

Appendices

Appendix A. Data and Referenced Documents

Appendix B. Calibration

Appendix C. Crash Data

Appendix D. Model Output

Appendix A.

Data and Referenced Documents

Due to varying modeling software configurations, digital models are available upon request.



	A	B	C	D	E	F	G	H	I	J
1										
2	File Name: C:\Users\barri\OneDrive\Documents\TDBWSP\SYRACUSE\NYSTA DATA\BATCH 1\SYRACUSE NYSTA-ONONDAGA 1\1340-WB WETZEL RD.tf2									
3	Start Date: 5/11/2023									
4	Start Time: 12:00:00 AM									
5	Location 1: WB Wetzel Rd									
6	Location 2: at Morgan Rd									
7										
8										
9	Date	Time	WB							
10	5/11/2023	12:00 AM	3							
11	5/11/2023	12:15 AM	1							
12	5/11/2023	12:30 AM	3							
13	5/11/2023	12:45 AM	1							
14	5/11/2023	01:00 AM	3							
15	5/11/2023	01:15 AM	5							
16	5/11/2023	01:30 AM	1							
17	5/11/2023	01:45 AM	2							
18	5/11/2023	02:00 AM	2							
19	5/11/2023	02:15 AM	0							
20	5/11/2023	02:30 AM	1							
21	5/11/2023	02:45 AM	1							
22	5/11/2023	03:00 AM	1							
23	5/11/2023	03:15 AM	0							
24	5/11/2023	03:30 AM	1							
25	5/11/2023	03:45 AM	3							
26	5/11/2023	04:00 AM	0							
27	5/11/2023	04:15 AM	4							
28	5/11/2023	04:30 AM	0							
29	5/11/2023	04:45 AM	1							
30	5/11/2023	05:00 AM	6							
31	5/11/2023	05:15 AM	8							
32	5/11/2023	05:30 AM	6							
33	5/11/2023	05:45 AM	9							
34	5/11/2023	06:00 AM	13							
35	5/11/2023	06:15 AM	15							
36	5/11/2023	06:30 AM	15							
37	5/11/2023	06:45 AM	33							
38	5/11/2023	07:00 AM	75							
39	5/11/2023	07:15 AM	52							
40	5/11/2023	07:30 AM	35							
41	5/11/2023	07:45 AM	41							
42	5/11/2023	08:00 AM	43							
43	5/11/2023	08:15 AM	41							
44	5/11/2023	08:30 AM	31							
45	5/11/2023	08:45 AM	61							
46	5/11/2023	09:00 AM	44							
47	5/11/2023	09:15 AM	57							
48	5/11/2023	09:30 AM	42							
49	5/11/2023	09:45 AM	34							

	A	B	C	D	E	F	G	H	I	J
50	5/11/2023	10:00 AM	45							
51	5/11/2023	10:15 AM	32							
52	5/11/2023	10:30 AM	30							
53	5/11/2023	10:45 AM	31							
54	5/11/2023	11:00 AM	41							
55	5/11/2023	11:15 AM	50							
56	5/11/2023	11:30 AM	47							
57	5/11/2023	11:45 AM	47							
58	5/11/2023	12:00 PM	48							
59	5/11/2023	12:15 PM	61							
60	5/11/2023	12:30 PM	50							
61	5/11/2023	12:45 PM	34							
62	5/11/2023	01:00 PM	33							
63	5/11/2023	01:15 PM	52							
64	5/11/2023	01:30 PM	45							
65	5/11/2023	01:45 PM	53							
66	5/11/2023	02:00 PM	41							
67	5/11/2023	02:15 PM	50							
68	5/11/2023	02:30 PM	47							
69	5/11/2023	02:45 PM	70							
70	5/11/2023	03:00 PM	41							
71	5/11/2023	03:15 PM	91							
72	5/11/2023	03:30 PM	90							
73	5/11/2023	03:45 PM	86							
74	5/11/2023	04:00 PM	95							
75	5/11/2023	04:15 PM	83							
76	5/11/2023	04:30 PM	103							
77	5/11/2023	04:45 PM	125							
78	5/11/2023	05:00 PM	120							
79	5/11/2023	05:15 PM	110							
80	5/11/2023	05:30 PM	100							
81	5/11/2023	05:45 PM	81							
82	5/11/2023	06:00 PM	74							
83	5/11/2023	06:15 PM	47							
84	5/11/2023	06:30 PM	58							
85	5/11/2023	06:45 PM	68							
86	5/11/2023	07:00 PM	61							
87	5/11/2023	07:15 PM	41							
88	5/11/2023	07:30 PM	29							
89	5/11/2023	07:45 PM	45							
90	5/11/2023	08:00 PM	34							
91	5/11/2023	08:15 PM	36							
92	5/11/2023	08:30 PM	28							
93	5/11/2023	08:45 PM	37							
94	5/11/2023	09:00 PM	27							
95	5/11/2023	09:15 PM	17							
96	5/11/2023	09:30 PM	20							
97	5/11/2023	09:45 PM	12							
98	5/11/2023	10:00 PM	17							
99	5/11/2023	10:15 PM	12							

	A	B	C	D	E	F	G	H	I	J
100	5/11/2023	10:30 PM	6							
101	5/11/2023	10:45 PM	6							
102	5/11/2023	11:00 PM	4							
103	5/11/2023	11:15 PM	6							
104	5/11/2023	11:30 PM	4							
105	5/11/2023	11:45 PM	7							
106	5/12/2023	12:00 AM	4							
107	5/12/2023	12:15 AM	4							
108	5/12/2023	12:30 AM	1							
109	5/12/2023	12:45 AM	3							
110	5/12/2023	01:00 AM	3							
111	5/12/2023	01:15 AM	1							
112	5/12/2023	01:30 AM	1							
113	5/12/2023	01:45 AM	0							
114	5/12/2023	02:00 AM	3							
115	5/12/2023	02:15 AM	0							
116	5/12/2023	02:30 AM	0							
117	5/12/2023	02:45 AM	2							
118	5/12/2023	03:00 AM	2							
119	5/12/2023	03:15 AM	0							
120	5/12/2023	03:30 AM	1							
121	5/12/2023	03:45 AM	1							
122	5/12/2023	04:00 AM	1							
123	5/12/2023	04:15 AM	1							
124	5/12/2023	04:30 AM	2							
125	5/12/2023	04:45 AM	6							
126	5/12/2023	05:00 AM	3							
127	5/12/2023	05:15 AM	5							
128	5/12/2023	05:30 AM	3							
129	5/12/2023	05:45 AM	11							
130	5/12/2023	06:00 AM	10							
131	5/12/2023	06:15 AM	14							
132	5/12/2023	06:30 AM	17							
133	5/12/2023	06:45 AM	30							
134	5/12/2023	07:00 AM	71							
135	5/12/2023	07:15 AM	56							
136	5/12/2023	07:30 AM	45							
137	5/12/2023	07:45 AM	45							
138	5/12/2023	08:00 AM	34							
139	5/12/2023	08:15 AM	35							
140	5/12/2023	08:30 AM	41							
141	5/12/2023	08:45 AM	36							
142	5/12/2023	09:00 AM	46							
143	5/12/2023	09:15 AM	48							
144	5/12/2023	09:30 AM	40							
145	5/12/2023	09:45 AM	40							
146	5/12/2023	10:00 AM	37							
147	5/12/2023	10:15 AM	33							
148	5/12/2023	10:30 AM	49							
149	5/12/2023	10:45 AM	50							

	A	B	C	D	E	F	G	H	I	J
150	5/12/2023	11:00 AM	84							
151	5/12/2023	11:15 AM	54							
152	5/12/2023	11:30 AM	60							
153	5/12/2023	11:45 AM	63							
154	5/12/2023	12:00 PM	81							
155	5/12/2023	12:15 PM	56							
156	5/12/2023	12:30 PM	64							
157	5/12/2023	12:45 PM	58							
158	5/12/2023	01:00 PM	55							
159	5/12/2023	01:15 PM	49							
160	5/12/2023	01:30 PM	59							
161	5/12/2023	01:45 PM	54							
162	5/12/2023	02:00 PM	50							
163	5/12/2023	02:15 PM	63							
164	5/12/2023	02:30 PM	63							
165	5/12/2023	02:45 PM	56							
166	5/12/2023	03:00 PM	66							
167	5/12/2023	03:15 PM	85							
168	5/12/2023	03:30 PM	63							
169	5/12/2023	03:45 PM	85							
170	5/12/2023	04:00 PM	93							
171	5/12/2023	04:15 PM	73							
172	5/12/2023	04:30 PM	89							
173	5/12/2023	04:45 PM	100							
174	5/12/2023	05:00 PM	84							
175	5/12/2023	05:15 PM	84							
176	5/12/2023	05:30 PM	53							
177	5/12/2023	05:45 PM	61							
178	5/12/2023	06:00 PM	56							
179	5/12/2023	06:15 PM	38							
180	5/12/2023	06:30 PM	54							
181	5/12/2023	06:45 PM	43							
182	5/12/2023	07:00 PM	60							
183	5/12/2023	07:15 PM	43							
184	5/12/2023	07:30 PM	37							
185	5/12/2023	07:45 PM	40							
186	5/12/2023	08:00 PM	26							
187	5/12/2023	08:15 PM	25							
188	5/12/2023	08:30 PM	37							
189	5/12/2023	08:45 PM	25							
190	5/12/2023	09:00 PM	41							
191	5/12/2023	09:15 PM	26							
192	5/12/2023	09:30 PM	14							
193	5/12/2023	09:45 PM	17							
194	5/12/2023	10:00 PM	18							
195	5/12/2023	10:15 PM	14							
196	5/12/2023	10:30 PM	12							
197	5/12/2023	10:45 PM	19							
198	5/12/2023	11:00 PM	5							
199	5/12/2023	11:15 PM	6							

	A	B	C	D	E	F	G	H	I	J
200	5/12/2023	11:30 PM	6							
201	5/12/2023	11:45 PM	9							
202	5/13/2023	12:00 AM	10							
203	5/13/2023	12:15 AM	5							
204	5/13/2023	12:30 AM	7							
205	5/13/2023	12:45 AM	1							
206	5/13/2023	01:00 AM	4							
207	5/13/2023	01:15 AM	4							
208	5/13/2023	01:30 AM	5							
209	5/13/2023	01:45 AM	6							
210	5/13/2023	02:00 AM	1							
211	5/13/2023	02:15 AM	2							
212	5/13/2023	02:30 AM	0							
213	5/13/2023	02:45 AM	3							
214	5/13/2023	03:00 AM	0							
215	5/13/2023	03:15 AM	3							
216	5/13/2023	03:30 AM	2							
217	5/13/2023	03:45 AM	1							
218	5/13/2023	04:00 AM	1							
219	5/13/2023	04:15 AM	0							
220	5/13/2023	04:30 AM	2							
221	5/13/2023	04:45 AM	3							
222	5/13/2023	05:00 AM	2							
223	5/13/2023	05:15 AM	2							
224	5/13/2023	05:30 AM	4							
225	5/13/2023	05:45 AM	5							
226	5/13/2023	06:00 AM	1							
227	5/13/2023	06:15 AM	7							
228	5/13/2023	06:30 AM	6							
229	5/13/2023	06:45 AM	9							
230	5/13/2023	07:00 AM	9							
231	5/13/2023	07:15 AM	16							
232	5/13/2023	07:30 AM	15							
233	5/13/2023	07:45 AM	19							
234	5/13/2023	08:00 AM	23							
235	5/13/2023	08:15 AM	20							
236	5/13/2023	08:30 AM	36							
237	5/13/2023	08:45 AM	25							
238	5/13/2023	09:00 AM	32							
239	5/13/2023	09:15 AM	37							
240	5/13/2023	09:30 AM	34							
241	5/13/2023	09:45 AM	44							
242	5/13/2023	10:00 AM	71							
243	5/13/2023	10:15 AM	44							
244	5/13/2023	10:30 AM	41							
245	5/13/2023	10:45 AM	51							
246	5/13/2023	11:00 AM	65							
247	5/13/2023	11:15 AM	65							
248	5/13/2023	11:30 AM	70							
249	5/13/2023	11:45 AM	58							

	A	B	C	D	E	F	G	H	I	J
250	5/13/2023	12:00 PM	57							
251	5/13/2023	12:15 PM	49							
252	5/13/2023	12:30 PM	42							
253	5/13/2023	12:45 PM	59							
254	5/13/2023	01:00 PM	51							
255	5/13/2023	01:15 PM	61							
256	5/13/2023	01:30 PM	50							
257	5/13/2023	01:45 PM	39							
258	5/13/2023	02:00 PM	44							
259	5/13/2023	02:15 PM	87							
260	5/13/2023	02:30 PM	43							
261	5/13/2023	02:45 PM	45							
262	5/13/2023	03:00 PM	50							
263	5/13/2023	03:15 PM	50							
264	5/13/2023	03:30 PM	64							
265	5/13/2023	03:45 PM	49							
266	5/13/2023	04:00 PM	43							
267	5/13/2023	04:15 PM	45							
268	5/13/2023	04:30 PM	31							
269	5/13/2023	04:45 PM	42							
270	5/13/2023	05:00 PM	41							
271	5/13/2023	05:15 PM	31							
272	5/13/2023	05:30 PM	36							
273	5/13/2023	05:45 PM	36							
274	5/13/2023	06:00 PM	34							
275	5/13/2023	06:15 PM	40							
276	5/13/2023	06:30 PM	26							
277	5/13/2023	06:45 PM	28							
278	5/13/2023	07:00 PM	27							
279	5/13/2023	07:15 PM	28							
280	5/13/2023	07:30 PM	33							
281	5/13/2023	07:45 PM	29							
282	5/13/2023	08:00 PM	23							
283	5/13/2023	08:15 PM	26							
284	5/13/2023	08:30 PM	24							
285	5/13/2023	08:45 PM	21							
286	5/13/2023	09:00 PM	23							
287	5/13/2023	09:15 PM	21							
288	5/13/2023	09:30 PM	15							
289	5/13/2023	09:45 PM	15							
290	5/13/2023	10:00 PM	16							
291	5/13/2023	10:15 PM	12							
292	5/13/2023	10:30 PM	9							
293	5/13/2023	10:45 PM	14							
294	5/13/2023	11:00 PM	13							
295	5/13/2023	11:15 PM	6							
296	5/13/2023	11:30 PM	9							
297	5/13/2023	11:45 PM	5							
298	5/14/2023	12:00 AM	3							
299	5/14/2023	12:15 AM	9							

	A	B	C	D	E	F	G	H	I	J
300	5/14/2023	12:30 AM	2							
301	5/14/2023	12:45 AM	6							
302	5/14/2023	01:00 AM	1							
303	5/14/2023	01:15 AM	2							
304	5/14/2023	01:30 AM	3							
305	5/14/2023	01:45 AM	4							
306	5/14/2023	02:00 AM	1							
307	5/14/2023	02:15 AM	1							
308	5/14/2023	02:30 AM	4							
309	5/14/2023	02:45 AM	2							
310	5/14/2023	03:00 AM	1							
311	5/14/2023	03:15 AM	1							
312	5/14/2023	03:30 AM	4							
313	5/14/2023	03:45 AM	1							
314	5/14/2023	04:00 AM	1							
315	5/14/2023	04:15 AM	1							
316	5/14/2023	04:30 AM	3							
317	5/14/2023	04:45 AM	1							
318	5/14/2023	05:00 AM	1							
319	5/14/2023	05:15 AM	2							
320	5/14/2023	05:30 AM	3							
321	5/14/2023	05:45 AM	3							
322	5/14/2023	06:00 AM	0							
323	5/14/2023	06:15 AM	2							
324	5/14/2023	06:30 AM	3							
325	5/14/2023	06:45 AM	1							
326	5/14/2023	07:00 AM	11							
327	5/14/2023	07:15 AM	5							
328	5/14/2023	07:30 AM	9							
329	5/14/2023	07:45 AM	10							
330	5/14/2023	08:00 AM	15							
331	5/14/2023	08:15 AM	21							
332	5/14/2023	08:30 AM	20							
333	5/14/2023	08:45 AM	38							
334	5/14/2023	09:00 AM	20							
335	5/14/2023	09:15 AM	24							
336	5/14/2023	09:30 AM	29							
337	5/14/2023	09:45 AM	23							
338	5/14/2023	10:00 AM	28							
339	5/14/2023	10:15 AM	30							
340	5/14/2023	10:30 AM	29							
341	5/14/2023	10:45 AM	42							
342	5/14/2023	11:00 AM	44							
343	5/14/2023	11:15 AM	35							
344	5/14/2023	11:30 AM	30							
345	5/14/2023	11:45 AM	44							
346	5/14/2023	12:00 PM	41							
347	5/14/2023	12:15 PM	39							
348	5/14/2023	12:30 PM	40							
349	5/14/2023	12:45 PM	42							

	A	B	C	D	E	F	G	H	I	J
350	5/14/2023	01:00 PM	45							
351	5/14/2023	01:15 PM	38							
352	5/14/2023	01:30 PM	53							
353	5/14/2023	01:45 PM	46							
354	5/14/2023	02:00 PM	37							
355	5/14/2023	02:15 PM	42							
356	5/14/2023	02:30 PM	31							
357	5/14/2023	02:45 PM	34							
358	5/14/2023	03:00 PM	49							
359	5/14/2023	03:15 PM	47							
360	5/14/2023	03:30 PM	47							
361	5/14/2023	03:45 PM	39							
362	5/14/2023	04:00 PM	43							
363	5/14/2023	04:15 PM	41							
364	5/14/2023	04:30 PM	46							
365	5/14/2023	04:45 PM	27							
366	5/14/2023	05:00 PM	38							
367	5/14/2023	05:15 PM	44							
368	5/14/2023	05:30 PM	26							
369	5/14/2023	05:45 PM	47							
370	5/14/2023	06:00 PM	29							
371	5/14/2023	06:15 PM	29							
372	5/14/2023	06:30 PM	43							
373	5/14/2023	06:45 PM	34							
374	5/14/2023	07:00 PM	31							
375	5/14/2023	07:15 PM	27							
376	5/14/2023	07:30 PM	24							
377	5/14/2023	07:45 PM	25							
378	5/14/2023	08:00 PM	26							
379	5/14/2023	08:15 PM	26							
380	5/14/2023	08:30 PM	21							
381	5/14/2023	08:45 PM	16							
382	5/14/2023	09:00 PM	10							
383	5/14/2023	09:15 PM	12							
384	5/14/2023	09:30 PM	9							
385	5/14/2023	09:45 PM	12							
386	5/14/2023	10:00 PM	12							
387	5/14/2023	10:15 PM	14							
388	5/14/2023	10:30 PM	6							
389	5/14/2023	10:45 PM	9							
390	5/14/2023	11:00 PM	3							
391	5/14/2023	11:15 PM	3							
392	5/14/2023	11:30 PM	2							
393	5/14/2023	11:45 PM	6							
394	5/15/2023	12:00 AM	2							
395	5/15/2023	12:15 AM	7							
396	5/15/2023	12:30 AM	1							
397	5/15/2023	12:45 AM	2							
398	5/15/2023	01:00 AM	0							
399	5/15/2023	01:15 AM	2							

	A	B	C	D	E	F	G	H	I	J
400	5/15/2023	01:30 AM	1							
401	5/15/2023	01:45 AM	0							
402	5/15/2023	02:00 AM	3							
403	5/15/2023	02:15 AM	1							
404	5/15/2023	02:30 AM	0							
405	5/15/2023	02:45 AM	2							
406	5/15/2023	03:00 AM	0							
407	5/15/2023	03:15 AM	0							
408	5/15/2023	03:30 AM	1							
409	5/15/2023	03:45 AM	2							
410	5/15/2023	04:00 AM	0							
411	5/15/2023	04:15 AM	2							
412	5/15/2023	04:30 AM	3							
413	5/15/2023	04:45 AM	3							
414	5/15/2023	05:00 AM	1							
415	5/15/2023	05:15 AM	10							
416	5/15/2023	05:30 AM	6							
417	5/15/2023	05:45 AM	10							
418	5/15/2023	06:00 AM	9							
419	5/15/2023	06:15 AM	10							
420	5/15/2023	06:30 AM	20							
421	5/15/2023	06:45 AM	31							
422	5/15/2023	07:00 AM	65							
423	5/15/2023	07:15 AM	47							
424	5/15/2023	07:30 AM	51							
425	5/15/2023	07:45 AM	39							
426	5/15/2023	08:00 AM	34							
427	5/15/2023	08:15 AM	35							
428	5/15/2023	08:30 AM	51							
429	5/15/2023	08:45 AM	46							
430	5/15/2023	09:00 AM	35							
431	5/15/2023	09:15 AM	33							
432	5/15/2023	09:30 AM	42							
433	5/15/2023	09:45 AM	47							
434	5/15/2023	10:00 AM	34							
435	5/15/2023	10:15 AM	33							
436	5/15/2023	10:30 AM	35							
437	5/15/2023	10:45 AM	43							
438	5/15/2023	11:00 AM	39							
439	5/15/2023	11:15 AM	40							
440	5/15/2023	11:30 AM	52							
441	5/15/2023	11:45 AM	47							
442	5/15/2023	12:00 PM	53							
443	5/15/2023	12:15 PM	51							
444	5/15/2023	12:30 PM	40							
445	5/15/2023	12:45 PM	48							
446	5/15/2023	01:00 PM	32							
447	5/15/2023	01:15 PM	26							
448	5/15/2023	01:30 PM	46							
449	5/15/2023	01:45 PM	61							

	A	B	C	D	E	F	G	H	I	J
450	5/15/2023	02:00 PM	45							
451	5/15/2023	02:15 PM	55							
452	5/15/2023	02:30 PM	50							
453	5/15/2023	02:45 PM	56							
454	5/15/2023	03:00 PM	65							
455	5/15/2023	03:15 PM	82							
456	5/15/2023	03:30 PM	76							
457	5/15/2023	03:45 PM	67							
458	5/15/2023	04:00 PM	82							
459	5/15/2023	04:15 PM	96							
460	5/15/2023	04:30 PM	112							
461	5/15/2023	04:45 PM	119							
462	5/15/2023	05:00 PM	130							
463	5/15/2023	05:15 PM	106							
464	5/15/2023	05:30 PM	74							
465	5/15/2023	05:45 PM	64							
466	5/15/2023	06:00 PM	59							
467	5/15/2023	06:15 PM	57							
468	5/15/2023	06:30 PM	46							
469	5/15/2023	06:45 PM	42							
470	5/15/2023	07:00 PM	53							
471	5/15/2023	07:15 PM	45							
472	5/15/2023	07:30 PM	36							
473	5/15/2023	07:45 PM	39							
474	5/15/2023	08:00 PM	33							
475	5/15/2023	08:15 PM	29							
476	5/15/2023	08:30 PM	37							
477	5/15/2023	08:45 PM	24							
478	5/15/2023	09:00 PM	22							
479	5/15/2023	09:15 PM	15							
480	5/15/2023	09:30 PM	9							
481	5/15/2023	09:45 PM	10							
482	5/15/2023	10:00 PM	6							
483	5/15/2023	10:15 PM	7							
484	5/15/2023	10:30 PM	7							
485	5/15/2023	10:45 PM	11							
486	5/15/2023	11:00 PM	6							
487	5/15/2023	11:15 PM	4							
488	5/15/2023	11:30 PM	2							
489	5/15/2023	11:45 PM	2							
490	5/16/2023	12:00 AM	1							
491	5/16/2023	12:15 AM	2							
492	5/16/2023	12:30 AM	3							
493	5/16/2023	12:45 AM	5							
494	5/16/2023	01:00 AM	0							
495	5/16/2023	01:15 AM	3							
496	5/16/2023	01:30 AM	0							
497	5/16/2023	01:45 AM	2							
498	5/16/2023	02:00 AM	0							
499	5/16/2023	02:15 AM	1							

	A	B	C	D	E	F	G	H	I	J
500	5/16/2023	02:30 AM	2							
501	5/16/2023	02:45 AM	2							
502	5/16/2023	03:00 AM	0							
503	5/16/2023	03:15 AM	1							
504	5/16/2023	03:30 AM	4							
505	5/16/2023	03:45 AM	1							
506	5/16/2023	04:00 AM	3							
507	5/16/2023	04:15 AM	5							
508	5/16/2023	04:30 AM	2							
509	5/16/2023	04:45 AM	4							
510	5/16/2023	05:00 AM	2							
511	5/16/2023	05:15 AM	10							
512	5/16/2023	05:30 AM	4							
513	5/16/2023	05:45 AM	11							
514	5/16/2023	06:00 AM	13							
515	5/16/2023	06:15 AM	12							
516	5/16/2023	06:30 AM	24							
517	5/16/2023	06:45 AM	28							
518	5/16/2023	07:00 AM	69							
519	5/16/2023	07:15 AM	79							
520	5/16/2023	07:30 AM	34							
521	5/16/2023	07:45 AM	52							
522	5/16/2023	08:00 AM	38							
523	5/16/2023	08:15 AM	35							
524	5/16/2023	08:30 AM	44							
525	5/16/2023	08:45 AM	47							
526	5/16/2023	09:00 AM	38							
527	5/16/2023	09:15 AM	60							
528	5/16/2023	09:30 AM	36							
529	5/16/2023	09:45 AM	33							
530	5/16/2023	10:00 AM	42							
531	5/16/2023	10:15 AM	33							
532	5/16/2023	10:30 AM	53							
533	5/16/2023	10:45 AM	42							
534	5/16/2023	11:00 AM	46							
535	5/16/2023	11:15 AM	48							
536	5/16/2023	11:30 AM	59							
537	5/16/2023	11:45 AM	49							
538	5/16/2023	12:00 PM	62							
539	5/16/2023	12:15 PM	49							
540	5/16/2023	12:30 PM	50							
541	5/16/2023	12:45 PM	53							
542	5/16/2023	01:00 PM	27							
543	5/16/2023	01:15 PM	49							
544	5/16/2023	01:30 PM	46							
545	5/16/2023	01:45 PM	49							
546	5/16/2023	02:00 PM	50							
547	5/16/2023	02:15 PM	49							
548	5/16/2023	02:30 PM	57							
549	5/16/2023	02:45 PM	62							

	A	B	C	D	E	F	G	H	I	J
550	5/16/2023	03:00 PM	58							
551	5/16/2023	03:15 PM	76							
552	5/16/2023	03:30 PM	111							
553	5/16/2023	03:45 PM	81							
554	5/16/2023	04:00 PM	103							
555	5/16/2023	04:15 PM	96							
556	5/16/2023	04:30 PM	120							
557	5/16/2023	04:45 PM	111							
558	5/16/2023	05:00 PM	118							
559	5/16/2023	05:15 PM	124							
560	5/16/2023	05:30 PM	105							
561	5/16/2023	05:45 PM	90							
562	5/16/2023	06:00 PM	66							
563	5/16/2023	06:15 PM	79							
564	5/16/2023	06:30 PM	74							
565	5/16/2023	06:45 PM	54							
566	5/16/2023	07:00 PM	62							
567	5/16/2023	07:15 PM	51							
568	5/16/2023	07:30 PM	72							
569	5/16/2023	07:45 PM	55							
570	5/16/2023	08:00 PM	38							
571	5/16/2023	08:15 PM	37							
572	5/16/2023	08:30 PM	24							
573	5/16/2023	08:45 PM	23							
574	5/16/2023	09:00 PM	19							
575	5/16/2023	09:15 PM	18							
576	5/16/2023	09:30 PM	21							
577	5/16/2023	09:45 PM	11							
578	5/16/2023	10:00 PM	10							
579	5/16/2023	10:15 PM	16							
580	5/16/2023	10:30 PM	4							
581	5/16/2023	10:45 PM	10							
582	5/16/2023	11:00 PM	5							
583	5/16/2023	11:15 PM	5							
584	5/16/2023	11:30 PM	3							
585	5/16/2023	11:45 PM	1							
586	5/17/2023	12:00 AM	5							
587	5/17/2023	12:15 AM	3							
588	5/17/2023	12:30 AM	3							
589	5/17/2023	12:45 AM	2							
590	5/17/2023	01:00 AM	2							
591	5/17/2023	01:15 AM	2							
592	5/17/2023	01:30 AM	0							
593	5/17/2023	01:45 AM	2							
594	5/17/2023	02:00 AM	1							
595	5/17/2023	02:15 AM	3							
596	5/17/2023	02:30 AM	2							
597	5/17/2023	02:45 AM	2							
598	5/17/2023	03:00 AM	2							
599	5/17/2023	03:15 AM	2							

	A	B	C	D	E	F	G	H	I	J
600	5/17/2023	03:30 AM	1							
601	5/17/2023	03:45 AM	0							
602	5/17/2023	04:00 AM	2							
603	5/17/2023	04:15 AM	0							
604	5/17/2023	04:30 AM	2							
605	5/17/2023	04:45 AM	1							
606	5/17/2023	05:00 AM	2							
607	5/17/2023	05:15 AM	10							
608	5/17/2023	05:30 AM	4							
609	5/17/2023	05:45 AM	9							
610	5/17/2023	06:00 AM	13							
611	5/17/2023	06:15 AM	10							
612	5/17/2023	06:30 AM	19							
613	5/17/2023	06:45 AM	33							
614	5/17/2023	07:00 AM	60							
615	5/17/2023	07:15 AM	61							
616	5/17/2023	07:30 AM	40							
617	5/17/2023	07:45 AM	33							
618	5/17/2023	08:00 AM	38							
619	5/17/2023	08:15 AM	40							
620	5/17/2023	08:30 AM	34							
621	5/17/2023	08:45 AM	50							
622	5/17/2023	09:00 AM	47							
623	5/17/2023	09:15 AM	45							
624	5/17/2023	09:30 AM	34							
625	5/17/2023	09:45 AM	34							
626	5/17/2023	10:00 AM	37							
627	5/17/2023	10:15 AM	32							
628	5/17/2023	10:30 AM	55							
629	5/17/2023	10:45 AM	41							
630	5/17/2023	11:00 AM	33							
631	5/17/2023	11:15 AM	43							
632	5/17/2023	11:30 AM	52							
633	5/17/2023	11:45 AM	41							
634	5/17/2023	12:00 PM	51							
635	5/17/2023	12:15 PM	36							
636	5/17/2023	12:30 PM	46							
637	5/17/2023	12:45 PM	56							
638	5/17/2023	01:00 PM	35							
639	5/17/2023	01:15 PM	53							
640	5/17/2023	01:30 PM	43							
641	5/17/2023	01:45 PM	53							
642	5/17/2023	02:00 PM	46							
643	5/17/2023	02:15 PM	75							
644	5/17/2023	02:30 PM	53							
645	5/17/2023	02:45 PM	70							
646	5/17/2023	03:00 PM	54							
647	5/17/2023	03:15 PM	65							
648	5/17/2023	03:30 PM	84							
649	5/17/2023	03:45 PM	71							

	A	B	C	D	E	F	G	H	I	J
650	5/17/2023	04:00 PM	88							
651	5/17/2023	04:15 PM	80							
652	5/17/2023	04:30 PM	93							
653	5/17/2023	04:45 PM	118							
654	5/17/2023	05:00 PM	112							
655	5/17/2023	05:15 PM	108							
656	5/17/2023	05:30 PM	57							
657	5/17/2023	05:45 PM	86							
658	5/17/2023	06:00 PM	74							
659	5/17/2023	06:15 PM	59							
660	5/17/2023	06:30 PM	47							
661	5/17/2023	06:45 PM	46							
662	5/17/2023	07:00 PM	62							
663	5/17/2023	07:15 PM	47							
664	5/17/2023	07:30 PM	34							
665	5/17/2023	07:45 PM	58							
666	5/17/2023	08:00 PM	30							
667	5/17/2023	08:15 PM	30							
668	5/17/2023	08:30 PM	37							
669	5/17/2023	08:45 PM	30							
670	5/17/2023	09:00 PM	24							
671	5/17/2023	09:15 PM	15							
672	5/17/2023	09:30 PM	11							
673	5/17/2023	09:45 PM	7							
674	5/17/2023	10:00 PM	7							
675	5/17/2023	10:15 PM	12							
676	5/17/2023	10:30 PM	7							
677	5/17/2023	10:45 PM	6							
678	5/17/2023	11:00 PM	8							
679	5/17/2023	11:15 PM	3							
680	5/17/2023	11:30 PM	2							
681	5/17/2023	11:45 PM	7							
682	5/18/2023	12:00 AM	5							
683	5/18/2023	12:15 AM	3							
684	5/18/2023	12:30 AM	6							
685	5/18/2023	12:45 AM	0							
686	5/18/2023	01:00 AM	3							
687	5/18/2023	01:15 AM	3							
688	5/18/2023	01:30 AM	0							
689	5/18/2023	01:45 AM	0							
690	5/18/2023	02:00 AM	1							
691	5/18/2023	02:15 AM	1							
692	5/18/2023	02:30 AM	1							
693	5/18/2023	02:45 AM	1							
694	5/18/2023	03:00 AM	3							
695	5/18/2023	03:15 AM	1							
696	5/18/2023	03:30 AM	2							
697	5/18/2023	03:45 AM	2							
698	5/18/2023	04:00 AM	1							
699	5/18/2023	04:15 AM	1							

	A	B	C	D	E	F	G	H	I	J
700	5/18/2023	04:30 AM	2							
701	5/18/2023	04:45 AM	1							
702	5/18/2023	05:00 AM	3							
703	5/18/2023	05:15 AM	9							
704	5/18/2023	05:30 AM	7							
705	5/18/2023	05:45 AM	9							
706	5/18/2023	06:00 AM	24							
707	5/18/2023	06:15 AM	10							
708	5/18/2023	06:30 AM	22							
709	5/18/2023	06:45 AM	30							
710	5/18/2023	07:00 AM	59							
711	5/18/2023	07:15 AM	39							
712	5/18/2023	07:30 AM	56							
713	5/18/2023	07:45 AM	41							
714	5/18/2023	08:00 AM	34							
715	5/18/2023	08:15 AM	41							
716	5/18/2023	08:30 AM	48							
717	5/18/2023	08:45 AM	51							
718	5/18/2023	09:00 AM	37							
719	5/18/2023	09:15 AM	50							
720	5/18/2023	09:30 AM	24							
721	5/18/2023	09:45 AM	32							
722	5/18/2023	10:00 AM	27							
723	5/18/2023	10:15 AM	37							
724	5/18/2023	10:30 AM	46							
725	5/18/2023	10:45 AM	38							
726	5/18/2023	11:00 AM	53							
727	5/18/2023	11:15 AM	51							
728	5/18/2023	11:30 AM	52							
729	5/18/2023	11:45 AM	48							
730	5/18/2023	12:00 PM	64							
731	5/18/2023	12:15 PM	43							
732	5/18/2023	12:30 PM	40							
733	5/18/2023	12:45 PM	47							
734	5/18/2023	01:00 PM	47							
735	5/18/2023	01:15 PM	41							
736	5/18/2023	01:30 PM	47							
737	5/18/2023	01:45 PM	36							
738	5/18/2023	02:00 PM	52							
739	5/18/2023	02:15 PM	44							
740	5/18/2023	02:30 PM	50							
741	5/18/2023	02:45 PM	67							
742	5/18/2023	03:00 PM	87							
743	5/18/2023	03:15 PM	95							
744	5/18/2023	03:30 PM	71							
745	5/18/2023	03:45 PM	105							
746	5/18/2023	04:00 PM	90							
747	5/18/2023	04:15 PM	122							
748	5/18/2023	04:30 PM	111							
749	5/18/2023	04:45 PM	100							

	A	B	C	D	E	F	G	H	I	J
750	5/18/2023	05:00 PM	129							
751	5/18/2023	05:15 PM	97							
752	5/18/2023	05:30 PM	100							
753	5/18/2023	05:45 PM	78							
754	5/18/2023	06:00 PM	46							
755	5/18/2023	06:15 PM	72							
756	5/18/2023	06:30 PM	59							
757	5/18/2023	06:45 PM	56							
758	5/18/2023	07:00 PM	48							
759	5/18/2023	07:15 PM	55							
760	5/18/2023	07:30 PM	44							
761	5/18/2023	07:45 PM	64							
762	5/18/2023	08:00 PM	29							
763	5/18/2023	08:15 PM	31							
764	5/18/2023	08:30 PM	24							
765	5/18/2023	08:45 PM	32							
766	5/18/2023	09:00 PM	22							
767	5/18/2023	09:15 PM	21							
768	5/18/2023	09:30 PM	9							
769	5/18/2023	09:45 PM	10							
770	5/18/2023	10:00 PM	14							
771	5/18/2023	10:15 PM	6							
772	5/18/2023	10:30 PM	11							
773	5/18/2023	10:45 PM	9							
774	5/18/2023	11:00 PM	9							
775	5/18/2023	11:15 PM	6							
776	5/18/2023	11:30 PM	5							
777	5/18/2023	11:45 PM	4							

	A	B	C	D	E	F	G	H	I	J
1										
2	File Name: C:\Users\barri\OneDrive\Documents\TDBWSP\SYRACUSE\NYSTA DATA\BATCH 1\SYRACUSE NYSTA-ONONDAGA 1\1342-MORGAN RD NB.tf2									
3	Start Date: 5/11/2023									
4	Start Time: 12:00:00 AM									
5	Location 1: NB Morgan Rd									
6	Location 2: at Wetzel Rd									
7										
8										
9	Date	Time	NB							
10	5/11/2023	12:00 AM	6							
11	5/11/2023	12:15 AM	16							
12	5/11/2023	12:30 AM	7							
13	5/11/2023	12:45 AM	10							
14	5/11/2023	01:00 AM	10							
15	5/11/2023	01:15 AM	6							
16	5/11/2023	01:30 AM	5							
17	5/11/2023	01:45 AM	4							
18	5/11/2023	02:00 AM	4							
19	5/11/2023	02:15 AM	9							
20	5/11/2023	02:30 AM	11							
21	5/11/2023	02:45 AM	4							
22	5/11/2023	03:00 AM	4							
23	5/11/2023	03:15 AM	9							
24	5/11/2023	03:30 AM	9							
25	5/11/2023	03:45 AM	11							
26	5/11/2023	04:00 AM	2							
27	5/11/2023	04:15 AM	9							
28	5/11/2023	04:30 AM	12							
29	5/11/2023	04:45 AM	12							
30	5/11/2023	05:00 AM	14							
31	5/11/2023	05:15 AM	46							
32	5/11/2023	05:30 AM	24							
33	5/11/2023	05:45 AM	30							
34	5/11/2023	06:00 AM	25							
35	5/11/2023	06:15 AM	30							
36	5/11/2023	06:30 AM	47							
37	5/11/2023	06:45 AM	56							
38	5/11/2023	07:00 AM	116							
39	5/11/2023	07:15 AM	92							
40	5/11/2023	07:30 AM	102							
41	5/11/2023	07:45 AM	87							
42	5/11/2023	08:00 AM	106							
43	5/11/2023	08:15 AM	88							
44	5/11/2023	08:30 AM	95							
45	5/11/2023	08:45 AM	81							
46	5/11/2023	09:00 AM	67							
47	5/11/2023	09:15 AM	79							
48	5/11/2023	09:30 AM	67							
49	5/11/2023	09:45 AM	72							

	A	B	C	D	E	F	G	H	I	J
50	5/11/2023	10:00 AM	68							
51	5/11/2023	10:15 AM	81							
52	5/11/2023	10:30 AM	89							
53	5/11/2023	10:45 AM	90							
54	5/11/2023	11:00 AM	97							
55	5/11/2023	11:15 AM	100							
56	5/11/2023	11:30 AM	101							
57	5/11/2023	11:45 AM	92							
58	5/11/2023	12:00 PM	127							
59	5/11/2023	12:15 PM	108							
60	5/11/2023	12:30 PM	110							
61	5/11/2023	12:45 PM	97							
62	5/11/2023	01:00 PM	85							
63	5/11/2023	01:15 PM	85							
64	5/11/2023	01:30 PM	88							
65	5/11/2023	01:45 PM	122							
66	5/11/2023	02:00 PM	119							
67	5/11/2023	02:15 PM	116							
68	5/11/2023	02:30 PM	143							
69	5/11/2023	02:45 PM	134							
70	5/11/2023	03:00 PM	154							
71	5/11/2023	03:15 PM	161							
72	5/11/2023	03:30 PM	197							
73	5/11/2023	03:45 PM	153							
74	5/11/2023	04:00 PM	198							
75	5/11/2023	04:15 PM	198							
76	5/11/2023	04:30 PM	240							
77	5/11/2023	04:45 PM	208							
78	5/11/2023	05:00 PM	215							
79	5/11/2023	05:15 PM	197							
80	5/11/2023	05:30 PM	222							
81	5/11/2023	05:45 PM	179							
82	5/11/2023	06:00 PM	177							
83	5/11/2023	06:15 PM	153							
84	5/11/2023	06:30 PM	132							
85	5/11/2023	06:45 PM	119							
86	5/11/2023	07:00 PM	126							
87	5/11/2023	07:15 PM	97							
88	5/11/2023	07:30 PM	93							
89	5/11/2023	07:45 PM	97							
90	5/11/2023	08:00 PM	86							
91	5/11/2023	08:15 PM	74							
92	5/11/2023	08:30 PM	71							
93	5/11/2023	08:45 PM	70							
94	5/11/2023	09:00 PM	54							
95	5/11/2023	09:15 PM	67							
96	5/11/2023	09:30 PM	48							
97	5/11/2023	09:45 PM	37							
98	5/11/2023	10:00 PM	32							
99	5/11/2023	10:15 PM	28							

	A	B	C	D	E	F	G	H	I	J
100	5/11/2023	10:30 PM	36							
101	5/11/2023	10:45 PM	37							
102	5/11/2023	11:00 PM	30							
103	5/11/2023	11:15 PM	27							
104	5/11/2023	11:30 PM	25							
105	5/11/2023	11:45 PM	11							
106	5/12/2023	12:00 AM	15							
107	5/12/2023	12:15 AM	14							
108	5/12/2023	12:30 AM	8							
109	5/12/2023	12:45 AM	8							
110	5/12/2023	01:00 AM	10							
111	5/12/2023	01:15 AM	6							
112	5/12/2023	01:30 AM	5							
113	5/12/2023	01:45 AM	4							
114	5/12/2023	02:00 AM	8							
115	5/12/2023	02:15 AM	2							
116	5/12/2023	02:30 AM	3							
117	5/12/2023	02:45 AM	2							
118	5/12/2023	03:00 AM	8							
119	5/12/2023	03:15 AM	2							
120	5/12/2023	03:30 AM	2							
121	5/12/2023	03:45 AM	8							
122	5/12/2023	04:00 AM	11							
123	5/12/2023	04:15 AM	6							
124	5/12/2023	04:30 AM	13							
125	5/12/2023	04:45 AM	11							
126	5/12/2023	05:00 AM	9							
127	5/12/2023	05:15 AM	5							
128	5/12/2023	05:30 AM	22							
129	5/12/2023	05:45 AM	19							
130	5/12/2023	06:00 AM	30							
131	5/12/2023	06:15 AM	27							
132	5/12/2023	06:30 AM	55							
133	5/12/2023	06:45 AM	68							
134	5/12/2023	07:00 AM	139							
135	5/12/2023	07:15 AM	107							
136	5/12/2023	07:30 AM	84							
137	5/12/2023	07:45 AM	112							
138	5/12/2023	08:00 AM	97							
139	5/12/2023	08:15 AM	110							
140	5/12/2023	08:30 AM	91							
141	5/12/2023	08:45 AM	108							
142	5/12/2023	09:00 AM	94							
143	5/12/2023	09:15 AM	92							
144	5/12/2023	09:30 AM	67							
145	5/12/2023	09:45 AM	84							
146	5/12/2023	10:00 AM	92							
147	5/12/2023	10:15 AM	89							
148	5/12/2023	10:30 AM	104							
149	5/12/2023	10:45 AM	94							

	A	B	C	D	E	F	G	H	I	J
150	5/12/2023	11:00 AM	92							
151	5/12/2023	11:15 AM	105							
152	5/12/2023	11:30 AM	116							
153	5/12/2023	11:45 AM	112							
154	5/12/2023	12:00 PM	136							
155	5/12/2023	12:15 PM	114							
156	5/12/2023	12:30 PM	116							
157	5/12/2023	12:45 PM	131							
158	5/12/2023	01:00 PM	116							
159	5/12/2023	01:15 PM	121							
160	5/12/2023	01:30 PM	115							
161	5/12/2023	01:45 PM	112							
162	5/12/2023	02:00 PM	124							
163	5/12/2023	02:15 PM	122							
164	5/12/2023	02:30 PM	149							
165	5/12/2023	02:45 PM	146							
166	5/12/2023	03:00 PM	163							
167	5/12/2023	03:15 PM	180							
168	5/12/2023	03:30 PM	182							
169	5/12/2023	03:45 PM	174							
170	5/12/2023	04:00 PM	197							
171	5/12/2023	04:15 PM	195							
172	5/12/2023	04:30 PM	226							
173	5/12/2023	04:45 PM	191							
174	5/12/2023	05:00 PM	202							
175	5/12/2023	05:15 PM	206							
176	5/12/2023	05:30 PM	178							
177	5/12/2023	05:45 PM	136							
178	5/12/2023	06:00 PM	160							
179	5/12/2023	06:15 PM	113							
180	5/12/2023	06:30 PM	110							
181	5/12/2023	06:45 PM	113							
182	5/12/2023	07:00 PM	87							
183	5/12/2023	07:15 PM	97							
184	5/12/2023	07:30 PM	89							
185	5/12/2023	07:45 PM	90							
186	5/12/2023	08:00 PM	68							
187	5/12/2023	08:15 PM	79							
188	5/12/2023	08:30 PM	69							
189	5/12/2023	08:45 PM	68							
190	5/12/2023	09:00 PM	54							
191	5/12/2023	09:15 PM	58							
192	5/12/2023	09:30 PM	45							
193	5/12/2023	09:45 PM	55							
194	5/12/2023	10:00 PM	56							
195	5/12/2023	10:15 PM	44							
196	5/12/2023	10:30 PM	26							
197	5/12/2023	10:45 PM	38							
198	5/12/2023	11:00 PM	41							
199	5/12/2023	11:15 PM	25							

	A	B	C	D	E	F	G	H	I	J
200	5/12/2023	11:30 PM	31							
201	5/12/2023	11:45 PM	25							
202	5/13/2023	12:00 AM	22							
203	5/13/2023	12:15 AM	18							
204	5/13/2023	12:30 AM	9							
205	5/13/2023	12:45 AM	13							
206	5/13/2023	01:00 AM	8							
207	5/13/2023	01:15 AM	12							
208	5/13/2023	01:30 AM	13							
209	5/13/2023	01:45 AM	7							
210	5/13/2023	02:00 AM	8							
211	5/13/2023	02:15 AM	6							
212	5/13/2023	02:30 AM	7							
213	5/13/2023	02:45 AM	2							
214	5/13/2023	03:00 AM	5							
215	5/13/2023	03:15 AM	6							
216	5/13/2023	03:30 AM	4							
217	5/13/2023	03:45 AM	4							
218	5/13/2023	04:00 AM	4							
219	5/13/2023	04:15 AM	5							
220	5/13/2023	04:30 AM	5							
221	5/13/2023	04:45 AM	7							
222	5/13/2023	05:00 AM	6							
223	5/13/2023	05:15 AM	6							
224	5/13/2023	05:30 AM	9							
225	5/13/2023	05:45 AM	12							
226	5/13/2023	06:00 AM	20							
227	5/13/2023	06:15 AM	13							
228	5/13/2023	06:30 AM	26							
229	5/13/2023	06:45 AM	28							
230	5/13/2023	07:00 AM	58							
231	5/13/2023	07:15 AM	45							
232	5/13/2023	07:30 AM	42							
233	5/13/2023	07:45 AM	54							
234	5/13/2023	08:00 AM	49							
235	5/13/2023	08:15 AM	64							
236	5/13/2023	08:30 AM	88							
237	5/13/2023	08:45 AM	98							
238	5/13/2023	09:00 AM	78							
239	5/13/2023	09:15 AM	77							
240	5/13/2023	09:30 AM	110							
241	5/13/2023	09:45 AM	91							
242	5/13/2023	10:00 AM	124							
243	5/13/2023	10:15 AM	112							
244	5/13/2023	10:30 AM	134							
245	5/13/2023	10:45 AM	125							
246	5/13/2023	11:00 AM	150							
247	5/13/2023	11:15 AM	123							
248	5/13/2023	11:30 AM	111							
249	5/13/2023	11:45 AM	106							

	A	B	C	D	E	F	G	H	I	J
250	5/13/2023	12:00 PM	103							
251	5/13/2023	12:15 PM	131							
252	5/13/2023	12:30 PM	111							
253	5/13/2023	12:45 PM	131							
254	5/13/2023	01:00 PM	112							
255	5/13/2023	01:15 PM	99							
256	5/13/2023	01:30 PM	97							
257	5/13/2023	01:45 PM	127							
258	5/13/2023	02:00 PM	117							
259	5/13/2023	02:15 PM	109							
260	5/13/2023	02:30 PM	98							
261	5/13/2023	02:45 PM	120							
262	5/13/2023	03:00 PM	96							
263	5/13/2023	03:15 PM	114							
264	5/13/2023	03:30 PM	112							
265	5/13/2023	03:45 PM	107							
266	5/13/2023	04:00 PM	99							
267	5/13/2023	04:15 PM	105							
268	5/13/2023	04:30 PM	104							
269	5/13/2023	04:45 PM	97							
270	5/13/2023	05:00 PM	92							
271	5/13/2023	05:15 PM	102							
272	5/13/2023	05:30 PM	126							
273	5/13/2023	05:45 PM	91							
274	5/13/2023	06:00 PM	125							
275	5/13/2023	06:15 PM	107							
276	5/13/2023	06:30 PM	82							
277	5/13/2023	06:45 PM	77							
278	5/13/2023	07:00 PM	82							
279	5/13/2023	07:15 PM	76							
280	5/13/2023	07:30 PM	68							
281	5/13/2023	07:45 PM	75							
282	5/13/2023	08:00 PM	79							
283	5/13/2023	08:15 PM	49							
284	5/13/2023	08:30 PM	85							
285	5/13/2023	08:45 PM	57							
286	5/13/2023	09:00 PM	66							
287	5/13/2023	09:15 PM	42							
288	5/13/2023	09:30 PM	51							
289	5/13/2023	09:45 PM	46							
290	5/13/2023	10:00 PM	46							
291	5/13/2023	10:15 PM	51							
292	5/13/2023	10:30 PM	29							
293	5/13/2023	10:45 PM	27							
294	5/13/2023	11:00 PM	33							
295	5/13/2023	11:15 PM	20							
296	5/13/2023	11:30 PM	18							
297	5/13/2023	11:45 PM	23							
298	5/14/2023	12:00 AM	16							
299	5/14/2023	12:15 AM	19							

	A	B	C	D	E	F	G	H	I	J
300	5/14/2023	12:30 AM	12							
301	5/14/2023	12:45 AM	15							
302	5/14/2023	01:00 AM	13							
303	5/14/2023	01:15 AM	8							
304	5/14/2023	01:30 AM	6							
305	5/14/2023	01:45 AM	7							
306	5/14/2023	02:00 AM	4							
307	5/14/2023	02:15 AM	8							
308	5/14/2023	02:30 AM	7							
309	5/14/2023	02:45 AM	5							
310	5/14/2023	03:00 AM	8							
311	5/14/2023	03:15 AM	2							
312	5/14/2023	03:30 AM	6							
313	5/14/2023	03:45 AM	6							
314	5/14/2023	04:00 AM	6							
315	5/14/2023	04:15 AM	4							
316	5/14/2023	04:30 AM	3							
317	5/14/2023	04:45 AM	4							
318	5/14/2023	05:00 AM	11							
319	5/14/2023	05:15 AM	5							
320	5/14/2023	05:30 AM	4							
321	5/14/2023	05:45 AM	7							
322	5/14/2023	06:00 AM	7							
323	5/14/2023	06:15 AM	12							
324	5/14/2023	06:30 AM	25							
325	5/14/2023	06:45 AM	19							
326	5/14/2023	07:00 AM	36							
327	5/14/2023	07:15 AM	30							
328	5/14/2023	07:30 AM	38							
329	5/14/2023	07:45 AM	28							
330	5/14/2023	08:00 AM	37							
331	5/14/2023	08:15 AM	49							
332	5/14/2023	08:30 AM	50							
333	5/14/2023	08:45 AM	65							
334	5/14/2023	09:00 AM	63							
335	5/14/2023	09:15 AM	70							
336	5/14/2023	09:30 AM	72							
337	5/14/2023	09:45 AM	98							
338	5/14/2023	10:00 AM	87							
339	5/14/2023	10:15 AM	82							
340	5/14/2023	10:30 AM	93							
341	5/14/2023	10:45 AM	67							
342	5/14/2023	11:00 AM	100							
343	5/14/2023	11:15 AM	98							
344	5/14/2023	11:30 AM	98							
345	5/14/2023	11:45 AM	91							
346	5/14/2023	12:00 PM	105							
347	5/14/2023	12:15 PM	132							
348	5/14/2023	12:30 PM	108							
349	5/14/2023	12:45 PM	109							

	A	B	C	D	E	F	G	H	I	J
350	5/14/2023	01:00 PM	127							
351	5/14/2023	01:15 PM	110							
352	5/14/2023	01:30 PM	107							
353	5/14/2023	01:45 PM	100							
354	5/14/2023	02:00 PM	110							
355	5/14/2023	02:15 PM	93							
356	5/14/2023	02:30 PM	97							
357	5/14/2023	02:45 PM	105							
358	5/14/2023	03:00 PM	106							
359	5/14/2023	03:15 PM	95							
360	5/14/2023	03:30 PM	105							
361	5/14/2023	03:45 PM	102							
362	5/14/2023	04:00 PM	93							
363	5/14/2023	04:15 PM	89							
364	5/14/2023	04:30 PM	112							
365	5/14/2023	04:45 PM	98							
366	5/14/2023	05:00 PM	90							
367	5/14/2023	05:15 PM	94							
368	5/14/2023	05:30 PM	92							
369	5/14/2023	05:45 PM	90							
370	5/14/2023	06:00 PM	109							
371	5/14/2023	06:15 PM	85							
372	5/14/2023	06:30 PM	82							
373	5/14/2023	06:45 PM	63							
374	5/14/2023	07:00 PM	71							
375	5/14/2023	07:15 PM	83							
376	5/14/2023	07:30 PM	55							
377	5/14/2023	07:45 PM	70							
378	5/14/2023	08:00 PM	48							
379	5/14/2023	08:15 PM	31							
380	5/14/2023	08:30 PM	49							
381	5/14/2023	08:45 PM	35							
382	5/14/2023	09:00 PM	39							
383	5/14/2023	09:15 PM	35							
384	5/14/2023	09:30 PM	47							
385	5/14/2023	09:45 PM	24							
386	5/14/2023	10:00 PM	22							
387	5/14/2023	10:15 PM	20							
388	5/14/2023	10:30 PM	17							
389	5/14/2023	10:45 PM	17							
390	5/14/2023	11:00 PM	13							
391	5/14/2023	11:15 PM	12							
392	5/14/2023	11:30 PM	5							
393	5/14/2023	11:45 PM	14							
394	5/15/2023	12:00 AM	12							
395	5/15/2023	12:15 AM	5							
396	5/15/2023	12:30 AM	6							
397	5/15/2023	12:45 AM	1							
398	5/15/2023	01:00 AM	6							
399	5/15/2023	01:15 AM	3							

	A	B	C	D	E	F	G	H	I	J
400	5/15/2023	01:30 AM	5							
401	5/15/2023	01:45 AM	4							
402	5/15/2023	02:00 AM	6							
403	5/15/2023	02:15 AM	5							
404	5/15/2023	02:30 AM	3							
405	5/15/2023	02:45 AM	2							
406	5/15/2023	03:00 AM	4							
407	5/15/2023	03:15 AM	6							
408	5/15/2023	03:30 AM	3							
409	5/15/2023	03:45 AM	5							
410	5/15/2023	04:00 AM	3							
411	5/15/2023	04:15 AM	10							
412	5/15/2023	04:30 AM	11							
413	5/15/2023	04:45 AM	15							
414	5/15/2023	05:00 AM	24							
415	5/15/2023	05:15 AM	39							
416	5/15/2023	05:30 AM	16							
417	5/15/2023	05:45 AM	19							
418	5/15/2023	06:00 AM	22							
419	5/15/2023	06:15 AM	32							
420	5/15/2023	06:30 AM	46							
421	5/15/2023	06:45 AM	77							
422	5/15/2023	07:00 AM	99							
423	5/15/2023	07:15 AM	123							
424	5/15/2023	07:30 AM	82							
425	5/15/2023	07:45 AM	90							
426	5/15/2023	08:00 AM	102							
427	5/15/2023	08:15 AM	100							
428	5/15/2023	08:30 AM	82							
429	5/15/2023	08:45 AM	67							
430	5/15/2023	09:00 AM	74							
431	5/15/2023	09:15 AM	74							
432	5/15/2023	09:30 AM	85							
433	5/15/2023	09:45 AM	84							
434	5/15/2023	10:00 AM	80							
435	5/15/2023	10:15 AM	71							
436	5/15/2023	10:30 AM	84							
437	5/15/2023	10:45 AM	82							
438	5/15/2023	11:00 AM	87							
439	5/15/2023	11:15 AM	99							
440	5/15/2023	11:30 AM	94							
441	5/15/2023	11:45 AM	101							
442	5/15/2023	12:00 PM	109							
443	5/15/2023	12:15 PM	103							
444	5/15/2023	12:30 PM	109							
445	5/15/2023	12:45 PM	99							
446	5/15/2023	01:00 PM	95							
447	5/15/2023	01:15 PM	93							
448	5/15/2023	01:30 PM	114							
449	5/15/2023	01:45 PM	113							

	A	B	C	D	E	F	G	H	I	J
450	5/15/2023	02:00 PM	96							
451	5/15/2023	02:15 PM	125							
452	5/15/2023	02:30 PM	131							
453	5/15/2023	02:45 PM	139							
454	5/15/2023	03:00 PM	153							
455	5/15/2023	03:15 PM	161							
456	5/15/2023	03:30 PM	182							
457	5/15/2023	03:45 PM	148							
458	5/15/2023	04:00 PM	212							
459	5/15/2023	04:15 PM	181							
460	5/15/2023	04:30 PM	209							
461	5/15/2023	04:45 PM	199							
462	5/15/2023	05:00 PM	239							
463	5/15/2023	05:15 PM	188							
464	5/15/2023	05:30 PM	177							
465	5/15/2023	05:45 PM	130							
466	5/15/2023	06:00 PM	171							
467	5/15/2023	06:15 PM	134							
468	5/15/2023	06:30 PM	112							
469	5/15/2023	06:45 PM	94							
470	5/15/2023	07:00 PM	111							
471	5/15/2023	07:15 PM	104							
472	5/15/2023	07:30 PM	80							
473	5/15/2023	07:45 PM	93							
474	5/15/2023	08:00 PM	83							
475	5/15/2023	08:15 PM	79							
476	5/15/2023	08:30 PM	62							
477	5/15/2023	08:45 PM	51							
478	5/15/2023	09:00 PM	69							
479	5/15/2023	09:15 PM	46							
480	5/15/2023	09:30 PM	47							
481	5/15/2023	09:45 PM	33							
482	5/15/2023	10:00 PM	39							
483	5/15/2023	10:15 PM	20							
484	5/15/2023	10:30 PM	21							
485	5/15/2023	10:45 PM	22							
486	5/15/2023	11:00 PM	28							
487	5/15/2023	11:15 PM	25							
488	5/15/2023	11:30 PM	11							
489	5/15/2023	11:45 PM	7							
490	5/16/2023	12:00 AM	8							
491	5/16/2023	12:15 AM	7							
492	5/16/2023	12:30 AM	7							
493	5/16/2023	12:45 AM	6							
494	5/16/2023	01:00 AM	7							
495	5/16/2023	01:15 AM	6							
496	5/16/2023	01:30 AM	7							
497	5/16/2023	01:45 AM	5							
498	5/16/2023	02:00 AM	3							
499	5/16/2023	02:15 AM	5							

	A	B	C	D	E	F	G	H	I	J
500	5/16/2023	02:30 AM	6							
501	5/16/2023	02:45 AM	8							
502	5/16/2023	03:00 AM	4							
503	5/16/2023	03:15 AM	7							
504	5/16/2023	03:30 AM	3							
505	5/16/2023	03:45 AM	6							
506	5/16/2023	04:00 AM	9							
507	5/16/2023	04:15 AM	9							
508	5/16/2023	04:30 AM	5							
509	5/16/2023	04:45 AM	20							
510	5/16/2023	05:00 AM	17							
511	5/16/2023	05:15 AM	49							
512	5/16/2023	05:30 AM	28							
513	5/16/2023	05:45 AM	18							
514	5/16/2023	06:00 AM	29							
515	5/16/2023	06:15 AM	29							
516	5/16/2023	06:30 AM	48							
517	5/16/2023	06:45 AM	53							
518	5/16/2023	07:00 AM	128							
519	5/16/2023	07:15 AM	122							
520	5/16/2023	07:30 AM	82							
521	5/16/2023	07:45 AM	117							
522	5/16/2023	08:00 AM	80							
523	5/16/2023	08:15 AM	100							
524	5/16/2023	08:30 AM	80							
525	5/16/2023	08:45 AM	73							
526	5/16/2023	09:00 AM	83							
527	5/16/2023	09:15 AM	81							
528	5/16/2023	09:30 AM	91							
529	5/16/2023	09:45 AM	89							
530	5/16/2023	10:00 AM	80							
531	5/16/2023	10:15 AM	79							
532	5/16/2023	10:30 AM	92							
533	5/16/2023	10:45 AM	84							
534	5/16/2023	11:00 AM	100							
535	5/16/2023	11:15 AM	105							
536	5/16/2023	11:30 AM	96							
537	5/16/2023	11:45 AM	94							
538	5/16/2023	12:00 PM	107							
539	5/16/2023	12:15 PM	95							
540	5/16/2023	12:30 PM	93							
541	5/16/2023	12:45 PM	94							
542	5/16/2023	01:00 PM	83							
543	5/16/2023	01:15 PM	114							
544	5/16/2023	01:30 PM	102							
545	5/16/2023	01:45 PM	122							
546	5/16/2023	02:00 PM	140							
547	5/16/2023	02:15 PM	106							
548	5/16/2023	02:30 PM	144							
549	5/16/2023	02:45 PM	140							

	A	B	C	D	E	F	G	H	I	J
550	5/16/2023	03:00 PM	161							
551	5/16/2023	03:15 PM	172							
552	5/16/2023	03:30 PM	194							
553	5/16/2023	03:45 PM	180							
554	5/16/2023	04:00 PM	260							
555	5/16/2023	04:15 PM	195							
556	5/16/2023	04:30 PM	244							
557	5/16/2023	04:45 PM	206							
558	5/16/2023	05:00 PM	247							
559	5/16/2023	05:15 PM	224							
560	5/16/2023	05:30 PM	214							
561	5/16/2023	05:45 PM	183							
562	5/16/2023	06:00 PM	209							
563	5/16/2023	06:15 PM	150							
564	5/16/2023	06:30 PM	123							
565	5/16/2023	06:45 PM	121							
566	5/16/2023	07:00 PM	98							
567	5/16/2023	07:15 PM	98							
568	5/16/2023	07:30 PM	87							
569	5/16/2023	07:45 PM	74							
570	5/16/2023	08:00 PM	92							
571	5/16/2023	08:15 PM	65							
572	5/16/2023	08:30 PM	68							
573	5/16/2023	08:45 PM	61							
574	5/16/2023	09:00 PM	56							
575	5/16/2023	09:15 PM	42							
576	5/16/2023	09:30 PM	35							
577	5/16/2023	09:45 PM	30							
578	5/16/2023	10:00 PM	34							
579	5/16/2023	10:15 PM	24							
580	5/16/2023	10:30 PM	22							
581	5/16/2023	10:45 PM	22							
582	5/16/2023	11:00 PM	34							
583	5/16/2023	11:15 PM	21							
584	5/16/2023	11:30 PM	15							
585	5/16/2023	11:45 PM	16							
586	5/17/2023	12:00 AM	9							
587	5/17/2023	12:15 AM	9							
588	5/17/2023	12:30 AM	5							
589	5/17/2023	12:45 AM	7							
590	5/17/2023	01:00 AM	9							
591	5/17/2023	01:15 AM	4							
592	5/17/2023	01:30 AM	4							
593	5/17/2023	01:45 AM	1							
594	5/17/2023	02:00 AM	4							
595	5/17/2023	02:15 AM	6							
596	5/17/2023	02:30 AM	9							
597	5/17/2023	02:45 AM	3							
598	5/17/2023	03:00 AM	6							
599	5/17/2023	03:15 AM	8							

	A	B	C	D	E	F	G	H	I	J
600	5/17/2023	03:30 AM	6							
601	5/17/2023	03:45 AM	3							
602	5/17/2023	04:00 AM	7							
603	5/17/2023	04:15 AM	11							
604	5/17/2023	04:30 AM	5							
605	5/17/2023	04:45 AM	18							
606	5/17/2023	05:00 AM	21							
607	5/17/2023	05:15 AM	49							
608	5/17/2023	05:30 AM	19							
609	5/17/2023	05:45 AM	22							
610	5/17/2023	06:00 AM	25							
611	5/17/2023	06:15 AM	24							
612	5/17/2023	06:30 AM	50							
613	5/17/2023	06:45 AM	60							
614	5/17/2023	07:00 AM	106							
615	5/17/2023	07:15 AM	114							
616	5/17/2023	07:30 AM	95							
617	5/17/2023	07:45 AM	108							
618	5/17/2023	08:00 AM	92							
619	5/17/2023	08:15 AM	89							
620	5/17/2023	08:30 AM	73							
621	5/17/2023	08:45 AM	98							
622	5/17/2023	09:00 AM	81							
623	5/17/2023	09:15 AM	65							
624	5/17/2023	09:30 AM	89							
625	5/17/2023	09:45 AM	87							
626	5/17/2023	10:00 AM	69							
627	5/17/2023	10:15 AM	86							
628	5/17/2023	10:30 AM	91							
629	5/17/2023	10:45 AM	78							
630	5/17/2023	11:00 AM	93							
631	5/17/2023	11:15 AM	101							
632	5/17/2023	11:30 AM	81							
633	5/17/2023	11:45 AM	103							
634	5/17/2023	12:00 PM	114							
635	5/17/2023	12:15 PM	86							
636	5/17/2023	12:30 PM	126							
637	5/17/2023	12:45 PM	114							
638	5/17/2023	01:00 PM	96							
639	5/17/2023	01:15 PM	116							
640	5/17/2023	01:30 PM	121							
641	5/17/2023	01:45 PM	101							
642	5/17/2023	02:00 PM	99							
643	5/17/2023	02:15 PM	117							
644	5/17/2023	02:30 PM	128							
645	5/17/2023	02:45 PM	126							
646	5/17/2023	03:00 PM	136							
647	5/17/2023	03:15 PM	151							
648	5/17/2023	03:30 PM	217							
649	5/17/2023	03:45 PM	172							

	A	B	C	D	E	F	G	H	I	J
650	5/17/2023	04:00 PM	219							
651	5/17/2023	04:15 PM	224							
652	5/17/2023	04:30 PM	253							
653	5/17/2023	04:45 PM	267							
654	5/17/2023	05:00 PM	221							
655	5/17/2023	05:15 PM	218							
656	5/17/2023	05:30 PM	223							
657	5/17/2023	05:45 PM	143							
658	5/17/2023	06:00 PM	188							
659	5/17/2023	06:15 PM	127							
660	5/17/2023	06:30 PM	117							
661	5/17/2023	06:45 PM	103							
662	5/17/2023	07:00 PM	80							
663	5/17/2023	07:15 PM	101							
664	5/17/2023	07:30 PM	78							
665	5/17/2023	07:45 PM	85							
666	5/17/2023	08:00 PM	77							
667	5/17/2023	08:15 PM	77							
668	5/17/2023	08:30 PM	45							
669	5/17/2023	08:45 PM	49							
670	5/17/2023	09:00 PM	53							
671	5/17/2023	09:15 PM	38							
672	5/17/2023	09:30 PM	33							
673	5/17/2023	09:45 PM	46							
674	5/17/2023	10:00 PM	30							
675	5/17/2023	10:15 PM	27							
676	5/17/2023	10:30 PM	25							
677	5/17/2023	10:45 PM	23							
678	5/17/2023	11:00 PM	33							
679	5/17/2023	11:15 PM	21							
680	5/17/2023	11:30 PM	16							
681	5/17/2023	11:45 PM	20							
682	5/18/2023	12:00 AM	19							
683	5/18/2023	12:15 AM	10							
684	5/18/2023	12:30 AM	11							
685	5/18/2023	12:45 AM	8							
686	5/18/2023	01:00 AM	8							
687	5/18/2023	01:15 AM	8							
688	5/18/2023	01:30 AM	1							
689	5/18/2023	01:45 AM	4							
690	5/18/2023	02:00 AM	5							
691	5/18/2023	02:15 AM	2							
692	5/18/2023	02:30 AM	4							
693	5/18/2023	02:45 AM	6							
694	5/18/2023	03:00 AM	8							
695	5/18/2023	03:15 AM	7							
696	5/18/2023	03:30 AM	7							
697	5/18/2023	03:45 AM	8							
698	5/18/2023	04:00 AM	6							
699	5/18/2023	04:15 AM	8							

	A	B	C	D	E	F	G	H	I	J
700	5/18/2023	04:30 AM	12							
701	5/18/2023	04:45 AM	13							
702	5/18/2023	05:00 AM	21							
703	5/18/2023	05:15 AM	43							
704	5/18/2023	05:30 AM	28							
705	5/18/2023	05:45 AM	20							
706	5/18/2023	06:00 AM	19							
707	5/18/2023	06:15 AM	25							
708	5/18/2023	06:30 AM	56							
709	5/18/2023	06:45 AM	58							
710	5/18/2023	07:00 AM	135							
711	5/18/2023	07:15 AM	115							
712	5/18/2023	07:30 AM	94							
713	5/18/2023	07:45 AM	116							
714	5/18/2023	08:00 AM	109							
715	5/18/2023	08:15 AM	114							
716	5/18/2023	08:30 AM	109							
717	5/18/2023	08:45 AM	82							
718	5/18/2023	09:00 AM	92							
719	5/18/2023	09:15 AM	118							
720	5/18/2023	09:30 AM	93							
721	5/18/2023	09:45 AM	97							
722	5/18/2023	10:00 AM	77							
723	5/18/2023	10:15 AM	63							
724	5/18/2023	10:30 AM	70							
725	5/18/2023	10:45 AM	93							
726	5/18/2023	11:00 AM	77							
727	5/18/2023	11:15 AM	82							
728	5/18/2023	11:30 AM	81							
729	5/18/2023	11:45 AM	96							
730	5/18/2023	12:00 PM	122							
731	5/18/2023	12:15 PM	116							
732	5/18/2023	12:30 PM	111							
733	5/18/2023	12:45 PM	117							
734	5/18/2023	01:00 PM	80							
735	5/18/2023	01:15 PM	109							
736	5/18/2023	01:30 PM	121							
737	5/18/2023	01:45 PM	129							
738	5/18/2023	02:00 PM	118							
739	5/18/2023	02:15 PM	112							
740	5/18/2023	02:30 PM	179							
741	5/18/2023	02:45 PM	164							
742	5/18/2023	03:00 PM	151							
743	5/18/2023	03:15 PM	171							
744	5/18/2023	03:30 PM	192							
745	5/18/2023	03:45 PM	153							
746	5/18/2023	04:00 PM	209							
747	5/18/2023	04:15 PM	165							
748	5/18/2023	04:30 PM	242							
749	5/18/2023	04:45 PM	216							

	A	B	C	D	E	F	G	H	I	J
750	5/18/2023	05:00 PM	241							
751	5/18/2023	05:15 PM	151							
752	5/18/2023	05:30 PM	214							
753	5/18/2023	05:45 PM	172							
754	5/18/2023	06:00 PM	179							
755	5/18/2023	06:15 PM	160							
756	5/18/2023	06:30 PM	120							
757	5/18/2023	06:45 PM	97							
758	5/18/2023	07:00 PM	110							
759	5/18/2023	07:15 PM	101							
760	5/18/2023	07:30 PM	102							
761	5/18/2023	07:45 PM	79							
762	5/18/2023	08:00 PM	91							
763	5/18/2023	08:15 PM	92							
764	5/18/2023	08:30 PM	80							
765	5/18/2023	08:45 PM	53							
766	5/18/2023	09:00 PM	70							
767	5/18/2023	09:15 PM	61							
768	5/18/2023	09:30 PM	50							
769	5/18/2023	09:45 PM	36							
770	5/18/2023	10:00 PM	21							
771	5/18/2023	10:15 PM	35							
772	5/18/2023	10:30 PM	19							
773	5/18/2023	10:45 PM	23							
774	5/18/2023	11:00 PM	33							
775	5/18/2023	11:15 PM	16							
776	5/18/2023	11:30 PM	27							
777	5/18/2023	11:45 PM	19							

	A	B	C	D	E	F	G	H	I	J
1										
2	File Name: C:\Users\barri\OneDrive\Documents\TDBWSP\SYRACUSE\NYSTA DATA\BATCH 1\SYRACUSE NYSTA-ONONDAGA 1\1344-BUCKLEY RD WB.tf2									
3	Start Date: 5/11/2023									
4	Start Time: 12:00:00 AM									
5	Location 1: WB Buckley Rd									
6	Location 2: at Henry Clay Blvd									
7										
8										
9	Date	Time	WB							
10	5/11/2023	12:00 AM	7							
11	5/11/2023	12:15 AM	12							
12	5/11/2023	12:30 AM	8							
13	5/11/2023	12:45 AM	5							
14	5/11/2023	01:00 AM	6							
15	5/11/2023	01:15 AM	2							
16	5/11/2023	01:30 AM	2							
17	5/11/2023	01:45 AM	3							
18	5/11/2023	02:00 AM	1							
19	5/11/2023	02:15 AM	4							
20	5/11/2023	02:30 AM	3							
21	5/11/2023	02:45 AM	3							
22	5/11/2023	03:00 AM	4							
23	5/11/2023	03:15 AM	2							
24	5/11/2023	03:30 AM	11							
25	5/11/2023	03:45 AM	6							
26	5/11/2023	04:00 AM	8							
27	5/11/2023	04:15 AM	13							
28	5/11/2023	04:30 AM	22							
29	5/11/2023	04:45 AM	21							
30	5/11/2023	05:00 AM	27							
31	5/11/2023	05:15 AM	28							
32	5/11/2023	05:30 AM	30							
33	5/11/2023	05:45 AM	34							
34	5/11/2023	06:00 AM	30							
35	5/11/2023	06:15 AM	51							
36	5/11/2023	06:30 AM	65							
37	5/11/2023	06:45 AM	94							
38	5/11/2023	07:00 AM	74							
39	5/11/2023	07:15 AM	76							
40	5/11/2023	07:30 AM	87							
41	5/11/2023	07:45 AM	105							
42	5/11/2023	08:00 AM	67							
43	5/11/2023	08:15 AM	93							
44	5/11/2023	08:30 AM	78							
45	5/11/2023	08:45 AM	92							
46	5/11/2023	09:00 AM	76							
47	5/11/2023	09:15 AM	88							
48	5/11/2023	09:30 AM	73							
49	5/11/2023	09:45 AM	81							

	A	B	C	D	E	F	G	H	I	J
50	5/11/2023	10:00 AM	86							
51	5/11/2023	10:15 AM	91							
52	5/11/2023	10:30 AM	83							
53	5/11/2023	10:45 AM	82							
54	5/11/2023	11:00 AM	92							
55	5/11/2023	11:15 AM	80							
56	5/11/2023	11:30 AM	76							
57	5/11/2023	11:45 AM	97							
58	5/11/2023	12:00 PM	99							
59	5/11/2023	12:15 PM	97							
60	5/11/2023	12:30 PM	93							
61	5/11/2023	12:45 PM	113							
62	5/11/2023	01:00 PM	75							
63	5/11/2023	01:15 PM	110							
64	5/11/2023	01:30 PM	116							
65	5/11/2023	01:45 PM	97							
66	5/11/2023	02:00 PM	95							
67	5/11/2023	02:15 PM	90							
68	5/11/2023	02:30 PM	95							
69	5/11/2023	02:45 PM	117							
70	5/11/2023	03:00 PM	102							
71	5/11/2023	03:15 PM	123							
72	5/11/2023	03:30 PM	130							
73	5/11/2023	03:45 PM	127							
74	5/11/2023	04:00 PM	157							
75	5/11/2023	04:15 PM	146							
76	5/11/2023	04:30 PM	128							
77	5/11/2023	04:45 PM	138							
78	5/11/2023	05:00 PM	144							
79	5/11/2023	05:15 PM	142							
80	5/11/2023	05:30 PM	146							
81	5/11/2023	05:45 PM	110							
82	5/11/2023	06:00 PM	109							
83	5/11/2023	06:15 PM	94							
84	5/11/2023	06:30 PM	88							
85	5/11/2023	06:45 PM	73							
86	5/11/2023	07:00 PM	71							
87	5/11/2023	07:15 PM	76							
88	5/11/2023	07:30 PM	59							
89	5/11/2023	07:45 PM	71							
90	5/11/2023	08:00 PM	59							
91	5/11/2023	08:15 PM	59							
92	5/11/2023	08:30 PM	58							
93	5/11/2023	08:45 PM	51							
94	5/11/2023	09:00 PM	45							
95	5/11/2023	09:15 PM	49							
96	5/11/2023	09:30 PM	28							
97	5/11/2023	09:45 PM	18							
98	5/11/2023	10:00 PM	23							
99	5/11/2023	10:15 PM	24							

	A	B	C	D	E	F	G	H	I	J
100	5/11/2023	10:30 PM	21							
101	5/11/2023	10:45 PM	18							
102	5/11/2023	11:00 PM	24							
103	5/11/2023	11:15 PM	14							
104	5/11/2023	11:30 PM	15							
105	5/11/2023	11:45 PM	10							
106	5/12/2023	12:00 AM	13							
107	5/12/2023	12:15 AM	11							
108	5/12/2023	12:30 AM	10							
109	5/12/2023	12:45 AM	5							
110	5/12/2023	01:00 AM	4							
111	5/12/2023	01:15 AM	4							
112	5/12/2023	01:30 AM	4							
113	5/12/2023	01:45 AM	2							
114	5/12/2023	02:00 AM	6							
115	5/12/2023	02:15 AM	2							
116	5/12/2023	02:30 AM	6							
117	5/12/2023	02:45 AM	2							
118	5/12/2023	03:00 AM	6							
119	5/12/2023	03:15 AM	4							
120	5/12/2023	03:30 AM	9							
121	5/12/2023	03:45 AM	5							
122	5/12/2023	04:00 AM	6							
123	5/12/2023	04:15 AM	9							
124	5/12/2023	04:30 AM	18							
125	5/12/2023	04:45 AM	23							
126	5/12/2023	05:00 AM	16							
127	5/12/2023	05:15 AM	17							
128	5/12/2023	05:30 AM	31							
129	5/12/2023	05:45 AM	39							
130	5/12/2023	06:00 AM	38							
131	5/12/2023	06:15 AM	51							
132	5/12/2023	06:30 AM	68							
133	5/12/2023	06:45 AM	76							
134	5/12/2023	07:00 AM	72							
135	5/12/2023	07:15 AM	64							
136	5/12/2023	07:30 AM	79							
137	5/12/2023	07:45 AM	94							
138	5/12/2023	08:00 AM	86							
139	5/12/2023	08:15 AM	82							
140	5/12/2023	08:30 AM	83							
141	5/12/2023	08:45 AM	77							
142	5/12/2023	09:00 AM	88							
143	5/12/2023	09:15 AM	91							
144	5/12/2023	09:30 AM	80							
145	5/12/2023	09:45 AM	84							
146	5/12/2023	10:00 AM	72							
147	5/12/2023	10:15 AM	80							
148	5/12/2023	10:30 AM	95							
149	5/12/2023	10:45 AM	88							

	A	B	C	D	E	F	G	H	I	J
150	5/12/2023	11:00 AM	86							
151	5/12/2023	11:15 AM	91							
152	5/12/2023	11:30 AM	103							
153	5/12/2023	11:45 AM	98							
154	5/12/2023	12:00 PM	110							
155	5/12/2023	12:15 PM	97							
156	5/12/2023	12:30 PM	107							
157	5/12/2023	12:45 PM	110							
158	5/12/2023	01:00 PM	119							
159	5/12/2023	01:15 PM	116							
160	5/12/2023	01:30 PM	123							
161	5/12/2023	01:45 PM	116							
162	5/12/2023	02:00 PM	90							
163	5/12/2023	02:15 PM	98							
164	5/12/2023	02:30 PM	95							
165	5/12/2023	02:45 PM	114							
166	5/12/2023	03:00 PM	139							
167	5/12/2023	03:15 PM	145							
168	5/12/2023	03:30 PM	112							
169	5/12/2023	03:45 PM	139							
170	5/12/2023	04:00 PM	118							
171	5/12/2023	04:15 PM	130							
172	5/12/2023	04:30 PM	133							
173	5/12/2023	04:45 PM	116							
174	5/12/2023	05:00 PM	125							
175	5/12/2023	05:15 PM	132							
176	5/12/2023	05:30 PM	146							
177	5/12/2023	05:45 PM	93							
178	5/12/2023	06:00 PM	106							
179	5/12/2023	06:15 PM	107							
180	5/12/2023	06:30 PM	67							
181	5/12/2023	06:45 PM	74							
182	5/12/2023	07:00 PM	83							
183	5/12/2023	07:15 PM	69							
184	5/12/2023	07:30 PM	88							
185	5/12/2023	07:45 PM	72							
186	5/12/2023	08:00 PM	61							
187	5/12/2023	08:15 PM	67							
188	5/12/2023	08:30 PM	38							
189	5/12/2023	08:45 PM	46							
190	5/12/2023	09:00 PM	56							
191	5/12/2023	09:15 PM	52							
192	5/12/2023	09:30 PM	34							
193	5/12/2023	09:45 PM	41							
194	5/12/2023	10:00 PM	37							
195	5/12/2023	10:15 PM	30							
196	5/12/2023	10:30 PM	21							
197	5/12/2023	10:45 PM	33							
198	5/12/2023	11:00 PM	21							
199	5/12/2023	11:15 PM	16							

	A	B	C	D	E	F	G	H	I	J
200	5/12/2023	11:30 PM	32							
201	5/12/2023	11:45 PM	20							
202	5/13/2023	12:00 AM	19							
203	5/13/2023	12:15 AM	7							
204	5/13/2023	12:30 AM	20							
205	5/13/2023	12:45 AM	5							
206	5/13/2023	01:00 AM	11							
207	5/13/2023	01:15 AM	5							
208	5/13/2023	01:30 AM	7							
209	5/13/2023	01:45 AM	13							
210	5/13/2023	02:00 AM	6							
211	5/13/2023	02:15 AM	7							
212	5/13/2023	02:30 AM	5							
213	5/13/2023	02:45 AM	6							
214	5/13/2023	03:00 AM	5							
215	5/13/2023	03:15 AM	6							
216	5/13/2023	03:30 AM	5							
217	5/13/2023	03:45 AM	2							
218	5/13/2023	04:00 AM	5							
219	5/13/2023	04:15 AM	3							
220	5/13/2023	04:30 AM	4							
221	5/13/2023	04:45 AM	9							
222	5/13/2023	05:00 AM	4							
223	5/13/2023	05:15 AM	9							
224	5/13/2023	05:30 AM	15							
225	5/13/2023	05:45 AM	13							
226	5/13/2023	06:00 AM	14							
227	5/13/2023	06:15 AM	12							
228	5/13/2023	06:30 AM	23							
229	5/13/2023	06:45 AM	22							
230	5/13/2023	07:00 AM	35							
231	5/13/2023	07:15 AM	33							
232	5/13/2023	07:30 AM	39							
233	5/13/2023	07:45 AM	43							
234	5/13/2023	08:00 AM	44							
235	5/13/2023	08:15 AM	46							
236	5/13/2023	08:30 AM	58							
237	5/13/2023	08:45 AM	69							
238	5/13/2023	09:00 AM	70							
239	5/13/2023	09:15 AM	75							
240	5/13/2023	09:30 AM	72							
241	5/13/2023	09:45 AM	108							
242	5/13/2023	10:00 AM	81							
243	5/13/2023	10:15 AM	78							
244	5/13/2023	10:30 AM	87							
245	5/13/2023	10:45 AM	102							
246	5/13/2023	11:00 AM	101							
247	5/13/2023	11:15 AM	102							
248	5/13/2023	11:30 AM	102							
249	5/13/2023	11:45 AM	115							

	A	B	C	D	E	F	G	H	I	J
250	5/13/2023	12:00 PM	107							
251	5/13/2023	12:15 PM	91							
252	5/13/2023	12:30 PM	98							
253	5/13/2023	12:45 PM	96							
254	5/13/2023	01:00 PM	87							
255	5/13/2023	01:15 PM	85							
256	5/13/2023	01:30 PM	97							
257	5/13/2023	01:45 PM	84							
258	5/13/2023	02:00 PM	108							
259	5/13/2023	02:15 PM	94							
260	5/13/2023	02:30 PM	102							
261	5/13/2023	02:45 PM	104							
262	5/13/2023	03:00 PM	110							
263	5/13/2023	03:15 PM	89							
264	5/13/2023	03:30 PM	111							
265	5/13/2023	03:45 PM	88							
266	5/13/2023	04:00 PM	81							
267	5/13/2023	04:15 PM	89							
268	5/13/2023	04:30 PM	84							
269	5/13/2023	04:45 PM	80							
270	5/13/2023	05:00 PM	83							
271	5/13/2023	05:15 PM	95							
272	5/13/2023	05:30 PM	75							
273	5/13/2023	05:45 PM	71							
274	5/13/2023	06:00 PM	92							
275	5/13/2023	06:15 PM	69							
276	5/13/2023	06:30 PM	72							
277	5/13/2023	06:45 PM	69							
278	5/13/2023	07:00 PM	59							
279	5/13/2023	07:15 PM	62							
280	5/13/2023	07:30 PM	59							
281	5/13/2023	07:45 PM	71							
282	5/13/2023	08:00 PM	49							
283	5/13/2023	08:15 PM	52							
284	5/13/2023	08:30 PM	62							
285	5/13/2023	08:45 PM	52							
286	5/13/2023	09:00 PM	34							
287	5/13/2023	09:15 PM	36							
288	5/13/2023	09:30 PM	43							
289	5/13/2023	09:45 PM	41							
290	5/13/2023	10:00 PM	28							
291	5/13/2023	10:15 PM	26							
292	5/13/2023	10:30 PM	25							
293	5/13/2023	10:45 PM	30							
294	5/13/2023	11:00 PM	33							
295	5/13/2023	11:15 PM	26							
296	5/13/2023	11:30 PM	14							
297	5/13/2023	11:45 PM	19							
298	5/14/2023	12:00 AM	16							
299	5/14/2023	12:15 AM	13							

	A	B	C	D	E	F	G	H	I	J
300	5/14/2023	12:30 AM	13							
301	5/14/2023	12:45 AM	7							
302	5/14/2023	01:00 AM	7							
303	5/14/2023	01:15 AM	2							
304	5/14/2023	01:30 AM	4							
305	5/14/2023	01:45 AM	6							
306	5/14/2023	02:00 AM	5							
307	5/14/2023	02:15 AM	3							
308	5/14/2023	02:30 AM	3							
309	5/14/2023	02:45 AM	4							
310	5/14/2023	03:00 AM	2							
311	5/14/2023	03:15 AM	5							
312	5/14/2023	03:30 AM	6							
313	5/14/2023	03:45 AM	2							
314	5/14/2023	04:00 AM	3							
315	5/14/2023	04:15 AM	10							
316	5/14/2023	04:30 AM	4							
317	5/14/2023	04:45 AM	10							
318	5/14/2023	05:00 AM	7							
319	5/14/2023	05:15 AM	9							
320	5/14/2023	05:30 AM	5							
321	5/14/2023	05:45 AM	6							
322	5/14/2023	06:00 AM	11							
323	5/14/2023	06:15 AM	7							
324	5/14/2023	06:30 AM	11							
325	5/14/2023	06:45 AM	21							
326	5/14/2023	07:00 AM	24							
327	5/14/2023	07:15 AM	23							
328	5/14/2023	07:30 AM	19							
329	5/14/2023	07:45 AM	25							
330	5/14/2023	08:00 AM	30							
331	5/14/2023	08:15 AM	53							
332	5/14/2023	08:30 AM	41							
333	5/14/2023	08:45 AM	52							
334	5/14/2023	09:00 AM	59							
335	5/14/2023	09:15 AM	49							
336	5/14/2023	09:30 AM	53							
337	5/14/2023	09:45 AM	84							
338	5/14/2023	10:00 AM	55							
339	5/14/2023	10:15 AM	63							
340	5/14/2023	10:30 AM	86							
341	5/14/2023	10:45 AM	91							
342	5/14/2023	11:00 AM	83							
343	5/14/2023	11:15 AM	87							
344	5/14/2023	11:30 AM	106							
345	5/14/2023	11:45 AM	97							
346	5/14/2023	12:00 PM	107							
347	5/14/2023	12:15 PM	93							
348	5/14/2023	12:30 PM	105							
349	5/14/2023	12:45 PM	81							

	A	B	C	D	E	F	G	H	I	J
350	5/14/2023	01:00 PM	87							
351	5/14/2023	01:15 PM	78							
352	5/14/2023	01:30 PM	86							
353	5/14/2023	01:45 PM	80							
354	5/14/2023	02:00 PM	96							
355	5/14/2023	02:15 PM	94							
356	5/14/2023	02:30 PM	76							
357	5/14/2023	02:45 PM	82							
358	5/14/2023	03:00 PM	85							
359	5/14/2023	03:15 PM	87							
360	5/14/2023	03:30 PM	67							
361	5/14/2023	03:45 PM	69							
362	5/14/2023	04:00 PM	75							
363	5/14/2023	04:15 PM	95							
364	5/14/2023	04:30 PM	89							
365	5/14/2023	04:45 PM	71							
366	5/14/2023	05:00 PM	81							
367	5/14/2023	05:15 PM	77							
368	5/14/2023	05:30 PM	75							
369	5/14/2023	05:45 PM	69							
370	5/14/2023	06:00 PM	61							
371	5/14/2023	06:15 PM	72							
372	5/14/2023	06:30 PM	56							
373	5/14/2023	06:45 PM	52							
374	5/14/2023	07:00 PM	66							
375	5/14/2023	07:15 PM	54							
376	5/14/2023	07:30 PM	64							
377	5/14/2023	07:45 PM	47							
378	5/14/2023	08:00 PM	54							
379	5/14/2023	08:15 PM	53							
380	5/14/2023	08:30 PM	41							
381	5/14/2023	08:45 PM	45							
382	5/14/2023	09:00 PM	43							
383	5/14/2023	09:15 PM	33							
384	5/14/2023	09:30 PM	23							
385	5/14/2023	09:45 PM	28							
386	5/14/2023	10:00 PM	20							
387	5/14/2023	10:15 PM	20							
388	5/14/2023	10:30 PM	14							
389	5/14/2023	10:45 PM	20							
390	5/14/2023	11:00 PM	12							
391	5/14/2023	11:15 PM	8							
392	5/14/2023	11:30 PM	11							
393	5/14/2023	11:45 PM	12							
394	5/15/2023	12:00 AM	15							
395	5/15/2023	12:15 AM	14							
396	5/15/2023	12:30 AM	8							
397	5/15/2023	12:45 AM	1							
398	5/15/2023	01:00 AM	5							
399	5/15/2023	01:15 AM	7							

	A	B	C	D	E	F	G	H	I	J
400	5/15/2023	01:30 AM	5							
401	5/15/2023	01:45 AM	3							
402	5/15/2023	02:00 AM	7							
403	5/15/2023	02:15 AM	4							
404	5/15/2023	02:30 AM	2							
405	5/15/2023	02:45 AM	1							
406	5/15/2023	03:00 AM	0							
407	5/15/2023	03:15 AM	2							
408	5/15/2023	03:30 AM	9							
409	5/15/2023	03:45 AM	5							
410	5/15/2023	04:00 AM	7							
411	5/15/2023	04:15 AM	10							
412	5/15/2023	04:30 AM	13							
413	5/15/2023	04:45 AM	16							
414	5/15/2023	05:00 AM	14							
415	5/15/2023	05:15 AM	24							
416	5/15/2023	05:30 AM	31							
417	5/15/2023	05:45 AM	34							
418	5/15/2023	06:00 AM	37							
419	5/15/2023	06:15 AM	46							
420	5/15/2023	06:30 AM	55							
421	5/15/2023	06:45 AM	74							
422	5/15/2023	07:00 AM	65							
423	5/15/2023	07:15 AM	86							
424	5/15/2023	07:30 AM	100							
425	5/15/2023	07:45 AM	101							
426	5/15/2023	08:00 AM	94							
427	5/15/2023	08:15 AM	79							
428	5/15/2023	08:30 AM	82							
429	5/15/2023	08:45 AM	71							
430	5/15/2023	09:00 AM	73							
431	5/15/2023	09:15 AM	80							
432	5/15/2023	09:30 AM	80							
433	5/15/2023	09:45 AM	73							
434	5/15/2023	10:00 AM	61							
435	5/15/2023	10:15 AM	83							
436	5/15/2023	10:30 AM	87							
437	5/15/2023	10:45 AM	77							
438	5/15/2023	11:00 AM	65							
439	5/15/2023	11:15 AM	55							
440	5/15/2023	11:30 AM	79							
441	5/15/2023	11:45 AM	93							
442	5/15/2023	12:00 PM	91							
443	5/15/2023	12:15 PM	99							
444	5/15/2023	12:30 PM	90							
445	5/15/2023	12:45 PM	106							
446	5/15/2023	01:00 PM	106							
447	5/15/2023	01:15 PM	94							
448	5/15/2023	01:30 PM	70							
449	5/15/2023	01:45 PM	99							

	A	B	C	D	E	F	G	H	I	J
450	5/15/2023	02:00 PM	85							
451	5/15/2023	02:15 PM	86							
452	5/15/2023	02:30 PM	100							
453	5/15/2023	02:45 PM	105							
454	5/15/2023	03:00 PM	116							
455	5/15/2023	03:15 PM	112							
456	5/15/2023	03:30 PM	143							
457	5/15/2023	03:45 PM	120							
458	5/15/2023	04:00 PM	130							
459	5/15/2023	04:15 PM	150							
460	5/15/2023	04:30 PM	164							
461	5/15/2023	04:45 PM	137							
462	5/15/2023	05:00 PM	132							
463	5/15/2023	05:15 PM	130							
464	5/15/2023	05:30 PM	125							
465	5/15/2023	05:45 PM	107							
466	5/15/2023	06:00 PM	94							
467	5/15/2023	06:15 PM	89							
468	5/15/2023	06:30 PM	89							
469	5/15/2023	06:45 PM	86							
470	5/15/2023	07:00 PM	63							
471	5/15/2023	07:15 PM	60							
472	5/15/2023	07:30 PM	54							
473	5/15/2023	07:45 PM	62							
474	5/15/2023	08:00 PM	54							
475	5/15/2023	08:15 PM	54							
476	5/15/2023	08:30 PM	41							
477	5/15/2023	08:45 PM	40							
478	5/15/2023	09:00 PM	42							
479	5/15/2023	09:15 PM	35							
480	5/15/2023	09:30 PM	31							
481	5/15/2023	09:45 PM	24							
482	5/15/2023	10:00 PM	28							
483	5/15/2023	10:15 PM	14							
484	5/15/2023	10:30 PM	26							
485	5/15/2023	10:45 PM	25							
486	5/15/2023	11:00 PM	21							
487	5/15/2023	11:15 PM	12							
488	5/15/2023	11:30 PM	16							
489	5/15/2023	11:45 PM	7							
490	5/16/2023	12:00 AM	5							
491	5/16/2023	12:15 AM	6							
492	5/16/2023	12:30 AM	8							
493	5/16/2023	12:45 AM	11							
494	5/16/2023	01:00 AM	9							
495	5/16/2023	01:15 AM	6							
496	5/16/2023	01:30 AM	1							
497	5/16/2023	01:45 AM	1							
498	5/16/2023	02:00 AM	5							
499	5/16/2023	02:15 AM	1							

	A	B	C	D	E	F	G	H	I	J
500	5/16/2023	02:30 AM	4							
501	5/16/2023	02:45 AM	3							
502	5/16/2023	03:00 AM	3							
503	5/16/2023	03:15 AM	4							
504	5/16/2023	03:30 AM	8							
505	5/16/2023	03:45 AM	8							
506	5/16/2023	04:00 AM	12							
507	5/16/2023	04:15 AM	10							
508	5/16/2023	04:30 AM	20							
509	5/16/2023	04:45 AM	21							
510	5/16/2023	05:00 AM	14							
511	5/16/2023	05:15 AM	28							
512	5/16/2023	05:30 AM	29							
513	5/16/2023	05:45 AM	31							
514	5/16/2023	06:00 AM	44							
515	5/16/2023	06:15 AM	45							
516	5/16/2023	06:30 AM	69							
517	5/16/2023	06:45 AM	83							
518	5/16/2023	07:00 AM	80							
519	5/16/2023	07:15 AM	83							
520	5/16/2023	07:30 AM	95							
521	5/16/2023	07:45 AM	93							
522	5/16/2023	08:00 AM	75							
523	5/16/2023	08:15 AM	95							
524	5/16/2023	08:30 AM	86							
525	5/16/2023	08:45 AM	78							
526	5/16/2023	09:00 AM	79							
527	5/16/2023	09:15 AM	84							
528	5/16/2023	09:30 AM	74							
529	5/16/2023	09:45 AM	77							
530	5/16/2023	10:00 AM	59							
531	5/16/2023	10:15 AM	64							
532	5/16/2023	10:30 AM	78							
533	5/16/2023	10:45 AM	92							
534	5/16/2023	11:00 AM	62							
535	5/16/2023	11:15 AM	71							
536	5/16/2023	11:30 AM	102							
537	5/16/2023	11:45 AM	91							
538	5/16/2023	12:00 PM	92							
539	5/16/2023	12:15 PM	80							
540	5/16/2023	12:30 PM	84							
541	5/16/2023	12:45 PM	87							
542	5/16/2023	01:00 PM	97							
543	5/16/2023	01:15 PM	94							
544	5/16/2023	01:30 PM	87							
545	5/16/2023	01:45 PM	105							
546	5/16/2023	02:00 PM	82							
547	5/16/2023	02:15 PM	88							
548	5/16/2023	02:30 PM	91							
549	5/16/2023	02:45 PM	109							

	A	B	C	D	E	F	G	H	I	J
550	5/16/2023	03:00 PM	110							
551	5/16/2023	03:15 PM	133							
552	5/16/2023	03:30 PM	116							
553	5/16/2023	03:45 PM	104							
554	5/16/2023	04:00 PM	123							
555	5/16/2023	04:15 PM	142							
556	5/16/2023	04:30 PM	129							
557	5/16/2023	04:45 PM	135							
558	5/16/2023	05:00 PM	134							
559	5/16/2023	05:15 PM	133							
560	5/16/2023	05:30 PM	141							
561	5/16/2023	05:45 PM	112							
562	5/16/2023	06:00 PM	96							
563	5/16/2023	06:15 PM	94							
564	5/16/2023	06:30 PM	94							
565	5/16/2023	06:45 PM	72							
566	5/16/2023	07:00 PM	75							
567	5/16/2023	07:15 PM	65							
568	5/16/2023	07:30 PM	61							
569	5/16/2023	07:45 PM	49							
570	5/16/2023	08:00 PM	43							
571	5/16/2023	08:15 PM	41							
572	5/16/2023	08:30 PM	36							
573	5/16/2023	08:45 PM	49							
574	5/16/2023	09:00 PM	39							
575	5/16/2023	09:15 PM	37							
576	5/16/2023	09:30 PM	31							
577	5/16/2023	09:45 PM	31							
578	5/16/2023	10:00 PM	20							
579	5/16/2023	10:15 PM	21							
580	5/16/2023	10:30 PM	15							
581	5/16/2023	10:45 PM	19							
582	5/16/2023	11:00 PM	13							
583	5/16/2023	11:15 PM	12							
584	5/16/2023	11:30 PM	7							
585	5/16/2023	11:45 PM	8							
586	5/17/2023	12:00 AM	14							
587	5/17/2023	12:15 AM	10							
588	5/17/2023	12:30 AM	10							
589	5/17/2023	12:45 AM	1							
590	5/17/2023	01:00 AM	11							
591	5/17/2023	01:15 AM	3							
592	5/17/2023	01:30 AM	0							
593	5/17/2023	01:45 AM	5							
594	5/17/2023	02:00 AM	4							
595	5/17/2023	02:15 AM	2							
596	5/17/2023	02:30 AM	9							
597	5/17/2023	02:45 AM	8							
598	5/17/2023	03:00 AM	6							
599	5/17/2023	03:15 AM	2							

	A	B	C	D	E	F	G	H	I	J
600	5/17/2023	03:30 AM	5							
601	5/17/2023	03:45 AM	9							
602	5/17/2023	04:00 AM	11							
603	5/17/2023	04:15 AM	12							
604	5/17/2023	04:30 AM	16							
605	5/17/2023	04:45 AM	25							
606	5/17/2023	05:00 AM	22							
607	5/17/2023	05:15 AM	25							
608	5/17/2023	05:30 AM	38							
609	5/17/2023	05:45 AM	32							
610	5/17/2023	06:00 AM	46							
611	5/17/2023	06:15 AM	49							
612	5/17/2023	06:30 AM	54							
613	5/17/2023	06:45 AM	75							
614	5/17/2023	07:00 AM	85							
615	5/17/2023	07:15 AM	81							
616	5/17/2023	07:30 AM	82							
617	5/17/2023	07:45 AM	95							
618	5/17/2023	08:00 AM	85							
619	5/17/2023	08:15 AM	101							
620	5/17/2023	08:30 AM	76							
621	5/17/2023	08:45 AM	72							
622	5/17/2023	09:00 AM	77							
623	5/17/2023	09:15 AM	81							
624	5/17/2023	09:30 AM	65							
625	5/17/2023	09:45 AM	87							
626	5/17/2023	10:00 AM	64							
627	5/17/2023	10:15 AM	84							
628	5/17/2023	10:30 AM	72							
629	5/17/2023	10:45 AM	91							
630	5/17/2023	11:00 AM	69							
631	5/17/2023	11:15 AM	92							
632	5/17/2023	11:30 AM	77							
633	5/17/2023	11:45 AM	86							
634	5/17/2023	12:00 PM	106							
635	5/17/2023	12:15 PM	101							
636	5/17/2023	12:30 PM	100							
637	5/17/2023	12:45 PM	97							
638	5/17/2023	01:00 PM	84							
639	5/17/2023	01:15 PM	101							
640	5/17/2023	01:30 PM	90							
641	5/17/2023	01:45 PM	91							
642	5/17/2023	02:00 PM	90							
643	5/17/2023	02:15 PM	80							
644	5/17/2023	02:30 PM	97							
645	5/17/2023	02:45 PM	85							
646	5/17/2023	03:00 PM	111							
647	5/17/2023	03:15 PM	119							
648	5/17/2023	03:30 PM	127							
649	5/17/2023	03:45 PM	124							

	A	B	C	D	E	F	G	H	I	J
650	5/17/2023	04:00 PM	107							
651	5/17/2023	04:15 PM	130							
652	5/17/2023	04:30 PM	148							
653	5/17/2023	04:45 PM	123							
654	5/17/2023	05:00 PM	112							
655	5/17/2023	05:15 PM	155							
656	5/17/2023	05:30 PM	128							
657	5/17/2023	05:45 PM	110							
658	5/17/2023	06:00 PM	92							
659	5/17/2023	06:15 PM	89							
660	5/17/2023	06:30 PM	74							
661	5/17/2023	06:45 PM	69							
662	5/17/2023	07:00 PM	63							
663	5/17/2023	07:15 PM	55							
664	5/17/2023	07:30 PM	58							
665	5/17/2023	07:45 PM	48							
666	5/17/2023	08:00 PM	52							
667	5/17/2023	08:15 PM	70							
668	5/17/2023	08:30 PM	57							
669	5/17/2023	08:45 PM	45							
670	5/17/2023	09:00 PM	50							
671	5/17/2023	09:15 PM	37							
672	5/17/2023	09:30 PM	36							
673	5/17/2023	09:45 PM	27							
674	5/17/2023	10:00 PM	21							
675	5/17/2023	10:15 PM	28							
676	5/17/2023	10:30 PM	16							
677	5/17/2023	10:45 PM	16							
678	5/17/2023	11:00 PM	17							
679	5/17/2023	11:15 PM	10							
680	5/17/2023	11:30 PM	14							
681	5/17/2023	11:45 PM	15							
682	5/18/2023	12:00 AM	6							
683	5/18/2023	12:15 AM	6							
684	5/18/2023	12:30 AM	13							
685	5/18/2023	12:45 AM	2							
686	5/18/2023	01:00 AM	2							
687	5/18/2023	01:15 AM	5							
688	5/18/2023	01:30 AM	3							
689	5/18/2023	01:45 AM	2							
690	5/18/2023	02:00 AM	8							
691	5/18/2023	02:15 AM	4							
692	5/18/2023	02:30 AM	7							
693	5/18/2023	02:45 AM	4							
694	5/18/2023	03:00 AM	2							
695	5/18/2023	03:15 AM	3							
696	5/18/2023	03:30 AM	11							
697	5/18/2023	03:45 AM	6							
698	5/18/2023	04:00 AM	5							
699	5/18/2023	04:15 AM	15							

	A	B	C	D	E	F	G	H	I	J
700	5/18/2023	04:30 AM	23							
701	5/18/2023	04:45 AM	16							
702	5/18/2023	05:00 AM	26							
703	5/18/2023	05:15 AM	25							
704	5/18/2023	05:30 AM	31							
705	5/18/2023	05:45 AM	26							
706	5/18/2023	06:00 AM	33							
707	5/18/2023	06:15 AM	52							
708	5/18/2023	06:30 AM	53							
709	5/18/2023	06:45 AM	95							
710	5/18/2023	07:00 AM	70							
711	5/18/2023	07:15 AM	78							
712	5/18/2023	07:30 AM	71							
713	5/18/2023	07:45 AM	119							
714	5/18/2023	08:00 AM	76							
715	5/18/2023	08:15 AM	73							
716	5/18/2023	08:30 AM	82							
717	5/18/2023	08:45 AM	95							
718	5/18/2023	09:00 AM	59							
719	5/18/2023	09:15 AM	88							
720	5/18/2023	09:30 AM	85							
721	5/18/2023	09:45 AM	80							
722	5/18/2023	10:00 AM	67							
723	5/18/2023	10:15 AM	66							
724	5/18/2023	10:30 AM	78							
725	5/18/2023	10:45 AM	85							
726	5/18/2023	11:00 AM	80							
727	5/18/2023	11:15 AM	70							
728	5/18/2023	11:30 AM	86							
729	5/18/2023	11:45 AM	81							
730	5/18/2023	12:00 PM	107							
731	5/18/2023	12:15 PM	83							
732	5/18/2023	12:30 PM	96							
733	5/18/2023	12:45 PM	106							
734	5/18/2023	01:00 PM	93							
735	5/18/2023	01:15 PM	91							
736	5/18/2023	01:30 PM	102							
737	5/18/2023	01:45 PM	67							
738	5/18/2023	02:00 PM	96							
739	5/18/2023	02:15 PM	112							
740	5/18/2023	02:30 PM	127							
741	5/18/2023	02:45 PM	150							
742	5/18/2023	03:00 PM	93							
743	5/18/2023	03:15 PM	126							
744	5/18/2023	03:30 PM	141							
745	5/18/2023	03:45 PM	141							
746	5/18/2023	04:00 PM	124							
747	5/18/2023	04:15 PM	138							
748	5/18/2023	04:30 PM	147							
749	5/18/2023	04:45 PM	140							

	A	B	C	D	E	F	G	H	I	J
750	5/18/2023	05:00 PM	149							
751	5/18/2023	05:15 PM	144							
752	5/18/2023	05:30 PM	130							
753	5/18/2023	05:45 PM	106							
754	5/18/2023	06:00 PM	98							
755	5/18/2023	06:15 PM	100							
756	5/18/2023	06:30 PM	97							
757	5/18/2023	06:45 PM	96							
758	5/18/2023	07:00 PM	79							
759	5/18/2023	07:15 PM	93							
760	5/18/2023	07:30 PM	71							
761	5/18/2023	07:45 PM	70							
762	5/18/2023	08:00 PM	50							
763	5/18/2023	08:15 PM	52							
764	5/18/2023	08:30 PM	53							
765	5/18/2023	08:45 PM	50							
766	5/18/2023	09:00 PM	55							
767	5/18/2023	09:15 PM	34							
768	5/18/2023	09:30 PM	29							
769	5/18/2023	09:45 PM	30							
770	5/18/2023	10:00 PM	30							
771	5/18/2023	10:15 PM	25							
772	5/18/2023	10:30 PM	15							
773	5/18/2023	10:45 PM	20							
774	5/18/2023	11:00 PM	21							
775	5/18/2023	11:15 PM	19							
776	5/18/2023	11:30 PM	17							
777	5/18/2023	11:45 PM	10							

	A	B	C	D	E	F	G	H	I	J
1										
2	File Name: C:\Users\barri\OneDrive\Documents\TDBWSP\SYRACUSE\NYSTA DATA\BATCH 1\SYRACUSE NYSTA-ONONDAGA 1\1357-BUCKLEY RD WB.tf2									
3	Start Date: 5/11/2023									
4	Start Time: 12:00:00 AM									
5	Location 1: NB Buckley Rd									
6	Location 2: at Bear Rd									
7										
8										
9	Date	Time	NB							
10	5/11/2023	12:00 AM	8							
11	5/11/2023	12:15 AM	14							
12	5/11/2023	12:30 AM	8							
13	5/11/2023	12:45 AM	6							
14	5/11/2023	01:00 AM	7							
15	5/11/2023	01:15 AM	5							
16	5/11/2023	01:30 AM	1							
17	5/11/2023	01:45 AM	3							
18	5/11/2023	02:00 AM	3							
19	5/11/2023	02:15 AM	2							
20	5/11/2023	02:30 AM	4							
21	5/11/2023	02:45 AM	1							
22	5/11/2023	03:00 AM	2							
23	5/11/2023	03:15 AM	1							
24	5/11/2023	03:30 AM	5							
25	5/11/2023	03:45 AM	5							
26	5/11/2023	04:00 AM	5							
27	5/11/2023	04:15 AM	6							
28	5/11/2023	04:30 AM	10							
29	5/11/2023	04:45 AM	14							
30	5/11/2023	05:00 AM	12							
31	5/11/2023	05:15 AM	10							
32	5/11/2023	05:30 AM	20							
33	5/11/2023	05:45 AM	19							
34	5/11/2023	06:00 AM	19							
35	5/11/2023	06:15 AM	22							
36	5/11/2023	06:30 AM	47							
37	5/11/2023	06:45 AM	59							
38	5/11/2023	07:00 AM	44							
39	5/11/2023	07:15 AM	59							
40	5/11/2023	07:30 AM	63							
41	5/11/2023	07:45 AM	80							
42	5/11/2023	08:00 AM	66							
43	5/11/2023	08:15 AM	77							
44	5/11/2023	08:30 AM	87							
45	5/11/2023	08:45 AM	72							
46	5/11/2023	09:00 AM	73							
47	5/11/2023	09:15 AM	134							
48	5/11/2023	09:30 AM	83							
49	5/11/2023	09:45 AM	101							

	A	B	C	D	E	F	G	H	I	J
50	5/11/2023	10:00 AM	92							
51	5/11/2023	10:15 AM	109							
52	5/11/2023	10:30 AM	93							
53	5/11/2023	10:45 AM	95							
54	5/11/2023	11:00 AM	97							
55	5/11/2023	11:15 AM	113							
56	5/11/2023	11:30 AM	112							
57	5/11/2023	11:45 AM	126							
58	5/11/2023	12:00 PM	122							
59	5/11/2023	12:15 PM	108							
60	5/11/2023	12:30 PM	126							
61	5/11/2023	12:45 PM	121							
62	5/11/2023	01:00 PM	105							
63	5/11/2023	01:15 PM	130							
64	5/11/2023	01:30 PM	114							
65	5/11/2023	01:45 PM	129							
66	5/11/2023	02:00 PM	103							
67	5/11/2023	02:15 PM	132							
68	5/11/2023	02:30 PM	137							
69	5/11/2023	02:45 PM	142							
70	5/11/2023	03:00 PM	148							
71	5/11/2023	03:15 PM	183							
72	5/11/2023	03:30 PM	149							
73	5/11/2023	03:45 PM	165							
74	5/11/2023	04:00 PM	199							
75	5/11/2023	04:15 PM	183							
76	5/11/2023	04:30 PM	160							
77	5/11/2023	04:45 PM	179							
78	5/11/2023	05:00 PM	182							
79	5/11/2023	05:15 PM	171							
80	5/11/2023	05:30 PM	158							
81	5/11/2023	05:45 PM	123							
82	5/11/2023	06:00 PM	138							
83	5/11/2023	06:15 PM	97							
84	5/11/2023	06:30 PM	102							
85	5/11/2023	06:45 PM	72							
86	5/11/2023	07:00 PM	83							
87	5/11/2023	07:15 PM	81							
88	5/11/2023	07:30 PM	75							
89	5/11/2023	07:45 PM	83							
90	5/11/2023	08:00 PM	71							
91	5/11/2023	08:15 PM	60							
92	5/11/2023	08:30 PM	60							
93	5/11/2023	08:45 PM	51							
94	5/11/2023	09:00 PM	51							
95	5/11/2023	09:15 PM	44							
96	5/11/2023	09:30 PM	39							
97	5/11/2023	09:45 PM	34							
98	5/11/2023	10:00 PM	24							
99	5/11/2023	10:15 PM	24							

	A	B	C	D	E	F	G	H	I	J
100	5/11/2023	10:30 PM	25							
101	5/11/2023	10:45 PM	14							
102	5/11/2023	11:00 PM	23							
103	5/11/2023	11:15 PM	17							
104	5/11/2023	11:30 PM	22							
105	5/11/2023	11:45 PM	10							
106	5/12/2023	12:00 AM	16							
107	5/12/2023	12:15 AM	9							
108	5/12/2023	12:30 AM	10							
109	5/12/2023	12:45 AM	8							
110	5/12/2023	01:00 AM	6							
111	5/12/2023	01:15 AM	4							
112	5/12/2023	01:30 AM	3							
113	5/12/2023	01:45 AM	0							
114	5/12/2023	02:00 AM	5							
115	5/12/2023	02:15 AM	1							
116	5/12/2023	02:30 AM	5							
117	5/12/2023	02:45 AM	1							
118	5/12/2023	03:00 AM	4							
119	5/12/2023	03:15 AM	2							
120	5/12/2023	03:30 AM	5							
121	5/12/2023	03:45 AM	3							
122	5/12/2023	04:00 AM	2							
123	5/12/2023	04:15 AM	10							
124	5/12/2023	04:30 AM	12							
125	5/12/2023	04:45 AM	9							
126	5/12/2023	05:00 AM	9							
127	5/12/2023	05:15 AM	6							
128	5/12/2023	05:30 AM	24							
129	5/12/2023	05:45 AM	18							
130	5/12/2023	06:00 AM	18							
131	5/12/2023	06:15 AM	24							
132	5/12/2023	06:30 AM	45							
133	5/12/2023	06:45 AM	56							
134	5/12/2023	07:00 AM	49							
135	5/12/2023	07:15 AM	64							
136	5/12/2023	07:30 AM	74							
137	5/12/2023	07:45 AM	76							
138	5/12/2023	08:00 AM	84							
139	5/12/2023	08:15 AM	70							
140	5/12/2023	08:30 AM	76							
141	5/12/2023	08:45 AM	94							
142	5/12/2023	09:00 AM	119							
143	5/12/2023	09:15 AM	123							
144	5/12/2023	09:30 AM	77							
145	5/12/2023	09:45 AM	91							
146	5/12/2023	10:00 AM	92							
147	5/12/2023	10:15 AM	102							
148	5/12/2023	10:30 AM	129							
149	5/12/2023	10:45 AM	117							

	A	B	C	D	E	F	G	H	I	J
150	5/12/2023	11:00 AM	136							
151	5/12/2023	11:15 AM	133							
152	5/12/2023	11:30 AM	149							
153	5/12/2023	11:45 AM	120							
154	5/12/2023	12:00 PM	130							
155	5/12/2023	12:15 PM	148							
156	5/12/2023	12:30 PM	142							
157	5/12/2023	12:45 PM	136							
158	5/12/2023	01:00 PM	132							
159	5/12/2023	01:15 PM	131							
160	5/12/2023	01:30 PM	143							
161	5/12/2023	01:45 PM	137							
162	5/12/2023	02:00 PM	114							
163	5/12/2023	02:15 PM	129							
164	5/12/2023	02:30 PM	133							
165	5/12/2023	02:45 PM	166							
166	5/12/2023	03:00 PM	164							
167	5/12/2023	03:15 PM	177							
168	5/12/2023	03:30 PM	161							
169	5/12/2023	03:45 PM	172							
170	5/12/2023	04:00 PM	143							
171	5/12/2023	04:15 PM	168							
172	5/12/2023	04:30 PM	158							
173	5/12/2023	04:45 PM	158							
174	5/12/2023	05:00 PM	154							
175	5/12/2023	05:15 PM	166							
176	5/12/2023	05:30 PM	133							
177	5/12/2023	05:45 PM	123							
178	5/12/2023	06:00 PM	141							
179	5/12/2023	06:15 PM	102							
180	5/12/2023	06:30 PM	106							
181	5/12/2023	06:45 PM	106							
182	5/12/2023	07:00 PM	96							
183	5/12/2023	07:15 PM	71							
184	5/12/2023	07:30 PM	81							
185	5/12/2023	07:45 PM	69							
186	5/12/2023	08:00 PM	77							
187	5/12/2023	08:15 PM	60							
188	5/12/2023	08:30 PM	50							
189	5/12/2023	08:45 PM	50							
190	5/12/2023	09:00 PM	63							
191	5/12/2023	09:15 PM	45							
192	5/12/2023	09:30 PM	42							
193	5/12/2023	09:45 PM	43							
194	5/12/2023	10:00 PM	37							
195	5/12/2023	10:15 PM	31							
196	5/12/2023	10:30 PM	20							
197	5/12/2023	10:45 PM	34							
198	5/12/2023	11:00 PM	24							
199	5/12/2023	11:15 PM	26							

	A	B	C	D	E	F	G	H	I	J
200	5/12/2023	11:30 PM	26							
201	5/12/2023	11:45 PM	25							
202	5/13/2023	12:00 AM	26							
203	5/13/2023	12:15 AM	13							
204	5/13/2023	12:30 AM	18							
205	5/13/2023	12:45 AM	8							
206	5/13/2023	01:00 AM	13							
207	5/13/2023	01:15 AM	11							
208	5/13/2023	01:30 AM	14							
209	5/13/2023	01:45 AM	13							
210	5/13/2023	02:00 AM	13							
211	5/13/2023	02:15 AM	3							
212	5/13/2023	02:30 AM	5							
213	5/13/2023	02:45 AM	0							
214	5/13/2023	03:00 AM	4							
215	5/13/2023	03:15 AM	3							
216	5/13/2023	03:30 AM	7							
217	5/13/2023	03:45 AM	1							
218	5/13/2023	04:00 AM	6							
219	5/13/2023	04:15 AM	2							
220	5/13/2023	04:30 AM	2							
221	5/13/2023	04:45 AM	9							
222	5/13/2023	05:00 AM	5							
223	5/13/2023	05:15 AM	10							
224	5/13/2023	05:30 AM	11							
225	5/13/2023	05:45 AM	7							
226	5/13/2023	06:00 AM	14							
227	5/13/2023	06:15 AM	19							
228	5/13/2023	06:30 AM	16							
229	5/13/2023	06:45 AM	12							
230	5/13/2023	07:00 AM	25							
231	5/13/2023	07:15 AM	29							
232	5/13/2023	07:30 AM	42							
233	5/13/2023	07:45 AM	41							
234	5/13/2023	08:00 AM	46							
235	5/13/2023	08:15 AM	60							
236	5/13/2023	08:30 AM	82							
237	5/13/2023	08:45 AM	80							
238	5/13/2023	09:00 AM	115							
239	5/13/2023	09:15 AM	86							
240	5/13/2023	09:30 AM	100							
241	5/13/2023	09:45 AM	110							
242	5/13/2023	10:00 AM	93							
243	5/13/2023	10:15 AM	115							
244	5/13/2023	10:30 AM	126							
245	5/13/2023	10:45 AM	125							
246	5/13/2023	11:00 AM	107							
247	5/13/2023	11:15 AM	126							
248	5/13/2023	11:30 AM	122							
249	5/13/2023	11:45 AM	125							

	A	B	C	D	E	F	G	H	I	J
250	5/13/2023	12:00 PM	133							
251	5/13/2023	12:15 PM	132							
252	5/13/2023	12:30 PM	131							
253	5/13/2023	12:45 PM	152							
254	5/13/2023	01:00 PM	124							
255	5/13/2023	01:15 PM	143							
256	5/13/2023	01:30 PM	126							
257	5/13/2023	01:45 PM	116							
258	5/13/2023	02:00 PM	116							
259	5/13/2023	02:15 PM	117							
260	5/13/2023	02:30 PM	125							
261	5/13/2023	02:45 PM	114							
262	5/13/2023	03:00 PM	131							
263	5/13/2023	03:15 PM	120							
264	5/13/2023	03:30 PM	119							
265	5/13/2023	03:45 PM	97							
266	5/13/2023	04:00 PM	116							
267	5/13/2023	04:15 PM	112							
268	5/13/2023	04:30 PM	114							
269	5/13/2023	04:45 PM	96							
270	5/13/2023	05:00 PM	117							
271	5/13/2023	05:15 PM	94							
272	5/13/2023	05:30 PM	108							
273	5/13/2023	05:45 PM	90							
274	5/13/2023	06:00 PM	87							
275	5/13/2023	06:15 PM	83							
276	5/13/2023	06:30 PM	66							
277	5/13/2023	06:45 PM	69							
278	5/13/2023	07:00 PM	67							
279	5/13/2023	07:15 PM	66							
280	5/13/2023	07:30 PM	79							
281	5/13/2023	07:45 PM	74							
282	5/13/2023	08:00 PM	49							
283	5/13/2023	08:15 PM	61							
284	5/13/2023	08:30 PM	59							
285	5/13/2023	08:45 PM	54							
286	5/13/2023	09:00 PM	46							
287	5/13/2023	09:15 PM	34							
288	5/13/2023	09:30 PM	36							
289	5/13/2023	09:45 PM	42							
290	5/13/2023	10:00 PM	27							
291	5/13/2023	10:15 PM	29							
292	5/13/2023	10:30 PM	30							
293	5/13/2023	10:45 PM	26							
294	5/13/2023	11:00 PM	29							
295	5/13/2023	11:15 PM	31							
296	5/13/2023	11:30 PM	15							
297	5/13/2023	11:45 PM	24							
298	5/14/2023	12:00 AM	17							
299	5/14/2023	12:15 AM	15							

	A	B	C	D	E	F	G	H	I	J
300	5/14/2023	12:30 AM	15							
301	5/14/2023	12:45 AM	9							
302	5/14/2023	01:00 AM	7							
303	5/14/2023	01:15 AM	10							
304	5/14/2023	01:30 AM	5							
305	5/14/2023	01:45 AM	5							
306	5/14/2023	02:00 AM	4							
307	5/14/2023	02:15 AM	1							
308	5/14/2023	02:30 AM	10							
309	5/14/2023	02:45 AM	2							
310	5/14/2023	03:00 AM	4							
311	5/14/2023	03:15 AM	8							
312	5/14/2023	03:30 AM	6							
313	5/14/2023	03:45 AM	2							
314	5/14/2023	04:00 AM	4							
315	5/14/2023	04:15 AM	3							
316	5/14/2023	04:30 AM	8							
317	5/14/2023	04:45 AM	6							
318	5/14/2023	05:00 AM	11							
319	5/14/2023	05:15 AM	4							
320	5/14/2023	05:30 AM	8							
321	5/14/2023	05:45 AM	6							
322	5/14/2023	06:00 AM	4							
323	5/14/2023	06:15 AM	7							
324	5/14/2023	06:30 AM	11							
325	5/14/2023	06:45 AM	15							
326	5/14/2023	07:00 AM	14							
327	5/14/2023	07:15 AM	18							
328	5/14/2023	07:30 AM	23							
329	5/14/2023	07:45 AM	32							
330	5/14/2023	08:00 AM	40							
331	5/14/2023	08:15 AM	44							
332	5/14/2023	08:30 AM	47							
333	5/14/2023	08:45 AM	51							
334	5/14/2023	09:00 AM	62							
335	5/14/2023	09:15 AM	58							
336	5/14/2023	09:30 AM	73							
337	5/14/2023	09:45 AM	85							
338	5/14/2023	10:00 AM	75							
339	5/14/2023	10:15 AM	103							
340	5/14/2023	10:30 AM	91							
341	5/14/2023	10:45 AM	98							
342	5/14/2023	11:00 AM	101							
343	5/14/2023	11:15 AM	87							
344	5/14/2023	11:30 AM	120							
345	5/14/2023	11:45 AM	142							
346	5/14/2023	12:00 PM	125							
347	5/14/2023	12:15 PM	122							
348	5/14/2023	12:30 PM	127							
349	5/14/2023	12:45 PM	125							

	A	B	C	D	E	F	G	H	I	J
350	5/14/2023	01:00 PM	115							
351	5/14/2023	01:15 PM	100							
352	5/14/2023	01:30 PM	105							
353	5/14/2023	01:45 PM	107							
354	5/14/2023	02:00 PM	138							
355	5/14/2023	02:15 PM	119							
356	5/14/2023	02:30 PM	102							
357	5/14/2023	02:45 PM	108							
358	5/14/2023	03:00 PM	106							
359	5/14/2023	03:15 PM	98							
360	5/14/2023	03:30 PM	85							
361	5/14/2023	03:45 PM	86							
362	5/14/2023	04:00 PM	99							
363	5/14/2023	04:15 PM	94							
364	5/14/2023	04:30 PM	102							
365	5/14/2023	04:45 PM	79							
366	5/14/2023	05:00 PM	109							
367	5/14/2023	05:15 PM	86							
368	5/14/2023	05:30 PM	89							
369	5/14/2023	05:45 PM	63							
370	5/14/2023	06:00 PM	64							
371	5/14/2023	06:15 PM	57							
372	5/14/2023	06:30 PM	56							
373	5/14/2023	06:45 PM	60							
374	5/14/2023	07:00 PM	61							
375	5/14/2023	07:15 PM	46							
376	5/14/2023	07:30 PM	61							
377	5/14/2023	07:45 PM	48							
378	5/14/2023	08:00 PM	53							
379	5/14/2023	08:15 PM	46							
380	5/14/2023	08:30 PM	45							
381	5/14/2023	08:45 PM	42							
382	5/14/2023	09:00 PM	26							
383	5/14/2023	09:15 PM	44							
384	5/14/2023	09:30 PM	24							
385	5/14/2023	09:45 PM	11							
386	5/14/2023	10:00 PM	15							
387	5/14/2023	10:15 PM	16							
388	5/14/2023	10:30 PM	21							
389	5/14/2023	10:45 PM	17							
390	5/14/2023	11:00 PM	15							
391	5/14/2023	11:15 PM	5							
392	5/14/2023	11:30 PM	12							
393	5/14/2023	11:45 PM	9							
394	5/15/2023	12:00 AM	13							
395	5/15/2023	12:15 AM	10							
396	5/15/2023	12:30 AM	5							
397	5/15/2023	12:45 AM	3							
398	5/15/2023	01:00 AM	5							
399	5/15/2023	01:15 AM	5							

	A	B	C	D	E	F	G	H	I	J
400	5/15/2023	01:30 AM	3							
401	5/15/2023	01:45 AM	0							
402	5/15/2023	02:00 AM	5							
403	5/15/2023	02:15 AM	0							
404	5/15/2023	02:30 AM	2							
405	5/15/2023	02:45 AM	3							
406	5/15/2023	03:00 AM	2							
407	5/15/2023	03:15 AM	2							
408	5/15/2023	03:30 AM	4							
409	5/15/2023	03:45 AM	3							
410	5/15/2023	04:00 AM	5							
411	5/15/2023	04:15 AM	1							
412	5/15/2023	04:30 AM	10							
413	5/15/2023	04:45 AM	8							
414	5/15/2023	05:00 AM	6							
415	5/15/2023	05:15 AM	7							
416	5/15/2023	05:30 AM	20							
417	5/15/2023	05:45 AM	20							
418	5/15/2023	06:00 AM	13							
419	5/15/2023	06:15 AM	20							
420	5/15/2023	06:30 AM	37							
421	5/15/2023	06:45 AM	42							
422	5/15/2023	07:00 AM	61							
423	5/15/2023	07:15 AM	78							
424	5/15/2023	07:30 AM	76							
425	5/15/2023	07:45 AM	64							
426	5/15/2023	08:00 AM	71							
427	5/15/2023	08:15 AM	73							
428	5/15/2023	08:30 AM	72							
429	5/15/2023	08:45 AM	84							
430	5/15/2023	09:00 AM	86							
431	5/15/2023	09:15 AM	124							
432	5/15/2023	09:30 AM	91							
433	5/15/2023	09:45 AM	92							
434	5/15/2023	10:00 AM	74							
435	5/15/2023	10:15 AM	77							
436	5/15/2023	10:30 AM	101							
437	5/15/2023	10:45 AM	94							
438	5/15/2023	11:00 AM	118							
439	5/15/2023	11:15 AM	85							
440	5/15/2023	11:30 AM	113							
441	5/15/2023	11:45 AM	119							
442	5/15/2023	12:00 PM	148							
443	5/15/2023	12:15 PM	115							
444	5/15/2023	12:30 PM	93							
445	5/15/2023	12:45 PM	108							
446	5/15/2023	01:00 PM	113							
447	5/15/2023	01:15 PM	87							
448	5/15/2023	01:30 PM	105							
449	5/15/2023	01:45 PM	139							

	A	B	C	D	E	F	G	H	I	J
450	5/15/2023	02:00 PM	98							
451	5/15/2023	02:15 PM	121							
452	5/15/2023	02:30 PM	108							
453	5/15/2023	02:45 PM	144							
454	5/15/2023	03:00 PM	145							
455	5/15/2023	03:15 PM	170							
456	5/15/2023	03:30 PM	147							
457	5/15/2023	03:45 PM	155							
458	5/15/2023	04:00 PM	165							
459	5/15/2023	04:15 PM	166							
460	5/15/2023	04:30 PM	177							
461	5/15/2023	04:45 PM	177							
462	5/15/2023	05:00 PM	168							
463	5/15/2023	05:15 PM	169							
464	5/15/2023	05:30 PM	149							
465	5/15/2023	05:45 PM	136							
466	5/15/2023	06:00 PM	127							
467	5/15/2023	06:15 PM	104							
468	5/15/2023	06:30 PM	86							
469	5/15/2023	06:45 PM	101							
470	5/15/2023	07:00 PM	93							
471	5/15/2023	07:15 PM	75							
472	5/15/2023	07:30 PM	78							
473	5/15/2023	07:45 PM	89							
474	5/15/2023	08:00 PM	56							
475	5/15/2023	08:15 PM	66							
476	5/15/2023	08:30 PM	62							
477	5/15/2023	08:45 PM	43							
478	5/15/2023	09:00 PM	33							
479	5/15/2023	09:15 PM	37							
480	5/15/2023	09:30 PM	25							
481	5/15/2023	09:45 PM	19							
482	5/15/2023	10:00 PM	18							
483	5/15/2023	10:15 PM	20							
484	5/15/2023	10:30 PM	10							
485	5/15/2023	10:45 PM	16							
486	5/15/2023	11:00 PM	21							
487	5/15/2023	11:15 PM	15							
488	5/15/2023	11:30 PM	14							
489	5/15/2023	11:45 PM	7							
490	5/16/2023	12:00 AM	9							
491	5/16/2023	12:15 AM	6							
492	5/16/2023	12:30 AM	8							
493	5/16/2023	12:45 AM	6							
494	5/16/2023	01:00 AM	6							
495	5/16/2023	01:15 AM	3							
496	5/16/2023	01:30 AM	2							
497	5/16/2023	01:45 AM	1							
498	5/16/2023	02:00 AM	5							
499	5/16/2023	02:15 AM	1							

	A	B	C	D	E	F	G	H	I	J
500	5/16/2023	02:30 AM	6							
501	5/16/2023	02:45 AM	2							
502	5/16/2023	03:00 AM	1							
503	5/16/2023	03:15 AM	2							
504	5/16/2023	03:30 AM	5							
505	5/16/2023	03:45 AM	5							
506	5/16/2023	04:00 AM	8							
507	5/16/2023	04:15 AM	7							
508	5/16/2023	04:30 AM	13							
509	5/16/2023	04:45 AM	8							
510	5/16/2023	05:00 AM	6							
511	5/16/2023	05:15 AM	12							
512	5/16/2023	05:30 AM	16							
513	5/16/2023	05:45 AM	20							
514	5/16/2023	06:00 AM	21							
515	5/16/2023	06:15 AM	20							
516	5/16/2023	06:30 AM	37							
517	5/16/2023	06:45 AM	51							
518	5/16/2023	07:00 AM	58							
519	5/16/2023	07:15 AM	66							
520	5/16/2023	07:30 AM	66							
521	5/16/2023	07:45 AM	66							
522	5/16/2023	08:00 AM	78							
523	5/16/2023	08:15 AM	81							
524	5/16/2023	08:30 AM	75							
525	5/16/2023	08:45 AM	84							
526	5/16/2023	09:00 AM	80							
527	5/16/2023	09:15 AM	112							
528	5/16/2023	09:30 AM	88							
529	5/16/2023	09:45 AM	67							
530	5/16/2023	10:00 AM	82							
531	5/16/2023	10:15 AM	86							
532	5/16/2023	10:30 AM	99							
533	5/16/2023	10:45 AM	85							
534	5/16/2023	11:00 AM	102							
535	5/16/2023	11:15 AM	98							
536	5/16/2023	11:30 AM	109							
537	5/16/2023	11:45 AM	113							
538	5/16/2023	12:00 PM	110							
539	5/16/2023	12:15 PM	107							
540	5/16/2023	12:30 PM	100							
541	5/16/2023	12:45 PM	120							
542	5/16/2023	01:00 PM	96							
543	5/16/2023	01:15 PM	102							
544	5/16/2023	01:30 PM	105							
545	5/16/2023	01:45 PM	107							
546	5/16/2023	02:00 PM	109							
547	5/16/2023	02:15 PM	95							
548	5/16/2023	02:30 PM	111							
549	5/16/2023	02:45 PM	146							

	A	B	C	D	E	F	G	H	I	J
550	5/16/2023	03:00 PM	164							
551	5/16/2023	03:15 PM	180							
552	5/16/2023	03:30 PM	137							
553	5/16/2023	03:45 PM	163							
554	5/16/2023	04:00 PM	177							
555	5/16/2023	04:15 PM	170							
556	5/16/2023	04:30 PM	160							
557	5/16/2023	04:45 PM	169							
558	5/16/2023	05:00 PM	187							
559	5/16/2023	05:15 PM	169							
560	5/16/2023	05:30 PM	168							
561	5/16/2023	05:45 PM	132							
562	5/16/2023	06:00 PM	129							
563	5/16/2023	06:15 PM	117							
564	5/16/2023	06:30 PM	92							
565	5/16/2023	06:45 PM	93							
566	5/16/2023	07:00 PM	89							
567	5/16/2023	07:15 PM	82							
568	5/16/2023	07:30 PM	67							
569	5/16/2023	07:45 PM	53							
570	5/16/2023	08:00 PM	66							
571	5/16/2023	08:15 PM	55							
572	5/16/2023	08:30 PM	58							
573	5/16/2023	08:45 PM	43							
574	5/16/2023	09:00 PM	36							
575	5/16/2023	09:15 PM	42							
576	5/16/2023	09:30 PM	31							
577	5/16/2023	09:45 PM	19							
578	5/16/2023	10:00 PM	13							
579	5/16/2023	10:15 PM	21							
580	5/16/2023	10:30 PM	23							
581	5/16/2023	10:45 PM	21							
582	5/16/2023	11:00 PM	16							
583	5/16/2023	11:15 PM	13							
584	5/16/2023	11:30 PM	19							
585	5/16/2023	11:45 PM	15							
586	5/17/2023	12:00 AM	13							
587	5/17/2023	12:15 AM	7							
588	5/17/2023	12:30 AM	12							
589	5/17/2023	12:45 AM	2							
590	5/17/2023	01:00 AM	5							
591	5/17/2023	01:15 AM	4							
592	5/17/2023	01:30 AM	2							
593	5/17/2023	01:45 AM	4							
594	5/17/2023	02:00 AM	5							
595	5/17/2023	02:15 AM	3							
596	5/17/2023	02:30 AM	4							
597	5/17/2023	02:45 AM	8							
598	5/17/2023	03:00 AM	3							
599	5/17/2023	03:15 AM	1							

	A	B	C	D	E	F	G	H	I	J
600	5/17/2023	03:30 AM	2							
601	5/17/2023	03:45 AM	7							
602	5/17/2023	04:00 AM	8							
603	5/17/2023	04:15 AM	1							
604	5/17/2023	04:30 AM	11							
605	5/17/2023	04:45 AM	16							
606	5/17/2023	05:00 AM	9							
607	5/17/2023	05:15 AM	12							
608	5/17/2023	05:30 AM	21							
609	5/17/2023	05:45 AM	25							
610	5/17/2023	06:00 AM	22							
611	5/17/2023	06:15 AM	23							
612	5/17/2023	06:30 AM	40							
613	5/17/2023	06:45 AM	53							
614	5/17/2023	07:00 AM	51							
615	5/17/2023	07:15 AM	77							
616	5/17/2023	07:30 AM	70							
617	5/17/2023	07:45 AM	76							
618	5/17/2023	08:00 AM	74							
619	5/17/2023	08:15 AM	85							
620	5/17/2023	08:30 AM	67							
621	5/17/2023	08:45 AM	80							
622	5/17/2023	09:00 AM	84							
623	5/17/2023	09:15 AM	103							
624	5/17/2023	09:30 AM	72							
625	5/17/2023	09:45 AM	97							
626	5/17/2023	10:00 AM	81							
627	5/17/2023	10:15 AM	92							
628	5/17/2023	10:30 AM	102							
629	5/17/2023	10:45 AM	86							
630	5/17/2023	11:00 AM	100							
631	5/17/2023	11:15 AM	102							
632	5/17/2023	11:30 AM	108							
633	5/17/2023	11:45 AM	117							
634	5/17/2023	12:00 PM	106							
635	5/17/2023	12:15 PM	125							
636	5/17/2023	12:30 PM	110							
637	5/17/2023	12:45 PM	111							
638	5/17/2023	01:00 PM	100							
639	5/17/2023	01:15 PM	111							
640	5/17/2023	01:30 PM	121							
641	5/17/2023	01:45 PM	110							
642	5/17/2023	02:00 PM	106							
643	5/17/2023	02:15 PM	124							
644	5/17/2023	02:30 PM	110							
645	5/17/2023	02:45 PM	127							
646	5/17/2023	03:00 PM	121							
647	5/17/2023	03:15 PM	166							
648	5/17/2023	03:30 PM	172							
649	5/17/2023	03:45 PM	165							

	A	B	C	D	E	F	G	H	I	J
650	5/17/2023	04:00 PM	146							
651	5/17/2023	04:15 PM	164							
652	5/17/2023	04:30 PM	167							
653	5/17/2023	04:45 PM	149							
654	5/17/2023	05:00 PM	159							
655	5/17/2023	05:15 PM	181							
656	5/17/2023	05:30 PM	141							
657	5/17/2023	05:45 PM	151							
658	5/17/2023	06:00 PM	125							
659	5/17/2023	06:15 PM	109							
660	5/17/2023	06:30 PM	80							
661	5/17/2023	06:45 PM	84							
662	5/17/2023	07:00 PM	81							
663	5/17/2023	07:15 PM	73							
664	5/17/2023	07:30 PM	69							
665	5/17/2023	07:45 PM	69							
666	5/17/2023	08:00 PM	74							
667	5/17/2023	08:15 PM	82							
668	5/17/2023	08:30 PM	66							
669	5/17/2023	08:45 PM	44							
670	5/17/2023	09:00 PM	44							
671	5/17/2023	09:15 PM	60							
672	5/17/2023	09:30 PM	28							
673	5/17/2023	09:45 PM	26							
674	5/17/2023	10:00 PM	21							
675	5/17/2023	10:15 PM	26							
676	5/17/2023	10:30 PM	12							
677	5/17/2023	10:45 PM	14							
678	5/17/2023	11:00 PM	15							
679	5/17/2023	11:15 PM	11							
680	5/17/2023	11:30 PM	16							
681	5/17/2023	11:45 PM	15							
682	5/18/2023	12:00 AM	8							
683	5/18/2023	12:15 AM	9							
684	5/18/2023	12:30 AM	16							
685	5/18/2023	12:45 AM	3							
686	5/18/2023	01:00 AM	3							
687	5/18/2023	01:15 AM	6							
688	5/18/2023	01:30 AM	4							
689	5/18/2023	01:45 AM	1							
690	5/18/2023	02:00 AM	8							
691	5/18/2023	02:15 AM	4							
692	5/18/2023	02:30 AM	4							
693	5/18/2023	02:45 AM	2							
694	5/18/2023	03:00 AM	4							
695	5/18/2023	03:15 AM	2							
696	5/18/2023	03:30 AM	3							
697	5/18/2023	03:45 AM	3							
698	5/18/2023	04:00 AM	3							
699	5/18/2023	04:15 AM	8							

	A	B	C	D	E	F	G	H	I	J
700	5/18/2023	04:30 AM	6							
701	5/18/2023	04:45 AM	13							
702	5/18/2023	05:00 AM	5							
703	5/18/2023	05:15 AM	14							
704	5/18/2023	05:30 AM	22							
705	5/18/2023	05:45 AM	19							
706	5/18/2023	06:00 AM	21							
707	5/18/2023	06:15 AM	24							
708	5/18/2023	06:30 AM	40							
709	5/18/2023	06:45 AM	55							
710	5/18/2023	07:00 AM	49							
711	5/18/2023	07:15 AM	53							
712	5/18/2023	07:30 AM	66							
713	5/18/2023	07:45 AM	89							
714	5/18/2023	08:00 AM	56							
715	5/18/2023	08:15 AM	69							
716	5/18/2023	08:30 AM	72							
717	5/18/2023	08:45 AM	73							
718	5/18/2023	09:00 AM	77							
719	5/18/2023	09:15 AM	108							
720	5/18/2023	09:30 AM	91							
721	5/18/2023	09:45 AM	99							
722	5/18/2023	10:00 AM	77							
723	5/18/2023	10:15 AM	83							
724	5/18/2023	10:30 AM	95							
725	5/18/2023	10:45 AM	95							
726	5/18/2023	11:00 AM	109							
727	5/18/2023	11:15 AM	93							
728	5/18/2023	11:30 AM	101							
729	5/18/2023	11:45 AM	115							
730	5/18/2023	12:00 PM	114							
731	5/18/2023	12:15 PM	115							
732	5/18/2023	12:30 PM	131							
733	5/18/2023	12:45 PM	110							
734	5/18/2023	01:00 PM	111							
735	5/18/2023	01:15 PM	110							
736	5/18/2023	01:30 PM	101							
737	5/18/2023	01:45 PM	103							
738	5/18/2023	02:00 PM	81							
739	5/18/2023	02:15 PM	137							
740	5/18/2023	02:30 PM	141							
741	5/18/2023	02:45 PM	137							
742	5/18/2023	03:00 PM	148							
743	5/18/2023	03:15 PM	178							
744	5/18/2023	03:30 PM	159							
745	5/18/2023	03:45 PM	171							
746	5/18/2023	04:00 PM	174							
747	5/18/2023	04:15 PM	177							
748	5/18/2023	04:30 PM	167							
749	5/18/2023	04:45 PM	173							

	A	B	C	D	E	F	G	H	I	J
750	5/18/2023	05:00 PM	175							
751	5/18/2023	05:15 PM	167							
752	5/18/2023	05:30 PM	157							
753	5/18/2023	05:45 PM	129							
754	5/18/2023	06:00 PM	123							
755	5/18/2023	06:15 PM	112							
756	5/18/2023	06:30 PM	116							
757	5/18/2023	06:45 PM	96							
758	5/18/2023	07:00 PM	99							
759	5/18/2023	07:15 PM	97							
760	5/18/2023	07:30 PM	73							
761	5/18/2023	07:45 PM	63							
762	5/18/2023	08:00 PM	67							
763	5/18/2023	08:15 PM	63							
764	5/18/2023	08:30 PM	60							
765	5/18/2023	08:45 PM	62							
766	5/18/2023	09:00 PM	54							
767	5/18/2023	09:15 PM	25							
768	5/18/2023	09:30 PM	31							
769	5/18/2023	09:45 PM	24							
770	5/18/2023	10:00 PM	28							
771	5/18/2023	10:15 PM	16							
772	5/18/2023	10:30 PM	18							
773	5/18/2023	10:45 PM	15							
774	5/18/2023	11:00 PM	24							
775	5/18/2023	11:15 PM	30							
776	5/18/2023	11:30 PM	24							
777	5/18/2023	11:45 PM	14							

	A	B	C	D	E	F	G	H	I	J
1										
2	File Name: C:\Users\barri\OneDrive\Documents\TDBWSP\SYRACUSE\NYSTA DATA\BATCH 1\SYRACUSE NYSTA-ONONDAGA 1\1358 EB BUCKLEY RD.tf2									
3	Start Date: 5/11/2023									
4	Start Time: 12:00:00 AM									
5	Location 1: SB Buckley Rd									
6	Location 2: at Bear Rd									
7										
8										
9	Date	Time	EB							
10	5/11/2023	12:00 AM	7							
11	5/11/2023	12:15 AM	9							
12	5/11/2023	12:30 AM	8							
13	5/11/2023	12:45 AM	10							
14	5/11/2023	01:00 AM	6							
15	5/11/2023	01:15 AM	4							
16	5/11/2023	01:30 AM	6							
17	5/11/2023	01:45 AM	0							
18	5/11/2023	02:00 AM	5							
19	5/11/2023	02:15 AM	2							
20	5/11/2023	02:30 AM	8							
21	5/11/2023	02:45 AM	7							
22	5/11/2023	03:00 AM	5							
23	5/11/2023	03:15 AM	7							
24	5/11/2023	03:30 AM	14							
25	5/11/2023	03:45 AM	4							
26	5/11/2023	04:00 AM	10							
27	5/11/2023	04:15 AM	15							
28	5/11/2023	04:30 AM	23							
29	5/11/2023	04:45 AM	23							
30	5/11/2023	05:00 AM	20							
31	5/11/2023	05:15 AM	37							
32	5/11/2023	05:30 AM	47							
33	5/11/2023	05:45 AM	49							
34	5/11/2023	06:00 AM	62							
35	5/11/2023	06:15 AM	79							
36	5/11/2023	06:30 AM	130							
37	5/11/2023	06:45 AM	130							
38	5/11/2023	07:00 AM	162							
39	5/11/2023	07:15 AM	190							
40	5/11/2023	07:30 AM	208							
41	5/11/2023	07:45 AM	211							
42	5/11/2023	08:00 AM	174							
43	5/11/2023	08:15 AM	161							
44	5/11/2023	08:30 AM	177							
45	5/11/2023	08:45 AM	177							
46	5/11/2023	09:00 AM	208							
47	5/11/2023	09:15 AM	166							
48	5/11/2023	09:30 AM	159							
49	5/11/2023	09:45 AM	164							

	A	B	C	D	E	F	G	H	I	J
50	5/11/2023	10:00 AM	148							
51	5/11/2023	10:15 AM	141							
52	5/11/2023	10:30 AM	123							
53	5/11/2023	10:45 AM	149							
54	5/11/2023	11:00 AM	154							
55	5/11/2023	11:15 AM	143							
56	5/11/2023	11:30 AM	168							
57	5/11/2023	11:45 AM	174							
58	5/11/2023	12:00 PM	161							
59	5/11/2023	12:15 PM	138							
60	5/11/2023	12:30 PM	148							
61	5/11/2023	12:45 PM	175							
62	5/11/2023	01:00 PM	159							
63	5/11/2023	01:15 PM	153							
64	5/11/2023	01:30 PM	149							
65	5/11/2023	01:45 PM	152							
66	5/11/2023	02:00 PM	163							
67	5/11/2023	02:15 PM	168							
68	5/11/2023	02:30 PM	210							
69	5/11/2023	02:45 PM	194							
70	5/11/2023	03:00 PM	205							
71	5/11/2023	03:15 PM	166							
72	5/11/2023	03:30 PM	212							
73	5/11/2023	03:45 PM	220							
74	5/11/2023	04:00 PM	197							
75	5/11/2023	04:15 PM	183							
76	5/11/2023	04:30 PM	217							
77	5/11/2023	04:45 PM	227							
78	5/11/2023	05:00 PM	228							
79	5/11/2023	05:15 PM	193							
80	5/11/2023	05:30 PM	179							
81	5/11/2023	05:45 PM	186							
82	5/11/2023	06:00 PM	161							
83	5/11/2023	06:15 PM	134							
84	5/11/2023	06:30 PM	185							
85	5/11/2023	06:45 PM	138							
86	5/11/2023	07:00 PM	133							
87	5/11/2023	07:15 PM	155							
88	5/11/2023	07:30 PM	124							
89	5/11/2023	07:45 PM	131							
90	5/11/2023	08:00 PM	117							
91	5/11/2023	08:15 PM	86							
92	5/11/2023	08:30 PM	75							
93	5/11/2023	08:45 PM	87							
94	5/11/2023	09:00 PM	54							
95	5/11/2023	09:15 PM	54							
96	5/11/2023	09:30 PM	47							
97	5/11/2023	09:45 PM	39							
98	5/11/2023	10:00 PM	45							
99	5/11/2023	10:15 PM	28							

	A	B	C	D	E	F	G	H	I	J
100	5/11/2023	10:30 PM	22							
101	5/11/2023	10:45 PM	17							
102	5/11/2023	11:00 PM	27							
103	5/11/2023	11:15 PM	12							
104	5/11/2023	11:30 PM	10							
105	5/11/2023	11:45 PM	17							
106	5/12/2023	12:00 AM	12							
107	5/12/2023	12:15 AM	9							
108	5/12/2023	12:30 AM	7							
109	5/12/2023	12:45 AM	6							
110	5/12/2023	01:00 AM	8							
111	5/12/2023	01:15 AM	3							
112	5/12/2023	01:30 AM	3							
113	5/12/2023	01:45 AM	5							
114	5/12/2023	02:00 AM	6							
115	5/12/2023	02:15 AM	2							
116	5/12/2023	02:30 AM	6							
117	5/12/2023	02:45 AM	7							
118	5/12/2023	03:00 AM	4							
119	5/12/2023	03:15 AM	6							
120	5/12/2023	03:30 AM	12							
121	5/12/2023	03:45 AM	12							
122	5/12/2023	04:00 AM	10							
123	5/12/2023	04:15 AM	10							
124	5/12/2023	04:30 AM	14							
125	5/12/2023	04:45 AM	32							
126	5/12/2023	05:00 AM	17							
127	5/12/2023	05:15 AM	17							
128	5/12/2023	05:30 AM	46							
129	5/12/2023	05:45 AM	40							
130	5/12/2023	06:00 AM	44							
131	5/12/2023	06:15 AM	62							
132	5/12/2023	06:30 AM	103							
133	5/12/2023	06:45 AM	130							
134	5/12/2023	07:00 AM	168							
135	5/12/2023	07:15 AM	181							
136	5/12/2023	07:30 AM	200							
137	5/12/2023	07:45 AM	177							
138	5/12/2023	08:00 AM	176							
139	5/12/2023	08:15 AM	183							
140	5/12/2023	08:30 AM	163							
141	5/12/2023	08:45 AM	198							
142	5/12/2023	09:00 AM	172							
143	5/12/2023	09:15 AM	161							
144	5/12/2023	09:30 AM	168							
145	5/12/2023	09:45 AM	156							
146	5/12/2023	10:00 AM	160							
147	5/12/2023	10:15 AM	155							
148	5/12/2023	10:30 AM	162							
149	5/12/2023	10:45 AM	166							

	A	B	C	D	E	F	G	H	I	J
150	5/12/2023	11:00 AM	149							
151	5/12/2023	11:15 AM	162							
152	5/12/2023	11:30 AM	187							
153	5/12/2023	11:45 AM	189							
154	5/12/2023	12:00 PM	191							
155	5/12/2023	12:15 PM	165							
156	5/12/2023	12:30 PM	182							
157	5/12/2023	12:45 PM	181							
158	5/12/2023	01:00 PM	178							
159	5/12/2023	01:15 PM	181							
160	5/12/2023	01:30 PM	173							
161	5/12/2023	01:45 PM	181							
162	5/12/2023	02:00 PM	183							
163	5/12/2023	02:15 PM	208							
164	5/12/2023	02:30 PM	196							
165	5/12/2023	02:45 PM	194							
166	5/12/2023	03:00 PM	179							
167	5/12/2023	03:15 PM	192							
168	5/12/2023	03:30 PM	188							
169	5/12/2023	03:45 PM	206							
170	5/12/2023	04:00 PM	203							
171	5/12/2023	04:15 PM	203							
172	5/12/2023	04:30 PM	217							
173	5/12/2023	04:45 PM	194							
174	5/12/2023	05:00 PM	213							
175	5/12/2023	05:15 PM	196							
176	5/12/2023	05:30 PM	174							
177	5/12/2023	05:45 PM	189							
178	5/12/2023	06:00 PM	151							
179	5/12/2023	06:15 PM	140							
180	5/12/2023	06:30 PM	169							
181	5/12/2023	06:45 PM	134							
182	5/12/2023	07:00 PM	122							
183	5/12/2023	07:15 PM	143							
184	5/12/2023	07:30 PM	120							
185	5/12/2023	07:45 PM	100							
186	5/12/2023	08:00 PM	107							
187	5/12/2023	08:15 PM	120							
188	5/12/2023	08:30 PM	105							
189	5/12/2023	08:45 PM	83							
190	5/12/2023	09:00 PM	80							
191	5/12/2023	09:15 PM	69							
192	5/12/2023	09:30 PM	56							
193	5/12/2023	09:45 PM	60							
194	5/12/2023	10:00 PM	56							
195	5/12/2023	10:15 PM	48							
196	5/12/2023	10:30 PM	56							
197	5/12/2023	10:45 PM	43							
198	5/12/2023	11:00 PM	55							
199	5/12/2023	11:15 PM	37							

	A	B	C	D	E	F	G	H	I	J
200	5/12/2023	11:30 PM	30							
201	5/12/2023	11:45 PM	23							
202	5/13/2023	12:00 AM	21							
203	5/13/2023	12:15 AM	15							
204	5/13/2023	12:30 AM	10							
205	5/13/2023	12:45 AM	11							
206	5/13/2023	01:00 AM	8							
207	5/13/2023	01:15 AM	15							
208	5/13/2023	01:30 AM	11							
209	5/13/2023	01:45 AM	6							
210	5/13/2023	02:00 AM	8							
211	5/13/2023	02:15 AM	6							
212	5/13/2023	02:30 AM	13							
213	5/13/2023	02:45 AM	5							
214	5/13/2023	03:00 AM	2							
215	5/13/2023	03:15 AM	8							
216	5/13/2023	03:30 AM	1							
217	5/13/2023	03:45 AM	9							
218	5/13/2023	04:00 AM	5							
219	5/13/2023	04:15 AM	4							
220	5/13/2023	04:30 AM	10							
221	5/13/2023	04:45 AM	6							
222	5/13/2023	05:00 AM	4							
223	5/13/2023	05:15 AM	7							
224	5/13/2023	05:30 AM	18							
225	5/13/2023	05:45 AM	25							
226	5/13/2023	06:00 AM	19							
227	5/13/2023	06:15 AM	29							
228	5/13/2023	06:30 AM	37							
229	5/13/2023	06:45 AM	57							
230	5/13/2023	07:00 AM	55							
231	5/13/2023	07:15 AM	65							
232	5/13/2023	07:30 AM	71							
233	5/13/2023	07:45 AM	74							
234	5/13/2023	08:00 AM	117							
235	5/13/2023	08:15 AM	111							
236	5/13/2023	08:30 AM	123							
237	5/13/2023	08:45 AM	156							
238	5/13/2023	09:00 AM	122							
239	5/13/2023	09:15 AM	141							
240	5/13/2023	09:30 AM	155							
241	5/13/2023	09:45 AM	167							
242	5/13/2023	10:00 AM	195							
243	5/13/2023	10:15 AM	178							
244	5/13/2023	10:30 AM	185							
245	5/13/2023	10:45 AM	186							
246	5/13/2023	11:00 AM	223							
247	5/13/2023	11:15 AM	199							
248	5/13/2023	11:30 AM	204							
249	5/13/2023	11:45 AM	185							

	A	B	C	D	E	F	G	H	I	J
250	5/13/2023	12:00 PM	185							
251	5/13/2023	12:15 PM	193							
252	5/13/2023	12:30 PM	195							
253	5/13/2023	12:45 PM	180							
254	5/13/2023	01:00 PM	207							
255	5/13/2023	01:15 PM	196							
256	5/13/2023	01:30 PM	176							
257	5/13/2023	01:45 PM	180							
258	5/13/2023	02:00 PM	191							
259	5/13/2023	02:15 PM	229							
260	5/13/2023	02:30 PM	175							
261	5/13/2023	02:45 PM	171							
262	5/13/2023	03:00 PM	169							
263	5/13/2023	03:15 PM	163							
264	5/13/2023	03:30 PM	156							
265	5/13/2023	03:45 PM	167							
266	5/13/2023	04:00 PM	152							
267	5/13/2023	04:15 PM	131							
268	5/13/2023	04:30 PM	163							
269	5/13/2023	04:45 PM	129							
270	5/13/2023	05:00 PM	159							
271	5/13/2023	05:15 PM	127							
272	5/13/2023	05:30 PM	145							
273	5/13/2023	05:45 PM	127							
274	5/13/2023	06:00 PM	118							
275	5/13/2023	06:15 PM	113							
276	5/13/2023	06:30 PM	120							
277	5/13/2023	06:45 PM	106							
278	5/13/2023	07:00 PM	112							
279	5/13/2023	07:15 PM	107							
280	5/13/2023	07:30 PM	118							
281	5/13/2023	07:45 PM	104							
282	5/13/2023	08:00 PM	81							
283	5/13/2023	08:15 PM	91							
284	5/13/2023	08:30 PM	77							
285	5/13/2023	08:45 PM	78							
286	5/13/2023	09:00 PM	64							
287	5/13/2023	09:15 PM	57							
288	5/13/2023	09:30 PM	53							
289	5/13/2023	09:45 PM	49							
290	5/13/2023	10:00 PM	46							
291	5/13/2023	10:15 PM	47							
292	5/13/2023	10:30 PM	34							
293	5/13/2023	10:45 PM	32							
294	5/13/2023	11:00 PM	32							
295	5/13/2023	11:15 PM	29							
296	5/13/2023	11:30 PM	22							
297	5/13/2023	11:45 PM	17							
298	5/14/2023	12:00 AM	20							
299	5/14/2023	12:15 AM	12							

	A	B	C	D	E	F	G	H	I	J
300	5/14/2023	12:30 AM	10							
301	5/14/2023	12:45 AM	12							
302	5/14/2023	01:00 AM	8							
303	5/14/2023	01:15 AM	4							
304	5/14/2023	01:30 AM	11							
305	5/14/2023	01:45 AM	4							
306	5/14/2023	02:00 AM	5							
307	5/14/2023	02:15 AM	8							
308	5/14/2023	02:30 AM	3							
309	5/14/2023	02:45 AM	4							
310	5/14/2023	03:00 AM	4							
311	5/14/2023	03:15 AM	7							
312	5/14/2023	03:30 AM	4							
313	5/14/2023	03:45 AM	8							
314	5/14/2023	04:00 AM	3							
315	5/14/2023	04:15 AM	5							
316	5/14/2023	04:30 AM	6							
317	5/14/2023	04:45 AM	8							
318	5/14/2023	05:00 AM	2							
319	5/14/2023	05:15 AM	8							
320	5/14/2023	05:30 AM	18							
321	5/14/2023	05:45 AM	10							
322	5/14/2023	06:00 AM	17							
323	5/14/2023	06:15 AM	23							
324	5/14/2023	06:30 AM	28							
325	5/14/2023	06:45 AM	38							
326	5/14/2023	07:00 AM	41							
327	5/14/2023	07:15 AM	35							
328	5/14/2023	07:30 AM	49							
329	5/14/2023	07:45 AM	69							
330	5/14/2023	08:00 AM	63							
331	5/14/2023	08:15 AM	68							
332	5/14/2023	08:30 AM	109							
333	5/14/2023	08:45 AM	109							
334	5/14/2023	09:00 AM	121							
335	5/14/2023	09:15 AM	115							
336	5/14/2023	09:30 AM	147							
337	5/14/2023	09:45 AM	173							
338	5/14/2023	10:00 AM	142							
339	5/14/2023	10:15 AM	163							
340	5/14/2023	10:30 AM	151							
341	5/14/2023	10:45 AM	148							
342	5/14/2023	11:00 AM	140							
343	5/14/2023	11:15 AM	142							
344	5/14/2023	11:30 AM	180							
345	5/14/2023	11:45 AM	180							
346	5/14/2023	12:00 PM	187							
347	5/14/2023	12:15 PM	165							
348	5/14/2023	12:30 PM	168							
349	5/14/2023	12:45 PM	185							

	A	B	C	D	E	F	G	H	I	J
350	5/14/2023	01:00 PM	168							
351	5/14/2023	01:15 PM	156							
352	5/14/2023	01:30 PM	188							
353	5/14/2023	01:45 PM	164							
354	5/14/2023	02:00 PM	163							
355	5/14/2023	02:15 PM	154							
356	5/14/2023	02:30 PM	171							
357	5/14/2023	02:45 PM	157							
358	5/14/2023	03:00 PM	147							
359	5/14/2023	03:15 PM	150							
360	5/14/2023	03:30 PM	154							
361	5/14/2023	03:45 PM	137							
362	5/14/2023	04:00 PM	135							
363	5/14/2023	04:15 PM	132							
364	5/14/2023	04:30 PM	128							
365	5/14/2023	04:45 PM	109							
366	5/14/2023	05:00 PM	121							
367	5/14/2023	05:15 PM	111							
368	5/14/2023	05:30 PM	134							
369	5/14/2023	05:45 PM	112							
370	5/14/2023	06:00 PM	124							
371	5/14/2023	06:15 PM	126							
372	5/14/2023	06:30 PM	116							
373	5/14/2023	06:45 PM	127							
374	5/14/2023	07:00 PM	103							
375	5/14/2023	07:15 PM	84							
376	5/14/2023	07:30 PM	81							
377	5/14/2023	07:45 PM	85							
378	5/14/2023	08:00 PM	93							
379	5/14/2023	08:15 PM	76							
380	5/14/2023	08:30 PM	61							
381	5/14/2023	08:45 PM	70							
382	5/14/2023	09:00 PM	48							
383	5/14/2023	09:15 PM	40							
384	5/14/2023	09:30 PM	34							
385	5/14/2023	09:45 PM	28							
386	5/14/2023	10:00 PM	27							
387	5/14/2023	10:15 PM	21							
388	5/14/2023	10:30 PM	23							
389	5/14/2023	10:45 PM	24							
390	5/14/2023	11:00 PM	14							
391	5/14/2023	11:15 PM	10							
392	5/14/2023	11:30 PM	6							
393	5/14/2023	11:45 PM	11							
394	5/15/2023	12:00 AM	5							
395	5/15/2023	12:15 AM	7							
396	5/15/2023	12:30 AM	5							
397	5/15/2023	12:45 AM	6							
398	5/15/2023	01:00 AM	2							
399	5/15/2023	01:15 AM	3							

	A	B	C	D	E	F	G	H	I	J
400	5/15/2023	01:30 AM	5							
401	5/15/2023	01:45 AM	5							
402	5/15/2023	02:00 AM	2							
403	5/15/2023	02:15 AM	1							
404	5/15/2023	02:30 AM	4							
405	5/15/2023	02:45 AM	8							
406	5/15/2023	03:00 AM	3							
407	5/15/2023	03:15 AM	2							
408	5/15/2023	03:30 AM	11							
409	5/15/2023	03:45 AM	8							
410	5/15/2023	04:00 AM	6							
411	5/15/2023	04:15 AM	18							
412	5/15/2023	04:30 AM	14							
413	5/15/2023	04:45 AM	25							
414	5/15/2023	05:00 AM	21							
415	5/15/2023	05:15 AM	34							
416	5/15/2023	05:30 AM	50							
417	5/15/2023	05:45 AM	49							
418	5/15/2023	06:00 AM	52							
419	5/15/2023	06:15 AM	77							
420	5/15/2023	06:30 AM	105							
421	5/15/2023	06:45 AM	125							
422	5/15/2023	07:00 AM	130							
423	5/15/2023	07:15 AM	180							
424	5/15/2023	07:30 AM	217							
425	5/15/2023	07:45 AM	207							
426	5/15/2023	08:00 AM	184							
427	5/15/2023	08:15 AM	189							
428	5/15/2023	08:30 AM	140							
429	5/15/2023	08:45 AM	182							
430	5/15/2023	09:00 AM	187							
431	5/15/2023	09:15 AM	144							
432	5/15/2023	09:30 AM	135							
433	5/15/2023	09:45 AM	158							
434	5/15/2023	10:00 AM	143							
435	5/15/2023	10:15 AM	149							
436	5/15/2023	10:30 AM	136							
437	5/15/2023	10:45 AM	152							
438	5/15/2023	11:00 AM	150							
439	5/15/2023	11:15 AM	122							
440	5/15/2023	11:30 AM	138							
441	5/15/2023	11:45 AM	161							
442	5/15/2023	12:00 PM	142							
443	5/15/2023	12:15 PM	134							
444	5/15/2023	12:30 PM	134							
445	5/15/2023	12:45 PM	136							
446	5/15/2023	01:00 PM	157							
447	5/15/2023	01:15 PM	174							
448	5/15/2023	01:30 PM	152							
449	5/15/2023	01:45 PM	150							

	A	B	C	D	E	F	G	H	I	J
450	5/15/2023	02:00 PM	147							
451	5/15/2023	02:15 PM	167							
452	5/15/2023	02:30 PM	174							
453	5/15/2023	02:45 PM	191							
454	5/15/2023	03:00 PM	186							
455	5/15/2023	03:15 PM	159							
456	5/15/2023	03:30 PM	190							
457	5/15/2023	03:45 PM	217							
458	5/15/2023	04:00 PM	206							
459	5/15/2023	04:15 PM	196							
460	5/15/2023	04:30 PM	208							
461	5/15/2023	04:45 PM	192							
462	5/15/2023	05:00 PM	210							
463	5/15/2023	05:15 PM	214							
464	5/15/2023	05:30 PM	190							
465	5/15/2023	05:45 PM	192							
466	5/15/2023	06:00 PM	187							
467	5/15/2023	06:15 PM	167							
468	5/15/2023	06:30 PM	130							
469	5/15/2023	06:45 PM	118							
470	5/15/2023	07:00 PM	128							
471	5/15/2023	07:15 PM	108							
472	5/15/2023	07:30 PM	96							
473	5/15/2023	07:45 PM	106							
474	5/15/2023	08:00 PM	90							
475	5/15/2023	08:15 PM	88							
476	5/15/2023	08:30 PM	85							
477	5/15/2023	08:45 PM	63							
478	5/15/2023	09:00 PM	57							
479	5/15/2023	09:15 PM	44							
480	5/15/2023	09:30 PM	37							
481	5/15/2023	09:45 PM	40							
482	5/15/2023	10:00 PM	29							
483	5/15/2023	10:15 PM	21							
484	5/15/2023	10:30 PM	20							
485	5/15/2023	10:45 PM	19							
486	5/15/2023	11:00 PM	29							
487	5/15/2023	11:15 PM	9							
488	5/15/2023	11:30 PM	9							
489	5/15/2023	11:45 PM	12							
490	5/16/2023	12:00 AM	11							
491	5/16/2023	12:15 AM	5							
492	5/16/2023	12:30 AM	7							
493	5/16/2023	12:45 AM	6							
494	5/16/2023	01:00 AM	6							
495	5/16/2023	01:15 AM	6							
496	5/16/2023	01:30 AM	2							
497	5/16/2023	01:45 AM	6							
498	5/16/2023	02:00 AM	4							
499	5/16/2023	02:15 AM	3							

	A	B	C	D	E	F	G	H	I	J
500	5/16/2023	02:30 AM	10							
501	5/16/2023	02:45 AM	3							
502	5/16/2023	03:00 AM	8							
503	5/16/2023	03:15 AM	7							
504	5/16/2023	03:30 AM	4							
505	5/16/2023	03:45 AM	15							
506	5/16/2023	04:00 AM	13							
507	5/16/2023	04:15 AM	16							
508	5/16/2023	04:30 AM	24							
509	5/16/2023	04:45 AM	35							
510	5/16/2023	05:00 AM	20							
511	5/16/2023	05:15 AM	35							
512	5/16/2023	05:30 AM	42							
513	5/16/2023	05:45 AM	47							
514	5/16/2023	06:00 AM	49							
515	5/16/2023	06:15 AM	76							
516	5/16/2023	06:30 AM	118							
517	5/16/2023	06:45 AM	133							
518	5/16/2023	07:00 AM	146							
519	5/16/2023	07:15 AM	207							
520	5/16/2023	07:30 AM	227							
521	5/16/2023	07:45 AM	207							
522	5/16/2023	08:00 AM	160							
523	5/16/2023	08:15 AM	171							
524	5/16/2023	08:30 AM	196							
525	5/16/2023	08:45 AM	185							
526	5/16/2023	09:00 AM	183							
527	5/16/2023	09:15 AM	146							
528	5/16/2023	09:30 AM	142							
529	5/16/2023	09:45 AM	160							
530	5/16/2023	10:00 AM	146							
531	5/16/2023	10:15 AM	141							
532	5/16/2023	10:30 AM	137							
533	5/16/2023	10:45 AM	162							
534	5/16/2023	11:00 AM	126							
535	5/16/2023	11:15 AM	138							
536	5/16/2023	11:30 AM	150							
537	5/16/2023	11:45 AM	169							
538	5/16/2023	12:00 PM	174							
539	5/16/2023	12:15 PM	165							
540	5/16/2023	12:30 PM	144							
541	5/16/2023	12:45 PM	130							
542	5/16/2023	01:00 PM	140							
543	5/16/2023	01:15 PM	141							
544	5/16/2023	01:30 PM	170							
545	5/16/2023	01:45 PM	164							
546	5/16/2023	02:00 PM	156							
547	5/16/2023	02:15 PM	168							
548	5/16/2023	02:30 PM	182							
549	5/16/2023	02:45 PM	174							

	A	B	C	D	E	F	G	H	I	J
550	5/16/2023	03:00 PM	174							
551	5/16/2023	03:15 PM	161							
552	5/16/2023	03:30 PM	196							
553	5/16/2023	03:45 PM	193							
554	5/16/2023	04:00 PM	202							
555	5/16/2023	04:15 PM	182							
556	5/16/2023	04:30 PM	208							
557	5/16/2023	04:45 PM	200							
558	5/16/2023	05:00 PM	201							
559	5/16/2023	05:15 PM	229							
560	5/16/2023	05:30 PM	206							
561	5/16/2023	05:45 PM	185							
562	5/16/2023	06:00 PM	185							
563	5/16/2023	06:15 PM	184							
564	5/16/2023	06:30 PM	191							
565	5/16/2023	06:45 PM	127							
566	5/16/2023	07:00 PM	118							
567	5/16/2023	07:15 PM	122							
568	5/16/2023	07:30 PM	104							
569	5/16/2023	07:45 PM	124							
570	5/16/2023	08:00 PM	85							
571	5/16/2023	08:15 PM	81							
572	5/16/2023	08:30 PM	79							
573	5/16/2023	08:45 PM	76							
574	5/16/2023	09:00 PM	44							
575	5/16/2023	09:15 PM	39							
576	5/16/2023	09:30 PM	33							
577	5/16/2023	09:45 PM	34							
578	5/16/2023	10:00 PM	33							
579	5/16/2023	10:15 PM	17							
580	5/16/2023	10:30 PM	19							
581	5/16/2023	10:45 PM	12							
582	5/16/2023	11:00 PM	19							
583	5/16/2023	11:15 PM	18							
584	5/16/2023	11:30 PM	13							
585	5/16/2023	11:45 PM	7							
586	5/17/2023	12:00 AM	9							
587	5/17/2023	12:15 AM	16							
588	5/17/2023	12:30 AM	6							
589	5/17/2023	12:45 AM	8							
590	5/17/2023	01:00 AM	3							
591	5/17/2023	01:15 AM	5							
592	5/17/2023	01:30 AM	2							
593	5/17/2023	01:45 AM	1							
594	5/17/2023	02:00 AM	4							
595	5/17/2023	02:15 AM	7							
596	5/17/2023	02:30 AM	10							
597	5/17/2023	02:45 AM	5							
598	5/17/2023	03:00 AM	10							
599	5/17/2023	03:15 AM	11							

	A	B	C	D	E	F	G	H	I	J
600	5/17/2023	03:30 AM	13							
601	5/17/2023	03:45 AM	9							
602	5/17/2023	04:00 AM	9							
603	5/17/2023	04:15 AM	14							
604	5/17/2023	04:30 AM	26							
605	5/17/2023	04:45 AM	31							
606	5/17/2023	05:00 AM	18							
607	5/17/2023	05:15 AM	37							
608	5/17/2023	05:30 AM	51							
609	5/17/2023	05:45 AM	48							
610	5/17/2023	06:00 AM	53							
611	5/17/2023	06:15 AM	78							
612	5/17/2023	06:30 AM	129							
613	5/17/2023	06:45 AM	132							
614	5/17/2023	07:00 AM	156							
615	5/17/2023	07:15 AM	178							
616	5/17/2023	07:30 AM	217							
617	5/17/2023	07:45 AM	207							
618	5/17/2023	08:00 AM	179							
619	5/17/2023	08:15 AM	181							
620	5/17/2023	08:30 AM	152							
621	5/17/2023	08:45 AM	200							
622	5/17/2023	09:00 AM	188							
623	5/17/2023	09:15 AM	157							
624	5/17/2023	09:30 AM	153							
625	5/17/2023	09:45 AM	158							
626	5/17/2023	10:00 AM	111							
627	5/17/2023	10:15 AM	132							
628	5/17/2023	10:30 AM	127							
629	5/17/2023	10:45 AM	133							
630	5/17/2023	11:00 AM	134							
631	5/17/2023	11:15 AM	140							
632	5/17/2023	11:30 AM	162							
633	5/17/2023	11:45 AM	177							
634	5/17/2023	12:00 PM	182							
635	5/17/2023	12:15 PM	168							
636	5/17/2023	12:30 PM	152							
637	5/17/2023	12:45 PM	136							
638	5/17/2023	01:00 PM	144							
639	5/17/2023	01:15 PM	123							
640	5/17/2023	01:30 PM	149							
641	5/17/2023	01:45 PM	174							
642	5/17/2023	02:00 PM	144							
643	5/17/2023	02:15 PM	167							
644	5/17/2023	02:30 PM	193							
645	5/17/2023	02:45 PM	194							
646	5/17/2023	03:00 PM	174							
647	5/17/2023	03:15 PM	179							
648	5/17/2023	03:30 PM	185							
649	5/17/2023	03:45 PM	181							

	A	B	C	D	E	F	G	H	I	J
650	5/17/2023	04:00 PM	180							
651	5/17/2023	04:15 PM	203							
652	5/17/2023	04:30 PM	209							
653	5/17/2023	04:45 PM	198							
654	5/17/2023	05:00 PM	193							
655	5/17/2023	05:15 PM	202							
656	5/17/2023	05:30 PM	201							
657	5/17/2023	05:45 PM	158							
658	5/17/2023	06:00 PM	147							
659	5/17/2023	06:15 PM	162							
660	5/17/2023	06:30 PM	143							
661	5/17/2023	06:45 PM	125							
662	5/17/2023	07:00 PM	140							
663	5/17/2023	07:15 PM	122							
664	5/17/2023	07:30 PM	112							
665	5/17/2023	07:45 PM	127							
666	5/17/2023	08:00 PM	133							
667	5/17/2023	08:15 PM	71							
668	5/17/2023	08:30 PM	78							
669	5/17/2023	08:45 PM	83							
670	5/17/2023	09:00 PM	62							
671	5/17/2023	09:15 PM	52							
672	5/17/2023	09:30 PM	44							
673	5/17/2023	09:45 PM	37							
674	5/17/2023	10:00 PM	39							
675	5/17/2023	10:15 PM	22							
676	5/17/2023	10:30 PM	18							
677	5/17/2023	10:45 PM	22							
678	5/17/2023	11:00 PM	18							
679	5/17/2023	11:15 PM	21							
680	5/17/2023	11:30 PM	12							
681	5/17/2023	11:45 PM	10							
682	5/18/2023	12:00 AM	6							
683	5/18/2023	12:15 AM	7							
684	5/18/2023	12:30 AM	9							
685	5/18/2023	12:45 AM	11							
686	5/18/2023	01:00 AM	3							
687	5/18/2023	01:15 AM	3							
688	5/18/2023	01:30 AM	7							
689	5/18/2023	01:45 AM	2							
690	5/18/2023	02:00 AM	2							
691	5/18/2023	02:15 AM	3							
692	5/18/2023	02:30 AM	14							
693	5/18/2023	02:45 AM	8							
694	5/18/2023	03:00 AM	2							
695	5/18/2023	03:15 AM	6							
696	5/18/2023	03:30 AM	13							
697	5/18/2023	03:45 AM	9							
698	5/18/2023	04:00 AM	11							
699	5/18/2023	04:15 AM	15							

	A	B	C	D	E	F	G	H	I	J
700	5/18/2023	04:30 AM	23							
701	5/18/2023	04:45 AM	29							
702	5/18/2023	05:00 AM	19							
703	5/18/2023	05:15 AM	31							
704	5/18/2023	05:30 AM	64							
705	5/18/2023	05:45 AM	51							
706	5/18/2023	06:00 AM	55							
707	5/18/2023	06:15 AM	73							
708	5/18/2023	06:30 AM	122							
709	5/18/2023	06:45 AM	120							
710	5/18/2023	07:00 AM	155							
711	5/18/2023	07:15 AM	192							
712	5/18/2023	07:30 AM	209							
713	5/18/2023	07:45 AM	213							
714	5/18/2023	08:00 AM	154							
715	5/18/2023	08:15 AM	189							
716	5/18/2023	08:30 AM	155							
717	5/18/2023	08:45 AM	206							
718	5/18/2023	09:00 AM	184							
719	5/18/2023	09:15 AM	167							
720	5/18/2023	09:30 AM	165							
721	5/18/2023	09:45 AM	144							
722	5/18/2023	10:00 AM	133							
723	5/18/2023	10:15 AM	135							
724	5/18/2023	10:30 AM	145							
725	5/18/2023	10:45 AM	158							
726	5/18/2023	11:00 AM	146							
727	5/18/2023	11:15 AM	121							
728	5/18/2023	11:30 AM	142							
729	5/18/2023	11:45 AM	158							
730	5/18/2023	12:00 PM	152							
731	5/18/2023	12:15 PM	140							
732	5/18/2023	12:30 PM	144							
733	5/18/2023	12:45 PM	140							
734	5/18/2023	01:00 PM	162							
735	5/18/2023	01:15 PM	170							
736	5/18/2023	01:30 PM	152							
737	5/18/2023	01:45 PM	150							
738	5/18/2023	02:00 PM	174							
739	5/18/2023	02:15 PM	224							
740	5/18/2023	02:30 PM	242							
741	5/18/2023	02:45 PM	228							
742	5/18/2023	03:00 PM	179							
743	5/18/2023	03:15 PM	177							
744	5/18/2023	03:30 PM	207							
745	5/18/2023	03:45 PM	195							
746	5/18/2023	04:00 PM	226							
747	5/18/2023	04:15 PM	212							
748	5/18/2023	04:30 PM	225							
749	5/18/2023	04:45 PM	198							

	A	B	C	D	E	F	G	H	I	J
750	5/18/2023	05:00 PM	233							
751	5/18/2023	05:15 PM	224							
752	5/18/2023	05:30 PM	215							
753	5/18/2023	05:45 PM	201							
754	5/18/2023	06:00 PM	189							
755	5/18/2023	06:15 PM	165							
756	5/18/2023	06:30 PM	160							
757	5/18/2023	06:45 PM	150							
758	5/18/2023	07:00 PM	151							
759	5/18/2023	07:15 PM	136							
760	5/18/2023	07:30 PM	117							
761	5/18/2023	07:45 PM	134							
762	5/18/2023	08:00 PM	154							
763	5/18/2023	08:15 PM	94							
764	5/18/2023	08:30 PM	100							
765	5/18/2023	08:45 PM	65							
766	5/18/2023	09:00 PM	85							
767	5/18/2023	09:15 PM	54							
768	5/18/2023	09:30 PM	56							
769	5/18/2023	09:45 PM	54							
770	5/18/2023	10:00 PM	43							
771	5/18/2023	10:15 PM	28							
772	5/18/2023	10:30 PM	27							
773	5/18/2023	10:45 PM	21							
774	5/18/2023	11:00 PM	23							
775	5/18/2023	11:15 PM	25							
776	5/18/2023	11:30 PM	14							
777	5/18/2023	11:45 PM	16							

	A	B	C	D	E	F	G	H	I	J
1										
2	File Name: C:\Users\barri\OneDrive\Documents\TDBWSP\SYRACUSE\NYSTA DATA\BATCH 1\SYRACUSE NYSTA-ONONDAGA 1\1359-BEAR RD NB.tf2									
3	Start Date: 5/11/2023									
4	Start Time: 12:00:00 AM									
5	Location 1: NB Bear Rd									
6	Location 2: at Buckley Rd									
7										
8										
9	Date	Time	NB							
10	5/11/2023	12:00 AM	5							
11	5/11/2023	12:15 AM	3							
12	5/11/2023	12:30 AM	4							
13	5/11/2023	12:45 AM	3							
14	5/11/2023	01:00 AM	1							
15	5/11/2023	01:15 AM	1							
16	5/11/2023	01:30 AM	2							
17	5/11/2023	01:45 AM	1							
18	5/11/2023	02:00 AM	0							
19	5/11/2023	02:15 AM	0							
20	5/11/2023	02:30 AM	0							
21	5/11/2023	02:45 AM	1							
22	5/11/2023	03:00 AM	1							
23	5/11/2023	03:15 AM	0							
24	5/11/2023	03:30 AM	3							
25	5/11/2023	03:45 AM	0							
26	5/11/2023	04:00 AM	3							
27	5/11/2023	04:15 AM	1							
28	5/11/2023	04:30 AM	1							
29	5/11/2023	04:45 AM	3							
30	5/11/2023	05:00 AM	5							
31	5/11/2023	05:15 AM	16							
32	5/11/2023	05:30 AM	9							
33	5/11/2023	05:45 AM	11							
34	5/11/2023	06:00 AM	16							
35	5/11/2023	06:15 AM	16							
36	5/11/2023	06:30 AM	28							
37	5/11/2023	06:45 AM	30							
38	5/11/2023	07:00 AM	43							
39	5/11/2023	07:15 AM	50							
40	5/11/2023	07:30 AM	37							
41	5/11/2023	07:45 AM	35							
42	5/11/2023	08:00 AM	42							
43	5/11/2023	08:15 AM	47							
44	5/11/2023	08:30 AM	50							
45	5/11/2023	08:45 AM	58							
46	5/11/2023	09:00 AM	50							
47	5/11/2023	09:15 AM	45							
48	5/11/2023	09:30 AM	42							
49	5/11/2023	09:45 AM	47							

	A	B	C	D	E	F	G	H	I	J
50	5/11/2023	10:00 AM	54							
51	5/11/2023	10:15 AM	40							
52	5/11/2023	10:30 AM	37							
53	5/11/2023	10:45 AM	41							
54	5/11/2023	11:00 AM	37							
55	5/11/2023	11:15 AM	49							
56	5/11/2023	11:30 AM	51							
57	5/11/2023	11:45 AM	62							
58	5/11/2023	12:00 PM	63							
59	5/11/2023	12:15 PM	53							
60	5/11/2023	12:30 PM	57							
61	5/11/2023	12:45 PM	54							
62	5/11/2023	01:00 PM	56							
63	5/11/2023	01:15 PM	40							
64	5/11/2023	01:30 PM	53							
65	5/11/2023	01:45 PM	48							
66	5/11/2023	02:00 PM	56							
67	5/11/2023	02:15 PM	58							
68	5/11/2023	02:30 PM	59							
69	5/11/2023	02:45 PM	60							
70	5/11/2023	03:00 PM	49							
71	5/11/2023	03:15 PM	57							
72	5/11/2023	03:30 PM	67							
73	5/11/2023	03:45 PM	67							
74	5/11/2023	04:00 PM	90							
75	5/11/2023	04:15 PM	85							
76	5/11/2023	04:30 PM	74							
77	5/11/2023	04:45 PM	75							
78	5/11/2023	05:00 PM	74							
79	5/11/2023	05:15 PM	72							
80	5/11/2023	05:30 PM	86							
81	5/11/2023	05:45 PM	63							
82	5/11/2023	06:00 PM	71							
83	5/11/2023	06:15 PM	44							
84	5/11/2023	06:30 PM	63							
85	5/11/2023	06:45 PM	41							
86	5/11/2023	07:00 PM	52							
87	5/11/2023	07:15 PM	32							
88	5/11/2023	07:30 PM	41							
89	5/11/2023	07:45 PM	37							
90	5/11/2023	08:00 PM	39							
91	5/11/2023	08:15 PM	35							
92	5/11/2023	08:30 PM	31							
93	5/11/2023	08:45 PM	32							
94	5/11/2023	09:00 PM	30							
95	5/11/2023	09:15 PM	33							
96	5/11/2023	09:30 PM	15							
97	5/11/2023	09:45 PM	18							
98	5/11/2023	10:00 PM	12							
99	5/11/2023	10:15 PM	16							

	A	B	C	D	E	F	G	H	I	J
100	5/11/2023	10:30 PM	7							
101	5/11/2023	10:45 PM	13							
102	5/11/2023	11:00 PM	7							
103	5/11/2023	11:15 PM	2							
104	5/11/2023	11:30 PM	5							
105	5/11/2023	11:45 PM	4							
106	5/12/2023	12:00 AM	4							
107	5/12/2023	12:15 AM	2							
108	5/12/2023	12:30 AM	1							
109	5/12/2023	12:45 AM	5							
110	5/12/2023	01:00 AM	1							
111	5/12/2023	01:15 AM	6							
112	5/12/2023	01:30 AM	2							
113	5/12/2023	01:45 AM	1							
114	5/12/2023	02:00 AM	2							
115	5/12/2023	02:15 AM	0							
116	5/12/2023	02:30 AM	0							
117	5/12/2023	02:45 AM	2							
118	5/12/2023	03:00 AM	2							
119	5/12/2023	03:15 AM	0							
120	5/12/2023	03:30 AM	1							
121	5/12/2023	03:45 AM	3							
122	5/12/2023	04:00 AM	3							
123	5/12/2023	04:15 AM	1							
124	5/12/2023	04:30 AM	5							
125	5/12/2023	04:45 AM	3							
126	5/12/2023	05:00 AM	6							
127	5/12/2023	05:15 AM	6							
128	5/12/2023	05:30 AM	7							
129	5/12/2023	05:45 AM	14							
130	5/12/2023	06:00 AM	17							
131	5/12/2023	06:15 AM	15							
132	5/12/2023	06:30 AM	29							
133	5/12/2023	06:45 AM	31							
134	5/12/2023	07:00 AM	36							
135	5/12/2023	07:15 AM	40							
136	5/12/2023	07:30 AM	35							
137	5/12/2023	07:45 AM	51							
138	5/12/2023	08:00 AM	45							
139	5/12/2023	08:15 AM	43							
140	5/12/2023	08:30 AM	43							
141	5/12/2023	08:45 AM	44							
142	5/12/2023	09:00 AM	48							
143	5/12/2023	09:15 AM	45							
144	5/12/2023	09:30 AM	33							
145	5/12/2023	09:45 AM	36							
146	5/12/2023	10:00 AM	41							
147	5/12/2023	10:15 AM	41							
148	5/12/2023	10:30 AM	39							
149	5/12/2023	10:45 AM	51							

	A	B	C	D	E	F	G	H	I	J
150	5/12/2023	11:00 AM	51							
151	5/12/2023	11:15 AM	60							
152	5/12/2023	11:30 AM	58							
153	5/12/2023	11:45 AM	61							
154	5/12/2023	12:00 PM	78							
155	5/12/2023	12:15 PM	64							
156	5/12/2023	12:30 PM	66							
157	5/12/2023	12:45 PM	66							
158	5/12/2023	01:00 PM	54							
159	5/12/2023	01:15 PM	57							
160	5/12/2023	01:30 PM	55							
161	5/12/2023	01:45 PM	64							
162	5/12/2023	02:00 PM	60							
163	5/12/2023	02:15 PM	59							
164	5/12/2023	02:30 PM	59							
165	5/12/2023	02:45 PM	60							
166	5/12/2023	03:00 PM	53							
167	5/12/2023	03:15 PM	71							
168	5/12/2023	03:30 PM	79							
169	5/12/2023	03:45 PM	56							
170	5/12/2023	04:00 PM	66							
171	5/12/2023	04:15 PM	74							
172	5/12/2023	04:30 PM	88							
173	5/12/2023	04:45 PM	63							
174	5/12/2023	05:00 PM	90							
175	5/12/2023	05:15 PM	69							
176	5/12/2023	05:30 PM	77							
177	5/12/2023	05:45 PM	60							
178	5/12/2023	06:00 PM	48							
179	5/12/2023	06:15 PM	68							
180	5/12/2023	06:30 PM	48							
181	5/12/2023	06:45 PM	44							
182	5/12/2023	07:00 PM	42							
183	5/12/2023	07:15 PM	45							
184	5/12/2023	07:30 PM	55							
185	5/12/2023	07:45 PM	39							
186	5/12/2023	08:00 PM	36							
187	5/12/2023	08:15 PM	38							
188	5/12/2023	08:30 PM	50							
189	5/12/2023	08:45 PM	32							
190	5/12/2023	09:00 PM	35							
191	5/12/2023	09:15 PM	34							
192	5/12/2023	09:30 PM	23							
193	5/12/2023	09:45 PM	24							
194	5/12/2023	10:00 PM	18							
195	5/12/2023	10:15 PM	22							
196	5/12/2023	10:30 PM	19							
197	5/12/2023	10:45 PM	12							
198	5/12/2023	11:00 PM	6							
199	5/12/2023	11:15 PM	5							

	A	B	C	D	E	F	G	H	I	J
200	5/12/2023	11:30 PM	13							
201	5/12/2023	11:45 PM	6							
202	5/13/2023	12:00 AM	7							
203	5/13/2023	12:15 AM	5							
204	5/13/2023	12:30 AM	6							
205	5/13/2023	12:45 AM	4							
206	5/13/2023	01:00 AM	4							
207	5/13/2023	01:15 AM	2							
208	5/13/2023	01:30 AM	2							
209	5/13/2023	01:45 AM	1							
210	5/13/2023	02:00 AM	3							
211	5/13/2023	02:15 AM	5							
212	5/13/2023	02:30 AM	3							
213	5/13/2023	02:45 AM	3							
214	5/13/2023	03:00 AM	5							
215	5/13/2023	03:15 AM	4							
216	5/13/2023	03:30 AM	3							
217	5/13/2023	03:45 AM	0							
218	5/13/2023	04:00 AM	2							
219	5/13/2023	04:15 AM	1							
220	5/13/2023	04:30 AM	5							
221	5/13/2023	04:45 AM	1							
222	5/13/2023	05:00 AM	2							
223	5/13/2023	05:15 AM	5							
224	5/13/2023	05:30 AM	4							
225	5/13/2023	05:45 AM	5							
226	5/13/2023	06:00 AM	11							
227	5/13/2023	06:15 AM	6							
228	5/13/2023	06:30 AM	14							
229	5/13/2023	06:45 AM	17							
230	5/13/2023	07:00 AM	17							
231	5/13/2023	07:15 AM	23							
232	5/13/2023	07:30 AM	35							
233	5/13/2023	07:45 AM	23							
234	5/13/2023	08:00 AM	31							
235	5/13/2023	08:15 AM	42							
236	5/13/2023	08:30 AM	41							
237	5/13/2023	08:45 AM	48							
238	5/13/2023	09:00 AM	49							
239	5/13/2023	09:15 AM	41							
240	5/13/2023	09:30 AM	60							
241	5/13/2023	09:45 AM	55							
242	5/13/2023	10:00 AM	56							
243	5/13/2023	10:15 AM	53							
244	5/13/2023	10:30 AM	65							
245	5/13/2023	10:45 AM	66							
246	5/13/2023	11:00 AM	62							
247	5/13/2023	11:15 AM	76							
248	5/13/2023	11:30 AM	65							
249	5/13/2023	11:45 AM	65							

	A	B	C	D	E	F	G	H	I	J
250	5/13/2023	12:00 PM	79							
251	5/13/2023	12:15 PM	76							
252	5/13/2023	12:30 PM	73							
253	5/13/2023	12:45 PM	49							
254	5/13/2023	01:00 PM	55							
255	5/13/2023	01:15 PM	54							
256	5/13/2023	01:30 PM	58							
257	5/13/2023	01:45 PM	51							
258	5/13/2023	02:00 PM	61							
259	5/13/2023	02:15 PM	50							
260	5/13/2023	02:30 PM	68							
261	5/13/2023	02:45 PM	45							
262	5/13/2023	03:00 PM	50							
263	5/13/2023	03:15 PM	67							
264	5/13/2023	03:30 PM	53							
265	5/13/2023	03:45 PM	63							
266	5/13/2023	04:00 PM	41							
267	5/13/2023	04:15 PM	41							
268	5/13/2023	04:30 PM	55							
269	5/13/2023	04:45 PM	58							
270	5/13/2023	05:00 PM	47							
271	5/13/2023	05:15 PM	54							
272	5/13/2023	05:30 PM	45							
273	5/13/2023	05:45 PM	47							
274	5/13/2023	06:00 PM	59							
275	5/13/2023	06:15 PM	51							
276	5/13/2023	06:30 PM	41							
277	5/13/2023	06:45 PM	56							
278	5/13/2023	07:00 PM	48							
279	5/13/2023	07:15 PM	34							
280	5/13/2023	07:30 PM	47							
281	5/13/2023	07:45 PM	36							
282	5/13/2023	08:00 PM	44							
283	5/13/2023	08:15 PM	49							
284	5/13/2023	08:30 PM	34							
285	5/13/2023	08:45 PM	37							
286	5/13/2023	09:00 PM	36							
287	5/13/2023	09:15 PM	19							
288	5/13/2023	09:30 PM	22							
289	5/13/2023	09:45 PM	11							
290	5/13/2023	10:00 PM	16							
291	5/13/2023	10:15 PM	23							
292	5/13/2023	10:30 PM	13							
293	5/13/2023	10:45 PM	11							
294	5/13/2023	11:00 PM	10							
295	5/13/2023	11:15 PM	11							
296	5/13/2023	11:30 PM	5							
297	5/13/2023	11:45 PM	5							
298	5/14/2023	12:00 AM	5							
299	5/14/2023	12:15 AM	5							

	A	B	C	D	E	F	G	H	I	J
300	5/14/2023	12:30 AM	3							
301	5/14/2023	12:45 AM	3							
302	5/14/2023	01:00 AM	2							
303	5/14/2023	01:15 AM	1							
304	5/14/2023	01:30 AM	2							
305	5/14/2023	01:45 AM	1							
306	5/14/2023	02:00 AM	2							
307	5/14/2023	02:15 AM	3							
308	5/14/2023	02:30 AM	0							
309	5/14/2023	02:45 AM	2							
310	5/14/2023	03:00 AM	0							
311	5/14/2023	03:15 AM	1							
312	5/14/2023	03:30 AM	1							
313	5/14/2023	03:45 AM	3							
314	5/14/2023	04:00 AM	1							
315	5/14/2023	04:15 AM	2							
316	5/14/2023	04:30 AM	3							
317	5/14/2023	04:45 AM	1							
318	5/14/2023	05:00 AM	2							
319	5/14/2023	05:15 AM	4							
320	5/14/2023	05:30 AM	2							
321	5/14/2023	05:45 AM	2							
322	5/14/2023	06:00 AM	4							
323	5/14/2023	06:15 AM	5							
324	5/14/2023	06:30 AM	7							
325	5/14/2023	06:45 AM	8							
326	5/14/2023	07:00 AM	15							
327	5/14/2023	07:15 AM	13							
328	5/14/2023	07:30 AM	19							
329	5/14/2023	07:45 AM	14							
330	5/14/2023	08:00 AM	24							
331	5/14/2023	08:15 AM	25							
332	5/14/2023	08:30 AM	26							
333	5/14/2023	08:45 AM	43							
334	5/14/2023	09:00 AM	40							
335	5/14/2023	09:15 AM	37							
336	5/14/2023	09:30 AM	39							
337	5/14/2023	09:45 AM	39							
338	5/14/2023	10:00 AM	67							
339	5/14/2023	10:15 AM	59							
340	5/14/2023	10:30 AM	48							
341	5/14/2023	10:45 AM	58							
342	5/14/2023	11:00 AM	61							
343	5/14/2023	11:15 AM	37							
344	5/14/2023	11:30 AM	48							
345	5/14/2023	11:45 AM	53							
346	5/14/2023	12:00 PM	64							
347	5/14/2023	12:15 PM	66							
348	5/14/2023	12:30 PM	73							
349	5/14/2023	12:45 PM	68							

	A	B	C	D	E	F	G	H	I	J
350	5/14/2023	01:00 PM	56							
351	5/14/2023	01:15 PM	73							
352	5/14/2023	01:30 PM	50							
353	5/14/2023	01:45 PM	50							
354	5/14/2023	02:00 PM	50							
355	5/14/2023	02:15 PM	59							
356	5/14/2023	02:30 PM	51							
357	5/14/2023	02:45 PM	57							
358	5/14/2023	03:00 PM	41							
359	5/14/2023	03:15 PM	42							
360	5/14/2023	03:30 PM	49							
361	5/14/2023	03:45 PM	46							
362	5/14/2023	04:00 PM	54							
363	5/14/2023	04:15 PM	47							
364	5/14/2023	04:30 PM	58							
365	5/14/2023	04:45 PM	57							
366	5/14/2023	05:00 PM	42							
367	5/14/2023	05:15 PM	37							
368	5/14/2023	05:30 PM	51							
369	5/14/2023	05:45 PM	45							
370	5/14/2023	06:00 PM	55							
371	5/14/2023	06:15 PM	42							
372	5/14/2023	06:30 PM	48							
373	5/14/2023	06:45 PM	40							
374	5/14/2023	07:00 PM	48							
375	5/14/2023	07:15 PM	39							
376	5/14/2023	07:30 PM	44							
377	5/14/2023	07:45 PM	45							
378	5/14/2023	08:00 PM	38							
379	5/14/2023	08:15 PM	34							
380	5/14/2023	08:30 PM	24							
381	5/14/2023	08:45 PM	23							
382	5/14/2023	09:00 PM	23							
383	5/14/2023	09:15 PM	29							
384	5/14/2023	09:30 PM	16							
385	5/14/2023	09:45 PM	9							
386	5/14/2023	10:00 PM	5							
387	5/14/2023	10:15 PM	8							
388	5/14/2023	10:30 PM	5							
389	5/14/2023	10:45 PM	3							
390	5/14/2023	11:00 PM	3							
391	5/14/2023	11:15 PM	4							
392	5/14/2023	11:30 PM	2							
393	5/14/2023	11:45 PM	6							
394	5/15/2023	12:00 AM	2							
395	5/15/2023	12:15 AM	4							
396	5/15/2023	12:30 AM	1							
397	5/15/2023	12:45 AM	1							
398	5/15/2023	01:00 AM	1							
399	5/15/2023	01:15 AM	1							

	A	B	C	D	E	F	G	H	I	J
400	5/15/2023	01:30 AM	0							
401	5/15/2023	01:45 AM	0							
402	5/15/2023	02:00 AM	1							
403	5/15/2023	02:15 AM	1							
404	5/15/2023	02:30 AM	1							
405	5/15/2023	02:45 AM	2							
406	5/15/2023	03:00 AM	1							
407	5/15/2023	03:15 AM	1							
408	5/15/2023	03:30 AM	1							
409	5/15/2023	03:45 AM	1							
410	5/15/2023	04:00 AM	3							
411	5/15/2023	04:15 AM	1							
412	5/15/2023	04:30 AM	5							
413	5/15/2023	04:45 AM	3							
414	5/15/2023	05:00 AM	4							
415	5/15/2023	05:15 AM	18							
416	5/15/2023	05:30 AM	9							
417	5/15/2023	05:45 AM	10							
418	5/15/2023	06:00 AM	14							
419	5/15/2023	06:15 AM	22							
420	5/15/2023	06:30 AM	36							
421	5/15/2023	06:45 AM	22							
422	5/15/2023	07:00 AM	44							
423	5/15/2023	07:15 AM	50							
424	5/15/2023	07:30 AM	36							
425	5/15/2023	07:45 AM	35							
426	5/15/2023	08:00 AM	33							
427	5/15/2023	08:15 AM	43							
428	5/15/2023	08:30 AM	53							
429	5/15/2023	08:45 AM	39							
430	5/15/2023	09:00 AM	36							
431	5/15/2023	09:15 AM	43							
432	5/15/2023	09:30 AM	41							
433	5/15/2023	09:45 AM	38							
434	5/15/2023	10:00 AM	38							
435	5/15/2023	10:15 AM	43							
436	5/15/2023	10:30 AM	36							
437	5/15/2023	10:45 AM	38							
438	5/15/2023	11:00 AM	47							
439	5/15/2023	11:15 AM	48							
440	5/15/2023	11:30 AM	41							
441	5/15/2023	11:45 AM	45							
442	5/15/2023	12:00 PM	61							
443	5/15/2023	12:15 PM	34							
444	5/15/2023	12:30 PM	48							
445	5/15/2023	12:45 PM	42							
446	5/15/2023	01:00 PM	44							
447	5/15/2023	01:15 PM	41							
448	5/15/2023	01:30 PM	52							
449	5/15/2023	01:45 PM	51							

	A	B	C	D	E	F	G	H	I	J
450	5/15/2023	02:00 PM	45							
451	5/15/2023	02:15 PM	43							
452	5/15/2023	02:30 PM	52							
453	5/15/2023	02:45 PM	42							
454	5/15/2023	03:00 PM	58							
455	5/15/2023	03:15 PM	54							
456	5/15/2023	03:30 PM	58							
457	5/15/2023	03:45 PM	72							
458	5/15/2023	04:00 PM	79							
459	5/15/2023	04:15 PM	87							
460	5/15/2023	04:30 PM	83							
461	5/15/2023	04:45 PM	77							
462	5/15/2023	05:00 PM	76							
463	5/15/2023	05:15 PM	76							
464	5/15/2023	05:30 PM	63							
465	5/15/2023	05:45 PM	80							
466	5/15/2023	06:00 PM	71							
467	5/15/2023	06:15 PM	66							
468	5/15/2023	06:30 PM	44							
469	5/15/2023	06:45 PM	52							
470	5/15/2023	07:00 PM	51							
471	5/15/2023	07:15 PM	42							
472	5/15/2023	07:30 PM	38							
473	5/15/2023	07:45 PM	35							
474	5/15/2023	08:00 PM	39							
475	5/15/2023	08:15 PM	33							
476	5/15/2023	08:30 PM	28							
477	5/15/2023	08:45 PM	40							
478	5/15/2023	09:00 PM	19							
479	5/15/2023	09:15 PM	19							
480	5/15/2023	09:30 PM	19							
481	5/15/2023	09:45 PM	9							
482	5/15/2023	10:00 PM	11							
483	5/15/2023	10:15 PM	4							
484	5/15/2023	10:30 PM	7							
485	5/15/2023	10:45 PM	8							
486	5/15/2023	11:00 PM	10							
487	5/15/2023	11:15 PM	4							
488	5/15/2023	11:30 PM	5							
489	5/15/2023	11:45 PM	1							
490	5/16/2023	12:00 AM	4							
491	5/16/2023	12:15 AM	2							
492	5/16/2023	12:30 AM	1							
493	5/16/2023	12:45 AM	0							
494	5/16/2023	01:00 AM	2							
495	5/16/2023	01:15 AM	2							
496	5/16/2023	01:30 AM	1							
497	5/16/2023	01:45 AM	2							
498	5/16/2023	02:00 AM	1							
499	5/16/2023	02:15 AM	1							

	A	B	C	D	E	F	G	H	I	J
500	5/16/2023	02:30 AM	0							
501	5/16/2023	02:45 AM	0							
502	5/16/2023	03:00 AM	2							
503	5/16/2023	03:15 AM	2							
504	5/16/2023	03:30 AM	2							
505	5/16/2023	03:45 AM	2							
506	5/16/2023	04:00 AM	1							
507	5/16/2023	04:15 AM	5							
508	5/16/2023	04:30 AM	3							
509	5/16/2023	04:45 AM	3							
510	5/16/2023	05:00 AM	7							
511	5/16/2023	05:15 AM	15							
512	5/16/2023	05:30 AM	11							
513	5/16/2023	05:45 AM	15							
514	5/16/2023	06:00 AM	14							
515	5/16/2023	06:15 AM	15							
516	5/16/2023	06:30 AM	29							
517	5/16/2023	06:45 AM	36							
518	5/16/2023	07:00 AM	51							
519	5/16/2023	07:15 AM	45							
520	5/16/2023	07:30 AM	41							
521	5/16/2023	07:45 AM	40							
522	5/16/2023	08:00 AM	41							
523	5/16/2023	08:15 AM	46							
524	5/16/2023	08:30 AM	45							
525	5/16/2023	08:45 AM	53							
526	5/16/2023	09:00 AM	46							
527	5/16/2023	09:15 AM	33							
528	5/16/2023	09:30 AM	40							
529	5/16/2023	09:45 AM	23							
530	5/16/2023	10:00 AM	23							
531	5/16/2023	10:15 AM	31							
532	5/16/2023	10:30 AM	38							
533	5/16/2023	10:45 AM	53							
534	5/16/2023	11:00 AM	41							
535	5/16/2023	11:15 AM	33							
536	5/16/2023	11:30 AM	29							
537	5/16/2023	11:45 AM	34							
538	5/16/2023	12:00 PM	52							
539	5/16/2023	12:15 PM	52							
540	5/16/2023	12:30 PM	42							
541	5/16/2023	12:45 PM	46							
542	5/16/2023	01:00 PM	42							
543	5/16/2023	01:15 PM	47							
544	5/16/2023	01:30 PM	45							
545	5/16/2023	01:45 PM	37							
546	5/16/2023	02:00 PM	42							
547	5/16/2023	02:15 PM	47							
548	5/16/2023	02:30 PM	54							
549	5/16/2023	02:45 PM	66							

	A	B	C	D	E	F	G	H	I	J
550	5/16/2023	03:00 PM	59							
551	5/16/2023	03:15 PM	68							
552	5/16/2023	03:30 PM	79							
553	5/16/2023	03:45 PM	77							
554	5/16/2023	04:00 PM	82							
555	5/16/2023	04:15 PM	85							
556	5/16/2023	04:30 PM	87							
557	5/16/2023	04:45 PM	78							
558	5/16/2023	05:00 PM	92							
559	5/16/2023	05:15 PM	77							
560	5/16/2023	05:30 PM	84							
561	5/16/2023	05:45 PM	54							
562	5/16/2023	06:00 PM	51							
563	5/16/2023	06:15 PM	80							
564	5/16/2023	06:30 PM	43							
565	5/16/2023	06:45 PM	31							
566	5/16/2023	07:00 PM	57							
567	5/16/2023	07:15 PM	40							
568	5/16/2023	07:30 PM	25							
569	5/16/2023	07:45 PM	39							
570	5/16/2023	08:00 PM	37							
571	5/16/2023	08:15 PM	37							
572	5/16/2023	08:30 PM	25							
573	5/16/2023	08:45 PM	23							
574	5/16/2023	09:00 PM	27							
575	5/16/2023	09:15 PM	13							
576	5/16/2023	09:30 PM	12							
577	5/16/2023	09:45 PM	17							
578	5/16/2023	10:00 PM	9							
579	5/16/2023	10:15 PM	8							
580	5/16/2023	10:30 PM	8							
581	5/16/2023	10:45 PM	6							
582	5/16/2023	11:00 PM	5							
583	5/16/2023	11:15 PM	4							
584	5/16/2023	11:30 PM	6							
585	5/16/2023	11:45 PM	4							
586	5/17/2023	12:00 AM	6							
587	5/17/2023	12:15 AM	8							
588	5/17/2023	12:30 AM	2							
589	5/17/2023	12:45 AM	2							
590	5/17/2023	01:00 AM	0							
591	5/17/2023	01:15 AM	6							
592	5/17/2023	01:30 AM	3							
593	5/17/2023	01:45 AM	3							
594	5/17/2023	02:00 AM	0							
595	5/17/2023	02:15 AM	2							
596	5/17/2023	02:30 AM	0							
597	5/17/2023	02:45 AM	1							
598	5/17/2023	03:00 AM	1							
599	5/17/2023	03:15 AM	2							

	A	B	C	D	E	F	G	H	I	J
600	5/17/2023	03:30 AM	2							
601	5/17/2023	03:45 AM	1							
602	5/17/2023	04:00 AM	1							
603	5/17/2023	04:15 AM	4							
604	5/17/2023	04:30 AM	5							
605	5/17/2023	04:45 AM	3							
606	5/17/2023	05:00 AM	3							
607	5/17/2023	05:15 AM	13							
608	5/17/2023	05:30 AM	8							
609	5/17/2023	05:45 AM	17							
610	5/17/2023	06:00 AM	14							
611	5/17/2023	06:15 AM	14							
612	5/17/2023	06:30 AM	36							
613	5/17/2023	06:45 AM	36							
614	5/17/2023	07:00 AM	35							
615	5/17/2023	07:15 AM	50							
616	5/17/2023	07:30 AM	32							
617	5/17/2023	07:45 AM	48							
618	5/17/2023	08:00 AM	39							
619	5/17/2023	08:15 AM	52							
620	5/17/2023	08:30 AM	48							
621	5/17/2023	08:45 AM	63							
622	5/17/2023	09:00 AM	52							
623	5/17/2023	09:15 AM	42							
624	5/17/2023	09:30 AM	40							
625	5/17/2023	09:45 AM	21							
626	5/17/2023	10:00 AM	38							
627	5/17/2023	10:15 AM	32							
628	5/17/2023	10:30 AM	36							
629	5/17/2023	10:45 AM	31							
630	5/17/2023	11:00 AM	44							
631	5/17/2023	11:15 AM	40							
632	5/17/2023	11:30 AM	52							
633	5/17/2023	11:45 AM	63							
634	5/17/2023	12:00 PM	68							
635	5/17/2023	12:15 PM	43							
636	5/17/2023	12:30 PM	50							
637	5/17/2023	12:45 PM	51							
638	5/17/2023	01:00 PM	34							
639	5/17/2023	01:15 PM	49							
640	5/17/2023	01:30 PM	45							
641	5/17/2023	01:45 PM	44							
642	5/17/2023	02:00 PM	64							
643	5/17/2023	02:15 PM	55							
644	5/17/2023	02:30 PM	51							
645	5/17/2023	02:45 PM	44							
646	5/17/2023	03:00 PM	61							
647	5/17/2023	03:15 PM	59							
648	5/17/2023	03:30 PM	79							
649	5/17/2023	03:45 PM	63							

	A	B	C	D	E	F	G	H	I	J
650	5/17/2023	04:00 PM	85							
651	5/17/2023	04:15 PM	67							
652	5/17/2023	04:30 PM	95							
653	5/17/2023	04:45 PM	79							
654	5/17/2023	05:00 PM	90							
655	5/17/2023	05:15 PM	80							
656	5/17/2023	05:30 PM	77							
657	5/17/2023	05:45 PM	64							
658	5/17/2023	06:00 PM	63							
659	5/17/2023	06:15 PM	54							
660	5/17/2023	06:30 PM	50							
661	5/17/2023	06:45 PM	57							
662	5/17/2023	07:00 PM	44							
663	5/17/2023	07:15 PM	31							
664	5/17/2023	07:30 PM	28							
665	5/17/2023	07:45 PM	37							
666	5/17/2023	08:00 PM	48							
667	5/17/2023	08:15 PM	32							
668	5/17/2023	08:30 PM	34							
669	5/17/2023	08:45 PM	40							
670	5/17/2023	09:00 PM	19							
671	5/17/2023	09:15 PM	22							
672	5/17/2023	09:30 PM	12							
673	5/17/2023	09:45 PM	10							
674	5/17/2023	10:00 PM	10							
675	5/17/2023	10:15 PM	13							
676	5/17/2023	10:30 PM	9							
677	5/17/2023	10:45 PM	6							
678	5/17/2023	11:00 PM	1							
679	5/17/2023	11:15 PM	3							
680	5/17/2023	11:30 PM	5							
681	5/17/2023	11:45 PM	5							
682	5/18/2023	12:00 AM	4							
683	5/18/2023	12:15 AM	6							
684	5/18/2023	12:30 AM	4							
685	5/18/2023	12:45 AM	2							
686	5/18/2023	01:00 AM	1							
687	5/18/2023	01:15 AM	3							
688	5/18/2023	01:30 AM	1							
689	5/18/2023	01:45 AM	0							
690	5/18/2023	02:00 AM	1							
691	5/18/2023	02:15 AM	1							
692	5/18/2023	02:30 AM	1							
693	5/18/2023	02:45 AM	3							
694	5/18/2023	03:00 AM	2							
695	5/18/2023	03:15 AM	1							
696	5/18/2023	03:30 AM	0							
697	5/18/2023	03:45 AM	1							
698	5/18/2023	04:00 AM	2							
699	5/18/2023	04:15 AM	3							

	A	B	C	D	E	F	G	H	I	J
700	5/18/2023	04:30 AM	3							
701	5/18/2023	04:45 AM	3							
702	5/18/2023	05:00 AM	9							
703	5/18/2023	05:15 AM	12							
704	5/18/2023	05:30 AM	6							
705	5/18/2023	05:45 AM	16							
706	5/18/2023	06:00 AM	19							
707	5/18/2023	06:15 AM	13							
708	5/18/2023	06:30 AM	32							
709	5/18/2023	06:45 AM	42							
710	5/18/2023	07:00 AM	39							
711	5/18/2023	07:15 AM	43							
712	5/18/2023	07:30 AM	41							
713	5/18/2023	07:45 AM	42							
714	5/18/2023	08:00 AM	33							
715	5/18/2023	08:15 AM	56							
716	5/18/2023	08:30 AM	46							
717	5/18/2023	08:45 AM	50							
718	5/18/2023	09:00 AM	55							
719	5/18/2023	09:15 AM	41							
720	5/18/2023	09:30 AM	40							
721	5/18/2023	09:45 AM	29							
722	5/18/2023	10:00 AM	40							
723	5/18/2023	10:15 AM	47							
724	5/18/2023	10:30 AM	37							
725	5/18/2023	10:45 AM	42							
726	5/18/2023	11:00 AM	57							
727	5/18/2023	11:15 AM	57							
728	5/18/2023	11:30 AM	47							
729	5/18/2023	11:45 AM	40							
730	5/18/2023	12:00 PM	71							
731	5/18/2023	12:15 PM	52							
732	5/18/2023	12:30 PM	46							
733	5/18/2023	12:45 PM	53							
734	5/18/2023	01:00 PM	53							
735	5/18/2023	01:15 PM	45							
736	5/18/2023	01:30 PM	50							
737	5/18/2023	01:45 PM	48							
738	5/18/2023	02:00 PM	51							
739	5/18/2023	02:15 PM	105							
740	5/18/2023	02:30 PM	110							
741	5/18/2023	02:45 PM	88							
742	5/18/2023	03:00 PM	66							
743	5/18/2023	03:15 PM	74							
744	5/18/2023	03:30 PM	69							
745	5/18/2023	03:45 PM	77							
746	5/18/2023	04:00 PM	91							
747	5/18/2023	04:15 PM	76							
748	5/18/2023	04:30 PM	96							
749	5/18/2023	04:45 PM	78							

	A	B	C	D	E	F	G	H	I	J
750	5/18/2023	05:00 PM	85							
751	5/18/2023	05:15 PM	89							
752	5/18/2023	05:30 PM	81							
753	5/18/2023	05:45 PM	70							
754	5/18/2023	06:00 PM	72							
755	5/18/2023	06:15 PM	63							
756	5/18/2023	06:30 PM	52							
757	5/18/2023	06:45 PM	48							
758	5/18/2023	07:00 PM	44							
759	5/18/2023	07:15 PM	45							
760	5/18/2023	07:30 PM	43							
761	5/18/2023	07:45 PM	38							
762	5/18/2023	08:00 PM	43							
763	5/18/2023	08:15 PM	26							
764	5/18/2023	08:30 PM	38							
765	5/18/2023	08:45 PM	24							
766	5/18/2023	09:00 PM	32							
767	5/18/2023	09:15 PM	21							
768	5/18/2023	09:30 PM	14							
769	5/18/2023	09:45 PM	17							
770	5/18/2023	10:00 PM	12							
771	5/18/2023	10:15 PM	14							
772	5/18/2023	10:30 PM	9							
773	5/18/2023	10:45 PM	15							
774	5/18/2023	11:00 PM	7							
775	5/18/2023	11:15 PM	6							
776	5/18/2023	11:30 PM	9							
777	5/18/2023	11:45 PM	6							

	A	B	C	D	E	F	G	H	I	J
1										
2	File Name: C:\Users\barri\OneDrive\Documents\TDBWSP\SYRACUSE\NYSTA DATA\BATCH 1\SYRACUSE NYSTA-ONONDAGA 1\1360-BEAR RD SB.tf2									
3	Start Date: 5/11/2023									
4	Start Time: 12:00:00 AM									
5	Location 1: SB Bear Rd									
6	Location 2: at Buckley Rd									
7										
8										
9	Date	Time	SB							
10	5/11/2023	12:00 AM	4							
11	5/11/2023	12:15 AM	2							
12	5/11/2023	12:30 AM	7							
13	5/11/2023	12:45 AM	7							
14	5/11/2023	01:00 AM	2							
15	5/11/2023	01:15 AM	2							
16	5/11/2023	01:30 AM	0							
17	5/11/2023	01:45 AM	6							
18	5/11/2023	02:00 AM	2							
19	5/11/2023	02:15 AM	4							
20	5/11/2023	02:30 AM	1							
21	5/11/2023	02:45 AM	4							
22	5/11/2023	03:00 AM	1							
23	5/11/2023	03:15 AM	1							
24	5/11/2023	03:30 AM	9							
25	5/11/2023	03:45 AM	4							
26	5/11/2023	04:00 AM	6							
27	5/11/2023	04:15 AM	9							
28	5/11/2023	04:30 AM	16							
29	5/11/2023	04:45 AM	16							
30	5/11/2023	05:00 AM	23							
31	5/11/2023	05:15 AM	28							
32	5/11/2023	05:30 AM	36							
33	5/11/2023	05:45 AM	35							
34	5/11/2023	06:00 AM	39							
35	5/11/2023	06:15 AM	44							
36	5/11/2023	06:30 AM	43							
37	5/11/2023	06:45 AM	79							
38	5/11/2023	07:00 AM	52							
39	5/11/2023	07:15 AM	77							
40	5/11/2023	07:30 AM	79							
41	5/11/2023	07:45 AM	105							
42	5/11/2023	08:00 AM	65							
43	5/11/2023	08:15 AM	84							
44	5/11/2023	08:30 AM	80							
45	5/11/2023	08:45 AM	88							
46	5/11/2023	09:00 AM	94							
47	5/11/2023	09:15 AM	84							
48	5/11/2023	09:30 AM	60							
49	5/11/2023	09:45 AM	79							

	A	B	C	D	E	F	G	H	I	J
50	5/11/2023	10:00 AM	73							
51	5/11/2023	10:15 AM	76							
52	5/11/2023	10:30 AM	80							
53	5/11/2023	10:45 AM	82							
54	5/11/2023	11:00 AM	66							
55	5/11/2023	11:15 AM	76							
56	5/11/2023	11:30 AM	71							
57	5/11/2023	11:45 AM	96							
58	5/11/2023	12:00 PM	67							
59	5/11/2023	12:15 PM	86							
60	5/11/2023	12:30 PM	90							
61	5/11/2023	12:45 PM	113							
62	5/11/2023	01:00 PM	81							
63	5/11/2023	01:15 PM	100							
64	5/11/2023	01:30 PM	94							
65	5/11/2023	01:45 PM	95							
66	5/11/2023	02:00 PM	106							
67	5/11/2023	02:15 PM	111							
68	5/11/2023	02:30 PM	98							
69	5/11/2023	02:45 PM	120							
70	5/11/2023	03:00 PM	110							
71	5/11/2023	03:15 PM	120							
72	5/11/2023	03:30 PM	126							
73	5/11/2023	03:45 PM	125							
74	5/11/2023	04:00 PM	130							
75	5/11/2023	04:15 PM	159							
76	5/11/2023	04:30 PM	137							
77	5/11/2023	04:45 PM	134							
78	5/11/2023	05:00 PM	138							
79	5/11/2023	05:15 PM	144							
80	5/11/2023	05:30 PM	124							
81	5/11/2023	05:45 PM	114							
82	5/11/2023	06:00 PM	105							
83	5/11/2023	06:15 PM	104							
84	5/11/2023	06:30 PM	90							
85	5/11/2023	06:45 PM	105							
86	5/11/2023	07:00 PM	104							
87	5/11/2023	07:15 PM	110							
88	5/11/2023	07:30 PM	74							
89	5/11/2023	07:45 PM	86							
90	5/11/2023	08:00 PM	82							
91	5/11/2023	08:15 PM	91							
92	5/11/2023	08:30 PM	79							
93	5/11/2023	08:45 PM	73							
94	5/11/2023	09:00 PM	54							
95	5/11/2023	09:15 PM	55							
96	5/11/2023	09:30 PM	35							
97	5/11/2023	09:45 PM	39							
98	5/11/2023	10:00 PM	24							
99	5/11/2023	10:15 PM	18							

	A	B	C	D	E	F	G	H	I	J
100	5/11/2023	10:30 PM	14							
101	5/11/2023	10:45 PM	23							
102	5/11/2023	11:00 PM	14							
103	5/11/2023	11:15 PM	14							
104	5/11/2023	11:30 PM	11							
105	5/11/2023	11:45 PM	7							
106	5/12/2023	12:00 AM	11							
107	5/12/2023	12:15 AM	4							
108	5/12/2023	12:30 AM	5							
109	5/12/2023	12:45 AM	5							
110	5/12/2023	01:00 AM	3							
111	5/12/2023	01:15 AM	1							
112	5/12/2023	01:30 AM	2							
113	5/12/2023	01:45 AM	2							
114	5/12/2023	02:00 AM	3							
115	5/12/2023	02:15 AM	3							
116	5/12/2023	02:30 AM	3							
117	5/12/2023	02:45 AM	1							
118	5/12/2023	03:00 AM	3							
119	5/12/2023	03:15 AM	5							
120	5/12/2023	03:30 AM	6							
121	5/12/2023	03:45 AM	8							
122	5/12/2023	04:00 AM	3							
123	5/12/2023	04:15 AM	3							
124	5/12/2023	04:30 AM	8							
125	5/12/2023	04:45 AM	16							
126	5/12/2023	05:00 AM	17							
127	5/12/2023	05:15 AM	22							
128	5/12/2023	05:30 AM	30							
129	5/12/2023	05:45 AM	28							
130	5/12/2023	06:00 AM	36							
131	5/12/2023	06:15 AM	37							
132	5/12/2023	06:30 AM	59							
133	5/12/2023	06:45 AM	58							
134	5/12/2023	07:00 AM	65							
135	5/12/2023	07:15 AM	63							
136	5/12/2023	07:30 AM	79							
137	5/12/2023	07:45 AM	96							
138	5/12/2023	08:00 AM	68							
139	5/12/2023	08:15 AM	83							
140	5/12/2023	08:30 AM	90							
141	5/12/2023	08:45 AM	68							
142	5/12/2023	09:00 AM	85							
143	5/12/2023	09:15 AM	79							
144	5/12/2023	09:30 AM	73							
145	5/12/2023	09:45 AM	88							
146	5/12/2023	10:00 AM	70							
147	5/12/2023	10:15 AM	82							
148	5/12/2023	10:30 AM	88							
149	5/12/2023	10:45 AM	106							

	A	B	C	D	E	F	G	H	I	J
150	5/12/2023	11:00 AM	87							
151	5/12/2023	11:15 AM	109							
152	5/12/2023	11:30 AM	95							
153	5/12/2023	11:45 AM	77							
154	5/12/2023	12:00 PM	102							
155	5/12/2023	12:15 PM	103							
156	5/12/2023	12:30 PM	87							
157	5/12/2023	12:45 PM	125							
158	5/12/2023	01:00 PM	109							
159	5/12/2023	01:15 PM	102							
160	5/12/2023	01:30 PM	108							
161	5/12/2023	01:45 PM	96							
162	5/12/2023	02:00 PM	90							
163	5/12/2023	02:15 PM	118							
164	5/12/2023	02:30 PM	121							
165	5/12/2023	02:45 PM	120							
166	5/12/2023	03:00 PM	121							
167	5/12/2023	03:15 PM	117							
168	5/12/2023	03:30 PM	134							
169	5/12/2023	03:45 PM	124							
170	5/12/2023	04:00 PM	116							
171	5/12/2023	04:15 PM	139							
172	5/12/2023	04:30 PM	105							
173	5/12/2023	04:45 PM	143							
174	5/12/2023	05:00 PM	113							
175	5/12/2023	05:15 PM	159							
176	5/12/2023	05:30 PM	119							
177	5/12/2023	05:45 PM	112							
178	5/12/2023	06:00 PM	117							
179	5/12/2023	06:15 PM	121							
180	5/12/2023	06:30 PM	92							
181	5/12/2023	06:45 PM	92							
182	5/12/2023	07:00 PM	88							
183	5/12/2023	07:15 PM	99							
184	5/12/2023	07:30 PM	83							
185	5/12/2023	07:45 PM	73							
186	5/12/2023	08:00 PM	83							
187	5/12/2023	08:15 PM	87							
188	5/12/2023	08:30 PM	82							
189	5/12/2023	08:45 PM	76							
190	5/12/2023	09:00 PM	56							
191	5/12/2023	09:15 PM	50							
192	5/12/2023	09:30 PM	45							
193	5/12/2023	09:45 PM	31							
194	5/12/2023	10:00 PM	46							
195	5/12/2023	10:15 PM	39							
196	5/12/2023	10:30 PM	33							
197	5/12/2023	10:45 PM	33							
198	5/12/2023	11:00 PM	23							
199	5/12/2023	11:15 PM	23							

	A	B	C	D	E	F	G	H	I	J
200	5/12/2023	11:30 PM	16							
201	5/12/2023	11:45 PM	18							
202	5/13/2023	12:00 AM	13							
203	5/13/2023	12:15 AM	12							
204	5/13/2023	12:30 AM	12							
205	5/13/2023	12:45 AM	8							
206	5/13/2023	01:00 AM	3							
207	5/13/2023	01:15 AM	15							
208	5/13/2023	01:30 AM	8							
209	5/13/2023	01:45 AM	8							
210	5/13/2023	02:00 AM	7							
211	5/13/2023	02:15 AM	7							
212	5/13/2023	02:30 AM	3							
213	5/13/2023	02:45 AM	8							
214	5/13/2023	03:00 AM	4							
215	5/13/2023	03:15 AM	3							
216	5/13/2023	03:30 AM	2							
217	5/13/2023	03:45 AM	2							
218	5/13/2023	04:00 AM	0							
219	5/13/2023	04:15 AM	4							
220	5/13/2023	04:30 AM	1							
221	5/13/2023	04:45 AM	8							
222	5/13/2023	05:00 AM	5							
223	5/13/2023	05:15 AM	8							
224	5/13/2023	05:30 AM	12							
225	5/13/2023	05:45 AM	15							
226	5/13/2023	06:00 AM	6							
227	5/13/2023	06:15 AM	12							
228	5/13/2023	06:30 AM	16							
229	5/13/2023	06:45 AM	29							
230	5/13/2023	07:00 AM	27							
231	5/13/2023	07:15 AM	31							
232	5/13/2023	07:30 AM	47							
233	5/13/2023	07:45 AM	56							
234	5/13/2023	08:00 AM	50							
235	5/13/2023	08:15 AM	57							
236	5/13/2023	08:30 AM	70							
237	5/13/2023	08:45 AM	71							
238	5/13/2023	09:00 AM	78							
239	5/13/2023	09:15 AM	90							
240	5/13/2023	09:30 AM	76							
241	5/13/2023	09:45 AM	96							
242	5/13/2023	10:00 AM	103							
243	5/13/2023	10:15 AM	81							
244	5/13/2023	10:30 AM	118							
245	5/13/2023	10:45 AM	110							
246	5/13/2023	11:00 AM	93							
247	5/13/2023	11:15 AM	115							
248	5/13/2023	11:30 AM	101							
249	5/13/2023	11:45 AM	112							

	A	B	C	D	E	F	G	H	I	J
250	5/13/2023	12:00 PM	119							
251	5/13/2023	12:15 PM	119							
252	5/13/2023	12:30 PM	110							
253	5/13/2023	12:45 PM	119							
254	5/13/2023	01:00 PM	124							
255	5/13/2023	01:15 PM	98							
256	5/13/2023	01:30 PM	87							
257	5/13/2023	01:45 PM	110							
258	5/13/2023	02:00 PM	105							
259	5/13/2023	02:15 PM	96							
260	5/13/2023	02:30 PM	104							
261	5/13/2023	02:45 PM	105							
262	5/13/2023	03:00 PM	119							
263	5/13/2023	03:15 PM	91							
264	5/13/2023	03:30 PM	109							
265	5/13/2023	03:45 PM	105							
266	5/13/2023	04:00 PM	85							
267	5/13/2023	04:15 PM	102							
268	5/13/2023	04:30 PM	62							
269	5/13/2023	04:45 PM	112							
270	5/13/2023	05:00 PM	92							
271	5/13/2023	05:15 PM	96							
272	5/13/2023	05:30 PM	79							
273	5/13/2023	05:45 PM	73							
274	5/13/2023	06:00 PM	80							
275	5/13/2023	06:15 PM	89							
276	5/13/2023	06:30 PM	93							
277	5/13/2023	06:45 PM	82							
278	5/13/2023	07:00 PM	65							
279	5/13/2023	07:15 PM	86							
280	5/13/2023	07:30 PM	56							
281	5/13/2023	07:45 PM	71							
282	5/13/2023	08:00 PM	78							
283	5/13/2023	08:15 PM	66							
284	5/13/2023	08:30 PM	66							
285	5/13/2023	08:45 PM	50							
286	5/13/2023	09:00 PM	43							
287	5/13/2023	09:15 PM	42							
288	5/13/2023	09:30 PM	46							
289	5/13/2023	09:45 PM	40							
290	5/13/2023	10:00 PM	34							
291	5/13/2023	10:15 PM	32							
292	5/13/2023	10:30 PM	25							
293	5/13/2023	10:45 PM	27							
294	5/13/2023	11:00 PM	28							
295	5/13/2023	11:15 PM	21							
296	5/13/2023	11:30 PM	15							
297	5/13/2023	11:45 PM	22							
298	5/14/2023	12:00 AM	13							
299	5/14/2023	12:15 AM	14							

	A	B	C	D	E	F	G	H	I	J
300	5/14/2023	12:30 AM	9							
301	5/14/2023	12:45 AM	2							
302	5/14/2023	01:00 AM	5							
303	5/14/2023	01:15 AM	3							
304	5/14/2023	01:30 AM	7							
305	5/14/2023	01:45 AM	1							
306	5/14/2023	02:00 AM	8							
307	5/14/2023	02:15 AM	8							
308	5/14/2023	02:30 AM	4							
309	5/14/2023	02:45 AM	3							
310	5/14/2023	03:00 AM	5							
311	5/14/2023	03:15 AM	2							
312	5/14/2023	03:30 AM	5							
313	5/14/2023	03:45 AM	4							
314	5/14/2023	04:00 AM	1							
315	5/14/2023	04:15 AM	4							
316	5/14/2023	04:30 AM	3							
317	5/14/2023	04:45 AM	6							
318	5/14/2023	05:00 AM	6							
319	5/14/2023	05:15 AM	5							
320	5/14/2023	05:30 AM	6							
321	5/14/2023	05:45 AM	8							
322	5/14/2023	06:00 AM	10							
323	5/14/2023	06:15 AM	6							
324	5/14/2023	06:30 AM	7							
325	5/14/2023	06:45 AM	18							
326	5/14/2023	07:00 AM	22							
327	5/14/2023	07:15 AM	18							
328	5/14/2023	07:30 AM	26							
329	5/14/2023	07:45 AM	28							
330	5/14/2023	08:00 AM	33							
331	5/14/2023	08:15 AM	55							
332	5/14/2023	08:30 AM	60							
333	5/14/2023	08:45 AM	58							
334	5/14/2023	09:00 AM	63							
335	5/14/2023	09:15 AM	69							
336	5/14/2023	09:30 AM	72							
337	5/14/2023	09:45 AM	101							
338	5/14/2023	10:00 AM	85							
339	5/14/2023	10:15 AM	80							
340	5/14/2023	10:30 AM	81							
341	5/14/2023	10:45 AM	96							
342	5/14/2023	11:00 AM	86							
343	5/14/2023	11:15 AM	109							
344	5/14/2023	11:30 AM	84							
345	5/14/2023	11:45 AM	81							
346	5/14/2023	12:00 PM	93							
347	5/14/2023	12:15 PM	101							
348	5/14/2023	12:30 PM	103							
349	5/14/2023	12:45 PM	101							

	A	B	C	D	E	F	G	H	I	J
350	5/14/2023	01:00 PM	101							
351	5/14/2023	01:15 PM	99							
352	5/14/2023	01:30 PM	102							
353	5/14/2023	01:45 PM	98							
354	5/14/2023	02:00 PM	77							
355	5/14/2023	02:15 PM	88							
356	5/14/2023	02:30 PM	77							
357	5/14/2023	02:45 PM	74							
358	5/14/2023	03:00 PM	91							
359	5/14/2023	03:15 PM	98							
360	5/14/2023	03:30 PM	94							
361	5/14/2023	03:45 PM	110							
362	5/14/2023	04:00 PM	92							
363	5/14/2023	04:15 PM	109							
364	5/14/2023	04:30 PM	96							
365	5/14/2023	04:45 PM	84							
366	5/14/2023	05:00 PM	104							
367	5/14/2023	05:15 PM	91							
368	5/14/2023	05:30 PM	89							
369	5/14/2023	05:45 PM	80							
370	5/14/2023	06:00 PM	84							
371	5/14/2023	06:15 PM	80							
372	5/14/2023	06:30 PM	77							
373	5/14/2023	06:45 PM	86							
374	5/14/2023	07:00 PM	70							
375	5/14/2023	07:15 PM	83							
376	5/14/2023	07:30 PM	75							
377	5/14/2023	07:45 PM	72							
378	5/14/2023	08:00 PM	64							
379	5/14/2023	08:15 PM	55							
380	5/14/2023	08:30 PM	58							
381	5/14/2023	08:45 PM	53							
382	5/14/2023	09:00 PM	56							
383	5/14/2023	09:15 PM	44							
384	5/14/2023	09:30 PM	33							
385	5/14/2023	09:45 PM	33							
386	5/14/2023	10:00 PM	36							
387	5/14/2023	10:15 PM	11							
388	5/14/2023	10:30 PM	15							
389	5/14/2023	10:45 PM	16							
390	5/14/2023	11:00 PM	11							
391	5/14/2023	11:15 PM	5							
392	5/14/2023	11:30 PM	11							
393	5/14/2023	11:45 PM	4							
394	5/15/2023	12:00 AM	6							
395	5/15/2023	12:15 AM	10							
396	5/15/2023	12:30 AM	6							
397	5/15/2023	12:45 AM	4							
398	5/15/2023	01:00 AM	1							
399	5/15/2023	01:15 AM	1							

	A	B	C	D	E	F	G	H	I	J
400	5/15/2023	01:30 AM	4							
401	5/15/2023	01:45 AM	4							
402	5/15/2023	02:00 AM	3							
403	5/15/2023	02:15 AM	1							
404	5/15/2023	02:30 AM	0							
405	5/15/2023	02:45 AM	0							
406	5/15/2023	03:00 AM	1							
407	5/15/2023	03:15 AM	0							
408	5/15/2023	03:30 AM	5							
409	5/15/2023	03:45 AM	7							
410	5/15/2023	04:00 AM	6							
411	5/15/2023	04:15 AM	14							
412	5/15/2023	04:30 AM	5							
413	5/15/2023	04:45 AM	14							
414	5/15/2023	05:00 AM	17							
415	5/15/2023	05:15 AM	26							
416	5/15/2023	05:30 AM	26							
417	5/15/2023	05:45 AM	41							
418	5/15/2023	06:00 AM	38							
419	5/15/2023	06:15 AM	40							
420	5/15/2023	06:30 AM	52							
421	5/15/2023	06:45 AM	67							
422	5/15/2023	07:00 AM	63							
423	5/15/2023	07:15 AM	71							
424	5/15/2023	07:30 AM	92							
425	5/15/2023	07:45 AM	119							
426	5/15/2023	08:00 AM	84							
427	5/15/2023	08:15 AM	71							
428	5/15/2023	08:30 AM	89							
429	5/15/2023	08:45 AM	65							
430	5/15/2023	09:00 AM	88							
431	5/15/2023	09:15 AM	69							
432	5/15/2023	09:30 AM	68							
433	5/15/2023	09:45 AM	63							
434	5/15/2023	10:00 AM	56							
435	5/15/2023	10:15 AM	87							
436	5/15/2023	10:30 AM	75							
437	5/15/2023	10:45 AM	70							
438	5/15/2023	11:00 AM	85							
439	5/15/2023	11:15 AM	91							
440	5/15/2023	11:30 AM	68							
441	5/15/2023	11:45 AM	77							
442	5/15/2023	12:00 PM	66							
443	5/15/2023	12:15 PM	83							
444	5/15/2023	12:30 PM	103							
445	5/15/2023	12:45 PM	92							
446	5/15/2023	01:00 PM	88							
447	5/15/2023	01:15 PM	89							
448	5/15/2023	01:30 PM	77							
449	5/15/2023	01:45 PM	92							

	A	B	C	D	E	F	G	H	I	J
450	5/15/2023	02:00 PM	89							
451	5/15/2023	02:15 PM	110							
452	5/15/2023	02:30 PM	105							
453	5/15/2023	02:45 PM	110							
454	5/15/2023	03:00 PM	112							
455	5/15/2023	03:15 PM	123							
456	5/15/2023	03:30 PM	123							
457	5/15/2023	03:45 PM	132							
458	5/15/2023	04:00 PM	161							
459	5/15/2023	04:15 PM	124							
460	5/15/2023	04:30 PM	142							
461	5/15/2023	04:45 PM	111							
462	5/15/2023	05:00 PM	115							
463	5/15/2023	05:15 PM	145							
464	5/15/2023	05:30 PM	131							
465	5/15/2023	05:45 PM	102							
466	5/15/2023	06:00 PM	112							
467	5/15/2023	06:15 PM	90							
468	5/15/2023	06:30 PM	102							
469	5/15/2023	06:45 PM	77							
470	5/15/2023	07:00 PM	86							
471	5/15/2023	07:15 PM	91							
472	5/15/2023	07:30 PM	71							
473	5/15/2023	07:45 PM	85							
474	5/15/2023	08:00 PM	72							
475	5/15/2023	08:15 PM	73							
476	5/15/2023	08:30 PM	72							
477	5/15/2023	08:45 PM	62							
478	5/15/2023	09:00 PM	39							
479	5/15/2023	09:15 PM	46							
480	5/15/2023	09:30 PM	38							
481	5/15/2023	09:45 PM	35							
482	5/15/2023	10:00 PM	33							
483	5/15/2023	10:15 PM	13							
484	5/15/2023	10:30 PM	22							
485	5/15/2023	10:45 PM	19							
486	5/15/2023	11:00 PM	17							
487	5/15/2023	11:15 PM	6							
488	5/15/2023	11:30 PM	9							
489	5/15/2023	11:45 PM	9							
490	5/16/2023	12:00 AM	7							
491	5/16/2023	12:15 AM	7							
492	5/16/2023	12:30 AM	2							
493	5/16/2023	12:45 AM	5							
494	5/16/2023	01:00 AM	3							
495	5/16/2023	01:15 AM	3							
496	5/16/2023	01:30 AM	1							
497	5/16/2023	01:45 AM	0							
498	5/16/2023	02:00 AM	1							
499	5/16/2023	02:15 AM	2							

	A	B	C	D	E	F	G	H	I	J
500	5/16/2023	02:30 AM	2							
501	5/16/2023	02:45 AM	5							
502	5/16/2023	03:00 AM	3							
503	5/16/2023	03:15 AM	4							
504	5/16/2023	03:30 AM	4							
505	5/16/2023	03:45 AM	6							
506	5/16/2023	04:00 AM	10							
507	5/16/2023	04:15 AM	8							
508	5/16/2023	04:30 AM	11							
509	5/16/2023	04:45 AM	17							
510	5/16/2023	05:00 AM	16							
511	5/16/2023	05:15 AM	32							
512	5/16/2023	05:30 AM	33							
513	5/16/2023	05:45 AM	40							
514	5/16/2023	06:00 AM	38							
515	5/16/2023	06:15 AM	50							
516	5/16/2023	06:30 AM	66							
517	5/16/2023	06:45 AM	79							
518	5/16/2023	07:00 AM	65							
519	5/16/2023	07:15 AM	81							
520	5/16/2023	07:30 AM	81							
521	5/16/2023	07:45 AM	107							
522	5/16/2023	08:00 AM	69							
523	5/16/2023	08:15 AM	91							
524	5/16/2023	08:30 AM	86							
525	5/16/2023	08:45 AM	62							
526	5/16/2023	09:00 AM	71							
527	5/16/2023	09:15 AM	71							
528	5/16/2023	09:30 AM	74							
529	5/16/2023	09:45 AM	67							
530	5/16/2023	10:00 AM	79							
531	5/16/2023	10:15 AM	67							
532	5/16/2023	10:30 AM	60							
533	5/16/2023	10:45 AM	72							
534	5/16/2023	11:00 AM	71							
535	5/16/2023	11:15 AM	93							
536	5/16/2023	11:30 AM	98							
537	5/16/2023	11:45 AM	72							
538	5/16/2023	12:00 PM	67							
539	5/16/2023	12:15 PM	76							
540	5/16/2023	12:30 PM	78							
541	5/16/2023	12:45 PM	89							
542	5/16/2023	01:00 PM	102							
543	5/16/2023	01:15 PM	91							
544	5/16/2023	01:30 PM	95							
545	5/16/2023	01:45 PM	90							
546	5/16/2023	02:00 PM	79							
547	5/16/2023	02:15 PM	88							
548	5/16/2023	02:30 PM	113							
549	5/16/2023	02:45 PM	107							

	A	B	C	D	E	F	G	H	I	J
550	5/16/2023	03:00 PM	107							
551	5/16/2023	03:15 PM	143							
552	5/16/2023	03:30 PM	100							
553	5/16/2023	03:45 PM	125							
554	5/16/2023	04:00 PM	136							
555	5/16/2023	04:15 PM	136							
556	5/16/2023	04:30 PM	134							
557	5/16/2023	04:45 PM	114							
558	5/16/2023	05:00 PM	98							
559	5/16/2023	05:15 PM	173							
560	5/16/2023	05:30 PM	148							
561	5/16/2023	05:45 PM	126							
562	5/16/2023	06:00 PM	118							
563	5/16/2023	06:15 PM	116							
564	5/16/2023	06:30 PM	106							
565	5/16/2023	06:45 PM	97							
566	5/16/2023	07:00 PM	81							
567	5/16/2023	07:15 PM	85							
568	5/16/2023	07:30 PM	79							
569	5/16/2023	07:45 PM	63							
570	5/16/2023	08:00 PM	67							
571	5/16/2023	08:15 PM	61							
572	5/16/2023	08:30 PM	60							
573	5/16/2023	08:45 PM	61							
574	5/16/2023	09:00 PM	40							
575	5/16/2023	09:15 PM	40							
576	5/16/2023	09:30 PM	20							
577	5/16/2023	09:45 PM	32							
578	5/16/2023	10:00 PM	22							
579	5/16/2023	10:15 PM	18							
580	5/16/2023	10:30 PM	12							
581	5/16/2023	10:45 PM	14							
582	5/16/2023	11:00 PM	13							
583	5/16/2023	11:15 PM	9							
584	5/16/2023	11:30 PM	5							
585	5/16/2023	11:45 PM	8							
586	5/17/2023	12:00 AM	4							
587	5/17/2023	12:15 AM	6							
588	5/17/2023	12:30 AM	6							
589	5/17/2023	12:45 AM	4							
590	5/17/2023	01:00 AM	4							
591	5/17/2023	01:15 AM	3							
592	5/17/2023	01:30 AM	2							
593	5/17/2023	01:45 AM	2							
594	5/17/2023	02:00 AM	2							
595	5/17/2023	02:15 AM	2							
596	5/17/2023	02:30 AM	7							
597	5/17/2023	02:45 AM	5							
598	5/17/2023	03:00 AM	5							
599	5/17/2023	03:15 AM	3							

	A	B	C	D	E	F	G	H	I	J
600	5/17/2023	03:30 AM	6							
601	5/17/2023	03:45 AM	6							
602	5/17/2023	04:00 AM	5							
603	5/17/2023	04:15 AM	9							
604	5/17/2023	04:30 AM	17							
605	5/17/2023	04:45 AM	16							
606	5/17/2023	05:00 AM	13							
607	5/17/2023	05:15 AM	29							
608	5/17/2023	05:30 AM	39							
609	5/17/2023	05:45 AM	36							
610	5/17/2023	06:00 AM	28							
611	5/17/2023	06:15 AM	44							
612	5/17/2023	06:30 AM	52							
613	5/17/2023	06:45 AM	83							
614	5/17/2023	07:00 AM	81							
615	5/17/2023	07:15 AM	70							
616	5/17/2023	07:30 AM	91							
617	5/17/2023	07:45 AM	102							
618	5/17/2023	08:00 AM	92							
619	5/17/2023	08:15 AM	85							
620	5/17/2023	08:30 AM	72							
621	5/17/2023	08:45 AM	84							
622	5/17/2023	09:00 AM	79							
623	5/17/2023	09:15 AM	65							
624	5/17/2023	09:30 AM	67							
625	5/17/2023	09:45 AM	88							
626	5/17/2023	10:00 AM	56							
627	5/17/2023	10:15 AM	72							
628	5/17/2023	10:30 AM	71							
629	5/17/2023	10:45 AM	105							
630	5/17/2023	11:00 AM	75							
631	5/17/2023	11:15 AM	77							
632	5/17/2023	11:30 AM	78							
633	5/17/2023	11:45 AM	87							
634	5/17/2023	12:00 PM	80							
635	5/17/2023	12:15 PM	79							
636	5/17/2023	12:30 PM	102							
637	5/17/2023	12:45 PM	96							
638	5/17/2023	01:00 PM	81							
639	5/17/2023	01:15 PM	83							
640	5/17/2023	01:30 PM	113							
641	5/17/2023	01:45 PM	99							
642	5/17/2023	02:00 PM	104							
643	5/17/2023	02:15 PM	104							
644	5/17/2023	02:30 PM	98							
645	5/17/2023	02:45 PM	107							
646	5/17/2023	03:00 PM	96							
647	5/17/2023	03:15 PM	142							
648	5/17/2023	03:30 PM	110							
649	5/17/2023	03:45 PM	116							

	A	B	C	D	E	F	G	H	I	J
650	5/17/2023	04:00 PM	125							
651	5/17/2023	04:15 PM	135							
652	5/17/2023	04:30 PM	144							
653	5/17/2023	04:45 PM	133							
654	5/17/2023	05:00 PM	138							
655	5/17/2023	05:15 PM	174							
656	5/17/2023	05:30 PM	175							
657	5/17/2023	05:45 PM	138							
658	5/17/2023	06:00 PM	132							
659	5/17/2023	06:15 PM	93							
660	5/17/2023	06:30 PM	103							
661	5/17/2023	06:45 PM	101							
662	5/17/2023	07:00 PM	90							
663	5/17/2023	07:15 PM	86							
664	5/17/2023	07:30 PM	88							
665	5/17/2023	07:45 PM	86							
666	5/17/2023	08:00 PM	70							
667	5/17/2023	08:15 PM	78							
668	5/17/2023	08:30 PM	60							
669	5/17/2023	08:45 PM	50							
670	5/17/2023	09:00 PM	66							
671	5/17/2023	09:15 PM	60							
672	5/17/2023	09:30 PM	42							
673	5/17/2023	09:45 PM	35							
674	5/17/2023	10:00 PM	25							
675	5/17/2023	10:15 PM	23							
676	5/17/2023	10:30 PM	16							
677	5/17/2023	10:45 PM	14							
678	5/17/2023	11:00 PM	16							
679	5/17/2023	11:15 PM	10							
680	5/17/2023	11:30 PM	8							
681	5/17/2023	11:45 PM	9							
682	5/18/2023	12:00 AM	4							
683	5/18/2023	12:15 AM	4							
684	5/18/2023	12:30 AM	3							
685	5/18/2023	12:45 AM	4							
686	5/18/2023	01:00 AM	2							
687	5/18/2023	01:15 AM	3							
688	5/18/2023	01:30 AM	2							
689	5/18/2023	01:45 AM	3							
690	5/18/2023	02:00 AM	1							
691	5/18/2023	02:15 AM	4							
692	5/18/2023	02:30 AM	3							
693	5/18/2023	02:45 AM	4							
694	5/18/2023	03:00 AM	5							
695	5/18/2023	03:15 AM	2							
696	5/18/2023	03:30 AM	7							
697	5/18/2023	03:45 AM	3							
698	5/18/2023	04:00 AM	5							
699	5/18/2023	04:15 AM	13							

	A	B	C	D	E	F	G	H	I	J
700	5/18/2023	04:30 AM	15							
701	5/18/2023	04:45 AM	11							
702	5/18/2023	05:00 AM	26							
703	5/18/2023	05:15 AM	24							
704	5/18/2023	05:30 AM	34							
705	5/18/2023	05:45 AM	29							
706	5/18/2023	06:00 AM	32							
707	5/18/2023	06:15 AM	40							
708	5/18/2023	06:30 AM	56							
709	5/18/2023	06:45 AM	83							
710	5/18/2023	07:00 AM	58							
711	5/18/2023	07:15 AM	78							
712	5/18/2023	07:30 AM	79							
713	5/18/2023	07:45 AM	85							
714	5/18/2023	08:00 AM	65							
715	5/18/2023	08:15 AM	79							
716	5/18/2023	08:30 AM	79							
717	5/18/2023	08:45 AM	80							
718	5/18/2023	09:00 AM	86							
719	5/18/2023	09:15 AM	77							
720	5/18/2023	09:30 AM	81							
721	5/18/2023	09:45 AM	87							
722	5/18/2023	10:00 AM	54							
723	5/18/2023	10:15 AM	76							
724	5/18/2023	10:30 AM	70							
725	5/18/2023	10:45 AM	70							
726	5/18/2023	11:00 AM	71							
727	5/18/2023	11:15 AM	77							
728	5/18/2023	11:30 AM	96							
729	5/18/2023	11:45 AM	87							
730	5/18/2023	12:00 PM	116							
731	5/18/2023	12:15 PM	84							
732	5/18/2023	12:30 PM	81							
733	5/18/2023	12:45 PM	86							
734	5/18/2023	01:00 PM	90							
735	5/18/2023	01:15 PM	78							
736	5/18/2023	01:30 PM	97							
737	5/18/2023	01:45 PM	80							
738	5/18/2023	02:00 PM	87							
739	5/18/2023	02:15 PM	94							
740	5/18/2023	02:30 PM	99							
741	5/18/2023	02:45 PM	107							
742	5/18/2023	03:00 PM	98							
743	5/18/2023	03:15 PM	138							
744	5/18/2023	03:30 PM	177							
745	5/18/2023	03:45 PM	134							
746	5/18/2023	04:00 PM	145							
747	5/18/2023	04:15 PM	154							
748	5/18/2023	04:30 PM	126							
749	5/18/2023	04:45 PM	164							

	A	B	C	D	E	F	G	H	I	J
750	5/18/2023	05:00 PM	138							
751	5/18/2023	05:15 PM	170							
752	5/18/2023	05:30 PM	158							
753	5/18/2023	05:45 PM	150							
754	5/18/2023	06:00 PM	120							
755	5/18/2023	06:15 PM	109							
756	5/18/2023	06:30 PM	127							
757	5/18/2023	06:45 PM	104							
758	5/18/2023	07:00 PM	97							
759	5/18/2023	07:15 PM	122							
760	5/18/2023	07:30 PM	98							
761	5/18/2023	07:45 PM	91							
762	5/18/2023	08:00 PM	75							
763	5/18/2023	08:15 PM	70							
764	5/18/2023	08:30 PM	69							
765	5/18/2023	08:45 PM	60							
766	5/18/2023	09:00 PM	78							
767	5/18/2023	09:15 PM	53							
768	5/18/2023	09:30 PM	35							
769	5/18/2023	09:45 PM	31							
770	5/18/2023	10:00 PM	35							
771	5/18/2023	10:15 PM	29							
772	5/18/2023	10:30 PM	17							
773	5/18/2023	10:45 PM	17							
774	5/18/2023	11:00 PM	17							
775	5/18/2023	11:15 PM	10							
776	5/18/2023	11:30 PM	12							
777	5/18/2023	11:45 PM	11							

	A	B	C	D	E	F	G	H	I	J
1										
2	File Name: C:\Users\barri\OneDrive\Documents\TDBWSP\SYRACUSE\NYSTA DATA\BATCH 1\SYRACUSE NYSTA-ONONDAGA 1\1361-BUCKLEY RD WB.tf2									
3	Start Date: 5/11/2023									
4	Start Time: 12:00:00 AM									
5	Location 1: NB Buckley Rd									
6	Location 2: at Wetzel Rd									
7										
8										
9	Date	Time	WB							
10	5/11/2023	12:00 AM	14							
11	5/11/2023	12:15 AM	18							
12	5/11/2023	12:30 AM	14							
13	5/11/2023	12:45 AM	8							
14	5/11/2023	01:00 AM	9							
15	5/11/2023	01:15 AM	6							
16	5/11/2023	01:30 AM	1							
17	5/11/2023	01:45 AM	6							
18	5/11/2023	02:00 AM	4							
19	5/11/2023	02:15 AM	5							
20	5/11/2023	02:30 AM	3							
21	5/11/2023	02:45 AM	4							
22	5/11/2023	03:00 AM	5							
23	5/11/2023	03:15 AM	1							
24	5/11/2023	03:30 AM	14							
25	5/11/2023	03:45 AM	8							
26	5/11/2023	04:00 AM	9							
27	5/11/2023	04:15 AM	14							
28	5/11/2023	04:30 AM	21							
29	5/11/2023	04:45 AM	22							
30	5/11/2023	05:00 AM	33							
31	5/11/2023	05:15 AM	36							
32	5/11/2023	05:30 AM	41							
33	5/11/2023	05:45 AM	39							
34	5/11/2023	06:00 AM	42							
35	5/11/2023	06:15 AM	66							
36	5/11/2023	06:30 AM	86							
37	5/11/2023	06:45 AM	114							
38	5/11/2023	07:00 AM	97							
39	5/11/2023	07:15 AM	98							
40	5/11/2023	07:30 AM	120							
41	5/11/2023	07:45 AM	151							
42	5/11/2023	08:00 AM	100							
43	5/11/2023	08:15 AM	136							
44	5/11/2023	08:30 AM	132							
45	5/11/2023	08:45 AM	122							
46	5/11/2023	09:00 AM	122							
47	5/11/2023	09:15 AM	153							
48	5/11/2023	09:30 AM	106							
49	5/11/2023	09:45 AM	120							

	A	B	C	D	E	F	G	H	I	J
50	5/11/2023	10:00 AM	133							
51	5/11/2023	10:15 AM	121							
52	5/11/2023	10:30 AM	122							
53	5/11/2023	10:45 AM	126							
54	5/11/2023	11:00 AM	137							
55	5/11/2023	11:15 AM	139							
56	5/11/2023	11:30 AM	126							
57	5/11/2023	11:45 AM	151							
58	5/11/2023	12:00 PM	138							
59	5/11/2023	12:15 PM	131							
60	5/11/2023	12:30 PM	166							
61	5/11/2023	12:45 PM	173							
62	5/11/2023	01:00 PM	129							
63	5/11/2023	01:15 PM	171							
64	5/11/2023	01:30 PM	157							
65	5/11/2023	01:45 PM	150							
66	5/11/2023	02:00 PM	162							
67	5/11/2023	02:15 PM	160							
68	5/11/2023	02:30 PM	146							
69	5/11/2023	02:45 PM	196							
70	5/11/2023	03:00 PM	163							
71	5/11/2023	03:15 PM	224							
72	5/11/2023	03:30 PM	219							
73	5/11/2023	03:45 PM	219							
74	5/11/2023	04:00 PM	241							
75	5/11/2023	04:15 PM	258							
76	5/11/2023	04:30 PM	247							
77	5/11/2023	04:45 PM	262							
78	5/11/2023	05:00 PM	252							
79	5/11/2023	05:15 PM	264							
80	5/11/2023	05:30 PM	244							
81	5/11/2023	05:45 PM	209							
82	5/11/2023	06:00 PM	186							
83	5/11/2023	06:15 PM	149							
84	5/11/2023	06:30 PM	162							
85	5/11/2023	06:45 PM	131							
86	5/11/2023	07:00 PM	145							
87	5/11/2023	07:15 PM	118							
88	5/11/2023	07:30 PM	96							
89	5/11/2023	07:45 PM	132							
90	5/11/2023	08:00 PM	106							
91	5/11/2023	08:15 PM	93							
92	5/11/2023	08:30 PM	102							
93	5/11/2023	08:45 PM	90							
94	5/11/2023	09:00 PM	74							
95	5/11/2023	09:15 PM	81							
96	5/11/2023	09:30 PM	45							
97	5/11/2023	09:45 PM	46							
98	5/11/2023	10:00 PM	32							
99	5/11/2023	10:15 PM	35							

	A	B	C	D	E	F	G	H	I	J
100	5/11/2023	10:30 PM	29							
101	5/11/2023	10:45 PM	30							
102	5/11/2023	11:00 PM	34							
103	5/11/2023	11:15 PM	24							
104	5/11/2023	11:30 PM	27							
105	5/11/2023	11:45 PM	17							
106	5/12/2023	12:00 AM	20							
107	5/12/2023	12:15 AM	14							
108	5/12/2023	12:30 AM	14							
109	5/12/2023	12:45 AM	10							
110	5/12/2023	01:00 AM	6							
111	5/12/2023	01:15 AM	6							
112	5/12/2023	01:30 AM	6							
113	5/12/2023	01:45 AM	3							
114	5/12/2023	02:00 AM	7							
115	5/12/2023	02:15 AM	2							
116	5/12/2023	02:30 AM	8							
117	5/12/2023	02:45 AM	4							
118	5/12/2023	03:00 AM	6							
119	5/12/2023	03:15 AM	5							
120	5/12/2023	03:30 AM	11							
121	5/12/2023	03:45 AM	6							
122	5/12/2023	04:00 AM	6							
123	5/12/2023	04:15 AM	10							
124	5/12/2023	04:30 AM	21							
125	5/12/2023	04:45 AM	21							
126	5/12/2023	05:00 AM	20							
127	5/12/2023	05:15 AM	24							
128	5/12/2023	05:30 AM	42							
129	5/12/2023	05:45 AM	43							
130	5/12/2023	06:00 AM	48							
131	5/12/2023	06:15 AM	53							
132	5/12/2023	06:30 AM	84							
133	5/12/2023	06:45 AM	110							
134	5/12/2023	07:00 AM	102							
135	5/12/2023	07:15 AM	93							
136	5/12/2023	07:30 AM	128							
137	5/12/2023	07:45 AM	133							
138	5/12/2023	08:00 AM	129							
139	5/12/2023	08:15 AM	107							
140	5/12/2023	08:30 AM	119							
141	5/12/2023	08:45 AM	131							
142	5/12/2023	09:00 AM	138							
143	5/12/2023	09:15 AM	151							
144	5/12/2023	09:30 AM	114							
145	5/12/2023	09:45 AM	127							
146	5/12/2023	10:00 AM	118							
147	5/12/2023	10:15 AM	123							
148	5/12/2023	10:30 AM	160							
149	5/12/2023	10:45 AM	145							

	A	B	C	D	E	F	G	H	I	J
150	5/12/2023	11:00 AM	170							
151	5/12/2023	11:15 AM	148							
152	5/12/2023	11:30 AM	165							
153	5/12/2023	11:45 AM	132							
154	5/12/2023	12:00 PM	191							
155	5/12/2023	12:15 PM	165							
156	5/12/2023	12:30 PM	179							
157	5/12/2023	12:45 PM	182							
158	5/12/2023	01:00 PM	181							
159	5/12/2023	01:15 PM	184							
160	5/12/2023	01:30 PM	189							
161	5/12/2023	01:45 PM	180							
162	5/12/2023	02:00 PM	148							
163	5/12/2023	02:15 PM	185							
164	5/12/2023	02:30 PM	174							
165	5/12/2023	02:45 PM	183							
166	5/12/2023	03:00 PM	205							
167	5/12/2023	03:15 PM	222							
168	5/12/2023	03:30 PM	198							
169	5/12/2023	03:45 PM	237							
170	5/12/2023	04:00 PM	203							
171	5/12/2023	04:15 PM	215							
172	5/12/2023	04:30 PM	224							
173	5/12/2023	04:45 PM	227							
174	5/12/2023	05:00 PM	221							
175	5/12/2023	05:15 PM	225							
176	5/12/2023	05:30 PM	203							
177	5/12/2023	05:45 PM	169							
178	5/12/2023	06:00 PM	195							
179	5/12/2023	06:15 PM	171							
180	5/12/2023	06:30 PM	144							
181	5/12/2023	06:45 PM	139							
182	5/12/2023	07:00 PM	131							
183	5/12/2023	07:15 PM	120							
184	5/12/2023	07:30 PM	129							
185	5/12/2023	07:45 PM	113							
186	5/12/2023	08:00 PM	95							
187	5/12/2023	08:15 PM	103							
188	5/12/2023	08:30 PM	69							
189	5/12/2023	08:45 PM	75							
190	5/12/2023	09:00 PM	98							
191	5/12/2023	09:15 PM	81							
192	5/12/2023	09:30 PM	64							
193	5/12/2023	09:45 PM	57							
194	5/12/2023	10:00 PM	59							
195	5/12/2023	10:15 PM	52							
196	5/12/2023	10:30 PM	41							
197	5/12/2023	10:45 PM	50							
198	5/12/2023	11:00 PM	35							
199	5/12/2023	11:15 PM	30							

	A	B	C	D	E	F	G	H	I	J
200	5/12/2023	11:30 PM	45							
201	5/12/2023	11:45 PM	33							
202	5/13/2023	12:00 AM	28							
203	5/13/2023	12:15 AM	14							
204	5/13/2023	12:30 AM	29							
205	5/13/2023	12:45 AM	10							
206	5/13/2023	01:00 AM	13							
207	5/13/2023	01:15 AM	14							
208	5/13/2023	01:30 AM	19							
209	5/13/2023	01:45 AM	16							
210	5/13/2023	02:00 AM	12							
211	5/13/2023	02:15 AM	8							
212	5/13/2023	02:30 AM	9							
213	5/13/2023	02:45 AM	6							
214	5/13/2023	03:00 AM	7							
215	5/13/2023	03:15 AM	8							
216	5/13/2023	03:30 AM	7							
217	5/13/2023	03:45 AM	2							
218	5/13/2023	04:00 AM	6							
219	5/13/2023	04:15 AM	3							
220	5/13/2023	04:30 AM	5							
221	5/13/2023	04:45 AM	11							
222	5/13/2023	05:00 AM	9							
223	5/13/2023	05:15 AM	13							
224	5/13/2023	05:30 AM	18							
225	5/13/2023	05:45 AM	20							
226	5/13/2023	06:00 AM	14							
227	5/13/2023	06:15 AM	21							
228	5/13/2023	06:30 AM	29							
229	5/13/2023	06:45 AM	29							
230	5/13/2023	07:00 AM	45							
231	5/13/2023	07:15 AM	55							
232	5/13/2023	07:30 AM	71							
233	5/13/2023	07:45 AM	81							
234	5/13/2023	08:00 AM	76							
235	5/13/2023	08:15 AM	95							
236	5/13/2023	08:30 AM	113							
237	5/13/2023	08:45 AM	108							
238	5/13/2023	09:00 AM	156							
239	5/13/2023	09:15 AM	123							
240	5/13/2023	09:30 AM	121							
241	5/13/2023	09:45 AM	157							
242	5/13/2023	10:00 AM	139							
243	5/13/2023	10:15 AM	135							
244	5/13/2023	10:30 AM	156							
245	5/13/2023	10:45 AM	181							
246	5/13/2023	11:00 AM	155							
247	5/13/2023	11:15 AM	186							
248	5/13/2023	11:30 AM	169							
249	5/13/2023	11:45 AM	173							

	A	B	C	D	E	F	G	H	I	J
250	5/13/2023	12:00 PM	181							
251	5/13/2023	12:15 PM	181							
252	5/13/2023	12:30 PM	157							
253	5/13/2023	12:45 PM	189							
254	5/13/2023	01:00 PM	180							
255	5/13/2023	01:15 PM	156							
256	5/13/2023	01:30 PM	153							
257	5/13/2023	01:45 PM	149							
258	5/13/2023	02:00 PM	160							
259	5/13/2023	02:15 PM	139							
260	5/13/2023	02:30 PM	162							
261	5/13/2023	02:45 PM	161							
262	5/13/2023	03:00 PM	182							
263	5/13/2023	03:15 PM	163							
264	5/13/2023	03:30 PM	162							
265	5/13/2023	03:45 PM	135							
266	5/13/2023	04:00 PM	147							
267	5/13/2023	04:15 PM	149							
268	5/13/2023	04:30 PM	142							
269	5/13/2023	04:45 PM	126							
270	5/13/2023	05:00 PM	145							
271	5/13/2023	05:15 PM	132							
272	5/13/2023	05:30 PM	138							
273	5/13/2023	05:45 PM	120							
274	5/13/2023	06:00 PM	143							
275	5/13/2023	06:15 PM	120							
276	5/13/2023	06:30 PM	108							
277	5/13/2023	06:45 PM	109							
278	5/13/2023	07:00 PM	95							
279	5/13/2023	07:15 PM	112							
280	5/13/2023	07:30 PM	90							
281	5/13/2023	07:45 PM	108							
282	5/13/2023	08:00 PM	79							
283	5/13/2023	08:15 PM	100							
284	5/13/2023	08:30 PM	100							
285	5/13/2023	08:45 PM	67							
286	5/13/2023	09:00 PM	68							
287	5/13/2023	09:15 PM	60							
288	5/13/2023	09:30 PM	53							
289	5/13/2023	09:45 PM	58							
290	5/13/2023	10:00 PM	46							
291	5/13/2023	10:15 PM	45							
292	5/13/2023	10:30 PM	38							
293	5/13/2023	10:45 PM	44							
294	5/13/2023	11:00 PM	42							
295	5/13/2023	11:15 PM	36							
296	5/13/2023	11:30 PM	19							
297	5/13/2023	11:45 PM	29							
298	5/14/2023	12:00 AM	22							
299	5/14/2023	12:15 AM	25							

	A	B	C	D	E	F	G	H	I	J
300	5/14/2023	12:30 AM	20							
301	5/14/2023	12:45 AM	11							
302	5/14/2023	01:00 AM	12							
303	5/14/2023	01:15 AM	7							
304	5/14/2023	01:30 AM	11							
305	5/14/2023	01:45 AM	7							
306	5/14/2023	02:00 AM	7							
307	5/14/2023	02:15 AM	3							
308	5/14/2023	02:30 AM	12							
309	5/14/2023	02:45 AM	4							
310	5/14/2023	03:00 AM	3							
311	5/14/2023	03:15 AM	11							
312	5/14/2023	03:30 AM	8							
313	5/14/2023	03:45 AM	4							
314	5/14/2023	04:00 AM	4							
315	5/14/2023	04:15 AM	8							
316	5/14/2023	04:30 AM	9							
317	5/14/2023	04:45 AM	9							
318	5/14/2023	05:00 AM	10							
319	5/14/2023	05:15 AM	9							
320	5/14/2023	05:30 AM	7							
321	5/14/2023	05:45 AM	11							
322	5/14/2023	06:00 AM	11							
323	5/14/2023	06:15 AM	11							
324	5/14/2023	06:30 AM	16							
325	5/14/2023	06:45 AM	23							
326	5/14/2023	07:00 AM	30							
327	5/14/2023	07:15 AM	34							
328	5/14/2023	07:30 AM	29							
329	5/14/2023	07:45 AM	45							
330	5/14/2023	08:00 AM	56							
331	5/14/2023	08:15 AM	67							
332	5/14/2023	08:30 AM	64							
333	5/14/2023	08:45 AM	86							
334	5/14/2023	09:00 AM	95							
335	5/14/2023	09:15 AM	88							
336	5/14/2023	09:30 AM	87							
337	5/14/2023	09:45 AM	109							
338	5/14/2023	10:00 AM	110							
339	5/14/2023	10:15 AM	115							
340	5/14/2023	10:30 AM	141							
341	5/14/2023	10:45 AM	135							
342	5/14/2023	11:00 AM	146							
343	5/14/2023	11:15 AM	141							
344	5/14/2023	11:30 AM	151							
345	5/14/2023	11:45 AM	164							
346	5/14/2023	12:00 PM	153							
347	5/14/2023	12:15 PM	158							
348	5/14/2023	12:30 PM	173							
349	5/14/2023	12:45 PM	136							

	A	B	C	D	E	F	G	H	I	J
350	5/14/2023	01:00 PM	146							
351	5/14/2023	01:15 PM	148							
352	5/14/2023	01:30 PM	157							
353	5/14/2023	01:45 PM	150							
354	5/14/2023	02:00 PM	146							
355	5/14/2023	02:15 PM	171							
356	5/14/2023	02:30 PM	127							
357	5/14/2023	02:45 PM	138							
358	5/14/2023	03:00 PM	147							
359	5/14/2023	03:15 PM	133							
360	5/14/2023	03:30 PM	129							
361	5/14/2023	03:45 PM	140							
362	5/14/2023	04:00 PM	140							
363	5/14/2023	04:15 PM	159							
364	5/14/2023	04:30 PM	143							
365	5/14/2023	04:45 PM	118							
366	5/14/2023	05:00 PM	152							
367	5/14/2023	05:15 PM	129							
368	5/14/2023	05:30 PM	117							
369	5/14/2023	05:45 PM	129							
370	5/14/2023	06:00 PM	97							
371	5/14/2023	06:15 PM	118							
372	5/14/2023	06:30 PM	105							
373	5/14/2023	06:45 PM	86							
374	5/14/2023	07:00 PM	101							
375	5/14/2023	07:15 PM	86							
376	5/14/2023	07:30 PM	114							
377	5/14/2023	07:45 PM	89							
378	5/14/2023	08:00 PM	92							
379	5/14/2023	08:15 PM	80							
380	5/14/2023	08:30 PM	72							
381	5/14/2023	08:45 PM	62							
382	5/14/2023	09:00 PM	64							
383	5/14/2023	09:15 PM	66							
384	5/14/2023	09:30 PM	37							
385	5/14/2023	09:45 PM	39							
386	5/14/2023	10:00 PM	37							
387	5/14/2023	10:15 PM	26							
388	5/14/2023	10:30 PM	26							
389	5/14/2023	10:45 PM	25							
390	5/14/2023	11:00 PM	20							
391	5/14/2023	11:15 PM	11							
392	5/14/2023	11:30 PM	14							
393	5/14/2023	11:45 PM	19							
394	5/15/2023	12:00 AM	19							
395	5/15/2023	12:15 AM	17							
396	5/15/2023	12:30 AM	9							
397	5/15/2023	12:45 AM	3							
398	5/15/2023	01:00 AM	7							
399	5/15/2023	01:15 AM	8							

	A	B	C	D	E	F	G	H	I	J
400	5/15/2023	01:30 AM	5							
401	5/15/2023	01:45 AM	4							
402	5/15/2023	02:00 AM	8							
403	5/15/2023	02:15 AM	2							
404	5/15/2023	02:30 AM	3							
405	5/15/2023	02:45 AM	2							
406	5/15/2023	03:00 AM	0							
407	5/15/2023	03:15 AM	3							
408	5/15/2023	03:30 AM	10							
409	5/15/2023	03:45 AM	6							
410	5/15/2023	04:00 AM	9							
411	5/15/2023	04:15 AM	10							
412	5/15/2023	04:30 AM	15							
413	5/15/2023	04:45 AM	18							
414	5/15/2023	05:00 AM	17							
415	5/15/2023	05:15 AM	29							
416	5/15/2023	05:30 AM	42							
417	5/15/2023	05:45 AM	41							
418	5/15/2023	06:00 AM	47							
419	5/15/2023	06:15 AM	48							
420	5/15/2023	06:30 AM	76							
421	5/15/2023	06:45 AM	91							
422	5/15/2023	07:00 AM	97							
423	5/15/2023	07:15 AM	114							
424	5/15/2023	07:30 AM	152							
425	5/15/2023	07:45 AM	136							
426	5/15/2023	08:00 AM	117							
427	5/15/2023	08:15 AM	121							
428	5/15/2023	08:30 AM	126							
429	5/15/2023	08:45 AM	102							
430	5/15/2023	09:00 AM	111							
431	5/15/2023	09:15 AM	138							
432	5/15/2023	09:30 AM	122							
433	5/15/2023	09:45 AM	115							
434	5/15/2023	10:00 AM	101							
435	5/15/2023	10:15 AM	125							
436	5/15/2023	10:30 AM	129							
437	5/15/2023	10:45 AM	121							
438	5/15/2023	11:00 AM	123							
439	5/15/2023	11:15 AM	111							
440	5/15/2023	11:30 AM	126							
441	5/15/2023	11:45 AM	128							
442	5/15/2023	12:00 PM	162							
443	5/15/2023	12:15 PM	151							
444	5/15/2023	12:30 PM	131							
445	5/15/2023	12:45 PM	153							
446	5/15/2023	01:00 PM	155							
447	5/15/2023	01:15 PM	133							
448	5/15/2023	01:30 PM	125							
449	5/15/2023	01:45 PM	154							

	A	B	C	D	E	F	G	H	I	J
450	5/15/2023	02:00 PM	143							
451	5/15/2023	02:15 PM	153							
452	5/15/2023	02:30 PM	147							
453	5/15/2023	02:45 PM	181							
454	5/15/2023	03:00 PM	186							
455	5/15/2023	03:15 PM	228							
456	5/15/2023	03:30 PM	194							
457	5/15/2023	03:45 PM	222							
458	5/15/2023	04:00 PM	224							
459	5/15/2023	04:15 PM	233							
460	5/15/2023	04:30 PM	274							
461	5/15/2023	04:45 PM	244							
462	5/15/2023	05:00 PM	243							
463	5/15/2023	05:15 PM	231							
464	5/15/2023	05:30 PM	222							
465	5/15/2023	05:45 PM	189							
466	5/15/2023	06:00 PM	166							
467	5/15/2023	06:15 PM	160							
468	5/15/2023	06:30 PM	115							
469	5/15/2023	06:45 PM	133							
470	5/15/2023	07:00 PM	136							
471	5/15/2023	07:15 PM	117							
472	5/15/2023	07:30 PM	86							
473	5/15/2023	07:45 PM	106							
474	5/15/2023	08:00 PM	100							
475	5/15/2023	08:15 PM	95							
476	5/15/2023	08:30 PM	85							
477	5/15/2023	08:45 PM	74							
478	5/15/2023	09:00 PM	59							
479	5/15/2023	09:15 PM	63							
480	5/15/2023	09:30 PM	50							
481	5/15/2023	09:45 PM	44							
482	5/15/2023	10:00 PM	38							
483	5/15/2023	10:15 PM	25							
484	5/15/2023	10:30 PM	32							
485	5/15/2023	10:45 PM	36							
486	5/15/2023	11:00 PM	29							
487	5/15/2023	11:15 PM	16							
488	5/15/2023	11:30 PM	23							
489	5/15/2023	11:45 PM	11							
490	5/16/2023	12:00 AM	9							
491	5/16/2023	12:15 AM	11							
492	5/16/2023	12:30 AM	9							
493	5/16/2023	12:45 AM	14							
494	5/16/2023	01:00 AM	10							
495	5/16/2023	01:15 AM	8							
496	5/16/2023	01:30 AM	3							
497	5/16/2023	01:45 AM	3							
498	5/16/2023	02:00 AM	6							
499	5/16/2023	02:15 AM	4							

	A	B	C	D	E	F	G	H	I	J
500	5/16/2023	02:30 AM	7							
501	5/16/2023	02:45 AM	4							
502	5/16/2023	03:00 AM	3							
503	5/16/2023	03:15 AM	6							
504	5/16/2023	03:30 AM	11							
505	5/16/2023	03:45 AM	8							
506	5/16/2023	04:00 AM	12							
507	5/16/2023	04:15 AM	16							
508	5/16/2023	04:30 AM	20							
509	5/16/2023	04:45 AM	19							
510	5/16/2023	05:00 AM	19							
511	5/16/2023	05:15 AM	39							
512	5/16/2023	05:30 AM	41							
513	5/16/2023	05:45 AM	40							
514	5/16/2023	06:00 AM	56							
515	5/16/2023	06:15 AM	53							
516	5/16/2023	06:30 AM	88							
517	5/16/2023	06:45 AM	106							
518	5/16/2023	07:00 AM	116							
519	5/16/2023	07:15 AM	104							
520	5/16/2023	07:30 AM	134							
521	5/16/2023	07:45 AM	155							
522	5/16/2023	08:00 AM	112							
523	5/16/2023	08:15 AM	135							
524	5/16/2023	08:30 AM	139							
525	5/16/2023	08:45 AM	119							
526	5/16/2023	09:00 AM	125							
527	5/16/2023	09:15 AM	136							
528	5/16/2023	09:30 AM	111							
529	5/16/2023	09:45 AM	106							
530	5/16/2023	10:00 AM	102							
531	5/16/2023	10:15 AM	96							
532	5/16/2023	10:30 AM	132							
533	5/16/2023	10:45 AM	123							
534	5/16/2023	11:00 AM	113							
535	5/16/2023	11:15 AM	135							
536	5/16/2023	11:30 AM	145							
537	5/16/2023	11:45 AM	121							
538	5/16/2023	12:00 PM	143							
539	5/16/2023	12:15 PM	129							
540	5/16/2023	12:30 PM	129							
541	5/16/2023	12:45 PM	147							
542	5/16/2023	01:00 PM	136							
543	5/16/2023	01:15 PM	147							
544	5/16/2023	01:30 PM	134							
545	5/16/2023	01:45 PM	146							
546	5/16/2023	02:00 PM	134							
547	5/16/2023	02:15 PM	137							
548	5/16/2023	02:30 PM	166							
549	5/16/2023	02:45 PM	191							

	A	B	C	D	E	F	G	H	I	J
550	5/16/2023	03:00 PM	181							
551	5/16/2023	03:15 PM	230							
552	5/16/2023	03:30 PM	194							
553	5/16/2023	03:45 PM	223							
554	5/16/2023	04:00 PM	226							
555	5/16/2023	04:15 PM	252							
556	5/16/2023	04:30 PM	238							
557	5/16/2023	04:45 PM	227							
558	5/16/2023	05:00 PM	215							
559	5/16/2023	05:15 PM	262							
560	5/16/2023	05:30 PM	261							
561	5/16/2023	05:45 PM	207							
562	5/16/2023	06:00 PM	186							
563	5/16/2023	06:15 PM	178							
564	5/16/2023	06:30 PM	131							
565	5/16/2023	06:45 PM	137							
566	5/16/2023	07:00 PM	141							
567	5/16/2023	07:15 PM	115							
568	5/16/2023	07:30 PM	106							
569	5/16/2023	07:45 PM	97							
570	5/16/2023	08:00 PM	91							
571	5/16/2023	08:15 PM	85							
572	5/16/2023	08:30 PM	77							
573	5/16/2023	08:45 PM	67							
574	5/16/2023	09:00 PM	64							
575	5/16/2023	09:15 PM	66							
576	5/16/2023	09:30 PM	44							
577	5/16/2023	09:45 PM	49							
578	5/16/2023	10:00 PM	29							
579	5/16/2023	10:15 PM	28							
580	5/16/2023	10:30 PM	28							
581	5/16/2023	10:45 PM	24							
582	5/16/2023	11:00 PM	19							
583	5/16/2023	11:15 PM	14							
584	5/16/2023	11:30 PM	15							
585	5/16/2023	11:45 PM	14							
586	5/17/2023	12:00 AM	18							
587	5/17/2023	12:15 AM	14							
588	5/17/2023	12:30 AM	14							
589	5/17/2023	12:45 AM	6							
590	5/17/2023	01:00 AM	7							
591	5/17/2023	01:15 AM	4							
592	5/17/2023	01:30 AM	2							
593	5/17/2023	01:45 AM	8							
594	5/17/2023	02:00 AM	5							
595	5/17/2023	02:15 AM	5							
596	5/17/2023	02:30 AM	11							
597	5/17/2023	02:45 AM	11							
598	5/17/2023	03:00 AM	7							
599	5/17/2023	03:15 AM	2							

	A	B	C	D	E	F	G	H	I	J
600	5/17/2023	03:30 AM	7							
601	5/17/2023	03:45 AM	10							
602	5/17/2023	04:00 AM	12							
603	5/17/2023	04:15 AM	10							
604	5/17/2023	04:30 AM	22							
605	5/17/2023	04:45 AM	28							
606	5/17/2023	05:00 AM	23							
607	5/17/2023	05:15 AM	36							
608	5/17/2023	05:30 AM	50							
609	5/17/2023	05:45 AM	42							
610	5/17/2023	06:00 AM	53							
611	5/17/2023	06:15 AM	54							
612	5/17/2023	06:30 AM	74							
613	5/17/2023	06:45 AM	108							
614	5/17/2023	07:00 AM	105							
615	5/17/2023	07:15 AM	128							
616	5/17/2023	07:30 AM	117							
617	5/17/2023	07:45 AM	133							
618	5/17/2023	08:00 AM	122							
619	5/17/2023	08:15 AM	149							
620	5/17/2023	08:30 AM	114							
621	5/17/2023	08:45 AM	124							
622	5/17/2023	09:00 AM	133							
623	5/17/2023	09:15 AM	134							
624	5/17/2023	09:30 AM	104							
625	5/17/2023	09:45 AM	118							
626	5/17/2023	10:00 AM	98							
627	5/17/2023	10:15 AM	121							
628	5/17/2023	10:30 AM	133							
629	5/17/2023	10:45 AM	130							
630	5/17/2023	11:00 AM	120							
631	5/17/2023	11:15 AM	130							
632	5/17/2023	11:30 AM	133							
633	5/17/2023	11:45 AM	136							
634	5/17/2023	12:00 PM	138							
635	5/17/2023	12:15 PM	151							
636	5/17/2023	12:30 PM	154							
637	5/17/2023	12:45 PM	154							
638	5/17/2023	01:00 PM	115							
639	5/17/2023	01:15 PM	159							
640	5/17/2023	01:30 PM	158							
641	5/17/2023	01:45 PM	139							
642	5/17/2023	02:00 PM	159							
643	5/17/2023	02:15 PM	165							
644	5/17/2023	02:30 PM	161							
645	5/17/2023	02:45 PM	151							
646	5/17/2023	03:00 PM	151							
647	5/17/2023	03:15 PM	230							
648	5/17/2023	03:30 PM	222							
649	5/17/2023	03:45 PM	220							

	A	B	C	D	E	F	G	H	I	J
650	5/17/2023	04:00 PM	189							
651	5/17/2023	04:15 PM	250							
652	5/17/2023	04:30 PM	232							
653	5/17/2023	04:45 PM	213							
654	5/17/2023	05:00 PM	231							
655	5/17/2023	05:15 PM	272							
656	5/17/2023	05:30 PM	238							
657	5/17/2023	05:45 PM	226							
658	5/17/2023	06:00 PM	183							
659	5/17/2023	06:15 PM	147							
660	5/17/2023	06:30 PM	135							
661	5/17/2023	06:45 PM	127							
662	5/17/2023	07:00 PM	119							
663	5/17/2023	07:15 PM	103							
664	5/17/2023	07:30 PM	98							
665	5/17/2023	07:45 PM	111							
666	5/17/2023	08:00 PM	96							
667	5/17/2023	08:15 PM	118							
668	5/17/2023	08:30 PM	103							
669	5/17/2023	08:45 PM	81							
670	5/17/2023	09:00 PM	84							
671	5/17/2023	09:15 PM	62							
672	5/17/2023	09:30 PM	56							
673	5/17/2023	09:45 PM	43							
674	5/17/2023	10:00 PM	34							
675	5/17/2023	10:15 PM	40							
676	5/17/2023	10:30 PM	25							
677	5/17/2023	10:45 PM	21							
678	5/17/2023	11:00 PM	24							
679	5/17/2023	11:15 PM	14							
680	5/17/2023	11:30 PM	20							
681	5/17/2023	11:45 PM	25							
682	5/18/2023	12:00 AM	11							
683	5/18/2023	12:15 AM	9							
684	5/18/2023	12:30 AM	18							
685	5/18/2023	12:45 AM	6							
686	5/18/2023	01:00 AM	5							
687	5/18/2023	01:15 AM	7							
688	5/18/2023	01:30 AM	4							
689	5/18/2023	01:45 AM	2							
690	5/18/2023	02:00 AM	9							
691	5/18/2023	02:15 AM	7							
692	5/18/2023	02:30 AM	7							
693	5/18/2023	02:45 AM	4							
694	5/18/2023	03:00 AM	4							
695	5/18/2023	03:15 AM	5							
696	5/18/2023	03:30 AM	9							
697	5/18/2023	03:45 AM	6							
698	5/18/2023	04:00 AM	7							
699	5/18/2023	04:15 AM	17							

	A	B	C	D	E	F	G	H	I	J
700	5/18/2023	04:30 AM	25							
701	5/18/2023	04:45 AM	16							
702	5/18/2023	05:00 AM	29							
703	5/18/2023	05:15 AM	34							
704	5/18/2023	05:30 AM	46							
705	5/18/2023	05:45 AM	31							
706	5/18/2023	06:00 AM	48							
707	5/18/2023	06:15 AM	53							
708	5/18/2023	06:30 AM	76							
709	5/18/2023	06:45 AM	121							
710	5/18/2023	07:00 AM	100							
711	5/18/2023	07:15 AM	109							
712	5/18/2023	07:30 AM	108							
713	5/18/2023	07:45 AM	155							
714	5/18/2023	08:00 AM	104							
715	5/18/2023	08:15 AM	110							
716	5/18/2023	08:30 AM	134							
717	5/18/2023	08:45 AM	120							
718	5/18/2023	09:00 AM	100							
719	5/18/2023	09:15 AM	137							
720	5/18/2023	09:30 AM	126							
721	5/18/2023	09:45 AM	103							
722	5/18/2023	10:00 AM	98							
723	5/18/2023	10:15 AM	121							
724	5/18/2023	10:30 AM	121							
725	5/18/2023	10:45 AM	118							
726	5/18/2023	11:00 AM	135							
727	5/18/2023	11:15 AM	107							
728	5/18/2023	11:30 AM	140							
729	5/18/2023	11:45 AM	126							
730	5/18/2023	12:00 PM	165							
731	5/18/2023	12:15 PM	141							
732	5/18/2023	12:30 PM	146							
733	5/18/2023	12:45 PM	156							
734	5/18/2023	01:00 PM	141							
735	5/18/2023	01:15 PM	148							
736	5/18/2023	01:30 PM	144							
737	5/18/2023	01:45 PM	116							
738	5/18/2023	02:00 PM	149							
739	5/18/2023	02:15 PM	177							
740	5/18/2023	02:30 PM	220							
741	5/18/2023	02:45 PM	235							
742	5/18/2023	03:00 PM	169							
743	5/18/2023	03:15 PM	229							
744	5/18/2023	03:30 PM	243							
745	5/18/2023	03:45 PM	252							
746	5/18/2023	04:00 PM	237							
747	5/18/2023	04:15 PM	253							
748	5/18/2023	04:30 PM	256							
749	5/18/2023	04:45 PM	245							

	A	B	C	D	E	F	G	H	I	J
750	5/18/2023	05:00 PM	286							
751	5/18/2023	05:15 PM	277							
752	5/18/2023	05:30 PM	257							
753	5/18/2023	05:45 PM	191							
754	5/18/2023	06:00 PM	164							
755	5/18/2023	06:15 PM	183							
756	5/18/2023	06:30 PM	176							
757	5/18/2023	06:45 PM	144							
758	5/18/2023	07:00 PM	143							
759	5/18/2023	07:15 PM	147							
760	5/18/2023	07:30 PM	116							
761	5/18/2023	07:45 PM	120							
762	5/18/2023	08:00 PM	113							
763	5/18/2023	08:15 PM	93							
764	5/18/2023	08:30 PM	90							
765	5/18/2023	08:45 PM	91							
766	5/18/2023	09:00 PM	94							
767	5/18/2023	09:15 PM	63							
768	5/18/2023	09:30 PM	44							
769	5/18/2023	09:45 PM	43							
770	5/18/2023	10:00 PM	47							
771	5/18/2023	10:15 PM	39							
772	5/18/2023	10:30 PM	23							
773	5/18/2023	10:45 PM	29							
774	5/18/2023	11:00 PM	30							
775	5/18/2023	11:15 PM	31							
776	5/18/2023	11:30 PM	27							
777	5/18/2023	11:45 PM	18							

	A	B	C	D	E	F	G	H	I	J
1										
2	File Name: C:\Users\barri\OneDrive\Documents\TDBWSP\SYRACUSE\NYSTA DATA\BATCH 1\SYRACUSE NYSTA-ONONDAGA 1\1362-BUCKLEY RD EB.tf2									
3	Start Date: 5/11/2023									
4	Start Time: 12:00:00 AM									
5	Location 1: SB Buckley Rd									
6	Location 2: at Wetzel Rd									
7										
8										
9	Date	Time	EB							
10	5/11/2023	12:00 AM	5							
11	5/11/2023	12:15 AM	9							
12	5/11/2023	12:30 AM	7							
13	5/11/2023	12:45 AM	7							
14	5/11/2023	01:00 AM	6							
15	5/11/2023	01:15 AM	3							
16	5/11/2023	01:30 AM	5							
17	5/11/2023	01:45 AM	0							
18	5/11/2023	02:00 AM	3							
19	5/11/2023	02:15 AM	2							
20	5/11/2023	02:30 AM	5							
21	5/11/2023	02:45 AM	5							
22	5/11/2023	03:00 AM	6							
23	5/11/2023	03:15 AM	4							
24	5/11/2023	03:30 AM	8							
25	5/11/2023	03:45 AM	4							
26	5/11/2023	04:00 AM	9							
27	5/11/2023	04:15 AM	11							
28	5/11/2023	04:30 AM	18							
29	5/11/2023	04:45 AM	15							
30	5/11/2023	05:00 AM	15							
31	5/11/2023	05:15 AM	32							
32	5/11/2023	05:30 AM	33							
33	5/11/2023	05:45 AM	41							
34	5/11/2023	06:00 AM	47							
35	5/11/2023	06:15 AM	54							
36	5/11/2023	06:30 AM	86							
37	5/11/2023	06:45 AM	76							
38	5/11/2023	07:00 AM	79							
39	5/11/2023	07:15 AM	104							
40	5/11/2023	07:30 AM	122							
41	5/11/2023	07:45 AM	127							
42	5/11/2023	08:00 AM	116							
43	5/11/2023	08:15 AM	106							
44	5/11/2023	08:30 AM	119							
45	5/11/2023	08:45 AM	115							
46	5/11/2023	09:00 AM	129							
47	5/11/2023	09:15 AM	115							
48	5/11/2023	09:30 AM	109							
49	5/11/2023	09:45 AM	106							

	A	B	C	D	E	F	G	H	I	J
50	5/11/2023	10:00 AM	92							
51	5/11/2023	10:15 AM	86							
52	5/11/2023	10:30 AM	78							
53	5/11/2023	10:45 AM	93							
54	5/11/2023	11:00 AM	103							
55	5/11/2023	11:15 AM	103							
56	5/11/2023	11:30 AM	108							
57	5/11/2023	11:45 AM	114							
58	5/11/2023	12:00 PM	114							
59	5/11/2023	12:15 PM	99							
60	5/11/2023	12:30 PM	94							
61	5/11/2023	12:45 PM	125							
62	5/11/2023	01:00 PM	117							
63	5/11/2023	01:15 PM	97							
64	5/11/2023	01:30 PM	98							
65	5/11/2023	01:45 PM	103							
66	5/11/2023	02:00 PM	99							
67	5/11/2023	02:15 PM	112							
68	5/11/2023	02:30 PM	136							
69	5/11/2023	02:45 PM	135							
70	5/11/2023	03:00 PM	131							
71	5/11/2023	03:15 PM	98							
72	5/11/2023	03:30 PM	129							
73	5/11/2023	03:45 PM	137							
74	5/11/2023	04:00 PM	148							
75	5/11/2023	04:15 PM	129							
76	5/11/2023	04:30 PM	153							
77	5/11/2023	04:45 PM	152							
78	5/11/2023	05:00 PM	157							
79	5/11/2023	05:15 PM	131							
80	5/11/2023	05:30 PM	116							
81	5/11/2023	05:45 PM	110							
82	5/11/2023	06:00 PM	106							
83	5/11/2023	06:15 PM	83							
84	5/11/2023	06:30 PM	92							
85	5/11/2023	06:45 PM	98							
86	5/11/2023	07:00 PM	64							
87	5/11/2023	07:15 PM	80							
88	5/11/2023	07:30 PM	82							
89	5/11/2023	07:45 PM	76							
90	5/11/2023	08:00 PM	80							
91	5/11/2023	08:15 PM	59							
92	5/11/2023	08:30 PM	56							
93	5/11/2023	08:45 PM	58							
94	5/11/2023	09:00 PM	32							
95	5/11/2023	09:15 PM	36							
96	5/11/2023	09:30 PM	34							
97	5/11/2023	09:45 PM	29							
98	5/11/2023	10:00 PM	30							
99	5/11/2023	10:15 PM	25							

	A	B	C	D	E	F	G	H	I	J
100	5/11/2023	10:30 PM	18							
101	5/11/2023	10:45 PM	16							
102	5/11/2023	11:00 PM	25							
103	5/11/2023	11:15 PM	10							
104	5/11/2023	11:30 PM	11							
105	5/11/2023	11:45 PM	13							
106	5/12/2023	12:00 AM	12							
107	5/12/2023	12:15 AM	8							
108	5/12/2023	12:30 AM	6							
109	5/12/2023	12:45 AM	6							
110	5/12/2023	01:00 AM	7							
111	5/12/2023	01:15 AM	2							
112	5/12/2023	01:30 AM	3							
113	5/12/2023	01:45 AM	2							
114	5/12/2023	02:00 AM	4							
115	5/12/2023	02:15 AM	1							
116	5/12/2023	02:30 AM	5							
117	5/12/2023	02:45 AM	4							
118	5/12/2023	03:00 AM	5							
119	5/12/2023	03:15 AM	2							
120	5/12/2023	03:30 AM	9							
121	5/12/2023	03:45 AM	9							
122	5/12/2023	04:00 AM	9							
123	5/12/2023	04:15 AM	9							
124	5/12/2023	04:30 AM	14							
125	5/12/2023	04:45 AM	22							
126	5/12/2023	05:00 AM	14							
127	5/12/2023	05:15 AM	15							
128	5/12/2023	05:30 AM	35							
129	5/12/2023	05:45 AM	33							
130	5/12/2023	06:00 AM	26							
131	5/12/2023	06:15 AM	46							
132	5/12/2023	06:30 AM	71							
133	5/12/2023	06:45 AM	72							
134	5/12/2023	07:00 AM	103							
135	5/12/2023	07:15 AM	117							
136	5/12/2023	07:30 AM	112							
137	5/12/2023	07:45 AM	103							
138	5/12/2023	08:00 AM	112							
139	5/12/2023	08:15 AM	112							
140	5/12/2023	08:30 AM	101							
141	5/12/2023	08:45 AM	134							
142	5/12/2023	09:00 AM	113							
143	5/12/2023	09:15 AM	98							
144	5/12/2023	09:30 AM	107							
145	5/12/2023	09:45 AM	102							
146	5/12/2023	10:00 AM	97							
147	5/12/2023	10:15 AM	108							
148	5/12/2023	10:30 AM	98							
149	5/12/2023	10:45 AM	123							

	A	B	C	D	E	F	G	H	I	J
150	5/12/2023	11:00 AM	110							
151	5/12/2023	11:15 AM	107							
152	5/12/2023	11:30 AM	132							
153	5/12/2023	11:45 AM	115							
154	5/12/2023	12:00 PM	129							
155	5/12/2023	12:15 PM	122							
156	5/12/2023	12:30 PM	107							
157	5/12/2023	12:45 PM	124							
158	5/12/2023	01:00 PM	118							
159	5/12/2023	01:15 PM	114							
160	5/12/2023	01:30 PM	107							
161	5/12/2023	01:45 PM	125							
162	5/12/2023	02:00 PM	110							
163	5/12/2023	02:15 PM	138							
164	5/12/2023	02:30 PM	138							
165	5/12/2023	02:45 PM	128							
166	5/12/2023	03:00 PM	116							
167	5/12/2023	03:15 PM	131							
168	5/12/2023	03:30 PM	128							
169	5/12/2023	03:45 PM	144							
170	5/12/2023	04:00 PM	127							
171	5/12/2023	04:15 PM	147							
172	5/12/2023	04:30 PM	134							
173	5/12/2023	04:45 PM	136							
174	5/12/2023	05:00 PM	138							
175	5/12/2023	05:15 PM	128							
176	5/12/2023	05:30 PM	128							
177	5/12/2023	05:45 PM	107							
178	5/12/2023	06:00 PM	103							
179	5/12/2023	06:15 PM	86							
180	5/12/2023	06:30 PM	95							
181	5/12/2023	06:45 PM	80							
182	5/12/2023	07:00 PM	75							
183	5/12/2023	07:15 PM	81							
184	5/12/2023	07:30 PM	68							
185	5/12/2023	07:45 PM	65							
186	5/12/2023	08:00 PM	62							
187	5/12/2023	08:15 PM	68							
188	5/12/2023	08:30 PM	76							
189	5/12/2023	08:45 PM	58							
190	5/12/2023	09:00 PM	62							
191	5/12/2023	09:15 PM	45							
192	5/12/2023	09:30 PM	40							
193	5/12/2023	09:45 PM	44							
194	5/12/2023	10:00 PM	36							
195	5/12/2023	10:15 PM	37							
196	5/12/2023	10:30 PM	37							
197	5/12/2023	10:45 PM	28							
198	5/12/2023	11:00 PM	41							
199	5/12/2023	11:15 PM	28							

	A	B	C	D	E	F	G	H	I	J
200	5/12/2023	11:30 PM	22							
201	5/12/2023	11:45 PM	14							
202	5/13/2023	12:00 AM	18							
203	5/13/2023	12:15 AM	11							
204	5/13/2023	12:30 AM	8							
205	5/13/2023	12:45 AM	8							
206	5/13/2023	01:00 AM	7							
207	5/13/2023	01:15 AM	10							
208	5/13/2023	01:30 AM	7							
209	5/13/2023	01:45 AM	5							
210	5/13/2023	02:00 AM	8							
211	5/13/2023	02:15 AM	3							
212	5/13/2023	02:30 AM	8							
213	5/13/2023	02:45 AM	5							
214	5/13/2023	03:00 AM	3							
215	5/13/2023	03:15 AM	7							
216	5/13/2023	03:30 AM	1							
217	5/13/2023	03:45 AM	7							
218	5/13/2023	04:00 AM	2							
219	5/13/2023	04:15 AM	3							
220	5/13/2023	04:30 AM	7							
221	5/13/2023	04:45 AM	7							
222	5/13/2023	05:00 AM	3							
223	5/13/2023	05:15 AM	5							
224	5/13/2023	05:30 AM	14							
225	5/13/2023	05:45 AM	14							
226	5/13/2023	06:00 AM	17							
227	5/13/2023	06:15 AM	16							
228	5/13/2023	06:30 AM	27							
229	5/13/2023	06:45 AM	31							
230	5/13/2023	07:00 AM	42							
231	5/13/2023	07:15 AM	42							
232	5/13/2023	07:30 AM	48							
233	5/13/2023	07:45 AM	46							
234	5/13/2023	08:00 AM	68							
235	5/13/2023	08:15 AM	76							
236	5/13/2023	08:30 AM	81							
237	5/13/2023	08:45 AM	96							
238	5/13/2023	09:00 AM	71							
239	5/13/2023	09:15 AM	88							
240	5/13/2023	09:30 AM	93							
241	5/13/2023	09:45 AM	95							
242	5/13/2023	10:00 AM	112							
243	5/13/2023	10:15 AM	107							
244	5/13/2023	10:30 AM	112							
245	5/13/2023	10:45 AM	124							
246	5/13/2023	11:00 AM	120							
247	5/13/2023	11:15 AM	108							
248	5/13/2023	11:30 AM	110							
249	5/13/2023	11:45 AM	119							

	A	B	C	D	E	F	G	H	I	J
250	5/13/2023	12:00 PM	121							
251	5/13/2023	12:15 PM	119							
252	5/13/2023	12:30 PM	119							
253	5/13/2023	12:45 PM	100							
254	5/13/2023	01:00 PM	132							
255	5/13/2023	01:15 PM	122							
256	5/13/2023	01:30 PM	113							
257	5/13/2023	01:45 PM	121							
258	5/13/2023	02:00 PM	120							
259	5/13/2023	02:15 PM	110							
260	5/13/2023	02:30 PM	100							
261	5/13/2023	02:45 PM	111							
262	5/13/2023	03:00 PM	103							
263	5/13/2023	03:15 PM	106							
264	5/13/2023	03:30 PM	93							
265	5/13/2023	03:45 PM	98							
266	5/13/2023	04:00 PM	101							
267	5/13/2023	04:15 PM	72							
268	5/13/2023	04:30 PM	96							
269	5/13/2023	04:45 PM	83							
270	5/13/2023	05:00 PM	109							
271	5/13/2023	05:15 PM	84							
272	5/13/2023	05:30 PM	91							
273	5/13/2023	05:45 PM	75							
274	5/13/2023	06:00 PM	73							
275	5/13/2023	06:15 PM	82							
276	5/13/2023	06:30 PM	70							
277	5/13/2023	06:45 PM	65							
278	5/13/2023	07:00 PM	77							
279	5/13/2023	07:15 PM	73							
280	5/13/2023	07:30 PM	80							
281	5/13/2023	07:45 PM	65							
282	5/13/2023	08:00 PM	53							
283	5/13/2023	08:15 PM	68							
284	5/13/2023	08:30 PM	57							
285	5/13/2023	08:45 PM	61							
286	5/13/2023	09:00 PM	43							
287	5/13/2023	09:15 PM	48							
288	5/13/2023	09:30 PM	41							
289	5/13/2023	09:45 PM	33							
290	5/13/2023	10:00 PM	33							
291	5/13/2023	10:15 PM	31							
292	5/13/2023	10:30 PM	29							
293	5/13/2023	10:45 PM	23							
294	5/13/2023	11:00 PM	24							
295	5/13/2023	11:15 PM	15							
296	5/13/2023	11:30 PM	16							
297	5/13/2023	11:45 PM	14							
298	5/14/2023	12:00 AM	18							
299	5/14/2023	12:15 AM	9							

	A	B	C	D	E	F	G	H	I	J
300	5/14/2023	12:30 AM	6							
301	5/14/2023	12:45 AM	10							
302	5/14/2023	01:00 AM	4							
303	5/14/2023	01:15 AM	3							
304	5/14/2023	01:30 AM	8							
305	5/14/2023	01:45 AM	3							
306	5/14/2023	02:00 AM	3							
307	5/14/2023	02:15 AM	7							
308	5/14/2023	02:30 AM	4							
309	5/14/2023	02:45 AM	4							
310	5/14/2023	03:00 AM	5							
311	5/14/2023	03:15 AM	4							
312	5/14/2023	03:30 AM	2							
313	5/14/2023	03:45 AM	4							
314	5/14/2023	04:00 AM	2							
315	5/14/2023	04:15 AM	4							
316	5/14/2023	04:30 AM	3							
317	5/14/2023	04:45 AM	5							
318	5/14/2023	05:00 AM	2							
319	5/14/2023	05:15 AM	5							
320	5/14/2023	05:30 AM	14							
321	5/14/2023	05:45 AM	6							
322	5/14/2023	06:00 AM	15							
323	5/14/2023	06:15 AM	17							
324	5/14/2023	06:30 AM	20							
325	5/14/2023	06:45 AM	30							
326	5/14/2023	07:00 AM	29							
327	5/14/2023	07:15 AM	22							
328	5/14/2023	07:30 AM	37							
329	5/14/2023	07:45 AM	41							
330	5/14/2023	08:00 AM	41							
331	5/14/2023	08:15 AM	46							
332	5/14/2023	08:30 AM	80							
333	5/14/2023	08:45 AM	81							
334	5/14/2023	09:00 AM	92							
335	5/14/2023	09:15 AM	66							
336	5/14/2023	09:30 AM	96							
337	5/14/2023	09:45 AM	118							
338	5/14/2023	10:00 AM	84							
339	5/14/2023	10:15 AM	116							
340	5/14/2023	10:30 AM	93							
341	5/14/2023	10:45 AM	99							
342	5/14/2023	11:00 AM	103							
343	5/14/2023	11:15 AM	94							
344	5/14/2023	11:30 AM	107							
345	5/14/2023	11:45 AM	102							
346	5/14/2023	12:00 PM	121							
347	5/14/2023	12:15 PM	115							
348	5/14/2023	12:30 PM	100							
349	5/14/2023	12:45 PM	118							

	A	B	C	D	E	F	G	H	I	J
350	5/14/2023	01:00 PM	114							
351	5/14/2023	01:15 PM	103							
352	5/14/2023	01:30 PM	127							
353	5/14/2023	01:45 PM	102							
354	5/14/2023	02:00 PM	104							
355	5/14/2023	02:15 PM	102							
356	5/14/2023	02:30 PM	112							
357	5/14/2023	02:45 PM	99							
358	5/14/2023	03:00 PM	90							
359	5/14/2023	03:15 PM	90							
360	5/14/2023	03:30 PM	97							
361	5/14/2023	03:45 PM	86							
362	5/14/2023	04:00 PM	97							
363	5/14/2023	04:15 PM	72							
364	5/14/2023	04:30 PM	73							
365	5/14/2023	04:45 PM	64							
366	5/14/2023	05:00 PM	70							
367	5/14/2023	05:15 PM	79							
368	5/14/2023	05:30 PM	80							
369	5/14/2023	05:45 PM	73							
370	5/14/2023	06:00 PM	83							
371	5/14/2023	06:15 PM	77							
372	5/14/2023	06:30 PM	69							
373	5/14/2023	06:45 PM	80							
374	5/14/2023	07:00 PM	57							
375	5/14/2023	07:15 PM	50							
376	5/14/2023	07:30 PM	52							
377	5/14/2023	07:45 PM	62							
378	5/14/2023	08:00 PM	56							
379	5/14/2023	08:15 PM	57							
380	5/14/2023	08:30 PM	42							
381	5/14/2023	08:45 PM	47							
382	5/14/2023	09:00 PM	35							
383	5/14/2023	09:15 PM	21							
384	5/14/2023	09:30 PM	26							
385	5/14/2023	09:45 PM	17							
386	5/14/2023	10:00 PM	20							
387	5/14/2023	10:15 PM	13							
388	5/14/2023	10:30 PM	20							
389	5/14/2023	10:45 PM	19							
390	5/14/2023	11:00 PM	11							
391	5/14/2023	11:15 PM	10							
392	5/14/2023	11:30 PM	6							
393	5/14/2023	11:45 PM	9							
394	5/15/2023	12:00 AM	5							
395	5/15/2023	12:15 AM	5							
396	5/15/2023	12:30 AM	6							
397	5/15/2023	12:45 AM	1							
398	5/15/2023	01:00 AM	2							
399	5/15/2023	01:15 AM	0							

	A	B	C	D	E	F	G	H	I	J
400	5/15/2023	01:30 AM	5							
401	5/15/2023	01:45 AM	4							
402	5/15/2023	02:00 AM	0							
403	5/15/2023	02:15 AM	2							
404	5/15/2023	02:30 AM	4							
405	5/15/2023	02:45 AM	6							
406	5/15/2023	03:00 AM	3							
407	5/15/2023	03:15 AM	1							
408	5/15/2023	03:30 AM	6							
409	5/15/2023	03:45 AM	7							
410	5/15/2023	04:00 AM	4							
411	5/15/2023	04:15 AM	13							
412	5/15/2023	04:30 AM	9							
413	5/15/2023	04:45 AM	18							
414	5/15/2023	05:00 AM	15							
415	5/15/2023	05:15 AM	23							
416	5/15/2023	05:30 AM	39							
417	5/15/2023	05:45 AM	38							
418	5/15/2023	06:00 AM	32							
419	5/15/2023	06:15 AM	45							
420	5/15/2023	06:30 AM	66							
421	5/15/2023	06:45 AM	72							
422	5/15/2023	07:00 AM	79							
423	5/15/2023	07:15 AM	103							
424	5/15/2023	07:30 AM	119							
425	5/15/2023	07:45 AM	125							
426	5/15/2023	08:00 AM	109							
427	5/15/2023	08:15 AM	119							
428	5/15/2023	08:30 AM	90							
429	5/15/2023	08:45 AM	118							
430	5/15/2023	09:00 AM	110							
431	5/15/2023	09:15 AM	92							
432	5/15/2023	09:30 AM	88							
433	5/15/2023	09:45 AM	100							
434	5/15/2023	10:00 AM	89							
435	5/15/2023	10:15 AM	92							
436	5/15/2023	10:30 AM	82							
437	5/15/2023	10:45 AM	119							
438	5/15/2023	11:00 AM	96							
439	5/15/2023	11:15 AM	81							
440	5/15/2023	11:30 AM	97							
441	5/15/2023	11:45 AM	113							
442	5/15/2023	12:00 PM	99							
443	5/15/2023	12:15 PM	96							
444	5/15/2023	12:30 PM	80							
445	5/15/2023	12:45 PM	95							
446	5/15/2023	01:00 PM	101							
447	5/15/2023	01:15 PM	115							
448	5/15/2023	01:30 PM	99							
449	5/15/2023	01:45 PM	107							

	A	B	C	D	E	F	G	H	I	J
450	5/15/2023	02:00 PM	100							
451	5/15/2023	02:15 PM	106							
452	5/15/2023	02:30 PM	88							
453	5/15/2023	02:45 PM	124							
454	5/15/2023	03:00 PM	117							
455	5/15/2023	03:15 PM	111							
456	5/15/2023	03:30 PM	145							
457	5/15/2023	03:45 PM	133							
458	5/15/2023	04:00 PM	140							
459	5/15/2023	04:15 PM	123							
460	5/15/2023	04:30 PM	130							
461	5/15/2023	04:45 PM	145							
462	5/15/2023	05:00 PM	144							
463	5/15/2023	05:15 PM	130							
464	5/15/2023	05:30 PM	128							
465	5/15/2023	05:45 PM	125							
466	5/15/2023	06:00 PM	123							
467	5/15/2023	06:15 PM	104							
468	5/15/2023	06:30 PM	79							
469	5/15/2023	06:45 PM	76							
470	5/15/2023	07:00 PM	66							
471	5/15/2023	07:15 PM	70							
472	5/15/2023	07:30 PM	62							
473	5/15/2023	07:45 PM	70							
474	5/15/2023	08:00 PM	54							
475	5/15/2023	08:15 PM	49							
476	5/15/2023	08:30 PM	64							
477	5/15/2023	08:45 PM	43							
478	5/15/2023	09:00 PM	47							
479	5/15/2023	09:15 PM	35							
480	5/15/2023	09:30 PM	24							
481	5/15/2023	09:45 PM	29							
482	5/15/2023	10:00 PM	21							
483	5/15/2023	10:15 PM	17							
484	5/15/2023	10:30 PM	17							
485	5/15/2023	10:45 PM	17							
486	5/15/2023	11:00 PM	23							
487	5/15/2023	11:15 PM	7							
488	5/15/2023	11:30 PM	6							
489	5/15/2023	11:45 PM	12							
490	5/16/2023	12:00 AM	11							
491	5/16/2023	12:15 AM	4							
492	5/16/2023	12:30 AM	7							
493	5/16/2023	12:45 AM	5							
494	5/16/2023	01:00 AM	6							
495	5/16/2023	01:15 AM	5							
496	5/16/2023	01:30 AM	2							
497	5/16/2023	01:45 AM	4							
498	5/16/2023	02:00 AM	4							
499	5/16/2023	02:15 AM	3							

	A	B	C	D	E	F	G	H	I	J
500	5/16/2023	02:30 AM	7							
501	5/16/2023	02:45 AM	2							
502	5/16/2023	03:00 AM	6							
503	5/16/2023	03:15 AM	6							
504	5/16/2023	03:30 AM	3							
505	5/16/2023	03:45 AM	12							
506	5/16/2023	04:00 AM	7							
507	5/16/2023	04:15 AM	13							
508	5/16/2023	04:30 AM	20							
509	5/16/2023	04:45 AM	23							
510	5/16/2023	05:00 AM	17							
511	5/16/2023	05:15 AM	25							
512	5/16/2023	05:30 AM	35							
513	5/16/2023	05:45 AM	33							
514	5/16/2023	06:00 AM	30							
515	5/16/2023	06:15 AM	55							
516	5/16/2023	06:30 AM	76							
517	5/16/2023	06:45 AM	74							
518	5/16/2023	07:00 AM	85							
519	5/16/2023	07:15 AM	119							
520	5/16/2023	07:30 AM	124							
521	5/16/2023	07:45 AM	127							
522	5/16/2023	08:00 AM	94							
523	5/16/2023	08:15 AM	106							
524	5/16/2023	08:30 AM	118							
525	5/16/2023	08:45 AM	119							
526	5/16/2023	09:00 AM	116							
527	5/16/2023	09:15 AM	102							
528	5/16/2023	09:30 AM	103							
529	5/16/2023	09:45 AM	121							
530	5/16/2023	10:00 AM	88							
531	5/16/2023	10:15 AM	96							
532	5/16/2023	10:30 AM	88							
533	5/16/2023	10:45 AM	108							
534	5/16/2023	11:00 AM	82							
535	5/16/2023	11:15 AM	88							
536	5/16/2023	11:30 AM	98							
537	5/16/2023	11:45 AM	121							
538	5/16/2023	12:00 PM	120							
539	5/16/2023	12:15 PM	120							
540	5/16/2023	12:30 PM	97							
541	5/16/2023	12:45 PM	92							
542	5/16/2023	01:00 PM	94							
543	5/16/2023	01:15 PM	83							
544	5/16/2023	01:30 PM	113							
545	5/16/2023	01:45 PM	96							
546	5/16/2023	02:00 PM	101							
547	5/16/2023	02:15 PM	107							
548	5/16/2023	02:30 PM	120							
549	5/16/2023	02:45 PM	108							

	A	B	C	D	E	F	G	H	I	J
550	5/16/2023	03:00 PM	113							
551	5/16/2023	03:15 PM	113							
552	5/16/2023	03:30 PM	130							
553	5/16/2023	03:45 PM	129							
554	5/16/2023	04:00 PM	130							
555	5/16/2023	04:15 PM	110							
556	5/16/2023	04:30 PM	148							
557	5/16/2023	04:45 PM	122							
558	5/16/2023	05:00 PM	133							
559	5/16/2023	05:15 PM	149							
560	5/16/2023	05:30 PM	110							
561	5/16/2023	05:45 PM	103							
562	5/16/2023	06:00 PM	98							
563	5/16/2023	06:15 PM	113							
564	5/16/2023	06:30 PM	90							
565	5/16/2023	06:45 PM	75							
566	5/16/2023	07:00 PM	68							
567	5/16/2023	07:15 PM	62							
568	5/16/2023	07:30 PM	61							
569	5/16/2023	07:45 PM	71							
570	5/16/2023	08:00 PM	55							
571	5/16/2023	08:15 PM	57							
572	5/16/2023	08:30 PM	45							
573	5/16/2023	08:45 PM	39							
574	5/16/2023	09:00 PM	35							
575	5/16/2023	09:15 PM	29							
576	5/16/2023	09:30 PM	23							
577	5/16/2023	09:45 PM	26							
578	5/16/2023	10:00 PM	20							
579	5/16/2023	10:15 PM	12							
580	5/16/2023	10:30 PM	15							
581	5/16/2023	10:45 PM	11							
582	5/16/2023	11:00 PM	17							
583	5/16/2023	11:15 PM	10							
584	5/16/2023	11:30 PM	10							
585	5/16/2023	11:45 PM	6							
586	5/17/2023	12:00 AM	4							
587	5/17/2023	12:15 AM	12							
588	5/17/2023	12:30 AM	8							
589	5/17/2023	12:45 AM	5							
590	5/17/2023	01:00 AM	1							
591	5/17/2023	01:15 AM	5							
592	5/17/2023	01:30 AM	3							
593	5/17/2023	01:45 AM	0							
594	5/17/2023	02:00 AM	4							
595	5/17/2023	02:15 AM	5							
596	5/17/2023	02:30 AM	8							
597	5/17/2023	02:45 AM	2							
598	5/17/2023	03:00 AM	7							
599	5/17/2023	03:15 AM	10							

	A	B	C	D	E	F	G	H	I	J
600	5/17/2023	03:30 AM	10							
601	5/17/2023	03:45 AM	5							
602	5/17/2023	04:00 AM	6							
603	5/17/2023	04:15 AM	11							
604	5/17/2023	04:30 AM	19							
605	5/17/2023	04:45 AM	24							
606	5/17/2023	05:00 AM	9							
607	5/17/2023	05:15 AM	31							
608	5/17/2023	05:30 AM	32							
609	5/17/2023	05:45 AM	36							
610	5/17/2023	06:00 AM	36							
611	5/17/2023	06:15 AM	46							
612	5/17/2023	06:30 AM	78							
613	5/17/2023	06:45 AM	64							
614	5/17/2023	07:00 AM	84							
615	5/17/2023	07:15 AM	94							
616	5/17/2023	07:30 AM	118							
617	5/17/2023	07:45 AM	135							
618	5/17/2023	08:00 AM	109							
619	5/17/2023	08:15 AM	112							
620	5/17/2023	08:30 AM	98							
621	5/17/2023	08:45 AM	133							
622	5/17/2023	09:00 AM	113							
623	5/17/2023	09:15 AM	105							
624	5/17/2023	09:30 AM	100							
625	5/17/2023	09:45 AM	98							
626	5/17/2023	10:00 AM	72							
627	5/17/2023	10:15 AM	96							
628	5/17/2023	10:30 AM	77							
629	5/17/2023	10:45 AM	80							
630	5/17/2023	11:00 AM	89							
631	5/17/2023	11:15 AM	103							
632	5/17/2023	11:30 AM	103							
633	5/17/2023	11:45 AM	126							
634	5/17/2023	12:00 PM	118							
635	5/17/2023	12:15 PM	124							
636	5/17/2023	12:30 PM	99							
637	5/17/2023	12:45 PM	93							
638	5/17/2023	01:00 PM	93							
639	5/17/2023	01:15 PM	90							
640	5/17/2023	01:30 PM	102							
641	5/17/2023	01:45 PM	112							
642	5/17/2023	02:00 PM	100							
643	5/17/2023	02:15 PM	116							
644	5/17/2023	02:30 PM	138							
645	5/17/2023	02:45 PM	122							
646	5/17/2023	03:00 PM	100							
647	5/17/2023	03:15 PM	117							
648	5/17/2023	03:30 PM	140							
649	5/17/2023	03:45 PM	116							

	A	B	C	D	E	F	G	H	I	J
650	5/17/2023	04:00 PM	136							
651	5/17/2023	04:15 PM	144							
652	5/17/2023	04:30 PM	138							
653	5/17/2023	04:45 PM	142							
654	5/17/2023	05:00 PM	131							
655	5/17/2023	05:15 PM	130							
656	5/17/2023	05:30 PM	116							
657	5/17/2023	05:45 PM	93							
658	5/17/2023	06:00 PM	93							
659	5/17/2023	06:15 PM	107							
660	5/17/2023	06:30 PM	92							
661	5/17/2023	06:45 PM	92							
662	5/17/2023	07:00 PM	68							
663	5/17/2023	07:15 PM	71							
664	5/17/2023	07:30 PM	76							
665	5/17/2023	07:45 PM	72							
666	5/17/2023	08:00 PM	75							
667	5/17/2023	08:15 PM	53							
668	5/17/2023	08:30 PM	54							
669	5/17/2023	08:45 PM	48							
670	5/17/2023	09:00 PM	38							
671	5/17/2023	09:15 PM	38							
672	5/17/2023	09:30 PM	31							
673	5/17/2023	09:45 PM	30							
674	5/17/2023	10:00 PM	26							
675	5/17/2023	10:15 PM	19							
676	5/17/2023	10:30 PM	9							
677	5/17/2023	10:45 PM	16							
678	5/17/2023	11:00 PM	14							
679	5/17/2023	11:15 PM	15							
680	5/17/2023	11:30 PM	7							
681	5/17/2023	11:45 PM	8							
682	5/18/2023	12:00 AM	4							
683	5/18/2023	12:15 AM	7							
684	5/18/2023	12:30 AM	7							
685	5/18/2023	12:45 AM	9							
686	5/18/2023	01:00 AM	3							
687	5/18/2023	01:15 AM	2							
688	5/18/2023	01:30 AM	7							
689	5/18/2023	01:45 AM	1							
690	5/18/2023	02:00 AM	3							
691	5/18/2023	02:15 AM	2							
692	5/18/2023	02:30 AM	9							
693	5/18/2023	02:45 AM	5							
694	5/18/2023	03:00 AM	2							
695	5/18/2023	03:15 AM	4							
696	5/18/2023	03:30 AM	13							
697	5/18/2023	03:45 AM	7							
698	5/18/2023	04:00 AM	8							
699	5/18/2023	04:15 AM	12							

	A	B	C	D	E	F	G	H	I	J
700	5/18/2023	04:30 AM	14							
701	5/18/2023	04:45 AM	26							
702	5/18/2023	05:00 AM	10							
703	5/18/2023	05:15 AM	26							
704	5/18/2023	05:30 AM	46							
705	5/18/2023	05:45 AM	35							
706	5/18/2023	06:00 AM	35							
707	5/18/2023	06:15 AM	51							
708	5/18/2023	06:30 AM	75							
709	5/18/2023	06:45 AM	66							
710	5/18/2023	07:00 AM	88							
711	5/18/2023	07:15 AM	125							
712	5/18/2023	07:30 AM	118							
713	5/18/2023	07:45 AM	124							
714	5/18/2023	08:00 AM	101							
715	5/18/2023	08:15 AM	120							
716	5/18/2023	08:30 AM	117							
717	5/18/2023	08:45 AM	138							
718	5/18/2023	09:00 AM	111							
719	5/18/2023	09:15 AM	113							
720	5/18/2023	09:30 AM	105							
721	5/18/2023	09:45 AM	98							
722	5/18/2023	10:00 AM	84							
723	5/18/2023	10:15 AM	98							
724	5/18/2023	10:30 AM	94							
725	5/18/2023	10:45 AM	101							
726	5/18/2023	11:00 AM	98							
727	5/18/2023	11:15 AM	83							
728	5/18/2023	11:30 AM	98							
729	5/18/2023	11:45 AM	103							
730	5/18/2023	12:00 PM	108							
731	5/18/2023	12:15 PM	98							
732	5/18/2023	12:30 PM	103							
733	5/18/2023	12:45 PM	102							
734	5/18/2023	01:00 PM	108							
735	5/18/2023	01:15 PM	107							
736	5/18/2023	01:30 PM	100							
737	5/18/2023	01:45 PM	106							
738	5/18/2023	02:00 PM	120							
739	5/18/2023	02:15 PM	171							
740	5/18/2023	02:30 PM	195							
741	5/18/2023	02:45 PM	169							
742	5/18/2023	03:00 PM	122							
743	5/18/2023	03:15 PM	109							
744	5/18/2023	03:30 PM	128							
745	5/18/2023	03:45 PM	139							
746	5/18/2023	04:00 PM	159							
747	5/18/2023	04:15 PM	131							
748	5/18/2023	04:30 PM	143							
749	5/18/2023	04:45 PM	149							

	A	B	C	D	E	F	G	H	I	J
750	5/18/2023	05:00 PM	152							
751	5/18/2023	05:15 PM	140							
752	5/18/2023	05:30 PM	124							
753	5/18/2023	05:45 PM	124							
754	5/18/2023	06:00 PM	119							
755	5/18/2023	06:15 PM	106							
756	5/18/2023	06:30 PM	88							
757	5/18/2023	06:45 PM	81							
758	5/18/2023	07:00 PM	80							
759	5/18/2023	07:15 PM	69							
760	5/18/2023	07:30 PM	82							
761	5/18/2023	07:45 PM	79							
762	5/18/2023	08:00 PM	102							
763	5/18/2023	08:15 PM	64							
764	5/18/2023	08:30 PM	80							
765	5/18/2023	08:45 PM	45							
766	5/18/2023	09:00 PM	62							
767	5/18/2023	09:15 PM	35							
768	5/18/2023	09:30 PM	47							
769	5/18/2023	09:45 PM	42							
770	5/18/2023	10:00 PM	32							
771	5/18/2023	10:15 PM	22							
772	5/18/2023	10:30 PM	22							
773	5/18/2023	10:45 PM	14							
774	5/18/2023	11:00 PM	22							
775	5/18/2023	11:15 PM	15							
776	5/18/2023	11:30 PM	12							
777	5/18/2023	11:45 PM	9							

	A	B	C	D	E	F	G	H	I	J
1										
2	File Name: C:\Users\barri\OneDrive\Documents\TDBWSP\SYRACUSE\NYSTA DATA\BATCH 1\SYRACUSE NYSTA-ONONDAGA 1\1362-SB WETZEL.tf2									
3	Start Date: 5/11/2023									
4	Start Time: 12:00:00 AM									
5	Location 1: WB Wetzel Rd									
6	Location 2: at Buckley Rd									
7										
8										
9	Date	Time	SB							
10	5/11/2023	12:00 AM	1							
11	5/11/2023	12:15 AM	2							
12	5/11/2023	12:30 AM	1							
13	5/11/2023	12:45 AM	3							
14	5/11/2023	01:00 AM	0							
15	5/11/2023	01:15 AM	0							
16	5/11/2023	01:30 AM	1							
17	5/11/2023	01:45 AM	0							
18	5/11/2023	02:00 AM	2							
19	5/11/2023	02:15 AM	0							
20	5/11/2023	02:30 AM	3							
21	5/11/2023	02:45 AM	0							
22	5/11/2023	03:00 AM	1							
23	5/11/2023	03:15 AM	1							
24	5/11/2023	03:30 AM	3							
25	5/11/2023	03:45 AM	0							
26	5/11/2023	04:00 AM	2							
27	5/11/2023	04:15 AM	3							
28	5/11/2023	04:30 AM	6							
29	5/11/2023	04:45 AM	7							
30	5/11/2023	05:00 AM	6							
31	5/11/2023	05:15 AM	6							
32	5/11/2023	05:30 AM	12							
33	5/11/2023	05:45 AM	10							
34	5/11/2023	06:00 AM	16							
35	5/11/2023	06:15 AM	19							
36	5/11/2023	06:30 AM	36							
37	5/11/2023	06:45 AM	48							
38	5/11/2023	07:00 AM	58							
39	5/11/2023	07:15 AM	69							
40	5/11/2023	07:30 AM	68							
41	5/11/2023	07:45 AM	56							
42	5/11/2023	08:00 AM	53							
43	5/11/2023	08:15 AM	54							
44	5/11/2023	08:30 AM	50							
45	5/11/2023	08:45 AM	59							
46	5/11/2023	09:00 AM	53							
47	5/11/2023	09:15 AM	39							
48	5/11/2023	09:30 AM	44							
49	5/11/2023	09:45 AM	41							

	A	B	C	D	E	F	G	H	I	J
50	5/11/2023	10:00 AM	44							
51	5/11/2023	10:15 AM	50							
52	5/11/2023	10:30 AM	45							
53	5/11/2023	10:45 AM	55							
54	5/11/2023	11:00 AM	55							
55	5/11/2023	11:15 AM	47							
56	5/11/2023	11:30 AM	53							
57	5/11/2023	11:45 AM	43							
58	5/11/2023	12:00 PM	42							
59	5/11/2023	12:15 PM	38							
60	5/11/2023	12:30 PM	51							
61	5/11/2023	12:45 PM	45							
62	5/11/2023	01:00 PM	44							
63	5/11/2023	01:15 PM	44							
64	5/11/2023	01:30 PM	40							
65	5/11/2023	01:45 PM	47							
66	5/11/2023	02:00 PM	57							
67	5/11/2023	02:15 PM	57							
68	5/11/2023	02:30 PM	64							
69	5/11/2023	02:45 PM	59							
70	5/11/2023	03:00 PM	64							
71	5/11/2023	03:15 PM	68							
72	5/11/2023	03:30 PM	70							
73	5/11/2023	03:45 PM	68							
74	5/11/2023	04:00 PM	52							
75	5/11/2023	04:15 PM	53							
76	5/11/2023	04:30 PM	62							
77	5/11/2023	04:45 PM	70							
78	5/11/2023	05:00 PM	60							
79	5/11/2023	05:15 PM	55							
80	5/11/2023	05:30 PM	49							
81	5/11/2023	05:45 PM	75							
82	5/11/2023	06:00 PM	48							
83	5/11/2023	06:15 PM	50							
84	5/11/2023	06:30 PM	80							
85	5/11/2023	06:45 PM	42							
86	5/11/2023	07:00 PM	64							
87	5/11/2023	07:15 PM	66							
88	5/11/2023	07:30 PM	42							
89	5/11/2023	07:45 PM	46							
90	5/11/2023	08:00 PM	41							
91	5/11/2023	08:15 PM	28							
92	5/11/2023	08:30 PM	25							
93	5/11/2023	08:45 PM	25							
94	5/11/2023	09:00 PM	26							
95	5/11/2023	09:15 PM	18							
96	5/11/2023	09:30 PM	9							
97	5/11/2023	09:45 PM	7							
98	5/11/2023	10:00 PM	12							
99	5/11/2023	10:15 PM	4							

	A	B	C	D	E	F	G	H	I	J
100	5/11/2023	10:30 PM	4							
101	5/11/2023	10:45 PM	4							
102	5/11/2023	11:00 PM	3							
103	5/11/2023	11:15 PM	2							
104	5/11/2023	11:30 PM	3							
105	5/11/2023	11:45 PM	2							
106	5/12/2023	12:00 AM	2							
107	5/12/2023	12:15 AM	1							
108	5/12/2023	12:30 AM	2							
109	5/12/2023	12:45 AM	0							
110	5/12/2023	01:00 AM	1							
111	5/12/2023	01:15 AM	1							
112	5/12/2023	01:30 AM	1							
113	5/12/2023	01:45 AM	2							
114	5/12/2023	02:00 AM	2							
115	5/12/2023	02:15 AM	1							
116	5/12/2023	02:30 AM	2							
117	5/12/2023	02:45 AM	1							
118	5/12/2023	03:00 AM	0							
119	5/12/2023	03:15 AM	4							
120	5/12/2023	03:30 AM	3							
121	5/12/2023	03:45 AM	1							
122	5/12/2023	04:00 AM	1							
123	5/12/2023	04:15 AM	1							
124	5/12/2023	04:30 AM	3							
125	5/12/2023	04:45 AM	9							
126	5/12/2023	05:00 AM	4							
127	5/12/2023	05:15 AM	3							
128	5/12/2023	05:30 AM	14							
129	5/12/2023	05:45 AM	8							
130	5/12/2023	06:00 AM	10							
131	5/12/2023	06:15 AM	20							
132	5/12/2023	06:30 AM	26							
133	5/12/2023	06:45 AM	45							
134	5/12/2023	07:00 AM	50							
135	5/12/2023	07:15 AM	55							
136	5/12/2023	07:30 AM	69							
137	5/12/2023	07:45 AM	56							
138	5/12/2023	08:00 AM	49							
139	5/12/2023	08:15 AM	61							
140	5/12/2023	08:30 AM	56							
141	5/12/2023	08:45 AM	52							
142	5/12/2023	09:00 AM	47							
143	5/12/2023	09:15 AM	53							
144	5/12/2023	09:30 AM	50							
145	5/12/2023	09:45 AM	43							
146	5/12/2023	10:00 AM	59							
147	5/12/2023	10:15 AM	41							
148	5/12/2023	10:30 AM	55							
149	5/12/2023	10:45 AM	43							

	A	B	C	D	E	F	G	H	I	J
150	5/12/2023	11:00 AM	46							
151	5/12/2023	11:15 AM	49							
152	5/12/2023	11:30 AM	53							
153	5/12/2023	11:45 AM	66							
154	5/12/2023	12:00 PM	56							
155	5/12/2023	12:15 PM	43							
156	5/12/2023	12:30 PM	66							
157	5/12/2023	12:45 PM	58							
158	5/12/2023	01:00 PM	52							
159	5/12/2023	01:15 PM	53							
160	5/12/2023	01:30 PM	54							
161	5/12/2023	01:45 PM	48							
162	5/12/2023	02:00 PM	56							
163	5/12/2023	02:15 PM	55							
164	5/12/2023	02:30 PM	58							
165	5/12/2023	02:45 PM	61							
166	5/12/2023	03:00 PM	53							
167	5/12/2023	03:15 PM	62							
168	5/12/2023	03:30 PM	60							
169	5/12/2023	03:45 PM	60							
170	5/12/2023	04:00 PM	61							
171	5/12/2023	04:15 PM	52							
172	5/12/2023	04:30 PM	65							
173	5/12/2023	04:45 PM	47							
174	5/12/2023	05:00 PM	67							
175	5/12/2023	05:15 PM	61							
176	5/12/2023	05:30 PM	48							
177	5/12/2023	05:45 PM	56							
178	5/12/2023	06:00 PM	40							
179	5/12/2023	06:15 PM	48							
180	5/12/2023	06:30 PM	54							
181	5/12/2023	06:45 PM	43							
182	5/12/2023	07:00 PM	47							
183	5/12/2023	07:15 PM	59							
184	5/12/2023	07:30 PM	36							
185	5/12/2023	07:45 PM	42							
186	5/12/2023	08:00 PM	38							
187	5/12/2023	08:15 PM	49							
188	5/12/2023	08:30 PM	29							
189	5/12/2023	08:45 PM	26							
190	5/12/2023	09:00 PM	18							
191	5/12/2023	09:15 PM	20							
192	5/12/2023	09:30 PM	12							
193	5/12/2023	09:45 PM	18							
194	5/12/2023	10:00 PM	12							
195	5/12/2023	10:15 PM	14							
196	5/12/2023	10:30 PM	19							
197	5/12/2023	10:45 PM	14							
198	5/12/2023	11:00 PM	7							
199	5/12/2023	11:15 PM	8							

	A	B	C	D	E	F	G	H	I	J
200	5/12/2023	11:30 PM	7							
201	5/12/2023	11:45 PM	8							
202	5/13/2023	12:00 AM	4							
203	5/13/2023	12:15 AM	2							
204	5/13/2023	12:30 AM	1							
205	5/13/2023	12:45 AM	2							
206	5/13/2023	01:00 AM	4							
207	5/13/2023	01:15 AM	3							
208	5/13/2023	01:30 AM	3							
209	5/13/2023	01:45 AM	1							
210	5/13/2023	02:00 AM	1							
211	5/13/2023	02:15 AM	3							
212	5/13/2023	02:30 AM	6							
213	5/13/2023	02:45 AM	0							
214	5/13/2023	03:00 AM	0							
215	5/13/2023	03:15 AM	1							
216	5/13/2023	03:30 AM	0							
217	5/13/2023	03:45 AM	0							
218	5/13/2023	04:00 AM	3							
219	5/13/2023	04:15 AM	1							
220	5/13/2023	04:30 AM	0							
221	5/13/2023	04:45 AM	0							
222	5/13/2023	05:00 AM	1							
223	5/13/2023	05:15 AM	1							
224	5/13/2023	05:30 AM	5							
225	5/13/2023	05:45 AM	7							
226	5/13/2023	06:00 AM	5							
227	5/13/2023	06:15 AM	8							
228	5/13/2023	06:30 AM	10							
229	5/13/2023	06:45 AM	21							
230	5/13/2023	07:00 AM	13							
231	5/13/2023	07:15 AM	16							
232	5/13/2023	07:30 AM	20							
233	5/13/2023	07:45 AM	23							
234	5/13/2023	08:00 AM	38							
235	5/13/2023	08:15 AM	29							
236	5/13/2023	08:30 AM	30							
237	5/13/2023	08:45 AM	52							
238	5/13/2023	09:00 AM	44							
239	5/13/2023	09:15 AM	50							
240	5/13/2023	09:30 AM	51							
241	5/13/2023	09:45 AM	66							
242	5/13/2023	10:00 AM	64							
243	5/13/2023	10:15 AM	64							
244	5/13/2023	10:30 AM	59							
245	5/13/2023	10:45 AM	58							
246	5/13/2023	11:00 AM	86							
247	5/13/2023	11:15 AM	82							
248	5/13/2023	11:30 AM	68							
249	5/13/2023	11:45 AM	55							

	A	B	C	D	E	F	G	H	I	J
250	5/13/2023	12:00 PM	62							
251	5/13/2023	12:15 PM	65							
252	5/13/2023	12:30 PM	61							
253	5/13/2023	12:45 PM	74							
254	5/13/2023	01:00 PM	69							
255	5/13/2023	01:15 PM	66							
256	5/13/2023	01:30 PM	59							
257	5/13/2023	01:45 PM	53							
258	5/13/2023	02:00 PM	69							
259	5/13/2023	02:15 PM	100							
260	5/13/2023	02:30 PM	66							
261	5/13/2023	02:45 PM	49							
262	5/13/2023	03:00 PM	58							
263	5/13/2023	03:15 PM	49							
264	5/13/2023	03:30 PM	50							
265	5/13/2023	03:45 PM	60							
266	5/13/2023	04:00 PM	51							
267	5/13/2023	04:15 PM	46							
268	5/13/2023	04:30 PM	52							
269	5/13/2023	04:45 PM	47							
270	5/13/2023	05:00 PM	43							
271	5/13/2023	05:15 PM	33							
272	5/13/2023	05:30 PM	38							
273	5/13/2023	05:45 PM	46							
274	5/13/2023	06:00 PM	35							
275	5/13/2023	06:15 PM	32							
276	5/13/2023	06:30 PM	38							
277	5/13/2023	06:45 PM	36							
278	5/13/2023	07:00 PM	35							
279	5/13/2023	07:15 PM	28							
280	5/13/2023	07:30 PM	35							
281	5/13/2023	07:45 PM	33							
282	5/13/2023	08:00 PM	23							
283	5/13/2023	08:15 PM	25							
284	5/13/2023	08:30 PM	17							
285	5/13/2023	08:45 PM	22							
286	5/13/2023	09:00 PM	20							
287	5/13/2023	09:15 PM	10							
288	5/13/2023	09:30 PM	9							
289	5/13/2023	09:45 PM	16							
290	5/13/2023	10:00 PM	14							
291	5/13/2023	10:15 PM	18							
292	5/13/2023	10:30 PM	4							
293	5/13/2023	10:45 PM	8							
294	5/13/2023	11:00 PM	8							
295	5/13/2023	11:15 PM	6							
296	5/13/2023	11:30 PM	4							
297	5/13/2023	11:45 PM	3							
298	5/14/2023	12:00 AM	4							
299	5/14/2023	12:15 AM	1							

	A	B	C	D	E	F	G	H	I	J
300	5/14/2023	12:30 AM	4							
301	5/14/2023	12:45 AM	6							
302	5/14/2023	01:00 AM	2							
303	5/14/2023	01:15 AM	2							
304	5/14/2023	01:30 AM	4							
305	5/14/2023	01:45 AM	0							
306	5/14/2023	02:00 AM	2							
307	5/14/2023	02:15 AM	1							
308	5/14/2023	02:30 AM	0							
309	5/14/2023	02:45 AM	0							
310	5/14/2023	03:00 AM	1							
311	5/14/2023	03:15 AM	1							
312	5/14/2023	03:30 AM	2							
313	5/14/2023	03:45 AM	3							
314	5/14/2023	04:00 AM	1							
315	5/14/2023	04:15 AM	2							
316	5/14/2023	04:30 AM	1							
317	5/14/2023	04:45 AM	4							
318	5/14/2023	05:00 AM	0							
319	5/14/2023	05:15 AM	3							
320	5/14/2023	05:30 AM	3							
321	5/14/2023	05:45 AM	2							
322	5/14/2023	06:00 AM	2							
323	5/14/2023	06:15 AM	8							
324	5/14/2023	06:30 AM	9							
325	5/14/2023	06:45 AM	3							
326	5/14/2023	07:00 AM	10							
327	5/14/2023	07:15 AM	12							
328	5/14/2023	07:30 AM	12							
329	5/14/2023	07:45 AM	18							
330	5/14/2023	08:00 AM	20							
331	5/14/2023	08:15 AM	21							
332	5/14/2023	08:30 AM	33							
333	5/14/2023	08:45 AM	35							
334	5/14/2023	09:00 AM	35							
335	5/14/2023	09:15 AM	41							
336	5/14/2023	09:30 AM	44							
337	5/14/2023	09:45 AM	43							
338	5/14/2023	10:00 AM	50							
339	5/14/2023	10:15 AM	53							
340	5/14/2023	10:30 AM	50							
341	5/14/2023	10:45 AM	38							
342	5/14/2023	11:00 AM	41							
343	5/14/2023	11:15 AM	44							
344	5/14/2023	11:30 AM	47							
345	5/14/2023	11:45 AM	62							
346	5/14/2023	12:00 PM	52							
347	5/14/2023	12:15 PM	44							
348	5/14/2023	12:30 PM	61							
349	5/14/2023	12:45 PM	51							

	A	B	C	D	E	F	G	H	I	J
350	5/14/2023	01:00 PM	56							
351	5/14/2023	01:15 PM	44							
352	5/14/2023	01:30 PM	48							
353	5/14/2023	01:45 PM	50							
354	5/14/2023	02:00 PM	46							
355	5/14/2023	02:15 PM	44							
356	5/14/2023	02:30 PM	56							
357	5/14/2023	02:45 PM	36							
358	5/14/2023	03:00 PM	48							
359	5/14/2023	03:15 PM	40							
360	5/14/2023	03:30 PM	52							
361	5/14/2023	03:45 PM	40							
362	5/14/2023	04:00 PM	42							
363	5/14/2023	04:15 PM	53							
364	5/14/2023	04:30 PM	46							
365	5/14/2023	04:45 PM	32							
366	5/14/2023	05:00 PM	42							
367	5/14/2023	05:15 PM	33							
368	5/14/2023	05:30 PM	44							
369	5/14/2023	05:45 PM	38							
370	5/14/2023	06:00 PM	31							
371	5/14/2023	06:15 PM	34							
372	5/14/2023	06:30 PM	48							
373	5/14/2023	06:45 PM	35							
374	5/14/2023	07:00 PM	41							
375	5/14/2023	07:15 PM	20							
376	5/14/2023	07:30 PM	32							
377	5/14/2023	07:45 PM	30							
378	5/14/2023	08:00 PM	21							
379	5/14/2023	08:15 PM	19							
380	5/14/2023	08:30 PM	15							
381	5/14/2023	08:45 PM	17							
382	5/14/2023	09:00 PM	10							
383	5/14/2023	09:15 PM	12							
384	5/14/2023	09:30 PM	7							
385	5/14/2023	09:45 PM	11							
386	5/14/2023	10:00 PM	9							
387	5/14/2023	10:15 PM	6							
388	5/14/2023	10:30 PM	5							
389	5/14/2023	10:45 PM	4							
390	5/14/2023	11:00 PM	2							
391	5/14/2023	11:15 PM	1							
392	5/14/2023	11:30 PM	1							
393	5/14/2023	11:45 PM	6							
394	5/15/2023	12:00 AM	0							
395	5/15/2023	12:15 AM	2							
396	5/15/2023	12:30 AM	0							
397	5/15/2023	12:45 AM	1							
398	5/15/2023	01:00 AM	0							
399	5/15/2023	01:15 AM	3							

	A	B	C	D	E	F	G	H	I	J
400	5/15/2023	01:30 AM	0							
401	5/15/2023	01:45 AM	1							
402	5/15/2023	02:00 AM	2							
403	5/15/2023	02:15 AM	0							
404	5/15/2023	02:30 AM	1							
405	5/15/2023	02:45 AM	0							
406	5/15/2023	03:00 AM	0							
407	5/15/2023	03:15 AM	1							
408	5/15/2023	03:30 AM	4							
409	5/15/2023	03:45 AM	0							
410	5/15/2023	04:00 AM	2							
411	5/15/2023	04:15 AM	5							
412	5/15/2023	04:30 AM	5							
413	5/15/2023	04:45 AM	6							
414	5/15/2023	05:00 AM	3							
415	5/15/2023	05:15 AM	10							
416	5/15/2023	05:30 AM	10							
417	5/15/2023	05:45 AM	9							
418	5/15/2023	06:00 AM	15							
419	5/15/2023	06:15 AM	23							
420	5/15/2023	06:30 AM	25							
421	5/15/2023	06:45 AM	42							
422	5/15/2023	07:00 AM	46							
423	5/15/2023	07:15 AM	55							
424	5/15/2023	07:30 AM	79							
425	5/15/2023	07:45 AM	59							
426	5/15/2023	08:00 AM	62							
427	5/15/2023	08:15 AM	65							
428	5/15/2023	08:30 AM	45							
429	5/15/2023	08:45 AM	48							
430	5/15/2023	09:00 AM	60							
431	5/15/2023	09:15 AM	51							
432	5/15/2023	09:30 AM	46							
433	5/15/2023	09:45 AM	44							
434	5/15/2023	10:00 AM	42							
435	5/15/2023	10:15 AM	61							
436	5/15/2023	10:30 AM	44							
437	5/15/2023	10:45 AM	35							
438	5/15/2023	11:00 AM	41							
439	5/15/2023	11:15 AM	43							
440	5/15/2023	11:30 AM	42							
441	5/15/2023	11:45 AM	42							
442	5/15/2023	12:00 PM	44							
443	5/15/2023	12:15 PM	40							
444	5/15/2023	12:30 PM	57							
445	5/15/2023	12:45 PM	38							
446	5/15/2023	01:00 PM	50							
447	5/15/2023	01:15 PM	51							
448	5/15/2023	01:30 PM	44							
449	5/15/2023	01:45 PM	37							

	A	B	C	D	E	F	G	H	I	J
450	5/15/2023	02:00 PM	47							
451	5/15/2023	02:15 PM	53							
452	5/15/2023	02:30 PM	69							
453	5/15/2023	02:45 PM	54							
454	5/15/2023	03:00 PM	49							
455	5/15/2023	03:15 PM	41							
456	5/15/2023	03:30 PM	52							
457	5/15/2023	03:45 PM	58							
458	5/15/2023	04:00 PM	55							
459	5/15/2023	04:15 PM	58							
460	5/15/2023	04:30 PM	64							
461	5/15/2023	04:45 PM	48							
462	5/15/2023	05:00 PM	60							
463	5/15/2023	05:15 PM	65							
464	5/15/2023	05:30 PM	47							
465	5/15/2023	05:45 PM	60							
466	5/15/2023	06:00 PM	58							
467	5/15/2023	06:15 PM	53							
468	5/15/2023	06:30 PM	46							
469	5/15/2023	06:45 PM	40							
470	5/15/2023	07:00 PM	56							
471	5/15/2023	07:15 PM	36							
472	5/15/2023	07:30 PM	35							
473	5/15/2023	07:45 PM	37							
474	5/15/2023	08:00 PM	29							
475	5/15/2023	08:15 PM	32							
476	5/15/2023	08:30 PM	21							
477	5/15/2023	08:45 PM	22							
478	5/15/2023	09:00 PM	14							
479	5/15/2023	09:15 PM	9							
480	5/15/2023	09:30 PM	6							
481	5/15/2023	09:45 PM	9							
482	5/15/2023	10:00 PM	6							
483	5/15/2023	10:15 PM	4							
484	5/15/2023	10:30 PM	3							
485	5/15/2023	10:45 PM	4							
486	5/15/2023	11:00 PM	3							
487	5/15/2023	11:15 PM	2							
488	5/15/2023	11:30 PM	3							
489	5/15/2023	11:45 PM	0							
490	5/16/2023	12:00 AM	1							
491	5/16/2023	12:15 AM	1							
492	5/16/2023	12:30 AM	1							
493	5/16/2023	12:45 AM	2							
494	5/16/2023	01:00 AM	1							
495	5/16/2023	01:15 AM	0							
496	5/16/2023	01:30 AM	0							
497	5/16/2023	01:45 AM	1							
498	5/16/2023	02:00 AM	0							
499	5/16/2023	02:15 AM	0							

	A	B	C	D	E	F	G	H	I	J
500	5/16/2023	02:30 AM	3							
501	5/16/2023	02:45 AM	0							
502	5/16/2023	03:00 AM	2							
503	5/16/2023	03:15 AM	1							
504	5/16/2023	03:30 AM	1							
505	5/16/2023	03:45 AM	2							
506	5/16/2023	04:00 AM	5							
507	5/16/2023	04:15 AM	1							
508	5/16/2023	04:30 AM	5							
509	5/16/2023	04:45 AM	7							
510	5/16/2023	05:00 AM	4							
511	5/16/2023	05:15 AM	12							
512	5/16/2023	05:30 AM	8							
513	5/16/2023	05:45 AM	12							
514	5/16/2023	06:00 AM	19							
515	5/16/2023	06:15 AM	21							
516	5/16/2023	06:30 AM	34							
517	5/16/2023	06:45 AM	47							
518	5/16/2023	07:00 AM	53							
519	5/16/2023	07:15 AM	69							
520	5/16/2023	07:30 AM	78							
521	5/16/2023	07:45 AM	63							
522	5/16/2023	08:00 AM	49							
523	5/16/2023	08:15 AM	48							
524	5/16/2023	08:30 AM	59							
525	5/16/2023	08:45 AM	52							
526	5/16/2023	09:00 AM	50							
527	5/16/2023	09:15 AM	38							
528	5/16/2023	09:30 AM	36							
529	5/16/2023	09:45 AM	42							
530	5/16/2023	10:00 AM	46							
531	5/16/2023	10:15 AM	39							
532	5/16/2023	10:30 AM	43							
533	5/16/2023	10:45 AM	49							
534	5/16/2023	11:00 AM	32							
535	5/16/2023	11:15 AM	50							
536	5/16/2023	11:30 AM	37							
537	5/16/2023	11:45 AM	33							
538	5/16/2023	12:00 PM	56							
539	5/16/2023	12:15 PM	43							
540	5/16/2023	12:30 PM	45							
541	5/16/2023	12:45 PM	41							
542	5/16/2023	01:00 PM	48							
543	5/16/2023	01:15 PM	45							
544	5/16/2023	01:30 PM	56							
545	5/16/2023	01:45 PM	52							
546	5/16/2023	02:00 PM	54							
547	5/16/2023	02:15 PM	53							
548	5/16/2023	02:30 PM	55							
549	5/16/2023	02:45 PM	60							

	A	B	C	D	E	F	G	H	I	J
550	5/16/2023	03:00 PM	60							
551	5/16/2023	03:15 PM	44							
552	5/16/2023	03:30 PM	60							
553	5/16/2023	03:45 PM	56							
554	5/16/2023	04:00 PM	58							
555	5/16/2023	04:15 PM	69							
556	5/16/2023	04:30 PM	62							
557	5/16/2023	04:45 PM	63							
558	5/16/2023	05:00 PM	60							
559	5/16/2023	05:15 PM	65							
560	5/16/2023	05:30 PM	69							
561	5/16/2023	05:45 PM	74							
562	5/16/2023	06:00 PM	69							
563	5/16/2023	06:15 PM	66							
564	5/16/2023	06:30 PM	75							
565	5/16/2023	06:45 PM	55							
566	5/16/2023	07:00 PM	59							
567	5/16/2023	07:15 PM	54							
568	5/16/2023	07:30 PM	46							
569	5/16/2023	07:45 PM	46							
570	5/16/2023	08:00 PM	24							
571	5/16/2023	08:15 PM	24							
572	5/16/2023	08:30 PM	35							
573	5/16/2023	08:45 PM	27							
574	5/16/2023	09:00 PM	10							
575	5/16/2023	09:15 PM	13							
576	5/16/2023	09:30 PM	5							
577	5/16/2023	09:45 PM	8							
578	5/16/2023	10:00 PM	14							
579	5/16/2023	10:15 PM	5							
580	5/16/2023	10:30 PM	2							
581	5/16/2023	10:45 PM	2							
582	5/16/2023	11:00 PM	3							
583	5/16/2023	11:15 PM	5							
584	5/16/2023	11:30 PM	3							
585	5/16/2023	11:45 PM	1							
586	5/17/2023	12:00 AM	3							
587	5/17/2023	12:15 AM	1							
588	5/17/2023	12:30 AM	1							
589	5/17/2023	12:45 AM	1							
590	5/17/2023	01:00 AM	2							
591	5/17/2023	01:15 AM	1							
592	5/17/2023	01:30 AM	0							
593	5/17/2023	01:45 AM	1							
594	5/17/2023	02:00 AM	0							
595	5/17/2023	02:15 AM	1							
596	5/17/2023	02:30 AM	1							
597	5/17/2023	02:45 AM	1							
598	5/17/2023	03:00 AM	1							
599	5/17/2023	03:15 AM	1							

	A	B	C	D	E	F	G	H	I	J
600	5/17/2023	03:30 AM	1							
601	5/17/2023	03:45 AM	3							
602	5/17/2023	04:00 AM	2							
603	5/17/2023	04:15 AM	2							
604	5/17/2023	04:30 AM	5							
605	5/17/2023	04:45 AM	8							
606	5/17/2023	05:00 AM	4							
607	5/17/2023	05:15 AM	7							
608	5/17/2023	05:30 AM	14							
609	5/17/2023	05:45 AM	9							
610	5/17/2023	06:00 AM	19							
611	5/17/2023	06:15 AM	22							
612	5/17/2023	06:30 AM	26							
613	5/17/2023	06:45 AM	55							
614	5/17/2023	07:00 AM	58							
615	5/17/2023	07:15 AM	57							
616	5/17/2023	07:30 AM	75							
617	5/17/2023	07:45 AM	65							
618	5/17/2023	08:00 AM	59							
619	5/17/2023	08:15 AM	59							
620	5/17/2023	08:30 AM	50							
621	5/17/2023	08:45 AM	55							
622	5/17/2023	09:00 AM	51							
623	5/17/2023	09:15 AM	43							
624	5/17/2023	09:30 AM	50							
625	5/17/2023	09:45 AM	53							
626	5/17/2023	10:00 AM	34							
627	5/17/2023	10:15 AM	41							
628	5/17/2023	10:30 AM	45							
629	5/17/2023	10:45 AM	51							
630	5/17/2023	11:00 AM	41							
631	5/17/2023	11:15 AM	39							
632	5/17/2023	11:30 AM	52							
633	5/17/2023	11:45 AM	48							
634	5/17/2023	12:00 PM	53							
635	5/17/2023	12:15 PM	48							
636	5/17/2023	12:30 PM	48							
637	5/17/2023	12:45 PM	44							
638	5/17/2023	01:00 PM	38							
639	5/17/2023	01:15 PM	35							
640	5/17/2023	01:30 PM	44							
641	5/17/2023	01:45 PM	60							
642	5/17/2023	02:00 PM	51							
643	5/17/2023	02:15 PM	43							
644	5/17/2023	02:30 PM	59							
645	5/17/2023	02:45 PM	63							
646	5/17/2023	03:00 PM	64							
647	5/17/2023	03:15 PM	57							
648	5/17/2023	03:30 PM	49							
649	5/17/2023	03:45 PM	52							

	A	B	C	D	E	F	G	H	I	J
650	5/17/2023	04:00 PM	45							
651	5/17/2023	04:15 PM	50							
652	5/17/2023	04:30 PM	58							
653	5/17/2023	04:45 PM	55							
654	5/17/2023	05:00 PM	56							
655	5/17/2023	05:15 PM	54							
656	5/17/2023	05:30 PM	69							
657	5/17/2023	05:45 PM	54							
658	5/17/2023	06:00 PM	60							
659	5/17/2023	06:15 PM	42							
660	5/17/2023	06:30 PM	57							
661	5/17/2023	06:45 PM	46							
662	5/17/2023	07:00 PM	69							
663	5/17/2023	07:15 PM	47							
664	5/17/2023	07:30 PM	39							
665	5/17/2023	07:45 PM	58							
666	5/17/2023	08:00 PM	41							
667	5/17/2023	08:15 PM	18							
668	5/17/2023	08:30 PM	26							
669	5/17/2023	08:45 PM	24							
670	5/17/2023	09:00 PM	19							
671	5/17/2023	09:15 PM	9							
672	5/17/2023	09:30 PM	11							
673	5/17/2023	09:45 PM	9							
674	5/17/2023	10:00 PM	11							
675	5/17/2023	10:15 PM	2							
676	5/17/2023	10:30 PM	6							
677	5/17/2023	10:45 PM	6							
678	5/17/2023	11:00 PM	3							
679	5/17/2023	11:15 PM	7							
680	5/17/2023	11:30 PM	4							
681	5/17/2023	11:45 PM	3							
682	5/18/2023	12:00 AM	1							
683	5/18/2023	12:15 AM	0							
684	5/18/2023	12:30 AM	1							
685	5/18/2023	12:45 AM	2							
686	5/18/2023	01:00 AM	0							
687	5/18/2023	01:15 AM	0							
688	5/18/2023	01:30 AM	0							
689	5/18/2023	01:45 AM	1							
690	5/18/2023	02:00 AM	0							
691	5/18/2023	02:15 AM	1							
692	5/18/2023	02:30 AM	4							
693	5/18/2023	02:45 AM	3							
694	5/18/2023	03:00 AM	0							
695	5/18/2023	03:15 AM	2							
696	5/18/2023	03:30 AM	2							
697	5/18/2023	03:45 AM	0							
698	5/18/2023	04:00 AM	2							
699	5/18/2023	04:15 AM	2							

	A	B	C	D	E	F	G	H	I	J
700	5/18/2023	04:30 AM	6							
701	5/18/2023	04:45 AM	3							
702	5/18/2023	05:00 AM	11							
703	5/18/2023	05:15 AM	4							
704	5/18/2023	05:30 AM	12							
705	5/18/2023	05:45 AM	13							
706	5/18/2023	06:00 AM	18							
707	5/18/2023	06:15 AM	19							
708	5/18/2023	06:30 AM	33							
709	5/18/2023	06:45 AM	44							
710	5/18/2023	07:00 AM	53							
711	5/18/2023	07:15 AM	50							
712	5/18/2023	07:30 AM	76							
713	5/18/2023	07:45 AM	70							
714	5/18/2023	08:00 AM	44							
715	5/18/2023	08:15 AM	66							
716	5/18/2023	08:30 AM	39							
717	5/18/2023	08:45 AM	54							
718	5/18/2023	09:00 AM	62							
719	5/18/2023	09:15 AM	53							
720	5/18/2023	09:30 AM	47							
721	5/18/2023	09:45 AM	43							
722	5/18/2023	10:00 AM	40							
723	5/18/2023	10:15 AM	47							
724	5/18/2023	10:30 AM	42							
725	5/18/2023	10:45 AM	50							
726	5/18/2023	11:00 AM	47							
727	5/18/2023	11:15 AM	45							
728	5/18/2023	11:30 AM	37							
729	5/18/2023	11:45 AM	44							
730	5/18/2023	12:00 PM	39							
731	5/18/2023	12:15 PM	40							
732	5/18/2023	12:30 PM	34							
733	5/18/2023	12:45 PM	41							
734	5/18/2023	01:00 PM	46							
735	5/18/2023	01:15 PM	57							
736	5/18/2023	01:30 PM	51							
737	5/18/2023	01:45 PM	43							
738	5/18/2023	02:00 PM	48							
739	5/18/2023	02:15 PM	55							
740	5/18/2023	02:30 PM	62							
741	5/18/2023	02:45 PM	56							
742	5/18/2023	03:00 PM	61							
743	5/18/2023	03:15 PM	53							
744	5/18/2023	03:30 PM	68							
745	5/18/2023	03:45 PM	54							
746	5/18/2023	04:00 PM	59							
747	5/18/2023	04:15 PM	64							
748	5/18/2023	04:30 PM	69							
749	5/18/2023	04:45 PM	51							

	A	B	C	D	E	F	G	H	I	J
750	5/18/2023	05:00 PM	74							
751	5/18/2023	05:15 PM	63							
752	5/18/2023	05:30 PM	69							
753	5/18/2023	05:45 PM	68							
754	5/18/2023	06:00 PM	64							
755	5/18/2023	06:15 PM	64							
756	5/18/2023	06:30 PM	64							
757	5/18/2023	06:45 PM	68							
758	5/18/2023	07:00 PM	70							
759	5/18/2023	07:15 PM	58							
760	5/18/2023	07:30 PM	43							
761	5/18/2023	07:45 PM	58							
762	5/18/2023	08:00 PM	50							
763	5/18/2023	08:15 PM	31							
764	5/18/2023	08:30 PM	27							
765	5/18/2023	08:45 PM	23							
766	5/18/2023	09:00 PM	19							
767	5/18/2023	09:15 PM	15							
768	5/18/2023	09:30 PM	14							
769	5/18/2023	09:45 PM	13							
770	5/18/2023	10:00 PM	7							
771	5/18/2023	10:15 PM	6							
772	5/18/2023	10:30 PM	8							
773	5/18/2023	10:45 PM	7							
774	5/18/2023	11:00 PM	6							
775	5/18/2023	11:15 PM	7							
776	5/18/2023	11:30 PM	4							
777	5/18/2023	11:45 PM	4							

	A	B	C	D	E	F	G	H	I	J
1										
2	File Name: C:\Users\barri\OneDrive\Documents\TDBWSP\SYRACUSE\NYSTA DATA\BATCH 1\SYRACUSE NYSTA-ONONDAGA 11363-ALLEN ST NB.tf2									
3	Start Date: 5/11/2023									
4	Start Time: 12:00:00 AM									
5	Location 1: NB Allen Rd									
6	Location 2: at Chestnut St									
7										
8										
9	Date	Time	NB							
10	5/11/2023	12:00 AM	0							
11	5/11/2023	12:15 AM	2							
12	5/11/2023	12:30 AM	2							
13	5/11/2023	12:45 AM	4							
14	5/11/2023	01:00 AM	3							
15	5/11/2023	01:15 AM	0							
16	5/11/2023	01:30 AM	2							
17	5/11/2023	01:45 AM	2							
18	5/11/2023	02:00 AM	2							
19	5/11/2023	02:15 AM	2							
20	5/11/2023	02:30 AM	2							
21	5/11/2023	02:45 AM	1							
22	5/11/2023	03:00 AM	0							
23	5/11/2023	03:15 AM	1							
24	5/11/2023	03:30 AM	0							
25	5/11/2023	03:45 AM	3							
26	5/11/2023	04:00 AM	2							
27	5/11/2023	04:15 AM	2							
28	5/11/2023	04:30 AM	1							
29	5/11/2023	04:45 AM	5							
30	5/11/2023	05:00 AM	1							
31	5/11/2023	05:15 AM	3							
32	5/11/2023	05:30 AM	9							
33	5/11/2023	05:45 AM	2							
34	5/11/2023	06:00 AM	6							
35	5/11/2023	06:15 AM	9							
36	5/11/2023	06:30 AM	14							
37	5/11/2023	06:45 AM	23							
38	5/11/2023	07:00 AM	24							
39	5/11/2023	07:15 AM	23							
40	5/11/2023	07:30 AM	33							
41	5/11/2023	07:45 AM	29							
42	5/11/2023	08:00 AM	18							
43	5/11/2023	08:15 AM	27							
44	5/11/2023	08:30 AM	28							
45	5/11/2023	08:45 AM	32							
46	5/11/2023	09:00 AM	34							
47	5/11/2023	09:15 AM	34							
48	5/11/2023	09:30 AM	36							
49	5/11/2023	09:45 AM	27							

	A	B	C	D	E	F	G	H	I	J
50	5/11/2023	10:00 AM	36							
51	5/11/2023	10:15 AM	32							
52	5/11/2023	10:30 AM	35							
53	5/11/2023	10:45 AM	26							
54	5/11/2023	11:00 AM	30							
55	5/11/2023	11:15 AM	26							
56	5/11/2023	11:30 AM	41							
57	5/11/2023	11:45 AM	40							
58	5/11/2023	12:00 PM	40							
59	5/11/2023	12:15 PM	45							
60	5/11/2023	12:30 PM	25							
61	5/11/2023	12:45 PM	28							
62	5/11/2023	01:00 PM	39							
63	5/11/2023	01:15 PM	20							
64	5/11/2023	01:30 PM	39							
65	5/11/2023	01:45 PM	33							
66	5/11/2023	02:00 PM	41							
67	5/11/2023	02:15 PM	46							
68	5/11/2023	02:30 PM	42							
69	5/11/2023	02:45 PM	49							
70	5/11/2023	03:00 PM	50							
71	5/11/2023	03:15 PM	64							
72	5/11/2023	03:30 PM	68							
73	5/11/2023	03:45 PM	52							
74	5/11/2023	04:00 PM	68							
75	5/11/2023	04:15 PM	65							
76	5/11/2023	04:30 PM	66							
77	5/11/2023	04:45 PM	53							
78	5/11/2023	05:00 PM	62							
79	5/11/2023	05:15 PM	63							
80	5/11/2023	05:30 PM	56							
81	5/11/2023	05:45 PM	55							
82	5/11/2023	06:00 PM	50							
83	5/11/2023	06:15 PM	43							
84	5/11/2023	06:30 PM	40							
85	5/11/2023	06:45 PM	35							
86	5/11/2023	07:00 PM	29							
87	5/11/2023	07:15 PM	29							
88	5/11/2023	07:30 PM	32							
89	5/11/2023	07:45 PM	33							
90	5/11/2023	08:00 PM	36							
91	5/11/2023	08:15 PM	23							
92	5/11/2023	08:30 PM	15							
93	5/11/2023	08:45 PM	28							
94	5/11/2023	09:00 PM	18							
95	5/11/2023	09:15 PM	19							
96	5/11/2023	09:30 PM	14							
97	5/11/2023	09:45 PM	6							
98	5/11/2023	10:00 PM	10							
99	5/11/2023	10:15 PM	3							

	A	B	C	D	E	F	G	H	I	J
100	5/11/2023	10:30 PM	9							
101	5/11/2023	10:45 PM	10							
102	5/11/2023	11:00 PM	7							
103	5/11/2023	11:15 PM	9							
104	5/11/2023	11:30 PM	7							
105	5/11/2023	11:45 PM	7							
106	5/12/2023	12:00 AM	3							
107	5/12/2023	12:15 AM	1							
108	5/12/2023	12:30 AM	2							
109	5/12/2023	12:45 AM	1							
110	5/12/2023	01:00 AM	1							
111	5/12/2023	01:15 AM	3							
112	5/12/2023	01:30 AM	0							
113	5/12/2023	01:45 AM	0							
114	5/12/2023	02:00 AM	1							
115	5/12/2023	02:15 AM	2							
116	5/12/2023	02:30 AM	0							
117	5/12/2023	02:45 AM	1							
118	5/12/2023	03:00 AM	0							
119	5/12/2023	03:15 AM	0							
120	5/12/2023	03:30 AM	1							
121	5/12/2023	03:45 AM	3							
122	5/12/2023	04:00 AM	2							
123	5/12/2023	04:15 AM	0							
124	5/12/2023	04:30 AM	1							
125	5/12/2023	04:45 AM	3							
126	5/12/2023	05:00 AM	3							
127	5/12/2023	05:15 AM	3							
128	5/12/2023	05:30 AM	5							
129	5/12/2023	05:45 AM	3							
130	5/12/2023	06:00 AM	2							
131	5/12/2023	06:15 AM	16							
132	5/12/2023	06:30 AM	19							
133	5/12/2023	06:45 AM	29							
134	5/12/2023	07:00 AM	23							
135	5/12/2023	07:15 AM	27							
136	5/12/2023	07:30 AM	25							
137	5/12/2023	07:45 AM	21							
138	5/12/2023	08:00 AM	16							
139	5/12/2023	08:15 AM	24							
140	5/12/2023	08:30 AM	29							
141	5/12/2023	08:45 AM	20							
142	5/12/2023	09:00 AM	55							
143	5/12/2023	09:15 AM	16							
144	5/12/2023	09:30 AM	34							
145	5/12/2023	09:45 AM	26							
146	5/12/2023	10:00 AM	23							
147	5/12/2023	10:15 AM	40							
148	5/12/2023	10:30 AM	39							
149	5/12/2023	10:45 AM	44							

	A	B	C	D	E	F	G	H	I	J
150	5/12/2023	11:00 AM	34							
151	5/12/2023	11:15 AM	51							
152	5/12/2023	11:30 AM	43							
153	5/12/2023	11:45 AM	36							
154	5/12/2023	12:00 PM	75							
155	5/12/2023	12:15 PM	66							
156	5/12/2023	12:30 PM	36							
157	5/12/2023	12:45 PM	39							
158	5/12/2023	01:00 PM	49							
159	5/12/2023	01:15 PM	45							
160	5/12/2023	01:30 PM	43							
161	5/12/2023	01:45 PM	43							
162	5/12/2023	02:00 PM	42							
163	5/12/2023	02:15 PM	50							
164	5/12/2023	02:30 PM	38							
165	5/12/2023	02:45 PM	51							
166	5/12/2023	03:00 PM	37							
167	5/12/2023	03:15 PM	50							
168	5/12/2023	03:30 PM	69							
169	5/12/2023	03:45 PM	45							
170	5/12/2023	04:00 PM	71							
171	5/12/2023	04:15 PM	60							
172	5/12/2023	04:30 PM	41							
173	5/12/2023	04:45 PM	58							
174	5/12/2023	05:00 PM	59							
175	5/12/2023	05:15 PM	58							
176	5/12/2023	05:30 PM	42							
177	5/12/2023	05:45 PM	45							
178	5/12/2023	06:00 PM	51							
179	5/12/2023	06:15 PM	35							
180	5/12/2023	06:30 PM	36							
181	5/12/2023	06:45 PM	44							
182	5/12/2023	07:00 PM	42							
183	5/12/2023	07:15 PM	29							
184	5/12/2023	07:30 PM	19							
185	5/12/2023	07:45 PM	45							
186	5/12/2023	08:00 PM	26							
187	5/12/2023	08:15 PM	24							
188	5/12/2023	08:30 PM	23							
189	5/12/2023	08:45 PM	25							
190	5/12/2023	09:00 PM	23							
191	5/12/2023	09:15 PM	20							
192	5/12/2023	09:30 PM	8							
193	5/12/2023	09:45 PM	25							
194	5/12/2023	10:00 PM	13							
195	5/12/2023	10:15 PM	16							
196	5/12/2023	10:30 PM	13							
197	5/12/2023	10:45 PM	11							
198	5/12/2023	11:00 PM	9							
199	5/12/2023	11:15 PM	6							

	A	B	C	D	E	F	G	H	I	J
200	5/12/2023	11:30 PM	4							
201	5/12/2023	11:45 PM	6							
202	5/13/2023	12:00 AM	6							
203	5/13/2023	12:15 AM	5							
204	5/13/2023	12:30 AM	4							
205	5/13/2023	12:45 AM	3							
206	5/13/2023	01:00 AM	3							
207	5/13/2023	01:15 AM	0							
208	5/13/2023	01:30 AM	6							
209	5/13/2023	01:45 AM	2							
210	5/13/2023	02:00 AM	2							
211	5/13/2023	02:15 AM	2							
212	5/13/2023	02:30 AM	3							
213	5/13/2023	02:45 AM	3							
214	5/13/2023	03:00 AM	0							
215	5/13/2023	03:15 AM	0							
216	5/13/2023	03:30 AM	0							
217	5/13/2023	03:45 AM	1							
218	5/13/2023	04:00 AM	2							
219	5/13/2023	04:15 AM	1							
220	5/13/2023	04:30 AM	1							
221	5/13/2023	04:45 AM	2							
222	5/13/2023	05:00 AM	0							
223	5/13/2023	05:15 AM	5							
224	5/13/2023	05:30 AM	2							
225	5/13/2023	05:45 AM	3							
226	5/13/2023	06:00 AM	6							
227	5/13/2023	06:15 AM	9							
228	5/13/2023	06:30 AM	8							
229	5/13/2023	06:45 AM	13							
230	5/13/2023	07:00 AM	16							
231	5/13/2023	07:15 AM	17							
232	5/13/2023	07:30 AM	21							
233	5/13/2023	07:45 AM	14							
234	5/13/2023	08:00 AM	15							
235	5/13/2023	08:15 AM	23							
236	5/13/2023	08:30 AM	34							
237	5/13/2023	08:45 AM	29							
238	5/13/2023	09:00 AM	28							
239	5/13/2023	09:15 AM	35							
240	5/13/2023	09:30 AM	45							
241	5/13/2023	09:45 AM	41							
242	5/13/2023	10:00 AM	39							
243	5/13/2023	10:15 AM	48							
244	5/13/2023	10:30 AM	48							
245	5/13/2023	10:45 AM	49							
246	5/13/2023	11:00 AM	29							
247	5/13/2023	11:15 AM	41							
248	5/13/2023	11:30 AM	50							
249	5/13/2023	11:45 AM	49							

	A	B	C	D	E	F	G	H	I	J
250	5/13/2023	12:00 PM	29							
251	5/13/2023	12:15 PM	54							
252	5/13/2023	12:30 PM	42							
253	5/13/2023	12:45 PM	44							
254	5/13/2023	01:00 PM	51							
255	5/13/2023	01:15 PM	52							
256	5/13/2023	01:30 PM	44							
257	5/13/2023	01:45 PM	45							
258	5/13/2023	02:00 PM	40							
259	5/13/2023	02:15 PM	46							
260	5/13/2023	02:30 PM	40							
261	5/13/2023	02:45 PM	39							
262	5/13/2023	03:00 PM	41							
263	5/13/2023	03:15 PM	48							
264	5/13/2023	03:30 PM	41							
265	5/13/2023	03:45 PM	39							
266	5/13/2023	04:00 PM	43							
267	5/13/2023	04:15 PM	50							
268	5/13/2023	04:30 PM	30							
269	5/13/2023	04:45 PM	40							
270	5/13/2023	05:00 PM	40							
271	5/13/2023	05:15 PM	39							
272	5/13/2023	05:30 PM	42							
273	5/13/2023	05:45 PM	28							
274	5/13/2023	06:00 PM	41							
275	5/13/2023	06:15 PM	34							
276	5/13/2023	06:30 PM	22							
277	5/13/2023	06:45 PM	36							
278	5/13/2023	07:00 PM	44							
279	5/13/2023	07:15 PM	27							
280	5/13/2023	07:30 PM	22							
281	5/13/2023	07:45 PM	26							
282	5/13/2023	08:00 PM	24							
283	5/13/2023	08:15 PM	33							
284	5/13/2023	08:30 PM	19							
285	5/13/2023	08:45 PM	17							
286	5/13/2023	09:00 PM	19							
287	5/13/2023	09:15 PM	11							
288	5/13/2023	09:30 PM	19							
289	5/13/2023	09:45 PM	17							
290	5/13/2023	10:00 PM	19							
291	5/13/2023	10:15 PM	13							
292	5/13/2023	10:30 PM	12							
293	5/13/2023	10:45 PM	6							
294	5/13/2023	11:00 PM	16							
295	5/13/2023	11:15 PM	7							
296	5/13/2023	11:30 PM	3							
297	5/13/2023	11:45 PM	12							
298	5/14/2023	12:00 AM	11							
299	5/14/2023	12:15 AM	4							

	A	B	C	D	E	F	G	H	I	J
300	5/14/2023	12:30 AM	8							
301	5/14/2023	12:45 AM	2							
302	5/14/2023	01:00 AM	2							
303	5/14/2023	01:15 AM	3							
304	5/14/2023	01:30 AM	1							
305	5/14/2023	01:45 AM	1							
306	5/14/2023	02:00 AM	4							
307	5/14/2023	02:15 AM	1							
308	5/14/2023	02:30 AM	2							
309	5/14/2023	02:45 AM	2							
310	5/14/2023	03:00 AM	3							
311	5/14/2023	03:15 AM	1							
312	5/14/2023	03:30 AM	1							
313	5/14/2023	03:45 AM	2							
314	5/14/2023	04:00 AM	1							
315	5/14/2023	04:15 AM	0							
316	5/14/2023	04:30 AM	3							
317	5/14/2023	04:45 AM	3							
318	5/14/2023	05:00 AM	2							
319	5/14/2023	05:15 AM	0							
320	5/14/2023	05:30 AM	2							
321	5/14/2023	05:45 AM	3							
322	5/14/2023	06:00 AM	1							
323	5/14/2023	06:15 AM	5							
324	5/14/2023	06:30 AM	7							
325	5/14/2023	06:45 AM	8							
326	5/14/2023	07:00 AM	14							
327	5/14/2023	07:15 AM	13							
328	5/14/2023	07:30 AM	16							
329	5/14/2023	07:45 AM	20							
330	5/14/2023	08:00 AM	16							
331	5/14/2023	08:15 AM	21							
332	5/14/2023	08:30 AM	24							
333	5/14/2023	08:45 AM	24							
334	5/14/2023	09:00 AM	24							
335	5/14/2023	09:15 AM	27							
336	5/14/2023	09:30 AM	24							
337	5/14/2023	09:45 AM	31							
338	5/14/2023	10:00 AM	44							
339	5/14/2023	10:15 AM	41							
340	5/14/2023	10:30 AM	43							
341	5/14/2023	10:45 AM	36							
342	5/14/2023	11:00 AM	43							
343	5/14/2023	11:15 AM	38							
344	5/14/2023	11:30 AM	42							
345	5/14/2023	11:45 AM	32							
346	5/14/2023	12:00 PM	50							
347	5/14/2023	12:15 PM	41							
348	5/14/2023	12:30 PM	53							
349	5/14/2023	12:45 PM	49							

	A	B	C	D	E	F	G	H	I	J
350	5/14/2023	01:00 PM	54							
351	5/14/2023	01:15 PM	49							
352	5/14/2023	01:30 PM	44							
353	5/14/2023	01:45 PM	25							
354	5/14/2023	02:00 PM	41							
355	5/14/2023	02:15 PM	38							
356	5/14/2023	02:30 PM	49							
357	5/14/2023	02:45 PM	44							
358	5/14/2023	03:00 PM	44							
359	5/14/2023	03:15 PM	43							
360	5/14/2023	03:30 PM	31							
361	5/14/2023	03:45 PM	30							
362	5/14/2023	04:00 PM	44							
363	5/14/2023	04:15 PM	30							
364	5/14/2023	04:30 PM	35							
365	5/14/2023	04:45 PM	34							
366	5/14/2023	05:00 PM	32							
367	5/14/2023	05:15 PM	33							
368	5/14/2023	05:30 PM	28							
369	5/14/2023	05:45 PM	38							
370	5/14/2023	06:00 PM	28							
371	5/14/2023	06:15 PM	27							
372	5/14/2023	06:30 PM	28							
373	5/14/2023	06:45 PM	23							
374	5/14/2023	07:00 PM	29							
375	5/14/2023	07:15 PM	29							
376	5/14/2023	07:30 PM	29							
377	5/14/2023	07:45 PM	18							
378	5/14/2023	08:00 PM	22							
379	5/14/2023	08:15 PM	19							
380	5/14/2023	08:30 PM	16							
381	5/14/2023	08:45 PM	17							
382	5/14/2023	09:00 PM	15							
383	5/14/2023	09:15 PM	7							
384	5/14/2023	09:30 PM	11							
385	5/14/2023	09:45 PM	13							
386	5/14/2023	10:00 PM	9							
387	5/14/2023	10:15 PM	4							
388	5/14/2023	10:30 PM	7							
389	5/14/2023	10:45 PM	3							
390	5/14/2023	11:00 PM	2							
391	5/14/2023	11:15 PM	3							
392	5/14/2023	11:30 PM	1							
393	5/14/2023	11:45 PM	4							
394	5/15/2023	12:00 AM	3							
395	5/15/2023	12:15 AM	2							
396	5/15/2023	12:30 AM	3							
397	5/15/2023	12:45 AM	1							
398	5/15/2023	01:00 AM	1							
399	5/15/2023	01:15 AM	0							

	A	B	C	D	E	F	G	H	I	J
400	5/15/2023	01:30 AM	0							
401	5/15/2023	01:45 AM	1							
402	5/15/2023	02:00 AM	1							
403	5/15/2023	02:15 AM	1							
404	5/15/2023	02:30 AM	0							
405	5/15/2023	02:45 AM	0							
406	5/15/2023	03:00 AM	1							
407	5/15/2023	03:15 AM	2							
408	5/15/2023	03:30 AM	1							
409	5/15/2023	03:45 AM	2							
410	5/15/2023	04:00 AM	1							
411	5/15/2023	04:15 AM	1							
412	5/15/2023	04:30 AM	2							
413	5/15/2023	04:45 AM	2							
414	5/15/2023	05:00 AM	1							
415	5/15/2023	05:15 AM	5							
416	5/15/2023	05:30 AM	10							
417	5/15/2023	05:45 AM	5							
418	5/15/2023	06:00 AM	3							
419	5/15/2023	06:15 AM	15							
420	5/15/2023	06:30 AM	20							
421	5/15/2023	06:45 AM	28							
422	5/15/2023	07:00 AM	22							
423	5/15/2023	07:15 AM	19							
424	5/15/2023	07:30 AM	22							
425	5/15/2023	07:45 AM	19							
426	5/15/2023	08:00 AM	14							
427	5/15/2023	08:15 AM	19							
428	5/15/2023	08:30 AM	19							
429	5/15/2023	08:45 AM	22							
430	5/15/2023	09:00 AM	44							
431	5/15/2023	09:15 AM	34							
432	5/15/2023	09:30 AM	32							
433	5/15/2023	09:45 AM	27							
434	5/15/2023	10:00 AM	29							
435	5/15/2023	10:15 AM	27							
436	5/15/2023	10:30 AM	39							
437	5/15/2023	10:45 AM	33							
438	5/15/2023	11:00 AM	34							
439	5/15/2023	11:15 AM	36							
440	5/15/2023	11:30 AM	30							
441	5/15/2023	11:45 AM	34							
442	5/15/2023	12:00 PM	33							
443	5/15/2023	12:15 PM	31							
444	5/15/2023	12:30 PM	34							
445	5/15/2023	12:45 PM	30							
446	5/15/2023	01:00 PM	32							
447	5/15/2023	01:15 PM	48							
448	5/15/2023	01:30 PM	31							
449	5/15/2023	01:45 PM	48							

	A	B	C	D	E	F	G	H	I	J
450	5/15/2023	02:00 PM	40							
451	5/15/2023	02:15 PM	43							
452	5/15/2023	02:30 PM	37							
453	5/15/2023	02:45 PM	42							
454	5/15/2023	03:00 PM	47							
455	5/15/2023	03:15 PM	66							
456	5/15/2023	03:30 PM	68							
457	5/15/2023	03:45 PM	56							
458	5/15/2023	04:00 PM	68							
459	5/15/2023	04:15 PM	70							
460	5/15/2023	04:30 PM	60							
461	5/15/2023	04:45 PM	58							
462	5/15/2023	05:00 PM	69							
463	5/15/2023	05:15 PM	55							
464	5/15/2023	05:30 PM	55							
465	5/15/2023	05:45 PM	41							
466	5/15/2023	06:00 PM	41							
467	5/15/2023	06:15 PM	54							
468	5/15/2023	06:30 PM	27							
469	5/15/2023	06:45 PM	33							
470	5/15/2023	07:00 PM	28							
471	5/15/2023	07:15 PM	36							
472	5/15/2023	07:30 PM	41							
473	5/15/2023	07:45 PM	33							
474	5/15/2023	08:00 PM	25							
475	5/15/2023	08:15 PM	24							
476	5/15/2023	08:30 PM	23							
477	5/15/2023	08:45 PM	24							
478	5/15/2023	09:00 PM	17							
479	5/15/2023	09:15 PM	16							
480	5/15/2023	09:30 PM	11							
481	5/15/2023	09:45 PM	9							
482	5/15/2023	10:00 PM	9							
483	5/15/2023	10:15 PM	8							
484	5/15/2023	10:30 PM	6							
485	5/15/2023	10:45 PM	5							
486	5/15/2023	11:00 PM	7							
487	5/15/2023	11:15 PM	2							
488	5/15/2023	11:30 PM	2							
489	5/15/2023	11:45 PM	1							
490	5/16/2023	12:00 AM	1							
491	5/16/2023	12:15 AM	3							
492	5/16/2023	12:30 AM	1							
493	5/16/2023	12:45 AM	2							
494	5/16/2023	01:00 AM	0							
495	5/16/2023	01:15 AM	1							
496	5/16/2023	01:30 AM	0							
497	5/16/2023	01:45 AM	0							
498	5/16/2023	02:00 AM	0							
499	5/16/2023	02:15 AM	0							

	A	B	C	D	E	F	G	H	I	J
500	5/16/2023	02:30 AM	1							
501	5/16/2023	02:45 AM	1							
502	5/16/2023	03:00 AM	2							
503	5/16/2023	03:15 AM	0							
504	5/16/2023	03:30 AM	0							
505	5/16/2023	03:45 AM	2							
506	5/16/2023	04:00 AM	1							
507	5/16/2023	04:15 AM	1							
508	5/16/2023	04:30 AM	2							
509	5/16/2023	04:45 AM	3							
510	5/16/2023	05:00 AM	0							
511	5/16/2023	05:15 AM	3							
512	5/16/2023	05:30 AM	7							
513	5/16/2023	05:45 AM	7							
514	5/16/2023	06:00 AM	5							
515	5/16/2023	06:15 AM	9							
516	5/16/2023	06:30 AM	13							
517	5/16/2023	06:45 AM	18							
518	5/16/2023	07:00 AM	24							
519	5/16/2023	07:15 AM	17							
520	5/16/2023	07:30 AM	24							
521	5/16/2023	07:45 AM	25							
522	5/16/2023	08:00 AM	22							
523	5/16/2023	08:15 AM	35							
524	5/16/2023	08:30 AM	31							
525	5/16/2023	08:45 AM	26							
526	5/16/2023	09:00 AM	37							
527	5/16/2023	09:15 AM	36							
528	5/16/2023	09:30 AM	27							
529	5/16/2023	09:45 AM	30							
530	5/16/2023	10:00 AM	35							
531	5/16/2023	10:15 AM	29							
532	5/16/2023	10:30 AM	33							
533	5/16/2023	10:45 AM	32							
534	5/16/2023	11:00 AM	32							
535	5/16/2023	11:15 AM	39							
536	5/16/2023	11:30 AM	36							
537	5/16/2023	11:45 AM	38							
538	5/16/2023	12:00 PM	31							
539	5/16/2023	12:15 PM	41							
540	5/16/2023	12:30 PM	28							
541	5/16/2023	12:45 PM	37							
542	5/16/2023	01:00 PM	27							
543	5/16/2023	01:15 PM	33							
544	5/16/2023	01:30 PM	32							
545	5/16/2023	01:45 PM	41							
546	5/16/2023	02:00 PM	42							
547	5/16/2023	02:15 PM	31							
548	5/16/2023	02:30 PM	29							
549	5/16/2023	02:45 PM	45							

	A	B	C	D	E	F	G	H	I	J
550	5/16/2023	03:00 PM	50							
551	5/16/2023	03:15 PM	77							
552	5/16/2023	03:30 PM	68							
553	5/16/2023	03:45 PM	55							
554	5/16/2023	04:00 PM	72							
555	5/16/2023	04:15 PM	73							
556	5/16/2023	04:30 PM	72							
557	5/16/2023	04:45 PM	60							
558	5/16/2023	05:00 PM	63							
559	5/16/2023	05:15 PM	65							
560	5/16/2023	05:30 PM	58							
561	5/16/2023	05:45 PM	51							
562	5/16/2023	06:00 PM	42							
563	5/16/2023	06:15 PM	36							
564	5/16/2023	06:30 PM	43							
565	5/16/2023	06:45 PM	37							
566	5/16/2023	07:00 PM	31							
567	5/16/2023	07:15 PM	33							
568	5/16/2023	07:30 PM	32							
569	5/16/2023	07:45 PM	23							
570	5/16/2023	08:00 PM	37							
571	5/16/2023	08:15 PM	25							
572	5/16/2023	08:30 PM	23							
573	5/16/2023	08:45 PM	21							
574	5/16/2023	09:00 PM	12							
575	5/16/2023	09:15 PM	8							
576	5/16/2023	09:30 PM	6							
577	5/16/2023	09:45 PM	10							
578	5/16/2023	10:00 PM	6							
579	5/16/2023	10:15 PM	6							
580	5/16/2023	10:30 PM	8							
581	5/16/2023	10:45 PM	11							
582	5/16/2023	11:00 PM	6							
583	5/16/2023	11:15 PM	5							
584	5/16/2023	11:30 PM	6							
585	5/16/2023	11:45 PM	2							
586	5/17/2023	12:00 AM	2							
587	5/17/2023	12:15 AM	4							
588	5/17/2023	12:30 AM	4							
589	5/17/2023	12:45 AM	0							
590	5/17/2023	01:00 AM	1							
591	5/17/2023	01:15 AM	2							
592	5/17/2023	01:30 AM	3							
593	5/17/2023	01:45 AM	0							
594	5/17/2023	02:00 AM	2							
595	5/17/2023	02:15 AM	1							
596	5/17/2023	02:30 AM	2							
597	5/17/2023	02:45 AM	1							
598	5/17/2023	03:00 AM	1							
599	5/17/2023	03:15 AM	1							

	A	B	C	D	E	F	G	H	I	J
600	5/17/2023	03:30 AM	1							
601	5/17/2023	03:45 AM	2							
602	5/17/2023	04:00 AM	1							
603	5/17/2023	04:15 AM	2							
604	5/17/2023	04:30 AM	3							
605	5/17/2023	04:45 AM	2							
606	5/17/2023	05:00 AM	0							
607	5/17/2023	05:15 AM	2							
608	5/17/2023	05:30 AM	11							
609	5/17/2023	05:45 AM	11							
610	5/17/2023	06:00 AM	7							
611	5/17/2023	06:15 AM	9							
612	5/17/2023	06:30 AM	14							
613	5/17/2023	06:45 AM	22							
614	5/17/2023	07:00 AM	29							
615	5/17/2023	07:15 AM	18							
616	5/17/2023	07:30 AM	26							
617	5/17/2023	07:45 AM	18							
618	5/17/2023	08:00 AM	10							
619	5/17/2023	08:15 AM	23							
620	5/17/2023	08:30 AM	21							
621	5/17/2023	08:45 AM	19							
622	5/17/2023	09:00 AM	45							
623	5/17/2023	09:15 AM	24							
624	5/17/2023	09:30 AM	34							
625	5/17/2023	09:45 AM	27							
626	5/17/2023	10:00 AM	28							
627	5/17/2023	10:15 AM	33							
628	5/17/2023	10:30 AM	30							
629	5/17/2023	10:45 AM	29							
630	5/17/2023	11:00 AM	39							
631	5/17/2023	11:15 AM	34							
632	5/17/2023	11:30 AM	33							
633	5/17/2023	11:45 AM	27							
634	5/17/2023	12:00 PM	36							
635	5/17/2023	12:15 PM	39							
636	5/17/2023	12:30 PM	36							
637	5/17/2023	12:45 PM	40							
638	5/17/2023	01:00 PM	30							
639	5/17/2023	01:15 PM	28							
640	5/17/2023	01:30 PM	39							
641	5/17/2023	01:45 PM	32							
642	5/17/2023	02:00 PM	44							
643	5/17/2023	02:15 PM	35							
644	5/17/2023	02:30 PM	32							
645	5/17/2023	02:45 PM	50							
646	5/17/2023	03:00 PM	45							
647	5/17/2023	03:15 PM	61							
648	5/17/2023	03:30 PM	56							
649	5/17/2023	03:45 PM	59							

	A	B	C	D	E	F	G	H	I	J
650	5/17/2023	04:00 PM	82							
651	5/17/2023	04:15 PM	59							
652	5/17/2023	04:30 PM	79							
653	5/17/2023	04:45 PM	56							
654	5/17/2023	05:00 PM	67							
655	5/17/2023	05:15 PM	76							
656	5/17/2023	05:30 PM	65							
657	5/17/2023	05:45 PM	60							
658	5/17/2023	06:00 PM	38							
659	5/17/2023	06:15 PM	45							
660	5/17/2023	06:30 PM	32							
661	5/17/2023	06:45 PM	20							
662	5/17/2023	07:00 PM	40							
663	5/17/2023	07:15 PM	21							
664	5/17/2023	07:30 PM	25							
665	5/17/2023	07:45 PM	20							
666	5/17/2023	08:00 PM	29							
667	5/17/2023	08:15 PM	22							
668	5/17/2023	08:30 PM	17							
669	5/17/2023	08:45 PM	16							
670	5/17/2023	09:00 PM	14							
671	5/17/2023	09:15 PM	17							
672	5/17/2023	09:30 PM	14							
673	5/17/2023	09:45 PM	7							
674	5/17/2023	10:00 PM	7							
675	5/17/2023	10:15 PM	3							
676	5/17/2023	10:30 PM	5							
677	5/17/2023	10:45 PM	4							
678	5/17/2023	11:00 PM	5							
679	5/17/2023	11:15 PM	4							
680	5/17/2023	11:30 PM	2							
681	5/17/2023	11:45 PM	3							
682	5/18/2023	12:00 AM	6							
683	5/18/2023	12:15 AM	2							
684	5/18/2023	12:30 AM	0							
685	5/18/2023	12:45 AM	0							
686	5/18/2023	01:00 AM	2							
687	5/18/2023	01:15 AM	0							
688	5/18/2023	01:30 AM	2							
689	5/18/2023	01:45 AM	0							
690	5/18/2023	02:00 AM	1							
691	5/18/2023	02:15 AM	0							
692	5/18/2023	02:30 AM	0							
693	5/18/2023	02:45 AM	2							
694	5/18/2023	03:00 AM	1							
695	5/18/2023	03:15 AM	0							
696	5/18/2023	03:30 AM	0							
697	5/18/2023	03:45 AM	2							
698	5/18/2023	04:00 AM	2							
699	5/18/2023	04:15 AM	1							

	A	B	C	D	E	F	G	H	I	J
700	5/18/2023	04:30 AM	1							
701	5/18/2023	04:45 AM	6							
702	5/18/2023	05:00 AM	1							
703	5/18/2023	05:15 AM	2							
704	5/18/2023	05:30 AM	12							
705	5/18/2023	05:45 AM	4							
706	5/18/2023	06:00 AM	9							
707	5/18/2023	06:15 AM	11							
708	5/18/2023	06:30 AM	23							
709	5/18/2023	06:45 AM	19							
710	5/18/2023	07:00 AM	24							
711	5/18/2023	07:15 AM	29							
712	5/18/2023	07:30 AM	23							
713	5/18/2023	07:45 AM	23							
714	5/18/2023	08:00 AM	19							
715	5/18/2023	08:15 AM	22							
716	5/18/2023	08:30 AM	22							
717	5/18/2023	08:45 AM	22							
718	5/18/2023	09:00 AM	55							
719	5/18/2023	09:15 AM	36							
720	5/18/2023	09:30 AM	28							
721	5/18/2023	09:45 AM	27							
722	5/18/2023	10:00 AM	27							
723	5/18/2023	10:15 AM	34							
724	5/18/2023	10:30 AM	25							
725	5/18/2023	10:45 AM	20							
726	5/18/2023	11:00 AM	40							
727	5/18/2023	11:15 AM	27							
728	5/18/2023	11:30 AM	50							
729	5/18/2023	11:45 AM	27							
730	5/18/2023	12:00 PM	42							
731	5/18/2023	12:15 PM	26							
732	5/18/2023	12:30 PM	26							
733	5/18/2023	12:45 PM	39							
734	5/18/2023	01:00 PM	28							
735	5/18/2023	01:15 PM	37							
736	5/18/2023	01:30 PM	37							
737	5/18/2023	01:45 PM	31							
738	5/18/2023	02:00 PM	39							
739	5/18/2023	02:15 PM	25							
740	5/18/2023	02:30 PM	33							
741	5/18/2023	02:45 PM	52							
742	5/18/2023	03:00 PM	49							
743	5/18/2023	03:15 PM	69							
744	5/18/2023	03:30 PM	73							
745	5/18/2023	03:45 PM	55							
746	5/18/2023	04:00 PM	75							
747	5/18/2023	04:15 PM	77							
748	5/18/2023	04:30 PM	76							
749	5/18/2023	04:45 PM	44							

	A	B	C	D	E	F	G	H	I	J
750	5/18/2023	05:00 PM	75							
751	5/18/2023	05:15 PM	80							
752	5/18/2023	05:30 PM	57							
753	5/18/2023	05:45 PM	57							
754	5/18/2023	06:00 PM	43							
755	5/18/2023	06:15 PM	48							
756	5/18/2023	06:30 PM	41							
757	5/18/2023	06:45 PM	24							
758	5/18/2023	07:00 PM	65							
759	5/18/2023	07:15 PM	54							
760	5/18/2023	07:30 PM	31							
761	5/18/2023	07:45 PM	32							
762	5/18/2023	08:00 PM	32							
763	5/18/2023	08:15 PM	42							
764	5/18/2023	08:30 PM	17							
765	5/18/2023	08:45 PM	17							
766	5/18/2023	09:00 PM	15							
767	5/18/2023	09:15 PM	10							
768	5/18/2023	09:30 PM	16							
769	5/18/2023	09:45 PM	16							
770	5/18/2023	10:00 PM	12							
771	5/18/2023	10:15 PM	7							
772	5/18/2023	10:30 PM	5							
773	5/18/2023	10:45 PM	6							
774	5/18/2023	11:00 PM	7							
775	5/18/2023	11:15 PM	3							
776	5/18/2023	11:30 PM	2							
777	5/18/2023	11:45 PM	5							

	A	B	C	D	E	F	G	H	I	J
1										
2	File Name: C:\Users\barri\OneDrive\Documents\TDBWSP\SYRACUSE\NYSTA DATA\BATCH 1\SYRACUSE NYSTA-ONONDAGA 1\1364-SB ALLEN ST.tf2									
3	Start Date: 5/11/2023									
4	Start Time: 12:00:00 AM									
5	Location 1: SB Allen Rd									
6	Location 2: at Chestnut St									
7										
8										
9	Date	Time	SB							
10	5/11/2023	12:00 AM	1							
11	5/11/2023	12:15 AM	6							
12	5/11/2023	12:30 AM	1							
13	5/11/2023	12:45 AM	1							
14	5/11/2023	01:00 AM	1							
15	5/11/2023	01:15 AM	2							
16	5/11/2023	01:30 AM	0							
17	5/11/2023	01:45 AM	2							
18	5/11/2023	02:00 AM	0							
19	5/11/2023	02:15 AM	1							
20	5/11/2023	02:30 AM	8							
21	5/11/2023	02:45 AM	0							
22	5/11/2023	03:00 AM	0							
23	5/11/2023	03:15 AM	2							
24	5/11/2023	03:30 AM	1							
25	5/11/2023	03:45 AM	1							
26	5/11/2023	04:00 AM	3							
27	5/11/2023	04:15 AM	2							
28	5/11/2023	04:30 AM	2							
29	5/11/2023	04:45 AM	7							
30	5/11/2023	05:00 AM	2							
31	5/11/2023	05:15 AM	3							
32	5/11/2023	05:30 AM	3							
33	5/11/2023	05:45 AM	11							
34	5/11/2023	06:00 AM	18							
35	5/11/2023	06:15 AM	20							
36	5/11/2023	06:30 AM	14							
37	5/11/2023	06:45 AM	29							
38	5/11/2023	07:00 AM	43							
39	5/11/2023	07:15 AM	53							
40	5/11/2023	07:30 AM	62							
41	5/11/2023	07:45 AM	53							
42	5/11/2023	08:00 AM	39							
43	5/11/2023	08:15 AM	45							
44	5/11/2023	08:30 AM	54							
45	5/11/2023	08:45 AM	62							
46	5/11/2023	09:00 AM	49							
47	5/11/2023	09:15 AM	32							
48	5/11/2023	09:30 AM	34							
49	5/11/2023	09:45 AM	27							

	A	B	C	D	E	F	G	H	I	J
50	5/11/2023	10:00 AM	39							
51	5/11/2023	10:15 AM	29							
52	5/11/2023	10:30 AM	32							
53	5/11/2023	10:45 AM	31							
54	5/11/2023	11:00 AM	40							
55	5/11/2023	11:15 AM	38							
56	5/11/2023	11:30 AM	53							
57	5/11/2023	11:45 AM	50							
58	5/11/2023	12:00 PM	42							
59	5/11/2023	12:15 PM	41							
60	5/11/2023	12:30 PM	38							
61	5/11/2023	12:45 PM	54							
62	5/11/2023	01:00 PM	46							
63	5/11/2023	01:15 PM	29							
64	5/11/2023	01:30 PM	32							
65	5/11/2023	01:45 PM	33							
66	5/11/2023	02:00 PM	58							
67	5/11/2023	02:15 PM	45							
68	5/11/2023	02:30 PM	49							
69	5/11/2023	02:45 PM	51							
70	5/11/2023	03:00 PM	63							
71	5/11/2023	03:15 PM	44							
72	5/11/2023	03:30 PM	64							
73	5/11/2023	03:45 PM	57							
74	5/11/2023	04:00 PM	50							
75	5/11/2023	04:15 PM	55							
76	5/11/2023	04:30 PM	66							
77	5/11/2023	04:45 PM	60							
78	5/11/2023	05:00 PM	60							
79	5/11/2023	05:15 PM	73							
80	5/11/2023	05:30 PM	64							
81	5/11/2023	05:45 PM	45							
82	5/11/2023	06:00 PM	57							
83	5/11/2023	06:15 PM	28							
84	5/11/2023	06:30 PM	57							
85	5/11/2023	06:45 PM	24							
86	5/11/2023	07:00 PM	48							
87	5/11/2023	07:15 PM	24							
88	5/11/2023	07:30 PM	40							
89	5/11/2023	07:45 PM	28							
90	5/11/2023	08:00 PM	25							
91	5/11/2023	08:15 PM	31							
92	5/11/2023	08:30 PM	21							
93	5/11/2023	08:45 PM	19							
94	5/11/2023	09:00 PM	19							
95	5/11/2023	09:15 PM	16							
96	5/11/2023	09:30 PM	10							
97	5/11/2023	09:45 PM	12							
98	5/11/2023	10:00 PM	10							
99	5/11/2023	10:15 PM	10							

	A	B	C	D	E	F	G	H	I	J
100	5/11/2023	10:30 PM	4							
101	5/11/2023	10:45 PM	6							
102	5/11/2023	11:00 PM	8							
103	5/11/2023	11:15 PM	6							
104	5/11/2023	11:30 PM	2							
105	5/11/2023	11:45 PM	5							
106	5/12/2023	12:00 AM	2							
107	5/12/2023	12:15 AM	1							
108	5/12/2023	12:30 AM	1							
109	5/12/2023	12:45 AM	0							
110	5/12/2023	01:00 AM	1							
111	5/12/2023	01:15 AM	2							
112	5/12/2023	01:30 AM	1							
113	5/12/2023	01:45 AM	2							
114	5/12/2023	02:00 AM	3							
115	5/12/2023	02:15 AM	1							
116	5/12/2023	02:30 AM	2							
117	5/12/2023	02:45 AM	2							
118	5/12/2023	03:00 AM	1							
119	5/12/2023	03:15 AM	1							
120	5/12/2023	03:30 AM	1							
121	5/12/2023	03:45 AM	2							
122	5/12/2023	04:00 AM	0							
123	5/12/2023	04:15 AM	1							
124	5/12/2023	04:30 AM	1							
125	5/12/2023	04:45 AM	4							
126	5/12/2023	05:00 AM	5							
127	5/12/2023	05:15 AM	1							
128	5/12/2023	05:30 AM	11							
129	5/12/2023	05:45 AM	20							
130	5/12/2023	06:00 AM	18							
131	5/12/2023	06:15 AM	12							
132	5/12/2023	06:30 AM	24							
133	5/12/2023	06:45 AM	35							
134	5/12/2023	07:00 AM	46							
135	5/12/2023	07:15 AM	48							
136	5/12/2023	07:30 AM	51							
137	5/12/2023	07:45 AM	44							
138	5/12/2023	08:00 AM	47							
139	5/12/2023	08:15 AM	55							
140	5/12/2023	08:30 AM	58							
141	5/12/2023	08:45 AM	58							
142	5/12/2023	09:00 AM	46							
143	5/12/2023	09:15 AM	46							
144	5/12/2023	09:30 AM	29							
145	5/12/2023	09:45 AM	29							
146	5/12/2023	10:00 AM	41							
147	5/12/2023	10:15 AM	45							
148	5/12/2023	10:30 AM	47							
149	5/12/2023	10:45 AM	39							

	A	B	C	D	E	F	G	H	I	J
150	5/12/2023	11:00 AM	46							
151	5/12/2023	11:15 AM	52							
152	5/12/2023	11:30 AM	50							
153	5/12/2023	11:45 AM	52							
154	5/12/2023	12:00 PM	52							
155	5/12/2023	12:15 PM	41							
156	5/12/2023	12:30 PM	51							
157	5/12/2023	12:45 PM	57							
158	5/12/2023	01:00 PM	55							
159	5/12/2023	01:15 PM	48							
160	5/12/2023	01:30 PM	62							
161	5/12/2023	01:45 PM	42							
162	5/12/2023	02:00 PM	30							
163	5/12/2023	02:15 PM	40							
164	5/12/2023	02:30 PM	56							
165	5/12/2023	02:45 PM	60							
166	5/12/2023	03:00 PM	43							
167	5/12/2023	03:15 PM	56							
168	5/12/2023	03:30 PM	54							
169	5/12/2023	03:45 PM	48							
170	5/12/2023	04:00 PM	58							
171	5/12/2023	04:15 PM	57							
172	5/12/2023	04:30 PM	58							
173	5/12/2023	04:45 PM	55							
174	5/12/2023	05:00 PM	54							
175	5/12/2023	05:15 PM	78							
176	5/12/2023	05:30 PM	53							
177	5/12/2023	05:45 PM	42							
178	5/12/2023	06:00 PM	49							
179	5/12/2023	06:15 PM	44							
180	5/12/2023	06:30 PM	37							
181	5/12/2023	06:45 PM	42							
182	5/12/2023	07:00 PM	41							
183	5/12/2023	07:15 PM	53							
184	5/12/2023	07:30 PM	39							
185	5/12/2023	07:45 PM	29							
186	5/12/2023	08:00 PM	33							
187	5/12/2023	08:15 PM	27							
188	5/12/2023	08:30 PM	31							
189	5/12/2023	08:45 PM	32							
190	5/12/2023	09:00 PM	24							
191	5/12/2023	09:15 PM	23							
192	5/12/2023	09:30 PM	18							
193	5/12/2023	09:45 PM	18							
194	5/12/2023	10:00 PM	13							
195	5/12/2023	10:15 PM	14							
196	5/12/2023	10:30 PM	17							
197	5/12/2023	10:45 PM	11							
198	5/12/2023	11:00 PM	11							
199	5/12/2023	11:15 PM	6							

	A	B	C	D	E	F	G	H	I	J
200	5/12/2023	11:30 PM	3							
201	5/12/2023	11:45 PM	7							
202	5/13/2023	12:00 AM	3							
203	5/13/2023	12:15 AM	2							
204	5/13/2023	12:30 AM	9							
205	5/13/2023	12:45 AM	5							
206	5/13/2023	01:00 AM	3							
207	5/13/2023	01:15 AM	7							
208	5/13/2023	01:30 AM	1							
209	5/13/2023	01:45 AM	1							
210	5/13/2023	02:00 AM	3							
211	5/13/2023	02:15 AM	1							
212	5/13/2023	02:30 AM	3							
213	5/13/2023	02:45 AM	1							
214	5/13/2023	03:00 AM	1							
215	5/13/2023	03:15 AM	2							
216	5/13/2023	03:30 AM	1							
217	5/13/2023	03:45 AM	1							
218	5/13/2023	04:00 AM	1							
219	5/13/2023	04:15 AM	0							
220	5/13/2023	04:30 AM	0							
221	5/13/2023	04:45 AM	1							
222	5/13/2023	05:00 AM	0							
223	5/13/2023	05:15 AM	2							
224	5/13/2023	05:30 AM	0							
225	5/13/2023	05:45 AM	5							
226	5/13/2023	06:00 AM	5							
227	5/13/2023	06:15 AM	7							
228	5/13/2023	06:30 AM	9							
229	5/13/2023	06:45 AM	11							
230	5/13/2023	07:00 AM	18							
231	5/13/2023	07:15 AM	19							
232	5/13/2023	07:30 AM	32							
233	5/13/2023	07:45 AM	17							
234	5/13/2023	08:00 AM	19							
235	5/13/2023	08:15 AM	23							
236	5/13/2023	08:30 AM	29							
237	5/13/2023	08:45 AM	36							
238	5/13/2023	09:00 AM	39							
239	5/13/2023	09:15 AM	37							
240	5/13/2023	09:30 AM	51							
241	5/13/2023	09:45 AM	44							
242	5/13/2023	10:00 AM	41							
243	5/13/2023	10:15 AM	46							
244	5/13/2023	10:30 AM	63							
245	5/13/2023	10:45 AM	43							
246	5/13/2023	11:00 AM	52							
247	5/13/2023	11:15 AM	56							
248	5/13/2023	11:30 AM	41							
249	5/13/2023	11:45 AM	47							

	A	B	C	D	E	F	G	H	I	J
250	5/13/2023	12:00 PM	66							
251	5/13/2023	12:15 PM	50							
252	5/13/2023	12:30 PM	52							
253	5/13/2023	12:45 PM	49							
254	5/13/2023	01:00 PM	47							
255	5/13/2023	01:15 PM	64							
256	5/13/2023	01:30 PM	64							
257	5/13/2023	01:45 PM	46							
258	5/13/2023	02:00 PM	56							
259	5/13/2023	02:15 PM	48							
260	5/13/2023	02:30 PM	52							
261	5/13/2023	02:45 PM	44							
262	5/13/2023	03:00 PM	51							
263	5/13/2023	03:15 PM	55							
264	5/13/2023	03:30 PM	48							
265	5/13/2023	03:45 PM	49							
266	5/13/2023	04:00 PM	53							
267	5/13/2023	04:15 PM	49							
268	5/13/2023	04:30 PM	39							
269	5/13/2023	04:45 PM	41							
270	5/13/2023	05:00 PM	42							
271	5/13/2023	05:15 PM	45							
272	5/13/2023	05:30 PM	39							
273	5/13/2023	05:45 PM	41							
274	5/13/2023	06:00 PM	49							
275	5/13/2023	06:15 PM	40							
276	5/13/2023	06:30 PM	36							
277	5/13/2023	06:45 PM	34							
278	5/13/2023	07:00 PM	36							
279	5/13/2023	07:15 PM	33							
280	5/13/2023	07:30 PM	26							
281	5/13/2023	07:45 PM	28							
282	5/13/2023	08:00 PM	26							
283	5/13/2023	08:15 PM	23							
284	5/13/2023	08:30 PM	19							
285	5/13/2023	08:45 PM	17							
286	5/13/2023	09:00 PM	25							
287	5/13/2023	09:15 PM	21							
288	5/13/2023	09:30 PM	14							
289	5/13/2023	09:45 PM	15							
290	5/13/2023	10:00 PM	18							
291	5/13/2023	10:15 PM	10							
292	5/13/2023	10:30 PM	15							
293	5/13/2023	10:45 PM	5							
294	5/13/2023	11:00 PM	9							
295	5/13/2023	11:15 PM	7							
296	5/13/2023	11:30 PM	5							
297	5/13/2023	11:45 PM	13							
298	5/14/2023	12:00 AM	6							
299	5/14/2023	12:15 AM	2							

	A	B	C	D	E	F	G	H	I	J
300	5/14/2023	12:30 AM	5							
301	5/14/2023	12:45 AM	4							
302	5/14/2023	01:00 AM	4							
303	5/14/2023	01:15 AM	5							
304	5/14/2023	01:30 AM	4							
305	5/14/2023	01:45 AM	1							
306	5/14/2023	02:00 AM	4							
307	5/14/2023	02:15 AM	1							
308	5/14/2023	02:30 AM	1							
309	5/14/2023	02:45 AM	1							
310	5/14/2023	03:00 AM	3							
311	5/14/2023	03:15 AM	0							
312	5/14/2023	03:30 AM	0							
313	5/14/2023	03:45 AM	1							
314	5/14/2023	04:00 AM	1							
315	5/14/2023	04:15 AM	2							
316	5/14/2023	04:30 AM	0							
317	5/14/2023	04:45 AM	2							
318	5/14/2023	05:00 AM	1							
319	5/14/2023	05:15 AM	2							
320	5/14/2023	05:30 AM	2							
321	5/14/2023	05:45 AM	2							
322	5/14/2023	06:00 AM	3							
323	5/14/2023	06:15 AM	5							
324	5/14/2023	06:30 AM	9							
325	5/14/2023	06:45 AM	6							
326	5/14/2023	07:00 AM	12							
327	5/14/2023	07:15 AM	13							
328	5/14/2023	07:30 AM	17							
329	5/14/2023	07:45 AM	21							
330	5/14/2023	08:00 AM	15							
331	5/14/2023	08:15 AM	23							
332	5/14/2023	08:30 AM	28							
333	5/14/2023	08:45 AM	29							
334	5/14/2023	09:00 AM	27							
335	5/14/2023	09:15 AM	24							
336	5/14/2023	09:30 AM	41							
337	5/14/2023	09:45 AM	42							
338	5/14/2023	10:00 AM	55							
339	5/14/2023	10:15 AM	46							
340	5/14/2023	10:30 AM	46							
341	5/14/2023	10:45 AM	56							
342	5/14/2023	11:00 AM	29							
343	5/14/2023	11:15 AM	33							
344	5/14/2023	11:30 AM	43							
345	5/14/2023	11:45 AM	65							
346	5/14/2023	12:00 PM	53							
347	5/14/2023	12:15 PM	43							
348	5/14/2023	12:30 PM	55							
349	5/14/2023	12:45 PM	55							

	A	B	C	D	E	F	G	H	I	J
350	5/14/2023	01:00 PM	55							
351	5/14/2023	01:15 PM	47							
352	5/14/2023	01:30 PM	50							
353	5/14/2023	01:45 PM	37							
354	5/14/2023	02:00 PM	49							
355	5/14/2023	02:15 PM	45							
356	5/14/2023	02:30 PM	43							
357	5/14/2023	02:45 PM	51							
358	5/14/2023	03:00 PM	54							
359	5/14/2023	03:15 PM	40							
360	5/14/2023	03:30 PM	46							
361	5/14/2023	03:45 PM	60							
362	5/14/2023	04:00 PM	44							
363	5/14/2023	04:15 PM	39							
364	5/14/2023	04:30 PM	35							
365	5/14/2023	04:45 PM	42							
366	5/14/2023	05:00 PM	51							
367	5/14/2023	05:15 PM	50							
368	5/14/2023	05:30 PM	44							
369	5/14/2023	05:45 PM	25							
370	5/14/2023	06:00 PM	44							
371	5/14/2023	06:15 PM	38							
372	5/14/2023	06:30 PM	26							
373	5/14/2023	06:45 PM	35							
374	5/14/2023	07:00 PM	31							
375	5/14/2023	07:15 PM	43							
376	5/14/2023	07:30 PM	33							
377	5/14/2023	07:45 PM	22							
378	5/14/2023	08:00 PM	34							
379	5/14/2023	08:15 PM	19							
380	5/14/2023	08:30 PM	17							
381	5/14/2023	08:45 PM	25							
382	5/14/2023	09:00 PM	18							
383	5/14/2023	09:15 PM	15							
384	5/14/2023	09:30 PM	8							
385	5/14/2023	09:45 PM	10							
386	5/14/2023	10:00 PM	9							
387	5/14/2023	10:15 PM	12							
388	5/14/2023	10:30 PM	15							
389	5/14/2023	10:45 PM	9							
390	5/14/2023	11:00 PM	7							
391	5/14/2023	11:15 PM	6							
392	5/14/2023	11:30 PM	0							
393	5/14/2023	11:45 PM	1							
394	5/15/2023	12:00 AM	1							
395	5/15/2023	12:15 AM	0							
396	5/15/2023	12:30 AM	0							
397	5/15/2023	12:45 AM	1							
398	5/15/2023	01:00 AM	2							
399	5/15/2023	01:15 AM	0							

	A	B	C	D	E	F	G	H	I	J
400	5/15/2023	01:30 AM	0							
401	5/15/2023	01:45 AM	0							
402	5/15/2023	02:00 AM	0							
403	5/15/2023	02:15 AM	0							
404	5/15/2023	02:30 AM	0							
405	5/15/2023	02:45 AM	0							
406	5/15/2023	03:00 AM	0							
407	5/15/2023	03:15 AM	0							
408	5/15/2023	03:30 AM	3							
409	5/15/2023	03:45 AM	5							
410	5/15/2023	04:00 AM	1							
411	5/15/2023	04:15 AM	1							
412	5/15/2023	04:30 AM	2							
413	5/15/2023	04:45 AM	6							
414	5/15/2023	05:00 AM	4							
415	5/15/2023	05:15 AM	0							
416	5/15/2023	05:30 AM	7							
417	5/15/2023	05:45 AM	17							
418	5/15/2023	06:00 AM	11							
419	5/15/2023	06:15 AM	12							
420	5/15/2023	06:30 AM	25							
421	5/15/2023	06:45 AM	27							
422	5/15/2023	07:00 AM	25							
423	5/15/2023	07:15 AM	63							
424	5/15/2023	07:30 AM	57							
425	5/15/2023	07:45 AM	48							
426	5/15/2023	08:00 AM	49							
427	5/15/2023	08:15 AM	57							
428	5/15/2023	08:30 AM	44							
429	5/15/2023	08:45 AM	57							
430	5/15/2023	09:00 AM	38							
431	5/15/2023	09:15 AM	26							
432	5/15/2023	09:30 AM	47							
433	5/15/2023	09:45 AM	19							
434	5/15/2023	10:00 AM	29							
435	5/15/2023	10:15 AM	45							
436	5/15/2023	10:30 AM	42							
437	5/15/2023	10:45 AM	37							
438	5/15/2023	11:00 AM	31							
439	5/15/2023	11:15 AM	42							
440	5/15/2023	11:30 AM	28							
441	5/15/2023	11:45 AM	50							
442	5/15/2023	12:00 PM	44							
443	5/15/2023	12:15 PM	40							
444	5/15/2023	12:30 PM	45							
445	5/15/2023	12:45 PM	48							
446	5/15/2023	01:00 PM	27							
447	5/15/2023	01:15 PM	48							
448	5/15/2023	01:30 PM	56							
449	5/15/2023	01:45 PM	23							

	A	B	C	D	E	F	G	H	I	J
450	5/15/2023	02:00 PM	35							
451	5/15/2023	02:15 PM	47							
452	5/15/2023	02:30 PM	58							
453	5/15/2023	02:45 PM	54							
454	5/15/2023	03:00 PM	42							
455	5/15/2023	03:15 PM	58							
456	5/15/2023	03:30 PM	54							
457	5/15/2023	03:45 PM	54							
458	5/15/2023	04:00 PM	52							
459	5/15/2023	04:15 PM	61							
460	5/15/2023	04:30 PM	70							
461	5/15/2023	04:45 PM	60							
462	5/15/2023	05:00 PM	52							
463	5/15/2023	05:15 PM	58							
464	5/15/2023	05:30 PM	64							
465	5/15/2023	05:45 PM	69							
466	5/15/2023	06:00 PM	58							
467	5/15/2023	06:15 PM	45							
468	5/15/2023	06:30 PM	32							
469	5/15/2023	06:45 PM	38							
470	5/15/2023	07:00 PM	32							
471	5/15/2023	07:15 PM	47							
472	5/15/2023	07:30 PM	21							
473	5/15/2023	07:45 PM	31							
474	5/15/2023	08:00 PM	39							
475	5/15/2023	08:15 PM	31							
476	5/15/2023	08:30 PM	25							
477	5/15/2023	08:45 PM	23							
478	5/15/2023	09:00 PM	22							
479	5/15/2023	09:15 PM	12							
480	5/15/2023	09:30 PM	7							
481	5/15/2023	09:45 PM	8							
482	5/15/2023	10:00 PM	12							
483	5/15/2023	10:15 PM	5							
484	5/15/2023	10:30 PM	2							
485	5/15/2023	10:45 PM	6							
486	5/15/2023	11:00 PM	5							
487	5/15/2023	11:15 PM	3							
488	5/15/2023	11:30 PM	1							
489	5/15/2023	11:45 PM	6							
490	5/16/2023	12:00 AM	3							
491	5/16/2023	12:15 AM	2							
492	5/16/2023	12:30 AM	1							
493	5/16/2023	12:45 AM	2							
494	5/16/2023	01:00 AM	0							
495	5/16/2023	01:15 AM	2							
496	5/16/2023	01:30 AM	1							
497	5/16/2023	01:45 AM	0							
498	5/16/2023	02:00 AM	0							
499	5/16/2023	02:15 AM	0							

	A	B	C	D	E	F	G	H	I	J
500	5/16/2023	02:30 AM	2							
501	5/16/2023	02:45 AM	0							
502	5/16/2023	03:00 AM	1							
503	5/16/2023	03:15 AM	1							
504	5/16/2023	03:30 AM	0							
505	5/16/2023	03:45 AM	4							
506	5/16/2023	04:00 AM	1							
507	5/16/2023	04:15 AM	3							
508	5/16/2023	04:30 AM	2							
509	5/16/2023	04:45 AM	4							
510	5/16/2023	05:00 AM	2							
511	5/16/2023	05:15 AM	4							
512	5/16/2023	05:30 AM	4							
513	5/16/2023	05:45 AM	13							
514	5/16/2023	06:00 AM	17							
515	5/16/2023	06:15 AM	8							
516	5/16/2023	06:30 AM	14							
517	5/16/2023	06:45 AM	37							
518	5/16/2023	07:00 AM	40							
519	5/16/2023	07:15 AM	54							
520	5/16/2023	07:30 AM	61							
521	5/16/2023	07:45 AM	50							
522	5/16/2023	08:00 AM	42							
523	5/16/2023	08:15 AM	67							
524	5/16/2023	08:30 AM	53							
525	5/16/2023	08:45 AM	61							
526	5/16/2023	09:00 AM	52							
527	5/16/2023	09:15 AM	51							
528	5/16/2023	09:30 AM	28							
529	5/16/2023	09:45 AM	39							
530	5/16/2023	10:00 AM	30							
531	5/16/2023	10:15 AM	35							
532	5/16/2023	10:30 AM	26							
533	5/16/2023	10:45 AM	43							
534	5/16/2023	11:00 AM	29							
535	5/16/2023	11:15 AM	46							
536	5/16/2023	11:30 AM	30							
537	5/16/2023	11:45 AM	40							
538	5/16/2023	12:00 PM	40							
539	5/16/2023	12:15 PM	43							
540	5/16/2023	12:30 PM	40							
541	5/16/2023	12:45 PM	43							
542	5/16/2023	01:00 PM	44							
543	5/16/2023	01:15 PM	35							
544	5/16/2023	01:30 PM	37							
545	5/16/2023	01:45 PM	35							
546	5/16/2023	02:00 PM	42							
547	5/16/2023	02:15 PM	40							
548	5/16/2023	02:30 PM	58							
549	5/16/2023	02:45 PM	58							

	A	B	C	D	E	F	G	H	I	J
550	5/16/2023	03:00 PM	54							
551	5/16/2023	03:15 PM	44							
552	5/16/2023	03:30 PM	61							
553	5/16/2023	03:45 PM	46							
554	5/16/2023	04:00 PM	74							
555	5/16/2023	04:15 PM	54							
556	5/16/2023	04:30 PM	47							
557	5/16/2023	04:45 PM	55							
558	5/16/2023	05:00 PM	39							
559	5/16/2023	05:15 PM	76							
560	5/16/2023	05:30 PM	64							
561	5/16/2023	05:45 PM	59							
562	5/16/2023	06:00 PM	51							
563	5/16/2023	06:15 PM	58							
564	5/16/2023	06:30 PM	53							
565	5/16/2023	06:45 PM	42							
566	5/16/2023	07:00 PM	37							
567	5/16/2023	07:15 PM	47							
568	5/16/2023	07:30 PM	22							
569	5/16/2023	07:45 PM	34							
570	5/16/2023	08:00 PM	23							
571	5/16/2023	08:15 PM	29							
572	5/16/2023	08:30 PM	15							
573	5/16/2023	08:45 PM	27							
574	5/16/2023	09:00 PM	16							
575	5/16/2023	09:15 PM	12							
576	5/16/2023	09:30 PM	12							
577	5/16/2023	09:45 PM	6							
578	5/16/2023	10:00 PM	6							
579	5/16/2023	10:15 PM	5							
580	5/16/2023	10:30 PM	7							
581	5/16/2023	10:45 PM	1							
582	5/16/2023	11:00 PM	11							
583	5/16/2023	11:15 PM	3							
584	5/16/2023	11:30 PM	3							
585	5/16/2023	11:45 PM	3							
586	5/17/2023	12:00 AM	1							
587	5/17/2023	12:15 AM	4							
588	5/17/2023	12:30 AM	2							
589	5/17/2023	12:45 AM	0							
590	5/17/2023	01:00 AM	1							
591	5/17/2023	01:15 AM	0							
592	5/17/2023	01:30 AM	2							
593	5/17/2023	01:45 AM	1							
594	5/17/2023	02:00 AM	1							
595	5/17/2023	02:15 AM	1							
596	5/17/2023	02:30 AM	1							
597	5/17/2023	02:45 AM	0							
598	5/17/2023	03:00 AM	2							
599	5/17/2023	03:15 AM	1							

	A	B	C	D	E	F	G	H	I	J
600	5/17/2023	03:30 AM	1							
601	5/17/2023	03:45 AM	2							
602	5/17/2023	04:00 AM	2							
603	5/17/2023	04:15 AM	0							
604	5/17/2023	04:30 AM	2							
605	5/17/2023	04:45 AM	7							
606	5/17/2023	05:00 AM	3							
607	5/17/2023	05:15 AM	5							
608	5/17/2023	05:30 AM	12							
609	5/17/2023	05:45 AM	13							
610	5/17/2023	06:00 AM	14							
611	5/17/2023	06:15 AM	6							
612	5/17/2023	06:30 AM	24							
613	5/17/2023	06:45 AM	44							
614	5/17/2023	07:00 AM	28							
615	5/17/2023	07:15 AM	37							
616	5/17/2023	07:30 AM	59							
617	5/17/2023	07:45 AM	59							
618	5/17/2023	08:00 AM	36							
619	5/17/2023	08:15 AM	70							
620	5/17/2023	08:30 AM	40							
621	5/17/2023	08:45 AM	63							
622	5/17/2023	09:00 AM	40							
623	5/17/2023	09:15 AM	29							
624	5/17/2023	09:30 AM	23							
625	5/17/2023	09:45 AM	34							
626	5/17/2023	10:00 AM	33							
627	5/17/2023	10:15 AM	37							
628	5/17/2023	10:30 AM	29							
629	5/17/2023	10:45 AM	45							
630	5/17/2023	11:00 AM	41							
631	5/17/2023	11:15 AM	41							
632	5/17/2023	11:30 AM	33							
633	5/17/2023	11:45 AM	42							
634	5/17/2023	12:00 PM	44							
635	5/17/2023	12:15 PM	39							
636	5/17/2023	12:30 PM	41							
637	5/17/2023	12:45 PM	40							
638	5/17/2023	01:00 PM	39							
639	5/17/2023	01:15 PM	30							
640	5/17/2023	01:30 PM	43							
641	5/17/2023	01:45 PM	32							
642	5/17/2023	02:00 PM	48							
643	5/17/2023	02:15 PM	43							
644	5/17/2023	02:30 PM	54							
645	5/17/2023	02:45 PM	47							
646	5/17/2023	03:00 PM	49							
647	5/17/2023	03:15 PM	52							
648	5/17/2023	03:30 PM	43							
649	5/17/2023	03:45 PM	55							

	A	B	C	D	E	F	G	H	I	J
650	5/17/2023	04:00 PM	36							
651	5/17/2023	04:15 PM	56							
652	5/17/2023	04:30 PM	49							
653	5/17/2023	04:45 PM	57							
654	5/17/2023	05:00 PM	60							
655	5/17/2023	05:15 PM	55							
656	5/17/2023	05:30 PM	65							
657	5/17/2023	05:45 PM	61							
658	5/17/2023	06:00 PM	34							
659	5/17/2023	06:15 PM	43							
660	5/17/2023	06:30 PM	39							
661	5/17/2023	06:45 PM	37							
662	5/17/2023	07:00 PM	38							
663	5/17/2023	07:15 PM	32							
664	5/17/2023	07:30 PM	40							
665	5/17/2023	07:45 PM	46							
666	5/17/2023	08:00 PM	32							
667	5/17/2023	08:15 PM	25							
668	5/17/2023	08:30 PM	21							
669	5/17/2023	08:45 PM	17							
670	5/17/2023	09:00 PM	12							
671	5/17/2023	09:15 PM	16							
672	5/17/2023	09:30 PM	19							
673	5/17/2023	09:45 PM	20							
674	5/17/2023	10:00 PM	9							
675	5/17/2023	10:15 PM	6							
676	5/17/2023	10:30 PM	9							
677	5/17/2023	10:45 PM	4							
678	5/17/2023	11:00 PM	6							
679	5/17/2023	11:15 PM	3							
680	5/17/2023	11:30 PM	3							
681	5/17/2023	11:45 PM	2							
682	5/18/2023	12:00 AM	7							
683	5/18/2023	12:15 AM	2							
684	5/18/2023	12:30 AM	0							
685	5/18/2023	12:45 AM	3							
686	5/18/2023	01:00 AM	0							
687	5/18/2023	01:15 AM	1							
688	5/18/2023	01:30 AM	0							
689	5/18/2023	01:45 AM	2							
690	5/18/2023	02:00 AM	1							
691	5/18/2023	02:15 AM	1							
692	5/18/2023	02:30 AM	1							
693	5/18/2023	02:45 AM	1							
694	5/18/2023	03:00 AM	1							
695	5/18/2023	03:15 AM	1							
696	5/18/2023	03:30 AM	0							
697	5/18/2023	03:45 AM	2							
698	5/18/2023	04:00 AM	1							
699	5/18/2023	04:15 AM	0							

	A	B	C	D	E	F	G	H	I	J
700	5/18/2023	04:30 AM	1							
701	5/18/2023	04:45 AM	5							
702	5/18/2023	05:00 AM	5							
703	5/18/2023	05:15 AM	2							
704	5/18/2023	05:30 AM	7							
705	5/18/2023	05:45 AM	13							
706	5/18/2023	06:00 AM	16							
707	5/18/2023	06:15 AM	12							
708	5/18/2023	06:30 AM	18							
709	5/18/2023	06:45 AM	34							
710	5/18/2023	07:00 AM	39							
711	5/18/2023	07:15 AM	49							
712	5/18/2023	07:30 AM	57							
713	5/18/2023	07:45 AM	41							
714	5/18/2023	08:00 AM	55							
715	5/18/2023	08:15 AM	57							
716	5/18/2023	08:30 AM	45							
717	5/18/2023	08:45 AM	51							
718	5/18/2023	09:00 AM	29							
719	5/18/2023	09:15 AM	28							
720	5/18/2023	09:30 AM	30							
721	5/18/2023	09:45 AM	32							
722	5/18/2023	10:00 AM	23							
723	5/18/2023	10:15 AM	42							
724	5/18/2023	10:30 AM	28							
725	5/18/2023	10:45 AM	40							
726	5/18/2023	11:00 AM	28							
727	5/18/2023	11:15 AM	40							
728	5/18/2023	11:30 AM	39							
729	5/18/2023	11:45 AM	51							
730	5/18/2023	12:00 PM	50							
731	5/18/2023	12:15 PM	34							
732	5/18/2023	12:30 PM	36							
733	5/18/2023	12:45 PM	45							
734	5/18/2023	01:00 PM	39							
735	5/18/2023	01:15 PM	39							
736	5/18/2023	01:30 PM	29							
737	5/18/2023	01:45 PM	34							
738	5/18/2023	02:00 PM	42							
739	5/18/2023	02:15 PM	46							
740	5/18/2023	02:30 PM	46							
741	5/18/2023	02:45 PM	62							
742	5/18/2023	03:00 PM	56							
743	5/18/2023	03:15 PM	52							
744	5/18/2023	03:30 PM	54							
745	5/18/2023	03:45 PM	69							
746	5/18/2023	04:00 PM	40							
747	5/18/2023	04:15 PM	66							
748	5/18/2023	04:30 PM	80							
749	5/18/2023	04:45 PM	75							

	A	B	C	D	E	F	G	H	I	J
750	5/18/2023	05:00 PM	57							
751	5/18/2023	05:15 PM	76							
752	5/18/2023	05:30 PM	62							
753	5/18/2023	05:45 PM	82							
754	5/18/2023	06:00 PM	62							
755	5/18/2023	06:15 PM	37							
756	5/18/2023	06:30 PM	52							
757	5/18/2023	06:45 PM	37							
758	5/18/2023	07:00 PM	43							
759	5/18/2023	07:15 PM	44							
760	5/18/2023	07:30 PM	43							
761	5/18/2023	07:45 PM	26							
762	5/18/2023	08:00 PM	34							
763	5/18/2023	08:15 PM	25							
764	5/18/2023	08:30 PM	17							
765	5/18/2023	08:45 PM	24							
766	5/18/2023	09:00 PM	21							
767	5/18/2023	09:15 PM	13							
768	5/18/2023	09:30 PM	16							
769	5/18/2023	09:45 PM	9							
770	5/18/2023	10:00 PM	10							
771	5/18/2023	10:15 PM	7							
772	5/18/2023	10:30 PM	7							
773	5/18/2023	10:45 PM	8							
774	5/18/2023	11:00 PM	7							
775	5/18/2023	11:15 PM	5							
776	5/18/2023	11:30 PM	4							
777	5/18/2023	11:45 PM	2							

	A	B	C	D	E	F	G	H	I	J
1										
2	File Name: C:\Users\barri\OneDrive\Documents\TDBWSP\SYRACUSE\NYSTA DATA\BATCH 1\SYRACUSE NYSTA-ONONDAGA 1\1365-WB CHESTNUT.tf2									
3	Start Date: 5/11/2023									
4	Start Time: 12:00:00 AM									
5	Location 1: WB Chestnut St									
6	Location 2: at Allen Rd									
7										
8										
9	Date	Time	WB							
10	5/11/2023	12:00 AM	1							
11	5/11/2023	12:15 AM	0							
12	5/11/2023	12:30 AM	1							
13	5/11/2023	12:45 AM	1							
14	5/11/2023	01:00 AM	0							
15	5/11/2023	01:15 AM	0							
16	5/11/2023	01:30 AM	0							
17	5/11/2023	01:45 AM	1							
18	5/11/2023	02:00 AM	1							
19	5/11/2023	02:15 AM	1							
20	5/11/2023	02:30 AM	1							
21	5/11/2023	02:45 AM	0							
22	5/11/2023	03:00 AM	1							
23	5/11/2023	03:15 AM	1							
24	5/11/2023	03:30 AM	0							
25	5/11/2023	03:45 AM	2							
26	5/11/2023	04:00 AM	1							
27	5/11/2023	04:15 AM	0							
28	5/11/2023	04:30 AM	1							
29	5/11/2023	04:45 AM	7							
30	5/11/2023	05:00 AM	4							
31	5/11/2023	05:15 AM	2							
32	5/11/2023	05:30 AM	11							
33	5/11/2023	05:45 AM	9							
34	5/11/2023	06:00 AM	15							
35	5/11/2023	06:15 AM	13							
36	5/11/2023	06:30 AM	10							
37	5/11/2023	06:45 AM	23							
38	5/11/2023	07:00 AM	15							
39	5/11/2023	07:15 AM	23							
40	5/11/2023	07:30 AM	30							
41	5/11/2023	07:45 AM	36							
42	5/11/2023	08:00 AM	22							
43	5/11/2023	08:15 AM	31							
44	5/11/2023	08:30 AM	20							
45	5/11/2023	08:45 AM	31							
46	5/11/2023	09:00 AM	25							
47	5/11/2023	09:15 AM	15							
48	5/11/2023	09:30 AM	19							
49	5/11/2023	09:45 AM	33							

	A	B	C	D	E	F	G	H	I	J
50	5/11/2023	10:00 AM	17							
51	5/11/2023	10:15 AM	16							
52	5/11/2023	10:30 AM	24							
53	5/11/2023	10:45 AM	21							
54	5/11/2023	11:00 AM	17							
55	5/11/2023	11:15 AM	21							
56	5/11/2023	11:30 AM	18							
57	5/11/2023	11:45 AM	20							
58	5/11/2023	12:00 PM	23							
59	5/11/2023	12:15 PM	35							
60	5/11/2023	12:30 PM	22							
61	5/11/2023	12:45 PM	40							
62	5/11/2023	01:00 PM	22							
63	5/11/2023	01:15 PM	20							
64	5/11/2023	01:30 PM	25							
65	5/11/2023	01:45 PM	24							
66	5/11/2023	02:00 PM	22							
67	5/11/2023	02:15 PM	20							
68	5/11/2023	02:30 PM	22							
69	5/11/2023	02:45 PM	37							
70	5/11/2023	03:00 PM	23							
71	5/11/2023	03:15 PM	30							
72	5/11/2023	03:30 PM	44							
73	5/11/2023	03:45 PM	41							
74	5/11/2023	04:00 PM	30							
75	5/11/2023	04:15 PM	42							
76	5/11/2023	04:30 PM	42							
77	5/11/2023	04:45 PM	38							
78	5/11/2023	05:00 PM	39							
79	5/11/2023	05:15 PM	39							
80	5/11/2023	05:30 PM	23							
81	5/11/2023	05:45 PM	21							
82	5/11/2023	06:00 PM	20							
83	5/11/2023	06:15 PM	17							
84	5/11/2023	06:30 PM	24							
85	5/11/2023	06:45 PM	29							
86	5/11/2023	07:00 PM	31							
87	5/11/2023	07:15 PM	17							
88	5/11/2023	07:30 PM	21							
89	5/11/2023	07:45 PM	16							
90	5/11/2023	08:00 PM	10							
91	5/11/2023	08:15 PM	25							
92	5/11/2023	08:30 PM	16							
93	5/11/2023	08:45 PM	12							
94	5/11/2023	09:00 PM	10							
95	5/11/2023	09:15 PM	10							
96	5/11/2023	09:30 PM	6							
97	5/11/2023	09:45 PM	6							
98	5/11/2023	10:00 PM	2							
99	5/11/2023	10:15 PM	4							

	A	B	C	D	E	F	G	H	I	J
100	5/11/2023	10:30 PM	2							
101	5/11/2023	10:45 PM	1							
102	5/11/2023	11:00 PM	5							
103	5/11/2023	11:15 PM	5							
104	5/11/2023	11:30 PM	3							
105	5/11/2023	11:45 PM	1							
106	5/12/2023	12:00 AM	3							
107	5/12/2023	12:15 AM	2							
108	5/12/2023	12:30 AM	0							
109	5/12/2023	12:45 AM	1							
110	5/12/2023	01:00 AM	0							
111	5/12/2023	01:15 AM	0							
112	5/12/2023	01:30 AM	0							
113	5/12/2023	01:45 AM	0							
114	5/12/2023	02:00 AM	2							
115	5/12/2023	02:15 AM	0							
116	5/12/2023	02:30 AM	0							
117	5/12/2023	02:45 AM	0							
118	5/12/2023	03:00 AM	1							
119	5/12/2023	03:15 AM	1							
120	5/12/2023	03:30 AM	1							
121	5/12/2023	03:45 AM	1							
122	5/12/2023	04:00 AM	0							
123	5/12/2023	04:15 AM	3							
124	5/12/2023	04:30 AM	2							
125	5/12/2023	04:45 AM	6							
126	5/12/2023	05:00 AM	4							
127	5/12/2023	05:15 AM	1							
128	5/12/2023	05:30 AM	12							
129	5/12/2023	05:45 AM	8							
130	5/12/2023	06:00 AM	7							
131	5/12/2023	06:15 AM	13							
132	5/12/2023	06:30 AM	16							
133	5/12/2023	06:45 AM	22							
134	5/12/2023	07:00 AM	14							
135	5/12/2023	07:15 AM	16							
136	5/12/2023	07:30 AM	26							
137	5/12/2023	07:45 AM	38							
138	5/12/2023	08:00 AM	30							
139	5/12/2023	08:15 AM	31							
140	5/12/2023	08:30 AM	30							
141	5/12/2023	08:45 AM	30							
142	5/12/2023	09:00 AM	22							
143	5/12/2023	09:15 AM	20							
144	5/12/2023	09:30 AM	21							
145	5/12/2023	09:45 AM	23							
146	5/12/2023	10:00 AM	22							
147	5/12/2023	10:15 AM	19							
148	5/12/2023	10:30 AM	36							
149	5/12/2023	10:45 AM	22							

	A	B	C	D	E	F	G	H	I	J
150	5/12/2023	11:00 AM	29							
151	5/12/2023	11:15 AM	26							
152	5/12/2023	11:30 AM	24							
153	5/12/2023	11:45 AM	37							
154	5/12/2023	12:00 PM	29							
155	5/12/2023	12:15 PM	21							
156	5/12/2023	12:30 PM	32							
157	5/12/2023	12:45 PM	30							
158	5/12/2023	01:00 PM	27							
159	5/12/2023	01:15 PM	22							
160	5/12/2023	01:30 PM	30							
161	5/12/2023	01:45 PM	33							
162	5/12/2023	02:00 PM	25							
163	5/12/2023	02:15 PM	32							
164	5/12/2023	02:30 PM	34							
165	5/12/2023	02:45 PM	31							
166	5/12/2023	03:00 PM	33							
167	5/12/2023	03:15 PM	27							
168	5/12/2023	03:30 PM	34							
169	5/12/2023	03:45 PM	39							
170	5/12/2023	04:00 PM	29							
171	5/12/2023	04:15 PM	33							
172	5/12/2023	04:30 PM	31							
173	5/12/2023	04:45 PM	50							
174	5/12/2023	05:00 PM	35							
175	5/12/2023	05:15 PM	41							
176	5/12/2023	05:30 PM	35							
177	5/12/2023	05:45 PM	27							
178	5/12/2023	06:00 PM	30							
179	5/12/2023	06:15 PM	25							
180	5/12/2023	06:30 PM	27							
181	5/12/2023	06:45 PM	15							
182	5/12/2023	07:00 PM	19							
183	5/12/2023	07:15 PM	21							
184	5/12/2023	07:30 PM	13							
185	5/12/2023	07:45 PM	21							
186	5/12/2023	08:00 PM	18							
187	5/12/2023	08:15 PM	20							
188	5/12/2023	08:30 PM	20							
189	5/12/2023	08:45 PM	13							
190	5/12/2023	09:00 PM	11							
191	5/12/2023	09:15 PM	9							
192	5/12/2023	09:30 PM	11							
193	5/12/2023	09:45 PM	7							
194	5/12/2023	10:00 PM	14							
195	5/12/2023	10:15 PM	3							
196	5/12/2023	10:30 PM	3							
197	5/12/2023	10:45 PM	5							
198	5/12/2023	11:00 PM	0							
199	5/12/2023	11:15 PM	3							

	A	B	C	D	E	F	G	H	I	J
200	5/12/2023	11:30 PM	0							
201	5/12/2023	11:45 PM	6							
202	5/13/2023	12:00 AM	4							
203	5/13/2023	12:15 AM	4							
204	5/13/2023	12:30 AM	4							
205	5/13/2023	12:45 AM	4							
206	5/13/2023	01:00 AM	1							
207	5/13/2023	01:15 AM	1							
208	5/13/2023	01:30 AM	0							
209	5/13/2023	01:45 AM	0							
210	5/13/2023	02:00 AM	3							
211	5/13/2023	02:15 AM	0							
212	5/13/2023	02:30 AM	1							
213	5/13/2023	02:45 AM	0							
214	5/13/2023	03:00 AM	2							
215	5/13/2023	03:15 AM	0							
216	5/13/2023	03:30 AM	1							
217	5/13/2023	03:45 AM	0							
218	5/13/2023	04:00 AM	0							
219	5/13/2023	04:15 AM	1							
220	5/13/2023	04:30 AM	1							
221	5/13/2023	04:45 AM	1							
222	5/13/2023	05:00 AM	2							
223	5/13/2023	05:15 AM	2							
224	5/13/2023	05:30 AM	1							
225	5/13/2023	05:45 AM	8							
226	5/13/2023	06:00 AM	1							
227	5/13/2023	06:15 AM	2							
228	5/13/2023	06:30 AM	5							
229	5/13/2023	06:45 AM	7							
230	5/13/2023	07:00 AM	7							
231	5/13/2023	07:15 AM	9							
232	5/13/2023	07:30 AM	20							
233	5/13/2023	07:45 AM	15							
234	5/13/2023	08:00 AM	5							
235	5/13/2023	08:15 AM	9							
236	5/13/2023	08:30 AM	18							
237	5/13/2023	08:45 AM	23							
238	5/13/2023	09:00 AM	16							
239	5/13/2023	09:15 AM	25							
240	5/13/2023	09:30 AM	18							
241	5/13/2023	09:45 AM	24							
242	5/13/2023	10:00 AM	26							
243	5/13/2023	10:15 AM	21							
244	5/13/2023	10:30 AM	30							
245	5/13/2023	10:45 AM	28							
246	5/13/2023	11:00 AM	27							
247	5/13/2023	11:15 AM	23							
248	5/13/2023	11:30 AM	24							
249	5/13/2023	11:45 AM	37							

	A	B	C	D	E	F	G	H	I	J
250	5/13/2023	12:00 PM	24							
251	5/13/2023	12:15 PM	26							
252	5/13/2023	12:30 PM	26							
253	5/13/2023	12:45 PM	18							
254	5/13/2023	01:00 PM	42							
255	5/13/2023	01:15 PM	27							
256	5/13/2023	01:30 PM	23							
257	5/13/2023	01:45 PM	27							
258	5/13/2023	02:00 PM	25							
259	5/13/2023	02:15 PM	21							
260	5/13/2023	02:30 PM	26							
261	5/13/2023	02:45 PM	32							
262	5/13/2023	03:00 PM	25							
263	5/13/2023	03:15 PM	17							
264	5/13/2023	03:30 PM	27							
265	5/13/2023	03:45 PM	24							
266	5/13/2023	04:00 PM	18							
267	5/13/2023	04:15 PM	17							
268	5/13/2023	04:30 PM	21							
269	5/13/2023	04:45 PM	32							
270	5/13/2023	05:00 PM	13							
271	5/13/2023	05:15 PM	26							
272	5/13/2023	05:30 PM	20							
273	5/13/2023	05:45 PM	15							
274	5/13/2023	06:00 PM	17							
275	5/13/2023	06:15 PM	12							
276	5/13/2023	06:30 PM	29							
277	5/13/2023	06:45 PM	19							
278	5/13/2023	07:00 PM	13							
279	5/13/2023	07:15 PM	13							
280	5/13/2023	07:30 PM	16							
281	5/13/2023	07:45 PM	14							
282	5/13/2023	08:00 PM	13							
283	5/13/2023	08:15 PM	14							
284	5/13/2023	08:30 PM	12							
285	5/13/2023	08:45 PM	12							
286	5/13/2023	09:00 PM	2							
287	5/13/2023	09:15 PM	8							
288	5/13/2023	09:30 PM	4							
289	5/13/2023	09:45 PM	5							
290	5/13/2023	10:00 PM	10							
291	5/13/2023	10:15 PM	9							
292	5/13/2023	10:30 PM	3							
293	5/13/2023	10:45 PM	5							
294	5/13/2023	11:00 PM	3							
295	5/13/2023	11:15 PM	3							
296	5/13/2023	11:30 PM	2							
297	5/13/2023	11:45 PM	6							
298	5/14/2023	12:00 AM	1							
299	5/14/2023	12:15 AM	2							

	A	B	C	D	E	F	G	H	I	J
300	5/14/2023	12:30 AM	4							
301	5/14/2023	12:45 AM	1							
302	5/14/2023	01:00 AM	1							
303	5/14/2023	01:15 AM	2							
304	5/14/2023	01:30 AM	3							
305	5/14/2023	01:45 AM	1							
306	5/14/2023	02:00 AM	3							
307	5/14/2023	02:15 AM	0							
308	5/14/2023	02:30 AM	1							
309	5/14/2023	02:45 AM	0							
310	5/14/2023	03:00 AM	0							
311	5/14/2023	03:15 AM	0							
312	5/14/2023	03:30 AM	0							
313	5/14/2023	03:45 AM	3							
314	5/14/2023	04:00 AM	0							
315	5/14/2023	04:15 AM	0							
316	5/14/2023	04:30 AM	2							
317	5/14/2023	04:45 AM	0							
318	5/14/2023	05:00 AM	1							
319	5/14/2023	05:15 AM	0							
320	5/14/2023	05:30 AM	1							
321	5/14/2023	05:45 AM	3							
322	5/14/2023	06:00 AM	5							
323	5/14/2023	06:15 AM	3							
324	5/14/2023	06:30 AM	5							
325	5/14/2023	06:45 AM	4							
326	5/14/2023	07:00 AM	1							
327	5/14/2023	07:15 AM	5							
328	5/14/2023	07:30 AM	14							
329	5/14/2023	07:45 AM	12							
330	5/14/2023	08:00 AM	11							
331	5/14/2023	08:15 AM	11							
332	5/14/2023	08:30 AM	16							
333	5/14/2023	08:45 AM	22							
334	5/14/2023	09:00 AM	18							
335	5/14/2023	09:15 AM	14							
336	5/14/2023	09:30 AM	27							
337	5/14/2023	09:45 AM	25							
338	5/14/2023	10:00 AM	32							
339	5/14/2023	10:15 AM	21							
340	5/14/2023	10:30 AM	17							
341	5/14/2023	10:45 AM	28							
342	5/14/2023	11:00 AM	26							
343	5/14/2023	11:15 AM	32							
344	5/14/2023	11:30 AM	30							
345	5/14/2023	11:45 AM	32							
346	5/14/2023	12:00 PM	21							
347	5/14/2023	12:15 PM	27							
348	5/14/2023	12:30 PM	26							
349	5/14/2023	12:45 PM	19							

	A	B	C	D	E	F	G	H	I	J
350	5/14/2023	01:00 PM	22							
351	5/14/2023	01:15 PM	19							
352	5/14/2023	01:30 PM	16							
353	5/14/2023	01:45 PM	28							
354	5/14/2023	02:00 PM	13							
355	5/14/2023	02:15 PM	33							
356	5/14/2023	02:30 PM	16							
357	5/14/2023	02:45 PM	15							
358	5/14/2023	03:00 PM	28							
359	5/14/2023	03:15 PM	16							
360	5/14/2023	03:30 PM	24							
361	5/14/2023	03:45 PM	22							
362	5/14/2023	04:00 PM	21							
363	5/14/2023	04:15 PM	23							
364	5/14/2023	04:30 PM	32							
365	5/14/2023	04:45 PM	22							
366	5/14/2023	05:00 PM	27							
367	5/14/2023	05:15 PM	21							
368	5/14/2023	05:30 PM	22							
369	5/14/2023	05:45 PM	17							
370	5/14/2023	06:00 PM	18							
371	5/14/2023	06:15 PM	24							
372	5/14/2023	06:30 PM	12							
373	5/14/2023	06:45 PM	16							
374	5/14/2023	07:00 PM	19							
375	5/14/2023	07:15 PM	17							
376	5/14/2023	07:30 PM	14							
377	5/14/2023	07:45 PM	13							
378	5/14/2023	08:00 PM	12							
379	5/14/2023	08:15 PM	13							
380	5/14/2023	08:30 PM	10							
381	5/14/2023	08:45 PM	13							
382	5/14/2023	09:00 PM	14							
383	5/14/2023	09:15 PM	11							
384	5/14/2023	09:30 PM	6							
385	5/14/2023	09:45 PM	6							
386	5/14/2023	10:00 PM	6							
387	5/14/2023	10:15 PM	2							
388	5/14/2023	10:30 PM	5							
389	5/14/2023	10:45 PM	4							
390	5/14/2023	11:00 PM	3							
391	5/14/2023	11:15 PM	2							
392	5/14/2023	11:30 PM	3							
393	5/14/2023	11:45 PM	1							
394	5/15/2023	12:00 AM	0							
395	5/15/2023	12:15 AM	0							
396	5/15/2023	12:30 AM	1							
397	5/15/2023	12:45 AM	0							
398	5/15/2023	01:00 AM	0							
399	5/15/2023	01:15 AM	0							

	A	B	C	D	E	F	G	H	I	J
400	5/15/2023	01:30 AM	0							
401	5/15/2023	01:45 AM	0							
402	5/15/2023	02:00 AM	0							
403	5/15/2023	02:15 AM	1							
404	5/15/2023	02:30 AM	2							
405	5/15/2023	02:45 AM	0							
406	5/15/2023	03:00 AM	0							
407	5/15/2023	03:15 AM	1							
408	5/15/2023	03:30 AM	2							
409	5/15/2023	03:45 AM	0							
410	5/15/2023	04:00 AM	0							
411	5/15/2023	04:15 AM	1							
412	5/15/2023	04:30 AM	2							
413	5/15/2023	04:45 AM	1							
414	5/15/2023	05:00 AM	3							
415	5/15/2023	05:15 AM	8							
416	5/15/2023	05:30 AM	4							
417	5/15/2023	05:45 AM	11							
418	5/15/2023	06:00 AM	18							
419	5/15/2023	06:15 AM	6							
420	5/15/2023	06:30 AM	14							
421	5/15/2023	06:45 AM	21							
422	5/15/2023	07:00 AM	18							
423	5/15/2023	07:15 AM	22							
424	5/15/2023	07:30 AM	38							
425	5/15/2023	07:45 AM	39							
426	5/15/2023	08:00 AM	28							
427	5/15/2023	08:15 AM	27							
428	5/15/2023	08:30 AM	33							
429	5/15/2023	08:45 AM	22							
430	5/15/2023	09:00 AM	31							
431	5/15/2023	09:15 AM	18							
432	5/15/2023	09:30 AM	22							
433	5/15/2023	09:45 AM	16							
434	5/15/2023	10:00 AM	11							
435	5/15/2023	10:15 AM	18							
436	5/15/2023	10:30 AM	30							
437	5/15/2023	10:45 AM	17							
438	5/15/2023	11:00 AM	30							
439	5/15/2023	11:15 AM	19							
440	5/15/2023	11:30 AM	23							
441	5/15/2023	11:45 AM	20							
442	5/15/2023	12:00 PM	23							
443	5/15/2023	12:15 PM	21							
444	5/15/2023	12:30 PM	17							
445	5/15/2023	12:45 PM	25							
446	5/15/2023	01:00 PM	24							
447	5/15/2023	01:15 PM	21							
448	5/15/2023	01:30 PM	20							
449	5/15/2023	01:45 PM	15							

	A	B	C	D	E	F	G	H	I	J
450	5/15/2023	02:00 PM	25							
451	5/15/2023	02:15 PM	36							
452	5/15/2023	02:30 PM	35							
453	5/15/2023	02:45 PM	25							
454	5/15/2023	03:00 PM	29							
455	5/15/2023	03:15 PM	30							
456	5/15/2023	03:30 PM	40							
457	5/15/2023	03:45 PM	34							
458	5/15/2023	04:00 PM	34							
459	5/15/2023	04:15 PM	46							
460	5/15/2023	04:30 PM	34							
461	5/15/2023	04:45 PM	25							
462	5/15/2023	05:00 PM	34							
463	5/15/2023	05:15 PM	39							
464	5/15/2023	05:30 PM	31							
465	5/15/2023	05:45 PM	20							
466	5/15/2023	06:00 PM	27							
467	5/15/2023	06:15 PM	25							
468	5/15/2023	06:30 PM	11							
469	5/15/2023	06:45 PM	28							
470	5/15/2023	07:00 PM	39							
471	5/15/2023	07:15 PM	19							
472	5/15/2023	07:30 PM	17							
473	5/15/2023	07:45 PM	9							
474	5/15/2023	08:00 PM	13							
475	5/15/2023	08:15 PM	15							
476	5/15/2023	08:30 PM	14							
477	5/15/2023	08:45 PM	6							
478	5/15/2023	09:00 PM	13							
479	5/15/2023	09:15 PM	7							
480	5/15/2023	09:30 PM	7							
481	5/15/2023	09:45 PM	10							
482	5/15/2023	10:00 PM	0							
483	5/15/2023	10:15 PM	4							
484	5/15/2023	10:30 PM	9							
485	5/15/2023	10:45 PM	1							
486	5/15/2023	11:00 PM	2							
487	5/15/2023	11:15 PM	1							
488	5/15/2023	11:30 PM	1							
489	5/15/2023	11:45 PM	3							
490	5/16/2023	12:00 AM	0							
491	5/16/2023	12:15 AM	0							
492	5/16/2023	12:30 AM	1							
493	5/16/2023	12:45 AM	1							
494	5/16/2023	01:00 AM	0							
495	5/16/2023	01:15 AM	0							
496	5/16/2023	01:30 AM	0							
497	5/16/2023	01:45 AM	0							
498	5/16/2023	02:00 AM	1							
499	5/16/2023	02:15 AM	0							

	A	B	C	D	E	F	G	H	I	J
500	5/16/2023	02:30 AM	0							
501	5/16/2023	02:45 AM	0							
502	5/16/2023	03:00 AM	1							
503	5/16/2023	03:15 AM	1							
504	5/16/2023	03:30 AM	1							
505	5/16/2023	03:45 AM	1							
506	5/16/2023	04:00 AM	0							
507	5/16/2023	04:15 AM	1							
508	5/16/2023	04:30 AM	1							
509	5/16/2023	04:45 AM	2							
510	5/16/2023	05:00 AM	4							
511	5/16/2023	05:15 AM	7							
512	5/16/2023	05:30 AM	6							
513	5/16/2023	05:45 AM	11							
514	5/16/2023	06:00 AM	15							
515	5/16/2023	06:15 AM	12							
516	5/16/2023	06:30 AM	11							
517	5/16/2023	06:45 AM	23							
518	5/16/2023	07:00 AM	17							
519	5/16/2023	07:15 AM	23							
520	5/16/2023	07:30 AM	39							
521	5/16/2023	07:45 AM	39							
522	5/16/2023	08:00 AM	24							
523	5/16/2023	08:15 AM	29							
524	5/16/2023	08:30 AM	23							
525	5/16/2023	08:45 AM	23							
526	5/16/2023	09:00 AM	23							
527	5/16/2023	09:15 AM	13							
528	5/16/2023	09:30 AM	16							
529	5/16/2023	09:45 AM	17							
530	5/16/2023	10:00 AM	12							
531	5/16/2023	10:15 AM	15							
532	5/16/2023	10:30 AM	11							
533	5/16/2023	10:45 AM	33							
534	5/16/2023	11:00 AM	16							
535	5/16/2023	11:15 AM	33							
536	5/16/2023	11:30 AM	25							
537	5/16/2023	11:45 AM	26							
538	5/16/2023	12:00 PM	32							
539	5/16/2023	12:15 PM	16							
540	5/16/2023	12:30 PM	32							
541	5/16/2023	12:45 PM	26							
542	5/16/2023	01:00 PM	18							
543	5/16/2023	01:15 PM	17							
544	5/16/2023	01:30 PM	18							
545	5/16/2023	01:45 PM	20							
546	5/16/2023	02:00 PM	24							
547	5/16/2023	02:15 PM	23							
548	5/16/2023	02:30 PM	34							
549	5/16/2023	02:45 PM	21							

	A	B	C	D	E	F	G	H	I	J
550	5/16/2023	03:00 PM	42							
551	5/16/2023	03:15 PM	25							
552	5/16/2023	03:30 PM	30							
553	5/16/2023	03:45 PM	38							
554	5/16/2023	04:00 PM	36							
555	5/16/2023	04:15 PM	28							
556	5/16/2023	04:30 PM	41							
557	5/16/2023	04:45 PM	40							
558	5/16/2023	05:00 PM	38							
559	5/16/2023	05:15 PM	39							
560	5/16/2023	05:30 PM	41							
561	5/16/2023	05:45 PM	29							
562	5/16/2023	06:00 PM	26							
563	5/16/2023	06:15 PM	20							
564	5/16/2023	06:30 PM	22							
565	5/16/2023	06:45 PM	24							
566	5/16/2023	07:00 PM	16							
567	5/16/2023	07:15 PM	13							
568	5/16/2023	07:30 PM	17							
569	5/16/2023	07:45 PM	8							
570	5/16/2023	08:00 PM	11							
571	5/16/2023	08:15 PM	11							
572	5/16/2023	08:30 PM	16							
573	5/16/2023	08:45 PM	15							
574	5/16/2023	09:00 PM	9							
575	5/16/2023	09:15 PM	19							
576	5/16/2023	09:30 PM	4							
577	5/16/2023	09:45 PM	9							
578	5/16/2023	10:00 PM	6							
579	5/16/2023	10:15 PM	2							
580	5/16/2023	10:30 PM	3							
581	5/16/2023	10:45 PM	3							
582	5/16/2023	11:00 PM	2							
583	5/16/2023	11:15 PM	0							
584	5/16/2023	11:30 PM	3							
585	5/16/2023	11:45 PM	0							
586	5/17/2023	12:00 AM	2							
587	5/17/2023	12:15 AM	1							
588	5/17/2023	12:30 AM	2							
589	5/17/2023	12:45 AM	2							
590	5/17/2023	01:00 AM	0							
591	5/17/2023	01:15 AM	0							
592	5/17/2023	01:30 AM	0							
593	5/17/2023	01:45 AM	0							
594	5/17/2023	02:00 AM	0							
595	5/17/2023	02:15 AM	1							
596	5/17/2023	02:30 AM	0							
597	5/17/2023	02:45 AM	1							
598	5/17/2023	03:00 AM	2							
599	5/17/2023	03:15 AM	0							

	A	B	C	D	E	F	G	H	I	J
600	5/17/2023	03:30 AM	2							
601	5/17/2023	03:45 AM	0							
602	5/17/2023	04:00 AM	0							
603	5/17/2023	04:15 AM	2							
604	5/17/2023	04:30 AM	2							
605	5/17/2023	04:45 AM	1							
606	5/17/2023	05:00 AM	4							
607	5/17/2023	05:15 AM	4							
608	5/17/2023	05:30 AM	6							
609	5/17/2023	05:45 AM	10							
610	5/17/2023	06:00 AM	9							
611	5/17/2023	06:15 AM	14							
612	5/17/2023	06:30 AM	17							
613	5/17/2023	06:45 AM	19							
614	5/17/2023	07:00 AM	17							
615	5/17/2023	07:15 AM	29							
616	5/17/2023	07:30 AM	24							
617	5/17/2023	07:45 AM	38							
618	5/17/2023	08:00 AM	30							
619	5/17/2023	08:15 AM	27							
620	5/17/2023	08:30 AM	24							
621	5/17/2023	08:45 AM	28							
622	5/17/2023	09:00 AM	24							
623	5/17/2023	09:15 AM	21							
624	5/17/2023	09:30 AM	19							
625	5/17/2023	09:45 AM	21							
626	5/17/2023	10:00 AM	19							
627	5/17/2023	10:15 AM	16							
628	5/17/2023	10:30 AM	13							
629	5/17/2023	10:45 AM	21							
630	5/17/2023	11:00 AM	23							
631	5/17/2023	11:15 AM	19							
632	5/17/2023	11:30 AM	21							
633	5/17/2023	11:45 AM	18							
634	5/17/2023	12:00 PM	27							
635	5/17/2023	12:15 PM	20							
636	5/17/2023	12:30 PM	28							
637	5/17/2023	12:45 PM	18							
638	5/17/2023	01:00 PM	11							
639	5/17/2023	01:15 PM	16							
640	5/17/2023	01:30 PM	21							
641	5/17/2023	01:45 PM	26							
642	5/17/2023	02:00 PM	19							
643	5/17/2023	02:15 PM	22							
644	5/17/2023	02:30 PM	30							
645	5/17/2023	02:45 PM	34							
646	5/17/2023	03:00 PM	32							
647	5/17/2023	03:15 PM	29							
648	5/17/2023	03:30 PM	32							
649	5/17/2023	03:45 PM	38							

	A	B	C	D	E	F	G	H	I	J
650	5/17/2023	04:00 PM	40							
651	5/17/2023	04:15 PM	40							
652	5/17/2023	04:30 PM	31							
653	5/17/2023	04:45 PM	36							
654	5/17/2023	05:00 PM	33							
655	5/17/2023	05:15 PM	48							
656	5/17/2023	05:30 PM	40							
657	5/17/2023	05:45 PM	26							
658	5/17/2023	06:00 PM	26							
659	5/17/2023	06:15 PM	22							
660	5/17/2023	06:30 PM	20							
661	5/17/2023	06:45 PM	28							
662	5/17/2023	07:00 PM	14							
663	5/17/2023	07:15 PM	18							
664	5/17/2023	07:30 PM	21							
665	5/17/2023	07:45 PM	7							
666	5/17/2023	08:00 PM	17							
667	5/17/2023	08:15 PM	14							
668	5/17/2023	08:30 PM	13							
669	5/17/2023	08:45 PM	10							
670	5/17/2023	09:00 PM	5							
671	5/17/2023	09:15 PM	4							
672	5/17/2023	09:30 PM	6							
673	5/17/2023	09:45 PM	5							
674	5/17/2023	10:00 PM	4							
675	5/17/2023	10:15 PM	4							
676	5/17/2023	10:30 PM	6							
677	5/17/2023	10:45 PM	2							
678	5/17/2023	11:00 PM	2							
679	5/17/2023	11:15 PM	1							
680	5/17/2023	11:30 PM	4							
681	5/17/2023	11:45 PM	2							
682	5/18/2023	12:00 AM	3							
683	5/18/2023	12:15 AM	0							
684	5/18/2023	12:30 AM	0							
685	5/18/2023	12:45 AM	0							
686	5/18/2023	01:00 AM	1							
687	5/18/2023	01:15 AM	0							
688	5/18/2023	01:30 AM	1							
689	5/18/2023	01:45 AM	2							
690	5/18/2023	02:00 AM	2							
691	5/18/2023	02:15 AM	0							
692	5/18/2023	02:30 AM	0							
693	5/18/2023	02:45 AM	2							
694	5/18/2023	03:00 AM	2							
695	5/18/2023	03:15 AM	1							
696	5/18/2023	03:30 AM	2							
697	5/18/2023	03:45 AM	0							
698	5/18/2023	04:00 AM	0							
699	5/18/2023	04:15 AM	1							

	A	B	C	D	E	F	G	H	I	J
700	5/18/2023	04:30 AM	2							
701	5/18/2023	04:45 AM	2							
702	5/18/2023	05:00 AM	6							
703	5/18/2023	05:15 AM	6							
704	5/18/2023	05:30 AM	5							
705	5/18/2023	05:45 AM	4							
706	5/18/2023	06:00 AM	11							
707	5/18/2023	06:15 AM	9							
708	5/18/2023	06:30 AM	9							
709	5/18/2023	06:45 AM	23							
710	5/18/2023	07:00 AM	16							
711	5/18/2023	07:15 AM	26							
712	5/18/2023	07:30 AM	29							
713	5/18/2023	07:45 AM	36							
714	5/18/2023	08:00 AM	25							
715	5/18/2023	08:15 AM	29							
716	5/18/2023	08:30 AM	26							
717	5/18/2023	08:45 AM	22							
718	5/18/2023	09:00 AM	26							
719	5/18/2023	09:15 AM	8							
720	5/18/2023	09:30 AM	28							
721	5/18/2023	09:45 AM	26							
722	5/18/2023	10:00 AM	24							
723	5/18/2023	10:15 AM	12							
724	5/18/2023	10:30 AM	21							
725	5/18/2023	10:45 AM	17							
726	5/18/2023	11:00 AM	21							
727	5/18/2023	11:15 AM	27							
728	5/18/2023	11:30 AM	25							
729	5/18/2023	11:45 AM	17							
730	5/18/2023	12:00 PM	18							
731	5/18/2023	12:15 PM	21							
732	5/18/2023	12:30 PM	26							
733	5/18/2023	12:45 PM	26							
734	5/18/2023	01:00 PM	25							
735	5/18/2023	01:15 PM	16							
736	5/18/2023	01:30 PM	23							
737	5/18/2023	01:45 PM	23							
738	5/18/2023	02:00 PM	20							
739	5/18/2023	02:15 PM	24							
740	5/18/2023	02:30 PM	33							
741	5/18/2023	02:45 PM	32							
742	5/18/2023	03:00 PM	37							
743	5/18/2023	03:15 PM	40							
744	5/18/2023	03:30 PM	41							
745	5/18/2023	03:45 PM	50							
746	5/18/2023	04:00 PM	31							
747	5/18/2023	04:15 PM	42							
748	5/18/2023	04:30 PM	29							
749	5/18/2023	04:45 PM	44							

	A	B	C	D	E	F	G	H	I	J
750	5/18/2023	05:00 PM	38							
751	5/18/2023	05:15 PM	40							
752	5/18/2023	05:30 PM	37							
753	5/18/2023	05:45 PM	33							
754	5/18/2023	06:00 PM	20							
755	5/18/2023	06:15 PM	20							
756	5/18/2023	06:30 PM	22							
757	5/18/2023	06:45 PM	20							
758	5/18/2023	07:00 PM	16							
759	5/18/2023	07:15 PM	25							
760	5/18/2023	07:30 PM	15							
761	5/18/2023	07:45 PM	25							
762	5/18/2023	08:00 PM	10							
763	5/18/2023	08:15 PM	14							
764	5/18/2023	08:30 PM	12							
765	5/18/2023	08:45 PM	11							
766	5/18/2023	09:00 PM	8							
767	5/18/2023	09:15 PM	8							
768	5/18/2023	09:30 PM	13							
769	5/18/2023	09:45 PM	4							
770	5/18/2023	10:00 PM	2							
771	5/18/2023	10:15 PM	9							
772	5/18/2023	10:30 PM	2							
773	5/18/2023	10:45 PM	7							
774	5/18/2023	11:00 PM	5							
775	5/18/2023	11:15 PM	1							
776	5/18/2023	11:30 PM	4							
777	5/18/2023	11:45 PM	2							

	A	B	C	D	E	F	G	H	I	J
1										
2	File Name: C:\Users\barri\OneDrive\Documents\TDB\WSP\SYRACUSE\DATA\BATCH 4\SYRACUSE BATCH 4 ATRs\ATR 1005.tf2									
3	Start Date: 4/14/2023									
4	Start Time: 12:00:00 AM									
5	Location 1: I-81 SB offramp									
6	Location 2: at Hwy 31									
7										
8										
9	Date	Time	SB							
10	4/14/2023	12:00 AM	4							
11	4/14/2023	12:15 AM	2							
12	4/14/2023	12:30 AM	1							
13	4/14/2023	12:45 AM	1							
14	4/14/2023	01:00 AM	1							
15	4/14/2023	01:15 AM	1							
16	4/14/2023	01:30 AM	1							
17	4/14/2023	01:45 AM	3							
18	4/14/2023	02:00 AM	2							
19	4/14/2023	02:15 AM	3							
20	4/14/2023	02:30 AM	5							
21	4/14/2023	02:45 AM	1							
22	4/14/2023	03:00 AM	6							
23	4/14/2023	03:15 AM	3							
24	4/14/2023	03:30 AM	1							
25	4/14/2023	03:45 AM	4							
26	4/14/2023	04:00 AM	2							
27	4/14/2023	04:15 AM	12							
28	4/14/2023	04:30 AM	18							
29	4/14/2023	04:45 AM	16							
30	4/14/2023	05:00 AM	11							
31	4/14/2023	05:15 AM	24							
32	4/14/2023	05:30 AM	22							
33	4/14/2023	05:45 AM	42							
34	4/14/2023	06:00 AM	24							
35	4/14/2023	06:15 AM	47							
36	4/14/2023	06:30 AM	54							
37	4/14/2023	06:45 AM	50							
38	4/14/2023	07:00 AM	76							
39	4/14/2023	07:15 AM	62							
40	4/14/2023	07:30 AM	88							
41	4/14/2023	07:45 AM	89							
42	4/14/2023	08:00 AM	52							
43	4/14/2023	08:15 AM	70							
44	4/14/2023	08:30 AM	52							
45	4/14/2023	08:45 AM	60							
46	4/14/2023	09:00 AM	76							
47	4/14/2023	09:15 AM	68							
48	4/14/2023	09:30 AM	70							
49	4/14/2023	09:45 AM	86							

	A	B	C	D	E	F	G	H	I	J
50	4/14/2023	10:00 AM	62							
51	4/14/2023	10:15 AM	76							
52	4/14/2023	10:30 AM	62							
53	4/14/2023	10:45 AM	62							
54	4/14/2023	11:00 AM	63							
55	4/14/2023	11:15 AM	75							
56	4/14/2023	11:30 AM	86							
57	4/14/2023	11:45 AM	66							
58	4/14/2023	12:00 PM	62							
59	4/14/2023	12:15 PM	70							
60	4/14/2023	12:30 PM	76							
61	4/14/2023	12:45 PM	69							
62	4/14/2023	01:00 PM	60							
63	4/14/2023	01:15 PM	88							
64	4/14/2023	01:30 PM	68							
65	4/14/2023	01:45 PM	76							
66	4/14/2023	02:00 PM	66							
67	4/14/2023	02:15 PM	76							
68	4/14/2023	02:30 PM	76							
69	4/14/2023	02:45 PM	80							
70	4/14/2023	03:00 PM	66							
71	4/14/2023	03:15 PM	63							
72	4/14/2023	03:30 PM	46							
73	4/14/2023	03:45 PM	78							
74	4/14/2023	04:00 PM	80							
75	4/14/2023	04:15 PM	76							
76	4/14/2023	04:30 PM	70							
77	4/14/2023	04:45 PM	68							
78	4/14/2023	05:00 PM	68							
79	4/14/2023	05:15 PM	58							
80	4/14/2023	05:30 PM	72							
81	4/14/2023	05:45 PM	62							
82	4/14/2023	06:00 PM	44							
83	4/14/2023	06:15 PM	57							
84	4/14/2023	06:30 PM	51							
85	4/14/2023	06:45 PM	42							
86	4/14/2023	07:00 PM	41							
87	4/14/2023	07:15 PM	55							
88	4/14/2023	07:30 PM	42							
89	4/14/2023	07:45 PM	40							
90	4/14/2023	08:00 PM	32							
91	4/14/2023	08:15 PM	20							
92	4/14/2023	08:30 PM	26							
93	4/14/2023	08:45 PM	25							
94	4/14/2023	09:00 PM	28							
95	4/14/2023	09:15 PM	25							
96	4/14/2023	09:30 PM	27							
97	4/14/2023	09:45 PM	19							
98	4/14/2023	10:00 PM	27							
99	4/14/2023	10:15 PM	17							

	A	B	C	D	E	F	G	H	I	J
100	4/14/2023	10:30 PM	22							
101	4/14/2023	10:45 PM	15							
102	4/14/2023	11:00 PM	13							
103	4/14/2023	11:15 PM	10							
104	4/14/2023	11:30 PM	12							
105	4/14/2023	11:45 PM	6							
106	4/15/2023	12:00 AM	11							
107	4/15/2023	12:15 AM	5							
108	4/15/2023	12:30 AM	3							
109	4/15/2023	12:45 AM	5							
110	4/15/2023	01:00 AM	3							
111	4/15/2023	01:15 AM	4							
112	4/15/2023	01:30 AM	5							
113	4/15/2023	01:45 AM	5							
114	4/15/2023	02:00 AM	2							
115	4/15/2023	02:15 AM	2							
116	4/15/2023	02:30 AM	2							
117	4/15/2023	02:45 AM	2							
118	4/15/2023	03:00 AM	4							
119	4/15/2023	03:15 AM	3							
120	4/15/2023	03:30 AM	2							
121	4/15/2023	03:45 AM	6							
122	4/15/2023	04:00 AM	2							
123	4/15/2023	04:15 AM	5							
124	4/15/2023	04:30 AM	7							
125	4/15/2023	04:45 AM	6							
126	4/15/2023	05:00 AM	8							
127	4/15/2023	05:15 AM	11							
128	4/15/2023	05:30 AM	15							
129	4/15/2023	05:45 AM	16							
130	4/15/2023	06:00 AM	10							
131	4/15/2023	06:15 AM	22							
132	4/15/2023	06:30 AM	26							
133	4/15/2023	06:45 AM	30							
134	4/15/2023	07:00 AM	22							
135	4/15/2023	07:15 AM	30							
136	4/15/2023	07:30 AM	32							
137	4/15/2023	07:45 AM	50							
138	4/15/2023	08:00 AM	39							
139	4/15/2023	08:15 AM	49							
140	4/15/2023	08:30 AM	64							
141	4/15/2023	08:45 AM	78							
142	4/15/2023	09:00 AM	58							
143	4/15/2023	09:15 AM	69							
144	4/15/2023	09:30 AM	60							
145	4/15/2023	09:45 AM	64							
146	4/15/2023	10:00 AM	72							
147	4/15/2023	10:15 AM	66							
148	4/15/2023	10:30 AM	89							
149	4/15/2023	10:45 AM	80							

	A	B	C	D	E	F	G	H	I	J
150	4/15/2023	11:00 AM	82							
151	4/15/2023	11:15 AM	77							
152	4/15/2023	11:30 AM	60							
153	4/15/2023	11:45 AM	72							
154	4/15/2023	12:00 PM	77							
155	4/15/2023	12:15 PM	78							
156	4/15/2023	12:30 PM	71							
157	4/15/2023	12:45 PM	70							
158	4/15/2023	01:00 PM	73							
159	4/15/2023	01:15 PM	74							
160	4/15/2023	01:30 PM	83							
161	4/15/2023	01:45 PM	84							
162	4/15/2023	02:00 PM	60							
163	4/15/2023	02:15 PM	77							
164	4/15/2023	02:30 PM	64							
165	4/15/2023	02:45 PM	70							
166	4/15/2023	03:00 PM	54							
167	4/15/2023	03:15 PM	74							
168	4/15/2023	03:30 PM	52							
169	4/15/2023	03:45 PM	71							
170	4/15/2023	04:00 PM	60							
171	4/15/2023	04:15 PM	48							
172	4/15/2023	04:30 PM	56							
173	4/15/2023	04:45 PM	63							
174	4/15/2023	05:00 PM	65							
175	4/15/2023	05:15 PM	64							
176	4/15/2023	05:30 PM	60							
177	4/15/2023	05:45 PM	61							
178	4/15/2023	06:00 PM	45							
179	4/15/2023	06:15 PM	39							
180	4/15/2023	06:30 PM	47							
181	4/15/2023	06:45 PM	36							
182	4/15/2023	07:00 PM	48							
183	4/15/2023	07:15 PM	49							
184	4/15/2023	07:30 PM	48							
185	4/15/2023	07:45 PM	29							
186	4/15/2023	08:00 PM	40							
187	4/15/2023	08:15 PM	28							
188	4/15/2023	08:30 PM	44							
189	4/15/2023	08:45 PM	32							
190	4/15/2023	09:00 PM	38							
191	4/15/2023	09:15 PM	24							
192	4/15/2023	09:30 PM	27							
193	4/15/2023	09:45 PM	21							
194	4/15/2023	10:00 PM	20							
195	4/15/2023	10:15 PM	17							
196	4/15/2023	10:30 PM	7							
197	4/15/2023	10:45 PM	8							
198	4/15/2023	11:00 PM	9							
199	4/15/2023	11:15 PM	10							

	A	B	C	D	E	F	G	H	I	J
200	4/15/2023	11:30 PM	7							
201	4/15/2023	11:45 PM	7							
202	4/16/2023	12:00 AM	10							
203	4/16/2023	12:15 AM	3							
204	4/16/2023	12:30 AM	4							
205	4/16/2023	12:45 AM	7							
206	4/16/2023	01:00 AM	6							
207	4/16/2023	01:15 AM	5							
208	4/16/2023	01:30 AM	2							
209	4/16/2023	01:45 AM	5							
210	4/16/2023	02:00 AM	3							
211	4/16/2023	02:15 AM	6							
212	4/16/2023	02:30 AM	1							
213	4/16/2023	02:45 AM	2							
214	4/16/2023	03:00 AM	2							
215	4/16/2023	03:15 AM	5							
216	4/16/2023	03:30 AM	2							
217	4/16/2023	03:45 AM	0							
218	4/16/2023	04:00 AM	1							
219	4/16/2023	04:15 AM	3							
220	4/16/2023	04:30 AM	2							
221	4/16/2023	04:45 AM	4							
222	4/16/2023	05:00 AM	12							
223	4/16/2023	05:15 AM	5							
224	4/16/2023	05:30 AM	4							
225	4/16/2023	05:45 AM	11							
226	4/16/2023	06:00 AM	3							
227	4/16/2023	06:15 AM	12							
228	4/16/2023	06:30 AM	12							
229	4/16/2023	06:45 AM	18							
230	4/16/2023	07:00 AM	20							
231	4/16/2023	07:15 AM	27							
232	4/16/2023	07:30 AM	21							
233	4/16/2023	07:45 AM	23							
234	4/16/2023	08:00 AM	31							
235	4/16/2023	08:15 AM	43							
236	4/16/2023	08:30 AM	46							
237	4/16/2023	08:45 AM	50							
238	4/16/2023	09:00 AM	37							
239	4/16/2023	09:15 AM	54							
240	4/16/2023	09:30 AM	58							
241	4/16/2023	09:45 AM	64							
242	4/16/2023	10:00 AM	48							
243	4/16/2023	10:15 AM	47							
244	4/16/2023	10:30 AM	76							
245	4/16/2023	10:45 AM	85							
246	4/16/2023	11:00 AM	65							
247	4/16/2023	11:15 AM	72							
248	4/16/2023	11:30 AM	88							
249	4/16/2023	11:45 AM	62							

	A	B	C	D	E	F	G	H	I	J
250	4/16/2023	12:00 PM	76							
251	4/16/2023	12:15 PM	82							
252	4/16/2023	12:30 PM	54							
253	4/16/2023	12:45 PM	79							
254	4/16/2023	01:00 PM	70							
255	4/16/2023	01:15 PM	97							
256	4/16/2023	01:30 PM	58							
257	4/16/2023	01:45 PM	62							
258	4/16/2023	02:00 PM	60							
259	4/16/2023	02:15 PM	46							
260	4/16/2023	02:30 PM	53							
261	4/16/2023	02:45 PM	65							
262	4/16/2023	03:00 PM	62							
263	4/16/2023	03:15 PM	68							
264	4/16/2023	03:30 PM	48							
265	4/16/2023	03:45 PM	66							
266	4/16/2023	04:00 PM	61							
267	4/16/2023	04:15 PM	57							
268	4/16/2023	04:30 PM	54							
269	4/16/2023	04:45 PM	58							
270	4/16/2023	05:00 PM	53							
271	4/16/2023	05:15 PM	64							
272	4/16/2023	05:30 PM	47							
273	4/16/2023	05:45 PM	58							
274	4/16/2023	06:00 PM	50							
275	4/16/2023	06:15 PM	41							
276	4/16/2023	06:30 PM	39							
277	4/16/2023	06:45 PM	46							
278	4/16/2023	07:00 PM	26							
279	4/16/2023	07:15 PM	46							
280	4/16/2023	07:30 PM	42							
281	4/16/2023	07:45 PM	43							
282	4/16/2023	08:00 PM	23							
283	4/16/2023	08:15 PM	28							
284	4/16/2023	08:30 PM	20							
285	4/16/2023	08:45 PM	17							
286	4/16/2023	09:00 PM	19							
287	4/16/2023	09:15 PM	13							
288	4/16/2023	09:30 PM	16							
289	4/16/2023	09:45 PM	14							
290	4/16/2023	10:00 PM	12							
291	4/16/2023	10:15 PM	8							
292	4/16/2023	10:30 PM	3							
293	4/16/2023	10:45 PM	7							
294	4/16/2023	11:00 PM	10							
295	4/16/2023	11:15 PM	1							
296	4/16/2023	11:30 PM	6							
297	4/16/2023	11:45 PM	2							
298	4/17/2023	12:00 AM	7							
299	4/17/2023	12:15 AM	2							

	A	B	C	D	E	F	G	H	I	J
300	4/17/2023	12:30 AM	4							
301	4/17/2023	12:45 AM	1							
302	4/17/2023	01:00 AM	2							
303	4/17/2023	01:15 AM	3							
304	4/17/2023	01:30 AM	0							
305	4/17/2023	01:45 AM	5							
306	4/17/2023	02:00 AM	2							
307	4/17/2023	02:15 AM	1							
308	4/17/2023	02:30 AM	2							
309	4/17/2023	02:45 AM	2							
310	4/17/2023	03:00 AM	2							
311	4/17/2023	03:15 AM	2							
312	4/17/2023	03:30 AM	1							
313	4/17/2023	03:45 AM	7							
314	4/17/2023	04:00 AM	4							
315	4/17/2023	04:15 AM	9							
316	4/17/2023	04:30 AM	20							
317	4/17/2023	04:45 AM	20							
318	4/17/2023	05:00 AM	10							
319	4/17/2023	05:15 AM	19							
320	4/17/2023	05:30 AM	39							
321	4/17/2023	05:45 AM	37							
322	4/17/2023	06:00 AM	31							
323	4/17/2023	06:15 AM	34							
324	4/17/2023	06:30 AM	49							
325	4/17/2023	06:45 AM	63							
326	4/17/2023	07:00 AM	51							
327	4/17/2023	07:15 AM	52							
328	4/17/2023	07:30 AM	91							
329	4/17/2023	07:45 AM	64							
330	4/17/2023	08:00 AM	56							
331	4/17/2023	08:15 AM	60							
332	4/17/2023	08:30 AM	70							
333	4/17/2023	08:45 AM	50							
334	4/17/2023	09:00 AM	61							
335	4/17/2023	09:15 AM	59							
336	4/17/2023	09:30 AM	66							
337	4/17/2023	09:45 AM	44							
338	4/17/2023	10:00 AM	46							
339	4/17/2023	10:15 AM	56							
340	4/17/2023	10:30 AM	64							
341	4/17/2023	10:45 AM	41							
342	4/17/2023	11:00 AM	47							
343	4/17/2023	11:15 AM	59							
344	4/17/2023	11:30 AM	43							
345	4/17/2023	11:45 AM	62							
346	4/17/2023	12:00 PM	54							
347	4/17/2023	12:15 PM	42							
348	4/17/2023	12:30 PM	64							
349	4/17/2023	12:45 PM	54							

	A	B	C	D	E	F	G	H	I	J
350	4/17/2023	01:00 PM	44							
351	4/17/2023	01:15 PM	68							
352	4/17/2023	01:30 PM	48							
353	4/17/2023	01:45 PM	45							
354	4/17/2023	02:00 PM	62							
355	4/17/2023	02:15 PM	52							
356	4/17/2023	02:30 PM	52							
357	4/17/2023	02:45 PM	58							
358	4/17/2023	03:00 PM	54							
359	4/17/2023	03:15 PM	48							
360	4/17/2023	03:30 PM	56							
361	4/17/2023	03:45 PM	72							
362	4/17/2023	04:00 PM	59							
363	4/17/2023	04:15 PM	59							
364	4/17/2023	04:30 PM	70							
365	4/17/2023	04:45 PM	50							
366	4/17/2023	05:00 PM	55							
367	4/17/2023	05:15 PM	51							
368	4/17/2023	05:30 PM	43							
369	4/17/2023	05:45 PM	55							
370	4/17/2023	06:00 PM	32							
371	4/17/2023	06:15 PM	37							
372	4/17/2023	06:30 PM	40							
373	4/17/2023	06:45 PM	30							
374	4/17/2023	07:00 PM	31							
375	4/17/2023	07:15 PM	36							
376	4/17/2023	07:30 PM	26							
377	4/17/2023	07:45 PM	27							
378	4/17/2023	08:00 PM	18							
379	4/17/2023	08:15 PM	19							
380	4/17/2023	08:30 PM	10							
381	4/17/2023	08:45 PM	14							
382	4/17/2023	09:00 PM	11							
383	4/17/2023	09:15 PM	15							
384	4/17/2023	09:30 PM	16							
385	4/17/2023	09:45 PM	18							
386	4/17/2023	10:00 PM	16							
387	4/17/2023	10:15 PM	3							
388	4/17/2023	10:30 PM	7							
389	4/17/2023	10:45 PM	2							
390	4/17/2023	11:00 PM	5							
391	4/17/2023	11:15 PM	6							
392	4/17/2023	11:30 PM	4							
393	4/17/2023	11:45 PM	4							
394	4/18/2023	12:00 AM	2							
395	4/18/2023	12:15 AM	2							
396	4/18/2023	12:30 AM	2							
397	4/18/2023	12:45 AM	2							
398	4/18/2023	01:00 AM	3							
399	4/18/2023	01:15 AM	4							

	A	B	C	D	E	F	G	H	I	J
400	4/18/2023	01:30 AM	2							
401	4/18/2023	01:45 AM	3							
402	4/18/2023	02:00 AM	1							
403	4/18/2023	02:15 AM	3							
404	4/18/2023	02:30 AM	3							
405	4/18/2023	02:45 AM	2							
406	4/18/2023	03:00 AM	3							
407	4/18/2023	03:15 AM	2							
408	4/18/2023	03:30 AM	5							
409	4/18/2023	03:45 AM	4							
410	4/18/2023	04:00 AM	10							
411	4/18/2023	04:15 AM	13							
412	4/18/2023	04:30 AM	13							
413	4/18/2023	04:45 AM	18							
414	4/18/2023	05:00 AM	13							
415	4/18/2023	05:15 AM	18							
416	4/18/2023	05:30 AM	36							
417	4/18/2023	05:45 AM	44							
418	4/18/2023	06:00 AM	39							
419	4/18/2023	06:15 AM	42							
420	4/18/2023	06:30 AM	50							
421	4/18/2023	06:45 AM	61							
422	4/18/2023	07:00 AM	64							
423	4/18/2023	07:15 AM	73							
424	4/18/2023	07:30 AM	77							
425	4/18/2023	07:45 AM	72							
426	4/18/2023	08:00 AM	51							
427	4/18/2023	08:15 AM	52							
428	4/18/2023	08:30 AM	60							
429	4/18/2023	08:45 AM	58							
430	4/18/2023	09:00 AM	52							
431	4/18/2023	09:15 AM	60							
432	4/18/2023	09:30 AM	62							
433	4/18/2023	09:45 AM	55							
434	4/18/2023	10:00 AM	41							
435	4/18/2023	10:15 AM	60							
436	4/18/2023	10:30 AM	74							
437	4/18/2023	10:45 AM	64							
438	4/18/2023	11:00 AM	40							
439	4/18/2023	11:15 AM	49							
440	4/18/2023	11:30 AM	48							
441	4/18/2023	11:45 AM	56							
442	4/18/2023	12:00 PM	50							
443	4/18/2023	12:15 PM	50							
444	4/18/2023	12:30 PM	52							
445	4/18/2023	12:45 PM	58							
446	4/18/2023	01:00 PM	47							
447	4/18/2023	01:15 PM	53							
448	4/18/2023	01:30 PM	62							
449	4/18/2023	01:45 PM	55							

	A	B	C	D	E	F	G	H	I	J
450	4/18/2023	02:00 PM	57							
451	4/18/2023	02:15 PM	46							
452	4/18/2023	02:30 PM	54							
453	4/18/2023	02:45 PM	52							
454	4/18/2023	03:00 PM	58							
455	4/18/2023	03:15 PM	52							
456	4/18/2023	03:30 PM	52							
457	4/18/2023	03:45 PM	62							
458	4/18/2023	04:00 PM	68							
459	4/18/2023	04:15 PM	64							
460	4/18/2023	04:30 PM	76							
461	4/18/2023	04:45 PM	62							
462	4/18/2023	05:00 PM	48							
463	4/18/2023	05:15 PM	42							
464	4/18/2023	05:30 PM	54							
465	4/18/2023	05:45 PM	57							
466	4/18/2023	06:00 PM	40							
467	4/18/2023	06:15 PM	35							
468	4/18/2023	06:30 PM	50							
469	4/18/2023	06:45 PM	26							
470	4/18/2023	07:00 PM	24							
471	4/18/2023	07:15 PM	39							
472	4/18/2023	07:30 PM	36							
473	4/18/2023	07:45 PM	25							
474	4/18/2023	08:00 PM	18							
475	4/18/2023	08:15 PM	22							
476	4/18/2023	08:30 PM	14							
477	4/18/2023	08:45 PM	18							
478	4/18/2023	09:00 PM	19							
479	4/18/2023	09:15 PM	18							
480	4/18/2023	09:30 PM	10							
481	4/18/2023	09:45 PM	18							
482	4/18/2023	10:00 PM	15							
483	4/18/2023	10:15 PM	8							
484	4/18/2023	10:30 PM	6							
485	4/18/2023	10:45 PM	3							
486	4/18/2023	11:00 PM	1							
487	4/18/2023	11:15 PM	4							
488	4/18/2023	11:30 PM	2							
489	4/18/2023	11:45 PM	1							
490	4/19/2023	12:00 AM	2							
491	4/19/2023	12:15 AM	4							
492	4/19/2023	12:30 AM	1							
493	4/19/2023	12:45 AM	4							
494	4/19/2023	01:00 AM	2							
495	4/19/2023	01:15 AM	1							
496	4/19/2023	01:30 AM	2							
497	4/19/2023	01:45 AM	1							
498	4/19/2023	02:00 AM	2							
499	4/19/2023	02:15 AM	3							

	A	B	C	D	E	F	G	H	I	J
500	4/19/2023	02:30 AM	3							
501	4/19/2023	02:45 AM	2							
502	4/19/2023	03:00 AM	3							
503	4/19/2023	03:15 AM	2							
504	4/19/2023	03:30 AM	4							
505	4/19/2023	03:45 AM	7							
506	4/19/2023	04:00 AM	5							
507	4/19/2023	04:15 AM	12							
508	4/19/2023	04:30 AM	11							
509	4/19/2023	04:45 AM	13							
510	4/19/2023	05:00 AM	12							
511	4/19/2023	05:15 AM	24							
512	4/19/2023	05:30 AM	33							
513	4/19/2023	05:45 AM	36							
514	4/19/2023	06:00 AM	28							
515	4/19/2023	06:15 AM	34							
516	4/19/2023	06:30 AM	58							
517	4/19/2023	06:45 AM	64							
518	4/19/2023	07:00 AM	56							
519	4/19/2023	07:15 AM	64							
520	4/19/2023	07:30 AM	78							
521	4/19/2023	07:45 AM	76							
522	4/19/2023	08:00 AM	62							
523	4/19/2023	08:15 AM	64							
524	4/19/2023	08:30 AM	74							
525	4/19/2023	08:45 AM	52							
526	4/19/2023	09:00 AM	50							
527	4/19/2023	09:15 AM	61							
528	4/19/2023	09:30 AM	72							
529	4/19/2023	09:45 AM	52							
530	4/19/2023	10:00 AM	55							
531	4/19/2023	10:15 AM	52							
532	4/19/2023	10:30 AM	52							
533	4/19/2023	10:45 AM	48							
534	4/19/2023	11:00 AM	55							
535	4/19/2023	11:15 AM	44							
536	4/19/2023	11:30 AM	54							
537	4/19/2023	11:45 AM	62							
538	4/19/2023	12:00 PM	50							
539	4/19/2023	12:15 PM	54							
540	4/19/2023	12:30 PM	51							
541	4/19/2023	12:45 PM	46							
542	4/19/2023	01:00 PM	51							
543	4/19/2023	01:15 PM	46							
544	4/19/2023	01:30 PM	59							
545	4/19/2023	01:45 PM	51							
546	4/19/2023	02:00 PM	48							
547	4/19/2023	02:15 PM	54							
548	4/19/2023	02:30 PM	54							
549	4/19/2023	02:45 PM	52							

	A	B	C	D	E	F	G	H	I	J
550	4/19/2023	03:00 PM	52							
551	4/19/2023	03:15 PM	51							
552	4/19/2023	03:30 PM	58							
553	4/19/2023	03:45 PM	66							
554	4/19/2023	04:00 PM	88							
555	4/19/2023	04:15 PM	59							
556	4/19/2023	04:30 PM	68							
557	4/19/2023	04:45 PM	60							
558	4/19/2023	05:00 PM	56							
559	4/19/2023	05:15 PM	66							
560	4/19/2023	05:30 PM	62							
561	4/19/2023	05:45 PM	56							
562	4/19/2023	06:00 PM	38							
563	4/19/2023	06:15 PM	38							
564	4/19/2023	06:30 PM	36							
565	4/19/2023	06:45 PM	34							
566	4/19/2023	07:00 PM	40							
567	4/19/2023	07:15 PM	34							
568	4/19/2023	07:30 PM	27							
569	4/19/2023	07:45 PM	26							
570	4/19/2023	08:00 PM	21							
571	4/19/2023	08:15 PM	27							
572	4/19/2023	08:30 PM	16							
573	4/19/2023	08:45 PM	18							
574	4/19/2023	09:00 PM	12							
575	4/19/2023	09:15 PM	13							
576	4/19/2023	09:30 PM	24							
577	4/19/2023	09:45 PM	26							
578	4/19/2023	10:00 PM	20							
579	4/19/2023	10:15 PM	13							
580	4/19/2023	10:30 PM	5							
581	4/19/2023	10:45 PM	5							
582	4/19/2023	11:00 PM	3							
583	4/19/2023	11:15 PM	6							
584	4/19/2023	11:30 PM	8							
585	4/19/2023	11:45 PM	3							
586	4/20/2023	12:00 AM	1							
587	4/20/2023	12:15 AM	2							
588	4/20/2023	12:30 AM	5							
589	4/20/2023	12:45 AM	1							
590	4/20/2023	01:00 AM	2							
591	4/20/2023	01:15 AM	2							
592	4/20/2023	01:30 AM	2							
593	4/20/2023	01:45 AM	1							
594	4/20/2023	02:00 AM	1							
595	4/20/2023	02:15 AM	1							
596	4/20/2023	02:30 AM	1							
597	4/20/2023	02:45 AM	4							
598	4/20/2023	03:00 AM	3							
599	4/20/2023	03:15 AM	2							

	A	B	C	D	E	F	G	H	I	J
600	4/20/2023	03:30 AM	3							
601	4/20/2023	03:45 AM	5							
602	4/20/2023	04:00 AM	1							
603	4/20/2023	04:15 AM	16							
604	4/20/2023	04:30 AM	18							
605	4/20/2023	04:45 AM	13							
606	4/20/2023	05:00 AM	9							
607	4/20/2023	05:15 AM	22							
608	4/20/2023	05:30 AM	32							
609	4/20/2023	05:45 AM	28							
610	4/20/2023	06:00 AM	27							
611	4/20/2023	06:15 AM	51							
612	4/20/2023	06:30 AM	60							
613	4/20/2023	06:45 AM	80							
614	4/20/2023	07:00 AM	58							
615	4/20/2023	07:15 AM	70							
616	4/20/2023	07:30 AM	80							
617	4/20/2023	07:45 AM	74							
618	4/20/2023	08:00 AM	56							
619	4/20/2023	08:15 AM	44							
620	4/20/2023	08:30 AM	72							
621	4/20/2023	08:45 AM	56							
622	4/20/2023	09:00 AM	58							
623	4/20/2023	09:15 AM	65							
624	4/20/2023	09:30 AM	62							
625	4/20/2023	09:45 AM	54							
626	4/20/2023	10:00 AM	58							
627	4/20/2023	10:15 AM	51							
628	4/20/2023	10:30 AM	56							
629	4/20/2023	10:45 AM	45							
630	4/20/2023	11:00 AM	46							
631	4/20/2023	11:15 AM	51							
632	4/20/2023	11:30 AM	58							
633	4/20/2023	11:45 AM	48							
634	4/20/2023	12:00 PM	50							
635	4/20/2023	12:15 PM	52							
636	4/20/2023	12:30 PM	56							
637	4/20/2023	12:45 PM	58							
638	4/20/2023	01:00 PM	62							
639	4/20/2023	01:15 PM	50							
640	4/20/2023	01:30 PM	68							
641	4/20/2023	01:45 PM	56							
642	4/20/2023	02:00 PM	46							
643	4/20/2023	02:15 PM	62							
644	4/20/2023	02:30 PM	56							
645	4/20/2023	02:45 PM	66							
646	4/20/2023	03:00 PM	56							
647	4/20/2023	03:15 PM	76							
648	4/20/2023	03:30 PM	54							
649	4/20/2023	03:45 PM	72							

	A	B	C	D	E	F	G	H	I	J
650	4/20/2023	04:00 PM	74							
651	4/20/2023	04:15 PM	60							
652	4/20/2023	04:30 PM	71							
653	4/20/2023	04:45 PM	67							
654	4/20/2023	05:00 PM	64							
655	4/20/2023	05:15 PM	60							
656	4/20/2023	05:30 PM	64							
657	4/20/2023	05:45 PM	45							
658	4/20/2023	06:00 PM	62							
659	4/20/2023	06:15 PM	40							
660	4/20/2023	06:30 PM	37							
661	4/20/2023	06:45 PM	31							
662	4/20/2023	07:00 PM	32							
663	4/20/2023	07:15 PM	42							
664	4/20/2023	07:30 PM	34							
665	4/20/2023	07:45 PM	20							
666	4/20/2023	08:00 PM	26							
667	4/20/2023	08:15 PM	26							
668	4/20/2023	08:30 PM	30							
669	4/20/2023	08:45 PM	21							
670	4/20/2023	09:00 PM	21							
671	4/20/2023	09:15 PM	19							
672	4/20/2023	09:30 PM	20							
673	4/20/2023	09:45 PM	20							
674	4/20/2023	10:00 PM	14							
675	4/20/2023	10:15 PM	18							
676	4/20/2023	10:30 PM	7							
677	4/20/2023	10:45 PM	7							
678	4/20/2023	11:00 PM	3							
679	4/20/2023	11:15 PM	4							
680	4/20/2023	11:30 PM	2							
681	4/20/2023	11:45 PM	2							

	A	B	C	D	E	F	G	H	I	J
1										
2	File Name: C:\Users\barri\OneDrive\Documents\TDB\WSP\SYRACUSE\DATA\BATCH 4\SYRACUSE BATCH 4 ATRs\ATR 1006.tf2									
3	Start Date: 4/14/2023									
4	Start Time: 12:00:00 AM									
5	Location 1: I-81 NB onramp									
6	Location 2: at Hwy 31									
7										
8										
9	Date	Time	SB							
10	4/14/2023	12:00 AM	3							
11	4/14/2023	12:15 AM	6							
12	4/14/2023	12:30 AM	14							
13	4/14/2023	12:45 AM	8							
14	4/14/2023	01:00 AM	5							
15	4/14/2023	01:15 AM	12							
16	4/14/2023	01:30 AM	7							
17	4/14/2023	01:45 AM	9							
18	4/14/2023	02:00 AM	9							
19	4/14/2023	02:15 AM	5							
20	4/14/2023	02:30 AM	9							
21	4/14/2023	02:45 AM	9							
22	4/14/2023	03:00 AM	13							
23	4/14/2023	03:15 AM	9							
24	4/14/2023	03:30 AM	19							
25	4/14/2023	03:45 AM	13							
26	4/14/2023	04:00 AM	17							
27	4/14/2023	04:15 AM	19							
28	4/14/2023	04:30 AM	27							
29	4/14/2023	04:45 AM	39							
30	4/14/2023	05:00 AM	34							
31	4/14/2023	05:15 AM	32							
32	4/14/2023	05:30 AM	66							
33	4/14/2023	05:45 AM	70							
34	4/14/2023	06:00 AM	85							
35	4/14/2023	06:15 AM	113							
36	4/14/2023	06:30 AM	153							
37	4/14/2023	06:45 AM	160							
38	4/14/2023	07:00 AM	210							
39	4/14/2023	07:15 AM	212							
40	4/14/2023	07:30 AM	240							
41	4/14/2023	07:45 AM	212							
42	4/14/2023	08:00 AM	184							
43	4/14/2023	08:15 AM	155							
44	4/14/2023	08:30 AM	150							
45	4/14/2023	08:45 AM	127							
46	4/14/2023	09:00 AM	154							
47	4/14/2023	09:15 AM	137							
48	4/14/2023	09:30 AM	131							
49	4/14/2023	09:45 AM	144							

	A	B	C	D	E	F	G	H	I	J
50	4/14/2023	10:00 AM	121							
51	4/14/2023	10:15 AM	111							
52	4/14/2023	10:30 AM	106							
53	4/14/2023	10:45 AM	103							
54	4/14/2023	11:00 AM	121							
55	4/14/2023	11:15 AM	102							
56	4/14/2023	11:30 AM	152							
57	4/14/2023	11:45 AM	113							
58	4/14/2023	12:00 PM	135							
59	4/14/2023	12:15 PM	114							
60	4/14/2023	12:30 PM	142							
61	4/14/2023	12:45 PM	132							
62	4/14/2023	01:00 PM	133							
63	4/14/2023	01:15 PM	147							
64	4/14/2023	01:30 PM	119							
65	4/14/2023	01:45 PM	131							
66	4/14/2023	02:00 PM	175							
67	4/14/2023	02:15 PM	153							
68	4/14/2023	02:30 PM	159							
69	4/14/2023	02:45 PM	134							
70	4/14/2023	03:00 PM	161							
71	4/14/2023	03:15 PM	153							
72	4/14/2023	03:30 PM	147							
73	4/14/2023	03:45 PM	138							
74	4/14/2023	04:00 PM	171							
75	4/14/2023	04:15 PM	125							
76	4/14/2023	04:30 PM	140							
77	4/14/2023	04:45 PM	158							
78	4/14/2023	05:00 PM	172							
79	4/14/2023	05:15 PM	142							
80	4/14/2023	05:30 PM	167							
81	4/14/2023	05:45 PM	132							
82	4/14/2023	06:00 PM	133							
83	4/14/2023	06:15 PM	99							
84	4/14/2023	06:30 PM	96							
85	4/14/2023	06:45 PM	89							
86	4/14/2023	07:00 PM	82							
87	4/14/2023	07:15 PM	94							
88	4/14/2023	07:30 PM	78							
89	4/14/2023	07:45 PM	68							
90	4/14/2023	08:00 PM	44							
91	4/14/2023	08:15 PM	51							
92	4/14/2023	08:30 PM	59							
93	4/14/2023	08:45 PM	54							
94	4/14/2023	09:00 PM	64							
95	4/14/2023	09:15 PM	69							
96	4/14/2023	09:30 PM	58							
97	4/14/2023	09:45 PM	29							
98	4/14/2023	10:00 PM	38							
99	4/14/2023	10:15 PM	45							

	A	B	C	D	E	F	G	H	I	J
100	4/14/2023	10:30 PM	47							
101	4/14/2023	10:45 PM	45							
102	4/14/2023	11:00 PM	29							
103	4/14/2023	11:15 PM	27							
104	4/14/2023	11:30 PM	24							
105	4/14/2023	11:45 PM	19							
106	4/15/2023	12:00 AM	15							
107	4/15/2023	12:15 AM	20							
108	4/15/2023	12:30 AM	16							
109	4/15/2023	12:45 AM	19							
110	4/15/2023	01:00 AM	12							
111	4/15/2023	01:15 AM	11							
112	4/15/2023	01:30 AM	6							
113	4/15/2023	01:45 AM	8							
114	4/15/2023	02:00 AM	15							
115	4/15/2023	02:15 AM	3							
116	4/15/2023	02:30 AM	6							
117	4/15/2023	02:45 AM	8							
118	4/15/2023	03:00 AM	7							
119	4/15/2023	03:15 AM	5							
120	4/15/2023	03:30 AM	11							
121	4/15/2023	03:45 AM	6							
122	4/15/2023	04:00 AM	7							
123	4/15/2023	04:15 AM	9							
124	4/15/2023	04:30 AM	11							
125	4/15/2023	04:45 AM	12							
126	4/15/2023	05:00 AM	10							
127	4/15/2023	05:15 AM	11							
128	4/15/2023	05:30 AM	23							
129	4/15/2023	05:45 AM	21							
130	4/15/2023	06:00 AM	28							
131	4/15/2023	06:15 AM	41							
132	4/15/2023	06:30 AM	68							
133	4/15/2023	06:45 AM	41							
134	4/15/2023	07:00 AM	57							
135	4/15/2023	07:15 AM	54							
136	4/15/2023	07:30 AM	75							
137	4/15/2023	07:45 AM	51							
138	4/15/2023	08:00 AM	73							
139	4/15/2023	08:15 AM	68							
140	4/15/2023	08:30 AM	106							
141	4/15/2023	08:45 AM	109							
142	4/15/2023	09:00 AM	98							
143	4/15/2023	09:15 AM	105							
144	4/15/2023	09:30 AM	122							
145	4/15/2023	09:45 AM	132							
146	4/15/2023	10:00 AM	102							
147	4/15/2023	10:15 AM	115							
148	4/15/2023	10:30 AM	141							
149	4/15/2023	10:45 AM	153							

	A	B	C	D	E	F	G	H	I	J
150	4/15/2023	11:00 AM	126							
151	4/15/2023	11:15 AM	133							
152	4/15/2023	11:30 AM	152							
153	4/15/2023	11:45 AM	145							
154	4/15/2023	12:00 PM	151							
155	4/15/2023	12:15 PM	123							
156	4/15/2023	12:30 PM	135							
157	4/15/2023	12:45 PM	127							
158	4/15/2023	01:00 PM	125							
159	4/15/2023	01:15 PM	131							
160	4/15/2023	01:30 PM	122							
161	4/15/2023	01:45 PM	122							
162	4/15/2023	02:00 PM	133							
163	4/15/2023	02:15 PM	139							
164	4/15/2023	02:30 PM	115							
165	4/15/2023	02:45 PM	142							
166	4/15/2023	03:00 PM	144							
167	4/15/2023	03:15 PM	111							
168	4/15/2023	03:30 PM	126							
169	4/15/2023	03:45 PM	121							
170	4/15/2023	04:00 PM	108							
171	4/15/2023	04:15 PM	118							
172	4/15/2023	04:30 PM	108							
173	4/15/2023	04:45 PM	126							
174	4/15/2023	05:00 PM	103							
175	4/15/2023	05:15 PM	104							
176	4/15/2023	05:30 PM	121							
177	4/15/2023	05:45 PM	119							
178	4/15/2023	06:00 PM	102							
179	4/15/2023	06:15 PM	91							
180	4/15/2023	06:30 PM	76							
181	4/15/2023	06:45 PM	72							
182	4/15/2023	07:00 PM	62							
183	4/15/2023	07:15 PM	58							
184	4/15/2023	07:30 PM	59							
185	4/15/2023	07:45 PM	55							
186	4/15/2023	08:00 PM	58							
187	4/15/2023	08:15 PM	52							
188	4/15/2023	08:30 PM	48							
189	4/15/2023	08:45 PM	44							
190	4/15/2023	09:00 PM	50							
191	4/15/2023	09:15 PM	48							
192	4/15/2023	09:30 PM	44							
193	4/15/2023	09:45 PM	29							
194	4/15/2023	10:00 PM	36							
195	4/15/2023	10:15 PM	27							
196	4/15/2023	10:30 PM	36							
197	4/15/2023	10:45 PM	31							
198	4/15/2023	11:00 PM	26							
199	4/15/2023	11:15 PM	19							

	A	B	C	D	E	F	G	H	I	J
200	4/15/2023	11:30 PM	22							
201	4/15/2023	11:45 PM	19							
202	4/16/2023	12:00 AM	19							
203	4/16/2023	12:15 AM	11							
204	4/16/2023	12:30 AM	12							
205	4/16/2023	12:45 AM	7							
206	4/16/2023	01:00 AM	9							
207	4/16/2023	01:15 AM	8							
208	4/16/2023	01:30 AM	9							
209	4/16/2023	01:45 AM	10							
210	4/16/2023	02:00 AM	10							
211	4/16/2023	02:15 AM	7							
212	4/16/2023	02:30 AM	4							
213	4/16/2023	02:45 AM	6							
214	4/16/2023	03:00 AM	6							
215	4/16/2023	03:15 AM	5							
216	4/16/2023	03:30 AM	8							
217	4/16/2023	03:45 AM	4							
218	4/16/2023	04:00 AM	5							
219	4/16/2023	04:15 AM	3							
220	4/16/2023	04:30 AM	6							
221	4/16/2023	04:45 AM	7							
222	4/16/2023	05:00 AM	8							
223	4/16/2023	05:15 AM	9							
224	4/16/2023	05:30 AM	16							
225	4/16/2023	05:45 AM	18							
226	4/16/2023	06:00 AM	16							
227	4/16/2023	06:15 AM	36							
228	4/16/2023	06:30 AM	42							
229	4/16/2023	06:45 AM	37							
230	4/16/2023	07:00 AM	37							
231	4/16/2023	07:15 AM	44							
232	4/16/2023	07:30 AM	48							
233	4/16/2023	07:45 AM	39							
234	4/16/2023	08:00 AM	53							
235	4/16/2023	08:15 AM	83							
236	4/16/2023	08:30 AM	84							
237	4/16/2023	08:45 AM	79							
238	4/16/2023	09:00 AM	73							
239	4/16/2023	09:15 AM	88							
240	4/16/2023	09:30 AM	96							
241	4/16/2023	09:45 AM	96							
242	4/16/2023	10:00 AM	105							
243	4/16/2023	10:15 AM	94							
244	4/16/2023	10:30 AM	110							
245	4/16/2023	10:45 AM	106							
246	4/16/2023	11:00 AM	110							
247	4/16/2023	11:15 AM	110							
248	4/16/2023	11:30 AM	130							
249	4/16/2023	11:45 AM	123							

	A	B	C	D	E	F	G	H	I	J
250	4/16/2023	12:00 PM	121							
251	4/16/2023	12:15 PM	121							
252	4/16/2023	12:30 PM	117							
253	4/16/2023	12:45 PM	123							
254	4/16/2023	01:00 PM	127							
255	4/16/2023	01:15 PM	100							
256	4/16/2023	01:30 PM	109							
257	4/16/2023	01:45 PM	109							
258	4/16/2023	02:00 PM	99							
259	4/16/2023	02:15 PM	105							
260	4/16/2023	02:30 PM	110							
261	4/16/2023	02:45 PM	92							
262	4/16/2023	03:00 PM	109							
263	4/16/2023	03:15 PM	95							
264	4/16/2023	03:30 PM	87							
265	4/16/2023	03:45 PM	70							
266	4/16/2023	04:00 PM	96							
267	4/16/2023	04:15 PM	96							
268	4/16/2023	04:30 PM	100							
269	4/16/2023	04:45 PM	87							
270	4/16/2023	05:00 PM	84							
271	4/16/2023	05:15 PM	77							
272	4/16/2023	05:30 PM	92							
273	4/16/2023	05:45 PM	77							
274	4/16/2023	06:00 PM	67							
275	4/16/2023	06:15 PM	65							
276	4/16/2023	06:30 PM	67							
277	4/16/2023	06:45 PM	59							
278	4/16/2023	07:00 PM	72							
279	4/16/2023	07:15 PM	64							
280	4/16/2023	07:30 PM	56							
281	4/16/2023	07:45 PM	61							
282	4/16/2023	08:00 PM	62							
283	4/16/2023	08:15 PM	46							
284	4/16/2023	08:30 PM	37							
285	4/16/2023	08:45 PM	42							
286	4/16/2023	09:00 PM	34							
287	4/16/2023	09:15 PM	26							
288	4/16/2023	09:30 PM	29							
289	4/16/2023	09:45 PM	32							
290	4/16/2023	10:00 PM	29							
291	4/16/2023	10:15 PM	19							
292	4/16/2023	10:30 PM	17							
293	4/16/2023	10:45 PM	20							
294	4/16/2023	11:00 PM	20							
295	4/16/2023	11:15 PM	12							
296	4/16/2023	11:30 PM	9							
297	4/16/2023	11:45 PM	14							
298	4/17/2023	12:00 AM	6							
299	4/17/2023	12:15 AM	4							

	A	B	C	D	E	F	G	H	I	J
300	4/17/2023	12:30 AM	11							
301	4/17/2023	12:45 AM	10							
302	4/17/2023	01:00 AM	3							
303	4/17/2023	01:15 AM	8							
304	4/17/2023	01:30 AM	3							
305	4/17/2023	01:45 AM	2							
306	4/17/2023	02:00 AM	3							
307	4/17/2023	02:15 AM	10							
308	4/17/2023	02:30 AM	10							
309	4/17/2023	02:45 AM	9							
310	4/17/2023	03:00 AM	7							
311	4/17/2023	03:15 AM	15							
312	4/17/2023	03:30 AM	13							
313	4/17/2023	03:45 AM	7							
314	4/17/2023	04:00 AM	14							
315	4/17/2023	04:15 AM	21							
316	4/17/2023	04:30 AM	21							
317	4/17/2023	04:45 AM	46							
318	4/17/2023	05:00 AM	28							
319	4/17/2023	05:15 AM	43							
320	4/17/2023	05:30 AM	59							
321	4/17/2023	05:45 AM	84							
322	4/17/2023	06:00 AM	82							
323	4/17/2023	06:15 AM	125							
324	4/17/2023	06:30 AM	165							
325	4/17/2023	06:45 AM	172							
326	4/17/2023	07:00 AM	193							
327	4/17/2023	07:15 AM	221							
328	4/17/2023	07:30 AM	253							
329	4/17/2023	07:45 AM	221							
330	4/17/2023	08:00 AM	211							
331	4/17/2023	08:15 AM	189							
332	4/17/2023	08:30 AM	164							
333	4/17/2023	08:45 AM	149							
334	4/17/2023	09:00 AM	132							
335	4/17/2023	09:15 AM	119							
336	4/17/2023	09:30 AM	125							
337	4/17/2023	09:45 AM	108							
338	4/17/2023	10:00 AM	97							
339	4/17/2023	10:15 AM	129							
340	4/17/2023	10:30 AM	109							
341	4/17/2023	10:45 AM	98							
342	4/17/2023	11:00 AM	106							
343	4/17/2023	11:15 AM	92							
344	4/17/2023	11:30 AM	101							
345	4/17/2023	11:45 AM	99							
346	4/17/2023	12:00 PM	117							
347	4/17/2023	12:15 PM	117							
348	4/17/2023	12:30 PM	115							
349	4/17/2023	12:45 PM	112							

	A	B	C	D	E	F	G	H	I	J
350	4/17/2023	01:00 PM	129							
351	4/17/2023	01:15 PM	100							
352	4/17/2023	01:30 PM	115							
353	4/17/2023	01:45 PM	107							
354	4/17/2023	02:00 PM	129							
355	4/17/2023	02:15 PM	138							
356	4/17/2023	02:30 PM	115							
357	4/17/2023	02:45 PM	110							
358	4/17/2023	03:00 PM	141							
359	4/17/2023	03:15 PM	149							
360	4/17/2023	03:30 PM	125							
361	4/17/2023	03:45 PM	112							
362	4/17/2023	04:00 PM	166							
363	4/17/2023	04:15 PM	150							
364	4/17/2023	04:30 PM	127							
365	4/17/2023	04:45 PM	127							
366	4/17/2023	05:00 PM	127							
367	4/17/2023	05:15 PM	135							
368	4/17/2023	05:30 PM	126							
369	4/17/2023	05:45 PM	123							
370	4/17/2023	06:00 PM	98							
371	4/17/2023	06:15 PM	90							
372	4/17/2023	06:30 PM	101							
373	4/17/2023	06:45 PM	86							
374	4/17/2023	07:00 PM	90							
375	4/17/2023	07:15 PM	88							
376	4/17/2023	07:30 PM	60							
377	4/17/2023	07:45 PM	57							
378	4/17/2023	08:00 PM	56							
379	4/17/2023	08:15 PM	41							
380	4/17/2023	08:30 PM	43							
381	4/17/2023	08:45 PM	32							
382	4/17/2023	09:00 PM	30							
383	4/17/2023	09:15 PM	31							
384	4/17/2023	09:30 PM	27							
385	4/17/2023	09:45 PM	25							
386	4/17/2023	10:00 PM	21							
387	4/17/2023	10:15 PM	28							
388	4/17/2023	10:30 PM	21							
389	4/17/2023	10:45 PM	31							
390	4/17/2023	11:00 PM	17							
391	4/17/2023	11:15 PM	10							
392	4/17/2023	11:30 PM	15							
393	4/17/2023	11:45 PM	5							
394	4/18/2023	12:00 AM	6							
395	4/18/2023	12:15 AM	13							
396	4/18/2023	12:30 AM	4							
397	4/18/2023	12:45 AM	4							
398	4/18/2023	01:00 AM	1							
399	4/18/2023	01:15 AM	6							

	A	B	C	D	E	F	G	H	I	J
400	4/18/2023	01:30 AM	7							
401	4/18/2023	01:45 AM	5							
402	4/18/2023	02:00 AM	7							
403	4/18/2023	02:15 AM	14							
404	4/18/2023	02:30 AM	12							
405	4/18/2023	02:45 AM	12							
406	4/18/2023	03:00 AM	10							
407	4/18/2023	03:15 AM	10							
408	4/18/2023	03:30 AM	7							
409	4/18/2023	03:45 AM	9							
410	4/18/2023	04:00 AM	14							
411	4/18/2023	04:15 AM	23							
412	4/18/2023	04:30 AM	28							
413	4/18/2023	04:45 AM	32							
414	4/18/2023	05:00 AM	30							
415	4/18/2023	05:15 AM	51							
416	4/18/2023	05:30 AM	61							
417	4/18/2023	05:45 AM	84							
418	4/18/2023	06:00 AM	75							
419	4/18/2023	06:15 AM	134							
420	4/18/2023	06:30 AM	177							
421	4/18/2023	06:45 AM	203							
422	4/18/2023	07:00 AM	179							
423	4/18/2023	07:15 AM	261							
424	4/18/2023	07:30 AM	269							
425	4/18/2023	07:45 AM	251							
426	4/18/2023	08:00 AM	198							
427	4/18/2023	08:15 AM	147							
428	4/18/2023	08:30 AM	172							
429	4/18/2023	08:45 AM	146							
430	4/18/2023	09:00 AM	157							
431	4/18/2023	09:15 AM	142							
432	4/18/2023	09:30 AM	132							
433	4/18/2023	09:45 AM	107							
434	4/18/2023	10:00 AM	104							
435	4/18/2023	10:15 AM	112							
436	4/18/2023	10:30 AM	103							
437	4/18/2023	10:45 AM	78							
438	4/18/2023	11:00 AM	104							
439	4/18/2023	11:15 AM	76							
440	4/18/2023	11:30 AM	108							
441	4/18/2023	11:45 AM	89							
442	4/18/2023	12:00 PM	105							
443	4/18/2023	12:15 PM	95							
444	4/18/2023	12:30 PM	111							
445	4/18/2023	12:45 PM	87							
446	4/18/2023	01:00 PM	90							
447	4/18/2023	01:15 PM	99							
448	4/18/2023	01:30 PM	99							
449	4/18/2023	01:45 PM	104							

	A	B	C	D	E	F	G	H	I	J
450	4/18/2023	02:00 PM	129							
451	4/18/2023	02:15 PM	120							
452	4/18/2023	02:30 PM	128							
453	4/18/2023	02:45 PM	115							
454	4/18/2023	03:00 PM	134							
455	4/18/2023	03:15 PM	106							
456	4/18/2023	03:30 PM	141							
457	4/18/2023	03:45 PM	112							
458	4/18/2023	04:00 PM	142							
459	4/18/2023	04:15 PM	128							
460	4/18/2023	04:30 PM	140							
461	4/18/2023	04:45 PM	128							
462	4/18/2023	05:00 PM	146							
463	4/18/2023	05:15 PM	149							
464	4/18/2023	05:30 PM	133							
465	4/18/2023	05:45 PM	114							
466	4/18/2023	06:00 PM	113							
467	4/18/2023	06:15 PM	84							
468	4/18/2023	06:30 PM	93							
469	4/18/2023	06:45 PM	81							
470	4/18/2023	07:00 PM	71							
471	4/18/2023	07:15 PM	76							
472	4/18/2023	07:30 PM	51							
473	4/18/2023	07:45 PM	48							
474	4/18/2023	08:00 PM	65							
475	4/18/2023	08:15 PM	46							
476	4/18/2023	08:30 PM	47							
477	4/18/2023	08:45 PM	52							
478	4/18/2023	09:00 PM	55							
479	4/18/2023	09:15 PM	30							
480	4/18/2023	09:30 PM	26							
481	4/18/2023	09:45 PM	26							
482	4/18/2023	10:00 PM	15							
483	4/18/2023	10:15 PM	18							
484	4/18/2023	10:30 PM	27							
485	4/18/2023	10:45 PM	33							
486	4/18/2023	11:00 PM	15							
487	4/18/2023	11:15 PM	15							
488	4/18/2023	11:30 PM	11							
489	4/18/2023	11:45 PM	5							
490	4/19/2023	12:00 AM	7							
491	4/19/2023	12:15 AM	10							
492	4/19/2023	12:30 AM	4							
493	4/19/2023	12:45 AM	4							
494	4/19/2023	01:00 AM	9							
495	4/19/2023	01:15 AM	11							
496	4/19/2023	01:30 AM	3							
497	4/19/2023	01:45 AM	7							
498	4/19/2023	02:00 AM	9							
499	4/19/2023	02:15 AM	6							

	A	B	C	D	E	F	G	H	I	J
500	4/19/2023	02:30 AM	13							
501	4/19/2023	02:45 AM	6							
502	4/19/2023	03:00 AM	15							
503	4/19/2023	03:15 AM	11							
504	4/19/2023	03:30 AM	16							
505	4/19/2023	03:45 AM	16							
506	4/19/2023	04:00 AM	9							
507	4/19/2023	04:15 AM	26							
508	4/19/2023	04:30 AM	24							
509	4/19/2023	04:45 AM	37							
510	4/19/2023	05:00 AM	26							
511	4/19/2023	05:15 AM	46							
512	4/19/2023	05:30 AM	72							
513	4/19/2023	05:45 AM	77							
514	4/19/2023	06:00 AM	75							
515	4/19/2023	06:15 AM	128							
516	4/19/2023	06:30 AM	163							
517	4/19/2023	06:45 AM	184							
518	4/19/2023	07:00 AM	180							
519	4/19/2023	07:15 AM	251							
520	4/19/2023	07:30 AM	260							
521	4/19/2023	07:45 AM	245							
522	4/19/2023	08:00 AM	207							
523	4/19/2023	08:15 AM	171							
524	4/19/2023	08:30 AM	160							
525	4/19/2023	08:45 AM	148							
526	4/19/2023	09:00 AM	137							
527	4/19/2023	09:15 AM	134							
528	4/19/2023	09:30 AM	122							
529	4/19/2023	09:45 AM	108							
530	4/19/2023	10:00 AM	96							
531	4/19/2023	10:15 AM	104							
532	4/19/2023	10:30 AM	97							
533	4/19/2023	10:45 AM	108							
534	4/19/2023	11:00 AM	83							
535	4/19/2023	11:15 AM	87							
536	4/19/2023	11:30 AM	114							
537	4/19/2023	11:45 AM	93							
538	4/19/2023	12:00 PM	100							
539	4/19/2023	12:15 PM	105							
540	4/19/2023	12:30 PM	73							
541	4/19/2023	12:45 PM	102							
542	4/19/2023	01:00 PM	127							
543	4/19/2023	01:15 PM	103							
544	4/19/2023	01:30 PM	104							
545	4/19/2023	01:45 PM	93							
546	4/19/2023	02:00 PM	121							
547	4/19/2023	02:15 PM	130							
548	4/19/2023	02:30 PM	142							
549	4/19/2023	02:45 PM	111							

	A	B	C	D	E	F	G	H	I	J
550	4/19/2023	03:00 PM	155							
551	4/19/2023	03:15 PM	120							
552	4/19/2023	03:30 PM	145							
553	4/19/2023	03:45 PM	110							
554	4/19/2023	04:00 PM	163							
555	4/19/2023	04:15 PM	123							
556	4/19/2023	04:30 PM	173							
557	4/19/2023	04:45 PM	149							
558	4/19/2023	05:00 PM	158							
559	4/19/2023	05:15 PM	156							
560	4/19/2023	05:30 PM	138							
561	4/19/2023	05:45 PM	119							
562	4/19/2023	06:00 PM	116							
563	4/19/2023	06:15 PM	84							
564	4/19/2023	06:30 PM	89							
565	4/19/2023	06:45 PM	82							
566	4/19/2023	07:00 PM	80							
567	4/19/2023	07:15 PM	73							
568	4/19/2023	07:30 PM	68							
569	4/19/2023	07:45 PM	43							
570	4/19/2023	08:00 PM	61							
571	4/19/2023	08:15 PM	51							
572	4/19/2023	08:30 PM	43							
573	4/19/2023	08:45 PM	48							
574	4/19/2023	09:00 PM	41							
575	4/19/2023	09:15 PM	35							
576	4/19/2023	09:30 PM	37							
577	4/19/2023	09:45 PM	28							
578	4/19/2023	10:00 PM	29							
579	4/19/2023	10:15 PM	21							
580	4/19/2023	10:30 PM	22							
581	4/19/2023	10:45 PM	35							
582	4/19/2023	11:00 PM	30							
583	4/19/2023	11:15 PM	17							
584	4/19/2023	11:30 PM	9							
585	4/19/2023	11:45 PM	13							
586	4/20/2023	12:00 AM	10							
587	4/20/2023	12:15 AM	10							
588	4/20/2023	12:30 AM	13							
589	4/20/2023	12:45 AM	9							
590	4/20/2023	01:00 AM	8							
591	4/20/2023	01:15 AM	6							
592	4/20/2023	01:30 AM	8							
593	4/20/2023	01:45 AM	7							
594	4/20/2023	02:00 AM	14							
595	4/20/2023	02:15 AM	8							
596	4/20/2023	02:30 AM	14							
597	4/20/2023	02:45 AM	10							
598	4/20/2023	03:00 AM	8							
599	4/20/2023	03:15 AM	15							

	A	B	C	D	E	F	G	H	I	J
600	4/20/2023	03:30 AM	15							
601	4/20/2023	03:45 AM	15							
602	4/20/2023	04:00 AM	15							
603	4/20/2023	04:15 AM	21							
604	4/20/2023	04:30 AM	29							
605	4/20/2023	04:45 AM	34							
606	4/20/2023	05:00 AM	26							
607	4/20/2023	05:15 AM	52							
608	4/20/2023	05:30 AM	74							
609	4/20/2023	05:45 AM	69							
610	4/20/2023	06:00 AM	93							
611	4/20/2023	06:15 AM	109							
612	4/20/2023	06:30 AM	165							
613	4/20/2023	06:45 AM	194							
614	4/20/2023	07:00 AM	205							
615	4/20/2023	07:15 AM	231							
616	4/20/2023	07:30 AM	261							
617	4/20/2023	07:45 AM	232							
618	4/20/2023	08:00 AM	167							
619	4/20/2023	08:15 AM	162							
620	4/20/2023	08:30 AM	135							
621	4/20/2023	08:45 AM	155							
622	4/20/2023	09:00 AM	167							
623	4/20/2023	09:15 AM	128							
624	4/20/2023	09:30 AM	119							
625	4/20/2023	09:45 AM	95							
626	4/20/2023	10:00 AM	100							
627	4/20/2023	10:15 AM	115							
628	4/20/2023	10:30 AM	106							
629	4/20/2023	10:45 AM	91							
630	4/20/2023	11:00 AM	87							
631	4/20/2023	11:15 AM	87							
632	4/20/2023	11:30 AM	90							
633	4/20/2023	11:45 AM	114							
634	4/20/2023	12:00 PM	119							
635	4/20/2023	12:15 PM	107							
636	4/20/2023	12:30 PM	130							
637	4/20/2023	12:45 PM	118							
638	4/20/2023	01:00 PM	120							
639	4/20/2023	01:15 PM	109							
640	4/20/2023	01:30 PM	114							
641	4/20/2023	01:45 PM	101							
642	4/20/2023	02:00 PM	163							
643	4/20/2023	02:15 PM	128							
644	4/20/2023	02:30 PM	147							
645	4/20/2023	02:45 PM	96							
646	4/20/2023	03:00 PM	142							
647	4/20/2023	03:15 PM	133							
648	4/20/2023	03:30 PM	129							
649	4/20/2023	03:45 PM	164							

	A	B	C	D	E	F	G	H	I	J
650	4/20/2023	04:00 PM	176							
651	4/20/2023	04:15 PM	120							
652	4/20/2023	04:30 PM	175							
653	4/20/2023	04:45 PM	147							
654	4/20/2023	05:00 PM	133							
655	4/20/2023	05:15 PM	144							
656	4/20/2023	05:30 PM	117							
657	4/20/2023	05:45 PM	120							
658	4/20/2023	06:00 PM	123							
659	4/20/2023	06:15 PM	109							
660	4/20/2023	06:30 PM	101							
661	4/20/2023	06:45 PM	97							
662	4/20/2023	07:00 PM	84							
663	4/20/2023	07:15 PM	74							
664	4/20/2023	07:30 PM	77							
665	4/20/2023	07:45 PM	38							
666	4/20/2023	08:00 PM	77							
667	4/20/2023	08:15 PM	57							
668	4/20/2023	08:30 PM	60							
669	4/20/2023	08:45 PM	70							
670	4/20/2023	09:00 PM	36							
671	4/20/2023	09:15 PM	38							
672	4/20/2023	09:30 PM	30							
673	4/20/2023	09:45 PM	21							
674	4/20/2023	10:00 PM	33							
675	4/20/2023	10:15 PM	26							
676	4/20/2023	10:30 PM	29							
677	4/20/2023	10:45 PM	32							
678	4/20/2023	11:00 PM	24							
679	4/20/2023	11:15 PM	23							
680	4/20/2023	11:30 PM	13							
681	4/20/2023	11:45 PM	11							

	A	B	C	D	E	F	G	H	I	J
1										
2	File Name: C:\Users\obarrie\Desktop\transfer\Documents\Documents\Osman\Osman from harddrive\Documents\TDB\WSP\Syracuse\Data\ATR\SYRACUSE BATCH 6\ATR 1007.tf2									
3	Start Date: 4/13/2023									
4	Start Time: 12:00:00 AM									
5	Location 1: ATR 1007 -I-81 NB offramp									
6	Location 2: to Hwy 31									
7										
8	Date	Time	NB							
9	4/13/2023	12:00 AM	25							
10	4/13/2023	12:15 AM	22							
11	4/13/2023	12:30 AM	23							
12	4/13/2023	12:45 AM	11							
13	4/13/2023	01:00 AM	14							
14	4/13/2023	01:15 AM	14							
15	4/13/2023	01:30 AM	13							
16	4/13/2023	01:45 AM	12							
17	4/13/2023	02:00 AM	10							
18	4/13/2023	02:15 AM	9							
19	4/13/2023	02:30 AM	8							
20	4/13/2023	02:45 AM	7							
21	4/13/2023	03:00 AM	8							
22	4/13/2023	03:15 AM	12							
23	4/13/2023	03:30 AM	2							
24	4/13/2023	03:45 AM	6							
25	4/13/2023	04:00 AM	6							
26	4/13/2023	04:15 AM	6							
27	4/13/2023	04:30 AM	14							
28	4/13/2023	04:45 AM	15							
29	4/13/2023	05:00 AM	16							
30	4/13/2023	05:15 AM	10							
31	4/13/2023	05:30 AM	24							
32	4/13/2023	05:45 AM	30							
33	4/13/2023	06:00 AM	24							
34	4/13/2023	06:15 AM	49							
35	4/13/2023	06:30 AM	82							
36	4/13/2023	06:45 AM	126							
37	4/13/2023	07:00 AM	164							
38	4/13/2023	07:15 AM	134							
39	4/13/2023	07:30 AM	117							
40	4/13/2023	07:45 AM	125							
41	4/13/2023	08:00 AM	106							
42	4/13/2023	08:15 AM	96							
43	4/13/2023	08:30 AM	100							
44	4/13/2023	08:45 AM	100							
45	4/13/2023	09:00 AM	102							
46	4/13/2023	09:15 AM	104							
47	4/13/2023	09:30 AM	91							
48	4/13/2023	09:45 AM	113							
49	4/13/2023	10:00 AM	92							

	A	B	C	D	E	F	G	H	I	J
50	4/13/2023	10:15 AM	91							
51	4/13/2023	10:30 AM	100							
52	4/13/2023	10:45 AM	105							
53	4/13/2023	11:00 AM	116							
54	4/13/2023	11:15 AM	114							
55	4/13/2023	11:30 AM	113							
56	4/13/2023	11:45 AM	96							
57	4/13/2023	12:00 PM	113							
58	4/13/2023	12:15 PM	107							
59	4/13/2023	12:30 PM	112							
60	4/13/2023	12:45 PM	109							
61	4/13/2023	01:00 PM	108							
62	4/13/2023	01:15 PM	112							
63	4/13/2023	01:30 PM	116							
64	4/13/2023	01:45 PM	130							
65	4/13/2023	02:00 PM	96							
66	4/13/2023	02:15 PM	112							
67	4/13/2023	02:30 PM	131							
68	4/13/2023	02:45 PM	132							
69	4/13/2023	03:00 PM	138							
70	4/13/2023	03:15 PM	216							
71	4/13/2023	03:30 PM	236							
72	4/13/2023	03:45 PM	201							
73	4/13/2023	04:00 PM	205							
74	4/13/2023	04:15 PM	257							
75	4/13/2023	04:30 PM	209							
76	4/13/2023	04:45 PM	236							
77	4/13/2023	05:00 PM	256							
78	4/13/2023	05:15 PM	238							
79	4/13/2023	05:30 PM	226							
80	4/13/2023	05:45 PM	156							
81	4/13/2023	06:00 PM	122							
82	4/13/2023	06:15 PM	132							
83	4/13/2023	06:30 PM	120							
84	4/13/2023	06:45 PM	100							
85	4/13/2023	07:00 PM	88							
86	4/13/2023	07:15 PM	86							
87	4/13/2023	07:30 PM	93							
88	4/13/2023	07:45 PM	88							
89	4/13/2023	08:00 PM	87							
90	4/13/2023	08:15 PM	70							
91	4/13/2023	08:30 PM	64							
92	4/13/2023	08:45 PM	56							
93	4/13/2023	09:00 PM	64							
94	4/13/2023	09:15 PM	46							
95	4/13/2023	09:30 PM	38							
96	4/13/2023	09:45 PM	37							
97	4/13/2023	10:00 PM	40							
98	4/13/2023	10:15 PM	39							
99	4/13/2023	10:30 PM	32							

	A	B	C	D	E	F	G	H	I	J
100	4/13/2023	10:45 PM	35							
101	4/13/2023	11:00 PM	29							
102	4/13/2023	11:15 PM	23							
103	4/13/2023	11:30 PM	34							
104	4/13/2023	11:45 PM	20							
105	4/14/2023	12:00 AM	16							
106	4/14/2023	12:15 AM	12							
107	4/14/2023	12:30 AM	18							
108	4/14/2023	12:45 AM	14							
109	4/14/2023	01:00 AM	10							
110	4/14/2023	01:15 AM	4							
111	4/14/2023	01:30 AM	8							
112	4/14/2023	01:45 AM	9							
113	4/14/2023	02:00 AM	12							
114	4/14/2023	02:15 AM	2							
115	4/14/2023	02:30 AM	7							
116	4/14/2023	02:45 AM	3							
117	4/14/2023	03:00 AM	8							
118	4/14/2023	03:15 AM	14							
119	4/14/2023	03:30 AM	4							
120	4/14/2023	03:45 AM	4							
121	4/14/2023	04:00 AM	4							
122	4/14/2023	04:15 AM	8							
123	4/14/2023	04:30 AM	13							
124	4/14/2023	04:45 AM	12							
125	4/14/2023	05:00 AM	10							
126	4/14/2023	05:15 AM	11							
127	4/14/2023	05:30 AM	33							
128	4/14/2023	05:45 AM	28							
129	4/14/2023	06:00 AM	28							
130	4/14/2023	06:15 AM	54							
131	4/14/2023	06:30 AM	90							
132	4/14/2023	06:45 AM	120							
133	4/14/2023	07:00 AM	131							
134	4/14/2023	07:15 AM	108							
135	4/14/2023	07:30 AM	100							
136	4/14/2023	07:45 AM	139							
137	4/14/2023	08:00 AM	124							
138	4/14/2023	08:15 AM	89							
139	4/14/2023	08:30 AM	100							
140	4/14/2023	08:45 AM	100							
141	4/14/2023	09:00 AM	80							
142	4/14/2023	09:15 AM	105							
143	4/14/2023	09:30 AM	108							
144	4/14/2023	09:45 AM	86							
145	4/14/2023	10:00 AM	94							
146	4/14/2023	10:15 AM	80							
147	4/14/2023	10:30 AM	124							
148	4/14/2023	10:45 AM	96							
149	4/14/2023	11:00 AM	120							

	A	B	C	D	E	F	G	H	I	J
150	4/14/2023	11:15 AM	113							
151	4/14/2023	11:30 AM	95							
152	4/14/2023	11:45 AM	98							
153	4/14/2023	12:00 PM	95							
154	4/14/2023	12:15 PM	126							
155	4/14/2023	12:30 PM	118							
156	4/14/2023	12:45 PM	144							
157	4/14/2023	01:00 PM	138							
158	4/14/2023	01:15 PM	112							
159	4/14/2023	01:30 PM	124							
160	4/14/2023	01:45 PM	138							
161	4/14/2023	02:00 PM	122							
162	4/14/2023	02:15 PM	115							
163	4/14/2023	02:30 PM	104							
164	4/14/2023	02:45 PM	144							
165	4/14/2023	03:00 PM	126							
166	4/14/2023	03:15 PM	126							
167	4/14/2023	03:30 PM	138							
168	4/14/2023	03:45 PM	158							
169	4/14/2023	04:00 PM	236							
170	4/14/2023	04:15 PM	215							
171	4/14/2023	04:30 PM	242							
172	4/14/2023	04:45 PM	232							
173	4/14/2023	05:00 PM	201							
174	4/14/2023	05:15 PM	186							
175	4/14/2023	05:30 PM	197							
176	4/14/2023	05:45 PM	160							
177	4/14/2023	06:00 PM	123							
178	4/14/2023	06:15 PM	110							
179	4/14/2023	06:30 PM	111							
180	4/14/2023	06:45 PM	114							
181	4/14/2023	07:00 PM	101							
182	4/14/2023	07:15 PM	98							
183	4/14/2023	07:30 PM	118							
184	4/14/2023	07:45 PM	96							
185	4/14/2023	08:00 PM	78							
186	4/14/2023	08:15 PM	84							
187	4/14/2023	08:30 PM	78							
188	4/14/2023	08:45 PM	84							
189	4/14/2023	09:00 PM	54							
190	4/14/2023	09:15 PM	66							
191	4/14/2023	09:30 PM	47							
192	4/14/2023	09:45 PM	60							
193	4/14/2023	10:00 PM	44							
194	4/14/2023	10:15 PM	56							
195	4/14/2023	10:30 PM	42							
196	4/14/2023	10:45 PM	44							
197	4/14/2023	11:00 PM	64							
198	4/14/2023	11:15 PM	49							
199	4/14/2023	11:30 PM	60							

	A	B	C	D	E	F	G	H	I	J
200	4/14/2023	11:45 PM	58							
201	4/15/2023	12:00 AM	34							
202	4/15/2023	12:15 AM	36							
203	4/15/2023	12:30 AM	20							
204	4/15/2023	12:45 AM	22							
205	4/15/2023	01:00 AM	16							
206	4/15/2023	01:15 AM	19							
207	4/15/2023	01:30 AM	16							
208	4/15/2023	01:45 AM	8							
209	4/15/2023	02:00 AM	13							
210	4/15/2023	02:15 AM	10							
211	4/15/2023	02:30 AM	7							
212	4/15/2023	02:45 AM	13							
213	4/15/2023	03:00 AM	9							
214	4/15/2023	03:15 AM	12							
215	4/15/2023	03:30 AM	5							
216	4/15/2023	03:45 AM	10							
217	4/15/2023	04:00 AM	3							
218	4/15/2023	04:15 AM	3							
219	4/15/2023	04:30 AM	8							
220	4/15/2023	04:45 AM	6							
221	4/15/2023	05:00 AM	10							
222	4/15/2023	05:15 AM	12							
223	4/15/2023	05:30 AM	18							
224	4/15/2023	05:45 AM	19							
225	4/15/2023	06:00 AM	8							
226	4/15/2023	06:15 AM	16							
227	4/15/2023	06:30 AM	28							
228	4/15/2023	06:45 AM	45							
229	4/15/2023	07:00 AM	25							
230	4/15/2023	07:15 AM	35							
231	4/15/2023	07:30 AM	47							
232	4/15/2023	07:45 AM	49							
233	4/15/2023	08:00 AM	38							
234	4/15/2023	08:15 AM	61							
235	4/15/2023	08:30 AM	68							
236	4/15/2023	08:45 AM	90							
237	4/15/2023	09:00 AM	60							
238	4/15/2023	09:15 AM	104							
239	4/15/2023	09:30 AM	86							
240	4/15/2023	09:45 AM	124							
241	4/15/2023	10:00 AM	103							
242	4/15/2023	10:15 AM	105							
243	4/15/2023	10:30 AM	100							
244	4/15/2023	10:45 AM	90							
245	4/15/2023	11:00 AM	137							
246	4/15/2023	11:15 AM	130							
247	4/15/2023	11:30 AM	148							
248	4/15/2023	11:45 AM	138							
249	4/15/2023	12:00 PM	128							

	A	B	C	D	E	F	G	H	I	J
250	4/15/2023	12:15 PM	130							
251	4/15/2023	12:30 PM	138							
252	4/15/2023	12:45 PM	140							
253	4/15/2023	01:00 PM	118							
254	4/15/2023	01:15 PM	134							
255	4/15/2023	01:30 PM	110							
256	4/15/2023	01:45 PM	134							
257	4/15/2023	02:00 PM	120							
258	4/15/2023	02:15 PM	110							
259	4/15/2023	02:30 PM	114							
260	4/15/2023	02:45 PM	128							
261	4/15/2023	03:00 PM	100							
262	4/15/2023	03:15 PM	113							
263	4/15/2023	03:30 PM	129							
264	4/15/2023	03:45 PM	110							
265	4/15/2023	04:00 PM	120							
266	4/15/2023	04:15 PM	104							
267	4/15/2023	04:30 PM	114							
268	4/15/2023	04:45 PM	98							
269	4/15/2023	05:00 PM	104							
270	4/15/2023	05:15 PM	112							
271	4/15/2023	05:30 PM	98							
272	4/15/2023	05:45 PM	94							
273	4/15/2023	06:00 PM	92							
274	4/15/2023	06:15 PM	72							
275	4/15/2023	06:30 PM	91							
276	4/15/2023	06:45 PM	82							
277	4/15/2023	07:00 PM	63							
278	4/15/2023	07:15 PM	95							
279	4/15/2023	07:30 PM	68							
280	4/15/2023	07:45 PM	66							
281	4/15/2023	08:00 PM	70							
282	4/15/2023	08:15 PM	70							
283	4/15/2023	08:30 PM	80							
284	4/15/2023	08:45 PM	38							
285	4/15/2023	09:00 PM	55							
286	4/15/2023	09:15 PM	49							
287	4/15/2023	09:30 PM	54							
288	4/15/2023	09:45 PM	38							
289	4/15/2023	10:00 PM	65							
290	4/15/2023	10:15 PM	70							
291	4/15/2023	10:30 PM	33							
292	4/15/2023	10:45 PM	33							
293	4/15/2023	11:00 PM	31							
294	4/15/2023	11:15 PM	30							
295	4/15/2023	11:30 PM	39							
296	4/15/2023	11:45 PM	28							
297	4/16/2023	12:00 AM	23							
298	4/16/2023	12:15 AM	14							
299	4/16/2023	12:30 AM	20							

	A	B	C	D	E	F	G	H	I	J
300	4/16/2023	12:45 AM	20							
301	4/16/2023	01:00 AM	12							
302	4/16/2023	01:15 AM	10							
303	4/16/2023	01:30 AM	13							
304	4/16/2023	01:45 AM	6							
305	4/16/2023	02:00 AM	12							
306	4/16/2023	02:15 AM	11							
307	4/16/2023	02:30 AM	11							
308	4/16/2023	02:45 AM	7							
309	4/16/2023	03:00 AM	7							
310	4/16/2023	03:15 AM	14							
311	4/16/2023	03:30 AM	6							
312	4/16/2023	03:45 AM	3							
313	4/16/2023	04:00 AM	7							
314	4/16/2023	04:15 AM	6							
315	4/16/2023	04:30 AM	4							
316	4/16/2023	04:45 AM	9							
317	4/16/2023	05:00 AM	7							
318	4/16/2023	05:15 AM	7							
319	4/16/2023	05:30 AM	5							
320	4/16/2023	05:45 AM	9							
321	4/16/2023	06:00 AM	10							
322	4/16/2023	06:15 AM	6							
323	4/16/2023	06:30 AM	16							
324	4/16/2023	06:45 AM	40							
325	4/16/2023	07:00 AM	24							
326	4/16/2023	07:15 AM	32							
327	4/16/2023	07:30 AM	36							
328	4/16/2023	07:45 AM	40							
329	4/16/2023	08:00 AM	42							
330	4/16/2023	08:15 AM	43							
331	4/16/2023	08:30 AM	44							
332	4/16/2023	08:45 AM	60							
333	4/16/2023	09:00 AM	54							
334	4/16/2023	09:15 AM	76							
335	4/16/2023	09:30 AM	50							
336	4/16/2023	09:45 AM	58							
337	4/16/2023	10:00 AM	92							
338	4/16/2023	10:15 AM	76							
339	4/16/2023	10:30 AM	80							
340	4/16/2023	10:45 AM	102							
341	4/16/2023	11:00 AM	107							
342	4/16/2023	11:15 AM	100							
343	4/16/2023	11:30 AM	106							
344	4/16/2023	11:45 AM	118							
345	4/16/2023	12:00 PM	97							
346	4/16/2023	12:15 PM	112							
347	4/16/2023	12:30 PM	112							
348	4/16/2023	12:45 PM	126							
349	4/16/2023	01:00 PM	110							

	A	B	C	D	E	F	G	H	I	J
350	4/16/2023	01:15 PM	93							
351	4/16/2023	01:30 PM	118							
352	4/16/2023	01:45 PM	106							
353	4/16/2023	02:00 PM	106							
354	4/16/2023	02:15 PM	102							
355	4/16/2023	02:30 PM	84							
356	4/16/2023	02:45 PM	98							
357	4/16/2023	03:00 PM	116							
358	4/16/2023	03:15 PM	101							
359	4/16/2023	03:30 PM	86							
360	4/16/2023	03:45 PM	111							
361	4/16/2023	04:00 PM	89							
362	4/16/2023	04:15 PM	86							
363	4/16/2023	04:30 PM	79							
364	4/16/2023	04:45 PM	105							
365	4/16/2023	05:00 PM	90							
366	4/16/2023	05:15 PM	89							
367	4/16/2023	05:30 PM	95							
368	4/16/2023	05:45 PM	102							
369	4/16/2023	06:00 PM	86							
370	4/16/2023	06:15 PM	60							
371	4/16/2023	06:30 PM	70							
372	4/16/2023	06:45 PM	73							
373	4/16/2023	07:00 PM	64							
374	4/16/2023	07:15 PM	73							
375	4/16/2023	07:30 PM	82							
376	4/16/2023	07:45 PM	71							
377	4/16/2023	08:00 PM	50							
378	4/16/2023	08:15 PM	60							
379	4/16/2023	08:30 PM	56							
380	4/16/2023	08:45 PM	33							
381	4/16/2023	09:00 PM	42							
382	4/16/2023	09:15 PM	36							
383	4/16/2023	09:30 PM	20							
384	4/16/2023	09:45 PM	33							
385	4/16/2023	10:00 PM	23							
386	4/16/2023	10:15 PM	28							
387	4/16/2023	10:30 PM	16							
388	4/16/2023	10:45 PM	21							
389	4/16/2023	11:00 PM	23							
390	4/16/2023	11:15 PM	20							
391	4/16/2023	11:30 PM	15							
392	4/16/2023	11:45 PM	20							
393	4/17/2023	12:00 AM	20							
394	4/17/2023	12:15 AM	17							
395	4/17/2023	12:30 AM	11							
396	4/17/2023	12:45 AM	16							
397	4/17/2023	01:00 AM	13							
398	4/17/2023	01:15 AM	12							
399	4/17/2023	01:30 AM	12							

	A	B	C	D	E	F	G	H	I	J
400	4/17/2023	01:45 AM	12							
401	4/17/2023	02:00 AM	9							
402	4/17/2023	02:15 AM	7							
403	4/17/2023	02:30 AM	9							
404	4/17/2023	02:45 AM	10							
405	4/17/2023	03:00 AM	7							
406	4/17/2023	03:15 AM	2							
407	4/17/2023	03:30 AM	6							
408	4/17/2023	03:45 AM	3							
409	4/17/2023	04:00 AM	10							
410	4/17/2023	04:15 AM	10							
411	4/17/2023	04:30 AM	14							
412	4/17/2023	04:45 AM	10							
413	4/17/2023	05:00 AM	21							
414	4/17/2023	05:15 AM	14							
415	4/17/2023	05:30 AM	29							
416	4/17/2023	05:45 AM	20							
417	4/17/2023	06:00 AM	116							
418	4/17/2023	06:15 AM	62							
419	4/17/2023	06:30 AM	25							
420	4/17/2023	06:45 AM	68							
421	4/17/2023	07:00 AM	144							
422	4/17/2023	07:15 AM	161							
423	4/17/2023	07:30 AM	118							
424	4/17/2023	07:45 AM	127							
425	4/17/2023	08:00 AM	102							
426	4/17/2023	08:15 AM	99							
427	4/17/2023	08:30 AM	98							
428	4/17/2023	08:45 AM	98							
429	4/17/2023	09:00 AM	111							
430	4/17/2023	09:15 AM	107							
431	4/17/2023	09:30 AM	106							
432	4/17/2023	09:45 AM	109							
433	4/17/2023	10:00 AM	103							
434	4/17/2023	10:15 AM	92							
435	4/17/2023	10:30 AM	93							
436	4/17/2023	10:45 AM	96							
437	4/17/2023	11:00 AM	110							
438	4/17/2023	11:15 AM	115							
439	4/17/2023	11:30 AM	103							
440	4/17/2023	11:45 AM	110							
441	4/17/2023	12:00 PM	107							
442	4/17/2023	12:15 PM	112							
443	4/17/2023	12:30 PM	112							
444	4/17/2023	12:45 PM	113							
445	4/17/2023	01:00 PM	130							
446	4/17/2023	01:15 PM	130							
447	4/17/2023	01:30 PM	123							
448	4/17/2023	01:45 PM	121							
449	4/17/2023	02:00 PM	119							

	A	B	C	D	E	F	G	H	I	J
450	4/17/2023	02:15 PM	104							
451	4/17/2023	02:30 PM	113							
452	4/17/2023	02:45 PM	110							
453	4/17/2023	03:00 PM	195							
454	4/17/2023	03:15 PM	152							
455	4/17/2023	03:30 PM	202							
456	4/17/2023	03:45 PM	155							
457	4/17/2023	04:00 PM	234							
458	4/17/2023	04:15 PM	252							
459	4/17/2023	04:30 PM	214							
460	4/17/2023	04:45 PM	212							
461	4/17/2023	05:00 PM	215							
462	4/17/2023	05:15 PM	187							
463	4/17/2023	05:30 PM	162							
464	4/17/2023	05:45 PM	211							
465	4/17/2023	06:00 PM	124							
466	4/17/2023	06:15 PM	115							
467	4/17/2023	06:30 PM	121							
468	4/17/2023	06:45 PM	131							
469	4/17/2023	07:00 PM	93							
470	4/17/2023	07:15 PM	86							
471	4/17/2023	07:30 PM	91							
472	4/17/2023	07:45 PM	89							
473	4/17/2023	08:00 PM	74							
474	4/17/2023	08:15 PM	73							
475	4/17/2023	08:30 PM	63							
476	4/17/2023	08:45 PM	66							
477	4/17/2023	09:00 PM	43							
478	4/17/2023	09:15 PM	43							
479	4/17/2023	09:30 PM	54							
480	4/17/2023	09:45 PM	61							
481	4/17/2023	10:00 PM	39							
482	4/17/2023	10:15 PM	40							
483	4/17/2023	10:30 PM	37							
484	4/17/2023	10:45 PM	33							
485	4/17/2023	11:00 PM	30							
486	4/17/2023	11:15 PM	22							
487	4/17/2023	11:30 PM	27							
488	4/17/2023	11:45 PM	32							
489	4/18/2023	12:00 AM	14							
490	4/18/2023	12:15 AM	15							
491	4/18/2023	12:30 AM	17							
492	4/18/2023	12:45 AM	14							
493	4/18/2023	01:00 AM	8							
494	4/18/2023	01:15 AM	8							
495	4/18/2023	01:30 AM	4							
496	4/18/2023	01:45 AM	4							
497	4/18/2023	02:00 AM	10							
498	4/18/2023	02:15 AM	7							
499	4/18/2023	02:30 AM	6							

	A	B	C	D	E	F	G	H	I	J
500	4/18/2023	02:45 AM	2							
501	4/18/2023	03:00 AM	9							
502	4/18/2023	03:15 AM	5							
503	4/18/2023	03:30 AM	14							
504	4/18/2023	03:45 AM	4							
505	4/18/2023	04:00 AM	6							
506	4/18/2023	04:15 AM	7							
507	4/18/2023	04:30 AM	5							
508	4/18/2023	04:45 AM	5							
509	4/18/2023	05:00 AM	25							
510	4/18/2023	05:15 AM	12							
511	4/18/2023	05:30 AM	14							
512	4/18/2023	05:45 AM	11							
513	4/18/2023	06:00 AM	91							
514	4/18/2023	06:15 AM	108							
515	4/18/2023	06:30 AM	36							
516	4/18/2023	06:45 AM	101							
517	4/18/2023	07:00 AM	119							
518	4/18/2023	07:15 AM	101							
519	4/18/2023	07:30 AM	133							
520	4/18/2023	07:45 AM	127							
521	4/18/2023	08:00 AM	96							
522	4/18/2023	08:15 AM	123							
523	4/18/2023	08:30 AM	123							
524	4/18/2023	08:45 AM	112							
525	4/18/2023	09:00 AM	80							
526	4/18/2023	09:15 AM	80							
527	4/18/2023	09:30 AM	81							
528	4/18/2023	09:45 AM	108							
529	4/18/2023	10:00 AM	81							
530	4/18/2023	10:15 AM	110							
531	4/18/2023	10:30 AM	94							
532	4/18/2023	10:45 AM	109							
533	4/18/2023	11:00 AM	107							
534	4/18/2023	11:15 AM	98							
535	4/18/2023	11:30 AM	109							
536	4/18/2023	11:45 AM	118							
537	4/18/2023	12:00 PM	126							
538	4/18/2023	12:15 PM	96							
539	4/18/2023	12:30 PM	119							
540	4/18/2023	12:45 PM	127							
541	4/18/2023	01:00 PM	127							
542	4/18/2023	01:15 PM	127							
543	4/18/2023	01:30 PM	128							
544	4/18/2023	01:45 PM	113							
545	4/18/2023	02:00 PM	124							
546	4/18/2023	02:15 PM	140							
547	4/18/2023	02:30 PM	121							
548	4/18/2023	02:45 PM	113							
549	4/18/2023	03:00 PM	143							

	A	B	C	D	E	F	G	H	I	J
550	4/18/2023	03:15 PM	158							
551	4/18/2023	03:30 PM	131							
552	4/18/2023	03:45 PM	141							
553	4/18/2023	04:00 PM	222							
554	4/18/2023	04:15 PM	230							
555	4/18/2023	04:30 PM	225							
556	4/18/2023	04:45 PM	216							
557	4/18/2023	05:00 PM	185							
558	4/18/2023	05:15 PM	167							
559	4/18/2023	05:30 PM	189							
560	4/18/2023	05:45 PM	199							
561	4/18/2023	06:00 PM	120							
562	4/18/2023	06:15 PM	122							
563	4/18/2023	06:30 PM	116							
564	4/18/2023	06:45 PM	118							
565	4/18/2023	07:00 PM	115							
566	4/18/2023	07:15 PM	107							
567	4/18/2023	07:30 PM	107							
568	4/18/2023	07:45 PM	99							
569	4/18/2023	08:00 PM	81							
570	4/18/2023	08:15 PM	83							
571	4/18/2023	08:30 PM	81							
572	4/18/2023	08:45 PM	79							
573	4/18/2023	09:00 PM	59							
574	4/18/2023	09:15 PM	59							
575	4/18/2023	09:30 PM	61							
576	4/18/2023	09:45 PM	56							
577	4/18/2023	10:00 PM	49							
578	4/18/2023	10:15 PM	55							
579	4/18/2023	10:30 PM	55							
580	4/18/2023	10:45 PM	55							
581	4/18/2023	11:00 PM	34							
582	4/18/2023	11:15 PM	32							
583	4/18/2023	11:30 PM	25							
584	4/18/2023	11:45 PM	20							
585	4/19/2023	12:00 AM	16							
586	4/19/2023	12:15 AM	17							
587	4/19/2023	12:30 AM	16							
588	4/19/2023	12:45 AM	8							
589	4/19/2023	01:00 AM	8							
590	4/19/2023	01:15 AM	6							
591	4/19/2023	01:30 AM	8							
592	4/19/2023	01:45 AM	5							
593	4/19/2023	02:00 AM	5							
594	4/19/2023	02:15 AM	3							
595	4/19/2023	02:30 AM	5							
596	4/19/2023	02:45 AM	5							
597	4/19/2023	03:00 AM	6							
598	4/19/2023	03:15 AM	11							
599	4/19/2023	03:30 AM	5							

	A	B	C	D	E	F	G	H	I	J
600	4/19/2023	03:45 AM	2							
601	4/19/2023	04:00 AM	5							
602	4/19/2023	04:15 AM	6							
603	4/19/2023	04:30 AM	13							
604	4/19/2023	04:45 AM	11							
605	4/19/2023	05:00 AM	7							
606	4/19/2023	05:15 AM	10							
607	4/19/2023	05:30 AM	18							
608	4/19/2023	05:45 AM	33							
609	4/19/2023	06:00 AM	32							
610	4/19/2023	06:15 AM	36							
611	4/19/2023	06:30 AM	71							
612	4/19/2023	06:45 AM	112							
613	4/19/2023	07:00 AM	146							
614	4/19/2023	07:15 AM	121							
615	4/19/2023	07:30 AM	98							
616	4/19/2023	07:45 AM	115							
617	4/19/2023	08:00 AM	102							
618	4/19/2023	08:15 AM	100							
619	4/19/2023	08:30 AM	98							
620	4/19/2023	08:45 AM	114							
621	4/19/2023	09:00 AM	95							
622	4/19/2023	09:15 AM	77							
623	4/19/2023	09:30 AM	89							
624	4/19/2023	09:45 AM	79							
625	4/19/2023	10:00 AM	78							
626	4/19/2023	10:15 AM	89							
627	4/19/2023	10:30 AM	101							
628	4/19/2023	10:45 AM	111							
629	4/19/2023	11:00 AM	101							
630	4/19/2023	11:15 AM	89							
631	4/19/2023	11:30 AM	88							
632	4/19/2023	11:45 AM	98							
633	4/19/2023	12:00 PM	99							
634	4/19/2023	12:15 PM	85							
635	4/19/2023	12:30 PM	102							
636	4/19/2023	12:45 PM	93							
637	4/19/2023	01:00 PM	101							
638	4/19/2023	01:15 PM	111							
639	4/19/2023	01:30 PM	141							
640	4/19/2023	01:45 PM	139							
641	4/19/2023	02:00 PM	114							
642	4/19/2023	02:15 PM	112							
643	4/19/2023	02:30 PM	132							
644	4/19/2023	02:45 PM	169							
645	4/19/2023	03:00 PM	154							
646	4/19/2023	03:15 PM	190							
647	4/19/2023	03:30 PM	188							
648	4/19/2023	03:45 PM	206							
649	4/19/2023	04:00 PM	200							

	A	B	C	D	E	F	G	H	I	J
650	4/19/2023	04:15 PM	245							
651	4/19/2023	04:30 PM	232							
652	4/19/2023	04:45 PM	220							
653	4/19/2023	05:00 PM	226							
654	4/19/2023	05:15 PM	245							
655	4/19/2023	05:30 PM	185							
656	4/19/2023	05:45 PM	154							
657	4/19/2023	06:00 PM	135							
658	4/19/2023	06:15 PM	133							
659	4/19/2023	06:30 PM	100							
660	4/19/2023	06:45 PM	96							
661	4/19/2023	07:00 PM	91							
662	4/19/2023	07:15 PM	90							
663	4/19/2023	07:30 PM	84							
664	4/19/2023	07:45 PM	84							
665	4/19/2023	08:00 PM	71							
666	4/19/2023	08:15 PM	87							
667	4/19/2023	08:30 PM	56							
668	4/19/2023	08:45 PM	56							
669	4/19/2023	09:00 PM	56							
670	4/19/2023	09:15 PM	45							
671	4/19/2023	09:30 PM	36							
672	4/19/2023	09:45 PM	33							
673	4/19/2023	10:00 PM	37							
674	4/19/2023	10:15 PM	54							
675	4/19/2023	10:30 PM	33							
676	4/19/2023	10:45 PM	24							
677	4/19/2023	11:00 PM	30							
678	4/19/2023	11:15 PM	23							
679	4/19/2023	11:30 PM	30							
680	4/19/2023	11:45 PM	20							
681	4/20/2023	12:00 AM	12							
682	4/20/2023	12:15 AM	19							
683	4/20/2023	12:30 AM	19							
684	4/20/2023	12:45 AM	14							
685	4/20/2023	01:00 AM	12							
686	4/20/2023	01:15 AM	13							
687	4/20/2023	01:30 AM	13							
688	4/20/2023	01:45 AM	12							
689	4/20/2023	02:00 AM	9							
690	4/20/2023	02:15 AM	8							
691	4/20/2023	02:30 AM	8							
692	4/20/2023	02:45 AM	10							
693	4/20/2023	03:00 AM	6							
694	4/20/2023	03:15 AM	2							
695	4/20/2023	03:30 AM	3							
696	4/20/2023	03:45 AM	3							
697	4/20/2023	04:00 AM	11							
698	4/20/2023	04:15 AM	12							
699	4/20/2023	04:30 AM	10							

	A	B	C	D	E	F	G	H	I	J
700	4/20/2023	04:45 AM	14							
701	4/20/2023	05:00 AM	23							
702	4/20/2023	05:15 AM	18							
703	4/20/2023	05:30 AM	26							
704	4/20/2023	05:45 AM	16							
705	4/20/2023	06:00 AM	68							
706	4/20/2023	06:15 AM	108							
707	4/20/2023	06:30 AM	70							
708	4/20/2023	06:45 AM	33							
709	4/20/2023	07:00 AM	144							
710	4/20/2023	07:15 AM	150							
711	4/20/2023	07:30 AM	131							
712	4/20/2023	07:45 AM	119							
713	4/20/2023	08:00 AM	99							
714	4/20/2023	08:15 AM	99							
715	4/20/2023	08:30 AM	99							
716	4/20/2023	08:45 AM	99							
717	4/20/2023	09:00 AM	109							
718	4/20/2023	09:15 AM	110							
719	4/20/2023	09:30 AM	110							
720	4/20/2023	09:45 AM	110							
721	4/20/2023	10:00 AM	95							
722	4/20/2023	10:15 AM	96							
723	4/20/2023	10:30 AM	100							
724	4/20/2023	10:45 AM	103							
725	4/20/2023	11:00 AM	109							
726	4/20/2023	11:15 AM	113							
727	4/20/2023	11:30 AM	107							
728	4/20/2023	11:45 AM	103							
729	4/20/2023	12:00 PM	109							
730	4/20/2023	12:15 PM	110							
731	4/20/2023	12:30 PM	107							
732	4/20/2023	12:45 PM	113							
733	4/20/2023	01:00 PM	124							
734	4/20/2023	01:15 PM	129							
735	4/20/2023	01:30 PM	126							
736	4/20/2023	01:45 PM	130							
737	4/20/2023	02:00 PM	111							
738	4/20/2023	02:15 PM	111							
739	4/20/2023	02:30 PM	117							
740	4/20/2023	02:45 PM	110							
741	4/20/2023	03:00 PM	168							
742	4/20/2023	03:15 PM	198							
743	4/20/2023	03:30 PM	185							
744	4/20/2023	03:45 PM	153							
745	4/20/2023	04:00 PM	234							
746	4/20/2023	04:15 PM	237							
747	4/20/2023	04:30 PM	243							
748	4/20/2023	04:45 PM	245							
749	4/20/2023	05:00 PM	179							

	A	B	C	D	E	F	G	H	I	J
750	4/20/2023	05:15 PM	184							
751	4/20/2023	05:30 PM	181							
752	4/20/2023	05:45 PM	181							
753	4/20/2023	06:00 PM	130							
754	4/20/2023	06:15 PM	118							
755	4/20/2023	06:30 PM	115							
756	4/20/2023	06:45 PM	123							
757	4/20/2023	07:00 PM	91							
758	4/20/2023	07:15 PM	90							
759	4/20/2023	07:30 PM	87							
760	4/20/2023	07:45 PM	92							
761	4/20/2023	08:00 PM	63							
762	4/20/2023	08:15 PM	63							
763	4/20/2023	08:30 PM	64							
764	4/20/2023	08:45 PM	68							
765	4/20/2023	09:00 PM	49							
766	4/20/2023	09:15 PM	55							
767	4/20/2023	09:30 PM	44							
768	4/20/2023	09:45 PM	56							
769	4/20/2023	10:00 PM	33							
770	4/20/2023	10:15 PM	34							
771	4/20/2023	10:30 PM	40							
772	4/20/2023	10:45 PM	34							
773	4/20/2023	11:00 PM	32							
774	4/20/2023	11:15 PM	22							
775	4/20/2023	11:30 PM	27							
776	4/20/2023	11:45 PM	30							

	A	B	C	D	E	F	G	H	I	J
1										
2	File Name: C:\Users\barri\OneDrive\Documents\TDB\WSP\SYRACUSE\DATA\BATCH 4\SYRACUSE BATCH 4 ATRs\ATR 1008.tf2									
3	Start Date: 4/14/2023									
4	Start Time: 12:00:00 AM									
5	Location 1: I-81 NB onramp									
6	Location 2: at Hwy 31									
7										
8										
9	Date	Time	NB							
10	4/14/2023	12:00 AM	2							
11	4/14/2023	12:15 AM	2							
12	4/14/2023	12:30 AM	6							
13	4/14/2023	12:45 AM	4							
14	4/14/2023	01:00 AM	9							
15	4/14/2023	01:15 AM	3							
16	4/14/2023	01:30 AM	3							
17	4/14/2023	01:45 AM	1							
18	4/14/2023	02:00 AM	4							
19	4/14/2023	02:15 AM	4							
20	4/14/2023	02:30 AM	0							
21	4/14/2023	02:45 AM	1							
22	4/14/2023	03:00 AM	1							
23	4/14/2023	03:15 AM	1							
24	4/14/2023	03:30 AM	0							
25	4/14/2023	03:45 AM	5							
26	4/14/2023	04:00 AM	6							
27	4/14/2023	04:15 AM	1							
28	4/14/2023	04:30 AM	3							
29	4/14/2023	04:45 AM	10							
30	4/14/2023	05:00 AM	8							
31	4/14/2023	05:15 AM	5							
32	4/14/2023	05:30 AM	13							
33	4/14/2023	05:45 AM	7							
34	4/14/2023	06:00 AM	14							
35	4/14/2023	06:15 AM	20							
36	4/14/2023	06:30 AM	31							
37	4/14/2023	06:45 AM	30							
38	4/14/2023	07:00 AM	31							
39	4/14/2023	07:15 AM	31							
40	4/14/2023	07:30 AM	39							
41	4/14/2023	07:45 AM	32							
42	4/14/2023	08:00 AM	35							
43	4/14/2023	08:15 AM	26							
44	4/14/2023	08:30 AM	46							
45	4/14/2023	08:45 AM	33							
46	4/14/2023	09:00 AM	37							
47	4/14/2023	09:15 AM	51							
48	4/14/2023	09:30 AM	34							
49	4/14/2023	09:45 AM	43							

	A	B	C	D	E	F	G	H	I	J
50	4/14/2023	10:00 AM	49							
51	4/14/2023	10:15 AM	61							
52	4/14/2023	10:30 AM	68							
53	4/14/2023	10:45 AM	69							
54	4/14/2023	11:00 AM	65							
55	4/14/2023	11:15 AM	58							
56	4/14/2023	11:30 AM	56							
57	4/14/2023	11:45 AM	68							
58	4/14/2023	12:00 PM	74							
59	4/14/2023	12:15 PM	63							
60	4/14/2023	12:30 PM	78							
61	4/14/2023	12:45 PM	84							
62	4/14/2023	01:00 PM	80							
63	4/14/2023	01:15 PM	66							
64	4/14/2023	01:30 PM	73							
65	4/14/2023	01:45 PM	65							
66	4/14/2023	02:00 PM	86							
67	4/14/2023	02:15 PM	82							
68	4/14/2023	02:30 PM	75							
69	4/14/2023	02:45 PM	80							
70	4/14/2023	03:00 PM	91							
71	4/14/2023	03:15 PM	79							
72	4/14/2023	03:30 PM	85							
73	4/14/2023	03:45 PM	109							
74	4/14/2023	04:00 PM	90							
75	4/14/2023	04:15 PM	103							
76	4/14/2023	04:30 PM	89							
77	4/14/2023	04:45 PM	90							
78	4/14/2023	05:00 PM	83							
79	4/14/2023	05:15 PM	119							
80	4/14/2023	05:30 PM	96							
81	4/14/2023	05:45 PM	71							
82	4/14/2023	06:00 PM	71							
83	4/14/2023	06:15 PM	67							
84	4/14/2023	06:30 PM	63							
85	4/14/2023	06:45 PM	46							
86	4/14/2023	07:00 PM	53							
87	4/14/2023	07:15 PM	57							
88	4/14/2023	07:30 PM	56							
89	4/14/2023	07:45 PM	43							
90	4/14/2023	08:00 PM	35							
91	4/14/2023	08:15 PM	49							
92	4/14/2023	08:30 PM	38							
93	4/14/2023	08:45 PM	51							
94	4/14/2023	09:00 PM	32							
95	4/14/2023	09:15 PM	27							
96	4/14/2023	09:30 PM	44							
97	4/14/2023	09:45 PM	33							
98	4/14/2023	10:00 PM	31							
99	4/14/2023	10:15 PM	17							

	A	B	C	D	E	F	G	H	I	J
100	4/14/2023	10:30 PM	21							
101	4/14/2023	10:45 PM	25							
102	4/14/2023	11:00 PM	24							
103	4/14/2023	11:15 PM	20							
104	4/14/2023	11:30 PM	24							
105	4/14/2023	11:45 PM	24							
106	4/15/2023	12:00 AM	12							
107	4/15/2023	12:15 AM	21							
108	4/15/2023	12:30 AM	9							
109	4/15/2023	12:45 AM	7							
110	4/15/2023	01:00 AM	6							
111	4/15/2023	01:15 AM	7							
112	4/15/2023	01:30 AM	5							
113	4/15/2023	01:45 AM	9							
114	4/15/2023	02:00 AM	7							
115	4/15/2023	02:15 AM	8							
116	4/15/2023	02:30 AM	6							
117	4/15/2023	02:45 AM	3							
118	4/15/2023	03:00 AM	6							
119	4/15/2023	03:15 AM	2							
120	4/15/2023	03:30 AM	9							
121	4/15/2023	03:45 AM	3							
122	4/15/2023	04:00 AM	1							
123	4/15/2023	04:15 AM	2							
124	4/15/2023	04:30 AM	6							
125	4/15/2023	04:45 AM	4							
126	4/15/2023	05:00 AM	3							
127	4/15/2023	05:15 AM	9							
128	4/15/2023	05:30 AM	6							
129	4/15/2023	05:45 AM	10							
130	4/15/2023	06:00 AM	10							
131	4/15/2023	06:15 AM	9							
132	4/15/2023	06:30 AM	12							
133	4/15/2023	06:45 AM	15							
134	4/15/2023	07:00 AM	24							
135	4/15/2023	07:15 AM	17							
136	4/15/2023	07:30 AM	17							
137	4/15/2023	07:45 AM	20							
138	4/15/2023	08:00 AM	38							
139	4/15/2023	08:15 AM	35							
140	4/15/2023	08:30 AM	28							
141	4/15/2023	08:45 AM	34							
142	4/15/2023	09:00 AM	48							
143	4/15/2023	09:15 AM	41							
144	4/15/2023	09:30 AM	51							
145	4/15/2023	09:45 AM	53							
146	4/15/2023	10:00 AM	60							
147	4/15/2023	10:15 AM	78							
148	4/15/2023	10:30 AM	54							
149	4/15/2023	10:45 AM	64							

	A	B	C	D	E	F	G	H	I	J
150	4/15/2023	11:00 AM	61							
151	4/15/2023	11:15 AM	54							
152	4/15/2023	11:30 AM	67							
153	4/15/2023	11:45 AM	92							
154	4/15/2023	12:00 PM	78							
155	4/15/2023	12:15 PM	78							
156	4/15/2023	12:30 PM	71							
157	4/15/2023	12:45 PM	75							
158	4/15/2023	01:00 PM	76							
159	4/15/2023	01:15 PM	63							
160	4/15/2023	01:30 PM	70							
161	4/15/2023	01:45 PM	67							
162	4/15/2023	02:00 PM	64							
163	4/15/2023	02:15 PM	62							
164	4/15/2023	02:30 PM	69							
165	4/15/2023	02:45 PM	67							
166	4/15/2023	03:00 PM	69							
167	4/15/2023	03:15 PM	80							
168	4/15/2023	03:30 PM	68							
169	4/15/2023	03:45 PM	62							
170	4/15/2023	04:00 PM	73							
171	4/15/2023	04:15 PM	67							
172	4/15/2023	04:30 PM	59							
173	4/15/2023	04:45 PM	60							
174	4/15/2023	05:00 PM	66							
175	4/15/2023	05:15 PM	66							
176	4/15/2023	05:30 PM	57							
177	4/15/2023	05:45 PM	58							
178	4/15/2023	06:00 PM	60							
179	4/15/2023	06:15 PM	50							
180	4/15/2023	06:30 PM	49							
181	4/15/2023	06:45 PM	34							
182	4/15/2023	07:00 PM	60							
183	4/15/2023	07:15 PM	34							
184	4/15/2023	07:30 PM	51							
185	4/15/2023	07:45 PM	32							
186	4/15/2023	08:00 PM	46							
187	4/15/2023	08:15 PM	46							
188	4/15/2023	08:30 PM	40							
189	4/15/2023	08:45 PM	35							
190	4/15/2023	09:00 PM	25							
191	4/15/2023	09:15 PM	32							
192	4/15/2023	09:30 PM	35							
193	4/15/2023	09:45 PM	24							
194	4/15/2023	10:00 PM	22							
195	4/15/2023	10:15 PM	27							
196	4/15/2023	10:30 PM	24							
197	4/15/2023	10:45 PM	24							
198	4/15/2023	11:00 PM	14							
199	4/15/2023	11:15 PM	19							

	A	B	C	D	E	F	G	H	I	J
200	4/15/2023	11:30 PM	14							
201	4/15/2023	11:45 PM	25							
202	4/16/2023	12:00 AM	14							
203	4/16/2023	12:15 AM	8							
204	4/16/2023	12:30 AM	6							
205	4/16/2023	12:45 AM	12							
206	4/16/2023	01:00 AM	6							
207	4/16/2023	01:15 AM	6							
208	4/16/2023	01:30 AM	2							
209	4/16/2023	01:45 AM	6							
210	4/16/2023	02:00 AM	8							
211	4/16/2023	02:15 AM	5							
212	4/16/2023	02:30 AM	6							
213	4/16/2023	02:45 AM	2							
214	4/16/2023	03:00 AM	4							
215	4/16/2023	03:15 AM	3							
216	4/16/2023	03:30 AM	4							
217	4/16/2023	03:45 AM	3							
218	4/16/2023	04:00 AM	1							
219	4/16/2023	04:15 AM	4							
220	4/16/2023	04:30 AM	5							
221	4/16/2023	04:45 AM	3							
222	4/16/2023	05:00 AM	0							
223	4/16/2023	05:15 AM	3							
224	4/16/2023	05:30 AM	2							
225	4/16/2023	05:45 AM	1							
226	4/16/2023	06:00 AM	6							
227	4/16/2023	06:15 AM	7							
228	4/16/2023	06:30 AM	7							
229	4/16/2023	06:45 AM	4							
230	4/16/2023	07:00 AM	12							
231	4/16/2023	07:15 AM	10							
232	4/16/2023	07:30 AM	14							
233	4/16/2023	07:45 AM	14							
234	4/16/2023	08:00 AM	15							
235	4/16/2023	08:15 AM	24							
236	4/16/2023	08:30 AM	18							
237	4/16/2023	08:45 AM	30							
238	4/16/2023	09:00 AM	35							
239	4/16/2023	09:15 AM	41							
240	4/16/2023	09:30 AM	40							
241	4/16/2023	09:45 AM	47							
242	4/16/2023	10:00 AM	42							
243	4/16/2023	10:15 AM	49							
244	4/16/2023	10:30 AM	59							
245	4/16/2023	10:45 AM	51							
246	4/16/2023	11:00 AM	68							
247	4/16/2023	11:15 AM	54							
248	4/16/2023	11:30 AM	69							
249	4/16/2023	11:45 AM	72							

	A	B	C	D	E	F	G	H	I	J
250	4/16/2023	12:00 PM	64							
251	4/16/2023	12:15 PM	61							
252	4/16/2023	12:30 PM	69							
253	4/16/2023	12:45 PM	72							
254	4/16/2023	01:00 PM	90							
255	4/16/2023	01:15 PM	64							
256	4/16/2023	01:30 PM	70							
257	4/16/2023	01:45 PM	78							
258	4/16/2023	02:00 PM	71							
259	4/16/2023	02:15 PM	63							
260	4/16/2023	02:30 PM	64							
261	4/16/2023	02:45 PM	64							
262	4/16/2023	03:00 PM	51							
263	4/16/2023	03:15 PM	53							
264	4/16/2023	03:30 PM	66							
265	4/16/2023	03:45 PM	48							
266	4/16/2023	04:00 PM	47							
267	4/16/2023	04:15 PM	60							
268	4/16/2023	04:30 PM	68							
269	4/16/2023	04:45 PM	55							
270	4/16/2023	05:00 PM	51							
271	4/16/2023	05:15 PM	51							
272	4/16/2023	05:30 PM	59							
273	4/16/2023	05:45 PM	53							
274	4/16/2023	06:00 PM	66							
275	4/16/2023	06:15 PM	37							
276	4/16/2023	06:30 PM	36							
277	4/16/2023	06:45 PM	47							
278	4/16/2023	07:00 PM	46							
279	4/16/2023	07:15 PM	34							
280	4/16/2023	07:30 PM	30							
281	4/16/2023	07:45 PM	39							
282	4/16/2023	08:00 PM	41							
283	4/16/2023	08:15 PM	29							
284	4/16/2023	08:30 PM	24							
285	4/16/2023	08:45 PM	21							
286	4/16/2023	09:00 PM	25							
287	4/16/2023	09:15 PM	14							
288	4/16/2023	09:30 PM	12							
289	4/16/2023	09:45 PM	8							
290	4/16/2023	10:00 PM	9							
291	4/16/2023	10:15 PM	14							
292	4/16/2023	10:30 PM	14							
293	4/16/2023	10:45 PM	8							
294	4/16/2023	11:00 PM	7							
295	4/16/2023	11:15 PM	12							
296	4/16/2023	11:30 PM	6							
297	4/16/2023	11:45 PM	8							
298	4/17/2023	12:00 AM	2							
299	4/17/2023	12:15 AM	7							

	A	B	C	D	E	F	G	H	I	J
300	4/17/2023	12:30 AM	4							
301	4/17/2023	12:45 AM	4							
302	4/17/2023	01:00 AM	3							
303	4/17/2023	01:15 AM	1							
304	4/17/2023	01:30 AM	3							
305	4/17/2023	01:45 AM	0							
306	4/17/2023	02:00 AM	2							
307	4/17/2023	02:15 AM	1							
308	4/17/2023	02:30 AM	4							
309	4/17/2023	02:45 AM	1							
310	4/17/2023	03:00 AM	2							
311	4/17/2023	03:15 AM	4							
312	4/17/2023	03:30 AM	3							
313	4/17/2023	03:45 AM	0							
314	4/17/2023	04:00 AM	1							
315	4/17/2023	04:15 AM	3							
316	4/17/2023	04:30 AM	10							
317	4/17/2023	04:45 AM	4							
318	4/17/2023	05:00 AM	8							
319	4/17/2023	05:15 AM	5							
320	4/17/2023	05:30 AM	18							
321	4/17/2023	05:45 AM	10							
322	4/17/2023	06:00 AM	6							
323	4/17/2023	06:15 AM	14							
324	4/17/2023	06:30 AM	27							
325	4/17/2023	06:45 AM	37							
326	4/17/2023	07:00 AM	23							
327	4/17/2023	07:15 AM	17							
328	4/17/2023	07:30 AM	27							
329	4/17/2023	07:45 AM	38							
330	4/17/2023	08:00 AM	25							
331	4/17/2023	08:15 AM	37							
332	4/17/2023	08:30 AM	25							
333	4/17/2023	08:45 AM	37							
334	4/17/2023	09:00 AM	42							
335	4/17/2023	09:15 AM	33							
336	4/17/2023	09:30 AM	24							
337	4/17/2023	09:45 AM	52							
338	4/17/2023	10:00 AM	41							
339	4/17/2023	10:15 AM	39							
340	4/17/2023	10:30 AM	31							
341	4/17/2023	10:45 AM	68							
342	4/17/2023	11:00 AM	40							
343	4/17/2023	11:15 AM	43							
344	4/17/2023	11:30 AM	50							
345	4/17/2023	11:45 AM	53							
346	4/17/2023	12:00 PM	72							
347	4/17/2023	12:15 PM	65							
348	4/17/2023	12:30 PM	54							
349	4/17/2023	12:45 PM	59							

	A	B	C	D	E	F	G	H	I	J
350	4/17/2023	01:00 PM	52							
351	4/17/2023	01:15 PM	46							
352	4/17/2023	01:30 PM	60							
353	4/17/2023	01:45 PM	53							
354	4/17/2023	02:00 PM	47							
355	4/17/2023	02:15 PM	76							
356	4/17/2023	02:30 PM	65							
357	4/17/2023	02:45 PM	70							
358	4/17/2023	03:00 PM	74							
359	4/17/2023	03:15 PM	88							
360	4/17/2023	03:30 PM	79							
361	4/17/2023	03:45 PM	85							
362	4/17/2023	04:00 PM	67							
363	4/17/2023	04:15 PM	85							
364	4/17/2023	04:30 PM	89							
365	4/17/2023	04:45 PM	83							
366	4/17/2023	05:00 PM	85							
367	4/17/2023	05:15 PM	103							
368	4/17/2023	05:30 PM	76							
369	4/17/2023	05:45 PM	66							
370	4/17/2023	06:00 PM	59							
371	4/17/2023	06:15 PM	57							
372	4/17/2023	06:30 PM	60							
373	4/17/2023	06:45 PM	52							
374	4/17/2023	07:00 PM	57							
375	4/17/2023	07:15 PM	45							
376	4/17/2023	07:30 PM	44							
377	4/17/2023	07:45 PM	36							
378	4/17/2023	08:00 PM	41							
379	4/17/2023	08:15 PM	27							
380	4/17/2023	08:30 PM	29							
381	4/17/2023	08:45 PM	24							
382	4/17/2023	09:00 PM	29							
383	4/17/2023	09:15 PM	21							
384	4/17/2023	09:30 PM	23							
385	4/17/2023	09:45 PM	20							
386	4/17/2023	10:00 PM	12							
387	4/17/2023	10:15 PM	11							
388	4/17/2023	10:30 PM	21							
389	4/17/2023	10:45 PM	13							
390	4/17/2023	11:00 PM	13							
391	4/17/2023	11:15 PM	11							
392	4/17/2023	11:30 PM	9							
393	4/17/2023	11:45 PM	3							
394	4/18/2023	12:00 AM	5							
395	4/18/2023	12:15 AM	3							
396	4/18/2023	12:30 AM	3							
397	4/18/2023	12:45 AM	6							
398	4/18/2023	01:00 AM	3							
399	4/18/2023	01:15 AM	2							

	A	B	C	D	E	F	G	H	I	J
400	4/18/2023	01:30 AM	2							
401	4/18/2023	01:45 AM	4							
402	4/18/2023	02:00 AM	1							
403	4/18/2023	02:15 AM	3							
404	4/18/2023	02:30 AM	1							
405	4/18/2023	02:45 AM	3							
406	4/18/2023	03:00 AM	3							
407	4/18/2023	03:15 AM	1							
408	4/18/2023	03:30 AM	0							
409	4/18/2023	03:45 AM	6							
410	4/18/2023	04:00 AM	3							
411	4/18/2023	04:15 AM	5							
412	4/18/2023	04:30 AM	8							
413	4/18/2023	04:45 AM	5							
414	4/18/2023	05:00 AM	8							
415	4/18/2023	05:15 AM	4							
416	4/18/2023	05:30 AM	9							
417	4/18/2023	05:45 AM	8							
418	4/18/2023	06:00 AM	12							
419	4/18/2023	06:15 AM	24							
420	4/18/2023	06:30 AM	22							
421	4/18/2023	06:45 AM	32							
422	4/18/2023	07:00 AM	35							
423	4/18/2023	07:15 AM	24							
424	4/18/2023	07:30 AM	32							
425	4/18/2023	07:45 AM	42							
426	4/18/2023	08:00 AM	26							
427	4/18/2023	08:15 AM	32							
428	4/18/2023	08:30 AM	30							
429	4/18/2023	08:45 AM	47							
430	4/18/2023	09:00 AM	26							
431	4/18/2023	09:15 AM	37							
432	4/18/2023	09:30 AM	37							
433	4/18/2023	09:45 AM	34							
434	4/18/2023	10:00 AM	22							
435	4/18/2023	10:15 AM	31							
436	4/18/2023	10:30 AM	39							
437	4/18/2023	10:45 AM	40							
438	4/18/2023	11:00 AM	45							
439	4/18/2023	11:15 AM	50							
440	4/18/2023	11:30 AM	49							
441	4/18/2023	11:45 AM	53							
442	4/18/2023	12:00 PM	62							
443	4/18/2023	12:15 PM	51							
444	4/18/2023	12:30 PM	51							
445	4/18/2023	12:45 PM	51							
446	4/18/2023	01:00 PM	52							
447	4/18/2023	01:15 PM	53							
448	4/18/2023	01:30 PM	44							
449	4/18/2023	01:45 PM	63							

	A	B	C	D	E	F	G	H	I	J
450	4/18/2023	02:00 PM	67							
451	4/18/2023	02:15 PM	67							
452	4/18/2023	02:30 PM	72							
453	4/18/2023	02:45 PM	71							
454	4/18/2023	03:00 PM	79							
455	4/18/2023	03:15 PM	65							
456	4/18/2023	03:30 PM	70							
457	4/18/2023	03:45 PM	73							
458	4/18/2023	04:00 PM	69							
459	4/18/2023	04:15 PM	81							
460	4/18/2023	04:30 PM	56							
461	4/18/2023	04:45 PM	81							
462	4/18/2023	05:00 PM	80							
463	4/18/2023	05:15 PM	84							
464	4/18/2023	05:30 PM	81							
465	4/18/2023	05:45 PM	78							
466	4/18/2023	06:00 PM	68							
467	4/18/2023	06:15 PM	50							
468	4/18/2023	06:30 PM	76							
469	4/18/2023	06:45 PM	53							
470	4/18/2023	07:00 PM	49							
471	4/18/2023	07:15 PM	56							
472	4/18/2023	07:30 PM	43							
473	4/18/2023	07:45 PM	49							
474	4/18/2023	08:00 PM	37							
475	4/18/2023	08:15 PM	26							
476	4/18/2023	08:30 PM	37							
477	4/18/2023	08:45 PM	20							
478	4/18/2023	09:00 PM	26							
479	4/18/2023	09:15 PM	21							
480	4/18/2023	09:30 PM	24							
481	4/18/2023	09:45 PM	17							
482	4/18/2023	10:00 PM	12							
483	4/18/2023	10:15 PM	6							
484	4/18/2023	10:30 PM	10							
485	4/18/2023	10:45 PM	5							
486	4/18/2023	11:00 PM	16							
487	4/18/2023	11:15 PM	16							
488	4/18/2023	11:30 PM	9							
489	4/18/2023	11:45 PM	11							
490	4/19/2023	12:00 AM	7							
491	4/19/2023	12:15 AM	4							
492	4/19/2023	12:30 AM	1							
493	4/19/2023	12:45 AM	3							
494	4/19/2023	01:00 AM	2							
495	4/19/2023	01:15 AM	3							
496	4/19/2023	01:30 AM	2							
497	4/19/2023	01:45 AM	0							
498	4/19/2023	02:00 AM	2							
499	4/19/2023	02:15 AM	1							

	A	B	C	D	E	F	G	H	I	J
500	4/19/2023	02:30 AM	1							
501	4/19/2023	02:45 AM	2							
502	4/19/2023	03:00 AM	2							
503	4/19/2023	03:15 AM	1							
504	4/19/2023	03:30 AM	5							
505	4/19/2023	03:45 AM	1							
506	4/19/2023	04:00 AM	3							
507	4/19/2023	04:15 AM	3							
508	4/19/2023	04:30 AM	3							
509	4/19/2023	04:45 AM	8							
510	4/19/2023	05:00 AM	8							
511	4/19/2023	05:15 AM	5							
512	4/19/2023	05:30 AM	6							
513	4/19/2023	05:45 AM	15							
514	4/19/2023	06:00 AM	10							
515	4/19/2023	06:15 AM	18							
516	4/19/2023	06:30 AM	14							
517	4/19/2023	06:45 AM	31							
518	4/19/2023	07:00 AM	33							
519	4/19/2023	07:15 AM	20							
520	4/19/2023	07:30 AM	27							
521	4/19/2023	07:45 AM	32							
522	4/19/2023	08:00 AM	33							
523	4/19/2023	08:15 AM	33							
524	4/19/2023	08:30 AM	31							
525	4/19/2023	08:45 AM	38							
526	4/19/2023	09:00 AM	35							
527	4/19/2023	09:15 AM	45							
528	4/19/2023	09:30 AM	45							
529	4/19/2023	09:45 AM	38							
530	4/19/2023	10:00 AM	33							
531	4/19/2023	10:15 AM	47							
532	4/19/2023	10:30 AM	42							
533	4/19/2023	10:45 AM	37							
534	4/19/2023	11:00 AM	39							
535	4/19/2023	11:15 AM	54							
536	4/19/2023	11:30 AM	57							
537	4/19/2023	11:45 AM	47							
538	4/19/2023	12:00 PM	54							
539	4/19/2023	12:15 PM	54							
540	4/19/2023	12:30 PM	67							
541	4/19/2023	12:45 PM	56							
542	4/19/2023	01:00 PM	56							
543	4/19/2023	01:15 PM	49							
544	4/19/2023	01:30 PM	68							
545	4/19/2023	01:45 PM	73							
546	4/19/2023	02:00 PM	61							
547	4/19/2023	02:15 PM	54							
548	4/19/2023	02:30 PM	58							
549	4/19/2023	02:45 PM	58							

	A	B	C	D	E	F	G	H	I	J
550	4/19/2023	03:00 PM	73							
551	4/19/2023	03:15 PM	67							
552	4/19/2023	03:30 PM	90							
553	4/19/2023	03:45 PM	85							
554	4/19/2023	04:00 PM	81							
555	4/19/2023	04:15 PM	79							
556	4/19/2023	04:30 PM	67							
557	4/19/2023	04:45 PM	74							
558	4/19/2023	05:00 PM	85							
559	4/19/2023	05:15 PM	83							
560	4/19/2023	05:30 PM	88							
561	4/19/2023	05:45 PM	68							
562	4/19/2023	06:00 PM	55							
563	4/19/2023	06:15 PM	61							
564	4/19/2023	06:30 PM	73							
565	4/19/2023	06:45 PM	44							
566	4/19/2023	07:00 PM	52							
567	4/19/2023	07:15 PM	50							
568	4/19/2023	07:30 PM	64							
569	4/19/2023	07:45 PM	44							
570	4/19/2023	08:00 PM	34							
571	4/19/2023	08:15 PM	28							
572	4/19/2023	08:30 PM	36							
573	4/19/2023	08:45 PM	25							
574	4/19/2023	09:00 PM	33							
575	4/19/2023	09:15 PM	21							
576	4/19/2023	09:30 PM	21							
577	4/19/2023	09:45 PM	19							
578	4/19/2023	10:00 PM	28							
579	4/19/2023	10:15 PM	19							
580	4/19/2023	10:30 PM	16							
581	4/19/2023	10:45 PM	14							
582	4/19/2023	11:00 PM	12							
583	4/19/2023	11:15 PM	16							
584	4/19/2023	11:30 PM	5							
585	4/19/2023	11:45 PM	5							
586	4/20/2023	12:00 AM	6							
587	4/20/2023	12:15 AM	6							
588	4/20/2023	12:30 AM	10							
589	4/20/2023	12:45 AM	5							
590	4/20/2023	01:00 AM	6							
591	4/20/2023	01:15 AM	1							
592	4/20/2023	01:30 AM	2							
593	4/20/2023	01:45 AM	2							
594	4/20/2023	02:00 AM	1							
595	4/20/2023	02:15 AM	1							
596	4/20/2023	02:30 AM	3							
597	4/20/2023	02:45 AM	1							
598	4/20/2023	03:00 AM	1							
599	4/20/2023	03:15 AM	1							

	A	B	C	D	E	F	G	H	I	J
600	4/20/2023	03:30 AM	2							
601	4/20/2023	03:45 AM	3							
602	4/20/2023	04:00 AM	0							
603	4/20/2023	04:15 AM	5							
604	4/20/2023	04:30 AM	6							
605	4/20/2023	04:45 AM	15							
606	4/20/2023	05:00 AM	6							
607	4/20/2023	05:15 AM	4							
608	4/20/2023	05:30 AM	11							
609	4/20/2023	05:45 AM	11							
610	4/20/2023	06:00 AM	9							
611	4/20/2023	06:15 AM	13							
612	4/20/2023	06:30 AM	29							
613	4/20/2023	06:45 AM	35							
614	4/20/2023	07:00 AM	24							
615	4/20/2023	07:15 AM	21							
616	4/20/2023	07:30 AM	31							
617	4/20/2023	07:45 AM	33							
618	4/20/2023	08:00 AM	41							
619	4/20/2023	08:15 AM	33							
620	4/20/2023	08:30 AM	32							
621	4/20/2023	08:45 AM	32							
622	4/20/2023	09:00 AM	34							
623	4/20/2023	09:15 AM	40							
624	4/20/2023	09:30 AM	48							
625	4/20/2023	09:45 AM	34							
626	4/20/2023	10:00 AM	32							
627	4/20/2023	10:15 AM	39							
628	4/20/2023	10:30 AM	44							
629	4/20/2023	10:45 AM	52							
630	4/20/2023	11:00 AM	42							
631	4/20/2023	11:15 AM	40							
632	4/20/2023	11:30 AM	38							
633	4/20/2023	11:45 AM	54							
634	4/20/2023	12:00 PM	61							
635	4/20/2023	12:15 PM	72							
636	4/20/2023	12:30 PM	44							
637	4/20/2023	12:45 PM	58							
638	4/20/2023	01:00 PM	53							
639	4/20/2023	01:15 PM	59							
640	4/20/2023	01:30 PM	54							
641	4/20/2023	01:45 PM	64							
642	4/20/2023	02:00 PM	64							
643	4/20/2023	02:15 PM	52							
644	4/20/2023	02:30 PM	49							
645	4/20/2023	02:45 PM	72							
646	4/20/2023	03:00 PM	85							
647	4/20/2023	03:15 PM	65							
648	4/20/2023	03:30 PM	76							
649	4/20/2023	03:45 PM	73							

	A	B	C	D	E	F	G	H	I	J
650	4/20/2023	04:00 PM	87							
651	4/20/2023	04:15 PM	85							
652	4/20/2023	04:30 PM	86							
653	4/20/2023	04:45 PM	62							
654	4/20/2023	05:00 PM	84							
655	4/20/2023	05:15 PM	82							
656	4/20/2023	05:30 PM	75							
657	4/20/2023	05:45 PM	90							
658	4/20/2023	06:00 PM	66							
659	4/20/2023	06:15 PM	63							
660	4/20/2023	06:30 PM	58							
661	4/20/2023	06:45 PM	63							
662	4/20/2023	07:00 PM	55							
663	4/20/2023	07:15 PM	49							
664	4/20/2023	07:30 PM	35							
665	4/20/2023	07:45 PM	26							
666	4/20/2023	08:00 PM	32							
667	4/20/2023	08:15 PM	24							
668	4/20/2023	08:30 PM	35							
669	4/20/2023	08:45 PM	42							
670	4/20/2023	09:00 PM	45							
671	4/20/2023	09:15 PM	29							
672	4/20/2023	09:30 PM	30							
673	4/20/2023	09:45 PM	10							
674	4/20/2023	10:00 PM	24							
675	4/20/2023	10:15 PM	15							
676	4/20/2023	10:30 PM	12							
677	4/20/2023	10:45 PM	13							
678	4/20/2023	11:00 PM	13							
679	4/20/2023	11:15 PM	5							
680	4/20/2023	11:30 PM	9							
681	4/20/2023	11:45 PM	10							

	A	B	C	D	E	F	G	H	I	J
1										
2	File Name: C:\Users\barri\OneDrive\Documents\TDB\WSP\SYRACUSE\DATA\BATCH 6\DONE\ATR 1009 - NB.tf2									
3	Start Date: 4/13/2023									
4	Start Time: 12:00:00 AM									
5	Location 1: NB I-81									
6	Location 2: to EB I-481									
7										
8										
9	Date	Time	NB							
10	4/13/2023	12:00 AM	10							
11	4/13/2023	12:15 AM	17							
12	4/13/2023	12:30 AM	20							
13	4/13/2023	12:45 AM	10							
14	4/13/2023	01:00 AM	16							
15	4/13/2023	01:15 AM	8							
16	4/13/2023	01:30 AM	5							
17	4/13/2023	01:45 AM	2							
18	4/13/2023	02:00 AM	1							
19	4/13/2023	02:15 AM	1							
20	4/13/2023	02:30 AM	3							
21	4/13/2023	02:45 AM	5							
22	4/13/2023	03:00 AM	10							
23	4/13/2023	03:15 AM	1							
24	4/13/2023	03:30 AM	9							
25	4/13/2023	03:45 AM	3							
26	4/13/2023	04:00 AM	4							
27	4/13/2023	04:15 AM	8							
28	4/13/2023	04:30 AM	12							
29	4/13/2023	04:45 AM	6							
30	4/13/2023	05:00 AM	7							
31	4/13/2023	05:15 AM	14							
32	4/13/2023	05:30 AM	16							
33	4/13/2023	05:45 AM	17							
34	4/13/2023	06:00 AM	22							
35	4/13/2023	06:15 AM	17							
36	4/13/2023	06:30 AM	24							
37	4/13/2023	06:45 AM	33							
38	4/13/2023	07:00 AM	44							
39	4/13/2023	07:15 AM	34							
40	4/13/2023	07:30 AM	44							
41	4/13/2023	07:45 AM	64							
42	4/13/2023	08:00 AM	43							
43	4/13/2023	08:15 AM	31							
44	4/13/2023	08:30 AM	26							
45	4/13/2023	08:45 AM	38							
46	4/13/2023	09:00 AM	26							
47	4/13/2023	09:15 AM	31							
48	4/13/2023	09:30 AM	23							
49	4/13/2023	09:45 AM	30							

	A	B	C	D	E	F	G	H	I	J
50	4/13/2023	10:00 AM	34							
51	4/13/2023	10:15 AM	24							
52	4/13/2023	10:30 AM	33							
53	4/13/2023	10:45 AM	21							
54	4/13/2023	11:00 AM	25							
55	4/13/2023	11:15 AM	38							
56	4/13/2023	11:30 AM	60							
57	4/13/2023	11:45 AM	54							
58	4/13/2023	12:00 PM	51							
59	4/13/2023	12:15 PM	45							
60	4/13/2023	12:30 PM	22							
61	4/13/2023	12:45 PM	22							
62	4/13/2023	01:00 PM	25							
63	4/13/2023	01:15 PM	45							
64	4/13/2023	01:30 PM	39							
65	4/13/2023	01:45 PM	36							
66	4/13/2023	02:00 PM	25							
67	4/13/2023	02:15 PM	36							
68	4/13/2023	02:30 PM	36							
69	4/13/2023	02:45 PM	36							
70	4/13/2023	03:00 PM	35							
71	4/13/2023	03:15 PM	41							
72	4/13/2023	03:30 PM	44							
73	4/13/2023	03:45 PM	52							
74	4/13/2023	04:00 PM	67							
75	4/13/2023	04:15 PM	56							
76	4/13/2023	04:30 PM	60							
77	4/13/2023	04:45 PM	57							
78	4/13/2023	05:00 PM	66							
79	4/13/2023	05:15 PM	65							
80	4/13/2023	05:30 PM	68							
81	4/13/2023	05:45 PM	27							
82	4/13/2023	06:00 PM	46							
83	4/13/2023	06:15 PM	27							
84	4/13/2023	06:30 PM	27							
85	4/13/2023	06:45 PM	29							
86	4/13/2023	07:00 PM	30							
87	4/13/2023	07:15 PM	29							
88	4/13/2023	07:30 PM	27							
89	4/13/2023	07:45 PM	29							
90	4/13/2023	08:00 PM	16							
91	4/13/2023	08:15 PM	11							
92	4/13/2023	08:30 PM	14							
93	4/13/2023	08:45 PM	20							
94	4/13/2023	09:00 PM	7							
95	4/13/2023	09:15 PM	15							
96	4/13/2023	09:30 PM	15							
97	4/13/2023	09:45 PM	16							
98	4/13/2023	10:00 PM	17							
99	4/13/2023	10:15 PM	12							

	A	B	C	D	E	F	G	H	I	J
100	4/13/2023	10:30 PM	11							
101	4/13/2023	10:45 PM	11							
102	4/13/2023	11:00 PM	7							
103	4/13/2023	11:15 PM	13							
104	4/13/2023	11:30 PM	15							
105	4/13/2023	11:45 PM	18							
106	4/14/2023	12:00 AM	12							
107	4/14/2023	12:15 AM	17							
108	4/14/2023	12:30 AM	26							
109	4/14/2023	12:45 AM	25							
110	4/14/2023	01:00 AM	3							
111	4/14/2023	01:15 AM	2							
112	4/14/2023	01:30 AM	4							
113	4/14/2023	01:45 AM	4							
114	4/14/2023	02:00 AM	2							
115	4/14/2023	02:15 AM	1							
116	4/14/2023	02:30 AM	2							
117	4/14/2023	02:45 AM	1							
118	4/14/2023	03:00 AM	6							
119	4/14/2023	03:15 AM	0							
120	4/14/2023	03:30 AM	1							
121	4/14/2023	03:45 AM	2							
122	4/14/2023	04:00 AM	6							
123	4/14/2023	04:15 AM	6							
124	4/14/2023	04:30 AM	7							
125	4/14/2023	04:45 AM	7							
126	4/14/2023	05:00 AM	5							
127	4/14/2023	05:15 AM	14							
128	4/14/2023	05:30 AM	13							
129	4/14/2023	05:45 AM	15							
130	4/14/2023	06:00 AM	13							
131	4/14/2023	06:15 AM	12							
132	4/14/2023	06:30 AM	27							
133	4/14/2023	06:45 AM	33							
134	4/14/2023	07:00 AM	27							
135	4/14/2023	07:15 AM	30							
136	4/14/2023	07:30 AM	36							
137	4/14/2023	07:45 AM	46							
138	4/14/2023	08:00 AM	30							
139	4/14/2023	08:15 AM	40							
140	4/14/2023	08:30 AM	25							
141	4/14/2023	08:45 AM	38							
142	4/14/2023	09:00 AM	40							
143	4/14/2023	09:15 AM	38							
144	4/14/2023	09:30 AM	30							
145	4/14/2023	09:45 AM	33							
146	4/14/2023	10:00 AM	36							
147	4/14/2023	10:15 AM	51							
148	4/14/2023	10:30 AM	45							
149	4/14/2023	10:45 AM	40							

	A	B	C	D	E	F	G	H	I	J
150	4/14/2023	11:00 AM	32							
151	4/14/2023	11:15 AM	42							
152	4/14/2023	11:30 AM	31							
153	4/14/2023	11:45 AM	27							
154	4/14/2023	12:00 PM	36							
155	4/14/2023	12:15 PM	30							
156	4/14/2023	12:30 PM	29							
157	4/14/2023	12:45 PM	34							
158	4/14/2023	01:00 PM	38							
159	4/14/2023	01:15 PM	27							
160	4/14/2023	01:30 PM	32							
161	4/14/2023	01:45 PM	30							
162	4/14/2023	02:00 PM	33							
163	4/14/2023	02:15 PM	29							
164	4/14/2023	02:30 PM	29							
165	4/14/2023	02:45 PM	26							
166	4/14/2023	03:00 PM	30							
167	4/14/2023	03:15 PM	30							
168	4/14/2023	03:30 PM	43							
169	4/14/2023	03:45 PM	48							
170	4/14/2023	04:00 PM	44							
171	4/14/2023	04:15 PM	53							
172	4/14/2023	04:30 PM	66							
173	4/14/2023	04:45 PM	70							
174	4/14/2023	05:00 PM	90							
175	4/14/2023	05:15 PM	44							
176	4/14/2023	05:30 PM	50							
177	4/14/2023	05:45 PM	40							
178	4/14/2023	06:00 PM	42							
179	4/14/2023	06:15 PM	29							
180	4/14/2023	06:30 PM	42							
181	4/14/2023	06:45 PM	37							
182	4/14/2023	07:00 PM	26							
183	4/14/2023	07:15 PM	24							
184	4/14/2023	07:30 PM	21							
185	4/14/2023	07:45 PM	17							
186	4/14/2023	08:00 PM	27							
187	4/14/2023	08:15 PM	23							
188	4/14/2023	08:30 PM	19							
189	4/14/2023	08:45 PM	13							
190	4/14/2023	09:00 PM	9							
191	4/14/2023	09:15 PM	10							
192	4/14/2023	09:30 PM	14							
193	4/14/2023	09:45 PM	24							
194	4/14/2023	10:00 PM	18							
195	4/14/2023	10:15 PM	13							
196	4/14/2023	10:30 PM	8							
197	4/14/2023	10:45 PM	9							
198	4/14/2023	11:00 PM	16							
199	4/14/2023	11:15 PM	12							

	A	B	C	D	E	F	G	H	I	J
200	4/14/2023	11:30 PM	32							
201	4/14/2023	11:45 PM	22							
202	4/15/2023	12:00 AM	19							
203	4/15/2023	12:15 AM	11							
204	4/15/2023	12:30 AM	17							
205	4/15/2023	12:45 AM	7							
206	4/15/2023	01:00 AM	8							
207	4/15/2023	01:15 AM	15							
208	4/15/2023	01:30 AM	9							
209	4/15/2023	01:45 AM	12							
210	4/15/2023	02:00 AM	8							
211	4/15/2023	02:15 AM	5							
212	4/15/2023	02:30 AM	3							
213	4/15/2023	02:45 AM	2							
214	4/15/2023	03:00 AM	4							
215	4/15/2023	03:15 AM	2							
216	4/15/2023	03:30 AM	6							
217	4/15/2023	03:45 AM	4							
218	4/15/2023	04:00 AM	6							
219	4/15/2023	04:15 AM	3							
220	4/15/2023	04:30 AM	6							
221	4/15/2023	04:45 AM	8							
222	4/15/2023	05:00 AM	7							
223	4/15/2023	05:15 AM	10							
224	4/15/2023	05:30 AM	10							
225	4/15/2023	05:45 AM	5							
226	4/15/2023	06:00 AM	9							
227	4/15/2023	06:15 AM	7							
228	4/15/2023	06:30 AM	10							
229	4/15/2023	06:45 AM	9							
230	4/15/2023	07:00 AM	11							
231	4/15/2023	07:15 AM	16							
232	4/15/2023	07:30 AM	12							
233	4/15/2023	07:45 AM	14							
234	4/15/2023	08:00 AM	13							
235	4/15/2023	08:15 AM	13							
236	4/15/2023	08:30 AM	20							
237	4/15/2023	08:45 AM	11							
238	4/15/2023	09:00 AM	12							
239	4/15/2023	09:15 AM	12							
240	4/15/2023	09:30 AM	16							
241	4/15/2023	09:45 AM	16							
242	4/15/2023	10:00 AM	23							
243	4/15/2023	10:15 AM	24							
244	4/15/2023	10:30 AM	18							
245	4/15/2023	10:45 AM	28							
246	4/15/2023	11:00 AM	35							
247	4/15/2023	11:15 AM	22							
248	4/15/2023	11:30 AM	29							
249	4/15/2023	11:45 AM	35							

	A	B	C	D	E	F	G	H	I	J
250	4/15/2023	12:00 PM	34							
251	4/15/2023	12:15 PM	19							
252	4/15/2023	12:30 PM	21							
253	4/15/2023	12:45 PM	24							
254	4/15/2023	01:00 PM	39							
255	4/15/2023	01:15 PM	24							
256	4/15/2023	01:30 PM	22							
257	4/15/2023	01:45 PM	27							
258	4/15/2023	02:00 PM	23							
259	4/15/2023	02:15 PM	22							
260	4/15/2023	02:30 PM	24							
261	4/15/2023	02:45 PM	37							
262	4/15/2023	03:00 PM	40							
263	4/15/2023	03:15 PM	36							
264	4/15/2023	03:30 PM	29							
265	4/15/2023	03:45 PM	33							
266	4/15/2023	04:00 PM	35							
267	4/15/2023	04:15 PM	30							
268	4/15/2023	04:30 PM	38							
269	4/15/2023	04:45 PM	27							
270	4/15/2023	05:00 PM	41							
271	4/15/2023	05:15 PM	25							
272	4/15/2023	05:30 PM	25							
273	4/15/2023	05:45 PM	26							
274	4/15/2023	06:00 PM	23							
275	4/15/2023	06:15 PM	18							
276	4/15/2023	06:30 PM	19							
277	4/15/2023	06:45 PM	32							
278	4/15/2023	07:00 PM	15							
279	4/15/2023	07:15 PM	17							
280	4/15/2023	07:30 PM	15							
281	4/15/2023	07:45 PM	24							
282	4/15/2023	08:00 PM	21							
283	4/15/2023	08:15 PM	20							
284	4/15/2023	08:30 PM	7							
285	4/15/2023	08:45 PM	11							
286	4/15/2023	09:00 PM	14							
287	4/15/2023	09:15 PM	14							
288	4/15/2023	09:30 PM	11							
289	4/15/2023	09:45 PM	4							
290	4/15/2023	10:00 PM	9							
291	4/15/2023	10:15 PM	12							
292	4/15/2023	10:30 PM	12							
293	4/15/2023	10:45 PM	5							
294	4/15/2023	11:00 PM	6							
295	4/15/2023	11:15 PM	10							
296	4/15/2023	11:30 PM	3							
297	4/15/2023	11:45 PM	14							
298	4/16/2023	12:00 AM	13							
299	4/16/2023	12:15 AM	18							

	A	B	C	D	E	F	G	H	I	J
300	4/16/2023	12:30 AM	17							
301	4/16/2023	12:45 AM	14							
302	4/16/2023	01:00 AM	10							
303	4/16/2023	01:15 AM	12							
304	4/16/2023	01:30 AM	2							
305	4/16/2023	01:45 AM	5							
306	4/16/2023	02:00 AM	2							
307	4/16/2023	02:15 AM	3							
308	4/16/2023	02:30 AM	1							
309	4/16/2023	02:45 AM	2							
310	4/16/2023	03:00 AM	2							
311	4/16/2023	03:15 AM	3							
312	4/16/2023	03:30 AM	2							
313	4/16/2023	03:45 AM	5							
314	4/16/2023	04:00 AM	9							
315	4/16/2023	04:15 AM	6							
316	4/16/2023	04:30 AM	8							
317	4/16/2023	04:45 AM	6							
318	4/16/2023	05:00 AM	5							
319	4/16/2023	05:15 AM	9							
320	4/16/2023	05:30 AM	9							
321	4/16/2023	05:45 AM	5							
322	4/16/2023	06:00 AM	7							
323	4/16/2023	06:15 AM	3							
324	4/16/2023	06:30 AM	3							
325	4/16/2023	06:45 AM	2							
326	4/16/2023	07:00 AM	5							
327	4/16/2023	07:15 AM	9							
328	4/16/2023	07:30 AM	9							
329	4/16/2023	07:45 AM	5							
330	4/16/2023	08:00 AM	11							
331	4/16/2023	08:15 AM	12							
332	4/16/2023	08:30 AM	19							
333	4/16/2023	08:45 AM	17							
334	4/16/2023	09:00 AM	23							
335	4/16/2023	09:15 AM	17							
336	4/16/2023	09:30 AM	29							
337	4/16/2023	09:45 AM	28							
338	4/16/2023	10:00 AM	11							
339	4/16/2023	10:15 AM	17							
340	4/16/2023	10:30 AM	18							
341	4/16/2023	10:45 AM	21							
342	4/16/2023	11:00 AM	17							
343	4/16/2023	11:15 AM	35							
344	4/16/2023	11:30 AM	33							
345	4/16/2023	11:45 AM	31							
346	4/16/2023	12:00 PM	39							
347	4/16/2023	12:15 PM	25							
348	4/16/2023	12:30 PM	36							
349	4/16/2023	12:45 PM	22							

	A	B	C	D	E	F	G	H	I	J
350	4/16/2023	01:00 PM	22							
351	4/16/2023	01:15 PM	23							
352	4/16/2023	01:30 PM	33							
353	4/16/2023	01:45 PM	30							
354	4/16/2023	02:00 PM	16							
355	4/16/2023	02:15 PM	27							
356	4/16/2023	02:30 PM	21							
357	4/16/2023	02:45 PM	17							
358	4/16/2023	03:00 PM	23							
359	4/16/2023	03:15 PM	23							
360	4/16/2023	03:30 PM	29							
361	4/16/2023	03:45 PM	36							
362	4/16/2023	04:00 PM	32							
363	4/16/2023	04:15 PM	18							
364	4/16/2023	04:30 PM	11							
365	4/16/2023	04:45 PM	19							
366	4/16/2023	05:00 PM	40							
367	4/16/2023	05:15 PM	25							
368	4/16/2023	05:30 PM	38							
369	4/16/2023	05:45 PM	29							
370	4/16/2023	06:00 PM	31							
371	4/16/2023	06:15 PM	28							
372	4/16/2023	06:30 PM	28							
373	4/16/2023	06:45 PM	22							
374	4/16/2023	07:00 PM	30							
375	4/16/2023	07:15 PM	20							
376	4/16/2023	07:30 PM	25							
377	4/16/2023	07:45 PM	14							
378	4/16/2023	08:00 PM	18							
379	4/16/2023	08:15 PM	7							
380	4/16/2023	08:30 PM	14							
381	4/16/2023	08:45 PM	18							
382	4/16/2023	09:00 PM	10							
383	4/16/2023	09:15 PM	4							
384	4/16/2023	09:30 PM	7							
385	4/16/2023	09:45 PM	18							
386	4/16/2023	10:00 PM	13							
387	4/16/2023	10:15 PM	9							
388	4/16/2023	10:30 PM	10							
389	4/16/2023	10:45 PM	9							
390	4/16/2023	11:00 PM	15							
391	4/16/2023	11:15 PM	18							
392	4/16/2023	11:30 PM	7							
393	4/16/2023	11:45 PM	2							
394	4/17/2023	12:00 AM	10							
395	4/17/2023	12:15 AM	9							
396	4/17/2023	12:30 AM	20							
397	4/17/2023	12:45 AM	27							
398	4/17/2023	01:00 AM	12							
399	4/17/2023	01:15 AM	6							

	A	B	C	D	E	F	G	H	I	J
400	4/17/2023	01:30 AM	4							
401	4/17/2023	01:45 AM	5							
402	4/17/2023	02:00 AM	1							
403	4/17/2023	02:15 AM	2							
404	4/17/2023	02:30 AM	2							
405	4/17/2023	02:45 AM	4							
406	4/17/2023	03:00 AM	5							
407	4/17/2023	03:15 AM	1							
408	4/17/2023	03:30 AM	3							
409	4/17/2023	03:45 AM	4							
410	4/17/2023	04:00 AM	6							
411	4/17/2023	04:15 AM	4							
412	4/17/2023	04:30 AM	13							
413	4/17/2023	04:45 AM	11							
414	4/17/2023	05:00 AM	5							
415	4/17/2023	05:15 AM	4							
416	4/17/2023	05:30 AM	14							
417	4/17/2023	05:45 AM	18							
418	4/17/2023	06:00 AM	19							
419	4/17/2023	06:15 AM	14							
420	4/17/2023	06:30 AM	29							
421	4/17/2023	06:45 AM	31							
422	4/17/2023	07:00 AM	22							
423	4/17/2023	07:15 AM	35							
424	4/17/2023	07:30 AM	39							
425	4/17/2023	07:45 AM	46							
426	4/17/2023	08:00 AM	26							
427	4/17/2023	08:15 AM	32							
428	4/17/2023	08:30 AM	35							
429	4/17/2023	08:45 AM	40							
430	4/17/2023	09:00 AM	36							
431	4/17/2023	09:15 AM	34							
432	4/17/2023	09:30 AM	32							
433	4/17/2023	09:45 AM	37							
434	4/17/2023	10:00 AM	31							
435	4/17/2023	10:15 AM	21							
436	4/17/2023	10:30 AM	26							
437	4/17/2023	10:45 AM	35							
438	4/17/2023	11:00 AM	41							
439	4/17/2023	11:15 AM	32							
440	4/17/2023	11:30 AM	34							
441	4/17/2023	11:45 AM	29							
442	4/17/2023	12:00 PM	27							
443	4/17/2023	12:15 PM	43							
444	4/17/2023	12:30 PM	41							
445	4/17/2023	12:45 PM	35							
446	4/17/2023	01:00 PM	21							
447	4/17/2023	01:15 PM	44							
448	4/17/2023	01:30 PM	24							
449	4/17/2023	01:45 PM	27							

	A	B	C	D	E	F	G	H	I	J
450	4/17/2023	02:00 PM	36							
451	4/17/2023	02:15 PM	44							
452	4/17/2023	02:30 PM	35							
453	4/17/2023	02:45 PM	31							
454	4/17/2023	03:00 PM	51							
455	4/17/2023	03:15 PM	54							
456	4/17/2023	03:30 PM	65							
457	4/17/2023	03:45 PM	53							
458	4/17/2023	04:00 PM	54							
459	4/17/2023	04:15 PM	59							
460	4/17/2023	04:30 PM	49							
461	4/17/2023	04:45 PM	56							
462	4/17/2023	05:00 PM	63							
463	4/17/2023	05:15 PM	78							
464	4/17/2023	05:30 PM	75							
465	4/17/2023	05:45 PM	38							
466	4/17/2023	06:00 PM	45							
467	4/17/2023	06:15 PM	46							
468	4/17/2023	06:30 PM	34							
469	4/17/2023	06:45 PM	35							
470	4/17/2023	07:00 PM	21							
471	4/17/2023	07:15 PM	22							
472	4/17/2023	07:30 PM	15							
473	4/17/2023	07:45 PM	20							
474	4/17/2023	08:00 PM	18							
475	4/17/2023	08:15 PM	18							
476	4/17/2023	08:30 PM	14							
477	4/17/2023	08:45 PM	16							
478	4/17/2023	09:00 PM	10							
479	4/17/2023	09:15 PM	15							
480	4/17/2023	09:30 PM	18							
481	4/17/2023	09:45 PM	16							
482	4/17/2023	10:00 PM	11							
483	4/17/2023	10:15 PM	7							
484	4/17/2023	10:30 PM	5							
485	4/17/2023	10:45 PM	3							
486	4/17/2023	11:00 PM	16							
487	4/17/2023	11:15 PM	16							
488	4/17/2023	11:30 PM	8							
489	4/17/2023	11:45 PM	7							
490	4/18/2023	12:00 AM	8							
491	4/18/2023	12:15 AM	11							
492	4/18/2023	12:30 AM	19							
493	4/18/2023	12:45 AM	14							
494	4/18/2023	01:00 AM	3							
495	4/18/2023	01:15 AM	1							
496	4/18/2023	01:30 AM	3							
497	4/18/2023	01:45 AM	3							
498	4/18/2023	02:00 AM	4							
499	4/18/2023	02:15 AM	7							

	A	B	C	D	E	F	G	H	I	J
500	4/18/2023	02:30 AM	6							
501	4/18/2023	02:45 AM	0							
502	4/18/2023	03:00 AM	3							
503	4/18/2023	03:15 AM	4							
504	4/18/2023	03:30 AM	5							
505	4/18/2023	03:45 AM	3							
506	4/18/2023	04:00 AM	2							
507	4/18/2023	04:15 AM	2							
508	4/18/2023	04:30 AM	9							
509	4/18/2023	04:45 AM	13							
510	4/18/2023	05:00 AM	9							
511	4/18/2023	05:15 AM	20							
512	4/18/2023	05:30 AM	12							
513	4/18/2023	05:45 AM	27							
514	4/18/2023	06:00 AM	18							
515	4/18/2023	06:15 AM	20							
516	4/18/2023	06:30 AM	32							
517	4/18/2023	06:45 AM	33							
518	4/18/2023	07:00 AM	44							
519	4/18/2023	07:15 AM	32							
520	4/18/2023	07:30 AM	59							
521	4/18/2023	07:45 AM	41							
522	4/18/2023	08:00 AM	54							
523	4/18/2023	08:15 AM	29							
524	4/18/2023	08:30 AM	42							
525	4/18/2023	08:45 AM	42							
526	4/18/2023	09:00 AM	34							
527	4/18/2023	09:15 AM	26							
528	4/18/2023	09:30 AM	29							
529	4/18/2023	09:45 AM	33							
530	4/18/2023	10:00 AM	27							
531	4/18/2023	10:15 AM	40							
532	4/18/2023	10:30 AM	36							
533	4/18/2023	10:45 AM	29							
534	4/18/2023	11:00 AM	35							
535	4/18/2023	11:15 AM	33							
536	4/18/2023	11:30 AM	38							
537	4/18/2023	11:45 AM	46							
538	4/18/2023	12:00 PM	34							
539	4/18/2023	12:15 PM	38							
540	4/18/2023	12:30 PM	31							
541	4/18/2023	12:45 PM	37							
542	4/18/2023	01:00 PM	30							
543	4/18/2023	01:15 PM	34							
544	4/18/2023	01:30 PM	43							
545	4/18/2023	01:45 PM	36							
546	4/18/2023	02:00 PM	49							
547	4/18/2023	02:15 PM	46							
548	4/18/2023	02:30 PM	39							
549	4/18/2023	02:45 PM	33							

	A	B	C	D	E	F	G	H	I	J
550	4/18/2023	03:00 PM	36							
551	4/18/2023	03:15 PM	30							
552	4/18/2023	03:30 PM	59							
553	4/18/2023	03:45 PM	50							
554	4/18/2023	04:00 PM	52							
555	4/18/2023	04:15 PM	44							
556	4/18/2023	04:30 PM	61							
557	4/18/2023	04:45 PM	77							
558	4/18/2023	05:00 PM	77							
559	4/18/2023	05:15 PM	81							
560	4/18/2023	05:30 PM	53							
561	4/18/2023	05:45 PM	32							
562	4/18/2023	06:00 PM	40							
563	4/18/2023	06:15 PM	23							
564	4/18/2023	06:30 PM	30							
565	4/18/2023	06:45 PM	35							
566	4/18/2023	07:00 PM	27							
567	4/18/2023	07:15 PM	19							
568	4/18/2023	07:30 PM	20							
569	4/18/2023	07:45 PM	18							
570	4/18/2023	08:00 PM	13							
571	4/18/2023	08:15 PM	22							
572	4/18/2023	08:30 PM	14							
573	4/18/2023	08:45 PM	21							
574	4/18/2023	09:00 PM	15							
575	4/18/2023	09:15 PM	11							
576	4/18/2023	09:30 PM	7							
577	4/18/2023	09:45 PM	6							
578	4/18/2023	10:00 PM	12							
579	4/18/2023	10:15 PM	16							
580	4/18/2023	10:30 PM	18							
581	4/18/2023	10:45 PM	14							
582	4/18/2023	11:00 PM	9							
583	4/18/2023	11:15 PM	26							
584	4/18/2023	11:30 PM	18							
585	4/18/2023	11:45 PM	11							
586	4/19/2023	12:00 AM	4							
587	4/19/2023	12:15 AM	8							
588	4/19/2023	12:30 AM	24							
589	4/19/2023	12:45 AM	9							
590	4/19/2023	01:00 AM	5							
591	4/19/2023	01:15 AM	4							
592	4/19/2023	01:30 AM	5							
593	4/19/2023	01:45 AM	5							
594	4/19/2023	02:00 AM	5							
595	4/19/2023	02:15 AM	1							
596	4/19/2023	02:30 AM	6							
597	4/19/2023	02:45 AM	6							
598	4/19/2023	03:00 AM	1							
599	4/19/2023	03:15 AM	2							

	A	B	C	D	E	F	G	H	I	J
600	4/19/2023	03:30 AM	5							
601	4/19/2023	03:45 AM	6							
602	4/19/2023	04:00 AM	3							
603	4/19/2023	04:15 AM	5							
604	4/19/2023	04:30 AM	11							
605	4/19/2023	04:45 AM	9							
606	4/19/2023	05:00 AM	15							
607	4/19/2023	05:15 AM	10							
608	4/19/2023	05:30 AM	15							
609	4/19/2023	05:45 AM	23							
610	4/19/2023	06:00 AM	21							
611	4/19/2023	06:15 AM	21							
612	4/19/2023	06:30 AM	33							
613	4/19/2023	06:45 AM	34							
614	4/19/2023	07:00 AM	34							
615	4/19/2023	07:15 AM	30							
616	4/19/2023	07:30 AM	41							
617	4/19/2023	07:45 AM	45							
618	4/19/2023	08:00 AM	29							
619	4/19/2023	08:15 AM	39							
620	4/19/2023	08:30 AM	39							
621	4/19/2023	08:45 AM	36							
622	4/19/2023	09:00 AM	30							
623	4/19/2023	09:15 AM	24							
624	4/19/2023	09:30 AM	34							
625	4/19/2023	09:45 AM	23							
626	4/19/2023	10:00 AM	39							
627	4/19/2023	10:15 AM	21							
628	4/19/2023	10:30 AM	23							
629	4/19/2023	10:45 AM	32							
630	4/19/2023	11:00 AM	29							
631	4/19/2023	11:15 AM	30							
632	4/19/2023	11:30 AM	26							
633	4/19/2023	11:45 AM	45							
634	4/19/2023	12:00 PM	39							
635	4/19/2023	12:15 PM	32							
636	4/19/2023	12:30 PM	31							
637	4/19/2023	12:45 PM	34							
638	4/19/2023	01:00 PM	31							
639	4/19/2023	01:15 PM	31							
640	4/19/2023	01:30 PM	32							
641	4/19/2023	01:45 PM	42							
642	4/19/2023	02:00 PM	41							
643	4/19/2023	02:15 PM	35							
644	4/19/2023	02:30 PM	43							
645	4/19/2023	02:45 PM	46							
646	4/19/2023	03:00 PM	45							
647	4/19/2023	03:15 PM	50							
648	4/19/2023	03:30 PM	70							
649	4/19/2023	03:45 PM	64							

	A	B	C	D	E	F	G	H	I	J
650	4/19/2023	04:00 PM	61							
651	4/19/2023	04:15 PM	62							
652	4/19/2023	04:30 PM	70							
653	4/19/2023	04:45 PM	65							
654	4/19/2023	05:00 PM	85							
655	4/19/2023	05:15 PM	62							
656	4/19/2023	05:30 PM	53							
657	4/19/2023	05:45 PM	44							
658	4/19/2023	06:00 PM	47							
659	4/19/2023	06:15 PM	28							
660	4/19/2023	06:30 PM	29							
661	4/19/2023	06:45 PM	35							
662	4/19/2023	07:00 PM	34							
663	4/19/2023	07:15 PM	17							
664	4/19/2023	07:30 PM	24							
665	4/19/2023	07:45 PM	26							
666	4/19/2023	08:00 PM	21							
667	4/19/2023	08:15 PM	18							
668	4/19/2023	08:30 PM	16							
669	4/19/2023	08:45 PM	13							
670	4/19/2023	09:00 PM	18							
671	4/19/2023	09:15 PM	10							
672	4/19/2023	09:30 PM	17							
673	4/19/2023	09:45 PM	7							
674	4/19/2023	10:00 PM	9							
675	4/19/2023	10:15 PM	9							
676	4/19/2023	10:30 PM	19							
677	4/19/2023	10:45 PM	15							
678	4/19/2023	11:00 PM	25							
679	4/19/2023	11:15 PM	20							
680	4/19/2023	11:30 PM	12							
681	4/19/2023	11:45 PM	6							
682	4/20/2023	12:00 AM	11							
683	4/20/2023	12:15 AM	11							
684	4/20/2023	12:30 AM	17							
685	4/20/2023	12:45 AM	12							
686	4/20/2023	01:00 AM	11							
687	4/20/2023	01:15 AM	1							
688	4/20/2023	01:30 AM	7							
689	4/20/2023	01:45 AM	5							
690	4/20/2023	02:00 AM	3							
691	4/20/2023	02:15 AM	2							
692	4/20/2023	02:30 AM	1							
693	4/20/2023	02:45 AM	4							
694	4/20/2023	03:00 AM	4							
695	4/20/2023	03:15 AM	3							
696	4/20/2023	03:30 AM	2							
697	4/20/2023	03:45 AM	4							
698	4/20/2023	04:00 AM	1							
699	4/20/2023	04:15 AM	3							

	A	B	C	D	E	F	G	H	I	J
700	4/20/2023	04:30 AM	11							
701	4/20/2023	04:45 AM	12							
702	4/20/2023	05:00 AM	16							
703	4/20/2023	05:15 AM	11							
704	4/20/2023	05:30 AM	10							
705	4/20/2023	05:45 AM	25							
706	4/20/2023	06:00 AM	13							
707	4/20/2023	06:15 AM	16							
708	4/20/2023	06:30 AM	36							
709	4/20/2023	06:45 AM	23							
710	4/20/2023	07:00 AM	33							
711	4/20/2023	07:15 AM	46							
712	4/20/2023	07:30 AM	44							
713	4/20/2023	07:45 AM	60							
714	4/20/2023	08:00 AM	50							
715	4/20/2023	08:15 AM	42							
716	4/20/2023	08:30 AM	37							
717	4/20/2023	08:45 AM	39							
718	4/20/2023	09:00 AM	42							
719	4/20/2023	09:15 AM	37							
720	4/20/2023	09:30 AM	39							
721	4/20/2023	09:45 AM	37							
722	4/20/2023	10:00 AM	29							
723	4/20/2023	10:15 AM	43							
724	4/20/2023	10:30 AM	27							
725	4/20/2023	10:45 AM	22							
726	4/20/2023	11:00 AM	36							
727	4/20/2023	11:15 AM	31							
728	4/20/2023	11:30 AM	38							
729	4/20/2023	11:45 AM	37							
730	4/20/2023	12:00 PM	48							
731	4/20/2023	12:15 PM	37							
732	4/20/2023	12:30 PM	35							
733	4/20/2023	12:45 PM	41							
734	4/20/2023	01:00 PM	52							
735	4/20/2023	01:15 PM	35							
736	4/20/2023	01:30 PM	49							
737	4/20/2023	01:45 PM	31							
738	4/20/2023	02:00 PM	33							
739	4/20/2023	02:15 PM	36							
740	4/20/2023	02:30 PM	39							
741	4/20/2023	02:45 PM	40							
742	4/20/2023	03:00 PM	49							
743	4/20/2023	03:15 PM	37							
744	4/20/2023	03:30 PM	64							
745	4/20/2023	03:45 PM	56							
746	4/20/2023	04:00 PM	72							
747	4/20/2023	04:15 PM	53							
748	4/20/2023	04:30 PM	98							
749	4/20/2023	04:45 PM	76							

	A	B	C	D	E	F	G	H	I	J
750	4/20/2023	05:00 PM	47							
751	4/20/2023	05:15 PM	53							
752	4/20/2023	05:30 PM	48							
753	4/20/2023	05:45 PM	47							
754	4/20/2023	06:00 PM	43							
755	4/20/2023	06:15 PM	50							
756	4/20/2023	06:30 PM	35							
757	4/20/2023	06:45 PM	26							
758	4/20/2023	07:00 PM	43							
759	4/20/2023	07:15 PM	36							
760	4/20/2023	07:30 PM	15							
761	4/20/2023	07:45 PM	15							
762	4/20/2023	08:00 PM	25							
763	4/20/2023	08:15 PM	18							
764	4/20/2023	08:30 PM	20							
765	4/20/2023	08:45 PM	20							
766	4/20/2023	09:00 PM	20							
767	4/20/2023	09:15 PM	6							
768	4/20/2023	09:30 PM	17							
769	4/20/2023	09:45 PM	10							
770	4/20/2023	10:00 PM	8							
771	4/20/2023	10:15 PM	12							
772	4/20/2023	10:30 PM	5							
773	4/20/2023	10:45 PM	6							
774	4/20/2023	11:00 PM	17							
775	4/20/2023	11:15 PM	11							
776	4/20/2023	11:30 PM	13							
777	4/20/2023	11:45 PM	20							

	A	B	C	D	E	F	G	H	I	J
1										
2	File Name: C:\Users\barri\OneDrive\Documents\TDB\WSP\SYRACUSE\DATA\BATCH 6\DONE\ATR 1010.tf2									
3	Start Date: 4/13/2023									
4	Start Time: 12:00:00 AM									
5	Location 1: EB I-481									
6	Location 2: to SB I-81									
7										
8										
9	Date	Time	SB							
10	4/13/2023	12:00 AM	16							
11	4/13/2023	12:15 AM	15							
12	4/13/2023	12:30 AM	16							
13	4/13/2023	12:45 AM	8							
14	4/13/2023	01:00 AM	11							
15	4/13/2023	01:15 AM	6							
16	4/13/2023	01:30 AM	9							
17	4/13/2023	01:45 AM	8							
18	4/13/2023	02:00 AM	10							
19	4/13/2023	02:15 AM	12							
20	4/13/2023	02:30 AM	9							
21	4/13/2023	02:45 AM	8							
22	4/13/2023	03:00 AM	8							
23	4/13/2023	03:15 AM	13							
24	4/13/2023	03:30 AM	18							
25	4/13/2023	03:45 AM	22							
26	4/13/2023	04:00 AM	19							
27	4/13/2023	04:15 AM	25							
28	4/13/2023	04:30 AM	52							
29	4/13/2023	04:45 AM	46							
30	4/13/2023	05:00 AM	39							
31	4/13/2023	05:15 AM	65							
32	4/13/2023	05:30 AM	83							
33	4/13/2023	05:45 AM	139							
34	4/13/2023	06:00 AM	120							
35	4/13/2023	06:15 AM	182							
36	4/13/2023	06:30 AM	255							
37	4/13/2023	06:45 AM	254							
38	4/13/2023	07:00 AM	292							
39	4/13/2023	07:15 AM	372							
40	4/13/2023	07:30 AM	363							
41	4/13/2023	07:45 AM	383							
42	4/13/2023	08:00 AM	284							
43	4/13/2023	08:15 AM	308							
44	4/13/2023	08:30 AM	214							
45	4/13/2023	08:45 AM	208							
46	4/13/2023	09:00 AM	190							
47	4/13/2023	09:15 AM	184							
48	4/13/2023	09:30 AM	179							
49	4/13/2023	09:45 AM	186							

	A	B	C	D	E	F	G	H	I	J
50	4/13/2023	10:00 AM	149							
51	4/13/2023	10:15 AM	149							
52	4/13/2023	10:30 AM	130							
53	4/13/2023	10:45 AM	159							
54	4/13/2023	11:00 AM	147							
55	4/13/2023	11:15 AM	152							
56	4/13/2023	11:30 AM	162							
57	4/13/2023	11:45 AM	157							
58	4/13/2023	12:00 PM	148							
59	4/13/2023	12:15 PM	148							
60	4/13/2023	12:30 PM	188							
61	4/13/2023	12:45 PM	181							
62	4/13/2023	01:00 PM	156							
63	4/13/2023	01:15 PM	147							
64	4/13/2023	01:30 PM	168							
65	4/13/2023	01:45 PM	172							
66	4/13/2023	02:00 PM	180							
67	4/13/2023	02:15 PM	184							
68	4/13/2023	02:30 PM	185							
69	4/13/2023	02:45 PM	184							
70	4/13/2023	03:00 PM	165							
71	4/13/2023	03:15 PM	164							
72	4/13/2023	03:30 PM	193							
73	4/13/2023	03:45 PM	181							
74	4/13/2023	04:00 PM	179							
75	4/13/2023	04:15 PM	191							
76	4/13/2023	04:30 PM	191							
77	4/13/2023	04:45 PM	211							
78	4/13/2023	05:00 PM	203							
79	4/13/2023	05:15 PM	212							
80	4/13/2023	05:30 PM	232							
81	4/13/2023	05:45 PM	195							
82	4/13/2023	06:00 PM	182							
83	4/13/2023	06:15 PM	169							
84	4/13/2023	06:30 PM	163							
85	4/13/2023	06:45 PM	170							
86	4/13/2023	07:00 PM	140							
87	4/13/2023	07:15 PM	129							
88	4/13/2023	07:30 PM	111							
89	4/13/2023	07:45 PM	120							
90	4/13/2023	08:00 PM	90							
91	4/13/2023	08:15 PM	98							
92	4/13/2023	08:30 PM	90							
93	4/13/2023	08:45 PM	87							
94	4/13/2023	09:00 PM	94							
95	4/13/2023	09:15 PM	73							
96	4/13/2023	09:30 PM	84							
97	4/13/2023	09:45 PM	54							
98	4/13/2023	10:00 PM	49							
99	4/13/2023	10:15 PM	46							

	A	B	C	D	E	F	G	H	I	J
100	4/13/2023	10:30 PM	45							
101	4/13/2023	10:45 PM	41							
102	4/13/2023	11:00 PM	33							
103	4/13/2023	11:15 PM	23							
104	4/13/2023	11:30 PM	23							
105	4/13/2023	11:45 PM	25							
106	4/14/2023	12:00 AM	19							
107	4/14/2023	12:15 AM	17							
108	4/14/2023	12:30 AM	13							
109	4/14/2023	12:45 AM	9							
110	4/14/2023	01:00 AM	8							
111	4/14/2023	01:15 AM	8							
112	4/14/2023	01:30 AM	8							
113	4/14/2023	01:45 AM	8							
114	4/14/2023	02:00 AM	6							
115	4/14/2023	02:15 AM	13							
116	4/14/2023	02:30 AM	15							
117	4/14/2023	02:45 AM	14							
118	4/14/2023	03:00 AM	6							
119	4/14/2023	03:15 AM	14							
120	4/14/2023	03:30 AM	17							
121	4/14/2023	03:45 AM	24							
122	4/14/2023	04:00 AM	22							
123	4/14/2023	04:15 AM	22							
124	4/14/2023	04:30 AM	42							
125	4/14/2023	04:45 AM	40							
126	4/14/2023	05:00 AM	34							
127	4/14/2023	05:15 AM	76							
128	4/14/2023	05:30 AM	82							
129	4/14/2023	05:45 AM	120							
130	4/14/2023	06:00 AM	103							
131	4/14/2023	06:15 AM	182							
132	4/14/2023	06:30 AM	223							
133	4/14/2023	06:45 AM	260							
134	4/14/2023	07:00 AM	230							
135	4/14/2023	07:15 AM	324							
136	4/14/2023	07:30 AM	341							
137	4/14/2023	07:45 AM	357							
138	4/14/2023	08:00 AM	256							
139	4/14/2023	08:15 AM	250							
140	4/14/2023	08:30 AM	220							
141	4/14/2023	08:45 AM	214							
142	4/14/2023	09:00 AM	190							
143	4/14/2023	09:15 AM	191							
144	4/14/2023	09:30 AM	182							
145	4/14/2023	09:45 AM	190							
146	4/14/2023	10:00 AM	182							
147	4/14/2023	10:15 AM	160							
148	4/14/2023	10:30 AM	206							
149	4/14/2023	10:45 AM	151							

	A	B	C	D	E	F	G	H	I	J
150	4/14/2023	11:00 AM	150							
151	4/14/2023	11:15 AM	182							
152	4/14/2023	11:30 AM	171							
153	4/14/2023	11:45 AM	173							
154	4/14/2023	12:00 PM	172							
155	4/14/2023	12:15 PM	168							
156	4/14/2023	12:30 PM	177							
157	4/14/2023	12:45 PM	198							
158	4/14/2023	01:00 PM	175							
159	4/14/2023	01:15 PM	177							
160	4/14/2023	01:30 PM	188							
161	4/14/2023	01:45 PM	175							
162	4/14/2023	02:00 PM	201							
163	4/14/2023	02:15 PM	179							
164	4/14/2023	02:30 PM	187							
165	4/14/2023	02:45 PM	222							
166	4/14/2023	03:00 PM	189							
167	4/14/2023	03:15 PM	194							
168	4/14/2023	03:30 PM	203							
169	4/14/2023	03:45 PM	197							
170	4/14/2023	04:00 PM	211							
171	4/14/2023	04:15 PM	263							
172	4/14/2023	04:30 PM	263							
173	4/14/2023	04:45 PM	245							
174	4/14/2023	05:00 PM	232							
175	4/14/2023	05:15 PM	223							
176	4/14/2023	05:30 PM	227							
177	4/14/2023	05:45 PM	226							
178	4/14/2023	06:00 PM	206							
179	4/14/2023	06:15 PM	173							
180	4/14/2023	06:30 PM	168							
181	4/14/2023	06:45 PM	174							
182	4/14/2023	07:00 PM	159							
183	4/14/2023	07:15 PM	138							
184	4/14/2023	07:30 PM	126							
185	4/14/2023	07:45 PM	131							
186	4/14/2023	08:00 PM	118							
187	4/14/2023	08:15 PM	99							
188	4/14/2023	08:30 PM	120							
189	4/14/2023	08:45 PM	107							
190	4/14/2023	09:00 PM	98							
191	4/14/2023	09:15 PM	80							
192	4/14/2023	09:30 PM	83							
193	4/14/2023	09:45 PM	71							
194	4/14/2023	10:00 PM	67							
195	4/14/2023	10:15 PM	60							
196	4/14/2023	10:30 PM	64							
197	4/14/2023	10:45 PM	57							
198	4/14/2023	11:00 PM	42							
199	4/14/2023	11:15 PM	32							

	A	B	C	D	E	F	G	H	I	J
200	4/14/2023	11:30 PM	43							
201	4/14/2023	11:45 PM	27							
202	4/15/2023	12:00 AM	21							
203	4/15/2023	12:15 AM	27							
204	4/15/2023	12:30 AM	23							
205	4/15/2023	12:45 AM	16							
206	4/15/2023	01:00 AM	20							
207	4/15/2023	01:15 AM	15							
208	4/15/2023	01:30 AM	15							
209	4/15/2023	01:45 AM	11							
210	4/15/2023	02:00 AM	10							
211	4/15/2023	02:15 AM	10							
212	4/15/2023	02:30 AM	14							
213	4/15/2023	02:45 AM	9							
214	4/15/2023	03:00 AM	13							
215	4/15/2023	03:15 AM	17							
216	4/15/2023	03:30 AM	22							
217	4/15/2023	03:45 AM	13							
218	4/15/2023	04:00 AM	19							
219	4/15/2023	04:15 AM	23							
220	4/15/2023	04:30 AM	28							
221	4/15/2023	04:45 AM	27							
222	4/15/2023	05:00 AM	20							
223	4/15/2023	05:15 AM	27							
224	4/15/2023	05:30 AM	31							
225	4/15/2023	05:45 AM	35							
226	4/15/2023	06:00 AM	31							
227	4/15/2023	06:15 AM	53							
228	4/15/2023	06:30 AM	107							
229	4/15/2023	06:45 AM	59							
230	4/15/2023	07:00 AM	55							
231	4/15/2023	07:15 AM	68							
232	4/15/2023	07:30 AM	80							
233	4/15/2023	07:45 AM	102							
234	4/15/2023	08:00 AM	87							
235	4/15/2023	08:15 AM	105							
236	4/15/2023	08:30 AM	114							
237	4/15/2023	08:45 AM	119							
238	4/15/2023	09:00 AM	133							
239	4/15/2023	09:15 AM	145							
240	4/15/2023	09:30 AM	179							
241	4/15/2023	09:45 AM	199							
242	4/15/2023	10:00 AM	158							
243	4/15/2023	10:15 AM	197							
244	4/15/2023	10:30 AM	201							
245	4/15/2023	10:45 AM	187							
246	4/15/2023	11:00 AM	191							
247	4/15/2023	11:15 AM	196							
248	4/15/2023	11:30 AM	187							
249	4/15/2023	11:45 AM	201							

	A	B	C	D	E	F	G	H	I	J
250	4/15/2023	12:00 PM	173							
251	4/15/2023	12:15 PM	202							
252	4/15/2023	12:30 PM	187							
253	4/15/2023	12:45 PM	201							
254	4/15/2023	01:00 PM	201							
255	4/15/2023	01:15 PM	193							
256	4/15/2023	01:30 PM	205							
257	4/15/2023	01:45 PM	188							
258	4/15/2023	02:00 PM	169							
259	4/15/2023	02:15 PM	190							
260	4/15/2023	02:30 PM	168							
261	4/15/2023	02:45 PM	189							
262	4/15/2023	03:00 PM	161							
263	4/15/2023	03:15 PM	183							
264	4/15/2023	03:30 PM	159							
265	4/15/2023	03:45 PM	200							
266	4/15/2023	04:00 PM	171							
267	4/15/2023	04:15 PM	163							
268	4/15/2023	04:30 PM	173							
269	4/15/2023	04:45 PM	189							
270	4/15/2023	05:00 PM	170							
271	4/15/2023	05:15 PM	167							
272	4/15/2023	05:30 PM	167							
273	4/15/2023	05:45 PM	194							
274	4/15/2023	06:00 PM	194							
275	4/15/2023	06:15 PM	175							
276	4/15/2023	06:30 PM	169							
277	4/15/2023	06:45 PM	140							
278	4/15/2023	07:00 PM	115							
279	4/15/2023	07:15 PM	133							
280	4/15/2023	07:30 PM	121							
281	4/15/2023	07:45 PM	111							
282	4/15/2023	08:00 PM	114							
283	4/15/2023	08:15 PM	95							
284	4/15/2023	08:30 PM	87							
285	4/15/2023	08:45 PM	121							
286	4/15/2023	09:00 PM	93							
287	4/15/2023	09:15 PM	85							
288	4/15/2023	09:30 PM	79							
289	4/15/2023	09:45 PM	63							
290	4/15/2023	10:00 PM	54							
291	4/15/2023	10:15 PM	56							
292	4/15/2023	10:30 PM	61							
293	4/15/2023	10:45 PM	48							
294	4/15/2023	11:00 PM	42							
295	4/15/2023	11:15 PM	44							
296	4/15/2023	11:30 PM	44							
297	4/15/2023	11:45 PM	26							
298	4/16/2023	12:00 AM	32							
299	4/16/2023	12:15 AM	22							

	A	B	C	D	E	F	G	H	I	J
300	4/16/2023	12:30 AM	11							
301	4/16/2023	12:45 AM	12							
302	4/16/2023	01:00 AM	11							
303	4/16/2023	01:15 AM	18							
304	4/16/2023	01:30 AM	14							
305	4/16/2023	01:45 AM	8							
306	4/16/2023	02:00 AM	9							
307	4/16/2023	02:15 AM	12							
308	4/16/2023	02:30 AM	6							
309	4/16/2023	02:45 AM	6							
310	4/16/2023	03:00 AM	14							
311	4/16/2023	03:15 AM	9							
312	4/16/2023	03:30 AM	17							
313	4/16/2023	03:45 AM	10							
314	4/16/2023	04:00 AM	11							
315	4/16/2023	04:15 AM	17							
316	4/16/2023	04:30 AM	15							
317	4/16/2023	04:45 AM	12							
318	4/16/2023	05:00 AM	14							
319	4/16/2023	05:15 AM	19							
320	4/16/2023	05:30 AM	26							
321	4/16/2023	05:45 AM	25							
322	4/16/2023	06:00 AM	32							
323	4/16/2023	06:15 AM	69							
324	4/16/2023	06:30 AM	99							
325	4/16/2023	06:45 AM	61							
326	4/16/2023	07:00 AM	48							
327	4/16/2023	07:15 AM	51							
328	4/16/2023	07:30 AM	55							
329	4/16/2023	07:45 AM	58							
330	4/16/2023	08:00 AM	71							
331	4/16/2023	08:15 AM	72							
332	4/16/2023	08:30 AM	96							
333	4/16/2023	08:45 AM	107							
334	4/16/2023	09:00 AM	79							
335	4/16/2023	09:15 AM	100							
336	4/16/2023	09:30 AM	115							
337	4/16/2023	09:45 AM	135							
338	4/16/2023	10:00 AM	104							
339	4/16/2023	10:15 AM	148							
340	4/16/2023	10:30 AM	147							
341	4/16/2023	10:45 AM	155							
342	4/16/2023	11:00 AM	145							
343	4/16/2023	11:15 AM	131							
344	4/16/2023	11:30 AM	144							
345	4/16/2023	11:45 AM	193							
346	4/16/2023	12:00 PM	170							
347	4/16/2023	12:15 PM	160							
348	4/16/2023	12:30 PM	165							
349	4/16/2023	12:45 PM	175							

	A	B	C	D	E	F	G	H	I	J
350	4/16/2023	01:00 PM	174							
351	4/16/2023	01:15 PM	156							
352	4/16/2023	01:30 PM	155							
353	4/16/2023	01:45 PM	172							
354	4/16/2023	02:00 PM	142							
355	4/16/2023	02:15 PM	150							
356	4/16/2023	02:30 PM	172							
357	4/16/2023	02:45 PM	162							
358	4/16/2023	03:00 PM	146							
359	4/16/2023	03:15 PM	161							
360	4/16/2023	03:30 PM	160							
361	4/16/2023	03:45 PM	148							
362	4/16/2023	04:00 PM	134							
363	4/16/2023	04:15 PM	134							
364	4/16/2023	04:30 PM	143							
365	4/16/2023	04:45 PM	132							
366	4/16/2023	05:00 PM	137							
367	4/16/2023	05:15 PM	129							
368	4/16/2023	05:30 PM	104							
369	4/16/2023	05:45 PM	128							
370	4/16/2023	06:00 PM	108							
371	4/16/2023	06:15 PM	100							
372	4/16/2023	06:30 PM	114							
373	4/16/2023	06:45 PM	95							
374	4/16/2023	07:00 PM	91							
375	4/16/2023	07:15 PM	99							
376	4/16/2023	07:30 PM	90							
377	4/16/2023	07:45 PM	83							
378	4/16/2023	08:00 PM	70							
379	4/16/2023	08:15 PM	82							
380	4/16/2023	08:30 PM	68							
381	4/16/2023	08:45 PM	64							
382	4/16/2023	09:00 PM	65							
383	4/16/2023	09:15 PM	61							
384	4/16/2023	09:30 PM	54							
385	4/16/2023	09:45 PM	48							
386	4/16/2023	10:00 PM	30							
387	4/16/2023	10:15 PM	35							
388	4/16/2023	10:30 PM	32							
389	4/16/2023	10:45 PM	32							
390	4/16/2023	11:00 PM	17							
391	4/16/2023	11:15 PM	13							
392	4/16/2023	11:30 PM	17							
393	4/16/2023	11:45 PM	11							
394	4/17/2023	12:00 AM	7							
395	4/17/2023	12:15 AM	11							
396	4/17/2023	12:30 AM	9							
397	4/17/2023	12:45 AM	9							
398	4/17/2023	01:00 AM	6							
399	4/17/2023	01:15 AM	8							

	A	B	C	D	E	F	G	H	I	J
400	4/17/2023	01:30 AM	7							
401	4/17/2023	01:45 AM	5							
402	4/17/2023	02:00 AM	6							
403	4/17/2023	02:15 AM	7							
404	4/17/2023	02:30 AM	10							
405	4/17/2023	02:45 AM	7							
406	4/17/2023	03:00 AM	10							
407	4/17/2023	03:15 AM	11							
408	4/17/2023	03:30 AM	16							
409	4/17/2023	03:45 AM	20							
410	4/17/2023	04:00 AM	17							
411	4/17/2023	04:15 AM	27							
412	4/17/2023	04:30 AM	48							
413	4/17/2023	04:45 AM	55							
414	4/17/2023	05:00 AM	33							
415	4/17/2023	05:15 AM	60							
416	4/17/2023	05:30 AM	90							
417	4/17/2023	05:45 AM	109							
418	4/17/2023	06:00 AM	108							
419	4/17/2023	06:15 AM	174							
420	4/17/2023	06:30 AM	272							
421	4/17/2023	06:45 AM	268							
422	4/17/2023	07:00 AM	259							
423	4/17/2023	07:15 AM	304							
424	4/17/2023	07:30 AM	397							
425	4/17/2023	07:45 AM	375							
426	4/17/2023	08:00 AM	269							
427	4/17/2023	08:15 AM	256							
428	4/17/2023	08:30 AM	214							
429	4/17/2023	08:45 AM	225							
430	4/17/2023	09:00 AM	211							
431	4/17/2023	09:15 AM	184							
432	4/17/2023	09:30 AM	154							
433	4/17/2023	09:45 AM	152							
434	4/17/2023	10:00 AM	170							
435	4/17/2023	10:15 AM	155							
436	4/17/2023	10:30 AM	152							
437	4/17/2023	10:45 AM	142							
438	4/17/2023	11:00 AM	134							
439	4/17/2023	11:15 AM	150							
440	4/17/2023	11:30 AM	116							
441	4/17/2023	11:45 AM	146							
442	4/17/2023	12:00 PM	165							
443	4/17/2023	12:15 PM	185							
444	4/17/2023	12:30 PM	167							
445	4/17/2023	12:45 PM	156							
446	4/17/2023	01:00 PM	157							
447	4/17/2023	01:15 PM	166							
448	4/17/2023	01:30 PM	167							
449	4/17/2023	01:45 PM	158							

	A	B	C	D	E	F	G	H	I	J
450	4/17/2023	02:00 PM	170							
451	4/17/2023	02:15 PM	178							
452	4/17/2023	02:30 PM	158							
453	4/17/2023	02:45 PM	158							
454	4/17/2023	03:00 PM	162							
455	4/17/2023	03:15 PM	170							
456	4/17/2023	03:30 PM	171							
457	4/17/2023	03:45 PM	182							
458	4/17/2023	04:00 PM	186							
459	4/17/2023	04:15 PM	208							
460	4/17/2023	04:30 PM	191							
461	4/17/2023	04:45 PM	202							
462	4/17/2023	05:00 PM	208							
463	4/17/2023	05:15 PM	169							
464	4/17/2023	05:30 PM	154							
465	4/17/2023	05:45 PM	180							
466	4/17/2023	06:00 PM	194							
467	4/17/2023	06:15 PM	155							
468	4/17/2023	06:30 PM	164							
469	4/17/2023	06:45 PM	115							
470	4/17/2023	07:00 PM	133							
471	4/17/2023	07:15 PM	122							
472	4/17/2023	07:30 PM	127							
473	4/17/2023	07:45 PM	88							
474	4/17/2023	08:00 PM	76							
475	4/17/2023	08:15 PM	79							
476	4/17/2023	08:30 PM	79							
477	4/17/2023	08:45 PM	83							
478	4/17/2023	09:00 PM	67							
479	4/17/2023	09:15 PM	47							
480	4/17/2023	09:30 PM	38							
481	4/17/2023	09:45 PM	42							
482	4/17/2023	10:00 PM	40							
483	4/17/2023	10:15 PM	44							
484	4/17/2023	10:30 PM	36							
485	4/17/2023	10:45 PM	30							
486	4/17/2023	11:00 PM	26							
487	4/17/2023	11:15 PM	28							
488	4/17/2023	11:30 PM	17							
489	4/17/2023	11:45 PM	22							
490	4/18/2023	12:00 AM	16							
491	4/18/2023	12:15 AM	5							
492	4/18/2023	12:30 AM	9							
493	4/18/2023	12:45 AM	7							
494	4/18/2023	01:00 AM	10							
495	4/18/2023	01:15 AM	4							
496	4/18/2023	01:30 AM	4							
497	4/18/2023	01:45 AM	9							
498	4/18/2023	02:00 AM	9							
499	4/18/2023	02:15 AM	13							

	A	B	C	D	E	F	G	H	I	J
500	4/18/2023	02:30 AM	7							
501	4/18/2023	02:45 AM	9							
502	4/18/2023	03:00 AM	4							
503	4/18/2023	03:15 AM	8							
504	4/18/2023	03:30 AM	21							
505	4/18/2023	03:45 AM	21							
506	4/18/2023	04:00 AM	18							
507	4/18/2023	04:15 AM	29							
508	4/18/2023	04:30 AM	46							
509	4/18/2023	04:45 AM	46							
510	4/18/2023	05:00 AM	45							
511	4/18/2023	05:15 AM	72							
512	4/18/2023	05:30 AM	105							
513	4/18/2023	05:45 AM	140							
514	4/18/2023	06:00 AM	120							
515	4/18/2023	06:15 AM	177							
516	4/18/2023	06:30 AM	281							
517	4/18/2023	06:45 AM	258							
518	4/18/2023	07:00 AM	242							
519	4/18/2023	07:15 AM	336							
520	4/18/2023	07:30 AM	412							
521	4/18/2023	07:45 AM	372							
522	4/18/2023	08:00 AM	289							
523	4/18/2023	08:15 AM	288							
524	4/18/2023	08:30 AM	220							
525	4/18/2023	08:45 AM	235							
526	4/18/2023	09:00 AM	187							
527	4/18/2023	09:15 AM	197							
528	4/18/2023	09:30 AM	165							
529	4/18/2023	09:45 AM	120							
530	4/18/2023	10:00 AM	132							
531	4/18/2023	10:15 AM	109							
532	4/18/2023	10:30 AM	88							
533	4/18/2023	10:45 AM	130							
534	4/18/2023	11:00 AM	103							
535	4/18/2023	11:15 AM	116							
536	4/18/2023	11:30 AM	151							
537	4/18/2023	11:45 AM	134							
538	4/18/2023	12:00 PM	115							
539	4/18/2023	12:15 PM	153							
540	4/18/2023	12:30 PM	97							
541	4/18/2023	12:45 PM	119							
542	4/18/2023	01:00 PM	126							
543	4/18/2023	01:15 PM	135							
544	4/18/2023	01:30 PM	135							
545	4/18/2023	01:45 PM	129							
546	4/18/2023	02:00 PM	132							
547	4/18/2023	02:15 PM	70							
548	4/18/2023	02:30 PM	111							
549	4/18/2023	02:45 PM	90							

	A	B	C	D	E	F	G	H	I	J
550	4/18/2023	03:00 PM	159							
551	4/18/2023	03:15 PM	143							
552	4/18/2023	03:30 PM	172							
553	4/18/2023	03:45 PM	177							
554	4/18/2023	04:00 PM	188							
555	4/18/2023	04:15 PM	183							
556	4/18/2023	04:30 PM	171							
557	4/18/2023	04:45 PM	188							
558	4/18/2023	05:00 PM	199							
559	4/18/2023	05:15 PM	192							
560	4/18/2023	05:30 PM	217							
561	4/18/2023	05:45 PM	203							
562	4/18/2023	06:00 PM	185							
563	4/18/2023	06:15 PM	159							
564	4/18/2023	06:30 PM	138							
565	4/18/2023	06:45 PM	138							
566	4/18/2023	07:00 PM	143							
567	4/18/2023	07:15 PM	122							
568	4/18/2023	07:30 PM	94							
569	4/18/2023	07:45 PM	83							
570	4/18/2023	08:00 PM	85							
571	4/18/2023	08:15 PM	81							
572	4/18/2023	08:30 PM	80							
573	4/18/2023	08:45 PM	88							
574	4/18/2023	09:00 PM	74							
575	4/18/2023	09:15 PM	56							
576	4/18/2023	09:30 PM	58							
577	4/18/2023	09:45 PM	47							
578	4/18/2023	10:00 PM	51							
579	4/18/2023	10:15 PM	35							
580	4/18/2023	10:30 PM	47							
581	4/18/2023	10:45 PM	28							
582	4/18/2023	11:00 PM	25							
583	4/18/2023	11:15 PM	23							
584	4/18/2023	11:30 PM	15							
585	4/18/2023	11:45 PM	10							
586	4/19/2023	12:00 AM	14							
587	4/19/2023	12:15 AM	16							
588	4/19/2023	12:30 AM	6							
589	4/19/2023	12:45 AM	7							
590	4/19/2023	01:00 AM	8							
591	4/19/2023	01:15 AM	7							
592	4/19/2023	01:30 AM	5							
593	4/19/2023	01:45 AM	5							
594	4/19/2023	02:00 AM	7							
595	4/19/2023	02:15 AM	12							
596	4/19/2023	02:30 AM	13							
597	4/19/2023	02:45 AM	5							
598	4/19/2023	03:00 AM	8							
599	4/19/2023	03:15 AM	12							

	A	B	C	D	E	F	G	H	I	J
600	4/19/2023	03:30 AM	21							
601	4/19/2023	03:45 AM	25							
602	4/19/2023	04:00 AM	15							
603	4/19/2023	04:15 AM	33							
604	4/19/2023	04:30 AM	50							
605	4/19/2023	04:45 AM	57							
606	4/19/2023	05:00 AM	40							
607	4/19/2023	05:15 AM	70							
608	4/19/2023	05:30 AM	103							
609	4/19/2023	05:45 AM	123							
610	4/19/2023	06:00 AM	111							
611	4/19/2023	06:15 AM	188							
612	4/19/2023	06:30 AM	267							
613	4/19/2023	06:45 AM	275							
614	4/19/2023	07:00 AM	230							
615	4/19/2023	07:15 AM	349							
616	4/19/2023	07:30 AM	390							
617	4/19/2023	07:45 AM	377							
618	4/19/2023	08:00 AM	285							
619	4/19/2023	08:15 AM	242							
620	4/19/2023	08:30 AM	240							
621	4/19/2023	08:45 AM	213							
622	4/19/2023	09:00 AM	169							
623	4/19/2023	09:15 AM	161							
624	4/19/2023	09:30 AM	139							
625	4/19/2023	09:45 AM	109							
626	4/19/2023	10:00 AM	131							
627	4/19/2023	10:15 AM	104							
628	4/19/2023	10:30 AM	109							
629	4/19/2023	10:45 AM	114							
630	4/19/2023	11:00 AM	131							
631	4/19/2023	11:15 AM	132							
632	4/19/2023	11:30 AM	108							
633	4/19/2023	11:45 AM	149							
634	4/19/2023	12:00 PM	98							
635	4/19/2023	12:15 PM	133							
636	4/19/2023	12:30 PM	133							
637	4/19/2023	12:45 PM	137							
638	4/19/2023	01:00 PM	145							
639	4/19/2023	01:15 PM	121							
640	4/19/2023	01:30 PM	128							
641	4/19/2023	01:45 PM	133							
642	4/19/2023	02:00 PM	162							
643	4/19/2023	02:15 PM	166							
644	4/19/2023	02:30 PM	125							
645	4/19/2023	02:45 PM	133							
646	4/19/2023	03:00 PM	159							
647	4/19/2023	03:15 PM	150							
648	4/19/2023	03:30 PM	187							
649	4/19/2023	03:45 PM	175							

	A	B	C	D	E	F	G	H	I	J
650	4/19/2023	04:00 PM	167							
651	4/19/2023	04:15 PM	196							
652	4/19/2023	04:30 PM	198							
653	4/19/2023	04:45 PM	167							
654	4/19/2023	05:00 PM	197							
655	4/19/2023	05:15 PM	244							
656	4/19/2023	05:30 PM	192							
657	4/19/2023	05:45 PM	186							
658	4/19/2023	06:00 PM	153							
659	4/19/2023	06:15 PM	177							
660	4/19/2023	06:30 PM	161							
661	4/19/2023	06:45 PM	167							
662	4/19/2023	07:00 PM	143							
663	4/19/2023	07:15 PM	131							
664	4/19/2023	07:30 PM	137							
665	4/19/2023	07:45 PM	114							
666	4/19/2023	08:00 PM	90							
667	4/19/2023	08:15 PM	96							
668	4/19/2023	08:30 PM	107							
669	4/19/2023	08:45 PM	110							
670	4/19/2023	09:00 PM	79							
671	4/19/2023	09:15 PM	76							
672	4/19/2023	09:30 PM	65							
673	4/19/2023	09:45 PM	56							
674	4/19/2023	10:00 PM	39							
675	4/19/2023	10:15 PM	47							
676	4/19/2023	10:30 PM	50							
677	4/19/2023	10:45 PM	36							
678	4/19/2023	11:00 PM	27							
679	4/19/2023	11:15 PM	17							
680	4/19/2023	11:30 PM	25							
681	4/19/2023	11:45 PM	18							
682	4/20/2023	12:00 AM	13							
683	4/20/2023	12:15 AM	19							
684	4/20/2023	12:30 AM	13							
685	4/20/2023	12:45 AM	7							
686	4/20/2023	01:00 AM	11							
687	4/20/2023	01:15 AM	4							
688	4/20/2023	01:30 AM	6							
689	4/20/2023	01:45 AM	3							
690	4/20/2023	02:00 AM	11							
691	4/20/2023	02:15 AM	11							
692	4/20/2023	02:30 AM	8							
693	4/20/2023	02:45 AM	9							
694	4/20/2023	03:00 AM	6							
695	4/20/2023	03:15 AM	11							
696	4/20/2023	03:30 AM	20							
697	4/20/2023	03:45 AM	16							
698	4/20/2023	04:00 AM	17							
699	4/20/2023	04:15 AM	29							

	A	B	C	D	E	F	G	H	I	J
700	4/20/2023	04:30 AM	51							
701	4/20/2023	04:45 AM	46							
702	4/20/2023	05:00 AM	45							
703	4/20/2023	05:15 AM	60							
704	4/20/2023	05:30 AM	114							
705	4/20/2023	05:45 AM	110							
706	4/20/2023	06:00 AM	116							
707	4/20/2023	06:15 AM	184							
708	4/20/2023	06:30 AM	283							
709	4/20/2023	06:45 AM	277							
710	4/20/2023	07:00 AM	248							
711	4/20/2023	07:15 AM	358							
712	4/20/2023	07:30 AM	365							
713	4/20/2023	07:45 AM	365							
714	4/20/2023	08:00 AM	282							
715	4/20/2023	08:15 AM	231							
716	4/20/2023	08:30 AM	228							
717	4/20/2023	08:45 AM	208							
718	4/20/2023	09:00 AM	201							
719	4/20/2023	09:15 AM	181							
720	4/20/2023	09:30 AM	93							
721	4/20/2023	09:45 AM	131							
722	4/20/2023	10:00 AM	97							
723	4/20/2023	10:15 AM	113							
724	4/20/2023	10:30 AM	129							
725	4/20/2023	10:45 AM	140							
726	4/20/2023	11:00 AM	117							
727	4/20/2023	11:15 AM	135							
728	4/20/2023	11:30 AM	142							
729	4/20/2023	11:45 AM	153							
730	4/20/2023	12:00 PM	132							
731	4/20/2023	12:15 PM	142							
732	4/20/2023	12:30 PM	145							
733	4/20/2023	12:45 PM	147							
734	4/20/2023	01:00 PM	142							
735	4/20/2023	01:15 PM	124							
736	4/20/2023	01:30 PM	133							
737	4/20/2023	01:45 PM	135							
738	4/20/2023	02:00 PM	152							
739	4/20/2023	02:15 PM	118							
740	4/20/2023	02:30 PM	119							
741	4/20/2023	02:45 PM	137							
742	4/20/2023	03:00 PM	149							
743	4/20/2023	03:15 PM	191							
744	4/20/2023	03:30 PM	178							
745	4/20/2023	03:45 PM	181							
746	4/20/2023	04:00 PM	181							
747	4/20/2023	04:15 PM	199							
748	4/20/2023	04:30 PM	185							
749	4/20/2023	04:45 PM	201							

	A	B	C	D	E	F	G	H	I	J
750	4/20/2023	05:00 PM	217							
751	4/20/2023	05:15 PM	186							
752	4/20/2023	05:30 PM	211							
753	4/20/2023	05:45 PM	204							
754	4/20/2023	06:00 PM	186							
755	4/20/2023	06:15 PM	204							
756	4/20/2023	06:30 PM	166							
757	4/20/2023	06:45 PM	162							
758	4/20/2023	07:00 PM	162							
759	4/20/2023	07:15 PM	150							
760	4/20/2023	07:30 PM	140							
761	4/20/2023	07:45 PM	113							
762	4/20/2023	08:00 PM	92							
763	4/20/2023	08:15 PM	94							
764	4/20/2023	08:30 PM	99							
765	4/20/2023	08:45 PM	95							
766	4/20/2023	09:00 PM	95							
767	4/20/2023	09:15 PM	70							
768	4/20/2023	09:30 PM	78							
769	4/20/2023	09:45 PM	53							
770	4/20/2023	10:00 PM	54							
771	4/20/2023	10:15 PM	39							
772	4/20/2023	10:30 PM	47							
773	4/20/2023	10:45 PM	37							
774	4/20/2023	11:00 PM	40							
775	4/20/2023	11:15 PM	20							
776	4/20/2023	11:30 PM	29							
777	4/20/2023	11:45 PM	16							

	A	B	C	D	E	F	G	H	I	J
1										
2	File Name: C:\Users\barri\OneDrive\Documents\TDB\WSP\SYRACUSE\DATA\BATCH 6\DONE\1011.tf2									
3	Start Date: 4/13/2023									
4	Start Time: 12:00:00 AM									
5	Location 1: EB I-481									
6	Location 2: to NB I-81									
7										
8										
9	Date	Time	NB							
10	4/13/2023	12:00 AM	1							
11	4/13/2023	12:15 AM	1							
12	4/13/2023	12:30 AM	1							
13	4/13/2023	12:45 AM	2							
14	4/13/2023	01:00 AM	1							
15	4/13/2023	01:15 AM	1							
16	4/13/2023	01:30 AM	2							
17	4/13/2023	01:45 AM	1							
18	4/13/2023	02:00 AM	4							
19	4/13/2023	02:15 AM	0							
20	4/13/2023	02:30 AM	0							
21	4/13/2023	02:45 AM	1							
22	4/13/2023	03:00 AM	1							
23	4/13/2023	03:15 AM	0							
24	4/13/2023	03:30 AM	0							
25	4/13/2023	03:45 AM	2							
26	4/13/2023	04:00 AM	3							
27	4/13/2023	04:15 AM	0							
28	4/13/2023	04:30 AM	1							
29	4/13/2023	04:45 AM	1							
30	4/13/2023	05:00 AM	2							
31	4/13/2023	05:15 AM	2							
32	4/13/2023	05:30 AM	7							
33	4/13/2023	05:45 AM	6							
34	4/13/2023	06:00 AM	4							
35	4/13/2023	06:15 AM	11							
36	4/13/2023	06:30 AM	15							
37	4/13/2023	06:45 AM	32							
38	4/13/2023	07:00 AM	43							
39	4/13/2023	07:15 AM	26							
40	4/13/2023	07:30 AM	31							
41	4/13/2023	07:45 AM	25							
42	4/13/2023	08:00 AM	22							
43	4/13/2023	08:15 AM	16							
44	4/13/2023	08:30 AM	14							
45	4/13/2023	08:45 AM	23							
46	4/13/2023	09:00 AM	15							
47	4/13/2023	09:15 AM	21							
48	4/13/2023	09:30 AM	25							
49	4/13/2023	09:45 AM	21							
50	4/13/2023	10:00 AM	17							

	A	B	C	D	E	F	G	H	I	J
51	4/13/2023	10:15 AM	20							
52	4/13/2023	10:30 AM	24							
53	4/13/2023	10:45 AM	25							
54	4/13/2023	11:00 AM	27							
55	4/13/2023	11:15 AM	33							
56	4/13/2023	11:30 AM	26							
57	4/13/2023	11:45 AM	30							
58	4/13/2023	12:00 PM	29							
59	4/13/2023	12:15 PM	25							
60	4/13/2023	12:30 PM	33							
61	4/13/2023	12:45 PM	36							
62	4/13/2023	01:00 PM	25							
63	4/13/2023	01:15 PM	27							
64	4/13/2023	01:30 PM	31							
65	4/13/2023	01:45 PM	34							
66	4/13/2023	02:00 PM	22							
67	4/13/2023	02:15 PM	31							
68	4/13/2023	02:30 PM	40							
69	4/13/2023	02:45 PM	38							
70	4/13/2023	03:00 PM	58							
71	4/13/2023	03:15 PM	46							
72	4/13/2023	03:30 PM	42							
73	4/13/2023	03:45 PM	49							
74	4/13/2023	04:00 PM	56							
75	4/13/2023	04:15 PM	51							
76	4/13/2023	04:30 PM	51							
77	4/13/2023	04:45 PM	49							
78	4/13/2023	05:00 PM	50							
79	4/13/2023	05:15 PM	63							
80	4/13/2023	05:30 PM	45							
81	4/13/2023	05:45 PM	36							
82	4/13/2023	06:00 PM	39							
83	4/13/2023	06:15 PM	37							
84	4/13/2023	06:30 PM	31							
85	4/13/2023	06:45 PM	15							
86	4/13/2023	07:00 PM	34							
87	4/13/2023	07:15 PM	28							
88	4/13/2023	07:30 PM	10							
89	4/13/2023	07:45 PM	18							
90	4/13/2023	08:00 PM	27							
91	4/13/2023	08:15 PM	11							
92	4/13/2023	08:30 PM	20							
93	4/13/2023	08:45 PM	17							
94	4/13/2023	09:00 PM	12							
95	4/13/2023	09:15 PM	9							
96	4/13/2023	09:30 PM	7							
97	4/13/2023	09:45 PM	10							
98	4/13/2023	10:00 PM	4							
99	4/13/2023	10:15 PM	5							
100	4/13/2023	10:30 PM	2							

	A	B	C	D	E	F	G	H	I	J
101	4/13/2023	10:45 PM	4							
102	4/13/2023	11:00 PM	2							
103	4/13/2023	11:15 PM	4							
104	4/13/2023	11:30 PM	0							
105	4/13/2023	11:45 PM	2							
106	4/14/2023	12:00 AM	1							
107	4/14/2023	12:15 AM	2							
108	4/14/2023	12:30 AM	1							
109	4/14/2023	12:45 AM	0							
110	4/14/2023	01:00 AM	0							
111	4/14/2023	01:15 AM	1							
112	4/14/2023	01:30 AM	0							
113	4/14/2023	01:45 AM	1							
114	4/14/2023	02:00 AM	1							
115	4/14/2023	02:15 AM	0							
116	4/14/2023	02:30 AM	0							
117	4/14/2023	02:45 AM	0							
118	4/14/2023	03:00 AM	1							
119	4/14/2023	03:15 AM	0							
120	4/14/2023	03:30 AM	0							
121	4/14/2023	03:45 AM	0							
122	4/14/2023	04:00 AM	2							
123	4/14/2023	04:15 AM	1							
124	4/14/2023	04:30 AM	2							
125	4/14/2023	04:45 AM	1							
126	4/14/2023	05:00 AM	1							
127	4/14/2023	05:15 AM	3							
128	4/14/2023	05:30 AM	5							
129	4/14/2023	05:45 AM	8							
130	4/14/2023	06:00 AM	11							
131	4/14/2023	06:15 AM	11							
132	4/14/2023	06:30 AM	15							
133	4/14/2023	06:45 AM	26							
134	4/14/2023	07:00 AM	33							
135	4/14/2023	07:15 AM	31							
136	4/14/2023	07:30 AM	23							
137	4/14/2023	07:45 AM	25							
138	4/14/2023	08:00 AM	32							
139	4/14/2023	08:15 AM	22							
140	4/14/2023	08:30 AM	21							
141	4/14/2023	08:45 AM	33							
142	4/14/2023	09:00 AM	22							
143	4/14/2023	09:15 AM	29							
144	4/14/2023	09:30 AM	20							
145	4/14/2023	09:45 AM	18							
146	4/14/2023	10:00 AM	27							
147	4/14/2023	10:15 AM	30							
148	4/14/2023	10:30 AM	42							
149	4/14/2023	10:45 AM	31							
150	4/14/2023	11:00 AM	43							

	A	B	C	D	E	F	G	H	I	J
151	4/14/2023	11:15 AM	26							
152	4/14/2023	11:30 AM	29							
153	4/14/2023	11:45 AM	44							
154	4/14/2023	12:00 PM	41							
155	4/14/2023	12:15 PM	40							
156	4/14/2023	12:30 PM	40							
157	4/14/2023	12:45 PM	43							
158	4/14/2023	01:00 PM	44							
159	4/14/2023	01:15 PM	39							
160	4/14/2023	01:30 PM	44							
161	4/14/2023	01:45 PM	39							
162	4/14/2023	02:00 PM	37							
163	4/14/2023	02:15 PM	46							
164	4/14/2023	02:30 PM	47							
165	4/14/2023	02:45 PM	48							
166	4/14/2023	03:00 PM	65							
167	4/14/2023	03:15 PM	60							
168	4/14/2023	03:30 PM	64							
169	4/14/2023	03:45 PM	74							
170	4/14/2023	04:00 PM	57							
171	4/14/2023	04:15 PM	71							
172	4/14/2023	04:30 PM	76							
173	4/14/2023	04:45 PM	67							
174	4/14/2023	05:00 PM	64							
175	4/14/2023	05:15 PM	58							
176	4/14/2023	05:30 PM	53							
177	4/14/2023	05:45 PM	52							
178	4/14/2023	06:00 PM	41							
179	4/14/2023	06:15 PM	33							
180	4/14/2023	06:30 PM	37							
181	4/14/2023	06:45 PM	33							
182	4/14/2023	07:00 PM	23							
183	4/14/2023	07:15 PM	23							
184	4/14/2023	07:30 PM	28							
185	4/14/2023	07:45 PM	12							
186	4/14/2023	08:00 PM	22							
187	4/14/2023	08:15 PM	25							
188	4/14/2023	08:30 PM	20							
189	4/14/2023	08:45 PM	15							
190	4/14/2023	09:00 PM	11							
191	4/14/2023	09:15 PM	15							
192	4/14/2023	09:30 PM	8							
193	4/14/2023	09:45 PM	10							
194	4/14/2023	10:00 PM	7							
195	4/14/2023	10:15 PM	11							
196	4/14/2023	10:30 PM	5							
197	4/14/2023	10:45 PM	5							
198	4/14/2023	11:00 PM	5							
199	4/14/2023	11:15 PM	1							
200	4/14/2023	11:30 PM	6							

	A	B	C	D	E	F	G	H	I	J
201	4/14/2023	11:45 PM	5							
202	4/15/2023	12:00 AM	6							
203	4/15/2023	12:15 AM	3							
204	4/15/2023	12:30 AM	6							
205	4/15/2023	12:45 AM	5							
206	4/15/2023	01:00 AM	0							
207	4/15/2023	01:15 AM	2							
208	4/15/2023	01:30 AM	3							
209	4/15/2023	01:45 AM	0							
210	4/15/2023	02:00 AM	0							
211	4/15/2023	02:15 AM	3							
212	4/15/2023	02:30 AM	1							
213	4/15/2023	02:45 AM	2							
214	4/15/2023	03:00 AM	0							
215	4/15/2023	03:15 AM	0							
216	4/15/2023	03:30 AM	2							
217	4/15/2023	03:45 AM	2							
218	4/15/2023	04:00 AM	0							
219	4/15/2023	04:15 AM	0							
220	4/15/2023	04:30 AM	3							
221	4/15/2023	04:45 AM	0							
222	4/15/2023	05:00 AM	2							
223	4/15/2023	05:15 AM	0							
224	4/15/2023	05:30 AM	3							
225	4/15/2023	05:45 AM	4							
226	4/15/2023	06:00 AM	2							
227	4/15/2023	06:15 AM	2							
228	4/15/2023	06:30 AM	8							
229	4/15/2023	06:45 AM	2							
230	4/15/2023	07:00 AM	10							
231	4/15/2023	07:15 AM	10							
232	4/15/2023	07:30 AM	16							
233	4/15/2023	07:45 AM	17							
234	4/15/2023	08:00 AM	16							
235	4/15/2023	08:15 AM	11							
236	4/15/2023	08:30 AM	17							
237	4/15/2023	08:45 AM	25							
238	4/15/2023	09:00 AM	14							
239	4/15/2023	09:15 AM	28							
240	4/15/2023	09:30 AM	26							
241	4/15/2023	09:45 AM	27							
242	4/15/2023	10:00 AM	27							
243	4/15/2023	10:15 AM	28							
244	4/15/2023	10:30 AM	14							
245	4/15/2023	10:45 AM	23							
246	4/15/2023	11:00 AM	42							
247	4/15/2023	11:15 AM	40							
248	4/15/2023	11:30 AM	40							
249	4/15/2023	11:45 AM	31							
250	4/15/2023	12:00 PM	38							

	A	B	C	D	E	F	G	H	I	J
251	4/15/2023	12:15 PM	38							
252	4/15/2023	12:30 PM	46							
253	4/15/2023	12:45 PM	31							
254	4/15/2023	01:00 PM	37							
255	4/15/2023	01:15 PM	49							
256	4/15/2023	01:30 PM	39							
257	4/15/2023	01:45 PM	39							
258	4/15/2023	02:00 PM	44							
259	4/15/2023	02:15 PM	34							
260	4/15/2023	02:30 PM	42							
261	4/15/2023	02:45 PM	35							
262	4/15/2023	03:00 PM	32							
263	4/15/2023	03:15 PM	29							
264	4/15/2023	03:30 PM	35							
265	4/15/2023	03:45 PM	31							
266	4/15/2023	04:00 PM	27							
267	4/15/2023	04:15 PM	34							
268	4/15/2023	04:30 PM	24							
269	4/15/2023	04:45 PM	31							
270	4/15/2023	05:00 PM	23							
271	4/15/2023	05:15 PM	24							
272	4/15/2023	05:30 PM	17							
273	4/15/2023	05:45 PM	23							
274	4/15/2023	06:00 PM	21							
275	4/15/2023	06:15 PM	25							
276	4/15/2023	06:30 PM	22							
277	4/15/2023	06:45 PM	19							
278	4/15/2023	07:00 PM	15							
279	4/15/2023	07:15 PM	14							
280	4/15/2023	07:30 PM	15							
281	4/15/2023	07:45 PM	9							
282	4/15/2023	08:00 PM	14							
283	4/15/2023	08:15 PM	22							
284	4/15/2023	08:30 PM	10							
285	4/15/2023	08:45 PM	15							
286	4/15/2023	09:00 PM	17							
287	4/15/2023	09:15 PM	11							
288	4/15/2023	09:30 PM	8							
289	4/15/2023	09:45 PM	8							
290	4/15/2023	10:00 PM	7							
291	4/15/2023	10:15 PM	10							
292	4/15/2023	10:30 PM	5							
293	4/15/2023	10:45 PM	3							
294	4/15/2023	11:00 PM	6							
295	4/15/2023	11:15 PM	2							
296	4/15/2023	11:30 PM	5							
297	4/15/2023	11:45 PM	5							
298	4/16/2023	12:00 AM	1							
299	4/16/2023	12:15 AM	2							
300	4/16/2023	12:30 AM	3							

	A	B	C	D	E	F	G	H	I	J
301	4/16/2023	12:45 AM	1							
302	4/16/2023	01:00 AM	1							
303	4/16/2023	01:15 AM	2							
304	4/16/2023	01:30 AM	1							
305	4/16/2023	01:45 AM	2							
306	4/16/2023	02:00 AM	1							
307	4/16/2023	02:15 AM	3							
308	4/16/2023	02:30 AM	0							
309	4/16/2023	02:45 AM	1							
310	4/16/2023	03:00 AM	1							
311	4/16/2023	03:15 AM	0							
312	4/16/2023	03:30 AM	0							
313	4/16/2023	03:45 AM	0							
314	4/16/2023	04:00 AM	1							
315	4/16/2023	04:15 AM	0							
316	4/16/2023	04:30 AM	0							
317	4/16/2023	04:45 AM	0							
318	4/16/2023	05:00 AM	3							
319	4/16/2023	05:15 AM	0							
320	4/16/2023	05:30 AM	2							
321	4/16/2023	05:45 AM	2							
322	4/16/2023	06:00 AM	0							
323	4/16/2023	06:15 AM	1							
324	4/16/2023	06:30 AM	4							
325	4/16/2023	06:45 AM	6							
326	4/16/2023	07:00 AM	2							
327	4/16/2023	07:15 AM	3							
328	4/16/2023	07:30 AM	3							
329	4/16/2023	07:45 AM	7							
330	4/16/2023	08:00 AM	6							
331	4/16/2023	08:15 AM	8							
332	4/16/2023	08:30 AM	11							
333	4/16/2023	08:45 AM	17							
334	4/16/2023	09:00 AM	16							
335	4/16/2023	09:15 AM	12							
336	4/16/2023	09:30 AM	17							
337	4/16/2023	09:45 AM	19							
338	4/16/2023	10:00 AM	19							
339	4/16/2023	10:15 AM	17							
340	4/16/2023	10:30 AM	24							
341	4/16/2023	10:45 AM	18							
342	4/16/2023	11:00 AM	19							
343	4/16/2023	11:15 AM	24							
344	4/16/2023	11:30 AM	28							
345	4/16/2023	11:45 AM	22							
346	4/16/2023	12:00 PM	30							
347	4/16/2023	12:15 PM	26							
348	4/16/2023	12:30 PM	32							
349	4/16/2023	12:45 PM	31							
350	4/16/2023	01:00 PM	25							

	A	B	C	D	E	F	G	H	I	J
351	4/16/2023	01:15 PM	34							
352	4/16/2023	01:30 PM	26							
353	4/16/2023	01:45 PM	16							
354	4/16/2023	02:00 PM	31							
355	4/16/2023	02:15 PM	27							
356	4/16/2023	02:30 PM	31							
357	4/16/2023	02:45 PM	20							
358	4/16/2023	03:00 PM	28							
359	4/16/2023	03:15 PM	24							
360	4/16/2023	03:30 PM	22							
361	4/16/2023	03:45 PM	33							
362	4/16/2023	04:00 PM	21							
363	4/16/2023	04:15 PM	23							
364	4/16/2023	04:30 PM	23							
365	4/16/2023	04:45 PM	17							
366	4/16/2023	05:00 PM	15							
367	4/16/2023	05:15 PM	19							
368	4/16/2023	05:30 PM	19							
369	4/16/2023	05:45 PM	18							
370	4/16/2023	06:00 PM	21							
371	4/16/2023	06:15 PM	15							
372	4/16/2023	06:30 PM	16							
373	4/16/2023	06:45 PM	14							
374	4/16/2023	07:00 PM	18							
375	4/16/2023	07:15 PM	13							
376	4/16/2023	07:30 PM	17							
377	4/16/2023	07:45 PM	24							
378	4/16/2023	08:00 PM	12							
379	4/16/2023	08:15 PM	12							
380	4/16/2023	08:30 PM	11							
381	4/16/2023	08:45 PM	11							
382	4/16/2023	09:00 PM	7							
383	4/16/2023	09:15 PM	5							
384	4/16/2023	09:30 PM	11							
385	4/16/2023	09:45 PM	3							
386	4/16/2023	10:00 PM	3							
387	4/16/2023	10:15 PM	2							
388	4/16/2023	10:30 PM	2							
389	4/16/2023	10:45 PM	1							
390	4/16/2023	11:00 PM	3							
391	4/16/2023	11:15 PM	5							
392	4/16/2023	11:30 PM	1							
393	4/16/2023	11:45 PM	1							
394	4/17/2023	12:00 AM	2							
395	4/17/2023	12:15 AM	3							
396	4/17/2023	12:30 AM	1							
397	4/17/2023	12:45 AM	0							
398	4/17/2023	01:00 AM	2							
399	4/17/2023	01:15 AM	1							
400	4/17/2023	01:30 AM	0							

	A	B	C	D	E	F	G	H	I	J
401	4/17/2023	01:45 AM	2							
402	4/17/2023	02:00 AM	0							
403	4/17/2023	02:15 AM	0							
404	4/17/2023	02:30 AM	0							
405	4/17/2023	02:45 AM	0							
406	4/17/2023	03:00 AM	1							
407	4/17/2023	03:15 AM	1							
408	4/17/2023	03:30 AM	1							
409	4/17/2023	03:45 AM	1							
410	4/17/2023	04:00 AM	2							
411	4/17/2023	04:15 AM	0							
412	4/17/2023	04:30 AM	4							
413	4/17/2023	04:45 AM	3							
414	4/17/2023	05:00 AM	2							
415	4/17/2023	05:15 AM	2							
416	4/17/2023	05:30 AM	6							
417	4/17/2023	05:45 AM	6							
418	4/17/2023	06:00 AM	8							
419	4/17/2023	06:15 AM	10							
420	4/17/2023	06:30 AM	18							
421	4/17/2023	06:45 AM	18							
422	4/17/2023	07:00 AM	27							
423	4/17/2023	07:15 AM	37							
424	4/17/2023	07:30 AM	27							
425	4/17/2023	07:45 AM	27							
426	4/17/2023	08:00 AM	19							
427	4/17/2023	08:15 AM	20							
428	4/17/2023	08:30 AM	19							
429	4/17/2023	08:45 AM	22							
430	4/17/2023	09:00 AM	14							
431	4/17/2023	09:15 AM	11							
432	4/17/2023	09:30 AM	20							
433	4/17/2023	09:45 AM	12							
434	4/17/2023	10:00 AM	21							
435	4/17/2023	10:15 AM	20							
436	4/17/2023	10:30 AM	17							
437	4/17/2023	10:45 AM	27							
438	4/17/2023	11:00 AM	18							
439	4/17/2023	11:15 AM	24							
440	4/17/2023	11:30 AM	24							
441	4/17/2023	11:45 AM	25							
442	4/17/2023	12:00 PM	29							
443	4/17/2023	12:15 PM	31							
444	4/17/2023	12:30 PM	37							
445	4/17/2023	12:45 PM	19							
446	4/17/2023	01:00 PM	28							
447	4/17/2023	01:15 PM	26							
448	4/17/2023	01:30 PM	23							
449	4/17/2023	01:45 PM	31							
450	4/17/2023	02:00 PM	24							

	A	B	C	D	E	F	G	H	I	J
451	4/17/2023	02:15 PM	29							
452	4/17/2023	02:30 PM	30							
453	4/17/2023	02:45 PM	27							
454	4/17/2023	03:00 PM	41							
455	4/17/2023	03:15 PM	32							
456	4/17/2023	03:30 PM	40							
457	4/17/2023	03:45 PM	51							
458	4/17/2023	04:00 PM	42							
459	4/17/2023	04:15 PM	52							
460	4/17/2023	04:30 PM	57							
461	4/17/2023	04:45 PM	60							
462	4/17/2023	05:00 PM	51							
463	4/17/2023	05:15 PM	59							
464	4/17/2023	05:30 PM	50							
465	4/17/2023	05:45 PM	40							
466	4/17/2023	06:00 PM	30							
467	4/17/2023	06:15 PM	34							
468	4/17/2023	06:30 PM	27							
469	4/17/2023	06:45 PM	30							
470	4/17/2023	07:00 PM	30							
471	4/17/2023	07:15 PM	16							
472	4/17/2023	07:30 PM	13							
473	4/17/2023	07:45 PM	22							
474	4/17/2023	08:00 PM	8							
475	4/17/2023	08:15 PM	9							
476	4/17/2023	08:30 PM	16							
477	4/17/2023	08:45 PM	12							
478	4/17/2023	09:00 PM	10							
479	4/17/2023	09:15 PM	3							
480	4/17/2023	09:30 PM	3							
481	4/17/2023	09:45 PM	2							
482	4/17/2023	10:00 PM	6							
483	4/17/2023	10:15 PM	3							
484	4/17/2023	10:30 PM	5							
485	4/17/2023	10:45 PM	1							
486	4/17/2023	11:00 PM	1							
487	4/17/2023	11:15 PM	3							
488	4/17/2023	11:30 PM	4							
489	4/17/2023	11:45 PM	1							
490	4/18/2023	12:00 AM	0							
491	4/18/2023	12:15 AM	2							
492	4/18/2023	12:30 AM	0							
493	4/18/2023	12:45 AM	0							
494	4/18/2023	01:00 AM	0							
495	4/18/2023	01:15 AM	1							
496	4/18/2023	01:30 AM	2							
497	4/18/2023	01:45 AM	0							
498	4/18/2023	02:00 AM	0							
499	4/18/2023	02:15 AM	0							
500	4/18/2023	02:30 AM	0							

	A	B	C	D	E	F	G	H	I	J
501	4/18/2023	02:45 AM	1							
502	4/18/2023	03:00 AM	1							
503	4/18/2023	03:15 AM	0							
504	4/18/2023	03:30 AM	0							
505	4/18/2023	03:45 AM	0							
506	4/18/2023	04:00 AM	1							
507	4/18/2023	04:15 AM	1							
508	4/18/2023	04:30 AM	1							
509	4/18/2023	04:45 AM	2							
510	4/18/2023	05:00 AM	3							
511	4/18/2023	05:15 AM	2							
512	4/18/2023	05:30 AM	4							
513	4/18/2023	05:45 AM	6							
514	4/18/2023	06:00 AM	8							
515	4/18/2023	06:15 AM	11							
516	4/18/2023	06:30 AM	19							
517	4/18/2023	06:45 AM	22							
518	4/18/2023	07:00 AM	39							
519	4/18/2023	07:15 AM	33							
520	4/18/2023	07:30 AM	28							
521	4/18/2023	07:45 AM	26							
522	4/18/2023	08:00 AM	18							
523	4/18/2023	08:15 AM	17							
524	4/18/2023	08:30 AM	15							
525	4/18/2023	08:45 AM	17							
526	4/18/2023	09:00 AM	20							
527	4/18/2023	09:15 AM	19							
528	4/18/2023	09:30 AM	29							
529	4/18/2023	09:45 AM	35							
530	4/18/2023	10:00 AM	23							
531	4/18/2023	10:15 AM	32							
532	4/18/2023	10:30 AM	23							
533	4/18/2023	10:45 AM	31							
534	4/18/2023	11:00 AM	33							
535	4/18/2023	11:15 AM	29							
536	4/18/2023	11:30 AM	27							
537	4/18/2023	11:45 AM	32							
538	4/18/2023	12:00 PM	22							
539	4/18/2023	12:15 PM	26							
540	4/18/2023	12:30 PM	32							
541	4/18/2023	12:45 PM	31							
542	4/18/2023	01:00 PM	24							
543	4/18/2023	01:15 PM	32							
544	4/18/2023	01:30 PM	34							
545	4/18/2023	01:45 PM	39							
546	4/18/2023	02:00 PM	33							
547	4/18/2023	02:15 PM	30							
548	4/18/2023	02:30 PM	44							
549	4/18/2023	02:45 PM	70							
550	4/18/2023	03:00 PM	34							

	A	B	C	D	E	F	G	H	I	J
551	4/18/2023	03:15 PM	35							
552	4/18/2023	03:30 PM	39							
553	4/18/2023	03:45 PM	61							
554	4/18/2023	04:00 PM	48							
555	4/18/2023	04:15 PM	44							
556	4/18/2023	04:30 PM	55							
557	4/18/2023	04:45 PM	66							
558	4/18/2023	05:00 PM	59							
559	4/18/2023	05:15 PM	45							
560	4/18/2023	05:30 PM	42							
561	4/18/2023	05:45 PM	37							
562	4/18/2023	06:00 PM	28							
563	4/18/2023	06:15 PM	22							
564	4/18/2023	06:30 PM	33							
565	4/18/2023	06:45 PM	24							
566	4/18/2023	07:00 PM	30							
567	4/18/2023	07:15 PM	29							
568	4/18/2023	07:30 PM	16							
569	4/18/2023	07:45 PM	14							
570	4/18/2023	08:00 PM	16							
571	4/18/2023	08:15 PM	14							
572	4/18/2023	08:30 PM	17							
573	4/18/2023	08:45 PM	10							
574	4/18/2023	09:00 PM	15							
575	4/18/2023	09:15 PM	8							
576	4/18/2023	09:30 PM	9							
577	4/18/2023	09:45 PM	6							
578	4/18/2023	10:00 PM	3							
579	4/18/2023	10:15 PM	6							
580	4/18/2023	10:30 PM	3							
581	4/18/2023	10:45 PM	2							
582	4/18/2023	11:00 PM	0							
583	4/18/2023	11:15 PM	2							
584	4/18/2023	11:30 PM	0							
585	4/18/2023	11:45 PM	3							
586	4/19/2023	12:00 AM	1							
587	4/19/2023	12:15 AM	4							
588	4/19/2023	12:30 AM	2							
589	4/19/2023	12:45 AM	1							
590	4/19/2023	01:00 AM	0							
591	4/19/2023	01:15 AM	0							
592	4/19/2023	01:30 AM	2							
593	4/19/2023	01:45 AM	2							
594	4/19/2023	02:00 AM	2							
595	4/19/2023	02:15 AM	0							
596	4/19/2023	02:30 AM	0							
597	4/19/2023	02:45 AM	0							
598	4/19/2023	03:00 AM	0							
599	4/19/2023	03:15 AM	0							
600	4/19/2023	03:30 AM	0							

	A	B	C	D	E	F	G	H	I	J
601	4/19/2023	03:45 AM	2							
602	4/19/2023	04:00 AM	2							
603	4/19/2023	04:15 AM	2							
604	4/19/2023	04:30 AM	3							
605	4/19/2023	04:45 AM	0							
606	4/19/2023	05:00 AM	2							
607	4/19/2023	05:15 AM	2							
608	4/19/2023	05:30 AM	5							
609	4/19/2023	05:45 AM	6							
610	4/19/2023	06:00 AM	12							
611	4/19/2023	06:15 AM	15							
612	4/19/2023	06:30 AM	16							
613	4/19/2023	06:45 AM	34							
614	4/19/2023	07:00 AM	37							
615	4/19/2023	07:15 AM	31							
616	4/19/2023	07:30 AM	26							
617	4/19/2023	07:45 AM	25							
618	4/19/2023	08:00 AM	18							
619	4/19/2023	08:15 AM	21							
620	4/19/2023	08:30 AM	22							
621	4/19/2023	08:45 AM	14							
622	4/19/2023	09:00 AM	26							
623	4/19/2023	09:15 AM	18							
624	4/19/2023	09:30 AM	34							
625	4/19/2023	09:45 AM	29							
626	4/19/2023	10:00 AM	26							
627	4/19/2023	10:15 AM	26							
628	4/19/2023	10:30 AM	39							
629	4/19/2023	10:45 AM	24							
630	4/19/2023	11:00 AM	22							
631	4/19/2023	11:15 AM	22							
632	4/19/2023	11:30 AM	29							
633	4/19/2023	11:45 AM	17							
634	4/19/2023	12:00 PM	35							
635	4/19/2023	12:15 PM	24							
636	4/19/2023	12:30 PM	25							
637	4/19/2023	12:45 PM	30							
638	4/19/2023	01:00 PM	28							
639	4/19/2023	01:15 PM	35							
640	4/19/2023	01:30 PM	26							
641	4/19/2023	01:45 PM	38							
642	4/19/2023	02:00 PM	33							
643	4/19/2023	02:15 PM	27							
644	4/19/2023	02:30 PM	38							
645	4/19/2023	02:45 PM	26							
646	4/19/2023	03:00 PM	48							
647	4/19/2023	03:15 PM	44							
648	4/19/2023	03:30 PM	37							
649	4/19/2023	03:45 PM	53							
650	4/19/2023	04:00 PM	56							

	A	B	C	D	E	F	G	H	I	J
651	4/19/2023	04:15 PM	59							
652	4/19/2023	04:30 PM	73							
653	4/19/2023	04:45 PM	67							
654	4/19/2023	05:00 PM	59							
655	4/19/2023	05:15 PM	50							
656	4/19/2023	05:30 PM	26							
657	4/19/2023	05:45 PM	53							
658	4/19/2023	06:00 PM	35							
659	4/19/2023	06:15 PM	26							
660	4/19/2023	06:30 PM	31							
661	4/19/2023	06:45 PM	21							
662	4/19/2023	07:00 PM	32							
663	4/19/2023	07:15 PM	19							
664	4/19/2023	07:30 PM	16							
665	4/19/2023	07:45 PM	23							
666	4/19/2023	08:00 PM	13							
667	4/19/2023	08:15 PM	15							
668	4/19/2023	08:30 PM	17							
669	4/19/2023	08:45 PM	9							
670	4/19/2023	09:00 PM	14							
671	4/19/2023	09:15 PM	9							
672	4/19/2023	09:30 PM	6							
673	4/19/2023	09:45 PM	4							
674	4/19/2023	10:00 PM	6							
675	4/19/2023	10:15 PM	7							
676	4/19/2023	10:30 PM	3							
677	4/19/2023	10:45 PM	4							
678	4/19/2023	11:00 PM	1							
679	4/19/2023	11:15 PM	4							
680	4/19/2023	11:30 PM	0							
681	4/19/2023	11:45 PM	2							
682	4/20/2023	12:00 AM	2							
683	4/20/2023	12:15 AM	3							
684	4/20/2023	12:30 AM	0							
685	4/20/2023	12:45 AM	0							
686	4/20/2023	01:00 AM	0							
687	4/20/2023	01:15 AM	1							
688	4/20/2023	01:30 AM	1							
689	4/20/2023	01:45 AM	3							
690	4/20/2023	02:00 AM	6							
691	4/20/2023	02:15 AM	2							
692	4/20/2023	02:30 AM	1							
693	4/20/2023	02:45 AM	0							
694	4/20/2023	03:00 AM	1							
695	4/20/2023	03:15 AM	0							
696	4/20/2023	03:30 AM	0							
697	4/20/2023	03:45 AM	0							
698	4/20/2023	04:00 AM	1							
699	4/20/2023	04:15 AM	0							
700	4/20/2023	04:30 AM	0							

	A	B	C	D	E	F	G	H	I	J
701	4/20/2023	04:45 AM	1							
702	4/20/2023	05:00 AM	4							
703	4/20/2023	05:15 AM	2							
704	4/20/2023	05:30 AM	1							
705	4/20/2023	05:45 AM	4							
706	4/20/2023	06:00 AM	5							
707	4/20/2023	06:15 AM	16							
708	4/20/2023	06:30 AM	12							
709	4/20/2023	06:45 AM	26							
710	4/20/2023	07:00 AM	37							
711	4/20/2023	07:15 AM	37							
712	4/20/2023	07:30 AM	20							
713	4/20/2023	07:45 AM	22							
714	4/20/2023	08:00 AM	18							
715	4/20/2023	08:15 AM	18							
716	4/20/2023	08:30 AM	20							
717	4/20/2023	08:45 AM	15							
718	4/20/2023	09:00 AM	27							
719	4/20/2023	09:15 AM	23							
720	4/20/2023	09:30 AM	30							
721	4/20/2023	09:45 AM	25							
722	4/20/2023	10:00 AM	28							
723	4/20/2023	10:15 AM	34							
724	4/20/2023	10:30 AM	27							
725	4/20/2023	10:45 AM	24							
726	4/20/2023	11:00 AM	23							
727	4/20/2023	11:15 AM	26							
728	4/20/2023	11:30 AM	14							
729	4/20/2023	11:45 AM	27							
730	4/20/2023	12:00 PM	25							
731	4/20/2023	12:15 PM	47							
732	4/20/2023	12:30 PM	27							
733	4/20/2023	12:45 PM	52							
734	4/20/2023	01:00 PM	23							
735	4/20/2023	01:15 PM	25							
736	4/20/2023	01:30 PM	39							
737	4/20/2023	01:45 PM	33							
738	4/20/2023	02:00 PM	38							
739	4/20/2023	02:15 PM	33							
740	4/20/2023	02:30 PM	51							
741	4/20/2023	02:45 PM	50							
742	4/20/2023	03:00 PM	48							
743	4/20/2023	03:15 PM	46							
744	4/20/2023	03:30 PM	37							
745	4/20/2023	03:45 PM	49							
746	4/20/2023	04:00 PM	58							
747	4/20/2023	04:15 PM	66							
748	4/20/2023	04:30 PM	78							
749	4/20/2023	04:45 PM	67							
750	4/20/2023	05:00 PM	47							

	A	B	C	D	E	F	G	H	I	J
751	4/20/2023	05:15 PM	53							
752	4/20/2023	05:30 PM	56							
753	4/20/2023	05:45 PM	33							
754	4/20/2023	06:00 PM	37							
755	4/20/2023	06:15 PM	24							
756	4/20/2023	06:30 PM	45							
757	4/20/2023	06:45 PM	28							
758	4/20/2023	07:00 PM	27							
759	4/20/2023	07:15 PM	31							
760	4/20/2023	07:30 PM	25							
761	4/20/2023	07:45 PM	22							
762	4/20/2023	08:00 PM	19							
763	4/20/2023	08:15 PM	26							
764	4/20/2023	08:30 PM	16							
765	4/20/2023	08:45 PM	6							
766	4/20/2023	09:00 PM	14							
767	4/20/2023	09:15 PM	8							
768	4/20/2023	09:30 PM	7							
769	4/20/2023	09:45 PM	10							
770	4/20/2023	10:00 PM	7							
771	4/20/2023	10:15 PM	4							
772	4/20/2023	10:30 PM	2							
773	4/20/2023	10:45 PM	6							
774	4/20/2023	11:00 PM	2							
775	4/20/2023	11:15 PM	0							
776	4/20/2023	11:30 PM	1							
777	4/20/2023	11:45 PM	5							

	A	B	C	D	E	F	G	H	I	J
1										
2	File Name: C:\Users\barri\OneDrive\Documents\TDB\WSP\SYRACUSE\DATA\BATCH 6\DONE\ATR 1012.tf2									
3	Start Date: 4/13/2023									
4	Start Time: 12:00:00 AM									
5	Location 1: SB I-81									
6	Location 2: to EB I-481									
7										
8										
9	Date	Time	SB							
10	4/13/2023	12:00 AM	4							
11	4/13/2023	12:15 AM	6							
12	4/13/2023	12:30 AM	2							
13	4/13/2023	12:45 AM	12							
14	4/13/2023	01:00 AM	9							
15	4/13/2023	01:15 AM	10							
16	4/13/2023	01:30 AM	11							
17	4/13/2023	01:45 AM	10							
18	4/13/2023	02:00 AM	7							
19	4/13/2023	02:15 AM	8							
20	4/13/2023	02:30 AM	11							
21	4/13/2023	02:45 AM	10							
22	4/13/2023	03:00 AM	10							
23	4/13/2023	03:15 AM	9							
24	4/13/2023	03:30 AM	19							
25	4/13/2023	03:45 AM	12							
26	4/13/2023	04:00 AM	14							
27	4/13/2023	04:15 AM	12							
28	4/13/2023	04:30 AM	37							
29	4/13/2023	04:45 AM	36							
30	4/13/2023	05:00 AM	28							
31	4/13/2023	05:15 AM	43							
32	4/13/2023	05:30 AM	98							
33	4/13/2023	05:45 AM	87							
34	4/13/2023	06:00 AM	88							
35	4/13/2023	06:15 AM	127							
36	4/13/2023	06:30 AM	162							
37	4/13/2023	06:45 AM	178							
38	4/13/2023	07:00 AM	202							
39	4/13/2023	07:15 AM	214							
40	4/13/2023	07:30 AM	236							
41	4/13/2023	07:45 AM	231							
42	4/13/2023	08:00 AM	156							
43	4/13/2023	08:15 AM	146							
44	4/13/2023	08:30 AM	137							
45	4/13/2023	08:45 AM	136							
46	4/13/2023	09:00 AM	98							
47	4/13/2023	09:15 AM	118							
48	4/13/2023	09:30 AM	100							
49	4/13/2023	09:45 AM	98							

	A	B	C	D	E	F	G	H	I	J
50	4/13/2023	10:00 AM	128							
51	4/13/2023	10:15 AM	94							
52	4/13/2023	10:30 AM	91							
53	4/13/2023	10:45 AM	75							
54	4/13/2023	11:00 AM	82							
55	4/13/2023	11:15 AM	79							
56	4/13/2023	11:30 AM	78							
57	4/13/2023	11:45 AM	90							
58	4/13/2023	12:00 PM	90							
59	4/13/2023	12:15 PM	96							
60	4/13/2023	12:30 PM	100							
61	4/13/2023	12:45 PM	85							
62	4/13/2023	01:00 PM	93							
63	4/13/2023	01:15 PM	116							
64	4/13/2023	01:30 PM	102							
65	4/13/2023	01:45 PM	92							
66	4/13/2023	02:00 PM	101							
67	4/13/2023	02:15 PM	103							
68	4/13/2023	02:30 PM	93							
69	4/13/2023	02:45 PM	83							
70	4/13/2023	03:00 PM	88							
71	4/13/2023	03:15 PM	82							
72	4/13/2023	03:30 PM	84							
73	4/13/2023	03:45 PM	86							
74	4/13/2023	04:00 PM	92							
75	4/13/2023	04:15 PM	99							
76	4/13/2023	04:30 PM	88							
77	4/13/2023	04:45 PM	97							
78	4/13/2023	05:00 PM	82							
79	4/13/2023	05:15 PM	92							
80	4/13/2023	05:30 PM	78							
81	4/13/2023	05:45 PM	76							
82	4/13/2023	06:00 PM	81							
83	4/13/2023	06:15 PM	79							
84	4/13/2023	06:30 PM	54							
85	4/13/2023	06:45 PM	26							
86	4/13/2023	07:00 PM	42							
87	4/13/2023	07:15 PM	44							
88	4/13/2023	07:30 PM	40							
89	4/13/2023	07:45 PM	36							
90	4/13/2023	08:00 PM	28							
91	4/13/2023	08:15 PM	27							
92	4/13/2023	08:30 PM	22							
93	4/13/2023	08:45 PM	36							
94	4/13/2023	09:00 PM	13							
95	4/13/2023	09:15 PM	30							
96	4/13/2023	09:30 PM	17							
97	4/13/2023	09:45 PM	16							
98	4/13/2023	10:00 PM	20							
99	4/13/2023	10:15 PM	22							

	A	B	C	D	E	F	G	H	I	J
100	4/13/2023	10:30 PM	20							
101	4/13/2023	10:45 PM	22							
102	4/13/2023	11:00 PM	18							
103	4/13/2023	11:15 PM	8							
104	4/13/2023	11:30 PM	10							
105	4/13/2023	11:45 PM	4							
106	4/14/2023	12:00 AM	2							
107	4/14/2023	12:15 AM	10							
108	4/14/2023	12:30 AM	13							
109	4/14/2023	12:45 AM	10							
110	4/14/2023	01:00 AM	14							
111	4/14/2023	01:15 AM	22							
112	4/14/2023	01:30 AM	8							
113	4/14/2023	01:45 AM	12							
114	4/14/2023	02:00 AM	1							
115	4/14/2023	02:15 AM	12							
116	4/14/2023	02:30 AM	3							
117	4/14/2023	02:45 AM	10							
118	4/14/2023	03:00 AM	12							
119	4/14/2023	03:15 AM	15							
120	4/14/2023	03:30 AM	18							
121	4/14/2023	03:45 AM	20							
122	4/14/2023	04:00 AM	14							
123	4/14/2023	04:15 AM	16							
124	4/14/2023	04:30 AM	28							
125	4/14/2023	04:45 AM	25							
126	4/14/2023	05:00 AM	26							
127	4/14/2023	05:15 AM	42							
128	4/14/2023	05:30 AM	69							
129	4/14/2023	05:45 AM	83							
130	4/14/2023	06:00 AM	76							
131	4/14/2023	06:15 AM	110							
132	4/14/2023	06:30 AM	126							
133	4/14/2023	06:45 AM	188							
134	4/14/2023	07:00 AM	152							
135	4/14/2023	07:15 AM	178							
136	4/14/2023	07:30 AM	207							
137	4/14/2023	07:45 AM	222							
138	4/14/2023	08:00 AM	147							
139	4/14/2023	08:15 AM	116							
140	4/14/2023	08:30 AM	122							
141	4/14/2023	08:45 AM	118							
142	4/14/2023	09:00 AM	112							
143	4/14/2023	09:15 AM	109							
144	4/14/2023	09:30 AM	100							
145	4/14/2023	09:45 AM	112							
146	4/14/2023	10:00 AM	88							
147	4/14/2023	10:15 AM	112							
148	4/14/2023	10:30 AM	78							
149	4/14/2023	10:45 AM	87							

	A	B	C	D	E	F	G	H	I	J
150	4/14/2023	11:00 AM	78							
151	4/14/2023	11:15 AM	79							
152	4/14/2023	11:30 AM	94							
153	4/14/2023	11:45 AM	84							
154	4/14/2023	12:00 PM	88							
155	4/14/2023	12:15 PM	74							
156	4/14/2023	12:30 PM	96							
157	4/14/2023	12:45 PM	90							
158	4/14/2023	01:00 PM	94							
159	4/14/2023	01:15 PM	98							
160	4/14/2023	01:30 PM	92							
161	4/14/2023	01:45 PM	89							
162	4/14/2023	02:00 PM	82							
163	4/14/2023	02:15 PM	91							
164	4/14/2023	02:30 PM	108							
165	4/14/2023	02:45 PM	100							
166	4/14/2023	03:00 PM	101							
167	4/14/2023	03:15 PM	118							
168	4/14/2023	03:30 PM	101							
169	4/14/2023	03:45 PM	89							
170	4/14/2023	04:00 PM	132							
171	4/14/2023	04:15 PM	98							
172	4/14/2023	04:30 PM	114							
173	4/14/2023	04:45 PM	96							
174	4/14/2023	05:00 PM	110							
175	4/14/2023	05:15 PM	84							
176	4/14/2023	05:30 PM	90							
177	4/14/2023	05:45 PM	86							
178	4/14/2023	06:00 PM	78							
179	4/14/2023	06:15 PM	76							
180	4/14/2023	06:30 PM	56							
181	4/14/2023	06:45 PM	43							
182	4/14/2023	07:00 PM	54							
183	4/14/2023	07:15 PM	36							
184	4/14/2023	07:30 PM	44							
185	4/14/2023	07:45 PM	39							
186	4/14/2023	08:00 PM	30							
187	4/14/2023	08:15 PM	22							
188	4/14/2023	08:30 PM	30							
189	4/14/2023	08:45 PM	26							
190	4/14/2023	09:00 PM	26							
191	4/14/2023	09:15 PM	24							
192	4/14/2023	09:30 PM	14							
193	4/14/2023	09:45 PM	21							
194	4/14/2023	10:00 PM	17							
195	4/14/2023	10:15 PM	16							
196	4/14/2023	10:30 PM	26							
197	4/14/2023	10:45 PM	15							
198	4/14/2023	11:00 PM	12							
199	4/14/2023	11:15 PM	6							

	A	B	C	D	E	F	G	H	I	J
200	4/14/2023	11:30 PM	14							
201	4/14/2023	11:45 PM	6							
202	4/15/2023	12:00 AM	4							
203	4/15/2023	12:15 AM	10							
204	4/15/2023	12:30 AM	6							
205	4/15/2023	12:45 AM	4							
206	4/15/2023	01:00 AM	10							
207	4/15/2023	01:15 AM	6							
208	4/15/2023	01:30 AM	6							
209	4/15/2023	01:45 AM	4							
210	4/15/2023	02:00 AM	2							
211	4/15/2023	02:15 AM	6							
212	4/15/2023	02:30 AM	0							
213	4/15/2023	02:45 AM	3							
214	4/15/2023	03:00 AM	1							
215	4/15/2023	03:15 AM	4							
216	4/15/2023	03:30 AM	6							
217	4/15/2023	03:45 AM	6							
218	4/15/2023	04:00 AM	8							
219	4/15/2023	04:15 AM	3							
220	4/15/2023	04:30 AM	8							
221	4/15/2023	04:45 AM	9							
222	4/15/2023	05:00 AM	10							
223	4/15/2023	05:15 AM	8							
224	4/15/2023	05:30 AM	14							
225	4/15/2023	05:45 AM	20							
226	4/15/2023	06:00 AM	14							
227	4/15/2023	06:15 AM	24							
228	4/15/2023	06:30 AM	46							
229	4/15/2023	06:45 AM	40							
230	4/15/2023	07:00 AM	38							
231	4/15/2023	07:15 AM	44							
232	4/15/2023	07:30 AM	30							
233	4/15/2023	07:45 AM	52							
234	4/15/2023	08:00 AM	40							
235	4/15/2023	08:15 AM	45							
236	4/15/2023	08:30 AM	66							
237	4/15/2023	08:45 AM	68							
238	4/15/2023	09:00 AM	59							
239	4/15/2023	09:15 AM	54							
240	4/15/2023	09:30 AM	70							
241	4/15/2023	09:45 AM	84							
242	4/15/2023	10:00 AM	80							
243	4/15/2023	10:15 AM	95							
244	4/15/2023	10:30 AM	80							
245	4/15/2023	10:45 AM	86							
246	4/15/2023	11:00 AM	73							
247	4/15/2023	11:15 AM	84							
248	4/15/2023	11:30 AM	63							
249	4/15/2023	11:45 AM	86							

	A	B	C	D	E	F	G	H	I	J
250	4/15/2023	12:00 PM	88							
251	4/15/2023	12:15 PM	92							
252	4/15/2023	12:30 PM	77							
253	4/15/2023	12:45 PM	84							
254	4/15/2023	01:00 PM	68							
255	4/15/2023	01:15 PM	74							
256	4/15/2023	01:30 PM	52							
257	4/15/2023	01:45 PM	65							
258	4/15/2023	02:00 PM	76							
259	4/15/2023	02:15 PM	55							
260	4/15/2023	02:30 PM	66							
261	4/15/2023	02:45 PM	64							
262	4/15/2023	03:00 PM	66							
263	4/15/2023	03:15 PM	54							
264	4/15/2023	03:30 PM	68							
265	4/15/2023	03:45 PM	77							
266	4/15/2023	04:00 PM	62							
267	4/15/2023	04:15 PM	61							
268	4/15/2023	04:30 PM	68							
269	4/15/2023	04:45 PM	63							
270	4/15/2023	05:00 PM	63							
271	4/15/2023	05:15 PM	57							
272	4/15/2023	05:30 PM	64							
273	4/15/2023	05:45 PM	62							
274	4/15/2023	06:00 PM	46							
275	4/15/2023	06:15 PM	48							
276	4/15/2023	06:30 PM	48							
277	4/15/2023	06:45 PM	27							
278	4/15/2023	07:00 PM	34							
279	4/15/2023	07:15 PM	37							
280	4/15/2023	07:30 PM	34							
281	4/15/2023	07:45 PM	32							
282	4/15/2023	08:00 PM	30							
283	4/15/2023	08:15 PM	33							
284	4/15/2023	08:30 PM	34							
285	4/15/2023	08:45 PM	18							
286	4/15/2023	09:00 PM	26							
287	4/15/2023	09:15 PM	20							
288	4/15/2023	09:30 PM	25							
289	4/15/2023	09:45 PM	20							
290	4/15/2023	10:00 PM	20							
291	4/15/2023	10:15 PM	17							
292	4/15/2023	10:30 PM	11							
293	4/15/2023	10:45 PM	9							
294	4/15/2023	11:00 PM	6							
295	4/15/2023	11:15 PM	10							
296	4/15/2023	11:30 PM	8							
297	4/15/2023	11:45 PM	11							
298	4/16/2023	12:00 AM	8							
299	4/16/2023	12:15 AM	7							

	A	B	C	D	E	F	G	H	I	J
300	4/16/2023	12:30 AM	4							
301	4/16/2023	12:45 AM	4							
302	4/16/2023	01:00 AM	7							
303	4/16/2023	01:15 AM	4							
304	4/16/2023	01:30 AM	4							
305	4/16/2023	01:45 AM	3							
306	4/16/2023	02:00 AM	4							
307	4/16/2023	02:15 AM	1							
308	4/16/2023	02:30 AM	2							
309	4/16/2023	02:45 AM	1							
310	4/16/2023	03:00 AM	3							
311	4/16/2023	03:15 AM	1							
312	4/16/2023	03:30 AM	0							
313	4/16/2023	03:45 AM	3							
314	4/16/2023	04:00 AM	1							
315	4/16/2023	04:15 AM	2							
316	4/16/2023	04:30 AM	6							
317	4/16/2023	04:45 AM	3							
318	4/16/2023	05:00 AM	6							
319	4/16/2023	05:15 AM	7							
320	4/16/2023	05:30 AM	13							
321	4/16/2023	05:45 AM	16							
322	4/16/2023	06:00 AM	10							
323	4/16/2023	06:15 AM	14							
324	4/16/2023	06:30 AM	9							
325	4/16/2023	06:45 AM	14							
326	4/16/2023	07:00 AM	9							
327	4/16/2023	07:15 AM	17							
328	4/16/2023	07:30 AM	23							
329	4/16/2023	07:45 AM	26							
330	4/16/2023	08:00 AM	32							
331	4/16/2023	08:15 AM	39							
332	4/16/2023	08:30 AM	39							
333	4/16/2023	08:45 AM	43							
334	4/16/2023	09:00 AM	48							
335	4/16/2023	09:15 AM	42							
336	4/16/2023	09:30 AM	60							
337	4/16/2023	09:45 AM	54							
338	4/16/2023	10:00 AM	48							
339	4/16/2023	10:15 AM	68							
340	4/16/2023	10:30 AM	56							
341	4/16/2023	10:45 AM	50							
342	4/16/2023	11:00 AM	52							
343	4/16/2023	11:15 AM	64							
344	4/16/2023	11:30 AM	74							
345	4/16/2023	11:45 AM	66							
346	4/16/2023	12:00 PM	63							
347	4/16/2023	12:15 PM	59							
348	4/16/2023	12:30 PM	64							
349	4/16/2023	12:45 PM	70							

	A	B	C	D	E	F	G	H	I	J
350	4/16/2023	01:00 PM	67							
351	4/16/2023	01:15 PM	58							
352	4/16/2023	01:30 PM	70							
353	4/16/2023	01:45 PM	66							
354	4/16/2023	02:00 PM	48							
355	4/16/2023	02:15 PM	82							
356	4/16/2023	02:30 PM	68							
357	4/16/2023	02:45 PM	61							
358	4/16/2023	03:00 PM	47							
359	4/16/2023	03:15 PM	66							
360	4/16/2023	03:30 PM	70							
361	4/16/2023	03:45 PM	59							
362	4/16/2023	04:00 PM	62							
363	4/16/2023	04:15 PM	62							
364	4/16/2023	04:30 PM	54							
365	4/16/2023	04:45 PM	70							
366	4/16/2023	05:00 PM	58							
367	4/16/2023	05:15 PM	60							
368	4/16/2023	05:30 PM	54							
369	4/16/2023	05:45 PM	62							
370	4/16/2023	06:00 PM	44							
371	4/16/2023	06:15 PM	48							
372	4/16/2023	06:30 PM	46							
373	4/16/2023	06:45 PM	47							
374	4/16/2023	07:00 PM	40							
375	4/16/2023	07:15 PM	46							
376	4/16/2023	07:30 PM	28							
377	4/16/2023	07:45 PM	39							
378	4/16/2023	08:00 PM	34							
379	4/16/2023	08:15 PM	25							
380	4/16/2023	08:30 PM	22							
381	4/16/2023	08:45 PM	32							
382	4/16/2023	09:00 PM	12							
383	4/16/2023	09:15 PM	23							
384	4/16/2023	09:30 PM	18							
385	4/16/2023	09:45 PM	16							
386	4/16/2023	10:00 PM	10							
387	4/16/2023	10:15 PM	17							
388	4/16/2023	10:30 PM	16							
389	4/16/2023	10:45 PM	10							
390	4/16/2023	11:00 PM	11							
391	4/16/2023	11:15 PM	8							
392	4/16/2023	11:30 PM	11							
393	4/16/2023	11:45 PM	10							
394	4/17/2023	12:00 AM	4							
395	4/17/2023	12:15 AM	0							
396	4/17/2023	12:30 AM	7							
397	4/17/2023	12:45 AM	10							
398	4/17/2023	01:00 AM	0							
399	4/17/2023	01:15 AM	8							

	A	B	C	D	E	F	G	H	I	J
400	4/17/2023	01:30 AM	4							
401	4/17/2023	01:45 AM	2							
402	4/17/2023	02:00 AM	6							
403	4/17/2023	02:15 AM	11							
404	4/17/2023	02:30 AM	2							
405	4/17/2023	02:45 AM	16							
406	4/17/2023	03:00 AM	11							
407	4/17/2023	03:15 AM	13							
408	4/17/2023	03:30 AM	11							
409	4/17/2023	03:45 AM	10							
410	4/17/2023	04:00 AM	14							
411	4/17/2023	04:15 AM	18							
412	4/17/2023	04:30 AM	26							
413	4/17/2023	04:45 AM	42							
414	4/17/2023	05:00 AM	34							
415	4/17/2023	05:15 AM	43							
416	4/17/2023	05:30 AM	78							
417	4/17/2023	05:45 AM	102							
418	4/17/2023	06:00 AM	78							
419	4/17/2023	06:15 AM	126							
420	4/17/2023	06:30 AM	147							
421	4/17/2023	06:45 AM	197							
422	4/17/2023	07:00 AM	178							
423	4/17/2023	07:15 AM	222							
424	4/17/2023	07:30 AM	214							
425	4/17/2023	07:45 AM	219							
426	4/17/2023	08:00 AM	178							
427	4/17/2023	08:15 AM	140							
428	4/17/2023	08:30 AM	163							
429	4/17/2023	08:45 AM	128							
430	4/17/2023	09:00 AM	120							
431	4/17/2023	09:15 AM	132							
432	4/17/2023	09:30 AM	114							
433	4/17/2023	09:45 AM	109							
434	4/17/2023	10:00 AM	85							
435	4/17/2023	10:15 AM	82							
436	4/17/2023	10:30 AM	76							
437	4/17/2023	10:45 AM	100							
438	4/17/2023	11:00 AM	84							
439	4/17/2023	11:15 AM	90							
440	4/17/2023	11:30 AM	94							
441	4/17/2023	11:45 AM	70							
442	4/17/2023	12:00 PM	80							
443	4/17/2023	12:15 PM	86							
444	4/17/2023	12:30 PM	82							
445	4/17/2023	12:45 PM	84							
446	4/17/2023	01:00 PM	83							
447	4/17/2023	01:15 PM	102							
448	4/17/2023	01:30 PM	76							
449	4/17/2023	01:45 PM	77							

	A	B	C	D	E	F	G	H	I	J
450	4/17/2023	02:00 PM	94							
451	4/17/2023	02:15 PM	104							
452	4/17/2023	02:30 PM	76							
453	4/17/2023	02:45 PM	88							
454	4/17/2023	03:00 PM	62							
455	4/17/2023	03:15 PM	105							
456	4/17/2023	03:30 PM	84							
457	4/17/2023	03:45 PM	90							
458	4/17/2023	04:00 PM	104							
459	4/17/2023	04:15 PM	110							
460	4/17/2023	04:30 PM	93							
461	4/17/2023	04:45 PM	76							
462	4/17/2023	05:00 PM	86							
463	4/17/2023	05:15 PM	73							
464	4/17/2023	05:30 PM	56							
465	4/17/2023	05:45 PM	89							
466	4/17/2023	06:00 PM	64							
467	4/17/2023	06:15 PM	53							
468	4/17/2023	06:30 PM	50							
469	4/17/2023	06:45 PM	44							
470	4/17/2023	07:00 PM	44							
471	4/17/2023	07:15 PM	38							
472	4/17/2023	07:30 PM	28							
473	4/17/2023	07:45 PM	29							
474	4/17/2023	08:00 PM	23							
475	4/17/2023	08:15 PM	32							
476	4/17/2023	08:30 PM	20							
477	4/17/2023	08:45 PM	16							
478	4/17/2023	09:00 PM	18							
479	4/17/2023	09:15 PM	12							
480	4/17/2023	09:30 PM	12							
481	4/17/2023	09:45 PM	22							
482	4/17/2023	10:00 PM	16							
483	4/17/2023	10:15 PM	18							
484	4/17/2023	10:30 PM	20							
485	4/17/2023	10:45 PM	20							
486	4/17/2023	11:00 PM	10							
487	4/17/2023	11:15 PM	6							
488	4/17/2023	11:30 PM	12							
489	4/17/2023	11:45 PM	0							
490	4/18/2023	12:00 AM	6							
491	4/18/2023	12:15 AM	16							
492	4/18/2023	12:30 AM	6							
493	4/18/2023	12:45 AM	2							
494	4/18/2023	01:00 AM	2							
495	4/18/2023	01:15 AM	2							
496	4/18/2023	01:30 AM	14							
497	4/18/2023	01:45 AM	4							
498	4/18/2023	02:00 AM	4							
499	4/18/2023	02:15 AM	10							

	A	B	C	D	E	F	G	H	I	J
500	4/18/2023	02:30 AM	9							
501	4/18/2023	02:45 AM	16							
502	4/18/2023	03:00 AM	9							
503	4/18/2023	03:15 AM	6							
504	4/18/2023	03:30 AM	12							
505	4/18/2023	03:45 AM	19							
506	4/18/2023	04:00 AM	12							
507	4/18/2023	04:15 AM	14							
508	4/18/2023	04:30 AM	36							
509	4/18/2023	04:45 AM	44							
510	4/18/2023	05:00 AM	40							
511	4/18/2023	05:15 AM	40							
512	4/18/2023	05:30 AM	108							
513	4/18/2023	05:45 AM	98							
514	4/18/2023	06:00 AM	79							
515	4/18/2023	06:15 AM	112							
516	4/18/2023	06:30 AM	146							
517	4/18/2023	06:45 AM	194							
518	4/18/2023	07:00 AM	160							
519	4/18/2023	07:15 AM	224							
520	4/18/2023	07:30 AM	220							
521	4/18/2023	07:45 AM	228							
522	4/18/2023	08:00 AM	152							
523	4/18/2023	08:15 AM	142							
524	4/18/2023	08:30 AM	126							
525	4/18/2023	08:45 AM	145							
526	4/18/2023	09:00 AM	106							
527	4/18/2023	09:15 AM	100							
528	4/18/2023	09:30 AM	214							
529	4/18/2023	09:45 AM	176							
530	4/18/2023	10:00 AM	115							
531	4/18/2023	10:15 AM	119							
532	4/18/2023	10:30 AM	122							
533	4/18/2023	10:45 AM	100							
534	4/18/2023	11:00 AM	116							
535	4/18/2023	11:15 AM	88							
536	4/18/2023	11:30 AM	78							
537	4/18/2023	11:45 AM	72							
538	4/18/2023	12:00 PM	82							
539	4/18/2023	12:15 PM	58							
540	4/18/2023	12:30 PM	108							
541	4/18/2023	12:45 PM	124							
542	4/18/2023	01:00 PM	90							
543	4/18/2023	01:15 PM	118							
544	4/18/2023	01:30 PM	146							
545	4/18/2023	01:45 PM	98							
546	4/18/2023	02:00 PM	137							
547	4/18/2023	02:15 PM	146							
548	4/18/2023	02:30 PM	148							
549	4/18/2023	02:45 PM	150							

	A	B	C	D	E	F	G	H	I	J
550	4/18/2023	03:00 PM	108							
551	4/18/2023	03:15 PM	82							
552	4/18/2023	03:30 PM	79							
553	4/18/2023	03:45 PM	78							
554	4/18/2023	04:00 PM	92							
555	4/18/2023	04:15 PM	74							
556	4/18/2023	04:30 PM	84							
557	4/18/2023	04:45 PM	104							
558	4/18/2023	05:00 PM	86							
559	4/18/2023	05:15 PM	63							
560	4/18/2023	05:30 PM	66							
561	4/18/2023	05:45 PM	72							
562	4/18/2023	06:00 PM	52							
563	4/18/2023	06:15 PM	59							
564	4/18/2023	06:30 PM	47							
565	4/18/2023	06:45 PM	47							
566	4/18/2023	07:00 PM	53							
567	4/18/2023	07:15 PM	47							
568	4/18/2023	07:30 PM	34							
569	4/18/2023	07:45 PM	30							
570	4/18/2023	08:00 PM	18							
571	4/18/2023	08:15 PM	40							
572	4/18/2023	08:30 PM	20							
573	4/18/2023	08:45 PM	31							
574	4/18/2023	09:00 PM	24							
575	4/18/2023	09:15 PM	20							
576	4/18/2023	09:30 PM	4							
577	4/18/2023	09:45 PM	16							
578	4/18/2023	10:00 PM	28							
579	4/18/2023	10:15 PM	15							
580	4/18/2023	10:30 PM	35							
581	4/18/2023	10:45 PM	18							
582	4/18/2023	11:00 PM	8							
583	4/18/2023	11:15 PM	8							
584	4/18/2023	11:30 PM	4							
585	4/18/2023	11:45 PM	6							
586	4/19/2023	12:00 AM	1							
587	4/19/2023	12:15 AM	14							
588	4/19/2023	12:30 AM	8							
589	4/19/2023	12:45 AM	5							
590	4/19/2023	01:00 AM	10							
591	4/19/2023	01:15 AM	11							
592	4/19/2023	01:30 AM	12							
593	4/19/2023	01:45 AM	4							
594	4/19/2023	02:00 AM	4							
595	4/19/2023	02:15 AM	4							
596	4/19/2023	02:30 AM	17							
597	4/19/2023	02:45 AM	10							
598	4/19/2023	03:00 AM	15							
599	4/19/2023	03:15 AM	8							

	A	B	C	D	E	F	G	H	I	J
600	4/19/2023	03:30 AM	5							
601	4/19/2023	03:45 AM	15							
602	4/19/2023	04:00 AM	4							
603	4/19/2023	04:15 AM	22							
604	4/19/2023	04:30 AM	40							
605	4/19/2023	04:45 AM	32							
606	4/19/2023	05:00 AM	24							
607	4/19/2023	05:15 AM	53							
608	4/19/2023	05:30 AM	94							
609	4/19/2023	05:45 AM	92							
610	4/19/2023	06:00 AM	82							
611	4/19/2023	06:15 AM	130							
612	4/19/2023	06:30 AM	146							
613	4/19/2023	06:45 AM	215							
614	4/19/2023	07:00 AM	161							
615	4/19/2023	07:15 AM	214							
616	4/19/2023	07:30 AM	249							
617	4/19/2023	07:45 AM	263							
618	4/19/2023	08:00 AM	167							
619	4/19/2023	08:15 AM	138							
620	4/19/2023	08:30 AM	143							
621	4/19/2023	08:45 AM	134							
622	4/19/2023	09:00 AM	107							
623	4/19/2023	09:15 AM	122							
624	4/19/2023	09:30 AM	136							
625	4/19/2023	09:45 AM	157							
626	4/19/2023	10:00 AM	119							
627	4/19/2023	10:15 AM	126							
628	4/19/2023	10:30 AM	148							
629	4/19/2023	10:45 AM	120							
630	4/19/2023	11:00 AM	80							
631	4/19/2023	11:15 AM	64							
632	4/19/2023	11:30 AM	80							
633	4/19/2023	11:45 AM	96							
634	4/19/2023	12:00 PM	98							
635	4/19/2023	12:15 PM	112							
636	4/19/2023	12:30 PM	86							
637	4/19/2023	12:45 PM	106							
638	4/19/2023	01:00 PM	106							
639	4/19/2023	01:15 PM	100							
640	4/19/2023	01:30 PM	100							
641	4/19/2023	01:45 PM	102							
642	4/19/2023	02:00 PM	72							
643	4/19/2023	02:15 PM	116							
644	4/19/2023	02:30 PM	112							
645	4/19/2023	02:45 PM	90							
646	4/19/2023	03:00 PM	84							
647	4/19/2023	03:15 PM	97							
648	4/19/2023	03:30 PM	72							
649	4/19/2023	03:45 PM	92							

	A	B	C	D	E	F	G	H	I	J
650	4/19/2023	04:00 PM	80							
651	4/19/2023	04:15 PM	74							
652	4/19/2023	04:30 PM	82							
653	4/19/2023	04:45 PM	83							
654	4/19/2023	05:00 PM	81							
655	4/19/2023	05:15 PM	79							
656	4/19/2023	05:30 PM	76							
657	4/19/2023	05:45 PM	66							
658	4/19/2023	06:00 PM	65							
659	4/19/2023	06:15 PM	44							
660	4/19/2023	06:30 PM	49							
661	4/19/2023	06:45 PM	48							
662	4/19/2023	07:00 PM	36							
663	4/19/2023	07:15 PM	38							
664	4/19/2023	07:30 PM	45							
665	4/19/2023	07:45 PM	30							
666	4/19/2023	08:00 PM	34							
667	4/19/2023	08:15 PM	30							
668	4/19/2023	08:30 PM	21							
669	4/19/2023	08:45 PM	16							
670	4/19/2023	09:00 PM	19							
671	4/19/2023	09:15 PM	10							
672	4/19/2023	09:30 PM	23							
673	4/19/2023	09:45 PM	26							
674	4/19/2023	10:00 PM	16							
675	4/19/2023	10:15 PM	25							
676	4/19/2023	10:30 PM	20							
677	4/19/2023	10:45 PM	16							
678	4/19/2023	11:00 PM	12							
679	4/19/2023	11:15 PM	10							
680	4/19/2023	11:30 PM	6							
681	4/19/2023	11:45 PM	4							
682	4/20/2023	12:00 AM	1							
683	4/20/2023	12:15 AM	10							
684	4/20/2023	12:30 AM	10							
685	4/20/2023	12:45 AM	10							
686	4/20/2023	01:00 AM	8							
687	4/20/2023	01:15 AM	11							
688	4/20/2023	01:30 AM	7							
689	4/20/2023	01:45 AM	6							
690	4/20/2023	02:00 AM	12							
691	4/20/2023	02:15 AM	6							
692	4/20/2023	02:30 AM	13							
693	4/20/2023	02:45 AM	16							
694	4/20/2023	03:00 AM	8							
695	4/20/2023	03:15 AM	6							
696	4/20/2023	03:30 AM	8							
697	4/20/2023	03:45 AM	21							
698	4/20/2023	04:00 AM	10							
699	4/20/2023	04:15 AM	16							

	A	B	C	D	E	F	G	H	I	J
700	4/20/2023	04:30 AM	42							
701	4/20/2023	04:45 AM	38							
702	4/20/2023	05:00 AM	28							
703	4/20/2023	05:15 AM	44							
704	4/20/2023	05:30 AM	90							
705	4/20/2023	05:45 AM	96							
706	4/20/2023	06:00 AM	76							
707	4/20/2023	06:15 AM	128							
708	4/20/2023	06:30 AM	172							
709	4/20/2023	06:45 AM	190							
710	4/20/2023	07:00 AM	168							
711	4/20/2023	07:15 AM	222							
712	4/20/2023	07:30 AM	227							
713	4/20/2023	07:45 AM	224							
714	4/20/2023	08:00 AM	154							
715	4/20/2023	08:15 AM	144							
716	4/20/2023	08:30 AM	157							
717	4/20/2023	08:45 AM	128							
718	4/20/2023	09:00 AM	104							
719	4/20/2023	09:15 AM	130							
720	4/20/2023	09:30 AM	164							
721	4/20/2023	09:45 AM	134							
722	4/20/2023	10:00 AM	144							
723	4/20/2023	10:15 AM	117							
724	4/20/2023	10:30 AM	100							
725	4/20/2023	10:45 AM	92							
726	4/20/2023	11:00 AM	72							
727	4/20/2023	11:15 AM	88							
728	4/20/2023	11:30 AM	58							
729	4/20/2023	11:45 AM	74							
730	4/20/2023	12:00 PM	99							
731	4/20/2023	12:15 PM	108							
732	4/20/2023	12:30 PM	109							
733	4/20/2023	12:45 PM	114							
734	4/20/2023	01:00 PM	106							
735	4/20/2023	01:15 PM	100							
736	4/20/2023	01:30 PM	116							
737	4/20/2023	01:45 PM	105							
738	4/20/2023	02:00 PM	114							
739	4/20/2023	02:15 PM	132							
740	4/20/2023	02:30 PM	170							
741	4/20/2023	02:45 PM	130							
742	4/20/2023	03:00 PM	138							
743	4/20/2023	03:15 PM	96							
744	4/20/2023	03:30 PM	77							
745	4/20/2023	03:45 PM	94							
746	4/20/2023	04:00 PM	98							
747	4/20/2023	04:15 PM	93							
748	4/20/2023	04:30 PM	83							
749	4/20/2023	04:45 PM	71							

	A	B	C	D	E	F	G	H	I	J
750	4/20/2023	05:00 PM	88							
751	4/20/2023	05:15 PM	86							
752	4/20/2023	05:30 PM	74							
753	4/20/2023	05:45 PM	77							
754	4/20/2023	06:00 PM	70							
755	4/20/2023	06:15 PM	63							
756	4/20/2023	06:30 PM	50							
757	4/20/2023	06:45 PM	72							
758	4/20/2023	07:00 PM	56							
759	4/20/2023	07:15 PM	52							
760	4/20/2023	07:30 PM	56							
761	4/20/2023	07:45 PM	32							
762	4/20/2023	08:00 PM	36							
763	4/20/2023	08:15 PM	28							
764	4/20/2023	08:30 PM	32							
765	4/20/2023	08:45 PM	34							
766	4/20/2023	09:00 PM	22							
767	4/20/2023	09:15 PM	20							
768	4/20/2023	09:30 PM	12							
769	4/20/2023	09:45 PM	24							
770	4/20/2023	10:00 PM	22							
771	4/20/2023	10:15 PM	14							
772	4/20/2023	10:30 PM	16							
773	4/20/2023	10:45 PM	13							
774	4/20/2023	11:00 PM	18							
775	4/20/2023	11:15 PM	14							
776	4/20/2023	11:30 PM	7							
777	4/20/2023	11:45 PM	12							

	A	B	C	D	E	F	G	H	I	J
1										
2	File Name: C:\Users\barri\OneDrive\Documents\TDB\WSP\SYRACUSE\DATA\BATCH 6\DONE\ATR 1013.tf2									
3	Start Date: 4/13/2023									
4	Start Time: 12:00:00 AM									
5	Location 1: NB I-81									
6	Location 2: to WB I-481									
7										
8										
9	Date	Time	NB							
10	4/13/2023	12:00 AM	36							
11	4/13/2023	12:15 AM	26							
12	4/13/2023	12:30 AM	22							
13	4/13/2023	12:45 AM	14							
14	4/13/2023	01:00 AM	20							
15	4/13/2023	01:15 AM	12							
16	4/13/2023	01:30 AM	16							
17	4/13/2023	01:45 AM	9							
18	4/13/2023	02:00 AM	5							
19	4/13/2023	02:15 AM	2							
20	4/13/2023	02:30 AM	7							
21	4/13/2023	02:45 AM	12							
22	4/13/2023	03:00 AM	8							
23	4/13/2023	03:15 AM	8							
24	4/13/2023	03:30 AM	8							
25	4/13/2023	03:45 AM	10							
26	4/13/2023	04:00 AM	4							
27	4/13/2023	04:15 AM	14							
28	4/13/2023	04:30 AM	12							
29	4/13/2023	04:45 AM	22							
30	4/13/2023	05:00 AM	27							
31	4/13/2023	05:15 AM	18							
32	4/13/2023	05:30 AM	25							
33	4/13/2023	05:45 AM	39							
34	4/13/2023	06:00 AM	37							
35	4/13/2023	06:15 AM	60							
36	4/13/2023	06:30 AM	74							
37	4/13/2023	06:45 AM	88							
38	4/13/2023	07:00 AM	102							
39	4/13/2023	07:15 AM	104							
40	4/13/2023	07:30 AM	164							
41	4/13/2023	07:45 AM	152							
42	4/13/2023	08:00 AM	150							
43	4/13/2023	08:15 AM	146							
44	4/13/2023	08:30 AM	147							
45	4/13/2023	08:45 AM	144							
46	4/13/2023	09:00 AM	106							
47	4/13/2023	09:15 AM	129							
48	4/13/2023	09:30 AM	130							
49	4/13/2023	09:45 AM	136							

	A	B	C	D	E	F	G	H	I	J
50	4/13/2023	10:00 AM	124							
51	4/13/2023	10:15 AM	150							
52	4/13/2023	10:30 AM	136							
53	4/13/2023	10:45 AM	136							
54	4/13/2023	11:00 AM	136							
55	4/13/2023	11:15 AM	146							
56	4/13/2023	11:30 AM	162							
57	4/13/2023	11:45 AM	174							
58	4/13/2023	12:00 PM	178							
59	4/13/2023	12:15 PM	170							
60	4/13/2023	12:30 PM	168							
61	4/13/2023	12:45 PM	174							
62	4/13/2023	01:00 PM	162							
63	4/13/2023	01:15 PM	176							
64	4/13/2023	01:30 PM	167							
65	4/13/2023	01:45 PM	140							
66	4/13/2023	02:00 PM	150							
67	4/13/2023	02:15 PM	159							
68	4/13/2023	02:30 PM	167							
69	4/13/2023	02:45 PM	158							
70	4/13/2023	03:00 PM	169							
71	4/13/2023	03:15 PM	278							
72	4/13/2023	03:30 PM	323							
73	4/13/2023	03:45 PM	316							
74	4/13/2023	04:00 PM	310							
75	4/13/2023	04:15 PM	348							
76	4/13/2023	04:30 PM	366							
77	4/13/2023	04:45 PM	391							
78	4/13/2023	05:00 PM	355							
79	4/13/2023	05:15 PM	382							
80	4/13/2023	05:30 PM	270							
81	4/13/2023	05:45 PM	229							
82	4/13/2023	06:00 PM	207							
83	4/13/2023	06:15 PM	186							
84	4/13/2023	06:30 PM	184							
85	4/13/2023	06:45 PM	142							
86	4/13/2023	07:00 PM	154							
87	4/13/2023	07:15 PM	166							
88	4/13/2023	07:30 PM	123							
89	4/13/2023	07:45 PM	136							
90	4/13/2023	08:00 PM	127							
91	4/13/2023	08:15 PM	126							
92	4/13/2023	08:30 PM	110							
93	4/13/2023	08:45 PM	71							
94	4/13/2023	09:00 PM	79							
95	4/13/2023	09:15 PM	89							
96	4/13/2023	09:30 PM	58							
97	4/13/2023	09:45 PM	62							
98	4/13/2023	10:00 PM	64							
99	4/13/2023	10:15 PM	59							

	A	B	C	D	E	F	G	H	I	J
100	4/13/2023	10:30 PM	46							
101	4/13/2023	10:45 PM	34							
102	4/13/2023	11:00 PM	33							
103	4/13/2023	11:15 PM	45							
104	4/13/2023	11:30 PM	52							
105	4/13/2023	11:45 PM	35							
106	4/14/2023	12:00 AM	41							
107	4/14/2023	12:15 AM	29							
108	4/14/2023	12:30 AM	31							
109	4/14/2023	12:45 AM	20							
110	4/14/2023	01:00 AM	16							
111	4/14/2023	01:15 AM	10							
112	4/14/2023	01:30 AM	18							
113	4/14/2023	01:45 AM	8							
114	4/14/2023	02:00 AM	5							
115	4/14/2023	02:15 AM	5							
116	4/14/2023	02:30 AM	5							
117	4/14/2023	02:45 AM	5							
118	4/14/2023	03:00 AM	17							
119	4/14/2023	03:15 AM	14							
120	4/14/2023	03:30 AM	10							
121	4/14/2023	03:45 AM	6							
122	4/14/2023	04:00 AM	14							
123	4/14/2023	04:15 AM	18							
124	4/14/2023	04:30 AM	14							
125	4/14/2023	04:45 AM	22							
126	4/14/2023	05:00 AM	19							
127	4/14/2023	05:15 AM	22							
128	4/14/2023	05:30 AM	26							
129	4/14/2023	05:45 AM	44							
130	4/14/2023	06:00 AM	44							
131	4/14/2023	06:15 AM	44							
132	4/14/2023	06:30 AM	85							
133	4/14/2023	06:45 AM	77							
134	4/14/2023	07:00 AM	98							
135	4/14/2023	07:15 AM	120							
136	4/14/2023	07:30 AM	148							
137	4/14/2023	07:45 AM	172							
138	4/14/2023	08:00 AM	165							
139	4/14/2023	08:15 AM	156							
140	4/14/2023	08:30 AM	129							
141	4/14/2023	08:45 AM	177							
142	4/14/2023	09:00 AM	122							
143	4/14/2023	09:15 AM	168							
144	4/14/2023	09:30 AM	181							
145	4/14/2023	09:45 AM	130							
146	4/14/2023	10:00 AM	162							
147	4/14/2023	10:15 AM	148							
148	4/14/2023	10:30 AM	146							
149	4/14/2023	10:45 AM	166							

	A	B	C	D	E	F	G	H	I	J
150	4/14/2023	11:00 AM	145							
151	4/14/2023	11:15 AM	161							
152	4/14/2023	11:30 AM	156							
153	4/14/2023	11:45 AM	183							
154	4/14/2023	12:00 PM	160							
155	4/14/2023	12:15 PM	158							
156	4/14/2023	12:30 PM	156							
157	4/14/2023	12:45 PM	190							
158	4/14/2023	01:00 PM	158							
159	4/14/2023	01:15 PM	165							
160	4/14/2023	01:30 PM	155							
161	4/14/2023	01:45 PM	144							
162	4/14/2023	02:00 PM	170							
163	4/14/2023	02:15 PM	169							
164	4/14/2023	02:30 PM	176							
165	4/14/2023	02:45 PM	142							
166	4/14/2023	03:00 PM	125							
167	4/14/2023	03:15 PM	134							
168	4/14/2023	03:30 PM	168							
169	4/14/2023	03:45 PM	151							
170	4/14/2023	04:00 PM	326							
171	4/14/2023	04:15 PM	317							
172	4/14/2023	04:30 PM	333							
173	4/14/2023	04:45 PM	359							
174	4/14/2023	05:00 PM	318							
175	4/14/2023	05:15 PM	304							
176	4/14/2023	05:30 PM	250							
177	4/14/2023	05:45 PM	226							
178	4/14/2023	06:00 PM	204							
179	4/14/2023	06:15 PM	200							
180	4/14/2023	06:30 PM	182							
181	4/14/2023	06:45 PM	168							
182	4/14/2023	07:00 PM	148							
183	4/14/2023	07:15 PM	148							
184	4/14/2023	07:30 PM	142							
185	4/14/2023	07:45 PM	154							
186	4/14/2023	08:00 PM	147							
187	4/14/2023	08:15 PM	125							
188	4/14/2023	08:30 PM	105							
189	4/14/2023	08:45 PM	92							
190	4/14/2023	09:00 PM	80							
191	4/14/2023	09:15 PM	118							
192	4/14/2023	09:30 PM	105							
193	4/14/2023	09:45 PM	84							
194	4/14/2023	10:00 PM	86							
195	4/14/2023	10:15 PM	84							
196	4/14/2023	10:30 PM	54							
197	4/14/2023	10:45 PM	67							
198	4/14/2023	11:00 PM	81							
199	4/14/2023	11:15 PM	108							

	A	B	C	D	E	F	G	H	I	J
200	4/14/2023	11:30 PM	92							
201	4/14/2023	11:45 PM	86							
202	4/15/2023	12:00 AM	64							
203	4/15/2023	12:15 AM	52							
204	4/15/2023	12:30 AM	31							
205	4/15/2023	12:45 AM	36							
206	4/15/2023	01:00 AM	34							
207	4/15/2023	01:15 AM	27							
208	4/15/2023	01:30 AM	26							
209	4/15/2023	01:45 AM	17							
210	4/15/2023	02:00 AM	28							
211	4/15/2023	02:15 AM	15							
212	4/15/2023	02:30 AM	18							
213	4/15/2023	02:45 AM	11							
214	4/15/2023	03:00 AM	15							
215	4/15/2023	03:15 AM	6							
216	4/15/2023	03:30 AM	6							
217	4/15/2023	03:45 AM	10							
218	4/15/2023	04:00 AM	7							
219	4/15/2023	04:15 AM	9							
220	4/15/2023	04:30 AM	17							
221	4/15/2023	04:45 AM	17							
222	4/15/2023	05:00 AM	22							
223	4/15/2023	05:15 AM	16							
224	4/15/2023	05:30 AM	14							
225	4/15/2023	05:45 AM	26							
226	4/15/2023	06:00 AM	26							
227	4/15/2023	06:15 AM	16							
228	4/15/2023	06:30 AM	28							
229	4/15/2023	06:45 AM	38							
230	4/15/2023	07:00 AM	38							
231	4/15/2023	07:15 AM	46							
232	4/15/2023	07:30 AM	60							
233	4/15/2023	07:45 AM	96							
234	4/15/2023	08:00 AM	86							
235	4/15/2023	08:15 AM	108							
236	4/15/2023	08:30 AM	96							
237	4/15/2023	08:45 AM	128							
238	4/15/2023	09:00 AM	108							
239	4/15/2023	09:15 AM	137							
240	4/15/2023	09:30 AM	139							
241	4/15/2023	09:45 AM	168							
242	4/15/2023	10:00 AM	155							
243	4/15/2023	10:15 AM	144							
244	4/15/2023	10:30 AM	152							
245	4/15/2023	10:45 AM	172							
246	4/15/2023	11:00 AM	202							
247	4/15/2023	11:15 AM	202							
248	4/15/2023	11:30 AM	166							
249	4/15/2023	11:45 AM	195							

	A	B	C	D	E	F	G	H	I	J
250	4/15/2023	12:00 PM	200							
251	4/15/2023	12:15 PM	196							
252	4/15/2023	12:30 PM	180							
253	4/15/2023	12:45 PM	219							
254	4/15/2023	01:00 PM	194							
255	4/15/2023	01:15 PM	189							
256	4/15/2023	01:30 PM	186							
257	4/15/2023	01:45 PM	216							
258	4/15/2023	02:00 PM	179							
259	4/15/2023	02:15 PM	202							
260	4/15/2023	02:30 PM	174							
261	4/15/2023	02:45 PM	214							
262	4/15/2023	03:00 PM	201							
263	4/15/2023	03:15 PM	182							
264	4/15/2023	03:30 PM	209							
265	4/15/2023	03:45 PM	190							
266	4/15/2023	04:00 PM	159							
267	4/15/2023	04:15 PM	208							
268	4/15/2023	04:30 PM	198							
269	4/15/2023	04:45 PM	168							
270	4/15/2023	05:00 PM	182							
271	4/15/2023	05:15 PM	164							
272	4/15/2023	05:30 PM	184							
273	4/15/2023	05:45 PM	161							
274	4/15/2023	06:00 PM	129							
275	4/15/2023	06:15 PM	162							
276	4/15/2023	06:30 PM	111							
277	4/15/2023	06:45 PM	159							
278	4/15/2023	07:00 PM	128							
279	4/15/2023	07:15 PM	144							
280	4/15/2023	07:30 PM	138							
281	4/15/2023	07:45 PM	140							
282	4/15/2023	08:00 PM	102							
283	4/15/2023	08:15 PM	93							
284	4/15/2023	08:30 PM	96							
285	4/15/2023	08:45 PM	99							
286	4/15/2023	09:00 PM	97							
287	4/15/2023	09:15 PM	75							
288	4/15/2023	09:30 PM	77							
289	4/15/2023	09:45 PM	78							
290	4/15/2023	10:00 PM	98							
291	4/15/2023	10:15 PM	130							
292	4/15/2023	10:30 PM	51							
293	4/15/2023	10:45 PM	46							
294	4/15/2023	11:00 PM	47							
295	4/15/2023	11:15 PM	39							
296	4/15/2023	11:30 PM	32							
297	4/15/2023	11:45 PM	46							
298	4/16/2023	12:00 AM	22							
299	4/16/2023	12:15 AM	33							

	A	B	C	D	E	F	G	H	I	J
300	4/16/2023	12:30 AM	23							
301	4/16/2023	12:45 AM	26							
302	4/16/2023	01:00 AM	21							
303	4/16/2023	01:15 AM	22							
304	4/16/2023	01:30 AM	15							
305	4/16/2023	01:45 AM	12							
306	4/16/2023	02:00 AM	10							
307	4/16/2023	02:15 AM	12							
308	4/16/2023	02:30 AM	10							
309	4/16/2023	02:45 AM	9							
310	4/16/2023	03:00 AM	15							
311	4/16/2023	03:15 AM	12							
312	4/16/2023	03:30 AM	11							
313	4/16/2023	03:45 AM	10							
314	4/16/2023	04:00 AM	12							
315	4/16/2023	04:15 AM	14							
316	4/16/2023	04:30 AM	10							
317	4/16/2023	04:45 AM	11							
318	4/16/2023	05:00 AM	15							
319	4/16/2023	05:15 AM	13							
320	4/16/2023	05:30 AM	13							
321	4/16/2023	05:45 AM	18							
322	4/16/2023	06:00 AM	14							
323	4/16/2023	06:15 AM	16							
324	4/16/2023	06:30 AM	18							
325	4/16/2023	06:45 AM	27							
326	4/16/2023	07:00 AM	29							
327	4/16/2023	07:15 AM	44							
328	4/16/2023	07:30 AM	47							
329	4/16/2023	07:45 AM	54							
330	4/16/2023	08:00 AM	61							
331	4/16/2023	08:15 AM	48							
332	4/16/2023	08:30 AM	68							
333	4/16/2023	08:45 AM	64							
334	4/16/2023	09:00 AM	70							
335	4/16/2023	09:15 AM	86							
336	4/16/2023	09:30 AM	96							
337	4/16/2023	09:45 AM	119							
338	4/16/2023	10:00 AM	97							
339	4/16/2023	10:15 AM	110							
340	4/16/2023	10:30 AM	120							
341	4/16/2023	10:45 AM	129							
342	4/16/2023	11:00 AM	163							
343	4/16/2023	11:15 AM	171							
344	4/16/2023	11:30 AM	150							
345	4/16/2023	11:45 AM	178							
346	4/16/2023	12:00 PM	170							
347	4/16/2023	12:15 PM	168							
348	4/16/2023	12:30 PM	156							
349	4/16/2023	12:45 PM	172							

	A	B	C	D	E	F	G	H	I	J
350	4/16/2023	01:00 PM	182							
351	4/16/2023	01:15 PM	176							
352	4/16/2023	01:30 PM	167							
353	4/16/2023	01:45 PM	149							
354	4/16/2023	02:00 PM	154							
355	4/16/2023	02:15 PM	154							
356	4/16/2023	02:30 PM	159							
357	4/16/2023	02:45 PM	164							
358	4/16/2023	03:00 PM	140							
359	4/16/2023	03:15 PM	153							
360	4/16/2023	03:30 PM	172							
361	4/16/2023	03:45 PM	152							
362	4/16/2023	04:00 PM	146							
363	4/16/2023	04:15 PM	130							
364	4/16/2023	04:30 PM	152							
365	4/16/2023	04:45 PM	139							
366	4/16/2023	05:00 PM	136							
367	4/16/2023	05:15 PM	130							
368	4/16/2023	05:30 PM	127							
369	4/16/2023	05:45 PM	138							
370	4/16/2023	06:00 PM	127							
371	4/16/2023	06:15 PM	113							
372	4/16/2023	06:30 PM	108							
373	4/16/2023	06:45 PM	109							
374	4/16/2023	07:00 PM	103							
375	4/16/2023	07:15 PM	113							
376	4/16/2023	07:30 PM	100							
377	4/16/2023	07:45 PM	104							
378	4/16/2023	08:00 PM	91							
379	4/16/2023	08:15 PM	108							
380	4/16/2023	08:30 PM	74							
381	4/16/2023	08:45 PM	62							
382	4/16/2023	09:00 PM	65							
383	4/16/2023	09:15 PM	49							
384	4/16/2023	09:30 PM	54							
385	4/16/2023	09:45 PM	40							
386	4/16/2023	10:00 PM	43							
387	4/16/2023	10:15 PM	23							
388	4/16/2023	10:30 PM	22							
389	4/16/2023	10:45 PM	25							
390	4/16/2023	11:00 PM	33							
391	4/16/2023	11:15 PM	28							
392	4/16/2023	11:30 PM	28							
393	4/16/2023	11:45 PM	25							
394	4/17/2023	12:00 AM	18							
395	4/17/2023	12:15 AM	16							
396	4/17/2023	12:30 AM	13							
397	4/17/2023	12:45 AM	17							
398	4/17/2023	01:00 AM	16							
399	4/17/2023	01:15 AM	19							

	A	B	C	D	E	F	G	H	I	J
400	4/17/2023	01:30 AM	7							
401	4/17/2023	01:45 AM	5							
402	4/17/2023	02:00 AM	3							
403	4/17/2023	02:15 AM	1							
404	4/17/2023	02:30 AM	7							
405	4/17/2023	02:45 AM	7							
406	4/17/2023	03:00 AM	5							
407	4/17/2023	03:15 AM	10							
408	4/17/2023	03:30 AM	9							
409	4/17/2023	03:45 AM	9							
410	4/17/2023	04:00 AM	5							
411	4/17/2023	04:15 AM	16							
412	4/17/2023	04:30 AM	12							
413	4/17/2023	04:45 AM	24							
414	4/17/2023	05:00 AM	24							
415	4/17/2023	05:15 AM	23							
416	4/17/2023	05:30 AM	24							
417	4/17/2023	05:45 AM	37							
418	4/17/2023	06:00 AM	40							
419	4/17/2023	06:15 AM	36							
420	4/17/2023	06:30 AM	56							
421	4/17/2023	06:45 AM	68							
422	4/17/2023	07:00 AM	80							
423	4/17/2023	07:15 AM	103							
424	4/17/2023	07:30 AM	129							
425	4/17/2023	07:45 AM	152							
426	4/17/2023	08:00 AM	114							
427	4/17/2023	08:15 AM	147							
428	4/17/2023	08:30 AM	106							
429	4/17/2023	08:45 AM	136							
430	4/17/2023	09:00 AM	116							
431	4/17/2023	09:15 AM	106							
432	4/17/2023	09:30 AM	140							
433	4/17/2023	09:45 AM	137							
434	4/17/2023	10:00 AM	145							
435	4/17/2023	10:15 AM	137							
436	4/17/2023	10:30 AM	136							
437	4/17/2023	10:45 AM	140							
438	4/17/2023	11:00 AM	140							
439	4/17/2023	11:15 AM	184							
440	4/17/2023	11:30 AM	145							
441	4/17/2023	11:45 AM	160							
442	4/17/2023	12:00 PM	158							
443	4/17/2023	12:15 PM	166							
444	4/17/2023	12:30 PM	146							
445	4/17/2023	12:45 PM	178							
446	4/17/2023	01:00 PM	177							
447	4/17/2023	01:15 PM	154							
448	4/17/2023	01:30 PM	170							
449	4/17/2023	01:45 PM	177							

	A	B	C	D	E	F	G	H	I	J
450	4/17/2023	02:00 PM	168							
451	4/17/2023	02:15 PM	206							
452	4/17/2023	02:30 PM	197							
453	4/17/2023	02:45 PM	171							
454	4/17/2023	03:00 PM	224							
455	4/17/2023	03:15 PM	248							
456	4/17/2023	03:30 PM	320							
457	4/17/2023	03:45 PM	352							
458	4/17/2023	04:00 PM	302							
459	4/17/2023	04:15 PM	369							
460	4/17/2023	04:30 PM	388							
461	4/17/2023	04:45 PM	350							
462	4/17/2023	05:00 PM	364							
463	4/17/2023	05:15 PM	358							
464	4/17/2023	05:30 PM	329							
465	4/17/2023	05:45 PM	259							
466	4/17/2023	06:00 PM	204							
467	4/17/2023	06:15 PM	200							
468	4/17/2023	06:30 PM	148							
469	4/17/2023	06:45 PM	138							
470	4/17/2023	07:00 PM	142							
471	4/17/2023	07:15 PM	112							
472	4/17/2023	07:30 PM	97							
473	4/17/2023	07:45 PM	112							
474	4/17/2023	08:00 PM	89							
475	4/17/2023	08:15 PM	112							
476	4/17/2023	08:30 PM	102							
477	4/17/2023	08:45 PM	74							
478	4/17/2023	09:00 PM	61							
479	4/17/2023	09:15 PM	65							
480	4/17/2023	09:30 PM	50							
481	4/17/2023	09:45 PM	50							
482	4/17/2023	10:00 PM	44							
483	4/17/2023	10:15 PM	32							
484	4/17/2023	10:30 PM	38							
485	4/17/2023	10:45 PM	27							
486	4/17/2023	11:00 PM	37							
487	4/17/2023	11:15 PM	39							
488	4/17/2023	11:30 PM	33							
489	4/17/2023	11:45 PM	33							
490	4/18/2023	12:00 AM	16							
491	4/18/2023	12:15 AM	20							
492	4/18/2023	12:30 AM	19							
493	4/18/2023	12:45 AM	17							
494	4/18/2023	01:00 AM	17							
495	4/18/2023	01:15 AM	7							
496	4/18/2023	01:30 AM	14							
497	4/18/2023	01:45 AM	15							
498	4/18/2023	02:00 AM	12							
499	4/18/2023	02:15 AM	18							

	A	B	C	D	E	F	G	H	I	J
500	4/18/2023	02:30 AM	4							
501	4/18/2023	02:45 AM	8							
502	4/18/2023	03:00 AM	6							
503	4/18/2023	03:15 AM	3							
504	4/18/2023	03:30 AM	10							
505	4/18/2023	03:45 AM	8							
506	4/18/2023	04:00 AM	11							
507	4/18/2023	04:15 AM	18							
508	4/18/2023	04:30 AM	16							
509	4/18/2023	04:45 AM	22							
510	4/18/2023	05:00 AM	22							
511	4/18/2023	05:15 AM	26							
512	4/18/2023	05:30 AM	18							
513	4/18/2023	05:45 AM	38							
514	4/18/2023	06:00 AM	48							
515	4/18/2023	06:15 AM	46							
516	4/18/2023	06:30 AM	68							
517	4/18/2023	06:45 AM	80							
518	4/18/2023	07:00 AM	104							
519	4/18/2023	07:15 AM	112							
520	4/18/2023	07:30 AM	118							
521	4/18/2023	07:45 AM	166							
522	4/18/2023	08:00 AM	143							
523	4/18/2023	08:15 AM	142							
524	4/18/2023	08:30 AM	112							
525	4/18/2023	08:45 AM	156							
526	4/18/2023	09:00 AM	118							
527	4/18/2023	09:15 AM	120							
528	4/18/2023	09:30 AM	132							
529	4/18/2023	09:45 AM	148							
530	4/18/2023	10:00 AM	121							
531	4/18/2023	10:15 AM	124							
532	4/18/2023	10:30 AM	137							
533	4/18/2023	10:45 AM	168							
534	4/18/2023	11:00 AM	142							
535	4/18/2023	11:15 AM	168							
536	4/18/2023	11:30 AM	149							
537	4/18/2023	11:45 AM	144							
538	4/18/2023	12:00 PM	149							
539	4/18/2023	12:15 PM	180							
540	4/18/2023	12:30 PM	168							
541	4/18/2023	12:45 PM	204							
542	4/18/2023	01:00 PM	141							
543	4/18/2023	01:15 PM	148							
544	4/18/2023	01:30 PM	154							
545	4/18/2023	01:45 PM	164							
546	4/18/2023	02:00 PM	165							
547	4/18/2023	02:15 PM	206							
548	4/18/2023	02:30 PM	202							
549	4/18/2023	02:45 PM	260							

	A	B	C	D	E	F	G	H	I	J
550	4/18/2023	03:00 PM	245							
551	4/18/2023	03:15 PM	291							
552	4/18/2023	03:30 PM	354							
553	4/18/2023	03:45 PM	354							
554	4/18/2023	04:00 PM	309							
555	4/18/2023	04:15 PM	366							
556	4/18/2023	04:30 PM	352							
557	4/18/2023	04:45 PM	418							
558	4/18/2023	05:00 PM	380							
559	4/18/2023	05:15 PM	402							
560	4/18/2023	05:30 PM	312							
561	4/18/2023	05:45 PM	219							
562	4/18/2023	06:00 PM	194							
563	4/18/2023	06:15 PM	170							
564	4/18/2023	06:30 PM	166							
565	4/18/2023	06:45 PM	140							
566	4/18/2023	07:00 PM	147							
567	4/18/2023	07:15 PM	160							
568	4/18/2023	07:30 PM	136							
569	4/18/2023	07:45 PM	128							
570	4/18/2023	08:00 PM	125							
571	4/18/2023	08:15 PM	106							
572	4/18/2023	08:30 PM	97							
573	4/18/2023	08:45 PM	90							
574	4/18/2023	09:00 PM	58							
575	4/18/2023	09:15 PM	72							
576	4/18/2023	09:30 PM	48							
577	4/18/2023	09:45 PM	52							
578	4/18/2023	10:00 PM	44							
579	4/18/2023	10:15 PM	45							
580	4/18/2023	10:30 PM	50							
581	4/18/2023	10:45 PM	40							
582	4/18/2023	11:00 PM	34							
583	4/18/2023	11:15 PM	48							
584	4/18/2023	11:30 PM	42							
585	4/18/2023	11:45 PM	32							
586	4/19/2023	12:00 AM	24							
587	4/19/2023	12:15 AM	20							
588	4/19/2023	12:30 AM	22							
589	4/19/2023	12:45 AM	16							
590	4/19/2023	01:00 AM	20							
591	4/19/2023	01:15 AM	6							
592	4/19/2023	01:30 AM	9							
593	4/19/2023	01:45 AM	17							
594	4/19/2023	02:00 AM	15							
595	4/19/2023	02:15 AM	5							
596	4/19/2023	02:30 AM	5							
597	4/19/2023	02:45 AM	12							
598	4/19/2023	03:00 AM	8							
599	4/19/2023	03:15 AM	8							

	A	B	C	D	E	F	G	H	I	J
600	4/19/2023	03:30 AM	12							
601	4/19/2023	03:45 AM	6							
602	4/19/2023	04:00 AM	7							
603	4/19/2023	04:15 AM	9							
604	4/19/2023	04:30 AM	18							
605	4/19/2023	04:45 AM	21							
606	4/19/2023	05:00 AM	26							
607	4/19/2023	05:15 AM	18							
608	4/19/2023	05:30 AM	30							
609	4/19/2023	05:45 AM	49							
610	4/19/2023	06:00 AM	44							
611	4/19/2023	06:15 AM	54							
612	4/19/2023	06:30 AM	52							
613	4/19/2023	06:45 AM	74							
614	4/19/2023	07:00 AM	92							
615	4/19/2023	07:15 AM	93							
616	4/19/2023	07:30 AM	120							
617	4/19/2023	07:45 AM	162							
618	4/19/2023	08:00 AM	137							
619	4/19/2023	08:15 AM	136							
620	4/19/2023	08:30 AM	124							
621	4/19/2023	08:45 AM	138							
622	4/19/2023	09:00 AM	105							
623	4/19/2023	09:15 AM	122							
624	4/19/2023	09:30 AM	126							
625	4/19/2023	09:45 AM	144							
626	4/19/2023	10:00 AM	126							
627	4/19/2023	10:15 AM	138							
628	4/19/2023	10:30 AM	106							
629	4/19/2023	10:45 AM	142							
630	4/19/2023	11:00 AM	160							
631	4/19/2023	11:15 AM	132							
632	4/19/2023	11:30 AM	131							
633	4/19/2023	11:45 AM	171							
634	4/19/2023	12:00 PM	188							
635	4/19/2023	12:15 PM	154							
636	4/19/2023	12:30 PM	146							
637	4/19/2023	12:45 PM	174							
638	4/19/2023	01:00 PM	150							
639	4/19/2023	01:15 PM	148							
640	4/19/2023	01:30 PM	164							
641	4/19/2023	01:45 PM	170							
642	4/19/2023	02:00 PM	164							
643	4/19/2023	02:15 PM	172							
644	4/19/2023	02:30 PM	188							
645	4/19/2023	02:45 PM	209							
646	4/19/2023	03:00 PM	248							
647	4/19/2023	03:15 PM	286							
648	4/19/2023	03:30 PM	298							
649	4/19/2023	03:45 PM	331							

	A	B	C	D	E	F	G	H	I	J
650	4/19/2023	04:00 PM	323							
651	4/19/2023	04:15 PM	350							
652	4/19/2023	04:30 PM	352							
653	4/19/2023	04:45 PM	400							
654	4/19/2023	05:00 PM	406							
655	4/19/2023	05:15 PM	382							
656	4/19/2023	05:30 PM	273							
657	4/19/2023	05:45 PM	254							
658	4/19/2023	06:00 PM	194							
659	4/19/2023	06:15 PM	201							
660	4/19/2023	06:30 PM	178							
661	4/19/2023	06:45 PM	149							
662	4/19/2023	07:00 PM	138							
663	4/19/2023	07:15 PM	146							
664	4/19/2023	07:30 PM	134							
665	4/19/2023	07:45 PM	142							
666	4/19/2023	08:00 PM	134							
667	4/19/2023	08:15 PM	132							
668	4/19/2023	08:30 PM	98							
669	4/19/2023	08:45 PM	76							
670	4/19/2023	09:00 PM	66							
671	4/19/2023	09:15 PM	82							
672	4/19/2023	09:30 PM	58							
673	4/19/2023	09:45 PM	48							
674	4/19/2023	10:00 PM	46							
675	4/19/2023	10:15 PM	44							
676	4/19/2023	10:30 PM	40							
677	4/19/2023	10:45 PM	48							
678	4/19/2023	11:00 PM	44							
679	4/19/2023	11:15 PM	42							
680	4/19/2023	11:30 PM	44							
681	4/19/2023	11:45 PM	30							
682	4/20/2023	12:00 AM	29							
683	4/20/2023	12:15 AM	28							
684	4/20/2023	12:30 AM	26							
685	4/20/2023	12:45 AM	24							
686	4/20/2023	01:00 AM	18							
687	4/20/2023	01:15 AM	10							
688	4/20/2023	01:30 AM	19							
689	4/20/2023	01:45 AM	10							
690	4/20/2023	02:00 AM	6							
691	4/20/2023	02:15 AM	12							
692	4/20/2023	02:30 AM	12							
693	4/20/2023	02:45 AM	8							
694	4/20/2023	03:00 AM	11							
695	4/20/2023	03:15 AM	5							
696	4/20/2023	03:30 AM	9							
697	4/20/2023	03:45 AM	10							
698	4/20/2023	04:00 AM	10							
699	4/20/2023	04:15 AM	16							

	A	B	C	D	E	F	G	H	I	J
700	4/20/2023	04:30 AM	16							
701	4/20/2023	04:45 AM	20							
702	4/20/2023	05:00 AM	18							
703	4/20/2023	05:15 AM	23							
704	4/20/2023	05:30 AM	14							
705	4/20/2023	05:45 AM	38							
706	4/20/2023	06:00 AM	40							
707	4/20/2023	06:15 AM	46							
708	4/20/2023	06:30 AM	79							
709	4/20/2023	06:45 AM	78							
710	4/20/2023	07:00 AM	104							
711	4/20/2023	07:15 AM	117							
712	4/20/2023	07:30 AM	160							
713	4/20/2023	07:45 AM	176							
714	4/20/2023	08:00 AM	148							
715	4/20/2023	08:15 AM	122							
716	4/20/2023	08:30 AM	92							
717	4/20/2023	08:45 AM	143							
718	4/20/2023	09:00 AM	136							
719	4/20/2023	09:15 AM	116							
720	4/20/2023	09:30 AM	148							
721	4/20/2023	09:45 AM	130							
722	4/20/2023	10:00 AM	127							
723	4/20/2023	10:15 AM	124							
724	4/20/2023	10:30 AM	145							
725	4/20/2023	10:45 AM	138							
726	4/20/2023	11:00 AM	147							
727	4/20/2023	11:15 AM	149							
728	4/20/2023	11:30 AM	160							
729	4/20/2023	11:45 AM	160							
730	4/20/2023	12:00 PM	151							
731	4/20/2023	12:15 PM	192							
732	4/20/2023	12:30 PM	182							
733	4/20/2023	12:45 PM	168							
734	4/20/2023	01:00 PM	153							
735	4/20/2023	01:15 PM	171							
736	4/20/2023	01:30 PM	200							
737	4/20/2023	01:45 PM	184							
738	4/20/2023	02:00 PM	181							
739	4/20/2023	02:15 PM	195							
740	4/20/2023	02:30 PM	212							
741	4/20/2023	02:45 PM	229							
742	4/20/2023	03:00 PM	236							
743	4/20/2023	03:15 PM	330							
744	4/20/2023	03:30 PM	328							
745	4/20/2023	03:45 PM	334							
746	4/20/2023	04:00 PM	318							
747	4/20/2023	04:15 PM	345							
748	4/20/2023	04:30 PM	358							
749	4/20/2023	04:45 PM	382							

	A	B	C	D	E	F	G	H	I	J
750	4/20/2023	05:00 PM	355							
751	4/20/2023	05:15 PM	380							
752	4/20/2023	05:30 PM	319							
753	4/20/2023	05:45 PM	233							
754	4/20/2023	06:00 PM	210							
755	4/20/2023	06:15 PM	208							
756	4/20/2023	06:30 PM	184							
757	4/20/2023	06:45 PM	170							
758	4/20/2023	07:00 PM	150							
759	4/20/2023	07:15 PM	172							
760	4/20/2023	07:30 PM	132							
761	4/20/2023	07:45 PM	168							
762	4/20/2023	08:00 PM	147							
763	4/20/2023	08:15 PM	125							
764	4/20/2023	08:30 PM	125							
765	4/20/2023	08:45 PM	97							
766	4/20/2023	09:00 PM	84							
767	4/20/2023	09:15 PM	103							
768	4/20/2023	09:30 PM	78							
769	4/20/2023	09:45 PM	72							
770	4/20/2023	10:00 PM	58							
771	4/20/2023	10:15 PM	45							
772	4/20/2023	10:30 PM	36							
773	4/20/2023	10:45 PM	25							
774	4/20/2023	11:00 PM	42							
775	4/20/2023	11:15 PM	48							
776	4/20/2023	11:30 PM	53							
777	4/20/2023	11:45 PM	35							

	A	B	C	D	E	F	G	H	I	J
1										
2	File Name: C:\Users\barri\OneDrive\Documents\TDB\WSP\SYRACUSE\DATA\BATCH 6\DONE\ATR 1014.tf2									
3	Start Date: 4/13/2023									
4	Start Time: 12:00:00 AM									
5	Location 1: WB I-481									
6	Location 2: to SB I-81									
7										
8										
9	Date	Time	SB							
10	4/13/2023	12:00 AM	4							
11	4/13/2023	12:15 AM	2							
12	4/13/2023	12:30 AM	4							
13	4/13/2023	12:45 AM	2							
14	4/13/2023	01:00 AM	2							
15	4/13/2023	01:15 AM	1							
16	4/13/2023	01:30 AM	0							
17	4/13/2023	01:45 AM	2							
18	4/13/2023	02:00 AM	0							
19	4/13/2023	02:15 AM	0							
20	4/13/2023	02:30 AM	1							
21	4/13/2023	02:45 AM	1							
22	4/13/2023	03:00 AM	1							
23	4/13/2023	03:15 AM	2							
24	4/13/2023	03:30 AM	9							
25	4/13/2023	03:45 AM	5							
26	4/13/2023	04:00 AM	2							
27	4/13/2023	04:15 AM	8							
28	4/13/2023	04:30 AM	14							
29	4/13/2023	04:45 AM	14							
30	4/13/2023	05:00 AM	4							
31	4/13/2023	05:15 AM	8							
32	4/13/2023	05:30 AM	11							
33	4/13/2023	05:45 AM	7							
34	4/13/2023	06:00 AM	19							
35	4/13/2023	06:15 AM	25							
36	4/13/2023	06:30 AM	24							
37	4/13/2023	06:45 AM	39							
38	4/13/2023	07:00 AM	44							
39	4/13/2023	07:15 AM	63							
40	4/13/2023	07:30 AM	65							
41	4/13/2023	07:45 AM	88							
42	4/13/2023	08:00 AM	67							
43	4/13/2023	08:15 AM	60							
44	4/13/2023	08:30 AM	40							
45	4/13/2023	08:45 AM	44							
46	4/13/2023	09:00 AM	38							
47	4/13/2023	09:15 AM	47							
48	4/13/2023	09:30 AM	34							
49	4/13/2023	09:45 AM	53							

	A	B	C	D	E	F	G	H	I	J
50	4/13/2023	10:00 AM	39							
51	4/13/2023	10:15 AM	37							
52	4/13/2023	10:30 AM	30							
53	4/13/2023	10:45 AM	30							
54	4/13/2023	11:00 AM	51							
55	4/13/2023	11:15 AM	36							
56	4/13/2023	11:30 AM	24							
57	4/13/2023	11:45 AM	35							
58	4/13/2023	12:00 PM	44							
59	4/13/2023	12:15 PM	40							
60	4/13/2023	12:30 PM	42							
61	4/13/2023	12:45 PM	30							
62	4/13/2023	01:00 PM	38							
63	4/13/2023	01:15 PM	53							
64	4/13/2023	01:30 PM	48							
65	4/13/2023	01:45 PM	37							
66	4/13/2023	02:00 PM	36							
67	4/13/2023	02:15 PM	47							
68	4/13/2023	02:30 PM	57							
69	4/13/2023	02:45 PM	52							
70	4/13/2023	03:00 PM	45							
71	4/13/2023	03:15 PM	41							
72	4/13/2023	03:30 PM	57							
73	4/13/2023	03:45 PM	48							
74	4/13/2023	04:00 PM	51							
75	4/13/2023	04:15 PM	50							
76	4/13/2023	04:30 PM	51							
77	4/13/2023	04:45 PM	61							
78	4/13/2023	05:00 PM	59							
79	4/13/2023	05:15 PM	67							
80	4/13/2023	05:30 PM	48							
81	4/13/2023	05:45 PM	34							
82	4/13/2023	06:00 PM	34							
83	4/13/2023	06:15 PM	29							
84	4/13/2023	06:30 PM	25							
85	4/13/2023	06:45 PM	13							
86	4/13/2023	07:00 PM	16							
87	4/13/2023	07:15 PM	18							
88	4/13/2023	07:30 PM	18							
89	4/13/2023	07:45 PM	12							
90	4/13/2023	08:00 PM	10							
91	4/13/2023	08:15 PM	11							
92	4/13/2023	08:30 PM	12							
93	4/13/2023	08:45 PM	7							
94	4/13/2023	09:00 PM	10							
95	4/13/2023	09:15 PM	11							
96	4/13/2023	09:30 PM	5							
97	4/13/2023	09:45 PM	7							
98	4/13/2023	10:00 PM	7							
99	4/13/2023	10:15 PM	5							

	A	B	C	D	E	F	G	H	I	J
100	4/13/2023	10:30 PM	9							
101	4/13/2023	10:45 PM	8							
102	4/13/2023	11:00 PM	3							
103	4/13/2023	11:15 PM	1							
104	4/13/2023	11:30 PM	7							
105	4/13/2023	11:45 PM	3							
106	4/14/2023	12:00 AM	6							
107	4/14/2023	12:15 AM	2							
108	4/14/2023	12:30 AM	8							
109	4/14/2023	12:45 AM	4							
110	4/14/2023	01:00 AM	3							
111	4/14/2023	01:15 AM	1							
112	4/14/2023	01:30 AM	1							
113	4/14/2023	01:45 AM	0							
114	4/14/2023	02:00 AM	1							
115	4/14/2023	02:15 AM	1							
116	4/14/2023	02:30 AM	1							
117	4/14/2023	02:45 AM	0							
118	4/14/2023	03:00 AM	1							
119	4/14/2023	03:15 AM	1							
120	4/14/2023	03:30 AM	6							
121	4/14/2023	03:45 AM	2							
122	4/14/2023	04:00 AM	8							
123	4/14/2023	04:15 AM	7							
124	4/14/2023	04:30 AM	11							
125	4/14/2023	04:45 AM	15							
126	4/14/2023	05:00 AM	9							
127	4/14/2023	05:15 AM	6							
128	4/14/2023	05:30 AM	8							
129	4/14/2023	05:45 AM	8							
130	4/14/2023	06:00 AM	9							
131	4/14/2023	06:15 AM	15							
132	4/14/2023	06:30 AM	34							
133	4/14/2023	06:45 AM	42							
134	4/14/2023	07:00 AM	39							
135	4/14/2023	07:15 AM	45							
136	4/14/2023	07:30 AM	59							
137	4/14/2023	07:45 AM	77							
138	4/14/2023	08:00 AM	50							
139	4/14/2023	08:15 AM	50							
140	4/14/2023	08:30 AM	50							
141	4/14/2023	08:45 AM	39							
142	4/14/2023	09:00 AM	37							
143	4/14/2023	09:15 AM	48							
144	4/14/2023	09:30 AM	48							
145	4/14/2023	09:45 AM	41							
146	4/14/2023	10:00 AM	33							
147	4/14/2023	10:15 AM	42							
148	4/14/2023	10:30 AM	47							
149	4/14/2023	10:45 AM	51							

	A	B	C	D	E	F	G	H	I	J
150	4/14/2023	11:00 AM	41							
151	4/14/2023	11:15 AM	40							
152	4/14/2023	11:30 AM	37							
153	4/14/2023	11:45 AM	40							
154	4/14/2023	12:00 PM	26							
155	4/14/2023	12:15 PM	25							
156	4/14/2023	12:30 PM	45							
157	4/14/2023	12:45 PM	45							
158	4/14/2023	01:00 PM	42							
159	4/14/2023	01:15 PM	39							
160	4/14/2023	01:30 PM	29							
161	4/14/2023	01:45 PM	34							
162	4/14/2023	02:00 PM	34							
163	4/14/2023	02:15 PM	44							
164	4/14/2023	02:30 PM	43							
165	4/14/2023	02:45 PM	53							
166	4/14/2023	03:00 PM	52							
167	4/14/2023	03:15 PM	50							
168	4/14/2023	03:30 PM	64							
169	4/14/2023	03:45 PM	53							
170	4/14/2023	04:00 PM	61							
171	4/14/2023	04:15 PM	47							
172	4/14/2023	04:30 PM	71							
173	4/14/2023	04:45 PM	51							
174	4/14/2023	05:00 PM	61							
175	4/14/2023	05:15 PM	47							
176	4/14/2023	05:30 PM	39							
177	4/14/2023	05:45 PM	34							
178	4/14/2023	06:00 PM	28							
179	4/14/2023	06:15 PM	24							
180	4/14/2023	06:30 PM	20							
181	4/14/2023	06:45 PM	19							
182	4/14/2023	07:00 PM	18							
183	4/14/2023	07:15 PM	22							
184	4/14/2023	07:30 PM	26							
185	4/14/2023	07:45 PM	20							
186	4/14/2023	08:00 PM	14							
187	4/14/2023	08:15 PM	22							
188	4/14/2023	08:30 PM	15							
189	4/14/2023	08:45 PM	14							
190	4/14/2023	09:00 PM	11							
191	4/14/2023	09:15 PM	12							
192	4/14/2023	09:30 PM	12							
193	4/14/2023	09:45 PM	9							
194	4/14/2023	10:00 PM	4							
195	4/14/2023	10:15 PM	8							
196	4/14/2023	10:30 PM	6							
197	4/14/2023	10:45 PM	6							
198	4/14/2023	11:00 PM	4							
199	4/14/2023	11:15 PM	8							

	A	B	C	D	E	F	G	H	I	J
200	4/14/2023	11:30 PM	12							
201	4/14/2023	11:45 PM	10							
202	4/15/2023	12:00 AM	4							
203	4/15/2023	12:15 AM	5							
204	4/15/2023	12:30 AM	4							
205	4/15/2023	12:45 AM	4							
206	4/15/2023	01:00 AM	1							
207	4/15/2023	01:15 AM	6							
208	4/15/2023	01:30 AM	5							
209	4/15/2023	01:45 AM	3							
210	4/15/2023	02:00 AM	6							
211	4/15/2023	02:15 AM	2							
212	4/15/2023	02:30 AM	1							
213	4/15/2023	02:45 AM	3							
214	4/15/2023	03:00 AM	5							
215	4/15/2023	03:15 AM	1							
216	4/15/2023	03:30 AM	5							
217	4/15/2023	03:45 AM	6							
218	4/15/2023	04:00 AM	6							
219	4/15/2023	04:15 AM	4							
220	4/15/2023	04:30 AM	9							
221	4/15/2023	04:45 AM	8							
222	4/15/2023	05:00 AM	8							
223	4/15/2023	05:15 AM	7							
224	4/15/2023	05:30 AM	9							
225	4/15/2023	05:45 AM	8							
226	4/15/2023	06:00 AM	8							
227	4/15/2023	06:15 AM	9							
228	4/15/2023	06:30 AM	9							
229	4/15/2023	06:45 AM	9							
230	4/15/2023	07:00 AM	7							
231	4/15/2023	07:15 AM	4							
232	4/15/2023	07:30 AM	6							
233	4/15/2023	07:45 AM	11							
234	4/15/2023	08:00 AM	15							
235	4/15/2023	08:15 AM	16							
236	4/15/2023	08:30 AM	10							
237	4/15/2023	08:45 AM	26							
238	4/15/2023	09:00 AM	17							
239	4/15/2023	09:15 AM	25							
240	4/15/2023	09:30 AM	20							
241	4/15/2023	09:45 AM	30							
242	4/15/2023	10:00 AM	21							
243	4/15/2023	10:15 AM	20							
244	4/15/2023	10:30 AM	31							
245	4/15/2023	10:45 AM	38							
246	4/15/2023	11:00 AM	28							
247	4/15/2023	11:15 AM	27							
248	4/15/2023	11:30 AM	31							
249	4/15/2023	11:45 AM	33							

	A	B	C	D	E	F	G	H	I	J
250	4/15/2023	12:00 PM	31							
251	4/15/2023	12:15 PM	23							
252	4/15/2023	12:30 PM	25							
253	4/15/2023	12:45 PM	28							
254	4/15/2023	01:00 PM	27							
255	4/15/2023	01:15 PM	31							
256	4/15/2023	01:30 PM	28							
257	4/15/2023	01:45 PM	19							
258	4/15/2023	02:00 PM	21							
259	4/15/2023	02:15 PM	25							
260	4/15/2023	02:30 PM	25							
261	4/15/2023	02:45 PM	24							
262	4/15/2023	03:00 PM	19							
263	4/15/2023	03:15 PM	30							
264	4/15/2023	03:30 PM	22							
265	4/15/2023	03:45 PM	22							
266	4/15/2023	04:00 PM	31							
267	4/15/2023	04:15 PM	34							
268	4/15/2023	04:30 PM	20							
269	4/15/2023	04:45 PM	24							
270	4/15/2023	05:00 PM	23							
271	4/15/2023	05:15 PM	21							
272	4/15/2023	05:30 PM	19							
273	4/15/2023	05:45 PM	16							
274	4/15/2023	06:00 PM	29							
275	4/15/2023	06:15 PM	17							
276	4/15/2023	06:30 PM	13							
277	4/15/2023	06:45 PM	23							
278	4/15/2023	07:00 PM	18							
279	4/15/2023	07:15 PM	14							
280	4/15/2023	07:30 PM	9							
281	4/15/2023	07:45 PM	17							
282	4/15/2023	08:00 PM	13							
283	4/15/2023	08:15 PM	12							
284	4/15/2023	08:30 PM	5							
285	4/15/2023	08:45 PM	13							
286	4/15/2023	09:00 PM	12							
287	4/15/2023	09:15 PM	5							
288	4/15/2023	09:30 PM	16							
289	4/15/2023	09:45 PM	7							
290	4/15/2023	10:00 PM	4							
291	4/15/2023	10:15 PM	11							
292	4/15/2023	10:30 PM	8							
293	4/15/2023	10:45 PM	5							
294	4/15/2023	11:00 PM	7							
295	4/15/2023	11:15 PM	4							
296	4/15/2023	11:30 PM	5							
297	4/15/2023	11:45 PM	5							
298	4/16/2023	12:00 AM	5							
299	4/16/2023	12:15 AM	2							

	A	B	C	D	E	F	G	H	I	J
300	4/16/2023	12:30 AM	5							
301	4/16/2023	12:45 AM	2							
302	4/16/2023	01:00 AM	5							
303	4/16/2023	01:15 AM	2							
304	4/16/2023	01:30 AM	3							
305	4/16/2023	01:45 AM	5							
306	4/16/2023	02:00 AM	4							
307	4/16/2023	02:15 AM	2							
308	4/16/2023	02:30 AM	2							
309	4/16/2023	02:45 AM	1							
310	4/16/2023	03:00 AM	2							
311	4/16/2023	03:15 AM	2							
312	4/16/2023	03:30 AM	6							
313	4/16/2023	03:45 AM	2							
314	4/16/2023	04:00 AM	6							
315	4/16/2023	04:15 AM	6							
316	4/16/2023	04:30 AM	6							
317	4/16/2023	04:45 AM	10							
318	4/16/2023	05:00 AM	6							
319	4/16/2023	05:15 AM	7							
320	4/16/2023	05:30 AM	2							
321	4/16/2023	05:45 AM	3							
322	4/16/2023	06:00 AM	2							
323	4/16/2023	06:15 AM	1							
324	4/16/2023	06:30 AM	14							
325	4/16/2023	06:45 AM	7							
326	4/16/2023	07:00 AM	4							
327	4/16/2023	07:15 AM	11							
328	4/16/2023	07:30 AM	9							
329	4/16/2023	07:45 AM	10							
330	4/16/2023	08:00 AM	8							
331	4/16/2023	08:15 AM	9							
332	4/16/2023	08:30 AM	14							
333	4/16/2023	08:45 AM	23							
334	4/16/2023	09:00 AM	15							
335	4/16/2023	09:15 AM	18							
336	4/16/2023	09:30 AM	15							
337	4/16/2023	09:45 AM	22							
338	4/16/2023	10:00 AM	25							
339	4/16/2023	10:15 AM	21							
340	4/16/2023	10:30 AM	17							
341	4/16/2023	10:45 AM	33							
342	4/16/2023	11:00 AM	30							
343	4/16/2023	11:15 AM	22							
344	4/16/2023	11:30 AM	19							
345	4/16/2023	11:45 AM	30							
346	4/16/2023	12:00 PM	30							
347	4/16/2023	12:15 PM	29							
348	4/16/2023	12:30 PM	21							
349	4/16/2023	12:45 PM	31							

	A	B	C	D	E	F	G	H	I	J
350	4/16/2023	01:00 PM	27							
351	4/16/2023	01:15 PM	20							
352	4/16/2023	01:30 PM	38							
353	4/16/2023	01:45 PM	21							
354	4/16/2023	02:00 PM	22							
355	4/16/2023	02:15 PM	27							
356	4/16/2023	02:30 PM	21							
357	4/16/2023	02:45 PM	22							
358	4/16/2023	03:00 PM	27							
359	4/16/2023	03:15 PM	24							
360	4/16/2023	03:30 PM	24							
361	4/16/2023	03:45 PM	18							
362	4/16/2023	04:00 PM	16							
363	4/16/2023	04:15 PM	22							
364	4/16/2023	04:30 PM	17							
365	4/16/2023	04:45 PM	29							
366	4/16/2023	05:00 PM	16							
367	4/16/2023	05:15 PM	15							
368	4/16/2023	05:30 PM	13							
369	4/16/2023	05:45 PM	20							
370	4/16/2023	06:00 PM	18							
371	4/16/2023	06:15 PM	15							
372	4/16/2023	06:30 PM	19							
373	4/16/2023	06:45 PM	20							
374	4/16/2023	07:00 PM	8							
375	4/16/2023	07:15 PM	11							
376	4/16/2023	07:30 PM	14							
377	4/16/2023	07:45 PM	10							
378	4/16/2023	08:00 PM	10							
379	4/16/2023	08:15 PM	6							
380	4/16/2023	08:30 PM	9							
381	4/16/2023	08:45 PM	7							
382	4/16/2023	09:00 PM	8							
383	4/16/2023	09:15 PM	6							
384	4/16/2023	09:30 PM	6							
385	4/16/2023	09:45 PM	9							
386	4/16/2023	10:00 PM	8							
387	4/16/2023	10:15 PM	9							
388	4/16/2023	10:30 PM	8							
389	4/16/2023	10:45 PM	5							
390	4/16/2023	11:00 PM	5							
391	4/16/2023	11:15 PM	2							
392	4/16/2023	11:30 PM	1							
393	4/16/2023	11:45 PM	3							
394	4/17/2023	12:00 AM	4							
395	4/17/2023	12:15 AM	2							
396	4/17/2023	12:30 AM	2							
397	4/17/2023	12:45 AM	2							
398	4/17/2023	01:00 AM	3							
399	4/17/2023	01:15 AM	2							

	A	B	C	D	E	F	G	H	I	J
400	4/17/2023	01:30 AM	2							
401	4/17/2023	01:45 AM	2							
402	4/17/2023	02:00 AM	1							
403	4/17/2023	02:15 AM	0							
404	4/17/2023	02:30 AM	2							
405	4/17/2023	02:45 AM	1							
406	4/17/2023	03:00 AM	2							
407	4/17/2023	03:15 AM	1							
408	4/17/2023	03:30 AM	7							
409	4/17/2023	03:45 AM	5							
410	4/17/2023	04:00 AM	5							
411	4/17/2023	04:15 AM	6							
412	4/17/2023	04:30 AM	15							
413	4/17/2023	04:45 AM	12							
414	4/17/2023	05:00 AM	8							
415	4/17/2023	05:15 AM	15							
416	4/17/2023	05:30 AM	10							
417	4/17/2023	05:45 AM	17							
418	4/17/2023	06:00 AM	14							
419	4/17/2023	06:15 AM	21							
420	4/17/2023	06:30 AM	27							
421	4/17/2023	06:45 AM	42							
422	4/17/2023	07:00 AM	37							
423	4/17/2023	07:15 AM	60							
424	4/17/2023	07:30 AM	46							
425	4/17/2023	07:45 AM	83							
426	4/17/2023	08:00 AM	47							
427	4/17/2023	08:15 AM	40							
428	4/17/2023	08:30 AM	43							
429	4/17/2023	08:45 AM	47							
430	4/17/2023	09:00 AM	37							
431	4/17/2023	09:15 AM	37							
432	4/17/2023	09:30 AM	30							
433	4/17/2023	09:45 AM	44							
434	4/17/2023	10:00 AM	52							
435	4/17/2023	10:15 AM	34							
436	4/17/2023	10:30 AM	32							
437	4/17/2023	10:45 AM	31							
438	4/17/2023	11:00 AM	36							
439	4/17/2023	11:15 AM	32							
440	4/17/2023	11:30 AM	36							
441	4/17/2023	11:45 AM	38							
442	4/17/2023	12:00 PM	29							
443	4/17/2023	12:15 PM	29							
444	4/17/2023	12:30 PM	24							
445	4/17/2023	12:45 PM	22							
446	4/17/2023	01:00 PM	37							
447	4/17/2023	01:15 PM	28							
448	4/17/2023	01:30 PM	39							
449	4/17/2023	01:45 PM	28							

	A	B	C	D	E	F	G	H	I	J
450	4/17/2023	02:00 PM	35							
451	4/17/2023	02:15 PM	32							
452	4/17/2023	02:30 PM	52							
453	4/17/2023	02:45 PM	47							
454	4/17/2023	03:00 PM	35							
455	4/17/2023	03:15 PM	41							
456	4/17/2023	03:30 PM	48							
457	4/17/2023	03:45 PM	45							
458	4/17/2023	04:00 PM	46							
459	4/17/2023	04:15 PM	69							
460	4/17/2023	04:30 PM	60							
461	4/17/2023	04:45 PM	62							
462	4/17/2023	05:00 PM	55							
463	4/17/2023	05:15 PM	46							
464	4/17/2023	05:30 PM	36							
465	4/17/2023	05:45 PM	37							
466	4/17/2023	06:00 PM	33							
467	4/17/2023	06:15 PM	29							
468	4/17/2023	06:30 PM	18							
469	4/17/2023	06:45 PM	15							
470	4/17/2023	07:00 PM	20							
471	4/17/2023	07:15 PM	9							
472	4/17/2023	07:30 PM	12							
473	4/17/2023	07:45 PM	12							
474	4/17/2023	08:00 PM	8							
475	4/17/2023	08:15 PM	17							
476	4/17/2023	08:30 PM	6							
477	4/17/2023	08:45 PM	14							
478	4/17/2023	09:00 PM	12							
479	4/17/2023	09:15 PM	6							
480	4/17/2023	09:30 PM	2							
481	4/17/2023	09:45 PM	5							
482	4/17/2023	10:00 PM	4							
483	4/17/2023	10:15 PM	4							
484	4/17/2023	10:30 PM	8							
485	4/17/2023	10:45 PM	8							
486	4/17/2023	11:00 PM	3							
487	4/17/2023	11:15 PM	8							
488	4/17/2023	11:30 PM	3							
489	4/17/2023	11:45 PM	4							
490	4/18/2023	12:00 AM	1							
491	4/18/2023	12:15 AM	3							
492	4/18/2023	12:30 AM	0							
493	4/18/2023	12:45 AM	4							
494	4/18/2023	01:00 AM	3							
495	4/18/2023	01:15 AM	2							
496	4/18/2023	01:30 AM	2							
497	4/18/2023	01:45 AM	1							
498	4/18/2023	02:00 AM	0							
499	4/18/2023	02:15 AM	2							

	A	B	C	D	E	F	G	H	I	J
500	4/18/2023	02:30 AM	0							
501	4/18/2023	02:45 AM	1							
502	4/18/2023	03:00 AM	4							
503	4/18/2023	03:15 AM	5							
504	4/18/2023	03:30 AM	5							
505	4/18/2023	03:45 AM	12							
506	4/18/2023	04:00 AM	7							
507	4/18/2023	04:15 AM	12							
508	4/18/2023	04:30 AM	13							
509	4/18/2023	04:45 AM	10							
510	4/18/2023	05:00 AM	19							
511	4/18/2023	05:15 AM	12							
512	4/18/2023	05:30 AM	15							
513	4/18/2023	05:45 AM	17							
514	4/18/2023	06:00 AM	24							
515	4/18/2023	06:15 AM	32							
516	4/18/2023	06:30 AM	51							
517	4/18/2023	06:45 AM	44							
518	4/18/2023	07:00 AM	54							
519	4/18/2023	07:15 AM	58							
520	4/18/2023	07:30 AM	66							
521	4/18/2023	07:45 AM	56							
522	4/18/2023	08:00 AM	41							
523	4/18/2023	08:15 AM	54							
524	4/18/2023	08:30 AM	38							
525	4/18/2023	08:45 AM	39							
526	4/18/2023	09:00 AM	45							
527	4/18/2023	09:15 AM	50							
528	4/18/2023	09:30 AM	21							
529	4/18/2023	09:45 AM	25							
530	4/18/2023	10:00 AM	38							
531	4/18/2023	10:15 AM	28							
532	4/18/2023	10:30 AM	21							
533	4/18/2023	10:45 AM	26							
534	4/18/2023	11:00 AM	32							
535	4/18/2023	11:15 AM	31							
536	4/18/2023	11:30 AM	30							
537	4/18/2023	11:45 AM	19							
538	4/18/2023	12:00 PM	31							
539	4/18/2023	12:15 PM	35							
540	4/18/2023	12:30 PM	16							
541	4/18/2023	12:45 PM	19							
542	4/18/2023	01:00 PM	21							
543	4/18/2023	01:15 PM	19							
544	4/18/2023	01:30 PM	27							
545	4/18/2023	01:45 PM	27							
546	4/18/2023	02:00 PM	24							
547	4/18/2023	02:15 PM	27							
548	4/18/2023	02:30 PM	40							
549	4/18/2023	02:45 PM	30							

	A	B	C	D	E	F	G	H	I	J
550	4/18/2023	03:00 PM	39							
551	4/18/2023	03:15 PM	43							
552	4/18/2023	03:30 PM	49							
553	4/18/2023	03:45 PM	51							
554	4/18/2023	04:00 PM	53							
555	4/18/2023	04:15 PM	57							
556	4/18/2023	04:30 PM	54							
557	4/18/2023	04:45 PM	58							
558	4/18/2023	05:00 PM	38							
559	4/18/2023	05:15 PM	46							
560	4/18/2023	05:30 PM	34							
561	4/18/2023	05:45 PM	26							
562	4/18/2023	06:00 PM	31							
563	4/18/2023	06:15 PM	23							
564	4/18/2023	06:30 PM	19							
565	4/18/2023	06:45 PM	19							
566	4/18/2023	07:00 PM	22							
567	4/18/2023	07:15 PM	14							
568	4/18/2023	07:30 PM	12							
569	4/18/2023	07:45 PM	6							
570	4/18/2023	08:00 PM	11							
571	4/18/2023	08:15 PM	12							
572	4/18/2023	08:30 PM	4							
573	4/18/2023	08:45 PM	16							
574	4/18/2023	09:00 PM	8							
575	4/18/2023	09:15 PM	11							
576	4/18/2023	09:30 PM	6							
577	4/18/2023	09:45 PM	8							
578	4/18/2023	10:00 PM	8							
579	4/18/2023	10:15 PM	10							
580	4/18/2023	10:30 PM	6							
581	4/18/2023	10:45 PM	3							
582	4/18/2023	11:00 PM	6							
583	4/18/2023	11:15 PM	3							
584	4/18/2023	11:30 PM	3							
585	4/18/2023	11:45 PM	2							
586	4/19/2023	12:00 AM	4							
587	4/19/2023	12:15 AM	4							
588	4/19/2023	12:30 AM	1							
589	4/19/2023	12:45 AM	4							
590	4/19/2023	01:00 AM	1							
591	4/19/2023	01:15 AM	1							
592	4/19/2023	01:30 AM	2							
593	4/19/2023	01:45 AM	2							
594	4/19/2023	02:00 AM	0							
595	4/19/2023	02:15 AM	1							
596	4/19/2023	02:30 AM	1							
597	4/19/2023	02:45 AM	0							
598	4/19/2023	03:00 AM	2							
599	4/19/2023	03:15 AM	5							

	A	B	C	D	E	F	G	H	I	J
600	4/19/2023	03:30 AM	1							
601	4/19/2023	03:45 AM	8							
602	4/19/2023	04:00 AM	11							
603	4/19/2023	04:15 AM	14							
604	4/19/2023	04:30 AM	13							
605	4/19/2023	04:45 AM	22							
606	4/19/2023	05:00 AM	12							
607	4/19/2023	05:15 AM	12							
608	4/19/2023	05:30 AM	13							
609	4/19/2023	05:45 AM	7							
610	4/19/2023	06:00 AM	30							
611	4/19/2023	06:15 AM	33							
612	4/19/2023	06:30 AM	46							
613	4/19/2023	06:45 AM	37							
614	4/19/2023	07:00 AM	66							
615	4/19/2023	07:15 AM	66							
616	4/19/2023	07:30 AM	73							
617	4/19/2023	07:45 AM	53							
618	4/19/2023	08:00 AM	63							
619	4/19/2023	08:15 AM	40							
620	4/19/2023	08:30 AM	38							
621	4/19/2023	08:45 AM	42							
622	4/19/2023	09:00 AM	27							
623	4/19/2023	09:15 AM	38							
624	4/19/2023	09:30 AM	32							
625	4/19/2023	09:45 AM	29							
626	4/19/2023	10:00 AM	35							
627	4/19/2023	10:15 AM	32							
628	4/19/2023	10:30 AM	27							
629	4/19/2023	10:45 AM	27							
630	4/19/2023	11:00 AM	21							
631	4/19/2023	11:15 AM	28							
632	4/19/2023	11:30 AM	29							
633	4/19/2023	11:45 AM	24							
634	4/19/2023	12:00 PM	31							
635	4/19/2023	12:15 PM	26							
636	4/19/2023	12:30 PM	22							
637	4/19/2023	12:45 PM	18							
638	4/19/2023	01:00 PM	24							
639	4/19/2023	01:15 PM	27							
640	4/19/2023	01:30 PM	30							
641	4/19/2023	01:45 PM	27							
642	4/19/2023	02:00 PM	23							
643	4/19/2023	02:15 PM	34							
644	4/19/2023	02:30 PM	32							
645	4/19/2023	02:45 PM	34							
646	4/19/2023	03:00 PM	44							
647	4/19/2023	03:15 PM	38							
648	4/19/2023	03:30 PM	47							
649	4/19/2023	03:45 PM	39							

	A	B	C	D	E	F	G	H	I	J
650	4/19/2023	04:00 PM	63							
651	4/19/2023	04:15 PM	54							
652	4/19/2023	04:30 PM	49							
653	4/19/2023	04:45 PM	56							
654	4/19/2023	05:00 PM	36							
655	4/19/2023	05:15 PM	34							
656	4/19/2023	05:30 PM	37							
657	4/19/2023	05:45 PM	26							
658	4/19/2023	06:00 PM	29							
659	4/19/2023	06:15 PM	16							
660	4/19/2023	06:30 PM	16							
661	4/19/2023	06:45 PM	10							
662	4/19/2023	07:00 PM	21							
663	4/19/2023	07:15 PM	13							
664	4/19/2023	07:30 PM	17							
665	4/19/2023	07:45 PM	12							
666	4/19/2023	08:00 PM	10							
667	4/19/2023	08:15 PM	5							
668	4/19/2023	08:30 PM	9							
669	4/19/2023	08:45 PM	24							
670	4/19/2023	09:00 PM	6							
671	4/19/2023	09:15 PM	5							
672	4/19/2023	09:30 PM	9							
673	4/19/2023	09:45 PM	6							
674	4/19/2023	10:00 PM	9							
675	4/19/2023	10:15 PM	5							
676	4/19/2023	10:30 PM	4							
677	4/19/2023	10:45 PM	4							
678	4/19/2023	11:00 PM	1							
679	4/19/2023	11:15 PM	7							
680	4/19/2023	11:30 PM	6							
681	4/19/2023	11:45 PM	4							
682	4/20/2023	12:00 AM	1							
683	4/20/2023	12:15 AM	2							
684	4/20/2023	12:30 AM	1							
685	4/20/2023	12:45 AM	2							
686	4/20/2023	01:00 AM	1							
687	4/20/2023	01:15 AM	0							
688	4/20/2023	01:30 AM	2							
689	4/20/2023	01:45 AM	3							
690	4/20/2023	02:00 AM	1							
691	4/20/2023	02:15 AM	0							
692	4/20/2023	02:30 AM	2							
693	4/20/2023	02:45 AM	3							
694	4/20/2023	03:00 AM	2							
695	4/20/2023	03:15 AM	6							
696	4/20/2023	03:30 AM	3							
697	4/20/2023	03:45 AM	8							
698	4/20/2023	04:00 AM	15							
699	4/20/2023	04:15 AM	9							

	A	B	C	D	E	F	G	H	I	J
700	4/20/2023	04:30 AM	15							
701	4/20/2023	04:45 AM	20							
702	4/20/2023	05:00 AM	11							
703	4/20/2023	05:15 AM	11							
704	4/20/2023	05:30 AM	13							
705	4/20/2023	05:45 AM	15							
706	4/20/2023	06:00 AM	15							
707	4/20/2023	06:15 AM	27							
708	4/20/2023	06:30 AM	48							
709	4/20/2023	06:45 AM	44							
710	4/20/2023	07:00 AM	66							
711	4/20/2023	07:15 AM	68							
712	4/20/2023	07:30 AM	71							
713	4/20/2023	07:45 AM	52							
714	4/20/2023	08:00 AM	44							
715	4/20/2023	08:15 AM	44							
716	4/20/2023	08:30 AM	42							
717	4/20/2023	08:45 AM	46							
718	4/20/2023	09:00 AM	41							
719	4/20/2023	09:15 AM	34							
720	4/20/2023	09:30 AM	33							
721	4/20/2023	09:45 AM	31							
722	4/20/2023	10:00 AM	20							
723	4/20/2023	10:15 AM	36							
724	4/20/2023	10:30 AM	33							
725	4/20/2023	10:45 AM	30							
726	4/20/2023	11:00 AM	35							
727	4/20/2023	11:15 AM	26							
728	4/20/2023	11:30 AM	33							
729	4/20/2023	11:45 AM	25							
730	4/20/2023	12:00 PM	19							
731	4/20/2023	12:15 PM	22							
732	4/20/2023	12:30 PM	27							
733	4/20/2023	12:45 PM	28							
734	4/20/2023	01:00 PM	24							
735	4/20/2023	01:15 PM	33							
736	4/20/2023	01:30 PM	29							
737	4/20/2023	01:45 PM	26							
738	4/20/2023	02:00 PM	36							
739	4/20/2023	02:15 PM	24							
740	4/20/2023	02:30 PM	29							
741	4/20/2023	02:45 PM	31							
742	4/20/2023	03:00 PM	39							
743	4/20/2023	03:15 PM	46							
744	4/20/2023	03:30 PM	40							
745	4/20/2023	03:45 PM	52							
746	4/20/2023	04:00 PM	65							
747	4/20/2023	04:15 PM	57							
748	4/20/2023	04:30 PM	56							
749	4/20/2023	04:45 PM	75							

	A	B	C	D	E	F	G	H	I	J
750	4/20/2023	05:00 PM	48							
751	4/20/2023	05:15 PM	36							
752	4/20/2023	05:30 PM	39							
753	4/20/2023	05:45 PM	41							
754	4/20/2023	06:00 PM	39							
755	4/20/2023	06:15 PM	30							
756	4/20/2023	06:30 PM	16							
757	4/20/2023	06:45 PM	11							
758	4/20/2023	07:00 PM	18							
759	4/20/2023	07:15 PM	13							
760	4/20/2023	07:30 PM	13							
761	4/20/2023	07:45 PM	9							
762	4/20/2023	08:00 PM	13							
763	4/20/2023	08:15 PM	6							
764	4/20/2023	08:30 PM	12							
765	4/20/2023	08:45 PM	7							
766	4/20/2023	09:00 PM	7							
767	4/20/2023	09:15 PM	6							
768	4/20/2023	09:30 PM	11							
769	4/20/2023	09:45 PM	5							
770	4/20/2023	10:00 PM	9							
771	4/20/2023	10:15 PM	2							
772	4/20/2023	10:30 PM	5							
773	4/20/2023	10:45 PM	8							
774	4/20/2023	11:00 PM	8							
775	4/20/2023	11:15 PM	9							
776	4/20/2023	11:30 PM	4							
777	4/20/2023	11:45 PM	4							

	A	B	C	D	E	F	G	H	I	J
1										
2	File Name: C:\Users\barri\OneDrive\Documents\TDB\WSP\SYRACUSE\DATA\BATCH 6\DONE\ATR 1015.tf2									
3	Start Date: 4/13/2023									
4	Start Time: 12:00:00 AM									
5	Location 1: SB I-81									
6	Location 2: to WB I-481									
7										
8										
9	Date	Time	SB							
10	4/13/2023	12:00 AM	3							
11	4/13/2023	12:15 AM	2							
12	4/13/2023	12:30 AM	0							
13	4/13/2023	12:45 AM	0							
14	4/13/2023	01:00 AM	1							
15	4/13/2023	01:15 AM	1							
16	4/13/2023	01:30 AM	0							
17	4/13/2023	01:45 AM	2							
18	4/13/2023	02:00 AM	1							
19	4/13/2023	02:15 AM	0							
20	4/13/2023	02:30 AM	0							
21	4/13/2023	02:45 AM	1							
22	4/13/2023	03:00 AM	4							
23	4/13/2023	03:15 AM	0							
24	4/13/2023	03:30 AM	1							
25	4/13/2023	03:45 AM	1							
26	4/13/2023	04:00 AM	1							
27	4/13/2023	04:15 AM	5							
28	4/13/2023	04:30 AM	5							
29	4/13/2023	04:45 AM	10							
30	4/13/2023	05:00 AM	7							
31	4/13/2023	05:15 AM	4							
32	4/13/2023	05:30 AM	5							
33	4/13/2023	05:45 AM	7							
34	4/13/2023	06:00 AM	10							
35	4/13/2023	06:15 AM	9							
36	4/13/2023	06:30 AM	18							
37	4/13/2023	06:45 AM	21							
38	4/13/2023	07:00 AM	22							
39	4/13/2023	07:15 AM	39							
40	4/13/2023	07:30 AM	33							
41	4/13/2023	07:45 AM	38							
42	4/13/2023	08:00 AM	41							
43	4/13/2023	08:15 AM	40							
44	4/13/2023	08:30 AM	26							
45	4/13/2023	08:45 AM	36							
46	4/13/2023	09:00 AM	26							
47	4/13/2023	09:15 AM	42							
48	4/13/2023	09:30 AM	26							
49	4/13/2023	09:45 AM	21							

	A	B	C	D	E	F	G	H	I	J
50	4/13/2023	10:00 AM	26							
51	4/13/2023	10:15 AM	33							
52	4/13/2023	10:30 AM	41							
53	4/13/2023	10:45 AM	29							
54	4/13/2023	11:00 AM	36							
55	4/13/2023	11:15 AM	28							
56	4/13/2023	11:30 AM	39							
57	4/13/2023	11:45 AM	27							
58	4/13/2023	12:00 PM	20							
59	4/13/2023	12:15 PM	25							
60	4/13/2023	12:30 PM	33							
61	4/13/2023	12:45 PM	32							
62	4/13/2023	01:00 PM	21							
63	4/13/2023	01:15 PM	24							
64	4/13/2023	01:30 PM	32							
65	4/13/2023	01:45 PM	32							
66	4/13/2023	02:00 PM	39							
67	4/13/2023	02:15 PM	48							
68	4/13/2023	02:30 PM	28							
69	4/13/2023	02:45 PM	23							
70	4/13/2023	03:00 PM	39							
71	4/13/2023	03:15 PM	40							
72	4/13/2023	03:30 PM	43							
73	4/13/2023	03:45 PM	37							
74	4/13/2023	04:00 PM	40							
75	4/13/2023	04:15 PM	45							
76	4/13/2023	04:30 PM	35							
77	4/13/2023	04:45 PM	34							
78	4/13/2023	05:00 PM	34							
79	4/13/2023	05:15 PM	45							
80	4/13/2023	05:30 PM	36							
81	4/13/2023	05:45 PM	37							
82	4/13/2023	06:00 PM	32							
83	4/13/2023	06:15 PM	21							
84	4/13/2023	06:30 PM	19							
85	4/13/2023	06:45 PM	22							
86	4/13/2023	07:00 PM	18							
87	4/13/2023	07:15 PM	17							
88	4/13/2023	07:30 PM	15							
89	4/13/2023	07:45 PM	18							
90	4/13/2023	08:00 PM	14							
91	4/13/2023	08:15 PM	17							
92	4/13/2023	08:30 PM	9							
93	4/13/2023	08:45 PM	8							
94	4/13/2023	09:00 PM	10							
95	4/13/2023	09:15 PM	11							
96	4/13/2023	09:30 PM	7							
97	4/13/2023	09:45 PM	7							
98	4/13/2023	10:00 PM	6							
99	4/13/2023	10:15 PM	4							

	A	B	C	D	E	F	G	H	I	J
100	4/13/2023	10:30 PM	1							
101	4/13/2023	10:45 PM	1							
102	4/13/2023	11:00 PM	2							
103	4/13/2023	11:15 PM	0							
104	4/13/2023	11:30 PM	1							
105	4/13/2023	11:45 PM	0							
106	4/14/2023	12:00 AM	1							
107	4/14/2023	12:15 AM	0							
108	4/14/2023	12:30 AM	2							
109	4/14/2023	12:45 AM	1							
110	4/14/2023	01:00 AM	1							
111	4/14/2023	01:15 AM	1							
112	4/14/2023	01:30 AM	0							
113	4/14/2023	01:45 AM	1							
114	4/14/2023	02:00 AM	4							
115	4/14/2023	02:15 AM	2							
116	4/14/2023	02:30 AM	0							
117	4/14/2023	02:45 AM	1							
118	4/14/2023	03:00 AM	1							
119	4/14/2023	03:15 AM	0							
120	4/14/2023	03:30 AM	6							
121	4/14/2023	03:45 AM	3							
122	4/14/2023	04:00 AM	4							
123	4/14/2023	04:15 AM	0							
124	4/14/2023	04:30 AM	5							
125	4/14/2023	04:45 AM	7							
126	4/14/2023	05:00 AM	7							
127	4/14/2023	05:15 AM	5							
128	4/14/2023	05:30 AM	3							
129	4/14/2023	05:45 AM	11							
130	4/14/2023	06:00 AM	9							
131	4/14/2023	06:15 AM	11							
132	4/14/2023	06:30 AM	10							
133	4/14/2023	06:45 AM	25							
134	4/14/2023	07:00 AM	25							
135	4/14/2023	07:15 AM	24							
136	4/14/2023	07:30 AM	47							
137	4/14/2023	07:45 AM	45							
138	4/14/2023	08:00 AM	27							
139	4/14/2023	08:15 AM	31							
140	4/14/2023	08:30 AM	29							
141	4/14/2023	08:45 AM	52							
142	4/14/2023	09:00 AM	32							
143	4/14/2023	09:15 AM	30							
144	4/14/2023	09:30 AM	38							
145	4/14/2023	09:45 AM	36							
146	4/14/2023	10:00 AM	35							
147	4/14/2023	10:15 AM	45							
148	4/14/2023	10:30 AM	29							
149	4/14/2023	10:45 AM	40							

	A	B	C	D	E	F	G	H	I	J
150	4/14/2023	11:00 AM	37							
151	4/14/2023	11:15 AM	35							
152	4/14/2023	11:30 AM	28							
153	4/14/2023	11:45 AM	47							
154	4/14/2023	12:00 PM	40							
155	4/14/2023	12:15 PM	35							
156	4/14/2023	12:30 PM	31							
157	4/14/2023	12:45 PM	34							
158	4/14/2023	01:00 PM	34							
159	4/14/2023	01:15 PM	42							
160	4/14/2023	01:30 PM	49							
161	4/14/2023	01:45 PM	44							
162	4/14/2023	02:00 PM	41							
163	4/14/2023	02:15 PM	46							
164	4/14/2023	02:30 PM	46							
165	4/14/2023	02:45 PM	32							
166	4/14/2023	03:00 PM	50							
167	4/14/2023	03:15 PM	28							
168	4/14/2023	03:30 PM	40							
169	4/14/2023	03:45 PM	41							
170	4/14/2023	04:00 PM	32							
171	4/14/2023	04:15 PM	44							
172	4/14/2023	04:30 PM	43							
173	4/14/2023	04:45 PM	38							
174	4/14/2023	05:00 PM	48							
175	4/14/2023	05:15 PM	42							
176	4/14/2023	05:30 PM	39							
177	4/14/2023	05:45 PM	41							
178	4/14/2023	06:00 PM	30							
179	4/14/2023	06:15 PM	27							
180	4/14/2023	06:30 PM	23							
181	4/14/2023	06:45 PM	21							
182	4/14/2023	07:00 PM	23							
183	4/14/2023	07:15 PM	27							
184	4/14/2023	07:30 PM	24							
185	4/14/2023	07:45 PM	21							
186	4/14/2023	08:00 PM	16							
187	4/14/2023	08:15 PM	11							
188	4/14/2023	08:30 PM	21							
189	4/14/2023	08:45 PM	18							
190	4/14/2023	09:00 PM	11							
191	4/14/2023	09:15 PM	9							
192	4/14/2023	09:30 PM	7							
193	4/14/2023	09:45 PM	11							
194	4/14/2023	10:00 PM	6							
195	4/14/2023	10:15 PM	11							
196	4/14/2023	10:30 PM	8							
197	4/14/2023	10:45 PM	8							
198	4/14/2023	11:00 PM	4							
199	4/14/2023	11:15 PM	4							

	A	B	C	D	E	F	G	H	I	J
200	4/14/2023	11:30 PM	1							
201	4/14/2023	11:45 PM	0							
202	4/15/2023	12:00 AM	6							
203	4/15/2023	12:15 AM	1							
204	4/15/2023	12:30 AM	0							
205	4/15/2023	12:45 AM	2							
206	4/15/2023	01:00 AM	4							
207	4/15/2023	01:15 AM	1							
208	4/15/2023	01:30 AM	1							
209	4/15/2023	01:45 AM	4							
210	4/15/2023	02:00 AM	0							
211	4/15/2023	02:15 AM	0							
212	4/15/2023	02:30 AM	2							
213	4/15/2023	02:45 AM	2							
214	4/15/2023	03:00 AM	0							
215	4/15/2023	03:15 AM	2							
216	4/15/2023	03:30 AM	0							
217	4/15/2023	03:45 AM	0							
218	4/15/2023	04:00 AM	0							
219	4/15/2023	04:15 AM	1							
220	4/15/2023	04:30 AM	1							
221	4/15/2023	04:45 AM	1							
222	4/15/2023	05:00 AM	1							
223	4/15/2023	05:15 AM	2							
224	4/15/2023	05:30 AM	1							
225	4/15/2023	05:45 AM	5							
226	4/15/2023	06:00 AM	3							
227	4/15/2023	06:15 AM	3							
228	4/15/2023	06:30 AM	5							
229	4/15/2023	06:45 AM	22							
230	4/15/2023	07:00 AM	15							
231	4/15/2023	07:15 AM	13							
232	4/15/2023	07:30 AM	16							
233	4/15/2023	07:45 AM	22							
234	4/15/2023	08:00 AM	25							
235	4/15/2023	08:15 AM	22							
236	4/15/2023	08:30 AM	41							
237	4/15/2023	08:45 AM	36							
238	4/15/2023	09:00 AM	34							
239	4/15/2023	09:15 AM	38							
240	4/15/2023	09:30 AM	35							
241	4/15/2023	09:45 AM	38							
242	4/15/2023	10:00 AM	41							
243	4/15/2023	10:15 AM	37							
244	4/15/2023	10:30 AM	46							
245	4/15/2023	10:45 AM	55							
246	4/15/2023	11:00 AM	46							
247	4/15/2023	11:15 AM	42							
248	4/15/2023	11:30 AM	54							
249	4/15/2023	11:45 AM	47							

	A	B	C	D	E	F	G	H	I	J
250	4/15/2023	12:00 PM	32							
251	4/15/2023	12:15 PM	39							
252	4/15/2023	12:30 PM	29							
253	4/15/2023	12:45 PM	39							
254	4/15/2023	01:00 PM	33							
255	4/15/2023	01:15 PM	41							
256	4/15/2023	01:30 PM	42							
257	4/15/2023	01:45 PM	36							
258	4/15/2023	02:00 PM	35							
259	4/15/2023	02:15 PM	30							
260	4/15/2023	02:30 PM	41							
261	4/15/2023	02:45 PM	30							
262	4/15/2023	03:00 PM	34							
263	4/15/2023	03:15 PM	30							
264	4/15/2023	03:30 PM	32							
265	4/15/2023	03:45 PM	39							
266	4/15/2023	04:00 PM	30							
267	4/15/2023	04:15 PM	32							
268	4/15/2023	04:30 PM	24							
269	4/15/2023	04:45 PM	37							
270	4/15/2023	05:00 PM	36							
271	4/15/2023	05:15 PM	22							
272	4/15/2023	05:30 PM	33							
273	4/15/2023	05:45 PM	51							
274	4/15/2023	06:00 PM	15							
275	4/15/2023	06:15 PM	27							
276	4/15/2023	06:30 PM	24							
277	4/15/2023	06:45 PM	26							
278	4/15/2023	07:00 PM	25							
279	4/15/2023	07:15 PM	17							
280	4/15/2023	07:30 PM	18							
281	4/15/2023	07:45 PM	14							
282	4/15/2023	08:00 PM	15							
283	4/15/2023	08:15 PM	14							
284	4/15/2023	08:30 PM	14							
285	4/15/2023	08:45 PM	14							
286	4/15/2023	09:00 PM	10							
287	4/15/2023	09:15 PM	9							
288	4/15/2023	09:30 PM	10							
289	4/15/2023	09:45 PM	8							
290	4/15/2023	10:00 PM	10							
291	4/15/2023	10:15 PM	7							
292	4/15/2023	10:30 PM	4							
293	4/15/2023	10:45 PM	7							
294	4/15/2023	11:00 PM	6							
295	4/15/2023	11:15 PM	6							
296	4/15/2023	11:30 PM	7							
297	4/15/2023	11:45 PM	3							
298	4/16/2023	12:00 AM	2							
299	4/16/2023	12:15 AM	4							

	A	B	C	D	E	F	G	H	I	J
300	4/16/2023	12:30 AM	3							
301	4/16/2023	12:45 AM	0							
302	4/16/2023	01:00 AM	0							
303	4/16/2023	01:15 AM	5							
304	4/16/2023	01:30 AM	3							
305	4/16/2023	01:45 AM	1							
306	4/16/2023	02:00 AM	2							
307	4/16/2023	02:15 AM	0							
308	4/16/2023	02:30 AM	0							
309	4/16/2023	02:45 AM	0							
310	4/16/2023	03:00 AM	1							
311	4/16/2023	03:15 AM	0							
312	4/16/2023	03:30 AM	0							
313	4/16/2023	03:45 AM	2							
314	4/16/2023	04:00 AM	1							
315	4/16/2023	04:15 AM	0							
316	4/16/2023	04:30 AM	3							
317	4/16/2023	04:45 AM	1							
318	4/16/2023	05:00 AM	2							
319	4/16/2023	05:15 AM	1							
320	4/16/2023	05:30 AM	3							
321	4/16/2023	05:45 AM	1							
322	4/16/2023	06:00 AM	0							
323	4/16/2023	06:15 AM	1							
324	4/16/2023	06:30 AM	1							
325	4/16/2023	06:45 AM	5							
326	4/16/2023	07:00 AM	9							
327	4/16/2023	07:15 AM	5							
328	4/16/2023	07:30 AM	13							
329	4/16/2023	07:45 AM	9							
330	4/16/2023	08:00 AM	7							
331	4/16/2023	08:15 AM	17							
332	4/16/2023	08:30 AM	24							
333	4/16/2023	08:45 AM	22							
334	4/16/2023	09:00 AM	15							
335	4/16/2023	09:15 AM	24							
336	4/16/2023	09:30 AM	24							
337	4/16/2023	09:45 AM	44							
338	4/16/2023	10:00 AM	26							
339	4/16/2023	10:15 AM	30							
340	4/16/2023	10:30 AM	28							
341	4/16/2023	10:45 AM	39							
342	4/16/2023	11:00 AM	33							
343	4/16/2023	11:15 AM	31							
344	4/16/2023	11:30 AM	32							
345	4/16/2023	11:45 AM	38							
346	4/16/2023	12:00 PM	38							
347	4/16/2023	12:15 PM	31							
348	4/16/2023	12:30 PM	21							
349	4/16/2023	12:45 PM	25							

	A	B	C	D	E	F	G	H	I	J
350	4/16/2023	01:00 PM	27							
351	4/16/2023	01:15 PM	28							
352	4/16/2023	01:30 PM	31							
353	4/16/2023	01:45 PM	40							
354	4/16/2023	02:00 PM	30							
355	4/16/2023	02:15 PM	26							
356	4/16/2023	02:30 PM	34							
357	4/16/2023	02:45 PM	28							
358	4/16/2023	03:00 PM	29							
359	4/16/2023	03:15 PM	38							
360	4/16/2023	03:30 PM	30							
361	4/16/2023	03:45 PM	20							
362	4/16/2023	04:00 PM	20							
363	4/16/2023	04:15 PM	24							
364	4/16/2023	04:30 PM	27							
365	4/16/2023	04:45 PM	25							
366	4/16/2023	05:00 PM	18							
367	4/16/2023	05:15 PM	22							
368	4/16/2023	05:30 PM	21							
369	4/16/2023	05:45 PM	19							
370	4/16/2023	06:00 PM	16							
371	4/16/2023	06:15 PM	13							
372	4/16/2023	06:30 PM	17							
373	4/16/2023	06:45 PM	17							
374	4/16/2023	07:00 PM	20							
375	4/16/2023	07:15 PM	15							
376	4/16/2023	07:30 PM	15							
377	4/16/2023	07:45 PM	14							
378	4/16/2023	08:00 PM	14							
379	4/16/2023	08:15 PM	10							
380	4/16/2023	08:30 PM	8							
381	4/16/2023	08:45 PM	10							
382	4/16/2023	09:00 PM	11							
383	4/16/2023	09:15 PM	5							
384	4/16/2023	09:30 PM	5							
385	4/16/2023	09:45 PM	7							
386	4/16/2023	10:00 PM	0							
387	4/16/2023	10:15 PM	2							
388	4/16/2023	10:30 PM	1							
389	4/16/2023	10:45 PM	1							
390	4/16/2023	11:00 PM	1							
391	4/16/2023	11:15 PM	0							
392	4/16/2023	11:30 PM	1							
393	4/16/2023	11:45 PM	0							
394	4/17/2023	12:00 AM	1							
395	4/17/2023	12:15 AM	1							
396	4/17/2023	12:30 AM	0							
397	4/17/2023	12:45 AM	1							
398	4/17/2023	01:00 AM	0							
399	4/17/2023	01:15 AM	2							

	A	B	C	D	E	F	G	H	I	J
400	4/17/2023	01:30 AM	0							
401	4/17/2023	01:45 AM	0							
402	4/17/2023	02:00 AM	0							
403	4/17/2023	02:15 AM	0							
404	4/17/2023	02:30 AM	0							
405	4/17/2023	02:45 AM	0							
406	4/17/2023	03:00 AM	0							
407	4/17/2023	03:15 AM	1							
408	4/17/2023	03:30 AM	1							
409	4/17/2023	03:45 AM	1							
410	4/17/2023	04:00 AM	0							
411	4/17/2023	04:15 AM	2							
412	4/17/2023	04:30 AM	2							
413	4/17/2023	04:45 AM	8							
414	4/17/2023	05:00 AM	8							
415	4/17/2023	05:15 AM	8							
416	4/17/2023	05:30 AM	5							
417	4/17/2023	05:45 AM	8							
418	4/17/2023	06:00 AM	9							
419	4/17/2023	06:15 AM	13							
420	4/17/2023	06:30 AM	17							
421	4/17/2023	06:45 AM	20							
422	4/17/2023	07:00 AM	21							
423	4/17/2023	07:15 AM	38							
424	4/17/2023	07:30 AM	40							
425	4/17/2023	07:45 AM	37							
426	4/17/2023	08:00 AM	34							
427	4/17/2023	08:15 AM	52							
428	4/17/2023	08:30 AM	39							
429	4/17/2023	08:45 AM	47							
430	4/17/2023	09:00 AM	23							
431	4/17/2023	09:15 AM	29							
432	4/17/2023	09:30 AM	27							
433	4/17/2023	09:45 AM	32							
434	4/17/2023	10:00 AM	29							
435	4/17/2023	10:15 AM	37							
436	4/17/2023	10:30 AM	36							
437	4/17/2023	10:45 AM	26							
438	4/17/2023	11:00 AM	35							
439	4/17/2023	11:15 AM	28							
440	4/17/2023	11:30 AM	32							
441	4/17/2023	11:45 AM	29							
442	4/17/2023	12:00 PM	36							
443	4/17/2023	12:15 PM	33							
444	4/17/2023	12:30 PM	35							
445	4/17/2023	12:45 PM	26							
446	4/17/2023	01:00 PM	34							
447	4/17/2023	01:15 PM	29							
448	4/17/2023	01:30 PM	27							
449	4/17/2023	01:45 PM	31							

	A	B	C	D	E	F	G	H	I	J
450	4/17/2023	02:00 PM	36							
451	4/17/2023	02:15 PM	34							
452	4/17/2023	02:30 PM	36							
453	4/17/2023	02:45 PM	30							
454	4/17/2023	03:00 PM	32							
455	4/17/2023	03:15 PM	39							
456	4/17/2023	03:30 PM	48							
457	4/17/2023	03:45 PM	29							
458	4/17/2023	04:00 PM	33							
459	4/17/2023	04:15 PM	33							
460	4/17/2023	04:30 PM	31							
461	4/17/2023	04:45 PM	40							
462	4/17/2023	05:00 PM	30							
463	4/17/2023	05:15 PM	39							
464	4/17/2023	05:30 PM	39							
465	4/17/2023	05:45 PM	45							
466	4/17/2023	06:00 PM	33							
467	4/17/2023	06:15 PM	22							
468	4/17/2023	06:30 PM	23							
469	4/17/2023	06:45 PM	22							
470	4/17/2023	07:00 PM	16							
471	4/17/2023	07:15 PM	16							
472	4/17/2023	07:30 PM	5							
473	4/17/2023	07:45 PM	9							
474	4/17/2023	08:00 PM	14							
475	4/17/2023	08:15 PM	14							
476	4/17/2023	08:30 PM	7							
477	4/17/2023	08:45 PM	4							
478	4/17/2023	09:00 PM	4							
479	4/17/2023	09:15 PM	8							
480	4/17/2023	09:30 PM	6							
481	4/17/2023	09:45 PM	6							
482	4/17/2023	10:00 PM	2							
483	4/17/2023	10:15 PM	3							
484	4/17/2023	10:30 PM	2							
485	4/17/2023	10:45 PM	1							
486	4/17/2023	11:00 PM	1							
487	4/17/2023	11:15 PM	1							
488	4/17/2023	11:30 PM	0							
489	4/17/2023	11:45 PM	3							
490	4/18/2023	12:00 AM	0							
491	4/18/2023	12:15 AM	0							
492	4/18/2023	12:30 AM	1							
493	4/18/2023	12:45 AM	1							
494	4/18/2023	01:00 AM	0							
495	4/18/2023	01:15 AM	1							
496	4/18/2023	01:30 AM	1							
497	4/18/2023	01:45 AM	0							
498	4/18/2023	02:00 AM	0							
499	4/18/2023	02:15 AM	1							

	A	B	C	D	E	F	G	H	I	J
500	4/18/2023	02:30 AM	1							
501	4/18/2023	02:45 AM	0							
502	4/18/2023	03:00 AM	0							
503	4/18/2023	03:15 AM	1							
504	4/18/2023	03:30 AM	1							
505	4/18/2023	03:45 AM	3							
506	4/18/2023	04:00 AM	0							
507	4/18/2023	04:15 AM	3							
508	4/18/2023	04:30 AM	6							
509	4/18/2023	04:45 AM	5							
510	4/18/2023	05:00 AM	8							
511	4/18/2023	05:15 AM	10							
512	4/18/2023	05:30 AM	7							
513	4/18/2023	05:45 AM	9							
514	4/18/2023	06:00 AM	15							
515	4/18/2023	06:15 AM	14							
516	4/18/2023	06:30 AM	16							
517	4/18/2023	06:45 AM	22							
518	4/18/2023	07:00 AM	28							
519	4/18/2023	07:15 AM	29							
520	4/18/2023	07:30 AM	44							
521	4/18/2023	07:45 AM	49							
522	4/18/2023	08:00 AM	34							
523	4/18/2023	08:15 AM	37							
524	4/18/2023	08:30 AM	23							
525	4/18/2023	08:45 AM	45							
526	4/18/2023	09:00 AM	35							
527	4/18/2023	09:15 AM	44							
528	4/18/2023	09:30 AM	30							
529	4/18/2023	09:45 AM	33							
530	4/18/2023	10:00 AM	31							
531	4/18/2023	10:15 AM	34							
532	4/18/2023	10:30 AM	29							
533	4/18/2023	10:45 AM	33							
534	4/18/2023	11:00 AM	39							
535	4/18/2023	11:15 AM	30							
536	4/18/2023	11:30 AM	26							
537	4/18/2023	11:45 AM	32							
538	4/18/2023	12:00 PM	30							
539	4/18/2023	12:15 PM	27							
540	4/18/2023	12:30 PM	29							
541	4/18/2023	12:45 PM	48							
542	4/18/2023	01:00 PM	25							
543	4/18/2023	01:15 PM	31							
544	4/18/2023	01:30 PM	30							
545	4/18/2023	01:45 PM	31							
546	4/18/2023	02:00 PM	29							
547	4/18/2023	02:15 PM	41							
548	4/18/2023	02:30 PM	32							
549	4/18/2023	02:45 PM	29							

	A	B	C	D	E	F	G	H	I	J
550	4/18/2023	03:00 PM	29							
551	4/18/2023	03:15 PM	43							
552	4/18/2023	03:30 PM	35							
553	4/18/2023	03:45 PM	41							
554	4/18/2023	04:00 PM	27							
555	4/18/2023	04:15 PM	37							
556	4/18/2023	04:30 PM	35							
557	4/18/2023	04:45 PM	40							
558	4/18/2023	05:00 PM	41							
559	4/18/2023	05:15 PM	40							
560	4/18/2023	05:30 PM	34							
561	4/18/2023	05:45 PM	34							
562	4/18/2023	06:00 PM	25							
563	4/18/2023	06:15 PM	25							
564	4/18/2023	06:30 PM	27							
565	4/18/2023	06:45 PM	19							
566	4/18/2023	07:00 PM	17							
567	4/18/2023	07:15 PM	11							
568	4/18/2023	07:30 PM	14							
569	4/18/2023	07:45 PM	6							
570	4/18/2023	08:00 PM	10							
571	4/18/2023	08:15 PM	14							
572	4/18/2023	08:30 PM	9							
573	4/18/2023	08:45 PM	9							
574	4/18/2023	09:00 PM	8							
575	4/18/2023	09:15 PM	7							
576	4/18/2023	09:30 PM	9							
577	4/18/2023	09:45 PM	3							
578	4/18/2023	10:00 PM	2							
579	4/18/2023	10:15 PM	2							
580	4/18/2023	10:30 PM	4							
581	4/18/2023	10:45 PM	1							
582	4/18/2023	11:00 PM	3							
583	4/18/2023	11:15 PM	1							
584	4/18/2023	11:30 PM	1							
585	4/18/2023	11:45 PM	0							
586	4/19/2023	12:00 AM	0							
587	4/19/2023	12:15 AM	1							
588	4/19/2023	12:30 AM	2							
589	4/19/2023	12:45 AM	1							
590	4/19/2023	01:00 AM	1							
591	4/19/2023	01:15 AM	1							
592	4/19/2023	01:30 AM	0							
593	4/19/2023	01:45 AM	1							
594	4/19/2023	02:00 AM	0							
595	4/19/2023	02:15 AM	0							
596	4/19/2023	02:30 AM	0							
597	4/19/2023	02:45 AM	0							
598	4/19/2023	03:00 AM	1							
599	4/19/2023	03:15 AM	2							

	A	B	C	D	E	F	G	H	I	J
600	4/19/2023	03:30 AM	1							
601	4/19/2023	03:45 AM	2							
602	4/19/2023	04:00 AM	1							
603	4/19/2023	04:15 AM	2							
604	4/19/2023	04:30 AM	4							
605	4/19/2023	04:45 AM	9							
606	4/19/2023	05:00 AM	4							
607	4/19/2023	05:15 AM	6							
608	4/19/2023	05:30 AM	8							
609	4/19/2023	05:45 AM	8							
610	4/19/2023	06:00 AM	11							
611	4/19/2023	06:15 AM	12							
612	4/19/2023	06:30 AM	9							
613	4/19/2023	06:45 AM	25							
614	4/19/2023	07:00 AM	25							
615	4/19/2023	07:15 AM	25							
616	4/19/2023	07:30 AM	44							
617	4/19/2023	07:45 AM	39							
618	4/19/2023	08:00 AM	29							
619	4/19/2023	08:15 AM	34							
620	4/19/2023	08:30 AM	40							
621	4/19/2023	08:45 AM	54							
622	4/19/2023	09:00 AM	40							
623	4/19/2023	09:15 AM	35							
624	4/19/2023	09:30 AM	48							
625	4/19/2023	09:45 AM	34							
626	4/19/2023	10:00 AM	36							
627	4/19/2023	10:15 AM	28							
628	4/19/2023	10:30 AM	37							
629	4/19/2023	10:45 AM	41							
630	4/19/2023	11:00 AM	26							
631	4/19/2023	11:15 AM	20							
632	4/19/2023	11:30 AM	37							
633	4/19/2023	11:45 AM	32							
634	4/19/2023	12:00 PM	31							
635	4/19/2023	12:15 PM	26							
636	4/19/2023	12:30 PM	34							
637	4/19/2023	12:45 PM	34							
638	4/19/2023	01:00 PM	32							
639	4/19/2023	01:15 PM	41							
640	4/19/2023	01:30 PM	22							
641	4/19/2023	01:45 PM	31							
642	4/19/2023	02:00 PM	46							
643	4/19/2023	02:15 PM	35							
644	4/19/2023	02:30 PM	40							
645	4/19/2023	02:45 PM	38							
646	4/19/2023	03:00 PM	33							
647	4/19/2023	03:15 PM	36							
648	4/19/2023	03:30 PM	36							
649	4/19/2023	03:45 PM	32							

	A	B	C	D	E	F	G	H	I	J
650	4/19/2023	04:00 PM	42							
651	4/19/2023	04:15 PM	36							
652	4/19/2023	04:30 PM	44							
653	4/19/2023	04:45 PM	42							
654	4/19/2023	05:00 PM	40							
655	4/19/2023	05:15 PM	38							
656	4/19/2023	05:30 PM	36							
657	4/19/2023	05:45 PM	33							
658	4/19/2023	06:00 PM	37							
659	4/19/2023	06:15 PM	20							
660	4/19/2023	06:30 PM	19							
661	4/19/2023	06:45 PM	14							
662	4/19/2023	07:00 PM	22							
663	4/19/2023	07:15 PM	18							
664	4/19/2023	07:30 PM	14							
665	4/19/2023	07:45 PM	13							
666	4/19/2023	08:00 PM	15							
667	4/19/2023	08:15 PM	13							
668	4/19/2023	08:30 PM	8							
669	4/19/2023	08:45 PM	10							
670	4/19/2023	09:00 PM	4							
671	4/19/2023	09:15 PM	6							
672	4/19/2023	09:30 PM	7							
673	4/19/2023	09:45 PM	2							
674	4/19/2023	10:00 PM	2							
675	4/19/2023	10:15 PM	3							
676	4/19/2023	10:30 PM	5							
677	4/19/2023	10:45 PM	2							
678	4/19/2023	11:00 PM	2							
679	4/19/2023	11:15 PM	2							
680	4/19/2023	11:30 PM	0							
681	4/19/2023	11:45 PM	0							
682	4/20/2023	12:00 AM	1							
683	4/20/2023	12:15 AM	1							
684	4/20/2023	12:30 AM	1							
685	4/20/2023	12:45 AM	2							
686	4/20/2023	01:00 AM	1							
687	4/20/2023	01:15 AM	1							
688	4/20/2023	01:30 AM	1							
689	4/20/2023	01:45 AM	0							
690	4/20/2023	02:00 AM	1							
691	4/20/2023	02:15 AM	0							
692	4/20/2023	02:30 AM	0							
693	4/20/2023	02:45 AM	2							
694	4/20/2023	03:00 AM	0							
695	4/20/2023	03:15 AM	1							
696	4/20/2023	03:30 AM	1							
697	4/20/2023	03:45 AM	1							
698	4/20/2023	04:00 AM	1							
699	4/20/2023	04:15 AM	2							

	A	B	C	D	E	F	G	H	I	J
700	4/20/2023	04:30 AM	5							
701	4/20/2023	04:45 AM	11							
702	4/20/2023	05:00 AM	5							
703	4/20/2023	05:15 AM	5							
704	4/20/2023	05:30 AM	6							
705	4/20/2023	05:45 AM	10							
706	4/20/2023	06:00 AM	14							
707	4/20/2023	06:15 AM	9							
708	4/20/2023	06:30 AM	21							
709	4/20/2023	06:45 AM	18							
710	4/20/2023	07:00 AM	18							
711	4/20/2023	07:15 AM	22							
712	4/20/2023	07:30 AM	49							
713	4/20/2023	07:45 AM	34							
714	4/20/2023	08:00 AM	36							
715	4/20/2023	08:15 AM	34							
716	4/20/2023	08:30 AM	25							
717	4/20/2023	08:45 AM	41							
718	4/20/2023	09:00 AM	42							
719	4/20/2023	09:15 AM	39							
720	4/20/2023	09:30 AM	31							
721	4/20/2023	09:45 AM	44							
722	4/20/2023	10:00 AM	42							
723	4/20/2023	10:15 AM	29							
724	4/20/2023	10:30 AM	30							
725	4/20/2023	10:45 AM	39							
726	4/20/2023	11:00 AM	30							
727	4/20/2023	11:15 AM	33							
728	4/20/2023	11:30 AM	26							
729	4/20/2023	11:45 AM	39							
730	4/20/2023	12:00 PM	32							
731	4/20/2023	12:15 PM	23							
732	4/20/2023	12:30 PM	39							
733	4/20/2023	12:45 PM	36							
734	4/20/2023	01:00 PM	30							
735	4/20/2023	01:15 PM	37							
736	4/20/2023	01:30 PM	32							
737	4/20/2023	01:45 PM	24							
738	4/20/2023	02:00 PM	23							
739	4/20/2023	02:15 PM	31							
740	4/20/2023	02:30 PM	31							
741	4/20/2023	02:45 PM	40							
742	4/20/2023	03:00 PM	37							
743	4/20/2023	03:15 PM	37							
744	4/20/2023	03:30 PM	45							
745	4/20/2023	03:45 PM	45							
746	4/20/2023	04:00 PM	36							
747	4/20/2023	04:15 PM	51							
748	4/20/2023	04:30 PM	34							
749	4/20/2023	04:45 PM	33							

	A	B	C	D	E	F	G	H	I	J
750	4/20/2023	05:00 PM	44							
751	4/20/2023	05:15 PM	46							
752	4/20/2023	05:30 PM	35							
753	4/20/2023	05:45 PM	32							
754	4/20/2023	06:00 PM	41							
755	4/20/2023	06:15 PM	38							
756	4/20/2023	06:30 PM	15							
757	4/20/2023	06:45 PM	30							
758	4/20/2023	07:00 PM	22							
759	4/20/2023	07:15 PM	21							
760	4/20/2023	07:30 PM	24							
761	4/20/2023	07:45 PM	15							
762	4/20/2023	08:00 PM	14							
763	4/20/2023	08:15 PM	22							
764	4/20/2023	08:30 PM	7							
765	4/20/2023	08:45 PM	18							
766	4/20/2023	09:00 PM	13							
767	4/20/2023	09:15 PM	7							
768	4/20/2023	09:30 PM	3							
769	4/20/2023	09:45 PM	10							
770	4/20/2023	10:00 PM	4							
771	4/20/2023	10:15 PM	7							
772	4/20/2023	10:30 PM	3							
773	4/20/2023	10:45 PM	3							
774	4/20/2023	11:00 PM	1							
775	4/20/2023	11:15 PM	0							
776	4/20/2023	11:30 PM	0							
777	4/20/2023	11:45 PM	2							

	A	B	C	D	E	F	G	H	I	J
1										
2	File Name: C:\Users\barri\OneDrive\Documents\TDB\WSP\SYRACUSE\DATA\BATCH 6\DONE\ATR 1016.tf2									
3	Start Date: 4/13/2023									
4	Start Time: 12:00:00 AM									
5	Location 1: WB I-481									
6	Location 2: to NB I-81									
7										
8										
9	Date	Time	NB							
10	4/13/2023	12:00 AM	11							
11	4/13/2023	12:15 AM	9							
12	4/13/2023	12:30 AM	6							
13	4/13/2023	12:45 AM	5							
14	4/13/2023	01:00 AM	4							
15	4/13/2023	01:15 AM	11							
16	4/13/2023	01:30 AM	0							
17	4/13/2023	01:45 AM	7							
18	4/13/2023	02:00 AM	9							
19	4/13/2023	02:15 AM	2							
20	4/13/2023	02:30 AM	6							
21	4/13/2023	02:45 AM	7							
22	4/13/2023	03:00 AM	8							
23	4/13/2023	03:15 AM	17							
24	4/13/2023	03:30 AM	4							
25	4/13/2023	03:45 AM	11							
26	4/13/2023	04:00 AM	5							
27	4/13/2023	04:15 AM	6							
28	4/13/2023	04:30 AM	7							
29	4/13/2023	04:45 AM	10							
30	4/13/2023	05:00 AM	11							
31	4/13/2023	05:15 AM	11							
32	4/13/2023	05:30 AM	17							
33	4/13/2023	05:45 AM	20							
34	4/13/2023	06:00 AM	33							
35	4/13/2023	06:15 AM	28							
36	4/13/2023	06:30 AM	47							
37	4/13/2023	06:45 AM	67							
38	4/13/2023	07:00 AM	73							
39	4/13/2023	07:15 AM	59							
40	4/13/2023	07:30 AM	72							
41	4/13/2023	07:45 AM	67							
42	4/13/2023	08:00 AM	68							
43	4/13/2023	08:15 AM	53							
44	4/13/2023	08:30 AM	72							
45	4/13/2023	08:45 AM	96							
46	4/13/2023	09:00 AM	70							
47	4/13/2023	09:15 AM	89							
48	4/13/2023	09:30 AM	60							
49	4/13/2023	09:45 AM	80							

	A	B	C	D	E	F	G	H	I	J
50	4/13/2023	10:00 AM	66							
51	4/13/2023	10:15 AM	77							
52	4/13/2023	10:30 AM	74							
53	4/13/2023	10:45 AM	63							
54	4/13/2023	11:00 AM	91							
55	4/13/2023	11:15 AM	75							
56	4/13/2023	11:30 AM	87							
57	4/13/2023	11:45 AM	71							
58	4/13/2023	12:00 PM	74							
59	4/13/2023	12:15 PM	73							
60	4/13/2023	12:30 PM	68							
61	4/13/2023	12:45 PM	76							
62	4/13/2023	01:00 PM	58							
63	4/13/2023	01:15 PM	70							
64	4/13/2023	01:30 PM	94							
65	4/13/2023	01:45 PM	94							
66	4/13/2023	02:00 PM	88							
67	4/13/2023	02:15 PM	107							
68	4/13/2023	02:30 PM	94							
69	4/13/2023	02:45 PM	141							
70	4/13/2023	03:00 PM	126							
71	4/13/2023	03:15 PM	171							
72	4/13/2023	03:30 PM	216							
73	4/13/2023	03:45 PM	195							
74	4/13/2023	04:00 PM	169							
75	4/13/2023	04:15 PM	185							
76	4/13/2023	04:30 PM	197							
77	4/13/2023	04:45 PM	204							
78	4/13/2023	05:00 PM	197							
79	4/13/2023	05:15 PM	161							
80	4/13/2023	05:30 PM	131							
81	4/13/2023	05:45 PM	116							
82	4/13/2023	06:00 PM	92							
83	4/13/2023	06:15 PM	76							
84	4/13/2023	06:30 PM	74							
85	4/13/2023	06:45 PM	73							
86	4/13/2023	07:00 PM	50							
87	4/13/2023	07:15 PM	59							
88	4/13/2023	07:30 PM	52							
89	4/13/2023	07:45 PM	40							
90	4/13/2023	08:00 PM	46							
91	4/13/2023	08:15 PM	33							
92	4/13/2023	08:30 PM	38							
93	4/13/2023	08:45 PM	26							
94	4/13/2023	09:00 PM	38							
95	4/13/2023	09:15 PM	38							
96	4/13/2023	09:30 PM	25							
97	4/13/2023	09:45 PM	18							
98	4/13/2023	10:00 PM	16							
99	4/13/2023	10:15 PM	18							

	A	B	C	D	E	F	G	H	I	J
100	4/13/2023	10:30 PM	15							
101	4/13/2023	10:45 PM	11							
102	4/13/2023	11:00 PM	10							
103	4/13/2023	11:15 PM	16							
104	4/13/2023	11:30 PM	13							
105	4/13/2023	11:45 PM	8							
106	4/14/2023	12:00 AM	14							
107	4/14/2023	12:15 AM	5							
108	4/14/2023	12:30 AM	13							
109	4/14/2023	12:45 AM	6							
110	4/14/2023	01:00 AM	3							
111	4/14/2023	01:15 AM	11							
112	4/14/2023	01:30 AM	3							
113	4/14/2023	01:45 AM	3							
114	4/14/2023	02:00 AM	3							
115	4/14/2023	02:15 AM	5							
116	4/14/2023	02:30 AM	6							
117	4/14/2023	02:45 AM	9							
118	4/14/2023	03:00 AM	13							
119	4/14/2023	03:15 AM	8							
120	4/14/2023	03:30 AM	6							
121	4/14/2023	03:45 AM	6							
122	4/14/2023	04:00 AM	4							
123	4/14/2023	04:15 AM	16							
124	4/14/2023	04:30 AM	8							
125	4/14/2023	04:45 AM	16							
126	4/14/2023	05:00 AM	6							
127	4/14/2023	05:15 AM	10							
128	4/14/2023	05:30 AM	11							
129	4/14/2023	05:45 AM	13							
130	4/14/2023	06:00 AM	26							
131	4/14/2023	06:15 AM	30							
132	4/14/2023	06:30 AM	46							
133	4/14/2023	06:45 AM	53							
134	4/14/2023	07:00 AM	56							
135	4/14/2023	07:15 AM	82							
136	4/14/2023	07:30 AM	54							
137	4/14/2023	07:45 AM	73							
138	4/14/2023	08:00 AM	45							
139	4/14/2023	08:15 AM	71							
140	4/14/2023	08:30 AM	57							
141	4/14/2023	08:45 AM	73							
142	4/14/2023	09:00 AM	77							
143	4/14/2023	09:15 AM	77							
144	4/14/2023	09:30 AM	74							
145	4/14/2023	09:45 AM	84							
146	4/14/2023	10:00 AM	65							
147	4/14/2023	10:15 AM	69							
148	4/14/2023	10:30 AM	81							
149	4/14/2023	10:45 AM	89							

	A	B	C	D	E	F	G	H	I	J
150	4/14/2023	11:00 AM	89							
151	4/14/2023	11:15 AM	109							
152	4/14/2023	11:30 AM	79							
153	4/14/2023	11:45 AM	93							
154	4/14/2023	12:00 PM	95							
155	4/14/2023	12:15 PM	96							
156	4/14/2023	12:30 PM	83							
157	4/14/2023	12:45 PM	83							
158	4/14/2023	01:00 PM	77							
159	4/14/2023	01:15 PM	113							
160	4/14/2023	01:30 PM	95							
161	4/14/2023	01:45 PM	92							
162	4/14/2023	02:00 PM	92							
163	4/14/2023	02:15 PM	92							
164	4/14/2023	02:30 PM	108							
165	4/14/2023	02:45 PM	149							
166	4/14/2023	03:00 PM	163							
167	4/14/2023	03:15 PM	181							
168	4/14/2023	03:30 PM	220							
169	4/14/2023	03:45 PM	207							
170	4/14/2023	04:00 PM	244							
171	4/14/2023	04:15 PM	186							
172	4/14/2023	04:30 PM	196							
173	4/14/2023	04:45 PM	209							
174	4/14/2023	05:00 PM	161							
175	4/14/2023	05:15 PM	142							
176	4/14/2023	05:30 PM	131							
177	4/14/2023	05:45 PM	102							
178	4/14/2023	06:00 PM	80							
179	4/14/2023	06:15 PM	88							
180	4/14/2023	06:30 PM	81							
181	4/14/2023	06:45 PM	61							
182	4/14/2023	07:00 PM	66							
183	4/14/2023	07:15 PM	69							
184	4/14/2023	07:30 PM	61							
185	4/14/2023	07:45 PM	63							
186	4/14/2023	08:00 PM	45							
187	4/14/2023	08:15 PM	51							
188	4/14/2023	08:30 PM	30							
189	4/14/2023	08:45 PM	38							
190	4/14/2023	09:00 PM	37							
191	4/14/2023	09:15 PM	29							
192	4/14/2023	09:30 PM	29							
193	4/14/2023	09:45 PM	31							
194	4/14/2023	10:00 PM	26							
195	4/14/2023	10:15 PM	22							
196	4/14/2023	10:30 PM	26							
197	4/14/2023	10:45 PM	16							
198	4/14/2023	11:00 PM	25							
199	4/14/2023	11:15 PM	21							

	A	B	C	D	E	F	G	H	I	J
200	4/14/2023	11:30 PM	26							
201	4/14/2023	11:45 PM	29							
202	4/15/2023	12:00 AM	19							
203	4/15/2023	12:15 AM	16							
204	4/15/2023	12:30 AM	16							
205	4/15/2023	12:45 AM	12							
206	4/15/2023	01:00 AM	10							
207	4/15/2023	01:15 AM	6							
208	4/15/2023	01:30 AM	5							
209	4/15/2023	01:45 AM	3							
210	4/15/2023	02:00 AM	2							
211	4/15/2023	02:15 AM	6							
212	4/15/2023	02:30 AM	9							
213	4/15/2023	02:45 AM	8							
214	4/15/2023	03:00 AM	6							
215	4/15/2023	03:15 AM	11							
216	4/15/2023	03:30 AM	9							
217	4/15/2023	03:45 AM	3							
218	4/15/2023	04:00 AM	2							
219	4/15/2023	04:15 AM	4							
220	4/15/2023	04:30 AM	6							
221	4/15/2023	04:45 AM	7							
222	4/15/2023	05:00 AM	6							
223	4/15/2023	05:15 AM	7							
224	4/15/2023	05:30 AM	7							
225	4/15/2023	05:45 AM	10							
226	4/15/2023	06:00 AM	11							
227	4/15/2023	06:15 AM	9							
228	4/15/2023	06:30 AM	13							
229	4/15/2023	06:45 AM	27							
230	4/15/2023	07:00 AM	9							
231	4/15/2023	07:15 AM	34							
232	4/15/2023	07:30 AM	23							
233	4/15/2023	07:45 AM	34							
234	4/15/2023	08:00 AM	34							
235	4/15/2023	08:15 AM	27							
236	4/15/2023	08:30 AM	56							
237	4/15/2023	08:45 AM	51							
238	4/15/2023	09:00 AM	49							
239	4/15/2023	09:15 AM	72							
240	4/15/2023	09:30 AM	51							
241	4/15/2023	09:45 AM	78							
242	4/15/2023	10:00 AM	81							
243	4/15/2023	10:15 AM	74							
244	4/15/2023	10:30 AM	72							
245	4/15/2023	10:45 AM	81							
246	4/15/2023	11:00 AM	100							
247	4/15/2023	11:15 AM	81							
248	4/15/2023	11:30 AM	85							
249	4/15/2023	11:45 AM	74							

	A	B	C	D	E	F	G	H	I	J
250	4/15/2023	12:00 PM	86							
251	4/15/2023	12:15 PM	84							
252	4/15/2023	12:30 PM	82							
253	4/15/2023	12:45 PM	81							
254	4/15/2023	01:00 PM	86							
255	4/15/2023	01:15 PM	78							
256	4/15/2023	01:30 PM	69							
257	4/15/2023	01:45 PM	78							
258	4/15/2023	02:00 PM	76							
259	4/15/2023	02:15 PM	79							
260	4/15/2023	02:30 PM	55							
261	4/15/2023	02:45 PM	69							
262	4/15/2023	03:00 PM	67							
263	4/15/2023	03:15 PM	72							
264	4/15/2023	03:30 PM	75							
265	4/15/2023	03:45 PM	58							
266	4/15/2023	04:00 PM	60							
267	4/15/2023	04:15 PM	77							
268	4/15/2023	04:30 PM	68							
269	4/15/2023	04:45 PM	61							
270	4/15/2023	05:00 PM	70							
271	4/15/2023	05:15 PM	54							
272	4/15/2023	05:30 PM	59							
273	4/15/2023	05:45 PM	51							
274	4/15/2023	06:00 PM	50							
275	4/15/2023	06:15 PM	44							
276	4/15/2023	06:30 PM	56							
277	4/15/2023	06:45 PM	51							
278	4/15/2023	07:00 PM	36							
279	4/15/2023	07:15 PM	39							
280	4/15/2023	07:30 PM	34							
281	4/15/2023	07:45 PM	32							
282	4/15/2023	08:00 PM	43							
283	4/15/2023	08:15 PM	30							
284	4/15/2023	08:30 PM	31							
285	4/15/2023	08:45 PM	23							
286	4/15/2023	09:00 PM	32							
287	4/15/2023	09:15 PM	21							
288	4/15/2023	09:30 PM	22							
289	4/15/2023	09:45 PM	15							
290	4/15/2023	10:00 PM	21							
291	4/15/2023	10:15 PM	18							
292	4/15/2023	10:30 PM	18							
293	4/15/2023	10:45 PM	19							
294	4/15/2023	11:00 PM	17							
295	4/15/2023	11:15 PM	14							
296	4/15/2023	11:30 PM	19							
297	4/15/2023	11:45 PM	12							
298	4/16/2023	12:00 AM	16							
299	4/16/2023	12:15 AM	8							

	A	B	C	D	E	F	G	H	I	J
300	4/16/2023	12:30 AM	9							
301	4/16/2023	12:45 AM	5							
302	4/16/2023	01:00 AM	6							
303	4/16/2023	01:15 AM	9							
304	4/16/2023	01:30 AM	5							
305	4/16/2023	01:45 AM	2							
306	4/16/2023	02:00 AM	5							
307	4/16/2023	02:15 AM	2							
308	4/16/2023	02:30 AM	3							
309	4/16/2023	02:45 AM	1							
310	4/16/2023	03:00 AM	4							
311	4/16/2023	03:15 AM	6							
312	4/16/2023	03:30 AM	1							
313	4/16/2023	03:45 AM	3							
314	4/16/2023	04:00 AM	3							
315	4/16/2023	04:15 AM	4							
316	4/16/2023	04:30 AM	4							
317	4/16/2023	04:45 AM	1							
318	4/16/2023	05:00 AM	6							
319	4/16/2023	05:15 AM	1							
320	4/16/2023	05:30 AM	4							
321	4/16/2023	05:45 AM	8							
322	4/16/2023	06:00 AM	5							
323	4/16/2023	06:15 AM	7							
324	4/16/2023	06:30 AM	6							
325	4/16/2023	06:45 AM	12							
326	4/16/2023	07:00 AM	14							
327	4/16/2023	07:15 AM	11							
328	4/16/2023	07:30 AM	6							
329	4/16/2023	07:45 AM	13							
330	4/16/2023	08:00 AM	16							
331	4/16/2023	08:15 AM	25							
332	4/16/2023	08:30 AM	24							
333	4/16/2023	08:45 AM	31							
334	4/16/2023	09:00 AM	36							
335	4/16/2023	09:15 AM	43							
336	4/16/2023	09:30 AM	32							
337	4/16/2023	09:45 AM	41							
338	4/16/2023	10:00 AM	58							
339	4/16/2023	10:15 AM	48							
340	4/16/2023	10:30 AM	67							
341	4/16/2023	10:45 AM	50							
342	4/16/2023	11:00 AM	58							
343	4/16/2023	11:15 AM	75							
344	4/16/2023	11:30 AM	55							
345	4/16/2023	11:45 AM	69							
346	4/16/2023	12:00 PM	55							
347	4/16/2023	12:15 PM	52							
348	4/16/2023	12:30 PM	67							
349	4/16/2023	12:45 PM	52							

	A	B	C	D	E	F	G	H	I	J
350	4/16/2023	01:00 PM	76							
351	4/16/2023	01:15 PM	61							
352	4/16/2023	01:30 PM	78							
353	4/16/2023	01:45 PM	58							
354	4/16/2023	02:00 PM	54							
355	4/16/2023	02:15 PM	62							
356	4/16/2023	02:30 PM	67							
357	4/16/2023	02:45 PM	67							
358	4/16/2023	03:00 PM	64							
359	4/16/2023	03:15 PM	66							
360	4/16/2023	03:30 PM	42							
361	4/16/2023	03:45 PM	65							
362	4/16/2023	04:00 PM	54							
363	4/16/2023	04:15 PM	61							
364	4/16/2023	04:30 PM	46							
365	4/16/2023	04:45 PM	47							
366	4/16/2023	05:00 PM	41							
367	4/16/2023	05:15 PM	52							
368	4/16/2023	05:30 PM	52							
369	4/16/2023	05:45 PM	42							
370	4/16/2023	06:00 PM	52							
371	4/16/2023	06:15 PM	40							
372	4/16/2023	06:30 PM	46							
373	4/16/2023	06:45 PM	44							
374	4/16/2023	07:00 PM	39							
375	4/16/2023	07:15 PM	53							
376	4/16/2023	07:30 PM	36							
377	4/16/2023	07:45 PM	33							
378	4/16/2023	08:00 PM	34							
379	4/16/2023	08:15 PM	30							
380	4/16/2023	08:30 PM	23							
381	4/16/2023	08:45 PM	13							
382	4/16/2023	09:00 PM	15							
383	4/16/2023	09:15 PM	18							
384	4/16/2023	09:30 PM	21							
385	4/16/2023	09:45 PM	15							
386	4/16/2023	10:00 PM	19							
387	4/16/2023	10:15 PM	15							
388	4/16/2023	10:30 PM	10							
389	4/16/2023	10:45 PM	16							
390	4/16/2023	11:00 PM	16							
391	4/16/2023	11:15 PM	7							
392	4/16/2023	11:30 PM	6							
393	4/16/2023	11:45 PM	7							
394	4/17/2023	12:00 AM	5							
395	4/17/2023	12:15 AM	10							
396	4/17/2023	12:30 AM	5							
397	4/17/2023	12:45 AM	5							
398	4/17/2023	01:00 AM	3							
399	4/17/2023	01:15 AM	3							

	A	B	C	D	E	F	G	H	I	J
400	4/17/2023	01:30 AM	1							
401	4/17/2023	01:45 AM	0							
402	4/17/2023	02:00 AM	0							
403	4/17/2023	02:15 AM	2							
404	4/17/2023	02:30 AM	3							
405	4/17/2023	02:45 AM	0							
406	4/17/2023	03:00 AM	0							
407	4/17/2023	03:15 AM	2							
408	4/17/2023	03:30 AM	4							
409	4/17/2023	03:45 AM	6							
410	4/17/2023	04:00 AM	8							
411	4/17/2023	04:15 AM	3							
412	4/17/2023	04:30 AM	10							
413	4/17/2023	04:45 AM	5							
414	4/17/2023	05:00 AM	9							
415	4/17/2023	05:15 AM	9							
416	4/17/2023	05:30 AM	15							
417	4/17/2023	05:45 AM	19							
418	4/17/2023	06:00 AM	26							
419	4/17/2023	06:15 AM	31							
420	4/17/2023	06:30 AM	32							
421	4/17/2023	06:45 AM	55							
422	4/17/2023	07:00 AM	59							
423	4/17/2023	07:15 AM	65							
424	4/17/2023	07:30 AM	67							
425	4/17/2023	07:45 AM	76							
426	4/17/2023	08:00 AM	57							
427	4/17/2023	08:15 AM	63							
428	4/17/2023	08:30 AM	66							
429	4/17/2023	08:45 AM	67							
430	4/17/2023	09:00 AM	67							
431	4/17/2023	09:15 AM	64							
432	4/17/2023	09:30 AM	67							
433	4/17/2023	09:45 AM	82							
434	4/17/2023	10:00 AM	81							
435	4/17/2023	10:15 AM	55							
436	4/17/2023	10:30 AM	76							
437	4/17/2023	10:45 AM	69							
438	4/17/2023	11:00 AM	76							
439	4/17/2023	11:15 AM	61							
440	4/17/2023	11:30 AM	67							
441	4/17/2023	11:45 AM	78							
442	4/17/2023	12:00 PM	57							
443	4/17/2023	12:15 PM	55							
444	4/17/2023	12:30 PM	82							
445	4/17/2023	12:45 PM	69							
446	4/17/2023	01:00 PM	73							
447	4/17/2023	01:15 PM	75							
448	4/17/2023	01:30 PM	84							
449	4/17/2023	01:45 PM	85							

	A	B	C	D	E	F	G	H	I	J
450	4/17/2023	02:00 PM	76							
451	4/17/2023	02:15 PM	84							
452	4/17/2023	02:30 PM	88							
453	4/17/2023	02:45 PM	109							
454	4/17/2023	03:00 PM	137							
455	4/17/2023	03:15 PM	150							
456	4/17/2023	03:30 PM	169							
457	4/17/2023	03:45 PM	183							
458	4/17/2023	04:00 PM	154							
459	4/17/2023	04:15 PM	182							
460	4/17/2023	04:30 PM	204							
461	4/17/2023	04:45 PM	186							
462	4/17/2023	05:00 PM	181							
463	4/17/2023	05:15 PM	172							
464	4/17/2023	05:30 PM	117							
465	4/17/2023	05:45 PM	98							
466	4/17/2023	06:00 PM	90							
467	4/17/2023	06:15 PM	69							
468	4/17/2023	06:30 PM	66							
469	4/17/2023	06:45 PM	60							
470	4/17/2023	07:00 PM	51							
471	4/17/2023	07:15 PM	49							
472	4/17/2023	07:30 PM	39							
473	4/17/2023	07:45 PM	32							
474	4/17/2023	08:00 PM	44							
475	4/17/2023	08:15 PM	36							
476	4/17/2023	08:30 PM	28							
477	4/17/2023	08:45 PM	23							
478	4/17/2023	09:00 PM	26							
479	4/17/2023	09:15 PM	28							
480	4/17/2023	09:30 PM	21							
481	4/17/2023	09:45 PM	14							
482	4/17/2023	10:00 PM	16							
483	4/17/2023	10:15 PM	20							
484	4/17/2023	10:30 PM	12							
485	4/17/2023	10:45 PM	11							
486	4/17/2023	11:00 PM	8							
487	4/17/2023	11:15 PM	14							
488	4/17/2023	11:30 PM	14							
489	4/17/2023	11:45 PM	12							
490	4/18/2023	12:00 AM	12							
491	4/18/2023	12:15 AM	7							
492	4/18/2023	12:30 AM	8							
493	4/18/2023	12:45 AM	8							
494	4/18/2023	01:00 AM	2							
495	4/18/2023	01:15 AM	8							
496	4/18/2023	01:30 AM	5							
497	4/18/2023	01:45 AM	6							
498	4/18/2023	02:00 AM	8							
499	4/18/2023	02:15 AM	3							

	A	B	C	D	E	F	G	H	I	J
500	4/18/2023	02:30 AM	8							
501	4/18/2023	02:45 AM	9							
502	4/18/2023	03:00 AM	8							
503	4/18/2023	03:15 AM	10							
504	4/18/2023	03:30 AM	3							
505	4/18/2023	03:45 AM	7							
506	4/18/2023	04:00 AM	5							
507	4/18/2023	04:15 AM	2							
508	4/18/2023	04:30 AM	6							
509	4/18/2023	04:45 AM	13							
510	4/18/2023	05:00 AM	7							
511	4/18/2023	05:15 AM	14							
512	4/18/2023	05:30 AM	23							
513	4/18/2023	05:45 AM	17							
514	4/18/2023	06:00 AM	26							
515	4/18/2023	06:15 AM	26							
516	4/18/2023	06:30 AM	35							
517	4/18/2023	06:45 AM	57							
518	4/18/2023	07:00 AM	63							
519	4/18/2023	07:15 AM	59							
520	4/18/2023	07:30 AM	63							
521	4/18/2023	07:45 AM	79							
522	4/18/2023	08:00 AM	60							
523	4/18/2023	08:15 AM	71							
524	4/18/2023	08:30 AM	59							
525	4/18/2023	08:45 AM	55							
526	4/18/2023	09:00 AM	69							
527	4/18/2023	09:15 AM	68							
528	4/18/2023	09:30 AM	52							
529	4/18/2023	09:45 AM	55							
530	4/18/2023	10:00 AM	65							
531	4/18/2023	10:15 AM	61							
532	4/18/2023	10:30 AM	77							
533	4/18/2023	10:45 AM	65							
534	4/18/2023	11:00 AM	78							
535	4/18/2023	11:15 AM	76							
536	4/18/2023	11:30 AM	51							
537	4/18/2023	11:45 AM	68							
538	4/18/2023	12:00 PM	56							
539	4/18/2023	12:15 PM	77							
540	4/18/2023	12:30 PM	71							
541	4/18/2023	12:45 PM	72							
542	4/18/2023	01:00 PM	62							
543	4/18/2023	01:15 PM	58							
544	4/18/2023	01:30 PM	82							
545	4/18/2023	01:45 PM	60							
546	4/18/2023	02:00 PM	82							
547	4/18/2023	02:15 PM	106							
548	4/18/2023	02:30 PM	107							
549	4/18/2023	02:45 PM	119							

	A	B	C	D	E	F	G	H	I	J
550	4/18/2023	03:00 PM	125							
551	4/18/2023	03:15 PM	134							
552	4/18/2023	03:30 PM	203							
553	4/18/2023	03:45 PM	176							
554	4/18/2023	04:00 PM	179							
555	4/18/2023	04:15 PM	228							
556	4/18/2023	04:30 PM	179							
557	4/18/2023	04:45 PM	205							
558	4/18/2023	05:00 PM	207							
559	4/18/2023	05:15 PM	154							
560	4/18/2023	05:30 PM	136							
561	4/18/2023	05:45 PM	115							
562	4/18/2023	06:00 PM	100							
563	4/18/2023	06:15 PM	90							
564	4/18/2023	06:30 PM	78							
565	4/18/2023	06:45 PM	65							
566	4/18/2023	07:00 PM	63							
567	4/18/2023	07:15 PM	40							
568	4/18/2023	07:30 PM	22							
569	4/18/2023	07:45 PM	35							
570	4/18/2023	08:00 PM	39							
571	4/18/2023	08:15 PM	37							
572	4/18/2023	08:30 PM	25							
573	4/18/2023	08:45 PM	25							
574	4/18/2023	09:00 PM	20							
575	4/18/2023	09:15 PM	20							
576	4/18/2023	09:30 PM	19							
577	4/18/2023	09:45 PM	16							
578	4/18/2023	10:00 PM	21							
579	4/18/2023	10:15 PM	19							
580	4/18/2023	10:30 PM	16							
581	4/18/2023	10:45 PM	14							
582	4/18/2023	11:00 PM	6							
583	4/18/2023	11:15 PM	14							
584	4/18/2023	11:30 PM	9							
585	4/18/2023	11:45 PM	14							
586	4/19/2023	12:00 AM	11							
587	4/19/2023	12:15 AM	9							
588	4/19/2023	12:30 AM	7							
589	4/19/2023	12:45 AM	12							
590	4/19/2023	01:00 AM	3							
591	4/19/2023	01:15 AM	11							
592	4/19/2023	01:30 AM	7							
593	4/19/2023	01:45 AM	6							
594	4/19/2023	02:00 AM	5							
595	4/19/2023	02:15 AM	2							
596	4/19/2023	02:30 AM	5							
597	4/19/2023	02:45 AM	7							
598	4/19/2023	03:00 AM	5							
599	4/19/2023	03:15 AM	12							

	A	B	C	D	E	F	G	H	I	J
600	4/19/2023	03:30 AM	7							
601	4/19/2023	03:45 AM	5							
602	4/19/2023	04:00 AM	7							
603	4/19/2023	04:15 AM	7							
604	4/19/2023	04:30 AM	6							
605	4/19/2023	04:45 AM	7							
606	4/19/2023	05:00 AM	17							
607	4/19/2023	05:15 AM	11							
608	4/19/2023	05:30 AM	14							
609	4/19/2023	05:45 AM	22							
610	4/19/2023	06:00 AM	25							
611	4/19/2023	06:15 AM	30							
612	4/19/2023	06:30 AM	41							
613	4/19/2023	06:45 AM	52							
614	4/19/2023	07:00 AM	65							
615	4/19/2023	07:15 AM	76							
616	4/19/2023	07:30 AM	77							
617	4/19/2023	07:45 AM	60							
618	4/19/2023	08:00 AM	63							
619	4/19/2023	08:15 AM	57							
620	4/19/2023	08:30 AM	65							
621	4/19/2023	08:45 AM	90							
622	4/19/2023	09:00 AM	74							
623	4/19/2023	09:15 AM	58							
624	4/19/2023	09:30 AM	79							
625	4/19/2023	09:45 AM	66							
626	4/19/2023	10:00 AM	74							
627	4/19/2023	10:15 AM	59							
628	4/19/2023	10:30 AM	55							
629	4/19/2023	10:45 AM	80							
630	4/19/2023	11:00 AM	74							
631	4/19/2023	11:15 AM	62							
632	4/19/2023	11:30 AM	61							
633	4/19/2023	11:45 AM	63							
634	4/19/2023	12:00 PM	64							
635	4/19/2023	12:15 PM	75							
636	4/19/2023	12:30 PM	60							
637	4/19/2023	12:45 PM	60							
638	4/19/2023	01:00 PM	63							
639	4/19/2023	01:15 PM	62							
640	4/19/2023	01:30 PM	71							
641	4/19/2023	01:45 PM	81							
642	4/19/2023	02:00 PM	78							
643	4/19/2023	02:15 PM	95							
644	4/19/2023	02:30 PM	90							
645	4/19/2023	02:45 PM	123							
646	4/19/2023	03:00 PM	124							
647	4/19/2023	03:15 PM	145							
648	4/19/2023	03:30 PM	198							
649	4/19/2023	03:45 PM	160							

	A	B	C	D	E	F	G	H	I	J
650	4/19/2023	04:00 PM	171							
651	4/19/2023	04:15 PM	203							
652	4/19/2023	04:30 PM	193							
653	4/19/2023	04:45 PM	211							
654	4/19/2023	05:00 PM	170							
655	4/19/2023	05:15 PM	163							
656	4/19/2023	05:30 PM	121							
657	4/19/2023	05:45 PM	92							
658	4/19/2023	06:00 PM	94							
659	4/19/2023	06:15 PM	79							
660	4/19/2023	06:30 PM	64							
661	4/19/2023	06:45 PM	47							
662	4/19/2023	07:00 PM	57							
663	4/19/2023	07:15 PM	49							
664	4/19/2023	07:30 PM	38							
665	4/19/2023	07:45 PM	45							
666	4/19/2023	08:00 PM	31							
667	4/19/2023	08:15 PM	41							
668	4/19/2023	08:30 PM	37							
669	4/19/2023	08:45 PM	25							
670	4/19/2023	09:00 PM	30							
671	4/19/2023	09:15 PM	23							
672	4/19/2023	09:30 PM	22							
673	4/19/2023	09:45 PM	13							
674	4/19/2023	10:00 PM	22							
675	4/19/2023	10:15 PM	14							
676	4/19/2023	10:30 PM	15							
677	4/19/2023	10:45 PM	17							
678	4/19/2023	11:00 PM	14							
679	4/19/2023	11:15 PM	11							
680	4/19/2023	11:30 PM	11							
681	4/19/2023	11:45 PM	8							
682	4/20/2023	12:00 AM	14							
683	4/20/2023	12:15 AM	14							
684	4/20/2023	12:30 AM	6							
685	4/20/2023	12:45 AM	9							
686	4/20/2023	01:00 AM	5							
687	4/20/2023	01:15 AM	7							
688	4/20/2023	01:30 AM	6							
689	4/20/2023	01:45 AM	7							
690	4/20/2023	02:00 AM	7							
691	4/20/2023	02:15 AM	4							
692	4/20/2023	02:30 AM	3							
693	4/20/2023	02:45 AM	7							
694	4/20/2023	03:00 AM	5							
695	4/20/2023	03:15 AM	7							
696	4/20/2023	03:30 AM	15							
697	4/20/2023	03:45 AM	5							
698	4/20/2023	04:00 AM	8							
699	4/20/2023	04:15 AM	8							

	A	B	C	D	E	F	G	H	I	J
700	4/20/2023	04:30 AM	4							
701	4/20/2023	04:45 AM	13							
702	4/20/2023	05:00 AM	9							
703	4/20/2023	05:15 AM	11							
704	4/20/2023	05:30 AM	20							
705	4/20/2023	05:45 AM	24							
706	4/20/2023	06:00 AM	25							
707	4/20/2023	06:15 AM	27							
708	4/20/2023	06:30 AM	41							
709	4/20/2023	06:45 AM	67							
710	4/20/2023	07:00 AM	62							
711	4/20/2023	07:15 AM	61							
712	4/20/2023	07:30 AM	64							
713	4/20/2023	07:45 AM	79							
714	4/20/2023	08:00 AM	56							
715	4/20/2023	08:15 AM	64							
716	4/20/2023	08:30 AM	71							
717	4/20/2023	08:45 AM	95							
718	4/20/2023	09:00 AM	45							
719	4/20/2023	09:15 AM	77							
720	4/20/2023	09:30 AM	51							
721	4/20/2023	09:45 AM	63							
722	4/20/2023	10:00 AM	68							
723	4/20/2023	10:15 AM	65							
724	4/20/2023	10:30 AM	71							
725	4/20/2023	10:45 AM	71							
726	4/20/2023	11:00 AM	72							
727	4/20/2023	11:15 AM	72							
728	4/20/2023	11:30 AM	85							
729	4/20/2023	11:45 AM	81							
730	4/20/2023	12:00 PM	64							
731	4/20/2023	12:15 PM	58							
732	4/20/2023	12:30 PM	98							
733	4/20/2023	12:45 PM	64							
734	4/20/2023	01:00 PM	71							
735	4/20/2023	01:15 PM	72							
736	4/20/2023	01:30 PM	76							
737	4/20/2023	01:45 PM	94							
738	4/20/2023	02:00 PM	83							
739	4/20/2023	02:15 PM	107							
740	4/20/2023	02:30 PM	112							
741	4/20/2023	02:45 PM	129							
742	4/20/2023	03:00 PM	127							
743	4/20/2023	03:15 PM	160							
744	4/20/2023	03:30 PM	216							
745	4/20/2023	03:45 PM	183							
746	4/20/2023	04:00 PM	193							
747	4/20/2023	04:15 PM	193							
748	4/20/2023	04:30 PM	205							
749	4/20/2023	04:45 PM	184							

	A	B	C	D	E	F	G	H	I	J
750	4/20/2023	05:00 PM	198							
751	4/20/2023	05:15 PM	172							
752	4/20/2023	05:30 PM	101							
753	4/20/2023	05:45 PM	118							
754	4/20/2023	06:00 PM	78							
755	4/20/2023	06:15 PM	75							
756	4/20/2023	06:30 PM	81							
757	4/20/2023	06:45 PM	79							
758	4/20/2023	07:00 PM	63							
759	4/20/2023	07:15 PM	63							
760	4/20/2023	07:30 PM	49							
761	4/20/2023	07:45 PM	53							
762	4/20/2023	08:00 PM	36							
763	4/20/2023	08:15 PM	38							
764	4/20/2023	08:30 PM	26							
765	4/20/2023	08:45 PM	23							
766	4/20/2023	09:00 PM	40							
767	4/20/2023	09:15 PM	31							
768	4/20/2023	09:30 PM	19							
769	4/20/2023	09:45 PM	18							
770	4/20/2023	10:00 PM	18							
771	4/20/2023	10:15 PM	26							
772	4/20/2023	10:30 PM	19							
773	4/20/2023	10:45 PM	17							
774	4/20/2023	11:00 PM	15							
775	4/20/2023	11:15 PM	14							
776	4/20/2023	11:30 PM	8							
777	4/20/2023	11:45 PM	12							

	A	B	C	D	E	F	G	H	I	J
1										
2	File Name: C:\Users\barri\OneDrive\Documents\TDB\WSP\SYRACUSE\DATA\BATCH 3\DONE\ATR 1025.tf2									
3	Start Date: 4/14/2023									
4	Start Time: 12:00:00 AM									
5	Location 1: EB S 49									
6	Location 2: at S 11									
7										
8										
9	Date	Time	EB							
10	4/14/2023	12:00 AM	0							
11	4/14/2023	12:15 AM	3							
12	4/14/2023	12:30 AM	0							
13	4/14/2023	12:45 AM	0							
14	4/14/2023	01:00 AM	0							
15	4/14/2023	01:15 AM	0							
16	4/14/2023	01:30 AM	0							
17	4/14/2023	01:45 AM	3							
18	4/14/2023	02:00 AM	0							
19	4/14/2023	02:15 AM	0							
20	4/14/2023	02:30 AM	0							
21	4/14/2023	02:45 AM	1							
22	4/14/2023	03:00 AM	1							
23	4/14/2023	03:15 AM	5							
24	4/14/2023	03:30 AM	2							
25	4/14/2023	03:45 AM	7							
26	4/14/2023	04:00 AM	2							
27	4/14/2023	04:15 AM	1							
28	4/14/2023	04:30 AM	6							
29	4/14/2023	04:45 AM	3							
30	4/14/2023	05:00 AM	7							
31	4/14/2023	05:15 AM	8							
32	4/14/2023	05:30 AM	14							
33	4/14/2023	05:45 AM	17							
34	4/14/2023	06:00 AM	22							
35	4/14/2023	06:15 AM	32							
36	4/14/2023	06:30 AM	27							
37	4/14/2023	06:45 AM	16							
38	4/14/2023	07:00 AM	39							
39	4/14/2023	07:15 AM	46							
40	4/14/2023	07:30 AM	42							
41	4/14/2023	07:45 AM	45							
42	4/14/2023	08:00 AM	34							
43	4/14/2023	08:15 AM	37							
44	4/14/2023	08:30 AM	54							
45	4/14/2023	08:45 AM	40							
46	4/14/2023	09:00 AM	30							
47	4/14/2023	09:15 AM	36							
48	4/14/2023	09:30 AM	31							
49	4/14/2023	09:45 AM	36							

	A	B	C	D	E	F	G	H	I	J
50	4/14/2023	10:00 AM	28							
51	4/14/2023	10:15 AM	26							
52	4/14/2023	10:30 AM	32							
53	4/14/2023	10:45 AM	41							
54	4/14/2023	11:00 AM	32							
55	4/14/2023	11:15 AM	24							
56	4/14/2023	11:30 AM	24							
57	4/14/2023	11:45 AM	39							
58	4/14/2023	12:00 PM	32							
59	4/14/2023	12:15 PM	34							
60	4/14/2023	12:30 PM	43							
61	4/14/2023	12:45 PM	34							
62	4/14/2023	01:00 PM	38							
63	4/14/2023	01:15 PM	38							
64	4/14/2023	01:30 PM	37							
65	4/14/2023	01:45 PM	42							
66	4/14/2023	02:00 PM	27							
67	4/14/2023	02:15 PM	35							
68	4/14/2023	02:30 PM	40							
69	4/14/2023	02:45 PM	41							
70	4/14/2023	03:00 PM	42							
71	4/14/2023	03:15 PM	40							
72	4/14/2023	03:30 PM	49							
73	4/14/2023	03:45 PM	33							
74	4/14/2023	04:00 PM	35							
75	4/14/2023	04:15 PM	47							
76	4/14/2023	04:30 PM	47							
77	4/14/2023	04:45 PM	46							
78	4/14/2023	05:00 PM	47							
79	4/14/2023	05:15 PM	32							
80	4/14/2023	05:30 PM	44							
81	4/14/2023	05:45 PM	34							
82	4/14/2023	06:00 PM	32							
83	4/14/2023	06:15 PM	36							
84	4/14/2023	06:30 PM	27							
85	4/14/2023	06:45 PM	23							
86	4/14/2023	07:00 PM	26							
87	4/14/2023	07:15 PM	25							
88	4/14/2023	07:30 PM	36							
89	4/14/2023	07:45 PM	22							
90	4/14/2023	08:00 PM	27							
91	4/14/2023	08:15 PM	20							
92	4/14/2023	08:30 PM	18							
93	4/14/2023	08:45 PM	15							
94	4/14/2023	09:00 PM	11							
95	4/14/2023	09:15 PM	9							
96	4/14/2023	09:30 PM	11							
97	4/14/2023	09:45 PM	12							
98	4/14/2023	10:00 PM	3							
99	4/14/2023	10:15 PM	11							

	A	B	C	D	E	F	G	H	I	J
100	4/14/2023	10:30 PM	5							
101	4/14/2023	10:45 PM	3							
102	4/14/2023	11:00 PM	4							
103	4/14/2023	11:15 PM	0							
104	4/14/2023	11:30 PM	0							
105	4/14/2023	11:45 PM	0							
106	4/15/2023	12:00 AM	0							
107	4/15/2023	12:15 AM	1							
108	4/15/2023	12:30 AM	1							
109	4/15/2023	12:45 AM	1							
110	4/15/2023	01:00 AM	2							
111	4/15/2023	01:15 AM	1							
112	4/15/2023	01:30 AM	0							
113	4/15/2023	01:45 AM	0							
114	4/15/2023	02:00 AM	1							
115	4/15/2023	02:15 AM	1							
116	4/15/2023	02:30 AM	1							
117	4/15/2023	02:45 AM	2							
118	4/15/2023	03:00 AM	2							
119	4/15/2023	03:15 AM	4							
120	4/15/2023	03:30 AM	4							
121	4/15/2023	03:45 AM	1							
122	4/15/2023	04:00 AM	0							
123	4/15/2023	04:15 AM	2							
124	4/15/2023	04:30 AM	2							
125	4/15/2023	04:45 AM	2							
126	4/15/2023	05:00 AM	1							
127	4/15/2023	05:15 AM	3							
128	4/15/2023	05:30 AM	9							
129	4/15/2023	05:45 AM	2							
130	4/15/2023	06:00 AM	5							
131	4/15/2023	06:15 AM	12							
132	4/15/2023	06:30 AM	8							
133	4/15/2023	06:45 AM	16							
134	4/15/2023	07:00 AM	19							
135	4/15/2023	07:15 AM	16							
136	4/15/2023	07:30 AM	18							
137	4/15/2023	07:45 AM	28							
138	4/15/2023	08:00 AM	25							
139	4/15/2023	08:15 AM	26							
140	4/15/2023	08:30 AM	31							
141	4/15/2023	08:45 AM	33							
142	4/15/2023	09:00 AM	30							
143	4/15/2023	09:15 AM	25							
144	4/15/2023	09:30 AM	49							
145	4/15/2023	09:45 AM	57							
146	4/15/2023	10:00 AM	46							
147	4/15/2023	10:15 AM	35							
148	4/15/2023	10:30 AM	28							
149	4/15/2023	10:45 AM	37							

	A	B	C	D	E	F	G	H	I	J
150	4/15/2023	11:00 AM	35							
151	4/15/2023	11:15 AM	37							
152	4/15/2023	11:30 AM	35							
153	4/15/2023	11:45 AM	36							
154	4/15/2023	12:00 PM	37							
155	4/15/2023	12:15 PM	33							
156	4/15/2023	12:30 PM	51							
157	4/15/2023	12:45 PM	41							
158	4/15/2023	01:00 PM	35							
159	4/15/2023	01:15 PM	40							
160	4/15/2023	01:30 PM	34							
161	4/15/2023	01:45 PM	39							
162	4/15/2023	02:00 PM	40							
163	4/15/2023	02:15 PM	34							
164	4/15/2023	02:30 PM	25							
165	4/15/2023	02:45 PM	33							
166	4/15/2023	03:00 PM	38							
167	4/15/2023	03:15 PM	73							
168	4/15/2023	03:30 PM	42							
169	4/15/2023	03:45 PM	45							
170	4/15/2023	04:00 PM	26							
171	4/15/2023	04:15 PM	28							
172	4/15/2023	04:30 PM	33							
173	4/15/2023	04:45 PM	36							
174	4/15/2023	05:00 PM	34							
175	4/15/2023	05:15 PM	35							
176	4/15/2023	05:30 PM	27							
177	4/15/2023	05:45 PM	22							
178	4/15/2023	06:00 PM	32							
179	4/15/2023	06:15 PM	26							
180	4/15/2023	06:30 PM	32							
181	4/15/2023	06:45 PM	25							
182	4/15/2023	07:00 PM	30							
183	4/15/2023	07:15 PM	20							
184	4/15/2023	07:30 PM	11							
185	4/15/2023	07:45 PM	18							
186	4/15/2023	08:00 PM	6							
187	4/15/2023	08:15 PM	13							
188	4/15/2023	08:30 PM	13							
189	4/15/2023	08:45 PM	14							
190	4/15/2023	09:00 PM	10							
191	4/15/2023	09:15 PM	10							
192	4/15/2023	09:30 PM	7							
193	4/15/2023	09:45 PM	7							
194	4/15/2023	10:00 PM	5							
195	4/15/2023	10:15 PM	2							
196	4/15/2023	10:30 PM	5							
197	4/15/2023	10:45 PM	4							
198	4/15/2023	11:00 PM	3							
199	4/15/2023	11:15 PM	4							

	A	B	C	D	E	F	G	H	I	J
200	4/15/2023	11:30 PM	5							
201	4/15/2023	11:45 PM	3							
202	4/16/2023	12:00 AM	1							
203	4/16/2023	12:15 AM	3							
204	4/16/2023	12:30 AM	3							
205	4/16/2023	12:45 AM	3							
206	4/16/2023	01:00 AM	1							
207	4/16/2023	01:15 AM	0							
208	4/16/2023	01:30 AM	0							
209	4/16/2023	01:45 AM	0							
210	4/16/2023	02:00 AM	0							
211	4/16/2023	02:15 AM	0							
212	4/16/2023	02:30 AM	1							
213	4/16/2023	02:45 AM	0							
214	4/16/2023	03:00 AM	0							
215	4/16/2023	03:15 AM	1							
216	4/16/2023	03:30 AM	3							
217	4/16/2023	03:45 AM	1							
218	4/16/2023	04:00 AM	1							
219	4/16/2023	04:15 AM	3							
220	4/16/2023	04:30 AM	1							
221	4/16/2023	04:45 AM	1							
222	4/16/2023	05:00 AM	4							
223	4/16/2023	05:15 AM	1							
224	4/16/2023	05:30 AM	3							
225	4/16/2023	05:45 AM	4							
226	4/16/2023	06:00 AM	7							
227	4/16/2023	06:15 AM	8							
228	4/16/2023	06:30 AM	10							
229	4/16/2023	06:45 AM	12							
230	4/16/2023	07:00 AM	7							
231	4/16/2023	07:15 AM	4							
232	4/16/2023	07:30 AM	10							
233	4/16/2023	07:45 AM	13							
234	4/16/2023	08:00 AM	22							
235	4/16/2023	08:15 AM	17							
236	4/16/2023	08:30 AM	17							
237	4/16/2023	08:45 AM	24							
238	4/16/2023	09:00 AM	19							
239	4/16/2023	09:15 AM	28							
240	4/16/2023	09:30 AM	39							
241	4/16/2023	09:45 AM	29							
242	4/16/2023	10:00 AM	29							
243	4/16/2023	10:15 AM	34							
244	4/16/2023	10:30 AM	36							
245	4/16/2023	10:45 AM	32							
246	4/16/2023	11:00 AM	33							
247	4/16/2023	11:15 AM	31							
248	4/16/2023	11:30 AM	31							
249	4/16/2023	11:45 AM	53							

	A	B	C	D	E	F	G	H	I	J
250	4/16/2023	12:00 PM	31							
251	4/16/2023	12:15 PM	39							
252	4/16/2023	12:30 PM	32							
253	4/16/2023	12:45 PM	46							
254	4/16/2023	01:00 PM	35							
255	4/16/2023	01:15 PM	28							
256	4/16/2023	01:30 PM	23							
257	4/16/2023	01:45 PM	31							
258	4/16/2023	02:00 PM	30							
259	4/16/2023	02:15 PM	27							
260	4/16/2023	02:30 PM	33							
261	4/16/2023	02:45 PM	32							
262	4/16/2023	03:00 PM	23							
263	4/16/2023	03:15 PM	26							
264	4/16/2023	03:30 PM	33							
265	4/16/2023	03:45 PM	28							
266	4/16/2023	04:00 PM	28							
267	4/16/2023	04:15 PM	30							
268	4/16/2023	04:30 PM	30							
269	4/16/2023	04:45 PM	22							
270	4/16/2023	05:00 PM	24							
271	4/16/2023	05:15 PM	25							
272	4/16/2023	05:30 PM	25							
273	4/16/2023	05:45 PM	30							
274	4/16/2023	06:00 PM	18							
275	4/16/2023	06:15 PM	23							
276	4/16/2023	06:30 PM	20							
277	4/16/2023	06:45 PM	28							
278	4/16/2023	07:00 PM	28							
279	4/16/2023	07:15 PM	15							
280	4/16/2023	07:30 PM	21							
281	4/16/2023	07:45 PM	12							
282	4/16/2023	08:00 PM	15							
283	4/16/2023	08:15 PM	12							
284	4/16/2023	08:30 PM	7							
285	4/16/2023	08:45 PM	11							
286	4/16/2023	09:00 PM	9							
287	4/16/2023	09:15 PM	12							
288	4/16/2023	09:30 PM	8							
289	4/16/2023	09:45 PM	6							
290	4/16/2023	10:00 PM	3							
291	4/16/2023	10:15 PM	3							
292	4/16/2023	10:30 PM	4							
293	4/16/2023	10:45 PM	2							
294	4/16/2023	11:00 PM	3							
295	4/16/2023	11:15 PM	5							
296	4/16/2023	11:30 PM	1							
297	4/16/2023	11:45 PM	0							
298	4/17/2023	12:00 AM	4							
299	4/17/2023	12:15 AM	0							

	A	B	C	D	E	F	G	H	I	J
300	4/17/2023	12:30 AM	0							
301	4/17/2023	12:45 AM	0							
302	4/17/2023	01:00 AM	1							
303	4/17/2023	01:15 AM	0							
304	4/17/2023	01:30 AM	0							
305	4/17/2023	01:45 AM	0							
306	4/17/2023	02:00 AM	0							
307	4/17/2023	02:15 AM	2							
308	4/17/2023	02:30 AM	0							
309	4/17/2023	02:45 AM	1							
310	4/17/2023	03:00 AM	1							
311	4/17/2023	03:15 AM	1							
312	4/17/2023	03:30 AM	4							
313	4/17/2023	03:45 AM	2							
314	4/17/2023	04:00 AM	3							
315	4/17/2023	04:15 AM	2							
316	4/17/2023	04:30 AM	3							
317	4/17/2023	04:45 AM	8							
318	4/17/2023	05:00 AM	10							
319	4/17/2023	05:15 AM	10							
320	4/17/2023	05:30 AM	16							
321	4/17/2023	05:45 AM	18							
322	4/17/2023	06:00 AM	24							
323	4/17/2023	06:15 AM	25							
324	4/17/2023	06:30 AM	25							
325	4/17/2023	06:45 AM	27							
326	4/17/2023	07:00 AM	57							
327	4/17/2023	07:15 AM	54							
328	4/17/2023	07:30 AM	40							
329	4/17/2023	07:45 AM	44							
330	4/17/2023	08:00 AM	37							
331	4/17/2023	08:15 AM	24							
332	4/17/2023	08:30 AM	56							
333	4/17/2023	08:45 AM	33							
334	4/17/2023	09:00 AM	38							
335	4/17/2023	09:15 AM	13							
336	4/17/2023	09:30 AM	30							
337	4/17/2023	09:45 AM	25							
338	4/17/2023	10:00 AM	24							
339	4/17/2023	10:15 AM	23							
340	4/17/2023	10:30 AM	28							
341	4/17/2023	10:45 AM	27							
342	4/17/2023	11:00 AM	35							
343	4/17/2023	11:15 AM	26							
344	4/17/2023	11:30 AM	23							
345	4/17/2023	11:45 AM	32							
346	4/17/2023	12:00 PM	31							
347	4/17/2023	12:15 PM	25							
348	4/17/2023	12:30 PM	29							
349	4/17/2023	12:45 PM	30							

	A	B	C	D	E	F	G	H	I	J
350	4/17/2023	01:00 PM	36							
351	4/17/2023	01:15 PM	22							
352	4/17/2023	01:30 PM	18							
353	4/17/2023	01:45 PM	27							
354	4/17/2023	02:00 PM	35							
355	4/17/2023	02:15 PM	27							
356	4/17/2023	02:30 PM	32							
357	4/17/2023	02:45 PM	38							
358	4/17/2023	03:00 PM	34							
359	4/17/2023	03:15 PM	40							
360	4/17/2023	03:30 PM	35							
361	4/17/2023	03:45 PM	36							
362	4/17/2023	04:00 PM	32							
363	4/17/2023	04:15 PM	40							
364	4/17/2023	04:30 PM	44							
365	4/17/2023	04:45 PM	37							
366	4/17/2023	05:00 PM	33							
367	4/17/2023	05:15 PM	30							
368	4/17/2023	05:30 PM	30							
369	4/17/2023	05:45 PM	24							
370	4/17/2023	06:00 PM	25							
371	4/17/2023	06:15 PM	24							
372	4/17/2023	06:30 PM	29							
373	4/17/2023	06:45 PM	19							
374	4/17/2023	07:00 PM	13							
375	4/17/2023	07:15 PM	10							
376	4/17/2023	07:30 PM	15							
377	4/17/2023	07:45 PM	7							
378	4/17/2023	08:00 PM	17							
379	4/17/2023	08:15 PM	17							
380	4/17/2023	08:30 PM	14							
381	4/17/2023	08:45 PM	10							
382	4/17/2023	09:00 PM	9							
383	4/17/2023	09:15 PM	16							
384	4/17/2023	09:30 PM	6							
385	4/17/2023	09:45 PM	1							
386	4/17/2023	10:00 PM	5							
387	4/17/2023	10:15 PM	4							
388	4/17/2023	10:30 PM	2							
389	4/17/2023	10:45 PM	3							
390	4/17/2023	11:00 PM	1							
391	4/17/2023	11:15 PM	2							
392	4/17/2023	11:30 PM	0							
393	4/17/2023	11:45 PM	1							
394	4/18/2023	12:00 AM	1							
395	4/18/2023	12:15 AM	1							
396	4/18/2023	12:30 AM	0							
397	4/18/2023	12:45 AM	1							
398	4/18/2023	01:00 AM	0							
399	4/18/2023	01:15 AM	1							

	A	B	C	D	E	F	G	H	I	J
400	4/18/2023	01:30 AM	0							
401	4/18/2023	01:45 AM	0							
402	4/18/2023	02:00 AM	0							
403	4/18/2023	02:15 AM	2							
404	4/18/2023	02:30 AM	0							
405	4/18/2023	02:45 AM	1							
406	4/18/2023	03:00 AM	0							
407	4/18/2023	03:15 AM	4							
408	4/18/2023	03:30 AM	4							
409	4/18/2023	03:45 AM	5							
410	4/18/2023	04:00 AM	3							
411	4/18/2023	04:15 AM	3							
412	4/18/2023	04:30 AM	2							
413	4/18/2023	04:45 AM	7							
414	4/18/2023	05:00 AM	11							
415	4/18/2023	05:15 AM	7							
416	4/18/2023	05:30 AM	18							
417	4/18/2023	05:45 AM	19							
418	4/18/2023	06:00 AM	20							
419	4/18/2023	06:15 AM	23							
420	4/18/2023	06:30 AM	33							
421	4/18/2023	06:45 AM	28							
422	4/18/2023	07:00 AM	53							
423	4/18/2023	07:15 AM	57							
424	4/18/2023	07:30 AM	45							
425	4/18/2023	07:45 AM	43							
426	4/18/2023	08:00 AM	41							
427	4/18/2023	08:15 AM	32							
428	4/18/2023	08:30 AM	44							
429	4/18/2023	08:45 AM	44							
430	4/18/2023	09:00 AM	27							
431	4/18/2023	09:15 AM	33							
432	4/18/2023	09:30 AM	32							
433	4/18/2023	09:45 AM	23							
434	4/18/2023	10:00 AM	23							
435	4/18/2023	10:15 AM	36							
436	4/18/2023	10:30 AM	25							
437	4/18/2023	10:45 AM	24							
438	4/18/2023	11:00 AM	32							
439	4/18/2023	11:15 AM	27							
440	4/18/2023	11:30 AM	26							
441	4/18/2023	11:45 AM	26							
442	4/18/2023	12:00 PM	34							
443	4/18/2023	12:15 PM	19							
444	4/18/2023	12:30 PM	21							
445	4/18/2023	12:45 PM	31							
446	4/18/2023	01:00 PM	30							
447	4/18/2023	01:15 PM	26							
448	4/18/2023	01:30 PM	39							
449	4/18/2023	01:45 PM	21							

	A	B	C	D	E	F	G	H	I	J
450	4/18/2023	02:00 PM	24							
451	4/18/2023	02:15 PM	29							
452	4/18/2023	02:30 PM	29							
453	4/18/2023	02:45 PM	24							
454	4/18/2023	03:00 PM	34							
455	4/18/2023	03:15 PM	43							
456	4/18/2023	03:30 PM	37							
457	4/18/2023	03:45 PM	29							
458	4/18/2023	04:00 PM	34							
459	4/18/2023	04:15 PM	42							
460	4/18/2023	04:30 PM	42							
461	4/18/2023	04:45 PM	43							
462	4/18/2023	05:00 PM	31							
463	4/18/2023	05:15 PM	31							
464	4/18/2023	05:30 PM	29							
465	4/18/2023	05:45 PM	32							
466	4/18/2023	06:00 PM	26							
467	4/18/2023	06:15 PM	30							
468	4/18/2023	06:30 PM	13							
469	4/18/2023	06:45 PM	31							
470	4/18/2023	07:00 PM	14							
471	4/18/2023	07:15 PM	19							
472	4/18/2023	07:30 PM	7							
473	4/18/2023	07:45 PM	24							
474	4/18/2023	08:00 PM	11							
475	4/18/2023	08:15 PM	10							
476	4/18/2023	08:30 PM	9							
477	4/18/2023	08:45 PM	8							
478	4/18/2023	09:00 PM	11							
479	4/18/2023	09:15 PM	8							
480	4/18/2023	09:30 PM	6							
481	4/18/2023	09:45 PM	5							
482	4/18/2023	10:00 PM	9							
483	4/18/2023	10:15 PM	3							
484	4/18/2023	10:30 PM	5							
485	4/18/2023	10:45 PM	0							
486	4/18/2023	11:00 PM	1							
487	4/18/2023	11:15 PM	0							
488	4/18/2023	11:30 PM	3							
489	4/18/2023	11:45 PM	3							
490	4/19/2023	12:00 AM	0							
491	4/19/2023	12:15 AM	2							
492	4/19/2023	12:30 AM	1							
493	4/19/2023	12:45 AM	1							
494	4/19/2023	01:00 AM	0							
495	4/19/2023	01:15 AM	0							
496	4/19/2023	01:30 AM	0							
497	4/19/2023	01:45 AM	0							
498	4/19/2023	02:00 AM	0							
499	4/19/2023	02:15 AM	2							

	A	B	C	D	E	F	G	H	I	J
500	4/19/2023	02:30 AM	0							
501	4/19/2023	02:45 AM	0							
502	4/19/2023	03:00 AM	2							
503	4/19/2023	03:15 AM	3							
504	4/19/2023	03:30 AM	3							
505	4/19/2023	03:45 AM	2							
506	4/19/2023	04:00 AM	3							
507	4/19/2023	04:15 AM	2							
508	4/19/2023	04:30 AM	3							
509	4/19/2023	04:45 AM	5							
510	4/19/2023	05:00 AM	10							
511	4/19/2023	05:15 AM	11							
512	4/19/2023	05:30 AM	21							
513	4/19/2023	05:45 AM	16							
514	4/19/2023	06:00 AM	25							
515	4/19/2023	06:15 AM	30							
516	4/19/2023	06:30 AM	29							
517	4/19/2023	06:45 AM	38							
518	4/19/2023	07:00 AM	44							
519	4/19/2023	07:15 AM	60							
520	4/19/2023	07:30 AM	48							
521	4/19/2023	07:45 AM	42							
522	4/19/2023	08:00 AM	40							
523	4/19/2023	08:15 AM	28							
524	4/19/2023	08:30 AM	43							
525	4/19/2023	08:45 AM	42							
526	4/19/2023	09:00 AM	33							
527	4/19/2023	09:15 AM	36							
528	4/19/2023	09:30 AM	36							
529	4/19/2023	09:45 AM	26							
530	4/19/2023	10:00 AM	28							
531	4/19/2023	10:15 AM	24							
532	4/19/2023	10:30 AM	25							
533	4/19/2023	10:45 AM	20							
534	4/19/2023	11:00 AM	22							
535	4/19/2023	11:15 AM	21							
536	4/19/2023	11:30 AM	35							
537	4/19/2023	11:45 AM	32							
538	4/19/2023	12:00 PM	24							
539	4/19/2023	12:15 PM	25							
540	4/19/2023	12:30 PM	24							
541	4/19/2023	12:45 PM	36							
542	4/19/2023	01:00 PM	33							
543	4/19/2023	01:15 PM	33							
544	4/19/2023	01:30 PM	33							
545	4/19/2023	01:45 PM	39							
546	4/19/2023	02:00 PM	20							
547	4/19/2023	02:15 PM	33							
548	4/19/2023	02:30 PM	33							
549	4/19/2023	02:45 PM	22							

	A	B	C	D	E	F	G	H	I	J
550	4/19/2023	03:00 PM	37							
551	4/19/2023	03:15 PM	32							
552	4/19/2023	03:30 PM	32							
553	4/19/2023	03:45 PM	35							
554	4/19/2023	04:00 PM	37							
555	4/19/2023	04:15 PM	47							
556	4/19/2023	04:30 PM	40							
557	4/19/2023	04:45 PM	42							
558	4/19/2023	05:00 PM	36							
559	4/19/2023	05:15 PM	29							
560	4/19/2023	05:30 PM	38							
561	4/19/2023	05:45 PM	33							
562	4/19/2023	06:00 PM	30							
563	4/19/2023	06:15 PM	35							
564	4/19/2023	06:30 PM	18							
565	4/19/2023	06:45 PM	18							
566	4/19/2023	07:00 PM	23							
567	4/19/2023	07:15 PM	19							
568	4/19/2023	07:30 PM	22							
569	4/19/2023	07:45 PM	23							
570	4/19/2023	08:00 PM	20							
571	4/19/2023	08:15 PM	12							
572	4/19/2023	08:30 PM	18							
573	4/19/2023	08:45 PM	14							
574	4/19/2023	09:00 PM	9							
575	4/19/2023	09:15 PM	11							
576	4/19/2023	09:30 PM	5							
577	4/19/2023	09:45 PM	3							
578	4/19/2023	10:00 PM	9							
579	4/19/2023	10:15 PM	7							
580	4/19/2023	10:30 PM	2							
581	4/19/2023	10:45 PM	0							
582	4/19/2023	11:00 PM	3							
583	4/19/2023	11:15 PM	3							
584	4/19/2023	11:30 PM	3							
585	4/19/2023	11:45 PM	6							
586	4/20/2023	12:00 AM	2							
587	4/20/2023	12:15 AM	1							
588	4/20/2023	12:30 AM	1							
589	4/20/2023	12:45 AM	1							
590	4/20/2023	01:00 AM	1							
591	4/20/2023	01:15 AM	2							
592	4/20/2023	01:30 AM	0							
593	4/20/2023	01:45 AM	1							
594	4/20/2023	02:00 AM	1							
595	4/20/2023	02:15 AM	1							
596	4/20/2023	02:30 AM	0							
597	4/20/2023	02:45 AM	1							
598	4/20/2023	03:00 AM	0							
599	4/20/2023	03:15 AM	2							

	A	B	C	D	E	F	G	H	I	J
600	4/20/2023	03:30 AM	3							
601	4/20/2023	03:45 AM	2							
602	4/20/2023	04:00 AM	1							
603	4/20/2023	04:15 AM	4							
604	4/20/2023	04:30 AM	3							
605	4/20/2023	04:45 AM	5							
606	4/20/2023	05:00 AM	9							
607	4/20/2023	05:15 AM	16							
608	4/20/2023	05:30 AM	13							
609	4/20/2023	05:45 AM	22							
610	4/20/2023	06:00 AM	27							
611	4/20/2023	06:15 AM	33							
612	4/20/2023	06:30 AM	26							
613	4/20/2023	06:45 AM	27							
614	4/20/2023	07:00 AM	49							
615	4/20/2023	07:15 AM	56							
616	4/20/2023	07:30 AM	44							
617	4/20/2023	07:45 AM	44							
618	4/20/2023	08:00 AM	39							
619	4/20/2023	08:15 AM	29							
620	4/20/2023	08:30 AM	42							
621	4/20/2023	08:45 AM	44							
622	4/20/2023	09:00 AM	27							
623	4/20/2023	09:15 AM	24							
624	4/20/2023	09:30 AM	37							
625	4/20/2023	09:45 AM	29							
626	4/20/2023	10:00 AM	25							
627	4/20/2023	10:15 AM	34							
628	4/20/2023	10:30 AM	29							
629	4/20/2023	10:45 AM	26							
630	4/20/2023	11:00 AM	23							
631	4/20/2023	11:15 AM	39							
632	4/20/2023	11:30 AM	31							
633	4/20/2023	11:45 AM	41							
634	4/20/2023	12:00 PM	17							
635	4/20/2023	12:15 PM	19							
636	4/20/2023	12:30 PM	31							
637	4/20/2023	12:45 PM	35							
638	4/20/2023	01:00 PM	37							
639	4/20/2023	01:15 PM	30							
640	4/20/2023	01:30 PM	32							
641	4/20/2023	01:45 PM	41							
642	4/20/2023	02:00 PM	25							
643	4/20/2023	02:15 PM	34							
644	4/20/2023	02:30 PM	40							
645	4/20/2023	02:45 PM	19							
646	4/20/2023	03:00 PM	39							
647	4/20/2023	03:15 PM	40							
648	4/20/2023	03:30 PM	43							
649	4/20/2023	03:45 PM	44							

	A	B	C	D	E	F	G	H	I	J
650	4/20/2023	04:00 PM	35							
651	4/20/2023	04:15 PM	36							
652	4/20/2023	04:30 PM	41							
653	4/20/2023	04:45 PM	41							
654	4/20/2023	05:00 PM	42							
655	4/20/2023	05:15 PM	38							
656	4/20/2023	05:30 PM	42							
657	4/20/2023	05:45 PM	31							
658	4/20/2023	06:00 PM	24							
659	4/20/2023	06:15 PM	39							
660	4/20/2023	06:30 PM	25							
661	4/20/2023	06:45 PM	19							
662	4/20/2023	07:00 PM	24							
663	4/20/2023	07:15 PM	20							
664	4/20/2023	07:30 PM	13							
665	4/20/2023	07:45 PM	10							
666	4/20/2023	08:00 PM	18							
667	4/20/2023	08:15 PM	16							
668	4/20/2023	08:30 PM	11							
669	4/20/2023	08:45 PM	8							
670	4/20/2023	09:00 PM	13							
671	4/20/2023	09:15 PM	11							
672	4/20/2023	09:30 PM	12							
673	4/20/2023	09:45 PM	6							
674	4/20/2023	10:00 PM	2							
675	4/20/2023	10:15 PM	5							
676	4/20/2023	10:30 PM	3							
677	4/20/2023	10:45 PM	3							
678	4/20/2023	11:00 PM	4							
679	4/20/2023	11:15 PM	4							
680	4/20/2023	11:30 PM	3							
681	4/20/2023	11:45 PM	3							

	A	B	C	D	E	F	G	H	I	J
1										
2	File Name: C:\Users\barri\OneDrive\Documents\TDB\WSP\SYRACUSE\DATA\BATCH 3\DONE\ATR 1026.tf2									
3	Start Date: 4/14/2023									
4	Start Time: 12:00:00 AM									
5	Location 1: WB S 49									
6	Location 2: at S 11									
7										
8										
9	Date	Time	WB							
10	4/14/2023	12:00 AM	7							
11	4/14/2023	12:15 AM	7							
12	4/14/2023	12:30 AM	9							
13	4/14/2023	12:45 AM	6							
14	4/14/2023	01:00 AM	6							
15	4/14/2023	01:15 AM	6							
16	4/14/2023	01:30 AM	3							
17	4/14/2023	01:45 AM	9							
18	4/14/2023	02:00 AM	6							
19	4/14/2023	02:15 AM	4							
20	4/14/2023	02:30 AM	0							
21	4/14/2023	02:45 AM	2							
22	4/14/2023	03:00 AM	1							
23	4/14/2023	03:15 AM	2							
24	4/14/2023	03:30 AM	3							
25	4/14/2023	03:45 AM	6							
26	4/14/2023	04:00 AM	4							
27	4/14/2023	04:15 AM	3							
28	4/14/2023	04:30 AM	9							
29	4/14/2023	04:45 AM	4							
30	4/14/2023	05:00 AM	11							
31	4/14/2023	05:15 AM	11							
32	4/14/2023	05:30 AM	12							
33	4/14/2023	05:45 AM	12							
34	4/14/2023	06:00 AM	24							
35	4/14/2023	06:15 AM	26							
36	4/14/2023	06:30 AM	34							
37	4/14/2023	06:45 AM	38							
38	4/14/2023	07:00 AM	61							
39	4/14/2023	07:15 AM	71							
40	4/14/2023	07:30 AM	105							
41	4/14/2023	07:45 AM	82							
42	4/14/2023	08:00 AM	74							
43	4/14/2023	08:15 AM	63							
44	4/14/2023	08:30 AM	71							
45	4/14/2023	08:45 AM	83							
46	4/14/2023	09:00 AM	79							
47	4/14/2023	09:15 AM	77							
48	4/14/2023	09:30 AM	80							
49	4/14/2023	09:45 AM	104							

	A	B	C	D	E	F	G	H	I	J
50	4/14/2023	10:00 AM	86							
51	4/14/2023	10:15 AM	90							
52	4/14/2023	10:30 AM	93							
53	4/14/2023	10:45 AM	66							
54	4/14/2023	11:00 AM	101							
55	4/14/2023	11:15 AM	92							
56	4/14/2023	11:30 AM	91							
57	4/14/2023	11:45 AM	108							
58	4/14/2023	12:00 PM	97							
59	4/14/2023	12:15 PM	98							
60	4/14/2023	12:30 PM	105							
61	4/14/2023	12:45 PM	106							
62	4/14/2023	01:00 PM	103							
63	4/14/2023	01:15 PM	110							
64	4/14/2023	01:30 PM	121							
65	4/14/2023	01:45 PM	107							
66	4/14/2023	02:00 PM	122							
67	4/14/2023	02:15 PM	102							
68	4/14/2023	02:30 PM	125							
69	4/14/2023	02:45 PM	122							
70	4/14/2023	03:00 PM	130							
71	4/14/2023	03:15 PM	139							
72	4/14/2023	03:30 PM	139							
73	4/14/2023	03:45 PM	121							
74	4/14/2023	04:00 PM	156							
75	4/14/2023	04:15 PM	164							
76	4/14/2023	04:30 PM	134							
77	4/14/2023	04:45 PM	170							
78	4/14/2023	05:00 PM	189							
79	4/14/2023	05:15 PM	157							
80	4/14/2023	05:30 PM	154							
81	4/14/2023	05:45 PM	141							
82	4/14/2023	06:00 PM	130							
83	4/14/2023	06:15 PM	125							
84	4/14/2023	06:30 PM	103							
85	4/14/2023	06:45 PM	93							
86	4/14/2023	07:00 PM	95							
87	4/14/2023	07:15 PM	93							
88	4/14/2023	07:30 PM	72							
89	4/14/2023	07:45 PM	82							
90	4/14/2023	08:00 PM	65							
91	4/14/2023	08:15 PM	85							
92	4/14/2023	08:30 PM	54							
93	4/14/2023	08:45 PM	52							
94	4/14/2023	09:00 PM	57							
95	4/14/2023	09:15 PM	56							
96	4/14/2023	09:30 PM	39							
97	4/14/2023	09:45 PM	41							
98	4/14/2023	10:00 PM	39							
99	4/14/2023	10:15 PM	35							

	A	B	C	D	E	F	G	H	I	J
100	4/14/2023	10:30 PM	29							
101	4/14/2023	10:45 PM	26							
102	4/14/2023	11:00 PM	27							
103	4/14/2023	11:15 PM	25							
104	4/14/2023	11:30 PM	16							
105	4/14/2023	11:45 PM	25							
106	4/15/2023	12:00 AM	22							
107	4/15/2023	12:15 AM	17							
108	4/15/2023	12:30 AM	9							
109	4/15/2023	12:45 AM	9							
110	4/15/2023	01:00 AM	14							
111	4/15/2023	01:15 AM	7							
112	4/15/2023	01:30 AM	10							
113	4/15/2023	01:45 AM	4							
114	4/15/2023	02:00 AM	5							
115	4/15/2023	02:15 AM	10							
116	4/15/2023	02:30 AM	6							
117	4/15/2023	02:45 AM	4							
118	4/15/2023	03:00 AM	5							
119	4/15/2023	03:15 AM	2							
120	4/15/2023	03:30 AM	2							
121	4/15/2023	03:45 AM	6							
122	4/15/2023	04:00 AM	4							
123	4/15/2023	04:15 AM	3							
124	4/15/2023	04:30 AM	2							
125	4/15/2023	04:45 AM	1							
126	4/15/2023	05:00 AM	7							
127	4/15/2023	05:15 AM	6							
128	4/15/2023	05:30 AM	5							
129	4/15/2023	05:45 AM	6							
130	4/15/2023	06:00 AM	11							
131	4/15/2023	06:15 AM	14							
132	4/15/2023	06:30 AM	15							
133	4/15/2023	06:45 AM	24							
134	4/15/2023	07:00 AM	21							
135	4/15/2023	07:15 AM	38							
136	4/15/2023	07:30 AM	48							
137	4/15/2023	07:45 AM	53							
138	4/15/2023	08:00 AM	50							
139	4/15/2023	08:15 AM	63							
140	4/15/2023	08:30 AM	62							
141	4/15/2023	08:45 AM	81							
142	4/15/2023	09:00 AM	58							
143	4/15/2023	09:15 AM	86							
144	4/15/2023	09:30 AM	74							
145	4/15/2023	09:45 AM	93							
146	4/15/2023	10:00 AM	112							
147	4/15/2023	10:15 AM	89							
148	4/15/2023	10:30 AM	114							
149	4/15/2023	10:45 AM	107							

	A	B	C	D	E	F	G	H	I	J
150	4/15/2023	11:00 AM	112							
151	4/15/2023	11:15 AM	116							
152	4/15/2023	11:30 AM	104							
153	4/15/2023	11:45 AM	130							
154	4/15/2023	12:00 PM	158							
155	4/15/2023	12:15 PM	134							
156	4/15/2023	12:30 PM	115							
157	4/15/2023	12:45 PM	109							
158	4/15/2023	01:00 PM	109							
159	4/15/2023	01:15 PM	121							
160	4/15/2023	01:30 PM	82							
161	4/15/2023	01:45 PM	115							
162	4/15/2023	02:00 PM	101							
163	4/15/2023	02:15 PM	106							
164	4/15/2023	02:30 PM	98							
165	4/15/2023	02:45 PM	81							
166	4/15/2023	03:00 PM	113							
167	4/15/2023	03:15 PM	105							
168	4/15/2023	03:30 PM	107							
169	4/15/2023	03:45 PM	118							
170	4/15/2023	04:00 PM	111							
171	4/15/2023	04:15 PM	111							
172	4/15/2023	04:30 PM	99							
173	4/15/2023	04:45 PM	86							
174	4/15/2023	05:00 PM	103							
175	4/15/2023	05:15 PM	91							
176	4/15/2023	05:30 PM	102							
177	4/15/2023	05:45 PM	86							
178	4/15/2023	06:00 PM	78							
179	4/15/2023	06:15 PM	74							
180	4/15/2023	06:30 PM	81							
181	4/15/2023	06:45 PM	88							
182	4/15/2023	07:00 PM	84							
183	4/15/2023	07:15 PM	82							
184	4/15/2023	07:30 PM	69							
185	4/15/2023	07:45 PM	73							
186	4/15/2023	08:00 PM	72							
187	4/15/2023	08:15 PM	58							
188	4/15/2023	08:30 PM	64							
189	4/15/2023	08:45 PM	45							
190	4/15/2023	09:00 PM	50							
191	4/15/2023	09:15 PM	41							
192	4/15/2023	09:30 PM	46							
193	4/15/2023	09:45 PM	35							
194	4/15/2023	10:00 PM	34							
195	4/15/2023	10:15 PM	36							
196	4/15/2023	10:30 PM	29							
197	4/15/2023	10:45 PM	20							
198	4/15/2023	11:00 PM	17							
199	4/15/2023	11:15 PM	30							

	A	B	C	D	E	F	G	H	I	J
200	4/15/2023	11:30 PM	12							
201	4/15/2023	11:45 PM	9							
202	4/16/2023	12:00 AM	17							
203	4/16/2023	12:15 AM	10							
204	4/16/2023	12:30 AM	12							
205	4/16/2023	12:45 AM	6							
206	4/16/2023	01:00 AM	7							
207	4/16/2023	01:15 AM	9							
208	4/16/2023	01:30 AM	6							
209	4/16/2023	01:45 AM	2							
210	4/16/2023	02:00 AM	5							
211	4/16/2023	02:15 AM	2							
212	4/16/2023	02:30 AM	4							
213	4/16/2023	02:45 AM	3							
214	4/16/2023	03:00 AM	3							
215	4/16/2023	03:15 AM	4							
216	4/16/2023	03:30 AM	1							
217	4/16/2023	03:45 AM	4							
218	4/16/2023	04:00 AM	2							
219	4/16/2023	04:15 AM	4							
220	4/16/2023	04:30 AM	1							
221	4/16/2023	04:45 AM	4							
222	4/16/2023	05:00 AM	5							
223	4/16/2023	05:15 AM	5							
224	4/16/2023	05:30 AM	3							
225	4/16/2023	05:45 AM	4							
226	4/16/2023	06:00 AM	10							
227	4/16/2023	06:15 AM	14							
228	4/16/2023	06:30 AM	8							
229	4/16/2023	06:45 AM	15							
230	4/16/2023	07:00 AM	17							
231	4/16/2023	07:15 AM	25							
232	4/16/2023	07:30 AM	15							
233	4/16/2023	07:45 AM	21							
234	4/16/2023	08:00 AM	37							
235	4/16/2023	08:15 AM	51							
236	4/16/2023	08:30 AM	37							
237	4/16/2023	08:45 AM	63							
238	4/16/2023	09:00 AM	54							
239	4/16/2023	09:15 AM	73							
240	4/16/2023	09:30 AM	73							
241	4/16/2023	09:45 AM	76							
242	4/16/2023	10:00 AM	95							
243	4/16/2023	10:15 AM	92							
244	4/16/2023	10:30 AM	76							
245	4/16/2023	10:45 AM	93							
246	4/16/2023	11:00 AM	106							
247	4/16/2023	11:15 AM	87							
248	4/16/2023	11:30 AM	106							
249	4/16/2023	11:45 AM	114							

	A	B	C	D	E	F	G	H	I	J
250	4/16/2023	12:00 PM	123							
251	4/16/2023	12:15 PM	121							
252	4/16/2023	12:30 PM	120							
253	4/16/2023	12:45 PM	127							
254	4/16/2023	01:00 PM	124							
255	4/16/2023	01:15 PM	123							
256	4/16/2023	01:30 PM	118							
257	4/16/2023	01:45 PM	113							
258	4/16/2023	02:00 PM	99							
259	4/16/2023	02:15 PM	100							
260	4/16/2023	02:30 PM	102							
261	4/16/2023	02:45 PM	120							
262	4/16/2023	03:00 PM	105							
263	4/16/2023	03:15 PM	79							
264	4/16/2023	03:30 PM	111							
265	4/16/2023	03:45 PM	96							
266	4/16/2023	04:00 PM	93							
267	4/16/2023	04:15 PM	112							
268	4/16/2023	04:30 PM	91							
269	4/16/2023	04:45 PM	110							
270	4/16/2023	05:00 PM	110							
271	4/16/2023	05:15 PM	99							
272	4/16/2023	05:30 PM	88							
273	4/16/2023	05:45 PM	94							
274	4/16/2023	06:00 PM	76							
275	4/16/2023	06:15 PM	80							
276	4/16/2023	06:30 PM	76							
277	4/16/2023	06:45 PM	68							
278	4/16/2023	07:00 PM	72							
279	4/16/2023	07:15 PM	70							
280	4/16/2023	07:30 PM	71							
281	4/16/2023	07:45 PM	47							
282	4/16/2023	08:00 PM	72							
283	4/16/2023	08:15 PM	65							
284	4/16/2023	08:30 PM	47							
285	4/16/2023	08:45 PM	50							
286	4/16/2023	09:00 PM	34							
287	4/16/2023	09:15 PM	32							
288	4/16/2023	09:30 PM	23							
289	4/16/2023	09:45 PM	21							
290	4/16/2023	10:00 PM	23							
291	4/16/2023	10:15 PM	27							
292	4/16/2023	10:30 PM	11							
293	4/16/2023	10:45 PM	23							
294	4/16/2023	11:00 PM	11							
295	4/16/2023	11:15 PM	9							
296	4/16/2023	11:30 PM	16							
297	4/16/2023	11:45 PM	12							
298	4/17/2023	12:00 AM	6							
299	4/17/2023	12:15 AM	7							

	A	B	C	D	E	F	G	H	I	J
300	4/17/2023	12:30 AM	6							
301	4/17/2023	12:45 AM	7							
302	4/17/2023	01:00 AM	4							
303	4/17/2023	01:15 AM	4							
304	4/17/2023	01:30 AM	2							
305	4/17/2023	01:45 AM	2							
306	4/17/2023	02:00 AM	2							
307	4/17/2023	02:15 AM	3							
308	4/17/2023	02:30 AM	2							
309	4/17/2023	02:45 AM	6							
310	4/17/2023	03:00 AM	0							
311	4/17/2023	03:15 AM	1							
312	4/17/2023	03:30 AM	2							
313	4/17/2023	03:45 AM	8							
314	4/17/2023	04:00 AM	1							
315	4/17/2023	04:15 AM	4							
316	4/17/2023	04:30 AM	1							
317	4/17/2023	04:45 AM	2							
318	4/17/2023	05:00 AM	8							
319	4/17/2023	05:15 AM	18							
320	4/17/2023	05:30 AM	12							
321	4/17/2023	05:45 AM	21							
322	4/17/2023	06:00 AM	19							
323	4/17/2023	06:15 AM	34							
324	4/17/2023	06:30 AM	42							
325	4/17/2023	06:45 AM	42							
326	4/17/2023	07:00 AM	51							
327	4/17/2023	07:15 AM	57							
328	4/17/2023	07:30 AM	99							
329	4/17/2023	07:45 AM	97							
330	4/17/2023	08:00 AM	70							
331	4/17/2023	08:15 AM	71							
332	4/17/2023	08:30 AM	65							
333	4/17/2023	08:45 AM	60							
334	4/17/2023	09:00 AM	92							
335	4/17/2023	09:15 AM	73							
336	4/17/2023	09:30 AM	77							
337	4/17/2023	09:45 AM	71							
338	4/17/2023	10:00 AM	72							
339	4/17/2023	10:15 AM	70							
340	4/17/2023	10:30 AM	80							
341	4/17/2023	10:45 AM	73							
342	4/17/2023	11:00 AM	76							
343	4/17/2023	11:15 AM	70							
344	4/17/2023	11:30 AM	97							
345	4/17/2023	11:45 AM	83							
346	4/17/2023	12:00 PM	91							
347	4/17/2023	12:15 PM	96							
348	4/17/2023	12:30 PM	88							
349	4/17/2023	12:45 PM	111							

	A	B	C	D	E	F	G	H	I	J
350	4/17/2023	01:00 PM	84							
351	4/17/2023	01:15 PM	90							
352	4/17/2023	01:30 PM	83							
353	4/17/2023	01:45 PM	119							
354	4/17/2023	02:00 PM	102							
355	4/17/2023	02:15 PM	102							
356	4/17/2023	02:30 PM	100							
357	4/17/2023	02:45 PM	125							
358	4/17/2023	03:00 PM	103							
359	4/17/2023	03:15 PM	135							
360	4/17/2023	03:30 PM	142							
361	4/17/2023	03:45 PM	147							
362	4/17/2023	04:00 PM	154							
363	4/17/2023	04:15 PM	171							
364	4/17/2023	04:30 PM	179							
365	4/17/2023	04:45 PM	160							
366	4/17/2023	05:00 PM	171							
367	4/17/2023	05:15 PM	178							
368	4/17/2023	05:30 PM	154							
369	4/17/2023	05:45 PM	165							
370	4/17/2023	06:00 PM	119							
371	4/17/2023	06:15 PM	91							
372	4/17/2023	06:30 PM	97							
373	4/17/2023	06:45 PM	72							
374	4/17/2023	07:00 PM	70							
375	4/17/2023	07:15 PM	85							
376	4/17/2023	07:30 PM	64							
377	4/17/2023	07:45 PM	65							
378	4/17/2023	08:00 PM	50							
379	4/17/2023	08:15 PM	69							
380	4/17/2023	08:30 PM	46							
381	4/17/2023	08:45 PM	38							
382	4/17/2023	09:00 PM	32							
383	4/17/2023	09:15 PM	41							
384	4/17/2023	09:30 PM	20							
385	4/17/2023	09:45 PM	25							
386	4/17/2023	10:00 PM	22							
387	4/17/2023	10:15 PM	26							
388	4/17/2023	10:30 PM	15							
389	4/17/2023	10:45 PM	20							
390	4/17/2023	11:00 PM	15							
391	4/17/2023	11:15 PM	12							
392	4/17/2023	11:30 PM	11							
393	4/17/2023	11:45 PM	17							
394	4/18/2023	12:00 AM	8							
395	4/18/2023	12:15 AM	3							
396	4/18/2023	12:30 AM	8							
397	4/18/2023	12:45 AM	5							
398	4/18/2023	01:00 AM	2							
399	4/18/2023	01:15 AM	5							

	A	B	C	D	E	F	G	H	I	J
400	4/18/2023	01:30 AM	4							
401	4/18/2023	01:45 AM	4							
402	4/18/2023	02:00 AM	3							
403	4/18/2023	02:15 AM	3							
404	4/18/2023	02:30 AM	2							
405	4/18/2023	02:45 AM	8							
406	4/18/2023	03:00 AM	3							
407	4/18/2023	03:15 AM	0							
408	4/18/2023	03:30 AM	3							
409	4/18/2023	03:45 AM	4							
410	4/18/2023	04:00 AM	3							
411	4/18/2023	04:15 AM	7							
412	4/18/2023	04:30 AM	5							
413	4/18/2023	04:45 AM	4							
414	4/18/2023	05:00 AM	8							
415	4/18/2023	05:15 AM	16							
416	4/18/2023	05:30 AM	16							
417	4/18/2023	05:45 AM	9							
418	4/18/2023	06:00 AM	28							
419	4/18/2023	06:15 AM	31							
420	4/18/2023	06:30 AM	37							
421	4/18/2023	06:45 AM	43							
422	4/18/2023	07:00 AM	48							
423	4/18/2023	07:15 AM	63							
424	4/18/2023	07:30 AM	100							
425	4/18/2023	07:45 AM	80							
426	4/18/2023	08:00 AM	60							
427	4/18/2023	08:15 AM	58							
428	4/18/2023	08:30 AM	61							
429	4/18/2023	08:45 AM	56							
430	4/18/2023	09:00 AM	73							
431	4/18/2023	09:15 AM	64							
432	4/18/2023	09:30 AM	82							
433	4/18/2023	09:45 AM	78							
434	4/18/2023	10:00 AM	74							
435	4/18/2023	10:15 AM	76							
436	4/18/2023	10:30 AM	79							
437	4/18/2023	10:45 AM	85							
438	4/18/2023	11:00 AM	84							
439	4/18/2023	11:15 AM	75							
440	4/18/2023	11:30 AM	91							
441	4/18/2023	11:45 AM	86							
442	4/18/2023	12:00 PM	93							
443	4/18/2023	12:15 PM	81							
444	4/18/2023	12:30 PM	98							
445	4/18/2023	12:45 PM	99							
446	4/18/2023	01:00 PM	92							
447	4/18/2023	01:15 PM	78							
448	4/18/2023	01:30 PM	81							
449	4/18/2023	01:45 PM	98							

	A	B	C	D	E	F	G	H	I	J
450	4/18/2023	02:00 PM	92							
451	4/18/2023	02:15 PM	113							
452	4/18/2023	02:30 PM	122							
453	4/18/2023	02:45 PM	107							
454	4/18/2023	03:00 PM	124							
455	4/18/2023	03:15 PM	116							
456	4/18/2023	03:30 PM	137							
457	4/18/2023	03:45 PM	168							
458	4/18/2023	04:00 PM	169							
459	4/18/2023	04:15 PM	160							
460	4/18/2023	04:30 PM	152							
461	4/18/2023	04:45 PM	158							
462	4/18/2023	05:00 PM	167							
463	4/18/2023	05:15 PM	171							
464	4/18/2023	05:30 PM	158							
465	4/18/2023	05:45 PM	151							
466	4/18/2023	06:00 PM	99							
467	4/18/2023	06:15 PM	94							
468	4/18/2023	06:30 PM	81							
469	4/18/2023	06:45 PM	79							
470	4/18/2023	07:00 PM	63							
471	4/18/2023	07:15 PM	76							
472	4/18/2023	07:30 PM	72							
473	4/18/2023	07:45 PM	57							
474	4/18/2023	08:00 PM	69							
475	4/18/2023	08:15 PM	44							
476	4/18/2023	08:30 PM	53							
477	4/18/2023	08:45 PM	47							
478	4/18/2023	09:00 PM	41							
479	4/18/2023	09:15 PM	34							
480	4/18/2023	09:30 PM	37							
481	4/18/2023	09:45 PM	19							
482	4/18/2023	10:00 PM	32							
483	4/18/2023	10:15 PM	23							
484	4/18/2023	10:30 PM	13							
485	4/18/2023	10:45 PM	12							
486	4/18/2023	11:00 PM	14							
487	4/18/2023	11:15 PM	6							
488	4/18/2023	11:30 PM	13							
489	4/18/2023	11:45 PM	12							
490	4/19/2023	12:00 AM	12							
491	4/19/2023	12:15 AM	3							
492	4/19/2023	12:30 AM	6							
493	4/19/2023	12:45 AM	4							
494	4/19/2023	01:00 AM	3							
495	4/19/2023	01:15 AM	4							
496	4/19/2023	01:30 AM	7							
497	4/19/2023	01:45 AM	2							
498	4/19/2023	02:00 AM	4							
499	4/19/2023	02:15 AM	2							

	A	B	C	D	E	F	G	H	I	J
500	4/19/2023	02:30 AM	1							
501	4/19/2023	02:45 AM	3							
502	4/19/2023	03:00 AM	3							
503	4/19/2023	03:15 AM	2							
504	4/19/2023	03:30 AM	5							
505	4/19/2023	03:45 AM	6							
506	4/19/2023	04:00 AM	4							
507	4/19/2023	04:15 AM	2							
508	4/19/2023	04:30 AM	8							
509	4/19/2023	04:45 AM	10							
510	4/19/2023	05:00 AM	7							
511	4/19/2023	05:15 AM	14							
512	4/19/2023	05:30 AM	12							
513	4/19/2023	05:45 AM	18							
514	4/19/2023	06:00 AM	24							
515	4/19/2023	06:15 AM	28							
516	4/19/2023	06:30 AM	46							
517	4/19/2023	06:45 AM	42							
518	4/19/2023	07:00 AM	63							
519	4/19/2023	07:15 AM	67							
520	4/19/2023	07:30 AM	106							
521	4/19/2023	07:45 AM	100							
522	4/19/2023	08:00 AM	65							
523	4/19/2023	08:15 AM	57							
524	4/19/2023	08:30 AM	50							
525	4/19/2023	08:45 AM	62							
526	4/19/2023	09:00 AM	73							
527	4/19/2023	09:15 AM	81							
528	4/19/2023	09:30 AM	62							
529	4/19/2023	09:45 AM	85							
530	4/19/2023	10:00 AM	91							
531	4/19/2023	10:15 AM	80							
532	4/19/2023	10:30 AM	68							
533	4/19/2023	10:45 AM	76							
534	4/19/2023	11:00 AM	65							
535	4/19/2023	11:15 AM	89							
536	4/19/2023	11:30 AM	96							
537	4/19/2023	11:45 AM	93							
538	4/19/2023	12:00 PM	91							
539	4/19/2023	12:15 PM	90							
540	4/19/2023	12:30 PM	100							
541	4/19/2023	12:45 PM	108							
542	4/19/2023	01:00 PM	90							
543	4/19/2023	01:15 PM	123							
544	4/19/2023	01:30 PM	100							
545	4/19/2023	01:45 PM	89							
546	4/19/2023	02:00 PM	101							
547	4/19/2023	02:15 PM	108							
548	4/19/2023	02:30 PM	108							
549	4/19/2023	02:45 PM	108							

	A	B	C	D	E	F	G	H	I	J
550	4/19/2023	03:00 PM	128							
551	4/19/2023	03:15 PM	128							
552	4/19/2023	03:30 PM	133							
553	4/19/2023	03:45 PM	147							
554	4/19/2023	04:00 PM	180							
555	4/19/2023	04:15 PM	151							
556	4/19/2023	04:30 PM	167							
557	4/19/2023	04:45 PM	183							
558	4/19/2023	05:00 PM	164							
559	4/19/2023	05:15 PM	162							
560	4/19/2023	05:30 PM	148							
561	4/19/2023	05:45 PM	133							
562	4/19/2023	06:00 PM	107							
563	4/19/2023	06:15 PM	124							
564	4/19/2023	06:30 PM	79							
565	4/19/2023	06:45 PM	86							
566	4/19/2023	07:00 PM	80							
567	4/19/2023	07:15 PM	80							
568	4/19/2023	07:30 PM	68							
569	4/19/2023	07:45 PM	66							
570	4/19/2023	08:00 PM	83							
571	4/19/2023	08:15 PM	66							
572	4/19/2023	08:30 PM	49							
573	4/19/2023	08:45 PM	50							
574	4/19/2023	09:00 PM	38							
575	4/19/2023	09:15 PM	45							
576	4/19/2023	09:30 PM	40							
577	4/19/2023	09:45 PM	25							
578	4/19/2023	10:00 PM	30							
579	4/19/2023	10:15 PM	15							
580	4/19/2023	10:30 PM	20							
581	4/19/2023	10:45 PM	11							
582	4/19/2023	11:00 PM	26							
583	4/19/2023	11:15 PM	18							
584	4/19/2023	11:30 PM	14							
585	4/19/2023	11:45 PM	14							
586	4/20/2023	12:00 AM	15							
587	4/20/2023	12:15 AM	8							
588	4/20/2023	12:30 AM	4							
589	4/20/2023	12:45 AM	5							
590	4/20/2023	01:00 AM	3							
591	4/20/2023	01:15 AM	8							
592	4/20/2023	01:30 AM	5							
593	4/20/2023	01:45 AM	4							
594	4/20/2023	02:00 AM	2							
595	4/20/2023	02:15 AM	2							
596	4/20/2023	02:30 AM	3							
597	4/20/2023	02:45 AM	4							
598	4/20/2023	03:00 AM	1							
599	4/20/2023	03:15 AM	2							

	A	B	C	D	E	F	G	H	I	J
600	4/20/2023	03:30 AM	4							
601	4/20/2023	03:45 AM	3							
602	4/20/2023	04:00 AM	3							
603	4/20/2023	04:15 AM	6							
604	4/20/2023	04:30 AM	4							
605	4/20/2023	04:45 AM	3							
606	4/20/2023	05:00 AM	13							
607	4/20/2023	05:15 AM	13							
608	4/20/2023	05:30 AM	11							
609	4/20/2023	05:45 AM	16							
610	4/20/2023	06:00 AM	30							
611	4/20/2023	06:15 AM	32							
612	4/20/2023	06:30 AM	41							
613	4/20/2023	06:45 AM	52							
614	4/20/2023	07:00 AM	67							
615	4/20/2023	07:15 AM	88							
616	4/20/2023	07:30 AM	94							
617	4/20/2023	07:45 AM	91							
618	4/20/2023	08:00 AM	66							
619	4/20/2023	08:15 AM	60							
620	4/20/2023	08:30 AM	52							
621	4/20/2023	08:45 AM	80							
622	4/20/2023	09:00 AM	80							
623	4/20/2023	09:15 AM	86							
624	4/20/2023	09:30 AM	74							
625	4/20/2023	09:45 AM	79							
626	4/20/2023	10:00 AM	70							
627	4/20/2023	10:15 AM	77							
628	4/20/2023	10:30 AM	65							
629	4/20/2023	10:45 AM	71							
630	4/20/2023	11:00 AM	87							
631	4/20/2023	11:15 AM	97							
632	4/20/2023	11:30 AM	77							
633	4/20/2023	11:45 AM	100							
634	4/20/2023	12:00 PM	108							
635	4/20/2023	12:15 PM	97							
636	4/20/2023	12:30 PM	84							
637	4/20/2023	12:45 PM	90							
638	4/20/2023	01:00 PM	90							
639	4/20/2023	01:15 PM	106							
640	4/20/2023	01:30 PM	72							
641	4/20/2023	01:45 PM	108							
642	4/20/2023	02:00 PM	103							
643	4/20/2023	02:15 PM	113							
644	4/20/2023	02:30 PM	112							
645	4/20/2023	02:45 PM	120							
646	4/20/2023	03:00 PM	146							
647	4/20/2023	03:15 PM	118							
648	4/20/2023	03:30 PM	161							
649	4/20/2023	03:45 PM	152							

	A	B	C	D	E	F	G	H	I	J
650	4/20/2023	04:00 PM	155							
651	4/20/2023	04:15 PM	172							
652	4/20/2023	04:30 PM	178							
653	4/20/2023	04:45 PM	186							
654	4/20/2023	05:00 PM	173							
655	4/20/2023	05:15 PM	182							
656	4/20/2023	05:30 PM	169							
657	4/20/2023	05:45 PM	143							
658	4/20/2023	06:00 PM	124							
659	4/20/2023	06:15 PM	100							
660	4/20/2023	06:30 PM	91							
661	4/20/2023	06:45 PM	102							
662	4/20/2023	07:00 PM	109							
663	4/20/2023	07:15 PM	84							
664	4/20/2023	07:30 PM	90							
665	4/20/2023	07:45 PM	87							
666	4/20/2023	08:00 PM	58							
667	4/20/2023	08:15 PM	58							
668	4/20/2023	08:30 PM	51							
669	4/20/2023	08:45 PM	57							
670	4/20/2023	09:00 PM	44							
671	4/20/2023	09:15 PM	53							
672	4/20/2023	09:30 PM	50							
673	4/20/2023	09:45 PM	31							
674	4/20/2023	10:00 PM	41							
675	4/20/2023	10:15 PM	36							
676	4/20/2023	10:30 PM	24							
677	4/20/2023	10:45 PM	27							
678	4/20/2023	11:00 PM	16							
679	4/20/2023	11:15 PM	12							
680	4/20/2023	11:30 PM	20							
681	4/20/2023	11:45 PM	16							

	A	B	C	D	E	F	G	H	I	J
1										
2	File Name: C:\Users\barri\OneDrive\Documents\TDB\WSP\SYRACUSE\DATA\BATCH 3\DONE\ATR 1027.tf2									
3	Start Date: 4/14/2023									
4	Start Time: 12:00:00 AM									
5	Location 1: NB S 11									
6	Location 2: at S 49									
7										
8										
9	Date	Time	NB							
10	4/14/2023	12:00 AM	4							
11	4/14/2023	12:15 AM	4							
12	4/14/2023	12:30 AM	14							
13	4/14/2023	12:45 AM	4							
14	4/14/2023	01:00 AM	2							
15	4/14/2023	01:15 AM	1							
16	4/14/2023	01:30 AM	3							
17	4/14/2023	01:45 AM	1							
18	4/14/2023	02:00 AM	3							
19	4/14/2023	02:15 AM	2							
20	4/14/2023	02:30 AM	2							
21	4/14/2023	02:45 AM	2							
22	4/14/2023	03:00 AM	1							
23	4/14/2023	03:15 AM	1							
24	4/14/2023	03:30 AM	2							
25	4/14/2023	03:45 AM	1							
26	4/14/2023	04:00 AM	3							
27	4/14/2023	04:15 AM	2							
28	4/14/2023	04:30 AM	2							
29	4/14/2023	04:45 AM	8							
30	4/14/2023	05:00 AM	7							
31	4/14/2023	05:15 AM	5							
32	4/14/2023	05:30 AM	8							
33	4/14/2023	05:45 AM	11							
34	4/14/2023	06:00 AM	20							
35	4/14/2023	06:15 AM	24							
36	4/14/2023	06:30 AM	21							
37	4/14/2023	06:45 AM	32							
38	4/14/2023	07:00 AM	32							
39	4/14/2023	07:15 AM	40							
40	4/14/2023	07:30 AM	65							
41	4/14/2023	07:45 AM	79							
42	4/14/2023	08:00 AM	50							
43	4/14/2023	08:15 AM	69							
44	4/14/2023	08:30 AM	48							
45	4/14/2023	08:45 AM	64							
46	4/14/2023	09:00 AM	70							
47	4/14/2023	09:15 AM	56							
48	4/14/2023	09:30 AM	74							
49	4/14/2023	09:45 AM	63							

	A	B	C	D	E	F	G	H	I	J
50	4/14/2023	10:00 AM	67							
51	4/14/2023	10:15 AM	52							
52	4/14/2023	10:30 AM	71							
53	4/14/2023	10:45 AM	77							
54	4/14/2023	11:00 AM	73							
55	4/14/2023	11:15 AM	71							
56	4/14/2023	11:30 AM	87							
57	4/14/2023	11:45 AM	61							
58	4/14/2023	12:00 PM	83							
59	4/14/2023	12:15 PM	73							
60	4/14/2023	12:30 PM	80							
61	4/14/2023	12:45 PM	65							
62	4/14/2023	01:00 PM	78							
63	4/14/2023	01:15 PM	88							
64	4/14/2023	01:30 PM	84							
65	4/14/2023	01:45 PM	83							
66	4/14/2023	02:00 PM	95							
67	4/14/2023	02:15 PM	79							
68	4/14/2023	02:30 PM	85							
69	4/14/2023	02:45 PM	115							
70	4/14/2023	03:00 PM	118							
71	4/14/2023	03:15 PM	98							
72	4/14/2023	03:30 PM	95							
73	4/14/2023	03:45 PM	100							
74	4/14/2023	04:00 PM	113							
75	4/14/2023	04:15 PM	100							
76	4/14/2023	04:30 PM	119							
77	4/14/2023	04:45 PM	107							
78	4/14/2023	05:00 PM	115							
79	4/14/2023	05:15 PM	101							
80	4/14/2023	05:30 PM	75							
81	4/14/2023	05:45 PM	85							
82	4/14/2023	06:00 PM	87							
83	4/14/2023	06:15 PM	75							
84	4/14/2023	06:30 PM	84							
85	4/14/2023	06:45 PM	66							
86	4/14/2023	07:00 PM	68							
87	4/14/2023	07:15 PM	81							
88	4/14/2023	07:30 PM	97							
89	4/14/2023	07:45 PM	55							
90	4/14/2023	08:00 PM	86							
91	4/14/2023	08:15 PM	55							
92	4/14/2023	08:30 PM	33							
93	4/14/2023	08:45 PM	50							
94	4/14/2023	09:00 PM	26							
95	4/14/2023	09:15 PM	38							
96	4/14/2023	09:30 PM	38							
97	4/14/2023	09:45 PM	30							
98	4/14/2023	10:00 PM	32							
99	4/14/2023	10:15 PM	21							

	A	B	C	D	E	F	G	H	I	J
100	4/14/2023	10:30 PM	17							
101	4/14/2023	10:45 PM	16							
102	4/14/2023	11:00 PM	16							
103	4/14/2023	11:15 PM	20							
104	4/14/2023	11:30 PM	14							
105	4/14/2023	11:45 PM	6							
106	4/15/2023	12:00 AM	5							
107	4/15/2023	12:15 AM	8							
108	4/15/2023	12:30 AM	9							
109	4/15/2023	12:45 AM	6							
110	4/15/2023	01:00 AM	4							
111	4/15/2023	01:15 AM	5							
112	4/15/2023	01:30 AM	4							
113	4/15/2023	01:45 AM	3							
114	4/15/2023	02:00 AM	7							
115	4/15/2023	02:15 AM	2							
116	4/15/2023	02:30 AM	2							
117	4/15/2023	02:45 AM	2							
118	4/15/2023	03:00 AM	5							
119	4/15/2023	03:15 AM	2							
120	4/15/2023	03:30 AM	3							
121	4/15/2023	03:45 AM	4							
122	4/15/2023	04:00 AM	1							
123	4/15/2023	04:15 AM	1							
124	4/15/2023	04:30 AM	2							
125	4/15/2023	04:45 AM	2							
126	4/15/2023	05:00 AM	2							
127	4/15/2023	05:15 AM	2							
128	4/15/2023	05:30 AM	3							
129	4/15/2023	05:45 AM	4							
130	4/15/2023	06:00 AM	3							
131	4/15/2023	06:15 AM	10							
132	4/15/2023	06:30 AM	10							
133	4/15/2023	06:45 AM	19							
134	4/15/2023	07:00 AM	19							
135	4/15/2023	07:15 AM	27							
136	4/15/2023	07:30 AM	30							
137	4/15/2023	07:45 AM	30							
138	4/15/2023	08:00 AM	41							
139	4/15/2023	08:15 AM	41							
140	4/15/2023	08:30 AM	47							
141	4/15/2023	08:45 AM	54							
142	4/15/2023	09:00 AM	53							
143	4/15/2023	09:15 AM	51							
144	4/15/2023	09:30 AM	41							
145	4/15/2023	09:45 AM	71							
146	4/15/2023	10:00 AM	69							
147	4/15/2023	10:15 AM	91							
148	4/15/2023	10:30 AM	75							
149	4/15/2023	10:45 AM	71							

	A	B	C	D	E	F	G	H	I	J
150	4/15/2023	11:00 AM	81							
151	4/15/2023	11:15 AM	81							
152	4/15/2023	11:30 AM	78							
153	4/15/2023	11:45 AM	73							
154	4/15/2023	12:00 PM	79							
155	4/15/2023	12:15 PM	55							
156	4/15/2023	12:30 PM	68							
157	4/15/2023	12:45 PM	71							
158	4/15/2023	01:00 PM	82							
159	4/15/2023	01:15 PM	77							
160	4/15/2023	01:30 PM	95							
161	4/15/2023	01:45 PM	83							
162	4/15/2023	02:00 PM	107							
163	4/15/2023	02:15 PM	85							
164	4/15/2023	02:30 PM	62							
165	4/15/2023	02:45 PM	65							
166	4/15/2023	03:00 PM	65							
167	4/15/2023	03:15 PM	71							
168	4/15/2023	03:30 PM	58							
169	4/15/2023	03:45 PM	59							
170	4/15/2023	04:00 PM	63							
171	4/15/2023	04:15 PM	67							
172	4/15/2023	04:30 PM	64							
173	4/15/2023	04:45 PM	68							
174	4/15/2023	05:00 PM	70							
175	4/15/2023	05:15 PM	56							
176	4/15/2023	05:30 PM	48							
177	4/15/2023	05:45 PM	67							
178	4/15/2023	06:00 PM	57							
179	4/15/2023	06:15 PM	57							
180	4/15/2023	06:30 PM	64							
181	4/15/2023	06:45 PM	47							
182	4/15/2023	07:00 PM	31							
183	4/15/2023	07:15 PM	65							
184	4/15/2023	07:30 PM	48							
185	4/15/2023	07:45 PM	53							
186	4/15/2023	08:00 PM	41							
187	4/15/2023	08:15 PM	45							
188	4/15/2023	08:30 PM	33							
189	4/15/2023	08:45 PM	35							
190	4/15/2023	09:00 PM	21							
191	4/15/2023	09:15 PM	34							
192	4/15/2023	09:30 PM	18							
193	4/15/2023	09:45 PM	13							
194	4/15/2023	10:00 PM	17							
195	4/15/2023	10:15 PM	17							
196	4/15/2023	10:30 PM	18							
197	4/15/2023	10:45 PM	23							
198	4/15/2023	11:00 PM	13							
199	4/15/2023	11:15 PM	8							

	A	B	C	D	E	F	G	H	I	J
200	4/15/2023	11:30 PM	3							
201	4/15/2023	11:45 PM	8							
202	4/16/2023	12:00 AM	7							
203	4/16/2023	12:15 AM	8							
204	4/16/2023	12:30 AM	10							
205	4/16/2023	12:45 AM	6							
206	4/16/2023	01:00 AM	4							
207	4/16/2023	01:15 AM	3							
208	4/16/2023	01:30 AM	4							
209	4/16/2023	01:45 AM	4							
210	4/16/2023	02:00 AM	1							
211	4/16/2023	02:15 AM	6							
212	4/16/2023	02:30 AM	2							
213	4/16/2023	02:45 AM	3							
214	4/16/2023	03:00 AM	0							
215	4/16/2023	03:15 AM	2							
216	4/16/2023	03:30 AM	1							
217	4/16/2023	03:45 AM	1							
218	4/16/2023	04:00 AM	4							
219	4/16/2023	04:15 AM	2							
220	4/16/2023	04:30 AM	0							
221	4/16/2023	04:45 AM	3							
222	4/16/2023	05:00 AM	2							
223	4/16/2023	05:15 AM	3							
224	4/16/2023	05:30 AM	3							
225	4/16/2023	05:45 AM	3							
226	4/16/2023	06:00 AM	2							
227	4/16/2023	06:15 AM	6							
228	4/16/2023	06:30 AM	8							
229	4/16/2023	06:45 AM	14							
230	4/16/2023	07:00 AM	7							
231	4/16/2023	07:15 AM	16							
232	4/16/2023	07:30 AM	13							
233	4/16/2023	07:45 AM	28							
234	4/16/2023	08:00 AM	20							
235	4/16/2023	08:15 AM	18							
236	4/16/2023	08:30 AM	36							
237	4/16/2023	08:45 AM	38							
238	4/16/2023	09:00 AM	42							
239	4/16/2023	09:15 AM	67							
240	4/16/2023	09:30 AM	60							
241	4/16/2023	09:45 AM	47							
242	4/16/2023	10:00 AM	45							
243	4/16/2023	10:15 AM	57							
244	4/16/2023	10:30 AM	51							
245	4/16/2023	10:45 AM	61							
246	4/16/2023	11:00 AM	58							
247	4/16/2023	11:15 AM	56							
248	4/16/2023	11:30 AM	83							
249	4/16/2023	11:45 AM	87							

	A	B	C	D	E	F	G	H	I	J
250	4/16/2023	12:00 PM	72							
251	4/16/2023	12:15 PM	77							
252	4/16/2023	12:30 PM	73							
253	4/16/2023	12:45 PM	85							
254	4/16/2023	01:00 PM	70							
255	4/16/2023	01:15 PM	67							
256	4/16/2023	01:30 PM	66							
257	4/16/2023	01:45 PM	64							
258	4/16/2023	02:00 PM	77							
259	4/16/2023	02:15 PM	70							
260	4/16/2023	02:30 PM	78							
261	4/16/2023	02:45 PM	80							
262	4/16/2023	03:00 PM	71							
263	4/16/2023	03:15 PM	60							
264	4/16/2023	03:30 PM	67							
265	4/16/2023	03:45 PM	52							
266	4/16/2023	04:00 PM	68							
267	4/16/2023	04:15 PM	51							
268	4/16/2023	04:30 PM	67							
269	4/16/2023	04:45 PM	59							
270	4/16/2023	05:00 PM	74							
271	4/16/2023	05:15 PM	47							
272	4/16/2023	05:30 PM	61							
273	4/16/2023	05:45 PM	61							
274	4/16/2023	06:00 PM	62							
275	4/16/2023	06:15 PM	57							
276	4/16/2023	06:30 PM	51							
277	4/16/2023	06:45 PM	48							
278	4/16/2023	07:00 PM	48							
279	4/16/2023	07:15 PM	42							
280	4/16/2023	07:30 PM	40							
281	4/16/2023	07:45 PM	48							
282	4/16/2023	08:00 PM	40							
283	4/16/2023	08:15 PM	29							
284	4/16/2023	08:30 PM	38							
285	4/16/2023	08:45 PM	20							
286	4/16/2023	09:00 PM	20							
287	4/16/2023	09:15 PM	17							
288	4/16/2023	09:30 PM	13							
289	4/16/2023	09:45 PM	13							
290	4/16/2023	10:00 PM	13							
291	4/16/2023	10:15 PM	9							
292	4/16/2023	10:30 PM	6							
293	4/16/2023	10:45 PM	3							
294	4/16/2023	11:00 PM	8							
295	4/16/2023	11:15 PM	3							
296	4/16/2023	11:30 PM	5							
297	4/16/2023	11:45 PM	1							
298	4/17/2023	12:00 AM	2							
299	4/17/2023	12:15 AM	1							

	A	B	C	D	E	F	G	H	I	J
300	4/17/2023	12:30 AM	1							
301	4/17/2023	12:45 AM	0							
302	4/17/2023	01:00 AM	1							
303	4/17/2023	01:15 AM	1							
304	4/17/2023	01:30 AM	1							
305	4/17/2023	01:45 AM	1							
306	4/17/2023	02:00 AM	0							
307	4/17/2023	02:15 AM	2							
308	4/17/2023	02:30 AM	1							
309	4/17/2023	02:45 AM	2							
310	4/17/2023	03:00 AM	0							
311	4/17/2023	03:15 AM	1							
312	4/17/2023	03:30 AM	0							
313	4/17/2023	03:45 AM	2							
314	4/17/2023	04:00 AM	3							
315	4/17/2023	04:15 AM	2							
316	4/17/2023	04:30 AM	4							
317	4/17/2023	04:45 AM	5							
318	4/17/2023	05:00 AM	4							
319	4/17/2023	05:15 AM	8							
320	4/17/2023	05:30 AM	16							
321	4/17/2023	05:45 AM	11							
322	4/17/2023	06:00 AM	9							
323	4/17/2023	06:15 AM	20							
324	4/17/2023	06:30 AM	27							
325	4/17/2023	06:45 AM	29							
326	4/17/2023	07:00 AM	31							
327	4/17/2023	07:15 AM	49							
328	4/17/2023	07:30 AM	61							
329	4/17/2023	07:45 AM	84							
330	4/17/2023	08:00 AM	41							
331	4/17/2023	08:15 AM	51							
332	4/17/2023	08:30 AM	57							
333	4/17/2023	08:45 AM	46							
334	4/17/2023	09:00 AM	60							
335	4/17/2023	09:15 AM	57							
336	4/17/2023	09:30 AM	73							
337	4/17/2023	09:45 AM	53							
338	4/17/2023	10:00 AM	54							
339	4/17/2023	10:15 AM	53							
340	4/17/2023	10:30 AM	45							
341	4/17/2023	10:45 AM	67							
342	4/17/2023	11:00 AM	73							
343	4/17/2023	11:15 AM	80							
344	4/17/2023	11:30 AM	68							
345	4/17/2023	11:45 AM	58							
346	4/17/2023	12:00 PM	66							
347	4/17/2023	12:15 PM	58							
348	4/17/2023	12:30 PM	58							
349	4/17/2023	12:45 PM	48							

	A	B	C	D	E	F	G	H	I	J
350	4/17/2023	01:00 PM	72							
351	4/17/2023	01:15 PM	53							
352	4/17/2023	01:30 PM	58							
353	4/17/2023	01:45 PM	59							
354	4/17/2023	02:00 PM	79							
355	4/17/2023	02:15 PM	65							
356	4/17/2023	02:30 PM	65							
357	4/17/2023	02:45 PM	100							
358	4/17/2023	03:00 PM	101							
359	4/17/2023	03:15 PM	69							
360	4/17/2023	03:30 PM	109							
361	4/17/2023	03:45 PM	107							
362	4/17/2023	04:00 PM	83							
363	4/17/2023	04:15 PM	96							
364	4/17/2023	04:30 PM	104							
365	4/17/2023	04:45 PM	92							
366	4/17/2023	05:00 PM	115							
367	4/17/2023	05:15 PM	94							
368	4/17/2023	05:30 PM	78							
369	4/17/2023	05:45 PM	83							
370	4/17/2023	06:00 PM	65							
371	4/17/2023	06:15 PM	67							
372	4/17/2023	06:30 PM	39							
373	4/17/2023	06:45 PM	67							
374	4/17/2023	07:00 PM	51							
375	4/17/2023	07:15 PM	65							
376	4/17/2023	07:30 PM	56							
377	4/17/2023	07:45 PM	41							
378	4/17/2023	08:00 PM	33							
379	4/17/2023	08:15 PM	29							
380	4/17/2023	08:30 PM	12							
381	4/17/2023	08:45 PM	28							
382	4/17/2023	09:00 PM	17							
383	4/17/2023	09:15 PM	14							
384	4/17/2023	09:30 PM	15							
385	4/17/2023	09:45 PM	6							
386	4/17/2023	10:00 PM	7							
387	4/17/2023	10:15 PM	8							
388	4/17/2023	10:30 PM	6							
389	4/17/2023	10:45 PM	6							
390	4/17/2023	11:00 PM	12							
391	4/17/2023	11:15 PM	15							
392	4/17/2023	11:30 PM	6							
393	4/17/2023	11:45 PM	5							
394	4/18/2023	12:00 AM	2							
395	4/18/2023	12:15 AM	2							
396	4/18/2023	12:30 AM	5							
397	4/18/2023	12:45 AM	2							
398	4/18/2023	01:00 AM	1							
399	4/18/2023	01:15 AM	4							

	A	B	C	D	E	F	G	H	I	J
400	4/18/2023	01:30 AM	0							
401	4/18/2023	01:45 AM	2							
402	4/18/2023	02:00 AM	0							
403	4/18/2023	02:15 AM	2							
404	4/18/2023	02:30 AM	0							
405	4/18/2023	02:45 AM	5							
406	4/18/2023	03:00 AM	0							
407	4/18/2023	03:15 AM	3							
408	4/18/2023	03:30 AM	3							
409	4/18/2023	03:45 AM	0							
410	4/18/2023	04:00 AM	5							
411	4/18/2023	04:15 AM	0							
412	4/18/2023	04:30 AM	1							
413	4/18/2023	04:45 AM	5							
414	4/18/2023	05:00 AM	2							
415	4/18/2023	05:15 AM	7							
416	4/18/2023	05:30 AM	14							
417	4/18/2023	05:45 AM	14							
418	4/18/2023	06:00 AM	21							
419	4/18/2023	06:15 AM	28							
420	4/18/2023	06:30 AM	26							
421	4/18/2023	06:45 AM	38							
422	4/18/2023	07:00 AM	27							
423	4/18/2023	07:15 AM	40							
424	4/18/2023	07:30 AM	72							
425	4/18/2023	07:45 AM	87							
426	4/18/2023	08:00 AM	59							
427	4/18/2023	08:15 AM	56							
428	4/18/2023	08:30 AM	51							
429	4/18/2023	08:45 AM	41							
430	4/18/2023	09:00 AM	64							
431	4/18/2023	09:15 AM	54							
432	4/18/2023	09:30 AM	70							
433	4/18/2023	09:45 AM	56							
434	4/18/2023	10:00 AM	45							
435	4/18/2023	10:15 AM	48							
436	4/18/2023	10:30 AM	37							
437	4/18/2023	10:45 AM	69							
438	4/18/2023	11:00 AM	59							
439	4/18/2023	11:15 AM	63							
440	4/18/2023	11:30 AM	59							
441	4/18/2023	11:45 AM	61							
442	4/18/2023	12:00 PM	62							
443	4/18/2023	12:15 PM	76							
444	4/18/2023	12:30 PM	70							
445	4/18/2023	12:45 PM	64							
446	4/18/2023	01:00 PM	69							
447	4/18/2023	01:15 PM	75							
448	4/18/2023	01:30 PM	73							
449	4/18/2023	01:45 PM	71							

	A	B	C	D	E	F	G	H	I	J
450	4/18/2023	02:00 PM	78							
451	4/18/2023	02:15 PM	73							
452	4/18/2023	02:30 PM	83							
453	4/18/2023	02:45 PM	118							
454	4/18/2023	03:00 PM	110							
455	4/18/2023	03:15 PM	80							
456	4/18/2023	03:30 PM	109							
457	4/18/2023	03:45 PM	101							
458	4/18/2023	04:00 PM	95							
459	4/18/2023	04:15 PM	98							
460	4/18/2023	04:30 PM	90							
461	4/18/2023	04:45 PM	83							
462	4/18/2023	05:00 PM	130							
463	4/18/2023	05:15 PM	104							
464	4/18/2023	05:30 PM	90							
465	4/18/2023	05:45 PM	64							
466	4/18/2023	06:00 PM	61							
467	4/18/2023	06:15 PM	85							
468	4/18/2023	06:30 PM	50							
469	4/18/2023	06:45 PM	51							
470	4/18/2023	07:00 PM	57							
471	4/18/2023	07:15 PM	62							
472	4/18/2023	07:30 PM	37							
473	4/18/2023	07:45 PM	65							
474	4/18/2023	08:00 PM	35							
475	4/18/2023	08:15 PM	42							
476	4/18/2023	08:30 PM	38							
477	4/18/2023	08:45 PM	21							
478	4/18/2023	09:00 PM	25							
479	4/18/2023	09:15 PM	30							
480	4/18/2023	09:30 PM	17							
481	4/18/2023	09:45 PM	12							
482	4/18/2023	10:00 PM	15							
483	4/18/2023	10:15 PM	13							
484	4/18/2023	10:30 PM	8							
485	4/18/2023	10:45 PM	10							
486	4/18/2023	11:00 PM	7							
487	4/18/2023	11:15 PM	9							
488	4/18/2023	11:30 PM	5							
489	4/18/2023	11:45 PM	4							
490	4/19/2023	12:00 AM	4							
491	4/19/2023	12:15 AM	2							
492	4/19/2023	12:30 AM	8							
493	4/19/2023	12:45 AM	4							
494	4/19/2023	01:00 AM	2							
495	4/19/2023	01:15 AM	1							
496	4/19/2023	01:30 AM	1							
497	4/19/2023	01:45 AM	3							
498	4/19/2023	02:00 AM	1							
499	4/19/2023	02:15 AM	2							

	A	B	C	D	E	F	G	H	I	J
500	4/19/2023	02:30 AM	1							
501	4/19/2023	02:45 AM	1							
502	4/19/2023	03:00 AM	1							
503	4/19/2023	03:15 AM	0							
504	4/19/2023	03:30 AM	1							
505	4/19/2023	03:45 AM	2							
506	4/19/2023	04:00 AM	3							
507	4/19/2023	04:15 AM	3							
508	4/19/2023	04:30 AM	0							
509	4/19/2023	04:45 AM	2							
510	4/19/2023	05:00 AM	8							
511	4/19/2023	05:15 AM	12							
512	4/19/2023	05:30 AM	15							
513	4/19/2023	05:45 AM	9							
514	4/19/2023	06:00 AM	10							
515	4/19/2023	06:15 AM	26							
516	4/19/2023	06:30 AM	32							
517	4/19/2023	06:45 AM	42							
518	4/19/2023	07:00 AM	33							
519	4/19/2023	07:15 AM	30							
520	4/19/2023	07:30 AM	69							
521	4/19/2023	07:45 AM	73							
522	4/19/2023	08:00 AM	54							
523	4/19/2023	08:15 AM	35							
524	4/19/2023	08:30 AM	49							
525	4/19/2023	08:45 AM	49							
526	4/19/2023	09:00 AM	50							
527	4/19/2023	09:15 AM	52							
528	4/19/2023	09:30 AM	52							
529	4/19/2023	09:45 AM	57							
530	4/19/2023	10:00 AM	54							
531	4/19/2023	10:15 AM	42							
532	4/19/2023	10:30 AM	47							
533	4/19/2023	10:45 AM	61							
534	4/19/2023	11:00 AM	60							
535	4/19/2023	11:15 AM	54							
536	4/19/2023	11:30 AM	57							
537	4/19/2023	11:45 AM	69							
538	4/19/2023	12:00 PM	64							
539	4/19/2023	12:15 PM	49							
540	4/19/2023	12:30 PM	64							
541	4/19/2023	12:45 PM	42							
542	4/19/2023	01:00 PM	72							
543	4/19/2023	01:15 PM	70							
544	4/19/2023	01:30 PM	62							
545	4/19/2023	01:45 PM	81							
546	4/19/2023	02:00 PM	82							
547	4/19/2023	02:15 PM	80							
548	4/19/2023	02:30 PM	82							
549	4/19/2023	02:45 PM	128							

	A	B	C	D	E	F	G	H	I	J
550	4/19/2023	03:00 PM	117							
551	4/19/2023	03:15 PM	71							
552	4/19/2023	03:30 PM	96							
553	4/19/2023	03:45 PM	90							
554	4/19/2023	04:00 PM	92							
555	4/19/2023	04:15 PM	97							
556	4/19/2023	04:30 PM	97							
557	4/19/2023	04:45 PM	104							
558	4/19/2023	05:00 PM	115							
559	4/19/2023	05:15 PM	105							
560	4/19/2023	05:30 PM	95							
561	4/19/2023	05:45 PM	91							
562	4/19/2023	06:00 PM	79							
563	4/19/2023	06:15 PM	78							
564	4/19/2023	06:30 PM	74							
565	4/19/2023	06:45 PM	61							
566	4/19/2023	07:00 PM	76							
567	4/19/2023	07:15 PM	51							
568	4/19/2023	07:30 PM	44							
569	4/19/2023	07:45 PM	39							
570	4/19/2023	08:00 PM	72							
571	4/19/2023	08:15 PM	35							
572	4/19/2023	08:30 PM	40							
573	4/19/2023	08:45 PM	28							
574	4/19/2023	09:00 PM	33							
575	4/19/2023	09:15 PM	20							
576	4/19/2023	09:30 PM	22							
577	4/19/2023	09:45 PM	6							
578	4/19/2023	10:00 PM	18							
579	4/19/2023	10:15 PM	15							
580	4/19/2023	10:30 PM	8							
581	4/19/2023	10:45 PM	9							
582	4/19/2023	11:00 PM	7							
583	4/19/2023	11:15 PM	9							
584	4/19/2023	11:30 PM	8							
585	4/19/2023	11:45 PM	6							
586	4/20/2023	12:00 AM	4							
587	4/20/2023	12:15 AM	3							
588	4/20/2023	12:30 AM	8							
589	4/20/2023	12:45 AM	4							
590	4/20/2023	01:00 AM	3							
591	4/20/2023	01:15 AM	2							
592	4/20/2023	01:30 AM	3							
593	4/20/2023	01:45 AM	1							
594	4/20/2023	02:00 AM	1							
595	4/20/2023	02:15 AM	3							
596	4/20/2023	02:30 AM	3							
597	4/20/2023	02:45 AM	3							
598	4/20/2023	03:00 AM	0							
599	4/20/2023	03:15 AM	2							

	A	B	C	D	E	F	G	H	I	J
600	4/20/2023	03:30 AM	1							
601	4/20/2023	03:45 AM	2							
602	4/20/2023	04:00 AM	5							
603	4/20/2023	04:15 AM	2							
604	4/20/2023	04:30 AM	4							
605	4/20/2023	04:45 AM	5							
606	4/20/2023	05:00 AM	8							
607	4/20/2023	05:15 AM	6							
608	4/20/2023	05:30 AM	19							
609	4/20/2023	05:45 AM	8							
610	4/20/2023	06:00 AM	19							
611	4/20/2023	06:15 AM	26							
612	4/20/2023	06:30 AM	27							
613	4/20/2023	06:45 AM	30							
614	4/20/2023	07:00 AM	39							
615	4/20/2023	07:15 AM	41							
616	4/20/2023	07:30 AM	65							
617	4/20/2023	07:45 AM	85							
618	4/20/2023	08:00 AM	55							
619	4/20/2023	08:15 AM	49							
620	4/20/2023	08:30 AM	51							
621	4/20/2023	08:45 AM	60							
622	4/20/2023	09:00 AM	63							
623	4/20/2023	09:15 AM	69							
624	4/20/2023	09:30 AM	67							
625	4/20/2023	09:45 AM	48							
626	4/20/2023	10:00 AM	64							
627	4/20/2023	10:15 AM	44							
628	4/20/2023	10:30 AM	44							
629	4/20/2023	10:45 AM	65							
630	4/20/2023	11:00 AM	76							
631	4/20/2023	11:15 AM	60							
632	4/20/2023	11:30 AM	79							
633	4/20/2023	11:45 AM	84							
634	4/20/2023	12:00 PM	73							
635	4/20/2023	12:15 PM	63							
636	4/20/2023	12:30 PM	59							
637	4/20/2023	12:45 PM	65							
638	4/20/2023	01:00 PM	96							
639	4/20/2023	01:15 PM	72							
640	4/20/2023	01:30 PM	69							
641	4/20/2023	01:45 PM	71							
642	4/20/2023	02:00 PM	53							
643	4/20/2023	02:15 PM	77							
644	4/20/2023	02:30 PM	83							
645	4/20/2023	02:45 PM	127							
646	4/20/2023	03:00 PM	116							
647	4/20/2023	03:15 PM	84							
648	4/20/2023	03:30 PM	98							
649	4/20/2023	03:45 PM	95							

	A	B	C	D	E	F	G	H	I	J
650	4/20/2023	04:00 PM	101							
651	4/20/2023	04:15 PM	103							
652	4/20/2023	04:30 PM	76							
653	4/20/2023	04:45 PM	107							
654	4/20/2023	05:00 PM	107							
655	4/20/2023	05:15 PM	123							
656	4/20/2023	05:30 PM	99							
657	4/20/2023	05:45 PM	87							
658	4/20/2023	06:00 PM	73							
659	4/20/2023	06:15 PM	77							
660	4/20/2023	06:30 PM	77							
661	4/20/2023	06:45 PM	74							
662	4/20/2023	07:00 PM	94							
663	4/20/2023	07:15 PM	63							
664	4/20/2023	07:30 PM	57							
665	4/20/2023	07:45 PM	60							
666	4/20/2023	08:00 PM	49							
667	4/20/2023	08:15 PM	55							
668	4/20/2023	08:30 PM	31							
669	4/20/2023	08:45 PM	43							
670	4/20/2023	09:00 PM	31							
671	4/20/2023	09:15 PM	36							
672	4/20/2023	09:30 PM	25							
673	4/20/2023	09:45 PM	18							
674	4/20/2023	10:00 PM	22							
675	4/20/2023	10:15 PM	8							
676	4/20/2023	10:30 PM	10							
677	4/20/2023	10:45 PM	11							
678	4/20/2023	11:00 PM	7							
679	4/20/2023	11:15 PM	10							
680	4/20/2023	11:30 PM	6							
681	4/20/2023	11:45 PM	2							

	A	B	C	D	E	F	G	H	I	J
1										
2	File Name: C:\Users\barri\OneDrive\Documents\TDB\WSP\SYRACUSE\DATA\BATCH 3\DONE\ATR 1028.tf2									
3	Start Date: 4/14/2023									
4	Start Time: 12:00:00 AM									
5	Location 1: SB S 11									
6	Location 2: at S 49									
7										
8										
9	Date	Time	SB							
10	4/14/2023	12:00 AM	9							
11	4/14/2023	12:15 AM	3							
12	4/14/2023	12:30 AM	5							
13	4/14/2023	12:45 AM	3							
14	4/14/2023	01:00 AM	3							
15	4/14/2023	01:15 AM	1							
16	4/14/2023	01:30 AM	0							
17	4/14/2023	01:45 AM	1							
18	4/14/2023	02:00 AM	1							
19	4/14/2023	02:15 AM	2							
20	4/14/2023	02:30 AM	4							
21	4/14/2023	02:45 AM	4							
22	4/14/2023	03:00 AM	3							
23	4/14/2023	03:15 AM	3							
24	4/14/2023	03:30 AM	9							
25	4/14/2023	03:45 AM	9							
26	4/14/2023	04:00 AM	7							
27	4/14/2023	04:15 AM	22							
28	4/14/2023	04:30 AM	22							
29	4/14/2023	04:45 AM	21							
30	4/14/2023	05:00 AM	23							
31	4/14/2023	05:15 AM	39							
32	4/14/2023	05:30 AM	47							
33	4/14/2023	05:45 AM	48							
34	4/14/2023	06:00 AM	63							
35	4/14/2023	06:15 AM	80							
36	4/14/2023	06:30 AM	115							
37	4/14/2023	06:45 AM	92							
38	4/14/2023	07:00 AM	124							
39	4/14/2023	07:15 AM	150							
40	4/14/2023	07:30 AM	158							
41	4/14/2023	07:45 AM	116							
42	4/14/2023	08:00 AM	103							
43	4/14/2023	08:15 AM	83							
44	4/14/2023	08:30 AM	89							
45	4/14/2023	08:45 AM	125							
46	4/14/2023	09:00 AM	109							
47	4/14/2023	09:15 AM	97							
48	4/14/2023	09:30 AM	87							
49	4/14/2023	09:45 AM	69							

	A	B	C	D	E	F	G	H	I	J
50	4/14/2023	10:00 AM	83							
51	4/14/2023	10:15 AM	86							
52	4/14/2023	10:30 AM	85							
53	4/14/2023	10:45 AM	85							
54	4/14/2023	11:00 AM	98							
55	4/14/2023	11:15 AM	91							
56	4/14/2023	11:30 AM	80							
57	4/14/2023	11:45 AM	96							
58	4/14/2023	12:00 PM	85							
59	4/14/2023	12:15 PM	83							
60	4/14/2023	12:30 PM	95							
61	4/14/2023	12:45 PM	99							
62	4/14/2023	01:00 PM	88							
63	4/14/2023	01:15 PM	107							
64	4/14/2023	01:30 PM	79							
65	4/14/2023	01:45 PM	101							
66	4/14/2023	02:00 PM	72							
67	4/14/2023	02:15 PM	73							
68	4/14/2023	02:30 PM	85							
69	4/14/2023	02:45 PM	82							
70	4/14/2023	03:00 PM	81							
71	4/14/2023	03:15 PM	89							
72	4/14/2023	03:30 PM	104							
73	4/14/2023	03:45 PM	92							
74	4/14/2023	04:00 PM	131							
75	4/14/2023	04:15 PM	113							
76	4/14/2023	04:30 PM	99							
77	4/14/2023	04:45 PM	127							
78	4/14/2023	05:00 PM	95							
79	4/14/2023	05:15 PM	96							
80	4/14/2023	05:30 PM	104							
81	4/14/2023	05:45 PM	91							
82	4/14/2023	06:00 PM	86							
83	4/14/2023	06:15 PM	73							
84	4/14/2023	06:30 PM	56							
85	4/14/2023	06:45 PM	50							
86	4/14/2023	07:00 PM	63							
87	4/14/2023	07:15 PM	55							
88	4/14/2023	07:30 PM	46							
89	4/14/2023	07:45 PM	55							
90	4/14/2023	08:00 PM	49							
91	4/14/2023	08:15 PM	38							
92	4/14/2023	08:30 PM	39							
93	4/14/2023	08:45 PM	32							
94	4/14/2023	09:00 PM	22							
95	4/14/2023	09:15 PM	31							
96	4/14/2023	09:30 PM	23							
97	4/14/2023	09:45 PM	23							
98	4/14/2023	10:00 PM	17							
99	4/14/2023	10:15 PM	20							

	A	B	C	D	E	F	G	H	I	J
100	4/14/2023	10:30 PM	12							
101	4/14/2023	10:45 PM	8							
102	4/14/2023	11:00 PM	11							
103	4/14/2023	11:15 PM	14							
104	4/14/2023	11:30 PM	11							
105	4/14/2023	11:45 PM	6							
106	4/15/2023	12:00 AM	5							
107	4/15/2023	12:15 AM	11							
108	4/15/2023	12:30 AM	9							
109	4/15/2023	12:45 AM	6							
110	4/15/2023	01:00 AM	3							
111	4/15/2023	01:15 AM	6							
112	4/15/2023	01:30 AM	3							
113	4/15/2023	01:45 AM	2							
114	4/15/2023	02:00 AM	4							
115	4/15/2023	02:15 AM	3							
116	4/15/2023	02:30 AM	2							
117	4/15/2023	02:45 AM	2							
118	4/15/2023	03:00 AM	2							
119	4/15/2023	03:15 AM	7							
120	4/15/2023	03:30 AM	3							
121	4/15/2023	03:45 AM	3							
122	4/15/2023	04:00 AM	3							
123	4/15/2023	04:15 AM	8							
124	4/15/2023	04:30 AM	11							
125	4/15/2023	04:45 AM	4							
126	4/15/2023	05:00 AM	7							
127	4/15/2023	05:15 AM	11							
128	4/15/2023	05:30 AM	22							
129	4/15/2023	05:45 AM	12							
130	4/15/2023	06:00 AM	21							
131	4/15/2023	06:15 AM	35							
132	4/15/2023	06:30 AM	31							
133	4/15/2023	06:45 AM	25							
134	4/15/2023	07:00 AM	39							
135	4/15/2023	07:15 AM	43							
136	4/15/2023	07:30 AM	50							
137	4/15/2023	07:45 AM	59							
138	4/15/2023	08:00 AM	51							
139	4/15/2023	08:15 AM	75							
140	4/15/2023	08:30 AM	89							
141	4/15/2023	08:45 AM	68							
142	4/15/2023	09:00 AM	98							
143	4/15/2023	09:15 AM	82							
144	4/15/2023	09:30 AM	106							
145	4/15/2023	09:45 AM	96							
146	4/15/2023	10:00 AM	113							
147	4/15/2023	10:15 AM	97							
148	4/15/2023	10:30 AM	106							
149	4/15/2023	10:45 AM	104							

	A	B	C	D	E	F	G	H	I	J
150	4/15/2023	11:00 AM	116							
151	4/15/2023	11:15 AM	95							
152	4/15/2023	11:30 AM	100							
153	4/15/2023	11:45 AM	127							
154	4/15/2023	12:00 PM	96							
155	4/15/2023	12:15 PM	95							
156	4/15/2023	12:30 PM	96							
157	4/15/2023	12:45 PM	64							
158	4/15/2023	01:00 PM	83							
159	4/15/2023	01:15 PM	87							
160	4/15/2023	01:30 PM	88							
161	4/15/2023	01:45 PM	96							
162	4/15/2023	02:00 PM	78							
163	4/15/2023	02:15 PM	64							
164	4/15/2023	02:30 PM	71							
165	4/15/2023	02:45 PM	69							
166	4/15/2023	03:00 PM	65							
167	4/15/2023	03:15 PM	71							
168	4/15/2023	03:30 PM	80							
169	4/15/2023	03:45 PM	83							
170	4/15/2023	04:00 PM	87							
171	4/15/2023	04:15 PM	73							
172	4/15/2023	04:30 PM	80							
173	4/15/2023	04:45 PM	69							
174	4/15/2023	05:00 PM	69							
175	4/15/2023	05:15 PM	73							
176	4/15/2023	05:30 PM	57							
177	4/15/2023	05:45 PM	70							
178	4/15/2023	06:00 PM	55							
179	4/15/2023	06:15 PM	74							
180	4/15/2023	06:30 PM	51							
181	4/15/2023	06:45 PM	47							
182	4/15/2023	07:00 PM	54							
183	4/15/2023	07:15 PM	62							
184	4/15/2023	07:30 PM	45							
185	4/15/2023	07:45 PM	51							
186	4/15/2023	08:00 PM	41							
187	4/15/2023	08:15 PM	33							
188	4/15/2023	08:30 PM	33							
189	4/15/2023	08:45 PM	20							
190	4/15/2023	09:00 PM	26							
191	4/15/2023	09:15 PM	17							
192	4/15/2023	09:30 PM	26							
193	4/15/2023	09:45 PM	20							
194	4/15/2023	10:00 PM	22							
195	4/15/2023	10:15 PM	21							
196	4/15/2023	10:30 PM	13							
197	4/15/2023	10:45 PM	7							
198	4/15/2023	11:00 PM	11							
199	4/15/2023	11:15 PM	8							

	A	B	C	D	E	F	G	H	I	J
200	4/15/2023	11:30 PM	9							
201	4/15/2023	11:45 PM	8							
202	4/16/2023	12:00 AM	6							
203	4/16/2023	12:15 AM	8							
204	4/16/2023	12:30 AM	6							
205	4/16/2023	12:45 AM	6							
206	4/16/2023	01:00 AM	7							
207	4/16/2023	01:15 AM	4							
208	4/16/2023	01:30 AM	3							
209	4/16/2023	01:45 AM	5							
210	4/16/2023	02:00 AM	1							
211	4/16/2023	02:15 AM	3							
212	4/16/2023	02:30 AM	4							
213	4/16/2023	02:45 AM	2							
214	4/16/2023	03:00 AM	1							
215	4/16/2023	03:15 AM	2							
216	4/16/2023	03:30 AM	5							
217	4/16/2023	03:45 AM	8							
218	4/16/2023	04:00 AM	3							
219	4/16/2023	04:15 AM	7							
220	4/16/2023	04:30 AM	5							
221	4/16/2023	04:45 AM	3							
222	4/16/2023	05:00 AM	7							
223	4/16/2023	05:15 AM	5							
224	4/16/2023	05:30 AM	12							
225	4/16/2023	05:45 AM	11							
226	4/16/2023	06:00 AM	14							
227	4/16/2023	06:15 AM	19							
228	4/16/2023	06:30 AM	21							
229	4/16/2023	06:45 AM	25							
230	4/16/2023	07:00 AM	28							
231	4/16/2023	07:15 AM	26							
232	4/16/2023	07:30 AM	37							
233	4/16/2023	07:45 AM	34							
234	4/16/2023	08:00 AM	45							
235	4/16/2023	08:15 AM	59							
236	4/16/2023	08:30 AM	49							
237	4/16/2023	08:45 AM	57							
238	4/16/2023	09:00 AM	61							
239	4/16/2023	09:15 AM	82							
240	4/16/2023	09:30 AM	81							
241	4/16/2023	09:45 AM	86							
242	4/16/2023	10:00 AM	85							
243	4/16/2023	10:15 AM	79							
244	4/16/2023	10:30 AM	73							
245	4/16/2023	10:45 AM	75							
246	4/16/2023	11:00 AM	84							
247	4/16/2023	11:15 AM	85							
248	4/16/2023	11:30 AM	94							
249	4/16/2023	11:45 AM	94							

	A	B	C	D	E	F	G	H	I	J
250	4/16/2023	12:00 PM	80							
251	4/16/2023	12:15 PM	85							
252	4/16/2023	12:30 PM	91							
253	4/16/2023	12:45 PM	107							
254	4/16/2023	01:00 PM	65							
255	4/16/2023	01:15 PM	79							
256	4/16/2023	01:30 PM	89							
257	4/16/2023	01:45 PM	77							
258	4/16/2023	02:00 PM	72							
259	4/16/2023	02:15 PM	92							
260	4/16/2023	02:30 PM	76							
261	4/16/2023	02:45 PM	61							
262	4/16/2023	03:00 PM	68							
263	4/16/2023	03:15 PM	71							
264	4/16/2023	03:30 PM	71							
265	4/16/2023	03:45 PM	75							
266	4/16/2023	04:00 PM	97							
267	4/16/2023	04:15 PM	69							
268	4/16/2023	04:30 PM	67							
269	4/16/2023	04:45 PM	57							
270	4/16/2023	05:00 PM	64							
271	4/16/2023	05:15 PM	77							
272	4/16/2023	05:30 PM	57							
273	4/16/2023	05:45 PM	68							
274	4/16/2023	06:00 PM	71							
275	4/16/2023	06:15 PM	45							
276	4/16/2023	06:30 PM	48							
277	4/16/2023	06:45 PM	40							
278	4/16/2023	07:00 PM	47							
279	4/16/2023	07:15 PM	39							
280	4/16/2023	07:30 PM	38							
281	4/16/2023	07:45 PM	60							
282	4/16/2023	08:00 PM	37							
283	4/16/2023	08:15 PM	21							
284	4/16/2023	08:30 PM	24							
285	4/16/2023	08:45 PM	24							
286	4/16/2023	09:00 PM	9							
287	4/16/2023	09:15 PM	12							
288	4/16/2023	09:30 PM	16							
289	4/16/2023	09:45 PM	10							
290	4/16/2023	10:00 PM	17							
291	4/16/2023	10:15 PM	10							
292	4/16/2023	10:30 PM	2							
293	4/16/2023	10:45 PM	12							
294	4/16/2023	11:00 PM	5							
295	4/16/2023	11:15 PM	7							
296	4/16/2023	11:30 PM	6							
297	4/16/2023	11:45 PM	5							
298	4/17/2023	12:00 AM	2							
299	4/17/2023	12:15 AM	2							

	A	B	C	D	E	F	G	H	I	J
300	4/17/2023	12:30 AM	2							
301	4/17/2023	12:45 AM	1							
302	4/17/2023	01:00 AM	3							
303	4/17/2023	01:15 AM	3							
304	4/17/2023	01:30 AM	3							
305	4/17/2023	01:45 AM	2							
306	4/17/2023	02:00 AM	1							
307	4/17/2023	02:15 AM	1							
308	4/17/2023	02:30 AM	3							
309	4/17/2023	02:45 AM	2							
310	4/17/2023	03:00 AM	3							
311	4/17/2023	03:15 AM	4							
312	4/17/2023	03:30 AM	7							
313	4/17/2023	03:45 AM	8							
314	4/17/2023	04:00 AM	14							
315	4/17/2023	04:15 AM	15							
316	4/17/2023	04:30 AM	29							
317	4/17/2023	04:45 AM	22							
318	4/17/2023	05:00 AM	30							
319	4/17/2023	05:15 AM	45							
320	4/17/2023	05:30 AM	51							
321	4/17/2023	05:45 AM	52							
322	4/17/2023	06:00 AM	67							
323	4/17/2023	06:15 AM	94							
324	4/17/2023	06:30 AM	103							
325	4/17/2023	06:45 AM	110							
326	4/17/2023	07:00 AM	128							
327	4/17/2023	07:15 AM	131							
328	4/17/2023	07:30 AM	127							
329	4/17/2023	07:45 AM	124							
330	4/17/2023	08:00 AM	89							
331	4/17/2023	08:15 AM	78							
332	4/17/2023	08:30 AM	106							
333	4/17/2023	08:45 AM	109							
334	4/17/2023	09:00 AM	105							
335	4/17/2023	09:15 AM	82							
336	4/17/2023	09:30 AM	75							
337	4/17/2023	09:45 AM	85							
338	4/17/2023	10:00 AM	80							
339	4/17/2023	10:15 AM	53							
340	4/17/2023	10:30 AM	84							
341	4/17/2023	10:45 AM	65							
342	4/17/2023	11:00 AM	77							
343	4/17/2023	11:15 AM	84							
344	4/17/2023	11:30 AM	58							
345	4/17/2023	11:45 AM	71							
346	4/17/2023	12:00 PM	76							
347	4/17/2023	12:15 PM	86							
348	4/17/2023	12:30 PM	78							
349	4/17/2023	12:45 PM	75							

	A	B	C	D	E	F	G	H	I	J
350	4/17/2023	01:00 PM	74							
351	4/17/2023	01:15 PM	86							
352	4/17/2023	01:30 PM	69							
353	4/17/2023	01:45 PM	68							
354	4/17/2023	02:00 PM	76							
355	4/17/2023	02:15 PM	64							
356	4/17/2023	02:30 PM	76							
357	4/17/2023	02:45 PM	81							
358	4/17/2023	03:00 PM	70							
359	4/17/2023	03:15 PM	67							
360	4/17/2023	03:30 PM	81							
361	4/17/2023	03:45 PM	89							
362	4/17/2023	04:00 PM	105							
363	4/17/2023	04:15 PM	97							
364	4/17/2023	04:30 PM	86							
365	4/17/2023	04:45 PM	91							
366	4/17/2023	05:00 PM	78							
367	4/17/2023	05:15 PM	66							
368	4/17/2023	05:30 PM	86							
369	4/17/2023	05:45 PM	51							
370	4/17/2023	06:00 PM	68							
371	4/17/2023	06:15 PM	62							
372	4/17/2023	06:30 PM	43							
373	4/17/2023	06:45 PM	43							
374	4/17/2023	07:00 PM	45							
375	4/17/2023	07:15 PM	28							
376	4/17/2023	07:30 PM	36							
377	4/17/2023	07:45 PM	31							
378	4/17/2023	08:00 PM	20							
379	4/17/2023	08:15 PM	21							
380	4/17/2023	08:30 PM	15							
381	4/17/2023	08:45 PM	27							
382	4/17/2023	09:00 PM	9							
383	4/17/2023	09:15 PM	25							
384	4/17/2023	09:30 PM	14							
385	4/17/2023	09:45 PM	15							
386	4/17/2023	10:00 PM	9							
387	4/17/2023	10:15 PM	8							
388	4/17/2023	10:30 PM	6							
389	4/17/2023	10:45 PM	5							
390	4/17/2023	11:00 PM	5							
391	4/17/2023	11:15 PM	5							
392	4/17/2023	11:30 PM	1							
393	4/17/2023	11:45 PM	1							
394	4/18/2023	12:00 AM	3							
395	4/18/2023	12:15 AM	1							
396	4/18/2023	12:30 AM	2							
397	4/18/2023	12:45 AM	3							
398	4/18/2023	01:00 AM	3							
399	4/18/2023	01:15 AM	4							

	A	B	C	D	E	F	G	H	I	J
400	4/18/2023	01:30 AM	1							
401	4/18/2023	01:45 AM	4							
402	4/18/2023	02:00 AM	1							
403	4/18/2023	02:15 AM	3							
404	4/18/2023	02:30 AM	4							
405	4/18/2023	02:45 AM	1							
406	4/18/2023	03:00 AM	4							
407	4/18/2023	03:15 AM	3							
408	4/18/2023	03:30 AM	9							
409	4/18/2023	03:45 AM	10							
410	4/18/2023	04:00 AM	11							
411	4/18/2023	04:15 AM	19							
412	4/18/2023	04:30 AM	30							
413	4/18/2023	04:45 AM	19							
414	4/18/2023	05:00 AM	31							
415	4/18/2023	05:15 AM	50							
416	4/18/2023	05:30 AM	58							
417	4/18/2023	05:45 AM	44							
418	4/18/2023	06:00 AM	66							
419	4/18/2023	06:15 AM	91							
420	4/18/2023	06:30 AM	104							
421	4/18/2023	06:45 AM	113							
422	4/18/2023	07:00 AM	130							
423	4/18/2023	07:15 AM	133							
424	4/18/2023	07:30 AM	149							
425	4/18/2023	07:45 AM	118							
426	4/18/2023	08:00 AM	95							
427	4/18/2023	08:15 AM	87							
428	4/18/2023	08:30 AM	104							
429	4/18/2023	08:45 AM	113							
430	4/18/2023	09:00 AM	121							
431	4/18/2023	09:15 AM	73							
432	4/18/2023	09:30 AM	87							
433	4/18/2023	09:45 AM	64							
434	4/18/2023	10:00 AM	77							
435	4/18/2023	10:15 AM	71							
436	4/18/2023	10:30 AM	76							
437	4/18/2023	10:45 AM	69							
438	4/18/2023	11:00 AM	64							
439	4/18/2023	11:15 AM	97							
440	4/18/2023	11:30 AM	84							
441	4/18/2023	11:45 AM	76							
442	4/18/2023	12:00 PM	93							
443	4/18/2023	12:15 PM	66							
444	4/18/2023	12:30 PM	81							
445	4/18/2023	12:45 PM	70							
446	4/18/2023	01:00 PM	73							
447	4/18/2023	01:15 PM	78							
448	4/18/2023	01:30 PM	76							
449	4/18/2023	01:45 PM	70							

	A	B	C	D	E	F	G	H	I	J
450	4/18/2023	02:00 PM	69							
451	4/18/2023	02:15 PM	79							
452	4/18/2023	02:30 PM	87							
453	4/18/2023	02:45 PM	69							
454	4/18/2023	03:00 PM	80							
455	4/18/2023	03:15 PM	75							
456	4/18/2023	03:30 PM	73							
457	4/18/2023	03:45 PM	72							
458	4/18/2023	04:00 PM	80							
459	4/18/2023	04:15 PM	100							
460	4/18/2023	04:30 PM	93							
461	4/18/2023	04:45 PM	78							
462	4/18/2023	05:00 PM	75							
463	4/18/2023	05:15 PM	79							
464	4/18/2023	05:30 PM	76							
465	4/18/2023	05:45 PM	55							
466	4/18/2023	06:00 PM	59							
467	4/18/2023	06:15 PM	51							
468	4/18/2023	06:30 PM	34							
469	4/18/2023	06:45 PM	42							
470	4/18/2023	07:00 PM	33							
471	4/18/2023	07:15 PM	34							
472	4/18/2023	07:30 PM	31							
473	4/18/2023	07:45 PM	20							
474	4/18/2023	08:00 PM	29							
475	4/18/2023	08:15 PM	32							
476	4/18/2023	08:30 PM	14							
477	4/18/2023	08:45 PM	23							
478	4/18/2023	09:00 PM	20							
479	4/18/2023	09:15 PM	23							
480	4/18/2023	09:30 PM	12							
481	4/18/2023	09:45 PM	15							
482	4/18/2023	10:00 PM	14							
483	4/18/2023	10:15 PM	13							
484	4/18/2023	10:30 PM	4							
485	4/18/2023	10:45 PM	2							
486	4/18/2023	11:00 PM	3							
487	4/18/2023	11:15 PM	6							
488	4/18/2023	11:30 PM	3							
489	4/18/2023	11:45 PM	5							
490	4/19/2023	12:00 AM	3							
491	4/19/2023	12:15 AM	2							
492	4/19/2023	12:30 AM	2							
493	4/19/2023	12:45 AM	3							
494	4/19/2023	01:00 AM	1							
495	4/19/2023	01:15 AM	1							
496	4/19/2023	01:30 AM	2							
497	4/19/2023	01:45 AM	2							
498	4/19/2023	02:00 AM	0							
499	4/19/2023	02:15 AM	5							

	A	B	C	D	E	F	G	H	I	J
500	4/19/2023	02:30 AM	3							
501	4/19/2023	02:45 AM	3							
502	4/19/2023	03:00 AM	5							
503	4/19/2023	03:15 AM	6							
504	4/19/2023	03:30 AM	6							
505	4/19/2023	03:45 AM	10							
506	4/19/2023	04:00 AM	12							
507	4/19/2023	04:15 AM	18							
508	4/19/2023	04:30 AM	22							
509	4/19/2023	04:45 AM	17							
510	4/19/2023	05:00 AM	23							
511	4/19/2023	05:15 AM	42							
512	4/19/2023	05:30 AM	60							
513	4/19/2023	05:45 AM	49							
514	4/19/2023	06:00 AM	54							
515	4/19/2023	06:15 AM	99							
516	4/19/2023	06:30 AM	98							
517	4/19/2023	06:45 AM	115							
518	4/19/2023	07:00 AM	120							
519	4/19/2023	07:15 AM	127							
520	4/19/2023	07:30 AM	162							
521	4/19/2023	07:45 AM	132							
522	4/19/2023	08:00 AM	81							
523	4/19/2023	08:15 AM	88							
524	4/19/2023	08:30 AM	105							
525	4/19/2023	08:45 AM	81							
526	4/19/2023	09:00 AM	101							
527	4/19/2023	09:15 AM	97							
528	4/19/2023	09:30 AM	77							
529	4/19/2023	09:45 AM	75							
530	4/19/2023	10:00 AM	65							
531	4/19/2023	10:15 AM	71							
532	4/19/2023	10:30 AM	67							
533	4/19/2023	10:45 AM	67							
534	4/19/2023	11:00 AM	64							
535	4/19/2023	11:15 AM	76							
536	4/19/2023	11:30 AM	50							
537	4/19/2023	11:45 AM	69							
538	4/19/2023	12:00 PM	79							
539	4/19/2023	12:15 PM	84							
540	4/19/2023	12:30 PM	67							
541	4/19/2023	12:45 PM	72							
542	4/19/2023	01:00 PM	89							
543	4/19/2023	01:15 PM	82							
544	4/19/2023	01:30 PM	75							
545	4/19/2023	01:45 PM	65							
546	4/19/2023	02:00 PM	71							
547	4/19/2023	02:15 PM	66							
548	4/19/2023	02:30 PM	68							
549	4/19/2023	02:45 PM	63							

	A	B	C	D	E	F	G	H	I	J
550	4/19/2023	03:00 PM	65							
551	4/19/2023	03:15 PM	64							
552	4/19/2023	03:30 PM	78							
553	4/19/2023	03:45 PM	87							
554	4/19/2023	04:00 PM	110							
555	4/19/2023	04:15 PM	80							
556	4/19/2023	04:30 PM	101							
557	4/19/2023	04:45 PM	88							
558	4/19/2023	05:00 PM	92							
559	4/19/2023	05:15 PM	73							
560	4/19/2023	05:30 PM	78							
561	4/19/2023	05:45 PM	50							
562	4/19/2023	06:00 PM	46							
563	4/19/2023	06:15 PM	48							
564	4/19/2023	06:30 PM	45							
565	4/19/2023	06:45 PM	44							
566	4/19/2023	07:00 PM	53							
567	4/19/2023	07:15 PM	39							
568	4/19/2023	07:30 PM	22							
569	4/19/2023	07:45 PM	35							
570	4/19/2023	08:00 PM	24							
571	4/19/2023	08:15 PM	23							
572	4/19/2023	08:30 PM	18							
573	4/19/2023	08:45 PM	24							
574	4/19/2023	09:00 PM	17							
575	4/19/2023	09:15 PM	17							
576	4/19/2023	09:30 PM	24							
577	4/19/2023	09:45 PM	15							
578	4/19/2023	10:00 PM	16							
579	4/19/2023	10:15 PM	11							
580	4/19/2023	10:30 PM	9							
581	4/19/2023	10:45 PM	4							
582	4/19/2023	11:00 PM	3							
583	4/19/2023	11:15 PM	5							
584	4/19/2023	11:30 PM	2							
585	4/19/2023	11:45 PM	5							
586	4/20/2023	12:00 AM	7							
587	4/20/2023	12:15 AM	4							
588	4/20/2023	12:30 AM	4							
589	4/20/2023	12:45 AM	3							
590	4/20/2023	01:00 AM	1							
591	4/20/2023	01:15 AM	4							
592	4/20/2023	01:30 AM	6							
593	4/20/2023	01:45 AM	2							
594	4/20/2023	02:00 AM	2							
595	4/20/2023	02:15 AM	3							
596	4/20/2023	02:30 AM	1							
597	4/20/2023	02:45 AM	5							
598	4/20/2023	03:00 AM	2							
599	4/20/2023	03:15 AM	5							

	A	B	C	D	E	F	G	H	I	J
600	4/20/2023	03:30 AM	6							
601	4/20/2023	03:45 AM	11							
602	4/20/2023	04:00 AM	10							
603	4/20/2023	04:15 AM	16							
604	4/20/2023	04:30 AM	35							
605	4/20/2023	04:45 AM	19							
606	4/20/2023	05:00 AM	31							
607	4/20/2023	05:15 AM	44							
608	4/20/2023	05:30 AM	56							
609	4/20/2023	05:45 AM	51							
610	4/20/2023	06:00 AM	59							
611	4/20/2023	06:15 AM	115							
612	4/20/2023	06:30 AM	106							
613	4/20/2023	06:45 AM	118							
614	4/20/2023	07:00 AM	140							
615	4/20/2023	07:15 AM	140							
616	4/20/2023	07:30 AM	159							
617	4/20/2023	07:45 AM	117							
618	4/20/2023	08:00 AM	109							
619	4/20/2023	08:15 AM	99							
620	4/20/2023	08:30 AM	91							
621	4/20/2023	08:45 AM	121							
622	4/20/2023	09:00 AM	130							
623	4/20/2023	09:15 AM	88							
624	4/20/2023	09:30 AM	67							
625	4/20/2023	09:45 AM	94							
626	4/20/2023	10:00 AM	54							
627	4/20/2023	10:15 AM	64							
628	4/20/2023	10:30 AM	75							
629	4/20/2023	10:45 AM	78							
630	4/20/2023	11:00 AM	70							
631	4/20/2023	11:15 AM	75							
632	4/20/2023	11:30 AM	94							
633	4/20/2023	11:45 AM	88							
634	4/20/2023	12:00 PM	64							
635	4/20/2023	12:15 PM	94							
636	4/20/2023	12:30 PM	92							
637	4/20/2023	12:45 PM	74							
638	4/20/2023	01:00 PM	86							
639	4/20/2023	01:15 PM	94							
640	4/20/2023	01:30 PM	88							
641	4/20/2023	01:45 PM	83							
642	4/20/2023	02:00 PM	64							
643	4/20/2023	02:15 PM	82							
644	4/20/2023	02:30 PM	73							
645	4/20/2023	02:45 PM	79							
646	4/20/2023	03:00 PM	84							
647	4/20/2023	03:15 PM	78							
648	4/20/2023	03:30 PM	100							
649	4/20/2023	03:45 PM	111							

	A	B	C	D	E	F	G	H	I	J
650	4/20/2023	04:00 PM	127							
651	4/20/2023	04:15 PM	93							
652	4/20/2023	04:30 PM	88							
653	4/20/2023	04:45 PM	84							
654	4/20/2023	05:00 PM	106							
655	4/20/2023	05:15 PM	89							
656	4/20/2023	05:30 PM	73							
657	4/20/2023	05:45 PM	87							
658	4/20/2023	06:00 PM	81							
659	4/20/2023	06:15 PM	55							
660	4/20/2023	06:30 PM	50							
661	4/20/2023	06:45 PM	56							
662	4/20/2023	07:00 PM	49							
663	4/20/2023	07:15 PM	53							
664	4/20/2023	07:30 PM	57							
665	4/20/2023	07:45 PM	38							
666	4/20/2023	08:00 PM	28							
667	4/20/2023	08:15 PM	34							
668	4/20/2023	08:30 PM	25							
669	4/20/2023	08:45 PM	24							
670	4/20/2023	09:00 PM	22							
671	4/20/2023	09:15 PM	23							
672	4/20/2023	09:30 PM	13							
673	4/20/2023	09:45 PM	15							
674	4/20/2023	10:00 PM	15							
675	4/20/2023	10:15 PM	11							
676	4/20/2023	10:30 PM	9							
677	4/20/2023	10:45 PM	7							
678	4/20/2023	11:00 PM	3							
679	4/20/2023	11:15 PM	7							
680	4/20/2023	11:30 PM	4							
681	4/20/2023	11:45 PM	4							

	A	B	C	D	E	F	G	H	I	J
1										
2	File Name: C:\Users\barri\OneDrive\Documents\TDB\WSP\SYRACUSE\DATA\BATCH 3\DONE\ATR 1029.tf2									
3	Start Date: 4/14/2023									
4	Start Time: 12:00:00 AM									
5	Location 1: NB I 81 on ramp									
6	Location 2: at S 49									
7										
8										
9	Date	Time	NB							
10	4/14/2023	12:00 AM	2							
11	4/14/2023	12:15 AM	1							
12	4/14/2023	12:30 AM	0							
13	4/14/2023	12:45 AM	3							
14	4/14/2023	01:00 AM	3							
15	4/14/2023	01:15 AM	5							
16	4/14/2023	01:30 AM	1							
17	4/14/2023	01:45 AM	6							
18	4/14/2023	02:00 AM	0							
19	4/14/2023	02:15 AM	0							
20	4/14/2023	02:30 AM	0							
21	4/14/2023	02:45 AM	1							
22	4/14/2023	03:00 AM	2							
23	4/14/2023	03:15 AM	0							
24	4/14/2023	03:30 AM	0							
25	4/14/2023	03:45 AM	0							
26	4/14/2023	04:00 AM	1							
27	4/14/2023	04:15 AM	3							
28	4/14/2023	04:30 AM	0							
29	4/14/2023	04:45 AM	0							
30	4/14/2023	05:00 AM	4							
31	4/14/2023	05:15 AM	9							
32	4/14/2023	05:30 AM	3							
33	4/14/2023	05:45 AM	5							
34	4/14/2023	06:00 AM	11							
35	4/14/2023	06:15 AM	22							
36	4/14/2023	06:30 AM	11							
37	4/14/2023	06:45 AM	21							
38	4/14/2023	07:00 AM	17							
39	4/14/2023	07:15 AM	15							
40	4/14/2023	07:30 AM	13							
41	4/14/2023	07:45 AM	24							
42	4/14/2023	08:00 AM	16							
43	4/14/2023	08:15 AM	17							
44	4/14/2023	08:30 AM	23							
45	4/14/2023	08:45 AM	21							
46	4/14/2023	09:00 AM	31							
47	4/14/2023	09:15 AM	23							
48	4/14/2023	09:30 AM	27							
49	4/14/2023	09:45 AM	29							

	A	B	C	D	E	F	G	H	I	J
50	4/14/2023	10:00 AM	26							
51	4/14/2023	10:15 AM	16							
52	4/14/2023	10:30 AM	31							
53	4/14/2023	10:45 AM	41							
54	4/14/2023	11:00 AM	29							
55	4/14/2023	11:15 AM	41							
56	4/14/2023	11:30 AM	44							
57	4/14/2023	11:45 AM	28							
58	4/14/2023	12:00 PM	29							
59	4/14/2023	12:15 PM	36							
60	4/14/2023	12:30 PM	51							
61	4/14/2023	12:45 PM	43							
62	4/14/2023	01:00 PM	36							
63	4/14/2023	01:15 PM	36							
64	4/14/2023	01:30 PM	41							
65	4/14/2023	01:45 PM	56							
66	4/14/2023	02:00 PM	49							
67	4/14/2023	02:15 PM	33							
68	4/14/2023	02:30 PM	57							
69	4/14/2023	02:45 PM	27							
70	4/14/2023	03:00 PM	37							
71	4/14/2023	03:15 PM	51							
72	4/14/2023	03:30 PM	54							
73	4/14/2023	03:45 PM	50							
74	4/14/2023	04:00 PM	46							
75	4/14/2023	04:15 PM	51							
76	4/14/2023	04:30 PM	52							
77	4/14/2023	04:45 PM	62							
78	4/14/2023	05:00 PM	44							
79	4/14/2023	05:15 PM	41							
80	4/14/2023	05:30 PM	49							
81	4/14/2023	05:45 PM	34							
82	4/14/2023	06:00 PM	40							
83	4/14/2023	06:15 PM	37							
84	4/14/2023	06:30 PM	42							
85	4/14/2023	06:45 PM	30							
86	4/14/2023	07:00 PM	27							
87	4/14/2023	07:15 PM	36							
88	4/14/2023	07:30 PM	20							
89	4/14/2023	07:45 PM	26							
90	4/14/2023	08:00 PM	24							
91	4/14/2023	08:15 PM	25							
92	4/14/2023	08:30 PM	25							
93	4/14/2023	08:45 PM	10							
94	4/14/2023	09:00 PM	19							
95	4/14/2023	09:15 PM	18							
96	4/14/2023	09:30 PM	16							
97	4/14/2023	09:45 PM	15							
98	4/14/2023	10:00 PM	20							
99	4/14/2023	10:15 PM	9							

	A	B	C	D	E	F	G	H	I	J
100	4/14/2023	10:30 PM	9							
101	4/14/2023	10:45 PM	9							
102	4/14/2023	11:00 PM	8							
103	4/14/2023	11:15 PM	10							
104	4/14/2023	11:30 PM	11							
105	4/14/2023	11:45 PM	14							
106	4/15/2023	12:00 AM	15							
107	4/15/2023	12:15 AM	7							
108	4/15/2023	12:30 AM	8							
109	4/15/2023	12:45 AM	4							
110	4/15/2023	01:00 AM	5							
111	4/15/2023	01:15 AM	3							
112	4/15/2023	01:30 AM	3							
113	4/15/2023	01:45 AM	4							
114	4/15/2023	02:00 AM	1							
115	4/15/2023	02:15 AM	5							
116	4/15/2023	02:30 AM	2							
117	4/15/2023	02:45 AM	4							
118	4/15/2023	03:00 AM	2							
119	4/15/2023	03:15 AM	0							
120	4/15/2023	03:30 AM	2							
121	4/15/2023	03:45 AM	1							
122	4/15/2023	04:00 AM	5							
123	4/15/2023	04:15 AM	2							
124	4/15/2023	04:30 AM	7							
125	4/15/2023	04:45 AM	4							
126	4/15/2023	05:00 AM	3							
127	4/15/2023	05:15 AM	2							
128	4/15/2023	05:30 AM	5							
129	4/15/2023	05:45 AM	6							
130	4/15/2023	06:00 AM	6							
131	4/15/2023	06:15 AM	4							
132	4/15/2023	06:30 AM	3							
133	4/15/2023	06:45 AM	8							
134	4/15/2023	07:00 AM	17							
135	4/15/2023	07:15 AM	13							
136	4/15/2023	07:30 AM	13							
137	4/15/2023	07:45 AM	20							
138	4/15/2023	08:00 AM	16							
139	4/15/2023	08:15 AM	18							
140	4/15/2023	08:30 AM	29							
141	4/15/2023	08:45 AM	18							
142	4/15/2023	09:00 AM	33							
143	4/15/2023	09:15 AM	27							
144	4/15/2023	09:30 AM	35							
145	4/15/2023	09:45 AM	35							
146	4/15/2023	10:00 AM	25							
147	4/15/2023	10:15 AM	37							
148	4/15/2023	10:30 AM	27							
149	4/15/2023	10:45 AM	41							

	A	B	C	D	E	F	G	H	I	J
150	4/15/2023	11:00 AM	37							
151	4/15/2023	11:15 AM	44							
152	4/15/2023	11:30 AM	35							
153	4/15/2023	11:45 AM	30							
154	4/15/2023	12:00 PM	47							
155	4/15/2023	12:15 PM	42							
156	4/15/2023	12:30 PM	45							
157	4/15/2023	12:45 PM	50							
158	4/15/2023	01:00 PM	47							
159	4/15/2023	01:15 PM	43							
160	4/15/2023	01:30 PM	43							
161	4/15/2023	01:45 PM	28							
162	4/15/2023	02:00 PM	48							
163	4/15/2023	02:15 PM	44							
164	4/15/2023	02:30 PM	33							
165	4/15/2023	02:45 PM	24							
166	4/15/2023	03:00 PM	36							
167	4/15/2023	03:15 PM	60							
168	4/15/2023	03:30 PM	43							
169	4/15/2023	03:45 PM	33							
170	4/15/2023	04:00 PM	37							
171	4/15/2023	04:15 PM	30							
172	4/15/2023	04:30 PM	32							
173	4/15/2023	04:45 PM	31							
174	4/15/2023	05:00 PM	35							
175	4/15/2023	05:15 PM	14							
176	4/15/2023	05:30 PM	30							
177	4/15/2023	05:45 PM	35							
178	4/15/2023	06:00 PM	22							
179	4/15/2023	06:15 PM	29							
180	4/15/2023	06:30 PM	33							
181	4/15/2023	06:45 PM	37							
182	4/15/2023	07:00 PM	27							
183	4/15/2023	07:15 PM	14							
184	4/15/2023	07:30 PM	22							
185	4/15/2023	07:45 PM	19							
186	4/15/2023	08:00 PM	19							
187	4/15/2023	08:15 PM	19							
188	4/15/2023	08:30 PM	17							
189	4/15/2023	08:45 PM	21							
190	4/15/2023	09:00 PM	12							
191	4/15/2023	09:15 PM	20							
192	4/15/2023	09:30 PM	18							
193	4/15/2023	09:45 PM	16							
194	4/15/2023	10:00 PM	10							
195	4/15/2023	10:15 PM	16							
196	4/15/2023	10:30 PM	12							
197	4/15/2023	10:45 PM	6							
198	4/15/2023	11:00 PM	6							
199	4/15/2023	11:15 PM	4							

	A	B	C	D	E	F	G	H	I	J
200	4/15/2023	11:30 PM	4							
201	4/15/2023	11:45 PM	3							
202	4/16/2023	12:00 AM	3							
203	4/16/2023	12:15 AM	3							
204	4/16/2023	12:30 AM	4							
205	4/16/2023	12:45 AM	7							
206	4/16/2023	01:00 AM	1							
207	4/16/2023	01:15 AM	3							
208	4/16/2023	01:30 AM	2							
209	4/16/2023	01:45 AM	4							
210	4/16/2023	02:00 AM	2							
211	4/16/2023	02:15 AM	2							
212	4/16/2023	02:30 AM	1							
213	4/16/2023	02:45 AM	1							
214	4/16/2023	03:00 AM	2							
215	4/16/2023	03:15 AM	0							
216	4/16/2023	03:30 AM	1							
217	4/16/2023	03:45 AM	0							
218	4/16/2023	04:00 AM	7							
219	4/16/2023	04:15 AM	0							
220	4/16/2023	04:30 AM	1							
221	4/16/2023	04:45 AM	0							
222	4/16/2023	05:00 AM	0							
223	4/16/2023	05:15 AM	1							
224	4/16/2023	05:30 AM	7							
225	4/16/2023	05:45 AM	2							
226	4/16/2023	06:00 AM	3							
227	4/16/2023	06:15 AM	2							
228	4/16/2023	06:30 AM	7							
229	4/16/2023	06:45 AM	5							
230	4/16/2023	07:00 AM	12							
231	4/16/2023	07:15 AM	6							
232	4/16/2023	07:30 AM	9							
233	4/16/2023	07:45 AM	9							
234	4/16/2023	08:00 AM	14							
235	4/16/2023	08:15 AM	13							
236	4/16/2023	08:30 AM	13							
237	4/16/2023	08:45 AM	10							
238	4/16/2023	09:00 AM	17							
239	4/16/2023	09:15 AM	22							
240	4/16/2023	09:30 AM	28							
241	4/16/2023	09:45 AM	19							
242	4/16/2023	10:00 AM	23							
243	4/16/2023	10:15 AM	24							
244	4/16/2023	10:30 AM	15							
245	4/16/2023	10:45 AM	26							
246	4/16/2023	11:00 AM	30							
247	4/16/2023	11:15 AM	27							
248	4/16/2023	11:30 AM	30							
249	4/16/2023	11:45 AM	31							

	A	B	C	D	E	F	G	H	I	J
250	4/16/2023	12:00 PM	34							
251	4/16/2023	12:15 PM	48							
252	4/16/2023	12:30 PM	40							
253	4/16/2023	12:45 PM	38							
254	4/16/2023	01:00 PM	30							
255	4/16/2023	01:15 PM	29							
256	4/16/2023	01:30 PM	40							
257	4/16/2023	01:45 PM	26							
258	4/16/2023	02:00 PM	40							
259	4/16/2023	02:15 PM	34							
260	4/16/2023	02:30 PM	42							
261	4/16/2023	02:45 PM	35							
262	4/16/2023	03:00 PM	31							
263	4/16/2023	03:15 PM	41							
264	4/16/2023	03:30 PM	35							
265	4/16/2023	03:45 PM	22							
266	4/16/2023	04:00 PM	32							
267	4/16/2023	04:15 PM	12							
268	4/16/2023	04:30 PM	26							
269	4/16/2023	04:45 PM	33							
270	4/16/2023	05:00 PM	40							
271	4/16/2023	05:15 PM	33							
272	4/16/2023	05:30 PM	29							
273	4/16/2023	05:45 PM	23							
274	4/16/2023	06:00 PM	27							
275	4/16/2023	06:15 PM	28							
276	4/16/2023	06:30 PM	25							
277	4/16/2023	06:45 PM	16							
278	4/16/2023	07:00 PM	23							
279	4/16/2023	07:15 PM	12							
280	4/16/2023	07:30 PM	18							
281	4/16/2023	07:45 PM	18							
282	4/16/2023	08:00 PM	11							
283	4/16/2023	08:15 PM	19							
284	4/16/2023	08:30 PM	15							
285	4/16/2023	08:45 PM	11							
286	4/16/2023	09:00 PM	9							
287	4/16/2023	09:15 PM	7							
288	4/16/2023	09:30 PM	7							
289	4/16/2023	09:45 PM	5							
290	4/16/2023	10:00 PM	8							
291	4/16/2023	10:15 PM	4							
292	4/16/2023	10:30 PM	7							
293	4/16/2023	10:45 PM	1							
294	4/16/2023	11:00 PM	3							
295	4/16/2023	11:15 PM	1							
296	4/16/2023	11:30 PM	2							
297	4/16/2023	11:45 PM	1							
298	4/17/2023	12:00 AM	2							
299	4/17/2023	12:15 AM	4							

	A	B	C	D	E	F	G	H	I	J
300	4/17/2023	12:30 AM	8							
301	4/17/2023	12:45 AM	0							
302	4/17/2023	01:00 AM	2							
303	4/17/2023	01:15 AM	0							
304	4/17/2023	01:30 AM	4							
305	4/17/2023	01:45 AM	1							
306	4/17/2023	02:00 AM	0							
307	4/17/2023	02:15 AM	1							
308	4/17/2023	02:30 AM	1							
309	4/17/2023	02:45 AM	2							
310	4/17/2023	03:00 AM	1							
311	4/17/2023	03:15 AM	0							
312	4/17/2023	03:30 AM	1							
313	4/17/2023	03:45 AM	0							
314	4/17/2023	04:00 AM	2							
315	4/17/2023	04:15 AM	1							
316	4/17/2023	04:30 AM	1							
317	4/17/2023	04:45 AM	1							
318	4/17/2023	05:00 AM	4							
319	4/17/2023	05:15 AM	10							
320	4/17/2023	05:30 AM	9							
321	4/17/2023	05:45 AM	10							
322	4/17/2023	06:00 AM	5							
323	4/17/2023	06:15 AM	18							
324	4/17/2023	06:30 AM	16							
325	4/17/2023	06:45 AM	22							
326	4/17/2023	07:00 AM	20							
327	4/17/2023	07:15 AM	23							
328	4/17/2023	07:30 AM	21							
329	4/17/2023	07:45 AM	12							
330	4/17/2023	08:00 AM	14							
331	4/17/2023	08:15 AM	24							
332	4/17/2023	08:30 AM	12							
333	4/17/2023	08:45 AM	24							
334	4/17/2023	09:00 AM	15							
335	4/17/2023	09:15 AM	33							
336	4/17/2023	09:30 AM	22							
337	4/17/2023	09:45 AM	19							
338	4/17/2023	10:00 AM	19							
339	4/17/2023	10:15 AM	37							
340	4/17/2023	10:30 AM	28							
341	4/17/2023	10:45 AM	25							
342	4/17/2023	11:00 AM	26							
343	4/17/2023	11:15 AM	32							
344	4/17/2023	11:30 AM	26							
345	4/17/2023	11:45 AM	30							
346	4/17/2023	12:00 PM	40							
347	4/17/2023	12:15 PM	35							
348	4/17/2023	12:30 PM	33							
349	4/17/2023	12:45 PM	29							

	A	B	C	D	E	F	G	H	I	J
350	4/17/2023	01:00 PM	43							
351	4/17/2023	01:15 PM	23							
352	4/17/2023	01:30 PM	37							
353	4/17/2023	01:45 PM	32							
354	4/17/2023	02:00 PM	31							
355	4/17/2023	02:15 PM	25							
356	4/17/2023	02:30 PM	29							
357	4/17/2023	02:45 PM	47							
358	4/17/2023	03:00 PM	28							
359	4/17/2023	03:15 PM	40							
360	4/17/2023	03:30 PM	35							
361	4/17/2023	03:45 PM	38							
362	4/17/2023	04:00 PM	39							
363	4/17/2023	04:15 PM	44							
364	4/17/2023	04:30 PM	44							
365	4/17/2023	04:45 PM	46							
366	4/17/2023	05:00 PM	40							
367	4/17/2023	05:15 PM	30							
368	4/17/2023	05:30 PM	48							
369	4/17/2023	05:45 PM	26							
370	4/17/2023	06:00 PM	37							
371	4/17/2023	06:15 PM	25							
372	4/17/2023	06:30 PM	24							
373	4/17/2023	06:45 PM	36							
374	4/17/2023	07:00 PM	22							
375	4/17/2023	07:15 PM	16							
376	4/17/2023	07:30 PM	21							
377	4/17/2023	07:45 PM	17							
378	4/17/2023	08:00 PM	10							
379	4/17/2023	08:15 PM	7							
380	4/17/2023	08:30 PM	10							
381	4/17/2023	08:45 PM	11							
382	4/17/2023	09:00 PM	8							
383	4/17/2023	09:15 PM	7							
384	4/17/2023	09:30 PM	7							
385	4/17/2023	09:45 PM	11							
386	4/17/2023	10:00 PM	8							
387	4/17/2023	10:15 PM	3							
388	4/17/2023	10:30 PM	7							
389	4/17/2023	10:45 PM	6							
390	4/17/2023	11:00 PM	5							
391	4/17/2023	11:15 PM	3							
392	4/17/2023	11:30 PM	4							
393	4/17/2023	11:45 PM	1							
394	4/18/2023	12:00 AM	7							
395	4/18/2023	12:15 AM	2							
396	4/18/2023	12:30 AM	0							
397	4/18/2023	12:45 AM	0							
398	4/18/2023	01:00 AM	2							
399	4/18/2023	01:15 AM	1							

	A	B	C	D	E	F	G	H	I	J
400	4/18/2023	01:30 AM	1							
401	4/18/2023	01:45 AM	2							
402	4/18/2023	02:00 AM	0							
403	4/18/2023	02:15 AM	0							
404	4/18/2023	02:30 AM	1							
405	4/18/2023	02:45 AM	3							
406	4/18/2023	03:00 AM	0							
407	4/18/2023	03:15 AM	3							
408	4/18/2023	03:30 AM	1							
409	4/18/2023	03:45 AM	0							
410	4/18/2023	04:00 AM	1							
411	4/18/2023	04:15 AM	0							
412	4/18/2023	04:30 AM	1							
413	4/18/2023	04:45 AM	2							
414	4/18/2023	05:00 AM	6							
415	4/18/2023	05:15 AM	7							
416	4/18/2023	05:30 AM	12							
417	4/18/2023	05:45 AM	7							
418	4/18/2023	06:00 AM	14							
419	4/18/2023	06:15 AM	18							
420	4/18/2023	06:30 AM	10							
421	4/18/2023	06:45 AM	12							
422	4/18/2023	07:00 AM	17							
423	4/18/2023	07:15 AM	22							
424	4/18/2023	07:30 AM	9							
425	4/18/2023	07:45 AM	11							
426	4/18/2023	08:00 AM	17							
427	4/18/2023	08:15 AM	17							
428	4/18/2023	08:30 AM	13							
429	4/18/2023	08:45 AM	15							
430	4/18/2023	09:00 AM	19							
431	4/18/2023	09:15 AM	28							
432	4/18/2023	09:30 AM	15							
433	4/18/2023	09:45 AM	25							
434	4/18/2023	10:00 AM	28							
435	4/18/2023	10:15 AM	15							
436	4/18/2023	10:30 AM	21							
437	4/18/2023	10:45 AM	21							
438	4/18/2023	11:00 AM	24							
439	4/18/2023	11:15 AM	24							
440	4/18/2023	11:30 AM	29							
441	4/18/2023	11:45 AM	28							
442	4/18/2023	12:00 PM	22							
443	4/18/2023	12:15 PM	36							
444	4/18/2023	12:30 PM	35							
445	4/18/2023	12:45 PM	34							
446	4/18/2023	01:00 PM	29							
447	4/18/2023	01:15 PM	28							
448	4/18/2023	01:30 PM	25							
449	4/18/2023	01:45 PM	26							

	A	B	C	D	E	F	G	H	I	J
450	4/18/2023	02:00 PM	34							
451	4/18/2023	02:15 PM	30							
452	4/18/2023	02:30 PM	26							
453	4/18/2023	02:45 PM	25							
454	4/18/2023	03:00 PM	34							
455	4/18/2023	03:15 PM	28							
456	4/18/2023	03:30 PM	52							
457	4/18/2023	03:45 PM	45							
458	4/18/2023	04:00 PM	42							
459	4/18/2023	04:15 PM	39							
460	4/18/2023	04:30 PM	67							
461	4/18/2023	04:45 PM	42							
462	4/18/2023	05:00 PM	33							
463	4/18/2023	05:15 PM	34							
464	4/18/2023	05:30 PM	40							
465	4/18/2023	05:45 PM	30							
466	4/18/2023	06:00 PM	24							
467	4/18/2023	06:15 PM	20							
468	4/18/2023	06:30 PM	14							
469	4/18/2023	06:45 PM	21							
470	4/18/2023	07:00 PM	34							
471	4/18/2023	07:15 PM	25							
472	4/18/2023	07:30 PM	13							
473	4/18/2023	07:45 PM	9							
474	4/18/2023	08:00 PM	18							
475	4/18/2023	08:15 PM	9							
476	4/18/2023	08:30 PM	12							
477	4/18/2023	08:45 PM	11							
478	4/18/2023	09:00 PM	11							
479	4/18/2023	09:15 PM	4							
480	4/18/2023	09:30 PM	7							
481	4/18/2023	09:45 PM	6							
482	4/18/2023	10:00 PM	6							
483	4/18/2023	10:15 PM	11							
484	4/18/2023	10:30 PM	9							
485	4/18/2023	10:45 PM	5							
486	4/18/2023	11:00 PM	5							
487	4/18/2023	11:15 PM	0							
488	4/18/2023	11:30 PM	4							
489	4/18/2023	11:45 PM	1							
490	4/19/2023	12:00 AM	3							
491	4/19/2023	12:15 AM	4							
492	4/19/2023	12:30 AM	2							
493	4/19/2023	12:45 AM	0							
494	4/19/2023	01:00 AM	0							
495	4/19/2023	01:15 AM	1							
496	4/19/2023	01:30 AM	1							
497	4/19/2023	01:45 AM	0							
498	4/19/2023	02:00 AM	1							
499	4/19/2023	02:15 AM	1							

	A	B	C	D	E	F	G	H	I	J
500	4/19/2023	02:30 AM	0							
501	4/19/2023	02:45 AM	0							
502	4/19/2023	03:00 AM	0							
503	4/19/2023	03:15 AM	1							
504	4/19/2023	03:30 AM	0							
505	4/19/2023	03:45 AM	0							
506	4/19/2023	04:00 AM	0							
507	4/19/2023	04:15 AM	3							
508	4/19/2023	04:30 AM	1							
509	4/19/2023	04:45 AM	2							
510	4/19/2023	05:00 AM	1							
511	4/19/2023	05:15 AM	4							
512	4/19/2023	05:30 AM	8							
513	4/19/2023	05:45 AM	6							
514	4/19/2023	06:00 AM	8							
515	4/19/2023	06:15 AM	9							
516	4/19/2023	06:30 AM	17							
517	4/19/2023	06:45 AM	16							
518	4/19/2023	07:00 AM	18							
519	4/19/2023	07:15 AM	18							
520	4/19/2023	07:30 AM	23							
521	4/19/2023	07:45 AM	26							
522	4/19/2023	08:00 AM	27							
523	4/19/2023	08:15 AM	12							
524	4/19/2023	08:30 AM	17							
525	4/19/2023	08:45 AM	11							
526	4/19/2023	09:00 AM	28							
527	4/19/2023	09:15 AM	11							
528	4/19/2023	09:30 AM	23							
529	4/19/2023	09:45 AM	22							
530	4/19/2023	10:00 AM	26							
531	4/19/2023	10:15 AM	17							
532	4/19/2023	10:30 AM	19							
533	4/19/2023	10:45 AM	20							
534	4/19/2023	11:00 AM	29							
535	4/19/2023	11:15 AM	16							
536	4/19/2023	11:30 AM	22							
537	4/19/2023	11:45 AM	15							
538	4/19/2023	12:00 PM	20							
539	4/19/2023	12:15 PM	32							
540	4/19/2023	12:30 PM	30							
541	4/19/2023	12:45 PM	23							
542	4/19/2023	01:00 PM	45							
543	4/19/2023	01:15 PM	32							
544	4/19/2023	01:30 PM	38							
545	4/19/2023	01:45 PM	23							
546	4/19/2023	02:00 PM	36							
547	4/19/2023	02:15 PM	36							
548	4/19/2023	02:30 PM	35							
549	4/19/2023	02:45 PM	24							

	A	B	C	D	E	F	G	H	I	J
550	4/19/2023	03:00 PM	30							
551	4/19/2023	03:15 PM	24							
552	4/19/2023	03:30 PM	45							
553	4/19/2023	03:45 PM	49							
554	4/19/2023	04:00 PM	27							
555	4/19/2023	04:15 PM	42							
556	4/19/2023	04:30 PM	32							
557	4/19/2023	04:45 PM	35							
558	4/19/2023	05:00 PM	42							
559	4/19/2023	05:15 PM	43							
560	4/19/2023	05:30 PM	35							
561	4/19/2023	05:45 PM	20							
562	4/19/2023	06:00 PM	30							
563	4/19/2023	06:15 PM	21							
564	4/19/2023	06:30 PM	29							
565	4/19/2023	06:45 PM	23							
566	4/19/2023	07:00 PM	19							
567	4/19/2023	07:15 PM	20							
568	4/19/2023	07:30 PM	16							
569	4/19/2023	07:45 PM	11							
570	4/19/2023	08:00 PM	12							
571	4/19/2023	08:15 PM	13							
572	4/19/2023	08:30 PM	9							
573	4/19/2023	08:45 PM	14							
574	4/19/2023	09:00 PM	17							
575	4/19/2023	09:15 PM	14							
576	4/19/2023	09:30 PM	5							
577	4/19/2023	09:45 PM	3							
578	4/19/2023	10:00 PM	5							
579	4/19/2023	10:15 PM	7							
580	4/19/2023	10:30 PM	5							
581	4/19/2023	10:45 PM	5							
582	4/19/2023	11:00 PM	1							
583	4/19/2023	11:15 PM	2							
584	4/19/2023	11:30 PM	0							
585	4/19/2023	11:45 PM	5							
586	4/20/2023	12:00 AM	2							
587	4/20/2023	12:15 AM	3							
588	4/20/2023	12:30 AM	1							
589	4/20/2023	12:45 AM	2							
590	4/20/2023	01:00 AM	0							
591	4/20/2023	01:15 AM	1							
592	4/20/2023	01:30 AM	1							
593	4/20/2023	01:45 AM	3							
594	4/20/2023	02:00 AM	1							
595	4/20/2023	02:15 AM	0							
596	4/20/2023	02:30 AM	1							
597	4/20/2023	02:45 AM	3							
598	4/20/2023	03:00 AM	0							
599	4/20/2023	03:15 AM	1							

	A	B	C	D	E	F	G	H	I	J
600	4/20/2023	03:30 AM	0							
601	4/20/2023	03:45 AM	0							
602	4/20/2023	04:00 AM	2							
603	4/20/2023	04:15 AM	0							
604	4/20/2023	04:30 AM	2							
605	4/20/2023	04:45 AM	1							
606	4/20/2023	05:00 AM	3							
607	4/20/2023	05:15 AM	8							
608	4/20/2023	05:30 AM	9							
609	4/20/2023	05:45 AM	8							
610	4/20/2023	06:00 AM	7							
611	4/20/2023	06:15 AM	13							
612	4/20/2023	06:30 AM	14							
613	4/20/2023	06:45 AM	22							
614	4/20/2023	07:00 AM	17							
615	4/20/2023	07:15 AM	19							
616	4/20/2023	07:30 AM	14							
617	4/20/2023	07:45 AM	18							
618	4/20/2023	08:00 AM	18							
619	4/20/2023	08:15 AM	20							
620	4/20/2023	08:30 AM	17							
621	4/20/2023	08:45 AM	22							
622	4/20/2023	09:00 AM	18							
623	4/20/2023	09:15 AM	21							
624	4/20/2023	09:30 AM	22							
625	4/20/2023	09:45 AM	25							
626	4/20/2023	10:00 AM	23							
627	4/20/2023	10:15 AM	21							
628	4/20/2023	10:30 AM	25							
629	4/20/2023	10:45 AM	28							
630	4/20/2023	11:00 AM	27							
631	4/20/2023	11:15 AM	26							
632	4/20/2023	11:30 AM	20							
633	4/20/2023	11:45 AM	23							
634	4/20/2023	12:00 PM	32							
635	4/20/2023	12:15 PM	34							
636	4/20/2023	12:30 PM	32							
637	4/20/2023	12:45 PM	22							
638	4/20/2023	01:00 PM	35							
639	4/20/2023	01:15 PM	28							
640	4/20/2023	01:30 PM	24							
641	4/20/2023	01:45 PM	21							
642	4/20/2023	02:00 PM	25							
643	4/20/2023	02:15 PM	32							
644	4/20/2023	02:30 PM	23							
645	4/20/2023	02:45 PM	30							
646	4/20/2023	03:00 PM	33							
647	4/20/2023	03:15 PM	35							
648	4/20/2023	03:30 PM	33							
649	4/20/2023	03:45 PM	42							

	A	B	C	D	E	F	G	H	I	J
650	4/20/2023	04:00 PM	52							
651	4/20/2023	04:15 PM	50							
652	4/20/2023	04:30 PM	39							
653	4/20/2023	04:45 PM	43							
654	4/20/2023	05:00 PM	40							
655	4/20/2023	05:15 PM	47							
656	4/20/2023	05:30 PM	30							
657	4/20/2023	05:45 PM	43							
658	4/20/2023	06:00 PM	28							
659	4/20/2023	06:15 PM	38							
660	4/20/2023	06:30 PM	29							
661	4/20/2023	06:45 PM	21							
662	4/20/2023	07:00 PM	26							
663	4/20/2023	07:15 PM	27							
664	4/20/2023	07:30 PM	19							
665	4/20/2023	07:45 PM	21							
666	4/20/2023	08:00 PM	19							
667	4/20/2023	08:15 PM	19							
668	4/20/2023	08:30 PM	20							
669	4/20/2023	08:45 PM	14							
670	4/20/2023	09:00 PM	10							
671	4/20/2023	09:15 PM	17							
672	4/20/2023	09:30 PM	14							
673	4/20/2023	09:45 PM	6							
674	4/20/2023	10:00 PM	16							
675	4/20/2023	10:15 PM	8							
676	4/20/2023	10:30 PM	9							
677	4/20/2023	10:45 PM	5							
678	4/20/2023	11:00 PM	5							
679	4/20/2023	11:15 PM	3							
680	4/20/2023	11:30 PM	2							
681	4/20/2023	11:45 PM	7							

	A	B	C	D	E	F	G	H	I	J
1										
2	File Name: C:\Users\barri\OneDrive\Documents\TDBWSP\SYRACUSE\DATA\BATCH 3\DONE\ATR									
3	Start Date: 4/14/2023									
4	Start Time: 12:00:00 AM									
5	Location 1: NB I 81 off ramp									
6	Location 2: at S 49									
7										
8										
9	Date	Time	NB							
10	4/14/2023	12:00 AM	13							
11	4/14/2023	12:15 AM	15							
12	4/14/2023	12:30 AM	14							
13	4/14/2023	12:45 AM	12							
14	4/14/2023	01:00 AM	12							
15	4/14/2023	01:15 AM	12							
16	4/14/2023	01:30 AM	15							
17	4/14/2023	01:45 AM	11							
18	4/14/2023	02:00 AM	5							
19	4/14/2023	02:15 AM	4							
20	4/14/2023	02:30 AM	6							
21	4/14/2023	02:45 AM	7							
22	4/14/2023	03:00 AM	5							
23	4/14/2023	03:15 AM	6							
24	4/14/2023	03:30 AM	6							
25	4/14/2023	03:45 AM	11							
26	4/14/2023	04:00 AM	7							
27	4/14/2023	04:15 AM	4							
28	4/14/2023	04:30 AM	8							
29	4/14/2023	04:45 AM	8							
30	4/14/2023	05:00 AM	10							
31	4/14/2023	05:15 AM	5							
32	4/14/2023	05:30 AM	12							
33	4/14/2023	05:45 AM	12							
34	4/14/2023	06:00 AM	18							
35	4/14/2023	06:15 AM	21							
36	4/14/2023	06:30 AM	37							
37	4/14/2023	06:45 AM	40							
38	4/14/2023	07:00 AM	44							
39	4/14/2023	07:15 AM	77							
40	4/14/2023	07:30 AM	65							
41	4/14/2023	07:45 AM	86							
42	4/14/2023	08:00 AM	62							
43	4/14/2023	08:15 AM	55							
44	4/14/2023	08:30 AM	72							
45	4/14/2023	08:45 AM	87							
46	4/14/2023	09:00 AM	84							
47	4/14/2023	09:15 AM	60							
48	4/14/2023	09:30 AM	78							
49	4/14/2023	09:45 AM	100							
50	4/14/2023	10:00 AM	89							

	A	B	C	D	E	F	G	H	I	J
51	4/14/2023	10:15 AM	79							
52	4/14/2023	10:30 AM	109							
53	4/14/2023	10:45 AM	96							
54	4/14/2023	11:00 AM	114							
55	4/14/2023	11:15 AM	102							
56	4/14/2023	11:30 AM	90							
57	4/14/2023	11:45 AM	94							
58	4/14/2023	12:00 PM	129							
59	4/14/2023	12:15 PM	129							
60	4/14/2023	12:30 PM	133							
61	4/14/2023	12:45 PM	129							
62	4/14/2023	01:00 PM	120							
63	4/14/2023	01:15 PM	135							
64	4/14/2023	01:30 PM	122							
65	4/14/2023	01:45 PM	148							
66	4/14/2023	02:00 PM	127							
67	4/14/2023	02:15 PM	130							
68	4/14/2023	02:30 PM	162							
69	4/14/2023	02:45 PM	162							
70	4/14/2023	03:00 PM	186							
71	4/14/2023	03:15 PM	199							
72	4/14/2023	03:30 PM	177							
73	4/14/2023	03:45 PM	211							
74	4/14/2023	04:00 PM	240							
75	4/14/2023	04:15 PM	268							
76	4/14/2023	04:30 PM	242							
77	4/14/2023	04:45 PM	261							
78	4/14/2023	05:00 PM	210							
79	4/14/2023	05:15 PM	250							
80	4/14/2023	05:30 PM	219							
81	4/14/2023	05:45 PM	172							
82	4/14/2023	06:00 PM	150							
83	4/14/2023	06:15 PM	135							
84	4/14/2023	06:30 PM	128							
85	4/14/2023	06:45 PM	104							
86	4/14/2023	07:00 PM	91							
87	4/14/2023	07:15 PM	93							
88	4/14/2023	07:30 PM	105							
89	4/14/2023	07:45 PM	82							
90	4/14/2023	08:00 PM	77							
91	4/14/2023	08:15 PM	105							
92	4/14/2023	08:30 PM	71							
93	4/14/2023	08:45 PM	88							
94	4/14/2023	09:00 PM	74							
95	4/14/2023	09:15 PM	76							
96	4/14/2023	09:30 PM	53							
97	4/14/2023	09:45 PM	63							
98	4/14/2023	10:00 PM	35							
99	4/14/2023	10:15 PM	41							
100	4/14/2023	10:30 PM	48							

	A	B	C	D	E	F	G	H	I	J
101	4/14/2023	10:45 PM	45							
102	4/14/2023	11:00 PM	36							
103	4/14/2023	11:15 PM	62							
104	4/14/2023	11:30 PM	42							
105	4/14/2023	11:45 PM	55							
106	4/15/2023	12:00 AM	48							
107	4/15/2023	12:15 AM	35							
108	4/15/2023	12:30 AM	21							
109	4/15/2023	12:45 AM	18							
110	4/15/2023	01:00 AM	13							
111	4/15/2023	01:15 AM	19							
112	4/15/2023	01:30 AM	8							
113	4/15/2023	01:45 AM	9							
114	4/15/2023	02:00 AM	10							
115	4/15/2023	02:15 AM	16							
116	4/15/2023	02:30 AM	10							
117	4/15/2023	02:45 AM	5							
118	4/15/2023	03:00 AM	5							
119	4/15/2023	03:15 AM	6							
120	4/15/2023	03:30 AM	5							
121	4/15/2023	03:45 AM	7							
122	4/15/2023	04:00 AM	4							
123	4/15/2023	04:15 AM	7							
124	4/15/2023	04:30 AM	9							
125	4/15/2023	04:45 AM	8							
126	4/15/2023	05:00 AM	7							
127	4/15/2023	05:15 AM	9							
128	4/15/2023	05:30 AM	7							
129	4/15/2023	05:45 AM	9							
130	4/15/2023	06:00 AM	14							
131	4/15/2023	06:15 AM	15							
132	4/15/2023	06:30 AM	17							
133	4/15/2023	06:45 AM	29							
134	4/15/2023	07:00 AM	30							
135	4/15/2023	07:15 AM	40							
136	4/15/2023	07:30 AM	41							
137	4/15/2023	07:45 AM	48							
138	4/15/2023	08:00 AM	52							
139	4/15/2023	08:15 AM	53							
140	4/15/2023	08:30 AM	55							
141	4/15/2023	08:45 AM	64							
142	4/15/2023	09:00 AM	77							
143	4/15/2023	09:15 AM	73							
144	4/15/2023	09:30 AM	73							
145	4/15/2023	09:45 AM	84							
146	4/15/2023	10:00 AM	87							
147	4/15/2023	10:15 AM	115							
148	4/15/2023	10:30 AM	98							
149	4/15/2023	10:45 AM	104							
150	4/15/2023	11:00 AM	109							

	A	B	C	D	E	F	G	H	I	J
151	4/15/2023	11:15 AM	110							
152	4/15/2023	11:30 AM	111							
153	4/15/2023	11:45 AM	131							
154	4/15/2023	12:00 PM	161							
155	4/15/2023	12:15 PM	115							
156	4/15/2023	12:30 PM	130							
157	4/15/2023	12:45 PM	130							
158	4/15/2023	01:00 PM	120							
159	4/15/2023	01:15 PM	132							
160	4/15/2023	01:30 PM	113							
161	4/15/2023	01:45 PM	117							
162	4/15/2023	02:00 PM	124							
163	4/15/2023	02:15 PM	119							
164	4/15/2023	02:30 PM	121							
165	4/15/2023	02:45 PM	119							
166	4/15/2023	03:00 PM	123							
167	4/15/2023	03:15 PM	120							
168	4/15/2023	03:30 PM	101							
169	4/15/2023	03:45 PM	128							
170	4/15/2023	04:00 PM	109							
171	4/15/2023	04:15 PM	111							
172	4/15/2023	04:30 PM	90							
173	4/15/2023	04:45 PM	114							
174	4/15/2023	05:00 PM	101							
175	4/15/2023	05:15 PM	101							
176	4/15/2023	05:30 PM	90							
177	4/15/2023	05:45 PM	81							
178	4/15/2023	06:00 PM	88							
179	4/15/2023	06:15 PM	96							
180	4/15/2023	06:30 PM	90							
181	4/15/2023	06:45 PM	82							
182	4/15/2023	07:00 PM	72							
183	4/15/2023	07:15 PM	90							
184	4/15/2023	07:30 PM	53							
185	4/15/2023	07:45 PM	63							
186	4/15/2023	08:00 PM	56							
187	4/15/2023	08:15 PM	70							
188	4/15/2023	08:30 PM	66							
189	4/15/2023	08:45 PM	54							
190	4/15/2023	09:00 PM	74							
191	4/15/2023	09:15 PM	36							
192	4/15/2023	09:30 PM	69							
193	4/15/2023	09:45 PM	49							
194	4/15/2023	10:00 PM	48							
195	4/15/2023	10:15 PM	54							
196	4/15/2023	10:30 PM	44							
197	4/15/2023	10:45 PM	29							
198	4/15/2023	11:00 PM	22							
199	4/15/2023	11:15 PM	36							
200	4/15/2023	11:30 PM	29							

	A	B	C	D	E	F	G	H	I	J
201	4/15/2023	11:45 PM	18							
202	4/16/2023	12:00 AM	24							
203	4/16/2023	12:15 AM	24							
204	4/16/2023	12:30 AM	19							
205	4/16/2023	12:45 AM	16							
206	4/16/2023	01:00 AM	11							
207	4/16/2023	01:15 AM	20							
208	4/16/2023	01:30 AM	10							
209	4/16/2023	01:45 AM	12							
210	4/16/2023	02:00 AM	11							
211	4/16/2023	02:15 AM	9							
212	4/16/2023	02:30 AM	12							
213	4/16/2023	02:45 AM	9							
214	4/16/2023	03:00 AM	7							
215	4/16/2023	03:15 AM	6							
216	4/16/2023	03:30 AM	1							
217	4/16/2023	03:45 AM	9							
218	4/16/2023	04:00 AM	4							
219	4/16/2023	04:15 AM	6							
220	4/16/2023	04:30 AM	1							
221	4/16/2023	04:45 AM	5							
222	4/16/2023	05:00 AM	7							
223	4/16/2023	05:15 AM	6							
224	4/16/2023	05:30 AM	7							
225	4/16/2023	05:45 AM	6							
226	4/16/2023	06:00 AM	6							
227	4/16/2023	06:15 AM	12							
228	4/16/2023	06:30 AM	16							
229	4/16/2023	06:45 AM	20							
230	4/16/2023	07:00 AM	18							
231	4/16/2023	07:15 AM	29							
232	4/16/2023	07:30 AM	18							
233	4/16/2023	07:45 AM	32							
234	4/16/2023	08:00 AM	29							
235	4/16/2023	08:15 AM	35							
236	4/16/2023	08:30 AM	42							
237	4/16/2023	08:45 AM	56							
238	4/16/2023	09:00 AM	58							
239	4/16/2023	09:15 AM	70							
240	4/16/2023	09:30 AM	64							
241	4/16/2023	09:45 AM	59							
242	4/16/2023	10:00 AM	80							
243	4/16/2023	10:15 AM	68							
244	4/16/2023	10:30 AM	87							
245	4/16/2023	10:45 AM	77							
246	4/16/2023	11:00 AM	95							
247	4/16/2023	11:15 AM	96							
248	4/16/2023	11:30 AM	106							
249	4/16/2023	11:45 AM	124							
250	4/16/2023	12:00 PM	108							

	A	B	C	D	E	F	G	H	I	J
251	4/16/2023	12:15 PM	116							
252	4/16/2023	12:30 PM	128							
253	4/16/2023	12:45 PM	138							
254	4/16/2023	01:00 PM	124							
255	4/16/2023	01:15 PM	127							
256	4/16/2023	01:30 PM	106							
257	4/16/2023	01:45 PM	106							
258	4/16/2023	02:00 PM	104							
259	4/16/2023	02:15 PM	117							
260	4/16/2023	02:30 PM	119							
261	4/16/2023	02:45 PM	102							
262	4/16/2023	03:00 PM	90							
263	4/16/2023	03:15 PM	116							
264	4/16/2023	03:30 PM	96							
265	4/16/2023	03:45 PM	98							
266	4/16/2023	04:00 PM	96							
267	4/16/2023	04:15 PM	95							
268	4/16/2023	04:30 PM	100							
269	4/16/2023	04:45 PM	90							
270	4/16/2023	05:00 PM	91							
271	4/16/2023	05:15 PM	89							
272	4/16/2023	05:30 PM	96							
273	4/16/2023	05:45 PM	79							
274	4/16/2023	06:00 PM	66							
275	4/16/2023	06:15 PM	81							
276	4/16/2023	06:30 PM	71							
277	4/16/2023	06:45 PM	65							
278	4/16/2023	07:00 PM	72							
279	4/16/2023	07:15 PM	70							
280	4/16/2023	07:30 PM	59							
281	4/16/2023	07:45 PM	57							
282	4/16/2023	08:00 PM	70							
283	4/16/2023	08:15 PM	62							
284	4/16/2023	08:30 PM	47							
285	4/16/2023	08:45 PM	55							
286	4/16/2023	09:00 PM	38							
287	4/16/2023	09:15 PM	37							
288	4/16/2023	09:30 PM	34							
289	4/16/2023	09:45 PM	26							
290	4/16/2023	10:00 PM	19							
291	4/16/2023	10:15 PM	19							
292	4/16/2023	10:30 PM	19							
293	4/16/2023	10:45 PM	22							
294	4/16/2023	11:00 PM	15							
295	4/16/2023	11:15 PM	17							
296	4/16/2023	11:30 PM	21							
297	4/16/2023	11:45 PM	18							
298	4/17/2023	12:00 AM	12							
299	4/17/2023	12:15 AM	16							
300	4/17/2023	12:30 AM	11							

	A	B	C	D	E	F	G	H	I	J
301	4/17/2023	12:45 AM	10							
302	4/17/2023	01:00 AM	8							
303	4/17/2023	01:15 AM	8							
304	4/17/2023	01:30 AM	5							
305	4/17/2023	01:45 AM	4							
306	4/17/2023	02:00 AM	3							
307	4/17/2023	02:15 AM	4							
308	4/17/2023	02:30 AM	4							
309	4/17/2023	02:45 AM	7							
310	4/17/2023	03:00 AM	3							
311	4/17/2023	03:15 AM	5							
312	4/17/2023	03:30 AM	3							
313	4/17/2023	03:45 AM	3							
314	4/17/2023	04:00 AM	6							
315	4/17/2023	04:15 AM	4							
316	4/17/2023	04:30 AM	4							
317	4/17/2023	04:45 AM	6							
318	4/17/2023	05:00 AM	4							
319	4/17/2023	05:15 AM	6							
320	4/17/2023	05:30 AM	12							
321	4/17/2023	05:45 AM	12							
322	4/17/2023	06:00 AM	22							
323	4/17/2023	06:15 AM	15							
324	4/17/2023	06:30 AM	39							
325	4/17/2023	06:45 AM	49							
326	4/17/2023	07:00 AM	37							
327	4/17/2023	07:15 AM	58							
328	4/17/2023	07:30 AM	72							
329	4/17/2023	07:45 AM	68							
330	4/17/2023	08:00 AM	56							
331	4/17/2023	08:15 AM	66							
332	4/17/2023	08:30 AM	60							
333	4/17/2023	08:45 AM	68							
334	4/17/2023	09:00 AM	57							
335	4/17/2023	09:15 AM	74							
336	4/17/2023	09:30 AM	68							
337	4/17/2023	09:45 AM	78							
338	4/17/2023	10:00 AM	70							
339	4/17/2023	10:15 AM	63							
340	4/17/2023	10:30 AM	76							
341	4/17/2023	10:45 AM	86							
342	4/17/2023	11:00 AM	91							
343	4/17/2023	11:15 AM	89							
344	4/17/2023	11:30 AM	77							
345	4/17/2023	11:45 AM	90							
346	4/17/2023	12:00 PM	106							
347	4/17/2023	12:15 PM	92							
348	4/17/2023	12:30 PM	99							
349	4/17/2023	12:45 PM	98							
350	4/17/2023	01:00 PM	101							

	A	B	C	D	E	F	G	H	I	J
351	4/17/2023	01:15 PM	111							
352	4/17/2023	01:30 PM	107							
353	4/17/2023	01:45 PM	98							
354	4/17/2023	02:00 PM	109							
355	4/17/2023	02:15 PM	105							
356	4/17/2023	02:30 PM	152							
357	4/17/2023	02:45 PM	139							
358	4/17/2023	03:00 PM	154							
359	4/17/2023	03:15 PM	205							
360	4/17/2023	03:30 PM	187							
361	4/17/2023	03:45 PM	259							
362	4/17/2023	04:00 PM	221							
363	4/17/2023	04:15 PM	267							
364	4/17/2023	04:30 PM	235							
365	4/17/2023	04:45 PM	281							
366	4/17/2023	05:00 PM	240							
367	4/17/2023	05:15 PM	285							
368	4/17/2023	05:30 PM	205							
369	4/17/2023	05:45 PM	170							
370	4/17/2023	06:00 PM	146							
371	4/17/2023	06:15 PM	128							
372	4/17/2023	06:30 PM	107							
373	4/17/2023	06:45 PM	115							
374	4/17/2023	07:00 PM	103							
375	4/17/2023	07:15 PM	125							
376	4/17/2023	07:30 PM	65							
377	4/17/2023	07:45 PM	85							
378	4/17/2023	08:00 PM	75							
379	4/17/2023	08:15 PM	67							
380	4/17/2023	08:30 PM	55							
381	4/17/2023	08:45 PM	54							
382	4/17/2023	09:00 PM	56							
383	4/17/2023	09:15 PM	59							
384	4/17/2023	09:30 PM	36							
385	4/17/2023	09:45 PM	46							
386	4/17/2023	10:00 PM	30							
387	4/17/2023	10:15 PM	27							
388	4/17/2023	10:30 PM	23							
389	4/17/2023	10:45 PM	32							
390	4/17/2023	11:00 PM	29							
391	4/17/2023	11:15 PM	32							
392	4/17/2023	11:30 PM	25							
393	4/17/2023	11:45 PM	24							
394	4/18/2023	12:00 AM	18							
395	4/18/2023	12:15 AM	10							
396	4/18/2023	12:30 AM	6							
397	4/18/2023	12:45 AM	10							
398	4/18/2023	01:00 AM	5							
399	4/18/2023	01:15 AM	8							
400	4/18/2023	01:30 AM	3							

	A	B	C	D	E	F	G	H	I	J
401	4/18/2023	01:45 AM	6							
402	4/18/2023	02:00 AM	6							
403	4/18/2023	02:15 AM	7							
404	4/18/2023	02:30 AM	8							
405	4/18/2023	02:45 AM	13							
406	4/18/2023	03:00 AM	5							
407	4/18/2023	03:15 AM	4							
408	4/18/2023	03:30 AM	4							
409	4/18/2023	03:45 AM	7							
410	4/18/2023	04:00 AM	8							
411	4/18/2023	04:15 AM	7							
412	4/18/2023	04:30 AM	9							
413	4/18/2023	04:45 AM	12							
414	4/18/2023	05:00 AM	10							
415	4/18/2023	05:15 AM	14							
416	4/18/2023	05:30 AM	10							
417	4/18/2023	05:45 AM	10							
418	4/18/2023	06:00 AM	25							
419	4/18/2023	06:15 AM	21							
420	4/18/2023	06:30 AM	24							
421	4/18/2023	06:45 AM	33							
422	4/18/2023	07:00 AM	39							
423	4/18/2023	07:15 AM	55							
424	4/18/2023	07:30 AM	82							
425	4/18/2023	07:45 AM	59							
426	4/18/2023	08:00 AM	63							
427	4/18/2023	08:15 AM	50							
428	4/18/2023	08:30 AM	48							
429	4/18/2023	08:45 AM	65							
430	4/18/2023	09:00 AM	64							
431	4/18/2023	09:15 AM	75							
432	4/18/2023	09:30 AM	76							
433	4/18/2023	09:45 AM	66							
434	4/18/2023	10:00 AM	71							
435	4/18/2023	10:15 AM	74							
436	4/18/2023	10:30 AM	69							
437	4/18/2023	10:45 AM	106							
438	4/18/2023	11:00 AM	70							
439	4/18/2023	11:15 AM	83							
440	4/18/2023	11:30 AM	96							
441	4/18/2023	11:45 AM	87							
442	4/18/2023	12:00 PM	92							
443	4/18/2023	12:15 PM	94							
444	4/18/2023	12:30 PM	87							
445	4/18/2023	12:45 PM	85							
446	4/18/2023	01:00 PM	84							
447	4/18/2023	01:15 PM	82							
448	4/18/2023	01:30 PM	94							
449	4/18/2023	01:45 PM	120							
450	4/18/2023	02:00 PM	109							

	A	B	C	D	E	F	G	H	I	J
451	4/18/2023	02:15 PM	119							
452	4/18/2023	02:30 PM	143							
453	4/18/2023	02:45 PM	158							
454	4/18/2023	03:00 PM	144							
455	4/18/2023	03:15 PM	201							
456	4/18/2023	03:30 PM	187							
457	4/18/2023	03:45 PM	288							
458	4/18/2023	04:00 PM	221							
459	4/18/2023	04:15 PM	288							
460	4/18/2023	04:30 PM	243							
461	4/18/2023	04:45 PM	267							
462	4/18/2023	05:00 PM	282							
463	4/18/2023	05:15 PM	283							
464	4/18/2023	05:30 PM	226							
465	4/18/2023	05:45 PM	192							
466	4/18/2023	06:00 PM	157							
467	4/18/2023	06:15 PM	124							
468	4/18/2023	06:30 PM	106							
469	4/18/2023	06:45 PM	110							
470	4/18/2023	07:00 PM	95							
471	4/18/2023	07:15 PM	93							
472	4/18/2023	07:30 PM	93							
473	4/18/2023	07:45 PM	88							
474	4/18/2023	08:00 PM	86							
475	4/18/2023	08:15 PM	83							
476	4/18/2023	08:30 PM	79							
477	4/18/2023	08:45 PM	66							
478	4/18/2023	09:00 PM	45							
479	4/18/2023	09:15 PM	46							
480	4/18/2023	09:30 PM	51							
481	4/18/2023	09:45 PM	31							
482	4/18/2023	10:00 PM	40							
483	4/18/2023	10:15 PM	32							
484	4/18/2023	10:30 PM	27							
485	4/18/2023	10:45 PM	25							
486	4/18/2023	11:00 PM	30							
487	4/18/2023	11:15 PM	23							
488	4/18/2023	11:30 PM	24							
489	4/18/2023	11:45 PM	19							
490	4/19/2023	12:00 AM	15							
491	4/19/2023	12:15 AM	15							
492	4/19/2023	12:30 AM	14							
493	4/19/2023	12:45 AM	17							
494	4/19/2023	01:00 AM	12							
495	4/19/2023	01:15 AM	8							
496	4/19/2023	01:30 AM	5							
497	4/19/2023	01:45 AM	4							
498	4/19/2023	02:00 AM	7							
499	4/19/2023	02:15 AM	7							
500	4/19/2023	02:30 AM	6							

	A	B	C	D	E	F	G	H	I	J
501	4/19/2023	02:45 AM	3							
502	4/19/2023	03:00 AM	3							
503	4/19/2023	03:15 AM	4							
504	4/19/2023	03:30 AM	4							
505	4/19/2023	03:45 AM	5							
506	4/19/2023	04:00 AM	5							
507	4/19/2023	04:15 AM	5							
508	4/19/2023	04:30 AM	4							
509	4/19/2023	04:45 AM	6							
510	4/19/2023	05:00 AM	13							
511	4/19/2023	05:15 AM	5							
512	4/19/2023	05:30 AM	12							
513	4/19/2023	05:45 AM	21							
514	4/19/2023	06:00 AM	44							
515	4/19/2023	06:15 AM	37							
516	4/19/2023	06:30 AM	45							
517	4/19/2023	06:45 AM	36							
518	4/19/2023	07:00 AM	48							
519	4/19/2023	07:15 AM	68							
520	4/19/2023	07:30 AM	41							
521	4/19/2023	07:45 AM	56							
522	4/19/2023	08:00 AM	66							
523	4/19/2023	08:15 AM	64							
524	4/19/2023	08:30 AM	64							
525	4/19/2023	08:45 AM	66							
526	4/19/2023	09:00 AM	60							
527	4/19/2023	09:15 AM	72							
528	4/19/2023	09:30 AM	63							
529	4/19/2023	09:45 AM	65							
530	4/19/2023	10:00 AM	87							
531	4/19/2023	10:15 AM	89							
532	4/19/2023	10:30 AM	70							
533	4/19/2023	10:45 AM	83							
534	4/19/2023	11:00 AM	82							
535	4/19/2023	11:15 AM	92							
536	4/19/2023	11:30 AM	85							
537	4/19/2023	11:45 AM	93							
538	4/19/2023	12:00 PM	102							
539	4/19/2023	12:15 PM	102							
540	4/19/2023	12:30 PM	102							
541	4/19/2023	12:45 PM	105							
542	4/19/2023	01:00 PM	117							
543	4/19/2023	01:15 PM	114							
544	4/19/2023	01:30 PM	110							
545	4/19/2023	01:45 PM	107							
546	4/19/2023	02:00 PM	150							
547	4/19/2023	02:15 PM	151							
548	4/19/2023	02:30 PM	129							
549	4/19/2023	02:45 PM	119							
550	4/19/2023	03:00 PM	197							

	A	B	C	D	E	F	G	H	I	J
551	4/19/2023	03:15 PM	250							
552	4/19/2023	03:30 PM	215							
553	4/19/2023	03:45 PM	180							
554	4/19/2023	04:00 PM	278							
555	4/19/2023	04:15 PM	245							
556	4/19/2023	04:30 PM	286							
557	4/19/2023	04:45 PM	254							
558	4/19/2023	05:00 PM	219							
559	4/19/2023	05:15 PM	219							
560	4/19/2023	05:30 PM	237							
561	4/19/2023	05:45 PM	218							
562	4/19/2023	06:00 PM	145							
563	4/19/2023	06:15 PM	126							
564	4/19/2023	06:30 PM	122							
565	4/19/2023	06:45 PM	138							
566	4/19/2023	07:00 PM	129							
567	4/19/2023	07:15 PM	102							
568	4/19/2023	07:30 PM	115							
569	4/19/2023	07:45 PM	125							
570	4/19/2023	08:00 PM	77							
571	4/19/2023	08:15 PM	61							
572	4/19/2023	08:30 PM	67							
573	4/19/2023	08:45 PM	71							
574	4/19/2023	09:00 PM	45							
575	4/19/2023	09:15 PM	45							
576	4/19/2023	09:30 PM	59							
577	4/19/2023	09:45 PM	59							
578	4/19/2023	10:00 PM	27							
579	4/19/2023	10:15 PM	30							
580	4/19/2023	10:30 PM	30							
581	4/19/2023	10:45 PM	28							
582	4/19/2023	11:00 PM	28							
583	4/19/2023	11:15 PM	26							
584	4/19/2023	11:30 PM	34							
585	4/19/2023	11:45 PM	34							
586	4/20/2023	12:00 AM	13							
587	4/20/2023	12:15 AM	15							
588	4/20/2023	12:30 AM	12							
589	4/20/2023	12:45 AM	15							
590	4/20/2023	01:00 AM	11							
591	4/20/2023	01:15 AM	12							
592	4/20/2023	01:30 AM	13							
593	4/20/2023	01:45 AM	12							
594	4/20/2023	02:00 AM	7							
595	4/20/2023	02:15 AM	4							
596	4/20/2023	02:30 AM	6							
597	4/20/2023	02:45 AM	4							
598	4/20/2023	03:00 AM	9							
599	4/20/2023	03:15 AM	8							
600	4/20/2023	03:30 AM	6							

	A	B	C	D	E	F	G	H	I	J
601	4/20/2023	03:45 AM	5							
602	4/20/2023	04:00 AM	5							
603	4/20/2023	04:15 AM	8							
604	4/20/2023	04:30 AM	6							
605	4/20/2023	04:45 AM	7							
606	4/20/2023	05:00 AM	7							
607	4/20/2023	05:15 AM	8							
608	4/20/2023	05:30 AM	9							
609	4/20/2023	05:45 AM	12							
610	4/20/2023	06:00 AM	37							
611	4/20/2023	06:15 AM	27							
612	4/20/2023	06:30 AM	23							
613	4/20/2023	06:45 AM	25							
614	4/20/2023	07:00 AM	49							
615	4/20/2023	07:15 AM	72							
616	4/20/2023	07:30 AM	56							
617	4/20/2023	07:45 AM	73							
618	4/20/2023	08:00 AM	57							
619	4/20/2023	08:15 AM	81							
620	4/20/2023	08:30 AM	87							
621	4/20/2023	08:45 AM	80							
622	4/20/2023	09:00 AM	90							
623	4/20/2023	09:15 AM	87							
624	4/20/2023	09:30 AM	91							
625	4/20/2023	09:45 AM	80							
626	4/20/2023	10:00 AM	84							
627	4/20/2023	10:15 AM	100							
628	4/20/2023	10:30 AM	90							
629	4/20/2023	10:45 AM	85							
630	4/20/2023	11:00 AM	87							
631	4/20/2023	11:15 AM	89							
632	4/20/2023	11:30 AM	95							
633	4/20/2023	11:45 AM	93							
634	4/20/2023	12:00 PM	93							
635	4/20/2023	12:15 PM	82							
636	4/20/2023	12:30 PM	107							
637	4/20/2023	12:45 PM	103							
638	4/20/2023	01:00 PM	98							
639	4/20/2023	01:15 PM	104							
640	4/20/2023	01:30 PM	89							
641	4/20/2023	01:45 PM	124							
642	4/20/2023	02:00 PM	110							
643	4/20/2023	02:15 PM	126							
644	4/20/2023	02:30 PM	131							
645	4/20/2023	02:45 PM	171							
646	4/20/2023	03:00 PM	175							
647	4/20/2023	03:15 PM	192							
648	4/20/2023	03:30 PM	239							
649	4/20/2023	03:45 PM	250							
650	4/20/2023	04:00 PM	230							

	A	B	C	D	E	F	G	H	I	J
651	4/20/2023	04:15 PM	255							
652	4/20/2023	04:30 PM	255							
653	4/20/2023	04:45 PM	274							
654	4/20/2023	05:00 PM	230							
655	4/20/2023	05:15 PM	285							
656	4/20/2023	05:30 PM	208							
657	4/20/2023	05:45 PM	182							
658	4/20/2023	06:00 PM	152							
659	4/20/2023	06:15 PM	154							
660	4/20/2023	06:30 PM	109							
661	4/20/2023	06:45 PM	108							
662	4/20/2023	07:00 PM	105							
663	4/20/2023	07:15 PM	102							
664	4/20/2023	07:30 PM	112							
665	4/20/2023	07:45 PM	86							
666	4/20/2023	08:00 PM	72							
667	4/20/2023	08:15 PM	74							
668	4/20/2023	08:30 PM	71							
669	4/20/2023	08:45 PM	64							
670	4/20/2023	09:00 PM	59							
671	4/20/2023	09:15 PM	60							
672	4/20/2023	09:30 PM	66							
673	4/20/2023	09:45 PM	55							
674	4/20/2023	10:00 PM	29							
675	4/20/2023	10:15 PM	33							
676	4/20/2023	10:30 PM	35							
677	4/20/2023	10:45 PM	32							
678	4/20/2023	11:00 PM	29							
679	4/20/2023	11:15 PM	21							
680	4/20/2023	11:30 PM	29							
681	4/20/2023	11:45 PM	24							

	A	B	C	D	E	F	G	H	I	J
1										
2	File Name: C:\Users\barri\OneDrive\Documents\TDB\WSP\SYRACUSE\DATA\BATCH 3\DONE\ATR 1031.tf2									
3	Start Date: 4/14/2023									
4	Start Time: 12:00:00 AM									
5	Location 1: SB I 81 off ramp									
6	Location 2: at S 49									
7										
8										
9	Date	Time	SB							
10	4/14/2023	12:00 AM	1							
11	4/14/2023	12:15 AM	0							
12	4/14/2023	12:30 AM	1							
13	4/14/2023	12:45 AM	0							
14	4/14/2023	01:00 AM	0							
15	4/14/2023	01:15 AM	0							
16	4/14/2023	01:30 AM	1							
17	4/14/2023	01:45 AM	0							
18	4/14/2023	02:00 AM	3							
19	4/14/2023	02:15 AM	1							
20	4/14/2023	02:30 AM	0							
21	4/14/2023	02:45 AM	0							
22	4/14/2023	03:00 AM	4							
23	4/14/2023	03:15 AM	1							
24	4/14/2023	03:30 AM	0							
25	4/14/2023	03:45 AM	3							
26	4/14/2023	04:00 AM	3							
27	4/14/2023	04:15 AM	1							
28	4/14/2023	04:30 AM	4							
29	4/14/2023	04:45 AM	4							
30	4/14/2023	05:00 AM	5							
31	4/14/2023	05:15 AM	7							
32	4/14/2023	05:30 AM	8							
33	4/14/2023	05:45 AM	8							
34	4/14/2023	06:00 AM	17							
35	4/14/2023	06:15 AM	18							
36	4/14/2023	06:30 AM	22							
37	4/14/2023	06:45 AM	23							
38	4/14/2023	07:00 AM	22							
39	4/14/2023	07:15 AM	22							
40	4/14/2023	07:30 AM	27							
41	4/14/2023	07:45 AM	32							
42	4/14/2023	08:00 AM	15							
43	4/14/2023	08:15 AM	33							
44	4/14/2023	08:30 AM	30							
45	4/14/2023	08:45 AM	40							
46	4/14/2023	09:00 AM	28							
47	4/14/2023	09:15 AM	24							
48	4/14/2023	09:30 AM	26							
49	4/14/2023	09:45 AM	25							

	A	B	C	D	E	F	G	H	I	J
50	4/14/2023	10:00 AM	31							
51	4/14/2023	10:15 AM	36							
52	4/14/2023	10:30 AM	33							
53	4/14/2023	10:45 AM	27							
54	4/14/2023	11:00 AM	26							
55	4/14/2023	11:15 AM	41							
56	4/14/2023	11:30 AM	23							
57	4/14/2023	11:45 AM	40							
58	4/14/2023	12:00 PM	35							
59	4/14/2023	12:15 PM	41							
60	4/14/2023	12:30 PM	42							
61	4/14/2023	12:45 PM	31							
62	4/14/2023	01:00 PM	25							
63	4/14/2023	01:15 PM	23							
64	4/14/2023	01:30 PM	27							
65	4/14/2023	01:45 PM	31							
66	4/14/2023	02:00 PM	28							
67	4/14/2023	02:15 PM	29							
68	4/14/2023	02:30 PM	26							
69	4/14/2023	02:45 PM	31							
70	4/14/2023	03:00 PM	36							
71	4/14/2023	03:15 PM	31							
72	4/14/2023	03:30 PM	35							
73	4/14/2023	03:45 PM	35							
74	4/14/2023	04:00 PM	35							
75	4/14/2023	04:15 PM	42							
76	4/14/2023	04:30 PM	34							
77	4/14/2023	04:45 PM	35							
78	4/14/2023	05:00 PM	35							
79	4/14/2023	05:15 PM	37							
80	4/14/2023	05:30 PM	31							
81	4/14/2023	05:45 PM	37							
82	4/14/2023	06:00 PM	25							
83	4/14/2023	06:15 PM	22							
84	4/14/2023	06:30 PM	14							
85	4/14/2023	06:45 PM	34							
86	4/14/2023	07:00 PM	17							
87	4/14/2023	07:15 PM	19							
88	4/14/2023	07:30 PM	16							
89	4/14/2023	07:45 PM	15							
90	4/14/2023	08:00 PM	8							
91	4/14/2023	08:15 PM	13							
92	4/14/2023	08:30 PM	12							
93	4/14/2023	08:45 PM	11							
94	4/14/2023	09:00 PM	14							
95	4/14/2023	09:15 PM	12							
96	4/14/2023	09:30 PM	17							
97	4/14/2023	09:45 PM	12							
98	4/14/2023	10:00 PM	4							
99	4/14/2023	10:15 PM	4							

	A	B	C	D	E	F	G	H	I	J
100	4/14/2023	10:30 PM	4							
101	4/14/2023	10:45 PM	4							
102	4/14/2023	11:00 PM	5							
103	4/14/2023	11:15 PM	5							
104	4/14/2023	11:30 PM	4							
105	4/14/2023	11:45 PM	5							
106	4/15/2023	12:00 AM	1							
107	4/15/2023	12:15 AM	2							
108	4/15/2023	12:30 AM	2							
109	4/15/2023	12:45 AM	2							
110	4/15/2023	01:00 AM	2							
111	4/15/2023	01:15 AM	0							
112	4/15/2023	01:30 AM	2							
113	4/15/2023	01:45 AM	3							
114	4/15/2023	02:00 AM	0							
115	4/15/2023	02:15 AM	1							
116	4/15/2023	02:30 AM	0							
117	4/15/2023	02:45 AM	1							
118	4/15/2023	03:00 AM	0							
119	4/15/2023	03:15 AM	1							
120	4/15/2023	03:30 AM	0							
121	4/15/2023	03:45 AM	0							
122	4/15/2023	04:00 AM	4							
123	4/15/2023	04:15 AM	3							
124	4/15/2023	04:30 AM	1							
125	4/15/2023	04:45 AM	3							
126	4/15/2023	05:00 AM	2							
127	4/15/2023	05:15 AM	1							
128	4/15/2023	05:30 AM	2							
129	4/15/2023	05:45 AM	7							
130	4/15/2023	06:00 AM	5							
131	4/15/2023	06:15 AM	6							
132	4/15/2023	06:30 AM	9							
133	4/15/2023	06:45 AM	15							
134	4/15/2023	07:00 AM	18							
135	4/15/2023	07:15 AM	11							
136	4/15/2023	07:30 AM	19							
137	4/15/2023	07:45 AM	18							
138	4/15/2023	08:00 AM	14							
139	4/15/2023	08:15 AM	29							
140	4/15/2023	08:30 AM	26							
141	4/15/2023	08:45 AM	31							
142	4/15/2023	09:00 AM	19							
143	4/15/2023	09:15 AM	28							
144	4/15/2023	09:30 AM	35							
145	4/15/2023	09:45 AM	35							
146	4/15/2023	10:00 AM	32							
147	4/15/2023	10:15 AM	34							
148	4/15/2023	10:30 AM	28							
149	4/15/2023	10:45 AM	31							

	A	B	C	D	E	F	G	H	I	J
150	4/15/2023	11:00 AM	28							
151	4/15/2023	11:15 AM	34							
152	4/15/2023	11:30 AM	28							
153	4/15/2023	11:45 AM	37							
154	4/15/2023	12:00 PM	39							
155	4/15/2023	12:15 PM	37							
156	4/15/2023	12:30 PM	28							
157	4/15/2023	12:45 PM	35							
158	4/15/2023	01:00 PM	31							
159	4/15/2023	01:15 PM	27							
160	4/15/2023	01:30 PM	21							
161	4/15/2023	01:45 PM	16							
162	4/15/2023	02:00 PM	30							
163	4/15/2023	02:15 PM	26							
164	4/15/2023	02:30 PM	25							
165	4/15/2023	02:45 PM	29							
166	4/15/2023	03:00 PM	18							
167	4/15/2023	03:15 PM	29							
168	4/15/2023	03:30 PM	24							
169	4/15/2023	03:45 PM	26							
170	4/15/2023	04:00 PM	27							
171	4/15/2023	04:15 PM	37							
172	4/15/2023	04:30 PM	29							
173	4/15/2023	04:45 PM	23							
174	4/15/2023	05:00 PM	25							
175	4/15/2023	05:15 PM	25							
176	4/15/2023	05:30 PM	29							
177	4/15/2023	05:45 PM	32							
178	4/15/2023	06:00 PM	23							
179	4/15/2023	06:15 PM	23							
180	4/15/2023	06:30 PM	20							
181	4/15/2023	06:45 PM	20							
182	4/15/2023	07:00 PM	21							
183	4/15/2023	07:15 PM	21							
184	4/15/2023	07:30 PM	11							
185	4/15/2023	07:45 PM	14							
186	4/15/2023	08:00 PM	15							
187	4/15/2023	08:15 PM	12							
188	4/15/2023	08:30 PM	14							
189	4/15/2023	08:45 PM	17							
190	4/15/2023	09:00 PM	8							
191	4/15/2023	09:15 PM	8							
192	4/15/2023	09:30 PM	10							
193	4/15/2023	09:45 PM	10							
194	4/15/2023	10:00 PM	6							
195	4/15/2023	10:15 PM	5							
196	4/15/2023	10:30 PM	4							
197	4/15/2023	10:45 PM	4							
198	4/15/2023	11:00 PM	5							
199	4/15/2023	11:15 PM	6							

	A	B	C	D	E	F	G	H	I	J
200	4/15/2023	11:30 PM	4							
201	4/15/2023	11:45 PM	2							
202	4/16/2023	12:00 AM	2							
203	4/16/2023	12:15 AM	1							
204	4/16/2023	12:30 AM	1							
205	4/16/2023	12:45 AM	1							
206	4/16/2023	01:00 AM	1							
207	4/16/2023	01:15 AM	2							
208	4/16/2023	01:30 AM	1							
209	4/16/2023	01:45 AM	1							
210	4/16/2023	02:00 AM	0							
211	4/16/2023	02:15 AM	1							
212	4/16/2023	02:30 AM	1							
213	4/16/2023	02:45 AM	2							
214	4/16/2023	03:00 AM	0							
215	4/16/2023	03:15 AM	1							
216	4/16/2023	03:30 AM	2							
217	4/16/2023	03:45 AM	0							
218	4/16/2023	04:00 AM	1							
219	4/16/2023	04:15 AM	2							
220	4/16/2023	04:30 AM	1							
221	4/16/2023	04:45 AM	4							
222	4/16/2023	05:00 AM	0							
223	4/16/2023	05:15 AM	3							
224	4/16/2023	05:30 AM	7							
225	4/16/2023	05:45 AM	5							
226	4/16/2023	06:00 AM	5							
227	4/16/2023	06:15 AM	6							
228	4/16/2023	06:30 AM	9							
229	4/16/2023	06:45 AM	12							
230	4/16/2023	07:00 AM	9							
231	4/16/2023	07:15 AM	11							
232	4/16/2023	07:30 AM	13							
233	4/16/2023	07:45 AM	12							
234	4/16/2023	08:00 AM	15							
235	4/16/2023	08:15 AM	18							
236	4/16/2023	08:30 AM	22							
237	4/16/2023	08:45 AM	20							
238	4/16/2023	09:00 AM	25							
239	4/16/2023	09:15 AM	28							
240	4/16/2023	09:30 AM	30							
241	4/16/2023	09:45 AM	30							
242	4/16/2023	10:00 AM	38							
243	4/16/2023	10:15 AM	31							
244	4/16/2023	10:30 AM	21							
245	4/16/2023	10:45 AM	28							
246	4/16/2023	11:00 AM	38							
247	4/16/2023	11:15 AM	23							
248	4/16/2023	11:30 AM	36							
249	4/16/2023	11:45 AM	45							

	A	B	C	D	E	F	G	H	I	J
250	4/16/2023	12:00 PM	37							
251	4/16/2023	12:15 PM	33							
252	4/16/2023	12:30 PM	28							
253	4/16/2023	12:45 PM	38							
254	4/16/2023	01:00 PM	32							
255	4/16/2023	01:15 PM	31							
256	4/16/2023	01:30 PM	35							
257	4/16/2023	01:45 PM	33							
258	4/16/2023	02:00 PM	33							
259	4/16/2023	02:15 PM	24							
260	4/16/2023	02:30 PM	31							
261	4/16/2023	02:45 PM	30							
262	4/16/2023	03:00 PM	25							
263	4/16/2023	03:15 PM	24							
264	4/16/2023	03:30 PM	20							
265	4/16/2023	03:45 PM	26							
266	4/16/2023	04:00 PM	19							
267	4/16/2023	04:15 PM	17							
268	4/16/2023	04:30 PM	35							
269	4/16/2023	04:45 PM	24							
270	4/16/2023	05:00 PM	26							
271	4/16/2023	05:15 PM	28							
272	4/16/2023	05:30 PM	24							
273	4/16/2023	05:45 PM	16							
274	4/16/2023	06:00 PM	12							
275	4/16/2023	06:15 PM	18							
276	4/16/2023	06:30 PM	13							
277	4/16/2023	06:45 PM	13							
278	4/16/2023	07:00 PM	14							
279	4/16/2023	07:15 PM	14							
280	4/16/2023	07:30 PM	17							
281	4/16/2023	07:45 PM	6							
282	4/16/2023	08:00 PM	15							
283	4/16/2023	08:15 PM	9							
284	4/16/2023	08:30 PM	9							
285	4/16/2023	08:45 PM	6							
286	4/16/2023	09:00 PM	3							
287	4/16/2023	09:15 PM	10							
288	4/16/2023	09:30 PM	5							
289	4/16/2023	09:45 PM	5							
290	4/16/2023	10:00 PM	3							
291	4/16/2023	10:15 PM	3							
292	4/16/2023	10:30 PM	2							
293	4/16/2023	10:45 PM	4							
294	4/16/2023	11:00 PM	2							
295	4/16/2023	11:15 PM	3							
296	4/16/2023	11:30 PM	4							
297	4/16/2023	11:45 PM	3							
298	4/17/2023	12:00 AM	1							
299	4/17/2023	12:15 AM	2							

	A	B	C	D	E	F	G	H	I	J
300	4/17/2023	12:30 AM	1							
301	4/17/2023	12:45 AM	2							
302	4/17/2023	01:00 AM	0							
303	4/17/2023	01:15 AM	1							
304	4/17/2023	01:30 AM	1							
305	4/17/2023	01:45 AM	2							
306	4/17/2023	02:00 AM	2							
307	4/17/2023	02:15 AM	1							
308	4/17/2023	02:30 AM	4							
309	4/17/2023	02:45 AM	0							
310	4/17/2023	03:00 AM	0							
311	4/17/2023	03:15 AM	1							
312	4/17/2023	03:30 AM	0							
313	4/17/2023	03:45 AM	2							
314	4/17/2023	04:00 AM	2							
315	4/17/2023	04:15 AM	1							
316	4/17/2023	04:30 AM	1							
317	4/17/2023	04:45 AM	4							
318	4/17/2023	05:00 AM	1							
319	4/17/2023	05:15 AM	7							
320	4/17/2023	05:30 AM	10							
321	4/17/2023	05:45 AM	11							
322	4/17/2023	06:00 AM	11							
323	4/17/2023	06:15 AM	18							
324	4/17/2023	06:30 AM	19							
325	4/17/2023	06:45 AM	23							
326	4/17/2023	07:00 AM	23							
327	4/17/2023	07:15 AM	24							
328	4/17/2023	07:30 AM	26							
329	4/17/2023	07:45 AM	26							
330	4/17/2023	08:00 AM	19							
331	4/17/2023	08:15 AM	30							
332	4/17/2023	08:30 AM	28							
333	4/17/2023	08:45 AM	39							
334	4/17/2023	09:00 AM	28							
335	4/17/2023	09:15 AM	17							
336	4/17/2023	09:30 AM	15							
337	4/17/2023	09:45 AM	26							
338	4/17/2023	10:00 AM	25							
339	4/17/2023	10:15 AM	37							
340	4/17/2023	10:30 AM	14							
341	4/17/2023	10:45 AM	28							
342	4/17/2023	11:00 AM	23							
343	4/17/2023	11:15 AM	24							
344	4/17/2023	11:30 AM	26							
345	4/17/2023	11:45 AM	24							
346	4/17/2023	12:00 PM	33							
347	4/17/2023	12:15 PM	31							
348	4/17/2023	12:30 PM	28							
349	4/17/2023	12:45 PM	20							

	A	B	C	D	E	F	G	H	I	J
350	4/17/2023	01:00 PM	21							
351	4/17/2023	01:15 PM	25							
352	4/17/2023	01:30 PM	24							
353	4/17/2023	01:45 PM	19							
354	4/17/2023	02:00 PM	17							
355	4/17/2023	02:15 PM	17							
356	4/17/2023	02:30 PM	20							
357	4/17/2023	02:45 PM	26							
358	4/17/2023	03:00 PM	16							
359	4/17/2023	03:15 PM	27							
360	4/17/2023	03:30 PM	20							
361	4/17/2023	03:45 PM	28							
362	4/17/2023	04:00 PM	24							
363	4/17/2023	04:15 PM	29							
364	4/17/2023	04:30 PM	28							
365	4/17/2023	04:45 PM	33							
366	4/17/2023	05:00 PM	25							
367	4/17/2023	05:15 PM	22							
368	4/17/2023	05:30 PM	12							
369	4/17/2023	05:45 PM	27							
370	4/17/2023	06:00 PM	15							
371	4/17/2023	06:15 PM	16							
372	4/17/2023	06:30 PM	14							
373	4/17/2023	06:45 PM	14							
374	4/17/2023	07:00 PM	7							
375	4/17/2023	07:15 PM	13							
376	4/17/2023	07:30 PM	14							
377	4/17/2023	07:45 PM	6							
378	4/17/2023	08:00 PM	9							
379	4/17/2023	08:15 PM	10							
380	4/17/2023	08:30 PM	6							
381	4/17/2023	08:45 PM	9							
382	4/17/2023	09:00 PM	2							
383	4/17/2023	09:15 PM	8							
384	4/17/2023	09:30 PM	5							
385	4/17/2023	09:45 PM	5							
386	4/17/2023	10:00 PM	4							
387	4/17/2023	10:15 PM	1							
388	4/17/2023	10:30 PM	0							
389	4/17/2023	10:45 PM	1							
390	4/17/2023	11:00 PM	3							
391	4/17/2023	11:15 PM	1							
392	4/17/2023	11:30 PM	3							
393	4/17/2023	11:45 PM	1							
394	4/18/2023	12:00 AM	0							
395	4/18/2023	12:15 AM	0							
396	4/18/2023	12:30 AM	0							
397	4/18/2023	12:45 AM	0							
398	4/18/2023	01:00 AM	2							
399	4/18/2023	01:15 AM	0							

	A	B	C	D	E	F	G	H	I	J
400	4/18/2023	01:30 AM	1							
401	4/18/2023	01:45 AM	0							
402	4/18/2023	02:00 AM	0							
403	4/18/2023	02:15 AM	1							
404	4/18/2023	02:30 AM	0							
405	4/18/2023	02:45 AM	2							
406	4/18/2023	03:00 AM	0							
407	4/18/2023	03:15 AM	1							
408	4/18/2023	03:30 AM	2							
409	4/18/2023	03:45 AM	1							
410	4/18/2023	04:00 AM	4							
411	4/18/2023	04:15 AM	2							
412	4/18/2023	04:30 AM	2							
413	4/18/2023	04:45 AM	2							
414	4/18/2023	05:00 AM	2							
415	4/18/2023	05:15 AM	8							
416	4/18/2023	05:30 AM	8							
417	4/18/2023	05:45 AM	10							
418	4/18/2023	06:00 AM	15							
419	4/18/2023	06:15 AM	21							
420	4/18/2023	06:30 AM	18							
421	4/18/2023	06:45 AM	30							
422	4/18/2023	07:00 AM	21							
423	4/18/2023	07:15 AM	29							
424	4/18/2023	07:30 AM	31							
425	4/18/2023	07:45 AM	35							
426	4/18/2023	08:00 AM	24							
427	4/18/2023	08:15 AM	35							
428	4/18/2023	08:30 AM	21							
429	4/18/2023	08:45 AM	27							
430	4/18/2023	09:00 AM	23							
431	4/18/2023	09:15 AM	22							
432	4/18/2023	09:30 AM	22							
433	4/18/2023	09:45 AM	23							
434	4/18/2023	10:00 AM	22							
435	4/18/2023	10:15 AM	22							
436	4/18/2023	10:30 AM	23							
437	4/18/2023	10:45 AM	24							
438	4/18/2023	11:00 AM	29							
439	4/18/2023	11:15 AM	24							
440	4/18/2023	11:30 AM	18							
441	4/18/2023	11:45 AM	18							
442	4/18/2023	12:00 PM	19							
443	4/18/2023	12:15 PM	22							
444	4/18/2023	12:30 PM	28							
445	4/18/2023	12:45 PM	33							
446	4/18/2023	01:00 PM	26							
447	4/18/2023	01:15 PM	19							
448	4/18/2023	01:30 PM	19							
449	4/18/2023	01:45 PM	18							

	A	B	C	D	E	F	G	H	I	J
450	4/18/2023	02:00 PM	11							
451	4/18/2023	02:15 PM	20							
452	4/18/2023	02:30 PM	16							
453	4/18/2023	02:45 PM	19							
454	4/18/2023	03:00 PM	12							
455	4/18/2023	03:15 PM	28							
456	4/18/2023	03:30 PM	27							
457	4/18/2023	03:45 PM	32							
458	4/18/2023	04:00 PM	40							
459	4/18/2023	04:15 PM	37							
460	4/18/2023	04:30 PM	26							
461	4/18/2023	04:45 PM	29							
462	4/18/2023	05:00 PM	32							
463	4/18/2023	05:15 PM	25							
464	4/18/2023	05:30 PM	18							
465	4/18/2023	05:45 PM	17							
466	4/18/2023	06:00 PM	11							
467	4/18/2023	06:15 PM	18							
468	4/18/2023	06:30 PM	15							
469	4/18/2023	06:45 PM	10							
470	4/18/2023	07:00 PM	11							
471	4/18/2023	07:15 PM	16							
472	4/18/2023	07:30 PM	9							
473	4/18/2023	07:45 PM	4							
474	4/18/2023	08:00 PM	5							
475	4/18/2023	08:15 PM	10							
476	4/18/2023	08:30 PM	6							
477	4/18/2023	08:45 PM	7							
478	4/18/2023	09:00 PM	6							
479	4/18/2023	09:15 PM	2							
480	4/18/2023	09:30 PM	5							
481	4/18/2023	09:45 PM	9							
482	4/18/2023	10:00 PM	5							
483	4/18/2023	10:15 PM	4							
484	4/18/2023	10:30 PM	4							
485	4/18/2023	10:45 PM	1							
486	4/18/2023	11:00 PM	3							
487	4/18/2023	11:15 PM	6							
488	4/18/2023	11:30 PM	1							
489	4/18/2023	11:45 PM	2							
490	4/19/2023	12:00 AM	1							
491	4/19/2023	12:15 AM	0							
492	4/19/2023	12:30 AM	0							
493	4/19/2023	12:45 AM	0							
494	4/19/2023	01:00 AM	0							
495	4/19/2023	01:15 AM	2							
496	4/19/2023	01:30 AM	0							
497	4/19/2023	01:45 AM	0							
498	4/19/2023	02:00 AM	0							
499	4/19/2023	02:15 AM	1							

	A	B	C	D	E	F	G	H	I	J
500	4/19/2023	02:30 AM	2							
501	4/19/2023	02:45 AM	0							
502	4/19/2023	03:00 AM	0							
503	4/19/2023	03:15 AM	1							
504	4/19/2023	03:30 AM	1							
505	4/19/2023	03:45 AM	1							
506	4/19/2023	04:00 AM	1							
507	4/19/2023	04:15 AM	3							
508	4/19/2023	04:30 AM	4							
509	4/19/2023	04:45 AM	4							
510	4/19/2023	05:00 AM	6							
511	4/19/2023	05:15 AM	8							
512	4/19/2023	05:30 AM	9							
513	4/19/2023	05:45 AM	6							
514	4/19/2023	06:00 AM	9							
515	4/19/2023	06:15 AM	15							
516	4/19/2023	06:30 AM	23							
517	4/19/2023	06:45 AM	19							
518	4/19/2023	07:00 AM	22							
519	4/19/2023	07:15 AM	33							
520	4/19/2023	07:30 AM	25							
521	4/19/2023	07:45 AM	27							
522	4/19/2023	08:00 AM	22							
523	4/19/2023	08:15 AM	19							
524	4/19/2023	08:30 AM	23							
525	4/19/2023	08:45 AM	28							
526	4/19/2023	09:00 AM	29							
527	4/19/2023	09:15 AM	15							
528	4/19/2023	09:30 AM	17							
529	4/19/2023	09:45 AM	30							
530	4/19/2023	10:00 AM	23							
531	4/19/2023	10:15 AM	20							
532	4/19/2023	10:30 AM	23							
533	4/19/2023	10:45 AM	18							
534	4/19/2023	11:00 AM	30							
535	4/19/2023	11:15 AM	23							
536	4/19/2023	11:30 AM	34							
537	4/19/2023	11:45 AM	24							
538	4/19/2023	12:00 PM	31							
539	4/19/2023	12:15 PM	24							
540	4/19/2023	12:30 PM	27							
541	4/19/2023	12:45 PM	27							
542	4/19/2023	01:00 PM	25							
543	4/19/2023	01:15 PM	28							
544	4/19/2023	01:30 PM	18							
545	4/19/2023	01:45 PM	21							
546	4/19/2023	02:00 PM	30							
547	4/19/2023	02:15 PM	21							
548	4/19/2023	02:30 PM	20							
549	4/19/2023	02:45 PM	19							

	A	B	C	D	E	F	G	H	I	J
550	4/19/2023	03:00 PM	19							
551	4/19/2023	03:15 PM	24							
552	4/19/2023	03:30 PM	35							
553	4/19/2023	03:45 PM	29							
554	4/19/2023	04:00 PM	24							
555	4/19/2023	04:15 PM	38							
556	4/19/2023	04:30 PM	28							
557	4/19/2023	04:45 PM	30							
558	4/19/2023	05:00 PM	28							
559	4/19/2023	05:15 PM	28							
560	4/19/2023	05:30 PM	21							
561	4/19/2023	05:45 PM	26							
562	4/19/2023	06:00 PM	17							
563	4/19/2023	06:15 PM	12							
564	4/19/2023	06:30 PM	15							
565	4/19/2023	06:45 PM	11							
566	4/19/2023	07:00 PM	7							
567	4/19/2023	07:15 PM	9							
568	4/19/2023	07:30 PM	15							
569	4/19/2023	07:45 PM	12							
570	4/19/2023	08:00 PM	8							
571	4/19/2023	08:15 PM	10							
572	4/19/2023	08:30 PM	8							
573	4/19/2023	08:45 PM	7							
574	4/19/2023	09:00 PM	5							
575	4/19/2023	09:15 PM	6							
576	4/19/2023	09:30 PM	7							
577	4/19/2023	09:45 PM	8							
578	4/19/2023	10:00 PM	2							
579	4/19/2023	10:15 PM	2							
580	4/19/2023	10:30 PM	3							
581	4/19/2023	10:45 PM	1							
582	4/19/2023	11:00 PM	1							
583	4/19/2023	11:15 PM	1							
584	4/19/2023	11:30 PM	4							
585	4/19/2023	11:45 PM	0							
586	4/20/2023	12:00 AM	1							
587	4/20/2023	12:15 AM	0							
588	4/20/2023	12:30 AM	0							
589	4/20/2023	12:45 AM	1							
590	4/20/2023	01:00 AM	1							
591	4/20/2023	01:15 AM	0							
592	4/20/2023	01:30 AM	0							
593	4/20/2023	01:45 AM	0							
594	4/20/2023	02:00 AM	2							
595	4/20/2023	02:15 AM	1							
596	4/20/2023	02:30 AM	0							
597	4/20/2023	02:45 AM	1							
598	4/20/2023	03:00 AM	2							
599	4/20/2023	03:15 AM	2							

	A	B	C	D	E	F	G	H	I	J
600	4/20/2023	03:30 AM	0							
601	4/20/2023	03:45 AM	0							
602	4/20/2023	04:00 AM	2							
603	4/20/2023	04:15 AM	3							
604	4/20/2023	04:30 AM	3							
605	4/20/2023	04:45 AM	5							
606	4/20/2023	05:00 AM	3							
607	4/20/2023	05:15 AM	2							
608	4/20/2023	05:30 AM	10							
609	4/20/2023	05:45 AM	12							
610	4/20/2023	06:00 AM	15							
611	4/20/2023	06:15 AM	15							
612	4/20/2023	06:30 AM	17							
613	4/20/2023	06:45 AM	27							
614	4/20/2023	07:00 AM	24							
615	4/20/2023	07:15 AM	23							
616	4/20/2023	07:30 AM	21							
617	4/20/2023	07:45 AM	24							
618	4/20/2023	08:00 AM	27							
619	4/20/2023	08:15 AM	21							
620	4/20/2023	08:30 AM	14							
621	4/20/2023	08:45 AM	18							
622	4/20/2023	09:00 AM	25							
623	4/20/2023	09:15 AM	30							
624	4/20/2023	09:30 AM	27							
625	4/20/2023	09:45 AM	22							
626	4/20/2023	10:00 AM	29							
627	4/20/2023	10:15 AM	21							
628	4/20/2023	10:30 AM	24							
629	4/20/2023	10:45 AM	31							
630	4/20/2023	11:00 AM	19							
631	4/20/2023	11:15 AM	25							
632	4/20/2023	11:30 AM	19							
633	4/20/2023	11:45 AM	31							
634	4/20/2023	12:00 PM	21							
635	4/20/2023	12:15 PM	27							
636	4/20/2023	12:30 PM	17							
637	4/20/2023	12:45 PM	21							
638	4/20/2023	01:00 PM	20							
639	4/20/2023	01:15 PM	27							
640	4/20/2023	01:30 PM	34							
641	4/20/2023	01:45 PM	27							
642	4/20/2023	02:00 PM	22							
643	4/20/2023	02:15 PM	25							
644	4/20/2023	02:30 PM	23							
645	4/20/2023	02:45 PM	27							
646	4/20/2023	03:00 PM	18							
647	4/20/2023	03:15 PM	31							
648	4/20/2023	03:30 PM	27							
649	4/20/2023	03:45 PM	31							

	A	B	C	D	E	F	G	H	I	J
650	4/20/2023	04:00 PM	35							
651	4/20/2023	04:15 PM	32							
652	4/20/2023	04:30 PM	27							
653	4/20/2023	04:45 PM	26							
654	4/20/2023	05:00 PM	31							
655	4/20/2023	05:15 PM	23							
656	4/20/2023	05:30 PM	31							
657	4/20/2023	05:45 PM	31							
658	4/20/2023	06:00 PM	14							
659	4/20/2023	06:15 PM	24							
660	4/20/2023	06:30 PM	8							
661	4/20/2023	06:45 PM	22							
662	4/20/2023	07:00 PM	14							
663	4/20/2023	07:15 PM	13							
664	4/20/2023	07:30 PM	14							
665	4/20/2023	07:45 PM	11							
666	4/20/2023	08:00 PM	13							
667	4/20/2023	08:15 PM	13							
668	4/20/2023	08:30 PM	7							
669	4/20/2023	08:45 PM	8							
670	4/20/2023	09:00 PM	11							
671	4/20/2023	09:15 PM	13							
672	4/20/2023	09:30 PM	13							
673	4/20/2023	09:45 PM	9							
674	4/20/2023	10:00 PM	5							
675	4/20/2023	10:15 PM	4							
676	4/20/2023	10:30 PM	2							
677	4/20/2023	10:45 PM	2							
678	4/20/2023	11:00 PM	2							
679	4/20/2023	11:15 PM	2							
680	4/20/2023	11:30 PM	5							
681	4/20/2023	11:45 PM	3							

	A	B	C	D	E	F	G	H	I	J
1										
2	File Name: C:\Users\barri\OneDrive\Documents\TDB\WSP\SYRACUSE\DATA\BATCH 3\DONE\ATR 1032.tf2									
3	Start Date: 4/14/2023									
4	Start Time: 12:00:00 AM									
5	Location 1: SB I 81 on ramp									
6	Location 2: at S 49									
7										
8										
9	Date	Time	SB							
10	4/14/2023	12:00 AM	6							
11	4/14/2023	12:15 AM	8							
12	4/14/2023	12:30 AM	4							
13	4/14/2023	12:45 AM	5							
14	4/14/2023	01:00 AM	4							
15	4/14/2023	01:15 AM	3							
16	4/14/2023	01:30 AM	2							
17	4/14/2023	01:45 AM	3							
18	4/14/2023	02:00 AM	4							
19	4/14/2023	02:15 AM	5							
20	4/14/2023	02:30 AM	7							
21	4/14/2023	02:45 AM	5							
22	4/14/2023	03:00 AM	8							
23	4/14/2023	03:15 AM	10							
24	4/14/2023	03:30 AM	16							
25	4/14/2023	03:45 AM	14							
26	4/14/2023	04:00 AM	21							
27	4/14/2023	04:15 AM	25							
28	4/14/2023	04:30 AM	39							
29	4/14/2023	04:45 AM	52							
30	4/14/2023	05:00 AM	38							
31	4/14/2023	05:15 AM	84							
32	4/14/2023	05:30 AM	126							
33	4/14/2023	05:45 AM	105							
34	4/14/2023	06:00 AM	125							
35	4/14/2023	06:15 AM	166							
36	4/14/2023	06:30 AM	240							
37	4/14/2023	06:45 AM	171							
38	4/14/2023	07:00 AM	225							
39	4/14/2023	07:15 AM	226							
40	4/14/2023	07:30 AM	242							
41	4/14/2023	07:45 AM	204							
42	4/14/2023	08:00 AM	148							
43	4/14/2023	08:15 AM	152							
44	4/14/2023	08:30 AM	127							
45	4/14/2023	08:45 AM	136							
46	4/14/2023	09:00 AM	144							
47	4/14/2023	09:15 AM	136							
48	4/14/2023	09:30 AM	134							
49	4/14/2023	09:45 AM	105							

	A	B	C	D	E	F	G	H	I	J
50	4/14/2023	10:00 AM	111							
51	4/14/2023	10:15 AM	128							
52	4/14/2023	10:30 AM	116							
53	4/14/2023	10:45 AM	120							
54	4/14/2023	11:00 AM	97							
55	4/14/2023	11:15 AM	102							
56	4/14/2023	11:30 AM	100							
57	4/14/2023	11:45 AM	81							
58	4/14/2023	12:00 PM	84							
59	4/14/2023	12:15 PM	111							
60	4/14/2023	12:30 PM	110							
61	4/14/2023	12:45 PM	93							
62	4/14/2023	01:00 PM	104							
63	4/14/2023	01:15 PM	129							
64	4/14/2023	01:30 PM	123							
65	4/14/2023	01:45 PM	119							
66	4/14/2023	02:00 PM	98							
67	4/14/2023	02:15 PM	122							
68	4/14/2023	02:30 PM	112							
69	4/14/2023	02:45 PM	96							
70	4/14/2023	03:00 PM	111							
71	4/14/2023	03:15 PM	102							
72	4/14/2023	03:30 PM	92							
73	4/14/2023	03:45 PM	126							
74	4/14/2023	04:00 PM	137							
75	4/14/2023	04:15 PM	134							
76	4/14/2023	04:30 PM	127							
77	4/14/2023	04:45 PM	112							
78	4/14/2023	05:00 PM	113							
79	4/14/2023	05:15 PM	120							
80	4/14/2023	05:30 PM	126							
81	4/14/2023	05:45 PM	93							
82	4/14/2023	06:00 PM	106							
83	4/14/2023	06:15 PM	87							
84	4/14/2023	06:30 PM	74							
85	4/14/2023	06:45 PM	73							
86	4/14/2023	07:00 PM	72							
87	4/14/2023	07:15 PM	79							
88	4/14/2023	07:30 PM	64							
89	4/14/2023	07:45 PM	74							
90	4/14/2023	08:00 PM	46							
91	4/14/2023	08:15 PM	34							
92	4/14/2023	08:30 PM	53							
93	4/14/2023	08:45 PM	27							
94	4/14/2023	09:00 PM	39							
95	4/14/2023	09:15 PM	27							
96	4/14/2023	09:30 PM	33							
97	4/14/2023	09:45 PM	29							
98	4/14/2023	10:00 PM	27							
99	4/14/2023	10:15 PM	28							

	A	B	C	D	E	F	G	H	I	J
100	4/14/2023	10:30 PM	19							
101	4/14/2023	10:45 PM	18							
102	4/14/2023	11:00 PM	12							
103	4/14/2023	11:15 PM	19							
104	4/14/2023	11:30 PM	16							
105	4/14/2023	11:45 PM	9							
106	4/15/2023	12:00 AM	7							
107	4/15/2023	12:15 AM	11							
108	4/15/2023	12:30 AM	14							
109	4/15/2023	12:45 AM	6							
110	4/15/2023	01:00 AM	11							
111	4/15/2023	01:15 AM	9							
112	4/15/2023	01:30 AM	6							
113	4/15/2023	01:45 AM	3							
114	4/15/2023	02:00 AM	10							
115	4/15/2023	02:15 AM	10							
116	4/15/2023	02:30 AM	3							
117	4/15/2023	02:45 AM	4							
118	4/15/2023	03:00 AM	4							
119	4/15/2023	03:15 AM	7							
120	4/15/2023	03:30 AM	9							
121	4/15/2023	03:45 AM	8							
122	4/15/2023	04:00 AM	5							
123	4/15/2023	04:15 AM	14							
124	4/15/2023	04:30 AM	14							
125	4/15/2023	04:45 AM	14							
126	4/15/2023	05:00 AM	19							
127	4/15/2023	05:15 AM	16							
128	4/15/2023	05:30 AM	34							
129	4/15/2023	05:45 AM	25							
130	4/15/2023	06:00 AM	45							
131	4/15/2023	06:15 AM	44							
132	4/15/2023	06:30 AM	55							
133	4/15/2023	06:45 AM	57							
134	4/15/2023	07:00 AM	46							
135	4/15/2023	07:15 AM	73							
136	4/15/2023	07:30 AM	74							
137	4/15/2023	07:45 AM	68							
138	4/15/2023	08:00 AM	57							
139	4/15/2023	08:15 AM	100							
140	4/15/2023	08:30 AM	109							
141	4/15/2023	08:45 AM	110							
142	4/15/2023	09:00 AM	104							
143	4/15/2023	09:15 AM	125							
144	4/15/2023	09:30 AM	131							
145	4/15/2023	09:45 AM	124							
146	4/15/2023	10:00 AM	130							
147	4/15/2023	10:15 AM	126							
148	4/15/2023	10:30 AM	129							
149	4/15/2023	10:45 AM	120							

	A	B	C	D	E	F	G	H	I	J
150	4/15/2023	11:00 AM	136							
151	4/15/2023	11:15 AM	127							
152	4/15/2023	11:30 AM	120							
153	4/15/2023	11:45 AM	90							
154	4/15/2023	12:00 PM	124							
155	4/15/2023	12:15 PM	126							
156	4/15/2023	12:30 PM	130							
157	4/15/2023	12:45 PM	114							
158	4/15/2023	01:00 PM	101							
159	4/15/2023	01:15 PM	98							
160	4/15/2023	01:30 PM	110							
161	4/15/2023	01:45 PM	127							
162	4/15/2023	02:00 PM	78							
163	4/15/2023	02:15 PM	91							
164	4/15/2023	02:30 PM	105							
165	4/15/2023	02:45 PM	88							
166	4/15/2023	03:00 PM	111							
167	4/15/2023	03:15 PM	103							
168	4/15/2023	03:30 PM	109							
169	4/15/2023	03:45 PM	92							
170	4/15/2023	04:00 PM	85							
171	4/15/2023	04:15 PM	96							
172	4/15/2023	04:30 PM	100							
173	4/15/2023	04:45 PM	89							
174	4/15/2023	05:00 PM	100							
175	4/15/2023	05:15 PM	116							
176	4/15/2023	05:30 PM	91							
177	4/15/2023	05:45 PM	73							
178	4/15/2023	06:00 PM	76							
179	4/15/2023	06:15 PM	88							
180	4/15/2023	06:30 PM	63							
181	4/15/2023	06:45 PM	49							
182	4/15/2023	07:00 PM	78							
183	4/15/2023	07:15 PM	59							
184	4/15/2023	07:30 PM	56							
185	4/15/2023	07:45 PM	44							
186	4/15/2023	08:00 PM	45							
187	4/15/2023	08:15 PM	48							
188	4/15/2023	08:30 PM	53							
189	4/15/2023	08:45 PM	34							
190	4/15/2023	09:00 PM	25							
191	4/15/2023	09:15 PM	38							
192	4/15/2023	09:30 PM	31							
193	4/15/2023	09:45 PM	29							
194	4/15/2023	10:00 PM	22							
195	4/15/2023	10:15 PM	28							
196	4/15/2023	10:30 PM	19							
197	4/15/2023	10:45 PM	21							
198	4/15/2023	11:00 PM	22							
199	4/15/2023	11:15 PM	13							

	A	B	C	D	E	F	G	H	I	J
200	4/15/2023	11:30 PM	15							
201	4/15/2023	11:45 PM	13							
202	4/16/2023	12:00 AM	13							
203	4/16/2023	12:15 AM	9							
204	4/16/2023	12:30 AM	8							
205	4/16/2023	12:45 AM	12							
206	4/16/2023	01:00 AM	10							
207	4/16/2023	01:15 AM	9							
208	4/16/2023	01:30 AM	10							
209	4/16/2023	01:45 AM	5							
210	4/16/2023	02:00 AM	2							
211	4/16/2023	02:15 AM	4							
212	4/16/2023	02:30 AM	5							
213	4/16/2023	02:45 AM	6							
214	4/16/2023	03:00 AM	3							
215	4/16/2023	03:15 AM	4							
216	4/16/2023	03:30 AM	9							
217	4/16/2023	03:45 AM	5							
218	4/16/2023	04:00 AM	8							
219	4/16/2023	04:15 AM	7							
220	4/16/2023	04:30 AM	7							
221	4/16/2023	04:45 AM	12							
222	4/16/2023	05:00 AM	12							
223	4/16/2023	05:15 AM	20							
224	4/16/2023	05:30 AM	28							
225	4/16/2023	05:45 AM	21							
226	4/16/2023	06:00 AM	27							
227	4/16/2023	06:15 AM	38							
228	4/16/2023	06:30 AM	39							
229	4/16/2023	06:45 AM	38							
230	4/16/2023	07:00 AM	28							
231	4/16/2023	07:15 AM	45							
232	4/16/2023	07:30 AM	48							
233	4/16/2023	07:45 AM	59							
234	4/16/2023	08:00 AM	48							
235	4/16/2023	08:15 AM	73							
236	4/16/2023	08:30 AM	72							
237	4/16/2023	08:45 AM	75							
238	4/16/2023	09:00 AM	80							
239	4/16/2023	09:15 AM	94							
240	4/16/2023	09:30 AM	111							
241	4/16/2023	09:45 AM	107							
242	4/16/2023	10:00 AM	97							
243	4/16/2023	10:15 AM	99							
244	4/16/2023	10:30 AM	109							
245	4/16/2023	10:45 AM	118							
246	4/16/2023	11:00 AM	83							
247	4/16/2023	11:15 AM	122							
248	4/16/2023	11:30 AM	119							
249	4/16/2023	11:45 AM	108							

	A	B	C	D	E	F	G	H	I	J
250	4/16/2023	12:00 PM	110							
251	4/16/2023	12:15 PM	123							
252	4/16/2023	12:30 PM	103							
253	4/16/2023	12:45 PM	127							
254	4/16/2023	01:00 PM	131							
255	4/16/2023	01:15 PM	108							
256	4/16/2023	01:30 PM	112							
257	4/16/2023	01:45 PM	114							
258	4/16/2023	02:00 PM	92							
259	4/16/2023	02:15 PM	92							
260	4/16/2023	02:30 PM	98							
261	4/16/2023	02:45 PM	90							
262	4/16/2023	03:00 PM	108							
263	4/16/2023	03:15 PM	90							
264	4/16/2023	03:30 PM	101							
265	4/16/2023	03:45 PM	88							
266	4/16/2023	04:00 PM	81							
267	4/16/2023	04:15 PM	91							
268	4/16/2023	04:30 PM	88							
269	4/16/2023	04:45 PM	94							
270	4/16/2023	05:00 PM	76							
271	4/16/2023	05:15 PM	90							
272	4/16/2023	05:30 PM	76							
273	4/16/2023	05:45 PM	83							
274	4/16/2023	06:00 PM	73							
275	4/16/2023	06:15 PM	74							
276	4/16/2023	06:30 PM	59							
277	4/16/2023	06:45 PM	48							
278	4/16/2023	07:00 PM	52							
279	4/16/2023	07:15 PM	64							
280	4/16/2023	07:30 PM	61							
281	4/16/2023	07:45 PM	59							
282	4/16/2023	08:00 PM	51							
283	4/16/2023	08:15 PM	38							
284	4/16/2023	08:30 PM	38							
285	4/16/2023	08:45 PM	28							
286	4/16/2023	09:00 PM	33							
287	4/16/2023	09:15 PM	27							
288	4/16/2023	09:30 PM	29							
289	4/16/2023	09:45 PM	18							
290	4/16/2023	10:00 PM	18							
291	4/16/2023	10:15 PM	16							
292	4/16/2023	10:30 PM	6							
293	4/16/2023	10:45 PM	11							
294	4/16/2023	11:00 PM	10							
295	4/16/2023	11:15 PM	14							
296	4/16/2023	11:30 PM	9							
297	4/16/2023	11:45 PM	5							
298	4/17/2023	12:00 AM	10							
299	4/17/2023	12:15 AM	3							

	A	B	C	D	E	F	G	H	I	J
300	4/17/2023	12:30 AM	3							
301	4/17/2023	12:45 AM	1							
302	4/17/2023	01:00 AM	3							
303	4/17/2023	01:15 AM	3							
304	4/17/2023	01:30 AM	4							
305	4/17/2023	01:45 AM	7							
306	4/17/2023	02:00 AM	3							
307	4/17/2023	02:15 AM	1							
308	4/17/2023	02:30 AM	8							
309	4/17/2023	02:45 AM	10							
310	4/17/2023	03:00 AM	1							
311	4/17/2023	03:15 AM	15							
312	4/17/2023	03:30 AM	21							
313	4/17/2023	03:45 AM	17							
314	4/17/2023	04:00 AM	22							
315	4/17/2023	04:15 AM	32							
316	4/17/2023	04:30 AM	44							
317	4/17/2023	04:45 AM	37							
318	4/17/2023	05:00 AM	62							
319	4/17/2023	05:15 AM	83							
320	4/17/2023	05:30 AM	144							
321	4/17/2023	05:45 AM	115							
322	4/17/2023	06:00 AM	145							
323	4/17/2023	06:15 AM	173							
324	4/17/2023	06:30 AM	250							
325	4/17/2023	06:45 AM	197							
326	4/17/2023	07:00 AM	243							
327	4/17/2023	07:15 AM	258							
328	4/17/2023	07:30 AM	247							
329	4/17/2023	07:45 AM	199							
330	4/17/2023	08:00 AM	172							
331	4/17/2023	08:15 AM	181							
332	4/17/2023	08:30 AM	181							
333	4/17/2023	08:45 AM	130							
334	4/17/2023	09:00 AM	109							
335	4/17/2023	09:15 AM	159							
336	4/17/2023	09:30 AM	121							
337	4/17/2023	09:45 AM	91							
338	4/17/2023	10:00 AM	92							
339	4/17/2023	10:15 AM	108							
340	4/17/2023	10:30 AM	109							
341	4/17/2023	10:45 AM	85							
342	4/17/2023	11:00 AM	104							
343	4/17/2023	11:15 AM	96							
344	4/17/2023	11:30 AM	92							
345	4/17/2023	11:45 AM	83							
346	4/17/2023	12:00 PM	88							
347	4/17/2023	12:15 PM	79							
348	4/17/2023	12:30 PM	98							
349	4/17/2023	12:45 PM	91							

	A	B	C	D	E	F	G	H	I	J
350	4/17/2023	01:00 PM	111							
351	4/17/2023	01:15 PM	107							
352	4/17/2023	01:30 PM	96							
353	4/17/2023	01:45 PM	108							
354	4/17/2023	02:00 PM	93							
355	4/17/2023	02:15 PM	97							
356	4/17/2023	02:30 PM	132							
357	4/17/2023	02:45 PM	113							
358	4/17/2023	03:00 PM	129							
359	4/17/2023	03:15 PM	125							
360	4/17/2023	03:30 PM	145							
361	4/17/2023	03:45 PM	149							
362	4/17/2023	04:00 PM	128							
363	4/17/2023	04:15 PM	125							
364	4/17/2023	04:30 PM	122							
365	4/17/2023	04:45 PM	97							
366	4/17/2023	05:00 PM	98							
367	4/17/2023	05:15 PM	123							
368	4/17/2023	05:30 PM	98							
369	4/17/2023	05:45 PM	77							
370	4/17/2023	06:00 PM	73							
371	4/17/2023	06:15 PM	67							
372	4/17/2023	06:30 PM	84							
373	4/17/2023	06:45 PM	69							
374	4/17/2023	07:00 PM	64							
375	4/17/2023	07:15 PM	56							
376	4/17/2023	07:30 PM	59							
377	4/17/2023	07:45 PM	61							
378	4/17/2023	08:00 PM	52							
379	4/17/2023	08:15 PM	58							
380	4/17/2023	08:30 PM	40							
381	4/17/2023	08:45 PM	26							
382	4/17/2023	09:00 PM	41							
383	4/17/2023	09:15 PM	43							
384	4/17/2023	09:30 PM	37							
385	4/17/2023	09:45 PM	28							
386	4/17/2023	10:00 PM	32							
387	4/17/2023	10:15 PM	22							
388	4/17/2023	10:30 PM	14							
389	4/17/2023	10:45 PM	9							
390	4/17/2023	11:00 PM	12							
391	4/17/2023	11:15 PM	16							
392	4/17/2023	11:30 PM	10							
393	4/17/2023	11:45 PM	4							
394	4/18/2023	12:00 AM	4							
395	4/18/2023	12:15 AM	5							
396	4/18/2023	12:30 AM	3							
397	4/18/2023	12:45 AM	3							
398	4/18/2023	01:00 AM	6							
399	4/18/2023	01:15 AM	10							

	A	B	C	D	E	F	G	H	I	J
400	4/18/2023	01:30 AM	2							
401	4/18/2023	01:45 AM	4							
402	4/18/2023	02:00 AM	7							
403	4/18/2023	02:15 AM	14							
404	4/18/2023	02:30 AM	10							
405	4/18/2023	02:45 AM	13							
406	4/18/2023	03:00 AM	6							
407	4/18/2023	03:15 AM	19							
408	4/18/2023	03:30 AM	25							
409	4/18/2023	03:45 AM	22							
410	4/18/2023	04:00 AM	38							
411	4/18/2023	04:15 AM	52							
412	4/18/2023	04:30 AM	74							
413	4/18/2023	04:45 AM	44							
414	4/18/2023	05:00 AM	65							
415	4/18/2023	05:15 AM	141							
416	4/18/2023	05:30 AM	174							
417	4/18/2023	05:45 AM	169							
418	4/18/2023	06:00 AM	160							
419	4/18/2023	06:15 AM	265							
420	4/18/2023	06:30 AM	330							
421	4/18/2023	06:45 AM	286							
422	4/18/2023	07:00 AM	318							
423	4/18/2023	07:15 AM	360							
424	4/18/2023	07:30 AM	338							
425	4/18/2023	07:45 AM	225							
426	4/18/2023	08:00 AM	224							
427	4/18/2023	08:15 AM	209							
428	4/18/2023	08:30 AM	190							
429	4/18/2023	08:45 AM	168							
430	4/18/2023	09:00 AM	142							
431	4/18/2023	09:15 AM	159							
432	4/18/2023	09:30 AM	149							
433	4/18/2023	09:45 AM	129							
434	4/18/2023	10:00 AM	131							
435	4/18/2023	10:15 AM	133							
436	4/18/2023	10:30 AM	129							
437	4/18/2023	10:45 AM	109							
438	4/18/2023	11:00 AM	145							
439	4/18/2023	11:15 AM	111							
440	4/18/2023	11:30 AM	109							
441	4/18/2023	11:45 AM	97							
442	4/18/2023	12:00 PM	155							
443	4/18/2023	12:15 PM	125							
444	4/18/2023	12:30 PM	144							
445	4/18/2023	12:45 PM	116							
446	4/18/2023	01:00 PM	143							
447	4/18/2023	01:15 PM	153							
448	4/18/2023	01:30 PM	115							
449	4/18/2023	01:45 PM	134							

	A	B	C	D	E	F	G	H	I	J
450	4/18/2023	02:00 PM	115							
451	4/18/2023	02:15 PM	123							
452	4/18/2023	02:30 PM	104							
453	4/18/2023	02:45 PM	94							
454	4/18/2023	03:00 PM	112							
455	4/18/2023	03:15 PM	131							
456	4/18/2023	03:30 PM	94							
457	4/18/2023	03:45 PM	93							
458	4/18/2023	04:00 PM	148							
459	4/18/2023	04:15 PM	136							
460	4/18/2023	04:30 PM	152							
461	4/18/2023	04:45 PM	120							
462	4/18/2023	05:00 PM	105							
463	4/18/2023	05:15 PM	121							
464	4/18/2023	05:30 PM	111							
465	4/18/2023	05:45 PM	111							
466	4/18/2023	06:00 PM	89							
467	4/18/2023	06:15 PM	114							
468	4/18/2023	06:30 PM	90							
469	4/18/2023	06:45 PM	66							
470	4/18/2023	07:00 PM	69							
471	4/18/2023	07:15 PM	74							
472	4/18/2023	07:30 PM	48							
473	4/18/2023	07:45 PM	50							
474	4/18/2023	08:00 PM	35							
475	4/18/2023	08:15 PM	55							
476	4/18/2023	08:30 PM	42							
477	4/18/2023	08:45 PM	47							
478	4/18/2023	09:00 PM	50							
479	4/18/2023	09:15 PM	46							
480	4/18/2023	09:30 PM	28							
481	4/18/2023	09:45 PM	27							
482	4/18/2023	10:00 PM	40							
483	4/18/2023	10:15 PM	23							
484	4/18/2023	10:30 PM	26							
485	4/18/2023	10:45 PM	13							
486	4/18/2023	11:00 PM	22							
487	4/18/2023	11:15 PM	13							
488	4/18/2023	11:30 PM	9							
489	4/18/2023	11:45 PM	5							
490	4/19/2023	12:00 AM	7							
491	4/19/2023	12:15 AM	6							
492	4/19/2023	12:30 AM	4							
493	4/19/2023	12:45 AM	4							
494	4/19/2023	01:00 AM	4							
495	4/19/2023	01:15 AM	2							
496	4/19/2023	01:30 AM	2							
497	4/19/2023	01:45 AM	7							
498	4/19/2023	02:00 AM	1							
499	4/19/2023	02:15 AM	6							

	A	B	C	D	E	F	G	H	I	J
500	4/19/2023	02:30 AM	6							
501	4/19/2023	02:45 AM	11							
502	4/19/2023	03:00 AM	13							
503	4/19/2023	03:15 AM	17							
504	4/19/2023	03:30 AM	26							
505	4/19/2023	03:45 AM	21							
506	4/19/2023	04:00 AM	28							
507	4/19/2023	04:15 AM	51							
508	4/19/2023	04:30 AM	55							
509	4/19/2023	04:45 AM	53							
510	4/19/2023	05:00 AM	79							
511	4/19/2023	05:15 AM	113							
512	4/19/2023	05:30 AM	169							
513	4/19/2023	05:45 AM	152							
514	4/19/2023	06:00 AM	156							
515	4/19/2023	06:15 AM	205							
516	4/19/2023	06:30 AM	287							
517	4/19/2023	06:45 AM	308							
518	4/19/2023	07:00 AM	367							
519	4/19/2023	07:15 AM	364							
520	4/19/2023	07:30 AM	387							
521	4/19/2023	07:45 AM	333							
522	4/19/2023	08:00 AM	258							
523	4/19/2023	08:15 AM	226							
524	4/19/2023	08:30 AM	296							
525	4/19/2023	08:45 AM	156							
526	4/19/2023	09:00 AM	167							
527	4/19/2023	09:15 AM	160							
528	4/19/2023	09:30 AM	170							
529	4/19/2023	09:45 AM	142							
530	4/19/2023	10:00 AM	106							
531	4/19/2023	10:15 AM	133							
532	4/19/2023	10:30 AM	107							
533	4/19/2023	10:45 AM	91							
534	4/19/2023	11:00 AM	99							
535	4/19/2023	11:15 AM	85							
536	4/19/2023	11:30 AM	87							
537	4/19/2023	11:45 AM	82							
538	4/19/2023	12:00 PM	118							
539	4/19/2023	12:15 PM	110							
540	4/19/2023	12:30 PM	119							
541	4/19/2023	12:45 PM	126							
542	4/19/2023	01:00 PM	118							
543	4/19/2023	01:15 PM	116							
544	4/19/2023	01:30 PM	141							
545	4/19/2023	01:45 PM	109							
546	4/19/2023	02:00 PM	81							
547	4/19/2023	02:15 PM	138							
548	4/19/2023	02:30 PM	159							
549	4/19/2023	02:45 PM	105							

	A	B	C	D	E	F	G	H	I	J
550	4/19/2023	03:00 PM	110							
551	4/19/2023	03:15 PM	129							
552	4/19/2023	03:30 PM	157							
553	4/19/2023	03:45 PM	165							
554	4/19/2023	04:00 PM	140							
555	4/19/2023	04:15 PM	123							
556	4/19/2023	04:30 PM	121							
557	4/19/2023	04:45 PM	115							
558	4/19/2023	05:00 PM	130							
559	4/19/2023	05:15 PM	122							
560	4/19/2023	05:30 PM	155							
561	4/19/2023	05:45 PM	96							
562	4/19/2023	06:00 PM	94							
563	4/19/2023	06:15 PM	74							
564	4/19/2023	06:30 PM	67							
565	4/19/2023	06:45 PM	77							
566	4/19/2023	07:00 PM	82							
567	4/19/2023	07:15 PM	88							
568	4/19/2023	07:30 PM	63							
569	4/19/2023	07:45 PM	57							
570	4/19/2023	08:00 PM	53							
571	4/19/2023	08:15 PM	65							
572	4/19/2023	08:30 PM	47							
573	4/19/2023	08:45 PM	28							
574	4/19/2023	09:00 PM	46							
575	4/19/2023	09:15 PM	50							
576	4/19/2023	09:30 PM	37							
577	4/19/2023	09:45 PM	35							
578	4/19/2023	10:00 PM	54							
579	4/19/2023	10:15 PM	30							
580	4/19/2023	10:30 PM	22							
581	4/19/2023	10:45 PM	14							
582	4/19/2023	11:00 PM	21							
583	4/19/2023	11:15 PM	11							
584	4/19/2023	11:30 PM	17							
585	4/19/2023	11:45 PM	7							
586	4/20/2023	12:00 AM	10							
587	4/20/2023	12:15 AM	14							
588	4/20/2023	12:30 AM	7							
589	4/20/2023	12:45 AM	10							
590	4/20/2023	01:00 AM	6							
591	4/20/2023	01:15 AM	9							
592	4/20/2023	01:30 AM	7							
593	4/20/2023	01:45 AM	11							
594	4/20/2023	02:00 AM	8							
595	4/20/2023	02:15 AM	4							
596	4/20/2023	02:30 AM	3							
597	4/20/2023	02:45 AM	14							
598	4/20/2023	03:00 AM	17							
599	4/20/2023	03:15 AM	20							

	A	B	C	D	E	F	G	H	I	J
600	4/20/2023	03:30 AM	25							
601	4/20/2023	03:45 AM	19							
602	4/20/2023	04:00 AM	39							
603	4/20/2023	04:15 AM	57							
604	4/20/2023	04:30 AM	73							
605	4/20/2023	04:45 AM	81							
606	4/20/2023	05:00 AM	90							
607	4/20/2023	05:15 AM	139							
608	4/20/2023	05:30 AM	219							
609	4/20/2023	05:45 AM	126							
610	4/20/2023	06:00 AM	194							
611	4/20/2023	06:15 AM	345							
612	4/20/2023	06:30 AM	382							
613	4/20/2023	06:45 AM	321							
614	4/20/2023	07:00 AM	345							
615	4/20/2023	07:15 AM	354							
616	4/20/2023	07:30 AM	317							
617	4/20/2023	07:45 AM	303							
618	4/20/2023	08:00 AM	256							
619	4/20/2023	08:15 AM	252							
620	4/20/2023	08:30 AM	209							
621	4/20/2023	08:45 AM	201							
622	4/20/2023	09:00 AM	164							
623	4/20/2023	09:15 AM	152							
624	4/20/2023	09:30 AM	122							
625	4/20/2023	09:45 AM	124							
626	4/20/2023	10:00 AM	134							
627	4/20/2023	10:15 AM	101							
628	4/20/2023	10:30 AM	147							
629	4/20/2023	10:45 AM	120							
630	4/20/2023	11:00 AM	136							
631	4/20/2023	11:15 AM	139							
632	4/20/2023	11:30 AM	118							
633	4/20/2023	11:45 AM	117							
634	4/20/2023	12:00 PM	116							
635	4/20/2023	12:15 PM	138							
636	4/20/2023	12:30 PM	115							
637	4/20/2023	12:45 PM	83							
638	4/20/2023	01:00 PM	145							
639	4/20/2023	01:15 PM	183							
640	4/20/2023	01:30 PM	139							
641	4/20/2023	01:45 PM	99							
642	4/20/2023	02:00 PM	98							
643	4/20/2023	02:15 PM	128							
644	4/20/2023	02:30 PM	143							
645	4/20/2023	02:45 PM	99							
646	4/20/2023	03:00 PM	139							
647	4/20/2023	03:15 PM	145							
648	4/20/2023	03:30 PM	146							
649	4/20/2023	03:45 PM	144							

	A	B	C	D	E	F	G	H	I	J
650	4/20/2023	04:00 PM	144							
651	4/20/2023	04:15 PM	155							
652	4/20/2023	04:30 PM	109							
653	4/20/2023	04:45 PM	127							
654	4/20/2023	05:00 PM	121							
655	4/20/2023	05:15 PM	131							
656	4/20/2023	05:30 PM	111							
657	4/20/2023	05:45 PM	92							
658	4/20/2023	06:00 PM	97							
659	4/20/2023	06:15 PM	132							
660	4/20/2023	06:30 PM	84							
661	4/20/2023	06:45 PM	83							
662	4/20/2023	07:00 PM	90							
663	4/20/2023	07:15 PM	89							
664	4/20/2023	07:30 PM	54							
665	4/20/2023	07:45 PM	49							
666	4/20/2023	08:00 PM	52							
667	4/20/2023	08:15 PM	52							
668	4/20/2023	08:30 PM	37							
669	4/20/2023	08:45 PM	28							
670	4/20/2023	09:00 PM	40							
671	4/20/2023	09:15 PM	28							
672	4/20/2023	09:30 PM	30							
673	4/20/2023	09:45 PM	35							
674	4/20/2023	10:00 PM	23							
675	4/20/2023	10:15 PM	18							
676	4/20/2023	10:30 PM	14							
677	4/20/2023	10:45 PM	12							
678	4/20/2023	11:00 PM	8							
679	4/20/2023	11:15 PM	4							
680	4/20/2023	11:30 PM	10							
681	4/20/2023	11:45 PM	4							

	A	B	C	D	E	F	G	H	I
1									
2	File Name: C:\Users\lobarrie\Desktop\transfer\Documents\Documents\Osman\Osman from harddrive\Documents\TDB\WSP\Syracuse\Data\ATR\Batch 11\updated Jamar\Jamar\ATR 1033.tf2								
3	Start Date: 5/31/2023								
4	Start Time: 1:45:00 PM								
5	Location 1: WB S 481 off ramp at S 264								
6	Location 2: SYRACUSE,NY								
7									
8	Date	Time	NB						
9	5/31/2023	01:45 PM	11						
10	5/31/2023	02:00 PM	42						
11	5/31/2023	02:15 PM	49						
12	5/31/2023	02:30 PM	38						
13	5/31/2023	02:45 PM	45						
14	5/31/2023	03:00 PM	58						
15	5/31/2023	03:15 PM	52						
16	5/31/2023	03:30 PM	60						
17	5/31/2023	03:45 PM	75						
18	5/31/2023	04:00 PM	70						
19	5/31/2023	04:15 PM	72						
20	5/31/2023	04:30 PM	82						
21	5/31/2023	04:45 PM	97						
22	5/31/2023	05:00 PM	80						
23	5/31/2023	05:15 PM	77						
24	5/31/2023	05:30 PM	63						
25	5/31/2023	05:45 PM	48						
26	5/31/2023	06:00 PM	40						
27	5/31/2023	06:15 PM	51						
28	5/31/2023	06:30 PM	40						
29	5/31/2023	06:45 PM	28						
30	5/31/2023	07:00 PM	39						
31	5/31/2023	07:15 PM	18						
32	5/31/2023	07:30 PM	26						
33	5/31/2023	07:45 PM	29						
34	5/31/2023	08:00 PM	24						
35	5/31/2023	08:15 PM	24						
36	5/31/2023	08:30 PM	25						
37	5/31/2023	08:45 PM	12						
38	5/31/2023	09:00 PM	18						
39	5/31/2023	09:15 PM	17						
40	5/31/2023	09:30 PM	15						
41	5/31/2023	09:45 PM	9						
42	5/31/2023	10:00 PM	9						
43	5/31/2023	10:15 PM	3						
44	5/31/2023	10:30 PM	7						
45	5/31/2023	10:45 PM	5						
46	5/31/2023	11:00 PM	4						
47	5/31/2023	11:15 PM	5						
48	5/31/2023	11:30 PM	6						

	A	B	C	D	E	F	G	H	I
49	5/31/2023	11:45 PM	9						
50	6/1/2023	12:00 AM	4						
51	6/1/2023	12:15 AM	5						
52	6/1/2023	12:30 AM	3						
53	6/1/2023	12:45 AM	2						
54	6/1/2023	01:00 AM	3						
55	6/1/2023	01:15 AM	3						
56	6/1/2023	01:30 AM	2						
57	6/1/2023	01:45 AM	2						
58	6/1/2023	02:00 AM	3						
59	6/1/2023	02:15 AM	2						
60	6/1/2023	02:30 AM	0						
61	6/1/2023	02:45 AM	3						
62	6/1/2023	03:00 AM	3						
63	6/1/2023	03:15 AM	2						
64	6/1/2023	03:30 AM	5						
65	6/1/2023	03:45 AM	0						
66	6/1/2023	04:00 AM	4						
67	6/1/2023	04:15 AM	2						
68	6/1/2023	04:30 AM	4						
69	6/1/2023	04:45 AM	3						
70	6/1/2023	05:00 AM	12						
71	6/1/2023	05:15 AM	15						
72	6/1/2023	05:30 AM	16						
73	6/1/2023	05:45 AM	15						
74	6/1/2023	06:00 AM	35						
75	6/1/2023	06:15 AM	36						
76	6/1/2023	06:30 AM	29						
77	6/1/2023	06:45 AM	22						
78	6/1/2023	07:00 AM	36						
79	6/1/2023	07:15 AM	34						
80	6/1/2023	07:30 AM	30						
81	6/1/2023	07:45 AM	37						
82	6/1/2023	08:00 AM	27						
83	6/1/2023	08:15 AM	28						
84	6/1/2023	08:30 AM	22						
85	6/1/2023	08:45 AM	20						
86	6/1/2023	09:00 AM	24						
87	6/1/2023	09:15 AM	19						
88	6/1/2023	09:30 AM	27						
89	6/1/2023	09:45 AM	32						
90	6/1/2023	10:00 AM	13						
91	6/1/2023	10:15 AM	31						
92	6/1/2023	10:30 AM	32						
93	6/1/2023	10:45 AM	21						
94	6/1/2023	11:00 AM	23						
95	6/1/2023	11:15 AM	37						
96	6/1/2023	11:30 AM	28						
97	6/1/2023	11:45 AM	28						
98	6/1/2023	12:00 PM	35						

	A	B	C	D	E	F	G	H	I
99	6/1/2023	12:15 PM	38						
100	6/1/2023	12:30 PM	31						
101	6/1/2023	12:45 PM	33						
102	6/1/2023	01:00 PM	31						
103	6/1/2023	01:15 PM	39						
104	6/1/2023	01:30 PM	45						
105	6/1/2023	01:45 PM	35						
106	6/1/2023	02:00 PM	35						
107	6/1/2023	02:15 PM	51						
108	6/1/2023	02:30 PM	43						
109	6/1/2023	02:45 PM	62						
110	6/1/2023	03:00 PM	56						
111	6/1/2023	03:15 PM	70						
112	6/1/2023	03:30 PM	59						
113	6/1/2023	03:45 PM	85						
114	6/1/2023	04:00 PM	71						
115	6/1/2023	04:15 PM	77						
116	6/1/2023	04:30 PM	92						
117	6/1/2023	04:45 PM	82						
118	6/1/2023	05:00 PM	75						
119	6/1/2023	05:15 PM	87						
120	6/1/2023	05:30 PM	69						
121	6/1/2023	05:45 PM	61						
122	6/1/2023	06:00 PM	46						
123	6/1/2023	06:15 PM	34						
124	6/1/2023	06:30 PM	37						
125	6/1/2023	06:45 PM	22						
126	6/1/2023	07:00 PM	32						
127	6/1/2023	07:15 PM	34						
128	6/1/2023	07:30 PM	29						
129	6/1/2023	07:45 PM	21						
130	6/1/2023	08:00 PM	23						
131	6/1/2023	08:15 PM	36						
132	6/1/2023	08:30 PM	27						
133	6/1/2023	08:45 PM	11						
134	6/1/2023	09:00 PM	19						
135	6/1/2023	09:15 PM	21						
136	6/1/2023	09:30 PM	14						
137	6/1/2023	09:45 PM	15						
138	6/1/2023	10:00 PM	7						
139	6/1/2023	10:15 PM	14						
140	6/1/2023	10:30 PM	5						
141	6/1/2023	10:45 PM	7						
142	6/1/2023	11:00 PM	1						
143	6/1/2023	11:15 PM	11						
144	6/1/2023	11:30 PM	6						
145	6/1/2023	11:45 PM	6						
146	6/2/2023	12:00 AM	3						
147	6/2/2023	12:15 AM	5						
148	6/2/2023	12:30 AM	0						

	A	B	C	D	E	F	G	H	I
149	6/2/2023	12:45 AM	3						
150	6/2/2023	01:00 AM	3						
151	6/2/2023	01:15 AM	4						
152	6/2/2023	01:30 AM	2						
153	6/2/2023	01:45 AM	0						
154	6/2/2023	02:00 AM	2						
155	6/2/2023	02:15 AM	0						
156	6/2/2023	02:30 AM	2						
157	6/2/2023	02:45 AM	3						
158	6/2/2023	03:00 AM	5						
159	6/2/2023	03:15 AM	5						
160	6/2/2023	03:30 AM	2						
161	6/2/2023	03:45 AM	1						
162	6/2/2023	04:00 AM	2						
163	6/2/2023	04:15 AM	9						
164	6/2/2023	04:30 AM	2						
165	6/2/2023	04:45 AM	6						
166	6/2/2023	05:00 AM	6						
167	6/2/2023	05:15 AM	13						
168	6/2/2023	05:30 AM	6						
169	6/2/2023	05:45 AM	11						
170	6/2/2023	06:00 AM	24						
171	6/2/2023	06:15 AM	35						
172	6/2/2023	06:30 AM	27						
173	6/2/2023	06:45 AM	21						
174	6/2/2023	07:00 AM	27						
175	6/2/2023	07:15 AM	26						
176	6/2/2023	07:30 AM	36						
177	6/2/2023	07:45 AM	25						
178	6/2/2023	08:00 AM	36						
179	6/2/2023	08:15 AM	26						
180	6/2/2023	08:30 AM	21						
181	6/2/2023	08:45 AM	26						
182	6/2/2023	09:00 AM	14						
183	6/2/2023	09:15 AM	23						
184	6/2/2023	09:30 AM	20						
185	6/2/2023	09:45 AM	28						
186	6/2/2023	10:00 AM	25						
187	6/2/2023	10:15 AM	24						
188	6/2/2023	10:30 AM	26						
189	6/2/2023	10:45 AM	26						
190	6/2/2023	11:00 AM	32						
191	6/2/2023	11:15 AM	27						
192	6/2/2023	11:30 AM	38						
193	6/2/2023	11:45 AM	24						
194	6/2/2023	12:00 PM	38						
195	6/2/2023	12:15 PM	27						
196	6/2/2023	12:30 PM	26						
197	6/2/2023	12:45 PM	32						
198	6/2/2023	01:00 PM	35						

	A	B	C	D	E	F	G	H	I
199	6/2/2023	01:15 PM	37						
200	6/2/2023	01:30 PM	37						
201	6/2/2023	01:45 PM	39						
202	6/2/2023	02:00 PM	37						
203	6/2/2023	02:15 PM	51						
204	6/2/2023	02:30 PM	43						
205	6/2/2023	02:45 PM	58						
206	6/2/2023	03:00 PM	60						
207	6/2/2023	03:15 PM	47						
208	6/2/2023	03:30 PM	62						
209	6/2/2023	03:45 PM	64						
210	6/2/2023	04:00 PM	54						
211	6/2/2023	04:15 PM	85						
212	6/2/2023	04:30 PM	77						
213	6/2/2023	04:45 PM	82						
214	6/2/2023	05:00 PM	63						
215	6/2/2023	05:15 PM	65						
216	6/2/2023	05:30 PM	66						
217	6/2/2023	05:45 PM	48						
218	6/2/2023	06:00 PM	33						
219	6/2/2023	06:15 PM	44						
220	6/2/2023	06:30 PM	31						
221	6/2/2023	06:45 PM	30						
222	6/2/2023	07:00 PM	31						
223	6/2/2023	07:15 PM	30						
224	6/2/2023	07:30 PM	28						
225	6/2/2023	07:45 PM	30						
226	6/2/2023	08:00 PM	33						
227	6/2/2023	08:15 PM	35						
228	6/2/2023	08:30 PM	22						
229	6/2/2023	08:45 PM	17						
230	6/2/2023	09:00 PM	13						
231	6/2/2023	09:15 PM	14						
232	6/2/2023	09:30 PM	13						
233	6/2/2023	09:45 PM	13						
234	6/2/2023	10:00 PM	15						
235	6/2/2023	10:15 PM	12						
236	6/2/2023	10:30 PM	13						
237	6/2/2023	10:45 PM	16						
238	6/2/2023	11:00 PM	11						
239	6/2/2023	11:15 PM	13						
240	6/2/2023	11:30 PM	3						
241	6/2/2023	11:45 PM	5						
242	6/3/2023	12:00 AM	2						
243	6/3/2023	12:15 AM	2						
244	6/3/2023	12:30 AM	2						
245	6/3/2023	12:45 AM	4						
246	6/3/2023	01:00 AM	2						
247	6/3/2023	01:15 AM	1						
248	6/3/2023	01:30 AM	3						

	A	B	C	D	E	F	G	H	I
249	6/3/2023	01:45 AM	1						
250	6/3/2023	02:00 AM	0						
251	6/3/2023	02:15 AM	2						
252	6/3/2023	02:30 AM	1						
253	6/3/2023	02:45 AM	2						
254	6/3/2023	03:00 AM	7						
255	6/3/2023	03:15 AM	0						
256	6/3/2023	03:30 AM	3						
257	6/3/2023	03:45 AM	3						
258	6/3/2023	04:00 AM	2						
259	6/3/2023	04:15 AM	7						
260	6/3/2023	04:30 AM	2						
261	6/3/2023	04:45 AM	2						
262	6/3/2023	05:00 AM	5						
263	6/3/2023	05:15 AM	4						
264	6/3/2023	05:30 AM	3						
265	6/3/2023	05:45 AM	4						
266	6/3/2023	06:00 AM	1						
267	6/3/2023	06:15 AM	12						
268	6/3/2023	06:30 AM	7						
269	6/3/2023	06:45 AM	12						
270	6/3/2023	07:00 AM	6						
271	6/3/2023	07:15 AM	6						
272	6/3/2023	07:30 AM	16						
273	6/3/2023	07:45 AM	13						
274	6/3/2023	08:00 AM	11						
275	6/3/2023	08:15 AM	12						
276	6/3/2023	08:30 AM	16						
277	6/3/2023	08:45 AM	23						
278	6/3/2023	09:00 AM	18						
279	6/3/2023	09:15 AM	19						
280	6/3/2023	09:30 AM	30						
281	6/3/2023	09:45 AM	23						
282	6/3/2023	10:00 AM	34						
283	6/3/2023	10:15 AM	26						
284	6/3/2023	10:30 AM	19						
285	6/3/2023	10:45 AM	27						
286	6/3/2023	11:00 AM	24						
287	6/3/2023	11:15 AM	22						
288	6/3/2023	11:30 AM	31						
289	6/3/2023	11:45 AM	30						
290	6/3/2023	12:00 PM	37						
291	6/3/2023	12:15 PM	38						
292	6/3/2023	12:30 PM	20						
293	6/3/2023	12:45 PM	34						
294	6/3/2023	01:00 PM	39						
295	6/3/2023	01:15 PM	38						
296	6/3/2023	01:30 PM	34						
297	6/3/2023	01:45 PM	37						
298	6/3/2023	02:00 PM	50						

	A	B	C	D	E	F	G	H	I
299	6/3/2023	02:15 PM	41						
300	6/3/2023	02:30 PM	35						
301	6/3/2023	02:45 PM	30						
302	6/3/2023	03:00 PM	45						
303	6/3/2023	03:15 PM	49						
304	6/3/2023	03:30 PM	38						
305	6/3/2023	03:45 PM	35						
306	6/3/2023	04:00 PM	37						
307	6/3/2023	04:15 PM	48						
308	6/3/2023	04:30 PM	49						
309	6/3/2023	04:45 PM	41						
310	6/3/2023	05:00 PM	47						
311	6/3/2023	05:15 PM	51						
312	6/3/2023	05:30 PM	35						
313	6/3/2023	05:45 PM	28						
314	6/3/2023	06:00 PM	25						
315	6/3/2023	06:15 PM	30						
316	6/3/2023	06:30 PM	31						
317	6/3/2023	06:45 PM	26						
318	6/3/2023	07:00 PM	22						
319	6/3/2023	07:15 PM	23						
320	6/3/2023	07:30 PM	30						
321	6/3/2023	07:45 PM	27						
322	6/3/2023	08:00 PM	23						
323	6/3/2023	08:15 PM	23						
324	6/3/2023	08:30 PM	15						
325	6/3/2023	08:45 PM	15						
326	6/3/2023	09:00 PM	27						
327	6/3/2023	09:15 PM	24						
328	6/3/2023	09:30 PM	13						
329	6/3/2023	09:45 PM	18						
330	6/3/2023	10:00 PM	21						
331	6/3/2023	10:15 PM	13						
332	6/3/2023	10:30 PM	5						
333	6/3/2023	10:45 PM	11						
334	6/3/2023	11:00 PM	12						
335	6/3/2023	11:15 PM	10						
336	6/3/2023	11:30 PM	8						
337	6/3/2023	11:45 PM	8						
338	6/4/2023	12:00 AM	2						
339	6/4/2023	12:15 AM	5						
340	6/4/2023	12:30 AM	5						
341	6/4/2023	12:45 AM	7						
342	6/4/2023	01:00 AM	5						
343	6/4/2023	01:15 AM	1						
344	6/4/2023	01:30 AM	0						
345	6/4/2023	01:45 AM	1						
346	6/4/2023	02:00 AM	3						
347	6/4/2023	02:15 AM	1						
348	6/4/2023	02:30 AM	1						

	A	B	C	D	E	F	G	H	I
349	6/4/2023	02:45 AM	4						
350	6/4/2023	03:00 AM	3						
351	6/4/2023	03:15 AM	1						
352	6/4/2023	03:30 AM	4						
353	6/4/2023	03:45 AM	1						
354	6/4/2023	04:00 AM	1						
355	6/4/2023	04:15 AM	4						
356	6/4/2023	04:30 AM	3						
357	6/4/2023	04:45 AM	5						
358	6/4/2023	05:00 AM	3						
359	6/4/2023	05:15 AM	4						
360	6/4/2023	05:30 AM	3						
361	6/4/2023	05:45 AM	0						
362	6/4/2023	06:00 AM	5						
363	6/4/2023	06:15 AM	3						
364	6/4/2023	06:30 AM	8						
365	6/4/2023	06:45 AM	7						
366	6/4/2023	07:00 AM	10						
367	6/4/2023	07:15 AM	5						
368	6/4/2023	07:30 AM	9						
369	6/4/2023	07:45 AM	11						
370	6/4/2023	08:00 AM	10						
371	6/4/2023	08:15 AM	14						
372	6/4/2023	08:30 AM	12						
373	6/4/2023	08:45 AM	14						
374	6/4/2023	09:00 AM	18						
375	6/4/2023	09:15 AM	23						
376	6/4/2023	09:30 AM	22						
377	6/4/2023	09:45 AM	26						
378	6/4/2023	10:00 AM	19						
379	6/4/2023	10:15 AM	22						
380	6/4/2023	10:30 AM	16						
381	6/4/2023	10:45 AM	24						
382	6/4/2023	11:00 AM	20						
383	6/4/2023	11:15 AM	23						
384	6/4/2023	11:30 AM	31						
385	6/4/2023	11:45 AM	22						
386	6/4/2023	12:00 PM	36						
387	6/4/2023	12:15 PM	31						
388	6/4/2023	12:30 PM	40						
389	6/4/2023	12:45 PM	34						
390	6/4/2023	01:00 PM	32						
391	6/4/2023	01:15 PM	48						
392	6/4/2023	01:30 PM	34						
393	6/4/2023	01:45 PM	21						
394	6/4/2023	02:00 PM	39						
395	6/4/2023	02:15 PM	36						
396	6/4/2023	02:30 PM	35						
397	6/4/2023	02:45 PM	38						
398	6/4/2023	03:00 PM	22						

	A	B	C	D	E	F	G	H	I
399	6/4/2023	03:15 PM	29						
400	6/4/2023	03:30 PM	40						
401	6/4/2023	03:45 PM	36						
402	6/4/2023	04:00 PM	34						
403	6/4/2023	04:15 PM	32						
404	6/4/2023	04:30 PM	30						
405	6/4/2023	04:45 PM	30						
406	6/4/2023	05:00 PM	32						
407	6/4/2023	05:15 PM	30						
408	6/4/2023	05:30 PM	32						
409	6/4/2023	05:45 PM	31						
410	6/4/2023	06:00 PM	31						
411	6/4/2023	06:15 PM	19						
412	6/4/2023	06:30 PM	19						
413	6/4/2023	06:45 PM	29						
414	6/4/2023	07:00 PM	19						
415	6/4/2023	07:15 PM	16						
416	6/4/2023	07:30 PM	23						
417	6/4/2023	07:45 PM	10						
418	6/4/2023	08:00 PM	17						
419	6/4/2023	08:15 PM	14						
420	6/4/2023	08:30 PM	13						
421	6/4/2023	08:45 PM	14						
422	6/4/2023	09:00 PM	8						
423	6/4/2023	09:15 PM	6						
424	6/4/2023	09:30 PM	8						
425	6/4/2023	09:45 PM	12						
426	6/4/2023	10:00 PM	5						
427	6/4/2023	10:15 PM	5						
428	6/4/2023	10:30 PM	2						
429	6/4/2023	10:45 PM	4						
430	6/4/2023	11:00 PM	3						
431	6/4/2023	11:15 PM	6						
432	6/4/2023	11:30 PM	3						
433	6/4/2023	11:45 PM	6						
434	6/5/2023	12:00 AM	3						
435	6/5/2023	12:15 AM	3						
436	6/5/2023	12:30 AM	1						
437	6/5/2023	12:45 AM	1						
438	6/5/2023	01:00 AM	1						
439	6/5/2023	01:15 AM	3						
440	6/5/2023	01:30 AM	1						
441	6/5/2023	01:45 AM	3						
442	6/5/2023	02:00 AM	1						
443	6/5/2023	02:15 AM	0						
444	6/5/2023	02:30 AM	5						
445	6/5/2023	02:45 AM	2						
446	6/5/2023	03:00 AM	1						
447	6/5/2023	03:15 AM	2						
448	6/5/2023	03:30 AM	0						

	A	B	C	D	E	F	G	H	I
449	6/5/2023	03:45 AM	3						
450	6/5/2023	04:00 AM	2						
451	6/5/2023	04:15 AM	6						
452	6/5/2023	04:30 AM	8						
453	6/5/2023	04:45 AM	2						
454	6/5/2023	05:00 AM	8						
455	6/5/2023	05:15 AM	19						
456	6/5/2023	05:30 AM	13						
457	6/5/2023	05:45 AM	10						
458	6/5/2023	06:00 AM	26						
459	6/5/2023	06:15 AM	28						
460	6/5/2023	06:30 AM	22						
461	6/5/2023	06:45 AM	24						
462	6/5/2023	07:00 AM	24						
463	6/5/2023	07:15 AM	39						
464	6/5/2023	07:30 AM	25						
465	6/5/2023	07:45 AM	35						
466	6/5/2023	08:00 AM	15						
467	6/5/2023	08:15 AM	19						
468	6/5/2023	08:30 AM	11						
469	6/5/2023	08:45 AM	20						
470	6/5/2023	09:00 AM	19						
471	6/5/2023	09:15 AM	19						
472	6/5/2023	09:30 AM	24						
473	6/5/2023	09:45 AM	12						
474	6/5/2023	10:00 AM	27						
475	6/5/2023	10:15 AM	38						
476	6/5/2023	10:30 AM	26						
477	6/5/2023	10:45 AM	25						
478	6/5/2023	11:00 AM	22						
479	6/5/2023	11:15 AM	25						
480	6/5/2023	11:30 AM	29						
481	6/5/2023	11:45 AM	25						
482	6/5/2023	12:00 PM	31						
483	6/5/2023	12:15 PM	30						
484	6/5/2023	12:30 PM	33						
485	6/5/2023	12:45 PM	30						
486	6/5/2023	01:00 PM	29						
487	6/5/2023	01:15 PM	28						
488	6/5/2023	01:30 PM	28						
489	6/5/2023	01:45 PM	26						
490	6/5/2023	02:00 PM	36						
491	6/5/2023	02:15 PM	48						
492	6/5/2023	02:30 PM	32						
493	6/5/2023	02:45 PM	48						
494	6/5/2023	03:00 PM	56						
495	6/5/2023	03:15 PM	71						
496	6/5/2023	03:30 PM	54						
497	6/5/2023	03:45 PM	69						
498	6/5/2023	04:00 PM	60						

	A	B	C	D	E	F	G	H	I
499	6/5/2023	04:15 PM	81						
500	6/5/2023	04:30 PM	81						
501	6/5/2023	04:45 PM	96						
502	6/5/2023	05:00 PM	83						
503	6/5/2023	05:15 PM	77						
504	6/5/2023	05:30 PM	81						
505	6/5/2023	05:45 PM	53						
506	6/5/2023	06:00 PM	58						
507	6/5/2023	06:15 PM	49						
508	6/5/2023	06:30 PM	28						
509	6/5/2023	06:45 PM	35						
510	6/5/2023	07:00 PM	19						
511	6/5/2023	07:15 PM	24						
512	6/5/2023	07:30 PM	19						
513	6/5/2023	07:45 PM	21						
514	6/5/2023	08:00 PM	24						
515	6/5/2023	08:15 PM	15						
516	6/5/2023	08:30 PM	17						
517	6/5/2023	08:45 PM	15						
518	6/5/2023	09:00 PM	14						
519	6/5/2023	09:15 PM	8						
520	6/5/2023	09:30 PM	11						
521	6/5/2023	09:45 PM	15						
522	6/5/2023	10:00 PM	8						
523	6/5/2023	10:15 PM	8						
524	6/5/2023	10:30 PM	6						
525	6/5/2023	10:45 PM	6						
526	6/5/2023	11:00 PM	4						
527	6/5/2023	11:15 PM	10						
528	6/5/2023	11:30 PM	6						
529	6/5/2023	11:45 PM	4						
530	6/6/2023	12:00 AM	3						
531	6/6/2023	12:15 AM	5						
532	6/6/2023	12:30 AM	2						
533	6/6/2023	12:45 AM	1						
534	6/6/2023	01:00 AM	2						
535	6/6/2023	01:15 AM	3						
536	6/6/2023	01:30 AM	1						
537	6/6/2023	01:45 AM	1						
538	6/6/2023	02:00 AM	0						
539	6/6/2023	02:15 AM	1						
540	6/6/2023	02:30 AM	2						
541	6/6/2023	02:45 AM	2						
542	6/6/2023	03:00 AM	1						
543	6/6/2023	03:15 AM	1						
544	6/6/2023	03:30 AM	4						
545	6/6/2023	03:45 AM	3						
546	6/6/2023	04:00 AM	3						
547	6/6/2023	04:15 AM	4						
548	6/6/2023	04:30 AM	5						

	A	B	C	D	E	F	G	H	I
549	6/6/2023	04:45 AM	4						
550	6/6/2023	05:00 AM	11						
551	6/6/2023	05:15 AM	32						
552	6/6/2023	05:30 AM	18						
553	6/6/2023	05:45 AM	19						
554	6/6/2023	06:00 AM	26						
555	6/6/2023	06:15 AM	35						
556	6/6/2023	06:30 AM	23						
557	6/6/2023	06:45 AM	30						
558	6/6/2023	07:00 AM	34						
559	6/6/2023	07:15 AM	29						
560	6/6/2023	07:30 AM	44						
561	6/6/2023	07:45 AM	34						
562	6/6/2023	08:00 AM	35						
563	6/6/2023	08:15 AM	42						
564	6/6/2023	08:30 AM	23						
565	6/6/2023	08:45 AM	24						
566	6/6/2023	09:00 AM	22						
567	6/6/2023	09:15 AM	33						
568	6/6/2023	09:30 AM	19						
569	6/6/2023	09:45 AM	29						
570	6/6/2023	10:00 AM	31						
571	6/6/2023	10:15 AM	25						
572	6/6/2023	10:30 AM	21						
573	6/6/2023	10:45 AM	19						
574	6/6/2023	11:00 AM	29						
575	6/6/2023	11:15 AM	33						
576	6/6/2023	11:30 AM	36						
577	6/6/2023	11:45 AM	24						
578	6/6/2023	12:00 PM	22						
579	6/6/2023	12:15 PM	30						
580	6/6/2023	12:30 PM	29						
581	6/6/2023	12:45 PM	29						
582	6/6/2023	01:00 PM	29						
583	6/6/2023	01:15 PM	34						
584	6/6/2023	01:30 PM	23						
585	6/6/2023	01:45 PM	33						
586	6/6/2023	02:00 PM	42						
587	6/6/2023	02:15 PM	41						
588	6/6/2023	02:30 PM	45						
589	6/6/2023	02:45 PM	49						
590	6/6/2023	03:00 PM	56						
591	6/6/2023	03:15 PM	65						
592	6/6/2023	03:30 PM	78						
593	6/6/2023	03:45 PM	81						
594	6/6/2023	04:00 PM	65						
595	6/6/2023	04:15 PM	106						
596	6/6/2023	04:30 PM	78						
597	6/6/2023	04:45 PM	88						
598	6/6/2023	05:00 PM	87						

	A	B	C	D	E	F	G	H	I
599	6/6/2023	05:15 PM	96						
600	6/6/2023	05:30 PM	63						
601	6/6/2023	05:45 PM	61						
602	6/6/2023	06:00 PM	45						
603	6/6/2023	06:15 PM	37						
604	6/6/2023	06:30 PM	34						
605	6/6/2023	06:45 PM	33						
606	6/6/2023	07:00 PM	32						
607	6/6/2023	07:15 PM	38						
608	6/6/2023	07:30 PM	27						
609	6/6/2023	07:45 PM	23						
610	6/6/2023	08:00 PM	29						
611	6/6/2023	08:15 PM	18						
612	6/6/2023	08:30 PM	15						
613	6/6/2023	08:45 PM	10						
614	6/6/2023	09:00 PM	12						
615	6/6/2023	09:15 PM	15						
616	6/6/2023	09:30 PM	16						
617	6/6/2023	09:45 PM	9						
618	6/6/2023	10:00 PM	10						
619	6/6/2023	10:15 PM	5						
620	6/6/2023	10:30 PM	5						
621	6/6/2023	10:45 PM	14						
622	6/6/2023	11:00 PM	1						
623	6/6/2023	11:15 PM	2						
624	6/6/2023	11:30 PM	4						
625	6/6/2023	11:45 PM	6						
626	6/7/2023	12:00 AM	4						
627	6/7/2023	12:15 AM	5						
628	6/7/2023	12:30 AM	1						
629	6/7/2023	12:45 AM	2						
630	6/7/2023	01:00 AM	2						
631	6/7/2023	01:15 AM	2						
632	6/7/2023	01:30 AM	3						
633	6/7/2023	01:45 AM	3						
634	6/7/2023	02:00 AM	0						
635	6/7/2023	02:15 AM	1						
636	6/7/2023	02:30 AM	1						
637	6/7/2023	02:45 AM	2						
638	6/7/2023	03:00 AM	6						
639	6/7/2023	03:15 AM	2						
640	6/7/2023	03:30 AM	2						
641	6/7/2023	03:45 AM	1						
642	6/7/2023	04:00 AM	4						
643	6/7/2023	04:15 AM	3						
644	6/7/2023	04:30 AM	7						
645	6/7/2023	04:45 AM	3						
646	6/7/2023	05:00 AM	12						
647	6/7/2023	05:15 AM	23						
648	6/7/2023	05:30 AM	15						

	A	B	C	D	E	F	G	H	I
649	6/7/2023	05:45 AM	12						
650	6/7/2023	06:00 AM	25						
651	6/7/2023	06:15 AM	36						
652	6/7/2023	06:30 AM	31						
653	6/7/2023	06:45 AM	36						
654	6/7/2023	07:00 AM	23						
655	6/7/2023	07:15 AM	46						
656	6/7/2023	07:30 AM	31						
657	6/7/2023	07:45 AM	35						
658	6/7/2023	08:00 AM	30						
659	6/7/2023	08:15 AM	24						
660	6/7/2023	08:30 AM	25						
661	6/7/2023	08:45 AM	16						
662	6/7/2023	09:00 AM	22						
663	6/7/2023	09:15 AM	28						
664	6/7/2023	09:30 AM	20						
665	6/7/2023	09:45 AM	20						
666	6/7/2023	10:00 AM	17						
667	6/7/2023	10:15 AM	24						
668	6/7/2023	10:30 AM	27						
669	6/7/2023	10:45 AM	31						
670	6/7/2023	11:00 AM	19						
671	6/7/2023	11:15 AM	36						
672	6/7/2023	11:30 AM	33						
673	6/7/2023	11:45 AM	25						
674	6/7/2023	12:00 PM	33						
675	6/7/2023	12:15 PM	34						
676	6/7/2023	12:30 PM	40						
677	6/7/2023	12:45 PM	35						
678	6/7/2023	01:00 PM	38						
679	6/7/2023	01:15 PM	29						
680	6/7/2023	01:30 PM	29						
681	6/7/2023	01:45 PM	39						
682	6/7/2023	02:00 PM	39						
683	6/7/2023	02:15 PM	39						
684	6/7/2023	02:30 PM	31						
685	6/7/2023	02:45 PM	56						
686	6/7/2023	03:00 PM	48						
687	6/7/2023	03:15 PM	64						
688	6/7/2023	03:30 PM	76						
689	6/7/2023	03:45 PM	66						
690	6/7/2023	04:00 PM	66						
691	6/7/2023	04:15 PM	93						
692	6/7/2023	04:30 PM	86						
693	6/7/2023	04:45 PM	75						
694	6/7/2023	05:00 PM	81						
695	6/7/2023	05:15 PM	81						
696	6/7/2023	05:30 PM	54						
697	6/7/2023	05:45 PM	64						
698	6/7/2023	06:00 PM	53						

	A	B	C	D	E	F	G	H	I
699	6/7/2023	06:15 PM	39						
700	6/7/2023	06:30 PM	38						
701	6/7/2023	06:45 PM	37						
702	6/7/2023	07:00 PM	18						
703	6/7/2023	07:15 PM	28						
704	6/7/2023	07:30 PM	29						
705	6/7/2023	07:45 PM	31						
706	6/7/2023	08:00 PM	23						
707	6/7/2023	08:15 PM	22						
708	6/7/2023	08:30 PM	15						
709	6/7/2023	08:45 PM	15						
710	6/7/2023	09:00 PM	19						
711	6/7/2023	09:15 PM	15						
712	6/7/2023	09:30 PM	17						
713	6/7/2023	09:45 PM	14						
714	6/7/2023	10:00 PM	12						
715	6/7/2023	10:15 PM	8						
716	6/7/2023	10:30 PM	2						
717	6/7/2023	10:45 PM	4						
718	6/7/2023	11:00 PM	9						
719	6/7/2023	11:15 PM	2						
720	6/7/2023	11:30 PM	3						
721	6/7/2023	11:45 PM	6						
722	6/8/2023	12:00 AM	1						
723	6/8/2023	12:15 AM	2						
724	6/8/2023	12:30 AM	2						
725	6/8/2023	12:45 AM	1						
726	6/8/2023	01:00 AM	3						
727	6/8/2023	01:15 AM	1						
728	6/8/2023	01:30 AM	1						
729	6/8/2023	01:45 AM	6						
730	6/8/2023	02:00 AM	2						
731	6/8/2023	02:15 AM	1						
732	6/8/2023	02:30 AM	3						
733	6/8/2023	02:45 AM	3						
734	6/8/2023	03:00 AM	6						
735	6/8/2023	03:15 AM	1						
736	6/8/2023	03:30 AM	3						
737	6/8/2023	03:45 AM	2						
738	6/8/2023	04:00 AM	2						
739	6/8/2023	04:15 AM	2						
740	6/8/2023	04:30 AM	9						
741	6/8/2023	04:45 AM	4						
742	6/8/2023	05:00 AM	10						
743	6/8/2023	05:15 AM	23						
744	6/8/2023	05:30 AM	16						
745	6/8/2023	05:45 AM	14						
746	6/8/2023	06:00 AM	21						
747	6/8/2023	06:15 AM	30						
748	6/8/2023	06:30 AM	27						

	A	B	C	D	E	F	G	H	I
749	6/8/2023	06:45 AM	21						
750	6/8/2023	07:00 AM	37						
751	6/8/2023	07:15 AM	34						
752	6/8/2023	07:30 AM	25						
753	6/8/2023	07:45 AM	37						
754	6/8/2023	08:00 AM	27						
755	6/8/2023	08:15 AM	37						
756	6/8/2023	08:30 AM	22						
757	6/8/2023	08:45 AM	22						
758	6/8/2023	09:00 AM	16						
759	6/8/2023	09:15 AM	9						
760	6/8/2023	09:30 AM	16						
761	6/8/2023	09:45 AM	22						
762	6/8/2023	10:00 AM	26						
763	6/8/2023	10:15 AM	20						
764	6/8/2023	10:30 AM	20						
765	6/8/2023	10:45 AM	37						
766	6/8/2023	11:00 AM	18						
767	6/8/2023	11:15 AM	28						
768	6/8/2023	11:30 AM	27						
769	6/8/2023	11:45 AM	37						
770	6/8/2023	12:00 PM	33						
771	6/8/2023	12:15 PM	29						
772	6/8/2023	12:30 PM	31						
773	6/8/2023	12:45 PM	45						
774	6/8/2023	01:00 PM	39						
775	6/8/2023	01:15 PM	39						
776	6/8/2023	01:30 PM	40						
777	6/8/2023	01:45 PM	32						
778	6/8/2023	02:00 PM	41						
779	6/8/2023	02:15 PM	41						
780	6/8/2023	02:30 PM	41						
781	6/8/2023	02:45 PM	54						
782	6/8/2023	03:00 PM	57						
783	6/8/2023	03:15 PM	54						
784	6/8/2023	03:30 PM	59						
785	6/8/2023	03:45 PM	72						
786	6/8/2023	04:00 PM	83						
787	6/8/2023	04:15 PM	82						
788	6/8/2023	04:30 PM	89						
789	6/8/2023	04:45 PM	82						
790	6/8/2023	05:00 PM	88						
791	6/8/2023	05:15 PM	88						
792	6/8/2023	05:30 PM	67						
793	6/8/2023	05:45 PM	58						
794	6/8/2023	06:00 PM	48						
795	6/8/2023	06:15 PM	40						
796	6/8/2023	06:30 PM	43						
797	6/8/2023	06:45 PM	31						
798	6/8/2023	07:00 PM	32						

	A	B	C	D	E	F	G	H	I
799	6/8/2023	07:15 PM	34						
800	6/8/2023	07:30 PM	20						
801	6/8/2023	07:45 PM	28						
802	6/8/2023	08:00 PM	25						
803	6/8/2023	08:15 PM	29						
804	6/8/2023	08:30 PM	23						
805	6/8/2023	08:45 PM	25						
806	6/8/2023	09:00 PM	13						
807	6/8/2023	09:15 PM	13						
808	6/8/2023	09:30 PM	15						
809	6/8/2023	09:45 PM	17						
810	6/8/2023	10:00 PM	12						
811	6/8/2023	10:15 PM	17						
812	6/8/2023	10:30 PM	7						
813	6/8/2023	10:45 PM	7						
814	6/8/2023	11:00 PM	4						
815	6/8/2023	11:15 PM	4						
816	6/8/2023	11:30 PM	5						
817	6/8/2023	11:45 PM	8						
818	6/9/2023	12:00 AM	6						
819	6/9/2023	12:15 AM	4						
820	6/9/2023	12:30 AM	1						
821	6/9/2023	12:45 AM	1						
822	6/9/2023	01:00 AM	3						
823	6/9/2023	01:15 AM	1						
824	6/9/2023	01:30 AM	2						
825	6/9/2023	01:45 AM	3						
826	6/9/2023	02:00 AM	3						
827	6/9/2023	02:15 AM	3						
828	6/9/2023	02:30 AM	1						
829	6/9/2023	02:45 AM	3						
830	6/9/2023	03:00 AM	3						
831	6/9/2023	03:15 AM	1						
832	6/9/2023	03:30 AM	4						
833	6/9/2023	03:45 AM	3						
834	6/9/2023	04:00 AM	1						
835	6/9/2023	04:15 AM	5						
836	6/9/2023	04:30 AM	6						
837	6/9/2023	04:45 AM	5						
838	6/9/2023	05:00 AM	5						
839	6/9/2023	05:15 AM	10						
840	6/9/2023	05:30 AM	12						
841	6/9/2023	05:45 AM	11						
842	6/9/2023	06:00 AM	11						
843	6/9/2023	06:15 AM	30						
844	6/9/2023	06:30 AM	29						
845	6/9/2023	06:45 AM	21						
846	6/9/2023	07:00 AM	24						
847	6/9/2023	07:15 AM	29						
848	6/9/2023	07:30 AM	28						

	A	B	C	D	E	F	G	H	I
849	6/9/2023	07:45 AM	30						
850	6/9/2023	08:00 AM	31						
851	6/9/2023	08:15 AM	24						
852	6/9/2023	08:30 AM	21						
853	6/9/2023	08:45 AM	26						
854	6/9/2023	09:00 AM	15						
855	6/9/2023	09:15 AM	27						
856	6/9/2023	09:30 AM	24						
857	6/9/2023	09:45 AM	26						
858	6/9/2023	10:00 AM	19						
859	6/9/2023	10:15 AM	18						
860	6/9/2023	10:30 AM	29						
861	6/9/2023	10:45 AM	32						
862	6/9/2023	11:00 AM	44						
863	6/9/2023	11:15 AM	28						
864	6/9/2023	11:30 AM	41						
865	6/9/2023	11:45 AM	27						
866	6/9/2023	12:00 PM	40						
867	6/9/2023	12:15 PM	43						
868	6/9/2023	12:30 PM	41						
869	6/9/2023	12:45 PM	32						
870	6/9/2023	01:00 PM	43						
871	6/9/2023	01:15 PM	48						
872	6/9/2023	01:30 PM	49						
873	6/9/2023	01:45 PM	28						
874	6/9/2023	02:00 PM	42						
875	6/9/2023	02:15 PM	51						
876	6/9/2023	02:30 PM	53						
877	6/9/2023	02:45 PM	58						
878	6/9/2023	03:00 PM	47						
879	6/9/2023	03:15 PM	40						
880	6/9/2023	03:30 PM	60						
881	6/9/2023	03:45 PM	76						
882	6/9/2023	04:00 PM	65						
883	6/9/2023	04:15 PM	75						
884	6/9/2023	04:30 PM	69						
885	6/9/2023	04:45 PM	70						
886	6/9/2023	05:00 PM	69						
887	6/9/2023	05:15 PM	71						
888	6/9/2023	05:30 PM	62						
889	6/9/2023	05:45 PM	51						
890	6/9/2023	06:00 PM	48						
891	6/9/2023	06:15 PM	56						
892	6/9/2023	06:30 PM	23						
893	6/9/2023	06:45 PM	37						
894	6/9/2023	07:00 PM	31						
895	6/9/2023	07:15 PM	32						
896	6/9/2023	07:30 PM	33						
897	6/9/2023	07:45 PM	33						
898	6/9/2023	08:00 PM	39						

	A	B	C	D	E	F	G	H	I
899	6/9/2023	08:15 PM	29						
900	6/9/2023	08:30 PM	26						
901	6/9/2023	08:45 PM	24						
902	6/9/2023	09:00 PM	21						
903	6/9/2023	09:15 PM	16						
904	6/9/2023	09:30 PM	15						
905	6/9/2023	09:45 PM	17						
906	6/9/2023	10:00 PM	20						
907	6/9/2023	10:15 PM	9						
908	6/9/2023	10:30 PM	13						
909	6/9/2023	10:45 PM	10						
910	6/9/2023	11:00 PM	12						
911	6/9/2023	11:15 PM	6						
912	6/9/2023	11:30 PM	4						
913	6/9/2023	11:45 PM	10						
914	6/10/2023	12:00 AM	2						
915	6/10/2023	12:15 AM	0						
916	6/10/2023	12:30 AM	1						
917	6/10/2023	12:45 AM	6						
918	6/10/2023	01:00 AM	3						
919	6/10/2023	01:15 AM	0						
920	6/10/2023	01:30 AM	2						
921	6/10/2023	01:45 AM	2						
922	6/10/2023	02:00 AM	4						
923	6/10/2023	02:15 AM	0						
924	6/10/2023	02:30 AM	5						
925	6/10/2023	02:45 AM	4						
926	6/10/2023	03:00 AM	2						
927	6/10/2023	03:15 AM	1						
928	6/10/2023	03:30 AM	2						
929	6/10/2023	03:45 AM	0						
930	6/10/2023	04:00 AM	2						
931	6/10/2023	04:15 AM	4						
932	6/10/2023	04:30 AM	2						
933	6/10/2023	04:45 AM	4						
934	6/10/2023	05:00 AM	2						
935	6/10/2023	05:15 AM	5						
936	6/10/2023	05:30 AM	3						
937	6/10/2023	05:45 AM	4						
938	6/10/2023	06:00 AM	1						
939	6/10/2023	06:15 AM	1						
940	6/10/2023	06:30 AM	14						
941	6/10/2023	06:45 AM	13						
942	6/10/2023	07:00 AM	8						
943	6/10/2023	07:15 AM	18						
944	6/10/2023	07:30 AM	11						
945	6/10/2023	07:45 AM	13						
946	6/10/2023	08:00 AM	26						
947	6/10/2023	08:15 AM	14						
948	6/10/2023	08:30 AM	15						

	A	B	C	D	E	F	G	H	I
949	6/10/2023	08:45 AM	13						
950	6/10/2023	09:00 AM	26						
951	6/10/2023	09:15 AM	22						
952	6/10/2023	09:30 AM	21						
953	6/10/2023	09:45 AM	21						
954	6/10/2023	10:00 AM	23						
955	6/10/2023	10:15 AM	20						
956	6/10/2023	10:30 AM	27						
957	6/10/2023	10:45 AM	19						
958	6/10/2023	11:00 AM	34						
959	6/10/2023	11:15 AM	28						
960	6/10/2023	11:30 AM	32						
961	6/10/2023	11:45 AM	32						
962	6/10/2023	12:00 PM	27						
963	6/10/2023	12:15 PM	44						
964	6/10/2023	12:30 PM	40						
965	6/10/2023	12:45 PM	39						
966	6/10/2023	01:00 PM	37						
967	6/10/2023	01:15 PM	38						
968	6/10/2023	01:30 PM	41						
969	6/10/2023	01:45 PM	32						
970	6/10/2023	02:00 PM	29						
971	6/10/2023	02:15 PM	32						
972	6/10/2023	02:30 PM	30						
973	6/10/2023	02:45 PM	45						
974	6/10/2023	03:00 PM	36						
975	6/10/2023	03:15 PM	42						
976	6/10/2023	03:30 PM	43						
977	6/10/2023	03:45 PM	48						
978	6/10/2023	04:00 PM	51						
979	6/10/2023	04:15 PM	47						
980	6/10/2023	04:30 PM	40						
981	6/10/2023	04:45 PM	34						
982	6/10/2023	05:00 PM	28						
983	6/10/2023	05:15 PM	39						
984	6/10/2023	05:30 PM	41						
985	6/10/2023	05:45 PM	28						
986	6/10/2023	06:00 PM	25						
987	6/10/2023	06:15 PM	38						
988	6/10/2023	06:30 PM	25						
989	6/10/2023	06:45 PM	33						
990	6/10/2023	07:00 PM	20						
991	6/10/2023	07:15 PM	22						
992	6/10/2023	07:30 PM	24						
993	6/10/2023	07:45 PM	21						
994	6/10/2023	08:00 PM	23						
995	6/10/2023	08:15 PM	18						
996	6/10/2023	08:30 PM	24						
997	6/10/2023	08:45 PM	10						
998	6/10/2023	09:00 PM	21						

	A	B	C	D	E	F	G	H	I
999	6/10/2023	09:15 PM	12						
1000	6/10/2023	09:30 PM	11						
1001	6/10/2023	09:45 PM	18						
1002	6/10/2023	10:00 PM	11						
1003	6/10/2023	10:15 PM	20						
1004	6/10/2023	10:30 PM	9						
1005	6/10/2023	10:45 PM	10						
1006	6/10/2023	11:00 PM	6						
1007	6/10/2023	11:15 PM	12						
1008	6/10/2023	11:30 PM	4						
1009	6/10/2023	11:45 PM	9						

	A	B	C	D	E	F	G	H	I	J
1										
2	File Name: C:\Users\barri\OneDrive\Documents\TDB\WSP\SYRACUSE\DATA\BATCH 6\DONE\ATR 1034.tf2									
3	Start Date: 4/17/2023									
4	Start Time: 12:00:00 AM									
5	Location 1: WB S 481 on ramp									
6	Location 2: at S 264									
7										
8										
9	Date	Time	WB							
10	4/17/2023	12:00 AM	2							
11	4/17/2023	12:15 AM	2							
12	4/17/2023	12:30 AM	0							
13	4/17/2023	12:45 AM	0							
14	4/17/2023	01:00 AM	0							
15	4/17/2023	01:15 AM	0							
16	4/17/2023	01:30 AM	0							
17	4/17/2023	01:45 AM	0							
18	4/17/2023	02:00 AM	0							
19	4/17/2023	02:15 AM	1							
20	4/17/2023	02:30 AM	0							
21	4/17/2023	02:45 AM	1							
22	4/17/2023	03:00 AM	0							
23	4/17/2023	03:15 AM	1							
24	4/17/2023	03:30 AM	1							
25	4/17/2023	03:45 AM	2							
26	4/17/2023	04:00 AM	1							
27	4/17/2023	04:15 AM	0							
28	4/17/2023	04:30 AM	1							
29	4/17/2023	04:45 AM	2							
30	4/17/2023	05:00 AM	2							
31	4/17/2023	05:15 AM	4							
32	4/17/2023	05:30 AM	3							
33	4/17/2023	05:45 AM	1							
34	4/17/2023	06:00 AM	8							
35	4/17/2023	06:15 AM	5							
36	4/17/2023	06:30 AM	13							
37	4/17/2023	06:45 AM	16							
38	4/17/2023	07:00 AM	12							
39	4/17/2023	07:15 AM	8							
40	4/17/2023	07:30 AM	13							
41	4/17/2023	07:45 AM	8							
42	4/17/2023	08:00 AM	12							
43	4/17/2023	08:15 AM	14							
44	4/17/2023	08:30 AM	13							
45	4/17/2023	08:45 AM	6							
46	4/17/2023	09:00 AM	12							
47	4/17/2023	09:15 AM	18							
48	4/17/2023	09:30 AM	4							
49	4/17/2023	09:45 AM	11							

	A	B	C	D	E	F	G	H	I	J
50	4/17/2023	10:00 AM	9							
51	4/17/2023	10:15 AM	4							
52	4/17/2023	10:30 AM	9							
53	4/17/2023	10:45 AM	15							
54	4/17/2023	11:00 AM	4							
55	4/17/2023	11:15 AM	10							
56	4/17/2023	11:30 AM	10							
57	4/17/2023	11:45 AM	7							
58	4/17/2023	12:00 PM	5							
59	4/17/2023	12:15 PM	7							
60	4/17/2023	12:30 PM	9							
61	4/17/2023	12:45 PM	6							
62	4/17/2023	01:00 PM	9							
63	4/17/2023	01:15 PM	2							
64	4/17/2023	01:30 PM	4							
65	4/17/2023	01:45 PM	6							
66	4/17/2023	02:00 PM	11							
67	4/17/2023	02:15 PM	12							
68	4/17/2023	02:30 PM	8							
69	4/17/2023	02:45 PM	7							
70	4/17/2023	03:00 PM	21							
71	4/17/2023	03:15 PM	13							
72	4/17/2023	03:30 PM	18							
73	4/17/2023	03:45 PM	17							
74	4/17/2023	04:00 PM	6							
75	4/17/2023	04:15 PM	10							
76	4/17/2023	04:30 PM	9							
77	4/17/2023	04:45 PM	14							
78	4/17/2023	05:00 PM	12							
79	4/17/2023	05:15 PM	19							
80	4/17/2023	05:30 PM	7							
81	4/17/2023	05:45 PM	14							
82	4/17/2023	06:00 PM	4							
83	4/17/2023	06:15 PM	7							
84	4/17/2023	06:30 PM	9							
85	4/17/2023	06:45 PM	8							
86	4/17/2023	07:00 PM	5							
87	4/17/2023	07:15 PM	4							
88	4/17/2023	07:30 PM	3							
89	4/17/2023	07:45 PM	2							
90	4/17/2023	08:00 PM	2							
91	4/17/2023	08:15 PM	1							
92	4/17/2023	08:30 PM	2							
93	4/17/2023	08:45 PM	6							
94	4/17/2023	09:00 PM	3							
95	4/17/2023	09:15 PM	1							
96	4/17/2023	09:30 PM	0							
97	4/17/2023	09:45 PM	2							
98	4/17/2023	10:00 PM	1							
99	4/17/2023	10:15 PM	4							

	A	B	C	D	E	F	G	H	I	J
100	4/17/2023	10:30 PM	1							
101	4/17/2023	10:45 PM	1							
102	4/17/2023	11:00 PM	1							
103	4/17/2023	11:15 PM	0							
104	4/17/2023	11:30 PM	1							
105	4/17/2023	11:45 PM	0							
106	4/18/2023	12:00 AM	2							
107	4/18/2023	12:15 AM	1							
108	4/18/2023	12:30 AM	2							
109	4/18/2023	12:45 AM	0							
110	4/18/2023	01:00 AM	1							
111	4/18/2023	01:15 AM	0							
112	4/18/2023	01:30 AM	0							
113	4/18/2023	01:45 AM	0							
114	4/18/2023	02:00 AM	0							
115	4/18/2023	02:15 AM	0							
116	4/18/2023	02:30 AM	0							
117	4/18/2023	02:45 AM	1							
118	4/18/2023	03:00 AM	1							
119	4/18/2023	03:15 AM	0							
120	4/18/2023	03:30 AM	1							
121	4/18/2023	03:45 AM	2							
122	4/18/2023	04:00 AM	1							
123	4/18/2023	04:15 AM	0							
124	4/18/2023	04:30 AM	0							
125	4/18/2023	04:45 AM	1							
126	4/18/2023	05:00 AM	0							
127	4/18/2023	05:15 AM	8							
128	4/18/2023	05:30 AM	4							
129	4/18/2023	05:45 AM	3							
130	4/18/2023	06:00 AM	9							
131	4/18/2023	06:15 AM	4							
132	4/18/2023	06:30 AM	14							
133	4/18/2023	06:45 AM	20							
134	4/18/2023	07:00 AM	14							
135	4/18/2023	07:15 AM	12							
136	4/18/2023	07:30 AM	7							
137	4/18/2023	07:45 AM	5							
138	4/18/2023	08:00 AM	15							
139	4/18/2023	08:15 AM	16							
140	4/18/2023	08:30 AM	11							
141	4/18/2023	08:45 AM	12							
142	4/18/2023	09:00 AM	8							
143	4/18/2023	09:15 AM	3							
144	4/18/2023	09:30 AM	10							
145	4/18/2023	09:45 AM	4							
146	4/18/2023	10:00 AM	9							
147	4/18/2023	10:15 AM	7							
148	4/18/2023	10:30 AM	12							
149	4/18/2023	10:45 AM	12							

	A	B	C	D	E	F	G	H	I	J
150	4/18/2023	11:00 AM	5							
151	4/18/2023	11:15 AM	6							
152	4/18/2023	11:30 AM	16							
153	4/18/2023	11:45 AM	3							
154	4/18/2023	12:00 PM	6							
155	4/18/2023	12:15 PM	12							
156	4/18/2023	12:30 PM	8							
157	4/18/2023	12:45 PM	6							
158	4/18/2023	01:00 PM	6							
159	4/18/2023	01:15 PM	15							
160	4/18/2023	01:30 PM	9							
161	4/18/2023	01:45 PM	8							
162	4/18/2023	02:00 PM	14							
163	4/18/2023	02:15 PM	11							
164	4/18/2023	02:30 PM	8							
165	4/18/2023	02:45 PM	7							
166	4/18/2023	03:00 PM	17							
167	4/18/2023	03:15 PM	14							
168	4/18/2023	03:30 PM	17							
169	4/18/2023	03:45 PM	10							
170	4/18/2023	04:00 PM	15							
171	4/18/2023	04:15 PM	16							
172	4/18/2023	04:30 PM	10							
173	4/18/2023	04:45 PM	13							
174	4/18/2023	05:00 PM	12							
175	4/18/2023	05:15 PM	14							
176	4/18/2023	05:30 PM	7							
177	4/18/2023	05:45 PM	6							
178	4/18/2023	06:00 PM	5							
179	4/18/2023	06:15 PM	6							
180	4/18/2023	06:30 PM	4							
181	4/18/2023	06:45 PM	4							
182	4/18/2023	07:00 PM	4							
183	4/18/2023	07:15 PM	6							
184	4/18/2023	07:30 PM	4							
185	4/18/2023	07:45 PM	7							
186	4/18/2023	08:00 PM	7							
187	4/18/2023	08:15 PM	3							
188	4/18/2023	08:30 PM	5							
189	4/18/2023	08:45 PM	1							
190	4/18/2023	09:00 PM	4							
191	4/18/2023	09:15 PM	4							
192	4/18/2023	09:30 PM	5							
193	4/18/2023	09:45 PM	2							
194	4/18/2023	10:00 PM	0							
195	4/18/2023	10:15 PM	2							
196	4/18/2023	10:30 PM	2							
197	4/18/2023	10:45 PM	3							
198	4/18/2023	11:00 PM	1							
199	4/18/2023	11:15 PM	2							

	A	B	C	D	E	F	G	H	I	J
200	4/18/2023	11:30 PM	4							
201	4/18/2023	11:45 PM	0							
202	4/19/2023	12:00 AM	3							
203	4/19/2023	12:15 AM	1							
204	4/19/2023	12:30 AM	0							
205	4/19/2023	12:45 AM	0							
206	4/19/2023	01:00 AM	0							
207	4/19/2023	01:15 AM	0							
208	4/19/2023	01:30 AM	0							
209	4/19/2023	01:45 AM	0							
210	4/19/2023	02:00 AM	1							
211	4/19/2023	02:15 AM	1							
212	4/19/2023	02:30 AM	0							
213	4/19/2023	02:45 AM	0							
214	4/19/2023	03:00 AM	0							
215	4/19/2023	03:15 AM	2							
216	4/19/2023	03:30 AM	1							
217	4/19/2023	03:45 AM	0							
218	4/19/2023	04:00 AM	1							
219	4/19/2023	04:15 AM	0							
220	4/19/2023	04:30 AM	1							
221	4/19/2023	04:45 AM	4							
222	4/19/2023	05:00 AM	1							
223	4/19/2023	05:15 AM	3							
224	4/19/2023	05:30 AM	3							
225	4/19/2023	05:45 AM	2							
226	4/19/2023	06:00 AM	4							
227	4/19/2023	06:15 AM	6							
228	4/19/2023	06:30 AM	12							
229	4/19/2023	06:45 AM	15							
230	4/19/2023	07:00 AM	8							
231	4/19/2023	07:15 AM	12							
232	4/19/2023	07:30 AM	16							
233	4/19/2023	07:45 AM	13							
234	4/19/2023	08:00 AM	7							
235	4/19/2023	08:15 AM	10							
236	4/19/2023	08:30 AM	11							
237	4/19/2023	08:45 AM	8							
238	4/19/2023	09:00 AM	14							
239	4/19/2023	09:15 AM	8							
240	4/19/2023	09:30 AM	3							
241	4/19/2023	09:45 AM	11							
242	4/19/2023	10:00 AM	6							
243	4/19/2023	10:15 AM	10							
244	4/19/2023	10:30 AM	8							
245	4/19/2023	10:45 AM	5							
246	4/19/2023	11:00 AM	5							
247	4/19/2023	11:15 AM	9							
248	4/19/2023	11:30 AM	6							
249	4/19/2023	11:45 AM	11							

	A	B	C	D	E	F	G	H	I	J
250	4/19/2023	12:00 PM	6							
251	4/19/2023	12:15 PM	5							
252	4/19/2023	12:30 PM	9							
253	4/19/2023	12:45 PM	5							
254	4/19/2023	01:00 PM	13							
255	4/19/2023	01:15 PM	11							
256	4/19/2023	01:30 PM	7							
257	4/19/2023	01:45 PM	5							
258	4/19/2023	02:00 PM	6							
259	4/19/2023	02:15 PM	10							
260	4/19/2023	02:30 PM	12							
261	4/19/2023	02:45 PM	7							
262	4/19/2023	03:00 PM	14							
263	4/19/2023	03:15 PM	23							
264	4/19/2023	03:30 PM	12							
265	4/19/2023	03:45 PM	12							
266	4/19/2023	04:00 PM	10							
267	4/19/2023	04:15 PM	16							
268	4/19/2023	04:30 PM	10							
269	4/19/2023	04:45 PM	13							
270	4/19/2023	05:00 PM	7							
271	4/19/2023	05:15 PM	13							
272	4/19/2023	05:30 PM	9							
273	4/19/2023	05:45 PM	7							
274	4/19/2023	06:00 PM	10							
275	4/19/2023	06:15 PM	8							
276	4/19/2023	06:30 PM	10							
277	4/19/2023	06:45 PM	7							
278	4/19/2023	07:00 PM	6							
279	4/19/2023	07:15 PM	12							
280	4/19/2023	07:30 PM	2							
281	4/19/2023	07:45 PM	0							
282	4/19/2023	08:00 PM	5							
283	4/19/2023	08:15 PM	2							
284	4/19/2023	08:30 PM	1							
285	4/19/2023	08:45 PM	2							
286	4/19/2023	09:00 PM	2							
287	4/19/2023	09:15 PM	1							
288	4/19/2023	09:30 PM	5							
289	4/19/2023	09:45 PM	1							
290	4/19/2023	10:00 PM	0							
291	4/19/2023	10:15 PM	0							
292	4/19/2023	10:30 PM	1							
293	4/19/2023	10:45 PM	1							
294	4/19/2023	11:00 PM	1							
295	4/19/2023	11:15 PM	0							
296	4/19/2023	11:30 PM	1							
297	4/19/2023	11:45 PM	2							
298	4/20/2023	12:00 AM	3							
299	4/20/2023	12:15 AM	1							

	A	B	C	D	E	F	G	H	I	J
300	4/20/2023	12:30 AM	0							
301	4/20/2023	12:45 AM	2							
302	4/20/2023	01:00 AM	1							
303	4/20/2023	01:15 AM	0							
304	4/20/2023	01:30 AM	0							
305	4/20/2023	01:45 AM	0							
306	4/20/2023	02:00 AM	0							
307	4/20/2023	02:15 AM	0							
308	4/20/2023	02:30 AM	0							
309	4/20/2023	02:45 AM	0							
310	4/20/2023	03:00 AM	0							
311	4/20/2023	03:15 AM	1							
312	4/20/2023	03:30 AM	1							
313	4/20/2023	03:45 AM	0							
314	4/20/2023	04:00 AM	1							
315	4/20/2023	04:15 AM	0							
316	4/20/2023	04:30 AM	0							
317	4/20/2023	04:45 AM	3							
318	4/20/2023	05:00 AM	2							
319	4/20/2023	05:15 AM	4							
320	4/20/2023	05:30 AM	1							
321	4/20/2023	05:45 AM	4							
322	4/20/2023	06:00 AM	3							
323	4/20/2023	06:15 AM	7							
324	4/20/2023	06:30 AM	8							
325	4/20/2023	06:45 AM	12							
326	4/20/2023	07:00 AM	6							
327	4/20/2023	07:15 AM	5							
328	4/20/2023	07:30 AM	15							
329	4/20/2023	07:45 AM	10							
330	4/20/2023	08:00 AM	6							
331	4/20/2023	08:15 AM	14							
332	4/20/2023	08:30 AM	10							
333	4/20/2023	08:45 AM	14							
334	4/20/2023	09:00 AM	11							
335	4/20/2023	09:15 AM	9							
336	4/20/2023	09:30 AM	10							
337	4/20/2023	09:45 AM	13							
338	4/20/2023	10:00 AM	13							
339	4/20/2023	10:15 AM	6							
340	4/20/2023	10:30 AM	8							
341	4/20/2023	10:45 AM	7							
342	4/20/2023	11:00 AM	11							
343	4/20/2023	11:15 AM	6							
344	4/20/2023	11:30 AM	8							
345	4/20/2023	11:45 AM	10							
346	4/20/2023	12:00 PM	7							
347	4/20/2023	12:15 PM	9							
348	4/20/2023	12:30 PM	8							
349	4/20/2023	12:45 PM	7							

	A	B	C	D	E	F	G	H	I	J
350	4/20/2023	01:00 PM	10							
351	4/20/2023	01:15 PM	11							
352	4/20/2023	01:30 PM	14							
353	4/20/2023	01:45 PM	11							
354	4/20/2023	02:00 PM	10							
355	4/20/2023	02:15 PM	12							
356	4/20/2023	02:30 PM	8							
357	4/20/2023	02:45 PM	8							
358	4/20/2023	03:00 PM	9							
359	4/20/2023	03:15 PM	11							
360	4/20/2023	03:30 PM	18							
361	4/20/2023	03:45 PM	19							
362	4/20/2023	04:00 PM	15							
363	4/20/2023	04:15 PM	17							
364	4/20/2023	04:30 PM	10							
365	4/20/2023	04:45 PM	18							
366	4/20/2023	05:00 PM	15							
367	4/20/2023	05:15 PM	7							
368	4/20/2023	05:30 PM	10							
369	4/20/2023	05:45 PM	7							
370	4/20/2023	06:00 PM	11							
371	4/20/2023	06:15 PM	5							
372	4/20/2023	06:30 PM	7							
373	4/20/2023	06:45 PM	4							
374	4/20/2023	07:00 PM	5							
375	4/20/2023	07:15 PM	7							
376	4/20/2023	07:30 PM	5							
377	4/20/2023	07:45 PM	6							
378	4/20/2023	08:00 PM	5							
379	4/20/2023	08:15 PM	5							
380	4/20/2023	08:30 PM	7							
381	4/20/2023	08:45 PM	3							
382	4/20/2023	09:00 PM	2							
383	4/20/2023	09:15 PM	4							
384	4/20/2023	09:30 PM	2							
385	4/20/2023	09:45 PM	4							
386	4/20/2023	10:00 PM	0							
387	4/20/2023	10:15 PM	1							
388	4/20/2023	10:30 PM	3							
389	4/20/2023	10:45 PM	1							
390	4/20/2023	11:00 PM	2							
391	4/20/2023	11:15 PM	4							
392	4/20/2023	11:30 PM	2							
393	4/20/2023	11:45 PM	0							
394	4/21/2023	12:00 AM	2							
395	4/21/2023	12:15 AM	1							
396	4/21/2023	12:30 AM	1							
397	4/21/2023	12:45 AM	2							
398	4/21/2023	01:00 AM	0							
399	4/21/2023	01:15 AM	0							

	A	B	C	D	E	F	G	H	I	J
400	4/21/2023	01:30 AM	1							
401	4/21/2023	01:45 AM	0							
402	4/21/2023	02:00 AM	2							
403	4/21/2023	02:15 AM	0							
404	4/21/2023	02:30 AM	0							
405	4/21/2023	02:45 AM	0							
406	4/21/2023	03:00 AM	0							
407	4/21/2023	03:15 AM	0							
408	4/21/2023	03:30 AM	1							
409	4/21/2023	03:45 AM	0							
410	4/21/2023	04:00 AM	1							
411	4/21/2023	04:15 AM	0							
412	4/21/2023	04:30 AM	2							
413	4/21/2023	04:45 AM	3							
414	4/21/2023	05:00 AM	1							
415	4/21/2023	05:15 AM	2							
416	4/21/2023	05:30 AM	2							
417	4/21/2023	05:45 AM	6							
418	4/21/2023	06:00 AM	1							
419	4/21/2023	06:15 AM	10							
420	4/21/2023	06:30 AM	12							
421	4/21/2023	06:45 AM	6							
422	4/21/2023	07:00 AM	13							
423	4/21/2023	07:15 AM	11							
424	4/21/2023	07:30 AM	5							
425	4/21/2023	07:45 AM	7							
426	4/21/2023	08:00 AM	12							
427	4/21/2023	08:15 AM	7							
428	4/21/2023	08:30 AM	15							
429	4/21/2023	08:45 AM	6							
430	4/21/2023	09:00 AM	11							
431	4/21/2023	09:15 AM	12							
432	4/21/2023	09:30 AM	2							
433	4/21/2023	09:45 AM	8							
434	4/21/2023	10:00 AM	7							
435	4/21/2023	10:15 AM	3							
436	4/21/2023	10:30 AM	6							
437	4/21/2023	10:45 AM	11							
438	4/21/2023	11:00 AM	9							
439	4/21/2023	11:15 AM	9							
440	4/21/2023	11:30 AM	14							
441	4/21/2023	11:45 AM	7							
442	4/21/2023	12:00 PM	8							
443	4/21/2023	12:15 PM	12							
444	4/21/2023	12:30 PM	11							
445	4/21/2023	12:45 PM	7							
446	4/21/2023	01:00 PM	12							
447	4/21/2023	01:15 PM	14							
448	4/21/2023	01:30 PM	14							
449	4/21/2023	01:45 PM	7							

	A	B	C	D	E	F	G	H	I	J
450	4/21/2023	02:00 PM	10							
451	4/21/2023	02:15 PM	10							
452	4/21/2023	02:30 PM	13							
453	4/21/2023	02:45 PM	14							
454	4/21/2023	03:00 PM	15							
455	4/21/2023	03:15 PM	15							
456	4/21/2023	03:30 PM	14							
457	4/21/2023	03:45 PM	15							
458	4/21/2023	04:00 PM	9							
459	4/21/2023	04:15 PM	11							
460	4/21/2023	04:30 PM	16							
461	4/21/2023	04:45 PM	16							
462	4/21/2023	05:00 PM	11							
463	4/21/2023	05:15 PM	12							
464	4/21/2023	05:30 PM	14							
465	4/21/2023	05:45 PM	8							
466	4/21/2023	06:00 PM	7							
467	4/21/2023	06:15 PM	8							
468	4/21/2023	06:30 PM	7							
469	4/21/2023	06:45 PM	5							
470	4/21/2023	07:00 PM	6							
471	4/21/2023	07:15 PM	2							
472	4/21/2023	07:30 PM	5							
473	4/21/2023	07:45 PM	6							
474	4/21/2023	08:00 PM	4							
475	4/21/2023	08:15 PM	13							
476	4/21/2023	08:30 PM	2							
477	4/21/2023	08:45 PM	7							
478	4/21/2023	09:00 PM	5							
479	4/21/2023	09:15 PM	7							
480	4/21/2023	09:30 PM	4							
481	4/21/2023	09:45 PM	1							
482	4/21/2023	10:00 PM	2							
483	4/21/2023	10:15 PM	0							
484	4/21/2023	10:30 PM	3							
485	4/21/2023	10:45 PM	1							
486	4/21/2023	11:00 PM	1							
487	4/21/2023	11:15 PM	1							
488	4/21/2023	11:30 PM	2							
489	4/21/2023	11:45 PM	1							
490	4/22/2023	12:00 AM	1							
491	4/22/2023	12:15 AM	2							
492	4/22/2023	12:30 AM	0							
493	4/22/2023	12:45 AM	2							
494	4/22/2023	01:00 AM	0							
495	4/22/2023	01:15 AM	0							
496	4/22/2023	01:30 AM	0							
497	4/22/2023	01:45 AM	0							
498	4/22/2023	02:00 AM	1							
499	4/22/2023	02:15 AM	0							

	A	B	C	D	E	F	G	H	I	J
500	4/22/2023	02:30 AM	0							
501	4/22/2023	02:45 AM	0							
502	4/22/2023	03:00 AM	0							
503	4/22/2023	03:15 AM	1							
504	4/22/2023	03:30 AM	1							
505	4/22/2023	03:45 AM	1							
506	4/22/2023	04:00 AM	0							
507	4/22/2023	04:15 AM	0							
508	4/22/2023	04:30 AM	1							
509	4/22/2023	04:45 AM	0							
510	4/22/2023	05:00 AM	1							
511	4/22/2023	05:15 AM	1							
512	4/22/2023	05:30 AM	2							
513	4/22/2023	05:45 AM	1							
514	4/22/2023	06:00 AM	1							
515	4/22/2023	06:15 AM	0							
516	4/22/2023	06:30 AM	3							
517	4/22/2023	06:45 AM	2							
518	4/22/2023	07:00 AM	3							
519	4/22/2023	07:15 AM	2							
520	4/22/2023	07:30 AM	2							
521	4/22/2023	07:45 AM	7							
522	4/22/2023	08:00 AM	4							
523	4/22/2023	08:15 AM	2							
524	4/22/2023	08:30 AM	3							
525	4/22/2023	08:45 AM	8							
526	4/22/2023	09:00 AM	4							
527	4/22/2023	09:15 AM	7							
528	4/22/2023	09:30 AM	11							
529	4/22/2023	09:45 AM	8							
530	4/22/2023	10:00 AM	3							
531	4/22/2023	10:15 AM	5							
532	4/22/2023	10:30 AM	6							
533	4/22/2023	10:45 AM	4							
534	4/22/2023	11:00 AM	4							
535	4/22/2023	11:15 AM	7							
536	4/22/2023	11:30 AM	10							
537	4/22/2023	11:45 AM	6							
538	4/22/2023	12:00 PM	7							
539	4/22/2023	12:15 PM	6							
540	4/22/2023	12:30 PM	8							
541	4/22/2023	12:45 PM	11							
542	4/22/2023	01:00 PM	11							
543	4/22/2023	01:15 PM	13							
544	4/22/2023	01:30 PM	8							
545	4/22/2023	01:45 PM	7							
546	4/22/2023	02:00 PM	12							
547	4/22/2023	02:15 PM	7							
548	4/22/2023	02:30 PM	13							
549	4/22/2023	02:45 PM	3							

	A	B	C	D	E	F	G	H	I	J
550	4/22/2023	03:00 PM	7							
551	4/22/2023	03:15 PM	3							
552	4/22/2023	03:30 PM	7							
553	4/22/2023	03:45 PM	2							
554	4/22/2023	04:00 PM	4							
555	4/22/2023	04:15 PM	4							
556	4/22/2023	04:30 PM	3							
557	4/22/2023	04:45 PM	8							
558	4/22/2023	05:00 PM	10							
559	4/22/2023	05:15 PM	7							
560	4/22/2023	05:30 PM	3							
561	4/22/2023	05:45 PM	8							
562	4/22/2023	06:00 PM	8							
563	4/22/2023	06:15 PM	6							
564	4/22/2023	06:30 PM	9							
565	4/22/2023	06:45 PM	2							
566	4/22/2023	07:00 PM	2							
567	4/22/2023	07:15 PM	2							
568	4/22/2023	07:30 PM	8							
569	4/22/2023	07:45 PM	0							
570	4/22/2023	08:00 PM	4							
571	4/22/2023	08:15 PM	5							
572	4/22/2023	08:30 PM	1							
573	4/22/2023	08:45 PM	3							
574	4/22/2023	09:00 PM	3							
575	4/22/2023	09:15 PM	2							
576	4/22/2023	09:30 PM	3							
577	4/22/2023	09:45 PM	4							
578	4/22/2023	10:00 PM	2							
579	4/22/2023	10:15 PM	2							
580	4/22/2023	10:30 PM	3							
581	4/22/2023	10:45 PM	2							
582	4/22/2023	11:00 PM	2							
583	4/22/2023	11:15 PM	3							
584	4/22/2023	11:30 PM	1							
585	4/22/2023	11:45 PM	1							
586	4/23/2023	12:00 AM	2							
587	4/23/2023	12:15 AM	1							
588	4/23/2023	12:30 AM	1							
589	4/23/2023	12:45 AM	0							
590	4/23/2023	01:00 AM	0							
591	4/23/2023	01:15 AM	1							
592	4/23/2023	01:30 AM	0							
593	4/23/2023	01:45 AM	1							
594	4/23/2023	02:00 AM	1							
595	4/23/2023	02:15 AM	0							
596	4/23/2023	02:30 AM	1							
597	4/23/2023	02:45 AM	0							
598	4/23/2023	03:00 AM	0							
599	4/23/2023	03:15 AM	0							

	A	B	C	D	E	F	G	H	I	J
600	4/23/2023	03:30 AM	0							
601	4/23/2023	03:45 AM	0							
602	4/23/2023	04:00 AM	0							
603	4/23/2023	04:15 AM	0							
604	4/23/2023	04:30 AM	0							
605	4/23/2023	04:45 AM	0							
606	4/23/2023	05:00 AM	3							
607	4/23/2023	05:15 AM	2							
608	4/23/2023	05:30 AM	0							
609	4/23/2023	05:45 AM	0							
610	4/23/2023	06:00 AM	2							
611	4/23/2023	06:15 AM	1							
612	4/23/2023	06:30 AM	1							
613	4/23/2023	06:45 AM	1							
614	4/23/2023	07:00 AM	0							
615	4/23/2023	07:15 AM	1							
616	4/23/2023	07:30 AM	2							
617	4/23/2023	07:45 AM	4							
618	4/23/2023	08:00 AM	2							
619	4/23/2023	08:15 AM	1							
620	4/23/2023	08:30 AM	4							
621	4/23/2023	08:45 AM	2							
622	4/23/2023	09:00 AM	2							
623	4/23/2023	09:15 AM	3							
624	4/23/2023	09:30 AM	5							
625	4/23/2023	09:45 AM	10							
626	4/23/2023	10:00 AM	4							
627	4/23/2023	10:15 AM	3							
628	4/23/2023	10:30 AM	5							
629	4/23/2023	10:45 AM	4							
630	4/23/2023	11:00 AM	4							
631	4/23/2023	11:15 AM	5							
632	4/23/2023	11:30 AM	12							
633	4/23/2023	11:45 AM	9							
634	4/23/2023	12:00 PM	5							
635	4/23/2023	12:15 PM	4							
636	4/23/2023	12:30 PM	9							
637	4/23/2023	12:45 PM	7							
638	4/23/2023	01:00 PM	9							
639	4/23/2023	01:15 PM	5							
640	4/23/2023	01:30 PM	9							
641	4/23/2023	01:45 PM	6							
642	4/23/2023	02:00 PM	7							
643	4/23/2023	02:15 PM	8							
644	4/23/2023	02:30 PM	7							
645	4/23/2023	02:45 PM	2							
646	4/23/2023	03:00 PM	5							
647	4/23/2023	03:15 PM	2							
648	4/23/2023	03:30 PM	3							
649	4/23/2023	03:45 PM	6							

	A	B	C	D	E	F	G	H	I	J
650	4/23/2023	04:00 PM	3							
651	4/23/2023	04:15 PM	4							
652	4/23/2023	04:30 PM	4							
653	4/23/2023	04:45 PM	10							
654	4/23/2023	05:00 PM	5							
655	4/23/2023	05:15 PM	8							
656	4/23/2023	05:30 PM	4							
657	4/23/2023	05:45 PM	3							
658	4/23/2023	06:00 PM	3							
659	4/23/2023	06:15 PM	3							
660	4/23/2023	06:30 PM	3							
661	4/23/2023	06:45 PM	2							
662	4/23/2023	07:00 PM	4							
663	4/23/2023	07:15 PM	3							
664	4/23/2023	07:30 PM	4							
665	4/23/2023	07:45 PM	6							
666	4/23/2023	08:00 PM	3							
667	4/23/2023	08:15 PM	3							
668	4/23/2023	08:30 PM	0							
669	4/23/2023	08:45 PM	3							
670	4/23/2023	09:00 PM	2							
671	4/23/2023	09:15 PM	1							
672	4/23/2023	09:30 PM	0							
673	4/23/2023	09:45 PM	1							
674	4/23/2023	10:00 PM	1							
675	4/23/2023	10:15 PM	0							
676	4/23/2023	10:30 PM	0							
677	4/23/2023	10:45 PM	1							
678	4/23/2023	11:00 PM	0							
679	4/23/2023	11:15 PM	0							
680	4/23/2023	11:30 PM	1							
681	4/23/2023	11:45 PM	0							

	A	B	C	D	E	F	G	H	I	J
1										
2	File Name: C:\Users\barri\OneDrive\Documents\TDB\WSP\SYRACUSE\DATA\BATCH 6\DONE\ATR 1035.tf2									
3	Start Date: 4/17/2023									
4	Start Time: 12:00:00 AM									
5	Location 1: EB S 481 off ramp									
6	Location 2: at S 264									
7										
8										
9	Date	Time	EB							
10	4/17/2023	12:00 AM	2							
11	4/17/2023	12:15 AM	0							
12	4/17/2023	12:30 AM	2							
13	4/17/2023	12:45 AM	0							
14	4/17/2023	01:00 AM	0							
15	4/17/2023	01:15 AM	0							
16	4/17/2023	01:30 AM	0							
17	4/17/2023	01:45 AM	0							
18	4/17/2023	02:00 AM	3							
19	4/17/2023	02:15 AM	2							
20	4/17/2023	02:30 AM	0							
21	4/17/2023	02:45 AM	0							
22	4/17/2023	03:00 AM	0							
23	4/17/2023	03:15 AM	2							
24	4/17/2023	03:30 AM	2							
25	4/17/2023	03:45 AM	0							
26	4/17/2023	04:00 AM	3							
27	4/17/2023	04:15 AM	2							
28	4/17/2023	04:30 AM	3							
29	4/17/2023	04:45 AM	3							
30	4/17/2023	05:00 AM	3							
31	4/17/2023	05:15 AM	3							
32	4/17/2023	05:30 AM	2							
33	4/17/2023	05:45 AM	7							
34	4/17/2023	06:00 AM	9							
35	4/17/2023	06:15 AM	8							
36	4/17/2023	06:30 AM	6							
37	4/17/2023	06:45 AM	7							
38	4/17/2023	07:00 AM	16							
39	4/17/2023	07:15 AM	11							
40	4/17/2023	07:30 AM	11							
41	4/17/2023	07:45 AM	7							
42	4/17/2023	08:00 AM	5							
43	4/17/2023	08:15 AM	7							
44	4/17/2023	08:30 AM	7							
45	4/17/2023	08:45 AM	6							
46	4/17/2023	09:00 AM	12							
47	4/17/2023	09:15 AM	4							
48	4/17/2023	09:30 AM	6							
49	4/17/2023	09:45 AM	8							

	A	B	C	D	E	F	G	H	I	J
50	4/17/2023	10:00 AM	5							
51	4/17/2023	10:15 AM	1							
52	4/17/2023	10:30 AM	7							
53	4/17/2023	10:45 AM	9							
54	4/17/2023	11:00 AM	13							
55	4/17/2023	11:15 AM	3							
56	4/17/2023	11:30 AM	7							
57	4/17/2023	11:45 AM	8							
58	4/17/2023	12:00 PM	7							
59	4/17/2023	12:15 PM	10							
60	4/17/2023	12:30 PM	5							
61	4/17/2023	12:45 PM	6							
62	4/17/2023	01:00 PM	8							
63	4/17/2023	01:15 PM	11							
64	4/17/2023	01:30 PM	6							
65	4/17/2023	01:45 PM	6							
66	4/17/2023	02:00 PM	7							
67	4/17/2023	02:15 PM	5							
68	4/17/2023	02:30 PM	7							
69	4/17/2023	02:45 PM	7							
70	4/17/2023	03:00 PM	13							
71	4/17/2023	03:15 PM	13							
72	4/17/2023	03:30 PM	11							
73	4/17/2023	03:45 PM	15							
74	4/17/2023	04:00 PM	10							
75	4/17/2023	04:15 PM	12							
76	4/17/2023	04:30 PM	21							
77	4/17/2023	04:45 PM	8							
78	4/17/2023	05:00 PM	19							
79	4/17/2023	05:15 PM	14							
80	4/17/2023	05:30 PM	5							
81	4/17/2023	05:45 PM	10							
82	4/17/2023	06:00 PM	11							
83	4/17/2023	06:15 PM	6							
84	4/17/2023	06:30 PM	6							
85	4/17/2023	06:45 PM	6							
86	4/17/2023	07:00 PM	2							
87	4/17/2023	07:15 PM	4							
88	4/17/2023	07:30 PM	11							
89	4/17/2023	07:45 PM	6							
90	4/17/2023	08:00 PM	3							
91	4/17/2023	08:15 PM	7							
92	4/17/2023	08:30 PM	3							
93	4/17/2023	08:45 PM	5							
94	4/17/2023	09:00 PM	2							
95	4/17/2023	09:15 PM	0							
96	4/17/2023	09:30 PM	5							
97	4/17/2023	09:45 PM	5							
98	4/17/2023	10:00 PM	3							
99	4/17/2023	10:15 PM	1							

	A	B	C	D	E	F	G	H	I	J
100	4/17/2023	10:30 PM	2							
101	4/17/2023	10:45 PM	1							
102	4/17/2023	11:00 PM	2							
103	4/17/2023	11:15 PM	1							
104	4/17/2023	11:30 PM	0							
105	4/17/2023	11:45 PM	0							
106	4/18/2023	12:00 AM	2							
107	4/18/2023	12:15 AM	0							
108	4/18/2023	12:30 AM	1							
109	4/18/2023	12:45 AM	1							
110	4/18/2023	01:00 AM	0							
111	4/18/2023	01:15 AM	1							
112	4/18/2023	01:30 AM	0							
113	4/18/2023	01:45 AM	0							
114	4/18/2023	02:00 AM	1							
115	4/18/2023	02:15 AM	0							
116	4/18/2023	02:30 AM	0							
117	4/18/2023	02:45 AM	1							
118	4/18/2023	03:00 AM	0							
119	4/18/2023	03:15 AM	0							
120	4/18/2023	03:30 AM	4							
121	4/18/2023	03:45 AM	0							
122	4/18/2023	04:00 AM	1							
123	4/18/2023	04:15 AM	2							
124	4/18/2023	04:30 AM	7							
125	4/18/2023	04:45 AM	2							
126	4/18/2023	05:00 AM	1							
127	4/18/2023	05:15 AM	9							
128	4/18/2023	05:30 AM	5							
129	4/18/2023	05:45 AM	10							
130	4/18/2023	06:00 AM	5							
131	4/18/2023	06:15 AM	10							
132	4/18/2023	06:30 AM	8							
133	4/18/2023	06:45 AM	13							
134	4/18/2023	07:00 AM	9							
135	4/18/2023	07:15 AM	17							
136	4/18/2023	07:30 AM	6							
137	4/18/2023	07:45 AM	12							
138	4/18/2023	08:00 AM	8							
139	4/18/2023	08:15 AM	6							
140	4/18/2023	08:30 AM	14							
141	4/18/2023	08:45 AM	7							
142	4/18/2023	09:00 AM	4							
143	4/18/2023	09:15 AM	9							
144	4/18/2023	09:30 AM	9							
145	4/18/2023	09:45 AM	11							
146	4/18/2023	10:00 AM	9							
147	4/18/2023	10:15 AM	11							
148	4/18/2023	10:30 AM	4							
149	4/18/2023	10:45 AM	10							

	A	B	C	D	E	F	G	H	I	J
150	4/18/2023	11:00 AM	10							
151	4/18/2023	11:15 AM	9							
152	4/18/2023	11:30 AM	10							
153	4/18/2023	11:45 AM	8							
154	4/18/2023	12:00 PM	5							
155	4/18/2023	12:15 PM	8							
156	4/18/2023	12:30 PM	5							
157	4/18/2023	12:45 PM	7							
158	4/18/2023	01:00 PM	2							
159	4/18/2023	01:15 PM	4							
160	4/18/2023	01:30 PM	8							
161	4/18/2023	01:45 PM	6							
162	4/18/2023	02:00 PM	10							
163	4/18/2023	02:15 PM	4							
164	4/18/2023	02:30 PM	8							
165	4/18/2023	02:45 PM	12							
166	4/18/2023	03:00 PM	16							
167	4/18/2023	03:15 PM	19							
168	4/18/2023	03:30 PM	7							
169	4/18/2023	03:45 PM	13							
170	4/18/2023	04:00 PM	14							
171	4/18/2023	04:15 PM	12							
172	4/18/2023	04:30 PM	7							
173	4/18/2023	04:45 PM	15							
174	4/18/2023	05:00 PM	14							
175	4/18/2023	05:15 PM	8							
176	4/18/2023	05:30 PM	10							
177	4/18/2023	05:45 PM	11							
178	4/18/2023	06:00 PM	7							
179	4/18/2023	06:15 PM	7							
180	4/18/2023	06:30 PM	1							
181	4/18/2023	06:45 PM	13							
182	4/18/2023	07:00 PM	7							
183	4/18/2023	07:15 PM	7							
184	4/18/2023	07:30 PM	3							
185	4/18/2023	07:45 PM	2							
186	4/18/2023	08:00 PM	6							
187	4/18/2023	08:15 PM	2							
188	4/18/2023	08:30 PM	4							
189	4/18/2023	08:45 PM	4							
190	4/18/2023	09:00 PM	3							
191	4/18/2023	09:15 PM	1							
192	4/18/2023	09:30 PM	1							
193	4/18/2023	09:45 PM	2							
194	4/18/2023	10:00 PM	2							
195	4/18/2023	10:15 PM	0							
196	4/18/2023	10:30 PM	0							
197	4/18/2023	10:45 PM	1							
198	4/18/2023	11:00 PM	3							
199	4/18/2023	11:15 PM	1							

	A	B	C	D	E	F	G	H	I	J
200	4/18/2023	11:30 PM	0							
201	4/18/2023	11:45 PM	0							
202	4/19/2023	12:00 AM	0							
203	4/19/2023	12:15 AM	2							
204	4/19/2023	12:30 AM	0							
205	4/19/2023	12:45 AM	2							
206	4/19/2023	01:00 AM	0							
207	4/19/2023	01:15 AM	1							
208	4/19/2023	01:30 AM	0							
209	4/19/2023	01:45 AM	0							
210	4/19/2023	02:00 AM	1							
211	4/19/2023	02:15 AM	0							
212	4/19/2023	02:30 AM	0							
213	4/19/2023	02:45 AM	2							
214	4/19/2023	03:00 AM	0							
215	4/19/2023	03:15 AM	1							
216	4/19/2023	03:30 AM	3							
217	4/19/2023	03:45 AM	0							
218	4/19/2023	04:00 AM	1							
219	4/19/2023	04:15 AM	3							
220	4/19/2023	04:30 AM	6							
221	4/19/2023	04:45 AM	4							
222	4/19/2023	05:00 AM	0							
223	4/19/2023	05:15 AM	6							
224	4/19/2023	05:30 AM	5							
225	4/19/2023	05:45 AM	9							
226	4/19/2023	06:00 AM	7							
227	4/19/2023	06:15 AM	8							
228	4/19/2023	06:30 AM	6							
229	4/19/2023	06:45 AM	11							
230	4/19/2023	07:00 AM	15							
231	4/19/2023	07:15 AM	4							
232	4/19/2023	07:30 AM	14							
233	4/19/2023	07:45 AM	10							
234	4/19/2023	08:00 AM	10							
235	4/19/2023	08:15 AM	13							
236	4/19/2023	08:30 AM	5							
237	4/19/2023	08:45 AM	8							
238	4/19/2023	09:00 AM	3							
239	4/19/2023	09:15 AM	3							
240	4/19/2023	09:30 AM	5							
241	4/19/2023	09:45 AM	6							
242	4/19/2023	10:00 AM	12							
243	4/19/2023	10:15 AM	14							
244	4/19/2023	10:30 AM	4							
245	4/19/2023	10:45 AM	12							
246	4/19/2023	11:00 AM	7							
247	4/19/2023	11:15 AM	6							
248	4/19/2023	11:30 AM	6							
249	4/19/2023	11:45 AM	8							

	A	B	C	D	E	F	G	H	I	J
250	4/19/2023	12:00 PM	6							
251	4/19/2023	12:15 PM	11							
252	4/19/2023	12:30 PM	6							
253	4/19/2023	12:45 PM	12							
254	4/19/2023	01:00 PM	6							
255	4/19/2023	01:15 PM	7							
256	4/19/2023	01:30 PM	8							
257	4/19/2023	01:45 PM	6							
258	4/19/2023	02:00 PM	8							
259	4/19/2023	02:15 PM	8							
260	4/19/2023	02:30 PM	16							
261	4/19/2023	02:45 PM	12							
262	4/19/2023	03:00 PM	13							
263	4/19/2023	03:15 PM	9							
264	4/19/2023	03:30 PM	8							
265	4/19/2023	03:45 PM	18							
266	4/19/2023	04:00 PM	8							
267	4/19/2023	04:15 PM	14							
268	4/19/2023	04:30 PM	9							
269	4/19/2023	04:45 PM	16							
270	4/19/2023	05:00 PM	14							
271	4/19/2023	05:15 PM	14							
272	4/19/2023	05:30 PM	13							
273	4/19/2023	05:45 PM	7							
274	4/19/2023	06:00 PM	8							
275	4/19/2023	06:15 PM	4							
276	4/19/2023	06:30 PM	4							
277	4/19/2023	06:45 PM	3							
278	4/19/2023	07:00 PM	7							
279	4/19/2023	07:15 PM	7							
280	4/19/2023	07:30 PM	3							
281	4/19/2023	07:45 PM	5							
282	4/19/2023	08:00 PM	7							
283	4/19/2023	08:15 PM	5							
284	4/19/2023	08:30 PM	2							
285	4/19/2023	08:45 PM	4							
286	4/19/2023	09:00 PM	4							
287	4/19/2023	09:15 PM	1							
288	4/19/2023	09:30 PM	1							
289	4/19/2023	09:45 PM	4							
290	4/19/2023	10:00 PM	4							
291	4/19/2023	10:15 PM	1							
292	4/19/2023	10:30 PM	1							
293	4/19/2023	10:45 PM	0							
294	4/19/2023	11:00 PM	2							
295	4/19/2023	11:15 PM	1							
296	4/19/2023	11:30 PM	0							
297	4/19/2023	11:45 PM	1							
298	4/20/2023	12:00 AM	0							
299	4/20/2023	12:15 AM	1							

	A	B	C	D	E	F	G	H	I	J
300	4/20/2023	12:30 AM	0							
301	4/20/2023	12:45 AM	1							
302	4/20/2023	01:00 AM	2							
303	4/20/2023	01:15 AM	0							
304	4/20/2023	01:30 AM	0							
305	4/20/2023	01:45 AM	0							
306	4/20/2023	02:00 AM	1							
307	4/20/2023	02:15 AM	0							
308	4/20/2023	02:30 AM	1							
309	4/20/2023	02:45 AM	1							
310	4/20/2023	03:00 AM	0							
311	4/20/2023	03:15 AM	0							
312	4/20/2023	03:30 AM	3							
313	4/20/2023	03:45 AM	1							
314	4/20/2023	04:00 AM	2							
315	4/20/2023	04:15 AM	1							
316	4/20/2023	04:30 AM	3							
317	4/20/2023	04:45 AM	4							
318	4/20/2023	05:00 AM	1							
319	4/20/2023	05:15 AM	5							
320	4/20/2023	05:30 AM	3							
321	4/20/2023	05:45 AM	9							
322	4/20/2023	06:00 AM	4							
323	4/20/2023	06:15 AM	6							
324	4/20/2023	06:30 AM	7							
325	4/20/2023	06:45 AM	14							
326	4/20/2023	07:00 AM	15							
327	4/20/2023	07:15 AM	6							
328	4/20/2023	07:30 AM	13							
329	4/20/2023	07:45 AM	12							
330	4/20/2023	08:00 AM	9							
331	4/20/2023	08:15 AM	12							
332	4/20/2023	08:30 AM	6							
333	4/20/2023	08:45 AM	9							
334	4/20/2023	09:00 AM	8							
335	4/20/2023	09:15 AM	10							
336	4/20/2023	09:30 AM	7							
337	4/20/2023	09:45 AM	4							
338	4/20/2023	10:00 AM	8							
339	4/20/2023	10:15 AM	9							
340	4/20/2023	10:30 AM	6							
341	4/20/2023	10:45 AM	7							
342	4/20/2023	11:00 AM	6							
343	4/20/2023	11:15 AM	5							
344	4/20/2023	11:30 AM	5							
345	4/20/2023	11:45 AM	7							
346	4/20/2023	12:00 PM	8							
347	4/20/2023	12:15 PM	3							
348	4/20/2023	12:30 PM	8							
349	4/20/2023	12:45 PM	8							

	A	B	C	D	E	F	G	H	I	J
350	4/20/2023	01:00 PM	8							
351	4/20/2023	01:15 PM	3							
352	4/20/2023	01:30 PM	8							
353	4/20/2023	01:45 PM	8							
354	4/20/2023	02:00 PM	7							
355	4/20/2023	02:15 PM	18							
356	4/20/2023	02:30 PM	13							
357	4/20/2023	02:45 PM	10							
358	4/20/2023	03:00 PM	14							
359	4/20/2023	03:15 PM	15							
360	4/20/2023	03:30 PM	10							
361	4/20/2023	03:45 PM	18							
362	4/20/2023	04:00 PM	9							
363	4/20/2023	04:15 PM	8							
364	4/20/2023	04:30 PM	7							
365	4/20/2023	04:45 PM	10							
366	4/20/2023	05:00 PM	18							
367	4/20/2023	05:15 PM	5							
368	4/20/2023	05:30 PM	11							
369	4/20/2023	05:45 PM	5							
370	4/20/2023	06:00 PM	9							
371	4/20/2023	06:15 PM	10							
372	4/20/2023	06:30 PM	7							
373	4/20/2023	06:45 PM	7							
374	4/20/2023	07:00 PM	3							
375	4/20/2023	07:15 PM	4							
376	4/20/2023	07:30 PM	8							
377	4/20/2023	07:45 PM	2							
378	4/20/2023	08:00 PM	6							
379	4/20/2023	08:15 PM	2							
380	4/20/2023	08:30 PM	4							
381	4/20/2023	08:45 PM	4							
382	4/20/2023	09:00 PM	6							
383	4/20/2023	09:15 PM	1							
384	4/20/2023	09:30 PM	3							
385	4/20/2023	09:45 PM	3							
386	4/20/2023	10:00 PM	3							
387	4/20/2023	10:15 PM	1							
388	4/20/2023	10:30 PM	0							
389	4/20/2023	10:45 PM	0							
390	4/20/2023	11:00 PM	3							
391	4/20/2023	11:15 PM	2							
392	4/20/2023	11:30 PM	1							
393	4/20/2023	11:45 PM	0							
394	4/21/2023	12:00 AM	0							
395	4/21/2023	12:15 AM	3							
396	4/21/2023	12:30 AM	0							
397	4/21/2023	12:45 AM	0							
398	4/21/2023	01:00 AM	3							
399	4/21/2023	01:15 AM	0							

	A	B	C	D	E	F	G	H	I	J
400	4/21/2023	01:30 AM	1							
401	4/21/2023	01:45 AM	0							
402	4/21/2023	02:00 AM	0							
403	4/21/2023	02:15 AM	0							
404	4/21/2023	02:30 AM	0							
405	4/21/2023	02:45 AM	0							
406	4/21/2023	03:00 AM	0							
407	4/21/2023	03:15 AM	3							
408	4/21/2023	03:30 AM	3							
409	4/21/2023	03:45 AM	2							
410	4/21/2023	04:00 AM	0							
411	4/21/2023	04:15 AM	2							
412	4/21/2023	04:30 AM	6							
413	4/21/2023	04:45 AM	5							
414	4/21/2023	05:00 AM	1							
415	4/21/2023	05:15 AM	8							
416	4/21/2023	05:30 AM	4							
417	4/21/2023	05:45 AM	7							
418	4/21/2023	06:00 AM	5							
419	4/21/2023	06:15 AM	8							
420	4/21/2023	06:30 AM	13							
421	4/21/2023	06:45 AM	12							
422	4/21/2023	07:00 AM	11							
423	4/21/2023	07:15 AM	8							
424	4/21/2023	07:30 AM	9							
425	4/21/2023	07:45 AM	13							
426	4/21/2023	08:00 AM	7							
427	4/21/2023	08:15 AM	9							
428	4/21/2023	08:30 AM	10							
429	4/21/2023	08:45 AM	6							
430	4/21/2023	09:00 AM	7							
431	4/21/2023	09:15 AM	5							
432	4/21/2023	09:30 AM	9							
433	4/21/2023	09:45 AM	9							
434	4/21/2023	10:00 AM	10							
435	4/21/2023	10:15 AM	8							
436	4/21/2023	10:30 AM	3							
437	4/21/2023	10:45 AM	8							
438	4/21/2023	11:00 AM	8							
439	4/21/2023	11:15 AM	4							
440	4/21/2023	11:30 AM	3							
441	4/21/2023	11:45 AM	8							
442	4/21/2023	12:00 PM	8							
443	4/21/2023	12:15 PM	14							
444	4/21/2023	12:30 PM	16							
445	4/21/2023	12:45 PM	12							
446	4/21/2023	01:00 PM	8							
447	4/21/2023	01:15 PM	5							
448	4/21/2023	01:30 PM	5							
449	4/21/2023	01:45 PM	7							

	A	B	C	D	E	F	G	H	I	J
450	4/21/2023	02:00 PM	7							
451	4/21/2023	02:15 PM	11							
452	4/21/2023	02:30 PM	11							
453	4/21/2023	02:45 PM	9							
454	4/21/2023	03:00 PM	17							
455	4/21/2023	03:15 PM	17							
456	4/21/2023	03:30 PM	16							
457	4/21/2023	03:45 PM	6							
458	4/21/2023	04:00 PM	6							
459	4/21/2023	04:15 PM	20							
460	4/21/2023	04:30 PM	12							
461	4/21/2023	04:45 PM	6							
462	4/21/2023	05:00 PM	19							
463	4/21/2023	05:15 PM	8							
464	4/21/2023	05:30 PM	6							
465	4/21/2023	05:45 PM	9							
466	4/21/2023	06:00 PM	15							
467	4/21/2023	06:15 PM	5							
468	4/21/2023	06:30 PM	10							
469	4/21/2023	06:45 PM	11							
470	4/21/2023	07:00 PM	5							
471	4/21/2023	07:15 PM	0							
472	4/21/2023	07:30 PM	8							
473	4/21/2023	07:45 PM	2							
474	4/21/2023	08:00 PM	7							
475	4/21/2023	08:15 PM	5							
476	4/21/2023	08:30 PM	4							
477	4/21/2023	08:45 PM	4							
478	4/21/2023	09:00 PM	5							
479	4/21/2023	09:15 PM	1							
480	4/21/2023	09:30 PM	3							
481	4/21/2023	09:45 PM	3							
482	4/21/2023	10:00 PM	4							
483	4/21/2023	10:15 PM	1							
484	4/21/2023	10:30 PM	0							
485	4/21/2023	10:45 PM	2							
486	4/21/2023	11:00 PM	0							
487	4/21/2023	11:15 PM	3							
488	4/21/2023	11:30 PM	2							
489	4/21/2023	11:45 PM	1							
490	4/22/2023	12:00 AM	0							
491	4/22/2023	12:15 AM	1							
492	4/22/2023	12:30 AM	1							
493	4/22/2023	12:45 AM	1							
494	4/22/2023	01:00 AM	2							
495	4/22/2023	01:15 AM	0							
496	4/22/2023	01:30 AM	0							
497	4/22/2023	01:45 AM	0							
498	4/22/2023	02:00 AM	0							
499	4/22/2023	02:15 AM	1							

	A	B	C	D	E	F	G	H	I	J
500	4/22/2023	02:30 AM	1							
501	4/22/2023	02:45 AM	0							
502	4/22/2023	03:00 AM	0							
503	4/22/2023	03:15 AM	0							
504	4/22/2023	03:30 AM	0							
505	4/22/2023	03:45 AM	1							
506	4/22/2023	04:00 AM	0							
507	4/22/2023	04:15 AM	1							
508	4/22/2023	04:30 AM	1							
509	4/22/2023	04:45 AM	1							
510	4/22/2023	05:00 AM	2							
511	4/22/2023	05:15 AM	1							
512	4/22/2023	05:30 AM	2							
513	4/22/2023	05:45 AM	4							
514	4/22/2023	06:00 AM	1							
515	4/22/2023	06:15 AM	2							
516	4/22/2023	06:30 AM	4							
517	4/22/2023	06:45 AM	2							
518	4/22/2023	07:00 AM	1							
519	4/22/2023	07:15 AM	4							
520	4/22/2023	07:30 AM	3							
521	4/22/2023	07:45 AM	3							
522	4/22/2023	08:00 AM	5							
523	4/22/2023	08:15 AM	1							
524	4/22/2023	08:30 AM	2							
525	4/22/2023	08:45 AM	5							
526	4/22/2023	09:00 AM	3							
527	4/22/2023	09:15 AM	4							
528	4/22/2023	09:30 AM	8							
529	4/22/2023	09:45 AM	6							
530	4/22/2023	10:00 AM	8							
531	4/22/2023	10:15 AM	7							
532	4/22/2023	10:30 AM	10							
533	4/22/2023	10:45 AM	10							
534	4/22/2023	11:00 AM	7							
535	4/22/2023	11:15 AM	1							
536	4/22/2023	11:30 AM	13							
537	4/22/2023	11:45 AM	1							
538	4/22/2023	12:00 PM	5							
539	4/22/2023	12:15 PM	5							
540	4/22/2023	12:30 PM	5							
541	4/22/2023	12:45 PM	10							
542	4/22/2023	01:00 PM	10							
543	4/22/2023	01:15 PM	4							
544	4/22/2023	01:30 PM	6							
545	4/22/2023	01:45 PM	8							
546	4/22/2023	02:00 PM	1							
547	4/22/2023	02:15 PM	9							
548	4/22/2023	02:30 PM	4							
549	4/22/2023	02:45 PM	2							

	A	B	C	D	E	F	G	H	I	J
550	4/22/2023	03:00 PM	7							
551	4/22/2023	03:15 PM	4							
552	4/22/2023	03:30 PM	6							
553	4/22/2023	03:45 PM	7							
554	4/22/2023	04:00 PM	5							
555	4/22/2023	04:15 PM	4							
556	4/22/2023	04:30 PM	6							
557	4/22/2023	04:45 PM	5							
558	4/22/2023	05:00 PM	8							
559	4/22/2023	05:15 PM	5							
560	4/22/2023	05:30 PM	4							
561	4/22/2023	05:45 PM	6							
562	4/22/2023	06:00 PM	6							
563	4/22/2023	06:15 PM	4							
564	4/22/2023	06:30 PM	7							
565	4/22/2023	06:45 PM	7							
566	4/22/2023	07:00 PM	1							
567	4/22/2023	07:15 PM	1							
568	4/22/2023	07:30 PM	7							
569	4/22/2023	07:45 PM	2							
570	4/22/2023	08:00 PM	2							
571	4/22/2023	08:15 PM	2							
572	4/22/2023	08:30 PM	4							
573	4/22/2023	08:45 PM	2							
574	4/22/2023	09:00 PM	0							
575	4/22/2023	09:15 PM	2							
576	4/22/2023	09:30 PM	3							
577	4/22/2023	09:45 PM	0							
578	4/22/2023	10:00 PM	0							
579	4/22/2023	10:15 PM	2							
580	4/22/2023	10:30 PM	2							
581	4/22/2023	10:45 PM	2							
582	4/22/2023	11:00 PM	1							
583	4/22/2023	11:15 PM	1							
584	4/22/2023	11:30 PM	1							
585	4/22/2023	11:45 PM	1							
586	4/23/2023	12:00 AM	0							
587	4/23/2023	12:15 AM	1							
588	4/23/2023	12:30 AM	3							
589	4/23/2023	12:45 AM	0							
590	4/23/2023	01:00 AM	0							
591	4/23/2023	01:15 AM	1							
592	4/23/2023	01:30 AM	1							
593	4/23/2023	01:45 AM	1							
594	4/23/2023	02:00 AM	0							
595	4/23/2023	02:15 AM	1							
596	4/23/2023	02:30 AM	0							
597	4/23/2023	02:45 AM	0							
598	4/23/2023	03:00 AM	0							
599	4/23/2023	03:15 AM	0							

	A	B	C	D	E	F	G	H	I	J
600	4/23/2023	03:30 AM	1							
601	4/23/2023	03:45 AM	1							
602	4/23/2023	04:00 AM	0							
603	4/23/2023	04:15 AM	0							
604	4/23/2023	04:30 AM	0							
605	4/23/2023	04:45 AM	1							
606	4/23/2023	05:00 AM	1							
607	4/23/2023	05:15 AM	1							
608	4/23/2023	05:30 AM	0							
609	4/23/2023	05:45 AM	0							
610	4/23/2023	06:00 AM	1							
611	4/23/2023	06:15 AM	0							
612	4/23/2023	06:30 AM	4							
613	4/23/2023	06:45 AM	2							
614	4/23/2023	07:00 AM	2							
615	4/23/2023	07:15 AM	0							
616	4/23/2023	07:30 AM	5							
617	4/23/2023	07:45 AM	5							
618	4/23/2023	08:00 AM	2							
619	4/23/2023	08:15 AM	2							
620	4/23/2023	08:30 AM	1							
621	4/23/2023	08:45 AM	4							
622	4/23/2023	09:00 AM	4							
623	4/23/2023	09:15 AM	2							
624	4/23/2023	09:30 AM	0							
625	4/23/2023	09:45 AM	7							
626	4/23/2023	10:00 AM	11							
627	4/23/2023	10:15 AM	9							
628	4/23/2023	10:30 AM	2							
629	4/23/2023	10:45 AM	8							
630	4/23/2023	11:00 AM	5							
631	4/23/2023	11:15 AM	8							
632	4/23/2023	11:30 AM	2							
633	4/23/2023	11:45 AM	7							
634	4/23/2023	12:00 PM	8							
635	4/23/2023	12:15 PM	5							
636	4/23/2023	12:30 PM	6							
637	4/23/2023	12:45 PM	4							
638	4/23/2023	01:00 PM	6							
639	4/23/2023	01:15 PM	8							
640	4/23/2023	01:30 PM	6							
641	4/23/2023	01:45 PM	8							
642	4/23/2023	02:00 PM	7							
643	4/23/2023	02:15 PM	6							
644	4/23/2023	02:30 PM	5							
645	4/23/2023	02:45 PM	3							
646	4/23/2023	03:00 PM	6							
647	4/23/2023	03:15 PM	4							
648	4/23/2023	03:30 PM	5							
649	4/23/2023	03:45 PM	4							

	A	B	C	D	E	F	G	H	I	J
650	4/23/2023	04:00 PM	2							
651	4/23/2023	04:15 PM	6							
652	4/23/2023	04:30 PM	1							
653	4/23/2023	04:45 PM	5							
654	4/23/2023	05:00 PM	7							
655	4/23/2023	05:15 PM	3							
656	4/23/2023	05:30 PM	2							
657	4/23/2023	05:45 PM	3							
658	4/23/2023	06:00 PM	0							
659	4/23/2023	06:15 PM	3							
660	4/23/2023	06:30 PM	2							
661	4/23/2023	06:45 PM	7							
662	4/23/2023	07:00 PM	1							
663	4/23/2023	07:15 PM	3							
664	4/23/2023	07:30 PM	4							
665	4/23/2023	07:45 PM	3							
666	4/23/2023	08:00 PM	4							
667	4/23/2023	08:15 PM	2							
668	4/23/2023	08:30 PM	5							
669	4/23/2023	08:45 PM	1							
670	4/23/2023	09:00 PM	0							
671	4/23/2023	09:15 PM	1							
672	4/23/2023	09:30 PM	2							
673	4/23/2023	09:45 PM	1							
674	4/23/2023	10:00 PM	1							
675	4/23/2023	10:15 PM	1							
676	4/23/2023	10:30 PM	1							
677	4/23/2023	10:45 PM	0							
678	4/23/2023	11:00 PM	2							
679	4/23/2023	11:15 PM	1							
680	4/23/2023	11:30 PM	0							
681	4/23/2023	11:45 PM	0							

	A	B	C	D	E	F	G	H	I	J
1										
2	File Name: C:\Users\barri\OneDrive\Documents\TDB\WSP\SYRACUSE\DATA\BATCH 6\DONE\ATR 1036.tf2									
3	Start Date: 4/17/2023									
4	Start Time: 12:00:00 AM									
5	Location 1: EB S 481									
6	Location 2: at S 264									
7										
8										
9	Date	Time	EB							
10	4/17/2023	12:00 AM	2							
11	4/17/2023	12:15 AM	0							
12	4/17/2023	12:30 AM	2							
13	4/17/2023	12:45 AM	0							
14	4/17/2023	01:00 AM	0							
15	4/17/2023	01:15 AM	1							
16	4/17/2023	01:30 AM	0							
17	4/17/2023	01:45 AM	1							
18	4/17/2023	02:00 AM	3							
19	4/17/2023	02:15 AM	2							
20	4/17/2023	02:30 AM	5							
21	4/17/2023	02:45 AM	2							
22	4/17/2023	03:00 AM	4							
23	4/17/2023	03:15 AM	6							
24	4/17/2023	03:30 AM	2							
25	4/17/2023	03:45 AM	3							
26	4/17/2023	04:00 AM	4							
27	4/17/2023	04:15 AM	21							
28	4/17/2023	04:30 AM	18							
29	4/17/2023	04:45 AM	14							
30	4/17/2023	05:00 AM	17							
31	4/17/2023	05:15 AM	30							
32	4/17/2023	05:30 AM	41							
33	4/17/2023	05:45 AM	41							
34	4/17/2023	06:00 AM	46							
35	4/17/2023	06:15 AM	73							
36	4/17/2023	06:30 AM	66							
37	4/17/2023	06:45 AM	69							
38	4/17/2023	07:00 AM	74							
39	4/17/2023	07:15 AM	95							
40	4/17/2023	07:30 AM	78							
41	4/17/2023	07:45 AM	74							
42	4/17/2023	08:00 AM	45							
43	4/17/2023	08:15 AM	45							
44	4/17/2023	08:30 AM	36							
45	4/17/2023	08:45 AM	32							
46	4/17/2023	09:00 AM	37							
47	4/17/2023	09:15 AM	47							
48	4/17/2023	09:30 AM	38							
49	4/17/2023	09:45 AM	28							

	A	B	C	D	E	F	G	H	I	J
50	4/17/2023	10:00 AM	29							
51	4/17/2023	10:15 AM	30							
52	4/17/2023	10:30 AM	37							
53	4/17/2023	10:45 AM	26							
54	4/17/2023	11:00 AM	25							
55	4/17/2023	11:15 AM	39							
56	4/17/2023	11:30 AM	33							
57	4/17/2023	11:45 AM	25							
58	4/17/2023	12:00 PM	21							
59	4/17/2023	12:15 PM	22							
60	4/17/2023	12:30 PM	29							
61	4/17/2023	12:45 PM	37							
62	4/17/2023	01:00 PM	29							
63	4/17/2023	01:15 PM	22							
64	4/17/2023	01:30 PM	29							
65	4/17/2023	01:45 PM	26							
66	4/17/2023	02:00 PM	31							
67	4/17/2023	02:15 PM	32							
68	4/17/2023	02:30 PM	21							
69	4/17/2023	02:45 PM	20							
70	4/17/2023	03:00 PM	41							
71	4/17/2023	03:15 PM	47							
72	4/17/2023	03:30 PM	54							
73	4/17/2023	03:45 PM	63							
74	4/17/2023	04:00 PM	37							
75	4/17/2023	04:15 PM	43							
76	4/17/2023	04:30 PM	41							
77	4/17/2023	04:45 PM	36							
78	4/17/2023	05:00 PM	30							
79	4/17/2023	05:15 PM	28							
80	4/17/2023	05:30 PM	33							
81	4/17/2023	05:45 PM	33							
82	4/17/2023	06:00 PM	29							
83	4/17/2023	06:15 PM	24							
84	4/17/2023	06:30 PM	21							
85	4/17/2023	06:45 PM	24							
86	4/17/2023	07:00 PM	22							
87	4/17/2023	07:15 PM	15							
88	4/17/2023	07:30 PM	7							
89	4/17/2023	07:45 PM	8							
90	4/17/2023	08:00 PM	7							
91	4/17/2023	08:15 PM	11							
92	4/17/2023	08:30 PM	9							
93	4/17/2023	08:45 PM	12							
94	4/17/2023	09:00 PM	11							
95	4/17/2023	09:15 PM	5							
96	4/17/2023	09:30 PM	4							
97	4/17/2023	09:45 PM	3							
98	4/17/2023	10:00 PM	5							
99	4/17/2023	10:15 PM	6							

	A	B	C	D	E	F	G	H	I	J
100	4/17/2023	10:30 PM	3							
101	4/17/2023	10:45 PM	1							
102	4/17/2023	11:00 PM	0							
103	4/17/2023	11:15 PM	1							
104	4/17/2023	11:30 PM	4							
105	4/17/2023	11:45 PM	0							
106	4/18/2023	12:00 AM	3							
107	4/18/2023	12:15 AM	5							
108	4/18/2023	12:30 AM	1							
109	4/18/2023	12:45 AM	1							
110	4/18/2023	01:00 AM	1							
111	4/18/2023	01:15 AM	1							
112	4/18/2023	01:30 AM	1							
113	4/18/2023	01:45 AM	1							
114	4/18/2023	02:00 AM	3							
115	4/18/2023	02:15 AM	1							
116	4/18/2023	02:30 AM	2							
117	4/18/2023	02:45 AM	2							
118	4/18/2023	03:00 AM	3							
119	4/18/2023	03:15 AM	5							
120	4/18/2023	03:30 AM	4							
121	4/18/2023	03:45 AM	2							
122	4/18/2023	04:00 AM	8							
123	4/18/2023	04:15 AM	15							
124	4/18/2023	04:30 AM	16							
125	4/18/2023	04:45 AM	13							
126	4/18/2023	05:00 AM	11							
127	4/18/2023	05:15 AM	37							
128	4/18/2023	05:30 AM	66							
129	4/18/2023	05:45 AM	24							
130	4/18/2023	06:00 AM	37							
131	4/18/2023	06:15 AM	81							
132	4/18/2023	06:30 AM	81							
133	4/18/2023	06:45 AM	72							
134	4/18/2023	07:00 AM	75							
135	4/18/2023	07:15 AM	87							
136	4/18/2023	07:30 AM	86							
137	4/18/2023	07:45 AM	72							
138	4/18/2023	08:00 AM	46							
139	4/18/2023	08:15 AM	55							
140	4/18/2023	08:30 AM	54							
141	4/18/2023	08:45 AM	43							
142	4/18/2023	09:00 AM	37							
143	4/18/2023	09:15 AM	31							
144	4/18/2023	09:30 AM	36							
145	4/18/2023	09:45 AM	27							
146	4/18/2023	10:00 AM	38							
147	4/18/2023	10:15 AM	31							
148	4/18/2023	10:30 AM	31							
149	4/18/2023	10:45 AM	16							

	A	B	C	D	E	F	G	H	I	J
150	4/18/2023	11:00 AM	28							
151	4/18/2023	11:15 AM	35							
152	4/18/2023	11:30 AM	25							
153	4/18/2023	11:45 AM	20							
154	4/18/2023	12:00 PM	28							
155	4/18/2023	12:15 PM	26							
156	4/18/2023	12:30 PM	18							
157	4/18/2023	12:45 PM	23							
158	4/18/2023	01:00 PM	27							
159	4/18/2023	01:15 PM	29							
160	4/18/2023	01:30 PM	29							
161	4/18/2023	01:45 PM	29							
162	4/18/2023	02:00 PM	33							
163	4/18/2023	02:15 PM	41							
164	4/18/2023	02:30 PM	37							
165	4/18/2023	02:45 PM	23							
166	4/18/2023	03:00 PM	47							
167	4/18/2023	03:15 PM	50							
168	4/18/2023	03:30 PM	47							
169	4/18/2023	03:45 PM	48							
170	4/18/2023	04:00 PM	43							
171	4/18/2023	04:15 PM	46							
172	4/18/2023	04:30 PM	42							
173	4/18/2023	04:45 PM	35							
174	4/18/2023	05:00 PM	43							
175	4/18/2023	05:15 PM	39							
176	4/18/2023	05:30 PM	41							
177	4/18/2023	05:45 PM	29							
178	4/18/2023	06:00 PM	32							
179	4/18/2023	06:15 PM	28							
180	4/18/2023	06:30 PM	20							
181	4/18/2023	06:45 PM	11							
182	4/18/2023	07:00 PM	12							
183	4/18/2023	07:15 PM	16							
184	4/18/2023	07:30 PM	9							
185	4/18/2023	07:45 PM	12							
186	4/18/2023	08:00 PM	9							
187	4/18/2023	08:15 PM	8							
188	4/18/2023	08:30 PM	4							
189	4/18/2023	08:45 PM	4							
190	4/18/2023	09:00 PM	7							
191	4/18/2023	09:15 PM	9							
192	4/18/2023	09:30 PM	5							
193	4/18/2023	09:45 PM	8							
194	4/18/2023	10:00 PM	5							
195	4/18/2023	10:15 PM	3							
196	4/18/2023	10:30 PM	1							
197	4/18/2023	10:45 PM	4							
198	4/18/2023	11:00 PM	0							
199	4/18/2023	11:15 PM	1							

	A	B	C	D	E	F	G	H	I	J
200	4/18/2023	11:30 PM	0							
201	4/18/2023	11:45 PM	1							
202	4/19/2023	12:00 AM	12							
203	4/19/2023	12:15 AM	0							
204	4/19/2023	12:30 AM	0							
205	4/19/2023	12:45 AM	0							
206	4/19/2023	01:00 AM	1							
207	4/19/2023	01:15 AM	0							
208	4/19/2023	01:30 AM	1							
209	4/19/2023	01:45 AM	1							
210	4/19/2023	02:00 AM	5							
211	4/19/2023	02:15 AM	3							
212	4/19/2023	02:30 AM	2							
213	4/19/2023	02:45 AM	3							
214	4/19/2023	03:00 AM	4							
215	4/19/2023	03:15 AM	5							
216	4/19/2023	03:30 AM	6							
217	4/19/2023	03:45 AM	5							
218	4/19/2023	04:00 AM	5							
219	4/19/2023	04:15 AM	18							
220	4/19/2023	04:30 AM	12							
221	4/19/2023	04:45 AM	14							
222	4/19/2023	05:00 AM	22							
223	4/19/2023	05:15 AM	33							
224	4/19/2023	05:30 AM	51							
225	4/19/2023	05:45 AM	34							
226	4/19/2023	06:00 AM	63							
227	4/19/2023	06:15 AM	67							
228	4/19/2023	06:30 AM	72							
229	4/19/2023	06:45 AM	65							
230	4/19/2023	07:00 AM	78							
231	4/19/2023	07:15 AM	85							
232	4/19/2023	07:30 AM	95							
233	4/19/2023	07:45 AM	68							
234	4/19/2023	08:00 AM	53							
235	4/19/2023	08:15 AM	59							
236	4/19/2023	08:30 AM	46							
237	4/19/2023	08:45 AM	28							
238	4/19/2023	09:00 AM	41							
239	4/19/2023	09:15 AM	47							
240	4/19/2023	09:30 AM	35							
241	4/19/2023	09:45 AM	28							
242	4/19/2023	10:00 AM	29							
243	4/19/2023	10:15 AM	38							
244	4/19/2023	10:30 AM	34							
245	4/19/2023	10:45 AM	33							
246	4/19/2023	11:00 AM	31							
247	4/19/2023	11:15 AM	31							
248	4/19/2023	11:30 AM	23							
249	4/19/2023	11:45 AM	30							

	A	B	C	D	E	F	G	H	I	J
250	4/19/2023	12:00 PM	32							
251	4/19/2023	12:15 PM	28							
252	4/19/2023	12:30 PM	38							
253	4/19/2023	12:45 PM	16							
254	4/19/2023	01:00 PM	31							
255	4/19/2023	01:15 PM	28							
256	4/19/2023	01:30 PM	24							
257	4/19/2023	01:45 PM	34							
258	4/19/2023	02:00 PM	25							
259	4/19/2023	02:15 PM	30							
260	4/19/2023	02:30 PM	31							
261	4/19/2023	02:45 PM	33							
262	4/19/2023	03:00 PM	39							
263	4/19/2023	03:15 PM	46							
264	4/19/2023	03:30 PM	43							
265	4/19/2023	03:45 PM	53							
266	4/19/2023	04:00 PM	41							
267	4/19/2023	04:15 PM	40							
268	4/19/2023	04:30 PM	47							
269	4/19/2023	04:45 PM	41							
270	4/19/2023	05:00 PM	44							
271	4/19/2023	05:15 PM	33							
272	4/19/2023	05:30 PM	42							
273	4/19/2023	05:45 PM	46							
274	4/19/2023	06:00 PM	41							
275	4/19/2023	06:15 PM	21							
276	4/19/2023	06:30 PM	24							
277	4/19/2023	06:45 PM	19							
278	4/19/2023	07:00 PM	15							
279	4/19/2023	07:15 PM	14							
280	4/19/2023	07:30 PM	14							
281	4/19/2023	07:45 PM	16							
282	4/19/2023	08:00 PM	9							
283	4/19/2023	08:15 PM	8							
284	4/19/2023	08:30 PM	7							
285	4/19/2023	08:45 PM	5							
286	4/19/2023	09:00 PM	10							
287	4/19/2023	09:15 PM	7							
288	4/19/2023	09:30 PM	5							
289	4/19/2023	09:45 PM	3							
290	4/19/2023	10:00 PM	3							
291	4/19/2023	10:15 PM	5							
292	4/19/2023	10:30 PM	5							
293	4/19/2023	10:45 PM	0							
294	4/19/2023	11:00 PM	0							
295	4/19/2023	11:15 PM	3							
296	4/19/2023	11:30 PM	7							
297	4/19/2023	11:45 PM	2							
298	4/20/2023	12:00 AM	5							
299	4/20/2023	12:15 AM	2							

	A	B	C	D	E	F	G	H	I	J
300	4/20/2023	12:30 AM	3							
301	4/20/2023	12:45 AM	0							
302	4/20/2023	01:00 AM	3							
303	4/20/2023	01:15 AM	0							
304	4/20/2023	01:30 AM	0							
305	4/20/2023	01:45 AM	1							
306	4/20/2023	02:00 AM	2							
307	4/20/2023	02:15 AM	5							
308	4/20/2023	02:30 AM	2							
309	4/20/2023	02:45 AM	2							
310	4/20/2023	03:00 AM	1							
311	4/20/2023	03:15 AM	4							
312	4/20/2023	03:30 AM	2							
313	4/20/2023	03:45 AM	5							
314	4/20/2023	04:00 AM	6							
315	4/20/2023	04:15 AM	26							
316	4/20/2023	04:30 AM	13							
317	4/20/2023	04:45 AM	13							
318	4/20/2023	05:00 AM	18							
319	4/20/2023	05:15 AM	27							
320	4/20/2023	05:30 AM	59							
321	4/20/2023	05:45 AM	29							
322	4/20/2023	06:00 AM	47							
323	4/20/2023	06:15 AM	65							
324	4/20/2023	06:30 AM	76							
325	4/20/2023	06:45 AM	80							
326	4/20/2023	07:00 AM	75							
327	4/20/2023	07:15 AM	71							
328	4/20/2023	07:30 AM	80							
329	4/20/2023	07:45 AM	72							
330	4/20/2023	08:00 AM	58							
331	4/20/2023	08:15 AM	56							
332	4/20/2023	08:30 AM	49							
333	4/20/2023	08:45 AM	31							
334	4/20/2023	09:00 AM	44							
335	4/20/2023	09:15 AM	41							
336	4/20/2023	09:30 AM	38							
337	4/20/2023	09:45 AM	37							
338	4/20/2023	10:00 AM	31							
339	4/20/2023	10:15 AM	42							
340	4/20/2023	10:30 AM	27							
341	4/20/2023	10:45 AM	29							
342	4/20/2023	11:00 AM	29							
343	4/20/2023	11:15 AM	33							
344	4/20/2023	11:30 AM	30							
345	4/20/2023	11:45 AM	32							
346	4/20/2023	12:00 PM	41							
347	4/20/2023	12:15 PM	35							
348	4/20/2023	12:30 PM	36							
349	4/20/2023	12:45 PM	21							

	A	B	C	D	E	F	G	H	I	J
350	4/20/2023	01:00 PM	26							
351	4/20/2023	01:15 PM	32							
352	4/20/2023	01:30 PM	25							
353	4/20/2023	01:45 PM	18							
354	4/20/2023	02:00 PM	25							
355	4/20/2023	02:15 PM	35							
356	4/20/2023	02:30 PM	36							
357	4/20/2023	02:45 PM	47							
358	4/20/2023	03:00 PM	52							
359	4/20/2023	03:15 PM	59							
360	4/20/2023	03:30 PM	40							
361	4/20/2023	03:45 PM	46							
362	4/20/2023	04:00 PM	49							
363	4/20/2023	04:15 PM	41							
364	4/20/2023	04:30 PM	52							
365	4/20/2023	04:45 PM	29							
366	4/20/2023	05:00 PM	35							
367	4/20/2023	05:15 PM	39							
368	4/20/2023	05:30 PM	26							
369	4/20/2023	05:45 PM	26							
370	4/20/2023	06:00 PM	42							
371	4/20/2023	06:15 PM	27							
372	4/20/2023	06:30 PM	24							
373	4/20/2023	06:45 PM	30							
374	4/20/2023	07:00 PM	20							
375	4/20/2023	07:15 PM	14							
376	4/20/2023	07:30 PM	24							
377	4/20/2023	07:45 PM	11							
378	4/20/2023	08:00 PM	21							
379	4/20/2023	08:15 PM	16							
380	4/20/2023	08:30 PM	8							
381	4/20/2023	08:45 PM	4							
382	4/20/2023	09:00 PM	10							
383	4/20/2023	09:15 PM	9							
384	4/20/2023	09:30 PM	8							
385	4/20/2023	09:45 PM	7							
386	4/20/2023	10:00 PM	2							
387	4/20/2023	10:15 PM	6							
388	4/20/2023	10:30 PM	4							
389	4/20/2023	10:45 PM	4							
390	4/20/2023	11:00 PM	1							
391	4/20/2023	11:15 PM	2							
392	4/20/2023	11:30 PM	2							
393	4/20/2023	11:45 PM	4							
394	4/21/2023	12:00 AM	5							
395	4/21/2023	12:15 AM	0							
396	4/21/2023	12:30 AM	0							
397	4/21/2023	12:45 AM	1							
398	4/21/2023	01:00 AM	1							
399	4/21/2023	01:15 AM	0							

	A	B	C	D	E	F	G	H	I	J
400	4/21/2023	01:30 AM	1							
401	4/21/2023	01:45 AM	1							
402	4/21/2023	02:00 AM	1							
403	4/21/2023	02:15 AM	3							
404	4/21/2023	02:30 AM	3							
405	4/21/2023	02:45 AM	3							
406	4/21/2023	03:00 AM	4							
407	4/21/2023	03:15 AM	5							
408	4/21/2023	03:30 AM	2							
409	4/21/2023	03:45 AM	4							
410	4/21/2023	04:00 AM	8							
411	4/21/2023	04:15 AM	15							
412	4/21/2023	04:30 AM	19							
413	4/21/2023	04:45 AM	9							
414	4/21/2023	05:00 AM	9							
415	4/21/2023	05:15 AM	29							
416	4/21/2023	05:30 AM	41							
417	4/21/2023	05:45 AM	34							
418	4/21/2023	06:00 AM	53							
419	4/21/2023	06:15 AM	58							
420	4/21/2023	06:30 AM	63							
421	4/21/2023	06:45 AM	62							
422	4/21/2023	07:00 AM	64							
423	4/21/2023	07:15 AM	74							
424	4/21/2023	07:30 AM	86							
425	4/21/2023	07:45 AM	66							
426	4/21/2023	08:00 AM	57							
427	4/21/2023	08:15 AM	45							
428	4/21/2023	08:30 AM	48							
429	4/21/2023	08:45 AM	34							
430	4/21/2023	09:00 AM	44							
431	4/21/2023	09:15 AM	32							
432	4/21/2023	09:30 AM	46							
433	4/21/2023	09:45 AM	39							
434	4/21/2023	10:00 AM	22							
435	4/21/2023	10:15 AM	43							
436	4/21/2023	10:30 AM	31							
437	4/21/2023	10:45 AM	33							
438	4/21/2023	11:00 AM	38							
439	4/21/2023	11:15 AM	32							
440	4/21/2023	11:30 AM	32							
441	4/21/2023	11:45 AM	27							
442	4/21/2023	12:00 PM	30							
443	4/21/2023	12:15 PM	33							
444	4/21/2023	12:30 PM	39							
445	4/21/2023	12:45 PM	33							
446	4/21/2023	01:00 PM	41							
447	4/21/2023	01:15 PM	39							
448	4/21/2023	01:30 PM	36							
449	4/21/2023	01:45 PM	48							

	A	B	C	D	E	F	G	H	I	J
450	4/21/2023	02:00 PM	27							
451	4/21/2023	02:15 PM	37							
452	4/21/2023	02:30 PM	35							
453	4/21/2023	02:45 PM	42							
454	4/21/2023	03:00 PM	53							
455	4/21/2023	03:15 PM	49							
456	4/21/2023	03:30 PM	48							
457	4/21/2023	03:45 PM	53							
458	4/21/2023	04:00 PM	50							
459	4/21/2023	04:15 PM	54							
460	4/21/2023	04:30 PM	53							
461	4/21/2023	04:45 PM	45							
462	4/21/2023	05:00 PM	39							
463	4/21/2023	05:15 PM	53							
464	4/21/2023	05:30 PM	43							
465	4/21/2023	05:45 PM	49							
466	4/21/2023	06:00 PM	41							
467	4/21/2023	06:15 PM	34							
468	4/21/2023	06:30 PM	39							
469	4/21/2023	06:45 PM	25							
470	4/21/2023	07:00 PM	19							
471	4/21/2023	07:15 PM	16							
472	4/21/2023	07:30 PM	25							
473	4/21/2023	07:45 PM	16							
474	4/21/2023	08:00 PM	15							
475	4/21/2023	08:15 PM	18							
476	4/21/2023	08:30 PM	13							
477	4/21/2023	08:45 PM	10							
478	4/21/2023	09:00 PM	4							
479	4/21/2023	09:15 PM	7							
480	4/21/2023	09:30 PM	11							
481	4/21/2023	09:45 PM	3							
482	4/21/2023	10:00 PM	3							
483	4/21/2023	10:15 PM	6							
484	4/21/2023	10:30 PM	6							
485	4/21/2023	10:45 PM	5							
486	4/21/2023	11:00 PM	3							
487	4/21/2023	11:15 PM	2							
488	4/21/2023	11:30 PM	2							
489	4/21/2023	11:45 PM	3							
490	4/22/2023	12:00 AM	3							
491	4/22/2023	12:15 AM	1							
492	4/22/2023	12:30 AM	3							
493	4/22/2023	12:45 AM	0							
494	4/22/2023	01:00 AM	0							
495	4/22/2023	01:15 AM	0							
496	4/22/2023	01:30 AM	0							
497	4/22/2023	01:45 AM	3							
498	4/22/2023	02:00 AM	1							
499	4/22/2023	02:15 AM	4							

	A	B	C	D	E	F	G	H	I	J
500	4/22/2023	02:30 AM	4							
501	4/22/2023	02:45 AM	2							
502	4/22/2023	03:00 AM	1							
503	4/22/2023	03:15 AM	0							
504	4/22/2023	03:30 AM	4							
505	4/22/2023	03:45 AM	0							
506	4/22/2023	04:00 AM	5							
507	4/22/2023	04:15 AM	5							
508	4/22/2023	04:30 AM	3							
509	4/22/2023	04:45 AM	2							
510	4/22/2023	05:00 AM	7							
511	4/22/2023	05:15 AM	5							
512	4/22/2023	05:30 AM	15							
513	4/22/2023	05:45 AM	13							
514	4/22/2023	06:00 AM	17							
515	4/22/2023	06:15 AM	13							
516	4/22/2023	06:30 AM	17							
517	4/22/2023	06:45 AM	11							
518	4/22/2023	07:00 AM	19							
519	4/22/2023	07:15 AM	25							
520	4/22/2023	07:30 AM	17							
521	4/22/2023	07:45 AM	11							
522	4/22/2023	08:00 AM	23							
523	4/22/2023	08:15 AM	29							
524	4/22/2023	08:30 AM	28							
525	4/22/2023	08:45 AM	30							
526	4/22/2023	09:00 AM	34							
527	4/22/2023	09:15 AM	45							
528	4/22/2023	09:30 AM	41							
529	4/22/2023	09:45 AM	39							
530	4/22/2023	10:00 AM	34							
531	4/22/2023	10:15 AM	34							
532	4/22/2023	10:30 AM	41							
533	4/22/2023	10:45 AM	40							
534	4/22/2023	11:00 AM	44							
535	4/22/2023	11:15 AM	37							
536	4/22/2023	11:30 AM	47							
537	4/22/2023	11:45 AM	46							
538	4/22/2023	12:00 PM	38							
539	4/22/2023	12:15 PM	26							
540	4/22/2023	12:30 PM	41							
541	4/22/2023	12:45 PM	39							
542	4/22/2023	01:00 PM	29							
543	4/22/2023	01:15 PM	23							
544	4/22/2023	01:30 PM	38							
545	4/22/2023	01:45 PM	32							
546	4/22/2023	02:00 PM	22							
547	4/22/2023	02:15 PM	40							
548	4/22/2023	02:30 PM	17							
549	4/22/2023	02:45 PM	30							

	A	B	C	D	E	F	G	H	I	J
550	4/22/2023	03:00 PM	29							
551	4/22/2023	03:15 PM	34							
552	4/22/2023	03:30 PM	24							
553	4/22/2023	03:45 PM	39							
554	4/22/2023	04:00 PM	42							
555	4/22/2023	04:15 PM	40							
556	4/22/2023	04:30 PM	35							
557	4/22/2023	04:45 PM	29							
558	4/22/2023	05:00 PM	37							
559	4/22/2023	05:15 PM	27							
560	4/22/2023	05:30 PM	34							
561	4/22/2023	05:45 PM	30							
562	4/22/2023	06:00 PM	38							
563	4/22/2023	06:15 PM	19							
564	4/22/2023	06:30 PM	23							
565	4/22/2023	06:45 PM	22							
566	4/22/2023	07:00 PM	14							
567	4/22/2023	07:15 PM	12							
568	4/22/2023	07:30 PM	12							
569	4/22/2023	07:45 PM	8							
570	4/22/2023	08:00 PM	11							
571	4/22/2023	08:15 PM	11							
572	4/22/2023	08:30 PM	18							
573	4/22/2023	08:45 PM	11							
574	4/22/2023	09:00 PM	4							
575	4/22/2023	09:15 PM	7							
576	4/22/2023	09:30 PM	4							
577	4/22/2023	09:45 PM	5							
578	4/22/2023	10:00 PM	6							
579	4/22/2023	10:15 PM	5							
580	4/22/2023	10:30 PM	2							
581	4/22/2023	10:45 PM	2							
582	4/22/2023	11:00 PM	2							
583	4/22/2023	11:15 PM	3							
584	4/22/2023	11:30 PM	2							
585	4/22/2023	11:45 PM	3							
586	4/23/2023	12:00 AM	0							
587	4/23/2023	12:15 AM	3							
588	4/23/2023	12:30 AM	2							
589	4/23/2023	12:45 AM	3							
590	4/23/2023	01:00 AM	0							
591	4/23/2023	01:15 AM	2							
592	4/23/2023	01:30 AM	1							
593	4/23/2023	01:45 AM	2							
594	4/23/2023	02:00 AM	0							
595	4/23/2023	02:15 AM	0							
596	4/23/2023	02:30 AM	0							
597	4/23/2023	02:45 AM	1							
598	4/23/2023	03:00 AM	2							
599	4/23/2023	03:15 AM	0							

	A	B	C	D	E	F	G	H	I	J
600	4/23/2023	03:30 AM	1							
601	4/23/2023	03:45 AM	3							
602	4/23/2023	04:00 AM	3							
603	4/23/2023	04:15 AM	2							
604	4/23/2023	04:30 AM	7							
605	4/23/2023	04:45 AM	4							
606	4/23/2023	05:00 AM	5							
607	4/23/2023	05:15 AM	3							
608	4/23/2023	05:30 AM	7							
609	4/23/2023	05:45 AM	4							
610	4/23/2023	06:00 AM	10							
611	4/23/2023	06:15 AM	10							
612	4/23/2023	06:30 AM	14							
613	4/23/2023	06:45 AM	8							
614	4/23/2023	07:00 AM	12							
615	4/23/2023	07:15 AM	8							
616	4/23/2023	07:30 AM	4							
617	4/23/2023	07:45 AM	13							
618	4/23/2023	08:00 AM	17							
619	4/23/2023	08:15 AM	14							
620	4/23/2023	08:30 AM	19							
621	4/23/2023	08:45 AM	16							
622	4/23/2023	09:00 AM	17							
623	4/23/2023	09:15 AM	26							
624	4/23/2023	09:30 AM	34							
625	4/23/2023	09:45 AM	28							
626	4/23/2023	10:00 AM	32							
627	4/23/2023	10:15 AM	33							
628	4/23/2023	10:30 AM	27							
629	4/23/2023	10:45 AM	22							
630	4/23/2023	11:00 AM	24							
631	4/23/2023	11:15 AM	33							
632	4/23/2023	11:30 AM	37							
633	4/23/2023	11:45 AM	37							
634	4/23/2023	12:00 PM	37							
635	4/23/2023	12:15 PM	30							
636	4/23/2023	12:30 PM	40							
637	4/23/2023	12:45 PM	37							
638	4/23/2023	01:00 PM	35							
639	4/23/2023	01:15 PM	30							
640	4/23/2023	01:30 PM	30							
641	4/23/2023	01:45 PM	34							
642	4/23/2023	02:00 PM	30							
643	4/23/2023	02:15 PM	30							
644	4/23/2023	02:30 PM	31							
645	4/23/2023	02:45 PM	34							
646	4/23/2023	03:00 PM	27							
647	4/23/2023	03:15 PM	26							
648	4/23/2023	03:30 PM	26							
649	4/23/2023	03:45 PM	36							

	A	B	C	D	E	F	G	H	I	J
650	4/23/2023	04:00 PM	15							
651	4/23/2023	04:15 PM	23							
652	4/23/2023	04:30 PM	29							
653	4/23/2023	04:45 PM	25							
654	4/23/2023	05:00 PM	17							
655	4/23/2023	05:15 PM	34							
656	4/23/2023	05:30 PM	28							
657	4/23/2023	05:45 PM	34							
658	4/23/2023	06:00 PM	28							
659	4/23/2023	06:15 PM	22							
660	4/23/2023	06:30 PM	10							
661	4/23/2023	06:45 PM	16							
662	4/23/2023	07:00 PM	16							
663	4/23/2023	07:15 PM	6							
664	4/23/2023	07:30 PM	10							
665	4/23/2023	07:45 PM	3							
666	4/23/2023	08:00 PM	4							
667	4/23/2023	08:15 PM	19							
668	4/23/2023	08:30 PM	5							
669	4/23/2023	08:45 PM	4							
670	4/23/2023	09:00 PM	5							
671	4/23/2023	09:15 PM	1							
672	4/23/2023	09:30 PM	5							
673	4/23/2023	09:45 PM	7							
674	4/23/2023	10:00 PM	4							
675	4/23/2023	10:15 PM	5							
676	4/23/2023	10:30 PM	4							
677	4/23/2023	10:45 PM	1							
678	4/23/2023	11:00 PM	2							
679	4/23/2023	11:15 PM	1							
680	4/23/2023	11:30 PM	1							
681	4/23/2023	11:45 PM	3							

	A	B	C	D	E	F	G	H	I	J
1										
2	File Name: C:\Users\barri\OneDrive\Documents\TDB\WSP\SYRACUSE\DATA\BATCH 6\DONE\ATR 1037.tf2									
3	Start Date: 4/17/2023									
4	Start Time: 12:00:00 AM									
5	Location 1: NB S 264									
6	Location 2: at S 49									
7										
8										
9	Date	Time	NB							
10	4/17/2023	12:00 AM	1							
11	4/17/2023	12:15 AM	2							
12	4/17/2023	12:30 AM	1							
13	4/17/2023	12:45 AM	0							
14	4/17/2023	01:00 AM	2							
15	4/17/2023	01:15 AM	0							
16	4/17/2023	01:30 AM	0							
17	4/17/2023	01:45 AM	1							
18	4/17/2023	02:00 AM	0							
19	4/17/2023	02:15 AM	1							
20	4/17/2023	02:30 AM	1							
21	4/17/2023	02:45 AM	0							
22	4/17/2023	03:00 AM	0							
23	4/17/2023	03:15 AM	1							
24	4/17/2023	03:30 AM	0							
25	4/17/2023	03:45 AM	0							
26	4/17/2023	04:00 AM	2							
27	4/17/2023	04:15 AM	2							
28	4/17/2023	04:30 AM	0							
29	4/17/2023	04:45 AM	4							
30	4/17/2023	05:00 AM	4							
31	4/17/2023	05:15 AM	7							
32	4/17/2023	05:30 AM	3							
33	4/17/2023	05:45 AM	3							
34	4/17/2023	06:00 AM	4							
35	4/17/2023	06:15 AM	14							
36	4/17/2023	06:30 AM	11							
37	4/17/2023	06:45 AM	19							
38	4/17/2023	07:00 AM	25							
39	4/17/2023	07:15 AM	18							
40	4/17/2023	07:30 AM	17							
41	4/17/2023	07:45 AM	15							
42	4/17/2023	08:00 AM	22							
43	4/17/2023	08:15 AM	13							
44	4/17/2023	08:30 AM	11							
45	4/17/2023	08:45 AM	13							
46	4/17/2023	09:00 AM	12							
47	4/17/2023	09:15 AM	20							
48	4/17/2023	09:30 AM	8							
49	4/17/2023	09:45 AM	20							

	A	B	C	D	E	F	G	H	I	J
50	4/17/2023	10:00 AM	17							
51	4/17/2023	10:15 AM	11							
52	4/17/2023	10:30 AM	22							
53	4/17/2023	10:45 AM	14							
54	4/17/2023	11:00 AM	13							
55	4/17/2023	11:15 AM	12							
56	4/17/2023	11:30 AM	17							
57	4/17/2023	11:45 AM	21							
58	4/17/2023	12:00 PM	15							
59	4/17/2023	12:15 PM	14							
60	4/17/2023	12:30 PM	17							
61	4/17/2023	12:45 PM	26							
62	4/17/2023	01:00 PM	21							
63	4/17/2023	01:15 PM	11							
64	4/17/2023	01:30 PM	24							
65	4/17/2023	01:45 PM	33							
66	4/17/2023	02:00 PM	20							
67	4/17/2023	02:15 PM	30							
68	4/17/2023	02:30 PM	26							
69	4/17/2023	02:45 PM	17							
70	4/17/2023	03:00 PM	29							
71	4/17/2023	03:15 PM	47							
72	4/17/2023	03:30 PM	38							
73	4/17/2023	03:45 PM	34							
74	4/17/2023	04:00 PM	42							
75	4/17/2023	04:15 PM	41							
76	4/17/2023	04:30 PM	53							
77	4/17/2023	04:45 PM	43							
78	4/17/2023	05:00 PM	39							
79	4/17/2023	05:15 PM	33							
80	4/17/2023	05:30 PM	38							
81	4/17/2023	05:45 PM	37							
82	4/17/2023	06:00 PM	34							
83	4/17/2023	06:15 PM	37							
84	4/17/2023	06:30 PM	20							
85	4/17/2023	06:45 PM	29							
86	4/17/2023	07:00 PM	42							
87	4/17/2023	07:15 PM	15							
88	4/17/2023	07:30 PM	16							
89	4/17/2023	07:45 PM	9							
90	4/17/2023	08:00 PM	13							
91	4/17/2023	08:15 PM	18							
92	4/17/2023	08:30 PM	14							
93	4/17/2023	08:45 PM	13							
94	4/17/2023	09:00 PM	3							
95	4/17/2023	09:15 PM	3							
96	4/17/2023	09:30 PM	4							
97	4/17/2023	09:45 PM	6							
98	4/17/2023	10:00 PM	6							
99	4/17/2023	10:15 PM	6							

	A	B	C	D	E	F	G	H	I	J
100	4/17/2023	10:30 PM	3							
101	4/17/2023	10:45 PM	4							
102	4/17/2023	11:00 PM	2							
103	4/17/2023	11:15 PM	4							
104	4/17/2023	11:30 PM	4							
105	4/17/2023	11:45 PM	3							
106	4/18/2023	12:00 AM	2							
107	4/18/2023	12:15 AM	3							
108	4/18/2023	12:30 AM	2							
109	4/18/2023	12:45 AM	1							
110	4/18/2023	01:00 AM	1							
111	4/18/2023	01:15 AM	1							
112	4/18/2023	01:30 AM	0							
113	4/18/2023	01:45 AM	0							
114	4/18/2023	02:00 AM	1							
115	4/18/2023	02:15 AM	1							
116	4/18/2023	02:30 AM	0							
117	4/18/2023	02:45 AM	1							
118	4/18/2023	03:00 AM	1							
119	4/18/2023	03:15 AM	1							
120	4/18/2023	03:30 AM	0							
121	4/18/2023	03:45 AM	1							
122	4/18/2023	04:00 AM	1							
123	4/18/2023	04:15 AM	3							
124	4/18/2023	04:30 AM	0							
125	4/18/2023	04:45 AM	2							
126	4/18/2023	05:00 AM	3							
127	4/18/2023	05:15 AM	7							
128	4/18/2023	05:30 AM	3							
129	4/18/2023	05:45 AM	3							
130	4/18/2023	06:00 AM	8							
131	4/18/2023	06:15 AM	12							
132	4/18/2023	06:30 AM	13							
133	4/18/2023	06:45 AM	9							
134	4/18/2023	07:00 AM	27							
135	4/18/2023	07:15 AM	13							
136	4/18/2023	07:30 AM	24							
137	4/18/2023	07:45 AM	26							
138	4/18/2023	08:00 AM	18							
139	4/18/2023	08:15 AM	19							
140	4/18/2023	08:30 AM	12							
141	4/18/2023	08:45 AM	12							
142	4/18/2023	09:00 AM	11							
143	4/18/2023	09:15 AM	9							
144	4/18/2023	09:30 AM	16							
145	4/18/2023	09:45 AM	14							
146	4/18/2023	10:00 AM	11							
147	4/18/2023	10:15 AM	11							
148	4/18/2023	10:30 AM	14							
149	4/18/2023	10:45 AM	19							

	A	B	C	D	E	F	G	H	I	J
150	4/18/2023	11:00 AM	21							
151	4/18/2023	11:15 AM	21							
152	4/18/2023	11:30 AM	23							
153	4/18/2023	11:45 AM	18							
154	4/18/2023	12:00 PM	14							
155	4/18/2023	12:15 PM	13							
156	4/18/2023	12:30 PM	20							
157	4/18/2023	12:45 PM	24							
158	4/18/2023	01:00 PM	17							
159	4/18/2023	01:15 PM	20							
160	4/18/2023	01:30 PM	13							
161	4/18/2023	01:45 PM	15							
162	4/18/2023	02:00 PM	23							
163	4/18/2023	02:15 PM	27							
164	4/18/2023	02:30 PM	30							
165	4/18/2023	02:45 PM	26							
166	4/18/2023	03:00 PM	25							
167	4/18/2023	03:15 PM	41							
168	4/18/2023	03:30 PM	34							
169	4/18/2023	03:45 PM	42							
170	4/18/2023	04:00 PM	39							
171	4/18/2023	04:15 PM	47							
172	4/18/2023	04:30 PM	38							
173	4/18/2023	04:45 PM	33							
174	4/18/2023	05:00 PM	45							
175	4/18/2023	05:15 PM	45							
176	4/18/2023	05:30 PM	54							
177	4/18/2023	05:45 PM	32							
178	4/18/2023	06:00 PM	34							
179	4/18/2023	06:15 PM	31							
180	4/18/2023	06:30 PM	28							
181	4/18/2023	06:45 PM	19							
182	4/18/2023	07:00 PM	13							
183	4/18/2023	07:15 PM	15							
184	4/18/2023	07:30 PM	22							
185	4/18/2023	07:45 PM	12							
186	4/18/2023	08:00 PM	18							
187	4/18/2023	08:15 PM	14							
188	4/18/2023	08:30 PM	22							
189	4/18/2023	08:45 PM	10							
190	4/18/2023	09:00 PM	6							
191	4/18/2023	09:15 PM	8							
192	4/18/2023	09:30 PM	5							
193	4/18/2023	09:45 PM	4							
194	4/18/2023	10:00 PM	5							
195	4/18/2023	10:15 PM	7							
196	4/18/2023	10:30 PM	7							
197	4/18/2023	10:45 PM	3							
198	4/18/2023	11:00 PM	3							
199	4/18/2023	11:15 PM	3							

	A	B	C	D	E	F	G	H	I	J
200	4/18/2023	11:30 PM	3							
201	4/18/2023	11:45 PM	4							
202	4/19/2023	12:00 AM	5							
203	4/19/2023	12:15 AM	4							
204	4/19/2023	12:30 AM	1							
205	4/19/2023	12:45 AM	3							
206	4/19/2023	01:00 AM	1							
207	4/19/2023	01:15 AM	0							
208	4/19/2023	01:30 AM	0							
209	4/19/2023	01:45 AM	0							
210	4/19/2023	02:00 AM	1							
211	4/19/2023	02:15 AM	2							
212	4/19/2023	02:30 AM	0							
213	4/19/2023	02:45 AM	1							
214	4/19/2023	03:00 AM	2							
215	4/19/2023	03:15 AM	1							
216	4/19/2023	03:30 AM	2							
217	4/19/2023	03:45 AM	2							
218	4/19/2023	04:00 AM	3							
219	4/19/2023	04:15 AM	1							
220	4/19/2023	04:30 AM	1							
221	4/19/2023	04:45 AM	3							
222	4/19/2023	05:00 AM	3							
223	4/19/2023	05:15 AM	6							
224	4/19/2023	05:30 AM	1							
225	4/19/2023	05:45 AM	5							
226	4/19/2023	06:00 AM	10							
227	4/19/2023	06:15 AM	13							
228	4/19/2023	06:30 AM	15							
229	4/19/2023	06:45 AM	16							
230	4/19/2023	07:00 AM	22							
231	4/19/2023	07:15 AM	20							
232	4/19/2023	07:30 AM	17							
233	4/19/2023	07:45 AM	28							
234	4/19/2023	08:00 AM	18							
235	4/19/2023	08:15 AM	12							
236	4/19/2023	08:30 AM	14							
237	4/19/2023	08:45 AM	13							
238	4/19/2023	09:00 AM	19							
239	4/19/2023	09:15 AM	16							
240	4/19/2023	09:30 AM	14							
241	4/19/2023	09:45 AM	25							
242	4/19/2023	10:00 AM	14							
243	4/19/2023	10:15 AM	13							
244	4/19/2023	10:30 AM	16							
245	4/19/2023	10:45 AM	12							
246	4/19/2023	11:00 AM	16							
247	4/19/2023	11:15 AM	19							
248	4/19/2023	11:30 AM	13							
249	4/19/2023	11:45 AM	21							

	A	B	C	D	E	F	G	H	I	J
250	4/19/2023	12:00 PM	20							
251	4/19/2023	12:15 PM	25							
252	4/19/2023	12:30 PM	21							
253	4/19/2023	12:45 PM	28							
254	4/19/2023	01:00 PM	16							
255	4/19/2023	01:15 PM	25							
256	4/19/2023	01:30 PM	26							
257	4/19/2023	01:45 PM	20							
258	4/19/2023	02:00 PM	26							
259	4/19/2023	02:15 PM	24							
260	4/19/2023	02:30 PM	31							
261	4/19/2023	02:45 PM	25							
262	4/19/2023	03:00 PM	31							
263	4/19/2023	03:15 PM	59							
264	4/19/2023	03:30 PM	39							
265	4/19/2023	03:45 PM	49							
266	4/19/2023	04:00 PM	44							
267	4/19/2023	04:15 PM	45							
268	4/19/2023	04:30 PM	43							
269	4/19/2023	04:45 PM	51							
270	4/19/2023	05:00 PM	43							
271	4/19/2023	05:15 PM	61							
272	4/19/2023	05:30 PM	39							
273	4/19/2023	05:45 PM	44							
274	4/19/2023	06:00 PM	27							
275	4/19/2023	06:15 PM	27							
276	4/19/2023	06:30 PM	25							
277	4/19/2023	06:45 PM	39							
278	4/19/2023	07:00 PM	17							
279	4/19/2023	07:15 PM	21							
280	4/19/2023	07:30 PM	21							
281	4/19/2023	07:45 PM	28							
282	4/19/2023	08:00 PM	15							
283	4/19/2023	08:15 PM	11							
284	4/19/2023	08:30 PM	21							
285	4/19/2023	08:45 PM	11							
286	4/19/2023	09:00 PM	7							
287	4/19/2023	09:15 PM	6							
288	4/19/2023	09:30 PM	2							
289	4/19/2023	09:45 PM	11							
290	4/19/2023	10:00 PM	3							
291	4/19/2023	10:15 PM	8							
292	4/19/2023	10:30 PM	4							
293	4/19/2023	10:45 PM	4							
294	4/19/2023	11:00 PM	3							
295	4/19/2023	11:15 PM	3							
296	4/19/2023	11:30 PM	2							
297	4/19/2023	11:45 PM	3							
298	4/20/2023	12:00 AM	3							
299	4/20/2023	12:15 AM	2							

	A	B	C	D	E	F	G	H	I	J
300	4/20/2023	12:30 AM	2							
301	4/20/2023	12:45 AM	2							
302	4/20/2023	01:00 AM	1							
303	4/20/2023	01:15 AM	0							
304	4/20/2023	01:30 AM	3							
305	4/20/2023	01:45 AM	1							
306	4/20/2023	02:00 AM	2							
307	4/20/2023	02:15 AM	1							
308	4/20/2023	02:30 AM	2							
309	4/20/2023	02:45 AM	2							
310	4/20/2023	03:00 AM	0							
311	4/20/2023	03:15 AM	1							
312	4/20/2023	03:30 AM	2							
313	4/20/2023	03:45 AM	0							
314	4/20/2023	04:00 AM	2							
315	4/20/2023	04:15 AM	2							
316	4/20/2023	04:30 AM	1							
317	4/20/2023	04:45 AM	2							
318	4/20/2023	05:00 AM	3							
319	4/20/2023	05:15 AM	7							
320	4/20/2023	05:30 AM	1							
321	4/20/2023	05:45 AM	3							
322	4/20/2023	06:00 AM	11							
323	4/20/2023	06:15 AM	9							
324	4/20/2023	06:30 AM	16							
325	4/20/2023	06:45 AM	19							
326	4/20/2023	07:00 AM	23							
327	4/20/2023	07:15 AM	24							
328	4/20/2023	07:30 AM	20							
329	4/20/2023	07:45 AM	24							
330	4/20/2023	08:00 AM	38							
331	4/20/2023	08:15 AM	16							
332	4/20/2023	08:30 AM	14							
333	4/20/2023	08:45 AM	13							
334	4/20/2023	09:00 AM	14							
335	4/20/2023	09:15 AM	20							
336	4/20/2023	09:30 AM	16							
337	4/20/2023	09:45 AM	22							
338	4/20/2023	10:00 AM	11							
339	4/20/2023	10:15 AM	16							
340	4/20/2023	10:30 AM	28							
341	4/20/2023	10:45 AM	13							
342	4/20/2023	11:00 AM	12							
343	4/20/2023	11:15 AM	11							
344	4/20/2023	11:30 AM	19							
345	4/20/2023	11:45 AM	34							
346	4/20/2023	12:00 PM	20							
347	4/20/2023	12:15 PM	26							
348	4/20/2023	12:30 PM	17							
349	4/20/2023	12:45 PM	21							

	A	B	C	D	E	F	G	H	I	J
350	4/20/2023	01:00 PM	23							
351	4/20/2023	01:15 PM	19							
352	4/20/2023	01:30 PM	25							
353	4/20/2023	01:45 PM	30							
354	4/20/2023	02:00 PM	27							
355	4/20/2023	02:15 PM	38							
356	4/20/2023	02:30 PM	25							
357	4/20/2023	02:45 PM	19							
358	4/20/2023	03:00 PM	33							
359	4/20/2023	03:15 PM	46							
360	4/20/2023	03:30 PM	44							
361	4/20/2023	03:45 PM	56							
362	4/20/2023	04:00 PM	66							
363	4/20/2023	04:15 PM	43							
364	4/20/2023	04:30 PM	53							
365	4/20/2023	04:45 PM	44							
366	4/20/2023	05:00 PM	46							
367	4/20/2023	05:15 PM	42							
368	4/20/2023	05:30 PM	43							
369	4/20/2023	05:45 PM	28							
370	4/20/2023	06:00 PM	28							
371	4/20/2023	06:15 PM	34							
372	4/20/2023	06:30 PM	28							
373	4/20/2023	06:45 PM	28							
374	4/20/2023	07:00 PM	19							
375	4/20/2023	07:15 PM	25							
376	4/20/2023	07:30 PM	13							
377	4/20/2023	07:45 PM	23							
378	4/20/2023	08:00 PM	16							
379	4/20/2023	08:15 PM	18							
380	4/20/2023	08:30 PM	19							
381	4/20/2023	08:45 PM	10							
382	4/20/2023	09:00 PM	15							
383	4/20/2023	09:15 PM	15							
384	4/20/2023	09:30 PM	10							
385	4/20/2023	09:45 PM	6							
386	4/20/2023	10:00 PM	3							
387	4/20/2023	10:15 PM	7							
388	4/20/2023	10:30 PM	3							
389	4/20/2023	10:45 PM	5							
390	4/20/2023	11:00 PM	6							
391	4/20/2023	11:15 PM	2							
392	4/20/2023	11:30 PM	6							
393	4/20/2023	11:45 PM	2							
394	4/21/2023	12:00 AM	5							
395	4/21/2023	12:15 AM	4							
396	4/21/2023	12:30 AM	1							
397	4/21/2023	12:45 AM	1							
398	4/21/2023	01:00 AM	2							
399	4/21/2023	01:15 AM	0							

	A	B	C	D	E	F	G	H	I	J
400	4/21/2023	01:30 AM	2							
401	4/21/2023	01:45 AM	1							
402	4/21/2023	02:00 AM	1							
403	4/21/2023	02:15 AM	2							
404	4/21/2023	02:30 AM	4							
405	4/21/2023	02:45 AM	2							
406	4/21/2023	03:00 AM	1							
407	4/21/2023	03:15 AM	0							
408	4/21/2023	03:30 AM	1							
409	4/21/2023	03:45 AM	0							
410	4/21/2023	04:00 AM	3							
411	4/21/2023	04:15 AM	3							
412	4/21/2023	04:30 AM	3							
413	4/21/2023	04:45 AM	1							
414	4/21/2023	05:00 AM	4							
415	4/21/2023	05:15 AM	2							
416	4/21/2023	05:30 AM	5							
417	4/21/2023	05:45 AM	6							
418	4/21/2023	06:00 AM	7							
419	4/21/2023	06:15 AM	13							
420	4/21/2023	06:30 AM	14							
421	4/21/2023	06:45 AM	15							
422	4/21/2023	07:00 AM	25							
423	4/21/2023	07:15 AM	26							
424	4/21/2023	07:30 AM	26							
425	4/21/2023	07:45 AM	19							
426	4/21/2023	08:00 AM	24							
427	4/21/2023	08:15 AM	19							
428	4/21/2023	08:30 AM	16							
429	4/21/2023	08:45 AM	23							
430	4/21/2023	09:00 AM	9							
431	4/21/2023	09:15 AM	24							
432	4/21/2023	09:30 AM	20							
433	4/21/2023	09:45 AM	23							
434	4/21/2023	10:00 AM	33							
435	4/21/2023	10:15 AM	17							
436	4/21/2023	10:30 AM	17							
437	4/21/2023	10:45 AM	17							
438	4/21/2023	11:00 AM	20							
439	4/21/2023	11:15 AM	24							
440	4/21/2023	11:30 AM	31							
441	4/21/2023	11:45 AM	31							
442	4/21/2023	12:00 PM	19							
443	4/21/2023	12:15 PM	28							
444	4/21/2023	12:30 PM	30							
445	4/21/2023	12:45 PM	17							
446	4/21/2023	01:00 PM	25							
447	4/21/2023	01:15 PM	33							
448	4/21/2023	01:30 PM	40							
449	4/21/2023	01:45 PM	32							

	A	B	C	D	E	F	G	H	I	J
450	4/21/2023	02:00 PM	32							
451	4/21/2023	02:15 PM	36							
452	4/21/2023	02:30 PM	26							
453	4/21/2023	02:45 PM	39							
454	4/21/2023	03:00 PM	41							
455	4/21/2023	03:15 PM	43							
456	4/21/2023	03:30 PM	41							
457	4/21/2023	03:45 PM	40							
458	4/21/2023	04:00 PM	42							
459	4/21/2023	04:15 PM	34							
460	4/21/2023	04:30 PM	45							
461	4/21/2023	04:45 PM	45							
462	4/21/2023	05:00 PM	47							
463	4/21/2023	05:15 PM	62							
464	4/21/2023	05:30 PM	35							
465	4/21/2023	05:45 PM	41							
466	4/21/2023	06:00 PM	31							
467	4/21/2023	06:15 PM	27							
468	4/21/2023	06:30 PM	37							
469	4/21/2023	06:45 PM	24							
470	4/21/2023	07:00 PM	24							
471	4/21/2023	07:15 PM	23							
472	4/21/2023	07:30 PM	21							
473	4/21/2023	07:45 PM	18							
474	4/21/2023	08:00 PM	19							
475	4/21/2023	08:15 PM	27							
476	4/21/2023	08:30 PM	22							
477	4/21/2023	08:45 PM	14							
478	4/21/2023	09:00 PM	10							
479	4/21/2023	09:15 PM	7							
480	4/21/2023	09:30 PM	12							
481	4/21/2023	09:45 PM	5							
482	4/21/2023	10:00 PM	6							
483	4/21/2023	10:15 PM	10							
484	4/21/2023	10:30 PM	11							
485	4/21/2023	10:45 PM	4							
486	4/21/2023	11:00 PM	9							
487	4/21/2023	11:15 PM	9							
488	4/21/2023	11:30 PM	9							
489	4/21/2023	11:45 PM	3							
490	4/22/2023	12:00 AM	4							
491	4/22/2023	12:15 AM	1							
492	4/22/2023	12:30 AM	4							
493	4/22/2023	12:45 AM	0							
494	4/22/2023	01:00 AM	1							
495	4/22/2023	01:15 AM	0							
496	4/22/2023	01:30 AM	1							
497	4/22/2023	01:45 AM	2							
498	4/22/2023	02:00 AM	0							
499	4/22/2023	02:15 AM	0							

	A	B	C	D	E	F	G	H	I	J
500	4/22/2023	02:30 AM	3							
501	4/22/2023	02:45 AM	1							
502	4/22/2023	03:00 AM	0							
503	4/22/2023	03:15 AM	2							
504	4/22/2023	03:30 AM	0							
505	4/22/2023	03:45 AM	0							
506	4/22/2023	04:00 AM	1							
507	4/22/2023	04:15 AM	2							
508	4/22/2023	04:30 AM	3							
509	4/22/2023	04:45 AM	2							
510	4/22/2023	05:00 AM	3							
511	4/22/2023	05:15 AM	3							
512	4/22/2023	05:30 AM	2							
513	4/22/2023	05:45 AM	5							
514	4/22/2023	06:00 AM	5							
515	4/22/2023	06:15 AM	13							
516	4/22/2023	06:30 AM	7							
517	4/22/2023	06:45 AM	5							
518	4/22/2023	07:00 AM	8							
519	4/22/2023	07:15 AM	9							
520	4/22/2023	07:30 AM	17							
521	4/22/2023	07:45 AM	11							
522	4/22/2023	08:00 AM	17							
523	4/22/2023	08:15 AM	19							
524	4/22/2023	08:30 AM	20							
525	4/22/2023	08:45 AM	13							
526	4/22/2023	09:00 AM	25							
527	4/22/2023	09:15 AM	18							
528	4/22/2023	09:30 AM	21							
529	4/22/2023	09:45 AM	24							
530	4/22/2023	10:00 AM	23							
531	4/22/2023	10:15 AM	24							
532	4/22/2023	10:30 AM	22							
533	4/22/2023	10:45 AM	23							
534	4/22/2023	11:00 AM	29							
535	4/22/2023	11:15 AM	30							
536	4/22/2023	11:30 AM	25							
537	4/22/2023	11:45 AM	21							
538	4/22/2023	12:00 PM	24							
539	4/22/2023	12:15 PM	36							
540	4/22/2023	12:30 PM	26							
541	4/22/2023	12:45 PM	36							
542	4/22/2023	01:00 PM	27							
543	4/22/2023	01:15 PM	30							
544	4/22/2023	01:30 PM	40							
545	4/22/2023	01:45 PM	27							
546	4/22/2023	02:00 PM	37							
547	4/22/2023	02:15 PM	29							
548	4/22/2023	02:30 PM	33							
549	4/22/2023	02:45 PM	23							

	A	B	C	D	E	F	G	H	I	J
550	4/22/2023	03:00 PM	31							
551	4/22/2023	03:15 PM	28							
552	4/22/2023	03:30 PM	25							
553	4/22/2023	03:45 PM	28							
554	4/22/2023	04:00 PM	31							
555	4/22/2023	04:15 PM	33							
556	4/22/2023	04:30 PM	27							
557	4/22/2023	04:45 PM	25							
558	4/22/2023	05:00 PM	24							
559	4/22/2023	05:15 PM	24							
560	4/22/2023	05:30 PM	21							
561	4/22/2023	05:45 PM	16							
562	4/22/2023	06:00 PM	23							
563	4/22/2023	06:15 PM	23							
564	4/22/2023	06:30 PM	23							
565	4/22/2023	06:45 PM	19							
566	4/22/2023	07:00 PM	22							
567	4/22/2023	07:15 PM	10							
568	4/22/2023	07:30 PM	12							
569	4/22/2023	07:45 PM	11							
570	4/22/2023	08:00 PM	13							
571	4/22/2023	08:15 PM	10							
572	4/22/2023	08:30 PM	12							
573	4/22/2023	08:45 PM	8							
574	4/22/2023	09:00 PM	8							
575	4/22/2023	09:15 PM	9							
576	4/22/2023	09:30 PM	8							
577	4/22/2023	09:45 PM	14							
578	4/22/2023	10:00 PM	9							
579	4/22/2023	10:15 PM	9							
580	4/22/2023	10:30 PM	2							
581	4/22/2023	10:45 PM	4							
582	4/22/2023	11:00 PM	5							
583	4/22/2023	11:15 PM	6							
584	4/22/2023	11:30 PM	4							
585	4/22/2023	11:45 PM	4							
586	4/23/2023	12:00 AM	1							
587	4/23/2023	12:15 AM	1							
588	4/23/2023	12:30 AM	2							
589	4/23/2023	12:45 AM	1							
590	4/23/2023	01:00 AM	1							
591	4/23/2023	01:15 AM	5							
592	4/23/2023	01:30 AM	4							
593	4/23/2023	01:45 AM	2							
594	4/23/2023	02:00 AM	0							
595	4/23/2023	02:15 AM	0							
596	4/23/2023	02:30 AM	3							
597	4/23/2023	02:45 AM	0							
598	4/23/2023	03:00 AM	0							
599	4/23/2023	03:15 AM	1							

	A	B	C	D	E	F	G	H	I	J
600	4/23/2023	03:30 AM	1							
601	4/23/2023	03:45 AM	0							
602	4/23/2023	04:00 AM	0							
603	4/23/2023	04:15 AM	0							
604	4/23/2023	04:30 AM	0							
605	4/23/2023	04:45 AM	2							
606	4/23/2023	05:00 AM	3							
607	4/23/2023	05:15 AM	2							
608	4/23/2023	05:30 AM	0							
609	4/23/2023	05:45 AM	3							
610	4/23/2023	06:00 AM	4							
611	4/23/2023	06:15 AM	7							
612	4/23/2023	06:30 AM	5							
613	4/23/2023	06:45 AM	2							
614	4/23/2023	07:00 AM	7							
615	4/23/2023	07:15 AM	10							
616	4/23/2023	07:30 AM	1							
617	4/23/2023	07:45 AM	6							
618	4/23/2023	08:00 AM	12							
619	4/23/2023	08:15 AM	9							
620	4/23/2023	08:30 AM	14							
621	4/23/2023	08:45 AM	6							
622	4/23/2023	09:00 AM	15							
623	4/23/2023	09:15 AM	13							
624	4/23/2023	09:30 AM	19							
625	4/23/2023	09:45 AM	15							
626	4/23/2023	10:00 AM	18							
627	4/23/2023	10:15 AM	12							
628	4/23/2023	10:30 AM	18							
629	4/23/2023	10:45 AM	22							
630	4/23/2023	11:00 AM	24							
631	4/23/2023	11:15 AM	22							
632	4/23/2023	11:30 AM	25							
633	4/23/2023	11:45 AM	32							
634	4/23/2023	12:00 PM	32							
635	4/23/2023	12:15 PM	11							
636	4/23/2023	12:30 PM	28							
637	4/23/2023	12:45 PM	21							
638	4/23/2023	01:00 PM	23							
639	4/23/2023	01:15 PM	35							
640	4/23/2023	01:30 PM	25							
641	4/23/2023	01:45 PM	18							
642	4/23/2023	02:00 PM	31							
643	4/23/2023	02:15 PM	23							
644	4/23/2023	02:30 PM	17							
645	4/23/2023	02:45 PM	22							
646	4/23/2023	03:00 PM	22							
647	4/23/2023	03:15 PM	15							
648	4/23/2023	03:30 PM	26							
649	4/23/2023	03:45 PM	27							

	A	B	C	D	E	F	G	H	I	J
650	4/23/2023	04:00 PM	29							
651	4/23/2023	04:15 PM	15							
652	4/23/2023	04:30 PM	22							
653	4/23/2023	04:45 PM	26							
654	4/23/2023	05:00 PM	13							
655	4/23/2023	05:15 PM	19							
656	4/23/2023	05:30 PM	17							
657	4/23/2023	05:45 PM	21							
658	4/23/2023	06:00 PM	17							
659	4/23/2023	06:15 PM	27							
660	4/23/2023	06:30 PM	14							
661	4/23/2023	06:45 PM	16							
662	4/23/2023	07:00 PM	11							
663	4/23/2023	07:15 PM	8							
664	4/23/2023	07:30 PM	17							
665	4/23/2023	07:45 PM	11							
666	4/23/2023	08:00 PM	9							
667	4/23/2023	08:15 PM	9							
668	4/23/2023	08:30 PM	7							
669	4/23/2023	08:45 PM	7							
670	4/23/2023	09:00 PM	4							
671	4/23/2023	09:15 PM	7							
672	4/23/2023	09:30 PM	7							
673	4/23/2023	09:45 PM	3							
674	4/23/2023	10:00 PM	4							
675	4/23/2023	10:15 PM	4							
676	4/23/2023	10:30 PM	7							
677	4/23/2023	10:45 PM	4							
678	4/23/2023	11:00 PM	0							
679	4/23/2023	11:15 PM	1							
680	4/23/2023	11:30 PM	1							
681	4/23/2023	11:45 PM	2							

	A	B	C	D	E	F	G	H	I	J
1										
2	File Name: C:\Users\barri\OneDrive\Documents\TDB\WSP\SYRACUSE\DATA\BATCH 6\DONE\ATR 1038.tf2									
3	Start Date: 4/17/2023									
4	Start Time: 12:00:00 AM									
5	Location 1: SB S 264									
6	Location 2: at S 49									
7										
8										
9	Date	Time	SB							
10	4/17/2023	12:00 AM	1							
11	4/17/2023	12:15 AM	0							
12	4/17/2023	12:30 AM	1							
13	4/17/2023	12:45 AM	2							
14	4/17/2023	01:00 AM	0							
15	4/17/2023	01:15 AM	0							
16	4/17/2023	01:30 AM	0							
17	4/17/2023	01:45 AM	0							
18	4/17/2023	02:00 AM	1							
19	4/17/2023	02:15 AM	2							
20	4/17/2023	02:30 AM	0							
21	4/17/2023	02:45 AM	0							
22	4/17/2023	03:00 AM	4							
23	4/17/2023	03:15 AM	3							
24	4/17/2023	03:30 AM	3							
25	4/17/2023	03:45 AM	2							
26	4/17/2023	04:00 AM	4							
27	4/17/2023	04:15 AM	11							
28	4/17/2023	04:30 AM	12							
29	4/17/2023	04:45 AM	8							
30	4/17/2023	05:00 AM	23							
31	4/17/2023	05:15 AM	24							
32	4/17/2023	05:30 AM	19							
33	4/17/2023	05:45 AM	12							
34	4/17/2023	06:00 AM	26							
35	4/17/2023	06:15 AM	36							
36	4/17/2023	06:30 AM	35							
37	4/17/2023	06:45 AM	30							
38	4/17/2023	07:00 AM	36							
39	4/17/2023	07:15 AM	36							
40	4/17/2023	07:30 AM	39							
41	4/17/2023	07:45 AM	29							
42	4/17/2023	08:00 AM	30							
43	4/17/2023	08:15 AM	20							
44	4/17/2023	08:30 AM	32							
45	4/17/2023	08:45 AM	21							
46	4/17/2023	09:00 AM	21							
47	4/17/2023	09:15 AM	23							
48	4/17/2023	09:30 AM	14							
49	4/17/2023	09:45 AM	15							

	A	B	C	D	E	F	G	H	I	J
50	4/17/2023	10:00 AM	18							
51	4/17/2023	10:15 AM	16							
52	4/17/2023	10:30 AM	13							
53	4/17/2023	10:45 AM	24							
54	4/17/2023	11:00 AM	12							
55	4/17/2023	11:15 AM	18							
56	4/17/2023	11:30 AM	21							
57	4/17/2023	11:45 AM	18							
58	4/17/2023	12:00 PM	22							
59	4/17/2023	12:15 PM	21							
60	4/17/2023	12:30 PM	25							
61	4/17/2023	12:45 PM	17							
62	4/17/2023	01:00 PM	10							
63	4/17/2023	01:15 PM	19							
64	4/17/2023	01:30 PM	17							
65	4/17/2023	01:45 PM	13							
66	4/17/2023	02:00 PM	29							
67	4/17/2023	02:15 PM	13							
68	4/17/2023	02:30 PM	25							
69	4/17/2023	02:45 PM	32							
70	4/17/2023	03:00 PM	36							
71	4/17/2023	03:15 PM	23							
72	4/17/2023	03:30 PM	38							
73	4/17/2023	03:45 PM	26							
74	4/17/2023	04:00 PM	34							
75	4/17/2023	04:15 PM	32							
76	4/17/2023	04:30 PM	38							
77	4/17/2023	04:45 PM	23							
78	4/17/2023	05:00 PM	12							
79	4/17/2023	05:15 PM	23							
80	4/17/2023	05:30 PM	21							
81	4/17/2023	05:45 PM	28							
82	4/17/2023	06:00 PM	14							
83	4/17/2023	06:15 PM	13							
84	4/17/2023	06:30 PM	18							
85	4/17/2023	06:45 PM	11							
86	4/17/2023	07:00 PM	11							
87	4/17/2023	07:15 PM	12							
88	4/17/2023	07:30 PM	4							
89	4/17/2023	07:45 PM	3							
90	4/17/2023	08:00 PM	4							
91	4/17/2023	08:15 PM	2							
92	4/17/2023	08:30 PM	8							
93	4/17/2023	08:45 PM	3							
94	4/17/2023	09:00 PM	3							
95	4/17/2023	09:15 PM	4							
96	4/17/2023	09:30 PM	4							
97	4/17/2023	09:45 PM	7							
98	4/17/2023	10:00 PM	5							
99	4/17/2023	10:15 PM	5							

	A	B	C	D	E	F	G	H	I	J
100	4/17/2023	10:30 PM	3							
101	4/17/2023	10:45 PM	2							
102	4/17/2023	11:00 PM	1							
103	4/17/2023	11:15 PM	0							
104	4/17/2023	11:30 PM	2							
105	4/17/2023	11:45 PM	0							
106	4/18/2023	12:00 AM	0							
107	4/18/2023	12:15 AM	0							
108	4/18/2023	12:30 AM	2							
109	4/18/2023	12:45 AM	1							
110	4/18/2023	01:00 AM	1							
111	4/18/2023	01:15 AM	0							
112	4/18/2023	01:30 AM	2							
113	4/18/2023	01:45 AM	0							
114	4/18/2023	02:00 AM	1							
115	4/18/2023	02:15 AM	0							
116	4/18/2023	02:30 AM	2							
117	4/18/2023	02:45 AM	0							
118	4/18/2023	03:00 AM	1							
119	4/18/2023	03:15 AM	3							
120	4/18/2023	03:30 AM	2							
121	4/18/2023	03:45 AM	4							
122	4/18/2023	04:00 AM	8							
123	4/18/2023	04:15 AM	9							
124	4/18/2023	04:30 AM	10							
125	4/18/2023	04:45 AM	9							
126	4/18/2023	05:00 AM	17							
127	4/18/2023	05:15 AM	24							
128	4/18/2023	05:30 AM	22							
129	4/18/2023	05:45 AM	17							
130	4/18/2023	06:00 AM	24							
131	4/18/2023	06:15 AM	46							
132	4/18/2023	06:30 AM	38							
133	4/18/2023	06:45 AM	31							
134	4/18/2023	07:00 AM	37							
135	4/18/2023	07:15 AM	40							
136	4/18/2023	07:30 AM	40							
137	4/18/2023	07:45 AM	26							
138	4/18/2023	08:00 AM	32							
139	4/18/2023	08:15 AM	25							
140	4/18/2023	08:30 AM	40							
141	4/18/2023	08:45 AM	20							
142	4/18/2023	09:00 AM	26							
143	4/18/2023	09:15 AM	17							
144	4/18/2023	09:30 AM	14							
145	4/18/2023	09:45 AM	18							
146	4/18/2023	10:00 AM	20							
147	4/18/2023	10:15 AM	14							
148	4/18/2023	10:30 AM	21							
149	4/18/2023	10:45 AM	16							

	A	B	C	D	E	F	G	H	I	J
150	4/18/2023	11:00 AM	19							
151	4/18/2023	11:15 AM	17							
152	4/18/2023	11:30 AM	19							
153	4/18/2023	11:45 AM	23							
154	4/18/2023	12:00 PM	22							
155	4/18/2023	12:15 PM	21							
156	4/18/2023	12:30 PM	11							
157	4/18/2023	12:45 PM	24							
158	4/18/2023	01:00 PM	12							
159	4/18/2023	01:15 PM	17							
160	4/18/2023	01:30 PM	22							
161	4/18/2023	01:45 PM	18							
162	4/18/2023	02:00 PM	23							
163	4/18/2023	02:15 PM	29							
164	4/18/2023	02:30 PM	23							
165	4/18/2023	02:45 PM	32							
166	4/18/2023	03:00 PM	26							
167	4/18/2023	03:15 PM	34							
168	4/18/2023	03:30 PM	25							
169	4/18/2023	03:45 PM	27							
170	4/18/2023	04:00 PM	25							
171	4/18/2023	04:15 PM	39							
172	4/18/2023	04:30 PM	30							
173	4/18/2023	04:45 PM	22							
174	4/18/2023	05:00 PM	22							
175	4/18/2023	05:15 PM	33							
176	4/18/2023	05:30 PM	27							
177	4/18/2023	05:45 PM	24							
178	4/18/2023	06:00 PM	28							
179	4/18/2023	06:15 PM	17							
180	4/18/2023	06:30 PM	10							
181	4/18/2023	06:45 PM	7							
182	4/18/2023	07:00 PM	10							
183	4/18/2023	07:15 PM	14							
184	4/18/2023	07:30 PM	9							
185	4/18/2023	07:45 PM	19							
186	4/18/2023	08:00 PM	6							
187	4/18/2023	08:15 PM	8							
188	4/18/2023	08:30 PM	6							
189	4/18/2023	08:45 PM	11							
190	4/18/2023	09:00 PM	5							
191	4/18/2023	09:15 PM	5							
192	4/18/2023	09:30 PM	3							
193	4/18/2023	09:45 PM	3							
194	4/18/2023	10:00 PM	3							
195	4/18/2023	10:15 PM	4							
196	4/18/2023	10:30 PM	1							
197	4/18/2023	10:45 PM	2							
198	4/18/2023	11:00 PM	0							
199	4/18/2023	11:15 PM	1							

	A	B	C	D	E	F	G	H	I	J
200	4/18/2023	11:30 PM	1							
201	4/18/2023	11:45 PM	4							
202	4/19/2023	12:00 AM	1							
203	4/19/2023	12:15 AM	0							
204	4/19/2023	12:30 AM	0							
205	4/19/2023	12:45 AM	0							
206	4/19/2023	01:00 AM	0							
207	4/19/2023	01:15 AM	0							
208	4/19/2023	01:30 AM	1							
209	4/19/2023	01:45 AM	0							
210	4/19/2023	02:00 AM	1							
211	4/19/2023	02:15 AM	1							
212	4/19/2023	02:30 AM	3							
213	4/19/2023	02:45 AM	2							
214	4/19/2023	03:00 AM	2							
215	4/19/2023	03:15 AM	2							
216	4/19/2023	03:30 AM	6							
217	4/19/2023	03:45 AM	4							
218	4/19/2023	04:00 AM	5							
219	4/19/2023	04:15 AM	10							
220	4/19/2023	04:30 AM	11							
221	4/19/2023	04:45 AM	6							
222	4/19/2023	05:00 AM	18							
223	4/19/2023	05:15 AM	22							
224	4/19/2023	05:30 AM	21							
225	4/19/2023	05:45 AM	23							
226	4/19/2023	06:00 AM	29							
227	4/19/2023	06:15 AM	31							
228	4/19/2023	06:30 AM	43							
229	4/19/2023	06:45 AM	35							
230	4/19/2023	07:00 AM	44							
231	4/19/2023	07:15 AM	45							
232	4/19/2023	07:30 AM	44							
233	4/19/2023	07:45 AM	27							
234	4/19/2023	08:00 AM	27							
235	4/19/2023	08:15 AM	24							
236	4/19/2023	08:30 AM	28							
237	4/19/2023	08:45 AM	23							
238	4/19/2023	09:00 AM	20							
239	4/19/2023	09:15 AM	18							
240	4/19/2023	09:30 AM	24							
241	4/19/2023	09:45 AM	15							
242	4/19/2023	10:00 AM	23							
243	4/19/2023	10:15 AM	16							
244	4/19/2023	10:30 AM	18							
245	4/19/2023	10:45 AM	19							
246	4/19/2023	11:00 AM	19							
247	4/19/2023	11:15 AM	19							
248	4/19/2023	11:30 AM	18							
249	4/19/2023	11:45 AM	20							

	A	B	C	D	E	F	G	H	I	J
250	4/19/2023	12:00 PM	22							
251	4/19/2023	12:15 PM	26							
252	4/19/2023	12:30 PM	16							
253	4/19/2023	12:45 PM	12							
254	4/19/2023	01:00 PM	17							
255	4/19/2023	01:15 PM	21							
256	4/19/2023	01:30 PM	17							
257	4/19/2023	01:45 PM	19							
258	4/19/2023	02:00 PM	21							
259	4/19/2023	02:15 PM	21							
260	4/19/2023	02:30 PM	16							
261	4/19/2023	02:45 PM	35							
262	4/19/2023	03:00 PM	37							
263	4/19/2023	03:15 PM	38							
264	4/19/2023	03:30 PM	32							
265	4/19/2023	03:45 PM	27							
266	4/19/2023	04:00 PM	30							
267	4/19/2023	04:15 PM	41							
268	4/19/2023	04:30 PM	27							
269	4/19/2023	04:45 PM	28							
270	4/19/2023	05:00 PM	37							
271	4/19/2023	05:15 PM	28							
272	4/19/2023	05:30 PM	33							
273	4/19/2023	05:45 PM	21							
274	4/19/2023	06:00 PM	20							
275	4/19/2023	06:15 PM	18							
276	4/19/2023	06:30 PM	12							
277	4/19/2023	06:45 PM	9							
278	4/19/2023	07:00 PM	18							
279	4/19/2023	07:15 PM	21							
280	4/19/2023	07:30 PM	10							
281	4/19/2023	07:45 PM	11							
282	4/19/2023	08:00 PM	7							
283	4/19/2023	08:15 PM	10							
284	4/19/2023	08:30 PM	11							
285	4/19/2023	08:45 PM	3							
286	4/19/2023	09:00 PM	7							
287	4/19/2023	09:15 PM	3							
288	4/19/2023	09:30 PM	7							
289	4/19/2023	09:45 PM	0							
290	4/19/2023	10:00 PM	2							
291	4/19/2023	10:15 PM	2							
292	4/19/2023	10:30 PM	3							
293	4/19/2023	10:45 PM	2							
294	4/19/2023	11:00 PM	1							
295	4/19/2023	11:15 PM	1							
296	4/19/2023	11:30 PM	2							
297	4/19/2023	11:45 PM	2							
298	4/20/2023	12:00 AM	2							
299	4/20/2023	12:15 AM	3							

	A	B	C	D	E	F	G	H	I	J
300	4/20/2023	12:30 AM	1							
301	4/20/2023	12:45 AM	1							
302	4/20/2023	01:00 AM	3							
303	4/20/2023	01:15 AM	0							
304	4/20/2023	01:30 AM	3							
305	4/20/2023	01:45 AM	1							
306	4/20/2023	02:00 AM	1							
307	4/20/2023	02:15 AM	1							
308	4/20/2023	02:30 AM	3							
309	4/20/2023	02:45 AM	1							
310	4/20/2023	03:00 AM	2							
311	4/20/2023	03:15 AM	2							
312	4/20/2023	03:30 AM	3							
313	4/20/2023	03:45 AM	3							
314	4/20/2023	04:00 AM	5							
315	4/20/2023	04:15 AM	9							
316	4/20/2023	04:30 AM	7							
317	4/20/2023	04:45 AM	8							
318	4/20/2023	05:00 AM	19							
319	4/20/2023	05:15 AM	17							
320	4/20/2023	05:30 AM	28							
321	4/20/2023	05:45 AM	15							
322	4/20/2023	06:00 AM	28							
323	4/20/2023	06:15 AM	34							
324	4/20/2023	06:30 AM	45							
325	4/20/2023	06:45 AM	31							
326	4/20/2023	07:00 AM	38							
327	4/20/2023	07:15 AM	52							
328	4/20/2023	07:30 AM	37							
329	4/20/2023	07:45 AM	34							
330	4/20/2023	08:00 AM	31							
331	4/20/2023	08:15 AM	28							
332	4/20/2023	08:30 AM	31							
333	4/20/2023	08:45 AM	31							
334	4/20/2023	09:00 AM	30							
335	4/20/2023	09:15 AM	22							
336	4/20/2023	09:30 AM	23							
337	4/20/2023	09:45 AM	21							
338	4/20/2023	10:00 AM	20							
339	4/20/2023	10:15 AM	18							
340	4/20/2023	10:30 AM	20							
341	4/20/2023	10:45 AM	17							
342	4/20/2023	11:00 AM	19							
343	4/20/2023	11:15 AM	14							
344	4/20/2023	11:30 AM	24							
345	4/20/2023	11:45 AM	19							
346	4/20/2023	12:00 PM	18							
347	4/20/2023	12:15 PM	21							
348	4/20/2023	12:30 PM	24							
349	4/20/2023	12:45 PM	14							

	A	B	C	D	E	F	G	H	I	J
350	4/20/2023	01:00 PM	11							
351	4/20/2023	01:15 PM	24							
352	4/20/2023	01:30 PM	19							
353	4/20/2023	01:45 PM	24							
354	4/20/2023	02:00 PM	28							
355	4/20/2023	02:15 PM	22							
356	4/20/2023	02:30 PM	20							
357	4/20/2023	02:45 PM	43							
358	4/20/2023	03:00 PM	33							
359	4/20/2023	03:15 PM	31							
360	4/20/2023	03:30 PM	28							
361	4/20/2023	03:45 PM	25							
362	4/20/2023	04:00 PM	39							
363	4/20/2023	04:15 PM	33							
364	4/20/2023	04:30 PM	25							
365	4/20/2023	04:45 PM	32							
366	4/20/2023	05:00 PM	20							
367	4/20/2023	05:15 PM	28							
368	4/20/2023	05:30 PM	28							
369	4/20/2023	05:45 PM	18							
370	4/20/2023	06:00 PM	30							
371	4/20/2023	06:15 PM	19							
372	4/20/2023	06:30 PM	16							
373	4/20/2023	06:45 PM	16							
374	4/20/2023	07:00 PM	23							
375	4/20/2023	07:15 PM	16							
376	4/20/2023	07:30 PM	12							
377	4/20/2023	07:45 PM	14							
378	4/20/2023	08:00 PM	13							
379	4/20/2023	08:15 PM	16							
380	4/20/2023	08:30 PM	7							
381	4/20/2023	08:45 PM	7							
382	4/20/2023	09:00 PM	6							
383	4/20/2023	09:15 PM	3							
384	4/20/2023	09:30 PM	5							
385	4/20/2023	09:45 PM	3							
386	4/20/2023	10:00 PM	5							
387	4/20/2023	10:15 PM	1							
388	4/20/2023	10:30 PM	3							
389	4/20/2023	10:45 PM	2							
390	4/20/2023	11:00 PM	2							
391	4/20/2023	11:15 PM	1							
392	4/20/2023	11:30 PM	1							
393	4/20/2023	11:45 PM	4							
394	4/21/2023	12:00 AM	3							
395	4/21/2023	12:15 AM	1							
396	4/21/2023	12:30 AM	1							
397	4/21/2023	12:45 AM	0							
398	4/21/2023	01:00 AM	1							
399	4/21/2023	01:15 AM	0							

	A	B	C	D	E	F	G	H	I	J
400	4/21/2023	01:30 AM	1							
401	4/21/2023	01:45 AM	1							
402	4/21/2023	02:00 AM	2							
403	4/21/2023	02:15 AM	2							
404	4/21/2023	02:30 AM	1							
405	4/21/2023	02:45 AM	1							
406	4/21/2023	03:00 AM	1							
407	4/21/2023	03:15 AM	4							
408	4/21/2023	03:30 AM	4							
409	4/21/2023	03:45 AM	5							
410	4/21/2023	04:00 AM	2							
411	4/21/2023	04:15 AM	9							
412	4/21/2023	04:30 AM	11							
413	4/21/2023	04:45 AM	8							
414	4/21/2023	05:00 AM	12							
415	4/21/2023	05:15 AM	17							
416	4/21/2023	05:30 AM	21							
417	4/21/2023	05:45 AM	13							
418	4/21/2023	06:00 AM	21							
419	4/21/2023	06:15 AM	37							
420	4/21/2023	06:30 AM	49							
421	4/21/2023	06:45 AM	27							
422	4/21/2023	07:00 AM	37							
423	4/21/2023	07:15 AM	36							
424	4/21/2023	07:30 AM	47							
425	4/21/2023	07:45 AM	34							
426	4/21/2023	08:00 AM	23							
427	4/21/2023	08:15 AM	24							
428	4/21/2023	08:30 AM	26							
429	4/21/2023	08:45 AM	24							
430	4/21/2023	09:00 AM	24							
431	4/21/2023	09:15 AM	21							
432	4/21/2023	09:30 AM	33							
433	4/21/2023	09:45 AM	19							
434	4/21/2023	10:00 AM	30							
435	4/21/2023	10:15 AM	26							
436	4/21/2023	10:30 AM	26							
437	4/21/2023	10:45 AM	20							
438	4/21/2023	11:00 AM	23							
439	4/21/2023	11:15 AM	23							
440	4/21/2023	11:30 AM	15							
441	4/21/2023	11:45 AM	23							
442	4/21/2023	12:00 PM	19							
443	4/21/2023	12:15 PM	23							
444	4/21/2023	12:30 PM	25							
445	4/21/2023	12:45 PM	30							
446	4/21/2023	01:00 PM	25							
447	4/21/2023	01:15 PM	15							
448	4/21/2023	01:30 PM	30							
449	4/21/2023	01:45 PM	22							

	A	B	C	D	E	F	G	H	I	J
450	4/21/2023	02:00 PM	23							
451	4/21/2023	02:15 PM	17							
452	4/21/2023	02:30 PM	17							
453	4/21/2023	02:45 PM	44							
454	4/21/2023	03:00 PM	33							
455	4/21/2023	03:15 PM	33							
456	4/21/2023	03:30 PM	39							
457	4/21/2023	03:45 PM	27							
458	4/21/2023	04:00 PM	47							
459	4/21/2023	04:15 PM	39							
460	4/21/2023	04:30 PM	49							
461	4/21/2023	04:45 PM	25							
462	4/21/2023	05:00 PM	26							
463	4/21/2023	05:15 PM	39							
464	4/21/2023	05:30 PM	47							
465	4/21/2023	05:45 PM	28							
466	4/21/2023	06:00 PM	27							
467	4/21/2023	06:15 PM	29							
468	4/21/2023	06:30 PM	21							
469	4/21/2023	06:45 PM	16							
470	4/21/2023	07:00 PM	12							
471	4/21/2023	07:15 PM	13							
472	4/21/2023	07:30 PM	18							
473	4/21/2023	07:45 PM	8							
474	4/21/2023	08:00 PM	7							
475	4/21/2023	08:15 PM	9							
476	4/21/2023	08:30 PM	12							
477	4/21/2023	08:45 PM	7							
478	4/21/2023	09:00 PM	5							
479	4/21/2023	09:15 PM	12							
480	4/21/2023	09:30 PM	6							
481	4/21/2023	09:45 PM	1							
482	4/21/2023	10:00 PM	7							
483	4/21/2023	10:15 PM	5							
484	4/21/2023	10:30 PM	7							
485	4/21/2023	10:45 PM	3							
486	4/21/2023	11:00 PM	5							
487	4/21/2023	11:15 PM	4							
488	4/21/2023	11:30 PM	2							
489	4/21/2023	11:45 PM	0							
490	4/22/2023	12:00 AM	1							
491	4/22/2023	12:15 AM	0							
492	4/22/2023	12:30 AM	1							
493	4/22/2023	12:45 AM	3							
494	4/22/2023	01:00 AM	3							
495	4/22/2023	01:15 AM	0							
496	4/22/2023	01:30 AM	0							
497	4/22/2023	01:45 AM	0							
498	4/22/2023	02:00 AM	1							
499	4/22/2023	02:15 AM	0							

	A	B	C	D	E	F	G	H	I	J
500	4/22/2023	02:30 AM	2							
501	4/22/2023	02:45 AM	3							
502	4/22/2023	03:00 AM	2							
503	4/22/2023	03:15 AM	0							
504	4/22/2023	03:30 AM	0							
505	4/22/2023	03:45 AM	0							
506	4/22/2023	04:00 AM	0							
507	4/22/2023	04:15 AM	1							
508	4/22/2023	04:30 AM	0							
509	4/22/2023	04:45 AM	3							
510	4/22/2023	05:00 AM	4							
511	4/22/2023	05:15 AM	11							
512	4/22/2023	05:30 AM	6							
513	4/22/2023	05:45 AM	6							
514	4/22/2023	06:00 AM	5							
515	4/22/2023	06:15 AM	11							
516	4/22/2023	06:30 AM	13							
517	4/22/2023	06:45 AM	8							
518	4/22/2023	07:00 AM	10							
519	4/22/2023	07:15 AM	22							
520	4/22/2023	07:30 AM	21							
521	4/22/2023	07:45 AM	14							
522	4/22/2023	08:00 AM	24							
523	4/22/2023	08:15 AM	18							
524	4/22/2023	08:30 AM	25							
525	4/22/2023	08:45 AM	17							
526	4/22/2023	09:00 AM	27							
527	4/22/2023	09:15 AM	25							
528	4/22/2023	09:30 AM	27							
529	4/22/2023	09:45 AM	29							
530	4/22/2023	10:00 AM	29							
531	4/22/2023	10:15 AM	27							
532	4/22/2023	10:30 AM	28							
533	4/22/2023	10:45 AM	33							
534	4/22/2023	11:00 AM	33							
535	4/22/2023	11:15 AM	34							
536	4/22/2023	11:30 AM	28							
537	4/22/2023	11:45 AM	28							
538	4/22/2023	12:00 PM	31							
539	4/22/2023	12:15 PM	43							
540	4/22/2023	12:30 PM	24							
541	4/22/2023	12:45 PM	20							
542	4/22/2023	01:00 PM	26							
543	4/22/2023	01:15 PM	18							
544	4/22/2023	01:30 PM	22							
545	4/22/2023	01:45 PM	23							
546	4/22/2023	02:00 PM	26							
547	4/22/2023	02:15 PM	28							
548	4/22/2023	02:30 PM	18							
549	4/22/2023	02:45 PM	29							

	A	B	C	D	E	F	G	H	I	J
550	4/22/2023	03:00 PM	20							
551	4/22/2023	03:15 PM	25							
552	4/22/2023	03:30 PM	28							
553	4/22/2023	03:45 PM	28							
554	4/22/2023	04:00 PM	29							
555	4/22/2023	04:15 PM	30							
556	4/22/2023	04:30 PM	21							
557	4/22/2023	04:45 PM	23							
558	4/22/2023	05:00 PM	27							
559	4/22/2023	05:15 PM	19							
560	4/22/2023	05:30 PM	17							
561	4/22/2023	05:45 PM	31							
562	4/22/2023	06:00 PM	20							
563	4/22/2023	06:15 PM	16							
564	4/22/2023	06:30 PM	17							
565	4/22/2023	06:45 PM	16							
566	4/22/2023	07:00 PM	11							
567	4/22/2023	07:15 PM	10							
568	4/22/2023	07:30 PM	12							
569	4/22/2023	07:45 PM	9							
570	4/22/2023	08:00 PM	15							
571	4/22/2023	08:15 PM	11							
572	4/22/2023	08:30 PM	5							
573	4/22/2023	08:45 PM	7							
574	4/22/2023	09:00 PM	8							
575	4/22/2023	09:15 PM	5							
576	4/22/2023	09:30 PM	4							
577	4/22/2023	09:45 PM	6							
578	4/22/2023	10:00 PM	3							
579	4/22/2023	10:15 PM	2							
580	4/22/2023	10:30 PM	3							
581	4/22/2023	10:45 PM	2							
582	4/22/2023	11:00 PM	1							
583	4/22/2023	11:15 PM	3							
584	4/22/2023	11:30 PM	2							
585	4/22/2023	11:45 PM	0							
586	4/23/2023	12:00 AM	1							
587	4/23/2023	12:15 AM	2							
588	4/23/2023	12:30 AM	1							
589	4/23/2023	12:45 AM	0							
590	4/23/2023	01:00 AM	0							
591	4/23/2023	01:15 AM	2							
592	4/23/2023	01:30 AM	1							
593	4/23/2023	01:45 AM	1							
594	4/23/2023	02:00 AM	1							
595	4/23/2023	02:15 AM	1							
596	4/23/2023	02:30 AM	0							
597	4/23/2023	02:45 AM	0							
598	4/23/2023	03:00 AM	0							
599	4/23/2023	03:15 AM	0							

	A	B	C	D	E	F	G	H	I	J
600	4/23/2023	03:30 AM	0							
601	4/23/2023	03:45 AM	1							
602	4/23/2023	04:00 AM	0							
603	4/23/2023	04:15 AM	1							
604	4/23/2023	04:30 AM	2							
605	4/23/2023	04:45 AM	2							
606	4/23/2023	05:00 AM	4							
607	4/23/2023	05:15 AM	3							
608	4/23/2023	05:30 AM	3							
609	4/23/2023	05:45 AM	2							
610	4/23/2023	06:00 AM	1							
611	4/23/2023	06:15 AM	7							
612	4/23/2023	06:30 AM	10							
613	4/23/2023	06:45 AM	5							
614	4/23/2023	07:00 AM	11							
615	4/23/2023	07:15 AM	6							
616	4/23/2023	07:30 AM	8							
617	4/23/2023	07:45 AM	10							
618	4/23/2023	08:00 AM	8							
619	4/23/2023	08:15 AM	9							
620	4/23/2023	08:30 AM	9							
621	4/23/2023	08:45 AM	18							
622	4/23/2023	09:00 AM	21							
623	4/23/2023	09:15 AM	13							
624	4/23/2023	09:30 AM	24							
625	4/23/2023	09:45 AM	21							
626	4/23/2023	10:00 AM	23							
627	4/23/2023	10:15 AM	20							
628	4/23/2023	10:30 AM	24							
629	4/23/2023	10:45 AM	18							
630	4/23/2023	11:00 AM	27							
631	4/23/2023	11:15 AM	36							
632	4/23/2023	11:30 AM	24							
633	4/23/2023	11:45 AM	25							
634	4/23/2023	12:00 PM	26							
635	4/23/2023	12:15 PM	31							
636	4/23/2023	12:30 PM	39							
637	4/23/2023	12:45 PM	31							
638	4/23/2023	01:00 PM	25							
639	4/23/2023	01:15 PM	22							
640	4/23/2023	01:30 PM	23							
641	4/23/2023	01:45 PM	30							
642	4/23/2023	02:00 PM	25							
643	4/23/2023	02:15 PM	32							
644	4/23/2023	02:30 PM	33							
645	4/23/2023	02:45 PM	22							
646	4/23/2023	03:00 PM	25							
647	4/23/2023	03:15 PM	38							
648	4/23/2023	03:30 PM	26							
649	4/23/2023	03:45 PM	17							

	A	B	C	D	E	F	G	H	I	J
650	4/23/2023	04:00 PM	12							
651	4/23/2023	04:15 PM	30							
652	4/23/2023	04:30 PM	35							
653	4/23/2023	04:45 PM	28							
654	4/23/2023	05:00 PM	18							
655	4/23/2023	05:15 PM	26							
656	4/23/2023	05:30 PM	16							
657	4/23/2023	05:45 PM	18							
658	4/23/2023	06:00 PM	23							
659	4/23/2023	06:15 PM	18							
660	4/23/2023	06:30 PM	16							
661	4/23/2023	06:45 PM	14							
662	4/23/2023	07:00 PM	13							
663	4/23/2023	07:15 PM	13							
664	4/23/2023	07:30 PM	7							
665	4/23/2023	07:45 PM	6							
666	4/23/2023	08:00 PM	5							
667	4/23/2023	08:15 PM	7							
668	4/23/2023	08:30 PM	2							
669	4/23/2023	08:45 PM	3							
670	4/23/2023	09:00 PM	3							
671	4/23/2023	09:15 PM	4							
672	4/23/2023	09:30 PM	4							
673	4/23/2023	09:45 PM	3							
674	4/23/2023	10:00 PM	4							
675	4/23/2023	10:15 PM	2							
676	4/23/2023	10:30 PM	4							
677	4/23/2023	10:45 PM	0							
678	4/23/2023	11:00 PM	2							
679	4/23/2023	11:15 PM	0							
680	4/23/2023	11:30 PM	1							
681	4/23/2023	11:45 PM	3							

	A	B	C	D	E	F	G	H	I	J
1										
2	File Name: C:\Users\barri\OneDrive\Documents\TDB\WSP\SYRACUSE\DATA\BATCH 6\DONE\ATR 1039.tf2									
3	Start Date: 4/17/2023									
4	Start Time: 12:00:00 AM									
5	Location 1: EB S 49									
6	Location 2: at S 264									
7										
8										
9	Date	Time	EB							
10	4/17/2023	12:00 AM	1							
11	4/17/2023	12:15 AM	0							
12	4/17/2023	12:30 AM	0							
13	4/17/2023	12:45 AM	0							
14	4/17/2023	01:00 AM	0							
15	4/17/2023	01:15 AM	1							
16	4/17/2023	01:30 AM	1							
17	4/17/2023	01:45 AM	0							
18	4/17/2023	02:00 AM	0							
19	4/17/2023	02:15 AM	0							
20	4/17/2023	02:30 AM	0							
21	4/17/2023	02:45 AM	0							
22	4/17/2023	03:00 AM	0							
23	4/17/2023	03:15 AM	1							
24	4/17/2023	03:30 AM	1							
25	4/17/2023	03:45 AM	0							
26	4/17/2023	04:00 AM	0							
27	4/17/2023	04:15 AM	1							
28	4/17/2023	04:30 AM	2							
29	4/17/2023	04:45 AM	2							
30	4/17/2023	05:00 AM	2							
31	4/17/2023	05:15 AM	6							
32	4/17/2023	05:30 AM	3							
33	4/17/2023	05:45 AM	10							
34	4/17/2023	06:00 AM	12							
35	4/17/2023	06:15 AM	12							
36	4/17/2023	06:30 AM	8							
37	4/17/2023	06:45 AM	12							
38	4/17/2023	07:00 AM	16							
39	4/17/2023	07:15 AM	15							
40	4/17/2023	07:30 AM	18							
41	4/17/2023	07:45 AM	15							
42	4/17/2023	08:00 AM	9							
43	4/17/2023	08:15 AM	21							
44	4/17/2023	08:30 AM	15							
45	4/17/2023	08:45 AM	7							
46	4/17/2023	09:00 AM	11							
47	4/17/2023	09:15 AM	10							
48	4/17/2023	09:30 AM	11							
49	4/17/2023	09:45 AM	12							

	A	B	C	D	E	F	G	H	I	J
50	4/17/2023	10:00 AM	9							
51	4/17/2023	10:15 AM	11							
52	4/17/2023	10:30 AM	12							
53	4/17/2023	10:45 AM	8							
54	4/17/2023	11:00 AM	9							
55	4/17/2023	11:15 AM	8							
56	4/17/2023	11:30 AM	11							
57	4/17/2023	11:45 AM	10							
58	4/17/2023	12:00 PM	8							
59	4/17/2023	12:15 PM	13							
60	4/17/2023	12:30 PM	9							
61	4/17/2023	12:45 PM	22							
62	4/17/2023	01:00 PM	12							
63	4/17/2023	01:15 PM	13							
64	4/17/2023	01:30 PM	7							
65	4/17/2023	01:45 PM	16							
66	4/17/2023	02:00 PM	11							
67	4/17/2023	02:15 PM	12							
68	4/17/2023	02:30 PM	15							
69	4/17/2023	02:45 PM	14							
70	4/17/2023	03:00 PM	25							
71	4/17/2023	03:15 PM	23							
72	4/17/2023	03:30 PM	24							
73	4/17/2023	03:45 PM	14							
74	4/17/2023	04:00 PM	19							
75	4/17/2023	04:15 PM	16							
76	4/17/2023	04:30 PM	15							
77	4/17/2023	04:45 PM	18							
78	4/17/2023	05:00 PM	8							
79	4/17/2023	05:15 PM	18							
80	4/17/2023	05:30 PM	11							
81	4/17/2023	05:45 PM	12							
82	4/17/2023	06:00 PM	13							
83	4/17/2023	06:15 PM	10							
84	4/17/2023	06:30 PM	4							
85	4/17/2023	06:45 PM	5							
86	4/17/2023	07:00 PM	7							
87	4/17/2023	07:15 PM	14							
88	4/17/2023	07:30 PM	10							
89	4/17/2023	07:45 PM	5							
90	4/17/2023	08:00 PM	3							
91	4/17/2023	08:15 PM	2							
92	4/17/2023	08:30 PM	1							
93	4/17/2023	08:45 PM	4							
94	4/17/2023	09:00 PM	5							
95	4/17/2023	09:15 PM	2							
96	4/17/2023	09:30 PM	1							
97	4/17/2023	09:45 PM	3							
98	4/17/2023	10:00 PM	1							
99	4/17/2023	10:15 PM	3							

	A	B	C	D	E	F	G	H	I	J
100	4/17/2023	10:30 PM	0							
101	4/17/2023	10:45 PM	1							
102	4/17/2023	11:00 PM	0							
103	4/17/2023	11:15 PM	0							
104	4/17/2023	11:30 PM	1							
105	4/17/2023	11:45 PM	0							
106	4/18/2023	12:00 AM	0							
107	4/18/2023	12:15 AM	1							
108	4/18/2023	12:30 AM	1							
109	4/18/2023	12:45 AM	0							
110	4/18/2023	01:00 AM	2							
111	4/18/2023	01:15 AM	1							
112	4/18/2023	01:30 AM	1							
113	4/18/2023	01:45 AM	0							
114	4/18/2023	02:00 AM	0							
115	4/18/2023	02:15 AM	2							
116	4/18/2023	02:30 AM	0							
117	4/18/2023	02:45 AM	1							
118	4/18/2023	03:00 AM	0							
119	4/18/2023	03:15 AM	1							
120	4/18/2023	03:30 AM	0							
121	4/18/2023	03:45 AM	0							
122	4/18/2023	04:00 AM	1							
123	4/18/2023	04:15 AM	0							
124	4/18/2023	04:30 AM	2							
125	4/18/2023	04:45 AM	2							
126	4/18/2023	05:00 AM	3							
127	4/18/2023	05:15 AM	2							
128	4/18/2023	05:30 AM	5							
129	4/18/2023	05:45 AM	4							
130	4/18/2023	06:00 AM	10							
131	4/18/2023	06:15 AM	10							
132	4/18/2023	06:30 AM	12							
133	4/18/2023	06:45 AM	12							
134	4/18/2023	07:00 AM	13							
135	4/18/2023	07:15 AM	11							
136	4/18/2023	07:30 AM	12							
137	4/18/2023	07:45 AM	13							
138	4/18/2023	08:00 AM	20							
139	4/18/2023	08:15 AM	20							
140	4/18/2023	08:30 AM	11							
141	4/18/2023	08:45 AM	12							
142	4/18/2023	09:00 AM	16							
143	4/18/2023	09:15 AM	14							
144	4/18/2023	09:30 AM	13							
145	4/18/2023	09:45 AM	6							
146	4/18/2023	10:00 AM	12							
147	4/18/2023	10:15 AM	16							
148	4/18/2023	10:30 AM	8							
149	4/18/2023	10:45 AM	9							

	A	B	C	D	E	F	G	H	I	J
150	4/18/2023	11:00 AM	12							
151	4/18/2023	11:15 AM	9							
152	4/18/2023	11:30 AM	7							
153	4/18/2023	11:45 AM	13							
154	4/18/2023	12:00 PM	8							
155	4/18/2023	12:15 PM	21							
156	4/18/2023	12:30 PM	14							
157	4/18/2023	12:45 PM	10							
158	4/18/2023	01:00 PM	14							
159	4/18/2023	01:15 PM	18							
160	4/18/2023	01:30 PM	11							
161	4/18/2023	01:45 PM	13							
162	4/18/2023	02:00 PM	13							
163	4/18/2023	02:15 PM	9							
164	4/18/2023	02:30 PM	13							
165	4/18/2023	02:45 PM	14							
166	4/18/2023	03:00 PM	19							
167	4/18/2023	03:15 PM	11							
168	4/18/2023	03:30 PM	22							
169	4/18/2023	03:45 PM	24							
170	4/18/2023	04:00 PM	15							
171	4/18/2023	04:15 PM	21							
172	4/18/2023	04:30 PM	19							
173	4/18/2023	04:45 PM	14							
174	4/18/2023	05:00 PM	8							
175	4/18/2023	05:15 PM	10							
176	4/18/2023	05:30 PM	12							
177	4/18/2023	05:45 PM	13							
178	4/18/2023	06:00 PM	10							
179	4/18/2023	06:15 PM	10							
180	4/18/2023	06:30 PM	6							
181	4/18/2023	06:45 PM	12							
182	4/18/2023	07:00 PM	8							
183	4/18/2023	07:15 PM	9							
184	4/18/2023	07:30 PM	17							
185	4/18/2023	07:45 PM	3							
186	4/18/2023	08:00 PM	4							
187	4/18/2023	08:15 PM	7							
188	4/18/2023	08:30 PM	3							
189	4/18/2023	08:45 PM	6							
190	4/18/2023	09:00 PM	2							
191	4/18/2023	09:15 PM	4							
192	4/18/2023	09:30 PM	7							
193	4/18/2023	09:45 PM	2							
194	4/18/2023	10:00 PM	4							
195	4/18/2023	10:15 PM	1							
196	4/18/2023	10:30 PM	2							
197	4/18/2023	10:45 PM	0							
198	4/18/2023	11:00 PM	0							
199	4/18/2023	11:15 PM	3							

	A	B	C	D	E	F	G	H	I	J
200	4/18/2023	11:30 PM	1							
201	4/18/2023	11:45 PM	1							
202	4/19/2023	12:00 AM	2							
203	4/19/2023	12:15 AM	0							
204	4/19/2023	12:30 AM	0							
205	4/19/2023	12:45 AM	1							
206	4/19/2023	01:00 AM	0							
207	4/19/2023	01:15 AM	0							
208	4/19/2023	01:30 AM	0							
209	4/19/2023	01:45 AM	0							
210	4/19/2023	02:00 AM	0							
211	4/19/2023	02:15 AM	0							
212	4/19/2023	02:30 AM	0							
213	4/19/2023	02:45 AM	0							
214	4/19/2023	03:00 AM	0							
215	4/19/2023	03:15 AM	0							
216	4/19/2023	03:30 AM	1							
217	4/19/2023	03:45 AM	0							
218	4/19/2023	04:00 AM	0							
219	4/19/2023	04:15 AM	2							
220	4/19/2023	04:30 AM	0							
221	4/19/2023	04:45 AM	4							
222	4/19/2023	05:00 AM	5							
223	4/19/2023	05:15 AM	4							
224	4/19/2023	05:30 AM	3							
225	4/19/2023	05:45 AM	9							
226	4/19/2023	06:00 AM	10							
227	4/19/2023	06:15 AM	16							
228	4/19/2023	06:30 AM	12							
229	4/19/2023	06:45 AM	17							
230	4/19/2023	07:00 AM	11							
231	4/19/2023	07:15 AM	17							
232	4/19/2023	07:30 AM	15							
233	4/19/2023	07:45 AM	16							
234	4/19/2023	08:00 AM	8							
235	4/19/2023	08:15 AM	24							
236	4/19/2023	08:30 AM	11							
237	4/19/2023	08:45 AM	12							
238	4/19/2023	09:00 AM	16							
239	4/19/2023	09:15 AM	10							
240	4/19/2023	09:30 AM	15							
241	4/19/2023	09:45 AM	12							
242	4/19/2023	10:00 AM	10							
243	4/19/2023	10:15 AM	12							
244	4/19/2023	10:30 AM	9							
245	4/19/2023	10:45 AM	5							
246	4/19/2023	11:00 AM	8							
247	4/19/2023	11:15 AM	10							
248	4/19/2023	11:30 AM	13							
249	4/19/2023	11:45 AM	10							

	A	B	C	D	E	F	G	H	I	J
250	4/19/2023	12:00 PM	6							
251	4/19/2023	12:15 PM	13							
252	4/19/2023	12:30 PM	11							
253	4/19/2023	12:45 PM	16							
254	4/19/2023	01:00 PM	9							
255	4/19/2023	01:15 PM	5							
256	4/19/2023	01:30 PM	17							
257	4/19/2023	01:45 PM	9							
258	4/19/2023	02:00 PM	12							
259	4/19/2023	02:15 PM	12							
260	4/19/2023	02:30 PM	10							
261	4/19/2023	02:45 PM	11							
262	4/19/2023	03:00 PM	14							
263	4/19/2023	03:15 PM	22							
264	4/19/2023	03:30 PM	13							
265	4/19/2023	03:45 PM	18							
266	4/19/2023	04:00 PM	20							
267	4/19/2023	04:15 PM	27							
268	4/19/2023	04:30 PM	17							
269	4/19/2023	04:45 PM	18							
270	4/19/2023	05:00 PM	13							
271	4/19/2023	05:15 PM	17							
272	4/19/2023	05:30 PM	10							
273	4/19/2023	05:45 PM	7							
274	4/19/2023	06:00 PM	10							
275	4/19/2023	06:15 PM	8							
276	4/19/2023	06:30 PM	9							
277	4/19/2023	06:45 PM	5							
278	4/19/2023	07:00 PM	9							
279	4/19/2023	07:15 PM	7							
280	4/19/2023	07:30 PM	6							
281	4/19/2023	07:45 PM	18							
282	4/19/2023	08:00 PM	5							
283	4/19/2023	08:15 PM	1							
284	4/19/2023	08:30 PM	4							
285	4/19/2023	08:45 PM	1							
286	4/19/2023	09:00 PM	4							
287	4/19/2023	09:15 PM	3							
288	4/19/2023	09:30 PM	1							
289	4/19/2023	09:45 PM	2							
290	4/19/2023	10:00 PM	3							
291	4/19/2023	10:15 PM	6							
292	4/19/2023	10:30 PM	0							
293	4/19/2023	10:45 PM	2							
294	4/19/2023	11:00 PM	0							
295	4/19/2023	11:15 PM	1							
296	4/19/2023	11:30 PM	2							
297	4/19/2023	11:45 PM	3							
298	4/20/2023	12:00 AM	1							
299	4/20/2023	12:15 AM	0							

	A	B	C	D	E	F	G	H	I	J
300	4/20/2023	12:30 AM	0							
301	4/20/2023	12:45 AM	0							
302	4/20/2023	01:00 AM	1							
303	4/20/2023	01:15 AM	1							
304	4/20/2023	01:30 AM	2							
305	4/20/2023	01:45 AM	0							
306	4/20/2023	02:00 AM	0							
307	4/20/2023	02:15 AM	0							
308	4/20/2023	02:30 AM	0							
309	4/20/2023	02:45 AM	0							
310	4/20/2023	03:00 AM	0							
311	4/20/2023	03:15 AM	1							
312	4/20/2023	03:30 AM	0							
313	4/20/2023	03:45 AM	0							
314	4/20/2023	04:00 AM	1							
315	4/20/2023	04:15 AM	1							
316	4/20/2023	04:30 AM	2							
317	4/20/2023	04:45 AM	3							
318	4/20/2023	05:00 AM	6							
319	4/20/2023	05:15 AM	3							
320	4/20/2023	05:30 AM	5							
321	4/20/2023	05:45 AM	8							
322	4/20/2023	06:00 AM	8							
323	4/20/2023	06:15 AM	7							
324	4/20/2023	06:30 AM	11							
325	4/20/2023	06:45 AM	7							
326	4/20/2023	07:00 AM	16							
327	4/20/2023	07:15 AM	19							
328	4/20/2023	07:30 AM	9							
329	4/20/2023	07:45 AM	12							
330	4/20/2023	08:00 AM	12							
331	4/20/2023	08:15 AM	20							
332	4/20/2023	08:30 AM	12							
333	4/20/2023	08:45 AM	8							
334	4/20/2023	09:00 AM	11							
335	4/20/2023	09:15 AM	19							
336	4/20/2023	09:30 AM	14							
337	4/20/2023	09:45 AM	9							
338	4/20/2023	10:00 AM	16							
339	4/20/2023	10:15 AM	9							
340	4/20/2023	10:30 AM	14							
341	4/20/2023	10:45 AM	8							
342	4/20/2023	11:00 AM	10							
343	4/20/2023	11:15 AM	7							
344	4/20/2023	11:30 AM	13							
345	4/20/2023	11:45 AM	10							
346	4/20/2023	12:00 PM	6							
347	4/20/2023	12:15 PM	14							
348	4/20/2023	12:30 PM	12							
349	4/20/2023	12:45 PM	11							

	A	B	C	D	E	F	G	H	I	J
350	4/20/2023	01:00 PM	17							
351	4/20/2023	01:15 PM	7							
352	4/20/2023	01:30 PM	14							
353	4/20/2023	01:45 PM	14							
354	4/20/2023	02:00 PM	7							
355	4/20/2023	02:15 PM	18							
356	4/20/2023	02:30 PM	14							
357	4/20/2023	02:45 PM	26							
358	4/20/2023	03:00 PM	16							
359	4/20/2023	03:15 PM	25							
360	4/20/2023	03:30 PM	18							
361	4/20/2023	03:45 PM	10							
362	4/20/2023	04:00 PM	20							
363	4/20/2023	04:15 PM	19							
364	4/20/2023	04:30 PM	10							
365	4/20/2023	04:45 PM	20							
366	4/20/2023	05:00 PM	11							
367	4/20/2023	05:15 PM	17							
368	4/20/2023	05:30 PM	9							
369	4/20/2023	05:45 PM	5							
370	4/20/2023	06:00 PM	12							
371	4/20/2023	06:15 PM	9							
372	4/20/2023	06:30 PM	4							
373	4/20/2023	06:45 PM	8							
374	4/20/2023	07:00 PM	5							
375	4/20/2023	07:15 PM	4							
376	4/20/2023	07:30 PM	12							
377	4/20/2023	07:45 PM	9							
378	4/20/2023	08:00 PM	5							
379	4/20/2023	08:15 PM	6							
380	4/20/2023	08:30 PM	4							
381	4/20/2023	08:45 PM	8							
382	4/20/2023	09:00 PM	7							
383	4/20/2023	09:15 PM	3							
384	4/20/2023	09:30 PM	5							
385	4/20/2023	09:45 PM	1							
386	4/20/2023	10:00 PM	3							
387	4/20/2023	10:15 PM	0							
388	4/20/2023	10:30 PM	0							
389	4/20/2023	10:45 PM	2							
390	4/20/2023	11:00 PM	0							
391	4/20/2023	11:15 PM	0							
392	4/20/2023	11:30 PM	2							
393	4/20/2023	11:45 PM	1							
394	4/21/2023	12:00 AM	0							
395	4/21/2023	12:15 AM	1							
396	4/21/2023	12:30 AM	0							
397	4/21/2023	12:45 AM	1							
398	4/21/2023	01:00 AM	0							
399	4/21/2023	01:15 AM	1							

	A	B	C	D	E	F	G	H	I	J
400	4/21/2023	01:30 AM	0							
401	4/21/2023	01:45 AM	0							
402	4/21/2023	02:00 AM	1							
403	4/21/2023	02:15 AM	0							
404	4/21/2023	02:30 AM	0							
405	4/21/2023	02:45 AM	0							
406	4/21/2023	03:00 AM	0							
407	4/21/2023	03:15 AM	3							
408	4/21/2023	03:30 AM	2							
409	4/21/2023	03:45 AM	0							
410	4/21/2023	04:00 AM	0							
411	4/21/2023	04:15 AM	3							
412	4/21/2023	04:30 AM	2							
413	4/21/2023	04:45 AM	3							
414	4/21/2023	05:00 AM	2							
415	4/21/2023	05:15 AM	2							
416	4/21/2023	05:30 AM	2							
417	4/21/2023	05:45 AM	7							
418	4/21/2023	06:00 AM	6							
419	4/21/2023	06:15 AM	15							
420	4/21/2023	06:30 AM	8							
421	4/21/2023	06:45 AM	13							
422	4/21/2023	07:00 AM	13							
423	4/21/2023	07:15 AM	15							
424	4/21/2023	07:30 AM	14							
425	4/21/2023	07:45 AM	11							
426	4/21/2023	08:00 AM	8							
427	4/21/2023	08:15 AM	15							
428	4/21/2023	08:30 AM	12							
429	4/21/2023	08:45 AM	8							
430	4/21/2023	09:00 AM	18							
431	4/21/2023	09:15 AM	7							
432	4/21/2023	09:30 AM	12							
433	4/21/2023	09:45 AM	12							
434	4/21/2023	10:00 AM	10							
435	4/21/2023	10:15 AM	10							
436	4/21/2023	10:30 AM	13							
437	4/21/2023	10:45 AM	6							
438	4/21/2023	11:00 AM	9							
439	4/21/2023	11:15 AM	17							
440	4/21/2023	11:30 AM	16							
441	4/21/2023	11:45 AM	18							
442	4/21/2023	12:00 PM	13							
443	4/21/2023	12:15 PM	10							
444	4/21/2023	12:30 PM	19							
445	4/21/2023	12:45 PM	18							
446	4/21/2023	01:00 PM	10							
447	4/21/2023	01:15 PM	11							
448	4/21/2023	01:30 PM	9							
449	4/21/2023	01:45 PM	12							

	A	B	C	D	E	F	G	H	I	J
450	4/21/2023	02:00 PM	10							
451	4/21/2023	02:15 PM	22							
452	4/21/2023	02:30 PM	12							
453	4/21/2023	02:45 PM	19							
454	4/21/2023	03:00 PM	20							
455	4/21/2023	03:15 PM	20							
456	4/21/2023	03:30 PM	9							
457	4/21/2023	03:45 PM	23							
458	4/21/2023	04:00 PM	22							
459	4/21/2023	04:15 PM	27							
460	4/21/2023	04:30 PM	15							
461	4/21/2023	04:45 PM	14							
462	4/21/2023	05:00 PM	19							
463	4/21/2023	05:15 PM	21							
464	4/21/2023	05:30 PM	14							
465	4/21/2023	05:45 PM	16							
466	4/21/2023	06:00 PM	12							
467	4/21/2023	06:15 PM	8							
468	4/21/2023	06:30 PM	10							
469	4/21/2023	06:45 PM	8							
470	4/21/2023	07:00 PM	9							
471	4/21/2023	07:15 PM	4							
472	4/21/2023	07:30 PM	11							
473	4/21/2023	07:45 PM	10							
474	4/21/2023	08:00 PM	8							
475	4/21/2023	08:15 PM	8							
476	4/21/2023	08:30 PM	7							
477	4/21/2023	08:45 PM	7							
478	4/21/2023	09:00 PM	4							
479	4/21/2023	09:15 PM	8							
480	4/21/2023	09:30 PM	5							
481	4/21/2023	09:45 PM	1							
482	4/21/2023	10:00 PM	4							
483	4/21/2023	10:15 PM	2							
484	4/21/2023	10:30 PM	2							
485	4/21/2023	10:45 PM	1							
486	4/21/2023	11:00 PM	2							
487	4/21/2023	11:15 PM	2							
488	4/21/2023	11:30 PM	1							
489	4/21/2023	11:45 PM	0							
490	4/22/2023	12:00 AM	2							
491	4/22/2023	12:15 AM	0							
492	4/22/2023	12:30 AM	1							
493	4/22/2023	12:45 AM	0							
494	4/22/2023	01:00 AM	0							
495	4/22/2023	01:15 AM	0							
496	4/22/2023	01:30 AM	0							
497	4/22/2023	01:45 AM	2							
498	4/22/2023	02:00 AM	1							
499	4/22/2023	02:15 AM	0							

	A	B	C	D	E	F	G	H	I	J
500	4/22/2023	02:30 AM	1							
501	4/22/2023	02:45 AM	1							
502	4/22/2023	03:00 AM	0							
503	4/22/2023	03:15 AM	2							
504	4/22/2023	03:30 AM	2							
505	4/22/2023	03:45 AM	0							
506	4/22/2023	04:00 AM	3							
507	4/22/2023	04:15 AM	0							
508	4/22/2023	04:30 AM	0							
509	4/22/2023	04:45 AM	0							
510	4/22/2023	05:00 AM	1							
511	4/22/2023	05:15 AM	0							
512	4/22/2023	05:30 AM	3							
513	4/22/2023	05:45 AM	1							
514	4/22/2023	06:00 AM	3							
515	4/22/2023	06:15 AM	4							
516	4/22/2023	06:30 AM	3							
517	4/22/2023	06:45 AM	5							
518	4/22/2023	07:00 AM	3							
519	4/22/2023	07:15 AM	3							
520	4/22/2023	07:30 AM	5							
521	4/22/2023	07:45 AM	5							
522	4/22/2023	08:00 AM	4							
523	4/22/2023	08:15 AM	14							
524	4/22/2023	08:30 AM	14							
525	4/22/2023	08:45 AM	9							
526	4/22/2023	09:00 AM	8							
527	4/22/2023	09:15 AM	9							
528	4/22/2023	09:30 AM	15							
529	4/22/2023	09:45 AM	7							
530	4/22/2023	10:00 AM	12							
531	4/22/2023	10:15 AM	12							
532	4/22/2023	10:30 AM	13							
533	4/22/2023	10:45 AM	5							
534	4/22/2023	11:00 AM	11							
535	4/22/2023	11:15 AM	10							
536	4/22/2023	11:30 AM	18							
537	4/22/2023	11:45 AM	10							
538	4/22/2023	12:00 PM	8							
539	4/22/2023	12:15 PM	13							
540	4/22/2023	12:30 PM	17							
541	4/22/2023	12:45 PM	8							
542	4/22/2023	01:00 PM	5							
543	4/22/2023	01:15 PM	9							
544	4/22/2023	01:30 PM	8							
545	4/22/2023	01:45 PM	10							
546	4/22/2023	02:00 PM	10							
547	4/22/2023	02:15 PM	14							
548	4/22/2023	02:30 PM	10							
549	4/22/2023	02:45 PM	9							

	A	B	C	D	E	F	G	H	I	J
550	4/22/2023	03:00 PM	8							
551	4/22/2023	03:15 PM	8							
552	4/22/2023	03:30 PM	15							
553	4/22/2023	03:45 PM	13							
554	4/22/2023	04:00 PM	6							
555	4/22/2023	04:15 PM	9							
556	4/22/2023	04:30 PM	14							
557	4/22/2023	04:45 PM	18							
558	4/22/2023	05:00 PM	7							
559	4/22/2023	05:15 PM	9							
560	4/22/2023	05:30 PM	17							
561	4/22/2023	05:45 PM	15							
562	4/22/2023	06:00 PM	18							
563	4/22/2023	06:15 PM	4							
564	4/22/2023	06:30 PM	12							
565	4/22/2023	06:45 PM	5							
566	4/22/2023	07:00 PM	2							
567	4/22/2023	07:15 PM	13							
568	4/22/2023	07:30 PM	9							
569	4/22/2023	07:45 PM	7							
570	4/22/2023	08:00 PM	6							
571	4/22/2023	08:15 PM	7							
572	4/22/2023	08:30 PM	4							
573	4/22/2023	08:45 PM	2							
574	4/22/2023	09:00 PM	5							
575	4/22/2023	09:15 PM	2							
576	4/22/2023	09:30 PM	3							
577	4/22/2023	09:45 PM	1							
578	4/22/2023	10:00 PM	1							
579	4/22/2023	10:15 PM	0							
580	4/22/2023	10:30 PM	1							
581	4/22/2023	10:45 PM	5							
582	4/22/2023	11:00 PM	3							
583	4/22/2023	11:15 PM	6							
584	4/22/2023	11:30 PM	1							
585	4/22/2023	11:45 PM	1							
586	4/23/2023	12:00 AM	1							
587	4/23/2023	12:15 AM	3							
588	4/23/2023	12:30 AM	1							
589	4/23/2023	12:45 AM	0							
590	4/23/2023	01:00 AM	3							
591	4/23/2023	01:15 AM	0							
592	4/23/2023	01:30 AM	3							
593	4/23/2023	01:45 AM	0							
594	4/23/2023	02:00 AM	1							
595	4/23/2023	02:15 AM	1							
596	4/23/2023	02:30 AM	0							
597	4/23/2023	02:45 AM	1							
598	4/23/2023	03:00 AM	1							
599	4/23/2023	03:15 AM	1							

	A	B	C	D	E	F	G	H	I	J
600	4/23/2023	03:30 AM	1							
601	4/23/2023	03:45 AM	0							
602	4/23/2023	04:00 AM	0							
603	4/23/2023	04:15 AM	1							
604	4/23/2023	04:30 AM	0							
605	4/23/2023	04:45 AM	1							
606	4/23/2023	05:00 AM	1							
607	4/23/2023	05:15 AM	0							
608	4/23/2023	05:30 AM	1							
609	4/23/2023	05:45 AM	1							
610	4/23/2023	06:00 AM	1							
611	4/23/2023	06:15 AM	1							
612	4/23/2023	06:30 AM	0							
613	4/23/2023	06:45 AM	1							
614	4/23/2023	07:00 AM	3							
615	4/23/2023	07:15 AM	0							
616	4/23/2023	07:30 AM	3							
617	4/23/2023	07:45 AM	1							
618	4/23/2023	08:00 AM	4							
619	4/23/2023	08:15 AM	8							
620	4/23/2023	08:30 AM	4							
621	4/23/2023	08:45 AM	5							
622	4/23/2023	09:00 AM	7							
623	4/23/2023	09:15 AM	7							
624	4/23/2023	09:30 AM	13							
625	4/23/2023	09:45 AM	7							
626	4/23/2023	10:00 AM	9							
627	4/23/2023	10:15 AM	7							
628	4/23/2023	10:30 AM	6							
629	4/23/2023	10:45 AM	7							
630	4/23/2023	11:00 AM	13							
631	4/23/2023	11:15 AM	7							
632	4/23/2023	11:30 AM	11							
633	4/23/2023	11:45 AM	7							
634	4/23/2023	12:00 PM	6							
635	4/23/2023	12:15 PM	11							
636	4/23/2023	12:30 PM	13							
637	4/23/2023	12:45 PM	10							
638	4/23/2023	01:00 PM	6							
639	4/23/2023	01:15 PM	14							
640	4/23/2023	01:30 PM	8							
641	4/23/2023	01:45 PM	11							
642	4/23/2023	02:00 PM	11							
643	4/23/2023	02:15 PM	3							
644	4/23/2023	02:30 PM	5							
645	4/23/2023	02:45 PM	8							
646	4/23/2023	03:00 PM	7							
647	4/23/2023	03:15 PM	9							
648	4/23/2023	03:30 PM	14							
649	4/23/2023	03:45 PM	10							

	A	B	C	D	E	F	G	H	I	J
650	4/23/2023	04:00 PM	9							
651	4/23/2023	04:15 PM	8							
652	4/23/2023	04:30 PM	14							
653	4/23/2023	04:45 PM	12							
654	4/23/2023	05:00 PM	9							
655	4/23/2023	05:15 PM	8							
656	4/23/2023	05:30 PM	6							
657	4/23/2023	05:45 PM	10							
658	4/23/2023	06:00 PM	8							
659	4/23/2023	06:15 PM	8							
660	4/23/2023	06:30 PM	1							
661	4/23/2023	06:45 PM	6							
662	4/23/2023	07:00 PM	5							
663	4/23/2023	07:15 PM	2							
664	4/23/2023	07:30 PM	10							
665	4/23/2023	07:45 PM	6							
666	4/23/2023	08:00 PM	2							
667	4/23/2023	08:15 PM	3							
668	4/23/2023	08:30 PM	4							
669	4/23/2023	08:45 PM	4							
670	4/23/2023	09:00 PM	0							
671	4/23/2023	09:15 PM	2							
672	4/23/2023	09:30 PM	5							
673	4/23/2023	09:45 PM	3							
674	4/23/2023	10:00 PM	1							
675	4/23/2023	10:15 PM	2							
676	4/23/2023	10:30 PM	1							
677	4/23/2023	10:45 PM	1							
678	4/23/2023	11:00 PM	0							
679	4/23/2023	11:15 PM	1							
680	4/23/2023	11:30 PM	1							
681	4/23/2023	11:45 PM	0							

	A	B	C	D	E	F	G	H	I	J
1										
2	File Name: C:\Users\barri\OneDrive\Documents\TDB\WSP\SYRACUSE\DATA\BATCH 6\DONE\ATR 1040.tf2									
3	Start Date: 4/17/2023									
4	Start Time: 12:00:00 AM									
5	Location 1: WB S 49									
6	Location 2: at S 264									
7										
8										
9	Date	Time	SB							
10	4/17/2023	12:00 AM	1							
11	4/17/2023	12:15 AM	1							
12	4/17/2023	12:30 AM	1							
13	4/17/2023	12:45 AM	0							
14	4/17/2023	01:00 AM	0							
15	4/17/2023	01:15 AM	1							
16	4/17/2023	01:30 AM	1							
17	4/17/2023	01:45 AM	0							
18	4/17/2023	02:00 AM	0							
19	4/17/2023	02:15 AM	0							
20	4/17/2023	02:30 AM	1							
21	4/17/2023	02:45 AM	0							
22	4/17/2023	03:00 AM	0							
23	4/17/2023	03:15 AM	0							
24	4/17/2023	03:30 AM	1							
25	4/17/2023	03:45 AM	0							
26	4/17/2023	04:00 AM	3							
27	4/17/2023	04:15 AM	3							
28	4/17/2023	04:30 AM	0							
29	4/17/2023	04:45 AM	0							
30	4/17/2023	05:00 AM	4							
31	4/17/2023	05:15 AM	9							
32	4/17/2023	05:30 AM	5							
33	4/17/2023	05:45 AM	8							
34	4/17/2023	06:00 AM	6							
35	4/17/2023	06:15 AM	10							
36	4/17/2023	06:30 AM	19							
37	4/17/2023	06:45 AM	13							
38	4/17/2023	07:00 AM	13							
39	4/17/2023	07:15 AM	17							
40	4/17/2023	07:30 AM	15							
41	4/17/2023	07:45 AM	24							
42	4/17/2023	08:00 AM	21							
43	4/17/2023	08:15 AM	13							
44	4/17/2023	08:30 AM	14							
45	4/17/2023	08:45 AM	15							
46	4/17/2023	09:00 AM	11							
47	4/17/2023	09:15 AM	15							
48	4/17/2023	09:30 AM	12							
49	4/17/2023	09:45 AM	10							

	A	B	C	D	E	F	G	H	I	J
50	4/17/2023	10:00 AM	10							
51	4/17/2023	10:15 AM	14							
52	4/17/2023	10:30 AM	11							
53	4/17/2023	10:45 AM	11							
54	4/17/2023	11:00 AM	13							
55	4/17/2023	11:15 AM	16							
56	4/17/2023	11:30 AM	13							
57	4/17/2023	11:45 AM	11							
58	4/17/2023	12:00 PM	13							
59	4/17/2023	12:15 PM	13							
60	4/17/2023	12:30 PM	18							
61	4/17/2023	12:45 PM	13							
62	4/17/2023	01:00 PM	15							
63	4/17/2023	01:15 PM	13							
64	4/17/2023	01:30 PM	13							
65	4/17/2023	01:45 PM	21							
66	4/17/2023	02:00 PM	20							
67	4/17/2023	02:15 PM	22							
68	4/17/2023	02:30 PM	18							
69	4/17/2023	02:45 PM	13							
70	4/17/2023	03:00 PM	15							
71	4/17/2023	03:15 PM	12							
72	4/17/2023	03:30 PM	25							
73	4/17/2023	03:45 PM	11							
74	4/17/2023	04:00 PM	23							
75	4/17/2023	04:15 PM	13							
76	4/17/2023	04:30 PM	25							
77	4/17/2023	04:45 PM	21							
78	4/17/2023	05:00 PM	13							
79	4/17/2023	05:15 PM	20							
80	4/17/2023	05:30 PM	18							
81	4/17/2023	05:45 PM	22							
82	4/17/2023	06:00 PM	5							
83	4/17/2023	06:15 PM	15							
84	4/17/2023	06:30 PM	9							
85	4/17/2023	06:45 PM	5							
86	4/17/2023	07:00 PM	10							
87	4/17/2023	07:15 PM	1							
88	4/17/2023	07:30 PM	7							
89	4/17/2023	07:45 PM	2							
90	4/17/2023	08:00 PM	4							
91	4/17/2023	08:15 PM	2							
92	4/17/2023	08:30 PM	4							
93	4/17/2023	08:45 PM	3							
94	4/17/2023	09:00 PM	1							
95	4/17/2023	09:15 PM	5							
96	4/17/2023	09:30 PM	3							
97	4/17/2023	09:45 PM	2							
98	4/17/2023	10:00 PM	1							
99	4/17/2023	10:15 PM	4							

	A	B	C	D	E	F	G	H	I	J
100	4/17/2023	10:30 PM	0							
101	4/17/2023	10:45 PM	2							
102	4/17/2023	11:00 PM	0							
103	4/17/2023	11:15 PM	1							
104	4/17/2023	11:30 PM	0							
105	4/17/2023	11:45 PM	1							
106	4/18/2023	12:00 AM	1							
107	4/18/2023	12:15 AM	0							
108	4/18/2023	12:30 AM	1							
109	4/18/2023	12:45 AM	2							
110	4/18/2023	01:00 AM	1							
111	4/18/2023	01:15 AM	1							
112	4/18/2023	01:30 AM	0							
113	4/18/2023	01:45 AM	0							
114	4/18/2023	02:00 AM	0							
115	4/18/2023	02:15 AM	0							
116	4/18/2023	02:30 AM	0							
117	4/18/2023	02:45 AM	0							
118	4/18/2023	03:00 AM	1							
119	4/18/2023	03:15 AM	0							
120	4/18/2023	03:30 AM	1							
121	4/18/2023	03:45 AM	2							
122	4/18/2023	04:00 AM	1							
123	4/18/2023	04:15 AM	3							
124	4/18/2023	04:30 AM	0							
125	4/18/2023	04:45 AM	1							
126	4/18/2023	05:00 AM	5							
127	4/18/2023	05:15 AM	4							
128	4/18/2023	05:30 AM	10							
129	4/18/2023	05:45 AM	5							
130	4/18/2023	06:00 AM	6							
131	4/18/2023	06:15 AM	12							
132	4/18/2023	06:30 AM	22							
133	4/18/2023	06:45 AM	23							
134	4/18/2023	07:00 AM	19							
135	4/18/2023	07:15 AM	20							
136	4/18/2023	07:30 AM	13							
137	4/18/2023	07:45 AM	22							
138	4/18/2023	08:00 AM	22							
139	4/18/2023	08:15 AM	18							
140	4/18/2023	08:30 AM	21							
141	4/18/2023	08:45 AM	16							
142	4/18/2023	09:00 AM	15							
143	4/18/2023	09:15 AM	24							
144	4/18/2023	09:30 AM	13							
145	4/18/2023	09:45 AM	17							
146	4/18/2023	10:00 AM	17							
147	4/18/2023	10:15 AM	13							
148	4/18/2023	10:30 AM	15							
149	4/18/2023	10:45 AM	6							

	A	B	C	D	E	F	G	H	I	J
150	4/18/2023	11:00 AM	18							
151	4/18/2023	11:15 AM	22							
152	4/18/2023	11:30 AM	11							
153	4/18/2023	11:45 AM	17							
154	4/18/2023	12:00 PM	11							
155	4/18/2023	12:15 PM	12							
156	4/18/2023	12:30 PM	12							
157	4/18/2023	12:45 PM	9							
158	4/18/2023	01:00 PM	12							
159	4/18/2023	01:15 PM	20							
160	4/18/2023	01:30 PM	16							
161	4/18/2023	01:45 PM	16							
162	4/18/2023	02:00 PM	23							
163	4/18/2023	02:15 PM	21							
164	4/18/2023	02:30 PM	14							
165	4/18/2023	02:45 PM	15							
166	4/18/2023	03:00 PM	23							
167	4/18/2023	03:15 PM	16							
168	4/18/2023	03:30 PM	20							
169	4/18/2023	03:45 PM	26							
170	4/18/2023	04:00 PM	16							
171	4/18/2023	04:15 PM	20							
172	4/18/2023	04:30 PM	20							
173	4/18/2023	04:45 PM	19							
174	4/18/2023	05:00 PM	17							
175	4/18/2023	05:15 PM	16							
176	4/18/2023	05:30 PM	29							
177	4/18/2023	05:45 PM	24							
178	4/18/2023	06:00 PM	20							
179	4/18/2023	06:15 PM	13							
180	4/18/2023	06:30 PM	11							
181	4/18/2023	06:45 PM	8							
182	4/18/2023	07:00 PM	4							
183	4/18/2023	07:15 PM	12							
184	4/18/2023	07:30 PM	5							
185	4/18/2023	07:45 PM	4							
186	4/18/2023	08:00 PM	4							
187	4/18/2023	08:15 PM	4							
188	4/18/2023	08:30 PM	8							
189	4/18/2023	08:45 PM	5							
190	4/18/2023	09:00 PM	3							
191	4/18/2023	09:15 PM	5							
192	4/18/2023	09:30 PM	4							
193	4/18/2023	09:45 PM	1							
194	4/18/2023	10:00 PM	2							
195	4/18/2023	10:15 PM	2							
196	4/18/2023	10:30 PM	4							
197	4/18/2023	10:45 PM	3							
198	4/18/2023	11:00 PM	0							
199	4/18/2023	11:15 PM	1							

	A	B	C	D	E	F	G	H	I	J
200	4/18/2023	11:30 PM	1							
201	4/18/2023	11:45 PM	4							
202	4/19/2023	12:00 AM	0							
203	4/19/2023	12:15 AM	0							
204	4/19/2023	12:30 AM	2							
205	4/19/2023	12:45 AM	0							
206	4/19/2023	01:00 AM	2							
207	4/19/2023	01:15 AM	1							
208	4/19/2023	01:30 AM	0							
209	4/19/2023	01:45 AM	0							
210	4/19/2023	02:00 AM	0							
211	4/19/2023	02:15 AM	0							
212	4/19/2023	02:30 AM	1							
213	4/19/2023	02:45 AM	0							
214	4/19/2023	03:00 AM	0							
215	4/19/2023	03:15 AM	0							
216	4/19/2023	03:30 AM	3							
217	4/19/2023	03:45 AM	1							
218	4/19/2023	04:00 AM	4							
219	4/19/2023	04:15 AM	1							
220	4/19/2023	04:30 AM	1							
221	4/19/2023	04:45 AM	4							
222	4/19/2023	05:00 AM	6							
223	4/19/2023	05:15 AM	6							
224	4/19/2023	05:30 AM	10							
225	4/19/2023	05:45 AM	8							
226	4/19/2023	06:00 AM	10							
227	4/19/2023	06:15 AM	11							
228	4/19/2023	06:30 AM	22							
229	4/19/2023	06:45 AM	20							
230	4/19/2023	07:00 AM	14							
231	4/19/2023	07:15 AM	14							
232	4/19/2023	07:30 AM	24							
233	4/19/2023	07:45 AM	15							
234	4/19/2023	08:00 AM	22							
235	4/19/2023	08:15 AM	25							
236	4/19/2023	08:30 AM	20							
237	4/19/2023	08:45 AM	16							
238	4/19/2023	09:00 AM	12							
239	4/19/2023	09:15 AM	17							
240	4/19/2023	09:30 AM	16							
241	4/19/2023	09:45 AM	10							
242	4/19/2023	10:00 AM	7							
243	4/19/2023	10:15 AM	11							
244	4/19/2023	10:30 AM	13							
245	4/19/2023	10:45 AM	19							
246	4/19/2023	11:00 AM	13							
247	4/19/2023	11:15 AM	5							
248	4/19/2023	11:30 AM	9							
249	4/19/2023	11:45 AM	12							

	A	B	C	D	E	F	G	H	I	J
250	4/19/2023	12:00 PM	11							
251	4/19/2023	12:15 PM	16							
252	4/19/2023	12:30 PM	16							
253	4/19/2023	12:45 PM	5							
254	4/19/2023	01:00 PM	8							
255	4/19/2023	01:15 PM	19							
256	4/19/2023	01:30 PM	24							
257	4/19/2023	01:45 PM	35							
258	4/19/2023	02:00 PM	13							
259	4/19/2023	02:15 PM	25							
260	4/19/2023	02:30 PM	17							
261	4/19/2023	02:45 PM	15							
262	4/19/2023	03:00 PM	22							
263	4/19/2023	03:15 PM	19							
264	4/19/2023	03:30 PM	21							
265	4/19/2023	03:45 PM	17							
266	4/19/2023	04:00 PM	12							
267	4/19/2023	04:15 PM	33							
268	4/19/2023	04:30 PM	26							
269	4/19/2023	04:45 PM	22							
270	4/19/2023	05:00 PM	21							
271	4/19/2023	05:15 PM	12							
272	4/19/2023	05:30 PM	16							
273	4/19/2023	05:45 PM	25							
274	4/19/2023	06:00 PM	9							
275	4/19/2023	06:15 PM	8							
276	4/19/2023	06:30 PM	7							
277	4/19/2023	06:45 PM	8							
278	4/19/2023	07:00 PM	6							
279	4/19/2023	07:15 PM	3							
280	4/19/2023	07:30 PM	9							
281	4/19/2023	07:45 PM	14							
282	4/19/2023	08:00 PM	5							
283	4/19/2023	08:15 PM	6							
284	4/19/2023	08:30 PM	2							
285	4/19/2023	08:45 PM	1							
286	4/19/2023	09:00 PM	5							
287	4/19/2023	09:15 PM	3							
288	4/19/2023	09:30 PM	4							
289	4/19/2023	09:45 PM	5							
290	4/19/2023	10:00 PM	0							
291	4/19/2023	10:15 PM	3							
292	4/19/2023	10:30 PM	0							
293	4/19/2023	10:45 PM	3							
294	4/19/2023	11:00 PM	3							
295	4/19/2023	11:15 PM	1							
296	4/19/2023	11:30 PM	0							
297	4/19/2023	11:45 PM	2							
298	4/20/2023	12:00 AM	1							
299	4/20/2023	12:15 AM	1							

	A	B	C	D	E	F	G	H	I	J
300	4/20/2023	12:30 AM	2							
301	4/20/2023	12:45 AM	1							
302	4/20/2023	01:00 AM	0							
303	4/20/2023	01:15 AM	2							
304	4/20/2023	01:30 AM	0							
305	4/20/2023	01:45 AM	1							
306	4/20/2023	02:00 AM	0							
307	4/20/2023	02:15 AM	0							
308	4/20/2023	02:30 AM	0							
309	4/20/2023	02:45 AM	0							
310	4/20/2023	03:00 AM	0							
311	4/20/2023	03:15 AM	1							
312	4/20/2023	03:30 AM	1							
313	4/20/2023	03:45 AM	1							
314	4/20/2023	04:00 AM	3							
315	4/20/2023	04:15 AM	3							
316	4/20/2023	04:30 AM	1							
317	4/20/2023	04:45 AM	0							
318	4/20/2023	05:00 AM	5							
319	4/20/2023	05:15 AM	6							
320	4/20/2023	05:30 AM	7							
321	4/20/2023	05:45 AM	4							
322	4/20/2023	06:00 AM	11							
323	4/20/2023	06:15 AM	13							
324	4/20/2023	06:30 AM	20							
325	4/20/2023	06:45 AM	15							
326	4/20/2023	07:00 AM	12							
327	4/20/2023	07:15 AM	11							
328	4/20/2023	07:30 AM	24							
329	4/20/2023	07:45 AM	13							
330	4/20/2023	08:00 AM	19							
331	4/20/2023	08:15 AM	17							
332	4/20/2023	08:30 AM	18							
333	4/20/2023	08:45 AM	11							
334	4/20/2023	09:00 AM	13							
335	4/20/2023	09:15 AM	15							
336	4/20/2023	09:30 AM	15							
337	4/20/2023	09:45 AM	14							
338	4/20/2023	10:00 AM	13							
339	4/20/2023	10:15 AM	13							
340	4/20/2023	10:30 AM	15							
341	4/20/2023	10:45 AM	6							
342	4/20/2023	11:00 AM	19							
343	4/20/2023	11:15 AM	11							
344	4/20/2023	11:30 AM	15							
345	4/20/2023	11:45 AM	14							
346	4/20/2023	12:00 PM	18							
347	4/20/2023	12:15 PM	16							
348	4/20/2023	12:30 PM	18							
349	4/20/2023	12:45 PM	13							

	A	B	C	D	E	F	G	H	I	J
350	4/20/2023	01:00 PM	15							
351	4/20/2023	01:15 PM	23							
352	4/20/2023	01:30 PM	15							
353	4/20/2023	01:45 PM	10							
354	4/20/2023	02:00 PM	13							
355	4/20/2023	02:15 PM	19							
356	4/20/2023	02:30 PM	24							
357	4/20/2023	02:45 PM	25							
358	4/20/2023	03:00 PM	15							
359	4/20/2023	03:15 PM	22							
360	4/20/2023	03:30 PM	16							
361	4/20/2023	03:45 PM	15							
362	4/20/2023	04:00 PM	26							
363	4/20/2023	04:15 PM	26							
364	4/20/2023	04:30 PM	23							
365	4/20/2023	04:45 PM	26							
366	4/20/2023	05:00 PM	25							
367	4/20/2023	05:15 PM	13							
368	4/20/2023	05:30 PM	12							
369	4/20/2023	05:45 PM	23							
370	4/20/2023	06:00 PM	12							
371	4/20/2023	06:15 PM	11							
372	4/20/2023	06:30 PM	8							
373	4/20/2023	06:45 PM	5							
374	4/20/2023	07:00 PM	2							
375	4/20/2023	07:15 PM	7							
376	4/20/2023	07:30 PM	8							
377	4/20/2023	07:45 PM	7							
378	4/20/2023	08:00 PM	5							
379	4/20/2023	08:15 PM	10							
380	4/20/2023	08:30 PM	9							
381	4/20/2023	08:45 PM	4							
382	4/20/2023	09:00 PM	1							
383	4/20/2023	09:15 PM	1							
384	4/20/2023	09:30 PM	4							
385	4/20/2023	09:45 PM	4							
386	4/20/2023	10:00 PM	0							
387	4/20/2023	10:15 PM	2							
388	4/20/2023	10:30 PM	3							
389	4/20/2023	10:45 PM	1							
390	4/20/2023	11:00 PM	2							
391	4/20/2023	11:15 PM	5							
392	4/20/2023	11:30 PM	0							
393	4/20/2023	11:45 PM	1							
394	4/21/2023	12:00 AM	3							
395	4/21/2023	12:15 AM	2							
396	4/21/2023	12:30 AM	1							
397	4/21/2023	12:45 AM	4							
398	4/21/2023	01:00 AM	0							
399	4/21/2023	01:15 AM	2							

	A	B	C	D	E	F	G	H	I	J
400	4/21/2023	01:30 AM	1							
401	4/21/2023	01:45 AM	1							
402	4/21/2023	02:00 AM	0							
403	4/21/2023	02:15 AM	0							
404	4/21/2023	02:30 AM	0							
405	4/21/2023	02:45 AM	0							
406	4/21/2023	03:00 AM	0							
407	4/21/2023	03:15 AM	0							
408	4/21/2023	03:30 AM	1							
409	4/21/2023	03:45 AM	2							
410	4/21/2023	04:00 AM	2							
411	4/21/2023	04:15 AM	3							
412	4/21/2023	04:30 AM	1							
413	4/21/2023	04:45 AM	1							
414	4/21/2023	05:00 AM	9							
415	4/21/2023	05:15 AM	4							
416	4/21/2023	05:30 AM	5							
417	4/21/2023	05:45 AM	4							
418	4/21/2023	06:00 AM	5							
419	4/21/2023	06:15 AM	10							
420	4/21/2023	06:30 AM	22							
421	4/21/2023	06:45 AM	19							
422	4/21/2023	07:00 AM	9							
423	4/21/2023	07:15 AM	18							
424	4/21/2023	07:30 AM	26							
425	4/21/2023	07:45 AM	16							
426	4/21/2023	08:00 AM	18							
427	4/21/2023	08:15 AM	21							
428	4/21/2023	08:30 AM	16							
429	4/21/2023	08:45 AM	10							
430	4/21/2023	09:00 AM	14							
431	4/21/2023	09:15 AM	10							
432	4/21/2023	09:30 AM	17							
433	4/21/2023	09:45 AM	15							
434	4/21/2023	10:00 AM	15							
435	4/21/2023	10:15 AM	15							
436	4/21/2023	10:30 AM	22							
437	4/21/2023	10:45 AM	16							
438	4/21/2023	11:00 AM	19							
439	4/21/2023	11:15 AM	19							
440	4/21/2023	11:30 AM	9							
441	4/21/2023	11:45 AM	15							
442	4/21/2023	12:00 PM	10							
443	4/21/2023	12:15 PM	16							
444	4/21/2023	12:30 PM	21							
445	4/21/2023	12:45 PM	24							
446	4/21/2023	01:00 PM	14							
447	4/21/2023	01:15 PM	20							
448	4/21/2023	01:30 PM	14							
449	4/21/2023	01:45 PM	17							

	A	B	C	D	E	F	G	H	I	J
450	4/21/2023	02:00 PM	28							
451	4/21/2023	02:15 PM	19							
452	4/21/2023	02:30 PM	23							
453	4/21/2023	02:45 PM	26							
454	4/21/2023	03:00 PM	24							
455	4/21/2023	03:15 PM	20							
456	4/21/2023	03:30 PM	20							
457	4/21/2023	03:45 PM	23							
458	4/21/2023	04:00 PM	22							
459	4/21/2023	04:15 PM	20							
460	4/21/2023	04:30 PM	24							
461	4/21/2023	04:45 PM	24							
462	4/21/2023	05:00 PM	19							
463	4/21/2023	05:15 PM	21							
464	4/21/2023	05:30 PM	15							
465	4/21/2023	05:45 PM	18							
466	4/21/2023	06:00 PM	15							
467	4/21/2023	06:15 PM	20							
468	4/21/2023	06:30 PM	15							
469	4/21/2023	06:45 PM	11							
470	4/21/2023	07:00 PM	6							
471	4/21/2023	07:15 PM	10							
472	4/21/2023	07:30 PM	13							
473	4/21/2023	07:45 PM	8							
474	4/21/2023	08:00 PM	15							
475	4/21/2023	08:15 PM	5							
476	4/21/2023	08:30 PM	8							
477	4/21/2023	08:45 PM	7							
478	4/21/2023	09:00 PM	3							
479	4/21/2023	09:15 PM	6							
480	4/21/2023	09:30 PM	4							
481	4/21/2023	09:45 PM	1							
482	4/21/2023	10:00 PM	3							
483	4/21/2023	10:15 PM	5							
484	4/21/2023	10:30 PM	3							
485	4/21/2023	10:45 PM	6							
486	4/21/2023	11:00 PM	0							
487	4/21/2023	11:15 PM	1							
488	4/21/2023	11:30 PM	1							
489	4/21/2023	11:45 PM	2							
490	4/22/2023	12:00 AM	2							
491	4/22/2023	12:15 AM	1							
492	4/22/2023	12:30 AM	4							
493	4/22/2023	12:45 AM	3							
494	4/22/2023	01:00 AM	0							
495	4/22/2023	01:15 AM	0							
496	4/22/2023	01:30 AM	1							
497	4/22/2023	01:45 AM	0							
498	4/22/2023	02:00 AM	0							
499	4/22/2023	02:15 AM	1							

	A	B	C	D	E	F	G	H	I	J
500	4/22/2023	02:30 AM	1							
501	4/22/2023	02:45 AM	1							
502	4/22/2023	03:00 AM	0							
503	4/22/2023	03:15 AM	0							
504	4/22/2023	03:30 AM	1							
505	4/22/2023	03:45 AM	1							
506	4/22/2023	04:00 AM	3							
507	4/22/2023	04:15 AM	2							
508	4/22/2023	04:30 AM	0							
509	4/22/2023	04:45 AM	0							
510	4/22/2023	05:00 AM	2							
511	4/22/2023	05:15 AM	1							
512	4/22/2023	05:30 AM	1							
513	4/22/2023	05:45 AM	1							
514	4/22/2023	06:00 AM	3							
515	4/22/2023	06:15 AM	7							
516	4/22/2023	06:30 AM	5							
517	4/22/2023	06:45 AM	7							
518	4/22/2023	07:00 AM	3							
519	4/22/2023	07:15 AM	10							
520	4/22/2023	07:30 AM	6							
521	4/22/2023	07:45 AM	3							
522	4/22/2023	08:00 AM	6							
523	4/22/2023	08:15 AM	10							
524	4/22/2023	08:30 AM	7							
525	4/22/2023	08:45 AM	6							
526	4/22/2023	09:00 AM	14							
527	4/22/2023	09:15 AM	18							
528	4/22/2023	09:30 AM	18							
529	4/22/2023	09:45 AM	9							
530	4/22/2023	10:00 AM	23							
531	4/22/2023	10:15 AM	10							
532	4/22/2023	10:30 AM	9							
533	4/22/2023	10:45 AM	10							
534	4/22/2023	11:00 AM	10							
535	4/22/2023	11:15 AM	18							
536	4/22/2023	11:30 AM	19							
537	4/22/2023	11:45 AM	14							
538	4/22/2023	12:00 PM	18							
539	4/22/2023	12:15 PM	20							
540	4/22/2023	12:30 PM	18							
541	4/22/2023	12:45 PM	17							
542	4/22/2023	01:00 PM	11							
543	4/22/2023	01:15 PM	8							
544	4/22/2023	01:30 PM	16							
545	4/22/2023	01:45 PM	16							
546	4/22/2023	02:00 PM	12							
547	4/22/2023	02:15 PM	11							
548	4/22/2023	02:30 PM	18							
549	4/22/2023	02:45 PM	13							

	A	B	C	D	E	F	G	H	I	J
550	4/22/2023	03:00 PM	23							
551	4/22/2023	03:15 PM	13							
552	4/22/2023	03:30 PM	15							
553	4/22/2023	03:45 PM	14							
554	4/22/2023	04:00 PM	11							
555	4/22/2023	04:15 PM	6							
556	4/22/2023	04:30 PM	9							
557	4/22/2023	04:45 PM	13							
558	4/22/2023	05:00 PM	25							
559	4/22/2023	05:15 PM	15							
560	4/22/2023	05:30 PM	11							
561	4/22/2023	05:45 PM	14							
562	4/22/2023	06:00 PM	7							
563	4/22/2023	06:15 PM	13							
564	4/22/2023	06:30 PM	9							
565	4/22/2023	06:45 PM	11							
566	4/22/2023	07:00 PM	6							
567	4/22/2023	07:15 PM	6							
568	4/22/2023	07:30 PM	6							
569	4/22/2023	07:45 PM	1							
570	4/22/2023	08:00 PM	4							
571	4/22/2023	08:15 PM	8							
572	4/22/2023	08:30 PM	5							
573	4/22/2023	08:45 PM	4							
574	4/22/2023	09:00 PM	8							
575	4/22/2023	09:15 PM	2							
576	4/22/2023	09:30 PM	5							
577	4/22/2023	09:45 PM	2							
578	4/22/2023	10:00 PM	8							
579	4/22/2023	10:15 PM	3							
580	4/22/2023	10:30 PM	3							
581	4/22/2023	10:45 PM	10							
582	4/22/2023	11:00 PM	5							
583	4/22/2023	11:15 PM	7							
584	4/22/2023	11:30 PM	3							
585	4/22/2023	11:45 PM	1							
586	4/23/2023	12:00 AM	0							
587	4/23/2023	12:15 AM	0							
588	4/23/2023	12:30 AM	2							
589	4/23/2023	12:45 AM	0							
590	4/23/2023	01:00 AM	1							
591	4/23/2023	01:15 AM	2							
592	4/23/2023	01:30 AM	1							
593	4/23/2023	01:45 AM	0							
594	4/23/2023	02:00 AM	0							
595	4/23/2023	02:15 AM	0							
596	4/23/2023	02:30 AM	0							
597	4/23/2023	02:45 AM	0							
598	4/23/2023	03:00 AM	0							
599	4/23/2023	03:15 AM	0							

	A	B	C	D	E	F	G	H	I	J
600	4/23/2023	03:30 AM	0							
601	4/23/2023	03:45 AM	0							
602	4/23/2023	04:00 AM	0							
603	4/23/2023	04:15 AM	2							
604	4/23/2023	04:30 AM	1							
605	4/23/2023	04:45 AM	1							
606	4/23/2023	05:00 AM	1							
607	4/23/2023	05:15 AM	3							
608	4/23/2023	05:30 AM	0							
609	4/23/2023	05:45 AM	1							
610	4/23/2023	06:00 AM	1							
611	4/23/2023	06:15 AM	1							
612	4/23/2023	06:30 AM	5							
613	4/23/2023	06:45 AM	1							
614	4/23/2023	07:00 AM	3							
615	4/23/2023	07:15 AM	5							
616	4/23/2023	07:30 AM	5							
617	4/23/2023	07:45 AM	4							
618	4/23/2023	08:00 AM	4							
619	4/23/2023	08:15 AM	7							
620	4/23/2023	08:30 AM	3							
621	4/23/2023	08:45 AM	4							
622	4/23/2023	09:00 AM	5							
623	4/23/2023	09:15 AM	9							
624	4/23/2023	09:30 AM	7							
625	4/23/2023	09:45 AM	9							
626	4/23/2023	10:00 AM	8							
627	4/23/2023	10:15 AM	8							
628	4/23/2023	10:30 AM	12							
629	4/23/2023	10:45 AM	7							
630	4/23/2023	11:00 AM	8							
631	4/23/2023	11:15 AM	12							
632	4/23/2023	11:30 AM	9							
633	4/23/2023	11:45 AM	16							
634	4/23/2023	12:00 PM	10							
635	4/23/2023	12:15 PM	14							
636	4/23/2023	12:30 PM	17							
637	4/23/2023	12:45 PM	15							
638	4/23/2023	01:00 PM	12							
639	4/23/2023	01:15 PM	18							
640	4/23/2023	01:30 PM	15							
641	4/23/2023	01:45 PM	9							
642	4/23/2023	02:00 PM	15							
643	4/23/2023	02:15 PM	10							
644	4/23/2023	02:30 PM	17							
645	4/23/2023	02:45 PM	15							
646	4/23/2023	03:00 PM	16							
647	4/23/2023	03:15 PM	17							
648	4/23/2023	03:30 PM	4							
649	4/23/2023	03:45 PM	25							

	A	B	C	D	E	F	G	H	I	J
650	4/23/2023	04:00 PM	8							
651	4/23/2023	04:15 PM	12							
652	4/23/2023	04:30 PM	9							
653	4/23/2023	04:45 PM	13							
654	4/23/2023	05:00 PM	12							
655	4/23/2023	05:15 PM	16							
656	4/23/2023	05:30 PM	14							
657	4/23/2023	05:45 PM	8							
658	4/23/2023	06:00 PM	14							
659	4/23/2023	06:15 PM	12							
660	4/23/2023	06:30 PM	7							
661	4/23/2023	06:45 PM	9							
662	4/23/2023	07:00 PM	6							
663	4/23/2023	07:15 PM	11							
664	4/23/2023	07:30 PM	4							
665	4/23/2023	07:45 PM	2							
666	4/23/2023	08:00 PM	6							
667	4/23/2023	08:15 PM	6							
668	4/23/2023	08:30 PM	7							
669	4/23/2023	08:45 PM	4							
670	4/23/2023	09:00 PM	5							
671	4/23/2023	09:15 PM	3							
672	4/23/2023	09:30 PM	0							
673	4/23/2023	09:45 PM	2							
674	4/23/2023	10:00 PM	4							
675	4/23/2023	10:15 PM	0							
676	4/23/2023	10:30 PM	1							
677	4/23/2023	10:45 PM	0							
678	4/23/2023	11:00 PM	2							
679	4/23/2023	11:15 PM	1							
680	4/23/2023	11:30 PM	0							
681	4/23/2023	11:45 PM	1							

	A	B	C	D	E	F	G	H	I	J
1										
2	File Name: C:\Users\barri\OneDrive\Documents\TDB\WSP\SYRACUSE\DATA\BATCH 6\DONE\ATR 1041.tf2									
3	Start Date: 4/17/2023									
4	Start Time: 12:00:00 AM									
5	Location 1: NB S 264									
6	Location 2: at CR 3									
7										
8										
9	Date	Time	NB							
10	4/17/2023	12:00 AM	1							
11	4/17/2023	12:15 AM	0							
12	4/17/2023	12:30 AM	4							
13	4/17/2023	12:45 AM	0							
14	4/17/2023	01:00 AM	2							
15	4/17/2023	01:15 AM	0							
16	4/17/2023	01:30 AM	0							
17	4/17/2023	01:45 AM	1							
18	4/17/2023	02:00 AM	0							
19	4/17/2023	02:15 AM	1							
20	4/17/2023	02:30 AM	1							
21	4/17/2023	02:45 AM	0							
22	4/17/2023	03:00 AM	1							
23	4/17/2023	03:15 AM	1							
24	4/17/2023	03:30 AM	0							
25	4/17/2023	03:45 AM	0							
26	4/17/2023	04:00 AM	4							
27	4/17/2023	04:15 AM	2							
28	4/17/2023	04:30 AM	1							
29	4/17/2023	04:45 AM	4							
30	4/17/2023	05:00 AM	2							
31	4/17/2023	05:15 AM	10							
32	4/17/2023	05:30 AM	2							
33	4/17/2023	05:45 AM	5							
34	4/17/2023	06:00 AM	3							
35	4/17/2023	06:15 AM	10							
36	4/17/2023	06:30 AM	16							
37	4/17/2023	06:45 AM	14							
38	4/17/2023	07:00 AM	27							
39	4/17/2023	07:15 AM	20							
40	4/17/2023	07:30 AM	17							
41	4/17/2023	07:45 AM	15							
42	4/17/2023	08:00 AM	16							
43	4/17/2023	08:15 AM	20							
44	4/17/2023	08:30 AM	8							
45	4/17/2023	08:45 AM	10							
46	4/17/2023	09:00 AM	11							
47	4/17/2023	09:15 AM	11							
48	4/17/2023	09:30 AM	12							
49	4/17/2023	09:45 AM	15							

	A	B	C	D	E	F	G	H	I	J
50	4/17/2023	10:00 AM	11							
51	4/17/2023	10:15 AM	9							
52	4/17/2023	10:30 AM	17							
53	4/17/2023	10:45 AM	12							
54	4/17/2023	11:00 AM	18							
55	4/17/2023	11:15 AM	8							
56	4/17/2023	11:30 AM	11							
57	4/17/2023	11:45 AM	16							
58	4/17/2023	12:00 PM	10							
59	4/17/2023	12:15 PM	13							
60	4/17/2023	12:30 PM	14							
61	4/17/2023	12:45 PM	19							
62	4/17/2023	01:00 PM	21							
63	4/17/2023	01:15 PM	12							
64	4/17/2023	01:30 PM	17							
65	4/17/2023	01:45 PM	24							
66	4/17/2023	02:00 PM	22							
67	4/17/2023	02:15 PM	27							
68	4/17/2023	02:30 PM	25							
69	4/17/2023	02:45 PM	14							
70	4/17/2023	03:00 PM	19							
71	4/17/2023	03:15 PM	35							
72	4/17/2023	03:30 PM	32							
73	4/17/2023	03:45 PM	37							
74	4/17/2023	04:00 PM	32							
75	4/17/2023	04:15 PM	31							
76	4/17/2023	04:30 PM	51							
77	4/17/2023	04:45 PM	39							
78	4/17/2023	05:00 PM	26							
79	4/17/2023	05:15 PM	24							
80	4/17/2023	05:30 PM	35							
81	4/17/2023	05:45 PM	27							
82	4/17/2023	06:00 PM	25							
83	4/17/2023	06:15 PM	33							
84	4/17/2023	06:30 PM	17							
85	4/17/2023	06:45 PM	26							
86	4/17/2023	07:00 PM	36							
87	4/17/2023	07:15 PM	18							
88	4/17/2023	07:30 PM	10							
89	4/17/2023	07:45 PM	11							
90	4/17/2023	08:00 PM	10							
91	4/17/2023	08:15 PM	13							
92	4/17/2023	08:30 PM	14							
93	4/17/2023	08:45 PM	9							
94	4/17/2023	09:00 PM	5							
95	4/17/2023	09:15 PM	2							
96	4/17/2023	09:30 PM	4							
97	4/17/2023	09:45 PM	1							
98	4/17/2023	10:00 PM	3							
99	4/17/2023	10:15 PM	6							

	A	B	C	D	E	F	G	H	I	J
100	4/17/2023	10:30 PM	2							
101	4/17/2023	10:45 PM	4							
102	4/17/2023	11:00 PM	2							
103	4/17/2023	11:15 PM	3							
104	4/17/2023	11:30 PM	2							
105	4/17/2023	11:45 PM	5							
106	4/18/2023	12:00 AM	1							
107	4/18/2023	12:15 AM	2							
108	4/18/2023	12:30 AM	2							
109	4/18/2023	12:45 AM	0							
110	4/18/2023	01:00 AM	1							
111	4/18/2023	01:15 AM	1							
112	4/18/2023	01:30 AM	0							
113	4/18/2023	01:45 AM	0							
114	4/18/2023	02:00 AM	1							
115	4/18/2023	02:15 AM	1							
116	4/18/2023	02:30 AM	0							
117	4/18/2023	02:45 AM	0							
118	4/18/2023	03:00 AM	1							
119	4/18/2023	03:15 AM	0							
120	4/18/2023	03:30 AM	1							
121	4/18/2023	03:45 AM	2							
122	4/18/2023	04:00 AM	2							
123	4/18/2023	04:15 AM	3							
124	4/18/2023	04:30 AM	1							
125	4/18/2023	04:45 AM	2							
126	4/18/2023	05:00 AM	3							
127	4/18/2023	05:15 AM	8							
128	4/18/2023	05:30 AM	3							
129	4/18/2023	05:45 AM	4							
130	4/18/2023	06:00 AM	6							
131	4/18/2023	06:15 AM	10							
132	4/18/2023	06:30 AM	13							
133	4/18/2023	06:45 AM	18							
134	4/18/2023	07:00 AM	25							
135	4/18/2023	07:15 AM	15							
136	4/18/2023	07:30 AM	22							
137	4/18/2023	07:45 AM	28							
138	4/18/2023	08:00 AM	24							
139	4/18/2023	08:15 AM	15							
140	4/18/2023	08:30 AM	10							
141	4/18/2023	08:45 AM	13							
142	4/18/2023	09:00 AM	14							
143	4/18/2023	09:15 AM	14							
144	4/18/2023	09:30 AM	16							
145	4/18/2023	09:45 AM	9							
146	4/18/2023	10:00 AM	11							
147	4/18/2023	10:15 AM	9							
148	4/18/2023	10:30 AM	11							
149	4/18/2023	10:45 AM	22							

	A	B	C	D	E	F	G	H	I	J
150	4/18/2023	11:00 AM	18							
151	4/18/2023	11:15 AM	19							
152	4/18/2023	11:30 AM	24							
153	4/18/2023	11:45 AM	18							
154	4/18/2023	12:00 PM	14							
155	4/18/2023	12:15 PM	14							
156	4/18/2023	12:30 PM	17							
157	4/18/2023	12:45 PM	20							
158	4/18/2023	01:00 PM	12							
159	4/18/2023	01:15 PM	12							
160	4/18/2023	01:30 PM	13							
161	4/18/2023	01:45 PM	11							
162	4/18/2023	02:00 PM	18							
163	4/18/2023	02:15 PM	24							
164	4/18/2023	02:30 PM	29							
165	4/18/2023	02:45 PM	22							
166	4/18/2023	03:00 PM	28							
167	4/18/2023	03:15 PM	29							
168	4/18/2023	03:30 PM	32							
169	4/18/2023	03:45 PM	36							
170	4/18/2023	04:00 PM	38							
171	4/18/2023	04:15 PM	38							
172	4/18/2023	04:30 PM	33							
173	4/18/2023	04:45 PM	31							
174	4/18/2023	05:00 PM	40							
175	4/18/2023	05:15 PM	35							
176	4/18/2023	05:30 PM	51							
177	4/18/2023	05:45 PM	35							
178	4/18/2023	06:00 PM	22							
179	4/18/2023	06:15 PM	33							
180	4/18/2023	06:30 PM	28							
181	4/18/2023	06:45 PM	15							
182	4/18/2023	07:00 PM	9							
183	4/18/2023	07:15 PM	15							
184	4/18/2023	07:30 PM	16							
185	4/18/2023	07:45 PM	18							
186	4/18/2023	08:00 PM	12							
187	4/18/2023	08:15 PM	12							
188	4/18/2023	08:30 PM	12							
189	4/18/2023	08:45 PM	13							
190	4/18/2023	09:00 PM	4							
191	4/18/2023	09:15 PM	5							
192	4/18/2023	09:30 PM	4							
193	4/18/2023	09:45 PM	3							
194	4/18/2023	10:00 PM	4							
195	4/18/2023	10:15 PM	6							
196	4/18/2023	10:30 PM	7							
197	4/18/2023	10:45 PM	3							
198	4/18/2023	11:00 PM	4							
199	4/18/2023	11:15 PM	3							

	A	B	C	D	E	F	G	H	I	J
200	4/18/2023	11:30 PM	5							
201	4/18/2023	11:45 PM	3							
202	4/19/2023	12:00 AM	6							
203	4/19/2023	12:15 AM	2							
204	4/19/2023	12:30 AM	1							
205	4/19/2023	12:45 AM	1							
206	4/19/2023	01:00 AM	0							
207	4/19/2023	01:15 AM	0							
208	4/19/2023	01:30 AM	0							
209	4/19/2023	01:45 AM	0							
210	4/19/2023	02:00 AM	1							
211	4/19/2023	02:15 AM	1							
212	4/19/2023	02:30 AM	1							
213	4/19/2023	02:45 AM	1							
214	4/19/2023	03:00 AM	2							
215	4/19/2023	03:15 AM	0							
216	4/19/2023	03:30 AM	2							
217	4/19/2023	03:45 AM	1							
218	4/19/2023	04:00 AM	6							
219	4/19/2023	04:15 AM	0							
220	4/19/2023	04:30 AM	2							
221	4/19/2023	04:45 AM	3							
222	4/19/2023	05:00 AM	3							
223	4/19/2023	05:15 AM	7							
224	4/19/2023	05:30 AM	3							
225	4/19/2023	05:45 AM	5							
226	4/19/2023	06:00 AM	7							
227	4/19/2023	06:15 AM	12							
228	4/19/2023	06:30 AM	18							
229	4/19/2023	06:45 AM	16							
230	4/19/2023	07:00 AM	23							
231	4/19/2023	07:15 AM	13							
232	4/19/2023	07:30 AM	18							
233	4/19/2023	07:45 AM	27							
234	4/19/2023	08:00 AM	25							
235	4/19/2023	08:15 AM	12							
236	4/19/2023	08:30 AM	8							
237	4/19/2023	08:45 AM	14							
238	4/19/2023	09:00 AM	11							
239	4/19/2023	09:15 AM	14							
240	4/19/2023	09:30 AM	16							
241	4/19/2023	09:45 AM	16							
242	4/19/2023	10:00 AM	18							
243	4/19/2023	10:15 AM	8							
244	4/19/2023	10:30 AM	13							
245	4/19/2023	10:45 AM	9							
246	4/19/2023	11:00 AM	18							
247	4/19/2023	11:15 AM	18							
248	4/19/2023	11:30 AM	14							
249	4/19/2023	11:45 AM	17							

	A	B	C	D	E	F	G	H	I	J
250	4/19/2023	12:00 PM	20							
251	4/19/2023	12:15 PM	21							
252	4/19/2023	12:30 PM	21							
253	4/19/2023	12:45 PM	20							
254	4/19/2023	01:00 PM	16							
255	4/19/2023	01:15 PM	16							
256	4/19/2023	01:30 PM	17							
257	4/19/2023	01:45 PM	24							
258	4/19/2023	02:00 PM	27							
259	4/19/2023	02:15 PM	18							
260	4/19/2023	02:30 PM	24							
261	4/19/2023	02:45 PM	25							
262	4/19/2023	03:00 PM	26							
263	4/19/2023	03:15 PM	44							
264	4/19/2023	03:30 PM	36							
265	4/19/2023	03:45 PM	38							
266	4/19/2023	04:00 PM	39							
267	4/19/2023	04:15 PM	43							
268	4/19/2023	04:30 PM	38							
269	4/19/2023	04:45 PM	47							
270	4/19/2023	05:00 PM	40							
271	4/19/2023	05:15 PM	38							
272	4/19/2023	05:30 PM	30							
273	4/19/2023	05:45 PM	37							
274	4/19/2023	06:00 PM	24							
275	4/19/2023	06:15 PM	23							
276	4/19/2023	06:30 PM	20							
277	4/19/2023	06:45 PM	38							
278	4/19/2023	07:00 PM	14							
279	4/19/2023	07:15 PM	14							
280	4/19/2023	07:30 PM	20							
281	4/19/2023	07:45 PM	27							
282	4/19/2023	08:00 PM	13							
283	4/19/2023	08:15 PM	12							
284	4/19/2023	08:30 PM	14							
285	4/19/2023	08:45 PM	11							
286	4/19/2023	09:00 PM	7							
287	4/19/2023	09:15 PM	4							
288	4/19/2023	09:30 PM	5							
289	4/19/2023	09:45 PM	8							
290	4/19/2023	10:00 PM	1							
291	4/19/2023	10:15 PM	6							
292	4/19/2023	10:30 PM	5							
293	4/19/2023	10:45 PM	2							
294	4/19/2023	11:00 PM	3							
295	4/19/2023	11:15 PM	2							
296	4/19/2023	11:30 PM	3							
297	4/19/2023	11:45 PM	4							
298	4/20/2023	12:00 AM	0							
299	4/20/2023	12:15 AM	5							

	A	B	C	D	E	F	G	H	I	J
300	4/20/2023	12:30 AM	1							
301	4/20/2023	12:45 AM	1							
302	4/20/2023	01:00 AM	1							
303	4/20/2023	01:15 AM	1							
304	4/20/2023	01:30 AM	2							
305	4/20/2023	01:45 AM	2							
306	4/20/2023	02:00 AM	2							
307	4/20/2023	02:15 AM	1							
308	4/20/2023	02:30 AM	2							
309	4/20/2023	02:45 AM	2							
310	4/20/2023	03:00 AM	0							
311	4/20/2023	03:15 AM	1							
312	4/20/2023	03:30 AM	1							
313	4/20/2023	03:45 AM	2							
314	4/20/2023	04:00 AM	4							
315	4/20/2023	04:15 AM	2							
316	4/20/2023	04:30 AM	1							
317	4/20/2023	04:45 AM	2							
318	4/20/2023	05:00 AM	4							
319	4/20/2023	05:15 AM	7							
320	4/20/2023	05:30 AM	2							
321	4/20/2023	05:45 AM	2							
322	4/20/2023	06:00 AM	12							
323	4/20/2023	06:15 AM	11							
324	4/20/2023	06:30 AM	14							
325	4/20/2023	06:45 AM	21							
326	4/20/2023	07:00 AM	19							
327	4/20/2023	07:15 AM	22							
328	4/20/2023	07:30 AM	24							
329	4/20/2023	07:45 AM	18							
330	4/20/2023	08:00 AM	31							
331	4/20/2023	08:15 AM	19							
332	4/20/2023	08:30 AM	13							
333	4/20/2023	08:45 AM	11							
334	4/20/2023	09:00 AM	11							
335	4/20/2023	09:15 AM	22							
336	4/20/2023	09:30 AM	13							
337	4/20/2023	09:45 AM	17							
338	4/20/2023	10:00 AM	11							
339	4/20/2023	10:15 AM	13							
340	4/20/2023	10:30 AM	18							
341	4/20/2023	10:45 AM	16							
342	4/20/2023	11:00 AM	12							
343	4/20/2023	11:15 AM	10							
344	4/20/2023	11:30 AM	11							
345	4/20/2023	11:45 AM	22							
346	4/20/2023	12:00 PM	20							
347	4/20/2023	12:15 PM	23							
348	4/20/2023	12:30 PM	18							
349	4/20/2023	12:45 PM	18							

	A	B	C	D	E	F	G	H	I	J
350	4/20/2023	01:00 PM	20							
351	4/20/2023	01:15 PM	16							
352	4/20/2023	01:30 PM	17							
353	4/20/2023	01:45 PM	24							
354	4/20/2023	02:00 PM	26							
355	4/20/2023	02:15 PM	30							
356	4/20/2023	02:30 PM	27							
357	4/20/2023	02:45 PM	17							
358	4/20/2023	03:00 PM	29							
359	4/20/2023	03:15 PM	36							
360	4/20/2023	03:30 PM	34							
361	4/20/2023	03:45 PM	41							
362	4/20/2023	04:00 PM	45							
363	4/20/2023	04:15 PM	44							
364	4/20/2023	04:30 PM	41							
365	4/20/2023	04:45 PM	44							
366	4/20/2023	05:00 PM	44							
367	4/20/2023	05:15 PM	32							
368	4/20/2023	05:30 PM	36							
369	4/20/2023	05:45 PM	34							
370	4/20/2023	06:00 PM	23							
371	4/20/2023	06:15 PM	29							
372	4/20/2023	06:30 PM	24							
373	4/20/2023	06:45 PM	26							
374	4/20/2023	07:00 PM	15							
375	4/20/2023	07:15 PM	23							
376	4/20/2023	07:30 PM	14							
377	4/20/2023	07:45 PM	15							
378	4/20/2023	08:00 PM	17							
379	4/20/2023	08:15 PM	11							
380	4/20/2023	08:30 PM	15							
381	4/20/2023	08:45 PM	6							
382	4/20/2023	09:00 PM	12							
383	4/20/2023	09:15 PM	11							
384	4/20/2023	09:30 PM	10							
385	4/20/2023	09:45 PM	4							
386	4/20/2023	10:00 PM	3							
387	4/20/2023	10:15 PM	4							
388	4/20/2023	10:30 PM	3							
389	4/20/2023	10:45 PM	4							
390	4/20/2023	11:00 PM	6							
391	4/20/2023	11:15 PM	3							
392	4/20/2023	11:30 PM	3							
393	4/20/2023	11:45 PM	1							
394	4/21/2023	12:00 AM	4							
395	4/21/2023	12:15 AM	3							
396	4/21/2023	12:30 AM	2							
397	4/21/2023	12:45 AM	2							
398	4/21/2023	01:00 AM	2							
399	4/21/2023	01:15 AM	0							

	A	B	C	D	E	F	G	H	I	J
400	4/21/2023	01:30 AM	2							
401	4/21/2023	01:45 AM	0							
402	4/21/2023	02:00 AM	1							
403	4/21/2023	02:15 AM	2							
404	4/21/2023	02:30 AM	4							
405	4/21/2023	02:45 AM	0							
406	4/21/2023	03:00 AM	1							
407	4/21/2023	03:15 AM	0							
408	4/21/2023	03:30 AM	1							
409	4/21/2023	03:45 AM	0							
410	4/21/2023	04:00 AM	4							
411	4/21/2023	04:15 AM	4							
412	4/21/2023	04:30 AM	2							
413	4/21/2023	04:45 AM	3							
414	4/21/2023	05:00 AM	5							
415	4/21/2023	05:15 AM	4							
416	4/21/2023	05:30 AM	3							
417	4/21/2023	05:45 AM	5							
418	4/21/2023	06:00 AM	6							
419	4/21/2023	06:15 AM	13							
420	4/21/2023	06:30 AM	14							
421	4/21/2023	06:45 AM	14							
422	4/21/2023	07:00 AM	28							
423	4/21/2023	07:15 AM	19							
424	4/21/2023	07:30 AM	26							
425	4/21/2023	07:45 AM	23							
426	4/21/2023	08:00 AM	24							
427	4/21/2023	08:15 AM	19							
428	4/21/2023	08:30 AM	11							
429	4/21/2023	08:45 AM	16							
430	4/21/2023	09:00 AM	13							
431	4/21/2023	09:15 AM	15							
432	4/21/2023	09:30 AM	16							
433	4/21/2023	09:45 AM	18							
434	4/21/2023	10:00 AM	27							
435	4/21/2023	10:15 AM	10							
436	4/21/2023	10:30 AM	19							
437	4/21/2023	10:45 AM	22							
438	4/21/2023	11:00 AM	16							
439	4/21/2023	11:15 AM	22							
440	4/21/2023	11:30 AM	25							
441	4/21/2023	11:45 AM	24							
442	4/21/2023	12:00 PM	17							
443	4/21/2023	12:15 PM	20							
444	4/21/2023	12:30 PM	23							
445	4/21/2023	12:45 PM	22							
446	4/21/2023	01:00 PM	21							
447	4/21/2023	01:15 PM	33							
448	4/21/2023	01:30 PM	32							
449	4/21/2023	01:45 PM	34							

	A	B	C	D	E	F	G	H	I	J
450	4/21/2023	02:00 PM	30							
451	4/21/2023	02:15 PM	30							
452	4/21/2023	02:30 PM	25							
453	4/21/2023	02:45 PM	31							
454	4/21/2023	03:00 PM	34							
455	4/21/2023	03:15 PM	48							
456	4/21/2023	03:30 PM	36							
457	4/21/2023	03:45 PM	31							
458	4/21/2023	04:00 PM	33							
459	4/21/2023	04:15 PM	32							
460	4/21/2023	04:30 PM	30							
461	4/21/2023	04:45 PM	42							
462	4/21/2023	05:00 PM	47							
463	4/21/2023	05:15 PM	44							
464	4/21/2023	05:30 PM	41							
465	4/21/2023	05:45 PM	39							
466	4/21/2023	06:00 PM	29							
467	4/21/2023	06:15 PM	24							
468	4/21/2023	06:30 PM	34							
469	4/21/2023	06:45 PM	18							
470	4/21/2023	07:00 PM	17							
471	4/21/2023	07:15 PM	24							
472	4/21/2023	07:30 PM	23							
473	4/21/2023	07:45 PM	13							
474	4/21/2023	08:00 PM	17							
475	4/21/2023	08:15 PM	14							
476	4/21/2023	08:30 PM	23							
477	4/21/2023	08:45 PM	11							
478	4/21/2023	09:00 PM	7							
479	4/21/2023	09:15 PM	7							
480	4/21/2023	09:30 PM	8							
481	4/21/2023	09:45 PM	6							
482	4/21/2023	10:00 PM	8							
483	4/21/2023	10:15 PM	3							
484	4/21/2023	10:30 PM	12							
485	4/21/2023	10:45 PM	3							
486	4/21/2023	11:00 PM	8							
487	4/21/2023	11:15 PM	8							
488	4/21/2023	11:30 PM	5							
489	4/21/2023	11:45 PM	3							
490	4/22/2023	12:00 AM	4							
491	4/22/2023	12:15 AM	0							
492	4/22/2023	12:30 AM	2							
493	4/22/2023	12:45 AM	3							
494	4/22/2023	01:00 AM	0							
495	4/22/2023	01:15 AM	1							
496	4/22/2023	01:30 AM	1							
497	4/22/2023	01:45 AM	1							
498	4/22/2023	02:00 AM	0							
499	4/22/2023	02:15 AM	1							

	A	B	C	D	E	F	G	H	I	J
500	4/22/2023	02:30 AM	2							
501	4/22/2023	02:45 AM	2							
502	4/22/2023	03:00 AM	0							
503	4/22/2023	03:15 AM	1							
504	4/22/2023	03:30 AM	0							
505	4/22/2023	03:45 AM	0							
506	4/22/2023	04:00 AM	0							
507	4/22/2023	04:15 AM	3							
508	4/22/2023	04:30 AM	3							
509	4/22/2023	04:45 AM	2							
510	4/22/2023	05:00 AM	2							
511	4/22/2023	05:15 AM	4							
512	4/22/2023	05:30 AM	2							
513	4/22/2023	05:45 AM	4							
514	4/22/2023	06:00 AM	3							
515	4/22/2023	06:15 AM	12							
516	4/22/2023	06:30 AM	11							
517	4/22/2023	06:45 AM	3							
518	4/22/2023	07:00 AM	8							
519	4/22/2023	07:15 AM	9							
520	4/22/2023	07:30 AM	16							
521	4/22/2023	07:45 AM	9							
522	4/22/2023	08:00 AM	10							
523	4/22/2023	08:15 AM	26							
524	4/22/2023	08:30 AM	14							
525	4/22/2023	08:45 AM	12							
526	4/22/2023	09:00 AM	23							
527	4/22/2023	09:15 AM	22							
528	4/22/2023	09:30 AM	12							
529	4/22/2023	09:45 AM	22							
530	4/22/2023	10:00 AM	19							
531	4/22/2023	10:15 AM	18							
532	4/22/2023	10:30 AM	30							
533	4/22/2023	10:45 AM	18							
534	4/22/2023	11:00 AM	25							
535	4/22/2023	11:15 AM	21							
536	4/22/2023	11:30 AM	26							
537	4/22/2023	11:45 AM	23							
538	4/22/2023	12:00 PM	20							
539	4/22/2023	12:15 PM	29							
540	4/22/2023	12:30 PM	29							
541	4/22/2023	12:45 PM	28							
542	4/22/2023	01:00 PM	22							
543	4/22/2023	01:15 PM	32							
544	4/22/2023	01:30 PM	32							
545	4/22/2023	01:45 PM	25							
546	4/22/2023	02:00 PM	34							
547	4/22/2023	02:15 PM	25							
548	4/22/2023	02:30 PM	39							
549	4/22/2023	02:45 PM	24							

	A	B	C	D	E	F	G	H	I	J
550	4/22/2023	03:00 PM	28							
551	4/22/2023	03:15 PM	19							
552	4/22/2023	03:30 PM	17							
553	4/22/2023	03:45 PM	23							
554	4/22/2023	04:00 PM	27							
555	4/22/2023	04:15 PM	30							
556	4/22/2023	04:30 PM	26							
557	4/22/2023	04:45 PM	24							
558	4/22/2023	05:00 PM	24							
559	4/22/2023	05:15 PM	23							
560	4/22/2023	05:30 PM	24							
561	4/22/2023	05:45 PM	14							
562	4/22/2023	06:00 PM	18							
563	4/22/2023	06:15 PM	25							
564	4/22/2023	06:30 PM	15							
565	4/22/2023	06:45 PM	17							
566	4/22/2023	07:00 PM	20							
567	4/22/2023	07:15 PM	7							
568	4/22/2023	07:30 PM	15							
569	4/22/2023	07:45 PM	8							
570	4/22/2023	08:00 PM	14							
571	4/22/2023	08:15 PM	7							
572	4/22/2023	08:30 PM	11							
573	4/22/2023	08:45 PM	7							
574	4/22/2023	09:00 PM	10							
575	4/22/2023	09:15 PM	8							
576	4/22/2023	09:30 PM	5							
577	4/22/2023	09:45 PM	10							
578	4/22/2023	10:00 PM	7							
579	4/22/2023	10:15 PM	8							
580	4/22/2023	10:30 PM	2							
581	4/22/2023	10:45 PM	3							
582	4/22/2023	11:00 PM	2							
583	4/22/2023	11:15 PM	8							
584	4/22/2023	11:30 PM	3							
585	4/22/2023	11:45 PM	6							
586	4/23/2023	12:00 AM	0							
587	4/23/2023	12:15 AM	2							
588	4/23/2023	12:30 AM	2							
589	4/23/2023	12:45 AM	0							
590	4/23/2023	01:00 AM	1							
591	4/23/2023	01:15 AM	2							
592	4/23/2023	01:30 AM	3							
593	4/23/2023	01:45 AM	0							
594	4/23/2023	02:00 AM	0							
595	4/23/2023	02:15 AM	0							
596	4/23/2023	02:30 AM	2							
597	4/23/2023	02:45 AM	0							
598	4/23/2023	03:00 AM	0							
599	4/23/2023	03:15 AM	1							

	A	B	C	D	E	F	G	H	I	J
600	4/23/2023	03:30 AM	1							
601	4/23/2023	03:45 AM	0							
602	4/23/2023	04:00 AM	0							
603	4/23/2023	04:15 AM	1							
604	4/23/2023	04:30 AM	0							
605	4/23/2023	04:45 AM	2							
606	4/23/2023	05:00 AM	3							
607	4/23/2023	05:15 AM	3							
608	4/23/2023	05:30 AM	0							
609	4/23/2023	05:45 AM	2							
610	4/23/2023	06:00 AM	2							
611	4/23/2023	06:15 AM	7							
612	4/23/2023	06:30 AM	4							
613	4/23/2023	06:45 AM	2							
614	4/23/2023	07:00 AM	9							
615	4/23/2023	07:15 AM	9							
616	4/23/2023	07:30 AM	3							
617	4/23/2023	07:45 AM	5							
618	4/23/2023	08:00 AM	11							
619	4/23/2023	08:15 AM	8							
620	4/23/2023	08:30 AM	13							
621	4/23/2023	08:45 AM	9							
622	4/23/2023	09:00 AM	14							
623	4/23/2023	09:15 AM	14							
624	4/23/2023	09:30 AM	19							
625	4/23/2023	09:45 AM	13							
626	4/23/2023	10:00 AM	15							
627	4/23/2023	10:15 AM	21							
628	4/23/2023	10:30 AM	15							
629	4/23/2023	10:45 AM	22							
630	4/23/2023	11:00 AM	20							
631	4/23/2023	11:15 AM	19							
632	4/23/2023	11:30 AM	18							
633	4/23/2023	11:45 AM	23							
634	4/23/2023	12:00 PM	24							
635	4/23/2023	12:15 PM	18							
636	4/23/2023	12:30 PM	20							
637	4/23/2023	12:45 PM	23							
638	4/23/2023	01:00 PM	17							
639	4/23/2023	01:15 PM	32							
640	4/23/2023	01:30 PM	29							
641	4/23/2023	01:45 PM	12							
642	4/23/2023	02:00 PM	27							
643	4/23/2023	02:15 PM	22							
644	4/23/2023	02:30 PM	20							
645	4/23/2023	02:45 PM	18							
646	4/23/2023	03:00 PM	13							
647	4/23/2023	03:15 PM	20							
648	4/23/2023	03:30 PM	20							
649	4/23/2023	03:45 PM	27							

	A	B	C	D	E	F	G	H	I	J
650	4/23/2023	04:00 PM	24							
651	4/23/2023	04:15 PM	19							
652	4/23/2023	04:30 PM	18							
653	4/23/2023	04:45 PM	28							
654	4/23/2023	05:00 PM	12							
655	4/23/2023	05:15 PM	20							
656	4/23/2023	05:30 PM	12							
657	4/23/2023	05:45 PM	17							
658	4/23/2023	06:00 PM	11							
659	4/23/2023	06:15 PM	21							
660	4/23/2023	06:30 PM	10							
661	4/23/2023	06:45 PM	14							
662	4/23/2023	07:00 PM	15							
663	4/23/2023	07:15 PM	8							
664	4/23/2023	07:30 PM	14							
665	4/23/2023	07:45 PM	11							
666	4/23/2023	08:00 PM	9							
667	4/23/2023	08:15 PM	6							
668	4/23/2023	08:30 PM	8							
669	4/23/2023	08:45 PM	6							
670	4/23/2023	09:00 PM	5							
671	4/23/2023	09:15 PM	6							
672	4/23/2023	09:30 PM	3							
673	4/23/2023	09:45 PM	3							
674	4/23/2023	10:00 PM	2							
675	4/23/2023	10:15 PM	3							
676	4/23/2023	10:30 PM	6							
677	4/23/2023	10:45 PM	5							
678	4/23/2023	11:00 PM	1							
679	4/23/2023	11:15 PM	0							
680	4/23/2023	11:30 PM	1							
681	4/23/2023	11:45 PM	1							

	A	B	C	D	E	F	G	H	I	J
1										
2	File Name: C:\Users\barri\OneDrive\Documents\TDB\WSP\SYRACUSE\DATA\BATCH 6\DONE\ATR 1042.tf2									
3	Start Date: 4/17/2023									
4	Start Time: 12:00:00 AM									
5	Location 1: SB S 264									
6	Location 2: at CR 3									
7										
8										
9	Date	Time	SB							
10	4/17/2023	12:00 AM	2							
11	4/17/2023	12:15 AM	0							
12	4/17/2023	12:30 AM	1							
13	4/17/2023	12:45 AM	3							
14	4/17/2023	01:00 AM	0							
15	4/17/2023	01:15 AM	1							
16	4/17/2023	01:30 AM	0							
17	4/17/2023	01:45 AM	0							
18	4/17/2023	02:00 AM	1							
19	4/17/2023	02:15 AM	1							
20	4/17/2023	02:30 AM	1							
21	4/17/2023	02:45 AM	2							
22	4/17/2023	03:00 AM	2							
23	4/17/2023	03:15 AM	5							
24	4/17/2023	03:30 AM	2							
25	4/17/2023	03:45 AM	0							
26	4/17/2023	04:00 AM	10							
27	4/17/2023	04:15 AM	13							
28	4/17/2023	04:30 AM	15							
29	4/17/2023	04:45 AM	14							
30	4/17/2023	05:00 AM	23							
31	4/17/2023	05:15 AM	33							
32	4/17/2023	05:30 AM	31							
33	4/17/2023	05:45 AM	22							
34	4/17/2023	06:00 AM	35							
35	4/17/2023	06:15 AM	43							
36	4/17/2023	06:30 AM	48							
37	4/17/2023	06:45 AM	41							
38	4/17/2023	07:00 AM	45							
39	4/17/2023	07:15 AM	58							
40	4/17/2023	07:30 AM	62							
41	4/17/2023	07:45 AM	44							
42	4/17/2023	08:00 AM	46							
43	4/17/2023	08:15 AM	42							
44	4/17/2023	08:30 AM	50							
45	4/17/2023	08:45 AM	54							
46	4/17/2023	09:00 AM	36							
47	4/17/2023	09:15 AM	43							
48	4/17/2023	09:30 AM	37							
49	4/17/2023	09:45 AM	30							

	A	B	C	D	E	F	G	H	I	J
50	4/17/2023	10:00 AM	35							
51	4/17/2023	10:15 AM	29							
52	4/17/2023	10:30 AM	44							
53	4/17/2023	10:45 AM	31							
54	4/17/2023	11:00 AM	30							
55	4/17/2023	11:15 AM	40							
56	4/17/2023	11:30 AM	39							
57	4/17/2023	11:45 AM	28							
58	4/17/2023	12:00 PM	41							
59	4/17/2023	12:15 PM	42							
60	4/17/2023	12:30 PM	41							
61	4/17/2023	12:45 PM	29							
62	4/17/2023	01:00 PM	28							
63	4/17/2023	01:15 PM	21							
64	4/17/2023	01:30 PM	33							
65	4/17/2023	01:45 PM	30							
66	4/17/2023	02:00 PM	42							
67	4/17/2023	02:15 PM	30							
68	4/17/2023	02:30 PM	49							
69	4/17/2023	02:45 PM	53							
70	4/17/2023	03:00 PM	50							
71	4/17/2023	03:15 PM	50							
72	4/17/2023	03:30 PM	53							
73	4/17/2023	03:45 PM	48							
74	4/17/2023	04:00 PM	63							
75	4/17/2023	04:15 PM	57							
76	4/17/2023	04:30 PM	60							
77	4/17/2023	04:45 PM	39							
78	4/17/2023	05:00 PM	41							
79	4/17/2023	05:15 PM	38							
80	4/17/2023	05:30 PM	31							
81	4/17/2023	05:45 PM	38							
82	4/17/2023	06:00 PM	22							
83	4/17/2023	06:15 PM	26							
84	4/17/2023	06:30 PM	25							
85	4/17/2023	06:45 PM	24							
86	4/17/2023	07:00 PM	19							
87	4/17/2023	07:15 PM	17							
88	4/17/2023	07:30 PM	15							
89	4/17/2023	07:45 PM	9							
90	4/17/2023	08:00 PM	13							
91	4/17/2023	08:15 PM	9							
92	4/17/2023	08:30 PM	11							
93	4/17/2023	08:45 PM	6							
94	4/17/2023	09:00 PM	6							
95	4/17/2023	09:15 PM	6							
96	4/17/2023	09:30 PM	4							
97	4/17/2023	09:45 PM	9							
98	4/17/2023	10:00 PM	7							
99	4/17/2023	10:15 PM	6							

	A	B	C	D	E	F	G	H	I	J
100	4/17/2023	10:30 PM	3							
101	4/17/2023	10:45 PM	4							
102	4/17/2023	11:00 PM	5							
103	4/17/2023	11:15 PM	1							
104	4/17/2023	11:30 PM	0							
105	4/17/2023	11:45 PM	1							
106	4/18/2023	12:00 AM	0							
107	4/18/2023	12:15 AM	2							
108	4/18/2023	12:30 AM	3							
109	4/18/2023	12:45 AM	2							
110	4/18/2023	01:00 AM	1							
111	4/18/2023	01:15 AM	0							
112	4/18/2023	01:30 AM	2							
113	4/18/2023	01:45 AM	1							
114	4/18/2023	02:00 AM	1							
115	4/18/2023	02:15 AM	0							
116	4/18/2023	02:30 AM	1							
117	4/18/2023	02:45 AM	1							
118	4/18/2023	03:00 AM	0							
119	4/18/2023	03:15 AM	4							
120	4/18/2023	03:30 AM	3							
121	4/18/2023	03:45 AM	5							
122	4/18/2023	04:00 AM	9							
123	4/18/2023	04:15 AM	8							
124	4/18/2023	04:30 AM	10							
125	4/18/2023	04:45 AM	12							
126	4/18/2023	05:00 AM	18							
127	4/18/2023	05:15 AM	39							
128	4/18/2023	05:30 AM	28							
129	4/18/2023	05:45 AM	27							
130	4/18/2023	06:00 AM	40							
131	4/18/2023	06:15 AM	54							
132	4/18/2023	06:30 AM	52							
133	4/18/2023	06:45 AM	44							
134	4/18/2023	07:00 AM	58							
135	4/18/2023	07:15 AM	48							
136	4/18/2023	07:30 AM	77							
137	4/18/2023	07:45 AM	53							
138	4/18/2023	08:00 AM	55							
139	4/18/2023	08:15 AM	49							
140	4/18/2023	08:30 AM	48							
141	4/18/2023	08:45 AM	39							
142	4/18/2023	09:00 AM	34							
143	4/18/2023	09:15 AM	37							
144	4/18/2023	09:30 AM	35							
145	4/18/2023	09:45 AM	33							
146	4/18/2023	10:00 AM	33							
147	4/18/2023	10:15 AM	25							
148	4/18/2023	10:30 AM	34							
149	4/18/2023	10:45 AM	29							

	A	B	C	D	E	F	G	H	I	J
150	4/18/2023	11:00 AM	41							
151	4/18/2023	11:15 AM	26							
152	4/18/2023	11:30 AM	28							
153	4/18/2023	11:45 AM	35							
154	4/18/2023	12:00 PM	42							
155	4/18/2023	12:15 PM	39							
156	4/18/2023	12:30 PM	26							
157	4/18/2023	12:45 PM	34							
158	4/18/2023	01:00 PM	38							
159	4/18/2023	01:15 PM	35							
160	4/18/2023	01:30 PM	38							
161	4/18/2023	01:45 PM	36							
162	4/18/2023	02:00 PM	36							
163	4/18/2023	02:15 PM	39							
164	4/18/2023	02:30 PM	40							
165	4/18/2023	02:45 PM	53							
166	4/18/2023	03:00 PM	53							
167	4/18/2023	03:15 PM	61							
168	4/18/2023	03:30 PM	35							
169	4/18/2023	03:45 PM	35							
170	4/18/2023	04:00 PM	48							
171	4/18/2023	04:15 PM	83							
172	4/18/2023	04:30 PM	53							
173	4/18/2023	04:45 PM	39							
174	4/18/2023	05:00 PM	37							
175	4/18/2023	05:15 PM	38							
176	4/18/2023	05:30 PM	37							
177	4/18/2023	05:45 PM	47							
178	4/18/2023	06:00 PM	34							
179	4/18/2023	06:15 PM	31							
180	4/18/2023	06:30 PM	19							
181	4/18/2023	06:45 PM	18							
182	4/18/2023	07:00 PM	22							
183	4/18/2023	07:15 PM	17							
184	4/18/2023	07:30 PM	19							
185	4/18/2023	07:45 PM	28							
186	4/18/2023	08:00 PM	9							
187	4/18/2023	08:15 PM	15							
188	4/18/2023	08:30 PM	11							
189	4/18/2023	08:45 PM	14							
190	4/18/2023	09:00 PM	13							
191	4/18/2023	09:15 PM	13							
192	4/18/2023	09:30 PM	5							
193	4/18/2023	09:45 PM	3							
194	4/18/2023	10:00 PM	5							
195	4/18/2023	10:15 PM	4							
196	4/18/2023	10:30 PM	2							
197	4/18/2023	10:45 PM	3							
198	4/18/2023	11:00 PM	2							
199	4/18/2023	11:15 PM	3							

	A	B	C	D	E	F	G	H	I	J
200	4/18/2023	11:30 PM	3							
201	4/18/2023	11:45 PM	3							
202	4/19/2023	12:00 AM	1							
203	4/19/2023	12:15 AM	2							
204	4/19/2023	12:30 AM	0							
205	4/19/2023	12:45 AM	0							
206	4/19/2023	01:00 AM	0							
207	4/19/2023	01:15 AM	0							
208	4/19/2023	01:30 AM	2							
209	4/19/2023	01:45 AM	0							
210	4/19/2023	02:00 AM	1							
211	4/19/2023	02:15 AM	1							
212	4/19/2023	02:30 AM	3							
213	4/19/2023	02:45 AM	3							
214	4/19/2023	03:00 AM	2							
215	4/19/2023	03:15 AM	4							
216	4/19/2023	03:30 AM	2							
217	4/19/2023	03:45 AM	3							
218	4/19/2023	04:00 AM	5							
219	4/19/2023	04:15 AM	12							
220	4/19/2023	04:30 AM	16							
221	4/19/2023	04:45 AM	14							
222	4/19/2023	05:00 AM	15							
223	4/19/2023	05:15 AM	39							
224	4/19/2023	05:30 AM	24							
225	4/19/2023	05:45 AM	41							
226	4/19/2023	06:00 AM	32							
227	4/19/2023	06:15 AM	49							
228	4/19/2023	06:30 AM	50							
229	4/19/2023	06:45 AM	56							
230	4/19/2023	07:00 AM	51							
231	4/19/2023	07:15 AM	69							
232	4/19/2023	07:30 AM	70							
233	4/19/2023	07:45 AM	40							
234	4/19/2023	08:00 AM	46							
235	4/19/2023	08:15 AM	39							
236	4/19/2023	08:30 AM	56							
237	4/19/2023	08:45 AM	33							
238	4/19/2023	09:00 AM	33							
239	4/19/2023	09:15 AM	41							
240	4/19/2023	09:30 AM	34							
241	4/19/2023	09:45 AM	35							
242	4/19/2023	10:00 AM	43							
243	4/19/2023	10:15 AM	34							
244	4/19/2023	10:30 AM	34							
245	4/19/2023	10:45 AM	33							
246	4/19/2023	11:00 AM	32							
247	4/19/2023	11:15 AM	28							
248	4/19/2023	11:30 AM	29							
249	4/19/2023	11:45 AM	42							

	A	B	C	D	E	F	G	H	I	J
250	4/19/2023	12:00 PM	30							
251	4/19/2023	12:15 PM	38							
252	4/19/2023	12:30 PM	27							
253	4/19/2023	12:45 PM	26							
254	4/19/2023	01:00 PM	36							
255	4/19/2023	01:15 PM	31							
256	4/19/2023	01:30 PM	39							
257	4/19/2023	01:45 PM	29							
258	4/19/2023	02:00 PM	32							
259	4/19/2023	02:15 PM	40							
260	4/19/2023	02:30 PM	45							
261	4/19/2023	02:45 PM	43							
262	4/19/2023	03:00 PM	61							
263	4/19/2023	03:15 PM	59							
264	4/19/2023	03:30 PM	52							
265	4/19/2023	03:45 PM	49							
266	4/19/2023	04:00 PM	49							
267	4/19/2023	04:15 PM	74							
268	4/19/2023	04:30 PM	52							
269	4/19/2023	04:45 PM	49							
270	4/19/2023	05:00 PM	45							
271	4/19/2023	05:15 PM	54							
272	4/19/2023	05:30 PM	40							
273	4/19/2023	05:45 PM	32							
274	4/19/2023	06:00 PM	32							
275	4/19/2023	06:15 PM	26							
276	4/19/2023	06:30 PM	21							
277	4/19/2023	06:45 PM	22							
278	4/19/2023	07:00 PM	32							
279	4/19/2023	07:15 PM	27							
280	4/19/2023	07:30 PM	9							
281	4/19/2023	07:45 PM	11							
282	4/19/2023	08:00 PM	28							
283	4/19/2023	08:15 PM	17							
284	4/19/2023	08:30 PM	10							
285	4/19/2023	08:45 PM	9							
286	4/19/2023	09:00 PM	5							
287	4/19/2023	09:15 PM	6							
288	4/19/2023	09:30 PM	8							
289	4/19/2023	09:45 PM	3							
290	4/19/2023	10:00 PM	2							
291	4/19/2023	10:15 PM	4							
292	4/19/2023	10:30 PM	5							
293	4/19/2023	10:45 PM	5							
294	4/19/2023	11:00 PM	3							
295	4/19/2023	11:15 PM	3							
296	4/19/2023	11:30 PM	2							
297	4/19/2023	11:45 PM	4							
298	4/20/2023	12:00 AM	1							
299	4/20/2023	12:15 AM	2							

	A	B	C	D	E	F	G	H	I	J
300	4/20/2023	12:30 AM	1							
301	4/20/2023	12:45 AM	2							
302	4/20/2023	01:00 AM	2							
303	4/20/2023	01:15 AM	0							
304	4/20/2023	01:30 AM	2							
305	4/20/2023	01:45 AM	2							
306	4/20/2023	02:00 AM	0							
307	4/20/2023	02:15 AM	3							
308	4/20/2023	02:30 AM	3							
309	4/20/2023	02:45 AM	0							
310	4/20/2023	03:00 AM	3							
311	4/20/2023	03:15 AM	2							
312	4/20/2023	03:30 AM	2							
313	4/20/2023	03:45 AM	1							
314	4/20/2023	04:00 AM	6							
315	4/20/2023	04:15 AM	10							
316	4/20/2023	04:30 AM	11							
317	4/20/2023	04:45 AM	12							
318	4/20/2023	05:00 AM	20							
319	4/20/2023	05:15 AM	24							
320	4/20/2023	05:30 AM	36							
321	4/20/2023	05:45 AM	27							
322	4/20/2023	06:00 AM	33							
323	4/20/2023	06:15 AM	44							
324	4/20/2023	06:30 AM	63							
325	4/20/2023	06:45 AM	43							
326	4/20/2023	07:00 AM	61							
327	4/20/2023	07:15 AM	60							
328	4/20/2023	07:30 AM	72							
329	4/20/2023	07:45 AM	62							
330	4/20/2023	08:00 AM	43							
331	4/20/2023	08:15 AM	47							
332	4/20/2023	08:30 AM	48							
333	4/20/2023	08:45 AM	46							
334	4/20/2023	09:00 AM	48							
335	4/20/2023	09:15 AM	41							
336	4/20/2023	09:30 AM	49							
337	4/20/2023	09:45 AM	42							
338	4/20/2023	10:00 AM	32							
339	4/20/2023	10:15 AM	32							
340	4/20/2023	10:30 AM	39							
341	4/20/2023	10:45 AM	32							
342	4/20/2023	11:00 AM	29							
343	4/20/2023	11:15 AM	30							
344	4/20/2023	11:30 AM	32							
345	4/20/2023	11:45 AM	24							
346	4/20/2023	12:00 PM	31							
347	4/20/2023	12:15 PM	29							
348	4/20/2023	12:30 PM	34							
349	4/20/2023	12:45 PM	29							

	A	B	C	D	E	F	G	H	I	J
350	4/20/2023	01:00 PM	32							
351	4/20/2023	01:15 PM	39							
352	4/20/2023	01:30 PM	37							
353	4/20/2023	01:45 PM	37							
354	4/20/2023	02:00 PM	41							
355	4/20/2023	02:15 PM	39							
356	4/20/2023	02:30 PM	52							
357	4/20/2023	02:45 PM	58							
358	4/20/2023	03:00 PM	54							
359	4/20/2023	03:15 PM	44							
360	4/20/2023	03:30 PM	52							
361	4/20/2023	03:45 PM	55							
362	4/20/2023	04:00 PM	59							
363	4/20/2023	04:15 PM	61							
364	4/20/2023	04:30 PM	48							
365	4/20/2023	04:45 PM	49							
366	4/20/2023	05:00 PM	37							
367	4/20/2023	05:15 PM	61							
368	4/20/2023	05:30 PM	37							
369	4/20/2023	05:45 PM	44							
370	4/20/2023	06:00 PM	40							
371	4/20/2023	06:15 PM	31							
372	4/20/2023	06:30 PM	36							
373	4/20/2023	06:45 PM	18							
374	4/20/2023	07:00 PM	35							
375	4/20/2023	07:15 PM	30							
376	4/20/2023	07:30 PM	22							
377	4/20/2023	07:45 PM	29							
378	4/20/2023	08:00 PM	33							
379	4/20/2023	08:15 PM	20							
380	4/20/2023	08:30 PM	21							
381	4/20/2023	08:45 PM	15							
382	4/20/2023	09:00 PM	14							
383	4/20/2023	09:15 PM	9							
384	4/20/2023	09:30 PM	6							
385	4/20/2023	09:45 PM	5							
386	4/20/2023	10:00 PM	9							
387	4/20/2023	10:15 PM	1							
388	4/20/2023	10:30 PM	3							
389	4/20/2023	10:45 PM	5							
390	4/20/2023	11:00 PM	2							
391	4/20/2023	11:15 PM	0							
392	4/20/2023	11:30 PM	1							
393	4/20/2023	11:45 PM	5							
394	4/21/2023	12:00 AM	3							
395	4/21/2023	12:15 AM	0							
396	4/21/2023	12:30 AM	2							
397	4/21/2023	12:45 AM	3							
398	4/21/2023	01:00 AM	0							
399	4/21/2023	01:15 AM	0							

	A	B	C	D	E	F	G	H	I	J
400	4/21/2023	01:30 AM	3							
401	4/21/2023	01:45 AM	1							
402	4/21/2023	02:00 AM	3							
403	4/21/2023	02:15 AM	1							
404	4/21/2023	02:30 AM	1							
405	4/21/2023	02:45 AM	2							
406	4/21/2023	03:00 AM	2							
407	4/21/2023	03:15 AM	5							
408	4/21/2023	03:30 AM	2							
409	4/21/2023	03:45 AM	4							
410	4/21/2023	04:00 AM	2							
411	4/21/2023	04:15 AM	12							
412	4/21/2023	04:30 AM	10							
413	4/21/2023	04:45 AM	11							
414	4/21/2023	05:00 AM	16							
415	4/21/2023	05:15 AM	26							
416	4/21/2023	05:30 AM	26							
417	4/21/2023	05:45 AM	22							
418	4/21/2023	06:00 AM	35							
419	4/21/2023	06:15 AM	48							
420	4/21/2023	06:30 AM	60							
421	4/21/2023	06:45 AM	37							
422	4/21/2023	07:00 AM	47							
423	4/21/2023	07:15 AM	45							
424	4/21/2023	07:30 AM	62							
425	4/21/2023	07:45 AM	44							
426	4/21/2023	08:00 AM	33							
427	4/21/2023	08:15 AM	50							
428	4/21/2023	08:30 AM	45							
429	4/21/2023	08:45 AM	40							
430	4/21/2023	09:00 AM	46							
431	4/21/2023	09:15 AM	46							
432	4/21/2023	09:30 AM	46							
433	4/21/2023	09:45 AM	38							
434	4/21/2023	10:00 AM	37							
435	4/21/2023	10:15 AM	34							
436	4/21/2023	10:30 AM	37							
437	4/21/2023	10:45 AM	39							
438	4/21/2023	11:00 AM	38							
439	4/21/2023	11:15 AM	42							
440	4/21/2023	11:30 AM	39							
441	4/21/2023	11:45 AM	31							
442	4/21/2023	12:00 PM	34							
443	4/21/2023	12:15 PM	37							
444	4/21/2023	12:30 PM	45							
445	4/21/2023	12:45 PM	56							
446	4/21/2023	01:00 PM	42							
447	4/21/2023	01:15 PM	43							
448	4/21/2023	01:30 PM	42							
449	4/21/2023	01:45 PM	49							

	A	B	C	D	E	F	G	H	I	J
450	4/21/2023	02:00 PM	29							
451	4/21/2023	02:15 PM	26							
452	4/21/2023	02:30 PM	47							
453	4/21/2023	02:45 PM	67							
454	4/21/2023	03:00 PM	61							
455	4/21/2023	03:15 PM	55							
456	4/21/2023	03:30 PM	63							
457	4/21/2023	03:45 PM	59							
458	4/21/2023	04:00 PM	68							
459	4/21/2023	04:15 PM	80							
460	4/21/2023	04:30 PM	67							
461	4/21/2023	04:45 PM	51							
462	4/21/2023	05:00 PM	48							
463	4/21/2023	05:15 PM	55							
464	4/21/2023	05:30 PM	69							
465	4/21/2023	05:45 PM	41							
466	4/21/2023	06:00 PM	44							
467	4/21/2023	06:15 PM	40							
468	4/21/2023	06:30 PM	34							
469	4/21/2023	06:45 PM	35							
470	4/21/2023	07:00 PM	30							
471	4/21/2023	07:15 PM	28							
472	4/21/2023	07:30 PM	33							
473	4/21/2023	07:45 PM	25							
474	4/21/2023	08:00 PM	17							
475	4/21/2023	08:15 PM	21							
476	4/21/2023	08:30 PM	22							
477	4/21/2023	08:45 PM	11							
478	4/21/2023	09:00 PM	18							
479	4/21/2023	09:15 PM	19							
480	4/21/2023	09:30 PM	9							
481	4/21/2023	09:45 PM	6							
482	4/21/2023	10:00 PM	12							
483	4/21/2023	10:15 PM	8							
484	4/21/2023	10:30 PM	10							
485	4/21/2023	10:45 PM	7							
486	4/21/2023	11:00 PM	5							
487	4/21/2023	11:15 PM	4							
488	4/21/2023	11:30 PM	1							
489	4/21/2023	11:45 PM	3							
490	4/22/2023	12:00 AM	3							
491	4/22/2023	12:15 AM	4							
492	4/22/2023	12:30 AM	2							
493	4/22/2023	12:45 AM	0							
494	4/22/2023	01:00 AM	2							
495	4/22/2023	01:15 AM	0							
496	4/22/2023	01:30 AM	0							
497	4/22/2023	01:45 AM	1							
498	4/22/2023	02:00 AM	1							
499	4/22/2023	02:15 AM	0							

	A	B	C	D	E	F	G	H	I	J
500	4/22/2023	02:30 AM	3							
501	4/22/2023	02:45 AM	4							
502	4/22/2023	03:00 AM	4							
503	4/22/2023	03:15 AM	0							
504	4/22/2023	03:30 AM	1							
505	4/22/2023	03:45 AM	1							
506	4/22/2023	04:00 AM	0							
507	4/22/2023	04:15 AM	1							
508	4/22/2023	04:30 AM	2							
509	4/22/2023	04:45 AM	4							
510	4/22/2023	05:00 AM	8							
511	4/22/2023	05:15 AM	11							
512	4/22/2023	05:30 AM	4							
513	4/22/2023	05:45 AM	6							
514	4/22/2023	06:00 AM	6							
515	4/22/2023	06:15 AM	9							
516	4/22/2023	06:30 AM	10							
517	4/22/2023	06:45 AM	11							
518	4/22/2023	07:00 AM	17							
519	4/22/2023	07:15 AM	23							
520	4/22/2023	07:30 AM	22							
521	4/22/2023	07:45 AM	28							
522	4/22/2023	08:00 AM	27							
523	4/22/2023	08:15 AM	23							
524	4/22/2023	08:30 AM	35							
525	4/22/2023	08:45 AM	40							
526	4/22/2023	09:00 AM	35							
527	4/22/2023	09:15 AM	47							
528	4/22/2023	09:30 AM	41							
529	4/22/2023	09:45 AM	45							
530	4/22/2023	10:00 AM	47							
531	4/22/2023	10:15 AM	46							
532	4/22/2023	10:30 AM	45							
533	4/22/2023	10:45 AM	53							
534	4/22/2023	11:00 AM	49							
535	4/22/2023	11:15 AM	53							
536	4/22/2023	11:30 AM	36							
537	4/22/2023	11:45 AM	52							
538	4/22/2023	12:00 PM	50							
539	4/22/2023	12:15 PM	57							
540	4/22/2023	12:30 PM	38							
541	4/22/2023	12:45 PM	38							
542	4/22/2023	01:00 PM	30							
543	4/22/2023	01:15 PM	31							
544	4/22/2023	01:30 PM	40							
545	4/22/2023	01:45 PM	33							
546	4/22/2023	02:00 PM	46							
547	4/22/2023	02:15 PM	31							
548	4/22/2023	02:30 PM	36							
549	4/22/2023	02:45 PM	47							

	A	B	C	D	E	F	G	H	I	J
550	4/22/2023	03:00 PM	37							
551	4/22/2023	03:15 PM	59							
552	4/22/2023	03:30 PM	61							
553	4/22/2023	03:45 PM	34							
554	4/22/2023	04:00 PM	57							
555	4/22/2023	04:15 PM	54							
556	4/22/2023	04:30 PM	44							
557	4/22/2023	04:45 PM	36							
558	4/22/2023	05:00 PM	52							
559	4/22/2023	05:15 PM	28							
560	4/22/2023	05:30 PM	60							
561	4/22/2023	05:45 PM	46							
562	4/22/2023	06:00 PM	36							
563	4/22/2023	06:15 PM	27							
564	4/22/2023	06:30 PM	27							
565	4/22/2023	06:45 PM	36							
566	4/22/2023	07:00 PM	20							
567	4/22/2023	07:15 PM	22							
568	4/22/2023	07:30 PM	25							
569	4/22/2023	07:45 PM	23							
570	4/22/2023	08:00 PM	18							
571	4/22/2023	08:15 PM	19							
572	4/22/2023	08:30 PM	17							
573	4/22/2023	08:45 PM	17							
574	4/22/2023	09:00 PM	9							
575	4/22/2023	09:15 PM	22							
576	4/22/2023	09:30 PM	11							
577	4/22/2023	09:45 PM	13							
578	4/22/2023	10:00 PM	6							
579	4/22/2023	10:15 PM	7							
580	4/22/2023	10:30 PM	7							
581	4/22/2023	10:45 PM	4							
582	4/22/2023	11:00 PM	2							
583	4/22/2023	11:15 PM	7							
584	4/22/2023	11:30 PM	6							
585	4/22/2023	11:45 PM	2							
586	4/23/2023	12:00 AM	2							
587	4/23/2023	12:15 AM	6							
588	4/23/2023	12:30 AM	2							
589	4/23/2023	12:45 AM	1							
590	4/23/2023	01:00 AM	0							
591	4/23/2023	01:15 AM	1							
592	4/23/2023	01:30 AM	1							
593	4/23/2023	01:45 AM	2							
594	4/23/2023	02:00 AM	0							
595	4/23/2023	02:15 AM	0							
596	4/23/2023	02:30 AM	1							
597	4/23/2023	02:45 AM	1							
598	4/23/2023	03:00 AM	2							
599	4/23/2023	03:15 AM	1							

	A	B	C	D	E	F	G	H	I	J
600	4/23/2023	03:30 AM	0							
601	4/23/2023	03:45 AM	1							
602	4/23/2023	04:00 AM	0							
603	4/23/2023	04:15 AM	1							
604	4/23/2023	04:30 AM	3							
605	4/23/2023	04:45 AM	2							
606	4/23/2023	05:00 AM	6							
607	4/23/2023	05:15 AM	9							
608	4/23/2023	05:30 AM	2							
609	4/23/2023	05:45 AM	2							
610	4/23/2023	06:00 AM	3							
611	4/23/2023	06:15 AM	8							
612	4/23/2023	06:30 AM	8							
613	4/23/2023	06:45 AM	8							
614	4/23/2023	07:00 AM	11							
615	4/23/2023	07:15 AM	8							
616	4/23/2023	07:30 AM	8							
617	4/23/2023	07:45 AM	16							
618	4/23/2023	08:00 AM	18							
619	4/23/2023	08:15 AM	18							
620	4/23/2023	08:30 AM	20							
621	4/23/2023	08:45 AM	29							
622	4/23/2023	09:00 AM	26							
623	4/23/2023	09:15 AM	35							
624	4/23/2023	09:30 AM	46							
625	4/23/2023	09:45 AM	32							
626	4/23/2023	10:00 AM	50							
627	4/23/2023	10:15 AM	39							
628	4/23/2023	10:30 AM	41							
629	4/23/2023	10:45 AM	51							
630	4/23/2023	11:00 AM	46							
631	4/23/2023	11:15 AM	57							
632	4/23/2023	11:30 AM	44							
633	4/23/2023	11:45 AM	51							
634	4/23/2023	12:00 PM	52							
635	4/23/2023	12:15 PM	59							
636	4/23/2023	12:30 PM	59							
637	4/23/2023	12:45 PM	57							
638	4/23/2023	01:00 PM	42							
639	4/23/2023	01:15 PM	52							
640	4/23/2023	01:30 PM	43							
641	4/23/2023	01:45 PM	49							
642	4/23/2023	02:00 PM	52							
643	4/23/2023	02:15 PM	48							
644	4/23/2023	02:30 PM	46							
645	4/23/2023	02:45 PM	39							
646	4/23/2023	03:00 PM	49							
647	4/23/2023	03:15 PM	60							
648	4/23/2023	03:30 PM	50							
649	4/23/2023	03:45 PM	43							

	A	B	C	D	E	F	G	H	I	J
650	4/23/2023	04:00 PM	37							
651	4/23/2023	04:15 PM	54							
652	4/23/2023	04:30 PM	50							
653	4/23/2023	04:45 PM	53							
654	4/23/2023	05:00 PM	48							
655	4/23/2023	05:15 PM	49							
656	4/23/2023	05:30 PM	35							
657	4/23/2023	05:45 PM	39							
658	4/23/2023	06:00 PM	36							
659	4/23/2023	06:15 PM	40							
660	4/23/2023	06:30 PM	31							
661	4/23/2023	06:45 PM	22							
662	4/23/2023	07:00 PM	25							
663	4/23/2023	07:15 PM	23							
664	4/23/2023	07:30 PM	25							
665	4/23/2023	07:45 PM	19							
666	4/23/2023	08:00 PM	14							
667	4/23/2023	08:15 PM	16							
668	4/23/2023	08:30 PM	6							
669	4/23/2023	08:45 PM	8							
670	4/23/2023	09:00 PM	7							
671	4/23/2023	09:15 PM	4							
672	4/23/2023	09:30 PM	5							
673	4/23/2023	09:45 PM	7							
674	4/23/2023	10:00 PM	6							
675	4/23/2023	10:15 PM	4							
676	4/23/2023	10:30 PM	3							
677	4/23/2023	10:45 PM	1							
678	4/23/2023	11:00 PM	5							
679	4/23/2023	11:15 PM	0							
680	4/23/2023	11:30 PM	1							
681	4/23/2023	11:45 PM	4							

	A	B	C	D	E	F	G	H	I	J
1										
2	File Name: C:\Users\barri\OneDrive\Documents\TDB\WSP\SYRACUSE\DATA\BATCH 6\DONE\ATR 1043.tf2									
3	Start Date: 4/17/2023									
4	Start Time: 12:00:00 AM									
5	Location 1: EB CR 3									
6	Location 2: at S 264									
7										
8										
9	Date	Time	EB							
10	4/17/2023	12:00 AM	2							
11	4/17/2023	12:15 AM	0							
12	4/17/2023	12:30 AM	1							
13	4/17/2023	12:45 AM	2							
14	4/17/2023	01:00 AM	1							
15	4/17/2023	01:15 AM	0							
16	4/17/2023	01:30 AM	0							
17	4/17/2023	01:45 AM	1							
18	4/17/2023	02:00 AM	0							
19	4/17/2023	02:15 AM	1							
20	4/17/2023	02:30 AM	0							
21	4/17/2023	02:45 AM	0							
22	4/17/2023	03:00 AM	2							
23	4/17/2023	03:15 AM	2							
24	4/17/2023	03:30 AM	0							
25	4/17/2023	03:45 AM	2							
26	4/17/2023	04:00 AM	1							
27	4/17/2023	04:15 AM	1							
28	4/17/2023	04:30 AM	3							
29	4/17/2023	04:45 AM	1							
30	4/17/2023	05:00 AM	9							
31	4/17/2023	05:15 AM	6							
32	4/17/2023	05:30 AM	6							
33	4/17/2023	05:45 AM	7							
34	4/17/2023	06:00 AM	7							
35	4/17/2023	06:15 AM	13							
36	4/17/2023	06:30 AM	12							
37	4/17/2023	06:45 AM	14							
38	4/17/2023	07:00 AM	23							
39	4/17/2023	07:15 AM	15							
40	4/17/2023	07:30 AM	15							
41	4/17/2023	07:45 AM	25							
42	4/17/2023	08:00 AM	20							
43	4/17/2023	08:15 AM	22							
44	4/17/2023	08:30 AM	28							
45	4/17/2023	08:45 AM	13							
46	4/17/2023	09:00 AM	18							
47	4/17/2023	09:15 AM	18							
48	4/17/2023	09:30 AM	30							
49	4/17/2023	09:45 AM	18							

	A	B	C	D	E	F	G	H	I	J
50	4/17/2023	10:00 AM	25							
51	4/17/2023	10:15 AM	17							
52	4/17/2023	10:30 AM	21							
53	4/17/2023	10:45 AM	31							
54	4/17/2023	11:00 AM	15							
55	4/17/2023	11:15 AM	29							
56	4/17/2023	11:30 AM	17							
57	4/17/2023	11:45 AM	17							
58	4/17/2023	12:00 PM	20							
59	4/17/2023	12:15 PM	16							
60	4/17/2023	12:30 PM	15							
61	4/17/2023	12:45 PM	16							
62	4/17/2023	01:00 PM	17							
63	4/17/2023	01:15 PM	27							
64	4/17/2023	01:30 PM	25							
65	4/17/2023	01:45 PM	20							
66	4/17/2023	02:00 PM	25							
67	4/17/2023	02:15 PM	25							
68	4/17/2023	02:30 PM	28							
69	4/17/2023	02:45 PM	20							
70	4/17/2023	03:00 PM	26							
71	4/17/2023	03:15 PM	30							
72	4/17/2023	03:30 PM	40							
73	4/17/2023	03:45 PM	28							
74	4/17/2023	04:00 PM	14							
75	4/17/2023	04:15 PM	32							
76	4/17/2023	04:30 PM	30							
77	4/17/2023	04:45 PM	28							
78	4/17/2023	05:00 PM	27							
79	4/17/2023	05:15 PM	31							
80	4/17/2023	05:30 PM	10							
81	4/17/2023	05:45 PM	16							
82	4/17/2023	06:00 PM	31							
83	4/17/2023	06:15 PM	21							
84	4/17/2023	06:30 PM	10							
85	4/17/2023	06:45 PM	18							
86	4/17/2023	07:00 PM	10							
87	4/17/2023	07:15 PM	19							
88	4/17/2023	07:30 PM	15							
89	4/17/2023	07:45 PM	9							
90	4/17/2023	08:00 PM	7							
91	4/17/2023	08:15 PM	5							
92	4/17/2023	08:30 PM	9							
93	4/17/2023	08:45 PM	9							
94	4/17/2023	09:00 PM	7							
95	4/17/2023	09:15 PM	8							
96	4/17/2023	09:30 PM	6							
97	4/17/2023	09:45 PM	3							
98	4/17/2023	10:00 PM	1							
99	4/17/2023	10:15 PM	3							

	A	B	C	D	E	F	G	H	I	J
100	4/17/2023	10:30 PM	3							
101	4/17/2023	10:45 PM	0							
102	4/17/2023	11:00 PM	0							
103	4/17/2023	11:15 PM	0							
104	4/17/2023	11:30 PM	1							
105	4/17/2023	11:45 PM	1							
106	4/18/2023	12:00 AM	1							
107	4/18/2023	12:15 AM	0							
108	4/18/2023	12:30 AM	0							
109	4/18/2023	12:45 AM	1							
110	4/18/2023	01:00 AM	1							
111	4/18/2023	01:15 AM	2							
112	4/18/2023	01:30 AM	1							
113	4/18/2023	01:45 AM	0							
114	4/18/2023	02:00 AM	1							
115	4/18/2023	02:15 AM	2							
116	4/18/2023	02:30 AM	1							
117	4/18/2023	02:45 AM	0							
118	4/18/2023	03:00 AM	0							
119	4/18/2023	03:15 AM	0							
120	4/18/2023	03:30 AM	0							
121	4/18/2023	03:45 AM	1							
122	4/18/2023	04:00 AM	1							
123	4/18/2023	04:15 AM	2							
124	4/18/2023	04:30 AM	3							
125	4/18/2023	04:45 AM	2							
126	4/18/2023	05:00 AM	4							
127	4/18/2023	05:15 AM	6							
128	4/18/2023	05:30 AM	7							
129	4/18/2023	05:45 AM	7							
130	4/18/2023	06:00 AM	5							
131	4/18/2023	06:15 AM	11							
132	4/18/2023	06:30 AM	16							
133	4/18/2023	06:45 AM	16							
134	4/18/2023	07:00 AM	19							
135	4/18/2023	07:15 AM	17							
136	4/18/2023	07:30 AM	11							
137	4/18/2023	07:45 AM	18							
138	4/18/2023	08:00 AM	24							
139	4/18/2023	08:15 AM	25							
140	4/18/2023	08:30 AM	27							
141	4/18/2023	08:45 AM	24							
142	4/18/2023	09:00 AM	22							
143	4/18/2023	09:15 AM	23							
144	4/18/2023	09:30 AM	17							
145	4/18/2023	09:45 AM	12							
146	4/18/2023	10:00 AM	10							
147	4/18/2023	10:15 AM	11							
148	4/18/2023	10:30 AM	10							
149	4/18/2023	10:45 AM	19							

	A	B	C	D	E	F	G	H	I	J
150	4/18/2023	11:00 AM	19							
151	4/18/2023	11:15 AM	21							
152	4/18/2023	11:30 AM	20							
153	4/18/2023	11:45 AM	23							
154	4/18/2023	12:00 PM	20							
155	4/18/2023	12:15 PM	28							
156	4/18/2023	12:30 PM	20							
157	4/18/2023	12:45 PM	15							
158	4/18/2023	01:00 PM	15							
159	4/18/2023	01:15 PM	22							
160	4/18/2023	01:30 PM	25							
161	4/18/2023	01:45 PM	14							
162	4/18/2023	02:00 PM	27							
163	4/18/2023	02:15 PM	26							
164	4/18/2023	02:30 PM	19							
165	4/18/2023	02:45 PM	32							
166	4/18/2023	03:00 PM	34							
167	4/18/2023	03:15 PM	30							
168	4/18/2023	03:30 PM	23							
169	4/18/2023	03:45 PM	36							
170	4/18/2023	04:00 PM	32							
171	4/18/2023	04:15 PM	30							
172	4/18/2023	04:30 PM	28							
173	4/18/2023	04:45 PM	18							
174	4/18/2023	05:00 PM	35							
175	4/18/2023	05:15 PM	27							
176	4/18/2023	05:30 PM	33							
177	4/18/2023	05:45 PM	23							
178	4/18/2023	06:00 PM	20							
179	4/18/2023	06:15 PM	18							
180	4/18/2023	06:30 PM	11							
181	4/18/2023	06:45 PM	22							
182	4/18/2023	07:00 PM	10							
183	4/18/2023	07:15 PM	15							
184	4/18/2023	07:30 PM	5							
185	4/18/2023	07:45 PM	7							
186	4/18/2023	08:00 PM	6							
187	4/18/2023	08:15 PM	8							
188	4/18/2023	08:30 PM	10							
189	4/18/2023	08:45 PM	6							
190	4/18/2023	09:00 PM	5							
191	4/18/2023	09:15 PM	5							
192	4/18/2023	09:30 PM	5							
193	4/18/2023	09:45 PM	2							
194	4/18/2023	10:00 PM	3							
195	4/18/2023	10:15 PM	0							
196	4/18/2023	10:30 PM	1							
197	4/18/2023	10:45 PM	3							
198	4/18/2023	11:00 PM	1							
199	4/18/2023	11:15 PM	0							

	A	B	C	D	E	F	G	H	I	J
200	4/18/2023	11:30 PM	2							
201	4/18/2023	11:45 PM	0							
202	4/19/2023	12:00 AM	1							
203	4/19/2023	12:15 AM	2							
204	4/19/2023	12:30 AM	1							
205	4/19/2023	12:45 AM	1							
206	4/19/2023	01:00 AM	1							
207	4/19/2023	01:15 AM	0							
208	4/19/2023	01:30 AM	1							
209	4/19/2023	01:45 AM	1							
210	4/19/2023	02:00 AM	2							
211	4/19/2023	02:15 AM	2							
212	4/19/2023	02:30 AM	0							
213	4/19/2023	02:45 AM	0							
214	4/19/2023	03:00 AM	0							
215	4/19/2023	03:15 AM	1							
216	4/19/2023	03:30 AM	1							
217	4/19/2023	03:45 AM	0							
218	4/19/2023	04:00 AM	3							
219	4/19/2023	04:15 AM	3							
220	4/19/2023	04:30 AM	2							
221	4/19/2023	04:45 AM	3							
222	4/19/2023	05:00 AM	2							
223	4/19/2023	05:15 AM	4							
224	4/19/2023	05:30 AM	5							
225	4/19/2023	05:45 AM	8							
226	4/19/2023	06:00 AM	10							
227	4/19/2023	06:15 AM	12							
228	4/19/2023	06:30 AM	12							
229	4/19/2023	06:45 AM	26							
230	4/19/2023	07:00 AM	13							
231	4/19/2023	07:15 AM	18							
232	4/19/2023	07:30 AM	13							
233	4/19/2023	07:45 AM	20							
234	4/19/2023	08:00 AM	19							
235	4/19/2023	08:15 AM	24							
236	4/19/2023	08:30 AM	22							
237	4/19/2023	08:45 AM	24							
238	4/19/2023	09:00 AM	18							
239	4/19/2023	09:15 AM	17							
240	4/19/2023	09:30 AM	9							
241	4/19/2023	09:45 AM	15							
242	4/19/2023	10:00 AM	18							
243	4/19/2023	10:15 AM	22							
244	4/19/2023	10:30 AM	18							
245	4/19/2023	10:45 AM	18							
246	4/19/2023	11:00 AM	17							
247	4/19/2023	11:15 AM	24							
248	4/19/2023	11:30 AM	17							
249	4/19/2023	11:45 AM	23							

	A	B	C	D	E	F	G	H	I	J
250	4/19/2023	12:00 PM	13							
251	4/19/2023	12:15 PM	20							
252	4/19/2023	12:30 PM	16							
253	4/19/2023	12:45 PM	17							
254	4/19/2023	01:00 PM	13							
255	4/19/2023	01:15 PM	23							
256	4/19/2023	01:30 PM	29							
257	4/19/2023	01:45 PM	23							
258	4/19/2023	02:00 PM	23							
259	4/19/2023	02:15 PM	23							
260	4/19/2023	02:30 PM	13							
261	4/19/2023	02:45 PM	14							
262	4/19/2023	03:00 PM	37							
263	4/19/2023	03:15 PM	30							
264	4/19/2023	03:30 PM	28							
265	4/19/2023	03:45 PM	30							
266	4/19/2023	04:00 PM	39							
267	4/19/2023	04:15 PM	45							
268	4/19/2023	04:30 PM	27							
269	4/19/2023	04:45 PM	27							
270	4/19/2023	05:00 PM	20							
271	4/19/2023	05:15 PM	26							
272	4/19/2023	05:30 PM	28							
273	4/19/2023	05:45 PM	31							
274	4/19/2023	06:00 PM	24							
275	4/19/2023	06:15 PM	14							
276	4/19/2023	06:30 PM	12							
277	4/19/2023	06:45 PM	7							
278	4/19/2023	07:00 PM	14							
279	4/19/2023	07:15 PM	14							
280	4/19/2023	07:30 PM	10							
281	4/19/2023	07:45 PM	18							
282	4/19/2023	08:00 PM	8							
283	4/19/2023	08:15 PM	9							
284	4/19/2023	08:30 PM	7							
285	4/19/2023	08:45 PM	9							
286	4/19/2023	09:00 PM	6							
287	4/19/2023	09:15 PM	2							
288	4/19/2023	09:30 PM	7							
289	4/19/2023	09:45 PM	5							
290	4/19/2023	10:00 PM	3							
291	4/19/2023	10:15 PM	2							
292	4/19/2023	10:30 PM	0							
293	4/19/2023	10:45 PM	2							
294	4/19/2023	11:00 PM	0							
295	4/19/2023	11:15 PM	1							
296	4/19/2023	11:30 PM	0							
297	4/19/2023	11:45 PM	1							
298	4/20/2023	12:00 AM	2							
299	4/20/2023	12:15 AM	0							

	A	B	C	D	E	F	G	H	I	J
300	4/20/2023	12:30 AM	1							
301	4/20/2023	12:45 AM	0							
302	4/20/2023	01:00 AM	1							
303	4/20/2023	01:15 AM	2							
304	4/20/2023	01:30 AM	0							
305	4/20/2023	01:45 AM	0							
306	4/20/2023	02:00 AM	0							
307	4/20/2023	02:15 AM	1							
308	4/20/2023	02:30 AM	0							
309	4/20/2023	02:45 AM	2							
310	4/20/2023	03:00 AM	0							
311	4/20/2023	03:15 AM	1							
312	4/20/2023	03:30 AM	1							
313	4/20/2023	03:45 AM	1							
314	4/20/2023	04:00 AM	1							
315	4/20/2023	04:15 AM	1							
316	4/20/2023	04:30 AM	1							
317	4/20/2023	04:45 AM	1							
318	4/20/2023	05:00 AM	3							
319	4/20/2023	05:15 AM	1							
320	4/20/2023	05:30 AM	7							
321	4/20/2023	05:45 AM	4							
322	4/20/2023	06:00 AM	7							
323	4/20/2023	06:15 AM	16							
324	4/20/2023	06:30 AM	16							
325	4/20/2023	06:45 AM	16							
326	4/20/2023	07:00 AM	20							
327	4/20/2023	07:15 AM	19							
328	4/20/2023	07:30 AM	11							
329	4/20/2023	07:45 AM	22							
330	4/20/2023	08:00 AM	19							
331	4/20/2023	08:15 AM	21							
332	4/20/2023	08:30 AM	27							
333	4/20/2023	08:45 AM	21							
334	4/20/2023	09:00 AM	26							
335	4/20/2023	09:15 AM	21							
336	4/20/2023	09:30 AM	23							
337	4/20/2023	09:45 AM	11							
338	4/20/2023	10:00 AM	27							
339	4/20/2023	10:15 AM	20							
340	4/20/2023	10:30 AM	17							
341	4/20/2023	10:45 AM	21							
342	4/20/2023	11:00 AM	17							
343	4/20/2023	11:15 AM	27							
344	4/20/2023	11:30 AM	17							
345	4/20/2023	11:45 AM	26							
346	4/20/2023	12:00 PM	15							
347	4/20/2023	12:15 PM	25							
348	4/20/2023	12:30 PM	24							
349	4/20/2023	12:45 PM	30							

	A	B	C	D	E	F	G	H	I	J
350	4/20/2023	01:00 PM	25							
351	4/20/2023	01:15 PM	21							
352	4/20/2023	01:30 PM	20							
353	4/20/2023	01:45 PM	24							
354	4/20/2023	02:00 PM	21							
355	4/20/2023	02:15 PM	29							
356	4/20/2023	02:30 PM	25							
357	4/20/2023	02:45 PM	23							
358	4/20/2023	03:00 PM	32							
359	4/20/2023	03:15 PM	30							
360	4/20/2023	03:30 PM	29							
361	4/20/2023	03:45 PM	43							
362	4/20/2023	04:00 PM	41							
363	4/20/2023	04:15 PM	47							
364	4/20/2023	04:30 PM	31							
365	4/20/2023	04:45 PM	35							
366	4/20/2023	05:00 PM	26							
367	4/20/2023	05:15 PM	39							
368	4/20/2023	05:30 PM	23							
369	4/20/2023	05:45 PM	26							
370	4/20/2023	06:00 PM	28							
371	4/20/2023	06:15 PM	27							
372	4/20/2023	06:30 PM	19							
373	4/20/2023	06:45 PM	15							
374	4/20/2023	07:00 PM	21							
375	4/20/2023	07:15 PM	14							
376	4/20/2023	07:30 PM	22							
377	4/20/2023	07:45 PM	13							
378	4/20/2023	08:00 PM	13							
379	4/20/2023	08:15 PM	8							
380	4/20/2023	08:30 PM	13							
381	4/20/2023	08:45 PM	18							
382	4/20/2023	09:00 PM	10							
383	4/20/2023	09:15 PM	7							
384	4/20/2023	09:30 PM	4							
385	4/20/2023	09:45 PM	5							
386	4/20/2023	10:00 PM	2							
387	4/20/2023	10:15 PM	4							
388	4/20/2023	10:30 PM	3							
389	4/20/2023	10:45 PM	4							
390	4/20/2023	11:00 PM	1							
391	4/20/2023	11:15 PM	1							
392	4/20/2023	11:30 PM	1							
393	4/20/2023	11:45 PM	2							
394	4/21/2023	12:00 AM	1							
395	4/21/2023	12:15 AM	1							
396	4/21/2023	12:30 AM	0							
397	4/21/2023	12:45 AM	2							
398	4/21/2023	01:00 AM	1							
399	4/21/2023	01:15 AM	0							

	A	B	C	D	E	F	G	H	I	J
400	4/21/2023	01:30 AM	0							
401	4/21/2023	01:45 AM	1							
402	4/21/2023	02:00 AM	1							
403	4/21/2023	02:15 AM	1							
404	4/21/2023	02:30 AM	2							
405	4/21/2023	02:45 AM	0							
406	4/21/2023	03:00 AM	0							
407	4/21/2023	03:15 AM	2							
408	4/21/2023	03:30 AM	4							
409	4/21/2023	03:45 AM	1							
410	4/21/2023	04:00 AM	2							
411	4/21/2023	04:15 AM	0							
412	4/21/2023	04:30 AM	2							
413	4/21/2023	04:45 AM	3							
414	4/21/2023	05:00 AM	1							
415	4/21/2023	05:15 AM	1							
416	4/21/2023	05:30 AM	4							
417	4/21/2023	05:45 AM	8							
418	4/21/2023	06:00 AM	7							
419	4/21/2023	06:15 AM	15							
420	4/21/2023	06:30 AM	18							
421	4/21/2023	06:45 AM	13							
422	4/21/2023	07:00 AM	24							
423	4/21/2023	07:15 AM	19							
424	4/21/2023	07:30 AM	29							
425	4/21/2023	07:45 AM	24							
426	4/21/2023	08:00 AM	26							
427	4/21/2023	08:15 AM	31							
428	4/21/2023	08:30 AM	23							
429	4/21/2023	08:45 AM	20							
430	4/21/2023	09:00 AM	29							
431	4/21/2023	09:15 AM	21							
432	4/21/2023	09:30 AM	27							
433	4/21/2023	09:45 AM	32							
434	4/21/2023	10:00 AM	24							
435	4/21/2023	10:15 AM	28							
436	4/21/2023	10:30 AM	27							
437	4/21/2023	10:45 AM	15							
438	4/21/2023	11:00 AM	24							
439	4/21/2023	11:15 AM	18							
440	4/21/2023	11:30 AM	24							
441	4/21/2023	11:45 AM	25							
442	4/21/2023	12:00 PM	21							
443	4/21/2023	12:15 PM	18							
444	4/21/2023	12:30 PM	34							
445	4/21/2023	12:45 PM	31							
446	4/21/2023	01:00 PM	29							
447	4/21/2023	01:15 PM	27							
448	4/21/2023	01:30 PM	29							
449	4/21/2023	01:45 PM	30							

	A	B	C	D	E	F	G	H	I	J
450	4/21/2023	02:00 PM	26							
451	4/21/2023	02:15 PM	38							
452	4/21/2023	02:30 PM	39							
453	4/21/2023	02:45 PM	23							
454	4/21/2023	03:00 PM	46							
455	4/21/2023	03:15 PM	40							
456	4/21/2023	03:30 PM	37							
457	4/21/2023	03:45 PM	44							
458	4/21/2023	04:00 PM	46							
459	4/21/2023	04:15 PM	38							
460	4/21/2023	04:30 PM	39							
461	4/21/2023	04:45 PM	51							
462	4/21/2023	05:00 PM	40							
463	4/21/2023	05:15 PM	46							
464	4/21/2023	05:30 PM	45							
465	4/21/2023	05:45 PM	35							
466	4/21/2023	06:00 PM	37							
467	4/21/2023	06:15 PM	22							
468	4/21/2023	06:30 PM	25							
469	4/21/2023	06:45 PM	23							
470	4/21/2023	07:00 PM	27							
471	4/21/2023	07:15 PM	19							
472	4/21/2023	07:30 PM	39							
473	4/21/2023	07:45 PM	31							
474	4/21/2023	08:00 PM	24							
475	4/21/2023	08:15 PM	12							
476	4/21/2023	08:30 PM	19							
477	4/21/2023	08:45 PM	9							
478	4/21/2023	09:00 PM	8							
479	4/21/2023	09:15 PM	7							
480	4/21/2023	09:30 PM	9							
481	4/21/2023	09:45 PM	11							
482	4/21/2023	10:00 PM	6							
483	4/21/2023	10:15 PM	7							
484	4/21/2023	10:30 PM	9							
485	4/21/2023	10:45 PM	7							
486	4/21/2023	11:00 PM	3							
487	4/21/2023	11:15 PM	3							
488	4/21/2023	11:30 PM	1							
489	4/21/2023	11:45 PM	0							
490	4/22/2023	12:00 AM	5							
491	4/22/2023	12:15 AM	0							
492	4/22/2023	12:30 AM	5							
493	4/22/2023	12:45 AM	0							
494	4/22/2023	01:00 AM	0							
495	4/22/2023	01:15 AM	1							
496	4/22/2023	01:30 AM	2							
497	4/22/2023	01:45 AM	1							
498	4/22/2023	02:00 AM	2							
499	4/22/2023	02:15 AM	2							

	A	B	C	D	E	F	G	H	I	J
500	4/22/2023	02:30 AM	0							
501	4/22/2023	02:45 AM	2							
502	4/22/2023	03:00 AM	0							
503	4/22/2023	03:15 AM	0							
504	4/22/2023	03:30 AM	1							
505	4/22/2023	03:45 AM	1							
506	4/22/2023	04:00 AM	0							
507	4/22/2023	04:15 AM	1							
508	4/22/2023	04:30 AM	2							
509	4/22/2023	04:45 AM	1							
510	4/22/2023	05:00 AM	2							
511	4/22/2023	05:15 AM	2							
512	4/22/2023	05:30 AM	5							
513	4/22/2023	05:45 AM	6							
514	4/22/2023	06:00 AM	6							
515	4/22/2023	06:15 AM	9							
516	4/22/2023	06:30 AM	16							
517	4/22/2023	06:45 AM	13							
518	4/22/2023	07:00 AM	19							
519	4/22/2023	07:15 AM	23							
520	4/22/2023	07:30 AM	23							
521	4/22/2023	07:45 AM	28							
522	4/22/2023	08:00 AM	8							
523	4/22/2023	08:15 AM	17							
524	4/22/2023	08:30 AM	18							
525	4/22/2023	08:45 AM	27							
526	4/22/2023	09:00 AM	26							
527	4/22/2023	09:15 AM	34							
528	4/22/2023	09:30 AM	21							
529	4/22/2023	09:45 AM	18							
530	4/22/2023	10:00 AM	20							
531	4/22/2023	10:15 AM	28							
532	4/22/2023	10:30 AM	33							
533	4/22/2023	10:45 AM	23							
534	4/22/2023	11:00 AM	29							
535	4/22/2023	11:15 AM	15							
536	4/22/2023	11:30 AM	29							
537	4/22/2023	11:45 AM	21							
538	4/22/2023	12:00 PM	18							
539	4/22/2023	12:15 PM	23							
540	4/22/2023	12:30 PM	26							
541	4/22/2023	12:45 PM	38							
542	4/22/2023	01:00 PM	32							
543	4/22/2023	01:15 PM	27							
544	4/22/2023	01:30 PM	23							
545	4/22/2023	01:45 PM	25							
546	4/22/2023	02:00 PM	14							
547	4/22/2023	02:15 PM	22							
548	4/22/2023	02:30 PM	23							
549	4/22/2023	02:45 PM	15							

	A	B	C	D	E	F	G	H	I	J
550	4/22/2023	03:00 PM	22							
551	4/22/2023	03:15 PM	18							
552	4/22/2023	03:30 PM	17							
553	4/22/2023	03:45 PM	20							
554	4/22/2023	04:00 PM	20							
555	4/22/2023	04:15 PM	36							
556	4/22/2023	04:30 PM	26							
557	4/22/2023	04:45 PM	30							
558	4/22/2023	05:00 PM	20							
559	4/22/2023	05:15 PM	16							
560	4/22/2023	05:30 PM	17							
561	4/22/2023	05:45 PM	23							
562	4/22/2023	06:00 PM	11							
563	4/22/2023	06:15 PM	13							
564	4/22/2023	06:30 PM	16							
565	4/22/2023	06:45 PM	6							
566	4/22/2023	07:00 PM	11							
567	4/22/2023	07:15 PM	11							
568	4/22/2023	07:30 PM	8							
569	4/22/2023	07:45 PM	6							
570	4/22/2023	08:00 PM	12							
571	4/22/2023	08:15 PM	4							
572	4/22/2023	08:30 PM	10							
573	4/22/2023	08:45 PM	3							
574	4/22/2023	09:00 PM	4							
575	4/22/2023	09:15 PM	3							
576	4/22/2023	09:30 PM	5							
577	4/22/2023	09:45 PM	3							
578	4/22/2023	10:00 PM	0							
579	4/22/2023	10:15 PM	6							
580	4/22/2023	10:30 PM	0							
581	4/22/2023	10:45 PM	3							
582	4/22/2023	11:00 PM	1							
583	4/22/2023	11:15 PM	3							
584	4/22/2023	11:30 PM	1							
585	4/22/2023	11:45 PM	1							
586	4/23/2023	12:00 AM	2							
587	4/23/2023	12:15 AM	0							
588	4/23/2023	12:30 AM	0							
589	4/23/2023	12:45 AM	1							
590	4/23/2023	01:00 AM	1							
591	4/23/2023	01:15 AM	1							
592	4/23/2023	01:30 AM	0							
593	4/23/2023	01:45 AM	2							
594	4/23/2023	02:00 AM	0							
595	4/23/2023	02:15 AM	0							
596	4/23/2023	02:30 AM	0							
597	4/23/2023	02:45 AM	0							
598	4/23/2023	03:00 AM	0							
599	4/23/2023	03:15 AM	0							

	A	B	C	D	E	F	G	H	I	J
600	4/23/2023	03:30 AM	3							
601	4/23/2023	03:45 AM	0							
602	4/23/2023	04:00 AM	2							
603	4/23/2023	04:15 AM	1							
604	4/23/2023	04:30 AM	3							
605	4/23/2023	04:45 AM	0							
606	4/23/2023	05:00 AM	2							
607	4/23/2023	05:15 AM	1							
608	4/23/2023	05:30 AM	2							
609	4/23/2023	05:45 AM	5							
610	4/23/2023	06:00 AM	2							
611	4/23/2023	06:15 AM	1							
612	4/23/2023	06:30 AM	2							
613	4/23/2023	06:45 AM	7							
614	4/23/2023	07:00 AM	2							
615	4/23/2023	07:15 AM	12							
616	4/23/2023	07:30 AM	8							
617	4/23/2023	07:45 AM	3							
618	4/23/2023	08:00 AM	6							
619	4/23/2023	08:15 AM	14							
620	4/23/2023	08:30 AM	4							
621	4/23/2023	08:45 AM	15							
622	4/23/2023	09:00 AM	10							
623	4/23/2023	09:15 AM	18							
624	4/23/2023	09:30 AM	15							
625	4/23/2023	09:45 AM	22							
626	4/23/2023	10:00 AM	11							
627	4/23/2023	10:15 AM	18							
628	4/23/2023	10:30 AM	13							
629	4/23/2023	10:45 AM	12							
630	4/23/2023	11:00 AM	26							
631	4/23/2023	11:15 AM	13							
632	4/23/2023	11:30 AM	20							
633	4/23/2023	11:45 AM	16							
634	4/23/2023	12:00 PM	20							
635	4/23/2023	12:15 PM	13							
636	4/23/2023	12:30 PM	20							
637	4/23/2023	12:45 PM	29							
638	4/23/2023	01:00 PM	28							
639	4/23/2023	01:15 PM	25							
640	4/23/2023	01:30 PM	21							
641	4/23/2023	01:45 PM	12							
642	4/23/2023	02:00 PM	20							
643	4/23/2023	02:15 PM	19							
644	4/23/2023	02:30 PM	16							
645	4/23/2023	02:45 PM	16							
646	4/23/2023	03:00 PM	19							
647	4/23/2023	03:15 PM	17							
648	4/23/2023	03:30 PM	19							
649	4/23/2023	03:45 PM	15							

	A	B	C	D	E	F	G	H	I	J
650	4/23/2023	04:00 PM	17							
651	4/23/2023	04:15 PM	21							
652	4/23/2023	04:30 PM	19							
653	4/23/2023	04:45 PM	22							
654	4/23/2023	05:00 PM	15							
655	4/23/2023	05:15 PM	23							
656	4/23/2023	05:30 PM	10							
657	4/23/2023	05:45 PM	13							
658	4/23/2023	06:00 PM	17							
659	4/23/2023	06:15 PM	17							
660	4/23/2023	06:30 PM	9							
661	4/23/2023	06:45 PM	15							
662	4/23/2023	07:00 PM	11							
663	4/23/2023	07:15 PM	9							
664	4/23/2023	07:30 PM	9							
665	4/23/2023	07:45 PM	6							
666	4/23/2023	08:00 PM	7							
667	4/23/2023	08:15 PM	6							
668	4/23/2023	08:30 PM	5							
669	4/23/2023	08:45 PM	5							
670	4/23/2023	09:00 PM	6							
671	4/23/2023	09:15 PM	1							
672	4/23/2023	09:30 PM	11							
673	4/23/2023	09:45 PM	0							
674	4/23/2023	10:00 PM	1							
675	4/23/2023	10:15 PM	2							
676	4/23/2023	10:30 PM	3							
677	4/23/2023	10:45 PM	4							
678	4/23/2023	11:00 PM	1							
679	4/23/2023	11:15 PM	0							
680	4/23/2023	11:30 PM	1							
681	4/23/2023	11:45 PM	1							

	A	B	C	D	E	F	G	H	I	J
1										
2	File Name: C:\Users\barri\OneDrive\Documents\TDB\WSP\SYRACUSE\DATA\BATCH 6\DONE\ATR1044.tf2									
3	Start Date: 4/17/2023									
4	Start Time: 12:00:00 AM									
5	Location 1: WB CR 3									
6	Location 2: at S 49									
7										
8										
9	Date	Time	WB							
10	4/17/2023	12:00 AM	3							
11	4/17/2023	12:15 AM	0							
12	4/17/2023	12:30 AM	0							
13	4/17/2023	12:45 AM	1							
14	4/17/2023	01:00 AM	0							
15	4/17/2023	01:15 AM	0							
16	4/17/2023	01:30 AM	1							
17	4/17/2023	01:45 AM	0							
18	4/17/2023	02:00 AM	0							
19	4/17/2023	02:15 AM	0							
20	4/17/2023	02:30 AM	1							
21	4/17/2023	02:45 AM	1							
22	4/17/2023	03:00 AM	1							
23	4/17/2023	03:15 AM	2							
24	4/17/2023	03:30 AM	1							
25	4/17/2023	03:45 AM	1							
26	4/17/2023	04:00 AM	2							
27	4/17/2023	04:15 AM	5							
28	4/17/2023	04:30 AM	6							
29	4/17/2023	04:45 AM	4							
30	4/17/2023	05:00 AM	7							
31	4/17/2023	05:15 AM	15							
32	4/17/2023	05:30 AM	15							
33	4/17/2023	05:45 AM	13							
34	4/17/2023	06:00 AM	14							
35	4/17/2023	06:15 AM	22							
36	4/17/2023	06:30 AM	21							
37	4/17/2023	06:45 AM	23							
38	4/17/2023	07:00 AM	22							
39	4/17/2023	07:15 AM	26							
40	4/17/2023	07:30 AM	33							
41	4/17/2023	07:45 AM	28							
42	4/17/2023	08:00 AM	24							
43	4/17/2023	08:15 AM	32							
44	4/17/2023	08:30 AM	20							
45	4/17/2023	08:45 AM	37							
46	4/17/2023	09:00 AM	25							
47	4/17/2023	09:15 AM	23							
48	4/17/2023	09:30 AM	33							
49	4/17/2023	09:45 AM	24							

	A	B	C	D	E	F	G	H	I	J
50	4/17/2023	10:00 AM	20							
51	4/17/2023	10:15 AM	24							
52	4/17/2023	10:30 AM	35							
53	4/17/2023	10:45 AM	27							
54	4/17/2023	11:00 AM	23							
55	4/17/2023	11:15 AM	29							
56	4/17/2023	11:30 AM	21							
57	4/17/2023	11:45 AM	21							
58	4/17/2023	12:00 PM	24							
59	4/17/2023	12:15 PM	36							
60	4/17/2023	12:30 PM	32							
61	4/17/2023	12:45 PM	19							
62	4/17/2023	01:00 PM	22							
63	4/17/2023	01:15 PM	15							
64	4/17/2023	01:30 PM	26							
65	4/17/2023	01:45 PM	27							
66	4/17/2023	02:00 PM	20							
67	4/17/2023	02:15 PM	28							
68	4/17/2023	02:30 PM	29							
69	4/17/2023	02:45 PM	27							
70	4/17/2023	03:00 PM	27							
71	4/17/2023	03:15 PM	34							
72	4/17/2023	03:30 PM	19							
73	4/17/2023	03:45 PM	26							
74	4/17/2023	04:00 PM	31							
75	4/17/2023	04:15 PM	39							
76	4/17/2023	04:30 PM	23							
77	4/17/2023	04:45 PM	31							
78	4/17/2023	05:00 PM	32							
79	4/17/2023	05:15 PM	24							
80	4/17/2023	05:30 PM	17							
81	4/17/2023	05:45 PM	21							
82	4/17/2023	06:00 PM	15							
83	4/17/2023	06:15 PM	20							
84	4/17/2023	06:30 PM	15							
85	4/17/2023	06:45 PM	14							
86	4/17/2023	07:00 PM	10							
87	4/17/2023	07:15 PM	9							
88	4/17/2023	07:30 PM	13							
89	4/17/2023	07:45 PM	8							
90	4/17/2023	08:00 PM	8							
91	4/17/2023	08:15 PM	7							
92	4/17/2023	08:30 PM	7							
93	4/17/2023	08:45 PM	6							
94	4/17/2023	09:00 PM	2							
95	4/17/2023	09:15 PM	3							
96	4/17/2023	09:30 PM	4							
97	4/17/2023	09:45 PM	3							
98	4/17/2023	10:00 PM	4							
99	4/17/2023	10:15 PM	2							

	A	B	C	D	E	F	G	H	I	J
100	4/17/2023	10:30 PM	0							
101	4/17/2023	10:45 PM	1							
102	4/17/2023	11:00 PM	3							
103	4/17/2023	11:15 PM	1							
104	4/17/2023	11:30 PM	0							
105	4/17/2023	11:45 PM	1							
106	4/18/2023	12:00 AM	0							
107	4/18/2023	12:15 AM	1							
108	4/18/2023	12:30 AM	1							
109	4/18/2023	12:45 AM	2							
110	4/18/2023	01:00 AM	0							
111	4/18/2023	01:15 AM	0							
112	4/18/2023	01:30 AM	0							
113	4/18/2023	01:45 AM	0							
114	4/18/2023	02:00 AM	1							
115	4/18/2023	02:15 AM	0							
116	4/18/2023	02:30 AM	0							
117	4/18/2023	02:45 AM	0							
118	4/18/2023	03:00 AM	0							
119	4/18/2023	03:15 AM	0							
120	4/18/2023	03:30 AM	3							
121	4/18/2023	03:45 AM	2							
122	4/18/2023	04:00 AM	1							
123	4/18/2023	04:15 AM	2							
124	4/18/2023	04:30 AM	3							
125	4/18/2023	04:45 AM	4							
126	4/18/2023	05:00 AM	4							
127	4/18/2023	05:15 AM	18							
128	4/18/2023	05:30 AM	12							
129	4/18/2023	05:45 AM	26							
130	4/18/2023	06:00 AM	14							
131	4/18/2023	06:15 AM	29							
132	4/18/2023	06:30 AM	23							
133	4/18/2023	06:45 AM	24							
134	4/18/2023	07:00 AM	26							
135	4/18/2023	07:15 AM	28							
136	4/18/2023	07:30 AM	36							
137	4/18/2023	07:45 AM	41							
138	4/18/2023	08:00 AM	27							
139	4/18/2023	08:15 AM	34							
140	4/18/2023	08:30 AM	27							
141	4/18/2023	08:45 AM	24							
142	4/18/2023	09:00 AM	16							
143	4/18/2023	09:15 AM	23							
144	4/18/2023	09:30 AM	29							
145	4/18/2023	09:45 AM	19							
146	4/18/2023	10:00 AM	21							
147	4/18/2023	10:15 AM	22							
148	4/18/2023	10:30 AM	18							
149	4/18/2023	10:45 AM	21							

	A	B	C	D	E	F	G	H	I	J
150	4/18/2023	11:00 AM	19							
151	4/18/2023	11:15 AM	17							
152	4/18/2023	11:30 AM	17							
153	4/18/2023	11:45 AM	19							
154	4/18/2023	12:00 PM	25							
155	4/18/2023	12:15 PM	29							
156	4/18/2023	12:30 PM	26							
157	4/18/2023	12:45 PM	22							
158	4/18/2023	01:00 PM	27							
159	4/18/2023	01:15 PM	22							
160	4/18/2023	01:30 PM	23							
161	4/18/2023	01:45 PM	27							
162	4/18/2023	02:00 PM	20							
163	4/18/2023	02:15 PM	23							
164	4/18/2023	02:30 PM	28							
165	4/18/2023	02:45 PM	23							
166	4/18/2023	03:00 PM	30							
167	4/18/2023	03:15 PM	27							
168	4/18/2023	03:30 PM	22							
169	4/18/2023	03:45 PM	23							
170	4/18/2023	04:00 PM	29							
171	4/18/2023	04:15 PM	51							
172	4/18/2023	04:30 PM	26							
173	4/18/2023	04:45 PM	25							
174	4/18/2023	05:00 PM	20							
175	4/18/2023	05:15 PM	17							
176	4/18/2023	05:30 PM	23							
177	4/18/2023	05:45 PM	17							
178	4/18/2023	06:00 PM	20							
179	4/18/2023	06:15 PM	19							
180	4/18/2023	06:30 PM	13							
181	4/18/2023	06:45 PM	16							
182	4/18/2023	07:00 PM	12							
183	4/18/2023	07:15 PM	11							
184	4/18/2023	07:30 PM	11							
185	4/18/2023	07:45 PM	17							
186	4/18/2023	08:00 PM	6							
187	4/18/2023	08:15 PM	6							
188	4/18/2023	08:30 PM	3							
189	4/18/2023	08:45 PM	4							
190	4/18/2023	09:00 PM	9							
191	4/18/2023	09:15 PM	8							
192	4/18/2023	09:30 PM	4							
193	4/18/2023	09:45 PM	4							
194	4/18/2023	10:00 PM	1							
195	4/18/2023	10:15 PM	2							
196	4/18/2023	10:30 PM	3							
197	4/18/2023	10:45 PM	2							
198	4/18/2023	11:00 PM	4							
199	4/18/2023	11:15 PM	2							

	A	B	C	D	E	F	G	H	I	J
200	4/18/2023	11:30 PM	2							
201	4/18/2023	11:45 PM	0							
202	4/19/2023	12:00 AM	0							
203	4/19/2023	12:15 AM	2							
204	4/19/2023	12:30 AM	0							
205	4/19/2023	12:45 AM	0							
206	4/19/2023	01:00 AM	0							
207	4/19/2023	01:15 AM	0							
208	4/19/2023	01:30 AM	2							
209	4/19/2023	01:45 AM	0							
210	4/19/2023	02:00 AM	0							
211	4/19/2023	02:15 AM	1							
212	4/19/2023	02:30 AM	0							
213	4/19/2023	02:45 AM	0							
214	4/19/2023	03:00 AM	1							
215	4/19/2023	03:15 AM	1							
216	4/19/2023	03:30 AM	3							
217	4/19/2023	03:45 AM	2							
218	4/19/2023	04:00 AM	1							
219	4/19/2023	04:15 AM	3							
220	4/19/2023	04:30 AM	4							
221	4/19/2023	04:45 AM	7							
222	4/19/2023	05:00 AM	5							
223	4/19/2023	05:15 AM	14							
224	4/19/2023	05:30 AM	13							
225	4/19/2023	05:45 AM	23							
226	4/19/2023	06:00 AM	11							
227	4/19/2023	06:15 AM	21							
228	4/19/2023	06:30 AM	26							
229	4/19/2023	06:45 AM	35							
230	4/19/2023	07:00 AM	23							
231	4/19/2023	07:15 AM	33							
232	4/19/2023	07:30 AM	30							
233	4/19/2023	07:45 AM	36							
234	4/19/2023	08:00 AM	24							
235	4/19/2023	08:15 AM	28							
236	4/19/2023	08:30 AM	35							
237	4/19/2023	08:45 AM	32							
238	4/19/2023	09:00 AM	19							
239	4/19/2023	09:15 AM	28							
240	4/19/2023	09:30 AM	23							
241	4/19/2023	09:45 AM	19							
242	4/19/2023	10:00 AM	26							
243	4/19/2023	10:15 AM	26							
244	4/19/2023	10:30 AM	18							
245	4/19/2023	10:45 AM	20							
246	4/19/2023	11:00 AM	27							
247	4/19/2023	11:15 AM	18							
248	4/19/2023	11:30 AM	16							
249	4/19/2023	11:45 AM	26							

	A	B	C	D	E	F	G	H	I	J
250	4/19/2023	12:00 PM	24							
251	4/19/2023	12:15 PM	23							
252	4/19/2023	12:30 PM	19							
253	4/19/2023	12:45 PM	20							
254	4/19/2023	01:00 PM	26							
255	4/19/2023	01:15 PM	25							
256	4/19/2023	01:30 PM	30							
257	4/19/2023	01:45 PM	23							
258	4/19/2023	02:00 PM	19							
259	4/19/2023	02:15 PM	28							
260	4/19/2023	02:30 PM	34							
261	4/19/2023	02:45 PM	21							
262	4/19/2023	03:00 PM	18							
263	4/19/2023	03:15 PM	33							
264	4/19/2023	03:30 PM	35							
265	4/19/2023	03:45 PM	23							
266	4/19/2023	04:00 PM	34							
267	4/19/2023	04:15 PM	32							
268	4/19/2023	04:30 PM	25							
269	4/19/2023	04:45 PM	26							
270	4/19/2023	05:00 PM	30							
271	4/19/2023	05:15 PM	29							
272	4/19/2023	05:30 PM	23							
273	4/19/2023	05:45 PM	21							
274	4/19/2023	06:00 PM	20							
275	4/19/2023	06:15 PM	9							
276	4/19/2023	06:30 PM	19							
277	4/19/2023	06:45 PM	12							
278	4/19/2023	07:00 PM	14							
279	4/19/2023	07:15 PM	12							
280	4/19/2023	07:30 PM	6							
281	4/19/2023	07:45 PM	7							
282	4/19/2023	08:00 PM	16							
283	4/19/2023	08:15 PM	10							
284	4/19/2023	08:30 PM	5							
285	4/19/2023	08:45 PM	4							
286	4/19/2023	09:00 PM	4							
287	4/19/2023	09:15 PM	6							
288	4/19/2023	09:30 PM	5							
289	4/19/2023	09:45 PM	4							
290	4/19/2023	10:00 PM	1							
291	4/19/2023	10:15 PM	3							
292	4/19/2023	10:30 PM	2							
293	4/19/2023	10:45 PM	3							
294	4/19/2023	11:00 PM	2							
295	4/19/2023	11:15 PM	4							
296	4/19/2023	11:30 PM	1							
297	4/19/2023	11:45 PM	1							
298	4/20/2023	12:00 AM	0							
299	4/20/2023	12:15 AM	0							

	A	B	C	D	E	F	G	H	I	J
300	4/20/2023	12:30 AM	1							
301	4/20/2023	12:45 AM	0							
302	4/20/2023	01:00 AM	1							
303	4/20/2023	01:15 AM	0							
304	4/20/2023	01:30 AM	0							
305	4/20/2023	01:45 AM	0							
306	4/20/2023	02:00 AM	0							
307	4/20/2023	02:15 AM	1							
308	4/20/2023	02:30 AM	1							
309	4/20/2023	02:45 AM	0							
310	4/20/2023	03:00 AM	1							
311	4/20/2023	03:15 AM	1							
312	4/20/2023	03:30 AM	1							
313	4/20/2023	03:45 AM	4							
314	4/20/2023	04:00 AM	0							
315	4/20/2023	04:15 AM	3							
316	4/20/2023	04:30 AM	5							
317	4/20/2023	04:45 AM	5							
318	4/20/2023	05:00 AM	5							
319	4/20/2023	05:15 AM	15							
320	4/20/2023	05:30 AM	11							
321	4/20/2023	05:45 AM	21							
322	4/20/2023	06:00 AM	10							
323	4/20/2023	06:15 AM	18							
324	4/20/2023	06:30 AM	31							
325	4/20/2023	06:45 AM	28							
326	4/20/2023	07:00 AM	30							
327	4/20/2023	07:15 AM	28							
328	4/20/2023	07:30 AM	36							
329	4/20/2023	07:45 AM	38							
330	4/20/2023	08:00 AM	26							
331	4/20/2023	08:15 AM	26							
332	4/20/2023	08:30 AM	31							
333	4/20/2023	08:45 AM	21							
334	4/20/2023	09:00 AM	27							
335	4/20/2023	09:15 AM	27							
336	4/20/2023	09:30 AM	35							
337	4/20/2023	09:45 AM	32							
338	4/20/2023	10:00 AM	21							
339	4/20/2023	10:15 AM	24							
340	4/20/2023	10:30 AM	18							
341	4/20/2023	10:45 AM	29							
342	4/20/2023	11:00 AM	18							
343	4/20/2023	11:15 AM	17							
344	4/20/2023	11:30 AM	16							
345	4/20/2023	11:45 AM	14							
346	4/20/2023	12:00 PM	16							
347	4/20/2023	12:15 PM	20							
348	4/20/2023	12:30 PM	22							
349	4/20/2023	12:45 PM	17							

	A	B	C	D	E	F	G	H	I	J
350	4/20/2023	01:00 PM	19							
351	4/20/2023	01:15 PM	26							
352	4/20/2023	01:30 PM	23							
353	4/20/2023	01:45 PM	28							
354	4/20/2023	02:00 PM	24							
355	4/20/2023	02:15 PM	25							
356	4/20/2023	02:30 PM	33							
357	4/20/2023	02:45 PM	36							
358	4/20/2023	03:00 PM	30							
359	4/20/2023	03:15 PM	29							
360	4/20/2023	03:30 PM	30							
361	4/20/2023	03:45 PM	41							
362	4/20/2023	04:00 PM	34							
363	4/20/2023	04:15 PM	41							
364	4/20/2023	04:30 PM	28							
365	4/20/2023	04:45 PM	24							
366	4/20/2023	05:00 PM	26							
367	4/20/2023	05:15 PM	39							
368	4/20/2023	05:30 PM	26							
369	4/20/2023	05:45 PM	22							
370	4/20/2023	06:00 PM	29							
371	4/20/2023	06:15 PM	23							
372	4/20/2023	06:30 PM	17							
373	4/20/2023	06:45 PM	12							
374	4/20/2023	07:00 PM	15							
375	4/20/2023	07:15 PM	15							
376	4/20/2023	07:30 PM	12							
377	4/20/2023	07:45 PM	18							
378	4/20/2023	08:00 PM	16							
379	4/20/2023	08:15 PM	13							
380	4/20/2023	08:30 PM	13							
381	4/20/2023	08:45 PM	11							
382	4/20/2023	09:00 PM	9							
383	4/20/2023	09:15 PM	8							
384	4/20/2023	09:30 PM	6							
385	4/20/2023	09:45 PM	3							
386	4/20/2023	10:00 PM	3							
387	4/20/2023	10:15 PM	2							
388	4/20/2023	10:30 PM	1							
389	4/20/2023	10:45 PM	1							
390	4/20/2023	11:00 PM	3							
391	4/20/2023	11:15 PM	0							
392	4/20/2023	11:30 PM	0							
393	4/20/2023	11:45 PM	0							
394	4/21/2023	12:00 AM	1							
395	4/21/2023	12:15 AM	1							
396	4/21/2023	12:30 AM	1							
397	4/21/2023	12:45 AM	2							
398	4/21/2023	01:00 AM	2							
399	4/21/2023	01:15 AM	0							

	A	B	C	D	E	F	G	H	I	J
400	4/21/2023	01:30 AM	2							
401	4/21/2023	01:45 AM	1							
402	4/21/2023	02:00 AM	1							
403	4/21/2023	02:15 AM	0							
404	4/21/2023	02:30 AM	0							
405	4/21/2023	02:45 AM	0							
406	4/21/2023	03:00 AM	2							
407	4/21/2023	03:15 AM	1							
408	4/21/2023	03:30 AM	0							
409	4/21/2023	03:45 AM	4							
410	4/21/2023	04:00 AM	1							
411	4/21/2023	04:15 AM	1							
412	4/21/2023	04:30 AM	5							
413	4/21/2023	04:45 AM	2							
414	4/21/2023	05:00 AM	5							
415	4/21/2023	05:15 AM	19							
416	4/21/2023	05:30 AM	11							
417	4/21/2023	05:45 AM	15							
418	4/21/2023	06:00 AM	17							
419	4/21/2023	06:15 AM	17							
420	4/21/2023	06:30 AM	22							
421	4/21/2023	06:45 AM	30							
422	4/21/2023	07:00 AM	16							
423	4/21/2023	07:15 AM	21							
424	4/21/2023	07:30 AM	23							
425	4/21/2023	07:45 AM	33							
426	4/21/2023	08:00 AM	25							
427	4/21/2023	08:15 AM	23							
428	4/21/2023	08:30 AM	31							
429	4/21/2023	08:45 AM	24							
430	4/21/2023	09:00 AM	29							
431	4/21/2023	09:15 AM	29							
432	4/21/2023	09:30 AM	25							
433	4/21/2023	09:45 AM	24							
434	4/21/2023	10:00 AM	22							
435	4/21/2023	10:15 AM	28							
436	4/21/2023	10:30 AM	25							
437	4/21/2023	10:45 AM	24							
438	4/21/2023	11:00 AM	22							
439	4/21/2023	11:15 AM	23							
440	4/21/2023	11:30 AM	22							
441	4/21/2023	11:45 AM	35							
442	4/21/2023	12:00 PM	17							
443	4/21/2023	12:15 PM	21							
444	4/21/2023	12:30 PM	29							
445	4/21/2023	12:45 PM	43							
446	4/21/2023	01:00 PM	27							
447	4/21/2023	01:15 PM	28							
448	4/21/2023	01:30 PM	28							
449	4/21/2023	01:45 PM	42							

	A	B	C	D	E	F	G	H	I	J
450	4/21/2023	02:00 PM	23							
451	4/21/2023	02:15 PM	24							
452	4/21/2023	02:30 PM	32							
453	4/21/2023	02:45 PM	31							
454	4/21/2023	03:00 PM	34							
455	4/21/2023	03:15 PM	37							
456	4/21/2023	03:30 PM	27							
457	4/21/2023	03:45 PM	34							
458	4/21/2023	04:00 PM	31							
459	4/21/2023	04:15 PM	56							
460	4/21/2023	04:30 PM	32							
461	4/21/2023	04:45 PM	42							
462	4/21/2023	05:00 PM	39							
463	4/21/2023	05:15 PM	22							
464	4/21/2023	05:30 PM	37							
465	4/21/2023	05:45 PM	18							
466	4/21/2023	06:00 PM	28							
467	4/21/2023	06:15 PM	17							
468	4/21/2023	06:30 PM	25							
469	4/21/2023	06:45 PM	22							
470	4/21/2023	07:00 PM	18							
471	4/21/2023	07:15 PM	26							
472	4/21/2023	07:30 PM	17							
473	4/21/2023	07:45 PM	23							
474	4/21/2023	08:00 PM	8							
475	4/21/2023	08:15 PM	14							
476	4/21/2023	08:30 PM	14							
477	4/21/2023	08:45 PM	9							
478	4/21/2023	09:00 PM	8							
479	4/21/2023	09:15 PM	12							
480	4/21/2023	09:30 PM	6							
481	4/21/2023	09:45 PM	2							
482	4/21/2023	10:00 PM	6							
483	4/21/2023	10:15 PM	4							
484	4/21/2023	10:30 PM	6							
485	4/21/2023	10:45 PM	5							
486	4/21/2023	11:00 PM	5							
487	4/21/2023	11:15 PM	1							
488	4/21/2023	11:30 PM	1							
489	4/21/2023	11:45 PM	2							
490	4/22/2023	12:00 AM	3							
491	4/22/2023	12:15 AM	2							
492	4/22/2023	12:30 AM	2							
493	4/22/2023	12:45 AM	0							
494	4/22/2023	01:00 AM	1							
495	4/22/2023	01:15 AM	0							
496	4/22/2023	01:30 AM	2							
497	4/22/2023	01:45 AM	1							
498	4/22/2023	02:00 AM	0							
499	4/22/2023	02:15 AM	2							

	A	B	C	D	E	F	G	H	I	J
500	4/22/2023	02:30 AM	0							
501	4/22/2023	02:45 AM	1							
502	4/22/2023	03:00 AM	1							
503	4/22/2023	03:15 AM	1							
504	4/22/2023	03:30 AM	1							
505	4/22/2023	03:45 AM	1							
506	4/22/2023	04:00 AM	0							
507	4/22/2023	04:15 AM	0							
508	4/22/2023	04:30 AM	2							
509	4/22/2023	04:45 AM	1							
510	4/22/2023	05:00 AM	5							
511	4/22/2023	05:15 AM	2							
512	4/22/2023	05:30 AM	1							
513	4/22/2023	05:45 AM	2							
514	4/22/2023	06:00 AM	4							
515	4/22/2023	06:15 AM	1							
516	4/22/2023	06:30 AM	7							
517	4/22/2023	06:45 AM	7							
518	4/22/2023	07:00 AM	8							
519	4/22/2023	07:15 AM	9							
520	4/22/2023	07:30 AM	11							
521	4/22/2023	07:45 AM	13							
522	4/22/2023	08:00 AM	14							
523	4/22/2023	08:15 AM	11							
524	4/22/2023	08:30 AM	15							
525	4/22/2023	08:45 AM	30							
526	4/22/2023	09:00 AM	27							
527	4/22/2023	09:15 AM	25							
528	4/22/2023	09:30 AM	27							
529	4/22/2023	09:45 AM	20							
530	4/22/2023	10:00 AM	29							
531	4/22/2023	10:15 AM	29							
532	4/22/2023	10:30 AM	32							
533	4/22/2023	10:45 AM	34							
534	4/22/2023	11:00 AM	25							
535	4/22/2023	11:15 AM	20							
536	4/22/2023	11:30 AM	25							
537	4/22/2023	11:45 AM	33							
538	4/22/2023	12:00 PM	33							
539	4/22/2023	12:15 PM	28							
540	4/22/2023	12:30 PM	28							
541	4/22/2023	12:45 PM	24							
542	4/22/2023	01:00 PM	15							
543	4/22/2023	01:15 PM	20							
544	4/22/2023	01:30 PM	30							
545	4/22/2023	01:45 PM	18							
546	4/22/2023	02:00 PM	35							
547	4/22/2023	02:15 PM	17							
548	4/22/2023	02:30 PM	20							
549	4/22/2023	02:45 PM	27							

	A	B	C	D	E	F	G	H	I	J
550	4/22/2023	03:00 PM	24							
551	4/22/2023	03:15 PM	32							
552	4/22/2023	03:30 PM	43							
553	4/22/2023	03:45 PM	14							
554	4/22/2023	04:00 PM	31							
555	4/22/2023	04:15 PM	38							
556	4/22/2023	04:30 PM	32							
557	4/22/2023	04:45 PM	24							
558	4/22/2023	05:00 PM	26							
559	4/22/2023	05:15 PM	21							
560	4/22/2023	05:30 PM	41							
561	4/22/2023	05:45 PM	24							
562	4/22/2023	06:00 PM	24							
563	4/22/2023	06:15 PM	16							
564	4/22/2023	06:30 PM	13							
565	4/22/2023	06:45 PM	19							
566	4/22/2023	07:00 PM	16							
567	4/22/2023	07:15 PM	15							
568	4/22/2023	07:30 PM	22							
569	4/22/2023	07:45 PM	12							
570	4/22/2023	08:00 PM	12							
571	4/22/2023	08:15 PM	9							
572	4/22/2023	08:30 PM	10							
573	4/22/2023	08:45 PM	13							
574	4/22/2023	09:00 PM	4							
575	4/22/2023	09:15 PM	13							
576	4/22/2023	09:30 PM	12							
577	4/22/2023	09:45 PM	6							
578	4/22/2023	10:00 PM	6							
579	4/22/2023	10:15 PM	5							
580	4/22/2023	10:30 PM	7							
581	4/22/2023	10:45 PM	4							
582	4/22/2023	11:00 PM	3							
583	4/22/2023	11:15 PM	5							
584	4/22/2023	11:30 PM	1							
585	4/22/2023	11:45 PM	4							
586	4/23/2023	12:00 AM	2							
587	4/23/2023	12:15 AM	4							
588	4/23/2023	12:30 AM	1							
589	4/23/2023	12:45 AM	1							
590	4/23/2023	01:00 AM	2							
591	4/23/2023	01:15 AM	0							
592	4/23/2023	01:30 AM	0							
593	4/23/2023	01:45 AM	0							
594	4/23/2023	02:00 AM	0							
595	4/23/2023	02:15 AM	0							
596	4/23/2023	02:30 AM	1							
597	4/23/2023	02:45 AM	1							
598	4/23/2023	03:00 AM	1							
599	4/23/2023	03:15 AM	0							

	A	B	C	D	E	F	G	H	I	J
600	4/23/2023	03:30 AM	1							
601	4/23/2023	03:45 AM	0							
602	4/23/2023	04:00 AM	0							
603	4/23/2023	04:15 AM	1							
604	4/23/2023	04:30 AM	2							
605	4/23/2023	04:45 AM	1							
606	4/23/2023	05:00 AM	2							
607	4/23/2023	05:15 AM	5							
608	4/23/2023	05:30 AM	1							
609	4/23/2023	05:45 AM	4							
610	4/23/2023	06:00 AM	2							
611	4/23/2023	06:15 AM	2							
612	4/23/2023	06:30 AM	3							
613	4/23/2023	06:45 AM	6							
614	4/23/2023	07:00 AM	3							
615	4/23/2023	07:15 AM	5							
616	4/23/2023	07:30 AM	8							
617	4/23/2023	07:45 AM	6							
618	4/23/2023	08:00 AM	9							
619	4/23/2023	08:15 AM	16							
620	4/23/2023	08:30 AM	13							
621	4/23/2023	08:45 AM	17							
622	4/23/2023	09:00 AM	16							
623	4/23/2023	09:15 AM	22							
624	4/23/2023	09:30 AM	34							
625	4/23/2023	09:45 AM	27							
626	4/23/2023	10:00 AM	30							
627	4/23/2023	10:15 AM	25							
628	4/23/2023	10:30 AM	37							
629	4/23/2023	10:45 AM	24							
630	4/23/2023	11:00 AM	34							
631	4/23/2023	11:15 AM	37							
632	4/23/2023	11:30 AM	33							
633	4/23/2023	11:45 AM	34							
634	4/23/2023	12:00 PM	34							
635	4/23/2023	12:15 PM	28							
636	4/23/2023	12:30 PM	30							
637	4/23/2023	12:45 PM	30							
638	4/23/2023	01:00 PM	24							
639	4/23/2023	01:15 PM	29							
640	4/23/2023	01:30 PM	28							
641	4/23/2023	01:45 PM	34							
642	4/23/2023	02:00 PM	34							
643	4/23/2023	02:15 PM	22							
644	4/23/2023	02:30 PM	24							
645	4/23/2023	02:45 PM	21							
646	4/23/2023	03:00 PM	20							
647	4/23/2023	03:15 PM	33							
648	4/23/2023	03:30 PM	27							
649	4/23/2023	03:45 PM	27							

	A	B	C	D	E	F	G	H	I	J
650	4/23/2023	04:00 PM	32							
651	4/23/2023	04:15 PM	23							
652	4/23/2023	04:30 PM	27							
653	4/23/2023	04:45 PM	32							
654	4/23/2023	05:00 PM	29							
655	4/23/2023	05:15 PM	33							
656	4/23/2023	05:30 PM	24							
657	4/23/2023	05:45 PM	21							
658	4/23/2023	06:00 PM	25							
659	4/23/2023	06:15 PM	22							
660	4/23/2023	06:30 PM	19							
661	4/23/2023	06:45 PM	14							
662	4/23/2023	07:00 PM	20							
663	4/23/2023	07:15 PM	8							
664	4/23/2023	07:30 PM	13							
665	4/23/2023	07:45 PM	19							
666	4/23/2023	08:00 PM	10							
667	4/23/2023	08:15 PM	11							
668	4/23/2023	08:30 PM	8							
669	4/23/2023	08:45 PM	4							
670	4/23/2023	09:00 PM	7							
671	4/23/2023	09:15 PM	2							
672	4/23/2023	09:30 PM	3							
673	4/23/2023	09:45 PM	3							
674	4/23/2023	10:00 PM	6							
675	4/23/2023	10:15 PM	1							
676	4/23/2023	10:30 PM	2							
677	4/23/2023	10:45 PM	1							
678	4/23/2023	11:00 PM	3							
679	4/23/2023	11:15 PM	0							
680	4/23/2023	11:30 PM	0							
681	4/23/2023	11:45 PM	0							

	A	B	C	D	E	F	G	H	I	J
1										
2	File Name: C:\Users\barri\OneDrive\Documents\TDB\WSP\SYRACUSE\DATA\BATCH 6\DONE\ATR 1045.tf2									
3	Start Date: 4/17/2023									
4	Start Time: 12:00:00 AM									
5	Location 1: EB CR 3									
6	Location 2: at S 49									
7										
8										
9	Date	Time	EB							
10	4/17/2023	12:00 AM	1							
11	4/17/2023	12:15 AM	1							
12	4/17/2023	12:30 AM	0							
13	4/17/2023	12:45 AM	2							
14	4/17/2023	01:00 AM	1							
15	4/17/2023	01:15 AM	0							
16	4/17/2023	01:30 AM	2							
17	4/17/2023	01:45 AM	0							
18	4/17/2023	02:00 AM	0							
19	4/17/2023	02:15 AM	0							
20	4/17/2023	02:30 AM	0							
21	4/17/2023	02:45 AM	0							
22	4/17/2023	03:00 AM	2							
23	4/17/2023	03:15 AM	3							
24	4/17/2023	03:30 AM	2							
25	4/17/2023	03:45 AM	1							
26	4/17/2023	04:00 AM	1							
27	4/17/2023	04:15 AM	2							
28	4/17/2023	04:30 AM	2							
29	4/17/2023	04:45 AM	5							
30	4/17/2023	05:00 AM	6							
31	4/17/2023	05:15 AM	9							
32	4/17/2023	05:30 AM	10							
33	4/17/2023	05:45 AM	14							
34	4/17/2023	06:00 AM	17							
35	4/17/2023	06:15 AM	18							
36	4/17/2023	06:30 AM	22							
37	4/17/2023	06:45 AM	29							
38	4/17/2023	07:00 AM	23							
39	4/17/2023	07:15 AM	24							
40	4/17/2023	07:30 AM	36							
41	4/17/2023	07:45 AM	28							
42	4/17/2023	08:00 AM	31							
43	4/17/2023	08:15 AM	32							
44	4/17/2023	08:30 AM	35							
45	4/17/2023	08:45 AM	26							
46	4/17/2023	09:00 AM	27							
47	4/17/2023	09:15 AM	41							
48	4/17/2023	09:30 AM	37							
49	4/17/2023	09:45 AM	31							

	A	B	C	D	E	F	G	H	I	J
50	4/17/2023	10:00 AM	31							
51	4/17/2023	10:15 AM	33							
52	4/17/2023	10:30 AM	32							
53	4/17/2023	10:45 AM	40							
54	4/17/2023	11:00 AM	28							
55	4/17/2023	11:15 AM	31							
56	4/17/2023	11:30 AM	33							
57	4/17/2023	11:45 AM	36							
58	4/17/2023	12:00 PM	34							
59	4/17/2023	12:15 PM	34							
60	4/17/2023	12:30 PM	23							
61	4/17/2023	12:45 PM	46							
62	4/17/2023	01:00 PM	36							
63	4/17/2023	01:15 PM	46							
64	4/17/2023	01:30 PM	35							
65	4/17/2023	01:45 PM	52							
66	4/17/2023	02:00 PM	36							
67	4/17/2023	02:15 PM	40							
68	4/17/2023	02:30 PM	50							
69	4/17/2023	02:45 PM	29							
70	4/17/2023	03:00 PM	48							
71	4/17/2023	03:15 PM	61							
72	4/17/2023	03:30 PM	65							
73	4/17/2023	03:45 PM	48							
74	4/17/2023	04:00 PM	39							
75	4/17/2023	04:15 PM	65							
76	4/17/2023	04:30 PM	58							
77	4/17/2023	04:45 PM	49							
78	4/17/2023	05:00 PM	39							
79	4/17/2023	05:15 PM	43							
80	4/17/2023	05:30 PM	22							
81	4/17/2023	05:45 PM	35							
82	4/17/2023	06:00 PM	48							
83	4/17/2023	06:15 PM	34							
84	4/17/2023	06:30 PM	15							
85	4/17/2023	06:45 PM	27							
86	4/17/2023	07:00 PM	26							
87	4/17/2023	07:15 PM	32							
88	4/17/2023	07:30 PM	29							
89	4/17/2023	07:45 PM	12							
90	4/17/2023	08:00 PM	15							
91	4/17/2023	08:15 PM	7							
92	4/17/2023	08:30 PM	11							
93	4/17/2023	08:45 PM	14							
94	4/17/2023	09:00 PM	11							
95	4/17/2023	09:15 PM	9							
96	4/17/2023	09:30 PM	6							
97	4/17/2023	09:45 PM	7							
98	4/17/2023	10:00 PM	4							
99	4/17/2023	10:15 PM	6							

	A	B	C	D	E	F	G	H	I	J
100	4/17/2023	10:30 PM	4							
101	4/17/2023	10:45 PM	2							
102	4/17/2023	11:00 PM	2							
103	4/17/2023	11:15 PM	2							
104	4/17/2023	11:30 PM	1							
105	4/17/2023	11:45 PM	2							
106	4/18/2023	12:00 AM	1							
107	4/18/2023	12:15 AM	1							
108	4/18/2023	12:30 AM	1							
109	4/18/2023	12:45 AM	1							
110	4/18/2023	01:00 AM	3							
111	4/18/2023	01:15 AM	4							
112	4/18/2023	01:30 AM	0							
113	4/18/2023	01:45 AM	0							
114	4/18/2023	02:00 AM	1							
115	4/18/2023	02:15 AM	4							
116	4/18/2023	02:30 AM	0							
117	4/18/2023	02:45 AM	1							
118	4/18/2023	03:00 AM	0							
119	4/18/2023	03:15 AM	1							
120	4/18/2023	03:30 AM	0							
121	4/18/2023	03:45 AM	1							
122	4/18/2023	04:00 AM	1							
123	4/18/2023	04:15 AM	2							
124	4/18/2023	04:30 AM	4							
125	4/18/2023	04:45 AM	4							
126	4/18/2023	05:00 AM	6							
127	4/18/2023	05:15 AM	7							
128	4/18/2023	05:30 AM	11							
129	4/18/2023	05:45 AM	12							
130	4/18/2023	06:00 AM	16							
131	4/18/2023	06:15 AM	18							
132	4/18/2023	06:30 AM	23							
133	4/18/2023	06:45 AM	24							
134	4/18/2023	07:00 AM	29							
135	4/18/2023	07:15 AM	19							
136	4/18/2023	07:30 AM	25							
137	4/18/2023	07:45 AM	33							
138	4/18/2023	08:00 AM	38							
139	4/18/2023	08:15 AM	38							
140	4/18/2023	08:30 AM	35							
141	4/18/2023	08:45 AM	29							
142	4/18/2023	09:00 AM	37							
143	4/18/2023	09:15 AM	40							
144	4/18/2023	09:30 AM	21							
145	4/18/2023	09:45 AM	17							
146	4/18/2023	10:00 AM	31							
147	4/18/2023	10:15 AM	25							
148	4/18/2023	10:30 AM	22							
149	4/18/2023	10:45 AM	23							

	A	B	C	D	E	F	G	H	I	J
150	4/18/2023	11:00 AM	41							
151	4/18/2023	11:15 AM	32							
152	4/18/2023	11:30 AM	23							
153	4/18/2023	11:45 AM	37							
154	4/18/2023	12:00 PM	29							
155	4/18/2023	12:15 PM	44							
156	4/18/2023	12:30 PM	37							
157	4/18/2023	12:45 PM	29							
158	4/18/2023	01:00 PM	32							
159	4/18/2023	01:15 PM	38							
160	4/18/2023	01:30 PM	30							
161	4/18/2023	01:45 PM	26							
162	4/18/2023	02:00 PM	41							
163	4/18/2023	02:15 PM	35							
164	4/18/2023	02:30 PM	40							
165	4/18/2023	02:45 PM	38							
166	4/18/2023	03:00 PM	57							
167	4/18/2023	03:15 PM	44							
168	4/18/2023	03:30 PM	54							
169	4/18/2023	03:45 PM	60							
170	4/18/2023	04:00 PM	54							
171	4/18/2023	04:15 PM	57							
172	4/18/2023	04:30 PM	48							
173	4/18/2023	04:45 PM	37							
174	4/18/2023	05:00 PM	57							
175	4/18/2023	05:15 PM	39							
176	4/18/2023	05:30 PM	48							
177	4/18/2023	05:45 PM	33							
178	4/18/2023	06:00 PM	38							
179	4/18/2023	06:15 PM	24							
180	4/18/2023	06:30 PM	22							
181	4/18/2023	06:45 PM	39							
182	4/18/2023	07:00 PM	15							
183	4/18/2023	07:15 PM	27							
184	4/18/2023	07:30 PM	29							
185	4/18/2023	07:45 PM	9							
186	4/18/2023	08:00 PM	12							
187	4/18/2023	08:15 PM	18							
188	4/18/2023	08:30 PM	13							
189	4/18/2023	08:45 PM	11							
190	4/18/2023	09:00 PM	8							
191	4/18/2023	09:15 PM	14							
192	4/18/2023	09:30 PM	11							
193	4/18/2023	09:45 PM	3							
194	4/18/2023	10:00 PM	9							
195	4/18/2023	10:15 PM	3							
196	4/18/2023	10:30 PM	4							
197	4/18/2023	10:45 PM	3							
198	4/18/2023	11:00 PM	1							
199	4/18/2023	11:15 PM	3							

	A	B	C	D	E	F	G	H	I	J
200	4/18/2023	11:30 PM	2							
201	4/18/2023	11:45 PM	2							
202	4/19/2023	12:00 AM	3							
203	4/19/2023	12:15 AM	3							
204	4/19/2023	12:30 AM	1							
205	4/19/2023	12:45 AM	1							
206	4/19/2023	01:00 AM	1							
207	4/19/2023	01:15 AM	0							
208	4/19/2023	01:30 AM	1							
209	4/19/2023	01:45 AM	1							
210	4/19/2023	02:00 AM	1							
211	4/19/2023	02:15 AM	2							
212	4/19/2023	02:30 AM	0							
213	4/19/2023	02:45 AM	0							
214	4/19/2023	03:00 AM	0							
215	4/19/2023	03:15 AM	0							
216	4/19/2023	03:30 AM	2							
217	4/19/2023	03:45 AM	0							
218	4/19/2023	04:00 AM	2							
219	4/19/2023	04:15 AM	4							
220	4/19/2023	04:30 AM	2							
221	4/19/2023	04:45 AM	4							
222	4/19/2023	05:00 AM	6							
223	4/19/2023	05:15 AM	7							
224	4/19/2023	05:30 AM	11							
225	4/19/2023	05:45 AM	15							
226	4/19/2023	06:00 AM	17							
227	4/19/2023	06:15 AM	20							
228	4/19/2023	06:30 AM	27							
229	4/19/2023	06:45 AM	32							
230	4/19/2023	07:00 AM	19							
231	4/19/2023	07:15 AM	29							
232	4/19/2023	07:30 AM	32							
233	4/19/2023	07:45 AM	33							
234	4/19/2023	08:00 AM	32							
235	4/19/2023	08:15 AM	32							
236	4/19/2023	08:30 AM	36							
237	4/19/2023	08:45 AM	36							
238	4/19/2023	09:00 AM	37							
239	4/19/2023	09:15 AM	25							
240	4/19/2023	09:30 AM	24							
241	4/19/2023	09:45 AM	23							
242	4/19/2023	10:00 AM	29							
243	4/19/2023	10:15 AM	32							
244	4/19/2023	10:30 AM	25							
245	4/19/2023	10:45 AM	27							
246	4/19/2023	11:00 AM	27							
247	4/19/2023	11:15 AM	41							
248	4/19/2023	11:30 AM	23							
249	4/19/2023	11:45 AM	34							

	A	B	C	D	E	F	G	H	I	J
250	4/19/2023	12:00 PM	27							
251	4/19/2023	12:15 PM	29							
252	4/19/2023	12:30 PM	35							
253	4/19/2023	12:45 PM	33							
254	4/19/2023	01:00 PM	33							
255	4/19/2023	01:15 PM	38							
256	4/19/2023	01:30 PM	43							
257	4/19/2023	01:45 PM	28							
258	4/19/2023	02:00 PM	49							
259	4/19/2023	02:15 PM	40							
260	4/19/2023	02:30 PM	27							
261	4/19/2023	02:45 PM	34							
262	4/19/2023	03:00 PM	53							
263	4/19/2023	03:15 PM	53							
264	4/19/2023	03:30 PM	45							
265	4/19/2023	03:45 PM	54							
266	4/19/2023	04:00 PM	58							
267	4/19/2023	04:15 PM	68							
268	4/19/2023	04:30 PM	47							
269	4/19/2023	04:45 PM	54							
270	4/19/2023	05:00 PM	39							
271	4/19/2023	05:15 PM	46							
272	4/19/2023	05:30 PM	47							
273	4/19/2023	05:45 PM	34							
274	4/19/2023	06:00 PM	33							
275	4/19/2023	06:15 PM	19							
276	4/19/2023	06:30 PM	20							
277	4/19/2023	06:45 PM	16							
278	4/19/2023	07:00 PM	24							
279	4/19/2023	07:15 PM	21							
280	4/19/2023	07:30 PM	17							
281	4/19/2023	07:45 PM	41							
282	4/19/2023	08:00 PM	10							
283	4/19/2023	08:15 PM	16							
284	4/19/2023	08:30 PM	14							
285	4/19/2023	08:45 PM	15							
286	4/19/2023	09:00 PM	11							
287	4/19/2023	09:15 PM	7							
288	4/19/2023	09:30 PM	11							
289	4/19/2023	09:45 PM	4							
290	4/19/2023	10:00 PM	8							
291	4/19/2023	10:15 PM	4							
292	4/19/2023	10:30 PM	2							
293	4/19/2023	10:45 PM	5							
294	4/19/2023	11:00 PM	1							
295	4/19/2023	11:15 PM	3							
296	4/19/2023	11:30 PM	2							
297	4/19/2023	11:45 PM	5							
298	4/20/2023	12:00 AM	2							
299	4/20/2023	12:15 AM	1							

	A	B	C	D	E	F	G	H	I	J
300	4/20/2023	12:30 AM	2							
301	4/20/2023	12:45 AM	0							
302	4/20/2023	01:00 AM	3							
303	4/20/2023	01:15 AM	2							
304	4/20/2023	01:30 AM	1							
305	4/20/2023	01:45 AM	0							
306	4/20/2023	02:00 AM	0							
307	4/20/2023	02:15 AM	1							
308	4/20/2023	02:30 AM	1							
309	4/20/2023	02:45 AM	0							
310	4/20/2023	03:00 AM	0							
311	4/20/2023	03:15 AM	2							
312	4/20/2023	03:30 AM	1							
313	4/20/2023	03:45 AM	0							
314	4/20/2023	04:00 AM	0							
315	4/20/2023	04:15 AM	2							
316	4/20/2023	04:30 AM	3							
317	4/20/2023	04:45 AM	8							
318	4/20/2023	05:00 AM	4							
319	4/20/2023	05:15 AM	5							
320	4/20/2023	05:30 AM	11							
321	4/20/2023	05:45 AM	15							
322	4/20/2023	06:00 AM	17							
323	4/20/2023	06:15 AM	15							
324	4/20/2023	06:30 AM	25							
325	4/20/2023	06:45 AM	23							
326	4/20/2023	07:00 AM	28							
327	4/20/2023	07:15 AM	28							
328	4/20/2023	07:30 AM	20							
329	4/20/2023	07:45 AM	35							
330	4/20/2023	08:00 AM	31							
331	4/20/2023	08:15 AM	31							
332	4/20/2023	08:30 AM	34							
333	4/20/2023	08:45 AM	29							
334	4/20/2023	09:00 AM	38							
335	4/20/2023	09:15 AM	35							
336	4/20/2023	09:30 AM	31							
337	4/20/2023	09:45 AM	27							
338	4/20/2023	10:00 AM	43							
339	4/20/2023	10:15 AM	34							
340	4/20/2023	10:30 AM	20							
341	4/20/2023	10:45 AM	26							
342	4/20/2023	11:00 AM	32							
343	4/20/2023	11:15 AM	40							
344	4/20/2023	11:30 AM	37							
345	4/20/2023	11:45 AM	32							
346	4/20/2023	12:00 PM	27							
347	4/20/2023	12:15 PM	35							
348	4/20/2023	12:30 PM	34							
349	4/20/2023	12:45 PM	47							

	A	B	C	D	E	F	G	H	I	J
350	4/20/2023	01:00 PM	41							
351	4/20/2023	01:15 PM	35							
352	4/20/2023	01:30 PM	34							
353	4/20/2023	01:45 PM	41							
354	4/20/2023	02:00 PM	46							
355	4/20/2023	02:15 PM	46							
356	4/20/2023	02:30 PM	39							
357	4/20/2023	02:45 PM	42							
358	4/20/2023	03:00 PM	48							
359	4/20/2023	03:15 PM	57							
360	4/20/2023	03:30 PM	53							
361	4/20/2023	03:45 PM	63							
362	4/20/2023	04:00 PM	69							
363	4/20/2023	04:15 PM	53							
364	4/20/2023	04:30 PM	53							
365	4/20/2023	04:45 PM	59							
366	4/20/2023	05:00 PM	50							
367	4/20/2023	05:15 PM	54							
368	4/20/2023	05:30 PM	30							
369	4/20/2023	05:45 PM	34							
370	4/20/2023	06:00 PM	43							
371	4/20/2023	06:15 PM	33							
372	4/20/2023	06:30 PM	26							
373	4/20/2023	06:45 PM	29							
374	4/20/2023	07:00 PM	22							
375	4/20/2023	07:15 PM	27							
376	4/20/2023	07:30 PM	34							
377	4/20/2023	07:45 PM	22							
378	4/20/2023	08:00 PM	18							
379	4/20/2023	08:15 PM	16							
380	4/20/2023	08:30 PM	19							
381	4/20/2023	08:45 PM	30							
382	4/20/2023	09:00 PM	18							
383	4/20/2023	09:15 PM	13							
384	4/20/2023	09:30 PM	14							
385	4/20/2023	09:45 PM	6							
386	4/20/2023	10:00 PM	5							
387	4/20/2023	10:15 PM	4							
388	4/20/2023	10:30 PM	7							
389	4/20/2023	10:45 PM	3							
390	4/20/2023	11:00 PM	1							
391	4/20/2023	11:15 PM	2							
392	4/20/2023	11:30 PM	5							
393	4/20/2023	11:45 PM	4							
394	4/21/2023	12:00 AM	3							
395	4/21/2023	12:15 AM	0							
396	4/21/2023	12:30 AM	0							
397	4/21/2023	12:45 AM	2							
398	4/21/2023	01:00 AM	2							
399	4/21/2023	01:15 AM	1							

	A	B	C	D	E	F	G	H	I	J
400	4/21/2023	01:30 AM	0							
401	4/21/2023	01:45 AM	1							
402	4/21/2023	02:00 AM	2							
403	4/21/2023	02:15 AM	3							
404	4/21/2023	02:30 AM	1							
405	4/21/2023	02:45 AM	0							
406	4/21/2023	03:00 AM	1							
407	4/21/2023	03:15 AM	4							
408	4/21/2023	03:30 AM	3							
409	4/21/2023	03:45 AM	1							
410	4/21/2023	04:00 AM	2							
411	4/21/2023	04:15 AM	2							
412	4/21/2023	04:30 AM	3							
413	4/21/2023	04:45 AM	4							
414	4/21/2023	05:00 AM	5							
415	4/21/2023	05:15 AM	3							
416	4/21/2023	05:30 AM	7							
417	4/21/2023	05:45 AM	12							
418	4/21/2023	06:00 AM	13							
419	4/21/2023	06:15 AM	20							
420	4/21/2023	06:30 AM	21							
421	4/21/2023	06:45 AM	28							
422	4/21/2023	07:00 AM	33							
423	4/21/2023	07:15 AM	26							
424	4/21/2023	07:30 AM	40							
425	4/21/2023	07:45 AM	28							
426	4/21/2023	08:00 AM	33							
427	4/21/2023	08:15 AM	37							
428	4/21/2023	08:30 AM	35							
429	4/21/2023	08:45 AM	35							
430	4/21/2023	09:00 AM	37							
431	4/21/2023	09:15 AM	34							
432	4/21/2023	09:30 AM	42							
433	4/21/2023	09:45 AM	44							
434	4/21/2023	10:00 AM	31							
435	4/21/2023	10:15 AM	32							
436	4/21/2023	10:30 AM	48							
437	4/21/2023	10:45 AM	22							
438	4/21/2023	11:00 AM	40							
439	4/21/2023	11:15 AM	37							
440	4/21/2023	11:30 AM	50							
441	4/21/2023	11:45 AM	39							
442	4/21/2023	12:00 PM	43							
443	4/21/2023	12:15 PM	28							
444	4/21/2023	12:30 PM	53							
445	4/21/2023	12:45 PM	42							
446	4/21/2023	01:00 PM	50							
447	4/21/2023	01:15 PM	43							
448	4/21/2023	01:30 PM	45							
449	4/21/2023	01:45 PM	44							

	A	B	C	D	E	F	G	H	I	J
450	4/21/2023	02:00 PM	43							
451	4/21/2023	02:15 PM	58							
452	4/21/2023	02:30 PM	54							
453	4/21/2023	02:45 PM	43							
454	4/21/2023	03:00 PM	71							
455	4/21/2023	03:15 PM	55							
456	4/21/2023	03:30 PM	44							
457	4/21/2023	03:45 PM	82							
458	4/21/2023	04:00 PM	70							
459	4/21/2023	04:15 PM	66							
460	4/21/2023	04:30 PM	53							
461	4/21/2023	04:45 PM	58							
462	4/21/2023	05:00 PM	79							
463	4/21/2023	05:15 PM	60							
464	4/21/2023	05:30 PM	79							
465	4/21/2023	05:45 PM	35							
466	4/21/2023	06:00 PM	51							
467	4/21/2023	06:15 PM	34							
468	4/21/2023	06:30 PM	36							
469	4/21/2023	06:45 PM	34							
470	4/21/2023	07:00 PM	37							
471	4/21/2023	07:15 PM	38							
472	4/21/2023	07:30 PM	37							
473	4/21/2023	07:45 PM	40							
474	4/21/2023	08:00 PM	35							
475	4/21/2023	08:15 PM	29							
476	4/21/2023	08:30 PM	18							
477	4/21/2023	08:45 PM	22							
478	4/21/2023	09:00 PM	12							
479	4/21/2023	09:15 PM	21							
480	4/21/2023	09:30 PM	19							
481	4/21/2023	09:45 PM	9							
482	4/21/2023	10:00 PM	12							
483	4/21/2023	10:15 PM	15							
484	4/21/2023	10:30 PM	9							
485	4/21/2023	10:45 PM	6							
486	4/21/2023	11:00 PM	4							
487	4/21/2023	11:15 PM	5							
488	4/21/2023	11:30 PM	2							
489	4/21/2023	11:45 PM	2							
490	4/22/2023	12:00 AM	5							
491	4/22/2023	12:15 AM	1							
492	4/22/2023	12:30 AM	4							
493	4/22/2023	12:45 AM	2							
494	4/22/2023	01:00 AM	0							
495	4/22/2023	01:15 AM	2							
496	4/22/2023	01:30 AM	1							
497	4/22/2023	01:45 AM	3							
498	4/22/2023	02:00 AM	3							
499	4/22/2023	02:15 AM	2							

	A	B	C	D	E	F	G	H	I	J
500	4/22/2023	02:30 AM	1							
501	4/22/2023	02:45 AM	3							
502	4/22/2023	03:00 AM	1							
503	4/22/2023	03:15 AM	1							
504	4/22/2023	03:30 AM	4							
505	4/22/2023	03:45 AM	0							
506	4/22/2023	04:00 AM	2							
507	4/22/2023	04:15 AM	3							
508	4/22/2023	04:30 AM	2							
509	4/22/2023	04:45 AM	0							
510	4/22/2023	05:00 AM	3							
511	4/22/2023	05:15 AM	4							
512	4/22/2023	05:30 AM	5							
513	4/22/2023	05:45 AM	7							
514	4/22/2023	06:00 AM	10							
515	4/22/2023	06:15 AM	13							
516	4/22/2023	06:30 AM	15							
517	4/22/2023	06:45 AM	20							
518	4/22/2023	07:00 AM	18							
519	4/22/2023	07:15 AM	31							
520	4/22/2023	07:30 AM	20							
521	4/22/2023	07:45 AM	27							
522	4/22/2023	08:00 AM	17							
523	4/22/2023	08:15 AM	25							
524	4/22/2023	08:30 AM	32							
525	4/22/2023	08:45 AM	34							
526	4/22/2023	09:00 AM	34							
527	4/22/2023	09:15 AM	46							
528	4/22/2023	09:30 AM	36							
529	4/22/2023	09:45 AM	36							
530	4/22/2023	10:00 AM	32							
531	4/22/2023	10:15 AM	45							
532	4/22/2023	10:30 AM	44							
533	4/22/2023	10:45 AM	31							
534	4/22/2023	11:00 AM	38							
535	4/22/2023	11:15 AM	29							
536	4/22/2023	11:30 AM	49							
537	4/22/2023	11:45 AM	31							
538	4/22/2023	12:00 PM	42							
539	4/22/2023	12:15 PM	36							
540	4/22/2023	12:30 PM	58							
541	4/22/2023	12:45 PM	42							
542	4/22/2023	01:00 PM	43							
543	4/22/2023	01:15 PM	35							
544	4/22/2023	01:30 PM	34							
545	4/22/2023	01:45 PM	38							
546	4/22/2023	02:00 PM	25							
547	4/22/2023	02:15 PM	35							
548	4/22/2023	02:30 PM	38							
549	4/22/2023	02:45 PM	35							

	A	B	C	D	E	F	G	H	I	J
550	4/22/2023	03:00 PM	29							
551	4/22/2023	03:15 PM	31							
552	4/22/2023	03:30 PM	41							
553	4/22/2023	03:45 PM	28							
554	4/22/2023	04:00 PM	33							
555	4/22/2023	04:15 PM	45							
556	4/22/2023	04:30 PM	32							
557	4/22/2023	04:45 PM	45							
558	4/22/2023	05:00 PM	25							
559	4/22/2023	05:15 PM	27							
560	4/22/2023	05:30 PM	37							
561	4/22/2023	05:45 PM	40							
562	4/22/2023	06:00 PM	32							
563	4/22/2023	06:15 PM	20							
564	4/22/2023	06:30 PM	18							
565	4/22/2023	06:45 PM	14							
566	4/22/2023	07:00 PM	21							
567	4/22/2023	07:15 PM	22							
568	4/22/2023	07:30 PM	13							
569	4/22/2023	07:45 PM	17							
570	4/22/2023	08:00 PM	18							
571	4/22/2023	08:15 PM	15							
572	4/22/2023	08:30 PM	15							
573	4/22/2023	08:45 PM	7							
574	4/22/2023	09:00 PM	7							
575	4/22/2023	09:15 PM	7							
576	4/22/2023	09:30 PM	12							
577	4/22/2023	09:45 PM	5							
578	4/22/2023	10:00 PM	4							
579	4/22/2023	10:15 PM	6							
580	4/22/2023	10:30 PM	2							
581	4/22/2023	10:45 PM	8							
582	4/22/2023	11:00 PM	5							
583	4/22/2023	11:15 PM	6							
584	4/22/2023	11:30 PM	3							
585	4/22/2023	11:45 PM	3							
586	4/23/2023	12:00 AM	2							
587	4/23/2023	12:15 AM	4							
588	4/23/2023	12:30 AM	2							
589	4/23/2023	12:45 AM	1							
590	4/23/2023	01:00 AM	3							
591	4/23/2023	01:15 AM	2							
592	4/23/2023	01:30 AM	2							
593	4/23/2023	01:45 AM	2							
594	4/23/2023	02:00 AM	1							
595	4/23/2023	02:15 AM	1							
596	4/23/2023	02:30 AM	1							
597	4/23/2023	02:45 AM	0							
598	4/23/2023	03:00 AM	1							
599	4/23/2023	03:15 AM	1							

	A	B	C	D	E	F	G	H	I	J
600	4/23/2023	03:30 AM	4							
601	4/23/2023	03:45 AM	0							
602	4/23/2023	04:00 AM	2							
603	4/23/2023	04:15 AM	4							
604	4/23/2023	04:30 AM	1							
605	4/23/2023	04:45 AM	4							
606	4/23/2023	05:00 AM	1							
607	4/23/2023	05:15 AM	3							
608	4/23/2023	05:30 AM	3							
609	4/23/2023	05:45 AM	5							
610	4/23/2023	06:00 AM	4							
611	4/23/2023	06:15 AM	1							
612	4/23/2023	06:30 AM	5							
613	4/23/2023	06:45 AM	6							
614	4/23/2023	07:00 AM	6							
615	4/23/2023	07:15 AM	10							
616	4/23/2023	07:30 AM	9							
617	4/23/2023	07:45 AM	6							
618	4/23/2023	08:00 AM	13							
619	4/23/2023	08:15 AM	14							
620	4/23/2023	08:30 AM	14							
621	4/23/2023	08:45 AM	17							
622	4/23/2023	09:00 AM	21							
623	4/23/2023	09:15 AM	22							
624	4/23/2023	09:30 AM	31							
625	4/23/2023	09:45 AM	23							
626	4/23/2023	10:00 AM	24							
627	4/23/2023	10:15 AM	22							
628	4/23/2023	10:30 AM	18							
629	4/23/2023	10:45 AM	28							
630	4/23/2023	11:00 AM	22							
631	4/23/2023	11:15 AM	22							
632	4/23/2023	11:30 AM	33							
633	4/23/2023	11:45 AM	17							
634	4/23/2023	12:00 PM	36							
635	4/23/2023	12:15 PM	30							
636	4/23/2023	12:30 PM	45							
637	4/23/2023	12:45 PM	39							
638	4/23/2023	01:00 PM	42							
639	4/23/2023	01:15 PM	40							
640	4/23/2023	01:30 PM	38							
641	4/23/2023	01:45 PM	26							
642	4/23/2023	02:00 PM	30							
643	4/23/2023	02:15 PM	27							
644	4/23/2023	02:30 PM	28							
645	4/23/2023	02:45 PM	29							
646	4/23/2023	03:00 PM	29							
647	4/23/2023	03:15 PM	30							
648	4/23/2023	03:30 PM	33							
649	4/23/2023	03:45 PM	30							

	A	B	C	D	E	F	G	H	I	J
650	4/23/2023	04:00 PM	31							
651	4/23/2023	04:15 PM	32							
652	4/23/2023	04:30 PM	32							
653	4/23/2023	04:45 PM	34							
654	4/23/2023	05:00 PM	28							
655	4/23/2023	05:15 PM	30							
656	4/23/2023	05:30 PM	22							
657	4/23/2023	05:45 PM	31							
658	4/23/2023	06:00 PM	24							
659	4/23/2023	06:15 PM	27							
660	4/23/2023	06:30 PM	17							
661	4/23/2023	06:45 PM	17							
662	4/23/2023	07:00 PM	12							
663	4/23/2023	07:15 PM	12							
664	4/23/2023	07:30 PM	17							
665	4/23/2023	07:45 PM	11							
666	4/23/2023	08:00 PM	10							
667	4/23/2023	08:15 PM	11							
668	4/23/2023	08:30 PM	12							
669	4/23/2023	08:45 PM	11							
670	4/23/2023	09:00 PM	7							
671	4/23/2023	09:15 PM	8							
672	4/23/2023	09:30 PM	12							
673	4/23/2023	09:45 PM	4							
674	4/23/2023	10:00 PM	2							
675	4/23/2023	10:15 PM	3							
676	4/23/2023	10:30 PM	6							
677	4/23/2023	10:45 PM	3							
678	4/23/2023	11:00 PM	1							
679	4/23/2023	11:15 PM	2							
680	4/23/2023	11:30 PM	1							
681	4/23/2023	11:45 PM	1							

	A	B	C	D	E	F	G	H	I	J
1										
2	File Name: C:\Users\barri\OneDrive\Documents\TDB\WSP\SYRACUSE\DATA\BATCH 6\DONE\ATR 1046.tf2									
3	Start Date: 4/17/2023									
4	Start Time: 12:00:00 AM									
5	Location 1: WB S 49									
6	Location 2: at CR 3									
7										
8										
9	Date	Time	NB							
10	4/17/2023	12:00 AM	1							
11	4/17/2023	12:15 AM	0							
12	4/17/2023	12:30 AM	0							
13	4/17/2023	12:45 AM	0							
14	4/17/2023	01:00 AM	0							
15	4/17/2023	01:15 AM	1							
16	4/17/2023	01:30 AM	1							
17	4/17/2023	01:45 AM	0							
18	4/17/2023	02:00 AM	0							
19	4/17/2023	02:15 AM	0							
20	4/17/2023	02:30 AM	0							
21	4/17/2023	02:45 AM	0							
22	4/17/2023	03:00 AM	0							
23	4/17/2023	03:15 AM	0							
24	4/17/2023	03:30 AM	1							
25	4/17/2023	03:45 AM	0							
26	4/17/2023	04:00 AM	0							
27	4/17/2023	04:15 AM	1							
28	4/17/2023	04:30 AM	0							
29	4/17/2023	04:45 AM	0							
30	4/17/2023	05:00 AM	1							
31	4/17/2023	05:15 AM	8							
32	4/17/2023	05:30 AM	7							
33	4/17/2023	05:45 AM	6							
34	4/17/2023	06:00 AM	7							
35	4/17/2023	06:15 AM	8							
36	4/17/2023	06:30 AM	15							
37	4/17/2023	06:45 AM	13							
38	4/17/2023	07:00 AM	14							
39	4/17/2023	07:15 AM	10							
40	4/17/2023	07:30 AM	10							
41	4/17/2023	07:45 AM	17							
42	4/17/2023	08:00 AM	17							
43	4/17/2023	08:15 AM	16							
44	4/17/2023	08:30 AM	12							
45	4/17/2023	08:45 AM	13							
46	4/17/2023	09:00 AM	11							
47	4/17/2023	09:15 AM	16							
48	4/17/2023	09:30 AM	7							
49	4/17/2023	09:45 AM	16							

	A	B	C	D	E	F	G	H	I	J
50	4/17/2023	10:00 AM	9							
51	4/17/2023	10:15 AM	14							
52	4/17/2023	10:30 AM	8							
53	4/17/2023	10:45 AM	9							
54	4/17/2023	11:00 AM	8							
55	4/17/2023	11:15 AM	16							
56	4/17/2023	11:30 AM	15							
57	4/17/2023	11:45 AM	10							
58	4/17/2023	12:00 PM	12							
59	4/17/2023	12:15 PM	11							
60	4/17/2023	12:30 PM	12							
61	4/17/2023	12:45 PM	9							
62	4/17/2023	01:00 PM	17							
63	4/17/2023	01:15 PM	9							
64	4/17/2023	01:30 PM	11							
65	4/17/2023	01:45 PM	15							
66	4/17/2023	02:00 PM	19							
67	4/17/2023	02:15 PM	21							
68	4/17/2023	02:30 PM	12							
69	4/17/2023	02:45 PM	13							
70	4/17/2023	03:00 PM	13							
71	4/17/2023	03:15 PM	17							
72	4/17/2023	03:30 PM	12							
73	4/17/2023	03:45 PM	15							
74	4/17/2023	04:00 PM	16							
75	4/17/2023	04:15 PM	13							
76	4/17/2023	04:30 PM	19							
77	4/17/2023	04:45 PM	14							
78	4/17/2023	05:00 PM	12							
79	4/17/2023	05:15 PM	16							
80	4/17/2023	05:30 PM	13							
81	4/17/2023	05:45 PM	19							
82	4/17/2023	06:00 PM	5							
83	4/17/2023	06:15 PM	10							
84	4/17/2023	06:30 PM	10							
85	4/17/2023	06:45 PM	5							
86	4/17/2023	07:00 PM	4							
87	4/17/2023	07:15 PM	3							
88	4/17/2023	07:30 PM	6							
89	4/17/2023	07:45 PM	2							
90	4/17/2023	08:00 PM	3							
91	4/17/2023	08:15 PM	1							
92	4/17/2023	08:30 PM	4							
93	4/17/2023	08:45 PM	4							
94	4/17/2023	09:00 PM	0							
95	4/17/2023	09:15 PM	1							
96	4/17/2023	09:30 PM	3							
97	4/17/2023	09:45 PM	3							
98	4/17/2023	10:00 PM	4							
99	4/17/2023	10:15 PM	5							

	A	B	C	D	E	F	G	H	I	J
100	4/17/2023	10:30 PM	0							
101	4/17/2023	10:45 PM	1							
102	4/17/2023	11:00 PM	0							
103	4/17/2023	11:15 PM	1							
104	4/17/2023	11:30 PM	0							
105	4/17/2023	11:45 PM	0							
106	4/18/2023	12:00 AM	1							
107	4/18/2023	12:15 AM	0							
108	4/18/2023	12:30 AM	0							
109	4/18/2023	12:45 AM	1							
110	4/18/2023	01:00 AM	0							
111	4/18/2023	01:15 AM	1							
112	4/18/2023	01:30 AM	0							
113	4/18/2023	01:45 AM	0							
114	4/18/2023	02:00 AM	0							
115	4/18/2023	02:15 AM	0							
116	4/18/2023	02:30 AM	0							
117	4/18/2023	02:45 AM	0							
118	4/18/2023	03:00 AM	0							
119	4/18/2023	03:15 AM	0							
120	4/18/2023	03:30 AM	1							
121	4/18/2023	03:45 AM	1							
122	4/18/2023	04:00 AM	1							
123	4/18/2023	04:15 AM	0							
124	4/18/2023	04:30 AM	1							
125	4/18/2023	04:45 AM	0							
126	4/18/2023	05:00 AM	3							
127	4/18/2023	05:15 AM	5							
128	4/18/2023	05:30 AM	7							
129	4/18/2023	05:45 AM	5							
130	4/18/2023	06:00 AM	7							
131	4/18/2023	06:15 AM	6							
132	4/18/2023	06:30 AM	12							
133	4/18/2023	06:45 AM	20							
134	4/18/2023	07:00 AM	9							
135	4/18/2023	07:15 AM	13							
136	4/18/2023	07:30 AM	12							
137	4/18/2023	07:45 AM	18							
138	4/18/2023	08:00 AM	15							
139	4/18/2023	08:15 AM	15							
140	4/18/2023	08:30 AM	23							
141	4/18/2023	08:45 AM	14							
142	4/18/2023	09:00 AM	9							
143	4/18/2023	09:15 AM	16							
144	4/18/2023	09:30 AM	17							
145	4/18/2023	09:45 AM	18							
146	4/18/2023	10:00 AM	12							
147	4/18/2023	10:15 AM	11							
148	4/18/2023	10:30 AM	14							
149	4/18/2023	10:45 AM	7							

	A	B	C	D	E	F	G	H	I	J
150	4/18/2023	11:00 AM	12							
151	4/18/2023	11:15 AM	15							
152	4/18/2023	11:30 AM	5							
153	4/18/2023	11:45 AM	12							
154	4/18/2023	12:00 PM	9							
155	4/18/2023	12:15 PM	8							
156	4/18/2023	12:30 PM	15							
157	4/18/2023	12:45 PM	8							
158	4/18/2023	01:00 PM	8							
159	4/18/2023	01:15 PM	16							
160	4/18/2023	01:30 PM	14							
161	4/18/2023	01:45 PM	14							
162	4/18/2023	02:00 PM	17							
163	4/18/2023	02:15 PM	11							
164	4/18/2023	02:30 PM	9							
165	4/18/2023	02:45 PM	13							
166	4/18/2023	03:00 PM	16							
167	4/18/2023	03:15 PM	19							
168	4/18/2023	03:30 PM	13							
169	4/18/2023	03:45 PM	14							
170	4/18/2023	04:00 PM	16							
171	4/18/2023	04:15 PM	12							
172	4/18/2023	04:30 PM	16							
173	4/18/2023	04:45 PM	13							
174	4/18/2023	05:00 PM	11							
175	4/18/2023	05:15 PM	14							
176	4/18/2023	05:30 PM	22							
177	4/18/2023	05:45 PM	20							
178	4/18/2023	06:00 PM	20							
179	4/18/2023	06:15 PM	13							
180	4/18/2023	06:30 PM	10							
181	4/18/2023	06:45 PM	7							
182	4/18/2023	07:00 PM	3							
183	4/18/2023	07:15 PM	3							
184	4/18/2023	07:30 PM	6							
185	4/18/2023	07:45 PM	3							
186	4/18/2023	08:00 PM	4							
187	4/18/2023	08:15 PM	5							
188	4/18/2023	08:30 PM	4							
189	4/18/2023	08:45 PM	5							
190	4/18/2023	09:00 PM	1							
191	4/18/2023	09:15 PM	1							
192	4/18/2023	09:30 PM	3							
193	4/18/2023	09:45 PM	2							
194	4/18/2023	10:00 PM	1							
195	4/18/2023	10:15 PM	4							
196	4/18/2023	10:30 PM	1							
197	4/18/2023	10:45 PM	2							
198	4/18/2023	11:00 PM	0							
199	4/18/2023	11:15 PM	0							

	A	B	C	D	E	F	G	H	I	J
200	4/18/2023	11:30 PM	1							
201	4/18/2023	11:45 PM	3							
202	4/19/2023	12:00 AM	0							
203	4/19/2023	12:15 AM	1							
204	4/19/2023	12:30 AM	1							
205	4/19/2023	12:45 AM	0							
206	4/19/2023	01:00 AM	2							
207	4/19/2023	01:15 AM	1							
208	4/19/2023	01:30 AM	0							
209	4/19/2023	01:45 AM	0							
210	4/19/2023	02:00 AM	0							
211	4/19/2023	02:15 AM	0							
212	4/19/2023	02:30 AM	0							
213	4/19/2023	02:45 AM	1							
214	4/19/2023	03:00 AM	0							
215	4/19/2023	03:15 AM	0							
216	4/19/2023	03:30 AM	3							
217	4/19/2023	03:45 AM	1							
218	4/19/2023	04:00 AM	1							
219	4/19/2023	04:15 AM	0							
220	4/19/2023	04:30 AM	0							
221	4/19/2023	04:45 AM	5							
222	4/19/2023	05:00 AM	3							
223	4/19/2023	05:15 AM	5							
224	4/19/2023	05:30 AM	10							
225	4/19/2023	05:45 AM	4							
226	4/19/2023	06:00 AM	11							
227	4/19/2023	06:15 AM	6							
228	4/19/2023	06:30 AM	17							
229	4/19/2023	06:45 AM	13							
230	4/19/2023	07:00 AM	16							
231	4/19/2023	07:15 AM	11							
232	4/19/2023	07:30 AM	15							
233	4/19/2023	07:45 AM	9							
234	4/19/2023	08:00 AM	15							
235	4/19/2023	08:15 AM	21							
236	4/19/2023	08:30 AM	17							
237	4/19/2023	08:45 AM	19							
238	4/19/2023	09:00 AM	10							
239	4/19/2023	09:15 AM	14							
240	4/19/2023	09:30 AM	9							
241	4/19/2023	09:45 AM	11							
242	4/19/2023	10:00 AM	6							
243	4/19/2023	10:15 AM	9							
244	4/19/2023	10:30 AM	13							
245	4/19/2023	10:45 AM	15							
246	4/19/2023	11:00 AM	9							
247	4/19/2023	11:15 AM	5							
248	4/19/2023	11:30 AM	9							
249	4/19/2023	11:45 AM	9							

	A	B	C	D	E	F	G	H	I	J
250	4/19/2023	12:00 PM	7							
251	4/19/2023	12:15 PM	11							
252	4/19/2023	12:30 PM	15							
253	4/19/2023	12:45 PM	9							
254	4/19/2023	01:00 PM	4							
255	4/19/2023	01:15 PM	14							
256	4/19/2023	01:30 PM	19							
257	4/19/2023	01:45 PM	17							
258	4/19/2023	02:00 PM	11							
259	4/19/2023	02:15 PM	20							
260	4/19/2023	02:30 PM	16							
261	4/19/2023	02:45 PM	7							
262	4/19/2023	03:00 PM	22							
263	4/19/2023	03:15 PM	12							
264	4/19/2023	03:30 PM	17							
265	4/19/2023	03:45 PM	17							
266	4/19/2023	04:00 PM	5							
267	4/19/2023	04:15 PM	19							
268	4/19/2023	04:30 PM	21							
269	4/19/2023	04:45 PM	19							
270	4/19/2023	05:00 PM	11							
271	4/19/2023	05:15 PM	12							
272	4/19/2023	05:30 PM	9							
273	4/19/2023	05:45 PM	20							
274	4/19/2023	06:00 PM	7							
275	4/19/2023	06:15 PM	4							
276	4/19/2023	06:30 PM	4							
277	4/19/2023	06:45 PM	6							
278	4/19/2023	07:00 PM	1							
279	4/19/2023	07:15 PM	2							
280	4/19/2023	07:30 PM	7							
281	4/19/2023	07:45 PM	6							
282	4/19/2023	08:00 PM	4							
283	4/19/2023	08:15 PM	3							
284	4/19/2023	08:30 PM	4							
285	4/19/2023	08:45 PM	0							
286	4/19/2023	09:00 PM	2							
287	4/19/2023	09:15 PM	2							
288	4/19/2023	09:30 PM	4							
289	4/19/2023	09:45 PM	5							
290	4/19/2023	10:00 PM	0							
291	4/19/2023	10:15 PM	3							
292	4/19/2023	10:30 PM	1							
293	4/19/2023	10:45 PM	2							
294	4/19/2023	11:00 PM	2							
295	4/19/2023	11:15 PM	2							
296	4/19/2023	11:30 PM	1							
297	4/19/2023	11:45 PM	2							
298	4/20/2023	12:00 AM	0							
299	4/20/2023	12:15 AM	0							

	A	B	C	D	E	F	G	H	I	J
300	4/20/2023	12:30 AM	1							
301	4/20/2023	12:45 AM	1							
302	4/20/2023	01:00 AM	0							
303	4/20/2023	01:15 AM	1							
304	4/20/2023	01:30 AM	0							
305	4/20/2023	01:45 AM	1							
306	4/20/2023	02:00 AM	0							
307	4/20/2023	02:15 AM	0							
308	4/20/2023	02:30 AM	0							
309	4/20/2023	02:45 AM	0							
310	4/20/2023	03:00 AM	0							
311	4/20/2023	03:15 AM	0							
312	4/20/2023	03:30 AM	1							
313	4/20/2023	03:45 AM	0							
314	4/20/2023	04:00 AM	1							
315	4/20/2023	04:15 AM	2							
316	4/20/2023	04:30 AM	1							
317	4/20/2023	04:45 AM	2							
318	4/20/2023	05:00 AM	4							
319	4/20/2023	05:15 AM	3							
320	4/20/2023	05:30 AM	8							
321	4/20/2023	05:45 AM	3							
322	4/20/2023	06:00 AM	9							
323	4/20/2023	06:15 AM	8							
324	4/20/2023	06:30 AM	15							
325	4/20/2023	06:45 AM	11							
326	4/20/2023	07:00 AM	17							
327	4/20/2023	07:15 AM	11							
328	4/20/2023	07:30 AM	17							
329	4/20/2023	07:45 AM	12							
330	4/20/2023	08:00 AM	19							
331	4/20/2023	08:15 AM	13							
332	4/20/2023	08:30 AM	17							
333	4/20/2023	08:45 AM	11							
334	4/20/2023	09:00 AM	5							
335	4/20/2023	09:15 AM	12							
336	4/20/2023	09:30 AM	13							
337	4/20/2023	09:45 AM	12							
338	4/20/2023	10:00 AM	17							
339	4/20/2023	10:15 AM	6							
340	4/20/2023	10:30 AM	14							
341	4/20/2023	10:45 AM	6							
342	4/20/2023	11:00 AM	15							
343	4/20/2023	11:15 AM	10							
344	4/20/2023	11:30 AM	10							
345	4/20/2023	11:45 AM	12							
346	4/20/2023	12:00 PM	16							
347	4/20/2023	12:15 PM	11							
348	4/20/2023	12:30 PM	10							
349	4/20/2023	12:45 PM	7							

	A	B	C	D	E	F	G	H	I	J
350	4/20/2023	01:00 PM	16							
351	4/20/2023	01:15 PM	15							
352	4/20/2023	01:30 PM	16							
353	4/20/2023	01:45 PM	10							
354	4/20/2023	02:00 PM	5							
355	4/20/2023	02:15 PM	13							
356	4/20/2023	02:30 PM	21							
357	4/20/2023	02:45 PM	16							
358	4/20/2023	03:00 PM	16							
359	4/20/2023	03:15 PM	18							
360	4/20/2023	03:30 PM	5							
361	4/20/2023	03:45 PM	13							
362	4/20/2023	04:00 PM	18							
363	4/20/2023	04:15 PM	20							
364	4/20/2023	04:30 PM	12							
365	4/20/2023	04:45 PM	17							
366	4/20/2023	05:00 PM	15							
367	4/20/2023	05:15 PM	8							
368	4/20/2023	05:30 PM	8							
369	4/20/2023	05:45 PM	16							
370	4/20/2023	06:00 PM	11							
371	4/20/2023	06:15 PM	6							
372	4/20/2023	06:30 PM	8							
373	4/20/2023	06:45 PM	6							
374	4/20/2023	07:00 PM	6							
375	4/20/2023	07:15 PM	6							
376	4/20/2023	07:30 PM	2							
377	4/20/2023	07:45 PM	8							
378	4/20/2023	08:00 PM	2							
379	4/20/2023	08:15 PM	4							
380	4/20/2023	08:30 PM	9							
381	4/20/2023	08:45 PM	3							
382	4/20/2023	09:00 PM	3							
383	4/20/2023	09:15 PM	0							
384	4/20/2023	09:30 PM	2							
385	4/20/2023	09:45 PM	4							
386	4/20/2023	10:00 PM	0							
387	4/20/2023	10:15 PM	2							
388	4/20/2023	10:30 PM	2							
389	4/20/2023	10:45 PM	1							
390	4/20/2023	11:00 PM	1							
391	4/20/2023	11:15 PM	0							
392	4/20/2023	11:30 PM	2							
393	4/20/2023	11:45 PM	2							
394	4/21/2023	12:00 AM	1							
395	4/21/2023	12:15 AM	2							
396	4/21/2023	12:30 AM	0							
397	4/21/2023	12:45 AM	1							
398	4/21/2023	01:00 AM	1							
399	4/21/2023	01:15 AM	2							

	A	B	C	D	E	F	G	H	I	J
400	4/21/2023	01:30 AM	1							
401	4/21/2023	01:45 AM	0							
402	4/21/2023	02:00 AM	0							
403	4/21/2023	02:15 AM	0							
404	4/21/2023	02:30 AM	0							
405	4/21/2023	02:45 AM	0							
406	4/21/2023	03:00 AM	0							
407	4/21/2023	03:15 AM	0							
408	4/21/2023	03:30 AM	1							
409	4/21/2023	03:45 AM	2							
410	4/21/2023	04:00 AM	1							
411	4/21/2023	04:15 AM	2							
412	4/21/2023	04:30 AM	1							
413	4/21/2023	04:45 AM	2							
414	4/21/2023	05:00 AM	6							
415	4/21/2023	05:15 AM	5							
416	4/21/2023	05:30 AM	5							
417	4/21/2023	05:45 AM	3							
418	4/21/2023	06:00 AM	1							
419	4/21/2023	06:15 AM	7							
420	4/21/2023	06:30 AM	17							
421	4/21/2023	06:45 AM	15							
422	4/21/2023	07:00 AM	8							
423	4/21/2023	07:15 AM	13							
424	4/21/2023	07:30 AM	15							
425	4/21/2023	07:45 AM	14							
426	4/21/2023	08:00 AM	11							
427	4/21/2023	08:15 AM	20							
428	4/21/2023	08:30 AM	15							
429	4/21/2023	08:45 AM	11							
430	4/21/2023	09:00 AM	0							
431	4/21/2023	09:15 AM	8							
432	4/21/2023	09:30 AM	12							
433	4/21/2023	09:45 AM	11							
434	4/21/2023	10:00 AM	14							
435	4/21/2023	10:15 AM	16							
436	4/21/2023	10:30 AM	14							
437	4/21/2023	10:45 AM	17							
438	4/21/2023	11:00 AM	9							
439	4/21/2023	11:15 AM	14							
440	4/21/2023	11:30 AM	10							
441	4/21/2023	11:45 AM	8							
442	4/21/2023	12:00 PM	7							
443	4/21/2023	12:15 PM	15							
444	4/21/2023	12:30 PM	17							
445	4/21/2023	12:45 PM	18							
446	4/21/2023	01:00 PM	8							
447	4/21/2023	01:15 PM	16							
448	4/21/2023	01:30 PM	16							
449	4/21/2023	01:45 PM	10							

	A	B	C	D	E	F	G	H	I	J
450	4/21/2023	02:00 PM	18							
451	4/21/2023	02:15 PM	19							
452	4/21/2023	02:30 PM	10							
453	4/21/2023	02:45 PM	18							
454	4/21/2023	03:00 PM	17							
455	4/21/2023	03:15 PM	18							
456	4/21/2023	03:30 PM	15							
457	4/21/2023	03:45 PM	12							
458	4/21/2023	04:00 PM	14							
459	4/21/2023	04:15 PM	21							
460	4/21/2023	04:30 PM	18							
461	4/21/2023	04:45 PM	18							
462	4/21/2023	05:00 PM	10							
463	4/21/2023	05:15 PM	15							
464	4/21/2023	05:30 PM	10							
465	4/21/2023	05:45 PM	13							
466	4/21/2023	06:00 PM	13							
467	4/21/2023	06:15 PM	16							
468	4/21/2023	06:30 PM	12							
469	4/21/2023	06:45 PM	9							
470	4/21/2023	07:00 PM	7							
471	4/21/2023	07:15 PM	7							
472	4/21/2023	07:30 PM	8							
473	4/21/2023	07:45 PM	9							
474	4/21/2023	08:00 PM	9							
475	4/21/2023	08:15 PM	5							
476	4/21/2023	08:30 PM	6							
477	4/21/2023	08:45 PM	7							
478	4/21/2023	09:00 PM	2							
479	4/21/2023	09:15 PM	3							
480	4/21/2023	09:30 PM	4							
481	4/21/2023	09:45 PM	2							
482	4/21/2023	10:00 PM	1							
483	4/21/2023	10:15 PM	5							
484	4/21/2023	10:30 PM	4							
485	4/21/2023	10:45 PM	0							
486	4/21/2023	11:00 PM	2							
487	4/21/2023	11:15 PM	0							
488	4/21/2023	11:30 PM	1							
489	4/21/2023	11:45 PM	1							
490	4/22/2023	12:00 AM	2							
491	4/22/2023	12:15 AM	0							
492	4/22/2023	12:30 AM	1							
493	4/22/2023	12:45 AM	3							
494	4/22/2023	01:00 AM	0							
495	4/22/2023	01:15 AM	0							
496	4/22/2023	01:30 AM	0							
497	4/22/2023	01:45 AM	0							
498	4/22/2023	02:00 AM	0							
499	4/22/2023	02:15 AM	1							

	A	B	C	D	E	F	G	H	I	J
500	4/22/2023	02:30 AM	1							
501	4/22/2023	02:45 AM	2							
502	4/22/2023	03:00 AM	0							
503	4/22/2023	03:15 AM	0							
504	4/22/2023	03:30 AM	0							
505	4/22/2023	03:45 AM	1							
506	4/22/2023	04:00 AM	1							
507	4/22/2023	04:15 AM	1							
508	4/22/2023	04:30 AM	1							
509	4/22/2023	04:45 AM	0							
510	4/22/2023	05:00 AM	0							
511	4/22/2023	05:15 AM	1							
512	4/22/2023	05:30 AM	0							
513	4/22/2023	05:45 AM	2							
514	4/22/2023	06:00 AM	2							
515	4/22/2023	06:15 AM	5							
516	4/22/2023	06:30 AM	3							
517	4/22/2023	06:45 AM	4							
518	4/22/2023	07:00 AM	3							
519	4/22/2023	07:15 AM	8							
520	4/22/2023	07:30 AM	4							
521	4/22/2023	07:45 AM	8							
522	4/22/2023	08:00 AM	6							
523	4/22/2023	08:15 AM	2							
524	4/22/2023	08:30 AM	7							
525	4/22/2023	08:45 AM	8							
526	4/22/2023	09:00 AM	7							
527	4/22/2023	09:15 AM	14							
528	4/22/2023	09:30 AM	15							
529	4/22/2023	09:45 AM	10							
530	4/22/2023	10:00 AM	14							
531	4/22/2023	10:15 AM	10							
532	4/22/2023	10:30 AM	8							
533	4/22/2023	10:45 AM	11							
534	4/22/2023	11:00 AM	9							
535	4/22/2023	11:15 AM	14							
536	4/22/2023	11:30 AM	17							
537	4/22/2023	11:45 AM	11							
538	4/22/2023	12:00 PM	15							
539	4/22/2023	12:15 PM	9							
540	4/22/2023	12:30 PM	10							
541	4/22/2023	12:45 PM	18							
542	4/22/2023	01:00 PM	8							
543	4/22/2023	01:15 PM	7							
544	4/22/2023	01:30 PM	9							
545	4/22/2023	01:45 PM	13							
546	4/22/2023	02:00 PM	6							
547	4/22/2023	02:15 PM	3							
548	4/22/2023	02:30 PM	13							
549	4/22/2023	02:45 PM	14							

	A	B	C	D	E	F	G	H	I	J
550	4/22/2023	03:00 PM	16							
551	4/22/2023	03:15 PM	13							
552	4/22/2023	03:30 PM	13							
553	4/22/2023	03:45 PM	6							
554	4/22/2023	04:00 PM	11							
555	4/22/2023	04:15 PM	7							
556	4/22/2023	04:30 PM	6							
557	4/22/2023	04:45 PM	7							
558	4/22/2023	05:00 PM	14							
559	4/22/2023	05:15 PM	10							
560	4/22/2023	05:30 PM	8							
561	4/22/2023	05:45 PM	10							
562	4/22/2023	06:00 PM	10							
563	4/22/2023	06:15 PM	8							
564	4/22/2023	06:30 PM	8							
565	4/22/2023	06:45 PM	8							
566	4/22/2023	07:00 PM	6							
567	4/22/2023	07:15 PM	4							
568	4/22/2023	07:30 PM	4							
569	4/22/2023	07:45 PM	0							
570	4/22/2023	08:00 PM	4							
571	4/22/2023	08:15 PM	7							
572	4/22/2023	08:30 PM	6							
573	4/22/2023	08:45 PM	1							
574	4/22/2023	09:00 PM	4							
575	4/22/2023	09:15 PM	3							
576	4/22/2023	09:30 PM	6							
577	4/22/2023	09:45 PM	3							
578	4/22/2023	10:00 PM	8							
579	4/22/2023	10:15 PM	2							
580	4/22/2023	10:30 PM	3							
581	4/22/2023	10:45 PM	3							
582	4/22/2023	11:00 PM	9							
583	4/22/2023	11:15 PM	4							
584	4/22/2023	11:30 PM	2							
585	4/22/2023	11:45 PM	0							
586	4/23/2023	12:00 AM	0							
587	4/23/2023	12:15 AM	0							
588	4/23/2023	12:30 AM	1							
589	4/23/2023	12:45 AM	0							
590	4/23/2023	01:00 AM	0							
591	4/23/2023	01:15 AM	0							
592	4/23/2023	01:30 AM	1							
593	4/23/2023	01:45 AM	0							
594	4/23/2023	02:00 AM	0							
595	4/23/2023	02:15 AM	0							
596	4/23/2023	02:30 AM	0							
597	4/23/2023	02:45 AM	0							
598	4/23/2023	03:00 AM	0							
599	4/23/2023	03:15 AM	0							

	A	B	C	D	E	F	G	H	I	J
600	4/23/2023	03:30 AM	0							
601	4/23/2023	03:45 AM	0							
602	4/23/2023	04:00 AM	0							
603	4/23/2023	04:15 AM	1							
604	4/23/2023	04:30 AM	1							
605	4/23/2023	04:45 AM	1							
606	4/23/2023	05:00 AM	0							
607	4/23/2023	05:15 AM	3							
608	4/23/2023	05:30 AM	1							
609	4/23/2023	05:45 AM	0							
610	4/23/2023	06:00 AM	1							
611	4/23/2023	06:15 AM	1							
612	4/23/2023	06:30 AM	3							
613	4/23/2023	06:45 AM	2							
614	4/23/2023	07:00 AM	1							
615	4/23/2023	07:15 AM	2							
616	4/23/2023	07:30 AM	7							
617	4/23/2023	07:45 AM	2							
618	4/23/2023	08:00 AM	3							
619	4/23/2023	08:15 AM	5							
620	4/23/2023	08:30 AM	3							
621	4/23/2023	08:45 AM	1							
622	4/23/2023	09:00 AM	2							
623	4/23/2023	09:15 AM	3							
624	4/23/2023	09:30 AM	6							
625	4/23/2023	09:45 AM	9							
626	4/23/2023	10:00 AM	6							
627	4/23/2023	10:15 AM	6							
628	4/23/2023	10:30 AM	9							
629	4/23/2023	10:45 AM	5							
630	4/23/2023	11:00 AM	7							
631	4/23/2023	11:15 AM	10							
632	4/23/2023	11:30 AM	7							
633	4/23/2023	11:45 AM	20							
634	4/23/2023	12:00 PM	8							
635	4/23/2023	12:15 PM	9							
636	4/23/2023	12:30 PM	13							
637	4/23/2023	12:45 PM	11							
638	4/23/2023	01:00 PM	15							
639	4/23/2023	01:15 PM	10							
640	4/23/2023	01:30 PM	9							
641	4/23/2023	01:45 PM	7							
642	4/23/2023	02:00 PM	12							
643	4/23/2023	02:15 PM	6							
644	4/23/2023	02:30 PM	16							
645	4/23/2023	02:45 PM	11							
646	4/23/2023	03:00 PM	12							
647	4/23/2023	03:15 PM	12							
648	4/23/2023	03:30 PM	5							
649	4/23/2023	03:45 PM	18							

	A	B	C	D	E	F	G	H	I	J
650	4/23/2023	04:00 PM	6							
651	4/23/2023	04:15 PM	6							
652	4/23/2023	04:30 PM	9							
653	4/23/2023	04:45 PM	10							
654	4/23/2023	05:00 PM	3							
655	4/23/2023	05:15 PM	15							
656	4/23/2023	05:30 PM	15							
657	4/23/2023	05:45 PM	5							
658	4/23/2023	06:00 PM	10							
659	4/23/2023	06:15 PM	8							
660	4/23/2023	06:30 PM	11							
661	4/23/2023	06:45 PM	2							
662	4/23/2023	07:00 PM	5							
663	4/23/2023	07:15 PM	6							
664	4/23/2023	07:30 PM	4							
665	4/23/2023	07:45 PM	5							
666	4/23/2023	08:00 PM	4							
667	4/23/2023	08:15 PM	6							
668	4/23/2023	08:30 PM	5							
669	4/23/2023	08:45 PM	2							
670	4/23/2023	09:00 PM	6							
671	4/23/2023	09:15 PM	4							
672	4/23/2023	09:30 PM	0							
673	4/23/2023	09:45 PM	1							
674	4/23/2023	10:00 PM	3							
675	4/23/2023	10:15 PM	1							
676	4/23/2023	10:30 PM	1							
677	4/23/2023	10:45 PM	0							
678	4/23/2023	11:00 PM	0							
679	4/23/2023	11:15 PM	1							
680	4/23/2023	11:30 PM	0							
681	4/23/2023	11:45 PM	1							

	A	B	C	D	E	F	G	H	I	J
1										
2	File Name: C:\Users\barri\OneDrive\Documents\TDB\WSP\SYRACUSE\DATA\BATCH 6\DONE\ATR 1047.tf2									
3	Start Date: 4/17/2023									
4	Start Time: 12:00:00 AM									
5	Location 1: WB S 481									
6	Location 2: at CR 3									
7										
8										
9	Date	Time	NB							
10	4/17/2023	12:00 AM	12							
11	4/17/2023	12:15 AM	13							
12	4/17/2023	12:30 AM	18							
13	4/17/2023	12:45 AM	9							
14	4/17/2023	01:00 AM	11							
15	4/17/2023	01:15 AM	8							
16	4/17/2023	01:30 AM	8							
17	4/17/2023	01:45 AM	2							
18	4/17/2023	02:00 AM	6							
19	4/17/2023	02:15 AM	2							
20	4/17/2023	02:30 AM	5							
21	4/17/2023	02:45 AM	9							
22	4/17/2023	03:00 AM	3							
23	4/17/2023	03:15 AM	5							
24	4/17/2023	03:30 AM	5							
25	4/17/2023	03:45 AM	9							
26	4/17/2023	04:00 AM	14							
27	4/17/2023	04:15 AM	11							
28	4/17/2023	04:30 AM	13							
29	4/17/2023	04:45 AM	14							
30	4/17/2023	05:00 AM	27							
31	4/17/2023	05:15 AM	32							
32	4/17/2023	05:30 AM	41							
33	4/17/2023	05:45 AM	29							
34	4/17/2023	06:00 AM	54							
35	4/17/2023	06:15 AM	63							
36	4/17/2023	06:30 AM	90							
37	4/17/2023	06:45 AM	94							
38	4/17/2023	07:00 AM	114							
39	4/17/2023	07:15 AM	115							
40	4/17/2023	07:30 AM	149							
41	4/17/2023	07:45 AM	131							
42	4/17/2023	08:00 AM	124							
43	4/17/2023	08:15 AM	171							
44	4/17/2023	08:30 AM	145							
45	4/17/2023	08:45 AM	111							
46	4/17/2023	09:00 AM	105							
47	4/17/2023	09:15 AM	135							
48	4/17/2023	09:30 AM	121							
49	4/17/2023	09:45 AM	120							

	A	B	C	D	E	F	G	H	I	J
50	4/17/2023	10:00 AM	128							
51	4/17/2023	10:15 AM	113							
52	4/17/2023	10:30 AM	128							
53	4/17/2023	10:45 AM	143							
54	4/17/2023	11:00 AM	133							
55	4/17/2023	11:15 AM	133							
56	4/17/2023	11:30 AM	157							
57	4/17/2023	11:45 AM	155							
58	4/17/2023	12:00 PM	163							
59	4/17/2023	12:15 PM	165							
60	4/17/2023	12:30 PM	180							
61	4/17/2023	12:45 PM	127							
62	4/17/2023	01:00 PM	169							
63	4/17/2023	01:15 PM	175							
64	4/17/2023	01:30 PM	141							
65	4/17/2023	01:45 PM	142							
66	4/17/2023	02:00 PM	178							
67	4/17/2023	02:15 PM	163							
68	4/17/2023	02:30 PM	158							
69	4/17/2023	02:45 PM	196							
70	4/17/2023	03:00 PM	171							
71	4/17/2023	03:15 PM	196							
72	4/17/2023	03:30 PM	169							
73	4/17/2023	03:45 PM	187							
74	4/17/2023	04:00 PM	221							
75	4/17/2023	04:15 PM	219							
76	4/17/2023	04:30 PM	226							
77	4/17/2023	04:45 PM	216							
78	4/17/2023	05:00 PM	240							
79	4/17/2023	05:15 PM	234							
80	4/17/2023	05:30 PM	198							
81	4/17/2023	05:45 PM	186							
82	4/17/2023	06:00 PM	175							
83	4/17/2023	06:15 PM	161							
84	4/17/2023	06:30 PM	148							
85	4/17/2023	06:45 PM	143							
86	4/17/2023	07:00 PM	109							
87	4/17/2023	07:15 PM	157							
88	4/17/2023	07:30 PM	110							
89	4/17/2023	07:45 PM	79							
90	4/17/2023	08:00 PM	104							
91	4/17/2023	08:15 PM	74							
92	4/17/2023	08:30 PM	72							
93	4/17/2023	08:45 PM	64							
94	4/17/2023	09:00 PM	56							
95	4/17/2023	09:15 PM	49							
96	4/17/2023	09:30 PM	41							
97	4/17/2023	09:45 PM	23							
98	4/17/2023	10:00 PM	56							
99	4/17/2023	10:15 PM	30							

	A	B	C	D	E	F	G	H	I	J
100	4/17/2023	10:30 PM	32							
101	4/17/2023	10:45 PM	17							
102	4/17/2023	11:00 PM	13							
103	4/17/2023	11:15 PM	18							
104	4/17/2023	11:30 PM	28							
105	4/17/2023	11:45 PM	21							
106	4/18/2023	12:00 AM	17							
107	4/18/2023	12:15 AM	21							
108	4/18/2023	12:30 AM	4							
109	4/18/2023	12:45 AM	14							
110	4/18/2023	01:00 AM	16							
111	4/18/2023	01:15 AM	10							
112	4/18/2023	01:30 AM	12							
113	4/18/2023	01:45 AM	4							
114	4/18/2023	02:00 AM	7							
115	4/18/2023	02:15 AM	6							
116	4/18/2023	02:30 AM	11							
117	4/18/2023	02:45 AM	7							
118	4/18/2023	03:00 AM	6							
119	4/18/2023	03:15 AM	6							
120	4/18/2023	03:30 AM	5							
121	4/18/2023	03:45 AM	4							
122	4/18/2023	04:00 AM	16							
123	4/18/2023	04:15 AM	10							
124	4/18/2023	04:30 AM	13							
125	4/18/2023	04:45 AM	16							
126	4/18/2023	05:00 AM	24							
127	4/18/2023	05:15 AM	23							
128	4/18/2023	05:30 AM	56							
129	4/18/2023	05:45 AM	48							
130	4/18/2023	06:00 AM	64							
131	4/18/2023	06:15 AM	74							
132	4/18/2023	06:30 AM	98							
133	4/18/2023	06:45 AM	109							
134	4/18/2023	07:00 AM	119							
135	4/18/2023	07:15 AM	143							
136	4/18/2023	07:30 AM	157							
137	4/18/2023	07:45 AM	127							
138	4/18/2023	08:00 AM	130							
139	4/18/2023	08:15 AM	157							
140	4/18/2023	08:30 AM	144							
141	4/18/2023	08:45 AM	123							
142	4/18/2023	09:00 AM	130							
143	4/18/2023	09:15 AM	126							
144	4/18/2023	09:30 AM	112							
145	4/18/2023	09:45 AM	137							
146	4/18/2023	10:00 AM	108							
147	4/18/2023	10:15 AM	128							
148	4/18/2023	10:30 AM	112							
149	4/18/2023	10:45 AM	165							

	A	B	C	D	E	F	G	H	I	J
150	4/18/2023	11:00 AM	140							
151	4/18/2023	11:15 AM	140							
152	4/18/2023	11:30 AM	146							
153	4/18/2023	11:45 AM	137							
154	4/18/2023	12:00 PM	145							
155	4/18/2023	12:15 PM	181							
156	4/18/2023	12:30 PM	161							
157	4/18/2023	12:45 PM	140							
158	4/18/2023	01:00 PM	123							
159	4/18/2023	01:15 PM	140							
160	4/18/2023	01:30 PM	142							
161	4/18/2023	01:45 PM	135							
162	4/18/2023	02:00 PM	191							
163	4/18/2023	02:15 PM	148							
164	4/18/2023	02:30 PM	169							
165	4/18/2023	02:45 PM	190							
166	4/18/2023	03:00 PM	155							
167	4/18/2023	03:15 PM	162							
168	4/18/2023	03:30 PM	193							
169	4/18/2023	03:45 PM	205							
170	4/18/2023	04:00 PM	186							
171	4/18/2023	04:15 PM	203							
172	4/18/2023	04:30 PM	205							
173	4/18/2023	04:45 PM	239							
174	4/18/2023	05:00 PM	225							
175	4/18/2023	05:15 PM	221							
176	4/18/2023	05:30 PM	231							
177	4/18/2023	05:45 PM	194							
178	4/18/2023	06:00 PM	174							
179	4/18/2023	06:15 PM	147							
180	4/18/2023	06:30 PM	158							
181	4/18/2023	06:45 PM	148							
182	4/18/2023	07:00 PM	142							
183	4/18/2023	07:15 PM	115							
184	4/18/2023	07:30 PM	115							
185	4/18/2023	07:45 PM	111							
186	4/18/2023	08:00 PM	98							
187	4/18/2023	08:15 PM	81							
188	4/18/2023	08:30 PM	80							
189	4/18/2023	08:45 PM	76							
190	4/18/2023	09:00 PM	55							
191	4/18/2023	09:15 PM	41							
192	4/18/2023	09:30 PM	50							
193	4/18/2023	09:45 PM	49							
194	4/18/2023	10:00 PM	45							
195	4/18/2023	10:15 PM	39							
196	4/18/2023	10:30 PM	18							
197	4/18/2023	10:45 PM	24							
198	4/18/2023	11:00 PM	34							
199	4/18/2023	11:15 PM	20							

	A	B	C	D	E	F	G	H	I	J
200	4/18/2023	11:30 PM	26							
201	4/18/2023	11:45 PM	21							
202	4/19/2023	12:00 AM	17							
203	4/19/2023	12:15 AM	11							
204	4/19/2023	12:30 AM	7							
205	4/19/2023	12:45 AM	9							
206	4/19/2023	01:00 AM	12							
207	4/19/2023	01:15 AM	7							
208	4/19/2023	01:30 AM	13							
209	4/19/2023	01:45 AM	7							
210	4/19/2023	02:00 AM	12							
211	4/19/2023	02:15 AM	7							
212	4/19/2023	02:30 AM	10							
213	4/19/2023	02:45 AM	8							
214	4/19/2023	03:00 AM	1							
215	4/19/2023	03:15 AM	5							
216	4/19/2023	03:30 AM	8							
217	4/19/2023	03:45 AM	6							
218	4/19/2023	04:00 AM	16							
219	4/19/2023	04:15 AM	11							
220	4/19/2023	04:30 AM	15							
221	4/19/2023	04:45 AM	11							
222	4/19/2023	05:00 AM	25							
223	4/19/2023	05:15 AM	28							
224	4/19/2023	05:30 AM	55							
225	4/19/2023	05:45 AM	46							
226	4/19/2023	06:00 AM	65							
227	4/19/2023	06:15 AM	73							
228	4/19/2023	06:30 AM	86							
229	4/19/2023	06:45 AM	92							
230	4/19/2023	07:00 AM	115							
231	4/19/2023	07:15 AM	126							
232	4/19/2023	07:30 AM	142							
233	4/19/2023	07:45 AM	154							
234	4/19/2023	08:00 AM	136							
235	4/19/2023	08:15 AM	157							
236	4/19/2023	08:30 AM	128							
237	4/19/2023	08:45 AM	134							
238	4/19/2023	09:00 AM	107							
239	4/19/2023	09:15 AM	119							
240	4/19/2023	09:30 AM	141							
241	4/19/2023	09:45 AM	123							
242	4/19/2023	10:00 AM	129							
243	4/19/2023	10:15 AM	105							
244	4/19/2023	10:30 AM	135							
245	4/19/2023	10:45 AM	127							
246	4/19/2023	11:00 AM	126							
247	4/19/2023	11:15 AM	163							
248	4/19/2023	11:30 AM	145							
249	4/19/2023	11:45 AM	146							

	A	B	C	D	E	F	G	H	I	J
250	4/19/2023	12:00 PM	162							
251	4/19/2023	12:15 PM	152							
252	4/19/2023	12:30 PM	144							
253	4/19/2023	12:45 PM	124							
254	4/19/2023	01:00 PM	144							
255	4/19/2023	01:15 PM	136							
256	4/19/2023	01:30 PM	130							
257	4/19/2023	01:45 PM	143							
258	4/19/2023	02:00 PM	175							
259	4/19/2023	02:15 PM	152							
260	4/19/2023	02:30 PM	176							
261	4/19/2023	02:45 PM	166							
262	4/19/2023	03:00 PM	180							
263	4/19/2023	03:15 PM	201							
264	4/19/2023	03:30 PM	176							
265	4/19/2023	03:45 PM	194							
266	4/19/2023	04:00 PM	220							
267	4/19/2023	04:15 PM	198							
268	4/19/2023	04:30 PM	201							
269	4/19/2023	04:45 PM	221							
270	4/19/2023	05:00 PM	230							
271	4/19/2023	05:15 PM	211							
272	4/19/2023	05:30 PM	204							
273	4/19/2023	05:45 PM	173							
274	4/19/2023	06:00 PM	184							
275	4/19/2023	06:15 PM	151							
276	4/19/2023	06:30 PM	166							
277	4/19/2023	06:45 PM	129							
278	4/19/2023	07:00 PM	114							
279	4/19/2023	07:15 PM	112							
280	4/19/2023	07:30 PM	120							
281	4/19/2023	07:45 PM	114							
282	4/19/2023	08:00 PM	106							
283	4/19/2023	08:15 PM	107							
284	4/19/2023	08:30 PM	75							
285	4/19/2023	08:45 PM	87							
286	4/19/2023	09:00 PM	72							
287	4/19/2023	09:15 PM	69							
288	4/19/2023	09:30 PM	46							
289	4/19/2023	09:45 PM	46							
290	4/19/2023	10:00 PM	42							
291	4/19/2023	10:15 PM	32							
292	4/19/2023	10:30 PM	33							
293	4/19/2023	10:45 PM	32							
294	4/19/2023	11:00 PM	27							
295	4/19/2023	11:15 PM	22							
296	4/19/2023	11:30 PM	20							
297	4/19/2023	11:45 PM	21							
298	4/20/2023	12:00 AM	19							
299	4/20/2023	12:15 AM	16							

	A	B	C	D	E	F	G	H	I	J
300	4/20/2023	12:30 AM	18							
301	4/20/2023	12:45 AM	14							
302	4/20/2023	01:00 AM	14							
303	4/20/2023	01:15 AM	14							
304	4/20/2023	01:30 AM	9							
305	4/20/2023	01:45 AM	12							
306	4/20/2023	02:00 AM	1							
307	4/20/2023	02:15 AM	6							
308	4/20/2023	02:30 AM	4							
309	4/20/2023	02:45 AM	11							
310	4/20/2023	03:00 AM	4							
311	4/20/2023	03:15 AM	5							
312	4/20/2023	03:30 AM	8							
313	4/20/2023	03:45 AM	3							
314	4/20/2023	04:00 AM	14							
315	4/20/2023	04:15 AM	12							
316	4/20/2023	04:30 AM	19							
317	4/20/2023	04:45 AM	16							
318	4/20/2023	05:00 AM	24							
319	4/20/2023	05:15 AM	35							
320	4/20/2023	05:30 AM	46							
321	4/20/2023	05:45 AM	50							
322	4/20/2023	06:00 AM	56							
323	4/20/2023	06:15 AM	62							
324	4/20/2023	06:30 AM	93							
325	4/20/2023	06:45 AM	115							
326	4/20/2023	07:00 AM	113							
327	4/20/2023	07:15 AM	133							
328	4/20/2023	07:30 AM	131							
329	4/20/2023	07:45 AM	152							
330	4/20/2023	08:00 AM	148							
331	4/20/2023	08:15 AM	145							
332	4/20/2023	08:30 AM	129							
333	4/20/2023	08:45 AM	114							
334	4/20/2023	09:00 AM	139							
335	4/20/2023	09:15 AM	127							
336	4/20/2023	09:30 AM	140							
337	4/20/2023	09:45 AM	130							
338	4/20/2023	10:00 AM	140							
339	4/20/2023	10:15 AM	108							
340	4/20/2023	10:30 AM	135							
341	4/20/2023	10:45 AM	127							
342	4/20/2023	11:00 AM	140							
343	4/20/2023	11:15 AM	119							
344	4/20/2023	11:30 AM	170							
345	4/20/2023	11:45 AM	146							
346	4/20/2023	12:00 PM	157							
347	4/20/2023	12:15 PM	171							
348	4/20/2023	12:30 PM	156							
349	4/20/2023	12:45 PM	154							

	A	B	C	D	E	F	G	H	I	J
350	4/20/2023	01:00 PM	141							
351	4/20/2023	01:15 PM	137							
352	4/20/2023	01:30 PM	156							
353	4/20/2023	01:45 PM	157							
354	4/20/2023	02:00 PM	164							
355	4/20/2023	02:15 PM	152							
356	4/20/2023	02:30 PM	165							
357	4/20/2023	02:45 PM	191							
358	4/20/2023	03:00 PM	188							
359	4/20/2023	03:15 PM	181							
360	4/20/2023	03:30 PM	186							
361	4/20/2023	03:45 PM	216							
362	4/20/2023	04:00 PM	234							
363	4/20/2023	04:15 PM	190							
364	4/20/2023	04:30 PM	177							
365	4/20/2023	04:45 PM	208							
366	4/20/2023	05:00 PM	222							
367	4/20/2023	05:15 PM	200							
368	4/20/2023	05:30 PM	190							
369	4/20/2023	05:45 PM	206							
370	4/20/2023	06:00 PM	160							
371	4/20/2023	06:15 PM	164							
372	4/20/2023	06:30 PM	149							
373	4/20/2023	06:45 PM	155							
374	4/20/2023	07:00 PM	138							
375	4/20/2023	07:15 PM	137							
376	4/20/2023	07:30 PM	141							
377	4/20/2023	07:45 PM	126							
378	4/20/2023	08:00 PM	116							
379	4/20/2023	08:15 PM	113							
380	4/20/2023	08:30 PM	90							
381	4/20/2023	08:45 PM	77							
382	4/20/2023	09:00 PM	66							
383	4/20/2023	09:15 PM	79							
384	4/20/2023	09:30 PM	66							
385	4/20/2023	09:45 PM	63							
386	4/20/2023	10:00 PM	63							
387	4/20/2023	10:15 PM	39							
388	4/20/2023	10:30 PM	25							
389	4/20/2023	10:45 PM	29							
390	4/20/2023	11:00 PM	35							
391	4/20/2023	11:15 PM	33							
392	4/20/2023	11:30 PM	32							
393	4/20/2023	11:45 PM	18							
394	4/21/2023	12:00 AM	19							
395	4/21/2023	12:15 AM	22							
396	4/21/2023	12:30 AM	15							
397	4/21/2023	12:45 AM	12							
398	4/21/2023	01:00 AM	12							
399	4/21/2023	01:15 AM	9							

	A	B	C	D	E	F	G	H	I	J
400	4/21/2023	01:30 AM	6							
401	4/21/2023	01:45 AM	4							
402	4/21/2023	02:00 AM	7							
403	4/21/2023	02:15 AM	11							
404	4/21/2023	02:30 AM	7							
405	4/21/2023	02:45 AM	3							
406	4/21/2023	03:00 AM	6							
407	4/21/2023	03:15 AM	6							
408	4/21/2023	03:30 AM	5							
409	4/21/2023	03:45 AM	5							
410	4/21/2023	04:00 AM	16							
411	4/21/2023	04:15 AM	12							
412	4/21/2023	04:30 AM	20							
413	4/21/2023	04:45 AM	19							
414	4/21/2023	05:00 AM	26							
415	4/21/2023	05:15 AM	27							
416	4/21/2023	05:30 AM	40							
417	4/21/2023	05:45 AM	46							
418	4/21/2023	06:00 AM	52							
419	4/21/2023	06:15 AM	63							
420	4/21/2023	06:30 AM	92							
421	4/21/2023	06:45 AM	86							
422	4/21/2023	07:00 AM	139							
423	4/21/2023	07:15 AM	121							
424	4/21/2023	07:30 AM	143							
425	4/21/2023	07:45 AM	129							
426	4/21/2023	08:00 AM	133							
427	4/21/2023	08:15 AM	140							
428	4/21/2023	08:30 AM	128							
429	4/21/2023	08:45 AM	124							
430	4/21/2023	09:00 AM	120							
431	4/21/2023	09:15 AM	124							
432	4/21/2023	09:30 AM	123							
433	4/21/2023	09:45 AM	135							
434	4/21/2023	10:00 AM	131							
435	4/21/2023	10:15 AM	135							
436	4/21/2023	10:30 AM	125							
437	4/21/2023	10:45 AM	129							
438	4/21/2023	11:00 AM	160							
439	4/21/2023	11:15 AM	133							
440	4/21/2023	11:30 AM	152							
441	4/21/2023	11:45 AM	185							
442	4/21/2023	12:00 PM	180							
443	4/21/2023	12:15 PM	158							
444	4/21/2023	12:30 PM	208							
445	4/21/2023	12:45 PM	160							
446	4/21/2023	01:00 PM	169							
447	4/21/2023	01:15 PM	168							
448	4/21/2023	01:30 PM	156							
449	4/21/2023	01:45 PM	174							

	A	B	C	D	E	F	G	H	I	J
450	4/21/2023	02:00 PM	174							
451	4/21/2023	02:15 PM	154							
452	4/21/2023	02:30 PM	180							
453	4/21/2023	02:45 PM	177							
454	4/21/2023	03:00 PM	179							
455	4/21/2023	03:15 PM	189							
456	4/21/2023	03:30 PM	193							
457	4/21/2023	03:45 PM	176							
458	4/21/2023	04:00 PM	204							
459	4/21/2023	04:15 PM	212							
460	4/21/2023	04:30 PM	187							
461	4/21/2023	04:45 PM	214							
462	4/21/2023	05:00 PM	208							
463	4/21/2023	05:15 PM	204							
464	4/21/2023	05:30 PM	199							
465	4/21/2023	05:45 PM	189							
466	4/21/2023	06:00 PM	207							
467	4/21/2023	06:15 PM	185							
468	4/21/2023	06:30 PM	135							
469	4/21/2023	06:45 PM	141							
470	4/21/2023	07:00 PM	137							
471	4/21/2023	07:15 PM	128							
472	4/21/2023	07:30 PM	129							
473	4/21/2023	07:45 PM	115							
474	4/21/2023	08:00 PM	100							
475	4/21/2023	08:15 PM	99							
476	4/21/2023	08:30 PM	109							
477	4/21/2023	08:45 PM	101							
478	4/21/2023	09:00 PM	88							
479	4/21/2023	09:15 PM	87							
480	4/21/2023	09:30 PM	83							
481	4/21/2023	09:45 PM	65							
482	4/21/2023	10:00 PM	64							
483	4/21/2023	10:15 PM	58							
484	4/21/2023	10:30 PM	50							
485	4/21/2023	10:45 PM	47							
486	4/21/2023	11:00 PM	52							
487	4/21/2023	11:15 PM	54							
488	4/21/2023	11:30 PM	35							
489	4/21/2023	11:45 PM	32							
490	4/22/2023	12:00 AM	33							
491	4/22/2023	12:15 AM	30							
492	4/22/2023	12:30 AM	24							
493	4/22/2023	12:45 AM	12							
494	4/22/2023	01:00 AM	14							
495	4/22/2023	01:15 AM	12							
496	4/22/2023	01:30 AM	9							
497	4/22/2023	01:45 AM	20							
498	4/22/2023	02:00 AM	10							
499	4/22/2023	02:15 AM	9							

	A	B	C	D	E	F	G	H	I	J
500	4/22/2023	02:30 AM	12							
501	4/22/2023	02:45 AM	7							
502	4/22/2023	03:00 AM	6							
503	4/22/2023	03:15 AM	11							
504	4/22/2023	03:30 AM	4							
505	4/22/2023	03:45 AM	7							
506	4/22/2023	04:00 AM	8							
507	4/22/2023	04:15 AM	13							
508	4/22/2023	04:30 AM	13							
509	4/22/2023	04:45 AM	7							
510	4/22/2023	05:00 AM	15							
511	4/22/2023	05:15 AM	17							
512	4/22/2023	05:30 AM	16							
513	4/22/2023	05:45 AM	20							
514	4/22/2023	06:00 AM	25							
515	4/22/2023	06:15 AM	29							
516	4/22/2023	06:30 AM	22							
517	4/22/2023	06:45 AM	32							
518	4/22/2023	07:00 AM	32							
519	4/22/2023	07:15 AM	44							
520	4/22/2023	07:30 AM	47							
521	4/22/2023	07:45 AM	67							
522	4/22/2023	08:00 AM	66							
523	4/22/2023	08:15 AM	70							
524	4/22/2023	08:30 AM	83							
525	4/22/2023	08:45 AM	92							
526	4/22/2023	09:00 AM	95							
527	4/22/2023	09:15 AM	111							
528	4/22/2023	09:30 AM	149							
529	4/22/2023	09:45 AM	135							
530	4/22/2023	10:00 AM	127							
531	4/22/2023	10:15 AM	114							
532	4/22/2023	10:30 AM	123							
533	4/22/2023	10:45 AM	137							
534	4/22/2023	11:00 AM	122							
535	4/22/2023	11:15 AM	137							
536	4/22/2023	11:30 AM	139							
537	4/22/2023	11:45 AM	171							
538	4/22/2023	12:00 PM	174							
539	4/22/2023	12:15 PM	163							
540	4/22/2023	12:30 PM	164							
541	4/22/2023	12:45 PM	166							
542	4/22/2023	01:00 PM	147							
543	4/22/2023	01:15 PM	148							
544	4/22/2023	01:30 PM	162							
545	4/22/2023	01:45 PM	161							
546	4/22/2023	02:00 PM	168							
547	4/22/2023	02:15 PM	164							
548	4/22/2023	02:30 PM	164							
549	4/22/2023	02:45 PM	167							

	A	B	C	D	E	F	G	H	I	J
550	4/22/2023	03:00 PM	148							
551	4/22/2023	03:15 PM	155							
552	4/22/2023	03:30 PM	144							
553	4/22/2023	03:45 PM	157							
554	4/22/2023	04:00 PM	141							
555	4/22/2023	04:15 PM	156							
556	4/22/2023	04:30 PM	161							
557	4/22/2023	04:45 PM	128							
558	4/22/2023	05:00 PM	153							
559	4/22/2023	05:15 PM	179							
560	4/22/2023	05:30 PM	153							
561	4/22/2023	05:45 PM	140							
562	4/22/2023	06:00 PM	156							
563	4/22/2023	06:15 PM	137							
564	4/22/2023	06:30 PM	114							
565	4/22/2023	06:45 PM	122							
566	4/22/2023	07:00 PM	115							
567	4/22/2023	07:15 PM	92							
568	4/22/2023	07:30 PM	87							
569	4/22/2023	07:45 PM	81							
570	4/22/2023	08:00 PM	97							
571	4/22/2023	08:15 PM	86							
572	4/22/2023	08:30 PM	58							
573	4/22/2023	08:45 PM	79							
574	4/22/2023	09:00 PM	71							
575	4/22/2023	09:15 PM	62							
576	4/22/2023	09:30 PM	68							
577	4/22/2023	09:45 PM	61							
578	4/22/2023	10:00 PM	61							
579	4/22/2023	10:15 PM	63							
580	4/22/2023	10:30 PM	43							
581	4/22/2023	10:45 PM	48							
582	4/22/2023	11:00 PM	32							
583	4/22/2023	11:15 PM	29							
584	4/22/2023	11:30 PM	30							
585	4/22/2023	11:45 PM	17							
586	4/23/2023	12:00 AM	30							
587	4/23/2023	12:15 AM	17							
588	4/23/2023	12:30 AM	11							
589	4/23/2023	12:45 AM	20							
590	4/23/2023	01:00 AM	11							
591	4/23/2023	01:15 AM	13							
592	4/23/2023	01:30 AM	13							
593	4/23/2023	01:45 AM	7							
594	4/23/2023	02:00 AM	5							
595	4/23/2023	02:15 AM	6							
596	4/23/2023	02:30 AM	9							
597	4/23/2023	02:45 AM	9							
598	4/23/2023	03:00 AM	0							
599	4/23/2023	03:15 AM	8							

	A	B	C	D	E	F	G	H	I	J
600	4/23/2023	03:30 AM	5							
601	4/23/2023	03:45 AM	2							
602	4/23/2023	04:00 AM	3							
603	4/23/2023	04:15 AM	7							
604	4/23/2023	04:30 AM	11							
605	4/23/2023	04:45 AM	5							
606	4/23/2023	05:00 AM	7							
607	4/23/2023	05:15 AM	14							
608	4/23/2023	05:30 AM	10							
609	4/23/2023	05:45 AM	8							
610	4/23/2023	06:00 AM	18							
611	4/23/2023	06:15 AM	13							
612	4/23/2023	06:30 AM	19							
613	4/23/2023	06:45 AM	17							
614	4/23/2023	07:00 AM	22							
615	4/23/2023	07:15 AM	28							
616	4/23/2023	07:30 AM	41							
617	4/23/2023	07:45 AM	37							
618	4/23/2023	08:00 AM	39							
619	4/23/2023	08:15 AM	48							
620	4/23/2023	08:30 AM	60							
621	4/23/2023	08:45 AM	60							
622	4/23/2023	09:00 AM	56							
623	4/23/2023	09:15 AM	61							
624	4/23/2023	09:30 AM	82							
625	4/23/2023	09:45 AM	91							
626	4/23/2023	10:00 AM	76							
627	4/23/2023	10:15 AM	76							
628	4/23/2023	10:30 AM	100							
629	4/23/2023	10:45 AM	96							
630	4/23/2023	11:00 AM	109							
631	4/23/2023	11:15 AM	103							
632	4/23/2023	11:30 AM	102							
633	4/23/2023	11:45 AM	151							
634	4/23/2023	12:00 PM	134							
635	4/23/2023	12:15 PM	115							
636	4/23/2023	12:30 PM	152							
637	4/23/2023	12:45 PM	133							
638	4/23/2023	01:00 PM	144							
639	4/23/2023	01:15 PM	151							
640	4/23/2023	01:30 PM	160							
641	4/23/2023	01:45 PM	131							
642	4/23/2023	02:00 PM	140							
643	4/23/2023	02:15 PM	140							
644	4/23/2023	02:30 PM	141							
645	4/23/2023	02:45 PM	136							
646	4/23/2023	03:00 PM	150							
647	4/23/2023	03:15 PM	126							
648	4/23/2023	03:30 PM	152							
649	4/23/2023	03:45 PM	136							

	A	B	C	D	E	F	G	H	I	J
650	4/23/2023	04:00 PM	132							
651	4/23/2023	04:15 PM	147							
652	4/23/2023	04:30 PM	158							
653	4/23/2023	04:45 PM	115							
654	4/23/2023	05:00 PM	152							
655	4/23/2023	05:15 PM	118							
656	4/23/2023	05:30 PM	116							
657	4/23/2023	05:45 PM	117							
658	4/23/2023	06:00 PM	123							
659	4/23/2023	06:15 PM	121							
660	4/23/2023	06:30 PM	102							
661	4/23/2023	06:45 PM	102							
662	4/23/2023	07:00 PM	93							
663	4/23/2023	07:15 PM	73							
664	4/23/2023	07:30 PM	72							
665	4/23/2023	07:45 PM	75							
666	4/23/2023	08:00 PM	65							
667	4/23/2023	08:15 PM	74							
668	4/23/2023	08:30 PM	61							
669	4/23/2023	08:45 PM	55							
670	4/23/2023	09:00 PM	52							
671	4/23/2023	09:15 PM	37							
672	4/23/2023	09:30 PM	36							
673	4/23/2023	09:45 PM	24							
674	4/23/2023	10:00 PM	21							
675	4/23/2023	10:15 PM	30							
676	4/23/2023	10:30 PM	17							
677	4/23/2023	10:45 PM	19							
678	4/23/2023	11:00 PM	21							
679	4/23/2023	11:15 PM	18							
680	4/23/2023	11:30 PM	18							
681	4/23/2023	11:45 PM	26							

	A	B	C	D	E	F	G	H	I	J
1										
2	File Name: C:\Users\barri\OneDrive\Documents\TDB\WSP\SYRACUSE\DATA\BATCH 6\DONE\ATR 1048.tf2									
3	Start Date: 4/17/2023									
4	Start Time: 12:00:00 AM									
5	Location 1: EB S 481									
6	Location 2: at CR 3									
7										
8										
9	Date	Time	EB							
10	4/17/2023	12:00 AM	6							
11	4/17/2023	12:15 AM	8							
12	4/17/2023	12:30 AM	4							
13	4/17/2023	12:45 AM	3							
14	4/17/2023	01:00 AM	3							
15	4/17/2023	01:15 AM	7							
16	4/17/2023	01:30 AM	8							
17	4/17/2023	01:45 AM	4							
18	4/17/2023	02:00 AM	5							
19	4/17/2023	02:15 AM	4							
20	4/17/2023	02:30 AM	5							
21	4/17/2023	02:45 AM	3							
22	4/17/2023	03:00 AM	4							
23	4/17/2023	03:15 AM	5							
24	4/17/2023	03:30 AM	7							
25	4/17/2023	03:45 AM	12							
26	4/17/2023	04:00 AM	7							
27	4/17/2023	04:15 AM	20							
28	4/17/2023	04:30 AM	16							
29	4/17/2023	04:45 AM	30							
30	4/17/2023	05:00 AM	34							
31	4/17/2023	05:15 AM	51							
32	4/17/2023	05:30 AM	70							
33	4/17/2023	05:45 AM	50							
34	4/17/2023	06:00 AM	92							
35	4/17/2023	06:15 AM	103							
36	4/17/2023	06:30 AM	104							
37	4/17/2023	06:45 AM	84							
38	4/17/2023	07:00 AM	133							
39	4/17/2023	07:15 AM	145							
40	4/17/2023	07:30 AM	140							
41	4/17/2023	07:45 AM	132							
42	4/17/2023	08:00 AM	130							
43	4/17/2023	08:15 AM	120							
44	4/17/2023	08:30 AM	108							
45	4/17/2023	08:45 AM	122							
46	4/17/2023	09:00 AM	108							
47	4/17/2023	09:15 AM	129							
48	4/17/2023	09:30 AM	136							
49	4/17/2023	09:45 AM	114							

	A	B	C	D	E	F	G	H	I	J
50	4/17/2023	10:00 AM	104							
51	4/17/2023	10:15 AM	121							
52	4/17/2023	10:30 AM	135							
53	4/17/2023	10:45 AM	129							
54	4/17/2023	11:00 AM	132							
55	4/17/2023	11:15 AM	122							
56	4/17/2023	11:30 AM	123							
57	4/17/2023	11:45 AM	127							
58	4/17/2023	12:00 PM	146							
59	4/17/2023	12:15 PM	156							
60	4/17/2023	12:30 PM	144							
61	4/17/2023	12:45 PM	114							
62	4/17/2023	01:00 PM	150							
63	4/17/2023	01:15 PM	180							
64	4/17/2023	01:30 PM	138							
65	4/17/2023	01:45 PM	155							
66	4/17/2023	02:00 PM	130							
67	4/17/2023	02:15 PM	137							
68	4/17/2023	02:30 PM	122							
69	4/17/2023	02:45 PM	158							
70	4/17/2023	03:00 PM	132							
71	4/17/2023	03:15 PM	174							
72	4/17/2023	03:30 PM	173							
73	4/17/2023	03:45 PM	159							
74	4/17/2023	04:00 PM	154							
75	4/17/2023	04:15 PM	188							
76	4/17/2023	04:30 PM	186							
77	4/17/2023	04:45 PM	164							
78	4/17/2023	05:00 PM	139							
79	4/17/2023	05:15 PM	144							
80	4/17/2023	05:30 PM	127							
81	4/17/2023	05:45 PM	106							
82	4/17/2023	06:00 PM	118							
83	4/17/2023	06:15 PM	108							
84	4/17/2023	06:30 PM	88							
85	4/17/2023	06:45 PM	88							
86	4/17/2023	07:00 PM	89							
87	4/17/2023	07:15 PM	75							
88	4/17/2023	07:30 PM	65							
89	4/17/2023	07:45 PM	58							
90	4/17/2023	08:00 PM	55							
91	4/17/2023	08:15 PM	42							
92	4/17/2023	08:30 PM	48							
93	4/17/2023	08:45 PM	40							
94	4/17/2023	09:00 PM	36							
95	4/17/2023	09:15 PM	26							
96	4/17/2023	09:30 PM	26							
97	4/17/2023	09:45 PM	22							
98	4/17/2023	10:00 PM	36							
99	4/17/2023	10:15 PM	11							

	A	B	C	D	E	F	G	H	I	J
100	4/17/2023	10:30 PM	19							
101	4/17/2023	10:45 PM	14							
102	4/17/2023	11:00 PM	22							
103	4/17/2023	11:15 PM	16							
104	4/17/2023	11:30 PM	7							
105	4/17/2023	11:45 PM	8							
106	4/18/2023	12:00 AM	8							
107	4/18/2023	12:15 AM	3							
108	4/18/2023	12:30 AM	12							
109	4/18/2023	12:45 AM	4							
110	4/18/2023	01:00 AM	8							
111	4/18/2023	01:15 AM	9							
112	4/18/2023	01:30 AM	5							
113	4/18/2023	01:45 AM	8							
114	4/18/2023	02:00 AM	4							
115	4/18/2023	02:15 AM	4							
116	4/18/2023	02:30 AM	4							
117	4/18/2023	02:45 AM	4							
118	4/18/2023	03:00 AM	5							
119	4/18/2023	03:15 AM	10							
120	4/18/2023	03:30 AM	6							
121	4/18/2023	03:45 AM	10							
122	4/18/2023	04:00 AM	14							
123	4/18/2023	04:15 AM	21							
124	4/18/2023	04:30 AM	23							
125	4/18/2023	04:45 AM	32							
126	4/18/2023	05:00 AM	32							
127	4/18/2023	05:15 AM	51							
128	4/18/2023	05:30 AM	68							
129	4/18/2023	05:45 AM	50							
130	4/18/2023	06:00 AM	82							
131	4/18/2023	06:15 AM	101							
132	4/18/2023	06:30 AM	92							
133	4/18/2023	06:45 AM	92							
134	4/18/2023	07:00 AM	119							
135	4/18/2023	07:15 AM	150							
136	4/18/2023	07:30 AM	158							
137	4/18/2023	07:45 AM	153							
138	4/18/2023	08:00 AM	122							
139	4/18/2023	08:15 AM	115							
140	4/18/2023	08:30 AM	144							
141	4/18/2023	08:45 AM	120							
142	4/18/2023	09:00 AM	117							
143	4/18/2023	09:15 AM	124							
144	4/18/2023	09:30 AM	116							
145	4/18/2023	09:45 AM	113							
146	4/18/2023	10:00 AM	125							
147	4/18/2023	10:15 AM	130							
148	4/18/2023	10:30 AM	123							
149	4/18/2023	10:45 AM	130							

	A	B	C	D	E	F	G	H	I	J
150	4/18/2023	11:00 AM	132							
151	4/18/2023	11:15 AM	115							
152	4/18/2023	11:30 AM	130							
153	4/18/2023	11:45 AM	138							
154	4/18/2023	12:00 PM	144							
155	4/18/2023	12:15 PM	142							
156	4/18/2023	12:30 PM	140							
157	4/18/2023	12:45 PM	122							
158	4/18/2023	01:00 PM	146							
159	4/18/2023	01:15 PM	132							
160	4/18/2023	01:30 PM	135							
161	4/18/2023	01:45 PM	118							
162	4/18/2023	02:00 PM	114							
163	4/18/2023	02:15 PM	158							
164	4/18/2023	02:30 PM	134							
165	4/18/2023	02:45 PM	158							
166	4/18/2023	03:00 PM	146							
167	4/18/2023	03:15 PM	164							
168	4/18/2023	03:30 PM	150							
169	4/18/2023	03:45 PM	155							
170	4/18/2023	04:00 PM	173							
171	4/18/2023	04:15 PM	165							
172	4/18/2023	04:30 PM	200							
173	4/18/2023	04:45 PM	179							
174	4/18/2023	05:00 PM	159							
175	4/18/2023	05:15 PM	188							
176	4/18/2023	05:30 PM	132							
177	4/18/2023	05:45 PM	140							
178	4/18/2023	06:00 PM	102							
179	4/18/2023	06:15 PM	98							
180	4/18/2023	06:30 PM	80							
181	4/18/2023	06:45 PM	96							
182	4/18/2023	07:00 PM	88							
183	4/18/2023	07:15 PM	61							
184	4/18/2023	07:30 PM	70							
185	4/18/2023	07:45 PM	43							
186	4/18/2023	08:00 PM	40							
187	4/18/2023	08:15 PM	58							
188	4/18/2023	08:30 PM	72							
189	4/18/2023	08:45 PM	52							
190	4/18/2023	09:00 PM	37							
191	4/18/2023	09:15 PM	39							
192	4/18/2023	09:30 PM	36							
193	4/18/2023	09:45 PM	30							
194	4/18/2023	10:00 PM	26							
195	4/18/2023	10:15 PM	19							
196	4/18/2023	10:30 PM	14							
197	4/18/2023	10:45 PM	11							
198	4/18/2023	11:00 PM	20							
199	4/18/2023	11:15 PM	13							

	A	B	C	D	E	F	G	H	I	J
200	4/18/2023	11:30 PM	15							
201	4/18/2023	11:45 PM	8							
202	4/19/2023	12:00 AM	5							
203	4/19/2023	12:15 AM	7							
204	4/19/2023	12:30 AM	8							
205	4/19/2023	12:45 AM	4							
206	4/19/2023	01:00 AM	4							
207	4/19/2023	01:15 AM	5							
208	4/19/2023	01:30 AM	4							
209	4/19/2023	01:45 AM	6							
210	4/19/2023	02:00 AM	2							
211	4/19/2023	02:15 AM	4							
212	4/19/2023	02:30 AM	3							
213	4/19/2023	02:45 AM	4							
214	4/19/2023	03:00 AM	5							
215	4/19/2023	03:15 AM	10							
216	4/19/2023	03:30 AM	11							
217	4/19/2023	03:45 AM	5							
218	4/19/2023	04:00 AM	9							
219	4/19/2023	04:15 AM	28							
220	4/19/2023	04:30 AM	21							
221	4/19/2023	04:45 AM	36							
222	4/19/2023	05:00 AM	46							
223	4/19/2023	05:15 AM	61							
224	4/19/2023	05:30 AM	64							
225	4/19/2023	05:45 AM	55							
226	4/19/2023	06:00 AM	81							
227	4/19/2023	06:15 AM	86							
228	4/19/2023	06:30 AM	109							
229	4/19/2023	06:45 AM	108							
230	4/19/2023	07:00 AM	136							
231	4/19/2023	07:15 AM	154							
232	4/19/2023	07:30 AM	145							
233	4/19/2023	07:45 AM	133							
234	4/19/2023	08:00 AM	103							
235	4/19/2023	08:15 AM	128							
236	4/19/2023	08:30 AM	107							
237	4/19/2023	08:45 AM	115							
238	4/19/2023	09:00 AM	112							
239	4/19/2023	09:15 AM	105							
240	4/19/2023	09:30 AM	109							
241	4/19/2023	09:45 AM	106							
242	4/19/2023	10:00 AM	115							
243	4/19/2023	10:15 AM	125							
244	4/19/2023	10:30 AM	122							
245	4/19/2023	10:45 AM	90							
246	4/19/2023	11:00 AM	119							
247	4/19/2023	11:15 AM	140							
248	4/19/2023	11:30 AM	128							
249	4/19/2023	11:45 AM	162							

	A	B	C	D	E	F	G	H	I	J
250	4/19/2023	12:00 PM	138							
251	4/19/2023	12:15 PM	166							
252	4/19/2023	12:30 PM	146							
253	4/19/2023	12:45 PM	136							
254	4/19/2023	01:00 PM	147							
255	4/19/2023	01:15 PM	146							
256	4/19/2023	01:30 PM	130							
257	4/19/2023	01:45 PM	139							
258	4/19/2023	02:00 PM	156							
259	4/19/2023	02:15 PM	150							
260	4/19/2023	02:30 PM	138							
261	4/19/2023	02:45 PM	119							
262	4/19/2023	03:00 PM	134							
263	4/19/2023	03:15 PM	122							
264	4/19/2023	03:30 PM	152							
265	4/19/2023	03:45 PM	177							
266	4/19/2023	04:00 PM	169							
267	4/19/2023	04:15 PM	190							
268	4/19/2023	04:30 PM	208							
269	4/19/2023	04:45 PM	159							
270	4/19/2023	05:00 PM	194							
271	4/19/2023	05:15 PM	168							
272	4/19/2023	05:30 PM	140							
273	4/19/2023	05:45 PM	149							
274	4/19/2023	06:00 PM	88							
275	4/19/2023	06:15 PM	106							
276	4/19/2023	06:30 PM	113							
277	4/19/2023	06:45 PM	84							
278	4/19/2023	07:00 PM	90							
279	4/19/2023	07:15 PM	98							
280	4/19/2023	07:30 PM	76							
281	4/19/2023	07:45 PM	81							
282	4/19/2023	08:00 PM	62							
283	4/19/2023	08:15 PM	65							
284	4/19/2023	08:30 PM	55							
285	4/19/2023	08:45 PM	53							
286	4/19/2023	09:00 PM	36							
287	4/19/2023	09:15 PM	42							
288	4/19/2023	09:30 PM	33							
289	4/19/2023	09:45 PM	20							
290	4/19/2023	10:00 PM	32							
291	4/19/2023	10:15 PM	19							
292	4/19/2023	10:30 PM	21							
293	4/19/2023	10:45 PM	14							
294	4/19/2023	11:00 PM	18							
295	4/19/2023	11:15 PM	16							
296	4/19/2023	11:30 PM	16							
297	4/19/2023	11:45 PM	10							
298	4/20/2023	12:00 AM	16							
299	4/20/2023	12:15 AM	7							

	A	B	C	D	E	F	G	H	I	J
300	4/20/2023	12:30 AM	5							
301	4/20/2023	12:45 AM	2							
302	4/20/2023	01:00 AM	4							
303	4/20/2023	01:15 AM	4							
304	4/20/2023	01:30 AM	1							
305	4/20/2023	01:45 AM	5							
306	4/20/2023	02:00 AM	8							
307	4/20/2023	02:15 AM	2							
308	4/20/2023	02:30 AM	1							
309	4/20/2023	02:45 AM	4							
310	4/20/2023	03:00 AM	7							
311	4/20/2023	03:15 AM	13							
312	4/20/2023	03:30 AM	9							
313	4/20/2023	03:45 AM	5							
314	4/20/2023	04:00 AM	11							
315	4/20/2023	04:15 AM	18							
316	4/20/2023	04:30 AM	28							
317	4/20/2023	04:45 AM	26							
318	4/20/2023	05:00 AM	38							
319	4/20/2023	05:15 AM	70							
320	4/20/2023	05:30 AM	62							
321	4/20/2023	05:45 AM	65							
322	4/20/2023	06:00 AM	72							
323	4/20/2023	06:15 AM	97							
324	4/20/2023	06:30 AM	107							
325	4/20/2023	06:45 AM	104							
326	4/20/2023	07:00 AM	124							
327	4/20/2023	07:15 AM	157							
328	4/20/2023	07:30 AM	157							
329	4/20/2023	07:45 AM	120							
330	4/20/2023	08:00 AM	108							
331	4/20/2023	08:15 AM	134							
332	4/20/2023	08:30 AM	176							
333	4/20/2023	08:45 AM	122							
334	4/20/2023	09:00 AM	112							
335	4/20/2023	09:15 AM	134							
336	4/20/2023	09:30 AM	125							
337	4/20/2023	09:45 AM	136							
338	4/20/2023	10:00 AM	126							
339	4/20/2023	10:15 AM	93							
340	4/20/2023	10:30 AM	124							
341	4/20/2023	10:45 AM	125							
342	4/20/2023	11:00 AM	111							
343	4/20/2023	11:15 AM	133							
344	4/20/2023	11:30 AM	147							
345	4/20/2023	11:45 AM	150							
346	4/20/2023	12:00 PM	144							
347	4/20/2023	12:15 PM	156							
348	4/20/2023	12:30 PM	134							
349	4/20/2023	12:45 PM	152							

	A	B	C	D	E	F	G	H	I	J
350	4/20/2023	01:00 PM	139							
351	4/20/2023	01:15 PM	134							
352	4/20/2023	01:30 PM	141							
353	4/20/2023	01:45 PM	150							
354	4/20/2023	02:00 PM	158							
355	4/20/2023	02:15 PM	168							
356	4/20/2023	02:30 PM	135							
357	4/20/2023	02:45 PM	159							
358	4/20/2023	03:00 PM	154							
359	4/20/2023	03:15 PM	161							
360	4/20/2023	03:30 PM	178							
361	4/20/2023	03:45 PM	170							
362	4/20/2023	04:00 PM	180							
363	4/20/2023	04:15 PM	160							
364	4/20/2023	04:30 PM	174							
365	4/20/2023	04:45 PM	192							
366	4/20/2023	05:00 PM	170							
367	4/20/2023	05:15 PM	156							
368	4/20/2023	05:30 PM	140							
369	4/20/2023	05:45 PM	124							
370	4/20/2023	06:00 PM	112							
371	4/20/2023	06:15 PM	100							
372	4/20/2023	06:30 PM	130							
373	4/20/2023	06:45 PM	82							
374	4/20/2023	07:00 PM	94							
375	4/20/2023	07:15 PM	85							
376	4/20/2023	07:30 PM	77							
377	4/20/2023	07:45 PM	68							
378	4/20/2023	08:00 PM	62							
379	4/20/2023	08:15 PM	66							
380	4/20/2023	08:30 PM	63							
381	4/20/2023	08:45 PM	58							
382	4/20/2023	09:00 PM	49							
383	4/20/2023	09:15 PM	51							
384	4/20/2023	09:30 PM	46							
385	4/20/2023	09:45 PM	26							
386	4/20/2023	10:00 PM	38							
387	4/20/2023	10:15 PM	22							
388	4/20/2023	10:30 PM	13							
389	4/20/2023	10:45 PM	15							
390	4/20/2023	11:00 PM	22							
391	4/20/2023	11:15 PM	14							
392	4/20/2023	11:30 PM	13							
393	4/20/2023	11:45 PM	20							
394	4/21/2023	12:00 AM	15							
395	4/21/2023	12:15 AM	6							
396	4/21/2023	12:30 AM	4							
397	4/21/2023	12:45 AM	5							
398	4/21/2023	01:00 AM	5							
399	4/21/2023	01:15 AM	10							

	A	B	C	D	E	F	G	H	I	J
400	4/21/2023	01:30 AM	3							
401	4/21/2023	01:45 AM	4							
402	4/21/2023	02:00 AM	2							
403	4/21/2023	02:15 AM	8							
404	4/21/2023	02:30 AM	7							
405	4/21/2023	02:45 AM	7							
406	4/21/2023	03:00 AM	8							
407	4/21/2023	03:15 AM	6							
408	4/21/2023	03:30 AM	11							
409	4/21/2023	03:45 AM	8							
410	4/21/2023	04:00 AM	10							
411	4/21/2023	04:15 AM	27							
412	4/21/2023	04:30 AM	17							
413	4/21/2023	04:45 AM	22							
414	4/21/2023	05:00 AM	31							
415	4/21/2023	05:15 AM	53							
416	4/21/2023	05:30 AM	70							
417	4/21/2023	05:45 AM	54							
418	4/21/2023	06:00 AM	72							
419	4/21/2023	06:15 AM	93							
420	4/21/2023	06:30 AM	110							
421	4/21/2023	06:45 AM	108							
422	4/21/2023	07:00 AM	113							
423	4/21/2023	07:15 AM	139							
424	4/21/2023	07:30 AM	146							
425	4/21/2023	07:45 AM	121							
426	4/21/2023	08:00 AM	110							
427	4/21/2023	08:15 AM	145							
428	4/21/2023	08:30 AM	102							
429	4/21/2023	08:45 AM	126							
430	4/21/2023	09:00 AM	129							
431	4/21/2023	09:15 AM	124							
432	4/21/2023	09:30 AM	148							
433	4/21/2023	09:45 AM	110							
434	4/21/2023	10:00 AM	120							
435	4/21/2023	10:15 AM	112							
436	4/21/2023	10:30 AM	122							
437	4/21/2023	10:45 AM	148							
438	4/21/2023	11:00 AM	142							
439	4/21/2023	11:15 AM	150							
440	4/21/2023	11:30 AM	146							
441	4/21/2023	11:45 AM	168							
442	4/21/2023	12:00 PM	166							
443	4/21/2023	12:15 PM	156							
444	4/21/2023	12:30 PM	170							
445	4/21/2023	12:45 PM	156							
446	4/21/2023	01:00 PM	148							
447	4/21/2023	01:15 PM	144							
448	4/21/2023	01:30 PM	135							
449	4/21/2023	01:45 PM	160							

	A	B	C	D	E	F	G	H	I	J
450	4/21/2023	02:00 PM	169							
451	4/21/2023	02:15 PM	138							
452	4/21/2023	02:30 PM	150							
453	4/21/2023	02:45 PM	140							
454	4/21/2023	03:00 PM	168							
455	4/21/2023	03:15 PM	152							
456	4/21/2023	03:30 PM	171							
457	4/21/2023	03:45 PM	200							
458	4/21/2023	04:00 PM	182							
459	4/21/2023	04:15 PM	221							
460	4/21/2023	04:30 PM	204							
461	4/21/2023	04:45 PM	203							
462	4/21/2023	05:00 PM	172							
463	4/21/2023	05:15 PM	172							
464	4/21/2023	05:30 PM	162							
465	4/21/2023	05:45 PM	158							
466	4/21/2023	06:00 PM	122							
467	4/21/2023	06:15 PM	122							
468	4/21/2023	06:30 PM	142							
469	4/21/2023	06:45 PM	118							
470	4/21/2023	07:00 PM	104							
471	4/21/2023	07:15 PM	104							
472	4/21/2023	07:30 PM	87							
473	4/21/2023	07:45 PM	96							
474	4/21/2023	08:00 PM	60							
475	4/21/2023	08:15 PM	52							
476	4/21/2023	08:30 PM	81							
477	4/21/2023	08:45 PM	78							
478	4/21/2023	09:00 PM	60							
479	4/21/2023	09:15 PM	63							
480	4/21/2023	09:30 PM	46							
481	4/21/2023	09:45 PM	34							
482	4/21/2023	10:00 PM	38							
483	4/21/2023	10:15 PM	35							
484	4/21/2023	10:30 PM	22							
485	4/21/2023	10:45 PM	20							
486	4/21/2023	11:00 PM	25							
487	4/21/2023	11:15 PM	19							
488	4/21/2023	11:30 PM	18							
489	4/21/2023	11:45 PM	10							
490	4/22/2023	12:00 AM	12							
491	4/22/2023	12:15 AM	7							
492	4/22/2023	12:30 AM	8							
493	4/22/2023	12:45 AM	10							
494	4/22/2023	01:00 AM	12							
495	4/22/2023	01:15 AM	1							
496	4/22/2023	01:30 AM	4							
497	4/22/2023	01:45 AM	6							
498	4/22/2023	02:00 AM	3							
499	4/22/2023	02:15 AM	8							

	A	B	C	D	E	F	G	H	I	J
500	4/22/2023	02:30 AM	7							
501	4/22/2023	02:45 AM	4							
502	4/22/2023	03:00 AM	4							
503	4/22/2023	03:15 AM	10							
504	4/22/2023	03:30 AM	5							
505	4/22/2023	03:45 AM	8							
506	4/22/2023	04:00 AM	9							
507	4/22/2023	04:15 AM	11							
508	4/22/2023	04:30 AM	11							
509	4/22/2023	04:45 AM	1							
510	4/22/2023	05:00 AM	22							
511	4/22/2023	05:15 AM	10							
512	4/22/2023	05:30 AM	26							
513	4/22/2023	05:45 AM	16							
514	4/22/2023	06:00 AM	34							
515	4/22/2023	06:15 AM	36							
516	4/22/2023	06:30 AM	28							
517	4/22/2023	06:45 AM	42							
518	4/22/2023	07:00 AM	30							
519	4/22/2023	07:15 AM	52							
520	4/22/2023	07:30 AM	85							
521	4/22/2023	07:45 AM	58							
522	4/22/2023	08:00 AM	64							
523	4/22/2023	08:15 AM	90							
524	4/22/2023	08:30 AM	88							
525	4/22/2023	08:45 AM	88							
526	4/22/2023	09:00 AM	100							
527	4/22/2023	09:15 AM	120							
528	4/22/2023	09:30 AM	122							
529	4/22/2023	09:45 AM	122							
530	4/22/2023	10:00 AM	122							
531	4/22/2023	10:15 AM	116							
532	4/22/2023	10:30 AM	100							
533	4/22/2023	10:45 AM	110							
534	4/22/2023	11:00 AM	137							
535	4/22/2023	11:15 AM	138							
536	4/22/2023	11:30 AM	144							
537	4/22/2023	11:45 AM	154							
538	4/22/2023	12:00 PM	134							
539	4/22/2023	12:15 PM	156							
540	4/22/2023	12:30 PM	148							
541	4/22/2023	12:45 PM	144							
542	4/22/2023	01:00 PM	133							
543	4/22/2023	01:15 PM	125							
544	4/22/2023	01:30 PM	142							
545	4/22/2023	01:45 PM	132							
546	4/22/2023	02:00 PM	120							
547	4/22/2023	02:15 PM	118							
548	4/22/2023	02:30 PM	132							
549	4/22/2023	02:45 PM	120							

	A	B	C	D	E	F	G	H	I	J
550	4/22/2023	03:00 PM	112							
551	4/22/2023	03:15 PM	114							
552	4/22/2023	03:30 PM	120							
553	4/22/2023	03:45 PM	112							
554	4/22/2023	04:00 PM	118							
555	4/22/2023	04:15 PM	143							
556	4/22/2023	04:30 PM	130							
557	4/22/2023	04:45 PM	125							
558	4/22/2023	05:00 PM	104							
559	4/22/2023	05:15 PM	118							
560	4/22/2023	05:30 PM	102							
561	4/22/2023	05:45 PM	108							
562	4/22/2023	06:00 PM	91							
563	4/22/2023	06:15 PM	86							
564	4/22/2023	06:30 PM	94							
565	4/22/2023	06:45 PM	92							
566	4/22/2023	07:00 PM	74							
567	4/22/2023	07:15 PM	55							
568	4/22/2023	07:30 PM	64							
569	4/22/2023	07:45 PM	56							
570	4/22/2023	08:00 PM	64							
571	4/22/2023	08:15 PM	55							
572	4/22/2023	08:30 PM	41							
573	4/22/2023	08:45 PM	30							
574	4/22/2023	09:00 PM	52							
575	4/22/2023	09:15 PM	48							
576	4/22/2023	09:30 PM	33							
577	4/22/2023	09:45 PM	22							
578	4/22/2023	10:00 PM	24							
579	4/22/2023	10:15 PM	36							
580	4/22/2023	10:30 PM	14							
581	4/22/2023	10:45 PM	19							
582	4/22/2023	11:00 PM	14							
583	4/22/2023	11:15 PM	22							
584	4/22/2023	11:30 PM	17							
585	4/22/2023	11:45 PM	17							
586	4/23/2023	12:00 AM	9							
587	4/23/2023	12:15 AM	15							
588	4/23/2023	12:30 AM	7							
589	4/23/2023	12:45 AM	7							
590	4/23/2023	01:00 AM	6							
591	4/23/2023	01:15 AM	4							
592	4/23/2023	01:30 AM	3							
593	4/23/2023	01:45 AM	4							
594	4/23/2023	02:00 AM	6							
595	4/23/2023	02:15 AM	5							
596	4/23/2023	02:30 AM	4							
597	4/23/2023	02:45 AM	8							
598	4/23/2023	03:00 AM	5							
599	4/23/2023	03:15 AM	4							

	A	B	C	D	E	F	G	H	I	J
600	4/23/2023	03:30 AM	6							
601	4/23/2023	03:45 AM	5							
602	4/23/2023	04:00 AM	11							
603	4/23/2023	04:15 AM	3							
604	4/23/2023	04:30 AM	6							
605	4/23/2023	04:45 AM	11							
606	4/23/2023	05:00 AM	12							
607	4/23/2023	05:15 AM	11							
608	4/23/2023	05:30 AM	20							
609	4/23/2023	05:45 AM	8							
610	4/23/2023	06:00 AM	22							
611	4/23/2023	06:15 AM	29							
612	4/23/2023	06:30 AM	22							
613	4/23/2023	06:45 AM	20							
614	4/23/2023	07:00 AM	33							
615	4/23/2023	07:15 AM	40							
616	4/23/2023	07:30 AM	30							
617	4/23/2023	07:45 AM	27							
618	4/23/2023	08:00 AM	37							
619	4/23/2023	08:15 AM	49							
620	4/23/2023	08:30 AM	42							
621	4/23/2023	08:45 AM	67							
622	4/23/2023	09:00 AM	74							
623	4/23/2023	09:15 AM	77							
624	4/23/2023	09:30 AM	101							
625	4/23/2023	09:45 AM	104							
626	4/23/2023	10:00 AM	86							
627	4/23/2023	10:15 AM	99							
628	4/23/2023	10:30 AM	102							
629	4/23/2023	10:45 AM	97							
630	4/23/2023	11:00 AM	91							
631	4/23/2023	11:15 AM	85							
632	4/23/2023	11:30 AM	141							
633	4/23/2023	11:45 AM	123							
634	4/23/2023	12:00 PM	100							
635	4/23/2023	12:15 PM	112							
636	4/23/2023	12:30 PM	118							
637	4/23/2023	12:45 PM	110							
638	4/23/2023	01:00 PM	107							
639	4/23/2023	01:15 PM	106							
640	4/23/2023	01:30 PM	120							
641	4/23/2023	01:45 PM	120							
642	4/23/2023	02:00 PM	112							
643	4/23/2023	02:15 PM	110							
644	4/23/2023	02:30 PM	110							
645	4/23/2023	02:45 PM	100							
646	4/23/2023	03:00 PM	120							
647	4/23/2023	03:15 PM	110							
648	4/23/2023	03:30 PM	102							
649	4/23/2023	03:45 PM	108							

	A	B	C	D	E	F	G	H	I	J
650	4/23/2023	04:00 PM	105							
651	4/23/2023	04:15 PM	89							
652	4/23/2023	04:30 PM	99							
653	4/23/2023	04:45 PM	76							
654	4/23/2023	05:00 PM	99							
655	4/23/2023	05:15 PM	93							
656	4/23/2023	05:30 PM	97							
657	4/23/2023	05:45 PM	84							
658	4/23/2023	06:00 PM	67							
659	4/23/2023	06:15 PM	76							
660	4/23/2023	06:30 PM	76							
661	4/23/2023	06:45 PM	52							
662	4/23/2023	07:00 PM	52							
663	4/23/2023	07:15 PM	65							
664	4/23/2023	07:30 PM	48							
665	4/23/2023	07:45 PM	35							
666	4/23/2023	08:00 PM	45							
667	4/23/2023	08:15 PM	34							
668	4/23/2023	08:30 PM	38							
669	4/23/2023	08:45 PM	41							
670	4/23/2023	09:00 PM	30							
671	4/23/2023	09:15 PM	22							
672	4/23/2023	09:30 PM	26							
673	4/23/2023	09:45 PM	16							
674	4/23/2023	10:00 PM	15							
675	4/23/2023	10:15 PM	24							
676	4/23/2023	10:30 PM	10							
677	4/23/2023	10:45 PM	11							
678	4/23/2023	11:00 PM	20							
679	4/23/2023	11:15 PM	10							
680	4/23/2023	11:30 PM	8							
681	4/23/2023	11:45 PM	12							

	A	B	C	D	E	F	G	H	I	J
1										
2	File Name: C:\Users\barri\OneDrive\Documents\TDB\WSP\SYRACUSE\DATA\BATCH 6\DONE\ATR 1049.tf2									
3	Start Date: 4/17/2023									
4	Start Time: 12:00:00 AM									
5	Location 1: EB CR 3									
6	Location 2: at S 481									
7										
8										
9	Date	Time	EB							
10	4/17/2023	12:00 AM	8							
11	4/17/2023	12:15 AM	13							
12	4/17/2023	12:30 AM	12							
13	4/17/2023	12:45 AM	8							
14	4/17/2023	01:00 AM	3							
15	4/17/2023	01:15 AM	8							
16	4/17/2023	01:30 AM	2							
17	4/17/2023	01:45 AM	1							
18	4/17/2023	02:00 AM	5							
19	4/17/2023	02:15 AM	5							
20	4/17/2023	02:30 AM	9							
21	4/17/2023	02:45 AM	5							
22	4/17/2023	03:00 AM	8							
23	4/17/2023	03:15 AM	6							
24	4/17/2023	03:30 AM	13							
25	4/17/2023	03:45 AM	9							
26	4/17/2023	04:00 AM	18							
27	4/17/2023	04:15 AM	24							
28	4/17/2023	04:30 AM	24							
29	4/17/2023	04:45 AM	34							
30	4/17/2023	05:00 AM	45							
31	4/17/2023	05:15 AM	78							
32	4/17/2023	05:30 AM	71							
33	4/17/2023	05:45 AM	76							
34	4/17/2023	06:00 AM	90							
35	4/17/2023	06:15 AM	130							
36	4/17/2023	06:30 AM	144							
37	4/17/2023	06:45 AM	132							
38	4/17/2023	07:00 AM	138							
39	4/17/2023	07:15 AM	192							
40	4/17/2023	07:30 AM	233							
41	4/17/2023	07:45 AM	190							
42	4/17/2023	08:00 AM	172							
43	4/17/2023	08:15 AM	168							
44	4/17/2023	08:30 AM	161							
45	4/17/2023	08:45 AM	168							
46	4/17/2023	09:00 AM	179							
47	4/17/2023	09:15 AM	170							
48	4/17/2023	09:30 AM	147							
49	4/17/2023	09:45 AM	163							

	A	B	C	D	E	F	G	H	I	J
50	4/17/2023	10:00 AM	129							
51	4/17/2023	10:15 AM	132							
52	4/17/2023	10:30 AM	150							
53	4/17/2023	10:45 AM	164							
54	4/17/2023	11:00 AM	159							
55	4/17/2023	11:15 AM	142							
56	4/17/2023	11:30 AM	148							
57	4/17/2023	11:45 AM	158							
58	4/17/2023	12:00 PM	186							
59	4/17/2023	12:15 PM	181							
60	4/17/2023	12:30 PM	170							
61	4/17/2023	12:45 PM	170							
62	4/17/2023	01:00 PM	153							
63	4/17/2023	01:15 PM	192							
64	4/17/2023	01:30 PM	180							
65	4/17/2023	01:45 PM	158							
66	4/17/2023	02:00 PM	159							
67	4/17/2023	02:15 PM	184							
68	4/17/2023	02:30 PM	182							
69	4/17/2023	02:45 PM	236							
70	4/17/2023	03:00 PM	204							
71	4/17/2023	03:15 PM	206							
72	4/17/2023	03:30 PM	228							
73	4/17/2023	03:45 PM	196							
74	4/17/2023	04:00 PM	209							
75	4/17/2023	04:15 PM	228							
76	4/17/2023	04:30 PM	216							
77	4/17/2023	04:45 PM	181							
78	4/17/2023	05:00 PM	183							
79	4/17/2023	05:15 PM	216							
80	4/17/2023	05:30 PM	184							
81	4/17/2023	05:45 PM	158							
82	4/17/2023	06:00 PM	152							
83	4/17/2023	06:15 PM	118							
84	4/17/2023	06:30 PM	116							
85	4/17/2023	06:45 PM	129							
86	4/17/2023	07:00 PM	102							
87	4/17/2023	07:15 PM	118							
88	4/17/2023	07:30 PM	82							
89	4/17/2023	07:45 PM	68							
90	4/17/2023	08:00 PM	52							
91	4/17/2023	08:15 PM	54							
92	4/17/2023	08:30 PM	48							
93	4/17/2023	08:45 PM	50							
94	4/17/2023	09:00 PM	50							
95	4/17/2023	09:15 PM	31							
96	4/17/2023	09:30 PM	35							
97	4/17/2023	09:45 PM	22							
98	4/17/2023	10:00 PM	35							
99	4/17/2023	10:15 PM	14							

	A	B	C	D	E	F	G	H	I	J
100	4/17/2023	10:30 PM	21							
101	4/17/2023	10:45 PM	15							
102	4/17/2023	11:00 PM	12							
103	4/17/2023	11:15 PM	11							
104	4/17/2023	11:30 PM	12							
105	4/17/2023	11:45 PM	9							
106	4/18/2023	12:00 AM	8							
107	4/18/2023	12:15 AM	13							
108	4/18/2023	12:30 AM	8							
109	4/18/2023	12:45 AM	12							
110	4/18/2023	01:00 AM	4							
111	4/18/2023	01:15 AM	3							
112	4/18/2023	01:30 AM	4							
113	4/18/2023	01:45 AM	5							
114	4/18/2023	02:00 AM	4							
115	4/18/2023	02:15 AM	8							
116	4/18/2023	02:30 AM	3							
117	4/18/2023	02:45 AM	6							
118	4/18/2023	03:00 AM	9							
119	4/18/2023	03:15 AM	6							
120	4/18/2023	03:30 AM	10							
121	4/18/2023	03:45 AM	8							
122	4/18/2023	04:00 AM	20							
123	4/18/2023	04:15 AM	24							
124	4/18/2023	04:30 AM	36							
125	4/18/2023	04:45 AM	34							
126	4/18/2023	05:00 AM	58							
127	4/18/2023	05:15 AM	78							
128	4/18/2023	05:30 AM	79							
129	4/18/2023	05:45 AM	84							
130	4/18/2023	06:00 AM	97							
131	4/18/2023	06:15 AM	142							
132	4/18/2023	06:30 AM	141							
133	4/18/2023	06:45 AM	130							
134	4/18/2023	07:00 AM	131							
135	4/18/2023	07:15 AM	200							
136	4/18/2023	07:30 AM	220							
137	4/18/2023	07:45 AM	194							
138	4/18/2023	08:00 AM	176							
139	4/18/2023	08:15 AM	195							
140	4/18/2023	08:30 AM	194							
141	4/18/2023	08:45 AM	207							
142	4/18/2023	09:00 AM	182							
143	4/18/2023	09:15 AM	157							
144	4/18/2023	09:30 AM	129							
145	4/18/2023	09:45 AM	149							
146	4/18/2023	10:00 AM	134							
147	4/18/2023	10:15 AM	142							
148	4/18/2023	10:30 AM	156							
149	4/18/2023	10:45 AM	154							

	A	B	C	D	E	F	G	H	I	J
150	4/18/2023	11:00 AM	150							
151	4/18/2023	11:15 AM	153							
152	4/18/2023	11:30 AM	166							
153	4/18/2023	11:45 AM	170							
154	4/18/2023	12:00 PM	170							
155	4/18/2023	12:15 PM	158							
156	4/18/2023	12:30 PM	176							
157	4/18/2023	12:45 PM	172							
158	4/18/2023	01:00 PM	184							
159	4/18/2023	01:15 PM	168							
160	4/18/2023	01:30 PM	140							
161	4/18/2023	01:45 PM	174							
162	4/18/2023	02:00 PM	218							
163	4/18/2023	02:15 PM	188							
164	4/18/2023	02:30 PM	212							
165	4/18/2023	02:45 PM	254							
166	4/18/2023	03:00 PM	197							
167	4/18/2023	03:15 PM	218							
168	4/18/2023	03:30 PM	252							
169	4/18/2023	03:45 PM	243							
170	4/18/2023	04:00 PM	224							
171	4/18/2023	04:15 PM	196							
172	4/18/2023	04:30 PM	220							
173	4/18/2023	04:45 PM	182							
174	4/18/2023	05:00 PM	214							
175	4/18/2023	05:15 PM	205							
176	4/18/2023	05:30 PM	211							
177	4/18/2023	05:45 PM	196							
178	4/18/2023	06:00 PM	162							
179	4/18/2023	06:15 PM	140							
180	4/18/2023	06:30 PM	180							
181	4/18/2023	06:45 PM	118							
182	4/18/2023	07:00 PM	126							
183	4/18/2023	07:15 PM	118							
184	4/18/2023	07:30 PM	90							
185	4/18/2023	07:45 PM	74							
186	4/18/2023	08:00 PM	81							
187	4/18/2023	08:15 PM	60							
188	4/18/2023	08:30 PM	87							
189	4/18/2023	08:45 PM	78							
190	4/18/2023	09:00 PM	68							
191	4/18/2023	09:15 PM	56							
192	4/18/2023	09:30 PM	35							
193	4/18/2023	09:45 PM	26							
194	4/18/2023	10:00 PM	36							
195	4/18/2023	10:15 PM	20							
196	4/18/2023	10:30 PM	18							
197	4/18/2023	10:45 PM	27							
198	4/18/2023	11:00 PM	22							
199	4/18/2023	11:15 PM	16							

	A	B	C	D	E	F	G	H	I	J
200	4/18/2023	11:30 PM	14							
201	4/18/2023	11:45 PM	16							
202	4/19/2023	12:00 AM	16							
203	4/19/2023	12:15 AM	5							
204	4/19/2023	12:30 AM	10							
205	4/19/2023	12:45 AM	7							
206	4/19/2023	01:00 AM	17							
207	4/19/2023	01:15 AM	4							
208	4/19/2023	01:30 AM	7							
209	4/19/2023	01:45 AM	10							
210	4/19/2023	02:00 AM	4							
211	4/19/2023	02:15 AM	5							
212	4/19/2023	02:30 AM	1							
213	4/19/2023	02:45 AM	10							
214	4/19/2023	03:00 AM	4							
215	4/19/2023	03:15 AM	10							
216	4/19/2023	03:30 AM	12							
217	4/19/2023	03:45 AM	17							
218	4/19/2023	04:00 AM	21							
219	4/19/2023	04:15 AM	23							
220	4/19/2023	04:30 AM	34							
221	4/19/2023	04:45 AM	27							
222	4/19/2023	05:00 AM	54							
223	4/19/2023	05:15 AM	75							
224	4/19/2023	05:30 AM	104							
225	4/19/2023	05:45 AM	74							
226	4/19/2023	06:00 AM	112							
227	4/19/2023	06:15 AM	126							
228	4/19/2023	06:30 AM	154							
229	4/19/2023	06:45 AM	136							
230	4/19/2023	07:00 AM	174							
231	4/19/2023	07:15 AM	200							
232	4/19/2023	07:30 AM	240							
233	4/19/2023	07:45 AM	183							
234	4/19/2023	08:00 AM	190							
235	4/19/2023	08:15 AM	193							
236	4/19/2023	08:30 AM	166							
237	4/19/2023	08:45 AM	200							
238	4/19/2023	09:00 AM	142							
239	4/19/2023	09:15 AM	140							
240	4/19/2023	09:30 AM	146							
241	4/19/2023	09:45 AM	174							
242	4/19/2023	10:00 AM	160							
243	4/19/2023	10:15 AM	162							
244	4/19/2023	10:30 AM	144							
245	4/19/2023	10:45 AM	134							
246	4/19/2023	11:00 AM	158							
247	4/19/2023	11:15 AM	164							
248	4/19/2023	11:30 AM	152							
249	4/19/2023	11:45 AM	171							

	A	B	C	D	E	F	G	H	I	J
250	4/19/2023	12:00 PM	177							
251	4/19/2023	12:15 PM	162							
252	4/19/2023	12:30 PM	200							
253	4/19/2023	12:45 PM	164							
254	4/19/2023	01:00 PM	180							
255	4/19/2023	01:15 PM	202							
256	4/19/2023	01:30 PM	209							
257	4/19/2023	01:45 PM	171							
258	4/19/2023	02:00 PM	196							
259	4/19/2023	02:15 PM	194							
260	4/19/2023	02:30 PM	230							
261	4/19/2023	02:45 PM	264							
262	4/19/2023	03:00 PM	182							
263	4/19/2023	03:15 PM	198							
264	4/19/2023	03:30 PM	218							
265	4/19/2023	03:45 PM	221							
266	4/19/2023	04:00 PM	246							
267	4/19/2023	04:15 PM	264							
268	4/19/2023	04:30 PM	242							
269	4/19/2023	04:45 PM	185							
270	4/19/2023	05:00 PM	245							
271	4/19/2023	05:15 PM	238							
272	4/19/2023	05:30 PM	215							
273	4/19/2023	05:45 PM	171							
274	4/19/2023	06:00 PM	192							
275	4/19/2023	06:15 PM	126							
276	4/19/2023	06:30 PM	140							
277	4/19/2023	06:45 PM	110							
278	4/19/2023	07:00 PM	133							
279	4/19/2023	07:15 PM	124							
280	4/19/2023	07:30 PM	104							
281	4/19/2023	07:45 PM	103							
282	4/19/2023	08:00 PM	126							
283	4/19/2023	08:15 PM	112							
284	4/19/2023	08:30 PM	70							
285	4/19/2023	08:45 PM	68							
286	4/19/2023	09:00 PM	56							
287	4/19/2023	09:15 PM	41							
288	4/19/2023	09:30 PM	29							
289	4/19/2023	09:45 PM	40							
290	4/19/2023	10:00 PM	48							
291	4/19/2023	10:15 PM	31							
292	4/19/2023	10:30 PM	32							
293	4/19/2023	10:45 PM	16							
294	4/19/2023	11:00 PM	22							
295	4/19/2023	11:15 PM	18							
296	4/19/2023	11:30 PM	17							
297	4/19/2023	11:45 PM	18							
298	4/20/2023	12:00 AM	14							
299	4/20/2023	12:15 AM	8							

	A	B	C	D	E	F	G	H	I	J
300	4/20/2023	12:30 AM	9							
301	4/20/2023	12:45 AM	16							
302	4/20/2023	01:00 AM	12							
303	4/20/2023	01:15 AM	8							
304	4/20/2023	01:30 AM	6							
305	4/20/2023	01:45 AM	8							
306	4/20/2023	02:00 AM	8							
307	4/20/2023	02:15 AM	6							
308	4/20/2023	02:30 AM	8							
309	4/20/2023	02:45 AM	11							
310	4/20/2023	03:00 AM	11							
311	4/20/2023	03:15 AM	6							
312	4/20/2023	03:30 AM	10							
313	4/20/2023	03:45 AM	12							
314	4/20/2023	04:00 AM	15							
315	4/20/2023	04:15 AM	24							
316	4/20/2023	04:30 AM	26							
317	4/20/2023	04:45 AM	52							
318	4/20/2023	05:00 AM	46							
319	4/20/2023	05:15 AM	62							
320	4/20/2023	05:30 AM	101							
321	4/20/2023	05:45 AM	88							
322	4/20/2023	06:00 AM	92							
323	4/20/2023	06:15 AM	136							
324	4/20/2023	06:30 AM	138							
325	4/20/2023	06:45 AM	162							
326	4/20/2023	07:00 AM	142							
327	4/20/2023	07:15 AM	203							
328	4/20/2023	07:30 AM	231							
329	4/20/2023	07:45 AM	205							
330	4/20/2023	08:00 AM	190							
331	4/20/2023	08:15 AM	234							
332	4/20/2023	08:30 AM	178							
333	4/20/2023	08:45 AM	183							
334	4/20/2023	09:00 AM	168							
335	4/20/2023	09:15 AM	156							
336	4/20/2023	09:30 AM	159							
337	4/20/2023	09:45 AM	174							
338	4/20/2023	10:00 AM	188							
339	4/20/2023	10:15 AM	148							
340	4/20/2023	10:30 AM	139							
341	4/20/2023	10:45 AM	151							
342	4/20/2023	11:00 AM	138							
343	4/20/2023	11:15 AM	158							
344	4/20/2023	11:30 AM	174							
345	4/20/2023	11:45 AM	171							
346	4/20/2023	12:00 PM	178							
347	4/20/2023	12:15 PM	199							
348	4/20/2023	12:30 PM	182							
349	4/20/2023	12:45 PM	191							

	A	B	C	D	E	F	G	H	I	J
350	4/20/2023	01:00 PM	164							
351	4/20/2023	01:15 PM	156							
352	4/20/2023	01:30 PM	177							
353	4/20/2023	01:45 PM	188							
354	4/20/2023	02:00 PM	204							
355	4/20/2023	02:15 PM	175							
356	4/20/2023	02:30 PM	192							
357	4/20/2023	02:45 PM	270							
358	4/20/2023	03:00 PM	245							
359	4/20/2023	03:15 PM	262							
360	4/20/2023	03:30 PM	194							
361	4/20/2023	03:45 PM	205							
362	4/20/2023	04:00 PM	209							
363	4/20/2023	04:15 PM	230							
364	4/20/2023	04:30 PM	242							
365	4/20/2023	04:45 PM	190							
366	4/20/2023	05:00 PM	248							
367	4/20/2023	05:15 PM	204							
368	4/20/2023	05:30 PM	202							
369	4/20/2023	05:45 PM	200							
370	4/20/2023	06:00 PM	176							
371	4/20/2023	06:15 PM	190							
372	4/20/2023	06:30 PM	142							
373	4/20/2023	06:45 PM	178							
374	4/20/2023	07:00 PM	112							
375	4/20/2023	07:15 PM	140							
376	4/20/2023	07:30 PM	120							
377	4/20/2023	07:45 PM	91							
378	4/20/2023	08:00 PM	84							
379	4/20/2023	08:15 PM	110							
380	4/20/2023	08:30 PM	118							
381	4/20/2023	08:45 PM	126							
382	4/20/2023	09:00 PM	78							
383	4/20/2023	09:15 PM	62							
384	4/20/2023	09:30 PM	60							
385	4/20/2023	09:45 PM	44							
386	4/20/2023	10:00 PM	44							
387	4/20/2023	10:15 PM	44							
388	4/20/2023	10:30 PM	24							
389	4/20/2023	10:45 PM	34							
390	4/20/2023	11:00 PM	24							
391	4/20/2023	11:15 PM	20							
392	4/20/2023	11:30 PM	29							
393	4/20/2023	11:45 PM	18							
394	4/21/2023	12:00 AM	15							
395	4/21/2023	12:15 AM	8							
396	4/21/2023	12:30 AM	10							
397	4/21/2023	12:45 AM	7							
398	4/21/2023	01:00 AM	13							
399	4/21/2023	01:15 AM	10							

	A	B	C	D	E	F	G	H	I	J
400	4/21/2023	01:30 AM	6							
401	4/21/2023	01:45 AM	9							
402	4/21/2023	02:00 AM	5							
403	4/21/2023	02:15 AM	8							
404	4/21/2023	02:30 AM	3							
405	4/21/2023	02:45 AM	4							
406	4/21/2023	03:00 AM	13							
407	4/21/2023	03:15 AM	18							
408	4/21/2023	03:30 AM	11							
409	4/21/2023	03:45 AM	12							
410	4/21/2023	04:00 AM	17							
411	4/21/2023	04:15 AM	33							
412	4/21/2023	04:30 AM	28							
413	4/21/2023	04:45 AM	30							
414	4/21/2023	05:00 AM	56							
415	4/21/2023	05:15 AM	69							
416	4/21/2023	05:30 AM	85							
417	4/21/2023	05:45 AM	71							
418	4/21/2023	06:00 AM	104							
419	4/21/2023	06:15 AM	148							
420	4/21/2023	06:30 AM	148							
421	4/21/2023	06:45 AM	130							
422	4/21/2023	07:00 AM	155							
423	4/21/2023	07:15 AM	206							
424	4/21/2023	07:30 AM	241							
425	4/21/2023	07:45 AM	194							
426	4/21/2023	08:00 AM	186							
427	4/21/2023	08:15 AM	190							
428	4/21/2023	08:30 AM	196							
429	4/21/2023	08:45 AM	200							
430	4/21/2023	09:00 AM	204							
431	4/21/2023	09:15 AM	180							
432	4/21/2023	09:30 AM	172							
433	4/21/2023	09:45 AM	166							
434	4/21/2023	10:00 AM	182							
435	4/21/2023	10:15 AM	200							
436	4/21/2023	10:30 AM	171							
437	4/21/2023	10:45 AM	164							
438	4/21/2023	11:00 AM	189							
439	4/21/2023	11:15 AM	161							
440	4/21/2023	11:30 AM	182							
441	4/21/2023	11:45 AM	198							
442	4/21/2023	12:00 PM	196							
443	4/21/2023	12:15 PM	198							
444	4/21/2023	12:30 PM	204							
445	4/21/2023	12:45 PM	207							
446	4/21/2023	01:00 PM	215							
447	4/21/2023	01:15 PM	179							
448	4/21/2023	01:30 PM	178							
449	4/21/2023	01:45 PM	179							

	A	B	C	D	E	F	G	H	I	J
450	4/21/2023	02:00 PM	222							
451	4/21/2023	02:15 PM	208							
452	4/21/2023	02:30 PM	226							
453	4/21/2023	02:45 PM	288							
454	4/21/2023	03:00 PM	234							
455	4/21/2023	03:15 PM	221							
456	4/21/2023	03:30 PM	240							
457	4/21/2023	03:45 PM	246							
458	4/21/2023	04:00 PM	240							
459	4/21/2023	04:15 PM	199							
460	4/21/2023	04:30 PM	234							
461	4/21/2023	04:45 PM	256							
462	4/21/2023	05:00 PM	230							
463	4/21/2023	05:15 PM	276							
464	4/21/2023	05:30 PM	224							
465	4/21/2023	05:45 PM	202							
466	4/21/2023	06:00 PM	179							
467	4/21/2023	06:15 PM	230							
468	4/21/2023	06:30 PM	156							
469	4/21/2023	06:45 PM	148							
470	4/21/2023	07:00 PM	140							
471	4/21/2023	07:15 PM	172							
472	4/21/2023	07:30 PM	169							
473	4/21/2023	07:45 PM	182							
474	4/21/2023	08:00 PM	122							
475	4/21/2023	08:15 PM	120							
476	4/21/2023	08:30 PM	114							
477	4/21/2023	08:45 PM	92							
478	4/21/2023	09:00 PM	84							
479	4/21/2023	09:15 PM	75							
480	4/21/2023	09:30 PM	55							
481	4/21/2023	09:45 PM	58							
482	4/21/2023	10:00 PM	57							
483	4/21/2023	10:15 PM	52							
484	4/21/2023	10:30 PM	38							
485	4/21/2023	10:45 PM	47							
486	4/21/2023	11:00 PM	29							
487	4/21/2023	11:15 PM	30							
488	4/21/2023	11:30 PM	29							
489	4/21/2023	11:45 PM	22							
490	4/22/2023	12:00 AM	24							
491	4/22/2023	12:15 AM	20							
492	4/22/2023	12:30 AM	5							
493	4/22/2023	12:45 AM	20							
494	4/22/2023	01:00 AM	10							
495	4/22/2023	01:15 AM	8							
496	4/22/2023	01:30 AM	7							
497	4/22/2023	01:45 AM	7							
498	4/22/2023	02:00 AM	10							
499	4/22/2023	02:15 AM	2							

	A	B	C	D	E	F	G	H	I	J
500	4/22/2023	02:30 AM	11							
501	4/22/2023	02:45 AM	2							
502	4/22/2023	03:00 AM	3							
503	4/22/2023	03:15 AM	9							
504	4/22/2023	03:30 AM	10							
505	4/22/2023	03:45 AM	12							
506	4/22/2023	04:00 AM	12							
507	4/22/2023	04:15 AM	8							
508	4/22/2023	04:30 AM	16							
509	4/22/2023	04:45 AM	14							
510	4/22/2023	05:00 AM	20							
511	4/22/2023	05:15 AM	29							
512	4/22/2023	05:30 AM	36							
513	4/22/2023	05:45 AM	38							
514	4/22/2023	06:00 AM	48							
515	4/22/2023	06:15 AM	44							
516	4/22/2023	06:30 AM	72							
517	4/22/2023	06:45 AM	64							
518	4/22/2023	07:00 AM	48							
519	4/22/2023	07:15 AM	90							
520	4/22/2023	07:30 AM	90							
521	4/22/2023	07:45 AM	101							
522	4/22/2023	08:00 AM	114							
523	4/22/2023	08:15 AM	118							
524	4/22/2023	08:30 AM	145							
525	4/22/2023	08:45 AM	156							
526	4/22/2023	09:00 AM	168							
527	4/22/2023	09:15 AM	167							
528	4/22/2023	09:30 AM	159							
529	4/22/2023	09:45 AM	158							
530	4/22/2023	10:00 AM	192							
531	4/22/2023	10:15 AM	186							
532	4/22/2023	10:30 AM	180							
533	4/22/2023	10:45 AM	209							
534	4/22/2023	11:00 AM	178							
535	4/22/2023	11:15 AM	170							
536	4/22/2023	11:30 AM	184							
537	4/22/2023	11:45 AM	174							
538	4/22/2023	12:00 PM	184							
539	4/22/2023	12:15 PM	185							
540	4/22/2023	12:30 PM	194							
541	4/22/2023	12:45 PM	209							
542	4/22/2023	01:00 PM	198							
543	4/22/2023	01:15 PM	152							
544	4/22/2023	01:30 PM	152							
545	4/22/2023	01:45 PM	172							
546	4/22/2023	02:00 PM	150							
547	4/22/2023	02:15 PM	154							
548	4/22/2023	02:30 PM	174							
549	4/22/2023	02:45 PM	136							

	A	B	C	D	E	F	G	H	I	J
550	4/22/2023	03:00 PM	164							
551	4/22/2023	03:15 PM	164							
552	4/22/2023	03:30 PM	190							
553	4/22/2023	03:45 PM	178							
554	4/22/2023	04:00 PM	164							
555	4/22/2023	04:15 PM	166							
556	4/22/2023	04:30 PM	156							
557	4/22/2023	04:45 PM	146							
558	4/22/2023	05:00 PM	156							
559	4/22/2023	05:15 PM	132							
560	4/22/2023	05:30 PM	158							
561	4/22/2023	05:45 PM	130							
562	4/22/2023	06:00 PM	114							
563	4/22/2023	06:15 PM	138							
564	4/22/2023	06:30 PM	121							
565	4/22/2023	06:45 PM	98							
566	4/22/2023	07:00 PM	118							
567	4/22/2023	07:15 PM	98							
568	4/22/2023	07:30 PM	109							
569	4/22/2023	07:45 PM	80							
570	4/22/2023	08:00 PM	72							
571	4/22/2023	08:15 PM	68							
572	4/22/2023	08:30 PM	54							
573	4/22/2023	08:45 PM	61							
574	4/22/2023	09:00 PM	60							
575	4/22/2023	09:15 PM	44							
576	4/22/2023	09:30 PM	60							
577	4/22/2023	09:45 PM	32							
578	4/22/2023	10:00 PM	48							
579	4/22/2023	10:15 PM	38							
580	4/22/2023	10:30 PM	36							
581	4/22/2023	10:45 PM	30							
582	4/22/2023	11:00 PM	26							
583	4/22/2023	11:15 PM	21							
584	4/22/2023	11:30 PM	24							
585	4/22/2023	11:45 PM	11							
586	4/23/2023	12:00 AM	30							
587	4/23/2023	12:15 AM	15							
588	4/23/2023	12:30 AM	9							
589	4/23/2023	12:45 AM	12							
590	4/23/2023	01:00 AM	16							
591	4/23/2023	01:15 AM	10							
592	4/23/2023	01:30 AM	12							
593	4/23/2023	01:45 AM	8							
594	4/23/2023	02:00 AM	6							
595	4/23/2023	02:15 AM	4							
596	4/23/2023	02:30 AM	6							
597	4/23/2023	02:45 AM	6							
598	4/23/2023	03:00 AM	10							
599	4/23/2023	03:15 AM	9							

	A	B	C	D	E	F	G	H	I	J
600	4/23/2023	03:30 AM	7							
601	4/23/2023	03:45 AM	5							
602	4/23/2023	04:00 AM	3							
603	4/23/2023	04:15 AM	10							
604	4/23/2023	04:30 AM	7							
605	4/23/2023	04:45 AM	10							
606	4/23/2023	05:00 AM	14							
607	4/23/2023	05:15 AM	22							
608	4/23/2023	05:30 AM	20							
609	4/23/2023	05:45 AM	22							
610	4/23/2023	06:00 AM	22							
611	4/23/2023	06:15 AM	31							
612	4/23/2023	06:30 AM	34							
613	4/23/2023	06:45 AM	27							
614	4/23/2023	07:00 AM	42							
615	4/23/2023	07:15 AM	46							
616	4/23/2023	07:30 AM	44							
617	4/23/2023	07:45 AM	56							
618	4/23/2023	08:00 AM	52							
619	4/23/2023	08:15 AM	96							
620	4/23/2023	08:30 AM	74							
621	4/23/2023	08:45 AM	90							
622	4/23/2023	09:00 AM	84							
623	4/23/2023	09:15 AM	102							
624	4/23/2023	09:30 AM	114							
625	4/23/2023	09:45 AM	136							
626	4/23/2023	10:00 AM	131							
627	4/23/2023	10:15 AM	128							
628	4/23/2023	10:30 AM	123							
629	4/23/2023	10:45 AM	127							
630	4/23/2023	11:00 AM	146							
631	4/23/2023	11:15 AM	156							
632	4/23/2023	11:30 AM	151							
633	4/23/2023	11:45 AM	188							
634	4/23/2023	12:00 PM	195							
635	4/23/2023	12:15 PM	192							
636	4/23/2023	12:30 PM	190							
637	4/23/2023	12:45 PM	178							
638	4/23/2023	01:00 PM	162							
639	4/23/2023	01:15 PM	145							
640	4/23/2023	01:30 PM	162							
641	4/23/2023	01:45 PM	148							
642	4/23/2023	02:00 PM	163							
643	4/23/2023	02:15 PM	151							
644	4/23/2023	02:30 PM	115							
645	4/23/2023	02:45 PM	138							
646	4/23/2023	03:00 PM	154							
647	4/23/2023	03:15 PM	132							
648	4/23/2023	03:30 PM	129							
649	4/23/2023	03:45 PM	160							

	A	B	C	D	E	F	G	H	I	J
650	4/23/2023	04:00 PM	131							
651	4/23/2023	04:15 PM	160							
652	4/23/2023	04:30 PM	108							
653	4/23/2023	04:45 PM	138							
654	4/23/2023	05:00 PM	157							
655	4/23/2023	05:15 PM	109							
656	4/23/2023	05:30 PM	122							
657	4/23/2023	05:45 PM	109							
658	4/23/2023	06:00 PM	129							
659	4/23/2023	06:15 PM	118							
660	4/23/2023	06:30 PM	112							
661	4/23/2023	06:45 PM	92							
662	4/23/2023	07:00 PM	96							
663	4/23/2023	07:15 PM	78							
664	4/23/2023	07:30 PM	65							
665	4/23/2023	07:45 PM	72							
666	4/23/2023	08:00 PM	66							
667	4/23/2023	08:15 PM	64							
668	4/23/2023	08:30 PM	72							
669	4/23/2023	08:45 PM	54							
670	4/23/2023	09:00 PM	46							
671	4/23/2023	09:15 PM	40							
672	4/23/2023	09:30 PM	42							
673	4/23/2023	09:45 PM	20							
674	4/23/2023	10:00 PM	30							
675	4/23/2023	10:15 PM	30							
676	4/23/2023	10:30 PM	37							
677	4/23/2023	10:45 PM	18							
678	4/23/2023	11:00 PM	14							
679	4/23/2023	11:15 PM	20							
680	4/23/2023	11:30 PM	12							
681	4/23/2023	11:45 PM	8							

	A	B	C	D	E	F	G	H	I
1									
2	File Name: C:\Users\obarrie\Desktop\transfer\Documents\Documents\Osman\Osman from harddrive\Documents\TDB\WSP\Syracuse\Data\ATR\Batch 11\updated Jamar\Jamar\ATR 1050.t								
3	Start Date: 5/31/2023								
4	Start Time: 2:30:00 PM								
5	Location 1: WB CR 3 at S 481								
6	Location 2: SYRACUSE,NY								
7									
8	Date	Time	WB						
9	5/31/2023	02:30 PM	4						
10	5/31/2023	02:45 PM	91						
11	5/31/2023	03:00 PM	87						
12	5/31/2023	03:15 PM	114						
13	5/31/2023	03:30 PM	117						
14	5/31/2023	03:45 PM	107						
15	5/31/2023	04:00 PM	104						
16	5/31/2023	04:15 PM	97						
17	5/31/2023	04:30 PM	97						
18	5/31/2023	04:45 PM	113						
19	5/31/2023	05:00 PM	87						
20	5/31/2023	05:15 PM	67						
21	5/31/2023	05:30 PM	83						
22	5/31/2023	05:45 PM	71						
23	5/31/2023	06:00 PM	66						
24	5/31/2023	06:15 PM	72						
25	5/31/2023	06:30 PM	55						
26	5/31/2023	06:45 PM	42						
27	5/31/2023	07:00 PM	48						
28	5/31/2023	07:15 PM	43						
29	5/31/2023	07:30 PM	51						
30	5/31/2023	07:45 PM	55						
31	5/31/2023	08:00 PM	50						
32	5/31/2023	08:15 PM	41						
33	5/31/2023	08:30 PM	25						
34	5/31/2023	08:45 PM	33						
35	5/31/2023	09:00 PM	32						
36	5/31/2023	09:15 PM	24						
37	5/31/2023	09:30 PM	14						
38	5/31/2023	09:45 PM	12						
39	5/31/2023	10:00 PM	14						
40	5/31/2023	10:15 PM	7						
41	5/31/2023	10:30 PM	11						
42	5/31/2023	10:45 PM	10						
43	5/31/2023	11:00 PM	10						
44	5/31/2023	11:15 PM	9						
45	5/31/2023	11:30 PM	7						
46	5/31/2023	11:45 PM	1						
47	6/1/2023	12:00 AM	3						
48	6/1/2023	12:15 AM	2						
49	6/1/2023	12:30 AM	5						

	A	B	C	D	E	F	G	H	I
50	6/1/2023	12:45 AM	3						
51	6/1/2023	01:00 AM	3						
52	6/1/2023	01:15 AM	4						
53	6/1/2023	01:30 AM	2						
54	6/1/2023	01:45 AM	3						
55	6/1/2023	02:00 AM	1						
56	6/1/2023	02:15 AM	1						
57	6/1/2023	02:30 AM	5						
58	6/1/2023	02:45 AM	2						
59	6/1/2023	03:00 AM	3						
60	6/1/2023	03:15 AM	5						
61	6/1/2023	03:30 AM	5						
62	6/1/2023	03:45 AM	4						
63	6/1/2023	04:00 AM	8						
64	6/1/2023	04:15 AM	5						
65	6/1/2023	04:30 AM	9						
66	6/1/2023	04:45 AM	12						
67	6/1/2023	05:00 AM	24						
68	6/1/2023	05:15 AM	23						
69	6/1/2023	05:30 AM	19						
70	6/1/2023	05:45 AM	38						
71	6/1/2023	06:00 AM	37						
72	6/1/2023	06:15 AM	34						
73	6/1/2023	06:30 AM	47						
74	6/1/2023	06:45 AM	67						
75	6/1/2023	07:00 AM	80						
76	6/1/2023	07:15 AM	77						
77	6/1/2023	07:30 AM	84						
78	6/1/2023	07:45 AM	78						
79	6/1/2023	08:00 AM	63						
80	6/1/2023	08:15 AM	77						
81	6/1/2023	08:30 AM	76						
82	6/1/2023	08:45 AM	89						
83	6/1/2023	09:00 AM	63						
84	6/1/2023	09:15 AM	62						
85	6/1/2023	09:30 AM	54						
86	6/1/2023	09:45 AM	60						
87	6/1/2023	10:00 AM	74						
88	6/1/2023	10:15 AM	51						
89	6/1/2023	10:30 AM	66						
90	6/1/2023	10:45 AM	90						
91	6/1/2023	11:00 AM	69						
92	6/1/2023	11:15 AM	66						
93	6/1/2023	11:30 AM	73						
94	6/1/2023	11:45 AM	64						
95	6/1/2023	12:00 PM	83						
96	6/1/2023	12:15 PM	79						
97	6/1/2023	12:30 PM	90						
98	6/1/2023	12:45 PM	68						
99	6/1/2023	01:00 PM	63						

	A	B	C	D	E	F	G	H	I
100	6/1/2023	01:15 PM	62						
101	6/1/2023	01:30 PM	55						
102	6/1/2023	01:45 PM	87						
103	6/1/2023	02:00 PM	70						
104	6/1/2023	02:15 PM	89						
105	6/1/2023	02:30 PM	68						
106	6/1/2023	02:45 PM	82						
107	6/1/2023	03:00 PM	88						
108	6/1/2023	03:15 PM	98						
109	6/1/2023	03:30 PM	101						
110	6/1/2023	03:45 PM	77						
111	6/1/2023	04:00 PM	112						
112	6/1/2023	04:15 PM	85						
113	6/1/2023	04:30 PM	93						
114	6/1/2023	04:45 PM	87						
115	6/1/2023	05:00 PM	95						
116	6/1/2023	05:15 PM	85						
117	6/1/2023	05:30 PM	74						
118	6/1/2023	05:45 PM	77						
119	6/1/2023	06:00 PM	80						
120	6/1/2023	06:15 PM	61						
121	6/1/2023	06:30 PM	63						
122	6/1/2023	06:45 PM	63						
123	6/1/2023	07:00 PM	60						
124	6/1/2023	07:15 PM	56						
125	6/1/2023	07:30 PM	42						
126	6/1/2023	07:45 PM	47						
127	6/1/2023	08:00 PM	39						
128	6/1/2023	08:15 PM	42						
129	6/1/2023	08:30 PM	28						
130	6/1/2023	08:45 PM	31						
131	6/1/2023	09:00 PM	29						
132	6/1/2023	09:15 PM	20						
133	6/1/2023	09:30 PM	22						
134	6/1/2023	09:45 PM	19						
135	6/1/2023	10:00 PM	16						
136	6/1/2023	10:15 PM	10						
137	6/1/2023	10:30 PM	12						
138	6/1/2023	10:45 PM	6						
139	6/1/2023	11:00 PM	9						
140	6/1/2023	11:15 PM	4						
141	6/1/2023	11:30 PM	3						
142	6/1/2023	11:45 PM	5						
143	6/2/2023	12:00 AM	4						
144	6/2/2023	12:15 AM	2						
145	6/2/2023	12:30 AM	2						
146	6/2/2023	12:45 AM	1						
147	6/2/2023	01:00 AM	4						
148	6/2/2023	01:15 AM	7						
149	6/2/2023	01:30 AM	1						

	A	B	C	D	E	F	G	H	I
150	6/2/2023	01:45 AM	3						
151	6/2/2023	02:00 AM	2						
152	6/2/2023	02:15 AM	3						
153	6/2/2023	02:30 AM	3						
154	6/2/2023	02:45 AM	3						
155	6/2/2023	03:00 AM	2						
156	6/2/2023	03:15 AM	8						
157	6/2/2023	03:30 AM	7						
158	6/2/2023	03:45 AM	4						
159	6/2/2023	04:00 AM	7						
160	6/2/2023	04:15 AM	4						
161	6/2/2023	04:30 AM	6						
162	6/2/2023	04:45 AM	16						
163	6/2/2023	05:00 AM	9						
164	6/2/2023	05:15 AM	32						
165	6/2/2023	05:30 AM	38						
166	6/2/2023	05:45 AM	36						
167	6/2/2023	06:00 AM	27						
168	6/2/2023	06:15 AM	36						
169	6/2/2023	06:30 AM	64						
170	6/2/2023	06:45 AM	75						
171	6/2/2023	07:00 AM	70						
172	6/2/2023	07:15 AM	102						
173	6/2/2023	07:30 AM	76						
174	6/2/2023	07:45 AM	77						
175	6/2/2023	08:00 AM	60						
176	6/2/2023	08:15 AM	78						
177	6/2/2023	08:30 AM	89						
178	6/2/2023	08:45 AM	85						
179	6/2/2023	09:00 AM	76						
180	6/2/2023	09:15 AM	72						
181	6/2/2023	09:30 AM	70						
182	6/2/2023	09:45 AM	64						
183	6/2/2023	10:00 AM	70						
184	6/2/2023	10:15 AM	64						
185	6/2/2023	10:30 AM	69						
186	6/2/2023	10:45 AM	73						
187	6/2/2023	11:00 AM	75						
188	6/2/2023	11:15 AM	70						
189	6/2/2023	11:30 AM	79						
190	6/2/2023	11:45 AM	66						
191	6/2/2023	12:00 PM	76						
192	6/2/2023	12:15 PM	66						
193	6/2/2023	12:30 PM	63						
194	6/2/2023	12:45 PM	69						
195	6/2/2023	01:00 PM	56						
196	6/2/2023	01:15 PM	74						
197	6/2/2023	01:30 PM	72						
198	6/2/2023	01:45 PM	78						
199	6/2/2023	02:00 PM	78						

	A	B	C	D	E	F	G	H	I
200	6/2/2023	02:15 PM	79						
201	6/2/2023	02:30 PM	80						
202	6/2/2023	02:45 PM	93						
203	6/2/2023	03:00 PM	93						
204	6/2/2023	03:15 PM	95						
205	6/2/2023	03:30 PM	93						
206	6/2/2023	03:45 PM	101						
207	6/2/2023	04:00 PM	101						
208	6/2/2023	04:15 PM	83						
209	6/2/2023	04:30 PM	98						
210	6/2/2023	04:45 PM	99						
211	6/2/2023	05:00 PM	103						
212	6/2/2023	05:15 PM	81						
213	6/2/2023	05:30 PM	70						
214	6/2/2023	05:45 PM	59						
215	6/2/2023	06:00 PM	62						
216	6/2/2023	06:15 PM	55						
217	6/2/2023	06:30 PM	53						
218	6/2/2023	06:45 PM	55						
219	6/2/2023	07:00 PM	52						
220	6/2/2023	07:15 PM	61						
221	6/2/2023	07:30 PM	51						
222	6/2/2023	07:45 PM	39						
223	6/2/2023	08:00 PM	38						
224	6/2/2023	08:15 PM	41						
225	6/2/2023	08:30 PM	36						
226	6/2/2023	08:45 PM	41						
227	6/2/2023	09:00 PM	35						
228	6/2/2023	09:15 PM	29						
229	6/2/2023	09:30 PM	34						
230	6/2/2023	09:45 PM	21						
231	6/2/2023	10:00 PM	19						
232	6/2/2023	10:15 PM	26						
233	6/2/2023	10:30 PM	19						
234	6/2/2023	10:45 PM	19						
235	6/2/2023	11:00 PM	13						
236	6/2/2023	11:15 PM	8						
237	6/2/2023	11:30 PM	15						
238	6/2/2023	11:45 PM	6						
239	6/3/2023	12:00 AM	3						
240	6/3/2023	12:15 AM	6						
241	6/3/2023	12:30 AM	2						
242	6/3/2023	12:45 AM	4						
243	6/3/2023	01:00 AM	5						
244	6/3/2023	01:15 AM	1						
245	6/3/2023	01:30 AM	1						
246	6/3/2023	01:45 AM	3						
247	6/3/2023	02:00 AM	7						
248	6/3/2023	02:15 AM	4						
249	6/3/2023	02:30 AM	2						

	A	B	C	D	E	F	G	H	I
250	6/3/2023	02:45 AM	2						
251	6/3/2023	03:00 AM	3						
252	6/3/2023	03:15 AM	4						
253	6/3/2023	03:30 AM	10						
254	6/3/2023	03:45 AM	6						
255	6/3/2023	04:00 AM	2						
256	6/3/2023	04:15 AM	5						
257	6/3/2023	04:30 AM	8						
258	6/3/2023	04:45 AM	8						
259	6/3/2023	05:00 AM	9						
260	6/3/2023	05:15 AM	7						
261	6/3/2023	05:30 AM	11						
262	6/3/2023	05:45 AM	19						
263	6/3/2023	06:00 AM	19						
264	6/3/2023	06:15 AM	11						
265	6/3/2023	06:30 AM	15						
266	6/3/2023	06:45 AM	19						
267	6/3/2023	07:00 AM	21						
268	6/3/2023	07:15 AM	39						
269	6/3/2023	07:30 AM	52						
270	6/3/2023	07:45 AM	42						
271	6/3/2023	08:00 AM	34						
272	6/3/2023	08:15 AM	46						
273	6/3/2023	08:30 AM	56						
274	6/3/2023	08:45 AM	59						
275	6/3/2023	09:00 AM	46						
276	6/3/2023	09:15 AM	70						
277	6/3/2023	09:30 AM	54						
278	6/3/2023	09:45 AM	74						
279	6/3/2023	10:00 AM	69						
280	6/3/2023	10:15 AM	71						
281	6/3/2023	10:30 AM	57						
282	6/3/2023	10:45 AM	67						
283	6/3/2023	11:00 AM	70						
284	6/3/2023	11:15 AM	65						
285	6/3/2023	11:30 AM	81						
286	6/3/2023	11:45 AM	82						
287	6/3/2023	12:00 PM	68						
288	6/3/2023	12:15 PM	79						
289	6/3/2023	12:30 PM	84						
290	6/3/2023	12:45 PM	82						
291	6/3/2023	01:00 PM	68						
292	6/3/2023	01:15 PM	78						
293	6/3/2023	01:30 PM	69						
294	6/3/2023	01:45 PM	77						
295	6/3/2023	02:00 PM	70						
296	6/3/2023	02:15 PM	52						
297	6/3/2023	02:30 PM	71						
298	6/3/2023	02:45 PM	62						
299	6/3/2023	03:00 PM	54						

	A	B	C	D	E	F	G	H	I
300	6/3/2023	03:15 PM	60						
301	6/3/2023	03:30 PM	61						
302	6/3/2023	03:45 PM	71						
303	6/3/2023	04:00 PM	72						
304	6/3/2023	04:15 PM	65						
305	6/3/2023	04:30 PM	63						
306	6/3/2023	04:45 PM	59						
307	6/3/2023	05:00 PM	64						
308	6/3/2023	05:15 PM	61						
309	6/3/2023	05:30 PM	64						
310	6/3/2023	05:45 PM	58						
311	6/3/2023	06:00 PM	51						
312	6/3/2023	06:15 PM	47						
313	6/3/2023	06:30 PM	55						
314	6/3/2023	06:45 PM	56						
315	6/3/2023	07:00 PM	42						
316	6/3/2023	07:15 PM	38						
317	6/3/2023	07:30 PM	46						
318	6/3/2023	07:45 PM	30						
319	6/3/2023	08:00 PM	45						
320	6/3/2023	08:15 PM	42						
321	6/3/2023	08:30 PM	51						
322	6/3/2023	08:45 PM	30						
323	6/3/2023	09:00 PM	25						
324	6/3/2023	09:15 PM	23						
325	6/3/2023	09:30 PM	27						
326	6/3/2023	09:45 PM	20						
327	6/3/2023	10:00 PM	21						
328	6/3/2023	10:15 PM	14						
329	6/3/2023	10:30 PM	17						
330	6/3/2023	10:45 PM	19						
331	6/3/2023	11:00 PM	22						
332	6/3/2023	11:15 PM	4						
333	6/3/2023	11:30 PM	10						
334	6/3/2023	11:45 PM	8						
335	6/4/2023	12:00 AM	6						
336	6/4/2023	12:15 AM	7						
337	6/4/2023	12:30 AM	2						
338	6/4/2023	12:45 AM	4						
339	6/4/2023	01:00 AM	3						
340	6/4/2023	01:15 AM	4						
341	6/4/2023	01:30 AM	3						
342	6/4/2023	01:45 AM	3						
343	6/4/2023	02:00 AM	2						
344	6/4/2023	02:15 AM	2						
345	6/4/2023	02:30 AM	3						
346	6/4/2023	02:45 AM	1						
347	6/4/2023	03:00 AM	2						
348	6/4/2023	03:15 AM	2						
349	6/4/2023	03:30 AM	1						

	A	B	C	D	E	F	G	H	I
350	6/4/2023	03:45 AM	5						
351	6/4/2023	04:00 AM	4						
352	6/4/2023	04:15 AM	2						
353	6/4/2023	04:30 AM	5						
354	6/4/2023	04:45 AM	5						
355	6/4/2023	05:00 AM	6						
356	6/4/2023	05:15 AM	7						
357	6/4/2023	05:30 AM	10						
358	6/4/2023	05:45 AM	11						
359	6/4/2023	06:00 AM	7						
360	6/4/2023	06:15 AM	15						
361	6/4/2023	06:30 AM	17						
362	6/4/2023	06:45 AM	12						
363	6/4/2023	07:00 AM	15						
364	6/4/2023	07:15 AM	30						
365	6/4/2023	07:30 AM	24						
366	6/4/2023	07:45 AM	29						
367	6/4/2023	08:00 AM	24						
368	6/4/2023	08:15 AM	30						
369	6/4/2023	08:30 AM	44						
370	6/4/2023	08:45 AM	42						
371	6/4/2023	09:00 AM	49						
372	6/4/2023	09:15 AM	64						
373	6/4/2023	09:30 AM	58						
374	6/4/2023	09:45 AM	62						
375	6/4/2023	10:00 AM	56						
376	6/4/2023	10:15 AM	57						
377	6/4/2023	10:30 AM	61						
378	6/4/2023	10:45 AM	56						
379	6/4/2023	11:00 AM	64						
380	6/4/2023	11:15 AM	70						
381	6/4/2023	11:30 AM	70						
382	6/4/2023	11:45 AM	75						
383	6/4/2023	12:00 PM	82						
384	6/4/2023	12:15 PM	95						
385	6/4/2023	12:30 PM	79						
386	6/4/2023	12:45 PM	73						
387	6/4/2023	01:00 PM	81						
388	6/4/2023	01:15 PM	87						
389	6/4/2023	01:30 PM	63						
390	6/4/2023	01:45 PM	48						
391	6/4/2023	02:00 PM	44						
392	6/4/2023	02:15 PM	87						
393	6/4/2023	02:30 PM	75						
394	6/4/2023	02:45 PM	64						
395	6/4/2023	03:00 PM	64						
396	6/4/2023	03:15 PM	62						
397	6/4/2023	03:30 PM	70						
398	6/4/2023	03:45 PM	79						
399	6/4/2023	04:00 PM	63						

	A	B	C	D	E	F	G	H	I
400	6/4/2023	04:15 PM	59						
401	6/4/2023	04:30 PM	75						
402	6/4/2023	04:45 PM	54						
403	6/4/2023	05:00 PM	59						
404	6/4/2023	05:15 PM	64						
405	6/4/2023	05:30 PM	54						
406	6/4/2023	05:45 PM	64						
407	6/4/2023	06:00 PM	56						
408	6/4/2023	06:15 PM	33						
409	6/4/2023	06:30 PM	57						
410	6/4/2023	06:45 PM	37						
411	6/4/2023	07:00 PM	58						
412	6/4/2023	07:15 PM	48						
413	6/4/2023	07:30 PM	45						
414	6/4/2023	07:45 PM	49						
415	6/4/2023	08:00 PM	48						
416	6/4/2023	08:15 PM	33						
417	6/4/2023	08:30 PM	29						
418	6/4/2023	08:45 PM	38						
419	6/4/2023	09:00 PM	31						
420	6/4/2023	09:15 PM	20						
421	6/4/2023	09:30 PM	12						
422	6/4/2023	09:45 PM	15						
423	6/4/2023	10:00 PM	23						
424	6/4/2023	10:15 PM	14						
425	6/4/2023	10:30 PM	18						
426	6/4/2023	10:45 PM	7						
427	6/4/2023	11:00 PM	3						
428	6/4/2023	11:15 PM	5						
429	6/4/2023	11:30 PM	8						
430	6/4/2023	11:45 PM	5						
431	6/5/2023	12:00 AM	1						
432	6/5/2023	12:15 AM	4						
433	6/5/2023	12:30 AM	2						
434	6/5/2023	12:45 AM	3						
435	6/5/2023	01:00 AM	2						
436	6/5/2023	01:15 AM	0						
437	6/5/2023	01:30 AM	4						
438	6/5/2023	01:45 AM	1						
439	6/5/2023	02:00 AM	2						
440	6/5/2023	02:15 AM	3						
441	6/5/2023	02:30 AM	3						
442	6/5/2023	02:45 AM	3						
443	6/5/2023	03:00 AM	4						
444	6/5/2023	03:15 AM	4						
445	6/5/2023	03:30 AM	4						
446	6/5/2023	03:45 AM	1						
447	6/5/2023	04:00 AM	9						
448	6/5/2023	04:15 AM	7						
449	6/5/2023	04:30 AM	8						

	A	B	C	D	E	F	G	H	I
450	6/5/2023	04:45 AM	13						
451	6/5/2023	05:00 AM	16						
452	6/5/2023	05:15 AM	27						
453	6/5/2023	05:30 AM	30						
454	6/5/2023	05:45 AM	42						
455	6/5/2023	06:00 AM	36						
456	6/5/2023	06:15 AM	51						
457	6/5/2023	06:30 AM	50						
458	6/5/2023	06:45 AM	65						
459	6/5/2023	07:00 AM	90						
460	6/5/2023	07:15 AM	87						
461	6/5/2023	07:30 AM	80						
462	6/5/2023	07:45 AM	78						
463	6/5/2023	08:00 AM	69						
464	6/5/2023	08:15 AM	57						
465	6/5/2023	08:30 AM	80						
466	6/5/2023	08:45 AM	70						
467	6/5/2023	09:00 AM	83						
468	6/5/2023	09:15 AM	86						
469	6/5/2023	09:30 AM	72						
470	6/5/2023	09:45 AM	58						
471	6/5/2023	10:00 AM	74						
472	6/5/2023	10:15 AM	79						
473	6/5/2023	10:30 AM	60						
474	6/5/2023	10:45 AM	60						
475	6/5/2023	11:00 AM	69						
476	6/5/2023	11:15 AM	66						
477	6/5/2023	11:30 AM	55						
478	6/5/2023	11:45 AM	66						
479	6/5/2023	12:00 PM	73						
480	6/5/2023	12:15 PM	86						
481	6/5/2023	12:30 PM	96						
482	6/5/2023	12:45 PM	80						
483	6/5/2023	01:00 PM	84						
484	6/5/2023	01:15 PM	79						
485	6/5/2023	01:30 PM	60						
486	6/5/2023	01:45 PM	92						
487	6/5/2023	02:00 PM	64						
488	6/5/2023	02:15 PM	93						
489	6/5/2023	02:30 PM	79						
490	6/5/2023	02:45 PM	90						
491	6/5/2023	03:00 PM	108						
492	6/5/2023	03:15 PM	109						
493	6/5/2023	03:30 PM	122						
494	6/5/2023	03:45 PM	99						
495	6/5/2023	04:00 PM	95						
496	6/5/2023	04:15 PM	102						
497	6/5/2023	04:30 PM	115						
498	6/5/2023	04:45 PM	105						
499	6/5/2023	05:00 PM	103						

	A	B	C	D	E	F	G	H	I
500	6/5/2023	05:15 PM	76						
501	6/5/2023	05:30 PM	88						
502	6/5/2023	05:45 PM	88						
503	6/5/2023	06:00 PM	85						
504	6/5/2023	06:15 PM	70						
505	6/5/2023	06:30 PM	64						
506	6/5/2023	06:45 PM	67						
507	6/5/2023	07:00 PM	62						
508	6/5/2023	07:15 PM	56						
509	6/5/2023	07:30 PM	43						
510	6/5/2023	07:45 PM	38						
511	6/5/2023	08:00 PM	40						
512	6/5/2023	08:15 PM	35						
513	6/5/2023	08:30 PM	34						
514	6/5/2023	08:45 PM	18						
515	6/5/2023	09:00 PM	19						
516	6/5/2023	09:15 PM	30						
517	6/5/2023	09:30 PM	31						
518	6/5/2023	09:45 PM	23						
519	6/5/2023	10:00 PM	19						
520	6/5/2023	10:15 PM	13						
521	6/5/2023	10:30 PM	6						
522	6/5/2023	10:45 PM	1						
523	6/5/2023	11:00 PM	3						
524	6/5/2023	11:15 PM	7						
525	6/5/2023	11:30 PM	4						
526	6/5/2023	11:45 PM	2						
527	6/6/2023	12:00 AM	3						
528	6/6/2023	12:15 AM	6						
529	6/6/2023	12:30 AM	2						
530	6/6/2023	12:45 AM	3						
531	6/6/2023	01:00 AM	1						
532	6/6/2023	01:15 AM	3						
533	6/6/2023	01:30 AM	2						
534	6/6/2023	01:45 AM	1						
535	6/6/2023	02:00 AM	1						
536	6/6/2023	02:15 AM	3						
537	6/6/2023	02:30 AM	1						
538	6/6/2023	02:45 AM	2						
539	6/6/2023	03:00 AM	8						
540	6/6/2023	03:15 AM	2						
541	6/6/2023	03:30 AM	5						
542	6/6/2023	03:45 AM	7						
543	6/6/2023	04:00 AM	13						
544	6/6/2023	04:15 AM	6						
545	6/6/2023	04:30 AM	11						
546	6/6/2023	04:45 AM	10						
547	6/6/2023	05:00 AM	19						
548	6/6/2023	05:15 AM	25						
549	6/6/2023	05:30 AM	31						

	A	B	C	D	E	F	G	H	I
550	6/6/2023	05:45 AM	37						
551	6/6/2023	06:00 AM	28						
552	6/6/2023	06:15 AM	31						
553	6/6/2023	06:30 AM	60						
554	6/6/2023	06:45 AM	77						
555	6/6/2023	07:00 AM	99						
556	6/6/2023	07:15 AM	104						
557	6/6/2023	07:30 AM	80						
558	6/6/2023	07:45 AM	105						
559	6/6/2023	08:00 AM	112						
560	6/6/2023	08:15 AM	115						
561	6/6/2023	08:30 AM	94						
562	6/6/2023	08:45 AM	90						
563	6/6/2023	09:00 AM	85						
564	6/6/2023	09:15 AM	72						
565	6/6/2023	09:30 AM	78						
566	6/6/2023	09:45 AM	83						
567	6/6/2023	10:00 AM	78						
568	6/6/2023	10:15 AM	81						
569	6/6/2023	10:30 AM	93						
570	6/6/2023	10:45 AM	90						
571	6/6/2023	11:00 AM	81						
572	6/6/2023	11:15 AM	88						
573	6/6/2023	11:30 AM	68						
574	6/6/2023	11:45 AM	86						
575	6/6/2023	12:00 PM	95						
576	6/6/2023	12:15 PM	75						
577	6/6/2023	12:30 PM	87						
578	6/6/2023	12:45 PM	92						
579	6/6/2023	01:00 PM	90						
580	6/6/2023	01:15 PM	87						
581	6/6/2023	01:30 PM	123						
582	6/6/2023	01:45 PM	101						
583	6/6/2023	02:00 PM	110						
584	6/6/2023	02:15 PM	87						
585	6/6/2023	02:30 PM	103						
586	6/6/2023	02:45 PM	104						
587	6/6/2023	03:00 PM	113						
588	6/6/2023	03:15 PM	113						
589	6/6/2023	03:30 PM	137						
590	6/6/2023	03:45 PM	160						
591	6/6/2023	04:00 PM	139						
592	6/6/2023	04:15 PM	122						
593	6/6/2023	04:30 PM	122						
594	6/6/2023	04:45 PM	137						
595	6/6/2023	05:00 PM	119						
596	6/6/2023	05:15 PM	147						
597	6/6/2023	05:30 PM	106						
598	6/6/2023	05:45 PM	67						
599	6/6/2023	06:00 PM	74						

	A	B	C	D	E	F	G	H	I
600	6/6/2023	06:15 PM	71						
601	6/6/2023	06:30 PM	44						
602	6/6/2023	06:45 PM	49						
603	6/6/2023	07:00 PM	57						
604	6/6/2023	07:15 PM	36						
605	6/6/2023	07:30 PM	36						
606	6/6/2023	07:45 PM	35						
607	6/6/2023	08:00 PM	32						
608	6/6/2023	08:15 PM	33						
609	6/6/2023	08:30 PM	39						
610	6/6/2023	08:45 PM	35						
611	6/6/2023	09:00 PM	31						
612	6/6/2023	09:15 PM	19						
613	6/6/2023	09:30 PM	31						
614	6/6/2023	09:45 PM	13						
615	6/6/2023	10:00 PM	10						
616	6/6/2023	10:15 PM	14						
617	6/6/2023	10:30 PM	9						
618	6/6/2023	10:45 PM	8						
619	6/6/2023	11:00 PM	7						
620	6/6/2023	11:15 PM	8						
621	6/6/2023	11:30 PM	8						
622	6/6/2023	11:45 PM	4						
623	6/7/2023	12:00 AM	4						
624	6/7/2023	12:15 AM	3						
625	6/7/2023	12:30 AM	3						
626	6/7/2023	12:45 AM	2						
627	6/7/2023	01:00 AM	2						
628	6/7/2023	01:15 AM	4						
629	6/7/2023	01:30 AM	3						
630	6/7/2023	01:45 AM	4						
631	6/7/2023	02:00 AM	2						
632	6/7/2023	02:15 AM	4						
633	6/7/2023	02:30 AM	6						
634	6/7/2023	02:45 AM	2						
635	6/7/2023	03:00 AM	3						
636	6/7/2023	03:15 AM	2						
637	6/7/2023	03:30 AM	11						
638	6/7/2023	03:45 AM	2						
639	6/7/2023	04:00 AM	13						
640	6/7/2023	04:15 AM	6						
641	6/7/2023	04:30 AM	12						
642	6/7/2023	04:45 AM	11						
643	6/7/2023	05:00 AM	13						
644	6/7/2023	05:15 AM	27						
645	6/7/2023	05:30 AM	34						
646	6/7/2023	05:45 AM	36						
647	6/7/2023	06:00 AM	43						
648	6/7/2023	06:15 AM	42						
649	6/7/2023	06:30 AM	43						

	A	B	C	D	E	F	G	H	I
650	6/7/2023	06:45 AM	57						
651	6/7/2023	07:00 AM	90						
652	6/7/2023	07:15 AM	113						
653	6/7/2023	07:30 AM	88						
654	6/7/2023	07:45 AM	69						
655	6/7/2023	08:00 AM	60						
656	6/7/2023	08:15 AM	66						
657	6/7/2023	08:30 AM	90						
658	6/7/2023	08:45 AM	72						
659	6/7/2023	09:00 AM	83						
660	6/7/2023	09:15 AM	62						
661	6/7/2023	09:30 AM	69						
662	6/7/2023	09:45 AM	82						
663	6/7/2023	10:00 AM	61						
664	6/7/2023	10:15 AM	66						
665	6/7/2023	10:30 AM	85						
666	6/7/2023	10:45 AM	79						
667	6/7/2023	11:00 AM	74						
668	6/7/2023	11:15 AM	91						
669	6/7/2023	11:30 AM	67						
670	6/7/2023	11:45 AM	82						
671	6/7/2023	12:00 PM	71						
672	6/7/2023	12:15 PM	84						
673	6/7/2023	12:30 PM	101						
674	6/7/2023	12:45 PM	84						
675	6/7/2023	01:00 PM	73						
676	6/7/2023	01:15 PM	85						
677	6/7/2023	01:30 PM	86						
678	6/7/2023	01:45 PM	123						
679	6/7/2023	02:00 PM	100						
680	6/7/2023	02:15 PM	94						
681	6/7/2023	02:30 PM	101						
682	6/7/2023	02:45 PM	110						
683	6/7/2023	03:00 PM	94						
684	6/7/2023	03:15 PM	128						
685	6/7/2023	03:30 PM	110						
686	6/7/2023	03:45 PM	118						
687	6/7/2023	04:00 PM	107						
688	6/7/2023	04:15 PM	103						
689	6/7/2023	04:30 PM	118						
690	6/7/2023	04:45 PM	120						
691	6/7/2023	05:00 PM	95						
692	6/7/2023	05:15 PM	80						
693	6/7/2023	05:30 PM	99						
694	6/7/2023	05:45 PM	82						
695	6/7/2023	06:00 PM	65						
696	6/7/2023	06:15 PM	59						
697	6/7/2023	06:30 PM	54						
698	6/7/2023	06:45 PM	53						
699	6/7/2023	07:00 PM	52						

	A	B	C	D	E	F	G	H	I
700	6/7/2023	07:15 PM	50						
701	6/7/2023	07:30 PM	40						
702	6/7/2023	07:45 PM	32						
703	6/7/2023	08:00 PM	30						
704	6/7/2023	08:15 PM	33						
705	6/7/2023	08:30 PM	36						
706	6/7/2023	08:45 PM	22						
707	6/7/2023	09:00 PM	21						
708	6/7/2023	09:15 PM	21						
709	6/7/2023	09:30 PM	25						
710	6/7/2023	09:45 PM	16						
711	6/7/2023	10:00 PM	12						
712	6/7/2023	10:15 PM	19						
713	6/7/2023	10:30 PM	10						
714	6/7/2023	10:45 PM	8						
715	6/7/2023	11:00 PM	4						
716	6/7/2023	11:15 PM	6						
717	6/7/2023	11:30 PM	5						
718	6/7/2023	11:45 PM	7						
719	6/8/2023	12:00 AM	8						
720	6/8/2023	12:15 AM	2						
721	6/8/2023	12:30 AM	2						
722	6/8/2023	12:45 AM	2						
723	6/8/2023	01:00 AM	3						
724	6/8/2023	01:15 AM	3						
725	6/8/2023	01:30 AM	7						
726	6/8/2023	01:45 AM	1						
727	6/8/2023	02:00 AM	1						
728	6/8/2023	02:15 AM	3						
729	6/8/2023	02:30 AM	1						
730	6/8/2023	02:45 AM	2						
731	6/8/2023	03:00 AM	2						
732	6/8/2023	03:15 AM	2						
733	6/8/2023	03:30 AM	9						
734	6/8/2023	03:45 AM	5						
735	6/8/2023	04:00 AM	8						
736	6/8/2023	04:15 AM	8						
737	6/8/2023	04:30 AM	11						
738	6/8/2023	04:45 AM	10						
739	6/8/2023	05:00 AM	22						
740	6/8/2023	05:15 AM	25						
741	6/8/2023	05:30 AM	25						
742	6/8/2023	05:45 AM	33						
743	6/8/2023	06:00 AM	40						
744	6/8/2023	06:15 AM	43						
745	6/8/2023	06:30 AM	48						
746	6/8/2023	06:45 AM	53						
747	6/8/2023	07:00 AM	82						
748	6/8/2023	07:15 AM	93						
749	6/8/2023	07:30 AM	98						

	A	B	C	D	E	F	G	H	I
750	6/8/2023	07:45 AM	87						
751	6/8/2023	08:00 AM	73						
752	6/8/2023	08:15 AM	75						
753	6/8/2023	08:30 AM	87						
754	6/8/2023	08:45 AM	70						
755	6/8/2023	09:00 AM	77						
756	6/8/2023	09:15 AM	60						
757	6/8/2023	09:30 AM	61						
758	6/8/2023	09:45 AM	54						
759	6/8/2023	10:00 AM	66						
760	6/8/2023	10:15 AM	58						
761	6/8/2023	10:30 AM	62						
762	6/8/2023	10:45 AM	60						
763	6/8/2023	11:00 AM	65						
764	6/8/2023	11:15 AM	65						
765	6/8/2023	11:30 AM	78						
766	6/8/2023	11:45 AM	61						
767	6/8/2023	12:00 PM	76						
768	6/8/2023	12:15 PM	70						
769	6/8/2023	12:30 PM	87						
770	6/8/2023	12:45 PM	73						
771	6/8/2023	01:00 PM	68						
772	6/8/2023	01:15 PM	73						
773	6/8/2023	01:30 PM	65						
774	6/8/2023	01:45 PM	71						
775	6/8/2023	02:00 PM	74						
776	6/8/2023	02:15 PM	82						
777	6/8/2023	02:30 PM	90						
778	6/8/2023	02:45 PM	88						
779	6/8/2023	03:00 PM	117						
780	6/8/2023	03:15 PM	111						
781	6/8/2023	03:30 PM	99						
782	6/8/2023	03:45 PM	81						
783	6/8/2023	04:00 PM	55						
784	6/8/2023	04:15 PM	66						
785	6/8/2023	04:30 PM	87						
786	6/8/2023	04:45 PM	102						
787	6/8/2023	05:00 PM	83						
788	6/8/2023	05:15 PM	93						
789	6/8/2023	05:30 PM	81						
790	6/8/2023	05:45 PM	76						
791	6/8/2023	06:00 PM	69						
792	6/8/2023	06:15 PM	58						
793	6/8/2023	06:30 PM	58						
794	6/8/2023	06:45 PM	55						
795	6/8/2023	07:00 PM	61						
796	6/8/2023	07:15 PM	54						
797	6/8/2023	07:30 PM	46						
798	6/8/2023	07:45 PM	44						
799	6/8/2023	08:00 PM	30						

	A	B	C	D	E	F	G	H	I
800	6/8/2023	08:15 PM	39						
801	6/8/2023	08:30 PM	36						
802	6/8/2023	08:45 PM	24						
803	6/8/2023	09:00 PM	35						
804	6/8/2023	09:15 PM	30						
805	6/8/2023	09:30 PM	29						
806	6/8/2023	09:45 PM	19						
807	6/8/2023	10:00 PM	18						
808	6/8/2023	10:15 PM	16						
809	6/8/2023	10:30 PM	21						
810	6/8/2023	10:45 PM	15						
811	6/8/2023	11:00 PM	8						
812	6/8/2023	11:15 PM	6						
813	6/8/2023	11:30 PM	11						
814	6/8/2023	11:45 PM	2						
815	6/9/2023	12:00 AM	5						
816	6/9/2023	12:15 AM	5						
817	6/9/2023	12:30 AM	5						
818	6/9/2023	12:45 AM	4						
819	6/9/2023	01:00 AM	4						
820	6/9/2023	01:15 AM	2						
821	6/9/2023	01:30 AM	1						
822	6/9/2023	01:45 AM	6						
823	6/9/2023	02:00 AM	0						
824	6/9/2023	02:15 AM	2						
825	6/9/2023	02:30 AM	2						
826	6/9/2023	02:45 AM	4						
827	6/9/2023	03:00 AM	4						
828	6/9/2023	03:15 AM	2						
829	6/9/2023	03:30 AM	7						
830	6/9/2023	03:45 AM	7						
831	6/9/2023	04:00 AM	9						
832	6/9/2023	04:15 AM	10						
833	6/9/2023	04:30 AM	4						
834	6/9/2023	04:45 AM	12						
835	6/9/2023	05:00 AM	15						
836	6/9/2023	05:15 AM	25						
837	6/9/2023	05:30 AM	28						
838	6/9/2023	05:45 AM	30						
839	6/9/2023	06:00 AM	30						
840	6/9/2023	06:15 AM	44						
841	6/9/2023	06:30 AM	40						
842	6/9/2023	06:45 AM	54						
843	6/9/2023	07:00 AM	92						
844	6/9/2023	07:15 AM	89						
845	6/9/2023	07:30 AM	84						
846	6/9/2023	07:45 AM	82						
847	6/9/2023	08:00 AM	73						
848	6/9/2023	08:15 AM	47						
849	6/9/2023	08:30 AM	88						

	A	B	C	D	E	F	G	H	I
850	6/9/2023	08:45 AM	75						
851	6/9/2023	09:00 AM	59						
852	6/9/2023	09:15 AM	68						
853	6/9/2023	09:30 AM	58						
854	6/9/2023	09:45 AM	67						
855	6/9/2023	10:00 AM	73						
856	6/9/2023	10:15 AM	64						
857	6/9/2023	10:30 AM	75						
858	6/9/2023	10:45 AM	69						
859	6/9/2023	11:00 AM	56						
860	6/9/2023	11:15 AM	71						
861	6/9/2023	11:30 AM	74						
862	6/9/2023	11:45 AM	89						
863	6/9/2023	12:00 PM	85						
864	6/9/2023	12:15 PM	68						
865	6/9/2023	12:30 PM	61						
866	6/9/2023	12:45 PM	84						
867	6/9/2023	01:00 PM	64						
868	6/9/2023	01:15 PM	62						
869	6/9/2023	01:30 PM	70						
870	6/9/2023	01:45 PM	77						
871	6/9/2023	02:00 PM	105						
872	6/9/2023	02:15 PM	72						
873	6/9/2023	02:30 PM	98						
874	6/9/2023	02:45 PM	84						
875	6/9/2023	03:00 PM	86						
876	6/9/2023	03:15 PM	95						
877	6/9/2023	03:30 PM	123						
878	6/9/2023	03:45 PM	101						
879	6/9/2023	04:00 PM	93						
880	6/9/2023	04:15 PM	109						
881	6/9/2023	04:30 PM	90						
882	6/9/2023	04:45 PM	102						
883	6/9/2023	05:00 PM	87						
884	6/9/2023	05:15 PM	90						
885	6/9/2023	05:30 PM	89						
886	6/9/2023	05:45 PM	89						
887	6/9/2023	06:00 PM	82						
888	6/9/2023	06:15 PM	62						
889	6/9/2023	06:30 PM	71						
890	6/9/2023	06:45 PM	74						
891	6/9/2023	07:00 PM	54						
892	6/9/2023	07:15 PM	67						
893	6/9/2023	07:30 PM	57						
894	6/9/2023	07:45 PM	58						
895	6/9/2023	08:00 PM	48						
896	6/9/2023	08:15 PM	39						
897	6/9/2023	08:30 PM	41						
898	6/9/2023	08:45 PM	23						
899	6/9/2023	09:00 PM	39						

	A	B	C	D	E	F	G	H	I
900	6/9/2023	09:15 PM	38						
901	6/9/2023	09:30 PM	28						
902	6/9/2023	09:45 PM	36						
903	6/9/2023	10:00 PM	23						
904	6/9/2023	10:15 PM	22						
905	6/9/2023	10:30 PM	20						
906	6/9/2023	10:45 PM	25						
907	6/9/2023	11:00 PM	14						
908	6/9/2023	11:15 PM	9						
909	6/9/2023	11:30 PM	9						
910	6/9/2023	11:45 PM	5						
911	6/10/2023	12:00 AM	4						
912	6/10/2023	12:15 AM	3						
913	6/10/2023	12:30 AM	5						
914	6/10/2023	12:45 AM	6						
915	6/10/2023	01:00 AM	5						
916	6/10/2023	01:15 AM	8						
917	6/10/2023	01:30 AM	4						
918	6/10/2023	01:45 AM	3						
919	6/10/2023	02:00 AM	1						
920	6/10/2023	02:15 AM	1						
921	6/10/2023	02:30 AM	5						
922	6/10/2023	02:45 AM	1						
923	6/10/2023	03:00 AM	3						
924	6/10/2023	03:15 AM	3						
925	6/10/2023	03:30 AM	6						
926	6/10/2023	03:45 AM	2						
927	6/10/2023	04:00 AM	2						
928	6/10/2023	04:15 AM	3						
929	6/10/2023	04:30 AM	3						
930	6/10/2023	04:45 AM	5						
931	6/10/2023	05:00 AM	11						
932	6/10/2023	05:15 AM	7						
933	6/10/2023	05:30 AM	10						
934	6/10/2023	05:45 AM	24						
935	6/10/2023	06:00 AM	11						
936	6/10/2023	06:15 AM	18						
937	6/10/2023	06:30 AM	15						
938	6/10/2023	06:45 AM	24						
939	6/10/2023	07:00 AM	24						
940	6/10/2023	07:15 AM	27						
941	6/10/2023	07:30 AM	31						
942	6/10/2023	07:45 AM	41						
943	6/10/2023	08:00 AM	33						
944	6/10/2023	08:15 AM	39						
945	6/10/2023	08:30 AM	48						
946	6/10/2023	08:45 AM	51						
947	6/10/2023	09:00 AM	69						
948	6/10/2023	09:15 AM	49						
949	6/10/2023	09:30 AM	58						

	A	B	C	D	E	F	G	H	I
950	6/10/2023	09:45 AM	76						
951	6/10/2023	10:00 AM	71						
952	6/10/2023	10:15 AM	78						
953	6/10/2023	10:30 AM	72						
954	6/10/2023	10:45 AM	81						
955	6/10/2023	11:00 AM	83						
956	6/10/2023	11:15 AM	83						
957	6/10/2023	11:30 AM	72						
958	6/10/2023	11:45 AM	99						
959	6/10/2023	12:00 PM	104						
960	6/10/2023	12:15 PM	72						
961	6/10/2023	12:30 PM	83						
962	6/10/2023	12:45 PM	66						
963	6/10/2023	01:00 PM	74						
964	6/10/2023	01:15 PM	71						
965	6/10/2023	01:30 PM	72						
966	6/10/2023	01:45 PM	62						
967	6/10/2023	02:00 PM	60						
968	6/10/2023	02:15 PM	62						
969	6/10/2023	02:30 PM	70						
970	6/10/2023	02:45 PM	71						
971	6/10/2023	03:00 PM	65						
972	6/10/2023	03:15 PM	70						
973	6/10/2023	03:30 PM	83						
974	6/10/2023	03:45 PM	74						
975	6/10/2023	04:00 PM	76						
976	6/10/2023	04:15 PM	72						
977	6/10/2023	04:30 PM	76						
978	6/10/2023	04:45 PM	80						
979	6/10/2023	05:00 PM	67						
980	6/10/2023	05:15 PM	74						
981	6/10/2023	05:30 PM	65						
982	6/10/2023	05:45 PM	67						
983	6/10/2023	06:00 PM	57						
984	6/10/2023	06:15 PM	74						
985	6/10/2023	06:30 PM	55						
986	6/10/2023	06:45 PM	45						
987	6/10/2023	07:00 PM	47						
988	6/10/2023	07:15 PM	48						
989	6/10/2023	07:30 PM	43						
990	6/10/2023	07:45 PM	50						
991	6/10/2023	08:00 PM	41						
992	6/10/2023	08:15 PM	37						
993	6/10/2023	08:30 PM	38						
994	6/10/2023	08:45 PM	37						
995	6/10/2023	09:00 PM	46						
996	6/10/2023	09:15 PM	26						
997	6/10/2023	09:30 PM	24						
998	6/10/2023	09:45 PM	24						
999	6/10/2023	10:00 PM	30						

	A	B	C	D	E	F	G	H	I
1000	6/10/2023	10:15 PM	18						
1001	6/10/2023	10:30 PM	11						
1002	6/10/2023	10:45 PM	18						
1003	6/10/2023	11:00 PM	21						
1004	6/10/2023	11:15 PM	14						
1005	6/10/2023	11:30 PM	16						
1006	6/10/2023	11:45 PM	10						
1007	6/11/2023	12:00 AM	10						
1008	6/11/2023	12:15 AM	10						
1009	6/11/2023	12:30 AM	9						
1010	6/11/2023	12:45 AM	5						
1011	6/11/2023	01:00 AM	6						
1012	6/11/2023	01:15 AM	7						
1013	6/11/2023	01:30 AM	5						
1014	6/11/2023	01:45 AM	10						
1015	6/11/2023	02:00 AM	3						
1016	6/11/2023	02:15 AM	2						
1017	6/11/2023	02:30 AM	5						
1018	6/11/2023	02:45 AM	2						
1019	6/11/2023	03:00 AM	4						
1020	6/11/2023	03:15 AM	2						
1021	6/11/2023	03:30 AM	4						
1022	6/11/2023	03:45 AM	3						
1023	6/11/2023	04:00 AM	1						
1024	6/11/2023	04:15 AM	4						
1025	6/11/2023	04:30 AM	4						
1026	6/11/2023	04:45 AM	2						
1027	6/11/2023	05:00 AM	7						
1028	6/11/2023	05:15 AM	2						
1029	6/11/2023	05:30 AM	7						
1030	6/11/2023	05:45 AM	13						
1031	6/11/2023	06:00 AM	8						
1032	6/11/2023	06:15 AM	10						
1033	6/11/2023	06:30 AM	13						
1034	6/11/2023	06:45 AM	12						
1035	6/11/2023	07:00 AM	13						
1036	6/11/2023	07:15 AM	13						
1037	6/11/2023	07:30 AM	17						
1038	6/11/2023	07:45 AM	21						
1039	6/11/2023	08:00 AM	31						
1040	6/11/2023	08:15 AM	30						
1041	6/11/2023	08:30 AM	33						
1042	6/11/2023	08:45 AM	33						
1043	6/11/2023	09:00 AM	42						
1044	6/11/2023	09:15 AM	54						
1045	6/11/2023	09:30 AM	69						
1046	6/11/2023	09:45 AM	64						
1047	6/11/2023	10:00 AM	61						
1048	6/11/2023	10:15 AM	68						
1049	6/11/2023	10:30 AM	73						

	A	B	C	D	E	F	G	H	I
1050	6/11/2023	10:45 AM	73						
1051	6/11/2023	11:00 AM	46						
1052	6/11/2023	11:15 AM	58						
1053	6/11/2023	11:30 AM	78						
1054	6/11/2023	11:45 AM	81						
1055	6/11/2023	12:00 PM	70						
1056	6/11/2023	12:15 PM	61						
1057	6/11/2023	12:30 PM	88						
1058	6/11/2023	12:45 PM	88						
1059	6/11/2023	01:00 PM	80						
1060	6/11/2023	01:15 PM	87						
1061	6/11/2023	01:30 PM	66						
1062	6/11/2023	01:45 PM	81						
1063	6/11/2023	02:00 PM	70						
1064	6/11/2023	02:15 PM	68						
1065	6/11/2023	02:30 PM	67						
1066	6/11/2023	02:45 PM	72						
1067	6/11/2023	03:00 PM	59						
1068	6/11/2023	03:15 PM	53						
1069	6/11/2023	03:30 PM	65						
1070	6/11/2023	03:45 PM	63						
1071	6/11/2023	04:00 PM	62						
1072	6/11/2023	04:15 PM	52						
1073	6/11/2023	04:30 PM	72						
1074	6/11/2023	04:45 PM	62						

	J
1	
2	2
3	
4	
	A	B	C	D	E	F	G	H	I	J
1										
2	File Name: C:\Users\barri\OneDrive\Documents\TDB\WSP\SYRACUSE\DATA\BATCH 6\DONE\ATR 1052.tf2									
3	Start Date: 4/17/2023									
4	Start Time: 12:00:00 AM									
5	Location 1: SB S 176									
6	Location 2: North of CR 3									
7										
8										
9	Date	Time	SB							
10	4/17/2023	12:00 AM	0							
11	4/17/2023	12:15 AM	2							
12	4/17/2023	12:30 AM	1							
13	4/17/2023	12:45 AM	1							
14	4/17/2023	01:00 AM	1							
15	4/17/2023	01:15 AM	1							
16	4/17/2023	01:30 AM	1							
17	4/17/2023	01:45 AM	1							
18	4/17/2023	02:00 AM	0							
19	4/17/2023	02:15 AM	2							
20	4/17/2023	02:30 AM	2							
21	4/17/2023	02:45 AM	0							
22	4/17/2023	03:00 AM	1							
23	4/17/2023	03:15 AM	1							
24	4/17/2023	03:30 AM	3							
25	4/17/2023	03:45 AM	2							
26	4/17/2023	04:00 AM	3							
27	4/17/2023	04:15 AM	4							
28	4/17/2023	04:30 AM	5							
29	4/17/2023	04:45 AM	6							
30	4/17/2023	05:00 AM	9							
31	4/17/2023	05:15 AM	10							
32	4/17/2023	05:30 AM	10							
33	4/17/2023	05:45 AM	20							
34	4/17/2023	06:00 AM	21							
35	4/17/2023	06:15 AM	35							
36	4/17/2023	06:30 AM	36							
37	4/17/2023	06:45 AM	42							
38	4/17/2023	07:00 AM	41							
39	4/17/2023	07:15 AM	44							
40	4/17/2023	07:30 AM	53							
41	4/17/2023	07:45 AM	48							
42	4/17/2023	08:00 AM	43							
43	4/17/2023	08:15 AM	71							
44	4/17/2023	08:30 AM	69							
45	4/17/2023	08:45 AM	54							
46	4/17/2023	09:00 AM	44							
47	4/17/2023	09:15 AM	42							
48	4/17/2023	09:30 AM	22							
49	4/17/2023	09:45 AM	33							

	A	B	C	D	E	F	G	H	I	J
50	4/17/2023	10:00 AM	28							
51	4/17/2023	10:15 AM	41							
52	4/17/2023	10:30 AM	37							
53	4/17/2023	10:45 AM	38							
54	4/17/2023	11:00 AM	44							
55	4/17/2023	11:15 AM	36							
56	4/17/2023	11:30 AM	26							
57	4/17/2023	11:45 AM	44							
58	4/17/2023	12:00 PM	45							
59	4/17/2023	12:15 PM	33							
60	4/17/2023	12:30 PM	42							
61	4/17/2023	12:45 PM	45							
62	4/17/2023	01:00 PM	51							
63	4/17/2023	01:15 PM	47							
64	4/17/2023	01:30 PM	53							
65	4/17/2023	01:45 PM	29							
66	4/17/2023	02:00 PM	44							
67	4/17/2023	02:15 PM	39							
68	4/17/2023	02:30 PM	53							
69	4/17/2023	02:45 PM	51							
70	4/17/2023	03:00 PM	54							
71	4/17/2023	03:15 PM	92							
72	4/17/2023	03:30 PM	119							
73	4/17/2023	03:45 PM	77							
74	4/17/2023	04:00 PM	73							
75	4/17/2023	04:15 PM	59							
76	4/17/2023	04:30 PM	55							
77	4/17/2023	04:45 PM	71							
78	4/17/2023	05:00 PM	58							
79	4/17/2023	05:15 PM	50							
80	4/17/2023	05:30 PM	57							
81	4/17/2023	05:45 PM	50							
82	4/17/2023	06:00 PM	32							
83	4/17/2023	06:15 PM	20							
84	4/17/2023	06:30 PM	19							
85	4/17/2023	06:45 PM	18							
86	4/17/2023	07:00 PM	21							
87	4/17/2023	07:15 PM	20							
88	4/17/2023	07:30 PM	13							
89	4/17/2023	07:45 PM	16							
90	4/17/2023	08:00 PM	16							
91	4/17/2023	08:15 PM	10							
92	4/17/2023	08:30 PM	9							
93	4/17/2023	08:45 PM	11							
94	4/17/2023	09:00 PM	7							
95	4/17/2023	09:15 PM	8							
96	4/17/2023	09:30 PM	13							
97	4/17/2023	09:45 PM	3							
98	4/17/2023	10:00 PM	3							
99	4/17/2023	10:15 PM	4							

	A	B	C	D	E	F	G	H	I	J
100	4/17/2023	10:30 PM	5							
101	4/17/2023	10:45 PM	4							
102	4/17/2023	11:00 PM	7							
103	4/17/2023	11:15 PM	3							
104	4/17/2023	11:30 PM	2							
105	4/17/2023	11:45 PM	3							
106	4/18/2023	12:00 AM	0							
107	4/18/2023	12:15 AM	0							
108	4/18/2023	12:30 AM	0							
109	4/18/2023	12:45 AM	0							
110	4/18/2023	01:00 AM	1							
111	4/18/2023	01:15 AM	0							
112	4/18/2023	01:30 AM	0							
113	4/18/2023	01:45 AM	2							
114	4/18/2023	02:00 AM	0							
115	4/18/2023	02:15 AM	1							
116	4/18/2023	02:30 AM	1							
117	4/18/2023	02:45 AM	0							
118	4/18/2023	03:00 AM	2							
119	4/18/2023	03:15 AM	1							
120	4/18/2023	03:30 AM	2							
121	4/18/2023	03:45 AM	3							
122	4/18/2023	04:00 AM	3							
123	4/18/2023	04:15 AM	10							
124	4/18/2023	04:30 AM	8							
125	4/18/2023	04:45 AM	2							
126	4/18/2023	05:00 AM	10							
127	4/18/2023	05:15 AM	16							
128	4/18/2023	05:30 AM	12							
129	4/18/2023	05:45 AM	14							
130	4/18/2023	06:00 AM	27							
131	4/18/2023	06:15 AM	34							
132	4/18/2023	06:30 AM	31							
133	4/18/2023	06:45 AM	39							
134	4/18/2023	07:00 AM	51							
135	4/18/2023	07:15 AM	43							
136	4/18/2023	07:30 AM	58							
137	4/18/2023	07:45 AM	54							
138	4/18/2023	08:00 AM	44							
139	4/18/2023	08:15 AM	71							
140	4/18/2023	08:30 AM	80							
141	4/18/2023	08:45 AM	54							
142	4/18/2023	09:00 AM	32							
143	4/18/2023	09:15 AM	34							
144	4/18/2023	09:30 AM	35							
145	4/18/2023	09:45 AM	30							
146	4/18/2023	10:00 AM	27							
147	4/18/2023	10:15 AM	31							
148	4/18/2023	10:30 AM	36							
149	4/18/2023	10:45 AM	37							

	A	B	C	D	E	F	G	H	I	J
150	4/18/2023	11:00 AM	46							
151	4/18/2023	11:15 AM	27							
152	4/18/2023	11:30 AM	25							
153	4/18/2023	11:45 AM	37							
154	4/18/2023	12:00 PM	33							
155	4/18/2023	12:15 PM	33							
156	4/18/2023	12:30 PM	30							
157	4/18/2023	12:45 PM	48							
158	4/18/2023	01:00 PM	48							
159	4/18/2023	01:15 PM	35							
160	4/18/2023	01:30 PM	35							
161	4/18/2023	01:45 PM	36							
162	4/18/2023	02:00 PM	40							
163	4/18/2023	02:15 PM	52							
164	4/18/2023	02:30 PM	53							
165	4/18/2023	02:45 PM	51							
166	4/18/2023	03:00 PM	75							
167	4/18/2023	03:15 PM	68							
168	4/18/2023	03:30 PM	111							
169	4/18/2023	03:45 PM	95							
170	4/18/2023	04:00 PM	62							
171	4/18/2023	04:15 PM	53							
172	4/18/2023	04:30 PM	39							
173	4/18/2023	04:45 PM	67							
174	4/18/2023	05:00 PM	44							
175	4/18/2023	05:15 PM	48							
176	4/18/2023	05:30 PM	46							
177	4/18/2023	05:45 PM	39							
178	4/18/2023	06:00 PM	26							
179	4/18/2023	06:15 PM	20							
180	4/18/2023	06:30 PM	10							
181	4/18/2023	06:45 PM	27							
182	4/18/2023	07:00 PM	16							
183	4/18/2023	07:15 PM	26							
184	4/18/2023	07:30 PM	22							
185	4/18/2023	07:45 PM	8							
186	4/18/2023	08:00 PM	21							
187	4/18/2023	08:15 PM	20							
188	4/18/2023	08:30 PM	11							
189	4/18/2023	08:45 PM	24							
190	4/18/2023	09:00 PM	18							
191	4/18/2023	09:15 PM	15							
192	4/18/2023	09:30 PM	17							
193	4/18/2023	09:45 PM	7							
194	4/18/2023	10:00 PM	3							
195	4/18/2023	10:15 PM	7							
196	4/18/2023	10:30 PM	4							
197	4/18/2023	10:45 PM	1							
198	4/18/2023	11:00 PM	4							
199	4/18/2023	11:15 PM	5							

	A	B	C	D	E	F	G	H	I	J
200	4/18/2023	11:30 PM	7							
201	4/18/2023	11:45 PM	3							
202	4/19/2023	12:00 AM	1							
203	4/19/2023	12:15 AM	3							
204	4/19/2023	12:30 AM	0							
205	4/19/2023	12:45 AM	2							
206	4/19/2023	01:00 AM	0							
207	4/19/2023	01:15 AM	0							
208	4/19/2023	01:30 AM	1							
209	4/19/2023	01:45 AM	0							
210	4/19/2023	02:00 AM	0							
211	4/19/2023	02:15 AM	0							
212	4/19/2023	02:30 AM	0							
213	4/19/2023	02:45 AM	0							
214	4/19/2023	03:00 AM	2							
215	4/19/2023	03:15 AM	1							
216	4/19/2023	03:30 AM	1							
217	4/19/2023	03:45 AM	1							
218	4/19/2023	04:00 AM	4							
219	4/19/2023	04:15 AM	10							
220	4/19/2023	04:30 AM	7							
221	4/19/2023	04:45 AM	5							
222	4/19/2023	05:00 AM	6							
223	4/19/2023	05:15 AM	14							
224	4/19/2023	05:30 AM	12							
225	4/19/2023	05:45 AM	19							
226	4/19/2023	06:00 AM	20							
227	4/19/2023	06:15 AM	33							
228	4/19/2023	06:30 AM	32							
229	4/19/2023	06:45 AM	33							
230	4/19/2023	07:00 AM	42							
231	4/19/2023	07:15 AM	52							
232	4/19/2023	07:30 AM	45							
233	4/19/2023	07:45 AM	52							
234	4/19/2023	08:00 AM	42							
235	4/19/2023	08:15 AM	67							
236	4/19/2023	08:30 AM	70							
237	4/19/2023	08:45 AM	46							
238	4/19/2023	09:00 AM	36							
239	4/19/2023	09:15 AM	30							
240	4/19/2023	09:30 AM	33							
241	4/19/2023	09:45 AM	42							
242	4/19/2023	10:00 AM	31							
243	4/19/2023	10:15 AM	34							
244	4/19/2023	10:30 AM	35							
245	4/19/2023	10:45 AM	37							
246	4/19/2023	11:00 AM	40							
247	4/19/2023	11:15 AM	34							
248	4/19/2023	11:30 AM	45							
249	4/19/2023	11:45 AM	47							

	A	B	C	D	E	F	G	H	I	J
250	4/19/2023	12:00 PM	39							
251	4/19/2023	12:15 PM	48							
252	4/19/2023	12:30 PM	37							
253	4/19/2023	12:45 PM	48							
254	4/19/2023	01:00 PM	37							
255	4/19/2023	01:15 PM	38							
256	4/19/2023	01:30 PM	44							
257	4/19/2023	01:45 PM	36							
258	4/19/2023	02:00 PM	52							
259	4/19/2023	02:15 PM	51							
260	4/19/2023	02:30 PM	45							
261	4/19/2023	02:45 PM	64							
262	4/19/2023	03:00 PM	60							
263	4/19/2023	03:15 PM	69							
264	4/19/2023	03:30 PM	105							
265	4/19/2023	03:45 PM	79							
266	4/19/2023	04:00 PM	58							
267	4/19/2023	04:15 PM	76							
268	4/19/2023	04:30 PM	73							
269	4/19/2023	04:45 PM	79							
270	4/19/2023	05:00 PM	55							
271	4/19/2023	05:15 PM	44							
272	4/19/2023	05:30 PM	28							
273	4/19/2023	05:45 PM	35							
274	4/19/2023	06:00 PM	44							
275	4/19/2023	06:15 PM	28							
276	4/19/2023	06:30 PM	20							
277	4/19/2023	06:45 PM	27							
278	4/19/2023	07:00 PM	22							
279	4/19/2023	07:15 PM	20							
280	4/19/2023	07:30 PM	15							
281	4/19/2023	07:45 PM	29							
282	4/19/2023	08:00 PM	22							
283	4/19/2023	08:15 PM	16							
284	4/19/2023	08:30 PM	21							
285	4/19/2023	08:45 PM	10							
286	4/19/2023	09:00 PM	16							
287	4/19/2023	09:15 PM	8							
288	4/19/2023	09:30 PM	11							
289	4/19/2023	09:45 PM	3							
290	4/19/2023	10:00 PM	4							
291	4/19/2023	10:15 PM	2							
292	4/19/2023	10:30 PM	1							
293	4/19/2023	10:45 PM	5							
294	4/19/2023	11:00 PM	6							
295	4/19/2023	11:15 PM	3							
296	4/19/2023	11:30 PM	1							
297	4/19/2023	11:45 PM	7							
298	4/20/2023	12:00 AM	3							
299	4/20/2023	12:15 AM	2							

	A	B	C	D	E	F	G	H	I	J
300	4/20/2023	12:30 AM	0							
301	4/20/2023	12:45 AM	6							
302	4/20/2023	01:00 AM	0							
303	4/20/2023	01:15 AM	1							
304	4/20/2023	01:30 AM	2							
305	4/20/2023	01:45 AM	1							
306	4/20/2023	02:00 AM	1							
307	4/20/2023	02:15 AM	2							
308	4/20/2023	02:30 AM	0							
309	4/20/2023	02:45 AM	1							
310	4/20/2023	03:00 AM	0							
311	4/20/2023	03:15 AM	0							
312	4/20/2023	03:30 AM	2							
313	4/20/2023	03:45 AM	5							
314	4/20/2023	04:00 AM	3							
315	4/20/2023	04:15 AM	6							
316	4/20/2023	04:30 AM	8							
317	4/20/2023	04:45 AM	5							
318	4/20/2023	05:00 AM	10							
319	4/20/2023	05:15 AM	14							
320	4/20/2023	05:30 AM	22							
321	4/20/2023	05:45 AM	17							
322	4/20/2023	06:00 AM	17							
323	4/20/2023	06:15 AM	26							
324	4/20/2023	06:30 AM	39							
325	4/20/2023	06:45 AM	39							
326	4/20/2023	07:00 AM	42							
327	4/20/2023	07:15 AM	45							
328	4/20/2023	07:30 AM	51							
329	4/20/2023	07:45 AM	55							
330	4/20/2023	08:00 AM	45							
331	4/20/2023	08:15 AM	63							
332	4/20/2023	08:30 AM	85							
333	4/20/2023	08:45 AM	43							
334	4/20/2023	09:00 AM	48							
335	4/20/2023	09:15 AM	36							
336	4/20/2023	09:30 AM	31							
337	4/20/2023	09:45 AM	32							
338	4/20/2023	10:00 AM	30							
339	4/20/2023	10:15 AM	33							
340	4/20/2023	10:30 AM	34							
341	4/20/2023	10:45 AM	36							
342	4/20/2023	11:00 AM	46							
343	4/20/2023	11:15 AM	37							
344	4/20/2023	11:30 AM	39							
345	4/20/2023	11:45 AM	45							
346	4/20/2023	12:00 PM	41							
347	4/20/2023	12:15 PM	52							
348	4/20/2023	12:30 PM	35							
349	4/20/2023	12:45 PM	39							

	A	B	C	D	E	F	G	H	I	J
350	4/20/2023	01:00 PM	46							
351	4/20/2023	01:15 PM	47							
352	4/20/2023	01:30 PM	44							
353	4/20/2023	01:45 PM	35							
354	4/20/2023	02:00 PM	62							
355	4/20/2023	02:15 PM	51							
356	4/20/2023	02:30 PM	69							
357	4/20/2023	02:45 PM	60							
358	4/20/2023	03:00 PM	66							
359	4/20/2023	03:15 PM	72							
360	4/20/2023	03:30 PM	135							
361	4/20/2023	03:45 PM	85							
362	4/20/2023	04:00 PM	66							
363	4/20/2023	04:15 PM	77							
364	4/20/2023	04:30 PM	56							
365	4/20/2023	04:45 PM	76							
366	4/20/2023	05:00 PM	59							
367	4/20/2023	05:15 PM	65							
368	4/20/2023	05:30 PM	52							
369	4/20/2023	05:45 PM	44							
370	4/20/2023	06:00 PM	38							
371	4/20/2023	06:15 PM	38							
372	4/20/2023	06:30 PM	28							
373	4/20/2023	06:45 PM	29							
374	4/20/2023	07:00 PM	24							
375	4/20/2023	07:15 PM	23							
376	4/20/2023	07:30 PM	12							
377	4/20/2023	07:45 PM	23							
378	4/20/2023	08:00 PM	26							
379	4/20/2023	08:15 PM	18							
380	4/20/2023	08:30 PM	26							
381	4/20/2023	08:45 PM	19							
382	4/20/2023	09:00 PM	12							
383	4/20/2023	09:15 PM	11							
384	4/20/2023	09:30 PM	12							
385	4/20/2023	09:45 PM	3							
386	4/20/2023	10:00 PM	16							
387	4/20/2023	10:15 PM	8							
388	4/20/2023	10:30 PM	3							
389	4/20/2023	10:45 PM	3							
390	4/20/2023	11:00 PM	3							
391	4/20/2023	11:15 PM	7							
392	4/20/2023	11:30 PM	2							
393	4/20/2023	11:45 PM	3							
394	4/21/2023	12:00 AM	3							
395	4/21/2023	12:15 AM	1							
396	4/21/2023	12:30 AM	2							
397	4/21/2023	12:45 AM	4							
398	4/21/2023	01:00 AM	1							
399	4/21/2023	01:15 AM	0							

	A	B	C	D	E	F	G	H	I	J
400	4/21/2023	01:30 AM	1							
401	4/21/2023	01:45 AM	0							
402	4/21/2023	02:00 AM	1							
403	4/21/2023	02:15 AM	1							
404	4/21/2023	02:30 AM	1							
405	4/21/2023	02:45 AM	2							
406	4/21/2023	03:00 AM	1							
407	4/21/2023	03:15 AM	2							
408	4/21/2023	03:30 AM	2							
409	4/21/2023	03:45 AM	3							
410	4/21/2023	04:00 AM	2							
411	4/21/2023	04:15 AM	10							
412	4/21/2023	04:30 AM	7							
413	4/21/2023	04:45 AM	6							
414	4/21/2023	05:00 AM	13							
415	4/21/2023	05:15 AM	15							
416	4/21/2023	05:30 AM	15							
417	4/21/2023	05:45 AM	17							
418	4/21/2023	06:00 AM	18							
419	4/21/2023	06:15 AM	35							
420	4/21/2023	06:30 AM	31							
421	4/21/2023	06:45 AM	39							
422	4/21/2023	07:00 AM	39							
423	4/21/2023	07:15 AM	53							
424	4/21/2023	07:30 AM	50							
425	4/21/2023	07:45 AM	60							
426	4/21/2023	08:00 AM	44							
427	4/21/2023	08:15 AM	69							
428	4/21/2023	08:30 AM	60							
429	4/21/2023	08:45 AM	36							
430	4/21/2023	09:00 AM	45							
431	4/21/2023	09:15 AM	38							
432	4/21/2023	09:30 AM	41							
433	4/21/2023	09:45 AM	29							
434	4/21/2023	10:00 AM	39							
435	4/21/2023	10:15 AM	44							
436	4/21/2023	10:30 AM	40							
437	4/21/2023	10:45 AM	38							
438	4/21/2023	11:00 AM	51							
439	4/21/2023	11:15 AM	41							
440	4/21/2023	11:30 AM	57							
441	4/21/2023	11:45 AM	43							
442	4/21/2023	12:00 PM	49							
443	4/21/2023	12:15 PM	52							
444	4/21/2023	12:30 PM	52							
445	4/21/2023	12:45 PM	65							
446	4/21/2023	01:00 PM	58							
447	4/21/2023	01:15 PM	47							
448	4/21/2023	01:30 PM	51							
449	4/21/2023	01:45 PM	70							

	A	B	C	D	E	F	G	H	I	J
450	4/21/2023	02:00 PM	53							
451	4/21/2023	02:15 PM	64							
452	4/21/2023	02:30 PM	56							
453	4/21/2023	02:45 PM	84							
454	4/21/2023	03:00 PM	82							
455	4/21/2023	03:15 PM	72							
456	4/21/2023	03:30 PM	131							
457	4/21/2023	03:45 PM	98							
458	4/21/2023	04:00 PM	68							
459	4/21/2023	04:15 PM	56							
460	4/21/2023	04:30 PM	63							
461	4/21/2023	04:45 PM	93							
462	4/21/2023	05:00 PM	60							
463	4/21/2023	05:15 PM	62							
464	4/21/2023	05:30 PM	39							
465	4/21/2023	05:45 PM	40							
466	4/21/2023	06:00 PM	45							
467	4/21/2023	06:15 PM	33							
468	4/21/2023	06:30 PM	37							
469	4/21/2023	06:45 PM	34							
470	4/21/2023	07:00 PM	24							
471	4/21/2023	07:15 PM	37							
472	4/21/2023	07:30 PM	18							
473	4/21/2023	07:45 PM	31							
474	4/21/2023	08:00 PM	26							
475	4/21/2023	08:15 PM	25							
476	4/21/2023	08:30 PM	15							
477	4/21/2023	08:45 PM	10							
478	4/21/2023	09:00 PM	15							
479	4/21/2023	09:15 PM	22							
480	4/21/2023	09:30 PM	8							
481	4/21/2023	09:45 PM	10							
482	4/21/2023	10:00 PM	16							
483	4/21/2023	10:15 PM	7							
484	4/21/2023	10:30 PM	7							
485	4/21/2023	10:45 PM	7							
486	4/21/2023	11:00 PM	12							
487	4/21/2023	11:15 PM	9							
488	4/21/2023	11:30 PM	8							
489	4/21/2023	11:45 PM	5							
490	4/22/2023	12:00 AM	0							
491	4/22/2023	12:15 AM	2							
492	4/22/2023	12:30 AM	1							
493	4/22/2023	12:45 AM	1							
494	4/22/2023	01:00 AM	4							
495	4/22/2023	01:15 AM	1							
496	4/22/2023	01:30 AM	2							
497	4/22/2023	01:45 AM	4							
498	4/22/2023	02:00 AM	0							
499	4/22/2023	02:15 AM	1							

	A	B	C	D	E	F	G	H	I	J
500	4/22/2023	02:30 AM	1							
501	4/22/2023	02:45 AM	1							
502	4/22/2023	03:00 AM	3							
503	4/22/2023	03:15 AM	1							
504	4/22/2023	03:30 AM	1							
505	4/22/2023	03:45 AM	1							
506	4/22/2023	04:00 AM	1							
507	4/22/2023	04:15 AM	3							
508	4/22/2023	04:30 AM	1							
509	4/22/2023	04:45 AM	5							
510	4/22/2023	05:00 AM	5							
511	4/22/2023	05:15 AM	5							
512	4/22/2023	05:30 AM	5							
513	4/22/2023	05:45 AM	11							
514	4/22/2023	06:00 AM	9							
515	4/22/2023	06:15 AM	9							
516	4/22/2023	06:30 AM	8							
517	4/22/2023	06:45 AM	15							
518	4/22/2023	07:00 AM	11							
519	4/22/2023	07:15 AM	14							
520	4/22/2023	07:30 AM	11							
521	4/22/2023	07:45 AM	20							
522	4/22/2023	08:00 AM	21							
523	4/22/2023	08:15 AM	24							
524	4/22/2023	08:30 AM	21							
525	4/22/2023	08:45 AM	35							
526	4/22/2023	09:00 AM	31							
527	4/22/2023	09:15 AM	30							
528	4/22/2023	09:30 AM	33							
529	4/22/2023	09:45 AM	35							
530	4/22/2023	10:00 AM	42							
531	4/22/2023	10:15 AM	41							
532	4/22/2023	10:30 AM	42							
533	4/22/2023	10:45 AM	39							
534	4/22/2023	11:00 AM	37							
535	4/22/2023	11:15 AM	41							
536	4/22/2023	11:30 AM	33							
537	4/22/2023	11:45 AM	39							
538	4/22/2023	12:00 PM	49							
539	4/22/2023	12:15 PM	47							
540	4/22/2023	12:30 PM	48							
541	4/22/2023	12:45 PM	41							
542	4/22/2023	01:00 PM	44							
543	4/22/2023	01:15 PM	34							
544	4/22/2023	01:30 PM	40							
545	4/22/2023	01:45 PM	38							
546	4/22/2023	02:00 PM	44							
547	4/22/2023	02:15 PM	42							
548	4/22/2023	02:30 PM	37							
549	4/22/2023	02:45 PM	30							

	A	B	C	D	E	F	G	H	I	J
550	4/22/2023	03:00 PM	36							
551	4/22/2023	03:15 PM	54							
552	4/22/2023	03:30 PM	41							
553	4/22/2023	03:45 PM	53							
554	4/22/2023	04:00 PM	54							
555	4/22/2023	04:15 PM	34							
556	4/22/2023	04:30 PM	40							
557	4/22/2023	04:45 PM	49							
558	4/22/2023	05:00 PM	42							
559	4/22/2023	05:15 PM	38							
560	4/22/2023	05:30 PM	25							
561	4/22/2023	05:45 PM	28							
562	4/22/2023	06:00 PM	34							
563	4/22/2023	06:15 PM	29							
564	4/22/2023	06:30 PM	15							
565	4/22/2023	06:45 PM	19							
566	4/22/2023	07:00 PM	18							
567	4/22/2023	07:15 PM	13							
568	4/22/2023	07:30 PM	12							
569	4/22/2023	07:45 PM	17							
570	4/22/2023	08:00 PM	16							
571	4/22/2023	08:15 PM	16							
572	4/22/2023	08:30 PM	6							
573	4/22/2023	08:45 PM	4							
574	4/22/2023	09:00 PM	11							
575	4/22/2023	09:15 PM	6							
576	4/22/2023	09:30 PM	10							
577	4/22/2023	09:45 PM	6							
578	4/22/2023	10:00 PM	3							
579	4/22/2023	10:15 PM	4							
580	4/22/2023	10:30 PM	6							
581	4/22/2023	10:45 PM	10							
582	4/22/2023	11:00 PM	5							
583	4/22/2023	11:15 PM	11							
584	4/22/2023	11:30 PM	5							
585	4/22/2023	11:45 PM	3							
586	4/23/2023	12:00 AM	1							
587	4/23/2023	12:15 AM	4							
588	4/23/2023	12:30 AM	2							
589	4/23/2023	12:45 AM	2							
590	4/23/2023	01:00 AM	1							
591	4/23/2023	01:15 AM	3							
592	4/23/2023	01:30 AM	4							
593	4/23/2023	01:45 AM	1							
594	4/23/2023	02:00 AM	1							
595	4/23/2023	02:15 AM	1							
596	4/23/2023	02:30 AM	2							
597	4/23/2023	02:45 AM	1							
598	4/23/2023	03:00 AM	1							
599	4/23/2023	03:15 AM	1							

	A	B	C	D	E	F	G	H	I	J
600	4/23/2023	03:30 AM	0							
601	4/23/2023	03:45 AM	1							
602	4/23/2023	04:00 AM	0							
603	4/23/2023	04:15 AM	3							
604	4/23/2023	04:30 AM	1							
605	4/23/2023	04:45 AM	2							
606	4/23/2023	05:00 AM	6							
607	4/23/2023	05:15 AM	3							
608	4/23/2023	05:30 AM	2							
609	4/23/2023	05:45 AM	2							
610	4/23/2023	06:00 AM	4							
611	4/23/2023	06:15 AM	5							
612	4/23/2023	06:30 AM	2							
613	4/23/2023	06:45 AM	6							
614	4/23/2023	07:00 AM	5							
615	4/23/2023	07:15 AM	7							
616	4/23/2023	07:30 AM	10							
617	4/23/2023	07:45 AM	7							
618	4/23/2023	08:00 AM	10							
619	4/23/2023	08:15 AM	10							
620	4/23/2023	08:30 AM	12							
621	4/23/2023	08:45 AM	20							
622	4/23/2023	09:00 AM	24							
623	4/23/2023	09:15 AM	29							
624	4/23/2023	09:30 AM	34							
625	4/23/2023	09:45 AM	31							
626	4/23/2023	10:00 AM	30							
627	4/23/2023	10:15 AM	30							
628	4/23/2023	10:30 AM	30							
629	4/23/2023	10:45 AM	39							
630	4/23/2023	11:00 AM	32							
631	4/23/2023	11:15 AM	31							
632	4/23/2023	11:30 AM	42							
633	4/23/2023	11:45 AM	33							
634	4/23/2023	12:00 PM	46							
635	4/23/2023	12:15 PM	45							
636	4/23/2023	12:30 PM	39							
637	4/23/2023	12:45 PM	43							
638	4/23/2023	01:00 PM	28							
639	4/23/2023	01:15 PM	29							
640	4/23/2023	01:30 PM	40							
641	4/23/2023	01:45 PM	29							
642	4/23/2023	02:00 PM	28							
643	4/23/2023	02:15 PM	39							
644	4/23/2023	02:30 PM	28							
645	4/23/2023	02:45 PM	28							
646	4/23/2023	03:00 PM	29							
647	4/23/2023	03:15 PM	36							
648	4/23/2023	03:30 PM	21							
649	4/23/2023	03:45 PM	28							

	A	B	C	D	E	F	G	H	I	J
650	4/23/2023	04:00 PM	32							
651	4/23/2023	04:15 PM	43							
652	4/23/2023	04:30 PM	41							
653	4/23/2023	04:45 PM	31							
654	4/23/2023	05:00 PM	33							
655	4/23/2023	05:15 PM	29							
656	4/23/2023	05:30 PM	28							
657	4/23/2023	05:45 PM	23							
658	4/23/2023	06:00 PM	22							
659	4/23/2023	06:15 PM	20							
660	4/23/2023	06:30 PM	19							
661	4/23/2023	06:45 PM	14							
662	4/23/2023	07:00 PM	12							
663	4/23/2023	07:15 PM	20							
664	4/23/2023	07:30 PM	14							
665	4/23/2023	07:45 PM	17							
666	4/23/2023	08:00 PM	9							
667	4/23/2023	08:15 PM	11							
668	4/23/2023	08:30 PM	7							
669	4/23/2023	08:45 PM	6							
670	4/23/2023	09:00 PM	6							
671	4/23/2023	09:15 PM	8							
672	4/23/2023	09:30 PM	12							
673	4/23/2023	09:45 PM	6							
674	4/23/2023	10:00 PM	8							
675	4/23/2023	10:15 PM	3							
676	4/23/2023	10:30 PM	2							
677	4/23/2023	10:45 PM	3							
678	4/23/2023	11:00 PM	3							
679	4/23/2023	11:15 PM	4							
680	4/23/2023	11:30 PM	1							
681	4/23/2023	11:45 PM	3							

	A	B	C	D	E	F	G	H	I	J
1										
2	File Name: C:\Users\barri\OneDrive\Documents\TDB\WSP\SYRACUSE\DATA\BATCH 6\DONE\ATR 1053.tf2									
3	Start Date: 4/17/2023									
4	Start Time: 12:00:00 AM									
5	Location 1: EB CR 3									
6	Location 2: at S 176									
7										
8										
9	Date	Time	EB							
10	4/17/2023	12:00 AM	2							
11	4/17/2023	12:15 AM	8							
12	4/17/2023	12:30 AM	6							
13	4/17/2023	12:45 AM	3							
14	4/17/2023	01:00 AM	2							
15	4/17/2023	01:15 AM	3							
16	4/17/2023	01:30 AM	0							
17	4/17/2023	01:45 AM	1							
18	4/17/2023	02:00 AM	4							
19	4/17/2023	02:15 AM	8							
20	4/17/2023	02:30 AM	6							
21	4/17/2023	02:45 AM	3							
22	4/17/2023	03:00 AM	4							
23	4/17/2023	03:15 AM	3							
24	4/17/2023	03:30 AM	4							
25	4/17/2023	03:45 AM	9							
26	4/17/2023	04:00 AM	8							
27	4/17/2023	04:15 AM	17							
28	4/17/2023	04:30 AM	22							
29	4/17/2023	04:45 AM	23							
30	4/17/2023	05:00 AM	44							
31	4/17/2023	05:15 AM	52							
32	4/17/2023	05:30 AM	58							
33	4/17/2023	05:45 AM	57							
34	4/17/2023	06:00 AM	58							
35	4/17/2023	06:15 AM	94							
36	4/17/2023	06:30 AM	92							
37	4/17/2023	06:45 AM	80							
38	4/17/2023	07:00 AM	102							
39	4/17/2023	07:15 AM	148							
40	4/17/2023	07:30 AM	167							
41	4/17/2023	07:45 AM	122							
42	4/17/2023	08:00 AM	114							
43	4/17/2023	08:15 AM	119							
44	4/17/2023	08:30 AM	93							
45	4/17/2023	08:45 AM	109							
46	4/17/2023	09:00 AM	104							
47	4/17/2023	09:15 AM	108							
48	4/17/2023	09:30 AM	84							
49	4/17/2023	09:45 AM	109							

	A	B	C	D	E	F	G	H	I	J
50	4/17/2023	10:00 AM	88							
51	4/17/2023	10:15 AM	92							
52	4/17/2023	10:30 AM	92							
53	4/17/2023	10:45 AM	101							
54	4/17/2023	11:00 AM	97							
55	4/17/2023	11:15 AM	91							
56	4/17/2023	11:30 AM	89							
57	4/17/2023	11:45 AM	111							
58	4/17/2023	12:00 PM	108							
59	4/17/2023	12:15 PM	110							
60	4/17/2023	12:30 PM	109							
61	4/17/2023	12:45 PM	105							
62	4/17/2023	01:00 PM	110							
63	4/17/2023	01:15 PM	118							
64	4/17/2023	01:30 PM	127							
65	4/17/2023	01:45 PM	93							
66	4/17/2023	02:00 PM	91							
67	4/17/2023	02:15 PM	116							
68	4/17/2023	02:30 PM	132							
69	4/17/2023	02:45 PM	140							
70	4/17/2023	03:00 PM	140							
71	4/17/2023	03:15 PM	125							
72	4/17/2023	03:30 PM	120							
73	4/17/2023	03:45 PM	120							
74	4/17/2023	04:00 PM	122							
75	4/17/2023	04:15 PM	123							
76	4/17/2023	04:30 PM	133							
77	4/17/2023	04:45 PM	116							
78	4/17/2023	05:00 PM	110							
79	4/17/2023	05:15 PM	166							
80	4/17/2023	05:30 PM	122							
81	4/17/2023	05:45 PM	120							
82	4/17/2023	06:00 PM	81							
83	4/17/2023	06:15 PM	77							
84	4/17/2023	06:30 PM	82							
85	4/17/2023	06:45 PM	70							
86	4/17/2023	07:00 PM	77							
87	4/17/2023	07:15 PM	73							
88	4/17/2023	07:30 PM	54							
89	4/17/2023	07:45 PM	50							
90	4/17/2023	08:00 PM	39							
91	4/17/2023	08:15 PM	31							
92	4/17/2023	08:30 PM	31							
93	4/17/2023	08:45 PM	32							
94	4/17/2023	09:00 PM	26							
95	4/17/2023	09:15 PM	20							
96	4/17/2023	09:30 PM	26							
97	4/17/2023	09:45 PM	12							
98	4/17/2023	10:00 PM	20							
99	4/17/2023	10:15 PM	15							

	A	B	C	D	E	F	G	H	I	J
100	4/17/2023	10:30 PM	19							
101	4/17/2023	10:45 PM	13							
102	4/17/2023	11:00 PM	5							
103	4/17/2023	11:15 PM	8							
104	4/17/2023	11:30 PM	8							
105	4/17/2023	11:45 PM	3							
106	4/18/2023	12:00 AM	8							
107	4/18/2023	12:15 AM	8							
108	4/18/2023	12:30 AM	6							
109	4/18/2023	12:45 AM	12							
110	4/18/2023	01:00 AM	1							
111	4/18/2023	01:15 AM	1							
112	4/18/2023	01:30 AM	2							
113	4/18/2023	01:45 AM	3							
114	4/18/2023	02:00 AM	5							
115	4/18/2023	02:15 AM	7							
116	4/18/2023	02:30 AM	2							
117	4/18/2023	02:45 AM	4							
118	4/18/2023	03:00 AM	7							
119	4/18/2023	03:15 AM	4							
120	4/18/2023	03:30 AM	10							
121	4/18/2023	03:45 AM	4							
122	4/18/2023	04:00 AM	15							
123	4/18/2023	04:15 AM	14							
124	4/18/2023	04:30 AM	30							
125	4/18/2023	04:45 AM	25							
126	4/18/2023	05:00 AM	51							
127	4/18/2023	05:15 AM	55							
128	4/18/2023	05:30 AM	56							
129	4/18/2023	05:45 AM	63							
130	4/18/2023	06:00 AM	73							
131	4/18/2023	06:15 AM	98							
132	4/18/2023	06:30 AM	99							
133	4/18/2023	06:45 AM	101							
134	4/18/2023	07:00 AM	103							
135	4/18/2023	07:15 AM	180							
136	4/18/2023	07:30 AM	164							
137	4/18/2023	07:45 AM	126							
138	4/18/2023	08:00 AM	107							
139	4/18/2023	08:15 AM	135							
140	4/18/2023	08:30 AM	109							
141	4/18/2023	08:45 AM	129							
142	4/18/2023	09:00 AM	101							
143	4/18/2023	09:15 AM	108							
144	4/18/2023	09:30 AM	89							
145	4/18/2023	09:45 AM	93							
146	4/18/2023	10:00 AM	68							
147	4/18/2023	10:15 AM	92							
148	4/18/2023	10:30 AM	84							
149	4/18/2023	10:45 AM	85							

	A	B	C	D	E	F	G	H	I	J
150	4/18/2023	11:00 AM	103							
151	4/18/2023	11:15 AM	99							
152	4/18/2023	11:30 AM	126							
153	4/18/2023	11:45 AM	114							
154	4/18/2023	12:00 PM	116							
155	4/18/2023	12:15 PM	98							
156	4/18/2023	12:30 PM	116							
157	4/18/2023	12:45 PM	108							
158	4/18/2023	01:00 PM	103							
159	4/18/2023	01:15 PM	99							
160	4/18/2023	01:30 PM	91							
161	4/18/2023	01:45 PM	101							
162	4/18/2023	02:00 PM	115							
163	4/18/2023	02:15 PM	108							
164	4/18/2023	02:30 PM	137							
165	4/18/2023	02:45 PM	123							
166	4/18/2023	03:00 PM	119							
167	4/18/2023	03:15 PM	120							
168	4/18/2023	03:30 PM	134							
169	4/18/2023	03:45 PM	110							
170	4/18/2023	04:00 PM	111							
171	4/18/2023	04:15 PM	119							
172	4/18/2023	04:30 PM	119							
173	4/18/2023	04:45 PM	120							
174	4/18/2023	05:00 PM	120							
175	4/18/2023	05:15 PM	119							
176	4/18/2023	05:30 PM	125							
177	4/18/2023	05:45 PM	110							
178	4/18/2023	06:00 PM	98							
179	4/18/2023	06:15 PM	83							
180	4/18/2023	06:30 PM	116							
181	4/18/2023	06:45 PM	86							
182	4/18/2023	07:00 PM	82							
183	4/18/2023	07:15 PM	66							
184	4/18/2023	07:30 PM	54							
185	4/18/2023	07:45 PM	65							
186	4/18/2023	08:00 PM	48							
187	4/18/2023	08:15 PM	43							
188	4/18/2023	08:30 PM	56							
189	4/18/2023	08:45 PM	58							
190	4/18/2023	09:00 PM	47							
191	4/18/2023	09:15 PM	53							
192	4/18/2023	09:30 PM	32							
193	4/18/2023	09:45 PM	18							
194	4/18/2023	10:00 PM	19							
195	4/18/2023	10:15 PM	22							
196	4/18/2023	10:30 PM	13							
197	4/18/2023	10:45 PM	22							
198	4/18/2023	11:00 PM	13							
199	4/18/2023	11:15 PM	7							

	A	B	C	D	E	F	G	H	I	J
200	4/18/2023	11:30 PM	8							
201	4/18/2023	11:45 PM	11							
202	4/19/2023	12:00 AM	12							
203	4/19/2023	12:15 AM	3							
204	4/19/2023	12:30 AM	2							
205	4/19/2023	12:45 AM	4							
206	4/19/2023	01:00 AM	7							
207	4/19/2023	01:15 AM	4							
208	4/19/2023	01:30 AM	2							
209	4/19/2023	01:45 AM	5							
210	4/19/2023	02:00 AM	2							
211	4/19/2023	02:15 AM	1							
212	4/19/2023	02:30 AM	2							
213	4/19/2023	02:45 AM	7							
214	4/19/2023	03:00 AM	5							
215	4/19/2023	03:15 AM	6							
216	4/19/2023	03:30 AM	11							
217	4/19/2023	03:45 AM	8							
218	4/19/2023	04:00 AM	10							
219	4/19/2023	04:15 AM	19							
220	4/19/2023	04:30 AM	30							
221	4/19/2023	04:45 AM	19							
222	4/19/2023	05:00 AM	37							
223	4/19/2023	05:15 AM	66							
224	4/19/2023	05:30 AM	69							
225	4/19/2023	05:45 AM	54							
226	4/19/2023	06:00 AM	70							
227	4/19/2023	06:15 AM	94							
228	4/19/2023	06:30 AM	114							
229	4/19/2023	06:45 AM	93							
230	4/19/2023	07:00 AM	102							
231	4/19/2023	07:15 AM	143							
232	4/19/2023	07:30 AM	151							
233	4/19/2023	07:45 AM	114							
234	4/19/2023	08:00 AM	95							
235	4/19/2023	08:15 AM	113							
236	4/19/2023	08:30 AM	103							
237	4/19/2023	08:45 AM	118							
238	4/19/2023	09:00 AM	82							
239	4/19/2023	09:15 AM	94							
240	4/19/2023	09:30 AM	77							
241	4/19/2023	09:45 AM	101							
242	4/19/2023	10:00 AM	91							
243	4/19/2023	10:15 AM	88							
244	4/19/2023	10:30 AM	91							
245	4/19/2023	10:45 AM	93							
246	4/19/2023	11:00 AM	104							
247	4/19/2023	11:15 AM	104							
248	4/19/2023	11:30 AM	95							
249	4/19/2023	11:45 AM	105							

	A	B	C	D	E	F	G	H	I	J
250	4/19/2023	12:00 PM	122							
251	4/19/2023	12:15 PM	107							
252	4/19/2023	12:30 PM	131							
253	4/19/2023	12:45 PM	95							
254	4/19/2023	01:00 PM	114							
255	4/19/2023	01:15 PM	121							
256	4/19/2023	01:30 PM	122							
257	4/19/2023	01:45 PM	102							
258	4/19/2023	02:00 PM	114							
259	4/19/2023	02:15 PM	104							
260	4/19/2023	02:30 PM	125							
261	4/19/2023	02:45 PM	157							
262	4/19/2023	03:00 PM	116							
263	4/19/2023	03:15 PM	122							
264	4/19/2023	03:30 PM	121							
265	4/19/2023	03:45 PM	130							
266	4/19/2023	04:00 PM	126							
267	4/19/2023	04:15 PM	150							
268	4/19/2023	04:30 PM	111							
269	4/19/2023	04:45 PM	109							
270	4/19/2023	05:00 PM	140							
271	4/19/2023	05:15 PM	148							
272	4/19/2023	05:30 PM	132							
273	4/19/2023	05:45 PM	101							
274	4/19/2023	06:00 PM	108							
275	4/19/2023	06:15 PM	81							
276	4/19/2023	06:30 PM	88							
277	4/19/2023	06:45 PM	58							
278	4/19/2023	07:00 PM	87							
279	4/19/2023	07:15 PM	83							
280	4/19/2023	07:30 PM	66							
281	4/19/2023	07:45 PM	60							
282	4/19/2023	08:00 PM	71							
283	4/19/2023	08:15 PM	74							
284	4/19/2023	08:30 PM	46							
285	4/19/2023	08:45 PM	47							
286	4/19/2023	09:00 PM	38							
287	4/19/2023	09:15 PM	31							
288	4/19/2023	09:30 PM	27							
289	4/19/2023	09:45 PM	23							
290	4/19/2023	10:00 PM	24							
291	4/19/2023	10:15 PM	21							
292	4/19/2023	10:30 PM	11							
293	4/19/2023	10:45 PM	10							
294	4/19/2023	11:00 PM	12							
295	4/19/2023	11:15 PM	12							
296	4/19/2023	11:30 PM	9							
297	4/19/2023	11:45 PM	12							
298	4/20/2023	12:00 AM	6							
299	4/20/2023	12:15 AM	5							

	A	B	C	D	E	F	G	H	I	J
300	4/20/2023	12:30 AM	5							
301	4/20/2023	12:45 AM	7							
302	4/20/2023	01:00 AM	4							
303	4/20/2023	01:15 AM	6							
304	4/20/2023	01:30 AM	4							
305	4/20/2023	01:45 AM	4							
306	4/20/2023	02:00 AM	4							
307	4/20/2023	02:15 AM	1							
308	4/20/2023	02:30 AM	5							
309	4/20/2023	02:45 AM	3							
310	4/20/2023	03:00 AM	7							
311	4/20/2023	03:15 AM	5							
312	4/20/2023	03:30 AM	12							
313	4/20/2023	03:45 AM	6							
314	4/20/2023	04:00 AM	9							
315	4/20/2023	04:15 AM	18							
316	4/20/2023	04:30 AM	23							
317	4/20/2023	04:45 AM	31							
318	4/20/2023	05:00 AM	44							
319	4/20/2023	05:15 AM	52							
320	4/20/2023	05:30 AM	67							
321	4/20/2023	05:45 AM	66							
322	4/20/2023	06:00 AM	61							
323	4/20/2023	06:15 AM	103							
324	4/20/2023	06:30 AM	94							
325	4/20/2023	06:45 AM	105							
326	4/20/2023	07:00 AM	107							
327	4/20/2023	07:15 AM	142							
328	4/20/2023	07:30 AM	157							
329	4/20/2023	07:45 AM	117							
330	4/20/2023	08:00 AM	107							
331	4/20/2023	08:15 AM	124							
332	4/20/2023	08:30 AM	94							
333	4/20/2023	08:45 AM	113							
334	4/20/2023	09:00 AM	108							
335	4/20/2023	09:15 AM	94							
336	4/20/2023	09:30 AM	110							
337	4/20/2023	09:45 AM	108							
338	4/20/2023	10:00 AM	99							
339	4/20/2023	10:15 AM	95							
340	4/20/2023	10:30 AM	74							
341	4/20/2023	10:45 AM	87							
342	4/20/2023	11:00 AM	95							
343	4/20/2023	11:15 AM	111							
344	4/20/2023	11:30 AM	110							
345	4/20/2023	11:45 AM	118							
346	4/20/2023	12:00 PM	116							
347	4/20/2023	12:15 PM	122							
348	4/20/2023	12:30 PM	118							
349	4/20/2023	12:45 PM	118							

	A	B	C	D	E	F	G	H	I	J
350	4/20/2023	01:00 PM	103							
351	4/20/2023	01:15 PM	109							
352	4/20/2023	01:30 PM	111							
353	4/20/2023	01:45 PM	123							
354	4/20/2023	02:00 PM	116							
355	4/20/2023	02:15 PM	108							
356	4/20/2023	02:30 PM	122							
357	4/20/2023	02:45 PM	149							
358	4/20/2023	03:00 PM	145							
359	4/20/2023	03:15 PM	115							
360	4/20/2023	03:30 PM	109							
361	4/20/2023	03:45 PM	116							
362	4/20/2023	04:00 PM	123							
363	4/20/2023	04:15 PM	133							
364	4/20/2023	04:30 PM	120							
365	4/20/2023	04:45 PM	123							
366	4/20/2023	05:00 PM	145							
367	4/20/2023	05:15 PM	127							
368	4/20/2023	05:30 PM	144							
369	4/20/2023	05:45 PM	137							
370	4/20/2023	06:00 PM	108							
371	4/20/2023	06:15 PM	113							
372	4/20/2023	06:30 PM	93							
373	4/20/2023	06:45 PM	108							
374	4/20/2023	07:00 PM	80							
375	4/20/2023	07:15 PM	95							
376	4/20/2023	07:30 PM	76							
377	4/20/2023	07:45 PM	64							
378	4/20/2023	08:00 PM	65							
379	4/20/2023	08:15 PM	74							
380	4/20/2023	08:30 PM	74							
381	4/20/2023	08:45 PM	60							
382	4/20/2023	09:00 PM	59							
383	4/20/2023	09:15 PM	40							
384	4/20/2023	09:30 PM	42							
385	4/20/2023	09:45 PM	29							
386	4/20/2023	10:00 PM	22							
387	4/20/2023	10:15 PM	28							
388	4/20/2023	10:30 PM	14							
389	4/20/2023	10:45 PM	22							
390	4/20/2023	11:00 PM	14							
391	4/20/2023	11:15 PM	12							
392	4/20/2023	11:30 PM	12							
393	4/20/2023	11:45 PM	5							
394	4/21/2023	12:00 AM	9							
395	4/21/2023	12:15 AM	4							
396	4/21/2023	12:30 AM	4							
397	4/21/2023	12:45 AM	3							
398	4/21/2023	01:00 AM	2							
399	4/21/2023	01:15 AM	3							

	A	B	C	D	E	F	G	H	I	J
400	4/21/2023	01:30 AM	3							
401	4/21/2023	01:45 AM	5							
402	4/21/2023	02:00 AM	3							
403	4/21/2023	02:15 AM	2							
404	4/21/2023	02:30 AM	2							
405	4/21/2023	02:45 AM	2							
406	4/21/2023	03:00 AM	8							
407	4/21/2023	03:15 AM	7							
408	4/21/2023	03:30 AM	7							
409	4/21/2023	03:45 AM	7							
410	4/21/2023	04:00 AM	11							
411	4/21/2023	04:15 AM	21							
412	4/21/2023	04:30 AM	26							
413	4/21/2023	04:45 AM	19							
414	4/21/2023	05:00 AM	54							
415	4/21/2023	05:15 AM	47							
416	4/21/2023	05:30 AM	67							
417	4/21/2023	05:45 AM	67							
418	4/21/2023	06:00 AM	62							
419	4/21/2023	06:15 AM	111							
420	4/21/2023	06:30 AM	82							
421	4/21/2023	06:45 AM	96							
422	4/21/2023	07:00 AM	105							
423	4/21/2023	07:15 AM	137							
424	4/21/2023	07:30 AM	150							
425	4/21/2023	07:45 AM	115							
426	4/21/2023	08:00 AM	121							
427	4/21/2023	08:15 AM	124							
428	4/21/2023	08:30 AM	99							
429	4/21/2023	08:45 AM	125							
430	4/21/2023	09:00 AM	122							
431	4/21/2023	09:15 AM	110							
432	4/21/2023	09:30 AM	115							
433	4/21/2023	09:45 AM	118							
434	4/21/2023	10:00 AM	109							
435	4/21/2023	10:15 AM	130							
436	4/21/2023	10:30 AM	105							
437	4/21/2023	10:45 AM	112							
438	4/21/2023	11:00 AM	121							
439	4/21/2023	11:15 AM	105							
440	4/21/2023	11:30 AM	119							
441	4/21/2023	11:45 AM	115							
442	4/21/2023	12:00 PM	122							
443	4/21/2023	12:15 PM	130							
444	4/21/2023	12:30 PM	133							
445	4/21/2023	12:45 PM	146							
446	4/21/2023	01:00 PM	147							
447	4/21/2023	01:15 PM	124							
448	4/21/2023	01:30 PM	117							
449	4/21/2023	01:45 PM	111							

	A	B	C	D	E	F	G	H	I	J
450	4/21/2023	02:00 PM	124							
451	4/21/2023	02:15 PM	128							
452	4/21/2023	02:30 PM	130							
453	4/21/2023	02:45 PM	142							
454	4/21/2023	03:00 PM	126							
455	4/21/2023	03:15 PM	130							
456	4/21/2023	03:30 PM	145							
457	4/21/2023	03:45 PM	128							
458	4/21/2023	04:00 PM	136							
459	4/21/2023	04:15 PM	135							
460	4/21/2023	04:30 PM	123							
461	4/21/2023	04:45 PM	138							
462	4/21/2023	05:00 PM	136							
463	4/21/2023	05:15 PM	147							
464	4/21/2023	05:30 PM	138							
465	4/21/2023	05:45 PM	121							
466	4/21/2023	06:00 PM	127							
467	4/21/2023	06:15 PM	133							
468	4/21/2023	06:30 PM	108							
469	4/21/2023	06:45 PM	99							
470	4/21/2023	07:00 PM	95							
471	4/21/2023	07:15 PM	101							
472	4/21/2023	07:30 PM	103							
473	4/21/2023	07:45 PM	115							
474	4/21/2023	08:00 PM	87							
475	4/21/2023	08:15 PM	77							
476	4/21/2023	08:30 PM	74							
477	4/21/2023	08:45 PM	63							
478	4/21/2023	09:00 PM	64							
479	4/21/2023	09:15 PM	40							
480	4/21/2023	09:30 PM	38							
481	4/21/2023	09:45 PM	33							
482	4/21/2023	10:00 PM	39							
483	4/21/2023	10:15 PM	31							
484	4/21/2023	10:30 PM	26							
485	4/21/2023	10:45 PM	30							
486	4/21/2023	11:00 PM	22							
487	4/21/2023	11:15 PM	19							
488	4/21/2023	11:30 PM	17							
489	4/21/2023	11:45 PM	16							
490	4/22/2023	12:00 AM	13							
491	4/22/2023	12:15 AM	9							
492	4/22/2023	12:30 AM	4							
493	4/22/2023	12:45 AM	13							
494	4/22/2023	01:00 AM	6							
495	4/22/2023	01:15 AM	3							
496	4/22/2023	01:30 AM	6							
497	4/22/2023	01:45 AM	5							
498	4/22/2023	02:00 AM	8							
499	4/22/2023	02:15 AM	1							

	A	B	C	D	E	F	G	H	I	J
500	4/22/2023	02:30 AM	3							
501	4/22/2023	02:45 AM	1							
502	4/22/2023	03:00 AM	2							
503	4/22/2023	03:15 AM	4							
504	4/22/2023	03:30 AM	5							
505	4/22/2023	03:45 AM	5							
506	4/22/2023	04:00 AM	9							
507	4/22/2023	04:15 AM	5							
508	4/22/2023	04:30 AM	13							
509	4/22/2023	04:45 AM	9							
510	4/22/2023	05:00 AM	13							
511	4/22/2023	05:15 AM	14							
512	4/22/2023	05:30 AM	30							
513	4/22/2023	05:45 AM	28							
514	4/22/2023	06:00 AM	21							
515	4/22/2023	06:15 AM	30							
516	4/22/2023	06:30 AM	39							
517	4/22/2023	06:45 AM	44							
518	4/22/2023	07:00 AM	39							
519	4/22/2023	07:15 AM	77							
520	4/22/2023	07:30 AM	56							
521	4/22/2023	07:45 AM	69							
522	4/22/2023	08:00 AM	61							
523	4/22/2023	08:15 AM	76							
524	4/22/2023	08:30 AM	93							
525	4/22/2023	08:45 AM	90							
526	4/22/2023	09:00 AM	103							
527	4/22/2023	09:15 AM	98							
528	4/22/2023	09:30 AM	104							
529	4/22/2023	09:45 AM	106							
530	4/22/2023	10:00 AM	107							
531	4/22/2023	10:15 AM	127							
532	4/22/2023	10:30 AM	134							
533	4/22/2023	10:45 AM	123							
534	4/22/2023	11:00 AM	111							
535	4/22/2023	11:15 AM	128							
536	4/22/2023	11:30 AM	126							
537	4/22/2023	11:45 AM	120							
538	4/22/2023	12:00 PM	130							
539	4/22/2023	12:15 PM	100							
540	4/22/2023	12:30 PM	141							
541	4/22/2023	12:45 PM	127							
542	4/22/2023	01:00 PM	128							
543	4/22/2023	01:15 PM	97							
544	4/22/2023	01:30 PM	105							
545	4/22/2023	01:45 PM	116							
546	4/22/2023	02:00 PM	98							
547	4/22/2023	02:15 PM	104							
548	4/22/2023	02:30 PM	104							
549	4/22/2023	02:45 PM	92							

	A	B	C	D	E	F	G	H	I	J
550	4/22/2023	03:00 PM	115							
551	4/22/2023	03:15 PM	96							
552	4/22/2023	03:30 PM	114							
553	4/22/2023	03:45 PM	110							
554	4/22/2023	04:00 PM	115							
555	4/22/2023	04:15 PM	117							
556	4/22/2023	04:30 PM	116							
557	4/22/2023	04:45 PM	82							
558	4/22/2023	05:00 PM	104							
559	4/22/2023	05:15 PM	81							
560	4/22/2023	05:30 PM	95							
561	4/22/2023	05:45 PM	92							
562	4/22/2023	06:00 PM	82							
563	4/22/2023	06:15 PM	81							
564	4/22/2023	06:30 PM	85							
565	4/22/2023	06:45 PM	71							
566	4/22/2023	07:00 PM	65							
567	4/22/2023	07:15 PM	67							
568	4/22/2023	07:30 PM	59							
569	4/22/2023	07:45 PM	61							
570	4/22/2023	08:00 PM	45							
571	4/22/2023	08:15 PM	41							
572	4/22/2023	08:30 PM	36							
573	4/22/2023	08:45 PM	48							
574	4/22/2023	09:00 PM	31							
575	4/22/2023	09:15 PM	44							
576	4/22/2023	09:30 PM	42							
577	4/22/2023	09:45 PM	21							
578	4/22/2023	10:00 PM	26							
579	4/22/2023	10:15 PM	30							
580	4/22/2023	10:30 PM	26							
581	4/22/2023	10:45 PM	18							
582	4/22/2023	11:00 PM	13							
583	4/22/2023	11:15 PM	15							
584	4/22/2023	11:30 PM	15							
585	4/22/2023	11:45 PM	8							
586	4/23/2023	12:00 AM	15							
587	4/23/2023	12:15 AM	6							
588	4/23/2023	12:30 AM	5							
589	4/23/2023	12:45 AM	5							
590	4/23/2023	01:00 AM	9							
591	4/23/2023	01:15 AM	8							
592	4/23/2023	01:30 AM	7							
593	4/23/2023	01:45 AM	5							
594	4/23/2023	02:00 AM	1							
595	4/23/2023	02:15 AM	2							
596	4/23/2023	02:30 AM	5							
597	4/23/2023	02:45 AM	4							
598	4/23/2023	03:00 AM	5							
599	4/23/2023	03:15 AM	6							

	A	B	C	D	E	F	G	H	I	J
600	4/23/2023	03:30 AM	1							
601	4/23/2023	03:45 AM	3							
602	4/23/2023	04:00 AM	2							
603	4/23/2023	04:15 AM	6							
604	4/23/2023	04:30 AM	8							
605	4/23/2023	04:45 AM	6							
606	4/23/2023	05:00 AM	11							
607	4/23/2023	05:15 AM	10							
608	4/23/2023	05:30 AM	17							
609	4/23/2023	05:45 AM	13							
610	4/23/2023	06:00 AM	18							
611	4/23/2023	06:15 AM	24							
612	4/23/2023	06:30 AM	18							
613	4/23/2023	06:45 AM	14							
614	4/23/2023	07:00 AM	31							
615	4/23/2023	07:15 AM	37							
616	4/23/2023	07:30 AM	33							
617	4/23/2023	07:45 AM	28							
618	4/23/2023	08:00 AM	38							
619	4/23/2023	08:15 AM	50							
620	4/23/2023	08:30 AM	60							
621	4/23/2023	08:45 AM	58							
622	4/23/2023	09:00 AM	68							
623	4/23/2023	09:15 AM	81							
624	4/23/2023	09:30 AM	78							
625	4/23/2023	09:45 AM	82							
626	4/23/2023	10:00 AM	89							
627	4/23/2023	10:15 AM	96							
628	4/23/2023	10:30 AM	82							
629	4/23/2023	10:45 AM	79							
630	4/23/2023	11:00 AM	109							
631	4/23/2023	11:15 AM	96							
632	4/23/2023	11:30 AM	107							
633	4/23/2023	11:45 AM	110							
634	4/23/2023	12:00 PM	120							
635	4/23/2023	12:15 PM	107							
636	4/23/2023	12:30 PM	130							
637	4/23/2023	12:45 PM	111							
638	4/23/2023	01:00 PM	102							
639	4/23/2023	01:15 PM	98							
640	4/23/2023	01:30 PM	94							
641	4/23/2023	01:45 PM	100							
642	4/23/2023	02:00 PM	105							
643	4/23/2023	02:15 PM	103							
644	4/23/2023	02:30 PM	83							
645	4/23/2023	02:45 PM	97							
646	4/23/2023	03:00 PM	80							
647	4/23/2023	03:15 PM	80							
648	4/23/2023	03:30 PM	81							
649	4/23/2023	03:45 PM	110							

	A	B	C	D	E	F	G	H	I	J
650	4/23/2023	04:00 PM	71							
651	4/23/2023	04:15 PM	98							
652	4/23/2023	04:30 PM	81							
653	4/23/2023	04:45 PM	99							
654	4/23/2023	05:00 PM	94							
655	4/23/2023	05:15 PM	76							
656	4/23/2023	05:30 PM	80							
657	4/23/2023	05:45 PM	69							
658	4/23/2023	06:00 PM	79							
659	4/23/2023	06:15 PM	84							
660	4/23/2023	06:30 PM	73							
661	4/23/2023	06:45 PM	52							
662	4/23/2023	07:00 PM	54							
663	4/23/2023	07:15 PM	53							
664	4/23/2023	07:30 PM	50							
665	4/23/2023	07:45 PM	43							
666	4/23/2023	08:00 PM	48							
667	4/23/2023	08:15 PM	42							
668	4/23/2023	08:30 PM	52							
669	4/23/2023	08:45 PM	30							
670	4/23/2023	09:00 PM	29							
671	4/23/2023	09:15 PM	23							
672	4/23/2023	09:30 PM	24							
673	4/23/2023	09:45 PM	18							
674	4/23/2023	10:00 PM	23							
675	4/23/2023	10:15 PM	20							
676	4/23/2023	10:30 PM	19							
677	4/23/2023	10:45 PM	9							
678	4/23/2023	11:00 PM	8							
679	4/23/2023	11:15 PM	7							
680	4/23/2023	11:30 PM	6							
681	4/23/2023	11:45 PM	7							

	A	B	C	D	E	F	G	H	I	J
1										
2	File Name: C:\Users\barri\OneDrive\Documents\TDB\WSP\SYRACUSE\NYSDOT DATA\BATCH 9\ATR 1054.tf2									
3	Start Date: 4/17/2023									
4	Start Time: 12:00:00 AM									
5	Location 1: WB CR 3									
6	Location 2: at S 176									
7										
8										
9	Date	Time	WB							
10	4/17/2023	12:00 AM	10							
11	4/17/2023	12:15 AM	9							
12	4/17/2023	12:30 AM	6							
13	4/17/2023	12:45 AM	7							
14	4/17/2023	01:00 AM	8							
15	4/17/2023	01:15 AM	8							
16	4/17/2023	01:30 AM	6							
17	4/17/2023	01:45 AM	2							
18	4/17/2023	02:00 AM	3							
19	4/17/2023	02:15 AM	2							
20	4/17/2023	02:30 AM	2							
21	4/17/2023	02:45 AM	2							
22	4/17/2023	03:00 AM	2							
23	4/17/2023	03:15 AM	4							
24	4/17/2023	03:30 AM	6							
25	4/17/2023	03:45 AM	6							
26	4/17/2023	04:00 AM	7							
27	4/17/2023	04:15 AM	14							
28	4/17/2023	04:30 AM	9							
29	4/17/2023	04:45 AM	16							
30	4/17/2023	05:00 AM	18							
31	4/17/2023	05:15 AM	30							
32	4/17/2023	05:30 AM	31							
33	4/17/2023	05:45 AM	40							
34	4/17/2023	06:00 AM	47							
35	4/17/2023	06:15 AM	51							
36	4/17/2023	06:30 AM	62							
37	4/17/2023	06:45 AM	72							
38	4/17/2023	07:00 AM	136							
39	4/17/2023	07:15 AM	130							
40	4/17/2023	07:30 AM	97							
41	4/17/2023	07:45 AM	90							
42	4/17/2023	08:00 AM	94							
43	4/17/2023	08:15 AM	88							
44	4/17/2023	08:30 AM	87							
45	4/17/2023	08:45 AM	87							
46	4/17/2023	09:00 AM	80							
47	4/17/2023	09:15 AM	77							
48	4/17/2023	09:30 AM	68							
49	4/17/2023	09:45 AM	89							

	A	B	C	D	E	F	G	H	I	J
50	4/17/2023	10:00 AM	72							
51	4/17/2023	10:15 AM	74							
52	4/17/2023	10:30 AM	90							
53	4/17/2023	10:45 AM	104							
54	4/17/2023	11:00 AM	92							
55	4/17/2023	11:15 AM	110							
56	4/17/2023	11:30 AM	92							
57	4/17/2023	11:45 AM	94							
58	4/17/2023	12:00 PM	118							
59	4/17/2023	12:15 PM	128							
60	4/17/2023	12:30 PM	125							
61	4/17/2023	12:45 PM	96							
62	4/17/2023	01:00 PM	128							
63	4/17/2023	01:15 PM	118							
64	4/17/2023	01:30 PM	98							
65	4/17/2023	01:45 PM	99							
66	4/17/2023	02:00 PM	142							
67	4/17/2023	02:15 PM	116							
68	4/17/2023	02:30 PM	130							
69	4/17/2023	02:45 PM	133							
70	4/17/2023	03:00 PM	143							
71	4/17/2023	03:15 PM	161							
72	4/17/2023	03:30 PM	153							
73	4/17/2023	03:45 PM	166							
74	4/17/2023	04:00 PM	177							
75	4/17/2023	04:15 PM	190							
76	4/17/2023	04:30 PM	184							
77	4/17/2023	04:45 PM	164							
78	4/17/2023	05:00 PM	172							
79	4/17/2023	05:15 PM	151							
80	4/17/2023	05:30 PM	167							
81	4/17/2023	05:45 PM	148							
82	4/17/2023	06:00 PM	133							
83	4/17/2023	06:15 PM	151							
84	4/17/2023	06:30 PM	113							
85	4/17/2023	06:45 PM	132							
86	4/17/2023	07:00 PM	99							
87	4/17/2023	07:15 PM	124							
88	4/17/2023	07:30 PM	115							
89	4/17/2023	07:45 PM	72							
90	4/17/2023	08:00 PM	76							
91	4/17/2023	08:15 PM	60							
92	4/17/2023	08:30 PM	48							
93	4/17/2023	08:45 PM	33							
94	4/17/2023	09:00 PM	40							
95	4/17/2023	09:15 PM	43							
96	4/17/2023	09:30 PM	36							
97	4/17/2023	09:45 PM	27							
98	4/17/2023	10:00 PM	48							
99	4/17/2023	10:15 PM	23							

	A	B	C	D	E	F	G	H	I	J
100	4/17/2023	10:30 PM	16							
101	4/17/2023	10:45 PM	11							
102	4/17/2023	11:00 PM	18							
103	4/17/2023	11:15 PM	10							
104	4/17/2023	11:30 PM	10							
105	4/17/2023	11:45 PM	15							
106	4/18/2023	12:00 AM	12							
107	4/18/2023	12:15 AM	14							
108	4/18/2023	12:30 AM	7							
109	4/18/2023	12:45 AM	8							
110	4/18/2023	01:00 AM	5							
111	4/18/2023	01:15 AM	10							
112	4/18/2023	01:30 AM	6							
113	4/18/2023	01:45 AM	5							
114	4/18/2023	02:00 AM	8							
115	4/18/2023	02:15 AM	4							
116	4/18/2023	02:30 AM	4							
117	4/18/2023	02:45 AM	6							
118	4/18/2023	03:00 AM	4							
119	4/18/2023	03:15 AM	5							
120	4/18/2023	03:30 AM	10							
121	4/18/2023	03:45 AM	8							
122	4/18/2023	04:00 AM	12							
123	4/18/2023	04:15 AM	10							
124	4/18/2023	04:30 AM	12							
125	4/18/2023	04:45 AM	22							
126	4/18/2023	05:00 AM	22							
127	4/18/2023	05:15 AM	33							
128	4/18/2023	05:30 AM	46							
129	4/18/2023	05:45 AM	41							
130	4/18/2023	06:00 AM	54							
131	4/18/2023	06:15 AM	56							
132	4/18/2023	06:30 AM	62							
133	4/18/2023	06:45 AM	92							
134	4/18/2023	07:00 AM	172							
135	4/18/2023	07:15 AM	154							
136	4/18/2023	07:30 AM	120							
137	4/18/2023	07:45 AM	107							
138	4/18/2023	08:00 AM	104							
139	4/18/2023	08:15 AM	111							
140	4/18/2023	08:30 AM	117							
141	4/18/2023	08:45 AM	103							
142	4/18/2023	09:00 AM	90							
143	4/18/2023	09:15 AM	98							
144	4/18/2023	09:30 AM	95							
145	4/18/2023	09:45 AM	96							
146	4/18/2023	10:00 AM	82							
147	4/18/2023	10:15 AM	80							
148	4/18/2023	10:30 AM	84							
149	4/18/2023	10:45 AM	104							

	A	B	C	D	E	F	G	H	I	J
150	4/18/2023	11:00 AM	118							
151	4/18/2023	11:15 AM	125							
152	4/18/2023	11:30 AM	107							
153	4/18/2023	11:45 AM	112							
154	4/18/2023	12:00 PM	122							
155	4/18/2023	12:15 PM	144							
156	4/18/2023	12:30 PM	100							
157	4/18/2023	12:45 PM	107							
158	4/18/2023	01:00 PM	95							
159	4/18/2023	01:15 PM	93							
160	4/18/2023	01:30 PM	84							
161	4/18/2023	01:45 PM	102							
162	4/18/2023	02:00 PM	130							
163	4/18/2023	02:15 PM	126							
164	4/18/2023	02:30 PM	127							
165	4/18/2023	02:45 PM	132							
166	4/18/2023	03:00 PM	142							
167	4/18/2023	03:15 PM	153							
168	4/18/2023	03:30 PM	166							
169	4/18/2023	03:45 PM	181							
170	4/18/2023	04:00 PM	182							
171	4/18/2023	04:15 PM	198							
172	4/18/2023	04:30 PM	190							
173	4/18/2023	04:45 PM	196							
174	4/18/2023	05:00 PM	180							
175	4/18/2023	05:15 PM	174							
176	4/18/2023	05:30 PM	154							
177	4/18/2023	05:45 PM	142							
178	4/18/2023	06:00 PM	127							
179	4/18/2023	06:15 PM	132							
180	4/18/2023	06:30 PM	116							
181	4/18/2023	06:45 PM	105							
182	4/18/2023	07:00 PM	97							
183	4/18/2023	07:15 PM	76							
184	4/18/2023	07:30 PM	76							
185	4/18/2023	07:45 PM	80							
186	4/18/2023	08:00 PM	71							
187	4/18/2023	08:15 PM	62							
188	4/18/2023	08:30 PM	56							
189	4/18/2023	08:45 PM	37							
190	4/18/2023	09:00 PM	44							
191	4/18/2023	09:15 PM	39							
192	4/18/2023	09:30 PM	32							
193	4/18/2023	09:45 PM	25							
194	4/18/2023	10:00 PM	32							
195	4/18/2023	10:15 PM	24							
196	4/18/2023	10:30 PM	13							
197	4/18/2023	10:45 PM	14							
198	4/18/2023	11:00 PM	18							
199	4/18/2023	11:15 PM	14							

	A	B	C	D	E	F	G	H	I	J
200	4/18/2023	11:30 PM	14							
201	4/18/2023	11:45 PM	19							
202	4/19/2023	12:00 AM	14							
203	4/19/2023	12:15 AM	11							
204	4/19/2023	12:30 AM	10							
205	4/19/2023	12:45 AM	6							
206	4/19/2023	01:00 AM	8							
207	4/19/2023	01:15 AM	8							
208	4/19/2023	01:30 AM	5							
209	4/19/2023	01:45 AM	8							
210	4/19/2023	02:00 AM	4							
211	4/19/2023	02:15 AM	4							
212	4/19/2023	02:30 AM	3							
213	4/19/2023	02:45 AM	3							
214	4/19/2023	03:00 AM	3							
215	4/19/2023	03:15 AM	6							
216	4/19/2023	03:30 AM	11							
217	4/19/2023	03:45 AM	10							
218	4/19/2023	04:00 AM	12							
219	4/19/2023	04:15 AM	12							
220	4/19/2023	04:30 AM	12							
221	4/19/2023	04:45 AM	22							
222	4/19/2023	05:00 AM	26							
223	4/19/2023	05:15 AM	20							
224	4/19/2023	05:30 AM	44							
225	4/19/2023	05:45 AM	58							
226	4/19/2023	06:00 AM	57							
227	4/19/2023	06:15 AM	58							
228	4/19/2023	06:30 AM	66							
229	4/19/2023	06:45 AM	98							
230	4/19/2023	07:00 AM	166							
231	4/19/2023	07:15 AM	178							
232	4/19/2023	07:30 AM	130							
233	4/19/2023	07:45 AM	125							
234	4/19/2023	08:00 AM	101							
235	4/19/2023	08:15 AM	120							
236	4/19/2023	08:30 AM	119							
237	4/19/2023	08:45 AM	108							
238	4/19/2023	09:00 AM	100							
239	4/19/2023	09:15 AM	114							
240	4/19/2023	09:30 AM	106							
241	4/19/2023	09:45 AM	100							
242	4/19/2023	10:00 AM	106							
243	4/19/2023	10:15 AM	102							
244	4/19/2023	10:30 AM	101							
245	4/19/2023	10:45 AM	102							
246	4/19/2023	11:00 AM	112							
247	4/19/2023	11:15 AM	122							
248	4/19/2023	11:30 AM	112							
249	4/19/2023	11:45 AM	134							

	A	B	C	D	E	F	G	H	I	J
250	4/19/2023	12:00 PM	127							
251	4/19/2023	12:15 PM	125							
252	4/19/2023	12:30 PM	131							
253	4/19/2023	12:45 PM	120							
254	4/19/2023	01:00 PM	144							
255	4/19/2023	01:15 PM	139							
256	4/19/2023	01:30 PM	123							
257	4/19/2023	01:45 PM	154							
258	4/19/2023	02:00 PM	188							
259	4/19/2023	02:15 PM	161							
260	4/19/2023	02:30 PM	143							
261	4/19/2023	02:45 PM	131							
262	4/19/2023	03:00 PM	140							
263	4/19/2023	03:15 PM	160							
264	4/19/2023	03:30 PM	158							
265	4/19/2023	03:45 PM	177							
266	4/19/2023	04:00 PM	190							
267	4/19/2023	04:15 PM	164							
268	4/19/2023	04:30 PM	194							
269	4/19/2023	04:45 PM	218							
270	4/19/2023	05:00 PM	194							
271	4/19/2023	05:15 PM	174							
272	4/19/2023	05:30 PM	154							
273	4/19/2023	05:45 PM	151							
274	4/19/2023	06:00 PM	164							
275	4/19/2023	06:15 PM	116							
276	4/19/2023	06:30 PM	122							
277	4/19/2023	06:45 PM	106							
278	4/19/2023	07:00 PM	93							
279	4/19/2023	07:15 PM	107							
280	4/19/2023	07:30 PM	92							
281	4/19/2023	07:45 PM	76							
282	4/19/2023	08:00 PM	91							
283	4/19/2023	08:15 PM	94							
284	4/19/2023	08:30 PM	67							
285	4/19/2023	08:45 PM	61							
286	4/19/2023	09:00 PM	57							
287	4/19/2023	09:15 PM	51							
288	4/19/2023	09:30 PM	40							
289	4/19/2023	09:45 PM	32							
290	4/19/2023	10:00 PM	32							
291	4/19/2023	10:15 PM	24							
292	4/19/2023	10:30 PM	22							
293	4/19/2023	10:45 PM	16							
294	4/19/2023	11:00 PM	20							
295	4/19/2023	11:15 PM	18							
296	4/19/2023	11:30 PM	8							
297	4/19/2023	11:45 PM	11							
298	4/20/2023	12:00 AM	9							
299	4/20/2023	12:15 AM	7							

	A	B	C	D	E	F	G	H	I	J
300	4/20/2023	12:30 AM	13							
301	4/20/2023	12:45 AM	8							
302	4/20/2023	01:00 AM	8							
303	4/20/2023	01:15 AM	10							
304	4/20/2023	01:30 AM	8							
305	4/20/2023	01:45 AM	6							
306	4/20/2023	02:00 AM	10							
307	4/20/2023	02:15 AM	5							
308	4/20/2023	02:30 AM	4							
309	4/20/2023	02:45 AM	4							
310	4/20/2023	03:00 AM	4							
311	4/20/2023	03:15 AM	6							
312	4/20/2023	03:30 AM	6							
313	4/20/2023	03:45 AM	9							
314	4/20/2023	04:00 AM	13							
315	4/20/2023	04:15 AM	11							
316	4/20/2023	04:30 AM	19							
317	4/20/2023	04:45 AM	15							
318	4/20/2023	05:00 AM	31							
319	4/20/2023	05:15 AM	36							
320	4/20/2023	05:30 AM	36							
321	4/20/2023	05:45 AM	34							
322	4/20/2023	06:00 AM	64							
323	4/20/2023	06:15 AM	53							
324	4/20/2023	06:30 AM	69							
325	4/20/2023	06:45 AM	104							
326	4/20/2023	07:00 AM	145							
327	4/20/2023	07:15 AM	151							
328	4/20/2023	07:30 AM	121							
329	4/20/2023	07:45 AM	110							
330	4/20/2023	08:00 AM	86							
331	4/20/2023	08:15 AM	111							
332	4/20/2023	08:30 AM	122							
333	4/20/2023	08:45 AM	88							
334	4/20/2023	09:00 AM	90							
335	4/20/2023	09:15 AM	94							
336	4/20/2023	09:30 AM	115							
337	4/20/2023	09:45 AM	94							
338	4/20/2023	10:00 AM	100							
339	4/20/2023	10:15 AM	121							
340	4/20/2023	10:30 AM	82							
341	4/20/2023	10:45 AM	101							
342	4/20/2023	11:00 AM	103							
343	4/20/2023	11:15 AM	112							
344	4/20/2023	11:30 AM	110							
345	4/20/2023	11:45 AM	108							
346	4/20/2023	12:00 PM	110							
347	4/20/2023	12:15 PM	122							
348	4/20/2023	12:30 PM	119							
349	4/20/2023	12:45 PM	131							

	A	B	C	D	E	F	G	H	I	J
350	4/20/2023	01:00 PM	126							
351	4/20/2023	01:15 PM	133							
352	4/20/2023	01:30 PM	119							
353	4/20/2023	01:45 PM	134							
354	4/20/2023	02:00 PM	161							
355	4/20/2023	02:15 PM	171							
356	4/20/2023	02:30 PM	141							
357	4/20/2023	02:45 PM	143							
358	4/20/2023	03:00 PM	127							
359	4/20/2023	03:15 PM	152							
360	4/20/2023	03:30 PM	150							
361	4/20/2023	03:45 PM	167							
362	4/20/2023	04:00 PM	189							
363	4/20/2023	04:15 PM	154							
364	4/20/2023	04:30 PM	183							
365	4/20/2023	04:45 PM	199							
366	4/20/2023	05:00 PM	183							
367	4/20/2023	05:15 PM	167							
368	4/20/2023	05:30 PM	162							
369	4/20/2023	05:45 PM	144							
370	4/20/2023	06:00 PM	160							
371	4/20/2023	06:15 PM	132							
372	4/20/2023	06:30 PM	110							
373	4/20/2023	06:45 PM	100							
374	4/20/2023	07:00 PM	99							
375	4/20/2023	07:15 PM	89							
376	4/20/2023	07:30 PM	93							
377	4/20/2023	07:45 PM	73							
378	4/20/2023	08:00 PM	88							
379	4/20/2023	08:15 PM	76							
380	4/20/2023	08:30 PM	57							
381	4/20/2023	08:45 PM	53							
382	4/20/2023	09:00 PM	47							
383	4/20/2023	09:15 PM	42							
384	4/20/2023	09:30 PM	51							
385	4/20/2023	09:45 PM	30							
386	4/20/2023	10:00 PM	28							
387	4/20/2023	10:15 PM	24							
388	4/20/2023	10:30 PM	18							
389	4/20/2023	10:45 PM	21							
390	4/20/2023	11:00 PM	16							
391	4/20/2023	11:15 PM	14							
392	4/20/2023	11:30 PM	12							
393	4/20/2023	11:45 PM	9							
394	4/21/2023	12:00 AM	12							
395	4/21/2023	12:15 AM	10							
396	4/21/2023	12:30 AM	6							
397	4/21/2023	12:45 AM	6							
398	4/21/2023	01:00 AM	6							
399	4/21/2023	01:15 AM	10							

	A	B	C	D	E	F	G	H	I	J
400	4/21/2023	01:30 AM	6							
401	4/21/2023	01:45 AM	7							
402	4/21/2023	02:00 AM	5							
403	4/21/2023	02:15 AM	7							
404	4/21/2023	02:30 AM	3							
405	4/21/2023	02:45 AM	2							
406	4/21/2023	03:00 AM	4							
407	4/21/2023	03:15 AM	4							
408	4/21/2023	03:30 AM	9							
409	4/21/2023	03:45 AM	12							
410	4/21/2023	04:00 AM	9							
411	4/21/2023	04:15 AM	15							
412	4/21/2023	04:30 AM	18							
413	4/21/2023	04:45 AM	15							
414	4/21/2023	05:00 AM	22							
415	4/21/2023	05:15 AM	20							
416	4/21/2023	05:30 AM	45							
417	4/21/2023	05:45 AM	53							
418	4/21/2023	06:00 AM	66							
419	4/21/2023	06:15 AM	53							
420	4/21/2023	06:30 AM	71							
421	4/21/2023	06:45 AM	82							
422	4/21/2023	07:00 AM	144							
423	4/21/2023	07:15 AM	172							
424	4/21/2023	07:30 AM	142							
425	4/21/2023	07:45 AM	130							
426	4/21/2023	08:00 AM	113							
427	4/21/2023	08:15 AM	90							
428	4/21/2023	08:30 AM	114							
429	4/21/2023	08:45 AM	121							
430	4/21/2023	09:00 AM	89							
431	4/21/2023	09:15 AM	86							
432	4/21/2023	09:30 AM	112							
433	4/21/2023	09:45 AM	82							
434	4/21/2023	10:00 AM	103							
435	4/21/2023	10:15 AM	90							
436	4/21/2023	10:30 AM	88							
437	4/21/2023	10:45 AM	98							
438	4/21/2023	11:00 AM	82							
439	4/21/2023	11:15 AM	120							
440	4/21/2023	11:30 AM	95							
441	4/21/2023	11:45 AM	116							
442	4/21/2023	12:00 PM	128							
443	4/21/2023	12:15 PM	116							
444	4/21/2023	12:30 PM	122							
445	4/21/2023	12:45 PM	117							
446	4/21/2023	01:00 PM	116							
447	4/21/2023	01:15 PM	129							
448	4/21/2023	01:30 PM	133							
449	4/21/2023	01:45 PM	145							

	A	B	C	D	E	F	G	H	I	J
450	4/21/2023	02:00 PM	177							
451	4/21/2023	02:15 PM	145							
452	4/21/2023	02:30 PM	123							
453	4/21/2023	02:45 PM	119							
454	4/21/2023	03:00 PM	132							
455	4/21/2023	03:15 PM	156							
456	4/21/2023	03:30 PM	163							
457	4/21/2023	03:45 PM	180							
458	4/21/2023	04:00 PM	175							
459	4/21/2023	04:15 PM	155							
460	4/21/2023	04:30 PM	183							
461	4/21/2023	04:45 PM	190							
462	4/21/2023	05:00 PM	186							
463	4/21/2023	05:15 PM	204							
464	4/21/2023	05:30 PM	170							
465	4/21/2023	05:45 PM	174							
466	4/21/2023	06:00 PM	156							
467	4/21/2023	06:15 PM	132							
468	4/21/2023	06:30 PM	127							
469	4/21/2023	06:45 PM	112							
470	4/21/2023	07:00 PM	90							
471	4/21/2023	07:15 PM	110							
472	4/21/2023	07:30 PM	87							
473	4/21/2023	07:45 PM	92							
474	4/21/2023	08:00 PM	73							
475	4/21/2023	08:15 PM	88							
476	4/21/2023	08:30 PM	69							
477	4/21/2023	08:45 PM	65							
478	4/21/2023	09:00 PM	53							
479	4/21/2023	09:15 PM	47							
480	4/21/2023	09:30 PM	34							
481	4/21/2023	09:45 PM	22							
482	4/21/2023	10:00 PM	31							
483	4/21/2023	10:15 PM	18							
484	4/21/2023	10:30 PM	21							
485	4/21/2023	10:45 PM	14							
486	4/21/2023	11:00 PM	17							
487	4/21/2023	11:15 PM	20							
488	4/21/2023	11:30 PM	15							
489	4/21/2023	11:45 PM	14							
490	4/22/2023	12:00 AM	9							
491	4/22/2023	12:15 AM	6							
492	4/22/2023	12:30 AM	5							
493	4/22/2023	12:45 AM	11							
494	4/22/2023	01:00 AM	6							
495	4/22/2023	01:15 AM	4							
496	4/22/2023	01:30 AM	4							
497	4/22/2023	01:45 AM	12							
498	4/22/2023	02:00 AM	4							
499	4/22/2023	02:15 AM	2							

	A	B	C	D	E	F	G	H	I	J
500	4/22/2023	02:30 AM	3							
501	4/22/2023	02:45 AM	2							
502	4/22/2023	03:00 AM	2							
503	4/22/2023	03:15 AM	4							
504	4/22/2023	03:30 AM	5							
505	4/22/2023	03:45 AM	8							
506	4/22/2023	04:00 AM	6							
507	4/22/2023	04:15 AM	4							
508	4/22/2023	04:30 AM	11							
509	4/22/2023	04:45 AM	12							
510	4/22/2023	05:00 AM	8							
511	4/22/2023	05:15 AM	12							
512	4/22/2023	05:30 AM	22							
513	4/22/2023	05:45 AM	31							
514	4/22/2023	06:00 AM	17							
515	4/22/2023	06:15 AM	24							
516	4/22/2023	06:30 AM	42							
517	4/22/2023	06:45 AM	34							
518	4/22/2023	07:00 AM	45							
519	4/22/2023	07:15 AM	68							
520	4/22/2023	07:30 AM	71							
521	4/22/2023	07:45 AM	64							
522	4/22/2023	08:00 AM	56							
523	4/22/2023	08:15 AM	71							
524	4/22/2023	08:30 AM	84							
525	4/22/2023	08:45 AM	79							
526	4/22/2023	09:00 AM	99							
527	4/22/2023	09:15 AM	112							
528	4/22/2023	09:30 AM	96							
529	4/22/2023	09:45 AM	113							
530	4/22/2023	10:00 AM	90							
531	4/22/2023	10:15 AM	112							
532	4/22/2023	10:30 AM	131							
533	4/22/2023	10:45 AM	120							
534	4/22/2023	11:00 AM	94							
535	4/22/2023	11:15 AM	115							
536	4/22/2023	11:30 AM	122							
537	4/22/2023	11:45 AM	109							
538	4/22/2023	12:00 PM	135							
539	4/22/2023	12:15 PM	112							
540	4/22/2023	12:30 PM	127							
541	4/22/2023	12:45 PM	130							
542	4/22/2023	01:00 PM	117							
543	4/22/2023	01:15 PM	104							
544	4/22/2023	01:30 PM	90							
545	4/22/2023	01:45 PM	121							
546	4/22/2023	02:00 PM	97							
547	4/22/2023	02:15 PM	86							
548	4/22/2023	02:30 PM	114							
549	4/22/2023	02:45 PM	88							

	A	B	C	D	E	F	G	H	I	J
550	4/22/2023	03:00 PM	90							
551	4/22/2023	03:15 PM	111							
552	4/22/2023	03:30 PM	105							
553	4/22/2023	03:45 PM	125							
554	4/22/2023	04:00 PM	110							
555	4/22/2023	04:15 PM	90							
556	4/22/2023	04:30 PM	121							
557	4/22/2023	04:45 PM	90							
558	4/22/2023	05:00 PM	95							
559	4/22/2023	05:15 PM	88							
560	4/22/2023	05:30 PM	102							
561	4/22/2023	05:45 PM	87							
562	4/22/2023	06:00 PM	78							
563	4/22/2023	06:15 PM	95							
564	4/22/2023	06:30 PM	91							
565	4/22/2023	06:45 PM	76							
566	4/22/2023	07:00 PM	62							
567	4/22/2023	07:15 PM	58							
568	4/22/2023	07:30 PM	60							
569	4/22/2023	07:45 PM	54							
570	4/22/2023	08:00 PM	38							
571	4/22/2023	08:15 PM	42							
572	4/22/2023	08:30 PM	33							
573	4/22/2023	08:45 PM	45							
574	4/22/2023	09:00 PM	33							
575	4/22/2023	09:15 PM	29							
576	4/22/2023	09:30 PM	32							
577	4/22/2023	09:45 PM	35							
578	4/22/2023	10:00 PM	22							
579	4/22/2023	10:15 PM	27							
580	4/22/2023	10:30 PM	23							
581	4/22/2023	10:45 PM	21							
582	4/22/2023	11:00 PM	18							
583	4/22/2023	11:15 PM	13							
584	4/22/2023	11:30 PM	14							
585	4/22/2023	11:45 PM	9							
586	4/23/2023	12:00 AM	12							
587	4/23/2023	12:15 AM	12							
588	4/23/2023	12:30 AM	4							
589	4/23/2023	12:45 AM	8							
590	4/23/2023	01:00 AM	6							
591	4/23/2023	01:15 AM	9							
592	4/23/2023	01:30 AM	6							
593	4/23/2023	01:45 AM	4							
594	4/23/2023	02:00 AM	2							
595	4/23/2023	02:15 AM	2							
596	4/23/2023	02:30 AM	4							
597	4/23/2023	02:45 AM	3							
598	4/23/2023	03:00 AM	6							
599	4/23/2023	03:15 AM	5							

	A	B	C	D	E	F	G	H	I	J
600	4/23/2023	03:30 AM	5							
601	4/23/2023	03:45 AM	2							
602	4/23/2023	04:00 AM	2							
603	4/23/2023	04:15 AM	4							
604	4/23/2023	04:30 AM	6							
605	4/23/2023	04:45 AM	9							
606	4/23/2023	05:00 AM	7							
607	4/23/2023	05:15 AM	8							
608	4/23/2023	05:30 AM	13							
609	4/23/2023	05:45 AM	21							
610	4/23/2023	06:00 AM	14							
611	4/23/2023	06:15 AM	22							
612	4/23/2023	06:30 AM	16							
613	4/23/2023	06:45 AM	14							
614	4/23/2023	07:00 AM	30							
615	4/23/2023	07:15 AM	44							
616	4/23/2023	07:30 AM	37							
617	4/23/2023	07:45 AM	25							
618	4/23/2023	08:00 AM	45							
619	4/23/2023	08:15 AM	53							
620	4/23/2023	08:30 AM	57							
621	4/23/2023	08:45 AM	63							
622	4/23/2023	09:00 AM	77							
623	4/23/2023	09:15 AM	90							
624	4/23/2023	09:30 AM	85							
625	4/23/2023	09:45 AM	90							
626	4/23/2023	10:00 AM	78							
627	4/23/2023	10:15 AM	93							
628	4/23/2023	10:30 AM	78							
629	4/23/2023	10:45 AM	93							
630	4/23/2023	11:00 AM	111							
631	4/23/2023	11:15 AM	105							
632	4/23/2023	11:30 AM	98							
633	4/23/2023	11:45 AM	121							
634	4/23/2023	12:00 PM	115							
635	4/23/2023	12:15 PM	90							
636	4/23/2023	12:30 PM	121							
637	4/23/2023	12:45 PM	116							
638	4/23/2023	01:00 PM	97							
639	4/23/2023	01:15 PM	94							
640	4/23/2023	01:30 PM	88							
641	4/23/2023	01:45 PM	93							
642	4/23/2023	02:00 PM	88							
643	4/23/2023	02:15 PM	93							
644	4/23/2023	02:30 PM	88							
645	4/23/2023	02:45 PM	112							
646	4/23/2023	03:00 PM	78							
647	4/23/2023	03:15 PM	90							
648	4/23/2023	03:30 PM	93							
649	4/23/2023	03:45 PM	99							

	A	B	C	D	E	F	G	H	I	J
650	4/23/2023	04:00 PM	111							
651	4/23/2023	04:15 PM	95							
652	4/23/2023	04:30 PM	87							
653	4/23/2023	04:45 PM	94							
654	4/23/2023	05:00 PM	78							
655	4/23/2023	05:15 PM	99							
656	4/23/2023	05:30 PM	93							
657	4/23/2023	05:45 PM	76							
658	4/23/2023	06:00 PM	90							
659	4/23/2023	06:15 PM	101							
660	4/23/2023	06:30 PM	78							
661	4/23/2023	06:45 PM	67							
662	4/23/2023	07:00 PM	71							
663	4/23/2023	07:15 PM	69							
664	4/23/2023	07:30 PM	65							
665	4/23/2023	07:45 PM	53							
666	4/23/2023	08:00 PM	57							
667	4/23/2023	08:15 PM	48							
668	4/23/2023	08:30 PM	45							
669	4/23/2023	08:45 PM	39							
670	4/23/2023	09:00 PM	36							
671	4/23/2023	09:15 PM	23							
672	4/23/2023	09:30 PM	19							
673	4/23/2023	09:45 PM	16							
674	4/23/2023	10:00 PM	19							
675	4/23/2023	10:15 PM	18							
676	4/23/2023	10:30 PM	16							
677	4/23/2023	10:45 PM	9							
678	4/23/2023	11:00 PM	10							
679	4/23/2023	11:15 PM	6							
680	4/23/2023	11:30 PM	6							
681	4/23/2023	11:45 PM	8							

	A	B	C	D	E	F	G	H	I	J
1										
2	File Name: C:\Users\barri\OneDrive\Documents\TDB\WSP\SYRACUSE\DATA\BATCH 6\DONE\ATR 1055.tf2									
3	Start Date: 4/17/2023									
4	Start Time: 12:00:00 AM									
5	Location 1: NB S 48									
6	Location 2: South of S 176									
7										
8										
9	Date	Time	NB							
10	4/17/2023	12:00 AM	4							
11	4/17/2023	12:15 AM	6							
12	4/17/2023	12:30 AM	5							
13	4/17/2023	12:45 AM	4							
14	4/17/2023	01:00 AM	3							
15	4/17/2023	01:15 AM	1							
16	4/17/2023	01:30 AM	2							
17	4/17/2023	01:45 AM	2							
18	4/17/2023	02:00 AM	3							
19	4/17/2023	02:15 AM	1							
20	4/17/2023	02:30 AM	2							
21	4/17/2023	02:45 AM	2							
22	4/17/2023	03:00 AM	7							
23	4/17/2023	03:15 AM	3							
24	4/17/2023	03:30 AM	7							
25	4/17/2023	03:45 AM	4							
26	4/17/2023	04:00 AM	5							
27	4/17/2023	04:15 AM	6							
28	4/17/2023	04:30 AM	9							
29	4/17/2023	04:45 AM	10							
30	4/17/2023	05:00 AM	12							
31	4/17/2023	05:15 AM	31							
32	4/17/2023	05:30 AM	16							
33	4/17/2023	05:45 AM	22							
34	4/17/2023	06:00 AM	45							
35	4/17/2023	06:15 AM	53							
36	4/17/2023	06:30 AM	60							
37	4/17/2023	06:45 AM	49							
38	4/17/2023	07:00 AM	62							
39	4/17/2023	07:15 AM	81							
40	4/17/2023	07:30 AM	101							
41	4/17/2023	07:45 AM	66							
42	4/17/2023	08:00 AM	66							
43	4/17/2023	08:15 AM	85							
44	4/17/2023	08:30 AM	63							
45	4/17/2023	08:45 AM	60							
46	4/17/2023	09:00 AM	51							
47	4/17/2023	09:15 AM	50							
48	4/17/2023	09:30 AM	57							
49	4/17/2023	09:45 AM	57							

	A	B	C	D	E	F	G	H	I	J
50	4/17/2023	10:00 AM	43							
51	4/17/2023	10:15 AM	40							
52	4/17/2023	10:30 AM	50							
53	4/17/2023	10:45 AM	50							
54	4/17/2023	11:00 AM	46							
55	4/17/2023	11:15 AM	47							
56	4/17/2023	11:30 AM	41							
57	4/17/2023	11:45 AM	45							
58	4/17/2023	12:00 PM	62							
59	4/17/2023	12:15 PM	52							
60	4/17/2023	12:30 PM	54							
61	4/17/2023	12:45 PM	45							
62	4/17/2023	01:00 PM	44							
63	4/17/2023	01:15 PM	60							
64	4/17/2023	01:30 PM	58							
65	4/17/2023	01:45 PM	42							
66	4/17/2023	02:00 PM	55							
67	4/17/2023	02:15 PM	64							
68	4/17/2023	02:30 PM	64							
69	4/17/2023	02:45 PM	84							
70	4/17/2023	03:00 PM	97							
71	4/17/2023	03:15 PM	112							
72	4/17/2023	03:30 PM	110							
73	4/17/2023	03:45 PM	101							
74	4/17/2023	04:00 PM	91							
75	4/17/2023	04:15 PM	106							
76	4/17/2023	04:30 PM	113							
77	4/17/2023	04:45 PM	106							
78	4/17/2023	05:00 PM	100							
79	4/17/2023	05:15 PM	94							
80	4/17/2023	05:30 PM	87							
81	4/17/2023	05:45 PM	74							
82	4/17/2023	06:00 PM	66							
83	4/17/2023	06:15 PM	75							
84	4/17/2023	06:30 PM	57							
85	4/17/2023	06:45 PM	43							
86	4/17/2023	07:00 PM	45							
87	4/17/2023	07:15 PM	33							
88	4/17/2023	07:30 PM	31							
89	4/17/2023	07:45 PM	40							
90	4/17/2023	08:00 PM	21							
91	4/17/2023	08:15 PM	24							
92	4/17/2023	08:30 PM	25							
93	4/17/2023	08:45 PM	29							
94	4/17/2023	09:00 PM	20							
95	4/17/2023	09:15 PM	19							
96	4/17/2023	09:30 PM	18							
97	4/17/2023	09:45 PM	18							
98	4/17/2023	10:00 PM	12							
99	4/17/2023	10:15 PM	8							

	A	B	C	D	E	F	G	H	I	J
100	4/17/2023	10:30 PM	10							
101	4/17/2023	10:45 PM	5							
102	4/17/2023	11:00 PM	9							
103	4/17/2023	11:15 PM	16							
104	4/17/2023	11:30 PM	8							
105	4/17/2023	11:45 PM	8							
106	4/18/2023	12:00 AM	5							
107	4/18/2023	12:15 AM	5							
108	4/18/2023	12:30 AM	5							
109	4/18/2023	12:45 AM	2							
110	4/18/2023	01:00 AM	2							
111	4/18/2023	01:15 AM	3							
112	4/18/2023	01:30 AM	3							
113	4/18/2023	01:45 AM	4							
114	4/18/2023	02:00 AM	1							
115	4/18/2023	02:15 AM	5							
116	4/18/2023	02:30 AM	4							
117	4/18/2023	02:45 AM	2							
118	4/18/2023	03:00 AM	6							
119	4/18/2023	03:15 AM	4							
120	4/18/2023	03:30 AM	7							
121	4/18/2023	03:45 AM	5							
122	4/18/2023	04:00 AM	5							
123	4/18/2023	04:15 AM	9							
124	4/18/2023	04:30 AM	7							
125	4/18/2023	04:45 AM	5							
126	4/18/2023	05:00 AM	7							
127	4/18/2023	05:15 AM	21							
128	4/18/2023	05:30 AM	13							
129	4/18/2023	05:45 AM	28							
130	4/18/2023	06:00 AM	38							
131	4/18/2023	06:15 AM	53							
132	4/18/2023	06:30 AM	51							
133	4/18/2023	06:45 AM	54							
134	4/18/2023	07:00 AM	69							
135	4/18/2023	07:15 AM	78							
136	4/18/2023	07:30 AM	90							
137	4/18/2023	07:45 AM	65							
138	4/18/2023	08:00 AM	63							
139	4/18/2023	08:15 AM	73							
140	4/18/2023	08:30 AM	64							
141	4/18/2023	08:45 AM	52							
142	4/18/2023	09:00 AM	52							
143	4/18/2023	09:15 AM	53							
144	4/18/2023	09:30 AM	40							
145	4/18/2023	09:45 AM	37							
146	4/18/2023	10:00 AM	54							
147	4/18/2023	10:15 AM	53							
148	4/18/2023	10:30 AM	45							
149	4/18/2023	10:45 AM	57							

	A	B	C	D	E	F	G	H	I	J
150	4/18/2023	11:00 AM	47							
151	4/18/2023	11:15 AM	49							
152	4/18/2023	11:30 AM	55							
153	4/18/2023	11:45 AM	58							
154	4/18/2023	12:00 PM	53							
155	4/18/2023	12:15 PM	51							
156	4/18/2023	12:30 PM	57							
157	4/18/2023	12:45 PM	51							
158	4/18/2023	01:00 PM	41							
159	4/18/2023	01:15 PM	55							
160	4/18/2023	01:30 PM	57							
161	4/18/2023	01:45 PM	54							
162	4/18/2023	02:00 PM	78							
163	4/18/2023	02:15 PM	66							
164	4/18/2023	02:30 PM	71							
165	4/18/2023	02:45 PM	68							
166	4/18/2023	03:00 PM	80							
167	4/18/2023	03:15 PM	98							
168	4/18/2023	03:30 PM	103							
169	4/18/2023	03:45 PM	112							
170	4/18/2023	04:00 PM	101							
171	4/18/2023	04:15 PM	120							
172	4/18/2023	04:30 PM	79							
173	4/18/2023	04:45 PM	124							
174	4/18/2023	05:00 PM	113							
175	4/18/2023	05:15 PM	107							
176	4/18/2023	05:30 PM	104							
177	4/18/2023	05:45 PM	79							
178	4/18/2023	06:00 PM	61							
179	4/18/2023	06:15 PM	74							
180	4/18/2023	06:30 PM	67							
181	4/18/2023	06:45 PM	52							
182	4/18/2023	07:00 PM	47							
183	4/18/2023	07:15 PM	34							
184	4/18/2023	07:30 PM	31							
185	4/18/2023	07:45 PM	28							
186	4/18/2023	08:00 PM	32							
187	4/18/2023	08:15 PM	27							
188	4/18/2023	08:30 PM	18							
189	4/18/2023	08:45 PM	22							
190	4/18/2023	09:00 PM	21							
191	4/18/2023	09:15 PM	20							
192	4/18/2023	09:30 PM	13							
193	4/18/2023	09:45 PM	17							
194	4/18/2023	10:00 PM	18							
195	4/18/2023	10:15 PM	13							
196	4/18/2023	10:30 PM	13							
197	4/18/2023	10:45 PM	8							
198	4/18/2023	11:00 PM	18							
199	4/18/2023	11:15 PM	17							

	A	B	C	D	E	F	G	H	I	J
200	4/18/2023	11:30 PM	9							
201	4/18/2023	11:45 PM	7							
202	4/19/2023	12:00 AM	7							
203	4/19/2023	12:15 AM	5							
204	4/19/2023	12:30 AM	3							
205	4/19/2023	12:45 AM	2							
206	4/19/2023	01:00 AM	1							
207	4/19/2023	01:15 AM	3							
208	4/19/2023	01:30 AM	5							
209	4/19/2023	01:45 AM	1							
210	4/19/2023	02:00 AM	1							
211	4/19/2023	02:15 AM	4							
212	4/19/2023	02:30 AM	0							
213	4/19/2023	02:45 AM	1							
214	4/19/2023	03:00 AM	3							
215	4/19/2023	03:15 AM	8							
216	4/19/2023	03:30 AM	7							
217	4/19/2023	03:45 AM	8							
218	4/19/2023	04:00 AM	11							
219	4/19/2023	04:15 AM	8							
220	4/19/2023	04:30 AM	13							
221	4/19/2023	04:45 AM	4							
222	4/19/2023	05:00 AM	14							
223	4/19/2023	05:15 AM	31							
224	4/19/2023	05:30 AM	11							
225	4/19/2023	05:45 AM	26							
226	4/19/2023	06:00 AM	25							
227	4/19/2023	06:15 AM	48							
228	4/19/2023	06:30 AM	64							
229	4/19/2023	06:45 AM	54							
230	4/19/2023	07:00 AM	63							
231	4/19/2023	07:15 AM	83							
232	4/19/2023	07:30 AM	81							
233	4/19/2023	07:45 AM	74							
234	4/19/2023	08:00 AM	67							
235	4/19/2023	08:15 AM	65							
236	4/19/2023	08:30 AM	64							
237	4/19/2023	08:45 AM	48							
238	4/19/2023	09:00 AM	40							
239	4/19/2023	09:15 AM	45							
240	4/19/2023	09:30 AM	48							
241	4/19/2023	09:45 AM	61							
242	4/19/2023	10:00 AM	51							
243	4/19/2023	10:15 AM	50							
244	4/19/2023	10:30 AM	54							
245	4/19/2023	10:45 AM	51							
246	4/19/2023	11:00 AM	50							
247	4/19/2023	11:15 AM	33							
248	4/19/2023	11:30 AM	44							
249	4/19/2023	11:45 AM	61							

	A	B	C	D	E	F	G	H	I	J
250	4/19/2023	12:00 PM	56							
251	4/19/2023	12:15 PM	48							
252	4/19/2023	12:30 PM	66							
253	4/19/2023	12:45 PM	52							
254	4/19/2023	01:00 PM	50							
255	4/19/2023	01:15 PM	53							
256	4/19/2023	01:30 PM	43							
257	4/19/2023	01:45 PM	44							
258	4/19/2023	02:00 PM	57							
259	4/19/2023	02:15 PM	52							
260	4/19/2023	02:30 PM	56							
261	4/19/2023	02:45 PM	50							
262	4/19/2023	03:00 PM	62							
263	4/19/2023	03:15 PM	74							
264	4/19/2023	03:30 PM	71							
265	4/19/2023	03:45 PM	66							
266	4/19/2023	04:00 PM	71							
267	4/19/2023	04:15 PM	82							
268	4/19/2023	04:30 PM	79							
269	4/19/2023	04:45 PM	81							
270	4/19/2023	05:00 PM	89							
271	4/19/2023	05:15 PM	63							
272	4/19/2023	05:30 PM	59							
273	4/19/2023	05:45 PM	59							
274	4/19/2023	06:00 PM	64							
275	4/19/2023	06:15 PM	67							
276	4/19/2023	06:30 PM	47							
277	4/19/2023	06:45 PM	41							
278	4/19/2023	07:00 PM	43							
279	4/19/2023	07:15 PM	27							
280	4/19/2023	07:30 PM	29							
281	4/19/2023	07:45 PM	31							
282	4/19/2023	08:00 PM	37							
283	4/19/2023	08:15 PM	30							
284	4/19/2023	08:30 PM	23							
285	4/19/2023	08:45 PM	25							
286	4/19/2023	09:00 PM	19							
287	4/19/2023	09:15 PM	12							
288	4/19/2023	09:30 PM	10							
289	4/19/2023	09:45 PM	11							
290	4/19/2023	10:00 PM	10							
291	4/19/2023	10:15 PM	11							
292	4/19/2023	10:30 PM	15							
293	4/19/2023	10:45 PM	14							
294	4/19/2023	11:00 PM	14							
295	4/19/2023	11:15 PM	19							
296	4/19/2023	11:30 PM	12							
297	4/19/2023	11:45 PM	13							
298	4/20/2023	12:00 AM	7							
299	4/20/2023	12:15 AM	9							

	A	B	C	D	E	F	G	H	I	J
300	4/20/2023	12:30 AM	5							
301	4/20/2023	12:45 AM	4							
302	4/20/2023	01:00 AM	4							
303	4/20/2023	01:15 AM	3							
304	4/20/2023	01:30 AM	2							
305	4/20/2023	01:45 AM	3							
306	4/20/2023	02:00 AM	4							
307	4/20/2023	02:15 AM	3							
308	4/20/2023	02:30 AM	4							
309	4/20/2023	02:45 AM	2							
310	4/20/2023	03:00 AM	4							
311	4/20/2023	03:15 AM	9							
312	4/20/2023	03:30 AM	6							
313	4/20/2023	03:45 AM	1							
314	4/20/2023	04:00 AM	5							
315	4/20/2023	04:15 AM	7							
316	4/20/2023	04:30 AM	13							
317	4/20/2023	04:45 AM	11							
318	4/20/2023	05:00 AM	7							
319	4/20/2023	05:15 AM	16							
320	4/20/2023	05:30 AM	17							
321	4/20/2023	05:45 AM	18							
322	4/20/2023	06:00 AM	18							
323	4/20/2023	06:15 AM	46							
324	4/20/2023	06:30 AM	36							
325	4/20/2023	06:45 AM	43							
326	4/20/2023	07:00 AM	56							
327	4/20/2023	07:15 AM	77							
328	4/20/2023	07:30 AM	56							
329	4/20/2023	07:45 AM	56							
330	4/20/2023	08:00 AM	51							
331	4/20/2023	08:15 AM	51							
332	4/20/2023	08:30 AM	62							
333	4/20/2023	08:45 AM	39							
334	4/20/2023	09:00 AM	41							
335	4/20/2023	09:15 AM	38							
336	4/20/2023	09:30 AM	43							
337	4/20/2023	09:45 AM	42							
338	4/20/2023	10:00 AM	56							
339	4/20/2023	10:15 AM	37							
340	4/20/2023	10:30 AM	43							
341	4/20/2023	10:45 AM	38							
342	4/20/2023	11:00 AM	35							
343	4/20/2023	11:15 AM	37							
344	4/20/2023	11:30 AM	47							
345	4/20/2023	11:45 AM	48							
346	4/20/2023	12:00 PM	49							
347	4/20/2023	12:15 PM	48							
348	4/20/2023	12:30 PM	47							
349	4/20/2023	12:45 PM	43							

	A	B	C	D	E	F	G	H	I	J
350	4/20/2023	01:00 PM	48							
351	4/20/2023	01:15 PM	33							
352	4/20/2023	01:30 PM	40							
353	4/20/2023	01:45 PM	35							
354	4/20/2023	02:00 PM	53							
355	4/20/2023	02:15 PM	56							
356	4/20/2023	02:30 PM	53							
357	4/20/2023	02:45 PM	65							
358	4/20/2023	03:00 PM	53							
359	4/20/2023	03:15 PM	67							
360	4/20/2023	03:30 PM	75							
361	4/20/2023	03:45 PM	73							
362	4/20/2023	04:00 PM	70							
363	4/20/2023	04:15 PM	72							
364	4/20/2023	04:30 PM	75							
365	4/20/2023	04:45 PM	92							
366	4/20/2023	05:00 PM	75							
367	4/20/2023	05:15 PM	81							
368	4/20/2023	05:30 PM	64							
369	4/20/2023	05:45 PM	53							
370	4/20/2023	06:00 PM	58							
371	4/20/2023	06:15 PM	52							
372	4/20/2023	06:30 PM	47							
373	4/20/2023	06:45 PM	32							
374	4/20/2023	07:00 PM	35							
375	4/20/2023	07:15 PM	37							
376	4/20/2023	07:30 PM	34							
377	4/20/2023	07:45 PM	24							
378	4/20/2023	08:00 PM	24							
379	4/20/2023	08:15 PM	34							
380	4/20/2023	08:30 PM	33							
381	4/20/2023	08:45 PM	42							
382	4/20/2023	09:00 PM	29							
383	4/20/2023	09:15 PM	28							
384	4/20/2023	09:30 PM	21							
385	4/20/2023	09:45 PM	17							
386	4/20/2023	10:00 PM	14							
387	4/20/2023	10:15 PM	21							
388	4/20/2023	10:30 PM	22							
389	4/20/2023	10:45 PM	7							
390	4/20/2023	11:00 PM	13							
391	4/20/2023	11:15 PM	11							
392	4/20/2023	11:30 PM	9							
393	4/20/2023	11:45 PM	13							
394	4/21/2023	12:00 AM	9							
395	4/21/2023	12:15 AM	6							
396	4/21/2023	12:30 AM	2							
397	4/21/2023	12:45 AM	6							
398	4/21/2023	01:00 AM	8							
399	4/21/2023	01:15 AM	2							

	A	B	C	D	E	F	G	H	I	J
400	4/21/2023	01:30 AM	3							
401	4/21/2023	01:45 AM	7							
402	4/21/2023	02:00 AM	6							
403	4/21/2023	02:15 AM	6							
404	4/21/2023	02:30 AM	2							
405	4/21/2023	02:45 AM	0							
406	4/21/2023	03:00 AM	2							
407	4/21/2023	03:15 AM	8							
408	4/21/2023	03:30 AM	4							
409	4/21/2023	03:45 AM	3							
410	4/21/2023	04:00 AM	6							
411	4/21/2023	04:15 AM	9							
412	4/21/2023	04:30 AM	4							
413	4/21/2023	04:45 AM	9							
414	4/21/2023	05:00 AM	10							
415	4/21/2023	05:15 AM	13							
416	4/21/2023	05:30 AM	9							
417	4/21/2023	05:45 AM	16							
418	4/21/2023	06:00 AM	30							
419	4/21/2023	06:15 AM	33							
420	4/21/2023	06:30 AM	38							
421	4/21/2023	06:45 AM	35							
422	4/21/2023	07:00 AM	47							
423	4/21/2023	07:15 AM	65							
424	4/21/2023	07:30 AM	50							
425	4/21/2023	07:45 AM	57							
426	4/21/2023	08:00 AM	44							
427	4/21/2023	08:15 AM	51							
428	4/21/2023	08:30 AM	61							
429	4/21/2023	08:45 AM	31							
430	4/21/2023	09:00 AM	52							
431	4/21/2023	09:15 AM	38							
432	4/21/2023	09:30 AM	29							
433	4/21/2023	09:45 AM	40							
434	4/21/2023	10:00 AM	37							
435	4/21/2023	10:15 AM	36							
436	4/21/2023	10:30 AM	28							
437	4/21/2023	10:45 AM	38							
438	4/21/2023	11:00 AM	39							
439	4/21/2023	11:15 AM	42							
440	4/21/2023	11:30 AM	37							
441	4/21/2023	11:45 AM	50							
442	4/21/2023	12:00 PM	41							
443	4/21/2023	12:15 PM	48							
444	4/21/2023	12:30 PM	48							
445	4/21/2023	12:45 PM	41							
446	4/21/2023	01:00 PM	57							
447	4/21/2023	01:15 PM	55							
448	4/21/2023	01:30 PM	62							
449	4/21/2023	01:45 PM	53							

	A	B	C	D	E	F	G	H	I	J
450	4/21/2023	02:00 PM	51							
451	4/21/2023	02:15 PM	64							
452	4/21/2023	02:30 PM	69							
453	4/21/2023	02:45 PM	63							
454	4/21/2023	03:00 PM	63							
455	4/21/2023	03:15 PM	64							
456	4/21/2023	03:30 PM	87							
457	4/21/2023	03:45 PM	81							
458	4/21/2023	04:00 PM	77							
459	4/21/2023	04:15 PM	72							
460	4/21/2023	04:30 PM	74							
461	4/21/2023	04:45 PM	84							
462	4/21/2023	05:00 PM	74							
463	4/21/2023	05:15 PM	82							
464	4/21/2023	05:30 PM	68							
465	4/21/2023	05:45 PM	54							
466	4/21/2023	06:00 PM	53							
467	4/21/2023	06:15 PM	56							
468	4/21/2023	06:30 PM	46							
469	4/21/2023	06:45 PM	33							
470	4/21/2023	07:00 PM	26							
471	4/21/2023	07:15 PM	34							
472	4/21/2023	07:30 PM	27							
473	4/21/2023	07:45 PM	37							
474	4/21/2023	08:00 PM	34							
475	4/21/2023	08:15 PM	32							
476	4/21/2023	08:30 PM	28							
477	4/21/2023	08:45 PM	27							
478	4/21/2023	09:00 PM	23							
479	4/21/2023	09:15 PM	22							
480	4/21/2023	09:30 PM	18							
481	4/21/2023	09:45 PM	26							
482	4/21/2023	10:00 PM	27							
483	4/21/2023	10:15 PM	23							
484	4/21/2023	10:30 PM	19							
485	4/21/2023	10:45 PM	18							
486	4/21/2023	11:00 PM	19							
487	4/21/2023	11:15 PM	28							
488	4/21/2023	11:30 PM	16							
489	4/21/2023	11:45 PM	14							
490	4/22/2023	12:00 AM	14							
491	4/22/2023	12:15 AM	10							
492	4/22/2023	12:30 AM	7							
493	4/22/2023	12:45 AM	4							
494	4/22/2023	01:00 AM	2							
495	4/22/2023	01:15 AM	7							
496	4/22/2023	01:30 AM	3							
497	4/22/2023	01:45 AM	10							
498	4/22/2023	02:00 AM	7							
499	4/22/2023	02:15 AM	4							

	A	B	C	D	E	F	G	H	I	J
500	4/22/2023	02:30 AM	5							
501	4/22/2023	02:45 AM	0							
502	4/22/2023	03:00 AM	4							
503	4/22/2023	03:15 AM	1							
504	4/22/2023	03:30 AM	5							
505	4/22/2023	03:45 AM	3							
506	4/22/2023	04:00 AM	4							
507	4/22/2023	04:15 AM	5							
508	4/22/2023	04:30 AM	4							
509	4/22/2023	04:45 AM	3							
510	4/22/2023	05:00 AM	7							
511	4/22/2023	05:15 AM	9							
512	4/22/2023	05:30 AM	9							
513	4/22/2023	05:45 AM	10							
514	4/22/2023	06:00 AM	4							
515	4/22/2023	06:15 AM	14							
516	4/22/2023	06:30 AM	15							
517	4/22/2023	06:45 AM	19							
518	4/22/2023	07:00 AM	14							
519	4/22/2023	07:15 AM	23							
520	4/22/2023	07:30 AM	26							
521	4/22/2023	07:45 AM	22							
522	4/22/2023	08:00 AM	24							
523	4/22/2023	08:15 AM	40							
524	4/22/2023	08:30 AM	26							
525	4/22/2023	08:45 AM	30							
526	4/22/2023	09:00 AM	38							
527	4/22/2023	09:15 AM	33							
528	4/22/2023	09:30 AM	41							
529	4/22/2023	09:45 AM	31							
530	4/22/2023	10:00 AM	35							
531	4/22/2023	10:15 AM	31							
532	4/22/2023	10:30 AM	34							
533	4/22/2023	10:45 AM	35							
534	4/22/2023	11:00 AM	36							
535	4/22/2023	11:15 AM	38							
536	4/22/2023	11:30 AM	41							
537	4/22/2023	11:45 AM	53							
538	4/22/2023	12:00 PM	50							
539	4/22/2023	12:15 PM	44							
540	4/22/2023	12:30 PM	44							
541	4/22/2023	12:45 PM	48							
542	4/22/2023	01:00 PM	49							
543	4/22/2023	01:15 PM	43							
544	4/22/2023	01:30 PM	44							
545	4/22/2023	01:45 PM	46							
546	4/22/2023	02:00 PM	54							
547	4/22/2023	02:15 PM	53							
548	4/22/2023	02:30 PM	48							
549	4/22/2023	02:45 PM	44							

	A	B	C	D	E	F	G	H	I	J
550	4/22/2023	03:00 PM	46							
551	4/22/2023	03:15 PM	41							
552	4/22/2023	03:30 PM	46							
553	4/22/2023	03:45 PM	49							
554	4/22/2023	04:00 PM	43							
555	4/22/2023	04:15 PM	45							
556	4/22/2023	04:30 PM	43							
557	4/22/2023	04:45 PM	45							
558	4/22/2023	05:00 PM	57							
559	4/22/2023	05:15 PM	34							
560	4/22/2023	05:30 PM	45							
561	4/22/2023	05:45 PM	36							
562	4/22/2023	06:00 PM	39							
563	4/22/2023	06:15 PM	39							
564	4/22/2023	06:30 PM	37							
565	4/22/2023	06:45 PM	18							
566	4/22/2023	07:00 PM	30							
567	4/22/2023	07:15 PM	38							
568	4/22/2023	07:30 PM	39							
569	4/22/2023	07:45 PM	21							
570	4/22/2023	08:00 PM	31							
571	4/22/2023	08:15 PM	20							
572	4/22/2023	08:30 PM	24							
573	4/22/2023	08:45 PM	25							
574	4/22/2023	09:00 PM	19							
575	4/22/2023	09:15 PM	15							
576	4/22/2023	09:30 PM	28							
577	4/22/2023	09:45 PM	22							
578	4/22/2023	10:00 PM	16							
579	4/22/2023	10:15 PM	23							
580	4/22/2023	10:30 PM	11							
581	4/22/2023	10:45 PM	16							
582	4/22/2023	11:00 PM	10							
583	4/22/2023	11:15 PM	8							
584	4/22/2023	11:30 PM	9							
585	4/22/2023	11:45 PM	6							
586	4/23/2023	12:00 AM	10							
587	4/23/2023	12:15 AM	9							
588	4/23/2023	12:30 AM	11							
589	4/23/2023	12:45 AM	10							
590	4/23/2023	01:00 AM	3							
591	4/23/2023	01:15 AM	4							
592	4/23/2023	01:30 AM	6							
593	4/23/2023	01:45 AM	5							
594	4/23/2023	02:00 AM	6							
595	4/23/2023	02:15 AM	3							
596	4/23/2023	02:30 AM	8							
597	4/23/2023	02:45 AM	4							
598	4/23/2023	03:00 AM	1							
599	4/23/2023	03:15 AM	2							

	A	B	C	D	E	F	G	H	I	J
600	4/23/2023	03:30 AM	2							
601	4/23/2023	03:45 AM	1							
602	4/23/2023	04:00 AM	2							
603	4/23/2023	04:15 AM	5							
604	4/23/2023	04:30 AM	1							
605	4/23/2023	04:45 AM	2							
606	4/23/2023	05:00 AM	1							
607	4/23/2023	05:15 AM	6							
608	4/23/2023	05:30 AM	9							
609	4/23/2023	05:45 AM	5							
610	4/23/2023	06:00 AM	9							
611	4/23/2023	06:15 AM	11							
612	4/23/2023	06:30 AM	9							
613	4/23/2023	06:45 AM	10							
614	4/23/2023	07:00 AM	8							
615	4/23/2023	07:15 AM	9							
616	4/23/2023	07:30 AM	8							
617	4/23/2023	07:45 AM	11							
618	4/23/2023	08:00 AM	13							
619	4/23/2023	08:15 AM	19							
620	4/23/2023	08:30 AM	16							
621	4/23/2023	08:45 AM	19							
622	4/23/2023	09:00 AM	12							
623	4/23/2023	09:15 AM	30							
624	4/23/2023	09:30 AM	26							
625	4/23/2023	09:45 AM	27							
626	4/23/2023	10:00 AM	25							
627	4/23/2023	10:15 AM	31							
628	4/23/2023	10:30 AM	38							
629	4/23/2023	10:45 AM	28							
630	4/23/2023	11:00 AM	40							
631	4/23/2023	11:15 AM	36							
632	4/23/2023	11:30 AM	41							
633	4/23/2023	11:45 AM	76							
634	4/23/2023	12:00 PM	46							
635	4/23/2023	12:15 PM	59							
636	4/23/2023	12:30 PM	39							
637	4/23/2023	12:45 PM	59							
638	4/23/2023	01:00 PM	44							
639	4/23/2023	01:15 PM	47							
640	4/23/2023	01:30 PM	35							
641	4/23/2023	01:45 PM	48							
642	4/23/2023	02:00 PM	33							
643	4/23/2023	02:15 PM	48							
644	4/23/2023	02:30 PM	48							
645	4/23/2023	02:45 PM	33							
646	4/23/2023	03:00 PM	50							
647	4/23/2023	03:15 PM	46							
648	4/23/2023	03:30 PM	49							
649	4/23/2023	03:45 PM	42							

	A	B	C	D	E	F	G	H	I	J
650	4/23/2023	04:00 PM	49							
651	4/23/2023	04:15 PM	36							
652	4/23/2023	04:30 PM	31							
653	4/23/2023	04:45 PM	43							
654	4/23/2023	05:00 PM	30							
655	4/23/2023	05:15 PM	31							
656	4/23/2023	05:30 PM	36							
657	4/23/2023	05:45 PM	33							
658	4/23/2023	06:00 PM	28							
659	4/23/2023	06:15 PM	44							
660	4/23/2023	06:30 PM	36							
661	4/23/2023	06:45 PM	23							
662	4/23/2023	07:00 PM	29							
663	4/23/2023	07:15 PM	41							
664	4/23/2023	07:30 PM	31							
665	4/23/2023	07:45 PM	32							
666	4/23/2023	08:00 PM	29							
667	4/23/2023	08:15 PM	48							
668	4/23/2023	08:30 PM	32							
669	4/23/2023	08:45 PM	18							
670	4/23/2023	09:00 PM	11							
671	4/23/2023	09:15 PM	13							
672	4/23/2023	09:30 PM	14							
673	4/23/2023	09:45 PM	9							
674	4/23/2023	10:00 PM	7							
675	4/23/2023	10:15 PM	10							
676	4/23/2023	10:30 PM	15							
677	4/23/2023	10:45 PM	4							
678	4/23/2023	11:00 PM	7							
679	4/23/2023	11:15 PM	11							
680	4/23/2023	11:30 PM	6							
681	4/23/2023	11:45 PM	1							

	A	B	C	D	E	F	G	H	I	J
1										
2	File Name: C:\Users\barri\OneDrive\Documents\TDB\WSP\SYRACUSE\DATA\BATCH 6\DONE\ATR 1057.tf2									
3	Start Date: 4/17/2023									
4	Start Time: 12:00:00 AM									
5	Location 1: NB S 176									
6	Location 2: West of S 48									
7										
8										
9	Date	Time	NB							
10	4/17/2023	12:00 AM	2							
11	4/17/2023	12:15 AM	0							
12	4/17/2023	12:30 AM	1							
13	4/17/2023	12:45 AM	1							
14	4/17/2023	01:00 AM	2							
15	4/17/2023	01:15 AM	1							
16	4/17/2023	01:30 AM	0							
17	4/17/2023	01:45 AM	0							
18	4/17/2023	02:00 AM	2							
19	4/17/2023	02:15 AM	1							
20	4/17/2023	02:30 AM	0							
21	4/17/2023	02:45 AM	0							
22	4/17/2023	03:00 AM	0							
23	4/17/2023	03:15 AM	2							
24	4/17/2023	03:30 AM	0							
25	4/17/2023	03:45 AM	2							
26	4/17/2023	04:00 AM	1							
27	4/17/2023	04:15 AM	2							
28	4/17/2023	04:30 AM	4							
29	4/17/2023	04:45 AM	9							
30	4/17/2023	05:00 AM	5							
31	4/17/2023	05:15 AM	13							
32	4/17/2023	05:30 AM	17							
33	4/17/2023	05:45 AM	15							
34	4/17/2023	06:00 AM	15							
35	4/17/2023	06:15 AM	27							
36	4/17/2023	06:30 AM	21							
37	4/17/2023	06:45 AM	25							
38	4/17/2023	07:00 AM	23							
39	4/17/2023	07:15 AM	49							
40	4/17/2023	07:30 AM	31							
41	4/17/2023	07:45 AM	37							
42	4/17/2023	08:00 AM	21							
43	4/17/2023	08:15 AM	23							
44	4/17/2023	08:30 AM	30							
45	4/17/2023	08:45 AM	26							
46	4/17/2023	09:00 AM	26							
47	4/17/2023	09:15 AM	14							
48	4/17/2023	09:30 AM	25							
49	4/17/2023	09:45 AM	23							

	A	B	C	D	E	F	G	H	I	J
50	4/17/2023	10:00 AM	15							
51	4/17/2023	10:15 AM	17							
52	4/17/2023	10:30 AM	26							
53	4/17/2023	10:45 AM	22							
54	4/17/2023	11:00 AM	22							
55	4/17/2023	11:15 AM	24							
56	4/17/2023	11:30 AM	19							
57	4/17/2023	11:45 AM	18							
58	4/17/2023	12:00 PM	27							
59	4/17/2023	12:15 PM	25							
60	4/17/2023	12:30 PM	26							
61	4/17/2023	12:45 PM	23							
62	4/17/2023	01:00 PM	22							
63	4/17/2023	01:15 PM	20							
64	4/17/2023	01:30 PM	22							
65	4/17/2023	01:45 PM	10							
66	4/17/2023	02:00 PM	24							
67	4/17/2023	02:15 PM	31							
68	4/17/2023	02:30 PM	18							
69	4/17/2023	02:45 PM	31							
70	4/17/2023	03:00 PM	40							
71	4/17/2023	03:15 PM	33							
72	4/17/2023	03:30 PM	27							
73	4/17/2023	03:45 PM	20							
74	4/17/2023	04:00 PM	32							
75	4/17/2023	04:15 PM	33							
76	4/17/2023	04:30 PM	25							
77	4/17/2023	04:45 PM	34							
78	4/17/2023	05:00 PM	21							
79	4/17/2023	05:15 PM	35							
80	4/17/2023	05:30 PM	31							
81	4/17/2023	05:45 PM	30							
82	4/17/2023	06:00 PM	25							
83	4/17/2023	06:15 PM	19							
84	4/17/2023	06:30 PM	11							
85	4/17/2023	06:45 PM	18							
86	4/17/2023	07:00 PM	14							
87	4/17/2023	07:15 PM	14							
88	4/17/2023	07:30 PM	8							
89	4/17/2023	07:45 PM	12							
90	4/17/2023	08:00 PM	3							
91	4/17/2023	08:15 PM	12							
92	4/17/2023	08:30 PM	12							
93	4/17/2023	08:45 PM	3							
94	4/17/2023	09:00 PM	3							
95	4/17/2023	09:15 PM	2							
96	4/17/2023	09:30 PM	1							
97	4/17/2023	09:45 PM	6							
98	4/17/2023	10:00 PM	1							
99	4/17/2023	10:15 PM	4							

	A	B	C	D	E	F	G	H	I	J
100	4/17/2023	10:30 PM	4							
101	4/17/2023	10:45 PM	1							
102	4/17/2023	11:00 PM	2							
103	4/17/2023	11:15 PM	0							
104	4/17/2023	11:30 PM	2							
105	4/17/2023	11:45 PM	0							
106	4/18/2023	12:00 AM	0							
107	4/18/2023	12:15 AM	0							
108	4/18/2023	12:30 AM	0							
109	4/18/2023	12:45 AM	1							
110	4/18/2023	01:00 AM	0							
111	4/18/2023	01:15 AM	1							
112	4/18/2023	01:30 AM	0							
113	4/18/2023	01:45 AM	0							
114	4/18/2023	02:00 AM	0							
115	4/18/2023	02:15 AM	1							
116	4/18/2023	02:30 AM	1							
117	4/18/2023	02:45 AM	0							
118	4/18/2023	03:00 AM	1							
119	4/18/2023	03:15 AM	1							
120	4/18/2023	03:30 AM	1							
121	4/18/2023	03:45 AM	0							
122	4/18/2023	04:00 AM	1							
123	4/18/2023	04:15 AM	3							
124	4/18/2023	04:30 AM	4							
125	4/18/2023	04:45 AM	6							
126	4/18/2023	05:00 AM	10							
127	4/18/2023	05:15 AM	10							
128	4/18/2023	05:30 AM	11							
129	4/18/2023	05:45 AM	13							
130	4/18/2023	06:00 AM	18							
131	4/18/2023	06:15 AM	22							
132	4/18/2023	06:30 AM	34							
133	4/18/2023	06:45 AM	24							
134	4/18/2023	07:00 AM	32							
135	4/18/2023	07:15 AM	34							
136	4/18/2023	07:30 AM	37							
137	4/18/2023	07:45 AM	35							
138	4/18/2023	08:00 AM	20							
139	4/18/2023	08:15 AM	34							
140	4/18/2023	08:30 AM	24							
141	4/18/2023	08:45 AM	39							
142	4/18/2023	09:00 AM	14							
143	4/18/2023	09:15 AM	19							
144	4/18/2023	09:30 AM	16							
145	4/18/2023	09:45 AM	17							
146	4/18/2023	10:00 AM	17							
147	4/18/2023	10:15 AM	16							
148	4/18/2023	10:30 AM	26							
149	4/18/2023	10:45 AM	18							

	A	B	C	D	E	F	G	H	I	J
150	4/18/2023	11:00 AM	17							
151	4/18/2023	11:15 AM	30							
152	4/18/2023	11:30 AM	25							
153	4/18/2023	11:45 AM	20							
154	4/18/2023	12:00 PM	23							
155	4/18/2023	12:15 PM	19							
156	4/18/2023	12:30 PM	20							
157	4/18/2023	12:45 PM	22							
158	4/18/2023	01:00 PM	25							
159	4/18/2023	01:15 PM	21							
160	4/18/2023	01:30 PM	18							
161	4/18/2023	01:45 PM	18							
162	4/18/2023	02:00 PM	19							
163	4/18/2023	02:15 PM	15							
164	4/18/2023	02:30 PM	25							
165	4/18/2023	02:45 PM	19							
166	4/18/2023	03:00 PM	23							
167	4/18/2023	03:15 PM	25							
168	4/18/2023	03:30 PM	20							
169	4/18/2023	03:45 PM	31							
170	4/18/2023	04:00 PM	28							
171	4/18/2023	04:15 PM	34							
172	4/18/2023	04:30 PM	39							
173	4/18/2023	04:45 PM	27							
174	4/18/2023	05:00 PM	38							
175	4/18/2023	05:15 PM	21							
176	4/18/2023	05:30 PM	24							
177	4/18/2023	05:45 PM	34							
178	4/18/2023	06:00 PM	19							
179	4/18/2023	06:15 PM	16							
180	4/18/2023	06:30 PM	16							
181	4/18/2023	06:45 PM	14							
182	4/18/2023	07:00 PM	19							
183	4/18/2023	07:15 PM	15							
184	4/18/2023	07:30 PM	7							
185	4/18/2023	07:45 PM	14							
186	4/18/2023	08:00 PM	10							
187	4/18/2023	08:15 PM	17							
188	4/18/2023	08:30 PM	2							
189	4/18/2023	08:45 PM	5							
190	4/18/2023	09:00 PM	6							
191	4/18/2023	09:15 PM	2							
192	4/18/2023	09:30 PM	2							
193	4/18/2023	09:45 PM	6							
194	4/18/2023	10:00 PM	5							
195	4/18/2023	10:15 PM	3							
196	4/18/2023	10:30 PM	0							
197	4/18/2023	10:45 PM	6							
198	4/18/2023	11:00 PM	0							
199	4/18/2023	11:15 PM	1							

	A	B	C	D	E	F	G	H	I	J
200	4/18/2023	11:30 PM	1							
201	4/18/2023	11:45 PM	2							
202	4/19/2023	12:00 AM	2							
203	4/19/2023	12:15 AM	0							
204	4/19/2023	12:30 AM	1							
205	4/19/2023	12:45 AM	1							
206	4/19/2023	01:00 AM	0							
207	4/19/2023	01:15 AM	0							
208	4/19/2023	01:30 AM	0							
209	4/19/2023	01:45 AM	0							
210	4/19/2023	02:00 AM	0							
211	4/19/2023	02:15 AM	1							
212	4/19/2023	02:30 AM	0							
213	4/19/2023	02:45 AM	1							
214	4/19/2023	03:00 AM	0							
215	4/19/2023	03:15 AM	3							
216	4/19/2023	03:30 AM	0							
217	4/19/2023	03:45 AM	0							
218	4/19/2023	04:00 AM	2							
219	4/19/2023	04:15 AM	2							
220	4/19/2023	04:30 AM	2							
221	4/19/2023	04:45 AM	7							
222	4/19/2023	05:00 AM	8							
223	4/19/2023	05:15 AM	13							
224	4/19/2023	05:30 AM	22							
225	4/19/2023	05:45 AM	11							
226	4/19/2023	06:00 AM	10							
227	4/19/2023	06:15 AM	25							
228	4/19/2023	06:30 AM	31							
229	4/19/2023	06:45 AM	28							
230	4/19/2023	07:00 AM	28							
231	4/19/2023	07:15 AM	34							
232	4/19/2023	07:30 AM	29							
233	4/19/2023	07:45 AM	36							
234	4/19/2023	08:00 AM	26							
235	4/19/2023	08:15 AM	28							
236	4/19/2023	08:30 AM	34							
237	4/19/2023	08:45 AM	29							
238	4/19/2023	09:00 AM	23							
239	4/19/2023	09:15 AM	16							
240	4/19/2023	09:30 AM	18							
241	4/19/2023	09:45 AM	25							
242	4/19/2023	10:00 AM	18							
243	4/19/2023	10:15 AM	22							
244	4/19/2023	10:30 AM	17							
245	4/19/2023	10:45 AM	19							
246	4/19/2023	11:00 AM	14							
247	4/19/2023	11:15 AM	12							
248	4/19/2023	11:30 AM	23							
249	4/19/2023	11:45 AM	12							

	A	B	C	D	E	F	G	H	I	J
250	4/19/2023	12:00 PM	25							
251	4/19/2023	12:15 PM	13							
252	4/19/2023	12:30 PM	14							
253	4/19/2023	12:45 PM	15							
254	4/19/2023	01:00 PM	22							
255	4/19/2023	01:15 PM	17							
256	4/19/2023	01:30 PM	21							
257	4/19/2023	01:45 PM	26							
258	4/19/2023	02:00 PM	23							
259	4/19/2023	02:15 PM	19							
260	4/19/2023	02:30 PM	29							
261	4/19/2023	02:45 PM	21							
262	4/19/2023	03:00 PM	36							
263	4/19/2023	03:15 PM	24							
264	4/19/2023	03:30 PM	16							
265	4/19/2023	03:45 PM	20							
266	4/19/2023	04:00 PM	34							
267	4/19/2023	04:15 PM	23							
268	4/19/2023	04:30 PM	25							
269	4/19/2023	04:45 PM	27							
270	4/19/2023	05:00 PM	26							
271	4/19/2023	05:15 PM	29							
272	4/19/2023	05:30 PM	31							
273	4/19/2023	05:45 PM	35							
274	4/19/2023	06:00 PM	23							
275	4/19/2023	06:15 PM	22							
276	4/19/2023	06:30 PM	17							
277	4/19/2023	06:45 PM	15							
278	4/19/2023	07:00 PM	15							
279	4/19/2023	07:15 PM	22							
280	4/19/2023	07:30 PM	20							
281	4/19/2023	07:45 PM	16							
282	4/19/2023	08:00 PM	17							
283	4/19/2023	08:15 PM	12							
284	4/19/2023	08:30 PM	10							
285	4/19/2023	08:45 PM	2							
286	4/19/2023	09:00 PM	4							
287	4/19/2023	09:15 PM	6							
288	4/19/2023	09:30 PM	4							
289	4/19/2023	09:45 PM	3							
290	4/19/2023	10:00 PM	5							
291	4/19/2023	10:15 PM	5							
292	4/19/2023	10:30 PM	4							
293	4/19/2023	10:45 PM	2							
294	4/19/2023	11:00 PM	5							
295	4/19/2023	11:15 PM	1							
296	4/19/2023	11:30 PM	1							
297	4/19/2023	11:45 PM	1							
298	4/20/2023	12:00 AM	1							
299	4/20/2023	12:15 AM	1							

	A	B	C	D	E	F	G	H	I	J
300	4/20/2023	12:30 AM	1							
301	4/20/2023	12:45 AM	0							
302	4/20/2023	01:00 AM	0							
303	4/20/2023	01:15 AM	1							
304	4/20/2023	01:30 AM	0							
305	4/20/2023	01:45 AM	0							
306	4/20/2023	02:00 AM	0							
307	4/20/2023	02:15 AM	2							
308	4/20/2023	02:30 AM	1							
309	4/20/2023	02:45 AM	2							
310	4/20/2023	03:00 AM	1							
311	4/20/2023	03:15 AM	2							
312	4/20/2023	03:30 AM	0							
313	4/20/2023	03:45 AM	0							
314	4/20/2023	04:00 AM	2							
315	4/20/2023	04:15 AM	5							
316	4/20/2023	04:30 AM	4							
317	4/20/2023	04:45 AM	7							
318	4/20/2023	05:00 AM	7							
319	4/20/2023	05:15 AM	12							
320	4/20/2023	05:30 AM	16							
321	4/20/2023	05:45 AM	13							
322	4/20/2023	06:00 AM	12							
323	4/20/2023	06:15 AM	26							
324	4/20/2023	06:30 AM	27							
325	4/20/2023	06:45 AM	26							
326	4/20/2023	07:00 AM	29							
327	4/20/2023	07:15 AM	42							
328	4/20/2023	07:30 AM	27							
329	4/20/2023	07:45 AM	26							
330	4/20/2023	08:00 AM	25							
331	4/20/2023	08:15 AM	40							
332	4/20/2023	08:30 AM	30							
333	4/20/2023	08:45 AM	28							
334	4/20/2023	09:00 AM	18							
335	4/20/2023	09:15 AM	15							
336	4/20/2023	09:30 AM	23							
337	4/20/2023	09:45 AM	17							
338	4/20/2023	10:00 AM	16							
339	4/20/2023	10:15 AM	20							
340	4/20/2023	10:30 AM	19							
341	4/20/2023	10:45 AM	21							
342	4/20/2023	11:00 AM	20							
343	4/20/2023	11:15 AM	21							
344	4/20/2023	11:30 AM	35							
345	4/20/2023	11:45 AM	22							
346	4/20/2023	12:00 PM	12							
347	4/20/2023	12:15 PM	21							
348	4/20/2023	12:30 PM	26							
349	4/20/2023	12:45 PM	23							

	A	B	C	D	E	F	G	H	I	J
350	4/20/2023	01:00 PM	14							
351	4/20/2023	01:15 PM	23							
352	4/20/2023	01:30 PM	16							
353	4/20/2023	01:45 PM	18							
354	4/20/2023	02:00 PM	24							
355	4/20/2023	02:15 PM	23							
356	4/20/2023	02:30 PM	26							
357	4/20/2023	02:45 PM	34							
358	4/20/2023	03:00 PM	35							
359	4/20/2023	03:15 PM	35							
360	4/20/2023	03:30 PM	26							
361	4/20/2023	03:45 PM	27							
362	4/20/2023	04:00 PM	28							
363	4/20/2023	04:15 PM	31							
364	4/20/2023	04:30 PM	36							
365	4/20/2023	04:45 PM	42							
366	4/20/2023	05:00 PM	33							
367	4/20/2023	05:15 PM	35							
368	4/20/2023	05:30 PM	29							
369	4/20/2023	05:45 PM	36							
370	4/20/2023	06:00 PM	31							
371	4/20/2023	06:15 PM	25							
372	4/20/2023	06:30 PM	17							
373	4/20/2023	06:45 PM	26							
374	4/20/2023	07:00 PM	26							
375	4/20/2023	07:15 PM	18							
376	4/20/2023	07:30 PM	12							
377	4/20/2023	07:45 PM	11							
378	4/20/2023	08:00 PM	18							
379	4/20/2023	08:15 PM	14							
380	4/20/2023	08:30 PM	17							
381	4/20/2023	08:45 PM	7							
382	4/20/2023	09:00 PM	6							
383	4/20/2023	09:15 PM	5							
384	4/20/2023	09:30 PM	5							
385	4/20/2023	09:45 PM	2							
386	4/20/2023	10:00 PM	3							
387	4/20/2023	10:15 PM	7							
388	4/20/2023	10:30 PM	6							
389	4/20/2023	10:45 PM	6							
390	4/20/2023	11:00 PM	0							
391	4/20/2023	11:15 PM	2							
392	4/20/2023	11:30 PM	0							
393	4/20/2023	11:45 PM	2							
394	4/21/2023	12:00 AM	1							
395	4/21/2023	12:15 AM	0							
396	4/21/2023	12:30 AM	0							
397	4/21/2023	12:45 AM	0							
398	4/21/2023	01:00 AM	0							
399	4/21/2023	01:15 AM	1							

	A	B	C	D	E	F	G	H	I	J
400	4/21/2023	01:30 AM	1							
401	4/21/2023	01:45 AM	0							
402	4/21/2023	02:00 AM	0							
403	4/21/2023	02:15 AM	0							
404	4/21/2023	02:30 AM	1							
405	4/21/2023	02:45 AM	1							
406	4/21/2023	03:00 AM	0							
407	4/21/2023	03:15 AM	1							
408	4/21/2023	03:30 AM	1							
409	4/21/2023	03:45 AM	0							
410	4/21/2023	04:00 AM	1							
411	4/21/2023	04:15 AM	5							
412	4/21/2023	04:30 AM	6							
413	4/21/2023	04:45 AM	12							
414	4/21/2023	05:00 AM	4							
415	4/21/2023	05:15 AM	11							
416	4/21/2023	05:30 AM	14							
417	4/21/2023	05:45 AM	12							
418	4/21/2023	06:00 AM	13							
419	4/21/2023	06:15 AM	21							
420	4/21/2023	06:30 AM	25							
421	4/21/2023	06:45 AM	26							
422	4/21/2023	07:00 AM	36							
423	4/21/2023	07:15 AM	43							
424	4/21/2023	07:30 AM	28							
425	4/21/2023	07:45 AM	25							
426	4/21/2023	08:00 AM	19							
427	4/21/2023	08:15 AM	33							
428	4/21/2023	08:30 AM	29							
429	4/21/2023	08:45 AM	22							
430	4/21/2023	09:00 AM	21							
431	4/21/2023	09:15 AM	25							
432	4/21/2023	09:30 AM	24							
433	4/21/2023	09:45 AM	17							
434	4/21/2023	10:00 AM	21							
435	4/21/2023	10:15 AM	15							
436	4/21/2023	10:30 AM	28							
437	4/21/2023	10:45 AM	24							
438	4/21/2023	11:00 AM	23							
439	4/21/2023	11:15 AM	20							
440	4/21/2023	11:30 AM	25							
441	4/21/2023	11:45 AM	25							
442	4/21/2023	12:00 PM	25							
443	4/21/2023	12:15 PM	21							
444	4/21/2023	12:30 PM	28							
445	4/21/2023	12:45 PM	31							
446	4/21/2023	01:00 PM	27							
447	4/21/2023	01:15 PM	22							
448	4/21/2023	01:30 PM	30							
449	4/21/2023	01:45 PM	21							

	A	B	C	D	E	F	G	H	I	J
450	4/21/2023	02:00 PM	17							
451	4/21/2023	02:15 PM	31							
452	4/21/2023	02:30 PM	28							
453	4/21/2023	02:45 PM	24							
454	4/21/2023	03:00 PM	34							
455	4/21/2023	03:15 PM	34							
456	4/21/2023	03:30 PM	32							
457	4/21/2023	03:45 PM	35							
458	4/21/2023	04:00 PM	25							
459	4/21/2023	04:15 PM	30							
460	4/21/2023	04:30 PM	32							
461	4/21/2023	04:45 PM	49							
462	4/21/2023	05:00 PM	33							
463	4/21/2023	05:15 PM	30							
464	4/21/2023	05:30 PM	31							
465	4/21/2023	05:45 PM	34							
466	4/21/2023	06:00 PM	15							
467	4/21/2023	06:15 PM	26							
468	4/21/2023	06:30 PM	20							
469	4/21/2023	06:45 PM	23							
470	4/21/2023	07:00 PM	21							
471	4/21/2023	07:15 PM	25							
472	4/21/2023	07:30 PM	21							
473	4/21/2023	07:45 PM	16							
474	4/21/2023	08:00 PM	12							
475	4/21/2023	08:15 PM	13							
476	4/21/2023	08:30 PM	10							
477	4/21/2023	08:45 PM	4							
478	4/21/2023	09:00 PM	8							
479	4/21/2023	09:15 PM	4							
480	4/21/2023	09:30 PM	3							
481	4/21/2023	09:45 PM	8							
482	4/21/2023	10:00 PM	7							
483	4/21/2023	10:15 PM	6							
484	4/21/2023	10:30 PM	1							
485	4/21/2023	10:45 PM	6							
486	4/21/2023	11:00 PM	4							
487	4/21/2023	11:15 PM	3							
488	4/21/2023	11:30 PM	2							
489	4/21/2023	11:45 PM	2							
490	4/22/2023	12:00 AM	2							
491	4/22/2023	12:15 AM	3							
492	4/22/2023	12:30 AM	1							
493	4/22/2023	12:45 AM	3							
494	4/22/2023	01:00 AM	0							
495	4/22/2023	01:15 AM	1							
496	4/22/2023	01:30 AM	1							
497	4/22/2023	01:45 AM	0							
498	4/22/2023	02:00 AM	0							
499	4/22/2023	02:15 AM	0							

	A	B	C	D	E	F	G	H	I	J
500	4/22/2023	02:30 AM	0							
501	4/22/2023	02:45 AM	0							
502	4/22/2023	03:00 AM	0							
503	4/22/2023	03:15 AM	2							
504	4/22/2023	03:30 AM	0							
505	4/22/2023	03:45 AM	1							
506	4/22/2023	04:00 AM	1							
507	4/22/2023	04:15 AM	0							
508	4/22/2023	04:30 AM	1							
509	4/22/2023	04:45 AM	6							
510	4/22/2023	05:00 AM	2							
511	4/22/2023	05:15 AM	5							
512	4/22/2023	05:30 AM	4							
513	4/22/2023	05:45 AM	5							
514	4/22/2023	06:00 AM	7							
515	4/22/2023	06:15 AM	8							
516	4/22/2023	06:30 AM	11							
517	4/22/2023	06:45 AM	16							
518	4/22/2023	07:00 AM	9							
519	4/22/2023	07:15 AM	18							
520	4/22/2023	07:30 AM	12							
521	4/22/2023	07:45 AM	15							
522	4/22/2023	08:00 AM	22							
523	4/22/2023	08:15 AM	15							
524	4/22/2023	08:30 AM	24							
525	4/22/2023	08:45 AM	18							
526	4/22/2023	09:00 AM	17							
527	4/22/2023	09:15 AM	18							
528	4/22/2023	09:30 AM	16							
529	4/22/2023	09:45 AM	19							
530	4/22/2023	10:00 AM	33							
531	4/22/2023	10:15 AM	21							
532	4/22/2023	10:30 AM	33							
533	4/22/2023	10:45 AM	20							
534	4/22/2023	11:00 AM	26							
535	4/22/2023	11:15 AM	28							
536	4/22/2023	11:30 AM	23							
537	4/22/2023	11:45 AM	19							
538	4/22/2023	12:00 PM	22							
539	4/22/2023	12:15 PM	21							
540	4/22/2023	12:30 PM	19							
541	4/22/2023	12:45 PM	28							
542	4/22/2023	01:00 PM	19							
543	4/22/2023	01:15 PM	22							
544	4/22/2023	01:30 PM	21							
545	4/22/2023	01:45 PM	18							
546	4/22/2023	02:00 PM	15							
547	4/22/2023	02:15 PM	15							
548	4/22/2023	02:30 PM	28							
549	4/22/2023	02:45 PM	24							

	A	B	C	D	E	F	G	H	I	J
550	4/22/2023	03:00 PM	26							
551	4/22/2023	03:15 PM	30							
552	4/22/2023	03:30 PM	25							
553	4/22/2023	03:45 PM	17							
554	4/22/2023	04:00 PM	22							
555	4/22/2023	04:15 PM	32							
556	4/22/2023	04:30 PM	23							
557	4/22/2023	04:45 PM	14							
558	4/22/2023	05:00 PM	21							
559	4/22/2023	05:15 PM	21							
560	4/22/2023	05:30 PM	22							
561	4/22/2023	05:45 PM	20							
562	4/22/2023	06:00 PM	18							
563	4/22/2023	06:15 PM	15							
564	4/22/2023	06:30 PM	13							
565	4/22/2023	06:45 PM	16							
566	4/22/2023	07:00 PM	15							
567	4/22/2023	07:15 PM	16							
568	4/22/2023	07:30 PM	14							
569	4/22/2023	07:45 PM	15							
570	4/22/2023	08:00 PM	7							
571	4/22/2023	08:15 PM	6							
572	4/22/2023	08:30 PM	7							
573	4/22/2023	08:45 PM	7							
574	4/22/2023	09:00 PM	4							
575	4/22/2023	09:15 PM	6							
576	4/22/2023	09:30 PM	12							
577	4/22/2023	09:45 PM	5							
578	4/22/2023	10:00 PM	3							
579	4/22/2023	10:15 PM	3							
580	4/22/2023	10:30 PM	4							
581	4/22/2023	10:45 PM	1							
582	4/22/2023	11:00 PM	3							
583	4/22/2023	11:15 PM	1							
584	4/22/2023	11:30 PM	3							
585	4/22/2023	11:45 PM	1							
586	4/23/2023	12:00 AM	3							
587	4/23/2023	12:15 AM	3							
588	4/23/2023	12:30 AM	0							
589	4/23/2023	12:45 AM	0							
590	4/23/2023	01:00 AM	0							
591	4/23/2023	01:15 AM	2							
592	4/23/2023	01:30 AM	1							
593	4/23/2023	01:45 AM	0							
594	4/23/2023	02:00 AM	3							
595	4/23/2023	02:15 AM	0							
596	4/23/2023	02:30 AM	0							
597	4/23/2023	02:45 AM	0							
598	4/23/2023	03:00 AM	2							
599	4/23/2023	03:15 AM	0							

	A	B	C	D	E	F	G	H	I	J
600	4/23/2023	03:30 AM	1							
601	4/23/2023	03:45 AM	1							
602	4/23/2023	04:00 AM	1							
603	4/23/2023	04:15 AM	0							
604	4/23/2023	04:30 AM	2							
605	4/23/2023	04:45 AM	2							
606	4/23/2023	05:00 AM	1							
607	4/23/2023	05:15 AM	4							
608	4/23/2023	05:30 AM	3							
609	4/23/2023	05:45 AM	5							
610	4/23/2023	06:00 AM	3							
611	4/23/2023	06:15 AM	10							
612	4/23/2023	06:30 AM	4							
613	4/23/2023	06:45 AM	8							
614	4/23/2023	07:00 AM	7							
615	4/23/2023	07:15 AM	9							
616	4/23/2023	07:30 AM	7							
617	4/23/2023	07:45 AM	6							
618	4/23/2023	08:00 AM	19							
619	4/23/2023	08:15 AM	14							
620	4/23/2023	08:30 AM	12							
621	4/23/2023	08:45 AM	18							
622	4/23/2023	09:00 AM	14							
623	4/23/2023	09:15 AM	19							
624	4/23/2023	09:30 AM	23							
625	4/23/2023	09:45 AM	25							
626	4/23/2023	10:00 AM	15							
627	4/23/2023	10:15 AM	14							
628	4/23/2023	10:30 AM	20							
629	4/23/2023	10:45 AM	40							
630	4/23/2023	11:00 AM	43							
631	4/23/2023	11:15 AM	25							
632	4/23/2023	11:30 AM	21							
633	4/23/2023	11:45 AM	21							
634	4/23/2023	12:00 PM	28							
635	4/23/2023	12:15 PM	30							
636	4/23/2023	12:30 PM	28							
637	4/23/2023	12:45 PM	32							
638	4/23/2023	01:00 PM	25							
639	4/23/2023	01:15 PM	26							
640	4/23/2023	01:30 PM	31							
641	4/23/2023	01:45 PM	28							
642	4/23/2023	02:00 PM	19							
643	4/23/2023	02:15 PM	19							
644	4/23/2023	02:30 PM	17							
645	4/23/2023	02:45 PM	20							
646	4/23/2023	03:00 PM	25							
647	4/23/2023	03:15 PM	20							
648	4/23/2023	03:30 PM	17							
649	4/23/2023	03:45 PM	28							

	A	B	C	D	E	F	G	H	I	J
650	4/23/2023	04:00 PM	18							
651	4/23/2023	04:15 PM	18							
652	4/23/2023	04:30 PM	22							
653	4/23/2023	04:45 PM	23							
654	4/23/2023	05:00 PM	26							
655	4/23/2023	05:15 PM	19							
656	4/23/2023	05:30 PM	21							
657	4/23/2023	05:45 PM	20							
658	4/23/2023	06:00 PM	19							
659	4/23/2023	06:15 PM	23							
660	4/23/2023	06:30 PM	17							
661	4/23/2023	06:45 PM	11							
662	4/23/2023	07:00 PM	10							
663	4/23/2023	07:15 PM	16							
664	4/23/2023	07:30 PM	10							
665	4/23/2023	07:45 PM	8							
666	4/23/2023	08:00 PM	9							
667	4/23/2023	08:15 PM	10							
668	4/23/2023	08:30 PM	9							
669	4/23/2023	08:45 PM	6							
670	4/23/2023	09:00 PM	3							
671	4/23/2023	09:15 PM	10							
672	4/23/2023	09:30 PM	6							
673	4/23/2023	09:45 PM	2							
674	4/23/2023	10:00 PM	3							
675	4/23/2023	10:15 PM	3							
676	4/23/2023	10:30 PM	3							
677	4/23/2023	10:45 PM	2							
678	4/23/2023	11:00 PM	0							
679	4/23/2023	11:15 PM	0							
680	4/23/2023	11:30 PM	1							
681	4/23/2023	11:45 PM	0							

	A	B	C	D	E	F	G	H	I	J
1										
2	File Name: C:\Users\obarrie\Desktop\transfer\Documents\Documents\Osman\Osman from harddrive\Documents\TDB\WSP\Syracuse\Data\ATR\SYRACUSE BATCH 10 jamar\SYRACUSE BATCH 10\ATR 1058.tf2									
3	Start Date: 5/16/2023									
4	Start Time: 12:00:00 AM									
5	Location 1: EB S 104 at CR 3									
6	Location 2: SYRACUSE,NY									
7										
8	Date	Time	NB							
9	5/16/2023	12:00 AM	3							
10	5/16/2023	12:15 AM	5							
11	5/16/2023	12:30 AM	5							
12	5/16/2023	12:45 AM	4							
13	5/16/2023	01:00 AM	2							
14	5/16/2023	01:15 AM	2							
15	5/16/2023	01:30 AM	3							
16	5/16/2023	01:45 AM	2							
17	5/16/2023	02:00 AM	4							
18	5/16/2023	02:15 AM	3							
19	5/16/2023	02:30 AM	5							
20	5/16/2023	02:45 AM	1							
21	5/16/2023	03:00 AM	2							
22	5/16/2023	03:15 AM	2							
23	5/16/2023	03:30 AM	7							
24	5/16/2023	03:45 AM	4							
25	5/16/2023	04:00 AM	4							
26	5/16/2023	04:15 AM	7							
27	5/16/2023	04:30 AM	11							
28	5/16/2023	04:45 AM	11							
29	5/16/2023	05:00 AM	16							
30	5/16/2023	05:15 AM	23							
31	5/16/2023	05:30 AM	33							
32	5/16/2023	05:45 AM	28							
33	5/16/2023	06:00 AM	38							
34	5/16/2023	06:15 AM	34							
35	5/16/2023	06:30 AM	65							
36	5/16/2023	06:45 AM	43							
37	5/16/2023	07:00 AM	57							
38	5/16/2023	07:15 AM	43							
39	5/16/2023	07:30 AM	68							
40	5/16/2023	07:45 AM	55							
41	5/16/2023	08:00 AM	60							
42	5/16/2023	08:15 AM	61							
43	5/16/2023	08:30 AM	57							
44	5/16/2023	08:45 AM	75							
45	5/16/2023	09:00 AM	69							
46	5/16/2023	09:15 AM	62							
47	5/16/2023	09:30 AM	64							
48	5/16/2023	09:45 AM	45							

	A	B	C	D	E	F	G	H	I	J
49	5/16/2023	10:00 AM	52							
50	5/16/2023	10:15 AM	43							
51	5/16/2023	10:30 AM	46							
52	5/16/2023	10:45 AM	55							
53	5/16/2023	11:00 AM	51							
54	5/16/2023	11:15 AM	51							
55	5/16/2023	11:30 AM	51							
56	5/16/2023	11:45 AM	39							
57	5/16/2023	12:00 PM	47							
58	5/16/2023	12:15 PM	40							
59	5/16/2023	12:30 PM	51							
60	5/16/2023	12:45 PM	36							
61	5/16/2023	01:00 PM	61							
62	5/16/2023	01:15 PM	66							
63	5/16/2023	01:30 PM	58							
64	5/16/2023	01:45 PM	59							
65	5/16/2023	02:00 PM	44							
66	5/16/2023	02:15 PM	33							
67	5/16/2023	02:30 PM	66							
68	5/16/2023	02:45 PM	52							
69	5/16/2023	03:00 PM	57							
70	5/16/2023	03:15 PM	60							
71	5/16/2023	03:30 PM	94							
72	5/16/2023	03:45 PM	86							
73	5/16/2023	04:00 PM	67							
74	5/16/2023	04:15 PM	66							
75	5/16/2023	04:30 PM	53							
76	5/16/2023	04:45 PM	55							
77	5/16/2023	05:00 PM	51							
78	5/16/2023	05:15 PM	58							
79	5/16/2023	05:30 PM	42							
80	5/16/2023	05:45 PM	46							
81	5/16/2023	06:00 PM	39							
82	5/16/2023	06:15 PM	38							
83	5/16/2023	06:30 PM	36							
84	5/16/2023	06:45 PM	25							
85	5/16/2023	07:00 PM	24							
86	5/16/2023	07:15 PM	16							
87	5/16/2023	07:30 PM	18							
88	5/16/2023	07:45 PM	24							
89	5/16/2023	08:00 PM	37							
90	5/16/2023	08:15 PM	18							
91	5/16/2023	08:30 PM	33							
92	5/16/2023	08:45 PM	16							
93	5/16/2023	09:00 PM	18							
94	5/16/2023	09:15 PM	10							
95	5/16/2023	09:30 PM	15							
96	5/16/2023	09:45 PM	9							
97	5/16/2023	10:00 PM	7							
98	5/16/2023	10:15 PM	16							

	A	B	C	D	E	F	G	H	I	J
99	5/16/2023	10:30 PM	8							
100	5/16/2023	10:45 PM	9							
101	5/16/2023	11:00 PM	6							
102	5/16/2023	11:15 PM	4							
103	5/16/2023	11:30 PM	4							
104	5/16/2023	11:45 PM	9							
105	5/17/2023	12:00 AM	7							
106	5/17/2023	12:15 AM	4							
107	5/17/2023	12:30 AM	3							
108	5/17/2023	12:45 AM	1							
109	5/17/2023	01:00 AM	2							
110	5/17/2023	01:15 AM	2							
111	5/17/2023	01:30 AM	5							
112	5/17/2023	01:45 AM	2							
113	5/17/2023	02:00 AM	2							
114	5/17/2023	02:15 AM	4							
115	5/17/2023	02:30 AM	1							
116	5/17/2023	02:45 AM	0							
117	5/17/2023	03:00 AM	2							
118	5/17/2023	03:15 AM	1							
119	5/17/2023	03:30 AM	5							
120	5/17/2023	03:45 AM	4							
121	5/17/2023	04:00 AM	10							
122	5/17/2023	04:15 AM	4							
123	5/17/2023	04:30 AM	10							
124	5/17/2023	04:45 AM	12							
125	5/17/2023	05:00 AM	19							
126	5/17/2023	05:15 AM	23							
127	5/17/2023	05:30 AM	26							
128	5/17/2023	05:45 AM	31							
129	5/17/2023	06:00 AM	31							
130	5/17/2023	06:15 AM	39							
131	5/17/2023	06:30 AM	40							
132	5/17/2023	06:45 AM	39							
133	5/17/2023	07:00 AM	52							
134	5/17/2023	07:15 AM	49							
135	5/17/2023	07:30 AM	58							
136	5/17/2023	07:45 AM	72							
137	5/17/2023	08:00 AM	58							
138	5/17/2023	08:15 AM	50							
139	5/17/2023	08:30 AM	52							
140	5/17/2023	08:45 AM	75							
141	5/17/2023	09:00 AM	57							
142	5/17/2023	09:15 AM	63							
143	5/17/2023	09:30 AM	72							
144	5/17/2023	09:45 AM	42							
145	5/17/2023	10:00 AM	62							
146	5/17/2023	10:15 AM	60							
147	5/17/2023	10:30 AM	57							
148	5/17/2023	10:45 AM	40							

	A	B	C	D	E	F	G	H	I	J
149	5/17/2023	11:00 AM	51							
150	5/17/2023	11:15 AM	71							
151	5/17/2023	11:30 AM	71							
152	5/17/2023	11:45 AM	47							
153	5/17/2023	12:00 PM	40							
154	5/17/2023	12:15 PM	51							
155	5/17/2023	12:30 PM	45							
156	5/17/2023	12:45 PM	41							
157	5/17/2023	01:00 PM	51							
158	5/17/2023	01:15 PM	50							
159	5/17/2023	01:30 PM	59							
160	5/17/2023	01:45 PM	58							
161	5/17/2023	02:00 PM	50							
162	5/17/2023	02:15 PM	40							
163	5/17/2023	02:30 PM	58							
164	5/17/2023	02:45 PM	64							
165	5/17/2023	03:00 PM	66							
166	5/17/2023	03:15 PM	64							
167	5/17/2023	03:30 PM	88							
168	5/17/2023	03:45 PM	72							
169	5/17/2023	04:00 PM	72							
170	5/17/2023	04:15 PM	65							
171	5/17/2023	04:30 PM	62							
172	5/17/2023	04:45 PM	56							
173	5/17/2023	05:00 PM	45							
174	5/17/2023	05:15 PM	55							
175	5/17/2023	05:30 PM	43							
176	5/17/2023	05:45 PM	47							
177	5/17/2023	06:00 PM	37							
178	5/17/2023	06:15 PM	45							
179	5/17/2023	06:30 PM	41							
180	5/17/2023	06:45 PM	32							
181	5/17/2023	07:00 PM	32							
182	5/17/2023	07:15 PM	18							
183	5/17/2023	07:30 PM	20							
184	5/17/2023	07:45 PM	24							
185	5/17/2023	08:00 PM	16							
186	5/17/2023	08:15 PM	19							
187	5/17/2023	08:30 PM	14							
188	5/17/2023	08:45 PM	26							
189	5/17/2023	09:00 PM	16							
190	5/17/2023	09:15 PM	12							
191	5/17/2023	09:30 PM	12							
192	5/17/2023	09:45 PM	16							
193	5/17/2023	10:00 PM	10							
194	5/17/2023	10:15 PM	10							
195	5/17/2023	10:30 PM	9							
196	5/17/2023	10:45 PM	6							
197	5/17/2023	11:00 PM	10							
198	5/17/2023	11:15 PM	9							

	A	B	C	D	E	F	G	H	I	J
199	5/17/2023	11:30 PM	4							
200	5/17/2023	11:45 PM	5							
201	5/18/2023	12:00 AM	6							
202	5/18/2023	12:15 AM	1							
203	5/18/2023	12:30 AM	2							
204	5/18/2023	12:45 AM	4							
205	5/18/2023	01:00 AM	7							
206	5/18/2023	01:15 AM	4							
207	5/18/2023	01:30 AM	3							
208	5/18/2023	01:45 AM	3							
209	5/18/2023	02:00 AM	0							
210	5/18/2023	02:15 AM	2							
211	5/18/2023	02:30 AM	6							
212	5/18/2023	02:45 AM	2							
213	5/18/2023	03:00 AM	0							
214	5/18/2023	03:15 AM	7							
215	5/18/2023	03:30 AM	7							
216	5/18/2023	03:45 AM	4							
217	5/18/2023	04:00 AM	7							
218	5/18/2023	04:15 AM	6							
219	5/18/2023	04:30 AM	6							
220	5/18/2023	04:45 AM	10							
221	5/18/2023	05:00 AM	22							
222	5/18/2023	05:15 AM	17							
223	5/18/2023	05:30 AM	28							
224	5/18/2023	05:45 AM	25							
225	5/18/2023	06:00 AM	41							
226	5/18/2023	06:15 AM	47							
227	5/18/2023	06:30 AM	54							
228	5/18/2023	06:45 AM	45							
229	5/18/2023	07:00 AM	50							
230	5/18/2023	07:15 AM	44							
231	5/18/2023	07:30 AM	66							
232	5/18/2023	07:45 AM	51							
233	5/18/2023	08:00 AM	53							
234	5/18/2023	08:15 AM	48							
235	5/18/2023	08:30 AM	62							
236	5/18/2023	08:45 AM	72							
237	5/18/2023	09:00 AM	83							
238	5/18/2023	09:15 AM	81							
239	5/18/2023	09:30 AM	74							
240	5/18/2023	09:45 AM	56							
241	5/18/2023	10:00 AM	83							
242	5/18/2023	10:15 AM	63							
243	5/18/2023	10:30 AM	59							
244	5/18/2023	10:45 AM	68							
245	5/18/2023	11:00 AM	58							
246	5/18/2023	11:15 AM	49							
247	5/18/2023	11:30 AM	53							
248	5/18/2023	11:45 AM	58							

	A	B	C	D	E	F	G	H	I	J
249	5/18/2023	12:00 PM	59							
250	5/18/2023	12:15 PM	54							
251	5/18/2023	12:30 PM	55							
252	5/18/2023	12:45 PM	51							
253	5/18/2023	01:00 PM	64							
254	5/18/2023	01:15 PM	59							
255	5/18/2023	01:30 PM	62							
256	5/18/2023	01:45 PM	64							
257	5/18/2023	02:00 PM	53							
258	5/18/2023	02:15 PM	79							
259	5/18/2023	02:30 PM	58							
260	5/18/2023	02:45 PM	75							
261	5/18/2023	03:00 PM	78							
262	5/18/2023	03:15 PM	67							
263	5/18/2023	03:30 PM	110							
264	5/18/2023	03:45 PM	94							
265	5/18/2023	04:00 PM	67							
266	5/18/2023	04:15 PM	92							
267	5/18/2023	04:30 PM	76							
268	5/18/2023	04:45 PM	85							
269	5/18/2023	05:00 PM	87							
270	5/18/2023	05:15 PM	72							
271	5/18/2023	05:30 PM	91							
272	5/18/2023	05:45 PM	62							
273	5/18/2023	06:00 PM	71							
274	5/18/2023	06:15 PM	58							
275	5/18/2023	06:30 PM	43							
276	5/18/2023	06:45 PM	60							
277	5/18/2023	07:00 PM	72							
278	5/18/2023	07:15 PM	36							
279	5/18/2023	07:30 PM	34							
280	5/18/2023	07:45 PM	29							
281	5/18/2023	08:00 PM	27							
282	5/18/2023	08:15 PM	26							
283	5/18/2023	08:30 PM	24							
284	5/18/2023	08:45 PM	22							
285	5/18/2023	09:00 PM	15							
286	5/18/2023	09:15 PM	18							
287	5/18/2023	09:30 PM	15							
288	5/18/2023	09:45 PM	15							
289	5/18/2023	10:00 PM	15							
290	5/18/2023	10:15 PM	12							
291	5/18/2023	10:30 PM	12							
292	5/18/2023	10:45 PM	7							
293	5/18/2023	11:00 PM	5							
294	5/18/2023	11:15 PM	6							
295	5/18/2023	11:30 PM	6							
296	5/18/2023	11:45 PM	15							
297	5/19/2023	12:00 AM	4							
298	5/19/2023	12:15 AM	0							

	A	B	C	D	E	F	G	H	I	J
299	5/19/2023	12:30 AM	0							
300	5/19/2023	12:45 AM	1							
301	5/19/2023	01:00 AM	1							
302	5/19/2023	01:15 AM	4							
303	5/19/2023	01:30 AM	1							
304	5/19/2023	01:45 AM	4							
305	5/19/2023	02:00 AM	6							
306	5/19/2023	02:15 AM	0							
307	5/19/2023	02:30 AM	2							
308	5/19/2023	02:45 AM	1							
309	5/19/2023	03:00 AM	5							
310	5/19/2023	03:15 AM	6							
311	5/19/2023	03:30 AM	4							
312	5/19/2023	03:45 AM	6							
313	5/19/2023	04:00 AM	4							
314	5/19/2023	04:15 AM	12							
315	5/19/2023	04:30 AM	11							
316	5/19/2023	04:45 AM	18							
317	5/19/2023	05:00 AM	20							
318	5/19/2023	05:15 AM	24							
319	5/19/2023	05:30 AM	21							
320	5/19/2023	05:45 AM	25							
321	5/19/2023	06:00 AM	25							
322	5/19/2023	06:15 AM	33							
323	5/19/2023	06:30 AM	47							
324	5/19/2023	06:45 AM	50							
325	5/19/2023	07:00 AM	41							
326	5/19/2023	07:15 AM	59							
327	5/19/2023	07:30 AM	56							
328	5/19/2023	07:45 AM	58							
329	5/19/2023	08:00 AM	52							
330	5/19/2023	08:15 AM	53							
331	5/19/2023	08:30 AM	62							
332	5/19/2023	08:45 AM	84							
333	5/19/2023	09:00 AM	81							
334	5/19/2023	09:15 AM	73							
335	5/19/2023	09:30 AM	81							
336	5/19/2023	09:45 AM	86							
337	5/19/2023	10:00 AM	89							
338	5/19/2023	10:15 AM	97							
339	5/19/2023	10:30 AM	92							
340	5/19/2023	10:45 AM	72							
341	5/19/2023	11:00 AM	82							
342	5/19/2023	11:15 AM	87							
343	5/19/2023	11:30 AM	103							
344	5/19/2023	11:45 AM	84							
345	5/19/2023	12:00 PM	85							
346	5/19/2023	12:15 PM	106							
347	5/19/2023	12:30 PM	88							
348	5/19/2023	12:45 PM	77							

	A	B	C	D	E	F	G	H	I	J
349	5/19/2023	01:00 PM	94							
350	5/19/2023	01:15 PM	72							
351	5/19/2023	01:30 PM	103							
352	5/19/2023	01:45 PM	92							
353	5/19/2023	02:00 PM	91							
354	5/19/2023	02:15 PM	100							
355	5/19/2023	02:30 PM	91							
356	5/19/2023	02:45 PM	106							
357	5/19/2023	03:00 PM	115							
358	5/19/2023	03:15 PM	132							
359	5/19/2023	03:30 PM	131							
360	5/19/2023	03:45 PM	100							
361	5/19/2023	04:00 PM	127							
362	5/19/2023	04:15 PM	119							
363	5/19/2023	04:30 PM	117							
364	5/19/2023	04:45 PM	121							
365	5/19/2023	05:00 PM	142							
366	5/19/2023	05:15 PM	139							
367	5/19/2023	05:30 PM	124							
368	5/19/2023	05:45 PM	132							
369	5/19/2023	06:00 PM	112							
370	5/19/2023	06:15 PM	79							
371	5/19/2023	06:30 PM	93							
372	5/19/2023	06:45 PM	76							
373	5/19/2023	07:00 PM	82							
374	5/19/2023	07:15 PM	64							
375	5/19/2023	07:30 PM	57							
376	5/19/2023	07:45 PM	56							
377	5/19/2023	08:00 PM	46							
378	5/19/2023	08:15 PM	31							
379	5/19/2023	08:30 PM	37							
380	5/19/2023	08:45 PM	38							
381	5/19/2023	09:00 PM	25							
382	5/19/2023	09:15 PM	22							
383	5/19/2023	09:30 PM	26							
384	5/19/2023	09:45 PM	18							
385	5/19/2023	10:00 PM	9							
386	5/19/2023	10:15 PM	15							
387	5/19/2023	10:30 PM	20							
388	5/19/2023	10:45 PM	10							
389	5/19/2023	11:00 PM	9							
390	5/19/2023	11:15 PM	10							
391	5/19/2023	11:30 PM	7							
392	5/19/2023	11:45 PM	4							
393	5/20/2023	12:00 AM	3							
394	5/20/2023	12:15 AM	11							
395	5/20/2023	12:30 AM	7							
396	5/20/2023	12:45 AM	4							
397	5/20/2023	01:00 AM	3							
398	5/20/2023	01:15 AM	3							

	A	B	C	D	E	F	G	H	I	J
399	5/20/2023	01:30 AM	5							
400	5/20/2023	01:45 AM	4							
401	5/20/2023	02:00 AM	3							
402	5/20/2023	02:15 AM	1							
403	5/20/2023	02:30 AM	2							
404	5/20/2023	02:45 AM	2							
405	5/20/2023	03:00 AM	3							
406	5/20/2023	03:15 AM	6							
407	5/20/2023	03:30 AM	4							
408	5/20/2023	03:45 AM	3							
409	5/20/2023	04:00 AM	5							
410	5/20/2023	04:15 AM	7							
411	5/20/2023	04:30 AM	4							
412	5/20/2023	04:45 AM	6							
413	5/20/2023	05:00 AM	9							
414	5/20/2023	05:15 AM	12							
415	5/20/2023	05:30 AM	10							
416	5/20/2023	05:45 AM	11							
417	5/20/2023	06:00 AM	10							
418	5/20/2023	06:15 AM	14							
419	5/20/2023	06:30 AM	17							
420	5/20/2023	06:45 AM	22							
421	5/20/2023	07:00 AM	20							
422	5/20/2023	07:15 AM	31							
423	5/20/2023	07:30 AM	34							
424	5/20/2023	07:45 AM	32							
425	5/20/2023	08:00 AM	36							
426	5/20/2023	08:15 AM	59							
427	5/20/2023	08:30 AM	68							
428	5/20/2023	08:45 AM	80							
429	5/20/2023	09:00 AM	68							
430	5/20/2023	09:15 AM	68							
431	5/20/2023	09:30 AM	68							
432	5/20/2023	09:45 AM	76							
433	5/20/2023	10:00 AM	90							
434	5/20/2023	10:15 AM	76							
435	5/20/2023	10:30 AM	85							
436	5/20/2023	10:45 AM	87							
437	5/20/2023	11:00 AM	85							
438	5/20/2023	11:15 AM	72							
439	5/20/2023	11:30 AM	85							
440	5/20/2023	11:45 AM	85							
441	5/20/2023	12:00 PM	77							
442	5/20/2023	12:15 PM	70							
443	5/20/2023	12:30 PM	70							
444	5/20/2023	12:45 PM	89							
445	5/20/2023	01:00 PM	82							
446	5/20/2023	01:15 PM	71							
447	5/20/2023	01:30 PM	66							
448	5/20/2023	01:45 PM	62							

	A	B	C	D	E	F	G	H	I	J
449	5/20/2023	02:00 PM	68							
450	5/20/2023	02:15 PM	80							
451	5/20/2023	02:30 PM	78							
452	5/20/2023	02:45 PM	58							
453	5/20/2023	03:00 PM	93							
454	5/20/2023	03:15 PM	57							
455	5/20/2023	03:30 PM	70							
456	5/20/2023	03:45 PM	81							
457	5/20/2023	04:00 PM	57							
458	5/20/2023	04:15 PM	75							
459	5/20/2023	04:30 PM	65							
460	5/20/2023	04:45 PM	66							
461	5/20/2023	05:00 PM	57							
462	5/20/2023	05:15 PM	59							
463	5/20/2023	05:30 PM	45							
464	5/20/2023	05:45 PM	59							
465	5/20/2023	06:00 PM	51							
466	5/20/2023	06:15 PM	47							
467	5/20/2023	06:30 PM	32							
468	5/20/2023	06:45 PM	44							
469	5/20/2023	07:00 PM	50							
470	5/20/2023	07:15 PM	40							
471	5/20/2023	07:30 PM	33							
472	5/20/2023	07:45 PM	30							
473	5/20/2023	08:00 PM	19							
474	5/20/2023	08:15 PM	33							
475	5/20/2023	08:30 PM	21							
476	5/20/2023	08:45 PM	29							
477	5/20/2023	09:00 PM	31							
478	5/20/2023	09:15 PM	15							
479	5/20/2023	09:30 PM	23							
480	5/20/2023	09:45 PM	12							
481	5/20/2023	10:00 PM	20							
482	5/20/2023	10:15 PM	21							
483	5/20/2023	10:30 PM	14							
484	5/20/2023	10:45 PM	17							
485	5/20/2023	11:00 PM	11							
486	5/20/2023	11:15 PM	13							
487	5/20/2023	11:30 PM	14							
488	5/20/2023	11:45 PM	4							
489	5/21/2023	12:00 AM	2							
490	5/21/2023	12:15 AM	3							
491	5/21/2023	12:30 AM	1							
492	5/21/2023	12:45 AM	6							
493	5/21/2023	01:00 AM	6							
494	5/21/2023	01:15 AM	2							
495	5/21/2023	01:30 AM	2							
496	5/21/2023	01:45 AM	2							
497	5/21/2023	02:00 AM	4							
498	5/21/2023	02:15 AM	3							

	A	B	C	D	E	F	G	H	I	J
499	5/21/2023	02:30 AM	5							
500	5/21/2023	02:45 AM	2							
501	5/21/2023	03:00 AM	0							
502	5/21/2023	03:15 AM	4							
503	5/21/2023	03:30 AM	3							
504	5/21/2023	03:45 AM	4							
505	5/21/2023	04:00 AM	2							
506	5/21/2023	04:15 AM	4							
507	5/21/2023	04:30 AM	4							
508	5/21/2023	04:45 AM	7							
509	5/21/2023	05:00 AM	7							
510	5/21/2023	05:15 AM	4							
511	5/21/2023	05:30 AM	12							
512	5/21/2023	05:45 AM	4							
513	5/21/2023	06:00 AM	6							
514	5/21/2023	06:15 AM	5							
515	5/21/2023	06:30 AM	11							
516	5/21/2023	06:45 AM	7							
517	5/21/2023	07:00 AM	13							
518	5/21/2023	07:15 AM	15							
519	5/21/2023	07:30 AM	16							
520	5/21/2023	07:45 AM	23							
521	5/21/2023	08:00 AM	17							
522	5/21/2023	08:15 AM	25							
523	5/21/2023	08:30 AM	45							
524	5/21/2023	08:45 AM	46							
525	5/21/2023	09:00 AM	26							
526	5/21/2023	09:15 AM	48							
527	5/21/2023	09:30 AM	45							
528	5/21/2023	09:45 AM	46							
529	5/21/2023	10:00 AM	50							
530	5/21/2023	10:15 AM	58							
531	5/21/2023	10:30 AM	65							
532	5/21/2023	10:45 AM	47							
533	5/21/2023	11:00 AM	51							
534	5/21/2023	11:15 AM	58							
535	5/21/2023	11:30 AM	65							
536	5/21/2023	11:45 AM	58							
537	5/21/2023	12:00 PM	69							
538	5/21/2023	12:15 PM	74							
539	5/21/2023	12:30 PM	55							
540	5/21/2023	12:45 PM	68							
541	5/21/2023	01:00 PM	61							
542	5/21/2023	01:15 PM	58							
543	5/21/2023	01:30 PM	52							
544	5/21/2023	01:45 PM	53							
545	5/21/2023	02:00 PM	46							
546	5/21/2023	02:15 PM	70							
547	5/21/2023	02:30 PM	54							
548	5/21/2023	02:45 PM	48							

	A	B	C	D	E	F	G	H	I	J
549	5/21/2023	03:00 PM	47							
550	5/21/2023	03:15 PM	52							
551	5/21/2023	03:30 PM	56							
552	5/21/2023	03:45 PM	47							
553	5/21/2023	04:00 PM	39							
554	5/21/2023	04:15 PM	50							
555	5/21/2023	04:30 PM	48							
556	5/21/2023	04:45 PM	54							
557	5/21/2023	05:00 PM	52							
558	5/21/2023	05:15 PM	42							
559	5/21/2023	05:30 PM	34							
560	5/21/2023	05:45 PM	44							
561	5/21/2023	06:00 PM	38							
562	5/21/2023	06:15 PM	46							
563	5/21/2023	06:30 PM	49							
564	5/21/2023	06:45 PM	44							
565	5/21/2023	07:00 PM	26							
566	5/21/2023	07:15 PM	29							
567	5/21/2023	07:30 PM	37							
568	5/21/2023	07:45 PM	31							
569	5/21/2023	08:00 PM	27							
570	5/21/2023	08:15 PM	36							
571	5/21/2023	08:30 PM	22							
572	5/21/2023	08:45 PM	17							
573	5/21/2023	09:00 PM	19							
574	5/21/2023	09:15 PM	19							
575	5/21/2023	09:30 PM	18							
576	5/21/2023	09:45 PM	14							
577	5/21/2023	10:00 PM	19							
578	5/21/2023	10:15 PM	8							
579	5/21/2023	10:30 PM	9							
580	5/21/2023	10:45 PM	6							
581	5/21/2023	11:00 PM	12							
582	5/21/2023	11:15 PM	17							
583	5/21/2023	11:30 PM	13							
584	5/21/2023	11:45 PM	13							
585	5/22/2023	12:00 AM	11							
586	5/22/2023	12:15 AM	8							
587	5/22/2023	12:30 AM	8							
588	5/22/2023	12:45 AM	1							
589	5/22/2023	01:00 AM	5							
590	5/22/2023	01:15 AM	5							
591	5/22/2023	01:30 AM	2							
592	5/22/2023	01:45 AM	5							
593	5/22/2023	02:00 AM	3							
594	5/22/2023	02:15 AM	4							
595	5/22/2023	02:30 AM	1							
596	5/22/2023	02:45 AM	1							
597	5/22/2023	03:00 AM	0							
598	5/22/2023	03:15 AM	5							

	A	B	C	D	E	F	G	H	I	J
599	5/22/2023	03:30 AM	1							
600	5/22/2023	03:45 AM	3							
601	5/22/2023	04:00 AM	3							
602	5/22/2023	04:15 AM	4							
603	5/22/2023	04:30 AM	3							
604	5/22/2023	04:45 AM	9							
605	5/22/2023	05:00 AM	6							
606	5/22/2023	05:15 AM	12							
607	5/22/2023	05:30 AM	17							
608	5/22/2023	05:45 AM	21							
609	5/22/2023	06:00 AM	32							
610	5/22/2023	06:15 AM	33							
611	5/22/2023	06:30 AM	45							
612	5/22/2023	06:45 AM	55							
613	5/22/2023	07:00 AM	41							
614	5/22/2023	07:15 AM	51							
615	5/22/2023	07:30 AM	54							
616	5/22/2023	07:45 AM	44							
617	5/22/2023	08:00 AM	45							
618	5/22/2023	08:15 AM	65							
619	5/22/2023	08:30 AM	66							
620	5/22/2023	08:45 AM	59							
621	5/22/2023	09:00 AM	60							
622	5/22/2023	09:15 AM	54							
623	5/22/2023	09:30 AM	66							
624	5/22/2023	09:45 AM	56							
625	5/22/2023	10:00 AM	47							
626	5/22/2023	10:15 AM	48							
627	5/22/2023	10:30 AM	47							
628	5/22/2023	10:45 AM	81							
629	5/22/2023	11:00 AM	82							
630	5/22/2023	11:15 AM	81							
631	5/22/2023	11:30 AM	66							
632	5/22/2023	11:45 AM	61							
633	5/22/2023	12:00 PM	44							
634	5/22/2023	12:15 PM	51							
635	5/22/2023	12:30 PM	49							
636	5/22/2023	12:45 PM	44							
637	5/22/2023	01:00 PM	43							
638	5/22/2023	01:15 PM	50							
639	5/22/2023	01:30 PM	59							
640	5/22/2023	01:45 PM	48							
641	5/22/2023	02:00 PM	53							
642	5/22/2023	02:15 PM	52							
643	5/22/2023	02:30 PM	37							
644	5/22/2023	02:45 PM	54							
645	5/22/2023	03:00 PM	32							
646	5/22/2023	03:15 PM	50							
647	5/22/2023	03:30 PM	52							
648	5/22/2023	03:45 PM	49							

	A	B	C	D	E	F	G	H	I	J
649	5/22/2023	04:00 PM	33							
650	5/22/2023	04:15 PM	53							
651	5/22/2023	04:30 PM	52							
652	5/22/2023	04:45 PM	62							
653	5/22/2023	05:00 PM	43							
654	5/22/2023	05:15 PM	43							
655	5/22/2023	05:30 PM	51							
656	5/22/2023	05:45 PM	57							
657	5/22/2023	06:00 PM	40							
658	5/22/2023	06:15 PM	44							
659	5/22/2023	06:30 PM	31							
660	5/22/2023	06:45 PM	29							
661	5/22/2023	07:00 PM	32							
662	5/22/2023	07:15 PM	31							
663	5/22/2023	07:30 PM	32							
664	5/22/2023	07:45 PM	29							
665	5/22/2023	08:00 PM	26							
666	5/22/2023	08:15 PM	26							
667	5/22/2023	08:30 PM	18							
668	5/22/2023	08:45 PM	26							
669	5/22/2023	09:00 PM	20							
670	5/22/2023	09:15 PM	21							
671	5/22/2023	09:30 PM	18							
672	5/22/2023	09:45 PM	12							
673	5/22/2023	10:00 PM	12							
674	5/22/2023	10:15 PM	15							
675	5/22/2023	10:30 PM	5							
676	5/22/2023	10:45 PM	6							
677	5/22/2023	11:00 PM	4							
678	5/22/2023	11:15 PM	3							
679	5/22/2023	11:30 PM	3							
680	5/22/2023	11:45 PM	3							
681	5/23/2023	12:00 AM	5							
682	5/23/2023	12:15 AM	4							
683	5/23/2023	12:30 AM	0							
684	5/23/2023	12:45 AM	2							
685	5/23/2023	01:00 AM	0							
686	5/23/2023	01:15 AM	2							
687	5/23/2023	01:30 AM	4							
688	5/23/2023	01:45 AM	1							
689	5/23/2023	02:00 AM	3							
690	5/23/2023	02:15 AM	3							
691	5/23/2023	02:30 AM	2							
692	5/23/2023	02:45 AM	0							
693	5/23/2023	03:00 AM	3							
694	5/23/2023	03:15 AM	2							
695	5/23/2023	03:30 AM	7							
696	5/23/2023	03:45 AM	3							
697	5/23/2023	04:00 AM	11							
698	5/23/2023	04:15 AM	11							

	A	B	C	D	E	F	G	H	I	J
699	5/23/2023	04:30 AM	8							
700	5/23/2023	04:45 AM	24							
701	5/23/2023	05:00 AM	18							
702	5/23/2023	05:15 AM	24							
703	5/23/2023	05:30 AM	25							
704	5/23/2023	05:45 AM	27							
705	5/23/2023	06:00 AM	33							
706	5/23/2023	06:15 AM	45							
707	5/23/2023	06:30 AM	55							
708	5/23/2023	06:45 AM	47							
709	5/23/2023	07:00 AM	41							
710	5/23/2023	07:15 AM	50							
711	5/23/2023	07:30 AM	46							
712	5/23/2023	07:45 AM	59							
713	5/23/2023	08:00 AM	63							
714	5/23/2023	08:15 AM	51							
715	5/23/2023	08:30 AM	49							
716	5/23/2023	08:45 AM	74							
717	5/23/2023	09:00 AM	62							
718	5/23/2023	09:15 AM	61							
719	5/23/2023	09:30 AM	70							
720	5/23/2023	09:45 AM	61							
721	5/23/2023	10:00 AM	46							
722	5/23/2023	10:15 AM	47							
723	5/23/2023	10:30 AM	57							
724	5/23/2023	10:45 AM	36							
725	5/23/2023	11:00 AM	46							
726	5/23/2023	11:15 AM	53							
727	5/23/2023	11:30 AM	38							
728	5/23/2023	11:45 AM	40							
729	5/23/2023	12:00 PM	51							
730	5/23/2023	12:15 PM	45							
731	5/23/2023	12:30 PM	42							
732	5/23/2023	12:45 PM	51							
733	5/23/2023	01:00 PM	54							
734	5/23/2023	01:15 PM	45							
735	5/23/2023	01:30 PM	57							
736	5/23/2023	01:45 PM	41							
737	5/23/2023	02:00 PM	47							
738	5/23/2023	02:15 PM	45							
739	5/23/2023	02:30 PM	59							
740	5/23/2023	02:45 PM	53							
741	5/23/2023	03:00 PM	55							
742	5/23/2023	03:15 PM	76							
743	5/23/2023	03:30 PM	68							
744	5/23/2023	03:45 PM	85							
745	5/23/2023	04:00 PM	68							
746	5/23/2023	04:15 PM	46							
747	5/23/2023	04:30 PM	53							
748	5/23/2023	04:45 PM	53							

	A	B	C	D	E	F	G	H	I	J
749	5/23/2023	05:00 PM	55							
750	5/23/2023	05:15 PM	66							
751	5/23/2023	05:30 PM	43							
752	5/23/2023	05:45 PM	46							
753	5/23/2023	06:00 PM	43							
754	5/23/2023	06:15 PM	43							
755	5/23/2023	06:30 PM	33							
756	5/23/2023	06:45 PM	32							
757	5/23/2023	07:00 PM	27							
758	5/23/2023	07:15 PM	31							
759	5/23/2023	07:30 PM	21							
760	5/23/2023	07:45 PM	24							
761	5/23/2023	08:00 PM	26							
762	5/23/2023	08:15 PM	20							
763	5/23/2023	08:30 PM	23							
764	5/23/2023	08:45 PM	16							
765	5/23/2023	09:00 PM	13							
766	5/23/2023	09:15 PM	12							
767	5/23/2023	09:30 PM	18							
768	5/23/2023	09:45 PM	8							
769	5/23/2023	10:00 PM	13							
770	5/23/2023	10:15 PM	7							
771	5/23/2023	10:30 PM	7							
772	5/23/2023	10:45 PM	2							
773	5/23/2023	11:00 PM	3							
774	5/23/2023	11:15 PM	4							
775	5/23/2023	11:30 PM	7							
776	5/23/2023	11:45 PM	9							

	A	B	C	D	E	F	G	H	I	J
1										
2	File Name: C:\Users\obarrie\Desktop\transfer\Documents\Documents\Osman\Osman from harddrive\Documents\TDB\WSP\Syracuse\Data\ATR\SYRACUSE BATCH 10 jamar\SYRACUSE BATCH 10\ATR 1059.tf2									
3	Start Date: 5/16/2023									
4	Start Time: 12:00:00 AM									
5	Location 1: WB S 104 at CR 3									
6	Location 2: SYRACUSE,NY									
7										
8	Date	Time	WB							
9	5/16/2023	12:00 AM	9							
10	5/16/2023	12:15 AM	1							
11	5/16/2023	12:30 AM	1							
12	5/16/2023	12:45 AM	1							
13	5/16/2023	01:00 AM	5							
14	5/16/2023	01:15 AM	0							
15	5/16/2023	01:30 AM	1							
16	5/16/2023	01:45 AM	0							
17	5/16/2023	02:00 AM	1							
18	5/16/2023	02:15 AM	4							
19	5/16/2023	02:30 AM	1							
20	5/16/2023	02:45 AM	1							
21	5/16/2023	03:00 AM	1							
22	5/16/2023	03:15 AM	5							
23	5/16/2023	03:30 AM	3							
24	5/16/2023	03:45 AM	1							
25	5/16/2023	04:00 AM	5							
26	5/16/2023	04:15 AM	14							
27	5/16/2023	04:30 AM	7							
28	5/16/2023	04:45 AM	16							
29	5/16/2023	05:00 AM	16							
30	5/16/2023	05:15 AM	15							
31	5/16/2023	05:30 AM	19							
32	5/16/2023	05:45 AM	25							
33	5/16/2023	06:00 AM	23							
34	5/16/2023	06:15 AM	30							
35	5/16/2023	06:30 AM	25							
36	5/16/2023	06:45 AM	29							
37	5/16/2023	07:00 AM	31							
38	5/16/2023	07:15 AM	40							
39	5/16/2023	07:30 AM	43							
40	5/16/2023	07:45 AM	26							
41	5/16/2023	08:00 AM	33							
42	5/16/2023	08:15 AM	41							
43	5/16/2023	08:30 AM	33							
44	5/16/2023	08:45 AM	24							
45	5/16/2023	09:00 AM	37							
46	5/16/2023	09:15 AM	21							
47	5/16/2023	09:30 AM	42							
48	5/16/2023	09:45 AM	23							

	A	B	C	D	E	F	G	H	I	J
49	5/16/2023	10:00 AM	39							
50	5/16/2023	10:15 AM	26							
51	5/16/2023	10:30 AM	33							
52	5/16/2023	10:45 AM	31							
53	5/16/2023	11:00 AM	32							
54	5/16/2023	11:15 AM	23							
55	5/16/2023	11:30 AM	30							
56	5/16/2023	11:45 AM	30							
57	5/16/2023	12:00 PM	29							
58	5/16/2023	12:15 PM	35							
59	5/16/2023	12:30 PM	44							
60	5/16/2023	12:45 PM	28							
61	5/16/2023	01:00 PM	52							
62	5/16/2023	01:15 PM	39							
63	5/16/2023	01:30 PM	34							
64	5/16/2023	01:45 PM	38							
65	5/16/2023	02:00 PM	27							
66	5/16/2023	02:15 PM	61							
67	5/16/2023	02:30 PM	53							
68	5/16/2023	02:45 PM	34							
69	5/16/2023	03:00 PM	44							
70	5/16/2023	03:15 PM	54							
71	5/16/2023	03:30 PM	56							
72	5/16/2023	03:45 PM	52							
73	5/16/2023	04:00 PM	60							
74	5/16/2023	04:15 PM	59							
75	5/16/2023	04:30 PM	56							
76	5/16/2023	04:45 PM	42							
77	5/16/2023	05:00 PM	47							
78	5/16/2023	05:15 PM	49							
79	5/16/2023	05:30 PM	48							
80	5/16/2023	05:45 PM	42							
81	5/16/2023	06:00 PM	31							
82	5/16/2023	06:15 PM	24							
83	5/16/2023	06:30 PM	11							
84	5/16/2023	06:45 PM	16							
85	5/16/2023	07:00 PM	34							
86	5/16/2023	07:15 PM	24							
87	5/16/2023	07:30 PM	25							
88	5/16/2023	07:45 PM	14							
89	5/16/2023	08:00 PM	17							
90	5/16/2023	08:15 PM	23							
91	5/16/2023	08:30 PM	10							
92	5/16/2023	08:45 PM	12							
93	5/16/2023	09:00 PM	17							
94	5/16/2023	09:15 PM	11							
95	5/16/2023	09:30 PM	8							
96	5/16/2023	09:45 PM	1							
97	5/16/2023	10:00 PM	5							
98	5/16/2023	10:15 PM	3							

	A	B	C	D	E	F	G	H	I	J
99	5/16/2023	10:30 PM	8							
100	5/16/2023	10:45 PM	6							
101	5/16/2023	11:00 PM	2							
102	5/16/2023	11:15 PM	6							
103	5/16/2023	11:30 PM	3							
104	5/16/2023	11:45 PM	6							
105	5/17/2023	12:00 AM	7							
106	5/17/2023	12:15 AM	2							
107	5/17/2023	12:30 AM	1							
108	5/17/2023	12:45 AM	0							
109	5/17/2023	01:00 AM	2							
110	5/17/2023	01:15 AM	1							
111	5/17/2023	01:30 AM	2							
112	5/17/2023	01:45 AM	1							
113	5/17/2023	02:00 AM	4							
114	5/17/2023	02:15 AM	2							
115	5/17/2023	02:30 AM	3							
116	5/17/2023	02:45 AM	2							
117	5/17/2023	03:00 AM	1							
118	5/17/2023	03:15 AM	0							
119	5/17/2023	03:30 AM	1							
120	5/17/2023	03:45 AM	3							
121	5/17/2023	04:00 AM	4							
122	5/17/2023	04:15 AM	12							
123	5/17/2023	04:30 AM	9							
124	5/17/2023	04:45 AM	16							
125	5/17/2023	05:00 AM	12							
126	5/17/2023	05:15 AM	17							
127	5/17/2023	05:30 AM	23							
128	5/17/2023	05:45 AM	17							
129	5/17/2023	06:00 AM	26							
130	5/17/2023	06:15 AM	34							
131	5/17/2023	06:30 AM	39							
132	5/17/2023	06:45 AM	30							
133	5/17/2023	07:00 AM	40							
134	5/17/2023	07:15 AM	47							
135	5/17/2023	07:30 AM	43							
136	5/17/2023	07:45 AM	46							
137	5/17/2023	08:00 AM	41							
138	5/17/2023	08:15 AM	53							
139	5/17/2023	08:30 AM	34							
140	5/17/2023	08:45 AM	31							
141	5/17/2023	09:00 AM	25							
142	5/17/2023	09:15 AM	17							
143	5/17/2023	09:30 AM	32							
144	5/17/2023	09:45 AM	27							
145	5/17/2023	10:00 AM	51							
146	5/17/2023	10:15 AM	34							
147	5/17/2023	10:30 AM	27							
148	5/17/2023	10:45 AM	31							

	A	B	C	D	E	F	G	H	I	J
149	5/17/2023	11:00 AM	41							
150	5/17/2023	11:15 AM	59							
151	5/17/2023	11:30 AM	27							
152	5/17/2023	11:45 AM	39							
153	5/17/2023	12:00 PM	39							
154	5/17/2023	12:15 PM	48							
155	5/17/2023	12:30 PM	40							
156	5/17/2023	12:45 PM	28							
157	5/17/2023	01:00 PM	38							
158	5/17/2023	01:15 PM	45							
159	5/17/2023	01:30 PM	36							
160	5/17/2023	01:45 PM	28							
161	5/17/2023	02:00 PM	27							
162	5/17/2023	02:15 PM	46							
163	5/17/2023	02:30 PM	36							
164	5/17/2023	02:45 PM	54							
165	5/17/2023	03:00 PM	52							
166	5/17/2023	03:15 PM	55							
167	5/17/2023	03:30 PM	45							
168	5/17/2023	03:45 PM	48							
169	5/17/2023	04:00 PM	56							
170	5/17/2023	04:15 PM	55							
171	5/17/2023	04:30 PM	46							
172	5/17/2023	04:45 PM	58							
173	5/17/2023	05:00 PM	36							
174	5/17/2023	05:15 PM	52							
175	5/17/2023	05:30 PM	41							
176	5/17/2023	05:45 PM	26							
177	5/17/2023	06:00 PM	31							
178	5/17/2023	06:15 PM	22							
179	5/17/2023	06:30 PM	24							
180	5/17/2023	06:45 PM	22							
181	5/17/2023	07:00 PM	17							
182	5/17/2023	07:15 PM	10							
183	5/17/2023	07:30 PM	18							
184	5/17/2023	07:45 PM	18							
185	5/17/2023	08:00 PM	18							
186	5/17/2023	08:15 PM	13							
187	5/17/2023	08:30 PM	16							
188	5/17/2023	08:45 PM	11							
189	5/17/2023	09:00 PM	19							
190	5/17/2023	09:15 PM	7							
191	5/17/2023	09:30 PM	6							
192	5/17/2023	09:45 PM	4							
193	5/17/2023	10:00 PM	10							
194	5/17/2023	10:15 PM	7							
195	5/17/2023	10:30 PM	1							
196	5/17/2023	10:45 PM	4							
197	5/17/2023	11:00 PM	2							
198	5/17/2023	11:15 PM	5							

	A	B	C	D	E	F	G	H	I	J
199	5/17/2023	11:30 PM	12							
200	5/17/2023	11:45 PM	0							
201	5/18/2023	12:00 AM	3							
202	5/18/2023	12:15 AM	1							
203	5/18/2023	12:30 AM	6							
204	5/18/2023	12:45 AM	1							
205	5/18/2023	01:00 AM	1							
206	5/18/2023	01:15 AM	1							
207	5/18/2023	01:30 AM	0							
208	5/18/2023	01:45 AM	0							
209	5/18/2023	02:00 AM	1							
210	5/18/2023	02:15 AM	2							
211	5/18/2023	02:30 AM	3							
212	5/18/2023	02:45 AM	3							
213	5/18/2023	03:00 AM	2							
214	5/18/2023	03:15 AM	1							
215	5/18/2023	03:30 AM	2							
216	5/18/2023	03:45 AM	0							
217	5/18/2023	04:00 AM	5							
218	5/18/2023	04:15 AM	5							
219	5/18/2023	04:30 AM	9							
220	5/18/2023	04:45 AM	14							
221	5/18/2023	05:00 AM	16							
222	5/18/2023	05:15 AM	19							
223	5/18/2023	05:30 AM	18							
224	5/18/2023	05:45 AM	19							
225	5/18/2023	06:00 AM	23							
226	5/18/2023	06:15 AM	26							
227	5/18/2023	06:30 AM	26							
228	5/18/2023	06:45 AM	32							
229	5/18/2023	07:00 AM	36							
230	5/18/2023	07:15 AM	39							
231	5/18/2023	07:30 AM	43							
232	5/18/2023	07:45 AM	33							
233	5/18/2023	08:00 AM	33							
234	5/18/2023	08:15 AM	39							
235	5/18/2023	08:30 AM	26							
236	5/18/2023	08:45 AM	26							
237	5/18/2023	09:00 AM	26							
238	5/18/2023	09:15 AM	35							
239	5/18/2023	09:30 AM	29							
240	5/18/2023	09:45 AM	29							
241	5/18/2023	10:00 AM	49							
242	5/18/2023	10:15 AM	30							
243	5/18/2023	10:30 AM	31							
244	5/18/2023	10:45 AM	40							
245	5/18/2023	11:00 AM	41							
246	5/18/2023	11:15 AM	45							
247	5/18/2023	11:30 AM	43							
248	5/18/2023	11:45 AM	37							

	A	B	C	D	E	F	G	H	I	J
249	5/18/2023	12:00 PM	37							
250	5/18/2023	12:15 PM	52							
251	5/18/2023	12:30 PM	36							
252	5/18/2023	12:45 PM	28							
253	5/18/2023	01:00 PM	52							
254	5/18/2023	01:15 PM	37							
255	5/18/2023	01:30 PM	32							
256	5/18/2023	01:45 PM	59							
257	5/18/2023	02:00 PM	30							
258	5/18/2023	02:15 PM	43							
259	5/18/2023	02:30 PM	43							
260	5/18/2023	02:45 PM	44							
261	5/18/2023	03:00 PM	53							
262	5/18/2023	03:15 PM	59							
263	5/18/2023	03:30 PM	52							
264	5/18/2023	03:45 PM	63							
265	5/18/2023	04:00 PM	82							
266	5/18/2023	04:15 PM	65							
267	5/18/2023	04:30 PM	53							
268	5/18/2023	04:45 PM	41							
269	5/18/2023	05:00 PM	48							
270	5/18/2023	05:15 PM	49							
271	5/18/2023	05:30 PM	50							
272	5/18/2023	05:45 PM	32							
273	5/18/2023	06:00 PM	38							
274	5/18/2023	06:15 PM	34							
275	5/18/2023	06:30 PM	17							
276	5/18/2023	06:45 PM	28							
277	5/18/2023	07:00 PM	23							
278	5/18/2023	07:15 PM	20							
279	5/18/2023	07:30 PM	20							
280	5/18/2023	07:45 PM	24							
281	5/18/2023	08:00 PM	23							
282	5/18/2023	08:15 PM	7							
283	5/18/2023	08:30 PM	13							
284	5/18/2023	08:45 PM	13							
285	5/18/2023	09:00 PM	17							
286	5/18/2023	09:15 PM	12							
287	5/18/2023	09:30 PM	10							
288	5/18/2023	09:45 PM	4							
289	5/18/2023	10:00 PM	7							
290	5/18/2023	10:15 PM	9							
291	5/18/2023	10:30 PM	2							
292	5/18/2023	10:45 PM	6							
293	5/18/2023	11:00 PM	7							
294	5/18/2023	11:15 PM	5							
295	5/18/2023	11:30 PM	3							
296	5/18/2023	11:45 PM	1							
297	5/19/2023	12:00 AM	7							
298	5/19/2023	12:15 AM	10							

	A	B	C	D	E	F	G	H	I	J
299	5/19/2023	12:30 AM	1							
300	5/19/2023	12:45 AM	1							
301	5/19/2023	01:00 AM	3							
302	5/19/2023	01:15 AM	2							
303	5/19/2023	01:30 AM	2							
304	5/19/2023	01:45 AM	0							
305	5/19/2023	02:00 AM	3							
306	5/19/2023	02:15 AM	2							
307	5/19/2023	02:30 AM	5							
308	5/19/2023	02:45 AM	3							
309	5/19/2023	03:00 AM	2							
310	5/19/2023	03:15 AM	0							
311	5/19/2023	03:30 AM	0							
312	5/19/2023	03:45 AM	5							
313	5/19/2023	04:00 AM	8							
314	5/19/2023	04:15 AM	10							
315	5/19/2023	04:30 AM	10							
316	5/19/2023	04:45 AM	9							
317	5/19/2023	05:00 AM	12							
318	5/19/2023	05:15 AM	10							
319	5/19/2023	05:30 AM	20							
320	5/19/2023	05:45 AM	14							
321	5/19/2023	06:00 AM	20							
322	5/19/2023	06:15 AM	24							
323	5/19/2023	06:30 AM	20							
324	5/19/2023	06:45 AM	31							
325	5/19/2023	07:00 AM	25							
326	5/19/2023	07:15 AM	42							
327	5/19/2023	07:30 AM	32							
328	5/19/2023	07:45 AM	37							
329	5/19/2023	08:00 AM	40							
330	5/19/2023	08:15 AM	44							
331	5/19/2023	08:30 AM	26							
332	5/19/2023	08:45 AM	25							
333	5/19/2023	09:00 AM	28							
334	5/19/2023	09:15 AM	27							
335	5/19/2023	09:30 AM	39							
336	5/19/2023	09:45 AM	41							
337	5/19/2023	10:00 AM	38							
338	5/19/2023	10:15 AM	38							
339	5/19/2023	10:30 AM	43							
340	5/19/2023	10:45 AM	30							
341	5/19/2023	11:00 AM	30							
342	5/19/2023	11:15 AM	46							
343	5/19/2023	11:30 AM	52							
344	5/19/2023	11:45 AM	70							
345	5/19/2023	12:00 PM	52							
346	5/19/2023	12:15 PM	48							
347	5/19/2023	12:30 PM	62							
348	5/19/2023	12:45 PM	48							

	A	B	C	D	E	F	G	H	I	J
349	5/19/2023	01:00 PM	57							
350	5/19/2023	01:15 PM	45							
351	5/19/2023	01:30 PM	44							
352	5/19/2023	01:45 PM	63							
353	5/19/2023	02:00 PM	44							
354	5/19/2023	02:15 PM	43							
355	5/19/2023	02:30 PM	56							
356	5/19/2023	02:45 PM	43							
357	5/19/2023	03:00 PM	43							
358	5/19/2023	03:15 PM	44							
359	5/19/2023	03:30 PM	51							
360	5/19/2023	03:45 PM	42							
361	5/19/2023	04:00 PM	49							
362	5/19/2023	04:15 PM	67							
363	5/19/2023	04:30 PM	47							
364	5/19/2023	04:45 PM	49							
365	5/19/2023	05:00 PM	38							
366	5/19/2023	05:15 PM	53							
367	5/19/2023	05:30 PM	48							
368	5/19/2023	05:45 PM	33							
369	5/19/2023	06:00 PM	39							
370	5/19/2023	06:15 PM	29							
371	5/19/2023	06:30 PM	31							
372	5/19/2023	06:45 PM	26							
373	5/19/2023	07:00 PM	39							
374	5/19/2023	07:15 PM	22							
375	5/19/2023	07:30 PM	36							
376	5/19/2023	07:45 PM	36							
377	5/19/2023	08:00 PM	19							
378	5/19/2023	08:15 PM	16							
379	5/19/2023	08:30 PM	15							
380	5/19/2023	08:45 PM	18							
381	5/19/2023	09:00 PM	19							
382	5/19/2023	09:15 PM	14							
383	5/19/2023	09:30 PM	18							
384	5/19/2023	09:45 PM	9							
385	5/19/2023	10:00 PM	7							
386	5/19/2023	10:15 PM	7							
387	5/19/2023	10:30 PM	8							
388	5/19/2023	10:45 PM	5							
389	5/19/2023	11:00 PM	8							
390	5/19/2023	11:15 PM	8							
391	5/19/2023	11:30 PM	8							
392	5/19/2023	11:45 PM	4							
393	5/20/2023	12:00 AM	1							
394	5/20/2023	12:15 AM	8							
395	5/20/2023	12:30 AM	2							
396	5/20/2023	12:45 AM	1							
397	5/20/2023	01:00 AM	1							
398	5/20/2023	01:15 AM	3							

	A	B	C	D	E	F	G	H	I	J
399	5/20/2023	01:30 AM	1							
400	5/20/2023	01:45 AM	2							
401	5/20/2023	02:00 AM	4							
402	5/20/2023	02:15 AM	0							
403	5/20/2023	02:30 AM	4							
404	5/20/2023	02:45 AM	1							
405	5/20/2023	03:00 AM	3							
406	5/20/2023	03:15 AM	0							
407	5/20/2023	03:30 AM	2							
408	5/20/2023	03:45 AM	0							
409	5/20/2023	04:00 AM	3							
410	5/20/2023	04:15 AM	1							
411	5/20/2023	04:30 AM	3							
412	5/20/2023	04:45 AM	6							
413	5/20/2023	05:00 AM	8							
414	5/20/2023	05:15 AM	7							
415	5/20/2023	05:30 AM	11							
416	5/20/2023	05:45 AM	10							
417	5/20/2023	06:00 AM	11							
418	5/20/2023	06:15 AM	9							
419	5/20/2023	06:30 AM	8							
420	5/20/2023	06:45 AM	17							
421	5/20/2023	07:00 AM	12							
422	5/20/2023	07:15 AM	22							
423	5/20/2023	07:30 AM	20							
424	5/20/2023	07:45 AM	12							
425	5/20/2023	08:00 AM	31							
426	5/20/2023	08:15 AM	27							
427	5/20/2023	08:30 AM	29							
428	5/20/2023	08:45 AM	28							
429	5/20/2023	09:00 AM	27							
430	5/20/2023	09:15 AM	40							
431	5/20/2023	09:30 AM	31							
432	5/20/2023	09:45 AM	37							
433	5/20/2023	10:00 AM	43							
434	5/20/2023	10:15 AM	27							
435	5/20/2023	10:30 AM	40							
436	5/20/2023	10:45 AM	44							
437	5/20/2023	11:00 AM	38							
438	5/20/2023	11:15 AM	30							
439	5/20/2023	11:30 AM	43							
440	5/20/2023	11:45 AM	45							
441	5/20/2023	12:00 PM	39							
442	5/20/2023	12:15 PM	37							
443	5/20/2023	12:30 PM	45							
444	5/20/2023	12:45 PM	43							
445	5/20/2023	01:00 PM	29							
446	5/20/2023	01:15 PM	49							
447	5/20/2023	01:30 PM	43							
448	5/20/2023	01:45 PM	25							

	A	B	C	D	E	F	G	H	I	J
449	5/20/2023	02:00 PM	43							
450	5/20/2023	02:15 PM	50							
451	5/20/2023	02:30 PM	45							
452	5/20/2023	02:45 PM	38							
453	5/20/2023	03:00 PM	35							
454	5/20/2023	03:15 PM	41							
455	5/20/2023	03:30 PM	36							
456	5/20/2023	03:45 PM	33							
457	5/20/2023	04:00 PM	42							
458	5/20/2023	04:15 PM	33							
459	5/20/2023	04:30 PM	33							
460	5/20/2023	04:45 PM	44							
461	5/20/2023	05:00 PM	32							
462	5/20/2023	05:15 PM	46							
463	5/20/2023	05:30 PM	42							
464	5/20/2023	05:45 PM	27							
465	5/20/2023	06:00 PM	35							
466	5/20/2023	06:15 PM	25							
467	5/20/2023	06:30 PM	36							
468	5/20/2023	06:45 PM	21							
469	5/20/2023	07:00 PM	25							
470	5/20/2023	07:15 PM	31							
471	5/20/2023	07:30 PM	24							
472	5/20/2023	07:45 PM	18							
473	5/20/2023	08:00 PM	18							
474	5/20/2023	08:15 PM	22							
475	5/20/2023	08:30 PM	20							
476	5/20/2023	08:45 PM	31							
477	5/20/2023	09:00 PM	27							
478	5/20/2023	09:15 PM	31							
479	5/20/2023	09:30 PM	14							
480	5/20/2023	09:45 PM	4							
481	5/20/2023	10:00 PM	12							
482	5/20/2023	10:15 PM	12							
483	5/20/2023	10:30 PM	4							
484	5/20/2023	10:45 PM	7							
485	5/20/2023	11:00 PM	7							
486	5/20/2023	11:15 PM	9							
487	5/20/2023	11:30 PM	34							
488	5/20/2023	11:45 PM	19							
489	5/21/2023	12:00 AM	13							
490	5/21/2023	12:15 AM	7							
491	5/21/2023	12:30 AM	5							
492	5/21/2023	12:45 AM	3							
493	5/21/2023	01:00 AM	6							
494	5/21/2023	01:15 AM	1							
495	5/21/2023	01:30 AM	0							
496	5/21/2023	01:45 AM	0							
497	5/21/2023	02:00 AM	1							
498	5/21/2023	02:15 AM	5							

	A	B	C	D	E	F	G	H	I	J
499	5/21/2023	02:30 AM	3							
500	5/21/2023	02:45 AM	1							
501	5/21/2023	03:00 AM	1							
502	5/21/2023	03:15 AM	3							
503	5/21/2023	03:30 AM	1							
504	5/21/2023	03:45 AM	2							
505	5/21/2023	04:00 AM	5							
506	5/21/2023	04:15 AM	0							
507	5/21/2023	04:30 AM	8							
508	5/21/2023	04:45 AM	4							
509	5/21/2023	05:00 AM	6							
510	5/21/2023	05:15 AM	3							
511	5/21/2023	05:30 AM	4							
512	5/21/2023	05:45 AM	11							
513	5/21/2023	06:00 AM	6							
514	5/21/2023	06:15 AM	5							
515	5/21/2023	06:30 AM	7							
516	5/21/2023	06:45 AM	6							
517	5/21/2023	07:00 AM	5							
518	5/21/2023	07:15 AM	10							
519	5/21/2023	07:30 AM	23							
520	5/21/2023	07:45 AM	11							
521	5/21/2023	08:00 AM	9							
522	5/21/2023	08:15 AM	22							
523	5/21/2023	08:30 AM	28							
524	5/21/2023	08:45 AM	34							
525	5/21/2023	09:00 AM	19							
526	5/21/2023	09:15 AM	26							
527	5/21/2023	09:30 AM	32							
528	5/21/2023	09:45 AM	34							
529	5/21/2023	10:00 AM	44							
530	5/21/2023	10:15 AM	37							
531	5/21/2023	10:30 AM	41							
532	5/21/2023	10:45 AM	41							
533	5/21/2023	11:00 AM	42							
534	5/21/2023	11:15 AM	45							
535	5/21/2023	11:30 AM	46							
536	5/21/2023	11:45 AM	48							
537	5/21/2023	12:00 PM	65							
538	5/21/2023	12:15 PM	48							
539	5/21/2023	12:30 PM	58							
540	5/21/2023	12:45 PM	48							
541	5/21/2023	01:00 PM	43							
542	5/21/2023	01:15 PM	49							
543	5/21/2023	01:30 PM	54							
544	5/21/2023	01:45 PM	49							
545	5/21/2023	02:00 PM	37							
546	5/21/2023	02:15 PM	52							
547	5/21/2023	02:30 PM	46							
548	5/21/2023	02:45 PM	41							

	A	B	C	D	E	F	G	H	I	J
549	5/21/2023	03:00 PM	55							
550	5/21/2023	03:15 PM	38							
551	5/21/2023	03:30 PM	38							
552	5/21/2023	03:45 PM	43							
553	5/21/2023	04:00 PM	36							
554	5/21/2023	04:15 PM	46							
555	5/21/2023	04:30 PM	46							
556	5/21/2023	04:45 PM	27							
557	5/21/2023	05:00 PM	37							
558	5/21/2023	05:15 PM	39							
559	5/21/2023	05:30 PM	34							
560	5/21/2023	05:45 PM	40							
561	5/21/2023	06:00 PM	45							
562	5/21/2023	06:15 PM	25							
563	5/21/2023	06:30 PM	28							
564	5/21/2023	06:45 PM	31							
565	5/21/2023	07:00 PM	33							
566	5/21/2023	07:15 PM	18							
567	5/21/2023	07:30 PM	21							
568	5/21/2023	07:45 PM	26							
569	5/21/2023	08:00 PM	22							
570	5/21/2023	08:15 PM	26							
571	5/21/2023	08:30 PM	16							
572	5/21/2023	08:45 PM	33							
573	5/21/2023	09:00 PM	19							
574	5/21/2023	09:15 PM	19							
575	5/21/2023	09:30 PM	20							
576	5/21/2023	09:45 PM	10							
577	5/21/2023	10:00 PM	5							
578	5/21/2023	10:15 PM	10							
579	5/21/2023	10:30 PM	9							
580	5/21/2023	10:45 PM	7							
581	5/21/2023	11:00 PM	2							
582	5/21/2023	11:15 PM	6							
583	5/21/2023	11:30 PM	3							
584	5/21/2023	11:45 PM	3							
585	5/22/2023	12:00 AM	2							
586	5/22/2023	12:15 AM	5							
587	5/22/2023	12:30 AM	5							
588	5/22/2023	12:45 AM	3							
589	5/22/2023	01:00 AM	4							
590	5/22/2023	01:15 AM	1							
591	5/22/2023	01:30 AM	4							
592	5/22/2023	01:45 AM	1							
593	5/22/2023	02:00 AM	1							
594	5/22/2023	02:15 AM	5							
595	5/22/2023	02:30 AM	1							
596	5/22/2023	02:45 AM	4							
597	5/22/2023	03:00 AM	1							
598	5/22/2023	03:15 AM	4							

	A	B	C	D	E	F	G	H	I	J
599	5/22/2023	03:30 AM	3							
600	5/22/2023	03:45 AM	2							
601	5/22/2023	04:00 AM	2							
602	5/22/2023	04:15 AM	3							
603	5/22/2023	04:30 AM	1							
604	5/22/2023	04:45 AM	3							
605	5/22/2023	05:00 AM	4							
606	5/22/2023	05:15 AM	1							
607	5/22/2023	05:30 AM	4							
608	5/22/2023	05:45 AM	8							
609	5/22/2023	06:00 AM	10							
610	5/22/2023	06:15 AM	10							
611	5/22/2023	06:30 AM	15							
612	5/22/2023	06:45 AM	24							
613	5/22/2023	07:00 AM	22							
614	5/22/2023	07:15 AM	36							
615	5/22/2023	07:30 AM	36							
616	5/22/2023	07:45 AM	41							
617	5/22/2023	08:00 AM	39							
618	5/22/2023	08:15 AM	35							
619	5/22/2023	08:30 AM	36							
620	5/22/2023	08:45 AM	33							
621	5/22/2023	09:00 AM	32							
622	5/22/2023	09:15 AM	25							
623	5/22/2023	09:30 AM	49							
624	5/22/2023	09:45 AM	35							
625	5/22/2023	10:00 AM	39							
626	5/22/2023	10:15 AM	35							
627	5/22/2023	10:30 AM	33							
628	5/22/2023	10:45 AM	32							
629	5/22/2023	11:00 AM	41							
630	5/22/2023	11:15 AM	44							
631	5/22/2023	11:30 AM	54							
632	5/22/2023	11:45 AM	54							
633	5/22/2023	12:00 PM	45							
634	5/22/2023	12:15 PM	44							
635	5/22/2023	12:30 PM	45							
636	5/22/2023	12:45 PM	45							
637	5/22/2023	01:00 PM	54							
638	5/22/2023	01:15 PM	44							
639	5/22/2023	01:30 PM	41							
640	5/22/2023	01:45 PM	55							
641	5/22/2023	02:00 PM	54							
642	5/22/2023	02:15 PM	55							
643	5/22/2023	02:30 PM	56							
644	5/22/2023	02:45 PM	41							
645	5/22/2023	03:00 PM	54							
646	5/22/2023	03:15 PM	40							
647	5/22/2023	03:30 PM	36							
648	5/22/2023	03:45 PM	33							

	A	B	C	D	E	F	G	H	I	J
649	5/22/2023	04:00 PM	45							
650	5/22/2023	04:15 PM	45							
651	5/22/2023	04:30 PM	44							
652	5/22/2023	04:45 PM	45							
653	5/22/2023	05:00 PM	46							
654	5/22/2023	05:15 PM	55							
655	5/22/2023	05:30 PM	55							
656	5/22/2023	05:45 PM	50							
657	5/22/2023	06:00 PM	55							
658	5/22/2023	06:15 PM	47							
659	5/22/2023	06:30 PM	57							
660	5/22/2023	06:45 PM	38							
661	5/22/2023	07:00 PM	33							
662	5/22/2023	07:15 PM	50							
663	5/22/2023	07:30 PM	34							
664	5/22/2023	07:45 PM	37							
665	5/22/2023	08:00 PM	16							
666	5/22/2023	08:15 PM	32							
667	5/22/2023	08:30 PM	24							
668	5/22/2023	08:45 PM	11							
669	5/22/2023	09:00 PM	14							
670	5/22/2023	09:15 PM	12							
671	5/22/2023	09:30 PM	6							
672	5/22/2023	09:45 PM	12							
673	5/22/2023	10:00 PM	6							
674	5/22/2023	10:15 PM	5							
675	5/22/2023	10:30 PM	3							
676	5/22/2023	10:45 PM	3							
677	5/22/2023	11:00 PM	6							
678	5/22/2023	11:15 PM	3							
679	5/22/2023	11:30 PM	3							
680	5/22/2023	11:45 PM	3							
681	5/23/2023	12:00 AM	3							
682	5/23/2023	12:15 AM	7							
683	5/23/2023	12:30 AM	2							
684	5/23/2023	12:45 AM	0							
685	5/23/2023	01:00 AM	1							
686	5/23/2023	01:15 AM	0							
687	5/23/2023	01:30 AM	0							
688	5/23/2023	01:45 AM	0							
689	5/23/2023	02:00 AM	2							
690	5/23/2023	02:15 AM	1							
691	5/23/2023	02:30 AM	1							
692	5/23/2023	02:45 AM	2							
693	5/23/2023	03:00 AM	2							
694	5/23/2023	03:15 AM	4							
695	5/23/2023	03:30 AM	3							
696	5/23/2023	03:45 AM	2							
697	5/23/2023	04:00 AM	4							
698	5/23/2023	04:15 AM	7							

	A	B	C	D	E	F	G	H	I	J
699	5/23/2023	04:30 AM	8							
700	5/23/2023	04:45 AM	11							
701	5/23/2023	05:00 AM	11							
702	5/23/2023	05:15 AM	20							
703	5/23/2023	05:30 AM	25							
704	5/23/2023	05:45 AM	18							
705	5/23/2023	06:00 AM	29							
706	5/23/2023	06:15 AM	28							
707	5/23/2023	06:30 AM	36							
708	5/23/2023	06:45 AM	27							
709	5/23/2023	07:00 AM	37							
710	5/23/2023	07:15 AM	36							
711	5/23/2023	07:30 AM	48							
712	5/23/2023	07:45 AM	36							
713	5/23/2023	08:00 AM	43							
714	5/23/2023	08:15 AM	36							
715	5/23/2023	08:30 AM	33							
716	5/23/2023	08:45 AM	23							
717	5/23/2023	09:00 AM	23							
718	5/23/2023	09:15 AM	32							
719	5/23/2023	09:30 AM	37							
720	5/23/2023	09:45 AM	40							
721	5/23/2023	10:00 AM	32							
722	5/23/2023	10:15 AM	34							
723	5/23/2023	10:30 AM	36							
724	5/23/2023	10:45 AM	46							
725	5/23/2023	11:00 AM	37							
726	5/23/2023	11:15 AM	49							
727	5/23/2023	11:30 AM	32							
728	5/23/2023	11:45 AM	50							
729	5/23/2023	12:00 PM	50							
730	5/23/2023	12:15 PM	44							
731	5/23/2023	12:30 PM	50							
732	5/23/2023	12:45 PM	35							
733	5/23/2023	01:00 PM	37							
734	5/23/2023	01:15 PM	44							
735	5/23/2023	01:30 PM	44							
736	5/23/2023	01:45 PM	39							
737	5/23/2023	02:00 PM	45							
738	5/23/2023	02:15 PM	46							
739	5/23/2023	02:30 PM	56							
740	5/23/2023	02:45 PM	38							
741	5/23/2023	03:00 PM	50							
742	5/23/2023	03:15 PM	51							
743	5/23/2023	03:30 PM	50							
744	5/23/2023	03:45 PM	56							
745	5/23/2023	04:00 PM	61							
746	5/23/2023	04:15 PM	51							
747	5/23/2023	04:30 PM	51							
748	5/23/2023	04:45 PM	58							

	A	B	C	D	E	F	G	H	I	J
749	5/23/2023	05:00 PM	57							
750	5/23/2023	05:15 PM	44							
751	5/23/2023	05:30 PM	40							
752	5/23/2023	05:45 PM	40							
753	5/23/2023	06:00 PM	32							
754	5/23/2023	06:15 PM	17							
755	5/23/2023	06:30 PM	42							
756	5/23/2023	06:45 PM	20							
757	5/23/2023	07:00 PM	32							
758	5/23/2023	07:15 PM	17							
759	5/23/2023	07:30 PM	20							
760	5/23/2023	07:45 PM	21							
761	5/23/2023	08:00 PM	12							
762	5/23/2023	08:15 PM	15							
763	5/23/2023	08:30 PM	18							
764	5/23/2023	08:45 PM	11							
765	5/23/2023	09:00 PM	14							
766	5/23/2023	09:15 PM	9							
767	5/23/2023	09:30 PM	10							
768	5/23/2023	09:45 PM	8							
769	5/23/2023	10:00 PM	7							
770	5/23/2023	10:15 PM	6							
771	5/23/2023	10:30 PM	8							
772	5/23/2023	10:45 PM	7							
773	5/23/2023	11:00 PM	4							
774	5/23/2023	11:15 PM	3							
775	5/23/2023	11:30 PM	2							
776	5/23/2023	11:45 PM	1							

	A	B	C	D	E	F	G	H	I	J
1										
2	File Name: C:\Users\obarrie\Desktop\transfer\Documents\Documents\Osman\Osman from harddrive\Documents\TDB\WSP\Syracuse\Data\ATR\SYRACUSE BATCH 10 jamar\SYRACUSE BATCH 10\ATR 1060.tf2									
3	Start Date: 5/16/2023									
4	Start Time: 12:00:00 AM									
5	Location 1: EB CR 3 at S 104									
6	Location 2: SYRACUSE,NY									
7										
8	Date	Time	EB							
9	5/16/2023	12:00 AM	1							
10	5/16/2023	12:15 AM	2							
11	5/16/2023	12:30 AM	3							
12	5/16/2023	12:45 AM	1							
13	5/16/2023	01:00 AM	0							
14	5/16/2023	01:15 AM	0							
15	5/16/2023	01:30 AM	0							
16	5/16/2023	01:45 AM	0							
17	5/16/2023	02:00 AM	0							
18	5/16/2023	02:15 AM	1							
19	5/16/2023	02:30 AM	0							
20	5/16/2023	02:45 AM	0							
21	5/16/2023	03:00 AM	0							
22	5/16/2023	03:15 AM	0							
23	5/16/2023	03:30 AM	0							
24	5/16/2023	03:45 AM	1							
25	5/16/2023	04:00 AM	0							
26	5/16/2023	04:15 AM	3							
27	5/16/2023	04:30 AM	3							
28	5/16/2023	04:45 AM	9							
29	5/16/2023	05:00 AM	8							
30	5/16/2023	05:15 AM	12							
31	5/16/2023	05:30 AM	19							
32	5/16/2023	05:45 AM	13							
33	5/16/2023	06:00 AM	15							
34	5/16/2023	06:15 AM	18							
35	5/16/2023	06:30 AM	18							
36	5/16/2023	06:45 AM	25							
37	5/16/2023	07:00 AM	29							
38	5/16/2023	07:15 AM	32							
39	5/16/2023	07:30 AM	36							
40	5/16/2023	07:45 AM	38							
41	5/16/2023	08:00 AM	34							
42	5/16/2023	08:15 AM	24							
43	5/16/2023	08:30 AM	33							
44	5/16/2023	08:45 AM	39							
45	5/16/2023	09:00 AM	30							
46	5/16/2023	09:15 AM	28							
47	5/16/2023	09:30 AM	21							
48	5/16/2023	09:45 AM	27							

	A	B	C	D	E	F	G	H	I	J
49	5/16/2023	10:00 AM	32							
50	5/16/2023	10:15 AM	25							
51	5/16/2023	10:30 AM	30							
52	5/16/2023	10:45 AM	27							
53	5/16/2023	11:00 AM	32							
54	5/16/2023	11:15 AM	24							
55	5/16/2023	11:30 AM	21							
56	5/16/2023	11:45 AM	31							
57	5/16/2023	12:00 PM	41							
58	5/16/2023	12:15 PM	24							
59	5/16/2023	12:30 PM	42							
60	5/16/2023	12:45 PM	23							
61	5/16/2023	01:00 PM	26							
62	5/16/2023	01:15 PM	33							
63	5/16/2023	01:30 PM	26							
64	5/16/2023	01:45 PM	43							
65	5/16/2023	02:00 PM	32							
66	5/16/2023	02:15 PM	30							
67	5/16/2023	02:30 PM	59							
68	5/16/2023	02:45 PM	33							
69	5/16/2023	03:00 PM	35							
70	5/16/2023	03:15 PM	41							
71	5/16/2023	03:30 PM	50							
72	5/16/2023	03:45 PM	33							
73	5/16/2023	04:00 PM	21							
74	5/16/2023	04:15 PM	40							
75	5/16/2023	04:30 PM	31							
76	5/16/2023	04:45 PM	31							
77	5/16/2023	05:00 PM	27							
78	5/16/2023	05:15 PM	55							
79	5/16/2023	05:30 PM	39							
80	5/16/2023	05:45 PM	24							
81	5/16/2023	06:00 PM	29							
82	5/16/2023	06:15 PM	20							
83	5/16/2023	06:30 PM	17							
84	5/16/2023	06:45 PM	25							
85	5/16/2023	07:00 PM	19							
86	5/16/2023	07:15 PM	26							
87	5/16/2023	07:30 PM	18							
88	5/16/2023	07:45 PM	18							
89	5/16/2023	08:00 PM	9							
90	5/16/2023	08:15 PM	12							
91	5/16/2023	08:30 PM	18							
92	5/16/2023	08:45 PM	14							
93	5/16/2023	09:00 PM	9							
94	5/16/2023	09:15 PM	7							
95	5/16/2023	09:30 PM	5							
96	5/16/2023	09:45 PM	5							
97	5/16/2023	10:00 PM	2							
98	5/16/2023	10:15 PM	6							

	A	B	C	D	E	F	G	H	I	J
99	5/16/2023	10:30 PM	1							
100	5/16/2023	10:45 PM	2							
101	5/16/2023	11:00 PM	3							
102	5/16/2023	11:15 PM	0							
103	5/16/2023	11:30 PM	2							
104	5/16/2023	11:45 PM	0							
105	5/17/2023	12:00 AM	0							
106	5/17/2023	12:15 AM	1							
107	5/17/2023	12:30 AM	0							
108	5/17/2023	12:45 AM	0							
109	5/17/2023	01:00 AM	0							
110	5/17/2023	01:15 AM	0							
111	5/17/2023	01:30 AM	0							
112	5/17/2023	01:45 AM	0							
113	5/17/2023	02:00 AM	1							
114	5/17/2023	02:15 AM	1							
115	5/17/2023	02:30 AM	1							
116	5/17/2023	02:45 AM	0							
117	5/17/2023	03:00 AM	0							
118	5/17/2023	03:15 AM	1							
119	5/17/2023	03:30 AM	1							
120	5/17/2023	03:45 AM	1							
121	5/17/2023	04:00 AM	0							
122	5/17/2023	04:15 AM	1							
123	5/17/2023	04:30 AM	2							
124	5/17/2023	04:45 AM	9							
125	5/17/2023	05:00 AM	11							
126	5/17/2023	05:15 AM	14							
127	5/17/2023	05:30 AM	21							
128	5/17/2023	05:45 AM	15							
129	5/17/2023	06:00 AM	13							
130	5/17/2023	06:15 AM	13							
131	5/17/2023	06:30 AM	20							
132	5/17/2023	06:45 AM	25							
133	5/17/2023	07:00 AM	27							
134	5/17/2023	07:15 AM	23							
135	5/17/2023	07:30 AM	41							
136	5/17/2023	07:45 AM	29							
137	5/17/2023	08:00 AM	35							
138	5/17/2023	08:15 AM	37							
139	5/17/2023	08:30 AM	25							
140	5/17/2023	08:45 AM	27							
141	5/17/2023	09:00 AM	31							
142	5/17/2023	09:15 AM	31							
143	5/17/2023	09:30 AM	29							
144	5/17/2023	09:45 AM	32							
145	5/17/2023	10:00 AM	33							
146	5/17/2023	10:15 AM	29							
147	5/17/2023	10:30 AM	32							
148	5/17/2023	10:45 AM	39							

	A	B	C	D	E	F	G	H	I	J
149	5/17/2023	11:00 AM	27							
150	5/17/2023	11:15 AM	25							
151	5/17/2023	11:30 AM	19							
152	5/17/2023	11:45 AM	36							
153	5/17/2023	12:00 PM	26							
154	5/17/2023	12:15 PM	28							
155	5/17/2023	12:30 PM	35							
156	5/17/2023	12:45 PM	33							
157	5/17/2023	01:00 PM	21							
158	5/17/2023	01:15 PM	38							
159	5/17/2023	01:30 PM	31							
160	5/17/2023	01:45 PM	23							
161	5/17/2023	02:00 PM	29							
162	5/17/2023	02:15 PM	47							
163	5/17/2023	02:30 PM	52							
164	5/17/2023	02:45 PM	36							
165	5/17/2023	03:00 PM	35							
166	5/17/2023	03:15 PM	45							
167	5/17/2023	03:30 PM	48							
168	5/17/2023	03:45 PM	39							
169	5/17/2023	04:00 PM	32							
170	5/17/2023	04:15 PM	33							
171	5/17/2023	04:30 PM	32							
172	5/17/2023	04:45 PM	44							
173	5/17/2023	05:00 PM	39							
174	5/17/2023	05:15 PM	26							
175	5/17/2023	05:30 PM	47							
176	5/17/2023	05:45 PM	28							
177	5/17/2023	06:00 PM	18							
178	5/17/2023	06:15 PM	22							
179	5/17/2023	06:30 PM	30							
180	5/17/2023	06:45 PM	29							
181	5/17/2023	07:00 PM	14							
182	5/17/2023	07:15 PM	17							
183	5/17/2023	07:30 PM	18							
184	5/17/2023	07:45 PM	13							
185	5/17/2023	08:00 PM	10							
186	5/17/2023	08:15 PM	10							
187	5/17/2023	08:30 PM	15							
188	5/17/2023	08:45 PM	13							
189	5/17/2023	09:00 PM	5							
190	5/17/2023	09:15 PM	13							
191	5/17/2023	09:30 PM	6							
192	5/17/2023	09:45 PM	5							
193	5/17/2023	10:00 PM	6							
194	5/17/2023	10:15 PM	2							
195	5/17/2023	10:30 PM	2							
196	5/17/2023	10:45 PM	1							
197	5/17/2023	11:00 PM	2							
198	5/17/2023	11:15 PM	0							

	A	B	C	D	E	F	G	H	I	J
199	5/17/2023	11:30 PM	1							
200	5/17/2023	11:45 PM	0							
201	5/18/2023	12:00 AM	1							
202	5/18/2023	12:15 AM	0							
203	5/18/2023	12:30 AM	1							
204	5/18/2023	12:45 AM	2							
205	5/18/2023	01:00 AM	0							
206	5/18/2023	01:15 AM	0							
207	5/18/2023	01:30 AM	0							
208	5/18/2023	01:45 AM	0							
209	5/18/2023	02:00 AM	0							
210	5/18/2023	02:15 AM	0							
211	5/18/2023	02:30 AM	0							
212	5/18/2023	02:45 AM	1							
213	5/18/2023	03:00 AM	0							
214	5/18/2023	03:15 AM	0							
215	5/18/2023	03:30 AM	0							
216	5/18/2023	03:45 AM	1							
217	5/18/2023	04:00 AM	2							
218	5/18/2023	04:15 AM	3							
219	5/18/2023	04:30 AM	3							
220	5/18/2023	04:45 AM	2							
221	5/18/2023	05:00 AM	13							
222	5/18/2023	05:15 AM	6							
223	5/18/2023	05:30 AM	22							
224	5/18/2023	05:45 AM	10							
225	5/18/2023	06:00 AM	15							
226	5/18/2023	06:15 AM	16							
227	5/18/2023	06:30 AM	27							
228	5/18/2023	06:45 AM	32							
229	5/18/2023	07:00 AM	29							
230	5/18/2023	07:15 AM	27							
231	5/18/2023	07:30 AM	50							
232	5/18/2023	07:45 AM	42							
233	5/18/2023	08:00 AM	25							
234	5/18/2023	08:15 AM	25							
235	5/18/2023	08:30 AM	31							
236	5/18/2023	08:45 AM	26							
237	5/18/2023	09:00 AM	38							
238	5/18/2023	09:15 AM	28							
239	5/18/2023	09:30 AM	34							
240	5/18/2023	09:45 AM	27							
241	5/18/2023	10:00 AM	28							
242	5/18/2023	10:15 AM	31							
243	5/18/2023	10:30 AM	27							
244	5/18/2023	10:45 AM	29							
245	5/18/2023	11:00 AM	26							
246	5/18/2023	11:15 AM	24							
247	5/18/2023	11:30 AM	33							
248	5/18/2023	11:45 AM	38							

	A	B	C	D	E	F	G	H	I	J
249	5/18/2023	12:00 PM	35							
250	5/18/2023	12:15 PM	24							
251	5/18/2023	12:30 PM	33							
252	5/18/2023	12:45 PM	24							
253	5/18/2023	01:00 PM	23							
254	5/18/2023	01:15 PM	29							
255	5/18/2023	01:30 PM	23							
256	5/18/2023	01:45 PM	30							
257	5/18/2023	02:00 PM	38							
258	5/18/2023	02:15 PM	34							
259	5/18/2023	02:30 PM	60							
260	5/18/2023	02:45 PM	40							
261	5/18/2023	03:00 PM	45							
262	5/18/2023	03:15 PM	47							
263	5/18/2023	03:30 PM	51							
264	5/18/2023	03:45 PM	40							
265	5/18/2023	04:00 PM	37							
266	5/18/2023	04:15 PM	42							
267	5/18/2023	04:30 PM	32							
268	5/18/2023	04:45 PM	26							
269	5/18/2023	05:00 PM	34							
270	5/18/2023	05:15 PM	37							
271	5/18/2023	05:30 PM	36							
272	5/18/2023	05:45 PM	33							
273	5/18/2023	06:00 PM	39							
274	5/18/2023	06:15 PM	24							
275	5/18/2023	06:30 PM	26							
276	5/18/2023	06:45 PM	32							
277	5/18/2023	07:00 PM	43							
278	5/18/2023	07:15 PM	23							
279	5/18/2023	07:30 PM	35							
280	5/18/2023	07:45 PM	28							
281	5/18/2023	08:00 PM	21							
282	5/18/2023	08:15 PM	16							
283	5/18/2023	08:30 PM	11							
284	5/18/2023	08:45 PM	6							
285	5/18/2023	09:00 PM	17							
286	5/18/2023	09:15 PM	14							
287	5/18/2023	09:30 PM	5							
288	5/18/2023	09:45 PM	11							
289	5/18/2023	10:00 PM	11							
290	5/18/2023	10:15 PM	5							
291	5/18/2023	10:30 PM	1							
292	5/18/2023	10:45 PM	1							
293	5/18/2023	11:00 PM	5							
294	5/18/2023	11:15 PM	1							
295	5/18/2023	11:30 PM	2							
296	5/18/2023	11:45 PM	3							
297	5/19/2023	12:00 AM	3							
298	5/19/2023	12:15 AM	0							

	A	B	C	D	E	F	G	H	I	J
299	5/19/2023	12:30 AM	1							
300	5/19/2023	12:45 AM	0							
301	5/19/2023	01:00 AM	0							
302	5/19/2023	01:15 AM	1							
303	5/19/2023	01:30 AM	0							
304	5/19/2023	01:45 AM	0							
305	5/19/2023	02:00 AM	0							
306	5/19/2023	02:15 AM	0							
307	5/19/2023	02:30 AM	1							
308	5/19/2023	02:45 AM	0							
309	5/19/2023	03:00 AM	0							
310	5/19/2023	03:15 AM	0							
311	5/19/2023	03:30 AM	1							
312	5/19/2023	03:45 AM	3							
313	5/19/2023	04:00 AM	2							
314	5/19/2023	04:15 AM	4							
315	5/19/2023	04:30 AM	2							
316	5/19/2023	04:45 AM	6							
317	5/19/2023	05:00 AM	6							
318	5/19/2023	05:15 AM	11							
319	5/19/2023	05:30 AM	11							
320	5/19/2023	05:45 AM	13							
321	5/19/2023	06:00 AM	16							
322	5/19/2023	06:15 AM	17							
323	5/19/2023	06:30 AM	25							
324	5/19/2023	06:45 AM	26							
325	5/19/2023	07:00 AM	21							
326	5/19/2023	07:15 AM	23							
327	5/19/2023	07:30 AM	39							
328	5/19/2023	07:45 AM	40							
329	5/19/2023	08:00 AM	25							
330	5/19/2023	08:15 AM	26							
331	5/19/2023	08:30 AM	32							
332	5/19/2023	08:45 AM	26							
333	5/19/2023	09:00 AM	40							
334	5/19/2023	09:15 AM	44							
335	5/19/2023	09:30 AM	50							
336	5/19/2023	09:45 AM	33							
337	5/19/2023	10:00 AM	39							
338	5/19/2023	10:15 AM	40							
339	5/19/2023	10:30 AM	28							
340	5/19/2023	10:45 AM	24							
341	5/19/2023	11:00 AM	37							
342	5/19/2023	11:15 AM	42							
343	5/19/2023	11:30 AM	37							
344	5/19/2023	11:45 AM	31							
345	5/19/2023	12:00 PM	35							
346	5/19/2023	12:15 PM	51							
347	5/19/2023	12:30 PM	41							
348	5/19/2023	12:45 PM	29							

	A	B	C	D	E	F	G	H	I	J
349	5/19/2023	01:00 PM	37							
350	5/19/2023	01:15 PM	42							
351	5/19/2023	01:30 PM	45							
352	5/19/2023	01:45 PM	32							
353	5/19/2023	02:00 PM	47							
354	5/19/2023	02:15 PM	51							
355	5/19/2023	02:30 PM	69							
356	5/19/2023	02:45 PM	55							
357	5/19/2023	03:00 PM	58							
358	5/19/2023	03:15 PM	49							
359	5/19/2023	03:30 PM	50							
360	5/19/2023	03:45 PM	40							
361	5/19/2023	04:00 PM	34							
362	5/19/2023	04:15 PM	49							
363	5/19/2023	04:30 PM	43							
364	5/19/2023	04:45 PM	40							
365	5/19/2023	05:00 PM	26							
366	5/19/2023	05:15 PM	43							
367	5/19/2023	05:30 PM	37							
368	5/19/2023	05:45 PM	29							
369	5/19/2023	06:00 PM	24							
370	5/19/2023	06:15 PM	27							
371	5/19/2023	06:30 PM	18							
372	5/19/2023	06:45 PM	23							
373	5/19/2023	07:00 PM	19							
374	5/19/2023	07:15 PM	17							
375	5/19/2023	07:30 PM	18							
376	5/19/2023	07:45 PM	18							
377	5/19/2023	08:00 PM	14							
378	5/19/2023	08:15 PM	16							
379	5/19/2023	08:30 PM	20							
380	5/19/2023	08:45 PM	14							
381	5/19/2023	09:00 PM	17							
382	5/19/2023	09:15 PM	11							
383	5/19/2023	09:30 PM	12							
384	5/19/2023	09:45 PM	15							
385	5/19/2023	10:00 PM	9							
386	5/19/2023	10:15 PM	8							
387	5/19/2023	10:30 PM	5							
388	5/19/2023	10:45 PM	5							
389	5/19/2023	11:00 PM	3							
390	5/19/2023	11:15 PM	7							
391	5/19/2023	11:30 PM	5							
392	5/19/2023	11:45 PM	0							
393	5/20/2023	12:00 AM	1							
394	5/20/2023	12:15 AM	3							
395	5/20/2023	12:30 AM	2							
396	5/20/2023	12:45 AM	1							
397	5/20/2023	01:00 AM	0							
398	5/20/2023	01:15 AM	0							

	A	B	C	D	E	F	G	H	I	J
399	5/20/2023	01:30 AM	0							
400	5/20/2023	01:45 AM	0							
401	5/20/2023	02:00 AM	1							
402	5/20/2023	02:15 AM	0							
403	5/20/2023	02:30 AM	0							
404	5/20/2023	02:45 AM	0							
405	5/20/2023	03:00 AM	0							
406	5/20/2023	03:15 AM	1							
407	5/20/2023	03:30 AM	4							
408	5/20/2023	03:45 AM	3							
409	5/20/2023	04:00 AM	2							
410	5/20/2023	04:15 AM	3							
411	5/20/2023	04:30 AM	3							
412	5/20/2023	04:45 AM	4							
413	5/20/2023	05:00 AM	3							
414	5/20/2023	05:15 AM	2							
415	5/20/2023	05:30 AM	1							
416	5/20/2023	05:45 AM	1							
417	5/20/2023	06:00 AM	12							
418	5/20/2023	06:15 AM	8							
419	5/20/2023	06:30 AM	10							
420	5/20/2023	06:45 AM	14							
421	5/20/2023	07:00 AM	11							
422	5/20/2023	07:15 AM	11							
423	5/20/2023	07:30 AM	13							
424	5/20/2023	07:45 AM	23							
425	5/20/2023	08:00 AM	24							
426	5/20/2023	08:15 AM	32							
427	5/20/2023	08:30 AM	36							
428	5/20/2023	08:45 AM	23							
429	5/20/2023	09:00 AM	41							
430	5/20/2023	09:15 AM	36							
431	5/20/2023	09:30 AM	45							
432	5/20/2023	09:45 AM	39							
433	5/20/2023	10:00 AM	26							
434	5/20/2023	10:15 AM	36							
435	5/20/2023	10:30 AM	40							
436	5/20/2023	10:45 AM	35							
437	5/20/2023	11:00 AM	30							
438	5/20/2023	11:15 AM	39							
439	5/20/2023	11:30 AM	28							
440	5/20/2023	11:45 AM	29							
441	5/20/2023	12:00 PM	38							
442	5/20/2023	12:15 PM	46							
443	5/20/2023	12:30 PM	33							
444	5/20/2023	12:45 PM	31							
445	5/20/2023	01:00 PM	28							
446	5/20/2023	01:15 PM	28							
447	5/20/2023	01:30 PM	26							
448	5/20/2023	01:45 PM	37							

	A	B	C	D	E	F	G	H	I	J
449	5/20/2023	02:00 PM	31							
450	5/20/2023	02:15 PM	20							
451	5/20/2023	02:30 PM	40							
452	5/20/2023	02:45 PM	29							
453	5/20/2023	03:00 PM	38							
454	5/20/2023	03:15 PM	30							
455	5/20/2023	03:30 PM	33							
456	5/20/2023	03:45 PM	45							
457	5/20/2023	04:00 PM	31							
458	5/20/2023	04:15 PM	43							
459	5/20/2023	04:30 PM	34							
460	5/20/2023	04:45 PM	44							
461	5/20/2023	05:00 PM	36							
462	5/20/2023	05:15 PM	35							
463	5/20/2023	05:30 PM	36							
464	5/20/2023	05:45 PM	31							
465	5/20/2023	06:00 PM	31							
466	5/20/2023	06:15 PM	24							
467	5/20/2023	06:30 PM	38							
468	5/20/2023	06:45 PM	19							
469	5/20/2023	07:00 PM	36							
470	5/20/2023	07:15 PM	32							
471	5/20/2023	07:30 PM	32							
472	5/20/2023	07:45 PM	16							
473	5/20/2023	08:00 PM	28							
474	5/20/2023	08:15 PM	15							
475	5/20/2023	08:30 PM	23							
476	5/20/2023	08:45 PM	22							
477	5/20/2023	09:00 PM	25							
478	5/20/2023	09:15 PM	15							
479	5/20/2023	09:30 PM	9							
480	5/20/2023	09:45 PM	11							
481	5/20/2023	10:00 PM	7							
482	5/20/2023	10:15 PM	8							
483	5/20/2023	10:30 PM	3							
484	5/20/2023	10:45 PM	8							
485	5/20/2023	11:00 PM	7							
486	5/20/2023	11:15 PM	5							
487	5/20/2023	11:30 PM	3							
488	5/20/2023	11:45 PM	2							
489	5/21/2023	12:00 AM	3							
490	5/21/2023	12:15 AM	5							
491	5/21/2023	12:30 AM	2							
492	5/21/2023	12:45 AM	1							
493	5/21/2023	01:00 AM	8							
494	5/21/2023	01:15 AM	2							
495	5/21/2023	01:30 AM	1							
496	5/21/2023	01:45 AM	0							
497	5/21/2023	02:00 AM	1							
498	5/21/2023	02:15 AM	2							

	A	B	C	D	E	F	G	H	I	J
499	5/21/2023	02:30 AM	1							
500	5/21/2023	02:45 AM	1							
501	5/21/2023	03:00 AM	0							
502	5/21/2023	03:15 AM	1							
503	5/21/2023	03:30 AM	0							
504	5/21/2023	03:45 AM	1							
505	5/21/2023	04:00 AM	0							
506	5/21/2023	04:15 AM	0							
507	5/21/2023	04:30 AM	1							
508	5/21/2023	04:45 AM	3							
509	5/21/2023	05:00 AM	0							
510	5/21/2023	05:15 AM	2							
511	5/21/2023	05:30 AM	5							
512	5/21/2023	05:45 AM	2							
513	5/21/2023	06:00 AM	7							
514	5/21/2023	06:15 AM	3							
515	5/21/2023	06:30 AM	7							
516	5/21/2023	06:45 AM	7							
517	5/21/2023	07:00 AM	14							
518	5/21/2023	07:15 AM	8							
519	5/21/2023	07:30 AM	12							
520	5/21/2023	07:45 AM	7							
521	5/21/2023	08:00 AM	13							
522	5/21/2023	08:15 AM	15							
523	5/21/2023	08:30 AM	21							
524	5/21/2023	08:45 AM	23							
525	5/21/2023	09:00 AM	22							
526	5/21/2023	09:15 AM	33							
527	5/21/2023	09:30 AM	24							
528	5/21/2023	09:45 AM	33							
529	5/21/2023	10:00 AM	32							
530	5/21/2023	10:15 AM	30							
531	5/21/2023	10:30 AM	31							
532	5/21/2023	10:45 AM	31							
533	5/21/2023	11:00 AM	31							
534	5/21/2023	11:15 AM	32							
535	5/21/2023	11:30 AM	38							
536	5/21/2023	11:45 AM	38							
537	5/21/2023	12:00 PM	46							
538	5/21/2023	12:15 PM	35							
539	5/21/2023	12:30 PM	32							
540	5/21/2023	12:45 PM	31							
541	5/21/2023	01:00 PM	37							
542	5/21/2023	01:15 PM	31							
543	5/21/2023	01:30 PM	33							
544	5/21/2023	01:45 PM	31							
545	5/21/2023	02:00 PM	33							
546	5/21/2023	02:15 PM	43							
547	5/21/2023	02:30 PM	33							
548	5/21/2023	02:45 PM	21							

	A	B	C	D	E	F	G	H	I	J
549	5/21/2023	03:00 PM	33							
550	5/21/2023	03:15 PM	33							
551	5/21/2023	03:30 PM	29							
552	5/21/2023	03:45 PM	51							
553	5/21/2023	04:00 PM	40							
554	5/21/2023	04:15 PM	32							
555	5/21/2023	04:30 PM	45							
556	5/21/2023	04:45 PM	50							
557	5/21/2023	05:00 PM	30							
558	5/21/2023	05:15 PM	34							
559	5/21/2023	05:30 PM	30							
560	5/21/2023	05:45 PM	43							
561	5/21/2023	06:00 PM	41							
562	5/21/2023	06:15 PM	36							
563	5/21/2023	06:30 PM	36							
564	5/21/2023	06:45 PM	46							
565	5/21/2023	07:00 PM	33							
566	5/21/2023	07:15 PM	46							
567	5/21/2023	07:30 PM	35							
568	5/21/2023	07:45 PM	30							
569	5/21/2023	08:00 PM	16							
570	5/21/2023	08:15 PM	29							
571	5/21/2023	08:30 PM	35							
572	5/21/2023	08:45 PM	25							
573	5/21/2023	09:00 PM	13							
574	5/21/2023	09:15 PM	17							
575	5/21/2023	09:30 PM	23							
576	5/21/2023	09:45 PM	23							
577	5/21/2023	10:00 PM	13							
578	5/21/2023	10:15 PM	11							
579	5/21/2023	10:30 PM	7							
580	5/21/2023	10:45 PM	4							
581	5/21/2023	11:00 PM	3							
582	5/21/2023	11:15 PM	9							
583	5/21/2023	11:30 PM	3							
584	5/21/2023	11:45 PM	0							
585	5/22/2023	12:00 AM	1							
586	5/22/2023	12:15 AM	2							
587	5/22/2023	12:30 AM	2							
588	5/22/2023	12:45 AM	0							
589	5/22/2023	01:00 AM	1							
590	5/22/2023	01:15 AM	1							
591	5/22/2023	01:30 AM	0							
592	5/22/2023	01:45 AM	0							
593	5/22/2023	02:00 AM	2							
594	5/22/2023	02:15 AM	1							
595	5/22/2023	02:30 AM	0							
596	5/22/2023	02:45 AM	0							
597	5/22/2023	03:00 AM	0							
598	5/22/2023	03:15 AM	1							

	A	B	C	D	E	F	G	H	I	J
599	5/22/2023	03:30 AM	0							
600	5/22/2023	03:45 AM	0							
601	5/22/2023	04:00 AM	0							
602	5/22/2023	04:15 AM	3							
603	5/22/2023	04:30 AM	1							
604	5/22/2023	04:45 AM	1							
605	5/22/2023	05:00 AM	2							
606	5/22/2023	05:15 AM	0							
607	5/22/2023	05:30 AM	4							
608	5/22/2023	05:45 AM	6							
609	5/22/2023	06:00 AM	11							
610	5/22/2023	06:15 AM	12							
611	5/22/2023	06:30 AM	35							
612	5/22/2023	06:45 AM	34							
613	5/22/2023	07:00 AM	41							
614	5/22/2023	07:15 AM	44							
615	5/22/2023	07:30 AM	39							
616	5/22/2023	07:45 AM	25							
617	5/22/2023	08:00 AM	35							
618	5/22/2023	08:15 AM	20							
619	5/22/2023	08:30 AM	40							
620	5/22/2023	08:45 AM	32							
621	5/22/2023	09:00 AM	25							
622	5/22/2023	09:15 AM	37							
623	5/22/2023	09:30 AM	25							
624	5/22/2023	09:45 AM	30							
625	5/22/2023	10:00 AM	44							
626	5/22/2023	10:15 AM	44							
627	5/22/2023	10:30 AM	37							
628	5/22/2023	10:45 AM	28							
629	5/22/2023	11:00 AM	29							
630	5/22/2023	11:15 AM	22							
631	5/22/2023	11:30 AM	48							
632	5/22/2023	11:45 AM	46							
633	5/22/2023	12:00 PM	39							
634	5/22/2023	12:15 PM	41							
635	5/22/2023	12:30 PM	44							
636	5/22/2023	12:45 PM	43							
637	5/22/2023	01:00 PM	37							
638	5/22/2023	01:15 PM	33							
639	5/22/2023	01:30 PM	25							
640	5/22/2023	01:45 PM	51							
641	5/22/2023	02:00 PM	39							
642	5/22/2023	02:15 PM	47							
643	5/22/2023	02:30 PM	50							
644	5/22/2023	02:45 PM	32							
645	5/22/2023	03:00 PM	54							
646	5/22/2023	03:15 PM	45							
647	5/22/2023	03:30 PM	43							
648	5/22/2023	03:45 PM	43							

	A	B	C	D	E	F	G	H	I	J
649	5/22/2023	04:00 PM	45							
650	5/22/2023	04:15 PM	44							
651	5/22/2023	04:30 PM	37							
652	5/22/2023	04:45 PM	45							
653	5/22/2023	05:00 PM	39							
654	5/22/2023	05:15 PM	46							
655	5/22/2023	05:30 PM	38							
656	5/22/2023	05:45 PM	36							
657	5/22/2023	06:00 PM	42							
658	5/22/2023	06:15 PM	35							
659	5/22/2023	06:30 PM	30							
660	5/22/2023	06:45 PM	33							
661	5/22/2023	07:00 PM	25							
662	5/22/2023	07:15 PM	34							
663	5/22/2023	07:30 PM	32							
664	5/22/2023	07:45 PM	25							
665	5/22/2023	08:00 PM	26							
666	5/22/2023	08:15 PM	34							
667	5/22/2023	08:30 PM	24							
668	5/22/2023	08:45 PM	16							
669	5/22/2023	09:00 PM	31							
670	5/22/2023	09:15 PM	11							
671	5/22/2023	09:30 PM	18							
672	5/22/2023	09:45 PM	5							
673	5/22/2023	10:00 PM	1							
674	5/22/2023	10:15 PM	3							
675	5/22/2023	10:30 PM	0							
676	5/22/2023	10:45 PM	2							
677	5/22/2023	11:00 PM	0							
678	5/22/2023	11:15 PM	0							
679	5/22/2023	11:30 PM	3							
680	5/22/2023	11:45 PM	1							
681	5/23/2023	12:00 AM	3							
682	5/23/2023	12:15 AM	0							
683	5/23/2023	12:30 AM	2							
684	5/23/2023	12:45 AM	2							
685	5/23/2023	01:00 AM	1							
686	5/23/2023	01:15 AM	0							
687	5/23/2023	01:30 AM	0							
688	5/23/2023	01:45 AM	1							
689	5/23/2023	02:00 AM	0							
690	5/23/2023	02:15 AM	1							
691	5/23/2023	02:30 AM	0							
692	5/23/2023	02:45 AM	1							
693	5/23/2023	03:00 AM	0							
694	5/23/2023	03:15 AM	1							
695	5/23/2023	03:30 AM	1							
696	5/23/2023	03:45 AM	2							
697	5/23/2023	04:00 AM	1							
698	5/23/2023	04:15 AM	1							

	A	B	C	D	E	F	G	H	I	J
699	5/23/2023	04:30 AM	2							
700	5/23/2023	04:45 AM	5							
701	5/23/2023	05:00 AM	13							
702	5/23/2023	05:15 AM	13							
703	5/23/2023	05:30 AM	20							
704	5/23/2023	05:45 AM	17							
705	5/23/2023	06:00 AM	17							
706	5/23/2023	06:15 AM	21							
707	5/23/2023	06:30 AM	23							
708	5/23/2023	06:45 AM	20							
709	5/23/2023	07:00 AM	30							
710	5/23/2023	07:15 AM	28							
711	5/23/2023	07:30 AM	51							
712	5/23/2023	07:45 AM	36							
713	5/23/2023	08:00 AM	32							
714	5/23/2023	08:15 AM	29							
715	5/23/2023	08:30 AM	22							
716	5/23/2023	08:45 AM	29							
717	5/23/2023	09:00 AM	36							
718	5/23/2023	09:15 AM	39							
719	5/23/2023	09:30 AM	26							
720	5/23/2023	09:45 AM	33							
721	5/23/2023	10:00 AM	26							
722	5/23/2023	10:15 AM	39							
723	5/23/2023	10:30 AM	22							
724	5/23/2023	10:45 AM	38							
725	5/23/2023	11:00 AM	39							
726	5/23/2023	11:15 AM	39							
727	5/23/2023	11:30 AM	30							
728	5/23/2023	11:45 AM	31							
729	5/23/2023	12:00 PM	21							
730	5/23/2023	12:15 PM	30							
731	5/23/2023	12:30 PM	34							
732	5/23/2023	12:45 PM	29							
733	5/23/2023	01:00 PM	27							
734	5/23/2023	01:15 PM	37							
735	5/23/2023	01:30 PM	35							
736	5/23/2023	01:45 PM	28							
737	5/23/2023	02:00 PM	41							
738	5/23/2023	02:15 PM	41							
739	5/23/2023	02:30 PM	57							
740	5/23/2023	02:45 PM	61							
741	5/23/2023	03:00 PM	48							
742	5/23/2023	03:15 PM	47							
743	5/23/2023	03:30 PM	56							
744	5/23/2023	03:45 PM	37							
745	5/23/2023	04:00 PM	36							
746	5/23/2023	04:15 PM	32							
747	5/23/2023	04:30 PM	43							
748	5/23/2023	04:45 PM	48							

	A	B	C	D	E	F	G	H	I	J
749	5/23/2023	05:00 PM	36							
750	5/23/2023	05:15 PM	35							
751	5/23/2023	05:30 PM	44							
752	5/23/2023	05:45 PM	29							
753	5/23/2023	06:00 PM	26							
754	5/23/2023	06:15 PM	26							
755	5/23/2023	06:30 PM	20							
756	5/23/2023	06:45 PM	16							
757	5/23/2023	07:00 PM	24							
758	5/23/2023	07:15 PM	19							
759	5/23/2023	07:30 PM	19							
760	5/23/2023	07:45 PM	14							
761	5/23/2023	08:00 PM	30							
762	5/23/2023	08:15 PM	16							
763	5/23/2023	08:30 PM	10							
764	5/23/2023	08:45 PM	10							
765	5/23/2023	09:00 PM	15							
766	5/23/2023	09:15 PM	14							
767	5/23/2023	09:30 PM	10							
768	5/23/2023	09:45 PM	4							
769	5/23/2023	10:00 PM	5							
770	5/23/2023	10:15 PM	4							
771	5/23/2023	10:30 PM	2							
772	5/23/2023	10:45 PM	3							
773	5/23/2023	11:00 PM	1							
774	5/23/2023	11:15 PM	3							
775	5/23/2023	11:30 PM	1							
776	5/23/2023	11:45 PM	0							

	A	B	C	D	E	F	G	H	I	J
1										
2	File Name: C:\Users\obarrie\Desktop\transfer\Documents\Documents\Osman\Osman from harddrive\Documents\TDB\WSP\Syracuse\Data\ATR\SYRACUSE BATCH 10 jamar\SYRACUSE BATCH 10\ATR 1061.tf2									
3	Start Date: 5/16/2023									
4	Start Time: 12:00:00 AM									
5	Location 1: WB CR 3 at S 104									
6	Location 2: SYRACUSE,NY									
7										
8	Date	Time	WB							
9	5/16/2023	12:00 AM	6							
10	5/16/2023	12:15 AM	7							
11	5/16/2023	12:30 AM	3							
12	5/16/2023	12:45 AM	3							
13	5/16/2023	01:00 AM	4							
14	5/16/2023	01:15 AM	1							
15	5/16/2023	01:30 AM	0							
16	5/16/2023	01:45 AM	3							
17	5/16/2023	02:00 AM	2							
18	5/16/2023	02:15 AM	4							
19	5/16/2023	02:30 AM	2							
20	5/16/2023	02:45 AM	4							
21	5/16/2023	03:00 AM	0							
22	5/16/2023	03:15 AM	2							
23	5/16/2023	03:30 AM	3							
24	5/16/2023	03:45 AM	3							
25	5/16/2023	04:00 AM	2							
26	5/16/2023	04:15 AM	4							
27	5/16/2023	04:30 AM	2							
28	5/16/2023	04:45 AM	13							
29	5/16/2023	05:00 AM	7							
30	5/16/2023	05:15 AM	8							
31	5/16/2023	05:30 AM	17							
32	5/16/2023	05:45 AM	20							
33	5/16/2023	06:00 AM	16							
34	5/16/2023	06:15 AM	36							
35	5/16/2023	06:30 AM	44							
36	5/16/2023	06:45 AM	40							
37	5/16/2023	07:00 AM	45							
38	5/16/2023	07:15 AM	77							
39	5/16/2023	07:30 AM	74							
40	5/16/2023	07:45 AM	51							
41	5/16/2023	08:00 AM	32							
42	5/16/2023	08:15 AM	43							
43	5/16/2023	08:30 AM	57							
44	5/16/2023	08:45 AM	47							
45	5/16/2023	09:00 AM	52							
46	5/16/2023	09:15 AM	57							
47	5/16/2023	09:30 AM	39							
48	5/16/2023	09:45 AM	50							

	A	B	C	D	E	F	G	H	I	J
49	5/16/2023	10:00 AM	49							
50	5/16/2023	10:15 AM	50							
51	5/16/2023	10:30 AM	60							
52	5/16/2023	10:45 AM	39							
53	5/16/2023	11:00 AM	54							
54	5/16/2023	11:15 AM	65							
55	5/16/2023	11:30 AM	74							
56	5/16/2023	11:45 AM	53							
57	5/16/2023	12:00 PM	64							
58	5/16/2023	12:15 PM	68							
59	5/16/2023	12:30 PM	76							
60	5/16/2023	12:45 PM	50							
61	5/16/2023	01:00 PM	50							
62	5/16/2023	01:15 PM	64							
63	5/16/2023	01:30 PM	59							
64	5/16/2023	01:45 PM	65							
65	5/16/2023	02:00 PM	76							
66	5/16/2023	02:15 PM	78							
67	5/16/2023	02:30 PM	68							
68	5/16/2023	02:45 PM	64							
69	5/16/2023	03:00 PM	82							
70	5/16/2023	03:15 PM	84							
71	5/16/2023	03:30 PM	86							
72	5/16/2023	03:45 PM	88							
73	5/16/2023	04:00 PM	81							
74	5/16/2023	04:15 PM	106							
75	5/16/2023	04:30 PM	92							
76	5/16/2023	04:45 PM	70							
77	5/16/2023	05:00 PM	82							
78	5/16/2023	05:15 PM	74							
79	5/16/2023	05:30 PM	73							
80	5/16/2023	05:45 PM	56							
81	5/16/2023	06:00 PM	55							
82	5/16/2023	06:15 PM	58							
83	5/16/2023	06:30 PM	53							
84	5/16/2023	06:45 PM	51							
85	5/16/2023	07:00 PM	38							
86	5/16/2023	07:15 PM	43							
87	5/16/2023	07:30 PM	46							
88	5/16/2023	07:45 PM	38							
89	5/16/2023	08:00 PM	26							
90	5/16/2023	08:15 PM	26							
91	5/16/2023	08:30 PM	35							
92	5/16/2023	08:45 PM	29							
93	5/16/2023	09:00 PM	18							
94	5/16/2023	09:15 PM	17							
95	5/16/2023	09:30 PM	15							
96	5/16/2023	09:45 PM	11							
97	5/16/2023	10:00 PM	17							
98	5/16/2023	10:15 PM	5							

	A	B	C	D	E	F	G	H	I	J
99	5/16/2023	10:30 PM	9							
100	5/16/2023	10:45 PM	11							
101	5/16/2023	11:00 PM	6							
102	5/16/2023	11:15 PM	11							
103	5/16/2023	11:30 PM	8							
104	5/16/2023	11:45 PM	4							
105	5/17/2023	12:00 AM	2							
106	5/17/2023	12:15 AM	3							
107	5/17/2023	12:30 AM	6							
108	5/17/2023	12:45 AM	3							
109	5/17/2023	01:00 AM	2							
110	5/17/2023	01:15 AM	4							
111	5/17/2023	01:30 AM	3							
112	5/17/2023	01:45 AM	0							
113	5/17/2023	02:00 AM	2							
114	5/17/2023	02:15 AM	0							
115	5/17/2023	02:30 AM	2							
116	5/17/2023	02:45 AM	0							
117	5/17/2023	03:00 AM	0							
118	5/17/2023	03:15 AM	4							
119	5/17/2023	03:30 AM	5							
120	5/17/2023	03:45 AM	4							
121	5/17/2023	04:00 AM	3							
122	5/17/2023	04:15 AM	2							
123	5/17/2023	04:30 AM	2							
124	5/17/2023	04:45 AM	5							
125	5/17/2023	05:00 AM	6							
126	5/17/2023	05:15 AM	14							
127	5/17/2023	05:30 AM	20							
128	5/17/2023	05:45 AM	21							
129	5/17/2023	06:00 AM	14							
130	5/17/2023	06:15 AM	33							
131	5/17/2023	06:30 AM	40							
132	5/17/2023	06:45 AM	32							
133	5/17/2023	07:00 AM	47							
134	5/17/2023	07:15 AM	85							
135	5/17/2023	07:30 AM	66							
136	5/17/2023	07:45 AM	58							
137	5/17/2023	08:00 AM	37							
138	5/17/2023	08:15 AM	48							
139	5/17/2023	08:30 AM	50							
140	5/17/2023	08:45 AM	45							
141	5/17/2023	09:00 AM	41							
142	5/17/2023	09:15 AM	48							
143	5/17/2023	09:30 AM	40							
144	5/17/2023	09:45 AM	39							
145	5/17/2023	10:00 AM	52							
146	5/17/2023	10:15 AM	56							
147	5/17/2023	10:30 AM	67							
148	5/17/2023	10:45 AM	58							

	A	B	C	D	E	F	G	H	I	J
149	5/17/2023	11:00 AM	62							
150	5/17/2023	11:15 AM	53							
151	5/17/2023	11:30 AM	52							
152	5/17/2023	11:45 AM	51							
153	5/17/2023	12:00 PM	55							
154	5/17/2023	12:15 PM	55							
155	5/17/2023	12:30 PM	58							
156	5/17/2023	12:45 PM	56							
157	5/17/2023	01:00 PM	54							
158	5/17/2023	01:15 PM	54							
159	5/17/2023	01:30 PM	63							
160	5/17/2023	01:45 PM	45							
161	5/17/2023	02:00 PM	80							
162	5/17/2023	02:15 PM	61							
163	5/17/2023	02:30 PM	78							
164	5/17/2023	02:45 PM	70							
165	5/17/2023	03:00 PM	72							
166	5/17/2023	03:15 PM	83							
167	5/17/2023	03:30 PM	69							
168	5/17/2023	03:45 PM	86							
169	5/17/2023	04:00 PM	86							
170	5/17/2023	04:15 PM	94							
171	5/17/2023	04:30 PM	89							
172	5/17/2023	04:45 PM	106							
173	5/17/2023	05:00 PM	85							
174	5/17/2023	05:15 PM	93							
175	5/17/2023	05:30 PM	64							
176	5/17/2023	05:45 PM	62							
177	5/17/2023	06:00 PM	59							
178	5/17/2023	06:15 PM	69							
179	5/17/2023	06:30 PM	69							
180	5/17/2023	06:45 PM	54							
181	5/17/2023	07:00 PM	33							
182	5/17/2023	07:15 PM	39							
183	5/17/2023	07:30 PM	39							
184	5/17/2023	07:45 PM	23							
185	5/17/2023	08:00 PM	40							
186	5/17/2023	08:15 PM	43							
187	5/17/2023	08:30 PM	38							
188	5/17/2023	08:45 PM	30							
189	5/17/2023	09:00 PM	21							
190	5/17/2023	09:15 PM	16							
191	5/17/2023	09:30 PM	14							
192	5/17/2023	09:45 PM	8							
193	5/17/2023	10:00 PM	18							
194	5/17/2023	10:15 PM	8							
195	5/17/2023	10:30 PM	5							
196	5/17/2023	10:45 PM	7							
197	5/17/2023	11:00 PM	9							
198	5/17/2023	11:15 PM	9							

	A	B	C	D	E	F	G	H	I	J
199	5/17/2023	11:30 PM	10							
200	5/17/2023	11:45 PM	7							
201	5/18/2023	12:00 AM	5							
202	5/18/2023	12:15 AM	3							
203	5/18/2023	12:30 AM	2							
204	5/18/2023	12:45 AM	5							
205	5/18/2023	01:00 AM	2							
206	5/18/2023	01:15 AM	0							
207	5/18/2023	01:30 AM	1							
208	5/18/2023	01:45 AM	4							
209	5/18/2023	02:00 AM	1							
210	5/18/2023	02:15 AM	1							
211	5/18/2023	02:30 AM	3							
212	5/18/2023	02:45 AM	0							
213	5/18/2023	03:00 AM	0							
214	5/18/2023	03:15 AM	3							
215	5/18/2023	03:30 AM	1							
216	5/18/2023	03:45 AM	11							
217	5/18/2023	04:00 AM	1							
218	5/18/2023	04:15 AM	4							
219	5/18/2023	04:30 AM	2							
220	5/18/2023	04:45 AM	8							
221	5/18/2023	05:00 AM	10							
222	5/18/2023	05:15 AM	15							
223	5/18/2023	05:30 AM	16							
224	5/18/2023	05:45 AM	20							
225	5/18/2023	06:00 AM	24							
226	5/18/2023	06:15 AM	31							
227	5/18/2023	06:30 AM	52							
228	5/18/2023	06:45 AM	36							
229	5/18/2023	07:00 AM	44							
230	5/18/2023	07:15 AM	72							
231	5/18/2023	07:30 AM	63							
232	5/18/2023	07:45 AM	64							
233	5/18/2023	08:00 AM	29							
234	5/18/2023	08:15 AM	52							
235	5/18/2023	08:30 AM	48							
236	5/18/2023	08:45 AM	43							
237	5/18/2023	09:00 AM	42							
238	5/18/2023	09:15 AM	50							
239	5/18/2023	09:30 AM	47							
240	5/18/2023	09:45 AM	52							
241	5/18/2023	10:00 AM	44							
242	5/18/2023	10:15 AM	66							
243	5/18/2023	10:30 AM	39							
244	5/18/2023	10:45 AM	61							
245	5/18/2023	11:00 AM	49							
246	5/18/2023	11:15 AM	58							
247	5/18/2023	11:30 AM	62							
248	5/18/2023	11:45 AM	63							

	A	B	C	D	E	F	G	H	I	J
249	5/18/2023	12:00 PM	58							
250	5/18/2023	12:15 PM	57							
251	5/18/2023	12:30 PM	56							
252	5/18/2023	12:45 PM	59							
253	5/18/2023	01:00 PM	57							
254	5/18/2023	01:15 PM	73							
255	5/18/2023	01:30 PM	67							
256	5/18/2023	01:45 PM	79							
257	5/18/2023	02:00 PM	77							
258	5/18/2023	02:15 PM	74							
259	5/18/2023	02:30 PM	60							
260	5/18/2023	02:45 PM	73							
261	5/18/2023	03:00 PM	102							
262	5/18/2023	03:15 PM	78							
263	5/18/2023	03:30 PM	97							
264	5/18/2023	03:45 PM	87							
265	5/18/2023	04:00 PM	87							
266	5/18/2023	04:15 PM	118							
267	5/18/2023	04:30 PM	105							
268	5/18/2023	04:45 PM	110							
269	5/18/2023	05:00 PM	110							
270	5/18/2023	05:15 PM	95							
271	5/18/2023	05:30 PM	87							
272	5/18/2023	05:45 PM	90							
273	5/18/2023	06:00 PM	62							
274	5/18/2023	06:15 PM	62							
275	5/18/2023	06:30 PM	72							
276	5/18/2023	06:45 PM	53							
277	5/18/2023	07:00 PM	52							
278	5/18/2023	07:15 PM	50							
279	5/18/2023	07:30 PM	51							
280	5/18/2023	07:45 PM	46							
281	5/18/2023	08:00 PM	56							
282	5/18/2023	08:15 PM	47							
283	5/18/2023	08:30 PM	31							
284	5/18/2023	08:45 PM	39							
285	5/18/2023	09:00 PM	31							
286	5/18/2023	09:15 PM	35							
287	5/18/2023	09:30 PM	12							
288	5/18/2023	09:45 PM	12							
289	5/18/2023	10:00 PM	16							
290	5/18/2023	10:15 PM	17							
291	5/18/2023	10:30 PM	8							
292	5/18/2023	10:45 PM	4							
293	5/18/2023	11:00 PM	9							
294	5/18/2023	11:15 PM	9							
295	5/18/2023	11:30 PM	10							
296	5/18/2023	11:45 PM	4							
297	5/19/2023	12:00 AM	0							
298	5/19/2023	12:15 AM	5							

	A	B	C	D	E	F	G	H	I	J
299	5/19/2023	12:30 AM	5							
300	5/19/2023	12:45 AM	2							
301	5/19/2023	01:00 AM	2							
302	5/19/2023	01:15 AM	3							
303	5/19/2023	01:30 AM	2							
304	5/19/2023	01:45 AM	3							
305	5/19/2023	02:00 AM	0							
306	5/19/2023	02:15 AM	3							
307	5/19/2023	02:30 AM	3							
308	5/19/2023	02:45 AM	3							
309	5/19/2023	03:00 AM	3							
310	5/19/2023	03:15 AM	3							
311	5/19/2023	03:30 AM	4							
312	5/19/2023	03:45 AM	5							
313	5/19/2023	04:00 AM	3							
314	5/19/2023	04:15 AM	3							
315	5/19/2023	04:30 AM	3							
316	5/19/2023	04:45 AM	6							
317	5/19/2023	05:00 AM	7							
318	5/19/2023	05:15 AM	9							
319	5/19/2023	05:30 AM	13							
320	5/19/2023	05:45 AM	17							
321	5/19/2023	06:00 AM	22							
322	5/19/2023	06:15 AM	29							
323	5/19/2023	06:30 AM	23							
324	5/19/2023	06:45 AM	37							
325	5/19/2023	07:00 AM	40							
326	5/19/2023	07:15 AM	69							
327	5/19/2023	07:30 AM	48							
328	5/19/2023	07:45 AM	49							
329	5/19/2023	08:00 AM	47							
330	5/19/2023	08:15 AM	51							
331	5/19/2023	08:30 AM	48							
332	5/19/2023	08:45 AM	59							
333	5/19/2023	09:00 AM	47							
334	5/19/2023	09:15 AM	40							
335	5/19/2023	09:30 AM	47							
336	5/19/2023	09:45 AM	53							
337	5/19/2023	10:00 AM	66							
338	5/19/2023	10:15 AM	46							
339	5/19/2023	10:30 AM	57							
340	5/19/2023	10:45 AM	63							
341	5/19/2023	11:00 AM	66							
342	5/19/2023	11:15 AM	60							
343	5/19/2023	11:30 AM	74							
344	5/19/2023	11:45 AM	85							
345	5/19/2023	12:00 PM	79							
346	5/19/2023	12:15 PM	82							
347	5/19/2023	12:30 PM	104							
348	5/19/2023	12:45 PM	89							

	A	B	C	D	E	F	G	H	I	J
349	5/19/2023	01:00 PM	65							
350	5/19/2023	01:15 PM	84							
351	5/19/2023	01:30 PM	77							
352	5/19/2023	01:45 PM	92							
353	5/19/2023	02:00 PM	78							
354	5/19/2023	02:15 PM	98							
355	5/19/2023	02:30 PM	89							
356	5/19/2023	02:45 PM	90							
357	5/19/2023	03:00 PM	84							
358	5/19/2023	03:15 PM	104							
359	5/19/2023	03:30 PM	96							
360	5/19/2023	03:45 PM	85							
361	5/19/2023	04:00 PM	92							
362	5/19/2023	04:15 PM	93							
363	5/19/2023	04:30 PM	94							
364	5/19/2023	04:45 PM	101							
365	5/19/2023	05:00 PM	105							
366	5/19/2023	05:15 PM	81							
367	5/19/2023	05:30 PM	91							
368	5/19/2023	05:45 PM	81							
369	5/19/2023	06:00 PM	75							
370	5/19/2023	06:15 PM	69							
371	5/19/2023	06:30 PM	60							
372	5/19/2023	06:45 PM	41							
373	5/19/2023	07:00 PM	53							
374	5/19/2023	07:15 PM	60							
375	5/19/2023	07:30 PM	53							
376	5/19/2023	07:45 PM	42							
377	5/19/2023	08:00 PM	36							
378	5/19/2023	08:15 PM	43							
379	5/19/2023	08:30 PM	41							
380	5/19/2023	08:45 PM	33							
381	5/19/2023	09:00 PM	32							
382	5/19/2023	09:15 PM	20							
383	5/19/2023	09:30 PM	26							
384	5/19/2023	09:45 PM	23							
385	5/19/2023	10:00 PM	23							
386	5/19/2023	10:15 PM	26							
387	5/19/2023	10:30 PM	16							
388	5/19/2023	10:45 PM	17							
389	5/19/2023	11:00 PM	13							
390	5/19/2023	11:15 PM	11							
391	5/19/2023	11:30 PM	17							
392	5/19/2023	11:45 PM	6							
393	5/20/2023	12:00 AM	9							
394	5/20/2023	12:15 AM	10							
395	5/20/2023	12:30 AM	6							
396	5/20/2023	12:45 AM	11							
397	5/20/2023	01:00 AM	7							
398	5/20/2023	01:15 AM	5							

	A	B	C	D	E	F	G	H	I	J
399	5/20/2023	01:30 AM	1							
400	5/20/2023	01:45 AM	4							
401	5/20/2023	02:00 AM	1							
402	5/20/2023	02:15 AM	5							
403	5/20/2023	02:30 AM	1							
404	5/20/2023	02:45 AM	1							
405	5/20/2023	03:00 AM	1							
406	5/20/2023	03:15 AM	4							
407	5/20/2023	03:30 AM	5							
408	5/20/2023	03:45 AM	4							
409	5/20/2023	04:00 AM	2							
410	5/20/2023	04:15 AM	3							
411	5/20/2023	04:30 AM	2							
412	5/20/2023	04:45 AM	7							
413	5/20/2023	05:00 AM	4							
414	5/20/2023	05:15 AM	6							
415	5/20/2023	05:30 AM	2							
416	5/20/2023	05:45 AM	2							
417	5/20/2023	06:00 AM	8							
418	5/20/2023	06:15 AM	9							
419	5/20/2023	06:30 AM	13							
420	5/20/2023	06:45 AM	14							
421	5/20/2023	07:00 AM	18							
422	5/20/2023	07:15 AM	31							
423	5/20/2023	07:30 AM	19							
424	5/20/2023	07:45 AM	27							
425	5/20/2023	08:00 AM	30							
426	5/20/2023	08:15 AM	38							
427	5/20/2023	08:30 AM	42							
428	5/20/2023	08:45 AM	43							
429	5/20/2023	09:00 AM	37							
430	5/20/2023	09:15 AM	55							
431	5/20/2023	09:30 AM	57							
432	5/20/2023	09:45 AM	50							
433	5/20/2023	10:00 AM	51							
434	5/20/2023	10:15 AM	59							
435	5/20/2023	10:30 AM	66							
436	5/20/2023	10:45 AM	70							
437	5/20/2023	11:00 AM	68							
438	5/20/2023	11:15 AM	65							
439	5/20/2023	11:30 AM	65							
440	5/20/2023	11:45 AM	68							
441	5/20/2023	12:00 PM	67							
442	5/20/2023	12:15 PM	111							
443	5/20/2023	12:30 PM	89							
444	5/20/2023	12:45 PM	91							
445	5/20/2023	01:00 PM	76							
446	5/20/2023	01:15 PM	99							
447	5/20/2023	01:30 PM	103							
448	5/20/2023	01:45 PM	91							

	A	B	C	D	E	F	G	H	I	J
449	5/20/2023	02:00 PM	84							
450	5/20/2023	02:15 PM	94							
451	5/20/2023	02:30 PM	90							
452	5/20/2023	02:45 PM	70							
453	5/20/2023	03:00 PM	68							
454	5/20/2023	03:15 PM	65							
455	5/20/2023	03:30 PM	65							
456	5/20/2023	03:45 PM	71							
457	5/20/2023	04:00 PM	71							
458	5/20/2023	04:15 PM	77							
459	5/20/2023	04:30 PM	54							
460	5/20/2023	04:45 PM	67							
461	5/20/2023	05:00 PM	62							
462	5/20/2023	05:15 PM	50							
463	5/20/2023	05:30 PM	54							
464	5/20/2023	05:45 PM	52							
465	5/20/2023	06:00 PM	51							
466	5/20/2023	06:15 PM	62							
467	5/20/2023	06:30 PM	59							
468	5/20/2023	06:45 PM	52							
469	5/20/2023	07:00 PM	42							
470	5/20/2023	07:15 PM	38							
471	5/20/2023	07:30 PM	34							
472	5/20/2023	07:45 PM	31							
473	5/20/2023	08:00 PM	38							
474	5/20/2023	08:15 PM	43							
475	5/20/2023	08:30 PM	27							
476	5/20/2023	08:45 PM	26							
477	5/20/2023	09:00 PM	20							
478	5/20/2023	09:15 PM	32							
479	5/20/2023	09:30 PM	21							
480	5/20/2023	09:45 PM	22							
481	5/20/2023	10:00 PM	36							
482	5/20/2023	10:15 PM	29							
483	5/20/2023	10:30 PM	20							
484	5/20/2023	10:45 PM	27							
485	5/20/2023	11:00 PM	34							
486	5/20/2023	11:15 PM	20							
487	5/20/2023	11:30 PM	29							
488	5/20/2023	11:45 PM	17							
489	5/21/2023	12:00 AM	8							
490	5/21/2023	12:15 AM	4							
491	5/21/2023	12:30 AM	2							
492	5/21/2023	12:45 AM	2							
493	5/21/2023	01:00 AM	3							
494	5/21/2023	01:15 AM	2							
495	5/21/2023	01:30 AM	3							
496	5/21/2023	01:45 AM	2							
497	5/21/2023	02:00 AM	3							
498	5/21/2023	02:15 AM	3							

	A	B	C	D	E	F	G	H	I	J
499	5/21/2023	02:30 AM	3							
500	5/21/2023	02:45 AM	4							
501	5/21/2023	03:00 AM	2							
502	5/21/2023	03:15 AM	2							
503	5/21/2023	03:30 AM	4							
504	5/21/2023	03:45 AM	1							
505	5/21/2023	04:00 AM	3							
506	5/21/2023	04:15 AM	1							
507	5/21/2023	04:30 AM	4							
508	5/21/2023	04:45 AM	2							
509	5/21/2023	05:00 AM	5							
510	5/21/2023	05:15 AM	2							
511	5/21/2023	05:30 AM	4							
512	5/21/2023	05:45 AM	8							
513	5/21/2023	06:00 AM	6							
514	5/21/2023	06:15 AM	14							
515	5/21/2023	06:30 AM	12							
516	5/21/2023	06:45 AM	14							
517	5/21/2023	07:00 AM	5							
518	5/21/2023	07:15 AM	17							
519	5/21/2023	07:30 AM	21							
520	5/21/2023	07:45 AM	27							
521	5/21/2023	08:00 AM	26							
522	5/21/2023	08:15 AM	19							
523	5/21/2023	08:30 AM	33							
524	5/21/2023	08:45 AM	34							
525	5/21/2023	09:00 AM	41							
526	5/21/2023	09:15 AM	34							
527	5/21/2023	09:30 AM	45							
528	5/21/2023	09:45 AM	64							
529	5/21/2023	10:00 AM	72							
530	5/21/2023	10:15 AM	60							
531	5/21/2023	10:30 AM	71							
532	5/21/2023	10:45 AM	78							
533	5/21/2023	11:00 AM	74							
534	5/21/2023	11:15 AM	68							
535	5/21/2023	11:30 AM	78							
536	5/21/2023	11:45 AM	87							
537	5/21/2023	12:00 PM	83							
538	5/21/2023	12:15 PM	117							
539	5/21/2023	12:30 PM	106							
540	5/21/2023	12:45 PM	89							
541	5/21/2023	01:00 PM	91							
542	5/21/2023	01:15 PM	91							
543	5/21/2023	01:30 PM	86							
544	5/21/2023	01:45 PM	74							
545	5/21/2023	02:00 PM	81							
546	5/21/2023	02:15 PM	72							
547	5/21/2023	02:30 PM	75							
548	5/21/2023	02:45 PM	75							

	A	B	C	D	E	F	G	H	I	J
549	5/21/2023	03:00 PM	83							
550	5/21/2023	03:15 PM	78							
551	5/21/2023	03:30 PM	71							
552	5/21/2023	03:45 PM	79							
553	5/21/2023	04:00 PM	81							
554	5/21/2023	04:15 PM	69							
555	5/21/2023	04:30 PM	58							
556	5/21/2023	04:45 PM	57							
557	5/21/2023	05:00 PM	59							
558	5/21/2023	05:15 PM	43							
559	5/21/2023	05:30 PM	47							
560	5/21/2023	05:45 PM	41							
561	5/21/2023	06:00 PM	48							
562	5/21/2023	06:15 PM	40							
563	5/21/2023	06:30 PM	56							
564	5/21/2023	06:45 PM	55							
565	5/21/2023	07:00 PM	56							
566	5/21/2023	07:15 PM	45							
567	5/21/2023	07:30 PM	34							
568	5/21/2023	07:45 PM	43							
569	5/21/2023	08:00 PM	34							
570	5/21/2023	08:15 PM	31							
571	5/21/2023	08:30 PM	34							
572	5/21/2023	08:45 PM	39							
573	5/21/2023	09:00 PM	23							
574	5/21/2023	09:15 PM	26							
575	5/21/2023	09:30 PM	18							
576	5/21/2023	09:45 PM	16							
577	5/21/2023	10:00 PM	22							
578	5/21/2023	10:15 PM	17							
579	5/21/2023	10:30 PM	16							
580	5/21/2023	10:45 PM	9							
581	5/21/2023	11:00 PM	7							
582	5/21/2023	11:15 PM	12							
583	5/21/2023	11:30 PM	6							
584	5/21/2023	11:45 PM	6							
585	5/22/2023	12:00 AM	6							
586	5/22/2023	12:15 AM	5							
587	5/22/2023	12:30 AM	3							
588	5/22/2023	12:45 AM	4							
589	5/22/2023	01:00 AM	0							
590	5/22/2023	01:15 AM	1							
591	5/22/2023	01:30 AM	2							
592	5/22/2023	01:45 AM	2							
593	5/22/2023	02:00 AM	4							
594	5/22/2023	02:15 AM	0							
595	5/22/2023	02:30 AM	2							
596	5/22/2023	02:45 AM	0							
597	5/22/2023	03:00 AM	2							
598	5/22/2023	03:15 AM	0							

	A	B	C	D	E	F	G	H	I	J
599	5/22/2023	03:30 AM	2							
600	5/22/2023	03:45 AM	1							
601	5/22/2023	04:00 AM	0							
602	5/22/2023	04:15 AM	4							
603	5/22/2023	04:30 AM	4							
604	5/22/2023	04:45 AM	7							
605	5/22/2023	05:00 AM	10							
606	5/22/2023	05:15 AM	12							
607	5/22/2023	05:30 AM	11							
608	5/22/2023	05:45 AM	9							
609	5/22/2023	06:00 AM	12							
610	5/22/2023	06:15 AM	16							
611	5/22/2023	06:30 AM	21							
612	5/22/2023	06:45 AM	32							
613	5/22/2023	07:00 AM	33							
614	5/22/2023	07:15 AM	41							
615	5/22/2023	07:30 AM	44							
616	5/22/2023	07:45 AM	54							
617	5/22/2023	08:00 AM	45							
618	5/22/2023	08:15 AM	44							
619	5/22/2023	08:30 AM	54							
620	5/22/2023	08:45 AM	65							
621	5/22/2023	09:00 AM	43							
622	5/22/2023	09:15 AM	43							
623	5/22/2023	09:30 AM	51							
624	5/22/2023	09:45 AM	66							
625	5/22/2023	10:00 AM	75							
626	5/22/2023	10:15 AM	65							
627	5/22/2023	10:30 AM	55							
628	5/22/2023	10:45 AM	54							
629	5/22/2023	11:00 AM	66							
630	5/22/2023	11:15 AM	68							
631	5/22/2023	11:30 AM	65							
632	5/22/2023	11:45 AM	74							
633	5/22/2023	12:00 PM	54							
634	5/22/2023	12:15 PM	55							
635	5/22/2023	12:30 PM	65							
636	5/22/2023	12:45 PM	54							
637	5/22/2023	01:00 PM	66							
638	5/22/2023	01:15 PM	74							
639	5/22/2023	01:30 PM	70							
640	5/22/2023	01:45 PM	65							
641	5/22/2023	02:00 PM	65							
642	5/22/2023	02:15 PM	66							
643	5/22/2023	02:30 PM	98							
644	5/22/2023	02:45 PM	91							
645	5/22/2023	03:00 PM	92							
646	5/22/2023	03:15 PM	91							
647	5/22/2023	03:30 PM	98							
648	5/22/2023	03:45 PM	83							

	A	B	C	D	E	F	G	H	I	J
649	5/22/2023	04:00 PM	82							
650	5/22/2023	04:15 PM	81							
651	5/22/2023	04:30 PM	80							
652	5/22/2023	04:45 PM	83							
653	5/22/2023	05:00 PM	81							
654	5/22/2023	05:15 PM	60							
655	5/22/2023	05:30 PM	78							
656	5/22/2023	05:45 PM	74							
657	5/22/2023	06:00 PM	60							
658	5/22/2023	06:15 PM	74							
659	5/22/2023	06:30 PM	65							
660	5/22/2023	06:45 PM	53							
661	5/22/2023	07:00 PM	47							
662	5/22/2023	07:15 PM	54							
663	5/22/2023	07:30 PM	48							
664	5/22/2023	07:45 PM	32							
665	5/22/2023	08:00 PM	32							
666	5/22/2023	08:15 PM	36							
667	5/22/2023	08:30 PM	26							
668	5/22/2023	08:45 PM	25							
669	5/22/2023	09:00 PM	9							
670	5/22/2023	09:15 PM	25							
671	5/22/2023	09:30 PM	19							
672	5/22/2023	09:45 PM	16							
673	5/22/2023	10:00 PM	14							
674	5/22/2023	10:15 PM	8							
675	5/22/2023	10:30 PM	14							
676	5/22/2023	10:45 PM	8							
677	5/22/2023	11:00 PM	9							
678	5/22/2023	11:15 PM	10							
679	5/22/2023	11:30 PM	8							
680	5/22/2023	11:45 PM	2							
681	5/23/2023	12:00 AM	8							
682	5/23/2023	12:15 AM	4							
683	5/23/2023	12:30 AM	3							
684	5/23/2023	12:45 AM	3							
685	5/23/2023	01:00 AM	1							
686	5/23/2023	01:15 AM	4							
687	5/23/2023	01:30 AM	4							
688	5/23/2023	01:45 AM	2							
689	5/23/2023	02:00 AM	1							
690	5/23/2023	02:15 AM	1							
691	5/23/2023	02:30 AM	0							
692	5/23/2023	02:45 AM	0							
693	5/23/2023	03:00 AM	1							
694	5/23/2023	03:15 AM	2							
695	5/23/2023	03:30 AM	3							
696	5/23/2023	03:45 AM	4							
697	5/23/2023	04:00 AM	3							
698	5/23/2023	04:15 AM	2							

	A	B	C	D	E	F	G	H	I	J
699	5/23/2023	04:30 AM	4							
700	5/23/2023	04:45 AM	8							
701	5/23/2023	05:00 AM	23							
702	5/23/2023	05:15 AM	15							
703	5/23/2023	05:30 AM	19							
704	5/23/2023	05:45 AM	20							
705	5/23/2023	06:00 AM	23							
706	5/23/2023	06:15 AM	34							
707	5/23/2023	06:30 AM	41							
708	5/23/2023	06:45 AM	40							
709	5/23/2023	07:00 AM	57							
710	5/23/2023	07:15 AM	67							
711	5/23/2023	07:30 AM	65							
712	5/23/2023	07:45 AM	40							
713	5/23/2023	08:00 AM	40							
714	5/23/2023	08:15 AM	47							
715	5/23/2023	08:30 AM	48							
716	5/23/2023	08:45 AM	55							
717	5/23/2023	09:00 AM	51							
718	5/23/2023	09:15 AM	46							
719	5/23/2023	09:30 AM	54							
720	5/23/2023	09:45 AM	43							
721	5/23/2023	10:00 AM	45							
722	5/23/2023	10:15 AM	65							
723	5/23/2023	10:30 AM	48							
724	5/23/2023	10:45 AM	57							
725	5/23/2023	11:00 AM	66							
726	5/23/2023	11:15 AM	47							
727	5/23/2023	11:30 AM	64							
728	5/23/2023	11:45 AM	65							
729	5/23/2023	12:00 PM	63							
730	5/23/2023	12:15 PM	67							
731	5/23/2023	12:30 PM	50							
732	5/23/2023	12:45 PM	91							
733	5/23/2023	01:00 PM	72							
734	5/23/2023	01:15 PM	73							
735	5/23/2023	01:30 PM	58							
736	5/23/2023	01:45 PM	68							
737	5/23/2023	02:00 PM	70							
738	5/23/2023	02:15 PM	66							
739	5/23/2023	02:30 PM	72							
740	5/23/2023	02:45 PM	81							
741	5/23/2023	03:00 PM	88							
742	5/23/2023	03:15 PM	92							
743	5/23/2023	03:30 PM	89							
744	5/23/2023	03:45 PM	91							
745	5/23/2023	04:00 PM	88							
746	5/23/2023	04:15 PM	94							
747	5/23/2023	04:30 PM	105							
748	5/23/2023	04:45 PM	108							

	A	B	C	D	E	F	G	H	I	J
749	5/23/2023	05:00 PM	89							
750	5/23/2023	05:15 PM	84							
751	5/23/2023	05:30 PM	59							
752	5/23/2023	05:45 PM	68							
753	5/23/2023	06:00 PM	66							
754	5/23/2023	06:15 PM	72							
755	5/23/2023	06:30 PM	45							
756	5/23/2023	06:45 PM	56							
757	5/23/2023	07:00 PM	53							
758	5/23/2023	07:15 PM	43							
759	5/23/2023	07:30 PM	40							
760	5/23/2023	07:45 PM	45							
761	5/23/2023	08:00 PM	43							
762	5/23/2023	08:15 PM	31							
763	5/23/2023	08:30 PM	29							
764	5/23/2023	08:45 PM	29							
765	5/23/2023	09:00 PM	21							
766	5/23/2023	09:15 PM	14							
767	5/23/2023	09:30 PM	25							
768	5/23/2023	09:45 PM	8							
769	5/23/2023	10:00 PM	25							
770	5/23/2023	10:15 PM	6							
771	5/23/2023	10:30 PM	5							
772	5/23/2023	10:45 PM	7							
773	5/23/2023	11:00 PM	12							
774	5/23/2023	11:15 PM	2							
775	5/23/2023	11:30 PM	6							
776	5/23/2023	11:45 PM	5							

	A	B	C	D	E	F	G	H	I
1									
2	File Name: C:\Users\lobarrie\Desktop\transfer\Documents\Documents\Osman\Osman from harddrive\Documents\TDB\WSP\Syracuse\Data\ATR\Batch 11\updated Jamar\Jamar\ATR 1062.t								
3	Start Date: 5/31/2023								
4	Start Time: 12:15:00 PM								
5	Location 1: NB S 34 at S 104								
6	Location 2:								
7									
8	Date	Time	NB						
9	5/31/2023	12:15 PM	13						
10	5/31/2023	12:30 PM	17						
11	5/31/2023	12:45 PM	18						
12	5/31/2023	01:00 PM	10						
13	5/31/2023	01:15 PM	17						
14	5/31/2023	01:30 PM	15						
15	5/31/2023	01:45 PM	16						
16	5/31/2023	02:00 PM	18						
17	5/31/2023	02:15 PM	20						
18	5/31/2023	02:30 PM	13						
19	5/31/2023	02:45 PM	22						
20	5/31/2023	03:00 PM	28						
21	5/31/2023	03:15 PM	21						
22	5/31/2023	03:30 PM	19						
23	5/31/2023	03:45 PM	10						
24	5/31/2023	04:00 PM	28						
25	5/31/2023	04:15 PM	29						
26	5/31/2023	04:30 PM	24						
27	5/31/2023	04:45 PM	22						
28	5/31/2023	05:00 PM	19						
29	5/31/2023	05:15 PM	21						
30	5/31/2023	05:30 PM	23						
31	5/31/2023	05:45 PM	31						
32	5/31/2023	06:00 PM	19						
33	5/31/2023	06:15 PM	12						
34	5/31/2023	06:30 PM	8						
35	5/31/2023	06:45 PM	22						
36	5/31/2023	07:00 PM	14						
37	5/31/2023	07:15 PM	13						
38	5/31/2023	07:30 PM	10						
39	5/31/2023	07:45 PM	5						
40	5/31/2023	08:00 PM	8						
41	5/31/2023	08:15 PM	9						
42	5/31/2023	08:30 PM	9						
43	5/31/2023	08:45 PM	9						
44	5/31/2023	09:00 PM	7						
45	5/31/2023	09:15 PM	3						
46	5/31/2023	09:30 PM	6						
47	5/31/2023	09:45 PM	4						
48	5/31/2023	10:00 PM	2						
49	5/31/2023	10:15 PM	3						

	A	B	C	D	E	F	G	H	I
50	5/31/2023	10:30 PM	0						
51	5/31/2023	10:45 PM	4						
52	5/31/2023	11:00 PM	1						
53	5/31/2023	11:15 PM	1						
54	5/31/2023	11:30 PM	3						
55	5/31/2023	11:45 PM	7						
56	6/1/2023	12:00 AM	1						
57	6/1/2023	12:15 AM	3						
58	6/1/2023	12:30 AM	2						
59	6/1/2023	12:45 AM	1						
60	6/1/2023	01:00 AM	0						
61	6/1/2023	01:15 AM	2						
62	6/1/2023	01:30 AM	2						
63	6/1/2023	01:45 AM	2						
64	6/1/2023	02:00 AM	7						
65	6/1/2023	02:15 AM	0						
66	6/1/2023	02:30 AM	1						
67	6/1/2023	02:45 AM	0						
68	6/1/2023	03:00 AM	0						
69	6/1/2023	03:15 AM	0						
70	6/1/2023	03:30 AM	2						
71	6/1/2023	03:45 AM	2						
72	6/1/2023	04:00 AM	4						
73	6/1/2023	04:15 AM	5						
74	6/1/2023	04:30 AM	6						
75	6/1/2023	04:45 AM	8						
76	6/1/2023	05:00 AM	7						
77	6/1/2023	05:15 AM	5						
78	6/1/2023	05:30 AM	14						
79	6/1/2023	05:45 AM	19						
80	6/1/2023	06:00 AM	8						
81	6/1/2023	06:15 AM	13						
82	6/1/2023	06:30 AM	16						
83	6/1/2023	06:45 AM	14						
84	6/1/2023	07:00 AM	13						
85	6/1/2023	07:15 AM	29						
86	6/1/2023	07:30 AM	31						
87	6/1/2023	07:45 AM	21						
88	6/1/2023	08:00 AM	19						
89	6/1/2023	08:15 AM	16						
90	6/1/2023	08:30 AM	26						
91	6/1/2023	08:45 AM	23						
92	6/1/2023	09:00 AM	14						
93	6/1/2023	09:15 AM	11						
94	6/1/2023	09:30 AM	15						
95	6/1/2023	09:45 AM	20						
96	6/1/2023	10:00 AM	19						
97	6/1/2023	10:15 AM	22						
98	6/1/2023	10:30 AM	19						
99	6/1/2023	10:45 AM	18						

	A	B	C	D	E	F	G	H	I
100	6/1/2023	11:00 AM	12						
101	6/1/2023	11:15 AM	21						
102	6/1/2023	11:30 AM	14						
103	6/1/2023	11:45 AM	15						
104	6/1/2023	12:00 PM	29						
105	6/1/2023	12:15 PM	18						
106	6/1/2023	12:30 PM	14						
107	6/1/2023	12:45 PM	20						
108	6/1/2023	01:00 PM	22						
109	6/1/2023	01:15 PM	19						
110	6/1/2023	01:30 PM	20						
111	6/1/2023	01:45 PM	19						
112	6/1/2023	02:00 PM	20						
113	6/1/2023	02:15 PM	21						
114	6/1/2023	02:30 PM	21						
115	6/1/2023	02:45 PM	21						
116	6/1/2023	03:00 PM	20						
117	6/1/2023	03:15 PM	25						
118	6/1/2023	03:30 PM	24						
119	6/1/2023	03:45 PM	26						
120	6/1/2023	04:00 PM	31						
121	6/1/2023	04:15 PM	40						
122	6/1/2023	04:30 PM	22						
123	6/1/2023	04:45 PM	26						
124	6/1/2023	05:00 PM	24						
125	6/1/2023	05:15 PM	35						
126	6/1/2023	05:30 PM	21						
127	6/1/2023	05:45 PM	13						
128	6/1/2023	06:00 PM	17						
129	6/1/2023	06:15 PM	13						
130	6/1/2023	06:30 PM	22						
131	6/1/2023	06:45 PM	21						
132	6/1/2023	07:00 PM	13						
133	6/1/2023	07:15 PM	14						
134	6/1/2023	07:30 PM	12						
135	6/1/2023	07:45 PM	13						
136	6/1/2023	08:00 PM	12						
137	6/1/2023	08:15 PM	11						
138	6/1/2023	08:30 PM	5						
139	6/1/2023	08:45 PM	10						
140	6/1/2023	09:00 PM	6						
141	6/1/2023	09:15 PM	9						
142	6/1/2023	09:30 PM	3						
143	6/1/2023	09:45 PM	8						
144	6/1/2023	10:00 PM	4						
145	6/1/2023	10:15 PM	3						
146	6/1/2023	10:30 PM	4						
147	6/1/2023	10:45 PM	6						
148	6/1/2023	11:00 PM	4						
149	6/1/2023	11:15 PM	2						

	A	B	C	D	E	F	G	H	I
150	6/1/2023	11:30 PM	7						
151	6/1/2023	11:45 PM	2						
152	6/2/2023	12:00 AM	0						
153	6/2/2023	12:15 AM	2						
154	6/2/2023	12:30 AM	0						
155	6/2/2023	12:45 AM	1						
156	6/2/2023	01:00 AM	0						
157	6/2/2023	01:15 AM	3						
158	6/2/2023	01:30 AM	3						
159	6/2/2023	01:45 AM	0						
160	6/2/2023	02:00 AM	0						
161	6/2/2023	02:15 AM	0						
162	6/2/2023	02:30 AM	1						
163	6/2/2023	02:45 AM	3						
164	6/2/2023	03:00 AM	1						
165	6/2/2023	03:15 AM	1						
166	6/2/2023	03:30 AM	1						
167	6/2/2023	03:45 AM	2						
168	6/2/2023	04:00 AM	4						
169	6/2/2023	04:15 AM	2						
170	6/2/2023	04:30 AM	6						
171	6/2/2023	04:45 AM	10						
172	6/2/2023	05:00 AM	6						
173	6/2/2023	05:15 AM	3						
174	6/2/2023	05:30 AM	16						
175	6/2/2023	05:45 AM	23						
176	6/2/2023	06:00 AM	11						
177	6/2/2023	06:15 AM	10						
178	6/2/2023	06:30 AM	17						
179	6/2/2023	06:45 AM	9						
180	6/2/2023	07:00 AM	15						
181	6/2/2023	07:15 AM	23						
182	6/2/2023	07:30 AM	25						
183	6/2/2023	07:45 AM	24						
184	6/2/2023	08:00 AM	15						
185	6/2/2023	08:15 AM	22						
186	6/2/2023	08:30 AM	26						
187	6/2/2023	08:45 AM	21						
188	6/2/2023	09:00 AM	10						
189	6/2/2023	09:15 AM	15						
190	6/2/2023	09:30 AM	13						
191	6/2/2023	09:45 AM	21						
192	6/2/2023	10:00 AM	14						
193	6/2/2023	10:15 AM	18						
194	6/2/2023	10:30 AM	18						
195	6/2/2023	10:45 AM	17						
196	6/2/2023	11:00 AM	17						
197	6/2/2023	11:15 AM	19						
198	6/2/2023	11:30 AM	32						
199	6/2/2023	11:45 AM	10						

	A	B	C	D	E	F	G	H	I
200	6/2/2023	12:00 PM	17						
201	6/2/2023	12:15 PM	15						
202	6/2/2023	12:30 PM	16						
203	6/2/2023	12:45 PM	17						
204	6/2/2023	01:00 PM	15						
205	6/2/2023	01:15 PM	26						
206	6/2/2023	01:30 PM	23						
207	6/2/2023	01:45 PM	27						
208	6/2/2023	02:00 PM	21						
209	6/2/2023	02:15 PM	24						
210	6/2/2023	02:30 PM	18						
211	6/2/2023	02:45 PM	29						
212	6/2/2023	03:00 PM	39						
213	6/2/2023	03:15 PM	29						
214	6/2/2023	03:30 PM	27						
215	6/2/2023	03:45 PM	34						
216	6/2/2023	04:00 PM	33						
217	6/2/2023	04:15 PM	37						
218	6/2/2023	04:30 PM	23						
219	6/2/2023	04:45 PM	26						
220	6/2/2023	05:00 PM	34						
221	6/2/2023	05:15 PM	35						
222	6/2/2023	05:30 PM	26						
223	6/2/2023	05:45 PM	28						
224	6/2/2023	06:00 PM	28						
225	6/2/2023	06:15 PM	23						
226	6/2/2023	06:30 PM	19						
227	6/2/2023	06:45 PM	13						
228	6/2/2023	07:00 PM	16						
229	6/2/2023	07:15 PM	13						
230	6/2/2023	07:30 PM	18						
231	6/2/2023	07:45 PM	16						
232	6/2/2023	08:00 PM	8						
233	6/2/2023	08:15 PM	2						
234	6/2/2023	08:30 PM	10						
235	6/2/2023	08:45 PM	9						
236	6/2/2023	09:00 PM	11						
237	6/2/2023	09:15 PM	7						
238	6/2/2023	09:30 PM	7						
239	6/2/2023	09:45 PM	10						
240	6/2/2023	10:00 PM	3						
241	6/2/2023	10:15 PM	2						
242	6/2/2023	10:30 PM	6						
243	6/2/2023	10:45 PM	9						
244	6/2/2023	11:00 PM	9						
245	6/2/2023	11:15 PM	4						
246	6/2/2023	11:30 PM	5						
247	6/2/2023	11:45 PM	1						
248	6/3/2023	12:00 AM	4						
249	6/3/2023	12:15 AM	2						

	A	B	C	D	E	F	G	H	I
250	6/3/2023	12:30 AM	4						
251	6/3/2023	12:45 AM	1						
252	6/3/2023	01:00 AM	3						
253	6/3/2023	01:15 AM	3						
254	6/3/2023	01:30 AM	2						
255	6/3/2023	01:45 AM	0						
256	6/3/2023	02:00 AM	1						
257	6/3/2023	02:15 AM	1						
258	6/3/2023	02:30 AM	2						
259	6/3/2023	02:45 AM	1						
260	6/3/2023	03:00 AM	1						
261	6/3/2023	03:15 AM	0						
262	6/3/2023	03:30 AM	0						
263	6/3/2023	03:45 AM	1						
264	6/3/2023	04:00 AM	2						
265	6/3/2023	04:15 AM	5						
266	6/3/2023	04:30 AM	3						
267	6/3/2023	04:45 AM	3						
268	6/3/2023	05:00 AM	3						
269	6/3/2023	05:15 AM	6						
270	6/3/2023	05:30 AM	5						
271	6/3/2023	05:45 AM	6						
272	6/3/2023	06:00 AM	3						
273	6/3/2023	06:15 AM	8						
274	6/3/2023	06:30 AM	6						
275	6/3/2023	06:45 AM	3						
276	6/3/2023	07:00 AM	7						
277	6/3/2023	07:15 AM	3						
278	6/3/2023	07:30 AM	15						
279	6/3/2023	07:45 AM	13						
280	6/3/2023	08:00 AM	17						
281	6/3/2023	08:15 AM	7						
282	6/3/2023	08:30 AM	17						
283	6/3/2023	08:45 AM	22						
284	6/3/2023	09:00 AM	13						
285	6/3/2023	09:15 AM	20						
286	6/3/2023	09:30 AM	17						
287	6/3/2023	09:45 AM	19						
288	6/3/2023	10:00 AM	23						
289	6/3/2023	10:15 AM	33						
290	6/3/2023	10:30 AM	16						
291	6/3/2023	10:45 AM	22						
292	6/3/2023	11:00 AM	22						
293	6/3/2023	11:15 AM	20						
294	6/3/2023	11:30 AM	25						
295	6/3/2023	11:45 AM	17						
296	6/3/2023	12:00 PM	16						
297	6/3/2023	12:15 PM	28						
298	6/3/2023	12:30 PM	19						
299	6/3/2023	12:45 PM	27						

	A	B	C	D	E	F	G	H	I
300	6/3/2023	01:00 PM	21						
301	6/3/2023	01:15 PM	27						
302	6/3/2023	01:30 PM	28						
303	6/3/2023	01:45 PM	31						
304	6/3/2023	02:00 PM	24						
305	6/3/2023	02:15 PM	19						
306	6/3/2023	02:30 PM	24						
307	6/3/2023	02:45 PM	22						
308	6/3/2023	03:00 PM	21						
309	6/3/2023	03:15 PM	13						
310	6/3/2023	03:30 PM	17						
311	6/3/2023	03:45 PM	15						
312	6/3/2023	04:00 PM	19						
313	6/3/2023	04:15 PM	7						
314	6/3/2023	04:30 PM	26						
315	6/3/2023	04:45 PM	20						
316	6/3/2023	05:00 PM	16						
317	6/3/2023	05:15 PM	16						
318	6/3/2023	05:30 PM	23						
319	6/3/2023	05:45 PM	16						
320	6/3/2023	06:00 PM	25						
321	6/3/2023	06:15 PM	16						
322	6/3/2023	06:30 PM	13						
323	6/3/2023	06:45 PM	16						
324	6/3/2023	07:00 PM	10						
325	6/3/2023	07:15 PM	12						
326	6/3/2023	07:30 PM	15						
327	6/3/2023	07:45 PM	11						
328	6/3/2023	08:00 PM	8						
329	6/3/2023	08:15 PM	13						
330	6/3/2023	08:30 PM	11						
331	6/3/2023	08:45 PM	3						
332	6/3/2023	09:00 PM	12						
333	6/3/2023	09:15 PM	12						
334	6/3/2023	09:30 PM	4						
335	6/3/2023	09:45 PM	7						
336	6/3/2023	10:00 PM	9						
337	6/3/2023	10:15 PM	6						
338	6/3/2023	10:30 PM	6						
339	6/3/2023	10:45 PM	11						
340	6/3/2023	11:00 PM	7						
341	6/3/2023	11:15 PM	8						
342	6/3/2023	11:30 PM	7						
343	6/3/2023	11:45 PM	0						
344	6/4/2023	12:00 AM	5						
345	6/4/2023	12:15 AM	1						
346	6/4/2023	12:30 AM	1						
347	6/4/2023	12:45 AM	2						
348	6/4/2023	01:00 AM	2						
349	6/4/2023	01:15 AM	5						

	A	B	C	D	E	F	G	H	I
350	6/4/2023	01:30 AM	1						
351	6/4/2023	01:45 AM	2						
352	6/4/2023	02:00 AM	1						
353	6/4/2023	02:15 AM	2						
354	6/4/2023	02:30 AM	1						
355	6/4/2023	02:45 AM	1						
356	6/4/2023	03:00 AM	0						
357	6/4/2023	03:15 AM	0						
358	6/4/2023	03:30 AM	1						
359	6/4/2023	03:45 AM	0						
360	6/4/2023	04:00 AM	0						
361	6/4/2023	04:15 AM	3						
362	6/4/2023	04:30 AM	0						
363	6/4/2023	04:45 AM	4						
364	6/4/2023	05:00 AM	3						
365	6/4/2023	05:15 AM	1						
366	6/4/2023	05:30 AM	2						
367	6/4/2023	05:45 AM	2						
368	6/4/2023	06:00 AM	2						
369	6/4/2023	06:15 AM	4						
370	6/4/2023	06:30 AM	7						
371	6/4/2023	06:45 AM	5						
372	6/4/2023	07:00 AM	3						
373	6/4/2023	07:15 AM	4						
374	6/4/2023	07:30 AM	9						
375	6/4/2023	07:45 AM	8						
376	6/4/2023	08:00 AM	10						
377	6/4/2023	08:15 AM	11						
378	6/4/2023	08:30 AM	3						
379	6/4/2023	08:45 AM	9						
380	6/4/2023	09:00 AM	10						
381	6/4/2023	09:15 AM	14						
382	6/4/2023	09:30 AM	11						
383	6/4/2023	09:45 AM	24						
384	6/4/2023	10:00 AM	9						
385	6/4/2023	10:15 AM	14						
386	6/4/2023	10:30 AM	17						
387	6/4/2023	10:45 AM	18						
388	6/4/2023	11:00 AM	12						
389	6/4/2023	11:15 AM	20						
390	6/4/2023	11:30 AM	19						
391	6/4/2023	11:45 AM	19						
392	6/4/2023	12:00 PM	22						
393	6/4/2023	12:15 PM	20						
394	6/4/2023	12:30 PM	18						
395	6/4/2023	12:45 PM	21						
396	6/4/2023	01:00 PM	16						
397	6/4/2023	01:15 PM	18						
398	6/4/2023	01:30 PM	10						
399	6/4/2023	01:45 PM	18						

	A	B	C	D	E	F	G	H	I
400	6/4/2023	02:00 PM	14						
401	6/4/2023	02:15 PM	16						
402	6/4/2023	02:30 PM	7						
403	6/4/2023	02:45 PM	19						
404	6/4/2023	03:00 PM	21						
405	6/4/2023	03:15 PM	21						
406	6/4/2023	03:30 PM	26						
407	6/4/2023	03:45 PM	19						
408	6/4/2023	04:00 PM	7						
409	6/4/2023	04:15 PM	12						
410	6/4/2023	04:30 PM	20						
411	6/4/2023	04:45 PM	25						
412	6/4/2023	05:00 PM	9						
413	6/4/2023	05:15 PM	17						
414	6/4/2023	05:30 PM	18						
415	6/4/2023	05:45 PM	17						
416	6/4/2023	06:00 PM	14						
417	6/4/2023	06:15 PM	12						
418	6/4/2023	06:30 PM	11						
419	6/4/2023	06:45 PM	16						
420	6/4/2023	07:00 PM	7						
421	6/4/2023	07:15 PM	16						
422	6/4/2023	07:30 PM	13						
423	6/4/2023	07:45 PM	13						
424	6/4/2023	08:00 PM	3						
425	6/4/2023	08:15 PM	8						
426	6/4/2023	08:30 PM	14						
427	6/4/2023	08:45 PM	4						
428	6/4/2023	09:00 PM	5						
429	6/4/2023	09:15 PM	5						
430	6/4/2023	09:30 PM	5						
431	6/4/2023	09:45 PM	3						
432	6/4/2023	10:00 PM	7						
433	6/4/2023	10:15 PM	6						
434	6/4/2023	10:30 PM	4						
435	6/4/2023	10:45 PM	3						
436	6/4/2023	11:00 PM	2						
437	6/4/2023	11:15 PM	1						
438	6/4/2023	11:30 PM	5						
439	6/4/2023	11:45 PM	0						
440	6/5/2023	12:00 AM	3						
441	6/5/2023	12:15 AM	3						
442	6/5/2023	12:30 AM	4						
443	6/5/2023	12:45 AM	0						
444	6/5/2023	01:00 AM	3						
445	6/5/2023	01:15 AM	0						
446	6/5/2023	01:30 AM	2						
447	6/5/2023	01:45 AM	2						
448	6/5/2023	02:00 AM	2						
449	6/5/2023	02:15 AM	2						

	A	B	C	D	E	F	G	H	I
450	6/5/2023	02:30 AM	1						
451	6/5/2023	02:45 AM	0						
452	6/5/2023	03:00 AM	2						
453	6/5/2023	03:15 AM	0						
454	6/5/2023	03:30 AM	6						
455	6/5/2023	03:45 AM	1						
456	6/5/2023	04:00 AM	2						
457	6/5/2023	04:15 AM	5						
458	6/5/2023	04:30 AM	2						
459	6/5/2023	04:45 AM	5						
460	6/5/2023	05:00 AM	6						
461	6/5/2023	05:15 AM	8						
462	6/5/2023	05:30 AM	18						
463	6/5/2023	05:45 AM	22						
464	6/5/2023	06:00 AM	13						
465	6/5/2023	06:15 AM	17						
466	6/5/2023	06:30 AM	16						
467	6/5/2023	06:45 AM	14						
468	6/5/2023	07:00 AM	18						
469	6/5/2023	07:15 AM	23						
470	6/5/2023	07:30 AM	30						
471	6/5/2023	07:45 AM	26						
472	6/5/2023	08:00 AM	20						
473	6/5/2023	08:15 AM	23						
474	6/5/2023	08:30 AM	19						
475	6/5/2023	08:45 AM	32						
476	6/5/2023	09:00 AM	21						
477	6/5/2023	09:15 AM	15						
478	6/5/2023	09:30 AM	33						
479	6/5/2023	09:45 AM	17						
480	6/5/2023	10:00 AM	12						
481	6/5/2023	10:15 AM	20						
482	6/5/2023	10:30 AM	22						
483	6/5/2023	10:45 AM	14						
484	6/5/2023	11:00 AM	16						
485	6/5/2023	11:15 AM	22						
486	6/5/2023	11:30 AM	13						
487	6/5/2023	11:45 AM	25						
488	6/5/2023	12:00 PM	20						
489	6/5/2023	12:15 PM	14						
490	6/5/2023	12:30 PM	22						
491	6/5/2023	12:45 PM	25						
492	6/5/2023	01:00 PM	12						
493	6/5/2023	01:15 PM	23						
494	6/5/2023	01:30 PM	18						
495	6/5/2023	01:45 PM	27						
496	6/5/2023	02:00 PM	21						
497	6/5/2023	02:15 PM	25						
498	6/5/2023	02:30 PM	20						
499	6/5/2023	02:45 PM	24						

	A	B	C	D	E	F	G	H	I
500	6/5/2023	03:00 PM	21						
501	6/5/2023	03:15 PM	21						
502	6/5/2023	03:30 PM	21						
503	6/5/2023	03:45 PM	22						
504	6/5/2023	04:00 PM	32						
505	6/5/2023	04:15 PM	26						
506	6/5/2023	04:30 PM	28						
507	6/5/2023	04:45 PM	17						
508	6/5/2023	05:00 PM	19						
509	6/5/2023	05:15 PM	19						
510	6/5/2023	05:30 PM	23						
511	6/5/2023	05:45 PM	15						
512	6/5/2023	06:00 PM	13						
513	6/5/2023	06:15 PM	14						
514	6/5/2023	06:30 PM	17						
515	6/5/2023	06:45 PM	9						
516	6/5/2023	07:00 PM	15						
517	6/5/2023	07:15 PM	13						
518	6/5/2023	07:30 PM	9						
519	6/5/2023	07:45 PM	11						
520	6/5/2023	08:00 PM	15						
521	6/5/2023	08:15 PM	9						
522	6/5/2023	08:30 PM	5						
523	6/5/2023	08:45 PM	1						
524	6/5/2023	09:00 PM	9						
525	6/5/2023	09:15 PM	12						
526	6/5/2023	09:30 PM	5						
527	6/5/2023	09:45 PM	4						
528	6/5/2023	10:00 PM	4						
529	6/5/2023	10:15 PM	3						
530	6/5/2023	10:30 PM	1						
531	6/5/2023	10:45 PM	1						
532	6/5/2023	11:00 PM	4						
533	6/5/2023	11:15 PM	6						
534	6/5/2023	11:30 PM	4						
535	6/5/2023	11:45 PM	1						
536	6/6/2023	12:00 AM	5						
537	6/6/2023	12:15 AM	1						
538	6/6/2023	12:30 AM	5						
539	6/6/2023	12:45 AM	1						
540	6/6/2023	01:00 AM	0						
541	6/6/2023	01:15 AM	0						
542	6/6/2023	01:30 AM	1						
543	6/6/2023	01:45 AM	0						
544	6/6/2023	02:00 AM	3						
545	6/6/2023	02:15 AM	0						
546	6/6/2023	02:30 AM	2						
547	6/6/2023	02:45 AM	0						
548	6/6/2023	03:00 AM	1						
549	6/6/2023	03:15 AM	1						

	A	B	C	D	E	F	G	H	I
550	6/6/2023	03:30 AM	4						
551	6/6/2023	03:45 AM	2						
552	6/6/2023	04:00 AM	0						
553	6/6/2023	04:15 AM	4						
554	6/6/2023	04:30 AM	2						
555	6/6/2023	04:45 AM	9						
556	6/6/2023	05:00 AM	12						
557	6/6/2023	05:15 AM	10						
558	6/6/2023	05:30 AM	15						
559	6/6/2023	05:45 AM	13						
560	6/6/2023	06:00 AM	16						
561	6/6/2023	06:15 AM	12						
562	6/6/2023	06:30 AM	21						
563	6/6/2023	06:45 AM	14						
564	6/6/2023	07:00 AM	14						
565	6/6/2023	07:15 AM	20						
566	6/6/2023	07:30 AM	32						
567	6/6/2023	07:45 AM	11						
568	6/6/2023	08:00 AM	18						
569	6/6/2023	08:15 AM	24						
570	6/6/2023	08:30 AM	19						
571	6/6/2023	08:45 AM	26						
572	6/6/2023	09:00 AM	17						
573	6/6/2023	09:15 AM	17						
574	6/6/2023	09:30 AM	16						
575	6/6/2023	09:45 AM	18						
576	6/6/2023	10:00 AM	27						
577	6/6/2023	10:15 AM	20						
578	6/6/2023	10:30 AM	26						
579	6/6/2023	10:45 AM	15						
580	6/6/2023	11:00 AM	16						
581	6/6/2023	11:15 AM	24						
582	6/6/2023	11:30 AM	11						
583	6/6/2023	11:45 AM	16						
584	6/6/2023	12:00 PM	11						
585	6/6/2023	12:15 PM	27						
586	6/6/2023	12:30 PM	14						
587	6/6/2023	12:45 PM	17						
588	6/6/2023	01:00 PM	18						
589	6/6/2023	01:15 PM	15						
590	6/6/2023	01:30 PM	35						
591	6/6/2023	01:45 PM	12						
592	6/6/2023	02:00 PM	15						
593	6/6/2023	02:15 PM	26						
594	6/6/2023	02:30 PM	22						
595	6/6/2023	02:45 PM	29						
596	6/6/2023	03:00 PM	22						
597	6/6/2023	03:15 PM	13						
598	6/6/2023	03:30 PM	20						
599	6/6/2023	03:45 PM	17						

	A	B	C	D	E	F	G	H	I
600	6/6/2023	04:00 PM	28						
601	6/6/2023	04:15 PM	23						
602	6/6/2023	04:30 PM	33						
603	6/6/2023	04:45 PM	18						
604	6/6/2023	05:00 PM	12						
605	6/6/2023	05:15 PM	16						
606	6/6/2023	05:30 PM	28						
607	6/6/2023	05:45 PM	21						
608	6/6/2023	06:00 PM	14						
609	6/6/2023	06:15 PM	11						
610	6/6/2023	06:30 PM	14						
611	6/6/2023	06:45 PM	5						
612	6/6/2023	07:00 PM	11						
613	6/6/2023	07:15 PM	8						
614	6/6/2023	07:30 PM	8						
615	6/6/2023	07:45 PM	9						
616	6/6/2023	08:00 PM	7						
617	6/6/2023	08:15 PM	5						
618	6/6/2023	08:30 PM	6						
619	6/6/2023	08:45 PM	3						
620	6/6/2023	09:00 PM	2						
621	6/6/2023	09:15 PM	4						
622	6/6/2023	09:30 PM	4						
623	6/6/2023	09:45 PM	4						
624	6/6/2023	10:00 PM	3						
625	6/6/2023	10:15 PM	2						
626	6/6/2023	10:30 PM	4						
627	6/6/2023	10:45 PM	4						
628	6/6/2023	11:00 PM	7						
629	6/6/2023	11:15 PM	8						
630	6/6/2023	11:30 PM	4						
631	6/6/2023	11:45 PM	2						
632	6/7/2023	12:00 AM	1						
633	6/7/2023	12:15 AM	2						
634	6/7/2023	12:30 AM	5						
635	6/7/2023	12:45 AM	1						
636	6/7/2023	01:00 AM	2						
637	6/7/2023	01:15 AM	1						
638	6/7/2023	01:30 AM	4						
639	6/7/2023	01:45 AM	0						
640	6/7/2023	02:00 AM	3						
641	6/7/2023	02:15 AM	0						
642	6/7/2023	02:30 AM	0						
643	6/7/2023	02:45 AM	2						
644	6/7/2023	03:00 AM	0						
645	6/7/2023	03:15 AM	1						
646	6/7/2023	03:30 AM	1						
647	6/7/2023	03:45 AM	1						
648	6/7/2023	04:00 AM	2						
649	6/7/2023	04:15 AM	2						

	A	B	C	D	E	F	G	H	I
650	6/7/2023	04:30 AM	3						
651	6/7/2023	04:45 AM	11						
652	6/7/2023	05:00 AM	7						
653	6/7/2023	05:15 AM	5						
654	6/7/2023	05:30 AM	10						
655	6/7/2023	05:45 AM	21						
656	6/7/2023	06:00 AM	19						
657	6/7/2023	06:15 AM	27						
658	6/7/2023	06:30 AM	20						
659	6/7/2023	06:45 AM	16						
660	6/7/2023	07:00 AM	15						
661	6/7/2023	07:15 AM	31						
662	6/7/2023	07:30 AM	29						
663	6/7/2023	07:45 AM	15						
664	6/7/2023	08:00 AM	21						
665	6/7/2023	08:15 AM	26						
666	6/7/2023	08:30 AM	23						
667	6/7/2023	08:45 AM	16						
668	6/7/2023	09:00 AM	16						
669	6/7/2023	09:15 AM	15						
670	6/7/2023	09:30 AM	14						
671	6/7/2023	09:45 AM	26						
672	6/7/2023	10:00 AM	20						
673	6/7/2023	10:15 AM	23						
674	6/7/2023	10:30 AM	16						
675	6/7/2023	10:45 AM	17						
676	6/7/2023	11:00 AM	19						
677	6/7/2023	11:15 AM	16						
678	6/7/2023	11:30 AM	16						
679	6/7/2023	11:45 AM	18						
680	6/7/2023	12:00 PM	17						
681	6/7/2023	12:15 PM	20						
682	6/7/2023	12:30 PM	19						
683	6/7/2023	12:45 PM	13						
684	6/7/2023	01:00 PM	25						
685	6/7/2023	01:15 PM	19						
686	6/7/2023	01:30 PM	21						
687	6/7/2023	01:45 PM	14						
688	6/7/2023	02:00 PM	17						
689	6/7/2023	02:15 PM	19						
690	6/7/2023	02:30 PM	19						
691	6/7/2023	02:45 PM	18						
692	6/7/2023	03:00 PM	30						
693	6/7/2023	03:15 PM	24						
694	6/7/2023	03:30 PM	15						
695	6/7/2023	03:45 PM	25						
696	6/7/2023	04:00 PM	30						
697	6/7/2023	04:15 PM	34						
698	6/7/2023	04:30 PM	17						
699	6/7/2023	04:45 PM	17						

	A	B	C	D	E	F	G	H	I
700	6/7/2023	05:00 PM	16						
701	6/7/2023	05:15 PM	24						
702	6/7/2023	05:30 PM	27						
703	6/7/2023	05:45 PM	23						
704	6/7/2023	06:00 PM	13						
705	6/7/2023	06:15 PM	17						
706	6/7/2023	06:30 PM	9						
707	6/7/2023	06:45 PM	9						
708	6/7/2023	07:00 PM	11						
709	6/7/2023	07:15 PM	14						
710	6/7/2023	07:30 PM	12						
711	6/7/2023	07:45 PM	13						
712	6/7/2023	08:00 PM	10						
713	6/7/2023	08:15 PM	5						
714	6/7/2023	08:30 PM	3						
715	6/7/2023	08:45 PM	6						
716	6/7/2023	09:00 PM	1						
717	6/7/2023	09:15 PM	11						
718	6/7/2023	09:30 PM	5						
719	6/7/2023	09:45 PM	0						
720	6/7/2023	10:00 PM	2						
721	6/7/2023	10:15 PM	8						
722	6/7/2023	10:30 PM	5						
723	6/7/2023	10:45 PM	1						
724	6/7/2023	11:00 PM	3						
725	6/7/2023	11:15 PM	6						
726	6/7/2023	11:30 PM	5						
727	6/7/2023	11:45 PM	2						
728	6/8/2023	12:00 AM	1						
729	6/8/2023	12:15 AM	2						
730	6/8/2023	12:30 AM	4						
731	6/8/2023	12:45 AM	0						
732	6/8/2023	01:00 AM	0						
733	6/8/2023	01:15 AM	4						
734	6/8/2023	01:30 AM	4						
735	6/8/2023	01:45 AM	1						
736	6/8/2023	02:00 AM	2						
737	6/8/2023	02:15 AM	1						
738	6/8/2023	02:30 AM	0						
739	6/8/2023	02:45 AM	0						
740	6/8/2023	03:00 AM	0						
741	6/8/2023	03:15 AM	0						
742	6/8/2023	03:30 AM	3						
743	6/8/2023	03:45 AM	0						
744	6/8/2023	04:00 AM	3						
745	6/8/2023	04:15 AM	4						
746	6/8/2023	04:30 AM	3						
747	6/8/2023	04:45 AM	6						
748	6/8/2023	05:00 AM	7						
749	6/8/2023	05:15 AM	6						

	A	B	C	D	E	F	G	H	I
750	6/8/2023	05:30 AM	13						
751	6/8/2023	05:45 AM	16						
752	6/8/2023	06:00 AM	11						
753	6/8/2023	06:15 AM	8						
754	6/8/2023	06:30 AM	12						
755	6/8/2023	06:45 AM	23						
756	6/8/2023	07:00 AM	9						
757	6/8/2023	07:15 AM	26						
758	6/8/2023	07:30 AM	24						
759	6/8/2023	07:45 AM	16						
760	6/8/2023	08:00 AM	20						
761	6/8/2023	08:15 AM	23						
762	6/8/2023	08:30 AM	23						
763	6/8/2023	08:45 AM	12						
764	6/8/2023	09:00 AM	11						
765	6/8/2023	09:15 AM	22						
766	6/8/2023	09:30 AM	23						
767	6/8/2023	09:45 AM	22						
768	6/8/2023	10:00 AM	10						
769	6/8/2023	10:15 AM	18						
770	6/8/2023	10:30 AM	12						
771	6/8/2023	10:45 AM	15						
772	6/8/2023	11:00 AM	16						
773	6/8/2023	11:15 AM	13						
774	6/8/2023	11:30 AM	22						
775	6/8/2023	11:45 AM	15						
776	6/8/2023	12:00 PM	11						
777	6/8/2023	12:15 PM	17						
778	6/8/2023	12:30 PM	21						
779	6/8/2023	12:45 PM	25						
780	6/8/2023	01:00 PM	26						
781	6/8/2023	01:15 PM	18						
782	6/8/2023	01:30 PM	26						
783	6/8/2023	01:45 PM	17						
784	6/8/2023	02:00 PM	17						
785	6/8/2023	02:15 PM	30						
786	6/8/2023	02:30 PM	24						
787	6/8/2023	02:45 PM	32						
788	6/8/2023	03:00 PM	23						
789	6/8/2023	03:15 PM	17						
790	6/8/2023	03:30 PM	22						
791	6/8/2023	03:45 PM	19						
792	6/8/2023	04:00 PM	26						
793	6/8/2023	04:15 PM	16						
794	6/8/2023	04:30 PM	28						
795	6/8/2023	04:45 PM	16						
796	6/8/2023	05:00 PM	21						
797	6/8/2023	05:15 PM	20						
798	6/8/2023	05:30 PM	25						
799	6/8/2023	05:45 PM	15						

	A	B	C	D	E	F	G	H	I
800	6/8/2023	06:00 PM	14						
801	6/8/2023	06:15 PM	21						
802	6/8/2023	06:30 PM	19						
803	6/8/2023	06:45 PM	13						
804	6/8/2023	07:00 PM	12						
805	6/8/2023	07:15 PM	9						
806	6/8/2023	07:30 PM	15						
807	6/8/2023	07:45 PM	13						
808	6/8/2023	08:00 PM	13						
809	6/8/2023	08:15 PM	8						
810	6/8/2023	08:30 PM	16						
811	6/8/2023	08:45 PM	11						
812	6/8/2023	09:00 PM	4						
813	6/8/2023	09:15 PM	6						
814	6/8/2023	09:30 PM	13						
815	6/8/2023	09:45 PM	5						
816	6/8/2023	10:00 PM	6						
817	6/8/2023	10:15 PM	2						
818	6/8/2023	10:30 PM	3						
819	6/8/2023	10:45 PM	2						
820	6/8/2023	11:00 PM	5						
821	6/8/2023	11:15 PM	4						
822	6/8/2023	11:30 PM	8						
823	6/8/2023	11:45 PM	2						
824	6/9/2023	12:00 AM	1						
825	6/9/2023	12:15 AM	0						
826	6/9/2023	12:30 AM	0						
827	6/9/2023	12:45 AM	0						
828	6/9/2023	01:00 AM	0						
829	6/9/2023	01:15 AM	2						
830	6/9/2023	01:30 AM	3						
831	6/9/2023	01:45 AM	1						
832	6/9/2023	02:00 AM	1						
833	6/9/2023	02:15 AM	3						
834	6/9/2023	02:30 AM	0						
835	6/9/2023	02:45 AM	1						
836	6/9/2023	03:00 AM	1						
837	6/9/2023	03:15 AM	2						
838	6/9/2023	03:30 AM	2						
839	6/9/2023	03:45 AM	4						
840	6/9/2023	04:00 AM	1						
841	6/9/2023	04:15 AM	2						
842	6/9/2023	04:30 AM	4						
843	6/9/2023	04:45 AM	13						
844	6/9/2023	05:00 AM	8						
845	6/9/2023	05:15 AM	4						
846	6/9/2023	05:30 AM	10						
847	6/9/2023	05:45 AM	15						
848	6/9/2023	06:00 AM	15						
849	6/9/2023	06:15 AM	10						

	A	B	C	D	E	F	G	H	I
850	6/9/2023	06:30 AM	17						
851	6/9/2023	06:45 AM	14						
852	6/9/2023	07:00 AM	17						
853	6/9/2023	07:15 AM	31						
854	6/9/2023	07:30 AM	32						
855	6/9/2023	07:45 AM	16						
856	6/9/2023	08:00 AM	23						
857	6/9/2023	08:15 AM	9						
858	6/9/2023	08:30 AM	13						
859	6/9/2023	08:45 AM	16						
860	6/9/2023	09:00 AM	15						
861	6/9/2023	09:15 AM	19						
862	6/9/2023	09:30 AM	24						
863	6/9/2023	09:45 AM	17						
864	6/9/2023	10:00 AM	14						
865	6/9/2023	10:15 AM	13						
866	6/9/2023	10:30 AM	20						
867	6/9/2023	10:45 AM	15						
868	6/9/2023	11:00 AM	15						
869	6/9/2023	11:15 AM	21						
870	6/9/2023	11:30 AM	21						
871	6/9/2023	11:45 AM	28						
872	6/9/2023	12:00 PM	11						
873	6/9/2023	12:15 PM	18						
874	6/9/2023	12:30 PM	20						
875	6/9/2023	12:45 PM	23						
876	6/9/2023	01:00 PM	23						
877	6/9/2023	01:15 PM	21						
878	6/9/2023	01:30 PM	26						
879	6/9/2023	01:45 PM	15						
880	6/9/2023	02:00 PM	22						
881	6/9/2023	02:15 PM	19						
882	6/9/2023	02:30 PM	30						
883	6/9/2023	02:45 PM	30						
884	6/9/2023	03:00 PM	35						
885	6/9/2023	03:15 PM	27						
886	6/9/2023	03:30 PM	18						
887	6/9/2023	03:45 PM	15						
888	6/9/2023	04:00 PM	25						
889	6/9/2023	04:15 PM	34						
890	6/9/2023	04:30 PM	19						
891	6/9/2023	04:45 PM	28						
892	6/9/2023	05:00 PM	24						
893	6/9/2023	05:15 PM	26						
894	6/9/2023	05:30 PM	22						
895	6/9/2023	05:45 PM	18						
896	6/9/2023	06:00 PM	23						
897	6/9/2023	06:15 PM	17						
898	6/9/2023	06:30 PM	16						
899	6/9/2023	06:45 PM	15						

	A	B	C	D	E	F	G	H	I
900	6/9/2023	07:00 PM	13						
901	6/9/2023	07:15 PM	10						
902	6/9/2023	07:30 PM	14						
903	6/9/2023	07:45 PM	12						
904	6/9/2023	08:00 PM	8						
905	6/9/2023	08:15 PM	12						
906	6/9/2023	08:30 PM	5						
907	6/9/2023	08:45 PM	2						
908	6/9/2023	09:00 PM	7						
909	6/9/2023	09:15 PM	7						
910	6/9/2023	09:30 PM	7						
911	6/9/2023	09:45 PM	7						
912	6/9/2023	10:00 PM	2						
913	6/9/2023	10:15 PM	2						
914	6/9/2023	10:30 PM	3						
915	6/9/2023	10:45 PM	10						
916	6/9/2023	11:00 PM	6						
917	6/9/2023	11:15 PM	5						
918	6/9/2023	11:30 PM	5						
919	6/9/2023	11:45 PM	4						
920	6/10/2023	12:00 AM	6						
921	6/10/2023	12:15 AM	1						
922	6/10/2023	12:30 AM	2						
923	6/10/2023	12:45 AM	3						
924	6/10/2023	01:00 AM	1						
925	6/10/2023	01:15 AM	2						
926	6/10/2023	01:30 AM	7						
927	6/10/2023	01:45 AM	3						
928	6/10/2023	02:00 AM	0						
929	6/10/2023	02:15 AM	1						
930	6/10/2023	02:30 AM	0						
931	6/10/2023	02:45 AM	0						
932	6/10/2023	03:00 AM	0						
933	6/10/2023	03:15 AM	1						
934	6/10/2023	03:30 AM	1						
935	6/10/2023	03:45 AM	3						
936	6/10/2023	04:00 AM	0						
937	6/10/2023	04:15 AM	2						
938	6/10/2023	04:30 AM	1						
939	6/10/2023	04:45 AM	2						
940	6/10/2023	05:00 AM	3						
941	6/10/2023	05:15 AM	3						
942	6/10/2023	05:30 AM	5						
943	6/10/2023	05:45 AM	3						
944	6/10/2023	06:00 AM	1						
945	6/10/2023	06:15 AM	4						
946	6/10/2023	06:30 AM	7						
947	6/10/2023	06:45 AM	7						
948	6/10/2023	07:00 AM	5						
949	6/10/2023	07:15 AM	5						

	A	B	C	D	E	F	G	H	I
950	6/10/2023	07:30 AM	7						
951	6/10/2023	07:45 AM	16						
952	6/10/2023	08:00 AM	7						
953	6/10/2023	08:15 AM	7						
954	6/10/2023	08:30 AM	9						
955	6/10/2023	08:45 AM	14						
956	6/10/2023	09:00 AM	13						
957	6/10/2023	09:15 AM	10						
958	6/10/2023	09:30 AM	25						
959	6/10/2023	09:45 AM	14						
960	6/10/2023	10:00 AM	14						
961	6/10/2023	10:15 AM	22						
962	6/10/2023	10:30 AM	15						
963	6/10/2023	10:45 AM	21						
964	6/10/2023	11:00 AM	18						
965	6/10/2023	11:15 AM	23						
966	6/10/2023	11:30 AM	20						
967	6/10/2023	11:45 AM	22						
968	6/10/2023	12:00 PM	21						
969	6/10/2023	12:15 PM	17						
970	6/10/2023	12:30 PM	15						
971	6/10/2023	12:45 PM	17						
972	6/10/2023	01:00 PM	21						
973	6/10/2023	01:15 PM	13						
974	6/10/2023	01:30 PM	13						
975	6/10/2023	01:45 PM	14						
976	6/10/2023	02:00 PM	24						
977	6/10/2023	02:15 PM	20						
978	6/10/2023	02:30 PM	20						
979	6/10/2023	02:45 PM	19						
980	6/10/2023	03:00 PM	28						
981	6/10/2023	03:15 PM	25						
982	6/10/2023	03:30 PM	12						
983	6/10/2023	03:45 PM	15						
984	6/10/2023	04:00 PM	21						
985	6/10/2023	04:15 PM	17						
986	6/10/2023	04:30 PM	23						
987	6/10/2023	04:45 PM	18						
988	6/10/2023	05:00 PM	20						
989	6/10/2023	05:15 PM	17						
990	6/10/2023	05:30 PM	20						
991	6/10/2023	05:45 PM	18						
992	6/10/2023	06:00 PM	18						
993	6/10/2023	06:15 PM	19						
994	6/10/2023	06:30 PM	16						
995	6/10/2023	06:45 PM	19						
996	6/10/2023	07:00 PM	9						
997	6/10/2023	07:15 PM	16						
998	6/10/2023	07:30 PM	12						
999	6/10/2023	07:45 PM	13						

	A	B	C	D	E	F	G	H	I
1000	6/10/2023	08:00 PM	4						
1001	6/10/2023	08:15 PM	14						
1002	6/10/2023	08:30 PM	6						
1003	6/10/2023	08:45 PM	11						
1004	6/10/2023	09:00 PM	9						
1005	6/10/2023	09:15 PM	6						
1006	6/10/2023	09:30 PM	3						
1007	6/10/2023	09:45 PM	3						
1008	6/10/2023	10:00 PM	15						
1009	6/10/2023	10:15 PM	3						
1010	6/10/2023	10:30 PM	5						
1011	6/10/2023	10:45 PM	4						
1012	6/10/2023	11:00 PM	5						
1013	6/10/2023	11:15 PM	6						
1014	6/10/2023	11:30 PM	4						
1015	6/10/2023	11:45 PM	5						
1016	6/11/2023	12:00 AM	4						
1017	6/11/2023	12:15 AM	5						
1018	6/11/2023	12:30 AM	2						
1019	6/11/2023	12:45 AM	3						
1020	6/11/2023	01:00 AM	3						
1021	6/11/2023	01:15 AM	1						
1022	6/11/2023	01:30 AM	2						
1023	6/11/2023	01:45 AM	1						
1024	6/11/2023	02:00 AM	0						
1025	6/11/2023	02:15 AM	0						
1026	6/11/2023	02:30 AM	0						
1027	6/11/2023	02:45 AM	0						
1028	6/11/2023	03:00 AM	0						
1029	6/11/2023	03:15 AM	0						
1030	6/11/2023	03:30 AM	1						
1031	6/11/2023	03:45 AM	1						
1032	6/11/2023	04:00 AM	2						
1033	6/11/2023	04:15 AM	1						
1034	6/11/2023	04:30 AM	1						
1035	6/11/2023	04:45 AM	1						
1036	6/11/2023	05:00 AM	3						
1037	6/11/2023	05:15 AM	1						
1038	6/11/2023	05:30 AM	2						
1039	6/11/2023	05:45 AM	0						
1040	6/11/2023	06:00 AM	1						
1041	6/11/2023	06:15 AM	4						
1042	6/11/2023	06:30 AM	4						
1043	6/11/2023	06:45 AM	8						
1044	6/11/2023	07:00 AM	2						
1045	6/11/2023	07:15 AM	1						
1046	6/11/2023	07:30 AM	4						
1047	6/11/2023	07:45 AM	7						
1048	6/11/2023	08:00 AM	13						
1049	6/11/2023	08:15 AM	11						

	A	B	C	D	E	F	G	H	I
1050	6/11/2023	08:30 AM	6						
1051	6/11/2023	08:45 AM	5						
1052	6/11/2023	09:00 AM	15						
1053	6/11/2023	09:15 AM	9						
1054	6/11/2023	09:30 AM	5						
1055	6/11/2023	09:45 AM	11						
1056	6/11/2023	10:00 AM	15						
1057	6/11/2023	10:15 AM	5						
1058	6/11/2023	10:30 AM	10						
1059	6/11/2023	10:45 AM	13						
1060	6/11/2023	11:00 AM	11						
1061	6/11/2023	11:15 AM	14						
1062	6/11/2023	11:30 AM	17						
1063	6/11/2023	11:45 AM	15						
1064	6/11/2023	12:00 PM	14						
1065	6/11/2023	12:15 PM	19						
1066	6/11/2023	12:30 PM	19						
1067	6/11/2023	12:45 PM	25						
1068	6/11/2023	01:00 PM	19						
1069	6/11/2023	01:15 PM	22						
1070	6/11/2023	01:30 PM	17						
1071	6/11/2023	01:45 PM	12						
1072	6/11/2023	02:00 PM	16						
1073	6/11/2023	02:15 PM	11						
1074	6/11/2023	02:30 PM	15						
1075	6/11/2023	02:45 PM	5						
1076	6/11/2023	03:00 PM	17						
1077	6/11/2023	03:15 PM	12						
1078	6/11/2023	03:30 PM	11						

	J
1	
2	2
3	
4	
	A	B	C	D	E	F	G	H	I
1									
2	File Name: C:\Users\obarrie\Desktop\transfer\Documents\Documents\Osman\Osman from harddrive\Documents\TDB\WSP\Syracuse\Data\ATR\Batch 11\updated Jamar\Jamar\ATR 1063.t								
3	Start Date: 5/31/2023								
4	Start Time: 11:45:00 AM								
5	Location 1: WB S 104 at S 34								
6	Location 2:								
7									
8	Date	Time	WB						
9	5/31/2023	11:45 AM	26						
10	5/31/2023	12:00 PM	46						
11	5/31/2023	12:15 PM	47						
12	5/31/2023	12:30 PM	42						
13	5/31/2023	12:45 PM	47						
14	5/31/2023	01:00 PM	49						
15	5/31/2023	01:15 PM	57						
16	5/31/2023	01:30 PM	57						
17	5/31/2023	01:45 PM	50						
18	5/31/2023	02:00 PM	45						
19	5/31/2023	02:15 PM	58						
20	5/31/2023	02:30 PM	59						
21	5/31/2023	02:45 PM	46						
22	5/31/2023	03:00 PM	56						
23	5/31/2023	03:15 PM	68						
24	5/31/2023	03:30 PM	71						
25	5/31/2023	03:45 PM	70						
26	5/31/2023	04:00 PM	72						
27	5/31/2023	04:15 PM	78						
28	5/31/2023	04:30 PM	73						
29	5/31/2023	04:45 PM	64						
30	5/31/2023	05:00 PM	70						
31	5/31/2023	05:15 PM	72						
32	5/31/2023	05:30 PM	58						
33	5/31/2023	05:45 PM	58						
34	5/31/2023	06:00 PM	55						
35	5/31/2023	06:15 PM	44						
36	5/31/2023	06:30 PM	36						
37	5/31/2023	06:45 PM	46						
38	5/31/2023	07:00 PM	52						
39	5/31/2023	07:15 PM	42						
40	5/31/2023	07:30 PM	36						
41	5/31/2023	07:45 PM	38						
42	5/31/2023	08:00 PM	29						
43	5/31/2023	08:15 PM	32						
44	5/31/2023	08:30 PM	11						
45	5/31/2023	08:45 PM	18						
46	5/31/2023	09:00 PM	22						
47	5/31/2023	09:15 PM	12						
48	5/31/2023	09:30 PM	8						
49	5/31/2023	09:45 PM	17						

	A	B	C	D	E	F	G	H	I
50	5/31/2023	10:00 PM	12						
51	5/31/2023	10:15 PM	9						
52	5/31/2023	10:30 PM	6						
53	5/31/2023	10:45 PM	7						
54	5/31/2023	11:00 PM	12						
55	5/31/2023	11:15 PM	6						
56	5/31/2023	11:30 PM	2						
57	5/31/2023	11:45 PM	1						
58	6/1/2023	12:00 AM	6						
59	6/1/2023	12:15 AM	3						
60	6/1/2023	12:30 AM	2						
61	6/1/2023	12:45 AM	3						
62	6/1/2023	01:00 AM	1						
63	6/1/2023	01:15 AM	1						
64	6/1/2023	01:30 AM	0						
65	6/1/2023	01:45 AM	2						
66	6/1/2023	02:00 AM	2						
67	6/1/2023	02:15 AM	1						
68	6/1/2023	02:30 AM	5						
69	6/1/2023	02:45 AM	2						
70	6/1/2023	03:00 AM	3						
71	6/1/2023	03:15 AM	3						
72	6/1/2023	03:30 AM	3						
73	6/1/2023	03:45 AM	2						
74	6/1/2023	04:00 AM	5						
75	6/1/2023	04:15 AM	8						
76	6/1/2023	04:30 AM	8						
77	6/1/2023	04:45 AM	9						
78	6/1/2023	05:00 AM	12						
79	6/1/2023	05:15 AM	12						
80	6/1/2023	05:30 AM	26						
81	6/1/2023	05:45 AM	30						
82	6/1/2023	06:00 AM	29						
83	6/1/2023	06:15 AM	37						
84	6/1/2023	06:30 AM	41						
85	6/1/2023	06:45 AM	28						
86	6/1/2023	07:00 AM	47						
87	6/1/2023	07:15 AM	42						
88	6/1/2023	07:30 AM	45						
89	6/1/2023	07:45 AM	35						
90	6/1/2023	08:00 AM	20						
91	6/1/2023	08:15 AM	40						
92	6/1/2023	08:30 AM	32						
93	6/1/2023	08:45 AM	42						
94	6/1/2023	09:00 AM	60						
95	6/1/2023	09:15 AM	30						
96	6/1/2023	09:30 AM	41						
97	6/1/2023	09:45 AM	43						
98	6/1/2023	10:00 AM	47						
99	6/1/2023	10:15 AM	47						

	A	B	C	D	E	F	G	H	I
100	6/1/2023	10:30 AM	38						
101	6/1/2023	10:45 AM	45						
102	6/1/2023	11:00 AM	55						
103	6/1/2023	11:15 AM	53						
104	6/1/2023	11:30 AM	47						
105	6/1/2023	11:45 AM	31						
106	6/1/2023	12:00 PM	51						
107	6/1/2023	12:15 PM	47						
108	6/1/2023	12:30 PM	50						
109	6/1/2023	12:45 PM	56						
110	6/1/2023	01:00 PM	51						
111	6/1/2023	01:15 PM	46						
112	6/1/2023	01:30 PM	59						
113	6/1/2023	01:45 PM	60						
114	6/1/2023	02:00 PM	50						
115	6/1/2023	02:15 PM	56						
116	6/1/2023	02:30 PM	67						
117	6/1/2023	02:45 PM	68						
118	6/1/2023	03:00 PM	57						
119	6/1/2023	03:15 PM	62						
120	6/1/2023	03:30 PM	76						
121	6/1/2023	03:45 PM	70						
122	6/1/2023	04:00 PM	78						
123	6/1/2023	04:15 PM	81						
124	6/1/2023	04:30 PM	83						
125	6/1/2023	04:45 PM	74						
126	6/1/2023	05:00 PM	56						
127	6/1/2023	05:15 PM	50						
128	6/1/2023	05:30 PM	66						
129	6/1/2023	05:45 PM	66						
130	6/1/2023	06:00 PM	46						
131	6/1/2023	06:15 PM	39						
132	6/1/2023	06:30 PM	32						
133	6/1/2023	06:45 PM	34						
134	6/1/2023	07:00 PM	48						
135	6/1/2023	07:15 PM	30						
136	6/1/2023	07:30 PM	26						
137	6/1/2023	07:45 PM	29						
138	6/1/2023	08:00 PM	28						
139	6/1/2023	08:15 PM	28						
140	6/1/2023	08:30 PM	24						
141	6/1/2023	08:45 PM	20						
142	6/1/2023	09:00 PM	28						
143	6/1/2023	09:15 PM	20						
144	6/1/2023	09:30 PM	8						
145	6/1/2023	09:45 PM	11						
146	6/1/2023	10:00 PM	15						
147	6/1/2023	10:15 PM	9						
148	6/1/2023	10:30 PM	2						
149	6/1/2023	10:45 PM	7						

	A	B	C	D	E	F	G	H	I
150	6/1/2023	11:00 PM	5						
151	6/1/2023	11:15 PM	2						
152	6/1/2023	11:30 PM	5						
153	6/1/2023	11:45 PM	4						
154	6/2/2023	12:00 AM	4						
155	6/2/2023	12:15 AM	2						
156	6/2/2023	12:30 AM	6						
157	6/2/2023	12:45 AM	2						
158	6/2/2023	01:00 AM	0						
159	6/2/2023	01:15 AM	3						
160	6/2/2023	01:30 AM	1						
161	6/2/2023	01:45 AM	6						
162	6/2/2023	02:00 AM	3						
163	6/2/2023	02:15 AM	0						
164	6/2/2023	02:30 AM	6						
165	6/2/2023	02:45 AM	1						
166	6/2/2023	03:00 AM	0						
167	6/2/2023	03:15 AM	4						
168	6/2/2023	03:30 AM	2						
169	6/2/2023	03:45 AM	2						
170	6/2/2023	04:00 AM	3						
171	6/2/2023	04:15 AM	8						
172	6/2/2023	04:30 AM	10						
173	6/2/2023	04:45 AM	6						
174	6/2/2023	05:00 AM	15						
175	6/2/2023	05:15 AM	15						
176	6/2/2023	05:30 AM	15						
177	6/2/2023	05:45 AM	33						
178	6/2/2023	06:00 AM	26						
179	6/2/2023	06:15 AM	37						
180	6/2/2023	06:30 AM	33						
181	6/2/2023	06:45 AM	42						
182	6/2/2023	07:00 AM	34						
183	6/2/2023	07:15 AM	52						
184	6/2/2023	07:30 AM	51						
185	6/2/2023	07:45 AM	37						
186	6/2/2023	08:00 AM	37						
187	6/2/2023	08:15 AM	43						
188	6/2/2023	08:30 AM	37						
189	6/2/2023	08:45 AM	35						
190	6/2/2023	09:00 AM	58						
191	6/2/2023	09:15 AM	40						
192	6/2/2023	09:30 AM	37						
193	6/2/2023	09:45 AM	47						
194	6/2/2023	10:00 AM	45						
195	6/2/2023	10:15 AM	35						
196	6/2/2023	10:30 AM	44						
197	6/2/2023	10:45 AM	42						
198	6/2/2023	11:00 AM	40						
199	6/2/2023	11:15 AM	56						

	A	B	C	D	E	F	G	H	I
200	6/2/2023	11:30 AM	53						
201	6/2/2023	11:45 AM	51						
202	6/2/2023	12:00 PM	53						
203	6/2/2023	12:15 PM	73						
204	6/2/2023	12:30 PM	58						
205	6/2/2023	12:45 PM	58						
206	6/2/2023	01:00 PM	68						
207	6/2/2023	01:15 PM	59						
208	6/2/2023	01:30 PM	59						
209	6/2/2023	01:45 PM	67						
210	6/2/2023	02:00 PM	49						
211	6/2/2023	02:15 PM	65						
212	6/2/2023	02:30 PM	58						
213	6/2/2023	02:45 PM	60						
214	6/2/2023	03:00 PM	61						
215	6/2/2023	03:15 PM	72						
216	6/2/2023	03:30 PM	72						
217	6/2/2023	03:45 PM	86						
218	6/2/2023	04:00 PM	78						
219	6/2/2023	04:15 PM	80						
220	6/2/2023	04:30 PM	74						
221	6/2/2023	04:45 PM	81						
222	6/2/2023	05:00 PM	73						
223	6/2/2023	05:15 PM	82						
224	6/2/2023	05:30 PM	64						
225	6/2/2023	05:45 PM	68						
226	6/2/2023	06:00 PM	56						
227	6/2/2023	06:15 PM	52						
228	6/2/2023	06:30 PM	32						
229	6/2/2023	06:45 PM	52						
230	6/2/2023	07:00 PM	37						
231	6/2/2023	07:15 PM	40						
232	6/2/2023	07:30 PM	55						
233	6/2/2023	07:45 PM	26						
234	6/2/2023	08:00 PM	25						
235	6/2/2023	08:15 PM	25						
236	6/2/2023	08:30 PM	20						
237	6/2/2023	08:45 PM	27						
238	6/2/2023	09:00 PM	20						
239	6/2/2023	09:15 PM	16						
240	6/2/2023	09:30 PM	13						
241	6/2/2023	09:45 PM	13						
242	6/2/2023	10:00 PM	12						
243	6/2/2023	10:15 PM	14						
244	6/2/2023	10:30 PM	22						
245	6/2/2023	10:45 PM	15						
246	6/2/2023	11:00 PM	11						
247	6/2/2023	11:15 PM	7						
248	6/2/2023	11:30 PM	14						
249	6/2/2023	11:45 PM	5						

	A	B	C	D	E	F	G	H	I
250	6/3/2023	12:00 AM	3						
251	6/3/2023	12:15 AM	8						
252	6/3/2023	12:30 AM	6						
253	6/3/2023	12:45 AM	5						
254	6/3/2023	01:00 AM	3						
255	6/3/2023	01:15 AM	4						
256	6/3/2023	01:30 AM	2						
257	6/3/2023	01:45 AM	0						
258	6/3/2023	02:00 AM	4						
259	6/3/2023	02:15 AM	1						
260	6/3/2023	02:30 AM	2						
261	6/3/2023	02:45 AM	3						
262	6/3/2023	03:00 AM	0						
263	6/3/2023	03:15 AM	1						
264	6/3/2023	03:30 AM	1						
265	6/3/2023	03:45 AM	1						
266	6/3/2023	04:00 AM	4						
267	6/3/2023	04:15 AM	4						
268	6/3/2023	04:30 AM	2						
269	6/3/2023	04:45 AM	4						
270	6/3/2023	05:00 AM	7						
271	6/3/2023	05:15 AM	10						
272	6/3/2023	05:30 AM	7						
273	6/3/2023	05:45 AM	11						
274	6/3/2023	06:00 AM	7						
275	6/3/2023	06:15 AM	13						
276	6/3/2023	06:30 AM	16						
277	6/3/2023	06:45 AM	14						
278	6/3/2023	07:00 AM	19						
279	6/3/2023	07:15 AM	22						
280	6/3/2023	07:30 AM	23						
281	6/3/2023	07:45 AM	27						
282	6/3/2023	08:00 AM	34						
283	6/3/2023	08:15 AM	40						
284	6/3/2023	08:30 AM	47						
285	6/3/2023	08:45 AM	43						
286	6/3/2023	09:00 AM	39						
287	6/3/2023	09:15 AM	46						
288	6/3/2023	09:30 AM	47						
289	6/3/2023	09:45 AM	53						
290	6/3/2023	10:00 AM	63						
291	6/3/2023	10:15 AM	50						
292	6/3/2023	10:30 AM	67						
293	6/3/2023	10:45 AM	57						
294	6/3/2023	11:00 AM	53						
295	6/3/2023	11:15 AM	82						
296	6/3/2023	11:30 AM	57						
297	6/3/2023	11:45 AM	76						
298	6/3/2023	12:00 PM	76						
299	6/3/2023	12:15 PM	69						

	A	B	C	D	E	F	G	H	I
300	6/3/2023	12:30 PM	59						
301	6/3/2023	12:45 PM	51						
302	6/3/2023	01:00 PM	66						
303	6/3/2023	01:15 PM	65						
304	6/3/2023	01:30 PM	50						
305	6/3/2023	01:45 PM	56						
306	6/3/2023	02:00 PM	51						
307	6/3/2023	02:15 PM	62						
308	6/3/2023	02:30 PM	68						
309	6/3/2023	02:45 PM	52						
310	6/3/2023	03:00 PM	65						
311	6/3/2023	03:15 PM	50						
312	6/3/2023	03:30 PM	59						
313	6/3/2023	03:45 PM	61						
314	6/3/2023	04:00 PM	46						
315	6/3/2023	04:15 PM	47						
316	6/3/2023	04:30 PM	50						
317	6/3/2023	04:45 PM	42						
318	6/3/2023	05:00 PM	56						
319	6/3/2023	05:15 PM	49						
320	6/3/2023	05:30 PM	44						
321	6/3/2023	05:45 PM	64						
322	6/3/2023	06:00 PM	51						
323	6/3/2023	06:15 PM	44						
324	6/3/2023	06:30 PM	36						
325	6/3/2023	06:45 PM	35						
326	6/3/2023	07:00 PM	24						
327	6/3/2023	07:15 PM	35						
328	6/3/2023	07:30 PM	31						
329	6/3/2023	07:45 PM	34						
330	6/3/2023	08:00 PM	28						
331	6/3/2023	08:15 PM	29						
332	6/3/2023	08:30 PM	25						
333	6/3/2023	08:45 PM	33						
334	6/3/2023	09:00 PM	26						
335	6/3/2023	09:15 PM	26						
336	6/3/2023	09:30 PM	22						
337	6/3/2023	09:45 PM	32						
338	6/3/2023	10:00 PM	46						
339	6/3/2023	10:15 PM	18						
340	6/3/2023	10:30 PM	29						
341	6/3/2023	10:45 PM	22						
342	6/3/2023	11:00 PM	18						
343	6/3/2023	11:15 PM	14						
344	6/3/2023	11:30 PM	9						
345	6/3/2023	11:45 PM	6						
346	6/4/2023	12:00 AM	7						
347	6/4/2023	12:15 AM	3						
348	6/4/2023	12:30 AM	8						
349	6/4/2023	12:45 AM	5						

	A	B	C	D	E	F	G	H	I
350	6/4/2023	01:00 AM	4						
351	6/4/2023	01:15 AM	2						
352	6/4/2023	01:30 AM	2						
353	6/4/2023	01:45 AM	1						
354	6/4/2023	02:00 AM	2						
355	6/4/2023	02:15 AM	3						
356	6/4/2023	02:30 AM	5						
357	6/4/2023	02:45 AM	1						
358	6/4/2023	03:00 AM	1						
359	6/4/2023	03:15 AM	3						
360	6/4/2023	03:30 AM	7						
361	6/4/2023	03:45 AM	1						
362	6/4/2023	04:00 AM	2						
363	6/4/2023	04:15 AM	7						
364	6/4/2023	04:30 AM	1						
365	6/4/2023	04:45 AM	3						
366	6/4/2023	05:00 AM	4						
367	6/4/2023	05:15 AM	8						
368	6/4/2023	05:30 AM	4						
369	6/4/2023	05:45 AM	8						
370	6/4/2023	06:00 AM	6						
371	6/4/2023	06:15 AM	16						
372	6/4/2023	06:30 AM	15						
373	6/4/2023	06:45 AM	16						
374	6/4/2023	07:00 AM	15						
375	6/4/2023	07:15 AM	15						
376	6/4/2023	07:30 AM	19						
377	6/4/2023	07:45 AM	30						
378	6/4/2023	08:00 AM	30						
379	6/4/2023	08:15 AM	31						
380	6/4/2023	08:30 AM	25						
381	6/4/2023	08:45 AM	31						
382	6/4/2023	09:00 AM	39						
383	6/4/2023	09:15 AM	42						
384	6/4/2023	09:30 AM	44						
385	6/4/2023	09:45 AM	46						
386	6/4/2023	10:00 AM	60						
387	6/4/2023	10:15 AM	62						
388	6/4/2023	10:30 AM	63						
389	6/4/2023	10:45 AM	64						
390	6/4/2023	11:00 AM	63						
391	6/4/2023	11:15 AM	61						
392	6/4/2023	11:30 AM	67						
393	6/4/2023	11:45 AM	77						
394	6/4/2023	12:00 PM	83						
395	6/4/2023	12:15 PM	100						
396	6/4/2023	12:30 PM	68						
397	6/4/2023	12:45 PM	65						
398	6/4/2023	01:00 PM	75						
399	6/4/2023	01:15 PM	93						

	A	B	C	D	E	F	G	H	I
400	6/4/2023	01:30 PM	79						
401	6/4/2023	01:45 PM	94						
402	6/4/2023	02:00 PM	59						
403	6/4/2023	02:15 PM	79						
404	6/4/2023	02:30 PM	74						
405	6/4/2023	02:45 PM	78						
406	6/4/2023	03:00 PM	52						
407	6/4/2023	03:15 PM	79						
408	6/4/2023	03:30 PM	45						
409	6/4/2023	03:45 PM	71						
410	6/4/2023	04:00 PM	58						
411	6/4/2023	04:15 PM	72						
412	6/4/2023	04:30 PM	69						
413	6/4/2023	04:45 PM	57						
414	6/4/2023	05:00 PM	74						
415	6/4/2023	05:15 PM	63						
416	6/4/2023	05:30 PM	63						
417	6/4/2023	05:45 PM	63						
418	6/4/2023	06:00 PM	58						
419	6/4/2023	06:15 PM	41						
420	6/4/2023	06:30 PM	39						
421	6/4/2023	06:45 PM	46						
422	6/4/2023	07:00 PM	46						
423	6/4/2023	07:15 PM	43						
424	6/4/2023	07:30 PM	49						
425	6/4/2023	07:45 PM	26						
426	6/4/2023	08:00 PM	39						
427	6/4/2023	08:15 PM	28						
428	6/4/2023	08:30 PM	24						
429	6/4/2023	08:45 PM	16						
430	6/4/2023	09:00 PM	23						
431	6/4/2023	09:15 PM	18						
432	6/4/2023	09:30 PM	20						
433	6/4/2023	09:45 PM	4						
434	6/4/2023	10:00 PM	12						
435	6/4/2023	10:15 PM	8						
436	6/4/2023	10:30 PM	8						
437	6/4/2023	10:45 PM	5						
438	6/4/2023	11:00 PM	5						
439	6/4/2023	11:15 PM	6						
440	6/4/2023	11:30 PM	6						
441	6/4/2023	11:45 PM	5						
442	6/5/2023	12:00 AM	1						
443	6/5/2023	12:15 AM	1						
444	6/5/2023	12:30 AM	2						
445	6/5/2023	12:45 AM	2						
446	6/5/2023	01:00 AM	2						
447	6/5/2023	01:15 AM	3						
448	6/5/2023	01:30 AM	0						
449	6/5/2023	01:45 AM	1						

	A	B	C	D	E	F	G	H	I
450	6/5/2023	02:00 AM	1						
451	6/5/2023	02:15 AM	3						
452	6/5/2023	02:30 AM	1						
453	6/5/2023	02:45 AM	3						
454	6/5/2023	03:00 AM	2						
455	6/5/2023	03:15 AM	2						
456	6/5/2023	03:30 AM	2						
457	6/5/2023	03:45 AM	3						
458	6/5/2023	04:00 AM	1						
459	6/5/2023	04:15 AM	6						
460	6/5/2023	04:30 AM	7						
461	6/5/2023	04:45 AM	13						
462	6/5/2023	05:00 AM	13						
463	6/5/2023	05:15 AM	14						
464	6/5/2023	05:30 AM	23						
465	6/5/2023	05:45 AM	32						
466	6/5/2023	06:00 AM	25						
467	6/5/2023	06:15 AM	43						
468	6/5/2023	06:30 AM	32						
469	6/5/2023	06:45 AM	37						
470	6/5/2023	07:00 AM	35						
471	6/5/2023	07:15 AM	40						
472	6/5/2023	07:30 AM	54						
473	6/5/2023	07:45 AM	31						
474	6/5/2023	08:00 AM	31						
475	6/5/2023	08:15 AM	37						
476	6/5/2023	08:30 AM	34						
477	6/5/2023	08:45 AM	39						
478	6/5/2023	09:00 AM	60						
479	6/5/2023	09:15 AM	55						
480	6/5/2023	09:30 AM	46						
481	6/5/2023	09:45 AM	53						
482	6/5/2023	10:00 AM	59						
483	6/5/2023	10:15 AM	30						
484	6/5/2023	10:30 AM	41						
485	6/5/2023	10:45 AM	36						
486	6/5/2023	11:00 AM	40						
487	6/5/2023	11:15 AM	49						
488	6/5/2023	11:30 AM	41						
489	6/5/2023	11:45 AM	46						
490	6/5/2023	12:00 PM	60						
491	6/5/2023	12:15 PM	47						
492	6/5/2023	12:30 PM	35						
493	6/5/2023	12:45 PM	49						
494	6/5/2023	01:00 PM	42						
495	6/5/2023	01:15 PM	46						
496	6/5/2023	01:30 PM	51						
497	6/5/2023	01:45 PM	51						
498	6/5/2023	02:00 PM	66						
499	6/5/2023	02:15 PM	57						

	A	B	C	D	E	F	G	H	I
500	6/5/2023	02:30 PM	48						
501	6/5/2023	02:45 PM	38						
502	6/5/2023	03:00 PM	56						
503	6/5/2023	03:15 PM	69						
504	6/5/2023	03:30 PM	75						
505	6/5/2023	03:45 PM	76						
506	6/5/2023	04:00 PM	69						
507	6/5/2023	04:15 PM	73						
508	6/5/2023	04:30 PM	77						
509	6/5/2023	04:45 PM	81						
510	6/5/2023	05:00 PM	58						
511	6/5/2023	05:15 PM	59						
512	6/5/2023	05:30 PM	46						
513	6/5/2023	05:45 PM	46						
514	6/5/2023	06:00 PM	38						
515	6/5/2023	06:15 PM	51						
516	6/5/2023	06:30 PM	36						
517	6/5/2023	06:45 PM	34						
518	6/5/2023	07:00 PM	45						
519	6/5/2023	07:15 PM	31						
520	6/5/2023	07:30 PM	32						
521	6/5/2023	07:45 PM	31						
522	6/5/2023	08:00 PM	28						
523	6/5/2023	08:15 PM	18						
524	6/5/2023	08:30 PM	28						
525	6/5/2023	08:45 PM	18						
526	6/5/2023	09:00 PM	19						
527	6/5/2023	09:15 PM	19						
528	6/5/2023	09:30 PM	13						
529	6/5/2023	09:45 PM	11						
530	6/5/2023	10:00 PM	10						
531	6/5/2023	10:15 PM	7						
532	6/5/2023	10:30 PM	8						
533	6/5/2023	10:45 PM	8						
534	6/5/2023	11:00 PM	6						
535	6/5/2023	11:15 PM	11						
536	6/5/2023	11:30 PM	7						
537	6/5/2023	11:45 PM	3						
538	6/6/2023	12:00 AM	7						
539	6/6/2023	12:15 AM	3						
540	6/6/2023	12:30 AM	3						
541	6/6/2023	12:45 AM	1						
542	6/6/2023	01:00 AM	2						
543	6/6/2023	01:15 AM	2						
544	6/6/2023	01:30 AM	0						
545	6/6/2023	01:45 AM	2						
546	6/6/2023	02:00 AM	1						
547	6/6/2023	02:15 AM	0						
548	6/6/2023	02:30 AM	1						
549	6/6/2023	02:45 AM	2						

	A	B	C	D	E	F	G	H	I
550	6/6/2023	03:00 AM	1						
551	6/6/2023	03:15 AM	2						
552	6/6/2023	03:30 AM	1						
553	6/6/2023	03:45 AM	6						
554	6/6/2023	04:00 AM	4						
555	6/6/2023	04:15 AM	5						
556	6/6/2023	04:30 AM	11						
557	6/6/2023	04:45 AM	9						
558	6/6/2023	05:00 AM	14						
559	6/6/2023	05:15 AM	12						
560	6/6/2023	05:30 AM	29						
561	6/6/2023	05:45 AM	24						
562	6/6/2023	06:00 AM	23						
563	6/6/2023	06:15 AM	44						
564	6/6/2023	06:30 AM	32						
565	6/6/2023	06:45 AM	43						
566	6/6/2023	07:00 AM	45						
567	6/6/2023	07:15 AM	41						
568	6/6/2023	07:30 AM	44						
569	6/6/2023	07:45 AM	37						
570	6/6/2023	08:00 AM	34						
571	6/6/2023	08:15 AM	28						
572	6/6/2023	08:30 AM	39						
573	6/6/2023	08:45 AM	42						
574	6/6/2023	09:00 AM	57						
575	6/6/2023	09:15 AM	52						
576	6/6/2023	09:30 AM	37						
577	6/6/2023	09:45 AM	32						
578	6/6/2023	10:00 AM	40						
579	6/6/2023	10:15 AM	43						
580	6/6/2023	10:30 AM	34						
581	6/6/2023	10:45 AM	34						
582	6/6/2023	11:00 AM	42						
583	6/6/2023	11:15 AM	47						
584	6/6/2023	11:30 AM	49						
585	6/6/2023	11:45 AM	35						
586	6/6/2023	12:00 PM	40						
587	6/6/2023	12:15 PM	54						
588	6/6/2023	12:30 PM	47						
589	6/6/2023	12:45 PM	62						
590	6/6/2023	01:00 PM	44						
591	6/6/2023	01:15 PM	41						
592	6/6/2023	01:30 PM	40						
593	6/6/2023	01:45 PM	52						
594	6/6/2023	02:00 PM	60						
595	6/6/2023	02:15 PM	58						
596	6/6/2023	02:30 PM	55						
597	6/6/2023	02:45 PM	42						
598	6/6/2023	03:00 PM	39						
599	6/6/2023	03:15 PM	64						

	A	B	C	D	E	F	G	H	I
600	6/6/2023	03:30 PM	43						
601	6/6/2023	03:45 PM	71						
602	6/6/2023	04:00 PM	75						
603	6/6/2023	04:15 PM	74						
604	6/6/2023	04:30 PM	74						
605	6/6/2023	04:45 PM	71						
606	6/6/2023	05:00 PM	68						
607	6/6/2023	05:15 PM	63						
608	6/6/2023	05:30 PM	49						
609	6/6/2023	05:45 PM	46						
610	6/6/2023	06:00 PM	30						
611	6/6/2023	06:15 PM	35						
612	6/6/2023	06:30 PM	29						
613	6/6/2023	06:45 PM	21						
614	6/6/2023	07:00 PM	37						
615	6/6/2023	07:15 PM	24						
616	6/6/2023	07:30 PM	25						
617	6/6/2023	07:45 PM	20						
618	6/6/2023	08:00 PM	20						
619	6/6/2023	08:15 PM	20						
620	6/6/2023	08:30 PM	19						
621	6/6/2023	08:45 PM	19						
622	6/6/2023	09:00 PM	10						
623	6/6/2023	09:15 PM	14						
624	6/6/2023	09:30 PM	16						
625	6/6/2023	09:45 PM	9						
626	6/6/2023	10:00 PM	12						
627	6/6/2023	10:15 PM	10						
628	6/6/2023	10:30 PM	6						
629	6/6/2023	10:45 PM	7						
630	6/6/2023	11:00 PM	4						
631	6/6/2023	11:15 PM	4						
632	6/6/2023	11:30 PM	4						
633	6/6/2023	11:45 PM	2						
634	6/7/2023	12:00 AM	2						
635	6/7/2023	12:15 AM	4						
636	6/7/2023	12:30 AM	2						
637	6/7/2023	12:45 AM	2						
638	6/7/2023	01:00 AM	3						
639	6/7/2023	01:15 AM	1						
640	6/7/2023	01:30 AM	3						
641	6/7/2023	01:45 AM	2						
642	6/7/2023	02:00 AM	4						
643	6/7/2023	02:15 AM	2						
644	6/7/2023	02:30 AM	2						
645	6/7/2023	02:45 AM	2						
646	6/7/2023	03:00 AM	2						
647	6/7/2023	03:15 AM	0						
648	6/7/2023	03:30 AM	0						
649	6/7/2023	03:45 AM	3						

	A	B	C	D	E	F	G	H	I
650	6/7/2023	04:00 AM	5						
651	6/7/2023	04:15 AM	5						
652	6/7/2023	04:30 AM	7						
653	6/7/2023	04:45 AM	8						
654	6/7/2023	05:00 AM	18						
655	6/7/2023	05:15 AM	17						
656	6/7/2023	05:30 AM	18						
657	6/7/2023	05:45 AM	31						
658	6/7/2023	06:00 AM	25						
659	6/7/2023	06:15 AM	45						
660	6/7/2023	06:30 AM	42						
661	6/7/2023	06:45 AM	29						
662	6/7/2023	07:00 AM	38						
663	6/7/2023	07:15 AM	39						
664	6/7/2023	07:30 AM	47						
665	6/7/2023	07:45 AM	37						
666	6/7/2023	08:00 AM	34						
667	6/7/2023	08:15 AM	26						
668	6/7/2023	08:30 AM	24						
669	6/7/2023	08:45 AM	50						
670	6/7/2023	09:00 AM	62						
671	6/7/2023	09:15 AM	28						
672	6/7/2023	09:30 AM	39						
673	6/7/2023	09:45 AM	32						
674	6/7/2023	10:00 AM	38						
675	6/7/2023	10:15 AM	39						
676	6/7/2023	10:30 AM	39						
677	6/7/2023	10:45 AM	42						
678	6/7/2023	11:00 AM	58						
679	6/7/2023	11:15 AM	39						
680	6/7/2023	11:30 AM	44						
681	6/7/2023	11:45 AM	51						
682	6/7/2023	12:00 PM	47						
683	6/7/2023	12:15 PM	53						
684	6/7/2023	12:30 PM	35						
685	6/7/2023	12:45 PM	35						
686	6/7/2023	01:00 PM	32						
687	6/7/2023	01:15 PM	33						
688	6/7/2023	01:30 PM	37						
689	6/7/2023	01:45 PM	49						
690	6/7/2023	02:00 PM	50						
691	6/7/2023	02:15 PM	59						
692	6/7/2023	02:30 PM	55						
693	6/7/2023	02:45 PM	61						
694	6/7/2023	03:00 PM	49						
695	6/7/2023	03:15 PM	57						
696	6/7/2023	03:30 PM	64						
697	6/7/2023	03:45 PM	81						
698	6/7/2023	04:00 PM	72						
699	6/7/2023	04:15 PM	82						

	A	B	C	D	E	F	G	H	I
700	6/7/2023	04:30 PM	59						
701	6/7/2023	04:45 PM	56						
702	6/7/2023	05:00 PM	70						
703	6/7/2023	05:15 PM	52						
704	6/7/2023	05:30 PM	48						
705	6/7/2023	05:45 PM	40						
706	6/7/2023	06:00 PM	35						
707	6/7/2023	06:15 PM	46						
708	6/7/2023	06:30 PM	34						
709	6/7/2023	06:45 PM	41						
710	6/7/2023	07:00 PM	30						
711	6/7/2023	07:15 PM	33						
712	6/7/2023	07:30 PM	26						
713	6/7/2023	07:45 PM	13						
714	6/7/2023	08:00 PM	15						
715	6/7/2023	08:15 PM	14						
716	6/7/2023	08:30 PM	22						
717	6/7/2023	08:45 PM	13						
718	6/7/2023	09:00 PM	18						
719	6/7/2023	09:15 PM	17						
720	6/7/2023	09:30 PM	2						
721	6/7/2023	09:45 PM	10						
722	6/7/2023	10:00 PM	14						
723	6/7/2023	10:15 PM	10						
724	6/7/2023	10:30 PM	6						
725	6/7/2023	10:45 PM	3						
726	6/7/2023	11:00 PM	9						
727	6/7/2023	11:15 PM	7						
728	6/7/2023	11:30 PM	5						
729	6/7/2023	11:45 PM	4						
730	6/8/2023	12:00 AM	5						
731	6/8/2023	12:15 AM	3						
732	6/8/2023	12:30 AM	6						
733	6/8/2023	12:45 AM	4						
734	6/8/2023	01:00 AM	1						
735	6/8/2023	01:15 AM	2						
736	6/8/2023	01:30 AM	0						
737	6/8/2023	01:45 AM	2						
738	6/8/2023	02:00 AM	3						
739	6/8/2023	02:15 AM	2						
740	6/8/2023	02:30 AM	3						
741	6/8/2023	02:45 AM	3						
742	6/8/2023	03:00 AM	0						
743	6/8/2023	03:15 AM	2						
744	6/8/2023	03:30 AM	2						
745	6/8/2023	03:45 AM	6						
746	6/8/2023	04:00 AM	2						
747	6/8/2023	04:15 AM	7						
748	6/8/2023	04:30 AM	13						
749	6/8/2023	04:45 AM	7						

	A	B	C	D	E	F	G	H	I
750	6/8/2023	05:00 AM	20						
751	6/8/2023	05:15 AM	15						
752	6/8/2023	05:30 AM	16						
753	6/8/2023	05:45 AM	29						
754	6/8/2023	06:00 AM	33						
755	6/8/2023	06:15 AM	34						
756	6/8/2023	06:30 AM	34						
757	6/8/2023	06:45 AM	34						
758	6/8/2023	07:00 AM	39						
759	6/8/2023	07:15 AM	51						
760	6/8/2023	07:30 AM	49						
761	6/8/2023	07:45 AM	33						
762	6/8/2023	08:00 AM	35						
763	6/8/2023	08:15 AM	27						
764	6/8/2023	08:30 AM	29						
765	6/8/2023	08:45 AM	29						
766	6/8/2023	09:00 AM	60						
767	6/8/2023	09:15 AM	32						
768	6/8/2023	09:30 AM	33						
769	6/8/2023	09:45 AM	48						
770	6/8/2023	10:00 AM	42						
771	6/8/2023	10:15 AM	35						
772	6/8/2023	10:30 AM	51						
773	6/8/2023	10:45 AM	18						
774	6/8/2023	11:00 AM	39						
775	6/8/2023	11:15 AM	36						
776	6/8/2023	11:30 AM	44						
777	6/8/2023	11:45 AM	51						
778	6/8/2023	12:00 PM	40						
779	6/8/2023	12:15 PM	54						
780	6/8/2023	12:30 PM	55						
781	6/8/2023	12:45 PM	46						
782	6/8/2023	01:00 PM	41						
783	6/8/2023	01:15 PM	45						
784	6/8/2023	01:30 PM	59						
785	6/8/2023	01:45 PM	39						
786	6/8/2023	02:00 PM	46						
787	6/8/2023	02:15 PM	55						
788	6/8/2023	02:30 PM	60						
789	6/8/2023	02:45 PM	69						
790	6/8/2023	03:00 PM	58						
791	6/8/2023	03:15 PM	65						
792	6/8/2023	03:30 PM	54						
793	6/8/2023	03:45 PM	61						
794	6/8/2023	04:00 PM	74						
795	6/8/2023	04:15 PM	73						
796	6/8/2023	04:30 PM	79						
797	6/8/2023	04:45 PM	81						
798	6/8/2023	05:00 PM	59						
799	6/8/2023	05:15 PM	46						

	A	B	C	D	E	F	G	H	I
800	6/8/2023	05:30 PM	43						
801	6/8/2023	05:45 PM	42						
802	6/8/2023	06:00 PM	51						
803	6/8/2023	06:15 PM	36						
804	6/8/2023	06:30 PM	33						
805	6/8/2023	06:45 PM	39						
806	6/8/2023	07:00 PM	28						
807	6/8/2023	07:15 PM	30						
808	6/8/2023	07:30 PM	31						
809	6/8/2023	07:45 PM	29						
810	6/8/2023	08:00 PM	29						
811	6/8/2023	08:15 PM	24						
812	6/8/2023	08:30 PM	27						
813	6/8/2023	08:45 PM	17						
814	6/8/2023	09:00 PM	14						
815	6/8/2023	09:15 PM	14						
816	6/8/2023	09:30 PM	16						
817	6/8/2023	09:45 PM	12						
818	6/8/2023	10:00 PM	21						
819	6/8/2023	10:15 PM	11						
820	6/8/2023	10:30 PM	9						
821	6/8/2023	10:45 PM	7						
822	6/8/2023	11:00 PM	12						
823	6/8/2023	11:15 PM	7						
824	6/8/2023	11:30 PM	2						
825	6/8/2023	11:45 PM	3						
826	6/9/2023	12:00 AM	2						
827	6/9/2023	12:15 AM	4						
828	6/9/2023	12:30 AM	3						
829	6/9/2023	12:45 AM	3						
830	6/9/2023	01:00 AM	4						
831	6/9/2023	01:15 AM	2						
832	6/9/2023	01:30 AM	2						
833	6/9/2023	01:45 AM	0						
834	6/9/2023	02:00 AM	1						
835	6/9/2023	02:15 AM	2						
836	6/9/2023	02:30 AM	3						
837	6/9/2023	02:45 AM	1						
838	6/9/2023	03:00 AM	2						
839	6/9/2023	03:15 AM	0						
840	6/9/2023	03:30 AM	2						
841	6/9/2023	03:45 AM	7						
842	6/9/2023	04:00 AM	7						
843	6/9/2023	04:15 AM	9						
844	6/9/2023	04:30 AM	4						
845	6/9/2023	04:45 AM	7						
846	6/9/2023	05:00 AM	9						
847	6/9/2023	05:15 AM	16						
848	6/9/2023	05:30 AM	14						
849	6/9/2023	05:45 AM	25						

	A	B	C	D	E	F	G	H	I
850	6/9/2023	06:00 AM	33						
851	6/9/2023	06:15 AM	42						
852	6/9/2023	06:30 AM	36						
853	6/9/2023	06:45 AM	44						
854	6/9/2023	07:00 AM	37						
855	6/9/2023	07:15 AM	62						
856	6/9/2023	07:30 AM	46						
857	6/9/2023	07:45 AM	50						
858	6/9/2023	08:00 AM	28						
859	6/9/2023	08:15 AM	28						
860	6/9/2023	08:30 AM	32						
861	6/9/2023	08:45 AM	37						
862	6/9/2023	09:00 AM	58						
863	6/9/2023	09:15 AM	53						
864	6/9/2023	09:30 AM	43						
865	6/9/2023	09:45 AM	37						
866	6/9/2023	10:00 AM	47						
867	6/9/2023	10:15 AM	46						
868	6/9/2023	10:30 AM	43						
869	6/9/2023	10:45 AM	54						
870	6/9/2023	11:00 AM	52						
871	6/9/2023	11:15 AM	49						
872	6/9/2023	11:30 AM	50						
873	6/9/2023	11:45 AM	47						
874	6/9/2023	12:00 PM	48						
875	6/9/2023	12:15 PM	61						
876	6/9/2023	12:30 PM	62						
877	6/9/2023	12:45 PM	55						
878	6/9/2023	01:00 PM	52						
879	6/9/2023	01:15 PM	55						
880	6/9/2023	01:30 PM	51						
881	6/9/2023	01:45 PM	74						
882	6/9/2023	02:00 PM	52						
883	6/9/2023	02:15 PM	71						
884	6/9/2023	02:30 PM	56						
885	6/9/2023	02:45 PM	72						
886	6/9/2023	03:00 PM	67						
887	6/9/2023	03:15 PM	57						
888	6/9/2023	03:30 PM	57						
889	6/9/2023	03:45 PM	69						
890	6/9/2023	04:00 PM	80						
891	6/9/2023	04:15 PM	98						
892	6/9/2023	04:30 PM	73						
893	6/9/2023	04:45 PM	88						
894	6/9/2023	05:00 PM	63						
895	6/9/2023	05:15 PM	61						
896	6/9/2023	05:30 PM	60						
897	6/9/2023	05:45 PM	49						
898	6/9/2023	06:00 PM	49						
899	6/9/2023	06:15 PM	46						

	A	B	C	D	E	F	G	H	I
900	6/9/2023	06:30 PM	38						
901	6/9/2023	06:45 PM	45						
902	6/9/2023	07:00 PM	42						
903	6/9/2023	07:15 PM	40						
904	6/9/2023	07:30 PM	26						
905	6/9/2023	07:45 PM	36						
906	6/9/2023	08:00 PM	29						
907	6/9/2023	08:15 PM	31						
908	6/9/2023	08:30 PM	33						
909	6/9/2023	08:45 PM	15						
910	6/9/2023	09:00 PM	22						
911	6/9/2023	09:15 PM	25						
912	6/9/2023	09:30 PM	15						
913	6/9/2023	09:45 PM	17						
914	6/9/2023	10:00 PM	16						
915	6/9/2023	10:15 PM	12						
916	6/9/2023	10:30 PM	10						
917	6/9/2023	10:45 PM	15						
918	6/9/2023	11:00 PM	11						
919	6/9/2023	11:15 PM	15						
920	6/9/2023	11:30 PM	7						
921	6/9/2023	11:45 PM	12						
922	6/10/2023	12:00 AM	4						
923	6/10/2023	12:15 AM	7						
924	6/10/2023	12:30 AM	3						
925	6/10/2023	12:45 AM	4						
926	6/10/2023	01:00 AM	0						
927	6/10/2023	01:15 AM	3						
928	6/10/2023	01:30 AM	1						
929	6/10/2023	01:45 AM	4						
930	6/10/2023	02:00 AM	0						
931	6/10/2023	02:15 AM	1						
932	6/10/2023	02:30 AM	4						
933	6/10/2023	02:45 AM	7						
934	6/10/2023	03:00 AM	2						
935	6/10/2023	03:15 AM	2						
936	6/10/2023	03:30 AM	5						
937	6/10/2023	03:45 AM	2						
938	6/10/2023	04:00 AM	4						
939	6/10/2023	04:15 AM	2						
940	6/10/2023	04:30 AM	4						
941	6/10/2023	04:45 AM	4						
942	6/10/2023	05:00 AM	8						
943	6/10/2023	05:15 AM	13						
944	6/10/2023	05:30 AM	10						
945	6/10/2023	05:45 AM	9						
946	6/10/2023	06:00 AM	9						
947	6/10/2023	06:15 AM	19						
948	6/10/2023	06:30 AM	10						
949	6/10/2023	06:45 AM	13						

	A	B	C	D	E	F	G	H	I
950	6/10/2023	07:00 AM	21						
951	6/10/2023	07:15 AM	17						
952	6/10/2023	07:30 AM	28						
953	6/10/2023	07:45 AM	30						
954	6/10/2023	08:00 AM	26						
955	6/10/2023	08:15 AM	30						
956	6/10/2023	08:30 AM	41						
957	6/10/2023	08:45 AM	31						
958	6/10/2023	09:00 AM	41						
959	6/10/2023	09:15 AM	47						
960	6/10/2023	09:30 AM	55						
961	6/10/2023	09:45 AM	52						
962	6/10/2023	10:00 AM	42						
963	6/10/2023	10:15 AM	59						
964	6/10/2023	10:30 AM	62						
965	6/10/2023	10:45 AM	61						
966	6/10/2023	11:00 AM	40						
967	6/10/2023	11:15 AM	66						
968	6/10/2023	11:30 AM	63						
969	6/10/2023	11:45 AM	43						
970	6/10/2023	12:00 PM	64						
971	6/10/2023	12:15 PM	64						
972	6/10/2023	12:30 PM	63						
973	6/10/2023	12:45 PM	61						
974	6/10/2023	01:00 PM	53						
975	6/10/2023	01:15 PM	65						
976	6/10/2023	01:30 PM	52						
977	6/10/2023	01:45 PM	47						
978	6/10/2023	02:00 PM	51						
979	6/10/2023	02:15 PM	49						
980	6/10/2023	02:30 PM	54						
981	6/10/2023	02:45 PM	61						
982	6/10/2023	03:00 PM	59						
983	6/10/2023	03:15 PM	49						
984	6/10/2023	03:30 PM	54						
985	6/10/2023	03:45 PM	59						
986	6/10/2023	04:00 PM	60						
987	6/10/2023	04:15 PM	47						
988	6/10/2023	04:30 PM	62						
989	6/10/2023	04:45 PM	50						
990	6/10/2023	05:00 PM	52						
991	6/10/2023	05:15 PM	52						
992	6/10/2023	05:30 PM	47						
993	6/10/2023	05:45 PM	35						
994	6/10/2023	06:00 PM	51						
995	6/10/2023	06:15 PM	55						
996	6/10/2023	06:30 PM	37						
997	6/10/2023	06:45 PM	35						
998	6/10/2023	07:00 PM	19						
999	6/10/2023	07:15 PM	27						

	A	B	C	D	E	F	G	H	I
1000	6/10/2023	07:30 PM	32						
1001	6/10/2023	07:45 PM	38						
1002	6/10/2023	08:00 PM	22						
1003	6/10/2023	08:15 PM	26						
1004	6/10/2023	08:30 PM	12						
1005	6/10/2023	08:45 PM	19						
1006	6/10/2023	09:00 PM	30						
1007	6/10/2023	09:15 PM	35						
1008	6/10/2023	09:30 PM	18						
1009	6/10/2023	09:45 PM	19						
1010	6/10/2023	10:00 PM	25						
1011	6/10/2023	10:15 PM	24						
1012	6/10/2023	10:30 PM	27						
1013	6/10/2023	10:45 PM	26						
1014	6/10/2023	11:00 PM	45						
1015	6/10/2023	11:15 PM	33						
1016	6/10/2023	11:30 PM	14						
1017	6/10/2023	11:45 PM	9						
1018	6/11/2023	12:00 AM	5						
1019	6/11/2023	12:15 AM	12						
1020	6/11/2023	12:30 AM	5						
1021	6/11/2023	12:45 AM	5						
1022	6/11/2023	01:00 AM	3						
1023	6/11/2023	01:15 AM	5						
1024	6/11/2023	01:30 AM	4						
1025	6/11/2023	01:45 AM	3						
1026	6/11/2023	02:00 AM	2						
1027	6/11/2023	02:15 AM	5						
1028	6/11/2023	02:30 AM	5						
1029	6/11/2023	02:45 AM	4						
1030	6/11/2023	03:00 AM	2						
1031	6/11/2023	03:15 AM	5						
1032	6/11/2023	03:30 AM	0						
1033	6/11/2023	03:45 AM	3						
1034	6/11/2023	04:00 AM	2						
1035	6/11/2023	04:15 AM	2						
1036	6/11/2023	04:30 AM	4						
1037	6/11/2023	04:45 AM	3						
1038	6/11/2023	05:00 AM	4						
1039	6/11/2023	05:15 AM	4						
1040	6/11/2023	05:30 AM	5						
1041	6/11/2023	05:45 AM	12						
1042	6/11/2023	06:00 AM	7						
1043	6/11/2023	06:15 AM	12						
1044	6/11/2023	06:30 AM	15						
1045	6/11/2023	06:45 AM	11						
1046	6/11/2023	07:00 AM	12						
1047	6/11/2023	07:15 AM	22						
1048	6/11/2023	07:30 AM	17						
1049	6/11/2023	07:45 AM	14						

	A	B	C	D	E	F	G	H	I
1050	6/11/2023	08:00 AM	14						
1051	6/11/2023	08:15 AM	24						
1052	6/11/2023	08:30 AM	29						
1053	6/11/2023	08:45 AM	31						
1054	6/11/2023	09:00 AM	42						
1055	6/11/2023	09:15 AM	40						
1056	6/11/2023	09:30 AM	51						
1057	6/11/2023	09:45 AM	51						
1058	6/11/2023	10:00 AM	77						
1059	6/11/2023	10:15 AM	63						
1060	6/11/2023	10:30 AM	58						
1061	6/11/2023	10:45 AM	75						
1062	6/11/2023	11:00 AM	75						
1063	6/11/2023	11:15 AM	70						
1064	6/11/2023	11:30 AM	78						
1065	6/11/2023	11:45 AM	89						
1066	6/11/2023	12:00 PM	86						
1067	6/11/2023	12:15 PM	68						
1068	6/11/2023	12:30 PM	96						
1069	6/11/2023	12:45 PM	84						
1070	6/11/2023	01:00 PM	88						
1071	6/11/2023	01:15 PM	85						
1072	6/11/2023	01:30 PM	82						
1073	6/11/2023	01:45 PM	85						
1074	6/11/2023	02:00 PM	66						
1075	6/11/2023	02:15 PM	76						
1076	6/11/2023	02:30 PM	72						
1077	6/11/2023	02:45 PM	83						
1078	6/11/2023	03:00 PM	72						
1079	6/11/2023	03:15 PM	53						
1080	6/11/2023	03:30 PM	57						
1081	6/11/2023	03:45 PM	47						

	J
1	
2	2
3	
4	
	A	B	C	D	E	F	G	H	I	J
1										
2	File Name: C:\Users\obarrie\Desktop\transfer\Documents\Documents\Osman\Osman from harddrive\Documents\TDB\WSP\Syracuse\Data\ATR\SYRACUSE BATCH 10 jamar\SYRACUSE BATCH 10\ATR 1064.tf2									
3	Start Date: 5/16/2023									
4	Start Time: 12:00:00 AM									
5	Location 1: EB S 104 at S 34									
6	Location 2: SYRACUSE,NY									
7										
8	Date	Time	EB							
9	5/16/2023	12:00 AM	2							
10	5/16/2023	12:15 AM	5							
11	5/16/2023	12:30 AM	4							
12	5/16/2023	12:45 AM	1							
13	5/16/2023	01:00 AM	0							
14	5/16/2023	01:15 AM	0							
15	5/16/2023	01:30 AM	1							
16	5/16/2023	01:45 AM	0							
17	5/16/2023	02:00 AM	2							
18	5/16/2023	02:15 AM	3							
19	5/16/2023	02:30 AM	2							
20	5/16/2023	02:45 AM	1							
21	5/16/2023	03:00 AM	4							
22	5/16/2023	03:15 AM	2							
23	5/16/2023	03:30 AM	7							
24	5/16/2023	03:45 AM	2							
25	5/16/2023	04:00 AM	3							
26	5/16/2023	04:15 AM	4							
27	5/16/2023	04:30 AM	6							
28	5/16/2023	04:45 AM	9							
29	5/16/2023	05:00 AM	10							
30	5/16/2023	05:15 AM	18							
31	5/16/2023	05:30 AM	19							
32	5/16/2023	05:45 AM	21							
33	5/16/2023	06:00 AM	17							
34	5/16/2023	06:15 AM	22							
35	5/16/2023	06:30 AM	50							
36	5/16/2023	06:45 AM	26							
37	5/16/2023	07:00 AM	44							
38	5/16/2023	07:15 AM	40							
39	5/16/2023	07:30 AM	52							
40	5/16/2023	07:45 AM	39							
41	5/16/2023	08:00 AM	38							
42	5/16/2023	08:15 AM	46							
43	5/16/2023	08:30 AM	39							
44	5/16/2023	08:45 AM	50							
45	5/16/2023	09:00 AM	39							
46	5/16/2023	09:15 AM	42							
47	5/16/2023	09:30 AM	42							
48	5/16/2023	09:45 AM	33							

	A	B	C	D	E	F	G	H	I	J
49	5/16/2023	10:00 AM	36							
50	5/16/2023	10:15 AM	36							
51	5/16/2023	10:30 AM	31							
52	5/16/2023	10:45 AM	38							
53	5/16/2023	11:00 AM	47							
54	5/16/2023	11:15 AM	38							
55	5/16/2023	11:30 AM	35							
56	5/16/2023	11:45 AM	37							
57	5/16/2023	12:00 PM	29							
58	5/16/2023	12:15 PM	28							
59	5/16/2023	12:30 PM	32							
60	5/16/2023	12:45 PM	31							
61	5/16/2023	01:00 PM	47							
62	5/16/2023	01:15 PM	43							
63	5/16/2023	01:30 PM	49							
64	5/16/2023	01:45 PM	38							
65	5/16/2023	02:00 PM	29							
66	5/16/2023	02:15 PM	30							
67	5/16/2023	02:30 PM	34							
68	5/16/2023	02:45 PM	36							
69	5/16/2023	03:00 PM	32							
70	5/16/2023	03:15 PM	57							
71	5/16/2023	03:30 PM	40							
72	5/16/2023	03:45 PM	46							
73	5/16/2023	04:00 PM	42							
74	5/16/2023	04:15 PM	43							
75	5/16/2023	04:30 PM	42							
76	5/16/2023	04:45 PM	39							
77	5/16/2023	05:00 PM	29							
78	5/16/2023	05:15 PM	42							
79	5/16/2023	05:30 PM	32							
80	5/16/2023	05:45 PM	32							
81	5/16/2023	06:00 PM	30							
82	5/16/2023	06:15 PM	22							
83	5/16/2023	06:30 PM	19							
84	5/16/2023	06:45 PM	23							
85	5/16/2023	07:00 PM	17							
86	5/16/2023	07:15 PM	18							
87	5/16/2023	07:30 PM	15							
88	5/16/2023	07:45 PM	21							
89	5/16/2023	08:00 PM	19							
90	5/16/2023	08:15 PM	12							
91	5/16/2023	08:30 PM	16							
92	5/16/2023	08:45 PM	9							
93	5/16/2023	09:00 PM	12							
94	5/16/2023	09:15 PM	9							
95	5/16/2023	09:30 PM	8							
96	5/16/2023	09:45 PM	10							
97	5/16/2023	10:00 PM	4							
98	5/16/2023	10:15 PM	10							

	A	B	C	D	E	F	G	H	I	J
99	5/16/2023	10:30 PM	5							
100	5/16/2023	10:45 PM	4							
101	5/16/2023	11:00 PM	3							
102	5/16/2023	11:15 PM	3							
103	5/16/2023	11:30 PM	2							
104	5/16/2023	11:45 PM	3							
105	5/17/2023	12:00 AM	4							
106	5/17/2023	12:15 AM	2							
107	5/17/2023	12:30 AM	1							
108	5/17/2023	12:45 AM	2							
109	5/17/2023	01:00 AM	1							
110	5/17/2023	01:15 AM	1							
111	5/17/2023	01:30 AM	2							
112	5/17/2023	01:45 AM	1							
113	5/17/2023	02:00 AM	0							
114	5/17/2023	02:15 AM	4							
115	5/17/2023	02:30 AM	1							
116	5/17/2023	02:45 AM	0							
117	5/17/2023	03:00 AM	1							
118	5/17/2023	03:15 AM	1							
119	5/17/2023	03:30 AM	2							
120	5/17/2023	03:45 AM	6							
121	5/17/2023	04:00 AM	4							
122	5/17/2023	04:15 AM	3							
123	5/17/2023	04:30 AM	7							
124	5/17/2023	04:45 AM	8							
125	5/17/2023	05:00 AM	8							
126	5/17/2023	05:15 AM	20							
127	5/17/2023	05:30 AM	19							
128	5/17/2023	05:45 AM	18							
129	5/17/2023	06:00 AM	19							
130	5/17/2023	06:15 AM	30							
131	5/17/2023	06:30 AM	27							
132	5/17/2023	06:45 AM	24							
133	5/17/2023	07:00 AM	30							
134	5/17/2023	07:15 AM	40							
135	5/17/2023	07:30 AM	47							
136	5/17/2023	07:45 AM	44							
137	5/17/2023	08:00 AM	31							
138	5/17/2023	08:15 AM	35							
139	5/17/2023	08:30 AM	51							
140	5/17/2023	08:45 AM	42							
141	5/17/2023	09:00 AM	37							
142	5/17/2023	09:15 AM	42							
143	5/17/2023	09:30 AM	43							
144	5/17/2023	09:45 AM	29							
145	5/17/2023	10:00 AM	42							
146	5/17/2023	10:15 AM	35							
147	5/17/2023	10:30 AM	47							
148	5/17/2023	10:45 AM	32							

	A	B	C	D	E	F	G	H	I	J
149	5/17/2023	11:00 AM	43							
150	5/17/2023	11:15 AM	46							
151	5/17/2023	11:30 AM	54							
152	5/17/2023	11:45 AM	36							
153	5/17/2023	12:00 PM	34							
154	5/17/2023	12:15 PM	25							
155	5/17/2023	12:30 PM	29							
156	5/17/2023	12:45 PM	36							
157	5/17/2023	01:00 PM	33							
158	5/17/2023	01:15 PM	38							
159	5/17/2023	01:30 PM	45							
160	5/17/2023	01:45 PM	42							
161	5/17/2023	02:00 PM	37							
162	5/17/2023	02:15 PM	27							
163	5/17/2023	02:30 PM	45							
164	5/17/2023	02:45 PM	41							
165	5/17/2023	03:00 PM	37							
166	5/17/2023	03:15 PM	38							
167	5/17/2023	03:30 PM	50							
168	5/17/2023	03:45 PM	49							
169	5/17/2023	04:00 PM	54							
170	5/17/2023	04:15 PM	35							
171	5/17/2023	04:30 PM	47							
172	5/17/2023	04:45 PM	47							
173	5/17/2023	05:00 PM	29							
174	5/17/2023	05:15 PM	34							
175	5/17/2023	05:30 PM	33							
176	5/17/2023	05:45 PM	30							
177	5/17/2023	06:00 PM	29							
178	5/17/2023	06:15 PM	27							
179	5/17/2023	06:30 PM	22							
180	5/17/2023	06:45 PM	15							
181	5/17/2023	07:00 PM	16							
182	5/17/2023	07:15 PM	13							
183	5/17/2023	07:30 PM	15							
184	5/17/2023	07:45 PM	12							
185	5/17/2023	08:00 PM	13							
186	5/17/2023	08:15 PM	9							
187	5/17/2023	08:30 PM	15							
188	5/17/2023	08:45 PM	17							
189	5/17/2023	09:00 PM	10							
190	5/17/2023	09:15 PM	7							
191	5/17/2023	09:30 PM	14							
192	5/17/2023	09:45 PM	9							
193	5/17/2023	10:00 PM	10							
194	5/17/2023	10:15 PM	4							
195	5/17/2023	10:30 PM	8							
196	5/17/2023	10:45 PM	6							
197	5/17/2023	11:00 PM	6							
198	5/17/2023	11:15 PM	3							

	A	B	C	D	E	F	G	H	I	J
199	5/17/2023	11:30 PM	3							
200	5/17/2023	11:45 PM	1							
201	5/18/2023	12:00 AM	4							
202	5/18/2023	12:15 AM	1							
203	5/18/2023	12:30 AM	4							
204	5/18/2023	12:45 AM	1							
205	5/18/2023	01:00 AM	4							
206	5/18/2023	01:15 AM	0							
207	5/18/2023	01:30 AM	3							
208	5/18/2023	01:45 AM	1							
209	5/18/2023	02:00 AM	0							
210	5/18/2023	02:15 AM	2							
211	5/18/2023	02:30 AM	3							
212	5/18/2023	02:45 AM	1							
213	5/18/2023	03:00 AM	0							
214	5/18/2023	03:15 AM	5							
215	5/18/2023	03:30 AM	2							
216	5/18/2023	03:45 AM	4							
217	5/18/2023	04:00 AM	4							
218	5/18/2023	04:15 AM	3							
219	5/18/2023	04:30 AM	2							
220	5/18/2023	04:45 AM	8							
221	5/18/2023	05:00 AM	10							
222	5/18/2023	05:15 AM	17							
223	5/18/2023	05:30 AM	12							
224	5/18/2023	05:45 AM	14							
225	5/18/2023	06:00 AM	26							
226	5/18/2023	06:15 AM	34							
227	5/18/2023	06:30 AM	33							
228	5/18/2023	06:45 AM	40							
229	5/18/2023	07:00 AM	30							
230	5/18/2023	07:15 AM	41							
231	5/18/2023	07:30 AM	46							
232	5/18/2023	07:45 AM	31							
233	5/18/2023	08:00 AM	30							
234	5/18/2023	08:15 AM	41							
235	5/18/2023	08:30 AM	42							
236	5/18/2023	08:45 AM	45							
237	5/18/2023	09:00 AM	42							
238	5/18/2023	09:15 AM	47							
239	5/18/2023	09:30 AM	49							
240	5/18/2023	09:45 AM	40							
241	5/18/2023	10:00 AM	53							
242	5/18/2023	10:15 AM	49							
243	5/18/2023	10:30 AM	49							
244	5/18/2023	10:45 AM	50							
245	5/18/2023	11:00 AM	43							
246	5/18/2023	11:15 AM	39							
247	5/18/2023	11:30 AM	30							
248	5/18/2023	11:45 AM	41							

	A	B	C	D	E	F	G	H	I	J
249	5/18/2023	12:00 PM	44							
250	5/18/2023	12:15 PM	36							
251	5/18/2023	12:30 PM	32							
252	5/18/2023	12:45 PM	48							
253	5/18/2023	01:00 PM	34							
254	5/18/2023	01:15 PM	51							
255	5/18/2023	01:30 PM	48							
256	5/18/2023	01:45 PM	53							
257	5/18/2023	02:00 PM	32							
258	5/18/2023	02:15 PM	57							
259	5/18/2023	02:30 PM	44							
260	5/18/2023	02:45 PM	47							
261	5/18/2023	03:00 PM	50							
262	5/18/2023	03:15 PM	64							
263	5/18/2023	03:30 PM	68							
264	5/18/2023	03:45 PM	56							
265	5/18/2023	04:00 PM	57							
266	5/18/2023	04:15 PM	70							
267	5/18/2023	04:30 PM	52							
268	5/18/2023	04:45 PM	72							
269	5/18/2023	05:00 PM	60							
270	5/18/2023	05:15 PM	61							
271	5/18/2023	05:30 PM	64							
272	5/18/2023	05:45 PM	41							
273	5/18/2023	06:00 PM	58							
274	5/18/2023	06:15 PM	35							
275	5/18/2023	06:30 PM	34							
276	5/18/2023	06:45 PM	35							
277	5/18/2023	07:00 PM	37							
278	5/18/2023	07:15 PM	25							
279	5/18/2023	07:30 PM	20							
280	5/18/2023	07:45 PM	25							
281	5/18/2023	08:00 PM	19							
282	5/18/2023	08:15 PM	20							
283	5/18/2023	08:30 PM	18							
284	5/18/2023	08:45 PM	12							
285	5/18/2023	09:00 PM	15							
286	5/18/2023	09:15 PM	8							
287	5/18/2023	09:30 PM	5							
288	5/18/2023	09:45 PM	11							
289	5/18/2023	10:00 PM	11							
290	5/18/2023	10:15 PM	8							
291	5/18/2023	10:30 PM	12							
292	5/18/2023	10:45 PM	3							
293	5/18/2023	11:00 PM	4							
294	5/18/2023	11:15 PM	2							
295	5/18/2023	11:30 PM	8							
296	5/18/2023	11:45 PM	6							
297	5/19/2023	12:00 AM	4							
298	5/19/2023	12:15 AM	0							

	A	B	C	D	E	F	G	H	I	J
299	5/19/2023	12:30 AM	0							
300	5/19/2023	12:45 AM	1							
301	5/19/2023	01:00 AM	0							
302	5/19/2023	01:15 AM	1							
303	5/19/2023	01:30 AM	1							
304	5/19/2023	01:45 AM	1							
305	5/19/2023	02:00 AM	5							
306	5/19/2023	02:15 AM	0							
307	5/19/2023	02:30 AM	2							
308	5/19/2023	02:45 AM	0							
309	5/19/2023	03:00 AM	4							
310	5/19/2023	03:15 AM	1							
311	5/19/2023	03:30 AM	2							
312	5/19/2023	03:45 AM	3							
313	5/19/2023	04:00 AM	4							
314	5/19/2023	04:15 AM	8							
315	5/19/2023	04:30 AM	3							
316	5/19/2023	04:45 AM	5							
317	5/19/2023	05:00 AM	14							
318	5/19/2023	05:15 AM	20							
319	5/19/2023	05:30 AM	16							
320	5/19/2023	05:45 AM	25							
321	5/19/2023	06:00 AM	15							
322	5/19/2023	06:15 AM	15							
323	5/19/2023	06:30 AM	35							
324	5/19/2023	06:45 AM	37							
325	5/19/2023	07:00 AM	25							
326	5/19/2023	07:15 AM	43							
327	5/19/2023	07:30 AM	39							
328	5/19/2023	07:45 AM	27							
329	5/19/2023	08:00 AM	27							
330	5/19/2023	08:15 AM	42							
331	5/19/2023	08:30 AM	40							
332	5/19/2023	08:45 AM	55							
333	5/19/2023	09:00 AM	70							
334	5/19/2023	09:15 AM	53							
335	5/19/2023	09:30 AM	67							
336	5/19/2023	09:45 AM	52							
337	5/19/2023	10:00 AM	73							
338	5/19/2023	10:15 AM	79							
339	5/19/2023	10:30 AM	60							
340	5/19/2023	10:45 AM	54							
341	5/19/2023	11:00 AM	70							
342	5/19/2023	11:15 AM	49							
343	5/19/2023	11:30 AM	85							
344	5/19/2023	11:45 AM	70							
345	5/19/2023	12:00 PM	59							
346	5/19/2023	12:15 PM	45							
347	5/19/2023	12:30 PM	42							
348	5/19/2023	12:45 PM	29							

	A	B	C	D	E	F	G	H	I	J
349	5/19/2023	01:00 PM	46							
350	5/19/2023	01:15 PM	37							
351	5/19/2023	01:30 PM	46							
352	5/19/2023	01:45 PM	43							
353	5/19/2023	02:00 PM	40							
354	5/19/2023	02:15 PM	44							
355	5/19/2023	02:30 PM	37							
356	5/19/2023	02:45 PM	51							
357	5/19/2023	03:00 PM	53							
358	5/19/2023	03:15 PM	48							
359	5/19/2023	03:30 PM	50							
360	5/19/2023	03:45 PM	35							
361	5/19/2023	04:00 PM	46							
362	5/19/2023	04:15 PM	61							
363	5/19/2023	04:30 PM	45							
364	5/19/2023	04:45 PM	61							
365	5/19/2023	05:00 PM	69							
366	5/19/2023	05:15 PM	56							
367	5/19/2023	05:30 PM	54							
368	5/19/2023	05:45 PM	64							
369	5/19/2023	06:00 PM	52							
370	5/19/2023	06:15 PM	36							
371	5/19/2023	06:30 PM	43							
372	5/19/2023	06:45 PM	34							
373	5/19/2023	07:00 PM	34							
374	5/19/2023	07:15 PM	26							
375	5/19/2023	07:30 PM	25							
376	5/19/2023	07:45 PM	28							
377	5/19/2023	08:00 PM	21							
378	5/19/2023	08:15 PM	14							
379	5/19/2023	08:30 PM	17							
380	5/19/2023	08:45 PM	15							
381	5/19/2023	09:00 PM	9							
382	5/19/2023	09:15 PM	9							
383	5/19/2023	09:30 PM	12							
384	5/19/2023	09:45 PM	7							
385	5/19/2023	10:00 PM	5							
386	5/19/2023	10:15 PM	9							
387	5/19/2023	10:30 PM	11							
388	5/19/2023	10:45 PM	7							
389	5/19/2023	11:00 PM	3							
390	5/19/2023	11:15 PM	11							
391	5/19/2023	11:30 PM	3							
392	5/19/2023	11:45 PM	2							
393	5/20/2023	12:00 AM	1							
394	5/20/2023	12:15 AM	6							
395	5/20/2023	12:30 AM	4							
396	5/20/2023	12:45 AM	2							
397	5/20/2023	01:00 AM	2							
398	5/20/2023	01:15 AM	4							

	A	B	C	D	E	F	G	H	I	J
399	5/20/2023	01:30 AM	3							
400	5/20/2023	01:45 AM	0							
401	5/20/2023	02:00 AM	1							
402	5/20/2023	02:15 AM	1							
403	5/20/2023	02:30 AM	2							
404	5/20/2023	02:45 AM	2							
405	5/20/2023	03:00 AM	2							
406	5/20/2023	03:15 AM	3							
407	5/20/2023	03:30 AM	1							
408	5/20/2023	03:45 AM	3							
409	5/20/2023	04:00 AM	1							
410	5/20/2023	04:15 AM	3							
411	5/20/2023	04:30 AM	2							
412	5/20/2023	04:45 AM	3							
413	5/20/2023	05:00 AM	5							
414	5/20/2023	05:15 AM	6							
415	5/20/2023	05:30 AM	6							
416	5/20/2023	05:45 AM	3							
417	5/20/2023	06:00 AM	8							
418	5/20/2023	06:15 AM	14							
419	5/20/2023	06:30 AM	18							
420	5/20/2023	06:45 AM	21							
421	5/20/2023	07:00 AM	14							
422	5/20/2023	07:15 AM	30							
423	5/20/2023	07:30 AM	27							
424	5/20/2023	07:45 AM	23							
425	5/20/2023	08:00 AM	31							
426	5/20/2023	08:15 AM	49							
427	5/20/2023	08:30 AM	48							
428	5/20/2023	08:45 AM	68							
429	5/20/2023	09:00 AM	60							
430	5/20/2023	09:15 AM	60							
431	5/20/2023	09:30 AM	57							
432	5/20/2023	09:45 AM	66							
433	5/20/2023	10:00 AM	66							
434	5/20/2023	10:15 AM	79							
435	5/20/2023	10:30 AM	59							
436	5/20/2023	10:45 AM	80							
437	5/20/2023	11:00 AM	69							
438	5/20/2023	11:15 AM	80							
439	5/20/2023	11:30 AM	67							
440	5/20/2023	11:45 AM	62							
441	5/20/2023	12:00 PM	62							
442	5/20/2023	12:15 PM	61							
443	5/20/2023	12:30 PM	47							
444	5/20/2023	12:45 PM	76							
445	5/20/2023	01:00 PM	58							
446	5/20/2023	01:15 PM	54							
447	5/20/2023	01:30 PM	52							
448	5/20/2023	01:45 PM	54							

	A	B	C	D	E	F	G	H	I	J
449	5/20/2023	02:00 PM	41							
450	5/20/2023	02:15 PM	69							
451	5/20/2023	02:30 PM	69							
452	5/20/2023	02:45 PM	43							
453	5/20/2023	03:00 PM	61							
454	5/20/2023	03:15 PM	48							
455	5/20/2023	03:30 PM	54							
456	5/20/2023	03:45 PM	55							
457	5/20/2023	04:00 PM	50							
458	5/20/2023	04:15 PM	57							
459	5/20/2023	04:30 PM	52							
460	5/20/2023	04:45 PM	47							
461	5/20/2023	05:00 PM	48							
462	5/20/2023	05:15 PM	42							
463	5/20/2023	05:30 PM	33							
464	5/20/2023	05:45 PM	42							
465	5/20/2023	06:00 PM	38							
466	5/20/2023	06:15 PM	27							
467	5/20/2023	06:30 PM	35							
468	5/20/2023	06:45 PM	25							
469	5/20/2023	07:00 PM	35							
470	5/20/2023	07:15 PM	32							
471	5/20/2023	07:30 PM	22							
472	5/20/2023	07:45 PM	18							
473	5/20/2023	08:00 PM	18							
474	5/20/2023	08:15 PM	21							
475	5/20/2023	08:30 PM	14							
476	5/20/2023	08:45 PM	29							
477	5/20/2023	09:00 PM	14							
478	5/20/2023	09:15 PM	15							
479	5/20/2023	09:30 PM	15							
480	5/20/2023	09:45 PM	11							
481	5/20/2023	10:00 PM	17							
482	5/20/2023	10:15 PM	14							
483	5/20/2023	10:30 PM	12							
484	5/20/2023	10:45 PM	8							
485	5/20/2023	11:00 PM	8							
486	5/20/2023	11:15 PM	5							
487	5/20/2023	11:30 PM	12							
488	5/20/2023	11:45 PM	1							
489	5/21/2023	12:00 AM	1							
490	5/21/2023	12:15 AM	4							
491	5/21/2023	12:30 AM	1							
492	5/21/2023	12:45 AM	3							
493	5/21/2023	01:00 AM	2							
494	5/21/2023	01:15 AM	0							
495	5/21/2023	01:30 AM	2							
496	5/21/2023	01:45 AM	1							
497	5/21/2023	02:00 AM	3							
498	5/21/2023	02:15 AM	2							

	A	B	C	D	E	F	G	H	I	J
499	5/21/2023	02:30 AM	3							
500	5/21/2023	02:45 AM	0							
501	5/21/2023	03:00 AM	0							
502	5/21/2023	03:15 AM	3							
503	5/21/2023	03:30 AM	1							
504	5/21/2023	03:45 AM	3							
505	5/21/2023	04:00 AM	3							
506	5/21/2023	04:15 AM	0							
507	5/21/2023	04:30 AM	4							
508	5/21/2023	04:45 AM	3							
509	5/21/2023	05:00 AM	3							
510	5/21/2023	05:15 AM	3							
511	5/21/2023	05:30 AM	7							
512	5/21/2023	05:45 AM	5							
513	5/21/2023	06:00 AM	5							
514	5/21/2023	06:15 AM	3							
515	5/21/2023	06:30 AM	11							
516	5/21/2023	06:45 AM	6							
517	5/21/2023	07:00 AM	12							
518	5/21/2023	07:15 AM	12							
519	5/21/2023	07:30 AM	13							
520	5/21/2023	07:45 AM	18							
521	5/21/2023	08:00 AM	13							
522	5/21/2023	08:15 AM	22							
523	5/21/2023	08:30 AM	30							
524	5/21/2023	08:45 AM	35							
525	5/21/2023	09:00 AM	19							
526	5/21/2023	09:15 AM	34							
527	5/21/2023	09:30 AM	34							
528	5/21/2023	09:45 AM	42							
529	5/21/2023	10:00 AM	40							
530	5/21/2023	10:15 AM	52							
531	5/21/2023	10:30 AM	48							
532	5/21/2023	10:45 AM	45							
533	5/21/2023	11:00 AM	49							
534	5/21/2023	11:15 AM	39							
535	5/21/2023	11:30 AM	42							
536	5/21/2023	11:45 AM	55							
537	5/21/2023	12:00 PM	49							
538	5/21/2023	12:15 PM	50							
539	5/21/2023	12:30 PM	45							
540	5/21/2023	12:45 PM	57							
541	5/21/2023	01:00 PM	42							
542	5/21/2023	01:15 PM	42							
543	5/21/2023	01:30 PM	36							
544	5/21/2023	01:45 PM	38							
545	5/21/2023	02:00 PM	43							
546	5/21/2023	02:15 PM	44							
547	5/21/2023	02:30 PM	36							
548	5/21/2023	02:45 PM	37							

	A	B	C	D	E	F	G	H	I	J
549	5/21/2023	03:00 PM	35							
550	5/21/2023	03:15 PM	40							
551	5/21/2023	03:30 PM	40							
552	5/21/2023	03:45 PM	38							
553	5/21/2023	04:00 PM	35							
554	5/21/2023	04:15 PM	30							
555	5/21/2023	04:30 PM	38							
556	5/21/2023	04:45 PM	42							
557	5/21/2023	05:00 PM	51							
558	5/21/2023	05:15 PM	30							
559	5/21/2023	05:30 PM	23							
560	5/21/2023	05:45 PM	38							
561	5/21/2023	06:00 PM	26							
562	5/21/2023	06:15 PM	28							
563	5/21/2023	06:30 PM	32							
564	5/21/2023	06:45 PM	35							
565	5/21/2023	07:00 PM	22							
566	5/21/2023	07:15 PM	22							
567	5/21/2023	07:30 PM	34							
568	5/21/2023	07:45 PM	25							
569	5/21/2023	08:00 PM	17							
570	5/21/2023	08:15 PM	26							
571	5/21/2023	08:30 PM	14							
572	5/21/2023	08:45 PM	9							
573	5/21/2023	09:00 PM	19							
574	5/21/2023	09:15 PM	18							
575	5/21/2023	09:30 PM	15							
576	5/21/2023	09:45 PM	9							
577	5/21/2023	10:00 PM	14							
578	5/21/2023	10:15 PM	1							
579	5/21/2023	10:30 PM	7							
580	5/21/2023	10:45 PM	4							
581	5/21/2023	11:00 PM	8							
582	5/21/2023	11:15 PM	6							
583	5/21/2023	11:30 PM	5							
584	5/21/2023	11:45 PM	2							
585	5/22/2023	12:00 AM	4							
586	5/22/2023	12:15 AM	2							
587	5/22/2023	12:30 AM	3							
588	5/22/2023	12:45 AM	0							
589	5/22/2023	01:00 AM	2							
590	5/22/2023	01:15 AM	2							
591	5/22/2023	01:30 AM	3							
592	5/22/2023	01:45 AM	1							
593	5/22/2023	02:00 AM	2							
594	5/22/2023	02:15 AM	3							
595	5/22/2023	02:30 AM	1							
596	5/22/2023	02:45 AM	1							
597	5/22/2023	03:00 AM	0							
598	5/22/2023	03:15 AM	3							

	A	B	C	D	E	F	G	H	I	J
599	5/22/2023	03:30 AM	0							
600	5/22/2023	03:45 AM	2							
601	5/22/2023	04:00 AM	2							
602	5/22/2023	04:15 AM	2							
603	5/22/2023	04:30 AM	3							
604	5/22/2023	04:45 AM	4							
605	5/22/2023	05:00 AM	12							
606	5/22/2023	05:15 AM	10							
607	5/22/2023	05:30 AM	10							
608	5/22/2023	05:45 AM	14							
609	5/22/2023	06:00 AM	35							
610	5/22/2023	06:15 AM	24							
611	5/22/2023	06:30 AM	35							
612	5/22/2023	06:45 AM	29							
613	5/22/2023	07:00 AM	32							
614	5/22/2023	07:15 AM	41							
615	5/22/2023	07:30 AM	44							
616	5/22/2023	07:45 AM	39							
617	5/22/2023	08:00 AM	41							
618	5/22/2023	08:15 AM	39							
619	5/22/2023	08:30 AM	39							
620	5/22/2023	08:45 AM	33							
621	5/22/2023	09:00 AM	32							
622	5/22/2023	09:15 AM	30							
623	5/22/2023	09:30 AM	45							
624	5/22/2023	09:45 AM	43							
625	5/22/2023	10:00 AM	23							
626	5/22/2023	10:15 AM	35							
627	5/22/2023	10:30 AM	31							
628	5/22/2023	10:45 AM	25							
629	5/22/2023	11:00 AM	30							
630	5/22/2023	11:15 AM	31							
631	5/22/2023	11:30 AM	21							
632	5/22/2023	11:45 AM	23							
633	5/22/2023	12:00 PM	33							
634	5/22/2023	12:15 PM	30							
635	5/22/2023	12:30 PM	38							
636	5/22/2023	12:45 PM	36							
637	5/22/2023	01:00 PM	31							
638	5/22/2023	01:15 PM	34							
639	5/22/2023	01:30 PM	40							
640	5/22/2023	01:45 PM	37							
641	5/22/2023	02:00 PM	39							
642	5/22/2023	02:15 PM	38							
643	5/22/2023	02:30 PM	32							
644	5/22/2023	02:45 PM	33							
645	5/22/2023	03:00 PM	15							
646	5/22/2023	03:15 PM	41							
647	5/22/2023	03:30 PM	31							
648	5/22/2023	03:45 PM	39							

	A	B	C	D	E	F	G	H	I	J
649	5/22/2023	04:00 PM	27							
650	5/22/2023	04:15 PM	40							
651	5/22/2023	04:30 PM	38							
652	5/22/2023	04:45 PM	42							
653	5/22/2023	05:00 PM	26							
654	5/22/2023	05:15 PM	30							
655	5/22/2023	05:30 PM	35							
656	5/22/2023	05:45 PM	45							
657	5/22/2023	06:00 PM	29							
658	5/22/2023	06:15 PM	30							
659	5/22/2023	06:30 PM	27							
660	5/22/2023	06:45 PM	21							
661	5/22/2023	07:00 PM	21							
662	5/22/2023	07:15 PM	19							
663	5/22/2023	07:30 PM	16							
664	5/22/2023	07:45 PM	23							
665	5/22/2023	08:00 PM	25							
666	5/22/2023	08:15 PM	14							
667	5/22/2023	08:30 PM	13							
668	5/22/2023	08:45 PM	18							
669	5/22/2023	09:00 PM	16							
670	5/22/2023	09:15 PM	18							
671	5/22/2023	09:30 PM	8							
672	5/22/2023	09:45 PM	10							
673	5/22/2023	10:00 PM	9							
674	5/22/2023	10:15 PM	14							
675	5/22/2023	10:30 PM	4							
676	5/22/2023	10:45 PM	2							
677	5/22/2023	11:00 PM	2							
678	5/22/2023	11:15 PM	2							
679	5/22/2023	11:30 PM	3							
680	5/22/2023	11:45 PM	2							
681	5/23/2023	12:00 AM	5							
682	5/23/2023	12:15 AM	1							
683	5/23/2023	12:30 AM	0							
684	5/23/2023	12:45 AM	1							
685	5/23/2023	01:00 AM	0							
686	5/23/2023	01:15 AM	0							
687	5/23/2023	01:30 AM	3							
688	5/23/2023	01:45 AM	0							
689	5/23/2023	02:00 AM	2							
690	5/23/2023	02:15 AM	1							
691	5/23/2023	02:30 AM	1							
692	5/23/2023	02:45 AM	0							
693	5/23/2023	03:00 AM	1							
694	5/23/2023	03:15 AM	2							
695	5/23/2023	03:30 AM	4							
696	5/23/2023	03:45 AM	2							
697	5/23/2023	04:00 AM	7							
698	5/23/2023	04:15 AM	8							

	A	B	C	D	E	F	G	H	I	J
699	5/23/2023	04:30 AM	2							
700	5/23/2023	04:45 AM	13							
701	5/23/2023	05:00 AM	13							
702	5/23/2023	05:15 AM	22							
703	5/23/2023	05:30 AM	10							
704	5/23/2023	05:45 AM	20							
705	5/23/2023	06:00 AM	24							
706	5/23/2023	06:15 AM	32							
707	5/23/2023	06:30 AM	39							
708	5/23/2023	06:45 AM	34							
709	5/23/2023	07:00 AM	32							
710	5/23/2023	07:15 AM	37							
711	5/23/2023	07:30 AM	40							
712	5/23/2023	07:45 AM	39							
713	5/23/2023	08:00 AM	43							
714	5/23/2023	08:15 AM	34							
715	5/23/2023	08:30 AM	39							
716	5/23/2023	08:45 AM	48							
717	5/23/2023	09:00 AM	35							
718	5/23/2023	09:15 AM	41							
719	5/23/2023	09:30 AM	47							
720	5/23/2023	09:45 AM	39							
721	5/23/2023	10:00 AM	36							
722	5/23/2023	10:15 AM	38							
723	5/23/2023	10:30 AM	39							
724	5/23/2023	10:45 AM	24							
725	5/23/2023	11:00 AM	35							
726	5/23/2023	11:15 AM	39							
727	5/23/2023	11:30 AM	23							
728	5/23/2023	11:45 AM	28							
729	5/23/2023	12:00 PM	36							
730	5/23/2023	12:15 PM	30							
731	5/23/2023	12:30 PM	25							
732	5/23/2023	12:45 PM	33							
733	5/23/2023	01:00 PM	35							
734	5/23/2023	01:15 PM	34							
735	5/23/2023	01:30 PM	35							
736	5/23/2023	01:45 PM	25							
737	5/23/2023	02:00 PM	36							
738	5/23/2023	02:15 PM	25							
739	5/23/2023	02:30 PM	35							
740	5/23/2023	02:45 PM	36							
741	5/23/2023	03:00 PM	32							
742	5/23/2023	03:15 PM	43							
743	5/23/2023	03:30 PM	36							
744	5/23/2023	03:45 PM	54							
745	5/23/2023	04:00 PM	45							
746	5/23/2023	04:15 PM	33							
747	5/23/2023	04:30 PM	39							
748	5/23/2023	04:45 PM	37							

	A	B	C	D	E	F	G	H	I	J
749	5/23/2023	05:00 PM	36							
750	5/23/2023	05:15 PM	42							
751	5/23/2023	05:30 PM	27							
752	5/23/2023	05:45 PM	34							
753	5/23/2023	06:00 PM	34							
754	5/23/2023	06:15 PM	30							
755	5/23/2023	06:30 PM	17							
756	5/23/2023	06:45 PM	13							
757	5/23/2023	07:00 PM	20							
758	5/23/2023	07:15 PM	15							
759	5/23/2023	07:30 PM	16							
760	5/23/2023	07:45 PM	21							
761	5/23/2023	08:00 PM	10							
762	5/23/2023	08:15 PM	14							
763	5/23/2023	08:30 PM	21							
764	5/23/2023	08:45 PM	11							
765	5/23/2023	09:00 PM	6							
766	5/23/2023	09:15 PM	6							
767	5/23/2023	09:30 PM	12							
768	5/23/2023	09:45 PM	6							
769	5/23/2023	10:00 PM	6							
770	5/23/2023	10:15 PM	3							
771	5/23/2023	10:30 PM	4							
772	5/23/2023	10:45 PM	0							
773	5/23/2023	11:00 PM	1							
774	5/23/2023	11:15 PM	2							
775	5/23/2023	11:30 PM	5							
776	5/23/2023	11:45 PM	6							

	A	B	C	D	E	F	G	H	I	J
1										
2	File Name: C:\Users\barri\OneDrive\Documents\TDB\WSP\SYRACUSE\DATA\BATCH 3\DONE\ATR 1103.tf2									
3	Start Date: 4/15/2023									
4	Start Time: 12:00:00 AM									
5	Location 1: NB I 81 at S 49									
6	Location 2: at S 49									
7										
8										
9	Date	Time	NB							
10	4/15/2023	12:00 AM	36							
11	4/15/2023	12:15 AM	27							
12	4/15/2023	12:30 AM	34							
13	4/15/2023	12:45 AM	19							
14	4/15/2023	01:00 AM	22							
15	4/15/2023	01:15 AM	17							
16	4/15/2023	01:30 AM	23							
17	4/15/2023	01:45 AM	22							
18	4/15/2023	02:00 AM	20							
19	4/15/2023	02:15 AM	21							
20	4/15/2023	02:30 AM	21							
21	4/15/2023	02:45 AM	12							
22	4/15/2023	03:00 AM	14							
23	4/15/2023	03:15 AM	13							
24	4/15/2023	03:30 AM	14							
25	4/15/2023	03:45 AM	14							
26	4/15/2023	04:00 AM	14							
27	4/15/2023	04:15 AM	16							
28	4/15/2023	04:30 AM	14							
29	4/15/2023	04:45 AM	24							
30	4/15/2023	05:00 AM	28							
31	4/15/2023	05:15 AM	20							
32	4/15/2023	05:30 AM	36							
33	4/15/2023	05:45 AM	30							
34	4/15/2023	06:00 AM	43							
35	4/15/2023	06:15 AM	53							
36	4/15/2023	06:30 AM	50							
37	4/15/2023	06:45 AM	54							
38	4/15/2023	07:00 AM	73							
39	4/15/2023	07:15 AM	77							
40	4/15/2023	07:30 AM	96							
41	4/15/2023	07:45 AM	86							
42	4/15/2023	08:00 AM	101							
43	4/15/2023	08:15 AM	106							
44	4/15/2023	08:30 AM	118							
45	4/15/2023	08:45 AM	120							
46	4/15/2023	09:00 AM	140							
47	4/15/2023	09:15 AM	146							
48	4/15/2023	09:30 AM	149							
49	4/15/2023	09:45 AM	142							

	A	B	C	D	E	F	G	H	I	J
50	4/15/2023	10:00 AM	174							
51	4/15/2023	10:15 AM	136							
52	4/15/2023	10:30 AM	178							
53	4/15/2023	10:45 AM	174							
54	4/15/2023	11:00 AM	185							
55	4/15/2023	11:15 AM	133							
56	4/15/2023	11:30 AM	165							
57	4/15/2023	11:45 AM	118							
58	4/15/2023	12:00 PM	172							
59	4/15/2023	12:15 PM	181							
60	4/15/2023	12:30 PM	157							
61	4/15/2023	12:45 PM	172							
62	4/15/2023	01:00 PM	153							
63	4/15/2023	01:15 PM	166							
64	4/15/2023	01:30 PM	161							
65	4/15/2023	01:45 PM	158							
66	4/15/2023	02:00 PM	159							
67	4/15/2023	02:15 PM	175							
68	4/15/2023	02:30 PM	174							
69	4/15/2023	02:45 PM	169							
70	4/15/2023	03:00 PM	180							
71	4/15/2023	03:15 PM	190							
72	4/15/2023	03:30 PM	170							
73	4/15/2023	03:45 PM	190							
74	4/15/2023	04:00 PM	168							
75	4/15/2023	04:15 PM	163							
76	4/15/2023	04:30 PM	158							
77	4/15/2023	04:45 PM	162							
78	4/15/2023	05:00 PM	170							
79	4/15/2023	05:15 PM	165							
80	4/15/2023	05:30 PM	169							
81	4/15/2023	05:45 PM	130							
82	4/15/2023	06:00 PM	129							
83	4/15/2023	06:15 PM	136							
84	4/15/2023	06:30 PM	109							
85	4/15/2023	06:45 PM	111							
86	4/15/2023	07:00 PM	99							
87	4/15/2023	07:15 PM	103							
88	4/15/2023	07:30 PM	89							
89	4/15/2023	07:45 PM	88							
90	4/15/2023	08:00 PM	82							
91	4/15/2023	08:15 PM	87							
92	4/15/2023	08:30 PM	73							
93	4/15/2023	08:45 PM	77							
94	4/15/2023	09:00 PM	71							
95	4/15/2023	09:15 PM	59							
96	4/15/2023	09:30 PM	67							
97	4/15/2023	09:45 PM	69							
98	4/15/2023	10:00 PM	78							
99	4/15/2023	10:15 PM	52							

	A	B	C	D	E	F	G	H	I	J
100	4/15/2023	10:30 PM	52							
101	4/15/2023	10:45 PM	52							
102	4/15/2023	11:00 PM	36							
103	4/15/2023	11:15 PM	24							
104	4/15/2023	11:30 PM	44							
105	4/15/2023	11:45 PM	29							
106	4/16/2023	12:00 AM	22							
107	4/16/2023	12:15 AM	30							
108	4/16/2023	12:30 AM	27							
109	4/16/2023	12:45 AM	18							
110	4/16/2023	01:00 AM	16							
111	4/16/2023	01:15 AM	30							
112	4/16/2023	01:30 AM	27							
113	4/16/2023	01:45 AM	20							
114	4/16/2023	02:00 AM	27							
115	4/16/2023	02:15 AM	18							
116	4/16/2023	02:30 AM	16							
117	4/16/2023	02:45 AM	12							
118	4/16/2023	03:00 AM	18							
119	4/16/2023	03:15 AM	24							
120	4/16/2023	03:30 AM	25							
121	4/16/2023	03:45 AM	16							
122	4/16/2023	04:00 AM	16							
123	4/16/2023	04:15 AM	16							
124	4/16/2023	04:30 AM	21							
125	4/16/2023	04:45 AM	17							
126	4/16/2023	05:00 AM	12							
127	4/16/2023	05:15 AM	24							
128	4/16/2023	05:30 AM	14							
129	4/16/2023	05:45 AM	19							
130	4/16/2023	06:00 AM	26							
131	4/16/2023	06:15 AM	25							
132	4/16/2023	06:30 AM	19							
133	4/16/2023	06:45 AM	30							
134	4/16/2023	07:00 AM	35							
135	4/16/2023	07:15 AM	61							
136	4/16/2023	07:30 AM	40							
137	4/16/2023	07:45 AM	59							
138	4/16/2023	08:00 AM	51							
139	4/16/2023	08:15 AM	67							
140	4/16/2023	08:30 AM	71							
141	4/16/2023	08:45 AM	78							
142	4/16/2023	09:00 AM	106							
143	4/16/2023	09:15 AM	102							
144	4/16/2023	09:30 AM	119							
145	4/16/2023	09:45 AM	120							
146	4/16/2023	10:00 AM	127							
147	4/16/2023	10:15 AM	145							
148	4/16/2023	10:30 AM	162							
149	4/16/2023	10:45 AM	180							

	A	B	C	D	E	F	G	H	I	J
150	4/16/2023	11:00 AM	177							
151	4/16/2023	11:15 AM	163							
152	4/16/2023	11:30 AM	204							
153	4/16/2023	11:45 AM	198							
154	4/16/2023	12:00 PM	200							
155	4/16/2023	12:15 PM	154							
156	4/16/2023	12:30 PM	209							
157	4/16/2023	12:45 PM	191							
158	4/16/2023	01:00 PM	206							
159	4/16/2023	01:15 PM	188							
160	4/16/2023	01:30 PM	205							
161	4/16/2023	01:45 PM	195							
162	4/16/2023	02:00 PM	225							
163	4/16/2023	02:15 PM	203							
164	4/16/2023	02:30 PM	182							
165	4/16/2023	02:45 PM	176							
166	4/16/2023	03:00 PM	193							
167	4/16/2023	03:15 PM	175							
168	4/16/2023	03:30 PM	186							
169	4/16/2023	03:45 PM	150							
170	4/16/2023	04:00 PM	162							
171	4/16/2023	04:15 PM	167							
172	4/16/2023	04:30 PM	177							
173	4/16/2023	04:45 PM	162							
174	4/16/2023	05:00 PM	178							
175	4/16/2023	05:15 PM	149							
176	4/16/2023	05:30 PM	135							
177	4/16/2023	05:45 PM	159							
178	4/16/2023	06:00 PM	163							
179	4/16/2023	06:15 PM	162							
180	4/16/2023	06:30 PM	144							
181	4/16/2023	06:45 PM	134							
182	4/16/2023	07:00 PM	119							
183	4/16/2023	07:15 PM	118							
184	4/16/2023	07:30 PM	105							
185	4/16/2023	07:45 PM	101							
186	4/16/2023	08:00 PM	89							
187	4/16/2023	08:15 PM	102							
188	4/16/2023	08:30 PM	95							
189	4/16/2023	08:45 PM	71							
190	4/16/2023	09:00 PM	66							
191	4/16/2023	09:15 PM	54							
192	4/16/2023	09:30 PM	55							
193	4/16/2023	09:45 PM	55							
194	4/16/2023	10:00 PM	55							
195	4/16/2023	10:15 PM	49							
196	4/16/2023	10:30 PM	51							
197	4/16/2023	10:45 PM	45							
198	4/16/2023	11:00 PM	42							
199	4/16/2023	11:15 PM	47							

	A	B	C	D	E	F	G	H	I	J
200	4/16/2023	11:30 PM	42							
201	4/16/2023	11:45 PM	26							
202	4/17/2023	12:00 AM	27							
203	4/17/2023	12:15 AM	28							
204	4/17/2023	12:30 AM	22							
205	4/17/2023	12:45 AM	24							
206	4/17/2023	01:00 AM	27							
207	4/17/2023	01:15 AM	22							
208	4/17/2023	01:30 AM	17							
209	4/17/2023	01:45 AM	9							
210	4/17/2023	02:00 AM	7							
211	4/17/2023	02:15 AM	12							
212	4/17/2023	02:30 AM	16							
213	4/17/2023	02:45 AM	13							
214	4/17/2023	03:00 AM	11							
215	4/17/2023	03:15 AM	13							
216	4/17/2023	03:30 AM	9							
217	4/17/2023	03:45 AM	13							
218	4/17/2023	04:00 AM	19							
219	4/17/2023	04:15 AM	22							
220	4/17/2023	04:30 AM	29							
221	4/17/2023	04:45 AM	24							
222	4/17/2023	05:00 AM	31							
223	4/17/2023	05:15 AM	38							
224	4/17/2023	05:30 AM	43							
225	4/17/2023	05:45 AM	49							
226	4/17/2023	06:00 AM	63							
227	4/17/2023	06:15 AM	72							
228	4/17/2023	06:30 AM	82							
229	4/17/2023	06:45 AM	96							
230	4/17/2023	07:00 AM	96							
231	4/17/2023	07:15 AM	90							
232	4/17/2023	07:30 AM	129							
233	4/17/2023	07:45 AM	113							
234	4/17/2023	08:00 AM	115							
235	4/17/2023	08:15 AM	96							
236	4/17/2023	08:30 AM	92							
237	4/17/2023	08:45 AM	109							
238	4/17/2023	09:00 AM	106							
239	4/17/2023	09:15 AM	99							
240	4/17/2023	09:30 AM	119							
241	4/17/2023	09:45 AM	120							
242	4/17/2023	10:00 AM	142							
243	4/17/2023	10:15 AM	147							
244	4/17/2023	10:30 AM	134							
245	4/17/2023	10:45 AM	121							
246	4/17/2023	11:00 AM	152							
247	4/17/2023	11:15 AM	122							
248	4/17/2023	11:30 AM	127							
249	4/17/2023	11:45 AM	150							

	A	B	C	D	E	F	G	H	I	J
250	4/17/2023	12:00 PM	162							
251	4/17/2023	12:15 PM	125							
252	4/17/2023	12:30 PM	134							
253	4/17/2023	12:45 PM	157							
254	4/17/2023	01:00 PM	158							
255	4/17/2023	01:15 PM	139							
256	4/17/2023	01:30 PM	149							
257	4/17/2023	01:45 PM	143							
258	4/17/2023	02:00 PM	144							
259	4/17/2023	02:15 PM	175							
260	4/17/2023	02:30 PM	173							
261	4/17/2023	02:45 PM	158							
262	4/17/2023	03:00 PM	181							
263	4/17/2023	03:15 PM	220							
264	4/17/2023	03:30 PM	249							
265	4/17/2023	03:45 PM	251							
266	4/17/2023	04:00 PM	173							
267	4/17/2023	04:15 PM	232							
268	4/17/2023	04:30 PM	241							
269	4/17/2023	04:45 PM	246							
270	4/17/2023	05:00 PM	197							
271	4/17/2023	05:15 PM	209							
272	4/17/2023	05:30 PM	182							
273	4/17/2023	05:45 PM	161							
274	4/17/2023	06:00 PM	145							
275	4/17/2023	06:15 PM	116							
276	4/17/2023	06:30 PM	109							
277	4/17/2023	06:45 PM	129							
278	4/17/2023	07:00 PM	125							
279	4/17/2023	07:15 PM	90							
280	4/17/2023	07:30 PM	79							
281	4/17/2023	07:45 PM	84							
282	4/17/2023	08:00 PM	60							
283	4/17/2023	08:15 PM	69							
284	4/17/2023	08:30 PM	60							
285	4/17/2023	08:45 PM	55							
286	4/17/2023	09:00 PM	55							
287	4/17/2023	09:15 PM	50							
288	4/17/2023	09:30 PM	46							
289	4/17/2023	09:45 PM	40							
290	4/17/2023	10:00 PM	29							
291	4/17/2023	10:15 PM	50							
292	4/17/2023	10:30 PM	29							
293	4/17/2023	10:45 PM	26							
294	4/17/2023	11:00 PM	24							
295	4/17/2023	11:15 PM	35							
296	4/17/2023	11:30 PM	38							
297	4/17/2023	11:45 PM	22							
298	4/18/2023	12:00 AM	19							
299	4/18/2023	12:15 AM	22							

	A	B	C	D	E	F	G	H	I	J
300	4/18/2023	12:30 AM	20							
301	4/18/2023	12:45 AM	33							
302	4/18/2023	01:00 AM	14							
303	4/18/2023	01:15 AM	19							
304	4/18/2023	01:30 AM	9							
305	4/18/2023	01:45 AM	10							
306	4/18/2023	02:00 AM	7							
307	4/18/2023	02:15 AM	18							
308	4/18/2023	02:30 AM	14							
309	4/18/2023	02:45 AM	8							
310	4/18/2023	03:00 AM	10							
311	4/18/2023	03:15 AM	19							
312	4/18/2023	03:30 AM	14							
313	4/18/2023	03:45 AM	11							
314	4/18/2023	04:00 AM	20							
315	4/18/2023	04:15 AM	18							
316	4/18/2023	04:30 AM	25							
317	4/18/2023	04:45 AM	22							
318	4/18/2023	05:00 AM	34							
319	4/18/2023	05:15 AM	25							
320	4/18/2023	05:30 AM	57							
321	4/18/2023	05:45 AM	48							
322	4/18/2023	06:00 AM	64							
323	4/18/2023	06:15 AM	73							
324	4/18/2023	06:30 AM	83							
325	4/18/2023	06:45 AM	99							
326	4/18/2023	07:00 AM	119							
327	4/18/2023	07:15 AM	114							
328	4/18/2023	07:30 AM	99							
329	4/18/2023	07:45 AM	121							
330	4/18/2023	08:00 AM	114							
331	4/18/2023	08:15 AM	125							
332	4/18/2023	08:30 AM	101							
333	4/18/2023	08:45 AM	97							
334	4/18/2023	09:00 AM	104							
335	4/18/2023	09:15 AM	95							
336	4/18/2023	09:30 AM	104							
337	4/18/2023	09:45 AM	112							
338	4/18/2023	10:00 AM	108							
339	4/18/2023	10:15 AM	102							
340	4/18/2023	10:30 AM	137							
341	4/18/2023	10:45 AM	124							
342	4/18/2023	11:00 AM	123							
343	4/18/2023	11:15 AM	136							
344	4/18/2023	11:30 AM	132							
345	4/18/2023	11:45 AM	128							
346	4/18/2023	12:00 PM	137							
347	4/18/2023	12:15 PM	130							
348	4/18/2023	12:30 PM	143							
349	4/18/2023	12:45 PM	119							

	A	B	C	D	E	F	G	H	I	J
350	4/18/2023	01:00 PM	115							
351	4/18/2023	01:15 PM	126							
352	4/18/2023	01:30 PM	137							
353	4/18/2023	01:45 PM	129							
354	4/18/2023	02:00 PM	141							
355	4/18/2023	02:15 PM	164							
356	4/18/2023	02:30 PM	167							
357	4/18/2023	02:45 PM	195							
358	4/18/2023	03:00 PM	177							
359	4/18/2023	03:15 PM	181							
360	4/18/2023	03:30 PM	200							
361	4/18/2023	03:45 PM	229							
362	4/18/2023	04:00 PM	232							
363	4/18/2023	04:15 PM	254							
364	4/18/2023	04:30 PM	216							
365	4/18/2023	04:45 PM	227							
366	4/18/2023	05:00 PM	210							
367	4/18/2023	05:15 PM	184							
368	4/18/2023	05:30 PM	193							
369	4/18/2023	05:45 PM	174							
370	4/18/2023	06:00 PM	150							
371	4/18/2023	06:15 PM	140							
372	4/18/2023	06:30 PM	136							
373	4/18/2023	06:45 PM	101							
374	4/18/2023	07:00 PM	105							
375	4/18/2023	07:15 PM	103							
376	4/18/2023	07:30 PM	89							
377	4/18/2023	07:45 PM	79							
378	4/18/2023	08:00 PM	63							
379	4/18/2023	08:15 PM	63							
380	4/18/2023	08:30 PM	61							
381	4/18/2023	08:45 PM	61							
382	4/18/2023	09:00 PM	49							
383	4/18/2023	09:15 PM	37							
384	4/18/2023	09:30 PM	38							
385	4/18/2023	09:45 PM	36							
386	4/18/2023	10:00 PM	38							
387	4/18/2023	10:15 PM	32							
388	4/18/2023	10:30 PM	28							
389	4/18/2023	10:45 PM	37							
390	4/18/2023	11:00 PM	24							
391	4/18/2023	11:15 PM	36							
392	4/18/2023	11:30 PM	49							
393	4/18/2023	11:45 PM	37							
394	4/19/2023	12:00 AM	24							
395	4/19/2023	12:15 AM	22							
396	4/19/2023	12:30 AM	12							
397	4/19/2023	12:45 AM	32							
398	4/19/2023	01:00 AM	23							
399	4/19/2023	01:15 AM	18							

	A	B	C	D	E	F	G	H	I	J
400	4/19/2023	01:30 AM	25							
401	4/19/2023	01:45 AM	14							
402	4/19/2023	02:00 AM	12							
403	4/19/2023	02:15 AM	15							
404	4/19/2023	02:30 AM	5							
405	4/19/2023	02:45 AM	9							
406	4/19/2023	03:00 AM	11							
407	4/19/2023	03:15 AM	12							
408	4/19/2023	03:30 AM	20							
409	4/19/2023	03:45 AM	16							
410	4/19/2023	04:00 AM	20							
411	4/19/2023	04:15 AM	18							
412	4/19/2023	04:30 AM	28							
413	4/19/2023	04:45 AM	27							
414	4/19/2023	05:00 AM	28							
415	4/19/2023	05:15 AM	46							
416	4/19/2023	05:30 AM	35							
417	4/19/2023	05:45 AM	55							
418	4/19/2023	06:00 AM	65							
419	4/19/2023	06:15 AM	81							
420	4/19/2023	06:30 AM	82							
421	4/19/2023	06:45 AM	100							
422	4/19/2023	07:00 AM	132							
423	4/19/2023	07:15 AM	105							
424	4/19/2023	07:30 AM	110							
425	4/19/2023	07:45 AM	125							
426	4/19/2023	08:00 AM	108							
427	4/19/2023	08:15 AM	99							
428	4/19/2023	08:30 AM	107							
429	4/19/2023	08:45 AM	121							
430	4/19/2023	09:00 AM	127							
431	4/19/2023	09:15 AM	113							
432	4/19/2023	09:30 AM	119							
433	4/19/2023	09:45 AM	129							
434	4/19/2023	10:00 AM	138							
435	4/19/2023	10:15 AM	137							
436	4/19/2023	10:30 AM	111							
437	4/19/2023	10:45 AM	133							
438	4/19/2023	11:00 AM	127							
439	4/19/2023	11:15 AM	129							
440	4/19/2023	11:30 AM	123							
441	4/19/2023	11:45 AM	134							
442	4/19/2023	12:00 PM	142							
443	4/19/2023	12:15 PM	146							
444	4/19/2023	12:30 PM	158							
445	4/19/2023	12:45 PM	129							
446	4/19/2023	01:00 PM	142							
447	4/19/2023	01:15 PM	141							
448	4/19/2023	01:30 PM	153							
449	4/19/2023	01:45 PM	151							

	A	B	C	D	E	F	G	H	I	J
450	4/19/2023	02:00 PM	157							
451	4/19/2023	02:15 PM	177							
452	4/19/2023	02:30 PM	170							
453	4/19/2023	02:45 PM	178							
454	4/19/2023	03:00 PM	173							
455	4/19/2023	03:15 PM	213							
456	4/19/2023	03:30 PM	221							
457	4/19/2023	03:45 PM	238							
458	4/19/2023	04:00 PM	209							
459	4/19/2023	04:15 PM	269							
460	4/19/2023	04:30 PM	270							
461	4/19/2023	04:45 PM	243							
462	4/19/2023	05:00 PM	222							
463	4/19/2023	05:15 PM	204							
464	4/19/2023	05:30 PM	200							
465	4/19/2023	05:45 PM	168							
466	4/19/2023	06:00 PM	151							
467	4/19/2023	06:15 PM	133							
468	4/19/2023	06:30 PM	108							
469	4/19/2023	06:45 PM	114							
470	4/19/2023	07:00 PM	112							
471	4/19/2023	07:15 PM	107							
472	4/19/2023	07:30 PM	87							
473	4/19/2023	07:45 PM	87							
474	4/19/2023	08:00 PM	82							
475	4/19/2023	08:15 PM	96							
476	4/19/2023	08:30 PM	69							
477	4/19/2023	08:45 PM	67							
478	4/19/2023	09:00 PM	57							
479	4/19/2023	09:15 PM	56							
480	4/19/2023	09:30 PM	45							
481	4/19/2023	09:45 PM	46							
482	4/19/2023	10:00 PM	39							
483	4/19/2023	10:15 PM	44							
484	4/19/2023	10:30 PM	33							
485	4/19/2023	10:45 PM	46							
486	4/19/2023	11:00 PM	42							
487	4/19/2023	11:15 PM	48							
488	4/19/2023	11:30 PM	25							
489	4/19/2023	11:45 PM	23							
490	4/20/2023	12:00 AM	19							
491	4/20/2023	12:15 AM	25							
492	4/20/2023	12:30 AM	30							
493	4/20/2023	12:45 AM	22							
494	4/20/2023	01:00 AM	17							
495	4/20/2023	01:15 AM	13							
496	4/20/2023	01:30 AM	13							
497	4/20/2023	01:45 AM	16							
498	4/20/2023	02:00 AM	7							
499	4/20/2023	02:15 AM	13							

	A	B	C	D	E	F	G	H	I	J
500	4/20/2023	02:30 AM	15							
501	4/20/2023	02:45 AM	7							
502	4/20/2023	03:00 AM	11							
503	4/20/2023	03:15 AM	8							
504	4/20/2023	03:30 AM	9							
505	4/20/2023	03:45 AM	15							
506	4/20/2023	04:00 AM	16							
507	4/20/2023	04:15 AM	24							
508	4/20/2023	04:30 AM	24							
509	4/20/2023	04:45 AM	32							
510	4/20/2023	05:00 AM	33							
511	4/20/2023	05:15 AM	36							
512	4/20/2023	05:30 AM	48							
513	4/20/2023	05:45 AM	38							
514	4/20/2023	06:00 AM	59							
515	4/20/2023	06:15 AM	86							
516	4/20/2023	06:30 AM	100							
517	4/20/2023	06:45 AM	103							
518	4/20/2023	07:00 AM	121							
519	4/20/2023	07:15 AM	99							
520	4/20/2023	07:30 AM	126							
521	4/20/2023	07:45 AM	132							
522	4/20/2023	08:00 AM	124							
523	4/20/2023	08:15 AM	107							
524	4/20/2023	08:30 AM	114							
525	4/20/2023	08:45 AM	131							
526	4/20/2023	09:00 AM	118							
527	4/20/2023	09:15 AM	140							
528	4/20/2023	09:30 AM	150							
529	4/20/2023	09:45 AM	112							
530	4/20/2023	10:00 AM	123							
531	4/20/2023	10:15 AM	153							
532	4/20/2023	10:30 AM	143							
533	4/20/2023	10:45 AM	126							
534	4/20/2023	11:00 AM	146							
535	4/20/2023	11:15 AM	151							
536	4/20/2023	11:30 AM	129							
537	4/20/2023	11:45 AM	142							
538	4/20/2023	12:00 PM	132							
539	4/20/2023	12:15 PM	163							
540	4/20/2023	12:30 PM	129							
541	4/20/2023	12:45 PM	150							
542	4/20/2023	01:00 PM	150							
543	4/20/2023	01:15 PM	161							
544	4/20/2023	01:30 PM	159							
545	4/20/2023	01:45 PM	171							
546	4/20/2023	02:00 PM	169							
547	4/20/2023	02:15 PM	157							
548	4/20/2023	02:30 PM	179							
549	4/20/2023	02:45 PM	196							

	A	B	C	D	E	F	G	H	I	J
550	4/20/2023	03:00 PM	188							
551	4/20/2023	03:15 PM	215							
552	4/20/2023	03:30 PM	233							
553	4/20/2023	03:45 PM	280							
554	4/20/2023	04:00 PM	242							
555	4/20/2023	04:15 PM	287							
556	4/20/2023	04:30 PM	240							
557	4/20/2023	04:45 PM	253							
558	4/20/2023	05:00 PM	216							
559	4/20/2023	05:15 PM	255							
560	4/20/2023	05:30 PM	203							
561	4/20/2023	05:45 PM	197							
562	4/20/2023	06:00 PM	167							
563	4/20/2023	06:15 PM	160							
564	4/20/2023	06:30 PM	147							
565	4/20/2023	06:45 PM	146							
566	4/20/2023	07:00 PM	117							
567	4/20/2023	07:15 PM	115							
568	4/20/2023	07:30 PM	112							
569	4/20/2023	07:45 PM	87							
570	4/20/2023	08:00 PM	79							
571	4/20/2023	08:15 PM	88							
572	4/20/2023	08:30 PM	99							
573	4/20/2023	08:45 PM	74							
574	4/20/2023	09:00 PM	77							
575	4/20/2023	09:15 PM	71							
576	4/20/2023	09:30 PM	59							
577	4/20/2023	09:45 PM	47							
578	4/20/2023	10:00 PM	45							
579	4/20/2023	10:15 PM	55							
580	4/20/2023	10:30 PM	40							
581	4/20/2023	10:45 PM	47							
582	4/20/2023	11:00 PM	36							
583	4/20/2023	11:15 PM	29							
584	4/20/2023	11:30 PM	31							
585	4/20/2023	11:45 PM	23							
586	4/21/2023	12:00 AM	30							
587	4/21/2023	12:15 AM	36							
588	4/21/2023	12:30 AM	25							
589	4/21/2023	12:45 AM	25							
590	4/21/2023	01:00 AM	25							
591	4/21/2023	01:15 AM	15							
592	4/21/2023	01:30 AM	14							
593	4/21/2023	01:45 AM	7							
594	4/21/2023	02:00 AM	11							
595	4/21/2023	02:15 AM	14							
596	4/21/2023	02:30 AM	10							
597	4/21/2023	02:45 AM	10							
598	4/21/2023	03:00 AM	8							
599	4/21/2023	03:15 AM	16							

	A	B	C	D	E	F	G	H	I	J
600	4/21/2023	03:30 AM	18							
601	4/21/2023	03:45 AM	17							
602	4/21/2023	04:00 AM	14							
603	4/21/2023	04:15 AM	19							
604	4/21/2023	04:30 AM	31							
605	4/21/2023	04:45 AM	33							
606	4/21/2023	05:00 AM	23							
607	4/21/2023	05:15 AM	37							
608	4/21/2023	05:30 AM	48							
609	4/21/2023	05:45 AM	37							
610	4/21/2023	06:00 AM	58							
611	4/21/2023	06:15 AM	73							
612	4/21/2023	06:30 AM	94							
613	4/21/2023	06:45 AM	114							
614	4/21/2023	07:00 AM	116							
615	4/21/2023	07:15 AM	133							
616	4/21/2023	07:30 AM	155							
617	4/21/2023	07:45 AM	114							
618	4/21/2023	08:00 AM	139							
619	4/21/2023	08:15 AM	142							
620	4/21/2023	08:30 AM	122							
621	4/21/2023	08:45 AM	131							
622	4/21/2023	09:00 AM	135							
623	4/21/2023	09:15 AM	125							
624	4/21/2023	09:30 AM	162							
625	4/21/2023	09:45 AM	168							
626	4/21/2023	10:00 AM	168							
627	4/21/2023	10:15 AM	181							
628	4/21/2023	10:30 AM	158							
629	4/21/2023	10:45 AM	155							
630	4/21/2023	11:00 AM	177							
631	4/21/2023	11:15 AM	176							
632	4/21/2023	11:30 AM	189							
633	4/21/2023	11:45 AM	205							
634	4/21/2023	12:00 PM	188							
635	4/21/2023	12:15 PM	199							
636	4/21/2023	12:30 PM	188							
637	4/21/2023	12:45 PM	212							
638	4/21/2023	01:00 PM	190							
639	4/21/2023	01:15 PM	203							
640	4/21/2023	01:30 PM	192							
641	4/21/2023	01:45 PM	225							
642	4/21/2023	02:00 PM	197							
643	4/21/2023	02:15 PM	208							
644	4/21/2023	02:30 PM	226							
645	4/21/2023	02:45 PM	217							
646	4/21/2023	03:00 PM	239							
647	4/21/2023	03:15 PM	250							
648	4/21/2023	03:30 PM	294							
649	4/21/2023	03:45 PM	264							

	A	B	C	D	E	F	G	H	I	J
650	4/21/2023	04:00 PM	240							
651	4/21/2023	04:15 PM	266							
652	4/21/2023	04:30 PM	273							
653	4/21/2023	04:45 PM	272							
654	4/21/2023	05:00 PM	275							
655	4/21/2023	05:15 PM	219							
656	4/21/2023	05:30 PM	237							
657	4/21/2023	05:45 PM	216							
658	4/21/2023	06:00 PM	233							
659	4/21/2023	06:15 PM	202							
660	4/21/2023	06:30 PM	165							
661	4/21/2023	06:45 PM	158							
662	4/21/2023	07:00 PM	137							
663	4/21/2023	07:15 PM	149							
664	4/21/2023	07:30 PM	140							
665	4/21/2023	07:45 PM	143							
666	4/21/2023	08:00 PM	114							
667	4/21/2023	08:15 PM	95							
668	4/21/2023	08:30 PM	94							
669	4/21/2023	08:45 PM	100							
670	4/21/2023	09:00 PM	98							
671	4/21/2023	09:15 PM	102							
672	4/21/2023	09:30 PM	65							
673	4/21/2023	09:45 PM	63							
674	4/21/2023	10:00 PM	76							
675	4/21/2023	10:15 PM	61							
676	4/21/2023	10:30 PM	50							
677	4/21/2023	10:45 PM	66							
678	4/21/2023	11:00 PM	48							
679	4/21/2023	11:15 PM	56							
680	4/21/2023	11:30 PM	42							
681	4/21/2023	11:45 PM	26							

	A	B	C	D	E	F	G	H	I	J
1										
2	File Name: C:\Users\obarrie\Desktop\transfer\Documents\Documents\Osman\Osman from harddrive\Documents\TDB\WSP\Syracuse\Data\ATR\SYRACUSE BATCH 3\ATR 1104.tf2									
3	Start Date: 4/15/2023									
4	Start Time: 12:00:00 AM									
5	Location 1: SB I 81									
6	Location 2: at S 49									
7										
8	Date	Time	SB							
9	4/15/2023	12:00 AM	33							
10	4/15/2023	12:15 AM	21							
11	4/15/2023	12:30 AM	28							
12	4/15/2023	12:45 AM	31							
13	4/15/2023	01:00 AM	22							
14	4/15/2023	01:15 AM	22							
15	4/15/2023	01:30 AM	19							
16	4/15/2023	01:45 AM	25							
17	4/15/2023	02:00 AM	13							
18	4/15/2023	02:15 AM	17							
19	4/15/2023	02:30 AM	17							
20	4/15/2023	02:45 AM	21							
21	4/15/2023	03:00 AM	13							
22	4/15/2023	03:15 AM	13							
23	4/15/2023	03:30 AM	14							
24	4/15/2023	03:45 AM	14							
25	4/15/2023	04:00 AM	25							
26	4/15/2023	04:15 AM	18							
27	4/15/2023	04:30 AM	15							
28	4/15/2023	04:45 AM	21							
29	4/15/2023	05:00 AM	34							
30	4/15/2023	05:15 AM	31							
31	4/15/2023	05:30 AM	27							
32	4/15/2023	05:45 AM	22							
33	4/15/2023	06:00 AM	39							
34	4/15/2023	06:15 AM	54							
35	4/15/2023	06:30 AM	58							
36	4/15/2023	06:45 AM	66							
37	4/15/2023	07:00 AM	70							
38	4/15/2023	07:15 AM	81							
39	4/15/2023	07:30 AM	91							
40	4/15/2023	07:45 AM	87							
41	4/15/2023	08:00 AM	123							
42	4/15/2023	08:15 AM	127							
43	4/15/2023	08:30 AM	108							
44	4/15/2023	08:45 AM	124							
45	4/15/2023	09:00 AM	153							
46	4/15/2023	09:15 AM	159							
47	4/15/2023	09:30 AM	157							
48	4/15/2023	09:45 AM	151							
49	4/15/2023	10:00 AM	170							

	A	B	C	D	E	F	G	H	I	J
50	4/15/2023	10:15 AM	161							
51	4/15/2023	10:30 AM	177							
52	4/15/2023	10:45 AM	171							
53	4/15/2023	11:00 AM	187							
54	4/15/2023	11:15 AM	179							
55	4/15/2023	11:30 AM	148							
56	4/15/2023	11:45 AM	139							
57	4/15/2023	12:00 PM	187							
58	4/15/2023	12:15 PM	187							
59	4/15/2023	12:30 PM	177							
60	4/15/2023	12:45 PM	178							
61	4/15/2023	01:00 PM	171							
62	4/15/2023	01:15 PM	175							
63	4/15/2023	01:30 PM	174							
64	4/15/2023	01:45 PM	151							
65	4/15/2023	02:00 PM	172							
66	4/15/2023	02:15 PM	179							
67	4/15/2023	02:30 PM	183							
68	4/15/2023	02:45 PM	163							
69	4/15/2023	03:00 PM	199							
70	4/15/2023	03:15 PM	199							
71	4/15/2023	03:30 PM	171							
72	4/15/2023	03:45 PM	187							
73	4/15/2023	04:00 PM	174							
74	4/15/2023	04:15 PM	176							
75	4/15/2023	04:30 PM	161							
76	4/15/2023	04:45 PM	174							
77	4/15/2023	05:00 PM	139							
78	4/15/2023	05:15 PM	147							
79	4/15/2023	05:30 PM	151							
80	4/15/2023	05:45 PM	146							
81	4/15/2023	06:00 PM	122							
82	4/15/2023	06:15 PM	142							
83	4/15/2023	06:30 PM	140							
84	4/15/2023	06:45 PM	138							
85	4/15/2023	07:00 PM	96							
86	4/15/2023	07:15 PM	102							
87	4/15/2023	07:30 PM	108							
88	4/15/2023	07:45 PM	108							
89	4/15/2023	08:00 PM	81							
90	4/15/2023	08:15 PM	92							
91	4/15/2023	08:30 PM	89							
92	4/15/2023	08:45 PM	84							
93	4/15/2023	09:00 PM	77							
94	4/15/2023	09:15 PM	66							
95	4/15/2023	09:30 PM	71							
96	4/15/2023	09:45 PM	73							
97	4/15/2023	10:00 PM	65							
98	4/15/2023	10:15 PM	65							
99	4/15/2023	10:30 PM	57							

	A	B	C	D	E	F	G	H	I	J
100	4/15/2023	10:45 PM	56							
101	4/15/2023	11:00 PM	38							
102	4/15/2023	11:15 PM	36							
103	4/15/2023	11:30 PM	32							
104	4/15/2023	11:45 PM	47							
105	4/16/2023	12:00 AM	34							
106	4/16/2023	12:15 AM	21							
107	4/16/2023	12:30 AM	28							
108	4/16/2023	12:45 AM	16							
109	4/16/2023	01:00 AM	20							
110	4/16/2023	01:15 AM	15							
111	4/16/2023	01:30 AM	13							
112	4/16/2023	01:45 AM	19							
113	4/16/2023	02:00 AM	15							
114	4/16/2023	02:15 AM	12							
115	4/16/2023	02:30 AM	18							
116	4/16/2023	02:45 AM	11							
117	4/16/2023	03:00 AM	7							
118	4/16/2023	03:15 AM	10							
119	4/16/2023	03:30 AM	12							
120	4/16/2023	03:45 AM	7							
121	4/16/2023	04:00 AM	14							
122	4/16/2023	04:15 AM	31							
123	4/16/2023	04:30 AM	16							
124	4/16/2023	04:45 AM	21							
125	4/16/2023	05:00 AM	19							
126	4/16/2023	05:15 AM	22							
127	4/16/2023	05:30 AM	26							
128	4/16/2023	05:45 AM	34							
129	4/16/2023	06:00 AM	31							
130	4/16/2023	06:15 AM	36							
131	4/16/2023	06:30 AM	54							
132	4/16/2023	06:45 AM	46							
133	4/16/2023	07:00 AM	58							
134	4/16/2023	07:15 AM	57							
135	4/16/2023	07:30 AM	65							
136	4/16/2023	07:45 AM	75							
137	4/16/2023	08:00 AM	83							
138	4/16/2023	08:15 AM	97							
139	4/16/2023	08:30 AM	88							
140	4/16/2023	08:45 AM	96							
141	4/16/2023	09:00 AM	115							
142	4/16/2023	09:15 AM	138							
143	4/16/2023	09:30 AM	156							
144	4/16/2023	09:45 AM	161							
145	4/16/2023	10:00 AM	155							
146	4/16/2023	10:15 AM	160							
147	4/16/2023	10:30 AM	157							
148	4/16/2023	10:45 AM	160							
149	4/16/2023	11:00 AM	208							

	A	B	C	D	E	F	G	H	I	J
150	4/16/2023	11:15 AM	210							
151	4/16/2023	11:30 AM	220							
152	4/16/2023	11:45 AM	189							
153	4/16/2023	12:00 PM	204							
154	4/16/2023	12:15 PM	193							
155	4/16/2023	12:30 PM	173							
156	4/16/2023	12:45 PM	175							
157	4/16/2023	01:00 PM	183							
158	4/16/2023	01:15 PM	190							
159	4/16/2023	01:30 PM	174							
160	4/16/2023	01:45 PM	195							
161	4/16/2023	02:00 PM	174							
162	4/16/2023	02:15 PM	175							
163	4/16/2023	02:30 PM	167							
164	4/16/2023	02:45 PM	217							
165	4/16/2023	03:00 PM	177							
166	4/16/2023	03:15 PM	200							
167	4/16/2023	03:30 PM	181							
168	4/16/2023	03:45 PM	176							
169	4/16/2023	04:00 PM	191							
170	4/16/2023	04:15 PM	200							
171	4/16/2023	04:30 PM	210							
172	4/16/2023	04:45 PM	201							
173	4/16/2023	05:00 PM	187							
174	4/16/2023	05:15 PM	193							
175	4/16/2023	05:30 PM	163							
176	4/16/2023	05:45 PM	141							
177	4/16/2023	06:00 PM	156							
178	4/16/2023	06:15 PM	117							
179	4/16/2023	06:30 PM	151							
180	4/16/2023	06:45 PM	108							
181	4/16/2023	07:00 PM	100							
182	4/16/2023	07:15 PM	96							
183	4/16/2023	07:30 PM	110							
184	4/16/2023	07:45 PM	95							
185	4/16/2023	08:00 PM	76							
186	4/16/2023	08:15 PM	65							
187	4/16/2023	08:30 PM	69							
188	4/16/2023	08:45 PM	71							
189	4/16/2023	09:00 PM	43							
190	4/16/2023	09:15 PM	48							
191	4/16/2023	09:30 PM	54							
192	4/16/2023	09:45 PM	39							
193	4/16/2023	10:00 PM	33							
194	4/16/2023	10:15 PM	26							
195	4/16/2023	10:30 PM	29							
196	4/16/2023	10:45 PM	22							
197	4/16/2023	11:00 PM	16							
198	4/16/2023	11:15 PM	18							
199	4/16/2023	11:30 PM	23							

	A	B	C	D	E	F	G	H	I	J
200	4/16/2023	11:45 PM	10							
201	4/17/2023	12:00 AM	12							
202	4/17/2023	12:15 AM	9							
203	4/17/2023	12:30 AM	16							
204	4/17/2023	12:45 AM	10							
205	4/17/2023	01:00 AM	12							
206	4/17/2023	01:15 AM	9							
207	4/17/2023	01:30 AM	10							
208	4/17/2023	01:45 AM	10							
209	4/17/2023	02:00 AM	10							
210	4/17/2023	02:15 AM	8							
211	4/17/2023	02:30 AM	14							
212	4/17/2023	02:45 AM	15							
213	4/17/2023	03:00 AM	19							
214	4/17/2023	03:15 AM	18							
215	4/17/2023	03:30 AM	16							
216	4/17/2023	03:45 AM	29							
217	4/17/2023	04:00 AM	34							
218	4/17/2023	04:15 AM	56							
219	4/17/2023	04:30 AM	62							
220	4/17/2023	04:45 AM	66							
221	4/17/2023	05:00 AM	71							
222	4/17/2023	05:15 AM	107							
223	4/17/2023	05:30 AM	127							
224	4/17/2023	05:45 AM	101							
225	4/17/2023	06:00 AM	137							
226	4/17/2023	06:15 AM	163							
227	4/17/2023	06:30 AM	203							
228	4/17/2023	06:45 AM	180							
229	4/17/2023	07:00 AM	223							
230	4/17/2023	07:15 AM	208							
231	4/17/2023	07:30 AM	234							
232	4/17/2023	07:45 AM	200							
233	4/17/2023	08:00 AM	164							
234	4/17/2023	08:15 AM	188							
235	4/17/2023	08:30 AM	183							
236	4/17/2023	08:45 AM	166							
237	4/17/2023	09:00 AM	164							
238	4/17/2023	09:15 AM	178							
239	4/17/2023	09:30 AM	146							
240	4/17/2023	09:45 AM	163							
241	4/17/2023	10:00 AM	148							
242	4/17/2023	10:15 AM	163							
243	4/17/2023	10:30 AM	159							
244	4/17/2023	10:45 AM	165							
245	4/17/2023	11:00 AM	157							
246	4/17/2023	11:15 AM	174							
247	4/17/2023	11:30 AM	139							
248	4/17/2023	11:45 AM	162							
249	4/17/2023	12:00 PM	167							

	A	B	C	D	E	F	G	H	I	J
250	4/17/2023	12:15 PM	152							
251	4/17/2023	12:30 PM	143							
252	4/17/2023	12:45 PM	163							
253	4/17/2023	01:00 PM	183							
254	4/17/2023	01:15 PM	165							
255	4/17/2023	01:30 PM	155							
256	4/17/2023	01:45 PM	196							
257	4/17/2023	02:00 PM	181							
258	4/17/2023	02:15 PM	175							
259	4/17/2023	02:30 PM	181							
260	4/17/2023	02:45 PM	153							
261	4/17/2023	03:00 PM	169							
262	4/17/2023	03:15 PM	184							
263	4/17/2023	03:30 PM	194							
264	4/17/2023	03:45 PM	198							
265	4/17/2023	04:00 PM	217							
266	4/17/2023	04:15 PM	146							
267	4/17/2023	04:30 PM	191							
268	4/17/2023	04:45 PM	170							
269	4/17/2023	05:00 PM	179							
270	4/17/2023	05:15 PM	165							
271	4/17/2023	05:30 PM	166							
272	4/17/2023	05:45 PM	141							
273	4/17/2023	06:00 PM	138							
274	4/17/2023	06:15 PM	131							
275	4/17/2023	06:30 PM	105							
276	4/17/2023	06:45 PM	93							
277	4/17/2023	07:00 PM	93							
278	4/17/2023	07:15 PM	81							
279	4/17/2023	07:30 PM	84							
280	4/17/2023	07:45 PM	71							
281	4/17/2023	08:00 PM	61							
282	4/17/2023	08:15 PM	72							
283	4/17/2023	08:30 PM	48							
284	4/17/2023	08:45 PM	55							
285	4/17/2023	09:00 PM	45							
286	4/17/2023	09:15 PM	50							
287	4/17/2023	09:30 PM	40							
288	4/17/2023	09:45 PM	44							
289	4/17/2023	10:00 PM	32							
290	4/17/2023	10:15 PM	41							
291	4/17/2023	10:30 PM	29							
292	4/17/2023	10:45 PM	26							
293	4/17/2023	11:00 PM	15							
294	4/17/2023	11:15 PM	22							
295	4/17/2023	11:30 PM	19							
296	4/17/2023	11:45 PM	20							
297	4/18/2023	12:00 AM	26							
298	4/18/2023	12:15 AM	22							
299	4/18/2023	12:30 AM	22							

	A	B	C	D	E	F	G	H	I	J
300	4/18/2023	12:45 AM	3							
301	4/18/2023	01:00 AM	14							
302	4/18/2023	01:15 AM	18							
303	4/18/2023	01:30 AM	11							
304	4/18/2023	01:45 AM	22							
305	4/18/2023	02:00 AM	10							
306	4/18/2023	02:15 AM	14							
307	4/18/2023	02:30 AM	19							
308	4/18/2023	02:45 AM	14							
309	4/18/2023	03:00 AM	19							
310	4/18/2023	03:15 AM	18							
311	4/18/2023	03:30 AM	28							
312	4/18/2023	03:45 AM	24							
313	4/18/2023	04:00 AM	24							
314	4/18/2023	04:15 AM	61							
315	4/18/2023	04:30 AM	62							
316	4/18/2023	04:45 AM	61							
317	4/18/2023	05:00 AM	70							
318	4/18/2023	05:15 AM	92							
319	4/18/2023	05:30 AM	103							
320	4/18/2023	05:45 AM	97							
321	4/18/2023	06:00 AM	148							
322	4/18/2023	06:15 AM	155							
323	4/18/2023	06:30 AM	211							
324	4/18/2023	06:45 AM	181							
325	4/18/2023	07:00 AM	182							
326	4/18/2023	07:15 AM	227							
327	4/18/2023	07:30 AM	212							
328	4/18/2023	07:45 AM	182							
329	4/18/2023	08:00 AM	169							
330	4/18/2023	08:15 AM	179							
331	4/18/2023	08:30 AM	177							
332	4/18/2023	08:45 AM	131							
333	4/18/2023	09:00 AM	163							
334	4/18/2023	09:15 AM	184							
335	4/18/2023	09:30 AM	174							
336	4/18/2023	09:45 AM	166							
337	4/18/2023	10:00 AM	149							
338	4/18/2023	10:15 AM	163							
339	4/18/2023	10:30 AM	150							
340	4/18/2023	10:45 AM	148							
341	4/18/2023	11:00 AM	147							
342	4/18/2023	11:15 AM	148							
343	4/18/2023	11:30 AM	128							
344	4/18/2023	11:45 AM	157							
345	4/18/2023	12:00 PM	151							
346	4/18/2023	12:15 PM	163							
347	4/18/2023	12:30 PM	160							
348	4/18/2023	12:45 PM	156							
349	4/18/2023	01:00 PM	170							

	A	B	C	D	E	F	G	H	I	J
350	4/18/2023	01:15 PM	189							
351	4/18/2023	01:30 PM	160							
352	4/18/2023	01:45 PM	180							
353	4/18/2023	02:00 PM	169							
354	4/18/2023	02:15 PM	162							
355	4/18/2023	02:30 PM	151							
356	4/18/2023	02:45 PM	151							
357	4/18/2023	03:00 PM	165							
358	4/18/2023	03:15 PM	139							
359	4/18/2023	03:30 PM	170							
360	4/18/2023	03:45 PM	165							
361	4/18/2023	04:00 PM	187							
362	4/18/2023	04:15 PM	148							
363	4/18/2023	04:30 PM	189							
364	4/18/2023	04:45 PM	157							
365	4/18/2023	05:00 PM	155							
366	4/18/2023	05:15 PM	144							
367	4/18/2023	05:30 PM	160							
368	4/18/2023	05:45 PM	127							
369	4/18/2023	06:00 PM	105							
370	4/18/2023	06:15 PM	131							
371	4/18/2023	06:30 PM	91							
372	4/18/2023	06:45 PM	86							
373	4/18/2023	07:00 PM	101							
374	4/18/2023	07:15 PM	96							
375	4/18/2023	07:30 PM	71							
376	4/18/2023	07:45 PM	66							
377	4/18/2023	08:00 PM	51							
378	4/18/2023	08:15 PM	65							
379	4/18/2023	08:30 PM	64							
380	4/18/2023	08:45 PM	43							
381	4/18/2023	09:00 PM	58							
382	4/18/2023	09:15 PM	40							
383	4/18/2023	09:30 PM	52							
384	4/18/2023	09:45 PM	40							
385	4/18/2023	10:00 PM	38							
386	4/18/2023	10:15 PM	33							
387	4/18/2023	10:30 PM	31							
388	4/18/2023	10:45 PM	38							
389	4/18/2023	11:00 PM	15							
390	4/18/2023	11:15 PM	12							
391	4/18/2023	11:30 PM	11							
392	4/18/2023	11:45 PM	15							
393	4/19/2023	12:00 AM	12							
394	4/19/2023	12:15 AM	16							
395	4/19/2023	12:30 AM	15							
396	4/19/2023	12:45 AM	9							
397	4/19/2023	01:00 AM	11							
398	4/19/2023	01:15 AM	11							
399	4/19/2023	01:30 AM	5							

	A	B	C	D	E	F	G	H	I	J
400	4/19/2023	01:45 AM	10							
401	4/19/2023	02:00 AM	12							
402	4/19/2023	02:15 AM	12							
403	4/19/2023	02:30 AM	17							
404	4/19/2023	02:45 AM	22							
405	4/19/2023	03:00 AM	19							
406	4/19/2023	03:15 AM	16							
407	4/19/2023	03:30 AM	26							
408	4/19/2023	03:45 AM	22							
409	4/19/2023	04:00 AM	37							
410	4/19/2023	04:15 AM	65							
411	4/19/2023	04:30 AM	50							
412	4/19/2023	04:45 AM	50							
413	4/19/2023	05:00 AM	80							
414	4/19/2023	05:15 AM	100							
415	4/19/2023	05:30 AM	101							
416	4/19/2023	05:45 AM	112							
417	4/19/2023	06:00 AM	124							
418	4/19/2023	06:15 AM	178							
419	4/19/2023	06:30 AM	221							
420	4/19/2023	06:45 AM	211							
421	4/19/2023	07:00 AM	205							
422	4/19/2023	07:15 AM	229							
423	4/19/2023	07:30 AM	265							
424	4/19/2023	07:45 AM	190							
425	4/19/2023	08:00 AM	177							
426	4/19/2023	08:15 AM	182							
427	4/19/2023	08:30 AM	178							
428	4/19/2023	08:45 AM	165							
429	4/19/2023	09:00 AM	166							
430	4/19/2023	09:15 AM	165							
431	4/19/2023	09:30 AM	165							
432	4/19/2023	09:45 AM	166							
433	4/19/2023	10:00 AM	156							
434	4/19/2023	10:15 AM	152							
435	4/19/2023	10:30 AM	155							
436	4/19/2023	10:45 AM	168							
437	4/19/2023	11:00 AM	110							
438	4/19/2023	11:15 AM	145							
439	4/19/2023	11:30 AM	132							
440	4/19/2023	11:45 AM	145							
441	4/19/2023	12:00 PM	142							
442	4/19/2023	12:15 PM	145							
443	4/19/2023	12:30 PM	156							
444	4/19/2023	12:45 PM	145							
445	4/19/2023	01:00 PM	144							
446	4/19/2023	01:15 PM	156							
447	4/19/2023	01:30 PM	155							
448	4/19/2023	01:45 PM	145							
449	4/19/2023	02:00 PM	135							

	A	B	C	D	E	F	G	H	I	J
450	4/19/2023	02:15 PM	133							
451	4/19/2023	02:30 PM	139							
452	4/19/2023	02:45 PM	140							
453	4/19/2023	03:00 PM	156							
454	4/19/2023	03:15 PM	168							
455	4/19/2023	03:30 PM	165							
456	4/19/2023	03:45 PM	166							
457	4/19/2023	04:00 PM	168							
458	4/19/2023	04:15 PM	159							
459	4/19/2023	04:30 PM	155							
460	4/19/2023	04:45 PM	156							
461	4/19/2023	05:00 PM	152							
462	4/19/2023	05:15 PM	144							
463	4/19/2023	05:30 PM	125							
464	4/19/2023	05:45 PM	132							
465	4/19/2023	06:00 PM	124							
466	4/19/2023	06:15 PM	111							
467	4/19/2023	06:30 PM	100							
468	4/19/2023	06:45 PM	132							
469	4/19/2023	07:00 PM	96							
470	4/19/2023	07:15 PM	87							
471	4/19/2023	07:30 PM	88							
472	4/19/2023	07:45 PM	77							
473	4/19/2023	08:00 PM	54							
474	4/19/2023	08:15 PM	65							
475	4/19/2023	08:30 PM	45							
476	4/19/2023	08:45 PM	44							
477	4/19/2023	09:00 PM	35							
478	4/19/2023	09:15 PM	42							
479	4/19/2023	09:30 PM	49							
480	4/19/2023	09:45 PM	36							
481	4/19/2023	10:00 PM	35							
482	4/19/2023	10:15 PM	36							
483	4/19/2023	10:30 PM	25							
484	4/19/2023	10:45 PM	22							
485	4/19/2023	11:00 PM	11							
486	4/19/2023	11:15 PM	20							
487	4/19/2023	11:30 PM	15							
488	4/19/2023	11:45 PM	17							
489	4/20/2023	12:00 AM	14							
490	4/20/2023	12:15 AM	19							
491	4/20/2023	12:30 AM	25							
492	4/20/2023	12:45 AM	15							
493	4/20/2023	01:00 AM	9							
494	4/20/2023	01:15 AM	14							
495	4/20/2023	01:30 AM	10							
496	4/20/2023	01:45 AM	12							
497	4/20/2023	02:00 AM	12							
498	4/20/2023	02:15 AM	17							
499	4/20/2023	02:30 AM	9							

	A	B	C	D	E	F	G	H	I	J
500	4/20/2023	02:45 AM	18							
501	4/20/2023	03:00 AM	20							
502	4/20/2023	03:15 AM	19							
503	4/20/2023	03:30 AM	29							
504	4/20/2023	03:45 AM	30							
505	4/20/2023	04:00 AM	29							
506	4/20/2023	04:15 AM	52							
507	4/20/2023	04:30 AM	71							
508	4/20/2023	04:45 AM	46							
509	4/20/2023	05:00 AM	53							
510	4/20/2023	05:15 AM	103							
511	4/20/2023	05:30 AM	117							
512	4/20/2023	05:45 AM	112							
513	4/20/2023	06:00 AM	126							
514	4/20/2023	06:15 AM	169							
515	4/20/2023	06:30 AM	213							
516	4/20/2023	06:45 AM	184							
517	4/20/2023	07:00 AM	179							
518	4/20/2023	07:15 AM	205							
519	4/20/2023	07:30 AM	255							
520	4/20/2023	07:45 AM	175							
521	4/20/2023	08:00 AM	170							
522	4/20/2023	08:15 AM	175							
523	4/20/2023	08:30 AM	177							
524	4/20/2023	08:45 AM	167							
525	4/20/2023	09:00 AM	141							
526	4/20/2023	09:15 AM	138							
527	4/20/2023	09:30 AM	177							
528	4/20/2023	09:45 AM	163							
529	4/20/2023	10:00 AM	167							
530	4/20/2023	10:15 AM	160							
531	4/20/2023	10:30 AM	141							
532	4/20/2023	10:45 AM	127							
533	4/20/2023	11:00 AM	129							
534	4/20/2023	11:15 AM	122							
535	4/20/2023	11:30 AM	146							
536	4/20/2023	11:45 AM	147							
537	4/20/2023	12:00 PM	155							
538	4/20/2023	12:15 PM	154							
539	4/20/2023	12:30 PM	182							
540	4/20/2023	12:45 PM	161							
541	4/20/2023	01:00 PM	170							
542	4/20/2023	01:15 PM	169							
543	4/20/2023	01:30 PM	158							
544	4/20/2023	01:45 PM	160							
545	4/20/2023	02:00 PM	131							
546	4/20/2023	02:15 PM	162							
547	4/20/2023	02:30 PM	169							
548	4/20/2023	02:45 PM	173							
549	4/20/2023	03:00 PM	172							

	A	B	C	D	E	F	G	H	I	J
550	4/20/2023	03:15 PM	154							
551	4/20/2023	03:30 PM	187							
552	4/20/2023	03:45 PM	161							
553	4/20/2023	04:00 PM	181							
554	4/20/2023	04:15 PM	146							
555	4/20/2023	04:30 PM	172							
556	4/20/2023	04:45 PM	155							
557	4/20/2023	05:00 PM	160							
558	4/20/2023	05:15 PM	148							
559	4/20/2023	05:30 PM	182							
560	4/20/2023	05:45 PM	155							
561	4/20/2023	06:00 PM	144							
562	4/20/2023	06:15 PM	106							
563	4/20/2023	06:30 PM	110							
564	4/20/2023	06:45 PM	105							
565	4/20/2023	07:00 PM	103							
566	4/20/2023	07:15 PM	98							
567	4/20/2023	07:30 PM	93							
568	4/20/2023	07:45 PM	79							
569	4/20/2023	08:00 PM	87							
570	4/20/2023	08:15 PM	75							
571	4/20/2023	08:30 PM	64							
572	4/20/2023	08:45 PM	58							
573	4/20/2023	09:00 PM	50							
574	4/20/2023	09:15 PM	57							
575	4/20/2023	09:30 PM	53							
576	4/20/2023	09:45 PM	45							
577	4/20/2023	10:00 PM	45							
578	4/20/2023	10:15 PM	38							
579	4/20/2023	10:30 PM	22							
580	4/20/2023	10:45 PM	38							
581	4/20/2023	11:00 PM	29							
582	4/20/2023	11:15 PM	15							
583	4/20/2023	11:30 PM	24							
584	4/20/2023	11:45 PM	25							
585	4/21/2023	12:00 AM	21							
586	4/21/2023	12:15 AM	21							
587	4/21/2023	12:30 AM	21							
588	4/21/2023	12:45 AM	20							
589	4/21/2023	01:00 AM	15							
590	4/21/2023	01:15 AM	10							
591	4/21/2023	01:30 AM	18							
592	4/21/2023	01:45 AM	12							
593	4/21/2023	02:00 AM	9							
594	4/21/2023	02:15 AM	22							
595	4/21/2023	02:30 AM	12							
596	4/21/2023	02:45 AM	12							
597	4/21/2023	03:00 AM	22							
598	4/21/2023	03:15 AM	19							
599	4/21/2023	03:30 AM	26							

	A	B	C	D	E	F	G	H	I	J
600	4/21/2023	03:45 AM	34							
601	4/21/2023	04:00 AM	31							
602	4/21/2023	04:15 AM	41							
603	4/21/2023	04:30 AM	57							
604	4/21/2023	04:45 AM	56							
605	4/21/2023	05:00 AM	58							
606	4/21/2023	05:15 AM	84							
607	4/21/2023	05:30 AM	100							
608	4/21/2023	05:45 AM	108							
609	4/21/2023	06:00 AM	100							
610	4/21/2023	06:15 AM	151							
611	4/21/2023	06:30 AM	174							
612	4/21/2023	06:45 AM	174							
613	4/21/2023	07:00 AM	182							
614	4/21/2023	07:15 AM	200							
615	4/21/2023	07:30 AM	172							
616	4/21/2023	07:45 AM	160							
617	4/21/2023	08:00 AM	163							
618	4/21/2023	08:15 AM	146							
619	4/21/2023	08:30 AM	177							
620	4/21/2023	08:45 AM	161							
621	4/21/2023	09:00 AM	175							
622	4/21/2023	09:15 AM	184							
623	4/21/2023	09:30 AM	181							
624	4/21/2023	09:45 AM	146							
625	4/21/2023	10:00 AM	183							
626	4/21/2023	10:15 AM	162							
627	4/21/2023	10:30 AM	164							
628	4/21/2023	10:45 AM	163							
629	4/21/2023	11:00 AM	145							
630	4/21/2023	11:15 AM	179							
631	4/21/2023	11:30 AM	157							
632	4/21/2023	11:45 AM	136							
633	4/21/2023	12:00 PM	156							
634	4/21/2023	12:15 PM	177							
635	4/21/2023	12:30 PM	155							
636	4/21/2023	12:45 PM	175							
637	4/21/2023	01:00 PM	180							
638	4/21/2023	01:15 PM	184							
639	4/21/2023	01:30 PM	188							
640	4/21/2023	01:45 PM	172							
641	4/21/2023	02:00 PM	138							
642	4/21/2023	02:15 PM	165							
643	4/21/2023	02:30 PM	149							
644	4/21/2023	02:45 PM	163							
645	4/21/2023	03:00 PM	202							
646	4/21/2023	03:15 PM	193							
647	4/21/2023	03:30 PM	205							
648	4/21/2023	03:45 PM	224							
649	4/21/2023	04:00 PM	194							

	A	B	C	D	E	F	G	H	I	J
650	4/21/2023	04:15 PM	169							
651	4/21/2023	04:30 PM	183							
652	4/21/2023	04:45 PM	163							
653	4/21/2023	05:00 PM	172							
654	4/21/2023	05:15 PM	151							
655	4/21/2023	05:30 PM	157							
656	4/21/2023	05:45 PM	164							
657	4/21/2023	06:00 PM	134							
658	4/21/2023	06:15 PM	57							
659	4/21/2023	06:30 PM	122							
660	4/21/2023	06:45 PM	97							
661	4/21/2023	07:00 PM	77							
662	4/21/2023	07:15 PM	67							
663	4/21/2023	07:30 PM	72							
664	4/21/2023	07:45 PM	77							
665	4/21/2023	08:00 PM	61							
666	4/21/2023	08:15 PM	80							
667	4/21/2023	08:30 PM	65							
668	4/21/2023	08:45 PM	58							
669	4/21/2023	09:00 PM	48							
670	4/21/2023	09:15 PM	53							
671	4/21/2023	09:30 PM	47							
672	4/21/2023	09:45 PM	44							
673	4/21/2023	10:00 PM	37							
674	4/21/2023	10:15 PM	44							
675	4/21/2023	10:30 PM	37							
676	4/21/2023	10:45 PM	22							
677	4/21/2023	11:00 PM	27							
678	4/21/2023	11:15 PM	21							
679	4/21/2023	11:30 PM	15							
680	4/21/2023	11:45 PM	17							

	A	B	C	D	E	F	G	H	I	J
1										
2	File Name: C:\Users\barri\OneDrive\Documents\TDB\WSP\SYRACUSE\DATA\BATCH 3\DONE\ATR 1105.tf2									
3	Start Date: 4/14/2023									
4	Start Time: 12:00:00 AM									
5	Location 1: S 49 WB									
6	Location 2: at I 81									
7										
8										
9	Date	Time	WB							
10	4/14/2023	12:00 AM	13							
11	4/14/2023	12:15 AM	9							
12	4/14/2023	12:30 AM	13							
13	4/14/2023	12:45 AM	8							
14	4/14/2023	01:00 AM	11							
15	4/14/2023	01:15 AM	5							
16	4/14/2023	01:30 AM	9							
17	4/14/2023	01:45 AM	6							
18	4/14/2023	02:00 AM	4							
19	4/14/2023	02:15 AM	6							
20	4/14/2023	02:30 AM	6							
21	4/14/2023	02:45 AM	5							
22	4/14/2023	03:00 AM	8							
23	4/14/2023	03:15 AM	14							
24	4/14/2023	03:30 AM	16							
25	4/14/2023	03:45 AM	22							
26	4/14/2023	04:00 AM	15							
27	4/14/2023	04:15 AM	22							
28	4/14/2023	04:30 AM	26							
29	4/14/2023	04:45 AM	40							
30	4/14/2023	05:00 AM	44							
31	4/14/2023	05:15 AM	58							
32	4/14/2023	05:30 AM	88							
33	4/14/2023	05:45 AM	90							
34	4/14/2023	06:00 AM	100							
35	4/14/2023	06:15 AM	136							
36	4/14/2023	06:30 AM	178							
37	4/14/2023	06:45 AM	160							
38	4/14/2023	07:00 AM	202							
39	4/14/2023	07:15 AM	218							
40	4/14/2023	07:30 AM	245							
41	4/14/2023	07:45 AM	233							
42	4/14/2023	08:00 AM	138							
43	4/14/2023	08:15 AM	166							
44	4/14/2023	08:30 AM	147							
45	4/14/2023	08:45 AM	174							
46	4/14/2023	09:00 AM	149							
47	4/14/2023	09:15 AM	172							
48	4/14/2023	09:30 AM	160							
49	4/14/2023	09:45 AM	170							

	A	B	C	D	E	F	G	H	I	J
50	4/14/2023	10:00 AM	169							
51	4/14/2023	10:15 AM	160							
52	4/14/2023	10:30 AM	171							
53	4/14/2023	10:45 AM	160							
54	4/14/2023	11:00 AM	170							
55	4/14/2023	11:15 AM	179							
56	4/14/2023	11:30 AM	164							
57	4/14/2023	11:45 AM	158							
58	4/14/2023	12:00 PM	196							
59	4/14/2023	12:15 PM	191							
60	4/14/2023	12:30 PM	200							
61	4/14/2023	12:45 PM	190							
62	4/14/2023	01:00 PM	204							
63	4/14/2023	01:15 PM	224							
64	4/14/2023	01:30 PM	196							
65	4/14/2023	01:45 PM	212							
66	4/14/2023	02:00 PM	204							
67	4/14/2023	02:15 PM	187							
68	4/14/2023	02:30 PM	198							
69	4/14/2023	02:45 PM	198							
70	4/14/2023	03:00 PM	212							
71	4/14/2023	03:15 PM	214							
72	4/14/2023	03:30 PM	207							
73	4/14/2023	03:45 PM	240							
74	4/14/2023	04:00 PM	256							
75	4/14/2023	04:15 PM	276							
76	4/14/2023	04:30 PM	260							
77	4/14/2023	04:45 PM	268							
78	4/14/2023	05:00 PM	230							
79	4/14/2023	05:15 PM	269							
80	4/14/2023	05:30 PM	233							
81	4/14/2023	05:45 PM	190							
82	4/14/2023	06:00 PM	168							
83	4/14/2023	06:15 PM	181							
84	4/14/2023	06:30 PM	170							
85	4/14/2023	06:45 PM	137							
86	4/14/2023	07:00 PM	134							
87	4/14/2023	07:15 PM	112							
88	4/14/2023	07:30 PM	117							
89	4/14/2023	07:45 PM	127							
90	4/14/2023	08:00 PM	114							
91	4/14/2023	08:15 PM	110							
92	4/14/2023	08:30 PM	82							
93	4/14/2023	08:45 PM	82							
94	4/14/2023	09:00 PM	76							
95	4/14/2023	09:15 PM	81							
96	4/14/2023	09:30 PM	65							
97	4/14/2023	09:45 PM	66							
98	4/14/2023	10:00 PM	58							
99	4/14/2023	10:15 PM	44							

	A	B	C	D	E	F	G	H	I	J
100	4/14/2023	10:30 PM	48							
101	4/14/2023	10:45 PM	39							
102	4/14/2023	11:00 PM	35							
103	4/14/2023	11:15 PM	50							
104	4/14/2023	11:30 PM	31							
105	4/14/2023	11:45 PM	54							
106	4/15/2023	12:00 AM	36							
107	4/15/2023	12:15 AM	29							
108	4/15/2023	12:30 AM	17							
109	4/15/2023	12:45 AM	16							
110	4/15/2023	01:00 AM	14							
111	4/15/2023	01:15 AM	16							
112	4/15/2023	01:30 AM	8							
113	4/15/2023	01:45 AM	8							
114	4/15/2023	02:00 AM	7							
115	4/15/2023	02:15 AM	14							
116	4/15/2023	02:30 AM	2							
117	4/15/2023	02:45 AM	8							
118	4/15/2023	03:00 AM	6							
119	4/15/2023	03:15 AM	8							
120	4/15/2023	03:30 AM	9							
121	4/15/2023	03:45 AM	8							
122	4/15/2023	04:00 AM	6							
123	4/15/2023	04:15 AM	16							
124	4/15/2023	04:30 AM	14							
125	4/15/2023	04:45 AM	16							
126	4/15/2023	05:00 AM	16							
127	4/15/2023	05:15 AM	18							
128	4/15/2023	05:30 AM	28							
129	4/15/2023	05:45 AM	34							
130	4/15/2023	06:00 AM	42							
131	4/15/2023	06:15 AM	39							
132	4/15/2023	06:30 AM	60							
133	4/15/2023	06:45 AM	84							
134	4/15/2023	07:00 AM	61							
135	4/15/2023	07:15 AM	100							
136	4/15/2023	07:30 AM	106							
137	4/15/2023	07:45 AM	114							
138	4/15/2023	08:00 AM	108							
139	4/15/2023	08:15 AM	133							
140	4/15/2023	08:30 AM	128							
141	4/15/2023	08:45 AM	159							
142	4/15/2023	09:00 AM	143							
143	4/15/2023	09:15 AM	182							
144	4/15/2023	09:30 AM	194							
145	4/15/2023	09:45 AM	188							
146	4/15/2023	10:00 AM	192							
147	4/15/2023	10:15 AM	194							
148	4/15/2023	10:30 AM	178							
149	4/15/2023	10:45 AM	174							

	A	B	C	D	E	F	G	H	I	J
150	4/15/2023	11:00 AM	208							
151	4/15/2023	11:15 AM	219							
152	4/15/2023	11:30 AM	203							
153	4/15/2023	11:45 AM	200							
154	4/15/2023	12:00 PM	220							
155	4/15/2023	12:15 PM	222							
156	4/15/2023	12:30 PM	213							
157	4/15/2023	12:45 PM	194							
158	4/15/2023	01:00 PM	174							
159	4/15/2023	01:15 PM	213							
160	4/15/2023	01:30 PM	168							
161	4/15/2023	01:45 PM	185							
162	4/15/2023	02:00 PM	152							
163	4/15/2023	02:15 PM	159							
164	4/15/2023	02:30 PM	183							
165	4/15/2023	02:45 PM	170							
166	4/15/2023	03:00 PM	192							
167	4/15/2023	03:15 PM	190							
168	4/15/2023	03:30 PM	187							
169	4/15/2023	03:45 PM	185							
170	4/15/2023	04:00 PM	172							
171	4/15/2023	04:15 PM	156							
172	4/15/2023	04:30 PM	139							
173	4/15/2023	04:45 PM	156							
174	4/15/2023	05:00 PM	166							
175	4/15/2023	05:15 PM	154							
176	4/15/2023	05:30 PM	158							
177	4/15/2023	05:45 PM	128							
178	4/15/2023	06:00 PM	132							
179	4/15/2023	06:15 PM	145							
180	4/15/2023	06:30 PM	124							
181	4/15/2023	06:45 PM	118							
182	4/15/2023	07:00 PM	135							
183	4/15/2023	07:15 PM	124							
184	4/15/2023	07:30 PM	85							
185	4/15/2023	07:45 PM	92							
186	4/15/2023	08:00 PM	88							
187	4/15/2023	08:15 PM	97							
188	4/15/2023	08:30 PM	106							
189	4/15/2023	08:45 PM	68							
190	4/15/2023	09:00 PM	60							
191	4/15/2023	09:15 PM	55							
192	4/15/2023	09:30 PM	92							
193	4/15/2023	09:45 PM	54							
194	4/15/2023	10:00 PM	52							
195	4/15/2023	10:15 PM	56							
196	4/15/2023	10:30 PM	36							
197	4/15/2023	10:45 PM	26							
198	4/15/2023	11:00 PM	38							
199	4/15/2023	11:15 PM	31							

	A	B	C	D	E	F	G	H	I	J
200	4/15/2023	11:30 PM	28							
201	4/15/2023	11:45 PM	20							
202	4/16/2023	12:00 AM	22							
203	4/16/2023	12:15 AM	14							
204	4/16/2023	12:30 AM	22							
205	4/16/2023	12:45 AM	10							
206	4/16/2023	01:00 AM	14							
207	4/16/2023	01:15 AM	12							
208	4/16/2023	01:30 AM	11							
209	4/16/2023	01:45 AM	8							
210	4/16/2023	02:00 AM	5							
211	4/16/2023	02:15 AM	5							
212	4/16/2023	02:30 AM	6							
213	4/16/2023	02:45 AM	10							
214	4/16/2023	03:00 AM	9							
215	4/16/2023	03:15 AM	5							
216	4/16/2023	03:30 AM	5							
217	4/16/2023	03:45 AM	7							
218	4/16/2023	04:00 AM	8							
219	4/16/2023	04:15 AM	8							
220	4/16/2023	04:30 AM	8							
221	4/16/2023	04:45 AM	18							
222	4/16/2023	05:00 AM	12							
223	4/16/2023	05:15 AM	23							
224	4/16/2023	05:30 AM	25							
225	4/16/2023	05:45 AM	20							
226	4/16/2023	06:00 AM	25							
227	4/16/2023	06:15 AM	33							
228	4/16/2023	06:30 AM	34							
229	4/16/2023	06:45 AM	54							
230	4/16/2023	07:00 AM	37							
231	4/16/2023	07:15 AM	59							
232	4/16/2023	07:30 AM	58							
233	4/16/2023	07:45 AM	70							
234	4/16/2023	08:00 AM	74							
235	4/16/2023	08:15 AM	102							
236	4/16/2023	08:30 AM	93							
237	4/16/2023	08:45 AM	124							
238	4/16/2023	09:00 AM	124							
239	4/16/2023	09:15 AM	140							
240	4/16/2023	09:30 AM	166							
241	4/16/2023	09:45 AM	148							
242	4/16/2023	10:00 AM	153							
243	4/16/2023	10:15 AM	156							
244	4/16/2023	10:30 AM	163							
245	4/16/2023	10:45 AM	159							
246	4/16/2023	11:00 AM	156							
247	4/16/2023	11:15 AM	168							
248	4/16/2023	11:30 AM	190							
249	4/16/2023	11:45 AM	173							

	A	B	C	D	E	F	G	H	I	J
250	4/16/2023	12:00 PM	201							
251	4/16/2023	12:15 PM	222							
252	4/16/2023	12:30 PM	172							
253	4/16/2023	12:45 PM	213							
254	4/16/2023	01:00 PM	186							
255	4/16/2023	01:15 PM	210							
256	4/16/2023	01:30 PM	178							
257	4/16/2023	01:45 PM	168							
258	4/16/2023	02:00 PM	149							
259	4/16/2023	02:15 PM	162							
260	4/16/2023	02:30 PM	173							
261	4/16/2023	02:45 PM	153							
262	4/16/2023	03:00 PM	160							
263	4/16/2023	03:15 PM	176							
264	4/16/2023	03:30 PM	150							
265	4/16/2023	03:45 PM	154							
266	4/16/2023	04:00 PM	135							
267	4/16/2023	04:15 PM	154							
268	4/16/2023	04:30 PM	158							
269	4/16/2023	04:45 PM	147							
270	4/16/2023	05:00 PM	152							
271	4/16/2023	05:15 PM	129							
272	4/16/2023	05:30 PM	150							
273	4/16/2023	05:45 PM	122							
274	4/16/2023	06:00 PM	123							
275	4/16/2023	06:15 PM	130							
276	4/16/2023	06:30 PM	116							
277	4/16/2023	06:45 PM	99							
278	4/16/2023	07:00 PM	110							
279	4/16/2023	07:15 PM	89							
280	4/16/2023	07:30 PM	112							
281	4/16/2023	07:45 PM	85							
282	4/16/2023	08:00 PM	94							
283	4/16/2023	08:15 PM	76							
284	4/16/2023	08:30 PM	64							
285	4/16/2023	08:45 PM	57							
286	4/16/2023	09:00 PM	47							
287	4/16/2023	09:15 PM	52							
288	4/16/2023	09:30 PM	37							
289	4/16/2023	09:45 PM	42							
290	4/16/2023	10:00 PM	21							
291	4/16/2023	10:15 PM	26							
292	4/16/2023	10:30 PM	14							
293	4/16/2023	10:45 PM	30							
294	4/16/2023	11:00 PM	13							
295	4/16/2023	11:15 PM	22							
296	4/16/2023	11:30 PM	22							
297	4/16/2023	11:45 PM	15							
298	4/17/2023	12:00 AM	18							
299	4/17/2023	12:15 AM	9							

	A	B	C	D	E	F	G	H	I	J
300	4/17/2023	12:30 AM	8							
301	4/17/2023	12:45 AM	9							
302	4/17/2023	01:00 AM	6							
303	4/17/2023	01:15 AM	4							
304	4/17/2023	01:30 AM	5							
305	4/17/2023	01:45 AM	3							
306	4/17/2023	02:00 AM	6							
307	4/17/2023	02:15 AM	3							
308	4/17/2023	02:30 AM	9							
309	4/17/2023	02:45 AM	12							
310	4/17/2023	03:00 AM	5							
311	4/17/2023	03:15 AM	8							
312	4/17/2023	03:30 AM	14							
313	4/17/2023	03:45 AM	22							
314	4/17/2023	04:00 AM	12							
315	4/17/2023	04:15 AM	25							
316	4/17/2023	04:30 AM	27							
317	4/17/2023	04:45 AM	24							
318	4/17/2023	05:00 AM	42							
319	4/17/2023	05:15 AM	56							
320	4/17/2023	05:30 AM	87							
321	4/17/2023	05:45 AM	84							
322	4/17/2023	06:00 AM	90							
323	4/17/2023	06:15 AM	111							
324	4/17/2023	06:30 AM	146							
325	4/17/2023	06:45 AM	168							
326	4/17/2023	07:00 AM	149							
327	4/17/2023	07:15 AM	168							
328	4/17/2023	07:30 AM	250							
329	4/17/2023	07:45 AM	180							
330	4/17/2023	08:00 AM	142							
331	4/17/2023	08:15 AM	144							
332	4/17/2023	08:30 AM	150							
333	4/17/2023	08:45 AM	132							
334	4/17/2023	09:00 AM	140							
335	4/17/2023	09:15 AM	168							
336	4/17/2023	09:30 AM	140							
337	4/17/2023	09:45 AM	140							
338	4/17/2023	10:00 AM	132							
339	4/17/2023	10:15 AM	121							
340	4/17/2023	10:30 AM	126							
341	4/17/2023	10:45 AM	142							
342	4/17/2023	11:00 AM	146							
343	4/17/2023	11:15 AM	127							
344	4/17/2023	11:30 AM	138							
345	4/17/2023	11:45 AM	153							
346	4/17/2023	12:00 PM	146							
347	4/17/2023	12:15 PM	158							
348	4/17/2023	12:30 PM	168							
349	4/17/2023	12:45 PM	181							

	A	B	C	D	E	F	G	H	I	J
350	4/17/2023	01:00 PM	135							
351	4/17/2023	01:15 PM	166							
352	4/17/2023	01:30 PM	166							
353	4/17/2023	01:45 PM	170							
354	4/17/2023	02:00 PM	173							
355	4/17/2023	02:15 PM	162							
356	4/17/2023	02:30 PM	181							
357	4/17/2023	02:45 PM	192							
358	4/17/2023	03:00 PM	164							
359	4/17/2023	03:15 PM	208							
360	4/17/2023	03:30 PM	204							
361	4/17/2023	03:45 PM	235							
362	4/17/2023	04:00 PM	206							
363	4/17/2023	04:15 PM	248							
364	4/17/2023	04:30 PM	224							
365	4/17/2023	04:45 PM	232							
366	4/17/2023	05:00 PM	218							
367	4/17/2023	05:15 PM	236							
368	4/17/2023	05:30 PM	196							
369	4/17/2023	05:45 PM	188							
370	4/17/2023	06:00 PM	158							
371	4/17/2023	06:15 PM	122							
372	4/17/2023	06:30 PM	134							
373	4/17/2023	06:45 PM	117							
374	4/17/2023	07:00 PM	100							
375	4/17/2023	07:15 PM	115							
376	4/17/2023	07:30 PM	72							
377	4/17/2023	07:45 PM	80							
378	4/17/2023	08:00 PM	77							
379	4/17/2023	08:15 PM	70							
380	4/17/2023	08:30 PM	54							
381	4/17/2023	08:45 PM	36							
382	4/17/2023	09:00 PM	49							
383	4/17/2023	09:15 PM	44							
384	4/17/2023	09:30 PM	26							
385	4/17/2023	09:45 PM	41							
386	4/17/2023	10:00 PM	21							
387	4/17/2023	10:15 PM	32							
388	4/17/2023	10:30 PM	16							
389	4/17/2023	10:45 PM	28							
390	4/17/2023	11:00 PM	20							
391	4/17/2023	11:15 PM	18							
392	4/17/2023	11:30 PM	16							
393	4/17/2023	11:45 PM	18							
394	4/18/2023	12:00 AM	12							
395	4/18/2023	12:15 AM	6							
396	4/18/2023	12:30 AM	6							
397	4/18/2023	12:45 AM	7							
398	4/18/2023	01:00 AM	6							
399	4/18/2023	01:15 AM	6							

	A	B	C	D	E	F	G	H	I	J
400	4/18/2023	01:30 AM	5							
401	4/18/2023	01:45 AM	5							
402	4/18/2023	02:00 AM	6							
403	4/18/2023	02:15 AM	10							
404	4/18/2023	02:30 AM	7							
405	4/18/2023	02:45 AM	16							
406	4/18/2023	03:00 AM	7							
407	4/18/2023	03:15 AM	7							
408	4/18/2023	03:30 AM	11							
409	4/18/2023	03:45 AM	23							
410	4/18/2023	04:00 AM	25							
411	4/18/2023	04:15 AM	34							
412	4/18/2023	04:30 AM	32							
413	4/18/2023	04:45 AM	40							
414	4/18/2023	05:00 AM	48							
415	4/18/2023	05:15 AM	84							
416	4/18/2023	05:30 AM	94							
417	4/18/2023	05:45 AM	94							
418	4/18/2023	06:00 AM	91							
419	4/18/2023	06:15 AM	126							
420	4/18/2023	06:30 AM	157							
421	4/18/2023	06:45 AM	134							
422	4/18/2023	07:00 AM	182							
423	4/18/2023	07:15 AM	214							
424	4/18/2023	07:30 AM	252							
425	4/18/2023	07:45 AM	178							
426	4/18/2023	08:00 AM	156							
427	4/18/2023	08:15 AM	134							
428	4/18/2023	08:30 AM	126							
429	4/18/2023	08:45 AM	140							
430	4/18/2023	09:00 AM	130							
431	4/18/2023	09:15 AM	158							
432	4/18/2023	09:30 AM	148							
433	4/18/2023	09:45 AM	132							
434	4/18/2023	10:00 AM	130							
435	4/18/2023	10:15 AM	115							
436	4/18/2023	10:30 AM	147							
437	4/18/2023	10:45 AM	154							
438	4/18/2023	11:00 AM	144							
439	4/18/2023	11:15 AM	132							
440	4/18/2023	11:30 AM	142							
441	4/18/2023	11:45 AM	136							
442	4/18/2023	12:00 PM	158							
443	4/18/2023	12:15 PM	157							
444	4/18/2023	12:30 PM	138							
445	4/18/2023	12:45 PM	136							
446	4/18/2023	01:00 PM	150							
447	4/18/2023	01:15 PM	128							
448	4/18/2023	01:30 PM	164							
449	4/18/2023	01:45 PM	161							

	A	B	C	D	E	F	G	H	I	J
450	4/18/2023	02:00 PM	154							
451	4/18/2023	02:15 PM	138							
452	4/18/2023	02:30 PM	174							
453	4/18/2023	02:45 PM	169							
454	4/18/2023	03:00 PM	159							
455	4/18/2023	03:15 PM	184							
456	4/18/2023	03:30 PM	200							
457	4/18/2023	03:45 PM	207							
458	4/18/2023	04:00 PM	226							
459	4/18/2023	04:15 PM	238							
460	4/18/2023	04:30 PM	224							
461	4/18/2023	04:45 PM	232							
462	4/18/2023	05:00 PM	235							
463	4/18/2023	05:15 PM	222							
464	4/18/2023	05:30 PM	212							
465	4/18/2023	05:45 PM	178							
466	4/18/2023	06:00 PM	134							
467	4/18/2023	06:15 PM	126							
468	4/18/2023	06:30 PM	114							
469	4/18/2023	06:45 PM	115							
470	4/18/2023	07:00 PM	96							
471	4/18/2023	07:15 PM	98							
472	4/18/2023	07:30 PM	84							
473	4/18/2023	07:45 PM	80							
474	4/18/2023	08:00 PM	72							
475	4/18/2023	08:15 PM	66							
476	4/18/2023	08:30 PM	56							
477	4/18/2023	08:45 PM	54							
478	4/18/2023	09:00 PM	54							
479	4/18/2023	09:15 PM	59							
480	4/18/2023	09:30 PM	56							
481	4/18/2023	09:45 PM	29							
482	4/18/2023	10:00 PM	29							
483	4/18/2023	10:15 PM	28							
484	4/18/2023	10:30 PM	20							
485	4/18/2023	10:45 PM	18							
486	4/18/2023	11:00 PM	22							
487	4/18/2023	11:15 PM	12							
488	4/18/2023	11:30 PM	14							
489	4/18/2023	11:45 PM	18							
490	4/19/2023	12:00 AM	14							
491	4/19/2023	12:15 AM	8							
492	4/19/2023	12:30 AM	8							
493	4/19/2023	12:45 AM	5							
494	4/19/2023	01:00 AM	4							
495	4/19/2023	01:15 AM	5							
496	4/19/2023	01:30 AM	4							
497	4/19/2023	01:45 AM	4							
498	4/19/2023	02:00 AM	7							
499	4/19/2023	02:15 AM	6							

	A	B	C	D	E	F	G	H	I	J
500	4/19/2023	02:30 AM	4							
501	4/19/2023	02:45 AM	9							
502	4/19/2023	03:00 AM	10							
503	4/19/2023	03:15 AM	12							
504	4/19/2023	03:30 AM	18							
505	4/19/2023	03:45 AM	18							
506	4/19/2023	04:00 AM	12							
507	4/19/2023	04:15 AM	29							
508	4/19/2023	04:30 AM	36							
509	4/19/2023	04:45 AM	35							
510	4/19/2023	05:00 AM	40							
511	4/19/2023	05:15 AM	65							
512	4/19/2023	05:30 AM	75							
513	4/19/2023	05:45 AM	90							
514	4/19/2023	06:00 AM	90							
515	4/19/2023	06:15 AM	126							
516	4/19/2023	06:30 AM	161							
517	4/19/2023	06:45 AM	153							
518	4/19/2023	07:00 AM	178							
519	4/19/2023	07:15 AM	190							
520	4/19/2023	07:30 AM	244							
521	4/19/2023	07:45 AM	196							
522	4/19/2023	08:00 AM	131							
523	4/19/2023	08:15 AM	144							
524	4/19/2023	08:30 AM	163							
525	4/19/2023	08:45 AM	136							
526	4/19/2023	09:00 AM	142							
527	4/19/2023	09:15 AM	140							
528	4/19/2023	09:30 AM	122							
529	4/19/2023	09:45 AM	136							
530	4/19/2023	10:00 AM	128							
531	4/19/2023	10:15 AM	144							
532	4/19/2023	10:30 AM	104							
533	4/19/2023	10:45 AM	138							
534	4/19/2023	11:00 AM	138							
535	4/19/2023	11:15 AM	122							
536	4/19/2023	11:30 AM	116							
537	4/19/2023	11:45 AM	136							
538	4/19/2023	12:00 PM	142							
539	4/19/2023	12:15 PM	144							
540	4/19/2023	12:30 PM	140							
541	4/19/2023	12:45 PM	155							
542	4/19/2023	01:00 PM	137							
543	4/19/2023	01:15 PM	166							
544	4/19/2023	01:30 PM	151							
545	4/19/2023	01:45 PM	147							
546	4/19/2023	02:00 PM	138							
547	4/19/2023	02:15 PM	174							
548	4/19/2023	02:30 PM	146							
549	4/19/2023	02:45 PM	149							

	A	B	C	D	E	F	G	H	I	J
550	4/19/2023	03:00 PM	158							
551	4/19/2023	03:15 PM	201							
552	4/19/2023	03:30 PM	204							
553	4/19/2023	03:45 PM	233							
554	4/19/2023	04:00 PM	218							
555	4/19/2023	04:15 PM	250							
556	4/19/2023	04:30 PM	228							
557	4/19/2023	04:45 PM	242							
558	4/19/2023	05:00 PM	216							
559	4/19/2023	05:15 PM	218							
560	4/19/2023	05:30 PM	196							
561	4/19/2023	05:45 PM	168							
562	4/19/2023	06:00 PM	154							
563	4/19/2023	06:15 PM	142							
564	4/19/2023	06:30 PM	108							
565	4/19/2023	06:45 PM	114							
566	4/19/2023	07:00 PM	93							
567	4/19/2023	07:15 PM	79							
568	4/19/2023	07:30 PM	90							
569	4/19/2023	07:45 PM	84							
570	4/19/2023	08:00 PM	86							
571	4/19/2023	08:15 PM	82							
572	4/19/2023	08:30 PM	54							
573	4/19/2023	08:45 PM	56							
574	4/19/2023	09:00 PM	50							
575	4/19/2023	09:15 PM	50							
576	4/19/2023	09:30 PM	42							
577	4/19/2023	09:45 PM	34							
578	4/19/2023	10:00 PM	38							
579	4/19/2023	10:15 PM	20							
580	4/19/2023	10:30 PM	26							
581	4/19/2023	10:45 PM	18							
582	4/19/2023	11:00 PM	31							
583	4/19/2023	11:15 PM	19							
584	4/19/2023	11:30 PM	20							
585	4/19/2023	11:45 PM	15							
586	4/20/2023	12:00 AM	15							
587	4/20/2023	12:15 AM	10							
588	4/20/2023	12:30 AM	5							
589	4/20/2023	12:45 AM	9							
590	4/20/2023	01:00 AM	2							
591	4/20/2023	01:15 AM	7							
592	4/20/2023	01:30 AM	8							
593	4/20/2023	01:45 AM	2							
594	4/20/2023	02:00 AM	5							
595	4/20/2023	02:15 AM	5							
596	4/20/2023	02:30 AM	3							
597	4/20/2023	02:45 AM	14							
598	4/20/2023	03:00 AM	6							
599	4/20/2023	03:15 AM	8							

	A	B	C	D	E	F	G	H	I	J
600	4/20/2023	03:30 AM	17							
601	4/20/2023	03:45 AM	12							
602	4/20/2023	04:00 AM	18							
603	4/20/2023	04:15 AM	23							
604	4/20/2023	04:30 AM	31							
605	4/20/2023	04:45 AM	34							
606	4/20/2023	05:00 AM	54							
607	4/20/2023	05:15 AM	53							
608	4/20/2023	05:30 AM	84							
609	4/20/2023	05:45 AM	68							
610	4/20/2023	06:00 AM	112							
611	4/20/2023	06:15 AM	126							
612	4/20/2023	06:30 AM	148							
613	4/20/2023	06:45 AM	156							
614	4/20/2023	07:00 AM	196							
615	4/20/2023	07:15 AM	216							
616	4/20/2023	07:30 AM	242							
617	4/20/2023	07:45 AM	203							
618	4/20/2023	08:00 AM	143							
619	4/20/2023	08:15 AM	146							
620	4/20/2023	08:30 AM	152							
621	4/20/2023	08:45 AM	158							
622	4/20/2023	09:00 AM	112							
623	4/20/2023	09:15 AM	155							
624	4/20/2023	09:30 AM	132							
625	4/20/2023	09:45 AM	170							
626	4/20/2023	10:00 AM	134							
627	4/20/2023	10:15 AM	136							
628	4/20/2023	10:30 AM	130							
629	4/20/2023	10:45 AM	149							
630	4/20/2023	11:00 AM	140							
631	4/20/2023	11:15 AM	156							
632	4/20/2023	11:30 AM	130							
633	4/20/2023	11:45 AM	141							
634	4/20/2023	12:00 PM	159							
635	4/20/2023	12:15 PM	160							
636	4/20/2023	12:30 PM	144							
637	4/20/2023	12:45 PM	172							
638	4/20/2023	01:00 PM	154							
639	4/20/2023	01:15 PM	157							
640	4/20/2023	01:30 PM	153							
641	4/20/2023	01:45 PM	186							
642	4/20/2023	02:00 PM	162							
643	4/20/2023	02:15 PM	190							
644	4/20/2023	02:30 PM	181							
645	4/20/2023	02:45 PM	179							
646	4/20/2023	03:00 PM	187							
647	4/20/2023	03:15 PM	199							
648	4/20/2023	03:30 PM	235							
649	4/20/2023	03:45 PM	258							

	A	B	C	D	E	F	G	H	I	J
650	4/20/2023	04:00 PM	222							
651	4/20/2023	04:15 PM	273							
652	4/20/2023	04:30 PM	250							
653	4/20/2023	04:45 PM	280							
654	4/20/2023	05:00 PM	253							
655	4/20/2023	05:15 PM	254							
656	4/20/2023	05:30 PM	222							
657	4/20/2023	05:45 PM	188							
658	4/20/2023	06:00 PM	163							
659	4/20/2023	06:15 PM	148							
660	4/20/2023	06:30 PM	130							
661	4/20/2023	06:45 PM	159							
662	4/20/2023	07:00 PM	132							
663	4/20/2023	07:15 PM	125							
664	4/20/2023	07:30 PM	104							
665	4/20/2023	07:45 PM	114							
666	4/20/2023	08:00 PM	92							
667	4/20/2023	08:15 PM	74							
668	4/20/2023	08:30 PM	65							
669	4/20/2023	08:45 PM	64							
670	4/20/2023	09:00 PM	54							
671	4/20/2023	09:15 PM	64							
672	4/20/2023	09:30 PM	57							
673	4/20/2023	09:45 PM	48							
674	4/20/2023	10:00 PM	38							
675	4/20/2023	10:15 PM	31							
676	4/20/2023	10:30 PM	27							
677	4/20/2023	10:45 PM	32							
678	4/20/2023	11:00 PM	24							
679	4/20/2023	11:15 PM	15							
680	4/20/2023	11:30 PM	19							
681	4/20/2023	11:45 PM	19							

	A	B	C	D	E	F	G	H	I	J
1										
2	File Name: C:\Users\barri\OneDrive\Documents\TDB\WSP\SYRACUSE\DATA\BATCH 3\DONE\ATR 1106.tf2									
3	Start Date: 4/14/2023									
4	Start Time: 12:00:00 AM									
5	Location 1: EB S 49									
6	Location 2: at I 81									
7										
8										
9	Date	Time	EB							
10	4/14/2023	12:00 AM	6							
11	4/14/2023	12:15 AM	2							
12	4/14/2023	12:30 AM	4							
13	4/14/2023	12:45 AM	4							
14	4/14/2023	01:00 AM	1							
15	4/14/2023	01:15 AM	1							
16	4/14/2023	01:30 AM	2							
17	4/14/2023	01:45 AM	8							
18	4/14/2023	02:00 AM	0							
19	4/14/2023	02:15 AM	0							
20	4/14/2023	02:30 AM	1							
21	4/14/2023	02:45 AM	1							
22	4/14/2023	03:00 AM	2							
23	4/14/2023	03:15 AM	0							
24	4/14/2023	03:30 AM	1							
25	4/14/2023	03:45 AM	3							
26	4/14/2023	04:00 AM	4							
27	4/14/2023	04:15 AM	4							
28	4/14/2023	04:30 AM	7							
29	4/14/2023	04:45 AM	3							
30	4/14/2023	05:00 AM	9							
31	4/14/2023	05:15 AM	8							
32	4/14/2023	05:30 AM	4							
33	4/14/2023	05:45 AM	10							
34	4/14/2023	06:00 AM	14							
35	4/14/2023	06:15 AM	28							
36	4/14/2023	06:30 AM	19							
37	4/14/2023	06:45 AM	26							
38	4/14/2023	07:00 AM	14							
39	4/14/2023	07:15 AM	22							
40	4/14/2023	07:30 AM	48							
41	4/14/2023	07:45 AM	48							
42	4/14/2023	08:00 AM	34							
43	4/14/2023	08:15 AM	49							
44	4/14/2023	08:30 AM	40							
45	4/14/2023	08:45 AM	74							
46	4/14/2023	09:00 AM	69							
47	4/14/2023	09:15 AM	62							
48	4/14/2023	09:30 AM	75							
49	4/14/2023	09:45 AM	65							

	A	B	C	D	E	F	G	H	I	J
50	4/14/2023	10:00 AM	78							
51	4/14/2023	10:15 AM	64							
52	4/14/2023	10:30 AM	64							
53	4/14/2023	10:45 AM	86							
54	4/14/2023	11:00 AM	76							
55	4/14/2023	11:15 AM	78							
56	4/14/2023	11:30 AM	82							
57	4/14/2023	11:45 AM	96							
58	4/14/2023	12:00 PM	74							
59	4/14/2023	12:15 PM	83							
60	4/14/2023	12:30 PM	88							
61	4/14/2023	12:45 PM	98							
62	4/14/2023	01:00 PM	90							
63	4/14/2023	01:15 PM	92							
64	4/14/2023	01:30 PM	84							
65	4/14/2023	01:45 PM	106							
66	4/14/2023	02:00 PM	96							
67	4/14/2023	02:15 PM	88							
68	4/14/2023	02:30 PM	92							
69	4/14/2023	02:45 PM	107							
70	4/14/2023	03:00 PM	118							
71	4/14/2023	03:15 PM	110							
72	4/14/2023	03:30 PM	114							
73	4/14/2023	03:45 PM	94							
74	4/14/2023	04:00 PM	120							
75	4/14/2023	04:15 PM	112							
76	4/14/2023	04:30 PM	98							
77	4/14/2023	04:45 PM	110							
78	4/14/2023	05:00 PM	124							
79	4/14/2023	05:15 PM	115							
80	4/14/2023	05:30 PM	102							
81	4/14/2023	05:45 PM	88							
82	4/14/2023	06:00 PM	94							
83	4/14/2023	06:15 PM	80							
84	4/14/2023	06:30 PM	76							
85	4/14/2023	06:45 PM	82							
86	4/14/2023	07:00 PM	66							
87	4/14/2023	07:15 PM	76							
88	4/14/2023	07:30 PM	67							
89	4/14/2023	07:45 PM	56							
90	4/14/2023	08:00 PM	46							
91	4/14/2023	08:15 PM	56							
92	4/14/2023	08:30 PM	58							
93	4/14/2023	08:45 PM	31							
94	4/14/2023	09:00 PM	46							
95	4/14/2023	09:15 PM	34							
96	4/14/2023	09:30 PM	32							
97	4/14/2023	09:45 PM	34							
98	4/14/2023	10:00 PM	28							
99	4/14/2023	10:15 PM	21							

	A	B	C	D	E	F	G	H	I	J
100	4/14/2023	10:30 PM	17							
101	4/14/2023	10:45 PM	21							
102	4/14/2023	11:00 PM	17							
103	4/14/2023	11:15 PM	22							
104	4/14/2023	11:30 PM	12							
105	4/14/2023	11:45 PM	10							
106	4/15/2023	12:00 AM	8							
107	4/15/2023	12:15 AM	10							
108	4/15/2023	12:30 AM	10							
109	4/15/2023	12:45 AM	4							
110	4/15/2023	01:00 AM	12							
111	4/15/2023	01:15 AM	5							
112	4/15/2023	01:30 AM	2							
113	4/15/2023	01:45 AM	4							
114	4/15/2023	02:00 AM	1							
115	4/15/2023	02:15 AM	4							
116	4/15/2023	02:30 AM	2							
117	4/15/2023	02:45 AM	5							
118	4/15/2023	03:00 AM	1							
119	4/15/2023	03:15 AM	1							
120	4/15/2023	03:30 AM	1							
121	4/15/2023	03:45 AM	1							
122	4/15/2023	04:00 AM	1							
123	4/15/2023	04:15 AM	2							
124	4/15/2023	04:30 AM	6							
125	4/15/2023	04:45 AM	3							
126	4/15/2023	05:00 AM	4							
127	4/15/2023	05:15 AM	4							
128	4/15/2023	05:30 AM	6							
129	4/15/2023	05:45 AM	8							
130	4/15/2023	06:00 AM	9							
131	4/15/2023	06:15 AM	11							
132	4/15/2023	06:30 AM	13							
133	4/15/2023	06:45 AM	18							
134	4/15/2023	07:00 AM	28							
135	4/15/2023	07:15 AM	24							
136	4/15/2023	07:30 AM	42							
137	4/15/2023	07:45 AM	38							
138	4/15/2023	08:00 AM	34							
139	4/15/2023	08:15 AM	48							
140	4/15/2023	08:30 AM	51							
141	4/15/2023	08:45 AM	66							
142	4/15/2023	09:00 AM	64							
143	4/15/2023	09:15 AM	70							
144	4/15/2023	09:30 AM	77							
145	4/15/2023	09:45 AM	101							
146	4/15/2023	10:00 AM	70							
147	4/15/2023	10:15 AM	87							
148	4/15/2023	10:30 AM	92							
149	4/15/2023	10:45 AM	102							

	A	B	C	D	E	F	G	H	I	J
150	4/15/2023	11:00 AM	92							
151	4/15/2023	11:15 AM	90							
152	4/15/2023	11:30 AM	87							
153	4/15/2023	11:45 AM	84							
154	4/15/2023	12:00 PM	88							
155	4/15/2023	12:15 PM	77							
156	4/15/2023	12:30 PM	94							
157	4/15/2023	12:45 PM	112							
158	4/15/2023	01:00 PM	100							
159	4/15/2023	01:15 PM	86							
160	4/15/2023	01:30 PM	110							
161	4/15/2023	01:45 PM	94							
162	4/15/2023	02:00 PM	110							
163	4/15/2023	02:15 PM	111							
164	4/15/2023	02:30 PM	94							
165	4/15/2023	02:45 PM	84							
166	4/15/2023	03:00 PM	62							
167	4/15/2023	03:15 PM	96							
168	4/15/2023	03:30 PM	73							
169	4/15/2023	03:45 PM	80							
170	4/15/2023	04:00 PM	90							
171	4/15/2023	04:15 PM	86							
172	4/15/2023	04:30 PM	94							
173	4/15/2023	04:45 PM	99							
174	4/15/2023	05:00 PM	84							
175	4/15/2023	05:15 PM	80							
176	4/15/2023	05:30 PM	65							
177	4/15/2023	05:45 PM	63							
178	4/15/2023	06:00 PM	67							
179	4/15/2023	06:15 PM	64							
180	4/15/2023	06:30 PM	60							
181	4/15/2023	06:45 PM	75							
182	4/15/2023	07:00 PM	56							
183	4/15/2023	07:15 PM	48							
184	4/15/2023	07:30 PM	50							
185	4/15/2023	07:45 PM	46							
186	4/15/2023	08:00 PM	38							
187	4/15/2023	08:15 PM	32							
188	4/15/2023	08:30 PM	38							
189	4/15/2023	08:45 PM	40							
190	4/15/2023	09:00 PM	24							
191	4/15/2023	09:15 PM	19							
192	4/15/2023	09:30 PM	22							
193	4/15/2023	09:45 PM	22							
194	4/15/2023	10:00 PM	22							
195	4/15/2023	10:15 PM	14							
196	4/15/2023	10:30 PM	18							
197	4/15/2023	10:45 PM	12							
198	4/15/2023	11:00 PM	10							
199	4/15/2023	11:15 PM	12							

	A	B	C	D	E	F	G	H	I	J
200	4/15/2023	11:30 PM	10							
201	4/15/2023	11:45 PM	4							
202	4/16/2023	12:00 AM	8							
203	4/16/2023	12:15 AM	7							
204	4/16/2023	12:30 AM	5							
205	4/16/2023	12:45 AM	4							
206	4/16/2023	01:00 AM	4							
207	4/16/2023	01:15 AM	1							
208	4/16/2023	01:30 AM	3							
209	4/16/2023	01:45 AM	4							
210	4/16/2023	02:00 AM	4							
211	4/16/2023	02:15 AM	3							
212	4/16/2023	02:30 AM	3							
213	4/16/2023	02:45 AM	1							
214	4/16/2023	03:00 AM	3							
215	4/16/2023	03:15 AM	2							
216	4/16/2023	03:30 AM	2							
217	4/16/2023	03:45 AM	1							
218	4/16/2023	04:00 AM	1							
219	4/16/2023	04:15 AM	4							
220	4/16/2023	04:30 AM	0							
221	4/16/2023	04:45 AM	1							
222	4/16/2023	05:00 AM	4							
223	4/16/2023	05:15 AM	2							
224	4/16/2023	05:30 AM	5							
225	4/16/2023	05:45 AM	2							
226	4/16/2023	06:00 AM	3							
227	4/16/2023	06:15 AM	6							
228	4/16/2023	06:30 AM	12							
229	4/16/2023	06:45 AM	12							
230	4/16/2023	07:00 AM	14							
231	4/16/2023	07:15 AM	18							
232	4/16/2023	07:30 AM	20							
233	4/16/2023	07:45 AM	23							
234	4/16/2023	08:00 AM	36							
235	4/16/2023	08:15 AM	36							
236	4/16/2023	08:30 AM	34							
237	4/16/2023	08:45 AM	46							
238	4/16/2023	09:00 AM	42							
239	4/16/2023	09:15 AM	64							
240	4/16/2023	09:30 AM	72							
241	4/16/2023	09:45 AM	60							
242	4/16/2023	10:00 AM	68							
243	4/16/2023	10:15 AM	76							
244	4/16/2023	10:30 AM	62							
245	4/16/2023	10:45 AM	72							
246	4/16/2023	11:00 AM	66							
247	4/16/2023	11:15 AM	74							
248	4/16/2023	11:30 AM	86							
249	4/16/2023	11:45 AM	106							

	A	B	C	D	E	F	G	H	I	J
250	4/16/2023	12:00 PM	92							
251	4/16/2023	12:15 PM	84							
252	4/16/2023	12:30 PM	95							
253	4/16/2023	12:45 PM	92							
254	4/16/2023	01:00 PM	92							
255	4/16/2023	01:15 PM	92							
256	4/16/2023	01:30 PM	80							
257	4/16/2023	01:45 PM	68							
258	4/16/2023	02:00 PM	76							
259	4/16/2023	02:15 PM	98							
260	4/16/2023	02:30 PM	62							
261	4/16/2023	02:45 PM	70							
262	4/16/2023	03:00 PM	68							
263	4/16/2023	03:15 PM	77							
264	4/16/2023	03:30 PM	69							
265	4/16/2023	03:45 PM	68							
266	4/16/2023	04:00 PM	68							
267	4/16/2023	04:15 PM	62							
268	4/16/2023	04:30 PM	68							
269	4/16/2023	04:45 PM	60							
270	4/16/2023	05:00 PM	60							
271	4/16/2023	05:15 PM	64							
272	4/16/2023	05:30 PM	56							
273	4/16/2023	05:45 PM	66							
274	4/16/2023	06:00 PM	50							
275	4/16/2023	06:15 PM	56							
276	4/16/2023	06:30 PM	47							
277	4/16/2023	06:45 PM	40							
278	4/16/2023	07:00 PM	64							
279	4/16/2023	07:15 PM	48							
280	4/16/2023	07:30 PM	44							
281	4/16/2023	07:45 PM	38							
282	4/16/2023	08:00 PM	34							
283	4/16/2023	08:15 PM	28							
284	4/16/2023	08:30 PM	32							
285	4/16/2023	08:45 PM	21							
286	4/16/2023	09:00 PM	16							
287	4/16/2023	09:15 PM	18							
288	4/16/2023	09:30 PM	12							
289	4/16/2023	09:45 PM	18							
290	4/16/2023	10:00 PM	16							
291	4/16/2023	10:15 PM	9							
292	4/16/2023	10:30 PM	6							
293	4/16/2023	10:45 PM	6							
294	4/16/2023	11:00 PM	11							
295	4/16/2023	11:15 PM	6							
296	4/16/2023	11:30 PM	11							
297	4/16/2023	11:45 PM	8							
298	4/17/2023	12:00 AM	6							
299	4/17/2023	12:15 AM	4							

	A	B	C	D	E	F	G	H	I	J
300	4/17/2023	12:30 AM	0							
301	4/17/2023	12:45 AM	0							
302	4/17/2023	01:00 AM	0							
303	4/17/2023	01:15 AM	0							
304	4/17/2023	01:30 AM	2							
305	4/17/2023	01:45 AM	0							
306	4/17/2023	02:00 AM	2							
307	4/17/2023	02:15 AM	4							
308	4/17/2023	02:30 AM	0							
309	4/17/2023	02:45 AM	2							
310	4/17/2023	03:00 AM	2							
311	4/17/2023	03:15 AM	1							
312	4/17/2023	03:30 AM	0							
313	4/17/2023	03:45 AM	1							
314	4/17/2023	04:00 AM	3							
315	4/17/2023	04:15 AM	2							
316	4/17/2023	04:30 AM	4							
317	4/17/2023	04:45 AM	5							
318	4/17/2023	05:00 AM	6							
319	4/17/2023	05:15 AM	6							
320	4/17/2023	05:30 AM	6							
321	4/17/2023	05:45 AM	7							
322	4/17/2023	06:00 AM	8							
323	4/17/2023	06:15 AM	14							
324	4/17/2023	06:30 AM	14							
325	4/17/2023	06:45 AM	18							
326	4/17/2023	07:00 AM	20							
327	4/17/2023	07:15 AM	25							
328	4/17/2023	07:30 AM	24							
329	4/17/2023	07:45 AM	47							
330	4/17/2023	08:00 AM	31							
331	4/17/2023	08:15 AM	34							
332	4/17/2023	08:30 AM	36							
333	4/17/2023	08:45 AM	38							
334	4/17/2023	09:00 AM	44							
335	4/17/2023	09:15 AM	37							
336	4/17/2023	09:30 AM	38							
337	4/17/2023	09:45 AM	44							
338	4/17/2023	10:00 AM	59							
339	4/17/2023	10:15 AM	46							
340	4/17/2023	10:30 AM	51							
341	4/17/2023	10:45 AM	65							
342	4/17/2023	11:00 AM	42							
343	4/17/2023	11:15 AM	59							
344	4/17/2023	11:30 AM	66							
345	4/17/2023	11:45 AM	70							
346	4/17/2023	12:00 PM	63							
347	4/17/2023	12:15 PM	72							
348	4/17/2023	12:30 PM	52							
349	4/17/2023	12:45 PM	74							

	A	B	C	D	E	F	G	H	I	J
350	4/17/2023	01:00 PM	78							
351	4/17/2023	01:15 PM	65							
352	4/17/2023	01:30 PM	70							
353	4/17/2023	01:45 PM	58							
354	4/17/2023	02:00 PM	66							
355	4/17/2023	02:15 PM	78							
356	4/17/2023	02:30 PM	70							
357	4/17/2023	02:45 PM	92							
358	4/17/2023	03:00 PM	104							
359	4/17/2023	03:15 PM	78							
360	4/17/2023	03:30 PM	102							
361	4/17/2023	03:45 PM	102							
362	4/17/2023	04:00 PM	106							
363	4/17/2023	04:15 PM	94							
364	4/17/2023	04:30 PM	121							
365	4/17/2023	04:45 PM	92							
366	4/17/2023	05:00 PM	106							
367	4/17/2023	05:15 PM	88							
368	4/17/2023	05:30 PM	88							
369	4/17/2023	05:45 PM	68							
370	4/17/2023	06:00 PM	74							
371	4/17/2023	06:15 PM	64							
372	4/17/2023	06:30 PM	60							
373	4/17/2023	06:45 PM	58							
374	4/17/2023	07:00 PM	42							
375	4/17/2023	07:15 PM	40							
376	4/17/2023	07:30 PM	36							
377	4/17/2023	07:45 PM	44							
378	4/17/2023	08:00 PM	35							
379	4/17/2023	08:15 PM	32							
380	4/17/2023	08:30 PM	17							
381	4/17/2023	08:45 PM	21							
382	4/17/2023	09:00 PM	19							
383	4/17/2023	09:15 PM	20							
384	4/17/2023	09:30 PM	15							
385	4/17/2023	09:45 PM	16							
386	4/17/2023	10:00 PM	14							
387	4/17/2023	10:15 PM	8							
388	4/17/2023	10:30 PM	8							
389	4/17/2023	10:45 PM	3							
390	4/17/2023	11:00 PM	13							
391	4/17/2023	11:15 PM	4							
392	4/17/2023	11:30 PM	5							
393	4/17/2023	11:45 PM	4							
394	4/18/2023	12:00 AM	6							
395	4/18/2023	12:15 AM	4							
396	4/18/2023	12:30 AM	1							
397	4/18/2023	12:45 AM	1							
398	4/18/2023	01:00 AM	4							
399	4/18/2023	01:15 AM	2							

	A	B	C	D	E	F	G	H	I	J
400	4/18/2023	01:30 AM	0							
401	4/18/2023	01:45 AM	1							
402	4/18/2023	02:00 AM	0							
403	4/18/2023	02:15 AM	3							
404	4/18/2023	02:30 AM	1							
405	4/18/2023	02:45 AM	5							
406	4/18/2023	03:00 AM	0							
407	4/18/2023	03:15 AM	2							
408	4/18/2023	03:30 AM	2							
409	4/18/2023	03:45 AM	3							
410	4/18/2023	04:00 AM	2							
411	4/18/2023	04:15 AM	2							
412	4/18/2023	04:30 AM	2							
413	4/18/2023	04:45 AM	6							
414	4/18/2023	05:00 AM	6							
415	4/18/2023	05:15 AM	8							
416	4/18/2023	05:30 AM	8							
417	4/18/2023	05:45 AM	11							
418	4/18/2023	06:00 AM	12							
419	4/18/2023	06:15 AM	14							
420	4/18/2023	06:30 AM	18							
421	4/18/2023	06:45 AM	18							
422	4/18/2023	07:00 AM	19							
423	4/18/2023	07:15 AM	27							
424	4/18/2023	07:30 AM	31							
425	4/18/2023	07:45 AM	44							
426	4/18/2023	08:00 AM	42							
427	4/18/2023	08:15 AM	37							
428	4/18/2023	08:30 AM	55							
429	4/18/2023	08:45 AM	38							
430	4/18/2023	09:00 AM	53							
431	4/18/2023	09:15 AM	55							
432	4/18/2023	09:30 AM	52							
433	4/18/2023	09:45 AM	57							
434	4/18/2023	10:00 AM	36							
435	4/18/2023	10:15 AM	70							
436	4/18/2023	10:30 AM	49							
437	4/18/2023	10:45 AM	56							
438	4/18/2023	11:00 AM	51							
439	4/18/2023	11:15 AM	64							
440	4/18/2023	11:30 AM	68							
441	4/18/2023	11:45 AM	58							
442	4/18/2023	12:00 PM	61							
443	4/18/2023	12:15 PM	81							
444	4/18/2023	12:30 PM	74							
445	4/18/2023	12:45 PM	81							
446	4/18/2023	01:00 PM	66							
447	4/18/2023	01:15 PM	71							
448	4/18/2023	01:30 PM	70							
449	4/18/2023	01:45 PM	66							

	A	B	C	D	E	F	G	H	I	J
450	4/18/2023	02:00 PM	56							
451	4/18/2023	02:15 PM	60							
452	4/18/2023	02:30 PM	70							
453	4/18/2023	02:45 PM	84							
454	4/18/2023	03:00 PM	91							
455	4/18/2023	03:15 PM	64							
456	4/18/2023	03:30 PM	88							
457	4/18/2023	03:45 PM	92							
458	4/18/2023	04:00 PM	78							
459	4/18/2023	04:15 PM	98							
460	4/18/2023	04:30 PM	100							
461	4/18/2023	04:45 PM	83							
462	4/18/2023	05:00 PM	116							
463	4/18/2023	05:15 PM	82							
464	4/18/2023	05:30 PM	80							
465	4/18/2023	05:45 PM	69							
466	4/18/2023	06:00 PM	58							
467	4/18/2023	06:15 PM	62							
468	4/18/2023	06:30 PM	34							
469	4/18/2023	06:45 PM	44							
470	4/18/2023	07:00 PM	46							
471	4/18/2023	07:15 PM	37							
472	4/18/2023	07:30 PM	48							
473	4/18/2023	07:45 PM	34							
474	4/18/2023	08:00 PM	28							
475	4/18/2023	08:15 PM	24							
476	4/18/2023	08:30 PM	26							
477	4/18/2023	08:45 PM	26							
478	4/18/2023	09:00 PM	28							
479	4/18/2023	09:15 PM	26							
480	4/18/2023	09:30 PM	20							
481	4/18/2023	09:45 PM	22							
482	4/18/2023	10:00 PM	23							
483	4/18/2023	10:15 PM	17							
484	4/18/2023	10:30 PM	8							
485	4/18/2023	10:45 PM	4							
486	4/18/2023	11:00 PM	10							
487	4/18/2023	11:15 PM	4							
488	4/18/2023	11:30 PM	4							
489	4/18/2023	11:45 PM	6							
490	4/19/2023	12:00 AM	3							
491	4/19/2023	12:15 AM	6							
492	4/19/2023	12:30 AM	1							
493	4/19/2023	12:45 AM	3							
494	4/19/2023	01:00 AM	0							
495	4/19/2023	01:15 AM	1							
496	4/19/2023	01:30 AM	2							
497	4/19/2023	01:45 AM	1							
498	4/19/2023	02:00 AM	2							
499	4/19/2023	02:15 AM	0							

	A	B	C	D	E	F	G	H	I	J
500	4/19/2023	02:30 AM	4							
501	4/19/2023	02:45 AM	0							
502	4/19/2023	03:00 AM	1							
503	4/19/2023	03:15 AM	0							
504	4/19/2023	03:30 AM	1							
505	4/19/2023	03:45 AM	1							
506	4/19/2023	04:00 AM	4							
507	4/19/2023	04:15 AM	2							
508	4/19/2023	04:30 AM	1							
509	4/19/2023	04:45 AM	6							
510	4/19/2023	05:00 AM	8							
511	4/19/2023	05:15 AM	6							
512	4/19/2023	05:30 AM	5							
513	4/19/2023	05:45 AM	10							
514	4/19/2023	06:00 AM	12							
515	4/19/2023	06:15 AM	20							
516	4/19/2023	06:30 AM	25							
517	4/19/2023	06:45 AM	15							
518	4/19/2023	07:00 AM	24							
519	4/19/2023	07:15 AM	28							
520	4/19/2023	07:30 AM	40							
521	4/19/2023	07:45 AM	48							
522	4/19/2023	08:00 AM	30							
523	4/19/2023	08:15 AM	42							
524	4/19/2023	08:30 AM	37							
525	4/19/2023	08:45 AM	54							
526	4/19/2023	09:00 AM	50							
527	4/19/2023	09:15 AM	46							
528	4/19/2023	09:30 AM	48							
529	4/19/2023	09:45 AM	56							
530	4/19/2023	10:00 AM	46							
531	4/19/2023	10:15 AM	48							
532	4/19/2023	10:30 AM	50							
533	4/19/2023	10:45 AM	56							
534	4/19/2023	11:00 AM	49							
535	4/19/2023	11:15 AM	52							
536	4/19/2023	11:30 AM	72							
537	4/19/2023	11:45 AM	70							
538	4/19/2023	12:00 PM	64							
539	4/19/2023	12:15 PM	81							
540	4/19/2023	12:30 PM	74							
541	4/19/2023	12:45 PM	67							
542	4/19/2023	01:00 PM	70							
543	4/19/2023	01:15 PM	76							
544	4/19/2023	01:30 PM	70							
545	4/19/2023	01:45 PM	57							
546	4/19/2023	02:00 PM	72							
547	4/19/2023	02:15 PM	79							
548	4/19/2023	02:30 PM	70							
549	4/19/2023	02:45 PM	88							

	A	B	C	D	E	F	G	H	I	J
550	4/19/2023	03:00 PM	98							
551	4/19/2023	03:15 PM	56							
552	4/19/2023	03:30 PM	74							
553	4/19/2023	03:45 PM	97							
554	4/19/2023	04:00 PM	76							
555	4/19/2023	04:15 PM	110							
556	4/19/2023	04:30 PM	80							
557	4/19/2023	04:45 PM	91							
558	4/19/2023	05:00 PM	111							
559	4/19/2023	05:15 PM	100							
560	4/19/2023	05:30 PM	85							
561	4/19/2023	05:45 PM	74							
562	4/19/2023	06:00 PM	57							
563	4/19/2023	06:15 PM	56							
564	4/19/2023	06:30 PM	60							
565	4/19/2023	06:45 PM	56							
566	4/19/2023	07:00 PM	46							
567	4/19/2023	07:15 PM	27							
568	4/19/2023	07:30 PM	43							
569	4/19/2023	07:45 PM	30							
570	4/19/2023	08:00 PM	38							
571	4/19/2023	08:15 PM	27							
572	4/19/2023	08:30 PM	30							
573	4/19/2023	08:45 PM	19							
574	4/19/2023	09:00 PM	28							
575	4/19/2023	09:15 PM	22							
576	4/19/2023	09:30 PM	27							
577	4/19/2023	09:45 PM	13							
578	4/19/2023	10:00 PM	28							
579	4/19/2023	10:15 PM	14							
580	4/19/2023	10:30 PM	12							
581	4/19/2023	10:45 PM	6							
582	4/19/2023	11:00 PM	7							
583	4/19/2023	11:15 PM	8							
584	4/19/2023	11:30 PM	6							
585	4/19/2023	11:45 PM	10							
586	4/20/2023	12:00 AM	9							
587	4/20/2023	12:15 AM	2							
588	4/20/2023	12:30 AM	3							
589	4/20/2023	12:45 AM	1							
590	4/20/2023	01:00 AM	2							
591	4/20/2023	01:15 AM	0							
592	4/20/2023	01:30 AM	1							
593	4/20/2023	01:45 AM	2							
594	4/20/2023	02:00 AM	1							
595	4/20/2023	02:15 AM	1							
596	4/20/2023	02:30 AM	0							
597	4/20/2023	02:45 AM	4							
598	4/20/2023	03:00 AM	2							
599	4/20/2023	03:15 AM	2							

	A	B	C	D	E	F	G	H	I	J
600	4/20/2023	03:30 AM	1							
601	4/20/2023	03:45 AM	0							
602	4/20/2023	04:00 AM	2							
603	4/20/2023	04:15 AM	2							
604	4/20/2023	04:30 AM	4							
605	4/20/2023	04:45 AM	5							
606	4/20/2023	05:00 AM	8							
607	4/20/2023	05:15 AM	10							
608	4/20/2023	05:30 AM	5							
609	4/20/2023	05:45 AM	12							
610	4/20/2023	06:00 AM	16							
611	4/20/2023	06:15 AM	20							
612	4/20/2023	06:30 AM	24							
613	4/20/2023	06:45 AM	31							
614	4/20/2023	07:00 AM	26							
615	4/20/2023	07:15 AM	20							
616	4/20/2023	07:30 AM	33							
617	4/20/2023	07:45 AM	36							
618	4/20/2023	08:00 AM	41							
619	4/20/2023	08:15 AM	34							
620	4/20/2023	08:30 AM	36							
621	4/20/2023	08:45 AM	41							
622	4/20/2023	09:00 AM	65							
623	4/20/2023	09:15 AM	40							
624	4/20/2023	09:30 AM	65							
625	4/20/2023	09:45 AM	65							
626	4/20/2023	10:00 AM	53							
627	4/20/2023	10:15 AM	44							
628	4/20/2023	10:30 AM	50							
629	4/20/2023	10:45 AM	79							
630	4/20/2023	11:00 AM	54							
631	4/20/2023	11:15 AM	58							
632	4/20/2023	11:30 AM	44							
633	4/20/2023	11:45 AM	76							
634	4/20/2023	12:00 PM	74							
635	4/20/2023	12:15 PM	48							
636	4/20/2023	12:30 PM	76							
637	4/20/2023	12:45 PM	70							
638	4/20/2023	01:00 PM	74							
639	4/20/2023	01:15 PM	68							
640	4/20/2023	01:30 PM	70							
641	4/20/2023	01:45 PM	55							
642	4/20/2023	02:00 PM	60							
643	4/20/2023	02:15 PM	68							
644	4/20/2023	02:30 PM	72							
645	4/20/2023	02:45 PM	84							
646	4/20/2023	03:00 PM	96							
647	4/20/2023	03:15 PM	82							
648	4/20/2023	03:30 PM	70							
649	4/20/2023	03:45 PM	102							

	A	B	C	D	E	F	G	H	I	J
650	4/20/2023	04:00 PM	105							
651	4/20/2023	04:15 PM	96							
652	4/20/2023	04:30 PM	120							
653	4/20/2023	04:45 PM	106							
654	4/20/2023	05:00 PM	92							
655	4/20/2023	05:15 PM	100							
656	4/20/2023	05:30 PM	79							
657	4/20/2023	05:45 PM	74							
658	4/20/2023	06:00 PM	86							
659	4/20/2023	06:15 PM	54							
660	4/20/2023	06:30 PM	57							
661	4/20/2023	06:45 PM	42							
662	4/20/2023	07:00 PM	74							
663	4/20/2023	07:15 PM	57							
664	4/20/2023	07:30 PM	54							
665	4/20/2023	07:45 PM	50							
666	4/20/2023	08:00 PM	38							
667	4/20/2023	08:15 PM	25							
668	4/20/2023	08:30 PM	34							
669	4/20/2023	08:45 PM	24							
670	4/20/2023	09:00 PM	25							
671	4/20/2023	09:15 PM	29							
672	4/20/2023	09:30 PM	30							
673	4/20/2023	09:45 PM	24							
674	4/20/2023	10:00 PM	26							
675	4/20/2023	10:15 PM	8							
676	4/20/2023	10:30 PM	10							
677	4/20/2023	10:45 PM	10							
678	4/20/2023	11:00 PM	10							
679	4/20/2023	11:15 PM	6							
680	4/20/2023	11:30 PM	7							
681	4/20/2023	11:45 PM	8							

	A	B	C	D	E	F	G	H	I	J
1										
2	File Name: C:\Users\obarrie\Desktop\transfer\Documents\Documents\Osman\Osman from harddrive\Documents\TDB\WSP\Syracuse\Data\ATR\SYRACUSE BATCH 6\ATR 1111.tf2									
3	Start Date: 4/13/2023									
4	Start Time: 12:00:00 AM									
5	Location 1: ATR 1111-EB I-481 at I-81									
6	Location 2:									
7										
8	Date	Time	EB							
9	4/13/2023	12:00 AM	13							
10	4/13/2023	12:15 AM	12							
11	4/13/2023	12:30 AM	18							
12	4/13/2023	12:45 AM	25							
13	4/13/2023	01:00 AM	12							
14	4/13/2023	01:15 AM	22							
15	4/13/2023	01:30 AM	26							
16	4/13/2023	01:45 AM	14							
17	4/13/2023	02:00 AM	12							
18	4/13/2023	02:15 AM	13							
19	4/13/2023	02:30 AM	20							
20	4/13/2023	02:45 AM	16							
21	4/13/2023	03:00 AM	26							
22	4/13/2023	03:15 AM	14							
23	4/13/2023	03:30 AM	45							
24	4/13/2023	03:45 AM	28							
25	4/13/2023	04:00 AM	30							
26	4/13/2023	04:15 AM	38							
27	4/13/2023	04:30 AM	79							
28	4/13/2023	04:45 AM	78							
29	4/13/2023	05:00 AM	89							
30	4/13/2023	05:15 AM	138							
31	4/13/2023	05:30 AM	212							
32	4/13/2023	05:45 AM	217							
33	4/13/2023	06:00 AM	222							
34	4/13/2023	06:15 AM	298							
35	4/13/2023	06:30 AM	436							
36	4/13/2023	06:45 AM	498							
37	4/13/2023	07:00 AM	510							
38	4/13/2023	07:15 AM	603							
39	4/13/2023	07:30 AM	690							
40	4/13/2023	07:45 AM	626							
41	4/13/2023	08:00 AM	468							
42	4/13/2023	08:15 AM	448							
43	4/13/2023	08:30 AM	425							
44	4/13/2023	08:45 AM	374							
45	4/13/2023	09:00 AM	298							
46	4/13/2023	09:15 AM	323							
47	4/13/2023	09:30 AM	312							
48	4/13/2023	09:45 AM	284							
49	4/13/2023	10:00 AM	300							

	A	B	C	D	E	F	G	H	I	J
50	4/13/2023	10:15 AM	264							
51	4/13/2023	10:30 AM	290							
52	4/13/2023	10:45 AM	250							
53	4/13/2023	11:00 AM	260							
54	4/13/2023	11:15 AM	251							
55	4/13/2023	11:30 AM	256							
56	4/13/2023	11:45 AM	250							
57	4/13/2023	12:00 PM	258							
58	4/13/2023	12:15 PM	300							
59	4/13/2023	12:30 PM	291							
60	4/13/2023	12:45 PM	279							
61	4/13/2023	01:00 PM	304							
62	4/13/2023	01:15 PM	288							
63	4/13/2023	01:30 PM	284							
64	4/13/2023	01:45 PM	289							
65	4/13/2023	02:00 PM	298							
66	4/13/2023	02:15 PM	282							
67	4/13/2023	02:30 PM	304							
68	4/13/2023	02:45 PM	310							
69	4/13/2023	03:00 PM	318							
70	4/13/2023	03:15 PM	333							
71	4/13/2023	03:30 PM	333							
72	4/13/2023	03:45 PM	323							
73	4/13/2023	04:00 PM	322							
74	4/13/2023	04:15 PM	329							
75	4/13/2023	04:30 PM	363							
76	4/13/2023	04:45 PM	331							
77	4/13/2023	05:00 PM	328							
78	4/13/2023	05:15 PM	351							
79	4/13/2023	05:30 PM	324							
80	4/13/2023	05:45 PM	263							
81	4/13/2023	06:00 PM	266							
82	4/13/2023	06:15 PM	262							
83	4/13/2023	06:30 PM	187							
84	4/13/2023	06:45 PM	142							
85	4/13/2023	07:00 PM	203							
86	4/13/2023	07:15 PM	172							
87	4/13/2023	07:30 PM	137							
88	4/13/2023	07:45 PM	116							
89	4/13/2023	08:00 PM	122							
90	4/13/2023	08:15 PM	103							
91	4/13/2023	08:30 PM	122							
92	4/13/2023	08:45 PM	106							
93	4/13/2023	09:00 PM	86							
94	4/13/2023	09:15 PM	86							
95	4/13/2023	09:30 PM	50							
96	4/13/2023	09:45 PM	56							
97	4/13/2023	10:00 PM	63							
98	4/13/2023	10:15 PM	53							
99	4/13/2023	10:30 PM	45							

	A	B	C	D	E	F	G	H	I	J
100	4/13/2023	10:45 PM	47							
101	4/13/2023	11:00 PM	46							
102	4/13/2023	11:15 PM	36							
103	4/13/2023	11:30 PM	18							
104	4/13/2023	11:45 PM	14							
105	4/14/2023	12:00 AM	12							
106	4/14/2023	12:15 AM	22							
107	4/14/2023	12:30 AM	22							
108	4/14/2023	12:45 AM	18							
109	4/14/2023	01:00 AM	14							
110	4/14/2023	01:15 AM	24							
111	4/14/2023	01:30 AM	18							
112	4/14/2023	01:45 AM	18							
113	4/14/2023	02:00 AM	14							
114	4/14/2023	02:15 AM	8							
115	4/14/2023	02:30 AM	10							
116	4/14/2023	02:45 AM	16							
117	4/14/2023	03:00 AM	18							
118	4/14/2023	03:15 AM	24							
119	4/14/2023	03:30 AM	40							
120	4/14/2023	03:45 AM	44							
121	4/14/2023	04:00 AM	36							
122	4/14/2023	04:15 AM	34							
123	4/14/2023	04:30 AM	62							
124	4/14/2023	04:45 AM	76							
125	4/14/2023	05:00 AM	70							
126	4/14/2023	05:15 AM	116							
127	4/14/2023	05:30 AM	180							
128	4/14/2023	05:45 AM	207							
129	4/14/2023	06:00 AM	174							
130	4/14/2023	06:15 AM	270							
131	4/14/2023	06:30 AM	404							
132	4/14/2023	06:45 AM	453							
133	4/14/2023	07:00 AM	438							
134	4/14/2023	07:15 AM	544							
135	4/14/2023	07:30 AM	602							
136	4/14/2023	07:45 AM	572							
137	4/14/2023	08:00 AM	448							
138	4/14/2023	08:15 AM	382							
139	4/14/2023	08:30 AM	396							
140	4/14/2023	08:45 AM	354							
141	4/14/2023	09:00 AM	320							
142	4/14/2023	09:15 AM	356							
143	4/14/2023	09:30 AM	300							
144	4/14/2023	09:45 AM	317							
145	4/14/2023	10:00 AM	287							
146	4/14/2023	10:15 AM	298							
147	4/14/2023	10:30 AM	292							
148	4/14/2023	10:45 AM	298							
149	4/14/2023	11:00 AM	268							

	A	B	C	D	E	F	G	H	I	J
150	4/14/2023	11:15 AM	260							
151	4/14/2023	11:30 AM	278							
152	4/14/2023	11:45 AM	278							
153	4/14/2023	12:00 PM	296							
154	4/14/2023	12:15 PM	286							
155	4/14/2023	12:30 PM	312							
156	4/14/2023	12:45 PM	290							
157	4/14/2023	01:00 PM	325							
158	4/14/2023	01:15 PM	297							
159	4/14/2023	01:30 PM	331							
160	4/14/2023	01:45 PM	298							
161	4/14/2023	02:00 PM	301							
162	4/14/2023	02:15 PM	296							
163	4/14/2023	02:30 PM	330							
164	4/14/2023	02:45 PM	354							
165	4/14/2023	03:00 PM	364							
166	4/14/2023	03:15 PM	372							
167	4/14/2023	03:30 PM	362							
168	4/14/2023	03:45 PM	346							
169	4/14/2023	04:00 PM	411							
170	4/14/2023	04:15 PM	407							
171	4/14/2023	04:30 PM	385							
172	4/14/2023	04:45 PM	354							
173	4/14/2023	05:00 PM	392							
174	4/14/2023	05:15 PM	330							
175	4/14/2023	05:30 PM	340							
176	4/14/2023	05:45 PM	336							
177	4/14/2023	06:00 PM	291							
178	4/14/2023	06:15 PM	244							
179	4/14/2023	06:30 PM	216							
180	4/14/2023	06:45 PM	206							
181	4/14/2023	07:00 PM	171							
182	4/14/2023	07:15 PM	156							
183	4/14/2023	07:30 PM	164							
184	4/14/2023	07:45 PM	124							
185	4/14/2023	08:00 PM	133							
186	4/14/2023	08:15 PM	118							
187	4/14/2023	08:30 PM	122							
188	4/14/2023	08:45 PM	110							
189	4/14/2023	09:00 PM	122							
190	4/14/2023	09:15 PM	81							
191	4/14/2023	09:30 PM	74							
192	4/14/2023	09:45 PM	63							
193	4/14/2023	10:00 PM	66							
194	4/14/2023	10:15 PM	49							
195	4/14/2023	10:30 PM	80							
196	4/14/2023	10:45 PM	53							
197	4/14/2023	11:00 PM	38							
198	4/14/2023	11:15 PM	40							
199	4/14/2023	11:30 PM	32							

	A	B	C	D	E	F	G	H	I	J
200	4/14/2023	11:45 PM	32							
201	4/15/2023	12:00 AM	24							
202	4/15/2023	12:15 AM	27							
203	4/15/2023	12:30 AM	17							
204	4/15/2023	12:45 AM	15							
205	4/15/2023	01:00 AM	20							
206	4/15/2023	01:15 AM	17							
207	4/15/2023	01:30 AM	18							
208	4/15/2023	01:45 AM	6							
209	4/15/2023	02:00 AM	7							
210	4/15/2023	02:15 AM	11							
211	4/15/2023	02:30 AM	14							
212	4/15/2023	02:45 AM	10							
213	4/15/2023	03:00 AM	6							
214	4/15/2023	03:15 AM	10							
215	4/15/2023	03:30 AM	14							
216	4/15/2023	03:45 AM	18							
217	4/15/2023	04:00 AM	12							
218	4/15/2023	04:15 AM	12							
219	4/15/2023	04:30 AM	28							
220	4/15/2023	04:45 AM	18							
221	4/15/2023	05:00 AM	28							
222	4/15/2023	05:15 AM	28							
223	4/15/2023	05:30 AM	38							
224	4/15/2023	05:45 AM	60							
225	4/15/2023	06:00 AM	50							
226	4/15/2023	06:15 AM	80							
227	4/15/2023	06:30 AM	114							
228	4/15/2023	06:45 AM	120							
229	4/15/2023	07:00 AM	98							
230	4/15/2023	07:15 AM	116							
231	4/15/2023	07:30 AM	130							
232	4/15/2023	07:45 AM	169							
233	4/15/2023	08:00 AM	150							
234	4/15/2023	08:15 AM	163							
235	4/15/2023	08:30 AM	236							
236	4/15/2023	08:45 AM	202							
237	4/15/2023	09:00 AM	185							
238	4/15/2023	09:15 AM	206							
239	4/15/2023	09:30 AM	246							
240	4/15/2023	09:45 AM	238							
241	4/15/2023	10:00 AM	246							
242	4/15/2023	10:15 AM	267							
243	4/15/2023	10:30 AM	257							
244	4/15/2023	10:45 AM	278							
245	4/15/2023	11:00 AM	268							
246	4/15/2023	11:15 AM	262							
247	4/15/2023	11:30 AM	271							
248	4/15/2023	11:45 AM	275							
249	4/15/2023	12:00 PM	257							

	A	B	C	D	E	F	G	H	I	J
250	4/15/2023	12:15 PM	270							
251	4/15/2023	12:30 PM	286							
252	4/15/2023	12:45 PM	242							
253	4/15/2023	01:00 PM	250							
254	4/15/2023	01:15 PM	265							
255	4/15/2023	01:30 PM	258							
256	4/15/2023	01:45 PM	272							
257	4/15/2023	02:00 PM	264							
258	4/15/2023	02:15 PM	246							
259	4/15/2023	02:30 PM	248							
260	4/15/2023	02:45 PM	233							
261	4/15/2023	03:00 PM	252							
262	4/15/2023	03:15 PM	244							
263	4/15/2023	03:30 PM	240							
264	4/15/2023	03:45 PM	240							
265	4/15/2023	04:00 PM	213							
266	4/15/2023	04:15 PM	252							
267	4/15/2023	04:30 PM	220							
268	4/15/2023	04:45 PM	214							
269	4/15/2023	05:00 PM	228							
270	4/15/2023	05:15 PM	200							
271	4/15/2023	05:30 PM	194							
272	4/15/2023	05:45 PM	196							
273	4/15/2023	06:00 PM	184							
274	4/15/2023	06:15 PM	174							
275	4/15/2023	06:30 PM	158							
276	4/15/2023	06:45 PM	126							
277	4/15/2023	07:00 PM	142							
278	4/15/2023	07:15 PM	157							
279	4/15/2023	07:30 PM	123							
280	4/15/2023	07:45 PM	118							
281	4/15/2023	08:00 PM	118							
282	4/15/2023	08:15 PM	140							
283	4/15/2023	08:30 PM	111							
284	4/15/2023	08:45 PM	92							
285	4/15/2023	09:00 PM	106							
286	4/15/2023	09:15 PM	87							
287	4/15/2023	09:30 PM	70							
288	4/15/2023	09:45 PM	76							
289	4/15/2023	10:00 PM	56							
290	4/15/2023	10:15 PM	70							
291	4/15/2023	10:30 PM	40							
292	4/15/2023	10:45 PM	33							
293	4/15/2023	11:00 PM	34							
294	4/15/2023	11:15 PM	30							
295	4/15/2023	11:30 PM	31							
296	4/15/2023	11:45 PM	34							
297	4/16/2023	12:00 AM	23							
298	4/16/2023	12:15 AM	20							
299	4/16/2023	12:30 AM	18							

	A	B	C	D	E	F	G	H	I	J
300	4/16/2023	12:45 AM	13							
301	4/16/2023	01:00 AM	12							
302	4/16/2023	01:15 AM	12							
303	4/16/2023	01:30 AM	22							
304	4/16/2023	01:45 AM	12							
305	4/16/2023	02:00 AM	6							
306	4/16/2023	02:15 AM	8							
307	4/16/2023	02:30 AM	8							
308	4/16/2023	02:45 AM	5							
309	4/16/2023	03:00 AM	8							
310	4/16/2023	03:15 AM	5							
311	4/16/2023	03:30 AM	4							
312	4/16/2023	03:45 AM	4							
313	4/16/2023	04:00 AM	4							
314	4/16/2023	04:15 AM	9							
315	4/16/2023	04:30 AM	18							
316	4/16/2023	04:45 AM	14							
317	4/16/2023	05:00 AM	14							
318	4/16/2023	05:15 AM	17							
319	4/16/2023	05:30 AM	34							
320	4/16/2023	05:45 AM	31							
321	4/16/2023	06:00 AM	28							
322	4/16/2023	06:15 AM	36							
323	4/16/2023	06:30 AM	46							
324	4/16/2023	06:45 AM	52							
325	4/16/2023	07:00 AM	44							
326	4/16/2023	07:15 AM	60							
327	4/16/2023	07:30 AM	80							
328	4/16/2023	07:45 AM	87							
329	4/16/2023	08:00 AM	92							
330	4/16/2023	08:15 AM	100							
331	4/16/2023	08:30 AM	143							
332	4/16/2023	08:45 AM	149							
333	4/16/2023	09:00 AM	133							
334	4/16/2023	09:15 AM	140							
335	4/16/2023	09:30 AM	170							
336	4/16/2023	09:45 AM	187							
337	4/16/2023	10:00 AM	164							
338	4/16/2023	10:15 AM	194							
339	4/16/2023	10:30 AM	183							
340	4/16/2023	10:45 AM	215							
341	4/16/2023	11:00 AM	172							
342	4/16/2023	11:15 AM	226							
343	4/16/2023	11:30 AM	228							
344	4/16/2023	11:45 AM	214							
345	4/16/2023	12:00 PM	228							
346	4/16/2023	12:15 PM	210							
347	4/16/2023	12:30 PM	237							
348	4/16/2023	12:45 PM	244							
349	4/16/2023	01:00 PM	224							

	A	B	C	D	E	F	G	H	I	J
350	4/16/2023	01:15 PM	222							
351	4/16/2023	01:30 PM	224							
352	4/16/2023	01:45 PM	217							
353	4/16/2023	02:00 PM	182							
354	4/16/2023	02:15 PM	219							
355	4/16/2023	02:30 PM	203							
356	4/16/2023	02:45 PM	198							
357	4/16/2023	03:00 PM	190							
358	4/16/2023	03:15 PM	214							
359	4/16/2023	03:30 PM	224							
360	4/16/2023	03:45 PM	204							
361	4/16/2023	04:00 PM	208							
362	4/16/2023	04:15 PM	204							
363	4/16/2023	04:30 PM	198							
364	4/16/2023	04:45 PM	188							
365	4/16/2023	05:00 PM	177							
366	4/16/2023	05:15 PM	156							
367	4/16/2023	05:30 PM	180							
368	4/16/2023	05:45 PM	161							
369	4/16/2023	06:00 PM	161							
370	4/16/2023	06:15 PM	144							
371	4/16/2023	06:30 PM	148							
372	4/16/2023	06:45 PM	123							
373	4/16/2023	07:00 PM	117							
374	4/16/2023	07:15 PM	138							
375	4/16/2023	07:30 PM	110							
376	4/16/2023	07:45 PM	127							
377	4/16/2023	08:00 PM	112							
378	4/16/2023	08:15 PM	88							
379	4/16/2023	08:30 PM	74							
380	4/16/2023	08:45 PM	73							
381	4/16/2023	09:00 PM	44							
382	4/16/2023	09:15 PM	57							
383	4/16/2023	09:30 PM	44							
384	4/16/2023	09:45 PM	43							
385	4/16/2023	10:00 PM	38							
386	4/16/2023	10:15 PM	41							
387	4/16/2023	10:30 PM	32							
388	4/16/2023	10:45 PM	32							
389	4/16/2023	11:00 PM	21							
390	4/16/2023	11:15 PM	26							
391	4/16/2023	11:30 PM	24							
392	4/16/2023	11:45 PM	14							
393	4/17/2023	12:00 AM	10							
394	4/17/2023	12:15 AM	7							
395	4/17/2023	12:30 AM	18							
396	4/17/2023	12:45 AM	12							
397	4/17/2023	01:00 AM	6							
398	4/17/2023	01:15 AM	12							
399	4/17/2023	01:30 AM	8							

	A	B	C	D	E	F	G	H	I	J
400	4/17/2023	01:45 AM	10							
401	4/17/2023	02:00 AM	12							
402	4/17/2023	02:15 AM	15							
403	4/17/2023	02:30 AM	20							
404	4/17/2023	02:45 AM	20							
405	4/17/2023	03:00 AM	20							
406	4/17/2023	03:15 AM	32							
407	4/17/2023	03:30 AM	25							
408	4/17/2023	03:45 AM	20							
409	4/17/2023	04:00 AM	40							
410	4/17/2023	04:15 AM	42							
411	4/17/2023	04:30 AM	77							
412	4/17/2023	04:45 AM	82							
413	4/17/2023	05:00 AM	94							
414	4/17/2023	05:15 AM	129							
415	4/17/2023	05:30 AM	198							
416	4/17/2023	05:45 AM	217							
417	4/17/2023	06:00 AM	199							
418	4/17/2023	06:15 AM	315							
419	4/17/2023	06:30 AM	418							
420	4/17/2023	06:45 AM	466							
421	4/17/2023	07:00 AM	482							
422	4/17/2023	07:15 AM	614							
423	4/17/2023	07:30 AM	618							
424	4/17/2023	07:45 AM	638							
425	4/17/2023	08:00 AM	468							
426	4/17/2023	08:15 AM	462							
427	4/17/2023	08:30 AM	423							
428	4/17/2023	08:45 AM	362							
429	4/17/2023	09:00 AM	291							
430	4/17/2023	09:15 AM	355							
431	4/17/2023	09:30 AM	320							
432	4/17/2023	09:45 AM	288							
433	4/17/2023	10:00 AM	243							
434	4/17/2023	10:15 AM	242							
435	4/17/2023	10:30 AM	226							
436	4/17/2023	10:45 AM	245							
437	4/17/2023	11:00 AM	246							
438	4/17/2023	11:15 AM	236							
439	4/17/2023	11:30 AM	240							
440	4/17/2023	11:45 AM	232							
441	4/17/2023	12:00 PM	266							
442	4/17/2023	12:15 PM	242							
443	4/17/2023	12:30 PM	292							
444	4/17/2023	12:45 PM	284							
445	4/17/2023	01:00 PM	274							
446	4/17/2023	01:15 PM	278							
447	4/17/2023	01:30 PM	258							
448	4/17/2023	01:45 PM	254							
449	4/17/2023	02:00 PM	244							

	A	B	C	D	E	F	G	H	I	J
450	4/17/2023	02:15 PM	297							
451	4/17/2023	02:30 PM	256							
452	4/17/2023	02:45 PM	252							
453	4/17/2023	03:00 PM	273							
454	4/17/2023	03:15 PM	280							
455	4/17/2023	03:30 PM	312							
456	4/17/2023	03:45 PM	328							
457	4/17/2023	04:00 PM	336							
458	4/17/2023	04:15 PM	350							
459	4/17/2023	04:30 PM	340							
460	4/17/2023	04:45 PM	303							
461	4/17/2023	05:00 PM	276							
462	4/17/2023	05:15 PM	278							
463	4/17/2023	05:30 PM	260							
464	4/17/2023	05:45 PM	274							
465	4/17/2023	06:00 PM	237							
466	4/17/2023	06:15 PM	190							
467	4/17/2023	06:30 PM	167							
468	4/17/2023	06:45 PM	148							
469	4/17/2023	07:00 PM	164							
470	4/17/2023	07:15 PM	144							
471	4/17/2023	07:30 PM	124							
472	4/17/2023	07:45 PM	136							
473	4/17/2023	08:00 PM	99							
474	4/17/2023	08:15 PM	92							
475	4/17/2023	08:30 PM	89							
476	4/17/2023	08:45 PM	78							
477	4/17/2023	09:00 PM	80							
478	4/17/2023	09:15 PM	43							
479	4/17/2023	09:30 PM	36							
480	4/17/2023	09:45 PM	50							
481	4/17/2023	10:00 PM	39							
482	4/17/2023	10:15 PM	40							
483	4/17/2023	10:30 PM	46							
484	4/17/2023	10:45 PM	30							
485	4/17/2023	11:00 PM	27							
486	4/17/2023	11:15 PM	22							
487	4/17/2023	11:30 PM	22							
488	4/17/2023	11:45 PM	11							
489	4/18/2023	12:00 AM	18							
490	4/18/2023	12:15 AM	20							
491	4/18/2023	12:30 AM	13							
492	4/18/2023	12:45 AM	9							
493	4/18/2023	01:00 AM	8							
494	4/18/2023	01:15 AM	11							
495	4/18/2023	01:30 AM	24							
496	4/18/2023	01:45 AM	6							
497	4/18/2023	02:00 AM	10							
498	4/18/2023	02:15 AM	18							
499	4/18/2023	02:30 AM	22							

	A	B	C	D	E	F	G	H	I	J
500	4/18/2023	02:45 AM	22							
501	4/18/2023	03:00 AM	22							
502	4/18/2023	03:15 AM	20							
503	4/18/2023	03:30 AM	33							
504	4/18/2023	03:45 AM	32							
505	4/18/2023	04:00 AM	30							
506	4/18/2023	04:15 AM	40							
507	4/18/2023	04:30 AM	84							
508	4/18/2023	04:45 AM	90							
509	4/18/2023	05:00 AM	86							
510	4/18/2023	05:15 AM	118							
511	4/18/2023	05:30 AM	220							
512	4/18/2023	05:45 AM	240							
513	4/18/2023	06:00 AM	202							
514	4/18/2023	06:15 AM	299							
515	4/18/2023	06:30 AM	442							
516	4/18/2023	06:45 AM	471							
517	4/18/2023	07:00 AM	496							
518	4/18/2023	07:15 AM	601							
519	4/18/2023	07:30 AM	650							
520	4/18/2023	07:45 AM	688							
521	4/18/2023	08:00 AM	460							
522	4/18/2023	08:15 AM	470							
523	4/18/2023	08:30 AM	431							
524	4/18/2023	08:45 AM	384							
525	4/18/2023	09:00 AM	276							
526	4/18/2023	09:15 AM	303							
527	4/18/2023	09:30 AM	409							
528	4/18/2023	09:45 AM	356							
529	4/18/2023	10:00 AM	291							
530	4/18/2023	10:15 AM	294							
531	4/18/2023	10:30 AM	300							
532	4/18/2023	10:45 AM	304							
533	4/18/2023	11:00 AM	278							
534	4/18/2023	11:15 AM	255							
535	4/18/2023	11:30 AM	256							
536	4/18/2023	11:45 AM	228							
537	4/18/2023	12:00 PM	225							
538	4/18/2023	12:15 PM	273							
539	4/18/2023	12:30 PM	293							
540	4/18/2023	12:45 PM	292							
541	4/18/2023	01:00 PM	256							
542	4/18/2023	01:15 PM	324							
543	4/18/2023	01:30 PM	324							
544	4/18/2023	01:45 PM	315							
545	4/18/2023	02:00 PM	302							
546	4/18/2023	02:15 PM	325							
547	4/18/2023	02:30 PM	376							
548	4/18/2023	02:45 PM	340							
549	4/18/2023	03:00 PM	267							

	A	B	C	D	E	F	G	H	I	J
550	4/18/2023	03:15 PM	278							
551	4/18/2023	03:30 PM	290							
552	4/18/2023	03:45 PM	325							
553	4/18/2023	04:00 PM	332							
554	4/18/2023	04:15 PM	310							
555	4/18/2023	04:30 PM	343							
556	4/18/2023	04:45 PM	323							
557	4/18/2023	05:00 PM	315							
558	4/18/2023	05:15 PM	308							
559	4/18/2023	05:30 PM	288							
560	4/18/2023	05:45 PM	264							
561	4/18/2023	06:00 PM	208							
562	4/18/2023	06:15 PM	214							
563	4/18/2023	06:30 PM	170							
564	4/18/2023	06:45 PM	191							
565	4/18/2023	07:00 PM	190							
566	4/18/2023	07:15 PM	170							
567	4/18/2023	07:30 PM	144							
568	4/18/2023	07:45 PM	112							
569	4/18/2023	08:00 PM	95							
570	4/18/2023	08:15 PM	128							
571	4/18/2023	08:30 PM	91							
572	4/18/2023	08:45 PM	104							
573	4/18/2023	09:00 PM	98							
574	4/18/2023	09:15 PM	56							
575	4/18/2023	09:30 PM	50							
576	4/18/2023	09:45 PM	48							
577	4/18/2023	10:00 PM	57							
578	4/18/2023	10:15 PM	45							
579	4/18/2023	10:30 PM	56							
580	4/18/2023	10:45 PM	33							
581	4/18/2023	11:00 PM	22							
582	4/18/2023	11:15 PM	22							
583	4/18/2023	11:30 PM	16							
584	4/18/2023	11:45 PM	18							
585	4/19/2023	12:00 AM	14							
586	4/19/2023	12:15 AM	23							
587	4/19/2023	12:30 AM	20							
588	4/19/2023	12:45 AM	14							
589	4/19/2023	01:00 AM	16							
590	4/19/2023	01:15 AM	13							
591	4/19/2023	01:30 AM	20							
592	4/19/2023	01:45 AM	6							
593	4/19/2023	02:00 AM	16							
594	4/19/2023	02:15 AM	10							
595	4/19/2023	02:30 AM	26							
596	4/19/2023	02:45 AM	16							
597	4/19/2023	03:00 AM	28							
598	4/19/2023	03:15 AM	20							
599	4/19/2023	03:30 AM	18							

	A	B	C	D	E	F	G	H	I	J
600	4/19/2023	03:45 AM	28							
601	4/19/2023	04:00 AM	24							
602	4/19/2023	04:15 AM	58							
603	4/19/2023	04:30 AM	83							
604	4/19/2023	04:45 AM	80							
605	4/19/2023	05:00 AM	82							
606	4/19/2023	05:15 AM	134							
607	4/19/2023	05:30 AM	208							
608	4/19/2023	05:45 AM	225							
609	4/19/2023	06:00 AM	220							
610	4/19/2023	06:15 AM	316							
611	4/19/2023	06:30 AM	412							
612	4/19/2023	06:45 AM	521							
613	4/19/2023	07:00 AM	496							
614	4/19/2023	07:15 AM	623							
615	4/19/2023	07:30 AM	659							
616	4/19/2023	07:45 AM	682							
617	4/19/2023	08:00 AM	446							
618	4/19/2023	08:15 AM	464							
619	4/19/2023	08:30 AM	418							
620	4/19/2023	08:45 AM	337							
621	4/19/2023	09:00 AM	337							
622	4/19/2023	09:15 AM	326							
623	4/19/2023	09:30 AM	350							
624	4/19/2023	09:45 AM	348							
625	4/19/2023	10:00 AM	266							
626	4/19/2023	10:15 AM	288							
627	4/19/2023	10:30 AM	337							
628	4/19/2023	10:45 AM	264							
629	4/19/2023	11:00 AM	235							
630	4/19/2023	11:15 AM	225							
631	4/19/2023	11:30 AM	256							
632	4/19/2023	11:45 AM	263							
633	4/19/2023	12:00 PM	278							
634	4/19/2023	12:15 PM	277							
635	4/19/2023	12:30 PM	292							
636	4/19/2023	12:45 PM	321							
637	4/19/2023	01:00 PM	328							
638	4/19/2023	01:15 PM	282							
639	4/19/2023	01:30 PM	299							
640	4/19/2023	01:45 PM	294							
641	4/19/2023	02:00 PM	260							
642	4/19/2023	02:15 PM	308							
643	4/19/2023	02:30 PM	304							
644	4/19/2023	02:45 PM	294							
645	4/19/2023	03:00 PM	308							
646	4/19/2023	03:15 PM	284							
647	4/19/2023	03:30 PM	269							
648	4/19/2023	03:45 PM	315							
649	4/19/2023	04:00 PM	320							

	A	B	C	D	E	F	G	H	I	J
650	4/19/2023	04:15 PM	306							
651	4/19/2023	04:30 PM	344							
652	4/19/2023	04:45 PM	327							
653	4/19/2023	05:00 PM	324							
654	4/19/2023	05:15 PM	292							
655	4/19/2023	05:30 PM	259							
656	4/19/2023	05:45 PM	269							
657	4/19/2023	06:00 PM	243							
658	4/19/2023	06:15 PM	195							
659	4/19/2023	06:30 PM	184							
660	4/19/2023	06:45 PM	162							
661	4/19/2023	07:00 PM	159							
662	4/19/2023	07:15 PM	155							
663	4/19/2023	07:30 PM	129							
664	4/19/2023	07:45 PM	123							
665	4/19/2023	08:00 PM	132							
666	4/19/2023	08:15 PM	118							
667	4/19/2023	08:30 PM	100							
668	4/19/2023	08:45 PM	78							
669	4/19/2023	09:00 PM	81							
670	4/19/2023	09:15 PM	68							
671	4/19/2023	09:30 PM	82							
672	4/19/2023	09:45 PM	68							
673	4/19/2023	10:00 PM	56							
674	4/19/2023	10:15 PM	44							
675	4/19/2023	10:30 PM	38							
676	4/19/2023	10:45 PM	30							
677	4/19/2023	11:00 PM	32							
678	4/19/2023	11:15 PM	26							
679	4/19/2023	11:30 PM	16							
680	4/19/2023	11:45 PM	8							
681	4/20/2023	12:00 AM	13							
682	4/20/2023	12:15 AM	22							
683	4/20/2023	12:30 AM	20							
684	4/20/2023	12:45 AM	20							
685	4/20/2023	01:00 AM	14							
686	4/20/2023	01:15 AM	30							
687	4/20/2023	01:30 AM	11							
688	4/20/2023	01:45 AM	10							
689	4/20/2023	02:00 AM	20							
690	4/20/2023	02:15 AM	8							
691	4/20/2023	02:30 AM	21							
692	4/20/2023	02:45 AM	26							
693	4/20/2023	03:00 AM	20							
694	4/20/2023	03:15 AM	15							
695	4/20/2023	03:30 AM	24							
696	4/20/2023	03:45 AM	37							
697	4/20/2023	04:00 AM	28							
698	4/20/2023	04:15 AM	44							
699	4/20/2023	04:30 AM	86							

	A	B	C	D	E	F	G	H	I	J
700	4/20/2023	04:45 AM	84							
701	4/20/2023	05:00 AM	72							
702	4/20/2023	05:15 AM	126							
703	4/20/2023	05:30 AM	232							
704	4/20/2023	05:45 AM	228							
705	4/20/2023	06:00 AM	208							
706	4/20/2023	06:15 AM	299							
707	4/20/2023	06:30 AM	431							
708	4/20/2023	06:45 AM	492							
709	4/20/2023	07:00 AM	486							
710	4/20/2023	07:15 AM	634							
711	4/20/2023	07:30 AM	660							
712	4/20/2023	07:45 AM	624							
713	4/20/2023	08:00 AM	461							
714	4/20/2023	08:15 AM	410							
715	4/20/2023	08:30 AM	428							
716	4/20/2023	08:45 AM	352							
717	4/20/2023	09:00 AM	297							
718	4/20/2023	09:15 AM	336							
719	4/20/2023	09:30 AM	408							
720	4/20/2023	09:45 AM	313							
721	4/20/2023	10:00 AM	314							
722	4/20/2023	10:15 AM	275							
723	4/20/2023	10:30 AM	268							
724	4/20/2023	10:45 AM	239							
725	4/20/2023	11:00 AM	242							
726	4/20/2023	11:15 AM	238							
727	4/20/2023	11:30 AM	242							
728	4/20/2023	11:45 AM	260							
729	4/20/2023	12:00 PM	268							
730	4/20/2023	12:15 PM	302							
731	4/20/2023	12:30 PM	316							
732	4/20/2023	12:45 PM	310							
733	4/20/2023	01:00 PM	311							
734	4/20/2023	01:15 PM	243							
735	4/20/2023	01:30 PM	318							
736	4/20/2023	01:45 PM	310							
737	4/20/2023	02:00 PM	338							
738	4/20/2023	02:15 PM	332							
739	4/20/2023	02:30 PM	392							
740	4/20/2023	02:45 PM	354							
741	4/20/2023	03:00 PM	352							
742	4/20/2023	03:15 PM	289							
743	4/20/2023	03:30 PM	288							
744	4/20/2023	03:45 PM	339							
745	4/20/2023	04:00 PM	340							
746	4/20/2023	04:15 PM	342							
747	4/20/2023	04:30 PM	348							
748	4/20/2023	04:45 PM	345							
749	4/20/2023	05:00 PM	340							

	A	B	C	D	E	F	G	H	I	J
750	4/20/2023	05:15 PM	317							
751	4/20/2023	05:30 PM	298							
752	4/20/2023	05:45 PM	280							
753	4/20/2023	06:00 PM	226							
754	4/20/2023	06:15 PM	240							
755	4/20/2023	06:30 PM	200							
756	4/20/2023	06:45 PM	210							
757	4/20/2023	07:00 PM	193							
758	4/20/2023	07:15 PM	165							
759	4/20/2023	07:30 PM	160							
760	4/20/2023	07:45 PM	126							
761	4/20/2023	08:00 PM	122							
762	4/20/2023	08:15 PM	120							
763	4/20/2023	08:30 PM	116							
764	4/20/2023	08:45 PM	98							
765	4/20/2023	09:00 PM	88							
766	4/20/2023	09:15 PM	86							
767	4/20/2023	09:30 PM	63							
768	4/20/2023	09:45 PM	69							
769	4/20/2023	10:00 PM	62							
770	4/20/2023	10:15 PM	38							
771	4/20/2023	10:30 PM	57							
772	4/20/2023	10:45 PM	38							
773	4/20/2023	11:00 PM	36							
774	4/20/2023	11:15 PM	34							
775	4/20/2023	11:30 PM	22							
776	4/20/2023	11:45 PM	26							

	A	B	C	D	E	F	G	H	I	J
1										
2	File Name: C:\Users\obarrie\Desktop\transfer\Documents\Documents\Osman\Osman from harddrive\Documents\TDB\WSP\Syracuse\Data\ATR\SYRACUSE BATCH 6\ATR 1112.tf2									
3	Start Date: 4/13/2023									
4	Start Time: 12:00:00 AM									
5	Location 1: ATR 1112-WB I-481 at I-81									
6	Location 2:									
7										
8	Date	Time	WB							
9	4/13/2023	12:00 AM	52							
10	4/13/2023	12:15 AM	41							
11	4/13/2023	12:30 AM	42							
12	4/13/2023	12:45 AM	30							
13	4/13/2023	01:00 AM	42							
14	4/13/2023	01:15 AM	21							
15	4/13/2023	01:30 AM	26							
16	4/13/2023	01:45 AM	14							
17	4/13/2023	02:00 AM	15							
18	4/13/2023	02:15 AM	12							
19	4/13/2023	02:30 AM	19							
20	4/13/2023	02:45 AM	13							
21	4/13/2023	03:00 AM	25							
22	4/13/2023	03:15 AM	28							
23	4/13/2023	03:30 AM	22							
24	4/13/2023	03:45 AM	24							
25	4/13/2023	04:00 AM	20							
26	4/13/2023	04:15 AM	43							
27	4/13/2023	04:30 AM	40							
28	4/13/2023	04:45 AM	61							
29	4/13/2023	05:00 AM	51							
30	4/13/2023	05:15 AM	60							
31	4/13/2023	05:30 AM	62							
32	4/13/2023	05:45 AM	104							
33	4/13/2023	06:00 AM	114							
34	4/13/2023	06:15 AM	140							
35	4/13/2023	06:30 AM	186							
36	4/13/2023	06:45 AM	212							
37	4/13/2023	07:00 AM	234							
38	4/13/2023	07:15 AM	315							
39	4/13/2023	07:30 AM	368							
40	4/13/2023	07:45 AM	385							
41	4/13/2023	08:00 AM	382							
42	4/13/2023	08:15 AM	325							
43	4/13/2023	08:30 AM	329							
44	4/13/2023	08:45 AM	302							
45	4/13/2023	09:00 AM	262							
46	4/13/2023	09:15 AM	349							
47	4/13/2023	09:30 AM	306							
48	4/13/2023	09:45 AM	350							
49	4/13/2023	10:00 AM	270							

	A	B	C	D	E	F	G	H	I	J
50	4/13/2023	10:15 AM	320							
51	4/13/2023	10:30 AM	316							
52	4/13/2023	10:45 AM	336							
53	4/13/2023	11:00 AM	354							
54	4/13/2023	11:15 AM	360							
55	4/13/2023	11:30 AM	330							
56	4/13/2023	11:45 AM	398							
57	4/13/2023	12:00 PM	416							
58	4/13/2023	12:15 PM	372							
59	4/13/2023	12:30 PM	340							
60	4/13/2023	12:45 PM	373							
61	4/13/2023	01:00 PM	331							
62	4/13/2023	01:15 PM	388							
63	4/13/2023	01:30 PM	368							
64	4/13/2023	01:45 PM	339							
65	4/13/2023	02:00 PM	364							
66	4/13/2023	02:15 PM	402							
67	4/13/2023	02:30 PM	438							
68	4/13/2023	02:45 PM	464							
69	4/13/2023	03:00 PM	518							
70	4/13/2023	03:15 PM	606							
71	4/13/2023	03:30 PM	724							
72	4/13/2023	03:45 PM	684							
73	4/13/2023	04:00 PM	730							
74	4/13/2023	04:15 PM	770							
75	4/13/2023	04:30 PM	796							
76	4/13/2023	04:45 PM	780							
77	4/13/2023	05:00 PM	832							
78	4/13/2023	05:15 PM	754							
79	4/13/2023	05:30 PM	564							
80	4/13/2023	05:45 PM	502							
81	4/13/2023	06:00 PM	440							
82	4/13/2023	06:15 PM	392							
83	4/13/2023	06:30 PM	346							
84	4/13/2023	06:45 PM	278							
85	4/13/2023	07:00 PM	346							
86	4/13/2023	07:15 PM	291							
87	4/13/2023	07:30 PM	244							
88	4/13/2023	07:45 PM	238							
89	4/13/2023	08:00 PM	256							
90	4/13/2023	08:15 PM	234							
91	4/13/2023	08:30 PM	213							
92	4/13/2023	08:45 PM	168							
93	4/13/2023	09:00 PM	184							
94	4/13/2023	09:15 PM	171							
95	4/13/2023	09:30 PM	119							
96	4/13/2023	09:45 PM	104							
97	4/13/2023	10:00 PM	104							
98	4/13/2023	10:15 PM	100							
99	4/13/2023	10:30 PM	82							

	A	B	C	D	E	F	G	H	I	J
100	4/13/2023	10:45 PM	74							
101	4/13/2023	11:00 PM	66							
102	4/13/2023	11:15 PM	81							
103	4/13/2023	11:30 PM	87							
104	4/13/2023	11:45 PM	66							
105	4/14/2023	12:00 AM	80							
106	4/14/2023	12:15 AM	52							
107	4/14/2023	12:30 AM	42							
108	4/14/2023	12:45 AM	39							
109	4/14/2023	01:00 AM	29							
110	4/14/2023	01:15 AM	20							
111	4/14/2023	01:30 AM	28							
112	4/14/2023	01:45 AM	11							
113	4/14/2023	02:00 AM	19							
114	4/14/2023	02:15 AM	16							
115	4/14/2023	02:30 AM	19							
116	4/14/2023	02:45 AM	18							
117	4/14/2023	03:00 AM	34							
118	4/14/2023	03:15 AM	36							
119	4/14/2023	03:30 AM	17							
120	4/14/2023	03:45 AM	26							
121	4/14/2023	04:00 AM	32							
122	4/14/2023	04:15 AM	41							
123	4/14/2023	04:30 AM	48							
124	4/14/2023	04:45 AM	55							
125	4/14/2023	05:00 AM	50							
126	4/14/2023	05:15 AM	62							
127	4/14/2023	05:30 AM	65							
128	4/14/2023	05:45 AM	104							
129	4/14/2023	06:00 AM	102							
130	4/14/2023	06:15 AM	124							
131	4/14/2023	06:30 AM	192							
132	4/14/2023	06:45 AM	186							
133	4/14/2023	07:00 AM	254							
134	4/14/2023	07:15 AM	294							
135	4/14/2023	07:30 AM	342							
136	4/14/2023	07:45 AM	399							
137	4/14/2023	08:00 AM	345							
138	4/14/2023	08:15 AM	350							
139	4/14/2023	08:30 AM	314							
140	4/14/2023	08:45 AM	368							
141	4/14/2023	09:00 AM	334							
142	4/14/2023	09:15 AM	346							
143	4/14/2023	09:30 AM	392							
144	4/14/2023	09:45 AM	314							
145	4/14/2023	10:00 AM	328							
146	4/14/2023	10:15 AM	342							
147	4/14/2023	10:30 AM	334							
148	4/14/2023	10:45 AM	358							
149	4/14/2023	11:00 AM	362							

	A	B	C	D	E	F	G	H	I	J
150	4/14/2023	11:15 AM	350							
151	4/14/2023	11:30 AM	388							
152	4/14/2023	11:45 AM	394							
153	4/14/2023	12:00 PM	390							
154	4/14/2023	12:15 PM	386							
155	4/14/2023	12:30 PM	388							
156	4/14/2023	12:45 PM	396							
157	4/14/2023	01:00 PM	374							
158	4/14/2023	01:15 PM	355							
159	4/14/2023	01:30 PM	348							
160	4/14/2023	01:45 PM	384							
161	4/14/2023	02:00 PM	390							
162	4/14/2023	02:15 PM	420							
163	4/14/2023	02:30 PM	458							
164	4/14/2023	02:45 PM	472							
165	4/14/2023	03:00 PM	448							
166	4/14/2023	03:15 PM	524							
167	4/14/2023	03:30 PM	567							
168	4/14/2023	03:45 PM	548							
169	4/14/2023	04:00 PM	770							
170	4/14/2023	04:15 PM	738							
171	4/14/2023	04:30 PM	766							
172	4/14/2023	04:45 PM	720							
173	4/14/2023	05:00 PM	699							
174	4/14/2023	05:15 PM	641							
175	4/14/2023	05:30 PM	523							
176	4/14/2023	05:45 PM	454							
177	4/14/2023	06:00 PM	425							
178	4/14/2023	06:15 PM	380							
179	4/14/2023	06:30 PM	342							
180	4/14/2023	06:45 PM	321							
181	4/14/2023	07:00 PM	294							
182	4/14/2023	07:15 PM	298							
183	4/14/2023	07:30 PM	274							
184	4/14/2023	07:45 PM	304							
185	4/14/2023	08:00 PM	260							
186	4/14/2023	08:15 PM	229							
187	4/14/2023	08:30 PM	198							
188	4/14/2023	08:45 PM	183							
189	4/14/2023	09:00 PM	169							
190	4/14/2023	09:15 PM	219							
191	4/14/2023	09:30 PM	193							
192	4/14/2023	09:45 PM	123							
193	4/14/2023	10:00 PM	151							
194	4/14/2023	10:15 PM	167							
195	4/14/2023	10:30 PM	113							
196	4/14/2023	10:45 PM	110							
197	4/14/2023	11:00 PM	152							
198	4/14/2023	11:15 PM	168							
199	4/14/2023	11:30 PM	138							

	A	B	C	D	E	F	G	H	I	J
200	4/14/2023	11:45 PM	147							
201	4/15/2023	12:00 AM	98							
202	4/15/2023	12:15 AM	89							
203	4/15/2023	12:30 AM	66							
204	4/15/2023	12:45 AM	59							
205	4/15/2023	01:00 AM	56							
206	4/15/2023	01:15 AM	44							
207	4/15/2023	01:30 AM	46							
208	4/15/2023	01:45 AM	28							
209	4/15/2023	02:00 AM	42							
210	4/15/2023	02:15 AM	24							
211	4/15/2023	02:30 AM	28							
212	4/15/2023	02:45 AM	32							
213	4/15/2023	03:00 AM	36							
214	4/15/2023	03:15 AM	20							
215	4/15/2023	03:30 AM	16							
216	4/15/2023	03:45 AM	21							
217	4/15/2023	04:00 AM	32							
218	4/15/2023	04:15 AM	23							
219	4/15/2023	04:30 AM	38							
220	4/15/2023	04:45 AM	44							
221	4/15/2023	05:00 AM	37							
222	4/15/2023	05:15 AM	42							
223	4/15/2023	05:30 AM	36							
224	4/15/2023	05:45 AM	45							
225	4/15/2023	06:00 AM	54							
226	4/15/2023	06:15 AM	34							
227	4/15/2023	06:30 AM	74							
228	4/15/2023	06:45 AM	72							
229	4/15/2023	07:00 AM	86							
230	4/15/2023	07:15 AM	92							
231	4/15/2023	07:30 AM	121							
232	4/15/2023	07:45 AM	172							
233	4/15/2023	08:00 AM	188							
234	4/15/2023	08:15 AM	194							
235	4/15/2023	08:30 AM	212							
236	4/15/2023	08:45 AM	244							
237	4/15/2023	09:00 AM	222							
238	4/15/2023	09:15 AM	282							
239	4/15/2023	09:30 AM	278							
240	4/15/2023	09:45 AM	342							
241	4/15/2023	10:00 AM	320							
242	4/15/2023	10:15 AM	331							
243	4/15/2023	10:30 AM	320							
244	4/15/2023	10:45 AM	354							
245	4/15/2023	11:00 AM	396							
246	4/15/2023	11:15 AM	399							
247	4/15/2023	11:30 AM	360							
248	4/15/2023	11:45 AM	385							
249	4/15/2023	12:00 PM	386							

	A	B	C	D	E	F	G	H	I	J
250	4/15/2023	12:15 PM	352							
251	4/15/2023	12:30 PM	346							
252	4/15/2023	12:45 PM	410							
253	4/15/2023	01:00 PM	362							
254	4/15/2023	01:15 PM	402							
255	4/15/2023	01:30 PM	352							
256	4/15/2023	01:45 PM	385							
257	4/15/2023	02:00 PM	374							
258	4/15/2023	02:15 PM	376							
259	4/15/2023	02:30 PM	350							
260	4/15/2023	02:45 PM	404							
261	4/15/2023	03:00 PM	374							
262	4/15/2023	03:15 PM	342							
263	4/15/2023	03:30 PM	381							
264	4/15/2023	03:45 PM	328							
265	4/15/2023	04:00 PM	352							
266	4/15/2023	04:15 PM	388							
267	4/15/2023	04:30 PM	366							
268	4/15/2023	04:45 PM	363							
269	4/15/2023	05:00 PM	330							
270	4/15/2023	05:15 PM	334							
271	4/15/2023	05:30 PM	317							
272	4/15/2023	05:45 PM	296							
273	4/15/2023	06:00 PM	284							
274	4/15/2023	06:15 PM	311							
275	4/15/2023	06:30 PM	240							
276	4/15/2023	06:45 PM	300							
277	4/15/2023	07:00 PM	247							
278	4/15/2023	07:15 PM	234							
279	4/15/2023	07:30 PM	258							
280	4/15/2023	07:45 PM	218							
281	4/15/2023	08:00 PM	193							
282	4/15/2023	08:15 PM	194							
283	4/15/2023	08:30 PM	196							
284	4/15/2023	08:45 PM	164							
285	4/15/2023	09:00 PM	164							
286	4/15/2023	09:15 PM	148							
287	4/15/2023	09:30 PM	140							
288	4/15/2023	09:45 PM	138							
289	4/15/2023	10:00 PM	172							
290	4/15/2023	10:15 PM	176							
291	4/15/2023	10:30 PM	95							
292	4/15/2023	10:45 PM	98							
293	4/15/2023	11:00 PM	86							
294	4/15/2023	11:15 PM	80							
295	4/15/2023	11:30 PM	68							
296	4/15/2023	11:45 PM	74							
297	4/16/2023	12:00 AM	56							
298	4/16/2023	12:15 AM	50							
299	4/16/2023	12:30 AM	39							

	A	B	C	D	E	F	G	H	I	J
300	4/16/2023	12:45 AM	56							
301	4/16/2023	01:00 AM	40							
302	4/16/2023	01:15 AM	37							
303	4/16/2023	01:30 AM	23							
304	4/16/2023	01:45 AM	28							
305	4/16/2023	02:00 AM	26							
306	4/16/2023	02:15 AM	18							
307	4/16/2023	02:30 AM	18							
308	4/16/2023	02:45 AM	20							
309	4/16/2023	03:00 AM	23							
310	4/16/2023	03:15 AM	24							
311	4/16/2023	03:30 AM	18							
312	4/16/2023	03:45 AM	16							
313	4/16/2023	04:00 AM	23							
314	4/16/2023	04:15 AM	24							
315	4/16/2023	04:30 AM	16							
316	4/16/2023	04:45 AM	36							
317	4/16/2023	05:00 AM	23							
318	4/16/2023	05:15 AM	27							
319	4/16/2023	05:30 AM	26							
320	4/16/2023	05:45 AM	26							
321	4/16/2023	06:00 AM	24							
322	4/16/2023	06:15 AM	30							
323	4/16/2023	06:30 AM	55							
324	4/16/2023	06:45 AM	52							
325	4/16/2023	07:00 AM	59							
326	4/16/2023	07:15 AM	86							
327	4/16/2023	07:30 AM	92							
328	4/16/2023	07:45 AM	113							
329	4/16/2023	08:00 AM	108							
330	4/16/2023	08:15 AM	108							
331	4/16/2023	08:30 AM	136							
332	4/16/2023	08:45 AM	143							
333	4/16/2023	09:00 AM	146							
334	4/16/2023	09:15 AM	182							
335	4/16/2023	09:30 AM	208							
336	4/16/2023	09:45 AM	216							
337	4/16/2023	10:00 AM	204							
338	4/16/2023	10:15 AM	226							
339	4/16/2023	10:30 AM	236							
340	4/16/2023	10:45 AM	302							
341	4/16/2023	11:00 AM	307							
342	4/16/2023	11:15 AM	309							
343	4/16/2023	11:30 AM	348							
344	4/16/2023	11:45 AM	333							
345	4/16/2023	12:00 PM	319							
346	4/16/2023	12:15 PM	318							
347	4/16/2023	12:30 PM	310							
348	4/16/2023	12:45 PM	323							
349	4/16/2023	01:00 PM	343							

	A	B	C	D	E	F	G	H	I	J
350	4/16/2023	01:15 PM	341							
351	4/16/2023	01:30 PM	336							
352	4/16/2023	01:45 PM	328							
353	4/16/2023	02:00 PM	308							
354	4/16/2023	02:15 PM	333							
355	4/16/2023	02:30 PM	314							
356	4/16/2023	02:45 PM	310							
357	4/16/2023	03:00 PM	280							
358	4/16/2023	03:15 PM	307							
359	4/16/2023	03:30 PM	310							
360	4/16/2023	03:45 PM	315							
361	4/16/2023	04:00 PM	291							
362	4/16/2023	04:15 PM	278							
363	4/16/2023	04:30 PM	292							
364	4/16/2023	04:45 PM	302							
365	4/16/2023	05:00 PM	292							
366	4/16/2023	05:15 PM	270							
367	4/16/2023	05:30 PM	246							
368	4/16/2023	05:45 PM	254							
369	4/16/2023	06:00 PM	246							
370	4/16/2023	06:15 PM	229							
371	4/16/2023	06:30 PM	224							
372	4/16/2023	06:45 PM	216							
373	4/16/2023	07:00 PM	212							
374	4/16/2023	07:15 PM	198							
375	4/16/2023	07:30 PM	200							
376	4/16/2023	07:45 PM	183							
377	4/16/2023	08:00 PM	174							
378	4/16/2023	08:15 PM	184							
379	4/16/2023	08:30 PM	126							
380	4/16/2023	08:45 PM	122							
381	4/16/2023	09:00 PM	117							
382	4/16/2023	09:15 PM	97							
383	4/16/2023	09:30 PM	92							
384	4/16/2023	09:45 PM	80							
385	4/16/2023	10:00 PM	106							
386	4/16/2023	10:15 PM	52							
387	4/16/2023	10:30 PM	63							
388	4/16/2023	10:45 PM	51							
389	4/16/2023	11:00 PM	54							
390	4/16/2023	11:15 PM	55							
391	4/16/2023	11:30 PM	50							
392	4/16/2023	11:45 PM	46							
393	4/17/2023	12:00 AM	27							
394	4/17/2023	12:15 AM	27							
395	4/17/2023	12:30 AM	19							
396	4/17/2023	12:45 AM	32							
397	4/17/2023	01:00 AM	23							
398	4/17/2023	01:15 AM	24							
399	4/17/2023	01:30 AM	15							

	A	B	C	D	E	F	G	H	I	J
400	4/17/2023	01:45 AM	10							
401	4/17/2023	02:00 AM	7							
402	4/17/2023	02:15 AM	10							
403	4/17/2023	02:30 AM	10							
404	4/17/2023	02:45 AM	9							
405	4/17/2023	03:00 AM	11							
406	4/17/2023	03:15 AM	18							
407	4/17/2023	03:30 AM	19							
408	4/17/2023	03:45 AM	22							
409	4/17/2023	04:00 AM	27							
410	4/17/2023	04:15 AM	32							
411	4/17/2023	04:30 AM	47							
412	4/17/2023	04:45 AM	50							
413	4/17/2023	05:00 AM	46							
414	4/17/2023	05:15 AM	61							
415	4/17/2023	05:30 AM	64							
416	4/17/2023	05:45 AM	102							
417	4/17/2023	06:00 AM	120							
418	4/17/2023	06:15 AM	120							
419	4/17/2023	06:30 AM	168							
420	4/17/2023	06:45 AM	195							
421	4/17/2023	07:00 AM	226							
422	4/17/2023	07:15 AM	272							
423	4/17/2023	07:30 AM	332							
424	4/17/2023	07:45 AM	403							
425	4/17/2023	08:00 AM	298							
426	4/17/2023	08:15 AM	330							
427	4/17/2023	08:30 AM	302							
428	4/17/2023	08:45 AM	330							
429	4/17/2023	09:00 AM	296							
430	4/17/2023	09:15 AM	276							
431	4/17/2023	09:30 AM	301							
432	4/17/2023	09:45 AM	312							
433	4/17/2023	10:00 AM	310							
434	4/17/2023	10:15 AM	292							
435	4/17/2023	10:30 AM	307							
436	4/17/2023	10:45 AM	297							
437	4/17/2023	11:00 AM	326							
438	4/17/2023	11:15 AM	356							
439	4/17/2023	11:30 AM	348							
440	4/17/2023	11:45 AM	370							
441	4/17/2023	12:00 PM	344							
442	4/17/2023	12:15 PM	360							
443	4/17/2023	12:30 PM	323							
444	4/17/2023	12:45 PM	372							
445	4/17/2023	01:00 PM	352							
446	4/17/2023	01:15 PM	323							
447	4/17/2023	01:30 PM	359							
448	4/17/2023	01:45 PM	356							
449	4/17/2023	02:00 PM	370							

	A	B	C	D	E	F	G	H	I	J
450	4/17/2023	02:15 PM	435							
451	4/17/2023	02:30 PM	458							
452	4/17/2023	02:45 PM	419							
453	4/17/2023	03:00 PM	477							
454	4/17/2023	03:15 PM	542							
455	4/17/2023	03:30 PM	730							
456	4/17/2023	03:45 PM	707							
457	4/17/2023	04:00 PM	692							
458	4/17/2023	04:15 PM	790							
459	4/17/2023	04:30 PM	845							
460	4/17/2023	04:45 PM	736							
461	4/17/2023	05:00 PM	796							
462	4/17/2023	05:15 PM	720							
463	4/17/2023	05:30 PM	620							
464	4/17/2023	05:45 PM	478							
465	4/17/2023	06:00 PM	426							
466	4/17/2023	06:15 PM	381							
467	4/17/2023	06:30 PM	300							
468	4/17/2023	06:45 PM	281							
469	4/17/2023	07:00 PM	263							
470	4/17/2023	07:15 PM	234							
471	4/17/2023	07:30 PM	206							
472	4/17/2023	07:45 PM	203							
473	4/17/2023	08:00 PM	186							
474	4/17/2023	08:15 PM	184							
475	4/17/2023	08:30 PM	166							
476	4/17/2023	08:45 PM	145							
477	4/17/2023	09:00 PM	147							
478	4/17/2023	09:15 PM	121							
479	4/17/2023	09:30 PM	94							
480	4/17/2023	09:45 PM	86							
481	4/17/2023	10:00 PM	78							
482	4/17/2023	10:15 PM	68							
483	4/17/2023	10:30 PM	60							
484	4/17/2023	10:45 PM	60							
485	4/17/2023	11:00 PM	70							
486	4/17/2023	11:15 PM	74							
487	4/17/2023	11:30 PM	58							
488	4/17/2023	11:45 PM	58							
489	4/18/2023	12:00 AM	38							
490	4/18/2023	12:15 AM	35							
491	4/18/2023	12:30 AM	26							
492	4/18/2023	12:45 AM	28							
493	4/18/2023	01:00 AM	32							
494	4/18/2023	01:15 AM	16							
495	4/18/2023	01:30 AM	27							
496	4/18/2023	01:45 AM	21							
497	4/18/2023	02:00 AM	30							
498	4/18/2023	02:15 AM	18							
499	4/18/2023	02:30 AM	22							

	A	B	C	D	E	F	G	H	I	J
500	4/18/2023	02:45 AM	17							
501	4/18/2023	03:00 AM	17							
502	4/18/2023	03:15 AM	8							
503	4/18/2023	03:30 AM	22							
504	4/18/2023	03:45 AM	26							
505	4/18/2023	04:00 AM	30							
506	4/18/2023	04:15 AM	32							
507	4/18/2023	04:30 AM	58							
508	4/18/2023	04:45 AM	52							
509	4/18/2023	05:00 AM	50							
510	4/18/2023	05:15 AM	64							
511	4/18/2023	05:30 AM	66							
512	4/18/2023	05:45 AM	104							
513	4/18/2023	06:00 AM	131							
514	4/18/2023	06:15 AM	146							
515	4/18/2023	06:30 AM	176							
516	4/18/2023	06:45 AM	222							
517	4/18/2023	07:00 AM	242							
518	4/18/2023	07:15 AM	262							
519	4/18/2023	07:30 AM	341							
520	4/18/2023	07:45 AM	406							
521	4/18/2023	08:00 AM	320							
522	4/18/2023	08:15 AM	343							
523	4/18/2023	08:30 AM	302							
524	4/18/2023	08:45 AM	322							
525	4/18/2023	09:00 AM	269							
526	4/18/2023	09:15 AM	326							
527	4/18/2023	09:30 AM	356							
528	4/18/2023	09:45 AM	306							
529	4/18/2023	10:00 AM	282							
530	4/18/2023	10:15 AM	316							
531	4/18/2023	10:30 AM	311							
532	4/18/2023	10:45 AM	343							
533	4/18/2023	11:00 AM	312							
534	4/18/2023	11:15 AM	344							
535	4/18/2023	11:30 AM	350							
536	4/18/2023	11:45 AM	326							
537	4/18/2023	12:00 PM	359							
538	4/18/2023	12:15 PM	370							
539	4/18/2023	12:30 PM	338							
540	4/18/2023	12:45 PM	366							
541	4/18/2023	01:00 PM	303							
542	4/18/2023	01:15 PM	310							
543	4/18/2023	01:30 PM	330							
544	4/18/2023	01:45 PM	360							
545	4/18/2023	02:00 PM	384							
546	4/18/2023	02:15 PM	409							
547	4/18/2023	02:30 PM	452							
548	4/18/2023	02:45 PM	520							
549	4/18/2023	03:00 PM	521							

	A	B	C	D	E	F	G	H	I	J
550	4/18/2023	03:15 PM	610							
551	4/18/2023	03:30 PM	746							
552	4/18/2023	03:45 PM	738							
553	4/18/2023	04:00 PM	710							
554	4/18/2023	04:15 PM	778							
555	4/18/2023	04:30 PM	846							
556	4/18/2023	04:45 PM	846							
557	4/18/2023	05:00 PM	798							
558	4/18/2023	05:15 PM	772							
559	4/18/2023	05:30 PM	620							
560	4/18/2023	05:45 PM	498							
561	4/18/2023	06:00 PM	424							
562	4/18/2023	06:15 PM	375							
563	4/18/2023	06:30 PM	362							
564	4/18/2023	06:45 PM	294							
565	4/18/2023	07:00 PM	278							
566	4/18/2023	07:15 PM	293							
567	4/18/2023	07:30 PM	254							
568	4/18/2023	07:45 PM	221							
569	4/18/2023	08:00 PM	218							
570	4/18/2023	08:15 PM	206							
571	4/18/2023	08:30 PM	190							
572	4/18/2023	08:45 PM	174							
573	4/18/2023	09:00 PM	130							
574	4/18/2023	09:15 PM	131							
575	4/18/2023	09:30 PM	108							
576	4/18/2023	09:45 PM	110							
577	4/18/2023	10:00 PM	86							
578	4/18/2023	10:15 PM	85							
579	4/18/2023	10:30 PM	83							
580	4/18/2023	10:45 PM	62							
581	4/18/2023	11:00 PM	58							
582	4/18/2023	11:15 PM	72							
583	4/18/2023	11:30 PM	68							
584	4/18/2023	11:45 PM	53							
585	4/19/2023	12:00 AM	48							
586	4/19/2023	12:15 AM	34							
587	4/19/2023	12:30 AM	38							
588	4/19/2023	12:45 AM	23							
589	4/19/2023	01:00 AM	36							
590	4/19/2023	01:15 AM	15							
591	4/19/2023	01:30 AM	22							
592	4/19/2023	01:45 AM	18							
593	4/19/2023	02:00 AM	25							
594	4/19/2023	02:15 AM	12							
595	4/19/2023	02:30 AM	13							
596	4/19/2023	02:45 AM	24							
597	4/19/2023	03:00 AM	21							
598	4/19/2023	03:15 AM	22							
599	4/19/2023	03:30 AM	24							

	A	B	C	D	E	F	G	H	I	J
600	4/19/2023	03:45 AM	18							
601	4/19/2023	04:00 AM	30							
602	4/19/2023	04:15 AM	34							
603	4/19/2023	04:30 AM	46							
604	4/19/2023	04:45 AM	46							
605	4/19/2023	05:00 AM	66							
606	4/19/2023	05:15 AM	53							
607	4/19/2023	05:30 AM	71							
608	4/19/2023	05:45 AM	106							
609	4/19/2023	06:00 AM	118							
610	4/19/2023	06:15 AM	146							
611	4/19/2023	06:30 AM	172							
612	4/19/2023	06:45 AM	206							
613	4/19/2023	07:00 AM	240							
614	4/19/2023	07:15 AM	266							
615	4/19/2023	07:30 AM	335							
616	4/19/2023	07:45 AM	404							
617	4/19/2023	08:00 AM	344							
618	4/19/2023	08:15 AM	360							
619	4/19/2023	08:30 AM	316							
620	4/19/2023	08:45 AM	334							
621	4/19/2023	09:00 AM	290							
622	4/19/2023	09:15 AM	280							
623	4/19/2023	09:30 AM	314							
624	4/19/2023	09:45 AM	309							
625	4/19/2023	10:00 AM	290							
626	4/19/2023	10:15 AM	288							
627	4/19/2023	10:30 AM	320							
628	4/19/2023	10:45 AM	328							
629	4/19/2023	11:00 AM	324							
630	4/19/2023	11:15 AM	321							
631	4/19/2023	11:30 AM	313							
632	4/19/2023	11:45 AM	370							
633	4/19/2023	12:00 PM	392							
634	4/19/2023	12:15 PM	342							
635	4/19/2023	12:30 PM	341							
636	4/19/2023	12:45 PM	348							
637	4/19/2023	01:00 PM	342							
638	4/19/2023	01:15 PM	301							
639	4/19/2023	01:30 PM	328							
640	4/19/2023	01:45 PM	362							
641	4/19/2023	02:00 PM	346							
642	4/19/2023	02:15 PM	375							
643	4/19/2023	02:30 PM	456							
644	4/19/2023	02:45 PM	468							
645	4/19/2023	03:00 PM	511							
646	4/19/2023	03:15 PM	550							
647	4/19/2023	03:30 PM	684							
648	4/19/2023	03:45 PM	698							
649	4/19/2023	04:00 PM	760							

	A	B	C	D	E	F	G	H	I	J
650	4/19/2023	04:15 PM	770							
651	4/19/2023	04:30 PM	824							
652	4/19/2023	04:45 PM	810							
653	4/19/2023	05:00 PM	834							
654	4/19/2023	05:15 PM	716							
655	4/19/2023	05:30 PM	534							
656	4/19/2023	05:45 PM	508							
657	4/19/2023	06:00 PM	421							
658	4/19/2023	06:15 PM	405							
659	4/19/2023	06:30 PM	320							
660	4/19/2023	06:45 PM	294							
661	4/19/2023	07:00 PM	272							
662	4/19/2023	07:15 PM	274							
663	4/19/2023	07:30 PM	292							
664	4/19/2023	07:45 PM	260							
665	4/19/2023	08:00 PM	212							
666	4/19/2023	08:15 PM	212							
667	4/19/2023	08:30 PM	180							
668	4/19/2023	08:45 PM	169							
669	4/19/2023	09:00 PM	178							
670	4/19/2023	09:15 PM	135							
671	4/19/2023	09:30 PM	102							
672	4/19/2023	09:45 PM	83							
673	4/19/2023	10:00 PM	104							
674	4/19/2023	10:15 PM	84							
675	4/19/2023	10:30 PM	77							
676	4/19/2023	10:45 PM	78							
677	4/19/2023	11:00 PM	80							
678	4/19/2023	11:15 PM	76							
679	4/19/2023	11:30 PM	86							
680	4/19/2023	11:45 PM	56							
681	4/20/2023	12:00 AM	48							
682	4/20/2023	12:15 AM	38							
683	4/20/2023	12:30 AM	38							
684	4/20/2023	12:45 AM	35							
685	4/20/2023	01:00 AM	41							
686	4/20/2023	01:15 AM	26							
687	4/20/2023	01:30 AM	30							
688	4/20/2023	01:45 AM	18							
689	4/20/2023	02:00 AM	16							
690	4/20/2023	02:15 AM	16							
691	4/20/2023	02:30 AM	18							
692	4/20/2023	02:45 AM	14							
693	4/20/2023	03:00 AM	27							
694	4/20/2023	03:15 AM	23							
695	4/20/2023	03:30 AM	26							
696	4/20/2023	03:45 AM	26							
697	4/20/2023	04:00 AM	28							
698	4/20/2023	04:15 AM	36							
699	4/20/2023	04:30 AM	48							

	A	B	C	D	E	F	G	H	I	J
700	4/20/2023	04:45 AM	51							
701	4/20/2023	05:00 AM	62							
702	4/20/2023	05:15 AM	59							
703	4/20/2023	05:30 AM	52							
704	4/20/2023	05:45 AM	96							
705	4/20/2023	06:00 AM	122							
706	4/20/2023	06:15 AM	126							
707	4/20/2023	06:30 AM	180							
708	4/20/2023	06:45 AM	202							
709	4/20/2023	07:00 AM	222							
710	4/20/2023	07:15 AM	306							
711	4/20/2023	07:30 AM	394							
712	4/20/2023	07:45 AM	406							
713	4/20/2023	08:00 AM	346							
714	4/20/2023	08:15 AM	308							
715	4/20/2023	08:30 AM	302							
716	4/20/2023	08:45 AM	334							
717	4/20/2023	09:00 AM	318							
718	4/20/2023	09:15 AM	296							
719	4/20/2023	09:30 AM	332							
720	4/20/2023	09:45 AM	304							
721	4/20/2023	10:00 AM	278							
722	4/20/2023	10:15 AM	306							
723	4/20/2023	10:30 AM	347							
724	4/20/2023	10:45 AM	298							
725	4/20/2023	11:00 AM	322							
726	4/20/2023	11:15 AM	342							
727	4/20/2023	11:30 AM	353							
728	4/20/2023	11:45 AM	344							
729	4/20/2023	12:00 PM	368							
730	4/20/2023	12:15 PM	380							
731	4/20/2023	12:30 PM	342							
732	4/20/2023	12:45 PM	344							
733	4/20/2023	01:00 PM	352							
734	4/20/2023	01:15 PM	332							
735	4/20/2023	01:30 PM	389							
736	4/20/2023	01:45 PM	366							
737	4/20/2023	02:00 PM	413							
738	4/20/2023	02:15 PM	414							
739	4/20/2023	02:30 PM	469							
740	4/20/2023	02:45 PM	488							
741	4/20/2023	03:00 PM	540							
742	4/20/2023	03:15 PM	628							
743	4/20/2023	03:30 PM	658							
744	4/20/2023	03:45 PM	671							
745	4/20/2023	04:00 PM	724							
746	4/20/2023	04:15 PM	765							
747	4/20/2023	04:30 PM	798							
748	4/20/2023	04:45 PM	802							
749	4/20/2023	05:00 PM	799							

	A	B	C	D	E	F	G	H	I	J
750	4/20/2023	05:15 PM	746							
751	4/20/2023	05:30 PM	610							
752	4/20/2023	05:45 PM	486							
753	4/20/2023	06:00 PM	457							
754	4/20/2023	06:15 PM	431							
755	4/20/2023	06:30 PM	364							
756	4/20/2023	06:45 PM	356							
757	4/20/2023	07:00 PM	281							
758	4/20/2023	07:15 PM	322							
759	4/20/2023	07:30 PM	262							
760	4/20/2023	07:45 PM	310							
761	4/20/2023	08:00 PM	255							
762	4/20/2023	08:15 PM	220							
763	4/20/2023	08:30 PM	203							
764	4/20/2023	08:45 PM	176							
765	4/20/2023	09:00 PM	183							
766	4/20/2023	09:15 PM	190							
767	4/20/2023	09:30 PM	130							
768	4/20/2023	09:45 PM	134							
769	4/20/2023	10:00 PM	110							
770	4/20/2023	10:15 PM	96							
771	4/20/2023	10:30 PM	57							
772	4/20/2023	10:45 PM	62							
773	4/20/2023	11:00 PM	74							
774	4/20/2023	11:15 PM	84							
775	4/20/2023	11:30 PM	96							
776	4/20/2023	11:45 PM	61							

	A	B	C	D	E	F	G	H	I	J
1										
2	File Name: C:\Users\barri\OneDrive\Documents\TDB\WSP\SYRACUSE\DATA\BATCH 4\SYRACUSE BATCH 4 ATRs\ATR 1116.tf2									
3	Start Date: 4/14/2023									
4	Start Time: 12:00:00 AM									
5	Location 1: SB I-81									
6	Location 2: at Hwy 31									
7										
8										
9	Date	Time	SB							
10	4/14/2023	12:00 AM	38							
11	4/14/2023	12:15 AM	26							
12	4/14/2023	12:30 AM	23							
13	4/14/2023	12:45 AM	26							
14	4/14/2023	01:00 AM	23							
15	4/14/2023	01:15 AM	22							
16	4/14/2023	01:30 AM	16							
17	4/14/2023	01:45 AM	20							
18	4/14/2023	02:00 AM	18							
19	4/14/2023	02:15 AM	18							
20	4/14/2023	02:30 AM	28							
21	4/14/2023	02:45 AM	16							
22	4/14/2023	03:00 AM	28							
23	4/14/2023	03:15 AM	34							
24	4/14/2023	03:30 AM	65							
25	4/14/2023	03:45 AM	43							
26	4/14/2023	04:00 AM	52							
27	4/14/2023	04:15 AM	71							
28	4/14/2023	04:30 AM	110							
29	4/14/2023	04:45 AM	90							
30	4/14/2023	05:00 AM	122							
31	4/14/2023	05:15 AM	159							
32	4/14/2023	05:30 AM	250							
33	4/14/2023	05:45 AM	219							
34	4/14/2023	06:00 AM	244							
35	4/14/2023	06:15 AM	373							
36	4/14/2023	06:30 AM	432							
37	4/14/2023	06:45 AM	428							
38	4/14/2023	07:00 AM	429							
39	4/14/2023	07:15 AM	516							
40	4/14/2023	07:30 AM	535							
41	4/14/2023	07:45 AM	486							
42	4/14/2023	08:00 AM	376							
43	4/14/2023	08:15 AM	360							
44	4/14/2023	08:30 AM	334							
45	4/14/2023	08:45 AM	320							
46	4/14/2023	09:00 AM	326							
47	4/14/2023	09:15 AM	336							
48	4/14/2023	09:30 AM	317							
49	4/14/2023	09:45 AM	306							

	A	B	C	D	E	F	G	H	I	J
50	4/14/2023	10:00 AM	293							
51	4/14/2023	10:15 AM	338							
52	4/14/2023	10:30 AM	318							
53	4/14/2023	10:45 AM	270							
54	4/14/2023	11:00 AM	272							
55	4/14/2023	11:15 AM	290							
56	4/14/2023	11:30 AM	279							
57	4/14/2023	11:45 AM	249							
58	4/14/2023	12:00 PM	299							
59	4/14/2023	12:15 PM	308							
60	4/14/2023	12:30 PM	302							
61	4/14/2023	12:45 PM	272							
62	4/14/2023	01:00 PM	282							
63	4/14/2023	01:15 PM	284							
64	4/14/2023	01:30 PM	355							
65	4/14/2023	01:45 PM	310							
66	4/14/2023	02:00 PM	320							
67	4/14/2023	02:15 PM	360							
68	4/14/2023	02:30 PM	288							
69	4/14/2023	02:45 PM	306							
70	4/14/2023	03:00 PM	334							
71	4/14/2023	03:15 PM	329							
72	4/14/2023	03:30 PM	327							
73	4/14/2023	03:45 PM	316							
74	4/14/2023	04:00 PM	392							
75	4/14/2023	04:15 PM	356							
76	4/14/2023	04:30 PM	352							
77	4/14/2023	04:45 PM	341							
78	4/14/2023	05:00 PM	347							
79	4/14/2023	05:15 PM	333							
80	4/14/2023	05:30 PM	325							
81	4/14/2023	05:45 PM	278							
82	4/14/2023	06:00 PM	276							
83	4/14/2023	06:15 PM	224							
84	4/14/2023	06:30 PM	216							
85	4/14/2023	06:45 PM	214							
86	4/14/2023	07:00 PM	164							
87	4/14/2023	07:15 PM	159							
88	4/14/2023	07:30 PM	172							
89	4/14/2023	07:45 PM	162							
90	4/14/2023	08:00 PM	123							
91	4/14/2023	08:15 PM	118							
92	4/14/2023	08:30 PM	146							
93	4/14/2023	08:45 PM	96							
94	4/14/2023	09:00 PM	102							
95	4/14/2023	09:15 PM	73							
96	4/14/2023	09:30 PM	82							
97	4/14/2023	09:45 PM	78							
98	4/14/2023	10:00 PM	79							
99	4/14/2023	10:15 PM	75							

	A	B	C	D	E	F	G	H	I	J
100	4/14/2023	10:30 PM	63							
101	4/14/2023	10:45 PM	54							
102	4/14/2023	11:00 PM	60							
103	4/14/2023	11:15 PM	50							
104	4/14/2023	11:30 PM	48							
105	4/14/2023	11:45 PM	32							
106	4/15/2023	12:00 AM	40							
107	4/15/2023	12:15 AM	39							
108	4/15/2023	12:30 AM	32							
109	4/15/2023	12:45 AM	24							
110	4/15/2023	01:00 AM	31							
111	4/15/2023	01:15 AM	23							
112	4/15/2023	01:30 AM	24							
113	4/15/2023	01:45 AM	28							
114	4/15/2023	02:00 AM	24							
115	4/15/2023	02:15 AM	23							
116	4/15/2023	02:30 AM	20							
117	4/15/2023	02:45 AM	18							
118	4/15/2023	03:00 AM	14							
119	4/15/2023	03:15 AM	31							
120	4/15/2023	03:30 AM	24							
121	4/15/2023	03:45 AM	30							
122	4/15/2023	04:00 AM	31							
123	4/15/2023	04:15 AM	28							
124	4/15/2023	04:30 AM	38							
125	4/15/2023	04:45 AM	52							
126	4/15/2023	05:00 AM	41							
127	4/15/2023	05:15 AM	52							
128	4/15/2023	05:30 AM	73							
129	4/15/2023	05:45 AM	78							
130	4/15/2023	06:00 AM	96							
131	4/15/2023	06:15 AM	94							
132	4/15/2023	06:30 AM	145							
133	4/15/2023	06:45 AM	123							
134	4/15/2023	07:00 AM	126							
135	4/15/2023	07:15 AM	144							
136	4/15/2023	07:30 AM	154							
137	4/15/2023	07:45 AM	168							
138	4/15/2023	08:00 AM	156							
139	4/15/2023	08:15 AM	202							
140	4/15/2023	08:30 AM	242							
141	4/15/2023	08:45 AM	238							
142	4/15/2023	09:00 AM	236							
143	4/15/2023	09:15 AM	292							
144	4/15/2023	09:30 AM	278							
145	4/15/2023	09:45 AM	290							
146	4/15/2023	10:00 AM	339							
147	4/15/2023	10:15 AM	316							
148	4/15/2023	10:30 AM	332							
149	4/15/2023	10:45 AM	304							

	A	B	C	D	E	F	G	H	I	J
150	4/15/2023	11:00 AM	323							
151	4/15/2023	11:15 AM	302							
152	4/15/2023	11:30 AM	306							
153	4/15/2023	11:45 AM	270							
154	4/15/2023	12:00 PM	282							
155	4/15/2023	12:15 PM	294							
156	4/15/2023	12:30 PM	298							
157	4/15/2023	12:45 PM	314							
158	4/15/2023	01:00 PM	252							
159	4/15/2023	01:15 PM	276							
160	4/15/2023	01:30 PM	272							
161	4/15/2023	01:45 PM	274							
162	4/15/2023	02:00 PM	260							
163	4/15/2023	02:15 PM	246							
164	4/15/2023	02:30 PM	241							
165	4/15/2023	02:45 PM	223							
166	4/15/2023	03:00 PM	234							
167	4/15/2023	03:15 PM	240							
168	4/15/2023	03:30 PM	286							
169	4/15/2023	03:45 PM	248							
170	4/15/2023	04:00 PM	257							
171	4/15/2023	04:15 PM	269							
172	4/15/2023	04:30 PM	256							
173	4/15/2023	04:45 PM	248							
174	4/15/2023	05:00 PM	215							
175	4/15/2023	05:15 PM	252							
176	4/15/2023	05:30 PM	230							
177	4/15/2023	05:45 PM	196							
178	4/15/2023	06:00 PM	208							
179	4/15/2023	06:15 PM	188							
180	4/15/2023	06:30 PM	208							
181	4/15/2023	06:45 PM	148							
182	4/15/2023	07:00 PM	162							
183	4/15/2023	07:15 PM	166							
184	4/15/2023	07:30 PM	133							
185	4/15/2023	07:45 PM	125							
186	4/15/2023	08:00 PM	153							
187	4/15/2023	08:15 PM	118							
188	4/15/2023	08:30 PM	108							
189	4/15/2023	08:45 PM	96							
190	4/15/2023	09:00 PM	96							
191	4/15/2023	09:15 PM	93							
192	4/15/2023	09:30 PM	67							
193	4/15/2023	09:45 PM	66							
194	4/15/2023	10:00 PM	78							
195	4/15/2023	10:15 PM	68							
196	4/15/2023	10:30 PM	58							
197	4/15/2023	10:45 PM	48							
198	4/15/2023	11:00 PM	41							
199	4/15/2023	11:15 PM	50							

	A	B	C	D	E	F	G	H	I	J
200	4/15/2023	11:30 PM	43							
201	4/15/2023	11:45 PM	40							
202	4/16/2023	12:00 AM	36							
203	4/16/2023	12:15 AM	37							
204	4/16/2023	12:30 AM	26							
205	4/16/2023	12:45 AM	21							
206	4/16/2023	01:00 AM	20							
207	4/16/2023	01:15 AM	15							
208	4/16/2023	01:30 AM	17							
209	4/16/2023	01:45 AM	12							
210	4/16/2023	02:00 AM	14							
211	4/16/2023	02:15 AM	16							
212	4/16/2023	02:30 AM	16							
213	4/16/2023	02:45 AM	20							
214	4/16/2023	03:00 AM	15							
215	4/16/2023	03:15 AM	10							
216	4/16/2023	03:30 AM	20							
217	4/16/2023	03:45 AM	20							
218	4/16/2023	04:00 AM	20							
219	4/16/2023	04:15 AM	35							
220	4/16/2023	04:30 AM	34							
221	4/16/2023	04:45 AM	30							
222	4/16/2023	05:00 AM	32							
223	4/16/2023	05:15 AM	48							
224	4/16/2023	05:30 AM	58							
225	4/16/2023	05:45 AM	60							
226	4/16/2023	06:00 AM	82							
227	4/16/2023	06:15 AM	70							
228	4/16/2023	06:30 AM	99							
229	4/16/2023	06:45 AM	90							
230	4/16/2023	07:00 AM	90							
231	4/16/2023	07:15 AM	105							
232	4/16/2023	07:30 AM	122							
233	4/16/2023	07:45 AM	140							
234	4/16/2023	08:00 AM	142							
235	4/16/2023	08:15 AM	152							
236	4/16/2023	08:30 AM	173							
237	4/16/2023	08:45 AM	165							
238	4/16/2023	09:00 AM	208							
239	4/16/2023	09:15 AM	194							
240	4/16/2023	09:30 AM	258							
241	4/16/2023	09:45 AM	262							
242	4/16/2023	10:00 AM	279							
243	4/16/2023	10:15 AM	272							
244	4/16/2023	10:30 AM	256							
245	4/16/2023	10:45 AM	273							
246	4/16/2023	11:00 AM	271							
247	4/16/2023	11:15 AM	316							
248	4/16/2023	11:30 AM	310							
249	4/16/2023	11:45 AM	336							

	A	B	C	D	E	F	G	H	I	J
250	4/16/2023	12:00 PM	296							
251	4/16/2023	12:15 PM	314							
252	4/16/2023	12:30 PM	276							
253	4/16/2023	12:45 PM	288							
254	4/16/2023	01:00 PM	298							
255	4/16/2023	01:15 PM	283							
256	4/16/2023	01:30 PM	300							
257	4/16/2023	01:45 PM	296							
258	4/16/2023	02:00 PM	298							
259	4/16/2023	02:15 PM	270							
260	4/16/2023	02:30 PM	275							
261	4/16/2023	02:45 PM	297							
262	4/16/2023	03:00 PM	320							
263	4/16/2023	03:15 PM	287							
264	4/16/2023	03:30 PM	302							
265	4/16/2023	03:45 PM	262							
266	4/16/2023	04:00 PM	275							
267	4/16/2023	04:15 PM	288							
268	4/16/2023	04:30 PM	316							
269	4/16/2023	04:45 PM	304							
270	4/16/2023	05:00 PM	279							
271	4/16/2023	05:15 PM	279							
272	4/16/2023	05:30 PM	248							
273	4/16/2023	05:45 PM	219							
274	4/16/2023	06:00 PM	212							
275	4/16/2023	06:15 PM	208							
276	4/16/2023	06:30 PM	222							
277	4/16/2023	06:45 PM	164							
278	4/16/2023	07:00 PM	191							
279	4/16/2023	07:15 PM	168							
280	4/16/2023	07:30 PM	160							
281	4/16/2023	07:45 PM	161							
282	4/16/2023	08:00 PM	140							
283	4/16/2023	08:15 PM	110							
284	4/16/2023	08:30 PM	100							
285	4/16/2023	08:45 PM	110							
286	4/16/2023	09:00 PM	89							
287	4/16/2023	09:15 PM	72							
288	4/16/2023	09:30 PM	90							
289	4/16/2023	09:45 PM	57							
290	4/16/2023	10:00 PM	49							
291	4/16/2023	10:15 PM	48							
292	4/16/2023	10:30 PM	45							
293	4/16/2023	10:45 PM	35							
294	4/16/2023	11:00 PM	22							
295	4/16/2023	11:15 PM	26							
296	4/16/2023	11:30 PM	26							
297	4/16/2023	11:45 PM	29							
298	4/17/2023	12:00 AM	16							
299	4/17/2023	12:15 AM	16							

	A	B	C	D	E	F	G	H	I	J
300	4/17/2023	12:30 AM	19							
301	4/17/2023	12:45 AM	14							
302	4/17/2023	01:00 AM	12							
303	4/17/2023	01:15 AM	14							
304	4/17/2023	01:30 AM	20							
305	4/17/2023	01:45 AM	18							
306	4/17/2023	02:00 AM	12							
307	4/17/2023	02:15 AM	6							
308	4/17/2023	02:30 AM	18							
309	4/17/2023	02:45 AM	24							
310	4/17/2023	03:00 AM	26							
311	4/17/2023	03:15 AM	35							
312	4/17/2023	03:30 AM	38							
313	4/17/2023	03:45 AM	42							
314	4/17/2023	04:00 AM	54							
315	4/17/2023	04:15 AM	78							
316	4/17/2023	04:30 AM	113							
317	4/17/2023	04:45 AM	122							
318	4/17/2023	05:00 AM	140							
319	4/17/2023	05:15 AM	236							
320	4/17/2023	05:30 AM	258							
321	4/17/2023	05:45 AM	260							
322	4/17/2023	06:00 AM	303							
323	4/17/2023	06:15 AM	372							
324	4/17/2023	06:30 AM	513							
325	4/17/2023	06:45 AM	477							
326	4/17/2023	07:00 AM	508							
327	4/17/2023	07:15 AM	592							
328	4/17/2023	07:30 AM	605							
329	4/17/2023	07:45 AM	495							
330	4/17/2023	08:00 AM	408							
331	4/17/2023	08:15 AM	391							
332	4/17/2023	08:30 AM	396							
333	4/17/2023	08:45 AM	357							
334	4/17/2023	09:00 AM	320							
335	4/17/2023	09:15 AM	331							
336	4/17/2023	09:30 AM	320							
337	4/17/2023	09:45 AM	290							
338	4/17/2023	10:00 AM	246							
339	4/17/2023	10:15 AM	278							
340	4/17/2023	10:30 AM	301							
341	4/17/2023	10:45 AM	268							
342	4/17/2023	11:00 AM	290							
343	4/17/2023	11:15 AM	290							
344	4/17/2023	11:30 AM	258							
345	4/17/2023	11:45 AM	280							
346	4/17/2023	12:00 PM	234							
347	4/17/2023	12:15 PM	264							
348	4/17/2023	12:30 PM	264							
349	4/17/2023	12:45 PM	282							

	A	B	C	D	E	F	G	H	I	J
350	4/17/2023	01:00 PM	279							
351	4/17/2023	01:15 PM	312							
352	4/17/2023	01:30 PM	252							
353	4/17/2023	01:45 PM	309							
354	4/17/2023	02:00 PM	296							
355	4/17/2023	02:15 PM	300							
356	4/17/2023	02:30 PM	278							
357	4/17/2023	02:45 PM	258							
358	4/17/2023	03:00 PM	261							
359	4/17/2023	03:15 PM	292							
360	4/17/2023	03:30 PM	315							
361	4/17/2023	03:45 PM	300							
362	4/17/2023	04:00 PM	339							
363	4/17/2023	04:15 PM	266							
364	4/17/2023	04:30 PM	278							
365	4/17/2023	04:45 PM	262							
366	4/17/2023	05:00 PM	294							
367	4/17/2023	05:15 PM	274							
368	4/17/2023	05:30 PM	270							
369	4/17/2023	05:45 PM	230							
370	4/17/2023	06:00 PM	226							
371	4/17/2023	06:15 PM	212							
372	4/17/2023	06:30 PM	176							
373	4/17/2023	06:45 PM	187							
374	4/17/2023	07:00 PM	140							
375	4/17/2023	07:15 PM	119							
376	4/17/2023	07:30 PM	136							
377	4/17/2023	07:45 PM	114							
378	4/17/2023	08:00 PM	112							
379	4/17/2023	08:15 PM	110							
380	4/17/2023	08:30 PM	98							
381	4/17/2023	08:45 PM	74							
382	4/17/2023	09:00 PM	68							
383	4/17/2023	09:15 PM	64							
384	4/17/2023	09:30 PM	74							
385	4/17/2023	09:45 PM	61							
386	4/17/2023	10:00 PM	58							
387	4/17/2023	10:15 PM	52							
388	4/17/2023	10:30 PM	48							
389	4/17/2023	10:45 PM	38							
390	4/17/2023	11:00 PM	33							
391	4/17/2023	11:15 PM	36							
392	4/17/2023	11:30 PM	22							
393	4/17/2023	11:45 PM	26							
394	4/18/2023	12:00 AM	38							
395	4/18/2023	12:15 AM	26							
396	4/18/2023	12:30 AM	32							
397	4/18/2023	12:45 AM	10							
398	4/18/2023	01:00 AM	14							
399	4/18/2023	01:15 AM	28							

	A	B	C	D	E	F	G	H	I	J
400	4/18/2023	01:30 AM	16							
401	4/18/2023	01:45 AM	37							
402	4/18/2023	02:00 AM	10							
403	4/18/2023	02:15 AM	24							
404	4/18/2023	02:30 AM	24							
405	4/18/2023	02:45 AM	28							
406	4/18/2023	03:00 AM	27							
407	4/18/2023	03:15 AM	29							
408	4/18/2023	03:30 AM	46							
409	4/18/2023	03:45 AM	44							
410	4/18/2023	04:00 AM	49							
411	4/18/2023	04:15 AM	84							
412	4/18/2023	04:30 AM	126							
413	4/18/2023	04:45 AM	114							
414	4/18/2023	05:00 AM	134							
415	4/18/2023	05:15 AM	211							
416	4/18/2023	05:30 AM	280							
417	4/18/2023	05:45 AM	239							
418	4/18/2023	06:00 AM	299							
419	4/18/2023	06:15 AM	394							
420	4/18/2023	06:30 AM	498							
421	4/18/2023	06:45 AM	462							
422	4/18/2023	07:00 AM	488							
423	4/18/2023	07:15 AM	568							
424	4/18/2023	07:30 AM	600							
425	4/18/2023	07:45 AM	486							
426	4/18/2023	08:00 AM	424							
427	4/18/2023	08:15 AM	383							
428	4/18/2023	08:30 AM	412							
429	4/18/2023	08:45 AM	312							
430	4/18/2023	09:00 AM	321							
431	4/18/2023	09:15 AM	308							
432	4/18/2023	09:30 AM	351							
433	4/18/2023	09:45 AM	280							
434	4/18/2023	10:00 AM	260							
435	4/18/2023	10:15 AM	254							
436	4/18/2023	10:30 AM	254							
437	4/18/2023	10:45 AM	270							
438	4/18/2023	11:00 AM	255							
439	4/18/2023	11:15 AM	274							
440	4/18/2023	11:30 AM	220							
441	4/18/2023	11:45 AM	243							
442	4/18/2023	12:00 PM	252							
443	4/18/2023	12:15 PM	252							
444	4/18/2023	12:30 PM	264							
445	4/18/2023	12:45 PM	284							
446	4/18/2023	01:00 PM	277							
447	4/18/2023	01:15 PM	317							
448	4/18/2023	01:30 PM	270							
449	4/18/2023	01:45 PM	282							

	A	B	C	D	E	F	G	H	I	J
450	4/18/2023	02:00 PM	299							
451	4/18/2023	02:15 PM	278							
452	4/18/2023	02:30 PM	279							
453	4/18/2023	02:45 PM	243							
454	4/18/2023	03:00 PM	240							
455	4/18/2023	03:15 PM	260							
456	4/18/2023	03:30 PM	290							
457	4/18/2023	03:45 PM	242							
458	4/18/2023	04:00 PM	316							
459	4/18/2023	04:15 PM	274							
460	4/18/2023	04:30 PM	289							
461	4/18/2023	04:45 PM	268							
462	4/18/2023	05:00 PM	255							
463	4/18/2023	05:15 PM	259							
464	4/18/2023	05:30 PM	250							
465	4/18/2023	05:45 PM	216							
466	4/18/2023	06:00 PM	188							
467	4/18/2023	06:15 PM	234							
468	4/18/2023	06:30 PM	167							
469	4/18/2023	06:45 PM	138							
470	4/18/2023	07:00 PM	184							
471	4/18/2023	07:15 PM	146							
472	4/18/2023	07:30 PM	112							
473	4/18/2023	07:45 PM	94							
474	4/18/2023	08:00 PM	82							
475	4/18/2023	08:15 PM	90							
476	4/18/2023	08:30 PM	106							
477	4/18/2023	08:45 PM	84							
478	4/18/2023	09:00 PM	91							
479	4/18/2023	09:15 PM	81							
480	4/18/2023	09:30 PM	62							
481	4/18/2023	09:45 PM	73							
482	4/18/2023	10:00 PM	76							
483	4/18/2023	10:15 PM	49							
484	4/18/2023	10:30 PM	58							
485	4/18/2023	10:45 PM	54							
486	4/18/2023	11:00 PM	32							
487	4/18/2023	11:15 PM	28							
488	4/18/2023	11:30 PM	24							
489	4/18/2023	11:45 PM	26							
490	4/19/2023	12:00 AM	20							
491	4/19/2023	12:15 AM	30							
492	4/19/2023	12:30 AM	20							
493	4/19/2023	12:45 AM	25							
494	4/19/2023	01:00 AM	24							
495	4/19/2023	01:15 AM	18							
496	4/19/2023	01:30 AM	14							
497	4/19/2023	01:45 AM	16							
498	4/19/2023	02:00 AM	20							
499	4/19/2023	02:15 AM	14							

	A	B	C	D	E	F	G	H	I	J
500	4/19/2023	02:30 AM	26							
501	4/19/2023	02:45 AM	26							
502	4/19/2023	03:00 AM	28							
503	4/19/2023	03:15 AM	38							
504	4/19/2023	03:30 AM	38							
505	4/19/2023	03:45 AM	30							
506	4/19/2023	04:00 AM	52							
507	4/19/2023	04:15 AM	85							
508	4/19/2023	04:30 AM	116							
509	4/19/2023	04:45 AM	104							
510	4/19/2023	05:00 AM	140							
511	4/19/2023	05:15 AM	204							
512	4/19/2023	05:30 AM	274							
513	4/19/2023	05:45 AM	235							
514	4/19/2023	06:00 AM	288							
515	4/19/2023	06:15 AM	386							
516	4/19/2023	06:30 AM	520							
517	4/19/2023	06:45 AM	476							
518	4/19/2023	07:00 AM	500							
519	4/19/2023	07:15 AM	563							
520	4/19/2023	07:30 AM	640							
521	4/19/2023	07:45 AM	526							
522	4/19/2023	08:00 AM	438							
523	4/19/2023	08:15 AM	370							
524	4/19/2023	08:30 AM	427							
525	4/19/2023	08:45 AM	343							
526	4/19/2023	09:00 AM	306							
527	4/19/2023	09:15 AM	308							
528	4/19/2023	09:30 AM	296							
529	4/19/2023	09:45 AM	332							
530	4/19/2023	10:00 AM	280							
531	4/19/2023	10:15 AM	284							
532	4/19/2023	10:30 AM	292							
533	4/19/2023	10:45 AM	292							
534	4/19/2023	11:00 AM	190							
535	4/19/2023	11:15 AM	228							
536	4/19/2023	11:30 AM	238							
537	4/19/2023	11:45 AM	264							
538	4/19/2023	12:00 PM	238							
539	4/19/2023	12:15 PM	256							
540	4/19/2023	12:30 PM	268							
541	4/19/2023	12:45 PM	272							
542	4/19/2023	01:00 PM	267							
543	4/19/2023	01:15 PM	272							
544	4/19/2023	01:30 PM	302							
545	4/19/2023	01:45 PM	272							
546	4/19/2023	02:00 PM	249							
547	4/19/2023	02:15 PM	256							
548	4/19/2023	02:30 PM	261							
549	4/19/2023	02:45 PM	225							

	A	B	C	D	E	F	G	H	I	J
550	4/19/2023	03:00 PM	281							
551	4/19/2023	03:15 PM	254							
552	4/19/2023	03:30 PM	296							
553	4/19/2023	03:45 PM	258							
554	4/19/2023	04:00 PM	266							
555	4/19/2023	04:15 PM	267							
556	4/19/2023	04:30 PM	308							
557	4/19/2023	04:45 PM	267							
558	4/19/2023	05:00 PM	277							
559	4/19/2023	05:15 PM	253							
560	4/19/2023	05:30 PM	258							
561	4/19/2023	05:45 PM	230							
562	4/19/2023	06:00 PM	210							
563	4/19/2023	06:15 PM	212							
564	4/19/2023	06:30 PM	172							
565	4/19/2023	06:45 PM	192							
566	4/19/2023	07:00 PM	145							
567	4/19/2023	07:15 PM	138							
568	4/19/2023	07:30 PM	152							
569	4/19/2023	07:45 PM	136							
570	4/19/2023	08:00 PM	120							
571	4/19/2023	08:15 PM	105							
572	4/19/2023	08:30 PM	100							
573	4/19/2023	08:45 PM	73							
574	4/19/2023	09:00 PM	78							
575	4/19/2023	09:15 PM	82							
576	4/19/2023	09:30 PM	70							
577	4/19/2023	09:45 PM	66							
578	4/19/2023	10:00 PM	64							
579	4/19/2023	10:15 PM	59							
580	4/19/2023	10:30 PM	48							
581	4/19/2023	10:45 PM	44							
582	4/19/2023	11:00 PM	34							
583	4/19/2023	11:15 PM	31							
584	4/19/2023	11:30 PM	34							
585	4/19/2023	11:45 PM	23							
586	4/20/2023	12:00 AM	30							
587	4/20/2023	12:15 AM	18							
588	4/20/2023	12:30 AM	36							
589	4/20/2023	12:45 AM	19							
590	4/20/2023	01:00 AM	11							
591	4/20/2023	01:15 AM	24							
592	4/20/2023	01:30 AM	22							
593	4/20/2023	01:45 AM	16							
594	4/20/2023	02:00 AM	20							
595	4/20/2023	02:15 AM	22							
596	4/20/2023	02:30 AM	19							
597	4/20/2023	02:45 AM	22							
598	4/20/2023	03:00 AM	36							
599	4/20/2023	03:15 AM	26							

	A	B	C	D	E	F	G	H	I	J
600	4/20/2023	03:30 AM	44							
601	4/20/2023	03:45 AM	52							
602	4/20/2023	04:00 AM	64							
603	4/20/2023	04:15 AM	79							
604	4/20/2023	04:30 AM	122							
605	4/20/2023	04:45 AM	110							
606	4/20/2023	05:00 AM	134							
607	4/20/2023	05:15 AM	176							
608	4/20/2023	05:30 AM	292							
609	4/20/2023	05:45 AM	243							
610	4/20/2023	06:00 AM	320							
611	4/20/2023	06:15 AM	408							
612	4/20/2023	06:30 AM	513							
613	4/20/2023	06:45 AM	457							
614	4/20/2023	07:00 AM	503							
615	4/20/2023	07:15 AM	503							
616	4/20/2023	07:30 AM	643							
617	4/20/2023	07:45 AM	490							
618	4/20/2023	08:00 AM	454							
619	4/20/2023	08:15 AM	404							
620	4/20/2023	08:30 AM	363							
621	4/20/2023	08:45 AM	350							
622	4/20/2023	09:00 AM	310							
623	4/20/2023	09:15 AM	300							
624	4/20/2023	09:30 AM	321							
625	4/20/2023	09:45 AM	304							
626	4/20/2023	10:00 AM	296							
627	4/20/2023	10:15 AM	263							
628	4/20/2023	10:30 AM	254							
629	4/20/2023	10:45 AM	238							
630	4/20/2023	11:00 AM	238							
631	4/20/2023	11:15 AM	219							
632	4/20/2023	11:30 AM	262							
633	4/20/2023	11:45 AM	261							
634	4/20/2023	12:00 PM	272							
635	4/20/2023	12:15 PM	269							
636	4/20/2023	12:30 PM	272							
637	4/20/2023	12:45 PM	246							
638	4/20/2023	01:00 PM	272							
639	4/20/2023	01:15 PM	279							
640	4/20/2023	01:30 PM	292							
641	4/20/2023	01:45 PM	251							
642	4/20/2023	02:00 PM	258							
643	4/20/2023	02:15 PM	282							
644	4/20/2023	02:30 PM	296							
645	4/20/2023	02:45 PM	312							
646	4/20/2023	03:00 PM	270							
647	4/20/2023	03:15 PM	256							
648	4/20/2023	03:30 PM	317							
649	4/20/2023	03:45 PM	306							

	A	B	C	D	E	F	G	H	I	J
650	4/20/2023	04:00 PM	304							
651	4/20/2023	04:15 PM	268							
652	4/20/2023	04:30 PM	279							
653	4/20/2023	04:45 PM	264							
654	4/20/2023	05:00 PM	273							
655	4/20/2023	05:15 PM	270							
656	4/20/2023	05:30 PM	289							
657	4/20/2023	05:45 PM	276							
658	4/20/2023	06:00 PM	243							
659	4/20/2023	06:15 PM	220							
660	4/20/2023	06:30 PM	205							
661	4/20/2023	06:45 PM	177							
662	4/20/2023	07:00 PM	165							
663	4/20/2023	07:15 PM	188							
664	4/20/2023	07:30 PM	160							
665	4/20/2023	07:45 PM	152							
666	4/20/2023	08:00 PM	133							
667	4/20/2023	08:15 PM	140							
668	4/20/2023	08:30 PM	89							
669	4/20/2023	08:45 PM	99							
670	4/20/2023	09:00 PM	82							
671	4/20/2023	09:15 PM	86							
672	4/20/2023	09:30 PM	94							
673	4/20/2023	09:45 PM	88							
674	4/20/2023	10:00 PM	60							
675	4/20/2023	10:15 PM	64							
676	4/20/2023	10:30 PM	38							
677	4/20/2023	10:45 PM	42							
678	4/20/2023	11:00 PM	56							
679	4/20/2023	11:15 PM	33							
680	4/20/2023	11:30 PM	37							
681	4/20/2023	11:45 PM	46							

	A	B	C	D	E	F	G	H	I	J
1										
2	File Name: C:\Users\obarrie\Desktop\transfer\Documents\Documents\Osman\Osman from harddrive\Documents\TDB\WSP\Syracuse\Data\ATR\SYRACUSE BATCH 6\ATR 1117.tf2									
3	Start Date: 4/13/2023									
4	Start Time: 12:00:00 AM									
5	Location 1: ATR 1117- NB I-81 at Hwy 31									
6	Location 2:									
7										
8	Date	Time	NB							
9	4/13/2023	12:00 AM	34							
10	4/13/2023	12:15 AM	45							
11	4/13/2023	12:30 AM	44							
12	4/13/2023	12:45 AM	54							
13	4/13/2023	01:00 AM	32							
14	4/13/2023	01:15 AM	33							
15	4/13/2023	01:30 AM	32							
16	4/13/2023	01:45 AM	21							
17	4/13/2023	02:00 AM	21							
18	4/13/2023	02:15 AM	19							
19	4/13/2023	02:30 AM	18							
20	4/13/2023	02:45 AM	10							
21	4/13/2023	03:00 AM	22							
22	4/13/2023	03:15 AM	31							
23	4/13/2023	03:30 AM	22							
24	4/13/2023	03:45 AM	26							
25	4/13/2023	04:00 AM	23							
26	4/13/2023	04:15 AM	46							
27	4/13/2023	04:30 AM	42							
28	4/13/2023	04:45 AM	44							
29	4/13/2023	05:00 AM	43							
30	4/13/2023	05:15 AM	66							
31	4/13/2023	05:30 AM	54							
32	4/13/2023	05:45 AM	66							
33	4/13/2023	06:00 AM	100							
34	4/13/2023	06:15 AM	105							
35	4/13/2023	06:30 AM	123							
36	4/13/2023	06:45 AM	127							
37	4/13/2023	07:00 AM	166							
38	4/13/2023	07:15 AM	141							
39	4/13/2023	07:30 AM	178							
40	4/13/2023	07:45 AM	154							
41	4/13/2023	08:00 AM	176							
42	4/13/2023	08:15 AM	178							
43	4/13/2023	08:30 AM	177							
44	4/13/2023	08:45 AM	221							
45	4/13/2023	09:00 AM	182							
46	4/13/2023	09:15 AM	230							
47	4/13/2023	09:30 AM	210							
48	4/13/2023	09:45 AM	195							
49	4/13/2023	10:00 AM	202							

	A	B	C	D	E	F	G	H	I	J
50	4/13/2023	10:15 AM	202							
51	4/13/2023	10:30 AM	221							
52	4/13/2023	10:45 AM	200							
53	4/13/2023	11:00 AM	240							
54	4/13/2023	11:15 AM	220							
55	4/13/2023	11:30 AM	240							
56	4/13/2023	11:45 AM	196							
57	4/13/2023	12:00 PM	238							
58	4/13/2023	12:15 PM	228							
59	4/13/2023	12:30 PM	206							
60	4/13/2023	12:45 PM	217							
61	4/13/2023	01:00 PM	222							
62	4/13/2023	01:15 PM	206							
63	4/13/2023	01:30 PM	226							
64	4/13/2023	01:45 PM	252							
65	4/13/2023	02:00 PM	258							
66	4/13/2023	02:15 PM	254							
67	4/13/2023	02:30 PM	276							
68	4/13/2023	02:45 PM	297							
69	4/13/2023	03:00 PM	326							
70	4/13/2023	03:15 PM	446							
71	4/13/2023	03:30 PM	430							
72	4/13/2023	03:45 PM	453							
73	4/13/2023	04:00 PM	376							
74	4/13/2023	04:15 PM	460							
75	4/13/2023	04:30 PM	444							
76	4/13/2023	04:45 PM	460							
77	4/13/2023	05:00 PM	436							
78	4/13/2023	05:15 PM	416							
79	4/13/2023	05:30 PM	349							
80	4/13/2023	05:45 PM	286							
81	4/13/2023	06:00 PM	274							
82	4/13/2023	06:15 PM	254							
83	4/13/2023	06:30 PM	216							
84	4/13/2023	06:45 PM	193							
85	4/13/2023	07:00 PM	198							
86	4/13/2023	07:15 PM	197							
87	4/13/2023	07:30 PM	151							
88	4/13/2023	07:45 PM	170							
89	4/13/2023	08:00 PM	143							
90	4/13/2023	08:15 PM	156							
91	4/13/2023	08:30 PM	141							
92	4/13/2023	08:45 PM	106							
93	4/13/2023	09:00 PM	94							
94	4/13/2023	09:15 PM	110							
95	4/13/2023	09:30 PM	80							
96	4/13/2023	09:45 PM	98							
97	4/13/2023	10:00 PM	76							
98	4/13/2023	10:15 PM	82							
99	4/13/2023	10:30 PM	54							

	A	B	C	D	E	F	G	H	I	J
100	4/13/2023	10:45 PM	56							
101	4/13/2023	11:00 PM	58							
102	4/13/2023	11:15 PM	50							
103	4/13/2023	11:30 PM	52							
104	4/13/2023	11:45 PM	38							
105	4/14/2023	12:00 AM	38							
106	4/14/2023	12:15 AM	44							
107	4/14/2023	12:30 AM	54							
108	4/14/2023	12:45 AM	52							
109	4/14/2023	01:00 AM	28							
110	4/14/2023	01:15 AM	24							
111	4/14/2023	01:30 AM	36							
112	4/14/2023	01:45 AM	22							
113	4/14/2023	02:00 AM	14							
114	4/14/2023	02:15 AM	28							
115	4/14/2023	02:30 AM	26							
116	4/14/2023	02:45 AM	24							
117	4/14/2023	03:00 AM	40							
118	4/14/2023	03:15 AM	32							
119	4/14/2023	03:30 AM	22							
120	4/14/2023	03:45 AM	24							
121	4/14/2023	04:00 AM	27							
122	4/14/2023	04:15 AM	40							
123	4/14/2023	04:30 AM	38							
124	4/14/2023	04:45 AM	34							
125	4/14/2023	05:00 AM	37							
126	4/14/2023	05:15 AM	68							
127	4/14/2023	05:30 AM	42							
128	4/14/2023	05:45 AM	75							
129	4/14/2023	06:00 AM	82							
130	4/14/2023	06:15 AM	91							
131	4/14/2023	06:30 AM	105							
132	4/14/2023	06:45 AM	121							
133	4/14/2023	07:00 AM	132							
134	4/14/2023	07:15 AM	174							
135	4/14/2023	07:30 AM	168							
136	4/14/2023	07:45 AM	156							
137	4/14/2023	08:00 AM	172							
138	4/14/2023	08:15 AM	181							
139	4/14/2023	08:30 AM	206							
140	4/14/2023	08:45 AM	201							
141	4/14/2023	09:00 AM	216							
142	4/14/2023	09:15 AM	191							
143	4/14/2023	09:30 AM	220							
144	4/14/2023	09:45 AM	220							
145	4/14/2023	10:00 AM	244							
146	4/14/2023	10:15 AM	224							
147	4/14/2023	10:30 AM	234							
148	4/14/2023	10:45 AM	256							
149	4/14/2023	11:00 AM	236							

	A	B	C	D	E	F	G	H	I	J
150	4/14/2023	11:15 AM	262							
151	4/14/2023	11:30 AM	240							
152	4/14/2023	11:45 AM	248							
153	4/14/2023	12:00 PM	269							
154	4/14/2023	12:15 PM	276							
155	4/14/2023	12:30 PM	260							
156	4/14/2023	12:45 PM	240							
157	4/14/2023	01:00 PM	274							
158	4/14/2023	01:15 PM	263							
159	4/14/2023	01:30 PM	263							
160	4/14/2023	01:45 PM	281							
161	4/14/2023	02:00 PM	272							
162	4/14/2023	02:15 PM	289							
163	4/14/2023	02:30 PM	264							
164	4/14/2023	02:45 PM	316							
165	4/14/2023	03:00 PM	304							
166	4/14/2023	03:15 PM	301							
167	4/14/2023	03:30 PM	362							
168	4/14/2023	03:45 PM	358							
169	4/14/2023	04:00 PM	579							
170	4/14/2023	04:15 PM	415							
171	4/14/2023	04:30 PM	420							
172	4/14/2023	04:45 PM	420							
173	4/14/2023	05:00 PM	390							
174	4/14/2023	05:15 PM	388							
175	4/14/2023	05:30 PM	338							
176	4/14/2023	05:45 PM	286							
177	4/14/2023	06:00 PM	269							
178	4/14/2023	06:15 PM	286							
179	4/14/2023	06:30 PM	244							
180	4/14/2023	06:45 PM	217							
181	4/14/2023	07:00 PM	186							
182	4/14/2023	07:15 PM	194							
183	4/14/2023	07:30 PM	187							
184	4/14/2023	07:45 PM	189							
185	4/14/2023	08:00 PM	162							
186	4/14/2023	08:15 PM	196							
187	4/14/2023	08:30 PM	172							
188	4/14/2023	08:45 PM	160							
189	4/14/2023	09:00 PM	164							
190	4/14/2023	09:15 PM	148							
191	4/14/2023	09:30 PM	128							
192	4/14/2023	09:45 PM	105							
193	4/14/2023	10:00 PM	94							
194	4/14/2023	10:15 PM	106							
195	4/14/2023	10:30 PM	102							
196	4/14/2023	10:45 PM	88							
197	4/14/2023	11:00 PM	108							
198	4/14/2023	11:15 PM	130							
199	4/14/2023	11:30 PM	144							

	A	B	C	D	E	F	G	H	I	J
200	4/14/2023	11:45 PM	152							
201	4/15/2023	12:00 AM	125							
202	4/15/2023	12:15 AM	62							
203	4/15/2023	12:30 AM	59							
204	4/15/2023	12:45 AM	57							
205	4/15/2023	01:00 AM	44							
206	4/15/2023	01:15 AM	39							
207	4/15/2023	01:30 AM	32							
208	4/15/2023	01:45 AM	28							
209	4/15/2023	02:00 AM	36							
210	4/15/2023	02:15 AM	40							
211	4/15/2023	02:30 AM	30							
212	4/15/2023	02:45 AM	33							
213	4/15/2023	03:00 AM	16							
214	4/15/2023	03:15 AM	41							
215	4/15/2023	03:30 AM	18							
216	4/15/2023	03:45 AM	24							
217	4/15/2023	04:00 AM	18							
218	4/15/2023	04:15 AM	36							
219	4/15/2023	04:30 AM	35							
220	4/15/2023	04:45 AM	45							
221	4/15/2023	05:00 AM	28							
222	4/15/2023	05:15 AM	34							
223	4/15/2023	05:30 AM	34							
224	4/15/2023	05:45 AM	52							
225	4/15/2023	06:00 AM	47							
226	4/15/2023	06:15 AM	48							
227	4/15/2023	06:30 AM	65							
228	4/15/2023	06:45 AM	78							
229	4/15/2023	07:00 AM	68							
230	4/15/2023	07:15 AM	96							
231	4/15/2023	07:30 AM	120							
232	4/15/2023	07:45 AM	134							
233	4/15/2023	08:00 AM	126							
234	4/15/2023	08:15 AM	118							
235	4/15/2023	08:30 AM	162							
236	4/15/2023	08:45 AM	166							
237	4/15/2023	09:00 AM	161							
238	4/15/2023	09:15 AM	199							
239	4/15/2023	09:30 AM	206							
240	4/15/2023	09:45 AM	246							
241	4/15/2023	10:00 AM	220							
242	4/15/2023	10:15 AM	258							
243	4/15/2023	10:30 AM	225							
244	4/15/2023	10:45 AM	258							
245	4/15/2023	11:00 AM	247							
246	4/15/2023	11:15 AM	260							
247	4/15/2023	11:30 AM	232							
248	4/15/2023	11:45 AM	262							
249	4/15/2023	12:00 PM	257							

	A	B	C	D	E	F	G	H	I	J
250	4/15/2023	12:15 PM	261							
251	4/15/2023	12:30 PM	248							
252	4/15/2023	12:45 PM	232							
253	4/15/2023	01:00 PM	252							
254	4/15/2023	01:15 PM	227							
255	4/15/2023	01:30 PM	240							
256	4/15/2023	01:45 PM	266							
257	4/15/2023	02:00 PM	236							
258	4/15/2023	02:15 PM	273							
259	4/15/2023	02:30 PM	250							
260	4/15/2023	02:45 PM	240							
261	4/15/2023	03:00 PM	242							
262	4/15/2023	03:15 PM	234							
263	4/15/2023	03:30 PM	243							
264	4/15/2023	03:45 PM	232							
265	4/15/2023	04:00 PM	214							
266	4/15/2023	04:15 PM	218							
267	4/15/2023	04:30 PM	235							
268	4/15/2023	04:45 PM	236							
269	4/15/2023	05:00 PM	215							
270	4/15/2023	05:15 PM	211							
271	4/15/2023	05:30 PM	179							
272	4/15/2023	05:45 PM	178							
273	4/15/2023	06:00 PM	178							
274	4/15/2023	06:15 PM	177							
275	4/15/2023	06:30 PM	178							
276	4/15/2023	06:45 PM	167							
277	4/15/2023	07:00 PM	150							
278	4/15/2023	07:15 PM	168							
279	4/15/2023	07:30 PM	142							
280	4/15/2023	07:45 PM	152							
281	4/15/2023	08:00 PM	138							
282	4/15/2023	08:15 PM	145							
283	4/15/2023	08:30 PM	131							
284	4/15/2023	08:45 PM	119							
285	4/15/2023	09:00 PM	118							
286	4/15/2023	09:15 PM	125							
287	4/15/2023	09:30 PM	104							
288	4/15/2023	09:45 PM	108							
289	4/15/2023	10:00 PM	104							
290	4/15/2023	10:15 PM	126							
291	4/15/2023	10:30 PM	82							
292	4/15/2023	10:45 PM	71							
293	4/15/2023	11:00 PM	63							
294	4/15/2023	11:15 PM	54							
295	4/15/2023	11:30 PM	54							
296	4/15/2023	11:45 PM	54							
297	4/16/2023	12:00 AM	63							
298	4/16/2023	12:15 AM	54							
299	4/16/2023	12:30 AM	35							

	A	B	C	D	E	F	G	H	I	J
300	4/16/2023	12:45 AM	41							
301	4/16/2023	01:00 AM	39							
302	4/16/2023	01:15 AM	48							
303	4/16/2023	01:30 AM	28							
304	4/16/2023	01:45 AM	22							
305	4/16/2023	02:00 AM	20							
306	4/16/2023	02:15 AM	27							
307	4/16/2023	02:30 AM	18							
308	4/16/2023	02:45 AM	16							
309	4/16/2023	03:00 AM	19							
310	4/16/2023	03:15 AM	29							
311	4/16/2023	03:30 AM	22							
312	4/16/2023	03:45 AM	23							
313	4/16/2023	04:00 AM	18							
314	4/16/2023	04:15 AM	15							
315	4/16/2023	04:30 AM	24							
316	4/16/2023	04:45 AM	16							
317	4/16/2023	05:00 AM	21							
318	4/16/2023	05:15 AM	25							
319	4/16/2023	05:30 AM	14							
320	4/16/2023	05:45 AM	31							
321	4/16/2023	06:00 AM	30							
322	4/16/2023	06:15 AM	28							
323	4/16/2023	06:30 AM	30							
324	4/16/2023	06:45 AM	39							
325	4/16/2023	07:00 AM	55							
326	4/16/2023	07:15 AM	70							
327	4/16/2023	07:30 AM	54							
328	4/16/2023	07:45 AM	64							
329	4/16/2023	08:00 AM	70							
330	4/16/2023	08:15 AM	78							
331	4/16/2023	08:30 AM	82							
332	4/16/2023	08:45 AM	110							
333	4/16/2023	09:00 AM	143							
334	4/16/2023	09:15 AM	124							
335	4/16/2023	09:30 AM	138							
336	4/16/2023	09:45 AM	144							
337	4/16/2023	10:00 AM	169							
338	4/16/2023	10:15 AM	178							
339	4/16/2023	10:30 AM	202							
340	4/16/2023	10:45 AM	177							
341	4/16/2023	11:00 AM	206							
342	4/16/2023	11:15 AM	222							
343	4/16/2023	11:30 AM	238							
344	4/16/2023	11:45 AM	244							
345	4/16/2023	12:00 PM	230							
346	4/16/2023	12:15 PM	212							
347	4/16/2023	12:30 PM	250							
348	4/16/2023	12:45 PM	242							
349	4/16/2023	01:00 PM	236							

	A	B	C	D	E	F	G	H	I	J
350	4/16/2023	01:15 PM	228							
351	4/16/2023	01:30 PM	256							
352	4/16/2023	01:45 PM	237							
353	4/16/2023	02:00 PM	231							
354	4/16/2023	02:15 PM	234							
355	4/16/2023	02:30 PM	187							
356	4/16/2023	02:45 PM	176							
357	4/16/2023	03:00 PM	176							
358	4/16/2023	03:15 PM	172							
359	4/16/2023	03:30 PM	144							
360	4/16/2023	03:45 PM	157							
361	4/16/2023	04:00 PM	167							
362	4/16/2023	04:15 PM	154							
363	4/16/2023	04:30 PM	172							
364	4/16/2023	04:45 PM	152							
365	4/16/2023	05:00 PM	148							
366	4/16/2023	05:15 PM	157							
367	4/16/2023	05:30 PM	146							
368	4/16/2023	05:45 PM	142							
369	4/16/2023	06:00 PM	142							
370	4/16/2023	06:15 PM	162							
371	4/16/2023	06:30 PM	136							
372	4/16/2023	06:45 PM	124							
373	4/16/2023	07:00 PM	122							
374	4/16/2023	07:15 PM	130							
375	4/16/2023	07:30 PM	102							
376	4/16/2023	07:45 PM	112							
377	4/16/2023	08:00 PM	100							
378	4/16/2023	08:15 PM	98							
379	4/16/2023	08:30 PM	91							
380	4/16/2023	08:45 PM	104							
381	4/16/2023	09:00 PM	62							
382	4/16/2023	09:15 PM	60							
383	4/16/2023	09:30 PM	71							
384	4/16/2023	09:45 PM	67							
385	4/16/2023	10:00 PM	62							
386	4/16/2023	10:15 PM	44							
387	4/16/2023	10:30 PM	62							
388	4/16/2023	10:45 PM	54							
389	4/16/2023	11:00 PM	46							
390	4/16/2023	11:15 PM	44							
391	4/16/2023	11:30 PM	36							
392	4/16/2023	11:45 PM	36							
393	4/17/2023	12:00 AM	37							
394	4/17/2023	12:15 AM	36							
395	4/17/2023	12:30 AM	43							
396	4/17/2023	12:45 AM	34							
397	4/17/2023	01:00 AM	22							
398	4/17/2023	01:15 AM	21							
399	4/17/2023	01:30 AM	22							

	A	B	C	D	E	F	G	H	I	J
400	4/17/2023	01:45 AM	27							
401	4/17/2023	02:00 AM	13							
402	4/17/2023	02:15 AM	20							
403	4/17/2023	02:30 AM	15							
404	4/17/2023	02:45 AM	19							
405	4/17/2023	03:00 AM	23							
406	4/17/2023	03:15 AM	28							
407	4/17/2023	03:30 AM	24							
408	4/17/2023	03:45 AM	27							
409	4/17/2023	04:00 AM	37							
410	4/17/2023	04:15 AM	32							
411	4/17/2023	04:30 AM	40							
412	4/17/2023	04:45 AM	42							
413	4/17/2023	05:00 AM	60							
414	4/17/2023	05:15 AM	60							
415	4/17/2023	05:30 AM	61							
416	4/17/2023	05:45 AM	51							
417	4/17/2023	06:00 AM	126							
418	4/17/2023	06:15 AM	116							
419	4/17/2023	06:30 AM	100							
420	4/17/2023	06:45 AM	122							
421	4/17/2023	07:00 AM	164							
422	4/17/2023	07:15 AM	169							
423	4/17/2023	07:30 AM	170							
424	4/17/2023	07:45 AM	165							
425	4/17/2023	08:00 AM	218							
426	4/17/2023	08:15 AM	221							
427	4/17/2023	08:30 AM	188							
428	4/17/2023	08:45 AM	176							
429	4/17/2023	09:00 AM	198							
430	4/17/2023	09:15 AM	220							
431	4/17/2023	09:30 AM	197							
432	4/17/2023	09:45 AM	200							
433	4/17/2023	10:00 AM	216							
434	4/17/2023	10:15 AM	221							
435	4/17/2023	10:30 AM	204							
436	4/17/2023	10:45 AM	205							
437	4/17/2023	11:00 AM	224							
438	4/17/2023	11:15 AM	206							
439	4/17/2023	11:30 AM	200							
440	4/17/2023	11:45 AM	233							
441	4/17/2023	12:00 PM	229							
442	4/17/2023	12:15 PM	238							
443	4/17/2023	12:30 PM	215							
444	4/17/2023	12:45 PM	221							
445	4/17/2023	01:00 PM	225							
446	4/17/2023	01:15 PM	245							
447	4/17/2023	01:30 PM	244							
448	4/17/2023	01:45 PM	239							
449	4/17/2023	02:00 PM	277							

	A	B	C	D	E	F	G	H	I	J
450	4/17/2023	02:15 PM	281							
451	4/17/2023	02:30 PM	267							
452	4/17/2023	02:45 PM	273							
453	4/17/2023	03:00 PM	383							
454	4/17/2023	03:15 PM	425							
455	4/17/2023	03:30 PM	382							
456	4/17/2023	03:45 PM	349							
457	4/17/2023	04:00 PM	453							
458	4/17/2023	04:15 PM	410							
459	4/17/2023	04:30 PM	446							
460	4/17/2023	04:45 PM	376							
461	4/17/2023	05:00 PM	350							
462	4/17/2023	05:15 PM	328							
463	4/17/2023	05:30 PM	343							
464	4/17/2023	05:45 PM	395							
465	4/17/2023	06:00 PM	195							
466	4/17/2023	06:15 PM	209							
467	4/17/2023	06:30 PM	236							
468	4/17/2023	06:45 PM	268							
469	4/17/2023	07:00 PM	187							
470	4/17/2023	07:15 PM	195							
471	4/17/2023	07:30 PM	169							
472	4/17/2023	07:45 PM	195							
473	4/17/2023	08:00 PM	119							
474	4/17/2023	08:15 PM	138							
475	4/17/2023	08:30 PM	139							
476	4/17/2023	08:45 PM	130							
477	4/17/2023	09:00 PM	108							
478	4/17/2023	09:15 PM	87							
479	4/17/2023	09:30 PM	83							
480	4/17/2023	09:45 PM	98							
481	4/17/2023	10:00 PM	71							
482	4/17/2023	10:15 PM	77							
483	4/17/2023	10:30 PM	68							
484	4/17/2023	10:45 PM	74							
485	4/17/2023	11:00 PM	50							
486	4/17/2023	11:15 PM	53							
487	4/17/2023	11:30 PM	48							
488	4/17/2023	11:45 PM	46							
489	4/18/2023	12:00 AM	54							
490	4/18/2023	12:15 AM	43							
491	4/18/2023	12:30 AM	48							
492	4/18/2023	12:45 AM	54							
493	4/18/2023	01:00 AM	24							
494	4/18/2023	01:15 AM	34							
495	4/18/2023	01:30 AM	32							
496	4/18/2023	01:45 AM	35							
497	4/18/2023	02:00 AM	18							
498	4/18/2023	02:15 AM	23							
499	4/18/2023	02:30 AM	16							

	A	B	C	D	E	F	G	H	I	J
500	4/18/2023	02:45 AM	14							
501	4/18/2023	03:00 AM	32							
502	4/18/2023	03:15 AM	29							
503	4/18/2023	03:30 AM	36							
504	4/18/2023	03:45 AM	32							
505	4/18/2023	04:00 AM	34							
506	4/18/2023	04:15 AM	28							
507	4/18/2023	04:30 AM	37							
508	4/18/2023	04:45 AM	36							
509	4/18/2023	05:00 AM	40							
510	4/18/2023	05:15 AM	68							
511	4/18/2023	05:30 AM	49							
512	4/18/2023	05:45 AM	39							
513	4/18/2023	06:00 AM	94							
514	4/18/2023	06:15 AM	109							
515	4/18/2023	06:30 AM	93							
516	4/18/2023	06:45 AM	95							
517	4/18/2023	07:00 AM	172							
518	4/18/2023	07:15 AM	157							
519	4/18/2023	07:30 AM	165							
520	4/18/2023	07:45 AM	164							
521	4/18/2023	08:00 AM	186							
522	4/18/2023	08:15 AM	181							
523	4/18/2023	08:30 AM	180							
524	4/18/2023	08:45 AM	204							
525	4/18/2023	09:00 AM	219							
526	4/18/2023	09:15 AM	199							
527	4/18/2023	09:30 AM	192							
528	4/18/2023	09:45 AM	208							
529	4/18/2023	10:00 AM	244							
530	4/18/2023	10:15 AM	255							
531	4/18/2023	10:30 AM	247							
532	4/18/2023	10:45 AM	250							
533	4/18/2023	11:00 AM	240							
534	4/18/2023	11:15 AM	250							
535	4/18/2023	11:30 AM	251							
536	4/18/2023	11:45 AM	258							
537	4/18/2023	12:00 PM	271							
538	4/18/2023	12:15 PM	248							
539	4/18/2023	12:30 PM	241							
540	4/18/2023	12:45 PM	260							
541	4/18/2023	01:00 PM	273							
542	4/18/2023	01:15 PM	267							
543	4/18/2023	01:30 PM	267							
544	4/18/2023	01:45 PM	270							
545	4/18/2023	02:00 PM	286							
546	4/18/2023	02:15 PM	294							
547	4/18/2023	02:30 PM	278							
548	4/18/2023	02:45 PM	304							
549	4/18/2023	03:00 PM	342							

	A	B	C	D	E	F	G	H	I	J
550	4/18/2023	03:15 PM	348							
551	4/18/2023	03:30 PM	324							
552	4/18/2023	03:45 PM	323							
553	4/18/2023	04:00 PM	451							
554	4/18/2023	04:15 PM	531							
555	4/18/2023	04:30 PM	557							
556	4/18/2023	04:45 PM	529							
557	4/18/2023	05:00 PM	383							
558	4/18/2023	05:15 PM	346							
559	4/18/2023	05:30 PM	304							
560	4/18/2023	05:45 PM	361							
561	4/18/2023	06:00 PM	221							
562	4/18/2023	06:15 PM	279							
563	4/18/2023	06:30 PM	220							
564	4/18/2023	06:45 PM	225							
565	4/18/2023	07:00 PM	192							
566	4/18/2023	07:15 PM	186							
567	4/18/2023	07:30 PM	186							
568	4/18/2023	07:45 PM	191							
569	4/18/2023	08:00 PM	186							
570	4/18/2023	08:15 PM	176							
571	4/18/2023	08:30 PM	176							
572	4/18/2023	08:45 PM	161							
573	4/18/2023	09:00 PM	131							
574	4/18/2023	09:15 PM	137							
575	4/18/2023	09:30 PM	119							
576	4/18/2023	09:45 PM	156							
577	4/18/2023	10:00 PM	101							
578	4/18/2023	10:15 PM	65							
579	4/18/2023	10:30 PM	55							
580	4/18/2023	10:45 PM	41							
581	4/18/2023	11:00 PM	32							
582	4/18/2023	11:15 PM	45							
583	4/18/2023	11:30 PM	54							
584	4/18/2023	11:45 PM	32							
585	4/19/2023	12:00 AM	41							
586	4/19/2023	12:15 AM	23							
587	4/19/2023	12:30 AM	23							
588	4/19/2023	12:45 AM	36							
589	4/19/2023	01:00 AM	33							
590	4/19/2023	01:15 AM	24							
591	4/19/2023	01:30 AM	29							
592	4/19/2023	01:45 AM	24							
593	4/19/2023	02:00 AM	22							
594	4/19/2023	02:15 AM	10							
595	4/19/2023	02:30 AM	12							
596	4/19/2023	02:45 AM	16							
597	4/19/2023	03:00 AM	12							
598	4/19/2023	03:15 AM	16							
599	4/19/2023	03:30 AM	22							

	A	B	C	D	E	F	G	H	I	J
600	4/19/2023	03:45 AM	20							
601	4/19/2023	04:00 AM	28							
602	4/19/2023	04:15 AM	32							
603	4/19/2023	04:30 AM	34							
604	4/19/2023	04:45 AM	35							
605	4/19/2023	05:00 AM	45							
606	4/19/2023	05:15 AM	49							
607	4/19/2023	05:30 AM	51							
608	4/19/2023	05:45 AM	68							
609	4/19/2023	06:00 AM	93							
610	4/19/2023	06:15 AM	115							
611	4/19/2023	06:30 AM	116							
612	4/19/2023	06:45 AM	136							
613	4/19/2023	07:00 AM	158							
614	4/19/2023	07:15 AM	178							
615	4/19/2023	07:30 AM	181							
616	4/19/2023	07:45 AM	180							
617	4/19/2023	08:00 AM	170							
618	4/19/2023	08:15 AM	164							
619	4/19/2023	08:30 AM	163							
620	4/19/2023	08:45 AM	177							
621	4/19/2023	09:00 AM	185							
622	4/19/2023	09:15 AM	170							
623	4/19/2023	09:30 AM	189							
624	4/19/2023	09:45 AM	187							
625	4/19/2023	10:00 AM	185							
626	4/19/2023	10:15 AM	212							
627	4/19/2023	10:30 AM	156							
628	4/19/2023	10:45 AM	198							
629	4/19/2023	11:00 AM	198							
630	4/19/2023	11:15 AM	189							
631	4/19/2023	11:30 AM	219							
632	4/19/2023	11:45 AM	207							
633	4/19/2023	12:00 PM	214							
634	4/19/2023	12:15 PM	215							
635	4/19/2023	12:30 PM	220							
636	4/19/2023	12:45 PM	178							
637	4/19/2023	01:00 PM	198							
638	4/19/2023	01:15 PM	249							
639	4/19/2023	01:30 PM	223							
640	4/19/2023	01:45 PM	249							
641	4/19/2023	02:00 PM	246							
642	4/19/2023	02:15 PM	282							
643	4/19/2023	02:30 PM	268							
644	4/19/2023	02:45 PM	354							
645	4/19/2023	03:00 PM	345							
646	4/19/2023	03:15 PM	392							
647	4/19/2023	03:30 PM	484							
648	4/19/2023	03:45 PM	479							
649	4/19/2023	04:00 PM	481							

	A	B	C	D	E	F	G	H	I	J
650	4/19/2023	04:15 PM	554							
651	4/19/2023	04:30 PM	498							
652	4/19/2023	04:45 PM	588							
653	4/19/2023	05:00 PM	489							
654	4/19/2023	05:15 PM	455							
655	4/19/2023	05:30 PM	366							
656	4/19/2023	05:45 PM	306							
657	4/19/2023	06:00 PM	289							
658	4/19/2023	06:15 PM	226							
659	4/19/2023	06:30 PM	211							
660	4/19/2023	06:45 PM	188							
661	4/19/2023	07:00 PM	160							
662	4/19/2023	07:15 PM	166							
663	4/19/2023	07:30 PM	161							
664	4/19/2023	07:45 PM	189							
665	4/19/2023	08:00 PM	160							
666	4/19/2023	08:15 PM	155							
667	4/19/2023	08:30 PM	141							
668	4/19/2023	08:45 PM	100							
669	4/19/2023	09:00 PM	102							
670	4/19/2023	09:15 PM	98							
671	4/19/2023	09:30 PM	98							
672	4/19/2023	09:45 PM	71							
673	4/19/2023	10:00 PM	65							
674	4/19/2023	10:15 PM	55							
675	4/19/2023	10:30 PM	48							
676	4/19/2023	10:45 PM	65							
677	4/19/2023	11:00 PM	75							
678	4/19/2023	11:15 PM	62							
679	4/19/2023	11:30 PM	45							
680	4/19/2023	11:45 PM	36							
681	4/20/2023	12:00 AM	39							
682	4/20/2023	12:15 AM	27							
683	4/20/2023	12:30 AM	31							
684	4/20/2023	12:45 AM	39							
685	4/20/2023	01:00 AM	31							
686	4/20/2023	01:15 AM	26							
687	4/20/2023	01:30 AM	28							
688	4/20/2023	01:45 AM	33							
689	4/20/2023	02:00 AM	17							
690	4/20/2023	02:15 AM	12							
691	4/20/2023	02:30 AM	22							
692	4/20/2023	02:45 AM	11							
693	4/20/2023	03:00 AM	13							
694	4/20/2023	03:15 AM	18							
695	4/20/2023	03:30 AM	14							
696	4/20/2023	03:45 AM	13							
697	4/20/2023	04:00 AM	31							
698	4/20/2023	04:15 AM	31							
699	4/20/2023	04:30 AM	35							

	A	B	C	D	E	F	G	H	I	J
700	4/20/2023	04:45 AM	35							
701	4/20/2023	05:00 AM	52							
702	4/20/2023	05:15 AM	52							
703	4/20/2023	05:30 AM	62							
704	4/20/2023	05:45 AM	67							
705	4/20/2023	06:00 AM	93							
706	4/20/2023	06:15 AM	99							
707	4/20/2023	06:30 AM	115							
708	4/20/2023	06:45 AM	101							
709	4/20/2023	07:00 AM	166							
710	4/20/2023	07:15 AM	165							
711	4/20/2023	07:30 AM	166							
712	4/20/2023	07:45 AM	179							
713	4/20/2023	08:00 AM	174							
714	4/20/2023	08:15 AM	164							
715	4/20/2023	08:30 AM	176							
716	4/20/2023	08:45 AM	175							
717	4/20/2023	09:00 AM	170							
718	4/20/2023	09:15 AM	189							
719	4/20/2023	09:30 AM	172							
720	4/20/2023	09:45 AM	175							
721	4/20/2023	10:00 AM	196							
722	4/20/2023	10:15 AM	208							
723	4/20/2023	10:30 AM	159							
724	4/20/2023	10:45 AM	163							
725	4/20/2023	11:00 AM	206							
726	4/20/2023	11:15 AM	209							
727	4/20/2023	11:30 AM	203							
728	4/20/2023	11:45 AM	200							
729	4/20/2023	12:00 PM	220							
730	4/20/2023	12:15 PM	198							
731	4/20/2023	12:30 PM	217							
732	4/20/2023	12:45 PM	217							
733	4/20/2023	01:00 PM	231							
734	4/20/2023	01:15 PM	231							
735	4/20/2023	01:30 PM	243							
736	4/20/2023	01:45 PM	234							
737	4/20/2023	02:00 PM	295							
738	4/20/2023	02:15 PM	338							
739	4/20/2023	02:30 PM	309							
740	4/20/2023	02:45 PM	288							
741	4/20/2023	03:00 PM	355							
742	4/20/2023	03:15 PM	387							
743	4/20/2023	03:30 PM	442							
744	4/20/2023	03:45 PM	375							
745	4/20/2023	04:00 PM	520							
746	4/20/2023	04:15 PM	526							
747	4/20/2023	04:30 PM	575							
748	4/20/2023	04:45 PM	556							
749	4/20/2023	05:00 PM	369							

	A	B	C	D	E	F	G	H	I	J
750	4/20/2023	05:15 PM	308							
751	4/20/2023	05:30 PM	432							
752	4/20/2023	05:45 PM	455							
753	4/20/2023	06:00 PM	223							
754	4/20/2023	06:15 PM	234							
755	4/20/2023	06:30 PM	268							
756	4/20/2023	06:45 PM	259							
757	4/20/2023	07:00 PM	181							
758	4/20/2023	07:15 PM	168							
759	4/20/2023	07:30 PM	184							
760	4/20/2023	07:45 PM	177							
761	4/20/2023	08:00 PM	105							
762	4/20/2023	08:15 PM	110							
763	4/20/2023	08:30 PM	124							
764	4/20/2023	08:45 PM	150							
765	4/20/2023	09:00 PM	92							
766	4/20/2023	09:15 PM	78							
767	4/20/2023	09:30 PM	82							
768	4/20/2023	09:45 PM	91							
769	4/20/2023	10:00 PM	60							
770	4/20/2023	10:15 PM	65							
771	4/20/2023	10:30 PM	59							
772	4/20/2023	10:45 PM	61							
773	4/20/2023	11:00 PM	43							
774	4/20/2023	11:15 PM	49							
775	4/20/2023	11:30 PM	59							
776	4/20/2023	11:45 PM	62							

	A	B	C	D	E	F	G	H	I	J
1										
2	File Name: C:\Users\barri\OneDrive\Documents\TDB\WSP\SYRACUSE\NYSDOT DATA\BATCH 9\ATR 1118.tf2									
3	Start Date: 4/14/2023									
4	Start Time: 12:00:00 AM									
5	Location 1: EB Hwy 31									
6	Location 2: at I-81									
7										
8										
9	Date	Time	EB							
10	4/14/2023	12:00 AM	6							
11	4/14/2023	12:15 AM	17							
12	4/14/2023	12:30 AM	18							
13	4/14/2023	12:45 AM	16							
14	4/14/2023	01:00 AM	10							
15	4/14/2023	01:15 AM	4							
16	4/14/2023	01:30 AM	9							
17	4/14/2023	01:45 AM	10							
18	4/14/2023	02:00 AM	11							
19	4/14/2023	02:15 AM	5							
20	4/14/2023	02:30 AM	3							
21	4/14/2023	02:45 AM	9							
22	4/14/2023	03:00 AM	8							
23	4/14/2023	03:15 AM	10							
24	4/14/2023	03:30 AM	13							
25	4/14/2023	03:45 AM	9							
26	4/14/2023	04:00 AM	9							
27	4/14/2023	04:15 AM	12							
28	4/14/2023	04:30 AM	25							
29	4/14/2023	04:45 AM	28							
30	4/14/2023	05:00 AM	22							
31	4/14/2023	05:15 AM	26							
32	4/14/2023	05:30 AM	45							
33	4/14/2023	05:45 AM	48							
34	4/14/2023	06:00 AM	35							
35	4/14/2023	06:15 AM	58							
36	4/14/2023	06:30 AM	78							
37	4/14/2023	06:45 AM	99							
38	4/14/2023	07:00 AM	171							
39	4/14/2023	07:15 AM	164							
40	4/14/2023	07:30 AM	111							
41	4/14/2023	07:45 AM	145							
42	4/14/2023	08:00 AM	152							
43	4/14/2023	08:15 AM	129							
44	4/14/2023	08:30 AM	136							
45	4/14/2023	08:45 AM	160							
46	4/14/2023	09:00 AM	158							
47	4/14/2023	09:15 AM	145							
48	4/14/2023	09:30 AM	167							
49	4/14/2023	09:45 AM	161							

	A	B	C	D	E	F	G	H	I	J
50	4/14/2023	10:00 AM	173							
51	4/14/2023	10:15 AM	203							
52	4/14/2023	10:30 AM	185							
53	4/14/2023	10:45 AM	176							
54	4/14/2023	11:00 AM	182							
55	4/14/2023	11:15 AM	195							
56	4/14/2023	11:30 AM	196							
57	4/14/2023	11:45 AM	186							
58	4/14/2023	12:00 PM	210							
59	4/14/2023	12:15 PM	187							
60	4/14/2023	12:30 PM	207							
61	4/14/2023	12:45 PM	227							
62	4/14/2023	01:00 PM	219							
63	4/14/2023	01:15 PM	246							
64	4/14/2023	01:30 PM	203							
65	4/14/2023	01:45 PM	236							
66	4/14/2023	02:00 PM	225							
67	4/14/2023	02:15 PM	181							
68	4/14/2023	02:30 PM	217							
69	4/14/2023	02:45 PM	196							
70	4/14/2023	03:00 PM	218							
71	4/14/2023	03:15 PM	215							
72	4/14/2023	03:30 PM	232							
73	4/14/2023	03:45 PM	211							
74	4/14/2023	04:00 PM	231							
75	4/14/2023	04:15 PM	188							
76	4/14/2023	04:30 PM	202							
77	4/14/2023	04:45 PM	248							
78	4/14/2023	05:00 PM	255							
79	4/14/2023	05:15 PM	193							
80	4/14/2023	05:30 PM	197							
81	4/14/2023	05:45 PM	208							
82	4/14/2023	06:00 PM	208							
83	4/14/2023	06:15 PM	190							
84	4/14/2023	06:30 PM	207							
85	4/14/2023	06:45 PM	175							
86	4/14/2023	07:00 PM	200							
87	4/14/2023	07:15 PM	166							
88	4/14/2023	07:30 PM	170							
89	4/14/2023	07:45 PM	135							
90	4/14/2023	08:00 PM	151							
91	4/14/2023	08:15 PM	147							
92	4/14/2023	08:30 PM	127							
93	4/14/2023	08:45 PM	111							
94	4/14/2023	09:00 PM	112							
95	4/14/2023	09:15 PM	127							
96	4/14/2023	09:30 PM	121							
97	4/14/2023	09:45 PM	100							
98	4/14/2023	10:00 PM	76							
99	4/14/2023	10:15 PM	50							

	A	B	C	D	E	F	G	H	I	J
100	4/14/2023	10:30 PM	62							
101	4/14/2023	10:45 PM	70							
102	4/14/2023	11:00 PM	48							
103	4/14/2023	11:15 PM	51							
104	4/14/2023	11:30 PM	45							
105	4/14/2023	11:45 PM	29							
106	4/15/2023	12:00 AM	36							
107	4/15/2023	12:15 AM	31							
108	4/15/2023	12:30 AM	22							
109	4/15/2023	12:45 AM	19							
110	4/15/2023	01:00 AM	17							
111	4/15/2023	01:15 AM	14							
112	4/15/2023	01:30 AM	15							
113	4/15/2023	01:45 AM	11							
114	4/15/2023	02:00 AM	17							
115	4/15/2023	02:15 AM	10							
116	4/15/2023	02:30 AM	5							
117	4/15/2023	02:45 AM	7							
118	4/15/2023	03:00 AM	15							
119	4/15/2023	03:15 AM	14							
120	4/15/2023	03:30 AM	17							
121	4/15/2023	03:45 AM	7							
122	4/15/2023	04:00 AM	7							
123	4/15/2023	04:15 AM	10							
124	4/15/2023	04:30 AM	18							
125	4/15/2023	04:45 AM	9							
126	4/15/2023	05:00 AM	9							
127	4/15/2023	05:15 AM	17							
128	4/15/2023	05:30 AM	22							
129	4/15/2023	05:45 AM	15							
130	4/15/2023	06:00 AM	14							
131	4/15/2023	06:15 AM	20							
132	4/15/2023	06:30 AM	20							
133	4/15/2023	06:45 AM	39							
134	4/15/2023	07:00 AM	53							
135	4/15/2023	07:15 AM	50							
136	4/15/2023	07:30 AM	57							
137	4/15/2023	07:45 AM	68							
138	4/15/2023	08:00 AM	61							
139	4/15/2023	08:15 AM	96							
140	4/15/2023	08:30 AM	104							
141	4/15/2023	08:45 AM	139							
142	4/15/2023	09:00 AM	140							
143	4/15/2023	09:15 AM	155							
144	4/15/2023	09:30 AM	169							
145	4/15/2023	09:45 AM	209							
146	4/15/2023	10:00 AM	188							
147	4/15/2023	10:15 AM	182							
148	4/15/2023	10:30 AM	192							
149	4/15/2023	10:45 AM	223							

	A	B	C	D	E	F	G	H	I	J
150	4/15/2023	11:00 AM	181							
151	4/15/2023	11:15 AM	197							
152	4/15/2023	11:30 AM	231							
153	4/15/2023	11:45 AM	211							
154	4/15/2023	12:00 PM	227							
155	4/15/2023	12:15 PM	225							
156	4/15/2023	12:30 PM	207							
157	4/15/2023	12:45 PM	212							
158	4/15/2023	01:00 PM	210							
159	4/15/2023	01:15 PM	218							
160	4/15/2023	01:30 PM	202							
161	4/15/2023	01:45 PM	189							
162	4/15/2023	02:00 PM	220							
163	4/15/2023	02:15 PM	202							
164	4/15/2023	02:30 PM	201							
165	4/15/2023	02:45 PM	199							
166	4/15/2023	03:00 PM	210							
167	4/15/2023	03:15 PM	209							
168	4/15/2023	03:30 PM	185							
169	4/15/2023	03:45 PM	184							
170	4/15/2023	04:00 PM	165							
171	4/15/2023	04:15 PM	188							
172	4/15/2023	04:30 PM	182							
173	4/15/2023	04:45 PM	195							
174	4/15/2023	05:00 PM	140							
175	4/15/2023	05:15 PM	124							
176	4/15/2023	05:30 PM	140							
177	4/15/2023	05:45 PM	176							
178	4/15/2023	06:00 PM	168							
179	4/15/2023	06:15 PM	157							
180	4/15/2023	06:30 PM	137							
181	4/15/2023	06:45 PM	111							
182	4/15/2023	07:00 PM	131							
183	4/15/2023	07:15 PM	101							
184	4/15/2023	07:30 PM	114							
185	4/15/2023	07:45 PM	84							
186	4/15/2023	08:00 PM	88							
187	4/15/2023	08:15 PM	71							
188	4/15/2023	08:30 PM	61							
189	4/15/2023	08:45 PM	46							
190	4/15/2023	09:00 PM	58							
191	4/15/2023	09:15 PM	44							
192	4/15/2023	09:30 PM	33							
193	4/15/2023	09:45 PM	34							
194	4/15/2023	10:00 PM	33							
195	4/15/2023	10:15 PM	20							
196	4/15/2023	10:30 PM	25							
197	4/15/2023	10:45 PM	27							
198	4/15/2023	11:00 PM	19							
199	4/15/2023	11:15 PM	14							

	A	B	C	D	E	F	G	H	I	J
200	4/15/2023	11:30 PM	20							
201	4/15/2023	11:45 PM	13							
202	4/16/2023	12:00 AM	21							
203	4/16/2023	12:15 AM	19							
204	4/16/2023	12:30 AM	15							
205	4/16/2023	12:45 AM	12							
206	4/16/2023	01:00 AM	13							
207	4/16/2023	01:15 AM	11							
208	4/16/2023	01:30 AM	12							
209	4/16/2023	01:45 AM	7							
210	4/16/2023	02:00 AM	10							
211	4/16/2023	02:15 AM	8							
212	4/16/2023	02:30 AM	5							
213	4/16/2023	02:45 AM	5							
214	4/16/2023	03:00 AM	11							
215	4/16/2023	03:15 AM	9							
216	4/16/2023	03:30 AM	13							
217	4/16/2023	03:45 AM	6							
218	4/16/2023	04:00 AM	5							
219	4/16/2023	04:15 AM	8							
220	4/16/2023	04:30 AM	13							
221	4/16/2023	04:45 AM	6							
222	4/16/2023	05:00 AM	7							
223	4/16/2023	05:15 AM	12							
224	4/16/2023	05:30 AM	18							
225	4/16/2023	05:45 AM	16							
226	4/16/2023	06:00 AM	12							
227	4/16/2023	06:15 AM	16							
228	4/16/2023	06:30 AM	15							
229	4/16/2023	06:45 AM	27							
230	4/16/2023	07:00 AM	44							
231	4/16/2023	07:15 AM	39							
232	4/16/2023	07:30 AM	45							
233	4/16/2023	07:45 AM	56							
234	4/16/2023	08:00 AM	57							
235	4/16/2023	08:15 AM	78							
236	4/16/2023	08:30 AM	90							
237	4/16/2023	08:45 AM	121							
238	4/16/2023	09:00 AM	119							
239	4/16/2023	09:15 AM	126							
240	4/16/2023	09:30 AM	141							
241	4/16/2023	09:45 AM	162							
242	4/16/2023	10:00 AM	157							
243	4/16/2023	10:15 AM	161							
244	4/16/2023	10:30 AM	173							
245	4/16/2023	10:45 AM	183							
246	4/16/2023	11:00 AM	165							
247	4/16/2023	11:15 AM	177							
248	4/16/2023	11:30 AM	191							
249	4/16/2023	11:45 AM	188							

	A	B	C	D	E	F	G	H	I	J
250	4/16/2023	12:00 PM	211							
251	4/16/2023	12:15 PM	191							
252	4/16/2023	12:30 PM	178							
253	4/16/2023	12:45 PM	189							
254	4/16/2023	01:00 PM	221							
255	4/16/2023	01:15 PM	199							
256	4/16/2023	01:30 PM	186							
257	4/16/2023	01:45 PM	193							
258	4/16/2023	02:00 PM	211							
259	4/16/2023	02:15 PM	189							
260	4/16/2023	02:30 PM	195							
261	4/16/2023	02:45 PM	186							
262	4/16/2023	03:00 PM	193							
263	4/16/2023	03:15 PM	179							
264	4/16/2023	03:30 PM	193							
265	4/16/2023	03:45 PM	177							
266	4/16/2023	04:00 PM	168							
267	4/16/2023	04:15 PM	175							
268	4/16/2023	04:30 PM	182							
269	4/16/2023	04:45 PM	167							
270	4/16/2023	05:00 PM	145							
271	4/16/2023	05:15 PM	131							
272	4/16/2023	05:30 PM	129							
273	4/16/2023	05:45 PM	156							
274	4/16/2023	06:00 PM	182							
275	4/16/2023	06:15 PM	167							
276	4/16/2023	06:30 PM	144							
277	4/16/2023	06:45 PM	121							
278	4/16/2023	07:00 PM	116							
279	4/16/2023	07:15 PM	90							
280	4/16/2023	07:30 PM	87							
281	4/16/2023	07:45 PM	93							
282	4/16/2023	08:00 PM	78							
283	4/16/2023	08:15 PM	79							
284	4/16/2023	08:30 PM	83							
285	4/16/2023	08:45 PM	62							
286	4/16/2023	09:00 PM	49							
287	4/16/2023	09:15 PM	55							
288	4/16/2023	09:30 PM	42							
289	4/16/2023	09:45 PM	30							
290	4/16/2023	10:00 PM	28							
291	4/16/2023	10:15 PM	31							
292	4/16/2023	10:30 PM	22							
293	4/16/2023	10:45 PM	19							
294	4/16/2023	11:00 PM	14							
295	4/16/2023	11:15 PM	20							
296	4/16/2023	11:30 PM	15							
297	4/16/2023	11:45 PM	11							
298	4/17/2023	12:00 AM	12							
299	4/17/2023	12:15 AM	17							

	A	B	C	D	E	F	G	H	I	J
300	4/17/2023	12:30 AM	14							
301	4/17/2023	12:45 AM	14							
302	4/17/2023	01:00 AM	3							
303	4/17/2023	01:15 AM	8							
304	4/17/2023	01:30 AM	8							
305	4/17/2023	01:45 AM	3							
306	4/17/2023	02:00 AM	7							
307	4/17/2023	02:15 AM	5							
308	4/17/2023	02:30 AM	4							
309	4/17/2023	02:45 AM	5							
310	4/17/2023	03:00 AM	11							
311	4/17/2023	03:15 AM	10							
312	4/17/2023	03:30 AM	6							
313	4/17/2023	03:45 AM	10							
314	4/17/2023	04:00 AM	13							
315	4/17/2023	04:15 AM	15							
316	4/17/2023	04:30 AM	17							
317	4/17/2023	04:45 AM	22							
318	4/17/2023	05:00 AM	28							
319	4/17/2023	05:15 AM	40							
320	4/17/2023	05:30 AM	26							
321	4/17/2023	05:45 AM	45							
322	4/17/2023	06:00 AM	83							
323	4/17/2023	06:15 AM	80							
324	4/17/2023	06:30 AM	58							
325	4/17/2023	06:45 AM	85							
326	4/17/2023	07:00 AM	133							
327	4/17/2023	07:15 AM	136							
328	4/17/2023	07:30 AM	152							
329	4/17/2023	07:45 AM	154							
330	4/17/2023	08:00 AM	138							
331	4/17/2023	08:15 AM	146							
332	4/17/2023	08:30 AM	141							
333	4/17/2023	08:45 AM	131							
334	4/17/2023	09:00 AM	155							
335	4/17/2023	09:15 AM	155							
336	4/17/2023	09:30 AM	161							
337	4/17/2023	09:45 AM	157							
338	4/17/2023	10:00 AM	170							
339	4/17/2023	10:15 AM	186							
340	4/17/2023	10:30 AM	173							
341	4/17/2023	10:45 AM	174							
342	4/17/2023	11:00 AM	187							
343	4/17/2023	11:15 AM	168							
344	4/17/2023	11:30 AM	187							
345	4/17/2023	11:45 AM	182							
346	4/17/2023	12:00 PM	206							
347	4/17/2023	12:15 PM	185							
348	4/17/2023	12:30 PM	206							
349	4/17/2023	12:45 PM	172							

	A	B	C	D	E	F	G	H	I	J
350	4/17/2023	01:00 PM	215							
351	4/17/2023	01:15 PM	219							
352	4/17/2023	01:30 PM	198							
353	4/17/2023	01:45 PM	206							
354	4/17/2023	02:00 PM	188							
355	4/17/2023	02:15 PM	195							
356	4/17/2023	02:30 PM	204							
357	4/17/2023	02:45 PM	195							
358	4/17/2023	03:00 PM	201							
359	4/17/2023	03:15 PM	198							
360	4/17/2023	03:30 PM	200							
361	4/17/2023	03:45 PM	185							
362	4/17/2023	04:00 PM	213							
363	4/17/2023	04:15 PM	225							
364	4/17/2023	04:30 PM	211							
365	4/17/2023	04:45 PM	226							
366	4/17/2023	05:00 PM	216							
367	4/17/2023	05:15 PM	185							
368	4/17/2023	05:30 PM	225							
369	4/17/2023	05:45 PM	213							
370	4/17/2023	06:00 PM	187							
371	4/17/2023	06:15 PM	196							
372	4/17/2023	06:30 PM	164							
373	4/17/2023	06:45 PM	190							
374	4/17/2023	07:00 PM	168							
375	4/17/2023	07:15 PM	178							
376	4/17/2023	07:30 PM	164							
377	4/17/2023	07:45 PM	181							
378	4/17/2023	08:00 PM	119							
379	4/17/2023	08:15 PM	156							
380	4/17/2023	08:30 PM	146							
381	4/17/2023	08:45 PM	121							
382	4/17/2023	09:00 PM	72							
383	4/17/2023	09:15 PM	59							
384	4/17/2023	09:30 PM	47							
385	4/17/2023	09:45 PM	95							
386	4/17/2023	10:00 PM	57							
387	4/17/2023	10:15 PM	42							
388	4/17/2023	10:30 PM	39							
389	4/17/2023	10:45 PM	43							
390	4/17/2023	11:00 PM	17							
391	4/17/2023	11:15 PM	22							
392	4/17/2023	11:30 PM	30							
393	4/17/2023	11:45 PM	14							
394	4/18/2023	12:00 AM	12							
395	4/18/2023	12:15 AM	15							
396	4/18/2023	12:30 AM	6							
397	4/18/2023	12:45 AM	10							
398	4/18/2023	01:00 AM	9							
399	4/18/2023	01:15 AM	6							

	A	B	C	D	E	F	G	H	I	J
400	4/18/2023	01:30 AM	4							
401	4/18/2023	01:45 AM	7							
402	4/18/2023	02:00 AM	3							
403	4/18/2023	02:15 AM	9							
404	4/18/2023	02:30 AM	7							
405	4/18/2023	02:45 AM	11							
406	4/18/2023	03:00 AM	12							
407	4/18/2023	03:15 AM	11							
408	4/18/2023	03:30 AM	10							
409	4/18/2023	03:45 AM	11							
410	4/18/2023	04:00 AM	22							
411	4/18/2023	04:15 AM	20							
412	4/18/2023	04:30 AM	17							
413	4/18/2023	04:45 AM	24							
414	4/18/2023	05:00 AM	40							
415	4/18/2023	05:15 AM	43							
416	4/18/2023	05:30 AM	22							
417	4/18/2023	05:45 AM	33							
418	4/18/2023	06:00 AM	49							
419	4/18/2023	06:15 AM	80							
420	4/18/2023	06:30 AM	86							
421	4/18/2023	06:45 AM	77							
422	4/18/2023	07:00 AM	163							
423	4/18/2023	07:15 AM	162							
424	4/18/2023	07:30 AM	137							
425	4/18/2023	07:45 AM	121							
426	4/18/2023	08:00 AM	152							
427	4/18/2023	08:15 AM	145							
428	4/18/2023	08:30 AM	136							
429	4/18/2023	08:45 AM	148							
430	4/18/2023	09:00 AM	154							
431	4/18/2023	09:15 AM	149							
432	4/18/2023	09:30 AM	164							
433	4/18/2023	09:45 AM	146							
434	4/18/2023	10:00 AM	175							
435	4/18/2023	10:15 AM	183							
436	4/18/2023	10:30 AM	198							
437	4/18/2023	10:45 AM	192							
438	4/18/2023	11:00 AM	193							
439	4/18/2023	11:15 AM	183							
440	4/18/2023	11:30 AM	191							
441	4/18/2023	11:45 AM	189							
442	4/18/2023	12:00 PM	212							
443	4/18/2023	12:15 PM	187							
444	4/18/2023	12:30 PM	212							
445	4/18/2023	12:45 PM	208							
446	4/18/2023	01:00 PM	192							
447	4/18/2023	01:15 PM	214							
448	4/18/2023	01:30 PM	221							
449	4/18/2023	01:45 PM	230							

	A	B	C	D	E	F	G	H	I	J
450	4/18/2023	02:00 PM	199							
451	4/18/2023	02:15 PM	216							
452	4/18/2023	02:30 PM	187							
453	4/18/2023	02:45 PM	190							
454	4/18/2023	03:00 PM	221							
455	4/18/2023	03:15 PM	220							
456	4/18/2023	03:30 PM	211							
457	4/18/2023	03:45 PM	213							
458	4/18/2023	04:00 PM	213							
459	4/18/2023	04:15 PM	188							
460	4/18/2023	04:30 PM	243							
461	4/18/2023	04:45 PM	236							
462	4/18/2023	05:00 PM	228							
463	4/18/2023	05:15 PM	219							
464	4/18/2023	05:30 PM	200							
465	4/18/2023	05:45 PM	217							
466	4/18/2023	06:00 PM	184							
467	4/18/2023	06:15 PM	197							
468	4/18/2023	06:30 PM	189							
469	4/18/2023	06:45 PM	181							
470	4/18/2023	07:00 PM	190							
471	4/18/2023	07:15 PM	189							
472	4/18/2023	07:30 PM	186							
473	4/18/2023	07:45 PM	148							
474	4/18/2023	08:00 PM	112							
475	4/18/2023	08:15 PM	119							
476	4/18/2023	08:30 PM	117							
477	4/18/2023	08:45 PM	131							
478	4/18/2023	09:00 PM	100							
479	4/18/2023	09:15 PM	104							
480	4/18/2023	09:30 PM	120							
481	4/18/2023	09:45 PM	106							
482	4/18/2023	10:00 PM	73							
483	4/18/2023	10:15 PM	50							
484	4/18/2023	10:30 PM	67							
485	4/18/2023	10:45 PM	69							
486	4/18/2023	11:00 PM	39							
487	4/18/2023	11:15 PM	35							
488	4/18/2023	11:30 PM	47							
489	4/18/2023	11:45 PM	40							
490	4/19/2023	12:00 AM	29							
491	4/19/2023	12:15 AM	21							
492	4/19/2023	12:30 AM	15							
493	4/19/2023	12:45 AM	13							
494	4/19/2023	01:00 AM	8							
495	4/19/2023	01:15 AM	5							
496	4/19/2023	01:30 AM	4							
497	4/19/2023	01:45 AM	8							
498	4/19/2023	02:00 AM	7							
499	4/19/2023	02:15 AM	6							

	A	B	C	D	E	F	G	H	I	J
500	4/19/2023	02:30 AM	3							
501	4/19/2023	02:45 AM	5							
502	4/19/2023	03:00 AM	6							
503	4/19/2023	03:15 AM	11							
504	4/19/2023	03:30 AM	9							
505	4/19/2023	03:45 AM	6							
506	4/19/2023	04:00 AM	7							
507	4/19/2023	04:15 AM	11							
508	4/19/2023	04:30 AM	21							
509	4/19/2023	04:45 AM	19							
510	4/19/2023	05:00 AM	31							
511	4/19/2023	05:15 AM	25							
512	4/19/2023	05:30 AM	33							
513	4/19/2023	05:45 AM	40							
514	4/19/2023	06:00 AM	32							
515	4/19/2023	06:15 AM	47							
516	4/19/2023	06:30 AM	62							
517	4/19/2023	06:45 AM	84							
518	4/19/2023	07:00 AM	121							
519	4/19/2023	07:15 AM	141							
520	4/19/2023	07:30 AM	122							
521	4/19/2023	07:45 AM	140							
522	4/19/2023	08:00 AM	146							
523	4/19/2023	08:15 AM	131							
524	4/19/2023	08:30 AM	150							
525	4/19/2023	08:45 AM	136							
526	4/19/2023	09:00 AM	163							
527	4/19/2023	09:15 AM	141							
528	4/19/2023	09:30 AM	144							
529	4/19/2023	09:45 AM	156							
530	4/19/2023	10:00 AM	182							
531	4/19/2023	10:15 AM	190							
532	4/19/2023	10:30 AM	145							
533	4/19/2023	10:45 AM	167							
534	4/19/2023	11:00 AM	177							
535	4/19/2023	11:15 AM	212							
536	4/19/2023	11:30 AM	190							
537	4/19/2023	11:45 AM	179							
538	4/19/2023	12:00 PM	189							
539	4/19/2023	12:15 PM	193							
540	4/19/2023	12:30 PM	213							
541	4/19/2023	12:45 PM	209							
542	4/19/2023	01:00 PM	197							
543	4/19/2023	01:15 PM	231							
544	4/19/2023	01:30 PM	187							
545	4/19/2023	01:45 PM	221							
546	4/19/2023	02:00 PM	215							
547	4/19/2023	02:15 PM	193							
548	4/19/2023	02:30 PM	202							
549	4/19/2023	02:45 PM	187							

	A	B	C	D	E	F	G	H	I	J
550	4/19/2023	03:00 PM	203							
551	4/19/2023	03:15 PM	211							
552	4/19/2023	03:30 PM	217							
553	4/19/2023	03:45 PM	197							
554	4/19/2023	04:00 PM	218							
555	4/19/2023	04:15 PM	190							
556	4/19/2023	04:30 PM	188							
557	4/19/2023	04:45 PM	231							
558	4/19/2023	05:00 PM	241							
559	4/19/2023	05:15 PM	218							
560	4/19/2023	05:30 PM	176							
561	4/19/2023	05:45 PM	201							
562	4/19/2023	06:00 PM	187							
563	4/19/2023	06:15 PM	196							
564	4/19/2023	06:30 PM	176							
565	4/19/2023	06:45 PM	183							
566	4/19/2023	07:00 PM	191							
567	4/19/2023	07:15 PM	175							
568	4/19/2023	07:30 PM	189							
569	4/19/2023	07:45 PM	154							
570	4/19/2023	08:00 PM	132							
571	4/19/2023	08:15 PM	150							
572	4/19/2023	08:30 PM	133							
573	4/19/2023	08:45 PM	108							
574	4/19/2023	09:00 PM	120							
575	4/19/2023	09:15 PM	142							
576	4/19/2023	09:30 PM	120							
577	4/19/2023	09:45 PM	90							
578	4/19/2023	10:00 PM	70							
579	4/19/2023	10:15 PM	64							
580	4/19/2023	10:30 PM	56							
581	4/19/2023	10:45 PM	62							
582	4/19/2023	11:00 PM	55							
583	4/19/2023	11:15 PM	47							
584	4/19/2023	11:30 PM	54							
585	4/19/2023	11:45 PM	41							
586	4/20/2023	12:00 AM	5							
587	4/20/2023	12:15 AM	13							
588	4/20/2023	12:30 AM	15							
589	4/20/2023	12:45 AM	21							
590	4/20/2023	01:00 AM	11							
591	4/20/2023	01:15 AM	3							
592	4/20/2023	01:30 AM	6							
593	4/20/2023	01:45 AM	8							
594	4/20/2023	02:00 AM	12							
595	4/20/2023	02:15 AM	6							
596	4/20/2023	02:30 AM	4							
597	4/20/2023	02:45 AM	7							
598	4/20/2023	03:00 AM	6							
599	4/20/2023	03:15 AM	11							

	A	B	C	D	E	F	G	H	I	J
600	4/20/2023	03:30 AM	9							
601	4/20/2023	03:45 AM	5							
602	4/20/2023	04:00 AM	6							
603	4/20/2023	04:15 AM	10							
604	4/20/2023	04:30 AM	21							
605	4/20/2023	04:45 AM	25							
606	4/20/2023	05:00 AM	22							
607	4/20/2023	05:15 AM	31							
608	4/20/2023	05:30 AM	36							
609	4/20/2023	05:45 AM	45							
610	4/20/2023	06:00 AM	42							
611	4/20/2023	06:15 AM	55							
612	4/20/2023	06:30 AM	71							
613	4/20/2023	06:45 AM	86							
614	4/20/2023	07:00 AM	154							
615	4/20/2023	07:15 AM	145							
616	4/20/2023	07:30 AM	120							
617	4/20/2023	07:45 AM	136							
618	4/20/2023	08:00 AM	141							
619	4/20/2023	08:15 AM	130							
620	4/20/2023	08:30 AM	133							
621	4/20/2023	08:45 AM	152							
622	4/20/2023	09:00 AM	160							
623	4/20/2023	09:15 AM	152							
624	4/20/2023	09:30 AM	161							
625	4/20/2023	09:45 AM	158							
626	4/20/2023	10:00 AM	164							
627	4/20/2023	10:15 AM	188							
628	4/20/2023	10:30 AM	191							
629	4/20/2023	10:45 AM	168							
630	4/20/2023	11:00 AM	176							
631	4/20/2023	11:15 AM	183							
632	4/20/2023	11:30 AM	191							
633	4/20/2023	11:45 AM	207							
634	4/20/2023	12:00 PM	204							
635	4/20/2023	12:15 PM	170							
636	4/20/2023	12:30 PM	211							
637	4/20/2023	12:45 PM	193							
638	4/20/2023	01:00 PM	217							
639	4/20/2023	01:15 PM	195							
640	4/20/2023	01:30 PM	189							
641	4/20/2023	01:45 PM	219							
642	4/20/2023	02:00 PM	196							
643	4/20/2023	02:15 PM	186							
644	4/20/2023	02:30 PM	186							
645	4/20/2023	02:45 PM	208							
646	4/20/2023	03:00 PM	200							
647	4/20/2023	03:15 PM	196							
648	4/20/2023	03:30 PM	213							
649	4/20/2023	03:45 PM	225							

	A	B	C	D	E	F	G	H	I	J
650	4/20/2023	04:00 PM	213							
651	4/20/2023	04:15 PM	225							
652	4/20/2023	04:30 PM	235							
653	4/20/2023	04:45 PM	219							
654	4/20/2023	05:00 PM	231							
655	4/20/2023	05:15 PM	222							
656	4/20/2023	05:30 PM	187							
657	4/20/2023	05:45 PM	226							
658	4/20/2023	06:00 PM	222							
659	4/20/2023	06:15 PM	163							
660	4/20/2023	06:30 PM	206							
661	4/20/2023	06:45 PM	189							
662	4/20/2023	07:00 PM	181							
663	4/20/2023	07:15 PM	183							
664	4/20/2023	07:30 PM	185							
665	4/20/2023	07:45 PM	163							
666	4/20/2023	08:00 PM	166							
667	4/20/2023	08:15 PM	138							
668	4/20/2023	08:30 PM	143							
669	4/20/2023	08:45 PM	113							
670	4/20/2023	09:00 PM	96							
671	4/20/2023	09:15 PM	86							
672	4/20/2023	09:30 PM	70							
673	4/20/2023	09:45 PM	45							
674	4/20/2023	10:00 PM	57							
675	4/20/2023	10:15 PM	49							
676	4/20/2023	10:30 PM	55							
677	4/20/2023	10:45 PM	37							
678	4/20/2023	11:00 PM	33							
679	4/20/2023	11:15 PM	27							
680	4/20/2023	11:30 PM	18							
681	4/20/2023	11:45 PM	11							

	A	B	C	D	E	F	G	H	I	J
1										
2	File Name: C:\Users\barri\OneDrive\Documents\TDB\WSP\SYRACUSE\NYSDOT DATA\BATCH 9\ATR 1119.tf2									
3	Start Date: 4/14/2023									
4	Start Time: 12:00:00 AM									
5	Location 1: WB Hwy 31									
6	Location 2: at I-81									
7										
8										
9	Date	Time	WB							
10	4/14/2023	12:00 AM	11							
11	4/14/2023	12:15 AM	11							
12	4/14/2023	12:30 AM	9							
13	4/14/2023	12:45 AM	14							
14	4/14/2023	01:00 AM	10							
15	4/14/2023	01:15 AM	12							
16	4/14/2023	01:30 AM	10							
17	4/14/2023	01:45 AM	7							
18	4/14/2023	02:00 AM	6							
19	4/14/2023	02:15 AM	3							
20	4/14/2023	02:30 AM	9							
21	4/14/2023	02:45 AM	6							
22	4/14/2023	03:00 AM	8							
23	4/14/2023	03:15 AM	6							
24	4/14/2023	03:30 AM	7							
25	4/14/2023	03:45 AM	11							
26	4/14/2023	04:00 AM	9							
27	4/14/2023	04:15 AM	12							
28	4/14/2023	04:30 AM	14							
29	4/14/2023	04:45 AM	33							
30	4/14/2023	05:00 AM	23							
31	4/14/2023	05:15 AM	29							
32	4/14/2023	05:30 AM	65							
33	4/14/2023	05:45 AM	71							
34	4/14/2023	06:00 AM	81							
35	4/14/2023	06:15 AM	89							
36	4/14/2023	06:30 AM	118							
37	4/14/2023	06:45 AM	122							
38	4/14/2023	07:00 AM	111							
39	4/14/2023	07:15 AM	158							
40	4/14/2023	07:30 AM	185							
41	4/14/2023	07:45 AM	149							
42	4/14/2023	08:00 AM	140							
43	4/14/2023	08:15 AM	159							
44	4/14/2023	08:30 AM	154							
45	4/14/2023	08:45 AM	154							
46	4/14/2023	09:00 AM	209							
47	4/14/2023	09:15 AM	171							
48	4/14/2023	09:30 AM	159							
49	4/14/2023	09:45 AM	157							

	A	B	C	D	E	F	G	H	I	J
50	4/14/2023	10:00 AM	171							
51	4/14/2023	10:15 AM	162							
52	4/14/2023	10:30 AM	179							
53	4/14/2023	10:45 AM	173							
54	4/14/2023	11:00 AM	165							
55	4/14/2023	11:15 AM	185							
56	4/14/2023	11:30 AM	191							
57	4/14/2023	11:45 AM	193							
58	4/14/2023	12:00 PM	209							
59	4/14/2023	12:15 PM	178							
60	4/14/2023	12:30 PM	202							
61	4/14/2023	12:45 PM	195							
62	4/14/2023	01:00 PM	186							
63	4/14/2023	01:15 PM	191							
64	4/14/2023	01:30 PM	187							
65	4/14/2023	01:45 PM	180							
66	4/14/2023	02:00 PM	232							
67	4/14/2023	02:15 PM	198							
68	4/14/2023	02:30 PM	163							
69	4/14/2023	02:45 PM	217							
70	4/14/2023	03:00 PM	212							
71	4/14/2023	03:15 PM	209							
72	4/14/2023	03:30 PM	218							
73	4/14/2023	03:45 PM	194							
74	4/14/2023	04:00 PM	187							
75	4/14/2023	04:15 PM	147							
76	4/14/2023	04:30 PM	204							
77	4/14/2023	04:45 PM	164							
78	4/14/2023	05:00 PM	179							
79	4/14/2023	05:15 PM	206							
80	4/14/2023	05:30 PM	166							
81	4/14/2023	05:45 PM	224							
82	4/14/2023	06:00 PM	212							
83	4/14/2023	06:15 PM	185							
84	4/14/2023	06:30 PM	161							
85	4/14/2023	06:45 PM	154							
86	4/14/2023	07:00 PM	154							
87	4/14/2023	07:15 PM	148							
88	4/14/2023	07:30 PM	163							
89	4/14/2023	07:45 PM	162							
90	4/14/2023	08:00 PM	142							
91	4/14/2023	08:15 PM	101							
92	4/14/2023	08:30 PM	122							
93	4/14/2023	08:45 PM	117							
94	4/14/2023	09:00 PM	115							
95	4/14/2023	09:15 PM	100							
96	4/14/2023	09:30 PM	99							
97	4/14/2023	09:45 PM	85							
98	4/14/2023	10:00 PM	80							
99	4/14/2023	10:15 PM	113							

	A	B	C	D	E	F	G	H	I	J
100	4/14/2023	10:30 PM	84							
101	4/14/2023	10:45 PM	78							
102	4/14/2023	11:00 PM	66							
103	4/14/2023	11:15 PM	50							
104	4/14/2023	11:30 PM	51							
105	4/14/2023	11:45 PM	53							
106	4/15/2023	12:00 AM	40							
107	4/15/2023	12:15 AM	40							
108	4/15/2023	12:30 AM	29							
109	4/15/2023	12:45 AM	22							
110	4/15/2023	01:00 AM	21							
111	4/15/2023	01:15 AM	21							
112	4/15/2023	01:30 AM	16							
113	4/15/2023	01:45 AM	18							
114	4/15/2023	02:00 AM	9							
115	4/15/2023	02:15 AM	10							
116	4/15/2023	02:30 AM	11							
117	4/15/2023	02:45 AM	7							
118	4/15/2023	03:00 AM	12							
119	4/15/2023	03:15 AM	10							
120	4/15/2023	03:30 AM	14							
121	4/15/2023	03:45 AM	7							
122	4/15/2023	04:00 AM	5							
123	4/15/2023	04:15 AM	9							
124	4/15/2023	04:30 AM	7							
125	4/15/2023	04:45 AM	19							
126	4/15/2023	05:00 AM	18							
127	4/15/2023	05:15 AM	11							
128	4/15/2023	05:30 AM	26							
129	4/15/2023	05:45 AM	39							
130	4/15/2023	06:00 AM	33							
131	4/15/2023	06:15 AM	39							
132	4/15/2023	06:30 AM	54							
133	4/15/2023	06:45 AM	54							
134	4/15/2023	07:00 AM	67							
135	4/15/2023	07:15 AM	77							
136	4/15/2023	07:30 AM	87							
137	4/15/2023	07:45 AM	107							
138	4/15/2023	08:00 AM	139							
139	4/15/2023	08:15 AM	140							
140	4/15/2023	08:30 AM	146							
141	4/15/2023	08:45 AM	176							
142	4/15/2023	09:00 AM	203							
143	4/15/2023	09:15 AM	174							
144	4/15/2023	09:30 AM	208							
145	4/15/2023	09:45 AM	195							
146	4/15/2023	10:00 AM	217							
147	4/15/2023	10:15 AM	205							
148	4/15/2023	10:30 AM	228							
149	4/15/2023	10:45 AM	193							

	A	B	C	D	E	F	G	H	I	J
150	4/15/2023	11:00 AM	189							
151	4/15/2023	11:15 AM	220							
152	4/15/2023	11:30 AM	241							
153	4/15/2023	11:45 AM	248							
154	4/15/2023	12:00 PM	244							
155	4/15/2023	12:15 PM	230							
156	4/15/2023	12:30 PM	226							
157	4/15/2023	12:45 PM	210							
158	4/15/2023	01:00 PM	234							
159	4/15/2023	01:15 PM	206							
160	4/15/2023	01:30 PM	222							
161	4/15/2023	01:45 PM	216							
162	4/15/2023	02:00 PM	225							
163	4/15/2023	02:15 PM	238							
164	4/15/2023	02:30 PM	205							
165	4/15/2023	02:45 PM	204							
166	4/15/2023	03:00 PM	203							
167	4/15/2023	03:15 PM	178							
168	4/15/2023	03:30 PM	197							
169	4/15/2023	03:45 PM	209							
170	4/15/2023	04:00 PM	219							
171	4/15/2023	04:15 PM	195							
172	4/15/2023	04:30 PM	227							
173	4/15/2023	04:45 PM	233							
174	4/15/2023	05:00 PM	226							
175	4/15/2023	05:15 PM	207							
176	4/15/2023	05:30 PM	191							
177	4/15/2023	05:45 PM	230							
178	4/15/2023	06:00 PM	176							
179	4/15/2023	06:15 PM	181							
180	4/15/2023	06:30 PM	159							
181	4/15/2023	06:45 PM	164							
182	4/15/2023	07:00 PM	146							
183	4/15/2023	07:15 PM	139							
184	4/15/2023	07:30 PM	134							
185	4/15/2023	07:45 PM	136							
186	4/15/2023	08:00 PM	143							
187	4/15/2023	08:15 PM	114							
188	4/15/2023	08:30 PM	114							
189	4/15/2023	08:45 PM	110							
190	4/15/2023	09:00 PM	97							
191	4/15/2023	09:15 PM	93							
192	4/15/2023	09:30 PM	96							
193	4/15/2023	09:45 PM	60							
194	4/15/2023	10:00 PM	66							
195	4/15/2023	10:15 PM	71							
196	4/15/2023	10:30 PM	66							
197	4/15/2023	10:45 PM	75							
198	4/15/2023	11:00 PM	37							
199	4/15/2023	11:15 PM	43							

	A	B	C	D	E	F	G	H	I	J
200	4/15/2023	11:30 PM	37							
201	4/15/2023	11:45 PM	42							
202	4/16/2023	12:00 AM	35							
203	4/16/2023	12:15 AM	32							
204	4/16/2023	12:30 AM	23							
205	4/16/2023	12:45 AM	26							
206	4/16/2023	01:00 AM	21							
207	4/16/2023	01:15 AM	16							
208	4/16/2023	01:30 AM	8							
209	4/16/2023	01:45 AM	16							
210	4/16/2023	02:00 AM	16							
211	4/16/2023	02:15 AM	16							
212	4/16/2023	02:30 AM	12							
213	4/16/2023	02:45 AM	7							
214	4/16/2023	03:00 AM	9							
215	4/16/2023	03:15 AM	6							
216	4/16/2023	03:30 AM	10							
217	4/16/2023	03:45 AM	8							
218	4/16/2023	04:00 AM	4							
219	4/16/2023	04:15 AM	9							
220	4/16/2023	04:30 AM	2							
221	4/16/2023	04:45 AM	11							
222	4/16/2023	05:00 AM	5							
223	4/16/2023	05:15 AM	15							
224	4/16/2023	05:30 AM	13							
225	4/16/2023	05:45 AM	20							
226	4/16/2023	06:00 AM	24							
227	4/16/2023	06:15 AM	40							
228	4/16/2023	06:30 AM	43							
229	4/16/2023	06:45 AM	56							
230	4/16/2023	07:00 AM	61							
231	4/16/2023	07:15 AM	90							
232	4/16/2023	07:30 AM	72							
233	4/16/2023	07:45 AM	67							
234	4/16/2023	08:00 AM	94							
235	4/16/2023	08:15 AM	137							
236	4/16/2023	08:30 AM	106							
237	4/16/2023	08:45 AM	129							
238	4/16/2023	09:00 AM	153							
239	4/16/2023	09:15 AM	180							
240	4/16/2023	09:30 AM	197							
241	4/16/2023	09:45 AM	161							
242	4/16/2023	10:00 AM	162							
243	4/16/2023	10:15 AM	188							
244	4/16/2023	10:30 AM	238							
245	4/16/2023	10:45 AM	206							
246	4/16/2023	11:00 AM	198							
247	4/16/2023	11:15 AM	229							
248	4/16/2023	11:30 AM	198							
249	4/16/2023	11:45 AM	202							

	A	B	C	D	E	F	G	H	I	J
250	4/16/2023	12:00 PM	183							
251	4/16/2023	12:15 PM	206							
252	4/16/2023	12:30 PM	191							
253	4/16/2023	12:45 PM	207							
254	4/16/2023	01:00 PM	213							
255	4/16/2023	01:15 PM	206							
256	4/16/2023	01:30 PM	186							
257	4/16/2023	01:45 PM	185							
258	4/16/2023	02:00 PM	180							
259	4/16/2023	02:15 PM	186							
260	4/16/2023	02:30 PM	183							
261	4/16/2023	02:45 PM	176							
262	4/16/2023	03:00 PM	220							
263	4/16/2023	03:15 PM	209							
264	4/16/2023	03:30 PM	180							
265	4/16/2023	03:45 PM	188							
266	4/16/2023	04:00 PM	189							
267	4/16/2023	04:15 PM	179							
268	4/16/2023	04:30 PM	184							
269	4/16/2023	04:45 PM	183							
270	4/16/2023	05:00 PM	194							
271	4/16/2023	05:15 PM	161							
272	4/16/2023	05:30 PM	182							
273	4/16/2023	05:45 PM	157							
274	4/16/2023	06:00 PM	144							
275	4/16/2023	06:15 PM	150							
276	4/16/2023	06:30 PM	145							
277	4/16/2023	06:45 PM	136							
278	4/16/2023	07:00 PM	142							
279	4/16/2023	07:15 PM	127							
280	4/16/2023	07:30 PM	109							
281	4/16/2023	07:45 PM	128							
282	4/16/2023	08:00 PM	127							
283	4/16/2023	08:15 PM	117							
284	4/16/2023	08:30 PM	79							
285	4/16/2023	08:45 PM	66							
286	4/16/2023	09:00 PM	57							
287	4/16/2023	09:15 PM	55							
288	4/16/2023	09:30 PM	43							
289	4/16/2023	09:45 PM	50							
290	4/16/2023	10:00 PM	48							
291	4/16/2023	10:15 PM	41							
292	4/16/2023	10:30 PM	36							
293	4/16/2023	10:45 PM	20							
294	4/16/2023	11:00 PM	26							
295	4/16/2023	11:15 PM	21							
296	4/16/2023	11:30 PM	15							
297	4/16/2023	11:45 PM	20							
298	4/17/2023	12:00 AM	7							
299	4/17/2023	12:15 AM	10							

	A	B	C	D	E	F	G	H	I	J
300	4/17/2023	12:30 AM	12							
301	4/17/2023	12:45 AM	10							
302	4/17/2023	01:00 AM	6							
303	4/17/2023	01:15 AM	9							
304	4/17/2023	01:30 AM	7							
305	4/17/2023	01:45 AM	1							
306	4/17/2023	02:00 AM	6							
307	4/17/2023	02:15 AM	4							
308	4/17/2023	02:30 AM	5							
309	4/17/2023	02:45 AM	11							
310	4/17/2023	03:00 AM	9							
311	4/17/2023	03:15 AM	9							
312	4/17/2023	03:30 AM	7							
313	4/17/2023	03:45 AM	8							
314	4/17/2023	04:00 AM	14							
315	4/17/2023	04:15 AM	14							
316	4/17/2023	04:30 AM	13							
317	4/17/2023	04:45 AM	26							
318	4/17/2023	05:00 AM	16							
319	4/17/2023	05:15 AM	36							
320	4/17/2023	05:30 AM	34							
321	4/17/2023	05:45 AM	63							
322	4/17/2023	06:00 AM	60							
323	4/17/2023	06:15 AM	91							
324	4/17/2023	06:30 AM	115							
325	4/17/2023	06:45 AM	90							
326	4/17/2023	07:00 AM	111							
327	4/17/2023	07:15 AM	123							
328	4/17/2023	07:30 AM	130							
329	4/17/2023	07:45 AM	104							
330	4/17/2023	08:00 AM	143							
331	4/17/2023	08:15 AM	161							
332	4/17/2023	08:30 AM	143							
333	4/17/2023	08:45 AM	169							
334	4/17/2023	09:00 AM	177							
335	4/17/2023	09:15 AM	172							
336	4/17/2023	09:30 AM	167							
337	4/17/2023	09:45 AM	176							
338	4/17/2023	10:00 AM	178							
339	4/17/2023	10:15 AM	188							
340	4/17/2023	10:30 AM	188							
341	4/17/2023	10:45 AM	181							
342	4/17/2023	11:00 AM	174							
343	4/17/2023	11:15 AM	165							
344	4/17/2023	11:30 AM	176							
345	4/17/2023	11:45 AM	183							
346	4/17/2023	12:00 PM	178							
347	4/17/2023	12:15 PM	192							
348	4/17/2023	12:30 PM	182							
349	4/17/2023	12:45 PM	196							

	A	B	C	D	E	F	G	H	I	J
350	4/17/2023	01:00 PM	171							
351	4/17/2023	01:15 PM	188							
352	4/17/2023	01:30 PM	178							
353	4/17/2023	01:45 PM	185							
354	4/17/2023	02:00 PM	177							
355	4/17/2023	02:15 PM	171							
356	4/17/2023	02:30 PM	201							
357	4/17/2023	02:45 PM	171							
358	4/17/2023	03:00 PM	181							
359	4/17/2023	03:15 PM	194							
360	4/17/2023	03:30 PM	177							
361	4/17/2023	03:45 PM	180							
362	4/17/2023	04:00 PM	168							
363	4/17/2023	04:15 PM	199							
364	4/17/2023	04:30 PM	189							
365	4/17/2023	04:45 PM	211							
366	4/17/2023	05:00 PM	170							
367	4/17/2023	05:15 PM	163							
368	4/17/2023	05:30 PM	186							
369	4/17/2023	05:45 PM	175							
370	4/17/2023	06:00 PM	174							
371	4/17/2023	06:15 PM	169							
372	4/17/2023	06:30 PM	162							
373	4/17/2023	06:45 PM	182							
374	4/17/2023	07:00 PM	157							
375	4/17/2023	07:15 PM	138							
376	4/17/2023	07:30 PM	159							
377	4/17/2023	07:45 PM	161							
378	4/17/2023	08:00 PM	125							
379	4/17/2023	08:15 PM	90							
380	4/17/2023	08:30 PM	95							
381	4/17/2023	08:45 PM	112							
382	4/17/2023	09:00 PM	87							
383	4/17/2023	09:15 PM	73							
384	4/17/2023	09:30 PM	81							
385	4/17/2023	09:45 PM	67							
386	4/17/2023	10:00 PM	47							
387	4/17/2023	10:15 PM	39							
388	4/17/2023	10:30 PM	43							
389	4/17/2023	10:45 PM	41							
390	4/17/2023	11:00 PM	25							
391	4/17/2023	11:15 PM	30							
392	4/17/2023	11:30 PM	26							
393	4/17/2023	11:45 PM	28							
394	4/18/2023	12:00 AM	16							
395	4/18/2023	12:15 AM	9							
396	4/18/2023	12:30 AM	12							
397	4/18/2023	12:45 AM	13							
398	4/18/2023	01:00 AM	8							
399	4/18/2023	01:15 AM	12							

	A	B	C	D	E	F	G	H	I	J
400	4/18/2023	01:30 AM	8							
401	4/18/2023	01:45 AM	7							
402	4/18/2023	02:00 AM	4							
403	4/18/2023	02:15 AM	9							
404	4/18/2023	02:30 AM	6							
405	4/18/2023	02:45 AM	8							
406	4/18/2023	03:00 AM	10							
407	4/18/2023	03:15 AM	7							
408	4/18/2023	03:30 AM	8							
409	4/18/2023	03:45 AM	12							
410	4/18/2023	04:00 AM	24							
411	4/18/2023	04:15 AM	22							
412	4/18/2023	04:30 AM	18							
413	4/18/2023	04:45 AM	29							
414	4/18/2023	05:00 AM	53							
415	4/18/2023	05:15 AM	38							
416	4/18/2023	05:30 AM	23							
417	4/18/2023	05:45 AM	62							
418	4/18/2023	06:00 AM	89							
419	4/18/2023	06:15 AM	86							
420	4/18/2023	06:30 AM	109							
421	4/18/2023	06:45 AM	116							
422	4/18/2023	07:00 AM	128							
423	4/18/2023	07:15 AM	128							
424	4/18/2023	07:30 AM	169							
425	4/18/2023	07:45 AM	121							
426	4/18/2023	08:00 AM	148							
427	4/18/2023	08:15 AM	142							
428	4/18/2023	08:30 AM	159							
429	4/18/2023	08:45 AM	155							
430	4/18/2023	09:00 AM	175							
431	4/18/2023	09:15 AM	159							
432	4/18/2023	09:30 AM	190							
433	4/18/2023	09:45 AM	177							
434	4/18/2023	10:00 AM	171							
435	4/18/2023	10:15 AM	163							
436	4/18/2023	10:30 AM	167							
437	4/18/2023	10:45 AM	175							
438	4/18/2023	11:00 AM	171							
439	4/18/2023	11:15 AM	168							
440	4/18/2023	11:30 AM	191							
441	4/18/2023	11:45 AM	175							
442	4/18/2023	12:00 PM	181							
443	4/18/2023	12:15 PM	200							
444	4/18/2023	12:30 PM	178							
445	4/18/2023	12:45 PM	183							
446	4/18/2023	01:00 PM	188							
447	4/18/2023	01:15 PM	190							
448	4/18/2023	01:30 PM	185							
449	4/18/2023	01:45 PM	190							

	A	B	C	D	E	F	G	H	I	J
450	4/18/2023	02:00 PM	209							
451	4/18/2023	02:15 PM	217							
452	4/18/2023	02:30 PM	212							
453	4/18/2023	02:45 PM	190							
454	4/18/2023	03:00 PM	195							
455	4/18/2023	03:15 PM	198							
456	4/18/2023	03:30 PM	215							
457	4/18/2023	03:45 PM	199							
458	4/18/2023	04:00 PM	153							
459	4/18/2023	04:15 PM	184							
460	4/18/2023	04:30 PM	189							
461	4/18/2023	04:45 PM	190							
462	4/18/2023	05:00 PM	173							
463	4/18/2023	05:15 PM	224							
464	4/18/2023	05:30 PM	213							
465	4/18/2023	05:45 PM	182							
466	4/18/2023	06:00 PM	182							
467	4/18/2023	06:15 PM	182							
468	4/18/2023	06:30 PM	190							
469	4/18/2023	06:45 PM	193							
470	4/18/2023	07:00 PM	167							
471	4/18/2023	07:15 PM	155							
472	4/18/2023	07:30 PM	156							
473	4/18/2023	07:45 PM	148							
474	4/18/2023	08:00 PM	126							
475	4/18/2023	08:15 PM	139							
476	4/18/2023	08:30 PM	127							
477	4/18/2023	08:45 PM	136							
478	4/18/2023	09:00 PM	86							
479	4/18/2023	09:15 PM	89							
480	4/18/2023	09:30 PM	102							
481	4/18/2023	09:45 PM	111							
482	4/18/2023	10:00 PM	80							
483	4/18/2023	10:15 PM	112							
484	4/18/2023	10:30 PM	102							
485	4/18/2023	10:45 PM	101							
486	4/18/2023	11:00 PM	64							
487	4/18/2023	11:15 PM	62							
488	4/18/2023	11:30 PM	66							
489	4/18/2023	11:45 PM	50							
490	4/19/2023	12:00 AM	35							
491	4/19/2023	12:15 AM	21							
492	4/19/2023	12:30 AM	13							
493	4/19/2023	12:45 AM	10							
494	4/19/2023	01:00 AM	11							
495	4/19/2023	01:15 AM	7							
496	4/19/2023	01:30 AM	10							
497	4/19/2023	01:45 AM	7							
498	4/19/2023	02:00 AM	6							
499	4/19/2023	02:15 AM	8							

	A	B	C	D	E	F	G	H	I	J
500	4/19/2023	02:30 AM	5							
501	4/19/2023	02:45 AM	8							
502	4/19/2023	03:00 AM	5							
503	4/19/2023	03:15 AM	8							
504	4/19/2023	03:30 AM	4							
505	4/19/2023	03:45 AM	11							
506	4/19/2023	04:00 AM	18							
507	4/19/2023	04:15 AM	23							
508	4/19/2023	04:30 AM	27							
509	4/19/2023	04:45 AM	27							
510	4/19/2023	05:00 AM	42							
511	4/19/2023	05:15 AM	50							
512	4/19/2023	05:30 AM	45							
513	4/19/2023	05:45 AM	61							
514	4/19/2023	06:00 AM	90							
515	4/19/2023	06:15 AM	114							
516	4/19/2023	06:30 AM	90							
517	4/19/2023	06:45 AM	96							
518	4/19/2023	07:00 AM	151							
519	4/19/2023	07:15 AM	133							
520	4/19/2023	07:30 AM	151							
521	4/19/2023	07:45 AM	141							
522	4/19/2023	08:00 AM	129							
523	4/19/2023	08:15 AM	148							
524	4/19/2023	08:30 AM	143							
525	4/19/2023	08:45 AM	162							
526	4/19/2023	09:00 AM	187							
527	4/19/2023	09:15 AM	170							
528	4/19/2023	09:30 AM	182							
529	4/19/2023	09:45 AM	165							
530	4/19/2023	10:00 AM	171							
531	4/19/2023	10:15 AM	169							
532	4/19/2023	10:30 AM	164							
533	4/19/2023	10:45 AM	163							
534	4/19/2023	11:00 AM	181							
535	4/19/2023	11:15 AM	170							
536	4/19/2023	11:30 AM	169							
537	4/19/2023	11:45 AM	179							
538	4/19/2023	12:00 PM	185							
539	4/19/2023	12:15 PM	176							
540	4/19/2023	12:30 PM	192							
541	4/19/2023	12:45 PM	178							
542	4/19/2023	01:00 PM	180							
543	4/19/2023	01:15 PM	188							
544	4/19/2023	01:30 PM	177							
545	4/19/2023	01:45 PM	189							
546	4/19/2023	02:00 PM	201							
547	4/19/2023	02:15 PM	190							
548	4/19/2023	02:30 PM	213							
549	4/19/2023	02:45 PM	204							

	A	B	C	D	E	F	G	H	I	J
550	4/19/2023	03:00 PM	187							
551	4/19/2023	03:15 PM	200							
552	4/19/2023	03:30 PM	179							
553	4/19/2023	03:45 PM	200							
554	4/19/2023	04:00 PM	183							
555	4/19/2023	04:15 PM	165							
556	4/19/2023	04:30 PM	186							
557	4/19/2023	04:45 PM	186							
558	4/19/2023	05:00 PM	213							
559	4/19/2023	05:15 PM	175							
560	4/19/2023	05:30 PM	196							
561	4/19/2023	05:45 PM	213							
562	4/19/2023	06:00 PM	182							
563	4/19/2023	06:15 PM	193							
564	4/19/2023	06:30 PM	170							
565	4/19/2023	06:45 PM	183							
566	4/19/2023	07:00 PM	160							
567	4/19/2023	07:15 PM	165							
568	4/19/2023	07:30 PM	157							
569	4/19/2023	07:45 PM	166							
570	4/19/2023	08:00 PM	136							
571	4/19/2023	08:15 PM	119							
572	4/19/2023	08:30 PM	139							
573	4/19/2023	08:45 PM	130							
574	4/19/2023	09:00 PM	111							
575	4/19/2023	09:15 PM	106							
576	4/19/2023	09:30 PM	90							
577	4/19/2023	09:45 PM	93							
578	4/19/2023	10:00 PM	104							
579	4/19/2023	10:15 PM	88							
580	4/19/2023	10:30 PM	92							
581	4/19/2023	10:45 PM	101							
582	4/19/2023	11:00 PM	78							
583	4/19/2023	11:15 PM	61							
584	4/19/2023	11:30 PM	57							
585	4/19/2023	11:45 PM	34							
586	4/20/2023	12:00 AM	21							
587	4/20/2023	12:15 AM	16							
588	4/20/2023	12:30 AM	11							
589	4/20/2023	12:45 AM	12							
590	4/20/2023	01:00 AM	9							
591	4/20/2023	01:15 AM	15							
592	4/20/2023	01:30 AM	11							
593	4/20/2023	01:45 AM	6							
594	4/20/2023	02:00 AM	4							
595	4/20/2023	02:15 AM	5							
596	4/20/2023	02:30 AM	7							
597	4/20/2023	02:45 AM	5							
598	4/20/2023	03:00 AM	9							
599	4/20/2023	03:15 AM	10							

	A	B	C	D	E	F	G	H	I	J
600	4/20/2023	03:30 AM	8							
601	4/20/2023	03:45 AM	10							
602	4/20/2023	04:00 AM	7							
603	4/20/2023	04:15 AM	11							
604	4/20/2023	04:30 AM	16							
605	4/20/2023	04:45 AM	25							
606	4/20/2023	05:00 AM	31							
607	4/20/2023	05:15 AM	44							
608	4/20/2023	05:30 AM	56							
609	4/20/2023	05:45 AM	81							
610	4/20/2023	06:00 AM	74							
611	4/20/2023	06:15 AM	95							
612	4/20/2023	06:30 AM	102							
613	4/20/2023	06:45 AM	114							
614	4/20/2023	07:00 AM	90							
615	4/20/2023	07:15 AM	131							
616	4/20/2023	07:30 AM	167							
617	4/20/2023	07:45 AM	155							
618	4/20/2023	08:00 AM	162							
619	4/20/2023	08:15 AM	166							
620	4/20/2023	08:30 AM	171							
621	4/20/2023	08:45 AM	142							
622	4/20/2023	09:00 AM	178							
623	4/20/2023	09:15 AM	191							
624	4/20/2023	09:30 AM	167							
625	4/20/2023	09:45 AM	191							
626	4/20/2023	10:00 AM	177							
627	4/20/2023	10:15 AM	163							
628	4/20/2023	10:30 AM	183							
629	4/20/2023	10:45 AM	193							
630	4/20/2023	11:00 AM	170							
631	4/20/2023	11:15 AM	176							
632	4/20/2023	11:30 AM	183							
633	4/20/2023	11:45 AM	178							
634	4/20/2023	12:00 PM	182							
635	4/20/2023	12:15 PM	175							
636	4/20/2023	12:30 PM	200							
637	4/20/2023	12:45 PM	186							
638	4/20/2023	01:00 PM	175							
639	4/20/2023	01:15 PM	185							
640	4/20/2023	01:30 PM	159							
641	4/20/2023	01:45 PM	194							
642	4/20/2023	02:00 PM	225							
643	4/20/2023	02:15 PM	195							
644	4/20/2023	02:30 PM	165							
645	4/20/2023	02:45 PM	224							
646	4/20/2023	03:00 PM	207							
647	4/20/2023	03:15 PM	195							
648	4/20/2023	03:30 PM	163							
649	4/20/2023	03:45 PM	189							

	A	B	C	D	E	F	G	H	I	J
650	4/20/2023	04:00 PM	212							
651	4/20/2023	04:15 PM	176							
652	4/20/2023	04:30 PM	197							
653	4/20/2023	04:45 PM	173							
654	4/20/2023	05:00 PM	161							
655	4/20/2023	05:15 PM	178							
656	4/20/2023	05:30 PM	184							
657	4/20/2023	05:45 PM	186							
658	4/20/2023	06:00 PM	201							
659	4/20/2023	06:15 PM	181							
660	4/20/2023	06:30 PM	160							
661	4/20/2023	06:45 PM	162							
662	4/20/2023	07:00 PM	181							
663	4/20/2023	07:15 PM	142							
664	4/20/2023	07:30 PM	143							
665	4/20/2023	07:45 PM	128							
666	4/20/2023	08:00 PM	141							
667	4/20/2023	08:15 PM	122							
668	4/20/2023	08:30 PM	88							
669	4/20/2023	08:45 PM	95							
670	4/20/2023	09:00 PM	90							
671	4/20/2023	09:15 PM	67							
672	4/20/2023	09:30 PM	72							
673	4/20/2023	09:45 PM	75							
674	4/20/2023	10:00 PM	44							
675	4/20/2023	10:15 PM	56							
676	4/20/2023	10:30 PM	32							
677	4/20/2023	10:45 PM	41							
678	4/20/2023	11:00 PM	33							
679	4/20/2023	11:15 PM	25							
680	4/20/2023	11:30 PM	24							
681	4/20/2023	11:45 PM	22							

	A	B	C	D	E	F	G	H	I	J
1										
2	File Name: C:\Users\obarrie\Desktop\transfer\Documents\Documents\Osman\Osman from harddrive\Documents\TDB\WSP\Syracuse\Data\ATR\SYRACUSE BATCH 10 jamar\SYRACUSE BATCH 10\ATR 1120.tf2									
3	Start Date: 5/15/2023									
4	Start Time: 12:00:00 AM									
5	Location 1: WB S 104 at S									
6	Location 2: SYRACUSE,NY									
7										
8	Date	Time	WB							
9	5/15/2023	12:00 AM	3							
10	5/15/2023	12:15 AM	3							
11	5/15/2023	12:30 AM	4							
12	5/15/2023	12:45 AM	1							
13	5/15/2023	01:00 AM	2							
14	5/15/2023	01:15 AM	1							
15	5/15/2023	01:30 AM	0							
16	5/15/2023	01:45 AM	0							
17	5/15/2023	02:00 AM	2							
18	5/15/2023	02:15 AM	3							
19	5/15/2023	02:30 AM	4							
20	5/15/2023	02:45 AM	2							
21	5/15/2023	03:00 AM	3							
22	5/15/2023	03:15 AM	1							
23	5/15/2023	03:30 AM	3							
24	5/15/2023	03:45 AM	1							
25	5/15/2023	04:00 AM	8							
26	5/15/2023	04:15 AM	4							
27	5/15/2023	04:30 AM	8							
28	5/15/2023	04:45 AM	13							
29	5/15/2023	05:00 AM	10							
30	5/15/2023	05:15 AM	20							
31	5/15/2023	05:30 AM	15							
32	5/15/2023	05:45 AM	34							
33	5/15/2023	06:00 AM	36							
34	5/15/2023	06:15 AM	63							
35	5/15/2023	06:30 AM	57							
36	5/15/2023	06:45 AM	42							
37	5/15/2023	07:00 AM	76							
38	5/15/2023	07:15 AM	76							
39	5/15/2023	07:30 AM	70							
40	5/15/2023	07:45 AM	81							
41	5/15/2023	08:00 AM	47							
42	5/15/2023	08:15 AM	65							
43	5/15/2023	08:30 AM	59							
44	5/15/2023	08:45 AM	47							
45	5/15/2023	09:00 AM	61							
46	5/15/2023	09:15 AM	62							
47	5/15/2023	09:30 AM	40							
48	5/15/2023	09:45 AM	53							

	A	B	C	D	E	F	G	H	I	J
49	5/15/2023	10:00 AM	50							
50	5/15/2023	10:15 AM	44							
51	5/15/2023	10:30 AM	62							
52	5/15/2023	10:45 AM	54							
53	5/15/2023	11:00 AM	49							
54	5/15/2023	11:15 AM	57							
55	5/15/2023	11:30 AM	55							
56	5/15/2023	11:45 AM	59							
57	5/15/2023	12:00 PM	37							
58	5/15/2023	12:15 PM	73							
59	5/15/2023	12:30 PM	38							
60	5/15/2023	12:45 PM	48							
61	5/15/2023	01:00 PM	42							
62	5/15/2023	01:15 PM	50							
63	5/15/2023	01:30 PM	78							
64	5/15/2023	01:45 PM	47							
65	5/15/2023	02:00 PM	66							
66	5/15/2023	02:15 PM	57							
67	5/15/2023	02:30 PM	62							
68	5/15/2023	02:45 PM	60							
69	5/15/2023	03:00 PM	53							
70	5/15/2023	03:15 PM	52							
71	5/15/2023	03:30 PM	61							
72	5/15/2023	03:45 PM	73							
73	5/15/2023	04:00 PM	91							
74	5/15/2023	04:15 PM	87							
75	5/15/2023	04:30 PM	60							
76	5/15/2023	04:45 PM	59							
77	5/15/2023	05:00 PM	67							
78	5/15/2023	05:15 PM	55							
79	5/15/2023	05:30 PM	67							
80	5/15/2023	05:45 PM	61							
81	5/15/2023	06:00 PM	58							
82	5/15/2023	06:15 PM	53							
83	5/15/2023	06:30 PM	48							
84	5/15/2023	06:45 PM	59							
85	5/15/2023	07:00 PM	61							
86	5/15/2023	07:15 PM	35							
87	5/15/2023	07:30 PM	28							
88	5/15/2023	07:45 PM	53							
89	5/15/2023	08:00 PM	67							
90	5/15/2023	08:15 PM	34							
91	5/15/2023	08:30 PM	27							
92	5/15/2023	08:45 PM	19							
93	5/15/2023	09:00 PM	17							
94	5/15/2023	09:15 PM	14							
95	5/15/2023	09:30 PM	6							
96	5/15/2023	09:45 PM	11							
97	5/15/2023	10:00 PM	10							
98	5/15/2023	10:15 PM	3							

	A	B	C	D	E	F	G	H	I	J
99	5/15/2023	10:30 PM	4							
100	5/15/2023	10:45 PM	1							
101	5/15/2023	11:00 PM	5							
102	5/15/2023	11:15 PM	4							
103	5/15/2023	11:30 PM	4							
104	5/15/2023	11:45 PM	7							
105	5/16/2023	12:00 AM	8							
106	5/16/2023	12:15 AM	2							
107	5/16/2023	12:30 AM	2							
108	5/16/2023	12:45 AM	0							
109	5/16/2023	01:00 AM	4							
110	5/16/2023	01:15 AM	1							
111	5/16/2023	01:30 AM	1							
112	5/16/2023	01:45 AM	2							
113	5/16/2023	02:00 AM	2							
114	5/16/2023	02:15 AM	1							
115	5/16/2023	02:30 AM	5							
116	5/16/2023	02:45 AM	2							
117	5/16/2023	03:00 AM	7							
118	5/16/2023	03:15 AM	3							
119	5/16/2023	03:30 AM	3							
120	5/16/2023	03:45 AM	1							
121	5/16/2023	04:00 AM	4							
122	5/16/2023	04:15 AM	9							
123	5/16/2023	04:30 AM	12							
124	5/16/2023	04:45 AM	19							
125	5/16/2023	05:00 AM	13							
126	5/16/2023	05:15 AM	27							
127	5/16/2023	05:30 AM	21							
128	5/16/2023	05:45 AM	44							
129	5/16/2023	06:00 AM	48							
130	5/16/2023	06:15 AM	62							
131	5/16/2023	06:30 AM	50							
132	5/16/2023	06:45 AM	39							
133	5/16/2023	07:00 AM	67							
134	5/16/2023	07:15 AM	100							
135	5/16/2023	07:30 AM	71							
136	5/16/2023	07:45 AM	62							
137	5/16/2023	08:00 AM	72							
138	5/16/2023	08:15 AM	68							
139	5/16/2023	08:30 AM	61							
140	5/16/2023	08:45 AM	55							
141	5/16/2023	09:00 AM	48							
142	5/16/2023	09:15 AM	40							
143	5/16/2023	09:30 AM	41							
144	5/16/2023	09:45 AM	30							
145	5/16/2023	10:00 AM	48							
146	5/16/2023	10:15 AM	53							
147	5/16/2023	10:30 AM	69							
148	5/16/2023	10:45 AM	59							

	A	B	C	D	E	F	G	H	I	J
149	5/16/2023	11:00 AM	81							
150	5/16/2023	11:15 AM	51							
151	5/16/2023	11:30 AM	54							
152	5/16/2023	11:45 AM	66							
153	5/16/2023	12:00 PM	48							
154	5/16/2023	12:15 PM	43							
155	5/16/2023	12:30 PM	54							
156	5/16/2023	12:45 PM	46							
157	5/16/2023	01:00 PM	44							
158	5/16/2023	01:15 PM	67							
159	5/16/2023	01:30 PM	38							
160	5/16/2023	01:45 PM	53							
161	5/16/2023	02:00 PM	65							
162	5/16/2023	02:15 PM	55							
163	5/16/2023	02:30 PM	69							
164	5/16/2023	02:45 PM	61							
165	5/16/2023	03:00 PM	83							
166	5/16/2023	03:15 PM	71							
167	5/16/2023	03:30 PM	70							
168	5/16/2023	03:45 PM	78							
169	5/16/2023	04:00 PM	63							
170	5/16/2023	04:15 PM	68							
171	5/16/2023	04:30 PM	55							
172	5/16/2023	04:45 PM	71							
173	5/16/2023	05:00 PM	64							
174	5/16/2023	05:15 PM	60							
175	5/16/2023	05:30 PM	50							
176	5/16/2023	05:45 PM	64							
177	5/16/2023	06:00 PM	64							
178	5/16/2023	06:15 PM	55							
179	5/16/2023	06:30 PM	60							
180	5/16/2023	06:45 PM	30							
181	5/16/2023	07:00 PM	56							
182	5/16/2023	07:15 PM	43							
183	5/16/2023	07:30 PM	81							
184	5/16/2023	07:45 PM	53							
185	5/16/2023	08:00 PM	69							
186	5/16/2023	08:15 PM	29							
187	5/16/2023	08:30 PM	18							
188	5/16/2023	08:45 PM	21							
189	5/16/2023	09:00 PM	20							
190	5/16/2023	09:15 PM	13							
191	5/16/2023	09:30 PM	16							
192	5/16/2023	09:45 PM	11							
193	5/16/2023	10:00 PM	7							
194	5/16/2023	10:15 PM	9							
195	5/16/2023	10:30 PM	6							
196	5/16/2023	10:45 PM	4							
197	5/16/2023	11:00 PM	2							
198	5/16/2023	11:15 PM	2							

	A	B	C	D	E	F	G	H	I	J
199	5/16/2023	11:30 PM	1							
200	5/16/2023	11:45 PM	5							
201	5/17/2023	12:00 AM	3							
202	5/17/2023	12:15 AM	5							
203	5/17/2023	12:30 AM	3							
204	5/17/2023	12:45 AM	1							
205	5/17/2023	01:00 AM	1							
206	5/17/2023	01:15 AM	3							
207	5/17/2023	01:30 AM	1							
208	5/17/2023	01:45 AM	1							
209	5/17/2023	02:00 AM	1							
210	5/17/2023	02:15 AM	2							
211	5/17/2023	02:30 AM	2							
212	5/17/2023	02:45 AM	1							
213	5/17/2023	03:00 AM	5							
214	5/17/2023	03:15 AM	1							
215	5/17/2023	03:30 AM	8							
216	5/17/2023	03:45 AM	1							
217	5/17/2023	04:00 AM	5							
218	5/17/2023	04:15 AM	4							
219	5/17/2023	04:30 AM	13							
220	5/17/2023	04:45 AM	12							
221	5/17/2023	05:00 AM	13							
222	5/17/2023	05:15 AM	21							
223	5/17/2023	05:30 AM	20							
224	5/17/2023	05:45 AM	27							
225	5/17/2023	06:00 AM	44							
226	5/17/2023	06:15 AM	48							
227	5/17/2023	06:30 AM	40							
228	5/17/2023	06:45 AM	42							
229	5/17/2023	07:00 AM	63							
230	5/17/2023	07:15 AM	95							
231	5/17/2023	07:30 AM	59							
232	5/17/2023	07:45 AM	69							
233	5/17/2023	08:00 AM	61							
234	5/17/2023	08:15 AM	66							
235	5/17/2023	08:30 AM	54							
236	5/17/2023	08:45 AM	62							
237	5/17/2023	09:00 AM	50							
238	5/17/2023	09:15 AM	61							
239	5/17/2023	09:30 AM	44							
240	5/17/2023	09:45 AM	35							
241	5/17/2023	10:00 AM	56							
242	5/17/2023	10:15 AM	41							
243	5/17/2023	10:30 AM	44							
244	5/17/2023	10:45 AM	56							
245	5/17/2023	11:00 AM	45							
246	5/17/2023	11:15 AM	83							
247	5/17/2023	11:30 AM	57							
248	5/17/2023	11:45 AM	57							

	A	B	C	D	E	F	G	H	I	J
249	5/17/2023	12:00 PM	35							
250	5/17/2023	12:15 PM	64							
251	5/17/2023	12:30 PM	62							
252	5/17/2023	12:45 PM	58							
253	5/17/2023	01:00 PM	50							
254	5/17/2023	01:15 PM	60							
255	5/17/2023	01:30 PM	41							
256	5/17/2023	01:45 PM	48							
257	5/17/2023	02:00 PM	61							
258	5/17/2023	02:15 PM	75							
259	5/17/2023	02:30 PM	61							
260	5/17/2023	02:45 PM	82							
261	5/17/2023	03:00 PM	59							
262	5/17/2023	03:15 PM	73							
263	5/17/2023	03:30 PM	61							
264	5/17/2023	03:45 PM	95							
265	5/17/2023	04:00 PM	60							
266	5/17/2023	04:15 PM	77							
267	5/17/2023	04:30 PM	70							
268	5/17/2023	04:45 PM	77							
269	5/17/2023	05:00 PM	91							
270	5/17/2023	05:15 PM	62							
271	5/17/2023	05:30 PM	74							
272	5/17/2023	05:45 PM	69							
273	5/17/2023	06:00 PM	63							
274	5/17/2023	06:15 PM	38							
275	5/17/2023	06:30 PM	33							
276	5/17/2023	06:45 PM	30							
277	5/17/2023	07:00 PM	34							
278	5/17/2023	07:15 PM	19							
279	5/17/2023	07:30 PM	25							
280	5/17/2023	07:45 PM	54							
281	5/17/2023	08:00 PM	27							
282	5/17/2023	08:15 PM	27							
283	5/17/2023	08:30 PM	20							
284	5/17/2023	08:45 PM	18							
285	5/17/2023	09:00 PM	11							
286	5/17/2023	09:15 PM	12							
287	5/17/2023	09:30 PM	20							
288	5/17/2023	09:45 PM	13							
289	5/17/2023	10:00 PM	11							
290	5/17/2023	10:15 PM	13							
291	5/17/2023	10:30 PM	5							
292	5/17/2023	10:45 PM	8							
293	5/17/2023	11:00 PM	1							
294	5/17/2023	11:15 PM	2							
295	5/17/2023	11:30 PM	2							
296	5/17/2023	11:45 PM	3							
297	5/18/2023	12:00 AM	8							
298	5/18/2023	12:15 AM	6							

	A	B	C	D	E	F	G	H	I	J
299	5/18/2023	12:30 AM	4							
300	5/18/2023	12:45 AM	1							
301	5/18/2023	01:00 AM	2							
302	5/18/2023	01:15 AM	2							
303	5/18/2023	01:30 AM	0							
304	5/18/2023	01:45 AM	3							
305	5/18/2023	02:00 AM	2							
306	5/18/2023	02:15 AM	2							
307	5/18/2023	02:30 AM	1							
308	5/18/2023	02:45 AM	1							
309	5/18/2023	03:00 AM	4							
310	5/18/2023	03:15 AM	0							
311	5/18/2023	03:30 AM	1							
312	5/18/2023	03:45 AM	3							
313	5/18/2023	04:00 AM	1							
314	5/18/2023	04:15 AM	14							
315	5/18/2023	04:30 AM	13							
316	5/18/2023	04:45 AM	13							
317	5/18/2023	05:00 AM	8							
318	5/18/2023	05:15 AM	28							
319	5/18/2023	05:30 AM	24							
320	5/18/2023	05:45 AM	35							
321	5/18/2023	06:00 AM	57							
322	5/18/2023	06:15 AM	62							
323	5/18/2023	06:30 AM	59							
324	5/18/2023	06:45 AM	46							
325	5/18/2023	07:00 AM	81							
326	5/18/2023	07:15 AM	107							
327	5/18/2023	07:30 AM	66							
328	5/18/2023	07:45 AM	66							
329	5/18/2023	08:00 AM	55							
330	5/18/2023	08:15 AM	55							
331	5/18/2023	08:30 AM	69							
332	5/18/2023	08:45 AM	54							
333	5/18/2023	09:00 AM	40							
334	5/18/2023	09:15 AM	43							
335	5/18/2023	09:30 AM	48							
336	5/18/2023	09:45 AM	39							
337	5/18/2023	10:00 AM	39							
338	5/18/2023	10:15 AM	44							
339	5/18/2023	10:30 AM	59							
340	5/18/2023	10:45 AM	46							
341	5/18/2023	11:00 AM	55							
342	5/18/2023	11:15 AM	68							
343	5/18/2023	11:30 AM	53							
344	5/18/2023	11:45 AM	64							
345	5/18/2023	12:00 PM	47							
346	5/18/2023	12:15 PM	57							
347	5/18/2023	12:30 PM	49							
348	5/18/2023	12:45 PM	40							

	A	B	C	D	E	F	G	H	I	J
349	5/18/2023	01:00 PM	56							
350	5/18/2023	01:15 PM	56							
351	5/18/2023	01:30 PM	44							
352	5/18/2023	01:45 PM	60							
353	5/18/2023	02:00 PM	32							
354	5/18/2023	02:15 PM	68							
355	5/18/2023	02:30 PM	54							
356	5/18/2023	02:45 PM	63							
357	5/18/2023	03:00 PM	72							
358	5/18/2023	03:15 PM	53							
359	5/18/2023	03:30 PM	69							
360	5/18/2023	03:45 PM	68							
361	5/18/2023	04:00 PM	61							
362	5/18/2023	04:15 PM	68							
363	5/18/2023	04:30 PM	53							
364	5/18/2023	04:45 PM	74							
365	5/18/2023	05:00 PM	62							
366	5/18/2023	05:15 PM	71							
367	5/18/2023	05:30 PM	75							
368	5/18/2023	05:45 PM	51							
369	5/18/2023	06:00 PM	58							
370	5/18/2023	06:15 PM	49							
371	5/18/2023	06:30 PM	75							
372	5/18/2023	06:45 PM	67							
373	5/18/2023	07:00 PM	50							
374	5/18/2023	07:15 PM	66							
375	5/18/2023	07:30 PM	64							
376	5/18/2023	07:45 PM	45							
377	5/18/2023	08:00 PM	41							
378	5/18/2023	08:15 PM	64							
379	5/18/2023	08:30 PM	39							
380	5/18/2023	08:45 PM	36							
381	5/18/2023	09:00 PM	21							
382	5/18/2023	09:15 PM	13							
383	5/18/2023	09:30 PM	13							
384	5/18/2023	09:45 PM	11							
385	5/18/2023	10:00 PM	13							
386	5/18/2023	10:15 PM	12							
387	5/18/2023	10:30 PM	14							
388	5/18/2023	10:45 PM	8							
389	5/18/2023	11:00 PM	4							
390	5/18/2023	11:15 PM	6							
391	5/18/2023	11:30 PM	6							
392	5/18/2023	11:45 PM	10							
393	5/19/2023	12:00 AM	2							
394	5/19/2023	12:15 AM	7							
395	5/19/2023	12:30 AM	9							
396	5/19/2023	12:45 AM	2							
397	5/19/2023	01:00 AM	5							
398	5/19/2023	01:15 AM	4							

	A	B	C	D	E	F	G	H	I	J
399	5/19/2023	01:30 AM	1							
400	5/19/2023	01:45 AM	1							
401	5/19/2023	02:00 AM	1							
402	5/19/2023	02:15 AM	3							
403	5/19/2023	02:30 AM	1							
404	5/19/2023	02:45 AM	0							
405	5/19/2023	03:00 AM	0							
406	5/19/2023	03:15 AM	6							
407	5/19/2023	03:30 AM	2							
408	5/19/2023	03:45 AM	2							
409	5/19/2023	04:00 AM	7							
410	5/19/2023	04:15 AM	14							
411	5/19/2023	04:30 AM	9							
412	5/19/2023	04:45 AM	15							
413	5/19/2023	05:00 AM	13							
414	5/19/2023	05:15 AM	15							
415	5/19/2023	05:30 AM	22							
416	5/19/2023	05:45 AM	25							
417	5/19/2023	06:00 AM	34							
418	5/19/2023	06:15 AM	37							
419	5/19/2023	06:30 AM	35							
420	5/19/2023	06:45 AM	46							
421	5/19/2023	07:00 AM	57							
422	5/19/2023	07:15 AM	58							
423	5/19/2023	07:30 AM	35							
424	5/19/2023	07:45 AM	49							
425	5/19/2023	08:00 AM	53							
426	5/19/2023	08:15 AM	51							
427	5/19/2023	08:30 AM	46							
428	5/19/2023	08:45 AM	46							
429	5/19/2023	09:00 AM	68							
430	5/19/2023	09:15 AM	48							
431	5/19/2023	09:30 AM	57							
432	5/19/2023	09:45 AM	59							
433	5/19/2023	10:00 AM	47							
434	5/19/2023	10:15 AM	53							
435	5/19/2023	10:30 AM	51							
436	5/19/2023	10:45 AM	51							
437	5/19/2023	11:00 AM	73							
438	5/19/2023	11:15 AM	68							
439	5/19/2023	11:30 AM	71							
440	5/19/2023	11:45 AM	79							
441	5/19/2023	12:00 PM	65							
442	5/19/2023	12:15 PM	69							
443	5/19/2023	12:30 PM	71							
444	5/19/2023	12:45 PM	71							
445	5/19/2023	01:00 PM	76							
446	5/19/2023	01:15 PM	46							
447	5/19/2023	01:30 PM	58							
448	5/19/2023	01:45 PM	59							

	A	B	C	D	E	F	G	H	I	J
449	5/19/2023	02:00 PM	71							
450	5/19/2023	02:15 PM	55							
451	5/19/2023	02:30 PM	64							
452	5/19/2023	02:45 PM	59							
453	5/19/2023	03:00 PM	72							
454	5/19/2023	03:15 PM	70							
455	5/19/2023	03:30 PM	63							
456	5/19/2023	03:45 PM	60							
457	5/19/2023	04:00 PM	73							
458	5/19/2023	04:15 PM	67							
459	5/19/2023	04:30 PM	75							
460	5/19/2023	04:45 PM	73							
461	5/19/2023	05:00 PM	57							
462	5/19/2023	05:15 PM	55							
463	5/19/2023	05:30 PM	67							
464	5/19/2023	05:45 PM	51							
465	5/19/2023	06:00 PM	56							
466	5/19/2023	06:15 PM	55							
467	5/19/2023	06:30 PM	37							
468	5/19/2023	06:45 PM	54							
469	5/19/2023	07:00 PM	43							
470	5/19/2023	07:15 PM	22							
471	5/19/2023	07:30 PM	28							
472	5/19/2023	07:45 PM	30							
473	5/19/2023	08:00 PM	33							
474	5/19/2023	08:15 PM	34							
475	5/19/2023	08:30 PM	20							
476	5/19/2023	08:45 PM	22							
477	5/19/2023	09:00 PM	21							
478	5/19/2023	09:15 PM	13							
479	5/19/2023	09:30 PM	23							
480	5/19/2023	09:45 PM	13							
481	5/19/2023	10:00 PM	18							
482	5/19/2023	10:15 PM	5							
483	5/19/2023	10:30 PM	16							
484	5/19/2023	10:45 PM	9							
485	5/19/2023	11:00 PM	3							
486	5/19/2023	11:15 PM	10							
487	5/19/2023	11:30 PM	11							
488	5/19/2023	11:45 PM	9							
489	5/20/2023	12:00 AM	7							
490	5/20/2023	12:15 AM	3							
491	5/20/2023	12:30 AM	7							
492	5/20/2023	12:45 AM	8							
493	5/20/2023	01:00 AM	2							
494	5/20/2023	01:15 AM	2							
495	5/20/2023	01:30 AM	1							
496	5/20/2023	01:45 AM	2							
497	5/20/2023	02:00 AM	1							
498	5/20/2023	02:15 AM	1							

	A	B	C	D	E	F	G	H	I	J
499	5/20/2023	02:30 AM	0							
500	5/20/2023	02:45 AM	2							
501	5/20/2023	03:00 AM	0							
502	5/20/2023	03:15 AM	2							
503	5/20/2023	03:30 AM	2							
504	5/20/2023	03:45 AM	1							
505	5/20/2023	04:00 AM	2							
506	5/20/2023	04:15 AM	9							
507	5/20/2023	04:30 AM	7							
508	5/20/2023	04:45 AM	6							
509	5/20/2023	05:00 AM	2							
510	5/20/2023	05:15 AM	7							
511	5/20/2023	05:30 AM	9							
512	5/20/2023	05:45 AM	15							
513	5/20/2023	06:00 AM	16							
514	5/20/2023	06:15 AM	19							
515	5/20/2023	06:30 AM	15							
516	5/20/2023	06:45 AM	8							
517	5/20/2023	07:00 AM	15							
518	5/20/2023	07:15 AM	20							
519	5/20/2023	07:30 AM	30							
520	5/20/2023	07:45 AM	22							
521	5/20/2023	08:00 AM	36							
522	5/20/2023	08:15 AM	49							
523	5/20/2023	08:30 AM	47							
524	5/20/2023	08:45 AM	36							
525	5/20/2023	09:00 AM	56							
526	5/20/2023	09:15 AM	71							
527	5/20/2023	09:30 AM	64							
528	5/20/2023	09:45 AM	56							
529	5/20/2023	10:00 AM	44							
530	5/20/2023	10:15 AM	97							
531	5/20/2023	10:30 AM	70							
532	5/20/2023	10:45 AM	76							
533	5/20/2023	11:00 AM	57							
534	5/20/2023	11:15 AM	62							
535	5/20/2023	11:30 AM	88							
536	5/20/2023	11:45 AM	115							
537	5/20/2023	12:00 PM	60							
538	5/20/2023	12:15 PM	42							
539	5/20/2023	12:30 PM	68							
540	5/20/2023	12:45 PM	109							
541	5/20/2023	01:00 PM	62							
542	5/20/2023	01:15 PM	42							
543	5/20/2023	01:30 PM	54							
544	5/20/2023	01:45 PM	48							
545	5/20/2023	02:00 PM	75							
546	5/20/2023	02:15 PM	49							
547	5/20/2023	02:30 PM	44							
548	5/20/2023	02:45 PM	53							

	A	B	C	D	E	F	G	H	I	J
549	5/20/2023	03:00 PM	53							
550	5/20/2023	03:15 PM	47							
551	5/20/2023	03:30 PM	52							
552	5/20/2023	03:45 PM	62							
553	5/20/2023	04:00 PM	66							
554	5/20/2023	04:15 PM	52							
555	5/20/2023	04:30 PM	46							
556	5/20/2023	04:45 PM	52							
557	5/20/2023	05:00 PM	56							
558	5/20/2023	05:15 PM	52							
559	5/20/2023	05:30 PM	42							
560	5/20/2023	05:45 PM	58							
561	5/20/2023	06:00 PM	54							
562	5/20/2023	06:15 PM	30							
563	5/20/2023	06:30 PM	36							
564	5/20/2023	06:45 PM	38							
565	5/20/2023	07:00 PM	34							
566	5/20/2023	07:15 PM	35							
567	5/20/2023	07:30 PM	31							
568	5/20/2023	07:45 PM	33							
569	5/20/2023	08:00 PM	18							
570	5/20/2023	08:15 PM	33							
571	5/20/2023	08:30 PM	23							
572	5/20/2023	08:45 PM	41							
573	5/20/2023	09:00 PM	21							
574	5/20/2023	09:15 PM	23							
575	5/20/2023	09:30 PM	28							
576	5/20/2023	09:45 PM	34							
577	5/20/2023	10:00 PM	27							
578	5/20/2023	10:15 PM	27							
579	5/20/2023	10:30 PM	18							
580	5/20/2023	10:45 PM	17							
581	5/20/2023	11:00 PM	10							
582	5/20/2023	11:15 PM	6							
583	5/20/2023	11:30 PM	11							
584	5/20/2023	11:45 PM	4							
585	5/21/2023	12:00 AM	5							
586	5/21/2023	12:15 AM	6							
587	5/21/2023	12:30 AM	5							
588	5/21/2023	12:45 AM	8							
589	5/21/2023	01:00 AM	4							
590	5/21/2023	01:15 AM	6							
591	5/21/2023	01:30 AM	3							
592	5/21/2023	01:45 AM	1							
593	5/21/2023	02:00 AM	2							
594	5/21/2023	02:15 AM	6							
595	5/21/2023	02:30 AM	7							
596	5/21/2023	02:45 AM	4							
597	5/21/2023	03:00 AM	0							
598	5/21/2023	03:15 AM	0							

	A	B	C	D	E	F	G	H	I	J
599	5/21/2023	03:30 AM	1							
600	5/21/2023	03:45 AM	1							
601	5/21/2023	04:00 AM	4							
602	5/21/2023	04:15 AM	4							
603	5/21/2023	04:30 AM	3							
604	5/21/2023	04:45 AM	5							
605	5/21/2023	05:00 AM	2							
606	5/21/2023	05:15 AM	7							
607	5/21/2023	05:30 AM	4							
608	5/21/2023	05:45 AM	0							
609	5/21/2023	06:00 AM	6							
610	5/21/2023	06:15 AM	4							
611	5/21/2023	06:30 AM	14							
612	5/21/2023	06:45 AM	8							
613	5/21/2023	07:00 AM	12							
614	5/21/2023	07:15 AM	18							
615	5/21/2023	07:30 AM	23							
616	5/21/2023	07:45 AM	16							
617	5/21/2023	08:00 AM	20							
618	5/21/2023	08:15 AM	31							
619	5/21/2023	08:30 AM	39							
620	5/21/2023	08:45 AM	44							
621	5/21/2023	09:00 AM	36							
622	5/21/2023	09:15 AM	45							
623	5/21/2023	09:30 AM	48							
624	5/21/2023	09:45 AM	50							
625	5/21/2023	10:00 AM	44							
626	5/21/2023	10:15 AM	55							
627	5/21/2023	10:30 AM	52							
628	5/21/2023	10:45 AM	56							
629	5/21/2023	11:00 AM	52							
630	5/21/2023	11:15 AM	60							
631	5/21/2023	11:30 AM	56							
632	5/21/2023	11:45 AM	49							
633	5/21/2023	12:00 PM	52							
634	5/21/2023	12:15 PM	51							
635	5/21/2023	12:30 PM	58							
636	5/21/2023	12:45 PM	75							
637	5/21/2023	01:00 PM	74							
638	5/21/2023	01:15 PM	65							
639	5/21/2023	01:30 PM	48							
640	5/21/2023	01:45 PM	49							
641	5/21/2023	02:00 PM	45							
642	5/21/2023	02:15 PM	47							
643	5/21/2023	02:30 PM	34							
644	5/21/2023	02:45 PM	63							
645	5/21/2023	03:00 PM	56							
646	5/21/2023	03:15 PM	56							
647	5/21/2023	03:30 PM	56							
648	5/21/2023	03:45 PM	56							

	A	B	C	D	E	F	G	H	I	J
649	5/21/2023	04:00 PM	59							
650	5/21/2023	04:15 PM	55							
651	5/21/2023	04:30 PM	48							
652	5/21/2023	04:45 PM	46							
653	5/21/2023	05:00 PM	54							
654	5/21/2023	05:15 PM	59							
655	5/21/2023	05:30 PM	54							
656	5/21/2023	05:45 PM	56							
657	5/21/2023	06:00 PM	52							
658	5/21/2023	06:15 PM	47							
659	5/21/2023	06:30 PM	46							
660	5/21/2023	06:45 PM	49							
661	5/21/2023	07:00 PM	36							
662	5/21/2023	07:15 PM	34							
663	5/21/2023	07:30 PM	42							
664	5/21/2023	07:45 PM	37							
665	5/21/2023	08:00 PM	28							
666	5/21/2023	08:15 PM	39							
667	5/21/2023	08:30 PM	16							
668	5/21/2023	08:45 PM	21							
669	5/21/2023	09:00 PM	22							
670	5/21/2023	09:15 PM	26							
671	5/21/2023	09:30 PM	11							
672	5/21/2023	09:45 PM	18							
673	5/21/2023	10:00 PM	13							
674	5/21/2023	10:15 PM	13							
675	5/21/2023	10:30 PM	22							
676	5/21/2023	10:45 PM	5							
677	5/21/2023	11:00 PM	7							
678	5/21/2023	11:15 PM	6							
679	5/21/2023	11:30 PM	6							
680	5/21/2023	11:45 PM	5							
681	5/22/2023	12:00 AM	5							
682	5/22/2023	12:15 AM	3							
683	5/22/2023	12:30 AM	3							
684	5/22/2023	12:45 AM	2							
685	5/22/2023	01:00 AM	4							
686	5/22/2023	01:15 AM	2							
687	5/22/2023	01:30 AM	2							
688	5/22/2023	01:45 AM	0							
689	5/22/2023	02:00 AM	3							
690	5/22/2023	02:15 AM	2							
691	5/22/2023	02:30 AM	2							
692	5/22/2023	02:45 AM	3							
693	5/22/2023	03:00 AM	2							
694	5/22/2023	03:15 AM	0							
695	5/22/2023	03:30 AM	3							
696	5/22/2023	03:45 AM	5							
697	5/22/2023	04:00 AM	2							
698	5/22/2023	04:15 AM	8							

	A	B	C	D	E	F	G	H	I	J
699	5/22/2023	04:30 AM	4							
700	5/22/2023	04:45 AM	15							
701	5/22/2023	05:00 AM	21							
702	5/22/2023	05:15 AM	23							
703	5/22/2023	05:30 AM	22							
704	5/22/2023	05:45 AM	35							
705	5/22/2023	06:00 AM	41							
706	5/22/2023	06:15 AM	36							
707	5/22/2023	06:30 AM	41							
708	5/22/2023	06:45 AM	44							
709	5/22/2023	07:00 AM	65							
710	5/22/2023	07:15 AM	66							
711	5/22/2023	07:30 AM	65							
712	5/22/2023	07:45 AM	59							
713	5/22/2023	08:00 AM	61							
714	5/22/2023	08:15 AM	39							
715	5/22/2023	08:30 AM	54							
716	5/22/2023	08:45 AM	54							
717	5/22/2023	09:00 AM	52							
718	5/22/2023	09:15 AM	59							
719	5/22/2023	09:30 AM	41							
720	5/22/2023	09:45 AM	32							
721	5/22/2023	10:00 AM	33							
722	5/22/2023	10:15 AM	35							
723	5/22/2023	10:30 AM	36							
724	5/22/2023	10:45 AM	44							
725	5/22/2023	11:00 AM	45							
726	5/22/2023	11:15 AM	36							
727	5/22/2023	11:30 AM	54							
728	5/22/2023	11:45 AM	44							
729	5/22/2023	12:00 PM	54							
730	5/22/2023	12:15 PM	36							
731	5/22/2023	12:30 PM	41							
732	5/22/2023	12:45 PM	55							
733	5/22/2023	01:00 PM	46							
734	5/22/2023	01:15 PM	55							
735	5/22/2023	01:30 PM	65							
736	5/22/2023	01:45 PM	63							
737	5/22/2023	02:00 PM	65							
738	5/22/2023	02:15 PM	54							
739	5/22/2023	02:30 PM	58							
740	5/22/2023	02:45 PM	62							
741	5/22/2023	03:00 PM	72							
742	5/22/2023	03:15 PM	73							
743	5/22/2023	03:30 PM	55							
744	5/22/2023	03:45 PM	46							
745	5/22/2023	04:00 PM	77							
746	5/22/2023	04:15 PM	85							
747	5/22/2023	04:30 PM	73							
748	5/22/2023	04:45 PM	66							

	A	B	C	D	E	F	G	H	I	J
749	5/22/2023	05:00 PM	68							
750	5/22/2023	05:15 PM	69							
751	5/22/2023	05:30 PM	59							
752	5/22/2023	05:45 PM	37							
753	5/22/2023	06:00 PM	69							
754	5/22/2023	06:15 PM	56							
755	5/22/2023	06:30 PM	61							
756	5/22/2023	06:45 PM	48							
757	5/22/2023	07:00 PM	38							
758	5/22/2023	07:15 PM	42							
759	5/22/2023	07:30 PM	44							
760	5/22/2023	07:45 PM	24							
761	5/22/2023	08:00 PM	29							
762	5/22/2023	08:15 PM	25							
763	5/22/2023	08:30 PM	26							
764	5/22/2023	08:45 PM	24							
765	5/22/2023	09:00 PM	18							
766	5/22/2023	09:15 PM	25							
767	5/22/2023	09:30 PM	13							
768	5/22/2023	09:45 PM	14							
769	5/22/2023	10:00 PM	12							
770	5/22/2023	10:15 PM	3							
771	5/22/2023	10:30 PM	6							
772	5/22/2023	10:45 PM	9							
773	5/22/2023	11:00 PM	4							
774	5/22/2023	11:15 PM	7							
775	5/22/2023	11:30 PM	6							
776	5/22/2023	11:45 PM	4							
777	5/23/2023	12:00 AM	1							
778	5/23/2023	12:15 AM	3							
779	5/23/2023	12:30 AM	2							
780	5/23/2023	12:45 AM	3							
781	5/23/2023	01:00 AM	5							
782	5/23/2023	01:15 AM	1							
783	5/23/2023	01:30 AM	4							
784	5/23/2023	01:45 AM	1							
785	5/23/2023	02:00 AM	1							
786	5/23/2023	02:15 AM	0							
787	5/23/2023	02:30 AM	2							
788	5/23/2023	02:45 AM	3							
789	5/23/2023	03:00 AM	3							
790	5/23/2023	03:15 AM	8							
791	5/23/2023	03:30 AM	5							
792	5/23/2023	03:45 AM	4							
793	5/23/2023	04:00 AM	6							
794	5/23/2023	04:15 AM	4							
795	5/23/2023	04:30 AM	12							
796	5/23/2023	04:45 AM	17							
797	5/23/2023	05:00 AM	16							
798	5/23/2023	05:15 AM	21							

	A	B	C	D	E	F	G	H	I	J
799	5/23/2023	05:30 AM	21							
800	5/23/2023	05:45 AM	45							
801	5/23/2023	06:00 AM	44							
802	5/23/2023	06:15 AM	58							
803	5/23/2023	06:30 AM	60							
804	5/23/2023	06:45 AM	50							
805	5/23/2023	07:00 AM	80							
806	5/23/2023	07:15 AM	99							
807	5/23/2023	07:30 AM	54							
808	5/23/2023	07:45 AM	75							
809	5/23/2023	08:00 AM	59							
810	5/23/2023	08:15 AM	85							
811	5/23/2023	08:30 AM	59							
812	5/23/2023	08:45 AM	57							
813	5/23/2023	09:00 AM	44							
814	5/23/2023	09:15 AM	34							
815	5/23/2023	09:30 AM	71							
816	5/23/2023	09:45 AM	60							
817	5/23/2023	10:00 AM	50							
818	5/23/2023	10:15 AM	59							
819	5/23/2023	10:30 AM	60							
820	5/23/2023	10:45 AM	56							
821	5/23/2023	11:00 AM	65							
822	5/23/2023	11:15 AM	58							
823	5/23/2023	11:30 AM	59							
824	5/23/2023	11:45 AM	46							
825	5/23/2023	12:00 PM	79							
826	5/23/2023	12:15 PM	64							
827	5/23/2023	12:30 PM	45							
828	5/23/2023	12:45 PM	53							
829	5/23/2023	01:00 PM	69							
830	5/23/2023	01:15 PM	64							
831	5/23/2023	01:30 PM	42							
832	5/23/2023	01:45 PM	45							
833	5/23/2023	02:00 PM	64							
834	5/23/2023	02:15 PM	54							
835	5/23/2023	02:30 PM	62							
836	5/23/2023	02:45 PM	58							
837	5/23/2023	03:00 PM	82							
838	5/23/2023	03:15 PM	58							
839	5/23/2023	03:30 PM	57							
840	5/23/2023	03:45 PM	80							
841	5/23/2023	04:00 PM	76							
842	5/23/2023	04:15 PM	73							
843	5/23/2023	04:30 PM	69							
844	5/23/2023	04:45 PM	70							
845	5/23/2023	05:00 PM	68							
846	5/23/2023	05:15 PM	63							
847	5/23/2023	05:30 PM	64							
848	5/23/2023	05:45 PM	76							

	A	B	C	D	E	F	G	H	I	J
849	5/23/2023	06:00 PM	67							
850	5/23/2023	06:15 PM	44							
851	5/23/2023	06:30 PM	46							
852	5/23/2023	06:45 PM	56							
853	5/23/2023	07:00 PM	33							
854	5/23/2023	07:15 PM	69							
855	5/23/2023	07:30 PM	64							
856	5/23/2023	07:45 PM	61							
857	5/23/2023	08:00 PM	65							
858	5/23/2023	08:15 PM	25							
859	5/23/2023	08:30 PM	12							
860	5/23/2023	08:45 PM	25							
861	5/23/2023	09:00 PM	20							
862	5/23/2023	09:15 PM	11							
863	5/23/2023	09:30 PM	16							
864	5/23/2023	09:45 PM	20							
865	5/23/2023	10:00 PM	7							
866	5/23/2023	10:15 PM	4							
867	5/23/2023	10:30 PM	2							
868	5/23/2023	10:45 PM	2							
869	5/23/2023	11:00 PM	3							
870	5/23/2023	11:15 PM	7							
871	5/23/2023	11:30 PM	3							
872	5/23/2023	11:45 PM	3							

	A	B	C	D	E	F	G	H	I	J
1										
2	File Name: C:\Users\obarrie\Desktop\transfer\Documents\Documents\Osman\Osman from harddrive\Documents\TDB\WSP\Syracuse\Data\ATR\SYRACUSE BATCH 10 jamar\SYRACUSE BATCH 10\ATR 1121.tf2									
3	Start Date: 5/15/2023									
4	Start Time: 12:00:00 AM									
5	Location 1: EB S 104 at S 69									
6	Location 2: SYRACUSE,NY									
7										
8	Date	Time	EB							
9	5/15/2023	12:00 AM	5							
10	5/15/2023	12:15 AM	1							
11	5/15/2023	12:30 AM	1							
12	5/15/2023	12:45 AM	1							
13	5/15/2023	01:00 AM	0							
14	5/15/2023	01:15 AM	1							
15	5/15/2023	01:30 AM	1							
16	5/15/2023	01:45 AM	1							
17	5/15/2023	02:00 AM	1							
18	5/15/2023	02:15 AM	3							
19	5/15/2023	02:30 AM	2							
20	5/15/2023	02:45 AM	0							
21	5/15/2023	03:00 AM	1							
22	5/15/2023	03:15 AM	10							
23	5/15/2023	03:30 AM	1							
24	5/15/2023	03:45 AM	4							
25	5/15/2023	04:00 AM	3							
26	5/15/2023	04:15 AM	3							
27	5/15/2023	04:30 AM	6							
28	5/15/2023	04:45 AM	8							
29	5/15/2023	05:00 AM	11							
30	5/15/2023	05:15 AM	13							
31	5/15/2023	05:30 AM	22							
32	5/15/2023	05:45 AM	17							
33	5/15/2023	06:00 AM	24							
34	5/15/2023	06:15 AM	30							
35	5/15/2023	06:30 AM	45							
36	5/15/2023	06:45 AM	31							
37	5/15/2023	07:00 AM	41							
38	5/15/2023	07:15 AM	52							
39	5/15/2023	07:30 AM	50							
40	5/15/2023	07:45 AM	47							
41	5/15/2023	08:00 AM	43							
42	5/15/2023	08:15 AM	38							
43	5/15/2023	08:30 AM	37							
44	5/15/2023	08:45 AM	57							
45	5/15/2023	09:00 AM	44							
46	5/15/2023	09:15 AM	68							
47	5/15/2023	09:30 AM	55							
48	5/15/2023	09:45 AM	46							

	A	B	C	D	E	F	G	H	I	J
49	5/15/2023	10:00 AM	64							
50	5/15/2023	10:15 AM	53							
51	5/15/2023	10:30 AM	47							
52	5/15/2023	10:45 AM	42							
53	5/15/2023	11:00 AM	69							
54	5/15/2023	11:15 AM	60							
55	5/15/2023	11:30 AM	62							
56	5/15/2023	11:45 AM	56							
57	5/15/2023	12:00 PM	59							
58	5/15/2023	12:15 PM	42							
59	5/15/2023	12:30 PM	44							
60	5/15/2023	12:45 PM	48							
61	5/15/2023	01:00 PM	58							
62	5/15/2023	01:15 PM	59							
63	5/15/2023	01:30 PM	64							
64	5/15/2023	01:45 PM	38							
65	5/15/2023	02:00 PM	64							
66	5/15/2023	02:15 PM	88							
67	5/15/2023	02:30 PM	71							
68	5/15/2023	02:45 PM	89							
69	5/15/2023	03:00 PM	89							
70	5/15/2023	03:15 PM	95							
71	5/15/2023	03:30 PM	97							
72	5/15/2023	03:45 PM	82							
73	5/15/2023	04:00 PM	113							
74	5/15/2023	04:15 PM	88							
75	5/15/2023	04:30 PM	95							
76	5/15/2023	04:45 PM	74							
77	5/15/2023	05:00 PM	83							
78	5/15/2023	05:15 PM	91							
79	5/15/2023	05:30 PM	81							
80	5/15/2023	05:45 PM	84							
81	5/15/2023	06:00 PM	58							
82	5/15/2023	06:15 PM	59							
83	5/15/2023	06:30 PM	59							
84	5/15/2023	06:45 PM	66							
85	5/15/2023	07:00 PM	72							
86	5/15/2023	07:15 PM	52							
87	5/15/2023	07:30 PM	33							
88	5/15/2023	07:45 PM	31							
89	5/15/2023	08:00 PM	25							
90	5/15/2023	08:15 PM	33							
91	5/15/2023	08:30 PM	29							
92	5/15/2023	08:45 PM	13							
93	5/15/2023	09:00 PM	22							
94	5/15/2023	09:15 PM	25							
95	5/15/2023	09:30 PM	8							
96	5/15/2023	09:45 PM	8							
97	5/15/2023	10:00 PM	8							
98	5/15/2023	10:15 PM	10							

	A	B	C	D	E	F	G	H	I	J
99	5/15/2023	10:30 PM	3							
100	5/15/2023	10:45 PM	2							
101	5/15/2023	11:00 PM	7							
102	5/15/2023	11:15 PM	5							
103	5/15/2023	11:30 PM	8							
104	5/15/2023	11:45 PM	3							
105	5/16/2023	12:00 AM	2							
106	5/16/2023	12:15 AM	4							
107	5/16/2023	12:30 AM	2							
108	5/16/2023	12:45 AM	1							
109	5/16/2023	01:00 AM	2							
110	5/16/2023	01:15 AM	1							
111	5/16/2023	01:30 AM	3							
112	5/16/2023	01:45 AM	1							
113	5/16/2023	02:00 AM	1							
114	5/16/2023	02:15 AM	0							
115	5/16/2023	02:30 AM	3							
116	5/16/2023	02:45 AM	3							
117	5/16/2023	03:00 AM	3							
118	5/16/2023	03:15 AM	4							
119	5/16/2023	03:30 AM	4							
120	5/16/2023	03:45 AM	0							
121	5/16/2023	04:00 AM	9							
122	5/16/2023	04:15 AM	7							
123	5/16/2023	04:30 AM	8							
124	5/16/2023	04:45 AM	9							
125	5/16/2023	05:00 AM	10							
126	5/16/2023	05:15 AM	17							
127	5/16/2023	05:30 AM	15							
128	5/16/2023	05:45 AM	18							
129	5/16/2023	06:00 AM	28							
130	5/16/2023	06:15 AM	35							
131	5/16/2023	06:30 AM	38							
132	5/16/2023	06:45 AM	46							
133	5/16/2023	07:00 AM	37							
134	5/16/2023	07:15 AM	64							
135	5/16/2023	07:30 AM	52							
136	5/16/2023	07:45 AM	43							
137	5/16/2023	08:00 AM	46							
138	5/16/2023	08:15 AM	44							
139	5/16/2023	08:30 AM	54							
140	5/16/2023	08:45 AM	45							
141	5/16/2023	09:00 AM	57							
142	5/16/2023	09:15 AM	53							
143	5/16/2023	09:30 AM	48							
144	5/16/2023	09:45 AM	55							
145	5/16/2023	10:00 AM	56							
146	5/16/2023	10:15 AM	57							
147	5/16/2023	10:30 AM	54							
148	5/16/2023	10:45 AM	62							

	A	B	C	D	E	F	G	H	I	J
149	5/16/2023	11:00 AM	59							
150	5/16/2023	11:15 AM	59							
151	5/16/2023	11:30 AM	64							
152	5/16/2023	11:45 AM	53							
153	5/16/2023	12:00 PM	73							
154	5/16/2023	12:15 PM	57							
155	5/16/2023	12:30 PM	61							
156	5/16/2023	12:45 PM	50							
157	5/16/2023	01:00 PM	42							
158	5/16/2023	01:15 PM	55							
159	5/16/2023	01:30 PM	58							
160	5/16/2023	01:45 PM	67							
161	5/16/2023	02:00 PM	77							
162	5/16/2023	02:15 PM	82							
163	5/16/2023	02:30 PM	95							
164	5/16/2023	02:45 PM	82							
165	5/16/2023	03:00 PM	84							
166	5/16/2023	03:15 PM	84							
167	5/16/2023	03:30 PM	94							
168	5/16/2023	03:45 PM	82							
169	5/16/2023	04:00 PM	100							
170	5/16/2023	04:15 PM	83							
171	5/16/2023	04:30 PM	91							
172	5/16/2023	04:45 PM	120							
173	5/16/2023	05:00 PM	87							
174	5/16/2023	05:15 PM	99							
175	5/16/2023	05:30 PM	70							
176	5/16/2023	05:45 PM	90							
177	5/16/2023	06:00 PM	64							
178	5/16/2023	06:15 PM	63							
179	5/16/2023	06:30 PM	55							
180	5/16/2023	06:45 PM	49							
181	5/16/2023	07:00 PM	47							
182	5/16/2023	07:15 PM	43							
183	5/16/2023	07:30 PM	60							
184	5/16/2023	07:45 PM	43							
185	5/16/2023	08:00 PM	38							
186	5/16/2023	08:15 PM	24							
187	5/16/2023	08:30 PM	27							
188	5/16/2023	08:45 PM	26							
189	5/16/2023	09:00 PM	25							
190	5/16/2023	09:15 PM	16							
191	5/16/2023	09:30 PM	13							
192	5/16/2023	09:45 PM	6							
193	5/16/2023	10:00 PM	14							
194	5/16/2023	10:15 PM	7							
195	5/16/2023	10:30 PM	5							
196	5/16/2023	10:45 PM	7							
197	5/16/2023	11:00 PM	8							
198	5/16/2023	11:15 PM	8							

	A	B	C	D	E	F	G	H	I	J
199	5/16/2023	11:30 PM	4							
200	5/16/2023	11:45 PM	14							
201	5/17/2023	12:00 AM	4							
202	5/17/2023	12:15 AM	4							
203	5/17/2023	12:30 AM	0							
204	5/17/2023	12:45 AM	5							
205	5/17/2023	01:00 AM	5							
206	5/17/2023	01:15 AM	2							
207	5/17/2023	01:30 AM	3							
208	5/17/2023	01:45 AM	1							
209	5/17/2023	02:00 AM	1							
210	5/17/2023	02:15 AM	1							
211	5/17/2023	02:30 AM	2							
212	5/17/2023	02:45 AM	0							
213	5/17/2023	03:00 AM	3							
214	5/17/2023	03:15 AM	2							
215	5/17/2023	03:30 AM	2							
216	5/17/2023	03:45 AM	9							
217	5/17/2023	04:00 AM	4							
218	5/17/2023	04:15 AM	10							
219	5/17/2023	04:30 AM	4							
220	5/17/2023	04:45 AM	7							
221	5/17/2023	05:00 AM	13							
222	5/17/2023	05:15 AM	7							
223	5/17/2023	05:30 AM	15							
224	5/17/2023	05:45 AM	22							
225	5/17/2023	06:00 AM	18							
226	5/17/2023	06:15 AM	45							
227	5/17/2023	06:30 AM	53							
228	5/17/2023	06:45 AM	42							
229	5/17/2023	07:00 AM	50							
230	5/17/2023	07:15 AM	55							
231	5/17/2023	07:30 AM	60							
232	5/17/2023	07:45 AM	45							
233	5/17/2023	08:00 AM	40							
234	5/17/2023	08:15 AM	53							
235	5/17/2023	08:30 AM	48							
236	5/17/2023	08:45 AM	53							
237	5/17/2023	09:00 AM	57							
238	5/17/2023	09:15 AM	55							
239	5/17/2023	09:30 AM	47							
240	5/17/2023	09:45 AM	57							
241	5/17/2023	10:00 AM	46							
242	5/17/2023	10:15 AM	42							
243	5/17/2023	10:30 AM	34							
244	5/17/2023	10:45 AM	53							
245	5/17/2023	11:00 AM	74							
246	5/17/2023	11:15 AM	62							
247	5/17/2023	11:30 AM	69							
248	5/17/2023	11:45 AM	42							

	A	B	C	D	E	F	G	H	I	J
249	5/17/2023	12:00 PM	72							
250	5/17/2023	12:15 PM	36							
251	5/17/2023	12:30 PM	58							
252	5/17/2023	12:45 PM	60							
253	5/17/2023	01:00 PM	56							
254	5/17/2023	01:15 PM	50							
255	5/17/2023	01:30 PM	52							
256	5/17/2023	01:45 PM	46							
257	5/17/2023	02:00 PM	46							
258	5/17/2023	02:15 PM	78							
259	5/17/2023	02:30 PM	83							
260	5/17/2023	02:45 PM	94							
261	5/17/2023	03:00 PM	104							
262	5/17/2023	03:15 PM	91							
263	5/17/2023	03:30 PM	84							
264	5/17/2023	03:45 PM	91							
265	5/17/2023	04:00 PM	95							
266	5/17/2023	04:15 PM	83							
267	5/17/2023	04:30 PM	95							
268	5/17/2023	04:45 PM	80							
269	5/17/2023	05:00 PM	71							
270	5/17/2023	05:15 PM	83							
271	5/17/2023	05:30 PM	72							
272	5/17/2023	05:45 PM	79							
273	5/17/2023	06:00 PM	20							
274	5/17/2023	06:15 PM	37							
275	5/17/2023	06:30 PM	46							
276	5/17/2023	06:45 PM	64							
277	5/17/2023	07:00 PM	58							
278	5/17/2023	07:15 PM	73							
279	5/17/2023	07:30 PM	85							
280	5/17/2023	07:45 PM	32							
281	5/17/2023	08:00 PM	28							
282	5/17/2023	08:15 PM	37							
283	5/17/2023	08:30 PM	28							
284	5/17/2023	08:45 PM	28							
285	5/17/2023	09:00 PM	20							
286	5/17/2023	09:15 PM	24							
287	5/17/2023	09:30 PM	5							
288	5/17/2023	09:45 PM	7							
289	5/17/2023	10:00 PM	8							
290	5/17/2023	10:15 PM	6							
291	5/17/2023	10:30 PM	4							
292	5/17/2023	10:45 PM	7							
293	5/17/2023	11:00 PM	7							
294	5/17/2023	11:15 PM	4							
295	5/17/2023	11:30 PM	12							
296	5/17/2023	11:45 PM	3							
297	5/18/2023	12:00 AM	2							
298	5/18/2023	12:15 AM	5							

	A	B	C	D	E	F	G	H	I	J
299	5/18/2023	12:30 AM	2							
300	5/18/2023	12:45 AM	0							
301	5/18/2023	01:00 AM	1							
302	5/18/2023	01:15 AM	4							
303	5/18/2023	01:30 AM	0							
304	5/18/2023	01:45 AM	2							
305	5/18/2023	02:00 AM	1							
306	5/18/2023	02:15 AM	4							
307	5/18/2023	02:30 AM	0							
308	5/18/2023	02:45 AM	1							
309	5/18/2023	03:00 AM	1							
310	5/18/2023	03:15 AM	3							
311	5/18/2023	03:30 AM	2							
312	5/18/2023	03:45 AM	4							
313	5/18/2023	04:00 AM	5							
314	5/18/2023	04:15 AM	9							
315	5/18/2023	04:30 AM	9							
316	5/18/2023	04:45 AM	4							
317	5/18/2023	05:00 AM	13							
318	5/18/2023	05:15 AM	13							
319	5/18/2023	05:30 AM	19							
320	5/18/2023	05:45 AM	22							
321	5/18/2023	06:00 AM	25							
322	5/18/2023	06:15 AM	44							
323	5/18/2023	06:30 AM	45							
324	5/18/2023	06:45 AM	40							
325	5/18/2023	07:00 AM	42							
326	5/18/2023	07:15 AM	46							
327	5/18/2023	07:30 AM	57							
328	5/18/2023	07:45 AM	55							
329	5/18/2023	08:00 AM	37							
330	5/18/2023	08:15 AM	42							
331	5/18/2023	08:30 AM	48							
332	5/18/2023	08:45 AM	48							
333	5/18/2023	09:00 AM	66							
334	5/18/2023	09:15 AM	51							
335	5/18/2023	09:30 AM	76							
336	5/18/2023	09:45 AM	34							
337	5/18/2023	10:00 AM	51							
338	5/18/2023	10:15 AM	58							
339	5/18/2023	10:30 AM	56							
340	5/18/2023	10:45 AM	74							
341	5/18/2023	11:00 AM	84							
342	5/18/2023	11:15 AM	59							
343	5/18/2023	11:30 AM	67							
344	5/18/2023	11:45 AM	58							
345	5/18/2023	12:00 PM	64							
346	5/18/2023	12:15 PM	59							
347	5/18/2023	12:30 PM	72							
348	5/18/2023	12:45 PM	58							

	A	B	C	D	E	F	G	H	I	J
349	5/18/2023	01:00 PM	53							
350	5/18/2023	01:15 PM	57							
351	5/18/2023	01:30 PM	52							
352	5/18/2023	01:45 PM	56							
353	5/18/2023	02:00 PM	63							
354	5/18/2023	02:15 PM	72							
355	5/18/2023	02:30 PM	81							
356	5/18/2023	02:45 PM	86							
357	5/18/2023	03:00 PM	100							
358	5/18/2023	03:15 PM	112							
359	5/18/2023	03:30 PM	105							
360	5/18/2023	03:45 PM	83							
361	5/18/2023	04:00 PM	109							
362	5/18/2023	04:15 PM	98							
363	5/18/2023	04:30 PM	80							
364	5/18/2023	04:45 PM	100							
365	5/18/2023	05:00 PM	95							
366	5/18/2023	05:15 PM	102							
367	5/18/2023	05:30 PM	79							
368	5/18/2023	05:45 PM	76							
369	5/18/2023	06:00 PM	51							
370	5/18/2023	06:15 PM	62							
371	5/18/2023	06:30 PM	59							
372	5/18/2023	06:45 PM	51							
373	5/18/2023	07:00 PM	47							
374	5/18/2023	07:15 PM	40							
375	5/18/2023	07:30 PM	53							
376	5/18/2023	07:45 PM	39							
377	5/18/2023	08:00 PM	39							
378	5/18/2023	08:15 PM	32							
379	5/18/2023	08:30 PM	34							
380	5/18/2023	08:45 PM	32							
381	5/18/2023	09:00 PM	24							
382	5/18/2023	09:15 PM	22							
383	5/18/2023	09:30 PM	17							
384	5/18/2023	09:45 PM	14							
385	5/18/2023	10:00 PM	8							
386	5/18/2023	10:15 PM	12							
387	5/18/2023	10:30 PM	14							
388	5/18/2023	10:45 PM	9							
389	5/18/2023	11:00 PM	7							
390	5/18/2023	11:15 PM	6							
391	5/18/2023	11:30 PM	9							
392	5/18/2023	11:45 PM	8							
393	5/19/2023	12:00 AM	4							
394	5/19/2023	12:15 AM	4							
395	5/19/2023	12:30 AM	1							
396	5/19/2023	12:45 AM	2							
397	5/19/2023	01:00 AM	0							
398	5/19/2023	01:15 AM	1							

	A	B	C	D	E	F	G	H	I	J
399	5/19/2023	01:30 AM	2							
400	5/19/2023	01:45 AM	1							
401	5/19/2023	02:00 AM	3							
402	5/19/2023	02:15 AM	4							
403	5/19/2023	02:30 AM	2							
404	5/19/2023	02:45 AM	0							
405	5/19/2023	03:00 AM	5							
406	5/19/2023	03:15 AM	2							
407	5/19/2023	03:30 AM	1							
408	5/19/2023	03:45 AM	2							
409	5/19/2023	04:00 AM	2							
410	5/19/2023	04:15 AM	4							
411	5/19/2023	04:30 AM	11							
412	5/19/2023	04:45 AM	12							
413	5/19/2023	05:00 AM	7							
414	5/19/2023	05:15 AM	12							
415	5/19/2023	05:30 AM	18							
416	5/19/2023	05:45 AM	11							
417	5/19/2023	06:00 AM	25							
418	5/19/2023	06:15 AM	22							
419	5/19/2023	06:30 AM	23							
420	5/19/2023	06:45 AM	29							
421	5/19/2023	07:00 AM	41							
422	5/19/2023	07:15 AM	43							
423	5/19/2023	07:30 AM	47							
424	5/19/2023	07:45 AM	38							
425	5/19/2023	08:00 AM	40							
426	5/19/2023	08:15 AM	44							
427	5/19/2023	08:30 AM	49							
428	5/19/2023	08:45 AM	48							
429	5/19/2023	09:00 AM	63							
430	5/19/2023	09:15 AM	67							
431	5/19/2023	09:30 AM	49							
432	5/19/2023	09:45 AM	50							
433	5/19/2023	10:00 AM	62							
434	5/19/2023	10:15 AM	72							
435	5/19/2023	10:30 AM	59							
436	5/19/2023	10:45 AM	61							
437	5/19/2023	11:00 AM	91							
438	5/19/2023	11:15 AM	84							
439	5/19/2023	11:30 AM	69							
440	5/19/2023	11:45 AM	76							
441	5/19/2023	12:00 PM	96							
442	5/19/2023	12:15 PM	77							
443	5/19/2023	12:30 PM	103							
444	5/19/2023	12:45 PM	98							
445	5/19/2023	01:00 PM	82							
446	5/19/2023	01:15 PM	98							
447	5/19/2023	01:30 PM	79							
448	5/19/2023	01:45 PM	90							

	A	B	C	D	E	F	G	H	I	J
449	5/19/2023	02:00 PM	72							
450	5/19/2023	02:15 PM	81							
451	5/19/2023	02:30 PM	86							
452	5/19/2023	02:45 PM	79							
453	5/19/2023	03:00 PM	88							
454	5/19/2023	03:15 PM	81							
455	5/19/2023	03:30 PM	10							
456	5/19/2023	03:45 PM	40							
457	5/19/2023	04:00 PM	73							
458	5/19/2023	04:15 PM	101							
459	5/19/2023	04:30 PM	81							
460	5/19/2023	04:45 PM	70							
461	5/19/2023	05:00 PM	91							
462	5/19/2023	05:15 PM	85							
463	5/19/2023	05:30 PM	87							
464	5/19/2023	05:45 PM	77							
465	5/19/2023	06:00 PM	68							
466	5/19/2023	06:15 PM	77							
467	5/19/2023	06:30 PM	61							
468	5/19/2023	06:45 PM	52							
469	5/19/2023	07:00 PM	57							
470	5/19/2023	07:15 PM	46							
471	5/19/2023	07:30 PM	52							
472	5/19/2023	07:45 PM	42							
473	5/19/2023	08:00 PM	45							
474	5/19/2023	08:15 PM	26							
475	5/19/2023	08:30 PM	33							
476	5/19/2023	08:45 PM	49							
477	5/19/2023	09:00 PM	22							
478	5/19/2023	09:15 PM	26							
479	5/19/2023	09:30 PM	17							
480	5/19/2023	09:45 PM	14							
481	5/19/2023	10:00 PM	17							
482	5/19/2023	10:15 PM	19							
483	5/19/2023	10:30 PM	11							
484	5/19/2023	10:45 PM	10							
485	5/19/2023	11:00 PM	5							
486	5/19/2023	11:15 PM	9							
487	5/19/2023	11:30 PM	9							
488	5/19/2023	11:45 PM	12							
489	5/20/2023	12:00 AM	4							
490	5/20/2023	12:15 AM	9							
491	5/20/2023	12:30 AM	1							
492	5/20/2023	12:45 AM	4							
493	5/20/2023	01:00 AM	3							
494	5/20/2023	01:15 AM	2							
495	5/20/2023	01:30 AM	3							
496	5/20/2023	01:45 AM	1							
497	5/20/2023	02:00 AM	0							
498	5/20/2023	02:15 AM	3							

	A	B	C	D	E	F	G	H	I	J
499	5/20/2023	02:30 AM	1							
500	5/20/2023	02:45 AM	2							
501	5/20/2023	03:00 AM	1							
502	5/20/2023	03:15 AM	3							
503	5/20/2023	03:30 AM	1							
504	5/20/2023	03:45 AM	3							
505	5/20/2023	04:00 AM	5							
506	5/20/2023	04:15 AM	2							
507	5/20/2023	04:30 AM	5							
508	5/20/2023	04:45 AM	6							
509	5/20/2023	05:00 AM	5							
510	5/20/2023	05:15 AM	5							
511	5/20/2023	05:30 AM	3							
512	5/20/2023	05:45 AM	9							
513	5/20/2023	06:00 AM	20							
514	5/20/2023	06:15 AM	17							
515	5/20/2023	06:30 AM	23							
516	5/20/2023	06:45 AM	13							
517	5/20/2023	07:00 AM	19							
518	5/20/2023	07:15 AM	24							
519	5/20/2023	07:30 AM	25							
520	5/20/2023	07:45 AM	38							
521	5/20/2023	08:00 AM	38							
522	5/20/2023	08:15 AM	29							
523	5/20/2023	08:30 AM	46							
524	5/20/2023	08:45 AM	60							
525	5/20/2023	09:00 AM	93							
526	5/20/2023	09:15 AM	50							
527	5/20/2023	09:30 AM	64							
528	5/20/2023	09:45 AM	73							
529	5/20/2023	10:00 AM	85							
530	5/20/2023	10:15 AM	85							
531	5/20/2023	10:30 AM	80							
532	5/20/2023	10:45 AM	79							
533	5/20/2023	11:00 AM	69							
534	5/20/2023	11:15 AM	86							
535	5/20/2023	11:30 AM	94							
536	5/20/2023	11:45 AM	70							
537	5/20/2023	12:00 PM	83							
538	5/20/2023	12:15 PM	74							
539	5/20/2023	12:30 PM	69							
540	5/20/2023	12:45 PM	76							
541	5/20/2023	01:00 PM	67							
542	5/20/2023	01:15 PM	69							
543	5/20/2023	01:30 PM	69							
544	5/20/2023	01:45 PM	70							
545	5/20/2023	02:00 PM	72							
546	5/20/2023	02:15 PM	71							
547	5/20/2023	02:30 PM	58							
548	5/20/2023	02:45 PM	56							

	A	B	C	D	E	F	G	H	I	J
549	5/20/2023	03:00 PM	63							
550	5/20/2023	03:15 PM	50							
551	5/20/2023	03:30 PM	55							
552	5/20/2023	03:45 PM	57							
553	5/20/2023	04:00 PM	59							
554	5/20/2023	04:15 PM	62							
555	5/20/2023	04:30 PM	66							
556	5/20/2023	04:45 PM	81							
557	5/20/2023	05:00 PM	59							
558	5/20/2023	05:15 PM	52							
559	5/20/2023	05:30 PM	48							
560	5/20/2023	05:45 PM	46							
561	5/20/2023	06:00 PM	49							
562	5/20/2023	06:15 PM	52							
563	5/20/2023	06:30 PM	31							
564	5/20/2023	06:45 PM	48							
565	5/20/2023	07:00 PM	46							
566	5/20/2023	07:15 PM	38							
567	5/20/2023	07:30 PM	45							
568	5/20/2023	07:45 PM	27							
569	5/20/2023	08:00 PM	40							
570	5/20/2023	08:15 PM	22							
571	5/20/2023	08:30 PM	38							
572	5/20/2023	08:45 PM	28							
573	5/20/2023	09:00 PM	23							
574	5/20/2023	09:15 PM	19							
575	5/20/2023	09:30 PM	22							
576	5/20/2023	09:45 PM	22							
577	5/20/2023	10:00 PM	18							
578	5/20/2023	10:15 PM	18							
579	5/20/2023	10:30 PM	34							
580	5/20/2023	10:45 PM	15							
581	5/20/2023	11:00 PM	11							
582	5/20/2023	11:15 PM	11							
583	5/20/2023	11:30 PM	29							
584	5/20/2023	11:45 PM	13							
585	5/21/2023	12:00 AM	10							
586	5/21/2023	12:15 AM	9							
587	5/21/2023	12:30 AM	6							
588	5/21/2023	12:45 AM	0							
589	5/21/2023	01:00 AM	1							
590	5/21/2023	01:15 AM	2							
591	5/21/2023	01:30 AM	5							
592	5/21/2023	01:45 AM	1							
593	5/21/2023	02:00 AM	1							
594	5/21/2023	02:15 AM	1							
595	5/21/2023	02:30 AM	3							
596	5/21/2023	02:45 AM	3							
597	5/21/2023	03:00 AM	2							
598	5/21/2023	03:15 AM	3							

	A	B	C	D	E	F	G	H	I	J
599	5/21/2023	03:30 AM	0							
600	5/21/2023	03:45 AM	2							
601	5/21/2023	04:00 AM	5							
602	5/21/2023	04:15 AM	1							
603	5/21/2023	04:30 AM	8							
604	5/21/2023	04:45 AM	2							
605	5/21/2023	05:00 AM	3							
606	5/21/2023	05:15 AM	4							
607	5/21/2023	05:30 AM	5							
608	5/21/2023	05:45 AM	5							
609	5/21/2023	06:00 AM	6							
610	5/21/2023	06:15 AM	9							
611	5/21/2023	06:30 AM	10							
612	5/21/2023	06:45 AM	13							
613	5/21/2023	07:00 AM	14							
614	5/21/2023	07:15 AM	13							
615	5/21/2023	07:30 AM	14							
616	5/21/2023	07:45 AM	13							
617	5/21/2023	08:00 AM	16							
618	5/21/2023	08:15 AM	21							
619	5/21/2023	08:30 AM	27							
620	5/21/2023	08:45 AM	25							
621	5/21/2023	09:00 AM	35							
622	5/21/2023	09:15 AM	50							
623	5/21/2023	09:30 AM	51							
624	5/21/2023	09:45 AM	56							
625	5/21/2023	10:00 AM	50							
626	5/21/2023	10:15 AM	72							
627	5/21/2023	10:30 AM	48							
628	5/21/2023	10:45 AM	75							
629	5/21/2023	11:00 AM	62							
630	5/21/2023	11:15 AM	59							
631	5/21/2023	11:30 AM	53							
632	5/21/2023	11:45 AM	71							
633	5/21/2023	12:00 PM	59							
634	5/21/2023	12:15 PM	85							
635	5/21/2023	12:30 PM	62							
636	5/21/2023	12:45 PM	76							
637	5/21/2023	01:00 PM	68							
638	5/21/2023	01:15 PM	77							
639	5/21/2023	01:30 PM	54							
640	5/21/2023	01:45 PM	57							
641	5/21/2023	02:00 PM	56							
642	5/21/2023	02:15 PM	58							
643	5/21/2023	02:30 PM	56							
644	5/21/2023	02:45 PM	52							
645	5/21/2023	03:00 PM	53							
646	5/21/2023	03:15 PM	43							
647	5/21/2023	03:30 PM	47							
648	5/21/2023	03:45 PM	53							

	A	B	C	D	E	F	G	H	I	J
649	5/21/2023	04:00 PM	42							
650	5/21/2023	04:15 PM	39							
651	5/21/2023	04:30 PM	43							
652	5/21/2023	04:45 PM	63							
653	5/21/2023	05:00 PM	36							
654	5/21/2023	05:15 PM	40							
655	5/21/2023	05:30 PM	53							
656	5/21/2023	05:45 PM	47							
657	5/21/2023	06:00 PM	56							
658	5/21/2023	06:15 PM	46							
659	5/21/2023	06:30 PM	48							
660	5/21/2023	06:45 PM	41							
661	5/21/2023	07:00 PM	30							
662	5/21/2023	07:15 PM	31							
663	5/21/2023	07:30 PM	36							
664	5/21/2023	07:45 PM	33							
665	5/21/2023	08:00 PM	30							
666	5/21/2023	08:15 PM	31							
667	5/21/2023	08:30 PM	23							
668	5/21/2023	08:45 PM	25							
669	5/21/2023	09:00 PM	21							
670	5/21/2023	09:15 PM	10							
671	5/21/2023	09:30 PM	14							
672	5/21/2023	09:45 PM	18							
673	5/21/2023	10:00 PM	15							
674	5/21/2023	10:15 PM	16							
675	5/21/2023	10:30 PM	8							
676	5/21/2023	10:45 PM	9							
677	5/21/2023	11:00 PM	3							
678	5/21/2023	11:15 PM	4							
679	5/21/2023	11:30 PM	5							
680	5/21/2023	11:45 PM	4							
681	5/22/2023	12:00 AM	5							
682	5/22/2023	12:15 AM	4							
683	5/22/2023	12:30 AM	3							
684	5/22/2023	12:45 AM	3							
685	5/22/2023	01:00 AM	1							
686	5/22/2023	01:15 AM	1							
687	5/22/2023	01:30 AM	2							
688	5/22/2023	01:45 AM	2							
689	5/22/2023	02:00 AM	3							
690	5/22/2023	02:15 AM	1							
691	5/22/2023	02:30 AM	1							
692	5/22/2023	02:45 AM	0							
693	5/22/2023	03:00 AM	1							
694	5/22/2023	03:15 AM	0							
695	5/22/2023	03:30 AM	3							
696	5/22/2023	03:45 AM	0							
697	5/22/2023	04:00 AM	3							
698	5/22/2023	04:15 AM	3							

	A	B	C	D	E	F	G	H	I	J
699	5/22/2023	04:30 AM	8							
700	5/22/2023	04:45 AM	6							
701	5/22/2023	05:00 AM	6							
702	5/22/2023	05:15 AM	7							
703	5/22/2023	05:30 AM	8							
704	5/22/2023	05:45 AM	10							
705	5/22/2023	06:00 AM	9							
706	5/22/2023	06:15 AM	12							
707	5/22/2023	06:30 AM	35							
708	5/22/2023	06:45 AM	25							
709	5/22/2023	07:00 AM	25							
710	5/22/2023	07:15 AM	28							
711	5/22/2023	07:30 AM	44							
712	5/22/2023	07:45 AM	66							
713	5/22/2023	08:00 AM	44							
714	5/22/2023	08:15 AM	51							
715	5/22/2023	08:30 AM	50							
716	5/22/2023	08:45 AM	54							
717	5/22/2023	09:00 AM	41							
718	5/22/2023	09:15 AM	49							
719	5/22/2023	09:30 AM	54							
720	5/22/2023	09:45 AM	43							
721	5/22/2023	10:00 AM	54							
722	5/22/2023	10:15 AM	58							
723	5/22/2023	10:30 AM	51							
724	5/22/2023	10:45 AM	51							
725	5/22/2023	11:00 AM	58							
726	5/22/2023	11:15 AM	77							
727	5/22/2023	11:30 AM	53							
728	5/22/2023	11:45 AM	46							
729	5/22/2023	12:00 PM	48							
730	5/22/2023	12:15 PM	45							
731	5/22/2023	12:30 PM	56							
732	5/22/2023	12:45 PM	50							
733	5/22/2023	01:00 PM	56							
734	5/22/2023	01:15 PM	68							
735	5/22/2023	01:30 PM	68							
736	5/22/2023	01:45 PM	78							
737	5/22/2023	02:00 PM	88							
738	5/22/2023	02:15 PM	74							
739	5/22/2023	02:30 PM	75							
740	5/22/2023	02:45 PM	76							
741	5/22/2023	03:00 PM	65							
742	5/22/2023	03:15 PM	65							
743	5/22/2023	03:30 PM	66							
744	5/22/2023	03:45 PM	67							
745	5/22/2023	04:00 PM	69							
746	5/22/2023	04:15 PM	78							
747	5/22/2023	04:30 PM	78							
748	5/22/2023	04:45 PM	77							

	A	B	C	D	E	F	G	H	I	J
749	5/22/2023	05:00 PM	65							
750	5/22/2023	05:15 PM	68							
751	5/22/2023	05:30 PM	66							
752	5/22/2023	05:45 PM	59							
753	5/22/2023	06:00 PM	58							
754	5/22/2023	06:15 PM	65							
755	5/22/2023	06:30 PM	56							
756	5/22/2023	06:45 PM	54							
757	5/22/2023	07:00 PM	41							
758	5/22/2023	07:15 PM	27							
759	5/22/2023	07:30 PM	34							
760	5/22/2023	07:45 PM	26							
761	5/22/2023	08:00 PM	32							
762	5/22/2023	08:15 PM	24							
763	5/22/2023	08:30 PM	21							
764	5/22/2023	08:45 PM	27							
765	5/22/2023	09:00 PM	13							
766	5/22/2023	09:15 PM	20							
767	5/22/2023	09:30 PM	21							
768	5/22/2023	09:45 PM	14							
769	5/22/2023	10:00 PM	19							
770	5/22/2023	10:15 PM	8							
771	5/22/2023	10:30 PM	5							
772	5/22/2023	10:45 PM	9							
773	5/22/2023	11:00 PM	1							
774	5/22/2023	11:15 PM	5							
775	5/22/2023	11:30 PM	5							
776	5/22/2023	11:45 PM	4							
777	5/23/2023	12:00 AM	4							
778	5/23/2023	12:15 AM	3							
779	5/23/2023	12:30 AM	3							
780	5/23/2023	12:45 AM	0							
781	5/23/2023	01:00 AM	0							
782	5/23/2023	01:15 AM	0							
783	5/23/2023	01:30 AM	0							
784	5/23/2023	01:45 AM	1							
785	5/23/2023	02:00 AM	2							
786	5/23/2023	02:15 AM	1							
787	5/23/2023	02:30 AM	1							
788	5/23/2023	02:45 AM	2							
789	5/23/2023	03:00 AM	2							
790	5/23/2023	03:15 AM	3							
791	5/23/2023	03:30 AM	3							
792	5/23/2023	03:45 AM	3							
793	5/23/2023	04:00 AM	4							
794	5/23/2023	04:15 AM	4							
795	5/23/2023	04:30 AM	13							
796	5/23/2023	04:45 AM	8							
797	5/23/2023	05:00 AM	9							
798	5/23/2023	05:15 AM	11							

	A	B	C	D	E	F	G	H	I	J
799	5/23/2023	05:30 AM	16							
800	5/23/2023	05:45 AM	23							
801	5/23/2023	06:00 AM	31							
802	5/23/2023	06:15 AM	41							
803	5/23/2023	06:30 AM	42							
804	5/23/2023	06:45 AM	42							
805	5/23/2023	07:00 AM	53							
806	5/23/2023	07:15 AM	40							
807	5/23/2023	07:30 AM	51							
808	5/23/2023	07:45 AM	44							
809	5/23/2023	08:00 AM	41							
810	5/23/2023	08:15 AM	42							
811	5/23/2023	08:30 AM	51							
812	5/23/2023	08:45 AM	44							
813	5/23/2023	09:00 AM	55							
814	5/23/2023	09:15 AM	37							
815	5/23/2023	09:30 AM	40							
816	5/23/2023	09:45 AM	57							
817	5/23/2023	10:00 AM	61							
818	5/23/2023	10:15 AM	54							
819	5/23/2023	10:30 AM	51							
820	5/23/2023	10:45 AM	48							
821	5/23/2023	11:00 AM	68							
822	5/23/2023	11:15 AM	54							
823	5/23/2023	11:30 AM	53							
824	5/23/2023	11:45 AM	39							
825	5/23/2023	12:00 PM	56							
826	5/23/2023	12:15 PM	48							
827	5/23/2023	12:30 PM	67							
828	5/23/2023	12:45 PM	33							
829	5/23/2023	01:00 PM	49							
830	5/23/2023	01:15 PM	56							
831	5/23/2023	01:30 PM	65							
832	5/23/2023	01:45 PM	59							
833	5/23/2023	02:00 PM	62							
834	5/23/2023	02:15 PM	75							
835	5/23/2023	02:30 PM	98							
836	5/23/2023	02:45 PM	96							
837	5/23/2023	03:00 PM	81							
838	5/23/2023	03:15 PM	84							
839	5/23/2023	03:30 PM	88							
840	5/23/2023	03:45 PM	84							
841	5/23/2023	04:00 PM	94							
842	5/23/2023	04:15 PM	78							
843	5/23/2023	04:30 PM	96							
844	5/23/2023	04:45 PM	81							
845	5/23/2023	05:00 PM	87							
846	5/23/2023	05:15 PM	86							
847	5/23/2023	05:30 PM	90							
848	5/23/2023	05:45 PM	58							

	A	B	C	D	E	F	G	H	I	J
849	5/23/2023	06:00 PM	79							
850	5/23/2023	06:15 PM	63							
851	5/23/2023	06:30 PM	42							
852	5/23/2023	06:45 PM	58							
853	5/23/2023	07:00 PM	43							
854	5/23/2023	07:15 PM	48							
855	5/23/2023	07:30 PM	39							
856	5/23/2023	07:45 PM	37							
857	5/23/2023	08:00 PM	22							
858	5/23/2023	08:15 PM	39							
859	5/23/2023	08:30 PM	27							
860	5/23/2023	08:45 PM	25							
861	5/23/2023	09:00 PM	22							
862	5/23/2023	09:15 PM	18							
863	5/23/2023	09:30 PM	17							
864	5/23/2023	09:45 PM	14							
865	5/23/2023	10:00 PM	15							
866	5/23/2023	10:15 PM	8							
867	5/23/2023	10:30 PM	9							
868	5/23/2023	10:45 PM	6							
869	5/23/2023	11:00 PM	2							
870	5/23/2023	11:15 PM	2							
871	5/23/2023	11:30 PM	11							
872	5/23/2023	11:45 PM	1							

	A	B	C	D	E	F	G	H	I	J
1										
2	File Name: C:\Users\obarrie\Desktop\transfer\Documents\Documents\Osman\Osman from harddrive\Documents\TDB\WSP\Syracuse\Data\ATR\Batch 13\ATR 1122.tf2									
3	Start Date: 6/5/2023									
4	Start Time: 12:00:00 AM									
5	Location 1: WB NY 69									
6	Location 2: at US 11									
7										
8	Date	Time	WB							
9	6/5/2023	12:00 AM	3							
10	6/5/2023	12:15 AM	2							
11	6/5/2023	12:30 AM	3							
12	6/5/2023	12:45 AM	1							
13	6/5/2023	01:00 AM	1							
14	6/5/2023	01:15 AM	0							
15	6/5/2023	01:30 AM	1							
16	6/5/2023	01:45 AM	1							
17	6/5/2023	02:00 AM	0							
18	6/5/2023	02:15 AM	0							
19	6/5/2023	02:30 AM	0							
20	6/5/2023	02:45 AM	0							
21	6/5/2023	03:00 AM	0							
22	6/5/2023	03:15 AM	1							
23	6/5/2023	03:30 AM	0							
24	6/5/2023	03:45 AM	1							
25	6/5/2023	04:00 AM	0							
26	6/5/2023	04:15 AM	3							
27	6/5/2023	04:30 AM	5							
28	6/5/2023	04:45 AM	3							
29	6/5/2023	05:00 AM	9							
30	6/5/2023	05:15 AM	15							
31	6/5/2023	05:30 AM	14							
32	6/5/2023	05:45 AM	8							
33	6/5/2023	06:00 AM	20							
34	6/5/2023	06:15 AM	17							
35	6/5/2023	06:30 AM	19							
36	6/5/2023	06:45 AM	26							
37	6/5/2023	07:00 AM	30							
38	6/5/2023	07:15 AM	19							
39	6/5/2023	07:30 AM	27							
40	6/5/2023	07:45 AM	19							
41	6/5/2023	08:00 AM	19							
42	6/5/2023	08:15 AM	31							
43	6/5/2023	08:30 AM	16							
44	6/5/2023	08:45 AM	21							
45	6/5/2023	09:00 AM	18							
46	6/5/2023	09:15 AM	15							
47	6/5/2023	09:30 AM	19							
48	6/5/2023	09:45 AM	15							
49	6/5/2023	10:00 AM	17							

	A	B	C	D	E	F	G	H	I	J
50	6/5/2023	10:15 AM	18							
51	6/5/2023	10:30 AM	18							
52	6/5/2023	10:45 AM	17							
53	6/5/2023	11:00 AM	14							
54	6/5/2023	11:15 AM	19							
55	6/5/2023	11:30 AM	24							
56	6/5/2023	11:45 AM	16							
57	6/5/2023	12:00 PM	20							
58	6/5/2023	12:15 PM	28							
59	6/5/2023	12:30 PM	27							
60	6/5/2023	12:45 PM	19							
61	6/5/2023	01:00 PM	17							
62	6/5/2023	01:15 PM	17							
63	6/5/2023	01:30 PM	17							
64	6/5/2023	01:45 PM	16							
65	6/5/2023	02:00 PM	20							
66	6/5/2023	02:15 PM	20							
67	6/5/2023	02:30 PM	24							
68	6/5/2023	02:45 PM	19							
69	6/5/2023	03:00 PM	41							
70	6/5/2023	03:15 PM	37							
71	6/5/2023	03:30 PM	40							
72	6/5/2023	03:45 PM	47							
73	6/5/2023	04:00 PM	35							
74	6/5/2023	04:15 PM	39							
75	6/5/2023	04:30 PM	41							
76	6/5/2023	04:45 PM	21							
77	6/5/2023	05:00 PM	39							
78	6/5/2023	05:15 PM	46							
79	6/5/2023	05:30 PM	35							
80	6/5/2023	05:45 PM	41							
81	6/5/2023	06:00 PM	24							
82	6/5/2023	06:15 PM	20							
83	6/5/2023	06:30 PM	24							
84	6/5/2023	06:45 PM	18							
85	6/5/2023	07:00 PM	15							
86	6/5/2023	07:15 PM	12							
87	6/5/2023	07:30 PM	10							
88	6/5/2023	07:45 PM	8							
89	6/5/2023	08:00 PM	6							
90	6/5/2023	08:15 PM	9							
91	6/5/2023	08:30 PM	6							
92	6/5/2023	08:45 PM	5							
93	6/5/2023	09:00 PM	7							
94	6/5/2023	09:15 PM	10							
95	6/5/2023	09:30 PM	1							
96	6/5/2023	09:45 PM	2							
97	6/5/2023	10:00 PM	3							
98	6/5/2023	10:15 PM	3							
99	6/5/2023	10:30 PM	3							

	A	B	C	D	E	F	G	H	I	J
100	6/5/2023	10:45 PM	4							
101	6/5/2023	11:00 PM	3							
102	6/5/2023	11:15 PM	1							
103	6/5/2023	11:30 PM	0							
104	6/5/2023	11:45 PM	3							
105	6/6/2023	12:00 AM	2							
106	6/6/2023	12:15 AM	3							
107	6/6/2023	12:30 AM	4							
108	6/6/2023	12:45 AM	1							
109	6/6/2023	01:00 AM	1							
110	6/6/2023	01:15 AM	0							
111	6/6/2023	01:30 AM	0							
112	6/6/2023	01:45 AM	1							
113	6/6/2023	02:00 AM	1							
114	6/6/2023	02:15 AM	0							
115	6/6/2023	02:30 AM	0							
116	6/6/2023	02:45 AM	0							
117	6/6/2023	03:00 AM	4							
118	6/6/2023	03:15 AM	4							
119	6/6/2023	03:30 AM	2							
120	6/6/2023	03:45 AM	0							
121	6/6/2023	04:00 AM	0							
122	6/6/2023	04:15 AM	5							
123	6/6/2023	04:30 AM	2							
124	6/6/2023	04:45 AM	0							
125	6/6/2023	05:00 AM	14							
126	6/6/2023	05:15 AM	14							
127	6/6/2023	05:30 AM	14							
128	6/6/2023	05:45 AM	12							
129	6/6/2023	06:00 AM	24							
130	6/6/2023	06:15 AM	11							
131	6/6/2023	06:30 AM	12							
132	6/6/2023	06:45 AM	22							
133	6/6/2023	07:00 AM	26							
134	6/6/2023	07:15 AM	25							
135	6/6/2023	07:30 AM	31							
136	6/6/2023	07:45 AM	25							
137	6/6/2023	08:00 AM	29							
138	6/6/2023	08:15 AM	32							
139	6/6/2023	08:30 AM	24							
140	6/6/2023	08:45 AM	15							
141	6/6/2023	09:00 AM	24							
142	6/6/2023	09:15 AM	15							
143	6/6/2023	09:30 AM	17							
144	6/6/2023	09:45 AM	21							
145	6/6/2023	10:00 AM	23							
146	6/6/2023	10:15 AM	23							
147	6/6/2023	10:30 AM	24							
148	6/6/2023	10:45 AM	24							
149	6/6/2023	11:00 AM	13							

	A	B	C	D	E	F	G	H	I	J
150	6/6/2023	11:15 AM	24							
151	6/6/2023	11:30 AM	17							
152	6/6/2023	11:45 AM	11							
153	6/6/2023	12:00 PM	16							
154	6/6/2023	12:15 PM	19							
155	6/6/2023	12:30 PM	24							
156	6/6/2023	12:45 PM	22							
157	6/6/2023	01:00 PM	18							
158	6/6/2023	01:15 PM	18							
159	6/6/2023	01:30 PM	26							
160	6/6/2023	01:45 PM	25							
161	6/6/2023	02:00 PM	18							
162	6/6/2023	02:15 PM	24							
163	6/6/2023	02:30 PM	23							
164	6/6/2023	02:45 PM	20							
165	6/6/2023	03:00 PM	29							
166	6/6/2023	03:15 PM	19							
167	6/6/2023	03:30 PM	18							
168	6/6/2023	03:45 PM	29							
169	6/6/2023	04:00 PM	35							
170	6/6/2023	04:15 PM	36							
171	6/6/2023	04:30 PM	29							
172	6/6/2023	04:45 PM	34							
173	6/6/2023	05:00 PM	34							
174	6/6/2023	05:15 PM	36							
175	6/6/2023	05:30 PM	36							
176	6/6/2023	05:45 PM	43							
177	6/6/2023	06:00 PM	30							
178	6/6/2023	06:15 PM	36							
179	6/6/2023	06:30 PM	22							
180	6/6/2023	06:45 PM	22							
181	6/6/2023	07:00 PM	27							
182	6/6/2023	07:15 PM	28							
183	6/6/2023	07:30 PM	14							
184	6/6/2023	07:45 PM	21							
185	6/6/2023	08:00 PM	13							
186	6/6/2023	08:15 PM	8							
187	6/6/2023	08:30 PM	6							
188	6/6/2023	08:45 PM	15							
189	6/6/2023	09:00 PM	3							
190	6/6/2023	09:15 PM	15							
191	6/6/2023	09:30 PM	18							
192	6/6/2023	09:45 PM	15							
193	6/6/2023	10:00 PM	4							
194	6/6/2023	10:15 PM	3							
195	6/6/2023	10:30 PM	3							
196	6/6/2023	10:45 PM	3							
197	6/6/2023	11:00 PM	4							
198	6/6/2023	11:15 PM	3							
199	6/6/2023	11:30 PM	3							

	A	B	C	D	E	F	G	H	I	J
200	6/6/2023	11:45 PM	4							
201	6/7/2023	12:00 AM	1							
202	6/7/2023	12:15 AM	0							
203	6/7/2023	12:30 AM	2							
204	6/7/2023	12:45 AM	3							
205	6/7/2023	01:00 AM	2							
206	6/7/2023	01:15 AM	0							
207	6/7/2023	01:30 AM	1							
208	6/7/2023	01:45 AM	1							
209	6/7/2023	02:00 AM	0							
210	6/7/2023	02:15 AM	0							
211	6/7/2023	02:30 AM	0							
212	6/7/2023	02:45 AM	0							
213	6/7/2023	03:00 AM	1							
214	6/7/2023	03:15 AM	0							
215	6/7/2023	03:30 AM	1							
216	6/7/2023	03:45 AM	0							
217	6/7/2023	04:00 AM	4							
218	6/7/2023	04:15 AM	3							
219	6/7/2023	04:30 AM	4							
220	6/7/2023	04:45 AM	6							
221	6/7/2023	05:00 AM	10							
222	6/7/2023	05:15 AM	10							
223	6/7/2023	05:30 AM	11							
224	6/7/2023	05:45 AM	11							
225	6/7/2023	06:00 AM	16							
226	6/7/2023	06:15 AM	19							
227	6/7/2023	06:30 AM	17							
228	6/7/2023	06:45 AM	22							
229	6/7/2023	07:00 AM	22							
230	6/7/2023	07:15 AM	29							
231	6/7/2023	07:30 AM	33							
232	6/7/2023	07:45 AM	28							
233	6/7/2023	08:00 AM	28							
234	6/7/2023	08:15 AM	28							
235	6/7/2023	08:30 AM	30							
236	6/7/2023	08:45 AM	27							
237	6/7/2023	09:00 AM	15							
238	6/7/2023	09:15 AM	15							
239	6/7/2023	09:30 AM	21							
240	6/7/2023	09:45 AM	10							
241	6/7/2023	10:00 AM	16							
242	6/7/2023	10:15 AM	13							
243	6/7/2023	10:30 AM	16							
244	6/7/2023	10:45 AM	19							
245	6/7/2023	11:00 AM	23							
246	6/7/2023	11:15 AM	15							
247	6/7/2023	11:30 AM	19							
248	6/7/2023	11:45 AM	25							
249	6/7/2023	12:00 PM	20							

	A	B	C	D	E	F	G	H	I	J
250	6/7/2023	12:15 PM	17							
251	6/7/2023	12:30 PM	14							
252	6/7/2023	12:45 PM	14							
253	6/7/2023	01:00 PM	12							
254	6/7/2023	01:15 PM	17							
255	6/7/2023	01:30 PM	18							
256	6/7/2023	01:45 PM	17							
257	6/7/2023	02:00 PM	22							
258	6/7/2023	02:15 PM	18							
259	6/7/2023	02:30 PM	18							
260	6/7/2023	02:45 PM	25							
261	6/7/2023	03:00 PM	32							
262	6/7/2023	03:15 PM	31							
263	6/7/2023	03:30 PM	39							
264	6/7/2023	03:45 PM	36							
265	6/7/2023	04:00 PM	44							
266	6/7/2023	04:15 PM	45							
267	6/7/2023	04:30 PM	42							
268	6/7/2023	04:45 PM	53							
269	6/7/2023	05:00 PM	39							
270	6/7/2023	05:15 PM	46							
271	6/7/2023	05:30 PM	38							
272	6/7/2023	05:45 PM	34							
273	6/7/2023	06:00 PM	28							
274	6/7/2023	06:15 PM	34							
275	6/7/2023	06:30 PM	29							
276	6/7/2023	06:45 PM	29							
277	6/7/2023	07:00 PM	21							
278	6/7/2023	07:15 PM	13							
279	6/7/2023	07:30 PM	20							
280	6/7/2023	07:45 PM	25							
281	6/7/2023	08:00 PM	14							
282	6/7/2023	08:15 PM	21							
283	6/7/2023	08:30 PM	24							
284	6/7/2023	08:45 PM	22							
285	6/7/2023	09:00 PM	6							
286	6/7/2023	09:15 PM	6							
287	6/7/2023	09:30 PM	6							
288	6/7/2023	09:45 PM	7							
289	6/7/2023	10:00 PM	4							
290	6/7/2023	10:15 PM	1							
291	6/7/2023	10:30 PM	4							
292	6/7/2023	10:45 PM	3							
293	6/7/2023	11:00 PM	7							
294	6/7/2023	11:15 PM	5							
295	6/7/2023	11:30 PM	4							
296	6/7/2023	11:45 PM	4							
297	6/8/2023	12:00 AM	1							
298	6/8/2023	12:15 AM	1							
299	6/8/2023	12:30 AM	1							

	A	B	C	D	E	F	G	H	I	J
300	6/8/2023	12:45 AM	1							
301	6/8/2023	01:00 AM	2							
302	6/8/2023	01:15 AM	3							
303	6/8/2023	01:30 AM	2							
304	6/8/2023	01:45 AM	2							
305	6/8/2023	02:00 AM	0							
306	6/8/2023	02:15 AM	0							
307	6/8/2023	02:30 AM	0							
308	6/8/2023	02:45 AM	1							
309	6/8/2023	03:00 AM	1							
310	6/8/2023	03:15 AM	3							
311	6/8/2023	03:30 AM	2							
312	6/8/2023	03:45 AM	0							
313	6/8/2023	04:00 AM	1							
314	6/8/2023	04:15 AM	5							
315	6/8/2023	04:30 AM	2							
316	6/8/2023	04:45 AM	1							
317	6/8/2023	05:00 AM	15							
318	6/8/2023	05:15 AM	14							
319	6/8/2023	05:30 AM	12							
320	6/8/2023	05:45 AM	15							
321	6/8/2023	06:00 AM	10							
322	6/8/2023	06:15 AM	11							
323	6/8/2023	06:30 AM	11							
324	6/8/2023	06:45 AM	15							
325	6/8/2023	07:00 AM	32							
326	6/8/2023	07:15 AM	24							
327	6/8/2023	07:30 AM	32							
328	6/8/2023	07:45 AM	34							
329	6/8/2023	08:00 AM	26							
330	6/8/2023	08:15 AM	29							
331	6/8/2023	08:30 AM	29							
332	6/8/2023	08:45 AM	30							
333	6/8/2023	09:00 AM	22							
334	6/8/2023	09:15 AM	18							
335	6/8/2023	09:30 AM	14							
336	6/8/2023	09:45 AM	22							
337	6/8/2023	10:00 AM	24							
338	6/8/2023	10:15 AM	19							
339	6/8/2023	10:30 AM	24							
340	6/8/2023	10:45 AM	19							
341	6/8/2023	11:00 AM	26							
342	6/8/2023	11:15 AM	29							
343	6/8/2023	11:30 AM	32							
344	6/8/2023	11:45 AM	31							
345	6/8/2023	12:00 PM	20							
346	6/8/2023	12:15 PM	11							
347	6/8/2023	12:30 PM	23							
348	6/8/2023	12:45 PM	19							
349	6/8/2023	01:00 PM	22							

	A	B	C	D	E	F	G	H	I	J
350	6/8/2023	01:15 PM	13							
351	6/8/2023	01:30 PM	15							
352	6/8/2023	01:45 PM	23							
353	6/8/2023	02:00 PM	23							
354	6/8/2023	02:15 PM	22							
355	6/8/2023	02:30 PM	31							
356	6/8/2023	02:45 PM	25							
357	6/8/2023	03:00 PM	38							
358	6/8/2023	03:15 PM	38							
359	6/8/2023	03:30 PM	40							
360	6/8/2023	03:45 PM	35							
361	6/8/2023	04:00 PM	42							
362	6/8/2023	04:15 PM	52							
363	6/8/2023	04:30 PM	53							
364	6/8/2023	04:45 PM	52							
365	6/8/2023	05:00 PM	46							
366	6/8/2023	05:15 PM	48							
367	6/8/2023	05:30 PM	40							
368	6/8/2023	05:45 PM	36							
369	6/8/2023	06:00 PM	35							
370	6/8/2023	06:15 PM	33							
371	6/8/2023	06:30 PM	35							
372	6/8/2023	06:45 PM	25							
373	6/8/2023	07:00 PM	19							
374	6/8/2023	07:15 PM	22							
375	6/8/2023	07:30 PM	19							
376	6/8/2023	07:45 PM	21							
377	6/8/2023	08:00 PM	14							
378	6/8/2023	08:15 PM	14							
379	6/8/2023	08:30 PM	16							
380	6/8/2023	08:45 PM	12							
381	6/8/2023	09:00 PM	10							
382	6/8/2023	09:15 PM	8							
383	6/8/2023	09:30 PM	8							
384	6/8/2023	09:45 PM	13							
385	6/8/2023	10:00 PM	3							
386	6/8/2023	10:15 PM	8							
387	6/8/2023	10:30 PM	4							
388	6/8/2023	10:45 PM	3							
389	6/8/2023	11:00 PM	7							
390	6/8/2023	11:15 PM	5							
391	6/8/2023	11:30 PM	6							
392	6/8/2023	11:45 PM	2							
393	6/9/2023	12:00 AM	1							
394	6/9/2023	12:15 AM	0							
395	6/9/2023	12:30 AM	3							
396	6/9/2023	12:45 AM	3							
397	6/9/2023	01:00 AM	2							
398	6/9/2023	01:15 AM	2							
399	6/9/2023	01:30 AM	3							

	A	B	C	D	E	F	G	H	I	J
400	6/9/2023	01:45 AM	1							
401	6/9/2023	02:00 AM	0							
402	6/9/2023	02:15 AM	0							
403	6/9/2023	02:30 AM	1							
404	6/9/2023	02:45 AM	1							
405	6/9/2023	03:00 AM	3							
406	6/9/2023	03:15 AM	2							
407	6/9/2023	03:30 AM	3							
408	6/9/2023	03:45 AM	2							
409	6/9/2023	04:00 AM	4							
410	6/9/2023	04:15 AM	7							
411	6/9/2023	04:30 AM	1							
412	6/9/2023	04:45 AM	7							
413	6/9/2023	05:00 AM	7							
414	6/9/2023	05:15 AM	8							
415	6/9/2023	05:30 AM	11							
416	6/9/2023	05:45 AM	12							
417	6/9/2023	06:00 AM	9							
418	6/9/2023	06:15 AM	23							
419	6/9/2023	06:30 AM	19							
420	6/9/2023	06:45 AM	6							
421	6/9/2023	07:00 AM	27							
422	6/9/2023	07:15 AM	21							
423	6/9/2023	07:30 AM	18							
424	6/9/2023	07:45 AM	28							
425	6/9/2023	08:00 AM	28							
426	6/9/2023	08:15 AM	29							
427	6/9/2023	08:30 AM	32							
428	6/9/2023	08:45 AM	31							
429	6/9/2023	09:00 AM	17							
430	6/9/2023	09:15 AM	17							
431	6/9/2023	09:30 AM	27							
432	6/9/2023	09:45 AM	18							
433	6/9/2023	10:00 AM	26							
434	6/9/2023	10:15 AM	26							
435	6/9/2023	10:30 AM	24							
436	6/9/2023	10:45 AM	26							
437	6/9/2023	11:00 AM	29							
438	6/9/2023	11:15 AM	29							
439	6/9/2023	11:30 AM	25							
440	6/9/2023	11:45 AM	27							
441	6/9/2023	12:00 PM	15							
442	6/9/2023	12:15 PM	19							
443	6/9/2023	12:30 PM	16							
444	6/9/2023	12:45 PM	13							
445	6/9/2023	01:00 PM	15							
446	6/9/2023	01:15 PM	23							
447	6/9/2023	01:30 PM	19							
448	6/9/2023	01:45 PM	16							
449	6/9/2023	02:00 PM	32							

	A	B	C	D	E	F	G	H	I	J
450	6/9/2023	02:15 PM	29							
451	6/9/2023	02:30 PM	30							
452	6/9/2023	02:45 PM	28							
453	6/9/2023	03:00 PM	37							
454	6/9/2023	03:15 PM	35							
455	6/9/2023	03:30 PM	28							
456	6/9/2023	03:45 PM	29							
457	6/9/2023	04:00 PM	53							
458	6/9/2023	04:15 PM	51							
459	6/9/2023	04:30 PM	45							
460	6/9/2023	04:45 PM	39							
461	6/9/2023	05:00 PM	39							
462	6/9/2023	05:15 PM	42							
463	6/9/2023	05:30 PM	46							
464	6/9/2023	05:45 PM	33							
465	6/9/2023	06:00 PM	35							
466	6/9/2023	06:15 PM	31							
467	6/9/2023	06:30 PM	30							
468	6/9/2023	06:45 PM	35							
469	6/9/2023	07:00 PM	21							
470	6/9/2023	07:15 PM	25							
471	6/9/2023	07:30 PM	20							
472	6/9/2023	07:45 PM	18							
473	6/9/2023	08:00 PM	12							
474	6/9/2023	08:15 PM	20							
475	6/9/2023	08:30 PM	17							
476	6/9/2023	08:45 PM	14							
477	6/9/2023	09:00 PM	13							
478	6/9/2023	09:15 PM	7							
479	6/9/2023	09:30 PM	7							
480	6/9/2023	09:45 PM	6							
481	6/9/2023	10:00 PM	7							
482	6/9/2023	10:15 PM	6							
483	6/9/2023	10:30 PM	7							
484	6/9/2023	10:45 PM	6							
485	6/9/2023	11:00 PM	8							
486	6/9/2023	11:15 PM	6							
487	6/9/2023	11:30 PM	5							
488	6/9/2023	11:45 PM	7							
489	6/10/2023	12:00 AM	6							
490	6/10/2023	12:15 AM	7							
491	6/10/2023	12:30 AM	2							
492	6/10/2023	12:45 AM	6							
493	6/10/2023	01:00 AM	0							
494	6/10/2023	01:15 AM	1							
495	6/10/2023	01:30 AM	1							
496	6/10/2023	01:45 AM	1							
497	6/10/2023	02:00 AM	0							
498	6/10/2023	02:15 AM	0							
499	6/10/2023	02:30 AM	0							

	A	B	C	D	E	F	G	H	I	J
500	6/10/2023	02:45 AM	1							
501	6/10/2023	03:00 AM	6							
502	6/10/2023	03:15 AM	2							
503	6/10/2023	03:30 AM	2							
504	6/10/2023	03:45 AM	4							
505	6/10/2023	04:00 AM	0							
506	6/10/2023	04:15 AM	0							
507	6/10/2023	04:30 AM	0							
508	6/10/2023	04:45 AM	0							
509	6/10/2023	05:00 AM	3							
510	6/10/2023	05:15 AM	7							
511	6/10/2023	05:30 AM	4							
512	6/10/2023	05:45 AM	1							
513	6/10/2023	06:00 AM	3							
514	6/10/2023	06:15 AM	3							
515	6/10/2023	06:30 AM	4							
516	6/10/2023	06:45 AM	4							
517	6/10/2023	07:00 AM	6							
518	6/10/2023	07:15 AM	18							
519	6/10/2023	07:30 AM	8							
520	6/10/2023	07:45 AM	7							
521	6/10/2023	08:00 AM	17							
522	6/10/2023	08:15 AM	21							
523	6/10/2023	08:30 AM	21							
524	6/10/2023	08:45 AM	17							
525	6/10/2023	09:00 AM	21							
526	6/10/2023	09:15 AM	19							
527	6/10/2023	09:30 AM	19							
528	6/10/2023	09:45 AM	21							
529	6/10/2023	10:00 AM	18							
530	6/10/2023	10:15 AM	24							
531	6/10/2023	10:30 AM	24							
532	6/10/2023	10:45 AM	19							
533	6/10/2023	11:00 AM	29							
534	6/10/2023	11:15 AM	28							
535	6/10/2023	11:30 AM	23							
536	6/10/2023	11:45 AM	22							
537	6/10/2023	12:00 PM	28							
538	6/10/2023	12:15 PM	27							
539	6/10/2023	12:30 PM	28							
540	6/10/2023	12:45 PM	28							
541	6/10/2023	01:00 PM	29							
542	6/10/2023	01:15 PM	26							
543	6/10/2023	01:30 PM	20							
544	6/10/2023	01:45 PM	25							
545	6/10/2023	02:00 PM	20							
546	6/10/2023	02:15 PM	19							
547	6/10/2023	02:30 PM	24							
548	6/10/2023	02:45 PM	18							
549	6/10/2023	03:00 PM	28							

	A	B	C	D	E	F	G	H	I	J
550	6/10/2023	03:15 PM	20							
551	6/10/2023	03:30 PM	22							
552	6/10/2023	03:45 PM	21							
553	6/10/2023	04:00 PM	29							
554	6/10/2023	04:15 PM	26							
555	6/10/2023	04:30 PM	24							
556	6/10/2023	04:45 PM	26							
557	6/10/2023	05:00 PM	39							
558	6/10/2023	05:15 PM	37							
559	6/10/2023	05:30 PM	30							
560	6/10/2023	05:45 PM	25							
561	6/10/2023	06:00 PM	29							
562	6/10/2023	06:15 PM	20							
563	6/10/2023	06:30 PM	31							
564	6/10/2023	06:45 PM	29							
565	6/10/2023	07:00 PM	10							
566	6/10/2023	07:15 PM	17							
567	6/10/2023	07:30 PM	15							
568	6/10/2023	07:45 PM	13							
569	6/10/2023	08:00 PM	14							
570	6/10/2023	08:15 PM	7							
571	6/10/2023	08:30 PM	8							
572	6/10/2023	08:45 PM	8							
573	6/10/2023	09:00 PM	4							
574	6/10/2023	09:15 PM	11							
575	6/10/2023	09:30 PM	12							
576	6/10/2023	09:45 PM	12							
577	6/10/2023	10:00 PM	3							
578	6/10/2023	10:15 PM	4							
579	6/10/2023	10:30 PM	4							
580	6/10/2023	10:45 PM	8							
581	6/10/2023	11:00 PM	1							
582	6/10/2023	11:15 PM	3							
583	6/10/2023	11:30 PM	3							
584	6/10/2023	11:45 PM	2							
585	6/11/2023	12:00 AM	3							
586	6/11/2023	12:15 AM	3							
587	6/11/2023	12:30 AM	2							
588	6/11/2023	12:45 AM	1							
589	6/11/2023	01:00 AM	0							
590	6/11/2023	01:15 AM	0							
591	6/11/2023	01:30 AM	0							
592	6/11/2023	01:45 AM	0							
593	6/11/2023	02:00 AM	0							
594	6/11/2023	02:15 AM	0							
595	6/11/2023	02:30 AM	0							
596	6/11/2023	02:45 AM	0							
597	6/11/2023	03:00 AM	1							
598	6/11/2023	03:15 AM	1							
599	6/11/2023	03:30 AM	1							

	A	B	C	D	E	F	G	H	I	J
600	6/11/2023	03:45 AM	1							
601	6/11/2023	04:00 AM	2							
602	6/11/2023	04:15 AM	3							
603	6/11/2023	04:30 AM	2							
604	6/11/2023	04:45 AM	2							
605	6/11/2023	05:00 AM	5							
606	6/11/2023	05:15 AM	5							
607	6/11/2023	05:30 AM	1							
608	6/11/2023	05:45 AM	3							
609	6/11/2023	06:00 AM	7							
610	6/11/2023	06:15 AM	3							
611	6/11/2023	06:30 AM	6							
612	6/11/2023	06:45 AM	5							
613	6/11/2023	07:00 AM	8							
614	6/11/2023	07:15 AM	8							
615	6/11/2023	07:30 AM	8							
616	6/11/2023	07:45 AM	8							
617	6/11/2023	08:00 AM	3							
618	6/11/2023	08:15 AM	16							
619	6/11/2023	08:30 AM	10							
620	6/11/2023	08:45 AM	15							
621	6/11/2023	09:00 AM	9							
622	6/11/2023	09:15 AM	22							
623	6/11/2023	09:30 AM	17							
624	6/11/2023	09:45 AM	14							
625	6/11/2023	10:00 AM	11							
626	6/11/2023	10:15 AM	16							
627	6/11/2023	10:30 AM	15							
628	6/11/2023	10:45 AM	21							
629	6/11/2023	11:00 AM	25							
630	6/11/2023	11:15 AM	26							
631	6/11/2023	11:30 AM	23							
632	6/11/2023	11:45 AM	22							
633	6/11/2023	12:00 PM	28							
634	6/11/2023	12:15 PM	17							
635	6/11/2023	12:30 PM	25							
636	6/11/2023	12:45 PM	28							
637	6/11/2023	01:00 PM	18							
638	6/11/2023	01:15 PM	23							
639	6/11/2023	01:30 PM	20							
640	6/11/2023	01:45 PM	30							
641	6/11/2023	02:00 PM	18							
642	6/11/2023	02:15 PM	19							
643	6/11/2023	02:30 PM	15							
644	6/11/2023	02:45 PM	24							
645	6/11/2023	03:00 PM	23							
646	6/11/2023	03:15 PM	27							
647	6/11/2023	03:30 PM	24							
648	6/11/2023	03:45 PM	25							
649	6/11/2023	04:00 PM	29							

	A	B	C	D	E	F	G	H	I	J
650	6/11/2023	04:15 PM	31							
651	6/11/2023	04:30 PM	27							
652	6/11/2023	04:45 PM	18							
653	6/11/2023	05:00 PM	25							
654	6/11/2023	05:15 PM	31							
655	6/11/2023	05:30 PM	31							
656	6/11/2023	05:45 PM	25							
657	6/11/2023	06:00 PM	20							
658	6/11/2023	06:15 PM	23							
659	6/11/2023	06:30 PM	19							
660	6/11/2023	06:45 PM	24							
661	6/11/2023	07:00 PM	20							
662	6/11/2023	07:15 PM	16							
663	6/11/2023	07:30 PM	18							
664	6/11/2023	07:45 PM	15							
665	6/11/2023	08:00 PM	7							
666	6/11/2023	08:15 PM	9							
667	6/11/2023	08:30 PM	10							
668	6/11/2023	08:45 PM	9							
669	6/11/2023	09:00 PM	5							
670	6/11/2023	09:15 PM	4							
671	6/11/2023	09:30 PM	5							
672	6/11/2023	09:45 PM	6							
673	6/11/2023	10:00 PM	1							
674	6/11/2023	10:15 PM	1							
675	6/11/2023	10:30 PM	2							
676	6/11/2023	10:45 PM	4							
677	6/11/2023	11:00 PM	4							
678	6/11/2023	11:15 PM	1							
679	6/11/2023	11:30 PM	2							
680	6/11/2023	11:45 PM	0							

	A	B	C	D	E	F	G	H	I	J
1										
2	File Name: C:\Users\obarrie\Desktop\transfer\Documents\Documents\Osman\Osman from harddrive\Documents\TDB\WSP\Syracuse\Data\ATR\SYRACUSE BATCH 10 jamar\SYRACUSE BATCH 10\ATR 1123.tf2									
3	Start Date: 5/16/2023									
4	Start Time: 12:00:00 AM									
5	Location 1: EB S 104 at S 3									
6	Location 2: SYRACUSE,NY									
7										
8	Date	Time	NB							
9	5/16/2023	12:00 AM	2							
10	5/16/2023	12:15 AM	3							
11	5/16/2023	12:30 AM	2							
12	5/16/2023	12:45 AM	2							
13	5/16/2023	01:00 AM	1							
14	5/16/2023	01:15 AM	2							
15	5/16/2023	01:30 AM	0							
16	5/16/2023	01:45 AM	1							
17	5/16/2023	02:00 AM	0							
18	5/16/2023	02:15 AM	1							
19	5/16/2023	02:30 AM	3							
20	5/16/2023	02:45 AM	0							
21	5/16/2023	03:00 AM	3							
22	5/16/2023	03:15 AM	3							
23	5/16/2023	03:30 AM	0							
24	5/16/2023	03:45 AM	4							
25	5/16/2023	04:00 AM	9							
26	5/16/2023	04:15 AM	3							
27	5/16/2023	04:30 AM	0							
28	5/16/2023	04:45 AM	3							
29	5/16/2023	05:00 AM	9							
30	5/16/2023	05:15 AM	3							
31	5/16/2023	05:30 AM	17							
32	5/16/2023	05:45 AM	10							
33	5/16/2023	06:00 AM	24							
34	5/16/2023	06:15 AM	31							
35	5/16/2023	06:30 AM	20							
36	5/16/2023	06:45 AM	26							
37	5/16/2023	07:00 AM	50							
38	5/16/2023	07:15 AM	79							
39	5/16/2023	07:30 AM	42							
40	5/16/2023	07:45 AM	43							
41	5/16/2023	08:00 AM	52							
42	5/16/2023	08:15 AM	37							
43	5/16/2023	08:30 AM	50							
44	5/16/2023	08:45 AM	36							
45	5/16/2023	09:00 AM	42							
46	5/16/2023	09:15 AM	34							
47	5/16/2023	09:30 AM	36							
48	5/16/2023	09:45 AM	28							

	A	B	C	D	E	F	G	H	I	J
49	5/16/2023	10:00 AM	29							
50	5/16/2023	10:15 AM	41							
51	5/16/2023	10:30 AM	31							
52	5/16/2023	10:45 AM	41							
53	5/16/2023	11:00 AM	38							
54	5/16/2023	11:15 AM	25							
55	5/16/2023	11:30 AM	43							
56	5/16/2023	11:45 AM	38							
57	5/16/2023	12:00 PM	54							
58	5/16/2023	12:15 PM	39							
59	5/16/2023	12:30 PM	42							
60	5/16/2023	12:45 PM	39							
61	5/16/2023	01:00 PM	40							
62	5/16/2023	01:15 PM	36							
63	5/16/2023	01:30 PM	47							
64	5/16/2023	01:45 PM	29							
65	5/16/2023	02:00 PM	37							
66	5/16/2023	02:15 PM	40							
67	5/16/2023	02:30 PM	37							
68	5/16/2023	02:45 PM	35							
69	5/16/2023	03:00 PM	43							
70	5/16/2023	03:15 PM	32							
71	5/16/2023	03:30 PM	46							
72	5/16/2023	03:45 PM	41							
73	5/16/2023	04:00 PM	84							
74	5/16/2023	04:15 PM	45							
75	5/16/2023	04:30 PM	48							
76	5/16/2023	04:45 PM	42							
77	5/16/2023	05:00 PM	38							
78	5/16/2023	05:15 PM	40							
79	5/16/2023	05:30 PM	33							
80	5/16/2023	05:45 PM	48							
81	5/16/2023	06:00 PM	37							
82	5/16/2023	06:15 PM	20							
83	5/16/2023	06:30 PM	32							
84	5/16/2023	06:45 PM	23							
85	5/16/2023	07:00 PM	22							
86	5/16/2023	07:15 PM	28							
87	5/16/2023	07:30 PM	14							
88	5/16/2023	07:45 PM	17							
89	5/16/2023	08:00 PM	17							
90	5/16/2023	08:15 PM	11							
91	5/16/2023	08:30 PM	15							
92	5/16/2023	08:45 PM	21							
93	5/16/2023	09:00 PM	7							
94	5/16/2023	09:15 PM	5							
95	5/16/2023	09:30 PM	5							
96	5/16/2023	09:45 PM	3							
97	5/16/2023	10:00 PM	6							
98	5/16/2023	10:15 PM	3							

	A	B	C	D	E	F	G	H	I	J
99	5/16/2023	10:30 PM	3							
100	5/16/2023	10:45 PM	1							
101	5/16/2023	11:00 PM	5							
102	5/16/2023	11:15 PM	4							
103	5/16/2023	11:30 PM	0							
104	5/16/2023	11:45 PM	2							
105	5/17/2023	12:00 AM	3							
106	5/17/2023	12:15 AM	2							
107	5/17/2023	12:30 AM	3							
108	5/17/2023	12:45 AM	1							
109	5/17/2023	01:00 AM	4							
110	5/17/2023	01:15 AM	0							
111	5/17/2023	01:30 AM	0							
112	5/17/2023	01:45 AM	1							
113	5/17/2023	02:00 AM	4							
114	5/17/2023	02:15 AM	0							
115	5/17/2023	02:30 AM	2							
116	5/17/2023	02:45 AM	0							
117	5/17/2023	03:00 AM	0							
118	5/17/2023	03:15 AM	0							
119	5/17/2023	03:30 AM	0							
120	5/17/2023	03:45 AM	3							
121	5/17/2023	04:00 AM	1							
122	5/17/2023	04:15 AM	3							
123	5/17/2023	04:30 AM	3							
124	5/17/2023	04:45 AM	4							
125	5/17/2023	05:00 AM	2							
126	5/17/2023	05:15 AM	9							
127	5/17/2023	05:30 AM	9							
128	5/17/2023	05:45 AM	15							
129	5/17/2023	06:00 AM	13							
130	5/17/2023	06:15 AM	30							
131	5/17/2023	06:30 AM	32							
132	5/17/2023	06:45 AM	29							
133	5/17/2023	07:00 AM	55							
134	5/17/2023	07:15 AM	78							
135	5/17/2023	07:30 AM	55							
136	5/17/2023	07:45 AM	46							
137	5/17/2023	08:00 AM	59							
138	5/17/2023	08:15 AM	41							
139	5/17/2023	08:30 AM	30							
140	5/17/2023	08:45 AM	37							
141	5/17/2023	09:00 AM	31							
142	5/17/2023	09:15 AM	41							
143	5/17/2023	09:30 AM	30							
144	5/17/2023	09:45 AM	26							
145	5/17/2023	10:00 AM	31							
146	5/17/2023	10:15 AM	27							
147	5/17/2023	10:30 AM	23							
148	5/17/2023	10:45 AM	50							

	A	B	C	D	E	F	G	H	I	J
149	5/17/2023	11:00 AM	34							
150	5/17/2023	11:15 AM	37							
151	5/17/2023	11:30 AM	47							
152	5/17/2023	11:45 AM	36							
153	5/17/2023	12:00 PM	59							
154	5/17/2023	12:15 PM	42							
155	5/17/2023	12:30 PM	30							
156	5/17/2023	12:45 PM	40							
157	5/17/2023	01:00 PM	38							
158	5/17/2023	01:15 PM	30							
159	5/17/2023	01:30 PM	42							
160	5/17/2023	01:45 PM	36							
161	5/17/2023	02:00 PM	34							
162	5/17/2023	02:15 PM	35							
163	5/17/2023	02:30 PM	28							
164	5/17/2023	02:45 PM	35							
165	5/17/2023	03:00 PM	51							
166	5/17/2023	03:15 PM	45							
167	5/17/2023	03:30 PM	43							
168	5/17/2023	03:45 PM	48							
169	5/17/2023	04:00 PM	96							
170	5/17/2023	04:15 PM	70							
171	5/17/2023	04:30 PM	48							
172	5/17/2023	04:45 PM	52							
173	5/17/2023	05:00 PM	50							
174	5/17/2023	05:15 PM	62							
175	5/17/2023	05:30 PM	54							
176	5/17/2023	05:45 PM	64							
177	5/17/2023	06:00 PM	46							
178	5/17/2023	06:15 PM	24							
179	5/17/2023	06:30 PM	17							
180	5/17/2023	06:45 PM	33							
181	5/17/2023	07:00 PM	21							
182	5/17/2023	07:15 PM	20							
183	5/17/2023	07:30 PM	22							
184	5/17/2023	07:45 PM	12							
185	5/17/2023	08:00 PM	16							
186	5/17/2023	08:15 PM	13							
187	5/17/2023	08:30 PM	12							
188	5/17/2023	08:45 PM	11							
189	5/17/2023	09:00 PM	11							
190	5/17/2023	09:15 PM	8							
191	5/17/2023	09:30 PM	3							
192	5/17/2023	09:45 PM	4							
193	5/17/2023	10:00 PM	6							
194	5/17/2023	10:15 PM	2							
195	5/17/2023	10:30 PM	2							
196	5/17/2023	10:45 PM	4							
197	5/17/2023	11:00 PM	3							
198	5/17/2023	11:15 PM	0							

	A	B	C	D	E	F	G	H	I	J
199	5/17/2023	11:30 PM	3							
200	5/17/2023	11:45 PM	4							
201	5/18/2023	12:00 AM	1							
202	5/18/2023	12:15 AM	2							
203	5/18/2023	12:30 AM	3							
204	5/18/2023	12:45 AM	0							
205	5/18/2023	01:00 AM	0							
206	5/18/2023	01:15 AM	2							
207	5/18/2023	01:30 AM	1							
208	5/18/2023	01:45 AM	1							
209	5/18/2023	02:00 AM	0							
210	5/18/2023	02:15 AM	5							
211	5/18/2023	02:30 AM	1							
212	5/18/2023	02:45 AM	2							
213	5/18/2023	03:00 AM	0							
214	5/18/2023	03:15 AM	1							
215	5/18/2023	03:30 AM	3							
216	5/18/2023	03:45 AM	2							
217	5/18/2023	04:00 AM	3							
218	5/18/2023	04:15 AM	2							
219	5/18/2023	04:30 AM	1							
220	5/18/2023	04:45 AM	5							
221	5/18/2023	05:00 AM	8							
222	5/18/2023	05:15 AM	4							
223	5/18/2023	05:30 AM	12							
224	5/18/2023	05:45 AM	10							
225	5/18/2023	06:00 AM	15							
226	5/18/2023	06:15 AM	34							
227	5/18/2023	06:30 AM	21							
228	5/18/2023	06:45 AM	30							
229	5/18/2023	07:00 AM	52							
230	5/18/2023	07:15 AM	75							
231	5/18/2023	07:30 AM	48							
232	5/18/2023	07:45 AM	44							
233	5/18/2023	08:00 AM	48							
234	5/18/2023	08:15 AM	45							
235	5/18/2023	08:30 AM	39							
236	5/18/2023	08:45 AM	40							
237	5/18/2023	09:00 AM	43							
238	5/18/2023	09:15 AM	30							
239	5/18/2023	09:30 AM	37							
240	5/18/2023	09:45 AM	35							
241	5/18/2023	10:00 AM	36							
242	5/18/2023	10:15 AM	38							
243	5/18/2023	10:30 AM	32							
244	5/18/2023	10:45 AM	45							
245	5/18/2023	11:00 AM	43							
246	5/18/2023	11:15 AM	52							
247	5/18/2023	11:30 AM	52							
248	5/18/2023	11:45 AM	39							

	A	B	C	D	E	F	G	H	I	J
249	5/18/2023	12:00 PM	69							
250	5/18/2023	12:15 PM	35							
251	5/18/2023	12:30 PM	44							
252	5/18/2023	12:45 PM	42							
253	5/18/2023	01:00 PM	52							
254	5/18/2023	01:15 PM	33							
255	5/18/2023	01:30 PM	37							
256	5/18/2023	01:45 PM	41							
257	5/18/2023	02:00 PM	59							
258	5/18/2023	02:15 PM	39							
259	5/18/2023	02:30 PM	49							
260	5/18/2023	02:45 PM	50							
261	5/18/2023	03:00 PM	57							
262	5/18/2023	03:15 PM	43							
263	5/18/2023	03:30 PM	49							
264	5/18/2023	03:45 PM	44							
265	5/18/2023	04:00 PM	83							
266	5/18/2023	04:15 PM	56							
267	5/18/2023	04:30 PM	52							
268	5/18/2023	04:45 PM	63							
269	5/18/2023	05:00 PM	42							
270	5/18/2023	05:15 PM	53							
271	5/18/2023	05:30 PM	43							
272	5/18/2023	05:45 PM	43							
273	5/18/2023	06:00 PM	47							
274	5/18/2023	06:15 PM	44							
275	5/18/2023	06:30 PM	44							
276	5/18/2023	06:45 PM	34							
277	5/18/2023	07:00 PM	35							
278	5/18/2023	07:15 PM	18							
279	5/18/2023	07:30 PM	28							
280	5/18/2023	07:45 PM	17							
281	5/18/2023	08:00 PM	24							
282	5/18/2023	08:15 PM	18							
283	5/18/2023	08:30 PM	26							
284	5/18/2023	08:45 PM	17							
285	5/18/2023	09:00 PM	18							
286	5/18/2023	09:15 PM	11							
287	5/18/2023	09:30 PM	9							
288	5/18/2023	09:45 PM	8							
289	5/18/2023	10:00 PM	4							
290	5/18/2023	10:15 PM	7							
291	5/18/2023	10:30 PM	4							
292	5/18/2023	10:45 PM	5							
293	5/18/2023	11:00 PM	2							
294	5/18/2023	11:15 PM	3							
295	5/18/2023	11:30 PM	6							
296	5/18/2023	11:45 PM	7							
297	5/19/2023	12:00 AM	3							
298	5/19/2023	12:15 AM	2							

	A	B	C	D	E	F	G	H	I	J
299	5/19/2023	12:30 AM	2							
300	5/19/2023	12:45 AM	1							
301	5/19/2023	01:00 AM	0							
302	5/19/2023	01:15 AM	2							
303	5/19/2023	01:30 AM	0							
304	5/19/2023	01:45 AM	2							
305	5/19/2023	02:00 AM	0							
306	5/19/2023	02:15 AM	1							
307	5/19/2023	02:30 AM	3							
308	5/19/2023	02:45 AM	0							
309	5/19/2023	03:00 AM	5							
310	5/19/2023	03:15 AM	0							
311	5/19/2023	03:30 AM	0							
312	5/19/2023	03:45 AM	2							
313	5/19/2023	04:00 AM	2							
314	5/19/2023	04:15 AM	3							
315	5/19/2023	04:30 AM	8							
316	5/19/2023	04:45 AM	5							
317	5/19/2023	05:00 AM	6							
318	5/19/2023	05:15 AM	4							
319	5/19/2023	05:30 AM	4							
320	5/19/2023	05:45 AM	8							
321	5/19/2023	06:00 AM	14							
322	5/19/2023	06:15 AM	11							
323	5/19/2023	06:30 AM	23							
324	5/19/2023	06:45 AM	18							
325	5/19/2023	07:00 AM	22							
326	5/19/2023	07:15 AM	29							
327	5/19/2023	07:30 AM	38							
328	5/19/2023	07:45 AM	45							
329	5/19/2023	08:00 AM	42							
330	5/19/2023	08:15 AM	47							
331	5/19/2023	08:30 AM	38							
332	5/19/2023	08:45 AM	45							
333	5/19/2023	09:00 AM	48							
334	5/19/2023	09:15 AM	35							
335	5/19/2023	09:30 AM	36							
336	5/19/2023	09:45 AM	35							
337	5/19/2023	10:00 AM	57							
338	5/19/2023	10:15 AM	46							
339	5/19/2023	10:30 AM	55							
340	5/19/2023	10:45 AM	53							
341	5/19/2023	11:00 AM	57							
342	5/19/2023	11:15 AM	32							
343	5/19/2023	11:30 AM	46							
344	5/19/2023	11:45 AM	54							
345	5/19/2023	12:00 PM	73							
346	5/19/2023	12:15 PM	68							
347	5/19/2023	12:30 PM	73							
348	5/19/2023	12:45 PM	65							

	A	B	C	D	E	F	G	H	I	J
349	5/19/2023	01:00 PM	49							
350	5/19/2023	01:15 PM	69							
351	5/19/2023	01:30 PM	66							
352	5/19/2023	01:45 PM	74							
353	5/19/2023	02:00 PM	64							
354	5/19/2023	02:15 PM	42							
355	5/19/2023	02:30 PM	72							
356	5/19/2023	02:45 PM	63							
357	5/19/2023	03:00 PM	70							
358	5/19/2023	03:15 PM	66							
359	5/19/2023	03:30 PM	86							
360	5/19/2023	03:45 PM	69							
361	5/19/2023	04:00 PM	89							
362	5/19/2023	04:15 PM	77							
363	5/19/2023	04:30 PM	85							
364	5/19/2023	04:45 PM	74							
365	5/19/2023	05:00 PM	84							
366	5/19/2023	05:15 PM	63							
367	5/19/2023	05:30 PM	60							
368	5/19/2023	05:45 PM	51							
369	5/19/2023	06:00 PM	51							
370	5/19/2023	06:15 PM	71							
371	5/19/2023	06:30 PM	50							
372	5/19/2023	06:45 PM	41							
373	5/19/2023	07:00 PM	40							
374	5/19/2023	07:15 PM	48							
375	5/19/2023	07:30 PM	28							
376	5/19/2023	07:45 PM	26							
377	5/19/2023	08:00 PM	27							
378	5/19/2023	08:15 PM	25							
379	5/19/2023	08:30 PM	22							
380	5/19/2023	08:45 PM	17							
381	5/19/2023	09:00 PM	12							
382	5/19/2023	09:15 PM	8							
383	5/19/2023	09:30 PM	14							
384	5/19/2023	09:45 PM	22							
385	5/19/2023	10:00 PM	6							
386	5/19/2023	10:15 PM	10							
387	5/19/2023	10:30 PM	12							
388	5/19/2023	10:45 PM	5							
389	5/19/2023	11:00 PM	13							
390	5/19/2023	11:15 PM	8							
391	5/19/2023	11:30 PM	6							
392	5/19/2023	11:45 PM	7							
393	5/20/2023	12:00 AM	1							
394	5/20/2023	12:15 AM	3							
395	5/20/2023	12:30 AM	2							
396	5/20/2023	12:45 AM	0							
397	5/20/2023	01:00 AM	0							
398	5/20/2023	01:15 AM	1							

	A	B	C	D	E	F	G	H	I	J
399	5/20/2023	01:30 AM	2							
400	5/20/2023	01:45 AM	2							
401	5/20/2023	02:00 AM	1							
402	5/20/2023	02:15 AM	1							
403	5/20/2023	02:30 AM	3							
404	5/20/2023	02:45 AM	0							
405	5/20/2023	03:00 AM	0							
406	5/20/2023	03:15 AM	2							
407	5/20/2023	03:30 AM	0							
408	5/20/2023	03:45 AM	1							
409	5/20/2023	04:00 AM	5							
410	5/20/2023	04:15 AM	3							
411	5/20/2023	04:30 AM	5							
412	5/20/2023	04:45 AM	4							
413	5/20/2023	05:00 AM	4							
414	5/20/2023	05:15 AM	6							
415	5/20/2023	05:30 AM	5							
416	5/20/2023	05:45 AM	4							
417	5/20/2023	06:00 AM	14							
418	5/20/2023	06:15 AM	8							
419	5/20/2023	06:30 AM	7							
420	5/20/2023	06:45 AM	11							
421	5/20/2023	07:00 AM	12							
422	5/20/2023	07:15 AM	24							
423	5/20/2023	07:30 AM	17							
424	5/20/2023	07:45 AM	17							
425	5/20/2023	08:00 AM	27							
426	5/20/2023	08:15 AM	15							
427	5/20/2023	08:30 AM	23							
428	5/20/2023	08:45 AM	49							
429	5/20/2023	09:00 AM	34							
430	5/20/2023	09:15 AM	43							
431	5/20/2023	09:30 AM	35							
432	5/20/2023	09:45 AM	55							
433	5/20/2023	10:00 AM	54							
434	5/20/2023	10:15 AM	53							
435	5/20/2023	10:30 AM	41							
436	5/20/2023	10:45 AM	55							
437	5/20/2023	11:00 AM	68							
438	5/20/2023	11:15 AM	60							
439	5/20/2023	11:30 AM	62							
440	5/20/2023	11:45 AM	60							
441	5/20/2023	12:00 PM	68							
442	5/20/2023	12:15 PM	73							
443	5/20/2023	12:30 PM	74							
444	5/20/2023	12:45 PM	66							
445	5/20/2023	01:00 PM	54							
446	5/20/2023	01:15 PM	37							
447	5/20/2023	01:30 PM	58							
448	5/20/2023	01:45 PM	53							

	A	B	C	D	E	F	G	H	I	J
449	5/20/2023	02:00 PM	58							
450	5/20/2023	02:15 PM	45							
451	5/20/2023	02:30 PM	49							
452	5/20/2023	02:45 PM	37							
453	5/20/2023	03:00 PM	49							
454	5/20/2023	03:15 PM	55							
455	5/20/2023	03:30 PM	43							
456	5/20/2023	03:45 PM	38							
457	5/20/2023	04:00 PM	56							
458	5/20/2023	04:15 PM	45							
459	5/20/2023	04:30 PM	24							
460	5/20/2023	04:45 PM	43							
461	5/20/2023	05:00 PM	33							
462	5/20/2023	05:15 PM	43							
463	5/20/2023	05:30 PM	45							
464	5/20/2023	05:45 PM	24							
465	5/20/2023	06:00 PM	31							
466	5/20/2023	06:15 PM	34							
467	5/20/2023	06:30 PM	31							
468	5/20/2023	06:45 PM	37							
469	5/20/2023	07:00 PM	30							
470	5/20/2023	07:15 PM	21							
471	5/20/2023	07:30 PM	27							
472	5/20/2023	07:45 PM	22							
473	5/20/2023	08:00 PM	20							
474	5/20/2023	08:15 PM	13							
475	5/20/2023	08:30 PM	21							
476	5/20/2023	08:45 PM	14							
477	5/20/2023	09:00 PM	9							
478	5/20/2023	09:15 PM	15							
479	5/20/2023	09:30 PM	21							
480	5/20/2023	09:45 PM	14							
481	5/20/2023	10:00 PM	10							
482	5/20/2023	10:15 PM	18							
483	5/20/2023	10:30 PM	13							
484	5/20/2023	10:45 PM	1							
485	5/20/2023	11:00 PM	7							
486	5/20/2023	11:15 PM	15							
487	5/20/2023	11:30 PM	10							
488	5/20/2023	11:45 PM	10							
489	5/21/2023	12:00 AM	6							
490	5/21/2023	12:15 AM	1							
491	5/21/2023	12:30 AM	1							
492	5/21/2023	12:45 AM	0							
493	5/21/2023	01:00 AM	2							
494	5/21/2023	01:15 AM	3							
495	5/21/2023	01:30 AM	3							
496	5/21/2023	01:45 AM	2							
497	5/21/2023	02:00 AM	1							
498	5/21/2023	02:15 AM	2							

	A	B	C	D	E	F	G	H	I	J
499	5/21/2023	02:30 AM	2							
500	5/21/2023	02:45 AM	1							
501	5/21/2023	03:00 AM	0							
502	5/21/2023	03:15 AM	2							
503	5/21/2023	03:30 AM	1							
504	5/21/2023	03:45 AM	4							
505	5/21/2023	04:00 AM	1							
506	5/21/2023	04:15 AM	0							
507	5/21/2023	04:30 AM	1							
508	5/21/2023	04:45 AM	4							
509	5/21/2023	05:00 AM	3							
510	5/21/2023	05:15 AM	4							
511	5/21/2023	05:30 AM	2							
512	5/21/2023	05:45 AM	0							
513	5/21/2023	06:00 AM	4							
514	5/21/2023	06:15 AM	1							
515	5/21/2023	06:30 AM	5							
516	5/21/2023	06:45 AM	7							
517	5/21/2023	07:00 AM	7							
518	5/21/2023	07:15 AM	12							
519	5/21/2023	07:30 AM	9							
520	5/21/2023	07:45 AM	11							
521	5/21/2023	08:00 AM	21							
522	5/21/2023	08:15 AM	31							
523	5/21/2023	08:30 AM	18							
524	5/21/2023	08:45 AM	38							
525	5/21/2023	09:00 AM	25							
526	5/21/2023	09:15 AM	38							
527	5/21/2023	09:30 AM	30							
528	5/21/2023	09:45 AM	50							
529	5/21/2023	10:00 AM	62							
530	5/21/2023	10:15 AM	44							
531	5/21/2023	10:30 AM	59							
532	5/21/2023	10:45 AM	53							
533	5/21/2023	11:00 AM	58							
534	5/21/2023	11:15 AM	68							
535	5/21/2023	11:30 AM	74							
536	5/21/2023	11:45 AM	50							
537	5/21/2023	12:00 PM	60							
538	5/21/2023	12:15 PM	58							
539	5/21/2023	12:30 PM	63							
540	5/21/2023	12:45 PM	62							
541	5/21/2023	01:00 PM	61							
542	5/21/2023	01:15 PM	66							
543	5/21/2023	01:30 PM	54							
544	5/21/2023	01:45 PM	49							
545	5/21/2023	02:00 PM	42							
546	5/21/2023	02:15 PM	41							
547	5/21/2023	02:30 PM	34							
548	5/21/2023	02:45 PM	29							

	A	B	C	D	E	F	G	H	I	J
549	5/21/2023	03:00 PM	40							
550	5/21/2023	03:15 PM	37							
551	5/21/2023	03:30 PM	45							
552	5/21/2023	03:45 PM	38							
553	5/21/2023	04:00 PM	29							
554	5/21/2023	04:15 PM	27							
555	5/21/2023	04:30 PM	30							
556	5/21/2023	04:45 PM	44							
557	5/21/2023	05:00 PM	37							
558	5/21/2023	05:15 PM	37							
559	5/21/2023	05:30 PM	26							
560	5/21/2023	05:45 PM	34							
561	5/21/2023	06:00 PM	31							
562	5/21/2023	06:15 PM	32							
563	5/21/2023	06:30 PM	40							
564	5/21/2023	06:45 PM	43							
565	5/21/2023	07:00 PM	22							
566	5/21/2023	07:15 PM	35							
567	5/21/2023	07:30 PM	17							
568	5/21/2023	07:45 PM	31							
569	5/21/2023	08:00 PM	22							
570	5/21/2023	08:15 PM	16							
571	5/21/2023	08:30 PM	12							
572	5/21/2023	08:45 PM	9							
573	5/21/2023	09:00 PM	20							
574	5/21/2023	09:15 PM	3							
575	5/21/2023	09:30 PM	10							
576	5/21/2023	09:45 PM	9							
577	5/21/2023	10:00 PM	3							
578	5/21/2023	10:15 PM	3							
579	5/21/2023	10:30 PM	8							
580	5/21/2023	10:45 PM	2							
581	5/21/2023	11:00 PM	5							
582	5/21/2023	11:15 PM	5							
583	5/21/2023	11:30 PM	4							
584	5/21/2023	11:45 PM	8							
585	5/22/2023	12:00 AM	1							
586	5/22/2023	12:15 AM	6							
587	5/22/2023	12:30 AM	1							
588	5/22/2023	12:45 AM	3							
589	5/22/2023	01:00 AM	1							
590	5/22/2023	01:15 AM	1							
591	5/22/2023	01:30 AM	0							
592	5/22/2023	01:45 AM	2							
593	5/22/2023	02:00 AM	2							
594	5/22/2023	02:15 AM	1							
595	5/22/2023	02:30 AM	0							
596	5/22/2023	02:45 AM	0							
597	5/22/2023	03:00 AM	0							
598	5/22/2023	03:15 AM	3							

	A	B	C	D	E	F	G	H	I	J
599	5/22/2023	03:30 AM	1							
600	5/22/2023	03:45 AM	0							
601	5/22/2023	04:00 AM	1							
602	5/22/2023	04:15 AM	1							
603	5/22/2023	04:30 AM	8							
604	5/22/2023	04:45 AM	10							
605	5/22/2023	05:00 AM	11							
606	5/22/2023	05:15 AM	9							
607	5/22/2023	05:30 AM	10							
608	5/22/2023	05:45 AM	12							
609	5/22/2023	06:00 AM	18							
610	5/22/2023	06:15 AM	35							
611	5/22/2023	06:30 AM	34							
612	5/22/2023	06:45 AM	41							
613	5/22/2023	07:00 AM	44							
614	5/22/2023	07:15 AM	65							
615	5/22/2023	07:30 AM	66							
616	5/22/2023	07:45 AM	54							
617	5/22/2023	08:00 AM	45							
618	5/22/2023	08:15 AM	44							
619	5/22/2023	08:30 AM	56							
620	5/22/2023	08:45 AM	54							
621	5/22/2023	09:00 AM	45							
622	5/22/2023	09:15 AM	58							
623	5/22/2023	09:30 AM	57							
624	5/22/2023	09:45 AM	51							
625	5/22/2023	10:00 AM	50							
626	5/22/2023	10:15 AM	23							
627	5/22/2023	10:30 AM	46							
628	5/22/2023	10:45 AM	42							
629	5/22/2023	11:00 AM	49							
630	5/22/2023	11:15 AM	35							
631	5/22/2023	11:30 AM	37							
632	5/22/2023	11:45 AM	33							
633	5/22/2023	12:00 PM	34							
634	5/22/2023	12:15 PM	36							
635	5/22/2023	12:30 PM	36							
636	5/22/2023	12:45 PM	48							
637	5/22/2023	01:00 PM	37							
638	5/22/2023	01:15 PM	38							
639	5/22/2023	01:30 PM	47							
640	5/22/2023	01:45 PM	48							
641	5/22/2023	02:00 PM	41							
642	5/22/2023	02:15 PM	53							
643	5/22/2023	02:30 PM	36							
644	5/22/2023	02:45 PM	37							
645	5/22/2023	03:00 PM	42							
646	5/22/2023	03:15 PM	54							
647	5/22/2023	03:30 PM	55							
648	5/22/2023	03:45 PM	65							

	A	B	C	D	E	F	G	H	I	J
649	5/22/2023	04:00 PM	66							
650	5/22/2023	04:15 PM	78							
651	5/22/2023	04:30 PM	77							
652	5/22/2023	04:45 PM	78							
653	5/22/2023	05:00 PM	78							
654	5/22/2023	05:15 PM	65							
655	5/22/2023	05:30 PM	66							
656	5/22/2023	05:45 PM	65							
657	5/22/2023	06:00 PM	55							
658	5/22/2023	06:15 PM	54							
659	5/22/2023	06:30 PM	56							
660	5/22/2023	06:45 PM	41							
661	5/22/2023	07:00 PM	24							
662	5/22/2023	07:15 PM	21							
663	5/22/2023	07:30 PM	33							
664	5/22/2023	07:45 PM	17							
665	5/22/2023	08:00 PM	12							
666	5/22/2023	08:15 PM	16							
667	5/22/2023	08:30 PM	22							
668	5/22/2023	08:45 PM	14							
669	5/22/2023	09:00 PM	5							
670	5/22/2023	09:15 PM	4							
671	5/22/2023	09:30 PM	5							
672	5/22/2023	09:45 PM	9							
673	5/22/2023	10:00 PM	14							
674	5/22/2023	10:15 PM	3							
675	5/22/2023	10:30 PM	4							
676	5/22/2023	10:45 PM	3							
677	5/22/2023	11:00 PM	1							
678	5/22/2023	11:15 PM	8							
679	5/22/2023	11:30 PM	3							
680	5/22/2023	11:45 PM	1							
681	5/23/2023	12:00 AM	0							
682	5/23/2023	12:15 AM	0							
683	5/23/2023	12:30 AM	0							
684	5/23/2023	12:45 AM	1							
685	5/23/2023	01:00 AM	0							
686	5/23/2023	01:15 AM	1							
687	5/23/2023	01:30 AM	0							
688	5/23/2023	01:45 AM	0							
689	5/23/2023	02:00 AM	2							
690	5/23/2023	02:15 AM	0							
691	5/23/2023	02:30 AM	0							
692	5/23/2023	02:45 AM	0							
693	5/23/2023	03:00 AM	0							
694	5/23/2023	03:15 AM	0							
695	5/23/2023	03:30 AM	4							
696	5/23/2023	03:45 AM	7							
697	5/23/2023	04:00 AM	1							
698	5/23/2023	04:15 AM	5							

	A	B	C	D	E	F	G	H	I	J
699	5/23/2023	04:30 AM	6							
700	5/23/2023	04:45 AM	7							
701	5/23/2023	05:00 AM	7							
702	5/23/2023	05:15 AM	7							
703	5/23/2023	05:30 AM	13							
704	5/23/2023	05:45 AM	14							
705	5/23/2023	06:00 AM	23							
706	5/23/2023	06:15 AM	30							
707	5/23/2023	06:30 AM	27							
708	5/23/2023	06:45 AM	30							
709	5/23/2023	07:00 AM	72							
710	5/23/2023	07:15 AM	91							
711	5/23/2023	07:30 AM	48							
712	5/23/2023	07:45 AM	57							
713	5/23/2023	08:00 AM	50							
714	5/23/2023	08:15 AM	41							
715	5/23/2023	08:30 AM	45							
716	5/23/2023	08:45 AM	45							
717	5/23/2023	09:00 AM	42							
718	5/23/2023	09:15 AM	47							
719	5/23/2023	09:30 AM	29							
720	5/23/2023	09:45 AM	59							
721	5/23/2023	10:00 AM	57							
722	5/23/2023	10:15 AM	38							
723	5/23/2023	10:30 AM	57							
724	5/23/2023	10:45 AM	44							
725	5/23/2023	11:00 AM	45							
726	5/23/2023	11:15 AM	42							
727	5/23/2023	11:30 AM	55							
728	5/23/2023	11:45 AM	38							
729	5/23/2023	12:00 PM	53							
730	5/23/2023	12:15 PM	52							
731	5/23/2023	12:30 PM	42							
732	5/23/2023	12:45 PM	43							
733	5/23/2023	01:00 PM	48							
734	5/23/2023	01:15 PM	53							
735	5/23/2023	01:30 PM	54							
736	5/23/2023	01:45 PM	53							
737	5/23/2023	02:00 PM	46							
738	5/23/2023	02:15 PM	36							
739	5/23/2023	02:30 PM	50							
740	5/23/2023	02:45 PM	61							
741	5/23/2023	03:00 PM	58							
742	5/23/2023	03:15 PM	56							
743	5/23/2023	03:30 PM	82							
744	5/23/2023	03:45 PM	57							
745	5/23/2023	04:00 PM	111							
746	5/23/2023	04:15 PM	57							
747	5/23/2023	04:30 PM	57							
748	5/23/2023	04:45 PM	60							

	A	B	C	D	E	F	G	H	I	J
749	5/23/2023	05:00 PM	76							
750	5/23/2023	05:15 PM	49							
751	5/23/2023	05:30 PM	50							
752	5/23/2023	05:45 PM	44							
753	5/23/2023	06:00 PM	34							
754	5/23/2023	06:15 PM	34							
755	5/23/2023	06:30 PM	51							
756	5/23/2023	06:45 PM	32							
757	5/23/2023	07:00 PM	36							
758	5/23/2023	07:15 PM	20							
759	5/23/2023	07:30 PM	30							
760	5/23/2023	07:45 PM	19							
761	5/23/2023	08:00 PM	21							
762	5/23/2023	08:15 PM	26							
763	5/23/2023	08:30 PM	21							
764	5/23/2023	08:45 PM	13							
765	5/23/2023	09:00 PM	11							
766	5/23/2023	09:15 PM	17							
767	5/23/2023	09:30 PM	9							
768	5/23/2023	09:45 PM	7							
769	5/23/2023	10:00 PM	5							
770	5/23/2023	10:15 PM	4							
771	5/23/2023	10:30 PM	5							
772	5/23/2023	10:45 PM	2							
773	5/23/2023	11:00 PM	2							
774	5/23/2023	11:15 PM	0							
775	5/23/2023	11:30 PM	4							
776	5/23/2023	11:45 PM	6							

	A	B	C	D	E	F	G	H	I	J
1										
2	File Name: C:\Users\obarrie\Desktop\transfer\Documents\Documents\Osman\Osman from harddrive\Documents\TDB\WSP\Syracuse\Data\ATR\SYRACUSE BATCH 10 jamar\SYRACUSE BATCH 10\ATR 1124.tf2									
3	Start Date: 5/16/2023									
4	Start Time: 12:00:00 AM									
5	Location 1: EB S 104 at S 3									
6	Location 2: SYRACUSE,NY									
7										
8	Date	Time	EB							
9	5/16/2023	12:00 AM	2							
10	5/16/2023	12:15 AM	8							
11	5/16/2023	12:30 AM	3							
12	5/16/2023	12:45 AM	1							
13	5/16/2023	01:00 AM	2							
14	5/16/2023	01:15 AM	2							
15	5/16/2023	01:30 AM	3							
16	5/16/2023	01:45 AM	1							
17	5/16/2023	02:00 AM	1							
18	5/16/2023	02:15 AM	0							
19	5/16/2023	02:30 AM	7							
20	5/16/2023	02:45 AM	0							
21	5/16/2023	03:00 AM	2							
22	5/16/2023	03:15 AM	6							
23	5/16/2023	03:30 AM	3							
24	5/16/2023	03:45 AM	5							
25	5/16/2023	04:00 AM	7							
26	5/16/2023	04:15 AM	3							
27	5/16/2023	04:30 AM	8							
28	5/16/2023	04:45 AM	6							
29	5/16/2023	05:00 AM	12							
30	5/16/2023	05:15 AM	14							
31	5/16/2023	05:30 AM	19							
32	5/16/2023	05:45 AM	21							
33	5/16/2023	06:00 AM	32							
34	5/16/2023	06:15 AM	48							
35	5/16/2023	06:30 AM	39							
36	5/16/2023	06:45 AM	48							
37	5/16/2023	07:00 AM	37							
38	5/16/2023	07:15 AM	72							
39	5/16/2023	07:30 AM	54							
40	5/16/2023	07:45 AM	53							
41	5/16/2023	08:00 AM	46							
42	5/16/2023	08:15 AM	49							
43	5/16/2023	08:30 AM	68							
44	5/16/2023	08:45 AM	47							
45	5/16/2023	09:00 AM	58							
46	5/16/2023	09:15 AM	54							
47	5/16/2023	09:30 AM	57							
48	5/16/2023	09:45 AM	64							

	A	B	C	D	E	F	G	H	I	J
49	5/16/2023	10:00 AM	49							
50	5/16/2023	10:15 AM	61							
51	5/16/2023	10:30 AM	57							
52	5/16/2023	10:45 AM	68							
53	5/16/2023	11:00 AM	65							
54	5/16/2023	11:15 AM	62							
55	5/16/2023	11:30 AM	63							
56	5/16/2023	11:45 AM	65							
57	5/16/2023	12:00 PM	89							
58	5/16/2023	12:15 PM	67							
59	5/16/2023	12:30 PM	69							
60	5/16/2023	12:45 PM	67							
61	5/16/2023	01:00 PM	55							
62	5/16/2023	01:15 PM	71							
63	5/16/2023	01:30 PM	69							
64	5/16/2023	01:45 PM	58							
65	5/16/2023	02:00 PM	78							
66	5/16/2023	02:15 PM	75							
67	5/16/2023	02:30 PM	104							
68	5/16/2023	02:45 PM	87							
69	5/16/2023	03:00 PM	86							
70	5/16/2023	03:15 PM	77							
71	5/16/2023	03:30 PM	90							
72	5/16/2023	03:45 PM	77							
73	5/16/2023	04:00 PM	113							
74	5/16/2023	04:15 PM	91							
75	5/16/2023	04:30 PM	85							
76	5/16/2023	04:45 PM	116							
77	5/16/2023	05:00 PM	84							
78	5/16/2023	05:15 PM	99							
79	5/16/2023	05:30 PM	76							
80	5/16/2023	05:45 PM	95							
81	5/16/2023	06:00 PM	70							
82	5/16/2023	06:15 PM	55							
83	5/16/2023	06:30 PM	66							
84	5/16/2023	06:45 PM	56							
85	5/16/2023	07:00 PM	57							
86	5/16/2023	07:15 PM	41							
87	5/16/2023	07:30 PM	64							
88	5/16/2023	07:45 PM	40							
89	5/16/2023	08:00 PM	32							
90	5/16/2023	08:15 PM	27							
91	5/16/2023	08:30 PM	31							
92	5/16/2023	08:45 PM	20							
93	5/16/2023	09:00 PM	27							
94	5/16/2023	09:15 PM	16							
95	5/16/2023	09:30 PM	11							
96	5/16/2023	09:45 PM	8							
97	5/16/2023	10:00 PM	13							
98	5/16/2023	10:15 PM	7							

	A	B	C	D	E	F	G	H	I	J
99	5/16/2023	10:30 PM	5							
100	5/16/2023	10:45 PM	5							
101	5/16/2023	11:00 PM	10							
102	5/16/2023	11:15 PM	5							
103	5/16/2023	11:30 PM	3							
104	5/16/2023	11:45 PM	11							
105	5/17/2023	12:00 AM	7							
106	5/17/2023	12:15 AM	2							
107	5/17/2023	12:30 AM	4							
108	5/17/2023	12:45 AM	5							
109	5/17/2023	01:00 AM	6							
110	5/17/2023	01:15 AM	1							
111	5/17/2023	01:30 AM	4							
112	5/17/2023	01:45 AM	2							
113	5/17/2023	02:00 AM	2							
114	5/17/2023	02:15 AM	0							
115	5/17/2023	02:30 AM	5							
116	5/17/2023	02:45 AM	0							
117	5/17/2023	03:00 AM	1							
118	5/17/2023	03:15 AM	1							
119	5/17/2023	03:30 AM	3							
120	5/17/2023	03:45 AM	7							
121	5/17/2023	04:00 AM	4							
122	5/17/2023	04:15 AM	7							
123	5/17/2023	04:30 AM	2							
124	5/17/2023	04:45 AM	6							
125	5/17/2023	05:00 AM	12							
126	5/17/2023	05:15 AM	10							
127	5/17/2023	05:30 AM	15							
128	5/17/2023	05:45 AM	22							
129	5/17/2023	06:00 AM	23							
130	5/17/2023	06:15 AM	53							
131	5/17/2023	06:30 AM	47							
132	5/17/2023	06:45 AM	39							
133	5/17/2023	07:00 AM	39							
134	5/17/2023	07:15 AM	57							
135	5/17/2023	07:30 AM	61							
136	5/17/2023	07:45 AM	59							
137	5/17/2023	08:00 AM	47							
138	5/17/2023	08:15 AM	52							
139	5/17/2023	08:30 AM	54							
140	5/17/2023	08:45 AM	64							
141	5/17/2023	09:00 AM	50							
142	5/17/2023	09:15 AM	68							
143	5/17/2023	09:30 AM	49							
144	5/17/2023	09:45 AM	64							
145	5/17/2023	10:00 AM	51							
146	5/17/2023	10:15 AM	57							
147	5/17/2023	10:30 AM	44							
148	5/17/2023	10:45 AM	67							

	A	B	C	D	E	F	G	H	I	J
149	5/17/2023	11:00 AM	86							
150	5/17/2023	11:15 AM	64							
151	5/17/2023	11:30 AM	88							
152	5/17/2023	11:45 AM	59							
153	5/17/2023	12:00 PM	77							
154	5/17/2023	12:15 PM	59							
155	5/17/2023	12:30 PM	76							
156	5/17/2023	12:45 PM	60							
157	5/17/2023	01:00 PM	62							
158	5/17/2023	01:15 PM	54							
159	5/17/2023	01:30 PM	70							
160	5/17/2023	01:45 PM	47							
161	5/17/2023	02:00 PM	64							
162	5/17/2023	02:15 PM	74							
163	5/17/2023	02:30 PM	93							
164	5/17/2023	02:45 PM	90							
165	5/17/2023	03:00 PM	101							
166	5/17/2023	03:15 PM	108							
167	5/17/2023	03:30 PM	90							
168	5/17/2023	03:45 PM	85							
169	5/17/2023	04:00 PM	97							
170	5/17/2023	04:15 PM	92							
171	5/17/2023	04:30 PM	85							
172	5/17/2023	04:45 PM	86							
173	5/17/2023	05:00 PM	83							
174	5/17/2023	05:15 PM	99							
175	5/17/2023	05:30 PM	79							
176	5/17/2023	05:45 PM	76							
177	5/17/2023	06:00 PM	71							
178	5/17/2023	06:15 PM	54							
179	5/17/2023	06:30 PM	48							
180	5/17/2023	06:45 PM	80							
181	5/17/2023	07:00 PM	68							
182	5/17/2023	07:15 PM	96							
183	5/17/2023	07:30 PM	66							
184	5/17/2023	07:45 PM	24							
185	5/17/2023	08:00 PM	26							
186	5/17/2023	08:15 PM	43							
187	5/17/2023	08:30 PM	26							
188	5/17/2023	08:45 PM	27							
189	5/17/2023	09:00 PM	25							
190	5/17/2023	09:15 PM	25							
191	5/17/2023	09:30 PM	12							
192	5/17/2023	09:45 PM	11							
193	5/17/2023	10:00 PM	7							
194	5/17/2023	10:15 PM	6							
195	5/17/2023	10:30 PM	7							
196	5/17/2023	10:45 PM	7							
197	5/17/2023	11:00 PM	9							
198	5/17/2023	11:15 PM	8							

	A	B	C	D	E	F	G	H	I	J
199	5/17/2023	11:30 PM	13							
200	5/17/2023	11:45 PM	4							
201	5/18/2023	12:00 AM	1							
202	5/18/2023	12:15 AM	4							
203	5/18/2023	12:30 AM	3							
204	5/18/2023	12:45 AM	1							
205	5/18/2023	01:00 AM	2							
206	5/18/2023	01:15 AM	6							
207	5/18/2023	01:30 AM	2							
208	5/18/2023	01:45 AM	1							
209	5/18/2023	02:00 AM	1							
210	5/18/2023	02:15 AM	4							
211	5/18/2023	02:30 AM	1							
212	5/18/2023	02:45 AM	3							
213	5/18/2023	03:00 AM	0							
214	5/18/2023	03:15 AM	3							
215	5/18/2023	03:30 AM	6							
216	5/18/2023	03:45 AM	6							
217	5/18/2023	04:00 AM	4							
218	5/18/2023	04:15 AM	7							
219	5/18/2023	04:30 AM	8							
220	5/18/2023	04:45 AM	5							
221	5/18/2023	05:00 AM	8							
222	5/18/2023	05:15 AM	15							
223	5/18/2023	05:30 AM	18							
224	5/18/2023	05:45 AM	17							
225	5/18/2023	06:00 AM	26							
226	5/18/2023	06:15 AM	49							
227	5/18/2023	06:30 AM	58							
228	5/18/2023	06:45 AM	38							
229	5/18/2023	07:00 AM	37							
230	5/18/2023	07:15 AM	57							
231	5/18/2023	07:30 AM	70							
232	5/18/2023	07:45 AM	71							
233	5/18/2023	08:00 AM	58							
234	5/18/2023	08:15 AM	63							
235	5/18/2023	08:30 AM	57							
236	5/18/2023	08:45 AM	55							
237	5/18/2023	09:00 AM	76							
238	5/18/2023	09:15 AM	66							
239	5/18/2023	09:30 AM	68							
240	5/18/2023	09:45 AM	51							
241	5/18/2023	10:00 AM	61							
242	5/18/2023	10:15 AM	68							
243	5/18/2023	10:30 AM	50							
244	5/18/2023	10:45 AM	80							
245	5/18/2023	11:00 AM	97							
246	5/18/2023	11:15 AM	78							
247	5/18/2023	11:30 AM	82							
248	5/18/2023	11:45 AM	81							

	A	B	C	D	E	F	G	H	I	J
249	5/18/2023	12:00 PM	70							
250	5/18/2023	12:15 PM	71							
251	5/18/2023	12:30 PM	85							
252	5/18/2023	12:45 PM	55							
253	5/18/2023	01:00 PM	70							
254	5/18/2023	01:15 PM	67							
255	5/18/2023	01:30 PM	58							
256	5/18/2023	01:45 PM	76							
257	5/18/2023	02:00 PM	67							
258	5/18/2023	02:15 PM	75							
259	5/18/2023	02:30 PM	94							
260	5/18/2023	02:45 PM	103							
261	5/18/2023	03:00 PM	92							
262	5/18/2023	03:15 PM	97							
263	5/18/2023	03:30 PM	109							
264	5/18/2023	03:45 PM	91							
265	5/18/2023	04:00 PM	133							
266	5/18/2023	04:15 PM	107							
267	5/18/2023	04:30 PM	82							
268	5/18/2023	04:45 PM	115							
269	5/18/2023	05:00 PM	105							
270	5/18/2023	05:15 PM	94							
271	5/18/2023	05:30 PM	90							
272	5/18/2023	05:45 PM	87							
273	5/18/2023	06:00 PM	63							
274	5/18/2023	06:15 PM	79							
275	5/18/2023	06:30 PM	79							
276	5/18/2023	06:45 PM	71							
277	5/18/2023	07:00 PM	63							
278	5/18/2023	07:15 PM	42							
279	5/18/2023	07:30 PM	56							
280	5/18/2023	07:45 PM	34							
281	5/18/2023	08:00 PM	42							
282	5/18/2023	08:15 PM	38							
283	5/18/2023	08:30 PM	34							
284	5/18/2023	08:45 PM	33							
285	5/18/2023	09:00 PM	29							
286	5/18/2023	09:15 PM	28							
287	5/18/2023	09:30 PM	19							
288	5/18/2023	09:45 PM	16							
289	5/18/2023	10:00 PM	12							
290	5/18/2023	10:15 PM	6							
291	5/18/2023	10:30 PM	14							
292	5/18/2023	10:45 PM	10							
293	5/18/2023	11:00 PM	9							
294	5/18/2023	11:15 PM	8							
295	5/18/2023	11:30 PM	7							
296	5/18/2023	11:45 PM	11							
297	5/19/2023	12:00 AM	4							
298	5/19/2023	12:15 AM	6							

	A	B	C	D	E	F	G	H	I	J
299	5/19/2023	12:30 AM	1							
300	5/19/2023	12:45 AM	5							
301	5/19/2023	01:00 AM	0							
302	5/19/2023	01:15 AM	1							
303	5/19/2023	01:30 AM	1							
304	5/19/2023	01:45 AM	2							
305	5/19/2023	02:00 AM	3							
306	5/19/2023	02:15 AM	2							
307	5/19/2023	02:30 AM	4							
308	5/19/2023	02:45 AM	0							
309	5/19/2023	03:00 AM	8							
310	5/19/2023	03:15 AM	0							
311	5/19/2023	03:30 AM	6							
312	5/19/2023	03:45 AM	2							
313	5/19/2023	04:00 AM	2							
314	5/19/2023	04:15 AM	7							
315	5/19/2023	04:30 AM	10							
316	5/19/2023	04:45 AM	10							
317	5/19/2023	05:00 AM	5							
318	5/19/2023	05:15 AM	22							
319	5/19/2023	05:30 AM	17							
320	5/19/2023	05:45 AM	13							
321	5/19/2023	06:00 AM	19							
322	5/19/2023	06:15 AM	33							
323	5/19/2023	06:30 AM	27							
324	5/19/2023	06:45 AM	38							
325	5/19/2023	07:00 AM	42							
326	5/19/2023	07:15 AM	33							
327	5/19/2023	07:30 AM	45							
328	5/19/2023	07:45 AM	57							
329	5/19/2023	08:00 AM	55							
330	5/19/2023	08:15 AM	56							
331	5/19/2023	08:30 AM	61							
332	5/19/2023	08:45 AM	67							
333	5/19/2023	09:00 AM	76							
334	5/19/2023	09:15 AM	59							
335	5/19/2023	09:30 AM	58							
336	5/19/2023	09:45 AM	76							
337	5/19/2023	10:00 AM	78							
338	5/19/2023	10:15 AM	75							
339	5/19/2023	10:30 AM	57							
340	5/19/2023	10:45 AM	72							
341	5/19/2023	11:00 AM	102							
342	5/19/2023	11:15 AM	88							
343	5/19/2023	11:30 AM	91							
344	5/19/2023	11:45 AM	90							
345	5/19/2023	12:00 PM	112							
346	5/19/2023	12:15 PM	96							
347	5/19/2023	12:30 PM	109							
348	5/19/2023	12:45 PM	107							

	A	B	C	D	E	F	G	H	I	J
349	5/19/2023	01:00 PM	88							
350	5/19/2023	01:15 PM	107							
351	5/19/2023	01:30 PM	101							
352	5/19/2023	01:45 PM	114							
353	5/19/2023	02:00 PM	82							
354	5/19/2023	02:15 PM	100							
355	5/19/2023	02:30 PM	107							
356	5/19/2023	02:45 PM	90							
357	5/19/2023	03:00 PM	107							
358	5/19/2023	03:15 PM	91							
359	5/19/2023	03:30 PM	110							
360	5/19/2023	03:45 PM	102							
361	5/19/2023	04:00 PM	96							
362	5/19/2023	04:15 PM	125							
363	5/19/2023	04:30 PM	92							
364	5/19/2023	04:45 PM	78							
365	5/19/2023	05:00 PM	113							
366	5/19/2023	05:15 PM	102							
367	5/19/2023	05:30 PM	103							
368	5/19/2023	05:45 PM	106							
369	5/19/2023	06:00 PM	86							
370	5/19/2023	06:15 PM	99							
371	5/19/2023	06:30 PM	72							
372	5/19/2023	06:45 PM	61							
373	5/19/2023	07:00 PM	65							
374	5/19/2023	07:15 PM	64							
375	5/19/2023	07:30 PM	54							
376	5/19/2023	07:45 PM	52							
377	5/19/2023	08:00 PM	51							
378	5/19/2023	08:15 PM	40							
379	5/19/2023	08:30 PM	36							
380	5/19/2023	08:45 PM	44							
381	5/19/2023	09:00 PM	22							
382	5/19/2023	09:15 PM	29							
383	5/19/2023	09:30 PM	20							
384	5/19/2023	09:45 PM	26							
385	5/19/2023	10:00 PM	13							
386	5/19/2023	10:15 PM	17							
387	5/19/2023	10:30 PM	17							
388	5/19/2023	10:45 PM	10							
389	5/19/2023	11:00 PM	10							
390	5/19/2023	11:15 PM	9							
391	5/19/2023	11:30 PM	9							
392	5/19/2023	11:45 PM	16							
393	5/20/2023	12:00 AM	5							
394	5/20/2023	12:15 AM	5							
395	5/20/2023	12:30 AM	3							
396	5/20/2023	12:45 AM	4							
397	5/20/2023	01:00 AM	1							
398	5/20/2023	01:15 AM	3							

	A	B	C	D	E	F	G	H	I	J
399	5/20/2023	01:30 AM	5							
400	5/20/2023	01:45 AM	1							
401	5/20/2023	02:00 AM	2							
402	5/20/2023	02:15 AM	2							
403	5/20/2023	02:30 AM	3							
404	5/20/2023	02:45 AM	2							
405	5/20/2023	03:00 AM	2							
406	5/20/2023	03:15 AM	3							
407	5/20/2023	03:30 AM	1							
408	5/20/2023	03:45 AM	6							
409	5/20/2023	04:00 AM	5							
410	5/20/2023	04:15 AM	2							
411	5/20/2023	04:30 AM	7							
412	5/20/2023	04:45 AM	5							
413	5/20/2023	05:00 AM	8							
414	5/20/2023	05:15 AM	10							
415	5/20/2023	05:30 AM	5							
416	5/20/2023	05:45 AM	10							
417	5/20/2023	06:00 AM	25							
418	5/20/2023	06:15 AM	18							
419	5/20/2023	06:30 AM	30							
420	5/20/2023	06:45 AM	13							
421	5/20/2023	07:00 AM	20							
422	5/20/2023	07:15 AM	26							
423	5/20/2023	07:30 AM	25							
424	5/20/2023	07:45 AM	39							
425	5/20/2023	08:00 AM	45							
426	5/20/2023	08:15 AM	39							
427	5/20/2023	08:30 AM	50							
428	5/20/2023	08:45 AM	78							
429	5/20/2023	09:00 AM	91							
430	5/20/2023	09:15 AM	64							
431	5/20/2023	09:30 AM	80							
432	5/20/2023	09:45 AM	84							
433	5/20/2023	10:00 AM	92							
434	5/20/2023	10:15 AM	93							
435	5/20/2023	10:30 AM	86							
436	5/20/2023	10:45 AM	96							
437	5/20/2023	11:00 AM	90							
438	5/20/2023	11:15 AM	108							
439	5/20/2023	11:30 AM	102							
440	5/20/2023	11:45 AM	92							
441	5/20/2023	12:00 PM	128							
442	5/20/2023	12:15 PM	88							
443	5/20/2023	12:30 PM	94							
444	5/20/2023	12:45 PM	109							
445	5/20/2023	01:00 PM	76							
446	5/20/2023	01:15 PM	77							
447	5/20/2023	01:30 PM	88							
448	5/20/2023	01:45 PM	72							

	A	B	C	D	E	F	G	H	I	J
449	5/20/2023	02:00 PM	89							
450	5/20/2023	02:15 PM	73							
451	5/20/2023	02:30 PM	73							
452	5/20/2023	02:45 PM	73							
453	5/20/2023	03:00 PM	63							
454	5/20/2023	03:15 PM	57							
455	5/20/2023	03:30 PM	64							
456	5/20/2023	03:45 PM	75							
457	5/20/2023	04:00 PM	64							
458	5/20/2023	04:15 PM	68							
459	5/20/2023	04:30 PM	68							
460	5/20/2023	04:45 PM	75							
461	5/20/2023	05:00 PM	67							
462	5/20/2023	05:15 PM	55							
463	5/20/2023	05:30 PM	56							
464	5/20/2023	05:45 PM	46							
465	5/20/2023	06:00 PM	57							
466	5/20/2023	06:15 PM	51							
467	5/20/2023	06:30 PM	46							
468	5/20/2023	06:45 PM	48							
469	5/20/2023	07:00 PM	42							
470	5/20/2023	07:15 PM	50							
471	5/20/2023	07:30 PM	39							
472	5/20/2023	07:45 PM	33							
473	5/20/2023	08:00 PM	42							
474	5/20/2023	08:15 PM	28							
475	5/20/2023	08:30 PM	40							
476	5/20/2023	08:45 PM	29							
477	5/20/2023	09:00 PM	21							
478	5/20/2023	09:15 PM	20							
479	5/20/2023	09:30 PM	26							
480	5/20/2023	09:45 PM	28							
481	5/20/2023	10:00 PM	18							
482	5/20/2023	10:15 PM	20							
483	5/20/2023	10:30 PM	37							
484	5/20/2023	10:45 PM	14							
485	5/20/2023	11:00 PM	10							
486	5/20/2023	11:15 PM	15							
487	5/20/2023	11:30 PM	34							
488	5/20/2023	11:45 PM	16							
489	5/21/2023	12:00 AM	13							
490	5/21/2023	12:15 AM	9							
491	5/21/2023	12:30 AM	6							
492	5/21/2023	12:45 AM	2							
493	5/21/2023	01:00 AM	2							
494	5/21/2023	01:15 AM	2							
495	5/21/2023	01:30 AM	4							
496	5/21/2023	01:45 AM	1							
497	5/21/2023	02:00 AM	1							
498	5/21/2023	02:15 AM	3							

	A	B	C	D	E	F	G	H	I	J
499	5/21/2023	02:30 AM	5							
500	5/21/2023	02:45 AM	2							
501	5/21/2023	03:00 AM	1							
502	5/21/2023	03:15 AM	2							
503	5/21/2023	03:30 AM	1							
504	5/21/2023	03:45 AM	2							
505	5/21/2023	04:00 AM	4							
506	5/21/2023	04:15 AM	5							
507	5/21/2023	04:30 AM	9							
508	5/21/2023	04:45 AM	2							
509	5/21/2023	05:00 AM	9							
510	5/21/2023	05:15 AM	6							
511	5/21/2023	05:30 AM	3							
512	5/21/2023	05:45 AM	5							
513	5/21/2023	06:00 AM	8							
514	5/21/2023	06:15 AM	7							
515	5/21/2023	06:30 AM	8							
516	5/21/2023	06:45 AM	13							
517	5/21/2023	07:00 AM	15							
518	5/21/2023	07:15 AM	14							
519	5/21/2023	07:30 AM	16							
520	5/21/2023	07:45 AM	12							
521	5/21/2023	08:00 AM	21							
522	5/21/2023	08:15 AM	32							
523	5/21/2023	08:30 AM	33							
524	5/21/2023	08:45 AM	30							
525	5/21/2023	09:00 AM	48							
526	5/21/2023	09:15 AM	68							
527	5/21/2023	09:30 AM	62							
528	5/21/2023	09:45 AM	76							
529	5/21/2023	10:00 AM	69							
530	5/21/2023	10:15 AM	79							
531	5/21/2023	10:30 AM	64							
532	5/21/2023	10:45 AM	93							
533	5/21/2023	11:00 AM	81							
534	5/21/2023	11:15 AM	71							
535	5/21/2023	11:30 AM	72							
536	5/21/2023	11:45 AM	98							
537	5/21/2023	12:00 PM	67							
538	5/21/2023	12:15 PM	98							
539	5/21/2023	12:30 PM	81							
540	5/21/2023	12:45 PM	79							
541	5/21/2023	01:00 PM	83							
542	5/21/2023	01:15 PM	89							
543	5/21/2023	01:30 PM	58							
544	5/21/2023	01:45 PM	81							
545	5/21/2023	02:00 PM	59							
546	5/21/2023	02:15 PM	61							
547	5/21/2023	02:30 PM	57							
548	5/21/2023	02:45 PM	58							

	A	B	C	D	E	F	G	H	I	J
549	5/21/2023	03:00 PM	51							
550	5/21/2023	03:15 PM	56							
551	5/21/2023	03:30 PM	50							
552	5/21/2023	03:45 PM	67							
553	5/21/2023	04:00 PM	51							
554	5/21/2023	04:15 PM	49							
555	5/21/2023	04:30 PM	49							
556	5/21/2023	04:45 PM	72							
557	5/21/2023	05:00 PM	44							
558	5/21/2023	05:15 PM	34							
559	5/21/2023	05:30 PM	57							
560	5/21/2023	05:45 PM	65							
561	5/21/2023	06:00 PM	50							
562	5/21/2023	06:15 PM	50							
563	5/21/2023	06:30 PM	46							
564	5/21/2023	06:45 PM	40							
565	5/21/2023	07:00 PM	34							
566	5/21/2023	07:15 PM	38							
567	5/21/2023	07:30 PM	35							
568	5/21/2023	07:45 PM	31							
569	5/21/2023	08:00 PM	38							
570	5/21/2023	08:15 PM	35							
571	5/21/2023	08:30 PM	26							
572	5/21/2023	08:45 PM	22							
573	5/21/2023	09:00 PM	21							
574	5/21/2023	09:15 PM	17							
575	5/21/2023	09:30 PM	13							
576	5/21/2023	09:45 PM	17							
577	5/21/2023	10:00 PM	15							
578	5/21/2023	10:15 PM	19							
579	5/21/2023	10:30 PM	9							
580	5/21/2023	10:45 PM	8							
581	5/21/2023	11:00 PM	4							
582	5/21/2023	11:15 PM	7							
583	5/21/2023	11:30 PM	7							
584	5/21/2023	11:45 PM	5							
585	5/22/2023	12:00 AM	3							
586	5/22/2023	12:15 AM	2							
587	5/22/2023	12:30 AM	1							
588	5/22/2023	12:45 AM	2							
589	5/22/2023	01:00 AM	3							
590	5/22/2023	01:15 AM	2							
591	5/22/2023	01:30 AM	1							
592	5/22/2023	01:45 AM	2							
593	5/22/2023	02:00 AM	1							
594	5/22/2023	02:15 AM	1							
595	5/22/2023	02:30 AM	2							
596	5/22/2023	02:45 AM	3							
597	5/22/2023	03:00 AM	2							
598	5/22/2023	03:15 AM	3							

	A	B	C	D	E	F	G	H	I	J
599	5/22/2023	03:30 AM	5							
600	5/22/2023	03:45 AM	4							
601	5/22/2023	04:00 AM	6							
602	5/22/2023	04:15 AM	7							
603	5/22/2023	04:30 AM	9							
604	5/22/2023	04:45 AM	8							
605	5/22/2023	05:00 AM	9							
606	5/22/2023	05:15 AM	13							
607	5/22/2023	05:30 AM	17							
608	5/22/2023	05:45 AM	32							
609	5/22/2023	06:00 AM	44							
610	5/22/2023	06:15 AM	56							
611	5/22/2023	06:30 AM	55							
612	5/22/2023	06:45 AM	43							
613	5/22/2023	07:00 AM	46							
614	5/22/2023	07:15 AM	54							
615	5/22/2023	07:30 AM	55							
616	5/22/2023	07:45 AM	43							
617	5/22/2023	08:00 AM	65							
618	5/22/2023	08:15 AM	54							
619	5/22/2023	08:30 AM	65							
620	5/22/2023	08:45 AM	56							
621	5/22/2023	09:00 AM	55							
622	5/22/2023	09:15 AM	64							
623	5/22/2023	09:30 AM	71							
624	5/22/2023	09:45 AM	67							
625	5/22/2023	10:00 AM	76							
626	5/22/2023	10:15 AM	65							
627	5/22/2023	10:30 AM	56							
628	5/22/2023	10:45 AM	58							
629	5/22/2023	11:00 AM	64							
630	5/22/2023	11:15 AM	65							
631	5/22/2023	11:30 AM	59							
632	5/22/2023	11:45 AM	61							
633	5/22/2023	12:00 PM	64							
634	5/22/2023	12:15 PM	63							
635	5/22/2023	12:30 PM	55							
636	5/22/2023	12:45 PM	64							
637	5/22/2023	01:00 PM	54							
638	5/22/2023	01:15 PM	73							
639	5/22/2023	01:30 PM	63							
640	5/22/2023	01:45 PM	63							
641	5/22/2023	02:00 PM	76							
642	5/22/2023	02:15 PM	77							
643	5/22/2023	02:30 PM	76							
644	5/22/2023	02:45 PM	67							
645	5/22/2023	03:00 PM	76							
646	5/22/2023	03:15 PM	77							
647	5/22/2023	03:30 PM	76							
648	5/22/2023	03:45 PM	67							

	A	B	C	D	E	F	G	H	I	J
649	5/22/2023	04:00 PM	76							
650	5/22/2023	04:15 PM	67							
651	5/22/2023	04:30 PM	64							
652	5/22/2023	04:45 PM	67							
653	5/22/2023	05:00 PM	68							
654	5/22/2023	05:15 PM	76							
655	5/22/2023	05:30 PM	65							
656	5/22/2023	05:45 PM	66							
657	5/22/2023	06:00 PM	67							
658	5/22/2023	06:15 PM	87							
659	5/22/2023	06:30 PM	67							
660	5/22/2023	06:45 PM	65							
661	5/22/2023	07:00 PM	65							
662	5/22/2023	07:15 PM	67							
663	5/22/2023	07:30 PM	65							
664	5/22/2023	07:45 PM	65							
665	5/22/2023	08:00 PM	56							
666	5/22/2023	08:15 PM	56							
667	5/22/2023	08:30 PM	43							
668	5/22/2023	08:45 PM	26							
669	5/22/2023	09:00 PM	45							
670	5/22/2023	09:15 PM	44							
671	5/22/2023	09:30 PM	34							
672	5/22/2023	09:45 PM	11							
673	5/22/2023	10:00 PM	21							
674	5/22/2023	10:15 PM	8							
675	5/22/2023	10:30 PM	7							
676	5/22/2023	10:45 PM	7							
677	5/22/2023	11:00 PM	2							
678	5/22/2023	11:15 PM	9							
679	5/22/2023	11:30 PM	6							
680	5/22/2023	11:45 PM	5							
681	5/23/2023	12:00 AM	5							
682	5/23/2023	12:15 AM	2							
683	5/23/2023	12:30 AM	3							
684	5/23/2023	12:45 AM	1							
685	5/23/2023	01:00 AM	1							
686	5/23/2023	01:15 AM	1							
687	5/23/2023	01:30 AM	1							
688	5/23/2023	01:45 AM	2							
689	5/23/2023	02:00 AM	2							
690	5/23/2023	02:15 AM	1							
691	5/23/2023	02:30 AM	1							
692	5/23/2023	02:45 AM	3							
693	5/23/2023	03:00 AM	1							
694	5/23/2023	03:15 AM	3							
695	5/23/2023	03:30 AM	3							
696	5/23/2023	03:45 AM	6							
697	5/23/2023	04:00 AM	3							
698	5/23/2023	04:15 AM	3							

	A	B	C	D	E	F	G	H	I	J
699	5/23/2023	04:30 AM	10							
700	5/23/2023	04:45 AM	6							
701	5/23/2023	05:00 AM	7							
702	5/23/2023	05:15 AM	14							
703	5/23/2023	05:30 AM	20							
704	5/23/2023	05:45 AM	22							
705	5/23/2023	06:00 AM	46							
706	5/23/2023	06:15 AM	47							
707	5/23/2023	06:30 AM	44							
708	5/23/2023	06:45 AM	31							
709	5/23/2023	07:00 AM	48							
710	5/23/2023	07:15 AM	49							
711	5/23/2023	07:30 AM	56							
712	5/23/2023	07:45 AM	54							
713	5/23/2023	08:00 AM	51							
714	5/23/2023	08:15 AM	42							
715	5/23/2023	08:30 AM	71							
716	5/23/2023	08:45 AM	59							
717	5/23/2023	09:00 AM	54							
718	5/23/2023	09:15 AM	54							
719	5/23/2023	09:30 AM	50							
720	5/23/2023	09:45 AM	64							
721	5/23/2023	10:00 AM	73							
722	5/23/2023	10:15 AM	58							
723	5/23/2023	10:30 AM	67							
724	5/23/2023	10:45 AM	66							
725	5/23/2023	11:00 AM	84							
726	5/23/2023	11:15 AM	61							
727	5/23/2023	11:30 AM	57							
728	5/23/2023	11:45 AM	63							
729	5/23/2023	12:00 PM	65							
730	5/23/2023	12:15 PM	67							
731	5/23/2023	12:30 PM	70							
732	5/23/2023	12:45 PM	47							
733	5/23/2023	01:00 PM	64							
734	5/23/2023	01:15 PM	68							
735	5/23/2023	01:30 PM	73							
736	5/23/2023	01:45 PM	68							
737	5/23/2023	02:00 PM	57							
738	5/23/2023	02:15 PM	77							
739	5/23/2023	02:30 PM	98							
740	5/23/2023	02:45 PM	106							
741	5/23/2023	03:00 PM	77							
742	5/23/2023	03:15 PM	97							
743	5/23/2023	03:30 PM	102							
744	5/23/2023	03:45 PM	92							
745	5/23/2023	04:00 PM	101							
746	5/23/2023	04:15 PM	92							
747	5/23/2023	04:30 PM	80							
748	5/23/2023	04:45 PM	92							

	A	B	C	D	E	F	G	H	I	J
749	5/23/2023	05:00 PM	95							
750	5/23/2023	05:15 PM	85							
751	5/23/2023	05:30 PM	93							
752	5/23/2023	05:45 PM	82							
753	5/23/2023	06:00 PM	70							
754	5/23/2023	06:15 PM	70							
755	5/23/2023	06:30 PM	56							
756	5/23/2023	06:45 PM	68							
757	5/23/2023	07:00 PM	52							
758	5/23/2023	07:15 PM	50							
759	5/23/2023	07:30 PM	45							
760	5/23/2023	07:45 PM	31							
761	5/23/2023	08:00 PM	30							
762	5/23/2023	08:15 PM	41							
763	5/23/2023	08:30 PM	25							
764	5/23/2023	08:45 PM	26							
765	5/23/2023	09:00 PM	25							
766	5/23/2023	09:15 PM	16							
767	5/23/2023	09:30 PM	17							
768	5/23/2023	09:45 PM	13							
769	5/23/2023	10:00 PM	14							
770	5/23/2023	10:15 PM	10							
771	5/23/2023	10:30 PM	8							
772	5/23/2023	10:45 PM	7							
773	5/23/2023	11:00 PM	9							
774	5/23/2023	11:15 PM	1							
775	5/23/2023	11:30 PM	13							
776	5/23/2023	11:45 PM	3							

	A	B	C	D	E	F	G	H	I	J
1										
2	File Name: C:\Users\obarrie\Desktop\transfer\Documents\Documents\Osman\Osman from harddrive\Documents\TDB\WSP\Syracuse\Data\ATR\SYRACUSE BATCH 10 jamar\SYRACUSE BATCH 10\ATR 1125.tf2									
3	Start Date: 5/16/2023									
4	Start Time: 12:00:00 AM									
5	Location 1: SB S 3 at S 104									
6	Location 2: SYRACUSE,NY									
7										
8	Date	Time	SB							
9	5/16/2023	12:00 AM	2							
10	5/16/2023	12:15 AM	1							
11	5/16/2023	12:30 AM	1							
12	5/16/2023	12:45 AM	0							
13	5/16/2023	01:00 AM	0							
14	5/16/2023	01:15 AM	0							
15	5/16/2023	01:30 AM	0							
16	5/16/2023	01:45 AM	1							
17	5/16/2023	02:00 AM	1							
18	5/16/2023	02:15 AM	0							
19	5/16/2023	02:30 AM	0							
20	5/16/2023	02:45 AM	1							
21	5/16/2023	03:00 AM	1							
22	5/16/2023	03:15 AM	2							
23	5/16/2023	03:30 AM	0							
24	5/16/2023	03:45 AM	1							
25	5/16/2023	04:00 AM	2							
26	5/16/2023	04:15 AM	3							
27	5/16/2023	04:30 AM	0							
28	5/16/2023	04:45 AM	3							
29	5/16/2023	05:00 AM	2							
30	5/16/2023	05:15 AM	6							
31	5/16/2023	05:30 AM	1							
32	5/16/2023	05:45 AM	6							
33	5/16/2023	06:00 AM	9							
34	5/16/2023	06:15 AM	8							
35	5/16/2023	06:30 AM	14							
36	5/16/2023	06:45 AM	13							
37	5/16/2023	07:00 AM	31							
38	5/16/2023	07:15 AM	23							
39	5/16/2023	07:30 AM	33							
40	5/16/2023	07:45 AM	15							
41	5/16/2023	08:00 AM	29							
42	5/16/2023	08:15 AM	25							
43	5/16/2023	08:30 AM	20							
44	5/16/2023	08:45 AM	37							
45	5/16/2023	09:00 AM	26							
46	5/16/2023	09:15 AM	22							
47	5/16/2023	09:30 AM	24							
48	5/16/2023	09:45 AM	14							

	A	B	C	D	E	F	G	H	I	J
49	5/16/2023	10:00 AM	34							
50	5/16/2023	10:15 AM	22							
51	5/16/2023	10:30 AM	29							
52	5/16/2023	10:45 AM	19							
53	5/16/2023	11:00 AM	19							
54	5/16/2023	11:15 AM	26							
55	5/16/2023	11:30 AM	30							
56	5/16/2023	11:45 AM	29							
57	5/16/2023	12:00 PM	34							
58	5/16/2023	12:15 PM	32							
59	5/16/2023	12:30 PM	29							
60	5/16/2023	12:45 PM	16							
61	5/16/2023	01:00 PM	24							
62	5/16/2023	01:15 PM	33							
63	5/16/2023	01:30 PM	23							
64	5/16/2023	01:45 PM	25							
65	5/16/2023	02:00 PM	44							
66	5/16/2023	02:15 PM	46							
67	5/16/2023	02:30 PM	29							
68	5/16/2023	02:45 PM	38							
69	5/16/2023	03:00 PM	41							
70	5/16/2023	03:15 PM	31							
71	5/16/2023	03:30 PM	30							
72	5/16/2023	03:45 PM	34							
73	5/16/2023	04:00 PM	32							
74	5/16/2023	04:15 PM	31							
75	5/16/2023	04:30 PM	44							
76	5/16/2023	04:45 PM	25							
77	5/16/2023	05:00 PM	25							
78	5/16/2023	05:15 PM	32							
79	5/16/2023	05:30 PM	23							
80	5/16/2023	05:45 PM	30							
81	5/16/2023	06:00 PM	18							
82	5/16/2023	06:15 PM	21							
83	5/16/2023	06:30 PM	25							
84	5/16/2023	06:45 PM	22							
85	5/16/2023	07:00 PM	21							
86	5/16/2023	07:15 PM	21							
87	5/16/2023	07:30 PM	18							
88	5/16/2023	07:45 PM	12							
89	5/16/2023	08:00 PM	20							
90	5/16/2023	08:15 PM	9							
91	5/16/2023	08:30 PM	15							
92	5/16/2023	08:45 PM	9							
93	5/16/2023	09:00 PM	11							
94	5/16/2023	09:15 PM	8							
95	5/16/2023	09:30 PM	2							
96	5/16/2023	09:45 PM	2							
97	5/16/2023	10:00 PM	0							
98	5/16/2023	10:15 PM	2							

	A	B	C	D	E	F	G	H	I	J
99	5/16/2023	10:30 PM	1							
100	5/16/2023	10:45 PM	2							
101	5/16/2023	11:00 PM	6							
102	5/16/2023	11:15 PM	1							
103	5/16/2023	11:30 PM	2							
104	5/16/2023	11:45 PM	1							
105	5/17/2023	12:00 AM	0							
106	5/17/2023	12:15 AM	0							
107	5/17/2023	12:30 AM	0							
108	5/17/2023	12:45 AM	0							
109	5/17/2023	01:00 AM	1							
110	5/17/2023	01:15 AM	1							
111	5/17/2023	01:30 AM	0							
112	5/17/2023	01:45 AM	0							
113	5/17/2023	02:00 AM	1							
114	5/17/2023	02:15 AM	0							
115	5/17/2023	02:30 AM	1							
116	5/17/2023	02:45 AM	0							
117	5/17/2023	03:00 AM	1							
118	5/17/2023	03:15 AM	1							
119	5/17/2023	03:30 AM	0							
120	5/17/2023	03:45 AM	1							
121	5/17/2023	04:00 AM	1							
122	5/17/2023	04:15 AM	3							
123	5/17/2023	04:30 AM	0							
124	5/17/2023	04:45 AM	2							
125	5/17/2023	05:00 AM	10							
126	5/17/2023	05:15 AM	3							
127	5/17/2023	05:30 AM	6							
128	5/17/2023	05:45 AM	7							
129	5/17/2023	06:00 AM	10							
130	5/17/2023	06:15 AM	18							
131	5/17/2023	06:30 AM	9							
132	5/17/2023	06:45 AM	17							
133	5/17/2023	07:00 AM	35							
134	5/17/2023	07:15 AM	30							
135	5/17/2023	07:30 AM	21							
136	5/17/2023	07:45 AM	22							
137	5/17/2023	08:00 AM	16							
138	5/17/2023	08:15 AM	25							
139	5/17/2023	08:30 AM	17							
140	5/17/2023	08:45 AM	33							
141	5/17/2023	09:00 AM	29							
142	5/17/2023	09:15 AM	16							
143	5/17/2023	09:30 AM	28							
144	5/17/2023	09:45 AM	20							
145	5/17/2023	10:00 AM	21							
146	5/17/2023	10:15 AM	20							
147	5/17/2023	10:30 AM	31							
148	5/17/2023	10:45 AM	14							

	A	B	C	D	E	F	G	H	I	J
149	5/17/2023	11:00 AM	26							
150	5/17/2023	11:15 AM	26							
151	5/17/2023	11:30 AM	31							
152	5/17/2023	11:45 AM	20							
153	5/17/2023	12:00 PM	31							
154	5/17/2023	12:15 PM	22							
155	5/17/2023	12:30 PM	29							
156	5/17/2023	12:45 PM	21							
157	5/17/2023	01:00 PM	24							
158	5/17/2023	01:15 PM	32							
159	5/17/2023	01:30 PM	24							
160	5/17/2023	01:45 PM	28							
161	5/17/2023	02:00 PM	23							
162	5/17/2023	02:15 PM	43							
163	5/17/2023	02:30 PM	38							
164	5/17/2023	02:45 PM	20							
165	5/17/2023	03:00 PM	37							
166	5/17/2023	03:15 PM	32							
167	5/17/2023	03:30 PM	29							
168	5/17/2023	03:45 PM	32							
169	5/17/2023	04:00 PM	33							
170	5/17/2023	04:15 PM	44							
171	5/17/2023	04:30 PM	31							
172	5/17/2023	04:45 PM	24							
173	5/17/2023	05:00 PM	32							
174	5/17/2023	05:15 PM	23							
175	5/17/2023	05:30 PM	26							
176	5/17/2023	05:45 PM	23							
177	5/17/2023	06:00 PM	20							
178	5/17/2023	06:15 PM	15							
179	5/17/2023	06:30 PM	22							
180	5/17/2023	06:45 PM	19							
181	5/17/2023	07:00 PM	16							
182	5/17/2023	07:15 PM	21							
183	5/17/2023	07:30 PM	43							
184	5/17/2023	07:45 PM	16							
185	5/17/2023	08:00 PM	15							
186	5/17/2023	08:15 PM	12							
187	5/17/2023	08:30 PM	13							
188	5/17/2023	08:45 PM	8							
189	5/17/2023	09:00 PM	5							
190	5/17/2023	09:15 PM	4							
191	5/17/2023	09:30 PM	2							
192	5/17/2023	09:45 PM	2							
193	5/17/2023	10:00 PM	3							
194	5/17/2023	10:15 PM	2							
195	5/17/2023	10:30 PM	2							
196	5/17/2023	10:45 PM	2							
197	5/17/2023	11:00 PM	2							
198	5/17/2023	11:15 PM	2							

	A	B	C	D	E	F	G	H	I	J
199	5/17/2023	11:30 PM	2							
200	5/17/2023	11:45 PM	0							
201	5/18/2023	12:00 AM	1							
202	5/18/2023	12:15 AM	1							
203	5/18/2023	12:30 AM	2							
204	5/18/2023	12:45 AM	0							
205	5/18/2023	01:00 AM	0							
206	5/18/2023	01:15 AM	1							
207	5/18/2023	01:30 AM	0							
208	5/18/2023	01:45 AM	0							
209	5/18/2023	02:00 AM	1							
210	5/18/2023	02:15 AM	1							
211	5/18/2023	02:30 AM	0							
212	5/18/2023	02:45 AM	1							
213	5/18/2023	03:00 AM	2							
214	5/18/2023	03:15 AM	1							
215	5/18/2023	03:30 AM	1							
216	5/18/2023	03:45 AM	0							
217	5/18/2023	04:00 AM	2							
218	5/18/2023	04:15 AM	3							
219	5/18/2023	04:30 AM	2							
220	5/18/2023	04:45 AM	1							
221	5/18/2023	05:00 AM	5							
222	5/18/2023	05:15 AM	6							
223	5/18/2023	05:30 AM	7							
224	5/18/2023	05:45 AM	10							
225	5/18/2023	06:00 AM	13							
226	5/18/2023	06:15 AM	13							
227	5/18/2023	06:30 AM	8							
228	5/18/2023	06:45 AM	16							
229	5/18/2023	07:00 AM	25							
230	5/18/2023	07:15 AM	31							
231	5/18/2023	07:30 AM	26							
232	5/18/2023	07:45 AM	15							
233	5/18/2023	08:00 AM	17							
234	5/18/2023	08:15 AM	33							
235	5/18/2023	08:30 AM	26							
236	5/18/2023	08:45 AM	20							
237	5/18/2023	09:00 AM	16							
238	5/18/2023	09:15 AM	18							
239	5/18/2023	09:30 AM	27							
240	5/18/2023	09:45 AM	28							
241	5/18/2023	10:00 AM	16							
242	5/18/2023	10:15 AM	22							
243	5/18/2023	10:30 AM	33							
244	5/18/2023	10:45 AM	17							
245	5/18/2023	11:00 AM	31							
246	5/18/2023	11:15 AM	24							
247	5/18/2023	11:30 AM	26							
248	5/18/2023	11:45 AM	24							

	A	B	C	D	E	F	G	H	I	J
249	5/18/2023	12:00 PM	34							
250	5/18/2023	12:15 PM	18							
251	5/18/2023	12:30 PM	33							
252	5/18/2023	12:45 PM	23							
253	5/18/2023	01:00 PM	28							
254	5/18/2023	01:15 PM	33							
255	5/18/2023	01:30 PM	24							
256	5/18/2023	01:45 PM	30							
257	5/18/2023	02:00 PM	29							
258	5/18/2023	02:15 PM	42							
259	5/18/2023	02:30 PM	28							
260	5/18/2023	02:45 PM	24							
261	5/18/2023	03:00 PM	47							
262	5/18/2023	03:15 PM	48							
263	5/18/2023	03:30 PM	32							
264	5/18/2023	03:45 PM	30							
265	5/18/2023	04:00 PM	32							
266	5/18/2023	04:15 PM	34							
267	5/18/2023	04:30 PM	25							
268	5/18/2023	04:45 PM	25							
269	5/18/2023	05:00 PM	28							
270	5/18/2023	05:15 PM	16							
271	5/18/2023	05:30 PM	23							
272	5/18/2023	05:45 PM	18							
273	5/18/2023	06:00 PM	24							
274	5/18/2023	06:15 PM	15							
275	5/18/2023	06:30 PM	23							
276	5/18/2023	06:45 PM	12							
277	5/18/2023	07:00 PM	23							
278	5/18/2023	07:15 PM	5							
279	5/18/2023	07:30 PM	35							
280	5/18/2023	07:45 PM	9							
281	5/18/2023	08:00 PM	11							
282	5/18/2023	08:15 PM	13							
283	5/18/2023	08:30 PM	8							
284	5/18/2023	08:45 PM	9							
285	5/18/2023	09:00 PM	8							
286	5/18/2023	09:15 PM	4							
287	5/18/2023	09:30 PM	4							
288	5/18/2023	09:45 PM	8							
289	5/18/2023	10:00 PM	6							
290	5/18/2023	10:15 PM	4							
291	5/18/2023	10:30 PM	2							
292	5/18/2023	10:45 PM	1							
293	5/18/2023	11:00 PM	1							
294	5/18/2023	11:15 PM	1							
295	5/18/2023	11:30 PM	2							
296	5/18/2023	11:45 PM	0							
297	5/19/2023	12:00 AM	0							
298	5/19/2023	12:15 AM	1							

	A	B	C	D	E	F	G	H	I	J
299	5/19/2023	12:30 AM	0							
300	5/19/2023	12:45 AM	1							
301	5/19/2023	01:00 AM	0							
302	5/19/2023	01:15 AM	2							
303	5/19/2023	01:30 AM	0							
304	5/19/2023	01:45 AM	0							
305	5/19/2023	02:00 AM	1							
306	5/19/2023	02:15 AM	1							
307	5/19/2023	02:30 AM	0							
308	5/19/2023	02:45 AM	1							
309	5/19/2023	03:00 AM	1							
310	5/19/2023	03:15 AM	2							
311	5/19/2023	03:30 AM	0							
312	5/19/2023	03:45 AM	1							
313	5/19/2023	04:00 AM	2							
314	5/19/2023	04:15 AM	3							
315	5/19/2023	04:30 AM	3							
316	5/19/2023	04:45 AM	0							
317	5/19/2023	05:00 AM	7							
318	5/19/2023	05:15 AM	5							
319	5/19/2023	05:30 AM	4							
320	5/19/2023	05:45 AM	2							
321	5/19/2023	06:00 AM	10							
322	5/19/2023	06:15 AM	10							
323	5/19/2023	06:30 AM	6							
324	5/19/2023	06:45 AM	11							
325	5/19/2023	07:00 AM	19							
326	5/19/2023	07:15 AM	18							
327	5/19/2023	07:30 AM	19							
328	5/19/2023	07:45 AM	19							
329	5/19/2023	08:00 AM	16							
330	5/19/2023	08:15 AM	36							
331	5/19/2023	08:30 AM	23							
332	5/19/2023	08:45 AM	25							
333	5/19/2023	09:00 AM	13							
334	5/19/2023	09:15 AM	22							
335	5/19/2023	09:30 AM	27							
336	5/19/2023	09:45 AM	27							
337	5/19/2023	10:00 AM	16							
338	5/19/2023	10:15 AM	22							
339	5/19/2023	10:30 AM	22							
340	5/19/2023	10:45 AM	34							
341	5/19/2023	11:00 AM	26							
342	5/19/2023	11:15 AM	24							
343	5/19/2023	11:30 AM	28							
344	5/19/2023	11:45 AM	39							
345	5/19/2023	12:00 PM	42							
346	5/19/2023	12:15 PM	22							
347	5/19/2023	12:30 PM	32							
348	5/19/2023	12:45 PM	35							

	A	B	C	D	E	F	G	H	I	J
349	5/19/2023	01:00 PM	34							
350	5/19/2023	01:15 PM	35							
351	5/19/2023	01:30 PM	25							
352	5/19/2023	01:45 PM	25							
353	5/19/2023	02:00 PM	26							
354	5/19/2023	02:15 PM	21							
355	5/19/2023	02:30 PM	26							
356	5/19/2023	02:45 PM	23							
357	5/19/2023	03:00 PM	29							
358	5/19/2023	03:15 PM	28							
359	5/19/2023	03:30 PM	27							
360	5/19/2023	03:45 PM	23							
361	5/19/2023	04:00 PM	25							
362	5/19/2023	04:15 PM	19							
363	5/19/2023	04:30 PM	26							
364	5/19/2023	04:45 PM	30							
365	5/19/2023	05:00 PM	24							
366	5/19/2023	05:15 PM	31							
367	5/19/2023	05:30 PM	31							
368	5/19/2023	05:45 PM	22							
369	5/19/2023	06:00 PM	13							
370	5/19/2023	06:15 PM	26							
371	5/19/2023	06:30 PM	14							
372	5/19/2023	06:45 PM	14							
373	5/19/2023	07:00 PM	23							
374	5/19/2023	07:15 PM	16							
375	5/19/2023	07:30 PM	14							
376	5/19/2023	07:45 PM	12							
377	5/19/2023	08:00 PM	18							
378	5/19/2023	08:15 PM	14							
379	5/19/2023	08:30 PM	14							
380	5/19/2023	08:45 PM	15							
381	5/19/2023	09:00 PM	8							
382	5/19/2023	09:15 PM	14							
383	5/19/2023	09:30 PM	9							
384	5/19/2023	09:45 PM	7							
385	5/19/2023	10:00 PM	10							
386	5/19/2023	10:15 PM	5							
387	5/19/2023	10:30 PM	2							
388	5/19/2023	10:45 PM	0							
389	5/19/2023	11:00 PM	2							
390	5/19/2023	11:15 PM	0							
391	5/19/2023	11:30 PM	0							
392	5/19/2023	11:45 PM	1							
393	5/20/2023	12:00 AM	1							
394	5/20/2023	12:15 AM	3							
395	5/20/2023	12:30 AM	0							
396	5/20/2023	12:45 AM	3							
397	5/20/2023	01:00 AM	0							
398	5/20/2023	01:15 AM	1							

	A	B	C	D	E	F	G	H	I	J
399	5/20/2023	01:30 AM	1							
400	5/20/2023	01:45 AM	1							
401	5/20/2023	02:00 AM	0							
402	5/20/2023	02:15 AM	2							
403	5/20/2023	02:30 AM	0							
404	5/20/2023	02:45 AM	0							
405	5/20/2023	03:00 AM	1							
406	5/20/2023	03:15 AM	0							
407	5/20/2023	03:30 AM	0							
408	5/20/2023	03:45 AM	0							
409	5/20/2023	04:00 AM	0							
410	5/20/2023	04:15 AM	2							
411	5/20/2023	04:30 AM	1							
412	5/20/2023	04:45 AM	1							
413	5/20/2023	05:00 AM	4							
414	5/20/2023	05:15 AM	2							
415	5/20/2023	05:30 AM	2							
416	5/20/2023	05:45 AM	2							
417	5/20/2023	06:00 AM	4							
418	5/20/2023	06:15 AM	5							
419	5/20/2023	06:30 AM	3							
420	5/20/2023	06:45 AM	9							
421	5/20/2023	07:00 AM	6							
422	5/20/2023	07:15 AM	10							
423	5/20/2023	07:30 AM	9							
424	5/20/2023	07:45 AM	8							
425	5/20/2023	08:00 AM	9							
426	5/20/2023	08:15 AM	18							
427	5/20/2023	08:30 AM	15							
428	5/20/2023	08:45 AM	17							
429	5/20/2023	09:00 AM	10							
430	5/20/2023	09:15 AM	8							
431	5/20/2023	09:30 AM	23							
432	5/20/2023	09:45 AM	21							
433	5/20/2023	10:00 AM	25							
434	5/20/2023	10:15 AM	31							
435	5/20/2023	10:30 AM	27							
436	5/20/2023	10:45 AM	19							
437	5/20/2023	11:00 AM	23							
438	5/20/2023	11:15 AM	19							
439	5/20/2023	11:30 AM	38							
440	5/20/2023	11:45 AM	31							
441	5/20/2023	12:00 PM	30							
442	5/20/2023	12:15 PM	37							
443	5/20/2023	12:30 PM	24							
444	5/20/2023	12:45 PM	15							
445	5/20/2023	01:00 PM	31							
446	5/20/2023	01:15 PM	38							
447	5/20/2023	01:30 PM	39							
448	5/20/2023	01:45 PM	35							

	A	B	C	D	E	F	G	H	I	J
449	5/20/2023	02:00 PM	33							
450	5/20/2023	02:15 PM	36							
451	5/20/2023	02:30 PM	37							
452	5/20/2023	02:45 PM	36							
453	5/20/2023	03:00 PM	23							
454	5/20/2023	03:15 PM	26							
455	5/20/2023	03:30 PM	39							
456	5/20/2023	03:45 PM	32							
457	5/20/2023	04:00 PM	29							
458	5/20/2023	04:15 PM	32							
459	5/20/2023	04:30 PM	26							
460	5/20/2023	04:45 PM	35							
461	5/20/2023	05:00 PM	28							
462	5/20/2023	05:15 PM	35							
463	5/20/2023	05:30 PM	15							
464	5/20/2023	05:45 PM	22							
465	5/20/2023	06:00 PM	20							
466	5/20/2023	06:15 PM	30							
467	5/20/2023	06:30 PM	19							
468	5/20/2023	06:45 PM	29							
469	5/20/2023	07:00 PM	20							
470	5/20/2023	07:15 PM	16							
471	5/20/2023	07:30 PM	20							
472	5/20/2023	07:45 PM	20							
473	5/20/2023	08:00 PM	22							
474	5/20/2023	08:15 PM	25							
475	5/20/2023	08:30 PM	23							
476	5/20/2023	08:45 PM	17							
477	5/20/2023	09:00 PM	17							
478	5/20/2023	09:15 PM	16							
479	5/20/2023	09:30 PM	5							
480	5/20/2023	09:45 PM	13							
481	5/20/2023	10:00 PM	9							
482	5/20/2023	10:15 PM	11							
483	5/20/2023	10:30 PM	6							
484	5/20/2023	10:45 PM	4							
485	5/20/2023	11:00 PM	6							
486	5/20/2023	11:15 PM	2							
487	5/20/2023	11:30 PM	3							
488	5/20/2023	11:45 PM	3							
489	5/21/2023	12:00 AM	2							
490	5/21/2023	12:15 AM	3							
491	5/21/2023	12:30 AM	4							
492	5/21/2023	12:45 AM	2							
493	5/21/2023	01:00 AM	0							
494	5/21/2023	01:15 AM	1							
495	5/21/2023	01:30 AM	0							
496	5/21/2023	01:45 AM	0							
497	5/21/2023	02:00 AM	0							
498	5/21/2023	02:15 AM	0							

	A	B	C	D	E	F	G	H	I	J
499	5/21/2023	02:30 AM	0							
500	5/21/2023	02:45 AM	0							
501	5/21/2023	03:00 AM	0							
502	5/21/2023	03:15 AM	1							
503	5/21/2023	03:30 AM	0							
504	5/21/2023	03:45 AM	1							
505	5/21/2023	04:00 AM	2							
506	5/21/2023	04:15 AM	1							
507	5/21/2023	04:30 AM	1							
508	5/21/2023	04:45 AM	1							
509	5/21/2023	05:00 AM	3							
510	5/21/2023	05:15 AM	6							
511	5/21/2023	05:30 AM	3							
512	5/21/2023	05:45 AM	3							
513	5/21/2023	06:00 AM	4							
514	5/21/2023	06:15 AM	3							
515	5/21/2023	06:30 AM	2							
516	5/21/2023	06:45 AM	8							
517	5/21/2023	07:00 AM	4							
518	5/21/2023	07:15 AM	8							
519	5/21/2023	07:30 AM	8							
520	5/21/2023	07:45 AM	5							
521	5/21/2023	08:00 AM	13							
522	5/21/2023	08:15 AM	15							
523	5/21/2023	08:30 AM	10							
524	5/21/2023	08:45 AM	16							
525	5/21/2023	09:00 AM	7							
526	5/21/2023	09:15 AM	26							
527	5/21/2023	09:30 AM	25							
528	5/21/2023	09:45 AM	21							
529	5/21/2023	10:00 AM	27							
530	5/21/2023	10:15 AM	25							
531	5/21/2023	10:30 AM	24							
532	5/21/2023	10:45 AM	34							
533	5/21/2023	11:00 AM	25							
534	5/21/2023	11:15 AM	23							
535	5/21/2023	11:30 AM	18							
536	5/21/2023	11:45 AM	24							
537	5/21/2023	12:00 PM	31							
538	5/21/2023	12:15 PM	18							
539	5/21/2023	12:30 PM	24							
540	5/21/2023	12:45 PM	20							
541	5/21/2023	01:00 PM	27							
542	5/21/2023	01:15 PM	23							
543	5/21/2023	01:30 PM	27							
544	5/21/2023	01:45 PM	25							
545	5/21/2023	02:00 PM	21							
546	5/21/2023	02:15 PM	32							
547	5/21/2023	02:30 PM	27							
548	5/21/2023	02:45 PM	32							

	A	B	C	D	E	F	G	H	I	J
549	5/21/2023	03:00 PM	22							
550	5/21/2023	03:15 PM	16							
551	5/21/2023	03:30 PM	29							
552	5/21/2023	03:45 PM	31							
553	5/21/2023	04:00 PM	37							
554	5/21/2023	04:15 PM	25							
555	5/21/2023	04:30 PM	28							
556	5/21/2023	04:45 PM	26							
557	5/21/2023	05:00 PM	31							
558	5/21/2023	05:15 PM	28							
559	5/21/2023	05:30 PM	29							
560	5/21/2023	05:45 PM	21							
561	5/21/2023	06:00 PM	29							
562	5/21/2023	06:15 PM	41							
563	5/21/2023	06:30 PM	26							
564	5/21/2023	06:45 PM	33							
565	5/21/2023	07:00 PM	29							
566	5/21/2023	07:15 PM	21							
567	5/21/2023	07:30 PM	23							
568	5/21/2023	07:45 PM	18							
569	5/21/2023	08:00 PM	30							
570	5/21/2023	08:15 PM	19							
571	5/21/2023	08:30 PM	16							
572	5/21/2023	08:45 PM	14							
573	5/21/2023	09:00 PM	24							
574	5/21/2023	09:15 PM	18							
575	5/21/2023	09:30 PM	14							
576	5/21/2023	09:45 PM	7							
577	5/21/2023	10:00 PM	11							
578	5/21/2023	10:15 PM	3							
579	5/21/2023	10:30 PM	2							
580	5/21/2023	10:45 PM	6							
581	5/21/2023	11:00 PM	3							
582	5/21/2023	11:15 PM	6							
583	5/21/2023	11:30 PM	3							
584	5/21/2023	11:45 PM	1							
585	5/22/2023	12:00 AM	6							
586	5/22/2023	12:15 AM	1							
587	5/22/2023	12:30 AM	0							
588	5/22/2023	12:45 AM	1							
589	5/22/2023	01:00 AM	1							
590	5/22/2023	01:15 AM	0							
591	5/22/2023	01:30 AM	2							
592	5/22/2023	01:45 AM	1							
593	5/22/2023	02:00 AM	2							
594	5/22/2023	02:15 AM	0							
595	5/22/2023	02:30 AM	0							
596	5/22/2023	02:45 AM	0							
597	5/22/2023	03:00 AM	0							
598	5/22/2023	03:15 AM	0							

	A	B	C	D	E	F	G	H	I	J
599	5/22/2023	03:30 AM	0							
600	5/22/2023	03:45 AM	0							
601	5/22/2023	04:00 AM	1							
602	5/22/2023	04:15 AM	2							
603	5/22/2023	04:30 AM	0							
604	5/22/2023	04:45 AM	1							
605	5/22/2023	05:00 AM	2							
606	5/22/2023	05:15 AM	3							
607	5/22/2023	05:30 AM	0							
608	5/22/2023	05:45 AM	3							
609	5/22/2023	06:00 AM	2							
610	5/22/2023	06:15 AM	5							
611	5/22/2023	06:30 AM	2							
612	5/22/2023	06:45 AM	4							
613	5/22/2023	07:00 AM	7							
614	5/22/2023	07:15 AM	11							
615	5/22/2023	07:30 AM	6							
616	5/22/2023	07:45 AM	9							
617	5/22/2023	08:00 AM	15							
618	5/22/2023	08:15 AM	12							
619	5/22/2023	08:30 AM	10							
620	5/22/2023	08:45 AM	19							
621	5/22/2023	09:00 AM	18							
622	5/22/2023	09:15 AM	25							
623	5/22/2023	09:30 AM	22							
624	5/22/2023	09:45 AM	34							
625	5/22/2023	10:00 AM	2							
626	5/22/2023	10:15 AM	45							
627	5/22/2023	10:30 AM	38							
628	5/22/2023	10:45 AM	40							
629	5/22/2023	11:00 AM	49							
630	5/22/2023	11:15 AM	53							
631	5/22/2023	11:30 AM	46							
632	5/22/2023	11:45 AM	55							
633	5/22/2023	12:00 PM	43							
634	5/22/2023	12:15 PM	43							
635	5/22/2023	12:30 PM	46							
636	5/22/2023	12:45 PM	48							
637	5/22/2023	01:00 PM	69							
638	5/22/2023	01:15 PM	40							
639	5/22/2023	01:30 PM	45							
640	5/22/2023	01:45 PM	46							
641	5/22/2023	02:00 PM	50							
642	5/22/2023	02:15 PM	42							
643	5/22/2023	02:30 PM	40							
644	5/22/2023	02:45 PM	48							
645	5/22/2023	03:00 PM	31							
646	5/22/2023	03:15 PM	49							
647	5/22/2023	03:30 PM	34							
648	5/22/2023	03:45 PM	34							

	A	B	C	D	E	F	G	H	I	J
649	5/22/2023	04:00 PM	52							
650	5/22/2023	04:15 PM	53							
651	5/22/2023	04:30 PM	37							
652	5/22/2023	04:45 PM	37							
653	5/22/2023	05:00 PM	57							
654	5/22/2023	05:15 PM	43							
655	5/22/2023	05:30 PM	47							
656	5/22/2023	05:45 PM	51							
657	5/22/2023	06:00 PM	27							
658	5/22/2023	06:15 PM	32							
659	5/22/2023	06:30 PM	34							
660	5/22/2023	06:45 PM	38							
661	5/22/2023	07:00 PM	25							
662	5/22/2023	07:15 PM	31							
663	5/22/2023	07:30 PM	17							
664	5/22/2023	07:45 PM	25							
665	5/22/2023	08:00 PM	23							
666	5/22/2023	08:15 PM	14							
667	5/22/2023	08:30 PM	18							
668	5/22/2023	08:45 PM	16							
669	5/22/2023	09:00 PM	7							
670	5/22/2023	09:15 PM	5							
671	5/22/2023	09:30 PM	10							
672	5/22/2023	09:45 PM	8							
673	5/22/2023	10:00 PM	6							
674	5/22/2023	10:15 PM	1							
675	5/22/2023	10:30 PM	1							
676	5/22/2023	10:45 PM	3							
677	5/22/2023	11:00 PM	1							
678	5/22/2023	11:15 PM	0							
679	5/22/2023	11:30 PM	0							
680	5/22/2023	11:45 PM	0							
681	5/23/2023	12:00 AM	1							
682	5/23/2023	12:15 AM	1							
683	5/23/2023	12:30 AM	1							
684	5/23/2023	12:45 AM	1							
685	5/23/2023	01:00 AM	0							
686	5/23/2023	01:15 AM	0							
687	5/23/2023	01:30 AM	0							
688	5/23/2023	01:45 AM	2							
689	5/23/2023	02:00 AM	0							
690	5/23/2023	02:15 AM	0							
691	5/23/2023	02:30 AM	3							
692	5/23/2023	02:45 AM	1							
693	5/23/2023	03:00 AM	0							
694	5/23/2023	03:15 AM	1							
695	5/23/2023	03:30 AM	1							
696	5/23/2023	03:45 AM	1							
697	5/23/2023	04:00 AM	1							
698	5/23/2023	04:15 AM	3							

	A	B	C	D	E	F	G	H	I	J
699	5/23/2023	04:30 AM	3							
700	5/23/2023	04:45 AM	2							
701	5/23/2023	05:00 AM	3							
702	5/23/2023	05:15 AM	8							
703	5/23/2023	05:30 AM	7							
704	5/23/2023	05:45 AM	6							
705	5/23/2023	06:00 AM	7							
706	5/23/2023	06:15 AM	20							
707	5/23/2023	06:30 AM	15							
708	5/23/2023	06:45 AM	14							
709	5/23/2023	07:00 AM	26							
710	5/23/2023	07:15 AM	31							
711	5/23/2023	07:30 AM	19							
712	5/23/2023	07:45 AM	30							
713	5/23/2023	08:00 AM	20							
714	5/23/2023	08:15 AM	31							
715	5/23/2023	08:30 AM	15							
716	5/23/2023	08:45 AM	35							
717	5/23/2023	09:00 AM	21							
718	5/23/2023	09:15 AM	18							
719	5/23/2023	09:30 AM	30							
720	5/23/2023	09:45 AM	29							
721	5/23/2023	10:00 AM	26							
722	5/23/2023	10:15 AM	34							
723	5/23/2023	10:30 AM	24							
724	5/23/2023	10:45 AM	21							
725	5/23/2023	11:00 AM	26							
726	5/23/2023	11:15 AM	40							
727	5/23/2023	11:30 AM	34							
728	5/23/2023	11:45 AM	13							
729	5/23/2023	12:00 PM	38							
730	5/23/2023	12:15 PM	34							
731	5/23/2023	12:30 PM	31							
732	5/23/2023	12:45 PM	35							
733	5/23/2023	01:00 PM	21							
734	5/23/2023	01:15 PM	31							
735	5/23/2023	01:30 PM	28							
736	5/23/2023	01:45 PM	22							
737	5/23/2023	02:00 PM	44							
738	5/23/2023	02:15 PM	40							
739	5/23/2023	02:30 PM	26							
740	5/23/2023	02:45 PM	32							
741	5/23/2023	03:00 PM	39							
742	5/23/2023	03:15 PM	30							
743	5/23/2023	03:30 PM	42							
744	5/23/2023	03:45 PM	27							
745	5/23/2023	04:00 PM	33							
746	5/23/2023	04:15 PM	32							
747	5/23/2023	04:30 PM	38							
748	5/23/2023	04:45 PM	38							

	A	B	C	D	E	F	G	H	I	J
749	5/23/2023	05:00 PM	34							
750	5/23/2023	05:15 PM	28							
751	5/23/2023	05:30 PM	25							
752	5/23/2023	05:45 PM	29							
753	5/23/2023	06:00 PM	22							
754	5/23/2023	06:15 PM	14							
755	5/23/2023	06:30 PM	16							
756	5/23/2023	06:45 PM	13							
757	5/23/2023	07:00 PM	14							
758	5/23/2023	07:15 PM	9							
759	5/23/2023	07:30 PM	17							
760	5/23/2023	07:45 PM	14							
761	5/23/2023	08:00 PM	25							
762	5/23/2023	08:15 PM	18							
763	5/23/2023	08:30 PM	16							
764	5/23/2023	08:45 PM	12							
765	5/23/2023	09:00 PM	6							
766	5/23/2023	09:15 PM	7							
767	5/23/2023	09:30 PM	5							
768	5/23/2023	09:45 PM	3							
769	5/23/2023	10:00 PM	0							
770	5/23/2023	10:15 PM	2							
771	5/23/2023	10:30 PM	4							
772	5/23/2023	10:45 PM	3							
773	5/23/2023	11:00 PM	1							
774	5/23/2023	11:15 PM	1							
775	5/23/2023	11:30 PM	1							
776	5/23/2023	11:45 PM	1							

	A	B	C	D	E	F	G	H	I	J
1										
2	File Name: C:\Users\obarrie\Desktop\transfer\Documents\Documents\Osman\Osman from harddrive\Documents\TDB\WSP\Syracuse\Data\ATR\SYRACUSE BATCH 10 jamar\SYRACUSE BATCH 10\ATR 1126.tf2									
3	Start Date: 5/16/2023									
4	Start Time: 12:00:00 AM									
5	Location 1: WB S 104 at S 3									
6	Location 2: SYRACUSE,NY									
7										
8	Date	Time	WB							
9	5/16/2023	12:00 AM	6							
10	5/16/2023	12:15 AM	4							
11	5/16/2023	12:30 AM	3							
12	5/16/2023	12:45 AM	1							
13	5/16/2023	01:00 AM	2							
14	5/16/2023	01:15 AM	1							
15	5/16/2023	01:30 AM	2							
16	5/16/2023	01:45 AM	4							
17	5/16/2023	02:00 AM	2							
18	5/16/2023	02:15 AM	1							
19	5/16/2023	02:30 AM	3							
20	5/16/2023	02:45 AM	2							
21	5/16/2023	03:00 AM	3							
22	5/16/2023	03:15 AM	3							
23	5/16/2023	03:30 AM	2							
24	5/16/2023	03:45 AM	5							
25	5/16/2023	04:00 AM	3							
26	5/16/2023	04:15 AM	5							
27	5/16/2023	04:30 AM	9							
28	5/16/2023	04:45 AM	12							
29	5/16/2023	05:00 AM	13							
30	5/16/2023	05:15 AM	23							
31	5/16/2023	05:30 AM	29							
32	5/16/2023	05:45 AM	37							
33	5/16/2023	06:00 AM	40							
34	5/16/2023	06:15 AM	72							
35	5/16/2023	06:30 AM	47							
36	5/16/2023	06:45 AM	42							
37	5/16/2023	07:00 AM	67							
38	5/16/2023	07:15 AM	87							
39	5/16/2023	07:30 AM	100							
40	5/16/2023	07:45 AM	64							
41	5/16/2023	08:00 AM	71							
42	5/16/2023	08:15 AM	70							
43	5/16/2023	08:30 AM	50							
44	5/16/2023	08:45 AM	64							
45	5/16/2023	09:00 AM	52							
46	5/16/2023	09:15 AM	46							
47	5/16/2023	09:30 AM	56							
48	5/16/2023	09:45 AM	47							

	A	B	C	D	E	F	G	H	I	J
49	5/16/2023	10:00 AM	58							
50	5/16/2023	10:15 AM	62							
51	5/16/2023	10:30 AM	71							
52	5/16/2023	10:45 AM	64							
53	5/16/2023	11:00 AM	55							
54	5/16/2023	11:15 AM	70							
55	5/16/2023	11:30 AM	67							
56	5/16/2023	11:45 AM	74							
57	5/16/2023	12:00 PM	56							
58	5/16/2023	12:15 PM	68							
59	5/16/2023	12:30 PM	57							
60	5/16/2023	12:45 PM	58							
61	5/16/2023	01:00 PM	64							
62	5/16/2023	01:15 PM	73							
63	5/16/2023	01:30 PM	43							
64	5/16/2023	01:45 PM	61							
65	5/16/2023	02:00 PM	70							
66	5/16/2023	02:15 PM	83							
67	5/16/2023	02:30 PM	62							
68	5/16/2023	02:45 PM	75							
69	5/16/2023	03:00 PM	88							
70	5/16/2023	03:15 PM	63							
71	5/16/2023	03:30 PM	65							
72	5/16/2023	03:45 PM	73							
73	5/16/2023	04:00 PM	76							
74	5/16/2023	04:15 PM	82							
75	5/16/2023	04:30 PM	83							
76	5/16/2023	04:45 PM	86							
77	5/16/2023	05:00 PM	82							
78	5/16/2023	05:15 PM	77							
79	5/16/2023	05:30 PM	53							
80	5/16/2023	05:45 PM	70							
81	5/16/2023	06:00 PM	61							
82	5/16/2023	06:15 PM	62							
83	5/16/2023	06:30 PM	67							
84	5/16/2023	06:45 PM	60							
85	5/16/2023	07:00 PM	57							
86	5/16/2023	07:15 PM	44							
87	5/16/2023	07:30 PM	70							
88	5/16/2023	07:45 PM	60							
89	5/16/2023	08:00 PM	69							
90	5/16/2023	08:15 PM	52							
91	5/16/2023	08:30 PM	26							
92	5/16/2023	08:45 PM	24							
93	5/16/2023	09:00 PM	29							
94	5/16/2023	09:15 PM	16							
95	5/16/2023	09:30 PM	13							
96	5/16/2023	09:45 PM	12							
97	5/16/2023	10:00 PM	6							
98	5/16/2023	10:15 PM	4							

	A	B	C	D	E	F	G	H	I	J
99	5/16/2023	10:30 PM	5							
100	5/16/2023	10:45 PM	9							
101	5/16/2023	11:00 PM	9							
102	5/16/2023	11:15 PM	3							
103	5/16/2023	11:30 PM	2							
104	5/16/2023	11:45 PM	3							
105	5/17/2023	12:00 AM	3							
106	5/17/2023	12:15 AM	3							
107	5/17/2023	12:30 AM	2							
108	5/17/2023	12:45 AM	5							
109	5/17/2023	01:00 AM	2							
110	5/17/2023	01:15 AM	2							
111	5/17/2023	01:30 AM	1							
112	5/17/2023	01:45 AM	2							
113	5/17/2023	02:00 AM	2							
114	5/17/2023	02:15 AM	1							
115	5/17/2023	02:30 AM	2							
116	5/17/2023	02:45 AM	4							
117	5/17/2023	03:00 AM	1							
118	5/17/2023	03:15 AM	3							
119	5/17/2023	03:30 AM	1							
120	5/17/2023	03:45 AM	2							
121	5/17/2023	04:00 AM	8							
122	5/17/2023	04:15 AM	4							
123	5/17/2023	04:30 AM	8							
124	5/17/2023	04:45 AM	7							
125	5/17/2023	05:00 AM	19							
126	5/17/2023	05:15 AM	18							
127	5/17/2023	05:30 AM	29							
128	5/17/2023	05:45 AM	31							
129	5/17/2023	06:00 AM	39							
130	5/17/2023	06:15 AM	79							
131	5/17/2023	06:30 AM	43							
132	5/17/2023	06:45 AM	51							
133	5/17/2023	07:00 AM	63							
134	5/17/2023	07:15 AM	101							
135	5/17/2023	07:30 AM	82							
136	5/17/2023	07:45 AM	67							
137	5/17/2023	08:00 AM	66							
138	5/17/2023	08:15 AM	58							
139	5/17/2023	08:30 AM	59							
140	5/17/2023	08:45 AM	69							
141	5/17/2023	09:00 AM	64							
142	5/17/2023	09:15 AM	58							
143	5/17/2023	09:30 AM	46							
144	5/17/2023	09:45 AM	51							
145	5/17/2023	10:00 AM	63							
146	5/17/2023	10:15 AM	62							
147	5/17/2023	10:30 AM	60							
148	5/17/2023	10:45 AM	51							

	A	B	C	D	E	F	G	H	I	J
149	5/17/2023	11:00 AM	64							
150	5/17/2023	11:15 AM	72							
151	5/17/2023	11:30 AM	69							
152	5/17/2023	11:45 AM	58							
153	5/17/2023	12:00 PM	54							
154	5/17/2023	12:15 PM	75							
155	5/17/2023	12:30 PM	63							
156	5/17/2023	12:45 PM	63							
157	5/17/2023	01:00 PM	59							
158	5/17/2023	01:15 PM	82							
159	5/17/2023	01:30 PM	57							
160	5/17/2023	01:45 PM	61							
161	5/17/2023	02:00 PM	80							
162	5/17/2023	02:15 PM	86							
163	5/17/2023	02:30 PM	66							
164	5/17/2023	02:45 PM	72							
165	5/17/2023	03:00 PM	76							
166	5/17/2023	03:15 PM	68							
167	5/17/2023	03:30 PM	59							
168	5/17/2023	03:45 PM	39							
169	5/17/2023	04:00 PM	75							
170	5/17/2023	04:15 PM	92							
171	5/17/2023	04:30 PM	73							
172	5/17/2023	04:45 PM	81							
173	5/17/2023	05:00 PM	102							
174	5/17/2023	05:15 PM	96							
175	5/17/2023	05:30 PM	86							
176	5/17/2023	05:45 PM	72							
177	5/17/2023	06:00 PM	56							
178	5/17/2023	06:15 PM	46							
179	5/17/2023	06:30 PM	49							
180	5/17/2023	06:45 PM	55							
181	5/17/2023	07:00 PM	46							
182	5/17/2023	07:15 PM	38							
183	5/17/2023	07:30 PM	35							
184	5/17/2023	07:45 PM	46							
185	5/17/2023	08:00 PM	32							
186	5/17/2023	08:15 PM	35							
187	5/17/2023	08:30 PM	25							
188	5/17/2023	08:45 PM	22							
189	5/17/2023	09:00 PM	27							
190	5/17/2023	09:15 PM	16							
191	5/17/2023	09:30 PM	11							
192	5/17/2023	09:45 PM	10							
193	5/17/2023	10:00 PM	13							
194	5/17/2023	10:15 PM	17							
195	5/17/2023	10:30 PM	5							
196	5/17/2023	10:45 PM	7							
197	5/17/2023	11:00 PM	7							
198	5/17/2023	11:15 PM	3							

	A	B	C	D	E	F	G	H	I	J
199	5/17/2023	11:30 PM	4							
200	5/17/2023	11:45 PM	3							
201	5/18/2023	12:00 AM	3							
202	5/18/2023	12:15 AM	3							
203	5/18/2023	12:30 AM	4							
204	5/18/2023	12:45 AM	1							
205	5/18/2023	01:00 AM	2							
206	5/18/2023	01:15 AM	2							
207	5/18/2023	01:30 AM	2							
208	5/18/2023	01:45 AM	0							
209	5/18/2023	02:00 AM	2							
210	5/18/2023	02:15 AM	0							
211	5/18/2023	02:30 AM	1							
212	5/18/2023	02:45 AM	3							
213	5/18/2023	03:00 AM	3							
214	5/18/2023	03:15 AM	1							
215	5/18/2023	03:30 AM	3							
216	5/18/2023	03:45 AM	1							
217	5/18/2023	04:00 AM	2							
218	5/18/2023	04:15 AM	10							
219	5/18/2023	04:30 AM	5							
220	5/18/2023	04:45 AM	12							
221	5/18/2023	05:00 AM	5							
222	5/18/2023	05:15 AM	28							
223	5/18/2023	05:30 AM	32							
224	5/18/2023	05:45 AM	30							
225	5/18/2023	06:00 AM	46							
226	5/18/2023	06:15 AM	63							
227	5/18/2023	06:30 AM	55							
228	5/18/2023	06:45 AM	51							
229	5/18/2023	07:00 AM	82							
230	5/18/2023	07:15 AM	87							
231	5/18/2023	07:30 AM	104							
232	5/18/2023	07:45 AM	63							
233	5/18/2023	08:00 AM	75							
234	5/18/2023	08:15 AM	67							
235	5/18/2023	08:30 AM	71							
236	5/18/2023	08:45 AM	47							
237	5/18/2023	09:00 AM	55							
238	5/18/2023	09:15 AM	59							
239	5/18/2023	09:30 AM	47							
240	5/18/2023	09:45 AM	52							
241	5/18/2023	10:00 AM	51							
242	5/18/2023	10:15 AM	55							
243	5/18/2023	10:30 AM	71							
244	5/18/2023	10:45 AM	58							
245	5/18/2023	11:00 AM	70							
246	5/18/2023	11:15 AM	71							
247	5/18/2023	11:30 AM	70							
248	5/18/2023	11:45 AM	76							

	A	B	C	D	E	F	G	H	I	J
249	5/18/2023	12:00 PM	57							
250	5/18/2023	12:15 PM	61							
251	5/18/2023	12:30 PM	62							
252	5/18/2023	12:45 PM	56							
253	5/18/2023	01:00 PM	66							
254	5/18/2023	01:15 PM	74							
255	5/18/2023	01:30 PM	61							
256	5/18/2023	01:45 PM	78							
257	5/18/2023	02:00 PM	67							
258	5/18/2023	02:15 PM	89							
259	5/18/2023	02:30 PM	56							
260	5/18/2023	02:45 PM	60							
261	5/18/2023	03:00 PM	84							
262	5/18/2023	03:15 PM	70							
263	5/18/2023	03:30 PM	70							
264	5/18/2023	03:45 PM	77							
265	5/18/2023	04:00 PM	71							
266	5/18/2023	04:15 PM	75							
267	5/18/2023	04:30 PM	81							
268	5/18/2023	04:45 PM	67							
269	5/18/2023	05:00 PM	71							
270	5/18/2023	05:15 PM	70							
271	5/18/2023	05:30 PM	69							
272	5/18/2023	05:45 PM	61							
273	5/18/2023	06:00 PM	67							
274	5/18/2023	06:15 PM	47							
275	5/18/2023	06:30 PM	71							
276	5/18/2023	06:45 PM	61							
277	5/18/2023	07:00 PM	57							
278	5/18/2023	07:15 PM	52							
279	5/18/2023	07:30 PM	57							
280	5/18/2023	07:45 PM	50							
281	5/18/2023	08:00 PM	44							
282	5/18/2023	08:15 PM	66							
283	5/18/2023	08:30 PM	30							
284	5/18/2023	08:45 PM	29							
285	5/18/2023	09:00 PM	25							
286	5/18/2023	09:15 PM	21							
287	5/18/2023	09:30 PM	17							
288	5/18/2023	09:45 PM	20							
289	5/18/2023	10:00 PM	14							
290	5/18/2023	10:15 PM	18							
291	5/18/2023	10:30 PM	7							
292	5/18/2023	10:45 PM	10							
293	5/18/2023	11:00 PM	5							
294	5/18/2023	11:15 PM	5							
295	5/18/2023	11:30 PM	7							
296	5/18/2023	11:45 PM	9							
297	5/19/2023	12:00 AM	1							
298	5/19/2023	12:15 AM	6							

	A	B	C	D	E	F	G	H	I	J
299	5/19/2023	12:30 AM	7							
300	5/19/2023	12:45 AM	1							
301	5/19/2023	01:00 AM	2							
302	5/19/2023	01:15 AM	5							
303	5/19/2023	01:30 AM	2							
304	5/19/2023	01:45 AM	1							
305	5/19/2023	02:00 AM	2							
306	5/19/2023	02:15 AM	2							
307	5/19/2023	02:30 AM	1							
308	5/19/2023	02:45 AM	2							
309	5/19/2023	03:00 AM	1							
310	5/19/2023	03:15 AM	2							
311	5/19/2023	03:30 AM	4							
312	5/19/2023	03:45 AM	1							
313	5/19/2023	04:00 AM	9							
314	5/19/2023	04:15 AM	12							
315	5/19/2023	04:30 AM	13							
316	5/19/2023	04:45 AM	9							
317	5/19/2023	05:00 AM	14							
318	5/19/2023	05:15 AM	16							
319	5/19/2023	05:30 AM	28							
320	5/19/2023	05:45 AM	21							
321	5/19/2023	06:00 AM	30							
322	5/19/2023	06:15 AM	40							
323	5/19/2023	06:30 AM	48							
324	5/19/2023	06:45 AM	31							
325	5/19/2023	07:00 AM	51							
326	5/19/2023	07:15 AM	57							
327	5/19/2023	07:30 AM	40							
328	5/19/2023	07:45 AM	61							
329	5/19/2023	08:00 AM	59							
330	5/19/2023	08:15 AM	67							
331	5/19/2023	08:30 AM	58							
332	5/19/2023	08:45 AM	53							
333	5/19/2023	09:00 AM	55							
334	5/19/2023	09:15 AM	51							
335	5/19/2023	09:30 AM	56							
336	5/19/2023	09:45 AM	63							
337	5/19/2023	10:00 AM	51							
338	5/19/2023	10:15 AM	51							
339	5/19/2023	10:30 AM	63							
340	5/19/2023	10:45 AM	57							
341	5/19/2023	11:00 AM	59							
342	5/19/2023	11:15 AM	44							
343	5/19/2023	11:30 AM	67							
344	5/19/2023	11:45 AM	71							
345	5/19/2023	12:00 PM	62							
346	5/19/2023	12:15 PM	68							
347	5/19/2023	12:30 PM	75							
348	5/19/2023	12:45 PM	75							

	A	B	C	D	E	F	G	H	I	J
349	5/19/2023	01:00 PM	72							
350	5/19/2023	01:15 PM	76							
351	5/19/2023	01:30 PM	80							
352	5/19/2023	01:45 PM	66							
353	5/19/2023	02:00 PM	65							
354	5/19/2023	02:15 PM	62							
355	5/19/2023	02:30 PM	71							
356	5/19/2023	02:45 PM	72							
357	5/19/2023	03:00 PM	63							
358	5/19/2023	03:15 PM	85							
359	5/19/2023	03:30 PM	71							
360	5/19/2023	03:45 PM	66							
361	5/19/2023	04:00 PM	66							
362	5/19/2023	04:15 PM	65							
363	5/19/2023	04:30 PM	79							
364	5/19/2023	04:45 PM	74							
365	5/19/2023	05:00 PM	66							
366	5/19/2023	05:15 PM	75							
367	5/19/2023	05:30 PM	68							
368	5/19/2023	05:45 PM	65							
369	5/19/2023	06:00 PM	59							
370	5/19/2023	06:15 PM	61							
371	5/19/2023	06:30 PM	52							
372	5/19/2023	06:45 PM	54							
373	5/19/2023	07:00 PM	47							
374	5/19/2023	07:15 PM	44							
375	5/19/2023	07:30 PM	39							
376	5/19/2023	07:45 PM	46							
377	5/19/2023	08:00 PM	42							
378	5/19/2023	08:15 PM	44							
379	5/19/2023	08:30 PM	30							
380	5/19/2023	08:45 PM	36							
381	5/19/2023	09:00 PM	28							
382	5/19/2023	09:15 PM	24							
383	5/19/2023	09:30 PM	30							
384	5/19/2023	09:45 PM	19							
385	5/19/2023	10:00 PM	14							
386	5/19/2023	10:15 PM	14							
387	5/19/2023	10:30 PM	11							
388	5/19/2023	10:45 PM	14							
389	5/19/2023	11:00 PM	6							
390	5/19/2023	11:15 PM	15							
391	5/19/2023	11:30 PM	8							
392	5/19/2023	11:45 PM	5							
393	5/20/2023	12:00 AM	8							
394	5/20/2023	12:15 AM	6							
395	5/20/2023	12:30 AM	4							
396	5/20/2023	12:45 AM	6							
397	5/20/2023	01:00 AM	1							
398	5/20/2023	01:15 AM	5							

	A	B	C	D	E	F	G	H	I	J
399	5/20/2023	01:30 AM	2							
400	5/20/2023	01:45 AM	1							
401	5/20/2023	02:00 AM	0							
402	5/20/2023	02:15 AM	1							
403	5/20/2023	02:30 AM	0							
404	5/20/2023	02:45 AM	2							
405	5/20/2023	03:00 AM	2							
406	5/20/2023	03:15 AM	2							
407	5/20/2023	03:30 AM	1							
408	5/20/2023	03:45 AM	1							
409	5/20/2023	04:00 AM	3							
410	5/20/2023	04:15 AM	6							
411	5/20/2023	04:30 AM	7							
412	5/20/2023	04:45 AM	7							
413	5/20/2023	05:00 AM	6							
414	5/20/2023	05:15 AM	7							
415	5/20/2023	05:30 AM	13							
416	5/20/2023	05:45 AM	22							
417	5/20/2023	06:00 AM	30							
418	5/20/2023	06:15 AM	28							
419	5/20/2023	06:30 AM	12							
420	5/20/2023	06:45 AM	17							
421	5/20/2023	07:00 AM	16							
422	5/20/2023	07:15 AM	20							
423	5/20/2023	07:30 AM	31							
424	5/20/2023	07:45 AM	21							
425	5/20/2023	08:00 AM	42							
426	5/20/2023	08:15 AM	44							
427	5/20/2023	08:30 AM	42							
428	5/20/2023	08:45 AM	53							
429	5/20/2023	09:00 AM	55							
430	5/20/2023	09:15 AM	61							
431	5/20/2023	09:30 AM	66							
432	5/20/2023	09:45 AM	66							
433	5/20/2023	10:00 AM	64							
434	5/20/2023	10:15 AM	87							
435	5/20/2023	10:30 AM	90							
436	5/20/2023	10:45 AM	73							
437	5/20/2023	11:00 AM	75							
438	5/20/2023	11:15 AM	64							
439	5/20/2023	11:30 AM	91							
440	5/20/2023	11:45 AM	91							
441	5/20/2023	12:00 PM	78							
442	5/20/2023	12:15 PM	68							
443	5/20/2023	12:30 PM	74							
444	5/20/2023	12:45 PM	96							
445	5/20/2023	01:00 PM	72							
446	5/20/2023	01:15 PM	71							
447	5/20/2023	01:30 PM	62							
448	5/20/2023	01:45 PM	71							

	A	B	C	D	E	F	G	H	I	J
449	5/20/2023	02:00 PM	67							
450	5/20/2023	02:15 PM	55							
451	5/20/2023	02:30 PM	62							
452	5/20/2023	02:45 PM	63							
453	5/20/2023	03:00 PM	72							
454	5/20/2023	03:15 PM	65							
455	5/20/2023	03:30 PM	71							
456	5/20/2023	03:45 PM	79							
457	5/20/2023	04:00 PM	81							
458	5/20/2023	04:15 PM	69							
459	5/20/2023	04:30 PM	63							
460	5/20/2023	04:45 PM	70							
461	5/20/2023	05:00 PM	73							
462	5/20/2023	05:15 PM	64							
463	5/20/2023	05:30 PM	59							
464	5/20/2023	05:45 PM	75							
465	5/20/2023	06:00 PM	61							
466	5/20/2023	06:15 PM	47							
467	5/20/2023	06:30 PM	47							
468	5/20/2023	06:45 PM	55							
469	5/20/2023	07:00 PM	42							
470	5/20/2023	07:15 PM	40							
471	5/20/2023	07:30 PM	43							
472	5/20/2023	07:45 PM	43							
473	5/20/2023	08:00 PM	31							
474	5/20/2023	08:15 PM	44							
475	5/20/2023	08:30 PM	41							
476	5/20/2023	08:45 PM	44							
477	5/20/2023	09:00 PM	27							
478	5/20/2023	09:15 PM	33							
479	5/20/2023	09:30 PM	35							
480	5/20/2023	09:45 PM	40							
481	5/20/2023	10:00 PM	31							
482	5/20/2023	10:15 PM	32							
483	5/20/2023	10:30 PM	17							
484	5/20/2023	10:45 PM	10							
485	5/20/2023	11:00 PM	14							
486	5/20/2023	11:15 PM	7							
487	5/20/2023	11:30 PM	4							
488	5/20/2023	11:45 PM	9							
489	5/21/2023	12:00 AM	7							
490	5/21/2023	12:15 AM	7							
491	5/21/2023	12:30 AM	3							
492	5/21/2023	12:45 AM	6							
493	5/21/2023	01:00 AM	7							
494	5/21/2023	01:15 AM	3							
495	5/21/2023	01:30 AM	1							
496	5/21/2023	01:45 AM	1							
497	5/21/2023	02:00 AM	3							
498	5/21/2023	02:15 AM	2							

	A	B	C	D	E	F	G	H	I	J
499	5/21/2023	02:30 AM	1							
500	5/21/2023	02:45 AM	2							
501	5/21/2023	03:00 AM	0							
502	5/21/2023	03:15 AM	0							
503	5/21/2023	03:30 AM	3							
504	5/21/2023	03:45 AM	2							
505	5/21/2023	04:00 AM	4							
506	5/21/2023	04:15 AM	6							
507	5/21/2023	04:30 AM	3							
508	5/21/2023	04:45 AM	8							
509	5/21/2023	05:00 AM	4							
510	5/21/2023	05:15 AM	9							
511	5/21/2023	05:30 AM	8							
512	5/21/2023	05:45 AM	8							
513	5/21/2023	06:00 AM	8							
514	5/21/2023	06:15 AM	7							
515	5/21/2023	06:30 AM	11							
516	5/21/2023	06:45 AM	16							
517	5/21/2023	07:00 AM	10							
518	5/21/2023	07:15 AM	17							
519	5/21/2023	07:30 AM	21							
520	5/21/2023	07:45 AM	28							
521	5/21/2023	08:00 AM	28							
522	5/21/2023	08:15 AM	38							
523	5/21/2023	08:30 AM	37							
524	5/21/2023	08:45 AM	46							
525	5/21/2023	09:00 AM	39							
526	5/21/2023	09:15 AM	58							
527	5/21/2023	09:30 AM	68							
528	5/21/2023	09:45 AM	60							
529	5/21/2023	10:00 AM	55							
530	5/21/2023	10:15 AM	62							
531	5/21/2023	10:30 AM	63							
532	5/21/2023	10:45 AM	64							
533	5/21/2023	11:00 AM	59							
534	5/21/2023	11:15 AM	70							
535	5/21/2023	11:30 AM	62							
536	5/21/2023	11:45 AM	65							
537	5/21/2023	12:00 PM	59							
538	5/21/2023	12:15 PM	75							
539	5/21/2023	12:30 PM	74							
540	5/21/2023	12:45 PM	78							
541	5/21/2023	01:00 PM	89							
542	5/21/2023	01:15 PM	76							
543	5/21/2023	01:30 PM	60							
544	5/21/2023	01:45 PM	60							
545	5/21/2023	02:00 PM	57							
546	5/21/2023	02:15 PM	58							
547	5/21/2023	02:30 PM	67							
548	5/21/2023	02:45 PM	77							

	A	B	C	D	E	F	G	H	I	J
549	5/21/2023	03:00 PM	61							
550	5/21/2023	03:15 PM	65							
551	5/21/2023	03:30 PM	57							
552	5/21/2023	03:45 PM	64							
553	5/21/2023	04:00 PM	75							
554	5/21/2023	04:15 PM	61							
555	5/21/2023	04:30 PM	62							
556	5/21/2023	04:45 PM	60							
557	5/21/2023	05:00 PM	64							
558	5/21/2023	05:15 PM	68							
559	5/21/2023	05:30 PM	59							
560	5/21/2023	05:45 PM	60							
561	5/21/2023	06:00 PM	73							
562	5/21/2023	06:15 PM	65							
563	5/21/2023	06:30 PM	54							
564	5/21/2023	06:45 PM	55							
565	5/21/2023	07:00 PM	55							
566	5/21/2023	07:15 PM	34							
567	5/21/2023	07:30 PM	43							
568	5/21/2023	07:45 PM	45							
569	5/21/2023	08:00 PM	49							
570	5/21/2023	08:15 PM	61							
571	5/21/2023	08:30 PM	37							
572	5/21/2023	08:45 PM	25							
573	5/21/2023	09:00 PM	34							
574	5/21/2023	09:15 PM	38							
575	5/21/2023	09:30 PM	22							
576	5/21/2023	09:45 PM	28							
577	5/21/2023	10:00 PM	23							
578	5/21/2023	10:15 PM	18							
579	5/21/2023	10:30 PM	14							
580	5/21/2023	10:45 PM	9							
581	5/21/2023	11:00 PM	7							
582	5/21/2023	11:15 PM	11							
583	5/21/2023	11:30 PM	12							
584	5/21/2023	11:45 PM	9							
585	5/22/2023	12:00 AM	4							
586	5/22/2023	12:15 AM	6							
587	5/22/2023	12:30 AM	6							
588	5/22/2023	12:45 AM	3							
589	5/22/2023	01:00 AM	2							
590	5/22/2023	01:15 AM	1							
591	5/22/2023	01:30 AM	4							
592	5/22/2023	01:45 AM	1							
593	5/22/2023	02:00 AM	2							
594	5/22/2023	02:15 AM	2							
595	5/22/2023	02:30 AM	2							
596	5/22/2023	02:45 AM	3							
597	5/22/2023	03:00 AM	2							
598	5/22/2023	03:15 AM	0							

	A	B	C	D	E	F	G	H	I	J
599	5/22/2023	03:30 AM	1							
600	5/22/2023	03:45 AM	7							
601	5/22/2023	04:00 AM	4							
602	5/22/2023	04:15 AM	10							
603	5/22/2023	04:30 AM	9							
604	5/22/2023	04:45 AM	11							
605	5/22/2023	05:00 AM	34							
606	5/22/2023	05:15 AM	32							
607	5/22/2023	05:30 AM	33							
608	5/22/2023	05:45 AM	31							
609	5/22/2023	06:00 AM	56							
610	5/22/2023	06:15 AM	58							
611	5/22/2023	06:30 AM	59							
612	5/22/2023	06:45 AM	61							
613	5/22/2023	07:00 AM	66							
614	5/22/2023	07:15 AM	67							
615	5/22/2023	07:30 AM	87							
616	5/22/2023	07:45 AM	67							
617	5/22/2023	08:00 AM	56							
618	5/22/2023	08:15 AM	51							
619	5/22/2023	08:30 AM	54							
620	5/22/2023	08:45 AM	51							
621	5/22/2023	09:00 AM	54							
622	5/22/2023	09:15 AM	54							
623	5/22/2023	09:30 AM	57							
624	5/22/2023	09:45 AM	59							
625	5/22/2023	10:00 AM	54							
626	5/22/2023	10:15 AM	55							
627	5/22/2023	10:30 AM	80							
628	5/22/2023	10:45 AM	83							
629	5/22/2023	11:00 AM	88							
630	5/22/2023	11:15 AM	67							
631	5/22/2023	11:30 AM	56							
632	5/22/2023	11:45 AM	61							
633	5/22/2023	12:00 PM	56							
634	5/22/2023	12:15 PM	73							
635	5/22/2023	12:30 PM	77							
636	5/22/2023	12:45 PM	65							
637	5/22/2023	01:00 PM	56							
638	5/22/2023	01:15 PM	65							
639	5/22/2023	01:30 PM	56							
640	5/22/2023	01:45 PM	67							
641	5/22/2023	02:00 PM	65							
642	5/22/2023	02:15 PM	56							
643	5/22/2023	02:30 PM	77							
644	5/22/2023	02:45 PM	84							
645	5/22/2023	03:00 PM	84							
646	5/22/2023	03:15 PM	97							
647	5/22/2023	03:30 PM	81							
648	5/22/2023	03:45 PM	76							

	A	B	C	D	E	F	G	H	I	J
649	5/22/2023	04:00 PM	93							
650	5/22/2023	04:15 PM	95							
651	5/22/2023	04:30 PM	95							
652	5/22/2023	04:45 PM	71							
653	5/22/2023	05:00 PM	94							
654	5/22/2023	05:15 PM	81							
655	5/22/2023	05:30 PM	80							
656	5/22/2023	05:45 PM	74							
657	5/22/2023	06:00 PM	59							
658	5/22/2023	06:15 PM	60							
659	5/22/2023	06:30 PM	80							
660	5/22/2023	06:45 PM	64							
661	5/22/2023	07:00 PM	56							
662	5/22/2023	07:15 PM	60							
663	5/22/2023	07:30 PM	30							
664	5/22/2023	07:45 PM	41							
665	5/22/2023	08:00 PM	35							
666	5/22/2023	08:15 PM	38							
667	5/22/2023	08:30 PM	41							
668	5/22/2023	08:45 PM	28							
669	5/22/2023	09:00 PM	18							
670	5/22/2023	09:15 PM	18							
671	5/22/2023	09:30 PM	15							
672	5/22/2023	09:45 PM	11							
673	5/22/2023	10:00 PM	16							
674	5/22/2023	10:15 PM	6							
675	5/22/2023	10:30 PM	8							
676	5/22/2023	10:45 PM	9							
677	5/22/2023	11:00 PM	6							
678	5/22/2023	11:15 PM	8							
679	5/22/2023	11:30 PM	3							
680	5/22/2023	11:45 PM	2							
681	5/23/2023	12:00 AM	5							
682	5/23/2023	12:15 AM	5							
683	5/23/2023	12:30 AM	4							
684	5/23/2023	12:45 AM	2							
685	5/23/2023	01:00 AM	2							
686	5/23/2023	01:15 AM	4							
687	5/23/2023	01:30 AM	2							
688	5/23/2023	01:45 AM	6							
689	5/23/2023	02:00 AM	3							
690	5/23/2023	02:15 AM	0							
691	5/23/2023	02:30 AM	3							
692	5/23/2023	02:45 AM	2							
693	5/23/2023	03:00 AM	2							
694	5/23/2023	03:15 AM	2							
695	5/23/2023	03:30 AM	4							
696	5/23/2023	03:45 AM	4							
697	5/23/2023	04:00 AM	6							
698	5/23/2023	04:15 AM	7							

	A	B	C	D	E	F	G	H	I	J
699	5/23/2023	04:30 AM	8							
700	5/23/2023	04:45 AM	14							
701	5/23/2023	05:00 AM	13							
702	5/23/2023	05:15 AM	24							
703	5/23/2023	05:30 AM	27							
704	5/23/2023	05:45 AM	34							
705	5/23/2023	06:00 AM	44							
706	5/23/2023	06:15 AM	63							
707	5/23/2023	06:30 AM	69							
708	5/23/2023	06:45 AM	43							
709	5/23/2023	07:00 AM	65							
710	5/23/2023	07:15 AM	111							
711	5/23/2023	07:30 AM	82							
712	5/23/2023	07:45 AM	81							
713	5/23/2023	08:00 AM	74							
714	5/23/2023	08:15 AM	77							
715	5/23/2023	08:30 AM	57							
716	5/23/2023	08:45 AM	70							
717	5/23/2023	09:00 AM	53							
718	5/23/2023	09:15 AM	52							
719	5/23/2023	09:30 AM	64							
720	5/23/2023	09:45 AM	79							
721	5/23/2023	10:00 AM	68							
722	5/23/2023	10:15 AM	65							
723	5/23/2023	10:30 AM	70							
724	5/23/2023	10:45 AM	57							
725	5/23/2023	11:00 AM	59							
726	5/23/2023	11:15 AM	75							
727	5/23/2023	11:30 AM	70							
728	5/23/2023	11:45 AM	46							
729	5/23/2023	12:00 PM	73							
730	5/23/2023	12:15 PM	86							
731	5/23/2023	12:30 PM	63							
732	5/23/2023	12:45 PM	70							
733	5/23/2023	01:00 PM	71							
734	5/23/2023	01:15 PM	82							
735	5/23/2023	01:30 PM	76							
736	5/23/2023	01:45 PM	48							
737	5/23/2023	02:00 PM	76							
738	5/23/2023	02:15 PM	89							
739	5/23/2023	02:30 PM	60							
740	5/23/2023	02:45 PM	77							
741	5/23/2023	03:00 PM	92							
742	5/23/2023	03:15 PM	60							
743	5/23/2023	03:30 PM	79							
744	5/23/2023	03:45 PM	78							
745	5/23/2023	04:00 PM	67							
746	5/23/2023	04:15 PM	87							
747	5/23/2023	04:30 PM	89							
748	5/23/2023	04:45 PM	85							

	A	B	C	D	E	F	G	H	I	J
749	5/23/2023	05:00 PM	73							
750	5/23/2023	05:15 PM	71							
751	5/23/2023	05:30 PM	54							
752	5/23/2023	05:45 PM	74							
753	5/23/2023	06:00 PM	67							
754	5/23/2023	06:15 PM	31							
755	5/23/2023	06:30 PM	47							
756	5/23/2023	06:45 PM	60							
757	5/23/2023	07:00 PM	52							
758	5/23/2023	07:15 PM	49							
759	5/23/2023	07:30 PM	57							
760	5/23/2023	07:45 PM	61							
761	5/23/2023	08:00 PM	73							
762	5/23/2023	08:15 PM	43							
763	5/23/2023	08:30 PM	32							
764	5/23/2023	08:45 PM	34							
765	5/23/2023	09:00 PM	26							
766	5/23/2023	09:15 PM	15							
767	5/23/2023	09:30 PM	16							
768	5/23/2023	09:45 PM	14							
769	5/23/2023	10:00 PM	9							
770	5/23/2023	10:15 PM	2							
771	5/23/2023	10:30 PM	4							
772	5/23/2023	10:45 PM	6							
773	5/23/2023	11:00 PM	5							
774	5/23/2023	11:15 PM	12							
775	5/23/2023	11:30 PM	2							
776	5/23/2023	11:45 PM	4							

	A	B	C	D	E	F	G	H	I	J
1										
2	File Name: C:\Users\obarrie\Desktop\transfer\Documents\Documents\Osman\Osman from harddrive\Documents\TDB\WSP\Syracuse\Data\ATR\SYRACUSE BATCH 10 jamar\SYRACUSE BATCH 10\ATR 1127.tf2									
3	Start Date: 5/16/2023									
4	Start Time: 12:00:00 AM									
5	Location 1: EB S 104 at S 3									
6	Location 2: SYRACUSE,NY									
7										
8	Date	Time	EB							
9	5/16/2023	12:00 AM	1							
10	5/16/2023	12:15 AM	3							
11	5/16/2023	12:30 AM	2							
12	5/16/2023	12:45 AM	1							
13	5/16/2023	01:00 AM	1							
14	5/16/2023	01:15 AM	1							
15	5/16/2023	01:30 AM	3							
16	5/16/2023	01:45 AM	1							
17	5/16/2023	02:00 AM	2							
18	5/16/2023	02:15 AM	1							
19	5/16/2023	02:30 AM	3							
20	5/16/2023	02:45 AM	0							
21	5/16/2023	03:00 AM	1							
22	5/16/2023	03:15 AM	3							
23	5/16/2023	03:30 AM	2							
24	5/16/2023	03:45 AM	6							
25	5/16/2023	04:00 AM	3							
26	5/16/2023	04:15 AM	4							
27	5/16/2023	04:30 AM	8							
28	5/16/2023	04:45 AM	9							
29	5/16/2023	05:00 AM	9							
30	5/16/2023	05:15 AM	16							
31	5/16/2023	05:30 AM	13							
32	5/16/2023	05:45 AM	22							
33	5/16/2023	06:00 AM	31							
34	5/16/2023	06:15 AM	37							
35	5/16/2023	06:30 AM	47							
36	5/16/2023	06:45 AM	49							
37	5/16/2023	07:00 AM	71							
38	5/16/2023	07:15 AM	89							
39	5/16/2023	07:30 AM	73							
40	5/16/2023	07:45 AM	59							
41	5/16/2023	08:00 AM	74							
42	5/16/2023	08:15 AM	66							
43	5/16/2023	08:30 AM	66							
44	5/16/2023	08:45 AM	47							
45	5/16/2023	09:00 AM	60							
46	5/16/2023	09:15 AM	50							
47	5/16/2023	09:30 AM	48							
48	5/16/2023	09:45 AM	62							

	A	B	C	D	E	F	G	H	I	J
49	5/16/2023	10:00 AM	42							
50	5/16/2023	10:15 AM	58							
51	5/16/2023	10:30 AM	45							
52	5/16/2023	10:45 AM	48							
53	5/16/2023	11:00 AM	69							
54	5/16/2023	11:15 AM	52							
55	5/16/2023	11:30 AM	53							
56	5/16/2023	11:45 AM	53							
57	5/16/2023	12:00 PM	80							
58	5/16/2023	12:15 PM	56							
59	5/16/2023	12:30 PM	59							
60	5/16/2023	12:45 PM	56							
61	5/16/2023	01:00 PM	45							
62	5/16/2023	01:15 PM	64							
63	5/16/2023	01:30 PM	59							
64	5/16/2023	01:45 PM	64							
65	5/16/2023	02:00 PM	87							
66	5/16/2023	02:15 PM	54							
67	5/16/2023	02:30 PM	108							
68	5/16/2023	02:45 PM	110							
69	5/16/2023	03:00 PM	100							
70	5/16/2023	03:15 PM	66							
71	5/16/2023	03:30 PM	83							
72	5/16/2023	03:45 PM	71							
73	5/16/2023	04:00 PM	87							
74	5/16/2023	04:15 PM	78							
75	5/16/2023	04:30 PM	79							
76	5/16/2023	04:45 PM	94							
77	5/16/2023	05:00 PM	81							
78	5/16/2023	05:15 PM	86							
79	5/16/2023	05:30 PM	75							
80	5/16/2023	05:45 PM	78							
81	5/16/2023	06:00 PM	49							
82	5/16/2023	06:15 PM	53							
83	5/16/2023	06:30 PM	62							
84	5/16/2023	06:45 PM	57							
85	5/16/2023	07:00 PM	44							
86	5/16/2023	07:15 PM	37							
87	5/16/2023	07:30 PM	51							
88	5/16/2023	07:45 PM	30							
89	5/16/2023	08:00 PM	27							
90	5/16/2023	08:15 PM	20							
91	5/16/2023	08:30 PM	19							
92	5/16/2023	08:45 PM	25							
93	5/16/2023	09:00 PM	22							
94	5/16/2023	09:15 PM	15							
95	5/16/2023	09:30 PM	6							
96	5/16/2023	09:45 PM	5							
97	5/16/2023	10:00 PM	17							
98	5/16/2023	10:15 PM	6							

	A	B	C	D	E	F	G	H	I	J
99	5/16/2023	10:30 PM	2							
100	5/16/2023	10:45 PM	7							
101	5/16/2023	11:00 PM	5							
102	5/16/2023	11:15 PM	5							
103	5/16/2023	11:30 PM	3							
104	5/16/2023	11:45 PM	8							
105	5/17/2023	12:00 AM	5							
106	5/17/2023	12:15 AM	1							
107	5/17/2023	12:30 AM	2							
108	5/17/2023	12:45 AM	2							
109	5/17/2023	01:00 AM	5							
110	5/17/2023	01:15 AM	1							
111	5/17/2023	01:30 AM	3							
112	5/17/2023	01:45 AM	2							
113	5/17/2023	02:00 AM	1							
114	5/17/2023	02:15 AM	0							
115	5/17/2023	02:30 AM	3							
116	5/17/2023	02:45 AM	0							
117	5/17/2023	03:00 AM	1							
118	5/17/2023	03:15 AM	2							
119	5/17/2023	03:30 AM	3							
120	5/17/2023	03:45 AM	7							
121	5/17/2023	04:00 AM	4							
122	5/17/2023	04:15 AM	7							
123	5/17/2023	04:30 AM	1							
124	5/17/2023	04:45 AM	8							
125	5/17/2023	05:00 AM	8							
126	5/17/2023	05:15 AM	12							
127	5/17/2023	05:30 AM	13							
128	5/17/2023	05:45 AM	23							
129	5/17/2023	06:00 AM	24							
130	5/17/2023	06:15 AM	41							
131	5/17/2023	06:30 AM	52							
132	5/17/2023	06:45 AM	39							
133	5/17/2023	07:00 AM	73							
134	5/17/2023	07:15 AM	89							
135	5/17/2023	07:30 AM	70							
136	5/17/2023	07:45 AM	69							
137	5/17/2023	08:00 AM	67							
138	5/17/2023	08:15 AM	79							
139	5/17/2023	08:30 AM	68							
140	5/17/2023	08:45 AM	62							
141	5/17/2023	09:00 AM	64							
142	5/17/2023	09:15 AM	55							
143	5/17/2023	09:30 AM	39							
144	5/17/2023	09:45 AM	50							
145	5/17/2023	10:00 AM	38							
146	5/17/2023	10:15 AM	52							
147	5/17/2023	10:30 AM	39							
148	5/17/2023	10:45 AM	56							

	A	B	C	D	E	F	G	H	I	J
149	5/17/2023	11:00 AM	88							
150	5/17/2023	11:15 AM	58							
151	5/17/2023	11:30 AM	72							
152	5/17/2023	11:45 AM	62							
153	5/17/2023	12:00 PM	65							
154	5/17/2023	12:15 PM	55							
155	5/17/2023	12:30 PM	71							
156	5/17/2023	12:45 PM	54							
157	5/17/2023	01:00 PM	49							
158	5/17/2023	01:15 PM	39							
159	5/17/2023	01:30 PM	54							
160	5/17/2023	01:45 PM	42							
161	5/17/2023	02:00 PM	89							
162	5/17/2023	02:15 PM	53							
163	5/17/2023	02:30 PM	116							
164	5/17/2023	02:45 PM	122							
165	5/17/2023	03:00 PM	96							
166	5/17/2023	03:15 PM	77							
167	5/17/2023	03:30 PM	85							
168	5/17/2023	03:45 PM	73							
169	5/17/2023	04:00 PM	71							
170	5/17/2023	04:15 PM	88							
171	5/17/2023	04:30 PM	88							
172	5/17/2023	04:45 PM	66							
173	5/17/2023	05:00 PM	76							
174	5/17/2023	05:15 PM	80							
175	5/17/2023	05:30 PM	96							
176	5/17/2023	05:45 PM	88							
177	5/17/2023	06:00 PM	54							
178	5/17/2023	06:15 PM	54							
179	5/17/2023	06:30 PM	58							
180	5/17/2023	06:45 PM	67							
181	5/17/2023	07:00 PM	57							
182	5/17/2023	07:15 PM	107							
183	5/17/2023	07:30 PM	51							
184	5/17/2023	07:45 PM	25							
185	5/17/2023	08:00 PM	17							
186	5/17/2023	08:15 PM	26							
187	5/17/2023	08:30 PM	25							
188	5/17/2023	08:45 PM	23							
189	5/17/2023	09:00 PM	14							
190	5/17/2023	09:15 PM	23							
191	5/17/2023	09:30 PM	12							
192	5/17/2023	09:45 PM	6							
193	5/17/2023	10:00 PM	6							
194	5/17/2023	10:15 PM	4							
195	5/17/2023	10:30 PM	3							
196	5/17/2023	10:45 PM	6							
197	5/17/2023	11:00 PM	4							
198	5/17/2023	11:15 PM	5							

	A	B	C	D	E	F	G	H	I	J
199	5/17/2023	11:30 PM	10							
200	5/17/2023	11:45 PM	2							
201	5/18/2023	12:00 AM	0							
202	5/18/2023	12:15 AM	1							
203	5/18/2023	12:30 AM	0							
204	5/18/2023	12:45 AM	2							
205	5/18/2023	01:00 AM	2							
206	5/18/2023	01:15 AM	3							
207	5/18/2023	01:30 AM	1							
208	5/18/2023	01:45 AM	1							
209	5/18/2023	02:00 AM	1							
210	5/18/2023	02:15 AM	1							
211	5/18/2023	02:30 AM	0							
212	5/18/2023	02:45 AM	2							
213	5/18/2023	03:00 AM	0							
214	5/18/2023	03:15 AM	3							
215	5/18/2023	03:30 AM	2							
216	5/18/2023	03:45 AM	4							
217	5/18/2023	04:00 AM	4							
218	5/18/2023	04:15 AM	5							
219	5/18/2023	04:30 AM	9							
220	5/18/2023	04:45 AM	9							
221	5/18/2023	05:00 AM	7							
222	5/18/2023	05:15 AM	15							
223	5/18/2023	05:30 AM	15							
224	5/18/2023	05:45 AM	20							
225	5/18/2023	06:00 AM	27							
226	5/18/2023	06:15 AM	42							
227	5/18/2023	06:30 AM	47							
228	5/18/2023	06:45 AM	43							
229	5/18/2023	07:00 AM	62							
230	5/18/2023	07:15 AM	93							
231	5/18/2023	07:30 AM	89							
232	5/18/2023	07:45 AM	75							
233	5/18/2023	08:00 AM	72							
234	5/18/2023	08:15 AM	80							
235	5/18/2023	08:30 AM	59							
236	5/18/2023	08:45 AM	45							
237	5/18/2023	09:00 AM	70							
238	5/18/2023	09:15 AM	56							
239	5/18/2023	09:30 AM	65							
240	5/18/2023	09:45 AM	64							
241	5/18/2023	10:00 AM	43							
242	5/18/2023	10:15 AM	57							
243	5/18/2023	10:30 AM	42							
244	5/18/2023	10:45 AM	68							
245	5/18/2023	11:00 AM	82							
246	5/18/2023	11:15 AM	56							
247	5/18/2023	11:30 AM	70							
248	5/18/2023	11:45 AM	63							

	A	B	C	D	E	F	G	H	I	J
249	5/18/2023	12:00 PM	54							
250	5/18/2023	12:15 PM	50							
251	5/18/2023	12:30 PM	67							
252	5/18/2023	12:45 PM	51							
253	5/18/2023	01:00 PM	49							
254	5/18/2023	01:15 PM	61							
255	5/18/2023	01:30 PM	46							
256	5/18/2023	01:45 PM	67							
257	5/18/2023	02:00 PM	78							
258	5/18/2023	02:15 PM	50							
259	5/18/2023	02:30 PM	103							
260	5/18/2023	02:45 PM	115							
261	5/18/2023	03:00 PM	88							
262	5/18/2023	03:15 PM	86							
263	5/18/2023	03:30 PM	90							
264	5/18/2023	03:45 PM	77							
265	5/18/2023	04:00 PM	102							
266	5/18/2023	04:15 PM	91							
267	5/18/2023	04:30 PM	79							
268	5/18/2023	04:45 PM	86							
269	5/18/2023	05:00 PM	79							
270	5/18/2023	05:15 PM	73							
271	5/18/2023	05:30 PM	77							
272	5/18/2023	05:45 PM	67							
273	5/18/2023	06:00 PM	49							
274	5/18/2023	06:15 PM	55							
275	5/18/2023	06:30 PM	59							
276	5/18/2023	06:45 PM	45							
277	5/18/2023	07:00 PM	34							
278	5/18/2023	07:15 PM	37							
279	5/18/2023	07:30 PM	39							
280	5/18/2023	07:45 PM	28							
281	5/18/2023	08:00 PM	34							
282	5/18/2023	08:15 PM	32							
283	5/18/2023	08:30 PM	28							
284	5/18/2023	08:45 PM	24							
285	5/18/2023	09:00 PM	14							
286	5/18/2023	09:15 PM	18							
287	5/18/2023	09:30 PM	12							
288	5/18/2023	09:45 PM	13							
289	5/18/2023	10:00 PM	15							
290	5/18/2023	10:15 PM	5							
291	5/18/2023	10:30 PM	8							
292	5/18/2023	10:45 PM	4							
293	5/18/2023	11:00 PM	4							
294	5/18/2023	11:15 PM	6							
295	5/18/2023	11:30 PM	5							
296	5/18/2023	11:45 PM	8							
297	5/19/2023	12:00 AM	4							
298	5/19/2023	12:15 AM	5							

	A	B	C	D	E	F	G	H	I	J
299	5/19/2023	12:30 AM	0							
300	5/19/2023	12:45 AM	4							
301	5/19/2023	01:00 AM	0							
302	5/19/2023	01:15 AM	1							
303	5/19/2023	01:30 AM	2							
304	5/19/2023	01:45 AM	1							
305	5/19/2023	02:00 AM	4							
306	5/19/2023	02:15 AM	1							
307	5/19/2023	02:30 AM	2							
308	5/19/2023	02:45 AM	1							
309	5/19/2023	03:00 AM	5							
310	5/19/2023	03:15 AM	0							
311	5/19/2023	03:30 AM	5							
312	5/19/2023	03:45 AM	1							
313	5/19/2023	04:00 AM	1							
314	5/19/2023	04:15 AM	6							
315	5/19/2023	04:30 AM	6							
316	5/19/2023	04:45 AM	11							
317	5/19/2023	05:00 AM	8							
318	5/19/2023	05:15 AM	16							
319	5/19/2023	05:30 AM	16							
320	5/19/2023	05:45 AM	13							
321	5/19/2023	06:00 AM	23							
322	5/19/2023	06:15 AM	28							
323	5/19/2023	06:30 AM	28							
324	5/19/2023	06:45 AM	34							
325	5/19/2023	07:00 AM	40							
326	5/19/2023	07:15 AM	36							
327	5/19/2023	07:30 AM	28							
328	5/19/2023	07:45 AM	44							
329	5/19/2023	08:00 AM	49							
330	5/19/2023	08:15 AM	63							
331	5/19/2023	08:30 AM	48							
332	5/19/2023	08:45 AM	50							
333	5/19/2023	09:00 AM	51							
334	5/19/2023	09:15 AM	43							
335	5/19/2023	09:30 AM	41							
336	5/19/2023	09:45 AM	53							
337	5/19/2023	10:00 AM	53							
338	5/19/2023	10:15 AM	48							
339	5/19/2023	10:30 AM	57							
340	5/19/2023	10:45 AM	48							
341	5/19/2023	11:00 AM	70							
342	5/19/2023	11:15 AM	41							
343	5/19/2023	11:30 AM	64							
344	5/19/2023	11:45 AM	65							
345	5/19/2023	12:00 PM	66							
346	5/19/2023	12:15 PM	68							
347	5/19/2023	12:30 PM	61							
348	5/19/2023	12:45 PM	82							

	A	B	C	D	E	F	G	H	I	J
349	5/19/2023	01:00 PM	62							
350	5/19/2023	01:15 PM	75							
351	5/19/2023	01:30 PM	54							
352	5/19/2023	01:45 PM	70							
353	5/19/2023	02:00 PM	50							
354	5/19/2023	02:15 PM	82							
355	5/19/2023	02:30 PM	89							
356	5/19/2023	02:45 PM	73							
357	5/19/2023	03:00 PM	83							
358	5/19/2023	03:15 PM	68							
359	5/19/2023	03:30 PM	73							
360	5/19/2023	03:45 PM	74							
361	5/19/2023	04:00 PM	62							
362	5/19/2023	04:15 PM	68							
363	5/19/2023	04:30 PM	61							
364	5/19/2023	04:45 PM	52							
365	5/19/2023	05:00 PM	74							
366	5/19/2023	05:15 PM	64							
367	5/19/2023	05:30 PM	74							
368	5/19/2023	05:45 PM	62							
369	5/19/2023	06:00 PM	53							
370	5/19/2023	06:15 PM	52							
371	5/19/2023	06:30 PM	49							
372	5/19/2023	06:45 PM	55							
373	5/19/2023	07:00 PM	45							
374	5/19/2023	07:15 PM	34							
375	5/19/2023	07:30 PM	37							
376	5/19/2023	07:45 PM	37							
377	5/19/2023	08:00 PM	36							
378	5/19/2023	08:15 PM	33							
379	5/19/2023	08:30 PM	28							
380	5/19/2023	08:45 PM	27							
381	5/19/2023	09:00 PM	22							
382	5/19/2023	09:15 PM	24							
383	5/19/2023	09:30 PM	17							
384	5/19/2023	09:45 PM	10							
385	5/19/2023	10:00 PM	6							
386	5/19/2023	10:15 PM	6							
387	5/19/2023	10:30 PM	12							
388	5/19/2023	10:45 PM	8							
389	5/19/2023	11:00 PM	4							
390	5/19/2023	11:15 PM	4							
391	5/19/2023	11:30 PM	1							
392	5/19/2023	11:45 PM	10							
393	5/20/2023	12:00 AM	8							
394	5/20/2023	12:15 AM	3							
395	5/20/2023	12:30 AM	4							
396	5/20/2023	12:45 AM	3							
397	5/20/2023	01:00 AM	0							
398	5/20/2023	01:15 AM	3							

	A	B	C	D	E	F	G	H	I	J
399	5/20/2023	01:30 AM	4							
400	5/20/2023	01:45 AM	1							
401	5/20/2023	02:00 AM	1							
402	5/20/2023	02:15 AM	1							
403	5/20/2023	02:30 AM	2							
404	5/20/2023	02:45 AM	1							
405	5/20/2023	03:00 AM	1							
406	5/20/2023	03:15 AM	1							
407	5/20/2023	03:30 AM	1							
408	5/20/2023	03:45 AM	3							
409	5/20/2023	04:00 AM	2							
410	5/20/2023	04:15 AM	2							
411	5/20/2023	04:30 AM	4							
412	5/20/2023	04:45 AM	7							
413	5/20/2023	05:00 AM	5							
414	5/20/2023	05:15 AM	7							
415	5/20/2023	05:30 AM	6							
416	5/20/2023	05:45 AM	8							
417	5/20/2023	06:00 AM	31							
418	5/20/2023	06:15 AM	23							
419	5/20/2023	06:30 AM	27							
420	5/20/2023	06:45 AM	8							
421	5/20/2023	07:00 AM	17							
422	5/20/2023	07:15 AM	20							
423	5/20/2023	07:30 AM	16							
424	5/20/2023	07:45 AM	33							
425	5/20/2023	08:00 AM	33							
426	5/20/2023	08:15 AM	30							
427	5/20/2023	08:30 AM	39							
428	5/20/2023	08:45 AM	55							
429	5/20/2023	09:00 AM	74							
430	5/20/2023	09:15 AM	50							
431	5/20/2023	09:30 AM	43							
432	5/20/2023	09:45 AM	58							
433	5/20/2023	10:00 AM	71							
434	5/20/2023	10:15 AM	73							
435	5/20/2023	10:30 AM	71							
436	5/20/2023	10:45 AM	62							
437	5/20/2023	11:00 AM	66							
438	5/20/2023	11:15 AM	72							
439	5/20/2023	11:30 AM	80							
440	5/20/2023	11:45 AM	66							
441	5/20/2023	12:00 PM	87							
442	5/20/2023	12:15 PM	62							
443	5/20/2023	12:30 PM	74							
444	5/20/2023	12:45 PM	61							
445	5/20/2023	01:00 PM	56							
446	5/20/2023	01:15 PM	51							
447	5/20/2023	01:30 PM	65							
448	5/20/2023	01:45 PM	50							

	A	B	C	D	E	F	G	H	I	J
449	5/20/2023	02:00 PM	40							
450	5/20/2023	02:15 PM	52							
451	5/20/2023	02:30 PM	54							
452	5/20/2023	02:45 PM	63							
453	5/20/2023	03:00 PM	44							
454	5/20/2023	03:15 PM	48							
455	5/20/2023	03:30 PM	54							
456	5/20/2023	03:45 PM	61							
457	5/20/2023	04:00 PM	52							
458	5/20/2023	04:15 PM	49							
459	5/20/2023	04:30 PM	67							
460	5/20/2023	04:45 PM	58							
461	5/20/2023	05:00 PM	51							
462	5/20/2023	05:15 PM	43							
463	5/20/2023	05:30 PM	55							
464	5/20/2023	05:45 PM	34							
465	5/20/2023	06:00 PM	38							
466	5/20/2023	06:15 PM	41							
467	5/20/2023	06:30 PM	37							
468	5/20/2023	06:45 PM	38							
469	5/20/2023	07:00 PM	24							
470	5/20/2023	07:15 PM	37							
471	5/20/2023	07:30 PM	32							
472	5/20/2023	07:45 PM	25							
473	5/20/2023	08:00 PM	30							
474	5/20/2023	08:15 PM	21							
475	5/20/2023	08:30 PM	32							
476	5/20/2023	08:45 PM	17							
477	5/20/2023	09:00 PM	15							
478	5/20/2023	09:15 PM	14							
479	5/20/2023	09:30 PM	19							
480	5/20/2023	09:45 PM	14							
481	5/20/2023	10:00 PM	10							
482	5/20/2023	10:15 PM	12							
483	5/20/2023	10:30 PM	44							
484	5/20/2023	10:45 PM	13							
485	5/20/2023	11:00 PM	7							
486	5/20/2023	11:15 PM	5							
487	5/20/2023	11:30 PM	24							
488	5/20/2023	11:45 PM	10							
489	5/21/2023	12:00 AM	9							
490	5/21/2023	12:15 AM	7							
491	5/21/2023	12:30 AM	4							
492	5/21/2023	12:45 AM	3							
493	5/21/2023	01:00 AM	1							
494	5/21/2023	01:15 AM	1							
495	5/21/2023	01:30 AM	1							
496	5/21/2023	01:45 AM	2							
497	5/21/2023	02:00 AM	2							
498	5/21/2023	02:15 AM	3							

	A	B	C	D	E	F	G	H	I	J
499	5/21/2023	02:30 AM	2							
500	5/21/2023	02:45 AM	2							
501	5/21/2023	03:00 AM	1							
502	5/21/2023	03:15 AM	0							
503	5/21/2023	03:30 AM	0							
504	5/21/2023	03:45 AM	0							
505	5/21/2023	04:00 AM	3							
506	5/21/2023	04:15 AM	3							
507	5/21/2023	04:30 AM	9							
508	5/21/2023	04:45 AM	2							
509	5/21/2023	05:00 AM	6							
510	5/21/2023	05:15 AM	7							
511	5/21/2023	05:30 AM	3							
512	5/21/2023	05:45 AM	6							
513	5/21/2023	06:00 AM	8							
514	5/21/2023	06:15 AM	4							
515	5/21/2023	06:30 AM	5							
516	5/21/2023	06:45 AM	12							
517	5/21/2023	07:00 AM	13							
518	5/21/2023	07:15 AM	10							
519	5/21/2023	07:30 AM	15							
520	5/21/2023	07:45 AM	15							
521	5/21/2023	08:00 AM	18							
522	5/21/2023	08:15 AM	34							
523	5/21/2023	08:30 AM	33							
524	5/21/2023	08:45 AM	29							
525	5/21/2023	09:00 AM	44							
526	5/21/2023	09:15 AM	50							
527	5/21/2023	09:30 AM	38							
528	5/21/2023	09:45 AM	64							
529	5/21/2023	10:00 AM	61							
530	5/21/2023	10:15 AM	65							
531	5/21/2023	10:30 AM	50							
532	5/21/2023	10:45 AM	59							
533	5/21/2023	11:00 AM	58							
534	5/21/2023	11:15 AM	55							
535	5/21/2023	11:30 AM	50							
536	5/21/2023	11:45 AM	66							
537	5/21/2023	12:00 PM	55							
538	5/21/2023	12:15 PM	73							
539	5/21/2023	12:30 PM	70							
540	5/21/2023	12:45 PM	57							
541	5/21/2023	01:00 PM	55							
542	5/21/2023	01:15 PM	63							
543	5/21/2023	01:30 PM	46							
544	5/21/2023	01:45 PM	62							
545	5/21/2023	02:00 PM	55							
546	5/21/2023	02:15 PM	44							
547	5/21/2023	02:30 PM	52							
548	5/21/2023	02:45 PM	50							

	A	B	C	D	E	F	G	H	I	J
549	5/21/2023	03:00 PM	47							
550	5/21/2023	03:15 PM	48							
551	5/21/2023	03:30 PM	42							
552	5/21/2023	03:45 PM	46							
553	5/21/2023	04:00 PM	41							
554	5/21/2023	04:15 PM	50							
555	5/21/2023	04:30 PM	49							
556	5/21/2023	04:45 PM	58							
557	5/21/2023	05:00 PM	39							
558	5/21/2023	05:15 PM	38							
559	5/21/2023	05:30 PM	50							
560	5/21/2023	05:45 PM	63							
561	5/21/2023	06:00 PM	36							
562	5/21/2023	06:15 PM	41							
563	5/21/2023	06:30 PM	38							
564	5/21/2023	06:45 PM	24							
565	5/21/2023	07:00 PM	31							
566	5/21/2023	07:15 PM	20							
567	5/21/2023	07:30 PM	38							
568	5/21/2023	07:45 PM	25							
569	5/21/2023	08:00 PM	23							
570	5/21/2023	08:15 PM	23							
571	5/21/2023	08:30 PM	27							
572	5/21/2023	08:45 PM	18							
573	5/21/2023	09:00 PM	18							
574	5/21/2023	09:15 PM	12							
575	5/21/2023	09:30 PM	11							
576	5/21/2023	09:45 PM	14							
577	5/21/2023	10:00 PM	12							
578	5/21/2023	10:15 PM	13							
579	5/21/2023	10:30 PM	3							
580	5/21/2023	10:45 PM	5							
581	5/21/2023	11:00 PM	4							
582	5/21/2023	11:15 PM	5							
583	5/21/2023	11:30 PM	6							
584	5/21/2023	11:45 PM	2							
585	5/22/2023	12:00 AM	2							
586	5/22/2023	12:15 AM	5							
587	5/22/2023	12:30 AM	2							
588	5/22/2023	12:45 AM	2							
589	5/22/2023	01:00 AM	3							
590	5/22/2023	01:15 AM	1							
591	5/22/2023	01:30 AM	2							
592	5/22/2023	01:45 AM	2							
593	5/22/2023	02:00 AM	1							
594	5/22/2023	02:15 AM	0							
595	5/22/2023	02:30 AM	1							
596	5/22/2023	02:45 AM	0							
597	5/22/2023	03:00 AM	3							
598	5/22/2023	03:15 AM	0							

	A	B	C	D	E	F	G	H	I	J
599	5/22/2023	03:30 AM	2							
600	5/22/2023	03:45 AM	2							
601	5/22/2023	04:00 AM	4							
602	5/22/2023	04:15 AM	4							
603	5/22/2023	04:30 AM	7							
604	5/22/2023	04:45 AM	5							
605	5/22/2023	05:00 AM	10							
606	5/22/2023	05:15 AM	13							
607	5/22/2023	05:30 AM	14							
608	5/22/2023	05:45 AM	22							
609	5/22/2023	06:00 AM	23							
610	5/22/2023	06:15 AM	43							
611	5/22/2023	06:30 AM	44							
612	5/22/2023	06:45 AM	54							
613	5/22/2023	07:00 AM	65							
614	5/22/2023	07:15 AM	66							
615	5/22/2023	07:30 AM	78							
616	5/22/2023	07:45 AM	82							
617	5/22/2023	08:00 AM	76							
618	5/22/2023	08:15 AM	77							
619	5/22/2023	08:30 AM	65							
620	5/22/2023	08:45 AM	66							
621	5/22/2023	09:00 AM	67							
622	5/22/2023	09:15 AM	56							
623	5/22/2023	09:30 AM	69							
624	5/22/2023	09:45 AM	46							
625	5/22/2023	10:00 AM	56							
626	5/22/2023	10:15 AM	55							
627	5/22/2023	10:30 AM	49							
628	5/22/2023	10:45 AM	50							
629	5/22/2023	11:00 AM	58							
630	5/22/2023	11:15 AM	53							
631	5/22/2023	11:30 AM	60							
632	5/22/2023	11:45 AM	59							
633	5/22/2023	12:00 PM	46							
634	5/22/2023	12:15 PM	50							
635	5/22/2023	12:30 PM	46							
636	5/22/2023	12:45 PM	61							
637	5/22/2023	01:00 PM	50							
638	5/22/2023	01:15 PM	63							
639	5/22/2023	01:30 PM	71							
640	5/22/2023	01:45 PM	67							
641	5/22/2023	02:00 PM	77							
642	5/22/2023	02:15 PM	87							
643	5/22/2023	02:30 PM	88							
644	5/22/2023	02:45 PM	98							
645	5/22/2023	03:00 PM	99							
646	5/22/2023	03:15 PM	87							
647	5/22/2023	03:30 PM	85							
648	5/22/2023	03:45 PM	87							

	A	B	C	D	E	F	G	H	I	J
649	5/22/2023	04:00 PM	77							
650	5/22/2023	04:15 PM	89							
651	5/22/2023	04:30 PM	76							
652	5/22/2023	04:45 PM	77							
653	5/22/2023	05:00 PM	76							
654	5/22/2023	05:15 PM	77							
655	5/22/2023	05:30 PM	89							
656	5/22/2023	05:45 PM	88							
657	5/22/2023	06:00 PM	76							
658	5/22/2023	06:15 PM	77							
659	5/22/2023	06:30 PM	54							
660	5/22/2023	06:45 PM	43							
661	5/22/2023	07:00 PM	44							
662	5/22/2023	07:15 PM	43							
663	5/22/2023	07:30 PM	45							
664	5/22/2023	07:45 PM	43							
665	5/22/2023	08:00 PM	33							
666	5/22/2023	08:15 PM	21							
667	5/22/2023	08:30 PM	22							
668	5/22/2023	08:45 PM	17							
669	5/22/2023	09:00 PM	11							
670	5/22/2023	09:15 PM	17							
671	5/22/2023	09:30 PM	17							
672	5/22/2023	09:45 PM	7							
673	5/22/2023	10:00 PM	12							
674	5/22/2023	10:15 PM	6							
675	5/22/2023	10:30 PM	3							
676	5/22/2023	10:45 PM	4							
677	5/22/2023	11:00 PM	3							
678	5/22/2023	11:15 PM	3							
679	5/22/2023	11:30 PM	3							
680	5/22/2023	11:45 PM	3							
681	5/23/2023	12:00 AM	4							
682	5/23/2023	12:15 AM	2							
683	5/23/2023	12:30 AM	3							
684	5/23/2023	12:45 AM	0							
685	5/23/2023	01:00 AM	1							
686	5/23/2023	01:15 AM	1							
687	5/23/2023	01:30 AM	2							
688	5/23/2023	01:45 AM	2							
689	5/23/2023	02:00 AM	2							
690	5/23/2023	02:15 AM	1							
691	5/23/2023	02:30 AM	1							
692	5/23/2023	02:45 AM	3							
693	5/23/2023	03:00 AM	2							
694	5/23/2023	03:15 AM	2							
695	5/23/2023	03:30 AM	1							
696	5/23/2023	03:45 AM	2							
697	5/23/2023	04:00 AM	6							
698	5/23/2023	04:15 AM	2							

	A	B	C	D	E	F	G	H	I	J
699	5/23/2023	04:30 AM	8							
700	5/23/2023	04:45 AM	5							
701	5/23/2023	05:00 AM	11							
702	5/23/2023	05:15 AM	15							
703	5/23/2023	05:30 AM	15							
704	5/23/2023	05:45 AM	23							
705	5/23/2023	06:00 AM	32							
706	5/23/2023	06:15 AM	49							
707	5/23/2023	06:30 AM	42							
708	5/23/2023	06:45 AM	43							
709	5/23/2023	07:00 AM	67							
710	5/23/2023	07:15 AM	66							
711	5/23/2023	07:30 AM	81							
712	5/23/2023	07:45 AM	71							
713	5/23/2023	08:00 AM	63							
714	5/23/2023	08:15 AM	66							
715	5/23/2023	08:30 AM	75							
716	5/23/2023	08:45 AM	54							
717	5/23/2023	09:00 AM	49							
718	5/23/2023	09:15 AM	52							
719	5/23/2023	09:30 AM	52							
720	5/23/2023	09:45 AM	51							
721	5/23/2023	10:00 AM	65							
722	5/23/2023	10:15 AM	50							
723	5/23/2023	10:30 AM	47							
724	5/23/2023	10:45 AM	62							
725	5/23/2023	11:00 AM	83							
726	5/23/2023	11:15 AM	67							
727	5/23/2023	11:30 AM	45							
728	5/23/2023	11:45 AM	57							
729	5/23/2023	12:00 PM	62							
730	5/23/2023	12:15 PM	44							
731	5/23/2023	12:30 PM	59							
732	5/23/2023	12:45 PM	47							
733	5/23/2023	01:00 PM	45							
734	5/23/2023	01:15 PM	67							
735	5/23/2023	01:30 PM	60							
736	5/23/2023	01:45 PM	55							
737	5/23/2023	02:00 PM	78							
738	5/23/2023	02:15 PM	61							
739	5/23/2023	02:30 PM	100							
740	5/23/2023	02:45 PM	108							
741	5/23/2023	03:00 PM	80							
742	5/23/2023	03:15 PM	81							
743	5/23/2023	03:30 PM	87							
744	5/23/2023	03:45 PM	75							
745	5/23/2023	04:00 PM	78							
746	5/23/2023	04:15 PM	84							
747	5/23/2023	04:30 PM	65							
748	5/23/2023	04:45 PM	78							

	A	B	C	D	E	F	G	H	I	J
749	5/23/2023	05:00 PM	71							
750	5/23/2023	05:15 PM	75							
751	5/23/2023	05:30 PM	92							
752	5/23/2023	05:45 PM	73							
753	5/23/2023	06:00 PM	73							
754	5/23/2023	06:15 PM	54							
755	5/23/2023	06:30 PM	41							
756	5/23/2023	06:45 PM	45							
757	5/23/2023	07:00 PM	44							
758	5/23/2023	07:15 PM	39							
759	5/23/2023	07:30 PM	25							
760	5/23/2023	07:45 PM	34							
761	5/23/2023	08:00 PM	23							
762	5/23/2023	08:15 PM	32							
763	5/23/2023	08:30 PM	22							
764	5/23/2023	08:45 PM	25							
765	5/23/2023	09:00 PM	18							
766	5/23/2023	09:15 PM	5							
767	5/23/2023	09:30 PM	16							
768	5/23/2023	09:45 PM	13							
769	5/23/2023	10:00 PM	13							
770	5/23/2023	10:15 PM	5							
771	5/23/2023	10:30 PM	3							
772	5/23/2023	10:45 PM	3							
773	5/23/2023	11:00 PM	6							
774	5/23/2023	11:15 PM	1							
775	5/23/2023	11:30 PM	11							
776	5/23/2023	11:45 PM	3							

	A	B	C	D	E	F	G	H	I	J
1										
2	File Name: C:\Users\obarrie\Desktop\transfer\Documents\Documents\Osman\Osman from harddrive\Documents\TDB\WSP\Syracuse\Data\ATR\SYRACUSE BATCH 10 jamar\SYRACUSE BATCH 10\ATR 1128.tf2									
3	Start Date: 5/16/2023									
4	Start Time: 12:00:00 AM									
5	Location 1: NB S 3 at S 104									
6	Location 2: SYRACUSE,NY									
7										
8	Date	Time	NB							
9	5/16/2023	12:00 AM	2							
10	5/16/2023	12:15 AM	3							
11	5/16/2023	12:30 AM	2							
12	5/16/2023	12:45 AM	2							
13	5/16/2023	01:00 AM	1							
14	5/16/2023	01:15 AM	2							
15	5/16/2023	01:30 AM	0							
16	5/16/2023	01:45 AM	1							
17	5/16/2023	02:00 AM	0							
18	5/16/2023	02:15 AM	1							
19	5/16/2023	02:30 AM	3							
20	5/16/2023	02:45 AM	0							
21	5/16/2023	03:00 AM	3							
22	5/16/2023	03:15 AM	3							
23	5/16/2023	03:30 AM	0							
24	5/16/2023	03:45 AM	4							
25	5/16/2023	04:00 AM	9							
26	5/16/2023	04:15 AM	3							
27	5/16/2023	04:30 AM	0							
28	5/16/2023	04:45 AM	3							
29	5/16/2023	05:00 AM	9							
30	5/16/2023	05:15 AM	3							
31	5/16/2023	05:30 AM	17							
32	5/16/2023	05:45 AM	10							
33	5/16/2023	06:00 AM	24							
34	5/16/2023	06:15 AM	31							
35	5/16/2023	06:30 AM	20							
36	5/16/2023	06:45 AM	26							
37	5/16/2023	07:00 AM	50							
38	5/16/2023	07:15 AM	79							
39	5/16/2023	07:30 AM	42							
40	5/16/2023	07:45 AM	43							
41	5/16/2023	08:00 AM	52							
42	5/16/2023	08:15 AM	37							
43	5/16/2023	08:30 AM	50							
44	5/16/2023	08:45 AM	36							
45	5/16/2023	09:00 AM	42							
46	5/16/2023	09:15 AM	34							
47	5/16/2023	09:30 AM	36							
48	5/16/2023	09:45 AM	28							

	A	B	C	D	E	F	G	H	I	J
49	5/16/2023	10:00 AM	29							
50	5/16/2023	10:15 AM	41							
51	5/16/2023	10:30 AM	31							
52	5/16/2023	10:45 AM	41							
53	5/16/2023	11:00 AM	38							
54	5/16/2023	11:15 AM	25							
55	5/16/2023	11:30 AM	43							
56	5/16/2023	11:45 AM	38							
57	5/16/2023	12:00 PM	54							
58	5/16/2023	12:15 PM	39							
59	5/16/2023	12:30 PM	42							
60	5/16/2023	12:45 PM	39							
61	5/16/2023	01:00 PM	40							
62	5/16/2023	01:15 PM	36							
63	5/16/2023	01:30 PM	47							
64	5/16/2023	01:45 PM	29							
65	5/16/2023	02:00 PM	37							
66	5/16/2023	02:15 PM	40							
67	5/16/2023	02:30 PM	37							
68	5/16/2023	02:45 PM	35							
69	5/16/2023	03:00 PM	43							
70	5/16/2023	03:15 PM	32							
71	5/16/2023	03:30 PM	46							
72	5/16/2023	03:45 PM	41							
73	5/16/2023	04:00 PM	84							
74	5/16/2023	04:15 PM	45							
75	5/16/2023	04:30 PM	48							
76	5/16/2023	04:45 PM	42							
77	5/16/2023	05:00 PM	38							
78	5/16/2023	05:15 PM	40							
79	5/16/2023	05:30 PM	33							
80	5/16/2023	05:45 PM	48							
81	5/16/2023	06:00 PM	37							
82	5/16/2023	06:15 PM	20							
83	5/16/2023	06:30 PM	32							
84	5/16/2023	06:45 PM	23							
85	5/16/2023	07:00 PM	22							
86	5/16/2023	07:15 PM	28							
87	5/16/2023	07:30 PM	14							
88	5/16/2023	07:45 PM	17							
89	5/16/2023	08:00 PM	17							
90	5/16/2023	08:15 PM	11							
91	5/16/2023	08:30 PM	15							
92	5/16/2023	08:45 PM	21							
93	5/16/2023	09:00 PM	7							
94	5/16/2023	09:15 PM	5							
95	5/16/2023	09:30 PM	5							
96	5/16/2023	09:45 PM	3							
97	5/16/2023	10:00 PM	6							
98	5/16/2023	10:15 PM	3							

	A	B	C	D	E	F	G	H	I	J
99	5/16/2023	10:30 PM	3							
100	5/16/2023	10:45 PM	1							
101	5/16/2023	11:00 PM	5							
102	5/16/2023	11:15 PM	4							
103	5/16/2023	11:30 PM	0							
104	5/16/2023	11:45 PM	2							
105	5/17/2023	12:00 AM	3							
106	5/17/2023	12:15 AM	2							
107	5/17/2023	12:30 AM	3							
108	5/17/2023	12:45 AM	1							
109	5/17/2023	01:00 AM	4							
110	5/17/2023	01:15 AM	0							
111	5/17/2023	01:30 AM	0							
112	5/17/2023	01:45 AM	1							
113	5/17/2023	02:00 AM	4							
114	5/17/2023	02:15 AM	0							
115	5/17/2023	02:30 AM	2							
116	5/17/2023	02:45 AM	0							
117	5/17/2023	03:00 AM	0							
118	5/17/2023	03:15 AM	0							
119	5/17/2023	03:30 AM	0							
120	5/17/2023	03:45 AM	3							
121	5/17/2023	04:00 AM	1							
122	5/17/2023	04:15 AM	3							
123	5/17/2023	04:30 AM	3							
124	5/17/2023	04:45 AM	4							
125	5/17/2023	05:00 AM	2							
126	5/17/2023	05:15 AM	9							
127	5/17/2023	05:30 AM	9							
128	5/17/2023	05:45 AM	15							
129	5/17/2023	06:00 AM	13							
130	5/17/2023	06:15 AM	30							
131	5/17/2023	06:30 AM	32							
132	5/17/2023	06:45 AM	29							
133	5/17/2023	07:00 AM	55							
134	5/17/2023	07:15 AM	78							
135	5/17/2023	07:30 AM	55							
136	5/17/2023	07:45 AM	46							
137	5/17/2023	08:00 AM	59							
138	5/17/2023	08:15 AM	41							
139	5/17/2023	08:30 AM	30							
140	5/17/2023	08:45 AM	37							
141	5/17/2023	09:00 AM	31							
142	5/17/2023	09:15 AM	41							
143	5/17/2023	09:30 AM	30							
144	5/17/2023	09:45 AM	26							
145	5/17/2023	10:00 AM	31							
146	5/17/2023	10:15 AM	27							
147	5/17/2023	10:30 AM	23							
148	5/17/2023	10:45 AM	50							

	A	B	C	D	E	F	G	H	I	J
149	5/17/2023	11:00 AM	34							
150	5/17/2023	11:15 AM	37							
151	5/17/2023	11:30 AM	47							
152	5/17/2023	11:45 AM	36							
153	5/17/2023	12:00 PM	59							
154	5/17/2023	12:15 PM	42							
155	5/17/2023	12:30 PM	30							
156	5/17/2023	12:45 PM	40							
157	5/17/2023	01:00 PM	38							
158	5/17/2023	01:15 PM	30							
159	5/17/2023	01:30 PM	42							
160	5/17/2023	01:45 PM	36							
161	5/17/2023	02:00 PM	34							
162	5/17/2023	02:15 PM	35							
163	5/17/2023	02:30 PM	28							
164	5/17/2023	02:45 PM	35							
165	5/17/2023	03:00 PM	51							
166	5/17/2023	03:15 PM	45							
167	5/17/2023	03:30 PM	43							
168	5/17/2023	03:45 PM	48							
169	5/17/2023	04:00 PM	96							
170	5/17/2023	04:15 PM	70							
171	5/17/2023	04:30 PM	48							
172	5/17/2023	04:45 PM	52							
173	5/17/2023	05:00 PM	50							
174	5/17/2023	05:15 PM	62							
175	5/17/2023	05:30 PM	54							
176	5/17/2023	05:45 PM	64							
177	5/17/2023	06:00 PM	46							
178	5/17/2023	06:15 PM	24							
179	5/17/2023	06:30 PM	17							
180	5/17/2023	06:45 PM	33							
181	5/17/2023	07:00 PM	21							
182	5/17/2023	07:15 PM	20							
183	5/17/2023	07:30 PM	22							
184	5/17/2023	07:45 PM	12							
185	5/17/2023	08:00 PM	16							
186	5/17/2023	08:15 PM	13							
187	5/17/2023	08:30 PM	12							
188	5/17/2023	08:45 PM	11							
189	5/17/2023	09:00 PM	11							
190	5/17/2023	09:15 PM	8							
191	5/17/2023	09:30 PM	3							
192	5/17/2023	09:45 PM	4							
193	5/17/2023	10:00 PM	6							
194	5/17/2023	10:15 PM	2							
195	5/17/2023	10:30 PM	2							
196	5/17/2023	10:45 PM	4							
197	5/17/2023	11:00 PM	3							
198	5/17/2023	11:15 PM	0							

	A	B	C	D	E	F	G	H	I	J
199	5/17/2023	11:30 PM	3							
200	5/17/2023	11:45 PM	4							
201	5/18/2023	12:00 AM	1							
202	5/18/2023	12:15 AM	2							
203	5/18/2023	12:30 AM	3							
204	5/18/2023	12:45 AM	0							
205	5/18/2023	01:00 AM	0							
206	5/18/2023	01:15 AM	2							
207	5/18/2023	01:30 AM	1							
208	5/18/2023	01:45 AM	1							
209	5/18/2023	02:00 AM	0							
210	5/18/2023	02:15 AM	5							
211	5/18/2023	02:30 AM	1							
212	5/18/2023	02:45 AM	2							
213	5/18/2023	03:00 AM	0							
214	5/18/2023	03:15 AM	1							
215	5/18/2023	03:30 AM	3							
216	5/18/2023	03:45 AM	2							
217	5/18/2023	04:00 AM	3							
218	5/18/2023	04:15 AM	2							
219	5/18/2023	04:30 AM	1							
220	5/18/2023	04:45 AM	5							
221	5/18/2023	05:00 AM	8							
222	5/18/2023	05:15 AM	4							
223	5/18/2023	05:30 AM	12							
224	5/18/2023	05:45 AM	10							
225	5/18/2023	06:00 AM	15							
226	5/18/2023	06:15 AM	34							
227	5/18/2023	06:30 AM	21							
228	5/18/2023	06:45 AM	30							
229	5/18/2023	07:00 AM	52							
230	5/18/2023	07:15 AM	75							
231	5/18/2023	07:30 AM	48							
232	5/18/2023	07:45 AM	44							
233	5/18/2023	08:00 AM	48							
234	5/18/2023	08:15 AM	45							
235	5/18/2023	08:30 AM	39							
236	5/18/2023	08:45 AM	40							
237	5/18/2023	09:00 AM	43							
238	5/18/2023	09:15 AM	30							
239	5/18/2023	09:30 AM	37							
240	5/18/2023	09:45 AM	35							
241	5/18/2023	10:00 AM	36							
242	5/18/2023	10:15 AM	38							
243	5/18/2023	10:30 AM	32							
244	5/18/2023	10:45 AM	45							
245	5/18/2023	11:00 AM	43							
246	5/18/2023	11:15 AM	52							
247	5/18/2023	11:30 AM	52							
248	5/18/2023	11:45 AM	39							

	A	B	C	D	E	F	G	H	I	J
249	5/18/2023	12:00 PM	69							
250	5/18/2023	12:15 PM	35							
251	5/18/2023	12:30 PM	44							
252	5/18/2023	12:45 PM	42							
253	5/18/2023	01:00 PM	52							
254	5/18/2023	01:15 PM	33							
255	5/18/2023	01:30 PM	37							
256	5/18/2023	01:45 PM	41							
257	5/18/2023	02:00 PM	59							
258	5/18/2023	02:15 PM	39							
259	5/18/2023	02:30 PM	49							
260	5/18/2023	02:45 PM	50							
261	5/18/2023	03:00 PM	57							
262	5/18/2023	03:15 PM	43							
263	5/18/2023	03:30 PM	49							
264	5/18/2023	03:45 PM	44							
265	5/18/2023	04:00 PM	83							
266	5/18/2023	04:15 PM	56							
267	5/18/2023	04:30 PM	52							
268	5/18/2023	04:45 PM	63							
269	5/18/2023	05:00 PM	42							
270	5/18/2023	05:15 PM	53							
271	5/18/2023	05:30 PM	43							
272	5/18/2023	05:45 PM	43							
273	5/18/2023	06:00 PM	47							
274	5/18/2023	06:15 PM	44							
275	5/18/2023	06:30 PM	44							
276	5/18/2023	06:45 PM	34							
277	5/18/2023	07:00 PM	35							
278	5/18/2023	07:15 PM	18							
279	5/18/2023	07:30 PM	28							
280	5/18/2023	07:45 PM	17							
281	5/18/2023	08:00 PM	24							
282	5/18/2023	08:15 PM	18							
283	5/18/2023	08:30 PM	26							
284	5/18/2023	08:45 PM	17							
285	5/18/2023	09:00 PM	18							
286	5/18/2023	09:15 PM	11							
287	5/18/2023	09:30 PM	9							
288	5/18/2023	09:45 PM	8							
289	5/18/2023	10:00 PM	4							
290	5/18/2023	10:15 PM	7							
291	5/18/2023	10:30 PM	4							
292	5/18/2023	10:45 PM	5							
293	5/18/2023	11:00 PM	2							
294	5/18/2023	11:15 PM	3							
295	5/18/2023	11:30 PM	6							
296	5/18/2023	11:45 PM	7							
297	5/19/2023	12:00 AM	3							
298	5/19/2023	12:15 AM	2							

	A	B	C	D	E	F	G	H	I	J
299	5/19/2023	12:30 AM	2							
300	5/19/2023	12:45 AM	1							
301	5/19/2023	01:00 AM	0							
302	5/19/2023	01:15 AM	2							
303	5/19/2023	01:30 AM	0							
304	5/19/2023	01:45 AM	2							
305	5/19/2023	02:00 AM	0							
306	5/19/2023	02:15 AM	1							
307	5/19/2023	02:30 AM	3							
308	5/19/2023	02:45 AM	0							
309	5/19/2023	03:00 AM	5							
310	5/19/2023	03:15 AM	0							
311	5/19/2023	03:30 AM	0							
312	5/19/2023	03:45 AM	2							
313	5/19/2023	04:00 AM	2							
314	5/19/2023	04:15 AM	3							
315	5/19/2023	04:30 AM	8							
316	5/19/2023	04:45 AM	5							
317	5/19/2023	05:00 AM	6							
318	5/19/2023	05:15 AM	4							
319	5/19/2023	05:30 AM	4							
320	5/19/2023	05:45 AM	8							
321	5/19/2023	06:00 AM	14							
322	5/19/2023	06:15 AM	11							
323	5/19/2023	06:30 AM	23							
324	5/19/2023	06:45 AM	18							
325	5/19/2023	07:00 AM	22							
326	5/19/2023	07:15 AM	29							
327	5/19/2023	07:30 AM	38							
328	5/19/2023	07:45 AM	45							
329	5/19/2023	08:00 AM	42							
330	5/19/2023	08:15 AM	47							
331	5/19/2023	08:30 AM	38							
332	5/19/2023	08:45 AM	45							
333	5/19/2023	09:00 AM	48							
334	5/19/2023	09:15 AM	35							
335	5/19/2023	09:30 AM	36							
336	5/19/2023	09:45 AM	35							
337	5/19/2023	10:00 AM	57							
338	5/19/2023	10:15 AM	46							
339	5/19/2023	10:30 AM	55							
340	5/19/2023	10:45 AM	53							
341	5/19/2023	11:00 AM	57							
342	5/19/2023	11:15 AM	32							
343	5/19/2023	11:30 AM	46							
344	5/19/2023	11:45 AM	54							
345	5/19/2023	12:00 PM	73							
346	5/19/2023	12:15 PM	68							
347	5/19/2023	12:30 PM	73							
348	5/19/2023	12:45 PM	65							

	A	B	C	D	E	F	G	H	I	J
349	5/19/2023	01:00 PM	49							
350	5/19/2023	01:15 PM	69							
351	5/19/2023	01:30 PM	66							
352	5/19/2023	01:45 PM	74							
353	5/19/2023	02:00 PM	64							
354	5/19/2023	02:15 PM	42							
355	5/19/2023	02:30 PM	72							
356	5/19/2023	02:45 PM	63							
357	5/19/2023	03:00 PM	70							
358	5/19/2023	03:15 PM	66							
359	5/19/2023	03:30 PM	86							
360	5/19/2023	03:45 PM	69							
361	5/19/2023	04:00 PM	89							
362	5/19/2023	04:15 PM	77							
363	5/19/2023	04:30 PM	85							
364	5/19/2023	04:45 PM	74							
365	5/19/2023	05:00 PM	84							
366	5/19/2023	05:15 PM	63							
367	5/19/2023	05:30 PM	60							
368	5/19/2023	05:45 PM	51							
369	5/19/2023	06:00 PM	51							
370	5/19/2023	06:15 PM	71							
371	5/19/2023	06:30 PM	50							
372	5/19/2023	06:45 PM	41							
373	5/19/2023	07:00 PM	40							
374	5/19/2023	07:15 PM	48							
375	5/19/2023	07:30 PM	28							
376	5/19/2023	07:45 PM	26							
377	5/19/2023	08:00 PM	27							
378	5/19/2023	08:15 PM	25							
379	5/19/2023	08:30 PM	22							
380	5/19/2023	08:45 PM	17							
381	5/19/2023	09:00 PM	12							
382	5/19/2023	09:15 PM	8							
383	5/19/2023	09:30 PM	14							
384	5/19/2023	09:45 PM	22							
385	5/19/2023	10:00 PM	6							
386	5/19/2023	10:15 PM	10							
387	5/19/2023	10:30 PM	12							
388	5/19/2023	10:45 PM	5							
389	5/19/2023	11:00 PM	13							
390	5/19/2023	11:15 PM	8							
391	5/19/2023	11:30 PM	6							
392	5/19/2023	11:45 PM	7							
393	5/20/2023	12:00 AM	1							
394	5/20/2023	12:15 AM	3							
395	5/20/2023	12:30 AM	2							
396	5/20/2023	12:45 AM	0							
397	5/20/2023	01:00 AM	0							
398	5/20/2023	01:15 AM	1							

	A	B	C	D	E	F	G	H	I	J
399	5/20/2023	01:30 AM	2							
400	5/20/2023	01:45 AM	2							
401	5/20/2023	02:00 AM	1							
402	5/20/2023	02:15 AM	1							
403	5/20/2023	02:30 AM	3							
404	5/20/2023	02:45 AM	0							
405	5/20/2023	03:00 AM	0							
406	5/20/2023	03:15 AM	2							
407	5/20/2023	03:30 AM	0							
408	5/20/2023	03:45 AM	1							
409	5/20/2023	04:00 AM	5							
410	5/20/2023	04:15 AM	3							
411	5/20/2023	04:30 AM	5							
412	5/20/2023	04:45 AM	4							
413	5/20/2023	05:00 AM	4							
414	5/20/2023	05:15 AM	6							
415	5/20/2023	05:30 AM	5							
416	5/20/2023	05:45 AM	4							
417	5/20/2023	06:00 AM	14							
418	5/20/2023	06:15 AM	8							
419	5/20/2023	06:30 AM	7							
420	5/20/2023	06:45 AM	11							
421	5/20/2023	07:00 AM	12							
422	5/20/2023	07:15 AM	24							
423	5/20/2023	07:30 AM	17							
424	5/20/2023	07:45 AM	17							
425	5/20/2023	08:00 AM	27							
426	5/20/2023	08:15 AM	15							
427	5/20/2023	08:30 AM	23							
428	5/20/2023	08:45 AM	49							
429	5/20/2023	09:00 AM	34							
430	5/20/2023	09:15 AM	43							
431	5/20/2023	09:30 AM	35							
432	5/20/2023	09:45 AM	55							
433	5/20/2023	10:00 AM	54							
434	5/20/2023	10:15 AM	53							
435	5/20/2023	10:30 AM	41							
436	5/20/2023	10:45 AM	55							
437	5/20/2023	11:00 AM	68							
438	5/20/2023	11:15 AM	60							
439	5/20/2023	11:30 AM	62							
440	5/20/2023	11:45 AM	60							
441	5/20/2023	12:00 PM	68							
442	5/20/2023	12:15 PM	73							
443	5/20/2023	12:30 PM	74							
444	5/20/2023	12:45 PM	66							
445	5/20/2023	01:00 PM	54							
446	5/20/2023	01:15 PM	37							
447	5/20/2023	01:30 PM	58							
448	5/20/2023	01:45 PM	53							

	A	B	C	D	E	F	G	H	I	J
449	5/20/2023	02:00 PM	58							
450	5/20/2023	02:15 PM	45							
451	5/20/2023	02:30 PM	49							
452	5/20/2023	02:45 PM	37							
453	5/20/2023	03:00 PM	49							
454	5/20/2023	03:15 PM	55							
455	5/20/2023	03:30 PM	43							
456	5/20/2023	03:45 PM	38							
457	5/20/2023	04:00 PM	56							
458	5/20/2023	04:15 PM	45							
459	5/20/2023	04:30 PM	24							
460	5/20/2023	04:45 PM	43							
461	5/20/2023	05:00 PM	33							
462	5/20/2023	05:15 PM	43							
463	5/20/2023	05:30 PM	45							
464	5/20/2023	05:45 PM	24							
465	5/20/2023	06:00 PM	31							
466	5/20/2023	06:15 PM	34							
467	5/20/2023	06:30 PM	31							
468	5/20/2023	06:45 PM	37							
469	5/20/2023	07:00 PM	30							
470	5/20/2023	07:15 PM	21							
471	5/20/2023	07:30 PM	27							
472	5/20/2023	07:45 PM	22							
473	5/20/2023	08:00 PM	20							
474	5/20/2023	08:15 PM	13							
475	5/20/2023	08:30 PM	21							
476	5/20/2023	08:45 PM	14							
477	5/20/2023	09:00 PM	9							
478	5/20/2023	09:15 PM	15							
479	5/20/2023	09:30 PM	21							
480	5/20/2023	09:45 PM	14							
481	5/20/2023	10:00 PM	10							
482	5/20/2023	10:15 PM	18							
483	5/20/2023	10:30 PM	13							
484	5/20/2023	10:45 PM	1							
485	5/20/2023	11:00 PM	7							
486	5/20/2023	11:15 PM	15							
487	5/20/2023	11:30 PM	10							
488	5/20/2023	11:45 PM	10							
489	5/21/2023	12:00 AM	6							
490	5/21/2023	12:15 AM	1							
491	5/21/2023	12:30 AM	1							
492	5/21/2023	12:45 AM	0							
493	5/21/2023	01:00 AM	2							
494	5/21/2023	01:15 AM	3							
495	5/21/2023	01:30 AM	3							
496	5/21/2023	01:45 AM	2							
497	5/21/2023	02:00 AM	1							
498	5/21/2023	02:15 AM	2							

	A	B	C	D	E	F	G	H	I	J
499	5/21/2023	02:30 AM	2							
500	5/21/2023	02:45 AM	1							
501	5/21/2023	03:00 AM	0							
502	5/21/2023	03:15 AM	2							
503	5/21/2023	03:30 AM	1							
504	5/21/2023	03:45 AM	4							
505	5/21/2023	04:00 AM	1							
506	5/21/2023	04:15 AM	0							
507	5/21/2023	04:30 AM	1							
508	5/21/2023	04:45 AM	4							
509	5/21/2023	05:00 AM	3							
510	5/21/2023	05:15 AM	4							
511	5/21/2023	05:30 AM	2							
512	5/21/2023	05:45 AM	0							
513	5/21/2023	06:00 AM	4							
514	5/21/2023	06:15 AM	1							
515	5/21/2023	06:30 AM	5							
516	5/21/2023	06:45 AM	7							
517	5/21/2023	07:00 AM	7							
518	5/21/2023	07:15 AM	12							
519	5/21/2023	07:30 AM	9							
520	5/21/2023	07:45 AM	11							
521	5/21/2023	08:00 AM	21							
522	5/21/2023	08:15 AM	31							
523	5/21/2023	08:30 AM	18							
524	5/21/2023	08:45 AM	38							
525	5/21/2023	09:00 AM	25							
526	5/21/2023	09:15 AM	38							
527	5/21/2023	09:30 AM	30							
528	5/21/2023	09:45 AM	50							
529	5/21/2023	10:00 AM	62							
530	5/21/2023	10:15 AM	44							
531	5/21/2023	10:30 AM	59							
532	5/21/2023	10:45 AM	53							
533	5/21/2023	11:00 AM	58							
534	5/21/2023	11:15 AM	68							
535	5/21/2023	11:30 AM	74							
536	5/21/2023	11:45 AM	50							
537	5/21/2023	12:00 PM	60							
538	5/21/2023	12:15 PM	58							
539	5/21/2023	12:30 PM	63							
540	5/21/2023	12:45 PM	62							
541	5/21/2023	01:00 PM	61							
542	5/21/2023	01:15 PM	66							
543	5/21/2023	01:30 PM	54							
544	5/21/2023	01:45 PM	49							
545	5/21/2023	02:00 PM	42							
546	5/21/2023	02:15 PM	41							
547	5/21/2023	02:30 PM	34							
548	5/21/2023	02:45 PM	29							

	A	B	C	D	E	F	G	H	I	J
549	5/21/2023	03:00 PM	40							
550	5/21/2023	03:15 PM	37							
551	5/21/2023	03:30 PM	45							
552	5/21/2023	03:45 PM	38							
553	5/21/2023	04:00 PM	29							
554	5/21/2023	04:15 PM	27							
555	5/21/2023	04:30 PM	30							
556	5/21/2023	04:45 PM	44							
557	5/21/2023	05:00 PM	37							
558	5/21/2023	05:15 PM	37							
559	5/21/2023	05:30 PM	26							
560	5/21/2023	05:45 PM	34							
561	5/21/2023	06:00 PM	31							
562	5/21/2023	06:15 PM	32							
563	5/21/2023	06:30 PM	40							
564	5/21/2023	06:45 PM	43							
565	5/21/2023	07:00 PM	22							
566	5/21/2023	07:15 PM	35							
567	5/21/2023	07:30 PM	17							
568	5/21/2023	07:45 PM	31							
569	5/21/2023	08:00 PM	22							
570	5/21/2023	08:15 PM	16							
571	5/21/2023	08:30 PM	12							
572	5/21/2023	08:45 PM	9							
573	5/21/2023	09:00 PM	20							
574	5/21/2023	09:15 PM	3							
575	5/21/2023	09:30 PM	10							
576	5/21/2023	09:45 PM	9							
577	5/21/2023	10:00 PM	3							
578	5/21/2023	10:15 PM	3							
579	5/21/2023	10:30 PM	8							
580	5/21/2023	10:45 PM	2							
581	5/21/2023	11:00 PM	5							
582	5/21/2023	11:15 PM	5							
583	5/21/2023	11:30 PM	4							
584	5/21/2023	11:45 PM	8							
585	5/22/2023	12:00 AM	1							
586	5/22/2023	12:15 AM	3							
587	5/22/2023	12:30 AM	3							
588	5/22/2023	12:45 AM	0							
589	5/22/2023	01:00 AM	1							
590	5/22/2023	01:15 AM	0							
591	5/22/2023	01:30 AM	2							
592	5/22/2023	01:45 AM	1							
593	5/22/2023	02:00 AM	0							
594	5/22/2023	02:15 AM	1							
595	5/22/2023	02:30 AM	1							
596	5/22/2023	02:45 AM	0							
597	5/22/2023	03:00 AM	3							
598	5/22/2023	03:15 AM	0							

	A	B	C	D	E	F	G	H	I	J
599	5/22/2023	03:30 AM	0							
600	5/22/2023	03:45 AM	1							
601	5/22/2023	04:00 AM	1							
602	5/22/2023	04:15 AM	1							
603	5/22/2023	04:30 AM	10							
604	5/22/2023	04:45 AM	2							
605	5/22/2023	05:00 AM	10							
606	5/22/2023	05:15 AM	10							
607	5/22/2023	05:30 AM	18							
608	5/22/2023	05:45 AM	15							
609	5/22/2023	06:00 AM	20							
610	5/22/2023	06:15 AM	34							
611	5/22/2023	06:30 AM	28							
612	5/22/2023	06:45 AM	29							
613	5/22/2023	07:00 AM	66							
614	5/22/2023	07:15 AM	81							
615	5/22/2023	07:30 AM	43							
616	5/22/2023	07:45 AM	71							
617	5/22/2023	08:00 AM	15							
618	5/22/2023	08:15 AM	16							
619	5/22/2023	08:30 AM	29							
620	5/22/2023	08:45 AM	32							
621	5/22/2023	09:00 AM	35							
622	5/22/2023	09:15 AM	58							
623	5/22/2023	09:30 AM	57							
624	5/22/2023	09:45 AM	51							
625	5/22/2023	10:00 AM	50							
626	5/22/2023	10:15 AM	23							
627	5/22/2023	10:30 AM	46							
628	5/22/2023	10:45 AM	42							
629	5/22/2023	11:00 AM	49							
630	5/22/2023	11:15 AM	63							
631	5/22/2023	11:30 AM	65							
632	5/22/2023	11:45 AM	54							
633	5/22/2023	12:00 PM	61							
634	5/22/2023	12:15 PM	41							
635	5/22/2023	12:30 PM	28							
636	5/22/2023	12:45 PM	38							
637	5/22/2023	01:00 PM	34							
638	5/22/2023	01:15 PM	40							
639	5/22/2023	01:30 PM	34							
640	5/22/2023	01:45 PM	36							
641	5/22/2023	02:00 PM	34							
642	5/22/2023	02:15 PM	40							
643	5/22/2023	02:30 PM	27							
644	5/22/2023	02:45 PM	48							
645	5/22/2023	03:00 PM	46							
646	5/22/2023	03:15 PM	31							
647	5/22/2023	03:30 PM	34							
648	5/22/2023	03:45 PM	43							

	A	B	C	D	E	F	G	H	I	J
649	5/22/2023	04:00 PM	76							
650	5/22/2023	04:15 PM	46							
651	5/22/2023	04:30 PM	41							
652	5/22/2023	04:45 PM	52							
653	5/22/2023	05:00 PM	50							
654	5/22/2023	05:15 PM	27							
655	5/22/2023	05:30 PM	35							
656	5/22/2023	05:45 PM	37							
657	5/22/2023	06:00 PM	26							
658	5/22/2023	06:15 PM	36							
659	5/22/2023	06:30 PM	34							
660	5/22/2023	06:45 PM	26							
661	5/22/2023	07:00 PM	22							
662	5/22/2023	07:15 PM	25							
663	5/22/2023	07:30 PM	20							
664	5/22/2023	07:45 PM	15							
665	5/22/2023	08:00 PM	17							
666	5/22/2023	08:15 PM	13							
667	5/22/2023	08:30 PM	10							
668	5/22/2023	08:45 PM	4							
669	5/22/2023	09:00 PM	21							
670	5/22/2023	09:15 PM	8							
671	5/22/2023	09:30 PM	2							
672	5/22/2023	09:45 PM	5							
673	5/22/2023	10:00 PM	1							
674	5/22/2023	10:15 PM	2							
675	5/22/2023	10:30 PM	2							
676	5/22/2023	10:45 PM	3							
677	5/22/2023	11:00 PM	1							
678	5/22/2023	11:15 PM	3							
679	5/22/2023	11:30 PM	4							
680	5/22/2023	11:45 PM	2							
681	5/23/2023	12:00 AM	0							
682	5/23/2023	12:15 AM	0							
683	5/23/2023	12:30 AM	0							
684	5/23/2023	12:45 AM	1							
685	5/23/2023	01:00 AM	0							
686	5/23/2023	01:15 AM	1							
687	5/23/2023	01:30 AM	0							
688	5/23/2023	01:45 AM	0							
689	5/23/2023	02:00 AM	2							
690	5/23/2023	02:15 AM	0							
691	5/23/2023	02:30 AM	0							
692	5/23/2023	02:45 AM	0							
693	5/23/2023	03:00 AM	0							
694	5/23/2023	03:15 AM	0							
695	5/23/2023	03:30 AM	4							
696	5/23/2023	03:45 AM	7							
697	5/23/2023	04:00 AM	1							
698	5/23/2023	04:15 AM	5							

	A	B	C	D	E	F	G	H	I	J
699	5/23/2023	04:30 AM	6							
700	5/23/2023	04:45 AM	7							
701	5/23/2023	05:00 AM	7							
702	5/23/2023	05:15 AM	7							
703	5/23/2023	05:30 AM	13							
704	5/23/2023	05:45 AM	14							
705	5/23/2023	06:00 AM	23							
706	5/23/2023	06:15 AM	30							
707	5/23/2023	06:30 AM	27							
708	5/23/2023	06:45 AM	30							
709	5/23/2023	07:00 AM	72							
710	5/23/2023	07:15 AM	91							
711	5/23/2023	07:30 AM	48							
712	5/23/2023	07:45 AM	57							
713	5/23/2023	08:00 AM	50							
714	5/23/2023	08:15 AM	41							
715	5/23/2023	08:30 AM	45							
716	5/23/2023	08:45 AM	45							
717	5/23/2023	09:00 AM	42							
718	5/23/2023	09:15 AM	47							
719	5/23/2023	09:30 AM	29							
720	5/23/2023	09:45 AM	59							
721	5/23/2023	10:00 AM	57							
722	5/23/2023	10:15 AM	38							
723	5/23/2023	10:30 AM	57							
724	5/23/2023	10:45 AM	44							
725	5/23/2023	11:00 AM	45							
726	5/23/2023	11:15 AM	42							
727	5/23/2023	11:30 AM	55							
728	5/23/2023	11:45 AM	38							
729	5/23/2023	12:00 PM	53							
730	5/23/2023	12:15 PM	52							
731	5/23/2023	12:30 PM	42							
732	5/23/2023	12:45 PM	43							
733	5/23/2023	01:00 PM	48							
734	5/23/2023	01:15 PM	53							
735	5/23/2023	01:30 PM	54							
736	5/23/2023	01:45 PM	53							
737	5/23/2023	02:00 PM	46							
738	5/23/2023	02:15 PM	36							
739	5/23/2023	02:30 PM	50							
740	5/23/2023	02:45 PM	61							
741	5/23/2023	03:00 PM	58							
742	5/23/2023	03:15 PM	56							
743	5/23/2023	03:30 PM	82							
744	5/23/2023	03:45 PM	57							
745	5/23/2023	04:00 PM	111							
746	5/23/2023	04:15 PM	57							
747	5/23/2023	04:30 PM	57							
748	5/23/2023	04:45 PM	60							

	A	B	C	D	E	F	G	H	I	J
749	5/23/2023	05:00 PM	76							
750	5/23/2023	05:15 PM	49							
751	5/23/2023	05:30 PM	50							
752	5/23/2023	05:45 PM	44							
753	5/23/2023	06:00 PM	34							
754	5/23/2023	06:15 PM	34							
755	5/23/2023	06:30 PM	51							
756	5/23/2023	06:45 PM	32							
757	5/23/2023	07:00 PM	36							
758	5/23/2023	07:15 PM	20							
759	5/23/2023	07:30 PM	30							
760	5/23/2023	07:45 PM	19							
761	5/23/2023	08:00 PM	21							
762	5/23/2023	08:15 PM	26							
763	5/23/2023	08:30 PM	21							
764	5/23/2023	08:45 PM	13							
765	5/23/2023	09:00 PM	11							
766	5/23/2023	09:15 PM	17							
767	5/23/2023	09:30 PM	9							
768	5/23/2023	09:45 PM	7							
769	5/23/2023	10:00 PM	5							
770	5/23/2023	10:15 PM	4							
771	5/23/2023	10:30 PM	5							
772	5/23/2023	10:45 PM	2							
773	5/23/2023	11:00 PM	2							
774	5/23/2023	11:15 PM	0							
775	5/23/2023	11:30 PM	4							
776	5/23/2023	11:45 PM	6							

	A	B	C	D	E	F	G	H	I	J
1										
2	File Name: C:\Users\barri\OneDrive\Documents\TDB\WSP\SYRACUSE\DATA\BATCH 1 OUMAR1\DONE\ATR 1129.tf2									
3	Start Date: 4/13/2023									
4	Start Time: 12:00:00 AM									
5	Location 1: NB S 34									
6	Location 2: at S 370									
7										
8										
9	Date	Time	NB							
10	4/13/2023	12:00 AM	2							
11	4/13/2023	12:15 AM	1							
12	4/13/2023	12:30 AM	5							
13	4/13/2023	12:45 AM	0							
14	4/13/2023	01:00 AM	1							
15	4/13/2023	01:15 AM	0							
16	4/13/2023	01:30 AM	7							
17	4/13/2023	01:45 AM	0							
18	4/13/2023	02:00 AM	2							
19	4/13/2023	02:15 AM	1							
20	4/13/2023	02:30 AM	2							
21	4/13/2023	02:45 AM	0							
22	4/13/2023	03:00 AM	0							
23	4/13/2023	03:15 AM	1							
24	4/13/2023	03:30 AM	0							
25	4/13/2023	03:45 AM	0							
26	4/13/2023	04:00 AM	0							
27	4/13/2023	04:15 AM	3							
28	4/13/2023	04:30 AM	6							
29	4/13/2023	04:45 AM	6							
30	4/13/2023	05:00 AM	7							
31	4/13/2023	05:15 AM	3							
32	4/13/2023	05:30 AM	6							
33	4/13/2023	05:45 AM	9							
34	4/13/2023	06:00 AM	14							
35	4/13/2023	06:15 AM	26							
36	4/13/2023	06:30 AM	18							
37	4/13/2023	06:45 AM	23							
38	4/13/2023	07:00 AM	17							
39	4/13/2023	07:15 AM	41							
40	4/13/2023	07:30 AM	15							
41	4/13/2023	07:45 AM	33							
42	4/13/2023	08:00 AM	21							
43	4/13/2023	08:15 AM	25							
44	4/13/2023	08:30 AM	15							
45	4/13/2023	08:45 AM	20							
46	4/13/2023	09:00 AM	14							
47	4/13/2023	09:15 AM	33							
48	4/13/2023	09:30 AM	21							
49	4/13/2023	09:45 AM	22							

	A	B	C	D	E	F	G	H	I	J
50	4/13/2023	10:00 AM	33							
51	4/13/2023	10:15 AM	28							
52	4/13/2023	10:30 AM	28							
53	4/13/2023	10:45 AM	24							
54	4/13/2023	11:00 AM	23							
55	4/13/2023	11:15 AM	23							
56	4/13/2023	11:30 AM	36							
57	4/13/2023	11:45 AM	30							
58	4/13/2023	12:00 PM	25							
59	4/13/2023	12:15 PM	35							
60	4/13/2023	12:30 PM	28							
61	4/13/2023	12:45 PM	35							
62	4/13/2023	01:00 PM	23							
63	4/13/2023	01:15 PM	31							
64	4/13/2023	01:30 PM	33							
65	4/13/2023	01:45 PM	25							
66	4/13/2023	02:00 PM	33							
67	4/13/2023	02:15 PM	38							
68	4/13/2023	02:30 PM	42							
69	4/13/2023	02:45 PM	32							
70	4/13/2023	03:00 PM	34							
71	4/13/2023	03:15 PM	26							
72	4/13/2023	03:30 PM	27							
73	4/13/2023	03:45 PM	62							
74	4/13/2023	04:00 PM	51							
75	4/13/2023	04:15 PM	56							
76	4/13/2023	04:30 PM	46							
77	4/13/2023	04:45 PM	31							
78	4/13/2023	05:00 PM	49							
79	4/13/2023	05:15 PM	49							
80	4/13/2023	05:30 PM	48							
81	4/13/2023	05:45 PM	41							
82	4/13/2023	06:00 PM	21							
83	4/13/2023	06:15 PM	32							
84	4/13/2023	06:30 PM	30							
85	4/13/2023	06:45 PM	34							
86	4/13/2023	07:00 PM	22							
87	4/13/2023	07:15 PM	16							
88	4/13/2023	07:30 PM	22							
89	4/13/2023	07:45 PM	19							
90	4/13/2023	08:00 PM	16							
91	4/13/2023	08:15 PM	26							
92	4/13/2023	08:30 PM	21							
93	4/13/2023	08:45 PM	17							
94	4/13/2023	09:00 PM	22							
95	4/13/2023	09:15 PM	21							
96	4/13/2023	09:30 PM	10							
97	4/13/2023	09:45 PM	9							
98	4/13/2023	10:00 PM	9							
99	4/13/2023	10:15 PM	6							

	A	B	C	D	E	F	G	H	I	J
100	4/13/2023	10:30 PM	9							
101	4/13/2023	10:45 PM	5							
102	4/13/2023	11:00 PM	13							
103	4/13/2023	11:15 PM	2							
104	4/13/2023	11:30 PM	9							
105	4/13/2023	11:45 PM	4							
106	4/14/2023	12:00 AM	3							
107	4/14/2023	12:15 AM	2							
108	4/14/2023	12:30 AM	2							
109	4/14/2023	12:45 AM	5							
110	4/14/2023	01:00 AM	7							
111	4/14/2023	01:15 AM	5							
112	4/14/2023	01:30 AM	0							
113	4/14/2023	01:45 AM	0							
114	4/14/2023	02:00 AM	1							
115	4/14/2023	02:15 AM	1							
116	4/14/2023	02:30 AM	1							
117	4/14/2023	02:45 AM	0							
118	4/14/2023	03:00 AM	1							
119	4/14/2023	03:15 AM	2							
120	4/14/2023	03:30 AM	5							
121	4/14/2023	03:45 AM	1							
122	4/14/2023	04:00 AM	3							
123	4/14/2023	04:15 AM	3							
124	4/14/2023	04:30 AM	10							
125	4/14/2023	04:45 AM	10							
126	4/14/2023	05:00 AM	5							
127	4/14/2023	05:15 AM	9							
128	4/14/2023	05:30 AM	3							
129	4/14/2023	05:45 AM	8							
130	4/14/2023	06:00 AM	21							
131	4/14/2023	06:15 AM	19							
132	4/14/2023	06:30 AM	17							
133	4/14/2023	06:45 AM	32							
134	4/14/2023	07:00 AM	40							
135	4/14/2023	07:15 AM	24							
136	4/14/2023	07:30 AM	42							
137	4/14/2023	07:45 AM	21							
138	4/14/2023	08:00 AM	20							
139	4/14/2023	08:15 AM	21							
140	4/14/2023	08:30 AM	24							
141	4/14/2023	08:45 AM	17							
142	4/14/2023	09:00 AM	22							
143	4/14/2023	09:15 AM	19							
144	4/14/2023	09:30 AM	18							
145	4/14/2023	09:45 AM	30							
146	4/14/2023	10:00 AM	15							
147	4/14/2023	10:15 AM	19							
148	4/14/2023	10:30 AM	26							
149	4/14/2023	10:45 AM	28							

	A	B	C	D	E	F	G	H	I	J
150	4/14/2023	11:00 AM	37							
151	4/14/2023	11:15 AM	33							
152	4/14/2023	11:30 AM	30							
153	4/14/2023	11:45 AM	25							
154	4/14/2023	12:00 PM	25							
155	4/14/2023	12:15 PM	33							
156	4/14/2023	12:30 PM	21							
157	4/14/2023	12:45 PM	32							
158	4/14/2023	01:00 PM	25							
159	4/14/2023	01:15 PM	23							
160	4/14/2023	01:30 PM	43							
161	4/14/2023	01:45 PM	29							
162	4/14/2023	02:00 PM	29							
163	4/14/2023	02:15 PM	36							
164	4/14/2023	02:30 PM	32							
165	4/14/2023	02:45 PM	33							
166	4/14/2023	03:00 PM	43							
167	4/14/2023	03:15 PM	38							
168	4/14/2023	03:30 PM	58							
169	4/14/2023	03:45 PM	53							
170	4/14/2023	04:00 PM	59							
171	4/14/2023	04:15 PM	45							
172	4/14/2023	04:30 PM	40							
173	4/14/2023	04:45 PM	40							
174	4/14/2023	05:00 PM	50							
175	4/14/2023	05:15 PM	44							
176	4/14/2023	05:30 PM	48							
177	4/14/2023	05:45 PM	44							
178	4/14/2023	06:00 PM	31							
179	4/14/2023	06:15 PM	36							
180	4/14/2023	06:30 PM	36							
181	4/14/2023	06:45 PM	37							
182	4/14/2023	07:00 PM	33							
183	4/14/2023	07:15 PM	19							
184	4/14/2023	07:30 PM	25							
185	4/14/2023	07:45 PM	16							
186	4/14/2023	08:00 PM	20							
187	4/14/2023	08:15 PM	13							
188	4/14/2023	08:30 PM	18							
189	4/14/2023	08:45 PM	17							
190	4/14/2023	09:00 PM	24							
191	4/14/2023	09:15 PM	9							
192	4/14/2023	09:30 PM	15							
193	4/14/2023	09:45 PM	6							
194	4/14/2023	10:00 PM	12							
195	4/14/2023	10:15 PM	7							
196	4/14/2023	10:30 PM	6							
197	4/14/2023	10:45 PM	4							
198	4/14/2023	11:00 PM	7							
199	4/14/2023	11:15 PM	2							

	A	B	C	D	E	F	G	H	I	J
200	4/14/2023	11:30 PM	3							
201	4/14/2023	11:45 PM	11							
202	4/15/2023	12:00 AM	6							
203	4/15/2023	12:15 AM	2							
204	4/15/2023	12:30 AM	7							
205	4/15/2023	12:45 AM	3							
206	4/15/2023	01:00 AM	6							
207	4/15/2023	01:15 AM	4							
208	4/15/2023	01:30 AM	8							
209	4/15/2023	01:45 AM	4							
210	4/15/2023	02:00 AM	6							
211	4/15/2023	02:15 AM	2							
212	4/15/2023	02:30 AM	1							
213	4/15/2023	02:45 AM	3							
214	4/15/2023	03:00 AM	2							
215	4/15/2023	03:15 AM	0							
216	4/15/2023	03:30 AM	3							
217	4/15/2023	03:45 AM	5							
218	4/15/2023	04:00 AM	3							
219	4/15/2023	04:15 AM	6							
220	4/15/2023	04:30 AM	5							
221	4/15/2023	04:45 AM	4							
222	4/15/2023	05:00 AM	7							
223	4/15/2023	05:15 AM	2							
224	4/15/2023	05:30 AM	3							
225	4/15/2023	05:45 AM	3							
226	4/15/2023	06:00 AM	11							
227	4/15/2023	06:15 AM	12							
228	4/15/2023	06:30 AM	10							
229	4/15/2023	06:45 AM	8							
230	4/15/2023	07:00 AM	10							
231	4/15/2023	07:15 AM	12							
232	4/15/2023	07:30 AM	10							
233	4/15/2023	07:45 AM	11							
234	4/15/2023	08:00 AM	14							
235	4/15/2023	08:15 AM	13							
236	4/15/2023	08:30 AM	18							
237	4/15/2023	08:45 AM	17							
238	4/15/2023	09:00 AM	33							
239	4/15/2023	09:15 AM	24							
240	4/15/2023	09:30 AM	26							
241	4/15/2023	09:45 AM	29							
242	4/15/2023	10:00 AM	36							
243	4/15/2023	10:15 AM	30							
244	4/15/2023	10:30 AM	36							
245	4/15/2023	10:45 AM	37							
246	4/15/2023	11:00 AM	34							
247	4/15/2023	11:15 AM	32							
248	4/15/2023	11:30 AM	31							
249	4/15/2023	11:45 AM	30							

	A	B	C	D	E	F	G	H	I	J
250	4/15/2023	12:00 PM	28							
251	4/15/2023	12:15 PM	30							
252	4/15/2023	12:30 PM	53							
253	4/15/2023	12:45 PM	37							
254	4/15/2023	01:00 PM	43							
255	4/15/2023	01:15 PM	42							
256	4/15/2023	01:30 PM	42							
257	4/15/2023	01:45 PM	34							
258	4/15/2023	02:00 PM	26							
259	4/15/2023	02:15 PM	36							
260	4/15/2023	02:30 PM	41							
261	4/15/2023	02:45 PM	26							
262	4/15/2023	03:00 PM	30							
263	4/15/2023	03:15 PM	31							
264	4/15/2023	03:30 PM	31							
265	4/15/2023	03:45 PM	37							
266	4/15/2023	04:00 PM	33							
267	4/15/2023	04:15 PM	29							
268	4/15/2023	04:30 PM	36							
269	4/15/2023	04:45 PM	33							
270	4/15/2023	05:00 PM	37							
271	4/15/2023	05:15 PM	36							
272	4/15/2023	05:30 PM	23							
273	4/15/2023	05:45 PM	42							
274	4/15/2023	06:00 PM	45							
275	4/15/2023	06:15 PM	22							
276	4/15/2023	06:30 PM	25							
277	4/15/2023	06:45 PM	31							
278	4/15/2023	07:00 PM	22							
279	4/15/2023	07:15 PM	25							
280	4/15/2023	07:30 PM	23							
281	4/15/2023	07:45 PM	20							
282	4/15/2023	08:00 PM	10							
283	4/15/2023	08:15 PM	10							
284	4/15/2023	08:30 PM	14							
285	4/15/2023	08:45 PM	22							
286	4/15/2023	09:00 PM	32							
287	4/15/2023	09:15 PM	24							
288	4/15/2023	09:30 PM	18							
289	4/15/2023	09:45 PM	12							
290	4/15/2023	10:00 PM	12							
291	4/15/2023	10:15 PM	9							
292	4/15/2023	10:30 PM	11							
293	4/15/2023	10:45 PM	6							
294	4/15/2023	11:00 PM	13							
295	4/15/2023	11:15 PM	7							
296	4/15/2023	11:30 PM	7							
297	4/15/2023	11:45 PM	7							
298	4/16/2023	12:00 AM	3							
299	4/16/2023	12:15 AM	7							

	A	B	C	D	E	F	G	H	I	J
300	4/16/2023	12:30 AM	3							
301	4/16/2023	12:45 AM	6							
302	4/16/2023	01:00 AM	10							
303	4/16/2023	01:15 AM	3							
304	4/16/2023	01:30 AM	0							
305	4/16/2023	01:45 AM	1							
306	4/16/2023	02:00 AM	2							
307	4/16/2023	02:15 AM	0							
308	4/16/2023	02:30 AM	0							
309	4/16/2023	02:45 AM	0							
310	4/16/2023	03:00 AM	2							
311	4/16/2023	03:15 AM	4							
312	4/16/2023	03:30 AM	6							
313	4/16/2023	03:45 AM	1							
314	4/16/2023	04:00 AM	2							
315	4/16/2023	04:15 AM	0							
316	4/16/2023	04:30 AM	1							
317	4/16/2023	04:45 AM	1							
318	4/16/2023	05:00 AM	4							
319	4/16/2023	05:15 AM	1							
320	4/16/2023	05:30 AM	2							
321	4/16/2023	05:45 AM	2							
322	4/16/2023	06:00 AM	3							
323	4/16/2023	06:15 AM	5							
324	4/16/2023	06:30 AM	2							
325	4/16/2023	06:45 AM	2							
326	4/16/2023	07:00 AM	5							
327	4/16/2023	07:15 AM	13							
328	4/16/2023	07:30 AM	10							
329	4/16/2023	07:45 AM	7							
330	4/16/2023	08:00 AM	19							
331	4/16/2023	08:15 AM	17							
332	4/16/2023	08:30 AM	8							
333	4/16/2023	08:45 AM	12							
334	4/16/2023	09:00 AM	20							
335	4/16/2023	09:15 AM	11							
336	4/16/2023	09:30 AM	29							
337	4/16/2023	09:45 AM	15							
338	4/16/2023	10:00 AM	22							
339	4/16/2023	10:15 AM	28							
340	4/16/2023	10:30 AM	33							
341	4/16/2023	10:45 AM	33							
342	4/16/2023	11:00 AM	34							
343	4/16/2023	11:15 AM	39							
344	4/16/2023	11:30 AM	35							
345	4/16/2023	11:45 AM	35							
346	4/16/2023	12:00 PM	26							
347	4/16/2023	12:15 PM	32							
348	4/16/2023	12:30 PM	22							
349	4/16/2023	12:45 PM	23							

	A	B	C	D	E	F	G	H	I	J
350	4/16/2023	01:00 PM	30							
351	4/16/2023	01:15 PM	29							
352	4/16/2023	01:30 PM	34							
353	4/16/2023	01:45 PM	30							
354	4/16/2023	02:00 PM	35							
355	4/16/2023	02:15 PM	34							
356	4/16/2023	02:30 PM	24							
357	4/16/2023	02:45 PM	36							
358	4/16/2023	03:00 PM	38							
359	4/16/2023	03:15 PM	37							
360	4/16/2023	03:30 PM	25							
361	4/16/2023	03:45 PM	24							
362	4/16/2023	04:00 PM	34							
363	4/16/2023	04:15 PM	23							
364	4/16/2023	04:30 PM	27							
365	4/16/2023	04:45 PM	26							
366	4/16/2023	05:00 PM	33							
367	4/16/2023	05:15 PM	21							
368	4/16/2023	05:30 PM	25							
369	4/16/2023	05:45 PM	30							
370	4/16/2023	06:00 PM	31							
371	4/16/2023	06:15 PM	30							
372	4/16/2023	06:30 PM	22							
373	4/16/2023	06:45 PM	20							
374	4/16/2023	07:00 PM	17							
375	4/16/2023	07:15 PM	23							
376	4/16/2023	07:30 PM	17							
377	4/16/2023	07:45 PM	20							
378	4/16/2023	08:00 PM	18							
379	4/16/2023	08:15 PM	10							
380	4/16/2023	08:30 PM	5							
381	4/16/2023	08:45 PM	8							
382	4/16/2023	09:00 PM	11							
383	4/16/2023	09:15 PM	13							
384	4/16/2023	09:30 PM	10							
385	4/16/2023	09:45 PM	8							
386	4/16/2023	10:00 PM	6							
387	4/16/2023	10:15 PM	3							
388	4/16/2023	10:30 PM	4							
389	4/16/2023	10:45 PM	6							
390	4/16/2023	11:00 PM	3							
391	4/16/2023	11:15 PM	3							
392	4/16/2023	11:30 PM	13							
393	4/16/2023	11:45 PM	6							
394	4/17/2023	12:00 AM	3							
395	4/17/2023	12:15 AM	2							
396	4/17/2023	12:30 AM	4							
397	4/17/2023	12:45 AM	4							
398	4/17/2023	01:00 AM	7							
399	4/17/2023	01:15 AM	2							

	A	B	C	D	E	F	G	H	I	J
400	4/17/2023	01:30 AM	3							
401	4/17/2023	01:45 AM	1							
402	4/17/2023	02:00 AM	2							
403	4/17/2023	02:15 AM	1							
404	4/17/2023	02:30 AM	1							
405	4/17/2023	02:45 AM	0							
406	4/17/2023	03:00 AM	0							
407	4/17/2023	03:15 AM	1							
408	4/17/2023	03:30 AM	1							
409	4/17/2023	03:45 AM	1							
410	4/17/2023	04:00 AM	1							
411	4/17/2023	04:15 AM	5							
412	4/17/2023	04:30 AM	10							
413	4/17/2023	04:45 AM	5							
414	4/17/2023	05:00 AM	12							
415	4/17/2023	05:15 AM	7							
416	4/17/2023	05:30 AM	7							
417	4/17/2023	05:45 AM	12							
418	4/17/2023	06:00 AM	15							
419	4/17/2023	06:15 AM	20							
420	4/17/2023	06:30 AM	16							
421	4/17/2023	06:45 AM	20							
422	4/17/2023	07:00 AM	24							
423	4/17/2023	07:15 AM	25							
424	4/17/2023	07:30 AM	27							
425	4/17/2023	07:45 AM	26							
426	4/17/2023	08:00 AM	27							
427	4/17/2023	08:15 AM	32							
428	4/17/2023	08:30 AM	17							
429	4/17/2023	08:45 AM	18							
430	4/17/2023	09:00 AM	21							
431	4/17/2023	09:15 AM	27							
432	4/17/2023	09:30 AM	34							
433	4/17/2023	09:45 AM	18							
434	4/17/2023	10:00 AM	15							
435	4/17/2023	10:15 AM	16							
436	4/17/2023	10:30 AM	22							
437	4/17/2023	10:45 AM	25							
438	4/17/2023	11:00 AM	25							
439	4/17/2023	11:15 AM	16							
440	4/17/2023	11:30 AM	23							
441	4/17/2023	11:45 AM	32							
442	4/17/2023	12:00 PM	30							
443	4/17/2023	12:15 PM	31							
444	4/17/2023	12:30 PM	32							
445	4/17/2023	12:45 PM	30							
446	4/17/2023	01:00 PM	31							
447	4/17/2023	01:15 PM	27							
448	4/17/2023	01:30 PM	24							
449	4/17/2023	01:45 PM	42							

	A	B	C	D	E	F	G	H	I	J
450	4/17/2023	02:00 PM	34							
451	4/17/2023	02:15 PM	29							
452	4/17/2023	02:30 PM	27							
453	4/17/2023	02:45 PM	40							
454	4/17/2023	03:00 PM	41							
455	4/17/2023	03:15 PM	29							
456	4/17/2023	03:30 PM	46							
457	4/17/2023	03:45 PM	47							
458	4/17/2023	04:00 PM	46							
459	4/17/2023	04:15 PM	50							
460	4/17/2023	04:30 PM	48							
461	4/17/2023	04:45 PM	47							
462	4/17/2023	05:00 PM	38							
463	4/17/2023	05:15 PM	43							
464	4/17/2023	05:30 PM	31							
465	4/17/2023	05:45 PM	23							
466	4/17/2023	06:00 PM	37							
467	4/17/2023	06:15 PM	23							
468	4/17/2023	06:30 PM	27							
469	4/17/2023	06:45 PM	13							
470	4/17/2023	07:00 PM	22							
471	4/17/2023	07:15 PM	19							
472	4/17/2023	07:30 PM	15							
473	4/17/2023	07:45 PM	14							
474	4/17/2023	08:00 PM	7							
475	4/17/2023	08:15 PM	12							
476	4/17/2023	08:30 PM	14							
477	4/17/2023	08:45 PM	12							
478	4/17/2023	09:00 PM	7							
479	4/17/2023	09:15 PM	4							
480	4/17/2023	09:30 PM	8							
481	4/17/2023	09:45 PM	8							
482	4/17/2023	10:00 PM	12							
483	4/17/2023	10:15 PM	4							
484	4/17/2023	10:30 PM	4							
485	4/17/2023	10:45 PM	4							
486	4/17/2023	11:00 PM	3							
487	4/17/2023	11:15 PM	3							
488	4/17/2023	11:30 PM	2							
489	4/17/2023	11:45 PM	1							
490	4/18/2023	12:00 AM	3							
491	4/18/2023	12:15 AM	0							
492	4/18/2023	12:30 AM	1							
493	4/18/2023	12:45 AM	3							
494	4/18/2023	01:00 AM	0							
495	4/18/2023	01:15 AM	0							
496	4/18/2023	01:30 AM	2							
497	4/18/2023	01:45 AM	1							
498	4/18/2023	02:00 AM	1							
499	4/18/2023	02:15 AM	1							

	A	B	C	D	E	F	G	H	I	J
500	4/18/2023	02:30 AM	5							
501	4/18/2023	02:45 AM	0							
502	4/18/2023	03:00 AM	1							
503	4/18/2023	03:15 AM	2							
504	4/18/2023	03:30 AM	2							
505	4/18/2023	03:45 AM	4							
506	4/18/2023	04:00 AM	4							
507	4/18/2023	04:15 AM	6							
508	4/18/2023	04:30 AM	3							
509	4/18/2023	04:45 AM	2							
510	4/18/2023	05:00 AM	11							
511	4/18/2023	05:15 AM	7							
512	4/18/2023	05:30 AM	6							
513	4/18/2023	05:45 AM	4							
514	4/18/2023	06:00 AM	15							
515	4/18/2023	06:15 AM	16							
516	4/18/2023	06:30 AM	23							
517	4/18/2023	06:45 AM	21							
518	4/18/2023	07:00 AM	22							
519	4/18/2023	07:15 AM	25							
520	4/18/2023	07:30 AM	21							
521	4/18/2023	07:45 AM	30							
522	4/18/2023	08:00 AM	23							
523	4/18/2023	08:15 AM	30							
524	4/18/2023	08:30 AM	28							
525	4/18/2023	08:45 AM	17							
526	4/18/2023	09:00 AM	13							
527	4/18/2023	09:15 AM	14							
528	4/18/2023	09:30 AM	17							
529	4/18/2023	09:45 AM	24							
530	4/18/2023	10:00 AM	24							
531	4/18/2023	10:15 AM	18							
532	4/18/2023	10:30 AM	20							
533	4/18/2023	10:45 AM	17							
534	4/18/2023	11:00 AM	22							
535	4/18/2023	11:15 AM	22							
536	4/18/2023	11:30 AM	25							
537	4/18/2023	11:45 AM	34							
538	4/18/2023	12:00 PM	27							
539	4/18/2023	12:15 PM	18							
540	4/18/2023	12:30 PM	18							
541	4/18/2023	12:45 PM	27							
542	4/18/2023	01:00 PM	22							
543	4/18/2023	01:15 PM	29							
544	4/18/2023	01:30 PM	22							
545	4/18/2023	01:45 PM	30							
546	4/18/2023	02:00 PM	24							
547	4/18/2023	02:15 PM	32							
548	4/18/2023	02:30 PM	35							
549	4/18/2023	02:45 PM	41							

	A	B	C	D	E	F	G	H	I	J
550	4/18/2023	03:00 PM	43							
551	4/18/2023	03:15 PM	31							
552	4/18/2023	03:30 PM	37							
553	4/18/2023	03:45 PM	46							
554	4/18/2023	04:00 PM	42							
555	4/18/2023	04:15 PM	41							
556	4/18/2023	04:30 PM	42							
557	4/18/2023	04:45 PM	45							
558	4/18/2023	05:00 PM	43							
559	4/18/2023	05:15 PM	47							
560	4/18/2023	05:30 PM	31							
561	4/18/2023	05:45 PM	26							
562	4/18/2023	06:00 PM	37							
563	4/18/2023	06:15 PM	31							
564	4/18/2023	06:30 PM	24							
565	4/18/2023	06:45 PM	24							
566	4/18/2023	07:00 PM	20							
567	4/18/2023	07:15 PM	17							
568	4/18/2023	07:30 PM	13							
569	4/18/2023	07:45 PM	22							
570	4/18/2023	08:00 PM	14							
571	4/18/2023	08:15 PM	16							
572	4/18/2023	08:30 PM	8							
573	4/18/2023	08:45 PM	8							
574	4/18/2023	09:00 PM	5							
575	4/18/2023	09:15 PM	5							
576	4/18/2023	09:30 PM	7							
577	4/18/2023	09:45 PM	8							
578	4/18/2023	10:00 PM	3							
579	4/18/2023	10:15 PM	5							
580	4/18/2023	10:30 PM	5							
581	4/18/2023	10:45 PM	3							
582	4/18/2023	11:00 PM	1							
583	4/18/2023	11:15 PM	8							
584	4/18/2023	11:30 PM	7							
585	4/18/2023	11:45 PM	2							
586	4/19/2023	12:00 AM	0							
587	4/19/2023	12:15 AM	2							
588	4/19/2023	12:30 AM	1							
589	4/19/2023	12:45 AM	1							
590	4/19/2023	01:00 AM	0							
591	4/19/2023	01:15 AM	3							
592	4/19/2023	01:30 AM	1							
593	4/19/2023	01:45 AM	4							
594	4/19/2023	02:00 AM	1							
595	4/19/2023	02:15 AM	0							
596	4/19/2023	02:30 AM	1							
597	4/19/2023	02:45 AM	0							
598	4/19/2023	03:00 AM	0							
599	4/19/2023	03:15 AM	0							

	A	B	C	D	E	F	G	H	I	J
600	4/19/2023	03:30 AM	3							
601	4/19/2023	03:45 AM	8							
602	4/19/2023	04:00 AM	5							
603	4/19/2023	04:15 AM	3							
604	4/19/2023	04:30 AM	4							
605	4/19/2023	04:45 AM	17							
606	4/19/2023	05:00 AM	6							
607	4/19/2023	05:15 AM	4							
608	4/19/2023	05:30 AM	7							
609	4/19/2023	05:45 AM	6							
610	4/19/2023	06:00 AM	31							
611	4/19/2023	06:15 AM	16							
612	4/19/2023	06:30 AM	25							
613	4/19/2023	06:45 AM	20							
614	4/19/2023	07:00 AM	23							
615	4/19/2023	07:15 AM	30							
616	4/19/2023	07:30 AM	28							
617	4/19/2023	07:45 AM	20							
618	4/19/2023	08:00 AM	19							
619	4/19/2023	08:15 AM	27							
620	4/19/2023	08:30 AM	14							
621	4/19/2023	08:45 AM	18							
622	4/19/2023	09:00 AM	22							
623	4/19/2023	09:15 AM	22							
624	4/19/2023	09:30 AM	12							
625	4/19/2023	09:45 AM	15							
626	4/19/2023	10:00 AM	25							
627	4/19/2023	10:15 AM	24							
628	4/19/2023	10:30 AM	22							
629	4/19/2023	10:45 AM	19							
630	4/19/2023	11:00 AM	31							
631	4/19/2023	11:15 AM	34							
632	4/19/2023	11:30 AM	24							
633	4/19/2023	11:45 AM	24							
634	4/19/2023	12:00 PM	35							
635	4/19/2023	12:15 PM	31							
636	4/19/2023	12:30 PM	36							
637	4/19/2023	12:45 PM	25							
638	4/19/2023	01:00 PM	25							
639	4/19/2023	01:15 PM	23							
640	4/19/2023	01:30 PM	24							
641	4/19/2023	01:45 PM	28							
642	4/19/2023	02:00 PM	29							
643	4/19/2023	02:15 PM	31							
644	4/19/2023	02:30 PM	28							
645	4/19/2023	02:45 PM	41							
646	4/19/2023	03:00 PM	33							
647	4/19/2023	03:15 PM	42							
648	4/19/2023	03:30 PM	27							
649	4/19/2023	03:45 PM	61							

	A	B	C	D	E	F	G	H	I	J
650	4/19/2023	04:00 PM	46							
651	4/19/2023	04:15 PM	41							
652	4/19/2023	04:30 PM	41							
653	4/19/2023	04:45 PM	53							
654	4/19/2023	05:00 PM	44							
655	4/19/2023	05:15 PM	39							
656	4/19/2023	05:30 PM	30							
657	4/19/2023	05:45 PM	38							
658	4/19/2023	06:00 PM	38							
659	4/19/2023	06:15 PM	31							
660	4/19/2023	06:30 PM	29							
661	4/19/2023	06:45 PM	31							
662	4/19/2023	07:00 PM	18							
663	4/19/2023	07:15 PM	27							
664	4/19/2023	07:30 PM	15							
665	4/19/2023	07:45 PM	16							
666	4/19/2023	08:00 PM	20							
667	4/19/2023	08:15 PM	16							
668	4/19/2023	08:30 PM	13							
669	4/19/2023	08:45 PM	13							
670	4/19/2023	09:00 PM	9							
671	4/19/2023	09:15 PM	17							
672	4/19/2023	09:30 PM	8							
673	4/19/2023	09:45 PM	4							
674	4/19/2023	10:00 PM	2							
675	4/19/2023	10:15 PM	12							
676	4/19/2023	10:30 PM	4							
677	4/19/2023	10:45 PM	5							
678	4/19/2023	11:00 PM	2							
679	4/19/2023	11:15 PM	3							
680	4/19/2023	11:30 PM	3							
681	4/19/2023	11:45 PM	8							

	A	B	C	D	E	F	G	H	I	J
1										
2	File Name: C:\Users\barri\OneDrive\Documents\TDB\WSP\SYRACUSE\DATA\BATCH 1 OUMAR1\DONE\ATR 1130.tf2									
3	Start Date: 4/13/2023									
4	Start Time: 12:00:00 AM									
5	Location 1: SB S 34									
6	Location 2: at S 370									
7										
8										
9	Date	Time	SB							
10	4/13/2023	12:00 AM	1							
11	4/13/2023	12:15 AM	2							
12	4/13/2023	12:30 AM	1							
13	4/13/2023	12:45 AM	1							
14	4/13/2023	01:00 AM	3							
15	4/13/2023	01:15 AM	3							
16	4/13/2023	01:30 AM	0							
17	4/13/2023	01:45 AM	0							
18	4/13/2023	02:00 AM	2							
19	4/13/2023	02:15 AM	0							
20	4/13/2023	02:30 AM	0							
21	4/13/2023	02:45 AM	2							
22	4/13/2023	03:00 AM	5							
23	4/13/2023	03:15 AM	7							
24	4/13/2023	03:30 AM	1							
25	4/13/2023	03:45 AM	0							
26	4/13/2023	04:00 AM	1							
27	4/13/2023	04:15 AM	9							
28	4/13/2023	04:30 AM	9							
29	4/13/2023	04:45 AM	5							
30	4/13/2023	05:00 AM	14							
31	4/13/2023	05:15 AM	12							
32	4/13/2023	05:30 AM	17							
33	4/13/2023	05:45 AM	25							
34	4/13/2023	06:00 AM	25							
35	4/13/2023	06:15 AM	19							
36	4/13/2023	06:30 AM	23							
37	4/13/2023	06:45 AM	19							
38	4/13/2023	07:00 AM	20							
39	4/13/2023	07:15 AM	19							
40	4/13/2023	07:30 AM	38							
41	4/13/2023	07:45 AM	17							
42	4/13/2023	08:00 AM	17							
43	4/13/2023	08:15 AM	23							
44	4/13/2023	08:30 AM	20							
45	4/13/2023	08:45 AM	25							
46	4/13/2023	09:00 AM	19							
47	4/13/2023	09:15 AM	20							
48	4/13/2023	09:30 AM	18							
49	4/13/2023	09:45 AM	15							

	A	B	C	D	E	F	G	H	I	J
50	4/13/2023	10:00 AM	20							
51	4/13/2023	10:15 AM	24							
52	4/13/2023	10:30 AM	21							
53	4/13/2023	10:45 AM	22							
54	4/13/2023	11:00 AM	19							
55	4/13/2023	11:15 AM	23							
56	4/13/2023	11:30 AM	13							
57	4/13/2023	11:45 AM	23							
58	4/13/2023	12:00 PM	33							
59	4/13/2023	12:15 PM	16							
60	4/13/2023	12:30 PM	18							
61	4/13/2023	12:45 PM	24							
62	4/13/2023	01:00 PM	29							
63	4/13/2023	01:15 PM	12							
64	4/13/2023	01:30 PM	28							
65	4/13/2023	01:45 PM	25							
66	4/13/2023	02:00 PM	12							
67	4/13/2023	02:15 PM	18							
68	4/13/2023	02:30 PM	24							
69	4/13/2023	02:45 PM	17							
70	4/13/2023	03:00 PM	22							
71	4/13/2023	03:15 PM	27							
72	4/13/2023	03:30 PM	22							
73	4/13/2023	03:45 PM	27							
74	4/13/2023	04:00 PM	31							
75	4/13/2023	04:15 PM	32							
76	4/13/2023	04:30 PM	25							
77	4/13/2023	04:45 PM	26							
78	4/13/2023	05:00 PM	14							
79	4/13/2023	05:15 PM	24							
80	4/13/2023	05:30 PM	18							
81	4/13/2023	05:45 PM	12							
82	4/13/2023	06:00 PM	25							
83	4/13/2023	06:15 PM	27							
84	4/13/2023	06:30 PM	17							
85	4/13/2023	06:45 PM	16							
86	4/13/2023	07:00 PM	16							
87	4/13/2023	07:15 PM	15							
88	4/13/2023	07:30 PM	14							
89	4/13/2023	07:45 PM	8							
90	4/13/2023	08:00 PM	12							
91	4/13/2023	08:15 PM	16							
92	4/13/2023	08:30 PM	15							
93	4/13/2023	08:45 PM	10							
94	4/13/2023	09:00 PM	13							
95	4/13/2023	09:15 PM	15							
96	4/13/2023	09:30 PM	15							
97	4/13/2023	09:45 PM	8							
98	4/13/2023	10:00 PM	3							
99	4/13/2023	10:15 PM	6							

	A	B	C	D	E	F	G	H	I	J
100	4/13/2023	10:30 PM	4							
101	4/13/2023	10:45 PM	6							
102	4/13/2023	11:00 PM	2							
103	4/13/2023	11:15 PM	3							
104	4/13/2023	11:30 PM	7							
105	4/13/2023	11:45 PM	1							
106	4/14/2023	12:00 AM	4							
107	4/14/2023	12:15 AM	1							
108	4/14/2023	12:30 AM	0							
109	4/14/2023	12:45 AM	1							
110	4/14/2023	01:00 AM	3							
111	4/14/2023	01:15 AM	5							
112	4/14/2023	01:30 AM	0							
113	4/14/2023	01:45 AM	0							
114	4/14/2023	02:00 AM	1							
115	4/14/2023	02:15 AM	5							
116	4/14/2023	02:30 AM	2							
117	4/14/2023	02:45 AM	3							
118	4/14/2023	03:00 AM	5							
119	4/14/2023	03:15 AM	8							
120	4/14/2023	03:30 AM	2							
121	4/14/2023	03:45 AM	3							
122	4/14/2023	04:00 AM	5							
123	4/14/2023	04:15 AM	13							
124	4/14/2023	04:30 AM	7							
125	4/14/2023	04:45 AM	5							
126	4/14/2023	05:00 AM	14							
127	4/14/2023	05:15 AM	12							
128	4/14/2023	05:30 AM	13							
129	4/14/2023	05:45 AM	26							
130	4/14/2023	06:00 AM	19							
131	4/14/2023	06:15 AM	26							
132	4/14/2023	06:30 AM	29							
133	4/14/2023	06:45 AM	17							
134	4/14/2023	07:00 AM	25							
135	4/14/2023	07:15 AM	20							
136	4/14/2023	07:30 AM	29							
137	4/14/2023	07:45 AM	26							
138	4/14/2023	08:00 AM	17							
139	4/14/2023	08:15 AM	30							
140	4/14/2023	08:30 AM	16							
141	4/14/2023	08:45 AM	25							
142	4/14/2023	09:00 AM	21							
143	4/14/2023	09:15 AM	11							
144	4/14/2023	09:30 AM	18							
145	4/14/2023	09:45 AM	15							
146	4/14/2023	10:00 AM	30							
147	4/14/2023	10:15 AM	28							
148	4/14/2023	10:30 AM	18							
149	4/14/2023	10:45 AM	20							

	A	B	C	D	E	F	G	H	I	J
150	4/14/2023	11:00 AM	27							
151	4/14/2023	11:15 AM	21							
152	4/14/2023	11:30 AM	21							
153	4/14/2023	11:45 AM	23							
154	4/14/2023	12:00 PM	20							
155	4/14/2023	12:15 PM	22							
156	4/14/2023	12:30 PM	17							
157	4/14/2023	12:45 PM	17							
158	4/14/2023	01:00 PM	33							
159	4/14/2023	01:15 PM	24							
160	4/14/2023	01:30 PM	25							
161	4/14/2023	01:45 PM	24							
162	4/14/2023	02:00 PM	24							
163	4/14/2023	02:15 PM	26							
164	4/14/2023	02:30 PM	28							
165	4/14/2023	02:45 PM	26							
166	4/14/2023	03:00 PM	32							
167	4/14/2023	03:15 PM	22							
168	4/14/2023	03:30 PM	38							
169	4/14/2023	03:45 PM	36							
170	4/14/2023	04:00 PM	37							
171	4/14/2023	04:15 PM	43							
172	4/14/2023	04:30 PM	37							
173	4/14/2023	04:45 PM	24							
174	4/14/2023	05:00 PM	29							
175	4/14/2023	05:15 PM	42							
176	4/14/2023	05:30 PM	20							
177	4/14/2023	05:45 PM	24							
178	4/14/2023	06:00 PM	24							
179	4/14/2023	06:15 PM	18							
180	4/14/2023	06:30 PM	19							
181	4/14/2023	06:45 PM	15							
182	4/14/2023	07:00 PM	11							
183	4/14/2023	07:15 PM	10							
184	4/14/2023	07:30 PM	15							
185	4/14/2023	07:45 PM	9							
186	4/14/2023	08:00 PM	12							
187	4/14/2023	08:15 PM	10							
188	4/14/2023	08:30 PM	11							
189	4/14/2023	08:45 PM	11							
190	4/14/2023	09:00 PM	8							
191	4/14/2023	09:15 PM	15							
192	4/14/2023	09:30 PM	12							
193	4/14/2023	09:45 PM	2							
194	4/14/2023	10:00 PM	7							
195	4/14/2023	10:15 PM	7							
196	4/14/2023	10:30 PM	5							
197	4/14/2023	10:45 PM	9							
198	4/14/2023	11:00 PM	2							
199	4/14/2023	11:15 PM	1							

	A	B	C	D	E	F	G	H	I	J
200	4/14/2023	11:30 PM	0							
201	4/14/2023	11:45 PM	1							
202	4/15/2023	12:00 AM	4							
203	4/15/2023	12:15 AM	3							
204	4/15/2023	12:30 AM	2							
205	4/15/2023	12:45 AM	0							
206	4/15/2023	01:00 AM	0							
207	4/15/2023	01:15 AM	6							
208	4/15/2023	01:30 AM	0							
209	4/15/2023	01:45 AM	2							
210	4/15/2023	02:00 AM	1							
211	4/15/2023	02:15 AM	0							
212	4/15/2023	02:30 AM	1							
213	4/15/2023	02:45 AM	6							
214	4/15/2023	03:00 AM	3							
215	4/15/2023	03:15 AM	2							
216	4/15/2023	03:30 AM	1							
217	4/15/2023	03:45 AM	0							
218	4/15/2023	04:00 AM	0							
219	4/15/2023	04:15 AM	2							
220	4/15/2023	04:30 AM	1							
221	4/15/2023	04:45 AM	2							
222	4/15/2023	05:00 AM	6							
223	4/15/2023	05:15 AM	5							
224	4/15/2023	05:30 AM	3							
225	4/15/2023	05:45 AM	14							
226	4/15/2023	06:00 AM	8							
227	4/15/2023	06:15 AM	11							
228	4/15/2023	06:30 AM	9							
229	4/15/2023	06:45 AM	8							
230	4/15/2023	07:00 AM	12							
231	4/15/2023	07:15 AM	9							
232	4/15/2023	07:30 AM	15							
233	4/15/2023	07:45 AM	24							
234	4/15/2023	08:00 AM	10							
235	4/15/2023	08:15 AM	23							
236	4/15/2023	08:30 AM	26							
237	4/15/2023	08:45 AM	25							
238	4/15/2023	09:00 AM	25							
239	4/15/2023	09:15 AM	16							
240	4/15/2023	09:30 AM	28							
241	4/15/2023	09:45 AM	40							
242	4/15/2023	10:00 AM	25							
243	4/15/2023	10:15 AM	28							
244	4/15/2023	10:30 AM	27							
245	4/15/2023	10:45 AM	28							
246	4/15/2023	11:00 AM	23							
247	4/15/2023	11:15 AM	33							
248	4/15/2023	11:30 AM	21							
249	4/15/2023	11:45 AM	11							

	A	B	C	D	E	F	G	H	I	J
250	4/15/2023	12:00 PM	25							
251	4/15/2023	12:15 PM	18							
252	4/15/2023	12:30 PM	32							
253	4/15/2023	12:45 PM	31							
254	4/15/2023	01:00 PM	21							
255	4/15/2023	01:15 PM	31							
256	4/15/2023	01:30 PM	26							
257	4/15/2023	01:45 PM	19							
258	4/15/2023	02:00 PM	21							
259	4/15/2023	02:15 PM	15							
260	4/15/2023	02:30 PM	25							
261	4/15/2023	02:45 PM	19							
262	4/15/2023	03:00 PM	25							
263	4/15/2023	03:15 PM	17							
264	4/15/2023	03:30 PM	18							
265	4/15/2023	03:45 PM	29							
266	4/15/2023	04:00 PM	25							
267	4/15/2023	04:15 PM	32							
268	4/15/2023	04:30 PM	27							
269	4/15/2023	04:45 PM	26							
270	4/15/2023	05:00 PM	20							
271	4/15/2023	05:15 PM	20							
272	4/15/2023	05:30 PM	19							
273	4/15/2023	05:45 PM	33							
274	4/15/2023	06:00 PM	26							
275	4/15/2023	06:15 PM	15							
276	4/15/2023	06:30 PM	13							
277	4/15/2023	06:45 PM	18							
278	4/15/2023	07:00 PM	24							
279	4/15/2023	07:15 PM	12							
280	4/15/2023	07:30 PM	8							
281	4/15/2023	07:45 PM	17							
282	4/15/2023	08:00 PM	16							
283	4/15/2023	08:15 PM	11							
284	4/15/2023	08:30 PM	11							
285	4/15/2023	08:45 PM	14							
286	4/15/2023	09:00 PM	7							
287	4/15/2023	09:15 PM	10							
288	4/15/2023	09:30 PM	8							
289	4/15/2023	09:45 PM	5							
290	4/15/2023	10:00 PM	7							
291	4/15/2023	10:15 PM	7							
292	4/15/2023	10:30 PM	7							
293	4/15/2023	10:45 PM	6							
294	4/15/2023	11:00 PM	1							
295	4/15/2023	11:15 PM	2							
296	4/15/2023	11:30 PM	5							
297	4/15/2023	11:45 PM	0							
298	4/16/2023	12:00 AM	3							
299	4/16/2023	12:15 AM	1							

	A	B	C	D	E	F	G	H	I	J
300	4/16/2023	12:30 AM	1							
301	4/16/2023	12:45 AM	4							
302	4/16/2023	01:00 AM	1							
303	4/16/2023	01:15 AM	1							
304	4/16/2023	01:30 AM	0							
305	4/16/2023	01:45 AM	0							
306	4/16/2023	02:00 AM	0							
307	4/16/2023	02:15 AM	0							
308	4/16/2023	02:30 AM	3							
309	4/16/2023	02:45 AM	3							
310	4/16/2023	03:00 AM	0							
311	4/16/2023	03:15 AM	3							
312	4/16/2023	03:30 AM	2							
313	4/16/2023	03:45 AM	0							
314	4/16/2023	04:00 AM	1							
315	4/16/2023	04:15 AM	1							
316	4/16/2023	04:30 AM	0							
317	4/16/2023	04:45 AM	3							
318	4/16/2023	05:00 AM	7							
319	4/16/2023	05:15 AM	3							
320	4/16/2023	05:30 AM	3							
321	4/16/2023	05:45 AM	6							
322	4/16/2023	06:00 AM	7							
323	4/16/2023	06:15 AM	8							
324	4/16/2023	06:30 AM	6							
325	4/16/2023	06:45 AM	5							
326	4/16/2023	07:00 AM	4							
327	4/16/2023	07:15 AM	10							
328	4/16/2023	07:30 AM	5							
329	4/16/2023	07:45 AM	10							
330	4/16/2023	08:00 AM	14							
331	4/16/2023	08:15 AM	11							
332	4/16/2023	08:30 AM	19							
333	4/16/2023	08:45 AM	9							
334	4/16/2023	09:00 AM	18							
335	4/16/2023	09:15 AM	27							
336	4/16/2023	09:30 AM	34							
337	4/16/2023	09:45 AM	18							
338	4/16/2023	10:00 AM	9							
339	4/16/2023	10:15 AM	20							
340	4/16/2023	10:30 AM	24							
341	4/16/2023	10:45 AM	16							
342	4/16/2023	11:00 AM	28							
343	4/16/2023	11:15 AM	19							
344	4/16/2023	11:30 AM	20							
345	4/16/2023	11:45 AM	24							
346	4/16/2023	12:00 PM	25							
347	4/16/2023	12:15 PM	25							
348	4/16/2023	12:30 PM	13							
349	4/16/2023	12:45 PM	18							

	A	B	C	D	E	F	G	H	I	J
350	4/16/2023	01:00 PM	16							
351	4/16/2023	01:15 PM	15							
352	4/16/2023	01:30 PM	19							
353	4/16/2023	01:45 PM	19							
354	4/16/2023	02:00 PM	20							
355	4/16/2023	02:15 PM	16							
356	4/16/2023	02:30 PM	24							
357	4/16/2023	02:45 PM	19							
358	4/16/2023	03:00 PM	20							
359	4/16/2023	03:15 PM	16							
360	4/16/2023	03:30 PM	23							
361	4/16/2023	03:45 PM	18							
362	4/16/2023	04:00 PM	22							
363	4/16/2023	04:15 PM	21							
364	4/16/2023	04:30 PM	18							
365	4/16/2023	04:45 PM	25							
366	4/16/2023	05:00 PM	24							
367	4/16/2023	05:15 PM	18							
368	4/16/2023	05:30 PM	19							
369	4/16/2023	05:45 PM	14							
370	4/16/2023	06:00 PM	20							
371	4/16/2023	06:15 PM	20							
372	4/16/2023	06:30 PM	17							
373	4/16/2023	06:45 PM	15							
374	4/16/2023	07:00 PM	22							
375	4/16/2023	07:15 PM	14							
376	4/16/2023	07:30 PM	13							
377	4/16/2023	07:45 PM	10							
378	4/16/2023	08:00 PM	7							
379	4/16/2023	08:15 PM	15							
380	4/16/2023	08:30 PM	6							
381	4/16/2023	08:45 PM	7							
382	4/16/2023	09:00 PM	6							
383	4/16/2023	09:15 PM	6							
384	4/16/2023	09:30 PM	26							
385	4/16/2023	09:45 PM	2							
386	4/16/2023	10:00 PM	14							
387	4/16/2023	10:15 PM	3							
388	4/16/2023	10:30 PM	3							
389	4/16/2023	10:45 PM	7							
390	4/16/2023	11:00 PM	4							
391	4/16/2023	11:15 PM	8							
392	4/16/2023	11:30 PM	2							
393	4/16/2023	11:45 PM	3							
394	4/17/2023	12:00 AM	0							
395	4/17/2023	12:15 AM	1							
396	4/17/2023	12:30 AM	0							
397	4/17/2023	12:45 AM	0							
398	4/17/2023	01:00 AM	1							
399	4/17/2023	01:15 AM	3							

	A	B	C	D	E	F	G	H	I	J
400	4/17/2023	01:30 AM	2							
401	4/17/2023	01:45 AM	0							
402	4/17/2023	02:00 AM	0							
403	4/17/2023	02:15 AM	1							
404	4/17/2023	02:30 AM	0							
405	4/17/2023	02:45 AM	6							
406	4/17/2023	03:00 AM	1							
407	4/17/2023	03:15 AM	5							
408	4/17/2023	03:30 AM	1							
409	4/17/2023	03:45 AM	6							
410	4/17/2023	04:00 AM	2							
411	4/17/2023	04:15 AM	7							
412	4/17/2023	04:30 AM	8							
413	4/17/2023	04:45 AM	11							
414	4/17/2023	05:00 AM	8							
415	4/17/2023	05:15 AM	8							
416	4/17/2023	05:30 AM	21							
417	4/17/2023	05:45 AM	21							
418	4/17/2023	06:00 AM	18							
419	4/17/2023	06:15 AM	29							
420	4/17/2023	06:30 AM	22							
421	4/17/2023	06:45 AM	24							
422	4/17/2023	07:00 AM	18							
423	4/17/2023	07:15 AM	22							
424	4/17/2023	07:30 AM	20							
425	4/17/2023	07:45 AM	28							
426	4/17/2023	08:00 AM	15							
427	4/17/2023	08:15 AM	29							
428	4/17/2023	08:30 AM	16							
429	4/17/2023	08:45 AM	19							
430	4/17/2023	09:00 AM	24							
431	4/17/2023	09:15 AM	18							
432	4/17/2023	09:30 AM	25							
433	4/17/2023	09:45 AM	16							
434	4/17/2023	10:00 AM	12							
435	4/17/2023	10:15 AM	17							
436	4/17/2023	10:30 AM	28							
437	4/17/2023	10:45 AM	26							
438	4/17/2023	11:00 AM	18							
439	4/17/2023	11:15 AM	18							
440	4/17/2023	11:30 AM	18							
441	4/17/2023	11:45 AM	24							
442	4/17/2023	12:00 PM	29							
443	4/17/2023	12:15 PM	30							
444	4/17/2023	12:30 PM	17							
445	4/17/2023	12:45 PM	23							
446	4/17/2023	01:00 PM	20							
447	4/17/2023	01:15 PM	29							
448	4/17/2023	01:30 PM	25							
449	4/17/2023	01:45 PM	16							

	A	B	C	D	E	F	G	H	I	J
450	4/17/2023	02:00 PM	22							
451	4/17/2023	02:15 PM	24							
452	4/17/2023	02:30 PM	31							
453	4/17/2023	02:45 PM	22							
454	4/17/2023	03:00 PM	33							
455	4/17/2023	03:15 PM	16							
456	4/17/2023	03:30 PM	25							
457	4/17/2023	03:45 PM	31							
458	4/17/2023	04:00 PM	30							
459	4/17/2023	04:15 PM	36							
460	4/17/2023	04:30 PM	33							
461	4/17/2023	04:45 PM	24							
462	4/17/2023	05:00 PM	28							
463	4/17/2023	05:15 PM	20							
464	4/17/2023	05:30 PM	22							
465	4/17/2023	05:45 PM	10							
466	4/17/2023	06:00 PM	18							
467	4/17/2023	06:15 PM	20							
468	4/17/2023	06:30 PM	13							
469	4/17/2023	06:45 PM	19							
470	4/17/2023	07:00 PM	23							
471	4/17/2023	07:15 PM	15							
472	4/17/2023	07:30 PM	12							
473	4/17/2023	07:45 PM	5							
474	4/17/2023	08:00 PM	7							
475	4/17/2023	08:15 PM	5							
476	4/17/2023	08:30 PM	4							
477	4/17/2023	08:45 PM	2							
478	4/17/2023	09:00 PM	5							
479	4/17/2023	09:15 PM	3							
480	4/17/2023	09:30 PM	7							
481	4/17/2023	09:45 PM	4							
482	4/17/2023	10:00 PM	5							
483	4/17/2023	10:15 PM	10							
484	4/17/2023	10:30 PM	5							
485	4/17/2023	10:45 PM	3							
486	4/17/2023	11:00 PM	4							
487	4/17/2023	11:15 PM	6							
488	4/17/2023	11:30 PM	10							
489	4/17/2023	11:45 PM	6							
490	4/18/2023	12:00 AM	2							
491	4/18/2023	12:15 AM	4							
492	4/18/2023	12:30 AM	6							
493	4/18/2023	12:45 AM	2							
494	4/18/2023	01:00 AM	3							
495	4/18/2023	01:15 AM	2							
496	4/18/2023	01:30 AM	0							
497	4/18/2023	01:45 AM	0							
498	4/18/2023	02:00 AM	1							
499	4/18/2023	02:15 AM	4							

	A	B	C	D	E	F	G	H	I	J
500	4/18/2023	02:30 AM	1							
501	4/18/2023	02:45 AM	4							
502	4/18/2023	03:00 AM	4							
503	4/18/2023	03:15 AM	6							
504	4/18/2023	03:30 AM	1							
505	4/18/2023	03:45 AM	4							
506	4/18/2023	04:00 AM	2							
507	4/18/2023	04:15 AM	4							
508	4/18/2023	04:30 AM	6							
509	4/18/2023	04:45 AM	11							
510	4/18/2023	05:00 AM	10							
511	4/18/2023	05:15 AM	17							
512	4/18/2023	05:30 AM	15							
513	4/18/2023	05:45 AM	16							
514	4/18/2023	06:00 AM	18							
515	4/18/2023	06:15 AM	22							
516	4/18/2023	06:30 AM	24							
517	4/18/2023	06:45 AM	19							
518	4/18/2023	07:00 AM	31							
519	4/18/2023	07:15 AM	28							
520	4/18/2023	07:30 AM	33							
521	4/18/2023	07:45 AM	24							
522	4/18/2023	08:00 AM	16							
523	4/18/2023	08:15 AM	17							
524	4/18/2023	08:30 AM	13							
525	4/18/2023	08:45 AM	28							
526	4/18/2023	09:00 AM	19							
527	4/18/2023	09:15 AM	20							
528	4/18/2023	09:30 AM	20							
529	4/18/2023	09:45 AM	16							
530	4/18/2023	10:00 AM	13							
531	4/18/2023	10:15 AM	20							
532	4/18/2023	10:30 AM	20							
533	4/18/2023	10:45 AM	17							
534	4/18/2023	11:00 AM	25							
535	4/18/2023	11:15 AM	14							
536	4/18/2023	11:30 AM	22							
537	4/18/2023	11:45 AM	25							
538	4/18/2023	12:00 PM	20							
539	4/18/2023	12:15 PM	31							
540	4/18/2023	12:30 PM	21							
541	4/18/2023	12:45 PM	14							
542	4/18/2023	01:00 PM	19							
543	4/18/2023	01:15 PM	33							
544	4/18/2023	01:30 PM	29							
545	4/18/2023	01:45 PM	23							
546	4/18/2023	02:00 PM	15							
547	4/18/2023	02:15 PM	18							
548	4/18/2023	02:30 PM	22							
549	4/18/2023	02:45 PM	23							

	A	B	C	D	E	F	G	H	I	J
550	4/18/2023	03:00 PM	26							
551	4/18/2023	03:15 PM	22							
552	4/18/2023	03:30 PM	21							
553	4/18/2023	03:45 PM	31							
554	4/18/2023	04:00 PM	34							
555	4/18/2023	04:15 PM	24							
556	4/18/2023	04:30 PM	39							
557	4/18/2023	04:45 PM	26							
558	4/18/2023	05:00 PM	21							
559	4/18/2023	05:15 PM	15							
560	4/18/2023	05:30 PM	20							
561	4/18/2023	05:45 PM	16							
562	4/18/2023	06:00 PM	16							
563	4/18/2023	06:15 PM	24							
564	4/18/2023	06:30 PM	13							
565	4/18/2023	06:45 PM	12							
566	4/18/2023	07:00 PM	13							
567	4/18/2023	07:15 PM	19							
568	4/18/2023	07:30 PM	14							
569	4/18/2023	07:45 PM	8							
570	4/18/2023	08:00 PM	9							
571	4/18/2023	08:15 PM	10							
572	4/18/2023	08:30 PM	5							
573	4/18/2023	08:45 PM	6							
574	4/18/2023	09:00 PM	3							
575	4/18/2023	09:15 PM	7							
576	4/18/2023	09:30 PM	14							
577	4/18/2023	09:45 PM	8							
578	4/18/2023	10:00 PM	5							
579	4/18/2023	10:15 PM	2							
580	4/18/2023	10:30 PM	4							
581	4/18/2023	10:45 PM	2							
582	4/18/2023	11:00 PM	3							
583	4/18/2023	11:15 PM	13							
584	4/18/2023	11:30 PM	5							
585	4/18/2023	11:45 PM	0							
586	4/19/2023	12:00 AM	6							
587	4/19/2023	12:15 AM	4							
588	4/19/2023	12:30 AM	6							
589	4/19/2023	12:45 AM	4							
590	4/19/2023	01:00 AM	0							
591	4/19/2023	01:15 AM	0							
592	4/19/2023	01:30 AM	1							
593	4/19/2023	01:45 AM	0							
594	4/19/2023	02:00 AM	2							
595	4/19/2023	02:15 AM	0							
596	4/19/2023	02:30 AM	1							
597	4/19/2023	02:45 AM	5							
598	4/19/2023	03:00 AM	3							
599	4/19/2023	03:15 AM	5							

	A	B	C	D	E	F	G	H	I	J
600	4/19/2023	03:30 AM	2							
601	4/19/2023	03:45 AM	1							
602	4/19/2023	04:00 AM	1							
603	4/19/2023	04:15 AM	5							
604	4/19/2023	04:30 AM	5							
605	4/19/2023	04:45 AM	10							
606	4/19/2023	05:00 AM	24							
607	4/19/2023	05:15 AM	8							
608	4/19/2023	05:30 AM	14							
609	4/19/2023	05:45 AM	16							
610	4/19/2023	06:00 AM	21							
611	4/19/2023	06:15 AM	34							
612	4/19/2023	06:30 AM	17							
613	4/19/2023	06:45 AM	34							
614	4/19/2023	07:00 AM	21							
615	4/19/2023	07:15 AM	13							
616	4/19/2023	07:30 AM	28							
617	4/19/2023	07:45 AM	27							
618	4/19/2023	08:00 AM	23							
619	4/19/2023	08:15 AM	22							
620	4/19/2023	08:30 AM	24							
621	4/19/2023	08:45 AM	19							
622	4/19/2023	09:00 AM	21							
623	4/19/2023	09:15 AM	20							
624	4/19/2023	09:30 AM	26							
625	4/19/2023	09:45 AM	20							
626	4/19/2023	10:00 AM	13							
627	4/19/2023	10:15 AM	19							
628	4/19/2023	10:30 AM	23							
629	4/19/2023	10:45 AM	28							
630	4/19/2023	11:00 AM	16							
631	4/19/2023	11:15 AM	15							
632	4/19/2023	11:30 AM	24							
633	4/19/2023	11:45 AM	18							
634	4/19/2023	12:00 PM	21							
635	4/19/2023	12:15 PM	28							
636	4/19/2023	12:30 PM	19							
637	4/19/2023	12:45 PM	20							
638	4/19/2023	01:00 PM	22							
639	4/19/2023	01:15 PM	22							
640	4/19/2023	01:30 PM	24							
641	4/19/2023	01:45 PM	27							
642	4/19/2023	02:00 PM	23							
643	4/19/2023	02:15 PM	32							
644	4/19/2023	02:30 PM	21							
645	4/19/2023	02:45 PM	25							
646	4/19/2023	03:00 PM	31							
647	4/19/2023	03:15 PM	19							
648	4/19/2023	03:30 PM	19							
649	4/19/2023	03:45 PM	27							

	A	B	C	D	E	F	G	H	I	J
650	4/19/2023	04:00 PM	28							
651	4/19/2023	04:15 PM	32							
652	4/19/2023	04:30 PM	30							
653	4/19/2023	04:45 PM	28							
654	4/19/2023	05:00 PM	20							
655	4/19/2023	05:15 PM	31							
656	4/19/2023	05:30 PM	28							
657	4/19/2023	05:45 PM	16							
658	4/19/2023	06:00 PM	19							
659	4/19/2023	06:15 PM	17							
660	4/19/2023	06:30 PM	14							
661	4/19/2023	06:45 PM	15							
662	4/19/2023	07:00 PM	14							
663	4/19/2023	07:15 PM	9							
664	4/19/2023	07:30 PM	11							
665	4/19/2023	07:45 PM	14							
666	4/19/2023	08:00 PM	11							
667	4/19/2023	08:15 PM	4							
668	4/19/2023	08:30 PM	5							
669	4/19/2023	08:45 PM	7							
670	4/19/2023	09:00 PM	8							
671	4/19/2023	09:15 PM	13							
672	4/19/2023	09:30 PM	5							
673	4/19/2023	09:45 PM	6							
674	4/19/2023	10:00 PM	6							
675	4/19/2023	10:15 PM	12							
676	4/19/2023	10:30 PM	5							
677	4/19/2023	10:45 PM	1							
678	4/19/2023	11:00 PM	1							
679	4/19/2023	11:15 PM	5							
680	4/19/2023	11:30 PM	4							
681	4/19/2023	11:45 PM	0							

	A	B	C	D	E	F	G	H	I	J
1										
2	File Name: C:\Users\barri\OneDrive\Documents\TDB\WSP\SYRACUSE\DATA\BATCH 1 OUMAR1\DONE\ATR 1131.tf2									
3	Start Date: 4/13/2023									
4	Start Time: 12:00:00 AM									
5	Location 1: EB S 370									
6	Location 2: at S 34									
7										
8										
9	Date	Time	EB							
10	4/13/2023	12:00 AM	3							
11	4/13/2023	12:15 AM	1							
12	4/13/2023	12:30 AM	2							
13	4/13/2023	12:45 AM	1							
14	4/13/2023	01:00 AM	0							
15	4/13/2023	01:15 AM	0							
16	4/13/2023	01:30 AM	3							
17	4/13/2023	01:45 AM	1							
18	4/13/2023	02:00 AM	2							
19	4/13/2023	02:15 AM	4							
20	4/13/2023	02:30 AM	1							
21	4/13/2023	02:45 AM	1							
22	4/13/2023	03:00 AM	5							
23	4/13/2023	03:15 AM	4							
24	4/13/2023	03:30 AM	3							
25	4/13/2023	03:45 AM	9							
26	4/13/2023	04:00 AM	10							
27	4/13/2023	04:15 AM	7							
28	4/13/2023	04:30 AM	6							
29	4/13/2023	04:45 AM	12							
30	4/13/2023	05:00 AM	16							
31	4/13/2023	05:15 AM	27							
32	4/13/2023	05:30 AM	34							
33	4/13/2023	05:45 AM	19							
34	4/13/2023	06:00 AM	53							
35	4/13/2023	06:15 AM	55							
36	4/13/2023	06:30 AM	48							
37	4/13/2023	06:45 AM	55							
38	4/13/2023	07:00 AM	65							
39	4/13/2023	07:15 AM	75							
40	4/13/2023	07:30 AM	67							
41	4/13/2023	07:45 AM	64							
42	4/13/2023	08:00 AM	46							
43	4/13/2023	08:15 AM	56							
44	4/13/2023	08:30 AM	40							
45	4/13/2023	08:45 AM	54							
46	4/13/2023	09:00 AM	43							
47	4/13/2023	09:15 AM	38							
48	4/13/2023	09:30 AM	32							
49	4/13/2023	09:45 AM	50							

	A	B	C	D	E	F	G	H	I	J
50	4/13/2023	10:00 AM	42							
51	4/13/2023	10:15 AM	44							
52	4/13/2023	10:30 AM	41							
53	4/13/2023	10:45 AM	42							
54	4/13/2023	11:00 AM	27							
55	4/13/2023	11:15 AM	43							
56	4/13/2023	11:30 AM	35							
57	4/13/2023	11:45 AM	33							
58	4/13/2023	12:00 PM	43							
59	4/13/2023	12:15 PM	40							
60	4/13/2023	12:30 PM	48							
61	4/13/2023	12:45 PM	48							
62	4/13/2023	01:00 PM	49							
63	4/13/2023	01:15 PM	30							
64	4/13/2023	01:30 PM	42							
65	4/13/2023	01:45 PM	37							
66	4/13/2023	02:00 PM	38							
67	4/13/2023	02:15 PM	37							
68	4/13/2023	02:30 PM	40							
69	4/13/2023	02:45 PM	41							
70	4/13/2023	03:00 PM	45							
71	4/13/2023	03:15 PM	41							
72	4/13/2023	03:30 PM	42							
73	4/13/2023	03:45 PM	42							
74	4/13/2023	04:00 PM	53							
75	4/13/2023	04:15 PM	46							
76	4/13/2023	04:30 PM	48							
77	4/13/2023	04:45 PM	76							
78	4/13/2023	05:00 PM	61							
79	4/13/2023	05:15 PM	53							
80	4/13/2023	05:30 PM	51							
81	4/13/2023	05:45 PM	56							
82	4/13/2023	06:00 PM	49							
83	4/13/2023	06:15 PM	35							
84	4/13/2023	06:30 PM	41							
85	4/13/2023	06:45 PM	31							
86	4/13/2023	07:00 PM	31							
87	4/13/2023	07:15 PM	27							
88	4/13/2023	07:30 PM	24							
89	4/13/2023	07:45 PM	28							
90	4/13/2023	08:00 PM	20							
91	4/13/2023	08:15 PM	16							
92	4/13/2023	08:30 PM	20							
93	4/13/2023	08:45 PM	11							
94	4/13/2023	09:00 PM	6							
95	4/13/2023	09:15 PM	15							
96	4/13/2023	09:30 PM	14							
97	4/13/2023	09:45 PM	8							
98	4/13/2023	10:00 PM	15							
99	4/13/2023	10:15 PM	7							

	A	B	C	D	E	F	G	H	I	J
100	4/13/2023	10:30 PM	8							
101	4/13/2023	10:45 PM	4							
102	4/13/2023	11:00 PM	9							
103	4/13/2023	11:15 PM	3							
104	4/13/2023	11:30 PM	2							
105	4/13/2023	11:45 PM	4							
106	4/14/2023	12:00 AM	5							
107	4/14/2023	12:15 AM	3							
108	4/14/2023	12:30 AM	1							
109	4/14/2023	12:45 AM	2							
110	4/14/2023	01:00 AM	2							
111	4/14/2023	01:15 AM	0							
112	4/14/2023	01:30 AM	1							
113	4/14/2023	01:45 AM	1							
114	4/14/2023	02:00 AM	4							
115	4/14/2023	02:15 AM	4							
116	4/14/2023	02:30 AM	3							
117	4/14/2023	02:45 AM	3							
118	4/14/2023	03:00 AM	5							
119	4/14/2023	03:15 AM	5							
120	4/14/2023	03:30 AM	6							
121	4/14/2023	03:45 AM	10							
122	4/14/2023	04:00 AM	9							
123	4/14/2023	04:15 AM	10							
124	4/14/2023	04:30 AM	8							
125	4/14/2023	04:45 AM	14							
126	4/14/2023	05:00 AM	15							
127	4/14/2023	05:15 AM	28							
128	4/14/2023	05:30 AM	30							
129	4/14/2023	05:45 AM	31							
130	4/14/2023	06:00 AM	39							
131	4/14/2023	06:15 AM	57							
132	4/14/2023	06:30 AM	58							
133	4/14/2023	06:45 AM	45							
134	4/14/2023	07:00 AM	55							
135	4/14/2023	07:15 AM	78							
136	4/14/2023	07:30 AM	48							
137	4/14/2023	07:45 AM	67							
138	4/14/2023	08:00 AM	46							
139	4/14/2023	08:15 AM	61							
140	4/14/2023	08:30 AM	55							
141	4/14/2023	08:45 AM	57							
142	4/14/2023	09:00 AM	48							
143	4/14/2023	09:15 AM	33							
144	4/14/2023	09:30 AM	37							
145	4/14/2023	09:45 AM	35							
146	4/14/2023	10:00 AM	36							
147	4/14/2023	10:15 AM	51							
148	4/14/2023	10:30 AM	44							
149	4/14/2023	10:45 AM	43							

	A	B	C	D	E	F	G	H	I	J
150	4/14/2023	11:00 AM	37							
151	4/14/2023	11:15 AM	43							
152	4/14/2023	11:30 AM	47							
153	4/14/2023	11:45 AM	26							
154	4/14/2023	12:00 PM	34							
155	4/14/2023	12:15 PM	33							
156	4/14/2023	12:30 PM	38							
157	4/14/2023	12:45 PM	32							
158	4/14/2023	01:00 PM	47							
159	4/14/2023	01:15 PM	48							
160	4/14/2023	01:30 PM	37							
161	4/14/2023	01:45 PM	49							
162	4/14/2023	02:00 PM	44							
163	4/14/2023	02:15 PM	33							
164	4/14/2023	02:30 PM	43							
165	4/14/2023	02:45 PM	57							
166	4/14/2023	03:00 PM	41							
167	4/14/2023	03:15 PM	66							
168	4/14/2023	03:30 PM	78							
169	4/14/2023	03:45 PM	94							
170	4/14/2023	04:00 PM	95							
171	4/14/2023	04:15 PM	75							
172	4/14/2023	04:30 PM	67							
173	4/14/2023	04:45 PM	83							
174	4/14/2023	05:00 PM	86							
175	4/14/2023	05:15 PM	67							
176	4/14/2023	05:30 PM	78							
177	4/14/2023	05:45 PM	78							
178	4/14/2023	06:00 PM	63							
179	4/14/2023	06:15 PM	57							
180	4/14/2023	06:30 PM	44							
181	4/14/2023	06:45 PM	36							
182	4/14/2023	07:00 PM	50							
183	4/14/2023	07:15 PM	48							
184	4/14/2023	07:30 PM	28							
185	4/14/2023	07:45 PM	26							
186	4/14/2023	08:00 PM	38							
187	4/14/2023	08:15 PM	23							
188	4/14/2023	08:30 PM	33							
189	4/14/2023	08:45 PM	15							
190	4/14/2023	09:00 PM	17							
191	4/14/2023	09:15 PM	9							
192	4/14/2023	09:30 PM	16							
193	4/14/2023	09:45 PM	10							
194	4/14/2023	10:00 PM	5							
195	4/14/2023	10:15 PM	10							
196	4/14/2023	10:30 PM	8							
197	4/14/2023	10:45 PM	3							
198	4/14/2023	11:00 PM	5							
199	4/14/2023	11:15 PM	2							

	A	B	C	D	E	F	G	H	I	J
200	4/14/2023	11:30 PM	3							
201	4/14/2023	11:45 PM	2							
202	4/15/2023	12:00 AM	1							
203	4/15/2023	12:15 AM	1							
204	4/15/2023	12:30 AM	4							
205	4/15/2023	12:45 AM	1							
206	4/15/2023	01:00 AM	3							
207	4/15/2023	01:15 AM	3							
208	4/15/2023	01:30 AM	2							
209	4/15/2023	01:45 AM	1							
210	4/15/2023	02:00 AM	6							
211	4/15/2023	02:15 AM	1							
212	4/15/2023	02:30 AM	4							
213	4/15/2023	02:45 AM	1							
214	4/15/2023	03:00 AM	1							
215	4/15/2023	03:15 AM	2							
216	4/15/2023	03:30 AM	4							
217	4/15/2023	03:45 AM	3							
218	4/15/2023	04:00 AM	3							
219	4/15/2023	04:15 AM	2							
220	4/15/2023	04:30 AM	5							
221	4/15/2023	04:45 AM	6							
222	4/15/2023	05:00 AM	8							
223	4/15/2023	05:15 AM	7							
224	4/15/2023	05:30 AM	7							
225	4/15/2023	05:45 AM	13							
226	4/15/2023	06:00 AM	17							
227	4/15/2023	06:15 AM	12							
228	4/15/2023	06:30 AM	15							
229	4/15/2023	06:45 AM	22							
230	4/15/2023	07:00 AM	19							
231	4/15/2023	07:15 AM	31							
232	4/15/2023	07:30 AM	26							
233	4/15/2023	07:45 AM	36							
234	4/15/2023	08:00 AM	22							
235	4/15/2023	08:15 AM	52							
236	4/15/2023	08:30 AM	51							
237	4/15/2023	08:45 AM	42							
238	4/15/2023	09:00 AM	53							
239	4/15/2023	09:15 AM	51							
240	4/15/2023	09:30 AM	50							
241	4/15/2023	09:45 AM	73							
242	4/15/2023	10:00 AM	47							
243	4/15/2023	10:15 AM	57							
244	4/15/2023	10:30 AM	52							
245	4/15/2023	10:45 AM	52							
246	4/15/2023	11:00 AM	70							
247	4/15/2023	11:15 AM	47							
248	4/15/2023	11:30 AM	71							
249	4/15/2023	11:45 AM	64							

	A	B	C	D	E	F	G	H	I	J
250	4/15/2023	12:00 PM	63							
251	4/15/2023	12:15 PM	50							
252	4/15/2023	12:30 PM	49							
253	4/15/2023	12:45 PM	55							
254	4/15/2023	01:00 PM	48							
255	4/15/2023	01:15 PM	47							
256	4/15/2023	01:30 PM	57							
257	4/15/2023	01:45 PM	56							
258	4/15/2023	02:00 PM	59							
259	4/15/2023	02:15 PM	56							
260	4/15/2023	02:30 PM	42							
261	4/15/2023	02:45 PM	51							
262	4/15/2023	03:00 PM	40							
263	4/15/2023	03:15 PM	52							
264	4/15/2023	03:30 PM	49							
265	4/15/2023	03:45 PM	55							
266	4/15/2023	04:00 PM	40							
267	4/15/2023	04:15 PM	44							
268	4/15/2023	04:30 PM	44							
269	4/15/2023	04:45 PM	54							
270	4/15/2023	05:00 PM	59							
271	4/15/2023	05:15 PM	55							
272	4/15/2023	05:30 PM	52							
273	4/15/2023	05:45 PM	57							
274	4/15/2023	06:00 PM	46							
275	4/15/2023	06:15 PM	52							
276	4/15/2023	06:30 PM	36							
277	4/15/2023	06:45 PM	30							
278	4/15/2023	07:00 PM	25							
279	4/15/2023	07:15 PM	32							
280	4/15/2023	07:30 PM	31							
281	4/15/2023	07:45 PM	23							
282	4/15/2023	08:00 PM	27							
283	4/15/2023	08:15 PM	23							
284	4/15/2023	08:30 PM	15							
285	4/15/2023	08:45 PM	13							
286	4/15/2023	09:00 PM	19							
287	4/15/2023	09:15 PM	14							
288	4/15/2023	09:30 PM	16							
289	4/15/2023	09:45 PM	14							
290	4/15/2023	10:00 PM	10							
291	4/15/2023	10:15 PM	10							
292	4/15/2023	10:30 PM	14							
293	4/15/2023	10:45 PM	12							
294	4/15/2023	11:00 PM	12							
295	4/15/2023	11:15 PM	2							
296	4/15/2023	11:30 PM	8							
297	4/15/2023	11:45 PM	5							
298	4/16/2023	12:00 AM	6							
299	4/16/2023	12:15 AM	6							

	A	B	C	D	E	F	G	H	I	J
300	4/16/2023	12:30 AM	5							
301	4/16/2023	12:45 AM	5							
302	4/16/2023	01:00 AM	0							
303	4/16/2023	01:15 AM	2							
304	4/16/2023	01:30 AM	1							
305	4/16/2023	01:45 AM	0							
306	4/16/2023	02:00 AM	1							
307	4/16/2023	02:15 AM	3							
308	4/16/2023	02:30 AM	2							
309	4/16/2023	02:45 AM	1							
310	4/16/2023	03:00 AM	3							
311	4/16/2023	03:15 AM	1							
312	4/16/2023	03:30 AM	2							
313	4/16/2023	03:45 AM	2							
314	4/16/2023	04:00 AM	3							
315	4/16/2023	04:15 AM	0							
316	4/16/2023	04:30 AM	2							
317	4/16/2023	04:45 AM	4							
318	4/16/2023	05:00 AM	7							
319	4/16/2023	05:15 AM	7							
320	4/16/2023	05:30 AM	5							
321	4/16/2023	05:45 AM	7							
322	4/16/2023	06:00 AM	17							
323	4/16/2023	06:15 AM	20							
324	4/16/2023	06:30 AM	18							
325	4/16/2023	06:45 AM	16							
326	4/16/2023	07:00 AM	12							
327	4/16/2023	07:15 AM	19							
328	4/16/2023	07:30 AM	22							
329	4/16/2023	07:45 AM	24							
330	4/16/2023	08:00 AM	23							
331	4/16/2023	08:15 AM	29							
332	4/16/2023	08:30 AM	26							
333	4/16/2023	08:45 AM	35							
334	4/16/2023	09:00 AM	34							
335	4/16/2023	09:15 AM	38							
336	4/16/2023	09:30 AM	30							
337	4/16/2023	09:45 AM	51							
338	4/16/2023	10:00 AM	46							
339	4/16/2023	10:15 AM	39							
340	4/16/2023	10:30 AM	48							
341	4/16/2023	10:45 AM	46							
342	4/16/2023	11:00 AM	39							
343	4/16/2023	11:15 AM	42							
344	4/16/2023	11:30 AM	48							
345	4/16/2023	11:45 AM	39							
346	4/16/2023	12:00 PM	54							
347	4/16/2023	12:15 PM	52							
348	4/16/2023	12:30 PM	46							
349	4/16/2023	12:45 PM	51							

	A	B	C	D	E	F	G	H	I	J
350	4/16/2023	01:00 PM	41							
351	4/16/2023	01:15 PM	40							
352	4/16/2023	01:30 PM	36							
353	4/16/2023	01:45 PM	40							
354	4/16/2023	02:00 PM	42							
355	4/16/2023	02:15 PM	47							
356	4/16/2023	02:30 PM	54							
357	4/16/2023	02:45 PM	40							
358	4/16/2023	03:00 PM	46							
359	4/16/2023	03:15 PM	49							
360	4/16/2023	03:30 PM	40							
361	4/16/2023	03:45 PM	46							
362	4/16/2023	04:00 PM	41							
363	4/16/2023	04:15 PM	37							
364	4/16/2023	04:30 PM	46							
365	4/16/2023	04:45 PM	50							
366	4/16/2023	05:00 PM	46							
367	4/16/2023	05:15 PM	47							
368	4/16/2023	05:30 PM	49							
369	4/16/2023	05:45 PM	43							
370	4/16/2023	06:00 PM	52							
371	4/16/2023	06:15 PM	39							
372	4/16/2023	06:30 PM	32							
373	4/16/2023	06:45 PM	34							
374	4/16/2023	07:00 PM	25							
375	4/16/2023	07:15 PM	40							
376	4/16/2023	07:30 PM	33							
377	4/16/2023	07:45 PM	21							
378	4/16/2023	08:00 PM	29							
379	4/16/2023	08:15 PM	22							
380	4/16/2023	08:30 PM	19							
381	4/16/2023	08:45 PM	12							
382	4/16/2023	09:00 PM	6							
383	4/16/2023	09:15 PM	5							
384	4/16/2023	09:30 PM	5							
385	4/16/2023	09:45 PM	2							
386	4/16/2023	10:00 PM	5							
387	4/16/2023	10:15 PM	7							
388	4/16/2023	10:30 PM	5							
389	4/16/2023	10:45 PM	9							
390	4/16/2023	11:00 PM	5							
391	4/16/2023	11:15 PM	3							
392	4/16/2023	11:30 PM	3							
393	4/16/2023	11:45 PM	5							
394	4/17/2023	12:00 AM	1							
395	4/17/2023	12:15 AM	1							
396	4/17/2023	12:30 AM	4							
397	4/17/2023	12:45 AM	2							
398	4/17/2023	01:00 AM	1							
399	4/17/2023	01:15 AM	3							

	A	B	C	D	E	F	G	H	I	J
400	4/17/2023	01:30 AM	1							
401	4/17/2023	01:45 AM	1							
402	4/17/2023	02:00 AM	2							
403	4/17/2023	02:15 AM	2							
404	4/17/2023	02:30 AM	4							
405	4/17/2023	02:45 AM	2							
406	4/17/2023	03:00 AM	3							
407	4/17/2023	03:15 AM	4							
408	4/17/2023	03:30 AM	6							
409	4/17/2023	03:45 AM	8							
410	4/17/2023	04:00 AM	7							
411	4/17/2023	04:15 AM	12							
412	4/17/2023	04:30 AM	8							
413	4/17/2023	04:45 AM	12							
414	4/17/2023	05:00 AM	21							
415	4/17/2023	05:15 AM	26							
416	4/17/2023	05:30 AM	34							
417	4/17/2023	05:45 AM	27							
418	4/17/2023	06:00 AM	51							
419	4/17/2023	06:15 AM	46							
420	4/17/2023	06:30 AM	52							
421	4/17/2023	06:45 AM	45							
422	4/17/2023	07:00 AM	63							
423	4/17/2023	07:15 AM	89							
424	4/17/2023	07:30 AM	55							
425	4/17/2023	07:45 AM	55							
426	4/17/2023	08:00 AM	58							
427	4/17/2023	08:15 AM	55							
428	4/17/2023	08:30 AM	51							
429	4/17/2023	08:45 AM	32							
430	4/17/2023	09:00 AM	40							
431	4/17/2023	09:15 AM	43							
432	4/17/2023	09:30 AM	39							
433	4/17/2023	09:45 AM	42							
434	4/17/2023	10:00 AM	38							
435	4/17/2023	10:15 AM	40							
436	4/17/2023	10:30 AM	41							
437	4/17/2023	10:45 AM	34							
438	4/17/2023	11:00 AM	31							
439	4/17/2023	11:15 AM	32							
440	4/17/2023	11:30 AM	36							
441	4/17/2023	11:45 AM	19							
442	4/17/2023	12:00 PM	44							
443	4/17/2023	12:15 PM	40							
444	4/17/2023	12:30 PM	56							
445	4/17/2023	12:45 PM	40							
446	4/17/2023	01:00 PM	35							
447	4/17/2023	01:15 PM	47							
448	4/17/2023	01:30 PM	36							
449	4/17/2023	01:45 PM	58							

	A	B	C	D	E	F	G	H	I	J
450	4/17/2023	02:00 PM	49							
451	4/17/2023	02:15 PM	39							
452	4/17/2023	02:30 PM	50							
453	4/17/2023	02:45 PM	45							
454	4/17/2023	03:00 PM	41							
455	4/17/2023	03:15 PM	37							
456	4/17/2023	03:30 PM	62							
457	4/17/2023	03:45 PM	39							
458	4/17/2023	04:00 PM	62							
459	4/17/2023	04:15 PM	45							
460	4/17/2023	04:30 PM	46							
461	4/17/2023	04:45 PM	58							
462	4/17/2023	05:00 PM	57							
463	4/17/2023	05:15 PM	49							
464	4/17/2023	05:30 PM	37							
465	4/17/2023	05:45 PM	57							
466	4/17/2023	06:00 PM	29							
467	4/17/2023	06:15 PM	32							
468	4/17/2023	06:30 PM	53							
469	4/17/2023	06:45 PM	34							
470	4/17/2023	07:00 PM	28							
471	4/17/2023	07:15 PM	30							
472	4/17/2023	07:30 PM	12							
473	4/17/2023	07:45 PM	16							
474	4/17/2023	08:00 PM	17							
475	4/17/2023	08:15 PM	8							
476	4/17/2023	08:30 PM	21							
477	4/17/2023	08:45 PM	12							
478	4/17/2023	09:00 PM	7							
479	4/17/2023	09:15 PM	3							
480	4/17/2023	09:30 PM	6							
481	4/17/2023	09:45 PM	4							
482	4/17/2023	10:00 PM	3							
483	4/17/2023	10:15 PM	5							
484	4/17/2023	10:30 PM	4							
485	4/17/2023	10:45 PM	3							
486	4/17/2023	11:00 PM	4							
487	4/17/2023	11:15 PM	3							
488	4/17/2023	11:30 PM	2							
489	4/17/2023	11:45 PM	3							
490	4/18/2023	12:00 AM	4							
491	4/18/2023	12:15 AM	1							
492	4/18/2023	12:30 AM	1							
493	4/18/2023	12:45 AM	1							
494	4/18/2023	01:00 AM	0							
495	4/18/2023	01:15 AM	0							
496	4/18/2023	01:30 AM	2							
497	4/18/2023	01:45 AM	1							
498	4/18/2023	02:00 AM	1							
499	4/18/2023	02:15 AM	2							

	A	B	C	D	E	F	G	H	I	J
500	4/18/2023	02:30 AM	1							
501	4/18/2023	02:45 AM	2							
502	4/18/2023	03:00 AM	6							
503	4/18/2023	03:15 AM	3							
504	4/18/2023	03:30 AM	4							
505	4/18/2023	03:45 AM	6							
506	4/18/2023	04:00 AM	11							
507	4/18/2023	04:15 AM	10							
508	4/18/2023	04:30 AM	7							
509	4/18/2023	04:45 AM	11							
510	4/18/2023	05:00 AM	12							
511	4/18/2023	05:15 AM	35							
512	4/18/2023	05:30 AM	35							
513	4/18/2023	05:45 AM	40							
514	4/18/2023	06:00 AM	36							
515	4/18/2023	06:15 AM	44							
516	4/18/2023	06:30 AM	49							
517	4/18/2023	06:45 AM	44							
518	4/18/2023	07:00 AM	62							
519	4/18/2023	07:15 AM	90							
520	4/18/2023	07:30 AM	48							
521	4/18/2023	07:45 AM	63							
522	4/18/2023	08:00 AM	52							
523	4/18/2023	08:15 AM	54							
524	4/18/2023	08:30 AM	49							
525	4/18/2023	08:45 AM	51							
526	4/18/2023	09:00 AM	43							
527	4/18/2023	09:15 AM	46							
528	4/18/2023	09:30 AM	40							
529	4/18/2023	09:45 AM	31							
530	4/18/2023	10:00 AM	46							
531	4/18/2023	10:15 AM	45							
532	4/18/2023	10:30 AM	38							
533	4/18/2023	10:45 AM	30							
534	4/18/2023	11:00 AM	42							
535	4/18/2023	11:15 AM	24							
536	4/18/2023	11:30 AM	31							
537	4/18/2023	11:45 AM	41							
538	4/18/2023	12:00 PM	39							
539	4/18/2023	12:15 PM	26							
540	4/18/2023	12:30 PM	45							
541	4/18/2023	12:45 PM	32							
542	4/18/2023	01:00 PM	36							
543	4/18/2023	01:15 PM	40							
544	4/18/2023	01:30 PM	46							
545	4/18/2023	01:45 PM	40							
546	4/18/2023	02:00 PM	62							
547	4/18/2023	02:15 PM	23							
548	4/18/2023	02:30 PM	47							
549	4/18/2023	02:45 PM	49							

	A	B	C	D	E	F	G	H	I	J
550	4/18/2023	03:00 PM	26							
551	4/18/2023	03:15 PM	31							
552	4/18/2023	03:30 PM	44							
553	4/18/2023	03:45 PM	52							
554	4/18/2023	04:00 PM	65							
555	4/18/2023	04:15 PM	47							
556	4/18/2023	04:30 PM	43							
557	4/18/2023	04:45 PM	51							
558	4/18/2023	05:00 PM	42							
559	4/18/2023	05:15 PM	50							
560	4/18/2023	05:30 PM	38							
561	4/18/2023	05:45 PM	37							
562	4/18/2023	06:00 PM	34							
563	4/18/2023	06:15 PM	29							
564	4/18/2023	06:30 PM	27							
565	4/18/2023	06:45 PM	21							
566	4/18/2023	07:00 PM	25							
567	4/18/2023	07:15 PM	32							
568	4/18/2023	07:30 PM	22							
569	4/18/2023	07:45 PM	24							
570	4/18/2023	08:00 PM	19							
571	4/18/2023	08:15 PM	13							
572	4/18/2023	08:30 PM	13							
573	4/18/2023	08:45 PM	15							
574	4/18/2023	09:00 PM	5							
575	4/18/2023	09:15 PM	7							
576	4/18/2023	09:30 PM	7							
577	4/18/2023	09:45 PM	4							
578	4/18/2023	10:00 PM	9							
579	4/18/2023	10:15 PM	7							
580	4/18/2023	10:30 PM	2							
581	4/18/2023	10:45 PM	7							
582	4/18/2023	11:00 PM	3							
583	4/18/2023	11:15 PM	3							
584	4/18/2023	11:30 PM	3							
585	4/18/2023	11:45 PM	2							
586	4/19/2023	12:00 AM	3							
587	4/19/2023	12:15 AM	2							
588	4/19/2023	12:30 AM	1							
589	4/19/2023	12:45 AM	2							
590	4/19/2023	01:00 AM	1							
591	4/19/2023	01:15 AM	0							
592	4/19/2023	01:30 AM	0							
593	4/19/2023	01:45 AM	2							
594	4/19/2023	02:00 AM	1							
595	4/19/2023	02:15 AM	2							
596	4/19/2023	02:30 AM	1							
597	4/19/2023	02:45 AM	3							
598	4/19/2023	03:00 AM	4							
599	4/19/2023	03:15 AM	4							

	A	B	C	D	E	F	G	H	I	J
600	4/19/2023	03:30 AM	4							
601	4/19/2023	03:45 AM	7							
602	4/19/2023	04:00 AM	8							
603	4/19/2023	04:15 AM	10							
604	4/19/2023	04:30 AM	10							
605	4/19/2023	04:45 AM	12							
606	4/19/2023	05:00 AM	18							
607	4/19/2023	05:15 AM	30							
608	4/19/2023	05:30 AM	29							
609	4/19/2023	05:45 AM	42							
610	4/19/2023	06:00 AM	39							
611	4/19/2023	06:15 AM	52							
612	4/19/2023	06:30 AM	47							
613	4/19/2023	06:45 AM	57							
614	4/19/2023	07:00 AM	40							
615	4/19/2023	07:15 AM	74							
616	4/19/2023	07:30 AM	56							
617	4/19/2023	07:45 AM	50							
618	4/19/2023	08:00 AM	51							
619	4/19/2023	08:15 AM	48							
620	4/19/2023	08:30 AM	51							
621	4/19/2023	08:45 AM	44							
622	4/19/2023	09:00 AM	44							
623	4/19/2023	09:15 AM	52							
624	4/19/2023	09:30 AM	41							
625	4/19/2023	09:45 AM	42							
626	4/19/2023	10:00 AM	29							
627	4/19/2023	10:15 AM	39							
628	4/19/2023	10:30 AM	36							
629	4/19/2023	10:45 AM	37							
630	4/19/2023	11:00 AM	36							
631	4/19/2023	11:15 AM	31							
632	4/19/2023	11:30 AM	40							
633	4/19/2023	11:45 AM	45							
634	4/19/2023	12:00 PM	39							
635	4/19/2023	12:15 PM	38							
636	4/19/2023	12:30 PM	22							
637	4/19/2023	12:45 PM	32							
638	4/19/2023	01:00 PM	32							
639	4/19/2023	01:15 PM	45							
640	4/19/2023	01:30 PM	33							
641	4/19/2023	01:45 PM	50							
642	4/19/2023	02:00 PM	49							
643	4/19/2023	02:15 PM	29							
644	4/19/2023	02:30 PM	39							
645	4/19/2023	02:45 PM	44							
646	4/19/2023	03:00 PM	36							
647	4/19/2023	03:15 PM	45							
648	4/19/2023	03:30 PM	52							
649	4/19/2023	03:45 PM	45							

	A	B	C	D	E	F	G	H	I	J
650	4/19/2023	04:00 PM	62							
651	4/19/2023	04:15 PM	61							
652	4/19/2023	04:30 PM	42							
653	4/19/2023	04:45 PM	59							
654	4/19/2023	05:00 PM	40							
655	4/19/2023	05:15 PM	45							
656	4/19/2023	05:30 PM	45							
657	4/19/2023	05:45 PM	31							
658	4/19/2023	06:00 PM	37							
659	4/19/2023	06:15 PM	46							
660	4/19/2023	06:30 PM	40							
661	4/19/2023	06:45 PM	21							
662	4/19/2023	07:00 PM	35							
663	4/19/2023	07:15 PM	35							
664	4/19/2023	07:30 PM	20							
665	4/19/2023	07:45 PM	20							
666	4/19/2023	08:00 PM	15							
667	4/19/2023	08:15 PM	16							
668	4/19/2023	08:30 PM	14							
669	4/19/2023	08:45 PM	9							
670	4/19/2023	09:00 PM	16							
671	4/19/2023	09:15 PM	14							
672	4/19/2023	09:30 PM	6							
673	4/19/2023	09:45 PM	8							
674	4/19/2023	10:00 PM	10							
675	4/19/2023	10:15 PM	6							
676	4/19/2023	10:30 PM	4							
677	4/19/2023	10:45 PM	7							
678	4/19/2023	11:00 PM	5							
679	4/19/2023	11:15 PM	3							
680	4/19/2023	11:30 PM	6							
681	4/19/2023	11:45 PM	3							

	A	B	C	D	E	F	G	H	I	J
1										
2	File Name: C:\Users\barri\OneDrive\Documents\TDB\WSP\SYRACUSE\DATA\BATCH 1 OUMAR1\DONE\ATR 1132.tf2									
3	Start Date: 4/13/2023									
4	Start Time: 12:00:00 AM									
5	Location 1: WB S 370									
6	Location 2: at S 34									
7										
8										
9	Date	Time	WB							
10	4/13/2023	12:00 AM	5							
11	4/13/2023	12:15 AM	5							
12	4/13/2023	12:30 AM	5							
13	4/13/2023	12:45 AM	2							
14	4/13/2023	01:00 AM	1							
15	4/13/2023	01:15 AM	1							
16	4/13/2023	01:30 AM	0							
17	4/13/2023	01:45 AM	3							
18	4/13/2023	02:00 AM	4							
19	4/13/2023	02:15 AM	1							
20	4/13/2023	02:30 AM	1							
21	4/13/2023	02:45 AM	0							
22	4/13/2023	03:00 AM	1							
23	4/13/2023	03:15 AM	2							
24	4/13/2023	03:30 AM	3							
25	4/13/2023	03:45 AM	1							
26	4/13/2023	04:00 AM	1							
27	4/13/2023	04:15 AM	1							
28	4/13/2023	04:30 AM	4							
29	4/13/2023	04:45 AM	7							
30	4/13/2023	05:00 AM	7							
31	4/13/2023	05:15 AM	8							
32	4/13/2023	05:30 AM	12							
33	4/13/2023	05:45 AM	19							
34	4/13/2023	06:00 AM	18							
35	4/13/2023	06:15 AM	15							
36	4/13/2023	06:30 AM	23							
37	4/13/2023	06:45 AM	15							
38	4/13/2023	07:00 AM	25							
39	4/13/2023	07:15 AM	28							
40	4/13/2023	07:30 AM	49							
41	4/13/2023	07:45 AM	32							
42	4/13/2023	08:00 AM	26							
43	4/13/2023	08:15 AM	38							
44	4/13/2023	08:30 AM	29							
45	4/13/2023	08:45 AM	38							
46	4/13/2023	09:00 AM	37							
47	4/13/2023	09:15 AM	45							
48	4/13/2023	09:30 AM	34							
49	4/13/2023	09:45 AM	27							

	A	B	C	D	E	F	G	H	I	J
50	4/13/2023	10:00 AM	22							
51	4/13/2023	10:15 AM	32							
52	4/13/2023	10:30 AM	38							
53	4/13/2023	10:45 AM	36							
54	4/13/2023	11:00 AM	41							
55	4/13/2023	11:15 AM	31							
56	4/13/2023	11:30 AM	29							
57	4/13/2023	11:45 AM	33							
58	4/13/2023	12:00 PM	35							
59	4/13/2023	12:15 PM	31							
60	4/13/2023	12:30 PM	37							
61	4/13/2023	12:45 PM	37							
62	4/13/2023	01:00 PM	33							
63	4/13/2023	01:15 PM	35							
64	4/13/2023	01:30 PM	41							
65	4/13/2023	01:45 PM	45							
66	4/13/2023	02:00 PM	43							
67	4/13/2023	02:15 PM	61							
68	4/13/2023	02:30 PM	45							
69	4/13/2023	02:45 PM	55							
70	4/13/2023	03:00 PM	45							
71	4/13/2023	03:15 PM	70							
72	4/13/2023	03:30 PM	64							
73	4/13/2023	03:45 PM	60							
74	4/13/2023	04:00 PM	65							
75	4/13/2023	04:15 PM	63							
76	4/13/2023	04:30 PM	60							
77	4/13/2023	04:45 PM	73							
78	4/13/2023	05:00 PM	59							
79	4/13/2023	05:15 PM	90							
80	4/13/2023	05:30 PM	71							
81	4/13/2023	05:45 PM	64							
82	4/13/2023	06:00 PM	53							
83	4/13/2023	06:15 PM	30							
84	4/13/2023	06:30 PM	49							
85	4/13/2023	06:45 PM	66							
86	4/13/2023	07:00 PM	49							
87	4/13/2023	07:15 PM	36							
88	4/13/2023	07:30 PM	31							
89	4/13/2023	07:45 PM	27							
90	4/13/2023	08:00 PM	38							
91	4/13/2023	08:15 PM	21							
92	4/13/2023	08:30 PM	17							
93	4/13/2023	08:45 PM	23							
94	4/13/2023	09:00 PM	14							
95	4/13/2023	09:15 PM	14							
96	4/13/2023	09:30 PM	10							
97	4/13/2023	09:45 PM	6							
98	4/13/2023	10:00 PM	8							
99	4/13/2023	10:15 PM	12							

	A	B	C	D	E	F	G	H	I	J
100	4/13/2023	10:30 PM	7							
101	4/13/2023	10:45 PM	6							
102	4/13/2023	11:00 PM	9							
103	4/13/2023	11:15 PM	9							
104	4/13/2023	11:30 PM	6							
105	4/13/2023	11:45 PM	5							
106	4/14/2023	12:00 AM	3							
107	4/14/2023	12:15 AM	4							
108	4/14/2023	12:30 AM	5							
109	4/14/2023	12:45 AM	3							
110	4/14/2023	01:00 AM	2							
111	4/14/2023	01:15 AM	1							
112	4/14/2023	01:30 AM	1							
113	4/14/2023	01:45 AM	2							
114	4/14/2023	02:00 AM	3							
115	4/14/2023	02:15 AM	2							
116	4/14/2023	02:30 AM	1							
117	4/14/2023	02:45 AM	0							
118	4/14/2023	03:00 AM	1							
119	4/14/2023	03:15 AM	0							
120	4/14/2023	03:30 AM	2							
121	4/14/2023	03:45 AM	2							
122	4/14/2023	04:00 AM	4							
123	4/14/2023	04:15 AM	2							
124	4/14/2023	04:30 AM	3							
125	4/14/2023	04:45 AM	8							
126	4/14/2023	05:00 AM	4							
127	4/14/2023	05:15 AM	6							
128	4/14/2023	05:30 AM	8							
129	4/14/2023	05:45 AM	13							
130	4/14/2023	06:00 AM	14							
131	4/14/2023	06:15 AM	18							
132	4/14/2023	06:30 AM	22							
133	4/14/2023	06:45 AM	13							
134	4/14/2023	07:00 AM	24							
135	4/14/2023	07:15 AM	27							
136	4/14/2023	07:30 AM	43							
137	4/14/2023	07:45 AM	27							
138	4/14/2023	08:00 AM	24							
139	4/14/2023	08:15 AM	33							
140	4/14/2023	08:30 AM	47							
141	4/14/2023	08:45 AM	24							
142	4/14/2023	09:00 AM	35							
143	4/14/2023	09:15 AM	37							
144	4/14/2023	09:30 AM	32							
145	4/14/2023	09:45 AM	41							
146	4/14/2023	10:00 AM	32							
147	4/14/2023	10:15 AM	43							
148	4/14/2023	10:30 AM	31							
149	4/14/2023	10:45 AM	37							

	A	B	C	D	E	F	G	H	I	J
150	4/14/2023	11:00 AM	46							
151	4/14/2023	11:15 AM	24							
152	4/14/2023	11:30 AM	36							
153	4/14/2023	11:45 AM	38							
154	4/14/2023	12:00 PM	36							
155	4/14/2023	12:15 PM	41							
156	4/14/2023	12:30 PM	34							
157	4/14/2023	12:45 PM	46							
158	4/14/2023	01:00 PM	47							
159	4/14/2023	01:15 PM	42							
160	4/14/2023	01:30 PM	49							
161	4/14/2023	01:45 PM	31							
162	4/14/2023	02:00 PM	33							
163	4/14/2023	02:15 PM	59							
164	4/14/2023	02:30 PM	50							
165	4/14/2023	02:45 PM	52							
166	4/14/2023	03:00 PM	64							
167	4/14/2023	03:15 PM	54							
168	4/14/2023	03:30 PM	96							
169	4/14/2023	03:45 PM	67							
170	4/14/2023	04:00 PM	78							
171	4/14/2023	04:15 PM	72							
172	4/14/2023	04:30 PM	77							
173	4/14/2023	04:45 PM	73							
174	4/14/2023	05:00 PM	57							
175	4/14/2023	05:15 PM	75							
176	4/14/2023	05:30 PM	74							
177	4/14/2023	05:45 PM	61							
178	4/14/2023	06:00 PM	80							
179	4/14/2023	06:15 PM	57							
180	4/14/2023	06:30 PM	50							
181	4/14/2023	06:45 PM	53							
182	4/14/2023	07:00 PM	47							
183	4/14/2023	07:15 PM	40							
184	4/14/2023	07:30 PM	28							
185	4/14/2023	07:45 PM	20							
186	4/14/2023	08:00 PM	37							
187	4/14/2023	08:15 PM	20							
188	4/14/2023	08:30 PM	30							
189	4/14/2023	08:45 PM	23							
190	4/14/2023	09:00 PM	16							
191	4/14/2023	09:15 PM	17							
192	4/14/2023	09:30 PM	6							
193	4/14/2023	09:45 PM	8							
194	4/14/2023	10:00 PM	19							
195	4/14/2023	10:15 PM	9							
196	4/14/2023	10:30 PM	9							
197	4/14/2023	10:45 PM	15							
198	4/14/2023	11:00 PM	10							
199	4/14/2023	11:15 PM	21							

	A	B	C	D	E	F	G	H	I	J
200	4/14/2023	11:30 PM	25							
201	4/14/2023	11:45 PM	17							
202	4/15/2023	12:00 AM	19							
203	4/15/2023	12:15 AM	15							
204	4/15/2023	12:30 AM	12							
205	4/15/2023	12:45 AM	4							
206	4/15/2023	01:00 AM	2							
207	4/15/2023	01:15 AM	4							
208	4/15/2023	01:30 AM	6							
209	4/15/2023	01:45 AM	3							
210	4/15/2023	02:00 AM	2							
211	4/15/2023	02:15 AM	5							
212	4/15/2023	02:30 AM	2							
213	4/15/2023	02:45 AM	1							
214	4/15/2023	03:00 AM	4							
215	4/15/2023	03:15 AM	2							
216	4/15/2023	03:30 AM	2							
217	4/15/2023	03:45 AM	2							
218	4/15/2023	04:00 AM	1							
219	4/15/2023	04:15 AM	3							
220	4/15/2023	04:30 AM	1							
221	4/15/2023	04:45 AM	5							
222	4/15/2023	05:00 AM	6							
223	4/15/2023	05:15 AM	5							
224	4/15/2023	05:30 AM	2							
225	4/15/2023	05:45 AM	12							
226	4/15/2023	06:00 AM	10							
227	4/15/2023	06:15 AM	8							
228	4/15/2023	06:30 AM	9							
229	4/15/2023	06:45 AM	11							
230	4/15/2023	07:00 AM	13							
231	4/15/2023	07:15 AM	10							
232	4/15/2023	07:30 AM	17							
233	4/15/2023	07:45 AM	23							
234	4/15/2023	08:00 AM	20							
235	4/15/2023	08:15 AM	20							
236	4/15/2023	08:30 AM	31							
237	4/15/2023	08:45 AM	39							
238	4/15/2023	09:00 AM	42							
239	4/15/2023	09:15 AM	42							
240	4/15/2023	09:30 AM	48							
241	4/15/2023	09:45 AM	45							
242	4/15/2023	10:00 AM	46							
243	4/15/2023	10:15 AM	60							
244	4/15/2023	10:30 AM	54							
245	4/15/2023	10:45 AM	48							
246	4/15/2023	11:00 AM	70							
247	4/15/2023	11:15 AM	62							
248	4/15/2023	11:30 AM	66							
249	4/15/2023	11:45 AM	38							

	A	B	C	D	E	F	G	H	I	J
250	4/15/2023	12:00 PM	49							
251	4/15/2023	12:15 PM	67							
252	4/15/2023	12:30 PM	50							
253	4/15/2023	12:45 PM	66							
254	4/15/2023	01:00 PM	45							
255	4/15/2023	01:15 PM	62							
256	4/15/2023	01:30 PM	57							
257	4/15/2023	01:45 PM	46							
258	4/15/2023	02:00 PM	54							
259	4/15/2023	02:15 PM	55							
260	4/15/2023	02:30 PM	48							
261	4/15/2023	02:45 PM	40							
262	4/15/2023	03:00 PM	58							
263	4/15/2023	03:15 PM	39							
264	4/15/2023	03:30 PM	50							
265	4/15/2023	03:45 PM	49							
266	4/15/2023	04:00 PM	43							
267	4/15/2023	04:15 PM	51							
268	4/15/2023	04:30 PM	56							
269	4/15/2023	04:45 PM	42							
270	4/15/2023	05:00 PM	43							
271	4/15/2023	05:15 PM	44							
272	4/15/2023	05:30 PM	46							
273	4/15/2023	05:45 PM	41							
274	4/15/2023	06:00 PM	41							
275	4/15/2023	06:15 PM	43							
276	4/15/2023	06:30 PM	38							
277	4/15/2023	06:45 PM	27							
278	4/15/2023	07:00 PM	34							
279	4/15/2023	07:15 PM	21							
280	4/15/2023	07:30 PM	26							
281	4/15/2023	07:45 PM	24							
282	4/15/2023	08:00 PM	25							
283	4/15/2023	08:15 PM	17							
284	4/15/2023	08:30 PM	22							
285	4/15/2023	08:45 PM	20							
286	4/15/2023	09:00 PM	20							
287	4/15/2023	09:15 PM	19							
288	4/15/2023	09:30 PM	13							
289	4/15/2023	09:45 PM	8							
290	4/15/2023	10:00 PM	16							
291	4/15/2023	10:15 PM	9							
292	4/15/2023	10:30 PM	19							
293	4/15/2023	10:45 PM	8							
294	4/15/2023	11:00 PM	11							
295	4/15/2023	11:15 PM	11							
296	4/15/2023	11:30 PM	9							
297	4/15/2023	11:45 PM	8							
298	4/16/2023	12:00 AM	9							
299	4/16/2023	12:15 AM	5							

	A	B	C	D	E	F	G	H	I	J
300	4/16/2023	12:30 AM	2							
301	4/16/2023	12:45 AM	7							
302	4/16/2023	01:00 AM	2							
303	4/16/2023	01:15 AM	0							
304	4/16/2023	01:30 AM	1							
305	4/16/2023	01:45 AM	5							
306	4/16/2023	02:00 AM	3							
307	4/16/2023	02:15 AM	1							
308	4/16/2023	02:30 AM	0							
309	4/16/2023	02:45 AM	1							
310	4/16/2023	03:00 AM	2							
311	4/16/2023	03:15 AM	0							
312	4/16/2023	03:30 AM	0							
313	4/16/2023	03:45 AM	0							
314	4/16/2023	04:00 AM	0							
315	4/16/2023	04:15 AM	4							
316	4/16/2023	04:30 AM	4							
317	4/16/2023	04:45 AM	5							
318	4/16/2023	05:00 AM	4							
319	4/16/2023	05:15 AM	1							
320	4/16/2023	05:30 AM	6							
321	4/16/2023	05:45 AM	6							
322	4/16/2023	06:00 AM	5							
323	4/16/2023	06:15 AM	10							
324	4/16/2023	06:30 AM	7							
325	4/16/2023	06:45 AM	8							
326	4/16/2023	07:00 AM	7							
327	4/16/2023	07:15 AM	9							
328	4/16/2023	07:30 AM	9							
329	4/16/2023	07:45 AM	17							
330	4/16/2023	08:00 AM	17							
331	4/16/2023	08:15 AM	11							
332	4/16/2023	08:30 AM	25							
333	4/16/2023	08:45 AM	23							
334	4/16/2023	09:00 AM	18							
335	4/16/2023	09:15 AM	16							
336	4/16/2023	09:30 AM	22							
337	4/16/2023	09:45 AM	31							
338	4/16/2023	10:00 AM	25							
339	4/16/2023	10:15 AM	31							
340	4/16/2023	10:30 AM	34							
341	4/16/2023	10:45 AM	41							
342	4/16/2023	11:00 AM	38							
343	4/16/2023	11:15 AM	31							
344	4/16/2023	11:30 AM	51							
345	4/16/2023	11:45 AM	35							
346	4/16/2023	12:00 PM	53							
347	4/16/2023	12:15 PM	53							
348	4/16/2023	12:30 PM	54							
349	4/16/2023	12:45 PM	43							

	A	B	C	D	E	F	G	H	I	J
350	4/16/2023	01:00 PM	65							
351	4/16/2023	01:15 PM	39							
352	4/16/2023	01:30 PM	45							
353	4/16/2023	01:45 PM	46							
354	4/16/2023	02:00 PM	45							
355	4/16/2023	02:15 PM	43							
356	4/16/2023	02:30 PM	29							
357	4/16/2023	02:45 PM	49							
358	4/16/2023	03:00 PM	36							
359	4/16/2023	03:15 PM	38							
360	4/16/2023	03:30 PM	32							
361	4/16/2023	03:45 PM	40							
362	4/16/2023	04:00 PM	45							
363	4/16/2023	04:15 PM	35							
364	4/16/2023	04:30 PM	41							
365	4/16/2023	04:45 PM	37							
366	4/16/2023	05:00 PM	51							
367	4/16/2023	05:15 PM	39							
368	4/16/2023	05:30 PM	41							
369	4/16/2023	05:45 PM	55							
370	4/16/2023	06:00 PM	51							
371	4/16/2023	06:15 PM	40							
372	4/16/2023	06:30 PM	39							
373	4/16/2023	06:45 PM	36							
374	4/16/2023	07:00 PM	30							
375	4/16/2023	07:15 PM	30							
376	4/16/2023	07:30 PM	21							
377	4/16/2023	07:45 PM	18							
378	4/16/2023	08:00 PM	18							
379	4/16/2023	08:15 PM	16							
380	4/16/2023	08:30 PM	19							
381	4/16/2023	08:45 PM	25							
382	4/16/2023	09:00 PM	10							
383	4/16/2023	09:15 PM	10							
384	4/16/2023	09:30 PM	7							
385	4/16/2023	09:45 PM	7							
386	4/16/2023	10:00 PM	10							
387	4/16/2023	10:15 PM	5							
388	4/16/2023	10:30 PM	7							
389	4/16/2023	10:45 PM	7							
390	4/16/2023	11:00 PM	8							
391	4/16/2023	11:15 PM	10							
392	4/16/2023	11:30 PM	2							
393	4/16/2023	11:45 PM	6							
394	4/17/2023	12:00 AM	5							
395	4/17/2023	12:15 AM	5							
396	4/17/2023	12:30 AM	3							
397	4/17/2023	12:45 AM	2							
398	4/17/2023	01:00 AM	1							
399	4/17/2023	01:15 AM	1							

	A	B	C	D	E	F	G	H	I	J
400	4/17/2023	01:30 AM	2							
401	4/17/2023	01:45 AM	1							
402	4/17/2023	02:00 AM	2							
403	4/17/2023	02:15 AM	1							
404	4/17/2023	02:30 AM	1							
405	4/17/2023	02:45 AM	0							
406	4/17/2023	03:00 AM	0							
407	4/17/2023	03:15 AM	1							
408	4/17/2023	03:30 AM	0							
409	4/17/2023	03:45 AM	1							
410	4/17/2023	04:00 AM	0							
411	4/17/2023	04:15 AM	1							
412	4/17/2023	04:30 AM	6							
413	4/17/2023	04:45 AM	10							
414	4/17/2023	05:00 AM	6							
415	4/17/2023	05:15 AM	11							
416	4/17/2023	05:30 AM	13							
417	4/17/2023	05:45 AM	21							
418	4/17/2023	06:00 AM	12							
419	4/17/2023	06:15 AM	17							
420	4/17/2023	06:30 AM	19							
421	4/17/2023	06:45 AM	20							
422	4/17/2023	07:00 AM	20							
423	4/17/2023	07:15 AM	28							
424	4/17/2023	07:30 AM	39							
425	4/17/2023	07:45 AM	32							
426	4/17/2023	08:00 AM	29							
427	4/17/2023	08:15 AM	18							
428	4/17/2023	08:30 AM	39							
429	4/17/2023	08:45 AM	37							
430	4/17/2023	09:00 AM	22							
431	4/17/2023	09:15 AM	36							
432	4/17/2023	09:30 AM	35							
433	4/17/2023	09:45 AM	27							
434	4/17/2023	10:00 AM	28							
435	4/17/2023	10:15 AM	20							
436	4/17/2023	10:30 AM	24							
437	4/17/2023	10:45 AM	34							
438	4/17/2023	11:00 AM	36							
439	4/17/2023	11:15 AM	36							
440	4/17/2023	11:30 AM	31							
441	4/17/2023	11:45 AM	33							
442	4/17/2023	12:00 PM	34							
443	4/17/2023	12:15 PM	41							
444	4/17/2023	12:30 PM	51							
445	4/17/2023	12:45 PM	40							
446	4/17/2023	01:00 PM	45							
447	4/17/2023	01:15 PM	26							
448	4/17/2023	01:30 PM	24							
449	4/17/2023	01:45 PM	29							

	A	B	C	D	E	F	G	H	I	J
450	4/17/2023	02:00 PM	33							
451	4/17/2023	02:15 PM	51							
452	4/17/2023	02:30 PM	41							
453	4/17/2023	02:45 PM	46							
454	4/17/2023	03:00 PM	56							
455	4/17/2023	03:15 PM	66							
456	4/17/2023	03:30 PM	58							
457	4/17/2023	03:45 PM	58							
458	4/17/2023	04:00 PM	77							
459	4/17/2023	04:15 PM	55							
460	4/17/2023	04:30 PM	65							
461	4/17/2023	04:45 PM	71							
462	4/17/2023	05:00 PM	76							
463	4/17/2023	05:15 PM	79							
464	4/17/2023	05:30 PM	71							
465	4/17/2023	05:45 PM	49							
466	4/17/2023	06:00 PM	50							
467	4/17/2023	06:15 PM	37							
468	4/17/2023	06:30 PM	44							
469	4/17/2023	06:45 PM	42							
470	4/17/2023	07:00 PM	45							
471	4/17/2023	07:15 PM	23							
472	4/17/2023	07:30 PM	31							
473	4/17/2023	07:45 PM	24							
474	4/17/2023	08:00 PM	32							
475	4/17/2023	08:15 PM	21							
476	4/17/2023	08:30 PM	20							
477	4/17/2023	08:45 PM	9							
478	4/17/2023	09:00 PM	11							
479	4/17/2023	09:15 PM	13							
480	4/17/2023	09:30 PM	11							
481	4/17/2023	09:45 PM	7							
482	4/17/2023	10:00 PM	6							
483	4/17/2023	10:15 PM	8							
484	4/17/2023	10:30 PM	10							
485	4/17/2023	10:45 PM	2							
486	4/17/2023	11:00 PM	6							
487	4/17/2023	11:15 PM	10							
488	4/17/2023	11:30 PM	4							
489	4/17/2023	11:45 PM	6							
490	4/18/2023	12:00 AM	8							
491	4/18/2023	12:15 AM	5							
492	4/18/2023	12:30 AM	4							
493	4/18/2023	12:45 AM	4							
494	4/18/2023	01:00 AM	1							
495	4/18/2023	01:15 AM	1							
496	4/18/2023	01:30 AM	2							
497	4/18/2023	01:45 AM	0							
498	4/18/2023	02:00 AM	3							
499	4/18/2023	02:15 AM	3							

	A	B	C	D	E	F	G	H	I	J
500	4/18/2023	02:30 AM	3							
501	4/18/2023	02:45 AM	1							
502	4/18/2023	03:00 AM	1							
503	4/18/2023	03:15 AM	2							
504	4/18/2023	03:30 AM	1							
505	4/18/2023	03:45 AM	2							
506	4/18/2023	04:00 AM	1							
507	4/18/2023	04:15 AM	1							
508	4/18/2023	04:30 AM	4							
509	4/18/2023	04:45 AM	5							
510	4/18/2023	05:00 AM	8							
511	4/18/2023	05:15 AM	14							
512	4/18/2023	05:30 AM	10							
513	4/18/2023	05:45 AM	18							
514	4/18/2023	06:00 AM	16							
515	4/18/2023	06:15 AM	21							
516	4/18/2023	06:30 AM	33							
517	4/18/2023	06:45 AM	24							
518	4/18/2023	07:00 AM	28							
519	4/18/2023	07:15 AM	21							
520	4/18/2023	07:30 AM	48							
521	4/18/2023	07:45 AM	27							
522	4/18/2023	08:00 AM	22							
523	4/18/2023	08:15 AM	17							
524	4/18/2023	08:30 AM	32							
525	4/18/2023	08:45 AM	35							
526	4/18/2023	09:00 AM	32							
527	4/18/2023	09:15 AM	42							
528	4/18/2023	09:30 AM	33							
529	4/18/2023	09:45 AM	34							
530	4/18/2023	10:00 AM	21							
531	4/18/2023	10:15 AM	36							
532	4/18/2023	10:30 AM	31							
533	4/18/2023	10:45 AM	32							
534	4/18/2023	11:00 AM	26							
535	4/18/2023	11:15 AM	31							
536	4/18/2023	11:30 AM	33							
537	4/18/2023	11:45 AM	37							
538	4/18/2023	12:00 PM	24							
539	4/18/2023	12:15 PM	39							
540	4/18/2023	12:30 PM	37							
541	4/18/2023	12:45 PM	28							
542	4/18/2023	01:00 PM	30							
543	4/18/2023	01:15 PM	39							
544	4/18/2023	01:30 PM	25							
545	4/18/2023	01:45 PM	35							
546	4/18/2023	02:00 PM	41							
547	4/18/2023	02:15 PM	45							
548	4/18/2023	02:30 PM	42							
549	4/18/2023	02:45 PM	41							

	A	B	C	D	E	F	G	H	I	J
550	4/18/2023	03:00 PM	34							
551	4/18/2023	03:15 PM	55							
552	4/18/2023	03:30 PM	82							
553	4/18/2023	03:45 PM	58							
554	4/18/2023	04:00 PM	59							
555	4/18/2023	04:15 PM	63							
556	4/18/2023	04:30 PM	62							
557	4/18/2023	04:45 PM	66							
558	4/18/2023	05:00 PM	85							
559	4/18/2023	05:15 PM	70							
560	4/18/2023	05:30 PM	63							
561	4/18/2023	05:45 PM	58							
562	4/18/2023	06:00 PM	47							
563	4/18/2023	06:15 PM	38							
564	4/18/2023	06:30 PM	36							
565	4/18/2023	06:45 PM	31							
566	4/18/2023	07:00 PM	42							
567	4/18/2023	07:15 PM	28							
568	4/18/2023	07:30 PM	23							
569	4/18/2023	07:45 PM	25							
570	4/18/2023	08:00 PM	39							
571	4/18/2023	08:15 PM	22							
572	4/18/2023	08:30 PM	24							
573	4/18/2023	08:45 PM	18							
574	4/18/2023	09:00 PM	12							
575	4/18/2023	09:15 PM	9							
576	4/18/2023	09:30 PM	9							
577	4/18/2023	09:45 PM	12							
578	4/18/2023	10:00 PM	4							
579	4/18/2023	10:15 PM	3							
580	4/18/2023	10:30 PM	7							
581	4/18/2023	10:45 PM	5							
582	4/18/2023	11:00 PM	3							
583	4/18/2023	11:15 PM	7							
584	4/18/2023	11:30 PM	6							
585	4/18/2023	11:45 PM	3							
586	4/19/2023	12:00 AM	3							
587	4/19/2023	12:15 AM	1							
588	4/19/2023	12:30 AM	4							
589	4/19/2023	12:45 AM	5							
590	4/19/2023	01:00 AM	1							
591	4/19/2023	01:15 AM	4							
592	4/19/2023	01:30 AM	0							
593	4/19/2023	01:45 AM	2							
594	4/19/2023	02:00 AM	1							
595	4/19/2023	02:15 AM	3							
596	4/19/2023	02:30 AM	1							
597	4/19/2023	02:45 AM	1							
598	4/19/2023	03:00 AM	2							
599	4/19/2023	03:15 AM	4							

	A	B	C	D	E	F	G	H	I	J
600	4/19/2023	03:30 AM	4							
601	4/19/2023	03:45 AM	3							
602	4/19/2023	04:00 AM	1							
603	4/19/2023	04:15 AM	2							
604	4/19/2023	04:30 AM	2							
605	4/19/2023	04:45 AM	6							
606	4/19/2023	05:00 AM	5							
607	4/19/2023	05:15 AM	10							
608	4/19/2023	05:30 AM	15							
609	4/19/2023	05:45 AM	14							
610	4/19/2023	06:00 AM	12							
611	4/19/2023	06:15 AM	18							
612	4/19/2023	06:30 AM	20							
613	4/19/2023	06:45 AM	18							
614	4/19/2023	07:00 AM	22							
615	4/19/2023	07:15 AM	37							
616	4/19/2023	07:30 AM	59							
617	4/19/2023	07:45 AM	25							
618	4/19/2023	08:00 AM	26							
619	4/19/2023	08:15 AM	35							
620	4/19/2023	08:30 AM	43							
621	4/19/2023	08:45 AM	22							
622	4/19/2023	09:00 AM	28							
623	4/19/2023	09:15 AM	39							
624	4/19/2023	09:30 AM	23							
625	4/19/2023	09:45 AM	26							
626	4/19/2023	10:00 AM	29							
627	4/19/2023	10:15 AM	32							
628	4/19/2023	10:30 AM	30							
629	4/19/2023	10:45 AM	32							
630	4/19/2023	11:00 AM	32							
631	4/19/2023	11:15 AM	32							
632	4/19/2023	11:30 AM	31							
633	4/19/2023	11:45 AM	24							
634	4/19/2023	12:00 PM	27							
635	4/19/2023	12:15 PM	18							
636	4/19/2023	12:30 PM	31							
637	4/19/2023	12:45 PM	24							
638	4/19/2023	01:00 PM	34							
639	4/19/2023	01:15 PM	30							
640	4/19/2023	01:30 PM	42							
641	4/19/2023	01:45 PM	37							
642	4/19/2023	02:00 PM	41							
643	4/19/2023	02:15 PM	44							
644	4/19/2023	02:30 PM	36							
645	4/19/2023	02:45 PM	38							
646	4/19/2023	03:00 PM	50							
647	4/19/2023	03:15 PM	46							
648	4/19/2023	03:30 PM	76							
649	4/19/2023	03:45 PM	45							

	A	B	C	D	E	F	G	H	I	J
650	4/19/2023	04:00 PM	77							
651	4/19/2023	04:15 PM	62							
652	4/19/2023	04:30 PM	60							
653	4/19/2023	04:45 PM	69							
654	4/19/2023	05:00 PM	90							
655	4/19/2023	05:15 PM	75							
656	4/19/2023	05:30 PM	66							
657	4/19/2023	05:45 PM	55							
658	4/19/2023	06:00 PM	37							
659	4/19/2023	06:15 PM	54							
660	4/19/2023	06:30 PM	32							
661	4/19/2023	06:45 PM	37							
662	4/19/2023	07:00 PM	41							
663	4/19/2023	07:15 PM	44							
664	4/19/2023	07:30 PM	32							
665	4/19/2023	07:45 PM	31							
666	4/19/2023	08:00 PM	25							
667	4/19/2023	08:15 PM	24							
668	4/19/2023	08:30 PM	19							
669	4/19/2023	08:45 PM	17							
670	4/19/2023	09:00 PM	14							
671	4/19/2023	09:15 PM	14							
672	4/19/2023	09:30 PM	14							
673	4/19/2023	09:45 PM	4							
674	4/19/2023	10:00 PM	4							
675	4/19/2023	10:15 PM	5							
676	4/19/2023	10:30 PM	8							
677	4/19/2023	10:45 PM	8							
678	4/19/2023	11:00 PM	5							
679	4/19/2023	11:15 PM	18							
680	4/19/2023	11:30 PM	1							
681	4/19/2023	11:45 PM	6							

	A	B	C	D	E	F	G	H	I	J
1										
2	File Name: C:\Users\barri\OneDrive\Documents\TDB\WSP\SYRACUSE\DATA\BATCH 1 OUMAR1\DONE\ATR 1133.tf2									
3	Start Date: 4/13/2023									
4	Start Time: 12:00:00 AM									
5	Location 1: EB S 370									
6	Location 2: at S 176									
7										
8										
9	Date	Time	EB							
10	4/13/2023	12:00 AM	2							
11	4/13/2023	12:15 AM	3							
12	4/13/2023	12:30 AM	1							
13	4/13/2023	12:45 AM	2							
14	4/13/2023	01:00 AM	1							
15	4/13/2023	01:15 AM	0							
16	4/13/2023	01:30 AM	0							
17	4/13/2023	01:45 AM	1							
18	4/13/2023	02:00 AM	2							
19	4/13/2023	02:15 AM	3							
20	4/13/2023	02:30 AM	2							
21	4/13/2023	02:45 AM	1							
22	4/13/2023	03:00 AM	6							
23	4/13/2023	03:15 AM	2							
24	4/13/2023	03:30 AM	3							
25	4/13/2023	03:45 AM	5							
26	4/13/2023	04:00 AM	8							
27	4/13/2023	04:15 AM	8							
28	4/13/2023	04:30 AM	10							
29	4/13/2023	04:45 AM	12							
30	4/13/2023	05:00 AM	12							
31	4/13/2023	05:15 AM	24							
32	4/13/2023	05:30 AM	37							
33	4/13/2023	05:45 AM	36							
34	4/13/2023	06:00 AM	42							
35	4/13/2023	06:15 AM	63							
36	4/13/2023	06:30 AM	74							
37	4/13/2023	06:45 AM	60							
38	4/13/2023	07:00 AM	57							
39	4/13/2023	07:15 AM	70							
40	4/13/2023	07:30 AM	89							
41	4/13/2023	07:45 AM	59							
42	4/13/2023	08:00 AM	49							
43	4/13/2023	08:15 AM	57							
44	4/13/2023	08:30 AM	49							
45	4/13/2023	08:45 AM	35							
46	4/13/2023	09:00 AM	42							
47	4/13/2023	09:15 AM	39							
48	4/13/2023	09:30 AM	37							
49	4/13/2023	09:45 AM	39							

	A	B	C	D	E	F	G	H	I	J
50	4/13/2023	10:00 AM	46							
51	4/13/2023	10:15 AM	36							
52	4/13/2023	10:30 AM	35							
53	4/13/2023	10:45 AM	30							
54	4/13/2023	11:00 AM	39							
55	4/13/2023	11:15 AM	32							
56	4/13/2023	11:30 AM	35							
57	4/13/2023	11:45 AM	39							
58	4/13/2023	12:00 PM	41							
59	4/13/2023	12:15 PM	42							
60	4/13/2023	12:30 PM	32							
61	4/13/2023	12:45 PM	49							
62	4/13/2023	01:00 PM	44							
63	4/13/2023	01:15 PM	46							
64	4/13/2023	01:30 PM	49							
65	4/13/2023	01:45 PM	28							
66	4/13/2023	02:00 PM	36							
67	4/13/2023	02:15 PM	45							
68	4/13/2023	02:30 PM	38							
69	4/13/2023	02:45 PM	53							
70	4/13/2023	03:00 PM	56							
71	4/13/2023	03:15 PM	69							
72	4/13/2023	03:30 PM	49							
73	4/13/2023	03:45 PM	53							
74	4/13/2023	04:00 PM	61							
75	4/13/2023	04:15 PM	58							
76	4/13/2023	04:30 PM	43							
77	4/13/2023	04:45 PM	47							
78	4/13/2023	05:00 PM	54							
79	4/13/2023	05:15 PM	64							
80	4/13/2023	05:30 PM	63							
81	4/13/2023	05:45 PM	47							
82	4/13/2023	06:00 PM	50							
83	4/13/2023	06:15 PM	28							
84	4/13/2023	06:30 PM	38							
85	4/13/2023	06:45 PM	40							
86	4/13/2023	07:00 PM	39							
87	4/13/2023	07:15 PM	42							
88	4/13/2023	07:30 PM	32							
89	4/13/2023	07:45 PM	29							
90	4/13/2023	08:00 PM	22							
91	4/13/2023	08:15 PM	16							
92	4/13/2023	08:30 PM	24							
93	4/13/2023	08:45 PM	13							
94	4/13/2023	09:00 PM	15							
95	4/13/2023	09:15 PM	8							
96	4/13/2023	09:30 PM	16							
97	4/13/2023	09:45 PM	12							
98	4/13/2023	10:00 PM	8							
99	4/13/2023	10:15 PM	9							

	A	B	C	D	E	F	G	H	I	J
100	4/13/2023	10:30 PM	9							
101	4/13/2023	10:45 PM	4							
102	4/13/2023	11:00 PM	10							
103	4/13/2023	11:15 PM	4							
104	4/13/2023	11:30 PM	2							
105	4/13/2023	11:45 PM	3							
106	4/14/2023	12:00 AM	4							
107	4/14/2023	12:15 AM	1							
108	4/14/2023	12:30 AM	1							
109	4/14/2023	12:45 AM	1							
110	4/14/2023	01:00 AM	2							
111	4/14/2023	01:15 AM	2							
112	4/14/2023	01:30 AM	1							
113	4/14/2023	01:45 AM	0							
114	4/14/2023	02:00 AM	3							
115	4/14/2023	02:15 AM	4							
116	4/14/2023	02:30 AM	1							
117	4/14/2023	02:45 AM	2							
118	4/14/2023	03:00 AM	6							
119	4/14/2023	03:15 AM	3							
120	4/14/2023	03:30 AM	3							
121	4/14/2023	03:45 AM	7							
122	4/14/2023	04:00 AM	9							
123	4/14/2023	04:15 AM	12							
124	4/14/2023	04:30 AM	8							
125	4/14/2023	04:45 AM	16							
126	4/14/2023	05:00 AM	10							
127	4/14/2023	05:15 AM	28							
128	4/14/2023	05:30 AM	31							
129	4/14/2023	05:45 AM	27							
130	4/14/2023	06:00 AM	43							
131	4/14/2023	06:15 AM	59							
132	4/14/2023	06:30 AM	72							
133	4/14/2023	06:45 AM	62							
134	4/14/2023	07:00 AM	52							
135	4/14/2023	07:15 AM	66							
136	4/14/2023	07:30 AM	74							
137	4/14/2023	07:45 AM	60							
138	4/14/2023	08:00 AM	61							
139	4/14/2023	08:15 AM	45							
140	4/14/2023	08:30 AM	55							
141	4/14/2023	08:45 AM	37							
142	4/14/2023	09:00 AM	38							
143	4/14/2023	09:15 AM	43							
144	4/14/2023	09:30 AM	32							
145	4/14/2023	09:45 AM	43							
146	4/14/2023	10:00 AM	40							
147	4/14/2023	10:15 AM	49							
148	4/14/2023	10:30 AM	31							
149	4/14/2023	10:45 AM	34							

	A	B	C	D	E	F	G	H	I	J
150	4/14/2023	11:00 AM	44							
151	4/14/2023	11:15 AM	30							
152	4/14/2023	11:30 AM	43							
153	4/14/2023	11:45 AM	45							
154	4/14/2023	12:00 PM	44							
155	4/14/2023	12:15 PM	39							
156	4/14/2023	12:30 PM	37							
157	4/14/2023	12:45 PM	32							
158	4/14/2023	01:00 PM	34							
159	4/14/2023	01:15 PM	30							
160	4/14/2023	01:30 PM	42							
161	4/14/2023	01:45 PM	35							
162	4/14/2023	02:00 PM	43							
163	4/14/2023	02:15 PM	51							
164	4/14/2023	02:30 PM	48							
165	4/14/2023	02:45 PM	59							
166	4/14/2023	03:00 PM	74							
167	4/14/2023	03:15 PM	75							
168	4/14/2023	03:30 PM	99							
169	4/14/2023	03:45 PM	79							
170	4/14/2023	04:00 PM	105							
171	4/14/2023	04:15 PM	70							
172	4/14/2023	04:30 PM	61							
173	4/14/2023	04:45 PM	66							
174	4/14/2023	05:00 PM	93							
175	4/14/2023	05:15 PM	75							
176	4/14/2023	05:30 PM	71							
177	4/14/2023	05:45 PM	70							
178	4/14/2023	06:00 PM	53							
179	4/14/2023	06:15 PM	45							
180	4/14/2023	06:30 PM	45							
181	4/14/2023	06:45 PM	28							
182	4/14/2023	07:00 PM	42							
183	4/14/2023	07:15 PM	35							
184	4/14/2023	07:30 PM	30							
185	4/14/2023	07:45 PM	25							
186	4/14/2023	08:00 PM	33							
187	4/14/2023	08:15 PM	18							
188	4/14/2023	08:30 PM	25							
189	4/14/2023	08:45 PM	19							
190	4/14/2023	09:00 PM	17							
191	4/14/2023	09:15 PM	15							
192	4/14/2023	09:30 PM	12							
193	4/14/2023	09:45 PM	7							
194	4/14/2023	10:00 PM	9							
195	4/14/2023	10:15 PM	8							
196	4/14/2023	10:30 PM	5							
197	4/14/2023	10:45 PM	11							
198	4/14/2023	11:00 PM	8							
199	4/14/2023	11:15 PM	1							

	A	B	C	D	E	F	G	H	I	J
200	4/14/2023	11:30 PM	1							
201	4/14/2023	11:45 PM	5							
202	4/15/2023	12:00 AM	3							
203	4/15/2023	12:15 AM	2							
204	4/15/2023	12:30 AM	4							
205	4/15/2023	12:45 AM	2							
206	4/15/2023	01:00 AM	4							
207	4/15/2023	01:15 AM	4							
208	4/15/2023	01:30 AM	2							
209	4/15/2023	01:45 AM	2							
210	4/15/2023	02:00 AM	4							
211	4/15/2023	02:15 AM	0							
212	4/15/2023	02:30 AM	5							
213	4/15/2023	02:45 AM	2							
214	4/15/2023	03:00 AM	1							
215	4/15/2023	03:15 AM	2							
216	4/15/2023	03:30 AM	3							
217	4/15/2023	03:45 AM	3							
218	4/15/2023	04:00 AM	5							
219	4/15/2023	04:15 AM	3							
220	4/15/2023	04:30 AM	4							
221	4/15/2023	04:45 AM	7							
222	4/15/2023	05:00 AM	4							
223	4/15/2023	05:15 AM	12							
224	4/15/2023	05:30 AM	9							
225	4/15/2023	05:45 AM	9							
226	4/15/2023	06:00 AM	23							
227	4/15/2023	06:15 AM	20							
228	4/15/2023	06:30 AM	15							
229	4/15/2023	06:45 AM	31							
230	4/15/2023	07:00 AM	22							
231	4/15/2023	07:15 AM	26							
232	4/15/2023	07:30 AM	46							
233	4/15/2023	07:45 AM	36							
234	4/15/2023	08:00 AM	43							
235	4/15/2023	08:15 AM	44							
236	4/15/2023	08:30 AM	52							
237	4/15/2023	08:45 AM	42							
238	4/15/2023	09:00 AM	47							
239	4/15/2023	09:15 AM	70							
240	4/15/2023	09:30 AM	68							
241	4/15/2023	09:45 AM	61							
242	4/15/2023	10:00 AM	76							
243	4/15/2023	10:15 AM	62							
244	4/15/2023	10:30 AM	47							
245	4/15/2023	10:45 AM	52							
246	4/15/2023	11:00 AM	54							
247	4/15/2023	11:15 AM	61							
248	4/15/2023	11:30 AM	45							
249	4/15/2023	11:45 AM	57							

	A	B	C	D	E	F	G	H	I	J
250	4/15/2023	12:00 PM	48							
251	4/15/2023	12:15 PM	53							
252	4/15/2023	12:30 PM	54							
253	4/15/2023	12:45 PM	57							
254	4/15/2023	01:00 PM	54							
255	4/15/2023	01:15 PM	51							
256	4/15/2023	01:30 PM	69							
257	4/15/2023	01:45 PM	60							
258	4/15/2023	02:00 PM	52							
259	4/15/2023	02:15 PM	48							
260	4/15/2023	02:30 PM	51							
261	4/15/2023	02:45 PM	41							
262	4/15/2023	03:00 PM	57							
263	4/15/2023	03:15 PM	41							
264	4/15/2023	03:30 PM	41							
265	4/15/2023	03:45 PM	46							
266	4/15/2023	04:00 PM	44							
267	4/15/2023	04:15 PM	48							
268	4/15/2023	04:30 PM	44							
269	4/15/2023	04:45 PM	47							
270	4/15/2023	05:00 PM	71							
271	4/15/2023	05:15 PM	58							
272	4/15/2023	05:30 PM	39							
273	4/15/2023	05:45 PM	61							
274	4/15/2023	06:00 PM	58							
275	4/15/2023	06:15 PM	45							
276	4/15/2023	06:30 PM	36							
277	4/15/2023	06:45 PM	43							
278	4/15/2023	07:00 PM	34							
279	4/15/2023	07:15 PM	29							
280	4/15/2023	07:30 PM	37							
281	4/15/2023	07:45 PM	37							
282	4/15/2023	08:00 PM	31							
283	4/15/2023	08:15 PM	29							
284	4/15/2023	08:30 PM	18							
285	4/15/2023	08:45 PM	19							
286	4/15/2023	09:00 PM	21							
287	4/15/2023	09:15 PM	20							
288	4/15/2023	09:30 PM	21							
289	4/15/2023	09:45 PM	12							
290	4/15/2023	10:00 PM	11							
291	4/15/2023	10:15 PM	16							
292	4/15/2023	10:30 PM	12							
293	4/15/2023	10:45 PM	16							
294	4/15/2023	11:00 PM	15							
295	4/15/2023	11:15 PM	7							
296	4/15/2023	11:30 PM	7							
297	4/15/2023	11:45 PM	8							
298	4/16/2023	12:00 AM	6							
299	4/16/2023	12:15 AM	5							

	A	B	C	D	E	F	G	H	I	J
300	4/16/2023	12:30 AM	7							
301	4/16/2023	12:45 AM	7							
302	4/16/2023	01:00 AM	2							
303	4/16/2023	01:15 AM	2							
304	4/16/2023	01:30 AM	2							
305	4/16/2023	01:45 AM	1							
306	4/16/2023	02:00 AM	0							
307	4/16/2023	02:15 AM	3							
308	4/16/2023	02:30 AM	2							
309	4/16/2023	02:45 AM	0							
310	4/16/2023	03:00 AM	2							
311	4/16/2023	03:15 AM	1							
312	4/16/2023	03:30 AM	1							
313	4/16/2023	03:45 AM	2							
314	4/16/2023	04:00 AM	6							
315	4/16/2023	04:15 AM	1							
316	4/16/2023	04:30 AM	1							
317	4/16/2023	04:45 AM	8							
318	4/16/2023	05:00 AM	4							
319	4/16/2023	05:15 AM	7							
320	4/16/2023	05:30 AM	8							
321	4/16/2023	05:45 AM	3							
322	4/16/2023	06:00 AM	18							
323	4/16/2023	06:15 AM	24							
324	4/16/2023	06:30 AM	14							
325	4/16/2023	06:45 AM	26							
326	4/16/2023	07:00 AM	12							
327	4/16/2023	07:15 AM	25							
328	4/16/2023	07:30 AM	21							
329	4/16/2023	07:45 AM	24							
330	4/16/2023	08:00 AM	23							
331	4/16/2023	08:15 AM	20							
332	4/16/2023	08:30 AM	30							
333	4/16/2023	08:45 AM	29							
334	4/16/2023	09:00 AM	42							
335	4/16/2023	09:15 AM	43							
336	4/16/2023	09:30 AM	39							
337	4/16/2023	09:45 AM	59							
338	4/16/2023	10:00 AM	37							
339	4/16/2023	10:15 AM	44							
340	4/16/2023	10:30 AM	52							
341	4/16/2023	10:45 AM	48							
342	4/16/2023	11:00 AM	35							
343	4/16/2023	11:15 AM	44							
344	4/16/2023	11:30 AM	43							
345	4/16/2023	11:45 AM	41							
346	4/16/2023	12:00 PM	47							
347	4/16/2023	12:15 PM	52							
348	4/16/2023	12:30 PM	51							
349	4/16/2023	12:45 PM	72							

	A	B	C	D	E	F	G	H	I	J
350	4/16/2023	01:00 PM	48							
351	4/16/2023	01:15 PM	45							
352	4/16/2023	01:30 PM	40							
353	4/16/2023	01:45 PM	46							
354	4/16/2023	02:00 PM	57							
355	4/16/2023	02:15 PM	47							
356	4/16/2023	02:30 PM	48							
357	4/16/2023	02:45 PM	42							
358	4/16/2023	03:00 PM	53							
359	4/16/2023	03:15 PM	45							
360	4/16/2023	03:30 PM	37							
361	4/16/2023	03:45 PM	55							
362	4/16/2023	04:00 PM	61							
363	4/16/2023	04:15 PM	42							
364	4/16/2023	04:30 PM	51							
365	4/16/2023	04:45 PM	60							
366	4/16/2023	05:00 PM	53							
367	4/16/2023	05:15 PM	58							
368	4/16/2023	05:30 PM	45							
369	4/16/2023	05:45 PM	41							
370	4/16/2023	06:00 PM	39							
371	4/16/2023	06:15 PM	31							
372	4/16/2023	06:30 PM	34							
373	4/16/2023	06:45 PM	32							
374	4/16/2023	07:00 PM	28							
375	4/16/2023	07:15 PM	33							
376	4/16/2023	07:30 PM	39							
377	4/16/2023	07:45 PM	22							
378	4/16/2023	08:00 PM	27							
379	4/16/2023	08:15 PM	22							
380	4/16/2023	08:30 PM	20							
381	4/16/2023	08:45 PM	13							
382	4/16/2023	09:00 PM	10							
383	4/16/2023	09:15 PM	8							
384	4/16/2023	09:30 PM	4							
385	4/16/2023	09:45 PM	4							
386	4/16/2023	10:00 PM	8							
387	4/16/2023	10:15 PM	13							
388	4/16/2023	10:30 PM	5							
389	4/16/2023	10:45 PM	3							
390	4/16/2023	11:00 PM	11							
391	4/16/2023	11:15 PM	5							
392	4/16/2023	11:30 PM	1							
393	4/16/2023	11:45 PM	0							
394	4/17/2023	12:00 AM	2							
395	4/17/2023	12:15 AM	1							
396	4/17/2023	12:30 AM	4							
397	4/17/2023	12:45 AM	1							
398	4/17/2023	01:00 AM	2							
399	4/17/2023	01:15 AM	4							

	A	B	C	D	E	F	G	H	I	J
400	4/17/2023	01:30 AM	0							
401	4/17/2023	01:45 AM	1							
402	4/17/2023	02:00 AM	2							
403	4/17/2023	02:15 AM	1							
404	4/17/2023	02:30 AM	3							
405	4/17/2023	02:45 AM	4							
406	4/17/2023	03:00 AM	2							
407	4/17/2023	03:15 AM	5							
408	4/17/2023	03:30 AM	6							
409	4/17/2023	03:45 AM	6							
410	4/17/2023	04:00 AM	9							
411	4/17/2023	04:15 AM	12							
412	4/17/2023	04:30 AM	12							
413	4/17/2023	04:45 AM	8							
414	4/17/2023	05:00 AM	15							
415	4/17/2023	05:15 AM	22							
416	4/17/2023	05:30 AM	41							
417	4/17/2023	05:45 AM	38							
418	4/17/2023	06:00 AM	35							
419	4/17/2023	06:15 AM	55							
420	4/17/2023	06:30 AM	86							
421	4/17/2023	06:45 AM	60							
422	4/17/2023	07:00 AM	44							
423	4/17/2023	07:15 AM	69							
424	4/17/2023	07:30 AM	75							
425	4/17/2023	07:45 AM	66							
426	4/17/2023	08:00 AM	52							
427	4/17/2023	08:15 AM	43							
428	4/17/2023	08:30 AM	57							
429	4/17/2023	08:45 AM	40							
430	4/17/2023	09:00 AM	48							
431	4/17/2023	09:15 AM	50							
432	4/17/2023	09:30 AM	31							
433	4/17/2023	09:45 AM	29							
434	4/17/2023	10:00 AM	38							
435	4/17/2023	10:15 AM	33							
436	4/17/2023	10:30 AM	40							
437	4/17/2023	10:45 AM	28							
438	4/17/2023	11:00 AM	23							
439	4/17/2023	11:15 AM	46							
440	4/17/2023	11:30 AM	32							
441	4/17/2023	11:45 AM	30							
442	4/17/2023	12:00 PM	50							
443	4/17/2023	12:15 PM	46							
444	4/17/2023	12:30 PM	38							
445	4/17/2023	12:45 PM	37							
446	4/17/2023	01:00 PM	34							
447	4/17/2023	01:15 PM	46							
448	4/17/2023	01:30 PM	25							
449	4/17/2023	01:45 PM	31							

	A	B	C	D	E	F	G	H	I	J
450	4/17/2023	02:00 PM	31							
451	4/17/2023	02:15 PM	54							
452	4/17/2023	02:30 PM	42							
453	4/17/2023	02:45 PM	44							
454	4/17/2023	03:00 PM	57							
455	4/17/2023	03:15 PM	60							
456	4/17/2023	03:30 PM	64							
457	4/17/2023	03:45 PM	61							
458	4/17/2023	04:00 PM	43							
459	4/17/2023	04:15 PM	50							
460	4/17/2023	04:30 PM	38							
461	4/17/2023	04:45 PM	44							
462	4/17/2023	05:00 PM	50							
463	4/17/2023	05:15 PM	50							
464	4/17/2023	05:30 PM	42							
465	4/17/2023	05:45 PM	42							
466	4/17/2023	06:00 PM	43							
467	4/17/2023	06:15 PM	32							
468	4/17/2023	06:30 PM	45							
469	4/17/2023	06:45 PM	48							
470	4/17/2023	07:00 PM	34							
471	4/17/2023	07:15 PM	30							
472	4/17/2023	07:30 PM	16							
473	4/17/2023	07:45 PM	13							
474	4/17/2023	08:00 PM	19							
475	4/17/2023	08:15 PM	18							
476	4/17/2023	08:30 PM	23							
477	4/17/2023	08:45 PM	10							
478	4/17/2023	09:00 PM	8							
479	4/17/2023	09:15 PM	6							
480	4/17/2023	09:30 PM	11							
481	4/17/2023	09:45 PM	5							
482	4/17/2023	10:00 PM	6							
483	4/17/2023	10:15 PM	9							
484	4/17/2023	10:30 PM	4							
485	4/17/2023	10:45 PM	3							
486	4/17/2023	11:00 PM	6							
487	4/17/2023	11:15 PM	3							
488	4/17/2023	11:30 PM	4							
489	4/17/2023	11:45 PM	3							
490	4/18/2023	12:00 AM	4							
491	4/18/2023	12:15 AM	1							
492	4/18/2023	12:30 AM	1							
493	4/18/2023	12:45 AM	1							
494	4/18/2023	01:00 AM	2							
495	4/18/2023	01:15 AM	0							
496	4/18/2023	01:30 AM	0							
497	4/18/2023	01:45 AM	3							
498	4/18/2023	02:00 AM	1							
499	4/18/2023	02:15 AM	1							

	A	B	C	D	E	F	G	H	I	J
500	4/18/2023	02:30 AM	1							
501	4/18/2023	02:45 AM	5							
502	4/18/2023	03:00 AM	6							
503	4/18/2023	03:15 AM	3							
504	4/18/2023	03:30 AM	5							
505	4/18/2023	03:45 AM	5							
506	4/18/2023	04:00 AM	11							
507	4/18/2023	04:15 AM	11							
508	4/18/2023	04:30 AM	9							
509	4/18/2023	04:45 AM	11							
510	4/18/2023	05:00 AM	19							
511	4/18/2023	05:15 AM	28							
512	4/18/2023	05:30 AM	43							
513	4/18/2023	05:45 AM	35							
514	4/18/2023	06:00 AM	39							
515	4/18/2023	06:15 AM	57							
516	4/18/2023	06:30 AM	65							
517	4/18/2023	06:45 AM	58							
518	4/18/2023	07:00 AM	50							
519	4/18/2023	07:15 AM	92							
520	4/18/2023	07:30 AM	75							
521	4/18/2023	07:45 AM	60							
522	4/18/2023	08:00 AM	60							
523	4/18/2023	08:15 AM	48							
524	4/18/2023	08:30 AM	43							
525	4/18/2023	08:45 AM	43							
526	4/18/2023	09:00 AM	38							
527	4/18/2023	09:15 AM	48							
528	4/18/2023	09:30 AM	36							
529	4/18/2023	09:45 AM	32							
530	4/18/2023	10:00 AM	38							
531	4/18/2023	10:15 AM	31							
532	4/18/2023	10:30 AM	39							
533	4/18/2023	10:45 AM	28							
534	4/18/2023	11:00 AM	45							
535	4/18/2023	11:15 AM	32							
536	4/18/2023	11:30 AM	26							
537	4/18/2023	11:45 AM	31							
538	4/18/2023	12:00 PM	41							
539	4/18/2023	12:15 PM	24							
540	4/18/2023	12:30 PM	29							
541	4/18/2023	12:45 PM	38							
542	4/18/2023	01:00 PM	35							
543	4/18/2023	01:15 PM	35							
544	4/18/2023	01:30 PM	35							
545	4/18/2023	01:45 PM	26							
546	4/18/2023	02:00 PM	36							
547	4/18/2023	02:15 PM	47							
548	4/18/2023	02:30 PM	39							
549	4/18/2023	02:45 PM	52							

	A	B	C	D	E	F	G	H	I	J
550	4/18/2023	03:00 PM	43							
551	4/18/2023	03:15 PM	59							
552	4/18/2023	03:30 PM	75							
553	4/18/2023	03:45 PM	49							
554	4/18/2023	04:00 PM	58							
555	4/18/2023	04:15 PM	50							
556	4/18/2023	04:30 PM	51							
557	4/18/2023	04:45 PM	39							
558	4/18/2023	05:00 PM	39							
559	4/18/2023	05:15 PM	57							
560	4/18/2023	05:30 PM	57							
561	4/18/2023	05:45 PM	49							
562	4/18/2023	06:00 PM	41							
563	4/18/2023	06:15 PM	31							
564	4/18/2023	06:30 PM	27							
565	4/18/2023	06:45 PM	24							
566	4/18/2023	07:00 PM	22							
567	4/18/2023	07:15 PM	44							
568	4/18/2023	07:30 PM	25							
569	4/18/2023	07:45 PM	18							
570	4/18/2023	08:00 PM	22							
571	4/18/2023	08:15 PM	12							
572	4/18/2023	08:30 PM	23							
573	4/18/2023	08:45 PM	6							
574	4/18/2023	09:00 PM	6							
575	4/18/2023	09:15 PM	5							
576	4/18/2023	09:30 PM	8							
577	4/18/2023	09:45 PM	6							
578	4/18/2023	10:00 PM	6							
579	4/18/2023	10:15 PM	10							
580	4/18/2023	10:30 PM	7							
581	4/18/2023	10:45 PM	6							
582	4/18/2023	11:00 PM	8							
583	4/18/2023	11:15 PM	3							
584	4/18/2023	11:30 PM	9							
585	4/18/2023	11:45 PM	2							
586	4/19/2023	12:00 AM	3							
587	4/19/2023	12:15 AM	2							
588	4/19/2023	12:30 AM	2							
589	4/19/2023	12:45 AM	1							
590	4/19/2023	01:00 AM	2							
591	4/19/2023	01:15 AM	0							
592	4/19/2023	01:30 AM	0							
593	4/19/2023	01:45 AM	1							
594	4/19/2023	02:00 AM	2							
595	4/19/2023	02:15 AM	1							
596	4/19/2023	02:30 AM	0							
597	4/19/2023	02:45 AM	3							
598	4/19/2023	03:00 AM	7							
599	4/19/2023	03:15 AM	5							

	A	B	C	D	E	F	G	H	I	J
600	4/19/2023	03:30 AM	3							
601	4/19/2023	03:45 AM	6							
602	4/19/2023	04:00 AM	8							
603	4/19/2023	04:15 AM	9							
604	4/19/2023	04:30 AM	12							
605	4/19/2023	04:45 AM	11							
606	4/19/2023	05:00 AM	13							
607	4/19/2023	05:15 AM	36							
608	4/19/2023	05:30 AM	28							
609	4/19/2023	05:45 AM	34							
610	4/19/2023	06:00 AM	42							
611	4/19/2023	06:15 AM	61							
612	4/19/2023	06:30 AM	64							
613	4/19/2023	06:45 AM	59							
614	4/19/2023	07:00 AM	53							
615	4/19/2023	07:15 AM	52							
616	4/19/2023	07:30 AM	78							
617	4/19/2023	07:45 AM	65							
618	4/19/2023	08:00 AM	48							
619	4/19/2023	08:15 AM	45							
620	4/19/2023	08:30 AM	56							
621	4/19/2023	08:45 AM	44							
622	4/19/2023	09:00 AM	32							
623	4/19/2023	09:15 AM	45							
624	4/19/2023	09:30 AM	44							
625	4/19/2023	09:45 AM	33							
626	4/19/2023	10:00 AM	28							
627	4/19/2023	10:15 AM	31							
628	4/19/2023	10:30 AM	38							
629	4/19/2023	10:45 AM	42							
630	4/19/2023	11:00 AM	36							
631	4/19/2023	11:15 AM	26							
632	4/19/2023	11:30 AM	30							
633	4/19/2023	11:45 AM	36							
634	4/19/2023	12:00 PM	49							
635	4/19/2023	12:15 PM	31							
636	4/19/2023	12:30 PM	33							
637	4/19/2023	12:45 PM	22							
638	4/19/2023	01:00 PM	25							
639	4/19/2023	01:15 PM	37							
640	4/19/2023	01:30 PM	29							
641	4/19/2023	01:45 PM	35							
642	4/19/2023	02:00 PM	39							
643	4/19/2023	02:15 PM	53							
644	4/19/2023	02:30 PM	34							
645	4/19/2023	02:45 PM	59							
646	4/19/2023	03:00 PM	29							
647	4/19/2023	03:15 PM	46							
648	4/19/2023	03:30 PM	78							
649	4/19/2023	03:45 PM	57							

	A	B	C	D	E	F	G	H	I	J
650	4/19/2023	04:00 PM	61							
651	4/19/2023	04:15 PM	70							
652	4/19/2023	04:30 PM	38							
653	4/19/2023	04:45 PM	49							
654	4/19/2023	05:00 PM	50							
655	4/19/2023	05:15 PM	74							
656	4/19/2023	05:30 PM	45							
657	4/19/2023	05:45 PM	48							
658	4/19/2023	06:00 PM	34							
659	4/19/2023	06:15 PM	48							
660	4/19/2023	06:30 PM	38							
661	4/19/2023	06:45 PM	25							
662	4/19/2023	07:00 PM	39							
663	4/19/2023	07:15 PM	39							
664	4/19/2023	07:30 PM	40							
665	4/19/2023	07:45 PM	29							
666	4/19/2023	08:00 PM	16							
667	4/19/2023	08:15 PM	11							
668	4/19/2023	08:30 PM	16							
669	4/19/2023	08:45 PM	19							
670	4/19/2023	09:00 PM	9							
671	4/19/2023	09:15 PM	15							
672	4/19/2023	09:30 PM	13							
673	4/19/2023	09:45 PM	9							
674	4/19/2023	10:00 PM	14							
675	4/19/2023	10:15 PM	12							
676	4/19/2023	10:30 PM	5							
677	4/19/2023	10:45 PM	2							
678	4/19/2023	11:00 PM	9							
679	4/19/2023	11:15 PM	5							
680	4/19/2023	11:30 PM	4							
681	4/19/2023	11:45 PM	2							

	A	B	C	D	E	F	G	H	I	J
1										
2	File Name: C:\Users\barri\OneDrive\Documents\TDB\WSP\SYRACUSE\DATA\BATCH 1 OUMAR1\DONE\ATR 1134.tf2									
3	Start Date: 4/13/2023									
4	Start Time: 12:00:00 AM									
5	Location 1: WB S 370									
6	Location 2: at S 176									
7										
8										
9	Date	Time	WB							
10	4/13/2023	12:00 AM	6							
11	4/13/2023	12:15 AM	5							
12	4/13/2023	12:30 AM	4							
13	4/13/2023	12:45 AM	2							
14	4/13/2023	01:00 AM	3							
15	4/13/2023	01:15 AM	2							
16	4/13/2023	01:30 AM	4							
17	4/13/2023	01:45 AM	4							
18	4/13/2023	02:00 AM	4							
19	4/13/2023	02:15 AM	1							
20	4/13/2023	02:30 AM	3							
21	4/13/2023	02:45 AM	1							
22	4/13/2023	03:00 AM	1							
23	4/13/2023	03:15 AM	3							
24	4/13/2023	03:30 AM	2							
25	4/13/2023	03:45 AM	2							
26	4/13/2023	04:00 AM	2							
27	4/13/2023	04:15 AM	2							
28	4/13/2023	04:30 AM	7							
29	4/13/2023	04:45 AM	9							
30	4/13/2023	05:00 AM	7							
31	4/13/2023	05:15 AM	14							
32	4/13/2023	05:30 AM	23							
33	4/13/2023	05:45 AM	21							
34	4/13/2023	06:00 AM	31							
35	4/13/2023	06:15 AM	38							
36	4/13/2023	06:30 AM	30							
37	4/13/2023	06:45 AM	39							
38	4/13/2023	07:00 AM	43							
39	4/13/2023	07:15 AM	70							
40	4/13/2023	07:30 AM	58							
41	4/13/2023	07:45 AM	42							
42	4/13/2023	08:00 AM	34							
43	4/13/2023	08:15 AM	47							
44	4/13/2023	08:30 AM	32							
45	4/13/2023	08:45 AM	53							
46	4/13/2023	09:00 AM	45							
47	4/13/2023	09:15 AM	42							
48	4/13/2023	09:30 AM	30							
49	4/13/2023	09:45 AM	28							

	A	B	C	D	E	F	G	H	I	J
50	4/13/2023	10:00 AM	22							
51	4/13/2023	10:15 AM	35							
52	4/13/2023	10:30 AM	39							
53	4/13/2023	10:45 AM	43							
54	4/13/2023	11:00 AM	48							
55	4/13/2023	11:15 AM	35							
56	4/13/2023	11:30 AM	39							
57	4/13/2023	11:45 AM	35							
58	4/13/2023	12:00 PM	36							
59	4/13/2023	12:15 PM	39							
60	4/13/2023	12:30 PM	54							
61	4/13/2023	12:45 PM	35							
62	4/13/2023	01:00 PM	54							
63	4/13/2023	01:15 PM	40							
64	4/13/2023	01:30 PM	62							
65	4/13/2023	01:45 PM	42							
66	4/13/2023	02:00 PM	60							
67	4/13/2023	02:15 PM	68							
68	4/13/2023	02:30 PM	50							
69	4/13/2023	02:45 PM	74							
70	4/13/2023	03:00 PM	61							
71	4/13/2023	03:15 PM	68							
72	4/13/2023	03:30 PM	66							
73	4/13/2023	03:45 PM	74							
74	4/13/2023	04:00 PM	94							
75	4/13/2023	04:15 PM	92							
76	4/13/2023	04:30 PM	93							
77	4/13/2023	04:45 PM	94							
78	4/13/2023	05:00 PM	95							
79	4/13/2023	05:15 PM	86							
80	4/13/2023	05:30 PM	99							
81	4/13/2023	05:45 PM	93							
82	4/13/2023	06:00 PM	64							
83	4/13/2023	06:15 PM	46							
84	4/13/2023	06:30 PM	48							
85	4/13/2023	06:45 PM	53							
86	4/13/2023	07:00 PM	39							
87	4/13/2023	07:15 PM	35							
88	4/13/2023	07:30 PM	29							
89	4/13/2023	07:45 PM	28							
90	4/13/2023	08:00 PM	31							
91	4/13/2023	08:15 PM	26							
92	4/13/2023	08:30 PM	19							
93	4/13/2023	08:45 PM	27							
94	4/13/2023	09:00 PM	20							
95	4/13/2023	09:15 PM	18							
96	4/13/2023	09:30 PM	13							
97	4/13/2023	09:45 PM	9							
98	4/13/2023	10:00 PM	8							
99	4/13/2023	10:15 PM	14							

	A	B	C	D	E	F	G	H	I	J
100	4/13/2023	10:30 PM	11							
101	4/13/2023	10:45 PM	15							
102	4/13/2023	11:00 PM	13							
103	4/13/2023	11:15 PM	14							
104	4/13/2023	11:30 PM	13							
105	4/13/2023	11:45 PM	10							
106	4/14/2023	12:00 AM	6							
107	4/14/2023	12:15 AM	3							
108	4/14/2023	12:30 AM	5							
109	4/14/2023	12:45 AM	5							
110	4/14/2023	01:00 AM	1							
111	4/14/2023	01:15 AM	2							
112	4/14/2023	01:30 AM	2							
113	4/14/2023	01:45 AM	1							
114	4/14/2023	02:00 AM	3							
115	4/14/2023	02:15 AM	3							
116	4/14/2023	02:30 AM	3							
117	4/14/2023	02:45 AM	0							
118	4/14/2023	03:00 AM	1							
119	4/14/2023	03:15 AM	1							
120	4/14/2023	03:30 AM	2							
121	4/14/2023	03:45 AM	4							
122	4/14/2023	04:00 AM	5							
123	4/14/2023	04:15 AM	3							
124	4/14/2023	04:30 AM	10							
125	4/14/2023	04:45 AM	8							
126	4/14/2023	05:00 AM	5							
127	4/14/2023	05:15 AM	7							
128	4/14/2023	05:30 AM	15							
129	4/14/2023	05:45 AM	21							
130	4/14/2023	06:00 AM	20							
131	4/14/2023	06:15 AM	32							
132	4/14/2023	06:30 AM	29							
133	4/14/2023	06:45 AM	32							
134	4/14/2023	07:00 AM	44							
135	4/14/2023	07:15 AM	78							
136	4/14/2023	07:30 AM	56							
137	4/14/2023	07:45 AM	55							
138	4/14/2023	08:00 AM	43							
139	4/14/2023	08:15 AM	63							
140	4/14/2023	08:30 AM	41							
141	4/14/2023	08:45 AM	35							
142	4/14/2023	09:00 AM	32							
143	4/14/2023	09:15 AM	37							
144	4/14/2023	09:30 AM	35							
145	4/14/2023	09:45 AM	48							
146	4/14/2023	10:00 AM	39							
147	4/14/2023	10:15 AM	33							
148	4/14/2023	10:30 AM	34							
149	4/14/2023	10:45 AM	45							

	A	B	C	D	E	F	G	H	I	J
150	4/14/2023	11:00 AM	42							
151	4/14/2023	11:15 AM	38							
152	4/14/2023	11:30 AM	35							
153	4/14/2023	11:45 AM	43							
154	4/14/2023	12:00 PM	36							
155	4/14/2023	12:15 PM	59							
156	4/14/2023	12:30 PM	36							
157	4/14/2023	12:45 PM	52							
158	4/14/2023	01:00 PM	58							
159	4/14/2023	01:15 PM	54							
160	4/14/2023	01:30 PM	60							
161	4/14/2023	01:45 PM	41							
162	4/14/2023	02:00 PM	43							
163	4/14/2023	02:15 PM	59							
164	4/14/2023	02:30 PM	61							
165	4/14/2023	02:45 PM	75							
166	4/14/2023	03:00 PM	76							
167	4/14/2023	03:15 PM	89							
168	4/14/2023	03:30 PM	79							
169	4/14/2023	03:45 PM	86							
170	4/14/2023	04:00 PM	90							
171	4/14/2023	04:15 PM	89							
172	4/14/2023	04:30 PM	100							
173	4/14/2023	04:45 PM	84							
174	4/14/2023	05:00 PM	84							
175	4/14/2023	05:15 PM	97							
176	4/14/2023	05:30 PM	86							
177	4/14/2023	05:45 PM	87							
178	4/14/2023	06:00 PM	87							
179	4/14/2023	06:15 PM	67							
180	4/14/2023	06:30 PM	62							
181	4/14/2023	06:45 PM	60							
182	4/14/2023	07:00 PM	57							
183	4/14/2023	07:15 PM	40							
184	4/14/2023	07:30 PM	28							
185	4/14/2023	07:45 PM	45							
186	4/14/2023	08:00 PM	40							
187	4/14/2023	08:15 PM	37							
188	4/14/2023	08:30 PM	37							
189	4/14/2023	08:45 PM	28							
190	4/14/2023	09:00 PM	27							
191	4/14/2023	09:15 PM	25							
192	4/14/2023	09:30 PM	20							
193	4/14/2023	09:45 PM	20							
194	4/14/2023	10:00 PM	26							
195	4/14/2023	10:15 PM	16							
196	4/14/2023	10:30 PM	19							
197	4/14/2023	10:45 PM	11							
198	4/14/2023	11:00 PM	17							
199	4/14/2023	11:15 PM	26							

	A	B	C	D	E	F	G	H	I	J
200	4/14/2023	11:30 PM	23							
201	4/14/2023	11:45 PM	23							
202	4/15/2023	12:00 AM	19							
203	4/15/2023	12:15 AM	21							
204	4/15/2023	12:30 AM	8							
205	4/15/2023	12:45 AM	5							
206	4/15/2023	01:00 AM	7							
207	4/15/2023	01:15 AM	7							
208	4/15/2023	01:30 AM	6							
209	4/15/2023	01:45 AM	2							
210	4/15/2023	02:00 AM	1							
211	4/15/2023	02:15 AM	4							
212	4/15/2023	02:30 AM	2							
213	4/15/2023	02:45 AM	2							
214	4/15/2023	03:00 AM	4							
215	4/15/2023	03:15 AM	1							
216	4/15/2023	03:30 AM	1							
217	4/15/2023	03:45 AM	3							
218	4/15/2023	04:00 AM	2							
219	4/15/2023	04:15 AM	3							
220	4/15/2023	04:30 AM	2							
221	4/15/2023	04:45 AM	7							
222	4/15/2023	05:00 AM	7							
223	4/15/2023	05:15 AM	7							
224	4/15/2023	05:30 AM	15							
225	4/15/2023	05:45 AM	13							
226	4/15/2023	06:00 AM	15							
227	4/15/2023	06:15 AM	11							
228	4/15/2023	06:30 AM	24							
229	4/15/2023	06:45 AM	17							
230	4/15/2023	07:00 AM	21							
231	4/15/2023	07:15 AM	37							
232	4/15/2023	07:30 AM	43							
233	4/15/2023	07:45 AM	46							
234	4/15/2023	08:00 AM	55							
235	4/15/2023	08:15 AM	33							
236	4/15/2023	08:30 AM	47							
237	4/15/2023	08:45 AM	58							
238	4/15/2023	09:00 AM	57							
239	4/15/2023	09:15 AM	42							
240	4/15/2023	09:30 AM	75							
241	4/15/2023	09:45 AM	59							
242	4/15/2023	10:00 AM	59							
243	4/15/2023	10:15 AM	75							
244	4/15/2023	10:30 AM	55							
245	4/15/2023	10:45 AM	77							
246	4/15/2023	11:00 AM	63							
247	4/15/2023	11:15 AM	72							
248	4/15/2023	11:30 AM	83							
249	4/15/2023	11:45 AM	68							

	A	B	C	D	E	F	G	H	I	J
250	4/15/2023	12:00 PM	51							
251	4/15/2023	12:15 PM	73							
252	4/15/2023	12:30 PM	77							
253	4/15/2023	12:45 PM	66							
254	4/15/2023	01:00 PM	57							
255	4/15/2023	01:15 PM	73							
256	4/15/2023	01:30 PM	72							
257	4/15/2023	01:45 PM	54							
258	4/15/2023	02:00 PM	60							
259	4/15/2023	02:15 PM	80							
260	4/15/2023	02:30 PM	46							
261	4/15/2023	02:45 PM	71							
262	4/15/2023	03:00 PM	53							
263	4/15/2023	03:15 PM	65							
264	4/15/2023	03:30 PM	62							
265	4/15/2023	03:45 PM	64							
266	4/15/2023	04:00 PM	58							
267	4/15/2023	04:15 PM	61							
268	4/15/2023	04:30 PM	62							
269	4/15/2023	04:45 PM	51							
270	4/15/2023	05:00 PM	54							
271	4/15/2023	05:15 PM	53							
272	4/15/2023	05:30 PM	52							
273	4/15/2023	05:45 PM	49							
274	4/15/2023	06:00 PM	57							
275	4/15/2023	06:15 PM	51							
276	4/15/2023	06:30 PM	49							
277	4/15/2023	06:45 PM	41							
278	4/15/2023	07:00 PM	41							
279	4/15/2023	07:15 PM	36							
280	4/15/2023	07:30 PM	41							
281	4/15/2023	07:45 PM	35							
282	4/15/2023	08:00 PM	24							
283	4/15/2023	08:15 PM	32							
284	4/15/2023	08:30 PM	39							
285	4/15/2023	08:45 PM	31							
286	4/15/2023	09:00 PM	33							
287	4/15/2023	09:15 PM	25							
288	4/15/2023	09:30 PM	21							
289	4/15/2023	09:45 PM	16							
290	4/15/2023	10:00 PM	18							
291	4/15/2023	10:15 PM	19							
292	4/15/2023	10:30 PM	17							
293	4/15/2023	10:45 PM	12							
294	4/15/2023	11:00 PM	14							
295	4/15/2023	11:15 PM	17							
296	4/15/2023	11:30 PM	10							
297	4/15/2023	11:45 PM	17							
298	4/16/2023	12:00 AM	5							
299	4/16/2023	12:15 AM	5							

	A	B	C	D	E	F	G	H	I	J
300	4/16/2023	12:30 AM	6							
301	4/16/2023	12:45 AM	7							
302	4/16/2023	01:00 AM	3							
303	4/16/2023	01:15 AM	1							
304	4/16/2023	01:30 AM	3							
305	4/16/2023	01:45 AM	4							
306	4/16/2023	02:00 AM	4							
307	4/16/2023	02:15 AM	2							
308	4/16/2023	02:30 AM	1							
309	4/16/2023	02:45 AM	2							
310	4/16/2023	03:00 AM	3							
311	4/16/2023	03:15 AM	1							
312	4/16/2023	03:30 AM	1							
313	4/16/2023	03:45 AM	2							
314	4/16/2023	04:00 AM	3							
315	4/16/2023	04:15 AM	3							
316	4/16/2023	04:30 AM	4							
317	4/16/2023	04:45 AM	8							
318	4/16/2023	05:00 AM	3							
319	4/16/2023	05:15 AM	3							
320	4/16/2023	05:30 AM	6							
321	4/16/2023	05:45 AM	6							
322	4/16/2023	06:00 AM	13							
323	4/16/2023	06:15 AM	15							
324	4/16/2023	06:30 AM	12							
325	4/16/2023	06:45 AM	19							
326	4/16/2023	07:00 AM	23							
327	4/16/2023	07:15 AM	23							
328	4/16/2023	07:30 AM	36							
329	4/16/2023	07:45 AM	36							
330	4/16/2023	08:00 AM	33							
331	4/16/2023	08:15 AM	31							
332	4/16/2023	08:30 AM	40							
333	4/16/2023	08:45 AM	40							
334	4/16/2023	09:00 AM	31							
335	4/16/2023	09:15 AM	43							
336	4/16/2023	09:30 AM	52							
337	4/16/2023	09:45 AM	36							
338	4/16/2023	10:00 AM	48							
339	4/16/2023	10:15 AM	38							
340	4/16/2023	10:30 AM	59							
341	4/16/2023	10:45 AM	68							
342	4/16/2023	11:00 AM	41							
343	4/16/2023	11:15 AM	53							
344	4/16/2023	11:30 AM	74							
345	4/16/2023	11:45 AM	55							
346	4/16/2023	12:00 PM	60							
347	4/16/2023	12:15 PM	69							
348	4/16/2023	12:30 PM	71							
349	4/16/2023	12:45 PM	48							

	A	B	C	D	E	F	G	H	I	J
350	4/16/2023	01:00 PM	88							
351	4/16/2023	01:15 PM	54							
352	4/16/2023	01:30 PM	57							
353	4/16/2023	01:45 PM	54							
354	4/16/2023	02:00 PM	65							
355	4/16/2023	02:15 PM	59							
356	4/16/2023	02:30 PM	62							
357	4/16/2023	02:45 PM	51							
358	4/16/2023	03:00 PM	53							
359	4/16/2023	03:15 PM	52							
360	4/16/2023	03:30 PM	52							
361	4/16/2023	03:45 PM	59							
362	4/16/2023	04:00 PM	62							
363	4/16/2023	04:15 PM	45							
364	4/16/2023	04:30 PM	54							
365	4/16/2023	04:45 PM	60							
366	4/16/2023	05:00 PM	59							
367	4/16/2023	05:15 PM	51							
368	4/16/2023	05:30 PM	47							
369	4/16/2023	05:45 PM	52							
370	4/16/2023	06:00 PM	56							
371	4/16/2023	06:15 PM	28							
372	4/16/2023	06:30 PM	45							
373	4/16/2023	06:45 PM	36							
374	4/16/2023	07:00 PM	48							
375	4/16/2023	07:15 PM	30							
376	4/16/2023	07:30 PM	18							
377	4/16/2023	07:45 PM	26							
378	4/16/2023	08:00 PM	28							
379	4/16/2023	08:15 PM	15							
380	4/16/2023	08:30 PM	33							
381	4/16/2023	08:45 PM	26							
382	4/16/2023	09:00 PM	16							
383	4/16/2023	09:15 PM	11							
384	4/16/2023	09:30 PM	8							
385	4/16/2023	09:45 PM	15							
386	4/16/2023	10:00 PM	9							
387	4/16/2023	10:15 PM	9							
388	4/16/2023	10:30 PM	9							
389	4/16/2023	10:45 PM	3							
390	4/16/2023	11:00 PM	14							
391	4/16/2023	11:15 PM	9							
392	4/16/2023	11:30 PM	4							
393	4/16/2023	11:45 PM	5							
394	4/17/2023	12:00 AM	7							
395	4/17/2023	12:15 AM	6							
396	4/17/2023	12:30 AM	5							
397	4/17/2023	12:45 AM	2							
398	4/17/2023	01:00 AM	1							
399	4/17/2023	01:15 AM	2							

	A	B	C	D	E	F	G	H	I	J
400	4/17/2023	01:30 AM	2							
401	4/17/2023	01:45 AM	1							
402	4/17/2023	02:00 AM	3							
403	4/17/2023	02:15 AM	1							
404	4/17/2023	02:30 AM	1							
405	4/17/2023	02:45 AM	1							
406	4/17/2023	03:00 AM	2							
407	4/17/2023	03:15 AM	3							
408	4/17/2023	03:30 AM	1							
409	4/17/2023	03:45 AM	4							
410	4/17/2023	04:00 AM	3							
411	4/17/2023	04:15 AM	2							
412	4/17/2023	04:30 AM	12							
413	4/17/2023	04:45 AM	10							
414	4/17/2023	05:00 AM	7							
415	4/17/2023	05:15 AM	11							
416	4/17/2023	05:30 AM	24							
417	4/17/2023	05:45 AM	18							
418	4/17/2023	06:00 AM	18							
419	4/17/2023	06:15 AM	32							
420	4/17/2023	06:30 AM	31							
421	4/17/2023	06:45 AM	30							
422	4/17/2023	07:00 AM	41							
423	4/17/2023	07:15 AM	73							
424	4/17/2023	07:30 AM	55							
425	4/17/2023	07:45 AM	50							
426	4/17/2023	08:00 AM	33							
427	4/17/2023	08:15 AM	42							
428	4/17/2023	08:30 AM	25							
429	4/17/2023	08:45 AM	37							
430	4/17/2023	09:00 AM	27							
431	4/17/2023	09:15 AM	31							
432	4/17/2023	09:30 AM	27							
433	4/17/2023	09:45 AM	28							
434	4/17/2023	10:00 AM	24							
435	4/17/2023	10:15 AM	15							
436	4/17/2023	10:30 AM	28							
437	4/17/2023	10:45 AM	49							
438	4/17/2023	11:00 AM	32							
439	4/17/2023	11:15 AM	35							
440	4/17/2023	11:30 AM	27							
441	4/17/2023	11:45 AM	34							
442	4/17/2023	12:00 PM	42							
443	4/17/2023	12:15 PM	43							
444	4/17/2023	12:30 PM	43							
445	4/17/2023	12:45 PM	39							
446	4/17/2023	01:00 PM	30							
447	4/17/2023	01:15 PM	27							
448	4/17/2023	01:30 PM	24							
449	4/17/2023	01:45 PM	21							

	A	B	C	D	E	F	G	H	I	J
450	4/17/2023	02:00 PM	37							
451	4/17/2023	02:15 PM	51							
452	4/17/2023	02:30 PM	61							
453	4/17/2023	02:45 PM	62							
454	4/17/2023	03:00 PM	64							
455	4/17/2023	03:15 PM	53							
456	4/17/2023	03:30 PM	64							
457	4/17/2023	03:45 PM	74							
458	4/17/2023	04:00 PM	98							
459	4/17/2023	04:15 PM	84							
460	4/17/2023	04:30 PM	85							
461	4/17/2023	04:45 PM	105							
462	4/17/2023	05:00 PM	96							
463	4/17/2023	05:15 PM	81							
464	4/17/2023	05:30 PM	99							
465	4/17/2023	05:45 PM	69							
466	4/17/2023	06:00 PM	70							
467	4/17/2023	06:15 PM	46							
468	4/17/2023	06:30 PM	36							
469	4/17/2023	06:45 PM	43							
470	4/17/2023	07:00 PM	41							
471	4/17/2023	07:15 PM	27							
472	4/17/2023	07:30 PM	26							
473	4/17/2023	07:45 PM	37							
474	4/17/2023	08:00 PM	18							
475	4/17/2023	08:15 PM	27							
476	4/17/2023	08:30 PM	22							
477	4/17/2023	08:45 PM	28							
478	4/17/2023	09:00 PM	17							
479	4/17/2023	09:15 PM	13							
480	4/17/2023	09:30 PM	14							
481	4/17/2023	09:45 PM	14							
482	4/17/2023	10:00 PM	6							
483	4/17/2023	10:15 PM	13							
484	4/17/2023	10:30 PM	12							
485	4/17/2023	10:45 PM	6							
486	4/17/2023	11:00 PM	12							
487	4/17/2023	11:15 PM	12							
488	4/17/2023	11:30 PM	7							
489	4/17/2023	11:45 PM	13							
490	4/18/2023	12:00 AM	6							
491	4/18/2023	12:15 AM	4							
492	4/18/2023	12:30 AM	4							
493	4/18/2023	12:45 AM	5							
494	4/18/2023	01:00 AM	2							
495	4/18/2023	01:15 AM	1							
496	4/18/2023	01:30 AM	3							
497	4/18/2023	01:45 AM	0							
498	4/18/2023	02:00 AM	2							
499	4/18/2023	02:15 AM	3							

	A	B	C	D	E	F	G	H	I	J
500	4/18/2023	02:30 AM	3							
501	4/18/2023	02:45 AM	2							
502	4/18/2023	03:00 AM	6							
503	4/18/2023	03:15 AM	0							
504	4/18/2023	03:30 AM	2							
505	4/18/2023	03:45 AM	5							
506	4/18/2023	04:00 AM	2							
507	4/18/2023	04:15 AM	3							
508	4/18/2023	04:30 AM	7							
509	4/18/2023	04:45 AM	5							
510	4/18/2023	05:00 AM	17							
511	4/18/2023	05:15 AM	13							
512	4/18/2023	05:30 AM	17							
513	4/18/2023	05:45 AM	18							
514	4/18/2023	06:00 AM	18							
515	4/18/2023	06:15 AM	45							
516	4/18/2023	06:30 AM	37							
517	4/18/2023	06:45 AM	43							
518	4/18/2023	07:00 AM	51							
519	4/18/2023	07:15 AM	62							
520	4/18/2023	07:30 AM	64							
521	4/18/2023	07:45 AM	57							
522	4/18/2023	08:00 AM	24							
523	4/18/2023	08:15 AM	43							
524	4/18/2023	08:30 AM	25							
525	4/18/2023	08:45 AM	38							
526	4/18/2023	09:00 AM	32							
527	4/18/2023	09:15 AM	40							
528	4/18/2023	09:30 AM	41							
529	4/18/2023	09:45 AM	23							
530	4/18/2023	10:00 AM	29							
531	4/18/2023	10:15 AM	38							
532	4/18/2023	10:30 AM	31							
533	4/18/2023	10:45 AM	20							
534	4/18/2023	11:00 AM	36							
535	4/18/2023	11:15 AM	41							
536	4/18/2023	11:30 AM	26							
537	4/18/2023	11:45 AM	30							
538	4/18/2023	12:00 PM	29							
539	4/18/2023	12:15 PM	40							
540	4/18/2023	12:30 PM	32							
541	4/18/2023	12:45 PM	37							
542	4/18/2023	01:00 PM	33							
543	4/18/2023	01:15 PM	43							
544	4/18/2023	01:30 PM	43							
545	4/18/2023	01:45 PM	44							
546	4/18/2023	02:00 PM	42							
547	4/18/2023	02:15 PM	47							
548	4/18/2023	02:30 PM	49							
549	4/18/2023	02:45 PM	55							

	A	B	C	D	E	F	G	H	I	J
550	4/18/2023	03:00 PM	67							
551	4/18/2023	03:15 PM	61							
552	4/18/2023	03:30 PM	79							
553	4/18/2023	03:45 PM	73							
554	4/18/2023	04:00 PM	69							
555	4/18/2023	04:15 PM	98							
556	4/18/2023	04:30 PM	103							
557	4/18/2023	04:45 PM	94							
558	4/18/2023	05:00 PM	98							
559	4/18/2023	05:15 PM	88							
560	4/18/2023	05:30 PM	90							
561	4/18/2023	05:45 PM	75							
562	4/18/2023	06:00 PM	49							
563	4/18/2023	06:15 PM	48							
564	4/18/2023	06:30 PM	49							
565	4/18/2023	06:45 PM	41							
566	4/18/2023	07:00 PM	42							
567	4/18/2023	07:15 PM	32							
568	4/18/2023	07:30 PM	30							
569	4/18/2023	07:45 PM	31							
570	4/18/2023	08:00 PM	21							
571	4/18/2023	08:15 PM	39							
572	4/18/2023	08:30 PM	27							
573	4/18/2023	08:45 PM	22							
574	4/18/2023	09:00 PM	10							
575	4/18/2023	09:15 PM	19							
576	4/18/2023	09:30 PM	18							
577	4/18/2023	09:45 PM	11							
578	4/18/2023	10:00 PM	7							
579	4/18/2023	10:15 PM	9							
580	4/18/2023	10:30 PM	10							
581	4/18/2023	10:45 PM	6							
582	4/18/2023	11:00 PM	8							
583	4/18/2023	11:15 PM	10							
584	4/18/2023	11:30 PM	10							
585	4/18/2023	11:45 PM	13							
586	4/19/2023	12:00 AM	5							
587	4/19/2023	12:15 AM	4							
588	4/19/2023	12:30 AM	5							
589	4/19/2023	12:45 AM	4							
590	4/19/2023	01:00 AM	2							
591	4/19/2023	01:15 AM	2							
592	4/19/2023	01:30 AM	1							
593	4/19/2023	01:45 AM	2							
594	4/19/2023	02:00 AM	3							
595	4/19/2023	02:15 AM	3							
596	4/19/2023	02:30 AM	2							
597	4/19/2023	02:45 AM	1							
598	4/19/2023	03:00 AM	2							
599	4/19/2023	03:15 AM	5							

	A	B	C	D	E	F	G	H	I	J
600	4/19/2023	03:30 AM	3							
601	4/19/2023	03:45 AM	4							
602	4/19/2023	04:00 AM	5							
603	4/19/2023	04:15 AM	2							
604	4/19/2023	04:30 AM	11							
605	4/19/2023	04:45 AM	8							
606	4/19/2023	05:00 AM	8							
607	4/19/2023	05:15 AM	8							
608	4/19/2023	05:30 AM	30							
609	4/19/2023	05:45 AM	14							
610	4/19/2023	06:00 AM	17							
611	4/19/2023	06:15 AM	38							
612	4/19/2023	06:30 AM	29							
613	4/19/2023	06:45 AM	47							
614	4/19/2023	07:00 AM	45							
615	4/19/2023	07:15 AM	76							
616	4/19/2023	07:30 AM	50							
617	4/19/2023	07:45 AM	47							
618	4/19/2023	08:00 AM	42							
619	4/19/2023	08:15 AM	58							
620	4/19/2023	08:30 AM	26							
621	4/19/2023	08:45 AM	25							
622	4/19/2023	09:00 AM	35							
623	4/19/2023	09:15 AM	41							
624	4/19/2023	09:30 AM	31							
625	4/19/2023	09:45 AM	26							
626	4/19/2023	10:00 AM	25							
627	4/19/2023	10:15 AM	41							
628	4/19/2023	10:30 AM	26							
629	4/19/2023	10:45 AM	40							
630	4/19/2023	11:00 AM	29							
631	4/19/2023	11:15 AM	36							
632	4/19/2023	11:30 AM	29							
633	4/19/2023	11:45 AM	32							
634	4/19/2023	12:00 PM	31							
635	4/19/2023	12:15 PM	33							
636	4/19/2023	12:30 PM	34							
637	4/19/2023	12:45 PM	30							
638	4/19/2023	01:00 PM	46							
639	4/19/2023	01:15 PM	44							
640	4/19/2023	01:30 PM	42							
641	4/19/2023	01:45 PM	40							
642	4/19/2023	02:00 PM	44							
643	4/19/2023	02:15 PM	44							
644	4/19/2023	02:30 PM	61							
645	4/19/2023	02:45 PM	62							
646	4/19/2023	03:00 PM	46							
647	4/19/2023	03:15 PM	50							
648	4/19/2023	03:30 PM	82							
649	4/19/2023	03:45 PM	64							

	A	B	C	D	E	F	G	H	I	J
650	4/19/2023	04:00 PM	87							
651	4/19/2023	04:15 PM	108							
652	4/19/2023	04:30 PM	117							
653	4/19/2023	04:45 PM	81							
654	4/19/2023	05:00 PM	94							
655	4/19/2023	05:15 PM	98							
656	4/19/2023	05:30 PM	82							
657	4/19/2023	05:45 PM	72							
658	4/19/2023	06:00 PM	58							
659	4/19/2023	06:15 PM	55							
660	4/19/2023	06:30 PM	41							
661	4/19/2023	06:45 PM	39							
662	4/19/2023	07:00 PM	34							
663	4/19/2023	07:15 PM	43							
664	4/19/2023	07:30 PM	35							
665	4/19/2023	07:45 PM	41							
666	4/19/2023	08:00 PM	24							
667	4/19/2023	08:15 PM	26							
668	4/19/2023	08:30 PM	32							
669	4/19/2023	08:45 PM	25							
670	4/19/2023	09:00 PM	32							
671	4/19/2023	09:15 PM	19							
672	4/19/2023	09:30 PM	15							
673	4/19/2023	09:45 PM	9							
674	4/19/2023	10:00 PM	12							
675	4/19/2023	10:15 PM	5							
676	4/19/2023	10:30 PM	13							
677	4/19/2023	10:45 PM	13							
678	4/19/2023	11:00 PM	11							
679	4/19/2023	11:15 PM	19							
680	4/19/2023	11:30 PM	6							
681	4/19/2023	11:45 PM	12							

	A	B	C	D	E	F	G	H	I	J
1										
2	File Name: C:\Users\barri\OneDrive\Documents\TDB\WSP\SYRACUSE\DATA\BATCH 1 OUMAR1\DONE\ATR 1135.tf2									
3	Start Date: 4/13/2023									
4	Start Time: 12:00:00 AM									
5	Location 1: SB S 176									
6	Location 2: at S 370									
7										
8										
9	Date	Time	SB							
10	4/13/2023	12:00 AM	0							
11	4/13/2023	12:15 AM	1							
12	4/13/2023	12:30 AM	1							
13	4/13/2023	12:45 AM	0							
14	4/13/2023	01:00 AM	0							
15	4/13/2023	01:15 AM	0							
16	4/13/2023	01:30 AM	0							
17	4/13/2023	01:45 AM	1							
18	4/13/2023	02:00 AM	0							
19	4/13/2023	02:15 AM	0							
20	4/13/2023	02:30 AM	1							
21	4/13/2023	02:45 AM	1							
22	4/13/2023	03:00 AM	1							
23	4/13/2023	03:15 AM	1							
24	4/13/2023	03:30 AM	3							
25	4/13/2023	03:45 AM	0							
26	4/13/2023	04:00 AM	0							
27	4/13/2023	04:15 AM	0							
28	4/13/2023	04:30 AM	6							
29	4/13/2023	04:45 AM	3							
30	4/13/2023	05:00 AM	10							
31	4/13/2023	05:15 AM	25							
32	4/13/2023	05:30 AM	10							
33	4/13/2023	05:45 AM	17							
34	4/13/2023	06:00 AM	19							
35	4/13/2023	06:15 AM	25							
36	4/13/2023	06:30 AM	21							
37	4/13/2023	06:45 AM	29							
38	4/13/2023	07:00 AM	19							
39	4/13/2023	07:15 AM	24							
40	4/13/2023	07:30 AM	25							
41	4/13/2023	07:45 AM	15							
42	4/13/2023	08:00 AM	18							
43	4/13/2023	08:15 AM	23							
44	4/13/2023	08:30 AM	11							
45	4/13/2023	08:45 AM	10							
46	4/13/2023	09:00 AM	11							
47	4/13/2023	09:15 AM	10							
48	4/13/2023	09:30 AM	9							
49	4/13/2023	09:45 AM	4							

	A	B	C	D	E	F	G	H	I	J
50	4/13/2023	10:00 AM	11							
51	4/13/2023	10:15 AM	10							
52	4/13/2023	10:30 AM	8							
53	4/13/2023	10:45 AM	11							
54	4/13/2023	11:00 AM	4							
55	4/13/2023	11:15 AM	6							
56	4/13/2023	11:30 AM	11							
57	4/13/2023	11:45 AM	8							
58	4/13/2023	12:00 PM	5							
59	4/13/2023	12:15 PM	6							
60	4/13/2023	12:30 PM	11							
61	4/13/2023	12:45 PM	10							
62	4/13/2023	01:00 PM	8							
63	4/13/2023	01:15 PM	13							
64	4/13/2023	01:30 PM	2							
65	4/13/2023	01:45 PM	5							
66	4/13/2023	02:00 PM	9							
67	4/13/2023	02:15 PM	10							
68	4/13/2023	02:30 PM	11							
69	4/13/2023	02:45 PM	11							
70	4/13/2023	03:00 PM	7							
71	4/13/2023	03:15 PM	3							
72	4/13/2023	03:30 PM	13							
73	4/13/2023	03:45 PM	6							
74	4/13/2023	04:00 PM	20							
75	4/13/2023	04:15 PM	11							
76	4/13/2023	04:30 PM	14							
77	4/13/2023	04:45 PM	10							
78	4/13/2023	05:00 PM	11							
79	4/13/2023	05:15 PM	8							
80	4/13/2023	05:30 PM	11							
81	4/13/2023	05:45 PM	16							
82	4/13/2023	06:00 PM	10							
83	4/13/2023	06:15 PM	11							
84	4/13/2023	06:30 PM	15							
85	4/13/2023	06:45 PM	9							
86	4/13/2023	07:00 PM	9							
87	4/13/2023	07:15 PM	7							
88	4/13/2023	07:30 PM	8							
89	4/13/2023	07:45 PM	10							
90	4/13/2023	08:00 PM	3							
91	4/13/2023	08:15 PM	3							
92	4/13/2023	08:30 PM	4							
93	4/13/2023	08:45 PM	2							
94	4/13/2023	09:00 PM	2							
95	4/13/2023	09:15 PM	5							
96	4/13/2023	09:30 PM	0							
97	4/13/2023	09:45 PM	0							
98	4/13/2023	10:00 PM	4							
99	4/13/2023	10:15 PM	2							

	A	B	C	D	E	F	G	H	I	J
100	4/13/2023	10:30 PM	2							
101	4/13/2023	10:45 PM	2							
102	4/13/2023	11:00 PM	1							
103	4/13/2023	11:15 PM	1							
104	4/13/2023	11:30 PM	0							
105	4/13/2023	11:45 PM	0							
106	4/14/2023	12:00 AM	2							
107	4/14/2023	12:15 AM	0							
108	4/14/2023	12:30 AM	0							
109	4/14/2023	12:45 AM	1							
110	4/14/2023	01:00 AM	0							
111	4/14/2023	01:15 AM	0							
112	4/14/2023	01:30 AM	0							
113	4/14/2023	01:45 AM	0							
114	4/14/2023	02:00 AM	0							
115	4/14/2023	02:15 AM	0							
116	4/14/2023	02:30 AM	1							
117	4/14/2023	02:45 AM	0							
118	4/14/2023	03:00 AM	1							
119	4/14/2023	03:15 AM	3							
120	4/14/2023	03:30 AM	2							
121	4/14/2023	03:45 AM	0							
122	4/14/2023	04:00 AM	1							
123	4/14/2023	04:15 AM	1							
124	4/14/2023	04:30 AM	4							
125	4/14/2023	04:45 AM	4							
126	4/14/2023	05:00 AM	9							
127	4/14/2023	05:15 AM	12							
128	4/14/2023	05:30 AM	7							
129	4/14/2023	05:45 AM	17							
130	4/14/2023	06:00 AM	18							
131	4/14/2023	06:15 AM	20							
132	4/14/2023	06:30 AM	24							
133	4/14/2023	06:45 AM	22							
134	4/14/2023	07:00 AM	26							
135	4/14/2023	07:15 AM	23							
136	4/14/2023	07:30 AM	17							
137	4/14/2023	07:45 AM	17							
138	4/14/2023	08:00 AM	10							
139	4/14/2023	08:15 AM	18							
140	4/14/2023	08:30 AM	14							
141	4/14/2023	08:45 AM	11							
142	4/14/2023	09:00 AM	9							
143	4/14/2023	09:15 AM	13							
144	4/14/2023	09:30 AM	8							
145	4/14/2023	09:45 AM	7							
146	4/14/2023	10:00 AM	8							
147	4/14/2023	10:15 AM	13							
148	4/14/2023	10:30 AM	7							
149	4/14/2023	10:45 AM	9							

	A	B	C	D	E	F	G	H	I	J
150	4/14/2023	11:00 AM	8							
151	4/14/2023	11:15 AM	14							
152	4/14/2023	11:30 AM	2							
153	4/14/2023	11:45 AM	6							
154	4/14/2023	12:00 PM	9							
155	4/14/2023	12:15 PM	4							
156	4/14/2023	12:30 PM	8							
157	4/14/2023	12:45 PM	12							
158	4/14/2023	01:00 PM	12							
159	4/14/2023	01:15 PM	8							
160	4/14/2023	01:30 PM	10							
161	4/14/2023	01:45 PM	13							
162	4/14/2023	02:00 PM	16							
163	4/14/2023	02:15 PM	19							
164	4/14/2023	02:30 PM	7							
165	4/14/2023	02:45 PM	14							
166	4/14/2023	03:00 PM	13							
167	4/14/2023	03:15 PM	12							
168	4/14/2023	03:30 PM	11							
169	4/14/2023	03:45 PM	11							
170	4/14/2023	04:00 PM	16							
171	4/14/2023	04:15 PM	22							
172	4/14/2023	04:30 PM	17							
173	4/14/2023	04:45 PM	16							
174	4/14/2023	05:00 PM	21							
175	4/14/2023	05:15 PM	6							
176	4/14/2023	05:30 PM	18							
177	4/14/2023	05:45 PM	7							
178	4/14/2023	06:00 PM	17							
179	4/14/2023	06:15 PM	11							
180	4/14/2023	06:30 PM	9							
181	4/14/2023	06:45 PM	10							
182	4/14/2023	07:00 PM	8							
183	4/14/2023	07:15 PM	8							
184	4/14/2023	07:30 PM	8							
185	4/14/2023	07:45 PM	16							
186	4/14/2023	08:00 PM	9							
187	4/14/2023	08:15 PM	8							
188	4/14/2023	08:30 PM	6							
189	4/14/2023	08:45 PM	8							
190	4/14/2023	09:00 PM	6							
191	4/14/2023	09:15 PM	4							
192	4/14/2023	09:30 PM	7							
193	4/14/2023	09:45 PM	5							
194	4/14/2023	10:00 PM	2							
195	4/14/2023	10:15 PM	5							
196	4/14/2023	10:30 PM	3							
197	4/14/2023	10:45 PM	2							
198	4/14/2023	11:00 PM	6							
199	4/14/2023	11:15 PM	3							

	A	B	C	D	E	F	G	H	I	J
200	4/14/2023	11:30 PM	0							
201	4/14/2023	11:45 PM	1							
202	4/15/2023	12:00 AM	5							
203	4/15/2023	12:15 AM	0							
204	4/15/2023	12:30 AM	0							
205	4/15/2023	12:45 AM	0							
206	4/15/2023	01:00 AM	1							
207	4/15/2023	01:15 AM	0							
208	4/15/2023	01:30 AM	0							
209	4/15/2023	01:45 AM	0							
210	4/15/2023	02:00 AM	1							
211	4/15/2023	02:15 AM	1							
212	4/15/2023	02:30 AM	1							
213	4/15/2023	02:45 AM	0							
214	4/15/2023	03:00 AM	0							
215	4/15/2023	03:15 AM	3							
216	4/15/2023	03:30 AM	0							
217	4/15/2023	03:45 AM	0							
218	4/15/2023	04:00 AM	2							
219	4/15/2023	04:15 AM	1							
220	4/15/2023	04:30 AM	0							
221	4/15/2023	04:45 AM	1							
222	4/15/2023	05:00 AM	6							
223	4/15/2023	05:15 AM	8							
224	4/15/2023	05:30 AM	3							
225	4/15/2023	05:45 AM	5							
226	4/15/2023	06:00 AM	5							
227	4/15/2023	06:15 AM	8							
228	4/15/2023	06:30 AM	10							
229	4/15/2023	06:45 AM	6							
230	4/15/2023	07:00 AM	12							
231	4/15/2023	07:15 AM	12							
232	4/15/2023	07:30 AM	12							
233	4/15/2023	07:45 AM	9							
234	4/15/2023	08:00 AM	12							
235	4/15/2023	08:15 AM	14							
236	4/15/2023	08:30 AM	18							
237	4/15/2023	08:45 AM	11							
238	4/15/2023	09:00 AM	17							
239	4/15/2023	09:15 AM	20							
240	4/15/2023	09:30 AM	9							
241	4/15/2023	09:45 AM	12							
242	4/15/2023	10:00 AM	14							
243	4/15/2023	10:15 AM	9							
244	4/15/2023	10:30 AM	9							
245	4/15/2023	10:45 AM	15							
246	4/15/2023	11:00 AM	9							
247	4/15/2023	11:15 AM	19							
248	4/15/2023	11:30 AM	19							
249	4/15/2023	11:45 AM	12							

	A	B	C	D	E	F	G	H	I	J
250	4/15/2023	12:00 PM	23							
251	4/15/2023	12:15 PM	23							
252	4/15/2023	12:30 PM	21							
253	4/15/2023	12:45 PM	20							
254	4/15/2023	01:00 PM	23							
255	4/15/2023	01:15 PM	26							
256	4/15/2023	01:30 PM	23							
257	4/15/2023	01:45 PM	30							
258	4/15/2023	02:00 PM	27							
259	4/15/2023	02:15 PM	35							
260	4/15/2023	02:30 PM	26							
261	4/15/2023	02:45 PM	15							
262	4/15/2023	03:00 PM	14							
263	4/15/2023	03:15 PM	14							
264	4/15/2023	03:30 PM	9							
265	4/15/2023	03:45 PM	13							
266	4/15/2023	04:00 PM	21							
267	4/15/2023	04:15 PM	16							
268	4/15/2023	04:30 PM	13							
269	4/15/2023	04:45 PM	12							
270	4/15/2023	05:00 PM	13							
271	4/15/2023	05:15 PM	19							
272	4/15/2023	05:30 PM	22							
273	4/15/2023	05:45 PM	11							
274	4/15/2023	06:00 PM	15							
275	4/15/2023	06:15 PM	16							
276	4/15/2023	06:30 PM	10							
277	4/15/2023	06:45 PM	3							
278	4/15/2023	07:00 PM	9							
279	4/15/2023	07:15 PM	8							
280	4/15/2023	07:30 PM	11							
281	4/15/2023	07:45 PM	6							
282	4/15/2023	08:00 PM	10							
283	4/15/2023	08:15 PM	5							
284	4/15/2023	08:30 PM	6							
285	4/15/2023	08:45 PM	6							
286	4/15/2023	09:00 PM	8							
287	4/15/2023	09:15 PM	5							
288	4/15/2023	09:30 PM	4							
289	4/15/2023	09:45 PM	5							
290	4/15/2023	10:00 PM	6							
291	4/15/2023	10:15 PM	2							
292	4/15/2023	10:30 PM	3							
293	4/15/2023	10:45 PM	1							
294	4/15/2023	11:00 PM	1							
295	4/15/2023	11:15 PM	1							
296	4/15/2023	11:30 PM	1							
297	4/15/2023	11:45 PM	3							
298	4/16/2023	12:00 AM	1							
299	4/16/2023	12:15 AM	3							

	A	B	C	D	E	F	G	H	I	J
300	4/16/2023	12:30 AM	0							
301	4/16/2023	12:45 AM	0							
302	4/16/2023	01:00 AM	2							
303	4/16/2023	01:15 AM	0							
304	4/16/2023	01:30 AM	1							
305	4/16/2023	01:45 AM	0							
306	4/16/2023	02:00 AM	2							
307	4/16/2023	02:15 AM	0							
308	4/16/2023	02:30 AM	0							
309	4/16/2023	02:45 AM	0							
310	4/16/2023	03:00 AM	0							
311	4/16/2023	03:15 AM	0							
312	4/16/2023	03:30 AM	1							
313	4/16/2023	03:45 AM	0							
314	4/16/2023	04:00 AM	1							
315	4/16/2023	04:15 AM	2							
316	4/16/2023	04:30 AM	0							
317	4/16/2023	04:45 AM	0							
318	4/16/2023	05:00 AM	3							
319	4/16/2023	05:15 AM	1							
320	4/16/2023	05:30 AM	2							
321	4/16/2023	05:45 AM	4							
322	4/16/2023	06:00 AM	3							
323	4/16/2023	06:15 AM	5							
324	4/16/2023	06:30 AM	9							
325	4/16/2023	06:45 AM	6							
326	4/16/2023	07:00 AM	3							
327	4/16/2023	07:15 AM	9							
328	4/16/2023	07:30 AM	5							
329	4/16/2023	07:45 AM	4							
330	4/16/2023	08:00 AM	8							
331	4/16/2023	08:15 AM	7							
332	4/16/2023	08:30 AM	12							
333	4/16/2023	08:45 AM	16							
334	4/16/2023	09:00 AM	10							
335	4/16/2023	09:15 AM	18							
336	4/16/2023	09:30 AM	14							
337	4/16/2023	09:45 AM	7							
338	4/16/2023	10:00 AM	10							
339	4/16/2023	10:15 AM	13							
340	4/16/2023	10:30 AM	11							
341	4/16/2023	10:45 AM	13							
342	4/16/2023	11:00 AM	19							
343	4/16/2023	11:15 AM	10							
344	4/16/2023	11:30 AM	16							
345	4/16/2023	11:45 AM	13							
346	4/16/2023	12:00 PM	24							
347	4/16/2023	12:15 PM	12							
348	4/16/2023	12:30 PM	13							
349	4/16/2023	12:45 PM	13							

	A	B	C	D	E	F	G	H	I	J
350	4/16/2023	01:00 PM	18							
351	4/16/2023	01:15 PM	20							
352	4/16/2023	01:30 PM	11							
353	4/16/2023	01:45 PM	13							
354	4/16/2023	02:00 PM	18							
355	4/16/2023	02:15 PM	19							
356	4/16/2023	02:30 PM	15							
357	4/16/2023	02:45 PM	16							
358	4/16/2023	03:00 PM	10							
359	4/16/2023	03:15 PM	21							
360	4/16/2023	03:30 PM	16							
361	4/16/2023	03:45 PM	21							
362	4/16/2023	04:00 PM	22							
363	4/16/2023	04:15 PM	22							
364	4/16/2023	04:30 PM	25							
365	4/16/2023	04:45 PM	24							
366	4/16/2023	05:00 PM	44							
367	4/16/2023	05:15 PM	34							
368	4/16/2023	05:30 PM	24							
369	4/16/2023	05:45 PM	37							
370	4/16/2023	06:00 PM	20							
371	4/16/2023	06:15 PM	25							
372	4/16/2023	06:30 PM	49							
373	4/16/2023	06:45 PM	38							
374	4/16/2023	07:00 PM	17							
375	4/16/2023	07:15 PM	12							
376	4/16/2023	07:30 PM	9							
377	4/16/2023	07:45 PM	8							
378	4/16/2023	08:00 PM	9							
379	4/16/2023	08:15 PM	7							
380	4/16/2023	08:30 PM	7							
381	4/16/2023	08:45 PM	7							
382	4/16/2023	09:00 PM	2							
383	4/16/2023	09:15 PM	1							
384	4/16/2023	09:30 PM	0							
385	4/16/2023	09:45 PM	3							
386	4/16/2023	10:00 PM	3							
387	4/16/2023	10:15 PM	3							
388	4/16/2023	10:30 PM	0							
389	4/16/2023	10:45 PM	0							
390	4/16/2023	11:00 PM	3							
391	4/16/2023	11:15 PM	3							
392	4/16/2023	11:30 PM	1							
393	4/16/2023	11:45 PM	0							
394	4/17/2023	12:00 AM	0							
395	4/17/2023	12:15 AM	0							
396	4/17/2023	12:30 AM	2							
397	4/17/2023	12:45 AM	0							
398	4/17/2023	01:00 AM	0							
399	4/17/2023	01:15 AM	0							

	A	B	C	D	E	F	G	H	I	J
400	4/17/2023	01:30 AM	0							
401	4/17/2023	01:45 AM	2							
402	4/17/2023	02:00 AM	0							
403	4/17/2023	02:15 AM	0							
404	4/17/2023	02:30 AM	1							
405	4/17/2023	02:45 AM	1							
406	4/17/2023	03:00 AM	0							
407	4/17/2023	03:15 AM	2							
408	4/17/2023	03:30 AM	2							
409	4/17/2023	03:45 AM	0							
410	4/17/2023	04:00 AM	1							
411	4/17/2023	04:15 AM	0							
412	4/17/2023	04:30 AM	3							
413	4/17/2023	04:45 AM	3							
414	4/17/2023	05:00 AM	8							
415	4/17/2023	05:15 AM	16							
416	4/17/2023	05:30 AM	10							
417	4/17/2023	05:45 AM	15							
418	4/17/2023	06:00 AM	21							
419	4/17/2023	06:15 AM	22							
420	4/17/2023	06:30 AM	25							
421	4/17/2023	06:45 AM	12							
422	4/17/2023	07:00 AM	20							
423	4/17/2023	07:15 AM	25							
424	4/17/2023	07:30 AM	22							
425	4/17/2023	07:45 AM	11							
426	4/17/2023	08:00 AM	14							
427	4/17/2023	08:15 AM	19							
428	4/17/2023	08:30 AM	8							
429	4/17/2023	08:45 AM	12							
430	4/17/2023	09:00 AM	10							
431	4/17/2023	09:15 AM	16							
432	4/17/2023	09:30 AM	14							
433	4/17/2023	09:45 AM	7							
434	4/17/2023	10:00 AM	9							
435	4/17/2023	10:15 AM	6							
436	4/17/2023	10:30 AM	9							
437	4/17/2023	10:45 AM	7							
438	4/17/2023	11:00 AM	12							
439	4/17/2023	11:15 AM	8							
440	4/17/2023	11:30 AM	5							
441	4/17/2023	11:45 AM	6							
442	4/17/2023	12:00 PM	4							
443	4/17/2023	12:15 PM	13							
444	4/17/2023	12:30 PM	10							
445	4/17/2023	12:45 PM	10							
446	4/17/2023	01:00 PM	4							
447	4/17/2023	01:15 PM	6							
448	4/17/2023	01:30 PM	4							
449	4/17/2023	01:45 PM	5							

	A	B	C	D	E	F	G	H	I	J
450	4/17/2023	02:00 PM	8							
451	4/17/2023	02:15 PM	10							
452	4/17/2023	02:30 PM	10							
453	4/17/2023	02:45 PM	10							
454	4/17/2023	03:00 PM	8							
455	4/17/2023	03:15 PM	9							
456	4/17/2023	03:30 PM	7							
457	4/17/2023	03:45 PM	16							
458	4/17/2023	04:00 PM	18							
459	4/17/2023	04:15 PM	15							
460	4/17/2023	04:30 PM	9							
461	4/17/2023	04:45 PM	14							
462	4/17/2023	05:00 PM	13							
463	4/17/2023	05:15 PM	7							
464	4/17/2023	05:30 PM	5							
465	4/17/2023	05:45 PM	9							
466	4/17/2023	06:00 PM	12							
467	4/17/2023	06:15 PM	6							
468	4/17/2023	06:30 PM	9							
469	4/17/2023	06:45 PM	7							
470	4/17/2023	07:00 PM	5							
471	4/17/2023	07:15 PM	4							
472	4/17/2023	07:30 PM	8							
473	4/17/2023	07:45 PM	4							
474	4/17/2023	08:00 PM	2							
475	4/17/2023	08:15 PM	2							
476	4/17/2023	08:30 PM	5							
477	4/17/2023	08:45 PM	3							
478	4/17/2023	09:00 PM	2							
479	4/17/2023	09:15 PM	1							
480	4/17/2023	09:30 PM	1							
481	4/17/2023	09:45 PM	1							
482	4/17/2023	10:00 PM	4							
483	4/17/2023	10:15 PM	2							
484	4/17/2023	10:30 PM	1							
485	4/17/2023	10:45 PM	1							
486	4/17/2023	11:00 PM	2							
487	4/17/2023	11:15 PM	0							
488	4/17/2023	11:30 PM	0							
489	4/17/2023	11:45 PM	0							
490	4/18/2023	12:00 AM	1							
491	4/18/2023	12:15 AM	0							
492	4/18/2023	12:30 AM	1							
493	4/18/2023	12:45 AM	1							
494	4/18/2023	01:00 AM	0							
495	4/18/2023	01:15 AM	0							
496	4/18/2023	01:30 AM	0							
497	4/18/2023	01:45 AM	0							
498	4/18/2023	02:00 AM	0							
499	4/18/2023	02:15 AM	0							

	A	B	C	D	E	F	G	H	I	J
500	4/18/2023	02:30 AM	1							
501	4/18/2023	02:45 AM	0							
502	4/18/2023	03:00 AM	0							
503	4/18/2023	03:15 AM	1							
504	4/18/2023	03:30 AM	4							
505	4/18/2023	03:45 AM	0							
506	4/18/2023	04:00 AM	1							
507	4/18/2023	04:15 AM	2							
508	4/18/2023	04:30 AM	1							
509	4/18/2023	04:45 AM	4							
510	4/18/2023	05:00 AM	8							
511	4/18/2023	05:15 AM	16							
512	4/18/2023	05:30 AM	10							
513	4/18/2023	05:45 AM	11							
514	4/18/2023	06:00 AM	27							
515	4/18/2023	06:15 AM	34							
516	4/18/2023	06:30 AM	18							
517	4/18/2023	06:45 AM	22							
518	4/18/2023	07:00 AM	27							
519	4/18/2023	07:15 AM	28							
520	4/18/2023	07:30 AM	20							
521	4/18/2023	07:45 AM	10							
522	4/18/2023	08:00 AM	13							
523	4/18/2023	08:15 AM	18							
524	4/18/2023	08:30 AM	14							
525	4/18/2023	08:45 AM	10							
526	4/18/2023	09:00 AM	10							
527	4/18/2023	09:15 AM	13							
528	4/18/2023	09:30 AM	8							
529	4/18/2023	09:45 AM	10							
530	4/18/2023	10:00 AM	10							
531	4/18/2023	10:15 AM	7							
532	4/18/2023	10:30 AM	10							
533	4/18/2023	10:45 AM	9							
534	4/18/2023	11:00 AM	10							
535	4/18/2023	11:15 AM	11							
536	4/18/2023	11:30 AM	14							
537	4/18/2023	11:45 AM	11							
538	4/18/2023	12:00 PM	6							
539	4/18/2023	12:15 PM	5							
540	4/18/2023	12:30 PM	10							
541	4/18/2023	12:45 PM	7							
542	4/18/2023	01:00 PM	5							
543	4/18/2023	01:15 PM	10							
544	4/18/2023	01:30 PM	5							
545	4/18/2023	01:45 PM	4							
546	4/18/2023	02:00 PM	9							
547	4/18/2023	02:15 PM	13							
548	4/18/2023	02:30 PM	5							
549	4/18/2023	02:45 PM	13							

	A	B	C	D	E	F	G	H	I	J
550	4/18/2023	03:00 PM	6							
551	4/18/2023	03:15 PM	7							
552	4/18/2023	03:30 PM	9							
553	4/18/2023	03:45 PM	16							
554	4/18/2023	04:00 PM	15							
555	4/18/2023	04:15 PM	12							
556	4/18/2023	04:30 PM	17							
557	4/18/2023	04:45 PM	12							
558	4/18/2023	05:00 PM	13							
559	4/18/2023	05:15 PM	13							
560	4/18/2023	05:30 PM	12							
561	4/18/2023	05:45 PM	3							
562	4/18/2023	06:00 PM	12							
563	4/18/2023	06:15 PM	5							
564	4/18/2023	06:30 PM	6							
565	4/18/2023	06:45 PM	6							
566	4/18/2023	07:00 PM	8							
567	4/18/2023	07:15 PM	9							
568	4/18/2023	07:30 PM	2							
569	4/18/2023	07:45 PM	5							
570	4/18/2023	08:00 PM	5							
571	4/18/2023	08:15 PM	2							
572	4/18/2023	08:30 PM	3							
573	4/18/2023	08:45 PM	2							
574	4/18/2023	09:00 PM	3							
575	4/18/2023	09:15 PM	4							
576	4/18/2023	09:30 PM	4							
577	4/18/2023	09:45 PM	2							
578	4/18/2023	10:00 PM	2							
579	4/18/2023	10:15 PM	1							
580	4/18/2023	10:30 PM	0							
581	4/18/2023	10:45 PM	0							
582	4/18/2023	11:00 PM	3							
583	4/18/2023	11:15 PM	1							
584	4/18/2023	11:30 PM	1							
585	4/18/2023	11:45 PM	0							
586	4/19/2023	12:00 AM	1							
587	4/19/2023	12:15 AM	0							
588	4/19/2023	12:30 AM	1							
589	4/19/2023	12:45 AM	0							
590	4/19/2023	01:00 AM	0							
591	4/19/2023	01:15 AM	1							
592	4/19/2023	01:30 AM	0							
593	4/19/2023	01:45 AM	0							
594	4/19/2023	02:00 AM	0							
595	4/19/2023	02:15 AM	0							
596	4/19/2023	02:30 AM	1							
597	4/19/2023	02:45 AM	0							
598	4/19/2023	03:00 AM	0							
599	4/19/2023	03:15 AM	1							

	A	B	C	D	E	F	G	H	I	J
600	4/19/2023	03:30 AM	4							
601	4/19/2023	03:45 AM	0							
602	4/19/2023	04:00 AM	1							
603	4/19/2023	04:15 AM	0							
604	4/19/2023	04:30 AM	2							
605	4/19/2023	04:45 AM	6							
606	4/19/2023	05:00 AM	6							
607	4/19/2023	05:15 AM	14							
608	4/19/2023	05:30 AM	9							
609	4/19/2023	05:45 AM	20							
610	4/19/2023	06:00 AM	20							
611	4/19/2023	06:15 AM	21							
612	4/19/2023	06:30 AM	25							
613	4/19/2023	06:45 AM	24							
614	4/19/2023	07:00 AM	17							
615	4/19/2023	07:15 AM	31							
616	4/19/2023	07:30 AM	26							
617	4/19/2023	07:45 AM	14							
618	4/19/2023	08:00 AM	21							
619	4/19/2023	08:15 AM	20							
620	4/19/2023	08:30 AM	15							
621	4/19/2023	08:45 AM	11							
622	4/19/2023	09:00 AM	7							
623	4/19/2023	09:15 AM	13							
624	4/19/2023	09:30 AM	14							
625	4/19/2023	09:45 AM	9							
626	4/19/2023	10:00 AM	7							
627	4/19/2023	10:15 AM	10							
628	4/19/2023	10:30 AM	8							
629	4/19/2023	10:45 AM	6							
630	4/19/2023	11:00 AM	9							
631	4/19/2023	11:15 AM	7							
632	4/19/2023	11:30 AM	4							
633	4/19/2023	11:45 AM	5							
634	4/19/2023	12:00 PM	8							
635	4/19/2023	12:15 PM	8							
636	4/19/2023	12:30 PM	7							
637	4/19/2023	12:45 PM	8							
638	4/19/2023	01:00 PM	4							
639	4/19/2023	01:15 PM	12							
640	4/19/2023	01:30 PM	8							
641	4/19/2023	01:45 PM	7							
642	4/19/2023	02:00 PM	12							
643	4/19/2023	02:15 PM	8							
644	4/19/2023	02:30 PM	13							
645	4/19/2023	02:45 PM	11							
646	4/19/2023	03:00 PM	11							
647	4/19/2023	03:15 PM	6							
648	4/19/2023	03:30 PM	9							
649	4/19/2023	03:45 PM	11							

	A	B	C	D	E	F	G	H	I	J
650	4/19/2023	04:00 PM	18							
651	4/19/2023	04:15 PM	17							
652	4/19/2023	04:30 PM	15							
653	4/19/2023	04:45 PM	14							
654	4/19/2023	05:00 PM	9							
655	4/19/2023	05:15 PM	13							
656	4/19/2023	05:30 PM	5							
657	4/19/2023	05:45 PM	16							
658	4/19/2023	06:00 PM	8							
659	4/19/2023	06:15 PM	10							
660	4/19/2023	06:30 PM	8							
661	4/19/2023	06:45 PM	9							
662	4/19/2023	07:00 PM	4							
663	4/19/2023	07:15 PM	7							
664	4/19/2023	07:30 PM	4							
665	4/19/2023	07:45 PM	1							
666	4/19/2023	08:00 PM	6							
667	4/19/2023	08:15 PM	1							
668	4/19/2023	08:30 PM	6							
669	4/19/2023	08:45 PM	2							
670	4/19/2023	09:00 PM	1							
671	4/19/2023	09:15 PM	2							
672	4/19/2023	09:30 PM	2							
673	4/19/2023	09:45 PM	1							
674	4/19/2023	10:00 PM	1							
675	4/19/2023	10:15 PM	3							
676	4/19/2023	10:30 PM	1							
677	4/19/2023	10:45 PM	0							
678	4/19/2023	11:00 PM	3							
679	4/19/2023	11:15 PM	0							
680	4/19/2023	11:30 PM	0							
681	4/19/2023	11:45 PM	1							

	A	B	C	D	E	F	G	H	I	J
1										
2	File Name: C:\Users\barri\OneDrive\Documents\TDB\WSP\SYRACUSE\DATA\BATCH 1 OUMAR1\DONE\ATR 1140.tf2									
3	Start Date: 4/13/2023									
4	Start Time: 12:00:00 AM									
5	Location 1: EB I-690 on ramp									
6	Location 2: from I-90									
7										
8										
9	Date	Time	NB							
10	4/13/2023	12:00 AM	14							
11	4/13/2023	12:15 AM	20							
12	4/13/2023	12:30 AM	17							
13	4/13/2023	12:45 AM	17							
14	4/13/2023	01:00 AM	16							
15	4/13/2023	01:15 AM	18							
16	4/13/2023	01:30 AM	16							
17	4/13/2023	01:45 AM	21							
18	4/13/2023	02:00 AM	19							
19	4/13/2023	02:15 AM	6							
20	4/13/2023	02:30 AM	15							
21	4/13/2023	02:45 AM	9							
22	4/13/2023	03:00 AM	13							
23	4/13/2023	03:15 AM	12							
24	4/13/2023	03:30 AM	15							
25	4/13/2023	03:45 AM	14							
26	4/13/2023	04:00 AM	11							
27	4/13/2023	04:15 AM	23							
28	4/13/2023	04:30 AM	14							
29	4/13/2023	04:45 AM	17							
30	4/13/2023	05:00 AM	24							
31	4/13/2023	05:15 AM	17							
32	4/13/2023	05:30 AM	34							
33	4/13/2023	05:45 AM	39							
34	4/13/2023	06:00 AM	42							
35	4/13/2023	06:15 AM	52							
36	4/13/2023	06:30 AM	72							
37	4/13/2023	06:45 AM	85							
38	4/13/2023	07:00 AM	65							
39	4/13/2023	07:15 AM	72							
40	4/13/2023	07:30 AM	84							
41	4/13/2023	07:45 AM	108							
42	4/13/2023	08:00 AM	93							
43	4/13/2023	08:15 AM	105							
44	4/13/2023	08:30 AM	100							
45	4/13/2023	08:45 AM	107							
46	4/13/2023	09:00 AM	91							
47	4/13/2023	09:15 AM	95							
48	4/13/2023	09:30 AM	99							
49	4/13/2023	09:45 AM	142							

	A	B	C	D	E	F	G	H	I	J
50	4/13/2023	10:00 AM	98							
51	4/13/2023	10:15 AM	112							
52	4/13/2023	10:30 AM	72							
53	4/13/2023	10:45 AM	105							
54	4/13/2023	11:00 AM	97							
55	4/13/2023	11:15 AM	116							
56	4/13/2023	11:30 AM	112							
57	4/13/2023	11:45 AM	95							
58	4/13/2023	12:00 PM	78							
59	4/13/2023	12:15 PM	114							
60	4/13/2023	12:30 PM	105							
61	4/13/2023	12:45 PM	106							
62	4/13/2023	01:00 PM	114							
63	4/13/2023	01:15 PM	117							
64	4/13/2023	01:30 PM	115							
65	4/13/2023	01:45 PM	113							
66	4/13/2023	02:00 PM	113							
67	4/13/2023	02:15 PM	110							
68	4/13/2023	02:30 PM	137							
69	4/13/2023	02:45 PM	110							
70	4/13/2023	03:00 PM	116							
71	4/13/2023	03:15 PM	131							
72	4/13/2023	03:30 PM	167							
73	4/13/2023	03:45 PM	140							
74	4/13/2023	04:00 PM	159							
75	4/13/2023	04:15 PM	175							
76	4/13/2023	04:30 PM	148							
77	4/13/2023	04:45 PM	164							
78	4/13/2023	05:00 PM	184							
79	4/13/2023	05:15 PM	152							
80	4/13/2023	05:30 PM	122							
81	4/13/2023	05:45 PM	112							
82	4/13/2023	06:00 PM	124							
83	4/13/2023	06:15 PM	102							
84	4/13/2023	06:30 PM	85							
85	4/13/2023	06:45 PM	73							
86	4/13/2023	07:00 PM	69							
87	4/13/2023	07:15 PM	57							
88	4/13/2023	07:30 PM	63							
89	4/13/2023	07:45 PM	74							
90	4/13/2023	08:00 PM	67							
91	4/13/2023	08:15 PM	66							
92	4/13/2023	08:30 PM	50							
93	4/13/2023	08:45 PM	60							
94	4/13/2023	09:00 PM	48							
95	4/13/2023	09:15 PM	43							
96	4/13/2023	09:30 PM	46							
97	4/13/2023	09:45 PM	43							
98	4/13/2023	10:00 PM	35							
99	4/13/2023	10:15 PM	31							

	A	B	C	D	E	F	G	H	I	J
100	4/13/2023	10:30 PM	35							
101	4/13/2023	10:45 PM	25							
102	4/13/2023	11:00 PM	42							
103	4/13/2023	11:15 PM	22							
104	4/13/2023	11:30 PM	22							
105	4/13/2023	11:45 PM	16							
106	4/14/2023	12:00 AM	16							
107	4/14/2023	12:15 AM	25							
108	4/14/2023	12:30 AM	18							
109	4/14/2023	12:45 AM	17							
110	4/14/2023	01:00 AM	24							
111	4/14/2023	01:15 AM	17							
112	4/14/2023	01:30 AM	8							
113	4/14/2023	01:45 AM	11							
114	4/14/2023	02:00 AM	13							
115	4/14/2023	02:15 AM	9							
116	4/14/2023	02:30 AM	21							
117	4/14/2023	02:45 AM	16							
118	4/14/2023	03:00 AM	9							
119	4/14/2023	03:15 AM	14							
120	4/14/2023	03:30 AM	14							
121	4/14/2023	03:45 AM	9							
122	4/14/2023	04:00 AM	15							
123	4/14/2023	04:15 AM	18							
124	4/14/2023	04:30 AM	19							
125	4/14/2023	04:45 AM	18							
126	4/14/2023	05:00 AM	17							
127	4/14/2023	05:15 AM	25							
128	4/14/2023	05:30 AM	37							
129	4/14/2023	05:45 AM	38							
130	4/14/2023	06:00 AM	52							
131	4/14/2023	06:15 AM	53							
132	4/14/2023	06:30 AM	62							
133	4/14/2023	06:45 AM	88							
134	4/14/2023	07:00 AM	57							
135	4/14/2023	07:15 AM	92							
136	4/14/2023	07:30 AM	87							
137	4/14/2023	07:45 AM	102							
138	4/14/2023	08:00 AM	94							
139	4/14/2023	08:15 AM	106							
140	4/14/2023	08:30 AM	86							
141	4/14/2023	08:45 AM	67							
142	4/14/2023	09:00 AM	84							
143	4/14/2023	09:15 AM	89							
144	4/14/2023	09:30 AM	96							
145	4/14/2023	09:45 AM	94							
146	4/14/2023	10:00 AM	92							
147	4/14/2023	10:15 AM	120							
148	4/14/2023	10:30 AM	119							
149	4/14/2023	10:45 AM	127							

	A	B	C	D	E	F	G	H	I	J
150	4/14/2023	11:00 AM	99							
151	4/14/2023	11:15 AM	137							
152	4/14/2023	11:30 AM	140							
153	4/14/2023	11:45 AM	131							
154	4/14/2023	12:00 PM	146							
155	4/14/2023	12:15 PM	135							
156	4/14/2023	12:30 PM	138							
157	4/14/2023	12:45 PM	139							
158	4/14/2023	01:00 PM	141							
159	4/14/2023	01:15 PM	165							
160	4/14/2023	01:30 PM	151							
161	4/14/2023	01:45 PM	167							
162	4/14/2023	02:00 PM	151							
163	4/14/2023	02:15 PM	133							
164	4/14/2023	02:30 PM	133							
165	4/14/2023	02:45 PM	108							
166	4/14/2023	03:00 PM	135							
167	4/14/2023	03:15 PM	205							
168	4/14/2023	03:30 PM	237							
169	4/14/2023	03:45 PM	187							
170	4/14/2023	04:00 PM	244							
171	4/14/2023	04:15 PM	238							
172	4/14/2023	04:30 PM	240							
173	4/14/2023	04:45 PM	258							
174	4/14/2023	05:00 PM	276							
175	4/14/2023	05:15 PM	277							
176	4/14/2023	05:30 PM	209							
177	4/14/2023	05:45 PM	224							
178	4/14/2023	06:00 PM	202							
179	4/14/2023	06:15 PM	203							
180	4/14/2023	06:30 PM	142							
181	4/14/2023	06:45 PM	124							
182	4/14/2023	07:00 PM	103							
183	4/14/2023	07:15 PM	102							
184	4/14/2023	07:30 PM	90							
185	4/14/2023	07:45 PM	74							
186	4/14/2023	08:00 PM	80							
187	4/14/2023	08:15 PM	56							
188	4/14/2023	08:30 PM	60							
189	4/14/2023	08:45 PM	63							
190	4/14/2023	09:00 PM	54							
191	4/14/2023	09:15 PM	51							
192	4/14/2023	09:30 PM	60							
193	4/14/2023	09:45 PM	38							
194	4/14/2023	10:00 PM	46							
195	4/14/2023	10:15 PM	53							
196	4/14/2023	10:30 PM	59							
197	4/14/2023	10:45 PM	26							
198	4/14/2023	11:00 PM	26							
199	4/14/2023	11:15 PM	30							

	A	B	C	D	E	F	G	H	I	J
200	4/14/2023	11:30 PM	28							
201	4/14/2023	11:45 PM	36							
202	4/15/2023	12:00 AM	21							
203	4/15/2023	12:15 AM	23							
204	4/15/2023	12:30 AM	16							
205	4/15/2023	12:45 AM	19							
206	4/15/2023	01:00 AM	8							
207	4/15/2023	01:15 AM	14							
208	4/15/2023	01:30 AM	10							
209	4/15/2023	01:45 AM	14							
210	4/15/2023	02:00 AM	26							
211	4/15/2023	02:15 AM	10							
212	4/15/2023	02:30 AM	20							
213	4/15/2023	02:45 AM	13							
214	4/15/2023	03:00 AM	8							
215	4/15/2023	03:15 AM	20							
216	4/15/2023	03:30 AM	7							
217	4/15/2023	03:45 AM	12							
218	4/15/2023	04:00 AM	8							
219	4/15/2023	04:15 AM	11							
220	4/15/2023	04:30 AM	10							
221	4/15/2023	04:45 AM	13							
222	4/15/2023	05:00 AM	17							
223	4/15/2023	05:15 AM	14							
224	4/15/2023	05:30 AM	19							
225	4/15/2023	05:45 AM	20							
226	4/15/2023	06:00 AM	24							
227	4/15/2023	06:15 AM	41							
228	4/15/2023	06:30 AM	36							
229	4/15/2023	06:45 AM	46							
230	4/15/2023	07:00 AM	40							
231	4/15/2023	07:15 AM	56							
232	4/15/2023	07:30 AM	76							
233	4/15/2023	07:45 AM	65							
234	4/15/2023	08:00 AM	74							
235	4/15/2023	08:15 AM	89							
236	4/15/2023	08:30 AM	78							
237	4/15/2023	08:45 AM	68							
238	4/15/2023	09:00 AM	87							
239	4/15/2023	09:15 AM	88							
240	4/15/2023	09:30 AM	118							
241	4/15/2023	09:45 AM	113							
242	4/15/2023	10:00 AM	130							
243	4/15/2023	10:15 AM	114							
244	4/15/2023	10:30 AM	126							
245	4/15/2023	10:45 AM	120							
246	4/15/2023	11:00 AM	126							
247	4/15/2023	11:15 AM	147							
248	4/15/2023	11:30 AM	138							
249	4/15/2023	11:45 AM	127							

	A	B	C	D	E	F	G	H	I	J
250	4/15/2023	12:00 PM	107							
251	4/15/2023	12:15 PM	133							
252	4/15/2023	12:30 PM	123							
253	4/15/2023	12:45 PM	133							
254	4/15/2023	01:00 PM	113							
255	4/15/2023	01:15 PM	132							
256	4/15/2023	01:30 PM	128							
257	4/15/2023	01:45 PM	120							
258	4/15/2023	02:00 PM	141							
259	4/15/2023	02:15 PM	127							
260	4/15/2023	02:30 PM	107							
261	4/15/2023	02:45 PM	130							
262	4/15/2023	03:00 PM	113							
263	4/15/2023	03:15 PM	151							
264	4/15/2023	03:30 PM	122							
265	4/15/2023	03:45 PM	117							
266	4/15/2023	04:00 PM	145							
267	4/15/2023	04:15 PM	108							
268	4/15/2023	04:30 PM	152							
269	4/15/2023	04:45 PM	118							
270	4/15/2023	05:00 PM	134							
271	4/15/2023	05:15 PM	120							
272	4/15/2023	05:30 PM	117							
273	4/15/2023	05:45 PM	116							
274	4/15/2023	06:00 PM	123							
275	4/15/2023	06:15 PM	107							
276	4/15/2023	06:30 PM	104							
277	4/15/2023	06:45 PM	110							
278	4/15/2023	07:00 PM	110							
279	4/15/2023	07:15 PM	79							
280	4/15/2023	07:30 PM	77							
281	4/15/2023	07:45 PM	72							
282	4/15/2023	08:00 PM	65							
283	4/15/2023	08:15 PM	55							
284	4/15/2023	08:30 PM	58							
285	4/15/2023	08:45 PM	53							
286	4/15/2023	09:00 PM	39							
287	4/15/2023	09:15 PM	54							
288	4/15/2023	09:30 PM	52							
289	4/15/2023	09:45 PM	49							
290	4/15/2023	10:00 PM	41							
291	4/15/2023	10:15 PM	31							
292	4/15/2023	10:30 PM	43							
293	4/15/2023	10:45 PM	31							
294	4/15/2023	11:00 PM	27							
295	4/15/2023	11:15 PM	24							
296	4/15/2023	11:30 PM	21							
297	4/15/2023	11:45 PM	20							
298	4/16/2023	12:00 AM	19							
299	4/16/2023	12:15 AM	25							

	A	B	C	D	E	F	G	H	I	J
300	4/16/2023	12:30 AM	24							
301	4/16/2023	12:45 AM	14							
302	4/16/2023	01:00 AM	20							
303	4/16/2023	01:15 AM	19							
304	4/16/2023	01:30 AM	16							
305	4/16/2023	01:45 AM	12							
306	4/16/2023	02:00 AM	12							
307	4/16/2023	02:15 AM	8							
308	4/16/2023	02:30 AM	13							
309	4/16/2023	02:45 AM	10							
310	4/16/2023	03:00 AM	11							
311	4/16/2023	03:15 AM	8							
312	4/16/2023	03:30 AM	10							
313	4/16/2023	03:45 AM	7							
314	4/16/2023	04:00 AM	14							
315	4/16/2023	04:15 AM	11							
316	4/16/2023	04:30 AM	9							
317	4/16/2023	04:45 AM	6							
318	4/16/2023	05:00 AM	6							
319	4/16/2023	05:15 AM	14							
320	4/16/2023	05:30 AM	17							
321	4/16/2023	05:45 AM	16							
322	4/16/2023	06:00 AM	29							
323	4/16/2023	06:15 AM	35							
324	4/16/2023	06:30 AM	40							
325	4/16/2023	06:45 AM	26							
326	4/16/2023	07:00 AM	24							
327	4/16/2023	07:15 AM	20							
328	4/16/2023	07:30 AM	35							
329	4/16/2023	07:45 AM	26							
330	4/16/2023	08:00 AM	39							
331	4/16/2023	08:15 AM	42							
332	4/16/2023	08:30 AM	43							
333	4/16/2023	08:45 AM	56							
334	4/16/2023	09:00 AM	48							
335	4/16/2023	09:15 AM	66							
336	4/16/2023	09:30 AM	77							
337	4/16/2023	09:45 AM	82							
338	4/16/2023	10:00 AM	65							
339	4/16/2023	10:15 AM	92							
340	4/16/2023	10:30 AM	89							
341	4/16/2023	10:45 AM	100							
342	4/16/2023	11:00 AM	105							
343	4/16/2023	11:15 AM	92							
344	4/16/2023	11:30 AM	128							
345	4/16/2023	11:45 AM	138							
346	4/16/2023	12:00 PM	128							
347	4/16/2023	12:15 PM	142							
348	4/16/2023	12:30 PM	161							
349	4/16/2023	12:45 PM	148							

	A	B	C	D	E	F	G	H	I	J
350	4/16/2023	01:00 PM	139							
351	4/16/2023	01:15 PM	157							
352	4/16/2023	01:30 PM	153							
353	4/16/2023	01:45 PM	153							
354	4/16/2023	02:00 PM	148							
355	4/16/2023	02:15 PM	131							
356	4/16/2023	02:30 PM	144							
357	4/16/2023	02:45 PM	145							
358	4/16/2023	03:00 PM	162							
359	4/16/2023	03:15 PM	135							
360	4/16/2023	03:30 PM	151							
361	4/16/2023	03:45 PM	144							
362	4/16/2023	04:00 PM	120							
363	4/16/2023	04:15 PM	140							
364	4/16/2023	04:30 PM	182							
365	4/16/2023	04:45 PM	161							
366	4/16/2023	05:00 PM	150							
367	4/16/2023	05:15 PM	137							
368	4/16/2023	05:30 PM	144							
369	4/16/2023	05:45 PM	144							
370	4/16/2023	06:00 PM	132							
371	4/16/2023	06:15 PM	124							
372	4/16/2023	06:30 PM	95							
373	4/16/2023	06:45 PM	117							
374	4/16/2023	07:00 PM	101							
375	4/16/2023	07:15 PM	113							
376	4/16/2023	07:30 PM	79							
377	4/16/2023	07:45 PM	78							
378	4/16/2023	08:00 PM	76							
379	4/16/2023	08:15 PM	62							
380	4/16/2023	08:30 PM	64							
381	4/16/2023	08:45 PM	60							
382	4/16/2023	09:00 PM	57							
383	4/16/2023	09:15 PM	50							
384	4/16/2023	09:30 PM	39							
385	4/16/2023	09:45 PM	43							
386	4/16/2023	10:00 PM	36							
387	4/16/2023	10:15 PM	35							
388	4/16/2023	10:30 PM	39							
389	4/16/2023	10:45 PM	38							
390	4/16/2023	11:00 PM	17							
391	4/16/2023	11:15 PM	24							
392	4/16/2023	11:30 PM	26							
393	4/16/2023	11:45 PM	28							
394	4/17/2023	12:00 AM	18							
395	4/17/2023	12:15 AM	10							
396	4/17/2023	12:30 AM	11							
397	4/17/2023	12:45 AM	8							
398	4/17/2023	01:00 AM	8							
399	4/17/2023	01:15 AM	4							

	A	B	C	D	E	F	G	H	I	J
400	4/17/2023	01:30 AM	19							
401	4/17/2023	01:45 AM	17							
402	4/17/2023	02:00 AM	12							
403	4/17/2023	02:15 AM	11							
404	4/17/2023	02:30 AM	9							
405	4/17/2023	02:45 AM	17							
406	4/17/2023	03:00 AM	5							
407	4/17/2023	03:15 AM	10							
408	4/17/2023	03:30 AM	12							
409	4/17/2023	03:45 AM	8							
410	4/17/2023	04:00 AM	15							
411	4/17/2023	04:15 AM	14							
412	4/17/2023	04:30 AM	17							
413	4/17/2023	04:45 AM	23							
414	4/17/2023	05:00 AM	23							
415	4/17/2023	05:15 AM	36							
416	4/17/2023	05:30 AM	35							
417	4/17/2023	05:45 AM	54							
418	4/17/2023	06:00 AM	37							
419	4/17/2023	06:15 AM	59							
420	4/17/2023	06:30 AM	84							
421	4/17/2023	06:45 AM	85							
422	4/17/2023	07:00 AM	62							
423	4/17/2023	07:15 AM	85							
424	4/17/2023	07:30 AM	107							
425	4/17/2023	07:45 AM	93							
426	4/17/2023	08:00 AM	109							
427	4/17/2023	08:15 AM	120							
428	4/17/2023	08:30 AM	87							
429	4/17/2023	08:45 AM	103							
430	4/17/2023	09:00 AM	98							
431	4/17/2023	09:15 AM	116							
432	4/17/2023	09:30 AM	102							
433	4/17/2023	09:45 AM	82							
434	4/17/2023	10:00 AM	88							
435	4/17/2023	10:15 AM	99							
436	4/17/2023	10:30 AM	87							
437	4/17/2023	10:45 AM	84							
438	4/17/2023	11:00 AM	101							
439	4/17/2023	11:15 AM	76							
440	4/17/2023	11:30 AM	84							
441	4/17/2023	11:45 AM	100							
442	4/17/2023	12:00 PM	84							
443	4/17/2023	12:15 PM	87							
444	4/17/2023	12:30 PM	71							
445	4/17/2023	12:45 PM	87							
446	4/17/2023	01:00 PM	93							
447	4/17/2023	01:15 PM	81							
448	4/17/2023	01:30 PM	104							
449	4/17/2023	01:45 PM	90							

	A	B	C	D	E	F	G	H	I	J
450	4/17/2023	02:00 PM	103							
451	4/17/2023	02:15 PM	119							
452	4/17/2023	02:30 PM	103							
453	4/17/2023	02:45 PM	92							
454	4/17/2023	03:00 PM	104							
455	4/17/2023	03:15 PM	105							
456	4/17/2023	03:30 PM	125							
457	4/17/2023	03:45 PM	119							
458	4/17/2023	04:00 PM	139							
459	4/17/2023	04:15 PM	141							
460	4/17/2023	04:30 PM	132							
461	4/17/2023	04:45 PM	136							
462	4/17/2023	05:00 PM	148							
463	4/17/2023	05:15 PM	146							
464	4/17/2023	05:30 PM	118							
465	4/17/2023	05:45 PM	103							
466	4/17/2023	06:00 PM	78							
467	4/17/2023	06:15 PM	95							
468	4/17/2023	06:30 PM	90							
469	4/17/2023	06:45 PM	72							
470	4/17/2023	07:00 PM	63							
471	4/17/2023	07:15 PM	57							
472	4/17/2023	07:30 PM	51							
473	4/17/2023	07:45 PM	50							
474	4/17/2023	08:00 PM	61							
475	4/17/2023	08:15 PM	46							
476	4/17/2023	08:30 PM	30							
477	4/17/2023	08:45 PM	41							
478	4/17/2023	09:00 PM	39							
479	4/17/2023	09:15 PM	46							
480	4/17/2023	09:30 PM	27							
481	4/17/2023	09:45 PM	30							
482	4/17/2023	10:00 PM	20							
483	4/17/2023	10:15 PM	27							
484	4/17/2023	10:30 PM	27							
485	4/17/2023	10:45 PM	22							
486	4/17/2023	11:00 PM	19							
487	4/17/2023	11:15 PM	18							
488	4/17/2023	11:30 PM	19							
489	4/17/2023	11:45 PM	16							
490	4/18/2023	12:00 AM	16							
491	4/18/2023	12:15 AM	14							
492	4/18/2023	12:30 AM	26							
493	4/18/2023	12:45 AM	14							
494	4/18/2023	01:00 AM	8							
495	4/18/2023	01:15 AM	13							
496	4/18/2023	01:30 AM	14							
497	4/18/2023	01:45 AM	10							
498	4/18/2023	02:00 AM	14							
499	4/18/2023	02:15 AM	11							

	A	B	C	D	E	F	G	H	I	J
500	4/18/2023	02:30 AM	15							
501	4/18/2023	02:45 AM	18							
502	4/18/2023	03:00 AM	9							
503	4/18/2023	03:15 AM	10							
504	4/18/2023	03:30 AM	12							
505	4/18/2023	03:45 AM	14							
506	4/18/2023	04:00 AM	11							
507	4/18/2023	04:15 AM	14							
508	4/18/2023	04:30 AM	21							
509	4/18/2023	04:45 AM	22							
510	4/18/2023	05:00 AM	19							
511	4/18/2023	05:15 AM	39							
512	4/18/2023	05:30 AM	34							
513	4/18/2023	05:45 AM	44							
514	4/18/2023	06:00 AM	66							
515	4/18/2023	06:15 AM	57							
516	4/18/2023	06:30 AM	84							
517	4/18/2023	06:45 AM	69							
518	4/18/2023	07:00 AM	72							
519	4/18/2023	07:15 AM	92							
520	4/18/2023	07:30 AM	84							
521	4/18/2023	07:45 AM	95							
522	4/18/2023	08:00 AM	107							
523	4/18/2023	08:15 AM	100							
524	4/18/2023	08:30 AM	106							
525	4/18/2023	08:45 AM	88							
526	4/18/2023	09:00 AM	107							
527	4/18/2023	09:15 AM	113							
528	4/18/2023	09:30 AM	99							
529	4/18/2023	09:45 AM	87							
530	4/18/2023	10:00 AM	68							
531	4/18/2023	10:15 AM	70							
532	4/18/2023	10:30 AM	98							
533	4/18/2023	10:45 AM	94							
534	4/18/2023	11:00 AM	82							
535	4/18/2023	11:15 AM	87							
536	4/18/2023	11:30 AM	105							
537	4/18/2023	11:45 AM	94							
538	4/18/2023	12:00 PM	100							
539	4/18/2023	12:15 PM	84							
540	4/18/2023	12:30 PM	89							
541	4/18/2023	12:45 PM	93							
542	4/18/2023	01:00 PM	73							
543	4/18/2023	01:15 PM	104							
544	4/18/2023	01:30 PM	97							
545	4/18/2023	01:45 PM	113							
546	4/18/2023	02:00 PM	102							
547	4/18/2023	02:15 PM	94							
548	4/18/2023	02:30 PM	120							
549	4/18/2023	02:45 PM	98							

	A	B	C	D	E	F	G	H	I	J
550	4/18/2023	03:00 PM	103							
551	4/18/2023	03:15 PM	128							
552	4/18/2023	03:30 PM	101							
553	4/18/2023	03:45 PM	127							
554	4/18/2023	04:00 PM	123							
555	4/18/2023	04:15 PM	141							
556	4/18/2023	04:30 PM	146							
557	4/18/2023	04:45 PM	151							
558	4/18/2023	05:00 PM	138							
559	4/18/2023	05:15 PM	143							
560	4/18/2023	05:30 PM	114							
561	4/18/2023	05:45 PM	122							
562	4/18/2023	06:00 PM	89							
563	4/18/2023	06:15 PM	85							
564	4/18/2023	06:30 PM	95							
565	4/18/2023	06:45 PM	73							
566	4/18/2023	07:00 PM	78							
567	4/18/2023	07:15 PM	60							
568	4/18/2023	07:30 PM	52							
569	4/18/2023	07:45 PM	49							
570	4/18/2023	08:00 PM	34							
571	4/18/2023	08:15 PM	40							
572	4/18/2023	08:30 PM	40							
573	4/18/2023	08:45 PM	45							
574	4/18/2023	09:00 PM	43							
575	4/18/2023	09:15 PM	49							
576	4/18/2023	09:30 PM	31							
577	4/18/2023	09:45 PM	26							
578	4/18/2023	10:00 PM	29							
579	4/18/2023	10:15 PM	29							
580	4/18/2023	10:30 PM	32							
581	4/18/2023	10:45 PM	29							
582	4/18/2023	11:00 PM	25							
583	4/18/2023	11:15 PM	26							
584	4/18/2023	11:30 PM	14							
585	4/18/2023	11:45 PM	15							
586	4/19/2023	12:00 AM	14							
587	4/19/2023	12:15 AM	11							
588	4/19/2023	12:30 AM	22							
589	4/19/2023	12:45 AM	8							
590	4/19/2023	01:00 AM	5							
591	4/19/2023	01:15 AM	16							
592	4/19/2023	01:30 AM	8							
593	4/19/2023	01:45 AM	18							
594	4/19/2023	02:00 AM	10							
595	4/19/2023	02:15 AM	8							
596	4/19/2023	02:30 AM	9							
597	4/19/2023	02:45 AM	8							
598	4/19/2023	03:00 AM	10							
599	4/19/2023	03:15 AM	11							

	A	B	C	D	E	F	G	H	I	J
600	4/19/2023	03:30 AM	21							
601	4/19/2023	03:45 AM	15							
602	4/19/2023	04:00 AM	12							
603	4/19/2023	04:15 AM	17							
604	4/19/2023	04:30 AM	12							
605	4/19/2023	04:45 AM	16							
606	4/19/2023	05:00 AM	16							
607	4/19/2023	05:15 AM	20							
608	4/19/2023	05:30 AM	31							
609	4/19/2023	05:45 AM	47							
610	4/19/2023	06:00 AM	48							
611	4/19/2023	06:15 AM	55							
612	4/19/2023	06:30 AM	71							
613	4/19/2023	06:45 AM	84							
614	4/19/2023	07:00 AM	73							
615	4/19/2023	07:15 AM	94							
616	4/19/2023	07:30 AM	84							
617	4/19/2023	07:45 AM	107							
618	4/19/2023	08:00 AM	109							
619	4/19/2023	08:15 AM	118							
620	4/19/2023	08:30 AM	86							
621	4/19/2023	08:45 AM	107							
622	4/19/2023	09:00 AM	98							
623	4/19/2023	09:15 AM	106							
624	4/19/2023	09:30 AM	98							
625	4/19/2023	09:45 AM	94							
626	4/19/2023	10:00 AM	102							
627	4/19/2023	10:15 AM	96							
628	4/19/2023	10:30 AM	85							
629	4/19/2023	10:45 AM	90							
630	4/19/2023	11:00 AM	93							
631	4/19/2023	11:15 AM	77							
632	4/19/2023	11:30 AM	92							
633	4/19/2023	11:45 AM	106							
634	4/19/2023	12:00 PM	77							
635	4/19/2023	12:15 PM	79							
636	4/19/2023	12:30 PM	97							
637	4/19/2023	12:45 PM	103							
638	4/19/2023	01:00 PM	78							
639	4/19/2023	01:15 PM	97							
640	4/19/2023	01:30 PM	83							
641	4/19/2023	01:45 PM	108							
642	4/19/2023	02:00 PM	80							
643	4/19/2023	02:15 PM	113							
644	4/19/2023	02:30 PM	120							
645	4/19/2023	02:45 PM	96							
646	4/19/2023	03:00 PM	112							
647	4/19/2023	03:15 PM	115							
648	4/19/2023	03:30 PM	127							
649	4/19/2023	03:45 PM	100							

	A	B	C	D	E	F	G	H	I	J
650	4/19/2023	04:00 PM	148							
651	4/19/2023	04:15 PM	125							
652	4/19/2023	04:30 PM	152							
653	4/19/2023	04:45 PM	158							
654	4/19/2023	05:00 PM	127							
655	4/19/2023	05:15 PM	148							
656	4/19/2023	05:30 PM	139							
657	4/19/2023	05:45 PM	146							
658	4/19/2023	06:00 PM	106							
659	4/19/2023	06:15 PM	100							
660	4/19/2023	06:30 PM	92							
661	4/19/2023	06:45 PM	77							
662	4/19/2023	07:00 PM	74							
663	4/19/2023	07:15 PM	79							
664	4/19/2023	07:30 PM	63							
665	4/19/2023	07:45 PM	52							
666	4/19/2023	08:00 PM	49							
667	4/19/2023	08:15 PM	54							
668	4/19/2023	08:30 PM	51							
669	4/19/2023	08:45 PM	48							
670	4/19/2023	09:00 PM	48							
671	4/19/2023	09:15 PM	34							
672	4/19/2023	09:30 PM	55							
673	4/19/2023	09:45 PM	34							
674	4/19/2023	10:00 PM	41							
675	4/19/2023	10:15 PM	33							
676	4/19/2023	10:30 PM	39							
677	4/19/2023	10:45 PM	29							
678	4/19/2023	11:00 PM	28							
679	4/19/2023	11:15 PM	30							
680	4/19/2023	11:30 PM	19							
681	4/19/2023	11:45 PM	31							

	A	B	C	D	E	F	G	H	I	J
1										
2	File Name: C:\Users\barri\OneDrive\Documents\TDB\WSP\SYRACUSE\DATA\BATCH 1 OUMAR1\DONE\ATR 1141.tf2									
3	Start Date: 4/13/2023									
4	Start Time: 12:00:00 AM									
5	Location 1: WB I-690 on ramp									
6	Location 2: from I-90									
7										
8										
9	Date	Time	WB							
10	4/13/2023	12:00 AM	4							
11	4/13/2023	12:15 AM	1							
12	4/13/2023	12:30 AM	1							
13	4/13/2023	12:45 AM	6							
14	4/13/2023	01:00 AM	6							
15	4/13/2023	01:15 AM	5							
16	4/13/2023	01:30 AM	2							
17	4/13/2023	01:45 AM	4							
18	4/13/2023	02:00 AM	3							
19	4/13/2023	02:15 AM	1							
20	4/13/2023	02:30 AM	0							
21	4/13/2023	02:45 AM	1							
22	4/13/2023	03:00 AM	2							
23	4/13/2023	03:15 AM	1							
24	4/13/2023	03:30 AM	0							
25	4/13/2023	03:45 AM	3							
26	4/13/2023	04:00 AM	1							
27	4/13/2023	04:15 AM	4							
28	4/13/2023	04:30 AM	4							
29	4/13/2023	04:45 AM	5							
30	4/13/2023	05:00 AM	7							
31	4/13/2023	05:15 AM	8							
32	4/13/2023	05:30 AM	6							
33	4/13/2023	05:45 AM	8							
34	4/13/2023	06:00 AM	9							
35	4/13/2023	06:15 AM	5							
36	4/13/2023	06:30 AM	12							
37	4/13/2023	06:45 AM	7							
38	4/13/2023	07:00 AM	10							
39	4/13/2023	07:15 AM	14							
40	4/13/2023	07:30 AM	23							
41	4/13/2023	07:45 AM	26							
42	4/13/2023	08:00 AM	22							
43	4/13/2023	08:15 AM	32							
44	4/13/2023	08:30 AM	17							
45	4/13/2023	08:45 AM	25							
46	4/13/2023	09:00 AM	15							
47	4/13/2023	09:15 AM	19							
48	4/13/2023	09:30 AM	15							
49	4/13/2023	09:45 AM	23							

	A	B	C	D	E	F	G	H	I	J
50	4/13/2023	10:00 AM	23							
51	4/13/2023	10:15 AM	21							
52	4/13/2023	10:30 AM	29							
53	4/13/2023	10:45 AM	21							
54	4/13/2023	11:00 AM	17							
55	4/13/2023	11:15 AM	33							
56	4/13/2023	11:30 AM	28							
57	4/13/2023	11:45 AM	30							
58	4/13/2023	12:00 PM	18							
59	4/13/2023	12:15 PM	36							
60	4/13/2023	12:30 PM	22							
61	4/13/2023	12:45 PM	21							
62	4/13/2023	01:00 PM	16							
63	4/13/2023	01:15 PM	20							
64	4/13/2023	01:30 PM	32							
65	4/13/2023	01:45 PM	25							
66	4/13/2023	02:00 PM	36							
67	4/13/2023	02:15 PM	39							
68	4/13/2023	02:30 PM	39							
69	4/13/2023	02:45 PM	34							
70	4/13/2023	03:00 PM	47							
71	4/13/2023	03:15 PM	53							
72	4/13/2023	03:30 PM	48							
73	4/13/2023	03:45 PM	56							
74	4/13/2023	04:00 PM	70							
75	4/13/2023	04:15 PM	90							
76	4/13/2023	04:30 PM	86							
77	4/13/2023	04:45 PM	88							
78	4/13/2023	05:00 PM	86							
79	4/13/2023	05:15 PM	120							
80	4/13/2023	05:30 PM	71							
81	4/13/2023	05:45 PM	59							
82	4/13/2023	06:00 PM	42							
83	4/13/2023	06:15 PM	33							
84	4/13/2023	06:30 PM	33							
85	4/13/2023	06:45 PM	31							
86	4/13/2023	07:00 PM	24							
87	4/13/2023	07:15 PM	24							
88	4/13/2023	07:30 PM	22							
89	4/13/2023	07:45 PM	18							
90	4/13/2023	08:00 PM	21							
91	4/13/2023	08:15 PM	21							
92	4/13/2023	08:30 PM	17							
93	4/13/2023	08:45 PM	17							
94	4/13/2023	09:00 PM	12							
95	4/13/2023	09:15 PM	8							
96	4/13/2023	09:30 PM	11							
97	4/13/2023	09:45 PM	11							
98	4/13/2023	10:00 PM	8							
99	4/13/2023	10:15 PM	7							

	A	B	C	D	E	F	G	H	I	J
100	4/13/2023	10:30 PM	11							
101	4/13/2023	10:45 PM	9							
102	4/13/2023	11:00 PM	6							
103	4/13/2023	11:15 PM	6							
104	4/13/2023	11:30 PM	3							
105	4/13/2023	11:45 PM	7							
106	4/14/2023	12:00 AM	5							
107	4/14/2023	12:15 AM	4							
108	4/14/2023	12:30 AM	6							
109	4/14/2023	12:45 AM	2							
110	4/14/2023	01:00 AM	1							
111	4/14/2023	01:15 AM	2							
112	4/14/2023	01:30 AM	2							
113	4/14/2023	01:45 AM	8							
114	4/14/2023	02:00 AM	1							
115	4/14/2023	02:15 AM	1							
116	4/14/2023	02:30 AM	2							
117	4/14/2023	02:45 AM	3							
118	4/14/2023	03:00 AM	0							
119	4/14/2023	03:15 AM	2							
120	4/14/2023	03:30 AM	3							
121	4/14/2023	03:45 AM	2							
122	4/14/2023	04:00 AM	3							
123	4/14/2023	04:15 AM	3							
124	4/14/2023	04:30 AM	3							
125	4/14/2023	04:45 AM	2							
126	4/14/2023	05:00 AM	3							
127	4/14/2023	05:15 AM	6							
128	4/14/2023	05:30 AM	9							
129	4/14/2023	05:45 AM	3							
130	4/14/2023	06:00 AM	2							
131	4/14/2023	06:15 AM	4							
132	4/14/2023	06:30 AM	8							
133	4/14/2023	06:45 AM	13							
134	4/14/2023	07:00 AM	11							
135	4/14/2023	07:15 AM	22							
136	4/14/2023	07:30 AM	15							
137	4/14/2023	07:45 AM	24							
138	4/14/2023	08:00 AM	18							
139	4/14/2023	08:15 AM	30							
140	4/14/2023	08:30 AM	24							
141	4/14/2023	08:45 AM	20							
142	4/14/2023	09:00 AM	18							
143	4/14/2023	09:15 AM	16							
144	4/14/2023	09:30 AM	23							
145	4/14/2023	09:45 AM	26							
146	4/14/2023	10:00 AM	22							
147	4/14/2023	10:15 AM	19							
148	4/14/2023	10:30 AM	21							
149	4/14/2023	10:45 AM	30							

	A	B	C	D	E	F	G	H	I	J
150	4/14/2023	11:00 AM	14							
151	4/14/2023	11:15 AM	23							
152	4/14/2023	11:30 AM	27							
153	4/14/2023	11:45 AM	28							
154	4/14/2023	12:00 PM	39							
155	4/14/2023	12:15 PM	40							
156	4/14/2023	12:30 PM	23							
157	4/14/2023	12:45 PM	36							
158	4/14/2023	01:00 PM	26							
159	4/14/2023	01:15 PM	38							
160	4/14/2023	01:30 PM	32							
161	4/14/2023	01:45 PM	40							
162	4/14/2023	02:00 PM	43							
163	4/14/2023	02:15 PM	32							
164	4/14/2023	02:30 PM	46							
165	4/14/2023	02:45 PM	44							
166	4/14/2023	03:00 PM	48							
167	4/14/2023	03:15 PM	55							
168	4/14/2023	03:30 PM	74							
169	4/14/2023	03:45 PM	75							
170	4/14/2023	04:00 PM	59							
171	4/14/2023	04:15 PM	71							
172	4/14/2023	04:30 PM	63							
173	4/14/2023	04:45 PM	90							
174	4/14/2023	05:00 PM	88							
175	4/14/2023	05:15 PM	85							
176	4/14/2023	05:30 PM	57							
177	4/14/2023	05:45 PM	50							
178	4/14/2023	06:00 PM	34							
179	4/14/2023	06:15 PM	38							
180	4/14/2023	06:30 PM	38							
181	4/14/2023	06:45 PM	24							
182	4/14/2023	07:00 PM	21							
183	4/14/2023	07:15 PM	25							
184	4/14/2023	07:30 PM	21							
185	4/14/2023	07:45 PM	21							
186	4/14/2023	08:00 PM	18							
187	4/14/2023	08:15 PM	16							
188	4/14/2023	08:30 PM	15							
189	4/14/2023	08:45 PM	11							
190	4/14/2023	09:00 PM	18							
191	4/14/2023	09:15 PM	11							
192	4/14/2023	09:30 PM	11							
193	4/14/2023	09:45 PM	17							
194	4/14/2023	10:00 PM	15							
195	4/14/2023	10:15 PM	12							
196	4/14/2023	10:30 PM	5							
197	4/14/2023	10:45 PM	10							
198	4/14/2023	11:00 PM	8							
199	4/14/2023	11:15 PM	8							

	A	B	C	D	E	F	G	H	I	J
200	4/14/2023	11:30 PM	6							
201	4/14/2023	11:45 PM	8							
202	4/15/2023	12:00 AM	10							
203	4/15/2023	12:15 AM	8							
204	4/15/2023	12:30 AM	7							
205	4/15/2023	12:45 AM	3							
206	4/15/2023	01:00 AM	3							
207	4/15/2023	01:15 AM	6							
208	4/15/2023	01:30 AM	4							
209	4/15/2023	01:45 AM	3							
210	4/15/2023	02:00 AM	3							
211	4/15/2023	02:15 AM	1							
212	4/15/2023	02:30 AM	2							
213	4/15/2023	02:45 AM	3							
214	4/15/2023	03:00 AM	2							
215	4/15/2023	03:15 AM	0							
216	4/15/2023	03:30 AM	2							
217	4/15/2023	03:45 AM	2							
218	4/15/2023	04:00 AM	2							
219	4/15/2023	04:15 AM	3							
220	4/15/2023	04:30 AM	1							
221	4/15/2023	04:45 AM	2							
222	4/15/2023	05:00 AM	4							
223	4/15/2023	05:15 AM	2							
224	4/15/2023	05:30 AM	1							
225	4/15/2023	05:45 AM	4							
226	4/15/2023	06:00 AM	2							
227	4/15/2023	06:15 AM	0							
228	4/15/2023	06:30 AM	6							
229	4/15/2023	06:45 AM	12							
230	4/15/2023	07:00 AM	6							
231	4/15/2023	07:15 AM	10							
232	4/15/2023	07:30 AM	11							
233	4/15/2023	07:45 AM	10							
234	4/15/2023	08:00 AM	14							
235	4/15/2023	08:15 AM	24							
236	4/15/2023	08:30 AM	12							
237	4/15/2023	08:45 AM	20							
238	4/15/2023	09:00 AM	19							
239	4/15/2023	09:15 AM	19							
240	4/15/2023	09:30 AM	20							
241	4/15/2023	09:45 AM	24							
242	4/15/2023	10:00 AM	26							
243	4/15/2023	10:15 AM	21							
244	4/15/2023	10:30 AM	22							
245	4/15/2023	10:45 AM	28							
246	4/15/2023	11:00 AM	35							
247	4/15/2023	11:15 AM	37							
248	4/15/2023	11:30 AM	29							
249	4/15/2023	11:45 AM	30							

	A	B	C	D	E	F	G	H	I	J
250	4/15/2023	12:00 PM	34							
251	4/15/2023	12:15 PM	30							
252	4/15/2023	12:30 PM	28							
253	4/15/2023	12:45 PM	31							
254	4/15/2023	01:00 PM	28							
255	4/15/2023	01:15 PM	22							
256	4/15/2023	01:30 PM	25							
257	4/15/2023	01:45 PM	30							
258	4/15/2023	02:00 PM	31							
259	4/15/2023	02:15 PM	31							
260	4/15/2023	02:30 PM	26							
261	4/15/2023	02:45 PM	31							
262	4/15/2023	03:00 PM	21							
263	4/15/2023	03:15 PM	32							
264	4/15/2023	03:30 PM	31							
265	4/15/2023	03:45 PM	31							
266	4/15/2023	04:00 PM	26							
267	4/15/2023	04:15 PM	25							
268	4/15/2023	04:30 PM	30							
269	4/15/2023	04:45 PM	30							
270	4/15/2023	05:00 PM	24							
271	4/15/2023	05:15 PM	27							
272	4/15/2023	05:30 PM	28							
273	4/15/2023	05:45 PM	23							
274	4/15/2023	06:00 PM	30							
275	4/15/2023	06:15 PM	22							
276	4/15/2023	06:30 PM	23							
277	4/15/2023	06:45 PM	28							
278	4/15/2023	07:00 PM	17							
279	4/15/2023	07:15 PM	24							
280	4/15/2023	07:30 PM	22							
281	4/15/2023	07:45 PM	22							
282	4/15/2023	08:00 PM	20							
283	4/15/2023	08:15 PM	17							
284	4/15/2023	08:30 PM	10							
285	4/15/2023	08:45 PM	22							
286	4/15/2023	09:00 PM	19							
287	4/15/2023	09:15 PM	25							
288	4/15/2023	09:30 PM	11							
289	4/15/2023	09:45 PM	12							
290	4/15/2023	10:00 PM	6							
291	4/15/2023	10:15 PM	11							
292	4/15/2023	10:30 PM	9							
293	4/15/2023	10:45 PM	7							
294	4/15/2023	11:00 PM	11							
295	4/15/2023	11:15 PM	14							
296	4/15/2023	11:30 PM	10							
297	4/15/2023	11:45 PM	8							
298	4/16/2023	12:00 AM	5							
299	4/16/2023	12:15 AM	6							

	A	B	C	D	E	F	G	H	I	J
300	4/16/2023	12:30 AM	6							
301	4/16/2023	12:45 AM	2							
302	4/16/2023	01:00 AM	8							
303	4/16/2023	01:15 AM	4							
304	4/16/2023	01:30 AM	2							
305	4/16/2023	01:45 AM	2							
306	4/16/2023	02:00 AM	2							
307	4/16/2023	02:15 AM	1							
308	4/16/2023	02:30 AM	1							
309	4/16/2023	02:45 AM	1							
310	4/16/2023	03:00 AM	4							
311	4/16/2023	03:15 AM	0							
312	4/16/2023	03:30 AM	0							
313	4/16/2023	03:45 AM	0							
314	4/16/2023	04:00 AM	0							
315	4/16/2023	04:15 AM	1							
316	4/16/2023	04:30 AM	1							
317	4/16/2023	04:45 AM	3							
318	4/16/2023	05:00 AM	0							
319	4/16/2023	05:15 AM	4							
320	4/16/2023	05:30 AM	2							
321	4/16/2023	05:45 AM	1							
322	4/16/2023	06:00 AM	1							
323	4/16/2023	06:15 AM	3							
324	4/16/2023	06:30 AM	6							
325	4/16/2023	06:45 AM	6							
326	4/16/2023	07:00 AM	8							
327	4/16/2023	07:15 AM	13							
328	4/16/2023	07:30 AM	9							
329	4/16/2023	07:45 AM	11							
330	4/16/2023	08:00 AM	8							
331	4/16/2023	08:15 AM	12							
332	4/16/2023	08:30 AM	7							
333	4/16/2023	08:45 AM	10							
334	4/16/2023	09:00 AM	8							
335	4/16/2023	09:15 AM	6							
336	4/16/2023	09:30 AM	14							
337	4/16/2023	09:45 AM	21							
338	4/16/2023	10:00 AM	17							
339	4/16/2023	10:15 AM	17							
340	4/16/2023	10:30 AM	24							
341	4/16/2023	10:45 AM	16							
342	4/16/2023	11:00 AM	23							
343	4/16/2023	11:15 AM	23							
344	4/16/2023	11:30 AM	34							
345	4/16/2023	11:45 AM	30							
346	4/16/2023	12:00 PM	29							
347	4/16/2023	12:15 PM	18							
348	4/16/2023	12:30 PM	27							
349	4/16/2023	12:45 PM	31							

	A	B	C	D	E	F	G	H	I	J
350	4/16/2023	01:00 PM	36							
351	4/16/2023	01:15 PM	33							
352	4/16/2023	01:30 PM	31							
353	4/16/2023	01:45 PM	29							
354	4/16/2023	02:00 PM	24							
355	4/16/2023	02:15 PM	21							
356	4/16/2023	02:30 PM	23							
357	4/16/2023	02:45 PM	36							
358	4/16/2023	03:00 PM	25							
359	4/16/2023	03:15 PM	22							
360	4/16/2023	03:30 PM	34							
361	4/16/2023	03:45 PM	29							
362	4/16/2023	04:00 PM	33							
363	4/16/2023	04:15 PM	24							
364	4/16/2023	04:30 PM	45							
365	4/16/2023	04:45 PM	33							
366	4/16/2023	05:00 PM	24							
367	4/16/2023	05:15 PM	26							
368	4/16/2023	05:30 PM	26							
369	4/16/2023	05:45 PM	26							
370	4/16/2023	06:00 PM	21							
371	4/16/2023	06:15 PM	25							
372	4/16/2023	06:30 PM	26							
373	4/16/2023	06:45 PM	21							
374	4/16/2023	07:00 PM	19							
375	4/16/2023	07:15 PM	24							
376	4/16/2023	07:30 PM	21							
377	4/16/2023	07:45 PM	22							
378	4/16/2023	08:00 PM	19							
379	4/16/2023	08:15 PM	14							
380	4/16/2023	08:30 PM	14							
381	4/16/2023	08:45 PM	11							
382	4/16/2023	09:00 PM	15							
383	4/16/2023	09:15 PM	9							
384	4/16/2023	09:30 PM	11							
385	4/16/2023	09:45 PM	6							
386	4/16/2023	10:00 PM	20							
387	4/16/2023	10:15 PM	11							
388	4/16/2023	10:30 PM	9							
389	4/16/2023	10:45 PM	4							
390	4/16/2023	11:00 PM	6							
391	4/16/2023	11:15 PM	6							
392	4/16/2023	11:30 PM	4							
393	4/16/2023	11:45 PM	2							
394	4/17/2023	12:00 AM	3							
395	4/17/2023	12:15 AM	9							
396	4/17/2023	12:30 AM	1							
397	4/17/2023	12:45 AM	1							
398	4/17/2023	01:00 AM	3							
399	4/17/2023	01:15 AM	3							

	A	B	C	D	E	F	G	H	I	J
400	4/17/2023	01:30 AM	2							
401	4/17/2023	01:45 AM	3							
402	4/17/2023	02:00 AM	2							
403	4/17/2023	02:15 AM	2							
404	4/17/2023	02:30 AM	2							
405	4/17/2023	02:45 AM	0							
406	4/17/2023	03:00 AM	0							
407	4/17/2023	03:15 AM	0							
408	4/17/2023	03:30 AM	1							
409	4/17/2023	03:45 AM	3							
410	4/17/2023	04:00 AM	0							
411	4/17/2023	04:15 AM	2							
412	4/17/2023	04:30 AM	1							
413	4/17/2023	04:45 AM	4							
414	4/17/2023	05:00 AM	7							
415	4/17/2023	05:15 AM	6							
416	4/17/2023	05:30 AM	10							
417	4/17/2023	05:45 AM	8							
418	4/17/2023	06:00 AM	7							
419	4/17/2023	06:15 AM	8							
420	4/17/2023	06:30 AM	8							
421	4/17/2023	06:45 AM	17							
422	4/17/2023	07:00 AM	10							
423	4/17/2023	07:15 AM	23							
424	4/17/2023	07:30 AM	19							
425	4/17/2023	07:45 AM	32							
426	4/17/2023	08:00 AM	19							
427	4/17/2023	08:15 AM	25							
428	4/17/2023	08:30 AM	18							
429	4/17/2023	08:45 AM	22							
430	4/17/2023	09:00 AM	20							
431	4/17/2023	09:15 AM	25							
432	4/17/2023	09:30 AM	16							
433	4/17/2023	09:45 AM	13							
434	4/17/2023	10:00 AM	22							
435	4/17/2023	10:15 AM	21							
436	4/17/2023	10:30 AM	24							
437	4/17/2023	10:45 AM	19							
438	4/17/2023	11:00 AM	25							
439	4/17/2023	11:15 AM	25							
440	4/17/2023	11:30 AM	22							
441	4/17/2023	11:45 AM	22							
442	4/17/2023	12:00 PM	18							
443	4/17/2023	12:15 PM	30							
444	4/17/2023	12:30 PM	21							
445	4/17/2023	12:45 PM	23							
446	4/17/2023	01:00 PM	24							
447	4/17/2023	01:15 PM	23							
448	4/17/2023	01:30 PM	27							
449	4/17/2023	01:45 PM	37							

	A	B	C	D	E	F	G	H	I	J
450	4/17/2023	02:00 PM	19							
451	4/17/2023	02:15 PM	31							
452	4/17/2023	02:30 PM	32							
453	4/17/2023	02:45 PM	50							
454	4/17/2023	03:00 PM	32							
455	4/17/2023	03:15 PM	57							
456	4/17/2023	03:30 PM	55							
457	4/17/2023	03:45 PM	61							
458	4/17/2023	04:00 PM	73							
459	4/17/2023	04:15 PM	72							
460	4/17/2023	04:30 PM	82							
461	4/17/2023	04:45 PM	101							
462	4/17/2023	05:00 PM	88							
463	4/17/2023	05:15 PM	88							
464	4/17/2023	05:30 PM	75							
465	4/17/2023	05:45 PM	54							
466	4/17/2023	06:00 PM	48							
467	4/17/2023	06:15 PM	39							
468	4/17/2023	06:30 PM	25							
469	4/17/2023	06:45 PM	20							
470	4/17/2023	07:00 PM	29							
471	4/17/2023	07:15 PM	22							
472	4/17/2023	07:30 PM	12							
473	4/17/2023	07:45 PM	10							
474	4/17/2023	08:00 PM	18							
475	4/17/2023	08:15 PM	12							
476	4/17/2023	08:30 PM	11							
477	4/17/2023	08:45 PM	13							
478	4/17/2023	09:00 PM	12							
479	4/17/2023	09:15 PM	14							
480	4/17/2023	09:30 PM	7							
481	4/17/2023	09:45 PM	5							
482	4/17/2023	10:00 PM	9							
483	4/17/2023	10:15 PM	7							
484	4/17/2023	10:30 PM	10							
485	4/17/2023	10:45 PM	5							
486	4/17/2023	11:00 PM	8							
487	4/17/2023	11:15 PM	5							
488	4/17/2023	11:30 PM	2							
489	4/17/2023	11:45 PM	6							
490	4/18/2023	12:00 AM	4							
491	4/18/2023	12:15 AM	1							
492	4/18/2023	12:30 AM	1							
493	4/18/2023	12:45 AM	3							
494	4/18/2023	01:00 AM	2							
495	4/18/2023	01:15 AM	1							
496	4/18/2023	01:30 AM	2							
497	4/18/2023	01:45 AM	5							
498	4/18/2023	02:00 AM	3							
499	4/18/2023	02:15 AM	3							

	A	B	C	D	E	F	G	H	I	J
500	4/18/2023	02:30 AM	2							
501	4/18/2023	02:45 AM	1							
502	4/18/2023	03:00 AM	2							
503	4/18/2023	03:15 AM	0							
504	4/18/2023	03:30 AM	2							
505	4/18/2023	03:45 AM	1							
506	4/18/2023	04:00 AM	2							
507	4/18/2023	04:15 AM	2							
508	4/18/2023	04:30 AM	1							
509	4/18/2023	04:45 AM	1							
510	4/18/2023	05:00 AM	3							
511	4/18/2023	05:15 AM	8							
512	4/18/2023	05:30 AM	5							
513	4/18/2023	05:45 AM	6							
514	4/18/2023	06:00 AM	7							
515	4/18/2023	06:15 AM	12							
516	4/18/2023	06:30 AM	11							
517	4/18/2023	06:45 AM	16							
518	4/18/2023	07:00 AM	9							
519	4/18/2023	07:15 AM	15							
520	4/18/2023	07:30 AM	18							
521	4/18/2023	07:45 AM	17							
522	4/18/2023	08:00 AM	19							
523	4/18/2023	08:15 AM	18							
524	4/18/2023	08:30 AM	20							
525	4/18/2023	08:45 AM	18							
526	4/18/2023	09:00 AM	11							
527	4/18/2023	09:15 AM	20							
528	4/18/2023	09:30 AM	19							
529	4/18/2023	09:45 AM	12							
530	4/18/2023	10:00 AM	20							
531	4/18/2023	10:15 AM	16							
532	4/18/2023	10:30 AM	16							
533	4/18/2023	10:45 AM	16							
534	4/18/2023	11:00 AM	16							
535	4/18/2023	11:15 AM	16							
536	4/18/2023	11:30 AM	22							
537	4/18/2023	11:45 AM	18							
538	4/18/2023	12:00 PM	18							
539	4/18/2023	12:15 PM	19							
540	4/18/2023	12:30 PM	20							
541	4/18/2023	12:45 PM	20							
542	4/18/2023	01:00 PM	15							
543	4/18/2023	01:15 PM	25							
544	4/18/2023	01:30 PM	28							
545	4/18/2023	01:45 PM	29							
546	4/18/2023	02:00 PM	24							
547	4/18/2023	02:15 PM	31							
548	4/18/2023	02:30 PM	39							
549	4/18/2023	02:45 PM	26							

	A	B	C	D	E	F	G	H	I	J
550	4/18/2023	03:00 PM	46							
551	4/18/2023	03:15 PM	50							
552	4/18/2023	03:30 PM	56							
553	4/18/2023	03:45 PM	57							
554	4/18/2023	04:00 PM	66							
555	4/18/2023	04:15 PM	93							
556	4/18/2023	04:30 PM	102							
557	4/18/2023	04:45 PM	109							
558	4/18/2023	05:00 PM	72							
559	4/18/2023	05:15 PM	93							
560	4/18/2023	05:30 PM	61							
561	4/18/2023	05:45 PM	48							
562	4/18/2023	06:00 PM	47							
563	4/18/2023	06:15 PM	47							
564	4/18/2023	06:30 PM	32							
565	4/18/2023	06:45 PM	23							
566	4/18/2023	07:00 PM	17							
567	4/18/2023	07:15 PM	30							
568	4/18/2023	07:30 PM	19							
569	4/18/2023	07:45 PM	23							
570	4/18/2023	08:00 PM	12							
571	4/18/2023	08:15 PM	17							
572	4/18/2023	08:30 PM	10							
573	4/18/2023	08:45 PM	19							
574	4/18/2023	09:00 PM	20							
575	4/18/2023	09:15 PM	23							
576	4/18/2023	09:30 PM	13							
577	4/18/2023	09:45 PM	11							
578	4/18/2023	10:00 PM	9							
579	4/18/2023	10:15 PM	8							
580	4/18/2023	10:30 PM	4							
581	4/18/2023	10:45 PM	6							
582	4/18/2023	11:00 PM	8							
583	4/18/2023	11:15 PM	8							
584	4/18/2023	11:30 PM	8							
585	4/18/2023	11:45 PM	4							
586	4/19/2023	12:00 AM	2							
587	4/19/2023	12:15 AM	3							
588	4/19/2023	12:30 AM	3							
589	4/19/2023	12:45 AM	5							
590	4/19/2023	01:00 AM	1							
591	4/19/2023	01:15 AM	2							
592	4/19/2023	01:30 AM	3							
593	4/19/2023	01:45 AM	5							
594	4/19/2023	02:00 AM	4							
595	4/19/2023	02:15 AM	0							
596	4/19/2023	02:30 AM	0							
597	4/19/2023	02:45 AM	3							
598	4/19/2023	03:00 AM	0							
599	4/19/2023	03:15 AM	3							

	A	B	C	D	E	F	G	H	I	J
600	4/19/2023	03:30 AM	1							
601	4/19/2023	03:45 AM	0							
602	4/19/2023	04:00 AM	3							
603	4/19/2023	04:15 AM	0							
604	4/19/2023	04:30 AM	3							
605	4/19/2023	04:45 AM	4							
606	4/19/2023	05:00 AM	2							
607	4/19/2023	05:15 AM	7							
608	4/19/2023	05:30 AM	5							
609	4/19/2023	05:45 AM	12							
610	4/19/2023	06:00 AM	6							
611	4/19/2023	06:15 AM	7							
612	4/19/2023	06:30 AM	10							
613	4/19/2023	06:45 AM	13							
614	4/19/2023	07:00 AM	16							
615	4/19/2023	07:15 AM	14							
616	4/19/2023	07:30 AM	18							
617	4/19/2023	07:45 AM	28							
618	4/19/2023	08:00 AM	15							
619	4/19/2023	08:15 AM	25							
620	4/19/2023	08:30 AM	15							
621	4/19/2023	08:45 AM	16							
622	4/19/2023	09:00 AM	18							
623	4/19/2023	09:15 AM	21							
624	4/19/2023	09:30 AM	13							
625	4/19/2023	09:45 AM	16							
626	4/19/2023	10:00 AM	13							
627	4/19/2023	10:15 AM	17							
628	4/19/2023	10:30 AM	15							
629	4/19/2023	10:45 AM	12							
630	4/19/2023	11:00 AM	26							
631	4/19/2023	11:15 AM	21							
632	4/19/2023	11:30 AM	20							
633	4/19/2023	11:45 AM	25							
634	4/19/2023	12:00 PM	19							
635	4/19/2023	12:15 PM	25							
636	4/19/2023	12:30 PM	22							
637	4/19/2023	12:45 PM	21							
638	4/19/2023	01:00 PM	25							
639	4/19/2023	01:15 PM	27							
640	4/19/2023	01:30 PM	24							
641	4/19/2023	01:45 PM	31							
642	4/19/2023	02:00 PM	33							
643	4/19/2023	02:15 PM	38							
644	4/19/2023	02:30 PM	38							
645	4/19/2023	02:45 PM	28							
646	4/19/2023	03:00 PM	42							
647	4/19/2023	03:15 PM	35							
648	4/19/2023	03:30 PM	56							
649	4/19/2023	03:45 PM	62							

	A	B	C	D	E	F	G	H	I	J
650	4/19/2023	04:00 PM	60							
651	4/19/2023	04:15 PM	101							
652	4/19/2023	04:30 PM	97							
653	4/19/2023	04:45 PM	112							
654	4/19/2023	05:00 PM	72							
655	4/19/2023	05:15 PM	81							
656	4/19/2023	05:30 PM	49							
657	4/19/2023	05:45 PM	64							
658	4/19/2023	06:00 PM	49							
659	4/19/2023	06:15 PM	37							
660	4/19/2023	06:30 PM	39							
661	4/19/2023	06:45 PM	26							
662	4/19/2023	07:00 PM	18							
663	4/19/2023	07:15 PM	22							
664	4/19/2023	07:30 PM	17							
665	4/19/2023	07:45 PM	25							
666	4/19/2023	08:00 PM	22							
667	4/19/2023	08:15 PM	19							
668	4/19/2023	08:30 PM	18							
669	4/19/2023	08:45 PM	14							
670	4/19/2023	09:00 PM	11							
671	4/19/2023	09:15 PM	11							
672	4/19/2023	09:30 PM	5							
673	4/19/2023	09:45 PM	11							
674	4/19/2023	10:00 PM	12							
675	4/19/2023	10:15 PM	10							
676	4/19/2023	10:30 PM	6							
677	4/19/2023	10:45 PM	7							
678	4/19/2023	11:00 PM	7							
679	4/19/2023	11:15 PM	10							
680	4/19/2023	11:30 PM	7							
681	4/19/2023	11:45 PM	5							

	A	B	C	D	E	F	G	H	I	J
1										
2	File Name: C:\Users\barri\OneDrive\Documents\TDB\WSP\SYRACUSE\DATA\BATCH 1 OUMAR1\DONE\ATR 1142.tf2									
3	Start Date: 4/13/2023									
4	Start Time: 12:00:00 AM									
5	Location 1: WB I-690 off ramp									
6	Location 2: to I-90									
7										
8										
9	Date	Time	NB							
10	4/13/2023	12:00 AM	15							
11	4/13/2023	12:15 AM	25							
12	4/13/2023	12:30 AM	11							
13	4/13/2023	12:45 AM	7							
14	4/13/2023	01:00 AM	6							
15	4/13/2023	01:15 AM	11							
16	4/13/2023	01:30 AM	5							
17	4/13/2023	01:45 AM	14							
18	4/13/2023	02:00 AM	16							
19	4/13/2023	02:15 AM	16							
20	4/13/2023	02:30 AM	16							
21	4/13/2023	02:45 AM	16							
22	4/13/2023	03:00 AM	18							
23	4/13/2023	03:15 AM	18							
24	4/13/2023	03:30 AM	13							
25	4/13/2023	03:45 AM	12							
26	4/13/2023	04:00 AM	13							
27	4/13/2023	04:15 AM	24							
28	4/13/2023	04:30 AM	23							
29	4/13/2023	04:45 AM	26							
30	4/13/2023	05:00 AM	39							
31	4/13/2023	05:15 AM	48							
32	4/13/2023	05:30 AM	44							
33	4/13/2023	05:45 AM	54							
34	4/13/2023	06:00 AM	48							
35	4/13/2023	06:15 AM	58							
36	4/13/2023	06:30 AM	103							
37	4/13/2023	06:45 AM	77							
38	4/13/2023	07:00 AM	85							
39	4/13/2023	07:15 AM	82							
40	4/13/2023	07:30 AM	93							
41	4/13/2023	07:45 AM	109							
42	4/13/2023	08:00 AM	90							
43	4/13/2023	08:15 AM	89							
44	4/13/2023	08:30 AM	79							
45	4/13/2023	08:45 AM	74							
46	4/13/2023	09:00 AM	107							
47	4/13/2023	09:15 AM	74							
48	4/13/2023	09:30 AM	68							
49	4/13/2023	09:45 AM	79							

	A	B	C	D	E	F	G	H	I	J
50	4/13/2023	10:00 AM	80							
51	4/13/2023	10:15 AM	89							
52	4/13/2023	10:30 AM	77							
53	4/13/2023	10:45 AM	94							
54	4/13/2023	11:00 AM	75							
55	4/13/2023	11:15 AM	99							
56	4/13/2023	11:30 AM	87							
57	4/13/2023	11:45 AM	97							
58	4/13/2023	12:00 PM	91							
59	4/13/2023	12:15 PM	90							
60	4/13/2023	12:30 PM	89							
61	4/13/2023	12:45 PM	67							
62	4/13/2023	01:00 PM	104							
63	4/13/2023	01:15 PM	88							
64	4/13/2023	01:30 PM	96							
65	4/13/2023	01:45 PM	78							
66	4/13/2023	02:00 PM	102							
67	4/13/2023	02:15 PM	103							
68	4/13/2023	02:30 PM	95							
69	4/13/2023	02:45 PM	97							
70	4/13/2023	03:00 PM	87							
71	4/13/2023	03:15 PM	105							
72	4/13/2023	03:30 PM	98							
73	4/13/2023	03:45 PM	131							
74	4/13/2023	04:00 PM	121							
75	4/13/2023	04:15 PM	101							
76	4/13/2023	04:30 PM	99							
77	4/13/2023	04:45 PM	112							
78	4/13/2023	05:00 PM	88							
79	4/13/2023	05:15 PM	81							
80	4/13/2023	05:30 PM	99							
81	4/13/2023	05:45 PM	66							
82	4/13/2023	06:00 PM	49							
83	4/13/2023	06:15 PM	72							
84	4/13/2023	06:30 PM	70							
85	4/13/2023	06:45 PM	100							
86	4/13/2023	07:00 PM	63							
87	4/13/2023	07:15 PM	59							
88	4/13/2023	07:30 PM	70							
89	4/13/2023	07:45 PM	59							
90	4/13/2023	08:00 PM	51							
91	4/13/2023	08:15 PM	40							
92	4/13/2023	08:30 PM	50							
93	4/13/2023	08:45 PM	46							
94	4/13/2023	09:00 PM	40							
95	4/13/2023	09:15 PM	54							
96	4/13/2023	09:30 PM	39							
97	4/13/2023	09:45 PM	37							
98	4/13/2023	10:00 PM	27							
99	4/13/2023	10:15 PM	22							

	A	B	C	D	E	F	G	H	I	J
100	4/13/2023	10:30 PM	34							
101	4/13/2023	10:45 PM	21							
102	4/13/2023	11:00 PM	14							
103	4/13/2023	11:15 PM	20							
104	4/13/2023	11:30 PM	14							
105	4/13/2023	11:45 PM	11							
106	4/14/2023	12:00 AM	15							
107	4/14/2023	12:15 AM	17							
108	4/14/2023	12:30 AM	19							
109	4/14/2023	12:45 AM	17							
110	4/14/2023	01:00 AM	14							
111	4/14/2023	01:15 AM	2							
112	4/14/2023	01:30 AM	9							
113	4/14/2023	01:45 AM	4							
114	4/14/2023	02:00 AM	6							
115	4/14/2023	02:15 AM	8							
116	4/14/2023	02:30 AM	7							
117	4/14/2023	02:45 AM	7							
118	4/14/2023	03:00 AM	6							
119	4/14/2023	03:15 AM	9							
120	4/14/2023	03:30 AM	7							
121	4/14/2023	03:45 AM	18							
122	4/14/2023	04:00 AM	4							
123	4/14/2023	04:15 AM	13							
124	4/14/2023	04:30 AM	20							
125	4/14/2023	04:45 AM	25							
126	4/14/2023	05:00 AM	18							
127	4/14/2023	05:15 AM	34							
128	4/14/2023	05:30 AM	42							
129	4/14/2023	05:45 AM	47							
130	4/14/2023	06:00 AM	47							
131	4/14/2023	06:15 AM	40							
132	4/14/2023	06:30 AM	56							
133	4/14/2023	06:45 AM	81							
134	4/14/2023	07:00 AM	63							
135	4/14/2023	07:15 AM	63							
136	4/14/2023	07:30 AM	87							
137	4/14/2023	07:45 AM	82							
138	4/14/2023	08:00 AM	69							
139	4/14/2023	08:15 AM	69							
140	4/14/2023	08:30 AM	64							
141	4/14/2023	08:45 AM	96							
142	4/14/2023	09:00 AM	65							
143	4/14/2023	09:15 AM	86							
144	4/14/2023	09:30 AM	80							
145	4/14/2023	09:45 AM	93							
146	4/14/2023	10:00 AM	92							
147	4/14/2023	10:15 AM	111							
148	4/14/2023	10:30 AM	77							
149	4/14/2023	10:45 AM	76							

	A	B	C	D	E	F	G	H	I	J
150	4/14/2023	11:00 AM	95							
151	4/14/2023	11:15 AM	80							
152	4/14/2023	11:30 AM	114							
153	4/14/2023	11:45 AM	106							
154	4/14/2023	12:00 PM	113							
155	4/14/2023	12:15 PM	130							
156	4/14/2023	12:30 PM	105							
157	4/14/2023	12:45 PM	108							
158	4/14/2023	01:00 PM	109							
159	4/14/2023	01:15 PM	109							
160	4/14/2023	01:30 PM	93							
161	4/14/2023	01:45 PM	134							
162	4/14/2023	02:00 PM	136							
163	4/14/2023	02:15 PM	125							
164	4/14/2023	02:30 PM	126							
165	4/14/2023	02:45 PM	138							
166	4/14/2023	03:00 PM	145							
167	4/14/2023	03:15 PM	110							
168	4/14/2023	03:30 PM	135							
169	4/14/2023	03:45 PM	137							
170	4/14/2023	04:00 PM	149							
171	4/14/2023	04:15 PM	122							
172	4/14/2023	04:30 PM	137							
173	4/14/2023	04:45 PM	136							
174	4/14/2023	05:00 PM	112							
175	4/14/2023	05:15 PM	124							
176	4/14/2023	05:30 PM	137							
177	4/14/2023	05:45 PM	103							
178	4/14/2023	06:00 PM	88							
179	4/14/2023	06:15 PM	81							
180	4/14/2023	06:30 PM	74							
181	4/14/2023	06:45 PM	65							
182	4/14/2023	07:00 PM	59							
183	4/14/2023	07:15 PM	65							
184	4/14/2023	07:30 PM	56							
185	4/14/2023	07:45 PM	53							
186	4/14/2023	08:00 PM	63							
187	4/14/2023	08:15 PM	50							
188	4/14/2023	08:30 PM	55							
189	4/14/2023	08:45 PM	44							
190	4/14/2023	09:00 PM	56							
191	4/14/2023	09:15 PM	47							
192	4/14/2023	09:30 PM	52							
193	4/14/2023	09:45 PM	47							
194	4/14/2023	10:00 PM	34							
195	4/14/2023	10:15 PM	29							
196	4/14/2023	10:30 PM	33							
197	4/14/2023	10:45 PM	36							
198	4/14/2023	11:00 PM	43							
199	4/14/2023	11:15 PM	37							

	A	B	C	D	E	F	G	H	I	J
200	4/14/2023	11:30 PM	41							
201	4/14/2023	11:45 PM	33							
202	4/15/2023	12:00 AM	40							
203	4/15/2023	12:15 AM	37							
204	4/15/2023	12:30 AM	25							
205	4/15/2023	12:45 AM	22							
206	4/15/2023	01:00 AM	16							
207	4/15/2023	01:15 AM	13							
208	4/15/2023	01:30 AM	13							
209	4/15/2023	01:45 AM	11							
210	4/15/2023	02:00 AM	7							
211	4/15/2023	02:15 AM	15							
212	4/15/2023	02:30 AM	11							
213	4/15/2023	02:45 AM	15							
214	4/15/2023	03:00 AM	10							
215	4/15/2023	03:15 AM	8							
216	4/15/2023	03:30 AM	10							
217	4/15/2023	03:45 AM	3							
218	4/15/2023	04:00 AM	7							
219	4/15/2023	04:15 AM	14							
220	4/15/2023	04:30 AM	10							
221	4/15/2023	04:45 AM	6							
222	4/15/2023	05:00 AM	10							
223	4/15/2023	05:15 AM	31							
224	4/15/2023	05:30 AM	10							
225	4/15/2023	05:45 AM	29							
226	4/15/2023	06:00 AM	27							
227	4/15/2023	06:15 AM	29							
228	4/15/2023	06:30 AM	37							
229	4/15/2023	06:45 AM	31							
230	4/15/2023	07:00 AM	45							
231	4/15/2023	07:15 AM	59							
232	4/15/2023	07:30 AM	61							
233	4/15/2023	07:45 AM	51							
234	4/15/2023	08:00 AM	78							
235	4/15/2023	08:15 AM	79							
236	4/15/2023	08:30 AM	81							
237	4/15/2023	08:45 AM	81							
238	4/15/2023	09:00 AM	100							
239	4/15/2023	09:15 AM	116							
240	4/15/2023	09:30 AM	103							
241	4/15/2023	09:45 AM	106							
242	4/15/2023	10:00 AM	134							
243	4/15/2023	10:15 AM	130							
244	4/15/2023	10:30 AM	128							
245	4/15/2023	10:45 AM	143							
246	4/15/2023	11:00 AM	127							
247	4/15/2023	11:15 AM	133							
248	4/15/2023	11:30 AM	117							
249	4/15/2023	11:45 AM	108							

	A	B	C	D	E	F	G	H	I	J
250	4/15/2023	12:00 PM	141							
251	4/15/2023	12:15 PM	102							
252	4/15/2023	12:30 PM	113							
253	4/15/2023	12:45 PM	105							
254	4/15/2023	01:00 PM	128							
255	4/15/2023	01:15 PM	116							
256	4/15/2023	01:30 PM	111							
257	4/15/2023	01:45 PM	129							
258	4/15/2023	02:00 PM	96							
259	4/15/2023	02:15 PM	108							
260	4/15/2023	02:30 PM	114							
261	4/15/2023	02:45 PM	100							
262	4/15/2023	03:00 PM	108							
263	4/15/2023	03:15 PM	111							
264	4/15/2023	03:30 PM	124							
265	4/15/2023	03:45 PM	101							
266	4/15/2023	04:00 PM	132							
267	4/15/2023	04:15 PM	111							
268	4/15/2023	04:30 PM	98							
269	4/15/2023	04:45 PM	111							
270	4/15/2023	05:00 PM	107							
271	4/15/2023	05:15 PM	89							
272	4/15/2023	05:30 PM	87							
273	4/15/2023	05:45 PM	76							
274	4/15/2023	06:00 PM	57							
275	4/15/2023	06:15 PM	60							
276	4/15/2023	06:30 PM	71							
277	4/15/2023	06:45 PM	66							
278	4/15/2023	07:00 PM	59							
279	4/15/2023	07:15 PM	56							
280	4/15/2023	07:30 PM	75							
281	4/15/2023	07:45 PM	70							
282	4/15/2023	08:00 PM	104							
283	4/15/2023	08:15 PM	109							
284	4/15/2023	08:30 PM	90							
285	4/15/2023	08:45 PM	56							
286	4/15/2023	09:00 PM	37							
287	4/15/2023	09:15 PM	41							
288	4/15/2023	09:30 PM	37							
289	4/15/2023	09:45 PM	29							
290	4/15/2023	10:00 PM	34							
291	4/15/2023	10:15 PM	31							
292	4/15/2023	10:30 PM	26							
293	4/15/2023	10:45 PM	32							
294	4/15/2023	11:00 PM	22							
295	4/15/2023	11:15 PM	19							
296	4/15/2023	11:30 PM	17							
297	4/15/2023	11:45 PM	8							
298	4/16/2023	12:00 AM	14							
299	4/16/2023	12:15 AM	11							

	A	B	C	D	E	F	G	H	I	J
300	4/16/2023	12:30 AM	11							
301	4/16/2023	12:45 AM	5							
302	4/16/2023	01:00 AM	8							
303	4/16/2023	01:15 AM	12							
304	4/16/2023	01:30 AM	8							
305	4/16/2023	01:45 AM	5							
306	4/16/2023	02:00 AM	3							
307	4/16/2023	02:15 AM	9							
308	4/16/2023	02:30 AM	9							
309	4/16/2023	02:45 AM	4							
310	4/16/2023	03:00 AM	10							
311	4/16/2023	03:15 AM	7							
312	4/16/2023	03:30 AM	4							
313	4/16/2023	03:45 AM	8							
314	4/16/2023	04:00 AM	4							
315	4/16/2023	04:15 AM	4							
316	4/16/2023	04:30 AM	10							
317	4/16/2023	04:45 AM	5							
318	4/16/2023	05:00 AM	8							
319	4/16/2023	05:15 AM	10							
320	4/16/2023	05:30 AM	9							
321	4/16/2023	05:45 AM	10							
322	4/16/2023	06:00 AM	8							
323	4/16/2023	06:15 AM	20							
324	4/16/2023	06:30 AM	11							
325	4/16/2023	06:45 AM	24							
326	4/16/2023	07:00 AM	22							
327	4/16/2023	07:15 AM	35							
328	4/16/2023	07:30 AM	30							
329	4/16/2023	07:45 AM	33							
330	4/16/2023	08:00 AM	46							
331	4/16/2023	08:15 AM	47							
332	4/16/2023	08:30 AM	43							
333	4/16/2023	08:45 AM	40							
334	4/16/2023	09:00 AM	43							
335	4/16/2023	09:15 AM	61							
336	4/16/2023	09:30 AM	61							
337	4/16/2023	09:45 AM	83							
338	4/16/2023	10:00 AM	74							
339	4/16/2023	10:15 AM	69							
340	4/16/2023	10:30 AM	76							
341	4/16/2023	10:45 AM	103							
342	4/16/2023	11:00 AM	112							
343	4/16/2023	11:15 AM	105							
344	4/16/2023	11:30 AM	104							
345	4/16/2023	11:45 AM	120							
346	4/16/2023	12:00 PM	120							
347	4/16/2023	12:15 PM	106							
348	4/16/2023	12:30 PM	102							
349	4/16/2023	12:45 PM	104							

	A	B	C	D	E	F	G	H	I	J
350	4/16/2023	01:00 PM	98							
351	4/16/2023	01:15 PM	83							
352	4/16/2023	01:30 PM	109							
353	4/16/2023	01:45 PM	109							
354	4/16/2023	02:00 PM	95							
355	4/16/2023	02:15 PM	132							
356	4/16/2023	02:30 PM	88							
357	4/16/2023	02:45 PM	97							
358	4/16/2023	03:00 PM	117							
359	4/16/2023	03:15 PM	119							
360	4/16/2023	03:30 PM	114							
361	4/16/2023	03:45 PM	115							
362	4/16/2023	04:00 PM	129							
363	4/16/2023	04:15 PM	107							
364	4/16/2023	04:30 PM	125							
365	4/16/2023	04:45 PM	117							
366	4/16/2023	05:00 PM	124							
367	4/16/2023	05:15 PM	111							
368	4/16/2023	05:30 PM	123							
369	4/16/2023	05:45 PM	92							
370	4/16/2023	06:00 PM	96							
371	4/16/2023	06:15 PM	102							
372	4/16/2023	06:30 PM	91							
373	4/16/2023	06:45 PM	96							
374	4/16/2023	07:00 PM	79							
375	4/16/2023	07:15 PM	97							
376	4/16/2023	07:30 PM	82							
377	4/16/2023	07:45 PM	105							
378	4/16/2023	08:00 PM	80							
379	4/16/2023	08:15 PM	78							
380	4/16/2023	08:30 PM	44							
381	4/16/2023	08:45 PM	51							
382	4/16/2023	09:00 PM	45							
383	4/16/2023	09:15 PM	39							
384	4/16/2023	09:30 PM	41							
385	4/16/2023	09:45 PM	42							
386	4/16/2023	10:00 PM	31							
387	4/16/2023	10:15 PM	21							
388	4/16/2023	10:30 PM	27							
389	4/16/2023	10:45 PM	31							
390	4/16/2023	11:00 PM	18							
391	4/16/2023	11:15 PM	24							
392	4/16/2023	11:30 PM	16							
393	4/16/2023	11:45 PM	22							
394	4/17/2023	12:00 AM	17							
395	4/17/2023	12:15 AM	13							
396	4/17/2023	12:30 AM	12							
397	4/17/2023	12:45 AM	16							
398	4/17/2023	01:00 AM	9							
399	4/17/2023	01:15 AM	4							

	A	B	C	D	E	F	G	H	I	J
400	4/17/2023	01:30 AM	10							
401	4/17/2023	01:45 AM	11							
402	4/17/2023	02:00 AM	13							
403	4/17/2023	02:15 AM	7							
404	4/17/2023	02:30 AM	12							
405	4/17/2023	02:45 AM	10							
406	4/17/2023	03:00 AM	3							
407	4/17/2023	03:15 AM	9							
408	4/17/2023	03:30 AM	11							
409	4/17/2023	03:45 AM	5							
410	4/17/2023	04:00 AM	18							
411	4/17/2023	04:15 AM	19							
412	4/17/2023	04:30 AM	10							
413	4/17/2023	04:45 AM	15							
414	4/17/2023	05:00 AM	20							
415	4/17/2023	05:15 AM	41							
416	4/17/2023	05:30 AM	48							
417	4/17/2023	05:45 AM	36							
418	4/17/2023	06:00 AM	37							
419	4/17/2023	06:15 AM	54							
420	4/17/2023	06:30 AM	53							
421	4/17/2023	06:45 AM	53							
422	4/17/2023	07:00 AM	66							
423	4/17/2023	07:15 AM	80							
424	4/17/2023	07:30 AM	77							
425	4/17/2023	07:45 AM	75							
426	4/17/2023	08:00 AM	91							
427	4/17/2023	08:15 AM	64							
428	4/17/2023	08:30 AM	55							
429	4/17/2023	08:45 AM	71							
430	4/17/2023	09:00 AM	71							
431	4/17/2023	09:15 AM	67							
432	4/17/2023	09:30 AM	64							
433	4/17/2023	09:45 AM	54							
434	4/17/2023	10:00 AM	100							
435	4/17/2023	10:15 AM	79							
436	4/17/2023	10:30 AM	63							
437	4/17/2023	10:45 AM	89							
438	4/17/2023	11:00 AM	62							
439	4/17/2023	11:15 AM	79							
440	4/17/2023	11:30 AM	63							
441	4/17/2023	11:45 AM	89							
442	4/17/2023	12:00 PM	64							
443	4/17/2023	12:15 PM	77							
444	4/17/2023	12:30 PM	77							
445	4/17/2023	12:45 PM	91							
446	4/17/2023	01:00 PM	77							
447	4/17/2023	01:15 PM	79							
448	4/17/2023	01:30 PM	83							
449	4/17/2023	01:45 PM	102							

	A	B	C	D	E	F	G	H	I	J
450	4/17/2023	02:00 PM	85							
451	4/17/2023	02:15 PM	87							
452	4/17/2023	02:30 PM	89							
453	4/17/2023	02:45 PM	84							
454	4/17/2023	03:00 PM	80							
455	4/17/2023	03:15 PM	109							
456	4/17/2023	03:30 PM	91							
457	4/17/2023	03:45 PM	113							
458	4/17/2023	04:00 PM	77							
459	4/17/2023	04:15 PM	90							
460	4/17/2023	04:30 PM	99							
461	4/17/2023	04:45 PM	100							
462	4/17/2023	05:00 PM	91							
463	4/17/2023	05:15 PM	81							
464	4/17/2023	05:30 PM	97							
465	4/17/2023	05:45 PM	61							
466	4/17/2023	06:00 PM	54							
467	4/17/2023	06:15 PM	68							
468	4/17/2023	06:30 PM	54							
469	4/17/2023	06:45 PM	59							
470	4/17/2023	07:00 PM	51							
471	4/17/2023	07:15 PM	45							
472	4/17/2023	07:30 PM	37							
473	4/17/2023	07:45 PM	41							
474	4/17/2023	08:00 PM	36							
475	4/17/2023	08:15 PM	44							
476	4/17/2023	08:30 PM	43							
477	4/17/2023	08:45 PM	31							
478	4/17/2023	09:00 PM	29							
479	4/17/2023	09:15 PM	19							
480	4/17/2023	09:30 PM	22							
481	4/17/2023	09:45 PM	38							
482	4/17/2023	10:00 PM	31							
483	4/17/2023	10:15 PM	30							
484	4/17/2023	10:30 PM	19							
485	4/17/2023	10:45 PM	14							
486	4/17/2023	11:00 PM	21							
487	4/17/2023	11:15 PM	19							
488	4/17/2023	11:30 PM	18							
489	4/17/2023	11:45 PM	12							
490	4/18/2023	12:00 AM	13							
491	4/18/2023	12:15 AM	11							
492	4/18/2023	12:30 AM	7							
493	4/18/2023	12:45 AM	4							
494	4/18/2023	01:00 AM	8							
495	4/18/2023	01:15 AM	5							
496	4/18/2023	01:30 AM	4							
497	4/18/2023	01:45 AM	8							
498	4/18/2023	02:00 AM	2							
499	4/18/2023	02:15 AM	12							

	A	B	C	D	E	F	G	H	I	J
500	4/18/2023	02:30 AM	8							
501	4/18/2023	02:45 AM	10							
502	4/18/2023	03:00 AM	10							
503	4/18/2023	03:15 AM	5							
504	4/18/2023	03:30 AM	10							
505	4/18/2023	03:45 AM	17							
506	4/18/2023	04:00 AM	20							
507	4/18/2023	04:15 AM	17							
508	4/18/2023	04:30 AM	21							
509	4/18/2023	04:45 AM	28							
510	4/18/2023	05:00 AM	22							
511	4/18/2023	05:15 AM	37							
512	4/18/2023	05:30 AM	47							
513	4/18/2023	05:45 AM	39							
514	4/18/2023	06:00 AM	58							
515	4/18/2023	06:15 AM	57							
516	4/18/2023	06:30 AM	80							
517	4/18/2023	06:45 AM	83							
518	4/18/2023	07:00 AM	78							
519	4/18/2023	07:15 AM	76							
520	4/18/2023	07:30 AM	89							
521	4/18/2023	07:45 AM	91							
522	4/18/2023	08:00 AM	72							
523	4/18/2023	08:15 AM	80							
524	4/18/2023	08:30 AM	73							
525	4/18/2023	08:45 AM	66							
526	4/18/2023	09:00 AM	77							
527	4/18/2023	09:15 AM	61							
528	4/18/2023	09:30 AM	76							
529	4/18/2023	09:45 AM	65							
530	4/18/2023	10:00 AM	68							
531	4/18/2023	10:15 AM	84							
532	4/18/2023	10:30 AM	68							
533	4/18/2023	10:45 AM	68							
534	4/18/2023	11:00 AM	61							
535	4/18/2023	11:15 AM	88							
536	4/18/2023	11:30 AM	68							
537	4/18/2023	11:45 AM	66							
538	4/18/2023	12:00 PM	55							
539	4/18/2023	12:15 PM	74							
540	4/18/2023	12:30 PM	59							
541	4/18/2023	12:45 PM	55							
542	4/18/2023	01:00 PM	56							
543	4/18/2023	01:15 PM	70							
544	4/18/2023	01:30 PM	69							
545	4/18/2023	01:45 PM	87							
546	4/18/2023	02:00 PM	91							
547	4/18/2023	02:15 PM	83							
548	4/18/2023	02:30 PM	70							
549	4/18/2023	02:45 PM	111							

	A	B	C	D	E	F	G	H	I	J
550	4/18/2023	03:00 PM	75							
551	4/18/2023	03:15 PM	93							
552	4/18/2023	03:30 PM	100							
553	4/18/2023	03:45 PM	114							
554	4/18/2023	04:00 PM	89							
555	4/18/2023	04:15 PM	88							
556	4/18/2023	04:30 PM	91							
557	4/18/2023	04:45 PM	80							
558	4/18/2023	05:00 PM	112							
559	4/18/2023	05:15 PM	82							
560	4/18/2023	05:30 PM	70							
561	4/18/2023	05:45 PM	69							
562	4/18/2023	06:00 PM	56							
563	4/18/2023	06:15 PM	67							
564	4/18/2023	06:30 PM	57							
565	4/18/2023	06:45 PM	59							
566	4/18/2023	07:00 PM	48							
567	4/18/2023	07:15 PM	42							
568	4/18/2023	07:30 PM	54							
569	4/18/2023	07:45 PM	45							
570	4/18/2023	08:00 PM	47							
571	4/18/2023	08:15 PM	34							
572	4/18/2023	08:30 PM	33							
573	4/18/2023	08:45 PM	28							
574	4/18/2023	09:00 PM	46							
575	4/18/2023	09:15 PM	31							
576	4/18/2023	09:30 PM	36							
577	4/18/2023	09:45 PM	26							
578	4/18/2023	10:00 PM	22							
579	4/18/2023	10:15 PM	20							
580	4/18/2023	10:30 PM	29							
581	4/18/2023	10:45 PM	21							
582	4/18/2023	11:00 PM	8							
583	4/18/2023	11:15 PM	15							
584	4/18/2023	11:30 PM	11							
585	4/18/2023	11:45 PM	12							
586	4/19/2023	12:00 AM	13							
587	4/19/2023	12:15 AM	12							
588	4/19/2023	12:30 AM	15							
589	4/19/2023	12:45 AM	14							
590	4/19/2023	01:00 AM	10							
591	4/19/2023	01:15 AM	6							
592	4/19/2023	01:30 AM	5							
593	4/19/2023	01:45 AM	11							
594	4/19/2023	02:00 AM	11							
595	4/19/2023	02:15 AM	12							
596	4/19/2023	02:30 AM	7							
597	4/19/2023	02:45 AM	14							
598	4/19/2023	03:00 AM	19							
599	4/19/2023	03:15 AM	11							

	A	B	C	D	E	F	G	H	I	J
600	4/19/2023	03:30 AM	10							
601	4/19/2023	03:45 AM	7							
602	4/19/2023	04:00 AM	12							
603	4/19/2023	04:15 AM	20							
604	4/19/2023	04:30 AM	18							
605	4/19/2023	04:45 AM	34							
606	4/19/2023	05:00 AM	30							
607	4/19/2023	05:15 AM	31							
608	4/19/2023	05:30 AM	64							
609	4/19/2023	05:45 AM	42							
610	4/19/2023	06:00 AM	63							
611	4/19/2023	06:15 AM	50							
612	4/19/2023	06:30 AM	76							
613	4/19/2023	06:45 AM	72							
614	4/19/2023	07:00 AM	73							
615	4/19/2023	07:15 AM	73							
616	4/19/2023	07:30 AM	105							
617	4/19/2023	07:45 AM	90							
618	4/19/2023	08:00 AM	73							
619	4/19/2023	08:15 AM	81							
620	4/19/2023	08:30 AM	74							
621	4/19/2023	08:45 AM	75							
622	4/19/2023	09:00 AM	62							
623	4/19/2023	09:15 AM	85							
624	4/19/2023	09:30 AM	67							
625	4/19/2023	09:45 AM	62							
626	4/19/2023	10:00 AM	75							
627	4/19/2023	10:15 AM	66							
628	4/19/2023	10:30 AM	64							
629	4/19/2023	10:45 AM	68							
630	4/19/2023	11:00 AM	56							
631	4/19/2023	11:15 AM	59							
632	4/19/2023	11:30 AM	88							
633	4/19/2023	11:45 AM	65							
634	4/19/2023	12:00 PM	90							
635	4/19/2023	12:15 PM	61							
636	4/19/2023	12:30 PM	62							
637	4/19/2023	12:45 PM	77							
638	4/19/2023	01:00 PM	80							
639	4/19/2023	01:15 PM	105							
640	4/19/2023	01:30 PM	79							
641	4/19/2023	01:45 PM	95							
642	4/19/2023	02:00 PM	100							
643	4/19/2023	02:15 PM	100							
644	4/19/2023	02:30 PM	83							
645	4/19/2023	02:45 PM	106							
646	4/19/2023	03:00 PM	112							
647	4/19/2023	03:15 PM	95							
648	4/19/2023	03:30 PM	101							
649	4/19/2023	03:45 PM	86							

	A	B	C	D	E	F	G	H	I	J
650	4/19/2023	04:00 PM	112							
651	4/19/2023	04:15 PM	94							
652	4/19/2023	04:30 PM	89							
653	4/19/2023	04:45 PM	95							
654	4/19/2023	05:00 PM	106							
655	4/19/2023	05:15 PM	86							
656	4/19/2023	05:30 PM	102							
657	4/19/2023	05:45 PM	58							
658	4/19/2023	06:00 PM	59							
659	4/19/2023	06:15 PM	69							
660	4/19/2023	06:30 PM	49							
661	4/19/2023	06:45 PM	50							
662	4/19/2023	07:00 PM	54							
663	4/19/2023	07:15 PM	47							
664	4/19/2023	07:30 PM	37							
665	4/19/2023	07:45 PM	55							
666	4/19/2023	08:00 PM	46							
667	4/19/2023	08:15 PM	40							
668	4/19/2023	08:30 PM	45							
669	4/19/2023	08:45 PM	40							
670	4/19/2023	09:00 PM	39							
671	4/19/2023	09:15 PM	32							
672	4/19/2023	09:30 PM	25							
673	4/19/2023	09:45 PM	25							
674	4/19/2023	10:00 PM	26							
675	4/19/2023	10:15 PM	17							
676	4/19/2023	10:30 PM	29							
677	4/19/2023	10:45 PM	24							
678	4/19/2023	11:00 PM	20							
679	4/19/2023	11:15 PM	11							
680	4/19/2023	11:30 PM	14							
681	4/19/2023	11:45 PM	19							

	A	B	C	D	E	F	G	H	I	J
1										
2	File Name: C:\Users\barri\OneDrive\Documents\TDB\WSP\SYRACUSE\DATA\BATCH 1 OUMAR1\DONE\ATR 1143.tf2									
3	Start Date: 4/13/2023									
4	Start Time: 12:00:00 AM									
5	Location 1: EB I-690 off ramp									
6	Location 2: to I-90									
7										
8										
9	Date	Time	SB							
10	4/13/2023	12:00 AM	2							
11	4/13/2023	12:15 AM	3							
12	4/13/2023	12:30 AM	3							
13	4/13/2023	12:45 AM	3							
14	4/13/2023	01:00 AM	1							
15	4/13/2023	01:15 AM	4							
16	4/13/2023	01:30 AM	2							
17	4/13/2023	01:45 AM	2							
18	4/13/2023	02:00 AM	2							
19	4/13/2023	02:15 AM	4							
20	4/13/2023	02:30 AM	2							
21	4/13/2023	02:45 AM	2							
22	4/13/2023	03:00 AM	6							
23	4/13/2023	03:15 AM	5							
24	4/13/2023	03:30 AM	4							
25	4/13/2023	03:45 AM	7							
26	4/13/2023	04:00 AM	6							
27	4/13/2023	04:15 AM	10							
28	4/13/2023	04:30 AM	8							
29	4/13/2023	04:45 AM	12							
30	4/13/2023	05:00 AM	14							
31	4/13/2023	05:15 AM	14							
32	4/13/2023	05:30 AM	35							
33	4/13/2023	05:45 AM	32							
34	4/13/2023	06:00 AM	35							
35	4/13/2023	06:15 AM	38							
36	4/13/2023	06:30 AM	71							
37	4/13/2023	06:45 AM	68							
38	4/13/2023	07:00 AM	69							
39	4/13/2023	07:15 AM	108							
40	4/13/2023	07:30 AM	105							
41	4/13/2023	07:45 AM	88							
42	4/13/2023	08:00 AM	62							
43	4/13/2023	08:15 AM	57							
44	4/13/2023	08:30 AM	52							
45	4/13/2023	08:45 AM	40							
46	4/13/2023	09:00 AM	42							
47	4/13/2023	09:15 AM	50							
48	4/13/2023	09:30 AM	29							
49	4/13/2023	09:45 AM	31							

	A	B	C	D	E	F	G	H	I	J
50	4/13/2023	10:00 AM	32							
51	4/13/2023	10:15 AM	32							
52	4/13/2023	10:30 AM	31							
53	4/13/2023	10:45 AM	24							
54	4/13/2023	11:00 AM	27							
55	4/13/2023	11:15 AM	35							
56	4/13/2023	11:30 AM	29							
57	4/13/2023	11:45 AM	23							
58	4/13/2023	12:00 PM	24							
59	4/13/2023	12:15 PM	22							
60	4/13/2023	12:30 PM	28							
61	4/13/2023	12:45 PM	21							
62	4/13/2023	01:00 PM	25							
63	4/13/2023	01:15 PM	36							
64	4/13/2023	01:30 PM	34							
65	4/13/2023	01:45 PM	26							
66	4/13/2023	02:00 PM	18							
67	4/13/2023	02:15 PM	14							
68	4/13/2023	02:30 PM	30							
69	4/13/2023	02:45 PM	31							
70	4/13/2023	03:00 PM	27							
71	4/13/2023	03:15 PM	25							
72	4/13/2023	03:30 PM	32							
73	4/13/2023	03:45 PM	30							
74	4/13/2023	04:00 PM	39							
75	4/13/2023	04:15 PM	22							
76	4/13/2023	04:30 PM	32							
77	4/13/2023	04:45 PM	24							
78	4/13/2023	05:00 PM	38							
79	4/13/2023	05:15 PM	36							
80	4/13/2023	05:30 PM	39							
81	4/13/2023	05:45 PM	26							
82	4/13/2023	06:00 PM	26							
83	4/13/2023	06:15 PM	18							
84	4/13/2023	06:30 PM	15							
85	4/13/2023	06:45 PM	16							
86	4/13/2023	07:00 PM	17							
87	4/13/2023	07:15 PM	10							
88	4/13/2023	07:30 PM	11							
89	4/13/2023	07:45 PM	12							
90	4/13/2023	08:00 PM	12							
91	4/13/2023	08:15 PM	21							
92	4/13/2023	08:30 PM	13							
93	4/13/2023	08:45 PM	9							
94	4/13/2023	09:00 PM	9							
95	4/13/2023	09:15 PM	7							
96	4/13/2023	09:30 PM	7							
97	4/13/2023	09:45 PM	7							
98	4/13/2023	10:00 PM	3							
99	4/13/2023	10:15 PM	4							

	A	B	C	D	E	F	G	H	I	J
100	4/13/2023	10:30 PM	6							
101	4/13/2023	10:45 PM	7							
102	4/13/2023	11:00 PM	8							
103	4/13/2023	11:15 PM	3							
104	4/13/2023	11:30 PM	4							
105	4/13/2023	11:45 PM	2							
106	4/14/2023	12:00 AM	2							
107	4/14/2023	12:15 AM	2							
108	4/14/2023	12:30 AM	1							
109	4/14/2023	12:45 AM	2							
110	4/14/2023	01:00 AM	1							
111	4/14/2023	01:15 AM	3							
112	4/14/2023	01:30 AM	3							
113	4/14/2023	01:45 AM	5							
114	4/14/2023	02:00 AM	2							
115	4/14/2023	02:15 AM	0							
116	4/14/2023	02:30 AM	1							
117	4/14/2023	02:45 AM	2							
118	4/14/2023	03:00 AM	3							
119	4/14/2023	03:15 AM	5							
120	4/14/2023	03:30 AM	2							
121	4/14/2023	03:45 AM	6							
122	4/14/2023	04:00 AM	6							
123	4/14/2023	04:15 AM	9							
124	4/14/2023	04:30 AM	9							
125	4/14/2023	04:45 AM	13							
126	4/14/2023	05:00 AM	18							
127	4/14/2023	05:15 AM	12							
128	4/14/2023	05:30 AM	31							
129	4/14/2023	05:45 AM	30							
130	4/14/2023	06:00 AM	24							
131	4/14/2023	06:15 AM	46							
132	4/14/2023	06:30 AM	55							
133	4/14/2023	06:45 AM	55							
134	4/14/2023	07:00 AM	74							
135	4/14/2023	07:15 AM	74							
136	4/14/2023	07:30 AM	88							
137	4/14/2023	07:45 AM	73							
138	4/14/2023	08:00 AM	52							
139	4/14/2023	08:15 AM	60							
140	4/14/2023	08:30 AM	47							
141	4/14/2023	08:45 AM	48							
142	4/14/2023	09:00 AM	35							
143	4/14/2023	09:15 AM	35							
144	4/14/2023	09:30 AM	33							
145	4/14/2023	09:45 AM	21							
146	4/14/2023	10:00 AM	27							
147	4/14/2023	10:15 AM	42							
148	4/14/2023	10:30 AM	31							
149	4/14/2023	10:45 AM	20							

	A	B	C	D	E	F	G	H	I	J
150	4/14/2023	11:00 AM	29							
151	4/14/2023	11:15 AM	21							
152	4/14/2023	11:30 AM	37							
153	4/14/2023	11:45 AM	35							
154	4/14/2023	12:00 PM	36							
155	4/14/2023	12:15 PM	24							
156	4/14/2023	12:30 PM	26							
157	4/14/2023	12:45 PM	25							
158	4/14/2023	01:00 PM	22							
159	4/14/2023	01:15 PM	27							
160	4/14/2023	01:30 PM	43							
161	4/14/2023	01:45 PM	33							
162	4/14/2023	02:00 PM	27							
163	4/14/2023	02:15 PM	26							
164	4/14/2023	02:30 PM	29							
165	4/14/2023	02:45 PM	28							
166	4/14/2023	03:00 PM	44							
167	4/14/2023	03:15 PM	42							
168	4/14/2023	03:30 PM	43							
169	4/14/2023	03:45 PM	48							
170	4/14/2023	04:00 PM	38							
171	4/14/2023	04:15 PM	40							
172	4/14/2023	04:30 PM	42							
173	4/14/2023	04:45 PM	30							
174	4/14/2023	05:00 PM	46							
175	4/14/2023	05:15 PM	32							
176	4/14/2023	05:30 PM	53							
177	4/14/2023	05:45 PM	29							
178	4/14/2023	06:00 PM	33							
179	4/14/2023	06:15 PM	35							
180	4/14/2023	06:30 PM	36							
181	4/14/2023	06:45 PM	19							
182	4/14/2023	07:00 PM	13							
183	4/14/2023	07:15 PM	15							
184	4/14/2023	07:30 PM	14							
185	4/14/2023	07:45 PM	17							
186	4/14/2023	08:00 PM	17							
187	4/14/2023	08:15 PM	8							
188	4/14/2023	08:30 PM	11							
189	4/14/2023	08:45 PM	10							
190	4/14/2023	09:00 PM	5							
191	4/14/2023	09:15 PM	16							
192	4/14/2023	09:30 PM	10							
193	4/14/2023	09:45 PM	14							
194	4/14/2023	10:00 PM	11							
195	4/14/2023	10:15 PM	6							
196	4/14/2023	10:30 PM	8							
197	4/14/2023	10:45 PM	8							
198	4/14/2023	11:00 PM	5							
199	4/14/2023	11:15 PM	4							

	A	B	C	D	E	F	G	H	I	J
200	4/14/2023	11:30 PM	9							
201	4/14/2023	11:45 PM	8							
202	4/15/2023	12:00 AM	8							
203	4/15/2023	12:15 AM	3							
204	4/15/2023	12:30 AM	2							
205	4/15/2023	12:45 AM	2							
206	4/15/2023	01:00 AM	3							
207	4/15/2023	01:15 AM	1							
208	4/15/2023	01:30 AM	1							
209	4/15/2023	01:45 AM	0							
210	4/15/2023	02:00 AM	1							
211	4/15/2023	02:15 AM	1							
212	4/15/2023	02:30 AM	0							
213	4/15/2023	02:45 AM	1							
214	4/15/2023	03:00 AM	4							
215	4/15/2023	03:15 AM	4							
216	4/15/2023	03:30 AM	1							
217	4/15/2023	03:45 AM	2							
218	4/15/2023	04:00 AM	3							
219	4/15/2023	04:15 AM	5							
220	4/15/2023	04:30 AM	3							
221	4/15/2023	04:45 AM	6							
222	4/15/2023	05:00 AM	2							
223	4/15/2023	05:15 AM	7							
224	4/15/2023	05:30 AM	10							
225	4/15/2023	05:45 AM	10							
226	4/15/2023	06:00 AM	11							
227	4/15/2023	06:15 AM	25							
228	4/15/2023	06:30 AM	16							
229	4/15/2023	06:45 AM	14							
230	4/15/2023	07:00 AM	18							
231	4/15/2023	07:15 AM	27							
232	4/15/2023	07:30 AM	19							
233	4/15/2023	07:45 AM	23							
234	4/15/2023	08:00 AM	23							
235	4/15/2023	08:15 AM	21							
236	4/15/2023	08:30 AM	25							
237	4/15/2023	08:45 AM	38							
238	4/15/2023	09:00 AM	48							
239	4/15/2023	09:15 AM	38							
240	4/15/2023	09:30 AM	42							
241	4/15/2023	09:45 AM	38							
242	4/15/2023	10:00 AM	46							
243	4/15/2023	10:15 AM	46							
244	4/15/2023	10:30 AM	32							
245	4/15/2023	10:45 AM	41							
246	4/15/2023	11:00 AM	38							
247	4/15/2023	11:15 AM	37							
248	4/15/2023	11:30 AM	38							
249	4/15/2023	11:45 AM	35							

	A	B	C	D	E	F	G	H	I	J
250	4/15/2023	12:00 PM	22							
251	4/15/2023	12:15 PM	38							
252	4/15/2023	12:30 PM	24							
253	4/15/2023	12:45 PM	38							
254	4/15/2023	01:00 PM	37							
255	4/15/2023	01:15 PM	19							
256	4/15/2023	01:30 PM	29							
257	4/15/2023	01:45 PM	31							
258	4/15/2023	02:00 PM	34							
259	4/15/2023	02:15 PM	32							
260	4/15/2023	02:30 PM	23							
261	4/15/2023	02:45 PM	25							
262	4/15/2023	03:00 PM	36							
263	4/15/2023	03:15 PM	25							
264	4/15/2023	03:30 PM	28							
265	4/15/2023	03:45 PM	26							
266	4/15/2023	04:00 PM	25							
267	4/15/2023	04:15 PM	29							
268	4/15/2023	04:30 PM	34							
269	4/15/2023	04:45 PM	26							
270	4/15/2023	05:00 PM	33							
271	4/15/2023	05:15 PM	24							
272	4/15/2023	05:30 PM	17							
273	4/15/2023	05:45 PM	12							
274	4/15/2023	06:00 PM	19							
275	4/15/2023	06:15 PM	15							
276	4/15/2023	06:30 PM	16							
277	4/15/2023	06:45 PM	15							
278	4/15/2023	07:00 PM	15							
279	4/15/2023	07:15 PM	14							
280	4/15/2023	07:30 PM	6							
281	4/15/2023	07:45 PM	14							
282	4/15/2023	08:00 PM	16							
283	4/15/2023	08:15 PM	10							
284	4/15/2023	08:30 PM	12							
285	4/15/2023	08:45 PM	7							
286	4/15/2023	09:00 PM	13							
287	4/15/2023	09:15 PM	13							
288	4/15/2023	09:30 PM	6							
289	4/15/2023	09:45 PM	19							
290	4/15/2023	10:00 PM	6							
291	4/15/2023	10:15 PM	4							
292	4/15/2023	10:30 PM	7							
293	4/15/2023	10:45 PM	3							
294	4/15/2023	11:00 PM	5							
295	4/15/2023	11:15 PM	5							
296	4/15/2023	11:30 PM	2							
297	4/15/2023	11:45 PM	7							
298	4/16/2023	12:00 AM	3							
299	4/16/2023	12:15 AM	3							

	A	B	C	D	E	F	G	H	I	J
300	4/16/2023	12:30 AM	4							
301	4/16/2023	12:45 AM	0							
302	4/16/2023	01:00 AM	1							
303	4/16/2023	01:15 AM	1							
304	4/16/2023	01:30 AM	2							
305	4/16/2023	01:45 AM	1							
306	4/16/2023	02:00 AM	1							
307	4/16/2023	02:15 AM	1							
308	4/16/2023	02:30 AM	2							
309	4/16/2023	02:45 AM	1							
310	4/16/2023	03:00 AM	1							
311	4/16/2023	03:15 AM	2							
312	4/16/2023	03:30 AM	2							
313	4/16/2023	03:45 AM	3							
314	4/16/2023	04:00 AM	2							
315	4/16/2023	04:15 AM	4							
316	4/16/2023	04:30 AM	3							
317	4/16/2023	04:45 AM	3							
318	4/16/2023	05:00 AM	2							
319	4/16/2023	05:15 AM	4							
320	4/16/2023	05:30 AM	4							
321	4/16/2023	05:45 AM	8							
322	4/16/2023	06:00 AM	3							
323	4/16/2023	06:15 AM	8							
324	4/16/2023	06:30 AM	6							
325	4/16/2023	06:45 AM	11							
326	4/16/2023	07:00 AM	13							
327	4/16/2023	07:15 AM	13							
328	4/16/2023	07:30 AM	8							
329	4/16/2023	07:45 AM	13							
330	4/16/2023	08:00 AM	18							
331	4/16/2023	08:15 AM	18							
332	4/16/2023	08:30 AM	20							
333	4/16/2023	08:45 AM	21							
334	4/16/2023	09:00 AM	22							
335	4/16/2023	09:15 AM	22							
336	4/16/2023	09:30 AM	31							
337	4/16/2023	09:45 AM	24							
338	4/16/2023	10:00 AM	30							
339	4/16/2023	10:15 AM	28							
340	4/16/2023	10:30 AM	32							
341	4/16/2023	10:45 AM	38							
342	4/16/2023	11:00 AM	26							
343	4/16/2023	11:15 AM	35							
344	4/16/2023	11:30 AM	30							
345	4/16/2023	11:45 AM	35							
346	4/16/2023	12:00 PM	33							
347	4/16/2023	12:15 PM	28							
348	4/16/2023	12:30 PM	28							
349	4/16/2023	12:45 PM	29							

	A	B	C	D	E	F	G	H	I	J
350	4/16/2023	01:00 PM	26							
351	4/16/2023	01:15 PM	26							
352	4/16/2023	01:30 PM	27							
353	4/16/2023	01:45 PM	28							
354	4/16/2023	02:00 PM	23							
355	4/16/2023	02:15 PM	24							
356	4/16/2023	02:30 PM	21							
357	4/16/2023	02:45 PM	16							
358	4/16/2023	03:00 PM	23							
359	4/16/2023	03:15 PM	27							
360	4/16/2023	03:30 PM	25							
361	4/16/2023	03:45 PM	17							
362	4/16/2023	04:00 PM	34							
363	4/16/2023	04:15 PM	32							
364	4/16/2023	04:30 PM	19							
365	4/16/2023	04:45 PM	19							
366	4/16/2023	05:00 PM	37							
367	4/16/2023	05:15 PM	36							
368	4/16/2023	05:30 PM	23							
369	4/16/2023	05:45 PM	21							
370	4/16/2023	06:00 PM	35							
371	4/16/2023	06:15 PM	28							
372	4/16/2023	06:30 PM	24							
373	4/16/2023	06:45 PM	21							
374	4/16/2023	07:00 PM	28							
375	4/16/2023	07:15 PM	13							
376	4/16/2023	07:30 PM	8							
377	4/16/2023	07:45 PM	10							
378	4/16/2023	08:00 PM	11							
379	4/16/2023	08:15 PM	12							
380	4/16/2023	08:30 PM	7							
381	4/16/2023	08:45 PM	7							
382	4/16/2023	09:00 PM	7							
383	4/16/2023	09:15 PM	5							
384	4/16/2023	09:30 PM	5							
385	4/16/2023	09:45 PM	2							
386	4/16/2023	10:00 PM	4							
387	4/16/2023	10:15 PM	4							
388	4/16/2023	10:30 PM	4							
389	4/16/2023	10:45 PM	6							
390	4/16/2023	11:00 PM	6							
391	4/16/2023	11:15 PM	4							
392	4/16/2023	11:30 PM	2							
393	4/16/2023	11:45 PM	1							
394	4/17/2023	12:00 AM	4							
395	4/17/2023	12:15 AM	2							
396	4/17/2023	12:30 AM	4							
397	4/17/2023	12:45 AM	1							
398	4/17/2023	01:00 AM	1							
399	4/17/2023	01:15 AM	4							

	A	B	C	D	E	F	G	H	I	J
400	4/17/2023	01:30 AM	1							
401	4/17/2023	01:45 AM	2							
402	4/17/2023	02:00 AM	3							
403	4/17/2023	02:15 AM	1							
404	4/17/2023	02:30 AM	2							
405	4/17/2023	02:45 AM	5							
406	4/17/2023	03:00 AM	3							
407	4/17/2023	03:15 AM	2							
408	4/17/2023	03:30 AM	5							
409	4/17/2023	03:45 AM	6							
410	4/17/2023	04:00 AM	14							
411	4/17/2023	04:15 AM	3							
412	4/17/2023	04:30 AM	18							
413	4/17/2023	04:45 AM	14							
414	4/17/2023	05:00 AM	15							
415	4/17/2023	05:15 AM	15							
416	4/17/2023	05:30 AM	29							
417	4/17/2023	05:45 AM	33							
418	4/17/2023	06:00 AM	39							
419	4/17/2023	06:15 AM	52							
420	4/17/2023	06:30 AM	57							
421	4/17/2023	06:45 AM	76							
422	4/17/2023	07:00 AM	72							
423	4/17/2023	07:15 AM	104							
424	4/17/2023	07:30 AM	107							
425	4/17/2023	07:45 AM	87							
426	4/17/2023	08:00 AM	65							
427	4/17/2023	08:15 AM	66							
428	4/17/2023	08:30 AM	61							
429	4/17/2023	08:45 AM	34							
430	4/17/2023	09:00 AM	42							
431	4/17/2023	09:15 AM	24							
432	4/17/2023	09:30 AM	32							
433	4/17/2023	09:45 AM	35							
434	4/17/2023	10:00 AM	26							
435	4/17/2023	10:15 AM	31							
436	4/17/2023	10:30 AM	31							
437	4/17/2023	10:45 AM	29							
438	4/17/2023	11:00 AM	27							
439	4/17/2023	11:15 AM	28							
440	4/17/2023	11:30 AM	25							
441	4/17/2023	11:45 AM	27							
442	4/17/2023	12:00 PM	22							
443	4/17/2023	12:15 PM	30							
444	4/17/2023	12:30 PM	31							
445	4/17/2023	12:45 PM	23							
446	4/17/2023	01:00 PM	26							
447	4/17/2023	01:15 PM	37							
448	4/17/2023	01:30 PM	24							
449	4/17/2023	01:45 PM	29							

	A	B	C	D	E	F	G	H	I	J
450	4/17/2023	02:00 PM	18							
451	4/17/2023	02:15 PM	24							
452	4/17/2023	02:30 PM	32							
453	4/17/2023	02:45 PM	25							
454	4/17/2023	03:00 PM	31							
455	4/17/2023	03:15 PM	33							
456	4/17/2023	03:30 PM	23							
457	4/17/2023	03:45 PM	26							
458	4/17/2023	04:00 PM	34							
459	4/17/2023	04:15 PM	27							
460	4/17/2023	04:30 PM	33							
461	4/17/2023	04:45 PM	24							
462	4/17/2023	05:00 PM	22							
463	4/17/2023	05:15 PM	28							
464	4/17/2023	05:30 PM	27							
465	4/17/2023	05:45 PM	15							
466	4/17/2023	06:00 PM	27							
467	4/17/2023	06:15 PM	21							
468	4/17/2023	06:30 PM	10							
469	4/17/2023	06:45 PM	19							
470	4/17/2023	07:00 PM	20							
471	4/17/2023	07:15 PM	16							
472	4/17/2023	07:30 PM	14							
473	4/17/2023	07:45 PM	13							
474	4/17/2023	08:00 PM	10							
475	4/17/2023	08:15 PM	5							
476	4/17/2023	08:30 PM	7							
477	4/17/2023	08:45 PM	10							
478	4/17/2023	09:00 PM	5							
479	4/17/2023	09:15 PM	5							
480	4/17/2023	09:30 PM	7							
481	4/17/2023	09:45 PM	6							
482	4/17/2023	10:00 PM	8							
483	4/17/2023	10:15 PM	5							
484	4/17/2023	10:30 PM	4							
485	4/17/2023	10:45 PM	6							
486	4/17/2023	11:00 PM	3							
487	4/17/2023	11:15 PM	3							
488	4/17/2023	11:30 PM	6							
489	4/17/2023	11:45 PM	2							
490	4/18/2023	12:00 AM	1							
491	4/18/2023	12:15 AM	0							
492	4/18/2023	12:30 AM	3							
493	4/18/2023	12:45 AM	2							
494	4/18/2023	01:00 AM	1							
495	4/18/2023	01:15 AM	2							
496	4/18/2023	01:30 AM	1							
497	4/18/2023	01:45 AM	3							
498	4/18/2023	02:00 AM	1							
499	4/18/2023	02:15 AM	3							

	A	B	C	D	E	F	G	H	I	J
500	4/18/2023	02:30 AM	2							
501	4/18/2023	02:45 AM	5							
502	4/18/2023	03:00 AM	3							
503	4/18/2023	03:15 AM	4							
504	4/18/2023	03:30 AM	11							
505	4/18/2023	03:45 AM	10							
506	4/18/2023	04:00 AM	6							
507	4/18/2023	04:15 AM	9							
508	4/18/2023	04:30 AM	8							
509	4/18/2023	04:45 AM	16							
510	4/18/2023	05:00 AM	13							
511	4/18/2023	05:15 AM	25							
512	4/18/2023	05:30 AM	34							
513	4/18/2023	05:45 AM	38							
514	4/18/2023	06:00 AM	39							
515	4/18/2023	06:15 AM	51							
516	4/18/2023	06:30 AM	65							
517	4/18/2023	06:45 AM	82							
518	4/18/2023	07:00 AM	76							
519	4/18/2023	07:15 AM	81							
520	4/18/2023	07:30 AM	112							
521	4/18/2023	07:45 AM	79							
522	4/18/2023	08:00 AM	67							
523	4/18/2023	08:15 AM	59							
524	4/18/2023	08:30 AM	68							
525	4/18/2023	08:45 AM	34							
526	4/18/2023	09:00 AM	36							
527	4/18/2023	09:15 AM	22							
528	4/18/2023	09:30 AM	33							
529	4/18/2023	09:45 AM	23							
530	4/18/2023	10:00 AM	28							
531	4/18/2023	10:15 AM	23							
532	4/18/2023	10:30 AM	28							
533	4/18/2023	10:45 AM	22							
534	4/18/2023	11:00 AM	23							
535	4/18/2023	11:15 AM	24							
536	4/18/2023	11:30 AM	28							
537	4/18/2023	11:45 AM	29							
538	4/18/2023	12:00 PM	23							
539	4/18/2023	12:15 PM	20							
540	4/18/2023	12:30 PM	25							
541	4/18/2023	12:45 PM	24							
542	4/18/2023	01:00 PM	17							
543	4/18/2023	01:15 PM	15							
544	4/18/2023	01:30 PM	24							
545	4/18/2023	01:45 PM	15							
546	4/18/2023	02:00 PM	20							
547	4/18/2023	02:15 PM	25							
548	4/18/2023	02:30 PM	31							
549	4/18/2023	02:45 PM	27							

	A	B	C	D	E	F	G	H	I	J
550	4/18/2023	03:00 PM	27							
551	4/18/2023	03:15 PM	23							
552	4/18/2023	03:30 PM	39							
553	4/18/2023	03:45 PM	34							
554	4/18/2023	04:00 PM	20							
555	4/18/2023	04:15 PM	36							
556	4/18/2023	04:30 PM	33							
557	4/18/2023	04:45 PM	23							
558	4/18/2023	05:00 PM	28							
559	4/18/2023	05:15 PM	33							
560	4/18/2023	05:30 PM	15							
561	4/18/2023	05:45 PM	19							
562	4/18/2023	06:00 PM	30							
563	4/18/2023	06:15 PM	16							
564	4/18/2023	06:30 PM	10							
565	4/18/2023	06:45 PM	8							
566	4/18/2023	07:00 PM	11							
567	4/18/2023	07:15 PM	14							
568	4/18/2023	07:30 PM	11							
569	4/18/2023	07:45 PM	13							
570	4/18/2023	08:00 PM	13							
571	4/18/2023	08:15 PM	17							
572	4/18/2023	08:30 PM	6							
573	4/18/2023	08:45 PM	5							
574	4/18/2023	09:00 PM	4							
575	4/18/2023	09:15 PM	4							
576	4/18/2023	09:30 PM	6							
577	4/18/2023	09:45 PM	8							
578	4/18/2023	10:00 PM	6							
579	4/18/2023	10:15 PM	9							
580	4/18/2023	10:30 PM	3							
581	4/18/2023	10:45 PM	9							
582	4/18/2023	11:00 PM	7							
583	4/18/2023	11:15 PM	5							
584	4/18/2023	11:30 PM	2							
585	4/18/2023	11:45 PM	1							
586	4/19/2023	12:00 AM	4							
587	4/19/2023	12:15 AM	1							
588	4/19/2023	12:30 AM	4							
589	4/19/2023	12:45 AM	2							
590	4/19/2023	01:00 AM	5							
591	4/19/2023	01:15 AM	2							
592	4/19/2023	01:30 AM	2							
593	4/19/2023	01:45 AM	1							
594	4/19/2023	02:00 AM	2							
595	4/19/2023	02:15 AM	5							
596	4/19/2023	02:30 AM	5							
597	4/19/2023	02:45 AM	1							
598	4/19/2023	03:00 AM	6							
599	4/19/2023	03:15 AM	3							

	A	B	C	D	E	F	G	H	I	J
600	4/19/2023	03:30 AM	5							
601	4/19/2023	03:45 AM	6							
602	4/19/2023	04:00 AM	7							
603	4/19/2023	04:15 AM	12							
604	4/19/2023	04:30 AM	6							
605	4/19/2023	04:45 AM	11							
606	4/19/2023	05:00 AM	17							
607	4/19/2023	05:15 AM	18							
608	4/19/2023	05:30 AM	38							
609	4/19/2023	05:45 AM	38							
610	4/19/2023	06:00 AM	36							
611	4/19/2023	06:15 AM	48							
612	4/19/2023	06:30 AM	65							
613	4/19/2023	06:45 AM	76							
614	4/19/2023	07:00 AM	71							
615	4/19/2023	07:15 AM	100							
616	4/19/2023	07:30 AM	104							
617	4/19/2023	07:45 AM	92							
618	4/19/2023	08:00 AM	72							
619	4/19/2023	08:15 AM	61							
620	4/19/2023	08:30 AM	46							
621	4/19/2023	08:45 AM	63							
622	4/19/2023	09:00 AM	32							
623	4/19/2023	09:15 AM	38							
624	4/19/2023	09:30 AM	35							
625	4/19/2023	09:45 AM	39							
626	4/19/2023	10:00 AM	35							
627	4/19/2023	10:15 AM	22							
628	4/19/2023	10:30 AM	28							
629	4/19/2023	10:45 AM	28							
630	4/19/2023	11:00 AM	25							
631	4/19/2023	11:15 AM	23							
632	4/19/2023	11:30 AM	26							
633	4/19/2023	11:45 AM	25							
634	4/19/2023	12:00 PM	23							
635	4/19/2023	12:15 PM	26							
636	4/19/2023	12:30 PM	30							
637	4/19/2023	12:45 PM	23							
638	4/19/2023	01:00 PM	20							
639	4/19/2023	01:15 PM	21							
640	4/19/2023	01:30 PM	31							
641	4/19/2023	01:45 PM	29							
642	4/19/2023	02:00 PM	24							
643	4/19/2023	02:15 PM	23							
644	4/19/2023	02:30 PM	31							
645	4/19/2023	02:45 PM	29							
646	4/19/2023	03:00 PM	23							
647	4/19/2023	03:15 PM	21							
648	4/19/2023	03:30 PM	29							
649	4/19/2023	03:45 PM	27							

	A	B	C	D	E	F	G	H	I	J
650	4/19/2023	04:00 PM	28							
651	4/19/2023	04:15 PM	33							
652	4/19/2023	04:30 PM	26							
653	4/19/2023	04:45 PM	24							
654	4/19/2023	05:00 PM	24							
655	4/19/2023	05:15 PM	30							
656	4/19/2023	05:30 PM	22							
657	4/19/2023	05:45 PM	28							
658	4/19/2023	06:00 PM	30							
659	4/19/2023	06:15 PM	16							
660	4/19/2023	06:30 PM	27							
661	4/19/2023	06:45 PM	21							
662	4/19/2023	07:00 PM	16							
663	4/19/2023	07:15 PM	12							
664	4/19/2023	07:30 PM	12							
665	4/19/2023	07:45 PM	7							
666	4/19/2023	08:00 PM	17							
667	4/19/2023	08:15 PM	13							
668	4/19/2023	08:30 PM	12							
669	4/19/2023	08:45 PM	9							
670	4/19/2023	09:00 PM	8							
671	4/19/2023	09:15 PM	7							
672	4/19/2023	09:30 PM	4							
673	4/19/2023	09:45 PM	11							
674	4/19/2023	10:00 PM	1							
675	4/19/2023	10:15 PM	5							
676	4/19/2023	10:30 PM	5							
677	4/19/2023	10:45 PM	6							
678	4/19/2023	11:00 PM	5							
679	4/19/2023	11:15 PM	7							
680	4/19/2023	11:30 PM	3							
681	4/19/2023	11:45 PM	4							

	A	B	C	D	E	F	G	H	I	J
1										
2	File Name: C:\Users\barri\OneDrive\Documents\TDB\WSP\SYRACUSE\DATA\BATCH 1 OUMAR1\DONE\ATR 1148-OFF RAMP.tf2									
3	Start Date: 4/13/2023									
4	Start Time: 12:00:00 AM									
5	Location 1: WB I-690 off ramp									
6	Location 2: to S 48									
7										
8										
9	Date	Time	NB							
10	4/13/2023	12:00 AM	4							
11	4/13/2023	12:15 AM	2							
12	4/13/2023	12:30 AM	3							
13	4/13/2023	12:45 AM	2							
14	4/13/2023	01:00 AM	1							
15	4/13/2023	01:15 AM	2							
16	4/13/2023	01:30 AM	3							
17	4/13/2023	01:45 AM	1							
18	4/13/2023	02:00 AM	1							
19	4/13/2023	02:15 AM	2							
20	4/13/2023	02:30 AM	1							
21	4/13/2023	02:45 AM	2							
22	4/13/2023	03:00 AM	2							
23	4/13/2023	03:15 AM	3							
24	4/13/2023	03:30 AM	2							
25	4/13/2023	03:45 AM	0							
26	4/13/2023	04:00 AM	1							
27	4/13/2023	04:15 AM	2							
28	4/13/2023	04:30 AM	3							
29	4/13/2023	04:45 AM	4							
30	4/13/2023	05:00 AM	6							
31	4/13/2023	05:15 AM	5							
32	4/13/2023	05:30 AM	5							
33	4/13/2023	05:45 AM	10							
34	4/13/2023	06:00 AM	8							
35	4/13/2023	06:15 AM	14							
36	4/13/2023	06:30 AM	14							
37	4/13/2023	06:45 AM	14							
38	4/13/2023	07:00 AM	17							
39	4/13/2023	07:15 AM	19							
40	4/13/2023	07:30 AM	14							
41	4/13/2023	07:45 AM	21							
42	4/13/2023	08:00 AM	19							
43	4/13/2023	08:15 AM	13							
44	4/13/2023	08:30 AM	11							
45	4/13/2023	08:45 AM	21							
46	4/13/2023	09:00 AM	17							
47	4/13/2023	09:15 AM	19							
48	4/13/2023	09:30 AM	21							
49	4/13/2023	09:45 AM	32							

	A	B	C	D	E	F	G	H	I	J
50	4/13/2023	10:00 AM	21							
51	4/13/2023	10:15 AM	14							
52	4/13/2023	10:30 AM	13							
53	4/13/2023	10:45 AM	23							
54	4/13/2023	11:00 AM	25							
55	4/13/2023	11:15 AM	22							
56	4/13/2023	11:30 AM	14							
57	4/13/2023	11:45 AM	20							
58	4/13/2023	12:00 PM	21							
59	4/13/2023	12:15 PM	20							
60	4/13/2023	12:30 PM	15							
61	4/13/2023	12:45 PM	29							
62	4/13/2023	01:00 PM	31							
63	4/13/2023	01:15 PM	25							
64	4/13/2023	01:30 PM	32							
65	4/13/2023	01:45 PM	22							
66	4/13/2023	02:00 PM	30							
67	4/13/2023	02:15 PM	31							
68	4/13/2023	02:30 PM	22							
69	4/13/2023	02:45 PM	27							
70	4/13/2023	03:00 PM	31							
71	4/13/2023	03:15 PM	25							
72	4/13/2023	03:30 PM	49							
73	4/13/2023	03:45 PM	42							
74	4/13/2023	04:00 PM	32							
75	4/13/2023	04:15 PM	46							
76	4/13/2023	04:30 PM	49							
77	4/13/2023	04:45 PM	50							
78	4/13/2023	05:00 PM	48							
79	4/13/2023	05:15 PM	47							
80	4/13/2023	05:30 PM	42							
81	4/13/2023	05:45 PM	39							
82	4/13/2023	06:00 PM	27							
83	4/13/2023	06:15 PM	23							
84	4/13/2023	06:30 PM	21							
85	4/13/2023	06:45 PM	21							
86	4/13/2023	07:00 PM	17							
87	4/13/2023	07:15 PM	17							
88	4/13/2023	07:30 PM	14							
89	4/13/2023	07:45 PM	16							
90	4/13/2023	08:00 PM	15							
91	4/13/2023	08:15 PM	21							
92	4/13/2023	08:30 PM	10							
93	4/13/2023	08:45 PM	18							
94	4/13/2023	09:00 PM	18							
95	4/13/2023	09:15 PM	19							
96	4/13/2023	09:30 PM	7							
97	4/13/2023	09:45 PM	7							
98	4/13/2023	10:00 PM	8							
99	4/13/2023	10:15 PM	8							

	A	B	C	D	E	F	G	H	I	J
100	4/13/2023	10:30 PM	5							
101	4/13/2023	10:45 PM	9							
102	4/13/2023	11:00 PM	6							
103	4/13/2023	11:15 PM	3							
104	4/13/2023	11:30 PM	6							
105	4/13/2023	11:45 PM	6							
106	4/14/2023	12:00 AM	2							
107	4/14/2023	12:15 AM	2							
108	4/14/2023	12:30 AM	0							
109	4/14/2023	12:45 AM	2							
110	4/14/2023	01:00 AM	2							
111	4/14/2023	01:15 AM	3							
112	4/14/2023	01:30 AM	1							
113	4/14/2023	01:45 AM	4							
114	4/14/2023	02:00 AM	0							
115	4/14/2023	02:15 AM	2							
116	4/14/2023	02:30 AM	0							
117	4/14/2023	02:45 AM	0							
118	4/14/2023	03:00 AM	2							
119	4/14/2023	03:15 AM	4							
120	4/14/2023	03:30 AM	2							
121	4/14/2023	03:45 AM	2							
122	4/14/2023	04:00 AM	1							
123	4/14/2023	04:15 AM	2							
124	4/14/2023	04:30 AM	2							
125	4/14/2023	04:45 AM	4							
126	4/14/2023	05:00 AM	7							
127	4/14/2023	05:15 AM	7							
128	4/14/2023	05:30 AM	7							
129	4/14/2023	05:45 AM	9							
130	4/14/2023	06:00 AM	4							
131	4/14/2023	06:15 AM	11							
132	4/14/2023	06:30 AM	12							
133	4/14/2023	06:45 AM	17							
134	4/14/2023	07:00 AM	19							
135	4/14/2023	07:15 AM	16							
136	4/14/2023	07:30 AM	6							
137	4/14/2023	07:45 AM	19							
138	4/14/2023	08:00 AM	19							
139	4/14/2023	08:15 AM	16							
140	4/14/2023	08:30 AM	17							
141	4/14/2023	08:45 AM	17							
142	4/14/2023	09:00 AM	15							
143	4/14/2023	09:15 AM	24							
144	4/14/2023	09:30 AM	24							
145	4/14/2023	09:45 AM	15							
146	4/14/2023	10:00 AM	22							
147	4/14/2023	10:15 AM	23							
148	4/14/2023	10:30 AM	28							
149	4/14/2023	10:45 AM	17							

	A	B	C	D	E	F	G	H	I	J
150	4/14/2023	11:00 AM	27							
151	4/14/2023	11:15 AM	21							
152	4/14/2023	11:30 AM	31							
153	4/14/2023	11:45 AM	26							
154	4/14/2023	12:00 PM	33							
155	4/14/2023	12:15 PM	15							
156	4/14/2023	12:30 PM	24							
157	4/14/2023	12:45 PM	19							
158	4/14/2023	01:00 PM	25							
159	4/14/2023	01:15 PM	25							
160	4/14/2023	01:30 PM	33							
161	4/14/2023	01:45 PM	21							
162	4/14/2023	02:00 PM	36							
163	4/14/2023	02:15 PM	18							
164	4/14/2023	02:30 PM	37							
165	4/14/2023	02:45 PM	43							
166	4/14/2023	03:00 PM	40							
167	4/14/2023	03:15 PM	31							
168	4/14/2023	03:30 PM	39							
169	4/14/2023	03:45 PM	36							
170	4/14/2023	04:00 PM	49							
171	4/14/2023	04:15 PM	41							
172	4/14/2023	04:30 PM	45							
173	4/14/2023	04:45 PM	45							
174	4/14/2023	05:00 PM	43							
175	4/14/2023	05:15 PM	36							
176	4/14/2023	05:30 PM	41							
177	4/14/2023	05:45 PM	39							
178	4/14/2023	06:00 PM	31							
179	4/14/2023	06:15 PM	30							
180	4/14/2023	06:30 PM	15							
181	4/14/2023	06:45 PM	25							
182	4/14/2023	07:00 PM	22							
183	4/14/2023	07:15 PM	21							
184	4/14/2023	07:30 PM	20							
185	4/14/2023	07:45 PM	12							
186	4/14/2023	08:00 PM	18							
187	4/14/2023	08:15 PM	16							
188	4/14/2023	08:30 PM	21							
189	4/14/2023	08:45 PM	22							
190	4/14/2023	09:00 PM	16							
191	4/14/2023	09:15 PM	10							
192	4/14/2023	09:30 PM	21							
193	4/14/2023	09:45 PM	11							
194	4/14/2023	10:00 PM	7							
195	4/14/2023	10:15 PM	11							
196	4/14/2023	10:30 PM	18							
197	4/14/2023	10:45 PM	6							
198	4/14/2023	11:00 PM	11							
199	4/14/2023	11:15 PM	22							

	A	B	C	D	E	F	G	H	I	J
200	4/14/2023	11:30 PM	15							
201	4/14/2023	11:45 PM	13							
202	4/15/2023	12:00 AM	16							
203	4/15/2023	12:15 AM	5							
204	4/15/2023	12:30 AM	2							
205	4/15/2023	12:45 AM	4							
206	4/15/2023	01:00 AM	4							
207	4/15/2023	01:15 AM	5							
208	4/15/2023	01:30 AM	5							
209	4/15/2023	01:45 AM	3							
210	4/15/2023	02:00 AM	4							
211	4/15/2023	02:15 AM	3							
212	4/15/2023	02:30 AM	2							
213	4/15/2023	02:45 AM	1							
214	4/15/2023	03:00 AM	2							
215	4/15/2023	03:15 AM	6							
216	4/15/2023	03:30 AM	1							
217	4/15/2023	03:45 AM	3							
218	4/15/2023	04:00 AM	3							
219	4/15/2023	04:15 AM	1							
220	4/15/2023	04:30 AM	0							
221	4/15/2023	04:45 AM	3							
222	4/15/2023	05:00 AM	6							
223	4/15/2023	05:15 AM	5							
224	4/15/2023	05:30 AM	6							
225	4/15/2023	05:45 AM	6							
226	4/15/2023	06:00 AM	1							
227	4/15/2023	06:15 AM	2							
228	4/15/2023	06:30 AM	4							
229	4/15/2023	06:45 AM	3							
230	4/15/2023	07:00 AM	7							
231	4/15/2023	07:15 AM	10							
232	4/15/2023	07:30 AM	7							
233	4/15/2023	07:45 AM	11							
234	4/15/2023	08:00 AM	11							
235	4/15/2023	08:15 AM	9							
236	4/15/2023	08:30 AM	10							
237	4/15/2023	08:45 AM	14							
238	4/15/2023	09:00 AM	9							
239	4/15/2023	09:15 AM	15							
240	4/15/2023	09:30 AM	26							
241	4/15/2023	09:45 AM	14							
242	4/15/2023	10:00 AM	28							
243	4/15/2023	10:15 AM	21							
244	4/15/2023	10:30 AM	25							
245	4/15/2023	10:45 AM	13							
246	4/15/2023	11:00 AM	26							
247	4/15/2023	11:15 AM	22							
248	4/15/2023	11:30 AM	28							
249	4/15/2023	11:45 AM	24							

	A	B	C	D	E	F	G	H	I	J
250	4/15/2023	12:00 PM	26							
251	4/15/2023	12:15 PM	24							
252	4/15/2023	12:30 PM	26							
253	4/15/2023	12:45 PM	23							
254	4/15/2023	01:00 PM	27							
255	4/15/2023	01:15 PM	21							
256	4/15/2023	01:30 PM	18							
257	4/15/2023	01:45 PM	22							
258	4/15/2023	02:00 PM	35							
259	4/15/2023	02:15 PM	21							
260	4/15/2023	02:30 PM	22							
261	4/15/2023	02:45 PM	23							
262	4/15/2023	03:00 PM	17							
263	4/15/2023	03:15 PM	33							
264	4/15/2023	03:30 PM	29							
265	4/15/2023	03:45 PM	26							
266	4/15/2023	04:00 PM	21							
267	4/15/2023	04:15 PM	20							
268	4/15/2023	04:30 PM	21							
269	4/15/2023	04:45 PM	25							
270	4/15/2023	05:00 PM	19							
271	4/15/2023	05:15 PM	22							
272	4/15/2023	05:30 PM	26							
273	4/15/2023	05:45 PM	22							
274	4/15/2023	06:00 PM	20							
275	4/15/2023	06:15 PM	19							
276	4/15/2023	06:30 PM	19							
277	4/15/2023	06:45 PM	20							
278	4/15/2023	07:00 PM	14							
279	4/15/2023	07:15 PM	21							
280	4/15/2023	07:30 PM	18							
281	4/15/2023	07:45 PM	9							
282	4/15/2023	08:00 PM	12							
283	4/15/2023	08:15 PM	19							
284	4/15/2023	08:30 PM	28							
285	4/15/2023	08:45 PM	14							
286	4/15/2023	09:00 PM	15							
287	4/15/2023	09:15 PM	7							
288	4/15/2023	09:30 PM	18							
289	4/15/2023	09:45 PM	10							
290	4/15/2023	10:00 PM	19							
291	4/15/2023	10:15 PM	19							
292	4/15/2023	10:30 PM	12							
293	4/15/2023	10:45 PM	10							
294	4/15/2023	11:00 PM	2							
295	4/15/2023	11:15 PM	8							
296	4/15/2023	11:30 PM	7							
297	4/15/2023	11:45 PM	3							
298	4/16/2023	12:00 AM	5							
299	4/16/2023	12:15 AM	5							

	A	B	C	D	E	F	G	H	I	J
300	4/16/2023	12:30 AM	0							
301	4/16/2023	12:45 AM	0							
302	4/16/2023	01:00 AM	3							
303	4/16/2023	01:15 AM	0							
304	4/16/2023	01:30 AM	3							
305	4/16/2023	01:45 AM	3							
306	4/16/2023	02:00 AM	4							
307	4/16/2023	02:15 AM	3							
308	4/16/2023	02:30 AM	2							
309	4/16/2023	02:45 AM	4							
310	4/16/2023	03:00 AM	3							
311	4/16/2023	03:15 AM	0							
312	4/16/2023	03:30 AM	1							
313	4/16/2023	03:45 AM	2							
314	4/16/2023	04:00 AM	3							
315	4/16/2023	04:15 AM	3							
316	4/16/2023	04:30 AM	2							
317	4/16/2023	04:45 AM	1							
318	4/16/2023	05:00 AM	4							
319	4/16/2023	05:15 AM	6							
320	4/16/2023	05:30 AM	5							
321	4/16/2023	05:45 AM	6							
322	4/16/2023	06:00 AM	3							
323	4/16/2023	06:15 AM	2							
324	4/16/2023	06:30 AM	3							
325	4/16/2023	06:45 AM	3							
326	4/16/2023	07:00 AM	9							
327	4/16/2023	07:15 AM	5							
328	4/16/2023	07:30 AM	3							
329	4/16/2023	07:45 AM	6							
330	4/16/2023	08:00 AM	4							
331	4/16/2023	08:15 AM	8							
332	4/16/2023	08:30 AM	5							
333	4/16/2023	08:45 AM	15							
334	4/16/2023	09:00 AM	9							
335	4/16/2023	09:15 AM	9							
336	4/16/2023	09:30 AM	7							
337	4/16/2023	09:45 AM	23							
338	4/16/2023	10:00 AM	10							
339	4/16/2023	10:15 AM	19							
340	4/16/2023	10:30 AM	14							
341	4/16/2023	10:45 AM	24							
342	4/16/2023	11:00 AM	15							
343	4/16/2023	11:15 AM	15							
344	4/16/2023	11:30 AM	18							
345	4/16/2023	11:45 AM	32							
346	4/16/2023	12:00 PM	27							
347	4/16/2023	12:15 PM	19							
348	4/16/2023	12:30 PM	23							
349	4/16/2023	12:45 PM	18							

	A	B	C	D	E	F	G	H	I	J
350	4/16/2023	01:00 PM	16							
351	4/16/2023	01:15 PM	26							
352	4/16/2023	01:30 PM	13							
353	4/16/2023	01:45 PM	15							
354	4/16/2023	02:00 PM	22							
355	4/16/2023	02:15 PM	15							
356	4/16/2023	02:30 PM	22							
357	4/16/2023	02:45 PM	20							
358	4/16/2023	03:00 PM	17							
359	4/16/2023	03:15 PM	28							
360	4/16/2023	03:30 PM	17							
361	4/16/2023	03:45 PM	22							
362	4/16/2023	04:00 PM	21							
363	4/16/2023	04:15 PM	23							
364	4/16/2023	04:30 PM	17							
365	4/16/2023	04:45 PM	23							
366	4/16/2023	05:00 PM	15							
367	4/16/2023	05:15 PM	21							
368	4/16/2023	05:30 PM	22							
369	4/16/2023	05:45 PM	16							
370	4/16/2023	06:00 PM	21							
371	4/16/2023	06:15 PM	17							
372	4/16/2023	06:30 PM	17							
373	4/16/2023	06:45 PM	12							
374	4/16/2023	07:00 PM	15							
375	4/16/2023	07:15 PM	16							
376	4/16/2023	07:30 PM	13							
377	4/16/2023	07:45 PM	13							
378	4/16/2023	08:00 PM	12							
379	4/16/2023	08:15 PM	12							
380	4/16/2023	08:30 PM	14							
381	4/16/2023	08:45 PM	5							
382	4/16/2023	09:00 PM	6							
383	4/16/2023	09:15 PM	2							
384	4/16/2023	09:30 PM	9							
385	4/16/2023	09:45 PM	13							
386	4/16/2023	10:00 PM	10							
387	4/16/2023	10:15 PM	7							
388	4/16/2023	10:30 PM	3							
389	4/16/2023	10:45 PM	4							
390	4/16/2023	11:00 PM	2							
391	4/16/2023	11:15 PM	7							
392	4/16/2023	11:30 PM	2							
393	4/16/2023	11:45 PM	2							
394	4/17/2023	12:00 AM	1							
395	4/17/2023	12:15 AM	1							
396	4/17/2023	12:30 AM	0							
397	4/17/2023	12:45 AM	1							
398	4/17/2023	01:00 AM	0							
399	4/17/2023	01:15 AM	0							

	A	B	C	D	E	F	G	H	I	J
400	4/17/2023	01:30 AM	0							
401	4/17/2023	01:45 AM	0							
402	4/17/2023	02:00 AM	1							
403	4/17/2023	02:15 AM	2							
404	4/17/2023	02:30 AM	3							
405	4/17/2023	02:45 AM	1							
406	4/17/2023	03:00 AM	1							
407	4/17/2023	03:15 AM	0							
408	4/17/2023	03:30 AM	2							
409	4/17/2023	03:45 AM	1							
410	4/17/2023	04:00 AM	4							
411	4/17/2023	04:15 AM	2							
412	4/17/2023	04:30 AM	3							
413	4/17/2023	04:45 AM	1							
414	4/17/2023	05:00 AM	4							
415	4/17/2023	05:15 AM	2							
416	4/17/2023	05:30 AM	10							
417	4/17/2023	05:45 AM	7							
418	4/17/2023	06:00 AM	5							
419	4/17/2023	06:15 AM	9							
420	4/17/2023	06:30 AM	11							
421	4/17/2023	06:45 AM	19							
422	4/17/2023	07:00 AM	11							
423	4/17/2023	07:15 AM	18							
424	4/17/2023	07:30 AM	14							
425	4/17/2023	07:45 AM	21							
426	4/17/2023	08:00 AM	18							
427	4/17/2023	08:15 AM	19							
428	4/17/2023	08:30 AM	16							
429	4/17/2023	08:45 AM	12							
430	4/17/2023	09:00 AM	18							
431	4/17/2023	09:15 AM	16							
432	4/17/2023	09:30 AM	19							
433	4/17/2023	09:45 AM	21							
434	4/17/2023	10:00 AM	22							
435	4/17/2023	10:15 AM	16							
436	4/17/2023	10:30 AM	7							
437	4/17/2023	10:45 AM	19							
438	4/17/2023	11:00 AM	23							
439	4/17/2023	11:15 AM	25							
440	4/17/2023	11:30 AM	25							
441	4/17/2023	11:45 AM	13							
442	4/17/2023	12:00 PM	22							
443	4/17/2023	12:15 PM	31							
444	4/17/2023	12:30 PM	14							
445	4/17/2023	12:45 PM	12							
446	4/17/2023	01:00 PM	17							
447	4/17/2023	01:15 PM	17							
448	4/17/2023	01:30 PM	21							
449	4/17/2023	01:45 PM	21							

	A	B	C	D	E	F	G	H	I	J
450	4/17/2023	02:00 PM	17							
451	4/17/2023	02:15 PM	23							
452	4/17/2023	02:30 PM	21							
453	4/17/2023	02:45 PM	32							
454	4/17/2023	03:00 PM	30							
455	4/17/2023	03:15 PM	34							
456	4/17/2023	03:30 PM	36							
457	4/17/2023	03:45 PM	39							
458	4/17/2023	04:00 PM	40							
459	4/17/2023	04:15 PM	46							
460	4/17/2023	04:30 PM	55							
461	4/17/2023	04:45 PM	40							
462	4/17/2023	05:00 PM	59							
463	4/17/2023	05:15 PM	40							
464	4/17/2023	05:30 PM	41							
465	4/17/2023	05:45 PM	34							
466	4/17/2023	06:00 PM	17							
467	4/17/2023	06:15 PM	28							
468	4/17/2023	06:30 PM	14							
469	4/17/2023	06:45 PM	22							
470	4/17/2023	07:00 PM	10							
471	4/17/2023	07:15 PM	14							
472	4/17/2023	07:30 PM	22							
473	4/17/2023	07:45 PM	16							
474	4/17/2023	08:00 PM	12							
475	4/17/2023	08:15 PM	17							
476	4/17/2023	08:30 PM	11							
477	4/17/2023	08:45 PM	14							
478	4/17/2023	09:00 PM	15							
479	4/17/2023	09:15 PM	3							
480	4/17/2023	09:30 PM	12							
481	4/17/2023	09:45 PM	5							
482	4/17/2023	10:00 PM	6							
483	4/17/2023	10:15 PM	5							
484	4/17/2023	10:30 PM	6							
485	4/17/2023	10:45 PM	7							
486	4/17/2023	11:00 PM	7							
487	4/17/2023	11:15 PM	5							
488	4/17/2023	11:30 PM	4							
489	4/17/2023	11:45 PM	5							
490	4/18/2023	12:00 AM	1							
491	4/18/2023	12:15 AM	4							
492	4/18/2023	12:30 AM	2							
493	4/18/2023	12:45 AM	2							
494	4/18/2023	01:00 AM	3							
495	4/18/2023	01:15 AM	2							
496	4/18/2023	01:30 AM	2							
497	4/18/2023	01:45 AM	3							
498	4/18/2023	02:00 AM	1							
499	4/18/2023	02:15 AM	2							

	A	B	C	D	E	F	G	H	I	J
500	4/18/2023	02:30 AM	0							
501	4/18/2023	02:45 AM	1							
502	4/18/2023	03:00 AM	2							
503	4/18/2023	03:15 AM	2							
504	4/18/2023	03:30 AM	0							
505	4/18/2023	03:45 AM	1							
506	4/18/2023	04:00 AM	3							
507	4/18/2023	04:15 AM	3							
508	4/18/2023	04:30 AM	4							
509	4/18/2023	04:45 AM	8							
510	4/18/2023	05:00 AM	8							
511	4/18/2023	05:15 AM	4							
512	4/18/2023	05:30 AM	8							
513	4/18/2023	05:45 AM	11							
514	4/18/2023	06:00 AM	6							
515	4/18/2023	06:15 AM	8							
516	4/18/2023	06:30 AM	9							
517	4/18/2023	06:45 AM	20							
518	4/18/2023	07:00 AM	12							
519	4/18/2023	07:15 AM	16							
520	4/18/2023	07:30 AM	14							
521	4/18/2023	07:45 AM	20							
522	4/18/2023	08:00 AM	24							
523	4/18/2023	08:15 AM	26							
524	4/18/2023	08:30 AM	25							
525	4/18/2023	08:45 AM	15							
526	4/18/2023	09:00 AM	24							
527	4/18/2023	09:15 AM	13							
528	4/18/2023	09:30 AM	19							
529	4/18/2023	09:45 AM	16							
530	4/18/2023	10:00 AM	15							
531	4/18/2023	10:15 AM	14							
532	4/18/2023	10:30 AM	13							
533	4/18/2023	10:45 AM	25							
534	4/18/2023	11:00 AM	20							
535	4/18/2023	11:15 AM	22							
536	4/18/2023	11:30 AM	20							
537	4/18/2023	11:45 AM	24							
538	4/18/2023	12:00 PM	22							
539	4/18/2023	12:15 PM	31							
540	4/18/2023	12:30 PM	18							
541	4/18/2023	12:45 PM	23							
542	4/18/2023	01:00 PM	22							
543	4/18/2023	01:15 PM	20							
544	4/18/2023	01:30 PM	18							
545	4/18/2023	01:45 PM	18							
546	4/18/2023	02:00 PM	26							
547	4/18/2023	02:15 PM	29							
548	4/18/2023	02:30 PM	23							
549	4/18/2023	02:45 PM	25							

	A	B	C	D	E	F	G	H	I	J
550	4/18/2023	03:00 PM	31							
551	4/18/2023	03:15 PM	33							
552	4/18/2023	03:30 PM	32							
553	4/18/2023	03:45 PM	46							
554	4/18/2023	04:00 PM	34							
555	4/18/2023	04:15 PM	60							
556	4/18/2023	04:30 PM	47							
557	4/18/2023	04:45 PM	45							
558	4/18/2023	05:00 PM	52							
559	4/18/2023	05:15 PM	37							
560	4/18/2023	05:30 PM	44							
561	4/18/2023	05:45 PM	52							
562	4/18/2023	06:00 PM	32							
563	4/18/2023	06:15 PM	30							
564	4/18/2023	06:30 PM	20							
565	4/18/2023	06:45 PM	25							
566	4/18/2023	07:00 PM	18							
567	4/18/2023	07:15 PM	17							
568	4/18/2023	07:30 PM	13							
569	4/18/2023	07:45 PM	11							
570	4/18/2023	08:00 PM	14							
571	4/18/2023	08:15 PM	15							
572	4/18/2023	08:30 PM	15							
573	4/18/2023	08:45 PM	11							
574	4/18/2023	09:00 PM	14							
575	4/18/2023	09:15 PM	13							
576	4/18/2023	09:30 PM	7							
577	4/18/2023	09:45 PM	9							
578	4/18/2023	10:00 PM	4							
579	4/18/2023	10:15 PM	6							
580	4/18/2023	10:30 PM	7							
581	4/18/2023	10:45 PM	6							
582	4/18/2023	11:00 PM	4							
583	4/18/2023	11:15 PM	4							
584	4/18/2023	11:30 PM	5							
585	4/18/2023	11:45 PM	2							
586	4/19/2023	12:00 AM	1							
587	4/19/2023	12:15 AM	5							
588	4/19/2023	12:30 AM	3							
589	4/19/2023	12:45 AM	3							
590	4/19/2023	01:00 AM	2							
591	4/19/2023	01:15 AM	1							
592	4/19/2023	01:30 AM	4							
593	4/19/2023	01:45 AM	2							
594	4/19/2023	02:00 AM	2							
595	4/19/2023	02:15 AM	2							
596	4/19/2023	02:30 AM	1							
597	4/19/2023	02:45 AM	3							
598	4/19/2023	03:00 AM	2							
599	4/19/2023	03:15 AM	1							

	A	B	C	D	E	F	G	H	I	J
600	4/19/2023	03:30 AM	3							
601	4/19/2023	03:45 AM	2							
602	4/19/2023	04:00 AM	0							
603	4/19/2023	04:15 AM	2							
604	4/19/2023	04:30 AM	2							
605	4/19/2023	04:45 AM	4							
606	4/19/2023	05:00 AM	8							
607	4/19/2023	05:15 AM	7							
608	4/19/2023	05:30 AM	9							
609	4/19/2023	05:45 AM	14							
610	4/19/2023	06:00 AM	9							
611	4/19/2023	06:15 AM	10							
612	4/19/2023	06:30 AM	12							
613	4/19/2023	06:45 AM	15							
614	4/19/2023	07:00 AM	12							
615	4/19/2023	07:15 AM	10							
616	4/19/2023	07:30 AM	13							
617	4/19/2023	07:45 AM	24							
618	4/19/2023	08:00 AM	10							
619	4/19/2023	08:15 AM	16							
620	4/19/2023	08:30 AM	22							
621	4/19/2023	08:45 AM	14							
622	4/19/2023	09:00 AM	24							
623	4/19/2023	09:15 AM	8							
624	4/19/2023	09:30 AM	10							
625	4/19/2023	09:45 AM	17							
626	4/19/2023	10:00 AM	14							
627	4/19/2023	10:15 AM	30							
628	4/19/2023	10:30 AM	26							
629	4/19/2023	10:45 AM	21							
630	4/19/2023	11:00 AM	12							
631	4/19/2023	11:15 AM	16							
632	4/19/2023	11:30 AM	20							
633	4/19/2023	11:45 AM	18							
634	4/19/2023	12:00 PM	27							
635	4/19/2023	12:15 PM	16							
636	4/19/2023	12:30 PM	18							
637	4/19/2023	12:45 PM	19							
638	4/19/2023	01:00 PM	20							
639	4/19/2023	01:15 PM	26							
640	4/19/2023	01:30 PM	14							
641	4/19/2023	01:45 PM	21							
642	4/19/2023	02:00 PM	16							
643	4/19/2023	02:15 PM	23							
644	4/19/2023	02:30 PM	17							
645	4/19/2023	02:45 PM	31							
646	4/19/2023	03:00 PM	33							
647	4/19/2023	03:15 PM	37							
648	4/19/2023	03:30 PM	40							
649	4/19/2023	03:45 PM	49							

	A	B	C	D	E	F	G	H	I	J
650	4/19/2023	04:00 PM	34							
651	4/19/2023	04:15 PM	54							
652	4/19/2023	04:30 PM	54							
653	4/19/2023	04:45 PM	39							
654	4/19/2023	05:00 PM	45							
655	4/19/2023	05:15 PM	42							
656	4/19/2023	05:30 PM	28							
657	4/19/2023	05:45 PM	36							
658	4/19/2023	06:00 PM	33							
659	4/19/2023	06:15 PM	35							
660	4/19/2023	06:30 PM	23							
661	4/19/2023	06:45 PM	19							
662	4/19/2023	07:00 PM	20							
663	4/19/2023	07:15 PM	18							
664	4/19/2023	07:30 PM	16							
665	4/19/2023	07:45 PM	13							
666	4/19/2023	08:00 PM	8							
667	4/19/2023	08:15 PM	17							
668	4/19/2023	08:30 PM	16							
669	4/19/2023	08:45 PM	14							
670	4/19/2023	09:00 PM	18							
671	4/19/2023	09:15 PM	15							
672	4/19/2023	09:30 PM	13							
673	4/19/2023	09:45 PM	14							
674	4/19/2023	10:00 PM	11							
675	4/19/2023	10:15 PM	6							
676	4/19/2023	10:30 PM	2							
677	4/19/2023	10:45 PM	2							
678	4/19/2023	11:00 PM	8							
679	4/19/2023	11:15 PM	4							
680	4/19/2023	11:30 PM	5							
681	4/19/2023	11:45 PM	4							

	A	B	C	D	E	F	G	H	I
1									
2	File Name: C:\Users\barri\OneDrive\Documents\TDB\WSP\SYRACUSE\DATA\BATCH 1 OUMAR1\DONE\ATR 1149-ON RAMP.tf2								
3	Start Date: 4/13/2023								
4	Start Time: 12:00:00 AM								
5	Location 1: WB I-690 on ramp								
6	Location 2: from S 48								
7									
8									
9	Date	Time	SB						
10	4/13/2023	12:00 AM	3						
11	4/13/2023	12:15 AM	1						
12	4/13/2023	12:30 AM	1						
13	4/13/2023	12:45 AM	0						
14	4/13/2023	01:00 AM	0						
15	4/13/2023	01:15 AM	0						
16	4/13/2023	01:30 AM	0						
17	4/13/2023	01:45 AM	1						
18	4/13/2023	02:00 AM	0						
19	4/13/2023	02:15 AM	0						
20	4/13/2023	02:30 AM	1						
21	4/13/2023	02:45 AM	2						
22	4/13/2023	03:00 AM	1						
23	4/13/2023	03:15 AM	1						
24	4/13/2023	03:30 AM	4						
25	4/13/2023	03:45 AM	0						
26	4/13/2023	04:00 AM	2						
27	4/13/2023	04:15 AM	1						
28	4/13/2023	04:30 AM	2						
29	4/13/2023	04:45 AM	0						
30	4/13/2023	05:00 AM	5						
31	4/13/2023	05:15 AM	2						
32	4/13/2023	05:30 AM	5						
33	4/13/2023	05:45 AM	2						
34	4/13/2023	06:00 AM	3						
35	4/13/2023	06:15 AM	8						
36	4/13/2023	06:30 AM	10						
37	4/13/2023	06:45 AM	15						
38	4/13/2023	07:00 AM	12						
39	4/13/2023	07:15 AM	10						
40	4/13/2023	07:30 AM	11						
41	4/13/2023	07:45 AM	8						
42	4/13/2023	08:00 AM	5						
43	4/13/2023	08:15 AM	11						
44	4/13/2023	08:30 AM	11						
45	4/13/2023	08:45 AM	6						
46	4/13/2023	09:00 AM	5						
47	4/13/2023	09:15 AM	5						
48	4/13/2023	09:30 AM	5						
49	4/13/2023	09:45 AM	8						

	A	B	C	D	E	F	G	H	I
50	4/13/2023	10:00 AM	10						
51	4/13/2023	10:15 AM	9						
52	4/13/2023	10:30 AM	5						
53	4/13/2023	10:45 AM	5						
54	4/13/2023	11:00 AM	3						
55	4/13/2023	11:15 AM	13						
56	4/13/2023	11:30 AM	8						
57	4/13/2023	11:45 AM	12						
58	4/13/2023	12:00 PM	13						
59	4/13/2023	12:15 PM	5						
60	4/13/2023	12:30 PM	5						
61	4/13/2023	12:45 PM	7						
62	4/13/2023	01:00 PM	12						
63	4/13/2023	01:15 PM	6						
64	4/13/2023	01:30 PM	4						
65	4/13/2023	01:45 PM	6						
66	4/13/2023	02:00 PM	8						
67	4/13/2023	02:15 PM	8						
68	4/13/2023	02:30 PM	7						
69	4/13/2023	02:45 PM	5						
70	4/13/2023	03:00 PM	11						
71	4/13/2023	03:15 PM	7						
72	4/13/2023	03:30 PM	11						
73	4/13/2023	03:45 PM	7						
74	4/13/2023	04:00 PM	11						
75	4/13/2023	04:15 PM	10						
76	4/13/2023	04:30 PM	15						
77	4/13/2023	04:45 PM	5						
78	4/13/2023	05:00 PM	13						
79	4/13/2023	05:15 PM	10						
80	4/13/2023	05:30 PM	8						
81	4/13/2023	05:45 PM	7						
82	4/13/2023	06:00 PM	11						
83	4/13/2023	06:15 PM	6						
84	4/13/2023	06:30 PM	8						
85	4/13/2023	06:45 PM	6						
86	4/13/2023	07:00 PM	5						
87	4/13/2023	07:15 PM	6						
88	4/13/2023	07:30 PM	6						
89	4/13/2023	07:45 PM	4						
90	4/13/2023	08:00 PM	4						
91	4/13/2023	08:15 PM	1						
92	4/13/2023	08:30 PM	1						
93	4/13/2023	08:45 PM	0						
94	4/13/2023	09:00 PM	2						
95	4/13/2023	09:15 PM	3						
96	4/13/2023	09:30 PM	5						
97	4/13/2023	09:45 PM	2						
98	4/13/2023	10:00 PM	1						
99	4/13/2023	10:15 PM	0						

	A	B	C	D	E	F	G	H	I
100	4/13/2023	10:30 PM	3						
101	4/13/2023	10:45 PM	2						
102	4/13/2023	11:00 PM	0						
103	4/13/2023	11:15 PM	1						
104	4/13/2023	11:30 PM	3						
105	4/13/2023	11:45 PM	1						
106	4/14/2023	12:00 AM	0						
107	4/14/2023	12:15 AM	0						
108	4/14/2023	12:30 AM	1						
109	4/14/2023	12:45 AM	0						
110	4/14/2023	01:00 AM	0						
111	4/14/2023	01:15 AM	1						
112	4/14/2023	01:30 AM	1						
113	4/14/2023	01:45 AM	0						
114	4/14/2023	02:00 AM	0						
115	4/14/2023	02:15 AM	1						
116	4/14/2023	02:30 AM	0						
117	4/14/2023	02:45 AM	3						
118	4/14/2023	03:00 AM	1						
119	4/14/2023	03:15 AM	1						
120	4/14/2023	03:30 AM	1						
121	4/14/2023	03:45 AM	1						
122	4/14/2023	04:00 AM	1						
123	4/14/2023	04:15 AM	0						
124	4/14/2023	04:30 AM	1						
125	4/14/2023	04:45 AM	1						
126	4/14/2023	05:00 AM	1						
127	4/14/2023	05:15 AM	8						
128	4/14/2023	05:30 AM	8						
129	4/14/2023	05:45 AM	5						
130	4/14/2023	06:00 AM	8						
131	4/14/2023	06:15 AM	8						
132	4/14/2023	06:30 AM	4						
133	4/14/2023	06:45 AM	17						
134	4/14/2023	07:00 AM	9						
135	4/14/2023	07:15 AM	5						
136	4/14/2023	07:30 AM	10						
137	4/14/2023	07:45 AM	6						
138	4/14/2023	08:00 AM	7						
139	4/14/2023	08:15 AM	4						
140	4/14/2023	08:30 AM	5						
141	4/14/2023	08:45 AM	4						
142	4/14/2023	09:00 AM	8						
143	4/14/2023	09:15 AM	4						
144	4/14/2023	09:30 AM	13						
145	4/14/2023	09:45 AM	7						
146	4/14/2023	10:00 AM	11						
147	4/14/2023	10:15 AM	8						
148	4/14/2023	10:30 AM	5						
149	4/14/2023	10:45 AM	10						

	A	B	C	D	E	F	G	H	I
150	4/14/2023	11:00 AM	4						
151	4/14/2023	11:15 AM	5						
152	4/14/2023	11:30 AM	10						
153	4/14/2023	11:45 AM	7						
154	4/14/2023	12:00 PM	7						
155	4/14/2023	12:15 PM	6						
156	4/14/2023	12:30 PM	6						
157	4/14/2023	12:45 PM	7						
158	4/14/2023	01:00 PM	6						
159	4/14/2023	01:15 PM	3						
160	4/14/2023	01:30 PM	7						
161	4/14/2023	01:45 PM	13						
162	4/14/2023	02:00 PM	11						
163	4/14/2023	02:15 PM	5						
164	4/14/2023	02:30 PM	8						
165	4/14/2023	02:45 PM	11						
166	4/14/2023	03:00 PM	9						
167	4/14/2023	03:15 PM	5						
168	4/14/2023	03:30 PM	11						
169	4/14/2023	03:45 PM	13						
170	4/14/2023	04:00 PM	16						
171	4/14/2023	04:15 PM	4						
172	4/14/2023	04:30 PM	12						
173	4/14/2023	04:45 PM	12						
174	4/14/2023	05:00 PM	6						
175	4/14/2023	05:15 PM	12						
176	4/14/2023	05:30 PM	6						
177	4/14/2023	05:45 PM	9						
178	4/14/2023	06:00 PM	6						
179	4/14/2023	06:15 PM	5						
180	4/14/2023	06:30 PM	8						
181	4/14/2023	06:45 PM	4						
182	4/14/2023	07:00 PM	13						
183	4/14/2023	07:15 PM	1						
184	4/14/2023	07:30 PM	2						
185	4/14/2023	07:45 PM	4						
186	4/14/2023	08:00 PM	4						
187	4/14/2023	08:15 PM	3						
188	4/14/2023	08:30 PM	5						
189	4/14/2023	08:45 PM	4						
190	4/14/2023	09:00 PM	1						
191	4/14/2023	09:15 PM	3						
192	4/14/2023	09:30 PM	5						
193	4/14/2023	09:45 PM	2						
194	4/14/2023	10:00 PM	4						
195	4/14/2023	10:15 PM	1						
196	4/14/2023	10:30 PM	4						
197	4/14/2023	10:45 PM	4						
198	4/14/2023	11:00 PM	1						
199	4/14/2023	11:15 PM	3						

	A	B	C	D	E	F	G	H	I
200	4/14/2023	11:30 PM	0						
201	4/14/2023	11:45 PM	0						
202	4/15/2023	12:00 AM	3						
203	4/15/2023	12:15 AM	0						
204	4/15/2023	12:30 AM	0						
205	4/15/2023	12:45 AM	0						
206	4/15/2023	01:00 AM	0						
207	4/15/2023	01:15 AM	1						
208	4/15/2023	01:30 AM	0						
209	4/15/2023	01:45 AM	0						
210	4/15/2023	02:00 AM	0						
211	4/15/2023	02:15 AM	0						
212	4/15/2023	02:30 AM	2						
213	4/15/2023	02:45 AM	0						
214	4/15/2023	03:00 AM	0						
215	4/15/2023	03:15 AM	1						
216	4/15/2023	03:30 AM	0						
217	4/15/2023	03:45 AM	2						
218	4/15/2023	04:00 AM	0						
219	4/15/2023	04:15 AM	0						
220	4/15/2023	04:30 AM	0						
221	4/15/2023	04:45 AM	1						
222	4/15/2023	05:00 AM	2						
223	4/15/2023	05:15 AM	0						
224	4/15/2023	05:30 AM	4						
225	4/15/2023	05:45 AM	1						
226	4/15/2023	06:00 AM	2						
227	4/15/2023	06:15 AM	4						
228	4/15/2023	06:30 AM	0						
229	4/15/2023	06:45 AM	3						
230	4/15/2023	07:00 AM	3						
231	4/15/2023	07:15 AM	3						
232	4/15/2023	07:30 AM	6						
233	4/15/2023	07:45 AM	2						
234	4/15/2023	08:00 AM	2						
235	4/15/2023	08:15 AM	4						
236	4/15/2023	08:30 AM	7						
237	4/15/2023	08:45 AM	5						
238	4/15/2023	09:00 AM	4						
239	4/15/2023	09:15 AM	5						
240	4/15/2023	09:30 AM	6						
241	4/15/2023	09:45 AM	8						
242	4/15/2023	10:00 AM	8						
243	4/15/2023	10:15 AM	4						
244	4/15/2023	10:30 AM	5						
245	4/15/2023	10:45 AM	6						
246	4/15/2023	11:00 AM	4						
247	4/15/2023	11:15 AM	6						
248	4/15/2023	11:30 AM	6						
249	4/15/2023	11:45 AM	4						

	A	B	C	D	E	F	G	H	I
250	4/15/2023	12:00 PM	8						
251	4/15/2023	12:15 PM	7						
252	4/15/2023	12:30 PM	9						
253	4/15/2023	12:45 PM	5						
254	4/15/2023	01:00 PM	6						
255	4/15/2023	01:15 PM	9						
256	4/15/2023	01:30 PM	3						
257	4/15/2023	01:45 PM	5						
258	4/15/2023	02:00 PM	2						
259	4/15/2023	02:15 PM	4						
260	4/15/2023	02:30 PM	6						
261	4/15/2023	02:45 PM	7						
262	4/15/2023	03:00 PM	5						
263	4/15/2023	03:15 PM	5						
264	4/15/2023	03:30 PM	5						
265	4/15/2023	03:45 PM	1						
266	4/15/2023	04:00 PM	8						
267	4/15/2023	04:15 PM	4						
268	4/15/2023	04:30 PM	12						
269	4/15/2023	04:45 PM	2						
270	4/15/2023	05:00 PM	8						
271	4/15/2023	05:15 PM	8						
272	4/15/2023	05:30 PM	6						
273	4/15/2023	05:45 PM	2						
274	4/15/2023	06:00 PM	4						
275	4/15/2023	06:15 PM	6						
276	4/15/2023	06:30 PM	5						
277	4/15/2023	06:45 PM	2						
278	4/15/2023	07:00 PM	4						
279	4/15/2023	07:15 PM	6						
280	4/15/2023	07:30 PM	2						
281	4/15/2023	07:45 PM	3						
282	4/15/2023	08:00 PM	7						
283	4/15/2023	08:15 PM	2						
284	4/15/2023	08:30 PM	2						
285	4/15/2023	08:45 PM	3						
286	4/15/2023	09:00 PM	1						
287	4/15/2023	09:15 PM	0						
288	4/15/2023	09:30 PM	2						
289	4/15/2023	09:45 PM	2						
290	4/15/2023	10:00 PM	1						
291	4/15/2023	10:15 PM	1						
292	4/15/2023	10:30 PM	1						
293	4/15/2023	10:45 PM	2						
294	4/15/2023	11:00 PM	1						
295	4/15/2023	11:15 PM	0						
296	4/15/2023	11:30 PM	0						
297	4/15/2023	11:45 PM	1						
298	4/16/2023	12:00 AM	1						
299	4/16/2023	12:15 AM	0						

	A	B	C	D	E	F	G	H	I
300	4/16/2023	12:30 AM	0						
301	4/16/2023	12:45 AM	0						
302	4/16/2023	01:00 AM	1						
303	4/16/2023	01:15 AM	0						
304	4/16/2023	01:30 AM	0						
305	4/16/2023	01:45 AM	1						
306	4/16/2023	02:00 AM	2						
307	4/16/2023	02:15 AM	0						
308	4/16/2023	02:30 AM	0						
309	4/16/2023	02:45 AM	0						
310	4/16/2023	03:00 AM	1						
311	4/16/2023	03:15 AM	1						
312	4/16/2023	03:30 AM	0						
313	4/16/2023	03:45 AM	0						
314	4/16/2023	04:00 AM	2						
315	4/16/2023	04:15 AM	0						
316	4/16/2023	04:30 AM	0						
317	4/16/2023	04:45 AM	0						
318	4/16/2023	05:00 AM	0						
319	4/16/2023	05:15 AM	1						
320	4/16/2023	05:30 AM	1						
321	4/16/2023	05:45 AM	0						
322	4/16/2023	06:00 AM	1						
323	4/16/2023	06:15 AM	4						
324	4/16/2023	06:30 AM	2						
325	4/16/2023	06:45 AM	5						
326	4/16/2023	07:00 AM	1						
327	4/16/2023	07:15 AM	2						
328	4/16/2023	07:30 AM	2						
329	4/16/2023	07:45 AM	1						
330	4/16/2023	08:00 AM	4						
331	4/16/2023	08:15 AM	0						
332	4/16/2023	08:30 AM	4						
333	4/16/2023	08:45 AM	3						
334	4/16/2023	09:00 AM	3						
335	4/16/2023	09:15 AM	1						
336	4/16/2023	09:30 AM	4						
337	4/16/2023	09:45 AM	9						
338	4/16/2023	10:00 AM	1						
339	4/16/2023	10:15 AM	6						
340	4/16/2023	10:30 AM	3						
341	4/16/2023	10:45 AM	0						
342	4/16/2023	11:00 AM	5						
343	4/16/2023	11:15 AM	6						
344	4/16/2023	11:30 AM	4						
345	4/16/2023	11:45 AM	7						
346	4/16/2023	12:00 PM	3						
347	4/16/2023	12:15 PM	3						
348	4/16/2023	12:30 PM	8						
349	4/16/2023	12:45 PM	5						

	A	B	C	D	E	F	G	H	I
350	4/16/2023	01:00 PM	6						
351	4/16/2023	01:15 PM	3						
352	4/16/2023	01:30 PM	5						
353	4/16/2023	01:45 PM	5						
354	4/16/2023	02:00 PM	5						
355	4/16/2023	02:15 PM	3						
356	4/16/2023	02:30 PM	4						
357	4/16/2023	02:45 PM	5						
358	4/16/2023	03:00 PM	8						
359	4/16/2023	03:15 PM	4						
360	4/16/2023	03:30 PM	3						
361	4/16/2023	03:45 PM	4						
362	4/16/2023	04:00 PM	7						
363	4/16/2023	04:15 PM	3						
364	4/16/2023	04:30 PM	3						
365	4/16/2023	04:45 PM	1						
366	4/16/2023	05:00 PM	5						
367	4/16/2023	05:15 PM	5						
368	4/16/2023	05:30 PM	4						
369	4/16/2023	05:45 PM	3						
370	4/16/2023	06:00 PM	3						
371	4/16/2023	06:15 PM	1						
372	4/16/2023	06:30 PM	2						
373	4/16/2023	06:45 PM	1						
374	4/16/2023	07:00 PM	5						
375	4/16/2023	07:15 PM	4						
376	4/16/2023	07:30 PM	3						
377	4/16/2023	07:45 PM	5						
378	4/16/2023	08:00 PM	1						
379	4/16/2023	08:15 PM	8						
380	4/16/2023	08:30 PM	1						
381	4/16/2023	08:45 PM	1						
382	4/16/2023	09:00 PM	1						
383	4/16/2023	09:15 PM	0						
384	4/16/2023	09:30 PM	0						
385	4/16/2023	09:45 PM	0						
386	4/16/2023	10:00 PM	2						
387	4/16/2023	10:15 PM	0						
388	4/16/2023	10:30 PM	0						
389	4/16/2023	10:45 PM	2						
390	4/16/2023	11:00 PM	2						
391	4/16/2023	11:15 PM	1						
392	4/16/2023	11:30 PM	0						
393	4/16/2023	11:45 PM	0						
394	4/17/2023	12:00 AM	1						
395	4/17/2023	12:15 AM	1						
396	4/17/2023	12:30 AM	3						
397	4/17/2023	12:45 AM	0						
398	4/17/2023	01:00 AM	0						
399	4/17/2023	01:15 AM	1						

	A	B	C	D	E	F	G	H	I
400	4/17/2023	01:30 AM	0						
401	4/17/2023	01:45 AM	0						
402	4/17/2023	02:00 AM	0						
403	4/17/2023	02:15 AM	0						
404	4/17/2023	02:30 AM	0						
405	4/17/2023	02:45 AM	3						
406	4/17/2023	03:00 AM	0						
407	4/17/2023	03:15 AM	0						
408	4/17/2023	03:30 AM	1						
409	4/17/2023	03:45 AM	3						
410	4/17/2023	04:00 AM	0						
411	4/17/2023	04:15 AM	2						
412	4/17/2023	04:30 AM	0						
413	4/17/2023	04:45 AM	1						
414	4/17/2023	05:00 AM	0						
415	4/17/2023	05:15 AM	5						
416	4/17/2023	05:30 AM	4						
417	4/17/2023	05:45 AM	3						
418	4/17/2023	06:00 AM	3						
419	4/17/2023	06:15 AM	14						
420	4/17/2023	06:30 AM	7						
421	4/17/2023	06:45 AM	6						
422	4/17/2023	07:00 AM	7						
423	4/17/2023	07:15 AM	7						
424	4/17/2023	07:30 AM	7						
425	4/17/2023	07:45 AM	12						
426	4/17/2023	08:00 AM	12						
427	4/17/2023	08:15 AM	7						
428	4/17/2023	08:30 AM	11						
429	4/17/2023	08:45 AM	6						
430	4/17/2023	09:00 AM	4						
431	4/17/2023	09:15 AM	8						
432	4/17/2023	09:30 AM	8						
433	4/17/2023	09:45 AM	3						
434	4/17/2023	10:00 AM	6						
435	4/17/2023	10:15 AM	8						
436	4/17/2023	10:30 AM	10						
437	4/17/2023	10:45 AM	5						
438	4/17/2023	11:00 AM	8						
439	4/17/2023	11:15 AM	9						
440	4/17/2023	11:30 AM	4						
441	4/17/2023	11:45 AM	7						
442	4/17/2023	12:00 PM	6						
443	4/17/2023	12:15 PM	4						
444	4/17/2023	12:30 PM	4						
445	4/17/2023	12:45 PM	8						
446	4/17/2023	01:00 PM	7						
447	4/17/2023	01:15 PM	8						
448	4/17/2023	01:30 PM	8						
449	4/17/2023	01:45 PM	8						

	A	B	C	D	E	F	G	H	I
450	4/17/2023	02:00 PM	5						
451	4/17/2023	02:15 PM	3						
452	4/17/2023	02:30 PM	7						
453	4/17/2023	02:45 PM	15						
454	4/17/2023	03:00 PM	3						
455	4/17/2023	03:15 PM	6						
456	4/17/2023	03:30 PM	11						
457	4/17/2023	03:45 PM	10						
458	4/17/2023	04:00 PM	6						
459	4/17/2023	04:15 PM	6						
460	4/17/2023	04:30 PM	10						
461	4/17/2023	04:45 PM	9						
462	4/17/2023	05:00 PM	9						
463	4/17/2023	05:15 PM	16						
464	4/17/2023	05:30 PM	8						
465	4/17/2023	05:45 PM	9						
466	4/17/2023	06:00 PM	4						
467	4/17/2023	06:15 PM	7						
468	4/17/2023	06:30 PM	8						
469	4/17/2023	06:45 PM	2						
470	4/17/2023	07:00 PM	3						
471	4/17/2023	07:15 PM	5						
472	4/17/2023	07:30 PM	5						
473	4/17/2023	07:45 PM	2						
474	4/17/2023	08:00 PM	2						
475	4/17/2023	08:15 PM	1						
476	4/17/2023	08:30 PM	2						
477	4/17/2023	08:45 PM	1						
478	4/17/2023	09:00 PM	1						
479	4/17/2023	09:15 PM	3						
480	4/17/2023	09:30 PM	2						
481	4/17/2023	09:45 PM	3						
482	4/17/2023	10:00 PM	0						
483	4/17/2023	10:15 PM	0						
484	4/17/2023	10:30 PM	3						
485	4/17/2023	10:45 PM	1						
486	4/17/2023	11:00 PM	2						
487	4/17/2023	11:15 PM	1						
488	4/17/2023	11:30 PM	0						
489	4/17/2023	11:45 PM	3						
490	4/18/2023	12:00 AM	1						
491	4/18/2023	12:15 AM	0						
492	4/18/2023	12:30 AM	1						
493	4/18/2023	12:45 AM	2						
494	4/18/2023	01:00 AM	0						
495	4/18/2023	01:15 AM	0						
496	4/18/2023	01:30 AM	0						
497	4/18/2023	01:45 AM	0						
498	4/18/2023	02:00 AM	0						
499	4/18/2023	02:15 AM	1						

	A	B	C	D	E	F	G	H	I
500	4/18/2023	02:30 AM	0						
501	4/18/2023	02:45 AM	3						
502	4/18/2023	03:00 AM	0						
503	4/18/2023	03:15 AM	0						
504	4/18/2023	03:30 AM	2						
505	4/18/2023	03:45 AM	0						
506	4/18/2023	04:00 AM	2						
507	4/18/2023	04:15 AM	0						
508	4/18/2023	04:30 AM	6						
509	4/18/2023	04:45 AM	3						
510	4/18/2023	05:00 AM	3						
511	4/18/2023	05:15 AM	1						
512	4/18/2023	05:30 AM	5						
513	4/18/2023	05:45 AM	1						
514	4/18/2023	06:00 AM	4						
515	4/18/2023	06:15 AM	9						
516	4/18/2023	06:30 AM	6						
517	4/18/2023	06:45 AM	17						
518	4/18/2023	07:00 AM	16						
519	4/18/2023	07:15 AM	12						
520	4/18/2023	07:30 AM	12						
521	4/18/2023	07:45 AM	12						
522	4/18/2023	08:00 AM	5						
523	4/18/2023	08:15 AM	14						
524	4/18/2023	08:30 AM	7						
525	4/18/2023	08:45 AM	7						
526	4/18/2023	09:00 AM	7						
527	4/18/2023	09:15 AM	4						
528	4/18/2023	09:30 AM	12						
529	4/18/2023	09:45 AM	9						
530	4/18/2023	10:00 AM	10						
531	4/18/2023	10:15 AM	3						
532	4/18/2023	10:30 AM	4						
533	4/18/2023	10:45 AM	8						
534	4/18/2023	11:00 AM	2						
535	4/18/2023	11:15 AM	9						
536	4/18/2023	11:30 AM	4						
537	4/18/2023	11:45 AM	4						
538	4/18/2023	12:00 PM	10						
539	4/18/2023	12:15 PM	8						
540	4/18/2023	12:30 PM	6						
541	4/18/2023	12:45 PM	8						
542	4/18/2023	01:00 PM	3						
543	4/18/2023	01:15 PM	6						
544	4/18/2023	01:30 PM	7						
545	4/18/2023	01:45 PM	10						
546	4/18/2023	02:00 PM	5						
547	4/18/2023	02:15 PM	4						
548	4/18/2023	02:30 PM	4						
549	4/18/2023	02:45 PM	9						

	A	B	C	D	E	F	G	H	I
550	4/18/2023	03:00 PM	8						
551	4/18/2023	03:15 PM	4						
552	4/18/2023	03:30 PM	7						
553	4/18/2023	03:45 PM	7						
554	4/18/2023	04:00 PM	10						
555	4/18/2023	04:15 PM	9						
556	4/18/2023	04:30 PM	12						
557	4/18/2023	04:45 PM	12						
558	4/18/2023	05:00 PM	10						
559	4/18/2023	05:15 PM	9						
560	4/18/2023	05:30 PM	3						
561	4/18/2023	05:45 PM	11						
562	4/18/2023	06:00 PM	12						
563	4/18/2023	06:15 PM	5						
564	4/18/2023	06:30 PM	6						
565	4/18/2023	06:45 PM	4						
566	4/18/2023	07:00 PM	2						
567	4/18/2023	07:15 PM	7						
568	4/18/2023	07:30 PM	3						
569	4/18/2023	07:45 PM	2						
570	4/18/2023	08:00 PM	2						
571	4/18/2023	08:15 PM	2						
572	4/18/2023	08:30 PM	5						
573	4/18/2023	08:45 PM	6						
574	4/18/2023	09:00 PM	0						
575	4/18/2023	09:15 PM	1						
576	4/18/2023	09:30 PM	5						
577	4/18/2023	09:45 PM	4						
578	4/18/2023	10:00 PM	0						
579	4/18/2023	10:15 PM	0						
580	4/18/2023	10:30 PM	5						
581	4/18/2023	10:45 PM	1						
582	4/18/2023	11:00 PM	2						
583	4/18/2023	11:15 PM	3						
584	4/18/2023	11:30 PM	0						
585	4/18/2023	11:45 PM	0						
586	4/19/2023	12:00 AM	0						
587	4/19/2023	12:15 AM	5						
588	4/19/2023	12:30 AM	1						
589	4/19/2023	12:45 AM	0						
590	4/19/2023	01:00 AM	0						
591	4/19/2023	01:15 AM	0						
592	4/19/2023	01:30 AM	0						
593	4/19/2023	01:45 AM	0						
594	4/19/2023	02:00 AM	1						
595	4/19/2023	02:15 AM	0						
596	4/19/2023	02:30 AM	2						
597	4/19/2023	02:45 AM	1						
598	4/19/2023	03:00 AM	1						
599	4/19/2023	03:15 AM	2						

	A	B	C	D	E	F	G	H	I
600	4/19/2023	03:30 AM	0						
601	4/19/2023	03:45 AM	0						
602	4/19/2023	04:00 AM	2						
603	4/19/2023	04:15 AM	3						
604	4/19/2023	04:30 AM	2						
605	4/19/2023	04:45 AM	1						
606	4/19/2023	05:00 AM	2						
607	4/19/2023	05:15 AM	2						
608	4/19/2023	05:30 AM	7						
609	4/19/2023	05:45 AM	3						
610	4/19/2023	06:00 AM	4						
611	4/19/2023	06:15 AM	12						
612	4/19/2023	06:30 AM	8						
613	4/19/2023	06:45 AM	11						
614	4/19/2023	07:00 AM	16						
615	4/19/2023	07:15 AM	12						
616	4/19/2023	07:30 AM	3						
617	4/19/2023	07:45 AM	4						
618	4/19/2023	08:00 AM	6						
619	4/19/2023	08:15 AM	11						
620	4/19/2023	08:30 AM	7						
621	4/19/2023	08:45 AM	6						
622	4/19/2023	09:00 AM	10						
623	4/19/2023	09:15 AM	2						
624	4/19/2023	09:30 AM	14						
625	4/19/2023	09:45 AM	15						
626	4/19/2023	10:00 AM	8						
627	4/19/2023	10:15 AM	6						
628	4/19/2023	10:30 AM	6						
629	4/19/2023	10:45 AM	7						
630	4/19/2023	11:00 AM	5						
631	4/19/2023	11:15 AM	3						
632	4/19/2023	11:30 AM	4						
633	4/19/2023	11:45 AM	5						
634	4/19/2023	12:00 PM	4						
635	4/19/2023	12:15 PM	6						
636	4/19/2023	12:30 PM	7						
637	4/19/2023	12:45 PM	5						
638	4/19/2023	01:00 PM	7						
639	4/19/2023	01:15 PM	3						
640	4/19/2023	01:30 PM	7						
641	4/19/2023	01:45 PM	8						
642	4/19/2023	02:00 PM	2						
643	4/19/2023	02:15 PM	9						
644	4/19/2023	02:30 PM	8						
645	4/19/2023	02:45 PM	9						
646	4/19/2023	03:00 PM	6						
647	4/19/2023	03:15 PM	11						
648	4/19/2023	03:30 PM	17						
649	4/19/2023	03:45 PM	6						

	A	B	C	D	E	F	G	H	I
650	4/19/2023	04:00 PM	18						
651	4/19/2023	04:15 PM	8						
652	4/19/2023	04:30 PM	3						
653	4/19/2023	04:45 PM	7						
654	4/19/2023	05:00 PM	14						
655	4/19/2023	05:15 PM	7						
656	4/19/2023	05:30 PM	6						
657	4/19/2023	05:45 PM	2						
658	4/19/2023	06:00 PM	5						
659	4/19/2023	06:15 PM	7						
660	4/19/2023	06:30 PM	4						
661	4/19/2023	06:45 PM	6						
662	4/19/2023	07:00 PM	7						
663	4/19/2023	07:15 PM	4						
664	4/19/2023	07:30 PM	3						
665	4/19/2023	07:45 PM	3						
666	4/19/2023	08:00 PM	4						
667	4/19/2023	08:15 PM	2						
668	4/19/2023	08:30 PM	1						
669	4/19/2023	08:45 PM	1						
670	4/19/2023	09:00 PM	3						
671	4/19/2023	09:15 PM	1						
672	4/19/2023	09:30 PM	0						
673	4/19/2023	09:45 PM	2						
674	4/19/2023	10:00 PM	2						
675	4/19/2023	10:15 PM	0						
676	4/19/2023	10:30 PM	3						
677	4/19/2023	10:45 PM	0						
678	4/19/2023	11:00 PM	3						
679	4/19/2023	11:15 PM	0						
680	4/19/2023	11:30 PM	0						
681	4/19/2023	11:45 PM	1						

	A	B	C	D	E	F	G	H	I	J
1										
2	File Name: C:\Users\barri\OneDrive\Documents\TDB\WSP\SYRACUSE\DATA\BATCH 1 OUMAR1\DONE\ATR 1150.tf2									
3	Start Date: 4/13/2023									
4	Start Time: 12:00:00 AM									
5	Location 1: WB I-690 on ramp									
6	Location 2: from WB S 48									
7										
8										
9	Date	Time	SB							
10	4/13/2023	12:00 AM	5							
11	4/13/2023	12:15 AM	4							
12	4/13/2023	12:30 AM	3							
13	4/13/2023	12:45 AM	0							
14	4/13/2023	01:00 AM	2							
15	4/13/2023	01:15 AM	3							
16	4/13/2023	01:30 AM	3							
17	4/13/2023	01:45 AM	2							
18	4/13/2023	02:00 AM	1							
19	4/13/2023	02:15 AM	4							
20	4/13/2023	02:30 AM	6							
21	4/13/2023	02:45 AM	5							
22	4/13/2023	03:00 AM	2							
23	4/13/2023	03:15 AM	3							
24	4/13/2023	03:30 AM	7							
25	4/13/2023	03:45 AM	4							
26	4/13/2023	04:00 AM	6							
27	4/13/2023	04:15 AM	6							
28	4/13/2023	04:30 AM	12							
29	4/13/2023	04:45 AM	7							
30	4/13/2023	05:00 AM	11							
31	4/13/2023	05:15 AM	16							
32	4/13/2023	05:30 AM	17							
33	4/13/2023	05:45 AM	28							
34	4/13/2023	06:00 AM	22							
35	4/13/2023	06:15 AM	18							
36	4/13/2023	06:30 AM	31							
37	4/13/2023	06:45 AM	33							
38	4/13/2023	07:00 AM	39							
39	4/13/2023	07:15 AM	42							
40	4/13/2023	07:30 AM	52							
41	4/13/2023	07:45 AM	50							
42	4/13/2023	08:00 AM	38							
43	4/13/2023	08:15 AM	56							
44	4/13/2023	08:30 AM	37							
45	4/13/2023	08:45 AM	39							
46	4/13/2023	09:00 AM	31							
47	4/13/2023	09:15 AM	41							
48	4/13/2023	09:30 AM	24							
49	4/13/2023	09:45 AM	32							

	A	B	C	D	E	F	G	H	I	J
50	4/13/2023	10:00 AM	30							
51	4/13/2023	10:15 AM	36							
52	4/13/2023	10:30 AM	26							
53	4/13/2023	10:45 AM	37							
54	4/13/2023	11:00 AM	27							
55	4/13/2023	11:15 AM	24							
56	4/13/2023	11:30 AM	35							
57	4/13/2023	11:45 AM	28							
58	4/13/2023	12:00 PM	49							
59	4/13/2023	12:15 PM	33							
60	4/13/2023	12:30 PM	32							
61	4/13/2023	12:45 PM	33							
62	4/13/2023	01:00 PM	36							
63	4/13/2023	01:15 PM	28							
64	4/13/2023	01:30 PM	54							
65	4/13/2023	01:45 PM	41							
66	4/13/2023	02:00 PM	27							
67	4/13/2023	02:15 PM	38							
68	4/13/2023	02:30 PM	46							
69	4/13/2023	02:45 PM	45							
70	4/13/2023	03:00 PM	62							
71	4/13/2023	03:15 PM	64							
72	4/13/2023	03:30 PM	56							
73	4/13/2023	03:45 PM	53							
74	4/13/2023	04:00 PM	66							
75	4/13/2023	04:15 PM	42							
76	4/13/2023	04:30 PM	56							
77	4/13/2023	04:45 PM	75							
78	4/13/2023	05:00 PM	73							
79	4/13/2023	05:15 PM	73							
80	4/13/2023	05:30 PM	72							
81	4/13/2023	05:45 PM	56							
82	4/13/2023	06:00 PM	45							
83	4/13/2023	06:15 PM	40							
84	4/13/2023	06:30 PM	51							
85	4/13/2023	06:45 PM	44							
86	4/13/2023	07:00 PM	33							
87	4/13/2023	07:15 PM	24							
88	4/13/2023	07:30 PM	26							
89	4/13/2023	07:45 PM	32							
90	4/13/2023	08:00 PM	18							
91	4/13/2023	08:15 PM	23							
92	4/13/2023	08:30 PM	17							
93	4/13/2023	08:45 PM	25							
94	4/13/2023	09:00 PM	17							
95	4/13/2023	09:15 PM	25							
96	4/13/2023	09:30 PM	6							
97	4/13/2023	09:45 PM	14							
98	4/13/2023	10:00 PM	15							
99	4/13/2023	10:15 PM	16							

	A	B	C	D	E	F	G	H	I	J
100	4/13/2023	10:30 PM	7							
101	4/13/2023	10:45 PM	6							
102	4/13/2023	11:00 PM	4							
103	4/13/2023	11:15 PM	3							
104	4/13/2023	11:30 PM	6							
105	4/13/2023	11:45 PM	10							
106	4/14/2023	12:00 AM	6							
107	4/14/2023	12:15 AM	4							
108	4/14/2023	12:30 AM	3							
109	4/14/2023	12:45 AM	3							
110	4/14/2023	01:00 AM	3							
111	4/14/2023	01:15 AM	0							
112	4/14/2023	01:30 AM	2							
113	4/14/2023	01:45 AM	1							
114	4/14/2023	02:00 AM	2							
115	4/14/2023	02:15 AM	4							
116	4/14/2023	02:30 AM	2							
117	4/14/2023	02:45 AM	5							
118	4/14/2023	03:00 AM	1							
119	4/14/2023	03:15 AM	2							
120	4/14/2023	03:30 AM	3							
121	4/14/2023	03:45 AM	8							
122	4/14/2023	04:00 AM	7							
123	4/14/2023	04:15 AM	8							
124	4/14/2023	04:30 AM	5							
125	4/14/2023	04:45 AM	5							
126	4/14/2023	05:00 AM	12							
127	4/14/2023	05:15 AM	12							
128	4/14/2023	05:30 AM	10							
129	4/14/2023	05:45 AM	16							
130	4/14/2023	06:00 AM	17							
131	4/14/2023	06:15 AM	16							
132	4/14/2023	06:30 AM	27							
133	4/14/2023	06:45 AM	44							
134	4/14/2023	07:00 AM	46							
135	4/14/2023	07:15 AM	48							
136	4/14/2023	07:30 AM	37							
137	4/14/2023	07:45 AM	56							
138	4/14/2023	08:00 AM	35							
139	4/14/2023	08:15 AM	39							
140	4/14/2023	08:30 AM	24							
141	4/14/2023	08:45 AM	39							
142	4/14/2023	09:00 AM	29							
143	4/14/2023	09:15 AM	41							
144	4/14/2023	09:30 AM	29							
145	4/14/2023	09:45 AM	37							
146	4/14/2023	10:00 AM	35							
147	4/14/2023	10:15 AM	35							
148	4/14/2023	10:30 AM	33							
149	4/14/2023	10:45 AM	33							

	A	B	C	D	E	F	G	H	I	J
150	4/14/2023	11:00 AM	49							
151	4/14/2023	11:15 AM	45							
152	4/14/2023	11:30 AM	39							
153	4/14/2023	11:45 AM	44							
154	4/14/2023	12:00 PM	50							
155	4/14/2023	12:15 PM	47							
156	4/14/2023	12:30 PM	45							
157	4/14/2023	12:45 PM	57							
158	4/14/2023	01:00 PM	42							
159	4/14/2023	01:15 PM	30							
160	4/14/2023	01:30 PM	44							
161	4/14/2023	01:45 PM	42							
162	4/14/2023	02:00 PM	47							
163	4/14/2023	02:15 PM	40							
164	4/14/2023	02:30 PM	66							
165	4/14/2023	02:45 PM	57							
166	4/14/2023	03:00 PM	55							
167	4/14/2023	03:15 PM	43							
168	4/14/2023	03:30 PM	52							
169	4/14/2023	03:45 PM	71							
170	4/14/2023	04:00 PM	50							
171	4/14/2023	04:15 PM	63							
172	4/14/2023	04:30 PM	77							
173	4/14/2023	04:45 PM	67							
174	4/14/2023	05:00 PM	90							
175	4/14/2023	05:15 PM	63							
176	4/14/2023	05:30 PM	42							
177	4/14/2023	05:45 PM	42							
178	4/14/2023	06:00 PM	44							
179	4/14/2023	06:15 PM	45							
180	4/14/2023	06:30 PM	42							
181	4/14/2023	06:45 PM	35							
182	4/14/2023	07:00 PM	32							
183	4/14/2023	07:15 PM	27							
184	4/14/2023	07:30 PM	19							
185	4/14/2023	07:45 PM	29							
186	4/14/2023	08:00 PM	26							
187	4/14/2023	08:15 PM	31							
188	4/14/2023	08:30 PM	24							
189	4/14/2023	08:45 PM	27							
190	4/14/2023	09:00 PM	13							
191	4/14/2023	09:15 PM	16							
192	4/14/2023	09:30 PM	15							
193	4/14/2023	09:45 PM	16							
194	4/14/2023	10:00 PM	11							
195	4/14/2023	10:15 PM	16							
196	4/14/2023	10:30 PM	14							
197	4/14/2023	10:45 PM	11							
198	4/14/2023	11:00 PM	8							
199	4/14/2023	11:15 PM	8							

	A	B	C	D	E	F	G	H	I	J
200	4/14/2023	11:30 PM	14							
201	4/14/2023	11:45 PM	9							
202	4/15/2023	12:00 AM	10							
203	4/15/2023	12:15 AM	3							
204	4/15/2023	12:30 AM	6							
205	4/15/2023	12:45 AM	4							
206	4/15/2023	01:00 AM	8							
207	4/15/2023	01:15 AM	2							
208	4/15/2023	01:30 AM	4							
209	4/15/2023	01:45 AM	1							
210	4/15/2023	02:00 AM	2							
211	4/15/2023	02:15 AM	2							
212	4/15/2023	02:30 AM	0							
213	4/15/2023	02:45 AM	1							
214	4/15/2023	03:00 AM	1							
215	4/15/2023	03:15 AM	1							
216	4/15/2023	03:30 AM	2							
217	4/15/2023	03:45 AM	5							
218	4/15/2023	04:00 AM	2							
219	4/15/2023	04:15 AM	2							
220	4/15/2023	04:30 AM	3							
221	4/15/2023	04:45 AM	3							
222	4/15/2023	05:00 AM	5							
223	4/15/2023	05:15 AM	12							
224	4/15/2023	05:30 AM	5							
225	4/15/2023	05:45 AM	8							
226	4/15/2023	06:00 AM	3							
227	4/15/2023	06:15 AM	16							
228	4/15/2023	06:30 AM	11							
229	4/15/2023	06:45 AM	21							
230	4/15/2023	07:00 AM	13							
231	4/15/2023	07:15 AM	22							
232	4/15/2023	07:30 AM	28							
233	4/15/2023	07:45 AM	22							
234	4/15/2023	08:00 AM	34							
235	4/15/2023	08:15 AM	30							
236	4/15/2023	08:30 AM	37							
237	4/15/2023	08:45 AM	35							
238	4/15/2023	09:00 AM	41							
239	4/15/2023	09:15 AM	41							
240	4/15/2023	09:30 AM	35							
241	4/15/2023	09:45 AM	48							
242	4/15/2023	10:00 AM	61							
243	4/15/2023	10:15 AM	54							
244	4/15/2023	10:30 AM	44							
245	4/15/2023	10:45 AM	55							
246	4/15/2023	11:00 AM	51							
247	4/15/2023	11:15 AM	55							
248	4/15/2023	11:30 AM	57							
249	4/15/2023	11:45 AM	61							

	A	B	C	D	E	F	G	H	I	J
250	4/15/2023	12:00 PM	69							
251	4/15/2023	12:15 PM	54							
252	4/15/2023	12:30 PM	50							
253	4/15/2023	12:45 PM	39							
254	4/15/2023	01:00 PM	50							
255	4/15/2023	01:15 PM	44							
256	4/15/2023	01:30 PM	38							
257	4/15/2023	01:45 PM	50							
258	4/15/2023	02:00 PM	48							
259	4/15/2023	02:15 PM	37							
260	4/15/2023	02:30 PM	48							
261	4/15/2023	02:45 PM	47							
262	4/15/2023	03:00 PM	57							
263	4/15/2023	03:15 PM	49							
264	4/15/2023	03:30 PM	50							
265	4/15/2023	03:45 PM	45							
266	4/15/2023	04:00 PM	38							
267	4/15/2023	04:15 PM	42							
268	4/15/2023	04:30 PM	29							
269	4/15/2023	04:45 PM	42							
270	4/15/2023	05:00 PM	48							
271	4/15/2023	05:15 PM	31							
272	4/15/2023	05:30 PM	29							
273	4/15/2023	05:45 PM	43							
274	4/15/2023	06:00 PM	36							
275	4/15/2023	06:15 PM	28							
276	4/15/2023	06:30 PM	26							
277	4/15/2023	06:45 PM	31							
278	4/15/2023	07:00 PM	26							
279	4/15/2023	07:15 PM	19							
280	4/15/2023	07:30 PM	22							
281	4/15/2023	07:45 PM	25							
282	4/15/2023	08:00 PM	32							
283	4/15/2023	08:15 PM	21							
284	4/15/2023	08:30 PM	24							
285	4/15/2023	08:45 PM	18							
286	4/15/2023	09:00 PM	16							
287	4/15/2023	09:15 PM	11							
288	4/15/2023	09:30 PM	14							
289	4/15/2023	09:45 PM	20							
290	4/15/2023	10:00 PM	10							
291	4/15/2023	10:15 PM	11							
292	4/15/2023	10:30 PM	17							
293	4/15/2023	10:45 PM	11							
294	4/15/2023	11:00 PM	5							
295	4/15/2023	11:15 PM	4							
296	4/15/2023	11:30 PM	3							
297	4/15/2023	11:45 PM	6							
298	4/16/2023	12:00 AM	4							
299	4/16/2023	12:15 AM	3							

	A	B	C	D	E	F	G	H	I	J
300	4/16/2023	12:30 AM	8							
301	4/16/2023	12:45 AM	7							
302	4/16/2023	01:00 AM	1							
303	4/16/2023	01:15 AM	3							
304	4/16/2023	01:30 AM	2							
305	4/16/2023	01:45 AM	4							
306	4/16/2023	02:00 AM	0							
307	4/16/2023	02:15 AM	1							
308	4/16/2023	02:30 AM	1							
309	4/16/2023	02:45 AM	0							
310	4/16/2023	03:00 AM	0							
311	4/16/2023	03:15 AM	1							
312	4/16/2023	03:30 AM	2							
313	4/16/2023	03:45 AM	6							
314	4/16/2023	04:00 AM	2							
315	4/16/2023	04:15 AM	4							
316	4/16/2023	04:30 AM	4							
317	4/16/2023	04:45 AM	2							
318	4/16/2023	05:00 AM	4							
319	4/16/2023	05:15 AM	4							
320	4/16/2023	05:30 AM	8							
321	4/16/2023	05:45 AM	4							
322	4/16/2023	06:00 AM	4							
323	4/16/2023	06:15 AM	8							
324	4/16/2023	06:30 AM	7							
325	4/16/2023	06:45 AM	13							
326	4/16/2023	07:00 AM	10							
327	4/16/2023	07:15 AM	14							
328	4/16/2023	07:30 AM	12							
329	4/16/2023	07:45 AM	12							
330	4/16/2023	08:00 AM	19							
331	4/16/2023	08:15 AM	16							
332	4/16/2023	08:30 AM	20							
333	4/16/2023	08:45 AM	20							
334	4/16/2023	09:00 AM	29							
335	4/16/2023	09:15 AM	28							
336	4/16/2023	09:30 AM	34							
337	4/16/2023	09:45 AM	52							
338	4/16/2023	10:00 AM	38							
339	4/16/2023	10:15 AM	39							
340	4/16/2023	10:30 AM	46							
341	4/16/2023	10:45 AM	39							
342	4/16/2023	11:00 AM	39							
343	4/16/2023	11:15 AM	39							
344	4/16/2023	11:30 AM	35							
345	4/16/2023	11:45 AM	41							
346	4/16/2023	12:00 PM	44							
347	4/16/2023	12:15 PM	46							
348	4/16/2023	12:30 PM	35							
349	4/16/2023	12:45 PM	56							

	A	B	C	D	E	F	G	H	I	J
350	4/16/2023	01:00 PM	36							
351	4/16/2023	01:15 PM	49							
352	4/16/2023	01:30 PM	44							
353	4/16/2023	01:45 PM	36							
354	4/16/2023	02:00 PM	46							
355	4/16/2023	02:15 PM	37							
356	4/16/2023	02:30 PM	41							
357	4/16/2023	02:45 PM	42							
358	4/16/2023	03:00 PM	44							
359	4/16/2023	03:15 PM	42							
360	4/16/2023	03:30 PM	32							
361	4/16/2023	03:45 PM	29							
362	4/16/2023	04:00 PM	36							
363	4/16/2023	04:15 PM	45							
364	4/16/2023	04:30 PM	32							
365	4/16/2023	04:45 PM	23							
366	4/16/2023	05:00 PM	42							
367	4/16/2023	05:15 PM	22							
368	4/16/2023	05:30 PM	39							
369	4/16/2023	05:45 PM	48							
370	4/16/2023	06:00 PM	35							
371	4/16/2023	06:15 PM	33							
372	4/16/2023	06:30 PM	34							
373	4/16/2023	06:45 PM	25							
374	4/16/2023	07:00 PM	22							
375	4/16/2023	07:15 PM	25							
376	4/16/2023	07:30 PM	13							
377	4/16/2023	07:45 PM	21							
378	4/16/2023	08:00 PM	15							
379	4/16/2023	08:15 PM	23							
380	4/16/2023	08:30 PM	8							
381	4/16/2023	08:45 PM	10							
382	4/16/2023	09:00 PM	9							
383	4/16/2023	09:15 PM	11							
384	4/16/2023	09:30 PM	3							
385	4/16/2023	09:45 PM	6							
386	4/16/2023	10:00 PM	11							
387	4/16/2023	10:15 PM	5							
388	4/16/2023	10:30 PM	7							
389	4/16/2023	10:45 PM	4							
390	4/16/2023	11:00 PM	4							
391	4/16/2023	11:15 PM	6							
392	4/16/2023	11:30 PM	3							
393	4/16/2023	11:45 PM	0							
394	4/17/2023	12:00 AM	5							
395	4/17/2023	12:15 AM	1							
396	4/17/2023	12:30 AM	2							
397	4/17/2023	12:45 AM	2							
398	4/17/2023	01:00 AM	2							
399	4/17/2023	01:15 AM	0							

	A	B	C	D	E	F	G	H	I	J
400	4/17/2023	01:30 AM	2							
401	4/17/2023	01:45 AM	0							
402	4/17/2023	02:00 AM	1							
403	4/17/2023	02:15 AM	1							
404	4/17/2023	02:30 AM	3							
405	4/17/2023	02:45 AM	2							
406	4/17/2023	03:00 AM	3							
407	4/17/2023	03:15 AM	2							
408	4/17/2023	03:30 AM	4							
409	4/17/2023	03:45 AM	2							
410	4/17/2023	04:00 AM	4							
411	4/17/2023	04:15 AM	7							
412	4/17/2023	04:30 AM	6							
413	4/17/2023	04:45 AM	7							
414	4/17/2023	05:00 AM	6							
415	4/17/2023	05:15 AM	22							
416	4/17/2023	05:30 AM	21							
417	4/17/2023	05:45 AM	35							
418	4/17/2023	06:00 AM	17							
419	4/17/2023	06:15 AM	16							
420	4/17/2023	06:30 AM	24							
421	4/17/2023	06:45 AM	35							
422	4/17/2023	07:00 AM	46							
423	4/17/2023	07:15 AM	36							
424	4/17/2023	07:30 AM	45							
425	4/17/2023	07:45 AM	45							
426	4/17/2023	08:00 AM	49							
427	4/17/2023	08:15 AM	25							
428	4/17/2023	08:30 AM	25							
429	4/17/2023	08:45 AM	33							
430	4/17/2023	09:00 AM	14							
431	4/17/2023	09:15 AM	28							
432	4/17/2023	09:30 AM	34							
433	4/17/2023	09:45 AM	25							
434	4/17/2023	10:00 AM	24							
435	4/17/2023	10:15 AM	24							
436	4/17/2023	10:30 AM	31							
437	4/17/2023	10:45 AM	28							
438	4/17/2023	11:00 AM	23							
439	4/17/2023	11:15 AM	41							
440	4/17/2023	11:30 AM	32							
441	4/17/2023	11:45 AM	34							
442	4/17/2023	12:00 PM	36							
443	4/17/2023	12:15 PM	36							
444	4/17/2023	12:30 PM	34							
445	4/17/2023	12:45 PM	39							
446	4/17/2023	01:00 PM	37							
447	4/17/2023	01:15 PM	36							
448	4/17/2023	01:30 PM	41							
449	4/17/2023	01:45 PM	45							

	A	B	C	D	E	F	G	H	I	J
450	4/17/2023	02:00 PM	37							
451	4/17/2023	02:15 PM	39							
452	4/17/2023	02:30 PM	44							
453	4/17/2023	02:45 PM	45							
454	4/17/2023	03:00 PM	45							
455	4/17/2023	03:15 PM	46							
456	4/17/2023	03:30 PM	47							
457	4/17/2023	03:45 PM	50							
458	4/17/2023	04:00 PM	38							
459	4/17/2023	04:15 PM	63							
460	4/17/2023	04:30 PM	50							
461	4/17/2023	04:45 PM	70							
462	4/17/2023	05:00 PM	59							
463	4/17/2023	05:15 PM	65							
464	4/17/2023	05:30 PM	38							
465	4/17/2023	05:45 PM	50							
466	4/17/2023	06:00 PM	58							
467	4/17/2023	06:15 PM	44							
468	4/17/2023	06:30 PM	30							
469	4/17/2023	06:45 PM	25							
470	4/17/2023	07:00 PM	21							
471	4/17/2023	07:15 PM	25							
472	4/17/2023	07:30 PM	23							
473	4/17/2023	07:45 PM	15							
474	4/17/2023	08:00 PM	18							
475	4/17/2023	08:15 PM	15							
476	4/17/2023	08:30 PM	14							
477	4/17/2023	08:45 PM	11							
478	4/17/2023	09:00 PM	11							
479	4/17/2023	09:15 PM	15							
480	4/17/2023	09:30 PM	5							
481	4/17/2023	09:45 PM	12							
482	4/17/2023	10:00 PM	6							
483	4/17/2023	10:15 PM	5							
484	4/17/2023	10:30 PM	4							
485	4/17/2023	10:45 PM	7							
486	4/17/2023	11:00 PM	8							
487	4/17/2023	11:15 PM	3							
488	4/17/2023	11:30 PM	3							
489	4/17/2023	11:45 PM	3							
490	4/18/2023	12:00 AM	3							
491	4/18/2023	12:15 AM	3							
492	4/18/2023	12:30 AM	2							
493	4/18/2023	12:45 AM	1							
494	4/18/2023	01:00 AM	2							
495	4/18/2023	01:15 AM	1							
496	4/18/2023	01:30 AM	3							
497	4/18/2023	01:45 AM	1							
498	4/18/2023	02:00 AM	5							
499	4/18/2023	02:15 AM	2							

	A	B	C	D	E	F	G	H	I	J
500	4/18/2023	02:30 AM	2							
501	4/18/2023	02:45 AM	2							
502	4/18/2023	03:00 AM	1							
503	4/18/2023	03:15 AM	0							
504	4/18/2023	03:30 AM	7							
505	4/18/2023	03:45 AM	4							
506	4/18/2023	04:00 AM	5							
507	4/18/2023	04:15 AM	6							
508	4/18/2023	04:30 AM	9							
509	4/18/2023	04:45 AM	10							
510	4/18/2023	05:00 AM	15							
511	4/18/2023	05:15 AM	19							
512	4/18/2023	05:30 AM	20							
513	4/18/2023	05:45 AM	29							
514	4/18/2023	06:00 AM	19							
515	4/18/2023	06:15 AM	18							
516	4/18/2023	06:30 AM	29							
517	4/18/2023	06:45 AM	41							
518	4/18/2023	07:00 AM	44							
519	4/18/2023	07:15 AM	41							
520	4/18/2023	07:30 AM	42							
521	4/18/2023	07:45 AM	54							
522	4/18/2023	08:00 AM	44							
523	4/18/2023	08:15 AM	29							
524	4/18/2023	08:30 AM	35							
525	4/18/2023	08:45 AM	36							
526	4/18/2023	09:00 AM	26							
527	4/18/2023	09:15 AM	34							
528	4/18/2023	09:30 AM	17							
529	4/18/2023	09:45 AM	26							
530	4/18/2023	10:00 AM	32							
531	4/18/2023	10:15 AM	25							
532	4/18/2023	10:30 AM	26							
533	4/18/2023	10:45 AM	21							
534	4/18/2023	11:00 AM	29							
535	4/18/2023	11:15 AM	28							
536	4/18/2023	11:30 AM	46							
537	4/18/2023	11:45 AM	35							
538	4/18/2023	12:00 PM	33							
539	4/18/2023	12:15 PM	31							
540	4/18/2023	12:30 PM	31							
541	4/18/2023	12:45 PM	29							
542	4/18/2023	01:00 PM	22							
543	4/18/2023	01:15 PM	28							
544	4/18/2023	01:30 PM	31							
545	4/18/2023	01:45 PM	41							
546	4/18/2023	02:00 PM	29							
547	4/18/2023	02:15 PM	27							
548	4/18/2023	02:30 PM	40							
549	4/18/2023	02:45 PM	41							

	A	B	C	D	E	F	G	H	I	J
550	4/18/2023	03:00 PM	41							
551	4/18/2023	03:15 PM	56							
552	4/18/2023	03:30 PM	44							
553	4/18/2023	03:45 PM	62							
554	4/18/2023	04:00 PM	49							
555	4/18/2023	04:15 PM	60							
556	4/18/2023	04:30 PM	63							
557	4/18/2023	04:45 PM	56							
558	4/18/2023	05:00 PM	63							
559	4/18/2023	05:15 PM	51							
560	4/18/2023	05:30 PM	46							
561	4/18/2023	05:45 PM	42							
562	4/18/2023	06:00 PM	50							
563	4/18/2023	06:15 PM	35							
564	4/18/2023	06:30 PM	24							
565	4/18/2023	06:45 PM	29							
566	4/18/2023	07:00 PM	22							
567	4/18/2023	07:15 PM	25							
568	4/18/2023	07:30 PM	25							
569	4/18/2023	07:45 PM	30							
570	4/18/2023	08:00 PM	24							
571	4/18/2023	08:15 PM	15							
572	4/18/2023	08:30 PM	14							
573	4/18/2023	08:45 PM	22							
574	4/18/2023	09:00 PM	16							
575	4/18/2023	09:15 PM	13							
576	4/18/2023	09:30 PM	8							
577	4/18/2023	09:45 PM	11							
578	4/18/2023	10:00 PM	4							
579	4/18/2023	10:15 PM	7							
580	4/18/2023	10:30 PM	10							
581	4/18/2023	10:45 PM	4							
582	4/18/2023	11:00 PM	6							
583	4/18/2023	11:15 PM	4							
584	4/18/2023	11:30 PM	6							
585	4/18/2023	11:45 PM	5							
586	4/19/2023	12:00 AM	8							
587	4/19/2023	12:15 AM	2							
588	4/19/2023	12:30 AM	2							
589	4/19/2023	12:45 AM	0							
590	4/19/2023	01:00 AM	0							
591	4/19/2023	01:15 AM	1							
592	4/19/2023	01:30 AM	2							
593	4/19/2023	01:45 AM	2							
594	4/19/2023	02:00 AM	3							
595	4/19/2023	02:15 AM	2							
596	4/19/2023	02:30 AM	3							
597	4/19/2023	02:45 AM	3							
598	4/19/2023	03:00 AM	2							
599	4/19/2023	03:15 AM	4							

	A	B	C	D	E	F	G	H	I	J
600	4/19/2023	03:30 AM	4							
601	4/19/2023	03:45 AM	5							
602	4/19/2023	04:00 AM	3							
603	4/19/2023	04:15 AM	4							
604	4/19/2023	04:30 AM	5							
605	4/19/2023	04:45 AM	11							
606	4/19/2023	05:00 AM	13							
607	4/19/2023	05:15 AM	18							
608	4/19/2023	05:30 AM	22							
609	4/19/2023	05:45 AM	20							
610	4/19/2023	06:00 AM	29							
611	4/19/2023	06:15 AM	18							
612	4/19/2023	06:30 AM	26							
613	4/19/2023	06:45 AM	35							
614	4/19/2023	07:00 AM	45							
615	4/19/2023	07:15 AM	41							
616	4/19/2023	07:30 AM	48							
617	4/19/2023	07:45 AM	52							
618	4/19/2023	08:00 AM	45							
619	4/19/2023	08:15 AM	34							
620	4/19/2023	08:30 AM	41							
621	4/19/2023	08:45 AM	34							
622	4/19/2023	09:00 AM	35							
623	4/19/2023	09:15 AM	34							
624	4/19/2023	09:30 AM	22							
625	4/19/2023	09:45 AM	36							
626	4/19/2023	10:00 AM	32							
627	4/19/2023	10:15 AM	23							
628	4/19/2023	10:30 AM	22							
629	4/19/2023	10:45 AM	40							
630	4/19/2023	11:00 AM	27							
631	4/19/2023	11:15 AM	40							
632	4/19/2023	11:30 AM	40							
633	4/19/2023	11:45 AM	29							
634	4/19/2023	12:00 PM	31							
635	4/19/2023	12:15 PM	35							
636	4/19/2023	12:30 PM	32							
637	4/19/2023	12:45 PM	48							
638	4/19/2023	01:00 PM	30							
639	4/19/2023	01:15 PM	37							
640	4/19/2023	01:30 PM	50							
641	4/19/2023	01:45 PM	36							
642	4/19/2023	02:00 PM	32							
643	4/19/2023	02:15 PM	33							
644	4/19/2023	02:30 PM	41							
645	4/19/2023	02:45 PM	37							
646	4/19/2023	03:00 PM	47							
647	4/19/2023	03:15 PM	47							
648	4/19/2023	03:30 PM	51							
649	4/19/2023	03:45 PM	52							

	A	B	C	D	E	F	G	H	I	J
650	4/19/2023	04:00 PM	49							
651	4/19/2023	04:15 PM	54							
652	4/19/2023	04:30 PM	57							
653	4/19/2023	04:45 PM	58							
654	4/19/2023	05:00 PM	57							
655	4/19/2023	05:15 PM	52							
656	4/19/2023	05:30 PM	51							
657	4/19/2023	05:45 PM	63							
658	4/19/2023	06:00 PM	57							
659	4/19/2023	06:15 PM	39							
660	4/19/2023	06:30 PM	35							
661	4/19/2023	06:45 PM	34							
662	4/19/2023	07:00 PM	34							
663	4/19/2023	07:15 PM	37							
664	4/19/2023	07:30 PM	26							
665	4/19/2023	07:45 PM	12							
666	4/19/2023	08:00 PM	18							
667	4/19/2023	08:15 PM	25							
668	4/19/2023	08:30 PM	17							
669	4/19/2023	08:45 PM	15							
670	4/19/2023	09:00 PM	15							
671	4/19/2023	09:15 PM	22							
672	4/19/2023	09:30 PM	9							
673	4/19/2023	09:45 PM	11							
674	4/19/2023	10:00 PM	3							
675	4/19/2023	10:15 PM	6							
676	4/19/2023	10:30 PM	5							
677	4/19/2023	10:45 PM	3							
678	4/19/2023	11:00 PM	7							
679	4/19/2023	11:15 PM	9							
680	4/19/2023	11:30 PM	9							
681	4/19/2023	11:45 PM	1							

	A	B	C	D	E	F	G	H	I	J
1										
2	File Name: C:\Users\barri\OneDrive\Documents\TDB\WSP\SYRACUSE\DATA\BATCH 1 OUMAR1\DONE\ATR 1151.tf2									
3	Start Date: 4/13/2023									
4	Start Time: 12:00:00 AM									
5	Location 1: EB S 48 on ramp									
6	Location 2: from WB I-690									
7										
8										
9	Date	Time	NB							
10	4/13/2023	12:00 AM	15							
11	4/13/2023	12:15 AM	15							
12	4/13/2023	12:30 AM	15							
13	4/13/2023	12:45 AM	8							
14	4/13/2023	01:00 AM	6							
15	4/13/2023	01:15 AM	10							
16	4/13/2023	01:30 AM	6							
17	4/13/2023	01:45 AM	5							
18	4/13/2023	02:00 AM	5							
19	4/13/2023	02:15 AM	15							
20	4/13/2023	02:30 AM	4							
21	4/13/2023	02:45 AM	6							
22	4/13/2023	03:00 AM	10							
23	4/13/2023	03:15 AM	5							
24	4/13/2023	03:30 AM	12							
25	4/13/2023	03:45 AM	10							
26	4/13/2023	04:00 AM	12							
27	4/13/2023	04:15 AM	12							
28	4/13/2023	04:30 AM	15							
29	4/13/2023	04:45 AM	20							
30	4/13/2023	05:00 AM	30							
31	4/13/2023	05:15 AM	27							
32	4/13/2023	05:30 AM	32							
33	4/13/2023	05:45 AM	37							
34	4/13/2023	06:00 AM	45							
35	4/13/2023	06:15 AM	81							
36	4/13/2023	06:30 AM	109							
37	4/13/2023	06:45 AM	107							
38	4/13/2023	07:00 AM	132							
39	4/13/2023	07:15 AM	149							
40	4/13/2023	07:30 AM	155							
41	4/13/2023	07:45 AM	192							
42	4/13/2023	08:00 AM	144							
43	4/13/2023	08:15 AM	149							
44	4/13/2023	08:30 AM	131							
45	4/13/2023	08:45 AM	126							
46	4/13/2023	09:00 AM	109							
47	4/13/2023	09:15 AM	135							
48	4/13/2023	09:30 AM	133							
49	4/13/2023	09:45 AM	113							

	A	B	C	D	E	F	G	H	I	J
50	4/13/2023	10:00 AM	107							
51	4/13/2023	10:15 AM	128							
52	4/13/2023	10:30 AM	130							
53	4/13/2023	10:45 AM	123							
54	4/13/2023	11:00 AM	132							
55	4/13/2023	11:15 AM	141							
56	4/13/2023	11:30 AM	140							
57	4/13/2023	11:45 AM	159							
58	4/13/2023	12:00 PM	144							
59	4/13/2023	12:15 PM	147							
60	4/13/2023	12:30 PM	159							
61	4/13/2023	12:45 PM	148							
62	4/13/2023	01:00 PM	144							
63	4/13/2023	01:15 PM	131							
64	4/13/2023	01:30 PM	159							
65	4/13/2023	01:45 PM	152							
66	4/13/2023	02:00 PM	156							
67	4/13/2023	02:15 PM	169							
68	4/13/2023	02:30 PM	180							
69	4/13/2023	02:45 PM	202							
70	4/13/2023	03:00 PM	218							
71	4/13/2023	03:15 PM	245							
72	4/13/2023	03:30 PM	279							
73	4/13/2023	03:45 PM	287							
74	4/13/2023	04:00 PM	270							
75	4/13/2023	04:15 PM	339							
76	4/13/2023	04:30 PM	323							
77	4/13/2023	04:45 PM	331							
78	4/13/2023	05:00 PM	369							
79	4/13/2023	05:15 PM	337							
80	4/13/2023	05:30 PM	273							
81	4/13/2023	05:45 PM	204							
82	4/13/2023	06:00 PM	202							
83	4/13/2023	06:15 PM	153							
84	4/13/2023	06:30 PM	173							
85	4/13/2023	06:45 PM	122							
86	4/13/2023	07:00 PM	126							
87	4/13/2023	07:15 PM	115							
88	4/13/2023	07:30 PM	93							
89	4/13/2023	07:45 PM	127							
90	4/13/2023	08:00 PM	117							
91	4/13/2023	08:15 PM	105							
92	4/13/2023	08:30 PM	98							
93	4/13/2023	08:45 PM	115							
94	4/13/2023	09:00 PM	94							
95	4/13/2023	09:15 PM	89							
96	4/13/2023	09:30 PM	71							
97	4/13/2023	09:45 PM	65							
98	4/13/2023	10:00 PM	41							
99	4/13/2023	10:15 PM	51							

	A	B	C	D	E	F	G	H	I	J
100	4/13/2023	10:30 PM	47							
101	4/13/2023	10:45 PM	45							
102	4/13/2023	11:00 PM	34							
103	4/13/2023	11:15 PM	33							
104	4/13/2023	11:30 PM	23							
105	4/13/2023	11:45 PM	19							
106	4/14/2023	12:00 AM	20							
107	4/14/2023	12:15 AM	9							
108	4/14/2023	12:30 AM	11							
109	4/14/2023	12:45 AM	7							
110	4/14/2023	01:00 AM	7							
111	4/14/2023	01:15 AM	9							
112	4/14/2023	01:30 AM	7							
113	4/14/2023	01:45 AM	8							
114	4/14/2023	02:00 AM	4							
115	4/14/2023	02:15 AM	5							
116	4/14/2023	02:30 AM	6							
117	4/14/2023	02:45 AM	5							
118	4/14/2023	03:00 AM	3							
119	4/14/2023	03:15 AM	9							
120	4/14/2023	03:30 AM	14							
121	4/14/2023	03:45 AM	11							
122	4/14/2023	04:00 AM	8							
123	4/14/2023	04:15 AM	6							
124	4/14/2023	04:30 AM	16							
125	4/14/2023	04:45 AM	19							
126	4/14/2023	05:00 AM	9							
127	4/14/2023	05:15 AM	20							
128	4/14/2023	05:30 AM	29							
129	4/14/2023	05:45 AM	47							
130	4/14/2023	06:00 AM	37							
131	4/14/2023	06:15 AM	76							
132	4/14/2023	06:30 AM	105							
133	4/14/2023	06:45 AM	110							
134	4/14/2023	07:00 AM	121							
135	4/14/2023	07:15 AM	127							
136	4/14/2023	07:30 AM	173							
137	4/14/2023	07:45 AM	207							
138	4/14/2023	08:00 AM	162							
139	4/14/2023	08:15 AM	137							
140	4/14/2023	08:30 AM	126							
141	4/14/2023	08:45 AM	148							
142	4/14/2023	09:00 AM	94							
143	4/14/2023	09:15 AM	108							
144	4/14/2023	09:30 AM	115							
145	4/14/2023	09:45 AM	116							
146	4/14/2023	10:00 AM	101							
147	4/14/2023	10:15 AM	125							
148	4/14/2023	10:30 AM	151							
149	4/14/2023	10:45 AM	146							

	A	B	C	D	E	F	G	H	I	J
150	4/14/2023	11:00 AM	130							
151	4/14/2023	11:15 AM	145							
152	4/14/2023	11:30 AM	166							
153	4/14/2023	11:45 AM	144							
154	4/14/2023	12:00 PM	183							
155	4/14/2023	12:15 PM	169							
156	4/14/2023	12:30 PM	173							
157	4/14/2023	12:45 PM	163							
158	4/14/2023	01:00 PM	164							
159	4/14/2023	01:15 PM	162							
160	4/14/2023	01:30 PM	183							
161	4/14/2023	01:45 PM	184							
162	4/14/2023	02:00 PM	184							
163	4/14/2023	02:15 PM	177							
164	4/14/2023	02:30 PM	205							
165	4/14/2023	02:45 PM	218							
166	4/14/2023	03:00 PM	247							
167	4/14/2023	03:15 PM	260							
168	4/14/2023	03:30 PM	282							
169	4/14/2023	03:45 PM	294							
170	4/14/2023	04:00 PM	284							
171	4/14/2023	04:15 PM	289							
172	4/14/2023	04:30 PM	299							
173	4/14/2023	04:45 PM	307							
174	4/14/2023	05:00 PM	269							
175	4/14/2023	05:15 PM	278							
176	4/14/2023	05:30 PM	230							
177	4/14/2023	05:45 PM	239							
178	4/14/2023	06:00 PM	189							
179	4/14/2023	06:15 PM	163							
180	4/14/2023	06:30 PM	123							
181	4/14/2023	06:45 PM	130							
182	4/14/2023	07:00 PM	112							
183	4/14/2023	07:15 PM	141							
184	4/14/2023	07:30 PM	124							
185	4/14/2023	07:45 PM	102							
186	4/14/2023	08:00 PM	105							
187	4/14/2023	08:15 PM	94							
188	4/14/2023	08:30 PM	89							
189	4/14/2023	08:45 PM	76							
190	4/14/2023	09:00 PM	96							
191	4/14/2023	09:15 PM	81							
192	4/14/2023	09:30 PM	89							
193	4/14/2023	09:45 PM	63							
194	4/14/2023	10:00 PM	69							
195	4/14/2023	10:15 PM	74							
196	4/14/2023	10:30 PM	43							
197	4/14/2023	10:45 PM	56							
198	4/14/2023	11:00 PM	59							
199	4/14/2023	11:15 PM	73							

	A	B	C	D	E	F	G	H	I	J
200	4/14/2023	11:30 PM	62							
201	4/14/2023	11:45 PM	55							
202	4/15/2023	12:00 AM	37							
203	4/15/2023	12:15 AM	40							
204	4/15/2023	12:30 AM	27							
205	4/15/2023	12:45 AM	14							
206	4/15/2023	01:00 AM	21							
207	4/15/2023	01:15 AM	17							
208	4/15/2023	01:30 AM	10							
209	4/15/2023	01:45 AM	12							
210	4/15/2023	02:00 AM	20							
211	4/15/2023	02:15 AM	12							
212	4/15/2023	02:30 AM	15							
213	4/15/2023	02:45 AM	8							
214	4/15/2023	03:00 AM	10							
215	4/15/2023	03:15 AM	11							
216	4/15/2023	03:30 AM	17							
217	4/15/2023	03:45 AM	8							
218	4/15/2023	04:00 AM	7							
219	4/15/2023	04:15 AM	2							
220	4/15/2023	04:30 AM	6							
221	4/15/2023	04:45 AM	5							
222	4/15/2023	05:00 AM	6							
223	4/15/2023	05:15 AM	4							
224	4/15/2023	05:30 AM	11							
225	4/15/2023	05:45 AM	26							
226	4/15/2023	06:00 AM	20							
227	4/15/2023	06:15 AM	26							
228	4/15/2023	06:30 AM	27							
229	4/15/2023	06:45 AM	28							
230	4/15/2023	07:00 AM	47							
231	4/15/2023	07:15 AM	65							
232	4/15/2023	07:30 AM	54							
233	4/15/2023	07:45 AM	98							
234	4/15/2023	08:00 AM	80							
235	4/15/2023	08:15 AM	85							
236	4/15/2023	08:30 AM	82							
237	4/15/2023	08:45 AM	117							
238	4/15/2023	09:00 AM	90							
239	4/15/2023	09:15 AM	88							
240	4/15/2023	09:30 AM	113							
241	4/15/2023	09:45 AM	122							
242	4/15/2023	10:00 AM	121							
243	4/15/2023	10:15 AM	145							
244	4/15/2023	10:30 AM	161							
245	4/15/2023	10:45 AM	174							
246	4/15/2023	11:00 AM	142							
247	4/15/2023	11:15 AM	162							
248	4/15/2023	11:30 AM	164							
249	4/15/2023	11:45 AM	162							

	A	B	C	D	E	F	G	H	I	J
250	4/15/2023	12:00 PM	163							
251	4/15/2023	12:15 PM	148							
252	4/15/2023	12:30 PM	162							
253	4/15/2023	12:45 PM	151							
254	4/15/2023	01:00 PM	160							
255	4/15/2023	01:15 PM	139							
256	4/15/2023	01:30 PM	188							
257	4/15/2023	01:45 PM	122							
258	4/15/2023	02:00 PM	136							
259	4/15/2023	02:15 PM	152							
260	4/15/2023	02:30 PM	146							
261	4/15/2023	02:45 PM	169							
262	4/15/2023	03:00 PM	169							
263	4/15/2023	03:15 PM	147							
264	4/15/2023	03:30 PM	143							
265	4/15/2023	03:45 PM	128							
266	4/15/2023	04:00 PM	168							
267	4/15/2023	04:15 PM	147							
268	4/15/2023	04:30 PM	159							
269	4/15/2023	04:45 PM	153							
270	4/15/2023	05:00 PM	157							
271	4/15/2023	05:15 PM	137							
272	4/15/2023	05:30 PM	141							
273	4/15/2023	05:45 PM	130							
274	4/15/2023	06:00 PM	123							
275	4/15/2023	06:15 PM	142							
276	4/15/2023	06:30 PM	122							
277	4/15/2023	06:45 PM	114							
278	4/15/2023	07:00 PM	102							
279	4/15/2023	07:15 PM	93							
280	4/15/2023	07:30 PM	95							
281	4/15/2023	07:45 PM	103							
282	4/15/2023	08:00 PM	86							
283	4/15/2023	08:15 PM	91							
284	4/15/2023	08:30 PM	90							
285	4/15/2023	08:45 PM	76							
286	4/15/2023	09:00 PM	79							
287	4/15/2023	09:15 PM	71							
288	4/15/2023	09:30 PM	73							
289	4/15/2023	09:45 PM	70							
290	4/15/2023	10:00 PM	73							
291	4/15/2023	10:15 PM	78							
292	4/15/2023	10:30 PM	51							
293	4/15/2023	10:45 PM	50							
294	4/15/2023	11:00 PM	42							
295	4/15/2023	11:15 PM	35							
296	4/15/2023	11:30 PM	34							
297	4/15/2023	11:45 PM	38							
298	4/16/2023	12:00 AM	37							
299	4/16/2023	12:15 AM	27							

	A	B	C	D	E	F	G	H	I	J
300	4/16/2023	12:30 AM	11							
301	4/16/2023	12:45 AM	21							
302	4/16/2023	01:00 AM	12							
303	4/16/2023	01:15 AM	18							
304	4/16/2023	01:30 AM	16							
305	4/16/2023	01:45 AM	13							
306	4/16/2023	02:00 AM	16							
307	4/16/2023	02:15 AM	26							
308	4/16/2023	02:30 AM	9							
309	4/16/2023	02:45 AM	9							
310	4/16/2023	03:00 AM	7							
311	4/16/2023	03:15 AM	7							
312	4/16/2023	03:30 AM	10							
313	4/16/2023	03:45 AM	12							
314	4/16/2023	04:00 AM	4							
315	4/16/2023	04:15 AM	7							
316	4/16/2023	04:30 AM	3							
317	4/16/2023	04:45 AM	4							
318	4/16/2023	05:00 AM	4							
319	4/16/2023	05:15 AM	6							
320	4/16/2023	05:30 AM	13							
321	4/16/2023	05:45 AM	16							
322	4/16/2023	06:00 AM	12							
323	4/16/2023	06:15 AM	22							
324	4/16/2023	06:30 AM	18							
325	4/16/2023	06:45 AM	30							
326	4/16/2023	07:00 AM	38							
327	4/16/2023	07:15 AM	47							
328	4/16/2023	07:30 AM	40							
329	4/16/2023	07:45 AM	46							
330	4/16/2023	08:00 AM	41							
331	4/16/2023	08:15 AM	46							
332	4/16/2023	08:30 AM	69							
333	4/16/2023	08:45 AM	75							
334	4/16/2023	09:00 AM	68							
335	4/16/2023	09:15 AM	65							
336	4/16/2023	09:30 AM	80							
337	4/16/2023	09:45 AM	86							
338	4/16/2023	10:00 AM	103							
339	4/16/2023	10:15 AM	126							
340	4/16/2023	10:30 AM	113							
341	4/16/2023	10:45 AM	145							
342	4/16/2023	11:00 AM	117							
343	4/16/2023	11:15 AM	124							
344	4/16/2023	11:30 AM	164							
345	4/16/2023	11:45 AM	171							
346	4/16/2023	12:00 PM	144							
347	4/16/2023	12:15 PM	151							
348	4/16/2023	12:30 PM	162							
349	4/16/2023	12:45 PM	151							

	A	B	C	D	E	F	G	H	I	J
350	4/16/2023	01:00 PM	152							
351	4/16/2023	01:15 PM	164							
352	4/16/2023	01:30 PM	131							
353	4/16/2023	01:45 PM	151							
354	4/16/2023	02:00 PM	146							
355	4/16/2023	02:15 PM	160							
356	4/16/2023	02:30 PM	171							
357	4/16/2023	02:45 PM	148							
358	4/16/2023	03:00 PM	152							
359	4/16/2023	03:15 PM	154							
360	4/16/2023	03:30 PM	164							
361	4/16/2023	03:45 PM	138							
362	4/16/2023	04:00 PM	145							
363	4/16/2023	04:15 PM	138							
364	4/16/2023	04:30 PM	148							
365	4/16/2023	04:45 PM	106							
366	4/16/2023	05:00 PM	135							
367	4/16/2023	05:15 PM	144							
368	4/16/2023	05:30 PM	133							
369	4/16/2023	05:45 PM	145							
370	4/16/2023	06:00 PM	117							
371	4/16/2023	06:15 PM	110							
372	4/16/2023	06:30 PM	106							
373	4/16/2023	06:45 PM	96							
374	4/16/2023	07:00 PM	103							
375	4/16/2023	07:15 PM	101							
376	4/16/2023	07:30 PM	97							
377	4/16/2023	07:45 PM	81							
378	4/16/2023	08:00 PM	56							
379	4/16/2023	08:15 PM	71							
380	4/16/2023	08:30 PM	65							
381	4/16/2023	08:45 PM	51							
382	4/16/2023	09:00 PM	41							
383	4/16/2023	09:15 PM	55							
384	4/16/2023	09:30 PM	25							
385	4/16/2023	09:45 PM	42							
386	4/16/2023	10:00 PM	32							
387	4/16/2023	10:15 PM	31							
388	4/16/2023	10:30 PM	20							
389	4/16/2023	10:45 PM	23							
390	4/16/2023	11:00 PM	32							
391	4/16/2023	11:15 PM	16							
392	4/16/2023	11:30 PM	11							
393	4/16/2023	11:45 PM	10							
394	4/17/2023	12:00 AM	11							
395	4/17/2023	12:15 AM	7							
396	4/17/2023	12:30 AM	8							
397	4/17/2023	12:45 AM	5							
398	4/17/2023	01:00 AM	5							
399	4/17/2023	01:15 AM	8							

	A	B	C	D	E	F	G	H	I	J
400	4/17/2023	01:30 AM	5							
401	4/17/2023	01:45 AM	4							
402	4/17/2023	02:00 AM	8							
403	4/17/2023	02:15 AM	4							
404	4/17/2023	02:30 AM	5							
405	4/17/2023	02:45 AM	7							
406	4/17/2023	03:00 AM	5							
407	4/17/2023	03:15 AM	4							
408	4/17/2023	03:30 AM	17							
409	4/17/2023	03:45 AM	13							
410	4/17/2023	04:00 AM	6							
411	4/17/2023	04:15 AM	9							
412	4/17/2023	04:30 AM	21							
413	4/17/2023	04:45 AM	20							
414	4/17/2023	05:00 AM	18							
415	4/17/2023	05:15 AM	17							
416	4/17/2023	05:30 AM	46							
417	4/17/2023	05:45 AM	40							
418	4/17/2023	06:00 AM	45							
419	4/17/2023	06:15 AM	67							
420	4/17/2023	06:30 AM	101							
421	4/17/2023	06:45 AM	124							
422	4/17/2023	07:00 AM	122							
423	4/17/2023	07:15 AM	141							
424	4/17/2023	07:30 AM	148							
425	4/17/2023	07:45 AM	199							
426	4/17/2023	08:00 AM	146							
427	4/17/2023	08:15 AM	129							
428	4/17/2023	08:30 AM	131							
429	4/17/2023	08:45 AM	145							
430	4/17/2023	09:00 AM	102							
431	4/17/2023	09:15 AM	100							
432	4/17/2023	09:30 AM	136							
433	4/17/2023	09:45 AM	126							
434	4/17/2023	10:00 AM	103							
435	4/17/2023	10:15 AM	91							
436	4/17/2023	10:30 AM	94							
437	4/17/2023	10:45 AM	118							
438	4/17/2023	11:00 AM	108							
439	4/17/2023	11:15 AM	123							
440	4/17/2023	11:30 AM	126							
441	4/17/2023	11:45 AM	104							
442	4/17/2023	12:00 PM	127							
443	4/17/2023	12:15 PM	121							
444	4/17/2023	12:30 PM	127							
445	4/17/2023	12:45 PM	120							
446	4/17/2023	01:00 PM	116							
447	4/17/2023	01:15 PM	115							
448	4/17/2023	01:30 PM	123							
449	4/17/2023	01:45 PM	124							

	A	B	C	D	E	F	G	H	I	J
450	4/17/2023	02:00 PM	134							
451	4/17/2023	02:15 PM	150							
452	4/17/2023	02:30 PM	191							
453	4/17/2023	02:45 PM	195							
454	4/17/2023	03:00 PM	182							
455	4/17/2023	03:15 PM	217							
456	4/17/2023	03:30 PM	266							
457	4/17/2023	03:45 PM	253							
458	4/17/2023	04:00 PM	248							
459	4/17/2023	04:15 PM	267							
460	4/17/2023	04:30 PM	312							
461	4/17/2023	04:45 PM	317							
462	4/17/2023	05:00 PM	322							
463	4/17/2023	05:15 PM	346							
464	4/17/2023	05:30 PM	242							
465	4/17/2023	05:45 PM	214							
466	4/17/2023	06:00 PM	167							
467	4/17/2023	06:15 PM	144							
468	4/17/2023	06:30 PM	120							
469	4/17/2023	06:45 PM	111							
470	4/17/2023	07:00 PM	113							
471	4/17/2023	07:15 PM	106							
472	4/17/2023	07:30 PM	90							
473	4/17/2023	07:45 PM	91							
474	4/17/2023	08:00 PM	87							
475	4/17/2023	08:15 PM	82							
476	4/17/2023	08:30 PM	55							
477	4/17/2023	08:45 PM	47							
478	4/17/2023	09:00 PM	65							
479	4/17/2023	09:15 PM	65							
480	4/17/2023	09:30 PM	42							
481	4/17/2023	09:45 PM	46							
482	4/17/2023	10:00 PM	31							
483	4/17/2023	10:15 PM	24							
484	4/17/2023	10:30 PM	30							
485	4/17/2023	10:45 PM	22							
486	4/17/2023	11:00 PM	21							
487	4/17/2023	11:15 PM	28							
488	4/17/2023	11:30 PM	22							
489	4/17/2023	11:45 PM	16							
490	4/18/2023	12:00 AM	17							
491	4/18/2023	12:15 AM	10							
492	4/18/2023	12:30 AM	8							
493	4/18/2023	12:45 AM	11							
494	4/18/2023	01:00 AM	9							
495	4/18/2023	01:15 AM	4							
496	4/18/2023	01:30 AM	6							
497	4/18/2023	01:45 AM	6							
498	4/18/2023	02:00 AM	6							
499	4/18/2023	02:15 AM	8							

	A	B	C	D	E	F	G	H	I	J
500	4/18/2023	02:30 AM	9							
501	4/18/2023	02:45 AM	7							
502	4/18/2023	03:00 AM	12							
503	4/18/2023	03:15 AM	6							
504	4/18/2023	03:30 AM	11							
505	4/18/2023	03:45 AM	7							
506	4/18/2023	04:00 AM	6							
507	4/18/2023	04:15 AM	12							
508	4/18/2023	04:30 AM	22							
509	4/18/2023	04:45 AM	14							
510	4/18/2023	05:00 AM	25							
511	4/18/2023	05:15 AM	24							
512	4/18/2023	05:30 AM	43							
513	4/18/2023	05:45 AM	54							
514	4/18/2023	06:00 AM	42							
515	4/18/2023	06:15 AM	73							
516	4/18/2023	06:30 AM	105							
517	4/18/2023	06:45 AM	125							
518	4/18/2023	07:00 AM	100							
519	4/18/2023	07:15 AM	153							
520	4/18/2023	07:30 AM	163							
521	4/18/2023	07:45 AM	170							
522	4/18/2023	08:00 AM	147							
523	4/18/2023	08:15 AM	121							
524	4/18/2023	08:30 AM	135							
525	4/18/2023	08:45 AM	135							
526	4/18/2023	09:00 AM	99							
527	4/18/2023	09:15 AM	96							
528	4/18/2023	09:30 AM	108							
529	4/18/2023	09:45 AM	124							
530	4/18/2023	10:00 AM	107							
531	4/18/2023	10:15 AM	95							
532	4/18/2023	10:30 AM	104							
533	4/18/2023	10:45 AM	123							
534	4/18/2023	11:00 AM	111							
535	4/18/2023	11:15 AM	124							
536	4/18/2023	11:30 AM	133							
537	4/18/2023	11:45 AM	123							
538	4/18/2023	12:00 PM	121							
539	4/18/2023	12:15 PM	130							
540	4/18/2023	12:30 PM	124							
541	4/18/2023	12:45 PM	133							
542	4/18/2023	01:00 PM	123							
543	4/18/2023	01:15 PM	121							
544	4/18/2023	01:30 PM	143							
545	4/18/2023	01:45 PM	143							
546	4/18/2023	02:00 PM	138							
547	4/18/2023	02:15 PM	164							
548	4/18/2023	02:30 PM	184							
549	4/18/2023	02:45 PM	170							

	A	B	C	D	E	F	G	H	I	J
550	4/18/2023	03:00 PM	213							
551	4/18/2023	03:15 PM	236							
552	4/18/2023	03:30 PM	227							
553	4/18/2023	03:45 PM	260							
554	4/18/2023	04:00 PM	262							
555	4/18/2023	04:15 PM	289							
556	4/18/2023	04:30 PM	293							
557	4/18/2023	04:45 PM	341							
558	4/18/2023	05:00 PM	333							
559	4/18/2023	05:15 PM	368							
560	4/18/2023	05:30 PM	278							
561	4/18/2023	05:45 PM	203							
562	4/18/2023	06:00 PM	178							
563	4/18/2023	06:15 PM	132							
564	4/18/2023	06:30 PM	122							
565	4/18/2023	06:45 PM	108							
566	4/18/2023	07:00 PM	143							
567	4/18/2023	07:15 PM	120							
568	4/18/2023	07:30 PM	105							
569	4/18/2023	07:45 PM	115							
570	4/18/2023	08:00 PM	104							
571	4/18/2023	08:15 PM	107							
572	4/18/2023	08:30 PM	95							
573	4/18/2023	08:45 PM	66							
574	4/18/2023	09:00 PM	70							
575	4/18/2023	09:15 PM	48							
576	4/18/2023	09:30 PM	42							
577	4/18/2023	09:45 PM	52							
578	4/18/2023	10:00 PM	46							
579	4/18/2023	10:15 PM	29							
580	4/18/2023	10:30 PM	40							
581	4/18/2023	10:45 PM	26							
582	4/18/2023	11:00 PM	24							
583	4/18/2023	11:15 PM	23							
584	4/18/2023	11:30 PM	19							
585	4/18/2023	11:45 PM	13							
586	4/19/2023	12:00 AM	20							
587	4/19/2023	12:15 AM	11							
588	4/19/2023	12:30 AM	4							
589	4/19/2023	12:45 AM	6							
590	4/19/2023	01:00 AM	5							
591	4/19/2023	01:15 AM	1							
592	4/19/2023	01:30 AM	7							
593	4/19/2023	01:45 AM	8							
594	4/19/2023	02:00 AM	4							
595	4/19/2023	02:15 AM	4							
596	4/19/2023	02:30 AM	9							
597	4/19/2023	02:45 AM	4							
598	4/19/2023	03:00 AM	9							
599	4/19/2023	03:15 AM	5							

	A	B	C	D	E	F	G	H	I	J
600	4/19/2023	03:30 AM	11							
601	4/19/2023	03:45 AM	12							
602	4/19/2023	04:00 AM	8							
603	4/19/2023	04:15 AM	11							
604	4/19/2023	04:30 AM	22							
605	4/19/2023	04:45 AM	12							
606	4/19/2023	05:00 AM	23							
607	4/19/2023	05:15 AM	22							
608	4/19/2023	05:30 AM	39							
609	4/19/2023	05:45 AM	48							
610	4/19/2023	06:00 AM	53							
611	4/19/2023	06:15 AM	66							
612	4/19/2023	06:30 AM	128							
613	4/19/2023	06:45 AM	109							
614	4/19/2023	07:00 AM	97							
615	4/19/2023	07:15 AM	138							
616	4/19/2023	07:30 AM	146							
617	4/19/2023	07:45 AM	186							
618	4/19/2023	08:00 AM	138							
619	4/19/2023	08:15 AM	122							
620	4/19/2023	08:30 AM	151							
621	4/19/2023	08:45 AM	121							
622	4/19/2023	09:00 AM	103							
623	4/19/2023	09:15 AM	108							
624	4/19/2023	09:30 AM	104							
625	4/19/2023	09:45 AM	109							
626	4/19/2023	10:00 AM	107							
627	4/19/2023	10:15 AM	96							
628	4/19/2023	10:30 AM	117							
629	4/19/2023	10:45 AM	107							
630	4/19/2023	11:00 AM	118							
631	4/19/2023	11:15 AM	124							
632	4/19/2023	11:30 AM	130							
633	4/19/2023	11:45 AM	126							
634	4/19/2023	12:00 PM	138							
635	4/19/2023	12:15 PM	147							
636	4/19/2023	12:30 PM	155							
637	4/19/2023	12:45 PM	127							
638	4/19/2023	01:00 PM	99							
639	4/19/2023	01:15 PM	122							
640	4/19/2023	01:30 PM	128							
641	4/19/2023	01:45 PM	132							
642	4/19/2023	02:00 PM	153							
643	4/19/2023	02:15 PM	165							
644	4/19/2023	02:30 PM	163							
645	4/19/2023	02:45 PM	179							
646	4/19/2023	03:00 PM	197							
647	4/19/2023	03:15 PM	222							
648	4/19/2023	03:30 PM	263							
649	4/19/2023	03:45 PM	252							

	A	B	C	D	E	F	G	H	I	J
650	4/19/2023	04:00 PM	252							
651	4/19/2023	04:15 PM	329							
652	4/19/2023	04:30 PM	308							
653	4/19/2023	04:45 PM	353							
654	4/19/2023	05:00 PM	318							
655	4/19/2023	05:15 PM	364							
656	4/19/2023	05:30 PM	263							
657	4/19/2023	05:45 PM	213							
658	4/19/2023	06:00 PM	178							
659	4/19/2023	06:15 PM	171							
660	4/19/2023	06:30 PM	124							
661	4/19/2023	06:45 PM	117							
662	4/19/2023	07:00 PM	108							
663	4/19/2023	07:15 PM	114							
664	4/19/2023	07:30 PM	120							
665	4/19/2023	07:45 PM	82							
666	4/19/2023	08:00 PM	71							
667	4/19/2023	08:15 PM	88							
668	4/19/2023	08:30 PM	84							
669	4/19/2023	08:45 PM	90							
670	4/19/2023	09:00 PM	68							
671	4/19/2023	09:15 PM	72							
672	4/19/2023	09:30 PM	60							
673	4/19/2023	09:45 PM	44							
674	4/19/2023	10:00 PM	53							
675	4/19/2023	10:15 PM	36							
676	4/19/2023	10:30 PM	41							
677	4/19/2023	10:45 PM	44							
678	4/19/2023	11:00 PM	28							
679	4/19/2023	11:15 PM	32							
680	4/19/2023	11:30 PM	25							
681	4/19/2023	11:45 PM	15							

	A	B	C	D	E	F	G	H	I	J
1										
2	File Name: C:\Users\barri\OneDrive\Documents\TDB\WSP\SYRACUSE\DATA\BATCH 1 OUMAR1\DONE\ATR 1152.tf2									
3	Start Date: 4/13/2023									
4	Start Time: 12:00:00 AM									
5	Location 1: EB S 48 on ramp									
6	Location 2: from EB I-690									
7										
8										
9	Date	Time	NB							
10	4/13/2023	12:00 AM	4							
11	4/13/2023	12:15 AM	1							
12	4/13/2023	12:30 AM	2							
13	4/13/2023	12:45 AM	0							
14	4/13/2023	01:00 AM	2							
15	4/13/2023	01:15 AM	6							
16	4/13/2023	01:30 AM	2							
17	4/13/2023	01:45 AM	5							
18	4/13/2023	02:00 AM	9							
19	4/13/2023	02:15 AM	4							
20	4/13/2023	02:30 AM	6							
21	4/13/2023	02:45 AM	3							
22	4/13/2023	03:00 AM	6							
23	4/13/2023	03:15 AM	5							
24	4/13/2023	03:30 AM	4							
25	4/13/2023	03:45 AM	4							
26	4/13/2023	04:00 AM	6							
27	4/13/2023	04:15 AM	9							
28	4/13/2023	04:30 AM	6							
29	4/13/2023	04:45 AM	10							
30	4/13/2023	05:00 AM	11							
31	4/13/2023	05:15 AM	7							
32	4/13/2023	05:30 AM	13							
33	4/13/2023	05:45 AM	15							
34	4/13/2023	06:00 AM	22							
35	4/13/2023	06:15 AM	26							
36	4/13/2023	06:30 AM	48							
37	4/13/2023	06:45 AM	43							
38	4/13/2023	07:00 AM	54							
39	4/13/2023	07:15 AM	53							
40	4/13/2023	07:30 AM	75							
41	4/13/2023	07:45 AM	68							
42	4/13/2023	08:00 AM	52							
43	4/13/2023	08:15 AM	50							
44	4/13/2023	08:30 AM	53							
45	4/13/2023	08:45 AM	38							
46	4/13/2023	09:00 AM	44							
47	4/13/2023	09:15 AM	43							
48	4/13/2023	09:30 AM	35							
49	4/13/2023	09:45 AM	46							

	A	B	C	D	E	F	G	H	I	J
50	4/13/2023	10:00 AM	34							
51	4/13/2023	10:15 AM	30							
52	4/13/2023	10:30 AM	36							
53	4/13/2023	10:45 AM	41							
54	4/13/2023	11:00 AM	37							
55	4/13/2023	11:15 AM	50							
56	4/13/2023	11:30 AM	43							
57	4/13/2023	11:45 AM	38							
58	4/13/2023	12:00 PM	27							
59	4/13/2023	12:15 PM	45							
60	4/13/2023	12:30 PM	35							
61	4/13/2023	12:45 PM	35							
62	4/13/2023	01:00 PM	37							
63	4/13/2023	01:15 PM	45							
64	4/13/2023	01:30 PM	41							
65	4/13/2023	01:45 PM	41							
66	4/13/2023	02:00 PM	46							
67	4/13/2023	02:15 PM	48							
68	4/13/2023	02:30 PM	80							
69	4/13/2023	02:45 PM	49							
70	4/13/2023	03:00 PM	69							
71	4/13/2023	03:15 PM	44							
72	4/13/2023	03:30 PM	61							
73	4/13/2023	03:45 PM	74							
74	4/13/2023	04:00 PM	83							
75	4/13/2023	04:15 PM	66							
76	4/13/2023	04:30 PM	66							
77	4/13/2023	04:45 PM	60							
78	4/13/2023	05:00 PM	78							
79	4/13/2023	05:15 PM	51							
80	4/13/2023	05:30 PM	58							
81	4/13/2023	05:45 PM	61							
82	4/13/2023	06:00 PM	63							
83	4/13/2023	06:15 PM	57							
84	4/13/2023	06:30 PM	37							
85	4/13/2023	06:45 PM	29							
86	4/13/2023	07:00 PM	31							
87	4/13/2023	07:15 PM	38							
88	4/13/2023	07:30 PM	23							
89	4/13/2023	07:45 PM	26							
90	4/13/2023	08:00 PM	34							
91	4/13/2023	08:15 PM	30							
92	4/13/2023	08:30 PM	23							
93	4/13/2023	08:45 PM	29							
94	4/13/2023	09:00 PM	23							
95	4/13/2023	09:15 PM	19							
96	4/13/2023	09:30 PM	13							
97	4/13/2023	09:45 PM	8							
98	4/13/2023	10:00 PM	20							
99	4/13/2023	10:15 PM	7							

	A	B	C	D	E	F	G	H	I	J
100	4/13/2023	10:30 PM	9							
101	4/13/2023	10:45 PM	6							
102	4/13/2023	11:00 PM	9							
103	4/13/2023	11:15 PM	13							
104	4/13/2023	11:30 PM	1							
105	4/13/2023	11:45 PM	7							
106	4/14/2023	12:00 AM	5							
107	4/14/2023	12:15 AM	3							
108	4/14/2023	12:30 AM	6							
109	4/14/2023	12:45 AM	3							
110	4/14/2023	01:00 AM	0							
111	4/14/2023	01:15 AM	4							
112	4/14/2023	01:30 AM	3							
113	4/14/2023	01:45 AM	3							
114	4/14/2023	02:00 AM	7							
115	4/14/2023	02:15 AM	4							
116	4/14/2023	02:30 AM	5							
117	4/14/2023	02:45 AM	1							
118	4/14/2023	03:00 AM	5							
119	4/14/2023	03:15 AM	4							
120	4/14/2023	03:30 AM	3							
121	4/14/2023	03:45 AM	3							
122	4/14/2023	04:00 AM	3							
123	4/14/2023	04:15 AM	4							
124	4/14/2023	04:30 AM	5							
125	4/14/2023	04:45 AM	9							
126	4/14/2023	05:00 AM	8							
127	4/14/2023	05:15 AM	9							
128	4/14/2023	05:30 AM	15							
129	4/14/2023	05:45 AM	12							
130	4/14/2023	06:00 AM	19							
131	4/14/2023	06:15 AM	26							
132	4/14/2023	06:30 AM	41							
133	4/14/2023	06:45 AM	44							
134	4/14/2023	07:00 AM	57							
135	4/14/2023	07:15 AM	50							
136	4/14/2023	07:30 AM	80							
137	4/14/2023	07:45 AM	50							
138	4/14/2023	08:00 AM	48							
139	4/14/2023	08:15 AM	42							
140	4/14/2023	08:30 AM	54							
141	4/14/2023	08:45 AM	47							
142	4/14/2023	09:00 AM	51							
143	4/14/2023	09:15 AM	42							
144	4/14/2023	09:30 AM	36							
145	4/14/2023	09:45 AM	37							
146	4/14/2023	10:00 AM	43							
147	4/14/2023	10:15 AM	38							
148	4/14/2023	10:30 AM	40							
149	4/14/2023	10:45 AM	38							

	A	B	C	D	E	F	G	H	I	J
150	4/14/2023	11:00 AM	30							
151	4/14/2023	11:15 AM	39							
152	4/14/2023	11:30 AM	35							
153	4/14/2023	11:45 AM	43							
154	4/14/2023	12:00 PM	36							
155	4/14/2023	12:15 PM	47							
156	4/14/2023	12:30 PM	50							
157	4/14/2023	12:45 PM	45							
158	4/14/2023	01:00 PM	49							
159	4/14/2023	01:15 PM	45							
160	4/14/2023	01:30 PM	45							
161	4/14/2023	01:45 PM	51							
162	4/14/2023	02:00 PM	55							
163	4/14/2023	02:15 PM	47							
164	4/14/2023	02:30 PM	48							
165	4/14/2023	02:45 PM	52							
166	4/14/2023	03:00 PM	56							
167	4/14/2023	03:15 PM	72							
168	4/14/2023	03:30 PM	80							
169	4/14/2023	03:45 PM	72							
170	4/14/2023	04:00 PM	88							
171	4/14/2023	04:15 PM	58							
172	4/14/2023	04:30 PM	82							
173	4/14/2023	04:45 PM	62							
174	4/14/2023	05:00 PM	78							
175	4/14/2023	05:15 PM	61							
176	4/14/2023	05:30 PM	55							
177	4/14/2023	05:45 PM	74							
178	4/14/2023	06:00 PM	57							
179	4/14/2023	06:15 PM	53							
180	4/14/2023	06:30 PM	47							
181	4/14/2023	06:45 PM	32							
182	4/14/2023	07:00 PM	36							
183	4/14/2023	07:15 PM	29							
184	4/14/2023	07:30 PM	23							
185	4/14/2023	07:45 PM	29							
186	4/14/2023	08:00 PM	28							
187	4/14/2023	08:15 PM	32							
188	4/14/2023	08:30 PM	14							
189	4/14/2023	08:45 PM	31							
190	4/14/2023	09:00 PM	29							
191	4/14/2023	09:15 PM	25							
192	4/14/2023	09:30 PM	17							
193	4/14/2023	09:45 PM	27							
194	4/14/2023	10:00 PM	9							
195	4/14/2023	10:15 PM	15							
196	4/14/2023	10:30 PM	11							
197	4/14/2023	10:45 PM	16							
198	4/14/2023	11:00 PM	16							
199	4/14/2023	11:15 PM	11							

	A	B	C	D	E	F	G	H	I	J
200	4/14/2023	11:30 PM	12							
201	4/14/2023	11:45 PM	11							
202	4/15/2023	12:00 AM	6							
203	4/15/2023	12:15 AM	6							
204	4/15/2023	12:30 AM	4							
205	4/15/2023	12:45 AM	0							
206	4/15/2023	01:00 AM	4							
207	4/15/2023	01:15 AM	5							
208	4/15/2023	01:30 AM	0							
209	4/15/2023	01:45 AM	4							
210	4/15/2023	02:00 AM	8							
211	4/15/2023	02:15 AM	4							
212	4/15/2023	02:30 AM	5							
213	4/15/2023	02:45 AM	2							
214	4/15/2023	03:00 AM	1							
215	4/15/2023	03:15 AM	8							
216	4/15/2023	03:30 AM	2							
217	4/15/2023	03:45 AM	4							
218	4/15/2023	04:00 AM	3							
219	4/15/2023	04:15 AM	6							
220	4/15/2023	04:30 AM	3							
221	4/15/2023	04:45 AM	3							
222	4/15/2023	05:00 AM	2							
223	4/15/2023	05:15 AM	4							
224	4/15/2023	05:30 AM	5							
225	4/15/2023	05:45 AM	5							
226	4/15/2023	06:00 AM	5							
227	4/15/2023	06:15 AM	14							
228	4/15/2023	06:30 AM	12							
229	4/15/2023	06:45 AM	15							
230	4/15/2023	07:00 AM	21							
231	4/15/2023	07:15 AM	24							
232	4/15/2023	07:30 AM	26							
233	4/15/2023	07:45 AM	35							
234	4/15/2023	08:00 AM	25							
235	4/15/2023	08:15 AM	31							
236	4/15/2023	08:30 AM	34							
237	4/15/2023	08:45 AM	36							
238	4/15/2023	09:00 AM	37							
239	4/15/2023	09:15 AM	30							
240	4/15/2023	09:30 AM	41							
241	4/15/2023	09:45 AM	27							
242	4/15/2023	10:00 AM	50							
243	4/15/2023	10:15 AM	54							
244	4/15/2023	10:30 AM	51							
245	4/15/2023	10:45 AM	41							
246	4/15/2023	11:00 AM	34							
247	4/15/2023	11:15 AM	46							
248	4/15/2023	11:30 AM	46							
249	4/15/2023	11:45 AM	38							

	A	B	C	D	E	F	G	H	I	J
250	4/15/2023	12:00 PM	58							
251	4/15/2023	12:15 PM	48							
252	4/15/2023	12:30 PM	49							
253	4/15/2023	12:45 PM	49							
254	4/15/2023	01:00 PM	46							
255	4/15/2023	01:15 PM	42							
256	4/15/2023	01:30 PM	39							
257	4/15/2023	01:45 PM	45							
258	4/15/2023	02:00 PM	40							
259	4/15/2023	02:15 PM	34							
260	4/15/2023	02:30 PM	44							
261	4/15/2023	02:45 PM	49							
262	4/15/2023	03:00 PM	50							
263	4/15/2023	03:15 PM	64							
264	4/15/2023	03:30 PM	32							
265	4/15/2023	03:45 PM	50							
266	4/15/2023	04:00 PM	48							
267	4/15/2023	04:15 PM	50							
268	4/15/2023	04:30 PM	61							
269	4/15/2023	04:45 PM	49							
270	4/15/2023	05:00 PM	62							
271	4/15/2023	05:15 PM	47							
272	4/15/2023	05:30 PM	70							
273	4/15/2023	05:45 PM	61							
274	4/15/2023	06:00 PM	50							
275	4/15/2023	06:15 PM	39							
276	4/15/2023	06:30 PM	40							
277	4/15/2023	06:45 PM	44							
278	4/15/2023	07:00 PM	31							
279	4/15/2023	07:15 PM	17							
280	4/15/2023	07:30 PM	33							
281	4/15/2023	07:45 PM	27							
282	4/15/2023	08:00 PM	27							
283	4/15/2023	08:15 PM	21							
284	4/15/2023	08:30 PM	19							
285	4/15/2023	08:45 PM	24							
286	4/15/2023	09:00 PM	21							
287	4/15/2023	09:15 PM	22							
288	4/15/2023	09:30 PM	23							
289	4/15/2023	09:45 PM	23							
290	4/15/2023	10:00 PM	13							
291	4/15/2023	10:15 PM	24							
292	4/15/2023	10:30 PM	17							
293	4/15/2023	10:45 PM	11							
294	4/15/2023	11:00 PM	15							
295	4/15/2023	11:15 PM	9							
296	4/15/2023	11:30 PM	7							
297	4/15/2023	11:45 PM	6							
298	4/16/2023	12:00 AM	3							
299	4/16/2023	12:15 AM	8							

	A	B	C	D	E	F	G	H	I	J
300	4/16/2023	12:30 AM	9							
301	4/16/2023	12:45 AM	3							
302	4/16/2023	01:00 AM	4							
303	4/16/2023	01:15 AM	5							
304	4/16/2023	01:30 AM	4							
305	4/16/2023	01:45 AM	1							
306	4/16/2023	02:00 AM	1							
307	4/16/2023	02:15 AM	3							
308	4/16/2023	02:30 AM	4							
309	4/16/2023	02:45 AM	2							
310	4/16/2023	03:00 AM	1							
311	4/16/2023	03:15 AM	3							
312	4/16/2023	03:30 AM	6							
313	4/16/2023	03:45 AM	1							
314	4/16/2023	04:00 AM	1							
315	4/16/2023	04:15 AM	1							
316	4/16/2023	04:30 AM	3							
317	4/16/2023	04:45 AM	3							
318	4/16/2023	05:00 AM	1							
319	4/16/2023	05:15 AM	4							
320	4/16/2023	05:30 AM	3							
321	4/16/2023	05:45 AM	2							
322	4/16/2023	06:00 AM	5							
323	4/16/2023	06:15 AM	8							
324	4/16/2023	06:30 AM	6							
325	4/16/2023	06:45 AM	13							
326	4/16/2023	07:00 AM	10							
327	4/16/2023	07:15 AM	16							
328	4/16/2023	07:30 AM	17							
329	4/16/2023	07:45 AM	18							
330	4/16/2023	08:00 AM	8							
331	4/16/2023	08:15 AM	26							
332	4/16/2023	08:30 AM	29							
333	4/16/2023	08:45 AM	31							
334	4/16/2023	09:00 AM	19							
335	4/16/2023	09:15 AM	26							
336	4/16/2023	09:30 AM	33							
337	4/16/2023	09:45 AM	33							
338	4/16/2023	10:00 AM	38							
339	4/16/2023	10:15 AM	32							
340	4/16/2023	10:30 AM	34							
341	4/16/2023	10:45 AM	37							
342	4/16/2023	11:00 AM	35							
343	4/16/2023	11:15 AM	38							
344	4/16/2023	11:30 AM	49							
345	4/16/2023	11:45 AM	35							
346	4/16/2023	12:00 PM	50							
347	4/16/2023	12:15 PM	42							
348	4/16/2023	12:30 PM	52							
349	4/16/2023	12:45 PM	42							

	A	B	C	D	E	F	G	H	I	J
350	4/16/2023	01:00 PM	33							
351	4/16/2023	01:15 PM	33							
352	4/16/2023	01:30 PM	33							
353	4/16/2023	01:45 PM	38							
354	4/16/2023	02:00 PM	60							
355	4/16/2023	02:15 PM	44							
356	4/16/2023	02:30 PM	47							
357	4/16/2023	02:45 PM	53							
358	4/16/2023	03:00 PM	31							
359	4/16/2023	03:15 PM	43							
360	4/16/2023	03:30 PM	35							
361	4/16/2023	03:45 PM	36							
362	4/16/2023	04:00 PM	47							
363	4/16/2023	04:15 PM	37							
364	4/16/2023	04:30 PM	54							
365	4/16/2023	04:45 PM	48							
366	4/16/2023	05:00 PM	29							
367	4/16/2023	05:15 PM	37							
368	4/16/2023	05:30 PM	44							
369	4/16/2023	05:45 PM	26							
370	4/16/2023	06:00 PM	53							
371	4/16/2023	06:15 PM	36							
372	4/16/2023	06:30 PM	34							
373	4/16/2023	06:45 PM	32							
374	4/16/2023	07:00 PM	43							
375	4/16/2023	07:15 PM	30							
376	4/16/2023	07:30 PM	21							
377	4/16/2023	07:45 PM	31							
378	4/16/2023	08:00 PM	26							
379	4/16/2023	08:15 PM	33							
380	4/16/2023	08:30 PM	31							
381	4/16/2023	08:45 PM	14							
382	4/16/2023	09:00 PM	18							
383	4/16/2023	09:15 PM	11							
384	4/16/2023	09:30 PM	10							
385	4/16/2023	09:45 PM	11							
386	4/16/2023	10:00 PM	7							
387	4/16/2023	10:15 PM	14							
388	4/16/2023	10:30 PM	9							
389	4/16/2023	10:45 PM	8							
390	4/16/2023	11:00 PM	10							
391	4/16/2023	11:15 PM	4							
392	4/16/2023	11:30 PM	5							
393	4/16/2023	11:45 PM	1							
394	4/17/2023	12:00 AM	2							
395	4/17/2023	12:15 AM	3							
396	4/17/2023	12:30 AM	1							
397	4/17/2023	12:45 AM	2							
398	4/17/2023	01:00 AM	2							
399	4/17/2023	01:15 AM	1							

	A	B	C	D	E	F	G	H	I	J
400	4/17/2023	01:30 AM	5							
401	4/17/2023	01:45 AM	1							
402	4/17/2023	02:00 AM	0							
403	4/17/2023	02:15 AM	2							
404	4/17/2023	02:30 AM	2							
405	4/17/2023	02:45 AM	3							
406	4/17/2023	03:00 AM	2							
407	4/17/2023	03:15 AM	4							
408	4/17/2023	03:30 AM	3							
409	4/17/2023	03:45 AM	5							
410	4/17/2023	04:00 AM	8							
411	4/17/2023	04:15 AM	10							
412	4/17/2023	04:30 AM	5							
413	4/17/2023	04:45 AM	12							
414	4/17/2023	05:00 AM	9							
415	4/17/2023	05:15 AM	14							
416	4/17/2023	05:30 AM	14							
417	4/17/2023	05:45 AM	17							
418	4/17/2023	06:00 AM	19							
419	4/17/2023	06:15 AM	28							
420	4/17/2023	06:30 AM	42							
421	4/17/2023	06:45 AM	58							
422	4/17/2023	07:00 AM	50							
423	4/17/2023	07:15 AM	45							
424	4/17/2023	07:30 AM	74							
425	4/17/2023	07:45 AM	55							
426	4/17/2023	08:00 AM	39							
427	4/17/2023	08:15 AM	36							
428	4/17/2023	08:30 AM	34							
429	4/17/2023	08:45 AM	56							
430	4/17/2023	09:00 AM	33							
431	4/17/2023	09:15 AM	35							
432	4/17/2023	09:30 AM	26							
433	4/17/2023	09:45 AM	43							
434	4/17/2023	10:00 AM	36							
435	4/17/2023	10:15 AM	46							
436	4/17/2023	10:30 AM	31							
437	4/17/2023	10:45 AM	26							
438	4/17/2023	11:00 AM	35							
439	4/17/2023	11:15 AM	27							
440	4/17/2023	11:30 AM	39							
441	4/17/2023	11:45 AM	42							
442	4/17/2023	12:00 PM	50							
443	4/17/2023	12:15 PM	51							
444	4/17/2023	12:30 PM	35							
445	4/17/2023	12:45 PM	36							
446	4/17/2023	01:00 PM	32							
447	4/17/2023	01:15 PM	44							
448	4/17/2023	01:30 PM	31							
449	4/17/2023	01:45 PM	48							

	A	B	C	D	E	F	G	H	I	J
450	4/17/2023	02:00 PM	31							
451	4/17/2023	02:15 PM	34							
452	4/17/2023	02:30 PM	48							
453	4/17/2023	02:45 PM	46							
454	4/17/2023	03:00 PM	53							
455	4/17/2023	03:15 PM	52							
456	4/17/2023	03:30 PM	64							
457	4/17/2023	03:45 PM	49							
458	4/17/2023	04:00 PM	63							
459	4/17/2023	04:15 PM	51							
460	4/17/2023	04:30 PM	63							
461	4/17/2023	04:45 PM	54							
462	4/17/2023	05:00 PM	49							
463	4/17/2023	05:15 PM	58							
464	4/17/2023	05:30 PM	41							
465	4/17/2023	05:45 PM	59							
466	4/17/2023	06:00 PM	40							
467	4/17/2023	06:15 PM	53							
468	4/17/2023	06:30 PM	36							
469	4/17/2023	06:45 PM	30							
470	4/17/2023	07:00 PM	35							
471	4/17/2023	07:15 PM	21							
472	4/17/2023	07:30 PM	24							
473	4/17/2023	07:45 PM	25							
474	4/17/2023	08:00 PM	15							
475	4/17/2023	08:15 PM	15							
476	4/17/2023	08:30 PM	13							
477	4/17/2023	08:45 PM	24							
478	4/17/2023	09:00 PM	8							
479	4/17/2023	09:15 PM	15							
480	4/17/2023	09:30 PM	6							
481	4/17/2023	09:45 PM	8							
482	4/17/2023	10:00 PM	6							
483	4/17/2023	10:15 PM	11							
484	4/17/2023	10:30 PM	6							
485	4/17/2023	10:45 PM	11							
486	4/17/2023	11:00 PM	10							
487	4/17/2023	11:15 PM	4							
488	4/17/2023	11:30 PM	3							
489	4/17/2023	11:45 PM	4							
490	4/18/2023	12:00 AM	0							
491	4/18/2023	12:15 AM	3							
492	4/18/2023	12:30 AM	3							
493	4/18/2023	12:45 AM	2							
494	4/18/2023	01:00 AM	0							
495	4/18/2023	01:15 AM	3							
496	4/18/2023	01:30 AM	0							
497	4/18/2023	01:45 AM	0							
498	4/18/2023	02:00 AM	4							
499	4/18/2023	02:15 AM	4							

	A	B	C	D	E	F	G	H	I	J
500	4/18/2023	02:30 AM	5							
501	4/18/2023	02:45 AM	2							
502	4/18/2023	03:00 AM	2							
503	4/18/2023	03:15 AM	2							
504	4/18/2023	03:30 AM	3							
505	4/18/2023	03:45 AM	2							
506	4/18/2023	04:00 AM	8							
507	4/18/2023	04:15 AM	6							
508	4/18/2023	04:30 AM	8							
509	4/18/2023	04:45 AM	12							
510	4/18/2023	05:00 AM	10							
511	4/18/2023	05:15 AM	9							
512	4/18/2023	05:30 AM	11							
513	4/18/2023	05:45 AM	25							
514	4/18/2023	06:00 AM	22							
515	4/18/2023	06:15 AM	33							
516	4/18/2023	06:30 AM	54							
517	4/18/2023	06:45 AM	50							
518	4/18/2023	07:00 AM	49							
519	4/18/2023	07:15 AM	46							
520	4/18/2023	07:30 AM	67							
521	4/18/2023	07:45 AM	60							
522	4/18/2023	08:00 AM	42							
523	4/18/2023	08:15 AM	40							
524	4/18/2023	08:30 AM	49							
525	4/18/2023	08:45 AM	37							
526	4/18/2023	09:00 AM	35							
527	4/18/2023	09:15 AM	33							
528	4/18/2023	09:30 AM	34							
529	4/18/2023	09:45 AM	35							
530	4/18/2023	10:00 AM	39							
531	4/18/2023	10:15 AM	34							
532	4/18/2023	10:30 AM	36							
533	4/18/2023	10:45 AM	20							
534	4/18/2023	11:00 AM	38							
535	4/18/2023	11:15 AM	38							
536	4/18/2023	11:30 AM	39							
537	4/18/2023	11:45 AM	29							
538	4/18/2023	12:00 PM	33							
539	4/18/2023	12:15 PM	47							
540	4/18/2023	12:30 PM	35							
541	4/18/2023	12:45 PM	38							
542	4/18/2023	01:00 PM	37							
543	4/18/2023	01:15 PM	42							
544	4/18/2023	01:30 PM	39							
545	4/18/2023	01:45 PM	29							
546	4/18/2023	02:00 PM	39							
547	4/18/2023	02:15 PM	42							
548	4/18/2023	02:30 PM	42							
549	4/18/2023	02:45 PM	46							

	A	B	C	D	E	F	G	H	I	J
550	4/18/2023	03:00 PM	48							
551	4/18/2023	03:15 PM	55							
552	4/18/2023	03:30 PM	39							
553	4/18/2023	03:45 PM	60							
554	4/18/2023	04:00 PM	66							
555	4/18/2023	04:15 PM	53							
556	4/18/2023	04:30 PM	64							
557	4/18/2023	04:45 PM	65							
558	4/18/2023	05:00 PM	64							
559	4/18/2023	05:15 PM	66							
560	4/18/2023	05:30 PM	43							
561	4/18/2023	05:45 PM	37							
562	4/18/2023	06:00 PM	43							
563	4/18/2023	06:15 PM	43							
564	4/18/2023	06:30 PM	34							
565	4/18/2023	06:45 PM	23							
566	4/18/2023	07:00 PM	30							
567	4/18/2023	07:15 PM	23							
568	4/18/2023	07:30 PM	20							
569	4/18/2023	07:45 PM	24							
570	4/18/2023	08:00 PM	22							
571	4/18/2023	08:15 PM	18							
572	4/18/2023	08:30 PM	15							
573	4/18/2023	08:45 PM	17							
574	4/18/2023	09:00 PM	16							
575	4/18/2023	09:15 PM	11							
576	4/18/2023	09:30 PM	10							
577	4/18/2023	09:45 PM	14							
578	4/18/2023	10:00 PM	13							
579	4/18/2023	10:15 PM	8							
580	4/18/2023	10:30 PM	8							
581	4/18/2023	10:45 PM	11							
582	4/18/2023	11:00 PM	11							
583	4/18/2023	11:15 PM	11							
584	4/18/2023	11:30 PM	3							
585	4/18/2023	11:45 PM	1							
586	4/19/2023	12:00 AM	3							
587	4/19/2023	12:15 AM	1							
588	4/19/2023	12:30 AM	4							
589	4/19/2023	12:45 AM	1							
590	4/19/2023	01:00 AM	2							
591	4/19/2023	01:15 AM	4							
592	4/19/2023	01:30 AM	3							
593	4/19/2023	01:45 AM	3							
594	4/19/2023	02:00 AM	7							
595	4/19/2023	02:15 AM	3							
596	4/19/2023	02:30 AM	3							
597	4/19/2023	02:45 AM	0							
598	4/19/2023	03:00 AM	5							
599	4/19/2023	03:15 AM	10							

	A	B	C	D	E	F	G	H	I	J
600	4/19/2023	03:30 AM	7							
601	4/19/2023	03:45 AM	3							
602	4/19/2023	04:00 AM	6							
603	4/19/2023	04:15 AM	4							
604	4/19/2023	04:30 AM	6							
605	4/19/2023	04:45 AM	11							
606	4/19/2023	05:00 AM	15							
607	4/19/2023	05:15 AM	15							
608	4/19/2023	05:30 AM	14							
609	4/19/2023	05:45 AM	13							
610	4/19/2023	06:00 AM	24							
611	4/19/2023	06:15 AM	25							
612	4/19/2023	06:30 AM	41							
613	4/19/2023	06:45 AM	64							
614	4/19/2023	07:00 AM	41							
615	4/19/2023	07:15 AM	67							
616	4/19/2023	07:30 AM	64							
617	4/19/2023	07:45 AM	59							
618	4/19/2023	08:00 AM	42							
619	4/19/2023	08:15 AM	46							
620	4/19/2023	08:30 AM	48							
621	4/19/2023	08:45 AM	43							
622	4/19/2023	09:00 AM	50							
623	4/19/2023	09:15 AM	30							
624	4/19/2023	09:30 AM	33							
625	4/19/2023	09:45 AM	50							
626	4/19/2023	10:00 AM	41							
627	4/19/2023	10:15 AM	34							
628	4/19/2023	10:30 AM	41							
629	4/19/2023	10:45 AM	29							
630	4/19/2023	11:00 AM	26							
631	4/19/2023	11:15 AM	44							
632	4/19/2023	11:30 AM	38							
633	4/19/2023	11:45 AM	28							
634	4/19/2023	12:00 PM	42							
635	4/19/2023	12:15 PM	56							
636	4/19/2023	12:30 PM	31							
637	4/19/2023	12:45 PM	39							
638	4/19/2023	01:00 PM	35							
639	4/19/2023	01:15 PM	47							
640	4/19/2023	01:30 PM	33							
641	4/19/2023	01:45 PM	43							
642	4/19/2023	02:00 PM	46							
643	4/19/2023	02:15 PM	33							
644	4/19/2023	02:30 PM	42							
645	4/19/2023	02:45 PM	55							
646	4/19/2023	03:00 PM	64							
647	4/19/2023	03:15 PM	50							
648	4/19/2023	03:30 PM	54							
649	4/19/2023	03:45 PM	51							

	A	B	C	D	E	F	G	H	I	J
650	4/19/2023	04:00 PM	70							
651	4/19/2023	04:15 PM	59							
652	4/19/2023	04:30 PM	55							
653	4/19/2023	04:45 PM	46							
654	4/19/2023	05:00 PM	79							
655	4/19/2023	05:15 PM	60							
656	4/19/2023	05:30 PM	67							
657	4/19/2023	05:45 PM	49							
658	4/19/2023	06:00 PM	49							
659	4/19/2023	06:15 PM	42							
660	4/19/2023	06:30 PM	44							
661	4/19/2023	06:45 PM	29							
662	4/19/2023	07:00 PM	39							
663	4/19/2023	07:15 PM	27							
664	4/19/2023	07:30 PM	16							
665	4/19/2023	07:45 PM	20							
666	4/19/2023	08:00 PM	24							
667	4/19/2023	08:15 PM	17							
668	4/19/2023	08:30 PM	18							
669	4/19/2023	08:45 PM	12							
670	4/19/2023	09:00 PM	16							
671	4/19/2023	09:15 PM	14							
672	4/19/2023	09:30 PM	13							
673	4/19/2023	09:45 PM	9							
674	4/19/2023	10:00 PM	10							
675	4/19/2023	10:15 PM	8							
676	4/19/2023	10:30 PM	10							
677	4/19/2023	10:45 PM	10							
678	4/19/2023	11:00 PM	11							
679	4/19/2023	11:15 PM	12							
680	4/19/2023	11:30 PM	1							
681	4/19/2023	11:45 PM	3							

	A	B	C	D	E	F	G	H	I	J
1										
2	File Name: C:\Users\barri\OneDrive\Documents\TDB\WSP\SYRACUSE\DATA\BATCH 1 OUMAR1\DONE\ATR 1153.tf2									
3	Start Date: 4/13/2023									
4	Start Time: 12:00:00 AM									
5	Location 1: EB I-690 on ramp									
6	Location 2: from S 48									
7										
8										
9	Date	Time	SB							
10	4/13/2023	12:00 AM	10							
11	4/13/2023	12:15 AM	4							
12	4/13/2023	12:30 AM	9							
13	4/13/2023	12:45 AM	7							
14	4/13/2023	01:00 AM	6							
15	4/13/2023	01:15 AM	7							
16	4/13/2023	01:30 AM	5							
17	4/13/2023	01:45 AM	8							
18	4/13/2023	02:00 AM	5							
19	4/13/2023	02:15 AM	8							
20	4/13/2023	02:30 AM	5							
21	4/13/2023	02:45 AM	4							
22	4/13/2023	03:00 AM	7							
23	4/13/2023	03:15 AM	5							
24	4/13/2023	03:30 AM	14							
25	4/13/2023	03:45 AM	9							
26	4/13/2023	04:00 AM	9							
27	4/13/2023	04:15 AM	11							
28	4/13/2023	04:30 AM	23							
29	4/13/2023	04:45 AM	28							
30	4/13/2023	05:00 AM	15							
31	4/13/2023	05:15 AM	36							
32	4/13/2023	05:30 AM	74							
33	4/13/2023	05:45 AM	61							
34	4/13/2023	06:00 AM	69							
35	4/13/2023	06:15 AM	106							
36	4/13/2023	06:30 AM	133							
37	4/13/2023	06:45 AM	201							
38	4/13/2023	07:00 AM	205							
39	4/13/2023	07:15 AM	265							
40	4/13/2023	07:30 AM	298							
41	4/13/2023	07:45 AM	219							
42	4/13/2023	08:00 AM	202							
43	4/13/2023	08:15 AM	228							
44	4/13/2023	08:30 AM	180							
45	4/13/2023	08:45 AM	191							
46	4/13/2023	09:00 AM	145							
47	4/13/2023	09:15 AM	140							
48	4/13/2023	09:30 AM	151							
49	4/13/2023	09:45 AM	133							

	A	B	C	D	E	F	G	H	I	J
50	4/13/2023	10:00 AM	123							
51	4/13/2023	10:15 AM	120							
52	4/13/2023	10:30 AM	126							
53	4/13/2023	10:45 AM	117							
54	4/13/2023	11:00 AM	121							
55	4/13/2023	11:15 AM	121							
56	4/13/2023	11:30 AM	125							
57	4/13/2023	11:45 AM	123							
58	4/13/2023	12:00 PM	122							
59	4/13/2023	12:15 PM	116							
60	4/13/2023	12:30 PM	126							
61	4/13/2023	12:45 PM	124							
62	4/13/2023	01:00 PM	121							
63	4/13/2023	01:15 PM	122							
64	4/13/2023	01:30 PM	129							
65	4/13/2023	01:45 PM	119							
66	4/13/2023	02:00 PM	118							
67	4/13/2023	02:15 PM	125							
68	4/13/2023	02:30 PM	123							
69	4/13/2023	02:45 PM	141							
70	4/13/2023	03:00 PM	135							
71	4/13/2023	03:15 PM	166							
72	4/13/2023	03:30 PM	167							
73	4/13/2023	03:45 PM	193							
74	4/13/2023	04:00 PM	199							
75	4/13/2023	04:15 PM	188							
76	4/13/2023	04:30 PM	189							
77	4/13/2023	04:45 PM	150							
78	4/13/2023	05:00 PM	168							
79	4/13/2023	05:15 PM	186							
80	4/13/2023	05:30 PM	143							
81	4/13/2023	05:45 PM	155							
82	4/13/2023	06:00 PM	139							
83	4/13/2023	06:15 PM	165							
84	4/13/2023	06:30 PM	112							
85	4/13/2023	06:45 PM	132							
86	4/13/2023	07:00 PM	105							
87	4/13/2023	07:15 PM	103							
88	4/13/2023	07:30 PM	86							
89	4/13/2023	07:45 PM	88							
90	4/13/2023	08:00 PM	76							
91	4/13/2023	08:15 PM	65							
92	4/13/2023	08:30 PM	57							
93	4/13/2023	08:45 PM	59							
94	4/13/2023	09:00 PM	48							
95	4/13/2023	09:15 PM	49							
96	4/13/2023	09:30 PM	37							
97	4/13/2023	09:45 PM	40							
98	4/13/2023	10:00 PM	48							
99	4/13/2023	10:15 PM	31							

	A	B	C	D	E	F	G	H	I	J
100	4/13/2023	10:30 PM	20							
101	4/13/2023	10:45 PM	13							
102	4/13/2023	11:00 PM	15							
103	4/13/2023	11:15 PM	28							
104	4/13/2023	11:30 PM	12							
105	4/13/2023	11:45 PM	12							
106	4/14/2023	12:00 AM	9							
107	4/14/2023	12:15 AM	8							
108	4/14/2023	12:30 AM	6							
109	4/14/2023	12:45 AM	6							
110	4/14/2023	01:00 AM	5							
111	4/14/2023	01:15 AM	12							
112	4/14/2023	01:30 AM	9							
113	4/14/2023	01:45 AM	3							
114	4/14/2023	02:00 AM	4							
115	4/14/2023	02:15 AM	5							
116	4/14/2023	02:30 AM	9							
117	4/14/2023	02:45 AM	3							
118	4/14/2023	03:00 AM	6							
119	4/14/2023	03:15 AM	5							
120	4/14/2023	03:30 AM	10							
121	4/14/2023	03:45 AM	11							
122	4/14/2023	04:00 AM	11							
123	4/14/2023	04:15 AM	11							
124	4/14/2023	04:30 AM	13							
125	4/14/2023	04:45 AM	24							
126	4/14/2023	05:00 AM	17							
127	4/14/2023	05:15 AM	30							
128	4/14/2023	05:30 AM	56							
129	4/14/2023	05:45 AM	59							
130	4/14/2023	06:00 AM	60							
131	4/14/2023	06:15 AM	107							
132	4/14/2023	06:30 AM	132							
133	4/14/2023	06:45 AM	182							
134	4/14/2023	07:00 AM	192							
135	4/14/2023	07:15 AM	229							
136	4/14/2023	07:30 AM	247							
137	4/14/2023	07:45 AM	227							
138	4/14/2023	08:00 AM	195							
139	4/14/2023	08:15 AM	223							
140	4/14/2023	08:30 AM	166							
141	4/14/2023	08:45 AM	162							
142	4/14/2023	09:00 AM	107							
143	4/14/2023	09:15 AM	123							
144	4/14/2023	09:30 AM	143							
145	4/14/2023	09:45 AM	128							
146	4/14/2023	10:00 AM	120							
147	4/14/2023	10:15 AM	118							
148	4/14/2023	10:30 AM	139							
149	4/14/2023	10:45 AM	119							

	A	B	C	D	E	F	G	H	I	J
150	4/14/2023	11:00 AM	108							
151	4/14/2023	11:15 AM	154							
152	4/14/2023	11:30 AM	138							
153	4/14/2023	11:45 AM	115							
154	4/14/2023	12:00 PM	143							
155	4/14/2023	12:15 PM	159							
156	4/14/2023	12:30 PM	135							
157	4/14/2023	12:45 PM	122							
158	4/14/2023	01:00 PM	145							
159	4/14/2023	01:15 PM	99							
160	4/14/2023	01:30 PM	146							
161	4/14/2023	01:45 PM	119							
162	4/14/2023	02:00 PM	116							
163	4/14/2023	02:15 PM	135							
164	4/14/2023	02:30 PM	138							
165	4/14/2023	02:45 PM	159							
166	4/14/2023	03:00 PM	154							
167	4/14/2023	03:15 PM	170							
168	4/14/2023	03:30 PM	183							
169	4/14/2023	03:45 PM	188							
170	4/14/2023	04:00 PM	189							
171	4/14/2023	04:15 PM	185							
172	4/14/2023	04:30 PM	194							
173	4/14/2023	04:45 PM	159							
174	4/14/2023	05:00 PM	195							
175	4/14/2023	05:15 PM	225							
176	4/14/2023	05:30 PM	153							
177	4/14/2023	05:45 PM	166							
178	4/14/2023	06:00 PM	141							
179	4/14/2023	06:15 PM	188							
180	4/14/2023	06:30 PM	120							
181	4/14/2023	06:45 PM	115							
182	4/14/2023	07:00 PM	116							
183	4/14/2023	07:15 PM	81							
184	4/14/2023	07:30 PM	80							
185	4/14/2023	07:45 PM	78							
186	4/14/2023	08:00 PM	88							
187	4/14/2023	08:15 PM	79							
188	4/14/2023	08:30 PM	74							
189	4/14/2023	08:45 PM	68							
190	4/14/2023	09:00 PM	61							
191	4/14/2023	09:15 PM	61							
192	4/14/2023	09:30 PM	49							
193	4/14/2023	09:45 PM	55							
194	4/14/2023	10:00 PM	46							
195	4/14/2023	10:15 PM	36							
196	4/14/2023	10:30 PM	43							
197	4/14/2023	10:45 PM	33							
198	4/14/2023	11:00 PM	33							
199	4/14/2023	11:15 PM	26							

	A	B	C	D	E	F	G	H	I	J
200	4/14/2023	11:30 PM	31							
201	4/14/2023	11:45 PM	24							
202	4/15/2023	12:00 AM	23							
203	4/15/2023	12:15 AM	13							
204	4/15/2023	12:30 AM	18							
205	4/15/2023	12:45 AM	11							
206	4/15/2023	01:00 AM	11							
207	4/15/2023	01:15 AM	8							
208	4/15/2023	01:30 AM	13							
209	4/15/2023	01:45 AM	5							
210	4/15/2023	02:00 AM	7							
211	4/15/2023	02:15 AM	5							
212	4/15/2023	02:30 AM	7							
213	4/15/2023	02:45 AM	6							
214	4/15/2023	03:00 AM	2							
215	4/15/2023	03:15 AM	7							
216	4/15/2023	03:30 AM	7							
217	4/15/2023	03:45 AM	8							
218	4/15/2023	04:00 AM	4							
219	4/15/2023	04:15 AM	5							
220	4/15/2023	04:30 AM	7							
221	4/15/2023	04:45 AM	6							
222	4/15/2023	05:00 AM	15							
223	4/15/2023	05:15 AM	18							
224	4/15/2023	05:30 AM	28							
225	4/15/2023	05:45 AM	27							
226	4/15/2023	06:00 AM	29							
227	4/15/2023	06:15 AM	23							
228	4/15/2023	06:30 AM	70							
229	4/15/2023	06:45 AM	40							
230	4/15/2023	07:00 AM	54							
231	4/15/2023	07:15 AM	83							
232	4/15/2023	07:30 AM	80							
233	4/15/2023	07:45 AM	83							
234	4/15/2023	08:00 AM	96							
235	4/15/2023	08:15 AM	93							
236	4/15/2023	08:30 AM	102							
237	4/15/2023	08:45 AM	108							
238	4/15/2023	09:00 AM	109							
239	4/15/2023	09:15 AM	113							
240	4/15/2023	09:30 AM	141							
241	4/15/2023	09:45 AM	137							
242	4/15/2023	10:00 AM	115							
243	4/15/2023	10:15 AM	155							
244	4/15/2023	10:30 AM	156							
245	4/15/2023	10:45 AM	132							
246	4/15/2023	11:00 AM	135							
247	4/15/2023	11:15 AM	119							
248	4/15/2023	11:30 AM	150							
249	4/15/2023	11:45 AM	127							

	A	B	C	D	E	F	G	H	I	J
250	4/15/2023	12:00 PM	159							
251	4/15/2023	12:15 PM	120							
252	4/15/2023	12:30 PM	158							
253	4/15/2023	12:45 PM	131							
254	4/15/2023	01:00 PM	159							
255	4/15/2023	01:15 PM	141							
256	4/15/2023	01:30 PM	137							
257	4/15/2023	01:45 PM	139							
258	4/15/2023	02:00 PM	158							
259	4/15/2023	02:15 PM	130							
260	4/15/2023	02:30 PM	135							
261	4/15/2023	02:45 PM	116							
262	4/15/2023	03:00 PM	122							
263	4/15/2023	03:15 PM	99							
264	4/15/2023	03:30 PM	115							
265	4/15/2023	03:45 PM	131							
266	4/15/2023	04:00 PM	122							
267	4/15/2023	04:15 PM	122							
268	4/15/2023	04:30 PM	113							
269	4/15/2023	04:45 PM	117							
270	4/15/2023	05:00 PM	121							
271	4/15/2023	05:15 PM	132							
272	4/15/2023	05:30 PM	128							
273	4/15/2023	05:45 PM	120							
274	4/15/2023	06:00 PM	115							
275	4/15/2023	06:15 PM	116							
276	4/15/2023	06:30 PM	93							
277	4/15/2023	06:45 PM	95							
278	4/15/2023	07:00 PM	85							
279	4/15/2023	07:15 PM	86							
280	4/15/2023	07:30 PM	76							
281	4/15/2023	07:45 PM	72							
282	4/15/2023	08:00 PM	81							
283	4/15/2023	08:15 PM	74							
284	4/15/2023	08:30 PM	53							
285	4/15/2023	08:45 PM	46							
286	4/15/2023	09:00 PM	67							
287	4/15/2023	09:15 PM	48							
288	4/15/2023	09:30 PM	60							
289	4/15/2023	09:45 PM	39							
290	4/15/2023	10:00 PM	29							
291	4/15/2023	10:15 PM	44							
292	4/15/2023	10:30 PM	42							
293	4/15/2023	10:45 PM	33							
294	4/15/2023	11:00 PM	31							
295	4/15/2023	11:15 PM	26							
296	4/15/2023	11:30 PM	21							
297	4/15/2023	11:45 PM	17							
298	4/16/2023	12:00 AM	20							
299	4/16/2023	12:15 AM	20							

	A	B	C	D	E	F	G	H	I	J
300	4/16/2023	12:30 AM	15							
301	4/16/2023	12:45 AM	7							
302	4/16/2023	01:00 AM	10							
303	4/16/2023	01:15 AM	8							
304	4/16/2023	01:30 AM	11							
305	4/16/2023	01:45 AM	5							
306	4/16/2023	02:00 AM	5							
307	4/16/2023	02:15 AM	6							
308	4/16/2023	02:30 AM	7							
309	4/16/2023	02:45 AM	8							
310	4/16/2023	03:00 AM	9							
311	4/16/2023	03:15 AM	4							
312	4/16/2023	03:30 AM	16							
313	4/16/2023	03:45 AM	5							
314	4/16/2023	04:00 AM	2							
315	4/16/2023	04:15 AM	5							
316	4/16/2023	04:30 AM	6							
317	4/16/2023	04:45 AM	3							
318	4/16/2023	05:00 AM	4							
319	4/16/2023	05:15 AM	4							
320	4/16/2023	05:30 AM	27							
321	4/16/2023	05:45 AM	19							
322	4/16/2023	06:00 AM	29							
323	4/16/2023	06:15 AM	35							
324	4/16/2023	06:30 AM	52							
325	4/16/2023	06:45 AM	43							
326	4/16/2023	07:00 AM	41							
327	4/16/2023	07:15 AM	52							
328	4/16/2023	07:30 AM	51							
329	4/16/2023	07:45 AM	34							
330	4/16/2023	08:00 AM	50							
331	4/16/2023	08:15 AM	70							
332	4/16/2023	08:30 AM	75							
333	4/16/2023	08:45 AM	101							
334	4/16/2023	09:00 AM	80							
335	4/16/2023	09:15 AM	101							
336	4/16/2023	09:30 AM	117							
337	4/16/2023	09:45 AM	123							
338	4/16/2023	10:00 AM	114							
339	4/16/2023	10:15 AM	140							
340	4/16/2023	10:30 AM	141							
341	4/16/2023	10:45 AM	124							
342	4/16/2023	11:00 AM	106							
343	4/16/2023	11:15 AM	110							
344	4/16/2023	11:30 AM	140							
345	4/16/2023	11:45 AM	140							
346	4/16/2023	12:00 PM	150							
347	4/16/2023	12:15 PM	130							
348	4/16/2023	12:30 PM	150							
349	4/16/2023	12:45 PM	113							

	A	B	C	D	E	F	G	H	I	J
350	4/16/2023	01:00 PM	118							
351	4/16/2023	01:15 PM	117							
352	4/16/2023	01:30 PM	133							
353	4/16/2023	01:45 PM	118							
354	4/16/2023	02:00 PM	130							
355	4/16/2023	02:15 PM	133							
356	4/16/2023	02:30 PM	122							
357	4/16/2023	02:45 PM	113							
358	4/16/2023	03:00 PM	119							
359	4/16/2023	03:15 PM	117							
360	4/16/2023	03:30 PM	104							
361	4/16/2023	03:45 PM	95							
362	4/16/2023	04:00 PM	122							
363	4/16/2023	04:15 PM	106							
364	4/16/2023	04:30 PM	103							
365	4/16/2023	04:45 PM	79							
366	4/16/2023	05:00 PM	94							
367	4/16/2023	05:15 PM	98							
368	4/16/2023	05:30 PM	80							
369	4/16/2023	05:45 PM	104							
370	4/16/2023	06:00 PM	89							
371	4/16/2023	06:15 PM	89							
372	4/16/2023	06:30 PM	91							
373	4/16/2023	06:45 PM	65							
374	4/16/2023	07:00 PM	67							
375	4/16/2023	07:15 PM	63							
376	4/16/2023	07:30 PM	24							
377	4/16/2023	07:45 PM	67							
378	4/16/2023	08:00 PM	55							
379	4/16/2023	08:15 PM	56							
380	4/16/2023	08:30 PM	51							
381	4/16/2023	08:45 PM	41							
382	4/16/2023	09:00 PM	40							
383	4/16/2023	09:15 PM	31							
384	4/16/2023	09:30 PM	41							
385	4/16/2023	09:45 PM	20							
386	4/16/2023	10:00 PM	32							
387	4/16/2023	10:15 PM	23							
388	4/16/2023	10:30 PM	21							
389	4/16/2023	10:45 PM	11							
390	4/16/2023	11:00 PM	13							
391	4/16/2023	11:15 PM	12							
392	4/16/2023	11:30 PM	12							
393	4/16/2023	11:45 PM	6							
394	4/17/2023	12:00 AM	4							
395	4/17/2023	12:15 AM	2							
396	4/17/2023	12:30 AM	7							
397	4/17/2023	12:45 AM	3							
398	4/17/2023	01:00 AM	2							
399	4/17/2023	01:15 AM	5							

	A	B	C	D	E	F	G	H	I	J
400	4/17/2023	01:30 AM	3							
401	4/17/2023	01:45 AM	4							
402	4/17/2023	02:00 AM	0							
403	4/17/2023	02:15 AM	2							
404	4/17/2023	02:30 AM	3							
405	4/17/2023	02:45 AM	5							
406	4/17/2023	03:00 AM	4							
407	4/17/2023	03:15 AM	4							
408	4/17/2023	03:30 AM	13							
409	4/17/2023	03:45 AM	16							
410	4/17/2023	04:00 AM	7							
411	4/17/2023	04:15 AM	9							
412	4/17/2023	04:30 AM	12							
413	4/17/2023	04:45 AM	20							
414	4/17/2023	05:00 AM	21							
415	4/17/2023	05:15 AM	38							
416	4/17/2023	05:30 AM	79							
417	4/17/2023	05:45 AM	65							
418	4/17/2023	06:00 AM	58							
419	4/17/2023	06:15 AM	99							
420	4/17/2023	06:30 AM	133							
421	4/17/2023	06:45 AM	164							
422	4/17/2023	07:00 AM	179							
423	4/17/2023	07:15 AM	254							
424	4/17/2023	07:30 AM	243							
425	4/17/2023	07:45 AM	246							
426	4/17/2023	08:00 AM	202							
427	4/17/2023	08:15 AM	209							
428	4/17/2023	08:30 AM	187							
429	4/17/2023	08:45 AM	170							
430	4/17/2023	09:00 AM	136							
431	4/17/2023	09:15 AM	127							
432	4/17/2023	09:30 AM	133							
433	4/17/2023	09:45 AM	107							
434	4/17/2023	10:00 AM	105							
435	4/17/2023	10:15 AM	101							
436	4/17/2023	10:30 AM	103							
437	4/17/2023	10:45 AM	76							
438	4/17/2023	11:00 AM	81							
439	4/17/2023	11:15 AM	109							
440	4/17/2023	11:30 AM	127							
441	4/17/2023	11:45 AM	100							
442	4/17/2023	12:00 PM	113							
443	4/17/2023	12:15 PM	107							
444	4/17/2023	12:30 PM	144							
445	4/17/2023	12:45 PM	99							
446	4/17/2023	01:00 PM	111							
447	4/17/2023	01:15 PM	105							
448	4/17/2023	01:30 PM	111							
449	4/17/2023	01:45 PM	121							

	A	B	C	D	E	F	G	H	I	J
450	4/17/2023	02:00 PM	108							
451	4/17/2023	02:15 PM	111							
452	4/17/2023	02:30 PM	138							
453	4/17/2023	02:45 PM	111							
454	4/17/2023	03:00 PM	132							
455	4/17/2023	03:15 PM	121							
456	4/17/2023	03:30 PM	170							
457	4/17/2023	03:45 PM	170							
458	4/17/2023	04:00 PM	166							
459	4/17/2023	04:15 PM	148							
460	4/17/2023	04:30 PM	153							
461	4/17/2023	04:45 PM	178							
462	4/17/2023	05:00 PM	169							
463	4/17/2023	05:15 PM	176							
464	4/17/2023	05:30 PM	140							
465	4/17/2023	05:45 PM	121							
466	4/17/2023	06:00 PM	136							
467	4/17/2023	06:15 PM	139							
468	4/17/2023	06:30 PM	111							
469	4/17/2023	06:45 PM	83							
470	4/17/2023	07:00 PM	99							
471	4/17/2023	07:15 PM	59							
472	4/17/2023	07:30 PM	66							
473	4/17/2023	07:45 PM	53							
474	4/17/2023	08:00 PM	51							
475	4/17/2023	08:15 PM	50							
476	4/17/2023	08:30 PM	36							
477	4/17/2023	08:45 PM	39							
478	4/17/2023	09:00 PM	37							
479	4/17/2023	09:15 PM	41							
480	4/17/2023	09:30 PM	26							
481	4/17/2023	09:45 PM	25							
482	4/17/2023	10:00 PM	23							
483	4/17/2023	10:15 PM	35							
484	4/17/2023	10:30 PM	18							
485	4/17/2023	10:45 PM	12							
486	4/17/2023	11:00 PM	22							
487	4/17/2023	11:15 PM	10							
488	4/17/2023	11:30 PM	11							
489	4/17/2023	11:45 PM	9							
490	4/18/2023	12:00 AM	10							
491	4/18/2023	12:15 AM	6							
492	4/18/2023	12:30 AM	3							
493	4/18/2023	12:45 AM	5							
494	4/18/2023	01:00 AM	7							
495	4/18/2023	01:15 AM	6							
496	4/18/2023	01:30 AM	14							
497	4/18/2023	01:45 AM	13							
498	4/18/2023	02:00 AM	8							
499	4/18/2023	02:15 AM	7							

	A	B	C	D	E	F	G	H	I	J
500	4/18/2023	02:30 AM	7							
501	4/18/2023	02:45 AM	9							
502	4/18/2023	03:00 AM	5							
503	4/18/2023	03:15 AM	6							
504	4/18/2023	03:30 AM	16							
505	4/18/2023	03:45 AM	7							
506	4/18/2023	04:00 AM	10							
507	4/18/2023	04:15 AM	14							
508	4/18/2023	04:30 AM	16							
509	4/18/2023	04:45 AM	17							
510	4/18/2023	05:00 AM	19							
511	4/18/2023	05:15 AM	32							
512	4/18/2023	05:30 AM	68							
513	4/18/2023	05:45 AM	82							
514	4/18/2023	06:00 AM	67							
515	4/18/2023	06:15 AM	97							
516	4/18/2023	06:30 AM	141							
517	4/18/2023	06:45 AM	174							
518	4/18/2023	07:00 AM	180							
519	4/18/2023	07:15 AM	249							
520	4/18/2023	07:30 AM	271							
521	4/18/2023	07:45 AM	271							
522	4/18/2023	08:00 AM	210							
523	4/18/2023	08:15 AM	220							
524	4/18/2023	08:30 AM	164							
525	4/18/2023	08:45 AM	170							
526	4/18/2023	09:00 AM	139							
527	4/18/2023	09:15 AM	128							
528	4/18/2023	09:30 AM	118							
529	4/18/2023	09:45 AM	152							
530	4/18/2023	10:00 AM	104							
531	4/18/2023	10:15 AM	126							
532	4/18/2023	10:30 AM	141							
533	4/18/2023	10:45 AM	130							
534	4/18/2023	11:00 AM	96							
535	4/18/2023	11:15 AM	94							
536	4/18/2023	11:30 AM	97							
537	4/18/2023	11:45 AM	122							
538	4/18/2023	12:00 PM	109							
539	4/18/2023	12:15 PM	125							
540	4/18/2023	12:30 PM	103							
541	4/18/2023	12:45 PM	132							
542	4/18/2023	01:00 PM	125							
543	4/18/2023	01:15 PM	104							
544	4/18/2023	01:30 PM	95							
545	4/18/2023	01:45 PM	130							
546	4/18/2023	02:00 PM	116							
547	4/18/2023	02:15 PM	125							
548	4/18/2023	02:30 PM	133							
549	4/18/2023	02:45 PM	105							

	A	B	C	D	E	F	G	H	I	J
550	4/18/2023	03:00 PM	125							
551	4/18/2023	03:15 PM	163							
552	4/18/2023	03:30 PM	174							
553	4/18/2023	03:45 PM	153							
554	4/18/2023	04:00 PM	148							
555	4/18/2023	04:15 PM	194							
556	4/18/2023	04:30 PM	199							
557	4/18/2023	04:45 PM	159							
558	4/18/2023	05:00 PM	170							
559	4/18/2023	05:15 PM	176							
560	4/18/2023	05:30 PM	165							
561	4/18/2023	05:45 PM	134							
562	4/18/2023	06:00 PM	137							
563	4/18/2023	06:15 PM	143							
564	4/18/2023	06:30 PM	133							
565	4/18/2023	06:45 PM	99							
566	4/18/2023	07:00 PM	73							
567	4/18/2023	07:15 PM	86							
568	4/18/2023	07:30 PM	54							
569	4/18/2023	07:45 PM	62							
570	4/18/2023	08:00 PM	52							
571	4/18/2023	08:15 PM	56							
572	4/18/2023	08:30 PM	53							
573	4/18/2023	08:45 PM	57							
574	4/18/2023	09:00 PM	41							
575	4/18/2023	09:15 PM	40							
576	4/18/2023	09:30 PM	24							
577	4/18/2023	09:45 PM	27							
578	4/18/2023	10:00 PM	22							
579	4/18/2023	10:15 PM	20							
580	4/18/2023	10:30 PM	20							
581	4/18/2023	10:45 PM	16							
582	4/18/2023	11:00 PM	14							
583	4/18/2023	11:15 PM	16							
584	4/18/2023	11:30 PM	7							
585	4/18/2023	11:45 PM	9							
586	4/19/2023	12:00 AM	11							
587	4/19/2023	12:15 AM	4							
588	4/19/2023	12:30 AM	1							
589	4/19/2023	12:45 AM	2							
590	4/19/2023	01:00 AM	5							
591	4/19/2023	01:15 AM	3							
592	4/19/2023	01:30 AM	5							
593	4/19/2023	01:45 AM	7							
594	4/19/2023	02:00 AM	5							
595	4/19/2023	02:15 AM	2							
596	4/19/2023	02:30 AM	4							
597	4/19/2023	02:45 AM	4							
598	4/19/2023	03:00 AM	8							
599	4/19/2023	03:15 AM	5							

	A	B	C	D	E	F	G	H	I	J
600	4/19/2023	03:30 AM	9							
601	4/19/2023	03:45 AM	7							
602	4/19/2023	04:00 AM	12							
603	4/19/2023	04:15 AM	7							
604	4/19/2023	04:30 AM	21							
605	4/19/2023	04:45 AM	21							
606	4/19/2023	05:00 AM	18							
607	4/19/2023	05:15 AM	36							
608	4/19/2023	05:30 AM	78							
609	4/19/2023	05:45 AM	55							
610	4/19/2023	06:00 AM	79							
611	4/19/2023	06:15 AM	99							
612	4/19/2023	06:30 AM	119							
613	4/19/2023	06:45 AM	179							
614	4/19/2023	07:00 AM	201							
615	4/19/2023	07:15 AM	231							
616	4/19/2023	07:30 AM	273							
617	4/19/2023	07:45 AM	229							
618	4/19/2023	08:00 AM	233							
619	4/19/2023	08:15 AM	196							
620	4/19/2023	08:30 AM	184							
621	4/19/2023	08:45 AM	178							
622	4/19/2023	09:00 AM	125							
623	4/19/2023	09:15 AM	119							
624	4/19/2023	09:30 AM	132							
625	4/19/2023	09:45 AM	139							
626	4/19/2023	10:00 AM	113							
627	4/19/2023	10:15 AM	119							
628	4/19/2023	10:30 AM	114							
629	4/19/2023	10:45 AM	94							
630	4/19/2023	11:00 AM	105							
631	4/19/2023	11:15 AM	136							
632	4/19/2023	11:30 AM	117							
633	4/19/2023	11:45 AM	127							
634	4/19/2023	12:00 PM	113							
635	4/19/2023	12:15 PM	111							
636	4/19/2023	12:30 PM	140							
637	4/19/2023	12:45 PM	121							
638	4/19/2023	01:00 PM	101							
639	4/19/2023	01:15 PM	129							
640	4/19/2023	01:30 PM	89							
641	4/19/2023	01:45 PM	99							
642	4/19/2023	02:00 PM	122							
643	4/19/2023	02:15 PM	120							
644	4/19/2023	02:30 PM	129							
645	4/19/2023	02:45 PM	119							
646	4/19/2023	03:00 PM	124							
647	4/19/2023	03:15 PM	162							
648	4/19/2023	03:30 PM	194							
649	4/19/2023	03:45 PM	146							

	A	B	C	D	E	F	G	H	I	J
650	4/19/2023	04:00 PM	165							
651	4/19/2023	04:15 PM	151							
652	4/19/2023	04:30 PM	185							
653	4/19/2023	04:45 PM	171							
654	4/19/2023	05:00 PM	180							
655	4/19/2023	05:15 PM	165							
656	4/19/2023	05:30 PM	143							
657	4/19/2023	05:45 PM	165							
658	4/19/2023	06:00 PM	126							
659	4/19/2023	06:15 PM	143							
660	4/19/2023	06:30 PM	112							
661	4/19/2023	06:45 PM	80							
662	4/19/2023	07:00 PM	94							
663	4/19/2023	07:15 PM	112							
664	4/19/2023	07:30 PM	84							
665	4/19/2023	07:45 PM	86							
666	4/19/2023	08:00 PM	81							
667	4/19/2023	08:15 PM	73							
668	4/19/2023	08:30 PM	62							
669	4/19/2023	08:45 PM	40							
670	4/19/2023	09:00 PM	53							
671	4/19/2023	09:15 PM	50							
672	4/19/2023	09:30 PM	29							
673	4/19/2023	09:45 PM	26							
674	4/19/2023	10:00 PM	26							
675	4/19/2023	10:15 PM	28							
676	4/19/2023	10:30 PM	19							
677	4/19/2023	10:45 PM	23							
678	4/19/2023	11:00 PM	16							
679	4/19/2023	11:15 PM	16							
680	4/19/2023	11:30 PM	14							
681	4/19/2023	11:45 PM	10							

	A	B	C	D	E	F	G	H	I	J
1										
2	File Name: C:\Users\barri\OneDrive\Documents\TDB\WSP\SYRACUSE\DATA\BATCH 1 OUMAR1\DONE\ATR 1156.tf2									
3	Start Date: 4/13/2023									
4	Start Time: 12:00:00 AM									
5	Location 1: EB I-690									
6	Location 2: at I-90									
7										
8										
9	Date	Time	EB							
10	4/13/2023	12:00 AM	15							
11	4/13/2023	12:15 AM	6							
12	4/13/2023	12:30 AM	8							
13	4/13/2023	12:45 AM	7							
14	4/13/2023	01:00 AM	6							
15	4/13/2023	01:15 AM	17							
16	4/13/2023	01:30 AM	8							
17	4/13/2023	01:45 AM	10							
18	4/13/2023	02:00 AM	6							
19	4/13/2023	02:15 AM	7							
20	4/13/2023	02:30 AM	4							
21	4/13/2023	02:45 AM	10							
22	4/13/2023	03:00 AM	12							
23	4/13/2023	03:15 AM	12							
24	4/13/2023	03:30 AM	16							
25	4/13/2023	03:45 AM	13							
26	4/13/2023	04:00 AM	18							
27	4/13/2023	04:15 AM	19							
28	4/13/2023	04:30 AM	28							
29	4/13/2023	04:45 AM	51							
30	4/13/2023	05:00 AM	48							
31	4/13/2023	05:15 AM	60							
32	4/13/2023	05:30 AM	125							
33	4/13/2023	05:45 AM	104							
34	4/13/2023	06:00 AM	117							
35	4/13/2023	06:15 AM	220							
36	4/13/2023	06:30 AM	284							
37	4/13/2023	06:45 AM	274							
38	4/13/2023	07:00 AM	318							
39	4/13/2023	07:15 AM	344							
40	4/13/2023	07:30 AM	382							
41	4/13/2023	07:45 AM	319							
42	4/13/2023	08:00 AM	280							
43	4/13/2023	08:15 AM	242							
44	4/13/2023	08:30 AM	258							
45	4/13/2023	08:45 AM	196							
46	4/13/2023	09:00 AM	182							
47	4/13/2023	09:15 AM	159							
48	4/13/2023	09:30 AM	144							
49	4/13/2023	09:45 AM	144							

	A	B	C	D	E	F	G	H	I	J
50	4/13/2023	10:00 AM	160							
51	4/13/2023	10:15 AM	152							
52	4/13/2023	10:30 AM	136							
53	4/13/2023	10:45 AM	128							
54	4/13/2023	11:00 AM	139							
55	4/13/2023	11:15 AM	142							
56	4/13/2023	11:30 AM	130							
57	4/13/2023	11:45 AM	115							
58	4/13/2023	12:00 PM	108							
59	4/13/2023	12:15 PM	124							
60	4/13/2023	12:30 PM	116							
61	4/13/2023	12:45 PM	124							
62	4/13/2023	01:00 PM	130							
63	4/13/2023	01:15 PM	138							
64	4/13/2023	01:30 PM	146							
65	4/13/2023	01:45 PM	115							
66	4/13/2023	02:00 PM	134							
67	4/13/2023	02:15 PM	125							
68	4/13/2023	02:30 PM	172							
69	4/13/2023	02:45 PM	147							
70	4/13/2023	03:00 PM	168							
71	4/13/2023	03:15 PM	157							
72	4/13/2023	03:30 PM	170							
73	4/13/2023	03:45 PM	174							
74	4/13/2023	04:00 PM	153							
75	4/13/2023	04:15 PM	174							
76	4/13/2023	04:30 PM	179							
77	4/13/2023	04:45 PM	164							
78	4/13/2023	05:00 PM	146							
79	4/13/2023	05:15 PM	164							
80	4/13/2023	05:30 PM	148							
81	4/13/2023	05:45 PM	142							
82	4/13/2023	06:00 PM	136							
83	4/13/2023	06:15 PM	130							
84	4/13/2023	06:30 PM	127							
85	4/13/2023	06:45 PM	106							
86	4/13/2023	07:00 PM	98							
87	4/13/2023	07:15 PM	83							
88	4/13/2023	07:30 PM	82							
89	4/13/2023	07:45 PM	96							
90	4/13/2023	08:00 PM	92							
91	4/13/2023	08:15 PM	80							
92	4/13/2023	08:30 PM	75							
93	4/13/2023	08:45 PM	72							
94	4/13/2023	09:00 PM	52							
95	4/13/2023	09:15 PM	54							
96	4/13/2023	09:30 PM	42							
97	4/13/2023	09:45 PM	42							
98	4/13/2023	10:00 PM	44							
99	4/13/2023	10:15 PM	46							

	A	B	C	D	E	F	G	H	I	J
100	4/13/2023	10:30 PM	32							
101	4/13/2023	10:45 PM	20							
102	4/13/2023	11:00 PM	48							
103	4/13/2023	11:15 PM	28							
104	4/13/2023	11:30 PM	20							
105	4/13/2023	11:45 PM	22							
106	4/14/2023	12:00 AM	22							
107	4/14/2023	12:15 AM	16							
108	4/14/2023	12:30 AM	6							
109	4/14/2023	12:45 AM	10							
110	4/14/2023	01:00 AM	5							
111	4/14/2023	01:15 AM	3							
112	4/14/2023	01:30 AM	3							
113	4/14/2023	01:45 AM	5							
114	4/14/2023	02:00 AM	2							
115	4/14/2023	02:15 AM	16							
116	4/14/2023	02:30 AM	10							
117	4/14/2023	02:45 AM	6							
118	4/14/2023	03:00 AM	16							
119	4/14/2023	03:15 AM	17							
120	4/14/2023	03:30 AM	15							
121	4/14/2023	03:45 AM	5							
122	4/14/2023	04:00 AM	23							
123	4/14/2023	04:15 AM	22							
124	4/14/2023	04:30 AM	22							
125	4/14/2023	04:45 AM	37							
126	4/14/2023	05:00 AM	36							
127	4/14/2023	05:15 AM	74							
128	4/14/2023	05:30 AM	108							
129	4/14/2023	05:45 AM	102							
130	4/14/2023	06:00 AM	118							
131	4/14/2023	06:15 AM	204							
132	4/14/2023	06:30 AM	264							
133	4/14/2023	06:45 AM	260							
134	4/14/2023	07:00 AM	283							
135	4/14/2023	07:15 AM	309							
136	4/14/2023	07:30 AM	360							
137	4/14/2023	07:45 AM	282							
138	4/14/2023	08:00 AM	273							
139	4/14/2023	08:15 AM	217							
140	4/14/2023	08:30 AM	221							
141	4/14/2023	08:45 AM	184							
142	4/14/2023	09:00 AM	155							
143	4/14/2023	09:15 AM	153							
144	4/14/2023	09:30 AM	158							
145	4/14/2023	09:45 AM	140							
146	4/14/2023	10:00 AM	158							
147	4/14/2023	10:15 AM	145							
148	4/14/2023	10:30 AM	150							
149	4/14/2023	10:45 AM	162							

	A	B	C	D	E	F	G	H	I	J
150	4/14/2023	11:00 AM	121							
151	4/14/2023	11:15 AM	118							
152	4/14/2023	11:30 AM	133							
153	4/14/2023	11:45 AM	131							
154	4/14/2023	12:00 PM	124							
155	4/14/2023	12:15 PM	154							
156	4/14/2023	12:30 PM	140							
157	4/14/2023	12:45 PM	156							
158	4/14/2023	01:00 PM	140							
159	4/14/2023	01:15 PM	140							
160	4/14/2023	01:30 PM	163							
161	4/14/2023	01:45 PM	141							
162	4/14/2023	02:00 PM	145							
163	4/14/2023	02:15 PM	162							
164	4/14/2023	02:30 PM	160							
165	4/14/2023	02:45 PM	167							
166	4/14/2023	03:00 PM	169							
167	4/14/2023	03:15 PM	175							
168	4/14/2023	03:30 PM	180							
169	4/14/2023	03:45 PM	206							
170	4/14/2023	04:00 PM	202							
171	4/14/2023	04:15 PM	236							
172	4/14/2023	04:30 PM	214							
173	4/14/2023	04:45 PM	193							
174	4/14/2023	05:00 PM	190							
175	4/14/2023	05:15 PM	196							
176	4/14/2023	05:30 PM	177							
177	4/14/2023	05:45 PM	145							
178	4/14/2023	06:00 PM	174							
179	4/14/2023	06:15 PM	180							
180	4/14/2023	06:30 PM	136							
181	4/14/2023	06:45 PM	136							
182	4/14/2023	07:00 PM	88							
183	4/14/2023	07:15 PM	82							
184	4/14/2023	07:30 PM	88							
185	4/14/2023	07:45 PM	95							
186	4/14/2023	08:00 PM	72							
187	4/14/2023	08:15 PM	76							
188	4/14/2023	08:30 PM	86							
189	4/14/2023	08:45 PM	84							
190	4/14/2023	09:00 PM	84							
191	4/14/2023	09:15 PM	51							
192	4/14/2023	09:30 PM	52							
193	4/14/2023	09:45 PM	52							
194	4/14/2023	10:00 PM	39							
195	4/14/2023	10:15 PM	47							
196	4/14/2023	10:30 PM	44							
197	4/14/2023	10:45 PM	30							
198	4/14/2023	11:00 PM	33							
199	4/14/2023	11:15 PM	34							

	A	B	C	D	E	F	G	H	I	J
200	4/14/2023	11:30 PM	37							
201	4/14/2023	11:45 PM	26							
202	4/15/2023	12:00 AM	15							
203	4/15/2023	12:15 AM	22							
204	4/15/2023	12:30 AM	16							
205	4/15/2023	12:45 AM	14							
206	4/15/2023	01:00 AM	16							
207	4/15/2023	01:15 AM	17							
208	4/15/2023	01:30 AM	8							
209	4/15/2023	01:45 AM	10							
210	4/15/2023	02:00 AM	8							
211	4/15/2023	02:15 AM	8							
212	4/15/2023	02:30 AM	12							
213	4/15/2023	02:45 AM	7							
214	4/15/2023	03:00 AM	9							
215	4/15/2023	03:15 AM	8							
216	4/15/2023	03:30 AM	6							
217	4/15/2023	03:45 AM	16							
218	4/15/2023	04:00 AM	12							
219	4/15/2023	04:15 AM	14							
220	4/15/2023	04:30 AM	8							
221	4/15/2023	04:45 AM	10							
222	4/15/2023	05:00 AM	14							
223	4/15/2023	05:15 AM	31							
224	4/15/2023	05:30 AM	44							
225	4/15/2023	05:45 AM	38							
226	4/15/2023	06:00 AM	42							
227	4/15/2023	06:15 AM	76							
228	4/15/2023	06:30 AM	78							
229	4/15/2023	06:45 AM	75							
230	4/15/2023	07:00 AM	70							
231	4/15/2023	07:15 AM	84							
232	4/15/2023	07:30 AM	104							
233	4/15/2023	07:45 AM	102							
234	4/15/2023	08:00 AM	84							
235	4/15/2023	08:15 AM	90							
236	4/15/2023	08:30 AM	133							
237	4/15/2023	08:45 AM	151							
238	4/15/2023	09:00 AM	136							
239	4/15/2023	09:15 AM	152							
240	4/15/2023	09:30 AM	166							
241	4/15/2023	09:45 AM	169							
242	4/15/2023	10:00 AM	148							
243	4/15/2023	10:15 AM	179							
244	4/15/2023	10:30 AM	156							
245	4/15/2023	10:45 AM	164							
246	4/15/2023	11:00 AM	176							
247	4/15/2023	11:15 AM	186							
248	4/15/2023	11:30 AM	182							
249	4/15/2023	11:45 AM	172							

	A	B	C	D	E	F	G	H	I	J
250	4/15/2023	12:00 PM	170							
251	4/15/2023	12:15 PM	156							
252	4/15/2023	12:30 PM	176							
253	4/15/2023	12:45 PM	170							
254	4/15/2023	01:00 PM	167							
255	4/15/2023	01:15 PM	180							
256	4/15/2023	01:30 PM	158							
257	4/15/2023	01:45 PM	177							
258	4/15/2023	02:00 PM	194							
259	4/15/2023	02:15 PM	160							
260	4/15/2023	02:30 PM	163							
261	4/15/2023	02:45 PM	163							
262	4/15/2023	03:00 PM	132							
263	4/15/2023	03:15 PM	128							
264	4/15/2023	03:30 PM	134							
265	4/15/2023	03:45 PM	132							
266	4/15/2023	04:00 PM	140							
267	4/15/2023	04:15 PM	146							
268	4/15/2023	04:30 PM	124							
269	4/15/2023	04:45 PM	137							
270	4/15/2023	05:00 PM	153							
271	4/15/2023	05:15 PM	126							
272	4/15/2023	05:30 PM	163							
273	4/15/2023	05:45 PM	149							
274	4/15/2023	06:00 PM	130							
275	4/15/2023	06:15 PM	136							
276	4/15/2023	06:30 PM	146							
277	4/15/2023	06:45 PM	102							
278	4/15/2023	07:00 PM	96							
279	4/15/2023	07:15 PM	79							
280	4/15/2023	07:30 PM	82							
281	4/15/2023	07:45 PM	66							
282	4/15/2023	08:00 PM	78							
283	4/15/2023	08:15 PM	58							
284	4/15/2023	08:30 PM	76							
285	4/15/2023	08:45 PM	82							
286	4/15/2023	09:00 PM	61							
287	4/15/2023	09:15 PM	73							
288	4/15/2023	09:30 PM	68							
289	4/15/2023	09:45 PM	46							
290	4/15/2023	10:00 PM	44							
291	4/15/2023	10:15 PM	44							
292	4/15/2023	10:30 PM	42							
293	4/15/2023	10:45 PM	37							
294	4/15/2023	11:00 PM	36							
295	4/15/2023	11:15 PM	24							
296	4/15/2023	11:30 PM	34							
297	4/15/2023	11:45 PM	25							
298	4/16/2023	12:00 AM	25							
299	4/16/2023	12:15 AM	20							

	A	B	C	D	E	F	G	H	I	J
300	4/16/2023	12:30 AM	18							
301	4/16/2023	12:45 AM	16							
302	4/16/2023	01:00 AM	13							
303	4/16/2023	01:15 AM	11							
304	4/16/2023	01:30 AM	11							
305	4/16/2023	01:45 AM	14							
306	4/16/2023	02:00 AM	9							
307	4/16/2023	02:15 AM	2							
308	4/16/2023	02:30 AM	4							
309	4/16/2023	02:45 AM	9							
310	4/16/2023	03:00 AM	2							
311	4/16/2023	03:15 AM	7							
312	4/16/2023	03:30 AM	5							
313	4/16/2023	03:45 AM	3							
314	4/16/2023	04:00 AM	4							
315	4/16/2023	04:15 AM	6							
316	4/16/2023	04:30 AM	16							
317	4/16/2023	04:45 AM	8							
318	4/16/2023	05:00 AM	9							
319	4/16/2023	05:15 AM	23							
320	4/16/2023	05:30 AM	32							
321	4/16/2023	05:45 AM	25							
322	4/16/2023	06:00 AM	38							
323	4/16/2023	06:15 AM	76							
324	4/16/2023	06:30 AM	77							
325	4/16/2023	06:45 AM	69							
326	4/16/2023	07:00 AM	41							
327	4/16/2023	07:15 AM	50							
328	4/16/2023	07:30 AM	56							
329	4/16/2023	07:45 AM	46							
330	4/16/2023	08:00 AM	52							
331	4/16/2023	08:15 AM	56							
332	4/16/2023	08:30 AM	96							
333	4/16/2023	08:45 AM	94							
334	4/16/2023	09:00 AM	114							
335	4/16/2023	09:15 AM	116							
336	4/16/2023	09:30 AM	128							
337	4/16/2023	09:45 AM	156							
338	4/16/2023	10:00 AM	135							
339	4/16/2023	10:15 AM	130							
340	4/16/2023	10:30 AM	144							
341	4/16/2023	10:45 AM	152							
342	4/16/2023	11:00 AM	128							
343	4/16/2023	11:15 AM	140							
344	4/16/2023	11:30 AM	139							
345	4/16/2023	11:45 AM	124							
346	4/16/2023	12:00 PM	141							
347	4/16/2023	12:15 PM	154							
348	4/16/2023	12:30 PM	128							
349	4/16/2023	12:45 PM	136							

	A	B	C	D	E	F	G	H	I	J
350	4/16/2023	01:00 PM	134							
351	4/16/2023	01:15 PM	128							
352	4/16/2023	01:30 PM	122							
353	4/16/2023	01:45 PM	135							
354	4/16/2023	02:00 PM	136							
355	4/16/2023	02:15 PM	130							
356	4/16/2023	02:30 PM	118							
357	4/16/2023	02:45 PM	126							
358	4/16/2023	03:00 PM	132							
359	4/16/2023	03:15 PM	120							
360	4/16/2023	03:30 PM	150							
361	4/16/2023	03:45 PM	119							
362	4/16/2023	04:00 PM	142							
363	4/16/2023	04:15 PM	136							
364	4/16/2023	04:30 PM	130							
365	4/16/2023	04:45 PM	129							
366	4/16/2023	05:00 PM	106							
367	4/16/2023	05:15 PM	120							
368	4/16/2023	05:30 PM	117							
369	4/16/2023	05:45 PM	104							
370	4/16/2023	06:00 PM	108							
371	4/16/2023	06:15 PM	117							
372	4/16/2023	06:30 PM	104							
373	4/16/2023	06:45 PM	88							
374	4/16/2023	07:00 PM	110							
375	4/16/2023	07:15 PM	82							
376	4/16/2023	07:30 PM	68							
377	4/16/2023	07:45 PM	80							
378	4/16/2023	08:00 PM	66							
379	4/16/2023	08:15 PM	68							
380	4/16/2023	08:30 PM	58							
381	4/16/2023	08:45 PM	47							
382	4/16/2023	09:00 PM	45							
383	4/16/2023	09:15 PM	33							
384	4/16/2023	09:30 PM	26							
385	4/16/2023	09:45 PM	29							
386	4/16/2023	10:00 PM	31							
387	4/16/2023	10:15 PM	30							
388	4/16/2023	10:30 PM	29							
389	4/16/2023	10:45 PM	24							
390	4/16/2023	11:00 PM	18							
391	4/16/2023	11:15 PM	12							
392	4/16/2023	11:30 PM	20							
393	4/16/2023	11:45 PM	16							
394	4/17/2023	12:00 AM	8							
395	4/17/2023	12:15 AM	14							
396	4/17/2023	12:30 AM	6							
397	4/17/2023	12:45 AM	5							
398	4/17/2023	01:00 AM	0							
399	4/17/2023	01:15 AM	14							

	A	B	C	D	E	F	G	H	I	J
400	4/17/2023	01:30 AM	8							
401	4/17/2023	01:45 AM	4							
402	4/17/2023	02:00 AM	15							
403	4/17/2023	02:15 AM	3							
404	4/17/2023	02:30 AM	7							
405	4/17/2023	02:45 AM	14							
406	4/17/2023	03:00 AM	8							
407	4/17/2023	03:15 AM	13							
408	4/17/2023	03:30 AM	18							
409	4/17/2023	03:45 AM	18							
410	4/17/2023	04:00 AM	20							
411	4/17/2023	04:15 AM	26							
412	4/17/2023	04:30 AM	19							
413	4/17/2023	04:45 AM	44							
414	4/17/2023	05:00 AM	30							
415	4/17/2023	05:15 AM	70							
416	4/17/2023	05:30 AM	136							
417	4/17/2023	05:45 AM	108							
418	4/17/2023	06:00 AM	130							
419	4/17/2023	06:15 AM	212							
420	4/17/2023	06:30 AM	262							
421	4/17/2023	06:45 AM	286							
422	4/17/2023	07:00 AM	288							
423	4/17/2023	07:15 AM	332							
424	4/17/2023	07:30 AM	398							
425	4/17/2023	07:45 AM	301							
426	4/17/2023	08:00 AM	254							
427	4/17/2023	08:15 AM	264							
428	4/17/2023	08:30 AM	216							
429	4/17/2023	08:45 AM	190							
430	4/17/2023	09:00 AM	170							
431	4/17/2023	09:15 AM	174							
432	4/17/2023	09:30 AM	138							
433	4/17/2023	09:45 AM	126							
434	4/17/2023	10:00 AM	125							
435	4/17/2023	10:15 AM	116							
436	4/17/2023	10:30 AM	125							
437	4/17/2023	10:45 AM	134							
438	4/17/2023	11:00 AM	114							
439	4/17/2023	11:15 AM	107							
440	4/17/2023	11:30 AM	131							
441	4/17/2023	11:45 AM	126							
442	4/17/2023	12:00 PM	119							
443	4/17/2023	12:15 PM	126							
444	4/17/2023	12:30 PM	132							
445	4/17/2023	12:45 PM	142							
446	4/17/2023	01:00 PM	116							
447	4/17/2023	01:15 PM	146							
448	4/17/2023	01:30 PM	120							
449	4/17/2023	01:45 PM	116							

	A	B	C	D	E	F	G	H	I	J
450	4/17/2023	02:00 PM	112							
451	4/17/2023	02:15 PM	138							
452	4/17/2023	02:30 PM	144							
453	4/17/2023	02:45 PM	154							
454	4/17/2023	03:00 PM	153							
455	4/17/2023	03:15 PM	144							
456	4/17/2023	03:30 PM	152							
457	4/17/2023	03:45 PM	158							
458	4/17/2023	04:00 PM	139							
459	4/17/2023	04:15 PM	162							
460	4/17/2023	04:30 PM	142							
461	4/17/2023	04:45 PM	136							
462	4/17/2023	05:00 PM	144							
463	4/17/2023	05:15 PM	136							
464	4/17/2023	05:30 PM	144							
465	4/17/2023	05:45 PM	118							
466	4/17/2023	06:00 PM	134							
467	4/17/2023	06:15 PM	120							
468	4/17/2023	06:30 PM	93							
469	4/17/2023	06:45 PM	95							
470	4/17/2023	07:00 PM	100							
471	4/17/2023	07:15 PM	78							
472	4/17/2023	07:30 PM	82							
473	4/17/2023	07:45 PM	68							
474	4/17/2023	08:00 PM	51							
475	4/17/2023	08:15 PM	48							
476	4/17/2023	08:30 PM	50							
477	4/17/2023	08:45 PM	55							
478	4/17/2023	09:00 PM	28							
479	4/17/2023	09:15 PM	32							
480	4/17/2023	09:30 PM	27							
481	4/17/2023	09:45 PM	28							
482	4/17/2023	10:00 PM	17							
483	4/17/2023	10:15 PM	26							
484	4/17/2023	10:30 PM	22							
485	4/17/2023	10:45 PM	20							
486	4/17/2023	11:00 PM	20							
487	4/17/2023	11:15 PM	18							
488	4/17/2023	11:30 PM	14							
489	4/17/2023	11:45 PM	14							
490	4/18/2023	12:00 AM	24							
491	4/18/2023	12:15 AM	18							
492	4/18/2023	12:30 AM	7							
493	4/18/2023	12:45 AM	16							
494	4/18/2023	01:00 AM	6							
495	4/18/2023	01:15 AM	10							
496	4/18/2023	01:30 AM	5							
497	4/18/2023	01:45 AM	2							
498	4/18/2023	02:00 AM	8							
499	4/18/2023	02:15 AM	6							

	A	B	C	D	E	F	G	H	I	J
500	4/18/2023	02:30 AM	12							
501	4/18/2023	02:45 AM	6							
502	4/18/2023	03:00 AM	12							
503	4/18/2023	03:15 AM	18							
504	4/18/2023	03:30 AM	9							
505	4/18/2023	03:45 AM	8							
506	4/18/2023	04:00 AM	18							
507	4/18/2023	04:15 AM	26							
508	4/18/2023	04:30 AM	36							
509	4/18/2023	04:45 AM	39							
510	4/18/2023	05:00 AM	34							
511	4/18/2023	05:15 AM	66							
512	4/18/2023	05:30 AM	148							
513	4/18/2023	05:45 AM	110							
514	4/18/2023	06:00 AM	148							
515	4/18/2023	06:15 AM	212							
516	4/18/2023	06:30 AM	268							
517	4/18/2023	06:45 AM	285							
518	4/18/2023	07:00 AM	292							
519	4/18/2023	07:15 AM	341							
520	4/18/2023	07:30 AM	412							
521	4/18/2023	07:45 AM	328							
522	4/18/2023	08:00 AM	294							
523	4/18/2023	08:15 AM	230							
524	4/18/2023	08:30 AM	228							
525	4/18/2023	08:45 AM	198							
526	4/18/2023	09:00 AM	174							
527	4/18/2023	09:15 AM	156							
528	4/18/2023	09:30 AM	159							
529	4/18/2023	09:45 AM	125							
530	4/18/2023	10:00 AM	140							
531	4/18/2023	10:15 AM	142							
532	4/18/2023	10:30 AM	119							
533	4/18/2023	10:45 AM	106							
534	4/18/2023	11:00 AM	110							
535	4/18/2023	11:15 AM	108							
536	4/18/2023	11:30 AM	132							
537	4/18/2023	11:45 AM	97							
538	4/18/2023	12:00 PM	122							
539	4/18/2023	12:15 PM	140							
540	4/18/2023	12:30 PM	162							
541	4/18/2023	12:45 PM	120							
542	4/18/2023	01:00 PM	102							
543	4/18/2023	01:15 PM	132							
544	4/18/2023	01:30 PM	136							
545	4/18/2023	01:45 PM	107							
546	4/18/2023	02:00 PM	130							
547	4/18/2023	02:15 PM	124							
548	4/18/2023	02:30 PM	122							
549	4/18/2023	02:45 PM	143							

	A	B	C	D	E	F	G	H	I	J
550	4/18/2023	03:00 PM	185							
551	4/18/2023	03:15 PM	148							
552	4/18/2023	03:30 PM	138							
553	4/18/2023	03:45 PM	158							
554	4/18/2023	04:00 PM	158							
555	4/18/2023	04:15 PM	166							
556	4/18/2023	04:30 PM	168							
557	4/18/2023	04:45 PM	178							
558	4/18/2023	05:00 PM	168							
559	4/18/2023	05:15 PM	142							
560	4/18/2023	05:30 PM	126							
561	4/18/2023	05:45 PM	126							
562	4/18/2023	06:00 PM	109							
563	4/18/2023	06:15 PM	100							
564	4/18/2023	06:30 PM	104							
565	4/18/2023	06:45 PM	96							
566	4/18/2023	07:00 PM	65							
567	4/18/2023	07:15 PM	78							
568	4/18/2023	07:30 PM	63							
569	4/18/2023	07:45 PM	70							
570	4/18/2023	08:00 PM	57							
571	4/18/2023	08:15 PM	69							
572	4/18/2023	08:30 PM	50							
573	4/18/2023	08:45 PM	40							
574	4/18/2023	09:00 PM	44							
575	4/18/2023	09:15 PM	52							
576	4/18/2023	09:30 PM	48							
577	4/18/2023	09:45 PM	35							
578	4/18/2023	10:00 PM	23							
579	4/18/2023	10:15 PM	30							
580	4/18/2023	10:30 PM	28							
581	4/18/2023	10:45 PM	14							
582	4/18/2023	11:00 PM	22							
583	4/18/2023	11:15 PM	26							
584	4/18/2023	11:30 PM	17							
585	4/18/2023	11:45 PM	10							
586	4/19/2023	12:00 AM	10							
587	4/19/2023	12:15 AM	11							
588	4/19/2023	12:30 AM	8							
589	4/19/2023	12:45 AM	6							
590	4/19/2023	01:00 AM	8							
591	4/19/2023	01:15 AM	7							
592	4/19/2023	01:30 AM	9							
593	4/19/2023	01:45 AM	2							
594	4/19/2023	02:00 AM	3							
595	4/19/2023	02:15 AM	3							
596	4/19/2023	02:30 AM	10							
597	4/19/2023	02:45 AM	4							
598	4/19/2023	03:00 AM	8							
599	4/19/2023	03:15 AM	22							

	A	B	C	D	E	F	G	H	I	J
600	4/19/2023	03:30 AM	20							
601	4/19/2023	03:45 AM	10							
602	4/19/2023	04:00 AM	20							
603	4/19/2023	04:15 AM	28							
604	4/19/2023	04:30 AM	30							
605	4/19/2023	04:45 AM	29							
606	4/19/2023	05:00 AM	50							
607	4/19/2023	05:15 AM	62							
608	4/19/2023	05:30 AM	141							
609	4/19/2023	05:45 AM	122							
610	4/19/2023	06:00 AM	118							
611	4/19/2023	06:15 AM	208							
612	4/19/2023	06:30 AM	304							
613	4/19/2023	06:45 AM	294							
614	4/19/2023	07:00 AM	305							
615	4/19/2023	07:15 AM	346							
616	4/19/2023	07:30 AM	382							
617	4/19/2023	07:45 AM	313							
618	4/19/2023	08:00 AM	276							
619	4/19/2023	08:15 AM	254							
620	4/19/2023	08:30 AM	218							
621	4/19/2023	08:45 AM	200							
622	4/19/2023	09:00 AM	192							
623	4/19/2023	09:15 AM	146							
624	4/19/2023	09:30 AM	157							
625	4/19/2023	09:45 AM	161							
626	4/19/2023	10:00 AM	136							
627	4/19/2023	10:15 AM	137							
628	4/19/2023	10:30 AM	121							
629	4/19/2023	10:45 AM	117							
630	4/19/2023	11:00 AM	121							
631	4/19/2023	11:15 AM	107							
632	4/19/2023	11:30 AM	124							
633	4/19/2023	11:45 AM	132							
634	4/19/2023	12:00 PM	126							
635	4/19/2023	12:15 PM	132							
636	4/19/2023	12:30 PM	136							
637	4/19/2023	12:45 PM	103							
638	4/19/2023	01:00 PM	127							
639	4/19/2023	01:15 PM	132							
640	4/19/2023	01:30 PM	132							
641	4/19/2023	01:45 PM	134							
642	4/19/2023	02:00 PM	120							
643	4/19/2023	02:15 PM	130							
644	4/19/2023	02:30 PM	130							
645	4/19/2023	02:45 PM	128							
646	4/19/2023	03:00 PM	172							
647	4/19/2023	03:15 PM	167							
648	4/19/2023	03:30 PM	148							
649	4/19/2023	03:45 PM	171							

	A	B	C	D	E	F	G	H	I	J
650	4/19/2023	04:00 PM	185							
651	4/19/2023	04:15 PM	186							
652	4/19/2023	04:30 PM	180							
653	4/19/2023	04:45 PM	134							
654	4/19/2023	05:00 PM	174							
655	4/19/2023	05:15 PM	172							
656	4/19/2023	05:30 PM	159							
657	4/19/2023	05:45 PM	134							
658	4/19/2023	06:00 PM	116							
659	4/19/2023	06:15 PM	150							
660	4/19/2023	06:30 PM	122							
661	4/19/2023	06:45 PM	89							
662	4/19/2023	07:00 PM	96							
663	4/19/2023	07:15 PM	82							
664	4/19/2023	07:30 PM	90							
665	4/19/2023	07:45 PM	73							
666	4/19/2023	08:00 PM	76							
667	4/19/2023	08:15 PM	58							
668	4/19/2023	08:30 PM	76							
669	4/19/2023	08:45 PM	42							
670	4/19/2023	09:00 PM	43							
671	4/19/2023	09:15 PM	48							
672	4/19/2023	09:30 PM	30							
673	4/19/2023	09:45 PM	38							
674	4/19/2023	10:00 PM	31							
675	4/19/2023	10:15 PM	35							
676	4/19/2023	10:30 PM	22							
677	4/19/2023	10:45 PM	16							
678	4/19/2023	11:00 PM	25							
679	4/19/2023	11:15 PM	18							
680	4/19/2023	11:30 PM	22							
681	4/19/2023	11:45 PM	18							

	A	B	C	D	E	F	G	H	I	J
1										
2	File Name: C:\Users\barri\OneDrive\Documents\TDB\WSP\SYRACUSE\DATA\BATCH 1 OUMAR1\DONE\ATR 1157.tf2									
3	Start Date: 4/13/2023									
4	Start Time: 12:00:00 AM									
5	Location 1: WB I-690									
6	Location 2: at I-90									
7										
8										
9	Date	Time	WB							
10	4/13/2023	12:00 AM	32							
11	4/13/2023	12:15 AM	16							
12	4/13/2023	12:30 AM	12							
13	4/13/2023	12:45 AM	13							
14	4/13/2023	01:00 AM	19							
15	4/13/2023	01:15 AM	15							
16	4/13/2023	01:30 AM	12							
17	4/13/2023	01:45 AM	26							
18	4/13/2023	02:00 AM	11							
19	4/13/2023	02:15 AM	10							
20	4/13/2023	02:30 AM	5							
21	4/13/2023	02:45 AM	8							
22	4/13/2023	03:00 AM	18							
23	4/13/2023	03:15 AM	6							
24	4/13/2023	03:30 AM	10							
25	4/13/2023	03:45 AM	8							
26	4/13/2023	04:00 AM	16							
27	4/13/2023	04:15 AM	14							
28	4/13/2023	04:30 AM	26							
29	4/13/2023	04:45 AM	20							
30	4/13/2023	05:00 AM	32							
31	4/13/2023	05:15 AM	38							
32	4/13/2023	05:30 AM	50							
33	4/13/2023	05:45 AM	54							
34	4/13/2023	06:00 AM	58							
35	4/13/2023	06:15 AM	66							
36	4/13/2023	06:30 AM	78							
37	4/13/2023	06:45 AM	110							
38	4/13/2023	07:00 AM	132							
39	4/13/2023	07:15 AM	157							
40	4/13/2023	07:30 AM	141							
41	4/13/2023	07:45 AM	168							
42	4/13/2023	08:00 AM	126							
43	4/13/2023	08:15 AM	154							
44	4/13/2023	08:30 AM	142							
45	4/13/2023	08:45 AM	156							
46	4/13/2023	09:00 AM	144							
47	4/13/2023	09:15 AM	114							
48	4/13/2023	09:30 AM	118							
49	4/13/2023	09:45 AM	146							

	A	B	C	D	E	F	G	H	I	J
50	4/13/2023	10:00 AM	143							
51	4/13/2023	10:15 AM	148							
52	4/13/2023	10:30 AM	152							
53	4/13/2023	10:45 AM	148							
54	4/13/2023	11:00 AM	130							
55	4/13/2023	11:15 AM	174							
56	4/13/2023	11:30 AM	170							
57	4/13/2023	11:45 AM	190							
58	4/13/2023	12:00 PM	174							
59	4/13/2023	12:15 PM	182							
60	4/13/2023	12:30 PM	140							
61	4/13/2023	12:45 PM	156							
62	4/13/2023	01:00 PM	141							
63	4/13/2023	01:15 PM	186							
64	4/13/2023	01:30 PM	177							
65	4/13/2023	01:45 PM	170							
66	4/13/2023	02:00 PM	192							
67	4/13/2023	02:15 PM	240							
68	4/13/2023	02:30 PM	250							
69	4/13/2023	02:45 PM	260							
70	4/13/2023	03:00 PM	301							
71	4/13/2023	03:15 PM	365							
72	4/13/2023	03:30 PM	338							
73	4/13/2023	03:45 PM	392							
74	4/13/2023	04:00 PM	380							
75	4/13/2023	04:15 PM	396							
76	4/13/2023	04:30 PM	404							
77	4/13/2023	04:45 PM	454							
78	4/13/2023	05:00 PM	424							
79	4/13/2023	05:15 PM	472							
80	4/13/2023	05:30 PM	336							
81	4/13/2023	05:45 PM	281							
82	4/13/2023	06:00 PM	209							
83	4/13/2023	06:15 PM	208							
84	4/13/2023	06:30 PM	177							
85	4/13/2023	06:45 PM	176							
86	4/13/2023	07:00 PM	150							
87	4/13/2023	07:15 PM	154							
88	4/13/2023	07:30 PM	160							
89	4/13/2023	07:45 PM	148							
90	4/13/2023	08:00 PM	130							
91	4/13/2023	08:15 PM	129							
92	4/13/2023	08:30 PM	116							
93	4/13/2023	08:45 PM	113							
94	4/13/2023	09:00 PM	104							
95	4/13/2023	09:15 PM	95							
96	4/13/2023	09:30 PM	75							
97	4/13/2023	09:45 PM	68							
98	4/13/2023	10:00 PM	69							
99	4/13/2023	10:15 PM	60							

	A	B	C	D	E	F	G	H	I	J
100	4/13/2023	10:30 PM	62							
101	4/13/2023	10:45 PM	58							
102	4/13/2023	11:00 PM	37							
103	4/13/2023	11:15 PM	50							
104	4/13/2023	11:30 PM	38							
105	4/13/2023	11:45 PM	38							
106	4/14/2023	12:00 AM	30							
107	4/14/2023	12:15 AM	26							
108	4/14/2023	12:30 AM	23							
109	4/14/2023	12:45 AM	12							
110	4/14/2023	01:00 AM	12							
111	4/14/2023	01:15 AM	7							
112	4/14/2023	01:30 AM	18							
113	4/14/2023	01:45 AM	20							
114	4/14/2023	02:00 AM	10							
115	4/14/2023	02:15 AM	14							
116	4/14/2023	02:30 AM	17							
117	4/14/2023	02:45 AM	11							
118	4/14/2023	03:00 AM	10							
119	4/14/2023	03:15 AM	13							
120	4/14/2023	03:30 AM	20							
121	4/14/2023	03:45 AM	12							
122	4/14/2023	04:00 AM	12							
123	4/14/2023	04:15 AM	12							
124	4/14/2023	04:30 AM	24							
125	4/14/2023	04:45 AM	21							
126	4/14/2023	05:00 AM	23							
127	4/14/2023	05:15 AM	41							
128	4/14/2023	05:30 AM	48							
129	4/14/2023	05:45 AM	59							
130	4/14/2023	06:00 AM	47							
131	4/14/2023	06:15 AM	84							
132	4/14/2023	06:30 AM	70							
133	4/14/2023	06:45 AM	108							
134	4/14/2023	07:00 AM	140							
135	4/14/2023	07:15 AM	148							
136	4/14/2023	07:30 AM	144							
137	4/14/2023	07:45 AM	185							
138	4/14/2023	08:00 AM	138							
139	4/14/2023	08:15 AM	146							
140	4/14/2023	08:30 AM	144							
141	4/14/2023	08:45 AM	138							
142	4/14/2023	09:00 AM	138							
143	4/14/2023	09:15 AM	124							
144	4/14/2023	09:30 AM	157							
145	4/14/2023	09:45 AM	171							
146	4/14/2023	10:00 AM	138							
147	4/14/2023	10:15 AM	124							
148	4/14/2023	10:30 AM	144							
149	4/14/2023	10:45 AM	176							

	A	B	C	D	E	F	G	H	I	J
150	4/14/2023	11:00 AM	150							
151	4/14/2023	11:15 AM	176							
152	4/14/2023	11:30 AM	195							
153	4/14/2023	11:45 AM	204							
154	4/14/2023	12:00 PM	230							
155	4/14/2023	12:15 PM	204							
156	4/14/2023	12:30 PM	208							
157	4/14/2023	12:45 PM	201							
158	4/14/2023	01:00 PM	182							
159	4/14/2023	01:15 PM	215							
160	4/14/2023	01:30 PM	195							
161	4/14/2023	01:45 PM	215							
162	4/14/2023	02:00 PM	260							
163	4/14/2023	02:15 PM	230							
164	4/14/2023	02:30 PM	296							
165	4/14/2023	02:45 PM	331							
166	4/14/2023	03:00 PM	290							
167	4/14/2023	03:15 PM	336							
168	4/14/2023	03:30 PM	366							
169	4/14/2023	03:45 PM	384							
170	4/14/2023	04:00 PM	354							
171	4/14/2023	04:15 PM	416							
172	4/14/2023	04:30 PM	354							
173	4/14/2023	04:45 PM	386							
174	4/14/2023	05:00 PM	360							
175	4/14/2023	05:15 PM	398							
176	4/14/2023	05:30 PM	280							
177	4/14/2023	05:45 PM	228							
178	4/14/2023	06:00 PM	198							
179	4/14/2023	06:15 PM	218							
180	4/14/2023	06:30 PM	196							
181	4/14/2023	06:45 PM	153							
182	4/14/2023	07:00 PM	154							
183	4/14/2023	07:15 PM	141							
184	4/14/2023	07:30 PM	143							
185	4/14/2023	07:45 PM	132							
186	4/14/2023	08:00 PM	132							
187	4/14/2023	08:15 PM	124							
188	4/14/2023	08:30 PM	120							
189	4/14/2023	08:45 PM	96							
190	4/14/2023	09:00 PM	88							
191	4/14/2023	09:15 PM	94							
192	4/14/2023	09:30 PM	102							
193	4/14/2023	09:45 PM	114							
194	4/14/2023	10:00 PM	82							
195	4/14/2023	10:15 PM	78							
196	4/14/2023	10:30 PM	63							
197	4/14/2023	10:45 PM	77							
198	4/14/2023	11:00 PM	107							
199	4/14/2023	11:15 PM	122							

	A	B	C	D	E	F	G	H	I	J
200	4/14/2023	11:30 PM	134							
201	4/14/2023	11:45 PM	90							
202	4/15/2023	12:00 AM	66							
203	4/15/2023	12:15 AM	52							
204	4/15/2023	12:30 AM	44							
205	4/15/2023	12:45 AM	24							
206	4/15/2023	01:00 AM	41							
207	4/15/2023	01:15 AM	30							
208	4/15/2023	01:30 AM	17							
209	4/15/2023	01:45 AM	20							
210	4/15/2023	02:00 AM	21							
211	4/15/2023	02:15 AM	17							
212	4/15/2023	02:30 AM	16							
213	4/15/2023	02:45 AM	16							
214	4/15/2023	03:00 AM	19							
215	4/15/2023	03:15 AM	13							
216	4/15/2023	03:30 AM	16							
217	4/15/2023	03:45 AM	14							
218	4/15/2023	04:00 AM	14							
219	4/15/2023	04:15 AM	7							
220	4/15/2023	04:30 AM	18							
221	4/15/2023	04:45 AM	18							
222	4/15/2023	05:00 AM	20							
223	4/15/2023	05:15 AM	17							
224	4/15/2023	05:30 AM	24							
225	4/15/2023	05:45 AM	24							
226	4/15/2023	06:00 AM	23							
227	4/15/2023	06:15 AM	28							
228	4/15/2023	06:30 AM	24							
229	4/15/2023	06:45 AM	48							
230	4/15/2023	07:00 AM	54							
231	4/15/2023	07:15 AM	72							
232	4/15/2023	07:30 AM	72							
233	4/15/2023	07:45 AM	79							
234	4/15/2023	08:00 AM	85							
235	4/15/2023	08:15 AM	90							
236	4/15/2023	08:30 AM	102							
237	4/15/2023	08:45 AM	115							
238	4/15/2023	09:00 AM	111							
239	4/15/2023	09:15 AM	148							
240	4/15/2023	09:30 AM	128							
241	4/15/2023	09:45 AM	166							
242	4/15/2023	10:00 AM	168							
243	4/15/2023	10:15 AM	185							
244	4/15/2023	10:30 AM	166							
245	4/15/2023	10:45 AM	188							
246	4/15/2023	11:00 AM	199							
247	4/15/2023	11:15 AM	220							
248	4/15/2023	11:30 AM	218							
249	4/15/2023	11:45 AM	228							

	A	B	C	D	E	F	G	H	I	J
250	4/15/2023	12:00 PM	217							
251	4/15/2023	12:15 PM	178							
252	4/15/2023	12:30 PM	222							
253	4/15/2023	12:45 PM	194							
254	4/15/2023	01:00 PM	176							
255	4/15/2023	01:15 PM	196							
256	4/15/2023	01:30 PM	200							
257	4/15/2023	01:45 PM	198							
258	4/15/2023	02:00 PM	172							
259	4/15/2023	02:15 PM	188							
260	4/15/2023	02:30 PM	182							
261	4/15/2023	02:45 PM	196							
262	4/15/2023	03:00 PM	185							
263	4/15/2023	03:15 PM	188							
264	4/15/2023	03:30 PM	172							
265	4/15/2023	03:45 PM	202							
266	4/15/2023	04:00 PM	192							
267	4/15/2023	04:15 PM	198							
268	4/15/2023	04:30 PM	188							
269	4/15/2023	04:45 PM	156							
270	4/15/2023	05:00 PM	161							
271	4/15/2023	05:15 PM	160							
272	4/15/2023	05:30 PM	144							
273	4/15/2023	05:45 PM	153							
274	4/15/2023	06:00 PM	158							
275	4/15/2023	06:15 PM	160							
276	4/15/2023	06:30 PM	126							
277	4/15/2023	06:45 PM	136							
278	4/15/2023	07:00 PM	109							
279	4/15/2023	07:15 PM	138							
280	4/15/2023	07:30 PM	120							
281	4/15/2023	07:45 PM	116							
282	4/15/2023	08:00 PM	114							
283	4/15/2023	08:15 PM	120							
284	4/15/2023	08:30 PM	84							
285	4/15/2023	08:45 PM	96							
286	4/15/2023	09:00 PM	88							
287	4/15/2023	09:15 PM	106							
288	4/15/2023	09:30 PM	92							
289	4/15/2023	09:45 PM	88							
290	4/15/2023	10:00 PM	117							
291	4/15/2023	10:15 PM	108							
292	4/15/2023	10:30 PM	80							
293	4/15/2023	10:45 PM	51							
294	4/15/2023	11:00 PM	54							
295	4/15/2023	11:15 PM	48							
296	4/15/2023	11:30 PM	56							
297	4/15/2023	11:45 PM	28							
298	4/16/2023	12:00 AM	29							
299	4/16/2023	12:15 AM	32							

	A	B	C	D	E	F	G	H	I	J
300	4/16/2023	12:30 AM	29							
301	4/16/2023	12:45 AM	28							
302	4/16/2023	01:00 AM	29							
303	4/16/2023	01:15 AM	20							
304	4/16/2023	01:30 AM	23							
305	4/16/2023	01:45 AM	22							
306	4/16/2023	02:00 AM	11							
307	4/16/2023	02:15 AM	22							
308	4/16/2023	02:30 AM	13							
309	4/16/2023	02:45 AM	8							
310	4/16/2023	03:00 AM	14							
311	4/16/2023	03:15 AM	10							
312	4/16/2023	03:30 AM	12							
313	4/16/2023	03:45 AM	8							
314	4/16/2023	04:00 AM	14							
315	4/16/2023	04:15 AM	16							
316	4/16/2023	04:30 AM	8							
317	4/16/2023	04:45 AM	9							
318	4/16/2023	05:00 AM	11							
319	4/16/2023	05:15 AM	21							
320	4/16/2023	05:30 AM	18							
321	4/16/2023	05:45 AM	19							
322	4/16/2023	06:00 AM	10							
323	4/16/2023	06:15 AM	22							
324	4/16/2023	06:30 AM	35							
325	4/16/2023	06:45 AM	29							
326	4/16/2023	07:00 AM	32							
327	4/16/2023	07:15 AM	64							
328	4/16/2023	07:30 AM	66							
329	4/16/2023	07:45 AM	61							
330	4/16/2023	08:00 AM	55							
331	4/16/2023	08:15 AM	56							
332	4/16/2023	08:30 AM	59							
333	4/16/2023	08:45 AM	76							
334	4/16/2023	09:00 AM	81							
335	4/16/2023	09:15 AM	74							
336	4/16/2023	09:30 AM	92							
337	4/16/2023	09:45 AM	148							
338	4/16/2023	10:00 AM	108							
339	4/16/2023	10:15 AM	129							
340	4/16/2023	10:30 AM	127							
341	4/16/2023	10:45 AM	129							
342	4/16/2023	11:00 AM	118							
343	4/16/2023	11:15 AM	172							
344	4/16/2023	11:30 AM	184							
345	4/16/2023	11:45 AM	183							
346	4/16/2023	12:00 PM	176							
347	4/16/2023	12:15 PM	158							
348	4/16/2023	12:30 PM	181							
349	4/16/2023	12:45 PM	222							

	A	B	C	D	E	F	G	H	I	J
350	4/16/2023	01:00 PM	183							
351	4/16/2023	01:15 PM	180							
352	4/16/2023	01:30 PM	179							
353	4/16/2023	01:45 PM	170							
354	4/16/2023	02:00 PM	151							
355	4/16/2023	02:15 PM	175							
356	4/16/2023	02:30 PM	182							
357	4/16/2023	02:45 PM	170							
358	4/16/2023	03:00 PM	180							
359	4/16/2023	03:15 PM	154							
360	4/16/2023	03:30 PM	180							
361	4/16/2023	03:45 PM	184							
362	4/16/2023	04:00 PM	161							
363	4/16/2023	04:15 PM	182							
364	4/16/2023	04:30 PM	178							
365	4/16/2023	04:45 PM	160							
366	4/16/2023	05:00 PM	140							
367	4/16/2023	05:15 PM	146							
368	4/16/2023	05:30 PM	142							
369	4/16/2023	05:45 PM	151							
370	4/16/2023	06:00 PM	132							
371	4/16/2023	06:15 PM	151							
372	4/16/2023	06:30 PM	130							
373	4/16/2023	06:45 PM	114							
374	4/16/2023	07:00 PM	93							
375	4/16/2023	07:15 PM	107							
376	4/16/2023	07:30 PM	97							
377	4/16/2023	07:45 PM	109							
378	4/16/2023	08:00 PM	96							
379	4/16/2023	08:15 PM	100							
380	4/16/2023	08:30 PM	92							
381	4/16/2023	08:45 PM	73							
382	4/16/2023	09:00 PM	76							
383	4/16/2023	09:15 PM	54							
384	4/16/2023	09:30 PM	65							
385	4/16/2023	09:45 PM	52							
386	4/16/2023	10:00 PM	50							
387	4/16/2023	10:15 PM	48							
388	4/16/2023	10:30 PM	50							
389	4/16/2023	10:45 PM	31							
390	4/16/2023	11:00 PM	36							
391	4/16/2023	11:15 PM	28							
392	4/16/2023	11:30 PM	20							
393	4/16/2023	11:45 PM	12							
394	4/17/2023	12:00 AM	28							
395	4/17/2023	12:15 AM	22							
396	4/17/2023	12:30 AM	16							
397	4/17/2023	12:45 AM	10							
398	4/17/2023	01:00 AM	14							
399	4/17/2023	01:15 AM	10							

	A	B	C	D	E	F	G	H	I	J
400	4/17/2023	01:30 AM	7							
401	4/17/2023	01:45 AM	9							
402	4/17/2023	02:00 AM	8							
403	4/17/2023	02:15 AM	8							
404	4/17/2023	02:30 AM	4							
405	4/17/2023	02:45 AM	10							
406	4/17/2023	03:00 AM	7							
407	4/17/2023	03:15 AM	6							
408	4/17/2023	03:30 AM	8							
409	4/17/2023	03:45 AM	18							
410	4/17/2023	04:00 AM	3							
411	4/17/2023	04:15 AM	17							
412	4/17/2023	04:30 AM	13							
413	4/17/2023	04:45 AM	23							
414	4/17/2023	05:00 AM	24							
415	4/17/2023	05:15 AM	34							
416	4/17/2023	05:30 AM	38							
417	4/17/2023	05:45 AM	54							
418	4/17/2023	06:00 AM	52							
419	4/17/2023	06:15 AM	74							
420	4/17/2023	06:30 AM	72							
421	4/17/2023	06:45 AM	102							
422	4/17/2023	07:00 AM	133							
423	4/17/2023	07:15 AM	152							
424	4/17/2023	07:30 AM	149							
425	4/17/2023	07:45 AM	172							
426	4/17/2023	08:00 AM	126							
427	4/17/2023	08:15 AM	123							
428	4/17/2023	08:30 AM	122							
429	4/17/2023	08:45 AM	148							
430	4/17/2023	09:00 AM	118							
431	4/17/2023	09:15 AM	124							
432	4/17/2023	09:30 AM	126							
433	4/17/2023	09:45 AM	112							
434	4/17/2023	10:00 AM	110							
435	4/17/2023	10:15 AM	126							
436	4/17/2023	10:30 AM	152							
437	4/17/2023	10:45 AM	126							
438	4/17/2023	11:00 AM	164							
439	4/17/2023	11:15 AM	156							
440	4/17/2023	11:30 AM	138							
441	4/17/2023	11:45 AM	138							
442	4/17/2023	12:00 PM	144							
443	4/17/2023	12:15 PM	133							
444	4/17/2023	12:30 PM	136							
445	4/17/2023	12:45 PM	154							
446	4/17/2023	01:00 PM	138							
447	4/17/2023	01:15 PM	154							
448	4/17/2023	01:30 PM	162							
449	4/17/2023	01:45 PM	180							

	A	B	C	D	E	F	G	H	I	J
450	4/17/2023	02:00 PM	163							
451	4/17/2023	02:15 PM	179							
452	4/17/2023	02:30 PM	224							
453	4/17/2023	02:45 PM	270							
454	4/17/2023	03:00 PM	264							
455	4/17/2023	03:15 PM	346							
456	4/17/2023	03:30 PM	317							
457	4/17/2023	03:45 PM	364							
458	4/17/2023	04:00 PM	344							
459	4/17/2023	04:15 PM	416							
460	4/17/2023	04:30 PM	406							
461	4/17/2023	04:45 PM	456							
462	4/17/2023	05:00 PM	398							
463	4/17/2023	05:15 PM	492							
464	4/17/2023	05:30 PM	314							
465	4/17/2023	05:45 PM	276							
466	4/17/2023	06:00 PM	204							
467	4/17/2023	06:15 PM	214							
468	4/17/2023	06:30 PM	166							
469	4/17/2023	06:45 PM	140							
470	4/17/2023	07:00 PM	130							
471	4/17/2023	07:15 PM	132							
472	4/17/2023	07:30 PM	130							
473	4/17/2023	07:45 PM	102							
474	4/17/2023	08:00 PM	96							
475	4/17/2023	08:15 PM	114							
476	4/17/2023	08:30 PM	85							
477	4/17/2023	08:45 PM	76							
478	4/17/2023	09:00 PM	88							
479	4/17/2023	09:15 PM	74							
480	4/17/2023	09:30 PM	63							
481	4/17/2023	09:45 PM	47							
482	4/17/2023	10:00 PM	47							
483	4/17/2023	10:15 PM	58							
484	4/17/2023	10:30 PM	46							
485	4/17/2023	10:45 PM	48							
486	4/17/2023	11:00 PM	34							
487	4/17/2023	11:15 PM	41							
488	4/17/2023	11:30 PM	46							
489	4/17/2023	11:45 PM	38							
490	4/18/2023	12:00 AM	28							
491	4/18/2023	12:15 AM	20							
492	4/18/2023	12:30 AM	10							
493	4/18/2023	12:45 AM	14							
494	4/18/2023	01:00 AM	12							
495	4/18/2023	01:15 AM	12							
496	4/18/2023	01:30 AM	12							
497	4/18/2023	01:45 AM	16							
498	4/18/2023	02:00 AM	12							
499	4/18/2023	02:15 AM	16							

	A	B	C	D	E	F	G	H	I	J
500	4/18/2023	02:30 AM	8							
501	4/18/2023	02:45 AM	8							
502	4/18/2023	03:00 AM	6							
503	4/18/2023	03:15 AM	12							
504	4/18/2023	03:30 AM	14							
505	4/18/2023	03:45 AM	9							
506	4/18/2023	04:00 AM	8							
507	4/18/2023	04:15 AM	17							
508	4/18/2023	04:30 AM	14							
509	4/18/2023	04:45 AM	16							
510	4/18/2023	05:00 AM	30							
511	4/18/2023	05:15 AM	34							
512	4/18/2023	05:30 AM	40							
513	4/18/2023	05:45 AM	44							
514	4/18/2023	06:00 AM	44							
515	4/18/2023	06:15 AM	78							
516	4/18/2023	06:30 AM	85							
517	4/18/2023	06:45 AM	134							
518	4/18/2023	07:00 AM	144							
519	4/18/2023	07:15 AM	145							
520	4/18/2023	07:30 AM	140							
521	4/18/2023	07:45 AM	149							
522	4/18/2023	08:00 AM	125							
523	4/18/2023	08:15 AM	121							
524	4/18/2023	08:30 AM	135							
525	4/18/2023	08:45 AM	169							
526	4/18/2023	09:00 AM	105							
527	4/18/2023	09:15 AM	124							
528	4/18/2023	09:30 AM	124							
529	4/18/2023	09:45 AM	126							
530	4/18/2023	10:00 AM	139							
531	4/18/2023	10:15 AM	102							
532	4/18/2023	10:30 AM	115							
533	4/18/2023	10:45 AM	150							
534	4/18/2023	11:00 AM	114							
535	4/18/2023	11:15 AM	140							
536	4/18/2023	11:30 AM	160							
537	4/18/2023	11:45 AM	135							
538	4/18/2023	12:00 PM	153							
539	4/18/2023	12:15 PM	136							
540	4/18/2023	12:30 PM	139							
541	4/18/2023	12:45 PM	152							
542	4/18/2023	01:00 PM	144							
543	4/18/2023	01:15 PM	159							
544	4/18/2023	01:30 PM	172							
545	4/18/2023	01:45 PM	186							
546	4/18/2023	02:00 PM	156							
547	4/18/2023	02:15 PM	226							
548	4/18/2023	02:30 PM	216							
549	4/18/2023	02:45 PM	233							

	A	B	C	D	E	F	G	H	I	J
550	4/18/2023	03:00 PM	250							
551	4/18/2023	03:15 PM	319							
552	4/18/2023	03:30 PM	331							
553	4/18/2023	03:45 PM	358							
554	4/18/2023	04:00 PM	367							
555	4/18/2023	04:15 PM	446							
556	4/18/2023	04:30 PM	440							
557	4/18/2023	04:45 PM	458							
558	4/18/2023	05:00 PM	407							
559	4/18/2023	05:15 PM	467							
560	4/18/2023	05:30 PM	304							
561	4/18/2023	05:45 PM	260							
562	4/18/2023	06:00 PM	199							
563	4/18/2023	06:15 PM	212							
564	4/18/2023	06:30 PM	158							
565	4/18/2023	06:45 PM	160							
566	4/18/2023	07:00 PM	128							
567	4/18/2023	07:15 PM	155							
568	4/18/2023	07:30 PM	138							
569	4/18/2023	07:45 PM	162							
570	4/18/2023	08:00 PM	98							
571	4/18/2023	08:15 PM	119							
572	4/18/2023	08:30 PM	99							
573	4/18/2023	08:45 PM	90							
574	4/18/2023	09:00 PM	101							
575	4/18/2023	09:15 PM	92							
576	4/18/2023	09:30 PM	69							
577	4/18/2023	09:45 PM	76							
578	4/18/2023	10:00 PM	64							
579	4/18/2023	10:15 PM	52							
580	4/18/2023	10:30 PM	45							
581	4/18/2023	10:45 PM	52							
582	4/18/2023	11:00 PM	36							
583	4/18/2023	11:15 PM	41							
584	4/18/2023	11:30 PM	39							
585	4/18/2023	11:45 PM	26							
586	4/19/2023	12:00 AM	30							
587	4/19/2023	12:15 AM	24							
588	4/19/2023	12:30 AM	20							
589	4/19/2023	12:45 AM	14							
590	4/19/2023	01:00 AM	13							
591	4/19/2023	01:15 AM	10							
592	4/19/2023	01:30 AM	9							
593	4/19/2023	01:45 AM	11							
594	4/19/2023	02:00 AM	8							
595	4/19/2023	02:15 AM	18							
596	4/19/2023	02:30 AM	4							
597	4/19/2023	02:45 AM	16							
598	4/19/2023	03:00 AM	12							
599	4/19/2023	03:15 AM	10							

	A	B	C	D	E	F	G	H	I	J
600	4/19/2023	03:30 AM	21							
601	4/19/2023	03:45 AM	10							
602	4/19/2023	04:00 AM	8							
603	4/19/2023	04:15 AM	16							
604	4/19/2023	04:30 AM	18							
605	4/19/2023	04:45 AM	32							
606	4/19/2023	05:00 AM	28							
607	4/19/2023	05:15 AM	42							
608	4/19/2023	05:30 AM	48							
609	4/19/2023	05:45 AM	64							
610	4/19/2023	06:00 AM	52							
611	4/19/2023	06:15 AM	69							
612	4/19/2023	06:30 AM	85							
613	4/19/2023	06:45 AM	122							
614	4/19/2023	07:00 AM	138							
615	4/19/2023	07:15 AM	166							
616	4/19/2023	07:30 AM	144							
617	4/19/2023	07:45 AM	176							
618	4/19/2023	08:00 AM	142							
619	4/19/2023	08:15 AM	146							
620	4/19/2023	08:30 AM	108							
621	4/19/2023	08:45 AM	132							
622	4/19/2023	09:00 AM	134							
623	4/19/2023	09:15 AM	128							
624	4/19/2023	09:30 AM	112							
625	4/19/2023	09:45 AM	144							
626	4/19/2023	10:00 AM	121							
627	4/19/2023	10:15 AM	110							
628	4/19/2023	10:30 AM	114							
629	4/19/2023	10:45 AM	118							
630	4/19/2023	11:00 AM	130							
631	4/19/2023	11:15 AM	150							
632	4/19/2023	11:30 AM	153							
633	4/19/2023	11:45 AM	156							
634	4/19/2023	12:00 PM	154							
635	4/19/2023	12:15 PM	174							
636	4/19/2023	12:30 PM	152							
637	4/19/2023	12:45 PM	163							
638	4/19/2023	01:00 PM	162							
639	4/19/2023	01:15 PM	176							
640	4/19/2023	01:30 PM	185							
641	4/19/2023	01:45 PM	176							
642	4/19/2023	02:00 PM	158							
643	4/19/2023	02:15 PM	202							
644	4/19/2023	02:30 PM	240							
645	4/19/2023	02:45 PM	250							
646	4/19/2023	03:00 PM	260							
647	4/19/2023	03:15 PM	344							
648	4/19/2023	03:30 PM	379							
649	4/19/2023	03:45 PM	380							

	A	B	C	D	E	F	G	H	I	J
650	4/19/2023	04:00 PM	356							
651	4/19/2023	04:15 PM	426							
652	4/19/2023	04:30 PM	450							
653	4/19/2023	04:45 PM	488							
654	4/19/2023	05:00 PM	392							
655	4/19/2023	05:15 PM	414							
656	4/19/2023	05:30 PM	318							
657	4/19/2023	05:45 PM	307							
658	4/19/2023	06:00 PM	234							
659	4/19/2023	06:15 PM	198							
660	4/19/2023	06:30 PM	186							
661	4/19/2023	06:45 PM	180							
662	4/19/2023	07:00 PM	142							
663	4/19/2023	07:15 PM	154							
664	4/19/2023	07:30 PM	136							
665	4/19/2023	07:45 PM	156							
666	4/19/2023	08:00 PM	140							
667	4/19/2023	08:15 PM	135							
668	4/19/2023	08:30 PM	107							
669	4/19/2023	08:45 PM	80							
670	4/19/2023	09:00 PM	90							
671	4/19/2023	09:15 PM	84							
672	4/19/2023	09:30 PM	82							
673	4/19/2023	09:45 PM	52							
674	4/19/2023	10:00 PM	75							
675	4/19/2023	10:15 PM	58							
676	4/19/2023	10:30 PM	48							
677	4/19/2023	10:45 PM	71							
678	4/19/2023	11:00 PM	56							
679	4/19/2023	11:15 PM	48							
680	4/19/2023	11:30 PM	50							
681	4/19/2023	11:45 PM	32							

	A	B	C	D	E	F	G	H	I	J
1										
2	File Name: C:\Users\barri\OneDrive\Documents\TDB\WSP\SYRACUSE\NYSTA DATA\LIST 2\SYRACUSE NYSTA-ONONDAGA LIST2\ATR 1158.tf2									
3	Start Date: 5/10/2023									
4	Start Time: 12:00:00 AM									
5	Location 1: WB S 48									
6	Location 2: at I-690									
7										
8										
9	Date	Time	WB							
10	5/10/2023	12:00 AM	12							
11	5/10/2023	12:15 AM	13							
12	5/10/2023	12:30 AM	11							
13	5/10/2023	12:45 AM	13							
14	5/10/2023	01:00 AM	8							
15	5/10/2023	01:15 AM	4							
16	5/10/2023	01:30 AM	8							
17	5/10/2023	01:45 AM	7							
18	5/10/2023	02:00 AM	9							
19	5/10/2023	02:15 AM	11							
20	5/10/2023	02:30 AM	9							
21	5/10/2023	02:45 AM	10							
22	5/10/2023	03:00 AM	12							
23	5/10/2023	03:15 AM	10							
24	5/10/2023	03:30 AM	17							
25	5/10/2023	03:45 AM	12							
26	5/10/2023	04:00 AM	14							
27	5/10/2023	04:15 AM	21							
28	5/10/2023	04:30 AM	26							
29	5/10/2023	04:45 AM	37							
30	5/10/2023	05:00 AM	31							
31	5/10/2023	05:15 AM	64							
32	5/10/2023	05:30 AM	97							
33	5/10/2023	05:45 AM	116							
34	5/10/2023	06:00 AM	99							
35	5/10/2023	06:15 AM	127							
36	5/10/2023	06:30 AM	206							
37	5/10/2023	06:45 AM	192							
38	5/10/2023	07:00 AM	290							
39	5/10/2023	07:15 AM	307							
40	5/10/2023	07:30 AM	332							
41	5/10/2023	07:45 AM	318							
42	5/10/2023	08:00 AM	255							
43	5/10/2023	08:15 AM	291							
44	5/10/2023	08:30 AM	292							
45	5/10/2023	08:45 AM	211							
46	5/10/2023	09:00 AM	193							
47	5/10/2023	09:15 AM	174							
48	5/10/2023	09:30 AM	187							
49	5/10/2023	09:45 AM	171							

	A	B	C	D	E	F	G	H	I	J
50	5/10/2023	10:00 AM	155							
51	5/10/2023	10:15 AM	165							
52	5/10/2023	10:30 AM	169							
53	5/10/2023	10:45 AM	145							
54	5/10/2023	11:00 AM	160							
55	5/10/2023	11:15 AM	155							
56	5/10/2023	11:30 AM	153							
57	5/10/2023	11:45 AM	193							
58	5/10/2023	12:00 PM	180							
59	5/10/2023	12:15 PM	164							
60	5/10/2023	12:30 PM	207							
61	5/10/2023	12:45 PM	176							
62	5/10/2023	01:00 PM	191							
63	5/10/2023	01:15 PM	176							
64	5/10/2023	01:30 PM	192							
65	5/10/2023	01:45 PM	187							
66	5/10/2023	02:00 PM	180							
67	5/10/2023	02:15 PM	211							
68	5/10/2023	02:30 PM	229							
69	5/10/2023	02:45 PM	226							
70	5/10/2023	03:00 PM	186							
71	5/10/2023	03:15 PM	267							
72	5/10/2023	03:30 PM	260							
73	5/10/2023	03:45 PM	238							
74	5/10/2023	04:00 PM	297							
75	5/10/2023	04:15 PM	292							
76	5/10/2023	04:30 PM	254							
77	5/10/2023	04:45 PM	297							
78	5/10/2023	05:00 PM	307							
79	5/10/2023	05:15 PM	261							
80	5/10/2023	05:30 PM	268							
81	5/10/2023	05:45 PM	235							
82	5/10/2023	06:00 PM	249							
83	5/10/2023	06:15 PM	188							
84	5/10/2023	06:30 PM	193							
85	5/10/2023	06:45 PM	155							
86	5/10/2023	07:00 PM	181							
87	5/10/2023	07:15 PM	183							
88	5/10/2023	07:30 PM	126							
89	5/10/2023	07:45 PM	137							
90	5/10/2023	08:00 PM	144							
91	5/10/2023	08:15 PM	118							
92	5/10/2023	08:30 PM	115							
93	5/10/2023	08:45 PM	122							
94	5/10/2023	09:00 PM	107							
95	5/10/2023	09:15 PM	80							
96	5/10/2023	09:30 PM	80							
97	5/10/2023	09:45 PM	68							
98	5/10/2023	10:00 PM	51							
99	5/10/2023	10:15 PM	33							

	A	B	C	D	E	F	G	H	I	J
100	5/10/2023	10:30 PM	45							
101	5/10/2023	10:45 PM	43							
102	5/10/2023	11:00 PM	25							
103	5/10/2023	11:15 PM	26							
104	5/10/2023	11:30 PM	21							
105	5/10/2023	11:45 PM	14							
106	5/11/2023	12:00 AM	18							
107	5/11/2023	12:15 AM	11							
108	5/11/2023	12:30 AM	12							
109	5/11/2023	12:45 AM	6							
110	5/11/2023	01:00 AM	10							
111	5/11/2023	01:15 AM	9							
112	5/11/2023	01:30 AM	4							
113	5/11/2023	01:45 AM	7							
114	5/11/2023	02:00 AM	9							
115	5/11/2023	02:15 AM	9							
116	5/11/2023	02:30 AM	15							
117	5/11/2023	02:45 AM	11							
118	5/11/2023	03:00 AM	5							
119	5/11/2023	03:15 AM	4							
120	5/11/2023	03:30 AM	23							
121	5/11/2023	03:45 AM	16							
122	5/11/2023	04:00 AM	16							
123	5/11/2023	04:15 AM	26							
124	5/11/2023	04:30 AM	32							
125	5/11/2023	04:45 AM	21							
126	5/11/2023	05:00 AM	26							
127	5/11/2023	05:15 AM	63							
128	5/11/2023	05:30 AM	99							
129	5/11/2023	05:45 AM	108							
130	5/11/2023	06:00 AM	116							
131	5/11/2023	06:15 AM	129							
132	5/11/2023	06:30 AM	186							
133	5/11/2023	06:45 AM	227							
134	5/11/2023	07:00 AM	281							
135	5/11/2023	07:15 AM	296							
136	5/11/2023	07:30 AM	313							
137	5/11/2023	07:45 AM	302							
138	5/11/2023	08:00 AM	226							
139	5/11/2023	08:15 AM	293							
140	5/11/2023	08:30 AM	238							
141	5/11/2023	08:45 AM	235							
142	5/11/2023	09:00 AM	187							
143	5/11/2023	09:15 AM	177							
144	5/11/2023	09:30 AM	188							
145	5/11/2023	09:45 AM	168							
146	5/11/2023	10:00 AM	166							
147	5/11/2023	10:15 AM	153							
148	5/11/2023	10:30 AM	165							
149	5/11/2023	10:45 AM	168							

	A	B	C	D	E	F	G	H	I	J
150	5/11/2023	11:00 AM	162							
151	5/11/2023	11:15 AM	202							
152	5/11/2023	11:30 AM	165							
153	5/11/2023	11:45 AM	162							
154	5/11/2023	12:00 PM	194							
155	5/11/2023	12:15 PM	190							
156	5/11/2023	12:30 PM	185							
157	5/11/2023	12:45 PM	197							
158	5/11/2023	01:00 PM	182							
159	5/11/2023	01:15 PM	157							
160	5/11/2023	01:30 PM	230							
161	5/11/2023	01:45 PM	161							
162	5/11/2023	02:00 PM	184							
163	5/11/2023	02:15 PM	191							
164	5/11/2023	02:30 PM	201							
165	5/11/2023	02:45 PM	224							
166	5/11/2023	03:00 PM	220							
167	5/11/2023	03:15 PM	206							
168	5/11/2023	03:30 PM	308							
169	5/11/2023	03:45 PM	282							
170	5/11/2023	04:00 PM	261							
171	5/11/2023	04:15 PM	321							
172	5/11/2023	04:30 PM	260							
173	5/11/2023	04:45 PM	306							
174	5/11/2023	05:00 PM	262							
175	5/11/2023	05:15 PM	310							
176	5/11/2023	05:30 PM	255							
177	5/11/2023	05:45 PM	230							
178	5/11/2023	06:00 PM	266							
179	5/11/2023	06:15 PM	248							
180	5/11/2023	06:30 PM	207							
181	5/11/2023	06:45 PM	176							
182	5/11/2023	07:00 PM	171							
183	5/11/2023	07:15 PM	168							
184	5/11/2023	07:30 PM	150							
185	5/11/2023	07:45 PM	138							
186	5/11/2023	08:00 PM	132							
187	5/11/2023	08:15 PM	130							
188	5/11/2023	08:30 PM	122							
189	5/11/2023	08:45 PM	99							
190	5/11/2023	09:00 PM	106							
191	5/11/2023	09:15 PM	80							
192	5/11/2023	09:30 PM	81							
193	5/11/2023	09:45 PM	88							
194	5/11/2023	10:00 PM	57							
195	5/11/2023	10:15 PM	56							
196	5/11/2023	10:30 PM	41							
197	5/11/2023	10:45 PM	42							
198	5/11/2023	11:00 PM	38							
199	5/11/2023	11:15 PM	20							

	A	B	C	D	E	F	G	H	I	J
200	5/11/2023	11:30 PM	23							
201	5/11/2023	11:45 PM	16							
202	5/12/2023	12:00 AM	15							
203	5/12/2023	12:15 AM	19							
204	5/12/2023	12:30 AM	17							
205	5/12/2023	12:45 AM	5							
206	5/12/2023	01:00 AM	7							
207	5/12/2023	01:15 AM	5							
208	5/12/2023	01:30 AM	14							
209	5/12/2023	01:45 AM	6							
210	5/12/2023	02:00 AM	10							
211	5/12/2023	02:15 AM	7							
212	5/12/2023	02:30 AM	7							
213	5/12/2023	02:45 AM	8							
214	5/12/2023	03:00 AM	5							
215	5/12/2023	03:15 AM	12							
216	5/12/2023	03:30 AM	12							
217	5/12/2023	03:45 AM	16							
218	5/12/2023	04:00 AM	13							
219	5/12/2023	04:15 AM	17							
220	5/12/2023	04:30 AM	24							
221	5/12/2023	04:45 AM	25							
222	5/12/2023	05:00 AM	18							
223	5/12/2023	05:15 AM	64							
224	5/12/2023	05:30 AM	86							
225	5/12/2023	05:45 AM	95							
226	5/12/2023	06:00 AM	92							
227	5/12/2023	06:15 AM	123							
228	5/12/2023	06:30 AM	159							
229	5/12/2023	06:45 AM	223							
230	5/12/2023	07:00 AM	238							
231	5/12/2023	07:15 AM	275							
232	5/12/2023	07:30 AM	323							
233	5/12/2023	07:45 AM	290							
234	5/12/2023	08:00 AM	224							
235	5/12/2023	08:15 AM	266							
236	5/12/2023	08:30 AM	194							
237	5/12/2023	08:45 AM	233							
238	5/12/2023	09:00 AM	207							
239	5/12/2023	09:15 AM	171							
240	5/12/2023	09:30 AM	187							
241	5/12/2023	09:45 AM	175							
242	5/12/2023	10:00 AM	184							
243	5/12/2023	10:15 AM	172							
244	5/12/2023	10:30 AM	177							
245	5/12/2023	10:45 AM	185							
246	5/12/2023	11:00 AM	181							
247	5/12/2023	11:15 AM	174							
248	5/12/2023	11:30 AM	175							
249	5/12/2023	11:45 AM	185							

	A	B	C	D	E	F	G	H	I	J
250	5/12/2023	12:00 PM	214							
251	5/12/2023	12:15 PM	237							
252	5/12/2023	12:30 PM	196							
253	5/12/2023	12:45 PM	228							
254	5/12/2023	01:00 PM	185							
255	5/12/2023	01:15 PM	194							
256	5/12/2023	01:30 PM	201							
257	5/12/2023	01:45 PM	205							
258	5/12/2023	02:00 PM	223							
259	5/12/2023	02:15 PM	216							
260	5/12/2023	02:30 PM	200							
261	5/12/2023	02:45 PM	262							
262	5/12/2023	03:00 PM	208							
263	5/12/2023	03:15 PM	277							
264	5/12/2023	03:30 PM	289							
265	5/12/2023	03:45 PM	289							
266	5/12/2023	04:00 PM	342							
267	5/12/2023	04:15 PM	268							
268	5/12/2023	04:30 PM	312							
269	5/12/2023	04:45 PM	280							
270	5/12/2023	05:00 PM	288							
271	5/12/2023	05:15 PM	290							
272	5/12/2023	05:30 PM	255							
273	5/12/2023	05:45 PM	238							
274	5/12/2023	06:00 PM	222							
275	5/12/2023	06:15 PM	219							
276	5/12/2023	06:30 PM	196							
277	5/12/2023	06:45 PM	181							
278	5/12/2023	07:00 PM	144							
279	5/12/2023	07:15 PM	137							
280	5/12/2023	07:30 PM	134							
281	5/12/2023	07:45 PM	154							
282	5/12/2023	08:00 PM	138							
283	5/12/2023	08:15 PM	128							
284	5/12/2023	08:30 PM	108							
285	5/12/2023	08:45 PM	122							
286	5/12/2023	09:00 PM	103							
287	5/12/2023	09:15 PM	113							
288	5/12/2023	09:30 PM	73							
289	5/12/2023	09:45 PM	89							
290	5/12/2023	10:00 PM	80							
291	5/12/2023	10:15 PM	67							
292	5/12/2023	10:30 PM	80							
293	5/12/2023	10:45 PM	63							
294	5/12/2023	11:00 PM	54							
295	5/12/2023	11:15 PM	56							
296	5/12/2023	11:30 PM	29							
297	5/12/2023	11:45 PM	28							
298	5/13/2023	12:00 AM	32							
299	5/13/2023	12:15 AM	33							

	A	B	C	D	E	F	G	H	I	J
300	5/13/2023	12:30 AM	21							
301	5/13/2023	12:45 AM	19							
302	5/13/2023	01:00 AM	18							
303	5/13/2023	01:15 AM	14							
304	5/13/2023	01:30 AM	9							
305	5/13/2023	01:45 AM	11							
306	5/13/2023	02:00 AM	4							
307	5/13/2023	02:15 AM	18							
308	5/13/2023	02:30 AM	10							
309	5/13/2023	02:45 AM	12							
310	5/13/2023	03:00 AM	7							
311	5/13/2023	03:15 AM	7							
312	5/13/2023	03:30 AM	10							
313	5/13/2023	03:45 AM	5							
314	5/13/2023	04:00 AM	10							
315	5/13/2023	04:15 AM	9							
316	5/13/2023	04:30 AM	14							
317	5/13/2023	04:45 AM	18							
318	5/13/2023	05:00 AM	14							
319	5/13/2023	05:15 AM	33							
320	5/13/2023	05:30 AM	47							
321	5/13/2023	05:45 AM	36							
322	5/13/2023	06:00 AM	40							
323	5/13/2023	06:15 AM	48							
324	5/13/2023	06:30 AM	68							
325	5/13/2023	06:45 AM	49							
326	5/13/2023	07:00 AM	90							
327	5/13/2023	07:15 AM	92							
328	5/13/2023	07:30 AM	102							
329	5/13/2023	07:45 AM	141							
330	5/13/2023	08:00 AM	142							
331	5/13/2023	08:15 AM	138							
332	5/13/2023	08:30 AM	175							
333	5/13/2023	08:45 AM	196							
334	5/13/2023	09:00 AM	170							
335	5/13/2023	09:15 AM	182							
336	5/13/2023	09:30 AM	218							
337	5/13/2023	09:45 AM	173							
338	5/13/2023	10:00 AM	232							
339	5/13/2023	10:15 AM	224							
340	5/13/2023	10:30 AM	228							
341	5/13/2023	10:45 AM	238							
342	5/13/2023	11:00 AM	268							
343	5/13/2023	11:15 AM	308							
344	5/13/2023	11:30 AM	265							
345	5/13/2023	11:45 AM	281							
346	5/13/2023	12:00 PM	263							
347	5/13/2023	12:15 PM	221							
348	5/13/2023	12:30 PM	217							
349	5/13/2023	12:45 PM	247							

	A	B	C	D	E	F	G	H	I	J
350	5/13/2023	01:00 PM	231							
351	5/13/2023	01:15 PM	245							
352	5/13/2023	01:30 PM	240							
353	5/13/2023	01:45 PM	248							
354	5/13/2023	02:00 PM	193							
355	5/13/2023	02:15 PM	293							
356	5/13/2023	02:30 PM	227							
357	5/13/2023	02:45 PM	229							
358	5/13/2023	03:00 PM	213							
359	5/13/2023	03:15 PM	219							
360	5/13/2023	03:30 PM	229							
361	5/13/2023	03:45 PM	197							
362	5/13/2023	04:00 PM	161							
363	5/13/2023	04:15 PM	217							
364	5/13/2023	04:30 PM	213							
365	5/13/2023	04:45 PM	216							
366	5/13/2023	05:00 PM	202							
367	5/13/2023	05:15 PM	188							
368	5/13/2023	05:30 PM	177							
369	5/13/2023	05:45 PM	197							
370	5/13/2023	06:00 PM	172							
371	5/13/2023	06:15 PM	210							
372	5/13/2023	06:30 PM	180							
373	5/13/2023	06:45 PM	139							
374	5/13/2023	07:00 PM	145							
375	5/13/2023	07:15 PM	142							
376	5/13/2023	07:30 PM	124							
377	5/13/2023	07:45 PM	143							
378	5/13/2023	08:00 PM	124							
379	5/13/2023	08:15 PM	118							
380	5/13/2023	08:30 PM	111							
381	5/13/2023	08:45 PM	128							
382	5/13/2023	09:00 PM	103							
383	5/13/2023	09:15 PM	89							
384	5/13/2023	09:30 PM	89							
385	5/13/2023	09:45 PM	79							
386	5/13/2023	10:00 PM	51							
387	5/13/2023	10:15 PM	82							
388	5/13/2023	10:30 PM	67							
389	5/13/2023	10:45 PM	52							
390	5/13/2023	11:00 PM	55							
391	5/13/2023	11:15 PM	50							
392	5/13/2023	11:30 PM	48							
393	5/13/2023	11:45 PM	37							
394	5/14/2023	12:00 AM	37							
395	5/14/2023	12:15 AM	27							
396	5/14/2023	12:30 AM	27							
397	5/14/2023	12:45 AM	19							
398	5/14/2023	01:00 AM	12							
399	5/14/2023	01:15 AM	16							

	A	B	C	D	E	F	G	H	I	J
400	5/14/2023	01:30 AM	12							
401	5/14/2023	01:45 AM	9							
402	5/14/2023	02:00 AM	9							
403	5/14/2023	02:15 AM	10							
404	5/14/2023	02:30 AM	10							
405	5/14/2023	02:45 AM	9							
406	5/14/2023	03:00 AM	8							
407	5/14/2023	03:15 AM	7							
408	5/14/2023	03:30 AM	14							
409	5/14/2023	03:45 AM	13							
410	5/14/2023	04:00 AM	9							
411	5/14/2023	04:15 AM	15							
412	5/14/2023	04:30 AM	6							
413	5/14/2023	04:45 AM	11							
414	5/14/2023	05:00 AM	8							
415	5/14/2023	05:15 AM	19							
416	5/14/2023	05:30 AM	37							
417	5/14/2023	05:45 AM	28							
418	5/14/2023	06:00 AM	31							
419	5/14/2023	06:15 AM	33							
420	5/14/2023	06:30 AM	45							
421	5/14/2023	06:45 AM	40							
422	5/14/2023	07:00 AM	52							
423	5/14/2023	07:15 AM	58							
424	5/14/2023	07:30 AM	74							
425	5/14/2023	07:45 AM	68							
426	5/14/2023	08:00 AM	58							
427	5/14/2023	08:15 AM	103							
428	5/14/2023	08:30 AM	119							
429	5/14/2023	08:45 AM	120							
430	5/14/2023	09:00 AM	150							
431	5/14/2023	09:15 AM	160							
432	5/14/2023	09:30 AM	162							
433	5/14/2023	09:45 AM	192							
434	5/14/2023	10:00 AM	189							
435	5/14/2023	10:15 AM	217							
436	5/14/2023	10:30 AM	172							
437	5/14/2023	10:45 AM	206							
438	5/14/2023	11:00 AM	190							
439	5/14/2023	11:15 AM	179							
440	5/14/2023	11:30 AM	208							
441	5/14/2023	11:45 AM	205							
442	5/14/2023	12:00 PM	209							
443	5/14/2023	12:15 PM	253							
444	5/14/2023	12:30 PM	242							
445	5/14/2023	12:45 PM	231							
446	5/14/2023	01:00 PM	198							
447	5/14/2023	01:15 PM	201							
448	5/14/2023	01:30 PM	198							
449	5/14/2023	01:45 PM	188							

	A	B	C	D	E	F	G	H	I	J
450	5/14/2023	02:00 PM	199							
451	5/14/2023	02:15 PM	199							
452	5/14/2023	02:30 PM	198							
453	5/14/2023	02:45 PM	184							
454	5/14/2023	03:00 PM	171							
455	5/14/2023	03:15 PM	209							
456	5/14/2023	03:30 PM	197							
457	5/14/2023	03:45 PM	169							
458	5/14/2023	04:00 PM	173							
459	5/14/2023	04:15 PM	182							
460	5/14/2023	04:30 PM	198							
461	5/14/2023	04:45 PM	176							
462	5/14/2023	05:00 PM	141							
463	5/14/2023	05:15 PM	181							
464	5/14/2023	05:30 PM	164							
465	5/14/2023	05:45 PM	169							
466	5/14/2023	06:00 PM	162							
467	5/14/2023	06:15 PM	137							
468	5/14/2023	06:30 PM	135							
469	5/14/2023	06:45 PM	127							
470	5/14/2023	07:00 PM	108							
471	5/14/2023	07:15 PM	126							
472	5/14/2023	07:30 PM	121							
473	5/14/2023	07:45 PM	123							
474	5/14/2023	08:00 PM	98							
475	5/14/2023	08:15 PM	95							
476	5/14/2023	08:30 PM	111							
477	5/14/2023	08:45 PM	72							
478	5/14/2023	09:00 PM	80							
479	5/14/2023	09:15 PM	59							
480	5/14/2023	09:30 PM	73							
481	5/14/2023	09:45 PM	50							
482	5/14/2023	10:00 PM	54							
483	5/14/2023	10:15 PM	32							
484	5/14/2023	10:30 PM	30							
485	5/14/2023	10:45 PM	22							
486	5/14/2023	11:00 PM	18							
487	5/14/2023	11:15 PM	17							
488	5/14/2023	11:30 PM	11							
489	5/14/2023	11:45 PM	15							
490	5/15/2023	12:00 AM	18							
491	5/15/2023	12:15 AM	10							
492	5/15/2023	12:30 AM	12							
493	5/15/2023	12:45 AM	3							
494	5/15/2023	01:00 AM	4							
495	5/15/2023	01:15 AM	4							
496	5/15/2023	01:30 AM	5							
497	5/15/2023	01:45 AM	4							
498	5/15/2023	02:00 AM	5							
499	5/15/2023	02:15 AM	12							

	A	B	C	D	E	F	G	H	I	J
500	5/15/2023	02:30 AM	8							
501	5/15/2023	02:45 AM	9							
502	5/15/2023	03:00 AM	8							
503	5/15/2023	03:15 AM	14							
504	5/15/2023	03:30 AM	15							
505	5/15/2023	03:45 AM	16							
506	5/15/2023	04:00 AM	9							
507	5/15/2023	04:15 AM	20							
508	5/15/2023	04:30 AM	20							
509	5/15/2023	04:45 AM	33							
510	5/15/2023	05:00 AM	37							
511	5/15/2023	05:15 AM	67							
512	5/15/2023	05:30 AM	82							
513	5/15/2023	05:45 AM	112							
514	5/15/2023	06:00 AM	123							
515	5/15/2023	06:15 AM	118							
516	5/15/2023	06:30 AM	194							
517	5/15/2023	06:45 AM	220							
518	5/15/2023	07:00 AM	242							
519	5/15/2023	07:15 AM	309							
520	5/15/2023	07:30 AM	321							
521	5/15/2023	07:45 AM	275							
522	5/15/2023	08:00 AM	252							
523	5/15/2023	08:15 AM	223							
524	5/15/2023	08:30 AM	259							
525	5/15/2023	08:45 AM	198							
526	5/15/2023	09:00 AM	158							
527	5/15/2023	09:15 AM	169							
528	5/15/2023	09:30 AM	157							
529	5/15/2023	09:45 AM	154							
530	5/15/2023	10:00 AM	152							
531	5/15/2023	10:15 AM	135							
532	5/15/2023	10:30 AM	153							
533	5/15/2023	10:45 AM	148							
534	5/15/2023	11:00 AM	162							
535	5/15/2023	11:15 AM	172							
536	5/15/2023	11:30 AM	180							
537	5/15/2023	11:45 AM	170							
538	5/15/2023	12:00 PM	168							
539	5/15/2023	12:15 PM	185							
540	5/15/2023	12:30 PM	174							
541	5/15/2023	12:45 PM	169							
542	5/15/2023	01:00 PM	184							
543	5/15/2023	01:15 PM	163							
544	5/15/2023	01:30 PM	168							
545	5/15/2023	01:45 PM	166							
546	5/15/2023	02:00 PM	155							
547	5/15/2023	02:15 PM	172							
548	5/15/2023	02:30 PM	191							
549	5/15/2023	02:45 PM	188							

	A	B	C	D	E	F	G	H	I	J
550	5/15/2023	03:00 PM	234							
551	5/15/2023	03:15 PM	218							
552	5/15/2023	03:30 PM	234							
553	5/15/2023	03:45 PM	246							
554	5/15/2023	04:00 PM	247							
555	5/15/2023	04:15 PM	265							
556	5/15/2023	04:30 PM	279							
557	5/15/2023	04:45 PM	293							
558	5/15/2023	05:00 PM	270							
559	5/15/2023	05:15 PM	317							
560	5/15/2023	05:30 PM	224							
561	5/15/2023	05:45 PM	222							
562	5/15/2023	06:00 PM	225							
563	5/15/2023	06:15 PM	179							
564	5/15/2023	06:30 PM	208							
565	5/15/2023	06:45 PM	153							
566	5/15/2023	07:00 PM	135							
567	5/15/2023	07:15 PM	135							
568	5/15/2023	07:30 PM	129							
569	5/15/2023	07:45 PM	108							
570	5/15/2023	08:00 PM	119							
571	5/15/2023	08:15 PM	110							
572	5/15/2023	08:30 PM	108							
573	5/15/2023	08:45 PM	92							
574	5/15/2023	09:00 PM	100							
575	5/15/2023	09:15 PM	65							
576	5/15/2023	09:30 PM	56							
577	5/15/2023	09:45 PM	45							
578	5/15/2023	10:00 PM	52							
579	5/15/2023	10:15 PM	36							
580	5/15/2023	10:30 PM	23							
581	5/15/2023	10:45 PM	30							
582	5/15/2023	11:00 PM	32							
583	5/15/2023	11:15 PM	22							
584	5/15/2023	11:30 PM	14							
585	5/15/2023	11:45 PM	19							
586	5/16/2023	12:00 AM	18							
587	5/16/2023	12:15 AM	11							
588	5/16/2023	12:30 AM	12							
589	5/16/2023	12:45 AM	13							
590	5/16/2023	01:00 AM	3							
591	5/16/2023	01:15 AM	5							
592	5/16/2023	01:30 AM	8							
593	5/16/2023	01:45 AM	6							
594	5/16/2023	02:00 AM	7							
595	5/16/2023	02:15 AM	8							
596	5/16/2023	02:30 AM	16							
597	5/16/2023	02:45 AM	4							
598	5/16/2023	03:00 AM	10							
599	5/16/2023	03:15 AM	9							

	A	B	C	D	E	F	G	H	I	J
600	5/16/2023	03:30 AM	28							
601	5/16/2023	03:45 AM	16							
602	5/16/2023	04:00 AM	14							
603	5/16/2023	04:15 AM	21							
604	5/16/2023	04:30 AM	28							
605	5/16/2023	04:45 AM	32							
606	5/16/2023	05:00 AM	35							
607	5/16/2023	05:15 AM	81							
608	5/16/2023	05:30 AM	89							
609	5/16/2023	05:45 AM	100							
610	5/16/2023	06:00 AM	118							
611	5/16/2023	06:15 AM	135							
612	5/16/2023	06:30 AM	198							
613	5/16/2023	06:45 AM	217							
614	5/16/2023	07:00 AM	250							
615	5/16/2023	07:15 AM	289							
616	5/16/2023	07:30 AM	332							
617	5/16/2023	07:45 AM	305							
618	5/16/2023	08:00 AM	303							
619	5/16/2023	08:15 AM	250							
620	5/16/2023	08:30 AM	244							
621	5/16/2023	08:45 AM	225							
622	5/16/2023	09:00 AM	186							
623	5/16/2023	09:15 AM	184							
624	5/16/2023	09:30 AM	167							
625	5/16/2023	09:45 AM	182							
626	5/16/2023	10:00 AM	174							
627	5/16/2023	10:15 AM	159							
628	5/16/2023	10:30 AM	173							
629	5/16/2023	10:45 AM	157							
630	5/16/2023	11:00 AM	152							
631	5/16/2023	11:15 AM	186							
632	5/16/2023	11:30 AM	168							
633	5/16/2023	11:45 AM	156							
634	5/16/2023	12:00 PM	194							
635	5/16/2023	12:15 PM	182							
636	5/16/2023	12:30 PM	177							
637	5/16/2023	12:45 PM	179							
638	5/16/2023	01:00 PM	166							
639	5/16/2023	01:15 PM	179							
640	5/16/2023	01:30 PM	184							
641	5/16/2023	01:45 PM	156							
642	5/16/2023	02:00 PM	163							
643	5/16/2023	02:15 PM	192							
644	5/16/2023	02:30 PM	242							
645	5/16/2023	02:45 PM	213							
646	5/16/2023	03:00 PM	197							
647	5/16/2023	03:15 PM	237							
648	5/16/2023	03:30 PM	271							
649	5/16/2023	03:45 PM	271							

	A	B	C	D	E	F	G	H	I	J
650	5/16/2023	04:00 PM	288							
651	5/16/2023	04:15 PM	276							
652	5/16/2023	04:30 PM	260							
653	5/16/2023	04:45 PM	327							
654	5/16/2023	05:00 PM	256							
655	5/16/2023	05:15 PM	268							
656	5/16/2023	05:30 PM	257							
657	5/16/2023	05:45 PM	253							
658	5/16/2023	06:00 PM	235							
659	5/16/2023	06:15 PM	196							
660	5/16/2023	06:30 PM	211							
661	5/16/2023	06:45 PM	160							
662	5/16/2023	07:00 PM	177							
663	5/16/2023	07:15 PM	112							
664	5/16/2023	07:30 PM	123							
665	5/16/2023	07:45 PM	137							
666	5/16/2023	08:00 PM	135							
667	5/16/2023	08:15 PM	113							
668	5/16/2023	08:30 PM	104							
669	5/16/2023	08:45 PM	108							
670	5/16/2023	09:00 PM	86							
671	5/16/2023	09:15 PM	79							
672	5/16/2023	09:30 PM	71							
673	5/16/2023	09:45 PM	45							
674	5/16/2023	10:00 PM	50							
675	5/16/2023	10:15 PM	49							
676	5/16/2023	10:30 PM	32							
677	5/16/2023	10:45 PM	25							
678	5/16/2023	11:00 PM	38							
679	5/16/2023	11:15 PM	22							
680	5/16/2023	11:30 PM	17							
681	5/16/2023	11:45 PM	14							
682	5/17/2023	12:00 AM	16							
683	5/17/2023	12:15 AM	13							
684	5/17/2023	12:30 AM	6							
685	5/17/2023	12:45 AM	7							
686	5/17/2023	01:00 AM	4							
687	5/17/2023	01:15 AM	4							
688	5/17/2023	01:30 AM	6							
689	5/17/2023	01:45 AM	4							
690	5/17/2023	02:00 AM	11							
691	5/17/2023	02:15 AM	10							
692	5/17/2023	02:30 AM	10							
693	5/17/2023	02:45 AM	7							
694	5/17/2023	03:00 AM	8							
695	5/17/2023	03:15 AM	9							
696	5/17/2023	03:30 AM	13							
697	5/17/2023	03:45 AM	23							
698	5/17/2023	04:00 AM	12							
699	5/17/2023	04:15 AM	16							

	A	B	C	D	E	F	G	H	I	J
700	5/17/2023	04:30 AM	27							
701	5/17/2023	04:45 AM	23							
702	5/17/2023	05:00 AM	52							
703	5/17/2023	05:15 AM	60							
704	5/17/2023	05:30 AM	107							
705	5/17/2023	05:45 AM	103							
706	5/17/2023	06:00 AM	117							
707	5/17/2023	06:15 AM	146							
708	5/17/2023	06:30 AM	194							
709	5/17/2023	06:45 AM	241							
710	5/17/2023	07:00 AM	249							
711	5/17/2023	07:15 AM	315							
712	5/17/2023	07:30 AM	319							
713	5/17/2023	07:45 AM	341							
714	5/17/2023	08:00 AM	300							
715	5/17/2023	08:15 AM	280							
716	5/17/2023	08:30 AM	255							
717	5/17/2023	08:45 AM	217							
718	5/17/2023	09:00 AM	168							
719	5/17/2023	09:15 AM	177							
720	5/17/2023	09:30 AM	160							
721	5/17/2023	09:45 AM	179							
722	5/17/2023	10:00 AM	145							
723	5/17/2023	10:15 AM	161							
724	5/17/2023	10:30 AM	173							
725	5/17/2023	10:45 AM	179							
726	5/17/2023	11:00 AM	162							
727	5/17/2023	11:15 AM	166							
728	5/17/2023	11:30 AM	194							
729	5/17/2023	11:45 AM	176							
730	5/17/2023	12:00 PM	175							
731	5/17/2023	12:15 PM	203							
732	5/17/2023	12:30 PM	207							
733	5/17/2023	12:45 PM	182							
734	5/17/2023	01:00 PM	161							
735	5/17/2023	01:15 PM	178							
736	5/17/2023	01:30 PM	159							
737	5/17/2023	01:45 PM	173							
738	5/17/2023	02:00 PM	200							
739	5/17/2023	02:15 PM	182							
740	5/17/2023	02:30 PM	207							
741	5/17/2023	02:45 PM	250							
742	5/17/2023	03:00 PM	244							
743	5/17/2023	03:15 PM	264							
744	5/17/2023	03:30 PM	261							
745	5/17/2023	03:45 PM	252							
746	5/17/2023	04:00 PM	229							
747	5/17/2023	04:15 PM	278							
748	5/17/2023	04:30 PM	285							
749	5/17/2023	04:45 PM	272							

	A	B	C	D	E	F	G	H	I	J
750	5/17/2023	05:00 PM	297							
751	5/17/2023	05:15 PM	316							
752	5/17/2023	05:30 PM	290							
753	5/17/2023	05:45 PM	224							
754	5/17/2023	06:00 PM	216							
755	5/17/2023	06:15 PM	220							
756	5/17/2023	06:30 PM	185							
757	5/17/2023	06:45 PM	159							
758	5/17/2023	07:00 PM	142							
759	5/17/2023	07:15 PM	188							
760	5/17/2023	07:30 PM	143							
761	5/17/2023	07:45 PM	108							
762	5/17/2023	08:00 PM	130							
763	5/17/2023	08:15 PM	116							
764	5/17/2023	08:30 PM	122							
765	5/17/2023	08:45 PM	97							
766	5/17/2023	09:00 PM	94							
767	5/17/2023	09:15 PM	80							
768	5/17/2023	09:30 PM	66							
769	5/17/2023	09:45 PM	50							
770	5/17/2023	10:00 PM	49							
771	5/17/2023	10:15 PM	43							
772	5/17/2023	10:30 PM	32							
773	5/17/2023	10:45 PM	45							
774	5/17/2023	11:00 PM	45							
775	5/17/2023	11:15 PM	20							
776	5/17/2023	11:30 PM	11							
777	5/17/2023	11:45 PM	22							
778	5/18/2023	12:00 AM	19							
779	5/18/2023	12:15 AM	10							
780	5/18/2023	12:30 AM	8							
781	5/18/2023	12:45 AM	12							
782	5/18/2023	01:00 AM	9							
783	5/18/2023	01:15 AM	10							
784	5/18/2023	01:30 AM	12							
785	5/18/2023	01:45 AM	4							
786	5/18/2023	02:00 AM	7							
787	5/18/2023	02:15 AM	13							
788	5/18/2023	02:30 AM	9							
789	5/18/2023	02:45 AM	12							
790	5/18/2023	03:00 AM	3							
791	5/18/2023	03:15 AM	15							
792	5/18/2023	03:30 AM	29							
793	5/18/2023	03:45 AM	9							
794	5/18/2023	04:00 AM	12							
795	5/18/2023	04:15 AM	26							
796	5/18/2023	04:30 AM	27							
797	5/18/2023	04:45 AM	27							
798	5/18/2023	05:00 AM	39							
799	5/18/2023	05:15 AM	78							

	A	B	C	D	E	F	G	H	I	J
800	5/18/2023	05:30 AM	95							
801	5/18/2023	05:45 AM	104							
802	5/18/2023	06:00 AM	107							
803	5/18/2023	06:15 AM	132							
804	5/18/2023	06:30 AM	187							
805	5/18/2023	06:45 AM	237							
806	5/18/2023	07:00 AM	264							
807	5/18/2023	07:15 AM	343							
808	5/18/2023	07:30 AM	282							
809	5/18/2023	07:45 AM	328							
810	5/18/2023	08:00 AM	233							
811	5/18/2023	08:15 AM	269							
812	5/18/2023	08:30 AM	225							
813	5/18/2023	08:45 AM	238							
814	5/18/2023	09:00 AM	169							
815	5/18/2023	09:15 AM	163							
816	5/18/2023	09:30 AM	189							
817	5/18/2023	09:45 AM	180							
818	5/18/2023	10:00 AM	138							
819	5/18/2023	10:15 AM	191							
820	5/18/2023	10:30 AM	164							
821	5/18/2023	10:45 AM	180							
822	5/18/2023	11:00 AM	160							
823	5/18/2023	11:15 AM	171							
824	5/18/2023	11:30 AM	189							
825	5/18/2023	11:45 AM	177							
826	5/18/2023	12:00 PM	168							
827	5/18/2023	12:15 PM	205							
828	5/18/2023	12:30 PM	196							
829	5/18/2023	12:45 PM	164							
830	5/18/2023	01:00 PM	171							
831	5/18/2023	01:15 PM	165							
832	5/18/2023	01:30 PM	184							
833	5/18/2023	01:45 PM	163							
834	5/18/2023	02:00 PM	174							
835	5/18/2023	02:15 PM	178							
836	5/18/2023	02:30 PM	231							
837	5/18/2023	02:45 PM	226							
838	5/18/2023	03:00 PM	226							
839	5/18/2023	03:15 PM	219							
840	5/18/2023	03:30 PM	298							
841	5/18/2023	03:45 PM	284							
842	5/18/2023	04:00 PM	243							
843	5/18/2023	04:15 PM	304							
844	5/18/2023	04:30 PM	300							
845	5/18/2023	04:45 PM	338							
846	5/18/2023	05:00 PM	287							
847	5/18/2023	05:15 PM	314							
848	5/18/2023	05:30 PM	273							
849	5/18/2023	05:45 PM	275							

	A	B	C	D	E	F	G	H	I	J
850	5/18/2023	06:00 PM	227							
851	5/18/2023	06:15 PM	220							
852	5/18/2023	06:30 PM	232							
853	5/18/2023	06:45 PM	180							
854	5/18/2023	07:00 PM	164							
855	5/18/2023	07:15 PM	147							
856	5/18/2023	07:30 PM	138							
857	5/18/2023	07:45 PM	166							
858	5/18/2023	08:00 PM	140							
859	5/18/2023	08:15 PM	126							
860	5/18/2023	08:30 PM	117							
861	5/18/2023	08:45 PM	99							
862	5/18/2023	09:00 PM	112							
863	5/18/2023	09:15 PM	87							
864	5/18/2023	09:30 PM	79							
865	5/18/2023	09:45 PM	60							
866	5/18/2023	10:00 PM	66							
867	5/18/2023	10:15 PM	40							
868	5/18/2023	10:30 PM	35							
869	5/18/2023	10:45 PM	40							
870	5/18/2023	11:00 PM	27							
871	5/18/2023	11:15 PM	30							
872	5/18/2023	11:30 PM	24							
873	5/18/2023	11:45 PM	18							

	A	B	C	D	E	F	G	H	I	J
1										
2	File Name: C:\Users\barri\OneDrive\Documents\TDB\WSP\SYRACUSE\DATA\BATCH 1 OUMAR1\DONE\ATR 1159.tf2									
3	Start Date: 4/13/2023									
4	Start Time: 12:00:00 AM									
5	Location 1: EB I-690									
6	Location 2: at S 48									
7										
8										
9	Date	Time	EB							
10	4/13/2023	12:00 AM	38							
11	4/13/2023	12:15 AM	34							
12	4/13/2023	12:30 AM	24							
13	4/13/2023	12:45 AM	30							
14	4/13/2023	01:00 AM	36							
15	4/13/2023	01:15 AM	37							
16	4/13/2023	01:30 AM	36							
17	4/13/2023	01:45 AM	39							
18	4/13/2023	02:00 AM	47							
19	4/13/2023	02:15 AM	18							
20	4/13/2023	02:30 AM	28							
21	4/13/2023	02:45 AM	22							
22	4/13/2023	03:00 AM	28							
23	4/13/2023	03:15 AM	37							
24	4/13/2023	03:30 AM	40							
25	4/13/2023	03:45 AM	48							
26	4/13/2023	04:00 AM	42							
27	4/13/2023	04:15 AM	57							
28	4/13/2023	04:30 AM	58							
29	4/13/2023	04:45 AM	73							
30	4/13/2023	05:00 AM	78							
31	4/13/2023	05:15 AM	83							
32	4/13/2023	05:30 AM	167							
33	4/13/2023	05:45 AM	146							
34	4/13/2023	06:00 AM	156							
35	4/13/2023	06:15 AM	272							
36	4/13/2023	06:30 AM	366							
37	4/13/2023	06:45 AM	362							
38	4/13/2023	07:00 AM	378							
39	4/13/2023	07:15 AM	438							
40	4/13/2023	07:30 AM	474							
41	4/13/2023	07:45 AM	442							
42	4/13/2023	08:00 AM	378							
43	4/13/2023	08:15 AM	369							
44	4/13/2023	08:30 AM	384							
45	4/13/2023	08:45 AM	331							
46	4/13/2023	09:00 AM	303							
47	4/13/2023	09:15 AM	284							
48	4/13/2023	09:30 AM	274							
49	4/13/2023	09:45 AM	323							

	A	B	C	D	E	F	G	H	I	J
50	4/13/2023	10:00 AM	296							
51	4/13/2023	10:15 AM	266							
52	4/13/2023	10:30 AM	264							
53	4/13/2023	10:45 AM	262							
54	4/13/2023	11:00 AM	284							
55	4/13/2023	11:15 AM	302							
56	4/13/2023	11:30 AM	282							
57	4/13/2023	11:45 AM	255							
58	4/13/2023	12:00 PM	232							
59	4/13/2023	12:15 PM	262							
60	4/13/2023	12:30 PM	254							
61	4/13/2023	12:45 PM	258							
62	4/13/2023	01:00 PM	276							
63	4/13/2023	01:15 PM	272							
64	4/13/2023	01:30 PM	262							
65	4/13/2023	01:45 PM	263							
66	4/13/2023	02:00 PM	277							
67	4/13/2023	02:15 PM	274							
68	4/13/2023	02:30 PM	351							
69	4/13/2023	02:45 PM	282							
70	4/13/2023	03:00 PM	306							
71	4/13/2023	03:15 PM	291							
72	4/13/2023	03:30 PM	378							
73	4/13/2023	03:45 PM	350							
74	4/13/2023	04:00 PM	352							
75	4/13/2023	04:15 PM	332							
76	4/13/2023	04:30 PM	344							
77	4/13/2023	04:45 PM	322							
78	4/13/2023	05:00 PM	341							
79	4/13/2023	05:15 PM	292							
80	4/13/2023	05:30 PM	260							
81	4/13/2023	05:45 PM	260							
82	4/13/2023	06:00 PM	266							
83	4/13/2023	06:15 PM	264							
84	4/13/2023	06:30 PM	224							
85	4/13/2023	06:45 PM	196							
86	4/13/2023	07:00 PM	185							
87	4/13/2023	07:15 PM	158							
88	4/13/2023	07:30 PM	162							
89	4/13/2023	07:45 PM	184							
90	4/13/2023	08:00 PM	199							
91	4/13/2023	08:15 PM	166							
92	4/13/2023	08:30 PM	153							
93	4/13/2023	08:45 PM	154							
94	4/13/2023	09:00 PM	132							
95	4/13/2023	09:15 PM	126							
96	4/13/2023	09:30 PM	105							
97	4/13/2023	09:45 PM	110							
98	4/13/2023	10:00 PM	109							
99	4/13/2023	10:15 PM	88							

	A	B	C	D	E	F	G	H	I	J
100	4/13/2023	10:30 PM	90							
101	4/13/2023	10:45 PM	63							
102	4/13/2023	11:00 PM	106							
103	4/13/2023	11:15 PM	74							
104	4/13/2023	11:30 PM	55							
105	4/13/2023	11:45 PM	56							
106	4/14/2023	12:00 AM	63							
107	4/14/2023	12:15 AM	40							
108	4/14/2023	12:30 AM	36							
109	4/14/2023	12:45 AM	40							
110	4/14/2023	01:00 AM	34							
111	4/14/2023	01:15 AM	40							
112	4/14/2023	01:30 AM	14							
113	4/14/2023	01:45 AM	20							
114	4/14/2023	02:00 AM	30							
115	4/14/2023	02:15 AM	36							
116	4/14/2023	02:30 AM	34							
117	4/14/2023	02:45 AM	38							
118	4/14/2023	03:00 AM	33							
119	4/14/2023	03:15 AM	40							
120	4/14/2023	03:30 AM	35							
121	4/14/2023	03:45 AM	19							
122	4/14/2023	04:00 AM	58							
123	4/14/2023	04:15 AM	51							
124	4/14/2023	04:30 AM	58							
125	4/14/2023	04:45 AM	72							
126	4/14/2023	05:00 AM	63							
127	4/14/2023	05:15 AM	99							
128	4/14/2023	05:30 AM	166							
129	4/14/2023	05:45 AM	134							
130	4/14/2023	06:00 AM	186							
131	4/14/2023	06:15 AM	279							
132	4/14/2023	06:30 AM	344							
133	4/14/2023	06:45 AM	357							
134	4/14/2023	07:00 AM	362							
135	4/14/2023	07:15 AM	420							
136	4/14/2023	07:30 AM	484							
137	4/14/2023	07:45 AM	428							
138	4/14/2023	08:00 AM	388							
139	4/14/2023	08:15 AM	343							
140	4/14/2023	08:30 AM	342							
141	4/14/2023	08:45 AM	305							
142	4/14/2023	09:00 AM	267							
143	4/14/2023	09:15 AM	271							
144	4/14/2023	09:30 AM	292							
145	4/14/2023	09:45 AM	283							
146	4/14/2023	10:00 AM	292							
147	4/14/2023	10:15 AM	314							
148	4/14/2023	10:30 AM	298							
149	4/14/2023	10:45 AM	303							

	A	B	C	D	E	F	G	H	I	J
150	4/14/2023	11:00 AM	266							
151	4/14/2023	11:15 AM	278							
152	4/14/2023	11:30 AM	312							
153	4/14/2023	11:45 AM	290							
154	4/14/2023	12:00 PM	286							
155	4/14/2023	12:15 PM	321							
156	4/14/2023	12:30 PM	286							
157	4/14/2023	12:45 PM	310							
158	4/14/2023	01:00 PM	304							
159	4/14/2023	01:15 PM	311							
160	4/14/2023	01:30 PM	322							
161	4/14/2023	01:45 PM	310							
162	4/14/2023	02:00 PM	314							
163	4/14/2023	02:15 PM	282							
164	4/14/2023	02:30 PM	316							
165	4/14/2023	02:45 PM	282							
166	4/14/2023	03:00 PM	334							
167	4/14/2023	03:15 PM	453							
168	4/14/2023	03:30 PM	468							
169	4/14/2023	03:45 PM	402							
170	4/14/2023	04:00 PM	411							
171	4/14/2023	04:15 PM	427							
172	4/14/2023	04:30 PM	450							
173	4/14/2023	04:45 PM	410							
174	4/14/2023	05:00 PM	466							
175	4/14/2023	05:15 PM	446							
176	4/14/2023	05:30 PM	378							
177	4/14/2023	05:45 PM	368							
178	4/14/2023	06:00 PM	388							
179	4/14/2023	06:15 PM	374							
180	4/14/2023	06:30 PM	296							
181	4/14/2023	06:45 PM	278							
182	4/14/2023	07:00 PM	208							
183	4/14/2023	07:15 PM	186							
184	4/14/2023	07:30 PM	206							
185	4/14/2023	07:45 PM	191							
186	4/14/2023	08:00 PM	176							
187	4/14/2023	08:15 PM	162							
188	4/14/2023	08:30 PM	151							
189	4/14/2023	08:45 PM	166							
190	4/14/2023	09:00 PM	156							
191	4/14/2023	09:15 PM	120							
192	4/14/2023	09:30 PM	124							
193	4/14/2023	09:45 PM	124							
194	4/14/2023	10:00 PM	84							
195	4/14/2023	10:15 PM	105							
196	4/14/2023	10:30 PM	110							
197	4/14/2023	10:45 PM	74							
198	4/14/2023	11:00 PM	80							
199	4/14/2023	11:15 PM	80							

	A	B	C	D	E	F	G	H	I	J
200	4/14/2023	11:30 PM	80							
201	4/14/2023	11:45 PM	66							
202	4/15/2023	12:00 AM	34							
203	4/15/2023	12:15 AM	57							
204	4/15/2023	12:30 AM	38							
205	4/15/2023	12:45 AM	36							
206	4/15/2023	01:00 AM	34							
207	4/15/2023	01:15 AM	29							
208	4/15/2023	01:30 AM	25							
209	4/15/2023	01:45 AM	40							
210	4/15/2023	02:00 AM	42							
211	4/15/2023	02:15 AM	18							
212	4/15/2023	02:30 AM	42							
213	4/15/2023	02:45 AM	22							
214	4/15/2023	03:00 AM	22							
215	4/15/2023	03:15 AM	38							
216	4/15/2023	03:30 AM	16							
217	4/15/2023	03:45 AM	32							
218	4/15/2023	04:00 AM	31							
219	4/15/2023	04:15 AM	43							
220	4/15/2023	04:30 AM	28							
221	4/15/2023	04:45 AM	28							
222	4/15/2023	05:00 AM	41							
223	4/15/2023	05:15 AM	50							
224	4/15/2023	05:30 AM	62							
225	4/15/2023	05:45 AM	64							
226	4/15/2023	06:00 AM	63							
227	4/15/2023	06:15 AM	135							
228	4/15/2023	06:30 AM	144							
229	4/15/2023	06:45 AM	122							
230	4/15/2023	07:00 AM	123							
231	4/15/2023	07:15 AM	163							
232	4/15/2023	07:30 AM	198							
233	4/15/2023	07:45 AM	190							
234	4/15/2023	08:00 AM	191							
235	4/15/2023	08:15 AM	204							
236	4/15/2023	08:30 AM	218							
237	4/15/2023	08:45 AM	272							
238	4/15/2023	09:00 AM	249							
239	4/15/2023	09:15 AM	258							
240	4/15/2023	09:30 AM	291							
241	4/15/2023	09:45 AM	328							
242	4/15/2023	10:00 AM	295							
243	4/15/2023	10:15 AM	304							
244	4/15/2023	10:30 AM	324							
245	4/15/2023	10:45 AM	306							
246	4/15/2023	11:00 AM	315							
247	4/15/2023	11:15 AM	319							
248	4/15/2023	11:30 AM	348							
249	4/15/2023	11:45 AM	309							

	A	B	C	D	E	F	G	H	I	J
250	4/15/2023	12:00 PM	298							
251	4/15/2023	12:15 PM	312							
252	4/15/2023	12:30 PM	330							
253	4/15/2023	12:45 PM	305							
254	4/15/2023	01:00 PM	279							
255	4/15/2023	01:15 PM	292							
256	4/15/2023	01:30 PM	296							
257	4/15/2023	01:45 PM	279							
258	4/15/2023	02:00 PM	312							
259	4/15/2023	02:15 PM	278							
260	4/15/2023	02:30 PM	264							
261	4/15/2023	02:45 PM	254							
262	4/15/2023	03:00 PM	238							
263	4/15/2023	03:15 PM	286							
264	4/15/2023	03:30 PM	254							
265	4/15/2023	03:45 PM	264							
266	4/15/2023	04:00 PM	269							
267	4/15/2023	04:15 PM	262							
268	4/15/2023	04:30 PM	276							
269	4/15/2023	04:45 PM	268							
270	4/15/2023	05:00 PM	309							
271	4/15/2023	05:15 PM	258							
272	4/15/2023	05:30 PM	312							
273	4/15/2023	05:45 PM	272							
274	4/15/2023	06:00 PM	272							
275	4/15/2023	06:15 PM	244							
276	4/15/2023	06:30 PM	245							
277	4/15/2023	06:45 PM	232							
278	4/15/2023	07:00 PM	186							
279	4/15/2023	07:15 PM	184							
280	4/15/2023	07:30 PM	150							
281	4/15/2023	07:45 PM	154							
282	4/15/2023	08:00 PM	145							
283	4/15/2023	08:15 PM	116							
284	4/15/2023	08:30 PM	146							
285	4/15/2023	08:45 PM	142							
286	4/15/2023	09:00 PM	114							
287	4/15/2023	09:15 PM	128							
288	4/15/2023	09:30 PM	135							
289	4/15/2023	09:45 PM	112							
290	4/15/2023	10:00 PM	92							
291	4/15/2023	10:15 PM	80							
292	4/15/2023	10:30 PM	99							
293	4/15/2023	10:45 PM	76							
294	4/15/2023	11:00 PM	72							
295	4/15/2023	11:15 PM	56							
296	4/15/2023	11:30 PM	52							
297	4/15/2023	11:45 PM	45							
298	4/16/2023	12:00 AM	42							
299	4/16/2023	12:15 AM	51							

	A	B	C	D	E	F	G	H	I	J
300	4/16/2023	12:30 AM	38							
301	4/16/2023	12:45 AM	40							
302	4/16/2023	01:00 AM	45							
303	4/16/2023	01:15 AM	38							
304	4/16/2023	01:30 AM	36							
305	4/16/2023	01:45 AM	27							
306	4/16/2023	02:00 AM	21							
307	4/16/2023	02:15 AM	14							
308	4/16/2023	02:30 AM	16							
309	4/16/2023	02:45 AM	22							
310	4/16/2023	03:00 AM	12							
311	4/16/2023	03:15 AM	16							
312	4/16/2023	03:30 AM	26							
313	4/16/2023	03:45 AM	20							
314	4/16/2023	04:00 AM	11							
315	4/16/2023	04:15 AM	13							
316	4/16/2023	04:30 AM	28							
317	4/16/2023	04:45 AM	18							
318	4/16/2023	05:00 AM	26							
319	4/16/2023	05:15 AM	41							
320	4/16/2023	05:30 AM	43							
321	4/16/2023	05:45 AM	46							
322	4/16/2023	06:00 AM	72							
323	4/16/2023	06:15 AM	118							
324	4/16/2023	06:30 AM	130							
325	4/16/2023	06:45 AM	105							
326	4/16/2023	07:00 AM	71							
327	4/16/2023	07:15 AM	82							
328	4/16/2023	07:30 AM	115							
329	4/16/2023	07:45 AM	88							
330	4/16/2023	08:00 AM	102							
331	4/16/2023	08:15 AM	134							
332	4/16/2023	08:30 AM	156							
333	4/16/2023	08:45 AM	175							
334	4/16/2023	09:00 AM	174							
335	4/16/2023	09:15 AM	198							
336	4/16/2023	09:30 AM	214							
337	4/16/2023	09:45 AM	248							
338	4/16/2023	10:00 AM	215							
339	4/16/2023	10:15 AM	226							
340	4/16/2023	10:30 AM	254							
341	4/16/2023	10:45 AM	254							
342	4/16/2023	11:00 AM	238							
343	4/16/2023	11:15 AM	238							
344	4/16/2023	11:30 AM	273							
345	4/16/2023	11:45 AM	267							
346	4/16/2023	12:00 PM	269							
347	4/16/2023	12:15 PM	281							
348	4/16/2023	12:30 PM	318							
349	4/16/2023	12:45 PM	274							

	A	B	C	D	E	F	G	H	I	J
350	4/16/2023	01:00 PM	258							
351	4/16/2023	01:15 PM	264							
352	4/16/2023	01:30 PM	270							
353	4/16/2023	01:45 PM	270							
354	4/16/2023	02:00 PM	266							
355	4/16/2023	02:15 PM	270							
356	4/16/2023	02:30 PM	260							
357	4/16/2023	02:45 PM	256							
358	4/16/2023	03:00 PM	292							
359	4/16/2023	03:15 PM	249							
360	4/16/2023	03:30 PM	292							
361	4/16/2023	03:45 PM	258							
362	4/16/2023	04:00 PM	276							
363	4/16/2023	04:15 PM	282							
364	4/16/2023	04:30 PM	325							
365	4/16/2023	04:45 PM	290							
366	4/16/2023	05:00 PM	274							
367	4/16/2023	05:15 PM	274							
368	4/16/2023	05:30 PM	276							
369	4/16/2023	05:45 PM	241							
370	4/16/2023	06:00 PM	246							
371	4/16/2023	06:15 PM	244							
372	4/16/2023	06:30 PM	216							
373	4/16/2023	06:45 PM	213							
374	4/16/2023	07:00 PM	223							
375	4/16/2023	07:15 PM	204							
376	4/16/2023	07:30 PM	164							
377	4/16/2023	07:45 PM	165							
378	4/16/2023	08:00 PM	162							
379	4/16/2023	08:15 PM	150							
380	4/16/2023	08:30 PM	144							
381	4/16/2023	08:45 PM	118							
382	4/16/2023	09:00 PM	128							
383	4/16/2023	09:15 PM	107							
384	4/16/2023	09:30 PM	95							
385	4/16/2023	09:45 PM	90							
386	4/16/2023	10:00 PM	78							
387	4/16/2023	10:15 PM	86							
388	4/16/2023	10:30 PM	63							
389	4/16/2023	10:45 PM	76							
390	4/16/2023	11:00 PM	52							
391	4/16/2023	11:15 PM	40							
392	4/16/2023	11:30 PM	45							
393	4/16/2023	11:45 PM	42							
394	4/17/2023	12:00 AM	36							
395	4/17/2023	12:15 AM	20							
396	4/17/2023	12:30 AM	34							
397	4/17/2023	12:45 AM	22							
398	4/17/2023	01:00 AM	18							
399	4/17/2023	01:15 AM	26							

	A	B	C	D	E	F	G	H	I	J
400	4/17/2023	01:30 AM	32							
401	4/17/2023	01:45 AM	22							
402	4/17/2023	02:00 AM	38							
403	4/17/2023	02:15 AM	20							
404	4/17/2023	02:30 AM	24							
405	4/17/2023	02:45 AM	34							
406	4/17/2023	03:00 AM	18							
407	4/17/2023	03:15 AM	31							
408	4/17/2023	03:30 AM	40							
409	4/17/2023	03:45 AM	21							
410	4/17/2023	04:00 AM	52							
411	4/17/2023	04:15 AM	52							
412	4/17/2023	04:30 AM	43							
413	4/17/2023	04:45 AM	69							
414	4/17/2023	05:00 AM	70							
415	4/17/2023	05:15 AM	102							
416	4/17/2023	05:30 AM	170							
417	4/17/2023	05:45 AM	159							
418	4/17/2023	06:00 AM	167							
419	4/17/2023	06:15 AM	263							
420	4/17/2023	06:30 AM	348							
421	4/17/2023	06:45 AM	370							
422	4/17/2023	07:00 AM	348							
423	4/17/2023	07:15 AM	418							
424	4/17/2023	07:30 AM	512							
425	4/17/2023	07:45 AM	402							
426	4/17/2023	08:00 AM	333							
427	4/17/2023	08:15 AM	374							
428	4/17/2023	08:30 AM	307							
429	4/17/2023	08:45 AM	315							
430	4/17/2023	09:00 AM	258							
431	4/17/2023	09:15 AM	304							
432	4/17/2023	09:30 AM	252							
433	4/17/2023	09:45 AM	248							
434	4/17/2023	10:00 AM	252							
435	4/17/2023	10:15 AM	243							
436	4/17/2023	10:30 AM	236							
437	4/17/2023	10:45 AM	256							
438	4/17/2023	11:00 AM	243							
439	4/17/2023	11:15 AM	230							
440	4/17/2023	11:30 AM	249							
441	4/17/2023	11:45 AM	264							
442	4/17/2023	12:00 PM	236							
443	4/17/2023	12:15 PM	253							
444	4/17/2023	12:30 PM	234							
445	4/17/2023	12:45 PM	256							
446	4/17/2023	01:00 PM	250							
447	4/17/2023	01:15 PM	264							
448	4/17/2023	01:30 PM	254							
449	4/17/2023	01:45 PM	228							

	A	B	C	D	E	F	G	H	I	J
450	4/17/2023	02:00 PM	260							
451	4/17/2023	02:15 PM	284							
452	4/17/2023	02:30 PM	298							
453	4/17/2023	02:45 PM	276							
454	4/17/2023	03:00 PM	300							
455	4/17/2023	03:15 PM	284							
456	4/17/2023	03:30 PM	291							
457	4/17/2023	03:45 PM	314							
458	4/17/2023	04:00 PM	312							
459	4/17/2023	04:15 PM	324							
460	4/17/2023	04:30 PM	312							
461	4/17/2023	04:45 PM	278							
462	4/17/2023	05:00 PM	294							
463	4/17/2023	05:15 PM	303							
464	4/17/2023	05:30 PM	260							
465	4/17/2023	05:45 PM	262							
466	4/17/2023	06:00 PM	226							
467	4/17/2023	06:15 PM	236							
468	4/17/2023	06:30 PM	216							
469	4/17/2023	06:45 PM	176							
470	4/17/2023	07:00 PM	195							
471	4/17/2023	07:15 PM	148							
472	4/17/2023	07:30 PM	144							
473	4/17/2023	07:45 PM	144							
474	4/17/2023	08:00 PM	126							
475	4/17/2023	08:15 PM	89							
476	4/17/2023	08:30 PM	76							
477	4/17/2023	08:45 PM	106							
478	4/17/2023	09:00 PM	97							
479	4/17/2023	09:15 PM	98							
480	4/17/2023	09:30 PM	64							
481	4/17/2023	09:45 PM	60							
482	4/17/2023	10:00 PM	38							
483	4/17/2023	10:15 PM	76							
484	4/17/2023	10:30 PM	62							
485	4/17/2023	10:45 PM	58							
486	4/17/2023	11:00 PM	52							
487	4/17/2023	11:15 PM	54							
488	4/17/2023	11:30 PM	30							
489	4/17/2023	11:45 PM	38							
490	4/18/2023	12:00 AM	38							
491	4/18/2023	12:15 AM	34							
492	4/18/2023	12:30 AM	46							
493	4/18/2023	12:45 AM	35							
494	4/18/2023	01:00 AM	19							
495	4/18/2023	01:15 AM	36							
496	4/18/2023	01:30 AM	18							
497	4/18/2023	01:45 AM	21							
498	4/18/2023	02:00 AM	24							
499	4/18/2023	02:15 AM	30							

	A	B	C	D	E	F	G	H	I	J
500	4/18/2023	02:30 AM	35							
501	4/18/2023	02:45 AM	36							
502	4/18/2023	03:00 AM	26							
503	4/18/2023	03:15 AM	42							
504	4/18/2023	03:30 AM	28							
505	4/18/2023	03:45 AM	37							
506	4/18/2023	04:00 AM	51							
507	4/18/2023	04:15 AM	47							
508	4/18/2023	04:30 AM	64							
509	4/18/2023	04:45 AM	64							
510	4/18/2023	05:00 AM	70							
511	4/18/2023	05:15 AM	90							
512	4/18/2023	05:30 AM	163							
513	4/18/2023	05:45 AM	142							
514	4/18/2023	06:00 AM	204							
515	4/18/2023	06:15 AM	263							
516	4/18/2023	06:30 AM	360							
517	4/18/2023	06:45 AM	317							
518	4/18/2023	07:00 AM	353							
519	4/18/2023	07:15 AM	406							
520	4/18/2023	07:30 AM	488							
521	4/18/2023	07:45 AM	400							
522	4/18/2023	08:00 AM	356							
523	4/18/2023	08:15 AM	322							
524	4/18/2023	08:30 AM	331							
525	4/18/2023	08:45 AM	285							
526	4/18/2023	09:00 AM	279							
527	4/18/2023	09:15 AM	282							
528	4/18/2023	09:30 AM	296							
529	4/18/2023	09:45 AM	247							
530	4/18/2023	10:00 AM	264							
531	4/18/2023	10:15 AM	238							
532	4/18/2023	10:30 AM	246							
533	4/18/2023	10:45 AM	212							
534	4/18/2023	11:00 AM	220							
535	4/18/2023	11:15 AM	247							
536	4/18/2023	11:30 AM	256							
537	4/18/2023	11:45 AM	234							
538	4/18/2023	12:00 PM	264							
539	4/18/2023	12:15 PM	252							
540	4/18/2023	12:30 PM	280							
541	4/18/2023	12:45 PM	260							
542	4/18/2023	01:00 PM	235							
543	4/18/2023	01:15 PM	278							
544	4/18/2023	01:30 PM	266							
545	4/18/2023	01:45 PM	268							
546	4/18/2023	02:00 PM	287							
547	4/18/2023	02:15 PM	248							
548	4/18/2023	02:30 PM	284							
549	4/18/2023	02:45 PM	255							

	A	B	C	D	E	F	G	H	I	J
550	4/18/2023	03:00 PM	322							
551	4/18/2023	03:15 PM	315							
552	4/18/2023	03:30 PM	262							
553	4/18/2023	03:45 PM	306							
554	4/18/2023	04:00 PM	321							
555	4/18/2023	04:15 PM	296							
556	4/18/2023	04:30 PM	328							
557	4/18/2023	04:45 PM	314							
558	4/18/2023	05:00 PM	337							
559	4/18/2023	05:15 PM	282							
560	4/18/2023	05:30 PM	241							
561	4/18/2023	05:45 PM	244							
562	4/18/2023	06:00 PM	217							
563	4/18/2023	06:15 PM	214							
564	4/18/2023	06:30 PM	214							
565	4/18/2023	06:45 PM	170							
566	4/18/2023	07:00 PM	165							
567	4/18/2023	07:15 PM	140							
568	4/18/2023	07:30 PM	92							
569	4/18/2023	07:45 PM	147							
570	4/18/2023	08:00 PM	122							
571	4/18/2023	08:15 PM	116							
572	4/18/2023	08:30 PM	94							
573	4/18/2023	08:45 PM	94							
574	4/18/2023	09:00 PM	109							
575	4/18/2023	09:15 PM	110							
576	4/18/2023	09:30 PM	84							
577	4/18/2023	09:45 PM	60							
578	4/18/2023	10:00 PM	64							
579	4/18/2023	10:15 PM	66							
580	4/18/2023	10:30 PM	66							
581	4/18/2023	10:45 PM	64							
582	4/18/2023	11:00 PM	60							
583	4/18/2023	11:15 PM	66							
584	4/18/2023	11:30 PM	48							
585	4/18/2023	11:45 PM	34							
586	4/19/2023	12:00 AM	30							
587	4/19/2023	12:15 AM	18							
588	4/19/2023	12:30 AM	40							
589	4/19/2023	12:45 AM	30							
590	4/19/2023	01:00 AM	13							
591	4/19/2023	01:15 AM	30							
592	4/19/2023	01:30 AM	24							
593	4/19/2023	01:45 AM	30							
594	4/19/2023	02:00 AM	27							
595	4/19/2023	02:15 AM	24							
596	4/19/2023	02:30 AM	28							
597	4/19/2023	02:45 AM	16							
598	4/19/2023	03:00 AM	31							
599	4/19/2023	03:15 AM	47							

	A	B	C	D	E	F	G	H	I	J
600	4/19/2023	03:30 AM	47							
601	4/19/2023	03:45 AM	38							
602	4/19/2023	04:00 AM	48							
603	4/19/2023	04:15 AM	54							
604	4/19/2023	04:30 AM	49							
605	4/19/2023	04:45 AM	56							
606	4/19/2023	05:00 AM	64							
607	4/19/2023	05:15 AM	86							
608	4/19/2023	05:30 AM	147							
609	4/19/2023	05:45 AM	163							
610	4/19/2023	06:00 AM	151							
611	4/19/2023	06:15 AM	230							
612	4/19/2023	06:30 AM	316							
613	4/19/2023	06:45 AM	327							
614	4/19/2023	07:00 AM	298							
615	4/19/2023	07:15 AM	322							
616	4/19/2023	07:30 AM	370							
617	4/19/2023	07:45 AM	330							
618	4/19/2023	08:00 AM	306							
619	4/19/2023	08:15 AM	305							
620	4/19/2023	08:30 AM	290							
621	4/19/2023	08:45 AM	274							
622	4/19/2023	09:00 AM	294							
623	4/19/2023	09:15 AM	246							
624	4/19/2023	09:30 AM	266							
625	4/19/2023	09:45 AM	272							
626	4/19/2023	10:00 AM	274							
627	4/19/2023	10:15 AM	252							
628	4/19/2023	10:30 AM	228							
629	4/19/2023	10:45 AM	232							
630	4/19/2023	11:00 AM	221							
631	4/19/2023	11:15 AM	228							
632	4/19/2023	11:30 AM	240							
633	4/19/2023	11:45 AM	245							
634	4/19/2023	12:00 PM	241							
635	4/19/2023	12:15 PM	235							
636	4/19/2023	12:30 PM	237							
637	4/19/2023	12:45 PM	212							
638	4/19/2023	01:00 PM	259							
639	4/19/2023	01:15 PM	266							
640	4/19/2023	01:30 PM	230							
641	4/19/2023	01:45 PM	258							
642	4/19/2023	02:00 PM	244							
643	4/19/2023	02:15 PM	264							
644	4/19/2023	02:30 PM	287							
645	4/19/2023	02:45 PM	268							
646	4/19/2023	03:00 PM	306							
647	4/19/2023	03:15 PM	324							
648	4/19/2023	03:30 PM	318							
649	4/19/2023	03:45 PM	312							

	A	B	C	D	E	F	G	H	I	J
650	4/19/2023	04:00 PM	375							
651	4/19/2023	04:15 PM	325							
652	4/19/2023	04:30 PM	368							
653	4/19/2023	04:45 PM	280							
654	4/19/2023	05:00 PM	322							
655	4/19/2023	05:15 PM	332							
656	4/19/2023	05:30 PM	328							
657	4/19/2023	05:45 PM	292							
658	4/19/2023	06:00 PM	235							
659	4/19/2023	06:15 PM	252							
660	4/19/2023	06:30 PM	266							
661	4/19/2023	06:45 PM	171							
662	4/19/2023	07:00 PM	168							
663	4/19/2023	07:15 PM	164							
664	4/19/2023	07:30 PM	150							
665	4/19/2023	07:45 PM	128							
666	4/19/2023	08:00 PM	130							
667	4/19/2023	08:15 PM	114							
668	4/19/2023	08:30 PM	118							
669	4/19/2023	08:45 PM	88							
670	4/19/2023	09:00 PM	106							
671	4/19/2023	09:15 PM	80							
672	4/19/2023	09:30 PM	100							
673	4/19/2023	09:45 PM	76							
674	4/19/2023	10:00 PM	76							
675	4/19/2023	10:15 PM	71							
676	4/19/2023	10:30 PM	66							
677	4/19/2023	10:45 PM	76							
678	4/19/2023	11:00 PM	58							
679	4/19/2023	11:15 PM	56							
680	4/19/2023	11:30 PM	52							
681	4/19/2023	11:45 PM	52							

	A	B	C	D	E	F	G	H	I	J
1										
2	File Name: C:\Users\barri\OneDrive\Documents\TDB\WSP\SYRACUSE\DATA\BATCH 3\DONE\ATR 1160.tf2									
3	Start Date: 4/13/2023									
4	Start Time: 12:00:00 AM									
5	Location 1: NB I-81 off ramp									
6	Location 2: to I-90									
7										
8										
9	Date	Time	NB							
10	4/13/2023	12:00 AM	7							
11	4/13/2023	12:15 AM	4							
12	4/13/2023	12:30 AM	2							
13	4/13/2023	12:45 AM	5							
14	4/13/2023	01:00 AM	3							
15	4/13/2023	01:15 AM	6							
16	4/13/2023	01:30 AM	11							
17	4/13/2023	01:45 AM	9							
18	4/13/2023	02:00 AM	7							
19	4/13/2023	02:15 AM	5							
20	4/13/2023	02:30 AM	6							
21	4/13/2023	02:45 AM	3							
22	4/13/2023	03:00 AM	13							
23	4/13/2023	03:15 AM	3							
24	4/13/2023	03:30 AM	8							
25	4/13/2023	03:45 AM	4							
26	4/13/2023	04:00 AM	4							
27	4/13/2023	04:15 AM	4							
28	4/13/2023	04:30 AM	12							
29	4/13/2023	04:45 AM	5							
30	4/13/2023	05:00 AM	11							
31	4/13/2023	05:15 AM	10							
32	4/13/2023	05:30 AM	8							
33	4/13/2023	05:45 AM	24							
34	4/13/2023	06:00 AM	24							
35	4/13/2023	06:15 AM	22							
36	4/13/2023	06:30 AM	20							
37	4/13/2023	06:45 AM	34							
38	4/13/2023	07:00 AM	29							
39	4/13/2023	07:15 AM	38							
40	4/13/2023	07:30 AM	29							
41	4/13/2023	07:45 AM	39							
42	4/13/2023	08:00 AM	50							
43	4/13/2023	08:15 AM	32							
44	4/13/2023	08:30 AM	34							
45	4/13/2023	08:45 AM	30							
46	4/13/2023	09:00 AM	36							
47	4/13/2023	09:15 AM	28							
48	4/13/2023	09:30 AM	30							
49	4/13/2023	09:45 AM	32							

	A	B	C	D	E	F	G	H	I	J
50	4/13/2023	10:00 AM	39							
51	4/13/2023	10:15 AM	29							
52	4/13/2023	10:30 AM	40							
53	4/13/2023	10:45 AM	36							
54	4/13/2023	11:00 AM	34							
55	4/13/2023	11:15 AM	26							
56	4/13/2023	11:30 AM	31							
57	4/13/2023	11:45 AM	28							
58	4/13/2023	12:00 PM	28							
59	4/13/2023	12:15 PM	41							
60	4/13/2023	12:30 PM	39							
61	4/13/2023	12:45 PM	34							
62	4/13/2023	01:00 PM	36							
63	4/13/2023	01:15 PM	50							
64	4/13/2023	01:30 PM	53							
65	4/13/2023	01:45 PM	52							
66	4/13/2023	02:00 PM	53							
67	4/13/2023	02:15 PM	38							
68	4/13/2023	02:30 PM	56							
69	4/13/2023	02:45 PM	50							
70	4/13/2023	03:00 PM	43							
71	4/13/2023	03:15 PM	56							
72	4/13/2023	03:30 PM	67							
73	4/13/2023	03:45 PM	54							
74	4/13/2023	04:00 PM	72							
75	4/13/2023	04:15 PM	59							
76	4/13/2023	04:30 PM	76							
77	4/13/2023	04:45 PM	112							
78	4/13/2023	05:00 PM	77							
79	4/13/2023	05:15 PM	84							
80	4/13/2023	05:30 PM	51							
81	4/13/2023	05:45 PM	33							
82	4/13/2023	06:00 PM	34							
83	4/13/2023	06:15 PM	33							
84	4/13/2023	06:30 PM	32							
85	4/13/2023	06:45 PM	36							
86	4/13/2023	07:00 PM	30							
87	4/13/2023	07:15 PM	17							
88	4/13/2023	07:30 PM	28							
89	4/13/2023	07:45 PM	34							
90	4/13/2023	08:00 PM	26							
91	4/13/2023	08:15 PM	12							
92	4/13/2023	08:30 PM	19							
93	4/13/2023	08:45 PM	15							
94	4/13/2023	09:00 PM	9							
95	4/13/2023	09:15 PM	18							
96	4/13/2023	09:30 PM	20							
97	4/13/2023	09:45 PM	13							
98	4/13/2023	10:00 PM	5							
99	4/13/2023	10:15 PM	18							

	A	B	C	D	E	F	G	H	I	J
100	4/13/2023	10:30 PM	8							
101	4/13/2023	10:45 PM	8							
102	4/13/2023	11:00 PM	9							
103	4/13/2023	11:15 PM	7							
104	4/13/2023	11:30 PM	9							
105	4/13/2023	11:45 PM	10							
106	4/14/2023	12:00 AM	1							
107	4/14/2023	12:15 AM	9							
108	4/14/2023	12:30 AM	4							
109	4/14/2023	12:45 AM	3							
110	4/14/2023	01:00 AM	3							
111	4/14/2023	01:15 AM	4							
112	4/14/2023	01:30 AM	1							
113	4/14/2023	01:45 AM	4							
114	4/14/2023	02:00 AM	6							
115	4/14/2023	02:15 AM	2							
116	4/14/2023	02:30 AM	5							
117	4/14/2023	02:45 AM	4							
118	4/14/2023	03:00 AM	5							
119	4/14/2023	03:15 AM	1							
120	4/14/2023	03:30 AM	3							
121	4/14/2023	03:45 AM	3							
122	4/14/2023	04:00 AM	2							
123	4/14/2023	04:15 AM	5							
124	4/14/2023	04:30 AM	7							
125	4/14/2023	04:45 AM	9							
126	4/14/2023	05:00 AM	13							
127	4/14/2023	05:15 AM	10							
128	4/14/2023	05:30 AM	8							
129	4/14/2023	05:45 AM	14							
130	4/14/2023	06:00 AM	14							
131	4/14/2023	06:15 AM	13							
132	4/14/2023	06:30 AM	20							
133	4/14/2023	06:45 AM	23							
134	4/14/2023	07:00 AM	21							
135	4/14/2023	07:15 AM	28							
136	4/14/2023	07:30 AM	41							
137	4/14/2023	07:45 AM	27							
138	4/14/2023	08:00 AM	32							
139	4/14/2023	08:15 AM	26							
140	4/14/2023	08:30 AM	31							
141	4/14/2023	08:45 AM	38							
142	4/14/2023	09:00 AM	47							
143	4/14/2023	09:15 AM	23							
144	4/14/2023	09:30 AM	31							
145	4/14/2023	09:45 AM	33							
146	4/14/2023	10:00 AM	44							
147	4/14/2023	10:15 AM	33							
148	4/14/2023	10:30 AM	34							
149	4/14/2023	10:45 AM	29							

	A	B	C	D	E	F	G	H	I	J
150	4/14/2023	11:00 AM	36							
151	4/14/2023	11:15 AM	37							
152	4/14/2023	11:30 AM	41							
153	4/14/2023	11:45 AM	37							
154	4/14/2023	12:00 PM	37							
155	4/14/2023	12:15 PM	27							
156	4/14/2023	12:30 PM	42							
157	4/14/2023	12:45 PM	58							
158	4/14/2023	01:00 PM	45							
159	4/14/2023	01:15 PM	48							
160	4/14/2023	01:30 PM	45							
161	4/14/2023	01:45 PM	52							
162	4/14/2023	02:00 PM	55							
163	4/14/2023	02:15 PM	50							
164	4/14/2023	02:30 PM	49							
165	4/14/2023	02:45 PM	47							
166	4/14/2023	03:00 PM	60							
167	4/14/2023	03:15 PM	119							
168	4/14/2023	03:30 PM	116							
169	4/14/2023	03:45 PM	100							
170	4/14/2023	04:00 PM	76							
171	4/14/2023	04:15 PM	57							
172	4/14/2023	04:30 PM	65							
173	4/14/2023	04:45 PM	64							
174	4/14/2023	05:00 PM	56							
175	4/14/2023	05:15 PM	65							
176	4/14/2023	05:30 PM	51							
177	4/14/2023	05:45 PM	59							
178	4/14/2023	06:00 PM	42							
179	4/14/2023	06:15 PM	42							
180	4/14/2023	06:30 PM	27							
181	4/14/2023	06:45 PM	17							
182	4/14/2023	07:00 PM	21							
183	4/14/2023	07:15 PM	28							
184	4/14/2023	07:30 PM	33							
185	4/14/2023	07:45 PM	31							
186	4/14/2023	08:00 PM	19							
187	4/14/2023	08:15 PM	23							
188	4/14/2023	08:30 PM	19							
189	4/14/2023	08:45 PM	31							
190	4/14/2023	09:00 PM	24							
191	4/14/2023	09:15 PM	21							
192	4/14/2023	09:30 PM	27							
193	4/14/2023	09:45 PM	17							
194	4/14/2023	10:00 PM	17							
195	4/14/2023	10:15 PM	26							
196	4/14/2023	10:30 PM	28							
197	4/14/2023	10:45 PM	27							
198	4/14/2023	11:00 PM	42							
199	4/14/2023	11:15 PM	56							

	A	B	C	D	E	F	G	H	I	J
200	4/14/2023	11:30 PM	56							
201	4/14/2023	11:45 PM	56							
202	4/15/2023	12:00 AM	32							
203	4/15/2023	12:15 AM	20							
204	4/15/2023	12:30 AM	14							
205	4/15/2023	12:45 AM	9							
206	4/15/2023	01:00 AM	5							
207	4/15/2023	01:15 AM	6							
208	4/15/2023	01:30 AM	3							
209	4/15/2023	01:45 AM	2							
210	4/15/2023	02:00 AM	4							
211	4/15/2023	02:15 AM	10							
212	4/15/2023	02:30 AM	6							
213	4/15/2023	02:45 AM	1							
214	4/15/2023	03:00 AM	1							
215	4/15/2023	03:15 AM	4							
216	4/15/2023	03:30 AM	3							
217	4/15/2023	03:45 AM	5							
218	4/15/2023	04:00 AM	4							
219	4/15/2023	04:15 AM	2							
220	4/15/2023	04:30 AM	6							
221	4/15/2023	04:45 AM	6							
222	4/15/2023	05:00 AM	3							
223	4/15/2023	05:15 AM	4							
224	4/15/2023	05:30 AM	4							
225	4/15/2023	05:45 AM	2							
226	4/15/2023	06:00 AM	11							
227	4/15/2023	06:15 AM	7							
228	4/15/2023	06:30 AM	11							
229	4/15/2023	06:45 AM	10							
230	4/15/2023	07:00 AM	12							
231	4/15/2023	07:15 AM	22							
232	4/15/2023	07:30 AM	13							
233	4/15/2023	07:45 AM	26							
234	4/15/2023	08:00 AM	20							
235	4/15/2023	08:15 AM	23							
236	4/15/2023	08:30 AM	25							
237	4/15/2023	08:45 AM	17							
238	4/15/2023	09:00 AM	20							
239	4/15/2023	09:15 AM	26							
240	4/15/2023	09:30 AM	36							
241	4/15/2023	09:45 AM	25							
242	4/15/2023	10:00 AM	55							
243	4/15/2023	10:15 AM	33							
244	4/15/2023	10:30 AM	39							
245	4/15/2023	10:45 AM	42							
246	4/15/2023	11:00 AM	48							
247	4/15/2023	11:15 AM	34							
248	4/15/2023	11:30 AM	43							
249	4/15/2023	11:45 AM	32							

	A	B	C	D	E	F	G	H	I	J
250	4/15/2023	12:00 PM	38							
251	4/15/2023	12:15 PM	36							
252	4/15/2023	12:30 PM	40							
253	4/15/2023	12:45 PM	36							
254	4/15/2023	01:00 PM	36							
255	4/15/2023	01:15 PM	29							
256	4/15/2023	01:30 PM	29							
257	4/15/2023	01:45 PM	37							
258	4/15/2023	02:00 PM	32							
259	4/15/2023	02:15 PM	41							
260	4/15/2023	02:30 PM	42							
261	4/15/2023	02:45 PM	32							
262	4/15/2023	03:00 PM	58							
263	4/15/2023	03:15 PM	47							
264	4/15/2023	03:30 PM	41							
265	4/15/2023	03:45 PM	50							
266	4/15/2023	04:00 PM	43							
267	4/15/2023	04:15 PM	36							
268	4/15/2023	04:30 PM	42							
269	4/15/2023	04:45 PM	35							
270	4/15/2023	05:00 PM	42							
271	4/15/2023	05:15 PM	40							
272	4/15/2023	05:30 PM	41							
273	4/15/2023	05:45 PM	45							
274	4/15/2023	06:00 PM	31							
275	4/15/2023	06:15 PM	36							
276	4/15/2023	06:30 PM	29							
277	4/15/2023	06:45 PM	28							
278	4/15/2023	07:00 PM	19							
279	4/15/2023	07:15 PM	27							
280	4/15/2023	07:30 PM	39							
281	4/15/2023	07:45 PM	27							
282	4/15/2023	08:00 PM	24							
283	4/15/2023	08:15 PM	20							
284	4/15/2023	08:30 PM	24							
285	4/15/2023	08:45 PM	24							
286	4/15/2023	09:00 PM	22							
287	4/15/2023	09:15 PM	10							
288	4/15/2023	09:30 PM	19							
289	4/15/2023	09:45 PM	21							
290	4/15/2023	10:00 PM	18							
291	4/15/2023	10:15 PM	19							
292	4/15/2023	10:30 PM	11							
293	4/15/2023	10:45 PM	15							
294	4/15/2023	11:00 PM	8							
295	4/15/2023	11:15 PM	9							
296	4/15/2023	11:30 PM	6							
297	4/15/2023	11:45 PM	7							
298	4/16/2023	12:00 AM	5							
299	4/16/2023	12:15 AM	4							

	A	B	C	D	E	F	G	H	I	J
300	4/16/2023	12:30 AM	4							
301	4/16/2023	12:45 AM	4							
302	4/16/2023	01:00 AM	6							
303	4/16/2023	01:15 AM	4							
304	4/16/2023	01:30 AM	6							
305	4/16/2023	01:45 AM	8							
306	4/16/2023	02:00 AM	2							
307	4/16/2023	02:15 AM	7							
308	4/16/2023	02:30 AM	6							
309	4/16/2023	02:45 AM	1							
310	4/16/2023	03:00 AM	3							
311	4/16/2023	03:15 AM	2							
312	4/16/2023	03:30 AM	2							
313	4/16/2023	03:45 AM	2							
314	4/16/2023	04:00 AM	1							
315	4/16/2023	04:15 AM	2							
316	4/16/2023	04:30 AM	3							
317	4/16/2023	04:45 AM	4							
318	4/16/2023	05:00 AM	3							
319	4/16/2023	05:15 AM	2							
320	4/16/2023	05:30 AM	7							
321	4/16/2023	05:45 AM	3							
322	4/16/2023	06:00 AM	7							
323	4/16/2023	06:15 AM	3							
324	4/16/2023	06:30 AM	9							
325	4/16/2023	06:45 AM	6							
326	4/16/2023	07:00 AM	10							
327	4/16/2023	07:15 AM	14							
328	4/16/2023	07:30 AM	16							
329	4/16/2023	07:45 AM	11							
330	4/16/2023	08:00 AM	13							
331	4/16/2023	08:15 AM	26							
332	4/16/2023	08:30 AM	20							
333	4/16/2023	08:45 AM	10							
334	4/16/2023	09:00 AM	20							
335	4/16/2023	09:15 AM	23							
336	4/16/2023	09:30 AM	24							
337	4/16/2023	09:45 AM	23							
338	4/16/2023	10:00 AM	13							
339	4/16/2023	10:15 AM	31							
340	4/16/2023	10:30 AM	26							
341	4/16/2023	10:45 AM	33							
342	4/16/2023	11:00 AM	37							
343	4/16/2023	11:15 AM	35							
344	4/16/2023	11:30 AM	39							
345	4/16/2023	11:45 AM	41							
346	4/16/2023	12:00 PM	34							
347	4/16/2023	12:15 PM	42							
348	4/16/2023	12:30 PM	32							
349	4/16/2023	12:45 PM	28							

	A	B	C	D	E	F	G	H	I	J
350	4/16/2023	01:00 PM	35							
351	4/16/2023	01:15 PM	29							
352	4/16/2023	01:30 PM	44							
353	4/16/2023	01:45 PM	27							
354	4/16/2023	02:00 PM	48							
355	4/16/2023	02:15 PM	21							
356	4/16/2023	02:30 PM	33							
357	4/16/2023	02:45 PM	37							
358	4/16/2023	03:00 PM	40							
359	4/16/2023	03:15 PM	41							
360	4/16/2023	03:30 PM	29							
361	4/16/2023	03:45 PM	35							
362	4/16/2023	04:00 PM	29							
363	4/16/2023	04:15 PM	27							
364	4/16/2023	04:30 PM	44							
365	4/16/2023	04:45 PM	26							
366	4/16/2023	05:00 PM	47							
367	4/16/2023	05:15 PM	50							
368	4/16/2023	05:30 PM	35							
369	4/16/2023	05:45 PM	48							
370	4/16/2023	06:00 PM	52							
371	4/16/2023	06:15 PM	58							
372	4/16/2023	06:30 PM	47							
373	4/16/2023	06:45 PM	32							
374	4/16/2023	07:00 PM	40							
375	4/16/2023	07:15 PM	36							
376	4/16/2023	07:30 PM	25							
377	4/16/2023	07:45 PM	18							
378	4/16/2023	08:00 PM	16							
379	4/16/2023	08:15 PM	20							
380	4/16/2023	08:30 PM	13							
381	4/16/2023	08:45 PM	24							
382	4/16/2023	09:00 PM	21							
383	4/16/2023	09:15 PM	9							
384	4/16/2023	09:30 PM	14							
385	4/16/2023	09:45 PM	8							
386	4/16/2023	10:00 PM	7							
387	4/16/2023	10:15 PM	6							
388	4/16/2023	10:30 PM	5							
389	4/16/2023	10:45 PM	8							
390	4/16/2023	11:00 PM	7							
391	4/16/2023	11:15 PM	3							
392	4/16/2023	11:30 PM	3							
393	4/16/2023	11:45 PM	6							
394	4/17/2023	12:00 AM	5							
395	4/17/2023	12:15 AM	2							
396	4/17/2023	12:30 AM	3							
397	4/17/2023	12:45 AM	4							
398	4/17/2023	01:00 AM	3							
399	4/17/2023	01:15 AM	1							

	A	B	C	D	E	F	G	H	I	J
400	4/17/2023	01:30 AM	3							
401	4/17/2023	01:45 AM	2							
402	4/17/2023	02:00 AM	2							
403	4/17/2023	02:15 AM	3							
404	4/17/2023	02:30 AM	5							
405	4/17/2023	02:45 AM	1							
406	4/17/2023	03:00 AM	4							
407	4/17/2023	03:15 AM	2							
408	4/17/2023	03:30 AM	7							
409	4/17/2023	03:45 AM	5							
410	4/17/2023	04:00 AM	1							
411	4/17/2023	04:15 AM	7							
412	4/17/2023	04:30 AM	7							
413	4/17/2023	04:45 AM	15							
414	4/17/2023	05:00 AM	11							
415	4/17/2023	05:15 AM	13							
416	4/17/2023	05:30 AM	9							
417	4/17/2023	05:45 AM	12							
418	4/17/2023	06:00 AM	36							
419	4/17/2023	06:15 AM	32							
420	4/17/2023	06:30 AM	25							
421	4/17/2023	06:45 AM	30							
422	4/17/2023	07:00 AM	26							
423	4/17/2023	07:15 AM	41							
424	4/17/2023	07:30 AM	39							
425	4/17/2023	07:45 AM	38							
426	4/17/2023	08:00 AM	45							
427	4/17/2023	08:15 AM	30							
428	4/17/2023	08:30 AM	28							
429	4/17/2023	08:45 AM	29							
430	4/17/2023	09:00 AM	29							
431	4/17/2023	09:15 AM	36							
432	4/17/2023	09:30 AM	37							
433	4/17/2023	09:45 AM	33							
434	4/17/2023	10:00 AM	30							
435	4/17/2023	10:15 AM	28							
436	4/17/2023	10:30 AM	22							
437	4/17/2023	10:45 AM	43							
438	4/17/2023	11:00 AM	44							
439	4/17/2023	11:15 AM	31							
440	4/17/2023	11:30 AM	32							
441	4/17/2023	11:45 AM	31							
442	4/17/2023	12:00 PM	39							
443	4/17/2023	12:15 PM	30							
444	4/17/2023	12:30 PM	26							
445	4/17/2023	12:45 PM	31							
446	4/17/2023	01:00 PM	34							
447	4/17/2023	01:15 PM	34							
448	4/17/2023	01:30 PM	29							
449	4/17/2023	01:45 PM	30							

	A	B	C	D	E	F	G	H	I	J
450	4/17/2023	02:00 PM	27							
451	4/17/2023	02:15 PM	48							
452	4/17/2023	02:30 PM	46							
453	4/17/2023	02:45 PM	49							
454	4/17/2023	03:00 PM	50							
455	4/17/2023	03:15 PM	50							
456	4/17/2023	03:30 PM	47							
457	4/17/2023	03:45 PM	55							
458	4/17/2023	04:00 PM	58							
459	4/17/2023	04:15 PM	41							
460	4/17/2023	04:30 PM	76							
461	4/17/2023	04:45 PM	62							
462	4/17/2023	05:00 PM	58							
463	4/17/2023	05:15 PM	54							
464	4/17/2023	05:30 PM	42							
465	4/17/2023	05:45 PM	37							
466	4/17/2023	06:00 PM	26							
467	4/17/2023	06:15 PM	30							
468	4/17/2023	06:30 PM	24							
469	4/17/2023	06:45 PM	20							
470	4/17/2023	07:00 PM	24							
471	4/17/2023	07:15 PM	24							
472	4/17/2023	07:30 PM	33							
473	4/17/2023	07:45 PM	27							
474	4/17/2023	08:00 PM	19							
475	4/17/2023	08:15 PM	19							
476	4/17/2023	08:30 PM	20							
477	4/17/2023	08:45 PM	20							
478	4/17/2023	09:00 PM	21							
479	4/17/2023	09:15 PM	18							
480	4/17/2023	09:30 PM	15							
481	4/17/2023	09:45 PM	6							
482	4/17/2023	10:00 PM	8							
483	4/17/2023	10:15 PM	10							
484	4/17/2023	10:30 PM	11							
485	4/17/2023	10:45 PM	5							
486	4/17/2023	11:00 PM	8							
487	4/17/2023	11:15 PM	3							
488	4/17/2023	11:30 PM	3							
489	4/17/2023	11:45 PM	5							
490	4/18/2023	12:00 AM	6							
491	4/18/2023	12:15 AM	5							
492	4/18/2023	12:30 AM	2							
493	4/18/2023	12:45 AM	10							
494	4/18/2023	01:00 AM	10							
495	4/18/2023	01:15 AM	4							
496	4/18/2023	01:30 AM	2							
497	4/18/2023	01:45 AM	3							
498	4/18/2023	02:00 AM	4							
499	4/18/2023	02:15 AM	2							

	A	B	C	D	E	F	G	H	I	J
500	4/18/2023	02:30 AM	3							
501	4/18/2023	02:45 AM	9							
502	4/18/2023	03:00 AM	2							
503	4/18/2023	03:15 AM	1							
504	4/18/2023	03:30 AM	3							
505	4/18/2023	03:45 AM	2							
506	4/18/2023	04:00 AM	3							
507	4/18/2023	04:15 AM	1							
508	4/18/2023	04:30 AM	3							
509	4/18/2023	04:45 AM	4							
510	4/18/2023	05:00 AM	7							
511	4/18/2023	05:15 AM	8							
512	4/18/2023	05:30 AM	9							
513	4/18/2023	05:45 AM	16							
514	4/18/2023	06:00 AM	25							
515	4/18/2023	06:15 AM	14							
516	4/18/2023	06:30 AM	17							
517	4/18/2023	06:45 AM	23							
518	4/18/2023	07:00 AM	31							
519	4/18/2023	07:15 AM	25							
520	4/18/2023	07:30 AM	43							
521	4/18/2023	07:45 AM	32							
522	4/18/2023	08:00 AM	24							
523	4/18/2023	08:15 AM	33							
524	4/18/2023	08:30 AM	21							
525	4/18/2023	08:45 AM	26							
526	4/18/2023	09:00 AM	22							
527	4/18/2023	09:15 AM	21							
528	4/18/2023	09:30 AM	21							
529	4/18/2023	09:45 AM	33							
530	4/18/2023	10:00 AM	40							
531	4/18/2023	10:15 AM	26							
532	4/18/2023	10:30 AM	30							
533	4/18/2023	10:45 AM	29							
534	4/18/2023	11:00 AM	35							
535	4/18/2023	11:15 AM	20							
536	4/18/2023	11:30 AM	23							
537	4/18/2023	11:45 AM	46							
538	4/18/2023	12:00 PM	35							
539	4/18/2023	12:15 PM	28							
540	4/18/2023	12:30 PM	23							
541	4/18/2023	12:45 PM	34							
542	4/18/2023	01:00 PM	35							
543	4/18/2023	01:15 PM	34							
544	4/18/2023	01:30 PM	27							
545	4/18/2023	01:45 PM	34							
546	4/18/2023	02:00 PM	28							
547	4/18/2023	02:15 PM	51							
548	4/18/2023	02:30 PM	52							
549	4/18/2023	02:45 PM	50							

	A	B	C	D	E	F	G	H	I	J
550	4/18/2023	03:00 PM	47							
551	4/18/2023	03:15 PM	58							
552	4/18/2023	03:30 PM	40							
553	4/18/2023	03:45 PM	53							
554	4/18/2023	04:00 PM	60							
555	4/18/2023	04:15 PM	64							
556	4/18/2023	04:30 PM	83							
557	4/18/2023	04:45 PM	52							
558	4/18/2023	05:00 PM	40							
559	4/18/2023	05:15 PM	54							
560	4/18/2023	05:30 PM	62							
561	4/18/2023	05:45 PM	17							
562	4/18/2023	06:00 PM	17							
563	4/18/2023	06:15 PM	30							
564	4/18/2023	06:30 PM	28							
565	4/18/2023	06:45 PM	23							
566	4/18/2023	07:00 PM	21							
567	4/18/2023	07:15 PM	14							
568	4/18/2023	07:30 PM	24							
569	4/18/2023	07:45 PM	15							
570	4/18/2023	08:00 PM	13							
571	4/18/2023	08:15 PM	21							
572	4/18/2023	08:30 PM	16							
573	4/18/2023	08:45 PM	16							
574	4/18/2023	09:00 PM	13							
575	4/18/2023	09:15 PM	14							
576	4/18/2023	09:30 PM	19							
577	4/18/2023	09:45 PM	6							
578	4/18/2023	10:00 PM	6							
579	4/18/2023	10:15 PM	5							
580	4/18/2023	10:30 PM	7							
581	4/18/2023	10:45 PM	10							
582	4/18/2023	11:00 PM	4							
583	4/18/2023	11:15 PM	9							
584	4/18/2023	11:30 PM	3							
585	4/18/2023	11:45 PM	8							
586	4/19/2023	12:00 AM	4							
587	4/19/2023	12:15 AM	2							
588	4/19/2023	12:30 AM	1							
589	4/19/2023	12:45 AM	1							
590	4/19/2023	01:00 AM	5							
591	4/19/2023	01:15 AM	3							
592	4/19/2023	01:30 AM	1							
593	4/19/2023	01:45 AM	4							
594	4/19/2023	02:00 AM	8							
595	4/19/2023	02:15 AM	5							
596	4/19/2023	02:30 AM	1							
597	4/19/2023	02:45 AM	4							
598	4/19/2023	03:00 AM	1							
599	4/19/2023	03:15 AM	1							

	A	B	C	D	E	F	G	H	I	J
600	4/19/2023	03:30 AM	1							
601	4/19/2023	03:45 AM	1							
602	4/19/2023	04:00 AM	2							
603	4/19/2023	04:15 AM	3							
604	4/19/2023	04:30 AM	4							
605	4/19/2023	04:45 AM	8							
606	4/19/2023	05:00 AM	9							
607	4/19/2023	05:15 AM	10							
608	4/19/2023	05:30 AM	7							
609	4/19/2023	05:45 AM	9							
610	4/19/2023	06:00 AM	13							
611	4/19/2023	06:15 AM	12							
612	4/19/2023	06:30 AM	14							
613	4/19/2023	06:45 AM	25							
614	4/19/2023	07:00 AM	26							
615	4/19/2023	07:15 AM	34							
616	4/19/2023	07:30 AM	61							
617	4/19/2023	07:45 AM	57							
618	4/19/2023	08:00 AM	34							
619	4/19/2023	08:15 AM	35							
620	4/19/2023	08:30 AM	37							
621	4/19/2023	08:45 AM	34							
622	4/19/2023	09:00 AM	47							
623	4/19/2023	09:15 AM	29							
624	4/19/2023	09:30 AM	34							
625	4/19/2023	09:45 AM	35							
626	4/19/2023	10:00 AM	27							
627	4/19/2023	10:15 AM	24							
628	4/19/2023	10:30 AM	30							
629	4/19/2023	10:45 AM	33							
630	4/19/2023	11:00 AM	37							
631	4/19/2023	11:15 AM	33							
632	4/19/2023	11:30 AM	56							
633	4/19/2023	11:45 AM	36							
634	4/19/2023	12:00 PM	36							
635	4/19/2023	12:15 PM	26							
636	4/19/2023	12:30 PM	32							
637	4/19/2023	12:45 PM	31							
638	4/19/2023	01:00 PM	25							
639	4/19/2023	01:15 PM	31							
640	4/19/2023	01:30 PM	23							
641	4/19/2023	01:45 PM	35							
642	4/19/2023	02:00 PM	34							
643	4/19/2023	02:15 PM	34							
644	4/19/2023	02:30 PM	35							
645	4/19/2023	02:45 PM	32							
646	4/19/2023	03:00 PM	40							
647	4/19/2023	03:15 PM	53							
648	4/19/2023	03:30 PM	62							
649	4/19/2023	03:45 PM	48							

	A	B	C	D	E	F	G	H	I	J
650	4/19/2023	04:00 PM	66							
651	4/19/2023	04:15 PM	45							
652	4/19/2023	04:30 PM	60							
653	4/19/2023	04:45 PM	57							
654	4/19/2023	05:00 PM	65							
655	4/19/2023	05:15 PM	60							
656	4/19/2023	05:30 PM	44							
657	4/19/2023	05:45 PM	33							
658	4/19/2023	06:00 PM	39							
659	4/19/2023	06:15 PM	26							
660	4/19/2023	06:30 PM	20							
661	4/19/2023	06:45 PM	15							
662	4/19/2023	07:00 PM	23							
663	4/19/2023	07:15 PM	23							
664	4/19/2023	07:30 PM	33							
665	4/19/2023	07:45 PM	22							
666	4/19/2023	08:00 PM	23							
667	4/19/2023	08:15 PM	14							
668	4/19/2023	08:30 PM	17							
669	4/19/2023	08:45 PM	14							
670	4/19/2023	09:00 PM	18							
671	4/19/2023	09:15 PM	12							
672	4/19/2023	09:30 PM	12							
673	4/19/2023	09:45 PM	12							
674	4/19/2023	10:00 PM	9							
675	4/19/2023	10:15 PM	8							
676	4/19/2023	10:30 PM	3							
677	4/19/2023	10:45 PM	9							
678	4/19/2023	11:00 PM	7							
679	4/19/2023	11:15 PM	4							
680	4/19/2023	11:30 PM	5							
681	4/19/2023	11:45 PM	3							

	A	B	C	D	E	F	G	H	I	J
1										
2	File Name: C:\Users\barri\OneDrive\Documents\TDB\WSP\SYRACUSE\DATA\BATCH 3\DONE\ATR 1161.tf2									
3	Start Date: 4/13/2023									
4	Start Time: 12:00:00 AM									
5	Location 1: SB I-81 off ramp									
6	Location 2: to I-90									
7										
8										
9	Date	Time	SB							
10	4/13/2023	12:00 AM	15							
11	4/13/2023	12:15 AM	13							
12	4/13/2023	12:30 AM	16							
13	4/13/2023	12:45 AM	20							
14	4/13/2023	01:00 AM	20							
15	4/13/2023	01:15 AM	13							
16	4/13/2023	01:30 AM	8							
17	4/13/2023	01:45 AM	10							
18	4/13/2023	02:00 AM	7							
19	4/13/2023	02:15 AM	9							
20	4/13/2023	02:30 AM	8							
21	4/13/2023	02:45 AM	5							
22	4/13/2023	03:00 AM	6							
23	4/13/2023	03:15 AM	9							
24	4/13/2023	03:30 AM	12							
25	4/13/2023	03:45 AM	10							
26	4/13/2023	04:00 AM	21							
27	4/13/2023	04:15 AM	16							
28	4/13/2023	04:30 AM	18							
29	4/13/2023	04:45 AM	15							
30	4/13/2023	05:00 AM	33							
31	4/13/2023	05:15 AM	30							
32	4/13/2023	05:30 AM	32							
33	4/13/2023	05:45 AM	54							
34	4/13/2023	06:00 AM	43							
35	4/13/2023	06:15 AM	66							
36	4/13/2023	06:30 AM	62							
37	4/13/2023	06:45 AM	78							
38	4/13/2023	07:00 AM	65							
39	4/13/2023	07:15 AM	80							
40	4/13/2023	07:30 AM	81							
41	4/13/2023	07:45 AM	97							
42	4/13/2023	08:00 AM	93							
43	4/13/2023	08:15 AM	87							
44	4/13/2023	08:30 AM	69							
45	4/13/2023	08:45 AM	85							
46	4/13/2023	09:00 AM	79							
47	4/13/2023	09:15 AM	70							
48	4/13/2023	09:30 AM	91							
49	4/13/2023	09:45 AM	66							

	A	B	C	D	E	F	G	H	I	J
50	4/13/2023	10:00 AM	83							
51	4/13/2023	10:15 AM	69							
52	4/13/2023	10:30 AM	67							
53	4/13/2023	10:45 AM	76							
54	4/13/2023	11:00 AM	94							
55	4/13/2023	11:15 AM	99							
56	4/13/2023	11:30 AM	85							
57	4/13/2023	11:45 AM	99							
58	4/13/2023	12:00 PM	98							
59	4/13/2023	12:15 PM	117							
60	4/13/2023	12:30 PM	89							
61	4/13/2023	12:45 PM	81							
62	4/13/2023	01:00 PM	82							
63	4/13/2023	01:15 PM	83							
64	4/13/2023	01:30 PM	87							
65	4/13/2023	01:45 PM	90							
66	4/13/2023	02:00 PM	87							
67	4/13/2023	02:15 PM	69							
68	4/13/2023	02:30 PM	107							
69	4/13/2023	02:45 PM	81							
70	4/13/2023	03:00 PM	108							
71	4/13/2023	03:15 PM	101							
72	4/13/2023	03:30 PM	104							
73	4/13/2023	03:45 PM	117							
74	4/13/2023	04:00 PM	127							
75	4/13/2023	04:15 PM	149							
76	4/13/2023	04:30 PM	111							
77	4/13/2023	04:45 PM	116							
78	4/13/2023	05:00 PM	140							
79	4/13/2023	05:15 PM	124							
80	4/13/2023	05:30 PM	131							
81	4/13/2023	05:45 PM	98							
82	4/13/2023	06:00 PM	105							
83	4/13/2023	06:15 PM	91							
84	4/13/2023	06:30 PM	69							
85	4/13/2023	06:45 PM	44							
86	4/13/2023	07:00 PM	72							
87	4/13/2023	07:15 PM	51							
88	4/13/2023	07:30 PM	41							
89	4/13/2023	07:45 PM	42							
90	4/13/2023	08:00 PM	36							
91	4/13/2023	08:15 PM	49							
92	4/13/2023	08:30 PM	28							
93	4/13/2023	08:45 PM	39							
94	4/13/2023	09:00 PM	27							
95	4/13/2023	09:15 PM	22							
96	4/13/2023	09:30 PM	20							
97	4/13/2023	09:45 PM	25							
98	4/13/2023	10:00 PM	21							
99	4/13/2023	10:15 PM	12							

	A	B	C	D	E	F	G	H	I	J
100	4/13/2023	10:30 PM	26							
101	4/13/2023	10:45 PM	17							
102	4/13/2023	11:00 PM	10							
103	4/13/2023	11:15 PM	14							
104	4/13/2023	11:30 PM	21							
105	4/13/2023	11:45 PM	12							
106	4/14/2023	12:00 AM	8							
107	4/14/2023	12:15 AM	19							
108	4/14/2023	12:30 AM	19							
109	4/14/2023	12:45 AM	24							
110	4/14/2023	01:00 AM	12							
111	4/14/2023	01:15 AM	6							
112	4/14/2023	01:30 AM	5							
113	4/14/2023	01:45 AM	7							
114	4/14/2023	02:00 AM	10							
115	4/14/2023	02:15 AM	18							
116	4/14/2023	02:30 AM	7							
117	4/14/2023	02:45 AM	1							
118	4/14/2023	03:00 AM	11							
119	4/14/2023	03:15 AM	14							
120	4/14/2023	03:30 AM	5							
121	4/14/2023	03:45 AM	11							
122	4/14/2023	04:00 AM	13							
123	4/14/2023	04:15 AM	20							
124	4/14/2023	04:30 AM	26							
125	4/14/2023	04:45 AM	30							
126	4/14/2023	05:00 AM	31							
127	4/14/2023	05:15 AM	26							
128	4/14/2023	05:30 AM	32							
129	4/14/2023	05:45 AM	54							
130	4/14/2023	06:00 AM	44							
131	4/14/2023	06:15 AM	52							
132	4/14/2023	06:30 AM	59							
133	4/14/2023	06:45 AM	65							
134	4/14/2023	07:00 AM	63							
135	4/14/2023	07:15 AM	83							
136	4/14/2023	07:30 AM	68							
137	4/14/2023	07:45 AM	79							
138	4/14/2023	08:00 AM	69							
139	4/14/2023	08:15 AM	74							
140	4/14/2023	08:30 AM	70							
141	4/14/2023	08:45 AM	72							
142	4/14/2023	09:00 AM	75							
143	4/14/2023	09:15 AM	73							
144	4/14/2023	09:30 AM	85							
145	4/14/2023	09:45 AM	77							
146	4/14/2023	10:00 AM	94							
147	4/14/2023	10:15 AM	98							
148	4/14/2023	10:30 AM	104							
149	4/14/2023	10:45 AM	77							

	A	B	C	D	E	F	G	H	I	J
150	4/14/2023	11:00 AM	56							
151	4/14/2023	11:15 AM	83							
152	4/14/2023	11:30 AM	102							
153	4/14/2023	11:45 AM	110							
154	4/14/2023	12:00 PM	98							
155	4/14/2023	12:15 PM	109							
156	4/14/2023	12:30 PM	118							
157	4/14/2023	12:45 PM	84							
158	4/14/2023	01:00 PM	91							
159	4/14/2023	01:15 PM	100							
160	4/14/2023	01:30 PM	112							
161	4/14/2023	01:45 PM	124							
162	4/14/2023	02:00 PM	97							
163	4/14/2023	02:15 PM	95							
164	4/14/2023	02:30 PM	99							
165	4/14/2023	02:45 PM	98							
166	4/14/2023	03:00 PM	121							
167	4/14/2023	03:15 PM	102							
168	4/14/2023	03:30 PM	119							
169	4/14/2023	03:45 PM	133							
170	4/14/2023	04:00 PM	133							
171	4/14/2023	04:15 PM	119							
172	4/14/2023	04:30 PM	116							
173	4/14/2023	04:45 PM	166							
174	4/14/2023	05:00 PM	135							
175	4/14/2023	05:15 PM	131							
176	4/14/2023	05:30 PM	114							
177	4/14/2023	05:45 PM	92							
178	4/14/2023	06:00 PM	75							
179	4/14/2023	06:15 PM	92							
180	4/14/2023	06:30 PM	72							
181	4/14/2023	06:45 PM	65							
182	4/14/2023	07:00 PM	57							
183	4/14/2023	07:15 PM	46							
184	4/14/2023	07:30 PM	52							
185	4/14/2023	07:45 PM	59							
186	4/14/2023	08:00 PM	48							
187	4/14/2023	08:15 PM	32							
188	4/14/2023	08:30 PM	34							
189	4/14/2023	08:45 PM	32							
190	4/14/2023	09:00 PM	38							
191	4/14/2023	09:15 PM	41							
192	4/14/2023	09:30 PM	33							
193	4/14/2023	09:45 PM	35							
194	4/14/2023	10:00 PM	29							
195	4/14/2023	10:15 PM	21							
196	4/14/2023	10:30 PM	22							
197	4/14/2023	10:45 PM	11							
198	4/14/2023	11:00 PM	22							
199	4/14/2023	11:15 PM	16							

	A	B	C	D	E	F	G	H	I	J
200	4/14/2023	11:30 PM	25							
201	4/14/2023	11:45 PM	27							
202	4/15/2023	12:00 AM	22							
203	4/15/2023	12:15 AM	18							
204	4/15/2023	12:30 AM	20							
205	4/15/2023	12:45 AM	18							
206	4/15/2023	01:00 AM	22							
207	4/15/2023	01:15 AM	11							
208	4/15/2023	01:30 AM	9							
209	4/15/2023	01:45 AM	11							
210	4/15/2023	02:00 AM	16							
211	4/15/2023	02:15 AM	9							
212	4/15/2023	02:30 AM	9							
213	4/15/2023	02:45 AM	17							
214	4/15/2023	03:00 AM	5							
215	4/15/2023	03:15 AM	4							
216	4/15/2023	03:30 AM	4							
217	4/15/2023	03:45 AM	7							
218	4/15/2023	04:00 AM	15							
219	4/15/2023	04:15 AM	9							
220	4/15/2023	04:30 AM	18							
221	4/15/2023	04:45 AM	18							
222	4/15/2023	05:00 AM	23							
223	4/15/2023	05:15 AM	16							
224	4/15/2023	05:30 AM	16							
225	4/15/2023	05:45 AM	27							
226	4/15/2023	06:00 AM	31							
227	4/15/2023	06:15 AM	23							
228	4/15/2023	06:30 AM	26							
229	4/15/2023	06:45 AM	18							
230	4/15/2023	07:00 AM	24							
231	4/15/2023	07:15 AM	30							
232	4/15/2023	07:30 AM	46							
233	4/15/2023	07:45 AM	38							
234	4/15/2023	08:00 AM	54							
235	4/15/2023	08:15 AM	64							
236	4/15/2023	08:30 AM	54							
237	4/15/2023	08:45 AM	69							
238	4/15/2023	09:00 AM	66							
239	4/15/2023	09:15 AM	95							
240	4/15/2023	09:30 AM	89							
241	4/15/2023	09:45 AM	95							
242	4/15/2023	10:00 AM	90							
243	4/15/2023	10:15 AM	100							
244	4/15/2023	10:30 AM	88							
245	4/15/2023	10:45 AM	81							
246	4/15/2023	11:00 AM	100							
247	4/15/2023	11:15 AM	88							
248	4/15/2023	11:30 AM	98							
249	4/15/2023	11:45 AM	107							

	A	B	C	D	E	F	G	H	I	J
250	4/15/2023	12:00 PM	94							
251	4/15/2023	12:15 PM	70							
252	4/15/2023	12:30 PM	91							
253	4/15/2023	12:45 PM	107							
254	4/15/2023	01:00 PM	106							
255	4/15/2023	01:15 PM	65							
256	4/15/2023	01:30 PM	82							
257	4/15/2023	01:45 PM	89							
258	4/15/2023	02:00 PM	84							
259	4/15/2023	02:15 PM	76							
260	4/15/2023	02:30 PM	66							
261	4/15/2023	02:45 PM	90							
262	4/15/2023	03:00 PM	90							
263	4/15/2023	03:15 PM	80							
264	4/15/2023	03:30 PM	63							
265	4/15/2023	03:45 PM	62							
266	4/15/2023	04:00 PM	73							
267	4/15/2023	04:15 PM	95							
268	4/15/2023	04:30 PM	72							
269	4/15/2023	04:45 PM	87							
270	4/15/2023	05:00 PM	91							
271	4/15/2023	05:15 PM	61							
272	4/15/2023	05:30 PM	64							
273	4/15/2023	05:45 PM	68							
274	4/15/2023	06:00 PM	56							
275	4/15/2023	06:15 PM	44							
276	4/15/2023	06:30 PM	52							
277	4/15/2023	06:45 PM	50							
278	4/15/2023	07:00 PM	49							
279	4/15/2023	07:15 PM	36							
280	4/15/2023	07:30 PM	49							
281	4/15/2023	07:45 PM	34							
282	4/15/2023	08:00 PM	39							
283	4/15/2023	08:15 PM	30							
284	4/15/2023	08:30 PM	40							
285	4/15/2023	08:45 PM	46							
286	4/15/2023	09:00 PM	45							
287	4/15/2023	09:15 PM	21							
288	4/15/2023	09:30 PM	18							
289	4/15/2023	09:45 PM	14							
290	4/15/2023	10:00 PM	14							
291	4/15/2023	10:15 PM	26							
292	4/15/2023	10:30 PM	18							
293	4/15/2023	10:45 PM	15							
294	4/15/2023	11:00 PM	16							
295	4/15/2023	11:15 PM	14							
296	4/15/2023	11:30 PM	9							
297	4/15/2023	11:45 PM	13							
298	4/16/2023	12:00 AM	22							
299	4/16/2023	12:15 AM	17							

	A	B	C	D	E	F	G	H	I	J
300	4/16/2023	12:30 AM	14							
301	4/16/2023	12:45 AM	12							
302	4/16/2023	01:00 AM	15							
303	4/16/2023	01:15 AM	21							
304	4/16/2023	01:30 AM	13							
305	4/16/2023	01:45 AM	2							
306	4/16/2023	02:00 AM	6							
307	4/16/2023	02:15 AM	2							
308	4/16/2023	02:30 AM	4							
309	4/16/2023	02:45 AM	2							
310	4/16/2023	03:00 AM	6							
311	4/16/2023	03:15 AM	1							
312	4/16/2023	03:30 AM	3							
313	4/16/2023	03:45 AM	5							
314	4/16/2023	04:00 AM	5							
315	4/16/2023	04:15 AM	6							
316	4/16/2023	04:30 AM	9							
317	4/16/2023	04:45 AM	14							
318	4/16/2023	05:00 AM	10							
319	4/16/2023	05:15 AM	27							
320	4/16/2023	05:30 AM	17							
321	4/16/2023	05:45 AM	19							
322	4/16/2023	06:00 AM	15							
323	4/16/2023	06:15 AM	18							
324	4/16/2023	06:30 AM	16							
325	4/16/2023	06:45 AM	24							
326	4/16/2023	07:00 AM	25							
327	4/16/2023	07:15 AM	38							
328	4/16/2023	07:30 AM	29							
329	4/16/2023	07:45 AM	35							
330	4/16/2023	08:00 AM	37							
331	4/16/2023	08:15 AM	44							
332	4/16/2023	08:30 AM	50							
333	4/16/2023	08:45 AM	58							
334	4/16/2023	09:00 AM	46							
335	4/16/2023	09:15 AM	65							
336	4/16/2023	09:30 AM	61							
337	4/16/2023	09:45 AM	70							
338	4/16/2023	10:00 AM	63							
339	4/16/2023	10:15 AM	89							
340	4/16/2023	10:30 AM	86							
341	4/16/2023	10:45 AM	73							
342	4/16/2023	11:00 AM	85							
343	4/16/2023	11:15 AM	84							
344	4/16/2023	11:30 AM	103							
345	4/16/2023	11:45 AM	111							
346	4/16/2023	12:00 PM	98							
347	4/16/2023	12:15 PM	103							
348	4/16/2023	12:30 PM	106							
349	4/16/2023	12:45 PM	99							

	A	B	C	D	E	F	G	H	I	J
350	4/16/2023	01:00 PM	99							
351	4/16/2023	01:15 PM	89							
352	4/16/2023	01:30 PM	84							
353	4/16/2023	01:45 PM	71							
354	4/16/2023	02:00 PM	90							
355	4/16/2023	02:15 PM	87							
356	4/16/2023	02:30 PM	76							
357	4/16/2023	02:45 PM	80							
358	4/16/2023	03:00 PM	95							
359	4/16/2023	03:15 PM	73							
360	4/16/2023	03:30 PM	90							
361	4/16/2023	03:45 PM	100							
362	4/16/2023	04:00 PM	79							
363	4/16/2023	04:15 PM	72							
364	4/16/2023	04:30 PM	95							
365	4/16/2023	04:45 PM	101							
366	4/16/2023	05:00 PM	91							
367	4/16/2023	05:15 PM	86							
368	4/16/2023	05:30 PM	79							
369	4/16/2023	05:45 PM	96							
370	4/16/2023	06:00 PM	78							
371	4/16/2023	06:15 PM	49							
372	4/16/2023	06:30 PM	64							
373	4/16/2023	06:45 PM	75							
374	4/16/2023	07:00 PM	60							
375	4/16/2023	07:15 PM	83							
376	4/16/2023	07:30 PM	52							
377	4/16/2023	07:45 PM	64							
378	4/16/2023	08:00 PM	34							
379	4/16/2023	08:15 PM	36							
380	4/16/2023	08:30 PM	28							
381	4/16/2023	08:45 PM	25							
382	4/16/2023	09:00 PM	23							
383	4/16/2023	09:15 PM	17							
384	4/16/2023	09:30 PM	13							
385	4/16/2023	09:45 PM	30							
386	4/16/2023	10:00 PM	25							
387	4/16/2023	10:15 PM	19							
388	4/16/2023	10:30 PM	19							
389	4/16/2023	10:45 PM	13							
390	4/16/2023	11:00 PM	10							
391	4/16/2023	11:15 PM	11							
392	4/16/2023	11:30 PM	14							
393	4/16/2023	11:45 PM	14							
394	4/17/2023	12:00 AM	19							
395	4/17/2023	12:15 AM	7							
396	4/17/2023	12:30 AM	15							
397	4/17/2023	12:45 AM	18							
398	4/17/2023	01:00 AM	12							
399	4/17/2023	01:15 AM	11							

	A	B	C	D	E	F	G	H	I	J
400	4/17/2023	01:30 AM	5							
401	4/17/2023	01:45 AM	9							
402	4/17/2023	02:00 AM	7							
403	4/17/2023	02:15 AM	8							
404	4/17/2023	02:30 AM	4							
405	4/17/2023	02:45 AM	5							
406	4/17/2023	03:00 AM	4							
407	4/17/2023	03:15 AM	4							
408	4/17/2023	03:30 AM	8							
409	4/17/2023	03:45 AM	7							
410	4/17/2023	04:00 AM	14							
411	4/17/2023	04:15 AM	22							
412	4/17/2023	04:30 AM	24							
413	4/17/2023	04:45 AM	28							
414	4/17/2023	05:00 AM	37							
415	4/17/2023	05:15 AM	50							
416	4/17/2023	05:30 AM	35							
417	4/17/2023	05:45 AM	50							
418	4/17/2023	06:00 AM	45							
419	4/17/2023	06:15 AM	52							
420	4/17/2023	06:30 AM	61							
421	4/17/2023	06:45 AM	69							
422	4/17/2023	07:00 AM	66							
423	4/17/2023	07:15 AM	69							
424	4/17/2023	07:30 AM	88							
425	4/17/2023	07:45 AM	85							
426	4/17/2023	08:00 AM	71							
427	4/17/2023	08:15 AM	67							
428	4/17/2023	08:30 AM	69							
429	4/17/2023	08:45 AM	66							
430	4/17/2023	09:00 AM	79							
431	4/17/2023	09:15 AM	84							
432	4/17/2023	09:30 AM	80							
433	4/17/2023	09:45 AM	86							
434	4/17/2023	10:00 AM	86							
435	4/17/2023	10:15 AM	62							
436	4/17/2023	10:30 AM	83							
437	4/17/2023	10:45 AM	66							
438	4/17/2023	11:00 AM	89							
439	4/17/2023	11:15 AM	75							
440	4/17/2023	11:30 AM	74							
441	4/17/2023	11:45 AM	76							
442	4/17/2023	12:00 PM	80							
443	4/17/2023	12:15 PM	81							
444	4/17/2023	12:30 PM	66							
445	4/17/2023	12:45 PM	85							
446	4/17/2023	01:00 PM	61							
447	4/17/2023	01:15 PM	81							
448	4/17/2023	01:30 PM	69							
449	4/17/2023	01:45 PM	76							

	A	B	C	D	E	F	G	H	I	J
450	4/17/2023	02:00 PM	97							
451	4/17/2023	02:15 PM	80							
452	4/17/2023	02:30 PM	80							
453	4/17/2023	02:45 PM	104							
454	4/17/2023	03:00 PM	104							
455	4/17/2023	03:15 PM	99							
456	4/17/2023	03:30 PM	117							
457	4/17/2023	03:45 PM	95							
458	4/17/2023	04:00 PM	125							
459	4/17/2023	04:15 PM	166							
460	4/17/2023	04:30 PM	133							
461	4/17/2023	04:45 PM	120							
462	4/17/2023	05:00 PM	150							
463	4/17/2023	05:15 PM	141							
464	4/17/2023	05:30 PM	107							
465	4/17/2023	05:45 PM	95							
466	4/17/2023	06:00 PM	75							
467	4/17/2023	06:15 PM	86							
468	4/17/2023	06:30 PM	65							
469	4/17/2023	06:45 PM	58							
470	4/17/2023	07:00 PM	52							
471	4/17/2023	07:15 PM	33							
472	4/17/2023	07:30 PM	31							
473	4/17/2023	07:45 PM	34							
474	4/17/2023	08:00 PM	34							
475	4/17/2023	08:15 PM	35							
476	4/17/2023	08:30 PM	27							
477	4/17/2023	08:45 PM	22							
478	4/17/2023	09:00 PM	34							
479	4/17/2023	09:15 PM	22							
480	4/17/2023	09:30 PM	22							
481	4/17/2023	09:45 PM	21							
482	4/17/2023	10:00 PM	19							
483	4/17/2023	10:15 PM	12							
484	4/17/2023	10:30 PM	19							
485	4/17/2023	10:45 PM	9							
486	4/17/2023	11:00 PM	17							
487	4/17/2023	11:15 PM	22							
488	4/17/2023	11:30 PM	15							
489	4/17/2023	11:45 PM	18							
490	4/18/2023	12:00 AM	14							
491	4/18/2023	12:15 AM	21							
492	4/18/2023	12:30 AM	14							
493	4/18/2023	12:45 AM	18							
494	4/18/2023	01:00 AM	15							
495	4/18/2023	01:15 AM	18							
496	4/18/2023	01:30 AM	13							
497	4/18/2023	01:45 AM	19							
498	4/18/2023	02:00 AM	33							
499	4/18/2023	02:15 AM	15							

	A	B	C	D	E	F	G	H	I	J
500	4/18/2023	02:30 AM	10							
501	4/18/2023	02:45 AM	7							
502	4/18/2023	03:00 AM	12							
503	4/18/2023	03:15 AM	9							
504	4/18/2023	03:30 AM	10							
505	4/18/2023	03:45 AM	8							
506	4/18/2023	04:00 AM	12							
507	4/18/2023	04:15 AM	17							
508	4/18/2023	04:30 AM	26							
509	4/18/2023	04:45 AM	16							
510	4/18/2023	05:00 AM	37							
511	4/18/2023	05:15 AM	32							
512	4/18/2023	05:30 AM	44							
513	4/18/2023	05:45 AM	32							
514	4/18/2023	06:00 AM	48							
515	4/18/2023	06:15 AM	54							
516	4/18/2023	06:30 AM	61							
517	4/18/2023	06:45 AM	68							
518	4/18/2023	07:00 AM	81							
519	4/18/2023	07:15 AM	64							
520	4/18/2023	07:30 AM	79							
521	4/18/2023	07:45 AM	76							
522	4/18/2023	08:00 AM	67							
523	4/18/2023	08:15 AM	74							
524	4/18/2023	08:30 AM	78							
525	4/18/2023	08:45 AM	60							
526	4/18/2023	09:00 AM	63							
527	4/18/2023	09:15 AM	63							
528	4/18/2023	09:30 AM	57							
529	4/18/2023	09:45 AM	72							
530	4/18/2023	10:00 AM	51							
531	4/18/2023	10:15 AM	73							
532	4/18/2023	10:30 AM	48							
533	4/18/2023	10:45 AM	63							
534	4/18/2023	11:00 AM	65							
535	4/18/2023	11:15 AM	70							
536	4/18/2023	11:30 AM	83							
537	4/18/2023	11:45 AM	93							
538	4/18/2023	12:00 PM	71							
539	4/18/2023	12:15 PM	79							
540	4/18/2023	12:30 PM	74							
541	4/18/2023	12:45 PM	58							
542	4/18/2023	01:00 PM	78							
543	4/18/2023	01:15 PM	53							
544	4/18/2023	01:30 PM	76							
545	4/18/2023	01:45 PM	64							
546	4/18/2023	02:00 PM	88							
547	4/18/2023	02:15 PM	59							
548	4/18/2023	02:30 PM	77							
549	4/18/2023	02:45 PM	71							

	A	B	C	D	E	F	G	H	I	J
550	4/18/2023	03:00 PM	92							
551	4/18/2023	03:15 PM	77							
552	4/18/2023	03:30 PM	106							
553	4/18/2023	03:45 PM	89							
554	4/18/2023	04:00 PM	118							
555	4/18/2023	04:15 PM	102							
556	4/18/2023	04:30 PM	105							
557	4/18/2023	04:45 PM	137							
558	4/18/2023	05:00 PM	132							
559	4/18/2023	05:15 PM	112							
560	4/18/2023	05:30 PM	89							
561	4/18/2023	05:45 PM	96							
562	4/18/2023	06:00 PM	76							
563	4/18/2023	06:15 PM	61							
564	4/18/2023	06:30 PM	56							
565	4/18/2023	06:45 PM	45							
566	4/18/2023	07:00 PM	42							
567	4/18/2023	07:15 PM	46							
568	4/18/2023	07:30 PM	41							
569	4/18/2023	07:45 PM	41							
570	4/18/2023	08:00 PM	28							
571	4/18/2023	08:15 PM	27							
572	4/18/2023	08:30 PM	30							
573	4/18/2023	08:45 PM	33							
574	4/18/2023	09:00 PM	23							
575	4/18/2023	09:15 PM	33							
576	4/18/2023	09:30 PM	19							
577	4/18/2023	09:45 PM	14							
578	4/18/2023	10:00 PM	18							
579	4/18/2023	10:15 PM	12							
580	4/18/2023	10:30 PM	24							
581	4/18/2023	10:45 PM	18							
582	4/18/2023	11:00 PM	14							
583	4/18/2023	11:15 PM	21							
584	4/18/2023	11:30 PM	26							
585	4/18/2023	11:45 PM	17							
586	4/19/2023	12:00 AM	14							
587	4/19/2023	12:15 AM	12							
588	4/19/2023	12:30 AM	22							
589	4/19/2023	12:45 AM	12							
590	4/19/2023	01:00 AM	11							
591	4/19/2023	01:15 AM	13							
592	4/19/2023	01:30 AM	9							
593	4/19/2023	01:45 AM	13							
594	4/19/2023	02:00 AM	11							
595	4/19/2023	02:15 AM	8							
596	4/19/2023	02:30 AM	4							
597	4/19/2023	02:45 AM	1							
598	4/19/2023	03:00 AM	4							
599	4/19/2023	03:15 AM	11							

	A	B	C	D	E	F	G	H	I	J
600	4/19/2023	03:30 AM	4							
601	4/19/2023	03:45 AM	11							
602	4/19/2023	04:00 AM	11							
603	4/19/2023	04:15 AM	19							
604	4/19/2023	04:30 AM	19							
605	4/19/2023	04:45 AM	28							
606	4/19/2023	05:00 AM	36							
607	4/19/2023	05:15 AM	37							
608	4/19/2023	05:30 AM	35							
609	4/19/2023	05:45 AM	40							
610	4/19/2023	06:00 AM	54							
611	4/19/2023	06:15 AM	44							
612	4/19/2023	06:30 AM	59							
613	4/19/2023	06:45 AM	74							
614	4/19/2023	07:00 AM	57							
615	4/19/2023	07:15 AM	80							
616	4/19/2023	07:30 AM	78							
617	4/19/2023	07:45 AM	78							
618	4/19/2023	08:00 AM	87							
619	4/19/2023	08:15 AM	77							
620	4/19/2023	08:30 AM	70							
621	4/19/2023	08:45 AM	76							
622	4/19/2023	09:00 AM	74							
623	4/19/2023	09:15 AM	61							
624	4/19/2023	09:30 AM	48							
625	4/19/2023	09:45 AM	49							
626	4/19/2023	10:00 AM	73							
627	4/19/2023	10:15 AM	65							
628	4/19/2023	10:30 AM	48							
629	4/19/2023	10:45 AM	60							
630	4/19/2023	11:00 AM	81							
631	4/19/2023	11:15 AM	61							
632	4/19/2023	11:30 AM	76							
633	4/19/2023	11:45 AM	49							
634	4/19/2023	12:00 PM	76							
635	4/19/2023	12:15 PM	85							
636	4/19/2023	12:30 PM	71							
637	4/19/2023	12:45 PM	71							
638	4/19/2023	01:00 PM	97							
639	4/19/2023	01:15 PM	67							
640	4/19/2023	01:30 PM	79							
641	4/19/2023	01:45 PM	84							
642	4/19/2023	02:00 PM	72							
643	4/19/2023	02:15 PM	79							
644	4/19/2023	02:30 PM	77							
645	4/19/2023	02:45 PM	88							
646	4/19/2023	03:00 PM	101							
647	4/19/2023	03:15 PM	95							
648	4/19/2023	03:30 PM	119							
649	4/19/2023	03:45 PM	78							

	A	B	C	D	E	F	G	H	I	J
650	4/19/2023	04:00 PM	102							
651	4/19/2023	04:15 PM	123							
652	4/19/2023	04:30 PM	155							
653	4/19/2023	04:45 PM	125							
654	4/19/2023	05:00 PM	151							
655	4/19/2023	05:15 PM	112							
656	4/19/2023	05:30 PM	107							
657	4/19/2023	05:45 PM	71							
658	4/19/2023	06:00 PM	96							
659	4/19/2023	06:15 PM	60							
660	4/19/2023	06:30 PM	65							
661	4/19/2023	06:45 PM	57							
662	4/19/2023	07:00 PM	48							
663	4/19/2023	07:15 PM	62							
664	4/19/2023	07:30 PM	49							
665	4/19/2023	07:45 PM	46							
666	4/19/2023	08:00 PM	40							
667	4/19/2023	08:15 PM	35							
668	4/19/2023	08:30 PM	36							
669	4/19/2023	08:45 PM	27							
670	4/19/2023	09:00 PM	30							
671	4/19/2023	09:15 PM	20							
672	4/19/2023	09:30 PM	26							
673	4/19/2023	09:45 PM	27							
674	4/19/2023	10:00 PM	13							
675	4/19/2023	10:15 PM	31							
676	4/19/2023	10:30 PM	28							
677	4/19/2023	10:45 PM	15							
678	4/19/2023	11:00 PM	28							
679	4/19/2023	11:15 PM	27							
680	4/19/2023	11:30 PM	13							
681	4/19/2023	11:45 PM	11							

	A	B	C	D	E	F	G	H	I	J
1										
2	File Name: C:\Users\barri\OneDrive\Documents\TDB\WSP\SYRACUSE\NYSTA DATA\LIST 2\SYRACUSE NYSTA-ONONDAGA LIST2\ATR 1162.tf2									
3	Start Date: 5/10/2023									
4	Start Time: 12:00:00 AM									
5	Location 1: WB I-90 off ramp									
6	Location 2: to I-81									
7										
8										
9	Date	Time	WB							
10	5/10/2023	12:00 AM	6							
11	5/10/2023	12:15 AM	5							
12	5/10/2023	12:30 AM	6							
13	5/10/2023	12:45 AM	6							
14	5/10/2023	01:00 AM	2							
15	5/10/2023	01:15 AM	5							
16	5/10/2023	01:30 AM	2							
17	5/10/2023	01:45 AM	4							
18	5/10/2023	02:00 AM	2							
19	5/10/2023	02:15 AM	6							
20	5/10/2023	02:30 AM	3							
21	5/10/2023	02:45 AM	4							
22	5/10/2023	03:00 AM	4							
23	5/10/2023	03:15 AM	10							
24	5/10/2023	03:30 AM	10							
25	5/10/2023	03:45 AM	17							
26	5/10/2023	04:00 AM	8							
27	5/10/2023	04:15 AM	11							
28	5/10/2023	04:30 AM	18							
29	5/10/2023	04:45 AM	29							
30	5/10/2023	05:00 AM	14							
31	5/10/2023	05:15 AM	15							
32	5/10/2023	05:30 AM	20							
33	5/10/2023	05:45 AM	18							
34	5/10/2023	06:00 AM	16							
35	5/10/2023	06:15 AM	30							
36	5/10/2023	06:30 AM	28							
37	5/10/2023	06:45 AM	32							
38	5/10/2023	07:00 AM	43							
39	5/10/2023	07:15 AM	30							
40	5/10/2023	07:30 AM	42							
41	5/10/2023	07:45 AM	53							
42	5/10/2023	08:00 AM	44							
43	5/10/2023	08:15 AM	41							
44	5/10/2023	08:30 AM	37							
45	5/10/2023	08:45 AM	40							
46	5/10/2023	09:00 AM	35							
47	5/10/2023	09:15 AM	37							
48	5/10/2023	09:30 AM	37							
49	5/10/2023	09:45 AM	37							

	A	B	C	D	E	F	G	H	I	J
50	5/10/2023	10:00 AM	40							
51	5/10/2023	10:15 AM	42							
52	5/10/2023	10:30 AM	43							
53	5/10/2023	10:45 AM	45							
54	5/10/2023	11:00 AM	53							
55	5/10/2023	11:15 AM	48							
56	5/10/2023	11:30 AM	55							
57	5/10/2023	11:45 AM	45							
58	5/10/2023	12:00 PM	36							
59	5/10/2023	12:15 PM	42							
60	5/10/2023	12:30 PM	43							
61	5/10/2023	12:45 PM	27							
62	5/10/2023	01:00 PM	38							
63	5/10/2023	01:15 PM	39							
64	5/10/2023	01:30 PM	42							
65	5/10/2023	01:45 PM	37							
66	5/10/2023	02:00 PM	30							
67	5/10/2023	02:15 PM	31							
68	5/10/2023	02:30 PM	44							
69	5/10/2023	02:45 PM	50							
70	5/10/2023	03:00 PM	44							
71	5/10/2023	03:15 PM	37							
72	5/10/2023	03:30 PM	48							
73	5/10/2023	03:45 PM	54							
74	5/10/2023	04:00 PM	53							
75	5/10/2023	04:15 PM	46							
76	5/10/2023	04:30 PM	52							
77	5/10/2023	04:45 PM	62							
78	5/10/2023	05:00 PM	52							
79	5/10/2023	05:15 PM	40							
80	5/10/2023	05:30 PM	36							
81	5/10/2023	05:45 PM	53							
82	5/10/2023	06:00 PM	30							
83	5/10/2023	06:15 PM	44							
84	5/10/2023	06:30 PM	32							
85	5/10/2023	06:45 PM	30							
86	5/10/2023	07:00 PM	13							
87	5/10/2023	07:15 PM	21							
88	5/10/2023	07:30 PM	28							
89	5/10/2023	07:45 PM	23							
90	5/10/2023	08:00 PM	14							
91	5/10/2023	08:15 PM	20							
92	5/10/2023	08:30 PM	23							
93	5/10/2023	08:45 PM	10							
94	5/10/2023	09:00 PM	17							
95	5/10/2023	09:15 PM	12							
96	5/10/2023	09:30 PM	11							
97	5/10/2023	09:45 PM	10							
98	5/10/2023	10:00 PM	14							
99	5/10/2023	10:15 PM	20							

	A	B	C	D	E	F	G	H	I	J
100	5/10/2023	10:30 PM	17							
101	5/10/2023	10:45 PM	14							
102	5/10/2023	11:00 PM	8							
103	5/10/2023	11:15 PM	8							
104	5/10/2023	11:30 PM	8							
105	5/10/2023	11:45 PM	16							
106	5/11/2023	12:00 AM	12							
107	5/11/2023	12:15 AM	6							
108	5/11/2023	12:30 AM	2							
109	5/11/2023	12:45 AM	1							
110	5/11/2023	01:00 AM	8							
111	5/11/2023	01:15 AM	5							
112	5/11/2023	01:30 AM	2							
113	5/11/2023	01:45 AM	2							
114	5/11/2023	02:00 AM	2							
115	5/11/2023	02:15 AM	3							
116	5/11/2023	02:30 AM	1							
117	5/11/2023	02:45 AM	2							
118	5/11/2023	03:00 AM	6							
119	5/11/2023	03:15 AM	9							
120	5/11/2023	03:30 AM	4							
121	5/11/2023	03:45 AM	15							
122	5/11/2023	04:00 AM	16							
123	5/11/2023	04:15 AM	11							
124	5/11/2023	04:30 AM	21							
125	5/11/2023	04:45 AM	22							
126	5/11/2023	05:00 AM	12							
127	5/11/2023	05:15 AM	17							
128	5/11/2023	05:30 AM	11							
129	5/11/2023	05:45 AM	14							
130	5/11/2023	06:00 AM	11							
131	5/11/2023	06:15 AM	32							
132	5/11/2023	06:30 AM	34							
133	5/11/2023	06:45 AM	37							
134	5/11/2023	07:00 AM	34							
135	5/11/2023	07:15 AM	39							
136	5/11/2023	07:30 AM	47							
137	5/11/2023	07:45 AM	50							
138	5/11/2023	08:00 AM	49							
139	5/11/2023	08:15 AM	42							
140	5/11/2023	08:30 AM	45							
141	5/11/2023	08:45 AM	47							
142	5/11/2023	09:00 AM	48							
143	5/11/2023	09:15 AM	51							
144	5/11/2023	09:30 AM	35							
145	5/11/2023	09:45 AM	35							
146	5/11/2023	10:00 AM	40							
147	5/11/2023	10:15 AM	44							
148	5/11/2023	10:30 AM	27							
149	5/11/2023	10:45 AM	34							

	A	B	C	D	E	F	G	H	I	J
150	5/11/2023	11:00 AM	33							
151	5/11/2023	11:15 AM	33							
152	5/11/2023	11:30 AM	29							
153	5/11/2023	11:45 AM	43							
154	5/11/2023	12:00 PM	38							
155	5/11/2023	12:15 PM	36							
156	5/11/2023	12:30 PM	40							
157	5/11/2023	12:45 PM	30							
158	5/11/2023	01:00 PM	38							
159	5/11/2023	01:15 PM	30							
160	5/11/2023	01:30 PM	43							
161	5/11/2023	01:45 PM	33							
162	5/11/2023	02:00 PM	34							
163	5/11/2023	02:15 PM	33							
164	5/11/2023	02:30 PM	43							
165	5/11/2023	02:45 PM	44							
166	5/11/2023	03:00 PM	37							
167	5/11/2023	03:15 PM	40							
168	5/11/2023	03:30 PM	44							
169	5/11/2023	03:45 PM	58							
170	5/11/2023	04:00 PM	49							
171	5/11/2023	04:15 PM	57							
172	5/11/2023	04:30 PM	64							
173	5/11/2023	04:45 PM	52							
174	5/11/2023	05:00 PM	34							
175	5/11/2023	05:15 PM	51							
176	5/11/2023	05:30 PM	41							
177	5/11/2023	05:45 PM	52							
178	5/11/2023	06:00 PM	46							
179	5/11/2023	06:15 PM	39							
180	5/11/2023	06:30 PM	44							
181	5/11/2023	06:45 PM	39							
182	5/11/2023	07:00 PM	33							
183	5/11/2023	07:15 PM	14							
184	5/11/2023	07:30 PM	22							
185	5/11/2023	07:45 PM	13							
186	5/11/2023	08:00 PM	25							
187	5/11/2023	08:15 PM	12							
188	5/11/2023	08:30 PM	16							
189	5/11/2023	08:45 PM	21							
190	5/11/2023	09:00 PM	8							
191	5/11/2023	09:15 PM	15							
192	5/11/2023	09:30 PM	8							
193	5/11/2023	09:45 PM	16							
194	5/11/2023	10:00 PM	12							
195	5/11/2023	10:15 PM	11							
196	5/11/2023	10:30 PM	11							
197	5/11/2023	10:45 PM	22							
198	5/11/2023	11:00 PM	7							
199	5/11/2023	11:15 PM	11							

	A	B	C	D	E	F	G	H	I	J
200	5/11/2023	11:30 PM	11							
201	5/11/2023	11:45 PM	12							
202	5/12/2023	12:00 AM	5							
203	5/12/2023	12:15 AM	7							
204	5/12/2023	12:30 AM	7							
205	5/12/2023	12:45 AM	5							
206	5/12/2023	01:00 AM	1							
207	5/12/2023	01:15 AM	5							
208	5/12/2023	01:30 AM	8							
209	5/12/2023	01:45 AM	2							
210	5/12/2023	02:00 AM	8							
211	5/12/2023	02:15 AM	4							
212	5/12/2023	02:30 AM	5							
213	5/12/2023	02:45 AM	9							
214	5/12/2023	03:00 AM	5							
215	5/12/2023	03:15 AM	10							
216	5/12/2023	03:30 AM	8							
217	5/12/2023	03:45 AM	7							
218	5/12/2023	04:00 AM	14							
219	5/12/2023	04:15 AM	17							
220	5/12/2023	04:30 AM	20							
221	5/12/2023	04:45 AM	25							
222	5/12/2023	05:00 AM	13							
223	5/12/2023	05:15 AM	12							
224	5/12/2023	05:30 AM	14							
225	5/12/2023	05:45 AM	17							
226	5/12/2023	06:00 AM	13							
227	5/12/2023	06:15 AM	19							
228	5/12/2023	06:30 AM	33							
229	5/12/2023	06:45 AM	37							
230	5/12/2023	07:00 AM	23							
231	5/12/2023	07:15 AM	28							
232	5/12/2023	07:30 AM	40							
233	5/12/2023	07:45 AM	49							
234	5/12/2023	08:00 AM	40							
235	5/12/2023	08:15 AM	36							
236	5/12/2023	08:30 AM	39							
237	5/12/2023	08:45 AM	42							
238	5/12/2023	09:00 AM	35							
239	5/12/2023	09:15 AM	50							
240	5/12/2023	09:30 AM	41							
241	5/12/2023	09:45 AM	47							
242	5/12/2023	10:00 AM	49							
243	5/12/2023	10:15 AM	36							
244	5/12/2023	10:30 AM	46							
245	5/12/2023	10:45 AM	45							
246	5/12/2023	11:00 AM	36							
247	5/12/2023	11:15 AM	56							
248	5/12/2023	11:30 AM	40							
249	5/12/2023	11:45 AM	52							

	A	B	C	D	E	F	G	H	I	J
250	5/12/2023	12:00 PM	45							
251	5/12/2023	12:15 PM	27							
252	5/12/2023	12:30 PM	44							
253	5/12/2023	12:45 PM	56							
254	5/12/2023	01:00 PM	32							
255	5/12/2023	01:15 PM	31							
256	5/12/2023	01:30 PM	32							
257	5/12/2023	01:45 PM	43							
258	5/12/2023	02:00 PM	48							
259	5/12/2023	02:15 PM	44							
260	5/12/2023	02:30 PM	49							
261	5/12/2023	02:45 PM	43							
262	5/12/2023	03:00 PM	34							
263	5/12/2023	03:15 PM	49							
264	5/12/2023	03:30 PM	53							
265	5/12/2023	03:45 PM	46							
266	5/12/2023	04:00 PM	55							
267	5/12/2023	04:15 PM	53							
268	5/12/2023	04:30 PM	48							
269	5/12/2023	04:45 PM	53							
270	5/12/2023	05:00 PM	55							
271	5/12/2023	05:15 PM	44							
272	5/12/2023	05:30 PM	49							
273	5/12/2023	05:45 PM	41							
274	5/12/2023	06:00 PM	46							
275	5/12/2023	06:15 PM	42							
276	5/12/2023	06:30 PM	45							
277	5/12/2023	06:45 PM	42							
278	5/12/2023	07:00 PM	37							
279	5/12/2023	07:15 PM	16							
280	5/12/2023	07:30 PM	36							
281	5/12/2023	07:45 PM	27							
282	5/12/2023	08:00 PM	26							
283	5/12/2023	08:15 PM	16							
284	5/12/2023	08:30 PM	15							
285	5/12/2023	08:45 PM	19							
286	5/12/2023	09:00 PM	26							
287	5/12/2023	09:15 PM	11							
288	5/12/2023	09:30 PM	17							
289	5/12/2023	09:45 PM	17							
290	5/12/2023	10:00 PM	17							
291	5/12/2023	10:15 PM	7							
292	5/12/2023	10:30 PM	22							
293	5/12/2023	10:45 PM	20							
294	5/12/2023	11:00 PM	17							
295	5/12/2023	11:15 PM	8							
296	5/12/2023	11:30 PM	8							
297	5/12/2023	11:45 PM	7							
298	5/13/2023	12:00 AM	10							
299	5/13/2023	12:15 AM	15							

	A	B	C	D	E	F	G	H	I	J
300	5/13/2023	12:30 AM	6							
301	5/13/2023	12:45 AM	6							
302	5/13/2023	01:00 AM	4							
303	5/13/2023	01:15 AM	6							
304	5/13/2023	01:30 AM	8							
305	5/13/2023	01:45 AM	7							
306	5/13/2023	02:00 AM	4							
307	5/13/2023	02:15 AM	2							
308	5/13/2023	02:30 AM	2							
309	5/13/2023	02:45 AM	2							
310	5/13/2023	03:00 AM	6							
311	5/13/2023	03:15 AM	6							
312	5/13/2023	03:30 AM	11							
313	5/13/2023	03:45 AM	12							
314	5/13/2023	04:00 AM	20							
315	5/13/2023	04:15 AM	13							
316	5/13/2023	04:30 AM	19							
317	5/13/2023	04:45 AM	14							
318	5/13/2023	05:00 AM	4							
319	5/13/2023	05:15 AM	3							
320	5/13/2023	05:30 AM	5							
321	5/13/2023	05:45 AM	9							
322	5/13/2023	06:00 AM	15							
323	5/13/2023	06:15 AM	15							
324	5/13/2023	06:30 AM	18							
325	5/13/2023	06:45 AM	13							
326	5/13/2023	07:00 AM	11							
327	5/13/2023	07:15 AM	14							
328	5/13/2023	07:30 AM	12							
329	5/13/2023	07:45 AM	14							
330	5/13/2023	08:00 AM	17							
331	5/13/2023	08:15 AM	24							
332	5/13/2023	08:30 AM	12							
333	5/13/2023	08:45 AM	25							
334	5/13/2023	09:00 AM	23							
335	5/13/2023	09:15 AM	25							
336	5/13/2023	09:30 AM	19							
337	5/13/2023	09:45 AM	37							
338	5/13/2023	10:00 AM	38							
339	5/13/2023	10:15 AM	46							
340	5/13/2023	10:30 AM	39							
341	5/13/2023	10:45 AM	49							
342	5/13/2023	11:00 AM	46							
343	5/13/2023	11:15 AM	55							
344	5/13/2023	11:30 AM	45							
345	5/13/2023	11:45 AM	63							
346	5/13/2023	12:00 PM	39							
347	5/13/2023	12:15 PM	52							
348	5/13/2023	12:30 PM	48							
349	5/13/2023	12:45 PM	41							

	A	B	C	D	E	F	G	H	I	J
350	5/13/2023	01:00 PM	53							
351	5/13/2023	01:15 PM	67							
352	5/13/2023	01:30 PM	49							
353	5/13/2023	01:45 PM	40							
354	5/13/2023	02:00 PM	53							
355	5/13/2023	02:15 PM	38							
356	5/13/2023	02:30 PM	46							
357	5/13/2023	02:45 PM	40							
358	5/13/2023	03:00 PM	32							
359	5/13/2023	03:15 PM	30							
360	5/13/2023	03:30 PM	40							
361	5/13/2023	03:45 PM	32							
362	5/13/2023	04:00 PM	42							
363	5/13/2023	04:15 PM	43							
364	5/13/2023	04:30 PM	34							
365	5/13/2023	04:45 PM	32							
366	5/13/2023	05:00 PM	43							
367	5/13/2023	05:15 PM	31							
368	5/13/2023	05:30 PM	43							
369	5/13/2023	05:45 PM	26							
370	5/13/2023	06:00 PM	40							
371	5/13/2023	06:15 PM	37							
372	5/13/2023	06:30 PM	34							
373	5/13/2023	06:45 PM	41							
374	5/13/2023	07:00 PM	24							
375	5/13/2023	07:15 PM	23							
376	5/13/2023	07:30 PM	23							
377	5/13/2023	07:45 PM	21							
378	5/13/2023	08:00 PM	12							
379	5/13/2023	08:15 PM	20							
380	5/13/2023	08:30 PM	20							
381	5/13/2023	08:45 PM	12							
382	5/13/2023	09:00 PM	15							
383	5/13/2023	09:15 PM	13							
384	5/13/2023	09:30 PM	13							
385	5/13/2023	09:45 PM	11							
386	5/13/2023	10:00 PM	18							
387	5/13/2023	10:15 PM	9							
388	5/13/2023	10:30 PM	14							
389	5/13/2023	10:45 PM	20							
390	5/13/2023	11:00 PM	15							
391	5/13/2023	11:15 PM	13							
392	5/13/2023	11:30 PM	16							
393	5/13/2023	11:45 PM	8							
394	5/14/2023	12:00 AM	8							
395	5/14/2023	12:15 AM	6							
396	5/14/2023	12:30 AM	3							
397	5/14/2023	12:45 AM	1							
398	5/14/2023	01:00 AM	4							
399	5/14/2023	01:15 AM	4							

	A	B	C	D	E	F	G	H	I	J
400	5/14/2023	01:30 AM	2							
401	5/14/2023	01:45 AM	3							
402	5/14/2023	02:00 AM	1							
403	5/14/2023	02:15 AM	5							
404	5/14/2023	02:30 AM	3							
405	5/14/2023	02:45 AM	3							
406	5/14/2023	03:00 AM	3							
407	5/14/2023	03:15 AM	3							
408	5/14/2023	03:30 AM	11							
409	5/14/2023	03:45 AM	15							
410	5/14/2023	04:00 AM	18							
411	5/14/2023	04:15 AM	23							
412	5/14/2023	04:30 AM	21							
413	5/14/2023	04:45 AM	21							
414	5/14/2023	05:00 AM	8							
415	5/14/2023	05:15 AM	8							
416	5/14/2023	05:30 AM	5							
417	5/14/2023	05:45 AM	3							
418	5/14/2023	06:00 AM	7							
419	5/14/2023	06:15 AM	5							
420	5/14/2023	06:30 AM	11							
421	5/14/2023	06:45 AM	15							
422	5/14/2023	07:00 AM	5							
423	5/14/2023	07:15 AM	9							
424	5/14/2023	07:30 AM	13							
425	5/14/2023	07:45 AM	21							
426	5/14/2023	08:00 AM	15							
427	5/14/2023	08:15 AM	23							
428	5/14/2023	08:30 AM	18							
429	5/14/2023	08:45 AM	26							
430	5/14/2023	09:00 AM	20							
431	5/14/2023	09:15 AM	22							
432	5/14/2023	09:30 AM	20							
433	5/14/2023	09:45 AM	26							
434	5/14/2023	10:00 AM	35							
435	5/14/2023	10:15 AM	45							
436	5/14/2023	10:30 AM	39							
437	5/14/2023	10:45 AM	45							
438	5/14/2023	11:00 AM	36							
439	5/14/2023	11:15 AM	38							
440	5/14/2023	11:30 AM	33							
441	5/14/2023	11:45 AM	26							
442	5/14/2023	12:00 PM	33							
443	5/14/2023	12:15 PM	39							
444	5/14/2023	12:30 PM	28							
445	5/14/2023	12:45 PM	37							
446	5/14/2023	01:00 PM	30							
447	5/14/2023	01:15 PM	24							
448	5/14/2023	01:30 PM	44							
449	5/14/2023	01:45 PM	38							

	A	B	C	D	E	F	G	H	I	J
450	5/14/2023	02:00 PM	35							
451	5/14/2023	02:15 PM	27							
452	5/14/2023	02:30 PM	22							
453	5/14/2023	02:45 PM	42							
454	5/14/2023	03:00 PM	29							
455	5/14/2023	03:15 PM	20							
456	5/14/2023	03:30 PM	32							
457	5/14/2023	03:45 PM	33							
458	5/14/2023	04:00 PM	31							
459	5/14/2023	04:15 PM	28							
460	5/14/2023	04:30 PM	38							
461	5/14/2023	04:45 PM	31							
462	5/14/2023	05:00 PM	31							
463	5/14/2023	05:15 PM	31							
464	5/14/2023	05:30 PM	39							
465	5/14/2023	05:45 PM	36							
466	5/14/2023	06:00 PM	36							
467	5/14/2023	06:15 PM	24							
468	5/14/2023	06:30 PM	44							
469	5/14/2023	06:45 PM	33							
470	5/14/2023	07:00 PM	25							
471	5/14/2023	07:15 PM	24							
472	5/14/2023	07:30 PM	10							
473	5/14/2023	07:45 PM	12							
474	5/14/2023	08:00 PM	15							
475	5/14/2023	08:15 PM	14							
476	5/14/2023	08:30 PM	11							
477	5/14/2023	08:45 PM	13							
478	5/14/2023	09:00 PM	12							
479	5/14/2023	09:15 PM	24							
480	5/14/2023	09:30 PM	30							
481	5/14/2023	09:45 PM	23							
482	5/14/2023	10:00 PM	11							
483	5/14/2023	10:15 PM	13							
484	5/14/2023	10:30 PM	12							
485	5/14/2023	10:45 PM	19							
486	5/14/2023	11:00 PM	11							
487	5/14/2023	11:15 PM	16							
488	5/14/2023	11:30 PM	12							
489	5/14/2023	11:45 PM	11							
490	5/15/2023	12:00 AM	6							
491	5/15/2023	12:15 AM	6							
492	5/15/2023	12:30 AM	5							
493	5/15/2023	12:45 AM	7							
494	5/15/2023	01:00 AM	2							
495	5/15/2023	01:15 AM	2							
496	5/15/2023	01:30 AM	2							
497	5/15/2023	01:45 AM	2							
498	5/15/2023	02:00 AM	4							
499	5/15/2023	02:15 AM	2							

	A	B	C	D	E	F	G	H	I	J
500	5/15/2023	02:30 AM	3							
501	5/15/2023	02:45 AM	3							
502	5/15/2023	03:00 AM	2							
503	5/15/2023	03:15 AM	5							
504	5/15/2023	03:30 AM	8							
505	5/15/2023	03:45 AM	15							
506	5/15/2023	04:00 AM	12							
507	5/15/2023	04:15 AM	22							
508	5/15/2023	04:30 AM	22							
509	5/15/2023	04:45 AM	17							
510	5/15/2023	05:00 AM	13							
511	5/15/2023	05:15 AM	19							
512	5/15/2023	05:30 AM	14							
513	5/15/2023	05:45 AM	18							
514	5/15/2023	06:00 AM	15							
515	5/15/2023	06:15 AM	30							
516	5/15/2023	06:30 AM	31							
517	5/15/2023	06:45 AM	37							
518	5/15/2023	07:00 AM	45							
519	5/15/2023	07:15 AM	33							
520	5/15/2023	07:30 AM	39							
521	5/15/2023	07:45 AM	65							
522	5/15/2023	08:00 AM	44							
523	5/15/2023	08:15 AM	46							
524	5/15/2023	08:30 AM	44							
525	5/15/2023	08:45 AM	37							
526	5/15/2023	09:00 AM	27							
527	5/15/2023	09:15 AM	51							
528	5/15/2023	09:30 AM	49							
529	5/15/2023	09:45 AM	44							
530	5/15/2023	10:00 AM	37							
531	5/15/2023	10:15 AM	43							
532	5/15/2023	10:30 AM	40							
533	5/15/2023	10:45 AM	41							
534	5/15/2023	11:00 AM	33							
535	5/15/2023	11:15 AM	46							
536	5/15/2023	11:30 AM	32							
537	5/15/2023	11:45 AM	43							
538	5/15/2023	12:00 PM	40							
539	5/15/2023	12:15 PM	43							
540	5/15/2023	12:30 PM	38							
541	5/15/2023	12:45 PM	35							
542	5/15/2023	01:00 PM	30							
543	5/15/2023	01:15 PM	32							
544	5/15/2023	01:30 PM	34							
545	5/15/2023	01:45 PM	36							
546	5/15/2023	02:00 PM	31							
547	5/15/2023	02:15 PM	31							
548	5/15/2023	02:30 PM	36							
549	5/15/2023	02:45 PM	34							

	A	B	C	D	E	F	G	H	I	J
550	5/15/2023	03:00 PM	33							
551	5/15/2023	03:15 PM	51							
552	5/15/2023	03:30 PM	39							
553	5/15/2023	03:45 PM	43							
554	5/15/2023	04:00 PM	42							
555	5/15/2023	04:15 PM	46							
556	5/15/2023	04:30 PM	43							
557	5/15/2023	04:45 PM	54							
558	5/15/2023	05:00 PM	40							
559	5/15/2023	05:15 PM	40							
560	5/15/2023	05:30 PM	49							
561	5/15/2023	05:45 PM	23							
562	5/15/2023	06:00 PM	34							
563	5/15/2023	06:15 PM	31							
564	5/15/2023	06:30 PM	32							
565	5/15/2023	06:45 PM	24							
566	5/15/2023	07:00 PM	32							
567	5/15/2023	07:15 PM	20							
568	5/15/2023	07:30 PM	28							
569	5/15/2023	07:45 PM	21							
570	5/15/2023	08:00 PM	9							
571	5/15/2023	08:15 PM	16							
572	5/15/2023	08:30 PM	11							
573	5/15/2023	08:45 PM	17							
574	5/15/2023	09:00 PM	13							
575	5/15/2023	09:15 PM	15							
576	5/15/2023	09:30 PM	9							
577	5/15/2023	09:45 PM	9							
578	5/15/2023	10:00 PM	8							
579	5/15/2023	10:15 PM	6							
580	5/15/2023	10:30 PM	15							
581	5/15/2023	10:45 PM	13							
582	5/15/2023	11:00 PM	7							
583	5/15/2023	11:15 PM	14							
584	5/15/2023	11:30 PM	7							
585	5/15/2023	11:45 PM	4							
586	5/16/2023	12:00 AM	4							
587	5/16/2023	12:15 AM	7							
588	5/16/2023	12:30 AM	5							
589	5/16/2023	12:45 AM	6							
590	5/16/2023	01:00 AM	2							
591	5/16/2023	01:15 AM	5							
592	5/16/2023	01:30 AM	6							
593	5/16/2023	01:45 AM	4							
594	5/16/2023	02:00 AM	2							
595	5/16/2023	02:15 AM	1							
596	5/16/2023	02:30 AM	2							
597	5/16/2023	02:45 AM	4							
598	5/16/2023	03:00 AM	5							
599	5/16/2023	03:15 AM	6							

	A	B	C	D	E	F	G	H	I	J
600	5/16/2023	03:30 AM	4							
601	5/16/2023	03:45 AM	15							
602	5/16/2023	04:00 AM	23							
603	5/16/2023	04:15 AM	24							
604	5/16/2023	04:30 AM	24							
605	5/16/2023	04:45 AM	22							
606	5/16/2023	05:00 AM	17							
607	5/16/2023	05:15 AM	12							
608	5/16/2023	05:30 AM	14							
609	5/16/2023	05:45 AM	20							
610	5/16/2023	06:00 AM	12							
611	5/16/2023	06:15 AM	24							
612	5/16/2023	06:30 AM	35							
613	5/16/2023	06:45 AM	35							
614	5/16/2023	07:00 AM	35							
615	5/16/2023	07:15 AM	41							
616	5/16/2023	07:30 AM	50							
617	5/16/2023	07:45 AM	58							
618	5/16/2023	08:00 AM	51							
619	5/16/2023	08:15 AM	50							
620	5/16/2023	08:30 AM	58							
621	5/16/2023	08:45 AM	36							
622	5/16/2023	09:00 AM	42							
623	5/16/2023	09:15 AM	45							
624	5/16/2023	09:30 AM	38							
625	5/16/2023	09:45 AM	37							
626	5/16/2023	10:00 AM	52							
627	5/16/2023	10:15 AM	47							
628	5/16/2023	10:30 AM	48							
629	5/16/2023	10:45 AM	39							
630	5/16/2023	11:00 AM	37							
631	5/16/2023	11:15 AM	36							
632	5/16/2023	11:30 AM	43							
633	5/16/2023	11:45 AM	51							
634	5/16/2023	12:00 PM	36							
635	5/16/2023	12:15 PM	45							
636	5/16/2023	12:30 PM	37							
637	5/16/2023	12:45 PM	40							
638	5/16/2023	01:00 PM	27							
639	5/16/2023	01:15 PM	37							
640	5/16/2023	01:30 PM	33							
641	5/16/2023	01:45 PM	39							
642	5/16/2023	02:00 PM	40							
643	5/16/2023	02:15 PM	27							
644	5/16/2023	02:30 PM	41							
645	5/16/2023	02:45 PM	40							
646	5/16/2023	03:00 PM	42							
647	5/16/2023	03:15 PM	41							
648	5/16/2023	03:30 PM	42							
649	5/16/2023	03:45 PM	48							

	A	B	C	D	E	F	G	H	I	J
650	5/16/2023	04:00 PM	48							
651	5/16/2023	04:15 PM	53							
652	5/16/2023	04:30 PM	50							
653	5/16/2023	04:45 PM	46							
654	5/16/2023	05:00 PM	60							
655	5/16/2023	05:15 PM	46							
656	5/16/2023	05:30 PM	34							
657	5/16/2023	05:45 PM	33							
658	5/16/2023	06:00 PM	31							
659	5/16/2023	06:15 PM	32							
660	5/16/2023	06:30 PM	28							
661	5/16/2023	06:45 PM	32							
662	5/16/2023	07:00 PM	20							
663	5/16/2023	07:15 PM	20							
664	5/16/2023	07:30 PM	18							
665	5/16/2023	07:45 PM	14							
666	5/16/2023	08:00 PM	21							
667	5/16/2023	08:15 PM	18							
668	5/16/2023	08:30 PM	11							
669	5/16/2023	08:45 PM	15							
670	5/16/2023	09:00 PM	8							
671	5/16/2023	09:15 PM	14							
672	5/16/2023	09:30 PM	11							
673	5/16/2023	09:45 PM	7							
674	5/16/2023	10:00 PM	5							
675	5/16/2023	10:15 PM	5							
676	5/16/2023	10:30 PM	8							
677	5/16/2023	10:45 PM	14							
678	5/16/2023	11:00 PM	6							
679	5/16/2023	11:15 PM	6							
680	5/16/2023	11:30 PM	6							
681	5/16/2023	11:45 PM	6							
682	5/17/2023	12:00 AM	11							
683	5/17/2023	12:15 AM	9							
684	5/17/2023	12:30 AM	7							
685	5/17/2023	12:45 AM	6							
686	5/17/2023	01:00 AM	6							
687	5/17/2023	01:15 AM	3							
688	5/17/2023	01:30 AM	8							
689	5/17/2023	01:45 AM	3							
690	5/17/2023	02:00 AM	8							
691	5/17/2023	02:15 AM	2							
692	5/17/2023	02:30 AM	3							
693	5/17/2023	02:45 AM	5							
694	5/17/2023	03:00 AM	2							
695	5/17/2023	03:15 AM	9							
696	5/17/2023	03:30 AM	9							
697	5/17/2023	03:45 AM	16							
698	5/17/2023	04:00 AM	17							
699	5/17/2023	04:15 AM	20							

	A	B	C	D	E	F	G	H	I	J
700	5/17/2023	04:30 AM	21							
701	5/17/2023	04:45 AM	16							
702	5/17/2023	05:00 AM	22							
703	5/17/2023	05:15 AM	14							
704	5/17/2023	05:30 AM	17							
705	5/17/2023	05:45 AM	14							
706	5/17/2023	06:00 AM	16							
707	5/17/2023	06:15 AM	29							
708	5/17/2023	06:30 AM	36							
709	5/17/2023	06:45 AM	45							
710	5/17/2023	07:00 AM	35							
711	5/17/2023	07:15 AM	41							
712	5/17/2023	07:30 AM	54							
713	5/17/2023	07:45 AM	51							
714	5/17/2023	08:00 AM	39							
715	5/17/2023	08:15 AM	45							
716	5/17/2023	08:30 AM	43							
717	5/17/2023	08:45 AM	38							
718	5/17/2023	09:00 AM	33							
719	5/17/2023	09:15 AM	32							
720	5/17/2023	09:30 AM	26							
721	5/17/2023	09:45 AM	29							
722	5/17/2023	10:00 AM	41							
723	5/17/2023	10:15 AM	42							
724	5/17/2023	10:30 AM	37							
725	5/17/2023	10:45 AM	46							
726	5/17/2023	11:00 AM	28							
727	5/17/2023	11:15 AM	46							
728	5/17/2023	11:30 AM	48							
729	5/17/2023	11:45 AM	36							
730	5/17/2023	12:00 PM	34							
731	5/17/2023	12:15 PM	42							
732	5/17/2023	12:30 PM	43							
733	5/17/2023	12:45 PM	24							
734	5/17/2023	01:00 PM	42							
735	5/17/2023	01:15 PM	38							
736	5/17/2023	01:30 PM	40							
737	5/17/2023	01:45 PM	42							
738	5/17/2023	02:00 PM	35							
739	5/17/2023	02:15 PM	40							
740	5/17/2023	02:30 PM	43							
741	5/17/2023	02:45 PM	38							
742	5/17/2023	03:00 PM	36							
743	5/17/2023	03:15 PM	31							
744	5/17/2023	03:30 PM	49							
745	5/17/2023	03:45 PM	47							
746	5/17/2023	04:00 PM	45							
747	5/17/2023	04:15 PM	61							
748	5/17/2023	04:30 PM	59							
749	5/17/2023	04:45 PM	52							

	A	B	C	D	E	F	G	H	I	J
750	5/17/2023	05:00 PM	42							
751	5/17/2023	05:15 PM	51							
752	5/17/2023	05:30 PM	57							
753	5/17/2023	05:45 PM	32							
754	5/17/2023	06:00 PM	35							
755	5/17/2023	06:15 PM	35							
756	5/17/2023	06:30 PM	33							
757	5/17/2023	06:45 PM	25							
758	5/17/2023	07:00 PM	25							
759	5/17/2023	07:15 PM	23							
760	5/17/2023	07:30 PM	22							
761	5/17/2023	07:45 PM	20							
762	5/17/2023	08:00 PM	14							
763	5/17/2023	08:15 PM	19							
764	5/17/2023	08:30 PM	12							
765	5/17/2023	08:45 PM	14							
766	5/17/2023	09:00 PM	12							
767	5/17/2023	09:15 PM	15							
768	5/17/2023	09:30 PM	11							
769	5/17/2023	09:45 PM	15							
770	5/17/2023	10:00 PM	17							
771	5/17/2023	10:15 PM	13							
772	5/17/2023	10:30 PM	16							
773	5/17/2023	10:45 PM	13							
774	5/17/2023	11:00 PM	16							
775	5/17/2023	11:15 PM	11							
776	5/17/2023	11:30 PM	18							
777	5/17/2023	11:45 PM	10							
778	5/18/2023	12:00 AM	7							
779	5/18/2023	12:15 AM	10							
780	5/18/2023	12:30 AM	0							
781	5/18/2023	12:45 AM	7							
782	5/18/2023	01:00 AM	3							
783	5/18/2023	01:15 AM	4							
784	5/18/2023	01:30 AM	7							
785	5/18/2023	01:45 AM	4							
786	5/18/2023	02:00 AM	1							
787	5/18/2023	02:15 AM	1							
788	5/18/2023	02:30 AM	3							
789	5/18/2023	02:45 AM	3							
790	5/18/2023	03:00 AM	3							
791	5/18/2023	03:15 AM	6							
792	5/18/2023	03:30 AM	13							
793	5/18/2023	03:45 AM	18							
794	5/18/2023	04:00 AM	15							
795	5/18/2023	04:15 AM	25							
796	5/18/2023	04:30 AM	18							
797	5/18/2023	04:45 AM	21							
798	5/18/2023	05:00 AM	17							
799	5/18/2023	05:15 AM	12							

	A	B	C	D	E	F	G	H	I	J
800	5/18/2023	05:30 AM	16							
801	5/18/2023	05:45 AM	18							
802	5/18/2023	06:00 AM	12							
803	5/18/2023	06:15 AM	20							
804	5/18/2023	06:30 AM	31							
805	5/18/2023	06:45 AM	32							
806	5/18/2023	07:00 AM	40							
807	5/18/2023	07:15 AM	48							
808	5/18/2023	07:30 AM	44							
809	5/18/2023	07:45 AM	63							
810	5/18/2023	08:00 AM	37							
811	5/18/2023	08:15 AM	37							
812	5/18/2023	08:30 AM	32							
813	5/18/2023	08:45 AM	43							
814	5/18/2023	09:00 AM	38							
815	5/18/2023	09:15 AM	52							
816	5/18/2023	09:30 AM	47							
817	5/18/2023	09:45 AM	44							
818	5/18/2023	10:00 AM	32							
819	5/18/2023	10:15 AM	46							
820	5/18/2023	10:30 AM	59							
821	5/18/2023	10:45 AM	47							
822	5/18/2023	11:00 AM	54							
823	5/18/2023	11:15 AM	29							
824	5/18/2023	11:30 AM	45							
825	5/18/2023	11:45 AM	46							
826	5/18/2023	12:00 PM	41							
827	5/18/2023	12:15 PM	34							
828	5/18/2023	12:30 PM	35							
829	5/18/2023	12:45 PM	54							
830	5/18/2023	01:00 PM	34							
831	5/18/2023	01:15 PM	39							
832	5/18/2023	01:30 PM	36							
833	5/18/2023	01:45 PM	36							
834	5/18/2023	02:00 PM	34							
835	5/18/2023	02:15 PM	41							
836	5/18/2023	02:30 PM	38							
837	5/18/2023	02:45 PM	37							
838	5/18/2023	03:00 PM	36							
839	5/18/2023	03:15 PM	45							
840	5/18/2023	03:30 PM	47							
841	5/18/2023	03:45 PM	62							
842	5/18/2023	04:00 PM	68							
843	5/18/2023	04:15 PM	58							
844	5/18/2023	04:30 PM	51							
845	5/18/2023	04:45 PM	58							
846	5/18/2023	05:00 PM	52							
847	5/18/2023	05:15 PM	44							
848	5/18/2023	05:30 PM	45							
849	5/18/2023	05:45 PM	35							

	A	B	C	D	E	F	G	H	I	J
850	5/18/2023	06:00 PM	48							
851	5/18/2023	06:15 PM	52							
852	5/18/2023	06:30 PM	41							
853	5/18/2023	06:45 PM	34							
854	5/18/2023	07:00 PM	26							
855	5/18/2023	07:15 PM	20							
856	5/18/2023	07:30 PM	20							
857	5/18/2023	07:45 PM	19							
858	5/18/2023	08:00 PM	15							
859	5/18/2023	08:15 PM	14							
860	5/18/2023	08:30 PM	16							
861	5/18/2023	08:45 PM	16							
862	5/18/2023	09:00 PM	13							
863	5/18/2023	09:15 PM	20							
864	5/18/2023	09:30 PM	17							
865	5/18/2023	09:45 PM	10							
866	5/18/2023	10:00 PM	18							
867	5/18/2023	10:15 PM	12							
868	5/18/2023	10:30 PM	20							
869	5/18/2023	10:45 PM	23							
870	5/18/2023	11:00 PM	15							
871	5/18/2023	11:15 PM	7							
872	5/18/2023	11:30 PM	11							
873	5/18/2023	11:45 PM	13							

	A	B	C	D	E	F	G	H	I	J
1										
2	File Name: C:\Users\obarrie\Desktop\transfer\Documents\Documents\Osman\Osman from harddrive\Documents\TDB\WSP\Syracuse\Data\ATR\jamar 8\ATR 1163.tf2									
3	Start Date: 5/10/2023									
4	Start Time: 12:00:00 AM									
5	Location 1: EB I-90 off ramp									
6	Location 2: to I-81									
7										
8	Date	Time	EB							
9	5/10/2023	12:00 AM	8							
10	5/10/2023	12:15 AM	9							
11	5/10/2023	12:30 AM	6							
12	5/10/2023	12:45 AM	10							
13	5/10/2023	01:00 AM	6							
14	5/10/2023	01:15 AM	4							
15	5/10/2023	01:30 AM	11							
16	5/10/2023	01:45 AM	14							
17	5/10/2023	02:00 AM	8							
18	5/10/2023	02:15 AM	8							
19	5/10/2023	02:30 AM	10							
20	5/10/2023	02:45 AM	2							
21	5/10/2023	03:00 AM	12							
22	5/10/2023	03:15 AM	13							
23	5/10/2023	03:30 AM	14							
24	5/10/2023	03:45 AM	18							
25	5/10/2023	04:00 AM	26							
26	5/10/2023	04:15 AM	21							
27	5/10/2023	04:30 AM	30							
28	5/10/2023	04:45 AM	34							
29	5/10/2023	05:00 AM	25							
30	5/10/2023	05:15 AM	30							
31	5/10/2023	05:30 AM	40							
32	5/10/2023	05:45 AM	60							
33	5/10/2023	06:00 AM	45							
34	5/10/2023	06:15 AM	45							
35	5/10/2023	06:30 AM	87							
36	5/10/2023	06:45 AM	80							
37	5/10/2023	07:00 AM	90							
38	5/10/2023	07:15 AM	112							
39	5/10/2023	07:30 AM	117							
40	5/10/2023	07:45 AM	151							
41	5/10/2023	08:00 AM	86							
42	5/10/2023	08:15 AM	111							
43	5/10/2023	08:30 AM	78							
44	5/10/2023	08:45 AM	84							
45	5/10/2023	09:00 AM	63							
46	5/10/2023	09:15 AM	98							
47	5/10/2023	09:30 AM	76							
48	5/10/2023	09:45 AM	84							
49	5/10/2023	10:00 AM	102							

	A	B	C	D	E	F	G	H	I	J
50	5/10/2023	10:15 AM	90							
51	5/10/2023	10:30 AM	94							
52	5/10/2023	10:45 AM	74							
53	5/10/2023	11:00 AM	88							
54	5/10/2023	11:15 AM	94							
55	5/10/2023	11:30 AM	89							
56	5/10/2023	11:45 AM	97							
57	5/10/2023	12:00 PM	77							
58	5/10/2023	12:15 PM	85							
59	5/10/2023	12:30 PM	96							
60	5/10/2023	12:45 PM	77							
61	5/10/2023	01:00 PM	88							
62	5/10/2023	01:15 PM	94							
63	5/10/2023	01:30 PM	76							
64	5/10/2023	01:45 PM	85							
65	5/10/2023	02:00 PM	92							
66	5/10/2023	02:15 PM	85							
67	5/10/2023	02:30 PM	73							
68	5/10/2023	02:45 PM	90							
69	5/10/2023	03:00 PM	104							
70	5/10/2023	03:15 PM	112							
71	5/10/2023	03:30 PM	125							
72	5/10/2023	03:45 PM	106							
73	5/10/2023	04:00 PM	128							
74	5/10/2023	04:15 PM	109							
75	5/10/2023	04:30 PM	128							
76	5/10/2023	04:45 PM	121							
77	5/10/2023	05:00 PM	118							
78	5/10/2023	05:15 PM	107							
79	5/10/2023	05:30 PM	105							
80	5/10/2023	05:45 PM	96							
81	5/10/2023	06:00 PM	104							
82	5/10/2023	06:15 PM	86							
83	5/10/2023	06:30 PM	57							
84	5/10/2023	06:45 PM	61							
85	5/10/2023	07:00 PM	66							
86	5/10/2023	07:15 PM	59							
87	5/10/2023	07:30 PM	49							
88	5/10/2023	07:45 PM	49							
89	5/10/2023	08:00 PM	40							
90	5/10/2023	08:15 PM	42							
91	5/10/2023	08:30 PM	34							
92	5/10/2023	08:45 PM	33							
93	5/10/2023	09:00 PM	32							
94	5/10/2023	09:15 PM	30							
95	5/10/2023	09:30 PM	36							
96	5/10/2023	09:45 PM	26							
97	5/10/2023	10:00 PM	25							
98	5/10/2023	10:15 PM	21							
99	5/10/2023	10:30 PM	18							

	A	B	C	D	E	F	G	H	I	J
100	5/10/2023	10:45 PM	17							
101	5/10/2023	11:00 PM	16							
102	5/10/2023	11:15 PM	21							
103	5/10/2023	11:30 PM	17							
104	5/10/2023	11:45 PM	17							
105	5/11/2023	12:00 AM	10							
106	5/11/2023	12:15 AM	5							
107	5/11/2023	12:30 AM	10							
108	5/11/2023	12:45 AM	2							
109	5/11/2023	01:00 AM	9							
110	5/11/2023	01:15 AM	15							
111	5/11/2023	01:30 AM	8							
112	5/11/2023	01:45 AM	6							
113	5/11/2023	02:00 AM	16							
114	5/11/2023	02:15 AM	10							
115	5/11/2023	02:30 AM	7							
116	5/11/2023	02:45 AM	13							
117	5/11/2023	03:00 AM	9							
118	5/11/2023	03:15 AM	13							
119	5/11/2023	03:30 AM	13							
120	5/11/2023	03:45 AM	18							
121	5/11/2023	04:00 AM	16							
122	5/11/2023	04:15 AM	13							
123	5/11/2023	04:30 AM	28							
124	5/11/2023	04:45 AM	11							
125	5/11/2023	05:00 AM	29							
126	5/11/2023	05:15 AM	23							
127	5/11/2023	05:30 AM	47							
128	5/11/2023	05:45 AM	35							
129	5/11/2023	06:00 AM	52							
130	5/11/2023	06:15 AM	62							
131	5/11/2023	06:30 AM	95							
132	5/11/2023	06:45 AM	95							
133	5/11/2023	07:00 AM	89							
134	5/11/2023	07:15 AM	101							
135	5/11/2023	07:30 AM	99							
136	5/11/2023	07:45 AM	126							
137	5/11/2023	08:00 AM	90							
138	5/11/2023	08:15 AM	95							
139	5/11/2023	08:30 AM	104							
140	5/11/2023	08:45 AM	93							
141	5/11/2023	09:00 AM	86							
142	5/11/2023	09:15 AM	88							
143	5/11/2023	09:30 AM	100							
144	5/11/2023	09:45 AM	106							
145	5/11/2023	10:00 AM	64							
146	5/11/2023	10:15 AM	79							
147	5/11/2023	10:30 AM	81							
148	5/11/2023	10:45 AM	77							
149	5/11/2023	11:00 AM	67							

	A	B	C	D	E	F	G	H	I	J
150	5/11/2023	11:15 AM	59							
151	5/11/2023	11:30 AM	67							
152	5/11/2023	11:45 AM	68							
153	5/11/2023	12:00 PM	101							
154	5/11/2023	12:15 PM	79							
155	5/11/2023	12:30 PM	94							
156	5/11/2023	12:45 PM	82							
157	5/11/2023	01:00 PM	73							
158	5/11/2023	01:15 PM	82							
159	5/11/2023	01:30 PM	104							
160	5/11/2023	01:45 PM	110							
161	5/11/2023	02:00 PM	91							
162	5/11/2023	02:15 PM	119							
163	5/11/2023	02:30 PM	103							
164	5/11/2023	02:45 PM	97							
165	5/11/2023	03:00 PM	87							
166	5/11/2023	03:15 PM	98							
167	5/11/2023	03:30 PM	114							
168	5/11/2023	03:45 PM	143							
169	5/11/2023	04:00 PM	145							
170	5/11/2023	04:15 PM	118							
171	5/11/2023	04:30 PM	112							
172	5/11/2023	04:45 PM	109							
173	5/11/2023	05:00 PM	111							
174	5/11/2023	05:15 PM	135							
175	5/11/2023	05:30 PM	90							
176	5/11/2023	05:45 PM	74							
177	5/11/2023	06:00 PM	81							
178	5/11/2023	06:15 PM	102							
179	5/11/2023	06:30 PM	87							
180	5/11/2023	06:45 PM	92							
181	5/11/2023	07:00 PM	64							
182	5/11/2023	07:15 PM	70							
183	5/11/2023	07:30 PM	60							
184	5/11/2023	07:45 PM	50							
185	5/11/2023	08:00 PM	59							
186	5/11/2023	08:15 PM	37							
187	5/11/2023	08:30 PM	46							
188	5/11/2023	08:45 PM	53							
189	5/11/2023	09:00 PM	45							
190	5/11/2023	09:15 PM	31							
191	5/11/2023	09:30 PM	29							
192	5/11/2023	09:45 PM	31							
193	5/11/2023	10:00 PM	40							
194	5/11/2023	10:15 PM	24							
195	5/11/2023	10:30 PM	16							
196	5/11/2023	10:45 PM	14							
197	5/11/2023	11:00 PM	32							
198	5/11/2023	11:15 PM	21							
199	5/11/2023	11:30 PM	22							

	A	B	C	D	E	F	G	H	I	J
200	5/11/2023	11:45 PM	17							
201	5/12/2023	12:00 AM	15							
202	5/12/2023	12:15 AM	16							
203	5/12/2023	12:30 AM	15							
204	5/12/2023	12:45 AM	4							
205	5/12/2023	01:00 AM	16							
206	5/12/2023	01:15 AM	17							
207	5/12/2023	01:30 AM	14							
208	5/12/2023	01:45 AM	8							
209	5/12/2023	02:00 AM	8							
210	5/12/2023	02:15 AM	5							
211	5/12/2023	02:30 AM	4							
212	5/12/2023	02:45 AM	10							
213	5/12/2023	03:00 AM	10							
214	5/12/2023	03:15 AM	22							
215	5/12/2023	03:30 AM	22							
216	5/12/2023	03:45 AM	17							
217	5/12/2023	04:00 AM	10							
218	5/12/2023	04:15 AM	34							
219	5/12/2023	04:30 AM	27							
220	5/12/2023	04:45 AM	27							
221	5/12/2023	05:00 AM	11							
222	5/12/2023	05:15 AM	27							
223	5/12/2023	05:30 AM	32							
224	5/12/2023	05:45 AM	31							
225	5/12/2023	06:00 AM	49							
226	5/12/2023	06:15 AM	56							
227	5/12/2023	06:30 AM	76							
228	5/12/2023	06:45 AM	98							
229	5/12/2023	07:00 AM	70							
230	5/12/2023	07:15 AM	106							
231	5/12/2023	07:30 AM	112							
232	5/12/2023	07:45 AM	104							
233	5/12/2023	08:00 AM	92							
234	5/12/2023	08:15 AM	95							
235	5/12/2023	08:30 AM	114							
236	5/12/2023	08:45 AM	139							
237	5/12/2023	09:00 AM	103							
238	5/12/2023	09:15 AM	90							
239	5/12/2023	09:30 AM	106							
240	5/12/2023	09:45 AM	91							
241	5/12/2023	10:00 AM	99							
242	5/12/2023	10:15 AM	99							
243	5/12/2023	10:30 AM	118							
244	5/12/2023	10:45 AM	132							
245	5/12/2023	11:00 AM	122							
246	5/12/2023	11:15 AM	121							
247	5/12/2023	11:30 AM	136							
248	5/12/2023	11:45 AM	118							
249	5/12/2023	12:00 PM	108							

	A	B	C	D	E	F	G	H	I	J
250	5/12/2023	12:15 PM	117							
251	5/12/2023	12:30 PM	84							
252	5/12/2023	12:45 PM	109							
253	5/12/2023	01:00 PM	81							
254	5/12/2023	01:15 PM	122							
255	5/12/2023	01:30 PM	107							
256	5/12/2023	01:45 PM	117							
257	5/12/2023	02:00 PM	129							
258	5/12/2023	02:15 PM	100							
259	5/12/2023	02:30 PM	105							
260	5/12/2023	02:45 PM	103							
261	5/12/2023	03:00 PM	116							
262	5/12/2023	03:15 PM	111							
263	5/12/2023	03:30 PM	128							
264	5/12/2023	03:45 PM	122							
265	5/12/2023	04:00 PM	132							
266	5/12/2023	04:15 PM	144							
267	5/12/2023	04:30 PM	127							
268	5/12/2023	04:45 PM	136							
269	5/12/2023	05:00 PM	127							
270	5/12/2023	05:15 PM	122							
271	5/12/2023	05:30 PM	112							
272	5/12/2023	05:45 PM	104							
273	5/12/2023	06:00 PM	112							
274	5/12/2023	06:15 PM	99							
275	5/12/2023	06:30 PM	120							
276	5/12/2023	06:45 PM	97							
277	5/12/2023	07:00 PM	81							
278	5/12/2023	07:15 PM	61							
279	5/12/2023	07:30 PM	62							
280	5/12/2023	07:45 PM	67							
281	5/12/2023	08:00 PM	79							
282	5/12/2023	08:15 PM	58							
283	5/12/2023	08:30 PM	44							
284	5/12/2023	08:45 PM	56							
285	5/12/2023	09:00 PM	52							
286	5/12/2023	09:15 PM	38							
287	5/12/2023	09:30 PM	32							
288	5/12/2023	09:45 PM	39							
289	5/12/2023	10:00 PM	20							
290	5/12/2023	10:15 PM	39							
291	5/12/2023	10:30 PM	26							
292	5/12/2023	10:45 PM	25							
293	5/12/2023	11:00 PM	29							
294	5/12/2023	11:15 PM	21							
295	5/12/2023	11:30 PM	22							
296	5/12/2023	11:45 PM	9							
297	5/13/2023	12:00 AM	14							
298	5/13/2023	12:15 AM	15							
299	5/13/2023	12:30 AM	12							

	A	B	C	D	E	F	G	H	I	J
300	5/13/2023	12:45 AM	10							
301	5/13/2023	01:00 AM	11							
302	5/13/2023	01:15 AM	10							
303	5/13/2023	01:30 AM	14							
304	5/13/2023	01:45 AM	12							
305	5/13/2023	02:00 AM	13							
306	5/13/2023	02:15 AM	10							
307	5/13/2023	02:30 AM	4							
308	5/13/2023	02:45 AM	8							
309	5/13/2023	03:00 AM	10							
310	5/13/2023	03:15 AM	12							
311	5/13/2023	03:30 AM	10							
312	5/13/2023	03:45 AM	12							
313	5/13/2023	04:00 AM	9							
314	5/13/2023	04:15 AM	23							
315	5/13/2023	04:30 AM	27							
316	5/13/2023	04:45 AM	22							
317	5/13/2023	05:00 AM	22							
318	5/13/2023	05:15 AM	20							
319	5/13/2023	05:30 AM	10							
320	5/13/2023	05:45 AM	24							
321	5/13/2023	06:00 AM	19							
322	5/13/2023	06:15 AM	20							
323	5/13/2023	06:30 AM	31							
324	5/13/2023	06:45 AM	25							
325	5/13/2023	07:00 AM	23							
326	5/13/2023	07:15 AM	37							
327	5/13/2023	07:30 AM	53							
328	5/13/2023	07:45 AM	52							
329	5/13/2023	08:00 AM	56							
330	5/13/2023	08:15 AM	42							
331	5/13/2023	08:30 AM	68							
332	5/13/2023	08:45 AM	61							
333	5/13/2023	09:00 AM	67							
334	5/13/2023	09:15 AM	71							
335	5/13/2023	09:30 AM	81							
336	5/13/2023	09:45 AM	70							
337	5/13/2023	10:00 AM	76							
338	5/13/2023	10:15 AM	72							
339	5/13/2023	10:30 AM	102							
340	5/13/2023	10:45 AM	96							
341	5/13/2023	11:00 AM	103							
342	5/13/2023	11:15 AM	84							
343	5/13/2023	11:30 AM	102							
344	5/13/2023	11:45 AM	88							
345	5/13/2023	12:00 PM	76							
346	5/13/2023	12:15 PM	61							
347	5/13/2023	12:30 PM	94							
348	5/13/2023	12:45 PM	92							
349	5/13/2023	01:00 PM	87							

	A	B	C	D	E	F	G	H	I	J
350	5/13/2023	01:15 PM	86							
351	5/13/2023	01:30 PM	85							
352	5/13/2023	01:45 PM	74							
353	5/13/2023	02:00 PM	76							
354	5/13/2023	02:15 PM	92							
355	5/13/2023	02:30 PM	72							
356	5/13/2023	02:45 PM	63							
357	5/13/2023	03:00 PM	86							
358	5/13/2023	03:15 PM	92							
359	5/13/2023	03:30 PM	85							
360	5/13/2023	03:45 PM	75							
361	5/13/2023	04:00 PM	86							
362	5/13/2023	04:15 PM	83							
363	5/13/2023	04:30 PM	81							
364	5/13/2023	04:45 PM	101							
365	5/13/2023	05:00 PM	73							
366	5/13/2023	05:15 PM	57							
367	5/13/2023	05:30 PM	95							
368	5/13/2023	05:45 PM	85							
369	5/13/2023	06:00 PM	76							
370	5/13/2023	06:15 PM	61							
371	5/13/2023	06:30 PM	63							
372	5/13/2023	06:45 PM	47							
373	5/13/2023	07:00 PM	51							
374	5/13/2023	07:15 PM	40							
375	5/13/2023	07:30 PM	68							
376	5/13/2023	07:45 PM	57							
377	5/13/2023	08:00 PM	57							
378	5/13/2023	08:15 PM	50							
379	5/13/2023	08:30 PM	37							
380	5/13/2023	08:45 PM	48							
381	5/13/2023	09:00 PM	36							
382	5/13/2023	09:15 PM	42							
383	5/13/2023	09:30 PM	26							
384	5/13/2023	09:45 PM	36							
385	5/13/2023	10:00 PM	30							
386	5/13/2023	10:15 PM	22							
387	5/13/2023	10:30 PM	22							
388	5/13/2023	10:45 PM	42							
389	5/13/2023	11:00 PM	32							
390	5/13/2023	11:15 PM	29							
391	5/13/2023	11:30 PM	20							
392	5/13/2023	11:45 PM	20							
393	5/14/2023	12:00 AM	9							
394	5/14/2023	12:15 AM	10							
395	5/14/2023	12:30 AM	11							
396	5/14/2023	12:45 AM	8							
397	5/14/2023	01:00 AM	9							
398	5/14/2023	01:15 AM	14							
399	5/14/2023	01:30 AM	5							

	A	B	C	D	E	F	G	H	I	J
400	5/14/2023	01:45 AM	7							
401	5/14/2023	02:00 AM	9							
402	5/14/2023	02:15 AM	6							
403	5/14/2023	02:30 AM	2							
404	5/14/2023	02:45 AM	4							
405	5/14/2023	03:00 AM	3							
406	5/14/2023	03:15 AM	7							
407	5/14/2023	03:30 AM	9							
408	5/14/2023	03:45 AM	16							
409	5/14/2023	04:00 AM	13							
410	5/14/2023	04:15 AM	11							
411	5/14/2023	04:30 AM	16							
412	5/14/2023	04:45 AM	10							
413	5/14/2023	05:00 AM	6							
414	5/14/2023	05:15 AM	9							
415	5/14/2023	05:30 AM	4							
416	5/14/2023	05:45 AM	8							
417	5/14/2023	06:00 AM	10							
418	5/14/2023	06:15 AM	15							
419	5/14/2023	06:30 AM	16							
420	5/14/2023	06:45 AM	21							
421	5/14/2023	07:00 AM	21							
422	5/14/2023	07:15 AM	17							
423	5/14/2023	07:30 AM	24							
424	5/14/2023	07:45 AM	20							
425	5/14/2023	08:00 AM	28							
426	5/14/2023	08:15 AM	33							
427	5/14/2023	08:30 AM	31							
428	5/14/2023	08:45 AM	44							
429	5/14/2023	09:00 AM	36							
430	5/14/2023	09:15 AM	38							
431	5/14/2023	09:30 AM	48							
432	5/14/2023	09:45 AM	58							
433	5/14/2023	10:00 AM	62							
434	5/14/2023	10:15 AM	64							
435	5/14/2023	10:30 AM	74							
436	5/14/2023	10:45 AM	82							
437	5/14/2023	11:00 AM	88							
438	5/14/2023	11:15 AM	111							
439	5/14/2023	11:30 AM	100							
440	5/14/2023	11:45 AM	88							
441	5/14/2023	12:00 PM	107							
442	5/14/2023	12:15 PM	101							
443	5/14/2023	12:30 PM	84							
444	5/14/2023	12:45 PM	103							
445	5/14/2023	01:00 PM	67							
446	5/14/2023	01:15 PM	93							
447	5/14/2023	01:30 PM	98							
448	5/14/2023	01:45 PM	97							
449	5/14/2023	02:00 PM	84							

	A	B	C	D	E	F	G	H	I	J
450	5/14/2023	02:15 PM	76							
451	5/14/2023	02:30 PM	78							
452	5/14/2023	02:45 PM	98							
453	5/14/2023	03:00 PM	104							
454	5/14/2023	03:15 PM	73							
455	5/14/2023	03:30 PM	74							
456	5/14/2023	03:45 PM	78							
457	5/14/2023	04:00 PM	90							
458	5/14/2023	04:15 PM	98							
459	5/14/2023	04:30 PM	89							
460	5/14/2023	04:45 PM	77							
461	5/14/2023	05:00 PM	87							
462	5/14/2023	05:15 PM	75							
463	5/14/2023	05:30 PM	85							
464	5/14/2023	05:45 PM	71							
465	5/14/2023	06:00 PM	66							
466	5/14/2023	06:15 PM	81							
467	5/14/2023	06:30 PM	76							
468	5/14/2023	06:45 PM	64							
469	5/14/2023	07:00 PM	64							
470	5/14/2023	07:15 PM	59							
471	5/14/2023	07:30 PM	55							
472	5/14/2023	07:45 PM	51							
473	5/14/2023	08:00 PM	42							
474	5/14/2023	08:15 PM	50							
475	5/14/2023	08:30 PM	38							
476	5/14/2023	08:45 PM	40							
477	5/14/2023	09:00 PM	40							
478	5/14/2023	09:15 PM	49							
479	5/14/2023	09:30 PM	33							
480	5/14/2023	09:45 PM	41							
481	5/14/2023	10:00 PM	26							
482	5/14/2023	10:15 PM	22							
483	5/14/2023	10:30 PM	14							
484	5/14/2023	10:45 PM	20							
485	5/14/2023	11:00 PM	13							
486	5/14/2023	11:15 PM	18							
487	5/14/2023	11:30 PM	14							
488	5/14/2023	11:45 PM	17							
489	5/15/2023	12:00 AM	15							
490	5/15/2023	12:15 AM	3							
491	5/15/2023	12:30 AM	10							
492	5/15/2023	12:45 AM	8							
493	5/15/2023	01:00 AM	10							
494	5/15/2023	01:15 AM	6							
495	5/15/2023	01:30 AM	11							
496	5/15/2023	01:45 AM	6							
497	5/15/2023	02:00 AM	11							
498	5/15/2023	02:15 AM	9							
499	5/15/2023	02:30 AM	4							

	A	B	C	D	E	F	G	H	I	J
500	5/15/2023	02:45 AM	8							
501	5/15/2023	03:00 AM	6							
502	5/15/2023	03:15 AM	9							
503	5/15/2023	03:30 AM	8							
504	5/15/2023	03:45 AM	20							
505	5/15/2023	04:00 AM	20							
506	5/15/2023	04:15 AM	22							
507	5/15/2023	04:30 AM	34							
508	5/15/2023	04:45 AM	27							
509	5/15/2023	05:00 AM	30							
510	5/15/2023	05:15 AM	38							
511	5/15/2023	05:30 AM	36							
512	5/15/2023	05:45 AM	42							
513	5/15/2023	06:00 AM	32							
514	5/15/2023	06:15 AM	38							
515	5/15/2023	06:30 AM	79							
516	5/15/2023	06:45 AM	93							
517	5/15/2023	07:00 AM	92							
518	5/15/2023	07:15 AM	101							
519	5/15/2023	07:30 AM	104							
520	5/15/2023	07:45 AM	124							
521	5/15/2023	08:00 AM	90							
522	5/15/2023	08:15 AM	83							
523	5/15/2023	08:30 AM	89							
524	5/15/2023	08:45 AM	87							
525	5/15/2023	09:00 AM	75							
526	5/15/2023	09:15 AM	81							
527	5/15/2023	09:30 AM	78							
528	5/15/2023	09:45 AM	98							
529	5/15/2023	10:00 AM	77							
530	5/15/2023	10:15 AM	99							
531	5/15/2023	10:30 AM	74							
532	5/15/2023	10:45 AM	102							
533	5/15/2023	11:00 AM	88							
534	5/15/2023	11:15 AM	87							
535	5/15/2023	11:30 AM	95							
536	5/15/2023	11:45 AM	83							
537	5/15/2023	12:00 PM	93							
538	5/15/2023	12:15 PM	75							
539	5/15/2023	12:30 PM	91							
540	5/15/2023	12:45 PM	85							
541	5/15/2023	01:00 PM	65							
542	5/15/2023	01:15 PM	64							
543	5/15/2023	01:30 PM	81							
544	5/15/2023	01:45 PM	83							
545	5/15/2023	02:00 PM	81							
546	5/15/2023	02:15 PM	83							
547	5/15/2023	02:30 PM	73							
548	5/15/2023	02:45 PM	111							
549	5/15/2023	03:00 PM	103							

	A	B	C	D	E	F	G	H	I	J
550	5/15/2023	03:15 PM	86							
551	5/15/2023	03:30 PM	97							
552	5/15/2023	03:45 PM	106							
553	5/15/2023	04:00 PM	119							
554	5/15/2023	04:15 PM	114							
555	5/15/2023	04:30 PM	100							
556	5/15/2023	04:45 PM	96							
557	5/15/2023	05:00 PM	130							
558	5/15/2023	05:15 PM	99							
559	5/15/2023	05:30 PM	95							
560	5/15/2023	05:45 PM	98							
561	5/15/2023	06:00 PM	85							
562	5/15/2023	06:15 PM	76							
563	5/15/2023	06:30 PM	74							
564	5/15/2023	06:45 PM	61							
565	5/15/2023	07:00 PM	41							
566	5/15/2023	07:15 PM	54							
567	5/15/2023	07:30 PM	44							
568	5/15/2023	07:45 PM	38							
569	5/15/2023	08:00 PM	39							
570	5/15/2023	08:15 PM	24							
571	5/15/2023	08:30 PM	21							
572	5/15/2023	08:45 PM	34							
573	5/15/2023	09:00 PM	25							
574	5/15/2023	09:15 PM	38							
575	5/15/2023	09:30 PM	25							
576	5/15/2023	09:45 PM	15							
577	5/15/2023	10:00 PM	19							
578	5/15/2023	10:15 PM	22							
579	5/15/2023	10:30 PM	18							
580	5/15/2023	10:45 PM	16							
581	5/15/2023	11:00 PM	6							
582	5/15/2023	11:15 PM	15							
583	5/15/2023	11:30 PM	12							
584	5/15/2023	11:45 PM	14							
585	5/16/2023	12:00 AM	8							
586	5/16/2023	12:15 AM	8							
587	5/16/2023	12:30 AM	9							
588	5/16/2023	12:45 AM	8							
589	5/16/2023	01:00 AM	7							
590	5/16/2023	01:15 AM	6							
591	5/16/2023	01:30 AM	6							
592	5/16/2023	01:45 AM	10							
593	5/16/2023	02:00 AM	16							
594	5/16/2023	02:15 AM	9							
595	5/16/2023	02:30 AM	6							
596	5/16/2023	02:45 AM	8							
597	5/16/2023	03:00 AM	8							
598	5/16/2023	03:15 AM	11							
599	5/16/2023	03:30 AM	11							

	A	B	C	D	E	F	G	H	I	J
600	5/16/2023	03:45 AM	10							
601	5/16/2023	04:00 AM	23							
602	5/16/2023	04:15 AM	23							
603	5/16/2023	04:30 AM	18							
604	5/16/2023	04:45 AM	22							
605	5/16/2023	05:00 AM	26							
606	5/16/2023	05:15 AM	30							
607	5/16/2023	05:30 AM	33							
608	5/16/2023	05:45 AM	47							
609	5/16/2023	06:00 AM	38							
610	5/16/2023	06:15 AM	33							
611	5/16/2023	06:30 AM	67							
612	5/16/2023	06:45 AM	85							
613	5/16/2023	07:00 AM	90							
614	5/16/2023	07:15 AM	107							
615	5/16/2023	07:30 AM	109							
616	5/16/2023	07:45 AM	105							
617	5/16/2023	08:00 AM	88							
618	5/16/2023	08:15 AM	96							
619	5/16/2023	08:30 AM	84							
620	5/16/2023	08:45 AM	79							
621	5/16/2023	09:00 AM	70							
622	5/16/2023	09:15 AM	88							
623	5/16/2023	09:30 AM	76							
624	5/16/2023	09:45 AM	76							
625	5/16/2023	10:00 AM	84							
626	5/16/2023	10:15 AM	79							
627	5/16/2023	10:30 AM	71							
628	5/16/2023	10:45 AM	89							
629	5/16/2023	11:00 AM	68							
630	5/16/2023	11:15 AM	64							
631	5/16/2023	11:30 AM	64							
632	5/16/2023	11:45 AM	83							
633	5/16/2023	12:00 PM	61							
634	5/16/2023	12:15 PM	80							
635	5/16/2023	12:30 PM	56							
636	5/16/2023	12:45 PM	71							
637	5/16/2023	01:00 PM	76							
638	5/16/2023	01:15 PM	65							
639	5/16/2023	01:30 PM	64							
640	5/16/2023	01:45 PM	88							
641	5/16/2023	02:00 PM	64							
642	5/16/2023	02:15 PM	77							
643	5/16/2023	02:30 PM	95							
644	5/16/2023	02:45 PM	91							
645	5/16/2023	03:00 PM	80							
646	5/16/2023	03:15 PM	108							
647	5/16/2023	03:30 PM	114							
648	5/16/2023	03:45 PM	97							
649	5/16/2023	04:00 PM	110							

	A	B	C	D	E	F	G	H	I	J
650	5/16/2023	04:15 PM	98							
651	5/16/2023	04:30 PM	120							
652	5/16/2023	04:45 PM	95							
653	5/16/2023	05:00 PM	92							
654	5/16/2023	05:15 PM	106							
655	5/16/2023	05:30 PM	112							
656	5/16/2023	05:45 PM	102							
657	5/16/2023	06:00 PM	91							
658	5/16/2023	06:15 PM	68							
659	5/16/2023	06:30 PM	54							
660	5/16/2023	06:45 PM	67							
661	5/16/2023	07:00 PM	53							
662	5/16/2023	07:15 PM	50							
663	5/16/2023	07:30 PM	39							
664	5/16/2023	07:45 PM	46							
665	5/16/2023	08:00 PM	32							
666	5/16/2023	08:15 PM	38							
667	5/16/2023	08:30 PM	33							
668	5/16/2023	08:45 PM	41							
669	5/16/2023	09:00 PM	35							
670	5/16/2023	09:15 PM	31							
671	5/16/2023	09:30 PM	25							
672	5/16/2023	09:45 PM	24							
673	5/16/2023	10:00 PM	18							
674	5/16/2023	10:15 PM	12							
675	5/16/2023	10:30 PM	22							
676	5/16/2023	10:45 PM	8							
677	5/16/2023	11:00 PM	19							
678	5/16/2023	11:15 PM	15							
679	5/16/2023	11:30 PM	14							
680	5/16/2023	11:45 PM	10							
681	5/17/2023	12:00 AM	11							
682	5/17/2023	12:15 AM	12							
683	5/17/2023	12:30 AM	5							
684	5/17/2023	12:45 AM	10							
685	5/17/2023	01:00 AM	10							
686	5/17/2023	01:15 AM	6							
687	5/17/2023	01:30 AM	8							
688	5/17/2023	01:45 AM	4							
689	5/17/2023	02:00 AM	3							
690	5/17/2023	02:15 AM	5							
691	5/17/2023	02:30 AM	8							
692	5/17/2023	02:45 AM	6							
693	5/17/2023	03:00 AM	14							
694	5/17/2023	03:15 AM	5							
695	5/17/2023	03:30 AM	15							
696	5/17/2023	03:45 AM	11							
697	5/17/2023	04:00 AM	21							
698	5/17/2023	04:15 AM	23							
699	5/17/2023	04:30 AM	36							

	A	B	C	D	E	F	G	H	I	J
700	5/17/2023	04:45 AM	25							
701	5/17/2023	05:00 AM	26							
702	5/17/2023	05:15 AM	32							
703	5/17/2023	05:30 AM	40							
704	5/17/2023	05:45 AM	45							
705	5/17/2023	06:00 AM	21							
706	5/17/2023	06:15 AM	58							
707	5/17/2023	06:30 AM	78							
708	5/17/2023	06:45 AM	87							
709	5/17/2023	07:00 AM	83							
710	5/17/2023	07:15 AM	105							
711	5/17/2023	07:30 AM	104							
712	5/17/2023	07:45 AM	117							
713	5/17/2023	08:00 AM	87							
714	5/17/2023	08:15 AM	120							
715	5/17/2023	08:30 AM	117							
716	5/17/2023	08:45 AM	117							
717	5/17/2023	09:00 AM	118							
718	5/17/2023	09:15 AM	142							
719	5/17/2023	09:30 AM	109							
720	5/17/2023	09:45 AM	98							
721	5/17/2023	10:00 AM	68							
722	5/17/2023	10:15 AM	76							
723	5/17/2023	10:30 AM	71							
724	5/17/2023	10:45 AM	59							
725	5/17/2023	11:00 AM	62							
726	5/17/2023	11:15 AM	60							
727	5/17/2023	11:30 AM	70							
728	5/17/2023	11:45 AM	69							
729	5/17/2023	12:00 PM	66							
730	5/17/2023	12:15 PM	78							
731	5/17/2023	12:30 PM	60							
732	5/17/2023	12:45 PM	81							
733	5/17/2023	01:00 PM	70							
734	5/17/2023	01:15 PM	74							
735	5/17/2023	01:30 PM	96							
736	5/17/2023	01:45 PM	80							
737	5/17/2023	02:00 PM	74							
738	5/17/2023	02:15 PM	91							
739	5/17/2023	02:30 PM	73							
740	5/17/2023	02:45 PM	95							
741	5/17/2023	03:00 PM	90							
742	5/17/2023	03:15 PM	92							
743	5/17/2023	03:30 PM	125							
744	5/17/2023	03:45 PM	85							
745	5/17/2023	04:00 PM	132							
746	5/17/2023	04:15 PM	109							
747	5/17/2023	04:30 PM	111							
748	5/17/2023	04:45 PM	105							
749	5/17/2023	05:00 PM	134							

	A	B	C	D	E	F	G	H	I	J
750	5/17/2023	05:15 PM	109							
751	5/17/2023	05:30 PM	102							
752	5/17/2023	05:45 PM	81							
753	5/17/2023	06:00 PM	76							
754	5/17/2023	06:15 PM	77							
755	5/17/2023	06:30 PM	74							
756	5/17/2023	06:45 PM	69							
757	5/17/2023	07:00 PM	67							
758	5/17/2023	07:15 PM	49							
759	5/17/2023	07:30 PM	54							
760	5/17/2023	07:45 PM	47							
761	5/17/2023	08:00 PM	34							
762	5/17/2023	08:15 PM	43							
763	5/17/2023	08:30 PM	34							
764	5/17/2023	08:45 PM	29							
765	5/17/2023	09:00 PM	34							
766	5/17/2023	09:15 PM	30							
767	5/17/2023	09:30 PM	29							
768	5/17/2023	09:45 PM	20							
769	5/17/2023	10:00 PM	20							
770	5/17/2023	10:15 PM	19							
771	5/17/2023	10:30 PM	19							
772	5/17/2023	10:45 PM	14							
773	5/17/2023	11:00 PM	21							
774	5/17/2023	11:15 PM	18							
775	5/17/2023	11:30 PM	14							
776	5/17/2023	11:45 PM	14							
777	5/18/2023	12:00 AM	11							
778	5/18/2023	12:15 AM	15							
779	5/18/2023	12:30 AM	13							
780	5/18/2023	12:45 AM	9							
781	5/18/2023	01:00 AM	12							
782	5/18/2023	01:15 AM	16							
783	5/18/2023	01:30 AM	9							
784	5/18/2023	01:45 AM	10							
785	5/18/2023	02:00 AM	5							
786	5/18/2023	02:15 AM	7							
787	5/18/2023	02:30 AM	6							
788	5/18/2023	02:45 AM	10							
789	5/18/2023	03:00 AM	14							
790	5/18/2023	03:15 AM	13							
791	5/18/2023	03:30 AM	12							
792	5/18/2023	03:45 AM	14							
793	5/18/2023	04:00 AM	23							
794	5/18/2023	04:15 AM	21							
795	5/18/2023	04:30 AM	19							
796	5/18/2023	04:45 AM	26							
797	5/18/2023	05:00 AM	28							
798	5/18/2023	05:15 AM	24							
799	5/18/2023	05:30 AM	31							

	A	B	C	D	E	F	G	H	I	J
800	5/18/2023	05:45 AM	47							
801	5/18/2023	06:00 AM	39							
802	5/18/2023	06:15 AM	49							
803	5/18/2023	06:30 AM	76							
804	5/18/2023	06:45 AM	86							
805	5/18/2023	07:00 AM	88							
806	5/18/2023	07:15 AM	102							
807	5/18/2023	07:30 AM	107							
808	5/18/2023	07:45 AM	124							
809	5/18/2023	08:00 AM	99							
810	5/18/2023	08:15 AM	89							
811	5/18/2023	08:30 AM	108							
812	5/18/2023	08:45 AM	97							
813	5/18/2023	09:00 AM	80							
814	5/18/2023	09:15 AM	83							
815	5/18/2023	09:30 AM	109							
816	5/18/2023	09:45 AM	97							
817	5/18/2023	10:00 AM	99							
818	5/18/2023	10:15 AM	92							
819	5/18/2023	10:30 AM	107							
820	5/18/2023	10:45 AM	88							
821	5/18/2023	11:00 AM	97							
822	5/18/2023	11:15 AM	88							
823	5/18/2023	11:30 AM	103							
824	5/18/2023	11:45 AM	101							
825	5/18/2023	12:00 PM	93							
826	5/18/2023	12:15 PM	67							
827	5/18/2023	12:30 PM	81							
828	5/18/2023	12:45 PM	67							
829	5/18/2023	01:00 PM	78							
830	5/18/2023	01:15 PM	82							
831	5/18/2023	01:30 PM	79							
832	5/18/2023	01:45 PM	59							
833	5/18/2023	02:00 PM	69							
834	5/18/2023	02:15 PM	91							
835	5/18/2023	02:30 PM	97							
836	5/18/2023	02:45 PM	115							
837	5/18/2023	03:00 PM	123							
838	5/18/2023	03:15 PM	124							
839	5/18/2023	03:30 PM	115							
840	5/18/2023	03:45 PM	134							
841	5/18/2023	04:00 PM	167							
842	5/18/2023	04:15 PM	132							
843	5/18/2023	04:30 PM	126							
844	5/18/2023	04:45 PM	150							
845	5/18/2023	05:00 PM	140							
846	5/18/2023	05:15 PM	116							
847	5/18/2023	05:30 PM	130							
848	5/18/2023	05:45 PM	98							
849	5/18/2023	06:00 PM	90							

	A	B	C	D	E	F	G	H	I	J
850	5/18/2023	06:15 PM	116							
851	5/18/2023	06:30 PM	83							
852	5/18/2023	06:45 PM	105							
853	5/18/2023	07:00 PM	75							
854	5/18/2023	07:15 PM	80							
855	5/18/2023	07:30 PM	68							
856	5/18/2023	07:45 PM	75							
857	5/18/2023	08:00 PM	55							
858	5/18/2023	08:15 PM	61							
859	5/18/2023	08:30 PM	47							
860	5/18/2023	08:45 PM	46							
861	5/18/2023	09:00 PM	42							
862	5/18/2023	09:15 PM	59							
863	5/18/2023	09:30 PM	29							
864	5/18/2023	09:45 PM	33							
865	5/18/2023	10:00 PM	32							
866	5/18/2023	10:15 PM	30							
867	5/18/2023	10:30 PM	32							
868	5/18/2023	10:45 PM	28							
869	5/18/2023	11:00 PM	27							
870	5/18/2023	11:15 PM	19							
871	5/18/2023	11:30 PM	15							
872	5/18/2023	11:45 PM	17							

	A	B	C	D	E	F	G	H	I	J
1										
2	File Name: C:\Users\barri\OneDrive\Documents\TDB\WSP\SYRACUSE\NYSTA DATA\LIST 2\SYRACUSE NYSTA-ONONDAGA LIST2\ATR 1164 WB.tf2									
3	Start Date: 5/10/2023									
4	Start Time: 12:00:00 AM									
5	Location 1: WB I-90									
6	Location 2: at I-81									
7										
8										
9	Date	Time	WB							
10	5/10/2023	12:00 AM	58							
11	5/10/2023	12:15 AM	51							
12	5/10/2023	12:30 AM	60							
13	5/10/2023	12:45 AM	38							
14	5/10/2023	01:00 AM	38							
15	5/10/2023	01:15 AM	39							
16	5/10/2023	01:30 AM	37							
17	5/10/2023	01:45 AM	66							
18	5/10/2023	02:00 AM	34							
19	5/10/2023	02:15 AM	47							
20	5/10/2023	02:30 AM	43							
21	5/10/2023	02:45 AM	52							
22	5/10/2023	03:00 AM	64							
23	5/10/2023	03:15 AM	66							
24	5/10/2023	03:30 AM	70							
25	5/10/2023	03:45 AM	76							
26	5/10/2023	04:00 AM	58							
27	5/10/2023	04:15 AM	100							
28	5/10/2023	04:30 AM	110							
29	5/10/2023	04:45 AM	114							
30	5/10/2023	05:00 AM	102							
31	5/10/2023	05:15 AM	124							
32	5/10/2023	05:30 AM	142							
33	5/10/2023	05:45 AM	128							
34	5/10/2023	06:00 AM	140							
35	5/10/2023	06:15 AM	196							
36	5/10/2023	06:30 AM	232							
37	5/10/2023	06:45 AM	202							
38	5/10/2023	07:00 AM	260							
39	5/10/2023	07:15 AM	272							
40	5/10/2023	07:30 AM	264							
41	5/10/2023	07:45 AM	326							
42	5/10/2023	08:00 AM	267							
43	5/10/2023	08:15 AM	271							
44	5/10/2023	08:30 AM	246							
45	5/10/2023	08:45 AM	262							
46	5/10/2023	09:00 AM	311							
47	5/10/2023	09:15 AM	290							
48	5/10/2023	09:30 AM	306							
49	5/10/2023	09:45 AM	264							

	A	B	C	D	E	F	G	H	I	J
50	5/10/2023	10:00 AM	265							
51	5/10/2023	10:15 AM	246							
52	5/10/2023	10:30 AM	294							
53	5/10/2023	10:45 AM	311							
54	5/10/2023	11:00 AM	299							
55	5/10/2023	11:15 AM	310							
56	5/10/2023	11:30 AM	290							
57	5/10/2023	11:45 AM	294							
58	5/10/2023	12:00 PM	317							
59	5/10/2023	12:15 PM	296							
60	5/10/2023	12:30 PM	308							
61	5/10/2023	12:45 PM	290							
62	5/10/2023	01:00 PM	298							
63	5/10/2023	01:15 PM	306							
64	5/10/2023	01:30 PM	296							
65	5/10/2023	01:45 PM	292							
66	5/10/2023	02:00 PM	314							
67	5/10/2023	02:15 PM	383							
68	5/10/2023	02:30 PM	334							
69	5/10/2023	02:45 PM	378							
70	5/10/2023	03:00 PM	382							
71	5/10/2023	03:15 PM	370							
72	5/10/2023	03:30 PM	405							
73	5/10/2023	03:45 PM	450							
74	5/10/2023	04:00 PM	451							
75	5/10/2023	04:15 PM	388							
76	5/10/2023	04:30 PM	418							
77	5/10/2023	04:45 PM	420							
78	5/10/2023	05:00 PM	442							
79	5/10/2023	05:15 PM	396							
80	5/10/2023	05:30 PM	315							
81	5/10/2023	05:45 PM	320							
82	5/10/2023	06:00 PM	281							
83	5/10/2023	06:15 PM	266							
84	5/10/2023	06:30 PM	232							
85	5/10/2023	06:45 PM	214							
86	5/10/2023	07:00 PM	239							
87	5/10/2023	07:15 PM	238							
88	5/10/2023	07:30 PM	207							
89	5/10/2023	07:45 PM	222							
90	5/10/2023	08:00 PM	168							
91	5/10/2023	08:15 PM	199							
92	5/10/2023	08:30 PM	146							
93	5/10/2023	08:45 PM	154							
94	5/10/2023	09:00 PM	162							
95	5/10/2023	09:15 PM	148							
96	5/10/2023	09:30 PM	156							
97	5/10/2023	09:45 PM	114							
98	5/10/2023	10:00 PM	105							
99	5/10/2023	10:15 PM	88							

	A	B	C	D	E	F	G	H	I	J
100	5/10/2023	10:30 PM	110							
101	5/10/2023	10:45 PM	90							
102	5/10/2023	11:00 PM	90							
103	5/10/2023	11:15 PM	84							
104	5/10/2023	11:30 PM	82							
105	5/10/2023	11:45 PM	74							
106	5/11/2023	12:00 AM	60							
107	5/11/2023	12:15 AM	60							
108	5/11/2023	12:30 AM	48							
109	5/11/2023	12:45 AM	40							
110	5/11/2023	01:00 AM	56							
111	5/11/2023	01:15 AM	46							
112	5/11/2023	01:30 AM	45							
113	5/11/2023	01:45 AM	54							
114	5/11/2023	02:00 AM	32							
115	5/11/2023	02:15 AM	30							
116	5/11/2023	02:30 AM	32							
117	5/11/2023	02:45 AM	78							
118	5/11/2023	03:00 AM	66							
119	5/11/2023	03:15 AM	86							
120	5/11/2023	03:30 AM	52							
121	5/11/2023	03:45 AM	80							
122	5/11/2023	04:00 AM	80							
123	5/11/2023	04:15 AM	88							
124	5/11/2023	04:30 AM	98							
125	5/11/2023	04:45 AM	80							
126	5/11/2023	05:00 AM	94							
127	5/11/2023	05:15 AM	111							
128	5/11/2023	05:30 AM	152							
129	5/11/2023	05:45 AM	157							
130	5/11/2023	06:00 AM	128							
131	5/11/2023	06:15 AM	201							
132	5/11/2023	06:30 AM	251							
133	5/11/2023	06:45 AM	222							
134	5/11/2023	07:00 AM	212							
135	5/11/2023	07:15 AM	252							
136	5/11/2023	07:30 AM	296							
137	5/11/2023	07:45 AM	280							
138	5/11/2023	08:00 AM	258							
139	5/11/2023	08:15 AM	271							
140	5/11/2023	08:30 AM	286							
141	5/11/2023	08:45 AM	270							
142	5/11/2023	09:00 AM	262							
143	5/11/2023	09:15 AM	316							
144	5/11/2023	09:30 AM	303							
145	5/11/2023	09:45 AM	282							
146	5/11/2023	10:00 AM	257							
147	5/11/2023	10:15 AM	289							
148	5/11/2023	10:30 AM	254							
149	5/11/2023	10:45 AM	348							

	A	B	C	D	E	F	G	H	I	J
150	5/11/2023	11:00 AM	309							
151	5/11/2023	11:15 AM	308							
152	5/11/2023	11:30 AM	290							
153	5/11/2023	11:45 AM	336							
154	5/11/2023	12:00 PM	330							
155	5/11/2023	12:15 PM	300							
156	5/11/2023	12:30 PM	309							
157	5/11/2023	12:45 PM	284							
158	5/11/2023	01:00 PM	360							
159	5/11/2023	01:15 PM	316							
160	5/11/2023	01:30 PM	313							
161	5/11/2023	01:45 PM	352							
162	5/11/2023	02:00 PM	387							
163	5/11/2023	02:15 PM	375							
164	5/11/2023	02:30 PM	382							
165	5/11/2023	02:45 PM	446							
166	5/11/2023	03:00 PM	430							
167	5/11/2023	03:15 PM	438							
168	5/11/2023	03:30 PM	432							
169	5/11/2023	03:45 PM	488							
170	5/11/2023	04:00 PM	480							
171	5/11/2023	04:15 PM	480							
172	5/11/2023	04:30 PM	498							
173	5/11/2023	04:45 PM	461							
174	5/11/2023	05:00 PM	475							
175	5/11/2023	05:15 PM	420							
176	5/11/2023	05:30 PM	375							
177	5/11/2023	05:45 PM	318							
178	5/11/2023	06:00 PM	316							
179	5/11/2023	06:15 PM	352							
180	5/11/2023	06:30 PM	293							
181	5/11/2023	06:45 PM	276							
182	5/11/2023	07:00 PM	264							
183	5/11/2023	07:15 PM	232							
184	5/11/2023	07:30 PM	198							
185	5/11/2023	07:45 PM	172							
186	5/11/2023	08:00 PM	203							
187	5/11/2023	08:15 PM	170							
188	5/11/2023	08:30 PM	207							
189	5/11/2023	08:45 PM	163							
190	5/11/2023	09:00 PM	176							
191	5/11/2023	09:15 PM	175							
192	5/11/2023	09:30 PM	142							
193	5/11/2023	09:45 PM	136							
194	5/11/2023	10:00 PM	116							
195	5/11/2023	10:15 PM	121							
196	5/11/2023	10:30 PM	106							
197	5/11/2023	10:45 PM	108							
198	5/11/2023	11:00 PM	128							
199	5/11/2023	11:15 PM	80							

	A	B	C	D	E	F	G	H	I	J
200	5/11/2023	11:30 PM	90							
201	5/11/2023	11:45 PM	93							
202	5/12/2023	12:00 AM	74							
203	5/12/2023	12:15 AM	60							
204	5/12/2023	12:30 AM	66							
205	5/12/2023	12:45 AM	56							
206	5/12/2023	01:00 AM	30							
207	5/12/2023	01:15 AM	34							
208	5/12/2023	01:30 AM	44							
209	5/12/2023	01:45 AM	56							
210	5/12/2023	02:00 AM	60							
211	5/12/2023	02:15 AM	30							
212	5/12/2023	02:30 AM	52							
213	5/12/2023	02:45 AM	82							
214	5/12/2023	03:00 AM	62							
215	5/12/2023	03:15 AM	67							
216	5/12/2023	03:30 AM	63							
217	5/12/2023	03:45 AM	72							
218	5/12/2023	04:00 AM	70							
219	5/12/2023	04:15 AM	76							
220	5/12/2023	04:30 AM	96							
221	5/12/2023	04:45 AM	98							
222	5/12/2023	05:00 AM	86							
223	5/12/2023	05:15 AM	102							
224	5/12/2023	05:30 AM	148							
225	5/12/2023	05:45 AM	142							
226	5/12/2023	06:00 AM	143							
227	5/12/2023	06:15 AM	182							
228	5/12/2023	06:30 AM	173							
229	5/12/2023	06:45 AM	226							
230	5/12/2023	07:00 AM	186							
231	5/12/2023	07:15 AM	224							
232	5/12/2023	07:30 AM	274							
233	5/12/2023	07:45 AM	273							
234	5/12/2023	08:00 AM	240							
235	5/12/2023	08:15 AM	266							
236	5/12/2023	08:30 AM	224							
237	5/12/2023	08:45 AM	258							
238	5/12/2023	09:00 AM	272							
239	5/12/2023	09:15 AM	286							
240	5/12/2023	09:30 AM	272							
241	5/12/2023	09:45 AM	316							
242	5/12/2023	10:00 AM	286							
243	5/12/2023	10:15 AM	332							
244	5/12/2023	10:30 AM	349							
245	5/12/2023	10:45 AM	321							
246	5/12/2023	11:00 AM	356							
247	5/12/2023	11:15 AM	390							
248	5/12/2023	11:30 AM	346							
249	5/12/2023	11:45 AM	360							

	A	B	C	D	E	F	G	H	I	J
250	5/12/2023	12:00 PM	354							
251	5/12/2023	12:15 PM	347							
252	5/12/2023	12:30 PM	384							
253	5/12/2023	12:45 PM	384							
254	5/12/2023	01:00 PM	376							
255	5/12/2023	01:15 PM	302							
256	5/12/2023	01:30 PM	330							
257	5/12/2023	01:45 PM	469							
258	5/12/2023	02:00 PM	466							
259	5/12/2023	02:15 PM	422							
260	5/12/2023	02:30 PM	426							
261	5/12/2023	02:45 PM	402							
262	5/12/2023	03:00 PM	418							
263	5/12/2023	03:15 PM	442							
264	5/12/2023	03:30 PM	487							
265	5/12/2023	03:45 PM	448							
266	5/12/2023	04:00 PM	472							
267	5/12/2023	04:15 PM	478							
268	5/12/2023	04:30 PM	443							
269	5/12/2023	04:45 PM	448							
270	5/12/2023	05:00 PM	454							
271	5/12/2023	05:15 PM	406							
272	5/12/2023	05:30 PM	366							
273	5/12/2023	05:45 PM	349							
274	5/12/2023	06:00 PM	328							
275	5/12/2023	06:15 PM	280							
276	5/12/2023	06:30 PM	307							
277	5/12/2023	06:45 PM	355							
278	5/12/2023	07:00 PM	266							
279	5/12/2023	07:15 PM	246							
280	5/12/2023	07:30 PM	238							
281	5/12/2023	07:45 PM	236							
282	5/12/2023	08:00 PM	181							
283	5/12/2023	08:15 PM	236							
284	5/12/2023	08:30 PM	210							
285	5/12/2023	08:45 PM	182							
286	5/12/2023	09:00 PM	199							
287	5/12/2023	09:15 PM	170							
288	5/12/2023	09:30 PM	171							
289	5/12/2023	09:45 PM	152							
290	5/12/2023	10:00 PM	112							
291	5/12/2023	10:15 PM	146							
292	5/12/2023	10:30 PM	114							
293	5/12/2023	10:45 PM	114							
294	5/12/2023	11:00 PM	117							
295	5/12/2023	11:15 PM	100							
296	5/12/2023	11:30 PM	95							
297	5/12/2023	11:45 PM	98							
298	5/13/2023	12:00 AM	88							
299	5/13/2023	12:15 AM	71							

	A	B	C	D	E	F	G	H	I	J
300	5/13/2023	12:30 AM	44							
301	5/13/2023	12:45 AM	40							
302	5/13/2023	01:00 AM	47							
303	5/13/2023	01:15 AM	30							
304	5/13/2023	01:30 AM	46							
305	5/13/2023	01:45 AM	55							
306	5/13/2023	02:00 AM	32							
307	5/13/2023	02:15 AM	33							
308	5/13/2023	02:30 AM	18							
309	5/13/2023	02:45 AM	22							
310	5/13/2023	03:00 AM	42							
311	5/13/2023	03:15 AM	52							
312	5/13/2023	03:30 AM	52							
313	5/13/2023	03:45 AM	50							
314	5/13/2023	04:00 AM	66							
315	5/13/2023	04:15 AM	42							
316	5/13/2023	04:30 AM	58							
317	5/13/2023	04:45 AM	67							
318	5/13/2023	05:00 AM	40							
319	5/13/2023	05:15 AM	32							
320	5/13/2023	05:30 AM	64							
321	5/13/2023	05:45 AM	66							
322	5/13/2023	06:00 AM	79							
323	5/13/2023	06:15 AM	88							
324	5/13/2023	06:30 AM	90							
325	5/13/2023	06:45 AM	113							
326	5/13/2023	07:00 AM	98							
327	5/13/2023	07:15 AM	120							
328	5/13/2023	07:30 AM	110							
329	5/13/2023	07:45 AM	139							
330	5/13/2023	08:00 AM	198							
331	5/13/2023	08:15 AM	229							
332	5/13/2023	08:30 AM	178							
333	5/13/2023	08:45 AM	215							
334	5/13/2023	09:00 AM	208							
335	5/13/2023	09:15 AM	234							
336	5/13/2023	09:30 AM	228							
337	5/13/2023	09:45 AM	284							
338	5/13/2023	10:00 AM	248							
339	5/13/2023	10:15 AM	301							
340	5/13/2023	10:30 AM	294							
341	5/13/2023	10:45 AM	310							
342	5/13/2023	11:00 AM	289							
343	5/13/2023	11:15 AM	310							
344	5/13/2023	11:30 AM	312							
345	5/13/2023	11:45 AM	285							
346	5/13/2023	12:00 PM	256							
347	5/13/2023	12:15 PM	301							
348	5/13/2023	12:30 PM	261							
349	5/13/2023	12:45 PM	258							

	A	B	C	D	E	F	G	H	I	J
350	5/13/2023	01:00 PM	284							
351	5/13/2023	01:15 PM	286							
352	5/13/2023	01:30 PM	270							
353	5/13/2023	01:45 PM	250							
354	5/13/2023	02:00 PM	246							
355	5/13/2023	02:15 PM	271							
356	5/13/2023	02:30 PM	256							
357	5/13/2023	02:45 PM	234							
358	5/13/2023	03:00 PM	206							
359	5/13/2023	03:15 PM	240							
360	5/13/2023	03:30 PM	271							
361	5/13/2023	03:45 PM	231							
362	5/13/2023	04:00 PM	220							
363	5/13/2023	04:15 PM	224							
364	5/13/2023	04:30 PM	242							
365	5/13/2023	04:45 PM	221							
366	5/13/2023	05:00 PM	200							
367	5/13/2023	05:15 PM	236							
368	5/13/2023	05:30 PM	212							
369	5/13/2023	05:45 PM	216							
370	5/13/2023	06:00 PM	255							
371	5/13/2023	06:15 PM	210							
372	5/13/2023	06:30 PM	166							
373	5/13/2023	06:45 PM	162							
374	5/13/2023	07:00 PM	163							
375	5/13/2023	07:15 PM	207							
376	5/13/2023	07:30 PM	144							
377	5/13/2023	07:45 PM	145							
378	5/13/2023	08:00 PM	143							
379	5/13/2023	08:15 PM	150							
380	5/13/2023	08:30 PM	148							
381	5/13/2023	08:45 PM	110							
382	5/13/2023	09:00 PM	94							
383	5/13/2023	09:15 PM	100							
384	5/13/2023	09:30 PM	86							
385	5/13/2023	09:45 PM	94							
386	5/13/2023	10:00 PM	77							
387	5/13/2023	10:15 PM	96							
388	5/13/2023	10:30 PM	94							
389	5/13/2023	10:45 PM	69							
390	5/13/2023	11:00 PM	67							
391	5/13/2023	11:15 PM	56							
392	5/13/2023	11:30 PM	58							
393	5/13/2023	11:45 PM	57							
394	5/14/2023	12:00 AM	44							
395	5/14/2023	12:15 AM	48							
396	5/14/2023	12:30 AM	25							
397	5/14/2023	12:45 AM	20							
398	5/14/2023	01:00 AM	31							
399	5/14/2023	01:15 AM	26							

	A	B	C	D	E	F	G	H	I	J
400	5/14/2023	01:30 AM	25							
401	5/14/2023	01:45 AM	18							
402	5/14/2023	02:00 AM	23							
403	5/14/2023	02:15 AM	19							
404	5/14/2023	02:30 AM	17							
405	5/14/2023	02:45 AM	24							
406	5/14/2023	03:00 AM	15							
407	5/14/2023	03:15 AM	22							
408	5/14/2023	03:30 AM	22							
409	5/14/2023	03:45 AM	26							
410	5/14/2023	04:00 AM	37							
411	5/14/2023	04:15 AM	41							
412	5/14/2023	04:30 AM	35							
413	5/14/2023	04:45 AM	44							
414	5/14/2023	05:00 AM	24							
415	5/14/2023	05:15 AM	19							
416	5/14/2023	05:30 AM	26							
417	5/14/2023	05:45 AM	35							
418	5/14/2023	06:00 AM	48							
419	5/14/2023	06:15 AM	32							
420	5/14/2023	06:30 AM	64							
421	5/14/2023	06:45 AM	53							
422	5/14/2023	07:00 AM	47							
423	5/14/2023	07:15 AM	68							
424	5/14/2023	07:30 AM	73							
425	5/14/2023	07:45 AM	92							
426	5/14/2023	08:00 AM	90							
427	5/14/2023	08:15 AM	91							
428	5/14/2023	08:30 AM	112							
429	5/14/2023	08:45 AM	136							
430	5/14/2023	09:00 AM	120							
431	5/14/2023	09:15 AM	150							
432	5/14/2023	09:30 AM	178							
433	5/14/2023	09:45 AM	208							
434	5/14/2023	10:00 AM	196							
435	5/14/2023	10:15 AM	238							
436	5/14/2023	10:30 AM	247							
437	5/14/2023	10:45 AM	288							
438	5/14/2023	11:00 AM	250							
439	5/14/2023	11:15 AM	246							
440	5/14/2023	11:30 AM	310							
441	5/14/2023	11:45 AM	240							
442	5/14/2023	12:00 PM	250							
443	5/14/2023	12:15 PM	303							
444	5/14/2023	12:30 PM	291							
445	5/14/2023	12:45 PM	256							
446	5/14/2023	01:00 PM	284							
447	5/14/2023	01:15 PM	280							
448	5/14/2023	01:30 PM	256							
449	5/14/2023	01:45 PM	296							

	A	B	C	D	E	F	G	H	I	J
450	5/14/2023	02:00 PM	278							
451	5/14/2023	02:15 PM	268							
452	5/14/2023	02:30 PM	280							
453	5/14/2023	02:45 PM	304							
454	5/14/2023	03:00 PM	296							
455	5/14/2023	03:15 PM	241							
456	5/14/2023	03:30 PM	278							
457	5/14/2023	03:45 PM	282							
458	5/14/2023	04:00 PM	270							
459	5/14/2023	04:15 PM	276							
460	5/14/2023	04:30 PM	307							
461	5/14/2023	04:45 PM	270							
462	5/14/2023	05:00 PM	270							
463	5/14/2023	05:15 PM	276							
464	5/14/2023	05:30 PM	296							
465	5/14/2023	05:45 PM	319							
466	5/14/2023	06:00 PM	282							
467	5/14/2023	06:15 PM	282							
468	5/14/2023	06:30 PM	246							
469	5/14/2023	06:45 PM	242							
470	5/14/2023	07:00 PM	200							
471	5/14/2023	07:15 PM	250							
472	5/14/2023	07:30 PM	200							
473	5/14/2023	07:45 PM	209							
474	5/14/2023	08:00 PM	175							
475	5/14/2023	08:15 PM	126							
476	5/14/2023	08:30 PM	128							
477	5/14/2023	08:45 PM	132							
478	5/14/2023	09:00 PM	112							
479	5/14/2023	09:15 PM	165							
480	5/14/2023	09:30 PM	160							
481	5/14/2023	09:45 PM	126							
482	5/14/2023	10:00 PM	87							
483	5/14/2023	10:15 PM	104							
484	5/14/2023	10:30 PM	90							
485	5/14/2023	10:45 PM	109							
486	5/14/2023	11:00 PM	78							
487	5/14/2023	11:15 PM	52							
488	5/14/2023	11:30 PM	80							
489	5/14/2023	11:45 PM	52							
490	5/15/2023	12:00 AM	55							
491	5/15/2023	12:15 AM	51							
492	5/15/2023	12:30 AM	26							
493	5/15/2023	12:45 AM	34							
494	5/15/2023	01:00 AM	22							
495	5/15/2023	01:15 AM	44							
496	5/15/2023	01:30 AM	28							
497	5/15/2023	01:45 AM	30							
498	5/15/2023	02:00 AM	36							
499	5/15/2023	02:15 AM	18							

	A	B	C	D	E	F	G	H	I	J
500	5/15/2023	02:30 AM	20							
501	5/15/2023	02:45 AM	32							
502	5/15/2023	03:00 AM	38							
503	5/15/2023	03:15 AM	38							
504	5/15/2023	03:30 AM	72							
505	5/15/2023	03:45 AM	58							
506	5/15/2023	04:00 AM	50							
507	5/15/2023	04:15 AM	76							
508	5/15/2023	04:30 AM	84							
509	5/15/2023	04:45 AM	106							
510	5/15/2023	05:00 AM	97							
511	5/15/2023	05:15 AM	114							
512	5/15/2023	05:30 AM	134							
513	5/15/2023	05:45 AM	139							
514	5/15/2023	06:00 AM	126							
515	5/15/2023	06:15 AM	187							
516	5/15/2023	06:30 AM	200							
517	5/15/2023	06:45 AM	222							
518	5/15/2023	07:00 AM	232							
519	5/15/2023	07:15 AM	234							
520	5/15/2023	07:30 AM	272							
521	5/15/2023	07:45 AM	308							
522	5/15/2023	08:00 AM	284							
523	5/15/2023	08:15 AM	270							
524	5/15/2023	08:30 AM	252							
525	5/15/2023	08:45 AM	297							
526	5/15/2023	09:00 AM	300							
527	5/15/2023	09:15 AM	271							
528	5/15/2023	09:30 AM	318							
529	5/15/2023	09:45 AM	308							
530	5/15/2023	10:00 AM	276							
531	5/15/2023	10:15 AM	310							
532	5/15/2023	10:30 AM	320							
533	5/15/2023	10:45 AM	312							
534	5/15/2023	11:00 AM	313							
535	5/15/2023	11:15 AM	300							
536	5/15/2023	11:30 AM	321							
537	5/15/2023	11:45 AM	313							
538	5/15/2023	12:00 PM	332							
539	5/15/2023	12:15 PM	304							
540	5/15/2023	12:30 PM	338							
541	5/15/2023	12:45 PM	284							
542	5/15/2023	01:00 PM	310							
543	5/15/2023	01:15 PM	279							
544	5/15/2023	01:30 PM	330							
545	5/15/2023	01:45 PM	338							
546	5/15/2023	02:00 PM	324							
547	5/15/2023	02:15 PM	372							
548	5/15/2023	02:30 PM	340							
549	5/15/2023	02:45 PM	369							

	A	B	C	D	E	F	G	H	I	J
550	5/15/2023	03:00 PM	392							
551	5/15/2023	03:15 PM	390							
552	5/15/2023	03:30 PM	370							
553	5/15/2023	03:45 PM	404							
554	5/15/2023	04:00 PM	388							
555	5/15/2023	04:15 PM	414							
556	5/15/2023	04:30 PM	450							
557	5/15/2023	04:45 PM	432							
558	5/15/2023	05:00 PM	422							
559	5/15/2023	05:15 PM	392							
560	5/15/2023	05:30 PM	374							
561	5/15/2023	05:45 PM	292							
562	5/15/2023	06:00 PM	264							
563	5/15/2023	06:15 PM	230							
564	5/15/2023	06:30 PM	240							
565	5/15/2023	06:45 PM	234							
566	5/15/2023	07:00 PM	210							
567	5/15/2023	07:15 PM	184							
568	5/15/2023	07:30 PM	210							
569	5/15/2023	07:45 PM	178							
570	5/15/2023	08:00 PM	197							
571	5/15/2023	08:15 PM	185							
572	5/15/2023	08:30 PM	140							
573	5/15/2023	08:45 PM	179							
574	5/15/2023	09:00 PM	139							
575	5/15/2023	09:15 PM	115							
576	5/15/2023	09:30 PM	119							
577	5/15/2023	09:45 PM	114							
578	5/15/2023	10:00 PM	100							
579	5/15/2023	10:15 PM	123							
580	5/15/2023	10:30 PM	90							
581	5/15/2023	10:45 PM	100							
582	5/15/2023	11:00 PM	66							
583	5/15/2023	11:15 PM	88							
584	5/15/2023	11:30 PM	60							
585	5/15/2023	11:45 PM	62							
586	5/16/2023	12:00 AM	54							
587	5/16/2023	12:15 AM	53							
588	5/16/2023	12:30 AM	63							
589	5/16/2023	12:45 AM	34							
590	5/16/2023	01:00 AM	30							
591	5/16/2023	01:15 AM	27							
592	5/16/2023	01:30 AM	44							
593	5/16/2023	01:45 AM	39							
594	5/16/2023	02:00 AM	38							
595	5/16/2023	02:15 AM	54							
596	5/16/2023	02:30 AM	36							
597	5/16/2023	02:45 AM	62							
598	5/16/2023	03:00 AM	74							
599	5/16/2023	03:15 AM	60							

	A	B	C	D	E	F	G	H	I	J
600	5/16/2023	03:30 AM	59							
601	5/16/2023	03:45 AM	47							
602	5/16/2023	04:00 AM	92							
603	5/16/2023	04:15 AM	88							
604	5/16/2023	04:30 AM	97							
605	5/16/2023	04:45 AM	102							
606	5/16/2023	05:00 AM	111							
607	5/16/2023	05:15 AM	91							
608	5/16/2023	05:30 AM	162							
609	5/16/2023	05:45 AM	150							
610	5/16/2023	06:00 AM	151							
611	5/16/2023	06:15 AM	198							
612	5/16/2023	06:30 AM	226							
613	5/16/2023	06:45 AM	296							
614	5/16/2023	07:00 AM	234							
615	5/16/2023	07:15 AM	284							
616	5/16/2023	07:30 AM	312							
617	5/16/2023	07:45 AM	320							
618	5/16/2023	08:00 AM	313							
619	5/16/2023	08:15 AM	260							
620	5/16/2023	08:30 AM	276							
621	5/16/2023	08:45 AM	282							
622	5/16/2023	09:00 AM	236							
623	5/16/2023	09:15 AM	281							
624	5/16/2023	09:30 AM	283							
625	5/16/2023	09:45 AM	306							
626	5/16/2023	10:00 AM	294							
627	5/16/2023	10:15 AM	289							
628	5/16/2023	10:30 AM	292							
629	5/16/2023	10:45 AM	275							
630	5/16/2023	11:00 AM	276							
631	5/16/2023	11:15 AM	256							
632	5/16/2023	11:30 AM	277							
633	5/16/2023	11:45 AM	316							
634	5/16/2023	12:00 PM	286							
635	5/16/2023	12:15 PM	301							
636	5/16/2023	12:30 PM	270							
637	5/16/2023	12:45 PM	310							
638	5/16/2023	01:00 PM	257							
639	5/16/2023	01:15 PM	256							
640	5/16/2023	01:30 PM	318							
641	5/16/2023	01:45 PM	341							
642	5/16/2023	02:00 PM	320							
643	5/16/2023	02:15 PM	348							
644	5/16/2023	02:30 PM	300							
645	5/16/2023	02:45 PM	312							
646	5/16/2023	03:00 PM	364							
647	5/16/2023	03:15 PM	373							
648	5/16/2023	03:30 PM	411							
649	5/16/2023	03:45 PM	382							

	A	B	C	D	E	F	G	H	I	J
650	5/16/2023	04:00 PM	406							
651	5/16/2023	04:15 PM	398							
652	5/16/2023	04:30 PM	454							
653	5/16/2023	04:45 PM	407							
654	5/16/2023	05:00 PM	440							
655	5/16/2023	05:15 PM	353							
656	5/16/2023	05:30 PM	320							
657	5/16/2023	05:45 PM	270							
658	5/16/2023	06:00 PM	262							
659	5/16/2023	06:15 PM	234							
660	5/16/2023	06:30 PM	206							
661	5/16/2023	06:45 PM	232							
662	5/16/2023	07:00 PM	193							
663	5/16/2023	07:15 PM	202							
664	5/16/2023	07:30 PM	214							
665	5/16/2023	07:45 PM	176							
666	5/16/2023	08:00 PM	199							
667	5/16/2023	08:15 PM	129							
668	5/16/2023	08:30 PM	132							
669	5/16/2023	08:45 PM	146							
670	5/16/2023	09:00 PM	96							
671	5/16/2023	09:15 PM	126							
672	5/16/2023	09:30 PM	120							
673	5/16/2023	09:45 PM	102							
674	5/16/2023	10:00 PM	92							
675	5/16/2023	10:15 PM	93							
676	5/16/2023	10:30 PM	98							
677	5/16/2023	10:45 PM	97							
678	5/16/2023	11:00 PM	58							
679	5/16/2023	11:15 PM	74							
680	5/16/2023	11:30 PM	66							
681	5/16/2023	11:45 PM	52							
682	5/17/2023	12:00 AM	57							
683	5/17/2023	12:15 AM	42							
684	5/17/2023	12:30 AM	60							
685	5/17/2023	12:45 AM	38							
686	5/17/2023	01:00 AM	50							
687	5/17/2023	01:15 AM	30							
688	5/17/2023	01:30 AM	52							
689	5/17/2023	01:45 AM	36							
690	5/17/2023	02:00 AM	44							
691	5/17/2023	02:15 AM	62							
692	5/17/2023	02:30 AM	39							
693	5/17/2023	02:45 AM	64							
694	5/17/2023	03:00 AM	47							
695	5/17/2023	03:15 AM	68							
696	5/17/2023	03:30 AM	74							
697	5/17/2023	03:45 AM	80							
698	5/17/2023	04:00 AM	70							
699	5/17/2023	04:15 AM	92							

	A	B	C	D	E	F	G	H	I	J
700	5/17/2023	04:30 AM	98							
701	5/17/2023	04:45 AM	88							
702	5/17/2023	05:00 AM	97							
703	5/17/2023	05:15 AM	88							
704	5/17/2023	05:30 AM	174							
705	5/17/2023	05:45 AM	142							
706	5/17/2023	06:00 AM	140							
707	5/17/2023	06:15 AM	214							
708	5/17/2023	06:30 AM	232							
709	5/17/2023	06:45 AM	220							
710	5/17/2023	07:00 AM	274							
711	5/17/2023	07:15 AM	242							
712	5/17/2023	07:30 AM	288							
713	5/17/2023	07:45 AM	298							
714	5/17/2023	08:00 AM	306							
715	5/17/2023	08:15 AM	266							
716	5/17/2023	08:30 AM	243							
717	5/17/2023	08:45 AM	292							
718	5/17/2023	09:00 AM	252							
719	5/17/2023	09:15 AM	258							
720	5/17/2023	09:30 AM	265							
721	5/17/2023	09:45 AM	262							
722	5/17/2023	10:00 AM	264							
723	5/17/2023	10:15 AM	246							
724	5/17/2023	10:30 AM	310							
725	5/17/2023	10:45 AM	250							
726	5/17/2023	11:00 AM	239							
727	5/17/2023	11:15 AM	291							
728	5/17/2023	11:30 AM	338							
729	5/17/2023	11:45 AM	294							
730	5/17/2023	12:00 PM	290							
731	5/17/2023	12:15 PM	318							
732	5/17/2023	12:30 PM	270							
733	5/17/2023	12:45 PM	293							
734	5/17/2023	01:00 PM	279							
735	5/17/2023	01:15 PM	307							
736	5/17/2023	01:30 PM	352							
737	5/17/2023	01:45 PM	294							
738	5/17/2023	02:00 PM	321							
739	5/17/2023	02:15 PM	329							
740	5/17/2023	02:30 PM	344							
741	5/17/2023	02:45 PM	372							
742	5/17/2023	03:00 PM	381							
743	5/17/2023	03:15 PM	318							
744	5/17/2023	03:30 PM	453							
745	5/17/2023	03:45 PM	429							
746	5/17/2023	04:00 PM	424							
747	5/17/2023	04:15 PM	432							
748	5/17/2023	04:30 PM	474							
749	5/17/2023	04:45 PM	442							

	A	B	C	D	E	F	G	H	I	J
750	5/17/2023	05:00 PM	448							
751	5/17/2023	05:15 PM	416							
752	5/17/2023	05:30 PM	386							
753	5/17/2023	05:45 PM	298							
754	5/17/2023	06:00 PM	252							
755	5/17/2023	06:15 PM	244							
756	5/17/2023	06:30 PM	242							
757	5/17/2023	06:45 PM	204							
758	5/17/2023	07:00 PM	214							
759	5/17/2023	07:15 PM	204							
760	5/17/2023	07:30 PM	186							
761	5/17/2023	07:45 PM	156							
762	5/17/2023	08:00 PM	159							
763	5/17/2023	08:15 PM	163							
764	5/17/2023	08:30 PM	132							
765	5/17/2023	08:45 PM	142							
766	5/17/2023	09:00 PM	146							
767	5/17/2023	09:15 PM	170							
768	5/17/2023	09:30 PM	115							
769	5/17/2023	09:45 PM	121							
770	5/17/2023	10:00 PM	95							
771	5/17/2023	10:15 PM	110							
772	5/17/2023	10:30 PM	96							
773	5/17/2023	10:45 PM	102							
774	5/17/2023	11:00 PM	104							
775	5/17/2023	11:15 PM	100							
776	5/17/2023	11:30 PM	102							
777	5/17/2023	11:45 PM	66							
778	5/18/2023	12:00 AM	62							
779	5/18/2023	12:15 AM	66							
780	5/18/2023	12:30 AM	42							
781	5/18/2023	12:45 AM	50							
782	5/18/2023	01:00 AM	38							
783	5/18/2023	01:15 AM	36							
784	5/18/2023	01:30 AM	62							
785	5/18/2023	01:45 AM	40							
786	5/18/2023	02:00 AM	56							
787	5/18/2023	02:15 AM	43							
788	5/18/2023	02:30 AM	43							
789	5/18/2023	02:45 AM	66							
790	5/18/2023	03:00 AM	60							
791	5/18/2023	03:15 AM	72							
792	5/18/2023	03:30 AM	76							
793	5/18/2023	03:45 AM	62							
794	5/18/2023	04:00 AM	62							
795	5/18/2023	04:15 AM	110							
796	5/18/2023	04:30 AM	103							
797	5/18/2023	04:45 AM	89							
798	5/18/2023	05:00 AM	112							
799	5/18/2023	05:15 AM	124							

	A	B	C	D	E	F	G	H	I	J
800	5/18/2023	05:30 AM	164							
801	5/18/2023	05:45 AM	160							
802	5/18/2023	06:00 AM	200							
803	5/18/2023	06:15 AM	173							
804	5/18/2023	06:30 AM	227							
805	5/18/2023	06:45 AM	241							
806	5/18/2023	07:00 AM	259							
807	5/18/2023	07:15 AM	290							
808	5/18/2023	07:30 AM	352							
809	5/18/2023	07:45 AM	319							
810	5/18/2023	08:00 AM	279							
811	5/18/2023	08:15 AM	296							
812	5/18/2023	08:30 AM	272							
813	5/18/2023	08:45 AM	251							
814	5/18/2023	09:00 AM	279							
815	5/18/2023	09:15 AM	324							
816	5/18/2023	09:30 AM	302							
817	5/18/2023	09:45 AM	293							
818	5/18/2023	10:00 AM	260							
819	5/18/2023	10:15 AM	346							
820	5/18/2023	10:30 AM	396							
821	5/18/2023	10:45 AM	354							
822	5/18/2023	11:00 AM	316							
823	5/18/2023	11:15 AM	336							
824	5/18/2023	11:30 AM	307							
825	5/18/2023	11:45 AM	360							
826	5/18/2023	12:00 PM	322							
827	5/18/2023	12:15 PM	292							
828	5/18/2023	12:30 PM	321							
829	5/18/2023	12:45 PM	329							
830	5/18/2023	01:00 PM	298							
831	5/18/2023	01:15 PM	332							
832	5/18/2023	01:30 PM	366							
833	5/18/2023	01:45 PM	328							
834	5/18/2023	02:00 PM	332							
835	5/18/2023	02:15 PM	331							
836	5/18/2023	02:30 PM	372							
837	5/18/2023	02:45 PM	389							
838	5/18/2023	03:00 PM	421							
839	5/18/2023	03:15 PM	457							
840	5/18/2023	03:30 PM	428							
841	5/18/2023	03:45 PM	464							
842	5/18/2023	04:00 PM	484							
843	5/18/2023	04:15 PM	533							
844	5/18/2023	04:30 PM	558							
845	5/18/2023	04:45 PM	527							
846	5/18/2023	05:00 PM	492							
847	5/18/2023	05:15 PM	438							
848	5/18/2023	05:30 PM	389							
849	5/18/2023	05:45 PM	330							

	A	B	C	D	E	F	G	H	I	J
850	5/18/2023	06:00 PM	355							
851	5/18/2023	06:15 PM	286							
852	5/18/2023	06:30 PM	274							
853	5/18/2023	06:45 PM	232							
854	5/18/2023	07:00 PM	227							
855	5/18/2023	07:15 PM	274							
856	5/18/2023	07:30 PM	200							
857	5/18/2023	07:45 PM	194							
858	5/18/2023	08:00 PM	179							
859	5/18/2023	08:15 PM	162							
860	5/18/2023	08:30 PM	173							
861	5/18/2023	08:45 PM	164							
862	5/18/2023	09:00 PM	142							
863	5/18/2023	09:15 PM	151							
864	5/18/2023	09:30 PM	138							
865	5/18/2023	09:45 PM	106							
866	5/18/2023	10:00 PM	108							
867	5/18/2023	10:15 PM	118							
868	5/18/2023	10:30 PM	141							
869	5/18/2023	10:45 PM	108							
870	5/18/2023	11:00 PM	86							
871	5/18/2023	11:15 PM	74							
872	5/18/2023	11:30 PM	84							
873	5/18/2023	11:45 PM	76							

	A	B	C	D	E	F	G	H	I	J
1										
2	File Name: C:\Users\barri\OneDrive\Documents\TDB\WSP\SYRACUSE\NYSTA DATA\LIST 2\SYRACUSE NYSTA-ONONDAGA LIST2\ATR 1165 EB.tf2									
3	Start Date: 5/10/2023									
4	Start Time: 12:00:00 AM									
5	Location 1: EB I-90									
6	Location 2: at I-81									
7										
8										
9	Date	Time	EB							
10	5/10/2023	12:00 AM	82							
11	5/10/2023	12:15 AM	51							
12	5/10/2023	12:30 AM	70							
13	5/10/2023	12:45 AM	57							
14	5/10/2023	01:00 AM	61							
15	5/10/2023	01:15 AM	56							
16	5/10/2023	01:30 AM	70							
17	5/10/2023	01:45 AM	74							
18	5/10/2023	02:00 AM	60							
19	5/10/2023	02:15 AM	66							
20	5/10/2023	02:30 AM	68							
21	5/10/2023	02:45 AM	64							
22	5/10/2023	03:00 AM	50							
23	5/10/2023	03:15 AM	60							
24	5/10/2023	03:30 AM	76							
25	5/10/2023	03:45 AM	96							
26	5/10/2023	04:00 AM	112							
27	5/10/2023	04:15 AM	78							
28	5/10/2023	04:30 AM	131							
29	5/10/2023	04:45 AM	112							
30	5/10/2023	05:00 AM	125							
31	5/10/2023	05:15 AM	140							
32	5/10/2023	05:30 AM	190							
33	5/10/2023	05:45 AM	222							
34	5/10/2023	06:00 AM	234							
35	5/10/2023	06:15 AM	264							
36	5/10/2023	06:30 AM	308							
37	5/10/2023	06:45 AM	328							
38	5/10/2023	07:00 AM	345							
39	5/10/2023	07:15 AM	441							
40	5/10/2023	07:30 AM	468							
41	5/10/2023	07:45 AM	486							
42	5/10/2023	08:00 AM	416							
43	5/10/2023	08:15 AM	416							
44	5/10/2023	08:30 AM	404							
45	5/10/2023	08:45 AM	390							
46	5/10/2023	09:00 AM	344							
47	5/10/2023	09:15 AM	366							
48	5/10/2023	09:30 AM	374							
49	5/10/2023	09:45 AM	343							

	A	B	C	D	E	F	G	H	I	J
50	5/10/2023	10:00 AM	424							
51	5/10/2023	10:15 AM	334							
52	5/10/2023	10:30 AM	356							
53	5/10/2023	10:45 AM	352							
54	5/10/2023	11:00 AM	428							
55	5/10/2023	11:15 AM	334							
56	5/10/2023	11:30 AM	375							
57	5/10/2023	11:45 AM	332							
58	5/10/2023	12:00 PM	331							
59	5/10/2023	12:15 PM	352							
60	5/10/2023	12:30 PM	406							
61	5/10/2023	12:45 PM	381							
62	5/10/2023	01:00 PM	364							
63	5/10/2023	01:15 PM	407							
64	5/10/2023	01:30 PM	354							
65	5/10/2023	01:45 PM	346							
66	5/10/2023	02:00 PM	406							
67	5/10/2023	02:15 PM	412							
68	5/10/2023	02:30 PM	414							
69	5/10/2023	02:45 PM	405							
70	5/10/2023	03:00 PM	422							
71	5/10/2023	03:15 PM	460							
72	5/10/2023	03:30 PM	430							
73	5/10/2023	03:45 PM	430							
74	5/10/2023	04:00 PM	445							
75	5/10/2023	04:15 PM	440							
76	5/10/2023	04:30 PM	456							
77	5/10/2023	04:45 PM	432							
78	5/10/2023	05:00 PM	429							
79	5/10/2023	05:15 PM	398							
80	5/10/2023	05:30 PM	362							
81	5/10/2023	05:45 PM	375							
82	5/10/2023	06:00 PM	324							
83	5/10/2023	06:15 PM	331							
84	5/10/2023	06:30 PM	268							
85	5/10/2023	06:45 PM	266							
86	5/10/2023	07:00 PM	272							
87	5/10/2023	07:15 PM	222							
88	5/10/2023	07:30 PM	200							
89	5/10/2023	07:45 PM	190							
90	5/10/2023	08:00 PM	214							
91	5/10/2023	08:15 PM	194							
92	5/10/2023	08:30 PM	160							
93	5/10/2023	08:45 PM	146							
94	5/10/2023	09:00 PM	126							
95	5/10/2023	09:15 PM	172							
96	5/10/2023	09:30 PM	160							
97	5/10/2023	09:45 PM	128							
98	5/10/2023	10:00 PM	132							
99	5/10/2023	10:15 PM	128							

	A	B	C	D	E	F	G	H	I	J
100	5/10/2023	10:30 PM	120							
101	5/10/2023	10:45 PM	107							
102	5/10/2023	11:00 PM	89							
103	5/10/2023	11:15 PM	105							
104	5/10/2023	11:30 PM	94							
105	5/10/2023	11:45 PM	92							
106	5/11/2023	12:00 AM	50							
107	5/11/2023	12:15 AM	70							
108	5/11/2023	12:30 AM	65							
109	5/11/2023	12:45 AM	62							
110	5/11/2023	01:00 AM	66							
111	5/11/2023	01:15 AM	86							
112	5/11/2023	01:30 AM	66							
113	5/11/2023	01:45 AM	73							
114	5/11/2023	02:00 AM	65							
115	5/11/2023	02:15 AM	58							
116	5/11/2023	02:30 AM	44							
117	5/11/2023	02:45 AM	74							
118	5/11/2023	03:00 AM	70							
119	5/11/2023	03:15 AM	61							
120	5/11/2023	03:30 AM	74							
121	5/11/2023	03:45 AM	74							
122	5/11/2023	04:00 AM	105							
123	5/11/2023	04:15 AM	95							
124	5/11/2023	04:30 AM	116							
125	5/11/2023	04:45 AM	112							
126	5/11/2023	05:00 AM	146							
127	5/11/2023	05:15 AM	152							
128	5/11/2023	05:30 AM	164							
129	5/11/2023	05:45 AM	193							
130	5/11/2023	06:00 AM	197							
131	5/11/2023	06:15 AM	297							
132	5/11/2023	06:30 AM	308							
133	5/11/2023	06:45 AM	351							
134	5/11/2023	07:00 AM	357							
135	5/11/2023	07:15 AM	392							
136	5/11/2023	07:30 AM	446							
137	5/11/2023	07:45 AM	446							
138	5/11/2023	08:00 AM	414							
139	5/11/2023	08:15 AM	450							
140	5/11/2023	08:30 AM	466							
141	5/11/2023	08:45 AM	392							
142	5/11/2023	09:00 AM	390							
143	5/11/2023	09:15 AM	416							
144	5/11/2023	09:30 AM	436							
145	5/11/2023	09:45 AM	378							
146	5/11/2023	10:00 AM	292							
147	5/11/2023	10:15 AM	352							
148	5/11/2023	10:30 AM	346							
149	5/11/2023	10:45 AM	304							

	A	B	C	D	E	F	G	H	I	J
150	5/11/2023	11:00 AM	362							
151	5/11/2023	11:15 AM	342							
152	5/11/2023	11:30 AM	345							
153	5/11/2023	11:45 AM	400							
154	5/11/2023	12:00 PM	444							
155	5/11/2023	12:15 PM	395							
156	5/11/2023	12:30 PM	397							
157	5/11/2023	12:45 PM	416							
158	5/11/2023	01:00 PM	347							
159	5/11/2023	01:15 PM	398							
160	5/11/2023	01:30 PM	446							
161	5/11/2023	01:45 PM	422							
162	5/11/2023	02:00 PM	414							
163	5/11/2023	02:15 PM	513							
164	5/11/2023	02:30 PM	402							
165	5/11/2023	02:45 PM	423							
166	5/11/2023	03:00 PM	460							
167	5/11/2023	03:15 PM	469							
168	5/11/2023	03:30 PM	463							
169	5/11/2023	03:45 PM	470							
170	5/11/2023	04:00 PM	482							
171	5/11/2023	04:15 PM	458							
172	5/11/2023	04:30 PM	462							
173	5/11/2023	04:45 PM	388							
174	5/11/2023	05:00 PM	440							
175	5/11/2023	05:15 PM	429							
176	5/11/2023	05:30 PM	348							
177	5/11/2023	05:45 PM	353							
178	5/11/2023	06:00 PM	328							
179	5/11/2023	06:15 PM	314							
180	5/11/2023	06:30 PM	308							
181	5/11/2023	06:45 PM	342							
182	5/11/2023	07:00 PM	242							
183	5/11/2023	07:15 PM	252							
184	5/11/2023	07:30 PM	238							
185	5/11/2023	07:45 PM	224							
186	5/11/2023	08:00 PM	215							
187	5/11/2023	08:15 PM	233							
188	5/11/2023	08:30 PM	168							
189	5/11/2023	08:45 PM	190							
190	5/11/2023	09:00 PM	122							
191	5/11/2023	09:15 PM	139							
192	5/11/2023	09:30 PM	162							
193	5/11/2023	09:45 PM	124							
194	5/11/2023	10:00 PM	144							
195	5/11/2023	10:15 PM	106							
196	5/11/2023	10:30 PM	112							
197	5/11/2023	10:45 PM	104							
198	5/11/2023	11:00 PM	110							
199	5/11/2023	11:15 PM	104							

	A	B	C	D	E	F	G	H	I	J
200	5/11/2023	11:30 PM	80							
201	5/11/2023	11:45 PM	92							
202	5/12/2023	12:00 AM	92							
203	5/12/2023	12:15 AM	68							
204	5/12/2023	12:30 AM	98							
205	5/12/2023	12:45 AM	64							
206	5/12/2023	01:00 AM	89							
207	5/12/2023	01:15 AM	63							
208	5/12/2023	01:30 AM	86							
209	5/12/2023	01:45 AM	66							
210	5/12/2023	02:00 AM	56							
211	5/12/2023	02:15 AM	42							
212	5/12/2023	02:30 AM	46							
213	5/12/2023	02:45 AM	67							
214	5/12/2023	03:00 AM	57							
215	5/12/2023	03:15 AM	83							
216	5/12/2023	03:30 AM	91							
217	5/12/2023	03:45 AM	69							
218	5/12/2023	04:00 AM	74							
219	5/12/2023	04:15 AM	120							
220	5/12/2023	04:30 AM	117							
221	5/12/2023	04:45 AM	124							
222	5/12/2023	05:00 AM	104							
223	5/12/2023	05:15 AM	141							
224	5/12/2023	05:30 AM	170							
225	5/12/2023	05:45 AM	166							
226	5/12/2023	06:00 AM	206							
227	5/12/2023	06:15 AM	231							
228	5/12/2023	06:30 AM	300							
229	5/12/2023	06:45 AM	332							
230	5/12/2023	07:00 AM	349							
231	5/12/2023	07:15 AM	375							
232	5/12/2023	07:30 AM	418							
233	5/12/2023	07:45 AM	411							
234	5/12/2023	08:00 AM	404							
235	5/12/2023	08:15 AM	402							
236	5/12/2023	08:30 AM	388							
237	5/12/2023	08:45 AM	422							
238	5/12/2023	09:00 AM	370							
239	5/12/2023	09:15 AM	366							
240	5/12/2023	09:30 AM	456							
241	5/12/2023	09:45 AM	348							
242	5/12/2023	10:00 AM	442							
243	5/12/2023	10:15 AM	437							
244	5/12/2023	10:30 AM	404							
245	5/12/2023	10:45 AM	469							
246	5/12/2023	11:00 AM	442							
247	5/12/2023	11:15 AM	456							
248	5/12/2023	11:30 AM	496							
249	5/12/2023	11:45 AM	431							

	A	B	C	D	E	F	G	H	I	J
250	5/12/2023	12:00 PM	406							
251	5/12/2023	12:15 PM	433							
252	5/12/2023	12:30 PM	394							
253	5/12/2023	12:45 PM	425							
254	5/12/2023	01:00 PM	406							
255	5/12/2023	01:15 PM	446							
256	5/12/2023	01:30 PM	446							
257	5/12/2023	01:45 PM	458							
258	5/12/2023	02:00 PM	520							
259	5/12/2023	02:15 PM	396							
260	5/12/2023	02:30 PM	429							
261	5/12/2023	02:45 PM	415							
262	5/12/2023	03:00 PM	450							
263	5/12/2023	03:15 PM	454							
264	5/12/2023	03:30 PM	386							
265	5/12/2023	03:45 PM	489							
266	5/12/2023	04:00 PM	490							
267	5/12/2023	04:15 PM	412							
268	5/12/2023	04:30 PM	437							
269	5/12/2023	04:45 PM	420							
270	5/12/2023	05:00 PM	434							
271	5/12/2023	05:15 PM	416							
272	5/12/2023	05:30 PM	388							
273	5/12/2023	05:45 PM	384							
274	5/12/2023	06:00 PM	396							
275	5/12/2023	06:15 PM	344							
276	5/12/2023	06:30 PM	344							
277	5/12/2023	06:45 PM	304							
278	5/12/2023	07:00 PM	254							
279	5/12/2023	07:15 PM	222							
280	5/12/2023	07:30 PM	199							
281	5/12/2023	07:45 PM	219							
282	5/12/2023	08:00 PM	241							
283	5/12/2023	08:15 PM	216							
284	5/12/2023	08:30 PM	197							
285	5/12/2023	08:45 PM	186							
286	5/12/2023	09:00 PM	159							
287	5/12/2023	09:15 PM	177							
288	5/12/2023	09:30 PM	124							
289	5/12/2023	09:45 PM	142							
290	5/12/2023	10:00 PM	136							
291	5/12/2023	10:15 PM	120							
292	5/12/2023	10:30 PM	100							
293	5/12/2023	10:45 PM	112							
294	5/12/2023	11:00 PM	120							
295	5/12/2023	11:15 PM	96							
296	5/12/2023	11:30 PM	66							
297	5/12/2023	11:45 PM	61							
298	5/13/2023	12:00 AM	63							
299	5/13/2023	12:15 AM	76							

	A	B	C	D	E	F	G	H	I	J
300	5/13/2023	12:30 AM	67							
301	5/13/2023	12:45 AM	50							
302	5/13/2023	01:00 AM	54							
303	5/13/2023	01:15 AM	58							
304	5/13/2023	01:30 AM	52							
305	5/13/2023	01:45 AM	56							
306	5/13/2023	02:00 AM	42							
307	5/13/2023	02:15 AM	42							
308	5/13/2023	02:30 AM	43							
309	5/13/2023	02:45 AM	42							
310	5/13/2023	03:00 AM	48							
311	5/13/2023	03:15 AM	48							
312	5/13/2023	03:30 AM	48							
313	5/13/2023	03:45 AM	39							
314	5/13/2023	04:00 AM	53							
315	5/13/2023	04:15 AM	54							
316	5/13/2023	04:30 AM	72							
317	5/13/2023	04:45 AM	68							
318	5/13/2023	05:00 AM	60							
319	5/13/2023	05:15 AM	70							
320	5/13/2023	05:30 AM	82							
321	5/13/2023	05:45 AM	83							
322	5/13/2023	06:00 AM	68							
323	5/13/2023	06:15 AM	100							
324	5/13/2023	06:30 AM	103							
325	5/13/2023	06:45 AM	119							
326	5/13/2023	07:00 AM	139							
327	5/13/2023	07:15 AM	128							
328	5/13/2023	07:30 AM	190							
329	5/13/2023	07:45 AM	172							
330	5/13/2023	08:00 AM	200							
331	5/13/2023	08:15 AM	194							
332	5/13/2023	08:30 AM	240							
333	5/13/2023	08:45 AM	232							
334	5/13/2023	09:00 AM	257							
335	5/13/2023	09:15 AM	298							
336	5/13/2023	09:30 AM	282							
337	5/13/2023	09:45 AM	286							
338	5/13/2023	10:00 AM	314							
339	5/13/2023	10:15 AM	301							
340	5/13/2023	10:30 AM	322							
341	5/13/2023	10:45 AM	354							
342	5/13/2023	11:00 AM	331							
343	5/13/2023	11:15 AM	326							
344	5/13/2023	11:30 AM	346							
345	5/13/2023	11:45 AM	344							
346	5/13/2023	12:00 PM	329							
347	5/13/2023	12:15 PM	256							
348	5/13/2023	12:30 PM	336							
349	5/13/2023	12:45 PM	339							

	A	B	C	D	E	F	G	H	I	J
350	5/13/2023	01:00 PM	350							
351	5/13/2023	01:15 PM	324							
352	5/13/2023	01:30 PM	312							
353	5/13/2023	01:45 PM	290							
354	5/13/2023	02:00 PM	314							
355	5/13/2023	02:15 PM	284							
356	5/13/2023	02:30 PM	299							
357	5/13/2023	02:45 PM	340							
358	5/13/2023	03:00 PM	276							
359	5/13/2023	03:15 PM	326							
360	5/13/2023	03:30 PM	358							
361	5/13/2023	03:45 PM	326							
362	5/13/2023	04:00 PM	318							
363	5/13/2023	04:15 PM	340							
364	5/13/2023	04:30 PM	314							
365	5/13/2023	04:45 PM	288							
366	5/13/2023	05:00 PM	304							
367	5/13/2023	05:15 PM	269							
368	5/13/2023	05:30 PM	300							
369	5/13/2023	05:45 PM	286							
370	5/13/2023	06:00 PM	261							
371	5/13/2023	06:15 PM	232							
372	5/13/2023	06:30 PM	215							
373	5/13/2023	06:45 PM	232							
374	5/13/2023	07:00 PM	202							
375	5/13/2023	07:15 PM	217							
376	5/13/2023	07:30 PM	216							
377	5/13/2023	07:45 PM	223							
378	5/13/2023	08:00 PM	212							
379	5/13/2023	08:15 PM	208							
380	5/13/2023	08:30 PM	154							
381	5/13/2023	08:45 PM	146							
382	5/13/2023	09:00 PM	146							
383	5/13/2023	09:15 PM	142							
384	5/13/2023	09:30 PM	136							
385	5/13/2023	09:45 PM	110							
386	5/13/2023	10:00 PM	101							
387	5/13/2023	10:15 PM	105							
388	5/13/2023	10:30 PM	96							
389	5/13/2023	10:45 PM	116							
390	5/13/2023	11:00 PM	81							
391	5/13/2023	11:15 PM	81							
392	5/13/2023	11:30 PM	70							
393	5/13/2023	11:45 PM	76							
394	5/14/2023	12:00 AM	42							
395	5/14/2023	12:15 AM	38							
396	5/14/2023	12:30 AM	42							
397	5/14/2023	12:45 AM	48							
398	5/14/2023	01:00 AM	32							
399	5/14/2023	01:15 AM	42							

	A	B	C	D	E	F	G	H	I	J
400	5/14/2023	01:30 AM	30							
401	5/14/2023	01:45 AM	32							
402	5/14/2023	02:00 AM	26							
403	5/14/2023	02:15 AM	34							
404	5/14/2023	02:30 AM	20							
405	5/14/2023	02:45 AM	32							
406	5/14/2023	03:00 AM	26							
407	5/14/2023	03:15 AM	42							
408	5/14/2023	03:30 AM	32							
409	5/14/2023	03:45 AM	44							
410	5/14/2023	04:00 AM	36							
411	5/14/2023	04:15 AM	26							
412	5/14/2023	04:30 AM	48							
413	5/14/2023	04:45 AM	26							
414	5/14/2023	05:00 AM	19							
415	5/14/2023	05:15 AM	54							
416	5/14/2023	05:30 AM	32							
417	5/14/2023	05:45 AM	51							
418	5/14/2023	06:00 AM	49							
419	5/14/2023	06:15 AM	58							
420	5/14/2023	06:30 AM	78							
421	5/14/2023	06:45 AM	82							
422	5/14/2023	07:00 AM	99							
423	5/14/2023	07:15 AM	102							
424	5/14/2023	07:30 AM	108							
425	5/14/2023	07:45 AM	100							
426	5/14/2023	08:00 AM	150							
427	5/14/2023	08:15 AM	158							
428	5/14/2023	08:30 AM	166							
429	5/14/2023	08:45 AM	174							
430	5/14/2023	09:00 AM	204							
431	5/14/2023	09:15 AM	238							
432	5/14/2023	09:30 AM	258							
433	5/14/2023	09:45 AM	288							
434	5/14/2023	10:00 AM	326							
435	5/14/2023	10:15 AM	296							
436	5/14/2023	10:30 AM	346							
437	5/14/2023	10:45 AM	400							
438	5/14/2023	11:00 AM	392							
439	5/14/2023	11:15 AM	396							
440	5/14/2023	11:30 AM	424							
441	5/14/2023	11:45 AM	410							
442	5/14/2023	12:00 PM	400							
443	5/14/2023	12:15 PM	402							
444	5/14/2023	12:30 PM	398							
445	5/14/2023	12:45 PM	404							
446	5/14/2023	01:00 PM	326							
447	5/14/2023	01:15 PM	428							
448	5/14/2023	01:30 PM	418							
449	5/14/2023	01:45 PM	398							

	A	B	C	D	E	F	G	H	I	J
450	5/14/2023	02:00 PM	377							
451	5/14/2023	02:15 PM	398							
452	5/14/2023	02:30 PM	388							
453	5/14/2023	02:45 PM	412							
454	5/14/2023	03:00 PM	453							
455	5/14/2023	03:15 PM	426							
456	5/14/2023	03:30 PM	386							
457	5/14/2023	03:45 PM	364							
458	5/14/2023	04:00 PM	390							
459	5/14/2023	04:15 PM	378							
460	5/14/2023	04:30 PM	423							
461	5/14/2023	04:45 PM	383							
462	5/14/2023	05:00 PM	383							
463	5/14/2023	05:15 PM	350							
464	5/14/2023	05:30 PM	368							
465	5/14/2023	05:45 PM	286							
466	5/14/2023	06:00 PM	316							
467	5/14/2023	06:15 PM	328							
468	5/14/2023	06:30 PM	278							
469	5/14/2023	06:45 PM	280							
470	5/14/2023	07:00 PM	250							
471	5/14/2023	07:15 PM	254							
472	5/14/2023	07:30 PM	236							
473	5/14/2023	07:45 PM	200							
474	5/14/2023	08:00 PM	212							
475	5/14/2023	08:15 PM	192							
476	5/14/2023	08:30 PM	188							
477	5/14/2023	08:45 PM	154							
478	5/14/2023	09:00 PM	135							
479	5/14/2023	09:15 PM	153							
480	5/14/2023	09:30 PM	154							
481	5/14/2023	09:45 PM	126							
482	5/14/2023	10:00 PM	126							
483	5/14/2023	10:15 PM	116							
484	5/14/2023	10:30 PM	84							
485	5/14/2023	10:45 PM	88							
486	5/14/2023	11:00 PM	78							
487	5/14/2023	11:15 PM	114							
488	5/14/2023	11:30 PM	92							
489	5/14/2023	11:45 PM	73							
490	5/15/2023	12:00 AM	48							
491	5/15/2023	12:15 AM	37							
492	5/15/2023	12:30 AM	55							
493	5/15/2023	12:45 AM	54							
494	5/15/2023	01:00 AM	64							
495	5/15/2023	01:15 AM	50							
496	5/15/2023	01:30 AM	52							
497	5/15/2023	01:45 AM	54							
498	5/15/2023	02:00 AM	66							
499	5/15/2023	02:15 AM	52							

	A	B	C	D	E	F	G	H	I	J
500	5/15/2023	02:30 AM	61							
501	5/15/2023	02:45 AM	106							
502	5/15/2023	03:00 AM	90							
503	5/15/2023	03:15 AM	100							
504	5/15/2023	03:30 AM	126							
505	5/15/2023	03:45 AM	110							
506	5/15/2023	04:00 AM	176							
507	5/15/2023	04:15 AM	160							
508	5/15/2023	04:30 AM	180							
509	5/15/2023	04:45 AM	185							
510	5/15/2023	05:00 AM	195							
511	5/15/2023	05:15 AM	236							
512	5/15/2023	05:30 AM	322							
513	5/15/2023	05:45 AM	340							
514	5/15/2023	06:00 AM	331							
515	5/15/2023	06:15 AM	414							
516	5/15/2023	06:30 AM	466							
517	5/15/2023	06:45 AM	488							
518	5/15/2023	07:00 AM	409							
519	5/15/2023	07:15 AM	384							
520	5/15/2023	07:30 AM	373							
521	5/15/2023	07:45 AM	410							
522	5/15/2023	08:00 AM	351							
523	5/15/2023	08:15 AM	368							
524	5/15/2023	08:30 AM	336							
525	5/15/2023	08:45 AM	388							
526	5/15/2023	09:00 AM	378							
527	5/15/2023	09:15 AM	407							
528	5/15/2023	09:30 AM	372							
529	5/15/2023	09:45 AM	396							
530	5/15/2023	10:00 AM	380							
531	5/15/2023	10:15 AM	407							
532	5/15/2023	10:30 AM	403							
533	5/15/2023	10:45 AM	396							
534	5/15/2023	11:00 AM	420							
535	5/15/2023	11:15 AM	380							
536	5/15/2023	11:30 AM	366							
537	5/15/2023	11:45 AM	408							
538	5/15/2023	12:00 PM	345							
539	5/15/2023	12:15 PM	368							
540	5/15/2023	12:30 PM	354							
541	5/15/2023	12:45 PM	410							
542	5/15/2023	01:00 PM	381							
543	5/15/2023	01:15 PM	364							
544	5/15/2023	01:30 PM	356							
545	5/15/2023	01:45 PM	424							
546	5/15/2023	02:00 PM	390							
547	5/15/2023	02:15 PM	370							
548	5/15/2023	02:30 PM	428							
549	5/15/2023	02:45 PM	401							

	A	B	C	D	E	F	G	H	I	J
550	5/15/2023	03:00 PM	446							
551	5/15/2023	03:15 PM	474							
552	5/15/2023	03:30 PM	398							
553	5/15/2023	03:45 PM	400							
554	5/15/2023	04:00 PM	416							
555	5/15/2023	04:15 PM	358							
556	5/15/2023	04:30 PM	367							
557	5/15/2023	04:45 PM	340							
558	5/15/2023	05:00 PM	298							
559	5/15/2023	05:15 PM	252							
560	5/15/2023	05:30 PM	247							
561	5/15/2023	05:45 PM	244							
562	5/15/2023	06:00 PM	222							
563	5/15/2023	06:15 PM	194							
564	5/15/2023	06:30 PM	209							
565	5/15/2023	06:45 PM	147							
566	5/15/2023	07:00 PM	194							
567	5/15/2023	07:15 PM	166							
568	5/15/2023	07:30 PM	146							
569	5/15/2023	07:45 PM	152							
570	5/15/2023	08:00 PM	130							
571	5/15/2023	08:15 PM	118							
572	5/15/2023	08:30 PM	106							
573	5/15/2023	08:45 PM	98							
574	5/15/2023	09:00 PM	108							
575	5/15/2023	09:15 PM	117							
576	5/15/2023	09:30 PM	98							
577	5/15/2023	09:45 PM	81							
578	5/15/2023	10:00 PM	96							
579	5/15/2023	10:15 PM	104							
580	5/15/2023	10:30 PM	80							
581	5/15/2023	10:45 PM	84							
582	5/15/2023	11:00 PM	82							
583	5/15/2023	11:15 PM	64							
584	5/15/2023	11:30 PM	88							
585	5/15/2023	11:45 PM	76							
586	5/16/2023	12:00 AM	44							
587	5/16/2023	12:15 AM	60							
588	5/16/2023	12:30 AM	66							
589	5/16/2023	12:45 AM	52							
590	5/16/2023	01:00 AM	70							
591	5/16/2023	01:15 AM	63							
592	5/16/2023	01:30 AM	64							
593	5/16/2023	01:45 AM	60							
594	5/16/2023	02:00 AM	58							
595	5/16/2023	02:15 AM	46							
596	5/16/2023	02:30 AM	52							
597	5/16/2023	02:45 AM	66							
598	5/16/2023	03:00 AM	74							
599	5/16/2023	03:15 AM	96							

	A	B	C	D	E	F	G	H	I	J
600	5/16/2023	03:30 AM	119							
601	5/16/2023	03:45 AM	140							
602	5/16/2023	04:00 AM	138							
603	5/16/2023	04:15 AM	158							
604	5/16/2023	04:30 AM	168							
605	5/16/2023	04:45 AM	199							
606	5/16/2023	05:00 AM	220							
607	5/16/2023	05:15 AM	266							
608	5/16/2023	05:30 AM	283							
609	5/16/2023	05:45 AM	344							
610	5/16/2023	06:00 AM	387							
611	5/16/2023	06:15 AM	391							
612	5/16/2023	06:30 AM	448							
613	5/16/2023	06:45 AM	456							
614	5/16/2023	07:00 AM	396							
615	5/16/2023	07:15 AM	377							
616	5/16/2023	07:30 AM	402							
617	5/16/2023	07:45 AM	375							
618	5/16/2023	08:00 AM	367							
619	5/16/2023	08:15 AM	367							
620	5/16/2023	08:30 AM	362							
621	5/16/2023	08:45 AM	351							
622	5/16/2023	09:00 AM	355							
623	5/16/2023	09:15 AM	362							
624	5/16/2023	09:30 AM	348							
625	5/16/2023	09:45 AM	362							
626	5/16/2023	10:00 AM	336							
627	5/16/2023	10:15 AM	316							
628	5/16/2023	10:30 AM	350							
629	5/16/2023	10:45 AM	334							
630	5/16/2023	11:00 AM	357							
631	5/16/2023	11:15 AM	338							
632	5/16/2023	11:30 AM	343							
633	5/16/2023	11:45 AM	342							
634	5/16/2023	12:00 PM	332							
635	5/16/2023	12:15 PM	314							
636	5/16/2023	12:30 PM	368							
637	5/16/2023	12:45 PM	387							
638	5/16/2023	01:00 PM	328							
639	5/16/2023	01:15 PM	346							
640	5/16/2023	01:30 PM	370							
641	5/16/2023	01:45 PM	354							
642	5/16/2023	02:00 PM	388							
643	5/16/2023	02:15 PM	410							
644	5/16/2023	02:30 PM	442							
645	5/16/2023	02:45 PM	431							
646	5/16/2023	03:00 PM	387							
647	5/16/2023	03:15 PM	450							
648	5/16/2023	03:30 PM	436							
649	5/16/2023	03:45 PM	379							

	A	B	C	D	E	F	G	H	I	J
650	5/16/2023	04:00 PM	412							
651	5/16/2023	04:15 PM	372							
652	5/16/2023	04:30 PM	395							
653	5/16/2023	04:45 PM	312							
654	5/16/2023	05:00 PM	344							
655	5/16/2023	05:15 PM	280							
656	5/16/2023	05:30 PM	258							
657	5/16/2023	05:45 PM	254							
658	5/16/2023	06:00 PM	238							
659	5/16/2023	06:15 PM	200							
660	5/16/2023	06:30 PM	221							
661	5/16/2023	06:45 PM	185							
662	5/16/2023	07:00 PM	190							
663	5/16/2023	07:15 PM	159							
664	5/16/2023	07:30 PM	160							
665	5/16/2023	07:45 PM	166							
666	5/16/2023	08:00 PM	156							
667	5/16/2023	08:15 PM	146							
668	5/16/2023	08:30 PM	150							
669	5/16/2023	08:45 PM	148							
670	5/16/2023	09:00 PM	128							
671	5/16/2023	09:15 PM	126							
672	5/16/2023	09:30 PM	119							
673	5/16/2023	09:45 PM	75							
674	5/16/2023	10:00 PM	116							
675	5/16/2023	10:15 PM	77							
676	5/16/2023	10:30 PM	80							
677	5/16/2023	10:45 PM	60							
678	5/16/2023	11:00 PM	70							
679	5/16/2023	11:15 PM	105							
680	5/16/2023	11:30 PM	74							
681	5/16/2023	11:45 PM	62							
682	5/17/2023	12:00 AM	64							
683	5/17/2023	12:15 AM	63							
684	5/17/2023	12:30 AM	73							
685	5/17/2023	12:45 AM	74							
686	5/17/2023	01:00 AM	46							
687	5/17/2023	01:15 AM	69							
688	5/17/2023	01:30 AM	62							
689	5/17/2023	01:45 AM	56							
690	5/17/2023	02:00 AM	51							
691	5/17/2023	02:15 AM	66							
692	5/17/2023	02:30 AM	54							
693	5/17/2023	02:45 AM	63							
694	5/17/2023	03:00 AM	102							
695	5/17/2023	03:15 AM	120							
696	5/17/2023	03:30 AM	128							
697	5/17/2023	03:45 AM	134							
698	5/17/2023	04:00 AM	120							
699	5/17/2023	04:15 AM	150							

	A	B	C	D	E	F	G	H	I	J
700	5/17/2023	04:30 AM	155							
701	5/17/2023	04:45 AM	218							
702	5/17/2023	05:00 AM	204							
703	5/17/2023	05:15 AM	254							
704	5/17/2023	05:30 AM	319							
705	5/17/2023	05:45 AM	332							
706	5/17/2023	06:00 AM	402							
707	5/17/2023	06:15 AM	434							
708	5/17/2023	06:30 AM	458							
709	5/17/2023	06:45 AM	466							
710	5/17/2023	07:00 AM	416							
711	5/17/2023	07:15 AM	478							
712	5/17/2023	07:30 AM	444							
713	5/17/2023	07:45 AM	396							
714	5/17/2023	08:00 AM	448							
715	5/17/2023	08:15 AM	450							
716	5/17/2023	08:30 AM	398							
717	5/17/2023	08:45 AM	378							
718	5/17/2023	09:00 AM	346							
719	5/17/2023	09:15 AM	363							
720	5/17/2023	09:30 AM	362							
721	5/17/2023	09:45 AM	319							
722	5/17/2023	10:00 AM	319							
723	5/17/2023	10:15 AM	350							
724	5/17/2023	10:30 AM	356							
725	5/17/2023	10:45 AM	339							
726	5/17/2023	11:00 AM	352							
727	5/17/2023	11:15 AM	339							
728	5/17/2023	11:30 AM	336							
729	5/17/2023	11:45 AM	374							
730	5/17/2023	12:00 PM	341							
731	5/17/2023	12:15 PM	338							
732	5/17/2023	12:30 PM	402							
733	5/17/2023	12:45 PM	368							
734	5/17/2023	01:00 PM	391							
735	5/17/2023	01:15 PM	356							
736	5/17/2023	01:30 PM	378							
737	5/17/2023	01:45 PM	410							
738	5/17/2023	02:00 PM	396							
739	5/17/2023	02:15 PM	423							
740	5/17/2023	02:30 PM	443							
741	5/17/2023	02:45 PM	391							
742	5/17/2023	03:00 PM	478							
743	5/17/2023	03:15 PM	429							
744	5/17/2023	03:30 PM	454							
745	5/17/2023	03:45 PM	422							
746	5/17/2023	04:00 PM	428							
747	5/17/2023	04:15 PM	396							
748	5/17/2023	04:30 PM	418							
749	5/17/2023	04:45 PM	298							

	A	B	C	D	E	F	G	H	I	J
750	5/17/2023	05:00 PM	358							
751	5/17/2023	05:15 PM	312							
752	5/17/2023	05:30 PM	314							
753	5/17/2023	05:45 PM	268							
754	5/17/2023	06:00 PM	292							
755	5/17/2023	06:15 PM	216							
756	5/17/2023	06:30 PM	219							
757	5/17/2023	06:45 PM	224							
758	5/17/2023	07:00 PM	203							
759	5/17/2023	07:15 PM	207							
760	5/17/2023	07:30 PM	179							
761	5/17/2023	07:45 PM	163							
762	5/17/2023	08:00 PM	166							
763	5/17/2023	08:15 PM	140							
764	5/17/2023	08:30 PM	181							
765	5/17/2023	08:45 PM	135							
766	5/17/2023	09:00 PM	120							
767	5/17/2023	09:15 PM	103							
768	5/17/2023	09:30 PM	92							
769	5/17/2023	09:45 PM	104							
770	5/17/2023	10:00 PM	124							
771	5/17/2023	10:15 PM	104							
772	5/17/2023	10:30 PM	76							
773	5/17/2023	10:45 PM	89							
774	5/17/2023	11:00 PM	69							
775	5/17/2023	11:15 PM	68							
776	5/17/2023	11:30 PM	92							
777	5/17/2023	11:45 PM	78							
778	5/18/2023	12:00 AM	79							
779	5/18/2023	12:15 AM	80							
780	5/18/2023	12:30 AM	80							
781	5/18/2023	12:45 AM	70							
782	5/18/2023	01:00 AM	58							
783	5/18/2023	01:15 AM	64							
784	5/18/2023	01:30 AM	56							
785	5/18/2023	01:45 AM	82							
786	5/18/2023	02:00 AM	86							
787	5/18/2023	02:15 AM	64							
788	5/18/2023	02:30 AM	72							
789	5/18/2023	02:45 AM	108							
790	5/18/2023	03:00 AM	83							
791	5/18/2023	03:15 AM	100							
792	5/18/2023	03:30 AM	100							
793	5/18/2023	03:45 AM	148							
794	5/18/2023	04:00 AM	146							
795	5/18/2023	04:15 AM	140							
796	5/18/2023	04:30 AM	182							
797	5/18/2023	04:45 AM	217							
798	5/18/2023	05:00 AM	223							
799	5/18/2023	05:15 AM	259							

	A	B	C	D	E	F	G	H	I	J
800	5/18/2023	05:30 AM	328							
801	5/18/2023	05:45 AM	364							
802	5/18/2023	06:00 AM	368							
803	5/18/2023	06:15 AM	428							
804	5/18/2023	06:30 AM	464							
805	5/18/2023	06:45 AM	477							
806	5/18/2023	07:00 AM	434							
807	5/18/2023	07:15 AM	389							
808	5/18/2023	07:30 AM	418							
809	5/18/2023	07:45 AM	368							
810	5/18/2023	08:00 AM	410							
811	5/18/2023	08:15 AM	354							
812	5/18/2023	08:30 AM	406							
813	5/18/2023	08:45 AM	395							
814	5/18/2023	09:00 AM	411							
815	5/18/2023	09:15 AM	382							
816	5/18/2023	09:30 AM	378							
817	5/18/2023	09:45 AM	424							
818	5/18/2023	10:00 AM	428							
819	5/18/2023	10:15 AM	382							
820	5/18/2023	10:30 AM	410							
821	5/18/2023	10:45 AM	396							
822	5/18/2023	11:00 AM	392							
823	5/18/2023	11:15 AM	384							
824	5/18/2023	11:30 AM	421							
825	5/18/2023	11:45 AM	357							
826	5/18/2023	12:00 PM	346							
827	5/18/2023	12:15 PM	392							
828	5/18/2023	12:30 PM	374							
829	5/18/2023	12:45 PM	342							
830	5/18/2023	01:00 PM	399							
831	5/18/2023	01:15 PM	392							
832	5/18/2023	01:30 PM	390							
833	5/18/2023	01:45 PM	544							
834	5/18/2023	02:00 PM	563							
835	5/18/2023	02:15 PM	441							
836	5/18/2023	02:30 PM	496							
837	5/18/2023	02:45 PM	481							
838	5/18/2023	03:00 PM	500							
839	5/18/2023	03:15 PM	474							
840	5/18/2023	03:30 PM	458							
841	5/18/2023	03:45 PM	469							
842	5/18/2023	04:00 PM	461							
843	5/18/2023	04:15 PM	418							
844	5/18/2023	04:30 PM	471							
845	5/18/2023	04:45 PM	422							
846	5/18/2023	05:00 PM	326							
847	5/18/2023	05:15 PM	353							
848	5/18/2023	05:30 PM	328							
849	5/18/2023	05:45 PM	336							

	A	B	C	D	E	F	G	H	I	J
850	5/18/2023	06:00 PM	286							
851	5/18/2023	06:15 PM	296							
852	5/18/2023	06:30 PM	293							
853	5/18/2023	06:45 PM	262							
854	5/18/2023	07:00 PM	247							
855	5/18/2023	07:15 PM	220							
856	5/18/2023	07:30 PM	224							
857	5/18/2023	07:45 PM	170							
858	5/18/2023	08:00 PM	194							
859	5/18/2023	08:15 PM	218							
860	5/18/2023	08:30 PM	173							
861	5/18/2023	08:45 PM	157							
862	5/18/2023	09:00 PM	154							
863	5/18/2023	09:15 PM	132							
864	5/18/2023	09:30 PM	134							
865	5/18/2023	09:45 PM	145							
866	5/18/2023	10:00 PM	132							
867	5/18/2023	10:15 PM	104							
868	5/18/2023	10:30 PM	98							
869	5/18/2023	10:45 PM	100							
870	5/18/2023	11:00 PM	125							
871	5/18/2023	11:15 PM	81							
872	5/18/2023	11:30 PM	62							
873	5/18/2023	11:45 PM	82							

	A	B	C	D	E	F	G	H	I	J
1										
2	File Name: C:\Users\barri\OneDrive\Documents\TDB\WSP\SYRACUSE\NYSTA DATA\LIST 2\SYRACUSE NYSTA-ONONDAGA LIST2\ATR 1166.tf2									
3	Start Date: 5/10/2023									
4	Start Time: 12:00:00 AM									
5	Location 1: EB I-90 on ramp									
6	Location 2: from I-81									
7										
8										
9	Date	Time	EB							
10	5/10/2023	12:00 AM	14							
11	5/10/2023	12:15 AM	10							
12	5/10/2023	12:30 AM	7							
13	5/10/2023	12:45 AM	4							
14	5/10/2023	01:00 AM	6							
15	5/10/2023	01:15 AM	3							
16	5/10/2023	01:30 AM	1							
17	5/10/2023	01:45 AM	0							
18	5/10/2023	02:00 AM	2							
19	5/10/2023	02:15 AM	1							
20	5/10/2023	02:30 AM	4							
21	5/10/2023	02:45 AM	2							
22	5/10/2023	03:00 AM	3							
23	5/10/2023	03:15 AM	7							
24	5/10/2023	03:30 AM	4							
25	5/10/2023	03:45 AM	6							
26	5/10/2023	04:00 AM	3							
27	5/10/2023	04:15 AM	11							
28	5/10/2023	04:30 AM	10							
29	5/10/2023	04:45 AM	5							
30	5/10/2023	05:00 AM	9							
31	5/10/2023	05:15 AM	6							
32	5/10/2023	05:30 AM	6							
33	5/10/2023	05:45 AM	9							
34	5/10/2023	06:00 AM	11							
35	5/10/2023	06:15 AM	21							
36	5/10/2023	06:30 AM	10							
37	5/10/2023	06:45 AM	23							
38	5/10/2023	07:00 AM	22							
39	5/10/2023	07:15 AM	32							
40	5/10/2023	07:30 AM	23							
41	5/10/2023	07:45 AM	26							
42	5/10/2023	08:00 AM	36							
43	5/10/2023	08:15 AM	30							
44	5/10/2023	08:30 AM	28							
45	5/10/2023	08:45 AM	32							
46	5/10/2023	09:00 AM	18							
47	5/10/2023	09:15 AM	35							
48	5/10/2023	09:30 AM	29							
49	5/10/2023	09:45 AM	29							

	A	B	C	D	E	F	G	H	I	J
50	5/10/2023	10:00 AM	32							
51	5/10/2023	10:15 AM	33							
52	5/10/2023	10:30 AM	38							
53	5/10/2023	10:45 AM	27							
54	5/10/2023	11:00 AM	25							
55	5/10/2023	11:15 AM	29							
56	5/10/2023	11:30 AM	33							
57	5/10/2023	11:45 AM	32							
58	5/10/2023	12:00 PM	33							
59	5/10/2023	12:15 PM	32							
60	5/10/2023	12:30 PM	31							
61	5/10/2023	12:45 PM	31							
62	5/10/2023	01:00 PM	29							
63	5/10/2023	01:15 PM	40							
64	5/10/2023	01:30 PM	35							
65	5/10/2023	01:45 PM	42							
66	5/10/2023	02:00 PM	38							
67	5/10/2023	02:15 PM	27							
68	5/10/2023	02:30 PM	29							
69	5/10/2023	02:45 PM	26							
70	5/10/2023	03:00 PM	38							
71	5/10/2023	03:15 PM	32							
72	5/10/2023	03:30 PM	47							
73	5/10/2023	03:45 PM	46							
74	5/10/2023	04:00 PM	38							
75	5/10/2023	04:15 PM	40							
76	5/10/2023	04:30 PM	59							
77	5/10/2023	04:45 PM	51							
78	5/10/2023	05:00 PM	29							
79	5/10/2023	05:15 PM	48							
80	5/10/2023	05:30 PM	36							
81	5/10/2023	05:45 PM	21							
82	5/10/2023	06:00 PM	22							
83	5/10/2023	06:15 PM	25							
84	5/10/2023	06:30 PM	27							
85	5/10/2023	06:45 PM	14							
86	5/10/2023	07:00 PM	22							
87	5/10/2023	07:15 PM	15							
88	5/10/2023	07:30 PM	16							
89	5/10/2023	07:45 PM	24							
90	5/10/2023	08:00 PM	18							
91	5/10/2023	08:15 PM	20							
92	5/10/2023	08:30 PM	10							
93	5/10/2023	08:45 PM	11							
94	5/10/2023	09:00 PM	11							
95	5/10/2023	09:15 PM	5							
96	5/10/2023	09:30 PM	13							
97	5/10/2023	09:45 PM	9							
98	5/10/2023	10:00 PM	6							
99	5/10/2023	10:15 PM	4							

	A	B	C	D	E	F	G	H	I	J
100	5/10/2023	10:30 PM	9							
101	5/10/2023	10:45 PM	7							
102	5/10/2023	11:00 PM	9							
103	5/10/2023	11:15 PM	7							
104	5/10/2023	11:30 PM	5							
105	5/10/2023	11:45 PM	6							
106	5/11/2023	12:00 AM	14							
107	5/11/2023	12:15 AM	8							
108	5/11/2023	12:30 AM	7							
109	5/11/2023	12:45 AM	6							
110	5/11/2023	01:00 AM	5							
111	5/11/2023	01:15 AM	1							
112	5/11/2023	01:30 AM	2							
113	5/11/2023	01:45 AM	4							
114	5/11/2023	02:00 AM	2							
115	5/11/2023	02:15 AM	5							
116	5/11/2023	02:30 AM	6							
117	5/11/2023	02:45 AM	0							
118	5/11/2023	03:00 AM	0							
119	5/11/2023	03:15 AM	2							
120	5/11/2023	03:30 AM	4							
121	5/11/2023	03:45 AM	1							
122	5/11/2023	04:00 AM	2							
123	5/11/2023	04:15 AM	3							
124	5/11/2023	04:30 AM	10							
125	5/11/2023	04:45 AM	12							
126	5/11/2023	05:00 AM	6							
127	5/11/2023	05:15 AM	11							
128	5/11/2023	05:30 AM	4							
129	5/11/2023	05:45 AM	12							
130	5/11/2023	06:00 AM	21							
131	5/11/2023	06:15 AM	9							
132	5/11/2023	06:30 AM	15							
133	5/11/2023	06:45 AM	18							
134	5/11/2023	07:00 AM	29							
135	5/11/2023	07:15 AM	33							
136	5/11/2023	07:30 AM	29							
137	5/11/2023	07:45 AM	30							
138	5/11/2023	08:00 AM	25							
139	5/11/2023	08:15 AM	34							
140	5/11/2023	08:30 AM	31							
141	5/11/2023	08:45 AM	25							
142	5/11/2023	09:00 AM	20							
143	5/11/2023	09:15 AM	28							
144	5/11/2023	09:30 AM	34							
145	5/11/2023	09:45 AM	45							
146	5/11/2023	10:00 AM	34							
147	5/11/2023	10:15 AM	34							
148	5/11/2023	10:30 AM	27							
149	5/11/2023	10:45 AM	18							

	A	B	C	D	E	F	G	H	I	J
150	5/11/2023	11:00 AM	44							
151	5/11/2023	11:15 AM	35							
152	5/11/2023	11:30 AM	47							
153	5/11/2023	11:45 AM	29							
154	5/11/2023	12:00 PM	46							
155	5/11/2023	12:15 PM	32							
156	5/11/2023	12:30 PM	37							
157	5/11/2023	12:45 PM	34							
158	5/11/2023	01:00 PM	37							
159	5/11/2023	01:15 PM	34							
160	5/11/2023	01:30 PM	46							
161	5/11/2023	01:45 PM	24							
162	5/11/2023	02:00 PM	39							
163	5/11/2023	02:15 PM	31							
164	5/11/2023	02:30 PM	29							
165	5/11/2023	02:45 PM	46							
166	5/11/2023	03:00 PM	35							
167	5/11/2023	03:15 PM	43							
168	5/11/2023	03:30 PM	41							
169	5/11/2023	03:45 PM	44							
170	5/11/2023	04:00 PM	39							
171	5/11/2023	04:15 PM	35							
172	5/11/2023	04:30 PM	48							
173	5/11/2023	04:45 PM	41							
174	5/11/2023	05:00 PM	38							
175	5/11/2023	05:15 PM	45							
176	5/11/2023	05:30 PM	28							
177	5/11/2023	05:45 PM	19							
178	5/11/2023	06:00 PM	28							
179	5/11/2023	06:15 PM	25							
180	5/11/2023	06:30 PM	15							
181	5/11/2023	06:45 PM	28							
182	5/11/2023	07:00 PM	25							
183	5/11/2023	07:15 PM	17							
184	5/11/2023	07:30 PM	22							
185	5/11/2023	07:45 PM	19							
186	5/11/2023	08:00 PM	20							
187	5/11/2023	08:15 PM	14							
188	5/11/2023	08:30 PM	10							
189	5/11/2023	08:45 PM	5							
190	5/11/2023	09:00 PM	15							
191	5/11/2023	09:15 PM	6							
192	5/11/2023	09:30 PM	6							
193	5/11/2023	09:45 PM	16							
194	5/11/2023	10:00 PM	7							
195	5/11/2023	10:15 PM	9							
196	5/11/2023	10:30 PM	7							
197	5/11/2023	10:45 PM	11							
198	5/11/2023	11:00 PM	7							
199	5/11/2023	11:15 PM	4							

	A	B	C	D	E	F	G	H	I	J
200	5/11/2023	11:30 PM	6							
201	5/11/2023	11:45 PM	8							
202	5/12/2023	12:00 AM	16							
203	5/12/2023	12:15 AM	5							
204	5/12/2023	12:30 AM	5							
205	5/12/2023	12:45 AM	8							
206	5/12/2023	01:00 AM	4							
207	5/12/2023	01:15 AM	9							
208	5/12/2023	01:30 AM	7							
209	5/12/2023	01:45 AM	1							
210	5/12/2023	02:00 AM	2							
211	5/12/2023	02:15 AM	4							
212	5/12/2023	02:30 AM	2							
213	5/12/2023	02:45 AM	1							
214	5/12/2023	03:00 AM	1							
215	5/12/2023	03:15 AM	3							
216	5/12/2023	03:30 AM	2							
217	5/12/2023	03:45 AM	2							
218	5/12/2023	04:00 AM	5							
219	5/12/2023	04:15 AM	5							
220	5/12/2023	04:30 AM	7							
221	5/12/2023	04:45 AM	5							
222	5/12/2023	05:00 AM	11							
223	5/12/2023	05:15 AM	7							
224	5/12/2023	05:30 AM	2							
225	5/12/2023	05:45 AM	10							
226	5/12/2023	06:00 AM	17							
227	5/12/2023	06:15 AM	21							
228	5/12/2023	06:30 AM	10							
229	5/12/2023	06:45 AM	18							
230	5/12/2023	07:00 AM	24							
231	5/12/2023	07:15 AM	23							
232	5/12/2023	07:30 AM	33							
233	5/12/2023	07:45 AM	25							
234	5/12/2023	08:00 AM	35							
235	5/12/2023	08:15 AM	24							
236	5/12/2023	08:30 AM	22							
237	5/12/2023	08:45 AM	17							
238	5/12/2023	09:00 AM	23							
239	5/12/2023	09:15 AM	20							
240	5/12/2023	09:30 AM	28							
241	5/12/2023	09:45 AM	23							
242	5/12/2023	10:00 AM	25							
243	5/12/2023	10:15 AM	28							
244	5/12/2023	10:30 AM	26							
245	5/12/2023	10:45 AM	32							
246	5/12/2023	11:00 AM	27							
247	5/12/2023	11:15 AM	27							
248	5/12/2023	11:30 AM	16							
249	5/12/2023	11:45 AM	40							

	A	B	C	D	E	F	G	H	I	J
250	5/12/2023	12:00 PM	34							
251	5/12/2023	12:15 PM	28							
252	5/12/2023	12:30 PM	31							
253	5/12/2023	12:45 PM	36							
254	5/12/2023	01:00 PM	31							
255	5/12/2023	01:15 PM	33							
256	5/12/2023	01:30 PM	42							
257	5/12/2023	01:45 PM	33							
258	5/12/2023	02:00 PM	32							
259	5/12/2023	02:15 PM	38							
260	5/12/2023	02:30 PM	34							
261	5/12/2023	02:45 PM	32							
262	5/12/2023	03:00 PM	58							
263	5/12/2023	03:15 PM	48							
264	5/12/2023	03:30 PM	38							
265	5/12/2023	03:45 PM	47							
266	5/12/2023	04:00 PM	32							
267	5/12/2023	04:15 PM	37							
268	5/12/2023	04:30 PM	38							
269	5/12/2023	04:45 PM	38							
270	5/12/2023	05:00 PM	38							
271	5/12/2023	05:15 PM	40							
272	5/12/2023	05:30 PM	29							
273	5/12/2023	05:45 PM	29							
274	5/12/2023	06:00 PM	26							
275	5/12/2023	06:15 PM	22							
276	5/12/2023	06:30 PM	16							
277	5/12/2023	06:45 PM	31							
278	5/12/2023	07:00 PM	20							
279	5/12/2023	07:15 PM	16							
280	5/12/2023	07:30 PM	20							
281	5/12/2023	07:45 PM	7							
282	5/12/2023	08:00 PM	19							
283	5/12/2023	08:15 PM	19							
284	5/12/2023	08:30 PM	19							
285	5/12/2023	08:45 PM	14							
286	5/12/2023	09:00 PM	8							
287	5/12/2023	09:15 PM	25							
288	5/12/2023	09:30 PM	24							
289	5/12/2023	09:45 PM	18							
290	5/12/2023	10:00 PM	8							
291	5/12/2023	10:15 PM	10							
292	5/12/2023	10:30 PM	10							
293	5/12/2023	10:45 PM	8							
294	5/12/2023	11:00 PM	10							
295	5/12/2023	11:15 PM	14							
296	5/12/2023	11:30 PM	13							
297	5/12/2023	11:45 PM	11							
298	5/13/2023	12:00 AM	12							
299	5/13/2023	12:15 AM	11							

	A	B	C	D	E	F	G	H	I	J
300	5/13/2023	12:30 AM	8							
301	5/13/2023	12:45 AM	5							
302	5/13/2023	01:00 AM	3							
303	5/13/2023	01:15 AM	3							
304	5/13/2023	01:30 AM	2							
305	5/13/2023	01:45 AM	5							
306	5/13/2023	02:00 AM	5							
307	5/13/2023	02:15 AM	3							
308	5/13/2023	02:30 AM	5							
309	5/13/2023	02:45 AM	1							
310	5/13/2023	03:00 AM	1							
311	5/13/2023	03:15 AM	0							
312	5/13/2023	03:30 AM	1							
313	5/13/2023	03:45 AM	4							
314	5/13/2023	04:00 AM	3							
315	5/13/2023	04:15 AM	9							
316	5/13/2023	04:30 AM	6							
317	5/13/2023	04:45 AM	5							
318	5/13/2023	05:00 AM	6							
319	5/13/2023	05:15 AM	4							
320	5/13/2023	05:30 AM	7							
321	5/13/2023	05:45 AM	7							
322	5/13/2023	06:00 AM	7							
323	5/13/2023	06:15 AM	3							
324	5/13/2023	06:30 AM	14							
325	5/13/2023	06:45 AM	9							
326	5/13/2023	07:00 AM	9							
327	5/13/2023	07:15 AM	13							
328	5/13/2023	07:30 AM	8							
329	5/13/2023	07:45 AM	16							
330	5/13/2023	08:00 AM	18							
331	5/13/2023	08:15 AM	21							
332	5/13/2023	08:30 AM	18							
333	5/13/2023	08:45 AM	10							
334	5/13/2023	09:00 AM	24							
335	5/13/2023	09:15 AM	21							
336	5/13/2023	09:30 AM	16							
337	5/13/2023	09:45 AM	24							
338	5/13/2023	10:00 AM	14							
339	5/13/2023	10:15 AM	22							
340	5/13/2023	10:30 AM	28							
341	5/13/2023	10:45 AM	18							
342	5/13/2023	11:00 AM	27							
343	5/13/2023	11:15 AM	13							
344	5/13/2023	11:30 AM	31							
345	5/13/2023	11:45 AM	23							
346	5/13/2023	12:00 PM	28							
347	5/13/2023	12:15 PM	23							
348	5/13/2023	12:30 PM	29							
349	5/13/2023	12:45 PM	30							

	A	B	C	D	E	F	G	H	I	J
350	5/13/2023	01:00 PM	22							
351	5/13/2023	01:15 PM	27							
352	5/13/2023	01:30 PM	30							
353	5/13/2023	01:45 PM	31							
354	5/13/2023	02:00 PM	39							
355	5/13/2023	02:15 PM	29							
356	5/13/2023	02:30 PM	32							
357	5/13/2023	02:45 PM	37							
358	5/13/2023	03:00 PM	39							
359	5/13/2023	03:15 PM	36							
360	5/13/2023	03:30 PM	27							
361	5/13/2023	03:45 PM	33							
362	5/13/2023	04:00 PM	30							
363	5/13/2023	04:15 PM	31							
364	5/13/2023	04:30 PM	42							
365	5/13/2023	04:45 PM	32							
366	5/13/2023	05:00 PM	30							
367	5/13/2023	05:15 PM	30							
368	5/13/2023	05:30 PM	28							
369	5/13/2023	05:45 PM	39							
370	5/13/2023	06:00 PM	27							
371	5/13/2023	06:15 PM	23							
372	5/13/2023	06:30 PM	37							
373	5/13/2023	06:45 PM	24							
374	5/13/2023	07:00 PM	23							
375	5/13/2023	07:15 PM	23							
376	5/13/2023	07:30 PM	22							
377	5/13/2023	07:45 PM	24							
378	5/13/2023	08:00 PM	25							
379	5/13/2023	08:15 PM	25							
380	5/13/2023	08:30 PM	30							
381	5/13/2023	08:45 PM	26							
382	5/13/2023	09:00 PM	23							
383	5/13/2023	09:15 PM	19							
384	5/13/2023	09:30 PM	16							
385	5/13/2023	09:45 PM	17							
386	5/13/2023	10:00 PM	18							
387	5/13/2023	10:15 PM	10							
388	5/13/2023	10:30 PM	8							
389	5/13/2023	10:45 PM	8							
390	5/13/2023	11:00 PM	18							
391	5/13/2023	11:15 PM	12							
392	5/13/2023	11:30 PM	6							
393	5/13/2023	11:45 PM	12							
394	5/14/2023	12:00 AM	13							
395	5/14/2023	12:15 AM	10							
396	5/14/2023	12:30 AM	14							
397	5/14/2023	12:45 AM	9							
398	5/14/2023	01:00 AM	5							
399	5/14/2023	01:15 AM	5							

	A	B	C	D	E	F	G	H	I	J
400	5/14/2023	01:30 AM	2							
401	5/14/2023	01:45 AM	2							
402	5/14/2023	02:00 AM	1							
403	5/14/2023	02:15 AM	2							
404	5/14/2023	02:30 AM	3							
405	5/14/2023	02:45 AM	2							
406	5/14/2023	03:00 AM	0							
407	5/14/2023	03:15 AM	1							
408	5/14/2023	03:30 AM	1							
409	5/14/2023	03:45 AM	3							
410	5/14/2023	04:00 AM	8							
411	5/14/2023	04:15 AM	2							
412	5/14/2023	04:30 AM	7							
413	5/14/2023	04:45 AM	9							
414	5/14/2023	05:00 AM	4							
415	5/14/2023	05:15 AM	5							
416	5/14/2023	05:30 AM	5							
417	5/14/2023	05:45 AM	4							
418	5/14/2023	06:00 AM	3							
419	5/14/2023	06:15 AM	5							
420	5/14/2023	06:30 AM	7							
421	5/14/2023	06:45 AM	5							
422	5/14/2023	07:00 AM	6							
423	5/14/2023	07:15 AM	15							
424	5/14/2023	07:30 AM	6							
425	5/14/2023	07:45 AM	8							
426	5/14/2023	08:00 AM	10							
427	5/14/2023	08:15 AM	15							
428	5/14/2023	08:30 AM	6							
429	5/14/2023	08:45 AM	17							
430	5/14/2023	09:00 AM	9							
431	5/14/2023	09:15 AM	16							
432	5/14/2023	09:30 AM	17							
433	5/14/2023	09:45 AM	17							
434	5/14/2023	10:00 AM	18							
435	5/14/2023	10:15 AM	20							
436	5/14/2023	10:30 AM	32							
437	5/14/2023	10:45 AM	19							
438	5/14/2023	11:00 AM	22							
439	5/14/2023	11:15 AM	24							
440	5/14/2023	11:30 AM	30							
441	5/14/2023	11:45 AM	31							
442	5/14/2023	12:00 PM	32							
443	5/14/2023	12:15 PM	29							
444	5/14/2023	12:30 PM	27							
445	5/14/2023	12:45 PM	19							
446	5/14/2023	01:00 PM	31							
447	5/14/2023	01:15 PM	23							
448	5/14/2023	01:30 PM	32							
449	5/14/2023	01:45 PM	27							

	A	B	C	D	E	F	G	H	I	J
450	5/14/2023	02:00 PM	22							
451	5/14/2023	02:15 PM	33							
452	5/14/2023	02:30 PM	27							
453	5/14/2023	02:45 PM	38							
454	5/14/2023	03:00 PM	32							
455	5/14/2023	03:15 PM	36							
456	5/14/2023	03:30 PM	37							
457	5/14/2023	03:45 PM	44							
458	5/14/2023	04:00 PM	39							
459	5/14/2023	04:15 PM	31							
460	5/14/2023	04:30 PM	24							
461	5/14/2023	04:45 PM	35							
462	5/14/2023	05:00 PM	26							
463	5/14/2023	05:15 PM	38							
464	5/14/2023	05:30 PM	39							
465	5/14/2023	05:45 PM	24							
466	5/14/2023	06:00 PM	28							
467	5/14/2023	06:15 PM	18							
468	5/14/2023	06:30 PM	36							
469	5/14/2023	06:45 PM	24							
470	5/14/2023	07:00 PM	18							
471	5/14/2023	07:15 PM	22							
472	5/14/2023	07:30 PM	21							
473	5/14/2023	07:45 PM	17							
474	5/14/2023	08:00 PM	18							
475	5/14/2023	08:15 PM	14							
476	5/14/2023	08:30 PM	13							
477	5/14/2023	08:45 PM	8							
478	5/14/2023	09:00 PM	12							
479	5/14/2023	09:15 PM	9							
480	5/14/2023	09:30 PM	10							
481	5/14/2023	09:45 PM	12							
482	5/14/2023	10:00 PM	4							
483	5/14/2023	10:15 PM	4							
484	5/14/2023	10:30 PM	2							
485	5/14/2023	10:45 PM	8							
486	5/14/2023	11:00 PM	15							
487	5/14/2023	11:15 PM	10							
488	5/14/2023	11:30 PM	12							
489	5/14/2023	11:45 PM	7							
490	5/15/2023	12:00 AM	6							
491	5/15/2023	12:15 AM	10							
492	5/15/2023	12:30 AM	6							
493	5/15/2023	12:45 AM	1							
494	5/15/2023	01:00 AM	2							
495	5/15/2023	01:15 AM	1							
496	5/15/2023	01:30 AM	0							
497	5/15/2023	01:45 AM	1							
498	5/15/2023	02:00 AM	2							
499	5/15/2023	02:15 AM	1							

	A	B	C	D	E	F	G	H	I	J
500	5/15/2023	02:30 AM	6							
501	5/15/2023	02:45 AM	0							
502	5/15/2023	03:00 AM	1							
503	5/15/2023	03:15 AM	6							
504	5/15/2023	03:30 AM	2							
505	5/15/2023	03:45 AM	2							
506	5/15/2023	04:00 AM	6							
507	5/15/2023	04:15 AM	4							
508	5/15/2023	04:30 AM	11							
509	5/15/2023	04:45 AM	6							
510	5/15/2023	05:00 AM	6							
511	5/15/2023	05:15 AM	12							
512	5/15/2023	05:30 AM	9							
513	5/15/2023	05:45 AM	12							
514	5/15/2023	06:00 AM	17							
515	5/15/2023	06:15 AM	19							
516	5/15/2023	06:30 AM	18							
517	5/15/2023	06:45 AM	21							
518	5/15/2023	07:00 AM	25							
519	5/15/2023	07:15 AM	26							
520	5/15/2023	07:30 AM	32							
521	5/15/2023	07:45 AM	44							
522	5/15/2023	08:00 AM	38							
523	5/15/2023	08:15 AM	34							
524	5/15/2023	08:30 AM	25							
525	5/15/2023	08:45 AM	31							
526	5/15/2023	09:00 AM	27							
527	5/15/2023	09:15 AM	28							
528	5/15/2023	09:30 AM	38							
529	5/15/2023	09:45 AM	29							
530	5/15/2023	10:00 AM	37							
531	5/15/2023	10:15 AM	28							
532	5/15/2023	10:30 AM	23							
533	5/15/2023	10:45 AM	21							
534	5/15/2023	11:00 AM	26							
535	5/15/2023	11:15 AM	34							
536	5/15/2023	11:30 AM	24							
537	5/15/2023	11:45 AM	32							
538	5/15/2023	12:00 PM	23							
539	5/15/2023	12:15 PM	34							
540	5/15/2023	12:30 PM	36							
541	5/15/2023	12:45 PM	33							
542	5/15/2023	01:00 PM	41							
543	5/15/2023	01:15 PM	19							
544	5/15/2023	01:30 PM	29							
545	5/15/2023	01:45 PM	32							
546	5/15/2023	02:00 PM	33							
547	5/15/2023	02:15 PM	31							
548	5/15/2023	02:30 PM	29							
549	5/15/2023	02:45 PM	23							

	A	B	C	D	E	F	G	H	I	J
550	5/15/2023	03:00 PM	40							
551	5/15/2023	03:15 PM	37							
552	5/15/2023	03:30 PM	39							
553	5/15/2023	03:45 PM	38							
554	5/15/2023	04:00 PM	28							
555	5/15/2023	04:15 PM	31							
556	5/15/2023	04:30 PM	48							
557	5/15/2023	04:45 PM	27							
558	5/15/2023	05:00 PM	41							
559	5/15/2023	05:15 PM	36							
560	5/15/2023	05:30 PM	27							
561	5/15/2023	05:45 PM	20							
562	5/15/2023	06:00 PM	16							
563	5/15/2023	06:15 PM	22							
564	5/15/2023	06:30 PM	22							
565	5/15/2023	06:45 PM	20							
566	5/15/2023	07:00 PM	24							
567	5/15/2023	07:15 PM	16							
568	5/15/2023	07:30 PM	13							
569	5/15/2023	07:45 PM	23							
570	5/15/2023	08:00 PM	13							
571	5/15/2023	08:15 PM	8							
572	5/15/2023	08:30 PM	11							
573	5/15/2023	08:45 PM	8							
574	5/15/2023	09:00 PM	15							
575	5/15/2023	09:15 PM	4							
576	5/15/2023	09:30 PM	4							
577	5/15/2023	09:45 PM	7							
578	5/15/2023	10:00 PM	9							
579	5/15/2023	10:15 PM	12							
580	5/15/2023	10:30 PM	9							
581	5/15/2023	10:45 PM	4							
582	5/15/2023	11:00 PM	6							
583	5/15/2023	11:15 PM	12							
584	5/15/2023	11:30 PM	7							
585	5/15/2023	11:45 PM	6							
586	5/16/2023	12:00 AM	5							
587	5/16/2023	12:15 AM	5							
588	5/16/2023	12:30 AM	14							
589	5/16/2023	12:45 AM	4							
590	5/16/2023	01:00 AM	3							
591	5/16/2023	01:15 AM	0							
592	5/16/2023	01:30 AM	1							
593	5/16/2023	01:45 AM	0							
594	5/16/2023	02:00 AM	1							
595	5/16/2023	02:15 AM	4							
596	5/16/2023	02:30 AM	1							
597	5/16/2023	02:45 AM	7							
598	5/16/2023	03:00 AM	4							
599	5/16/2023	03:15 AM	4							

	A	B	C	D	E	F	G	H	I	J
600	5/16/2023	03:30 AM	1							
601	5/16/2023	03:45 AM	2							
602	5/16/2023	04:00 AM	4							
603	5/16/2023	04:15 AM	10							
604	5/16/2023	04:30 AM	8							
605	5/16/2023	04:45 AM	18							
606	5/16/2023	05:00 AM	9							
607	5/16/2023	05:15 AM	12							
608	5/16/2023	05:30 AM	6							
609	5/16/2023	05:45 AM	15							
610	5/16/2023	06:00 AM	13							
611	5/16/2023	06:15 AM	18							
612	5/16/2023	06:30 AM	17							
613	5/16/2023	06:45 AM	21							
614	5/16/2023	07:00 AM	25							
615	5/16/2023	07:15 AM	33							
616	5/16/2023	07:30 AM	33							
617	5/16/2023	07:45 AM	41							
618	5/16/2023	08:00 AM	30							
619	5/16/2023	08:15 AM	26							
620	5/16/2023	08:30 AM	21							
621	5/16/2023	08:45 AM	18							
622	5/16/2023	09:00 AM	22							
623	5/16/2023	09:15 AM	25							
624	5/16/2023	09:30 AM	26							
625	5/16/2023	09:45 AM	24							
626	5/16/2023	10:00 AM	26							
627	5/16/2023	10:15 AM	22							
628	5/16/2023	10:30 AM	17							
629	5/16/2023	10:45 AM	20							
630	5/16/2023	11:00 AM	27							
631	5/16/2023	11:15 AM	31							
632	5/16/2023	11:30 AM	34							
633	5/16/2023	11:45 AM	25							
634	5/16/2023	12:00 PM	29							
635	5/16/2023	12:15 PM	32							
636	5/16/2023	12:30 PM	23							
637	5/16/2023	12:45 PM	28							
638	5/16/2023	01:00 PM	33							
639	5/16/2023	01:15 PM	30							
640	5/16/2023	01:30 PM	28							
641	5/16/2023	01:45 PM	34							
642	5/16/2023	02:00 PM	39							
643	5/16/2023	02:15 PM	29							
644	5/16/2023	02:30 PM	26							
645	5/16/2023	02:45 PM	31							
646	5/16/2023	03:00 PM	38							
647	5/16/2023	03:15 PM	40							
648	5/16/2023	03:30 PM	41							
649	5/16/2023	03:45 PM	43							

	A	B	C	D	E	F	G	H	I	J
650	5/16/2023	04:00 PM	27							
651	5/16/2023	04:15 PM	34							
652	5/16/2023	04:30 PM	39							
653	5/16/2023	04:45 PM	49							
654	5/16/2023	05:00 PM	41							
655	5/16/2023	05:15 PM	43							
656	5/16/2023	05:30 PM	30							
657	5/16/2023	05:45 PM	31							
658	5/16/2023	06:00 PM	15							
659	5/16/2023	06:15 PM	13							
660	5/16/2023	06:30 PM	15							
661	5/16/2023	06:45 PM	12							
662	5/16/2023	07:00 PM	19							
663	5/16/2023	07:15 PM	20							
664	5/16/2023	07:30 PM	13							
665	5/16/2023	07:45 PM	12							
666	5/16/2023	08:00 PM	12							
667	5/16/2023	08:15 PM	7							
668	5/16/2023	08:30 PM	9							
669	5/16/2023	08:45 PM	17							
670	5/16/2023	09:00 PM	7							
671	5/16/2023	09:15 PM	8							
672	5/16/2023	09:30 PM	7							
673	5/16/2023	09:45 PM	15							
674	5/16/2023	10:00 PM	9							
675	5/16/2023	10:15 PM	5							
676	5/16/2023	10:30 PM	5							
677	5/16/2023	10:45 PM	2							
678	5/16/2023	11:00 PM	5							
679	5/16/2023	11:15 PM	3							
680	5/16/2023	11:30 PM	6							
681	5/16/2023	11:45 PM	9							
682	5/17/2023	12:00 AM	2							
683	5/17/2023	12:15 AM	3							
684	5/17/2023	12:30 AM	6							
685	5/17/2023	12:45 AM	7							
686	5/17/2023	01:00 AM	4							
687	5/17/2023	01:15 AM	4							
688	5/17/2023	01:30 AM	1							
689	5/17/2023	01:45 AM	4							
690	5/17/2023	02:00 AM	5							
691	5/17/2023	02:15 AM	5							
692	5/17/2023	02:30 AM	2							
693	5/17/2023	02:45 AM	4							
694	5/17/2023	03:00 AM	5							
695	5/17/2023	03:15 AM	4							
696	5/17/2023	03:30 AM	0							
697	5/17/2023	03:45 AM	3							
698	5/17/2023	04:00 AM	5							
699	5/17/2023	04:15 AM	7							

	A	B	C	D	E	F	G	H	I	J
700	5/17/2023	04:30 AM	7							
701	5/17/2023	04:45 AM	11							
702	5/17/2023	05:00 AM	7							
703	5/17/2023	05:15 AM	12							
704	5/17/2023	05:30 AM	6							
705	5/17/2023	05:45 AM	12							
706	5/17/2023	06:00 AM	8							
707	5/17/2023	06:15 AM	15							
708	5/17/2023	06:30 AM	15							
709	5/17/2023	06:45 AM	29							
710	5/17/2023	07:00 AM	24							
711	5/17/2023	07:15 AM	31							
712	5/17/2023	07:30 AM	35							
713	5/17/2023	07:45 AM	26							
714	5/17/2023	08:00 AM	34							
715	5/17/2023	08:15 AM	28							
716	5/17/2023	08:30 AM	31							
717	5/17/2023	08:45 AM	29							
718	5/17/2023	09:00 AM	23							
719	5/17/2023	09:15 AM	32							
720	5/17/2023	09:30 AM	24							
721	5/17/2023	09:45 AM	32							
722	5/17/2023	10:00 AM	25							
723	5/17/2023	10:15 AM	25							
724	5/17/2023	10:30 AM	16							
725	5/17/2023	10:45 AM	21							
726	5/17/2023	11:00 AM	25							
727	5/17/2023	11:15 AM	32							
728	5/17/2023	11:30 AM	30							
729	5/17/2023	11:45 AM	28							
730	5/17/2023	12:00 PM	34							
731	5/17/2023	12:15 PM	35							
732	5/17/2023	12:30 PM	20							
733	5/17/2023	12:45 PM	25							
734	5/17/2023	01:00 PM	46							
735	5/17/2023	01:15 PM	28							
736	5/17/2023	01:30 PM	22							
737	5/17/2023	01:45 PM	27							
738	5/17/2023	02:00 PM	37							
739	5/17/2023	02:15 PM	37							
740	5/17/2023	02:30 PM	32							
741	5/17/2023	02:45 PM	35							
742	5/17/2023	03:00 PM	40							
743	5/17/2023	03:15 PM	49							
744	5/17/2023	03:30 PM	40							
745	5/17/2023	03:45 PM	34							
746	5/17/2023	04:00 PM	41							
747	5/17/2023	04:15 PM	30							
748	5/17/2023	04:30 PM	44							
749	5/17/2023	04:45 PM	39							

	A	B	C	D	E	F	G	H	I	J
750	5/17/2023	05:00 PM	51							
751	5/17/2023	05:15 PM	32							
752	5/17/2023	05:30 PM	25							
753	5/17/2023	05:45 PM	30							
754	5/17/2023	06:00 PM	20							
755	5/17/2023	06:15 PM	25							
756	5/17/2023	06:30 PM	29							
757	5/17/2023	06:45 PM	16							
758	5/17/2023	07:00 PM	22							
759	5/17/2023	07:15 PM	26							
760	5/17/2023	07:30 PM	16							
761	5/17/2023	07:45 PM	15							
762	5/17/2023	08:00 PM	15							
763	5/17/2023	08:15 PM	15							
764	5/17/2023	08:30 PM	12							
765	5/17/2023	08:45 PM	6							
766	5/17/2023	09:00 PM	12							
767	5/17/2023	09:15 PM	12							
768	5/17/2023	09:30 PM	5							
769	5/17/2023	09:45 PM	6							
770	5/17/2023	10:00 PM	5							
771	5/17/2023	10:15 PM	5							
772	5/17/2023	10:30 PM	6							
773	5/17/2023	10:45 PM	5							
774	5/17/2023	11:00 PM	10							
775	5/17/2023	11:15 PM	10							
776	5/17/2023	11:30 PM	10							
777	5/17/2023	11:45 PM	18							
778	5/18/2023	12:00 AM	4							
779	5/18/2023	12:15 AM	8							
780	5/18/2023	12:30 AM	7							
781	5/18/2023	12:45 AM	4							
782	5/18/2023	01:00 AM	2							
783	5/18/2023	01:15 AM	2							
784	5/18/2023	01:30 AM	2							
785	5/18/2023	01:45 AM	2							
786	5/18/2023	02:00 AM	4							
787	5/18/2023	02:15 AM	1							
788	5/18/2023	02:30 AM	1							
789	5/18/2023	02:45 AM	2							
790	5/18/2023	03:00 AM	4							
791	5/18/2023	03:15 AM	2							
792	5/18/2023	03:30 AM	1							
793	5/18/2023	03:45 AM	2							
794	5/18/2023	04:00 AM	7							
795	5/18/2023	04:15 AM	4							
796	5/18/2023	04:30 AM	5							
797	5/18/2023	04:45 AM	11							
798	5/18/2023	05:00 AM	11							
799	5/18/2023	05:15 AM	8							

	A	B	C	D	E	F	G	H	I	J
800	5/18/2023	05:30 AM	4							
801	5/18/2023	05:45 AM	7							
802	5/18/2023	06:00 AM	17							
803	5/18/2023	06:15 AM	12							
804	5/18/2023	06:30 AM	13							
805	5/18/2023	06:45 AM	17							
806	5/18/2023	07:00 AM	30							
807	5/18/2023	07:15 AM	24							
808	5/18/2023	07:30 AM	28							
809	5/18/2023	07:45 AM	22							
810	5/18/2023	08:00 AM	33							
811	5/18/2023	08:15 AM	22							
812	5/18/2023	08:30 AM	34							
813	5/18/2023	08:45 AM	29							
814	5/18/2023	09:00 AM	27							
815	5/18/2023	09:15 AM	31							
816	5/18/2023	09:30 AM	32							
817	5/18/2023	09:45 AM	30							
818	5/18/2023	10:00 AM	25							
819	5/18/2023	10:15 AM	29							
820	5/18/2023	10:30 AM	31							
821	5/18/2023	10:45 AM	38							
822	5/18/2023	11:00 AM	34							
823	5/18/2023	11:15 AM	33							
824	5/18/2023	11:30 AM	40							
825	5/18/2023	11:45 AM	33							
826	5/18/2023	12:00 PM	29							
827	5/18/2023	12:15 PM	43							
828	5/18/2023	12:30 PM	31							
829	5/18/2023	12:45 PM	29							
830	5/18/2023	01:00 PM	37							
831	5/18/2023	01:15 PM	32							
832	5/18/2023	01:30 PM	33							
833	5/18/2023	01:45 PM	30							
834	5/18/2023	02:00 PM	30							
835	5/18/2023	02:15 PM	29							
836	5/18/2023	02:30 PM	23							
837	5/18/2023	02:45 PM	36							
838	5/18/2023	03:00 PM	47							
839	5/18/2023	03:15 PM	26							
840	5/18/2023	03:30 PM	45							
841	5/18/2023	03:45 PM	33							
842	5/18/2023	04:00 PM	42							
843	5/18/2023	04:15 PM	28							
844	5/18/2023	04:30 PM	52							
845	5/18/2023	04:45 PM	49							
846	5/18/2023	05:00 PM	35							
847	5/18/2023	05:15 PM	44							
848	5/18/2023	05:30 PM	25							
849	5/18/2023	05:45 PM	22							

	A	B	C	D	E	F	G	H	I	J
850	5/18/2023	06:00 PM	22							
851	5/18/2023	06:15 PM	26							
852	5/18/2023	06:30 PM	21							
853	5/18/2023	06:45 PM	17							
854	5/18/2023	07:00 PM	22							
855	5/18/2023	07:15 PM	18							
856	5/18/2023	07:30 PM	28							
857	5/18/2023	07:45 PM	16							
858	5/18/2023	08:00 PM	19							
859	5/18/2023	08:15 PM	13							
860	5/18/2023	08:30 PM	10							
861	5/18/2023	08:45 PM	13							
862	5/18/2023	09:00 PM	11							
863	5/18/2023	09:15 PM	11							
864	5/18/2023	09:30 PM	13							
865	5/18/2023	09:45 PM	7							
866	5/18/2023	10:00 PM	12							
867	5/18/2023	10:15 PM	9							
868	5/18/2023	10:30 PM	10							
869	5/18/2023	10:45 PM	5							
870	5/18/2023	11:00 PM	23							
871	5/18/2023	11:15 PM	11							
872	5/18/2023	11:30 PM	14							
873	5/18/2023	11:45 PM	8							

	A	B	C	D	E	F	G	H	I	J
1										
2	File Name: C:\Users\barri\OneDrive\Documents\TDB\WSP\SYRACUSE\NYSTA DATA\LIST 2\SYRACUSE NYSTA-ONONDAGA LIST2\ATR 1167.tf2									
3	Start Date: 5/10/2023									
4	Start Time: 12:00:00 AM									
5	Location 1: WB I-90 on ramp									
6	Location 2: from I-81									
7										
8										
9	Date	Time	WB							
10	5/10/2023	12:00 AM	14							
11	5/10/2023	12:15 AM	10							
12	5/10/2023	12:30 AM	13							
13	5/10/2023	12:45 AM	13							
14	5/10/2023	01:00 AM	11							
15	5/10/2023	01:15 AM	3							
16	5/10/2023	01:30 AM	6							
17	5/10/2023	01:45 AM	16							
18	5/10/2023	02:00 AM	5							
19	5/10/2023	02:15 AM	5							
20	5/10/2023	02:30 AM	7							
21	5/10/2023	02:45 AM	10							
22	5/10/2023	03:00 AM	6							
23	5/10/2023	03:15 AM	9							
24	5/10/2023	03:30 AM	2							
25	5/10/2023	03:45 AM	12							
26	5/10/2023	04:00 AM	21							
27	5/10/2023	04:15 AM	10							
28	5/10/2023	04:30 AM	24							
29	5/10/2023	04:45 AM	31							
30	5/10/2023	05:00 AM	40							
31	5/10/2023	05:15 AM	32							
32	5/10/2023	05:30 AM	53							
33	5/10/2023	05:45 AM	38							
34	5/10/2023	06:00 AM	49							
35	5/10/2023	06:15 AM	60							
36	5/10/2023	06:30 AM	80							
37	5/10/2023	06:45 AM	70							
38	5/10/2023	07:00 AM	95							
39	5/10/2023	07:15 AM	76							
40	5/10/2023	07:30 AM	93							
41	5/10/2023	07:45 AM	90							
42	5/10/2023	08:00 AM	72							
43	5/10/2023	08:15 AM	78							
44	5/10/2023	08:30 AM	54							
45	5/10/2023	08:45 AM	93							
46	5/10/2023	09:00 AM	82							
47	5/10/2023	09:15 AM	60							
48	5/10/2023	09:30 AM	82							
49	5/10/2023	09:45 AM	90							

	A	B	C	D	E	F	G	H	I	J
50	5/10/2023	10:00 AM	85							
51	5/10/2023	10:15 AM	84							
52	5/10/2023	10:30 AM	102							
53	5/10/2023	10:45 AM	79							
54	5/10/2023	11:00 AM	74							
55	5/10/2023	11:15 AM	77							
56	5/10/2023	11:30 AM	97							
57	5/10/2023	11:45 AM	98							
58	5/10/2023	12:00 PM	80							
59	5/10/2023	12:15 PM	73							
60	5/10/2023	12:30 PM	72							
61	5/10/2023	12:45 PM	78							
62	5/10/2023	01:00 PM	91							
63	5/10/2023	01:15 PM	124							
64	5/10/2023	01:30 PM	85							
65	5/10/2023	01:45 PM	89							
66	5/10/2023	02:00 PM	108							
67	5/10/2023	02:15 PM	90							
68	5/10/2023	02:30 PM	125							
69	5/10/2023	02:45 PM	102							
70	5/10/2023	03:00 PM	120							
71	5/10/2023	03:15 PM	138							
72	5/10/2023	03:30 PM	137							
73	5/10/2023	03:45 PM	153							
74	5/10/2023	04:00 PM	136							
75	5/10/2023	04:15 PM	140							
76	5/10/2023	04:30 PM	144							
77	5/10/2023	04:45 PM	164							
78	5/10/2023	05:00 PM	171							
79	5/10/2023	05:15 PM	170							
80	5/10/2023	05:30 PM	144							
81	5/10/2023	05:45 PM	99							
82	5/10/2023	06:00 PM	94							
83	5/10/2023	06:15 PM	77							
84	5/10/2023	06:30 PM	60							
85	5/10/2023	06:45 PM	59							
86	5/10/2023	07:00 PM	55							
87	5/10/2023	07:15 PM	58							
88	5/10/2023	07:30 PM	51							
89	5/10/2023	07:45 PM	58							
90	5/10/2023	08:00 PM	55							
91	5/10/2023	08:15 PM	46							
92	5/10/2023	08:30 PM	33							
93	5/10/2023	08:45 PM	45							
94	5/10/2023	09:00 PM	40							
95	5/10/2023	09:15 PM	33							
96	5/10/2023	09:30 PM	37							
97	5/10/2023	09:45 PM	24							
98	5/10/2023	10:00 PM	26							
99	5/10/2023	10:15 PM	34							

	A	B	C	D	E	F	G	H	I	J
100	5/10/2023	10:30 PM	21							
101	5/10/2023	10:45 PM	25							
102	5/10/2023	11:00 PM	19							
103	5/10/2023	11:15 PM	18							
104	5/10/2023	11:30 PM	11							
105	5/10/2023	11:45 PM	17							
106	5/11/2023	12:00 AM	16							
107	5/11/2023	12:15 AM	28							
108	5/11/2023	12:30 AM	7							
109	5/11/2023	12:45 AM	4							
110	5/11/2023	01:00 AM	14							
111	5/11/2023	01:15 AM	16							
112	5/11/2023	01:30 AM	9							
113	5/11/2023	01:45 AM	3							
114	5/11/2023	02:00 AM	14							
115	5/11/2023	02:15 AM	6							
116	5/11/2023	02:30 AM	7							
117	5/11/2023	02:45 AM	8							
118	5/11/2023	03:00 AM	15							
119	5/11/2023	03:15 AM	5							
120	5/11/2023	03:30 AM	15							
121	5/11/2023	03:45 AM	18							
122	5/11/2023	04:00 AM	15							
123	5/11/2023	04:15 AM	32							
124	5/11/2023	04:30 AM	21							
125	5/11/2023	04:45 AM	30							
126	5/11/2023	05:00 AM	33							
127	5/11/2023	05:15 AM	45							
128	5/11/2023	05:30 AM	46							
129	5/11/2023	05:45 AM	55							
130	5/11/2023	06:00 AM	60							
131	5/11/2023	06:15 AM	67							
132	5/11/2023	06:30 AM	96							
133	5/11/2023	06:45 AM	75							
134	5/11/2023	07:00 AM	61							
135	5/11/2023	07:15 AM	98							
136	5/11/2023	07:30 AM	81							
137	5/11/2023	07:45 AM	88							
138	5/11/2023	08:00 AM	98							
139	5/11/2023	08:15 AM	82							
140	5/11/2023	08:30 AM	74							
141	5/11/2023	08:45 AM	83							
142	5/11/2023	09:00 AM	96							
143	5/11/2023	09:15 AM	81							
144	5/11/2023	09:30 AM	93							
145	5/11/2023	09:45 AM	87							
146	5/11/2023	10:00 AM	74							
147	5/11/2023	10:15 AM	100							
148	5/11/2023	10:30 AM	88							
149	5/11/2023	10:45 AM	67							

	A	B	C	D	E	F	G	H	I	J
150	5/11/2023	11:00 AM	79							
151	5/11/2023	11:15 AM	91							
152	5/11/2023	11:30 AM	88							
153	5/11/2023	11:45 AM	83							
154	5/11/2023	12:00 PM	73							
155	5/11/2023	12:15 PM	86							
156	5/11/2023	12:30 PM	97							
157	5/11/2023	12:45 PM	81							
158	5/11/2023	01:00 PM	92							
159	5/11/2023	01:15 PM	95							
160	5/11/2023	01:30 PM	98							
161	5/11/2023	01:45 PM	100							
162	5/11/2023	02:00 PM	98							
163	5/11/2023	02:15 PM	120							
164	5/11/2023	02:30 PM	125							
165	5/11/2023	02:45 PM	109							
166	5/11/2023	03:00 PM	105							
167	5/11/2023	03:15 PM	133							
168	5/11/2023	03:30 PM	131							
169	5/11/2023	03:45 PM	154							
170	5/11/2023	04:00 PM	149							
171	5/11/2023	04:15 PM	143							
172	5/11/2023	04:30 PM	158							
173	5/11/2023	04:45 PM	173							
174	5/11/2023	05:00 PM	151							
175	5/11/2023	05:15 PM	174							
176	5/11/2023	05:30 PM	142							
177	5/11/2023	05:45 PM	127							
178	5/11/2023	06:00 PM	101							
179	5/11/2023	06:15 PM	83							
180	5/11/2023	06:30 PM	67							
181	5/11/2023	06:45 PM	83							
182	5/11/2023	07:00 PM	75							
183	5/11/2023	07:15 PM	61							
184	5/11/2023	07:30 PM	76							
185	5/11/2023	07:45 PM	52							
186	5/11/2023	08:00 PM	54							
187	5/11/2023	08:15 PM	47							
188	5/11/2023	08:30 PM	53							
189	5/11/2023	08:45 PM	41							
190	5/11/2023	09:00 PM	29							
191	5/11/2023	09:15 PM	33							
192	5/11/2023	09:30 PM	35							
193	5/11/2023	09:45 PM	34							
194	5/11/2023	10:00 PM	14							
195	5/11/2023	10:15 PM	23							
196	5/11/2023	10:30 PM	21							
197	5/11/2023	10:45 PM	26							
198	5/11/2023	11:00 PM	15							
199	5/11/2023	11:15 PM	27							

	A	B	C	D	E	F	G	H	I	J
200	5/11/2023	11:30 PM	19							
201	5/11/2023	11:45 PM	18							
202	5/12/2023	12:00 AM	11							
203	5/12/2023	12:15 AM	5							
204	5/12/2023	12:30 AM	18							
205	5/12/2023	12:45 AM	12							
206	5/12/2023	01:00 AM	4							
207	5/12/2023	01:15 AM	8							
208	5/12/2023	01:30 AM	17							
209	5/12/2023	01:45 AM	9							
210	5/12/2023	02:00 AM	9							
211	5/12/2023	02:15 AM	3							
212	5/12/2023	02:30 AM	8							
213	5/12/2023	02:45 AM	5							
214	5/12/2023	03:00 AM	5							
215	5/12/2023	03:15 AM	11							
216	5/12/2023	03:30 AM	6							
217	5/12/2023	03:45 AM	11							
218	5/12/2023	04:00 AM	14							
219	5/12/2023	04:15 AM	16							
220	5/12/2023	04:30 AM	16							
221	5/12/2023	04:45 AM	36							
222	5/12/2023	05:00 AM	35							
223	5/12/2023	05:15 AM	39							
224	5/12/2023	05:30 AM	43							
225	5/12/2023	05:45 AM	43							
226	5/12/2023	06:00 AM	56							
227	5/12/2023	06:15 AM	61							
228	5/12/2023	06:30 AM	66							
229	5/12/2023	06:45 AM	71							
230	5/12/2023	07:00 AM	80							
231	5/12/2023	07:15 AM	86							
232	5/12/2023	07:30 AM	81							
233	5/12/2023	07:45 AM	105							
234	5/12/2023	08:00 AM	96							
235	5/12/2023	08:15 AM	94							
236	5/12/2023	08:30 AM	65							
237	5/12/2023	08:45 AM	86							
238	5/12/2023	09:00 AM	99							
239	5/12/2023	09:15 AM	97							
240	5/12/2023	09:30 AM	105							
241	5/12/2023	09:45 AM	121							
242	5/12/2023	10:00 AM	126							
243	5/12/2023	10:15 AM	112							
244	5/12/2023	10:30 AM	81							
245	5/12/2023	10:45 AM	91							
246	5/12/2023	11:00 AM	92							
247	5/12/2023	11:15 AM	139							
248	5/12/2023	11:30 AM	118							
249	5/12/2023	11:45 AM	124							

	A	B	C	D	E	F	G	H	I	J
250	5/12/2023	12:00 PM	128							
251	5/12/2023	12:15 PM	128							
252	5/12/2023	12:30 PM	112							
253	5/12/2023	12:45 PM	101							
254	5/12/2023	01:00 PM	126							
255	5/12/2023	01:15 PM	115							
256	5/12/2023	01:30 PM	126							
257	5/12/2023	01:45 PM	116							
258	5/12/2023	02:00 PM	121							
259	5/12/2023	02:15 PM	140							
260	5/12/2023	02:30 PM	114							
261	5/12/2023	02:45 PM	117							
262	5/12/2023	03:00 PM	138							
263	5/12/2023	03:15 PM	163							
264	5/12/2023	03:30 PM	128							
265	5/12/2023	03:45 PM	168							
266	5/12/2023	04:00 PM	160							
267	5/12/2023	04:15 PM	149							
268	5/12/2023	04:30 PM	191							
269	5/12/2023	04:45 PM	179							
270	5/12/2023	05:00 PM	166							
271	5/12/2023	05:15 PM	166							
272	5/12/2023	05:30 PM	155							
273	5/12/2023	05:45 PM	119							
274	5/12/2023	06:00 PM	97							
275	5/12/2023	06:15 PM	100							
276	5/12/2023	06:30 PM	95							
277	5/12/2023	06:45 PM	90							
278	5/12/2023	07:00 PM	63							
279	5/12/2023	07:15 PM	77							
280	5/12/2023	07:30 PM	71							
281	5/12/2023	07:45 PM	75							
282	5/12/2023	08:00 PM	75							
283	5/12/2023	08:15 PM	59							
284	5/12/2023	08:30 PM	47							
285	5/12/2023	08:45 PM	49							
286	5/12/2023	09:00 PM	36							
287	5/12/2023	09:15 PM	55							
288	5/12/2023	09:30 PM	39							
289	5/12/2023	09:45 PM	46							
290	5/12/2023	10:00 PM	34							
291	5/12/2023	10:15 PM	53							
292	5/12/2023	10:30 PM	28							
293	5/12/2023	10:45 PM	35							
294	5/12/2023	11:00 PM	23							
295	5/12/2023	11:15 PM	23							
296	5/12/2023	11:30 PM	20							
297	5/12/2023	11:45 PM	11							
298	5/13/2023	12:00 AM	30							
299	5/13/2023	12:15 AM	14							

	A	B	C	D	E	F	G	H	I	J
300	5/13/2023	12:30 AM	13							
301	5/13/2023	12:45 AM	13							
302	5/13/2023	01:00 AM	12							
303	5/13/2023	01:15 AM	9							
304	5/13/2023	01:30 AM	6							
305	5/13/2023	01:45 AM	10							
306	5/13/2023	02:00 AM	7							
307	5/13/2023	02:15 AM	2							
308	5/13/2023	02:30 AM	10							
309	5/13/2023	02:45 AM	15							
310	5/13/2023	03:00 AM	7							
311	5/13/2023	03:15 AM	6							
312	5/13/2023	03:30 AM	4							
313	5/13/2023	03:45 AM	6							
314	5/13/2023	04:00 AM	9							
315	5/13/2023	04:15 AM	9							
316	5/13/2023	04:30 AM	16							
317	5/13/2023	04:45 AM	14							
318	5/13/2023	05:00 AM	20							
319	5/13/2023	05:15 AM	11							
320	5/13/2023	05:30 AM	16							
321	5/13/2023	05:45 AM	18							
322	5/13/2023	06:00 AM	28							
323	5/13/2023	06:15 AM	24							
324	5/13/2023	06:30 AM	24							
325	5/13/2023	06:45 AM	43							
326	5/13/2023	07:00 AM	48							
327	5/13/2023	07:15 AM	44							
328	5/13/2023	07:30 AM	44							
329	5/13/2023	07:45 AM	72							
330	5/13/2023	08:00 AM	64							
331	5/13/2023	08:15 AM	61							
332	5/13/2023	08:30 AM	83							
333	5/13/2023	08:45 AM	94							
334	5/13/2023	09:00 AM	93							
335	5/13/2023	09:15 AM	117							
336	5/13/2023	09:30 AM	113							
337	5/13/2023	09:45 AM	114							
338	5/13/2023	10:00 AM	107							
339	5/13/2023	10:15 AM	119							
340	5/13/2023	10:30 AM	100							
341	5/13/2023	10:45 AM	112							
342	5/13/2023	11:00 AM	109							
343	5/13/2023	11:15 AM	90							
344	5/13/2023	11:30 AM	121							
345	5/13/2023	11:45 AM	121							
346	5/13/2023	12:00 PM	104							
347	5/13/2023	12:15 PM	101							
348	5/13/2023	12:30 PM	118							
349	5/13/2023	12:45 PM	110							

	A	B	C	D	E	F	G	H	I	J
350	5/13/2023	01:00 PM	94							
351	5/13/2023	01:15 PM	91							
352	5/13/2023	01:30 PM	84							
353	5/13/2023	01:45 PM	92							
354	5/13/2023	02:00 PM	120							
355	5/13/2023	02:15 PM	103							
356	5/13/2023	02:30 PM	82							
357	5/13/2023	02:45 PM	87							
358	5/13/2023	03:00 PM	88							
359	5/13/2023	03:15 PM	95							
360	5/13/2023	03:30 PM	87							
361	5/13/2023	03:45 PM	98							
362	5/13/2023	04:00 PM	86							
363	5/13/2023	04:15 PM	109							
364	5/13/2023	04:30 PM	111							
365	5/13/2023	04:45 PM	77							
366	5/13/2023	05:00 PM	88							
367	5/13/2023	05:15 PM	87							
368	5/13/2023	05:30 PM	82							
369	5/13/2023	05:45 PM	81							
370	5/13/2023	06:00 PM	89							
371	5/13/2023	06:15 PM	83							
372	5/13/2023	06:30 PM	60							
373	5/13/2023	06:45 PM	81							
374	5/13/2023	07:00 PM	60							
375	5/13/2023	07:15 PM	68							
376	5/13/2023	07:30 PM	53							
377	5/13/2023	07:45 PM	63							
378	5/13/2023	08:00 PM	47							
379	5/13/2023	08:15 PM	47							
380	5/13/2023	08:30 PM	41							
381	5/13/2023	08:45 PM	52							
382	5/13/2023	09:00 PM	36							
383	5/13/2023	09:15 PM	32							
384	5/13/2023	09:30 PM	32							
385	5/13/2023	09:45 PM	40							
386	5/13/2023	10:00 PM	27							
387	5/13/2023	10:15 PM	26							
388	5/13/2023	10:30 PM	24							
389	5/13/2023	10:45 PM	19							
390	5/13/2023	11:00 PM	28							
391	5/13/2023	11:15 PM	27							
392	5/13/2023	11:30 PM	18							
393	5/13/2023	11:45 PM	14							
394	5/14/2023	12:00 AM	20							
395	5/14/2023	12:15 AM	11							
396	5/14/2023	12:30 AM	11							
397	5/14/2023	12:45 AM	12							
398	5/14/2023	01:00 AM	2							
399	5/14/2023	01:15 AM	11							

	A	B	C	D	E	F	G	H	I	J
400	5/14/2023	01:30 AM	5							
401	5/14/2023	01:45 AM	7							
402	5/14/2023	02:00 AM	8							
403	5/14/2023	02:15 AM	4							
404	5/14/2023	02:30 AM	1							
405	5/14/2023	02:45 AM	2							
406	5/14/2023	03:00 AM	4							
407	5/14/2023	03:15 AM	1							
408	5/14/2023	03:30 AM	1							
409	5/14/2023	03:45 AM	7							
410	5/14/2023	04:00 AM	6							
411	5/14/2023	04:15 AM	7							
412	5/14/2023	04:30 AM	11							
413	5/14/2023	04:45 AM	10							
414	5/14/2023	05:00 AM	10							
415	5/14/2023	05:15 AM	12							
416	5/14/2023	05:30 AM	5							
417	5/14/2023	05:45 AM	16							
418	5/14/2023	06:00 AM	14							
419	5/14/2023	06:15 AM	11							
420	5/14/2023	06:30 AM	9							
421	5/14/2023	06:45 AM	20							
422	5/14/2023	07:00 AM	30							
423	5/14/2023	07:15 AM	25							
424	5/14/2023	07:30 AM	27							
425	5/14/2023	07:45 AM	48							
426	5/14/2023	08:00 AM	44							
427	5/14/2023	08:15 AM	36							
428	5/14/2023	08:30 AM	64							
429	5/14/2023	08:45 AM	59							
430	5/14/2023	09:00 AM	67							
431	5/14/2023	09:15 AM	87							
432	5/14/2023	09:30 AM	87							
433	5/14/2023	09:45 AM	86							
434	5/14/2023	10:00 AM	100							
435	5/14/2023	10:15 AM	95							
436	5/14/2023	10:30 AM	120							
437	5/14/2023	10:45 AM	117							
438	5/14/2023	11:00 AM	140							
439	5/14/2023	11:15 AM	153							
440	5/14/2023	11:30 AM	123							
441	5/14/2023	11:45 AM	127							
442	5/14/2023	12:00 PM	100							
443	5/14/2023	12:15 PM	139							
444	5/14/2023	12:30 PM	115							
445	5/14/2023	12:45 PM	125							
446	5/14/2023	01:00 PM	101							
447	5/14/2023	01:15 PM	127							
448	5/14/2023	01:30 PM	130							
449	5/14/2023	01:45 PM	123							

	A	B	C	D	E	F	G	H	I	J
450	5/14/2023	02:00 PM	136							
451	5/14/2023	02:15 PM	151							
452	5/14/2023	02:30 PM	121							
453	5/14/2023	02:45 PM	121							
454	5/14/2023	03:00 PM	130							
455	5/14/2023	03:15 PM	146							
456	5/14/2023	03:30 PM	97							
457	5/14/2023	03:45 PM	129							
458	5/14/2023	04:00 PM	111							
459	5/14/2023	04:15 PM	138							
460	5/14/2023	04:30 PM	107							
461	5/14/2023	04:45 PM	130							
462	5/14/2023	05:00 PM	109							
463	5/14/2023	05:15 PM	102							
464	5/14/2023	05:30 PM	133							
465	5/14/2023	05:45 PM	90							
466	5/14/2023	06:00 PM	85							
467	5/14/2023	06:15 PM	84							
468	5/14/2023	06:30 PM	94							
469	5/14/2023	06:45 PM	80							
470	5/14/2023	07:00 PM	77							
471	5/14/2023	07:15 PM	78							
472	5/14/2023	07:30 PM	87							
473	5/14/2023	07:45 PM	58							
474	5/14/2023	08:00 PM	57							
475	5/14/2023	08:15 PM	57							
476	5/14/2023	08:30 PM	50							
477	5/14/2023	08:45 PM	35							
478	5/14/2023	09:00 PM	35							
479	5/14/2023	09:15 PM	26							
480	5/14/2023	09:30 PM	27							
481	5/14/2023	09:45 PM	22							
482	5/14/2023	10:00 PM	24							
483	5/14/2023	10:15 PM	18							
484	5/14/2023	10:30 PM	23							
485	5/14/2023	10:45 PM	23							
486	5/14/2023	11:00 PM	24							
487	5/14/2023	11:15 PM	20							
488	5/14/2023	11:30 PM	24							
489	5/14/2023	11:45 PM	12							
490	5/15/2023	12:00 AM	11							
491	5/15/2023	12:15 AM	9							
492	5/15/2023	12:30 AM	5							
493	5/15/2023	12:45 AM	11							
494	5/15/2023	01:00 AM	2							
495	5/15/2023	01:15 AM	17							
496	5/15/2023	01:30 AM	6							
497	5/15/2023	01:45 AM	8							
498	5/15/2023	02:00 AM	7							
499	5/15/2023	02:15 AM	6							

	A	B	C	D	E	F	G	H	I	J
500	5/15/2023	02:30 AM	4							
501	5/15/2023	02:45 AM	4							
502	5/15/2023	03:00 AM	5							
503	5/15/2023	03:15 AM	3							
504	5/15/2023	03:30 AM	13							
505	5/15/2023	03:45 AM	9							
506	5/15/2023	04:00 AM	27							
507	5/15/2023	04:15 AM	19							
508	5/15/2023	04:30 AM	21							
509	5/15/2023	04:45 AM	31							
510	5/15/2023	05:00 AM	37							
511	5/15/2023	05:15 AM	48							
512	5/15/2023	05:30 AM	42							
513	5/15/2023	05:45 AM	39							
514	5/15/2023	06:00 AM	73							
515	5/15/2023	06:15 AM	63							
516	5/15/2023	06:30 AM	73							
517	5/15/2023	06:45 AM	88							
518	5/15/2023	07:00 AM	70							
519	5/15/2023	07:15 AM	104							
520	5/15/2023	07:30 AM	111							
521	5/15/2023	07:45 AM	100							
522	5/15/2023	08:00 AM	103							
523	5/15/2023	08:15 AM	95							
524	5/15/2023	08:30 AM	106							
525	5/15/2023	08:45 AM	96							
526	5/15/2023	09:00 AM	90							
527	5/15/2023	09:15 AM	99							
528	5/15/2023	09:30 AM	101							
529	5/15/2023	09:45 AM	101							
530	5/15/2023	10:00 AM	103							
531	5/15/2023	10:15 AM	102							
532	5/15/2023	10:30 AM	106							
533	5/15/2023	10:45 AM	82							
534	5/15/2023	11:00 AM	91							
535	5/15/2023	11:15 AM	99							
536	5/15/2023	11:30 AM	131							
537	5/15/2023	11:45 AM	100							
538	5/15/2023	12:00 PM	95							
539	5/15/2023	12:15 PM	97							
540	5/15/2023	12:30 PM	127							
541	5/15/2023	12:45 PM	134							
542	5/15/2023	01:00 PM	102							
543	5/15/2023	01:15 PM	71							
544	5/15/2023	01:30 PM	104							
545	5/15/2023	01:45 PM	130							
546	5/15/2023	02:00 PM	135							
547	5/15/2023	02:15 PM	102							
548	5/15/2023	02:30 PM	138							
549	5/15/2023	02:45 PM	139							

	A	B	C	D	E	F	G	H	I	J
550	5/15/2023	03:00 PM	137							
551	5/15/2023	03:15 PM	130							
552	5/15/2023	03:30 PM	137							
553	5/15/2023	03:45 PM	136							
554	5/15/2023	04:00 PM	156							
555	5/15/2023	04:15 PM	166							
556	5/15/2023	04:30 PM	165							
557	5/15/2023	04:45 PM	175							
558	5/15/2023	05:00 PM	204							
559	5/15/2023	05:15 PM	176							
560	5/15/2023	05:30 PM	123							
561	5/15/2023	05:45 PM	114							
562	5/15/2023	06:00 PM	104							
563	5/15/2023	06:15 PM	78							
564	5/15/2023	06:30 PM	90							
565	5/15/2023	06:45 PM	59							
566	5/15/2023	07:00 PM	74							
567	5/15/2023	07:15 PM	52							
568	5/15/2023	07:30 PM	52							
569	5/15/2023	07:45 PM	64							
570	5/15/2023	08:00 PM	50							
571	5/15/2023	08:15 PM	64							
572	5/15/2023	08:30 PM	36							
573	5/15/2023	08:45 PM	29							
574	5/15/2023	09:00 PM	47							
575	5/15/2023	09:15 PM	32							
576	5/15/2023	09:30 PM	32							
577	5/15/2023	09:45 PM	27							
578	5/15/2023	10:00 PM	18							
579	5/15/2023	10:15 PM	19							
580	5/15/2023	10:30 PM	16							
581	5/15/2023	10:45 PM	17							
582	5/15/2023	11:00 PM	14							
583	5/15/2023	11:15 PM	11							
584	5/15/2023	11:30 PM	17							
585	5/15/2023	11:45 PM	17							
586	5/16/2023	12:00 AM	10							
587	5/16/2023	12:15 AM	20							
588	5/16/2023	12:30 AM	14							
589	5/16/2023	12:45 AM	20							
590	5/16/2023	01:00 AM	3							
591	5/16/2023	01:15 AM	10							
592	5/16/2023	01:30 AM	1							
593	5/16/2023	01:45 AM	8							
594	5/16/2023	02:00 AM	11							
595	5/16/2023	02:15 AM	15							
596	5/16/2023	02:30 AM	9							
597	5/16/2023	02:45 AM	11							
598	5/16/2023	03:00 AM	9							
599	5/16/2023	03:15 AM	6							

	A	B	C	D	E	F	G	H	I	J
600	5/16/2023	03:30 AM	6							
601	5/16/2023	03:45 AM	6							
602	5/16/2023	04:00 AM	10							
603	5/16/2023	04:15 AM	7							
604	5/16/2023	04:30 AM	30							
605	5/16/2023	04:45 AM	25							
606	5/16/2023	05:00 AM	39							
607	5/16/2023	05:15 AM	48							
608	5/16/2023	05:30 AM	56							
609	5/16/2023	05:45 AM	51							
610	5/16/2023	06:00 AM	62							
611	5/16/2023	06:15 AM	61							
612	5/16/2023	06:30 AM	100							
613	5/16/2023	06:45 AM	87							
614	5/16/2023	07:00 AM	91							
615	5/16/2023	07:15 AM	89							
616	5/16/2023	07:30 AM	134							
617	5/16/2023	07:45 AM	108							
618	5/16/2023	08:00 AM	120							
619	5/16/2023	08:15 AM	79							
620	5/16/2023	08:30 AM	107							
621	5/16/2023	08:45 AM	70							
622	5/16/2023	09:00 AM	91							
623	5/16/2023	09:15 AM	88							
624	5/16/2023	09:30 AM	100							
625	5/16/2023	09:45 AM	108							
626	5/16/2023	10:00 AM	96							
627	5/16/2023	10:15 AM	83							
628	5/16/2023	10:30 AM	102							
629	5/16/2023	10:45 AM	100							
630	5/16/2023	11:00 AM	100							
631	5/16/2023	11:15 AM	91							
632	5/16/2023	11:30 AM	92							
633	5/16/2023	11:45 AM	111							
634	5/16/2023	12:00 PM	103							
635	5/16/2023	12:15 PM	81							
636	5/16/2023	12:30 PM	96							
637	5/16/2023	12:45 PM	104							
638	5/16/2023	01:00 PM	94							
639	5/16/2023	01:15 PM	120							
640	5/16/2023	01:30 PM	107							
641	5/16/2023	01:45 PM	91							
642	5/16/2023	02:00 PM	83							
643	5/16/2023	02:15 PM	114							
644	5/16/2023	02:30 PM	127							
645	5/16/2023	02:45 PM	116							
646	5/16/2023	03:00 PM	113							
647	5/16/2023	03:15 PM	122							
648	5/16/2023	03:30 PM	137							
649	5/16/2023	03:45 PM	152							

	A	B	C	D	E	F	G	H	I	J
650	5/16/2023	04:00 PM	159							
651	5/16/2023	04:15 PM	163							
652	5/16/2023	04:30 PM	196							
653	5/16/2023	04:45 PM	177							
654	5/16/2023	05:00 PM	167							
655	5/16/2023	05:15 PM	161							
656	5/16/2023	05:30 PM	111							
657	5/16/2023	05:45 PM	92							
658	5/16/2023	06:00 PM	94							
659	5/16/2023	06:15 PM	88							
660	5/16/2023	06:30 PM	72							
661	5/16/2023	06:45 PM	62							
662	5/16/2023	07:00 PM	73							
663	5/16/2023	07:15 PM	52							
664	5/16/2023	07:30 PM	55							
665	5/16/2023	07:45 PM	40							
666	5/16/2023	08:00 PM	25							
667	5/16/2023	08:15 PM	52							
668	5/16/2023	08:30 PM	30							
669	5/16/2023	08:45 PM	43							
670	5/16/2023	09:00 PM	35							
671	5/16/2023	09:15 PM	15							
672	5/16/2023	09:30 PM	19							
673	5/16/2023	09:45 PM	20							
674	5/16/2023	10:00 PM	33							
675	5/16/2023	10:15 PM	35							
676	5/16/2023	10:30 PM	18							
677	5/16/2023	10:45 PM	13							
678	5/16/2023	11:00 PM	11							
679	5/16/2023	11:15 PM	10							
680	5/16/2023	11:30 PM	18							
681	5/16/2023	11:45 PM	8							
682	5/17/2023	12:00 AM	5							
683	5/17/2023	12:15 AM	13							
684	5/17/2023	12:30 AM	17							
685	5/17/2023	12:45 AM	6							
686	5/17/2023	01:00 AM	4							
687	5/17/2023	01:15 AM	17							
688	5/17/2023	01:30 AM	12							
689	5/17/2023	01:45 AM	13							
690	5/17/2023	02:00 AM	13							
691	5/17/2023	02:15 AM	13							
692	5/17/2023	02:30 AM	5							
693	5/17/2023	02:45 AM	3							
694	5/17/2023	03:00 AM	3							
695	5/17/2023	03:15 AM	5							
696	5/17/2023	03:30 AM	12							
697	5/17/2023	03:45 AM	7							
698	5/17/2023	04:00 AM	21							
699	5/17/2023	04:15 AM	13							

	A	B	C	D	E	F	G	H	I	J
700	5/17/2023	04:30 AM	34							
701	5/17/2023	04:45 AM	33							
702	5/17/2023	05:00 AM	34							
703	5/17/2023	05:15 AM	49							
704	5/17/2023	05:30 AM	45							
705	5/17/2023	05:45 AM	71							
706	5/17/2023	06:00 AM	69							
707	5/17/2023	06:15 AM	84							
708	5/17/2023	06:30 AM	85							
709	5/17/2023	06:45 AM	82							
710	5/17/2023	07:00 AM	98							
711	5/17/2023	07:15 AM	113							
712	5/17/2023	07:30 AM	116							
713	5/17/2023	07:45 AM	141							
714	5/17/2023	08:00 AM	106							
715	5/17/2023	08:15 AM	90							
716	5/17/2023	08:30 AM	116							
717	5/17/2023	08:45 AM	95							
718	5/17/2023	09:00 AM	84							
719	5/17/2023	09:15 AM	100							
720	5/17/2023	09:30 AM	90							
721	5/17/2023	09:45 AM	88							
722	5/17/2023	10:00 AM	117							
723	5/17/2023	10:15 AM	76							
724	5/17/2023	10:30 AM	66							
725	5/17/2023	10:45 AM	101							
726	5/17/2023	11:00 AM	83							
727	5/17/2023	11:15 AM	117							
728	5/17/2023	11:30 AM	113							
729	5/17/2023	11:45 AM	100							
730	5/17/2023	12:00 PM	103							
731	5/17/2023	12:15 PM	88							
732	5/17/2023	12:30 PM	100							
733	5/17/2023	12:45 PM	79							
734	5/17/2023	01:00 PM	121							
735	5/17/2023	01:15 PM	111							
736	5/17/2023	01:30 PM	126							
737	5/17/2023	01:45 PM	106							
738	5/17/2023	02:00 PM	100							
739	5/17/2023	02:15 PM	140							
740	5/17/2023	02:30 PM	135							
741	5/17/2023	02:45 PM	138							
742	5/17/2023	03:00 PM	147							
743	5/17/2023	03:15 PM	140							
744	5/17/2023	03:30 PM	186							
745	5/17/2023	03:45 PM	167							
746	5/17/2023	04:00 PM	182							
747	5/17/2023	04:15 PM	181							
748	5/17/2023	04:30 PM	192							
749	5/17/2023	04:45 PM	167							

	A	B	C	D	E	F	G	H	I	J
750	5/17/2023	05:00 PM	173							
751	5/17/2023	05:15 PM	183							
752	5/17/2023	05:30 PM	152							
753	5/17/2023	05:45 PM	99							
754	5/17/2023	06:00 PM	102							
755	5/17/2023	06:15 PM	86							
756	5/17/2023	06:30 PM	79							
757	5/17/2023	06:45 PM	64							
758	5/17/2023	07:00 PM	70							
759	5/17/2023	07:15 PM	68							
760	5/17/2023	07:30 PM	71							
761	5/17/2023	07:45 PM	54							
762	5/17/2023	08:00 PM	68							
763	5/17/2023	08:15 PM	51							
764	5/17/2023	08:30 PM	51							
765	5/17/2023	08:45 PM	35							
766	5/17/2023	09:00 PM	37							
767	5/17/2023	09:15 PM	36							
768	5/17/2023	09:30 PM	22							
769	5/17/2023	09:45 PM	32							
770	5/17/2023	10:00 PM	25							
771	5/17/2023	10:15 PM	23							
772	5/17/2023	10:30 PM	27							
773	5/17/2023	10:45 PM	18							
774	5/17/2023	11:00 PM	23							
775	5/17/2023	11:15 PM	21							
776	5/17/2023	11:30 PM	17							
777	5/17/2023	11:45 PM	17							
778	5/18/2023	12:00 AM	17							
779	5/18/2023	12:15 AM	9							
780	5/18/2023	12:30 AM	13							
781	5/18/2023	12:45 AM	12							
782	5/18/2023	01:00 AM	6							
783	5/18/2023	01:15 AM	11							
784	5/18/2023	01:30 AM	7							
785	5/18/2023	01:45 AM	6							
786	5/18/2023	02:00 AM	8							
787	5/18/2023	02:15 AM	6							
788	5/18/2023	02:30 AM	8							
789	5/18/2023	02:45 AM	9							
790	5/18/2023	03:00 AM	3							
791	5/18/2023	03:15 AM	14							
792	5/18/2023	03:30 AM	11							
793	5/18/2023	03:45 AM	24							
794	5/18/2023	04:00 AM	13							
795	5/18/2023	04:15 AM	20							
796	5/18/2023	04:30 AM	28							
797	5/18/2023	04:45 AM	20							
798	5/18/2023	05:00 AM	44							
799	5/18/2023	05:15 AM	55							

	A	B	C	D	E	F	G	H	I	J
800	5/18/2023	05:30 AM	63							
801	5/18/2023	05:45 AM	83							
802	5/18/2023	06:00 AM	77							
803	5/18/2023	06:15 AM	73							
804	5/18/2023	06:30 AM	89							
805	5/18/2023	06:45 AM	117							
806	5/18/2023	07:00 AM	87							
807	5/18/2023	07:15 AM	119							
808	5/18/2023	07:30 AM	119							
809	5/18/2023	07:45 AM	131							
810	5/18/2023	08:00 AM	106							
811	5/18/2023	08:15 AM	111							
812	5/18/2023	08:30 AM	109							
813	5/18/2023	08:45 AM	100							
814	5/18/2023	09:00 AM	94							
815	5/18/2023	09:15 AM	111							
816	5/18/2023	09:30 AM	104							
817	5/18/2023	09:45 AM	102							
818	5/18/2023	10:00 AM	134							
819	5/18/2023	10:15 AM	111							
820	5/18/2023	10:30 AM	97							
821	5/18/2023	10:45 AM	109							
822	5/18/2023	11:00 AM	94							
823	5/18/2023	11:15 AM	134							
824	5/18/2023	11:30 AM	132							
825	5/18/2023	11:45 AM	120							
826	5/18/2023	12:00 PM	154							
827	5/18/2023	12:15 PM	134							
828	5/18/2023	12:30 PM	135							
829	5/18/2023	12:45 PM	124							
830	5/18/2023	01:00 PM	130							
831	5/18/2023	01:15 PM	105							
832	5/18/2023	01:30 PM	103							
833	5/18/2023	01:45 PM	113							
834	5/18/2023	02:00 PM	136							
835	5/18/2023	02:15 PM	125							
836	5/18/2023	02:30 PM	191							
837	5/18/2023	02:45 PM	131							
838	5/18/2023	03:00 PM	141							
839	5/18/2023	03:15 PM	218							
840	5/18/2023	03:30 PM	196							
841	5/18/2023	03:45 PM	216							
842	5/18/2023	04:00 PM	226							
843	5/18/2023	04:15 PM	252							
844	5/18/2023	04:30 PM	285							
845	5/18/2023	04:45 PM	306							
846	5/18/2023	05:00 PM	301							
847	5/18/2023	05:15 PM	281							
848	5/18/2023	05:30 PM	204							
849	5/18/2023	05:45 PM	193							

	A	B	C	D	E	F	G	H	I	J
850	5/18/2023	06:00 PM	125							
851	5/18/2023	06:15 PM	99							
852	5/18/2023	06:30 PM	72							
853	5/18/2023	06:45 PM	81							
854	5/18/2023	07:00 PM	82							
855	5/18/2023	07:15 PM	75							
856	5/18/2023	07:30 PM	86							
857	5/18/2023	07:45 PM	43							
858	5/18/2023	08:00 PM	75							
859	5/18/2023	08:15 PM	54							
860	5/18/2023	08:30 PM	39							
861	5/18/2023	08:45 PM	47							
862	5/18/2023	09:00 PM	55							
863	5/18/2023	09:15 PM	56							
864	5/18/2023	09:30 PM	23							
865	5/18/2023	09:45 PM	38							
866	5/18/2023	10:00 PM	32							
867	5/18/2023	10:15 PM	31							
868	5/18/2023	10:30 PM	31							
869	5/18/2023	10:45 PM	27							
870	5/18/2023	11:00 PM	40							
871	5/18/2023	11:15 PM	39							
872	5/18/2023	11:30 PM	31							
873	5/18/2023	11:45 PM	16							

	A	B	C	D	E	F	G	H	I	J
1										
2	File Name: C:\Users\barri\OneDrive\Documents\TDB\WSP\SYRACUSE\DATA\BATCH 3\DONE\ATR 1168.tf2									
3	Start Date: 4/13/2023									
4	Start Time: 12:00:00 AM									
5	Location 1: SB I-81 on ramp									
6	Location 2: from I-90									
7										
8										
9	Date	Time	SB							
10	4/13/2023	12:00 AM	3							
11	4/13/2023	12:15 AM	7							
12	4/13/2023	12:30 AM	3							
13	4/13/2023	12:45 AM	4							
14	4/13/2023	01:00 AM	7							
15	4/13/2023	01:15 AM	4							
16	4/13/2023	01:30 AM	13							
17	4/13/2023	01:45 AM	4							
18	4/13/2023	02:00 AM	6							
19	4/13/2023	02:15 AM	3							
20	4/13/2023	02:30 AM	3							
21	4/13/2023	02:45 AM	2							
22	4/13/2023	03:00 AM	3							
23	4/13/2023	03:15 AM	4							
24	4/13/2023	03:30 AM	2							
25	4/13/2023	03:45 AM	7							
26	4/13/2023	04:00 AM	7							
27	4/13/2023	04:15 AM	1							
28	4/13/2023	04:30 AM	2							
29	4/13/2023	04:45 AM	10							
30	4/13/2023	05:00 AM	6							
31	4/13/2023	05:15 AM	12							
32	4/13/2023	05:30 AM	9							
33	4/13/2023	05:45 AM	20							
34	4/13/2023	06:00 AM	17							
35	4/13/2023	06:15 AM	27							
36	4/13/2023	06:30 AM	35							
37	4/13/2023	06:45 AM	42							
38	4/13/2023	07:00 AM	49							
39	4/13/2023	07:15 AM	58							
40	4/13/2023	07:30 AM	65							
41	4/13/2023	07:45 AM	80							
42	4/13/2023	08:00 AM	56							
43	4/13/2023	08:15 AM	70							
44	4/13/2023	08:30 AM	52							
45	4/13/2023	08:45 AM	40							
46	4/13/2023	09:00 AM	44							
47	4/13/2023	09:15 AM	58							
48	4/13/2023	09:30 AM	48							
49	4/13/2023	09:45 AM	40							

	A	B	C	D	E	F	G	H	I	J
50	4/13/2023	10:00 AM	50							
51	4/13/2023	10:15 AM	52							
52	4/13/2023	10:30 AM	54							
53	4/13/2023	10:45 AM	46							
54	4/13/2023	11:00 AM	57							
55	4/13/2023	11:15 AM	44							
56	4/13/2023	11:30 AM	46							
57	4/13/2023	11:45 AM	59							
58	4/13/2023	12:00 PM	49							
59	4/13/2023	12:15 PM	51							
60	4/13/2023	12:30 PM	40							
61	4/13/2023	12:45 PM	43							
62	4/13/2023	01:00 PM	36							
63	4/13/2023	01:15 PM	53							
64	4/13/2023	01:30 PM	58							
65	4/13/2023	01:45 PM	52							
66	4/13/2023	02:00 PM	43							
67	4/13/2023	02:15 PM	36							
68	4/13/2023	02:30 PM	60							
69	4/13/2023	02:45 PM	33							
70	4/13/2023	03:00 PM	47							
71	4/13/2023	03:15 PM	49							
72	4/13/2023	03:30 PM	42							
73	4/13/2023	03:45 PM	54							
74	4/13/2023	04:00 PM	58							
75	4/13/2023	04:15 PM	45							
76	4/13/2023	04:30 PM	45							
77	4/13/2023	04:45 PM	53							
78	4/13/2023	05:00 PM	56							
79	4/13/2023	05:15 PM	53							
80	4/13/2023	05:30 PM	54							
81	4/13/2023	05:45 PM	34							
82	4/13/2023	06:00 PM	36							
83	4/13/2023	06:15 PM	37							
84	4/13/2023	06:30 PM	35							
85	4/13/2023	06:45 PM	47							
86	4/13/2023	07:00 PM	30							
87	4/13/2023	07:15 PM	28							
88	4/13/2023	07:30 PM	19							
89	4/13/2023	07:45 PM	35							
90	4/13/2023	08:00 PM	24							
91	4/13/2023	08:15 PM	26							
92	4/13/2023	08:30 PM	16							
93	4/13/2023	08:45 PM	17							
94	4/13/2023	09:00 PM	16							
95	4/13/2023	09:15 PM	14							
96	4/13/2023	09:30 PM	14							
97	4/13/2023	09:45 PM	17							
98	4/13/2023	10:00 PM	11							
99	4/13/2023	10:15 PM	14							

	A	B	C	D	E	F	G	H	I	J
100	4/13/2023	10:30 PM	22							
101	4/13/2023	10:45 PM	14							
102	4/13/2023	11:00 PM	11							
103	4/13/2023	11:15 PM	14							
104	4/13/2023	11:30 PM	9							
105	4/13/2023	11:45 PM	11							
106	4/14/2023	12:00 AM	8							
107	4/14/2023	12:15 AM	11							
108	4/14/2023	12:30 AM	3							
109	4/14/2023	12:45 AM	5							
110	4/14/2023	01:00 AM	6							
111	4/14/2023	01:15 AM	8							
112	4/14/2023	01:30 AM	5							
113	4/14/2023	01:45 AM	6							
114	4/14/2023	02:00 AM	4							
115	4/14/2023	02:15 AM	7							
116	4/14/2023	02:30 AM	11							
117	4/14/2023	02:45 AM	7							
118	4/14/2023	03:00 AM	6							
119	4/14/2023	03:15 AM	5							
120	4/14/2023	03:30 AM	4							
121	4/14/2023	03:45 AM	4							
122	4/14/2023	04:00 AM	8							
123	4/14/2023	04:15 AM	6							
124	4/14/2023	04:30 AM	5							
125	4/14/2023	04:45 AM	12							
126	4/14/2023	05:00 AM	4							
127	4/14/2023	05:15 AM	15							
128	4/14/2023	05:30 AM	12							
129	4/14/2023	05:45 AM	28							
130	4/14/2023	06:00 AM	16							
131	4/14/2023	06:15 AM	29							
132	4/14/2023	06:30 AM	44							
133	4/14/2023	06:45 AM	43							
134	4/14/2023	07:00 AM	38							
135	4/14/2023	07:15 AM	44							
136	4/14/2023	07:30 AM	47							
137	4/14/2023	07:45 AM	67							
138	4/14/2023	08:00 AM	43							
139	4/14/2023	08:15 AM	38							
140	4/14/2023	08:30 AM	43							
141	4/14/2023	08:45 AM	52							
142	4/14/2023	09:00 AM	54							
143	4/14/2023	09:15 AM	52							
144	4/14/2023	09:30 AM	63							
145	4/14/2023	09:45 AM	61							
146	4/14/2023	10:00 AM	48							
147	4/14/2023	10:15 AM	45							
148	4/14/2023	10:30 AM	71							
149	4/14/2023	10:45 AM	44							

	A	B	C	D	E	F	G	H	I	J
150	4/14/2023	11:00 AM	49							
151	4/14/2023	11:15 AM	58							
152	4/14/2023	11:30 AM	57							
153	4/14/2023	11:45 AM	59							
154	4/14/2023	12:00 PM	67							
155	4/14/2023	12:15 PM	70							
156	4/14/2023	12:30 PM	55							
157	4/14/2023	12:45 PM	65							
158	4/14/2023	01:00 PM	66							
159	4/14/2023	01:15 PM	47							
160	4/14/2023	01:30 PM	55							
161	4/14/2023	01:45 PM	69							
162	4/14/2023	02:00 PM	50							
163	4/14/2023	02:15 PM	72							
164	4/14/2023	02:30 PM	65							
165	4/14/2023	02:45 PM	56							
166	4/14/2023	03:00 PM	56							
167	4/14/2023	03:15 PM	91							
168	4/14/2023	03:30 PM	91							
169	4/14/2023	03:45 PM	100							
170	4/14/2023	04:00 PM	76							
171	4/14/2023	04:15 PM	87							
172	4/14/2023	04:30 PM	101							
173	4/14/2023	04:45 PM	97							
174	4/14/2023	05:00 PM	79							
175	4/14/2023	05:15 PM	104							
176	4/14/2023	05:30 PM	103							
177	4/14/2023	05:45 PM	91							
178	4/14/2023	06:00 PM	94							
179	4/14/2023	06:15 PM	73							
180	4/14/2023	06:30 PM	71							
181	4/14/2023	06:45 PM	58							
182	4/14/2023	07:00 PM	41							
183	4/14/2023	07:15 PM	40							
184	4/14/2023	07:30 PM	34							
185	4/14/2023	07:45 PM	35							
186	4/14/2023	08:00 PM	26							
187	4/14/2023	08:15 PM	24							
188	4/14/2023	08:30 PM	31							
189	4/14/2023	08:45 PM	15							
190	4/14/2023	09:00 PM	17							
191	4/14/2023	09:15 PM	18							
192	4/14/2023	09:30 PM	16							
193	4/14/2023	09:45 PM	11							
194	4/14/2023	10:00 PM	18							
195	4/14/2023	10:15 PM	13							
196	4/14/2023	10:30 PM	13							
197	4/14/2023	10:45 PM	17							
198	4/14/2023	11:00 PM	12							
199	4/14/2023	11:15 PM	10							

	A	B	C	D	E	F	G	H	I	J
200	4/14/2023	11:30 PM	11							
201	4/14/2023	11:45 PM	12							
202	4/15/2023	12:00 AM	16							
203	4/15/2023	12:15 AM	7							
204	4/15/2023	12:30 AM	10							
205	4/15/2023	12:45 AM	4							
206	4/15/2023	01:00 AM	5							
207	4/15/2023	01:15 AM	4							
208	4/15/2023	01:30 AM	3							
209	4/15/2023	01:45 AM	9							
210	4/15/2023	02:00 AM	5							
211	4/15/2023	02:15 AM	2							
212	4/15/2023	02:30 AM	5							
213	4/15/2023	02:45 AM	5							
214	4/15/2023	03:00 AM	2							
215	4/15/2023	03:15 AM	8							
216	4/15/2023	03:30 AM	6							
217	4/15/2023	03:45 AM	6							
218	4/15/2023	04:00 AM	11							
219	4/15/2023	04:15 AM	3							
220	4/15/2023	04:30 AM	5							
221	4/15/2023	04:45 AM	8							
222	4/15/2023	05:00 AM	9							
223	4/15/2023	05:15 AM	5							
224	4/15/2023	05:30 AM	4							
225	4/15/2023	05:45 AM	5							
226	4/15/2023	06:00 AM	9							
227	4/15/2023	06:15 AM	18							
228	4/15/2023	06:30 AM	15							
229	4/15/2023	06:45 AM	12							
230	4/15/2023	07:00 AM	24							
231	4/15/2023	07:15 AM	16							
232	4/15/2023	07:30 AM	22							
233	4/15/2023	07:45 AM	24							
234	4/15/2023	08:00 AM	26							
235	4/15/2023	08:15 AM	22							
236	4/15/2023	08:30 AM	33							
237	4/15/2023	08:45 AM	24							
238	4/15/2023	09:00 AM	29							
239	4/15/2023	09:15 AM	35							
240	4/15/2023	09:30 AM	30							
241	4/15/2023	09:45 AM	46							
242	4/15/2023	10:00 AM	35							
243	4/15/2023	10:15 AM	39							
244	4/15/2023	10:30 AM	33							
245	4/15/2023	10:45 AM	55							
246	4/15/2023	11:00 AM	48							
247	4/15/2023	11:15 AM	54							
248	4/15/2023	11:30 AM	58							
249	4/15/2023	11:45 AM	67							

	A	B	C	D	E	F	G	H	I	J
250	4/15/2023	12:00 PM	46							
251	4/15/2023	12:15 PM	47							
252	4/15/2023	12:30 PM	49							
253	4/15/2023	12:45 PM	45							
254	4/15/2023	01:00 PM	57							
255	4/15/2023	01:15 PM	47							
256	4/15/2023	01:30 PM	43							
257	4/15/2023	01:45 PM	53							
258	4/15/2023	02:00 PM	47							
259	4/15/2023	02:15 PM	47							
260	4/15/2023	02:30 PM	44							
261	4/15/2023	02:45 PM	42							
262	4/15/2023	03:00 PM	39							
263	4/15/2023	03:15 PM	43							
264	4/15/2023	03:30 PM	40							
265	4/15/2023	03:45 PM	46							
266	4/15/2023	04:00 PM	39							
267	4/15/2023	04:15 PM	53							
268	4/15/2023	04:30 PM	39							
269	4/15/2023	04:45 PM	49							
270	4/15/2023	05:00 PM	38							
271	4/15/2023	05:15 PM	28							
272	4/15/2023	05:30 PM	37							
273	4/15/2023	05:45 PM	37							
274	4/15/2023	06:00 PM	33							
275	4/15/2023	06:15 PM	42							
276	4/15/2023	06:30 PM	38							
277	4/15/2023	06:45 PM	38							
278	4/15/2023	07:00 PM	21							
279	4/15/2023	07:15 PM	33							
280	4/15/2023	07:30 PM	30							
281	4/15/2023	07:45 PM	32							
282	4/15/2023	08:00 PM	25							
283	4/15/2023	08:15 PM	14							
284	4/15/2023	08:30 PM	15							
285	4/15/2023	08:45 PM	17							
286	4/15/2023	09:00 PM	15							
287	4/15/2023	09:15 PM	15							
288	4/15/2023	09:30 PM	9							
289	4/15/2023	09:45 PM	17							
290	4/15/2023	10:00 PM	10							
291	4/15/2023	10:15 PM	11							
292	4/15/2023	10:30 PM	15							
293	4/15/2023	10:45 PM	9							
294	4/15/2023	11:00 PM	6							
295	4/15/2023	11:15 PM	7							
296	4/15/2023	11:30 PM	13							
297	4/15/2023	11:45 PM	8							
298	4/16/2023	12:00 AM	12							
299	4/16/2023	12:15 AM	12							

	A	B	C	D	E	F	G	H	I	J
300	4/16/2023	12:30 AM	11							
301	4/16/2023	12:45 AM	11							
302	4/16/2023	01:00 AM	11							
303	4/16/2023	01:15 AM	6							
304	4/16/2023	01:30 AM	4							
305	4/16/2023	01:45 AM	2							
306	4/16/2023	02:00 AM	8							
307	4/16/2023	02:15 AM	5							
308	4/16/2023	02:30 AM	2							
309	4/16/2023	02:45 AM	4							
310	4/16/2023	03:00 AM	3							
311	4/16/2023	03:15 AM	6							
312	4/16/2023	03:30 AM	8							
313	4/16/2023	03:45 AM	7							
314	4/16/2023	04:00 AM	3							
315	4/16/2023	04:15 AM	4							
316	4/16/2023	04:30 AM	2							
317	4/16/2023	04:45 AM	4							
318	4/16/2023	05:00 AM	6							
319	4/16/2023	05:15 AM	9							
320	4/16/2023	05:30 AM	2							
321	4/16/2023	05:45 AM	8							
322	4/16/2023	06:00 AM	8							
323	4/16/2023	06:15 AM	12							
324	4/16/2023	06:30 AM	20							
325	4/16/2023	06:45 AM	9							
326	4/16/2023	07:00 AM	10							
327	4/16/2023	07:15 AM	9							
328	4/16/2023	07:30 AM	13							
329	4/16/2023	07:45 AM	10							
330	4/16/2023	08:00 AM	7							
331	4/16/2023	08:15 AM	7							
332	4/16/2023	08:30 AM	14							
333	4/16/2023	08:45 AM	19							
334	4/16/2023	09:00 AM	14							
335	4/16/2023	09:15 AM	19							
336	4/16/2023	09:30 AM	10							
337	4/16/2023	09:45 AM	30							
338	4/16/2023	10:00 AM	21							
339	4/16/2023	10:15 AM	32							
340	4/16/2023	10:30 AM	40							
341	4/16/2023	10:45 AM	38							
342	4/16/2023	11:00 AM	41							
343	4/16/2023	11:15 AM	53							
344	4/16/2023	11:30 AM	37							
345	4/16/2023	11:45 AM	48							
346	4/16/2023	12:00 PM	43							
347	4/16/2023	12:15 PM	37							
348	4/16/2023	12:30 PM	33							
349	4/16/2023	12:45 PM	46							

	A	B	C	D	E	F	G	H	I	J
350	4/16/2023	01:00 PM	47							
351	4/16/2023	01:15 PM	48							
352	4/16/2023	01:30 PM	44							
353	4/16/2023	01:45 PM	31							
354	4/16/2023	02:00 PM	42							
355	4/16/2023	02:15 PM	36							
356	4/16/2023	02:30 PM	41							
357	4/16/2023	02:45 PM	45							
358	4/16/2023	03:00 PM	30							
359	4/16/2023	03:15 PM	27							
360	4/16/2023	03:30 PM	37							
361	4/16/2023	03:45 PM	37							
362	4/16/2023	04:00 PM	35							
363	4/16/2023	04:15 PM	35							
364	4/16/2023	04:30 PM	38							
365	4/16/2023	04:45 PM	32							
366	4/16/2023	05:00 PM	33							
367	4/16/2023	05:15 PM	39							
368	4/16/2023	05:30 PM	44							
369	4/16/2023	05:45 PM	31							
370	4/16/2023	06:00 PM	28							
371	4/16/2023	06:15 PM	32							
372	4/16/2023	06:30 PM	42							
373	4/16/2023	06:45 PM	35							
374	4/16/2023	07:00 PM	23							
375	4/16/2023	07:15 PM	20							
376	4/16/2023	07:30 PM	29							
377	4/16/2023	07:45 PM	22							
378	4/16/2023	08:00 PM	20							
379	4/16/2023	08:15 PM	12							
380	4/16/2023	08:30 PM	22							
381	4/16/2023	08:45 PM	16							
382	4/16/2023	09:00 PM	12							
383	4/16/2023	09:15 PM	16							
384	4/16/2023	09:30 PM	13							
385	4/16/2023	09:45 PM	11							
386	4/16/2023	10:00 PM	16							
387	4/16/2023	10:15 PM	11							
388	4/16/2023	10:30 PM	8							
389	4/16/2023	10:45 PM	12							
390	4/16/2023	11:00 PM	7							
391	4/16/2023	11:15 PM	11							
392	4/16/2023	11:30 PM	8							
393	4/16/2023	11:45 PM	7							
394	4/17/2023	12:00 AM	3							
395	4/17/2023	12:15 AM	2							
396	4/17/2023	12:30 AM	8							
397	4/17/2023	12:45 AM	3							
398	4/17/2023	01:00 AM	2							
399	4/17/2023	01:15 AM	8							

	A	B	C	D	E	F	G	H	I	J
400	4/17/2023	01:30 AM	3							
401	4/17/2023	01:45 AM	3							
402	4/17/2023	02:00 AM	3							
403	4/17/2023	02:15 AM	2							
404	4/17/2023	02:30 AM	6							
405	4/17/2023	02:45 AM	2							
406	4/17/2023	03:00 AM	5							
407	4/17/2023	03:15 AM	4							
408	4/17/2023	03:30 AM	6							
409	4/17/2023	03:45 AM	8							
410	4/17/2023	04:00 AM	4							
411	4/17/2023	04:15 AM	3							
412	4/17/2023	04:30 AM	4							
413	4/17/2023	04:45 AM	1							
414	4/17/2023	05:00 AM	8							
415	4/17/2023	05:15 AM	7							
416	4/17/2023	05:30 AM	16							
417	4/17/2023	05:45 AM	14							
418	4/17/2023	06:00 AM	15							
419	4/17/2023	06:15 AM	29							
420	4/17/2023	06:30 AM	37							
421	4/17/2023	06:45 AM	52							
422	4/17/2023	07:00 AM	52							
423	4/17/2023	07:15 AM	47							
424	4/17/2023	07:30 AM	54							
425	4/17/2023	07:45 AM	78							
426	4/17/2023	08:00 AM	71							
427	4/17/2023	08:15 AM	57							
428	4/17/2023	08:30 AM	46							
429	4/17/2023	08:45 AM	51							
430	4/17/2023	09:00 AM	44							
431	4/17/2023	09:15 AM	51							
432	4/17/2023	09:30 AM	39							
433	4/17/2023	09:45 AM	32							
434	4/17/2023	10:00 AM	36							
435	4/17/2023	10:15 AM	51							
436	4/17/2023	10:30 AM	40							
437	4/17/2023	10:45 AM	38							
438	4/17/2023	11:00 AM	40							
439	4/17/2023	11:15 AM	44							
440	4/17/2023	11:30 AM	47							
441	4/17/2023	11:45 AM	43							
442	4/17/2023	12:00 PM	42							
443	4/17/2023	12:15 PM	49							
444	4/17/2023	12:30 PM	43							
445	4/17/2023	12:45 PM	32							
446	4/17/2023	01:00 PM	32							
447	4/17/2023	01:15 PM	33							
448	4/17/2023	01:30 PM	52							
449	4/17/2023	01:45 PM	47							

	A	B	C	D	E	F	G	H	I	J
450	4/17/2023	02:00 PM	33							
451	4/17/2023	02:15 PM	43							
452	4/17/2023	02:30 PM	50							
453	4/17/2023	02:45 PM	34							
454	4/17/2023	03:00 PM	51							
455	4/17/2023	03:15 PM	47							
456	4/17/2023	03:30 PM	42							
457	4/17/2023	03:45 PM	50							
458	4/17/2023	04:00 PM	46							
459	4/17/2023	04:15 PM	45							
460	4/17/2023	04:30 PM	51							
461	4/17/2023	04:45 PM	40							
462	4/17/2023	05:00 PM	48							
463	4/17/2023	05:15 PM	65							
464	4/17/2023	05:30 PM	41							
465	4/17/2023	05:45 PM	44							
466	4/17/2023	06:00 PM	24							
467	4/17/2023	06:15 PM	39							
468	4/17/2023	06:30 PM	19							
469	4/17/2023	06:45 PM	12							
470	4/17/2023	07:00 PM	34							
471	4/17/2023	07:15 PM	19							
472	4/17/2023	07:30 PM	22							
473	4/17/2023	07:45 PM	24							
474	4/17/2023	08:00 PM	15							
475	4/17/2023	08:15 PM	21							
476	4/17/2023	08:30 PM	21							
477	4/17/2023	08:45 PM	14							
478	4/17/2023	09:00 PM	9							
479	4/17/2023	09:15 PM	16							
480	4/17/2023	09:30 PM	10							
481	4/17/2023	09:45 PM	15							
482	4/17/2023	10:00 PM	12							
483	4/17/2023	10:15 PM	15							
484	4/17/2023	10:30 PM	10							
485	4/17/2023	10:45 PM	7							
486	4/17/2023	11:00 PM	6							
487	4/17/2023	11:15 PM	6							
488	4/17/2023	11:30 PM	7							
489	4/17/2023	11:45 PM	17							
490	4/18/2023	12:00 AM	5							
491	4/18/2023	12:15 AM	4							
492	4/18/2023	12:30 AM	5							
493	4/18/2023	12:45 AM	3							
494	4/18/2023	01:00 AM	6							
495	4/18/2023	01:15 AM	4							
496	4/18/2023	01:30 AM	10							
497	4/18/2023	01:45 AM	4							
498	4/18/2023	02:00 AM	4							
499	4/18/2023	02:15 AM	5							

	A	B	C	D	E	F	G	H	I	J
500	4/18/2023	02:30 AM	2							
501	4/18/2023	02:45 AM	4							
502	4/18/2023	03:00 AM	2							
503	4/18/2023	03:15 AM	4							
504	4/18/2023	03:30 AM	3							
505	4/18/2023	03:45 AM	9							
506	4/18/2023	04:00 AM	5							
507	4/18/2023	04:15 AM	8							
508	4/18/2023	04:30 AM	9							
509	4/18/2023	04:45 AM	10							
510	4/18/2023	05:00 AM	13							
511	4/18/2023	05:15 AM	16							
512	4/18/2023	05:30 AM	19							
513	4/18/2023	05:45 AM	20							
514	4/18/2023	06:00 AM	20							
515	4/18/2023	06:15 AM	28							
516	4/18/2023	06:30 AM	50							
517	4/18/2023	06:45 AM	44							
518	4/18/2023	07:00 AM	35							
519	4/18/2023	07:15 AM	48							
520	4/18/2023	07:30 AM	69							
521	4/18/2023	07:45 AM	78							
522	4/18/2023	08:00 AM	61							
523	4/18/2023	08:15 AM	48							
524	4/18/2023	08:30 AM	48							
525	4/18/2023	08:45 AM	50							
526	4/18/2023	09:00 AM	44							
527	4/18/2023	09:15 AM	34							
528	4/18/2023	09:30 AM	40							
529	4/18/2023	09:45 AM	45							
530	4/18/2023	10:00 AM	33							
531	4/18/2023	10:15 AM	31							
532	4/18/2023	10:30 AM	31							
533	4/18/2023	10:45 AM	40							
534	4/18/2023	11:00 AM	46							
535	4/18/2023	11:15 AM	45							
536	4/18/2023	11:30 AM	46							
537	4/18/2023	11:45 AM	42							
538	4/18/2023	12:00 PM	47							
539	4/18/2023	12:15 PM	45							
540	4/18/2023	12:30 PM	32							
541	4/18/2023	12:45 PM	38							
542	4/18/2023	01:00 PM	31							
543	4/18/2023	01:15 PM	44							
544	4/18/2023	01:30 PM	41							
545	4/18/2023	01:45 PM	35							
546	4/18/2023	02:00 PM	37							
547	4/18/2023	02:15 PM	41							
548	4/18/2023	02:30 PM	39							
549	4/18/2023	02:45 PM	40							

	A	B	C	D	E	F	G	H	I	J
550	4/18/2023	03:00 PM	32							
551	4/18/2023	03:15 PM	48							
552	4/18/2023	03:30 PM	35							
553	4/18/2023	03:45 PM	39							
554	4/18/2023	04:00 PM	43							
555	4/18/2023	04:15 PM	64							
556	4/18/2023	04:30 PM	42							
557	4/18/2023	04:45 PM	42							
558	4/18/2023	05:00 PM	61							
559	4/18/2023	05:15 PM	60							
560	4/18/2023	05:30 PM	48							
561	4/18/2023	05:45 PM	43							
562	4/18/2023	06:00 PM	37							
563	4/18/2023	06:15 PM	39							
564	4/18/2023	06:30 PM	33							
565	4/18/2023	06:45 PM	29							
566	4/18/2023	07:00 PM	27							
567	4/18/2023	07:15 PM	29							
568	4/18/2023	07:30 PM	27							
569	4/18/2023	07:45 PM	14							
570	4/18/2023	08:00 PM	23							
571	4/18/2023	08:15 PM	26							
572	4/18/2023	08:30 PM	28							
573	4/18/2023	08:45 PM	11							
574	4/18/2023	09:00 PM	11							
575	4/18/2023	09:15 PM	13							
576	4/18/2023	09:30 PM	8							
577	4/18/2023	09:45 PM	13							
578	4/18/2023	10:00 PM	15							
579	4/18/2023	10:15 PM	7							
580	4/18/2023	10:30 PM	13							
581	4/18/2023	10:45 PM	12							
582	4/18/2023	11:00 PM	14							
583	4/18/2023	11:15 PM	8							
584	4/18/2023	11:30 PM	7							
585	4/18/2023	11:45 PM	13							
586	4/19/2023	12:00 AM	6							
587	4/19/2023	12:15 AM	3							
588	4/19/2023	12:30 AM	7							
589	4/19/2023	12:45 AM	7							
590	4/19/2023	01:00 AM	4							
591	4/19/2023	01:15 AM	8							
592	4/19/2023	01:30 AM	3							
593	4/19/2023	01:45 AM	4							
594	4/19/2023	02:00 AM	5							
595	4/19/2023	02:15 AM	5							
596	4/19/2023	02:30 AM	7							
597	4/19/2023	02:45 AM	2							
598	4/19/2023	03:00 AM	4							
599	4/19/2023	03:15 AM	6							

	A	B	C	D	E	F	G	H	I	J
600	4/19/2023	03:30 AM	6							
601	4/19/2023	03:45 AM	5							
602	4/19/2023	04:00 AM	7							
603	4/19/2023	04:15 AM	4							
604	4/19/2023	04:30 AM	7							
605	4/19/2023	04:45 AM	12							
606	4/19/2023	05:00 AM	9							
607	4/19/2023	05:15 AM	13							
608	4/19/2023	05:30 AM	21							
609	4/19/2023	05:45 AM	23							
610	4/19/2023	06:00 AM	13							
611	4/19/2023	06:15 AM	32							
612	4/19/2023	06:30 AM	29							
613	4/19/2023	06:45 AM	51							
614	4/19/2023	07:00 AM	51							
615	4/19/2023	07:15 AM	56							
616	4/19/2023	07:30 AM	81							
617	4/19/2023	07:45 AM	78							
618	4/19/2023	08:00 AM	74							
619	4/19/2023	08:15 AM	52							
620	4/19/2023	08:30 AM	47							
621	4/19/2023	08:45 AM	39							
622	4/19/2023	09:00 AM	56							
623	4/19/2023	09:15 AM	47							
624	4/19/2023	09:30 AM	47							
625	4/19/2023	09:45 AM	48							
626	4/19/2023	10:00 AM	33							
627	4/19/2023	10:15 AM	47							
628	4/19/2023	10:30 AM	44							
629	4/19/2023	10:45 AM	54							
630	4/19/2023	11:00 AM	38							
631	4/19/2023	11:15 AM	36							
632	4/19/2023	11:30 AM	58							
633	4/19/2023	11:45 AM	53							
634	4/19/2023	12:00 PM	48							
635	4/19/2023	12:15 PM	39							
636	4/19/2023	12:30 PM	47							
637	4/19/2023	12:45 PM	41							
638	4/19/2023	01:00 PM	36							
639	4/19/2023	01:15 PM	43							
640	4/19/2023	01:30 PM	45							
641	4/19/2023	01:45 PM	48							
642	4/19/2023	02:00 PM	42							
643	4/19/2023	02:15 PM	43							
644	4/19/2023	02:30 PM	46							
645	4/19/2023	02:45 PM	46							
646	4/19/2023	03:00 PM	49							
647	4/19/2023	03:15 PM	53							
648	4/19/2023	03:30 PM	40							
649	4/19/2023	03:45 PM	56							

	A	B	C	D	E	F	G	H	I	J
650	4/19/2023	04:00 PM	50							
651	4/19/2023	04:15 PM	48							
652	4/19/2023	04:30 PM	52							
653	4/19/2023	04:45 PM	48							
654	4/19/2023	05:00 PM	54							
655	4/19/2023	05:15 PM	68							
656	4/19/2023	05:30 PM	57							
657	4/19/2023	05:45 PM	37							
658	4/19/2023	06:00 PM	34							
659	4/19/2023	06:15 PM	28							
660	4/19/2023	06:30 PM	43							
661	4/19/2023	06:45 PM	28							
662	4/19/2023	07:00 PM	22							
663	4/19/2023	07:15 PM	26							
664	4/19/2023	07:30 PM	28							
665	4/19/2023	07:45 PM	25							
666	4/19/2023	08:00 PM	18							
667	4/19/2023	08:15 PM	15							
668	4/19/2023	08:30 PM	21							
669	4/19/2023	08:45 PM	22							
670	4/19/2023	09:00 PM	10							
671	4/19/2023	09:15 PM	17							
672	4/19/2023	09:30 PM	18							
673	4/19/2023	09:45 PM	11							
674	4/19/2023	10:00 PM	11							
675	4/19/2023	10:15 PM	15							
676	4/19/2023	10:30 PM	16							
677	4/19/2023	10:45 PM	14							
678	4/19/2023	11:00 PM	14							
679	4/19/2023	11:15 PM	8							
680	4/19/2023	11:30 PM	11							
681	4/19/2023	11:45 PM	9							

	A	B	C	D	E	F	G	H	I	J
1										
2	File Name: C:\Users\barri\OneDrive\Documents\TDB\WSP\SYRACUSE\DATA\BATCH 3\DONE\ATR 1169.tf2									
3	Start Date: 4/13/2023									
4	Start Time: 12:00:00 AM									
5	Location 1: NB I-81 on ramp									
6	Location 2: from I-90									
7										
8										
9	Date	Time	NB							
10	4/13/2023	12:00 AM	14							
11	4/13/2023	12:15 AM	16							
12	4/13/2023	12:30 AM	10							
13	4/13/2023	12:45 AM	14							
14	4/13/2023	01:00 AM	6							
15	4/13/2023	01:15 AM	8							
16	4/13/2023	01:30 AM	16							
17	4/13/2023	01:45 AM	7							
18	4/13/2023	02:00 AM	6							
19	4/13/2023	02:15 AM	6							
20	4/13/2023	02:30 AM	5							
21	4/13/2023	02:45 AM	10							
22	4/13/2023	03:00 AM	10							
23	4/13/2023	03:15 AM	16							
24	4/13/2023	03:30 AM	20							
25	4/13/2023	03:45 AM	25							
26	4/13/2023	04:00 AM	21							
27	4/13/2023	04:15 AM	40							
28	4/13/2023	04:30 AM	39							
29	4/13/2023	04:45 AM	40							
30	4/13/2023	05:00 AM	39							
31	4/13/2023	05:15 AM	16							
32	4/13/2023	05:30 AM	24							
33	4/13/2023	05:45 AM	39							
34	4/13/2023	06:00 AM	33							
35	4/13/2023	06:15 AM	44							
36	4/13/2023	06:30 AM	67							
37	4/13/2023	06:45 AM	82							
38	4/13/2023	07:00 AM	77							
39	4/13/2023	07:15 AM	89							
40	4/13/2023	07:30 AM	87							
41	4/13/2023	07:45 AM	122							
42	4/13/2023	08:00 AM	82							
43	4/13/2023	08:15 AM	91							
44	4/13/2023	08:30 AM	69							
45	4/13/2023	08:45 AM	100							
46	4/13/2023	09:00 AM	72							
47	4/13/2023	09:15 AM	69							
48	4/13/2023	09:30 AM	74							
49	4/13/2023	09:45 AM	73							

	A	B	C	D	E	F	G	H	I	J
50	4/13/2023	10:00 AM	86							
51	4/13/2023	10:15 AM	80							
52	4/13/2023	10:30 AM	90							
53	4/13/2023	10:45 AM	63							
54	4/13/2023	11:00 AM	105							
55	4/13/2023	11:15 AM	81							
56	4/13/2023	11:30 AM	76							
57	4/13/2023	11:45 AM	64							
58	4/13/2023	12:00 PM	74							
59	4/13/2023	12:15 PM	50							
60	4/13/2023	12:30 PM	54							
61	4/13/2023	12:45 PM	70							
62	4/13/2023	01:00 PM	54							
63	4/13/2023	01:15 PM	63							
64	4/13/2023	01:30 PM	58							
65	4/13/2023	01:45 PM	65							
66	4/13/2023	02:00 PM	62							
67	4/13/2023	02:15 PM	90							
68	4/13/2023	02:30 PM	72							
69	4/13/2023	02:45 PM	98							
70	4/13/2023	03:00 PM	87							
71	4/13/2023	03:15 PM	86							
72	4/13/2023	03:30 PM	99							
73	4/13/2023	03:45 PM	102							
74	4/13/2023	04:00 PM	105							
75	4/13/2023	04:15 PM	112							
76	4/13/2023	04:30 PM	93							
77	4/13/2023	04:45 PM	108							
78	4/13/2023	05:00 PM	116							
79	4/13/2023	05:15 PM	103							
80	4/13/2023	05:30 PM	94							
81	4/13/2023	05:45 PM	93							
82	4/13/2023	06:00 PM	89							
83	4/13/2023	06:15 PM	115							
84	4/13/2023	06:30 PM	71							
85	4/13/2023	06:45 PM	57							
86	4/13/2023	07:00 PM	43							
87	4/13/2023	07:15 PM	51							
88	4/13/2023	07:30 PM	41							
89	4/13/2023	07:45 PM	38							
90	4/13/2023	08:00 PM	45							
91	4/13/2023	08:15 PM	36							
92	4/13/2023	08:30 PM	11							
93	4/13/2023	08:45 PM	36							
94	4/13/2023	09:00 PM	41							
95	4/13/2023	09:15 PM	35							
96	4/13/2023	09:30 PM	27							
97	4/13/2023	09:45 PM	34							
98	4/13/2023	10:00 PM	18							
99	4/13/2023	10:15 PM	23							

	A	B	C	D	E	F	G	H	I	J
100	4/13/2023	10:30 PM	21							
101	4/13/2023	10:45 PM	14							
102	4/13/2023	11:00 PM	19							
103	4/13/2023	11:15 PM	13							
104	4/13/2023	11:30 PM	21							
105	4/13/2023	11:45 PM	19							
106	4/14/2023	12:00 AM	22							
107	4/14/2023	12:15 AM	10							
108	4/14/2023	12:30 AM	14							
109	4/14/2023	12:45 AM	16							
110	4/14/2023	01:00 AM	8							
111	4/14/2023	01:15 AM	8							
112	4/14/2023	01:30 AM	14							
113	4/14/2023	01:45 AM	7							
114	4/14/2023	02:00 AM	9							
115	4/14/2023	02:15 AM	19							
116	4/14/2023	02:30 AM	6							
117	4/14/2023	02:45 AM	8							
118	4/14/2023	03:00 AM	13							
119	4/14/2023	03:15 AM	22							
120	4/14/2023	03:30 AM	20							
121	4/14/2023	03:45 AM	16							
122	4/14/2023	04:00 AM	29							
123	4/14/2023	04:15 AM	38							
124	4/14/2023	04:30 AM	36							
125	4/14/2023	04:45 AM	26							
126	4/14/2023	05:00 AM	26							
127	4/14/2023	05:15 AM	25							
128	4/14/2023	05:30 AM	19							
129	4/14/2023	05:45 AM	41							
130	4/14/2023	06:00 AM	23							
131	4/14/2023	06:15 AM	31							
132	4/14/2023	06:30 AM	64							
133	4/14/2023	06:45 AM	78							
134	4/14/2023	07:00 AM	87							
135	4/14/2023	07:15 AM	82							
136	4/14/2023	07:30 AM	111							
137	4/14/2023	07:45 AM	79							
138	4/14/2023	08:00 AM	79							
139	4/14/2023	08:15 AM	95							
140	4/14/2023	08:30 AM	73							
141	4/14/2023	08:45 AM	80							
142	4/14/2023	09:00 AM	85							
143	4/14/2023	09:15 AM	73							
144	4/14/2023	09:30 AM	86							
145	4/14/2023	09:45 AM	90							
146	4/14/2023	10:00 AM	76							
147	4/14/2023	10:15 AM	81							
148	4/14/2023	10:30 AM	83							
149	4/14/2023	10:45 AM	90							

	A	B	C	D	E	F	G	H	I	J
150	4/14/2023	11:00 AM	98							
151	4/14/2023	11:15 AM	81							
152	4/14/2023	11:30 AM	88							
153	4/14/2023	11:45 AM	82							
154	4/14/2023	12:00 PM	87							
155	4/14/2023	12:15 PM	93							
156	4/14/2023	12:30 PM	96							
157	4/14/2023	12:45 PM	88							
158	4/14/2023	01:00 PM	84							
159	4/14/2023	01:15 PM	73							
160	4/14/2023	01:30 PM	96							
161	4/14/2023	01:45 PM	84							
162	4/14/2023	02:00 PM	112							
163	4/14/2023	02:15 PM	79							
164	4/14/2023	02:30 PM	79							
165	4/14/2023	02:45 PM	82							
166	4/14/2023	03:00 PM	78							
167	4/14/2023	03:15 PM	73							
168	4/14/2023	03:30 PM	87							
169	4/14/2023	03:45 PM	75							
170	4/14/2023	04:00 PM	101							
171	4/14/2023	04:15 PM	128							
172	4/14/2023	04:30 PM	126							
173	4/14/2023	04:45 PM	131							
174	4/14/2023	05:00 PM	121							
175	4/14/2023	05:15 PM	109							
176	4/14/2023	05:30 PM	95							
177	4/14/2023	05:45 PM	94							
178	4/14/2023	06:00 PM	119							
179	4/14/2023	06:15 PM	99							
180	4/14/2023	06:30 PM	83							
181	4/14/2023	06:45 PM	79							
182	4/14/2023	07:00 PM	56							
183	4/14/2023	07:15 PM	80							
184	4/14/2023	07:30 PM	61							
185	4/14/2023	07:45 PM	55							
186	4/14/2023	08:00 PM	46							
187	4/14/2023	08:15 PM	44							
188	4/14/2023	08:30 PM	40							
189	4/14/2023	08:45 PM	28							
190	4/14/2023	09:00 PM	50							
191	4/14/2023	09:15 PM	22							
192	4/14/2023	09:30 PM	31							
193	4/14/2023	09:45 PM	35							
194	4/14/2023	10:00 PM	15							
195	4/14/2023	10:15 PM	23							
196	4/14/2023	10:30 PM	23							
197	4/14/2023	10:45 PM	25							
198	4/14/2023	11:00 PM	21							
199	4/14/2023	11:15 PM	17							

	A	B	C	D	E	F	G	H	I	J
200	4/14/2023	11:30 PM	32							
201	4/14/2023	11:45 PM	20							
202	4/15/2023	12:00 AM	23							
203	4/15/2023	12:15 AM	8							
204	4/15/2023	12:30 AM	15							
205	4/15/2023	12:45 AM	9							
206	4/15/2023	01:00 AM	7							
207	4/15/2023	01:15 AM	7							
208	4/15/2023	01:30 AM	8							
209	4/15/2023	01:45 AM	6							
210	4/15/2023	02:00 AM	11							
211	4/15/2023	02:15 AM	7							
212	4/15/2023	02:30 AM	4							
213	4/15/2023	02:45 AM	5							
214	4/15/2023	03:00 AM	15							
215	4/15/2023	03:15 AM	17							
216	4/15/2023	03:30 AM	12							
217	4/15/2023	03:45 AM	21							
218	4/15/2023	04:00 AM	18							
219	4/15/2023	04:15 AM	25							
220	4/15/2023	04:30 AM	33							
221	4/15/2023	04:45 AM	34							
222	4/15/2023	05:00 AM	17							
223	4/15/2023	05:15 AM	10							
224	4/15/2023	05:30 AM	15							
225	4/15/2023	05:45 AM	14							
226	4/15/2023	06:00 AM	17							
227	4/15/2023	06:15 AM	13							
228	4/15/2023	06:30 AM	33							
229	4/15/2023	06:45 AM	21							
230	4/15/2023	07:00 AM	21							
231	4/15/2023	07:15 AM	27							
232	4/15/2023	07:30 AM	52							
233	4/15/2023	07:45 AM	28							
234	4/15/2023	08:00 AM	33							
235	4/15/2023	08:15 AM	40							
236	4/15/2023	08:30 AM	65							
237	4/15/2023	08:45 AM	42							
238	4/15/2023	09:00 AM	59							
239	4/15/2023	09:15 AM	65							
240	4/15/2023	09:30 AM	68							
241	4/15/2023	09:45 AM	83							
242	4/15/2023	10:00 AM	77							
243	4/15/2023	10:15 AM	90							
244	4/15/2023	10:30 AM	92							
245	4/15/2023	10:45 AM	100							
246	4/15/2023	11:00 AM	74							
247	4/15/2023	11:15 AM	70							
248	4/15/2023	11:30 AM	78							
249	4/15/2023	11:45 AM	84							

	A	B	C	D	E	F	G	H	I	J
250	4/15/2023	12:00 PM	85							
251	4/15/2023	12:15 PM	64							
252	4/15/2023	12:30 PM	82							
253	4/15/2023	12:45 PM	96							
254	4/15/2023	01:00 PM	94							
255	4/15/2023	01:15 PM	74							
256	4/15/2023	01:30 PM	75							
257	4/15/2023	01:45 PM	83							
258	4/15/2023	02:00 PM	87							
259	4/15/2023	02:15 PM	92							
260	4/15/2023	02:30 PM	76							
261	4/15/2023	02:45 PM	76							
262	4/15/2023	03:00 PM	74							
263	4/15/2023	03:15 PM	72							
264	4/15/2023	03:30 PM	73							
265	4/15/2023	03:45 PM	74							
266	4/15/2023	04:00 PM	78							
267	4/15/2023	04:15 PM	73							
268	4/15/2023	04:30 PM	54							
269	4/15/2023	04:45 PM	74							
270	4/15/2023	05:00 PM	64							
271	4/15/2023	05:15 PM	89							
272	4/15/2023	05:30 PM	77							
273	4/15/2023	05:45 PM	72							
274	4/15/2023	06:00 PM	58							
275	4/15/2023	06:15 PM	59							
276	4/15/2023	06:30 PM	61							
277	4/15/2023	06:45 PM	51							
278	4/15/2023	07:00 PM	59							
279	4/15/2023	07:15 PM	47							
280	4/15/2023	07:30 PM	50							
281	4/15/2023	07:45 PM	41							
282	4/15/2023	08:00 PM	32							
283	4/15/2023	08:15 PM	35							
284	4/15/2023	08:30 PM	38							
285	4/15/2023	08:45 PM	25							
286	4/15/2023	09:00 PM	26							
287	4/15/2023	09:15 PM	28							
288	4/15/2023	09:30 PM	30							
289	4/15/2023	09:45 PM	30							
290	4/15/2023	10:00 PM	26							
291	4/15/2023	10:15 PM	23							
292	4/15/2023	10:30 PM	29							
293	4/15/2023	10:45 PM	31							
294	4/15/2023	11:00 PM	19							
295	4/15/2023	11:15 PM	18							
296	4/15/2023	11:30 PM	17							
297	4/15/2023	11:45 PM	18							
298	4/16/2023	12:00 AM	12							
299	4/16/2023	12:15 AM	15							

	A	B	C	D	E	F	G	H	I	J
300	4/16/2023	12:30 AM	12							
301	4/16/2023	12:45 AM	13							
302	4/16/2023	01:00 AM	7							
303	4/16/2023	01:15 AM	6							
304	4/16/2023	01:30 AM	10							
305	4/16/2023	01:45 AM	6							
306	4/16/2023	02:00 AM	9							
307	4/16/2023	02:15 AM	8							
308	4/16/2023	02:30 AM	5							
309	4/16/2023	02:45 AM	7							
310	4/16/2023	03:00 AM	7							
311	4/16/2023	03:15 AM	10							
312	4/16/2023	03:30 AM	9							
313	4/16/2023	03:45 AM	18							
314	4/16/2023	04:00 AM	17							
315	4/16/2023	04:15 AM	17							
316	4/16/2023	04:30 AM	24							
317	4/16/2023	04:45 AM	18							
318	4/16/2023	05:00 AM	22							
319	4/16/2023	05:15 AM	5							
320	4/16/2023	05:30 AM	9							
321	4/16/2023	05:45 AM	8							
322	4/16/2023	06:00 AM	7							
323	4/16/2023	06:15 AM	11							
324	4/16/2023	06:30 AM	8							
325	4/16/2023	06:45 AM	19							
326	4/16/2023	07:00 AM	21							
327	4/16/2023	07:15 AM	24							
328	4/16/2023	07:30 AM	28							
329	4/16/2023	07:45 AM	29							
330	4/16/2023	08:00 AM	33							
331	4/16/2023	08:15 AM	38							
332	4/16/2023	08:30 AM	42							
333	4/16/2023	08:45 AM	40							
334	4/16/2023	09:00 AM	30							
335	4/16/2023	09:15 AM	34							
336	4/16/2023	09:30 AM	42							
337	4/16/2023	09:45 AM	39							
338	4/16/2023	10:00 AM	54							
339	4/16/2023	10:15 AM	67							
340	4/16/2023	10:30 AM	74							
341	4/16/2023	10:45 AM	79							
342	4/16/2023	11:00 AM	81							
343	4/16/2023	11:15 AM	63							
344	4/16/2023	11:30 AM	64							
345	4/16/2023	11:45 AM	84							
346	4/16/2023	12:00 PM	63							
347	4/16/2023	12:15 PM	71							
348	4/16/2023	12:30 PM	61							
349	4/16/2023	12:45 PM	79							

	A	B	C	D	E	F	G	H	I	J
350	4/16/2023	01:00 PM	82							
351	4/16/2023	01:15 PM	66							
352	4/16/2023	01:30 PM	102							
353	4/16/2023	01:45 PM	76							
354	4/16/2023	02:00 PM	83							
355	4/16/2023	02:15 PM	75							
356	4/16/2023	02:30 PM	75							
357	4/16/2023	02:45 PM	78							
358	4/16/2023	03:00 PM	68							
359	4/16/2023	03:15 PM	74							
360	4/16/2023	03:30 PM	81							
361	4/16/2023	03:45 PM	76							
362	4/16/2023	04:00 PM	71							
363	4/16/2023	04:15 PM	103							
364	4/16/2023	04:30 PM	88							
365	4/16/2023	04:45 PM	86							
366	4/16/2023	05:00 PM	73							
367	4/16/2023	05:15 PM	71							
368	4/16/2023	05:30 PM	86							
369	4/16/2023	05:45 PM	76							
370	4/16/2023	06:00 PM	64							
371	4/16/2023	06:15 PM	77							
372	4/16/2023	06:30 PM	73							
373	4/16/2023	06:45 PM	72							
374	4/16/2023	07:00 PM	59							
375	4/16/2023	07:15 PM	46							
376	4/16/2023	07:30 PM	41							
377	4/16/2023	07:45 PM	40							
378	4/16/2023	08:00 PM	42							
379	4/16/2023	08:15 PM	41							
380	4/16/2023	08:30 PM	46							
381	4/16/2023	08:45 PM	38							
382	4/16/2023	09:00 PM	24							
383	4/16/2023	09:15 PM	20							
384	4/16/2023	09:30 PM	26							
385	4/16/2023	09:45 PM	19							
386	4/16/2023	10:00 PM	28							
387	4/16/2023	10:15 PM	26							
388	4/16/2023	10:30 PM	21							
389	4/16/2023	10:45 PM	26							
390	4/16/2023	11:00 PM	16							
391	4/16/2023	11:15 PM	14							
392	4/16/2023	11:30 PM	18							
393	4/16/2023	11:45 PM	13							
394	4/17/2023	12:00 AM	21							
395	4/17/2023	12:15 AM	10							
396	4/17/2023	12:30 AM	8							
397	4/17/2023	12:45 AM	10							
398	4/17/2023	01:00 AM	9							
399	4/17/2023	01:15 AM	10							

	A	B	C	D	E	F	G	H	I	J
400	4/17/2023	01:30 AM	1							
401	4/17/2023	01:45 AM	6							
402	4/17/2023	02:00 AM	6							
403	4/17/2023	02:15 AM	6							
404	4/17/2023	02:30 AM	4							
405	4/17/2023	02:45 AM	7							
406	4/17/2023	03:00 AM	12							
407	4/17/2023	03:15 AM	14							
408	4/17/2023	03:30 AM	10							
409	4/17/2023	03:45 AM	21							
410	4/17/2023	04:00 AM	30							
411	4/17/2023	04:15 AM	35							
412	4/17/2023	04:30 AM	38							
413	4/17/2023	04:45 AM	41							
414	4/17/2023	05:00 AM	36							
415	4/17/2023	05:15 AM	20							
416	4/17/2023	05:30 AM	30							
417	4/17/2023	05:45 AM	47							
418	4/17/2023	06:00 AM	31							
419	4/17/2023	06:15 AM	38							
420	4/17/2023	06:30 AM	62							
421	4/17/2023	06:45 AM	68							
422	4/17/2023	07:00 AM	63							
423	4/17/2023	07:15 AM	90							
424	4/17/2023	07:30 AM	98							
425	4/17/2023	07:45 AM	102							
426	4/17/2023	08:00 AM	83							
427	4/17/2023	08:15 AM	90							
428	4/17/2023	08:30 AM	81							
429	4/17/2023	08:45 AM	90							
430	4/17/2023	09:00 AM	80							
431	4/17/2023	09:15 AM	59							
432	4/17/2023	09:30 AM	67							
433	4/17/2023	09:45 AM	57							
434	4/17/2023	10:00 AM	63							
435	4/17/2023	10:15 AM	65							
436	4/17/2023	10:30 AM	63							
437	4/17/2023	10:45 AM	58							
438	4/17/2023	11:00 AM	57							
439	4/17/2023	11:15 AM	69							
440	4/17/2023	11:30 AM	64							
441	4/17/2023	11:45 AM	60							
442	4/17/2023	12:00 PM	60							
443	4/17/2023	12:15 PM	60							
444	4/17/2023	12:30 PM	47							
445	4/17/2023	12:45 PM	78							
446	4/17/2023	01:00 PM	52							
447	4/17/2023	01:15 PM	52							
448	4/17/2023	01:30 PM	63							
449	4/17/2023	01:45 PM	55							

	A	B	C	D	E	F	G	H	I	J
450	4/17/2023	02:00 PM	59							
451	4/17/2023	02:15 PM	57							
452	4/17/2023	02:30 PM	73							
453	4/17/2023	02:45 PM	62							
454	4/17/2023	03:00 PM	89							
455	4/17/2023	03:15 PM	78							
456	4/17/2023	03:30 PM	79							
457	4/17/2023	03:45 PM	94							
458	4/17/2023	04:00 PM	80							
459	4/17/2023	04:15 PM	88							
460	4/17/2023	04:30 PM	85							
461	4/17/2023	04:45 PM	83							
462	4/17/2023	05:00 PM	76							
463	4/17/2023	05:15 PM	113							
464	4/17/2023	05:30 PM	81							
465	4/17/2023	05:45 PM	83							
466	4/17/2023	06:00 PM	64							
467	4/17/2023	06:15 PM	58							
468	4/17/2023	06:30 PM	62							
469	4/17/2023	06:45 PM	41							
470	4/17/2023	07:00 PM	40							
471	4/17/2023	07:15 PM	37							
472	4/17/2023	07:30 PM	26							
473	4/17/2023	07:45 PM	33							
474	4/17/2023	08:00 PM	30							
475	4/17/2023	08:15 PM	18							
476	4/17/2023	08:30 PM	15							
477	4/17/2023	08:45 PM	30							
478	4/17/2023	09:00 PM	20							
479	4/17/2023	09:15 PM	26							
480	4/17/2023	09:30 PM	17							
481	4/17/2023	09:45 PM	14							
482	4/17/2023	10:00 PM	16							
483	4/17/2023	10:15 PM	14							
484	4/17/2023	10:30 PM	18							
485	4/17/2023	10:45 PM	18							
486	4/17/2023	11:00 PM	12							
487	4/17/2023	11:15 PM	11							
488	4/17/2023	11:30 PM	11							
489	4/17/2023	11:45 PM	13							
490	4/18/2023	12:00 AM	12							
491	4/18/2023	12:15 AM	11							
492	4/18/2023	12:30 AM	3							
493	4/18/2023	12:45 AM	5							
494	4/18/2023	01:00 AM	8							
495	4/18/2023	01:15 AM	7							
496	4/18/2023	01:30 AM	4							
497	4/18/2023	01:45 AM	6							
498	4/18/2023	02:00 AM	9							
499	4/18/2023	02:15 AM	11							

	A	B	C	D	E	F	G	H	I	J
500	4/18/2023	02:30 AM	7							
501	4/18/2023	02:45 AM	13							
502	4/18/2023	03:00 AM	7							
503	4/18/2023	03:15 AM	18							
504	4/18/2023	03:30 AM	12							
505	4/18/2023	03:45 AM	27							
506	4/18/2023	04:00 AM	27							
507	4/18/2023	04:15 AM	36							
508	4/18/2023	04:30 AM	34							
509	4/18/2023	04:45 AM	41							
510	4/18/2023	05:00 AM	33							
511	4/18/2023	05:15 AM	32							
512	4/18/2023	05:30 AM	28							
513	4/18/2023	05:45 AM	46							
514	4/18/2023	06:00 AM	31							
515	4/18/2023	06:15 AM	39							
516	4/18/2023	06:30 AM	59							
517	4/18/2023	06:45 AM	84							
518	4/18/2023	07:00 AM	73							
519	4/18/2023	07:15 AM	111							
520	4/18/2023	07:30 AM	90							
521	4/18/2023	07:45 AM	97							
522	4/18/2023	08:00 AM	83							
523	4/18/2023	08:15 AM	60							
524	4/18/2023	08:30 AM	73							
525	4/18/2023	08:45 AM	80							
526	4/18/2023	09:00 AM	59							
527	4/18/2023	09:15 AM	70							
528	4/18/2023	09:30 AM	80							
529	4/18/2023	09:45 AM	68							
530	4/18/2023	10:00 AM	56							
531	4/18/2023	10:15 AM	76							
532	4/18/2023	10:30 AM	60							
533	4/18/2023	10:45 AM	71							
534	4/18/2023	11:00 AM	53							
535	4/18/2023	11:15 AM	62							
536	4/18/2023	11:30 AM	72							
537	4/18/2023	11:45 AM	49							
538	4/18/2023	12:00 PM	56							
539	4/18/2023	12:15 PM	56							
540	4/18/2023	12:30 PM	63							
541	4/18/2023	12:45 PM	49							
542	4/18/2023	01:00 PM	61							
543	4/18/2023	01:15 PM	52							
544	4/18/2023	01:30 PM	63							
545	4/18/2023	01:45 PM	42							
546	4/18/2023	02:00 PM	79							
547	4/18/2023	02:15 PM	54							
548	4/18/2023	02:30 PM	66							
549	4/18/2023	02:45 PM	71							

	A	B	C	D	E	F	G	H	I	J
550	4/18/2023	03:00 PM	87							
551	4/18/2023	03:15 PM	66							
552	4/18/2023	03:30 PM	89							
553	4/18/2023	03:45 PM	79							
554	4/18/2023	04:00 PM	106							
555	4/18/2023	04:15 PM	83							
556	4/18/2023	04:30 PM	110							
557	4/18/2023	04:45 PM	87							
558	4/18/2023	05:00 PM	66							
559	4/18/2023	05:15 PM	94							
560	4/18/2023	05:30 PM	94							
561	4/18/2023	05:45 PM	74							
562	4/18/2023	06:00 PM	74							
563	4/18/2023	06:15 PM	62							
564	4/18/2023	06:30 PM	47							
565	4/18/2023	06:45 PM	55							
566	4/18/2023	07:00 PM	38							
567	4/18/2023	07:15 PM	42							
568	4/18/2023	07:30 PM	38							
569	4/18/2023	07:45 PM	34							
570	4/18/2023	08:00 PM	25							
571	4/18/2023	08:15 PM	26							
572	4/18/2023	08:30 PM	28							
573	4/18/2023	08:45 PM	22							
574	4/18/2023	09:00 PM	19							
575	4/18/2023	09:15 PM	15							
576	4/18/2023	09:30 PM	16							
577	4/18/2023	09:45 PM	22							
578	4/18/2023	10:00 PM	19							
579	4/18/2023	10:15 PM	15							
580	4/18/2023	10:30 PM	20							
581	4/18/2023	10:45 PM	23							
582	4/18/2023	11:00 PM	16							
583	4/18/2023	11:15 PM	17							
584	4/18/2023	11:30 PM	20							
585	4/18/2023	11:45 PM	13							
586	4/19/2023	12:00 AM	18							
587	4/19/2023	12:15 AM	13							
588	4/19/2023	12:30 AM	10							
589	4/19/2023	12:45 AM	10							
590	4/19/2023	01:00 AM	6							
591	4/19/2023	01:15 AM	8							
592	4/19/2023	01:30 AM	10							
593	4/19/2023	01:45 AM	3							
594	4/19/2023	02:00 AM	7							
595	4/19/2023	02:15 AM	4							
596	4/19/2023	02:30 AM	3							
597	4/19/2023	02:45 AM	7							
598	4/19/2023	03:00 AM	7							
599	4/19/2023	03:15 AM	14							

	A	B	C	D	E	F	G	H	I	J
600	4/19/2023	03:30 AM	16							
601	4/19/2023	03:45 AM	22							
602	4/19/2023	04:00 AM	27							
603	4/19/2023	04:15 AM	35							
604	4/19/2023	04:30 AM	28							
605	4/19/2023	04:45 AM	35							
606	4/19/2023	05:00 AM	29							
607	4/19/2023	05:15 AM	20							
608	4/19/2023	05:30 AM	26							
609	4/19/2023	05:45 AM	37							
610	4/19/2023	06:00 AM	26							
611	4/19/2023	06:15 AM	41							
612	4/19/2023	06:30 AM	60							
613	4/19/2023	06:45 AM	95							
614	4/19/2023	07:00 AM	85							
615	4/19/2023	07:15 AM	77							
616	4/19/2023	07:30 AM	99							
617	4/19/2023	07:45 AM	118							
618	4/19/2023	08:00 AM	81							
619	4/19/2023	08:15 AM	60							
620	4/19/2023	08:30 AM	68							
621	4/19/2023	08:45 AM	80							
622	4/19/2023	09:00 AM	68							
623	4/19/2023	09:15 AM	45							
624	4/19/2023	09:30 AM	65							
625	4/19/2023	09:45 AM	62							
626	4/19/2023	10:00 AM	65							
627	4/19/2023	10:15 AM	82							
628	4/19/2023	10:30 AM	78							
629	4/19/2023	10:45 AM	70							
630	4/19/2023	11:00 AM	84							
631	4/19/2023	11:15 AM	63							
632	4/19/2023	11:30 AM	63							
633	4/19/2023	11:45 AM	68							
634	4/19/2023	12:00 PM	62							
635	4/19/2023	12:15 PM	66							
636	4/19/2023	12:30 PM	61							
637	4/19/2023	12:45 PM	71							
638	4/19/2023	01:00 PM	65							
639	4/19/2023	01:15 PM	55							
640	4/19/2023	01:30 PM	73							
641	4/19/2023	01:45 PM	53							
642	4/19/2023	02:00 PM	53							
643	4/19/2023	02:15 PM	65							
644	4/19/2023	02:30 PM	66							
645	4/19/2023	02:45 PM	65							
646	4/19/2023	03:00 PM	92							
647	4/19/2023	03:15 PM	73							
648	4/19/2023	03:30 PM	107							
649	4/19/2023	03:45 PM	83							

	A	B	C	D	E	F	G	H	I	J
650	4/19/2023	04:00 PM	103							
651	4/19/2023	04:15 PM	106							
652	4/19/2023	04:30 PM	78							
653	4/19/2023	04:45 PM	89							
654	4/19/2023	05:00 PM	88							
655	4/19/2023	05:15 PM	108							
656	4/19/2023	05:30 PM	89							
657	4/19/2023	05:45 PM	83							
658	4/19/2023	06:00 PM	64							
659	4/19/2023	06:15 PM	49							
660	4/19/2023	06:30 PM	61							
661	4/19/2023	06:45 PM	71							
662	4/19/2023	07:00 PM	60							
663	4/19/2023	07:15 PM	47							
664	4/19/2023	07:30 PM	45							
665	4/19/2023	07:45 PM	30							
666	4/19/2023	08:00 PM	28							
667	4/19/2023	08:15 PM	33							
668	4/19/2023	08:30 PM	29							
669	4/19/2023	08:45 PM	27							
670	4/19/2023	09:00 PM	29							
671	4/19/2023	09:15 PM	32							
672	4/19/2023	09:30 PM	33							
673	4/19/2023	09:45 PM	15							
674	4/19/2023	10:00 PM	22							
675	4/19/2023	10:15 PM	12							
676	4/19/2023	10:30 PM	11							
677	4/19/2023	10:45 PM	21							
678	4/19/2023	11:00 PM	10							
679	4/19/2023	11:15 PM	10							
680	4/19/2023	11:30 PM	26							
681	4/19/2023	11:45 PM	23							

	A	B	C	D	E	F	G	H	I	J
1										
2	File Name: C:\Users\barri\OneDrive\Documents\TDB\WSP\SYRACUSE\DATA\BATCH 4\SYRACUSE BATCH 4 ATRs\ATR 1170.tf2									
3	Start Date: 4/17/2023									
4	Start Time: 12:00:00 AM									
5	Location 1: EB S 370 off ramp									
6	Location 2: to I-81									
7										
8										
9	Date	Time	EB							
10	4/17/2023	12:00 AM	12							
11	4/17/2023	12:15 AM	2							
12	4/17/2023	12:30 AM	8							
13	4/17/2023	12:45 AM	12							
14	4/17/2023	01:00 AM	7							
15	4/17/2023	01:15 AM	11							
16	4/17/2023	01:30 AM	7							
17	4/17/2023	01:45 AM	2							
18	4/17/2023	02:00 AM	3							
19	4/17/2023	02:15 AM	5							
20	4/17/2023	02:30 AM	8							
21	4/17/2023	02:45 AM	8							
22	4/17/2023	03:00 AM	5							
23	4/17/2023	03:15 AM	8							
24	4/17/2023	03:30 AM	21							
25	4/17/2023	03:45 AM	10							
26	4/17/2023	04:00 AM	7							
27	4/17/2023	04:15 AM	13							
28	4/17/2023	04:30 AM	21							
29	4/17/2023	04:45 AM	46							
30	4/17/2023	05:00 AM	47							
31	4/17/2023	05:15 AM	98							
32	4/17/2023	05:30 AM	124							
33	4/17/2023	05:45 AM	72							
34	4/17/2023	06:00 AM	73							
35	4/17/2023	06:15 AM	129							
36	4/17/2023	06:30 AM	173							
37	4/17/2023	06:45 AM	191							
38	4/17/2023	07:00 AM	195							
39	4/17/2023	07:15 AM	277							
40	4/17/2023	07:30 AM	340							
41	4/17/2023	07:45 AM	315							
42	4/17/2023	08:00 AM	270							
43	4/17/2023	08:15 AM	269							
44	4/17/2023	08:30 AM	211							
45	4/17/2023	08:45 AM	185							
46	4/17/2023	09:00 AM	147							
47	4/17/2023	09:15 AM	164							
48	4/17/2023	09:30 AM	123							
49	4/17/2023	09:45 AM	106							

	A	B	C	D	E	F	G	H	I	J
50	4/17/2023	10:00 AM	102							
51	4/17/2023	10:15 AM	104							
52	4/17/2023	10:30 AM	100							
53	4/17/2023	10:45 AM	103							
54	4/17/2023	11:00 AM	99							
55	4/17/2023	11:15 AM	119							
56	4/17/2023	11:30 AM	106							
57	4/17/2023	11:45 AM	91							
58	4/17/2023	12:00 PM	117							
59	4/17/2023	12:15 PM	114							
60	4/17/2023	12:30 PM	117							
61	4/17/2023	12:45 PM	120							
62	4/17/2023	01:00 PM	122							
63	4/17/2023	01:15 PM	114							
64	4/17/2023	01:30 PM	94							
65	4/17/2023	01:45 PM	116							
66	4/17/2023	02:00 PM	107							
67	4/17/2023	02:15 PM	115							
68	4/17/2023	02:30 PM	136							
69	4/17/2023	02:45 PM	139							
70	4/17/2023	03:00 PM	128							
71	4/17/2023	03:15 PM	125							
72	4/17/2023	03:30 PM	128							
73	4/17/2023	03:45 PM	118							
74	4/17/2023	04:00 PM	150							
75	4/17/2023	04:15 PM	153							
76	4/17/2023	04:30 PM	150							
77	4/17/2023	04:45 PM	136							
78	4/17/2023	05:00 PM	131							
79	4/17/2023	05:15 PM	142							
80	4/17/2023	05:30 PM	141							
81	4/17/2023	05:45 PM	141							
82	4/17/2023	06:00 PM	146							
83	4/17/2023	06:15 PM	149							
84	4/17/2023	06:30 PM	134							
85	4/17/2023	06:45 PM	89							
86	4/17/2023	07:00 PM	91							
87	4/17/2023	07:15 PM	71							
88	4/17/2023	07:30 PM	67							
89	4/17/2023	07:45 PM	57							
90	4/17/2023	08:00 PM	51							
91	4/17/2023	08:15 PM	49							
92	4/17/2023	08:30 PM	48							
93	4/17/2023	08:45 PM	42							
94	4/17/2023	09:00 PM	59							
95	4/17/2023	09:15 PM	40							
96	4/17/2023	09:30 PM	43							
97	4/17/2023	09:45 PM	31							
98	4/17/2023	10:00 PM	44							
99	4/17/2023	10:15 PM	36							

	A	B	C	D	E	F	G	H	I	J
100	4/17/2023	10:30 PM	38							
101	4/17/2023	10:45 PM	22							
102	4/17/2023	11:00 PM	32							
103	4/17/2023	11:15 PM	18							
104	4/17/2023	11:30 PM	26							
105	4/17/2023	11:45 PM	24							
106	4/18/2023	12:00 AM	12							
107	4/18/2023	12:15 AM	8							
108	4/18/2023	12:30 AM	6							
109	4/18/2023	12:45 AM	11							
110	4/18/2023	01:00 AM	12							
111	4/18/2023	01:15 AM	9							
112	4/18/2023	01:30 AM	13							
113	4/18/2023	01:45 AM	11							
114	4/18/2023	02:00 AM	6							
115	4/18/2023	02:15 AM	8							
116	4/18/2023	02:30 AM	10							
117	4/18/2023	02:45 AM	4							
118	4/18/2023	03:00 AM	13							
119	4/18/2023	03:15 AM	14							
120	4/18/2023	03:30 AM	19							
121	4/18/2023	03:45 AM	10							
122	4/18/2023	04:00 AM	16							
123	4/18/2023	04:15 AM	17							
124	4/18/2023	04:30 AM	20							
125	4/18/2023	04:45 AM	58							
126	4/18/2023	05:00 AM	48							
127	4/18/2023	05:15 AM	106							
128	4/18/2023	05:30 AM	111							
129	4/18/2023	05:45 AM	79							
130	4/18/2023	06:00 AM	72							
131	4/18/2023	06:15 AM	134							
132	4/18/2023	06:30 AM	206							
133	4/18/2023	06:45 AM	201							
134	4/18/2023	07:00 AM	216							
135	4/18/2023	07:15 AM	306							
136	4/18/2023	07:30 AM	329							
137	4/18/2023	07:45 AM	336							
138	4/18/2023	08:00 AM	266							
139	4/18/2023	08:15 AM	252							
140	4/18/2023	08:30 AM	240							
141	4/18/2023	08:45 AM	221							
142	4/18/2023	09:00 AM	163							
143	4/18/2023	09:15 AM	153							
144	4/18/2023	09:30 AM	128							
145	4/18/2023	09:45 AM	139							
146	4/18/2023	10:00 AM	95							
147	4/18/2023	10:15 AM	116							
148	4/18/2023	10:30 AM	123							
149	4/18/2023	10:45 AM	123							

	A	B	C	D	E	F	G	H	I	J
150	4/18/2023	11:00 AM	105							
151	4/18/2023	11:15 AM	91							
152	4/18/2023	11:30 AM	109							
153	4/18/2023	11:45 AM	98							
154	4/18/2023	12:00 PM	100							
155	4/18/2023	12:15 PM	113							
156	4/18/2023	12:30 PM	128							
157	4/18/2023	12:45 PM	97							
158	4/18/2023	01:00 PM	100							
159	4/18/2023	01:15 PM	113							
160	4/18/2023	01:30 PM	105							
161	4/18/2023	01:45 PM	121							
162	4/18/2023	02:00 PM	118							
163	4/18/2023	02:15 PM	103							
164	4/18/2023	02:30 PM	148							
165	4/18/2023	02:45 PM	143							
166	4/18/2023	03:00 PM	121							
167	4/18/2023	03:15 PM	141							
168	4/18/2023	03:30 PM	135							
169	4/18/2023	03:45 PM	148							
170	4/18/2023	04:00 PM	161							
171	4/18/2023	04:15 PM	128							
172	4/18/2023	04:30 PM	170							
173	4/18/2023	04:45 PM	137							
174	4/18/2023	05:00 PM	135							
175	4/18/2023	05:15 PM	159							
176	4/18/2023	05:30 PM	151							
177	4/18/2023	05:45 PM	163							
178	4/18/2023	06:00 PM	145							
179	4/18/2023	06:15 PM	152							
180	4/18/2023	06:30 PM	142							
181	4/18/2023	06:45 PM	105							
182	4/18/2023	07:00 PM	78							
183	4/18/2023	07:15 PM	70							
184	4/18/2023	07:30 PM	70							
185	4/18/2023	07:45 PM	75							
186	4/18/2023	08:00 PM	51							
187	4/18/2023	08:15 PM	54							
188	4/18/2023	08:30 PM	54							
189	4/18/2023	08:45 PM	51							
190	4/18/2023	09:00 PM	57							
191	4/18/2023	09:15 PM	33							
192	4/18/2023	09:30 PM	31							
193	4/18/2023	09:45 PM	39							
194	4/18/2023	10:00 PM	40							
195	4/18/2023	10:15 PM	35							
196	4/18/2023	10:30 PM	40							
197	4/18/2023	10:45 PM	22							
198	4/18/2023	11:00 PM	14							
199	4/18/2023	11:15 PM	20							

	A	B	C	D	E	F	G	H	I	J
200	4/18/2023	11:30 PM	22							
201	4/18/2023	11:45 PM	22							
202	4/19/2023	12:00 AM	10							
203	4/19/2023	12:15 AM	13							
204	4/19/2023	12:30 AM	16							
205	4/19/2023	12:45 AM	9							
206	4/19/2023	01:00 AM	9							
207	4/19/2023	01:15 AM	4							
208	4/19/2023	01:30 AM	9							
209	4/19/2023	01:45 AM	7							
210	4/19/2023	02:00 AM	7							
211	4/19/2023	02:15 AM	6							
212	4/19/2023	02:30 AM	8							
213	4/19/2023	02:45 AM	6							
214	4/19/2023	03:00 AM	7							
215	4/19/2023	03:15 AM	8							
216	4/19/2023	03:30 AM	12							
217	4/19/2023	03:45 AM	13							
218	4/19/2023	04:00 AM	21							
219	4/19/2023	04:15 AM	22							
220	4/19/2023	04:30 AM	17							
221	4/19/2023	04:45 AM	44							
222	4/19/2023	05:00 AM	43							
223	4/19/2023	05:15 AM	91							
224	4/19/2023	05:30 AM	118							
225	4/19/2023	05:45 AM	81							
226	4/19/2023	06:00 AM	74							
227	4/19/2023	06:15 AM	132							
228	4/19/2023	06:30 AM	214							
229	4/19/2023	06:45 AM	200							
230	4/19/2023	07:00 AM	213							
231	4/19/2023	07:15 AM	289							
232	4/19/2023	07:30 AM	359							
233	4/19/2023	07:45 AM	338							
234	4/19/2023	08:00 AM	278							
235	4/19/2023	08:15 AM	269							
236	4/19/2023	08:30 AM	233							
237	4/19/2023	08:45 AM	238							
238	4/19/2023	09:00 AM	175							
239	4/19/2023	09:15 AM	120							
240	4/19/2023	09:30 AM	145							
241	4/19/2023	09:45 AM	114							
242	4/19/2023	10:00 AM	114							
243	4/19/2023	10:15 AM	129							
244	4/19/2023	10:30 AM	116							
245	4/19/2023	10:45 AM	131							
246	4/19/2023	11:00 AM	126							
247	4/19/2023	11:15 AM	116							
248	4/19/2023	11:30 AM	122							
249	4/19/2023	11:45 AM	119							

	A	B	C	D	E	F	G	H	I	J
250	4/19/2023	12:00 PM	109							
251	4/19/2023	12:15 PM	101							
252	4/19/2023	12:30 PM	95							
253	4/19/2023	12:45 PM	106							
254	4/19/2023	01:00 PM	111							
255	4/19/2023	01:15 PM	118							
256	4/19/2023	01:30 PM	104							
257	4/19/2023	01:45 PM	120							
258	4/19/2023	02:00 PM	133							
259	4/19/2023	02:15 PM	127							
260	4/19/2023	02:30 PM	147							
261	4/19/2023	02:45 PM	121							
262	4/19/2023	03:00 PM	124							
263	4/19/2023	03:15 PM	124							
264	4/19/2023	03:30 PM	131							
265	4/19/2023	03:45 PM	142							
266	4/19/2023	04:00 PM	141							
267	4/19/2023	04:15 PM	140							
268	4/19/2023	04:30 PM	136							
269	4/19/2023	04:45 PM	143							
270	4/19/2023	05:00 PM	147							
271	4/19/2023	05:15 PM	168							
272	4/19/2023	05:30 PM	165							
273	4/19/2023	05:45 PM	141							
274	4/19/2023	06:00 PM	152							
275	4/19/2023	06:15 PM	184							
276	4/19/2023	06:30 PM	134							
277	4/19/2023	06:45 PM	110							
278	4/19/2023	07:00 PM	82							
279	4/19/2023	07:15 PM	81							
280	4/19/2023	07:30 PM	84							
281	4/19/2023	07:45 PM	48							
282	4/19/2023	08:00 PM	82							
283	4/19/2023	08:15 PM	69							
284	4/19/2023	08:30 PM	54							
285	4/19/2023	08:45 PM	57							
286	4/19/2023	09:00 PM	57							
287	4/19/2023	09:15 PM	41							
288	4/19/2023	09:30 PM	55							
289	4/19/2023	09:45 PM	34							
290	4/19/2023	10:00 PM	36							
291	4/19/2023	10:15 PM	37							
292	4/19/2023	10:30 PM	45							
293	4/19/2023	10:45 PM	27							
294	4/19/2023	11:00 PM	26							
295	4/19/2023	11:15 PM	19							
296	4/19/2023	11:30 PM	32							
297	4/19/2023	11:45 PM	18							
298	4/20/2023	12:00 AM	17							
299	4/20/2023	12:15 AM	9							

	A	B	C	D	E	F	G	H	I	J
300	4/20/2023	12:30 AM	13							
301	4/20/2023	12:45 AM	7							
302	4/20/2023	01:00 AM	11							
303	4/20/2023	01:15 AM	22							
304	4/20/2023	01:30 AM	17							
305	4/20/2023	01:45 AM	11							
306	4/20/2023	02:00 AM	8							
307	4/20/2023	02:15 AM	10							
308	4/20/2023	02:30 AM	11							
309	4/20/2023	02:45 AM	7							
310	4/20/2023	03:00 AM	11							
311	4/20/2023	03:15 AM	16							
312	4/20/2023	03:30 AM	16							
313	4/20/2023	03:45 AM	13							
314	4/20/2023	04:00 AM	19							
315	4/20/2023	04:15 AM	27							
316	4/20/2023	04:30 AM	20							
317	4/20/2023	04:45 AM	40							
318	4/20/2023	05:00 AM	45							
319	4/20/2023	05:15 AM	90							
320	4/20/2023	05:30 AM	98							
321	4/20/2023	05:45 AM	86							
322	4/20/2023	06:00 AM	78							
323	4/20/2023	06:15 AM	135							
324	4/20/2023	06:30 AM	178							
325	4/20/2023	06:45 AM	205							
326	4/20/2023	07:00 AM	237							
327	4/20/2023	07:15 AM	313							
328	4/20/2023	07:30 AM	350							
329	4/20/2023	07:45 AM	349							
330	4/20/2023	08:00 AM	256							
331	4/20/2023	08:15 AM	283							
332	4/20/2023	08:30 AM	216							
333	4/20/2023	08:45 AM	198							
334	4/20/2023	09:00 AM	153							
335	4/20/2023	09:15 AM	133							
336	4/20/2023	09:30 AM	153							
337	4/20/2023	09:45 AM	117							
338	4/20/2023	10:00 AM	119							
339	4/20/2023	10:15 AM	115							
340	4/20/2023	10:30 AM	121							
341	4/20/2023	10:45 AM	110							
342	4/20/2023	11:00 AM	131							
343	4/20/2023	11:15 AM	105							
344	4/20/2023	11:30 AM	129							
345	4/20/2023	11:45 AM	107							
346	4/20/2023	12:00 PM	108							
347	4/20/2023	12:15 PM	96							
348	4/20/2023	12:30 PM	147							
349	4/20/2023	12:45 PM	134							

	A	B	C	D	E	F	G	H	I	J
350	4/20/2023	01:00 PM	115							
351	4/20/2023	01:15 PM	134							
352	4/20/2023	01:30 PM	121							
353	4/20/2023	01:45 PM	127							
354	4/20/2023	02:00 PM	135							
355	4/20/2023	02:15 PM	135							
356	4/20/2023	02:30 PM	135							
357	4/20/2023	02:45 PM	141							
358	4/20/2023	03:00 PM	145							
359	4/20/2023	03:15 PM	131							
360	4/20/2023	03:30 PM	162							
361	4/20/2023	03:45 PM	149							
362	4/20/2023	04:00 PM	144							
363	4/20/2023	04:15 PM	175							
364	4/20/2023	04:30 PM	157							
365	4/20/2023	04:45 PM	160							
366	4/20/2023	05:00 PM	125							
367	4/20/2023	05:15 PM	171							
368	4/20/2023	05:30 PM	165							
369	4/20/2023	05:45 PM	157							
370	4/20/2023	06:00 PM	151							
371	4/20/2023	06:15 PM	173							
372	4/20/2023	06:30 PM	131							
373	4/20/2023	06:45 PM	109							
374	4/20/2023	07:00 PM	101							
375	4/20/2023	07:15 PM	112							
376	4/20/2023	07:30 PM	93							
377	4/20/2023	07:45 PM	113							
378	4/20/2023	08:00 PM	73							
379	4/20/2023	08:15 PM	79							
380	4/20/2023	08:30 PM	66							
381	4/20/2023	08:45 PM	61							
382	4/20/2023	09:00 PM	61							
383	4/20/2023	09:15 PM	63							
384	4/20/2023	09:30 PM	33							
385	4/20/2023	09:45 PM	48							
386	4/20/2023	10:00 PM	59							
387	4/20/2023	10:15 PM	48							
388	4/20/2023	10:30 PM	42							
389	4/20/2023	10:45 PM	27							
390	4/20/2023	11:00 PM	20							
391	4/20/2023	11:15 PM	30							
392	4/20/2023	11:30 PM	26							
393	4/20/2023	11:45 PM	10							
394	4/21/2023	12:00 AM	19							
395	4/21/2023	12:15 AM	19							
396	4/21/2023	12:30 AM	8							
397	4/21/2023	12:45 AM	9							
398	4/21/2023	01:00 AM	8							
399	4/21/2023	01:15 AM	5							

	A	B	C	D	E	F	G	H	I	J
400	4/21/2023	01:30 AM	5							
401	4/21/2023	01:45 AM	9							
402	4/21/2023	02:00 AM	12							
403	4/21/2023	02:15 AM	11							
404	4/21/2023	02:30 AM	6							
405	4/21/2023	02:45 AM	4							
406	4/21/2023	03:00 AM	8							
407	4/21/2023	03:15 AM	4							
408	4/21/2023	03:30 AM	10							
409	4/21/2023	03:45 AM	16							
410	4/21/2023	04:00 AM	5							
411	4/21/2023	04:15 AM	13							
412	4/21/2023	04:30 AM	21							
413	4/21/2023	04:45 AM	31							
414	4/21/2023	05:00 AM	35							
415	4/21/2023	05:15 AM	51							
416	4/21/2023	05:30 AM	52							
417	4/21/2023	05:45 AM	70							
418	4/21/2023	06:00 AM	60							
419	4/21/2023	06:15 AM	119							
420	4/21/2023	06:30 AM	215							
421	4/21/2023	06:45 AM	185							
422	4/21/2023	07:00 AM	217							
423	4/21/2023	07:15 AM	279							
424	4/21/2023	07:30 AM	299							
425	4/21/2023	07:45 AM	309							
426	4/21/2023	08:00 AM	263							
427	4/21/2023	08:15 AM	243							
428	4/21/2023	08:30 AM	213							
429	4/21/2023	08:45 AM	224							
430	4/21/2023	09:00 AM	146							
431	4/21/2023	09:15 AM	159							
432	4/21/2023	09:30 AM	140							
433	4/21/2023	09:45 AM	136							
434	4/21/2023	10:00 AM	119							
435	4/21/2023	10:15 AM	124							
436	4/21/2023	10:30 AM	140							
437	4/21/2023	10:45 AM	123							
438	4/21/2023	11:00 AM	115							
439	4/21/2023	11:15 AM	127							
440	4/21/2023	11:30 AM	137							
441	4/21/2023	11:45 AM	126							
442	4/21/2023	12:00 PM	123							
443	4/21/2023	12:15 PM	150							
444	4/21/2023	12:30 PM	120							
445	4/21/2023	12:45 PM	141							
446	4/21/2023	01:00 PM	133							
447	4/21/2023	01:15 PM	131							
448	4/21/2023	01:30 PM	135							
449	4/21/2023	01:45 PM	142							

	A	B	C	D	E	F	G	H	I	J
450	4/21/2023	02:00 PM	153							
451	4/21/2023	02:15 PM	132							
452	4/21/2023	02:30 PM	158							
453	4/21/2023	02:45 PM	168							
454	4/21/2023	03:00 PM	158							
455	4/21/2023	03:15 PM	143							
456	4/21/2023	03:30 PM	169							
457	4/21/2023	03:45 PM	152							
458	4/21/2023	04:00 PM	137							
459	4/21/2023	04:15 PM	171							
460	4/21/2023	04:30 PM	179							
461	4/21/2023	04:45 PM	183							
462	4/21/2023	05:00 PM	171							
463	4/21/2023	05:15 PM	171							
464	4/21/2023	05:30 PM	174							
465	4/21/2023	05:45 PM	174							
466	4/21/2023	06:00 PM	185							
467	4/21/2023	06:15 PM	226							
468	4/21/2023	06:30 PM	169							
469	4/21/2023	06:45 PM	128							
470	4/21/2023	07:00 PM	127							
471	4/21/2023	07:15 PM	103							
472	4/21/2023	07:30 PM	106							
473	4/21/2023	07:45 PM	112							
474	4/21/2023	08:00 PM	79							
475	4/21/2023	08:15 PM	84							
476	4/21/2023	08:30 PM	78							
477	4/21/2023	08:45 PM	67							
478	4/21/2023	09:00 PM	59							
479	4/21/2023	09:15 PM	59							
480	4/21/2023	09:30 PM	70							
481	4/21/2023	09:45 PM	50							
482	4/21/2023	10:00 PM	52							
483	4/21/2023	10:15 PM	55							
484	4/21/2023	10:30 PM	55							
485	4/21/2023	10:45 PM	64							
486	4/21/2023	11:00 PM	45							
487	4/21/2023	11:15 PM	40							
488	4/21/2023	11:30 PM	32							
489	4/21/2023	11:45 PM	41							
490	4/22/2023	12:00 AM	34							
491	4/22/2023	12:15 AM	24							
492	4/22/2023	12:30 AM	23							
493	4/22/2023	12:45 AM	26							
494	4/22/2023	01:00 AM	27							
495	4/22/2023	01:15 AM	8							
496	4/22/2023	01:30 AM	12							
497	4/22/2023	01:45 AM	12							
498	4/22/2023	02:00 AM	12							
499	4/22/2023	02:15 AM	9							

	A	B	C	D	E	F	G	H	I	J
500	4/22/2023	02:30 AM	12							
501	4/22/2023	02:45 AM	10							
502	4/22/2023	03:00 AM	6							
503	4/22/2023	03:15 AM	8							
504	4/22/2023	03:30 AM	7							
505	4/22/2023	03:45 AM	4							
506	4/22/2023	04:00 AM	12							
507	4/22/2023	04:15 AM	12							
508	4/22/2023	04:30 AM	10							
509	4/22/2023	04:45 AM	16							
510	4/22/2023	05:00 AM	24							
511	4/22/2023	05:15 AM	18							
512	4/22/2023	05:30 AM	29							
513	4/22/2023	05:45 AM	27							
514	4/22/2023	06:00 AM	23							
515	4/22/2023	06:15 AM	40							
516	4/22/2023	06:30 AM	96							
517	4/22/2023	06:45 AM	76							
518	4/22/2023	07:00 AM	99							
519	4/22/2023	07:15 AM	76							
520	4/22/2023	07:30 AM	74							
521	4/22/2023	07:45 AM	94							
522	4/22/2023	08:00 AM	60							
523	4/22/2023	08:15 AM	87							
524	4/22/2023	08:30 AM	104							
525	4/22/2023	08:45 AM	100							
526	4/22/2023	09:00 AM	86							
527	4/22/2023	09:15 AM	120							
528	4/22/2023	09:30 AM	123							
529	4/22/2023	09:45 AM	139							
530	4/22/2023	10:00 AM	115							
531	4/22/2023	10:15 AM	100							
532	4/22/2023	10:30 AM	106							
533	4/22/2023	10:45 AM	128							
534	4/22/2023	11:00 AM	121							
535	4/22/2023	11:15 AM	133							
536	4/22/2023	11:30 AM	133							
537	4/22/2023	11:45 AM	151							
538	4/22/2023	12:00 PM	126							
539	4/22/2023	12:15 PM	121							
540	4/22/2023	12:30 PM	116							
541	4/22/2023	12:45 PM	129							
542	4/22/2023	01:00 PM	106							
543	4/22/2023	01:15 PM	120							
544	4/22/2023	01:30 PM	107							
545	4/22/2023	01:45 PM	106							
546	4/22/2023	02:00 PM	117							
547	4/22/2023	02:15 PM	137							
548	4/22/2023	02:30 PM	151							
549	4/22/2023	02:45 PM	126							

	A	B	C	D	E	F	G	H	I	J
550	4/22/2023	03:00 PM	94							
551	4/22/2023	03:15 PM	107							
552	4/22/2023	03:30 PM	116							
553	4/22/2023	03:45 PM	100							
554	4/22/2023	04:00 PM	129							
555	4/22/2023	04:15 PM	104							
556	4/22/2023	04:30 PM	123							
557	4/22/2023	04:45 PM	142							
558	4/22/2023	05:00 PM	118							
559	4/22/2023	05:15 PM	143							
560	4/22/2023	05:30 PM	116							
561	4/22/2023	05:45 PM	122							
562	4/22/2023	06:00 PM	164							
563	4/22/2023	06:15 PM	138							
564	4/22/2023	06:30 PM	133							
565	4/22/2023	06:45 PM	87							
566	4/22/2023	07:00 PM	77							
567	4/22/2023	07:15 PM	78							
568	4/22/2023	07:30 PM	58							
569	4/22/2023	07:45 PM	67							
570	4/22/2023	08:00 PM	70							
571	4/22/2023	08:15 PM	59							
572	4/22/2023	08:30 PM	44							
573	4/22/2023	08:45 PM	52							
574	4/22/2023	09:00 PM	48							
575	4/22/2023	09:15 PM	57							
576	4/22/2023	09:30 PM	48							
577	4/22/2023	09:45 PM	37							
578	4/22/2023	10:00 PM	46							
579	4/22/2023	10:15 PM	45							
580	4/22/2023	10:30 PM	43							
581	4/22/2023	10:45 PM	39							
582	4/22/2023	11:00 PM	42							
583	4/22/2023	11:15 PM	29							
584	4/22/2023	11:30 PM	23							
585	4/22/2023	11:45 PM	23							
586	4/23/2023	12:00 AM	27							
587	4/23/2023	12:15 AM	24							
588	4/23/2023	12:30 AM	20							
589	4/23/2023	12:45 AM	19							
590	4/23/2023	01:00 AM	22							
591	4/23/2023	01:15 AM	22							
592	4/23/2023	01:30 AM	18							
593	4/23/2023	01:45 AM	12							
594	4/23/2023	02:00 AM	20							
595	4/23/2023	02:15 AM	11							
596	4/23/2023	02:30 AM	11							
597	4/23/2023	02:45 AM	9							
598	4/23/2023	03:00 AM	17							
599	4/23/2023	03:15 AM	7							

	A	B	C	D	E	F	G	H	I	J
600	4/23/2023	03:30 AM	6							
601	4/23/2023	03:45 AM	6							
602	4/23/2023	04:00 AM	9							
603	4/23/2023	04:15 AM	12							
604	4/23/2023	04:30 AM	10							
605	4/23/2023	04:45 AM	14							
606	4/23/2023	05:00 AM	9							
607	4/23/2023	05:15 AM	20							
608	4/23/2023	05:30 AM	25							
609	4/23/2023	05:45 AM	26							
610	4/23/2023	06:00 AM	31							
611	4/23/2023	06:15 AM	46							
612	4/23/2023	06:30 AM	88							
613	4/23/2023	06:45 AM	65							
614	4/23/2023	07:00 AM	65							
615	4/23/2023	07:15 AM	64							
616	4/23/2023	07:30 AM	54							
617	4/23/2023	07:45 AM	40							
618	4/23/2023	08:00 AM	40							
619	4/23/2023	08:15 AM	49							
620	4/23/2023	08:30 AM	53							
621	4/23/2023	08:45 AM	61							
622	4/23/2023	09:00 AM	61							
623	4/23/2023	09:15 AM	81							
624	4/23/2023	09:30 AM	101							
625	4/23/2023	09:45 AM	95							
626	4/23/2023	10:00 AM	93							
627	4/23/2023	10:15 AM	85							
628	4/23/2023	10:30 AM	112							
629	4/23/2023	10:45 AM	112							
630	4/23/2023	11:00 AM	113							
631	4/23/2023	11:15 AM	110							
632	4/23/2023	11:30 AM	110							
633	4/23/2023	11:45 AM	107							
634	4/23/2023	12:00 PM	95							
635	4/23/2023	12:15 PM	116							
636	4/23/2023	12:30 PM	125							
637	4/23/2023	12:45 PM	110							
638	4/23/2023	01:00 PM	95							
639	4/23/2023	01:15 PM	94							
640	4/23/2023	01:30 PM	103							
641	4/23/2023	01:45 PM	129							
642	4/23/2023	02:00 PM	112							
643	4/23/2023	02:15 PM	90							
644	4/23/2023	02:30 PM	111							
645	4/23/2023	02:45 PM	78							
646	4/23/2023	03:00 PM	102							
647	4/23/2023	03:15 PM	56							
648	4/23/2023	03:30 PM	79							
649	4/23/2023	03:45 PM	94							

	A	B	C	D	E	F	G	H	I	J
650	4/23/2023	04:00 PM	85							
651	4/23/2023	04:15 PM	106							
652	4/23/2023	04:30 PM	85							
653	4/23/2023	04:45 PM	99							
654	4/23/2023	05:00 PM	88							
655	4/23/2023	05:15 PM	76							
656	4/23/2023	05:30 PM	102							
657	4/23/2023	05:45 PM	98							
658	4/23/2023	06:00 PM	119							
659	4/23/2023	06:15 PM	122							
660	4/23/2023	06:30 PM	89							
661	4/23/2023	06:45 PM	65							
662	4/23/2023	07:00 PM	57							
663	4/23/2023	07:15 PM	57							
664	4/23/2023	07:30 PM	60							
665	4/23/2023	07:45 PM	60							
666	4/23/2023	08:00 PM	53							
667	4/23/2023	08:15 PM	38							
668	4/23/2023	08:30 PM	46							
669	4/23/2023	08:45 PM	37							
670	4/23/2023	09:00 PM	33							
671	4/23/2023	09:15 PM	39							
672	4/23/2023	09:30 PM	25							
673	4/23/2023	09:45 PM	35							
674	4/23/2023	10:00 PM	19							
675	4/23/2023	10:15 PM	32							
676	4/23/2023	10:30 PM	26							
677	4/23/2023	10:45 PM	21							
678	4/23/2023	11:00 PM	15							
679	4/23/2023	11:15 PM	12							
680	4/23/2023	11:30 PM	20							
681	4/23/2023	11:45 PM	22							

	A	B	C	D	E	F	G	H	I	J
1										
2	File Name: C:\Users\barri\OneDrive\Documents\TDB\WSP\SYRACUSE\DATA\BATCH 4\SYRACUSE BATCH 4 ATRs\ATR 1173.tf2									
3	Start Date: 4/17/2023									
4	Start Time: 12:00:00 AM									
5	Location 1: EB S 370									
6	Location 2: at I-81									
7										
8										
9	Date	Time	EB							
10	4/17/2023	12:00 AM	10							
11	4/17/2023	12:15 AM	8							
12	4/17/2023	12:30 AM	9							
13	4/17/2023	12:45 AM	13							
14	4/17/2023	01:00 AM	11							
15	4/17/2023	01:15 AM	13							
16	4/17/2023	01:30 AM	9							
17	4/17/2023	01:45 AM	4							
18	4/17/2023	02:00 AM	7							
19	4/17/2023	02:15 AM	6							
20	4/17/2023	02:30 AM	8							
21	4/17/2023	02:45 AM	11							
22	4/17/2023	03:00 AM	8							
23	4/17/2023	03:15 AM	15							
24	4/17/2023	03:30 AM	20							
25	4/17/2023	03:45 AM	16							
26	4/17/2023	04:00 AM	11							
27	4/17/2023	04:15 AM	14							
28	4/17/2023	04:30 AM	29							
29	4/17/2023	04:45 AM	65							
30	4/17/2023	05:00 AM	56							
31	4/17/2023	05:15 AM	152							
32	4/17/2023	05:30 AM	136							
33	4/17/2023	05:45 AM	74							
34	4/17/2023	06:00 AM	99							
35	4/17/2023	06:15 AM	150							
36	4/17/2023	06:30 AM	203							
37	4/17/2023	06:45 AM	216							
38	4/17/2023	07:00 AM	266							
39	4/17/2023	07:15 AM	308							
40	4/17/2023	07:30 AM	386							
41	4/17/2023	07:45 AM	326							
42	4/17/2023	08:00 AM	304							
43	4/17/2023	08:15 AM	280							
44	4/17/2023	08:30 AM	242							
45	4/17/2023	08:45 AM	202							
46	4/17/2023	09:00 AM	194							
47	4/17/2023	09:15 AM	182							
48	4/17/2023	09:30 AM	136							
49	4/17/2023	09:45 AM	146							

	A	B	C	D	E	F	G	H	I	J
50	4/17/2023	10:00 AM	129							
51	4/17/2023	10:15 AM	139							
52	4/17/2023	10:30 AM	136							
53	4/17/2023	10:45 AM	118							
54	4/17/2023	11:00 AM	134							
55	4/17/2023	11:15 AM	151							
56	4/17/2023	11:30 AM	144							
57	4/17/2023	11:45 AM	140							
58	4/17/2023	12:00 PM	162							
59	4/17/2023	12:15 PM	138							
60	4/17/2023	12:30 PM	144							
61	4/17/2023	12:45 PM	162							
62	4/17/2023	01:00 PM	150							
63	4/17/2023	01:15 PM	130							
64	4/17/2023	01:30 PM	127							
65	4/17/2023	01:45 PM	150							
66	4/17/2023	02:00 PM	136							
67	4/17/2023	02:15 PM	151							
68	4/17/2023	02:30 PM	172							
69	4/17/2023	02:45 PM	179							
70	4/17/2023	03:00 PM	166							
71	4/17/2023	03:15 PM	173							
72	4/17/2023	03:30 PM	172							
73	4/17/2023	03:45 PM	158							
74	4/17/2023	04:00 PM	180							
75	4/17/2023	04:15 PM	189							
76	4/17/2023	04:30 PM	201							
77	4/17/2023	04:45 PM	182							
78	4/17/2023	05:00 PM	171							
79	4/17/2023	05:15 PM	174							
80	4/17/2023	05:30 PM	172							
81	4/17/2023	05:45 PM	179							
82	4/17/2023	06:00 PM	189							
83	4/17/2023	06:15 PM	223							
84	4/17/2023	06:30 PM	174							
85	4/17/2023	06:45 PM	108							
86	4/17/2023	07:00 PM	110							
87	4/17/2023	07:15 PM	94							
88	4/17/2023	07:30 PM	89							
89	4/17/2023	07:45 PM	65							
90	4/17/2023	08:00 PM	65							
91	4/17/2023	08:15 PM	69							
92	4/17/2023	08:30 PM	53							
93	4/17/2023	08:45 PM	54							
94	4/17/2023	09:00 PM	80							
95	4/17/2023	09:15 PM	44							
96	4/17/2023	09:30 PM	52							
97	4/17/2023	09:45 PM	42							
98	4/17/2023	10:00 PM	52							
99	4/17/2023	10:15 PM	44							

	A	B	C	D	E	F	G	H	I	J
100	4/17/2023	10:30 PM	41							
101	4/17/2023	10:45 PM	31							
102	4/17/2023	11:00 PM	35							
103	4/17/2023	11:15 PM	21							
104	4/17/2023	11:30 PM	34							
105	4/17/2023	11:45 PM	28							
106	4/18/2023	12:00 AM	16							
107	4/18/2023	12:15 AM	9							
108	4/18/2023	12:30 AM	13							
109	4/18/2023	12:45 AM	13							
110	4/18/2023	01:00 AM	16							
111	4/18/2023	01:15 AM	16							
112	4/18/2023	01:30 AM	10							
113	4/18/2023	01:45 AM	9							
114	4/18/2023	02:00 AM	7							
115	4/18/2023	02:15 AM	12							
116	4/18/2023	02:30 AM	12							
117	4/18/2023	02:45 AM	6							
118	4/18/2023	03:00 AM	18							
119	4/18/2023	03:15 AM	19							
120	4/18/2023	03:30 AM	21							
121	4/18/2023	03:45 AM	14							
122	4/18/2023	04:00 AM	19							
123	4/18/2023	04:15 AM	23							
124	4/18/2023	04:30 AM	24							
125	4/18/2023	04:45 AM	82							
126	4/18/2023	05:00 AM	54							
127	4/18/2023	05:15 AM	160							
128	4/18/2023	05:30 AM	122							
129	4/18/2023	05:45 AM	87							
130	4/18/2023	06:00 AM	86							
131	4/18/2023	06:15 AM	170							
132	4/18/2023	06:30 AM	244							
133	4/18/2023	06:45 AM	222							
134	4/18/2023	07:00 AM	272							
135	4/18/2023	07:15 AM	342							
136	4/18/2023	07:30 AM	386							
137	4/18/2023	07:45 AM	352							
138	4/18/2023	08:00 AM	300							
139	4/18/2023	08:15 AM	278							
140	4/18/2023	08:30 AM	265							
141	4/18/2023	08:45 AM	232							
142	4/18/2023	09:00 AM	200							
143	4/18/2023	09:15 AM	188							
144	4/18/2023	09:30 AM	158							
145	4/18/2023	09:45 AM	162							
146	4/18/2023	10:00 AM	139							
147	4/18/2023	10:15 AM	153							
148	4/18/2023	10:30 AM	139							
149	4/18/2023	10:45 AM	151							

	A	B	C	D	E	F	G	H	I	J
150	4/18/2023	11:00 AM	136							
151	4/18/2023	11:15 AM	117							
152	4/18/2023	11:30 AM	148							
153	4/18/2023	11:45 AM	130							
154	4/18/2023	12:00 PM	140							
155	4/18/2023	12:15 PM	156							
156	4/18/2023	12:30 PM	156							
157	4/18/2023	12:45 PM	146							
158	4/18/2023	01:00 PM	131							
159	4/18/2023	01:15 PM	152							
160	4/18/2023	01:30 PM	147							
161	4/18/2023	01:45 PM	144							
162	4/18/2023	02:00 PM	150							
163	4/18/2023	02:15 PM	142							
164	4/18/2023	02:30 PM	186							
165	4/18/2023	02:45 PM	152							
166	4/18/2023	03:00 PM	168							
167	4/18/2023	03:15 PM	174							
168	4/18/2023	03:30 PM	190							
169	4/18/2023	03:45 PM	175							
170	4/18/2023	04:00 PM	192							
171	4/18/2023	04:15 PM	162							
172	4/18/2023	04:30 PM	216							
173	4/18/2023	04:45 PM	172							
174	4/18/2023	05:00 PM	186							
175	4/18/2023	05:15 PM	194							
176	4/18/2023	05:30 PM	198							
177	4/18/2023	05:45 PM	188							
178	4/18/2023	06:00 PM	214							
179	4/18/2023	06:15 PM	216							
180	4/18/2023	06:30 PM	168							
181	4/18/2023	06:45 PM	142							
182	4/18/2023	07:00 PM	105							
183	4/18/2023	07:15 PM	97							
184	4/18/2023	07:30 PM	88							
185	4/18/2023	07:45 PM	85							
186	4/18/2023	08:00 PM	72							
187	4/18/2023	08:15 PM	74							
188	4/18/2023	08:30 PM	71							
189	4/18/2023	08:45 PM	66							
190	4/18/2023	09:00 PM	66							
191	4/18/2023	09:15 PM	37							
192	4/18/2023	09:30 PM	52							
193	4/18/2023	09:45 PM	43							
194	4/18/2023	10:00 PM	51							
195	4/18/2023	10:15 PM	32							
196	4/18/2023	10:30 PM	52							
197	4/18/2023	10:45 PM	29							
198	4/18/2023	11:00 PM	24							
199	4/18/2023	11:15 PM	21							

	A	B	C	D	E	F	G	H	I	J
200	4/18/2023	11:30 PM	31							
201	4/18/2023	11:45 PM	32							
202	4/19/2023	12:00 AM	18							
203	4/19/2023	12:15 AM	18							
204	4/19/2023	12:30 AM	19							
205	4/19/2023	12:45 AM	14							
206	4/19/2023	01:00 AM	9							
207	4/19/2023	01:15 AM	9							
208	4/19/2023	01:30 AM	8							
209	4/19/2023	01:45 AM	10							
210	4/19/2023	02:00 AM	14							
211	4/19/2023	02:15 AM	8							
212	4/19/2023	02:30 AM	13							
213	4/19/2023	02:45 AM	4							
214	4/19/2023	03:00 AM	9							
215	4/19/2023	03:15 AM	18							
216	4/19/2023	03:30 AM	19							
217	4/19/2023	03:45 AM	18							
218	4/19/2023	04:00 AM	25							
219	4/19/2023	04:15 AM	20							
220	4/19/2023	04:30 AM	24							
221	4/19/2023	04:45 AM	59							
222	4/19/2023	05:00 AM	54							
223	4/19/2023	05:15 AM	156							
224	4/19/2023	05:30 AM	122							
225	4/19/2023	05:45 AM	84							
226	4/19/2023	06:00 AM	105							
227	4/19/2023	06:15 AM	168							
228	4/19/2023	06:30 AM	233							
229	4/19/2023	06:45 AM	219							
230	4/19/2023	07:00 AM	269							
231	4/19/2023	07:15 AM	350							
232	4/19/2023	07:30 AM	412							
233	4/19/2023	07:45 AM	346							
234	4/19/2023	08:00 AM	296							
235	4/19/2023	08:15 AM	296							
236	4/19/2023	08:30 AM	281							
237	4/19/2023	08:45 AM	250							
238	4/19/2023	09:00 AM	198							
239	4/19/2023	09:15 AM	148							
240	4/19/2023	09:30 AM	169							
241	4/19/2023	09:45 AM	141							
242	4/19/2023	10:00 AM	142							
243	4/19/2023	10:15 AM	150							
244	4/19/2023	10:30 AM	168							
245	4/19/2023	10:45 AM	155							
246	4/19/2023	11:00 AM	155							
247	4/19/2023	11:15 AM	144							
248	4/19/2023	11:30 AM	174							
249	4/19/2023	11:45 AM	142							

	A	B	C	D	E	F	G	H	I	J
250	4/19/2023	12:00 PM	140							
251	4/19/2023	12:15 PM	125							
252	4/19/2023	12:30 PM	133							
253	4/19/2023	12:45 PM	139							
254	4/19/2023	01:00 PM	144							
255	4/19/2023	01:15 PM	142							
256	4/19/2023	01:30 PM	138							
257	4/19/2023	01:45 PM	164							
258	4/19/2023	02:00 PM	161							
259	4/19/2023	02:15 PM	163							
260	4/19/2023	02:30 PM	187							
261	4/19/2023	02:45 PM	155							
262	4/19/2023	03:00 PM	162							
263	4/19/2023	03:15 PM	184							
264	4/19/2023	03:30 PM	180							
265	4/19/2023	03:45 PM	168							
266	4/19/2023	04:00 PM	188							
267	4/19/2023	04:15 PM	154							
268	4/19/2023	04:30 PM	190							
269	4/19/2023	04:45 PM	173							
270	4/19/2023	05:00 PM	209							
271	4/19/2023	05:15 PM	180							
272	4/19/2023	05:30 PM	227							
273	4/19/2023	05:45 PM	163							
274	4/19/2023	06:00 PM	204							
275	4/19/2023	06:15 PM	252							
276	4/19/2023	06:30 PM	174							
277	4/19/2023	06:45 PM	128							
278	4/19/2023	07:00 PM	102							
279	4/19/2023	07:15 PM	114							
280	4/19/2023	07:30 PM	98							
281	4/19/2023	07:45 PM	80							
282	4/19/2023	08:00 PM	96							
283	4/19/2023	08:15 PM	93							
284	4/19/2023	08:30 PM	76							
285	4/19/2023	08:45 PM	76							
286	4/19/2023	09:00 PM	64							
287	4/19/2023	09:15 PM	48							
288	4/19/2023	09:30 PM	74							
289	4/19/2023	09:45 PM	54							
290	4/19/2023	10:00 PM	40							
291	4/19/2023	10:15 PM	46							
292	4/19/2023	10:30 PM	52							
293	4/19/2023	10:45 PM	40							
294	4/19/2023	11:00 PM	36							
295	4/19/2023	11:15 PM	23							
296	4/19/2023	11:30 PM	40							
297	4/19/2023	11:45 PM	28							
298	4/20/2023	12:00 AM	24							
299	4/20/2023	12:15 AM	16							

	A	B	C	D	E	F	G	H	I	J
300	4/20/2023	12:30 AM	19							
301	4/20/2023	12:45 AM	12							
302	4/20/2023	01:00 AM	15							
303	4/20/2023	01:15 AM	28							
304	4/20/2023	01:30 AM	20							
305	4/20/2023	01:45 AM	12							
306	4/20/2023	02:00 AM	9							
307	4/20/2023	02:15 AM	11							
308	4/20/2023	02:30 AM	16							
309	4/20/2023	02:45 AM	8							
310	4/20/2023	03:00 AM	15							
311	4/20/2023	03:15 AM	20							
312	4/20/2023	03:30 AM	26							
313	4/20/2023	03:45 AM	14							
314	4/20/2023	04:00 AM	22							
315	4/20/2023	04:15 AM	28							
316	4/20/2023	04:30 AM	27							
317	4/20/2023	04:45 AM	60							
318	4/20/2023	05:00 AM	60							
319	4/20/2023	05:15 AM	145							
320	4/20/2023	05:30 AM	101							
321	4/20/2023	05:45 AM	94							
322	4/20/2023	06:00 AM	114							
323	4/20/2023	06:15 AM	156							
324	4/20/2023	06:30 AM	219							
325	4/20/2023	06:45 AM	234							
326	4/20/2023	07:00 AM	275							
327	4/20/2023	07:15 AM	355							
328	4/20/2023	07:30 AM	394							
329	4/20/2023	07:45 AM	384							
330	4/20/2023	08:00 AM	296							
331	4/20/2023	08:15 AM	278							
332	4/20/2023	08:30 AM	242							
333	4/20/2023	08:45 AM	220							
334	4/20/2023	09:00 AM	195							
335	4/20/2023	09:15 AM	154							
336	4/20/2023	09:30 AM	190							
337	4/20/2023	09:45 AM	150							
338	4/20/2023	10:00 AM	140							
339	4/20/2023	10:15 AM	154							
340	4/20/2023	10:30 AM	144							
341	4/20/2023	10:45 AM	134							
342	4/20/2023	11:00 AM	164							
343	4/20/2023	11:15 AM	140							
344	4/20/2023	11:30 AM	156							
345	4/20/2023	11:45 AM	163							
346	4/20/2023	12:00 PM	153							
347	4/20/2023	12:15 PM	128							
348	4/20/2023	12:30 PM	176							
349	4/20/2023	12:45 PM	170							

	A	B	C	D	E	F	G	H	I	J
350	4/20/2023	01:00 PM	142							
351	4/20/2023	01:15 PM	172							
352	4/20/2023	01:30 PM	170							
353	4/20/2023	01:45 PM	156							
354	4/20/2023	02:00 PM	167							
355	4/20/2023	02:15 PM	156							
356	4/20/2023	02:30 PM	193							
357	4/20/2023	02:45 PM	186							
358	4/20/2023	03:00 PM	188							
359	4/20/2023	03:15 PM	175							
360	4/20/2023	03:30 PM	208							
361	4/20/2023	03:45 PM	176							
362	4/20/2023	04:00 PM	189							
363	4/20/2023	04:15 PM	200							
364	4/20/2023	04:30 PM	212							
365	4/20/2023	04:45 PM	204							
366	4/20/2023	05:00 PM	198							
367	4/20/2023	05:15 PM	192							
368	4/20/2023	05:30 PM	222							
369	4/20/2023	05:45 PM	212							
370	4/20/2023	06:00 PM	221							
371	4/20/2023	06:15 PM	212							
372	4/20/2023	06:30 PM	178							
373	4/20/2023	06:45 PM	158							
374	4/20/2023	07:00 PM	128							
375	4/20/2023	07:15 PM	144							
376	4/20/2023	07:30 PM	126							
377	4/20/2023	07:45 PM	126							
378	4/20/2023	08:00 PM	108							
379	4/20/2023	08:15 PM	89							
380	4/20/2023	08:30 PM	94							
381	4/20/2023	08:45 PM	78							
382	4/20/2023	09:00 PM	78							
383	4/20/2023	09:15 PM	76							
384	4/20/2023	09:30 PM	52							
385	4/20/2023	09:45 PM	62							
386	4/20/2023	10:00 PM	81							
387	4/20/2023	10:15 PM	47							
388	4/20/2023	10:30 PM	45							
389	4/20/2023	10:45 PM	30							
390	4/20/2023	11:00 PM	29							
391	4/20/2023	11:15 PM	34							
392	4/20/2023	11:30 PM	27							
393	4/20/2023	11:45 PM	22							
394	4/21/2023	12:00 AM	20							
395	4/21/2023	12:15 AM	25							
396	4/21/2023	12:30 AM	6							
397	4/21/2023	12:45 AM	14							
398	4/21/2023	01:00 AM	12							
399	4/21/2023	01:15 AM	6							

	A	B	C	D	E	F	G	H	I	J
400	4/21/2023	01:30 AM	7							
401	4/21/2023	01:45 AM	12							
402	4/21/2023	02:00 AM	15							
403	4/21/2023	02:15 AM	11							
404	4/21/2023	02:30 AM	8							
405	4/21/2023	02:45 AM	6							
406	4/21/2023	03:00 AM	10							
407	4/21/2023	03:15 AM	6							
408	4/21/2023	03:30 AM	15							
409	4/21/2023	03:45 AM	14							
410	4/21/2023	04:00 AM	10							
411	4/21/2023	04:15 AM	14							
412	4/21/2023	04:30 AM	33							
413	4/21/2023	04:45 AM	40							
414	4/21/2023	05:00 AM	45							
415	4/21/2023	05:15 AM	59							
416	4/21/2023	05:30 AM	68							
417	4/21/2023	05:45 AM	66							
418	4/21/2023	06:00 AM	91							
419	4/21/2023	06:15 AM	136							
420	4/21/2023	06:30 AM	270							
421	4/21/2023	06:45 AM	198							
422	4/21/2023	07:00 AM	298							
423	4/21/2023	07:15 AM	302							
424	4/21/2023	07:30 AM	352							
425	4/21/2023	07:45 AM	346							
426	4/21/2023	08:00 AM	268							
427	4/21/2023	08:15 AM	259							
428	4/21/2023	08:30 AM	246							
429	4/21/2023	08:45 AM	246							
430	4/21/2023	09:00 AM	182							
431	4/21/2023	09:15 AM	173							
432	4/21/2023	09:30 AM	180							
433	4/21/2023	09:45 AM	153							
434	4/21/2023	10:00 AM	157							
435	4/21/2023	10:15 AM	171							
436	4/21/2023	10:30 AM	174							
437	4/21/2023	10:45 AM	149							
438	4/21/2023	11:00 AM	171							
439	4/21/2023	11:15 AM	158							
440	4/21/2023	11:30 AM	174							
441	4/21/2023	11:45 AM	144							
442	4/21/2023	12:00 PM	186							
443	4/21/2023	12:15 PM	170							
444	4/21/2023	12:30 PM	156							
445	4/21/2023	12:45 PM	157							
446	4/21/2023	01:00 PM	168							
447	4/21/2023	01:15 PM	144							
448	4/21/2023	01:30 PM	157							
449	4/21/2023	01:45 PM	151							

	A	B	C	D	E	F	G	H	I	J
450	4/21/2023	02:00 PM	160							
451	4/21/2023	02:15 PM	135							
452	4/21/2023	02:30 PM	179							
453	4/21/2023	02:45 PM	155							
454	4/21/2023	03:00 PM	167							
455	4/21/2023	03:15 PM	143							
456	4/21/2023	03:30 PM	180							
457	4/21/2023	03:45 PM	151							
458	4/21/2023	04:00 PM	151							
459	4/21/2023	04:15 PM	184							
460	4/21/2023	04:30 PM	176							
461	4/21/2023	04:45 PM	178							
462	4/21/2023	05:00 PM	196							
463	4/21/2023	05:15 PM	166							
464	4/21/2023	05:30 PM	189							
465	4/21/2023	05:45 PM	177							
466	4/21/2023	06:00 PM	227							
467	4/21/2023	06:15 PM	244							
468	4/21/2023	06:30 PM	193							
469	4/21/2023	06:45 PM	169							
470	4/21/2023	07:00 PM	204							
471	4/21/2023	07:15 PM	140							
472	4/21/2023	07:30 PM	155							
473	4/21/2023	07:45 PM	140							
474	4/21/2023	08:00 PM	108							
475	4/21/2023	08:15 PM	109							
476	4/21/2023	08:30 PM	94							
477	4/21/2023	08:45 PM	88							
478	4/21/2023	09:00 PM	82							
479	4/21/2023	09:15 PM	98							
480	4/21/2023	09:30 PM	84							
481	4/21/2023	09:45 PM	64							
482	4/21/2023	10:00 PM	69							
483	4/21/2023	10:15 PM	72							
484	4/21/2023	10:30 PM	66							
485	4/21/2023	10:45 PM	68							
486	4/21/2023	11:00 PM	54							
487	4/21/2023	11:15 PM	48							
488	4/21/2023	11:30 PM	46							
489	4/21/2023	11:45 PM	41							
490	4/22/2023	12:00 AM	50							
491	4/22/2023	12:15 AM	30							
492	4/22/2023	12:30 AM	44							
493	4/22/2023	12:45 AM	26							
494	4/22/2023	01:00 AM	25							
495	4/22/2023	01:15 AM	8							
496	4/22/2023	01:30 AM	21							
497	4/22/2023	01:45 AM	12							
498	4/22/2023	02:00 AM	13							
499	4/22/2023	02:15 AM	13							

	A	B	C	D	E	F	G	H	I	J
500	4/22/2023	02:30 AM	12							
501	4/22/2023	02:45 AM	7							
502	4/22/2023	03:00 AM	9							
503	4/22/2023	03:15 AM	10							
504	4/22/2023	03:30 AM	9							
505	4/22/2023	03:45 AM	10							
506	4/22/2023	04:00 AM	13							
507	4/22/2023	04:15 AM	13							
508	4/22/2023	04:30 AM	14							
509	4/22/2023	04:45 AM	23							
510	4/22/2023	05:00 AM	26							
511	4/22/2023	05:15 AM	25							
512	4/22/2023	05:30 AM	41							
513	4/22/2023	05:45 AM	32							
514	4/22/2023	06:00 AM	29							
515	4/22/2023	06:15 AM	62							
516	4/22/2023	06:30 AM	132							
517	4/22/2023	06:45 AM	90							
518	4/22/2023	07:00 AM	147							
519	4/22/2023	07:15 AM	99							
520	4/22/2023	07:30 AM	110							
521	4/22/2023	07:45 AM	118							
522	4/22/2023	08:00 AM	98							
523	4/22/2023	08:15 AM	132							
524	4/22/2023	08:30 AM	150							
525	4/22/2023	08:45 AM	154							
526	4/22/2023	09:00 AM	144							
527	4/22/2023	09:15 AM	164							
528	4/22/2023	09:30 AM	178							
529	4/22/2023	09:45 AM	188							
530	4/22/2023	10:00 AM	176							
531	4/22/2023	10:15 AM	164							
532	4/22/2023	10:30 AM	168							
533	4/22/2023	10:45 AM	177							
534	4/22/2023	11:00 AM	186							
535	4/22/2023	11:15 AM	188							
536	4/22/2023	11:30 AM	194							
537	4/22/2023	11:45 AM	212							
538	4/22/2023	12:00 PM	190							
539	4/22/2023	12:15 PM	160							
540	4/22/2023	12:30 PM	158							
541	4/22/2023	12:45 PM	157							
542	4/22/2023	01:00 PM	142							
543	4/22/2023	01:15 PM	151							
544	4/22/2023	01:30 PM	152							
545	4/22/2023	01:45 PM	143							
546	4/22/2023	02:00 PM	166							
547	4/22/2023	02:15 PM	166							
548	4/22/2023	02:30 PM	198							
549	4/22/2023	02:45 PM	152							

	A	B	C	D	E	F	G	H	I	J
550	4/22/2023	03:00 PM	130							
551	4/22/2023	03:15 PM	140							
552	4/22/2023	03:30 PM	159							
553	4/22/2023	03:45 PM	120							
554	4/22/2023	04:00 PM	146							
555	4/22/2023	04:15 PM	122							
556	4/22/2023	04:30 PM	153							
557	4/22/2023	04:45 PM	178							
558	4/22/2023	05:00 PM	160							
559	4/22/2023	05:15 PM	184							
560	4/22/2023	05:30 PM	186							
561	4/22/2023	05:45 PM	150							
562	4/22/2023	06:00 PM	208							
563	4/22/2023	06:15 PM	176							
564	4/22/2023	06:30 PM	174							
565	4/22/2023	06:45 PM	111							
566	4/22/2023	07:00 PM	100							
567	4/22/2023	07:15 PM	98							
568	4/22/2023	07:30 PM	96							
569	4/22/2023	07:45 PM	82							
570	4/22/2023	08:00 PM	87							
571	4/22/2023	08:15 PM	70							
572	4/22/2023	08:30 PM	52							
573	4/22/2023	08:45 PM	82							
574	4/22/2023	09:00 PM	62							
575	4/22/2023	09:15 PM	84							
576	4/22/2023	09:30 PM	56							
577	4/22/2023	09:45 PM	65							
578	4/22/2023	10:00 PM	56							
579	4/22/2023	10:15 PM	63							
580	4/22/2023	10:30 PM	47							
581	4/22/2023	10:45 PM	55							
582	4/22/2023	11:00 PM	55							
583	4/22/2023	11:15 PM	33							
584	4/22/2023	11:30 PM	31							
585	4/22/2023	11:45 PM	25							
586	4/23/2023	12:00 AM	34							
587	4/23/2023	12:15 AM	38							
588	4/23/2023	12:30 AM	23							
589	4/23/2023	12:45 AM	27							
590	4/23/2023	01:00 AM	28							
591	4/23/2023	01:15 AM	20							
592	4/23/2023	01:30 AM	22							
593	4/23/2023	01:45 AM	18							
594	4/23/2023	02:00 AM	24							
595	4/23/2023	02:15 AM	12							
596	4/23/2023	02:30 AM	12							
597	4/23/2023	02:45 AM	11							
598	4/23/2023	03:00 AM	21							
599	4/23/2023	03:15 AM	11							

	A	B	C	D	E	F	G	H	I	J
600	4/23/2023	03:30 AM	7							
601	4/23/2023	03:45 AM	10							
602	4/23/2023	04:00 AM	11							
603	4/23/2023	04:15 AM	16							
604	4/23/2023	04:30 AM	12							
605	4/23/2023	04:45 AM	14							
606	4/23/2023	05:00 AM	9							
607	4/23/2023	05:15 AM	24							
608	4/23/2023	05:30 AM	32							
609	4/23/2023	05:45 AM	35							
610	4/23/2023	06:00 AM	34							
611	4/23/2023	06:15 AM	56							
612	4/23/2023	06:30 AM	118							
613	4/23/2023	06:45 AM	73							
614	4/23/2023	07:00 AM	108							
615	4/23/2023	07:15 AM	72							
616	4/23/2023	07:30 AM	79							
617	4/23/2023	07:45 AM	53							
618	4/23/2023	08:00 AM	63							
619	4/23/2023	08:15 AM	61							
620	4/23/2023	08:30 AM	95							
621	4/23/2023	08:45 AM	86							
622	4/23/2023	09:00 AM	100							
623	4/23/2023	09:15 AM	114							
624	4/23/2023	09:30 AM	128							
625	4/23/2023	09:45 AM	146							
626	4/23/2023	10:00 AM	112							
627	4/23/2023	10:15 AM	127							
628	4/23/2023	10:30 AM	163							
629	4/23/2023	10:45 AM	138							
630	4/23/2023	11:00 AM	172							
631	4/23/2023	11:15 AM	150							
632	4/23/2023	11:30 AM	156							
633	4/23/2023	11:45 AM	162							
634	4/23/2023	12:00 PM	140							
635	4/23/2023	12:15 PM	184							
636	4/23/2023	12:30 PM	169							
637	4/23/2023	12:45 PM	176							
638	4/23/2023	01:00 PM	136							
639	4/23/2023	01:15 PM	146							
640	4/23/2023	01:30 PM	152							
641	4/23/2023	01:45 PM	181							
642	4/23/2023	02:00 PM	157							
643	4/23/2023	02:15 PM	145							
644	4/23/2023	02:30 PM	165							
645	4/23/2023	02:45 PM	121							
646	4/23/2023	03:00 PM	130							
647	4/23/2023	03:15 PM	92							
648	4/23/2023	03:30 PM	138							
649	4/23/2023	03:45 PM	130							

	A	B	C	D	E	F	G	H	I	J
650	4/23/2023	04:00 PM	132							
651	4/23/2023	04:15 PM	128							
652	4/23/2023	04:30 PM	102							
653	4/23/2023	04:45 PM	128							
654	4/23/2023	05:00 PM	104							
655	4/23/2023	05:15 PM	98							
656	4/23/2023	05:30 PM	138							
657	4/23/2023	05:45 PM	126							
658	4/23/2023	06:00 PM	179							
659	4/23/2023	06:15 PM	158							
660	4/23/2023	06:30 PM	107							
661	4/23/2023	06:45 PM	71							
662	4/23/2023	07:00 PM	92							
663	4/23/2023	07:15 PM	83							
664	4/23/2023	07:30 PM	77							
665	4/23/2023	07:45 PM	77							
666	4/23/2023	08:00 PM	55							
667	4/23/2023	08:15 PM	56							
668	4/23/2023	08:30 PM	62							
669	4/23/2023	08:45 PM	45							
670	4/23/2023	09:00 PM	48							
671	4/23/2023	09:15 PM	44							
672	4/23/2023	09:30 PM	35							
673	4/23/2023	09:45 PM	42							
674	4/23/2023	10:00 PM	28							
675	4/23/2023	10:15 PM	34							
676	4/23/2023	10:30 PM	30							
677	4/23/2023	10:45 PM	32							
678	4/23/2023	11:00 PM	22							
679	4/23/2023	11:15 PM	19							
680	4/23/2023	11:30 PM	18							
681	4/23/2023	11:45 PM	25							

	A	B	C	D	E	F	G	H	I	J
1										
2	File Name: C:\Users\barri\OneDrive\Documents\TDB\WSP\SYRACUSE\DATA\BATCH 3\DONE\ATR 1174.tf2									
3	Start Date: 4/13/2023									
4	Start Time: 12:00:00 AM									
5	Location 1: NB I-81 off ramp									
6	Location 2: to S 370									
7										
8										
9	Date	Time	NB							
10	4/13/2023	12:00 AM	46							
11	4/13/2023	12:15 AM	29							
12	4/13/2023	12:30 AM	36							
13	4/13/2023	12:45 AM	24							
14	4/13/2023	01:00 AM	24							
15	4/13/2023	01:15 AM	20							
16	4/13/2023	01:30 AM	18							
17	4/13/2023	01:45 AM	19							
18	4/13/2023	02:00 AM	17							
19	4/13/2023	02:15 AM	17							
20	4/13/2023	02:30 AM	11							
21	4/13/2023	02:45 AM	13							
22	4/13/2023	03:00 AM	20							
23	4/13/2023	03:15 AM	12							
24	4/13/2023	03:30 AM	24							
25	4/13/2023	03:45 AM	24							
26	4/13/2023	04:00 AM	20							
27	4/13/2023	04:15 AM	20							
28	4/13/2023	04:30 AM	32							
29	4/13/2023	04:45 AM	38							
30	4/13/2023	05:00 AM	42							
31	4/13/2023	05:15 AM	39							
32	4/13/2023	05:30 AM	94							
33	4/13/2023	05:45 AM	104							
34	4/13/2023	06:00 AM	88							
35	4/13/2023	06:15 AM	126							
36	4/13/2023	06:30 AM	168							
37	4/13/2023	06:45 AM	209							
38	4/13/2023	07:00 AM	192							
39	4/13/2023	07:15 AM	254							
40	4/13/2023	07:30 AM	227							
41	4/13/2023	07:45 AM	300							
42	4/13/2023	08:00 AM	209							
43	4/13/2023	08:15 AM	190							
44	4/13/2023	08:30 AM	213							
45	4/13/2023	08:45 AM	228							
46	4/13/2023	09:00 AM	166							
47	4/13/2023	09:15 AM	221							
48	4/13/2023	09:30 AM	194							
49	4/13/2023	09:45 AM	198							

	A	B	C	D	E	F	G	H	I	J
50	4/13/2023	10:00 AM	184							
51	4/13/2023	10:15 AM	183							
52	4/13/2023	10:30 AM	235							
53	4/13/2023	10:45 AM	196							
54	4/13/2023	11:00 AM	214							
55	4/13/2023	11:15 AM	220							
56	4/13/2023	11:30 AM	215							
57	4/13/2023	11:45 AM	248							
58	4/13/2023	12:00 PM	216							
59	4/13/2023	12:15 PM	276							
60	4/13/2023	12:30 PM	222							
61	4/13/2023	12:45 PM	227							
62	4/13/2023	01:00 PM	244							
63	4/13/2023	01:15 PM	240							
64	4/13/2023	01:30 PM	249							
65	4/13/2023	01:45 PM	230							
66	4/13/2023	02:00 PM	231							
67	4/13/2023	02:15 PM	231							
68	4/13/2023	02:30 PM	243							
69	4/13/2023	02:45 PM	126							
70	4/13/2023	03:00 PM	214							
71	4/13/2023	03:15 PM	84							
72	4/13/2023	03:30 PM	56							
73	4/13/2023	03:45 PM	56							
74	4/13/2023	04:00 PM	48							
75	4/13/2023	04:15 PM	38							
76	4/13/2023	04:30 PM	36							
77	4/13/2023	04:45 PM	46							
78	4/13/2023	05:00 PM	40							
79	4/13/2023	05:15 PM	14							
80	4/13/2023	05:30 PM	34							
81	4/13/2023	05:45 PM	119							
82	4/13/2023	06:00 PM	252							
83	4/13/2023	06:15 PM	142							
84	4/13/2023	06:30 PM	211							
85	4/13/2023	06:45 PM	197							
86	4/13/2023	07:00 PM	228							
87	4/13/2023	07:15 PM	211							
88	4/13/2023	07:30 PM	218							
89	4/13/2023	07:45 PM	166							
90	4/13/2023	08:00 PM	160							
91	4/13/2023	08:15 PM	158							
92	4/13/2023	08:30 PM	166							
93	4/13/2023	08:45 PM	131							
94	4/13/2023	09:00 PM	133							
95	4/13/2023	09:15 PM	103							
96	4/13/2023	09:30 PM	122							
97	4/13/2023	09:45 PM	96							
98	4/13/2023	10:00 PM	122							
99	4/13/2023	10:15 PM	99							

	A	B	C	D	E	F	G	H	I	J
100	4/13/2023	10:30 PM	70							
101	4/13/2023	10:45 PM	75							
102	4/13/2023	11:00 PM	72							
103	4/13/2023	11:15 PM	62							
104	4/13/2023	11:30 PM	72							
105	4/13/2023	11:45 PM	62							
106	4/14/2023	12:00 AM	38							
107	4/14/2023	12:15 AM	41							
108	4/14/2023	12:30 AM	22							
109	4/14/2023	12:45 AM	30							
110	4/14/2023	01:00 AM	24							
111	4/14/2023	01:15 AM	22							
112	4/14/2023	01:30 AM	22							
113	4/14/2023	01:45 AM	18							
114	4/14/2023	02:00 AM	12							
115	4/14/2023	02:15 AM	12							
116	4/14/2023	02:30 AM	13							
117	4/14/2023	02:45 AM	16							
118	4/14/2023	03:00 AM	20							
119	4/14/2023	03:15 AM	18							
120	4/14/2023	03:30 AM	23							
121	4/14/2023	03:45 AM	20							
122	4/14/2023	04:00 AM	14							
123	4/14/2023	04:15 AM	22							
124	4/14/2023	04:30 AM	32							
125	4/14/2023	04:45 AM	29							
126	4/14/2023	05:00 AM	22							
127	4/14/2023	05:15 AM	42							
128	4/14/2023	05:30 AM	88							
129	4/14/2023	05:45 AM	104							
130	4/14/2023	06:00 AM	78							
131	4/14/2023	06:15 AM	130							
132	4/14/2023	06:30 AM	173							
133	4/14/2023	06:45 AM	175							
134	4/14/2023	07:00 AM	196							
135	4/14/2023	07:15 AM	172							
136	4/14/2023	07:30 AM	246							
137	4/14/2023	07:45 AM	276							
138	4/14/2023	08:00 AM	212							
139	4/14/2023	08:15 AM	177							
140	4/14/2023	08:30 AM	178							
141	4/14/2023	08:45 AM	216							
142	4/14/2023	09:00 AM	212							
143	4/14/2023	09:15 AM	227							
144	4/14/2023	09:30 AM	217							
145	4/14/2023	09:45 AM	230							
146	4/14/2023	10:00 AM	210							
147	4/14/2023	10:15 AM	202							
148	4/14/2023	10:30 AM	256							
149	4/14/2023	10:45 AM	254							

	A	B	C	D	E	F	G	H	I	J
150	4/14/2023	11:00 AM	259							
151	4/14/2023	11:15 AM	231							
152	4/14/2023	11:30 AM	246							
153	4/14/2023	11:45 AM	249							
154	4/14/2023	12:00 PM	224							
155	4/14/2023	12:15 PM	232							
156	4/14/2023	12:30 PM	258							
157	4/14/2023	12:45 PM	170							
158	4/14/2023	01:00 PM	214							
159	4/14/2023	01:15 PM	240							
160	4/14/2023	01:30 PM	228							
161	4/14/2023	01:45 PM	244							
162	4/14/2023	02:00 PM	238							
163	4/14/2023	02:15 PM	116							
164	4/14/2023	02:30 PM	230							
165	4/14/2023	02:45 PM	134							
166	4/14/2023	03:00 PM	94							
167	4/14/2023	03:15 PM	79							
168	4/14/2023	03:30 PM	121							
169	4/14/2023	03:45 PM	144							
170	4/14/2023	04:00 PM	78							
171	4/14/2023	04:15 PM	82							
172	4/14/2023	04:30 PM	71							
173	4/14/2023	04:45 PM	55							
174	4/14/2023	05:00 PM	30							
175	4/14/2023	05:15 PM	38							
176	4/14/2023	05:30 PM	88							
177	4/14/2023	05:45 PM	132							
178	4/14/2023	06:00 PM	158							
179	4/14/2023	06:15 PM	192							
180	4/14/2023	06:30 PM	230							
181	4/14/2023	06:45 PM	220							
182	4/14/2023	07:00 PM	232							
183	4/14/2023	07:15 PM	208							
184	4/14/2023	07:30 PM	222							
185	4/14/2023	07:45 PM	190							
186	4/14/2023	08:00 PM	152							
187	4/14/2023	08:15 PM	162							
188	4/14/2023	08:30 PM	128							
189	4/14/2023	08:45 PM	144							
190	4/14/2023	09:00 PM	125							
191	4/14/2023	09:15 PM	118							
192	4/14/2023	09:30 PM	155							
193	4/14/2023	09:45 PM	139							
194	4/14/2023	10:00 PM	114							
195	4/14/2023	10:15 PM	119							
196	4/14/2023	10:30 PM	86							
197	4/14/2023	10:45 PM	98							
198	4/14/2023	11:00 PM	130							
199	4/14/2023	11:15 PM	159							

	A	B	C	D	E	F	G	H	I	J
200	4/14/2023	11:30 PM	148							
201	4/14/2023	11:45 PM	122							
202	4/15/2023	12:00 AM	93							
203	4/15/2023	12:15 AM	68							
204	4/15/2023	12:30 AM	61							
205	4/15/2023	12:45 AM	43							
206	4/15/2023	01:00 AM	60							
207	4/15/2023	01:15 AM	32							
208	4/15/2023	01:30 AM	42							
209	4/15/2023	01:45 AM	30							
210	4/15/2023	02:00 AM	34							
211	4/15/2023	02:15 AM	26							
212	4/15/2023	02:30 AM	35							
213	4/15/2023	02:45 AM	18							
214	4/15/2023	03:00 AM	22							
215	4/15/2023	03:15 AM	10							
216	4/15/2023	03:30 AM	30							
217	4/15/2023	03:45 AM	23							
218	4/15/2023	04:00 AM	13							
219	4/15/2023	04:15 AM	16							
220	4/15/2023	04:30 AM	18							
221	4/15/2023	04:45 AM	17							
222	4/15/2023	05:00 AM	14							
223	4/15/2023	05:15 AM	13							
224	4/15/2023	05:30 AM	38							
225	4/15/2023	05:45 AM	44							
226	4/15/2023	06:00 AM	48							
227	4/15/2023	06:15 AM	70							
228	4/15/2023	06:30 AM	97							
229	4/15/2023	06:45 AM	118							
230	4/15/2023	07:00 AM	139							
231	4/15/2023	07:15 AM	138							
232	4/15/2023	07:30 AM	134							
233	4/15/2023	07:45 AM	149							
234	4/15/2023	08:00 AM	120							
235	4/15/2023	08:15 AM	129							
236	4/15/2023	08:30 AM	194							
237	4/15/2023	08:45 AM	204							
238	4/15/2023	09:00 AM	184							
239	4/15/2023	09:15 AM	225							
240	4/15/2023	09:30 AM	241							
241	4/15/2023	09:45 AM	280							
242	4/15/2023	10:00 AM	248							
243	4/15/2023	10:15 AM	206							
244	4/15/2023	10:30 AM	142							
245	4/15/2023	10:45 AM	132							
246	4/15/2023	11:00 AM	159							
247	4/15/2023	11:15 AM	193							
248	4/15/2023	11:30 AM	168							
249	4/15/2023	11:45 AM	50							

	A	B	C	D	E	F	G	H	I	J
250	4/15/2023	12:00 PM	124							
251	4/15/2023	12:15 PM	74							
252	4/15/2023	12:30 PM	95							
253	4/15/2023	12:45 PM	180							
254	4/15/2023	01:00 PM	190							
255	4/15/2023	01:15 PM	136							
256	4/15/2023	01:30 PM	112							
257	4/15/2023	01:45 PM	157							
258	4/15/2023	02:00 PM	220							
259	4/15/2023	02:15 PM	188							
260	4/15/2023	02:30 PM	224							
261	4/15/2023	02:45 PM	159							
262	4/15/2023	03:00 PM	246							
263	4/15/2023	03:15 PM	220							
264	4/15/2023	03:30 PM	204							
265	4/15/2023	03:45 PM	228							
266	4/15/2023	04:00 PM	200							
267	4/15/2023	04:15 PM	202							
268	4/15/2023	04:30 PM	246							
269	4/15/2023	04:45 PM	224							
270	4/15/2023	05:00 PM	232							
271	4/15/2023	05:15 PM	256							
272	4/15/2023	05:30 PM	242							
273	4/15/2023	05:45 PM	224							
274	4/15/2023	06:00 PM	263							
275	4/15/2023	06:15 PM	234							
276	4/15/2023	06:30 PM	213							
277	4/15/2023	06:45 PM	205							
278	4/15/2023	07:00 PM	201							
279	4/15/2023	07:15 PM	190							
280	4/15/2023	07:30 PM	204							
281	4/15/2023	07:45 PM	157							
282	4/15/2023	08:00 PM	136							
283	4/15/2023	08:15 PM	140							
284	4/15/2023	08:30 PM	128							
285	4/15/2023	08:45 PM	124							
286	4/15/2023	09:00 PM	122							
287	4/15/2023	09:15 PM	136							
288	4/15/2023	09:30 PM	114							
289	4/15/2023	09:45 PM	124							
290	4/15/2023	10:00 PM	176							
291	4/15/2023	10:15 PM	122							
292	4/15/2023	10:30 PM	104							
293	4/15/2023	10:45 PM	71							
294	4/15/2023	11:00 PM	78							
295	4/15/2023	11:15 PM	78							
296	4/15/2023	11:30 PM	63							
297	4/15/2023	11:45 PM	58							
298	4/16/2023	12:00 AM	54							
299	4/16/2023	12:15 AM	50							

	A	B	C	D	E	F	G	H	I	J
300	4/16/2023	12:30 AM	45							
301	4/16/2023	12:45 AM	48							
302	4/16/2023	01:00 AM	44							
303	4/16/2023	01:15 AM	30							
304	4/16/2023	01:30 AM	26							
305	4/16/2023	01:45 AM	40							
306	4/16/2023	02:00 AM	42							
307	4/16/2023	02:15 AM	42							
308	4/16/2023	02:30 AM	36							
309	4/16/2023	02:45 AM	34							
310	4/16/2023	03:00 AM	30							
311	4/16/2023	03:15 AM	29							
312	4/16/2023	03:30 AM	24							
313	4/16/2023	03:45 AM	24							
314	4/16/2023	04:00 AM	18							
315	4/16/2023	04:15 AM	15							
316	4/16/2023	04:30 AM	23							
317	4/16/2023	04:45 AM	26							
318	4/16/2023	05:00 AM	26							
319	4/16/2023	05:15 AM	17							
320	4/16/2023	05:30 AM	28							
321	4/16/2023	05:45 AM	36							
322	4/16/2023	06:00 AM	26							
323	4/16/2023	06:15 AM	52							
324	4/16/2023	06:30 AM	72							
325	4/16/2023	06:45 AM	90							
326	4/16/2023	07:00 AM	117							
327	4/16/2023	07:15 AM	103							
328	4/16/2023	07:30 AM	105							
329	4/16/2023	07:45 AM	81							
330	4/16/2023	08:00 AM	78							
331	4/16/2023	08:15 AM	96							
332	4/16/2023	08:30 AM	102							
333	4/16/2023	08:45 AM	140							
334	4/16/2023	09:00 AM	162							
335	4/16/2023	09:15 AM	184							
336	4/16/2023	09:30 AM	207							
337	4/16/2023	09:45 AM	179							
338	4/16/2023	10:00 AM	162							
339	4/16/2023	10:15 AM	195							
340	4/16/2023	10:30 AM	192							
341	4/16/2023	10:45 AM	228							
342	4/16/2023	11:00 AM	234							
343	4/16/2023	11:15 AM	219							
344	4/16/2023	11:30 AM	224							
345	4/16/2023	11:45 AM	176							
346	4/16/2023	12:00 PM	222							
347	4/16/2023	12:15 PM	197							
348	4/16/2023	12:30 PM	194							
349	4/16/2023	12:45 PM	198							

	A	B	C	D	E	F	G	H	I	J
350	4/16/2023	01:00 PM	203							
351	4/16/2023	01:15 PM	207							
352	4/16/2023	01:30 PM	186							
353	4/16/2023	01:45 PM	216							
354	4/16/2023	02:00 PM	205							
355	4/16/2023	02:15 PM	239							
356	4/16/2023	02:30 PM	236							
357	4/16/2023	02:45 PM	228							
358	4/16/2023	03:00 PM	212							
359	4/16/2023	03:15 PM	212							
360	4/16/2023	03:30 PM	214							
361	4/16/2023	03:45 PM	217							
362	4/16/2023	04:00 PM	226							
363	4/16/2023	04:15 PM	200							
364	4/16/2023	04:30 PM	198							
365	4/16/2023	04:45 PM	182							
366	4/16/2023	05:00 PM	163							
367	4/16/2023	05:15 PM	195							
368	4/16/2023	05:30 PM	186							
369	4/16/2023	05:45 PM	216							
370	4/16/2023	06:00 PM	234							
371	4/16/2023	06:15 PM	197							
372	4/16/2023	06:30 PM	160							
373	4/16/2023	06:45 PM	134							
374	4/16/2023	07:00 PM	138							
375	4/16/2023	07:15 PM	133							
376	4/16/2023	07:30 PM	138							
377	4/16/2023	07:45 PM	132							
378	4/16/2023	08:00 PM	119							
379	4/16/2023	08:15 PM	134							
380	4/16/2023	08:30 PM	93							
381	4/16/2023	08:45 PM	80							
382	4/16/2023	09:00 PM	91							
383	4/16/2023	09:15 PM	88							
384	4/16/2023	09:30 PM	67							
385	4/16/2023	09:45 PM	76							
386	4/16/2023	10:00 PM	61							
387	4/16/2023	10:15 PM	58							
388	4/16/2023	10:30 PM	68							
389	4/16/2023	10:45 PM	37							
390	4/16/2023	11:00 PM	65							
391	4/16/2023	11:15 PM	55							
392	4/16/2023	11:30 PM	49							
393	4/16/2023	11:45 PM	46							
394	4/17/2023	12:00 AM	36							
395	4/17/2023	12:15 AM	17							
396	4/17/2023	12:30 AM	22							
397	4/17/2023	12:45 AM	22							
398	4/17/2023	01:00 AM	24							
399	4/17/2023	01:15 AM	17							

	A	B	C	D	E	F	G	H	I	J
400	4/17/2023	01:30 AM	10							
401	4/17/2023	01:45 AM	11							
402	4/17/2023	02:00 AM	10							
403	4/17/2023	02:15 AM	5							
404	4/17/2023	02:30 AM	8							
405	4/17/2023	02:45 AM	14							
406	4/17/2023	03:00 AM	8							
407	4/17/2023	03:15 AM	8							
408	4/17/2023	03:30 AM	13							
409	4/17/2023	03:45 AM	20							
410	4/17/2023	04:00 AM	23							
411	4/17/2023	04:15 AM	14							
412	4/17/2023	04:30 AM	45							
413	4/17/2023	04:45 AM	36							
414	4/17/2023	05:00 AM	48							
415	4/17/2023	05:15 AM	40							
416	4/17/2023	05:30 AM	96							
417	4/17/2023	05:45 AM	102							
418	4/17/2023	06:00 AM	82							
419	4/17/2023	06:15 AM	110							
420	4/17/2023	06:30 AM	184							
421	4/17/2023	06:45 AM	226							
422	4/17/2023	07:00 AM	182							
423	4/17/2023	07:15 AM	239							
424	4/17/2023	07:30 AM	232							
425	4/17/2023	07:45 AM	312							
426	4/17/2023	08:00 AM	208							
427	4/17/2023	08:15 AM	206							
428	4/17/2023	08:30 AM	188							
429	4/17/2023	08:45 AM	218							
430	4/17/2023	09:00 AM	169							
431	4/17/2023	09:15 AM	205							
432	4/17/2023	09:30 AM	186							
433	4/17/2023	09:45 AM	201							
434	4/17/2023	10:00 AM	176							
435	4/17/2023	10:15 AM	167							
436	4/17/2023	10:30 AM	163							
437	4/17/2023	10:45 AM	220							
438	4/17/2023	11:00 AM	180							
439	4/17/2023	11:15 AM	214							
440	4/17/2023	11:30 AM	230							
441	4/17/2023	11:45 AM	230							
442	4/17/2023	12:00 PM	246							
443	4/17/2023	12:15 PM	214							
444	4/17/2023	12:30 PM	235							
445	4/17/2023	12:45 PM	234							
446	4/17/2023	01:00 PM	216							
447	4/17/2023	01:15 PM	215							
448	4/17/2023	01:30 PM	238							
449	4/17/2023	01:45 PM	226							

	A	B	C	D	E	F	G	H	I	J
450	4/17/2023	02:00 PM	225							
451	4/17/2023	02:15 PM	230							
452	4/17/2023	02:30 PM	276							
453	4/17/2023	02:45 PM	246							
454	4/17/2023	03:00 PM	298							
455	4/17/2023	03:15 PM	296							
456	4/17/2023	03:30 PM	302							
457	4/17/2023	03:45 PM	318							
458	4/17/2023	04:00 PM	291							
459	4/17/2023	04:15 PM	306							
460	4/17/2023	04:30 PM	290							
461	4/17/2023	04:45 PM	230							
462	4/17/2023	05:00 PM	314							
463	4/17/2023	05:15 PM	263							
464	4/17/2023	05:30 PM	294							
465	4/17/2023	05:45 PM	283							
466	4/17/2023	06:00 PM	274							
467	4/17/2023	06:15 PM	248							
468	4/17/2023	06:30 PM	219							
469	4/17/2023	06:45 PM	194							
470	4/17/2023	07:00 PM	168							
471	4/17/2023	07:15 PM	176							
472	4/17/2023	07:30 PM	178							
473	4/17/2023	07:45 PM	145							
474	4/17/2023	08:00 PM	120							
475	4/17/2023	08:15 PM	143							
476	4/17/2023	08:30 PM	124							
477	4/17/2023	08:45 PM	84							
478	4/17/2023	09:00 PM	105							
479	4/17/2023	09:15 PM	88							
480	4/17/2023	09:30 PM	96							
481	4/17/2023	09:45 PM	96							
482	4/17/2023	10:00 PM	82							
483	4/17/2023	10:15 PM	58							
484	4/17/2023	10:30 PM	46							
485	4/17/2023	10:45 PM	66							
486	4/17/2023	11:00 PM	50							
487	4/17/2023	11:15 PM	49							
488	4/17/2023	11:30 PM	61							
489	4/17/2023	11:45 PM	48							
490	4/18/2023	12:00 AM	36							
491	4/18/2023	12:15 AM	24							
492	4/18/2023	12:30 AM	29							
493	4/18/2023	12:45 AM	22							
494	4/18/2023	01:00 AM	16							
495	4/18/2023	01:15 AM	18							
496	4/18/2023	01:30 AM	20							
497	4/18/2023	01:45 AM	11							
498	4/18/2023	02:00 AM	6							
499	4/18/2023	02:15 AM	8							

	A	B	C	D	E	F	G	H	I	J
500	4/18/2023	02:30 AM	12							
501	4/18/2023	02:45 AM	13							
502	4/18/2023	03:00 AM	14							
503	4/18/2023	03:15 AM	18							
504	4/18/2023	03:30 AM	20							
505	4/18/2023	03:45 AM	24							
506	4/18/2023	04:00 AM	22							
507	4/18/2023	04:15 AM	26							
508	4/18/2023	04:30 AM	36							
509	4/18/2023	04:45 AM	47							
510	4/18/2023	05:00 AM	38							
511	4/18/2023	05:15 AM	35							
512	4/18/2023	05:30 AM	85							
513	4/18/2023	05:45 AM	106							
514	4/18/2023	06:00 AM	86							
515	4/18/2023	06:15 AM	118							
516	4/18/2023	06:30 AM	182							
517	4/18/2023	06:45 AM	209							
518	4/18/2023	07:00 AM	186							
519	4/18/2023	07:15 AM	224							
520	4/18/2023	07:30 AM	268							
521	4/18/2023	07:45 AM	332							
522	4/18/2023	08:00 AM	222							
523	4/18/2023	08:15 AM	218							
524	4/18/2023	08:30 AM	204							
525	4/18/2023	08:45 AM	229							
526	4/18/2023	09:00 AM	197							
527	4/18/2023	09:15 AM	210							
528	4/18/2023	09:30 AM	178							
529	4/18/2023	09:45 AM	216							
530	4/18/2023	10:00 AM	171							
531	4/18/2023	10:15 AM	164							
532	4/18/2023	10:30 AM	168							
533	4/18/2023	10:45 AM	192							
534	4/18/2023	11:00 AM	180							
535	4/18/2023	11:15 AM	200							
536	4/18/2023	11:30 AM	204							
537	4/18/2023	11:45 AM	214							
538	4/18/2023	12:00 PM	210							
539	4/18/2023	12:15 PM	216							
540	4/18/2023	12:30 PM	244							
541	4/18/2023	12:45 PM	235							
542	4/18/2023	01:00 PM	248							
543	4/18/2023	01:15 PM	208							
544	4/18/2023	01:30 PM	246							
545	4/18/2023	01:45 PM	224							
546	4/18/2023	02:00 PM	254							
547	4/18/2023	02:15 PM	241							
548	4/18/2023	02:30 PM	282							
549	4/18/2023	02:45 PM	263							

	A	B	C	D	E	F	G	H	I	J
550	4/18/2023	03:00 PM	320							
551	4/18/2023	03:15 PM	320							
552	4/18/2023	03:30 PM	320							
553	4/18/2023	03:45 PM	315							
554	4/18/2023	04:00 PM	315							
555	4/18/2023	04:15 PM	316							
556	4/18/2023	04:30 PM	276							
557	4/18/2023	04:45 PM	313							
558	4/18/2023	05:00 PM	322							
559	4/18/2023	05:15 PM	270							
560	4/18/2023	05:30 PM	285							
561	4/18/2023	05:45 PM	318							
562	4/18/2023	06:00 PM	292							
563	4/18/2023	06:15 PM	222							
564	4/18/2023	06:30 PM	208							
565	4/18/2023	06:45 PM	176							
566	4/18/2023	07:00 PM	211							
567	4/18/2023	07:15 PM	172							
568	4/18/2023	07:30 PM	208							
569	4/18/2023	07:45 PM	120							
570	4/18/2023	08:00 PM	162							
571	4/18/2023	08:15 PM	130							
572	4/18/2023	08:30 PM	128							
573	4/18/2023	08:45 PM	109							
574	4/18/2023	09:00 PM	98							
575	4/18/2023	09:15 PM	96							
576	4/18/2023	09:30 PM	91							
577	4/18/2023	09:45 PM	59							
578	4/18/2023	10:00 PM	64							
579	4/18/2023	10:15 PM	76							
580	4/18/2023	10:30 PM	72							
581	4/18/2023	10:45 PM	52							
582	4/18/2023	11:00 PM	62							
583	4/18/2023	11:15 PM	52							
584	4/18/2023	11:30 PM	51							
585	4/18/2023	11:45 PM	45							
586	4/19/2023	12:00 AM	44							
587	4/19/2023	12:15 AM	24							
588	4/19/2023	12:30 AM	18							
589	4/19/2023	12:45 AM	22							
590	4/19/2023	01:00 AM	19							
591	4/19/2023	01:15 AM	11							
592	4/19/2023	01:30 AM	15							
593	4/19/2023	01:45 AM	8							
594	4/19/2023	02:00 AM	6							
595	4/19/2023	02:15 AM	7							
596	4/19/2023	02:30 AM	16							
597	4/19/2023	02:45 AM	16							
598	4/19/2023	03:00 AM	9							
599	4/19/2023	03:15 AM	13							

	A	B	C	D	E	F	G	H	I	J
600	4/19/2023	03:30 AM	16							
601	4/19/2023	03:45 AM	26							
602	4/19/2023	04:00 AM	20							
603	4/19/2023	04:15 AM	26							
604	4/19/2023	04:30 AM	40							
605	4/19/2023	04:45 AM	42							
606	4/19/2023	05:00 AM	42							
607	4/19/2023	05:15 AM	41							
608	4/19/2023	05:30 AM	88							
609	4/19/2023	05:45 AM	107							
610	4/19/2023	06:00 AM	84							
611	4/19/2023	06:15 AM	116							
612	4/19/2023	06:30 AM	181							
613	4/19/2023	06:45 AM	200							
614	4/19/2023	07:00 AM	190							
615	4/19/2023	07:15 AM	235							
616	4/19/2023	07:30 AM	246							
617	4/19/2023	07:45 AM	298							
618	4/19/2023	08:00 AM	198							
619	4/19/2023	08:15 AM	206							
620	4/19/2023	08:30 AM	202							
621	4/19/2023	08:45 AM	234							
622	4/19/2023	09:00 AM	158							
623	4/19/2023	09:15 AM	224							
624	4/19/2023	09:30 AM	169							
625	4/19/2023	09:45 AM	184							
626	4/19/2023	10:00 AM	154							
627	4/19/2023	10:15 AM	190							
628	4/19/2023	10:30 AM	210							
629	4/19/2023	10:45 AM	232							
630	4/19/2023	11:00 AM	184							
631	4/19/2023	11:15 AM	221							
632	4/19/2023	11:30 AM	204							
633	4/19/2023	11:45 AM	225							
634	4/19/2023	12:00 PM	247							
635	4/19/2023	12:15 PM	256							
636	4/19/2023	12:30 PM	221							
637	4/19/2023	12:45 PM	244							
638	4/19/2023	01:00 PM	226							
639	4/19/2023	01:15 PM	254							
640	4/19/2023	01:30 PM	250							
641	4/19/2023	01:45 PM	212							
642	4/19/2023	02:00 PM	220							
643	4/19/2023	02:15 PM	260							
644	4/19/2023	02:30 PM	290							
645	4/19/2023	02:45 PM	310							
646	4/19/2023	03:00 PM	318							
647	4/19/2023	03:15 PM	316							
648	4/19/2023	03:30 PM	325							
649	4/19/2023	03:45 PM	306							

	A	B	C	D	E	F	G	H	I	J
650	4/19/2023	04:00 PM	292							
651	4/19/2023	04:15 PM	291							
652	4/19/2023	04:30 PM	284							
653	4/19/2023	04:45 PM	251							
654	4/19/2023	05:00 PM	274							
655	4/19/2023	05:15 PM	301							
656	4/19/2023	05:30 PM	330							
657	4/19/2023	05:45 PM	294							
658	4/19/2023	06:00 PM	302							
659	4/19/2023	06:15 PM	252							
660	4/19/2023	06:30 PM	215							
661	4/19/2023	06:45 PM	214							
662	4/19/2023	07:00 PM	200							
663	4/19/2023	07:15 PM	184							
664	4/19/2023	07:30 PM	188							
665	4/19/2023	07:45 PM	174							
666	4/19/2023	08:00 PM	154							
667	4/19/2023	08:15 PM	158							
668	4/19/2023	08:30 PM	116							
669	4/19/2023	08:45 PM	122							
670	4/19/2023	09:00 PM	106							
671	4/19/2023	09:15 PM	102							
672	4/19/2023	09:30 PM	90							
673	4/19/2023	09:45 PM	102							
674	4/19/2023	10:00 PM	82							
675	4/19/2023	10:15 PM	70							
676	4/19/2023	10:30 PM	65							
677	4/19/2023	10:45 PM	89							
678	4/19/2023	11:00 PM	70							
679	4/19/2023	11:15 PM	56							
680	4/19/2023	11:30 PM	73							
681	4/19/2023	11:45 PM	42							
682	4/20/2023	12:00 AM	46							
683	4/20/2023	12:15 AM	31							
684	4/20/2023	12:30 AM	36							
685	4/20/2023	12:45 AM	24							
686	4/20/2023	01:00 AM	24							
687	4/20/2023	01:15 AM	20							
688	4/20/2023	01:30 AM	28							
689	4/20/2023	01:45 AM	17							
690	4/20/2023	02:00 AM	11							
691	4/20/2023	02:15 AM	8							
692	4/20/2023	02:30 AM	9							
693	4/20/2023	02:45 AM	12							
694	4/20/2023	03:00 AM	14							
695	4/20/2023	03:15 AM	20							
696	4/20/2023	03:30 AM	14							
697	4/20/2023	03:45 AM	26							
698	4/20/2023	04:00 AM	14							
699	4/20/2023	04:15 AM	24							

	A	B	C	D	E	F	G	H	I	J
700	4/20/2023	04:30 AM	34							
701	4/20/2023	04:45 AM	44							
702	4/20/2023	05:00 AM	42							
703	4/20/2023	05:15 AM	54							
704	4/20/2023	05:30 AM	80							
705	4/20/2023	05:45 AM	103							
706	4/20/2023	06:00 AM	87							
707	4/20/2023	06:15 AM	122							
708	4/20/2023	06:30 AM	164							
709	4/20/2023	06:45 AM	210							
710	4/20/2023	07:00 AM	200							
711	4/20/2023	07:15 AM	220							
712	4/20/2023	07:30 AM	238							
713	4/20/2023	07:45 AM	288							
714	4/20/2023	08:00 AM	202							
715	4/20/2023	08:15 AM	220							
716	4/20/2023	08:30 AM	218							
717	4/20/2023	08:45 AM	208							
718	4/20/2023	09:00 AM	178							
719	4/20/2023	09:15 AM	222							
720	4/20/2023	09:30 AM	190							
721	4/20/2023	09:45 AM	196							
722	4/20/2023	10:00 AM	183							
723	4/20/2023	10:15 AM	206							
724	4/20/2023	10:30 AM	204							
725	4/20/2023	10:45 AM	232							
726	4/20/2023	11:00 AM	228							
727	4/20/2023	11:15 AM	228							
728	4/20/2023	11:30 AM	249							
729	4/20/2023	11:45 AM	240							
730	4/20/2023	12:00 PM	253							
731	4/20/2023	12:15 PM	270							
732	4/20/2023	12:30 PM	227							
733	4/20/2023	12:45 PM	244							
734	4/20/2023	01:00 PM	250							
735	4/20/2023	01:15 PM	254							
736	4/20/2023	01:30 PM	256							
737	4/20/2023	01:45 PM	219							
738	4/20/2023	02:00 PM	226							
739	4/20/2023	02:15 PM	260							
740	4/20/2023	02:30 PM	256							
741	4/20/2023	02:45 PM	250							
742	4/20/2023	03:00 PM	251							
743	4/20/2023	03:15 PM	270							
744	4/20/2023	03:30 PM	193							
745	4/20/2023	03:45 PM	232							
746	4/20/2023	04:00 PM	230							
747	4/20/2023	04:15 PM	229							
748	4/20/2023	04:30 PM	196							
749	4/20/2023	04:45 PM	162							

	A	B	C	D	E	F	G	H	I	J
750	4/20/2023	05:00 PM	192							
751	4/20/2023	05:15 PM	156							
752	4/20/2023	05:30 PM	171							
753	4/20/2023	05:45 PM	202							
754	4/20/2023	06:00 PM	216							
755	4/20/2023	06:15 PM	203							
756	4/20/2023	06:30 PM	208							
757	4/20/2023	06:45 PM	226							
758	4/20/2023	07:00 PM	186							
759	4/20/2023	07:15 PM	225							
760	4/20/2023	07:30 PM	198							
761	4/20/2023	07:45 PM	184							
762	4/20/2023	08:00 PM	167							
763	4/20/2023	08:15 PM	164							
764	4/20/2023	08:30 PM	132							
765	4/20/2023	08:45 PM	120							
766	4/20/2023	09:00 PM	134							
767	4/20/2023	09:15 PM	123							
768	4/20/2023	09:30 PM	106							
769	4/20/2023	09:45 PM	117							
770	4/20/2023	10:00 PM	98							
771	4/20/2023	10:15 PM	70							
772	4/20/2023	10:30 PM	74							
773	4/20/2023	10:45 PM	72							
774	4/20/2023	11:00 PM	71							
775	4/20/2023	11:15 PM	46							
776	4/20/2023	11:30 PM	68							
777	4/20/2023	11:45 PM	47							

	A	B	C	D	E	F	G	H	I	J
1										
2	File Name: C:\Users\barri\OneDrive\Documents\TDB\WSP\SYRACUSE\DATA\BATCH 3\DONE\ATR 1175.tf2									
3	Start Date: 4/16/2023									
4	Start Time: 12:00:00 AM									
5	Location 1: NB I-81									
6	Location 2: at S 370									
7										
8										
9	Date	Time	at S 370							
10	4/16/2023	12:00 AM	152							
11	4/16/2023	12:15 AM	160							
12	4/16/2023	12:30 AM	122							
13	4/16/2023	12:45 AM	131							
14	4/16/2023	01:00 AM	132							
15	4/16/2023	01:15 AM	97							
16	4/16/2023	01:30 AM	94							
17	4/16/2023	01:45 AM	102							
18	4/16/2023	02:00 AM	105							
19	4/16/2023	02:15 AM	93							
20	4/16/2023	02:30 AM	87							
21	4/16/2023	02:45 AM	76							
22	4/16/2023	03:00 AM	86							
23	4/16/2023	03:15 AM	88							
24	4/16/2023	03:30 AM	80							
25	4/16/2023	03:45 AM	78							
26	4/16/2023	04:00 AM	76							
27	4/16/2023	04:15 AM	60							
28	4/16/2023	04:30 AM	102							
29	4/16/2023	04:45 AM	92							
30	4/16/2023	05:00 AM	72							
31	4/16/2023	05:15 AM	65							
32	4/16/2023	05:30 AM	60							
33	4/16/2023	05:45 AM	92							
34	4/16/2023	06:00 AM	80							
35	4/16/2023	06:15 AM	106							
36	4/16/2023	06:30 AM	158							
37	4/16/2023	06:45 AM	203							
38	4/16/2023	07:00 AM	229							
39	4/16/2023	07:15 AM	220							
40	4/16/2023	07:30 AM	288							
41	4/16/2023	07:45 AM	234							
42	4/16/2023	08:00 AM	194							
43	4/16/2023	08:15 AM	262							
44	4/16/2023	08:30 AM	283							
45	4/16/2023	08:45 AM	306							
46	4/16/2023	09:00 AM	337							
47	4/16/2023	09:15 AM	371							
48	4/16/2023	09:30 AM	432							
49	4/16/2023	09:45 AM	406							

	A	B	C	D	E	F	G	H	I	J
50	4/16/2023	10:00 AM	430							
51	4/16/2023	10:15 AM	493							
52	4/16/2023	10:30 AM	514							
53	4/16/2023	10:45 AM	635							
54	4/16/2023	11:00 AM	638							
55	4/16/2023	11:15 AM	604							
56	4/16/2023	11:30 AM	654							
57	4/16/2023	11:45 AM	658							
58	4/16/2023	12:00 PM	585							
59	4/16/2023	12:15 PM	636							
60	4/16/2023	12:30 PM	630							
61	4/16/2023	12:45 PM	629							
62	4/16/2023	01:00 PM	561							
63	4/16/2023	01:15 PM	594							
64	4/16/2023	01:30 PM	540							
65	4/16/2023	01:45 PM	632							
66	4/16/2023	02:00 PM	582							
67	4/16/2023	02:15 PM	560							
68	4/16/2023	02:30 PM	586							
69	4/16/2023	02:45 PM	608							
70	4/16/2023	03:00 PM	600							
71	4/16/2023	03:15 PM	586							
72	4/16/2023	03:30 PM	563							
73	4/16/2023	03:45 PM	570							
74	4/16/2023	04:00 PM	564							
75	4/16/2023	04:15 PM	541							
76	4/16/2023	04:30 PM	502							
77	4/16/2023	04:45 PM	534							
78	4/16/2023	05:00 PM	478							
79	4/16/2023	05:15 PM	545							
80	4/16/2023	05:30 PM	508							
81	4/16/2023	05:45 PM	536							
82	4/16/2023	06:00 PM	570							
83	4/16/2023	06:15 PM	480							
84	4/16/2023	06:30 PM	429							
85	4/16/2023	06:45 PM	374							
86	4/16/2023	07:00 PM	394							
87	4/16/2023	07:15 PM	432							
88	4/16/2023	07:30 PM	437							
89	4/16/2023	07:45 PM	368							
90	4/16/2023	08:00 PM	330							
91	4/16/2023	08:15 PM	378							
92	4/16/2023	08:30 PM	324							
93	4/16/2023	08:45 PM	214							
94	4/16/2023	09:00 PM	266							
95	4/16/2023	09:15 PM	238							
96	4/16/2023	09:30 PM	216							
97	4/16/2023	09:45 PM	204							
98	4/16/2023	10:00 PM	192							
99	4/16/2023	10:15 PM	156							

	A	B	C	D	E	F	G	H	I	J
100	4/16/2023	10:30 PM	193							
101	4/16/2023	10:45 PM	144							
102	4/16/2023	11:00 PM	180							
103	4/16/2023	11:15 PM	133							
104	4/16/2023	11:30 PM	168							
105	4/16/2023	11:45 PM	130							
106	4/17/2023	12:00 AM	102							
107	4/17/2023	12:15 AM	78							
108	4/17/2023	12:30 AM	64							
109	4/17/2023	12:45 AM	62							
110	4/17/2023	01:00 AM	60							
111	4/17/2023	01:15 AM	44							
112	4/17/2023	01:30 AM	60							
113	4/17/2023	01:45 AM	32							
114	4/17/2023	02:00 AM	39							
115	4/17/2023	02:15 AM	28							
116	4/17/2023	02:30 AM	42							
117	4/17/2023	02:45 AM	40							
118	4/17/2023	03:00 AM	42							
119	4/17/2023	03:15 AM	35							
120	4/17/2023	03:30 AM	62							
121	4/17/2023	03:45 AM	69							
122	4/17/2023	04:00 AM	89							
123	4/17/2023	04:15 AM	95							
124	4/17/2023	04:30 AM	125							
125	4/17/2023	04:45 AM	130							
126	4/17/2023	05:00 AM	117							
127	4/17/2023	05:15 AM	123							
128	4/17/2023	05:30 AM	210							
129	4/17/2023	05:45 AM	249							
130	4/17/2023	06:00 AM	222							
131	4/17/2023	06:15 AM	260							
132	4/17/2023	06:30 AM	413							
133	4/17/2023	06:45 AM	484							
134	4/17/2023	07:00 AM	418							
135	4/17/2023	07:15 AM	547							
136	4/17/2023	07:30 AM	640							
137	4/17/2023	07:45 AM	772							
138	4/17/2023	08:00 AM	558							
139	4/17/2023	08:15 AM	534							
140	4/17/2023	08:30 AM	500							
141	4/17/2023	08:45 AM	547							
142	4/17/2023	09:00 AM	489							
143	4/17/2023	09:15 AM	518							
144	4/17/2023	09:30 AM	547							
145	4/17/2023	09:45 AM	566							
146	4/17/2023	10:00 AM	524							
147	4/17/2023	10:15 AM	496							
148	4/17/2023	10:30 AM	517							
149	4/17/2023	10:45 AM	575							

	A	B	C	D	E	F	G	H	I	J
150	4/17/2023	11:00 AM	544							
151	4/17/2023	11:15 AM	581							
152	4/17/2023	11:30 AM	608							
153	4/17/2023	11:45 AM	610							
154	4/17/2023	12:00 PM	620							
155	4/17/2023	12:15 PM	618							
156	4/17/2023	12:30 PM	617							
157	4/17/2023	12:45 PM	614							
158	4/17/2023	01:00 PM	574							
159	4/17/2023	01:15 PM	609							
160	4/17/2023	01:30 PM	642							
161	4/17/2023	01:45 PM	681							
162	4/17/2023	02:00 PM	676							
163	4/17/2023	02:15 PM	712							
164	4/17/2023	02:30 PM	802							
165	4/17/2023	02:45 PM	774							
166	4/17/2023	03:00 PM	919							
167	4/17/2023	03:15 PM	978							
168	4/17/2023	03:30 PM	1094							
169	4/17/2023	03:45 PM	992							
170	4/17/2023	04:00 PM	1134							
171	4/17/2023	04:15 PM	1068							
172	4/17/2023	04:30 PM	1225							
173	4/17/2023	04:45 PM	1048							
174	4/17/2023	05:00 PM	1054							
175	4/17/2023	05:15 PM	988							
176	4/17/2023	05:30 PM	916							
177	4/17/2023	05:45 PM	734							
178	4/17/2023	06:00 PM	658							
179	4/17/2023	06:15 PM	588							
180	4/17/2023	06:30 PM	562							
181	4/17/2023	06:45 PM	511							
182	4/17/2023	07:00 PM	450							
183	4/17/2023	07:15 PM	449							
184	4/17/2023	07:30 PM	494							
185	4/17/2023	07:45 PM	376							
186	4/17/2023	08:00 PM	372							
187	4/17/2023	08:15 PM	348							
188	4/17/2023	08:30 PM	295							
189	4/17/2023	08:45 PM	264							
190	4/17/2023	09:00 PM	274							
191	4/17/2023	09:15 PM	249							
192	4/17/2023	09:30 PM	242							
193	4/17/2023	09:45 PM	232							
194	4/17/2023	10:00 PM	194							
195	4/17/2023	10:15 PM	162							
196	4/17/2023	10:30 PM	132							
197	4/17/2023	10:45 PM	170							
198	4/17/2023	11:00 PM	187							
199	4/17/2023	11:15 PM	168							

	A	B	C	D	E	F	G	H	I	J
200	4/17/2023	11:30 PM	170							
201	4/17/2023	11:45 PM	145							
202	4/18/2023	12:00 AM	120							
203	4/18/2023	12:15 AM	88							
204	4/18/2023	12:30 AM	103							
205	4/18/2023	12:45 AM	62							
206	4/18/2023	01:00 AM	68							
207	4/18/2023	01:15 AM	57							
208	4/18/2023	01:30 AM	48							
209	4/18/2023	01:45 AM	29							
210	4/18/2023	02:00 AM	49							
211	4/18/2023	02:15 AM	36							
212	4/18/2023	02:30 AM	32							
213	4/18/2023	02:45 AM	44							
214	4/18/2023	03:00 AM	30							
215	4/18/2023	03:15 AM	55							
216	4/18/2023	03:30 AM	66							
217	4/18/2023	03:45 AM	67							
218	4/18/2023	04:00 AM	94							
219	4/18/2023	04:15 AM	90							
220	4/18/2023	04:30 AM	130							
221	4/18/2023	04:45 AM	156							
222	4/18/2023	05:00 AM	109							
223	4/18/2023	05:15 AM	140							
224	4/18/2023	05:30 AM	228							
225	4/18/2023	05:45 AM	232							
226	4/18/2023	06:00 AM	204							
227	4/18/2023	06:15 AM	284							
228	4/18/2023	06:30 AM	446							
229	4/18/2023	06:45 AM	480							
230	4/18/2023	07:00 AM	444							
231	4/18/2023	07:15 AM	580							
232	4/18/2023	07:30 AM	668							
233	4/18/2023	07:45 AM	825							
234	4/18/2023	08:00 AM	588							
235	4/18/2023	08:15 AM	579							
236	4/18/2023	08:30 AM	522							
237	4/18/2023	08:45 AM	576							
238	4/18/2023	09:00 AM	546							
239	4/18/2023	09:15 AM	504							
240	4/18/2023	09:30 AM	532							
241	4/18/2023	09:45 AM	584							
242	4/18/2023	10:00 AM	508							
243	4/18/2023	10:15 AM	487							
244	4/18/2023	10:30 AM	586							
245	4/18/2023	10:45 AM	558							
246	4/18/2023	11:00 AM	625							
247	4/18/2023	11:15 AM	550							
248	4/18/2023	11:30 AM	560							
249	4/18/2023	11:45 AM	614							

	A	B	C	D	E	F	G	H	I	J
250	4/18/2023	12:00 PM	610							
251	4/18/2023	12:15 PM	645							
252	4/18/2023	12:30 PM	596							
253	4/18/2023	12:45 PM	598							
254	4/18/2023	01:00 PM	655							
255	4/18/2023	01:15 PM	642							
256	4/18/2023	01:30 PM	668							
257	4/18/2023	01:45 PM	654							
258	4/18/2023	02:00 PM	700							
259	4/18/2023	02:15 PM	700							
260	4/18/2023	02:30 PM	826							
261	4/18/2023	02:45 PM	782							
262	4/18/2023	03:00 PM	960							
263	4/18/2023	03:15 PM	970							
264	4/18/2023	03:30 PM	1085							
265	4/18/2023	03:45 PM	982							
266	4/18/2023	04:00 PM	1128							
267	4/18/2023	04:15 PM	1154							
268	4/18/2023	04:30 PM	1216							
269	4/18/2023	04:45 PM	1175							
270	4/18/2023	05:00 PM	1210							
271	4/18/2023	05:15 PM	1194							
272	4/18/2023	05:30 PM	906							
273	4/18/2023	05:45 PM	764							
274	4/18/2023	06:00 PM	714							
275	4/18/2023	06:15 PM	598							
276	4/18/2023	06:30 PM	540							
277	4/18/2023	06:45 PM	492							
278	4/18/2023	07:00 PM	536							
279	4/18/2023	07:15 PM	486							
280	4/18/2023	07:30 PM	520							
281	4/18/2023	07:45 PM	392							
282	4/18/2023	08:00 PM	414							
283	4/18/2023	08:15 PM	332							
284	4/18/2023	08:30 PM	342							
285	4/18/2023	08:45 PM	300							
286	4/18/2023	09:00 PM	268							
287	4/18/2023	09:15 PM	273							
288	4/18/2023	09:30 PM	250							
289	4/18/2023	09:45 PM	176							
290	4/18/2023	10:00 PM	185							
291	4/18/2023	10:15 PM	188							
292	4/18/2023	10:30 PM	197							
293	4/18/2023	10:45 PM	162							
294	4/18/2023	11:00 PM	206							
295	4/18/2023	11:15 PM	160							
296	4/18/2023	11:30 PM	176							
297	4/18/2023	11:45 PM	146							
298	4/19/2023	12:00 AM	120							
299	4/19/2023	12:15 AM	77							

	A	B	C	D	E	F	G	H	I	J
300	4/19/2023	12:30 AM	80							
301	4/19/2023	12:45 AM	62							
302	4/19/2023	01:00 AM	54							
303	4/19/2023	01:15 AM	57							
304	4/19/2023	01:30 AM	63							
305	4/19/2023	01:45 AM	52							
306	4/19/2023	02:00 AM	34							
307	4/19/2023	02:15 AM	34							
308	4/19/2023	02:30 AM	33							
309	4/19/2023	02:45 AM	46							
310	4/19/2023	03:00 AM	46							
311	4/19/2023	03:15 AM	54							
312	4/19/2023	03:30 AM	78							
313	4/19/2023	03:45 AM	82							
314	4/19/2023	04:00 AM	66							
315	4/19/2023	04:15 AM	99							
316	4/19/2023	04:30 AM	134							
317	4/19/2023	04:45 AM	157							
318	4/19/2023	05:00 AM	136							
319	4/19/2023	05:15 AM	140							
320	4/19/2023	05:30 AM	202							
321	4/19/2023	05:45 AM	262							
322	4/19/2023	06:00 AM	221							
323	4/19/2023	06:15 AM	286							
324	4/19/2023	06:30 AM	448							
325	4/19/2023	06:45 AM	488							
326	4/19/2023	07:00 AM	497							
327	4/19/2023	07:15 AM	570							
328	4/19/2023	07:30 AM	678							
329	4/19/2023	07:45 AM	760							
330	4/19/2023	08:00 AM	568							
331	4/19/2023	08:15 AM	562							
332	4/19/2023	08:30 AM	550							
333	4/19/2023	08:45 AM	572							
334	4/19/2023	09:00 AM	516							
335	4/19/2023	09:15 AM	538							
336	4/19/2023	09:30 AM	486							
337	4/19/2023	09:45 AM	555							
338	4/19/2023	10:00 AM	498							
339	4/19/2023	10:15 AM	537							
340	4/19/2023	10:30 AM	557							
341	4/19/2023	10:45 AM	667							
342	4/19/2023	11:00 AM	572							
343	4/19/2023	11:15 AM	606							
344	4/19/2023	11:30 AM	614							
345	4/19/2023	11:45 AM	613							
346	4/19/2023	12:00 PM	662							
347	4/19/2023	12:15 PM	660							
348	4/19/2023	12:30 PM	600							
349	4/19/2023	12:45 PM	658							

	A	B	C	D	E	F	G	H	I	J
350	4/19/2023	01:00 PM	678							
351	4/19/2023	01:15 PM	658							
352	4/19/2023	01:30 PM	644							
353	4/19/2023	01:45 PM	694							
354	4/19/2023	02:00 PM	658							
355	4/19/2023	02:15 PM	704							
356	4/19/2023	02:30 PM	888							
357	4/19/2023	02:45 PM	894							
358	4/19/2023	03:00 PM	984							
359	4/19/2023	03:15 PM	992							
360	4/19/2023	03:30 PM	1098							
361	4/19/2023	03:45 PM	1041							
362	4/19/2023	04:00 PM	1231							
363	4/19/2023	04:15 PM	1112							
364	4/19/2023	04:30 PM	1240							
365	4/19/2023	04:45 PM	1200							
366	4/19/2023	05:00 PM	1196							
367	4/19/2023	05:15 PM	1062							
368	4/19/2023	05:30 PM	887							
369	4/19/2023	05:45 PM	733							
370	4/19/2023	06:00 PM	758							
371	4/19/2023	06:15 PM	595							
372	4/19/2023	06:30 PM	572							
373	4/19/2023	06:45 PM	548							
374	4/19/2023	07:00 PM	488							
375	4/19/2023	07:15 PM	524							
376	4/19/2023	07:30 PM	513							
377	4/19/2023	07:45 PM	466							
378	4/19/2023	08:00 PM	440							
379	4/19/2023	08:15 PM	388							
380	4/19/2023	08:30 PM	342							
381	4/19/2023	08:45 PM	335							
382	4/19/2023	09:00 PM	292							
383	4/19/2023	09:15 PM	276							
384	4/19/2023	09:30 PM	260							
385	4/19/2023	09:45 PM	236							
386	4/19/2023	10:00 PM	237							
387	4/19/2023	10:15 PM	203							
388	4/19/2023	10:30 PM	210							
389	4/19/2023	10:45 PM	304							
390	4/19/2023	11:00 PM	202							
391	4/19/2023	11:15 PM	156							
392	4/19/2023	11:30 PM	224							
393	4/19/2023	11:45 PM	139							
394	4/20/2023	12:00 AM	136							
395	4/20/2023	12:15 AM	89							
396	4/20/2023	12:30 AM	98							
397	4/20/2023	12:45 AM	76							
398	4/20/2023	01:00 AM	84							
399	4/20/2023	01:15 AM	50							

	A	B	C	D	E	F	G	H	I	J
400	4/20/2023	01:30 AM	64							
401	4/20/2023	01:45 AM	51							
402	4/20/2023	02:00 AM	51							
403	4/20/2023	02:15 AM	36							
404	4/20/2023	02:30 AM	46							
405	4/20/2023	02:45 AM	48							
406	4/20/2023	03:00 AM	46							
407	4/20/2023	03:15 AM	57							
408	4/20/2023	03:30 AM	70							
409	4/20/2023	03:45 AM	90							
410	4/20/2023	04:00 AM	85							
411	4/20/2023	04:15 AM	126							
412	4/20/2023	04:30 AM	149							
413	4/20/2023	04:45 AM	138							
414	4/20/2023	05:00 AM	154							
415	4/20/2023	05:15 AM	130							
416	4/20/2023	05:30 AM	186							
417	4/20/2023	05:45 AM	248							
418	4/20/2023	06:00 AM	224							
419	4/20/2023	06:15 AM	297							
420	4/20/2023	06:30 AM	429							
421	4/20/2023	06:45 AM	526							
422	4/20/2023	07:00 AM	485							
423	4/20/2023	07:15 AM	578							
424	4/20/2023	07:30 AM	645							
425	4/20/2023	07:45 AM	776							
426	4/20/2023	08:00 AM	554							
427	4/20/2023	08:15 AM	568							
428	4/20/2023	08:30 AM	548							
429	4/20/2023	08:45 AM	578							
430	4/20/2023	09:00 AM	568							
431	4/20/2023	09:15 AM	541							
432	4/20/2023	09:30 AM	514							
433	4/20/2023	09:45 AM	553							
434	4/20/2023	10:00 AM	564							
435	4/20/2023	10:15 AM	542							
436	4/20/2023	10:30 AM	578							
437	4/20/2023	10:45 AM	562							
438	4/20/2023	11:00 AM	641							
439	4/20/2023	11:15 AM	620							
440	4/20/2023	11:30 AM	612							
441	4/20/2023	11:45 AM	652							
442	4/20/2023	12:00 PM	672							
443	4/20/2023	12:15 PM	680							
444	4/20/2023	12:30 PM	668							
445	4/20/2023	12:45 PM	648							
446	4/20/2023	01:00 PM	673							
447	4/20/2023	01:15 PM	704							
448	4/20/2023	01:30 PM	698							
449	4/20/2023	01:45 PM	668							

	A	B	C	D	E	F	G	H	I	J
450	4/20/2023	02:00 PM	730							
451	4/20/2023	02:15 PM	708							
452	4/20/2023	02:30 PM	894							
453	4/20/2023	02:45 PM	824							
454	4/20/2023	03:00 PM	1018							
455	4/20/2023	03:15 PM	965							
456	4/20/2023	03:30 PM	1204							
457	4/20/2023	03:45 PM	1108							
458	4/20/2023	04:00 PM	1160							
459	4/20/2023	04:15 PM	1142							
460	4/20/2023	04:30 PM	1238							
461	4/20/2023	04:45 PM	1244							
462	4/20/2023	05:00 PM	1225							
463	4/20/2023	05:15 PM	1055							
464	4/20/2023	05:30 PM	937							
465	4/20/2023	05:45 PM	804							
466	4/20/2023	06:00 PM	809							
467	4/20/2023	06:15 PM	724							
468	4/20/2023	06:30 PM	620							
469	4/20/2023	06:45 PM	608							
470	4/20/2023	07:00 PM	605							
471	4/20/2023	07:15 PM	548							
472	4/20/2023	07:30 PM	569							
473	4/20/2023	07:45 PM	484							
474	4/20/2023	08:00 PM	456							
475	4/20/2023	08:15 PM	458							
476	4/20/2023	08:30 PM	375							
477	4/20/2023	08:45 PM	362							
478	4/20/2023	09:00 PM	384							
479	4/20/2023	09:15 PM	300							
480	4/20/2023	09:30 PM	304							
481	4/20/2023	09:45 PM	318							
482	4/20/2023	10:00 PM	273							
483	4/20/2023	10:15 PM	234							
484	4/20/2023	10:30 PM	200							
485	4/20/2023	10:45 PM	204							
486	4/20/2023	11:00 PM	190							
487	4/20/2023	11:15 PM	177							
488	4/20/2023	11:30 PM	204							
489	4/20/2023	11:45 PM	146							
490	4/21/2023	12:00 AM	166							
491	4/21/2023	12:15 AM	124							
492	4/21/2023	12:30 AM	116							
493	4/21/2023	12:45 AM	98							
494	4/21/2023	01:00 AM	68							
495	4/21/2023	01:15 AM	66							
496	4/21/2023	01:30 AM	61							
497	4/21/2023	01:45 AM	80							
498	4/21/2023	02:00 AM	61							
499	4/21/2023	02:15 AM	48							

	A	B	C	D	E	F	G	H	I	J
500	4/21/2023	02:30 AM	49							
501	4/21/2023	02:45 AM	38							
502	4/21/2023	03:00 AM	56							
503	4/21/2023	03:15 AM	52							
504	4/21/2023	03:30 AM	88							
505	4/21/2023	03:45 AM	78							
506	4/21/2023	04:00 AM	84							
507	4/21/2023	04:15 AM	116							
508	4/21/2023	04:30 AM	140							
509	4/21/2023	04:45 AM	143							
510	4/21/2023	05:00 AM	126							
511	4/21/2023	05:15 AM	122							
512	4/21/2023	05:30 AM	196							
513	4/21/2023	05:45 AM	194							
514	4/21/2023	06:00 AM	216							
515	4/21/2023	06:15 AM	254							
516	4/21/2023	06:30 AM	422							
517	4/21/2023	06:45 AM	481							
518	4/21/2023	07:00 AM	429							
519	4/21/2023	07:15 AM	530							
520	4/21/2023	07:30 AM	612							
521	4/21/2023	07:45 AM	719							
522	4/21/2023	08:00 AM	536							
523	4/21/2023	08:15 AM	561							
524	4/21/2023	08:30 AM	545							
525	4/21/2023	08:45 AM	569							
526	4/21/2023	09:00 AM	542							
527	4/21/2023	09:15 AM	520							
528	4/21/2023	09:30 AM	590							
529	4/21/2023	09:45 AM	604							
530	4/21/2023	10:00 AM	554							
531	4/21/2023	10:15 AM	586							
532	4/21/2023	10:30 AM	632							
533	4/21/2023	10:45 AM	609							
534	4/21/2023	11:00 AM	702							
535	4/21/2023	11:15 AM	669							
536	4/21/2023	11:30 AM	696							
537	4/21/2023	11:45 AM	768							
538	4/21/2023	12:00 PM	790							
539	4/21/2023	12:15 PM	764							
540	4/21/2023	12:30 PM	713							
541	4/21/2023	12:45 PM	758							
542	4/21/2023	01:00 PM	747							
543	4/21/2023	01:15 PM	744							
544	4/21/2023	01:30 PM	762							
545	4/21/2023	01:45 PM	714							
546	4/21/2023	02:00 PM	766							
547	4/21/2023	02:15 PM	861							
548	4/21/2023	02:30 PM	867							
549	4/21/2023	02:45 PM	959							

	A	B	C	D	E	F	G	H	I	J
550	4/21/2023	03:00 PM	1029							
551	4/21/2023	03:15 PM	1025							
552	4/21/2023	03:30 PM	1152							
553	4/21/2023	03:45 PM	1055							
554	4/21/2023	04:00 PM	1118							
555	4/21/2023	04:15 PM	1064							
556	4/21/2023	04:30 PM	1082							
557	4/21/2023	04:45 PM	1088							
558	4/21/2023	05:00 PM	1072							
559	4/21/2023	05:15 PM	922							
560	4/21/2023	05:30 PM	846							
561	4/21/2023	05:45 PM	802							
562	4/21/2023	06:00 PM	728							
563	4/21/2023	06:15 PM	696							
564	4/21/2023	06:30 PM	644							
565	4/21/2023	06:45 PM	592							
566	4/21/2023	07:00 PM	554							
567	4/21/2023	07:15 PM	635							
568	4/21/2023	07:30 PM	554							
569	4/21/2023	07:45 PM	498							
570	4/21/2023	08:00 PM	451							
571	4/21/2023	08:15 PM	462							
572	4/21/2023	08:30 PM	468							
573	4/21/2023	08:45 PM	426							
574	4/21/2023	09:00 PM	396							
575	4/21/2023	09:15 PM	380							
576	4/21/2023	09:30 PM	401							
577	4/21/2023	09:45 PM	476							
578	4/21/2023	10:00 PM	465							
579	4/21/2023	10:15 PM	312							
580	4/21/2023	10:30 PM	256							
581	4/21/2023	10:45 PM	252							
582	4/21/2023	11:00 PM	228							
583	4/21/2023	11:15 PM	226							
584	4/21/2023	11:30 PM	272							
585	4/21/2023	11:45 PM	244							
586	4/22/2023	12:00 AM	188							
587	4/22/2023	12:15 AM	146							
588	4/22/2023	12:30 AM	106							
589	4/22/2023	12:45 AM	102							
590	4/22/2023	01:00 AM	116							
591	4/22/2023	01:15 AM	90							
592	4/22/2023	01:30 AM	90							
593	4/22/2023	01:45 AM	97							
594	4/22/2023	02:00 AM	94							
595	4/22/2023	02:15 AM	90							
596	4/22/2023	02:30 AM	74							
597	4/22/2023	02:45 AM	62							
598	4/22/2023	03:00 AM	77							
599	4/22/2023	03:15 AM	54							

	A	B	C	D	E	F	G	H	I	J
600	4/22/2023	03:30 AM	84							
601	4/22/2023	03:45 AM	72							
602	4/22/2023	04:00 AM	95							
603	4/22/2023	04:15 AM	90							
604	4/22/2023	04:30 AM	110							
605	4/22/2023	04:45 AM	102							
606	4/22/2023	05:00 AM	82							
607	4/22/2023	05:15 AM	68							
608	4/22/2023	05:30 AM	99							
609	4/22/2023	05:45 AM	118							
610	4/22/2023	06:00 AM	125							
611	4/22/2023	06:15 AM	136							
612	4/22/2023	06:30 AM	219							
613	4/22/2023	06:45 AM	222							
614	4/22/2023	07:00 AM	238							
615	4/22/2023	07:15 AM	258							
616	4/22/2023	07:30 AM	356							
617	4/22/2023	07:45 AM	334							
618	4/22/2023	08:00 AM	298							
619	4/22/2023	08:15 AM	350							
620	4/22/2023	08:30 AM	348							
621	4/22/2023	08:45 AM	390							
622	4/22/2023	09:00 AM	431							
623	4/22/2023	09:15 AM	477							
624	4/22/2023	09:30 AM	508							
625	4/22/2023	09:45 AM	572							
626	4/22/2023	10:00 AM	525							
627	4/22/2023	10:15 AM	622							
628	4/22/2023	10:30 AM	648							
629	4/22/2023	10:45 AM	630							
630	4/22/2023	11:00 AM	608							
631	4/22/2023	11:15 AM	654							
632	4/22/2023	11:30 AM	702							
633	4/22/2023	11:45 AM	710							
634	4/22/2023	12:00 PM	732							
635	4/22/2023	12:15 PM	646							
636	4/22/2023	12:30 PM	700							
637	4/22/2023	12:45 PM	654							
638	4/22/2023	01:00 PM	658							
639	4/22/2023	01:15 PM	621							
640	4/22/2023	01:30 PM	646							
641	4/22/2023	01:45 PM	624							
642	4/22/2023	02:00 PM	656							
643	4/22/2023	02:15 PM	652							
644	4/22/2023	02:30 PM	670							
645	4/22/2023	02:45 PM	671							
646	4/22/2023	03:00 PM	682							
647	4/22/2023	03:15 PM	616							
648	4/22/2023	03:30 PM	660							
649	4/22/2023	03:45 PM	648							

	A	B	C	D	E	F	G	H	I	J
650	4/22/2023	04:00 PM	600							
651	4/22/2023	04:15 PM	600							
652	4/22/2023	04:30 PM	576							
653	4/22/2023	04:45 PM	582							
654	4/22/2023	05:00 PM	604							
655	4/22/2023	05:15 PM	602							
656	4/22/2023	05:30 PM	587							
657	4/22/2023	05:45 PM	540							
658	4/22/2023	06:00 PM	572							
659	4/22/2023	06:15 PM	487							
660	4/22/2023	06:30 PM	440							
661	4/22/2023	06:45 PM	394							
662	4/22/2023	07:00 PM	458							
663	4/22/2023	07:15 PM	384							
664	4/22/2023	07:30 PM	457							
665	4/22/2023	07:45 PM	378							
666	4/22/2023	08:00 PM	369							
667	4/22/2023	08:15 PM	370							
668	4/22/2023	08:30 PM	302							
669	4/22/2023	08:45 PM	332							
670	4/22/2023	09:00 PM	292							
671	4/22/2023	09:15 PM	316							
672	4/22/2023	09:30 PM	409							
673	4/22/2023	09:45 PM	408							
674	4/22/2023	10:00 PM	258							
675	4/22/2023	10:15 PM	228							
676	4/22/2023	10:30 PM	219							
677	4/22/2023	10:45 PM	170							
678	4/22/2023	11:00 PM	192							
679	4/22/2023	11:15 PM	174							
680	4/22/2023	11:30 PM	246							
681	4/22/2023	11:45 PM	164							
682	4/23/2023	12:00 AM	151							
683	4/23/2023	12:15 AM	140							
684	4/23/2023	12:30 AM	118							
685	4/23/2023	12:45 AM	88							
686	4/23/2023	01:00 AM	104							
687	4/23/2023	01:15 AM	88							
688	4/23/2023	01:30 AM	70							
689	4/23/2023	01:45 AM	82							
690	4/23/2023	02:00 AM	78							
691	4/23/2023	02:15 AM	83							
692	4/23/2023	02:30 AM	52							
693	4/23/2023	02:45 AM	56							
694	4/23/2023	03:00 AM	46							
695	4/23/2023	03:15 AM	52							
696	4/23/2023	03:30 AM	68							
697	4/23/2023	03:45 AM	60							
698	4/23/2023	04:00 AM	58							
699	4/23/2023	04:15 AM	74							

	A	B	C	D	E	F	G	H	I	J
700	4/23/2023	04:30 AM	85							
701	4/23/2023	04:45 AM	76							
702	4/23/2023	05:00 AM	62							
703	4/23/2023	05:15 AM	45							
704	4/23/2023	05:30 AM	60							
705	4/23/2023	05:45 AM	78							
706	4/23/2023	06:00 AM	76							
707	4/23/2023	06:15 AM	98							
708	4/23/2023	06:30 AM	156							
709	4/23/2023	06:45 AM	180							
710	4/23/2023	07:00 AM	200							
711	4/23/2023	07:15 AM	239							
712	4/23/2023	07:30 AM	231							
713	4/23/2023	07:45 AM	213							
714	4/23/2023	08:00 AM	220							
715	4/23/2023	08:15 AM	225							
716	4/23/2023	08:30 AM	214							
717	4/23/2023	08:45 AM	274							
718	4/23/2023	09:00 AM	272							
719	4/23/2023	09:15 AM	313							
720	4/23/2023	09:30 AM	323							
721	4/23/2023	09:45 AM	356							
722	4/23/2023	10:00 AM	460							
723	4/23/2023	10:15 AM	436							
724	4/23/2023	10:30 AM	482							
725	4/23/2023	10:45 AM	520							
726	4/23/2023	11:00 AM	536							
727	4/23/2023	11:15 AM	512							
728	4/23/2023	11:30 AM	585							
729	4/23/2023	11:45 AM	605							
730	4/23/2023	12:00 PM	611							
731	4/23/2023	12:15 PM	602							
732	4/23/2023	12:30 PM	644							
733	4/23/2023	12:45 PM	690							
734	4/23/2023	01:00 PM	575							
735	4/23/2023	01:15 PM	597							
736	4/23/2023	01:30 PM	588							
737	4/23/2023	01:45 PM	646							
738	4/23/2023	02:00 PM	632							
739	4/23/2023	02:15 PM	582							
740	4/23/2023	02:30 PM	584							
741	4/23/2023	02:45 PM	622							
742	4/23/2023	03:00 PM	572							
743	4/23/2023	03:15 PM	591							
744	4/23/2023	03:30 PM	634							
745	4/23/2023	03:45 PM	666							
746	4/23/2023	04:00 PM	580							
747	4/23/2023	04:15 PM	556							
748	4/23/2023	04:30 PM	526							
749	4/23/2023	04:45 PM	512							

	A	B	C	D	E	F	G	H	I	J
750	4/23/2023	05:00 PM	517							
751	4/23/2023	05:15 PM	489							
752	4/23/2023	05:30 PM	480							
753	4/23/2023	05:45 PM	465							
754	4/23/2023	06:00 PM	456							
755	4/23/2023	06:15 PM	438							
756	4/23/2023	06:30 PM	400							
757	4/23/2023	06:45 PM	382							
758	4/23/2023	07:00 PM	358							
759	4/23/2023	07:15 PM	363							
760	4/23/2023	07:30 PM	436							
761	4/23/2023	07:45 PM	322							
762	4/23/2023	08:00 PM	336							
763	4/23/2023	08:15 PM	276							
764	4/23/2023	08:30 PM	276							
765	4/23/2023	08:45 PM	210							
766	4/23/2023	09:00 PM	204							
767	4/23/2023	09:15 PM	212							
768	4/23/2023	09:30 PM	190							
769	4/23/2023	09:45 PM	167							
770	4/23/2023	10:00 PM	192							
771	4/23/2023	10:15 PM	171							
772	4/23/2023	10:30 PM	186							
773	4/23/2023	10:45 PM	158							
774	4/23/2023	11:00 PM	174							
775	4/23/2023	11:15 PM	142							
776	4/23/2023	11:30 PM	155							
777	4/23/2023	11:45 PM	136							

	A	B	C	D	E	F	G	H	I	J
1										
2	File Name: C:\Users\barri\OneDrive\Documents\TDB\WSP\SYRACUSE\DATA\BATCH 3\DONE\ATR 1176.tf2									
3	Start Date: 4/14/2023									
4	Start Time: 12:00:00 AM									
5	Location 1: SB I-81									
6	Location 2: at S 370									
7										
8										
9	Date	Time	SB							
10	4/14/2023	12:00 AM	94							
11	4/14/2023	12:15 AM	85							
12	4/14/2023	12:30 AM	91							
13	4/14/2023	12:45 AM	64							
14	4/14/2023	01:00 AM	38							
15	4/14/2023	01:15 AM	41							
16	4/14/2023	01:30 AM	28							
17	4/14/2023	01:45 AM	42							
18	4/14/2023	02:00 AM	23							
19	4/14/2023	02:15 AM	36							
20	4/14/2023	02:30 AM	36							
21	4/14/2023	02:45 AM	38							
22	4/14/2023	03:00 AM	44							
23	4/14/2023	03:15 AM	42							
24	4/14/2023	03:30 AM	42							
25	4/14/2023	03:45 AM	52							
26	4/14/2023	04:00 AM	51							
27	4/14/2023	04:15 AM	56							
28	4/14/2023	04:30 AM	69							
29	4/14/2023	04:45 AM	108							
30	4/14/2023	05:00 AM	112							
31	4/14/2023	05:15 AM	146							
32	4/14/2023	05:30 AM	180							
33	4/14/2023	05:45 AM	250							
34	4/14/2023	06:00 AM	237							
35	4/14/2023	06:15 AM	384							
36	4/14/2023	06:30 AM	530							
37	4/14/2023	06:45 AM	528							
38	4/14/2023	07:00 AM	522							
39	4/14/2023	07:15 AM	618							
40	4/14/2023	07:30 AM	737							
41	4/14/2023	07:45 AM	690							
42	4/14/2023	08:00 AM	610							
43	4/14/2023	08:15 AM	604							
44	4/14/2023	08:30 AM	528							
45	4/14/2023	08:45 AM	505							
46	4/14/2023	09:00 AM	495							
47	4/14/2023	09:15 AM	506							
48	4/14/2023	09:30 AM	494							
49	4/14/2023	09:45 AM	456							

	A	B	C	D	E	F	G	H	I	J
50	4/14/2023	10:00 AM	439							
51	4/14/2023	10:15 AM	410							
52	4/14/2023	10:30 AM	463							
53	4/14/2023	10:45 AM	415							
54	4/14/2023	11:00 AM	372							
55	4/14/2023	11:15 AM	434							
56	4/14/2023	11:30 AM	390							
57	4/14/2023	11:45 AM	450							
58	4/14/2023	12:00 PM	425							
59	4/14/2023	12:15 PM	438							
60	4/14/2023	12:30 PM	412							
61	4/14/2023	12:45 PM	455							
62	4/14/2023	01:00 PM	402							
63	4/14/2023	01:15 PM	374							
64	4/14/2023	01:30 PM	430							
65	4/14/2023	01:45 PM	496							
66	4/14/2023	02:00 PM	459							
67	4/14/2023	02:15 PM	478							
68	4/14/2023	02:30 PM	484							
69	4/14/2023	02:45 PM	458							
70	4/14/2023	03:00 PM	460							
71	4/14/2023	03:15 PM	461							
72	4/14/2023	03:30 PM	524							
73	4/14/2023	03:45 PM	526							
74	4/14/2023	04:00 PM	482							
75	4/14/2023	04:15 PM	574							
76	4/14/2023	04:30 PM	576							
77	4/14/2023	04:45 PM	598							
78	4/14/2023	05:00 PM	565							
79	4/14/2023	05:15 PM	537							
80	4/14/2023	05:30 PM	532							
81	4/14/2023	05:45 PM	517							
82	4/14/2023	06:00 PM	475							
83	4/14/2023	06:15 PM	492							
84	4/14/2023	06:30 PM	472							
85	4/14/2023	06:45 PM	390							
86	4/14/2023	07:00 PM	326							
87	4/14/2023	07:15 PM	302							
88	4/14/2023	07:30 PM	269							
89	4/14/2023	07:45 PM	258							
90	4/14/2023	08:00 PM	254							
91	4/14/2023	08:15 PM	230							
92	4/14/2023	08:30 PM	188							
93	4/14/2023	08:45 PM	232							
94	4/14/2023	09:00 PM	212							
95	4/14/2023	09:15 PM	217							
96	4/14/2023	09:30 PM	188							
97	4/14/2023	09:45 PM	156							
98	4/14/2023	10:00 PM	186							
99	4/14/2023	10:15 PM	144							

	A	B	C	D	E	F	G	H	I	J
100	4/14/2023	10:30 PM	170							
101	4/14/2023	10:45 PM	168							
102	4/14/2023	11:00 PM	134							
103	4/14/2023	11:15 PM	126							
104	4/14/2023	11:30 PM	134							
105	4/14/2023	11:45 PM	149							
106	4/15/2023	12:00 AM	138							
107	4/15/2023	12:15 AM	114							
108	4/15/2023	12:30 AM	122							
109	4/15/2023	12:45 AM	97							
110	4/15/2023	01:00 AM	78							
111	4/15/2023	01:15 AM	73							
112	4/15/2023	01:30 AM	64							
113	4/15/2023	01:45 AM	56							
114	4/15/2023	02:00 AM	54							
115	4/15/2023	02:15 AM	60							
116	4/15/2023	02:30 AM	31							
117	4/15/2023	02:45 AM	39							
118	4/15/2023	03:00 AM	33							
119	4/15/2023	03:15 AM	29							
120	4/15/2023	03:30 AM	44							
121	4/15/2023	03:45 AM	37							
122	4/15/2023	04:00 AM	35							
123	4/15/2023	04:15 AM	44							
124	4/15/2023	04:30 AM	58							
125	4/15/2023	04:45 AM	56							
126	4/15/2023	05:00 AM	64							
127	4/15/2023	05:15 AM	74							
128	4/15/2023	05:30 AM	74							
129	4/15/2023	05:45 AM	104							
130	4/15/2023	06:00 AM	99							
131	4/15/2023	06:15 AM	144							
132	4/15/2023	06:30 AM	224							
133	4/15/2023	06:45 AM	161							
134	4/15/2023	07:00 AM	151							
135	4/15/2023	07:15 AM	182							
136	4/15/2023	07:30 AM	184							
137	4/15/2023	07:45 AM	202							
138	4/15/2023	08:00 AM	200							
139	4/15/2023	08:15 AM	217							
140	4/15/2023	08:30 AM	254							
141	4/15/2023	08:45 AM	265							
142	4/15/2023	09:00 AM	272							
143	4/15/2023	09:15 AM	280							
144	4/15/2023	09:30 AM	358							
145	4/15/2023	09:45 AM	388							
146	4/15/2023	10:00 AM	333							
147	4/15/2023	10:15 AM	384							
148	4/15/2023	10:30 AM	389							
149	4/15/2023	10:45 AM	411							

	A	B	C	D	E	F	G	H	I	J
150	4/15/2023	11:00 AM	378							
151	4/15/2023	11:15 AM	380							
152	4/15/2023	11:30 AM	358							
153	4/15/2023	11:45 AM	376							
154	4/15/2023	12:00 PM	356							
155	4/15/2023	12:15 PM	422							
156	4/15/2023	12:30 PM	350							
157	4/15/2023	12:45 PM	383							
158	4/15/2023	01:00 PM	393							
159	4/15/2023	01:15 PM	388							
160	4/15/2023	01:30 PM	372							
161	4/15/2023	01:45 PM	376							
162	4/15/2023	02:00 PM	335							
163	4/15/2023	02:15 PM	364							
164	4/15/2023	02:30 PM	347							
165	4/15/2023	02:45 PM	333							
166	4/15/2023	03:00 PM	358							
167	4/15/2023	03:15 PM	332							
168	4/15/2023	03:30 PM	330							
169	4/15/2023	03:45 PM	360							
170	4/15/2023	04:00 PM	324							
171	4/15/2023	04:15 PM	328							
172	4/15/2023	04:30 PM	302							
173	4/15/2023	04:45 PM	364							
174	4/15/2023	05:00 PM	378							
175	4/15/2023	05:15 PM	306							
176	4/15/2023	05:30 PM	314							
177	4/15/2023	05:45 PM	398							
178	4/15/2023	06:00 PM	336							
179	4/15/2023	06:15 PM	382							
180	4/15/2023	06:30 PM	346							
181	4/15/2023	06:45 PM	310							
182	4/15/2023	07:00 PM	228							
183	4/15/2023	07:15 PM	258							
184	4/15/2023	07:30 PM	252							
185	4/15/2023	07:45 PM	242							
186	4/15/2023	08:00 PM	192							
187	4/15/2023	08:15 PM	215							
188	4/15/2023	08:30 PM	202							
189	4/15/2023	08:45 PM	224							
190	4/15/2023	09:00 PM	190							
191	4/15/2023	09:15 PM	180							
192	4/15/2023	09:30 PM	179							
193	4/15/2023	09:45 PM	155							
194	4/15/2023	10:00 PM	128							
195	4/15/2023	10:15 PM	120							
196	4/15/2023	10:30 PM	166							
197	4/15/2023	10:45 PM	124							
198	4/15/2023	11:00 PM	103							
199	4/15/2023	11:15 PM	130							

	A	B	C	D	E	F	G	H	I	J
200	4/15/2023	11:30 PM	102							
201	4/15/2023	11:45 PM	86							
202	4/16/2023	12:00 AM	128							
203	4/16/2023	12:15 AM	84							
204	4/16/2023	12:30 AM	71							
205	4/16/2023	12:45 AM	69							
206	4/16/2023	01:00 AM	54							
207	4/16/2023	01:15 AM	48							
208	4/16/2023	01:30 AM	39							
209	4/16/2023	01:45 AM	45							
210	4/16/2023	02:00 AM	32							
211	4/16/2023	02:15 AM	42							
212	4/16/2023	02:30 AM	36							
213	4/16/2023	02:45 AM	36							
214	4/16/2023	03:00 AM	30							
215	4/16/2023	03:15 AM	30							
216	4/16/2023	03:30 AM	31							
217	4/16/2023	03:45 AM	32							
218	4/16/2023	04:00 AM	32							
219	4/16/2023	04:15 AM	26							
220	4/16/2023	04:30 AM	46							
221	4/16/2023	04:45 AM	39							
222	4/16/2023	05:00 AM	45							
223	4/16/2023	05:15 AM	62							
224	4/16/2023	05:30 AM	68							
225	4/16/2023	05:45 AM	74							
226	4/16/2023	06:00 AM	92							
227	4/16/2023	06:15 AM	150							
228	4/16/2023	06:30 AM	234							
229	4/16/2023	06:45 AM	196							
230	4/16/2023	07:00 AM	138							
231	4/16/2023	07:15 AM	151							
232	4/16/2023	07:30 AM	126							
233	4/16/2023	07:45 AM	164							
234	4/16/2023	08:00 AM	152							
235	4/16/2023	08:15 AM	157							
236	4/16/2023	08:30 AM	217							
237	4/16/2023	08:45 AM	284							
238	4/16/2023	09:00 AM	228							
239	4/16/2023	09:15 AM	262							
240	4/16/2023	09:30 AM	260							
241	4/16/2023	09:45 AM	271							
242	4/16/2023	10:00 AM	286							
243	4/16/2023	10:15 AM	318							
244	4/16/2023	10:30 AM	338							
245	4/16/2023	10:45 AM	311							
246	4/16/2023	11:00 AM	301							
247	4/16/2023	11:15 AM	380							
248	4/16/2023	11:30 AM	382							
249	4/16/2023	11:45 AM	378							

	A	B	C	D	E	F	G	H	I	J
250	4/16/2023	12:00 PM	405							
251	4/16/2023	12:15 PM	386							
252	4/16/2023	12:30 PM	342							
253	4/16/2023	12:45 PM	325							
254	4/16/2023	01:00 PM	344							
255	4/16/2023	01:15 PM	359							
256	4/16/2023	01:30 PM	370							
257	4/16/2023	01:45 PM	378							
258	4/16/2023	02:00 PM	350							
259	4/16/2023	02:15 PM	329							
260	4/16/2023	02:30 PM	346							
261	4/16/2023	02:45 PM	324							
262	4/16/2023	03:00 PM	331							
263	4/16/2023	03:15 PM	319							
264	4/16/2023	03:30 PM	370							
265	4/16/2023	03:45 PM	300							
266	4/16/2023	04:00 PM	304							
267	4/16/2023	04:15 PM	304							
268	4/16/2023	04:30 PM	308							
269	4/16/2023	04:45 PM	338							
270	4/16/2023	05:00 PM	310							
271	4/16/2023	05:15 PM	286							
272	4/16/2023	05:30 PM	320							
273	4/16/2023	05:45 PM	302							
274	4/16/2023	06:00 PM	285							
275	4/16/2023	06:15 PM	285							
276	4/16/2023	06:30 PM	296							
277	4/16/2023	06:45 PM	265							
278	4/16/2023	07:00 PM	263							
279	4/16/2023	07:15 PM	247							
280	4/16/2023	07:30 PM	258							
281	4/16/2023	07:45 PM	249							
282	4/16/2023	08:00 PM	212							
283	4/16/2023	08:15 PM	208							
284	4/16/2023	08:30 PM	190							
285	4/16/2023	08:45 PM	180							
286	4/16/2023	09:00 PM	142							
287	4/16/2023	09:15 PM	121							
288	4/16/2023	09:30 PM	135							
289	4/16/2023	09:45 PM	148							
290	4/16/2023	10:00 PM	102							
291	4/16/2023	10:15 PM	73							
292	4/16/2023	10:30 PM	74							
293	4/16/2023	10:45 PM	82							
294	4/16/2023	11:00 PM	77							
295	4/16/2023	11:15 PM	83							
296	4/16/2023	11:30 PM	102							
297	4/16/2023	11:45 PM	58							
298	4/17/2023	12:00 AM	49							
299	4/17/2023	12:15 AM	56							

	A	B	C	D	E	F	G	H	I	J
300	4/17/2023	12:30 AM	46							
301	4/17/2023	12:45 AM	58							
302	4/17/2023	01:00 AM	42							
303	4/17/2023	01:15 AM	44							
304	4/17/2023	01:30 AM	32							
305	4/17/2023	01:45 AM	22							
306	4/17/2023	02:00 AM	20							
307	4/17/2023	02:15 AM	25							
308	4/17/2023	02:30 AM	32							
309	4/17/2023	02:45 AM	40							
310	4/17/2023	03:00 AM	30							
311	4/17/2023	03:15 AM	38							
312	4/17/2023	03:30 AM	31							
313	4/17/2023	03:45 AM	28							
314	4/17/2023	04:00 AM	34							
315	4/17/2023	04:15 AM	56							
316	4/17/2023	04:30 AM	70							
317	4/17/2023	04:45 AM	96							
318	4/17/2023	05:00 AM	111							
319	4/17/2023	05:15 AM	156							
320	4/17/2023	05:30 AM	211							
321	4/17/2023	05:45 AM	222							
322	4/17/2023	06:00 AM	259							
323	4/17/2023	06:15 AM	356							
324	4/17/2023	06:30 AM	570							
325	4/17/2023	06:45 AM	625							
326	4/17/2023	07:00 AM	576							
327	4/17/2023	07:15 AM	660							
328	4/17/2023	07:30 AM	758							
329	4/17/2023	07:45 AM	776							
330	4/17/2023	08:00 AM	674							
331	4/17/2023	08:15 AM	644							
332	4/17/2023	08:30 AM	547							
333	4/17/2023	08:45 AM	546							
334	4/17/2023	09:00 AM	432							
335	4/17/2023	09:15 AM	462							
336	4/17/2023	09:30 AM	420							
337	4/17/2023	09:45 AM	412							
338	4/17/2023	10:00 AM	390							
339	4/17/2023	10:15 AM	367							
340	4/17/2023	10:30 AM	370							
341	4/17/2023	10:45 AM	396							
342	4/17/2023	11:00 AM	365							
343	4/17/2023	11:15 AM	389							
344	4/17/2023	11:30 AM	347							
345	4/17/2023	11:45 AM	386							
346	4/17/2023	12:00 PM	394							
347	4/17/2023	12:15 PM	410							
348	4/17/2023	12:30 PM	422							
349	4/17/2023	12:45 PM	391							

	A	B	C	D	E	F	G	H	I	J
350	4/17/2023	01:00 PM	378							
351	4/17/2023	01:15 PM	408							
352	4/17/2023	01:30 PM	388							
353	4/17/2023	01:45 PM	400							
354	4/17/2023	02:00 PM	439							
355	4/17/2023	02:15 PM	412							
356	4/17/2023	02:30 PM	440							
357	4/17/2023	02:45 PM	399							
358	4/17/2023	03:00 PM	378							
359	4/17/2023	03:15 PM	400							
360	4/17/2023	03:30 PM	439							
361	4/17/2023	03:45 PM	450							
362	4/17/2023	04:00 PM	439							
363	4/17/2023	04:15 PM	482							
364	4/17/2023	04:30 PM	424							
365	4/17/2023	04:45 PM	428							
366	4/17/2023	05:00 PM	443							
367	4/17/2023	05:15 PM	428							
368	4/17/2023	05:30 PM	396							
369	4/17/2023	05:45 PM	367							
370	4/17/2023	06:00 PM	344							
371	4/17/2023	06:15 PM	346							
372	4/17/2023	06:30 PM	348							
373	4/17/2023	06:45 PM	285							
374	4/17/2023	07:00 PM	256							
375	4/17/2023	07:15 PM	264							
376	4/17/2023	07:30 PM	212							
377	4/17/2023	07:45 PM	211							
378	4/17/2023	08:00 PM	175							
379	4/17/2023	08:15 PM	150							
380	4/17/2023	08:30 PM	186							
381	4/17/2023	08:45 PM	160							
382	4/17/2023	09:00 PM	161							
383	4/17/2023	09:15 PM	116							
384	4/17/2023	09:30 PM	132							
385	4/17/2023	09:45 PM	132							
386	4/17/2023	10:00 PM	108							
387	4/17/2023	10:15 PM	119							
388	4/17/2023	10:30 PM	108							
389	4/17/2023	10:45 PM	68							
390	4/17/2023	11:00 PM	68							
391	4/17/2023	11:15 PM	92							
392	4/17/2023	11:30 PM	81							
393	4/17/2023	11:45 PM	60							
394	4/18/2023	12:00 AM	53							
395	4/18/2023	12:15 AM	66							
396	4/18/2023	12:30 AM	68							
397	4/18/2023	12:45 AM	74							
398	4/18/2023	01:00 AM	60							
399	4/18/2023	01:15 AM	20							

	A	B	C	D	E	F	G	H	I	J
400	4/18/2023	01:30 AM	19							
401	4/18/2023	01:45 AM	24							
402	4/18/2023	02:00 AM	48							
403	4/18/2023	02:15 AM	43							
404	4/18/2023	02:30 AM	36							
405	4/18/2023	02:45 AM	28							
406	4/18/2023	03:00 AM	26							
407	4/18/2023	03:15 AM	28							
408	4/18/2023	03:30 AM	25							
409	4/18/2023	03:45 AM	46							
410	4/18/2023	04:00 AM	44							
411	4/18/2023	04:15 AM	45							
412	4/18/2023	04:30 AM	78							
413	4/18/2023	04:45 AM	95							
414	4/18/2023	05:00 AM	107							
415	4/18/2023	05:15 AM	175							
416	4/18/2023	05:30 AM	233							
417	4/18/2023	05:45 AM	232							
418	4/18/2023	06:00 AM	254							
419	4/18/2023	06:15 AM	406							
420	4/18/2023	06:30 AM	596							
421	4/18/2023	06:45 AM	605							
422	4/18/2023	07:00 AM	584							
423	4/18/2023	07:15 AM	696							
424	4/18/2023	07:30 AM	829							
425	4/18/2023	07:45 AM	768							
426	4/18/2023	08:00 AM	688							
427	4/18/2023	08:15 AM	711							
428	4/18/2023	08:30 AM	554							
429	4/18/2023	08:45 AM	551							
430	4/18/2023	09:00 AM	429							
431	4/18/2023	09:15 AM	462							
432	4/18/2023	09:30 AM	352							
433	4/18/2023	09:45 AM	403							
434	4/18/2023	10:00 AM	373							
435	4/18/2023	10:15 AM	378							
436	4/18/2023	10:30 AM	388							
437	4/18/2023	10:45 AM	381							
438	4/18/2023	11:00 AM	315							
439	4/18/2023	11:15 AM	372							
440	4/18/2023	11:30 AM	399							
441	4/18/2023	11:45 AM	357							
442	4/18/2023	12:00 PM	382							
443	4/18/2023	12:15 PM	364							
444	4/18/2023	12:30 PM	384							
445	4/18/2023	12:45 PM	386							
446	4/18/2023	01:00 PM	362							
447	4/18/2023	01:15 PM	384							
448	4/18/2023	01:30 PM	409							
449	4/18/2023	01:45 PM	404							

	A	B	C	D	E	F	G	H	I	J
450	4/18/2023	02:00 PM	390							
451	4/18/2023	02:15 PM	340							
452	4/18/2023	02:30 PM	386							
453	4/18/2023	02:45 PM	385							
454	4/18/2023	03:00 PM	418							
455	4/18/2023	03:15 PM	382							
456	4/18/2023	03:30 PM	425							
457	4/18/2023	03:45 PM	454							
458	4/18/2023	04:00 PM	371							
459	4/18/2023	04:15 PM	443							
460	4/18/2023	04:30 PM	452							
461	4/18/2023	04:45 PM	458							
462	4/18/2023	05:00 PM	428							
463	4/18/2023	05:15 PM	426							
464	4/18/2023	05:30 PM	427							
465	4/18/2023	05:45 PM	386							
466	4/18/2023	06:00 PM	358							
467	4/18/2023	06:15 PM	314							
468	4/18/2023	06:30 PM	344							
469	4/18/2023	06:45 PM	242							
470	4/18/2023	07:00 PM	235							
471	4/18/2023	07:15 PM	263							
472	4/18/2023	07:30 PM	223							
473	4/18/2023	07:45 PM	202							
474	4/18/2023	08:00 PM	189							
475	4/18/2023	08:15 PM	160							
476	4/18/2023	08:30 PM	189							
477	4/18/2023	08:45 PM	178							
478	4/18/2023	09:00 PM	167							
479	4/18/2023	09:15 PM	162							
480	4/18/2023	09:30 PM	118							
481	4/18/2023	09:45 PM	114							
482	4/18/2023	10:00 PM	108							
483	4/18/2023	10:15 PM	110							
484	4/18/2023	10:30 PM	125							
485	4/18/2023	10:45 PM	134							
486	4/18/2023	11:00 PM	91							
487	4/18/2023	11:15 PM	94							
488	4/18/2023	11:30 PM	97							
489	4/18/2023	11:45 PM	54							
490	4/19/2023	12:00 AM	52							
491	4/19/2023	12:15 AM	59							
492	4/19/2023	12:30 AM	66							
493	4/19/2023	12:45 AM	54							
494	4/19/2023	01:00 AM	56							
495	4/19/2023	01:15 AM	26							
496	4/19/2023	01:30 AM	28							
497	4/19/2023	01:45 AM	34							
498	4/19/2023	02:00 AM	38							
499	4/19/2023	02:15 AM	36							

	A	B	C	D	E	F	G	H	I	J
500	4/19/2023	02:30 AM	44							
501	4/19/2023	02:45 AM	34							
502	4/19/2023	03:00 AM	22							
503	4/19/2023	03:15 AM	27							
504	4/19/2023	03:30 AM	40							
505	4/19/2023	03:45 AM	50							
506	4/19/2023	04:00 AM	46							
507	4/19/2023	04:15 AM	36							
508	4/19/2023	04:30 AM	80							
509	4/19/2023	04:45 AM	91							
510	4/19/2023	05:00 AM	124							
511	4/19/2023	05:15 AM	166							
512	4/19/2023	05:30 AM	249							
513	4/19/2023	05:45 AM	240							
514	4/19/2023	06:00 AM	222							
515	4/19/2023	06:15 AM	410							
516	4/19/2023	06:30 AM	540							
517	4/19/2023	06:45 AM	616							
518	4/19/2023	07:00 AM	578							
519	4/19/2023	07:15 AM	697							
520	4/19/2023	07:30 AM	777							
521	4/19/2023	07:45 AM	810							
522	4/19/2023	08:00 AM	682							
523	4/19/2023	08:15 AM	685							
524	4/19/2023	08:30 AM	582							
525	4/19/2023	08:45 AM	560							
526	4/19/2023	09:00 AM	446							
527	4/19/2023	09:15 AM	439							
528	4/19/2023	09:30 AM	409							
529	4/19/2023	09:45 AM	430							
530	4/19/2023	10:00 AM	368							
531	4/19/2023	10:15 AM	383							
532	4/19/2023	10:30 AM	360							
533	4/19/2023	10:45 AM	378							
534	4/19/2023	11:00 AM	336							
535	4/19/2023	11:15 AM	340							
536	4/19/2023	11:30 AM	332							
537	4/19/2023	11:45 AM	374							
538	4/19/2023	12:00 PM	416							
539	4/19/2023	12:15 PM	424							
540	4/19/2023	12:30 PM	456							
541	4/19/2023	12:45 PM	388							
542	4/19/2023	01:00 PM	370							
543	4/19/2023	01:15 PM	392							
544	4/19/2023	01:30 PM	382							
545	4/19/2023	01:45 PM	424							
546	4/19/2023	02:00 PM	410							
547	4/19/2023	02:15 PM	381							
548	4/19/2023	02:30 PM	381							
549	4/19/2023	02:45 PM	390							

	A	B	C	D	E	F	G	H	I	J
550	4/19/2023	03:00 PM	428							
551	4/19/2023	03:15 PM	406							
552	4/19/2023	03:30 PM	462							
553	4/19/2023	03:45 PM	440							
554	4/19/2023	04:00 PM	422							
555	4/19/2023	04:15 PM	468							
556	4/19/2023	04:30 PM	491							
557	4/19/2023	04:45 PM	440							
558	4/19/2023	05:00 PM	488							
559	4/19/2023	05:15 PM	480							
560	4/19/2023	05:30 PM	376							
561	4/19/2023	05:45 PM	401							
562	4/19/2023	06:00 PM	382							
563	4/19/2023	06:15 PM	350							
564	4/19/2023	06:30 PM	380							
565	4/19/2023	06:45 PM	328							
566	4/19/2023	07:00 PM	282							
567	4/19/2023	07:15 PM	227							
568	4/19/2023	07:30 PM	248							
569	4/19/2023	07:45 PM	238							
570	4/19/2023	08:00 PM	202							
571	4/19/2023	08:15 PM	193							
572	4/19/2023	08:30 PM	169							
573	4/19/2023	08:45 PM	175							
574	4/19/2023	09:00 PM	176							
575	4/19/2023	09:15 PM	156							
576	4/19/2023	09:30 PM	124							
577	4/19/2023	09:45 PM	134							
578	4/19/2023	10:00 PM	128							
579	4/19/2023	10:15 PM	100							
580	4/19/2023	10:30 PM	100							
581	4/19/2023	10:45 PM	90							
582	4/19/2023	11:00 PM	110							
583	4/19/2023	11:15 PM	104							
584	4/19/2023	11:30 PM	84							
585	4/19/2023	11:45 PM	86							
586	4/20/2023	12:00 AM	64							
587	4/20/2023	12:15 AM	48							
588	4/20/2023	12:30 AM	74							
589	4/20/2023	12:45 AM	72							
590	4/20/2023	01:00 AM	44							
591	4/20/2023	01:15 AM	33							
592	4/20/2023	01:30 AM	32							
593	4/20/2023	01:45 AM	24							
594	4/20/2023	02:00 AM	24							
595	4/20/2023	02:15 AM	25							
596	4/20/2023	02:30 AM	26							
597	4/20/2023	02:45 AM	40							
598	4/20/2023	03:00 AM	31							
599	4/20/2023	03:15 AM	23							

	A	B	C	D	E	F	G	H	I	J
600	4/20/2023	03:30 AM	41							
601	4/20/2023	03:45 AM	39							
602	4/20/2023	04:00 AM	44							
603	4/20/2023	04:15 AM	70							
604	4/20/2023	04:30 AM	84							
605	4/20/2023	04:45 AM	101							
606	4/20/2023	05:00 AM	104							
607	4/20/2023	05:15 AM	164							
608	4/20/2023	05:30 AM	232							
609	4/20/2023	05:45 AM	260							
610	4/20/2023	06:00 AM	242							
611	4/20/2023	06:15 AM	406							
612	4/20/2023	06:30 AM	558							
613	4/20/2023	06:45 AM	658							
614	4/20/2023	07:00 AM	530							
615	4/20/2023	07:15 AM	726							
616	4/20/2023	07:30 AM	782							
617	4/20/2023	07:45 AM	752							
618	4/20/2023	08:00 AM	675							
619	4/20/2023	08:15 AM	636							
620	4/20/2023	08:30 AM	543							
621	4/20/2023	08:45 AM	524							
622	4/20/2023	09:00 AM	466							
623	4/20/2023	09:15 AM	434							
624	4/20/2023	09:30 AM	405							
625	4/20/2023	09:45 AM	394							
626	4/20/2023	10:00 AM	374							
627	4/20/2023	10:15 AM	388							
628	4/20/2023	10:30 AM	390							
629	4/20/2023	10:45 AM	396							
630	4/20/2023	11:00 AM	338							
631	4/20/2023	11:15 AM	351							
632	4/20/2023	11:30 AM	374							
633	4/20/2023	11:45 AM	362							
634	4/20/2023	12:00 PM	408							
635	4/20/2023	12:15 PM	402							
636	4/20/2023	12:30 PM	369							
637	4/20/2023	12:45 PM	426							
638	4/20/2023	01:00 PM	412							
639	4/20/2023	01:15 PM	344							
640	4/20/2023	01:30 PM	410							
641	4/20/2023	01:45 PM	435							
642	4/20/2023	02:00 PM	403							
643	4/20/2023	02:15 PM	408							
644	4/20/2023	02:30 PM	402							
645	4/20/2023	02:45 PM	400							
646	4/20/2023	03:00 PM	401							
647	4/20/2023	03:15 PM	458							
648	4/20/2023	03:30 PM	440							
649	4/20/2023	03:45 PM	446							

	A	B	C	D	E	F	G	H	I	J
650	4/20/2023	04:00 PM	439							
651	4/20/2023	04:15 PM	442							
652	4/20/2023	04:30 PM	485							
653	4/20/2023	04:45 PM	434							
654	4/20/2023	05:00 PM	492							
655	4/20/2023	05:15 PM	451							
656	4/20/2023	05:30 PM	398							
657	4/20/2023	05:45 PM	406							
658	4/20/2023	06:00 PM	352							
659	4/20/2023	06:15 PM	392							
660	4/20/2023	06:30 PM	375							
661	4/20/2023	06:45 PM	319							
662	4/20/2023	07:00 PM	308							
663	4/20/2023	07:15 PM	276							
664	4/20/2023	07:30 PM	239							
665	4/20/2023	07:45 PM	242							
666	4/20/2023	08:00 PM	224							
667	4/20/2023	08:15 PM	198							
668	4/20/2023	08:30 PM	204							
669	4/20/2023	08:45 PM	190							
670	4/20/2023	09:00 PM	186							
671	4/20/2023	09:15 PM	157							
672	4/20/2023	09:30 PM	168							
673	4/20/2023	09:45 PM	147							
674	4/20/2023	10:00 PM	124							
675	4/20/2023	10:15 PM	116							
676	4/20/2023	10:30 PM	132							
677	4/20/2023	10:45 PM	108							
678	4/20/2023	11:00 PM	84							
679	4/20/2023	11:15 PM	114							
680	4/20/2023	11:30 PM	80							
681	4/20/2023	11:45 PM	99							
682	4/21/2023	12:00 AM	112							
683	4/21/2023	12:15 AM	96							
684	4/21/2023	12:30 AM	56							
685	4/21/2023	12:45 AM	44							
686	4/21/2023	01:00 AM	60							
687	4/21/2023	01:15 AM	66							
688	4/21/2023	01:30 AM	60							
689	4/21/2023	01:45 AM	48							
690	4/21/2023	02:00 AM	30							
691	4/21/2023	02:15 AM	32							
692	4/21/2023	02:30 AM	38							
693	4/21/2023	02:45 AM	36							
694	4/21/2023	03:00 AM	28							
695	4/21/2023	03:15 AM	34							
696	4/21/2023	03:30 AM	36							
697	4/21/2023	03:45 AM	42							
698	4/21/2023	04:00 AM	42							
699	4/21/2023	04:15 AM	75							

	A	B	C	D	E	F	G	H	I	J
700	4/21/2023	04:30 AM	71							
701	4/21/2023	04:45 AM	109							
702	4/21/2023	05:00 AM	110							
703	4/21/2023	05:15 AM	131							
704	4/21/2023	05:30 AM	207							
705	4/21/2023	05:45 AM	243							
706	4/21/2023	06:00 AM	236							
707	4/21/2023	06:15 AM	376							
708	4/21/2023	06:30 AM	522							
709	4/21/2023	06:45 AM	494							
710	4/21/2023	07:00 AM	485							
711	4/21/2023	07:15 AM	596							
712	4/21/2023	07:30 AM	696							
713	4/21/2023	07:45 AM	779							
714	4/21/2023	08:00 AM	589							
715	4/21/2023	08:15 AM	602							
716	4/21/2023	08:30 AM	542							
717	4/21/2023	08:45 AM	520							
718	4/21/2023	09:00 AM	478							
719	4/21/2023	09:15 AM	414							
720	4/21/2023	09:30 AM	406							
721	4/21/2023	09:45 AM	426							
722	4/21/2023	10:00 AM	416							
723	4/21/2023	10:15 AM	378							
724	4/21/2023	10:30 AM	388							
725	4/21/2023	10:45 AM	416							
726	4/21/2023	11:00 AM	364							
727	4/21/2023	11:15 AM	390							
728	4/21/2023	11:30 AM	404							
729	4/21/2023	11:45 AM	366							
730	4/21/2023	12:00 PM	410							
731	4/21/2023	12:15 PM	396							
732	4/21/2023	12:30 PM	454							
733	4/21/2023	12:45 PM	370							
734	4/21/2023	01:00 PM	366							
735	4/21/2023	01:15 PM	384							
736	4/21/2023	01:30 PM	376							
737	4/21/2023	01:45 PM	394							
738	4/21/2023	02:00 PM	404							
739	4/21/2023	02:15 PM	394							
740	4/21/2023	02:30 PM	421							
741	4/21/2023	02:45 PM	434							
742	4/21/2023	03:00 PM	412							
743	4/21/2023	03:15 PM	474							
744	4/21/2023	03:30 PM	458							
745	4/21/2023	03:45 PM	414							
746	4/21/2023	04:00 PM	452							
747	4/21/2023	04:15 PM	445							
748	4/21/2023	04:30 PM	465							
749	4/21/2023	04:45 PM	500							

	A	B	C	D	E	F	G	H	I	J
750	4/21/2023	05:00 PM	448							
751	4/21/2023	05:15 PM	432							
752	4/21/2023	05:30 PM	404							
753	4/21/2023	05:45 PM	464							
754	4/21/2023	06:00 PM	432							
755	4/21/2023	06:15 PM	482							
756	4/21/2023	06:30 PM	423							
757	4/21/2023	06:45 PM	354							
758	4/21/2023	07:00 PM	293							
759	4/21/2023	07:15 PM	295							
760	4/21/2023	07:30 PM	270							
761	4/21/2023	07:45 PM	268							
762	4/21/2023	08:00 PM	252							
763	4/21/2023	08:15 PM	238							
764	4/21/2023	08:30 PM	208							
765	4/21/2023	08:45 PM	210							
766	4/21/2023	09:00 PM	199							
767	4/21/2023	09:15 PM	171							
768	4/21/2023	09:30 PM	172							
769	4/21/2023	09:45 PM	160							
770	4/21/2023	10:00 PM	186							
771	4/21/2023	10:15 PM	156							
772	4/21/2023	10:30 PM	160							
773	4/21/2023	10:45 PM	144							
774	4/21/2023	11:00 PM	146							
775	4/21/2023	11:15 PM	139							
776	4/21/2023	11:30 PM	100							
777	4/21/2023	11:45 PM	112							
778	4/22/2023	12:00 AM	72							
779	4/22/2023	12:15 AM	114							
780	4/22/2023	12:30 AM	86							
781	4/22/2023	12:45 AM	58							
782	4/22/2023	01:00 AM	50							
783	4/22/2023	01:15 AM	42							
784	4/22/2023	01:30 AM	64							
785	4/22/2023	01:45 AM	46							
786	4/22/2023	02:00 AM	46							
787	4/22/2023	02:15 AM	38							
788	4/22/2023	02:30 AM	44							
789	4/22/2023	02:45 AM	38							
790	4/22/2023	03:00 AM	24							
791	4/22/2023	03:15 AM	30							
792	4/22/2023	03:30 AM	33							
793	4/22/2023	03:45 AM	35							
794	4/22/2023	04:00 AM	46							
795	4/22/2023	04:15 AM	38							
796	4/22/2023	04:30 AM	34							
797	4/22/2023	04:45 AM	50							
798	4/22/2023	05:00 AM	64							
799	4/22/2023	05:15 AM	64							

	A	B	C	D	E	F	G	H	I	J
800	4/22/2023	05:30 AM	80							
801	4/22/2023	05:45 AM	96							
802	4/22/2023	06:00 AM	98							
803	4/22/2023	06:15 AM	133							
804	4/22/2023	06:30 AM	219							
805	4/22/2023	06:45 AM	210							
806	4/22/2023	07:00 AM	124							
807	4/22/2023	07:15 AM	196							
808	4/22/2023	07:30 AM	224							
809	4/22/2023	07:45 AM	208							
810	4/22/2023	08:00 AM	193							
811	4/22/2023	08:15 AM	254							
812	4/22/2023	08:30 AM	254							
813	4/22/2023	08:45 AM	294							
814	4/22/2023	09:00 AM	258							
815	4/22/2023	09:15 AM	276							
816	4/22/2023	09:30 AM	307							
817	4/22/2023	09:45 AM	344							
818	4/22/2023	10:00 AM	315							
819	4/22/2023	10:15 AM	316							
820	4/22/2023	10:30 AM	332							
821	4/22/2023	10:45 AM	322							
822	4/22/2023	11:00 AM	320							
823	4/22/2023	11:15 AM	328							
824	4/22/2023	11:30 AM	328							
825	4/22/2023	11:45 AM	395							
826	4/22/2023	12:00 PM	394							
827	4/22/2023	12:15 PM	350							
828	4/22/2023	12:30 PM	378							
829	4/22/2023	12:45 PM	353							
830	4/22/2023	01:00 PM	343							
831	4/22/2023	01:15 PM	370							
832	4/22/2023	01:30 PM	351							
833	4/22/2023	01:45 PM	350							
834	4/22/2023	02:00 PM	343							
835	4/22/2023	02:15 PM	353							
836	4/22/2023	02:30 PM	384							
837	4/22/2023	02:45 PM	347							
838	4/22/2023	03:00 PM	358							
839	4/22/2023	03:15 PM	325							
840	4/22/2023	03:30 PM	338							
841	4/22/2023	03:45 PM	338							
842	4/22/2023	04:00 PM	330							
843	4/22/2023	04:15 PM	314							
844	4/22/2023	04:30 PM	330							
845	4/22/2023	04:45 PM	346							
846	4/22/2023	05:00 PM	348							
847	4/22/2023	05:15 PM	294							
848	4/22/2023	05:30 PM	347							
849	4/22/2023	05:45 PM	330							

	A	B	C	D	E	F	G	H	I	J
850	4/22/2023	06:00 PM	326							
851	4/22/2023	06:15 PM	372							
852	4/22/2023	06:30 PM	334							
853	4/22/2023	06:45 PM	288							
854	4/22/2023	07:00 PM	218							
855	4/22/2023	07:15 PM	218							
856	4/22/2023	07:30 PM	206							
857	4/22/2023	07:45 PM	204							
858	4/22/2023	08:00 PM	198							
859	4/22/2023	08:15 PM	170							
860	4/22/2023	08:30 PM	194							
861	4/22/2023	08:45 PM	183							
862	4/22/2023	09:00 PM	194							
863	4/22/2023	09:15 PM	161							
864	4/22/2023	09:30 PM	161							
865	4/22/2023	09:45 PM	146							
866	4/22/2023	10:00 PM	141							
867	4/22/2023	10:15 PM	133							
868	4/22/2023	10:30 PM	126							
869	4/22/2023	10:45 PM	97							
870	4/22/2023	11:00 PM	86							
871	4/22/2023	11:15 PM	105							
872	4/22/2023	11:30 PM	129							
873	4/22/2023	11:45 PM	68							
874	4/23/2023	12:00 AM	72							
875	4/23/2023	12:15 AM	84							
876	4/23/2023	12:30 AM	81							
877	4/23/2023	12:45 AM	40							
878	4/23/2023	01:00 AM	48							
879	4/23/2023	01:15 AM	46							
880	4/23/2023	01:30 AM	39							
881	4/23/2023	01:45 AM	34							
882	4/23/2023	02:00 AM	28							
883	4/23/2023	02:15 AM	29							
884	4/23/2023	02:30 AM	34							
885	4/23/2023	02:45 AM	32							
886	4/23/2023	03:00 AM	21							
887	4/23/2023	03:15 AM	16							
888	4/23/2023	03:30 AM	20							
889	4/23/2023	03:45 AM	36							
890	4/23/2023	04:00 AM	38							
891	4/23/2023	04:15 AM	28							
892	4/23/2023	04:30 AM	32							
893	4/23/2023	04:45 AM	42							
894	4/23/2023	05:00 AM	39							
895	4/23/2023	05:15 AM	56							
896	4/23/2023	05:30 AM	55							
897	4/23/2023	05:45 AM	73							
898	4/23/2023	06:00 AM	89							
899	4/23/2023	06:15 AM	114							

	A	B	C	D	E	F	G	H	I	J
900	4/23/2023	06:30 AM	162							
901	4/23/2023	06:45 AM	174							
902	4/23/2023	07:00 AM	99							
903	4/23/2023	07:15 AM	142							
904	4/23/2023	07:30 AM	146							
905	4/23/2023	07:45 AM	163							
906	4/23/2023	08:00 AM	138							
907	4/23/2023	08:15 AM	170							
908	4/23/2023	08:30 AM	189							
909	4/23/2023	08:45 AM	212							
910	4/23/2023	09:00 AM	226							
911	4/23/2023	09:15 AM	241							
912	4/23/2023	09:30 AM	280							
913	4/23/2023	09:45 AM	266							
914	4/23/2023	10:00 AM	268							
915	4/23/2023	10:15 AM	302							
916	4/23/2023	10:30 AM	346							
917	4/23/2023	10:45 AM	328							
918	4/23/2023	11:00 AM	304							
919	4/23/2023	11:15 AM	363							
920	4/23/2023	11:30 AM	361							
921	4/23/2023	11:45 AM	420							
922	4/23/2023	12:00 PM	360							
923	4/23/2023	12:15 PM	336							
924	4/23/2023	12:30 PM	417							
925	4/23/2023	12:45 PM	366							
926	4/23/2023	01:00 PM	338							
927	4/23/2023	01:15 PM	366							
928	4/23/2023	01:30 PM	356							
929	4/23/2023	01:45 PM	339							
930	4/23/2023	02:00 PM	360							
931	4/23/2023	02:15 PM	356							
932	4/23/2023	02:30 PM	338							
933	4/23/2023	02:45 PM	314							
934	4/23/2023	03:00 PM	350							
935	4/23/2023	03:15 PM	340							
936	4/23/2023	03:30 PM	374							
937	4/23/2023	03:45 PM	381							
938	4/23/2023	04:00 PM	312							
939	4/23/2023	04:15 PM	312							
940	4/23/2023	04:30 PM	326							
941	4/23/2023	04:45 PM	345							
942	4/23/2023	05:00 PM	302							
943	4/23/2023	05:15 PM	324							
944	4/23/2023	05:30 PM	271							
945	4/23/2023	05:45 PM	302							
946	4/23/2023	06:00 PM	262							
947	4/23/2023	06:15 PM	306							
948	4/23/2023	06:30 PM	296							
949	4/23/2023	06:45 PM	247							

	A	B	C	D	E	F	G	H	I	J
950	4/23/2023	07:00 PM	232							
951	4/23/2023	07:15 PM	234							
952	4/23/2023	07:30 PM	215							
953	4/23/2023	07:45 PM	206							
954	4/23/2023	08:00 PM	192							
955	4/23/2023	08:15 PM	182							
956	4/23/2023	08:30 PM	143							
957	4/23/2023	08:45 PM	148							
958	4/23/2023	09:00 PM	135							
959	4/23/2023	09:15 PM	145							
960	4/23/2023	09:30 PM	121							
961	4/23/2023	09:45 PM	117							
962	4/23/2023	10:00 PM	97							
963	4/23/2023	10:15 PM	75							
964	4/23/2023	10:30 PM	80							
965	4/23/2023	10:45 PM	76							
966	4/23/2023	11:00 PM	83							
967	4/23/2023	11:15 PM	93							
968	4/23/2023	11:30 PM	110							
969	4/23/2023	11:45 PM	65							

	A	B	C	D	E	F	G	H	I	J
1										
2	File Name: C:\Users\barri\OneDrive\Documents\TDB\WSP\SYRACUSE\DATA\BATCH 3\DONE\ATR 1177.tf2									
3	Start Date: 4/14/2023									
4	Start Time: 12:00:00 AM									
5	Location 1: SB I-81 on ramp									
6	Location 2: from S 370									
7										
8										
9	Date	Time	SB							
10	4/14/2023	12:00 AM	25							
11	4/14/2023	12:15 AM	15							
12	4/14/2023	12:30 AM	15							
13	4/14/2023	12:45 AM	4							
14	4/14/2023	01:00 AM	9							
15	4/14/2023	01:15 AM	5							
16	4/14/2023	01:30 AM	5							
17	4/14/2023	01:45 AM	2							
18	4/14/2023	02:00 AM	4							
19	4/14/2023	02:15 AM	5							
20	4/14/2023	02:30 AM	12							
21	4/14/2023	02:45 AM	7							
22	4/14/2023	03:00 AM	9							
23	4/14/2023	03:15 AM	6							
24	4/14/2023	03:30 AM	5							
25	4/14/2023	03:45 AM	5							
26	4/14/2023	04:00 AM	8							
27	4/14/2023	04:15 AM	13							
28	4/14/2023	04:30 AM	11							
29	4/14/2023	04:45 AM	25							
30	4/14/2023	05:00 AM	26							
31	4/14/2023	05:15 AM	47							
32	4/14/2023	05:30 AM	64							
33	4/14/2023	05:45 AM	64							
34	4/14/2023	06:00 AM	56							
35	4/14/2023	06:15 AM	111							
36	4/14/2023	06:30 AM	188							
37	4/14/2023	06:45 AM	183							
38	4/14/2023	07:00 AM	197							
39	4/14/2023	07:15 AM	278							
40	4/14/2023	07:30 AM	283							
41	4/14/2023	07:45 AM	262							
42	4/14/2023	08:00 AM	187							
43	4/14/2023	08:15 AM	227							
44	4/14/2023	08:30 AM	160							
45	4/14/2023	08:45 AM	161							
46	4/14/2023	09:00 AM	123							
47	4/14/2023	09:15 AM	147							
48	4/14/2023	09:30 AM	102							
49	4/14/2023	09:45 AM	124							

	A	B	C	D	E	F	G	H	I	J
50	4/14/2023	10:00 AM	98							
51	4/14/2023	10:15 AM	98							
52	4/14/2023	10:30 AM	103							
53	4/14/2023	10:45 AM	107							
54	4/14/2023	11:00 AM	88							
55	4/14/2023	11:15 AM	93							
56	4/14/2023	11:30 AM	105							
57	4/14/2023	11:45 AM	85							
58	4/14/2023	12:00 PM	83							
59	4/14/2023	12:15 PM	101							
60	4/14/2023	12:30 PM	111							
61	4/14/2023	12:45 PM	110							
62	4/14/2023	01:00 PM	101							
63	4/14/2023	01:15 PM	112							
64	4/14/2023	01:30 PM	108							
65	4/14/2023	01:45 PM	105							
66	4/14/2023	02:00 PM	103							
67	4/14/2023	02:15 PM	120							
68	4/14/2023	02:30 PM	136							
69	4/14/2023	02:45 PM	128							
70	4/14/2023	03:00 PM	121							
71	4/14/2023	03:15 PM	146							
72	4/14/2023	03:30 PM	127							
73	4/14/2023	03:45 PM	139							
74	4/14/2023	04:00 PM	120							
75	4/14/2023	04:15 PM	154							
76	4/14/2023	04:30 PM	136							
77	4/14/2023	04:45 PM	134							
78	4/14/2023	05:00 PM	153							
79	4/14/2023	05:15 PM	165							
80	4/14/2023	05:30 PM	133							
81	4/14/2023	05:45 PM	139							
82	4/14/2023	06:00 PM	141							
83	4/14/2023	06:15 PM	174							
84	4/14/2023	06:30 PM	156							
85	4/14/2023	06:45 PM	108							
86	4/14/2023	07:00 PM	102							
87	4/14/2023	07:15 PM	86							
88	4/14/2023	07:30 PM	80							
89	4/14/2023	07:45 PM	76							
90	4/14/2023	08:00 PM	88							
91	4/14/2023	08:15 PM	71							
92	4/14/2023	08:30 PM	71							
93	4/14/2023	08:45 PM	63							
94	4/14/2023	09:00 PM	71							
95	4/14/2023	09:15 PM	62							
96	4/14/2023	09:30 PM	39							
97	4/14/2023	09:45 PM	43							
98	4/14/2023	10:00 PM	37							
99	4/14/2023	10:15 PM	33							

	A	B	C	D	E	F	G	H	I	J
100	4/14/2023	10:30 PM	62							
101	4/14/2023	10:45 PM	59							
102	4/14/2023	11:00 PM	35							
103	4/14/2023	11:15 PM	35							
104	4/14/2023	11:30 PM	27							
105	4/14/2023	11:45 PM	29							
106	4/15/2023	12:00 AM	22							
107	4/15/2023	12:15 AM	38							
108	4/15/2023	12:30 AM	12							
109	4/15/2023	12:45 AM	20							
110	4/15/2023	01:00 AM	11							
111	4/15/2023	01:15 AM	15							
112	4/15/2023	01:30 AM	8							
113	4/15/2023	01:45 AM	7							
114	4/15/2023	02:00 AM	15							
115	4/15/2023	02:15 AM	9							
116	4/15/2023	02:30 AM	9							
117	4/15/2023	02:45 AM	4							
118	4/15/2023	03:00 AM	6							
119	4/15/2023	03:15 AM	7							
120	4/15/2023	03:30 AM	10							
121	4/15/2023	03:45 AM	11							
122	4/15/2023	04:00 AM	5							
123	4/15/2023	04:15 AM	7							
124	4/15/2023	04:30 AM	5							
125	4/15/2023	04:45 AM	11							
126	4/15/2023	05:00 AM	11							
127	4/15/2023	05:15 AM	10							
128	4/15/2023	05:30 AM	33							
129	4/15/2023	05:45 AM	31							
130	4/15/2023	06:00 AM	31							
131	4/15/2023	06:15 AM	37							
132	4/15/2023	06:30 AM	81							
133	4/15/2023	06:45 AM	82							
134	4/15/2023	07:00 AM	84							
135	4/15/2023	07:15 AM	71							
136	4/15/2023	07:30 AM	71							
137	4/15/2023	07:45 AM	70							
138	4/15/2023	08:00 AM	66							
139	4/15/2023	08:15 AM	66							
140	4/15/2023	08:30 AM	58							
141	4/15/2023	08:45 AM	82							
142	4/15/2023	09:00 AM	74							
143	4/15/2023	09:15 AM	78							
144	4/15/2023	09:30 AM	86							
145	4/15/2023	09:45 AM	113							
146	4/15/2023	10:00 AM	74							
147	4/15/2023	10:15 AM	107							
148	4/15/2023	10:30 AM	114							
149	4/15/2023	10:45 AM	103							

	A	B	C	D	E	F	G	H	I	J
150	4/15/2023	11:00 AM	106							
151	4/15/2023	11:15 AM	87							
152	4/15/2023	11:30 AM	91							
153	4/15/2023	11:45 AM	104							
154	4/15/2023	12:00 PM	104							
155	4/15/2023	12:15 PM	110							
156	4/15/2023	12:30 PM	103							
157	4/15/2023	12:45 PM	95							
158	4/15/2023	01:00 PM	103							
159	4/15/2023	01:15 PM	122							
160	4/15/2023	01:30 PM	105							
161	4/15/2023	01:45 PM	111							
162	4/15/2023	02:00 PM	96							
163	4/15/2023	02:15 PM	108							
164	4/15/2023	02:30 PM	97							
165	4/15/2023	02:45 PM	98							
166	4/15/2023	03:00 PM	105							
167	4/15/2023	03:15 PM	94							
168	4/15/2023	03:30 PM	82							
169	4/15/2023	03:45 PM	106							
170	4/15/2023	04:00 PM	117							
171	4/15/2023	04:15 PM	97							
172	4/15/2023	04:30 PM	102							
173	4/15/2023	04:45 PM	115							
174	4/15/2023	05:00 PM	123							
175	4/15/2023	05:15 PM	122							
176	4/15/2023	05:30 PM	108							
177	4/15/2023	05:45 PM	89							
178	4/15/2023	06:00 PM	137							
179	4/15/2023	06:15 PM	170							
180	4/15/2023	06:30 PM	120							
181	4/15/2023	06:45 PM	101							
182	4/15/2023	07:00 PM	71							
183	4/15/2023	07:15 PM	89							
184	4/15/2023	07:30 PM	88							
185	4/15/2023	07:45 PM	82							
186	4/15/2023	08:00 PM	81							
187	4/15/2023	08:15 PM	67							
188	4/15/2023	08:30 PM	57							
189	4/15/2023	08:45 PM	55							
190	4/15/2023	09:00 PM	54							
191	4/15/2023	09:15 PM	49							
192	4/15/2023	09:30 PM	52							
193	4/15/2023	09:45 PM	46							
194	4/15/2023	10:00 PM	37							
195	4/15/2023	10:15 PM	36							
196	4/15/2023	10:30 PM	57							
197	4/15/2023	10:45 PM	46							
198	4/15/2023	11:00 PM	40							
199	4/15/2023	11:15 PM	31							

	A	B	C	D	E	F	G	H	I	J
200	4/15/2023	11:30 PM	36							
201	4/15/2023	11:45 PM	21							
202	4/16/2023	12:00 AM	31							
203	4/16/2023	12:15 AM	22							
204	4/16/2023	12:30 AM	19							
205	4/16/2023	12:45 AM	16							
206	4/16/2023	01:00 AM	20							
207	4/16/2023	01:15 AM	20							
208	4/16/2023	01:30 AM	13							
209	4/16/2023	01:45 AM	9							
210	4/16/2023	02:00 AM	13							
211	4/16/2023	02:15 AM	16							
212	4/16/2023	02:30 AM	11							
213	4/16/2023	02:45 AM	11							
214	4/16/2023	03:00 AM	9							
215	4/16/2023	03:15 AM	9							
216	4/16/2023	03:30 AM	9							
217	4/16/2023	03:45 AM	12							
218	4/16/2023	04:00 AM	13							
219	4/16/2023	04:15 AM	9							
220	4/16/2023	04:30 AM	7							
221	4/16/2023	04:45 AM	8							
222	4/16/2023	05:00 AM	10							
223	4/16/2023	05:15 AM	14							
224	4/16/2023	05:30 AM	21							
225	4/16/2023	05:45 AM	29							
226	4/16/2023	06:00 AM	37							
227	4/16/2023	06:15 AM	45							
228	4/16/2023	06:30 AM	99							
229	4/16/2023	06:45 AM	82							
230	4/16/2023	07:00 AM	65							
231	4/16/2023	07:15 AM	66							
232	4/16/2023	07:30 AM	53							
233	4/16/2023	07:45 AM	54							
234	4/16/2023	08:00 AM	40							
235	4/16/2023	08:15 AM	46							
236	4/16/2023	08:30 AM	65							
237	4/16/2023	08:45 AM	59							
238	4/16/2023	09:00 AM	40							
239	4/16/2023	09:15 AM	80							
240	4/16/2023	09:30 AM	69							
241	4/16/2023	09:45 AM	76							
242	4/16/2023	10:00 AM	76							
243	4/16/2023	10:15 AM	75							
244	4/16/2023	10:30 AM	72							
245	4/16/2023	10:45 AM	94							
246	4/16/2023	11:00 AM	91							
247	4/16/2023	11:15 AM	100							
248	4/16/2023	11:30 AM	62							
249	4/16/2023	11:45 AM	78							

	A	B	C	D	E	F	G	H	I	J
250	4/16/2023	12:00 PM	126							
251	4/16/2023	12:15 PM	96							
252	4/16/2023	12:30 PM	85							
253	4/16/2023	12:45 PM	108							
254	4/16/2023	01:00 PM	82							
255	4/16/2023	01:15 PM	87							
256	4/16/2023	01:30 PM	81							
257	4/16/2023	01:45 PM	98							
258	4/16/2023	02:00 PM	92							
259	4/16/2023	02:15 PM	79							
260	4/16/2023	02:30 PM	106							
261	4/16/2023	02:45 PM	116							
262	4/16/2023	03:00 PM	108							
263	4/16/2023	03:15 PM	87							
264	4/16/2023	03:30 PM	97							
265	4/16/2023	03:45 PM	91							
266	4/16/2023	04:00 PM	74							
267	4/16/2023	04:15 PM	98							
268	4/16/2023	04:30 PM	100							
269	4/16/2023	04:45 PM	65							
270	4/16/2023	05:00 PM	67							
271	4/16/2023	05:15 PM	62							
272	4/16/2023	05:30 PM	62							
273	4/16/2023	05:45 PM	104							
274	4/16/2023	06:00 PM	87							
275	4/16/2023	06:15 PM	99							
276	4/16/2023	06:30 PM	89							
277	4/16/2023	06:45 PM	74							
278	4/16/2023	07:00 PM	46							
279	4/16/2023	07:15 PM	61							
280	4/16/2023	07:30 PM	83							
281	4/16/2023	07:45 PM	73							
282	4/16/2023	08:00 PM	66							
283	4/16/2023	08:15 PM	55							
284	4/16/2023	08:30 PM	52							
285	4/16/2023	08:45 PM	49							
286	4/16/2023	09:00 PM	44							
287	4/16/2023	09:15 PM	29							
288	4/16/2023	09:30 PM	42							
289	4/16/2023	09:45 PM	27							
290	4/16/2023	10:00 PM	31							
291	4/16/2023	10:15 PM	32							
292	4/16/2023	10:30 PM	30							
293	4/16/2023	10:45 PM	20							
294	4/16/2023	11:00 PM	16							
295	4/16/2023	11:15 PM	17							
296	4/16/2023	11:30 PM	17							
297	4/16/2023	11:45 PM	14							
298	4/17/2023	12:00 AM	11							
299	4/17/2023	12:15 AM	2							

	A	B	C	D	E	F	G	H	I	J
300	4/17/2023	12:30 AM	7							
301	4/17/2023	12:45 AM	10							
302	4/17/2023	01:00 AM	6							
303	4/17/2023	01:15 AM	11							
304	4/17/2023	01:30 AM	6							
305	4/17/2023	01:45 AM	2							
306	4/17/2023	02:00 AM	2							
307	4/17/2023	02:15 AM	4							
308	4/17/2023	02:30 AM	8							
309	4/17/2023	02:45 AM	6							
310	4/17/2023	03:00 AM	5							
311	4/17/2023	03:15 AM	7							
312	4/17/2023	03:30 AM	14							
313	4/17/2023	03:45 AM	9							
314	4/17/2023	04:00 AM	7							
315	4/17/2023	04:15 AM	12							
316	4/17/2023	04:30 AM	13							
317	4/17/2023	04:45 AM	29							
318	4/17/2023	05:00 AM	39							
319	4/17/2023	05:15 AM	72							
320	4/17/2023	05:30 AM	106							
321	4/17/2023	05:45 AM	80							
322	4/17/2023	06:00 AM	53							
323	4/17/2023	06:15 AM	131							
324	4/17/2023	06:30 AM	142							
325	4/17/2023	06:45 AM	171							
326	4/17/2023	07:00 AM	164							
327	4/17/2023	07:15 AM	259							
328	4/17/2023	07:30 AM	279							
329	4/17/2023	07:45 AM	268							
330	4/17/2023	08:00 AM	244							
331	4/17/2023	08:15 AM	231							
332	4/17/2023	08:30 AM	201							
333	4/17/2023	08:45 AM	161							
334	4/17/2023	09:00 AM	139							
335	4/17/2023	09:15 AM	136							
336	4/17/2023	09:30 AM	111							
337	4/17/2023	09:45 AM	97							
338	4/17/2023	10:00 AM	85							
339	4/17/2023	10:15 AM	94							
340	4/17/2023	10:30 AM	81							
341	4/17/2023	10:45 AM	94							
342	4/17/2023	11:00 AM	90							
343	4/17/2023	11:15 AM	96							
344	4/17/2023	11:30 AM	81							
345	4/17/2023	11:45 AM	83							
346	4/17/2023	12:00 PM	87							
347	4/17/2023	12:15 PM	93							
348	4/17/2023	12:30 PM	99							
349	4/17/2023	12:45 PM	107							

	A	B	C	D	E	F	G	H	I	J
350	4/17/2023	01:00 PM	107							
351	4/17/2023	01:15 PM	97							
352	4/17/2023	01:30 PM	76							
353	4/17/2023	01:45 PM	93							
354	4/17/2023	02:00 PM	89							
355	4/17/2023	02:15 PM	85							
356	4/17/2023	02:30 PM	123							
357	4/17/2023	02:45 PM	101							
358	4/17/2023	03:00 PM	109							
359	4/17/2023	03:15 PM	104							
360	4/17/2023	03:30 PM	114							
361	4/17/2023	03:45 PM	97							
362	4/17/2023	04:00 PM	117							
363	4/17/2023	04:15 PM	134							
364	4/17/2023	04:30 PM	124							
365	4/17/2023	04:45 PM	112							
366	4/17/2023	05:00 PM	109							
367	4/17/2023	05:15 PM	122							
368	4/17/2023	05:30 PM	113							
369	4/17/2023	05:45 PM	112							
370	4/17/2023	06:00 PM	115							
371	4/17/2023	06:15 PM	124							
372	4/17/2023	06:30 PM	116							
373	4/17/2023	06:45 PM	70							
374	4/17/2023	07:00 PM	77							
375	4/17/2023	07:15 PM	59							
376	4/17/2023	07:30 PM	60							
377	4/17/2023	07:45 PM	50							
378	4/17/2023	08:00 PM	46							
379	4/17/2023	08:15 PM	43							
380	4/17/2023	08:30 PM	37							
381	4/17/2023	08:45 PM	38							
382	4/17/2023	09:00 PM	46							
383	4/17/2023	09:15 PM	40							
384	4/17/2023	09:30 PM	33							
385	4/17/2023	09:45 PM	28							
386	4/17/2023	10:00 PM	28							
387	4/17/2023	10:15 PM	33							
388	4/17/2023	10:30 PM	29							
389	4/17/2023	10:45 PM	22							
390	4/17/2023	11:00 PM	19							
391	4/17/2023	11:15 PM	21							
392	4/17/2023	11:30 PM	23							
393	4/17/2023	11:45 PM	21							
394	4/18/2023	12:00 AM	11							
395	4/18/2023	12:15 AM	7							
396	4/18/2023	12:30 AM	6							
397	4/18/2023	12:45 AM	6							
398	4/18/2023	01:00 AM	13							
399	4/18/2023	01:15 AM	9							

	A	B	C	D	E	F	G	H	I	J
400	4/18/2023	01:30 AM	10							
401	4/18/2023	01:45 AM	8							
402	4/18/2023	02:00 AM	6							
403	4/18/2023	02:15 AM	6							
404	4/18/2023	02:30 AM	9							
405	4/18/2023	02:45 AM	6							
406	4/18/2023	03:00 AM	10							
407	4/18/2023	03:15 AM	11							
408	4/18/2023	03:30 AM	12							
409	4/18/2023	03:45 AM	7							
410	4/18/2023	04:00 AM	16							
411	4/18/2023	04:15 AM	12							
412	4/18/2023	04:30 AM	15							
413	4/18/2023	04:45 AM	39							
414	4/18/2023	05:00 AM	45							
415	4/18/2023	05:15 AM	84							
416	4/18/2023	05:30 AM	85							
417	4/18/2023	05:45 AM	80							
418	4/18/2023	06:00 AM	63							
419	4/18/2023	06:15 AM	122							
420	4/18/2023	06:30 AM	187							
421	4/18/2023	06:45 AM	172							
422	4/18/2023	07:00 AM	188							
423	4/18/2023	07:15 AM	262							
424	4/18/2023	07:30 AM	277							
425	4/18/2023	07:45 AM	288							
426	4/18/2023	08:00 AM	228							
427	4/18/2023	08:15 AM	227							
428	4/18/2023	08:30 AM	203							
429	4/18/2023	08:45 AM	189							
430	4/18/2023	09:00 AM	153							
431	4/18/2023	09:15 AM	144							
432	4/18/2023	09:30 AM	102							
433	4/18/2023	09:45 AM	115							
434	4/18/2023	10:00 AM	88							
435	4/18/2023	10:15 AM	101							
436	4/18/2023	10:30 AM	105							
437	4/18/2023	10:45 AM	112							
438	4/18/2023	11:00 AM	86							
439	4/18/2023	11:15 AM	75							
440	4/18/2023	11:30 AM	95							
441	4/18/2023	11:45 AM	87							
442	4/18/2023	12:00 PM	75							
443	4/18/2023	12:15 PM	89							
444	4/18/2023	12:30 PM	97							
445	4/18/2023	12:45 PM	79							
446	4/18/2023	01:00 PM	78							
447	4/18/2023	01:15 PM	95							
448	4/18/2023	01:30 PM	97							
449	4/18/2023	01:45 PM	98							

	A	B	C	D	E	F	G	H	I	J
450	4/18/2023	02:00 PM	91							
451	4/18/2023	02:15 PM	91							
452	4/18/2023	02:30 PM	118							
453	4/18/2023	02:45 PM	113							
454	4/18/2023	03:00 PM	107							
455	4/18/2023	03:15 PM	115							
456	4/18/2023	03:30 PM	120							
457	4/18/2023	03:45 PM	122							
458	4/18/2023	04:00 PM	129							
459	4/18/2023	04:15 PM	112							
460	4/18/2023	04:30 PM	124							
461	4/18/2023	04:45 PM	126							
462	4/18/2023	05:00 PM	108							
463	4/18/2023	05:15 PM	122							
464	4/18/2023	05:30 PM	117							
465	4/18/2023	05:45 PM	132							
466	4/18/2023	06:00 PM	127							
467	4/18/2023	06:15 PM	131							
468	4/18/2023	06:30 PM	116							
469	4/18/2023	06:45 PM	89							
470	4/18/2023	07:00 PM	62							
471	4/18/2023	07:15 PM	53							
472	4/18/2023	07:30 PM	61							
473	4/18/2023	07:45 PM	62							
474	4/18/2023	08:00 PM	40							
475	4/18/2023	08:15 PM	46							
476	4/18/2023	08:30 PM	45							
477	4/18/2023	08:45 PM	44							
478	4/18/2023	09:00 PM	48							
479	4/18/2023	09:15 PM	29							
480	4/18/2023	09:30 PM	27							
481	4/18/2023	09:45 PM	35							
482	4/18/2023	10:00 PM	35							
483	4/18/2023	10:15 PM	28							
484	4/18/2023	10:30 PM	34							
485	4/18/2023	10:45 PM	21							
486	4/18/2023	11:00 PM	15							
487	4/18/2023	11:15 PM	15							
488	4/18/2023	11:30 PM	22							
489	4/18/2023	11:45 PM	19							
490	4/19/2023	12:00 AM	9							
491	4/19/2023	12:15 AM	11							
492	4/19/2023	12:30 AM	13							
493	4/19/2023	12:45 AM	8							
494	4/19/2023	01:00 AM	9							
495	4/19/2023	01:15 AM	3							
496	4/19/2023	01:30 AM	9							
497	4/19/2023	01:45 AM	6							
498	4/19/2023	02:00 AM	7							
499	4/19/2023	02:15 AM	4							

	A	B	C	D	E	F	G	H	I	J
500	4/19/2023	02:30 AM	6							
501	4/19/2023	02:45 AM	5							
502	4/19/2023	03:00 AM	6							
503	4/19/2023	03:15 AM	6							
504	4/19/2023	03:30 AM	8							
505	4/19/2023	03:45 AM	11							
506	4/19/2023	04:00 AM	20							
507	4/19/2023	04:15 AM	16							
508	4/19/2023	04:30 AM	11							
509	4/19/2023	04:45 AM	30							
510	4/19/2023	05:00 AM	42							
511	4/19/2023	05:15 AM	68							
512	4/19/2023	05:30 AM	97							
513	4/19/2023	05:45 AM	92							
514	4/19/2023	06:00 AM	61							
515	4/19/2023	06:15 AM	114							
516	4/19/2023	06:30 AM	193							
517	4/19/2023	06:45 AM	176							
518	4/19/2023	07:00 AM	176							
519	4/19/2023	07:15 AM	275							
520	4/19/2023	07:30 AM	298							
521	4/19/2023	07:45 AM	273							
522	4/19/2023	08:00 AM	247							
523	4/19/2023	08:15 AM	251							
524	4/19/2023	08:30 AM	206							
525	4/19/2023	08:45 AM	217							
526	4/19/2023	09:00 AM	143							
527	4/19/2023	09:15 AM	101							
528	4/19/2023	09:30 AM	126							
529	4/19/2023	09:45 AM	104							
530	4/19/2023	10:00 AM	93							
531	4/19/2023	10:15 AM	106							
532	4/19/2023	10:30 AM	102							
533	4/19/2023	10:45 AM	124							
534	4/19/2023	11:00 AM	99							
535	4/19/2023	11:15 AM	93							
536	4/19/2023	11:30 AM	93							
537	4/19/2023	11:45 AM	109							
538	4/19/2023	12:00 PM	82							
539	4/19/2023	12:15 PM	87							
540	4/19/2023	12:30 PM	87							
541	4/19/2023	12:45 PM	78							
542	4/19/2023	01:00 PM	88							
543	4/19/2023	01:15 PM	102							
544	4/19/2023	01:30 PM	83							
545	4/19/2023	01:45 PM	101							
546	4/19/2023	02:00 PM	97							
547	4/19/2023	02:15 PM	106							
548	4/19/2023	02:30 PM	131							
549	4/19/2023	02:45 PM	101							

	A	B	C	D	E	F	G	H	I	J
550	4/19/2023	03:00 PM	104							
551	4/19/2023	03:15 PM	102							
552	4/19/2023	03:30 PM	114							
553	4/19/2023	03:45 PM	120							
554	4/19/2023	04:00 PM	104							
555	4/19/2023	04:15 PM	116							
556	4/19/2023	04:30 PM	107							
557	4/19/2023	04:45 PM	131							
558	4/19/2023	05:00 PM	116							
559	4/19/2023	05:15 PM	131							
560	4/19/2023	05:30 PM	124							
561	4/19/2023	05:45 PM	113							
562	4/19/2023	06:00 PM	123							
563	4/19/2023	06:15 PM	158							
564	4/19/2023	06:30 PM	124							
565	4/19/2023	06:45 PM	92							
566	4/19/2023	07:00 PM	71							
567	4/19/2023	07:15 PM	72							
568	4/19/2023	07:30 PM	62							
569	4/19/2023	07:45 PM	46							
570	4/19/2023	08:00 PM	62							
571	4/19/2023	08:15 PM	63							
572	4/19/2023	08:30 PM	45							
573	4/19/2023	08:45 PM	49							
574	4/19/2023	09:00 PM	54							
575	4/19/2023	09:15 PM	38							
576	4/19/2023	09:30 PM	45							
577	4/19/2023	09:45 PM	30							
578	4/19/2023	10:00 PM	30							
579	4/19/2023	10:15 PM	35							
580	4/19/2023	10:30 PM	37							
581	4/19/2023	10:45 PM	24							
582	4/19/2023	11:00 PM	25							
583	4/19/2023	11:15 PM	20							
584	4/19/2023	11:30 PM	27							
585	4/19/2023	11:45 PM	15							
586	4/20/2023	12:00 AM	13							
587	4/20/2023	12:15 AM	7							
588	4/20/2023	12:30 AM	12							
589	4/20/2023	12:45 AM	6							
590	4/20/2023	01:00 AM	10							
591	4/20/2023	01:15 AM	17							
592	4/20/2023	01:30 AM	15							
593	4/20/2023	01:45 AM	9							
594	4/20/2023	02:00 AM	8							
595	4/20/2023	02:15 AM	7							
596	4/20/2023	02:30 AM	7							
597	4/20/2023	02:45 AM	6							
598	4/20/2023	03:00 AM	10							
599	4/20/2023	03:15 AM	13							

	A	B	C	D	E	F	G	H	I	J
600	4/20/2023	03:30 AM	13							
601	4/20/2023	03:45 AM	8							
602	4/20/2023	04:00 AM	16							
603	4/20/2023	04:15 AM	22							
604	4/20/2023	04:30 AM	15							
605	4/20/2023	04:45 AM	34							
606	4/20/2023	05:00 AM	37							
607	4/20/2023	05:15 AM	77							
608	4/20/2023	05:30 AM	85							
609	4/20/2023	05:45 AM	82							
610	4/20/2023	06:00 AM	72							
611	4/20/2023	06:15 AM	111							
612	4/20/2023	06:30 AM	169							
613	4/20/2023	06:45 AM	185							
614	4/20/2023	07:00 AM	177							
615	4/20/2023	07:15 AM	280							
616	4/20/2023	07:30 AM	302							
617	4/20/2023	07:45 AM	300							
618	4/20/2023	08:00 AM	234							
619	4/20/2023	08:15 AM	239							
620	4/20/2023	08:30 AM	203							
621	4/20/2023	08:45 AM	179							
622	4/20/2023	09:00 AM	131							
623	4/20/2023	09:15 AM	119							
624	4/20/2023	09:30 AM	125							
625	4/20/2023	09:45 AM	117							
626	4/20/2023	10:00 AM	90							
627	4/20/2023	10:15 AM	95							
628	4/20/2023	10:30 AM	106							
629	4/20/2023	10:45 AM	91							
630	4/20/2023	11:00 AM	108							
631	4/20/2023	11:15 AM	84							
632	4/20/2023	11:30 AM	113							
633	4/20/2023	11:45 AM	88							
634	4/20/2023	12:00 PM	83							
635	4/20/2023	12:15 PM	81							
636	4/20/2023	12:30 PM	124							
637	4/20/2023	12:45 PM	120							
638	4/20/2023	01:00 PM	88							
639	4/20/2023	01:15 PM	117							
640	4/20/2023	01:30 PM	92							
641	4/20/2023	01:45 PM	104							
642	4/20/2023	02:00 PM	107							
643	4/20/2023	02:15 PM	116							
644	4/20/2023	02:30 PM	100							
645	4/20/2023	02:45 PM	120							
646	4/20/2023	03:00 PM	115							
647	4/20/2023	03:15 PM	120							
648	4/20/2023	03:30 PM	141							
649	4/20/2023	03:45 PM	121							

	A	B	C	D	E	F	G	H	I	J
650	4/20/2023	04:00 PM	118							
651	4/20/2023	04:15 PM	148							
652	4/20/2023	04:30 PM	124							
653	4/20/2023	04:45 PM	132							
654	4/20/2023	05:00 PM	100							
655	4/20/2023	05:15 PM	143							
656	4/20/2023	05:30 PM	129							
657	4/20/2023	05:45 PM	130							
658	4/20/2023	06:00 PM	112							
659	4/20/2023	06:15 PM	141							
660	4/20/2023	06:30 PM	104							
661	4/20/2023	06:45 PM	89							
662	4/20/2023	07:00 PM	79							
663	4/20/2023	07:15 PM	90							
664	4/20/2023	07:30 PM	75							
665	4/20/2023	07:45 PM	92							
666	4/20/2023	08:00 PM	68							
667	4/20/2023	08:15 PM	69							
668	4/20/2023	08:30 PM	48							
669	4/20/2023	08:45 PM	55							
670	4/20/2023	09:00 PM	51							
671	4/20/2023	09:15 PM	60							
672	4/20/2023	09:30 PM	33							
673	4/20/2023	09:45 PM	36							
674	4/20/2023	10:00 PM	51							
675	4/20/2023	10:15 PM	39							
676	4/20/2023	10:30 PM	34							
677	4/20/2023	10:45 PM	23							
678	4/20/2023	11:00 PM	16							
679	4/20/2023	11:15 PM	25							
680	4/20/2023	11:30 PM	23							
681	4/20/2023	11:45 PM	9							
682	4/21/2023	12:00 AM	13							
683	4/21/2023	12:15 AM	19							
684	4/21/2023	12:30 AM	6							
685	4/21/2023	12:45 AM	6							
686	4/21/2023	01:00 AM	8							
687	4/21/2023	01:15 AM	5							
688	4/21/2023	01:30 AM	4							
689	4/21/2023	01:45 AM	7							
690	4/21/2023	02:00 AM	10							
691	4/21/2023	02:15 AM	10							
692	4/21/2023	02:30 AM	5							
693	4/21/2023	02:45 AM	2							
694	4/21/2023	03:00 AM	5							
695	4/21/2023	03:15 AM	3							
696	4/21/2023	03:30 AM	7							
697	4/21/2023	03:45 AM	11							
698	4/21/2023	04:00 AM	6							
699	4/21/2023	04:15 AM	13							

	A	B	C	D	E	F	G	H	I	J
700	4/21/2023	04:30 AM	15							
701	4/21/2023	04:45 AM	27							
702	4/21/2023	05:00 AM	29							
703	4/21/2023	05:15 AM	45							
704	4/21/2023	05:30 AM	47							
705	4/21/2023	05:45 AM	67							
706	4/21/2023	06:00 AM	55							
707	4/21/2023	06:15 AM	112							
708	4/21/2023	06:30 AM	182							
709	4/21/2023	06:45 AM	179							
710	4/21/2023	07:00 AM	177							
711	4/21/2023	07:15 AM	257							
712	4/21/2023	07:30 AM	261							
713	4/21/2023	07:45 AM	244							
714	4/21/2023	08:00 AM	242							
715	4/21/2023	08:15 AM	208							
716	4/21/2023	08:30 AM	180							
717	4/21/2023	08:45 AM	203							
718	4/21/2023	09:00 AM	132							
719	4/21/2023	09:15 AM	143							
720	4/21/2023	09:30 AM	111							
721	4/21/2023	09:45 AM	118							
722	4/21/2023	10:00 AM	104							
723	4/21/2023	10:15 AM	106							
724	4/21/2023	10:30 AM	105							
725	4/21/2023	10:45 AM	110							
726	4/21/2023	11:00 AM	89							
727	4/21/2023	11:15 AM	115							
728	4/21/2023	11:30 AM	105							
729	4/21/2023	11:45 AM	115							
730	4/21/2023	12:00 PM	92							
731	4/21/2023	12:15 PM	118							
732	4/21/2023	12:30 PM	95							
733	4/21/2023	12:45 PM	110							
734	4/21/2023	01:00 PM	102							
735	4/21/2023	01:15 PM	102							
736	4/21/2023	01:30 PM	126							
737	4/21/2023	01:45 PM	120							
738	4/21/2023	02:00 PM	117							
739	4/21/2023	02:15 PM	109							
740	4/21/2023	02:30 PM	118							
741	4/21/2023	02:45 PM	128							
742	4/21/2023	03:00 PM	125							
743	4/21/2023	03:15 PM	122							
744	4/21/2023	03:30 PM	127							
745	4/21/2023	03:45 PM	119							
746	4/21/2023	04:00 PM	123							
747	4/21/2023	04:15 PM	142							
748	4/21/2023	04:30 PM	138							
749	4/21/2023	04:45 PM	160							

	A	B	C	D	E	F	G	H	I	J
750	4/21/2023	05:00 PM	136							
751	4/21/2023	05:15 PM	142							
752	4/21/2023	05:30 PM	135							
753	4/21/2023	05:45 PM	148							
754	4/21/2023	06:00 PM	151							
755	4/21/2023	06:15 PM	198							
756	4/21/2023	06:30 PM	134							
757	4/21/2023	06:45 PM	116							
758	4/21/2023	07:00 PM	100							
759	4/21/2023	07:15 PM	78							
760	4/21/2023	07:30 PM	93							
761	4/21/2023	07:45 PM	83							
762	4/21/2023	08:00 PM	68							
763	4/21/2023	08:15 PM	63							
764	4/21/2023	08:30 PM	62							
765	4/21/2023	08:45 PM	57							
766	4/21/2023	09:00 PM	52							
767	4/21/2023	09:15 PM	52							
768	4/21/2023	09:30 PM	50							
769	4/21/2023	09:45 PM	45							
770	4/21/2023	10:00 PM	37							
771	4/21/2023	10:15 PM	49							
772	4/21/2023	10:30 PM	42							
773	4/21/2023	10:45 PM	51							
774	4/21/2023	11:00 PM	37							
775	4/21/2023	11:15 PM	34							
776	4/21/2023	11:30 PM	27							
777	4/21/2023	11:45 PM	37							

	A	B	C	D	E	F	G	H	I	J
1										
2	File Name: C:\Users\barri\OneDrive\Documents\TDB\WSP\SYRACUSE\DATA\BATCH 3\DONE\ATR 1178.tf2									
3	Start Date: 4/14/2023									
4	Start Time: 12:00:00 AM									
5	Location 1: NB I-81 off ramp									
6	Location 2: to US 11									
7										
8										
9	Date	Time	NB							
10	4/14/2023	12:00 AM	30							
11	4/14/2023	12:15 AM	20							
12	4/14/2023	12:30 AM	34							
13	4/14/2023	12:45 AM	29							
14	4/14/2023	01:00 AM	12							
15	4/14/2023	01:15 AM	17							
16	4/14/2023	01:30 AM	15							
17	4/14/2023	01:45 AM	21							
18	4/14/2023	02:00 AM	16							
19	4/14/2023	02:15 AM	9							
20	4/14/2023	02:30 AM	13							
21	4/14/2023	02:45 AM	7							
22	4/14/2023	03:00 AM	6							
23	4/14/2023	03:15 AM	9							
24	4/14/2023	03:30 AM	6							
25	4/14/2023	03:45 AM	12							
26	4/14/2023	04:00 AM	10							
27	4/14/2023	04:15 AM	13							
28	4/14/2023	04:30 AM	9							
29	4/14/2023	04:45 AM	12							
30	4/14/2023	05:00 AM	14							
31	4/14/2023	05:15 AM	13							
32	4/14/2023	05:30 AM	32							
33	4/14/2023	05:45 AM	39							
34	4/14/2023	06:00 AM	42							
35	4/14/2023	06:15 AM	48							
36	4/14/2023	06:30 AM	89							
37	4/14/2023	06:45 AM	132							
38	4/14/2023	07:00 AM	109							
39	4/14/2023	07:15 AM	122							
40	4/14/2023	07:30 AM	166							
41	4/14/2023	07:45 AM	177							
42	4/14/2023	08:00 AM	145							
43	4/14/2023	08:15 AM	153							
44	4/14/2023	08:30 AM	138							
45	4/14/2023	08:45 AM	153							
46	4/14/2023	09:00 AM	153							
47	4/14/2023	09:15 AM	183							
48	4/14/2023	09:30 AM	146							
49	4/14/2023	09:45 AM	129							

	A	B	C	D	E	F	G	H	I	J
50	4/14/2023	10:00 AM	153							
51	4/14/2023	10:15 AM	139							
52	4/14/2023	10:30 AM	148							
53	4/14/2023	10:45 AM	162							
54	4/14/2023	11:00 AM	142							
55	4/14/2023	11:15 AM	181							
56	4/14/2023	11:30 AM	165							
57	4/14/2023	11:45 AM	184							
58	4/14/2023	12:00 PM	195							
59	4/14/2023	12:15 PM	203							
60	4/14/2023	12:30 PM	163							
61	4/14/2023	12:45 PM	170							
62	4/14/2023	01:00 PM	194							
63	4/14/2023	01:15 PM	188							
64	4/14/2023	01:30 PM	189							
65	4/14/2023	01:45 PM	243							
66	4/14/2023	02:00 PM	223							
67	4/14/2023	02:15 PM	224							
68	4/14/2023	02:30 PM	214							
69	4/14/2023	02:45 PM	364							
70	4/14/2023	03:00 PM	362							
71	4/14/2023	03:15 PM	282							
72	4/14/2023	03:30 PM	344							
73	4/14/2023	03:45 PM	324							
74	4/14/2023	04:00 PM	324							
75	4/14/2023	04:15 PM	247							
76	4/14/2023	04:30 PM	272							
77	4/14/2023	04:45 PM	287							
78	4/14/2023	05:00 PM	259							
79	4/14/2023	05:15 PM	259							
80	4/14/2023	05:30 PM	240							
81	4/14/2023	05:45 PM	184							
82	4/14/2023	06:00 PM	172							
83	4/14/2023	06:15 PM	192							
84	4/14/2023	06:30 PM	171							
85	4/14/2023	06:45 PM	171							
86	4/14/2023	07:00 PM	179							
87	4/14/2023	07:15 PM	143							
88	4/14/2023	07:30 PM	161							
89	4/14/2023	07:45 PM	142							
90	4/14/2023	08:00 PM	128							
91	4/14/2023	08:15 PM	147							
92	4/14/2023	08:30 PM	120							
93	4/14/2023	08:45 PM	115							
94	4/14/2023	09:00 PM	75							
95	4/14/2023	09:15 PM	110							
96	4/14/2023	09:30 PM	116							
97	4/14/2023	09:45 PM	106							
98	4/14/2023	10:00 PM	102							
99	4/14/2023	10:15 PM	75							

	A	B	C	D	E	F	G	H	I	J
100	4/14/2023	10:30 PM	84							
101	4/14/2023	10:45 PM	88							
102	4/14/2023	11:00 PM	121							
103	4/14/2023	11:15 PM	116							
104	4/14/2023	11:30 PM	103							
105	4/14/2023	11:45 PM	87							
106	4/15/2023	12:00 AM	87							
107	4/15/2023	12:15 AM	61							
108	4/15/2023	12:30 AM	43							
109	4/15/2023	12:45 AM	47							
110	4/15/2023	01:00 AM	32							
111	4/15/2023	01:15 AM	29							
112	4/15/2023	01:30 AM	19							
113	4/15/2023	01:45 AM	29							
114	4/15/2023	02:00 AM	25							
115	4/15/2023	02:15 AM	18							
116	4/15/2023	02:30 AM	19							
117	4/15/2023	02:45 AM	10							
118	4/15/2023	03:00 AM	10							
119	4/15/2023	03:15 AM	11							
120	4/15/2023	03:30 AM	20							
121	4/15/2023	03:45 AM	10							
122	4/15/2023	04:00 AM	13							
123	4/15/2023	04:15 AM	11							
124	4/15/2023	04:30 AM	14							
125	4/15/2023	04:45 AM	6							
126	4/15/2023	05:00 AM	9							
127	4/15/2023	05:15 AM	13							
128	4/15/2023	05:30 AM	10							
129	4/15/2023	05:45 AM	18							
130	4/15/2023	06:00 AM	21							
131	4/15/2023	06:15 AM	24							
132	4/15/2023	06:30 AM	32							
133	4/15/2023	06:45 AM	39							
134	4/15/2023	07:00 AM	41							
135	4/15/2023	07:15 AM	52							
136	4/15/2023	07:30 AM	66							
137	4/15/2023	07:45 AM	62							
138	4/15/2023	08:00 AM	67							
139	4/15/2023	08:15 AM	71							
140	4/15/2023	08:30 AM	78							
141	4/15/2023	08:45 AM	91							
142	4/15/2023	09:00 AM	100							
143	4/15/2023	09:15 AM	97							
144	4/15/2023	09:30 AM	110							
145	4/15/2023	09:45 AM	149							
146	4/15/2023	10:00 AM	119							
147	4/15/2023	10:15 AM	139							
148	4/15/2023	10:30 AM	131							
149	4/15/2023	10:45 AM	136							

	A	B	C	D	E	F	G	H	I	J
150	4/15/2023	11:00 AM	140							
151	4/15/2023	11:15 AM	149							
152	4/15/2023	11:30 AM	165							
153	4/15/2023	11:45 AM	172							
154	4/15/2023	12:00 PM	174							
155	4/15/2023	12:15 PM	174							
156	4/15/2023	12:30 PM	184							
157	4/15/2023	12:45 PM	165							
158	4/15/2023	01:00 PM	143							
159	4/15/2023	01:15 PM	168							
160	4/15/2023	01:30 PM	171							
161	4/15/2023	01:45 PM	180							
162	4/15/2023	02:00 PM	172							
163	4/15/2023	02:15 PM	160							
164	4/15/2023	02:30 PM	181							
165	4/15/2023	02:45 PM	161							
166	4/15/2023	03:00 PM	165							
167	4/15/2023	03:15 PM	175							
168	4/15/2023	03:30 PM	162							
169	4/15/2023	03:45 PM	182							
170	4/15/2023	04:00 PM	151							
171	4/15/2023	04:15 PM	167							
172	4/15/2023	04:30 PM	180							
173	4/15/2023	04:45 PM	159							
174	4/15/2023	05:00 PM	151							
175	4/15/2023	05:15 PM	148							
176	4/15/2023	05:30 PM	131							
177	4/15/2023	05:45 PM	157							
178	4/15/2023	06:00 PM	138							
179	4/15/2023	06:15 PM	157							
180	4/15/2023	06:30 PM	120							
181	4/15/2023	06:45 PM	140							
182	4/15/2023	07:00 PM	135							
183	4/15/2023	07:15 PM	118							
184	4/15/2023	07:30 PM	129							
185	4/15/2023	07:45 PM	102							
186	4/15/2023	08:00 PM	123							
187	4/15/2023	08:15 PM	107							
188	4/15/2023	08:30 PM	102							
189	4/15/2023	08:45 PM	98							
190	4/15/2023	09:00 PM	99							
191	4/15/2023	09:15 PM	85							
192	4/15/2023	09:30 PM	82							
193	4/15/2023	09:45 PM	104							
194	4/15/2023	10:00 PM	129							
195	4/15/2023	10:15 PM	84							
196	4/15/2023	10:30 PM	87							
197	4/15/2023	10:45 PM	56							
198	4/15/2023	11:00 PM	65							
199	4/15/2023	11:15 PM	59							

	A	B	C	D	E	F	G	H	I	J
200	4/15/2023	11:30 PM	56							
201	4/15/2023	11:45 PM	37							
202	4/16/2023	12:00 AM	38							
203	4/16/2023	12:15 AM	38							
204	4/16/2023	12:30 AM	38							
205	4/16/2023	12:45 AM	33							
206	4/16/2023	01:00 AM	37							
207	4/16/2023	01:15 AM	30							
208	4/16/2023	01:30 AM	22							
209	4/16/2023	01:45 AM	34							
210	4/16/2023	02:00 AM	22							
211	4/16/2023	02:15 AM	32							
212	4/16/2023	02:30 AM	18							
213	4/16/2023	02:45 AM	18							
214	4/16/2023	03:00 AM	17							
215	4/16/2023	03:15 AM	10							
216	4/16/2023	03:30 AM	8							
217	4/16/2023	03:45 AM	13							
218	4/16/2023	04:00 AM	10							
219	4/16/2023	04:15 AM	6							
220	4/16/2023	04:30 AM	9							
221	4/16/2023	04:45 AM	6							
222	4/16/2023	05:00 AM	12							
223	4/16/2023	05:15 AM	15							
224	4/16/2023	05:30 AM	15							
225	4/16/2023	05:45 AM	13							
226	4/16/2023	06:00 AM	19							
227	4/16/2023	06:15 AM	18							
228	4/16/2023	06:30 AM	18							
229	4/16/2023	06:45 AM	38							
230	4/16/2023	07:00 AM	40							
231	4/16/2023	07:15 AM	38							
232	4/16/2023	07:30 AM	62							
233	4/16/2023	07:45 AM	55							
234	4/16/2023	08:00 AM	45							
235	4/16/2023	08:15 AM	52							
236	4/16/2023	08:30 AM	62							
237	4/16/2023	08:45 AM	70							
238	4/16/2023	09:00 AM	82							
239	4/16/2023	09:15 AM	68							
240	4/16/2023	09:30 AM	85							
241	4/16/2023	09:45 AM	97							
242	4/16/2023	10:00 AM	114							
243	4/16/2023	10:15 AM	129							
244	4/16/2023	10:30 AM	115							
245	4/16/2023	10:45 AM	119							
246	4/16/2023	11:00 AM	151							
247	4/16/2023	11:15 AM	140							
248	4/16/2023	11:30 AM	131							
249	4/16/2023	11:45 AM	155							

	A	B	C	D	E	F	G	H	I	J
250	4/16/2023	12:00 PM	163							
251	4/16/2023	12:15 PM	155							
252	4/16/2023	12:30 PM	160							
253	4/16/2023	12:45 PM	190							
254	4/16/2023	01:00 PM	139							
255	4/16/2023	01:15 PM	157							
256	4/16/2023	01:30 PM	143							
257	4/16/2023	01:45 PM	154							
258	4/16/2023	02:00 PM	175							
259	4/16/2023	02:15 PM	145							
260	4/16/2023	02:30 PM	149							
261	4/16/2023	02:45 PM	137							
262	4/16/2023	03:00 PM	152							
263	4/16/2023	03:15 PM	172							
264	4/16/2023	03:30 PM	148							
265	4/16/2023	03:45 PM	139							
266	4/16/2023	04:00 PM	107							
267	4/16/2023	04:15 PM	150							
268	4/16/2023	04:30 PM	142							
269	4/16/2023	04:45 PM	131							
270	4/16/2023	05:00 PM	154							
271	4/16/2023	05:15 PM	153							
272	4/16/2023	05:30 PM	146							
273	4/16/2023	05:45 PM	138							
274	4/16/2023	06:00 PM	138							
275	4/16/2023	06:15 PM	132							
276	4/16/2023	06:30 PM	140							
277	4/16/2023	06:45 PM	131							
278	4/16/2023	07:00 PM	94							
279	4/16/2023	07:15 PM	117							
280	4/16/2023	07:30 PM	118							
281	4/16/2023	07:45 PM	108							
282	4/16/2023	08:00 PM	101							
283	4/16/2023	08:15 PM	100							
284	4/16/2023	08:30 PM	92							
285	4/16/2023	08:45 PM	51							
286	4/16/2023	09:00 PM	55							
287	4/16/2023	09:15 PM	54							
288	4/16/2023	09:30 PM	61							
289	4/16/2023	09:45 PM	41							
290	4/16/2023	10:00 PM	51							
291	4/16/2023	10:15 PM	42							
292	4/16/2023	10:30 PM	42							
293	4/16/2023	10:45 PM	34							
294	4/16/2023	11:00 PM	27							
295	4/16/2023	11:15 PM	25							
296	4/16/2023	11:30 PM	33							
297	4/16/2023	11:45 PM	20							
298	4/17/2023	12:00 AM	16							
299	4/17/2023	12:15 AM	16							

	A	B	C	D	E	F	G	H	I	J
300	4/17/2023	12:30 AM	14							
301	4/17/2023	12:45 AM	12							
302	4/17/2023	01:00 AM	12							
303	4/17/2023	01:15 AM	8							
304	4/17/2023	01:30 AM	9							
305	4/17/2023	01:45 AM	11							
306	4/17/2023	02:00 AM	9							
307	4/17/2023	02:15 AM	4							
308	4/17/2023	02:30 AM	7							
309	4/17/2023	02:45 AM	6							
310	4/17/2023	03:00 AM	7							
311	4/17/2023	03:15 AM	9							
312	4/17/2023	03:30 AM	10							
313	4/17/2023	03:45 AM	7							
314	4/17/2023	04:00 AM	10							
315	4/17/2023	04:15 AM	14							
316	4/17/2023	04:30 AM	11							
317	4/17/2023	04:45 AM	7							
318	4/17/2023	05:00 AM	14							
319	4/17/2023	05:15 AM	16							
320	4/17/2023	05:30 AM	30							
321	4/17/2023	05:45 AM	43							
322	4/17/2023	06:00 AM	46							
323	4/17/2023	06:15 AM	61							
324	4/17/2023	06:30 AM	73							
325	4/17/2023	06:45 AM	127							
326	4/17/2023	07:00 AM	95							
327	4/17/2023	07:15 AM	122							
328	4/17/2023	07:30 AM	179							
329	4/17/2023	07:45 AM	213							
330	4/17/2023	08:00 AM	149							
331	4/17/2023	08:15 AM	150							
332	4/17/2023	08:30 AM	105							
333	4/17/2023	08:45 AM	135							
334	4/17/2023	09:00 AM	134							
335	4/17/2023	09:15 AM	122							
336	4/17/2023	09:30 AM	131							
337	4/17/2023	09:45 AM	104							
338	4/17/2023	10:00 AM	105							
339	4/17/2023	10:15 AM	120							
340	4/17/2023	10:30 AM	113							
341	4/17/2023	10:45 AM	131							
342	4/17/2023	11:00 AM	136							
343	4/17/2023	11:15 AM	140							
344	4/17/2023	11:30 AM	144							
345	4/17/2023	11:45 AM	180							
346	4/17/2023	12:00 PM	144							
347	4/17/2023	12:15 PM	174							
348	4/17/2023	12:30 PM	168							
349	4/17/2023	12:45 PM	136							

	A	B	C	D	E	F	G	H	I	J
350	4/17/2023	01:00 PM	149							
351	4/17/2023	01:15 PM	177							
352	4/17/2023	01:30 PM	161							
353	4/17/2023	01:45 PM	160							
354	4/17/2023	02:00 PM	172							
355	4/17/2023	02:15 PM	165							
356	4/17/2023	02:30 PM	176							
357	4/17/2023	02:45 PM	199							
358	4/17/2023	03:00 PM	203							
359	4/17/2023	03:15 PM	273							
360	4/17/2023	03:30 PM	275							
361	4/17/2023	03:45 PM	229							
362	4/17/2023	04:00 PM	264							
363	4/17/2023	04:15 PM	263							
364	4/17/2023	04:30 PM	261							
365	4/17/2023	04:45 PM	262							
366	4/17/2023	05:00 PM	255							
367	4/17/2023	05:15 PM	274							
368	4/17/2023	05:30 PM	212							
369	4/17/2023	05:45 PM	172							
370	4/17/2023	06:00 PM	152							
371	4/17/2023	06:15 PM	147							
372	4/17/2023	06:30 PM	156							
373	4/17/2023	06:45 PM	133							
374	4/17/2023	07:00 PM	128							
375	4/17/2023	07:15 PM	107							
376	4/17/2023	07:30 PM	113							
377	4/17/2023	07:45 PM	99							
378	4/17/2023	08:00 PM	74							
379	4/17/2023	08:15 PM	97							
380	4/17/2023	08:30 PM	83							
381	4/17/2023	08:45 PM	73							
382	4/17/2023	09:00 PM	60							
383	4/17/2023	09:15 PM	56							
384	4/17/2023	09:30 PM	46							
385	4/17/2023	09:45 PM	53							
386	4/17/2023	10:00 PM	51							
387	4/17/2023	10:15 PM	44							
388	4/17/2023	10:30 PM	27							
389	4/17/2023	10:45 PM	45							
390	4/17/2023	11:00 PM	29							
391	4/17/2023	11:15 PM	33							
392	4/17/2023	11:30 PM	37							
393	4/17/2023	11:45 PM	28							
394	4/18/2023	12:00 AM	20							
395	4/18/2023	12:15 AM	12							
396	4/18/2023	12:30 AM	11							
397	4/18/2023	12:45 AM	16							
398	4/18/2023	01:00 AM	15							
399	4/18/2023	01:15 AM	15							

	A	B	C	D	E	F	G	H	I	J
400	4/18/2023	01:30 AM	7							
401	4/18/2023	01:45 AM	7							
402	4/18/2023	02:00 AM	8							
403	4/18/2023	02:15 AM	9							
404	4/18/2023	02:30 AM	6							
405	4/18/2023	02:45 AM	4							
406	4/18/2023	03:00 AM	8							
407	4/18/2023	03:15 AM	2							
408	4/18/2023	03:30 AM	5							
409	4/18/2023	03:45 AM	9							
410	4/18/2023	04:00 AM	9							
411	4/18/2023	04:15 AM	13							
412	4/18/2023	04:30 AM	6							
413	4/18/2023	04:45 AM	11							
414	4/18/2023	05:00 AM	17							
415	4/18/2023	05:15 AM	14							
416	4/18/2023	05:30 AM	33							
417	4/18/2023	05:45 AM	46							
418	4/18/2023	06:00 AM	44							
419	4/18/2023	06:15 AM	51							
420	4/18/2023	06:30 AM	93							
421	4/18/2023	06:45 AM	117							
422	4/18/2023	07:00 AM	99							
423	4/18/2023	07:15 AM	152							
424	4/18/2023	07:30 AM	171							
425	4/18/2023	07:45 AM	209							
426	4/18/2023	08:00 AM	172							
427	4/18/2023	08:15 AM	141							
428	4/18/2023	08:30 AM	133							
429	4/18/2023	08:45 AM	145							
430	4/18/2023	09:00 AM	129							
431	4/18/2023	09:15 AM	146							
432	4/18/2023	09:30 AM	102							
433	4/18/2023	09:45 AM	115							
434	4/18/2023	10:00 AM	127							
435	4/18/2023	10:15 AM	119							
436	4/18/2023	10:30 AM	120							
437	4/18/2023	10:45 AM	156							
438	4/18/2023	11:00 AM	143							
439	4/18/2023	11:15 AM	141							
440	4/18/2023	11:30 AM	167							
441	4/18/2023	11:45 AM	148							
442	4/18/2023	12:00 PM	151							
443	4/18/2023	12:15 PM	171							
444	4/18/2023	12:30 PM	151							
445	4/18/2023	12:45 PM	155							
446	4/18/2023	01:00 PM	155							
447	4/18/2023	01:15 PM	153							
448	4/18/2023	01:30 PM	154							
449	4/18/2023	01:45 PM	160							

	A	B	C	D	E	F	G	H	I	J
450	4/18/2023	02:00 PM	141							
451	4/18/2023	02:15 PM	171							
452	4/18/2023	02:30 PM	168							
453	4/18/2023	02:45 PM	206							
454	4/18/2023	03:00 PM	220							
455	4/18/2023	03:15 PM	231							
456	4/18/2023	03:30 PM	236							
457	4/18/2023	03:45 PM	211							
458	4/18/2023	04:00 PM	209							
459	4/18/2023	04:15 PM	269							
460	4/18/2023	04:30 PM	255							
461	4/18/2023	04:45 PM	285							
462	4/18/2023	05:00 PM	270							
463	4/18/2023	05:15 PM	317							
464	4/18/2023	05:30 PM	242							
465	4/18/2023	05:45 PM	201							
466	4/18/2023	06:00 PM	177							
467	4/18/2023	06:15 PM	157							
468	4/18/2023	06:30 PM	139							
469	4/18/2023	06:45 PM	130							
470	4/18/2023	07:00 PM	147							
471	4/18/2023	07:15 PM	137							
472	4/18/2023	07:30 PM	120							
473	4/18/2023	07:45 PM	116							
474	4/18/2023	08:00 PM	91							
475	4/18/2023	08:15 PM	98							
476	4/18/2023	08:30 PM	83							
477	4/18/2023	08:45 PM	70							
478	4/18/2023	09:00 PM	79							
479	4/18/2023	09:15 PM	62							
480	4/18/2023	09:30 PM	54							
481	4/18/2023	09:45 PM	56							
482	4/18/2023	10:00 PM	48							
483	4/18/2023	10:15 PM	39							
484	4/18/2023	10:30 PM	40							
485	4/18/2023	10:45 PM	41							
486	4/18/2023	11:00 PM	28							
487	4/18/2023	11:15 PM	41							
488	4/18/2023	11:30 PM	30							
489	4/18/2023	11:45 PM	36							
490	4/19/2023	12:00 AM	28							
491	4/19/2023	12:15 AM	11							
492	4/19/2023	12:30 AM	20							
493	4/19/2023	12:45 AM	11							
494	4/19/2023	01:00 AM	10							
495	4/19/2023	01:15 AM	7							
496	4/19/2023	01:30 AM	9							
497	4/19/2023	01:45 AM	5							
498	4/19/2023	02:00 AM	7							
499	4/19/2023	02:15 AM	8							

	A	B	C	D	E	F	G	H	I	J
500	4/19/2023	02:30 AM	5							
501	4/19/2023	02:45 AM	3							
502	4/19/2023	03:00 AM	9							
503	4/19/2023	03:15 AM	5							
504	4/19/2023	03:30 AM	7							
505	4/19/2023	03:45 AM	11							
506	4/19/2023	04:00 AM	11							
507	4/19/2023	04:15 AM	11							
508	4/19/2023	04:30 AM	16							
509	4/19/2023	04:45 AM	18							
510	4/19/2023	05:00 AM	16							
511	4/19/2023	05:15 AM	24							
512	4/19/2023	05:30 AM	34							
513	4/19/2023	05:45 AM	35							
514	4/19/2023	06:00 AM	51							
515	4/19/2023	06:15 AM	57							
516	4/19/2023	06:30 AM	102							
517	4/19/2023	06:45 AM	118							
518	4/19/2023	07:00 AM	101							
519	4/19/2023	07:15 AM	150							
520	4/19/2023	07:30 AM	177							
521	4/19/2023	07:45 AM	229							
522	4/19/2023	08:00 AM	163							
523	4/19/2023	08:15 AM	134							
524	4/19/2023	08:30 AM	126							
525	4/19/2023	08:45 AM	135							
526	4/19/2023	09:00 AM	150							
527	4/19/2023	09:15 AM	129							
528	4/19/2023	09:30 AM	115							
529	4/19/2023	09:45 AM	133							
530	4/19/2023	10:00 AM	125							
531	4/19/2023	10:15 AM	136							
532	4/19/2023	10:30 AM	122							
533	4/19/2023	10:45 AM	143							
534	4/19/2023	11:00 AM	133							
535	4/19/2023	11:15 AM	164							
536	4/19/2023	11:30 AM	144							
537	4/19/2023	11:45 AM	167							
538	4/19/2023	12:00 PM	152							
539	4/19/2023	12:15 PM	173							
540	4/19/2023	12:30 PM	164							
541	4/19/2023	12:45 PM	134							
542	4/19/2023	01:00 PM	168							
543	4/19/2023	01:15 PM	160							
544	4/19/2023	01:30 PM	159							
545	4/19/2023	01:45 PM	178							
546	4/19/2023	02:00 PM	175							
547	4/19/2023	02:15 PM	181							
548	4/19/2023	02:30 PM	202							
549	4/19/2023	02:45 PM	225							

	A	B	C	D	E	F	G	H	I	J
550	4/19/2023	03:00 PM	234							
551	4/19/2023	03:15 PM	269							
552	4/19/2023	03:30 PM	234							
553	4/19/2023	03:45 PM	244							
554	4/19/2023	04:00 PM	260							
555	4/19/2023	04:15 PM	298							
556	4/19/2023	04:30 PM	275							
557	4/19/2023	04:45 PM	304							
558	4/19/2023	05:00 PM	262							
559	4/19/2023	05:15 PM	291							
560	4/19/2023	05:30 PM	205							
561	4/19/2023	05:45 PM	215							
562	4/19/2023	06:00 PM	157							
563	4/19/2023	06:15 PM	157							
564	4/19/2023	06:30 PM	150							
565	4/19/2023	06:45 PM	136							
566	4/19/2023	07:00 PM	136							
567	4/19/2023	07:15 PM	143							
568	4/19/2023	07:30 PM	128							
569	4/19/2023	07:45 PM	101							
570	4/19/2023	08:00 PM	112							
571	4/19/2023	08:15 PM	105							
572	4/19/2023	08:30 PM	93							
573	4/19/2023	08:45 PM	74							
574	4/19/2023	09:00 PM	72							
575	4/19/2023	09:15 PM	67							
576	4/19/2023	09:30 PM	60							
577	4/19/2023	09:45 PM	67							
578	4/19/2023	10:00 PM	54							
579	4/19/2023	10:15 PM	45							
580	4/19/2023	10:30 PM	49							
581	4/19/2023	10:45 PM	56							
582	4/19/2023	11:00 PM	33							
583	4/19/2023	11:15 PM	27							
584	4/19/2023	11:30 PM	47							
585	4/19/2023	11:45 PM	36							
586	4/20/2023	12:00 AM	29							
587	4/20/2023	12:15 AM	17							
588	4/20/2023	12:30 AM	10							
589	4/20/2023	12:45 AM	14							
590	4/20/2023	01:00 AM	18							
591	4/20/2023	01:15 AM	5							
592	4/20/2023	01:30 AM	9							
593	4/20/2023	01:45 AM	12							
594	4/20/2023	02:00 AM	6							
595	4/20/2023	02:15 AM	12							
596	4/20/2023	02:30 AM	5							
597	4/20/2023	02:45 AM	5							
598	4/20/2023	03:00 AM	9							
599	4/20/2023	03:15 AM	9							

	A	B	C	D	E	F	G	H	I	J
600	4/20/2023	03:30 AM	4							
601	4/20/2023	03:45 AM	11							
602	4/20/2023	04:00 AM	7							
603	4/20/2023	04:15 AM	10							
604	4/20/2023	04:30 AM	14							
605	4/20/2023	04:45 AM	12							
606	4/20/2023	05:00 AM	15							
607	4/20/2023	05:15 AM	20							
608	4/20/2023	05:30 AM	41							
609	4/20/2023	05:45 AM	44							
610	4/20/2023	06:00 AM	54							
611	4/20/2023	06:15 AM	48							
612	4/20/2023	06:30 AM	88							
613	4/20/2023	06:45 AM	126							
614	4/20/2023	07:00 AM	131							
615	4/20/2023	07:15 AM	146							
616	4/20/2023	07:30 AM	174							
617	4/20/2023	07:45 AM	208							
618	4/20/2023	08:00 AM	163							
619	4/20/2023	08:15 AM	165							
620	4/20/2023	08:30 AM	117							
621	4/20/2023	08:45 AM	142							
622	4/20/2023	09:00 AM	174							
623	4/20/2023	09:15 AM	131							
624	4/20/2023	09:30 AM	142							
625	4/20/2023	09:45 AM	123							
626	4/20/2023	10:00 AM	125							
627	4/20/2023	10:15 AM	109							
628	4/20/2023	10:30 AM	123							
629	4/20/2023	10:45 AM	124							
630	4/20/2023	11:00 AM	160							
631	4/20/2023	11:15 AM	144							
632	4/20/2023	11:30 AM	154							
633	4/20/2023	11:45 AM	181							
634	4/20/2023	12:00 PM	172							
635	4/20/2023	12:15 PM	175							
636	4/20/2023	12:30 PM	161							
637	4/20/2023	12:45 PM	156							
638	4/20/2023	01:00 PM	170							
639	4/20/2023	01:15 PM	190							
640	4/20/2023	01:30 PM	167							
641	4/20/2023	01:45 PM	156							
642	4/20/2023	02:00 PM	172							
643	4/20/2023	02:15 PM	163							
644	4/20/2023	02:30 PM	183							
645	4/20/2023	02:45 PM	217							
646	4/20/2023	03:00 PM	201							
647	4/20/2023	03:15 PM	234							
648	4/20/2023	03:30 PM	270							
649	4/20/2023	03:45 PM	325							

	A	B	C	D	E	F	G	H	I	J
650	4/20/2023	04:00 PM	237							
651	4/20/2023	04:15 PM	315							
652	4/20/2023	04:30 PM	276							
653	4/20/2023	04:45 PM	297							
654	4/20/2023	05:00 PM	273							
655	4/20/2023	05:15 PM	288							
656	4/20/2023	05:30 PM	233							
657	4/20/2023	05:45 PM	206							
658	4/20/2023	06:00 PM	185							
659	4/20/2023	06:15 PM	176							
660	4/20/2023	06:30 PM	166							
661	4/20/2023	06:45 PM	158							
662	4/20/2023	07:00 PM	185							
663	4/20/2023	07:15 PM	150							
664	4/20/2023	07:30 PM	138							
665	4/20/2023	07:45 PM	166							
666	4/20/2023	08:00 PM	120							
667	4/20/2023	08:15 PM	104							
668	4/20/2023	08:30 PM	102							
669	4/20/2023	08:45 PM	108							
670	4/20/2023	09:00 PM	100							
671	4/20/2023	09:15 PM	93							
672	4/20/2023	09:30 PM	65							
673	4/20/2023	09:45 PM	75							
674	4/20/2023	10:00 PM	80							
675	4/20/2023	10:15 PM	71							
676	4/20/2023	10:30 PM	40							
677	4/20/2023	10:45 PM	37							
678	4/20/2023	11:00 PM	32							
679	4/20/2023	11:15 PM	32							
680	4/20/2023	11:30 PM	58							
681	4/20/2023	11:45 PM	29							
682	4/21/2023	12:00 AM	25							
683	4/21/2023	12:15 AM	24							
684	4/21/2023	12:30 AM	29							
685	4/21/2023	12:45 AM	26							
686	4/21/2023	01:00 AM	14							
687	4/21/2023	01:15 AM	17							
688	4/21/2023	01:30 AM	17							
689	4/21/2023	01:45 AM	11							
690	4/21/2023	02:00 AM	12							
691	4/21/2023	02:15 AM	10							
692	4/21/2023	02:30 AM	12							
693	4/21/2023	02:45 AM	3							
694	4/21/2023	03:00 AM	10							
695	4/21/2023	03:15 AM	8							
696	4/21/2023	03:30 AM	7							
697	4/21/2023	03:45 AM	12							
698	4/21/2023	04:00 AM	15							
699	4/21/2023	04:15 AM	11							

	A	B	C	D	E	F	G	H	I	J
700	4/21/2023	04:30 AM	13							
701	4/21/2023	04:45 AM	13							
702	4/21/2023	05:00 AM	13							
703	4/21/2023	05:15 AM	26							
704	4/21/2023	05:30 AM	28							
705	4/21/2023	05:45 AM	27							
706	4/21/2023	06:00 AM	47							
707	4/21/2023	06:15 AM	44							
708	4/21/2023	06:30 AM	93							
709	4/21/2023	06:45 AM	123							
710	4/21/2023	07:00 AM	94							
711	4/21/2023	07:15 AM	131							
712	4/21/2023	07:30 AM	148							
713	4/21/2023	07:45 AM	202							
714	4/21/2023	08:00 AM	149							
715	4/21/2023	08:15 AM	142							
716	4/21/2023	08:30 AM	125							
717	4/21/2023	08:45 AM	171							
718	4/21/2023	09:00 AM	143							
719	4/21/2023	09:15 AM	155							
720	4/21/2023	09:30 AM	150							
721	4/21/2023	09:45 AM	171							
722	4/21/2023	10:00 AM	135							
723	4/21/2023	10:15 AM	152							
724	4/21/2023	10:30 AM	126							
725	4/21/2023	10:45 AM	171							
726	4/21/2023	11:00 AM	158							
727	4/21/2023	11:15 AM	174							
728	4/21/2023	11:30 AM	193							
729	4/21/2023	11:45 AM	185							
730	4/21/2023	12:00 PM	216							
731	4/21/2023	12:15 PM	183							
732	4/21/2023	12:30 PM	177							
733	4/21/2023	12:45 PM	200							
734	4/21/2023	01:00 PM	231							
735	4/21/2023	01:15 PM	205							
736	4/21/2023	01:30 PM	224							
737	4/21/2023	01:45 PM	223							
738	4/21/2023	02:00 PM	210							
739	4/21/2023	02:15 PM	256							
740	4/21/2023	02:30 PM	256							
741	4/21/2023	02:45 PM	270							
742	4/21/2023	03:00 PM	298							
743	4/21/2023	03:15 PM	305							
744	4/21/2023	03:30 PM	300							
745	4/21/2023	03:45 PM	289							
746	4/21/2023	04:00 PM	308							
747	4/21/2023	04:15 PM	325							
748	4/21/2023	04:30 PM	318							
749	4/21/2023	04:45 PM	341							

	A	B	C	D	E	F	G	H	I	J
750	4/21/2023	05:00 PM	296							
751	4/21/2023	05:15 PM	260							
752	4/21/2023	05:30 PM	268							
753	4/21/2023	05:45 PM	221							
754	4/21/2023	06:00 PM	200							
755	4/21/2023	06:15 PM	207							
756	4/21/2023	06:30 PM	218							
757	4/21/2023	06:45 PM	185							
758	4/21/2023	07:00 PM	173							
759	4/21/2023	07:15 PM	184							
760	4/21/2023	07:30 PM	195							
761	4/21/2023	07:45 PM	167							
762	4/21/2023	08:00 PM	159							
763	4/21/2023	08:15 PM	146							
764	4/21/2023	08:30 PM	131							
765	4/21/2023	08:45 PM	130							
766	4/21/2023	09:00 PM	128							
767	4/21/2023	09:15 PM	127							
768	4/21/2023	09:30 PM	125							
769	4/21/2023	09:45 PM	158							
770	4/21/2023	10:00 PM	138							
771	4/21/2023	10:15 PM	115							
772	4/21/2023	10:30 PM	87							
773	4/21/2023	10:45 PM	92							
774	4/21/2023	11:00 PM	66							
775	4/21/2023	11:15 PM	63							
776	4/21/2023	11:30 PM	85							
777	4/21/2023	11:45 PM	79							

	A	B	C	D	E	F	G	H	I	J
1										
2	File Name: C:\Users\barri\OneDrive\Documents\TDB\WSP\SYRACUSE\DATA\BATCH 3\DONE\ATR 1179.tf2									
3	Start Date: 4/14/2023									
4	Start Time: 12:00:00 AM									
5	Location 1: NB I-81 on ramp									
6	Location 2: from US 11									
7										
8										
9	Date	Time	NB							
10	4/14/2023	12:00 AM	14							
11	4/14/2023	12:15 AM	18							
12	4/14/2023	12:30 AM	6							
13	4/14/2023	12:45 AM	7							
14	4/14/2023	01:00 AM	3							
15	4/14/2023	01:15 AM	2							
16	4/14/2023	01:30 AM	7							
17	4/14/2023	01:45 AM	5							
18	4/14/2023	02:00 AM	7							
19	4/14/2023	02:15 AM	2							
20	4/14/2023	02:30 AM	5							
21	4/14/2023	02:45 AM	5							
22	4/14/2023	03:00 AM	6							
23	4/14/2023	03:15 AM	7							
24	4/14/2023	03:30 AM	5							
25	4/14/2023	03:45 AM	12							
26	4/14/2023	04:00 AM	20							
27	4/14/2023	04:15 AM	23							
28	4/14/2023	04:30 AM	25							
29	4/14/2023	04:45 AM	19							
30	4/14/2023	05:00 AM	23							
31	4/14/2023	05:15 AM	16							
32	4/14/2023	05:30 AM	22							
33	4/14/2023	05:45 AM	34							
34	4/14/2023	06:00 AM	23							
35	4/14/2023	06:15 AM	33							
36	4/14/2023	06:30 AM	44							
37	4/14/2023	06:45 AM	63							
38	4/14/2023	07:00 AM	64							
39	4/14/2023	07:15 AM	52							
40	4/14/2023	07:30 AM	64							
41	4/14/2023	07:45 AM	73							
42	4/14/2023	08:00 AM	81							
43	4/14/2023	08:15 AM	64							
44	4/14/2023	08:30 AM	74							
45	4/14/2023	08:45 AM	68							
46	4/14/2023	09:00 AM	60							
47	4/14/2023	09:15 AM	63							
48	4/14/2023	09:30 AM	69							
49	4/14/2023	09:45 AM	65							

	A	B	C	D	E	F	G	H	I	J
50	4/14/2023	10:00 AM	65							
51	4/14/2023	10:15 AM	68							
52	4/14/2023	10:30 AM	74							
53	4/14/2023	10:45 AM	56							
54	4/14/2023	11:00 AM	61							
55	4/14/2023	11:15 AM	77							
56	4/14/2023	11:30 AM	78							
57	4/14/2023	11:45 AM	73							
58	4/14/2023	12:00 PM	85							
59	4/14/2023	12:15 PM	90							
60	4/14/2023	12:30 PM	98							
61	4/14/2023	12:45 PM	95							
62	4/14/2023	01:00 PM	79							
63	4/14/2023	01:15 PM	64							
64	4/14/2023	01:30 PM	86							
65	4/14/2023	01:45 PM	86							
66	4/14/2023	02:00 PM	70							
67	4/14/2023	02:15 PM	74							
68	4/14/2023	02:30 PM	106							
69	4/14/2023	02:45 PM	106							
70	4/14/2023	03:00 PM	151							
71	4/14/2023	03:15 PM	176							
72	4/14/2023	03:30 PM	169							
73	4/14/2023	03:45 PM	190							
74	4/14/2023	04:00 PM	218							
75	4/14/2023	04:15 PM	138							
76	4/14/2023	04:30 PM	174							
77	4/14/2023	04:45 PM	143							
78	4/14/2023	05:00 PM	165							
79	4/14/2023	05:15 PM	140							
80	4/14/2023	05:30 PM	106							
81	4/14/2023	05:45 PM	105							
82	4/14/2023	06:00 PM	82							
83	4/14/2023	06:15 PM	81							
84	4/14/2023	06:30 PM	72							
85	4/14/2023	06:45 PM	66							
86	4/14/2023	07:00 PM	65							
87	4/14/2023	07:15 PM	49							
88	4/14/2023	07:30 PM	48							
89	4/14/2023	07:45 PM	62							
90	4/14/2023	08:00 PM	46							
91	4/14/2023	08:15 PM	42							
92	4/14/2023	08:30 PM	48							
93	4/14/2023	08:45 PM	46							
94	4/14/2023	09:00 PM	30							
95	4/14/2023	09:15 PM	35							
96	4/14/2023	09:30 PM	28							
97	4/14/2023	09:45 PM	32							
98	4/14/2023	10:00 PM	31							
99	4/14/2023	10:15 PM	22							

	A	B	C	D	E	F	G	H	I	J
100	4/14/2023	10:30 PM	19							
101	4/14/2023	10:45 PM	17							
102	4/14/2023	11:00 PM	28							
103	4/14/2023	11:15 PM	21							
104	4/14/2023	11:30 PM	37							
105	4/14/2023	11:45 PM	39							
106	4/15/2023	12:00 AM	16							
107	4/15/2023	12:15 AM	19							
108	4/15/2023	12:30 AM	18							
109	4/15/2023	12:45 AM	7							
110	4/15/2023	01:00 AM	11							
111	4/15/2023	01:15 AM	5							
112	4/15/2023	01:30 AM	8							
113	4/15/2023	01:45 AM	6							
114	4/15/2023	02:00 AM	4							
115	4/15/2023	02:15 AM	3							
116	4/15/2023	02:30 AM	4							
117	4/15/2023	02:45 AM	3							
118	4/15/2023	03:00 AM	6							
119	4/15/2023	03:15 AM	4							
120	4/15/2023	03:30 AM	12							
121	4/15/2023	03:45 AM	9							
122	4/15/2023	04:00 AM	11							
123	4/15/2023	04:15 AM	16							
124	4/15/2023	04:30 AM	16							
125	4/15/2023	04:45 AM	17							
126	4/15/2023	05:00 AM	10							
127	4/15/2023	05:15 AM	11							
128	4/15/2023	05:30 AM	7							
129	4/15/2023	05:45 AM	10							
130	4/15/2023	06:00 AM	8							
131	4/15/2023	06:15 AM	14							
132	4/15/2023	06:30 AM	14							
133	4/15/2023	06:45 AM	22							
134	4/15/2023	07:00 AM	18							
135	4/15/2023	07:15 AM	20							
136	4/15/2023	07:30 AM	34							
137	4/15/2023	07:45 AM	30							
138	4/15/2023	08:00 AM	32							
139	4/15/2023	08:15 AM	49							
140	4/15/2023	08:30 AM	47							
141	4/15/2023	08:45 AM	50							
142	4/15/2023	09:00 AM	34							
143	4/15/2023	09:15 AM	54							
144	4/15/2023	09:30 AM	72							
145	4/15/2023	09:45 AM	79							
146	4/15/2023	10:00 AM	60							
147	4/15/2023	10:15 AM	76							
148	4/15/2023	10:30 AM	76							
149	4/15/2023	10:45 AM	78							

	A	B	C	D	E	F	G	H	I	J
150	4/15/2023	11:00 AM	89							
151	4/15/2023	11:15 AM	91							
152	4/15/2023	11:30 AM	69							
153	4/15/2023	11:45 AM	81							
154	4/15/2023	12:00 PM	84							
155	4/15/2023	12:15 PM	87							
156	4/15/2023	12:30 PM	89							
157	4/15/2023	12:45 PM	108							
158	4/15/2023	01:00 PM	82							
159	4/15/2023	01:15 PM	65							
160	4/15/2023	01:30 PM	75							
161	4/15/2023	01:45 PM	68							
162	4/15/2023	02:00 PM	82							
163	4/15/2023	02:15 PM	71							
164	4/15/2023	02:30 PM	68							
165	4/15/2023	02:45 PM	87							
166	4/15/2023	03:00 PM	71							
167	4/15/2023	03:15 PM	66							
168	4/15/2023	03:30 PM	73							
169	4/15/2023	03:45 PM	59							
170	4/15/2023	04:00 PM	51							
171	4/15/2023	04:15 PM	69							
172	4/15/2023	04:30 PM	72							
173	4/15/2023	04:45 PM	75							
174	4/15/2023	05:00 PM	59							
175	4/15/2023	05:15 PM	77							
176	4/15/2023	05:30 PM	75							
177	4/15/2023	05:45 PM	55							
178	4/15/2023	06:00 PM	58							
179	4/15/2023	06:15 PM	51							
180	4/15/2023	06:30 PM	53							
181	4/15/2023	06:45 PM	41							
182	4/15/2023	07:00 PM	44							
183	4/15/2023	07:15 PM	41							
184	4/15/2023	07:30 PM	43							
185	4/15/2023	07:45 PM	52							
186	4/15/2023	08:00 PM	35							
187	4/15/2023	08:15 PM	33							
188	4/15/2023	08:30 PM	43							
189	4/15/2023	08:45 PM	34							
190	4/15/2023	09:00 PM	31							
191	4/15/2023	09:15 PM	27							
192	4/15/2023	09:30 PM	16							
193	4/15/2023	09:45 PM	20							
194	4/15/2023	10:00 PM	27							
195	4/15/2023	10:15 PM	26							
196	4/15/2023	10:30 PM	20							
197	4/15/2023	10:45 PM	10							
198	4/15/2023	11:00 PM	16							
199	4/15/2023	11:15 PM	8							

	A	B	C	D	E	F	G	H	I	J
200	4/15/2023	11:30 PM	10							
201	4/15/2023	11:45 PM	10							
202	4/16/2023	12:00 AM	18							
203	4/16/2023	12:15 AM	8							
204	4/16/2023	12:30 AM	12							
205	4/16/2023	12:45 AM	10							
206	4/16/2023	01:00 AM	5							
207	4/16/2023	01:15 AM	8							
208	4/16/2023	01:30 AM	4							
209	4/16/2023	01:45 AM	7							
210	4/16/2023	02:00 AM	4							
211	4/16/2023	02:15 AM	5							
212	4/16/2023	02:30 AM	4							
213	4/16/2023	02:45 AM	3							
214	4/16/2023	03:00 AM	5							
215	4/16/2023	03:15 AM	10							
216	4/16/2023	03:30 AM	5							
217	4/16/2023	03:45 AM	11							
218	4/16/2023	04:00 AM	13							
219	4/16/2023	04:15 AM	12							
220	4/16/2023	04:30 AM	13							
221	4/16/2023	04:45 AM	8							
222	4/16/2023	05:00 AM	9							
223	4/16/2023	05:15 AM	8							
224	4/16/2023	05:30 AM	9							
225	4/16/2023	05:45 AM	12							
226	4/16/2023	06:00 AM	7							
227	4/16/2023	06:15 AM	7							
228	4/16/2023	06:30 AM	10							
229	4/16/2023	06:45 AM	16							
230	4/16/2023	07:00 AM	21							
231	4/16/2023	07:15 AM	17							
232	4/16/2023	07:30 AM	17							
233	4/16/2023	07:45 AM	23							
234	4/16/2023	08:00 AM	29							
235	4/16/2023	08:15 AM	23							
236	4/16/2023	08:30 AM	22							
237	4/16/2023	08:45 AM	24							
238	4/16/2023	09:00 AM	46							
239	4/16/2023	09:15 AM	51							
240	4/16/2023	09:30 AM	37							
241	4/16/2023	09:45 AM	56							
242	4/16/2023	10:00 AM	54							
243	4/16/2023	10:15 AM	59							
244	4/16/2023	10:30 AM	46							
245	4/16/2023	10:45 AM	50							
246	4/16/2023	11:00 AM	61							
247	4/16/2023	11:15 AM	74							
248	4/16/2023	11:30 AM	70							
249	4/16/2023	11:45 AM	64							

	A	B	C	D	E	F	G	H	I	J
250	4/16/2023	12:00 PM	83							
251	4/16/2023	12:15 PM	73							
252	4/16/2023	12:30 PM	74							
253	4/16/2023	12:45 PM	64							
254	4/16/2023	01:00 PM	68							
255	4/16/2023	01:15 PM	76							
256	4/16/2023	01:30 PM	61							
257	4/16/2023	01:45 PM	71							
258	4/16/2023	02:00 PM	63							
259	4/16/2023	02:15 PM	82							
260	4/16/2023	02:30 PM	71							
261	4/16/2023	02:45 PM	52							
262	4/16/2023	03:00 PM	56							
263	4/16/2023	03:15 PM	57							
264	4/16/2023	03:30 PM	53							
265	4/16/2023	03:45 PM	58							
266	4/16/2023	04:00 PM	55							
267	4/16/2023	04:15 PM	59							
268	4/16/2023	04:30 PM	62							
269	4/16/2023	04:45 PM	61							
270	4/16/2023	05:00 PM	57							
271	4/16/2023	05:15 PM	57							
272	4/16/2023	05:30 PM	60							
273	4/16/2023	05:45 PM	44							
274	4/16/2023	06:00 PM	53							
275	4/16/2023	06:15 PM	51							
276	4/16/2023	06:30 PM	40							
277	4/16/2023	06:45 PM	49							
278	4/16/2023	07:00 PM	27							
279	4/16/2023	07:15 PM	31							
280	4/16/2023	07:30 PM	36							
281	4/16/2023	07:45 PM	39							
282	4/16/2023	08:00 PM	31							
283	4/16/2023	08:15 PM	30							
284	4/16/2023	08:30 PM	27							
285	4/16/2023	08:45 PM	33							
286	4/16/2023	09:00 PM	18							
287	4/16/2023	09:15 PM	19							
288	4/16/2023	09:30 PM	14							
289	4/16/2023	09:45 PM	24							
290	4/16/2023	10:00 PM	18							
291	4/16/2023	10:15 PM	11							
292	4/16/2023	10:30 PM	10							
293	4/16/2023	10:45 PM	12							
294	4/16/2023	11:00 PM	14							
295	4/16/2023	11:15 PM	12							
296	4/16/2023	11:30 PM	7							
297	4/16/2023	11:45 PM	4							
298	4/17/2023	12:00 AM	8							
299	4/17/2023	12:15 AM	3							

	A	B	C	D	E	F	G	H	I	J
300	4/17/2023	12:30 AM	6							
301	4/17/2023	12:45 AM	2							
302	4/17/2023	01:00 AM	2							
303	4/17/2023	01:15 AM	4							
304	4/17/2023	01:30 AM	5							
305	4/17/2023	01:45 AM	4							
306	4/17/2023	02:00 AM	7							
307	4/17/2023	02:15 AM	2							
308	4/17/2023	02:30 AM	3							
309	4/17/2023	02:45 AM	2							
310	4/17/2023	03:00 AM	4							
311	4/17/2023	03:15 AM	5							
312	4/17/2023	03:30 AM	8							
313	4/17/2023	03:45 AM	13							
314	4/17/2023	04:00 AM	10							
315	4/17/2023	04:15 AM	13							
316	4/17/2023	04:30 AM	15							
317	4/17/2023	04:45 AM	17							
318	4/17/2023	05:00 AM	20							
319	4/17/2023	05:15 AM	15							
320	4/17/2023	05:30 AM	15							
321	4/17/2023	05:45 AM	29							
322	4/17/2023	06:00 AM	17							
323	4/17/2023	06:15 AM	28							
324	4/17/2023	06:30 AM	52							
325	4/17/2023	06:45 AM	55							
326	4/17/2023	07:00 AM	58							
327	4/17/2023	07:15 AM	64							
328	4/17/2023	07:30 AM	65							
329	4/17/2023	07:45 AM	71							
330	4/17/2023	08:00 AM	85							
331	4/17/2023	08:15 AM	48							
332	4/17/2023	08:30 AM	81							
333	4/17/2023	08:45 AM	68							
334	4/17/2023	09:00 AM	49							
335	4/17/2023	09:15 AM	43							
336	4/17/2023	09:30 AM	62							
337	4/17/2023	09:45 AM	70							
338	4/17/2023	10:00 AM	54							
339	4/17/2023	10:15 AM	51							
340	4/17/2023	10:30 AM	56							
341	4/17/2023	10:45 AM	58							
342	4/17/2023	11:00 AM	81							
343	4/17/2023	11:15 AM	56							
344	4/17/2023	11:30 AM	56							
345	4/17/2023	11:45 AM	67							
346	4/17/2023	12:00 PM	68							
347	4/17/2023	12:15 PM	80							
348	4/17/2023	12:30 PM	74							
349	4/17/2023	12:45 PM	66							

	A	B	C	D	E	F	G	H	I	J
350	4/17/2023	01:00 PM	76							
351	4/17/2023	01:15 PM	65							
352	4/17/2023	01:30 PM	85							
353	4/17/2023	01:45 PM	78							
354	4/17/2023	02:00 PM	66							
355	4/17/2023	02:15 PM	71							
356	4/17/2023	02:30 PM	109							
357	4/17/2023	02:45 PM	97							
358	4/17/2023	03:00 PM	100							
359	4/17/2023	03:15 PM	122							
360	4/17/2023	03:30 PM	161							
361	4/17/2023	03:45 PM	121							
362	4/17/2023	04:00 PM	156							
363	4/17/2023	04:15 PM	123							
364	4/17/2023	04:30 PM	191							
365	4/17/2023	04:45 PM	150							
366	4/17/2023	05:00 PM	173							
367	4/17/2023	05:15 PM	138							
368	4/17/2023	05:30 PM	121							
369	4/17/2023	05:45 PM	85							
370	4/17/2023	06:00 PM	81							
371	4/17/2023	06:15 PM	56							
372	4/17/2023	06:30 PM	52							
373	4/17/2023	06:45 PM	61							
374	4/17/2023	07:00 PM	48							
375	4/17/2023	07:15 PM	40							
376	4/17/2023	07:30 PM	45							
377	4/17/2023	07:45 PM	49							
378	4/17/2023	08:00 PM	47							
379	4/17/2023	08:15 PM	34							
380	4/17/2023	08:30 PM	30							
381	4/17/2023	08:45 PM	33							
382	4/17/2023	09:00 PM	25							
383	4/17/2023	09:15 PM	30							
384	4/17/2023	09:30 PM	17							
385	4/17/2023	09:45 PM	23							
386	4/17/2023	10:00 PM	15							
387	4/17/2023	10:15 PM	13							
388	4/17/2023	10:30 PM	24							
389	4/17/2023	10:45 PM	14							
390	4/17/2023	11:00 PM	17							
391	4/17/2023	11:15 PM	9							
392	4/17/2023	11:30 PM	11							
393	4/17/2023	11:45 PM	10							
394	4/18/2023	12:00 AM	14							
395	4/18/2023	12:15 AM	11							
396	4/18/2023	12:30 AM	3							
397	4/18/2023	12:45 AM	4							
398	4/18/2023	01:00 AM	5							
399	4/18/2023	01:15 AM	3							

	A	B	C	D	E	F	G	H	I	J
400	4/18/2023	01:30 AM	5							
401	4/18/2023	01:45 AM	1							
402	4/18/2023	02:00 AM	2							
403	4/18/2023	02:15 AM	5							
404	4/18/2023	02:30 AM	2							
405	4/18/2023	02:45 AM	5							
406	4/18/2023	03:00 AM	6							
407	4/18/2023	03:15 AM	10							
408	4/18/2023	03:30 AM	10							
409	4/18/2023	03:45 AM	9							
410	4/18/2023	04:00 AM	10							
411	4/18/2023	04:15 AM	16							
412	4/18/2023	04:30 AM	20							
413	4/18/2023	04:45 AM	23							
414	4/18/2023	05:00 AM	19							
415	4/18/2023	05:15 AM	13							
416	4/18/2023	05:30 AM	16							
417	4/18/2023	05:45 AM	26							
418	4/18/2023	06:00 AM	28							
419	4/18/2023	06:15 AM	39							
420	4/18/2023	06:30 AM	50							
421	4/18/2023	06:45 AM	62							
422	4/18/2023	07:00 AM	60							
423	4/18/2023	07:15 AM	69							
424	4/18/2023	07:30 AM	70							
425	4/18/2023	07:45 AM	67							
426	4/18/2023	08:00 AM	73							
427	4/18/2023	08:15 AM	45							
428	4/18/2023	08:30 AM	95							
429	4/18/2023	08:45 AM	50							
430	4/18/2023	09:00 AM	55							
431	4/18/2023	09:15 AM	61							
432	4/18/2023	09:30 AM	58							
433	4/18/2023	09:45 AM	55							
434	4/18/2023	10:00 AM	49							
435	4/18/2023	10:15 AM	48							
436	4/18/2023	10:30 AM	72							
437	4/18/2023	10:45 AM	53							
438	4/18/2023	11:00 AM	60							
439	4/18/2023	11:15 AM	58							
440	4/18/2023	11:30 AM	62							
441	4/18/2023	11:45 AM	67							
442	4/18/2023	12:00 PM	77							
443	4/18/2023	12:15 PM	68							
444	4/18/2023	12:30 PM	67							
445	4/18/2023	12:45 PM	73							
446	4/18/2023	01:00 PM	69							
447	4/18/2023	01:15 PM	73							
448	4/18/2023	01:30 PM	73							
449	4/18/2023	01:45 PM	73							

	A	B	C	D	E	F	G	H	I	J
450	4/18/2023	02:00 PM	70							
451	4/18/2023	02:15 PM	79							
452	4/18/2023	02:30 PM	105							
453	4/18/2023	02:45 PM	102							
454	4/18/2023	03:00 PM	117							
455	4/18/2023	03:15 PM	115							
456	4/18/2023	03:30 PM	172							
457	4/18/2023	03:45 PM	142							
458	4/18/2023	04:00 PM	155							
459	4/18/2023	04:15 PM	144							
460	4/18/2023	04:30 PM	168							
461	4/18/2023	04:45 PM	171							
462	4/18/2023	05:00 PM	171							
463	4/18/2023	05:15 PM	143							
464	4/18/2023	05:30 PM	120							
465	4/18/2023	05:45 PM	77							
466	4/18/2023	06:00 PM	81							
467	4/18/2023	06:15 PM	58							
468	4/18/2023	06:30 PM	73							
469	4/18/2023	06:45 PM	55							
470	4/18/2023	07:00 PM	62							
471	4/18/2023	07:15 PM	55							
472	4/18/2023	07:30 PM	49							
473	4/18/2023	07:45 PM	60							
474	4/18/2023	08:00 PM	50							
475	4/18/2023	08:15 PM	40							
476	4/18/2023	08:30 PM	46							
477	4/18/2023	08:45 PM	69							
478	4/18/2023	09:00 PM	37							
479	4/18/2023	09:15 PM	20							
480	4/18/2023	09:30 PM	13							
481	4/18/2023	09:45 PM	22							
482	4/18/2023	10:00 PM	29							
483	4/18/2023	10:15 PM	23							
484	4/18/2023	10:30 PM	15							
485	4/18/2023	10:45 PM	21							
486	4/18/2023	11:00 PM	14							
487	4/18/2023	11:15 PM	11							
488	4/18/2023	11:30 PM	12							
489	4/18/2023	11:45 PM	7							
490	4/19/2023	12:00 AM	11							
491	4/19/2023	12:15 AM	5							
492	4/19/2023	12:30 AM	6							
493	4/19/2023	12:45 AM	2							
494	4/19/2023	01:00 AM	6							
495	4/19/2023	01:15 AM	2							
496	4/19/2023	01:30 AM	3							
497	4/19/2023	01:45 AM	2							
498	4/19/2023	02:00 AM	0							
499	4/19/2023	02:15 AM	4							

	A	B	C	D	E	F	G	H	I	J
500	4/19/2023	02:30 AM	4							
501	4/19/2023	02:45 AM	6							
502	4/19/2023	03:00 AM	7							
503	4/19/2023	03:15 AM	3							
504	4/19/2023	03:30 AM	12							
505	4/19/2023	03:45 AM	8							
506	4/19/2023	04:00 AM	16							
507	4/19/2023	04:15 AM	19							
508	4/19/2023	04:30 AM	16							
509	4/19/2023	04:45 AM	21							
510	4/19/2023	05:00 AM	24							
511	4/19/2023	05:15 AM	14							
512	4/19/2023	05:30 AM	18							
513	4/19/2023	05:45 AM	30							
514	4/19/2023	06:00 AM	24							
515	4/19/2023	06:15 AM	36							
516	4/19/2023	06:30 AM	62							
517	4/19/2023	06:45 AM	54							
518	4/19/2023	07:00 AM	67							
519	4/19/2023	07:15 AM	78							
520	4/19/2023	07:30 AM	61							
521	4/19/2023	07:45 AM	73							
522	4/19/2023	08:00 AM	73							
523	4/19/2023	08:15 AM	60							
524	4/19/2023	08:30 AM	66							
525	4/19/2023	08:45 AM	61							
526	4/19/2023	09:00 AM	39							
527	4/19/2023	09:15 AM	65							
528	4/19/2023	09:30 AM	63							
529	4/19/2023	09:45 AM	57							
530	4/19/2023	10:00 AM	40							
531	4/19/2023	10:15 AM	55							
532	4/19/2023	10:30 AM	63							
533	4/19/2023	10:45 AM	56							
534	4/19/2023	11:00 AM	71							
535	4/19/2023	11:15 AM	58							
536	4/19/2023	11:30 AM	53							
537	4/19/2023	11:45 AM	55							
538	4/19/2023	12:00 PM	63							
539	4/19/2023	12:15 PM	61							
540	4/19/2023	12:30 PM	67							
541	4/19/2023	12:45 PM	58							
542	4/19/2023	01:00 PM	71							
543	4/19/2023	01:15 PM	68							
544	4/19/2023	01:30 PM	82							
545	4/19/2023	01:45 PM	75							
546	4/19/2023	02:00 PM	80							
547	4/19/2023	02:15 PM	79							
548	4/19/2023	02:30 PM	98							
549	4/19/2023	02:45 PM	106							

	A	B	C	D	E	F	G	H	I	J
550	4/19/2023	03:00 PM	100							
551	4/19/2023	03:15 PM	134							
552	4/19/2023	03:30 PM	147							
553	4/19/2023	03:45 PM	120							
554	4/19/2023	04:00 PM	160							
555	4/19/2023	04:15 PM	117							
556	4/19/2023	04:30 PM	189							
557	4/19/2023	04:45 PM	158							
558	4/19/2023	05:00 PM	189							
559	4/19/2023	05:15 PM	143							
560	4/19/2023	05:30 PM	131							
561	4/19/2023	05:45 PM	81							
562	4/19/2023	06:00 PM	94							
563	4/19/2023	06:15 PM	59							
564	4/19/2023	06:30 PM	60							
565	4/19/2023	06:45 PM	47							
566	4/19/2023	07:00 PM	74							
567	4/19/2023	07:15 PM	45							
568	4/19/2023	07:30 PM	55							
569	4/19/2023	07:45 PM	58							
570	4/19/2023	08:00 PM	65							
571	4/19/2023	08:15 PM	55							
572	4/19/2023	08:30 PM	47							
573	4/19/2023	08:45 PM	25							
574	4/19/2023	09:00 PM	41							
575	4/19/2023	09:15 PM	31							
576	4/19/2023	09:30 PM	20							
577	4/19/2023	09:45 PM	20							
578	4/19/2023	10:00 PM	26							
579	4/19/2023	10:15 PM	14							
580	4/19/2023	10:30 PM	13							
581	4/19/2023	10:45 PM	18							
582	4/19/2023	11:00 PM	14							
583	4/19/2023	11:15 PM	10							
584	4/19/2023	11:30 PM	17							
585	4/19/2023	11:45 PM	8							
586	4/20/2023	12:00 AM	10							
587	4/20/2023	12:15 AM	16							
588	4/20/2023	12:30 AM	9							
589	4/20/2023	12:45 AM	10							
590	4/20/2023	01:00 AM	2							
591	4/20/2023	01:15 AM	6							
592	4/20/2023	01:30 AM	2							
593	4/20/2023	01:45 AM	2							
594	4/20/2023	02:00 AM	4							
595	4/20/2023	02:15 AM	2							
596	4/20/2023	02:30 AM	4							
597	4/20/2023	02:45 AM	5							
598	4/20/2023	03:00 AM	6							
599	4/20/2023	03:15 AM	7							

	A	B	C	D	E	F	G	H	I	J
600	4/20/2023	03:30 AM	14							
601	4/20/2023	03:45 AM	11							
602	4/20/2023	04:00 AM	17							
603	4/20/2023	04:15 AM	20							
604	4/20/2023	04:30 AM	27							
605	4/20/2023	04:45 AM	29							
606	4/20/2023	05:00 AM	14							
607	4/20/2023	05:15 AM	14							
608	4/20/2023	05:30 AM	16							
609	4/20/2023	05:45 AM	40							
610	4/20/2023	06:00 AM	31							
611	4/20/2023	06:15 AM	38							
612	4/20/2023	06:30 AM	55							
613	4/20/2023	06:45 AM	53							
614	4/20/2023	07:00 AM	76							
615	4/20/2023	07:15 AM	73							
616	4/20/2023	07:30 AM	74							
617	4/20/2023	07:45 AM	76							
618	4/20/2023	08:00 AM	68							
619	4/20/2023	08:15 AM	54							
620	4/20/2023	08:30 AM	65							
621	4/20/2023	08:45 AM	55							
622	4/20/2023	09:00 AM	47							
623	4/20/2023	09:15 AM	58							
624	4/20/2023	09:30 AM	65							
625	4/20/2023	09:45 AM	62							
626	4/20/2023	10:00 AM	58							
627	4/20/2023	10:15 AM	61							
628	4/20/2023	10:30 AM	67							
629	4/20/2023	10:45 AM	53							
630	4/20/2023	11:00 AM	63							
631	4/20/2023	11:15 AM	60							
632	4/20/2023	11:30 AM	60							
633	4/20/2023	11:45 AM	67							
634	4/20/2023	12:00 PM	76							
635	4/20/2023	12:15 PM	81							
636	4/20/2023	12:30 PM	59							
637	4/20/2023	12:45 PM	78							
638	4/20/2023	01:00 PM	64							
639	4/20/2023	01:15 PM	57							
640	4/20/2023	01:30 PM	87							
641	4/20/2023	01:45 PM	71							
642	4/20/2023	02:00 PM	86							
643	4/20/2023	02:15 PM	80							
644	4/20/2023	02:30 PM	88							
645	4/20/2023	02:45 PM	97							
646	4/20/2023	03:00 PM	117							
647	4/20/2023	03:15 PM	108							
648	4/20/2023	03:30 PM	176							
649	4/20/2023	03:45 PM	140							

	A	B	C	D	E	F	G	H	I	J
650	4/20/2023	04:00 PM	162							
651	4/20/2023	04:15 PM	175							
652	4/20/2023	04:30 PM	193							
653	4/20/2023	04:45 PM	135							
654	4/20/2023	05:00 PM	173							
655	4/20/2023	05:15 PM	161							
656	4/20/2023	05:30 PM	114							
657	4/20/2023	05:45 PM	97							
658	4/20/2023	06:00 PM	89							
659	4/20/2023	06:15 PM	67							
660	4/20/2023	06:30 PM	74							
661	4/20/2023	06:45 PM	64							
662	4/20/2023	07:00 PM	68							
663	4/20/2023	07:15 PM	57							
664	4/20/2023	07:30 PM	66							
665	4/20/2023	07:45 PM	67							
666	4/20/2023	08:00 PM	48							
667	4/20/2023	08:15 PM	38							
668	4/20/2023	08:30 PM	52							
669	4/20/2023	08:45 PM	33							
670	4/20/2023	09:00 PM	41							
671	4/20/2023	09:15 PM	30							
672	4/20/2023	09:30 PM	30							
673	4/20/2023	09:45 PM	22							
674	4/20/2023	10:00 PM	20							
675	4/20/2023	10:15 PM	16							
676	4/20/2023	10:30 PM	15							
677	4/20/2023	10:45 PM	18							
678	4/20/2023	11:00 PM	15							
679	4/20/2023	11:15 PM	8							
680	4/20/2023	11:30 PM	15							
681	4/20/2023	11:45 PM	7							
682	4/21/2023	12:00 AM	16							
683	4/21/2023	12:15 AM	9							
684	4/21/2023	12:30 AM	9							
685	4/21/2023	12:45 AM	3							
686	4/21/2023	01:00 AM	4							
687	4/21/2023	01:15 AM	6							
688	4/21/2023	01:30 AM	7							
689	4/21/2023	01:45 AM	3							
690	4/21/2023	02:00 AM	2							
691	4/21/2023	02:15 AM	6							
692	4/21/2023	02:30 AM	4							
693	4/21/2023	02:45 AM	4							
694	4/21/2023	03:00 AM	10							
695	4/21/2023	03:15 AM	8							
696	4/21/2023	03:30 AM	10							
697	4/21/2023	03:45 AM	22							
698	4/21/2023	04:00 AM	15							
699	4/21/2023	04:15 AM	18							

	A	B	C	D	E	F	G	H	I	J
700	4/21/2023	04:30 AM	32							
701	4/21/2023	04:45 AM	24							
702	4/21/2023	05:00 AM	19							
703	4/21/2023	05:15 AM	19							
704	4/21/2023	05:30 AM	24							
705	4/21/2023	05:45 AM	34							
706	4/21/2023	06:00 AM	24							
707	4/21/2023	06:15 AM	29							
708	4/21/2023	06:30 AM	50							
709	4/21/2023	06:45 AM	47							
710	4/21/2023	07:00 AM	64							
711	4/21/2023	07:15 AM	62							
712	4/21/2023	07:30 AM	65							
713	4/21/2023	07:45 AM	73							
714	4/21/2023	08:00 AM	69							
715	4/21/2023	08:15 AM	81							
716	4/21/2023	08:30 AM	66							
717	4/21/2023	08:45 AM	48							
718	4/21/2023	09:00 AM	46							
719	4/21/2023	09:15 AM	83							
720	4/21/2023	09:30 AM	55							
721	4/21/2023	09:45 AM	59							
722	4/21/2023	10:00 AM	55							
723	4/21/2023	10:15 AM	73							
724	4/21/2023	10:30 AM	68							
725	4/21/2023	10:45 AM	67							
726	4/21/2023	11:00 AM	80							
727	4/21/2023	11:15 AM	80							
728	4/21/2023	11:30 AM	81							
729	4/21/2023	11:45 AM	99							
730	4/21/2023	12:00 PM	97							
731	4/21/2023	12:15 PM	88							
732	4/21/2023	12:30 PM	72							
733	4/21/2023	12:45 PM	72							
734	4/21/2023	01:00 PM	88							
735	4/21/2023	01:15 PM	83							
736	4/21/2023	01:30 PM	90							
737	4/21/2023	01:45 PM	85							
738	4/21/2023	02:00 PM	71							
739	4/21/2023	02:15 PM	83							
740	4/21/2023	02:30 PM	105							
741	4/21/2023	02:45 PM	118							
742	4/21/2023	03:00 PM	140							
743	4/21/2023	03:15 PM	121							
744	4/21/2023	03:30 PM	141							
745	4/21/2023	03:45 PM	145							
746	4/21/2023	04:00 PM	152							
747	4/21/2023	04:15 PM	125							
748	4/21/2023	04:30 PM	153							
749	4/21/2023	04:45 PM	135							

	A	B	C	D	E	F	G	H	I	J
750	4/21/2023	05:00 PM	149							
751	4/21/2023	05:15 PM	136							
752	4/21/2023	05:30 PM	93							
753	4/21/2023	05:45 PM	108							
754	4/21/2023	06:00 PM	104							
755	4/21/2023	06:15 PM	71							
756	4/21/2023	06:30 PM	83							
757	4/21/2023	06:45 PM	58							
758	4/21/2023	07:00 PM	42							
759	4/21/2023	07:15 PM	45							
760	4/21/2023	07:30 PM	56							
761	4/21/2023	07:45 PM	45							
762	4/21/2023	08:00 PM	41							
763	4/21/2023	08:15 PM	36							
764	4/21/2023	08:30 PM	42							
765	4/21/2023	08:45 PM	32							
766	4/21/2023	09:00 PM	29							
767	4/21/2023	09:15 PM	38							
768	4/21/2023	09:30 PM	16							
769	4/21/2023	09:45 PM	34							
770	4/21/2023	10:00 PM	30							
771	4/21/2023	10:15 PM	24							
772	4/21/2023	10:30 PM	22							
773	4/21/2023	10:45 PM	20							
774	4/21/2023	11:00 PM	21							
775	4/21/2023	11:15 PM	16							
776	4/21/2023	11:30 PM	19							
777	4/21/2023	11:45 PM	11							

	A	B	C	D	E	F	G	H	I	J
1										
2	File Name: C:\Users\barri\OneDrive\Documents\TDB\WSP\SYRACUSE\DATA\BATCH 3\DONE\ATR 1180.tf2									
3	Start Date: 4/14/2023									
4	Start Time: 12:00:00 AM									
5	Location 1: NB I-81									
6	Location 2: at US 11 GPS									
7										
8										
9	Date	Time	NB							
10	4/14/2023	12:00 AM	123							
11	4/14/2023	12:15 AM	98							
12	4/14/2023	12:30 AM	92							
13	4/14/2023	12:45 AM	68							
14	4/14/2023	01:00 AM	55							
15	4/14/2023	01:15 AM	44							
16	4/14/2023	01:30 AM	50							
17	4/14/2023	01:45 AM	40							
18	4/14/2023	02:00 AM	41							
19	4/14/2023	02:15 AM	52							
20	4/14/2023	02:30 AM	35							
21	4/14/2023	02:45 AM	58							
22	4/14/2023	03:00 AM	60							
23	4/14/2023	03:15 AM	88							
24	4/14/2023	03:30 AM	86							
25	4/14/2023	03:45 AM	90							
26	4/14/2023	04:00 AM	112							
27	4/14/2023	04:15 AM	122							
28	4/14/2023	04:30 AM	140							
29	4/14/2023	04:45 AM	162							
30	4/14/2023	05:00 AM	138							
31	4/14/2023	05:15 AM	149							
32	4/14/2023	05:30 AM	159							
33	4/14/2023	05:45 AM	178							
34	4/14/2023	06:00 AM	145							
35	4/14/2023	06:15 AM	206							
36	4/14/2023	06:30 AM	289							
37	4/14/2023	06:45 AM	363							
38	4/14/2023	07:00 AM	322							
39	4/14/2023	07:15 AM	358							
40	4/14/2023	07:30 AM	476							
41	4/14/2023	07:45 AM	468							
42	4/14/2023	08:00 AM	414							
43	4/14/2023	08:15 AM	461							
44	4/14/2023	08:30 AM	383							
45	4/14/2023	08:45 AM	438							
46	4/14/2023	09:00 AM	392							
47	4/14/2023	09:15 AM	416							
48	4/14/2023	09:30 AM	460							
49	4/14/2023	09:45 AM	448							

	A	B	C	D	E	F	G	H	I	J
50	4/14/2023	10:00 AM	401							
51	4/14/2023	10:15 AM	458							
52	4/14/2023	10:30 AM	436							
53	4/14/2023	10:45 AM	460							
54	4/14/2023	11:00 AM	460							
55	4/14/2023	11:15 AM	416							
56	4/14/2023	11:30 AM	512							
57	4/14/2023	11:45 AM	485							
58	4/14/2023	12:00 PM	476							
59	4/14/2023	12:15 PM	494							
60	4/14/2023	12:30 PM	462							
61	4/14/2023	12:45 PM	556							
62	4/14/2023	01:00 PM	504							
63	4/14/2023	01:15 PM	477							
64	4/14/2023	01:30 PM	471							
65	4/14/2023	01:45 PM	500							
66	4/14/2023	02:00 PM	592							
67	4/14/2023	02:15 PM	518							
68	4/14/2023	02:30 PM	574							
69	4/14/2023	02:45 PM	293							
70	4/14/2023	03:00 PM	124							
71	4/14/2023	03:15 PM	113							
72	4/14/2023	03:30 PM	230							
73	4/14/2023	03:45 PM	430							
74	4/14/2023	04:00 PM	767							
75	4/14/2023	04:15 PM	729							
76	4/14/2023	04:30 PM	739							
77	4/14/2023	04:45 PM	767							
78	4/14/2023	05:00 PM	716							
79	4/14/2023	05:15 PM	662							
80	4/14/2023	05:30 PM	610							
81	4/14/2023	05:45 PM	534							
82	4/14/2023	06:00 PM	490							
83	4/14/2023	06:15 PM	464							
84	4/14/2023	06:30 PM	415							
85	4/14/2023	06:45 PM	414							
86	4/14/2023	07:00 PM	371							
87	4/14/2023	07:15 PM	377							
88	4/14/2023	07:30 PM	391							
89	4/14/2023	07:45 PM	346							
90	4/14/2023	08:00 PM	323							
91	4/14/2023	08:15 PM	330							
92	4/14/2023	08:30 PM	302							
93	4/14/2023	08:45 PM	274							
94	4/14/2023	09:00 PM	308							
95	4/14/2023	09:15 PM	282							
96	4/14/2023	09:30 PM	284							
97	4/14/2023	09:45 PM	230							
98	4/14/2023	10:00 PM	204							
99	4/14/2023	10:15 PM	226							

	A	B	C	D	E	F	G	H	I	J
100	4/14/2023	10:30 PM	213							
101	4/14/2023	10:45 PM	242							
102	4/14/2023	11:00 PM	276							
103	4/14/2023	11:15 PM	334							
104	4/14/2023	11:30 PM	335							
105	4/14/2023	11:45 PM	246							
106	4/15/2023	12:00 AM	190							
107	4/15/2023	12:15 AM	136							
108	4/15/2023	12:30 AM	122							
109	4/15/2023	12:45 AM	92							
110	4/15/2023	01:00 AM	92							
111	4/15/2023	01:15 AM	84							
112	4/15/2023	01:30 AM	70							
113	4/15/2023	01:45 AM	68							
114	4/15/2023	02:00 AM	82							
115	4/15/2023	02:15 AM	64							
116	4/15/2023	02:30 AM	51							
117	4/15/2023	02:45 AM	64							
118	4/15/2023	03:00 AM	62							
119	4/15/2023	03:15 AM	59							
120	4/15/2023	03:30 AM	68							
121	4/15/2023	03:45 AM	93							
122	4/15/2023	04:00 AM	93							
123	4/15/2023	04:15 AM	104							
124	4/15/2023	04:30 AM	143							
125	4/15/2023	04:45 AM	138							
126	4/15/2023	05:00 AM	95							
127	4/15/2023	05:15 AM	82							
128	4/15/2023	05:30 AM	94							
129	4/15/2023	05:45 AM	88							
130	4/15/2023	06:00 AM	76							
131	4/15/2023	06:15 AM	92							
132	4/15/2023	06:30 AM	151							
133	4/15/2023	06:45 AM	175							
134	4/15/2023	07:00 AM	124							
135	4/15/2023	07:15 AM	180							
136	4/15/2023	07:30 AM	206							
137	4/15/2023	07:45 AM	242							
138	4/15/2023	08:00 AM	223							
139	4/15/2023	08:15 AM	255							
140	4/15/2023	08:30 AM	281							
141	4/15/2023	08:45 AM	294							
142	4/15/2023	09:00 AM	336							
143	4/15/2023	09:15 AM	344							
144	4/15/2023	09:30 AM	414							
145	4/15/2023	09:45 AM	433							
146	4/15/2023	10:00 AM	432							
147	4/15/2023	10:15 AM	434							
148	4/15/2023	10:30 AM	440							
149	4/15/2023	10:45 AM	474							

	A	B	C	D	E	F	G	H	I	J
150	4/15/2023	11:00 AM	468							
151	4/15/2023	11:15 AM	451							
152	4/15/2023	11:30 AM	456							
153	4/15/2023	11:45 AM	514							
154	4/15/2023	12:00 PM	459							
155	4/15/2023	12:15 PM	461							
156	4/15/2023	12:30 PM	443							
157	4/15/2023	12:45 PM	496							
158	4/15/2023	01:00 PM	448							
159	4/15/2023	01:15 PM	467							
160	4/15/2023	01:30 PM	524							
161	4/15/2023	01:45 PM	476							
162	4/15/2023	02:00 PM	488							
163	4/15/2023	02:15 PM	525							
164	4/15/2023	02:30 PM	475							
165	4/15/2023	02:45 PM	490							
166	4/15/2023	03:00 PM	477							
167	4/15/2023	03:15 PM	492							
168	4/15/2023	03:30 PM	523							
169	4/15/2023	03:45 PM	465							
170	4/15/2023	04:00 PM	473							
171	4/15/2023	04:15 PM	467							
172	4/15/2023	04:30 PM	434							
173	4/15/2023	04:45 PM	457							
174	4/15/2023	05:00 PM	412							
175	4/15/2023	05:15 PM	382							
176	4/15/2023	05:30 PM	404							
177	4/15/2023	05:45 PM	356							
178	4/15/2023	06:00 PM	354							
179	4/15/2023	06:15 PM	360							
180	4/15/2023	06:30 PM	348							
181	4/15/2023	06:45 PM	352							
182	4/15/2023	07:00 PM	345							
183	4/15/2023	07:15 PM	328							
184	4/15/2023	07:30 PM	341							
185	4/15/2023	07:45 PM	321							
186	4/15/2023	08:00 PM	268							
187	4/15/2023	08:15 PM	263							
188	4/15/2023	08:30 PM	268							
189	4/15/2023	08:45 PM	222							
190	4/15/2023	09:00 PM	230							
191	4/15/2023	09:15 PM	236							
192	4/15/2023	09:30 PM	246							
193	4/15/2023	09:45 PM	261							
194	4/15/2023	10:00 PM	280							
195	4/15/2023	10:15 PM	265							
196	4/15/2023	10:30 PM	231							
197	4/15/2023	10:45 PM	190							
198	4/15/2023	11:00 PM	164							
199	4/15/2023	11:15 PM	148							

	A	B	C	D	E	F	G	H	I	J
200	4/15/2023	11:30 PM	118							
201	4/15/2023	11:45 PM	124							
202	4/16/2023	12:00 AM	96							
203	4/16/2023	12:15 AM	83							
204	4/16/2023	12:30 AM	110							
205	4/16/2023	12:45 AM	92							
206	4/16/2023	01:00 AM	76							
207	4/16/2023	01:15 AM	84							
208	4/16/2023	01:30 AM	91							
209	4/16/2023	01:45 AM	76							
210	4/16/2023	02:00 AM	54							
211	4/16/2023	02:15 AM	63							
212	4/16/2023	02:30 AM	49							
213	4/16/2023	02:45 AM	44							
214	4/16/2023	03:00 AM	54							
215	4/16/2023	03:15 AM	49							
216	4/16/2023	03:30 AM	66							
217	4/16/2023	03:45 AM	90							
218	4/16/2023	04:00 AM	89							
219	4/16/2023	04:15 AM	76							
220	4/16/2023	04:30 AM	118							
221	4/16/2023	04:45 AM	94							
222	4/16/2023	05:00 AM	96							
223	4/16/2023	05:15 AM	64							
224	4/16/2023	05:30 AM	57							
225	4/16/2023	05:45 AM	71							
226	4/16/2023	06:00 AM	81							
227	4/16/2023	06:15 AM	79							
228	4/16/2023	06:30 AM	109							
229	4/16/2023	06:45 AM	168							
230	4/16/2023	07:00 AM	170							
231	4/16/2023	07:15 AM	192							
232	4/16/2023	07:30 AM	210							
233	4/16/2023	07:45 AM	260							
234	4/16/2023	08:00 AM	208							
235	4/16/2023	08:15 AM	238							
236	4/16/2023	08:30 AM	297							
237	4/16/2023	08:45 AM	279							
238	4/16/2023	09:00 AM	300							
239	4/16/2023	09:15 AM	306							
240	4/16/2023	09:30 AM	352							
241	4/16/2023	09:45 AM	380							
242	4/16/2023	10:00 AM	416							
243	4/16/2023	10:15 AM	490							
244	4/16/2023	10:30 AM	480							
245	4/16/2023	10:45 AM	548							
246	4/16/2023	11:00 AM	580							
247	4/16/2023	11:15 AM	546							
248	4/16/2023	11:30 AM	572							
249	4/16/2023	11:45 AM	609							

	A	B	C	D	E	F	G	H	I	J
250	4/16/2023	12:00 PM	556							
251	4/16/2023	12:15 PM	566							
252	4/16/2023	12:30 PM	568							
253	4/16/2023	12:45 PM	643							
254	4/16/2023	01:00 PM	567							
255	4/16/2023	01:15 PM	572							
256	4/16/2023	01:30 PM	554							
257	4/16/2023	01:45 PM	600							
258	4/16/2023	02:00 PM	596							
259	4/16/2023	02:15 PM	530							
260	4/16/2023	02:30 PM	554							
261	4/16/2023	02:45 PM	575							
262	4/16/2023	03:00 PM	584							
263	4/16/2023	03:15 PM	567							
264	4/16/2023	03:30 PM	552							
265	4/16/2023	03:45 PM	569							
266	4/16/2023	04:00 PM	490							
267	4/16/2023	04:15 PM	555							
268	4/16/2023	04:30 PM	540							
269	4/16/2023	04:45 PM	532							
270	4/16/2023	05:00 PM	514							
271	4/16/2023	05:15 PM	539							
272	4/16/2023	05:30 PM	530							
273	4/16/2023	05:45 PM	525							
274	4/16/2023	06:00 PM	487							
275	4/16/2023	06:15 PM	472							
276	4/16/2023	06:30 PM	416							
277	4/16/2023	06:45 PM	407							
278	4/16/2023	07:00 PM	374							
279	4/16/2023	07:15 PM	390							
280	4/16/2023	07:30 PM	388							
281	4/16/2023	07:45 PM	324							
282	4/16/2023	08:00 PM	336							
283	4/16/2023	08:15 PM	340							
284	4/16/2023	08:30 PM	288							
285	4/16/2023	08:45 PM	248							
286	4/16/2023	09:00 PM	213							
287	4/16/2023	09:15 PM	208							
288	4/16/2023	09:30 PM	226							
289	4/16/2023	09:45 PM	172							
290	4/16/2023	10:00 PM	172							
291	4/16/2023	10:15 PM	155							
292	4/16/2023	10:30 PM	162							
293	4/16/2023	10:45 PM	152							
294	4/16/2023	11:00 PM	139							
295	4/16/2023	11:15 PM	110							
296	4/16/2023	11:30 PM	146							
297	4/16/2023	11:45 PM	106							
298	4/17/2023	12:00 AM	98							
299	4/17/2023	12:15 AM	80							

	A	B	C	D	E	F	G	H	I	J
300	4/17/2023	12:30 AM	58							
301	4/17/2023	12:45 AM	54							
302	4/17/2023	01:00 AM	70							
303	4/17/2023	01:15 AM	41							
304	4/17/2023	01:30 AM	52							
305	4/17/2023	01:45 AM	34							
306	4/17/2023	02:00 AM	41							
307	4/17/2023	02:15 AM	30							
308	4/17/2023	02:30 AM	49							
309	4/17/2023	02:45 AM	54							
310	4/17/2023	03:00 AM	56							
311	4/17/2023	03:15 AM	64							
312	4/17/2023	03:30 AM	67							
313	4/17/2023	03:45 AM	82							
314	4/17/2023	04:00 AM	125							
315	4/17/2023	04:15 AM	138							
316	4/17/2023	04:30 AM	140							
317	4/17/2023	04:45 AM	173							
318	4/17/2023	05:00 AM	137							
319	4/17/2023	05:15 AM	146							
320	4/17/2023	05:30 AM	178							
321	4/17/2023	05:45 AM	226							
322	4/17/2023	06:00 AM	218							
323	4/17/2023	06:15 AM	244							
324	4/17/2023	06:30 AM	366							
325	4/17/2023	06:45 AM	422							
326	4/17/2023	07:00 AM	350							
327	4/17/2023	07:15 AM	481							
328	4/17/2023	07:30 AM	598							
329	4/17/2023	07:45 AM	685							
330	4/17/2023	08:00 AM	521							
331	4/17/2023	08:15 AM	536							
332	4/17/2023	08:30 AM	468							
333	4/17/2023	08:45 AM	537							
334	4/17/2023	09:00 AM	461							
335	4/17/2023	09:15 AM	488							
336	4/17/2023	09:30 AM	514							
337	4/17/2023	09:45 AM	494							
338	4/17/2023	10:00 AM	476							
339	4/17/2023	10:15 AM	496							
340	4/17/2023	10:30 AM	468							
341	4/17/2023	10:45 AM	522							
342	4/17/2023	11:00 AM	522							
343	4/17/2023	11:15 AM	532							
344	4/17/2023	11:30 AM	500							
345	4/17/2023	11:45 AM	542							
346	4/17/2023	12:00 PM	548							
347	4/17/2023	12:15 PM	552							
348	4/17/2023	12:30 PM	560							
349	4/17/2023	12:45 PM	578							

	A	B	C	D	E	F	G	H	I	J
350	4/17/2023	01:00 PM	557							
351	4/17/2023	01:15 PM	570							
352	4/17/2023	01:30 PM	578							
353	4/17/2023	01:45 PM	582							
354	4/17/2023	02:00 PM	646							
355	4/17/2023	02:15 PM	675							
356	4/17/2023	02:30 PM	708							
357	4/17/2023	02:45 PM	742							
358	4/17/2023	03:00 PM	832							
359	4/17/2023	03:15 PM	922							
360	4/17/2023	03:30 PM	1014							
361	4/17/2023	03:45 PM	924							
362	4/17/2023	04:00 PM	1040							
363	4/17/2023	04:15 PM	998							
364	4/17/2023	04:30 PM	1029							
365	4/17/2023	04:45 PM	970							
366	4/17/2023	05:00 PM	974							
367	4/17/2023	05:15 PM	968							
368	4/17/2023	05:30 PM	821							
369	4/17/2023	05:45 PM	654							
370	4/17/2023	06:00 PM	572							
371	4/17/2023	06:15 PM	520							
372	4/17/2023	06:30 PM	506							
373	4/17/2023	06:45 PM	468							
374	4/17/2023	07:00 PM	430							
375	4/17/2023	07:15 PM	394							
376	4/17/2023	07:30 PM	422							
377	4/17/2023	07:45 PM	322							
378	4/17/2023	08:00 PM	328							
379	4/17/2023	08:15 PM	320							
380	4/17/2023	08:30 PM	274							
381	4/17/2023	08:45 PM	242							
382	4/17/2023	09:00 PM	232							
383	4/17/2023	09:15 PM	246							
384	4/17/2023	09:30 PM	184							
385	4/17/2023	09:45 PM	183							
386	4/17/2023	10:00 PM	155							
387	4/17/2023	10:15 PM	148							
388	4/17/2023	10:30 PM	124							
389	4/17/2023	10:45 PM	154							
390	4/17/2023	11:00 PM	158							
391	4/17/2023	11:15 PM	148							
392	4/17/2023	11:30 PM	136							
393	4/17/2023	11:45 PM	121							
394	4/18/2023	12:00 AM	109							
395	4/18/2023	12:15 AM	92							
396	4/18/2023	12:30 AM	86							
397	4/18/2023	12:45 AM	59							
398	4/18/2023	01:00 AM	60							
399	4/18/2023	01:15 AM	58							

	A	B	C	D	E	F	G	H	I	J
400	4/18/2023	01:30 AM	44							
401	4/18/2023	01:45 AM	40							
402	4/18/2023	02:00 AM	51							
403	4/18/2023	02:15 AM	46							
404	4/18/2023	02:30 AM	30							
405	4/18/2023	02:45 AM	54							
406	4/18/2023	03:00 AM	44							
407	4/18/2023	03:15 AM	64							
408	4/18/2023	03:30 AM	76							
409	4/18/2023	03:45 AM	96							
410	4/18/2023	04:00 AM	110							
411	4/18/2023	04:15 AM	124							
412	4/18/2023	04:30 AM	158							
413	4/18/2023	04:45 AM	184							
414	4/18/2023	05:00 AM	144							
415	4/18/2023	05:15 AM	166							
416	4/18/2023	05:30 AM	184							
417	4/18/2023	05:45 AM	240							
418	4/18/2023	06:00 AM	198							
419	4/18/2023	06:15 AM	256							
420	4/18/2023	06:30 AM	376							
421	4/18/2023	06:45 AM	469							
422	4/18/2023	07:00 AM	386							
423	4/18/2023	07:15 AM	526							
424	4/18/2023	07:30 AM	587							
425	4/18/2023	07:45 AM	710							
426	4/18/2023	08:00 AM	576							
427	4/18/2023	08:15 AM	488							
428	4/18/2023	08:30 AM	473							
429	4/18/2023	08:45 AM	527							
430	4/18/2023	09:00 AM	474							
431	4/18/2023	09:15 AM	512							
432	4/18/2023	09:30 AM	482							
433	4/18/2023	09:45 AM	520							
434	4/18/2023	10:00 AM	473							
435	4/18/2023	10:15 AM	523							
436	4/18/2023	10:30 AM	542							
437	4/18/2023	10:45 AM	564							
438	4/18/2023	11:00 AM	566							
439	4/18/2023	11:15 AM	556							
440	4/18/2023	11:30 AM	532							
441	4/18/2023	11:45 AM	522							
442	4/18/2023	12:00 PM	564							
443	4/18/2023	12:15 PM	611							
444	4/18/2023	12:30 PM	534							
445	4/18/2023	12:45 PM	516							
446	4/18/2023	01:00 PM	552							
447	4/18/2023	01:15 PM	586							
448	4/18/2023	01:30 PM	560							
449	4/18/2023	01:45 PM	558							

	A	B	C	D	E	F	G	H	I	J
450	4/18/2023	02:00 PM	659							
451	4/18/2023	02:15 PM	624							
452	4/18/2023	02:30 PM	708							
453	4/18/2023	02:45 PM	752							
454	4/18/2023	03:00 PM	852							
455	4/18/2023	03:15 PM	868							
456	4/18/2023	03:30 PM	988							
457	4/18/2023	03:45 PM	946							
458	4/18/2023	04:00 PM	990							
459	4/18/2023	04:15 PM	1017							
460	4/18/2023	04:30 PM	1086							
461	4/18/2023	04:45 PM	1064							
462	4/18/2023	05:00 PM	1016							
463	4/18/2023	05:15 PM	1090							
464	4/18/2023	05:30 PM	896							
465	4/18/2023	05:45 PM	656							
466	4/18/2023	06:00 PM	623							
467	4/18/2023	06:15 PM	548							
468	4/18/2023	06:30 PM	501							
469	4/18/2023	06:45 PM	469							
470	4/18/2023	07:00 PM	494							
471	4/18/2023	07:15 PM	474							
472	4/18/2023	07:30 PM	419							
473	4/18/2023	07:45 PM	364							
474	4/18/2023	08:00 PM	354							
475	4/18/2023	08:15 PM	326							
476	4/18/2023	08:30 PM	288							
477	4/18/2023	08:45 PM	274							
478	4/18/2023	09:00 PM	252							
479	4/18/2023	09:15 PM	254							
480	4/18/2023	09:30 PM	221							
481	4/18/2023	09:45 PM	188							
482	4/18/2023	10:00 PM	196							
483	4/18/2023	10:15 PM	154							
484	4/18/2023	10:30 PM	189							
485	4/18/2023	10:45 PM	155							
486	4/18/2023	11:00 PM	164							
487	4/18/2023	11:15 PM	156							
488	4/18/2023	11:30 PM	160							
489	4/18/2023	11:45 PM	124							
490	4/19/2023	12:00 AM	116							
491	4/19/2023	12:15 AM	77							
492	4/19/2023	12:30 AM	92							
493	4/19/2023	12:45 AM	58							
494	4/19/2023	01:00 AM	48							
495	4/19/2023	01:15 AM	52							
496	4/19/2023	01:30 AM	70							
497	4/19/2023	01:45 AM	50							
498	4/19/2023	02:00 AM	48							
499	4/19/2023	02:15 AM	32							

	A	B	C	D	E	F	G	H	I	J
500	4/19/2023	02:30 AM	24							
501	4/19/2023	02:45 AM	50							
502	4/19/2023	03:00 AM	54							
503	4/19/2023	03:15 AM	75							
504	4/19/2023	03:30 AM	84							
505	4/19/2023	03:45 AM	104							
506	4/19/2023	04:00 AM	104							
507	4/19/2023	04:15 AM	132							
508	4/19/2023	04:30 AM	146							
509	4/19/2023	04:45 AM	188							
510	4/19/2023	05:00 AM	158							
511	4/19/2023	05:15 AM	139							
512	4/19/2023	05:30 AM	177							
513	4/19/2023	05:45 AM	226							
514	4/19/2023	06:00 AM	206							
515	4/19/2023	06:15 AM	276							
516	4/19/2023	06:30 AM	389							
517	4/19/2023	06:45 AM	460							
518	4/19/2023	07:00 AM	433							
519	4/19/2023	07:15 AM	500							
520	4/19/2023	07:30 AM	556							
521	4/19/2023	07:45 AM	684							
522	4/19/2023	08:00 AM	536							
523	4/19/2023	08:15 AM	501							
524	4/19/2023	08:30 AM	488							
525	4/19/2023	08:45 AM	494							
526	4/19/2023	09:00 AM	483							
527	4/19/2023	09:15 AM	456							
528	4/19/2023	09:30 AM	434							
529	4/19/2023	09:45 AM	509							
530	4/19/2023	10:00 AM	482							
531	4/19/2023	10:15 AM	534							
532	4/19/2023	10:30 AM	506							
533	4/19/2023	10:45 AM	570							
534	4/19/2023	11:00 AM	560							
535	4/19/2023	11:15 AM	504							
536	4/19/2023	11:30 AM	552							
537	4/19/2023	11:45 AM	613							
538	4/19/2023	12:00 PM	559							
539	4/19/2023	12:15 PM	570							
540	4/19/2023	12:30 PM	564							
541	4/19/2023	12:45 PM	558							
542	4/19/2023	01:00 PM	596							
543	4/19/2023	01:15 PM	570							
544	4/19/2023	01:30 PM	614							
545	4/19/2023	01:45 PM	618							
546	4/19/2023	02:00 PM	628							
547	4/19/2023	02:15 PM	646							
548	4/19/2023	02:30 PM	756							
549	4/19/2023	02:45 PM	790							

	A	B	C	D	E	F	G	H	I	J
550	4/19/2023	03:00 PM	874							
551	4/19/2023	03:15 PM	904							
552	4/19/2023	03:30 PM	990							
553	4/19/2023	03:45 PM	960							
554	4/19/2023	04:00 PM	1080							
555	4/19/2023	04:15 PM	1115							
556	4/19/2023	04:30 PM	1027							
557	4/19/2023	04:45 PM	1054							
558	4/19/2023	05:00 PM	1032							
559	4/19/2023	05:15 PM	1020							
560	4/19/2023	05:30 PM	764							
561	4/19/2023	05:45 PM	686							
562	4/19/2023	06:00 PM	607							
563	4/19/2023	06:15 PM	510							
564	4/19/2023	06:30 PM	508							
565	4/19/2023	06:45 PM	492							
566	4/19/2023	07:00 PM	463							
567	4/19/2023	07:15 PM	499							
568	4/19/2023	07:30 PM	430							
569	4/19/2023	07:45 PM	390							
570	4/19/2023	08:00 PM	420							
571	4/19/2023	08:15 PM	383							
572	4/19/2023	08:30 PM	312							
573	4/19/2023	08:45 PM	264							
574	4/19/2023	09:00 PM	256							
575	4/19/2023	09:15 PM	289							
576	4/19/2023	09:30 PM	244							
577	4/19/2023	09:45 PM	200							
578	4/19/2023	10:00 PM	180							
579	4/19/2023	10:15 PM	168							
580	4/19/2023	10:30 PM	176							
581	4/19/2023	10:45 PM	253							
582	4/19/2023	11:00 PM	159							
583	4/19/2023	11:15 PM	140							
584	4/19/2023	11:30 PM	210							
585	4/19/2023	11:45 PM	138							
586	4/20/2023	12:00 AM	118							
587	4/20/2023	12:15 AM	94							
588	4/20/2023	12:30 AM	78							
589	4/20/2023	12:45 AM	58							
590	4/20/2023	01:00 AM	59							
591	4/20/2023	01:15 AM	40							
592	4/20/2023	01:30 AM	56							
593	4/20/2023	01:45 AM	34							
594	4/20/2023	02:00 AM	42							
595	4/20/2023	02:15 AM	42							
596	4/20/2023	02:30 AM	40							
597	4/20/2023	02:45 AM	40							
598	4/20/2023	03:00 AM	54							
599	4/20/2023	03:15 AM	62							

	A	B	C	D	E	F	G	H	I	J
600	4/20/2023	03:30 AM	74							
601	4/20/2023	03:45 AM	94							
602	4/20/2023	04:00 AM	109							
603	4/20/2023	04:15 AM	158							
604	4/20/2023	04:30 AM	170							
605	4/20/2023	04:45 AM	174							
606	4/20/2023	05:00 AM	156							
607	4/20/2023	05:15 AM	141							
608	4/20/2023	05:30 AM	168							
609	4/20/2023	05:45 AM	215							
610	4/20/2023	06:00 AM	224							
611	4/20/2023	06:15 AM	274							
612	4/20/2023	06:30 AM	398							
613	4/20/2023	06:45 AM	444							
614	4/20/2023	07:00 AM	440							
615	4/20/2023	07:15 AM	540							
616	4/20/2023	07:30 AM	588							
617	4/20/2023	07:45 AM	668							
618	4/20/2023	08:00 AM	544							
619	4/20/2023	08:15 AM	504							
620	4/20/2023	08:30 AM	438							
621	4/20/2023	08:45 AM	544							
622	4/20/2023	09:00 AM	558							
623	4/20/2023	09:15 AM	476							
624	4/20/2023	09:30 AM	492							
625	4/20/2023	09:45 AM	444							
626	4/20/2023	10:00 AM	475							
627	4/20/2023	10:15 AM	450							
628	4/20/2023	10:30 AM	464							
629	4/20/2023	10:45 AM	450							
630	4/20/2023	11:00 AM	548							
631	4/20/2023	11:15 AM	438							
632	4/20/2023	11:30 AM	398							
633	4/20/2023	11:45 AM	436							
634	4/20/2023	12:00 PM	437							
635	4/20/2023	12:15 PM	432							
636	4/20/2023	12:30 PM	400							
637	4/20/2023	12:45 PM	390							
638	4/20/2023	01:00 PM	396							
639	4/20/2023	01:15 PM	464							
640	4/20/2023	01:30 PM	420							
641	4/20/2023	01:45 PM	412							
642	4/20/2023	02:00 PM	409							
643	4/20/2023	02:15 PM	482							
644	4/20/2023	02:30 PM	564							
645	4/20/2023	02:45 PM	520							
646	4/20/2023	03:00 PM	636							
647	4/20/2023	03:15 PM	680							
648	4/20/2023	03:30 PM	805							
649	4/20/2023	03:45 PM	815							

	A	B	C	D	E	F	G	H	I	J
650	4/20/2023	04:00 PM	810							
651	4/20/2023	04:15 PM	818							
652	4/20/2023	04:30 PM	791							
653	4/20/2023	04:45 PM	896							
654	4/20/2023	05:00 PM	822							
655	4/20/2023	05:15 PM	800							
656	4/20/2023	05:30 PM	720							
657	4/20/2023	05:45 PM	572							
658	4/20/2023	06:00 PM	552							
659	4/20/2023	06:15 PM	502							
660	4/20/2023	06:30 PM	492							
661	4/20/2023	06:45 PM	476							
662	4/20/2023	07:00 PM	496							
663	4/20/2023	07:15 PM	436							
664	4/20/2023	07:30 PM	449							
665	4/20/2023	07:45 PM	435							
666	4/20/2023	08:00 PM	386							
667	4/20/2023	08:15 PM	384							
668	4/20/2023	08:30 PM	380							
669	4/20/2023	08:45 PM	350							
670	4/20/2023	09:00 PM	368							
671	4/20/2023	09:15 PM	276							
672	4/20/2023	09:30 PM	255							
673	4/20/2023	09:45 PM	254							
674	4/20/2023	10:00 PM	220							
675	4/20/2023	10:15 PM	210							
676	4/20/2023	10:30 PM	146							
677	4/20/2023	10:45 PM	165							
678	4/20/2023	11:00 PM	151							
679	4/20/2023	11:15 PM	186							
680	4/20/2023	11:30 PM	204							
681	4/20/2023	11:45 PM	122							

	A	B	C	D	E	F	G	H	I	J
1										
2	File Name: C:\Users\barri\OneDrive\Documents\TDB\WSP\SYRACUSE\DATA\BATCH 3\DONE\ATR 1181.tf2									
3	Start Date: 4/14/2023									
4	Start Time: 12:00:00 AM									
5	Location 1: NB US 11									
6	Location 2: at I-81									
7										
8										
9	Date	Time	NB							
10	4/14/2023	12:00 AM	50							
11	4/14/2023	12:15 AM	54							
12	4/14/2023	12:30 AM	42							
13	4/14/2023	12:45 AM	39							
14	4/14/2023	01:00 AM	28							
15	4/14/2023	01:15 AM	25							
16	4/14/2023	01:30 AM	36							
17	4/14/2023	01:45 AM	26							
18	4/14/2023	02:00 AM	26							
19	4/14/2023	02:15 AM	22							
20	4/14/2023	02:30 AM	21							
21	4/14/2023	02:45 AM	13							
22	4/14/2023	03:00 AM	24							
23	4/14/2023	03:15 AM	16							
24	4/14/2023	03:30 AM	18							
25	4/14/2023	03:45 AM	32							
26	4/14/2023	04:00 AM	31							
27	4/14/2023	04:15 AM	44							
28	4/14/2023	04:30 AM	62							
29	4/14/2023	04:45 AM	44							
30	4/14/2023	05:00 AM	52							
31	4/14/2023	05:15 AM	51							
32	4/14/2023	05:30 AM	82							
33	4/14/2023	05:45 AM	119							
34	4/14/2023	06:00 AM	100							
35	4/14/2023	06:15 AM	144							
36	4/14/2023	06:30 AM	176							
37	4/14/2023	06:45 AM	248							
38	4/14/2023	07:00 AM	253							
39	4/14/2023	07:15 AM	264							
40	4/14/2023	07:30 AM	315							
41	4/14/2023	07:45 AM	363							
42	4/14/2023	08:00 AM	373							
43	4/14/2023	08:15 AM	311							
44	4/14/2023	08:30 AM	314							
45	4/14/2023	08:45 AM	322							
46	4/14/2023	09:00 AM	334							
47	4/14/2023	09:15 AM	321							
48	4/14/2023	09:30 AM	334							
49	4/14/2023	09:45 AM	300							

	A	B	C	D	E	F	G	H	I	J
50	4/14/2023	10:00 AM	338							
51	4/14/2023	10:15 AM	322							
52	4/14/2023	10:30 AM	342							
53	4/14/2023	10:45 AM	362							
54	4/14/2023	11:00 AM	347							
55	4/14/2023	11:15 AM	388							
56	4/14/2023	11:30 AM	396							
57	4/14/2023	11:45 AM	399							
58	4/14/2023	12:00 PM	420							
59	4/14/2023	12:15 PM	427							
60	4/14/2023	12:30 PM	436							
61	4/14/2023	12:45 PM	406							
62	4/14/2023	01:00 PM	433							
63	4/14/2023	01:15 PM	391							
64	4/14/2023	01:30 PM	404							
65	4/14/2023	01:45 PM	470							
66	4/14/2023	02:00 PM	445							
67	4/14/2023	02:15 PM	428							
68	4/14/2023	02:30 PM	495							
69	4/14/2023	02:45 PM	630							
70	4/14/2023	03:00 PM	707							
71	4/14/2023	03:15 PM	695							
72	4/14/2023	03:30 PM	760							
73	4/14/2023	03:45 PM	776							
74	4/14/2023	04:00 PM	674							
75	4/14/2023	04:15 PM	567							
76	4/14/2023	04:30 PM	622							
77	4/14/2023	04:45 PM	592							
78	4/14/2023	05:00 PM	615							
79	4/14/2023	05:15 PM	538							
80	4/14/2023	05:30 PM	468							
81	4/14/2023	05:45 PM	446							
82	4/14/2023	06:00 PM	377							
83	4/14/2023	06:15 PM	402							
84	4/14/2023	06:30 PM	352							
85	4/14/2023	06:45 PM	324							
86	4/14/2023	07:00 PM	322							
87	4/14/2023	07:15 PM	269							
88	4/14/2023	07:30 PM	304							
89	4/14/2023	07:45 PM	313							
90	4/14/2023	08:00 PM	264							
91	4/14/2023	08:15 PM	280							
92	4/14/2023	08:30 PM	236							
93	4/14/2023	08:45 PM	223							
94	4/14/2023	09:00 PM	188							
95	4/14/2023	09:15 PM	189							
96	4/14/2023	09:30 PM	201							
97	4/14/2023	09:45 PM	173							
98	4/14/2023	10:00 PM	213							
99	4/14/2023	10:15 PM	140							

	A	B	C	D	E	F	G	H	I	J
100	4/14/2023	10:30 PM	133							
101	4/14/2023	10:45 PM	134							
102	4/14/2023	11:00 PM	169							
103	4/14/2023	11:15 PM	168							
104	4/14/2023	11:30 PM	166							
105	4/14/2023	11:45 PM	162							
106	4/15/2023	12:00 AM	120							
107	4/15/2023	12:15 AM	104							
108	4/15/2023	12:30 AM	84							
109	4/15/2023	12:45 AM	77							
110	4/15/2023	01:00 AM	64							
111	4/15/2023	01:15 AM	43							
112	4/15/2023	01:30 AM	53							
113	4/15/2023	01:45 AM	52							
114	4/15/2023	02:00 AM	30							
115	4/15/2023	02:15 AM	38							
116	4/15/2023	02:30 AM	30							
117	4/15/2023	02:45 AM	19							
118	4/15/2023	03:00 AM	22							
119	4/15/2023	03:15 AM	17							
120	4/15/2023	03:30 AM	35							
121	4/15/2023	03:45 AM	33							
122	4/15/2023	04:00 AM	22							
123	4/15/2023	04:15 AM	31							
124	4/15/2023	04:30 AM	40							
125	4/15/2023	04:45 AM	27							
126	4/15/2023	05:00 AM	30							
127	4/15/2023	05:15 AM	37							
128	4/15/2023	05:30 AM	36							
129	4/15/2023	05:45 AM	50							
130	4/15/2023	06:00 AM	37							
131	4/15/2023	06:15 AM	48							
132	4/15/2023	06:30 AM	70							
133	4/15/2023	06:45 AM	93							
134	4/15/2023	07:00 AM	98							
135	4/15/2023	07:15 AM	119							
136	4/15/2023	07:30 AM	148							
137	4/15/2023	07:45 AM	157							
138	4/15/2023	08:00 AM	172							
139	4/15/2023	08:15 AM	184							
140	4/15/2023	08:30 AM	204							
141	4/15/2023	08:45 AM	238							
142	4/15/2023	09:00 AM	223							
143	4/15/2023	09:15 AM	246							
144	4/15/2023	09:30 AM	292							
145	4/15/2023	09:45 AM	360							
146	4/15/2023	10:00 AM	300							
147	4/15/2023	10:15 AM	330							
148	4/15/2023	10:30 AM	306							
149	4/15/2023	10:45 AM	310							

	A	B	C	D	E	F	G	H	I	J
150	4/15/2023	11:00 AM	379							
151	4/15/2023	11:15 AM	372							
152	4/15/2023	11:30 AM	358							
153	4/15/2023	11:45 AM	368							
154	4/15/2023	12:00 PM	385							
155	4/15/2023	12:15 PM	348							
156	4/15/2023	12:30 PM	383							
157	4/15/2023	12:45 PM	383							
158	4/15/2023	01:00 PM	363							
159	4/15/2023	01:15 PM	350							
160	4/15/2023	01:30 PM	390							
161	4/15/2023	01:45 PM	332							
162	4/15/2023	02:00 PM	378							
163	4/15/2023	02:15 PM	354							
164	4/15/2023	02:30 PM	359							
165	4/15/2023	02:45 PM	356							
166	4/15/2023	03:00 PM	350							
167	4/15/2023	03:15 PM	332							
168	4/15/2023	03:30 PM	356							
169	4/15/2023	03:45 PM	339							
170	4/15/2023	04:00 PM	318							
171	4/15/2023	04:15 PM	340							
172	4/15/2023	04:30 PM	348							
173	4/15/2023	04:45 PM	323							
174	4/15/2023	05:00 PM	338							
175	4/15/2023	05:15 PM	338							
176	4/15/2023	05:30 PM	332							
177	4/15/2023	05:45 PM	297							
178	4/15/2023	06:00 PM	316							
179	4/15/2023	06:15 PM	308							
180	4/15/2023	06:30 PM	264							
181	4/15/2023	06:45 PM	267							
182	4/15/2023	07:00 PM	256							
183	4/15/2023	07:15 PM	247							
184	4/15/2023	07:30 PM	238							
185	4/15/2023	07:45 PM	236							
186	4/15/2023	08:00 PM	232							
187	4/15/2023	08:15 PM	194							
188	4/15/2023	08:30 PM	220							
189	4/15/2023	08:45 PM	180							
190	4/15/2023	09:00 PM	170							
191	4/15/2023	09:15 PM	160							
192	4/15/2023	09:30 PM	152							
193	4/15/2023	09:45 PM	171							
194	4/15/2023	10:00 PM	178							
195	4/15/2023	10:15 PM	154							
196	4/15/2023	10:30 PM	142							
197	4/15/2023	10:45 PM	112							
198	4/15/2023	11:00 PM	103							
199	4/15/2023	11:15 PM	108							

	A	B	C	D	E	F	G	H	I	J
200	4/15/2023	11:30 PM	106							
201	4/15/2023	11:45 PM	73							
202	4/16/2023	12:00 AM	87							
203	4/16/2023	12:15 AM	58							
204	4/16/2023	12:30 AM	73							
205	4/16/2023	12:45 AM	58							
206	4/16/2023	01:00 AM	58							
207	4/16/2023	01:15 AM	34							
208	4/16/2023	01:30 AM	39							
209	4/16/2023	01:45 AM	49							
210	4/16/2023	02:00 AM	25							
211	4/16/2023	02:15 AM	45							
212	4/16/2023	02:30 AM	40							
213	4/16/2023	02:45 AM	24							
214	4/16/2023	03:00 AM	21							
215	4/16/2023	03:15 AM	22							
216	4/16/2023	03:30 AM	25							
217	4/16/2023	03:45 AM	31							
218	4/16/2023	04:00 AM	29							
219	4/16/2023	04:15 AM	26							
220	4/16/2023	04:30 AM	30							
221	4/16/2023	04:45 AM	15							
222	4/16/2023	05:00 AM	24							
223	4/16/2023	05:15 AM	35							
224	4/16/2023	05:30 AM	36							
225	4/16/2023	05:45 AM	43							
226	4/16/2023	06:00 AM	43							
227	4/16/2023	06:15 AM	32							
228	4/16/2023	06:30 AM	56							
229	4/16/2023	06:45 AM	80							
230	4/16/2023	07:00 AM	98							
231	4/16/2023	07:15 AM	86							
232	4/16/2023	07:30 AM	130							
233	4/16/2023	07:45 AM	115							
234	4/16/2023	08:00 AM	128							
235	4/16/2023	08:15 AM	122							
236	4/16/2023	08:30 AM	141							
237	4/16/2023	08:45 AM	162							
238	4/16/2023	09:00 AM	188							
239	4/16/2023	09:15 AM	195							
240	4/16/2023	09:30 AM	223							
241	4/16/2023	09:45 AM	266							
242	4/16/2023	10:00 AM	289							
243	4/16/2023	10:15 AM	311							
244	4/16/2023	10:30 AM	244							
245	4/16/2023	10:45 AM	270							
246	4/16/2023	11:00 AM	278							
247	4/16/2023	11:15 AM	326							
248	4/16/2023	11:30 AM	291							
249	4/16/2023	11:45 AM	324							

	A	B	C	D	E	F	G	H	I	J
250	4/16/2023	12:00 PM	365							
251	4/16/2023	12:15 PM	309							
252	4/16/2023	12:30 PM	353							
253	4/16/2023	12:45 PM	380							
254	4/16/2023	01:00 PM	330							
255	4/16/2023	01:15 PM	348							
256	4/16/2023	01:30 PM	312							
257	4/16/2023	01:45 PM	317							
258	4/16/2023	02:00 PM	328							
259	4/16/2023	02:15 PM	336							
260	4/16/2023	02:30 PM	312							
261	4/16/2023	02:45 PM	295							
262	4/16/2023	03:00 PM	282							
263	4/16/2023	03:15 PM	317							
264	4/16/2023	03:30 PM	302							
265	4/16/2023	03:45 PM	302							
266	4/16/2023	04:00 PM	284							
267	4/16/2023	04:15 PM	307							
268	4/16/2023	04:30 PM	298							
269	4/16/2023	04:45 PM	279							
270	4/16/2023	05:00 PM	314							
271	4/16/2023	05:15 PM	288							
272	4/16/2023	05:30 PM	300							
273	4/16/2023	05:45 PM	298							
274	4/16/2023	06:00 PM	282							
275	4/16/2023	06:15 PM	272							
276	4/16/2023	06:30 PM	254							
277	4/16/2023	06:45 PM	262							
278	4/16/2023	07:00 PM	205							
279	4/16/2023	07:15 PM	235							
280	4/16/2023	07:30 PM	229							
281	4/16/2023	07:45 PM	232							
282	4/16/2023	08:00 PM	201							
283	4/16/2023	08:15 PM	190							
284	4/16/2023	08:30 PM	181							
285	4/16/2023	08:45 PM	131							
286	4/16/2023	09:00 PM	110							
287	4/16/2023	09:15 PM	113							
288	4/16/2023	09:30 PM	96							
289	4/16/2023	09:45 PM	94							
290	4/16/2023	10:00 PM	74							
291	4/16/2023	10:15 PM	64							
292	4/16/2023	10:30 PM	76							
293	4/16/2023	10:45 PM	66							
294	4/16/2023	11:00 PM	58							
295	4/16/2023	11:15 PM	48							
296	4/16/2023	11:30 PM	42							
297	4/16/2023	11:45 PM	32							
298	4/17/2023	12:00 AM	31							
299	4/17/2023	12:15 AM	22							

	A	B	C	D	E	F	G	H	I	J
300	4/17/2023	12:30 AM	24							
301	4/17/2023	12:45 AM	24							
302	4/17/2023	01:00 AM	18							
303	4/17/2023	01:15 AM	18							
304	4/17/2023	01:30 AM	13							
305	4/17/2023	01:45 AM	16							
306	4/17/2023	02:00 AM	28							
307	4/17/2023	02:15 AM	13							
308	4/17/2023	02:30 AM	16							
309	4/17/2023	02:45 AM	14							
310	4/17/2023	03:00 AM	17							
311	4/17/2023	03:15 AM	11							
312	4/17/2023	03:30 AM	23							
313	4/17/2023	03:45 AM	36							
314	4/17/2023	04:00 AM	25							
315	4/17/2023	04:15 AM	40							
316	4/17/2023	04:30 AM	50							
317	4/17/2023	04:45 AM	33							
318	4/17/2023	05:00 AM	51							
319	4/17/2023	05:15 AM	60							
320	4/17/2023	05:30 AM	69							
321	4/17/2023	05:45 AM	96							
322	4/17/2023	06:00 AM	78							
323	4/17/2023	06:15 AM	127							
324	4/17/2023	06:30 AM	184							
325	4/17/2023	06:45 AM	226							
326	4/17/2023	07:00 AM	254							
327	4/17/2023	07:15 AM	252							
328	4/17/2023	07:30 AM	317							
329	4/17/2023	07:45 AM	395							
330	4/17/2023	08:00 AM	346							
331	4/17/2023	08:15 AM	282							
332	4/17/2023	08:30 AM	276							
333	4/17/2023	08:45 AM	300							
334	4/17/2023	09:00 AM	282							
335	4/17/2023	09:15 AM	262							
336	4/17/2023	09:30 AM	270							
337	4/17/2023	09:45 AM	276							
338	4/17/2023	10:00 AM	248							
339	4/17/2023	10:15 AM	242							
340	4/17/2023	10:30 AM	289							
341	4/17/2023	10:45 AM	278							
342	4/17/2023	11:00 AM	318							
343	4/17/2023	11:15 AM	284							
344	4/17/2023	11:30 AM	310							
345	4/17/2023	11:45 AM	347							
346	4/17/2023	12:00 PM	328							
347	4/17/2023	12:15 PM	360							
348	4/17/2023	12:30 PM	354							
349	4/17/2023	12:45 PM	354							

	A	B	C	D	E	F	G	H	I	J
350	4/17/2023	01:00 PM	335							
351	4/17/2023	01:15 PM	342							
352	4/17/2023	01:30 PM	368							
353	4/17/2023	01:45 PM	344							
354	4/17/2023	02:00 PM	322							
355	4/17/2023	02:15 PM	334							
356	4/17/2023	02:30 PM	373							
357	4/17/2023	02:45 PM	406							
358	4/17/2023	03:00 PM	432							
359	4/17/2023	03:15 PM	509							
360	4/17/2023	03:30 PM	572							
361	4/17/2023	03:45 PM	480							
362	4/17/2023	04:00 PM	556							
363	4/17/2023	04:15 PM	498							
364	4/17/2023	04:30 PM	591							
365	4/17/2023	04:45 PM	554							
366	4/17/2023	05:00 PM	572							
367	4/17/2023	05:15 PM	523							
368	4/17/2023	05:30 PM	466							
369	4/17/2023	05:45 PM	382							
370	4/17/2023	06:00 PM	314							
371	4/17/2023	06:15 PM	282							
372	4/17/2023	06:30 PM	316							
373	4/17/2023	06:45 PM	262							
374	4/17/2023	07:00 PM	254							
375	4/17/2023	07:15 PM	198							
376	4/17/2023	07:30 PM	238							
377	4/17/2023	07:45 PM	210							
378	4/17/2023	08:00 PM	204							
379	4/17/2023	08:15 PM	172							
380	4/17/2023	08:30 PM	158							
381	4/17/2023	08:45 PM	141							
382	4/17/2023	09:00 PM	126							
383	4/17/2023	09:15 PM	124							
384	4/17/2023	09:30 PM	90							
385	4/17/2023	09:45 PM	108							
386	4/17/2023	10:00 PM	94							
387	4/17/2023	10:15 PM	70							
388	4/17/2023	10:30 PM	74							
389	4/17/2023	10:45 PM	68							
390	4/17/2023	11:00 PM	64							
391	4/17/2023	11:15 PM	52							
392	4/17/2023	11:30 PM	64							
393	4/17/2023	11:45 PM	38							
394	4/18/2023	12:00 AM	47							
395	4/18/2023	12:15 AM	31							
396	4/18/2023	12:30 AM	15							
397	4/18/2023	12:45 AM	28							
398	4/18/2023	01:00 AM	28							
399	4/18/2023	01:15 AM	14							

	A	B	C	D	E	F	G	H	I	J
400	4/18/2023	01:30 AM	20							
401	4/18/2023	01:45 AM	18							
402	4/18/2023	02:00 AM	16							
403	4/18/2023	02:15 AM	10							
404	4/18/2023	02:30 AM	10							
405	4/18/2023	02:45 AM	13							
406	4/18/2023	03:00 AM	14							
407	4/18/2023	03:15 AM	18							
408	4/18/2023	03:30 AM	22							
409	4/18/2023	03:45 AM	26							
410	4/18/2023	04:00 AM	25							
411	4/18/2023	04:15 AM	36							
412	4/18/2023	04:30 AM	45							
413	4/18/2023	04:45 AM	50							
414	4/18/2023	05:00 AM	60							
415	4/18/2023	05:15 AM	64							
416	4/18/2023	05:30 AM	71							
417	4/18/2023	05:45 AM	105							
418	4/18/2023	06:00 AM	116							
419	4/18/2023	06:15 AM	151							
420	4/18/2023	06:30 AM	186							
421	4/18/2023	06:45 AM	228							
422	4/18/2023	07:00 AM	268							
423	4/18/2023	07:15 AM	281							
424	4/18/2023	07:30 AM	304							
425	4/18/2023	07:45 AM	378							
426	4/18/2023	08:00 AM	357							
427	4/18/2023	08:15 AM	276							
428	4/18/2023	08:30 AM	299							
429	4/18/2023	08:45 AM	294							
430	4/18/2023	09:00 AM	306							
431	4/18/2023	09:15 AM	266							
432	4/18/2023	09:30 AM	258							
433	4/18/2023	09:45 AM	271							
434	4/18/2023	10:00 AM	250							
435	4/18/2023	10:15 AM	264							
436	4/18/2023	10:30 AM	298							
437	4/18/2023	10:45 AM	305							
438	4/18/2023	11:00 AM	288							
439	4/18/2023	11:15 AM	286							
440	4/18/2023	11:30 AM	332							
441	4/18/2023	11:45 AM	344							
442	4/18/2023	12:00 PM	352							
443	4/18/2023	12:15 PM	362							
444	4/18/2023	12:30 PM	350							
445	4/18/2023	12:45 PM	338							
446	4/18/2023	01:00 PM	340							
447	4/18/2023	01:15 PM	345							
448	4/18/2023	01:30 PM	314							
449	4/18/2023	01:45 PM	326							

	A	B	C	D	E	F	G	H	I	J
450	4/18/2023	02:00 PM	316							
451	4/18/2023	02:15 PM	384							
452	4/18/2023	02:30 PM	396							
453	4/18/2023	02:45 PM	414							
454	4/18/2023	03:00 PM	456							
455	4/18/2023	03:15 PM	486							
456	4/18/2023	03:30 PM	546							
457	4/18/2023	03:45 PM	467							
458	4/18/2023	04:00 PM	510							
459	4/18/2023	04:15 PM	516							
460	4/18/2023	04:30 PM	532							
461	4/18/2023	04:45 PM	566							
462	4/18/2023	05:00 PM	586							
463	4/18/2023	05:15 PM	531							
464	4/18/2023	05:30 PM	484							
465	4/18/2023	05:45 PM	380							
466	4/18/2023	06:00 PM	352							
467	4/18/2023	06:15 PM	319							
468	4/18/2023	06:30 PM	305							
469	4/18/2023	06:45 PM	264							
470	4/18/2023	07:00 PM	308							
471	4/18/2023	07:15 PM	252							
472	4/18/2023	07:30 PM	231							
473	4/18/2023	07:45 PM	248							
474	4/18/2023	08:00 PM	204							
475	4/18/2023	08:15 PM	184							
476	4/18/2023	08:30 PM	206							
477	4/18/2023	08:45 PM	238							
478	4/18/2023	09:00 PM	148							
479	4/18/2023	09:15 PM	124							
480	4/18/2023	09:30 PM	105							
481	4/18/2023	09:45 PM	109							
482	4/18/2023	10:00 PM	114							
483	4/18/2023	10:15 PM	94							
484	4/18/2023	10:30 PM	82							
485	4/18/2023	10:45 PM	75							
486	4/18/2023	11:00 PM	60							
487	4/18/2023	11:15 PM	62							
488	4/18/2023	11:30 PM	62							
489	4/18/2023	11:45 PM	40							
490	4/19/2023	12:00 AM	47							
491	4/19/2023	12:15 AM	31							
492	4/19/2023	12:30 AM	36							
493	4/19/2023	12:45 AM	16							
494	4/19/2023	01:00 AM	25							
495	4/19/2023	01:15 AM	17							
496	4/19/2023	01:30 AM	18							
497	4/19/2023	01:45 AM	12							
498	4/19/2023	02:00 AM	15							
499	4/19/2023	02:15 AM	16							

	A	B	C	D	E	F	G	H	I	J
500	4/19/2023	02:30 AM	11							
501	4/19/2023	02:45 AM	12							
502	4/19/2023	03:00 AM	18							
503	4/19/2023	03:15 AM	19							
504	4/19/2023	03:30 AM	28							
505	4/19/2023	03:45 AM	36							
506	4/19/2023	04:00 AM	33							
507	4/19/2023	04:15 AM	39							
508	4/19/2023	04:30 AM	49							
509	4/19/2023	04:45 AM	56							
510	4/19/2023	05:00 AM	59							
511	4/19/2023	05:15 AM	60							
512	4/19/2023	05:30 AM	79							
513	4/19/2023	05:45 AM	98							
514	4/19/2023	06:00 AM	108							
515	4/19/2023	06:15 AM	142							
516	4/19/2023	06:30 AM	202							
517	4/19/2023	06:45 AM	221							
518	4/19/2023	07:00 AM	278							
519	4/19/2023	07:15 AM	294							
520	4/19/2023	07:30 AM	318							
521	4/19/2023	07:45 AM	387							
522	4/19/2023	08:00 AM	377							
523	4/19/2023	08:15 AM	304							
524	4/19/2023	08:30 AM	278							
525	4/19/2023	08:45 AM	297							
526	4/19/2023	09:00 AM	262							
527	4/19/2023	09:15 AM	280							
528	4/19/2023	09:30 AM	266							
529	4/19/2023	09:45 AM	268							
530	4/19/2023	10:00 AM	272							
531	4/19/2023	10:15 AM	252							
532	4/19/2023	10:30 AM	264							
533	4/19/2023	10:45 AM	276							
534	4/19/2023	11:00 AM	298							
535	4/19/2023	11:15 AM	304							
536	4/19/2023	11:30 AM	306							
537	4/19/2023	11:45 AM	295							
538	4/19/2023	12:00 PM	342							
539	4/19/2023	12:15 PM	322							
540	4/19/2023	12:30 PM	333							
541	4/19/2023	12:45 PM	295							
542	4/19/2023	01:00 PM	331							
543	4/19/2023	01:15 PM	312							
544	4/19/2023	01:30 PM	339							
545	4/19/2023	01:45 PM	363							
546	4/19/2023	02:00 PM	370							
547	4/19/2023	02:15 PM	366							
548	4/19/2023	02:30 PM	412							
549	4/19/2023	02:45 PM	420							

	A	B	C	D	E	F	G	H	I	J
550	4/19/2023	03:00 PM	434							
551	4/19/2023	03:15 PM	470							
552	4/19/2023	03:30 PM	492							
553	4/19/2023	03:45 PM	478							
554	4/19/2023	04:00 PM	530							
555	4/19/2023	04:15 PM	476							
556	4/19/2023	04:30 PM	586							
557	4/19/2023	04:45 PM	538							
558	4/19/2023	05:00 PM	526							
559	4/19/2023	05:15 PM	442							
560	4/19/2023	05:30 PM	425							
561	4/19/2023	05:45 PM	377							
562	4/19/2023	06:00 PM	342							
563	4/19/2023	06:15 PM	284							
564	4/19/2023	06:30 PM	282							
565	4/19/2023	06:45 PM	258							
566	4/19/2023	07:00 PM	264							
567	4/19/2023	07:15 PM	260							
568	4/19/2023	07:30 PM	275							
569	4/19/2023	07:45 PM	221							
570	4/19/2023	08:00 PM	270							
571	4/19/2023	08:15 PM	242							
572	4/19/2023	08:30 PM	188							
573	4/19/2023	08:45 PM	163							
574	4/19/2023	09:00 PM	156							
575	4/19/2023	09:15 PM	158							
576	4/19/2023	09:30 PM	107							
577	4/19/2023	09:45 PM	137							
578	4/19/2023	10:00 PM	118							
579	4/19/2023	10:15 PM	70							
580	4/19/2023	10:30 PM	84							
581	4/19/2023	10:45 PM	90							
582	4/19/2023	11:00 PM	59							
583	4/19/2023	11:15 PM	58							
584	4/19/2023	11:30 PM	76							
585	4/19/2023	11:45 PM	48							
586	4/20/2023	12:00 AM	56							
587	4/20/2023	12:15 AM	47							
588	4/20/2023	12:30 AM	25							
589	4/20/2023	12:45 AM	32							
590	4/20/2023	01:00 AM	19							
591	4/20/2023	01:15 AM	22							
592	4/20/2023	01:30 AM	13							
593	4/20/2023	01:45 AM	16							
594	4/20/2023	02:00 AM	16							
595	4/20/2023	02:15 AM	15							
596	4/20/2023	02:30 AM	14							
597	4/20/2023	02:45 AM	12							
598	4/20/2023	03:00 AM	18							
599	4/20/2023	03:15 AM	14							

	A	B	C	D	E	F	G	H	I	J
600	4/20/2023	03:30 AM	26							
601	4/20/2023	03:45 AM	38							
602	4/20/2023	04:00 AM	34							
603	4/20/2023	04:15 AM	38							
604	4/20/2023	04:30 AM	53							
605	4/20/2023	04:45 AM	47							
606	4/20/2023	05:00 AM	55							
607	4/20/2023	05:15 AM	52							
608	4/20/2023	05:30 AM	81							
609	4/20/2023	05:45 AM	117							
610	4/20/2023	06:00 AM	101							
611	4/20/2023	06:15 AM	138							
612	4/20/2023	06:30 AM	190							
613	4/20/2023	06:45 AM	230							
614	4/20/2023	07:00 AM	242							
615	4/20/2023	07:15 AM	280							
616	4/20/2023	07:30 AM	315							
617	4/20/2023	07:45 AM	354							
618	4/20/2023	08:00 AM	323							
619	4/20/2023	08:15 AM	278							
620	4/20/2023	08:30 AM	257							
621	4/20/2023	08:45 AM	265							
622	4/20/2023	09:00 AM	292							
623	4/20/2023	09:15 AM	248							
624	4/20/2023	09:30 AM	260							
625	4/20/2023	09:45 AM	229							
626	4/20/2023	10:00 AM	267							
627	4/20/2023	10:15 AM	230							
628	4/20/2023	10:30 AM	258							
629	4/20/2023	10:45 AM	233							
630	4/20/2023	11:00 AM	266							
631	4/20/2023	11:15 AM	262							
632	4/20/2023	11:30 AM	279							
633	4/20/2023	11:45 AM	322							
634	4/20/2023	12:00 PM	326							
635	4/20/2023	12:15 PM	338							
636	4/20/2023	12:30 PM	295							
637	4/20/2023	12:45 PM	296							
638	4/20/2023	01:00 PM	311							
639	4/20/2023	01:15 PM	310							
640	4/20/2023	01:30 PM	313							
641	4/20/2023	01:45 PM	292							
642	4/20/2023	02:00 PM	348							
643	4/20/2023	02:15 PM	320							
644	4/20/2023	02:30 PM	342							
645	4/20/2023	02:45 PM	369							
646	4/20/2023	03:00 PM	389							
647	4/20/2023	03:15 PM	420							
648	4/20/2023	03:30 PM	494							
649	4/20/2023	03:45 PM	450							

	A	B	C	D	E	F	G	H	I	J
650	4/20/2023	04:00 PM	460							
651	4/20/2023	04:15 PM	524							
652	4/20/2023	04:30 PM	509							
653	4/20/2023	04:45 PM	477							
654	4/20/2023	05:00 PM	490							
655	4/20/2023	05:15 PM	442							
656	4/20/2023	05:30 PM	403							
657	4/20/2023	05:45 PM	344							
658	4/20/2023	06:00 PM	334							
659	4/20/2023	06:15 PM	290							
660	4/20/2023	06:30 PM	268							
661	4/20/2023	06:45 PM	256							
662	4/20/2023	07:00 PM	284							
663	4/20/2023	07:15 PM	218							
664	4/20/2023	07:30 PM	246							
665	4/20/2023	07:45 PM	238							
666	4/20/2023	08:00 PM	186							
667	4/20/2023	08:15 PM	168							
668	4/20/2023	08:30 PM	158							
669	4/20/2023	08:45 PM	140							
670	4/20/2023	09:00 PM	150							
671	4/20/2023	09:15 PM	134							
672	4/20/2023	09:30 PM	102							
673	4/20/2023	09:45 PM	121							
674	4/20/2023	10:00 PM	90							
675	4/20/2023	10:15 PM	84							
676	4/20/2023	10:30 PM	74							
677	4/20/2023	10:45 PM	58							
678	4/20/2023	11:00 PM	62							
679	4/20/2023	11:15 PM	50							
680	4/20/2023	11:30 PM	60							
681	4/20/2023	11:45 PM	50							
682	4/21/2023	12:00 AM	38							
683	4/21/2023	12:15 AM	30							
684	4/21/2023	12:30 AM	26							
685	4/21/2023	12:45 AM	22							
686	4/21/2023	01:00 AM	20							
687	4/21/2023	01:15 AM	24							
688	4/21/2023	01:30 AM	22							
689	4/21/2023	01:45 AM	20							
690	4/21/2023	02:00 AM	18							
691	4/21/2023	02:15 AM	19							
692	4/21/2023	02:30 AM	19							
693	4/21/2023	02:45 AM	12							
694	4/21/2023	03:00 AM	21							
695	4/21/2023	03:15 AM	18							
696	4/21/2023	03:30 AM	19							
697	4/21/2023	03:45 AM	40							
698	4/21/2023	04:00 AM	30							
699	4/21/2023	04:15 AM	36							

	A	B	C	D	E	F	G	H	I	J
700	4/21/2023	04:30 AM	62							
701	4/21/2023	04:45 AM	40							
702	4/21/2023	05:00 AM	45							
703	4/21/2023	05:15 AM	54							
704	4/21/2023	05:30 AM	62							
705	4/21/2023	05:45 AM	86							
706	4/21/2023	06:00 AM	81							
707	4/21/2023	06:15 AM	111							
708	4/21/2023	06:30 AM	163							
709	4/21/2023	06:45 AM	194							
710	4/21/2023	07:00 AM	222							
711	4/21/2023	07:15 AM	220							
712	4/21/2023	07:30 AM	242							
713	4/21/2023	07:45 AM	311							
714	4/21/2023	08:00 AM	292							
715	4/21/2023	08:15 AM	260							
716	4/21/2023	08:30 AM	222							
717	4/21/2023	08:45 AM	246							
718	4/21/2023	09:00 AM	245							
719	4/21/2023	09:15 AM	236							
720	4/21/2023	09:30 AM	252							
721	4/21/2023	09:45 AM	245							
722	4/21/2023	10:00 AM	252							
723	4/21/2023	10:15 AM	264							
724	4/21/2023	10:30 AM	277							
725	4/21/2023	10:45 AM	262							
726	4/21/2023	11:00 AM	300							
727	4/21/2023	11:15 AM	340							
728	4/21/2023	11:30 AM	334							
729	4/21/2023	11:45 AM	372							
730	4/21/2023	12:00 PM	393							
731	4/21/2023	12:15 PM	375							
732	4/21/2023	12:30 PM	370							
733	4/21/2023	12:45 PM	379							
734	4/21/2023	01:00 PM	394							
735	4/21/2023	01:15 PM	386							
736	4/21/2023	01:30 PM	394							
737	4/21/2023	01:45 PM	388							
738	4/21/2023	02:00 PM	400							
739	4/21/2023	02:15 PM	410							
740	4/21/2023	02:30 PM	436							
741	4/21/2023	02:45 PM	481							
742	4/21/2023	03:00 PM	526							
743	4/21/2023	03:15 PM	506							
744	4/21/2023	03:30 PM	558							
745	4/21/2023	03:45 PM	548							
746	4/21/2023	04:00 PM	516							
747	4/21/2023	04:15 PM	532							
748	4/21/2023	04:30 PM	570							
749	4/21/2023	04:45 PM	552							

	A	B	C	D	E	F	G	H	I	J
750	4/21/2023	05:00 PM	547							
751	4/21/2023	05:15 PM	518							
752	4/21/2023	05:30 PM	432							
753	4/21/2023	05:45 PM	422							
754	4/21/2023	06:00 PM	397							
755	4/21/2023	06:15 PM	358							
756	4/21/2023	06:30 PM	347							
757	4/21/2023	06:45 PM	307							
758	4/21/2023	07:00 PM	295							
759	4/21/2023	07:15 PM	264							
760	4/21/2023	07:30 PM	326							
761	4/21/2023	07:45 PM	264							
762	4/21/2023	08:00 PM	235							
763	4/21/2023	08:15 PM	177							
764	4/21/2023	08:30 PM	150							
765	4/21/2023	08:45 PM	144							
766	4/21/2023	09:00 PM	138							
767	4/21/2023	09:15 PM	142							
768	4/21/2023	09:30 PM	134							
769	4/21/2023	09:45 PM	153							
770	4/21/2023	10:00 PM	143							
771	4/21/2023	10:15 PM	106							
772	4/21/2023	10:30 PM	94							
773	4/21/2023	10:45 PM	93							
774	4/21/2023	11:00 PM	75							
775	4/21/2023	11:15 PM	74							
776	4/21/2023	11:30 PM	76							
777	4/21/2023	11:45 PM	73							

	A	B	C	D	E	F	G	H	I	J
1										
2	File Name: C:\Users\barri\OneDrive\Documents\TDB\WSP\SYRACUSE\DATA\BATCH 3\DONE\ATR 1182.tf2									
3	Start Date: 4/14/2023									
4	Start Time: 12:00:00 AM									
5	Location 1: SB US 11									
6	Location 2: at I-81									
7										
8										
9	Date	Time	SB							
10	4/14/2023	12:00 AM	25							
11	4/14/2023	12:15 AM	30							
12	4/14/2023	12:30 AM	19							
13	4/14/2023	12:45 AM	11							
14	4/14/2023	01:00 AM	14							
15	4/14/2023	01:15 AM	7							
16	4/14/2023	01:30 AM	9							
17	4/14/2023	01:45 AM	10							
18	4/14/2023	02:00 AM	6							
19	4/14/2023	02:15 AM	4							
20	4/14/2023	02:30 AM	8							
21	4/14/2023	02:45 AM	7							
22	4/14/2023	03:00 AM	13							
23	4/14/2023	03:15 AM	11							
24	4/14/2023	03:30 AM	15							
25	4/14/2023	03:45 AM	12							
26	4/14/2023	04:00 AM	8							
27	4/14/2023	04:15 AM	14							
28	4/14/2023	04:30 AM	17							
29	4/14/2023	04:45 AM	29							
30	4/14/2023	05:00 AM	23							
31	4/14/2023	05:15 AM	43							
32	4/14/2023	05:30 AM	77							
33	4/14/2023	05:45 AM	77							
34	4/14/2023	06:00 AM	96							
35	4/14/2023	06:15 AM	127							
36	4/14/2023	06:30 AM	175							
37	4/14/2023	06:45 AM	198							
38	4/14/2023	07:00 AM	191							
39	4/14/2023	07:15 AM	256							
40	4/14/2023	07:30 AM	307							
41	4/14/2023	07:45 AM	299							
42	4/14/2023	08:00 AM	243							
43	4/14/2023	08:15 AM	240							
44	4/14/2023	08:30 AM	174							
45	4/14/2023	08:45 AM	197							
46	4/14/2023	09:00 AM	194							
47	4/14/2023	09:15 AM	205							
48	4/14/2023	09:30 AM	201							
49	4/14/2023	09:45 AM	162							

	A	B	C	D	E	F	G	H	I	J
50	4/14/2023	10:00 AM	188							
51	4/14/2023	10:15 AM	163							
52	4/14/2023	10:30 AM	187							
53	4/14/2023	10:45 AM	178							
54	4/14/2023	11:00 AM	183							
55	4/14/2023	11:15 AM	200							
56	4/14/2023	11:30 AM	194							
57	4/14/2023	11:45 AM	226							
58	4/14/2023	12:00 PM	219							
59	4/14/2023	12:15 PM	223							
60	4/14/2023	12:30 PM	244							
61	4/14/2023	12:45 PM	229							
62	4/14/2023	01:00 PM	236							
63	4/14/2023	01:15 PM	195							
64	4/14/2023	01:30 PM	221							
65	4/14/2023	01:45 PM	201							
66	4/14/2023	02:00 PM	244							
67	4/14/2023	02:15 PM	238							
68	4/14/2023	02:30 PM	238							
69	4/14/2023	02:45 PM	228							
70	4/14/2023	03:00 PM	214							
71	4/14/2023	03:15 PM	241							
72	4/14/2023	03:30 PM	251							
73	4/14/2023	03:45 PM	259							
74	4/14/2023	04:00 PM	264							
75	4/14/2023	04:15 PM	287							
76	4/14/2023	04:30 PM	238							
77	4/14/2023	04:45 PM	252							
78	4/14/2023	05:00 PM	269							
79	4/14/2023	05:15 PM	266							
80	4/14/2023	05:30 PM	228							
81	4/14/2023	05:45 PM	239							
82	4/14/2023	06:00 PM	219							
83	4/14/2023	06:15 PM	207							
84	4/14/2023	06:30 PM	214							
85	4/14/2023	06:45 PM	181							
86	4/14/2023	07:00 PM	159							
87	4/14/2023	07:15 PM	171							
88	4/14/2023	07:30 PM	161							
89	4/14/2023	07:45 PM	154							
90	4/14/2023	08:00 PM	170							
91	4/14/2023	08:15 PM	157							
92	4/14/2023	08:30 PM	109							
93	4/14/2023	08:45 PM	123							
94	4/14/2023	09:00 PM	121							
95	4/14/2023	09:15 PM	114							
96	4/14/2023	09:30 PM	101							
97	4/14/2023	09:45 PM	91							
98	4/14/2023	10:00 PM	88							
99	4/14/2023	10:15 PM	77							

	A	B	C	D	E	F	G	H	I	J
100	4/14/2023	10:30 PM	93							
101	4/14/2023	10:45 PM	105							
102	4/14/2023	11:00 PM	64							
103	4/14/2023	11:15 PM	70							
104	4/14/2023	11:30 PM	58							
105	4/14/2023	11:45 PM	42							
106	4/15/2023	12:00 AM	50							
107	4/15/2023	12:15 AM	45							
108	4/15/2023	12:30 AM	38							
109	4/15/2023	12:45 AM	45							
110	4/15/2023	01:00 AM	30							
111	4/15/2023	01:15 AM	16							
112	4/15/2023	01:30 AM	13							
113	4/15/2023	01:45 AM	23							
114	4/15/2023	02:00 AM	18							
115	4/15/2023	02:15 AM	12							
116	4/15/2023	02:30 AM	10							
117	4/15/2023	02:45 AM	8							
118	4/15/2023	03:00 AM	13							
119	4/15/2023	03:15 AM	7							
120	4/15/2023	03:30 AM	9							
121	4/15/2023	03:45 AM	12							
122	4/15/2023	04:00 AM	7							
123	4/15/2023	04:15 AM	9							
124	4/15/2023	04:30 AM	15							
125	4/15/2023	04:45 AM	10							
126	4/15/2023	05:00 AM	16							
127	4/15/2023	05:15 AM	21							
128	4/15/2023	05:30 AM	22							
129	4/15/2023	05:45 AM	28							
130	4/15/2023	06:00 AM	26							
131	4/15/2023	06:15 AM	39							
132	4/15/2023	06:30 AM	53							
133	4/15/2023	06:45 AM	54							
134	4/15/2023	07:00 AM	55							
135	4/15/2023	07:15 AM	72							
136	4/15/2023	07:30 AM	85							
137	4/15/2023	07:45 AM	83							
138	4/15/2023	08:00 AM	82							
139	4/15/2023	08:15 AM	92							
140	4/15/2023	08:30 AM	124							
141	4/15/2023	08:45 AM	128							
142	4/15/2023	09:00 AM	123							
143	4/15/2023	09:15 AM	148							
144	4/15/2023	09:30 AM	180							
145	4/15/2023	09:45 AM	191							
146	4/15/2023	10:00 AM	178							
147	4/15/2023	10:15 AM	178							
148	4/15/2023	10:30 AM	186							
149	4/15/2023	10:45 AM	179							

	A	B	C	D	E	F	G	H	I	J
150	4/15/2023	11:00 AM	216							
151	4/15/2023	11:15 AM	185							
152	4/15/2023	11:30 AM	187							
153	4/15/2023	11:45 AM	205							
154	4/15/2023	12:00 PM	231							
155	4/15/2023	12:15 PM	205							
156	4/15/2023	12:30 PM	227							
157	4/15/2023	12:45 PM	179							
158	4/15/2023	01:00 PM	194							
159	4/15/2023	01:15 PM	205							
160	4/15/2023	01:30 PM	191							
161	4/15/2023	01:45 PM	208							
162	4/15/2023	02:00 PM	171							
163	4/15/2023	02:15 PM	199							
164	4/15/2023	02:30 PM	186							
165	4/15/2023	02:45 PM	188							
166	4/15/2023	03:00 PM	208							
167	4/15/2023	03:15 PM	197							
168	4/15/2023	03:30 PM	193							
169	4/15/2023	03:45 PM	190							
170	4/15/2023	04:00 PM	187							
171	4/15/2023	04:15 PM	180							
172	4/15/2023	04:30 PM	188							
173	4/15/2023	04:45 PM	183							
174	4/15/2023	05:00 PM	197							
175	4/15/2023	05:15 PM	176							
176	4/15/2023	05:30 PM	187							
177	4/15/2023	05:45 PM	188							
178	4/15/2023	06:00 PM	191							
179	4/15/2023	06:15 PM	174							
180	4/15/2023	06:30 PM	173							
181	4/15/2023	06:45 PM	157							
182	4/15/2023	07:00 PM	134							
183	4/15/2023	07:15 PM	139							
184	4/15/2023	07:30 PM	130							
185	4/15/2023	07:45 PM	143							
186	4/15/2023	08:00 PM	116							
187	4/15/2023	08:15 PM	148							
188	4/15/2023	08:30 PM	124							
189	4/15/2023	08:45 PM	110							
190	4/15/2023	09:00 PM	110							
191	4/15/2023	09:15 PM	90							
192	4/15/2023	09:30 PM	82							
193	4/15/2023	09:45 PM	105							
194	4/15/2023	10:00 PM	64							
195	4/15/2023	10:15 PM	90							
196	4/15/2023	10:30 PM	79							
197	4/15/2023	10:45 PM	72							
198	4/15/2023	11:00 PM	58							
199	4/15/2023	11:15 PM	58							

	A	B	C	D	E	F	G	H	I	J
200	4/15/2023	11:30 PM	50							
201	4/15/2023	11:45 PM	63							
202	4/16/2023	12:00 AM	66							
203	4/16/2023	12:15 AM	30							
204	4/16/2023	12:30 AM	28							
205	4/16/2023	12:45 AM	33							
206	4/16/2023	01:00 AM	29							
207	4/16/2023	01:15 AM	16							
208	4/16/2023	01:30 AM	26							
209	4/16/2023	01:45 AM	18							
210	4/16/2023	02:00 AM	16							
211	4/16/2023	02:15 AM	9							
212	4/16/2023	02:30 AM	9							
213	4/16/2023	02:45 AM	10							
214	4/16/2023	03:00 AM	16							
215	4/16/2023	03:15 AM	9							
216	4/16/2023	03:30 AM	6							
217	4/16/2023	03:45 AM	11							
218	4/16/2023	04:00 AM	9							
219	4/16/2023	04:15 AM	10							
220	4/16/2023	04:30 AM	10							
221	4/16/2023	04:45 AM	7							
222	4/16/2023	05:00 AM	8							
223	4/16/2023	05:15 AM	17							
224	4/16/2023	05:30 AM	25							
225	4/16/2023	05:45 AM	23							
226	4/16/2023	06:00 AM	27							
227	4/16/2023	06:15 AM	27							
228	4/16/2023	06:30 AM	44							
229	4/16/2023	06:45 AM	42							
230	4/16/2023	07:00 AM	41							
231	4/16/2023	07:15 AM	57							
232	4/16/2023	07:30 AM	51							
233	4/16/2023	07:45 AM	75							
234	4/16/2023	08:00 AM	66							
235	4/16/2023	08:15 AM	67							
236	4/16/2023	08:30 AM	92							
237	4/16/2023	08:45 AM	125							
238	4/16/2023	09:00 AM	123							
239	4/16/2023	09:15 AM	127							
240	4/16/2023	09:30 AM	113							
241	4/16/2023	09:45 AM	137							
242	4/16/2023	10:00 AM	148							
243	4/16/2023	10:15 AM	151							
244	4/16/2023	10:30 AM	155							
245	4/16/2023	10:45 AM	159							
246	4/16/2023	11:00 AM	180							
247	4/16/2023	11:15 AM	178							
248	4/16/2023	11:30 AM	167							
249	4/16/2023	11:45 AM	226							

	A	B	C	D	E	F	G	H	I	J
250	4/16/2023	12:00 PM	211							
251	4/16/2023	12:15 PM	196							
252	4/16/2023	12:30 PM	213							
253	4/16/2023	12:45 PM	187							
254	4/16/2023	01:00 PM	173							
255	4/16/2023	01:15 PM	204							
256	4/16/2023	01:30 PM	159							
257	4/16/2023	01:45 PM	176							
258	4/16/2023	02:00 PM	202							
259	4/16/2023	02:15 PM	177							
260	4/16/2023	02:30 PM	190							
261	4/16/2023	02:45 PM	170							
262	4/16/2023	03:00 PM	164							
263	4/16/2023	03:15 PM	178							
264	4/16/2023	03:30 PM	167							
265	4/16/2023	03:45 PM	158							
266	4/16/2023	04:00 PM	149							
267	4/16/2023	04:15 PM	147							
268	4/16/2023	04:30 PM	154							
269	4/16/2023	04:45 PM	165							
270	4/16/2023	05:00 PM	164							
271	4/16/2023	05:15 PM	140							
272	4/16/2023	05:30 PM	132							
273	4/16/2023	05:45 PM	176							
274	4/16/2023	06:00 PM	139							
275	4/16/2023	06:15 PM	133							
276	4/16/2023	06:30 PM	130							
277	4/16/2023	06:45 PM	112							
278	4/16/2023	07:00 PM	130							
279	4/16/2023	07:15 PM	132							
280	4/16/2023	07:30 PM	117							
281	4/16/2023	07:45 PM	106							
282	4/16/2023	08:00 PM	89							
283	4/16/2023	08:15 PM	116							
284	4/16/2023	08:30 PM	110							
285	4/16/2023	08:45 PM	87							
286	4/16/2023	09:00 PM	87							
287	4/16/2023	09:15 PM	72							
288	4/16/2023	09:30 PM	62							
289	4/16/2023	09:45 PM	68							
290	4/16/2023	10:00 PM	49							
291	4/16/2023	10:15 PM	53							
292	4/16/2023	10:30 PM	42							
293	4/16/2023	10:45 PM	51							
294	4/16/2023	11:00 PM	38							
295	4/16/2023	11:15 PM	25							
296	4/16/2023	11:30 PM	22							
297	4/16/2023	11:45 PM	14							
298	4/17/2023	12:00 AM	21							
299	4/17/2023	12:15 AM	15							

	A	B	C	D	E	F	G	H	I	J
300	4/17/2023	12:30 AM	12							
301	4/17/2023	12:45 AM	8							
302	4/17/2023	01:00 AM	12							
303	4/17/2023	01:15 AM	8							
304	4/17/2023	01:30 AM	8							
305	4/17/2023	01:45 AM	10							
306	4/17/2023	02:00 AM	9							
307	4/17/2023	02:15 AM	6							
308	4/17/2023	02:30 AM	5							
309	4/17/2023	02:45 AM	6							
310	4/17/2023	03:00 AM	10							
311	4/17/2023	03:15 AM	10							
312	4/17/2023	03:30 AM	13							
313	4/17/2023	03:45 AM	9							
314	4/17/2023	04:00 AM	8							
315	4/17/2023	04:15 AM	15							
316	4/17/2023	04:30 AM	21							
317	4/17/2023	04:45 AM	33							
318	4/17/2023	05:00 AM	29							
319	4/17/2023	05:15 AM	40							
320	4/17/2023	05:30 AM	86							
321	4/17/2023	05:45 AM	85							
322	4/17/2023	06:00 AM	84							
323	4/17/2023	06:15 AM	134							
324	4/17/2023	06:30 AM	178							
325	4/17/2023	06:45 AM	203							
326	4/17/2023	07:00 AM	220							
327	4/17/2023	07:15 AM	269							
328	4/17/2023	07:30 AM	313							
329	4/17/2023	07:45 AM	306							
330	4/17/2023	08:00 AM	283							
331	4/17/2023	08:15 AM	221							
332	4/17/2023	08:30 AM	180							
333	4/17/2023	08:45 AM	194							
334	4/17/2023	09:00 AM	197							
335	4/17/2023	09:15 AM	182							
336	4/17/2023	09:30 AM	158							
337	4/17/2023	09:45 AM	160							
338	4/17/2023	10:00 AM	160							
339	4/17/2023	10:15 AM	165							
340	4/17/2023	10:30 AM	142							
341	4/17/2023	10:45 AM	161							
342	4/17/2023	11:00 AM	153							
343	4/17/2023	11:15 AM	175							
344	4/17/2023	11:30 AM	200							
345	4/17/2023	11:45 AM	174							
346	4/17/2023	12:00 PM	192							
347	4/17/2023	12:15 PM	200							
348	4/17/2023	12:30 PM	219							
349	4/17/2023	12:45 PM	201							

	A	B	C	D	E	F	G	H	I	J
350	4/17/2023	01:00 PM	189							
351	4/17/2023	01:15 PM	166							
352	4/17/2023	01:30 PM	189							
353	4/17/2023	01:45 PM	211							
354	4/17/2023	02:00 PM	186							
355	4/17/2023	02:15 PM	185							
356	4/17/2023	02:30 PM	222							
357	4/17/2023	02:45 PM	208							
358	4/17/2023	03:00 PM	186							
359	4/17/2023	03:15 PM	198							
360	4/17/2023	03:30 PM	199							
361	4/17/2023	03:45 PM	233							
362	4/17/2023	04:00 PM	223							
363	4/17/2023	04:15 PM	214							
364	4/17/2023	04:30 PM	227							
365	4/17/2023	04:45 PM	199							
366	4/17/2023	05:00 PM	231							
367	4/17/2023	05:15 PM	228							
368	4/17/2023	05:30 PM	207							
369	4/17/2023	05:45 PM	195							
370	4/17/2023	06:00 PM	195							
371	4/17/2023	06:15 PM	176							
372	4/17/2023	06:30 PM	175							
373	4/17/2023	06:45 PM	135							
374	4/17/2023	07:00 PM	139							
375	4/17/2023	07:15 PM	129							
376	4/17/2023	07:30 PM	116							
377	4/17/2023	07:45 PM	108							
378	4/17/2023	08:00 PM	113							
379	4/17/2023	08:15 PM	72							
380	4/17/2023	08:30 PM	80							
381	4/17/2023	08:45 PM	76							
382	4/17/2023	09:00 PM	79							
383	4/17/2023	09:15 PM	69							
384	4/17/2023	09:30 PM	67							
385	4/17/2023	09:45 PM	57							
386	4/17/2023	10:00 PM	63							
387	4/17/2023	10:15 PM	68							
388	4/17/2023	10:30 PM	42							
389	4/17/2023	10:45 PM	35							
390	4/17/2023	11:00 PM	30							
391	4/17/2023	11:15 PM	28							
392	4/17/2023	11:30 PM	26							
393	4/17/2023	11:45 PM	29							
394	4/18/2023	12:00 AM	21							
395	4/18/2023	12:15 AM	13							
396	4/18/2023	12:30 AM	12							
397	4/18/2023	12:45 AM	14							
398	4/18/2023	01:00 AM	7							
399	4/18/2023	01:15 AM	10							

	A	B	C	D	E	F	G	H	I	J
400	4/18/2023	01:30 AM	9							
401	4/18/2023	01:45 AM	9							
402	4/18/2023	02:00 AM	8							
403	4/18/2023	02:15 AM	10							
404	4/18/2023	02:30 AM	11							
405	4/18/2023	02:45 AM	5							
406	4/18/2023	03:00 AM	8							
407	4/18/2023	03:15 AM	8							
408	4/18/2023	03:30 AM	12							
409	4/18/2023	03:45 AM	11							
410	4/18/2023	04:00 AM	8							
411	4/18/2023	04:15 AM	18							
412	4/18/2023	04:30 AM	20							
413	4/18/2023	04:45 AM	31							
414	4/18/2023	05:00 AM	27							
415	4/18/2023	05:15 AM	56							
416	4/18/2023	05:30 AM	92							
417	4/18/2023	05:45 AM	98							
418	4/18/2023	06:00 AM	93							
419	4/18/2023	06:15 AM	126							
420	4/18/2023	06:30 AM	181							
421	4/18/2023	06:45 AM	211							
422	4/18/2023	07:00 AM	216							
423	4/18/2023	07:15 AM	265							
424	4/18/2023	07:30 AM	321							
425	4/18/2023	07:45 AM	327							
426	4/18/2023	08:00 AM	263							
427	4/18/2023	08:15 AM	251							
428	4/18/2023	08:30 AM	196							
429	4/18/2023	08:45 AM	201							
430	4/18/2023	09:00 AM	184							
431	4/18/2023	09:15 AM	211							
432	4/18/2023	09:30 AM	190							
433	4/18/2023	09:45 AM	159							
434	4/18/2023	10:00 AM	190							
435	4/18/2023	10:15 AM	160							
436	4/18/2023	10:30 AM	155							
437	4/18/2023	10:45 AM	172							
438	4/18/2023	11:00 AM	172							
439	4/18/2023	11:15 AM	167							
440	4/18/2023	11:30 AM	187							
441	4/18/2023	11:45 AM	209							
442	4/18/2023	12:00 PM	190							
443	4/18/2023	12:15 PM	213							
444	4/18/2023	12:30 PM	205							
445	4/18/2023	12:45 PM	220							
446	4/18/2023	01:00 PM	204							
447	4/18/2023	01:15 PM	183							
448	4/18/2023	01:30 PM	223							
449	4/18/2023	01:45 PM	192							

	A	B	C	D	E	F	G	H	I	J
450	4/18/2023	02:00 PM	227							
451	4/18/2023	02:15 PM	204							
452	4/18/2023	02:30 PM	209							
453	4/18/2023	02:45 PM	242							
454	4/18/2023	03:00 PM	221							
455	4/18/2023	03:15 PM	188							
456	4/18/2023	03:30 PM	235							
457	4/18/2023	03:45 PM	199							
458	4/18/2023	04:00 PM	212							
459	4/18/2023	04:15 PM	221							
460	4/18/2023	04:30 PM	255							
461	4/18/2023	04:45 PM	225							
462	4/18/2023	05:00 PM	263							
463	4/18/2023	05:15 PM	239							
464	4/18/2023	05:30 PM	232							
465	4/18/2023	05:45 PM	221							
466	4/18/2023	06:00 PM	230							
467	4/18/2023	06:15 PM	185							
468	4/18/2023	06:30 PM	171							
469	4/18/2023	06:45 PM	119							
470	4/18/2023	07:00 PM	150							
471	4/18/2023	07:15 PM	148							
472	4/18/2023	07:30 PM	111							
473	4/18/2023	07:45 PM	94							
474	4/18/2023	08:00 PM	87							
475	4/18/2023	08:15 PM	99							
476	4/18/2023	08:30 PM	92							
477	4/18/2023	08:45 PM	64							
478	4/18/2023	09:00 PM	97							
479	4/18/2023	09:15 PM	72							
480	4/18/2023	09:30 PM	61							
481	4/18/2023	09:45 PM	59							
482	4/18/2023	10:00 PM	64							
483	4/18/2023	10:15 PM	62							
484	4/18/2023	10:30 PM	48							
485	4/18/2023	10:45 PM	40							
486	4/18/2023	11:00 PM	38							
487	4/18/2023	11:15 PM	27							
488	4/18/2023	11:30 PM	35							
489	4/18/2023	11:45 PM	28							
490	4/19/2023	12:00 AM	22							
491	4/19/2023	12:15 AM	15							
492	4/19/2023	12:30 AM	13							
493	4/19/2023	12:45 AM	14							
494	4/19/2023	01:00 AM	9							
495	4/19/2023	01:15 AM	11							
496	4/19/2023	01:30 AM	6							
497	4/19/2023	01:45 AM	8							
498	4/19/2023	02:00 AM	8							
499	4/19/2023	02:15 AM	5							

	A	B	C	D	E	F	G	H	I	J
500	4/19/2023	02:30 AM	12							
501	4/19/2023	02:45 AM	7							
502	4/19/2023	03:00 AM	9							
503	4/19/2023	03:15 AM	13							
504	4/19/2023	03:30 AM	14							
505	4/19/2023	03:45 AM	18							
506	4/19/2023	04:00 AM	9							
507	4/19/2023	04:15 AM	15							
508	4/19/2023	04:30 AM	24							
509	4/19/2023	04:45 AM	27							
510	4/19/2023	05:00 AM	32							
511	4/19/2023	05:15 AM	50							
512	4/19/2023	05:30 AM	97							
513	4/19/2023	05:45 AM	88							
514	4/19/2023	06:00 AM	93							
515	4/19/2023	06:15 AM	124							
516	4/19/2023	06:30 AM	188							
517	4/19/2023	06:45 AM	209							
518	4/19/2023	07:00 AM	208							
519	4/19/2023	07:15 AM	301							
520	4/19/2023	07:30 AM	325							
521	4/19/2023	07:45 AM	336							
522	4/19/2023	08:00 AM	244							
523	4/19/2023	08:15 AM	228							
524	4/19/2023	08:30 AM	203							
525	4/19/2023	08:45 AM	200							
526	4/19/2023	09:00 AM	191							
527	4/19/2023	09:15 AM	173							
528	4/19/2023	09:30 AM	181							
529	4/19/2023	09:45 AM	198							
530	4/19/2023	10:00 AM	168							
531	4/19/2023	10:15 AM	169							
532	4/19/2023	10:30 AM	168							
533	4/19/2023	10:45 AM	184							
534	4/19/2023	11:00 AM	159							
535	4/19/2023	11:15 AM	163							
536	4/19/2023	11:30 AM	182							
537	4/19/2023	11:45 AM	187							
538	4/19/2023	12:00 PM	206							
539	4/19/2023	12:15 PM	197							
540	4/19/2023	12:30 PM	256							
541	4/19/2023	12:45 PM	211							
542	4/19/2023	01:00 PM	194							
543	4/19/2023	01:15 PM	183							
544	4/19/2023	01:30 PM	223							
545	4/19/2023	01:45 PM	216							
546	4/19/2023	02:00 PM	221							
547	4/19/2023	02:15 PM	200							
548	4/19/2023	02:30 PM	229							
549	4/19/2023	02:45 PM	215							

	A	B	C	D	E	F	G	H	I	J
550	4/19/2023	03:00 PM	205							
551	4/19/2023	03:15 PM	205							
552	4/19/2023	03:30 PM	198							
553	4/19/2023	03:45 PM	198							
554	4/19/2023	04:00 PM	229							
555	4/19/2023	04:15 PM	208							
556	4/19/2023	04:30 PM	220							
557	4/19/2023	04:45 PM	232							
558	4/19/2023	05:00 PM	248							
559	4/19/2023	05:15 PM	236							
560	4/19/2023	05:30 PM	213							
561	4/19/2023	05:45 PM	238							
562	4/19/2023	06:00 PM	198							
563	4/19/2023	06:15 PM	191							
564	4/19/2023	06:30 PM	184							
565	4/19/2023	06:45 PM	173							
566	4/19/2023	07:00 PM	122							
567	4/19/2023	07:15 PM	147							
568	4/19/2023	07:30 PM	116							
569	4/19/2023	07:45 PM	128							
570	4/19/2023	08:00 PM	106							
571	4/19/2023	08:15 PM	126							
572	4/19/2023	08:30 PM	96							
573	4/19/2023	08:45 PM	95							
574	4/19/2023	09:00 PM	108							
575	4/19/2023	09:15 PM	96							
576	4/19/2023	09:30 PM	67							
577	4/19/2023	09:45 PM	59							
578	4/19/2023	10:00 PM	75							
579	4/19/2023	10:15 PM	55							
580	4/19/2023	10:30 PM	45							
581	4/19/2023	10:45 PM	35							
582	4/19/2023	11:00 PM	41							
583	4/19/2023	11:15 PM	45							
584	4/19/2023	11:30 PM	27							
585	4/19/2023	11:45 PM	20							
586	4/20/2023	12:00 AM	30							
587	4/20/2023	12:15 AM	16							
588	4/20/2023	12:30 AM	18							
589	4/20/2023	12:45 AM	20							
590	4/20/2023	01:00 AM	12							
591	4/20/2023	01:15 AM	11							
592	4/20/2023	01:30 AM	9							
593	4/20/2023	01:45 AM	10							
594	4/20/2023	02:00 AM	11							
595	4/20/2023	02:15 AM	7							
596	4/20/2023	02:30 AM	7							
597	4/20/2023	02:45 AM	4							
598	4/20/2023	03:00 AM	7							
599	4/20/2023	03:15 AM	10							

	A	B	C	D	E	F	G	H	I	J
600	4/20/2023	03:30 AM	7							
601	4/20/2023	03:45 AM	15							
602	4/20/2023	04:00 AM	17							
603	4/20/2023	04:15 AM	13							
604	4/20/2023	04:30 AM	22							
605	4/20/2023	04:45 AM	27							
606	4/20/2023	05:00 AM	30							
607	4/20/2023	05:15 AM	44							
608	4/20/2023	05:30 AM	81							
609	4/20/2023	05:45 AM	107							
610	4/20/2023	06:00 AM	101							
611	4/20/2023	06:15 AM	117							
612	4/20/2023	06:30 AM	185							
613	4/20/2023	06:45 AM	210							
614	4/20/2023	07:00 AM	205							
615	4/20/2023	07:15 AM	300							
616	4/20/2023	07:30 AM	330							
617	4/20/2023	07:45 AM	330							
618	4/20/2023	08:00 AM	283							
619	4/20/2023	08:15 AM	222							
620	4/20/2023	08:30 AM	214							
621	4/20/2023	08:45 AM	167							
622	4/20/2023	09:00 AM	188							
623	4/20/2023	09:15 AM	190							
624	4/20/2023	09:30 AM	156							
625	4/20/2023	09:45 AM	143							
626	4/20/2023	10:00 AM	191							
627	4/20/2023	10:15 AM	171							
628	4/20/2023	10:30 AM	191							
629	4/20/2023	10:45 AM	177							
630	4/20/2023	11:00 AM	163							
631	4/20/2023	11:15 AM	178							
632	4/20/2023	11:30 AM	191							
633	4/20/2023	11:45 AM	205							
634	4/20/2023	12:00 PM	203							
635	4/20/2023	12:15 PM	211							
636	4/20/2023	12:30 PM	227							
637	4/20/2023	12:45 PM	212							
638	4/20/2023	01:00 PM	210							
639	4/20/2023	01:15 PM	237							
640	4/20/2023	01:30 PM	226							
641	4/20/2023	01:45 PM	218							
642	4/20/2023	02:00 PM	207							
643	4/20/2023	02:15 PM	209							
644	4/20/2023	02:30 PM	232							
645	4/20/2023	02:45 PM	248							
646	4/20/2023	03:00 PM	222							
647	4/20/2023	03:15 PM	204							
648	4/20/2023	03:30 PM	253							
649	4/20/2023	03:45 PM	247							

	A	B	C	D	E	F	G	H	I	J
650	4/20/2023	04:00 PM	272							
651	4/20/2023	04:15 PM	249							
652	4/20/2023	04:30 PM	240							
653	4/20/2023	04:45 PM	239							
654	4/20/2023	05:00 PM	223							
655	4/20/2023	05:15 PM	262							
656	4/20/2023	05:30 PM	220							
657	4/20/2023	05:45 PM	208							
658	4/20/2023	06:00 PM	210							
659	4/20/2023	06:15 PM	197							
660	4/20/2023	06:30 PM	210							
661	4/20/2023	06:45 PM	165							
662	4/20/2023	07:00 PM	151							
663	4/20/2023	07:15 PM	159							
664	4/20/2023	07:30 PM	175							
665	4/20/2023	07:45 PM	147							
666	4/20/2023	08:00 PM	120							
667	4/20/2023	08:15 PM	127							
668	4/20/2023	08:30 PM	84							
669	4/20/2023	08:45 PM	122							
670	4/20/2023	09:00 PM	98							
671	4/20/2023	09:15 PM	91							
672	4/20/2023	09:30 PM	94							
673	4/20/2023	09:45 PM	81							
674	4/20/2023	10:00 PM	68							
675	4/20/2023	10:15 PM	50							
676	4/20/2023	10:30 PM	66							
677	4/20/2023	10:45 PM	39							
678	4/20/2023	11:00 PM	47							
679	4/20/2023	11:15 PM	33							
680	4/20/2023	11:30 PM	44							
681	4/20/2023	11:45 PM	34							
682	4/21/2023	12:00 AM	18							
683	4/21/2023	12:15 AM	23							
684	4/21/2023	12:30 AM	19							
685	4/21/2023	12:45 AM	14							
686	4/21/2023	01:00 AM	12							
687	4/21/2023	01:15 AM	11							
688	4/21/2023	01:30 AM	14							
689	4/21/2023	01:45 AM	16							
690	4/21/2023	02:00 AM	8							
691	4/21/2023	02:15 AM	10							
692	4/21/2023	02:30 AM	7							
693	4/21/2023	02:45 AM	7							
694	4/21/2023	03:00 AM	7							
695	4/21/2023	03:15 AM	10							
696	4/21/2023	03:30 AM	15							
697	4/21/2023	03:45 AM	15							
698	4/21/2023	04:00 AM	9							
699	4/21/2023	04:15 AM	12							

	A	B	C	D	E	F	G	H	I	J
700	4/21/2023	04:30 AM	25							
701	4/21/2023	04:45 AM	28							
702	4/21/2023	05:00 AM	31							
703	4/21/2023	05:15 AM	35							
704	4/21/2023	05:30 AM	87							
705	4/21/2023	05:45 AM	74							
706	4/21/2023	06:00 AM	83							
707	4/21/2023	06:15 AM	124							
708	4/21/2023	06:30 AM	170							
709	4/21/2023	06:45 AM	191							
710	4/21/2023	07:00 AM	178							
711	4/21/2023	07:15 AM	246							
712	4/21/2023	07:30 AM	289							
713	4/21/2023	07:45 AM	338							
714	4/21/2023	08:00 AM	246							
715	4/21/2023	08:15 AM	209							
716	4/21/2023	08:30 AM	212							
717	4/21/2023	08:45 AM	214							
718	4/21/2023	09:00 AM	194							
719	4/21/2023	09:15 AM	201							
720	4/21/2023	09:30 AM	173							
721	4/21/2023	09:45 AM	195							
722	4/21/2023	10:00 AM	190							
723	4/21/2023	10:15 AM	181							
724	4/21/2023	10:30 AM	177							
725	4/21/2023	10:45 AM	200							
726	4/21/2023	11:00 AM	181							
727	4/21/2023	11:15 AM	160							
728	4/21/2023	11:30 AM	231							
729	4/21/2023	11:45 AM	228							
730	4/21/2023	12:00 PM	227							
731	4/21/2023	12:15 PM	241							
732	4/21/2023	12:30 PM	254							
733	4/21/2023	12:45 PM	244							
734	4/21/2023	01:00 PM	237							
735	4/21/2023	01:15 PM	229							
736	4/21/2023	01:30 PM	216							
737	4/21/2023	01:45 PM	218							
738	4/21/2023	02:00 PM	227							
739	4/21/2023	02:15 PM	238							
740	4/21/2023	02:30 PM	241							
741	4/21/2023	02:45 PM	209							
742	4/21/2023	03:00 PM	212							
743	4/21/2023	03:15 PM	237							
744	4/21/2023	03:30 PM	253							
745	4/21/2023	03:45 PM	242							
746	4/21/2023	04:00 PM	234							
747	4/21/2023	04:15 PM	215							
748	4/21/2023	04:30 PM	240							
749	4/21/2023	04:45 PM	252							

	A	B	C	D	E	F	G	H	I	J
750	4/21/2023	05:00 PM	236							
751	4/21/2023	05:15 PM	246							
752	4/21/2023	05:30 PM	248							
753	4/21/2023	05:45 PM	228							
754	4/21/2023	06:00 PM	234							
755	4/21/2023	06:15 PM	212							
756	4/21/2023	06:30 PM	208							
757	4/21/2023	06:45 PM	170							
758	4/21/2023	07:00 PM	141							
759	4/21/2023	07:15 PM	189							
760	4/21/2023	07:30 PM	174							
761	4/21/2023	07:45 PM	131							
762	4/21/2023	08:00 PM	149							
763	4/21/2023	08:15 PM	114							
764	4/21/2023	08:30 PM	133							
765	4/21/2023	08:45 PM	117							
766	4/21/2023	09:00 PM	110							
767	4/21/2023	09:15 PM	118							
768	4/21/2023	09:30 PM	97							
769	4/21/2023	09:45 PM	104							
770	4/21/2023	10:00 PM	88							
771	4/21/2023	10:15 PM	77							
772	4/21/2023	10:30 PM	76							
773	4/21/2023	10:45 PM	56							
774	4/21/2023	11:00 PM	57							
775	4/21/2023	11:15 PM	81							
776	4/21/2023	11:30 PM	48							
777	4/21/2023	11:45 PM	41							

	A	B	C	D	E	F	G	H	I	J
1										
2	File Name: C:\Users\barri\OneDrive\Documents\TDB\WSP\SYRACUSE\DATA\BATCH 3\DONE\ATR 1183.tf2									
3	Start Date: 4/13/2023									
4	Start Time: 12:00:00 AM									
5	Location 1: SB I-81 on ramp									
6	Location 2: from US 11									
7										
8										
9	Date	Time	SB							
10	4/13/2023	12:00 AM	10							
11	4/13/2023	12:15 AM	19							
12	4/13/2023	12:30 AM	18							
13	4/13/2023	12:45 AM	20							
14	4/13/2023	01:00 AM	14							
15	4/13/2023	01:15 AM	9							
16	4/13/2023	01:30 AM	15							
17	4/13/2023	01:45 AM	11							
18	4/13/2023	02:00 AM	7							
19	4/13/2023	02:15 AM	11							
20	4/13/2023	02:30 AM	4							
21	4/13/2023	02:45 AM	8							
22	4/13/2023	03:00 AM	5							
23	4/13/2023	03:15 AM	15							
24	4/13/2023	03:30 AM	7							
25	4/13/2023	03:45 AM	13							
26	4/13/2023	04:00 AM	15							
27	4/13/2023	04:15 AM	16							
28	4/13/2023	04:30 AM	23							
29	4/13/2023	04:45 AM	32							
30	4/13/2023	05:00 AM	24							
31	4/13/2023	05:15 AM	36							
32	4/13/2023	05:30 AM	62							
33	4/13/2023	05:45 AM	76							
34	4/13/2023	06:00 AM	88							
35	4/13/2023	06:15 AM	111							
36	4/13/2023	06:30 AM	164							
37	4/13/2023	06:45 AM	165							
38	4/13/2023	07:00 AM	202							
39	4/13/2023	07:15 AM	268							
40	4/13/2023	07:30 AM	286							
41	4/13/2023	07:45 AM	274							
42	4/13/2023	08:00 AM	239							
43	4/13/2023	08:15 AM	251							
44	4/13/2023	08:30 AM	189							
45	4/13/2023	08:45 AM	190							
46	4/13/2023	09:00 AM	188							
47	4/13/2023	09:15 AM	169							
48	4/13/2023	09:30 AM	194							
49	4/13/2023	09:45 AM	179							

	A	B	C	D	E	F	G	H	I	J
50	4/13/2023	10:00 AM	142							
51	4/13/2023	10:15 AM	170							
52	4/13/2023	10:30 AM	152							
53	4/13/2023	10:45 AM	174							
54	4/13/2023	11:00 AM	163							
55	4/13/2023	11:15 AM	165							
56	4/13/2023	11:30 AM	160							
57	4/13/2023	11:45 AM	187							
58	4/13/2023	12:00 PM	181							
59	4/13/2023	12:15 PM	177							
60	4/13/2023	12:30 PM	200							
61	4/13/2023	12:45 PM	177							
62	4/13/2023	01:00 PM	143							
63	4/13/2023	01:15 PM	192							
64	4/13/2023	01:30 PM	192							
65	4/13/2023	01:45 PM	189							
66	4/13/2023	02:00 PM	203							
67	4/13/2023	02:15 PM	199							
68	4/13/2023	02:30 PM	198							
69	4/13/2023	02:45 PM	210							
70	4/13/2023	03:00 PM	223							
71	4/13/2023	03:15 PM	219							
72	4/13/2023	03:30 PM	242							
73	4/13/2023	03:45 PM	215							
74	4/13/2023	04:00 PM	261							
75	4/13/2023	04:15 PM	279							
76	4/13/2023	04:30 PM	289							
77	4/13/2023	04:45 PM	268							
78	4/13/2023	05:00 PM	264							
79	4/13/2023	05:15 PM	233							
80	4/13/2023	05:30 PM	227							
81	4/13/2023	05:45 PM	200							
82	4/13/2023	06:00 PM	165							
83	4/13/2023	06:15 PM	197							
84	4/13/2023	06:30 PM	163							
85	4/13/2023	06:45 PM	140							
86	4/13/2023	07:00 PM	158							
87	4/13/2023	07:15 PM	122							
88	4/13/2023	07:30 PM	123							
89	4/13/2023	07:45 PM	142							
90	4/13/2023	08:00 PM	117							
91	4/13/2023	08:15 PM	94							
92	4/13/2023	08:30 PM	107							
93	4/13/2023	08:45 PM	95							
94	4/13/2023	09:00 PM	102							
95	4/13/2023	09:15 PM	72							
96	4/13/2023	09:30 PM	60							
97	4/13/2023	09:45 PM	60							
98	4/13/2023	10:00 PM	50							
99	4/13/2023	10:15 PM	61							

	A	B	C	D	E	F	G	H	I	J
100	4/13/2023	10:30 PM	34							
101	4/13/2023	10:45 PM	32							
102	4/13/2023	11:00 PM	37							
103	4/13/2023	11:15 PM	30							
104	4/13/2023	11:30 PM	32							
105	4/13/2023	11:45 PM	24							
106	4/14/2023	12:00 AM	17							
107	4/14/2023	12:15 AM	30							
108	4/14/2023	12:30 AM	22							
109	4/14/2023	12:45 AM	13							
110	4/14/2023	01:00 AM	17							
111	4/14/2023	01:15 AM	9							
112	4/14/2023	01:30 AM	11							
113	4/14/2023	01:45 AM	12							
114	4/14/2023	02:00 AM	10							
115	4/14/2023	02:15 AM	7							
116	4/14/2023	02:30 AM	7							
117	4/14/2023	02:45 AM	3							
118	4/14/2023	03:00 AM	12							
119	4/14/2023	03:15 AM	10							
120	4/14/2023	03:30 AM	11							
121	4/14/2023	03:45 AM	13							
122	4/14/2023	04:00 AM	10							
123	4/14/2023	04:15 AM	15							
124	4/14/2023	04:30 AM	23							
125	4/14/2023	04:45 AM	29							
126	4/14/2023	05:00 AM	27							
127	4/14/2023	05:15 AM	32							
128	4/14/2023	05:30 AM	46							
129	4/14/2023	05:45 AM	72							
130	4/14/2023	06:00 AM	88							
131	4/14/2023	06:15 AM	112							
132	4/14/2023	06:30 AM	164							
133	4/14/2023	06:45 AM	153							
134	4/14/2023	07:00 AM	191							
135	4/14/2023	07:15 AM	226							
136	4/14/2023	07:30 AM	249							
137	4/14/2023	07:45 AM	227							
138	4/14/2023	08:00 AM	221							
139	4/14/2023	08:15 AM	205							
140	4/14/2023	08:30 AM	176							
141	4/14/2023	08:45 AM	198							
142	4/14/2023	09:00 AM	173							
143	4/14/2023	09:15 AM	165							
144	4/14/2023	09:30 AM	204							
145	4/14/2023	09:45 AM	164							
146	4/14/2023	10:00 AM	165							
147	4/14/2023	10:15 AM	172							
148	4/14/2023	10:30 AM	173							
149	4/14/2023	10:45 AM	172							

	A	B	C	D	E	F	G	H	I	J
150	4/14/2023	11:00 AM	172							
151	4/14/2023	11:15 AM	175							
152	4/14/2023	11:30 AM	184							
153	4/14/2023	11:45 AM	194							
154	4/14/2023	12:00 PM	183							
155	4/14/2023	12:15 PM	203							
156	4/14/2023	12:30 PM	203							
157	4/14/2023	12:45 PM	193							
158	4/14/2023	01:00 PM	192							
159	4/14/2023	01:15 PM	193							
160	4/14/2023	01:30 PM	212							
161	4/14/2023	01:45 PM	215							
162	4/14/2023	02:00 PM	225							
163	4/14/2023	02:15 PM	222							
164	4/14/2023	02:30 PM	208							
165	4/14/2023	02:45 PM	236							
166	4/14/2023	03:00 PM	187							
167	4/14/2023	03:15 PM	244							
168	4/14/2023	03:30 PM	267							
169	4/14/2023	03:45 PM	246							
170	4/14/2023	04:00 PM	264							
171	4/14/2023	04:15 PM	265							
172	4/14/2023	04:30 PM	282							
173	4/14/2023	04:45 PM	274							
174	4/14/2023	05:00 PM	300							
175	4/14/2023	05:15 PM	275							
176	4/14/2023	05:30 PM	213							
177	4/14/2023	05:45 PM	222							
178	4/14/2023	06:00 PM	238							
179	4/14/2023	06:15 PM	196							
180	4/14/2023	06:30 PM	204							
181	4/14/2023	06:45 PM	154							
182	4/14/2023	07:00 PM	157							
183	4/14/2023	07:15 PM	158							
184	4/14/2023	07:30 PM	141							
185	4/14/2023	07:45 PM	128							
186	4/14/2023	08:00 PM	142							
187	4/14/2023	08:15 PM	135							
188	4/14/2023	08:30 PM	92							
189	4/14/2023	08:45 PM	108							
190	4/14/2023	09:00 PM	101							
191	4/14/2023	09:15 PM	91							
192	4/14/2023	09:30 PM	78							
193	4/14/2023	09:45 PM	73							
194	4/14/2023	10:00 PM	83							
195	4/14/2023	10:15 PM	62							
196	4/14/2023	10:30 PM	65							
197	4/14/2023	10:45 PM	81							
198	4/14/2023	11:00 PM	56							
199	4/14/2023	11:15 PM	56							

	A	B	C	D	E	F	G	H	I	J
200	4/14/2023	11:30 PM	56							
201	4/14/2023	11:45 PM	55							
202	4/15/2023	12:00 AM	52							
203	4/15/2023	12:15 AM	52							
204	4/15/2023	12:30 AM	45							
205	4/15/2023	12:45 AM	38							
206	4/15/2023	01:00 AM	34							
207	4/15/2023	01:15 AM	19							
208	4/15/2023	01:30 AM	26							
209	4/15/2023	01:45 AM	28							
210	4/15/2023	02:00 AM	17							
211	4/15/2023	02:15 AM	12							
212	4/15/2023	02:30 AM	13							
213	4/15/2023	02:45 AM	10							
214	4/15/2023	03:00 AM	11							
215	4/15/2023	03:15 AM	4							
216	4/15/2023	03:30 AM	11							
217	4/15/2023	03:45 AM	13							
218	4/15/2023	04:00 AM	7							
219	4/15/2023	04:15 AM	9							
220	4/15/2023	04:30 AM	13							
221	4/15/2023	04:45 AM	10							
222	4/15/2023	05:00 AM	18							
223	4/15/2023	05:15 AM	23							
224	4/15/2023	05:30 AM	26							
225	4/15/2023	05:45 AM	29							
226	4/15/2023	06:00 AM	29							
227	4/15/2023	06:15 AM	41							
228	4/15/2023	06:30 AM	60							
229	4/15/2023	06:45 AM	56							
230	4/15/2023	07:00 AM	62							
231	4/15/2023	07:15 AM	71							
232	4/15/2023	07:30 AM	91							
233	4/15/2023	07:45 AM	92							
234	4/15/2023	08:00 AM	74							
235	4/15/2023	08:15 AM	90							
236	4/15/2023	08:30 AM	99							
237	4/15/2023	08:45 AM	125							
238	4/15/2023	09:00 AM	113							
239	4/15/2023	09:15 AM	143							
240	4/15/2023	09:30 AM	171							
241	4/15/2023	09:45 AM	176							
242	4/15/2023	10:00 AM	148							
243	4/15/2023	10:15 AM	170							
244	4/15/2023	10:30 AM	177							
245	4/15/2023	10:45 AM	177							
246	4/15/2023	11:00 AM	208							
247	4/15/2023	11:15 AM	164							
248	4/15/2023	11:30 AM	182							
249	4/15/2023	11:45 AM	171							

	A	B	C	D	E	F	G	H	I	J
250	4/15/2023	12:00 PM	203							
251	4/15/2023	12:15 PM	204							
252	4/15/2023	12:30 PM	188							
253	4/15/2023	12:45 PM	181							
254	4/15/2023	01:00 PM	186							
255	4/15/2023	01:15 PM	186							
256	4/15/2023	01:30 PM	186							
257	4/15/2023	01:45 PM	195							
258	4/15/2023	02:00 PM	170							
259	4/15/2023	02:15 PM	181							
260	4/15/2023	02:30 PM	164							
261	4/15/2023	02:45 PM	166							
262	4/15/2023	03:00 PM	185							
263	4/15/2023	03:15 PM	161							
264	4/15/2023	03:30 PM	179							
265	4/15/2023	03:45 PM	200							
266	4/15/2023	04:00 PM	149							
267	4/15/2023	04:15 PM	149							
268	4/15/2023	04:30 PM	152							
269	4/15/2023	04:45 PM	186							
270	4/15/2023	05:00 PM	162							
271	4/15/2023	05:15 PM	138							
272	4/15/2023	05:30 PM	154							
273	4/15/2023	05:45 PM	185							
274	4/15/2023	06:00 PM	156							
275	4/15/2023	06:15 PM	155							
276	4/15/2023	06:30 PM	153							
277	4/15/2023	06:45 PM	127							
278	4/15/2023	07:00 PM	111							
279	4/15/2023	07:15 PM	133							
280	4/15/2023	07:30 PM	102							
281	4/15/2023	07:45 PM	105							
282	4/15/2023	08:00 PM	89							
283	4/15/2023	08:15 PM	112							
284	4/15/2023	08:30 PM	99							
285	4/15/2023	08:45 PM	105							
286	4/15/2023	09:00 PM	86							
287	4/15/2023	09:15 PM	71							
288	4/15/2023	09:30 PM	80							
289	4/15/2023	09:45 PM	81							
290	4/15/2023	10:00 PM	49							
291	4/15/2023	10:15 PM	54							
292	4/15/2023	10:30 PM	61							
293	4/15/2023	10:45 PM	65							
294	4/15/2023	11:00 PM	54							
295	4/15/2023	11:15 PM	50							
296	4/15/2023	11:30 PM	42							
297	4/15/2023	11:45 PM	43							
298	4/16/2023	12:00 AM	63							
299	4/16/2023	12:15 AM	34							

	A	B	C	D	E	F	G	H	I	J
300	4/16/2023	12:30 AM	34							
301	4/16/2023	12:45 AM	34							
302	4/16/2023	01:00 AM	20							
303	4/16/2023	01:15 AM	18							
304	4/16/2023	01:30 AM	28							
305	4/16/2023	01:45 AM	19							
306	4/16/2023	02:00 AM	17							
307	4/16/2023	02:15 AM	15							
308	4/16/2023	02:30 AM	17							
309	4/16/2023	02:45 AM	11							
310	4/16/2023	03:00 AM	14							
311	4/16/2023	03:15 AM	11							
312	4/16/2023	03:30 AM	11							
313	4/16/2023	03:45 AM	10							
314	4/16/2023	04:00 AM	8							
315	4/16/2023	04:15 AM	11							
316	4/16/2023	04:30 AM	14							
317	4/16/2023	04:45 AM	11							
318	4/16/2023	05:00 AM	11							
319	4/16/2023	05:15 AM	22							
320	4/16/2023	05:30 AM	24							
321	4/16/2023	05:45 AM	27							
322	4/16/2023	06:00 AM	22							
323	4/16/2023	06:15 AM	36							
324	4/16/2023	06:30 AM	52							
325	4/16/2023	06:45 AM	46							
326	4/16/2023	07:00 AM	45							
327	4/16/2023	07:15 AM	57							
328	4/16/2023	07:30 AM	52							
329	4/16/2023	07:45 AM	68							
330	4/16/2023	08:00 AM	59							
331	4/16/2023	08:15 AM	56							
332	4/16/2023	08:30 AM	86							
333	4/16/2023	08:45 AM	113							
334	4/16/2023	09:00 AM	95							
335	4/16/2023	09:15 AM	119							
336	4/16/2023	09:30 AM	111							
337	4/16/2023	09:45 AM	116							
338	4/16/2023	10:00 AM	140							
339	4/16/2023	10:15 AM	119							
340	4/16/2023	10:30 AM	141							
341	4/16/2023	10:45 AM	145							
342	4/16/2023	11:00 AM	153							
343	4/16/2023	11:15 AM	179							
344	4/16/2023	11:30 AM	176							
345	4/16/2023	11:45 AM	183							
346	4/16/2023	12:00 PM	183							
347	4/16/2023	12:15 PM	156							
348	4/16/2023	12:30 PM	196							
349	4/16/2023	12:45 PM	149							

	A	B	C	D	E	F	G	H	I	J
350	4/16/2023	01:00 PM	185							
351	4/16/2023	01:15 PM	189							
352	4/16/2023	01:30 PM	168							
353	4/16/2023	01:45 PM	174							
354	4/16/2023	02:00 PM	164							
355	4/16/2023	02:15 PM	146							
356	4/16/2023	02:30 PM	156							
357	4/16/2023	02:45 PM	157							
358	4/16/2023	03:00 PM	143							
359	4/16/2023	03:15 PM	149							
360	4/16/2023	03:30 PM	159							
361	4/16/2023	03:45 PM	137							
362	4/16/2023	04:00 PM	134							
363	4/16/2023	04:15 PM	146							
364	4/16/2023	04:30 PM	136							
365	4/16/2023	04:45 PM	163							
366	4/16/2023	05:00 PM	136							
367	4/16/2023	05:15 PM	118							
368	4/16/2023	05:30 PM	116							
369	4/16/2023	05:45 PM	138							
370	4/16/2023	06:00 PM	127							
371	4/16/2023	06:15 PM	98							
372	4/16/2023	06:30 PM	103							
373	4/16/2023	06:45 PM	105							
374	4/16/2023	07:00 PM	94							
375	4/16/2023	07:15 PM	107							
376	4/16/2023	07:30 PM	111							
377	4/16/2023	07:45 PM	118							
378	4/16/2023	08:00 PM	78							
379	4/16/2023	08:15 PM	87							
380	4/16/2023	08:30 PM	86							
381	4/16/2023	08:45 PM	85							
382	4/16/2023	09:00 PM	66							
383	4/16/2023	09:15 PM	50							
384	4/16/2023	09:30 PM	42							
385	4/16/2023	09:45 PM	53							
386	4/16/2023	10:00 PM	31							
387	4/16/2023	10:15 PM	36							
388	4/16/2023	10:30 PM	29							
389	4/16/2023	10:45 PM	48							
390	4/16/2023	11:00 PM	37							
391	4/16/2023	11:15 PM	22							
392	4/16/2023	11:30 PM	15							
393	4/16/2023	11:45 PM	18							
394	4/17/2023	12:00 AM	19							
395	4/17/2023	12:15 AM	11							
396	4/17/2023	12:30 AM	13							
397	4/17/2023	12:45 AM	7							
398	4/17/2023	01:00 AM	14							
399	4/17/2023	01:15 AM	5							

	A	B	C	D	E	F	G	H	I	J
400	4/17/2023	01:30 AM	10							
401	4/17/2023	01:45 AM	4							
402	4/17/2023	02:00 AM	9							
403	4/17/2023	02:15 AM	4							
404	4/17/2023	02:30 AM	6							
405	4/17/2023	02:45 AM	10							
406	4/17/2023	03:00 AM	10							
407	4/17/2023	03:15 AM	10							
408	4/17/2023	03:30 AM	11							
409	4/17/2023	03:45 AM	15							
410	4/17/2023	04:00 AM	9							
411	4/17/2023	04:15 AM	19							
412	4/17/2023	04:30 AM	18							
413	4/17/2023	04:45 AM	28							
414	4/17/2023	05:00 AM	29							
415	4/17/2023	05:15 AM	32							
416	4/17/2023	05:30 AM	64							
417	4/17/2023	05:45 AM	64							
418	4/17/2023	06:00 AM	78							
419	4/17/2023	06:15 AM	125							
420	4/17/2023	06:30 AM	147							
421	4/17/2023	06:45 AM	173							
422	4/17/2023	07:00 AM	191							
423	4/17/2023	07:15 AM	215							
424	4/17/2023	07:30 AM	260							
425	4/17/2023	07:45 AM	227							
426	4/17/2023	08:00 AM	235							
427	4/17/2023	08:15 AM	214							
428	4/17/2023	08:30 AM	185							
429	4/17/2023	08:45 AM	172							
430	4/17/2023	09:00 AM	162							
431	4/17/2023	09:15 AM	167							
432	4/17/2023	09:30 AM	142							
433	4/17/2023	09:45 AM	156							
434	4/17/2023	10:00 AM	124							
435	4/17/2023	10:15 AM	142							
436	4/17/2023	10:30 AM	127							
437	4/17/2023	10:45 AM	157							
438	4/17/2023	11:00 AM	145							
439	4/17/2023	11:15 AM	150							
440	4/17/2023	11:30 AM	157							
441	4/17/2023	11:45 AM	130							
442	4/17/2023	12:00 PM	153							
443	4/17/2023	12:15 PM	160							
444	4/17/2023	12:30 PM	188							
445	4/17/2023	12:45 PM	171							
446	4/17/2023	01:00 PM	164							
447	4/17/2023	01:15 PM	158							
448	4/17/2023	01:30 PM	180							
449	4/17/2023	01:45 PM	176							

	A	B	C	D	E	F	G	H	I	J
450	4/17/2023	02:00 PM	175							
451	4/17/2023	02:15 PM	152							
452	4/17/2023	02:30 PM	192							
453	4/17/2023	02:45 PM	160							
454	4/17/2023	03:00 PM	179							
455	4/17/2023	03:15 PM	194							
456	4/17/2023	03:30 PM	235							
457	4/17/2023	03:45 PM	188							
458	4/17/2023	04:00 PM	240							
459	4/17/2023	04:15 PM	244							
460	4/17/2023	04:30 PM	284							
461	4/17/2023	04:45 PM	231							
462	4/17/2023	05:00 PM	252							
463	4/17/2023	05:15 PM	204							
464	4/17/2023	05:30 PM	188							
465	4/17/2023	05:45 PM	164							
466	4/17/2023	06:00 PM	166							
467	4/17/2023	06:15 PM	145							
468	4/17/2023	06:30 PM	161							
469	4/17/2023	06:45 PM	114							
470	4/17/2023	07:00 PM	124							
471	4/17/2023	07:15 PM	111							
472	4/17/2023	07:30 PM	94							
473	4/17/2023	07:45 PM	75							
474	4/17/2023	08:00 PM	91							
475	4/17/2023	08:15 PM	69							
476	4/17/2023	08:30 PM	76							
477	4/17/2023	08:45 PM	58							
478	4/17/2023	09:00 PM	70							
479	4/17/2023	09:15 PM	53							
480	4/17/2023	09:30 PM	48							
481	4/17/2023	09:45 PM	46							
482	4/17/2023	10:00 PM	52							
483	4/17/2023	10:15 PM	46							
484	4/17/2023	10:30 PM	38							
485	4/17/2023	10:45 PM	22							
486	4/17/2023	11:00 PM	22							
487	4/17/2023	11:15 PM	27							
488	4/17/2023	11:30 PM	15							
489	4/17/2023	11:45 PM	26							
490	4/18/2023	12:00 AM	14							
491	4/18/2023	12:15 AM	16							
492	4/18/2023	12:30 AM	16							
493	4/18/2023	12:45 AM	16							
494	4/18/2023	01:00 AM	9							
495	4/18/2023	01:15 AM	13							
496	4/18/2023	01:30 AM	9							
497	4/18/2023	01:45 AM	9							
498	4/18/2023	02:00 AM	8							
499	4/18/2023	02:15 AM	8							

	A	B	C	D	E	F	G	H	I	J
500	4/18/2023	02:30 AM	7							
501	4/18/2023	02:45 AM	4							
502	4/18/2023	03:00 AM	6							
503	4/18/2023	03:15 AM	11							
504	4/18/2023	03:30 AM	7							
505	4/18/2023	03:45 AM	12							
506	4/18/2023	04:00 AM	6							
507	4/18/2023	04:15 AM	20							
508	4/18/2023	04:30 AM	16							
509	4/18/2023	04:45 AM	22							
510	4/18/2023	05:00 AM	27							
511	4/18/2023	05:15 AM	47							
512	4/18/2023	05:30 AM	65							
513	4/18/2023	05:45 AM	65							
514	4/18/2023	06:00 AM	86							
515	4/18/2023	06:15 AM	131							
516	4/18/2023	06:30 AM	154							
517	4/18/2023	06:45 AM	172							
518	4/18/2023	07:00 AM	199							
519	4/18/2023	07:15 AM	240							
520	4/18/2023	07:30 AM	288							
521	4/18/2023	07:45 AM	258							
522	4/18/2023	08:00 AM	235							
523	4/18/2023	08:15 AM	220							
524	4/18/2023	08:30 AM	174							
525	4/18/2023	08:45 AM	166							
526	4/18/2023	09:00 AM	152							
527	4/18/2023	09:15 AM	169							
528	4/18/2023	09:30 AM	157							
529	4/18/2023	09:45 AM	171							
530	4/18/2023	10:00 AM	150							
531	4/18/2023	10:15 AM	158							
532	4/18/2023	10:30 AM	168							
533	4/18/2023	10:45 AM	159							
534	4/18/2023	11:00 AM	155							
535	4/18/2023	11:15 AM	152							
536	4/18/2023	11:30 AM	167							
537	4/18/2023	11:45 AM	174							
538	4/18/2023	12:00 PM	156							
539	4/18/2023	12:15 PM	186							
540	4/18/2023	12:30 PM	187							
541	4/18/2023	12:45 PM	174							
542	4/18/2023	01:00 PM	168							
543	4/18/2023	01:15 PM	158							
544	4/18/2023	01:30 PM	195							
545	4/18/2023	01:45 PM	183							
546	4/18/2023	02:00 PM	197							
547	4/18/2023	02:15 PM	172							
548	4/18/2023	02:30 PM	209							
549	4/18/2023	02:45 PM	216							

	A	B	C	D	E	F	G	H	I	J
550	4/18/2023	03:00 PM	215							
551	4/18/2023	03:15 PM	191							
552	4/18/2023	03:30 PM	225							
553	4/18/2023	03:45 PM	192							
554	4/18/2023	04:00 PM	222							
555	4/18/2023	04:15 PM	229							
556	4/18/2023	04:30 PM	287							
557	4/18/2023	04:45 PM	267							
558	4/18/2023	05:00 PM	272							
559	4/18/2023	05:15 PM	214							
560	4/18/2023	05:30 PM	215							
561	4/18/2023	05:45 PM	178							
562	4/18/2023	06:00 PM	153							
563	4/18/2023	06:15 PM	154							
564	4/18/2023	06:30 PM	141							
565	4/18/2023	06:45 PM	118							
566	4/18/2023	07:00 PM	123							
567	4/18/2023	07:15 PM	124							
568	4/18/2023	07:30 PM	106							
569	4/18/2023	07:45 PM	109							
570	4/18/2023	08:00 PM	82							
571	4/18/2023	08:15 PM	93							
572	4/18/2023	08:30 PM	93							
573	4/18/2023	08:45 PM	59							
574	4/18/2023	09:00 PM	72							
575	4/18/2023	09:15 PM	68							
576	4/18/2023	09:30 PM	48							
577	4/18/2023	09:45 PM	42							
578	4/18/2023	10:00 PM	49							
579	4/18/2023	10:15 PM	44							
580	4/18/2023	10:30 PM	36							
581	4/18/2023	10:45 PM	39							
582	4/18/2023	11:00 PM	27							
583	4/18/2023	11:15 PM	25							
584	4/18/2023	11:30 PM	25							
585	4/18/2023	11:45 PM	24							
586	4/19/2023	12:00 AM	17							
587	4/19/2023	12:15 AM	20							
588	4/19/2023	12:30 AM	13							
589	4/19/2023	12:45 AM	13							
590	4/19/2023	01:00 AM	10							
591	4/19/2023	01:15 AM	16							
592	4/19/2023	01:30 AM	8							
593	4/19/2023	01:45 AM	6							
594	4/19/2023	02:00 AM	7							
595	4/19/2023	02:15 AM	9							
596	4/19/2023	02:30 AM	15							
597	4/19/2023	02:45 AM	6							
598	4/19/2023	03:00 AM	7							
599	4/19/2023	03:15 AM	10							

	A	B	C	D	E	F	G	H	I	J
600	4/19/2023	03:30 AM	10							
601	4/19/2023	03:45 AM	17							
602	4/19/2023	04:00 AM	11							
603	4/19/2023	04:15 AM	13							
604	4/19/2023	04:30 AM	16							
605	4/19/2023	04:45 AM	25							
606	4/19/2023	05:00 AM	35							
607	4/19/2023	05:15 AM	33							
608	4/19/2023	05:30 AM	78							
609	4/19/2023	05:45 AM	68							
610	4/19/2023	06:00 AM	90							
611	4/19/2023	06:15 AM	127							
612	4/19/2023	06:30 AM	140							
613	4/19/2023	06:45 AM	168							
614	4/19/2023	07:00 AM	192							
615	4/19/2023	07:15 AM	248							
616	4/19/2023	07:30 AM	273							
617	4/19/2023	07:45 AM	242							
618	4/19/2023	08:00 AM	230							
619	4/19/2023	08:15 AM	220							
620	4/19/2023	08:30 AM	189							
621	4/19/2023	08:45 AM	184							
622	4/19/2023	09:00 AM	178							
623	4/19/2023	09:15 AM	155							
624	4/19/2023	09:30 AM	165							
625	4/19/2023	09:45 AM	171							
626	4/19/2023	10:00 AM	169							
627	4/19/2023	10:15 AM	164							
628	4/19/2023	10:30 AM	145							
629	4/19/2023	10:45 AM	168							
630	4/19/2023	11:00 AM	158							
631	4/19/2023	11:15 AM	156							
632	4/19/2023	11:30 AM	175							
633	4/19/2023	11:45 AM	159							
634	4/19/2023	12:00 PM	185							
635	4/19/2023	12:15 PM	188							
636	4/19/2023	12:30 PM	231							
637	4/19/2023	12:45 PM	182							
638	4/19/2023	01:00 PM	181							
639	4/19/2023	01:15 PM	159							
640	4/19/2023	01:30 PM	186							
641	4/19/2023	01:45 PM	181							
642	4/19/2023	02:00 PM	183							
643	4/19/2023	02:15 PM	177							
644	4/19/2023	02:30 PM	219							
645	4/19/2023	02:45 PM	196							
646	4/19/2023	03:00 PM	194							
647	4/19/2023	03:15 PM	198							
648	4/19/2023	03:30 PM	267							
649	4/19/2023	03:45 PM	188							

	A	B	C	D	E	F	G	H	I	J
650	4/19/2023	04:00 PM	222							
651	4/19/2023	04:15 PM	242							
652	4/19/2023	04:30 PM	302							
653	4/19/2023	04:45 PM	265							
654	4/19/2023	05:00 PM	285							
655	4/19/2023	05:15 PM	239							
656	4/19/2023	05:30 PM	180							
657	4/19/2023	05:45 PM	203							
658	4/19/2023	06:00 PM	206							
659	4/19/2023	06:15 PM	155							
660	4/19/2023	06:30 PM	155							
661	4/19/2023	06:45 PM	143							
662	4/19/2023	07:00 PM	134							
663	4/19/2023	07:15 PM	118							
664	4/19/2023	07:30 PM	140							
665	4/19/2023	07:45 PM	107							
666	4/19/2023	08:00 PM	104							
667	4/19/2023	08:15 PM	103							
668	4/19/2023	08:30 PM	80							
669	4/19/2023	08:45 PM	79							
670	4/19/2023	09:00 PM	95							
671	4/19/2023	09:15 PM	65							
672	4/19/2023	09:30 PM	45							
673	4/19/2023	09:45 PM	63							
674	4/19/2023	10:00 PM	52							
675	4/19/2023	10:15 PM	41							
676	4/19/2023	10:30 PM	39							
677	4/19/2023	10:45 PM	37							
678	4/19/2023	11:00 PM	35							
679	4/19/2023	11:15 PM	46							
680	4/19/2023	11:30 PM	26							
681	4/19/2023	11:45 PM	18							
682	4/20/2023	12:00 AM	19							
683	4/20/2023	12:15 AM	16							
684	4/20/2023	12:30 AM	19							
685	4/20/2023	12:45 AM	11							
686	4/20/2023	01:00 AM	12							
687	4/20/2023	01:15 AM	11							
688	4/20/2023	01:30 AM	5							
689	4/20/2023	01:45 AM	5							
690	4/20/2023	02:00 AM	7							
691	4/20/2023	02:15 AM	5							
692	4/20/2023	02:30 AM	8							
693	4/20/2023	02:45 AM	5							
694	4/20/2023	03:00 AM	10							
695	4/20/2023	03:15 AM	16							
696	4/20/2023	03:30 AM	8							
697	4/20/2023	03:45 AM	17							
698	4/20/2023	04:00 AM	10							
699	4/20/2023	04:15 AM	18							

	A	B	C	D	E	F	G	H	I	J
700	4/20/2023	04:30 AM	21							
701	4/20/2023	04:45 AM	26							
702	4/20/2023	05:00 AM	35							
703	4/20/2023	05:15 AM	40							
704	4/20/2023	05:30 AM	53							
705	4/20/2023	05:45 AM	77							
706	4/20/2023	06:00 AM	77							
707	4/20/2023	06:15 AM	121							
708	4/20/2023	06:30 AM	153							
709	4/20/2023	06:45 AM	183							
710	4/20/2023	07:00 AM	196							
711	4/20/2023	07:15 AM	255							
712	4/20/2023	07:30 AM	264							
713	4/20/2023	07:45 AM	261							
714	4/20/2023	08:00 AM	252							
715	4/20/2023	08:15 AM	214							
716	4/20/2023	08:30 AM	198							
717	4/20/2023	08:45 AM	167							
718	4/20/2023	09:00 AM	177							
719	4/20/2023	09:15 AM	158							
720	4/20/2023	09:30 AM	144							
721	4/20/2023	09:45 AM	136							
722	4/20/2023	10:00 AM	182							
723	4/20/2023	10:15 AM	163							
724	4/20/2023	10:30 AM	187							
725	4/20/2023	10:45 AM	175							
726	4/20/2023	11:00 AM	157							
727	4/20/2023	11:15 AM	143							
728	4/20/2023	11:30 AM	172							
729	4/20/2023	11:45 AM	162							
730	4/20/2023	12:00 PM	204							
731	4/20/2023	12:15 PM	197							
732	4/20/2023	12:30 PM	189							
733	4/20/2023	12:45 PM	186							
734	4/20/2023	01:00 PM	210							
735	4/20/2023	01:15 PM	192							
736	4/20/2023	01:30 PM	202							
737	4/20/2023	01:45 PM	186							
738	4/20/2023	02:00 PM	177							
739	4/20/2023	02:15 PM	201							
740	4/20/2023	02:30 PM	209							
741	4/20/2023	02:45 PM	228							
742	4/20/2023	03:00 PM	210							
743	4/20/2023	03:15 PM	224							
744	4/20/2023	03:30 PM	271							
745	4/20/2023	03:45 PM	246							
746	4/20/2023	04:00 PM	262							
747	4/20/2023	04:15 PM	246							
748	4/20/2023	04:30 PM	261							
749	4/20/2023	04:45 PM	273							

	A	B	C	D	E	F	G	H	I	J
750	4/20/2023	05:00 PM	272							
751	4/20/2023	05:15 PM	237							
752	4/20/2023	05:30 PM	214							
753	4/20/2023	05:45 PM	188							
754	4/20/2023	06:00 PM	185							
755	4/20/2023	06:15 PM	174							
756	4/20/2023	06:30 PM	162							
757	4/20/2023	06:45 PM	131							
758	4/20/2023	07:00 PM	137							
759	4/20/2023	07:15 PM	134							
760	4/20/2023	07:30 PM	144							
761	4/20/2023	07:45 PM	133							
762	4/20/2023	08:00 PM	122							
763	4/20/2023	08:15 PM	104							
764	4/20/2023	08:30 PM	89							
765	4/20/2023	08:45 PM	92							
766	4/20/2023	09:00 PM	87							
767	4/20/2023	09:15 PM	72							
768	4/20/2023	09:30 PM	75							
769	4/20/2023	09:45 PM	68							
770	4/20/2023	10:00 PM	45							
771	4/20/2023	10:15 PM	43							
772	4/20/2023	10:30 PM	56							
773	4/20/2023	10:45 PM	31							
774	4/20/2023	11:00 PM	34							
775	4/20/2023	11:15 PM	32							
776	4/20/2023	11:30 PM	35							
777	4/20/2023	11:45 PM	31							
778	4/21/2023	12:00 AM	16							
779	4/21/2023	12:15 AM	16							
780	4/21/2023	12:30 AM	18							
781	4/21/2023	12:45 AM	11							
782	4/21/2023	01:00 AM	13							
783	4/21/2023	01:15 AM	16							
784	4/21/2023	01:30 AM	13							
785	4/21/2023	01:45 AM	13							
786	4/21/2023	02:00 AM	8							
787	4/21/2023	02:15 AM	11							
788	4/21/2023	02:30 AM	17							
789	4/21/2023	02:45 AM	8							
790	4/21/2023	03:00 AM	8							
791	4/21/2023	03:15 AM	12							
792	4/21/2023	03:30 AM	12							
793	4/21/2023	03:45 AM	19							
794	4/21/2023	04:00 AM	8							
795	4/21/2023	04:15 AM	17							
796	4/21/2023	04:30 AM	21							
797	4/21/2023	04:45 AM	37							
798	4/21/2023	05:00 AM	31							
799	4/21/2023	05:15 AM	35							

	A	B	C	D	E	F	G	H	I	J
800	4/21/2023	05:30 AM	68							
801	4/21/2023	05:45 AM	69							
802	4/21/2023	06:00 AM	68							
803	4/21/2023	06:15 AM	112							
804	4/21/2023	06:30 AM	144							
805	4/21/2023	06:45 AM	141							
806	4/21/2023	07:00 AM	167							
807	4/21/2023	07:15 AM	204							
808	4/21/2023	07:30 AM	282							
809	4/21/2023	07:45 AM	269							
810	4/21/2023	08:00 AM	220							
811	4/21/2023	08:15 AM	209							
812	4/21/2023	08:30 AM	193							
813	4/21/2023	08:45 AM	203							
814	4/21/2023	09:00 AM	161							
815	4/21/2023	09:15 AM	193							
816	4/21/2023	09:30 AM	168							
817	4/21/2023	09:45 AM	188							
818	4/21/2023	10:00 AM	164							
819	4/21/2023	10:15 AM	170							
820	4/21/2023	10:30 AM	179							
821	4/21/2023	10:45 AM	192							
822	4/21/2023	11:00 AM	159							
823	4/21/2023	11:15 AM	168							
824	4/21/2023	11:30 AM	205							
825	4/21/2023	11:45 AM	191							
826	4/21/2023	12:00 PM	207							
827	4/21/2023	12:15 PM	225							
828	4/21/2023	12:30 PM	202							
829	4/21/2023	12:45 PM	192							
830	4/21/2023	01:00 PM	205							
831	4/21/2023	01:15 PM	205							
832	4/21/2023	01:30 PM	196							
833	4/21/2023	01:45 PM	214							
834	4/21/2023	02:00 PM	215							
835	4/21/2023	02:15 PM	207							
836	4/21/2023	02:30 PM	222							
837	4/21/2023	02:45 PM	226							
838	4/21/2023	03:00 PM	201							
839	4/21/2023	03:15 PM	206							
840	4/21/2023	03:30 PM	255							
841	4/21/2023	03:45 PM	228							
842	4/21/2023	04:00 PM	231							
843	4/21/2023	04:15 PM	222							
844	4/21/2023	04:30 PM	285							
845	4/21/2023	04:45 PM	244							
846	4/21/2023	05:00 PM	240							
847	4/21/2023	05:15 PM	239							
848	4/21/2023	05:30 PM	239							
849	4/21/2023	05:45 PM	209							

	A	B	C	D	E	F	G	H	I	J
850	4/21/2023	06:00 PM	207							
851	4/21/2023	06:15 PM	191							
852	4/21/2023	06:30 PM	183							
853	4/21/2023	06:45 PM	167							
854	4/21/2023	07:00 PM	139							
855	4/21/2023	07:15 PM	144							
856	4/21/2023	07:30 PM	158							
857	4/21/2023	07:45 PM	122							
858	4/21/2023	08:00 PM	113							
859	4/21/2023	08:15 PM	111							
860	4/21/2023	08:30 PM	111							
861	4/21/2023	08:45 PM	117							
862	4/21/2023	09:00 PM	82							
863	4/21/2023	09:15 PM	97							
864	4/21/2023	09:30 PM	78							
865	4/21/2023	09:45 PM	78							
866	4/21/2023	10:00 PM	80							
867	4/21/2023	10:15 PM	67							
868	4/21/2023	10:30 PM	70							
869	4/21/2023	10:45 PM	45							
870	4/21/2023	11:00 PM	57							
871	4/21/2023	11:15 PM	69							
872	4/21/2023	11:30 PM	42							
873	4/21/2023	11:45 PM	49							

	A	B	C	D	E	F	G	H	I	J
1										
2	File Name: C:\Users\barri\OneDrive\Documents\TDB\WSP\SYRACUSE\DATA\BATCH 4\SYRACUSE BATCH 4 ATRs\ATR 1184.tf2									
3	Start Date: 4/14/2023									
4	Start Time: 12:00:00 AM									
5	Location 1: NB I-81 off ramp									
6	Location 2: to Bartel Rd									
7										
8										
9	Date	Time	NB							
10	4/14/2023	12:00 AM	6							
11	4/14/2023	12:15 AM	3							
12	4/14/2023	12:30 AM	11							
13	4/14/2023	12:45 AM	6							
14	4/14/2023	01:00 AM	8							
15	4/14/2023	01:15 AM	5							
16	4/14/2023	01:30 AM	4							
17	4/14/2023	01:45 AM	4							
18	4/14/2023	02:00 AM	3							
19	4/14/2023	02:15 AM	3							
20	4/14/2023	02:30 AM	8							
21	4/14/2023	02:45 AM	3							
22	4/14/2023	03:00 AM	5							
23	4/14/2023	03:15 AM	1							
24	4/14/2023	03:30 AM	3							
25	4/14/2023	03:45 AM	4							
26	4/14/2023	04:00 AM	2							
27	4/14/2023	04:15 AM	5							
28	4/14/2023	04:30 AM	7							
29	4/14/2023	04:45 AM	2							
30	4/14/2023	05:00 AM	10							
31	4/14/2023	05:15 AM	4							
32	4/14/2023	05:30 AM	7							
33	4/14/2023	05:45 AM	9							
34	4/14/2023	06:00 AM	9							
35	4/14/2023	06:15 AM	6							
36	4/14/2023	06:30 AM	21							
37	4/14/2023	06:45 AM	30							
38	4/14/2023	07:00 AM	37							
39	4/14/2023	07:15 AM	52							
40	4/14/2023	07:30 AM	39							
41	4/14/2023	07:45 AM	53							
42	4/14/2023	08:00 AM	51							
43	4/14/2023	08:15 AM	45							
44	4/14/2023	08:30 AM	45							
45	4/14/2023	08:45 AM	56							
46	4/14/2023	09:00 AM	41							
47	4/14/2023	09:15 AM	55							
48	4/14/2023	09:30 AM	40							
49	4/14/2023	09:45 AM	56							

	A	B	C	D	E	F	G	H	I	J
50	4/14/2023	10:00 AM	47							
51	4/14/2023	10:15 AM	48							
52	4/14/2023	10:30 AM	56							
53	4/14/2023	10:45 AM	59							
54	4/14/2023	11:00 AM	60							
55	4/14/2023	11:15 AM	41							
56	4/14/2023	11:30 AM	69							
57	4/14/2023	11:45 AM	65							
58	4/14/2023	12:00 PM	66							
59	4/14/2023	12:15 PM	65							
60	4/14/2023	12:30 PM	71							
61	4/14/2023	12:45 PM	56							
62	4/14/2023	01:00 PM	56							
63	4/14/2023	01:15 PM	82							
64	4/14/2023	01:30 PM	69							
65	4/14/2023	01:45 PM	67							
66	4/14/2023	02:00 PM	54							
67	4/14/2023	02:15 PM	78							
68	4/14/2023	02:30 PM	83							
69	4/14/2023	02:45 PM	74							
70	4/14/2023	03:00 PM	86							
71	4/14/2023	03:15 PM	94							
72	4/14/2023	03:30 PM	112							
73	4/14/2023	03:45 PM	124							
74	4/14/2023	04:00 PM	161							
75	4/14/2023	04:15 PM	130							
76	4/14/2023	04:30 PM	141							
77	4/14/2023	04:45 PM	135							
78	4/14/2023	05:00 PM	127							
79	4/14/2023	05:15 PM	125							
80	4/14/2023	05:30 PM	125							
81	4/14/2023	05:45 PM	107							
82	4/14/2023	06:00 PM	81							
83	4/14/2023	06:15 PM	90							
84	4/14/2023	06:30 PM	79							
85	4/14/2023	06:45 PM	66							
86	4/14/2023	07:00 PM	56							
87	4/14/2023	07:15 PM	71							
88	4/14/2023	07:30 PM	48							
89	4/14/2023	07:45 PM	58							
90	4/14/2023	08:00 PM	43							
91	4/14/2023	08:15 PM	45							
92	4/14/2023	08:30 PM	38							
93	4/14/2023	08:45 PM	53							
94	4/14/2023	09:00 PM	42							
95	4/14/2023	09:15 PM	32							
96	4/14/2023	09:30 PM	46							
97	4/14/2023	09:45 PM	26							
98	4/14/2023	10:00 PM	26							
99	4/14/2023	10:15 PM	25							

	A	B	C	D	E	F	G	H	I	J
100	4/14/2023	10:30 PM	30							
101	4/14/2023	10:45 PM	27							
102	4/14/2023	11:00 PM	28							
103	4/14/2023	11:15 PM	42							
104	4/14/2023	11:30 PM	33							
105	4/14/2023	11:45 PM	35							
106	4/15/2023	12:00 AM	34							
107	4/15/2023	12:15 AM	19							
108	4/15/2023	12:30 AM	14							
109	4/15/2023	12:45 AM	8							
110	4/15/2023	01:00 AM	8							
111	4/15/2023	01:15 AM	8							
112	4/15/2023	01:30 AM	4							
113	4/15/2023	01:45 AM	13							
114	4/15/2023	02:00 AM	7							
115	4/15/2023	02:15 AM	8							
116	4/15/2023	02:30 AM	4							
117	4/15/2023	02:45 AM	8							
118	4/15/2023	03:00 AM	0							
119	4/15/2023	03:15 AM	6							
120	4/15/2023	03:30 AM	6							
121	4/15/2023	03:45 AM	11							
122	4/15/2023	04:00 AM	0							
123	4/15/2023	04:15 AM	3							
124	4/15/2023	04:30 AM	4							
125	4/15/2023	04:45 AM	7							
126	4/15/2023	05:00 AM	6							
127	4/15/2023	05:15 AM	4							
128	4/15/2023	05:30 AM	6							
129	4/15/2023	05:45 AM	10							
130	4/15/2023	06:00 AM	14							
131	4/15/2023	06:15 AM	13							
132	4/15/2023	06:30 AM	10							
133	4/15/2023	06:45 AM	16							
134	4/15/2023	07:00 AM	15							
135	4/15/2023	07:15 AM	19							
136	4/15/2023	07:30 AM	13							
137	4/15/2023	07:45 AM	30							
138	4/15/2023	08:00 AM	28							
139	4/15/2023	08:15 AM	28							
140	4/15/2023	08:30 AM	35							
141	4/15/2023	08:45 AM	38							
142	4/15/2023	09:00 AM	36							
143	4/15/2023	09:15 AM	48							
144	4/15/2023	09:30 AM	42							
145	4/15/2023	09:45 AM	52							
146	4/15/2023	10:00 AM	51							
147	4/15/2023	10:15 AM	56							
148	4/15/2023	10:30 AM	43							
149	4/15/2023	10:45 AM	68							

	A	B	C	D	E	F	G	H	I	J
150	4/15/2023	11:00 AM	60							
151	4/15/2023	11:15 AM	69							
152	4/15/2023	11:30 AM	72							
153	4/15/2023	11:45 AM	70							
154	4/15/2023	12:00 PM	69							
155	4/15/2023	12:15 PM	82							
156	4/15/2023	12:30 PM	69							
157	4/15/2023	12:45 PM	77							
158	4/15/2023	01:00 PM	77							
159	4/15/2023	01:15 PM	59							
160	4/15/2023	01:30 PM	69							
161	4/15/2023	01:45 PM	71							
162	4/15/2023	02:00 PM	74							
163	4/15/2023	02:15 PM	64							
164	4/15/2023	02:30 PM	86							
165	4/15/2023	02:45 PM	60							
166	4/15/2023	03:00 PM	66							
167	4/15/2023	03:15 PM	70							
168	4/15/2023	03:30 PM	48							
169	4/15/2023	03:45 PM	61							
170	4/15/2023	04:00 PM	58							
171	4/15/2023	04:15 PM	72							
172	4/15/2023	04:30 PM	67							
173	4/15/2023	04:45 PM	60							
174	4/15/2023	05:00 PM	75							
175	4/15/2023	05:15 PM	67							
176	4/15/2023	05:30 PM	51							
177	4/15/2023	05:45 PM	41							
178	4/15/2023	06:00 PM	61							
179	4/15/2023	06:15 PM	54							
180	4/15/2023	06:30 PM	49							
181	4/15/2023	06:45 PM	46							
182	4/15/2023	07:00 PM	48							
183	4/15/2023	07:15 PM	43							
184	4/15/2023	07:30 PM	47							
185	4/15/2023	07:45 PM	36							
186	4/15/2023	08:00 PM	38							
187	4/15/2023	08:15 PM	44							
188	4/15/2023	08:30 PM	42							
189	4/15/2023	08:45 PM	25							
190	4/15/2023	09:00 PM	44							
191	4/15/2023	09:15 PM	23							
192	4/15/2023	09:30 PM	26							
193	4/15/2023	09:45 PM	23							
194	4/15/2023	10:00 PM	30							
195	4/15/2023	10:15 PM	31							
196	4/15/2023	10:30 PM	33							
197	4/15/2023	10:45 PM	21							
198	4/15/2023	11:00 PM	11							
199	4/15/2023	11:15 PM	12							

	A	B	C	D	E	F	G	H	I	J
200	4/15/2023	11:30 PM	11							
201	4/15/2023	11:45 PM	19							
202	4/16/2023	12:00 AM	12							
203	4/16/2023	12:15 AM	10							
204	4/16/2023	12:30 AM	8							
205	4/16/2023	12:45 AM	9							
206	4/16/2023	01:00 AM	6							
207	4/16/2023	01:15 AM	14							
208	4/16/2023	01:30 AM	9							
209	4/16/2023	01:45 AM	6							
210	4/16/2023	02:00 AM	3							
211	4/16/2023	02:15 AM	7							
212	4/16/2023	02:30 AM	2							
213	4/16/2023	02:45 AM	2							
214	4/16/2023	03:00 AM	5							
215	4/16/2023	03:15 AM	7							
216	4/16/2023	03:30 AM	2							
217	4/16/2023	03:45 AM	5							
218	4/16/2023	04:00 AM	2							
219	4/16/2023	04:15 AM	3							
220	4/16/2023	04:30 AM	5							
221	4/16/2023	04:45 AM	7							
222	4/16/2023	05:00 AM	0							
223	4/16/2023	05:15 AM	5							
224	4/16/2023	05:30 AM	2							
225	4/16/2023	05:45 AM	3							
226	4/16/2023	06:00 AM	7							
227	4/16/2023	06:15 AM	8							
228	4/16/2023	06:30 AM	8							
229	4/16/2023	06:45 AM	6							
230	4/16/2023	07:00 AM	5							
231	4/16/2023	07:15 AM	14							
232	4/16/2023	07:30 AM	9							
233	4/16/2023	07:45 AM	24							
234	4/16/2023	08:00 AM	10							
235	4/16/2023	08:15 AM	15							
236	4/16/2023	08:30 AM	15							
237	4/16/2023	08:45 AM	19							
238	4/16/2023	09:00 AM	26							
239	4/16/2023	09:15 AM	29							
240	4/16/2023	09:30 AM	30							
241	4/16/2023	09:45 AM	38							
242	4/16/2023	10:00 AM	39							
243	4/16/2023	10:15 AM	47							
244	4/16/2023	10:30 AM	45							
245	4/16/2023	10:45 AM	47							
246	4/16/2023	11:00 AM	51							
247	4/16/2023	11:15 AM	48							
248	4/16/2023	11:30 AM	43							
249	4/16/2023	11:45 AM	62							

	A	B	C	D	E	F	G	H	I	J
250	4/16/2023	12:00 PM	63							
251	4/16/2023	12:15 PM	64							
252	4/16/2023	12:30 PM	53							
253	4/16/2023	12:45 PM	65							
254	4/16/2023	01:00 PM	70							
255	4/16/2023	01:15 PM	61							
256	4/16/2023	01:30 PM	70							
257	4/16/2023	01:45 PM	71							
258	4/16/2023	02:00 PM	61							
259	4/16/2023	02:15 PM	54							
260	4/16/2023	02:30 PM	58							
261	4/16/2023	02:45 PM	64							
262	4/16/2023	03:00 PM	49							
263	4/16/2023	03:15 PM	54							
264	4/16/2023	03:30 PM	46							
265	4/16/2023	03:45 PM	56							
266	4/16/2023	04:00 PM	54							
267	4/16/2023	04:15 PM	41							
268	4/16/2023	04:30 PM	51							
269	4/16/2023	04:45 PM	51							
270	4/16/2023	05:00 PM	54							
271	4/16/2023	05:15 PM	50							
272	4/16/2023	05:30 PM	49							
273	4/16/2023	05:45 PM	45							
274	4/16/2023	06:00 PM	50							
275	4/16/2023	06:15 PM	53							
276	4/16/2023	06:30 PM	45							
277	4/16/2023	06:45 PM	37							
278	4/16/2023	07:00 PM	39							
279	4/16/2023	07:15 PM	43							
280	4/16/2023	07:30 PM	37							
281	4/16/2023	07:45 PM	33							
282	4/16/2023	08:00 PM	37							
283	4/16/2023	08:15 PM	33							
284	4/16/2023	08:30 PM	25							
285	4/16/2023	08:45 PM	26							
286	4/16/2023	09:00 PM	23							
287	4/16/2023	09:15 PM	16							
288	4/16/2023	09:30 PM	17							
289	4/16/2023	09:45 PM	8							
290	4/16/2023	10:00 PM	14							
291	4/16/2023	10:15 PM	12							
292	4/16/2023	10:30 PM	13							
293	4/16/2023	10:45 PM	14							
294	4/16/2023	11:00 PM	11							
295	4/16/2023	11:15 PM	4							
296	4/16/2023	11:30 PM	6							
297	4/16/2023	11:45 PM	5							
298	4/17/2023	12:00 AM	6							
299	4/17/2023	12:15 AM	3							

	A	B	C	D	E	F	G	H	I	J
300	4/17/2023	12:30 AM	9							
301	4/17/2023	12:45 AM	4							
302	4/17/2023	01:00 AM	3							
303	4/17/2023	01:15 AM	4							
304	4/17/2023	01:30 AM	5							
305	4/17/2023	01:45 AM	2							
306	4/17/2023	02:00 AM	0							
307	4/17/2023	02:15 AM	2							
308	4/17/2023	02:30 AM	1							
309	4/17/2023	02:45 AM	2							
310	4/17/2023	03:00 AM	1							
311	4/17/2023	03:15 AM	1							
312	4/17/2023	03:30 AM	2							
313	4/17/2023	03:45 AM	1							
314	4/17/2023	04:00 AM	1							
315	4/17/2023	04:15 AM	6							
316	4/17/2023	04:30 AM	2							
317	4/17/2023	04:45 AM	13							
318	4/17/2023	05:00 AM	3							
319	4/17/2023	05:15 AM	3							
320	4/17/2023	05:30 AM	7							
321	4/17/2023	05:45 AM	23							
322	4/17/2023	06:00 AM	16							
323	4/17/2023	06:15 AM	12							
324	4/17/2023	06:30 AM	21							
325	4/17/2023	06:45 AM	37							
326	4/17/2023	07:00 AM	45							
327	4/17/2023	07:15 AM	37							
328	4/17/2023	07:30 AM	39							
329	4/17/2023	07:45 AM	49							
330	4/17/2023	08:00 AM	49							
331	4/17/2023	08:15 AM	37							
332	4/17/2023	08:30 AM	35							
333	4/17/2023	08:45 AM	46							
334	4/17/2023	09:00 AM	63							
335	4/17/2023	09:15 AM	41							
336	4/17/2023	09:30 AM	34							
337	4/17/2023	09:45 AM	55							
338	4/17/2023	10:00 AM	45							
339	4/17/2023	10:15 AM	36							
340	4/17/2023	10:30 AM	46							
341	4/17/2023	10:45 AM	57							
342	4/17/2023	11:00 AM	49							
343	4/17/2023	11:15 AM	53							
344	4/17/2023	11:30 AM	48							
345	4/17/2023	11:45 AM	60							
346	4/17/2023	12:00 PM	44							
347	4/17/2023	12:15 PM	53							
348	4/17/2023	12:30 PM	54							
349	4/17/2023	12:45 PM	49							

	A	B	C	D	E	F	G	H	I	J
350	4/17/2023	01:00 PM	54							
351	4/17/2023	01:15 PM	52							
352	4/17/2023	01:30 PM	55							
353	4/17/2023	01:45 PM	77							
354	4/17/2023	02:00 PM	56							
355	4/17/2023	02:15 PM	64							
356	4/17/2023	02:30 PM	66							
357	4/17/2023	02:45 PM	76							
358	4/17/2023	03:00 PM	71							
359	4/17/2023	03:15 PM	97							
360	4/17/2023	03:30 PM	109							
361	4/17/2023	03:45 PM	116							
362	4/17/2023	04:00 PM	111							
363	4/17/2023	04:15 PM	140							
364	4/17/2023	04:30 PM	150							
365	4/17/2023	04:45 PM	142							
366	4/17/2023	05:00 PM	116							
367	4/17/2023	05:15 PM	135							
368	4/17/2023	05:30 PM	113							
369	4/17/2023	05:45 PM	93							
370	4/17/2023	06:00 PM	68							
371	4/17/2023	06:15 PM	81							
372	4/17/2023	06:30 PM	55							
373	4/17/2023	06:45 PM	51							
374	4/17/2023	07:00 PM	45							
375	4/17/2023	07:15 PM	46							
376	4/17/2023	07:30 PM	39							
377	4/17/2023	07:45 PM	53							
378	4/17/2023	08:00 PM	39							
379	4/17/2023	08:15 PM	43							
380	4/17/2023	08:30 PM	36							
381	4/17/2023	08:45 PM	24							
382	4/17/2023	09:00 PM	26							
383	4/17/2023	09:15 PM	24							
384	4/17/2023	09:30 PM	21							
385	4/17/2023	09:45 PM	19							
386	4/17/2023	10:00 PM	15							
387	4/17/2023	10:15 PM	17							
388	4/17/2023	10:30 PM	7							
389	4/17/2023	10:45 PM	13							
390	4/17/2023	11:00 PM	12							
391	4/17/2023	11:15 PM	14							
392	4/17/2023	11:30 PM	16							
393	4/17/2023	11:45 PM	8							
394	4/18/2023	12:00 AM	6							
395	4/18/2023	12:15 AM	9							
396	4/18/2023	12:30 AM	5							
397	4/18/2023	12:45 AM	3							
398	4/18/2023	01:00 AM	3							
399	4/18/2023	01:15 AM	3							

	A	B	C	D	E	F	G	H	I	J
400	4/18/2023	01:30 AM	4							
401	4/18/2023	01:45 AM	1							
402	4/18/2023	02:00 AM	6							
403	4/18/2023	02:15 AM	3							
404	4/18/2023	02:30 AM	4							
405	4/18/2023	02:45 AM	2							
406	4/18/2023	03:00 AM	1							
407	4/18/2023	03:15 AM	3							
408	4/18/2023	03:30 AM	0							
409	4/18/2023	03:45 AM	2							
410	4/18/2023	04:00 AM	0							
411	4/18/2023	04:15 AM	4							
412	4/18/2023	04:30 AM	0							
413	4/18/2023	04:45 AM	9							
414	4/18/2023	05:00 AM	9							
415	4/18/2023	05:15 AM	4							
416	4/18/2023	05:30 AM	10							
417	4/18/2023	05:45 AM	11							
418	4/18/2023	06:00 AM	5							
419	4/18/2023	06:15 AM	17							
420	4/18/2023	06:30 AM	15							
421	4/18/2023	06:45 AM	30							
422	4/18/2023	07:00 AM	39							
423	4/18/2023	07:15 AM	41							
424	4/18/2023	07:30 AM	40							
425	4/18/2023	07:45 AM	61							
426	4/18/2023	08:00 AM	31							
427	4/18/2023	08:15 AM	35							
428	4/18/2023	08:30 AM	40							
429	4/18/2023	08:45 AM	52							
430	4/18/2023	09:00 AM	37							
431	4/18/2023	09:15 AM	55							
432	4/18/2023	09:30 AM	47							
433	4/18/2023	09:45 AM	40							
434	4/18/2023	10:00 AM	27							
435	4/18/2023	10:15 AM	47							
436	4/18/2023	10:30 AM	41							
437	4/18/2023	10:45 AM	58							
438	4/18/2023	11:00 AM	56							
439	4/18/2023	11:15 AM	53							
440	4/18/2023	11:30 AM	43							
441	4/18/2023	11:45 AM	53							
442	4/18/2023	12:00 PM	53							
443	4/18/2023	12:15 PM	47							
444	4/18/2023	12:30 PM	45							
445	4/18/2023	12:45 PM	58							
446	4/18/2023	01:00 PM	49							
447	4/18/2023	01:15 PM	40							
448	4/18/2023	01:30 PM	55							
449	4/18/2023	01:45 PM	66							

	A	B	C	D	E	F	G	H	I	J
450	4/18/2023	02:00 PM	58							
451	4/18/2023	02:15 PM	72							
452	4/18/2023	02:30 PM	60							
453	4/18/2023	02:45 PM	86							
454	4/18/2023	03:00 PM	81							
455	4/18/2023	03:15 PM	104							
456	4/18/2023	03:30 PM	101							
457	4/18/2023	03:45 PM	122							
458	4/18/2023	04:00 PM	88							
459	4/18/2023	04:15 PM	152							
460	4/18/2023	04:30 PM	138							
461	4/18/2023	04:45 PM	153							
462	4/18/2023	05:00 PM	138							
463	4/18/2023	05:15 PM	141							
464	4/18/2023	05:30 PM	131							
465	4/18/2023	05:45 PM	109							
466	4/18/2023	06:00 PM	92							
467	4/18/2023	06:15 PM	87							
468	4/18/2023	06:30 PM	63							
469	4/18/2023	06:45 PM	51							
470	4/18/2023	07:00 PM	57							
471	4/18/2023	07:15 PM	51							
472	4/18/2023	07:30 PM	45							
473	4/18/2023	07:45 PM	48							
474	4/18/2023	08:00 PM	33							
475	4/18/2023	08:15 PM	51							
476	4/18/2023	08:30 PM	26							
477	4/18/2023	08:45 PM	27							
478	4/18/2023	09:00 PM	26							
479	4/18/2023	09:15 PM	18							
480	4/18/2023	09:30 PM	27							
481	4/18/2023	09:45 PM	20							
482	4/18/2023	10:00 PM	18							
483	4/18/2023	10:15 PM	26							
484	4/18/2023	10:30 PM	13							
485	4/18/2023	10:45 PM	10							
486	4/18/2023	11:00 PM	17							
487	4/18/2023	11:15 PM	15							
488	4/18/2023	11:30 PM	15							
489	4/18/2023	11:45 PM	10							
490	4/19/2023	12:00 AM	7							
491	4/19/2023	12:15 AM	4							
492	4/19/2023	12:30 AM	4							
493	4/19/2023	12:45 AM	6							
494	4/19/2023	01:00 AM	4							
495	4/19/2023	01:15 AM	3							
496	4/19/2023	01:30 AM	3							
497	4/19/2023	01:45 AM	5							
498	4/19/2023	02:00 AM	2							
499	4/19/2023	02:15 AM	2							

	A	B	C	D	E	F	G	H	I	J
500	4/19/2023	02:30 AM	2							
501	4/19/2023	02:45 AM	3							
502	4/19/2023	03:00 AM	2							
503	4/19/2023	03:15 AM	2							
504	4/19/2023	03:30 AM	1							
505	4/19/2023	03:45 AM	1							
506	4/19/2023	04:00 AM	2							
507	4/19/2023	04:15 AM	6							
508	4/19/2023	04:30 AM	3							
509	4/19/2023	04:45 AM	7							
510	4/19/2023	05:00 AM	6							
511	4/19/2023	05:15 AM	6							
512	4/19/2023	05:30 AM	12							
513	4/19/2023	05:45 AM	19							
514	4/19/2023	06:00 AM	8							
515	4/19/2023	06:15 AM	12							
516	4/19/2023	06:30 AM	22							
517	4/19/2023	06:45 AM	30							
518	4/19/2023	07:00 AM	37							
519	4/19/2023	07:15 AM	42							
520	4/19/2023	07:30 AM	35							
521	4/19/2023	07:45 AM	46							
522	4/19/2023	08:00 AM	41							
523	4/19/2023	08:15 AM	40							
524	4/19/2023	08:30 AM	39							
525	4/19/2023	08:45 AM	52							
526	4/19/2023	09:00 AM	46							
527	4/19/2023	09:15 AM	46							
528	4/19/2023	09:30 AM	40							
529	4/19/2023	09:45 AM	50							
530	4/19/2023	10:00 AM	49							
531	4/19/2023	10:15 AM	59							
532	4/19/2023	10:30 AM	45							
533	4/19/2023	10:45 AM	44							
534	4/19/2023	11:00 AM	51							
535	4/19/2023	11:15 AM	44							
536	4/19/2023	11:30 AM	46							
537	4/19/2023	11:45 AM	55							
538	4/19/2023	12:00 PM	43							
539	4/19/2023	12:15 PM	46							
540	4/19/2023	12:30 PM	47							
541	4/19/2023	12:45 PM	48							
542	4/19/2023	01:00 PM	37							
543	4/19/2023	01:15 PM	72							
544	4/19/2023	01:30 PM	47							
545	4/19/2023	01:45 PM	60							
546	4/19/2023	02:00 PM	78							
547	4/19/2023	02:15 PM	59							
548	4/19/2023	02:30 PM	66							
549	4/19/2023	02:45 PM	83							

	A	B	C	D	E	F	G	H	I	J
550	4/19/2023	03:00 PM	83							
551	4/19/2023	03:15 PM	96							
552	4/19/2023	03:30 PM	124							
553	4/19/2023	03:45 PM	123							
554	4/19/2023	04:00 PM	116							
555	4/19/2023	04:15 PM	146							
556	4/19/2023	04:30 PM	119							
557	4/19/2023	04:45 PM	175							
558	4/19/2023	05:00 PM	141							
559	4/19/2023	05:15 PM	135							
560	4/19/2023	05:30 PM	102							
561	4/19/2023	05:45 PM	106							
562	4/19/2023	06:00 PM	89							
563	4/19/2023	06:15 PM	67							
564	4/19/2023	06:30 PM	66							
565	4/19/2023	06:45 PM	50							
566	4/19/2023	07:00 PM	41							
567	4/19/2023	07:15 PM	45							
568	4/19/2023	07:30 PM	52							
569	4/19/2023	07:45 PM	57							
570	4/19/2023	08:00 PM	36							
571	4/19/2023	08:15 PM	49							
572	4/19/2023	08:30 PM	46							
573	4/19/2023	08:45 PM	27							
574	4/19/2023	09:00 PM	35							
575	4/19/2023	09:15 PM	29							
576	4/19/2023	09:30 PM	29							
577	4/19/2023	09:45 PM	23							
578	4/19/2023	10:00 PM	22							
579	4/19/2023	10:15 PM	18							
580	4/19/2023	10:30 PM	9							
581	4/19/2023	10:45 PM	11							
582	4/19/2023	11:00 PM	20							
583	4/19/2023	11:15 PM	13							
584	4/19/2023	11:30 PM	5							
585	4/19/2023	11:45 PM	6							
586	4/20/2023	12:00 AM	14							
587	4/20/2023	12:15 AM	12							
588	4/20/2023	12:30 AM	11							
589	4/20/2023	12:45 AM	9							
590	4/20/2023	01:00 AM	6							
591	4/20/2023	01:15 AM	3							
592	4/20/2023	01:30 AM	6							
593	4/20/2023	01:45 AM	3							
594	4/20/2023	02:00 AM	3							
595	4/20/2023	02:15 AM	6							
596	4/20/2023	02:30 AM	1							
597	4/20/2023	02:45 AM	2							
598	4/20/2023	03:00 AM	3							
599	4/20/2023	03:15 AM	1							

	A	B	C	D	E	F	G	H	I	J
600	4/20/2023	03:30 AM	4							
601	4/20/2023	03:45 AM	2							
602	4/20/2023	04:00 AM	1							
603	4/20/2023	04:15 AM	1							
604	4/20/2023	04:30 AM	4							
605	4/20/2023	04:45 AM	5							
606	4/20/2023	05:00 AM	4							
607	4/20/2023	05:15 AM	5							
608	4/20/2023	05:30 AM	5							
609	4/20/2023	05:45 AM	8							
610	4/20/2023	06:00 AM	12							
611	4/20/2023	06:15 AM	7							
612	4/20/2023	06:30 AM	21							
613	4/20/2023	06:45 AM	27							
614	4/20/2023	07:00 AM	45							
615	4/20/2023	07:15 AM	52							
616	4/20/2023	07:30 AM	37							
617	4/20/2023	07:45 AM	45							
618	4/20/2023	08:00 AM	41							
619	4/20/2023	08:15 AM	48							
620	4/20/2023	08:30 AM	35							
621	4/20/2023	08:45 AM	53							
622	4/20/2023	09:00 AM	44							
623	4/20/2023	09:15 AM	38							
624	4/20/2023	09:30 AM	36							
625	4/20/2023	09:45 AM	36							
626	4/20/2023	10:00 AM	44							
627	4/20/2023	10:15 AM	45							
628	4/20/2023	10:30 AM	63							
629	4/20/2023	10:45 AM	49							
630	4/20/2023	11:00 AM	44							
631	4/20/2023	11:15 AM	36							
632	4/20/2023	11:30 AM	53							
633	4/20/2023	11:45 AM	46							
634	4/20/2023	12:00 PM	61							
635	4/20/2023	12:15 PM	45							
636	4/20/2023	12:30 PM	50							
637	4/20/2023	12:45 PM	61							
638	4/20/2023	01:00 PM	51							
639	4/20/2023	01:15 PM	56							
640	4/20/2023	01:30 PM	59							
641	4/20/2023	01:45 PM	64							
642	4/20/2023	02:00 PM	54							
643	4/20/2023	02:15 PM	81							
644	4/20/2023	02:30 PM	87							
645	4/20/2023	02:45 PM	89							
646	4/20/2023	03:00 PM	85							
647	4/20/2023	03:15 PM	102							
648	4/20/2023	03:30 PM	122							
649	4/20/2023	03:45 PM	132							

	A	B	C	D	E	F	G	H	I	J
650	4/20/2023	04:00 PM	138							
651	4/20/2023	04:15 PM	143							
652	4/20/2023	04:30 PM	147							
653	4/20/2023	04:45 PM	159							
654	4/20/2023	05:00 PM	153							
655	4/20/2023	05:15 PM	133							
656	4/20/2023	05:30 PM	127							
657	4/20/2023	05:45 PM	99							
658	4/20/2023	06:00 PM	84							
659	4/20/2023	06:15 PM	75							
660	4/20/2023	06:30 PM	56							
661	4/20/2023	06:45 PM	68							
662	4/20/2023	07:00 PM	68							
663	4/20/2023	07:15 PM	68							
664	4/20/2023	07:30 PM	49							
665	4/20/2023	07:45 PM	52							
666	4/20/2023	08:00 PM	39							
667	4/20/2023	08:15 PM	42							
668	4/20/2023	08:30 PM	36							
669	4/20/2023	08:45 PM	42							
670	4/20/2023	09:00 PM	44							
671	4/20/2023	09:15 PM	41							
672	4/20/2023	09:30 PM	36							
673	4/20/2023	09:45 PM	22							
674	4/20/2023	10:00 PM	17							
675	4/20/2023	10:15 PM	24							
676	4/20/2023	10:30 PM	20							
677	4/20/2023	10:45 PM	16							
678	4/20/2023	11:00 PM	19							
679	4/20/2023	11:15 PM	14							
680	4/20/2023	11:30 PM	9							
681	4/20/2023	11:45 PM	9							

	A	B	C	D	E	F	G	H	I	J
1										
2	File Name: C:\Users\barri\OneDrive\Documents\TDB\WSP\SYRACUSE\DATA\BATCH 4\SYRACUSE BATCH 4 ATRs\ATR 1185.tf2									
3	Start Date: 4/14/2023									
4	Start Time: 12:00:00 AM									
5	Location 1: SB I-81 off ramp									
6	Location 2: to Bartel Rd									
7										
8										
9	Date	Time	SB							
10	4/14/2023	12:00 AM	3							
11	4/14/2023	12:15 AM	2							
12	4/14/2023	12:30 AM	1							
13	4/14/2023	12:45 AM	1							
14	4/14/2023	01:00 AM	0							
15	4/14/2023	01:15 AM	1							
16	4/14/2023	01:30 AM	0							
17	4/14/2023	01:45 AM	1							
18	4/14/2023	02:00 AM	1							
19	4/14/2023	02:15 AM	0							
20	4/14/2023	02:30 AM	1							
21	4/14/2023	02:45 AM	1							
22	4/14/2023	03:00 AM	3							
23	4/14/2023	03:15 AM	2							
24	4/14/2023	03:30 AM	5							
25	4/14/2023	03:45 AM	1							
26	4/14/2023	04:00 AM	2							
27	4/14/2023	04:15 AM	5							
28	4/14/2023	04:30 AM	3							
29	4/14/2023	04:45 AM	7							
30	4/14/2023	05:00 AM	4							
31	4/14/2023	05:15 AM	9							
32	4/14/2023	05:30 AM	11							
33	4/14/2023	05:45 AM	10							
34	4/14/2023	06:00 AM	10							
35	4/14/2023	06:15 AM	15							
36	4/14/2023	06:30 AM	20							
37	4/14/2023	06:45 AM	25							
38	4/14/2023	07:00 AM	27							
39	4/14/2023	07:15 AM	28							
40	4/14/2023	07:30 AM	30							
41	4/14/2023	07:45 AM	27							
42	4/14/2023	08:00 AM	23							
43	4/14/2023	08:15 AM	27							
44	4/14/2023	08:30 AM	21							
45	4/14/2023	08:45 AM	23							
46	4/14/2023	09:00 AM	23							
47	4/14/2023	09:15 AM	29							
48	4/14/2023	09:30 AM	22							
49	4/14/2023	09:45 AM	27							

	A	B	C	D	E	F	G	H	I	J
50	4/14/2023	10:00 AM	24							
51	4/14/2023	10:15 AM	26							
52	4/14/2023	10:30 AM	18							
53	4/14/2023	10:45 AM	30							
54	4/14/2023	11:00 AM	25							
55	4/14/2023	11:15 AM	20							
56	4/14/2023	11:30 AM	20							
57	4/14/2023	11:45 AM	16							
58	4/14/2023	12:00 PM	20							
59	4/14/2023	12:15 PM	32							
60	4/14/2023	12:30 PM	18							
61	4/14/2023	12:45 PM	22							
62	4/14/2023	01:00 PM	25							
63	4/14/2023	01:15 PM	24							
64	4/14/2023	01:30 PM	24							
65	4/14/2023	01:45 PM	27							
66	4/14/2023	02:00 PM	24							
67	4/14/2023	02:15 PM	24							
68	4/14/2023	02:30 PM	29							
69	4/14/2023	02:45 PM	27							
70	4/14/2023	03:00 PM	20							
71	4/14/2023	03:15 PM	31							
72	4/14/2023	03:30 PM	18							
73	4/14/2023	03:45 PM	40							
74	4/14/2023	04:00 PM	25							
75	4/14/2023	04:15 PM	33							
76	4/14/2023	04:30 PM	30							
77	4/14/2023	04:45 PM	41							
78	4/14/2023	05:00 PM	34							
79	4/14/2023	05:15 PM	25							
80	4/14/2023	05:30 PM	27							
81	4/14/2023	05:45 PM	23							
82	4/14/2023	06:00 PM	15							
83	4/14/2023	06:15 PM	29							
84	4/14/2023	06:30 PM	16							
85	4/14/2023	06:45 PM	18							
86	4/14/2023	07:00 PM	10							
87	4/14/2023	07:15 PM	14							
88	4/14/2023	07:30 PM	21							
89	4/14/2023	07:45 PM	23							
90	4/14/2023	08:00 PM	14							
91	4/14/2023	08:15 PM	8							
92	4/14/2023	08:30 PM	12							
93	4/14/2023	08:45 PM	9							
94	4/14/2023	09:00 PM	12							
95	4/14/2023	09:15 PM	9							
96	4/14/2023	09:30 PM	8							
97	4/14/2023	09:45 PM	8							
98	4/14/2023	10:00 PM	6							
99	4/14/2023	10:15 PM	7							

	A	B	C	D	E	F	G	H	I	J
100	4/14/2023	10:30 PM	2							
101	4/14/2023	10:45 PM	8							
102	4/14/2023	11:00 PM	2							
103	4/14/2023	11:15 PM	3							
104	4/14/2023	11:30 PM	3							
105	4/14/2023	11:45 PM	0							
106	4/15/2023	12:00 AM	2							
107	4/15/2023	12:15 AM	2							
108	4/15/2023	12:30 AM	6							
109	4/15/2023	12:45 AM	2							
110	4/15/2023	01:00 AM	5							
111	4/15/2023	01:15 AM	1							
112	4/15/2023	01:30 AM	2							
113	4/15/2023	01:45 AM	0							
114	4/15/2023	02:00 AM	7							
115	4/15/2023	02:15 AM	0							
116	4/15/2023	02:30 AM	1							
117	4/15/2023	02:45 AM	0							
118	4/15/2023	03:00 AM	1							
119	4/15/2023	03:15 AM	0							
120	4/15/2023	03:30 AM	1							
121	4/15/2023	03:45 AM	3							
122	4/15/2023	04:00 AM	2							
123	4/15/2023	04:15 AM	2							
124	4/15/2023	04:30 AM	1							
125	4/15/2023	04:45 AM	0							
126	4/15/2023	05:00 AM	2							
127	4/15/2023	05:15 AM	3							
128	4/15/2023	05:30 AM	4							
129	4/15/2023	05:45 AM	6							
130	4/15/2023	06:00 AM	4							
131	4/15/2023	06:15 AM	7							
132	4/15/2023	06:30 AM	11							
133	4/15/2023	06:45 AM	8							
134	4/15/2023	07:00 AM	5							
135	4/15/2023	07:15 AM	7							
136	4/15/2023	07:30 AM	10							
137	4/15/2023	07:45 AM	7							
138	4/15/2023	08:00 AM	12							
139	4/15/2023	08:15 AM	22							
140	4/15/2023	08:30 AM	27							
141	4/15/2023	08:45 AM	27							
142	4/15/2023	09:00 AM	27							
143	4/15/2023	09:15 AM	31							
144	4/15/2023	09:30 AM	24							
145	4/15/2023	09:45 AM	31							
146	4/15/2023	10:00 AM	30							
147	4/15/2023	10:15 AM	24							
148	4/15/2023	10:30 AM	24							
149	4/15/2023	10:45 AM	25							

	A	B	C	D	E	F	G	H	I	J
150	4/15/2023	11:00 AM	26							
151	4/15/2023	11:15 AM	23							
152	4/15/2023	11:30 AM	24							
153	4/15/2023	11:45 AM	26							
154	4/15/2023	12:00 PM	25							
155	4/15/2023	12:15 PM	24							
156	4/15/2023	12:30 PM	25							
157	4/15/2023	12:45 PM	36							
158	4/15/2023	01:00 PM	18							
159	4/15/2023	01:15 PM	29							
160	4/15/2023	01:30 PM	25							
161	4/15/2023	01:45 PM	23							
162	4/15/2023	02:00 PM	14							
163	4/15/2023	02:15 PM	19							
164	4/15/2023	02:30 PM	25							
165	4/15/2023	02:45 PM	19							
166	4/15/2023	03:00 PM	30							
167	4/15/2023	03:15 PM	21							
168	4/15/2023	03:30 PM	17							
169	4/15/2023	03:45 PM	21							
170	4/15/2023	04:00 PM	26							
171	4/15/2023	04:15 PM	33							
172	4/15/2023	04:30 PM	19							
173	4/15/2023	04:45 PM	29							
174	4/15/2023	05:00 PM	21							
175	4/15/2023	05:15 PM	18							
176	4/15/2023	05:30 PM	19							
177	4/15/2023	05:45 PM	19							
178	4/15/2023	06:00 PM	18							
179	4/15/2023	06:15 PM	26							
180	4/15/2023	06:30 PM	27							
181	4/15/2023	06:45 PM	18							
182	4/15/2023	07:00 PM	24							
183	4/15/2023	07:15 PM	14							
184	4/15/2023	07:30 PM	15							
185	4/15/2023	07:45 PM	14							
186	4/15/2023	08:00 PM	15							
187	4/15/2023	08:15 PM	11							
188	4/15/2023	08:30 PM	13							
189	4/15/2023	08:45 PM	9							
190	4/15/2023	09:00 PM	7							
191	4/15/2023	09:15 PM	8							
192	4/15/2023	09:30 PM	10							
193	4/15/2023	09:45 PM	8							
194	4/15/2023	10:00 PM	7							
195	4/15/2023	10:15 PM	8							
196	4/15/2023	10:30 PM	5							
197	4/15/2023	10:45 PM	5							
198	4/15/2023	11:00 PM	5							
199	4/15/2023	11:15 PM	3							

	A	B	C	D	E	F	G	H	I	J
200	4/15/2023	11:30 PM	0							
201	4/15/2023	11:45 PM	3							
202	4/16/2023	12:00 AM	1							
203	4/16/2023	12:15 AM	1							
204	4/16/2023	12:30 AM	2							
205	4/16/2023	12:45 AM	0							
206	4/16/2023	01:00 AM	2							
207	4/16/2023	01:15 AM	3							
208	4/16/2023	01:30 AM	1							
209	4/16/2023	01:45 AM	1							
210	4/16/2023	02:00 AM	0							
211	4/16/2023	02:15 AM	1							
212	4/16/2023	02:30 AM	0							
213	4/16/2023	02:45 AM	3							
214	4/16/2023	03:00 AM	0							
215	4/16/2023	03:15 AM	3							
216	4/16/2023	03:30 AM	1							
217	4/16/2023	03:45 AM	1							
218	4/16/2023	04:00 AM	1							
219	4/16/2023	04:15 AM	1							
220	4/16/2023	04:30 AM	1							
221	4/16/2023	04:45 AM	1							
222	4/16/2023	05:00 AM	0							
223	4/16/2023	05:15 AM	6							
224	4/16/2023	05:30 AM	2							
225	4/16/2023	05:45 AM	4							
226	4/16/2023	06:00 AM	5							
227	4/16/2023	06:15 AM	6							
228	4/16/2023	06:30 AM	7							
229	4/16/2023	06:45 AM	7							
230	4/16/2023	07:00 AM	6							
231	4/16/2023	07:15 AM	4							
232	4/16/2023	07:30 AM	13							
233	4/16/2023	07:45 AM	14							
234	4/16/2023	08:00 AM	12							
235	4/16/2023	08:15 AM	11							
236	4/16/2023	08:30 AM	10							
237	4/16/2023	08:45 AM	7							
238	4/16/2023	09:00 AM	17							
239	4/16/2023	09:15 AM	25							
240	4/16/2023	09:30 AM	19							
241	4/16/2023	09:45 AM	21							
242	4/16/2023	10:00 AM	15							
243	4/16/2023	10:15 AM	27							
244	4/16/2023	10:30 AM	21							
245	4/16/2023	10:45 AM	28							
246	4/16/2023	11:00 AM	19							
247	4/16/2023	11:15 AM	40							
248	4/16/2023	11:30 AM	30							
249	4/16/2023	11:45 AM	28							

	A	B	C	D	E	F	G	H	I	J
250	4/16/2023	12:00 PM	21							
251	4/16/2023	12:15 PM	29							
252	4/16/2023	12:30 PM	27							
253	4/16/2023	12:45 PM	23							
254	4/16/2023	01:00 PM	29							
255	4/16/2023	01:15 PM	18							
256	4/16/2023	01:30 PM	37							
257	4/16/2023	01:45 PM	33							
258	4/16/2023	02:00 PM	15							
259	4/16/2023	02:15 PM	23							
260	4/16/2023	02:30 PM	27							
261	4/16/2023	02:45 PM	19							
262	4/16/2023	03:00 PM	24							
263	4/16/2023	03:15 PM	32							
264	4/16/2023	03:30 PM	26							
265	4/16/2023	03:45 PM	23							
266	4/16/2023	04:00 PM	28							
267	4/16/2023	04:15 PM	19							
268	4/16/2023	04:30 PM	15							
269	4/16/2023	04:45 PM	20							
270	4/16/2023	05:00 PM	22							
271	4/16/2023	05:15 PM	24							
272	4/16/2023	05:30 PM	26							
273	4/16/2023	05:45 PM	18							
274	4/16/2023	06:00 PM	19							
275	4/16/2023	06:15 PM	15							
276	4/16/2023	06:30 PM	17							
277	4/16/2023	06:45 PM	17							
278	4/16/2023	07:00 PM	7							
279	4/16/2023	07:15 PM	17							
280	4/16/2023	07:30 PM	11							
281	4/16/2023	07:45 PM	14							
282	4/16/2023	08:00 PM	14							
283	4/16/2023	08:15 PM	10							
284	4/16/2023	08:30 PM	11							
285	4/16/2023	08:45 PM	6							
286	4/16/2023	09:00 PM	11							
287	4/16/2023	09:15 PM	7							
288	4/16/2023	09:30 PM	6							
289	4/16/2023	09:45 PM	4							
290	4/16/2023	10:00 PM	7							
291	4/16/2023	10:15 PM	8							
292	4/16/2023	10:30 PM	3							
293	4/16/2023	10:45 PM	2							
294	4/16/2023	11:00 PM	2							
295	4/16/2023	11:15 PM	2							
296	4/16/2023	11:30 PM	2							
297	4/16/2023	11:45 PM	2							
298	4/17/2023	12:00 AM	1							
299	4/17/2023	12:15 AM	1							

	A	B	C	D	E	F	G	H	I	J
300	4/17/2023	12:30 AM	3							
301	4/17/2023	12:45 AM	3							
302	4/17/2023	01:00 AM	2							
303	4/17/2023	01:15 AM	0							
304	4/17/2023	01:30 AM	1							
305	4/17/2023	01:45 AM	1							
306	4/17/2023	02:00 AM	1							
307	4/17/2023	02:15 AM	1							
308	4/17/2023	02:30 AM	1							
309	4/17/2023	02:45 AM	3							
310	4/17/2023	03:00 AM	0							
311	4/17/2023	03:15 AM	1							
312	4/17/2023	03:30 AM	3							
313	4/17/2023	03:45 AM	6							
314	4/17/2023	04:00 AM	3							
315	4/17/2023	04:15 AM	9							
316	4/17/2023	04:30 AM	5							
317	4/17/2023	04:45 AM	4							
318	4/17/2023	05:00 AM	3							
319	4/17/2023	05:15 AM	11							
320	4/17/2023	05:30 AM	18							
321	4/17/2023	05:45 AM	15							
322	4/17/2023	06:00 AM	16							
323	4/17/2023	06:15 AM	19							
324	4/17/2023	06:30 AM	31							
325	4/17/2023	06:45 AM	28							
326	4/17/2023	07:00 AM	27							
327	4/17/2023	07:15 AM	18							
328	4/17/2023	07:30 AM	28							
329	4/17/2023	07:45 AM	25							
330	4/17/2023	08:00 AM	24							
331	4/17/2023	08:15 AM	24							
332	4/17/2023	08:30 AM	26							
333	4/17/2023	08:45 AM	22							
334	4/17/2023	09:00 AM	23							
335	4/17/2023	09:15 AM	31							
336	4/17/2023	09:30 AM	7							
337	4/17/2023	09:45 AM	11							
338	4/17/2023	10:00 AM	13							
339	4/17/2023	10:15 AM	13							
340	4/17/2023	10:30 AM	20							
341	4/17/2023	10:45 AM	17							
342	4/17/2023	11:00 AM	21							
343	4/17/2023	11:15 AM	22							
344	4/17/2023	11:30 AM	21							
345	4/17/2023	11:45 AM	16							
346	4/17/2023	12:00 PM	21							
347	4/17/2023	12:15 PM	12							
348	4/17/2023	12:30 PM	14							
349	4/17/2023	12:45 PM	21							

	A	B	C	D	E	F	G	H	I	J
350	4/17/2023	01:00 PM	24							
351	4/17/2023	01:15 PM	27							
352	4/17/2023	01:30 PM	15							
353	4/17/2023	01:45 PM	35							
354	4/17/2023	02:00 PM	18							
355	4/17/2023	02:15 PM	12							
356	4/17/2023	02:30 PM	19							
357	4/17/2023	02:45 PM	21							
358	4/17/2023	03:00 PM	19							
359	4/17/2023	03:15 PM	13							
360	4/17/2023	03:30 PM	40							
361	4/17/2023	03:45 PM	34							
362	4/17/2023	04:00 PM	19							
363	4/17/2023	04:15 PM	27							
364	4/17/2023	04:30 PM	18							
365	4/17/2023	04:45 PM	27							
366	4/17/2023	05:00 PM	18							
367	4/17/2023	05:15 PM	24							
368	4/17/2023	05:30 PM	25							
369	4/17/2023	05:45 PM	21							
370	4/17/2023	06:00 PM	19							
371	4/17/2023	06:15 PM	9							
372	4/17/2023	06:30 PM	10							
373	4/17/2023	06:45 PM	13							
374	4/17/2023	07:00 PM	18							
375	4/17/2023	07:15 PM	13							
376	4/17/2023	07:30 PM	9							
377	4/17/2023	07:45 PM	17							
378	4/17/2023	08:00 PM	10							
379	4/17/2023	08:15 PM	8							
380	4/17/2023	08:30 PM	7							
381	4/17/2023	08:45 PM	7							
382	4/17/2023	09:00 PM	5							
383	4/17/2023	09:15 PM	7							
384	4/17/2023	09:30 PM	4							
385	4/17/2023	09:45 PM	4							
386	4/17/2023	10:00 PM	2							
387	4/17/2023	10:15 PM	3							
388	4/17/2023	10:30 PM	3							
389	4/17/2023	10:45 PM	3							
390	4/17/2023	11:00 PM	3							
391	4/17/2023	11:15 PM	2							
392	4/17/2023	11:30 PM	1							
393	4/17/2023	11:45 PM	0							
394	4/18/2023	12:00 AM	2							
395	4/18/2023	12:15 AM	0							
396	4/18/2023	12:30 AM	1							
397	4/18/2023	12:45 AM	0							
398	4/18/2023	01:00 AM	1							
399	4/18/2023	01:15 AM	0							

	A	B	C	D	E	F	G	H	I	J
400	4/18/2023	01:30 AM	1							
401	4/18/2023	01:45 AM	0							
402	4/18/2023	02:00 AM	1							
403	4/18/2023	02:15 AM	0							
404	4/18/2023	02:30 AM	0							
405	4/18/2023	02:45 AM	2							
406	4/18/2023	03:00 AM	2							
407	4/18/2023	03:15 AM	3							
408	4/18/2023	03:30 AM	2							
409	4/18/2023	03:45 AM	0							
410	4/18/2023	04:00 AM	3							
411	4/18/2023	04:15 AM	8							
412	4/18/2023	04:30 AM	2							
413	4/18/2023	04:45 AM	4							
414	4/18/2023	05:00 AM	4							
415	4/18/2023	05:15 AM	9							
416	4/18/2023	05:30 AM	6							
417	4/18/2023	05:45 AM	15							
418	4/18/2023	06:00 AM	11							
419	4/18/2023	06:15 AM	15							
420	4/18/2023	06:30 AM	17							
421	4/18/2023	06:45 AM	24							
422	4/18/2023	07:00 AM	23							
423	4/18/2023	07:15 AM	27							
424	4/18/2023	07:30 AM	28							
425	4/18/2023	07:45 AM	30							
426	4/18/2023	08:00 AM	28							
427	4/18/2023	08:15 AM	24							
428	4/18/2023	08:30 AM	21							
429	4/18/2023	08:45 AM	24							
430	4/18/2023	09:00 AM	24							
431	4/18/2023	09:15 AM	16							
432	4/18/2023	09:30 AM	23							
433	4/18/2023	09:45 AM	10							
434	4/18/2023	10:00 AM	15							
435	4/18/2023	10:15 AM	25							
436	4/18/2023	10:30 AM	22							
437	4/18/2023	10:45 AM	11							
438	4/18/2023	11:00 AM	25							
439	4/18/2023	11:15 AM	17							
440	4/18/2023	11:30 AM	19							
441	4/18/2023	11:45 AM	20							
442	4/18/2023	12:00 PM	24							
443	4/18/2023	12:15 PM	15							
444	4/18/2023	12:30 PM	22							
445	4/18/2023	12:45 PM	17							
446	4/18/2023	01:00 PM	18							
447	4/18/2023	01:15 PM	15							
448	4/18/2023	01:30 PM	20							
449	4/18/2023	01:45 PM	13							

	A	B	C	D	E	F	G	H	I	J
450	4/18/2023	02:00 PM	21							
451	4/18/2023	02:15 PM	18							
452	4/18/2023	02:30 PM	17							
453	4/18/2023	02:45 PM	19							
454	4/18/2023	03:00 PM	24							
455	4/18/2023	03:15 PM	19							
456	4/18/2023	03:30 PM	20							
457	4/18/2023	03:45 PM	22							
458	4/18/2023	04:00 PM	24							
459	4/18/2023	04:15 PM	26							
460	4/18/2023	04:30 PM	27							
461	4/18/2023	04:45 PM	26							
462	4/18/2023	05:00 PM	23							
463	4/18/2023	05:15 PM	28							
464	4/18/2023	05:30 PM	32							
465	4/18/2023	05:45 PM	23							
466	4/18/2023	06:00 PM	19							
467	4/18/2023	06:15 PM	16							
468	4/18/2023	06:30 PM	12							
469	4/18/2023	06:45 PM	11							
470	4/18/2023	07:00 PM	9							
471	4/18/2023	07:15 PM	16							
472	4/18/2023	07:30 PM	11							
473	4/18/2023	07:45 PM	9							
474	4/18/2023	08:00 PM	5							
475	4/18/2023	08:15 PM	8							
476	4/18/2023	08:30 PM	17							
477	4/18/2023	08:45 PM	7							
478	4/18/2023	09:00 PM	12							
479	4/18/2023	09:15 PM	9							
480	4/18/2023	09:30 PM	9							
481	4/18/2023	09:45 PM	5							
482	4/18/2023	10:00 PM	3							
483	4/18/2023	10:15 PM	2							
484	4/18/2023	10:30 PM	5							
485	4/18/2023	10:45 PM	4							
486	4/18/2023	11:00 PM	5							
487	4/18/2023	11:15 PM	2							
488	4/18/2023	11:30 PM	1							
489	4/18/2023	11:45 PM	1							
490	4/19/2023	12:00 AM	1							
491	4/19/2023	12:15 AM	1							
492	4/19/2023	12:30 AM	1							
493	4/19/2023	12:45 AM	1							
494	4/19/2023	01:00 AM	1							
495	4/19/2023	01:15 AM	3							
496	4/19/2023	01:30 AM	0							
497	4/19/2023	01:45 AM	0							
498	4/19/2023	02:00 AM	1							
499	4/19/2023	02:15 AM	1							

	A	B	C	D	E	F	G	H	I	J
500	4/19/2023	02:30 AM	1							
501	4/19/2023	02:45 AM	3							
502	4/19/2023	03:00 AM	1							
503	4/19/2023	03:15 AM	2							
504	4/19/2023	03:30 AM	1							
505	4/19/2023	03:45 AM	0							
506	4/19/2023	04:00 AM	3							
507	4/19/2023	04:15 AM	3							
508	4/19/2023	04:30 AM	6							
509	4/19/2023	04:45 AM	4							
510	4/19/2023	05:00 AM	6							
511	4/19/2023	05:15 AM	9							
512	4/19/2023	05:30 AM	18							
513	4/19/2023	05:45 AM	14							
514	4/19/2023	06:00 AM	9							
515	4/19/2023	06:15 AM	12							
516	4/19/2023	06:30 AM	25							
517	4/19/2023	06:45 AM	27							
518	4/19/2023	07:00 AM	29							
519	4/19/2023	07:15 AM	29							
520	4/19/2023	07:30 AM	27							
521	4/19/2023	07:45 AM	30							
522	4/19/2023	08:00 AM	23							
523	4/19/2023	08:15 AM	19							
524	4/19/2023	08:30 AM	30							
525	4/19/2023	08:45 AM	29							
526	4/19/2023	09:00 AM	19							
527	4/19/2023	09:15 AM	25							
528	4/19/2023	09:30 AM	12							
529	4/19/2023	09:45 AM	15							
530	4/19/2023	10:00 AM	19							
531	4/19/2023	10:15 AM	23							
532	4/19/2023	10:30 AM	11							
533	4/19/2023	10:45 AM	21							
534	4/19/2023	11:00 AM	20							
535	4/19/2023	11:15 AM	22							
536	4/19/2023	11:30 AM	16							
537	4/19/2023	11:45 AM	18							
538	4/19/2023	12:00 PM	20							
539	4/19/2023	12:15 PM	22							
540	4/19/2023	12:30 PM	20							
541	4/19/2023	12:45 PM	22							
542	4/19/2023	01:00 PM	17							
543	4/19/2023	01:15 PM	20							
544	4/19/2023	01:30 PM	15							
545	4/19/2023	01:45 PM	22							
546	4/19/2023	02:00 PM	20							
547	4/19/2023	02:15 PM	12							
548	4/19/2023	02:30 PM	18							
549	4/19/2023	02:45 PM	20							

	A	B	C	D	E	F	G	H	I	J
550	4/19/2023	03:00 PM	24							
551	4/19/2023	03:15 PM	17							
552	4/19/2023	03:30 PM	24							
553	4/19/2023	03:45 PM	36							
554	4/19/2023	04:00 PM	34							
555	4/19/2023	04:15 PM	21							
556	4/19/2023	04:30 PM	22							
557	4/19/2023	04:45 PM	26							
558	4/19/2023	05:00 PM	26							
559	4/19/2023	05:15 PM	26							
560	4/19/2023	05:30 PM	23							
561	4/19/2023	05:45 PM	18							
562	4/19/2023	06:00 PM	19							
563	4/19/2023	06:15 PM	16							
564	4/19/2023	06:30 PM	13							
565	4/19/2023	06:45 PM	16							
566	4/19/2023	07:00 PM	13							
567	4/19/2023	07:15 PM	13							
568	4/19/2023	07:30 PM	12							
569	4/19/2023	07:45 PM	7							
570	4/19/2023	08:00 PM	9							
571	4/19/2023	08:15 PM	11							
572	4/19/2023	08:30 PM	9							
573	4/19/2023	08:45 PM	7							
574	4/19/2023	09:00 PM	6							
575	4/19/2023	09:15 PM	9							
576	4/19/2023	09:30 PM	3							
577	4/19/2023	09:45 PM	4							
578	4/19/2023	10:00 PM	7							
579	4/19/2023	10:15 PM	5							
580	4/19/2023	10:30 PM	3							
581	4/19/2023	10:45 PM	3							
582	4/19/2023	11:00 PM	2							
583	4/19/2023	11:15 PM	2							
584	4/19/2023	11:30 PM	2							
585	4/19/2023	11:45 PM	0							
586	4/20/2023	12:00 AM	3							
587	4/20/2023	12:15 AM	2							
588	4/20/2023	12:30 AM	4							
589	4/20/2023	12:45 AM	1							
590	4/20/2023	01:00 AM	1							
591	4/20/2023	01:15 AM	0							
592	4/20/2023	01:30 AM	1							
593	4/20/2023	01:45 AM	1							
594	4/20/2023	02:00 AM	1							
595	4/20/2023	02:15 AM	0							
596	4/20/2023	02:30 AM	2							
597	4/20/2023	02:45 AM	1							
598	4/20/2023	03:00 AM	2							
599	4/20/2023	03:15 AM	2							

	A	B	C	D	E	F	G	H	I	J
600	4/20/2023	03:30 AM	3							
601	4/20/2023	03:45 AM	3							
602	4/20/2023	04:00 AM	5							
603	4/20/2023	04:15 AM	4							
604	4/20/2023	04:30 AM	7							
605	4/20/2023	04:45 AM	3							
606	4/20/2023	05:00 AM	3							
607	4/20/2023	05:15 AM	9							
608	4/20/2023	05:30 AM	14							
609	4/20/2023	05:45 AM	16							
610	4/20/2023	06:00 AM	19							
611	4/20/2023	06:15 AM	13							
612	4/20/2023	06:30 AM	18							
613	4/20/2023	06:45 AM	20							
614	4/20/2023	07:00 AM	22							
615	4/20/2023	07:15 AM	24							
616	4/20/2023	07:30 AM	20							
617	4/20/2023	07:45 AM	25							
618	4/20/2023	08:00 AM	23							
619	4/20/2023	08:15 AM	27							
620	4/20/2023	08:30 AM	23							
621	4/20/2023	08:45 AM	24							
622	4/20/2023	09:00 AM	19							
623	4/20/2023	09:15 AM	23							
624	4/20/2023	09:30 AM	13							
625	4/20/2023	09:45 AM	19							
626	4/20/2023	10:00 AM	17							
627	4/20/2023	10:15 AM	17							
628	4/20/2023	10:30 AM	14							
629	4/20/2023	10:45 AM	17							
630	4/20/2023	11:00 AM	25							
631	4/20/2023	11:15 AM	24							
632	4/20/2023	11:30 AM	19							
633	4/20/2023	11:45 AM	22							
634	4/20/2023	12:00 PM	16							
635	4/20/2023	12:15 PM	22							
636	4/20/2023	12:30 PM	28							
637	4/20/2023	12:45 PM	16							
638	4/20/2023	01:00 PM	12							
639	4/20/2023	01:15 PM	22							
640	4/20/2023	01:30 PM	19							
641	4/20/2023	01:45 PM	16							
642	4/20/2023	02:00 PM	14							
643	4/20/2023	02:15 PM	10							
644	4/20/2023	02:30 PM	16							
645	4/20/2023	02:45 PM	24							
646	4/20/2023	03:00 PM	23							
647	4/20/2023	03:15 PM	31							
648	4/20/2023	03:30 PM	31							
649	4/20/2023	03:45 PM	24							

	A	B	C	D	E	F	G	H	I	J
650	4/20/2023	04:00 PM	27							
651	4/20/2023	04:15 PM	27							
652	4/20/2023	04:30 PM	31							
653	4/20/2023	04:45 PM	27							
654	4/20/2023	05:00 PM	29							
655	4/20/2023	05:15 PM	26							
656	4/20/2023	05:30 PM	24							
657	4/20/2023	05:45 PM	28							
658	4/20/2023	06:00 PM	15							
659	4/20/2023	06:15 PM	17							
660	4/20/2023	06:30 PM	19							
661	4/20/2023	06:45 PM	23							
662	4/20/2023	07:00 PM	28							
663	4/20/2023	07:15 PM	16							
664	4/20/2023	07:30 PM	11							
665	4/20/2023	07:45 PM	11							
666	4/20/2023	08:00 PM	17							
667	4/20/2023	08:15 PM	13							
668	4/20/2023	08:30 PM	7							
669	4/20/2023	08:45 PM	7							
670	4/20/2023	09:00 PM	12							
671	4/20/2023	09:15 PM	6							
672	4/20/2023	09:30 PM	6							
673	4/20/2023	09:45 PM	6							
674	4/20/2023	10:00 PM	6							
675	4/20/2023	10:15 PM	5							
676	4/20/2023	10:30 PM	5							
677	4/20/2023	10:45 PM	4							
678	4/20/2023	11:00 PM	1							
679	4/20/2023	11:15 PM	1							
680	4/20/2023	11:30 PM	0							
681	4/20/2023	11:45 PM	3							

	A	B	C	D	E	F	G	H	I	J
1										
2	File Name: C:\Users\barri\OneDrive\Documents\TDB\WSP\SYRACUSE\DATA\BATCH 4\SYRACUSE BATCH 4 ATRs\ATR 1186.tf2									
3	Start Date: 4/14/2023									
4	Start Time: 12:00:00 AM									
5	Location 1: NB I-81 on ramp									
6	Location 2: From Bartel Rd									
7										
8										
9	Date	Time	NB							
10	4/14/2023	12:00 AM	2							
11	4/14/2023	12:15 AM	1							
12	4/14/2023	12:30 AM	3							
13	4/14/2023	12:45 AM	2							
14	4/14/2023	01:00 AM	1							
15	4/14/2023	01:15 AM	1							
16	4/14/2023	01:30 AM	0							
17	4/14/2023	01:45 AM	2							
18	4/14/2023	02:00 AM	0							
19	4/14/2023	02:15 AM	0							
20	4/14/2023	02:30 AM	0							
21	4/14/2023	02:45 AM	0							
22	4/14/2023	03:00 AM	1							
23	4/14/2023	03:15 AM	0							
24	4/14/2023	03:30 AM	0							
25	4/14/2023	03:45 AM	2							
26	4/14/2023	04:00 AM	1							
27	4/14/2023	04:15 AM	1							
28	4/14/2023	04:30 AM	2							
29	4/14/2023	04:45 AM	2							
30	4/14/2023	05:00 AM	3							
31	4/14/2023	05:15 AM	3							
32	4/14/2023	05:30 AM	5							
33	4/14/2023	05:45 AM	3							
34	4/14/2023	06:00 AM	4							
35	4/14/2023	06:15 AM	11							
36	4/14/2023	06:30 AM	8							
37	4/14/2023	06:45 AM	14							
38	4/14/2023	07:00 AM	17							
39	4/14/2023	07:15 AM	19							
40	4/14/2023	07:30 AM	27							
41	4/14/2023	07:45 AM	25							
42	4/14/2023	08:00 AM	15							
43	4/14/2023	08:15 AM	11							
44	4/14/2023	08:30 AM	22							
45	4/14/2023	08:45 AM	25							
46	4/14/2023	09:00 AM	18							
47	4/14/2023	09:15 AM	24							
48	4/14/2023	09:30 AM	21							
49	4/14/2023	09:45 AM	16							

	A	B	C	D	E	F	G	H	I	J
50	4/14/2023	10:00 AM	16							
51	4/14/2023	10:15 AM	24							
52	4/14/2023	10:30 AM	20							
53	4/14/2023	10:45 AM	24							
54	4/14/2023	11:00 AM	23							
55	4/14/2023	11:15 AM	14							
56	4/14/2023	11:30 AM	18							
57	4/14/2023	11:45 AM	19							
58	4/14/2023	12:00 PM	26							
59	4/14/2023	12:15 PM	26							
60	4/14/2023	12:30 PM	36							
61	4/14/2023	12:45 PM	28							
62	4/14/2023	01:00 PM	24							
63	4/14/2023	01:15 PM	24							
64	4/14/2023	01:30 PM	26							
65	4/14/2023	01:45 PM	26							
66	4/14/2023	02:00 PM	22							
67	4/14/2023	02:15 PM	37							
68	4/14/2023	02:30 PM	33							
69	4/14/2023	02:45 PM	29							
70	4/14/2023	03:00 PM	33							
71	4/14/2023	03:15 PM	40							
72	4/14/2023	03:30 PM	29							
73	4/14/2023	03:45 PM	56							
74	4/14/2023	04:00 PM	55							
75	4/14/2023	04:15 PM	71							
76	4/14/2023	04:30 PM	44							
77	4/14/2023	04:45 PM	52							
78	4/14/2023	05:00 PM	36							
79	4/14/2023	05:15 PM	47							
80	4/14/2023	05:30 PM	37							
81	4/14/2023	05:45 PM	45							
82	4/14/2023	06:00 PM	26							
83	4/14/2023	06:15 PM	32							
84	4/14/2023	06:30 PM	24							
85	4/14/2023	06:45 PM	24							
86	4/14/2023	07:00 PM	20							
87	4/14/2023	07:15 PM	21							
88	4/14/2023	07:30 PM	24							
89	4/14/2023	07:45 PM	12							
90	4/14/2023	08:00 PM	15							
91	4/14/2023	08:15 PM	17							
92	4/14/2023	08:30 PM	10							
93	4/14/2023	08:45 PM	10							
94	4/14/2023	09:00 PM	11							
95	4/14/2023	09:15 PM	14							
96	4/14/2023	09:30 PM	11							
97	4/14/2023	09:45 PM	7							
98	4/14/2023	10:00 PM	14							
99	4/14/2023	10:15 PM	6							

	A	B	C	D	E	F	G	H	I	J
100	4/14/2023	10:30 PM	8							
101	4/14/2023	10:45 PM	7							
102	4/14/2023	11:00 PM	7							
103	4/14/2023	11:15 PM	16							
104	4/14/2023	11:30 PM	9							
105	4/14/2023	11:45 PM	11							
106	4/15/2023	12:00 AM	3							
107	4/15/2023	12:15 AM	5							
108	4/15/2023	12:30 AM	3							
109	4/15/2023	12:45 AM	4							
110	4/15/2023	01:00 AM	3							
111	4/15/2023	01:15 AM	0							
112	4/15/2023	01:30 AM	1							
113	4/15/2023	01:45 AM	4							
114	4/15/2023	02:00 AM	2							
115	4/15/2023	02:15 AM	2							
116	4/15/2023	02:30 AM	3							
117	4/15/2023	02:45 AM	1							
118	4/15/2023	03:00 AM	0							
119	4/15/2023	03:15 AM	0							
120	4/15/2023	03:30 AM	1							
121	4/15/2023	03:45 AM	1							
122	4/15/2023	04:00 AM	2							
123	4/15/2023	04:15 AM	0							
124	4/15/2023	04:30 AM	6							
125	4/15/2023	04:45 AM	1							
126	4/15/2023	05:00 AM	1							
127	4/15/2023	05:15 AM	0							
128	4/15/2023	05:30 AM	1							
129	4/15/2023	05:45 AM	5							
130	4/15/2023	06:00 AM	3							
131	4/15/2023	06:15 AM	4							
132	4/15/2023	06:30 AM	5							
133	4/15/2023	06:45 AM	6							
134	4/15/2023	07:00 AM	14							
135	4/15/2023	07:15 AM	15							
136	4/15/2023	07:30 AM	9							
137	4/15/2023	07:45 AM	13							
138	4/15/2023	08:00 AM	18							
139	4/15/2023	08:15 AM	14							
140	4/15/2023	08:30 AM	11							
141	4/15/2023	08:45 AM	28							
142	4/15/2023	09:00 AM	18							
143	4/15/2023	09:15 AM	18							
144	4/15/2023	09:30 AM	25							
145	4/15/2023	09:45 AM	17							
146	4/15/2023	10:00 AM	32							
147	4/15/2023	10:15 AM	25							
148	4/15/2023	10:30 AM	19							
149	4/15/2023	10:45 AM	24							

	A	B	C	D	E	F	G	H	I	J
150	4/15/2023	11:00 AM	22							
151	4/15/2023	11:15 AM	25							
152	4/15/2023	11:30 AM	24							
153	4/15/2023	11:45 AM	38							
154	4/15/2023	12:00 PM	40							
155	4/15/2023	12:15 PM	27							
156	4/15/2023	12:30 PM	28							
157	4/15/2023	12:45 PM	18							
158	4/15/2023	01:00 PM	29							
159	4/15/2023	01:15 PM	29							
160	4/15/2023	01:30 PM	27							
161	4/15/2023	01:45 PM	30							
162	4/15/2023	02:00 PM	35							
163	4/15/2023	02:15 PM	25							
164	4/15/2023	02:30 PM	28							
165	4/15/2023	02:45 PM	35							
166	4/15/2023	03:00 PM	21							
167	4/15/2023	03:15 PM	22							
168	4/15/2023	03:30 PM	12							
169	4/15/2023	03:45 PM	22							
170	4/15/2023	04:00 PM	15							
171	4/15/2023	04:15 PM	24							
172	4/15/2023	04:30 PM	18							
173	4/15/2023	04:45 PM	29							
174	4/15/2023	05:00 PM	27							
175	4/15/2023	05:15 PM	30							
176	4/15/2023	05:30 PM	26							
177	4/15/2023	05:45 PM	13							
178	4/15/2023	06:00 PM	9							
179	4/15/2023	06:15 PM	24							
180	4/15/2023	06:30 PM	15							
181	4/15/2023	06:45 PM	25							
182	4/15/2023	07:00 PM	17							
183	4/15/2023	07:15 PM	12							
184	4/15/2023	07:30 PM	12							
185	4/15/2023	07:45 PM	13							
186	4/15/2023	08:00 PM	9							
187	4/15/2023	08:15 PM	8							
188	4/15/2023	08:30 PM	16							
189	4/15/2023	08:45 PM	10							
190	4/15/2023	09:00 PM	6							
191	4/15/2023	09:15 PM	5							
192	4/15/2023	09:30 PM	6							
193	4/15/2023	09:45 PM	9							
194	4/15/2023	10:00 PM	13							
195	4/15/2023	10:15 PM	3							
196	4/15/2023	10:30 PM	5							
197	4/15/2023	10:45 PM	4							
198	4/15/2023	11:00 PM	2							
199	4/15/2023	11:15 PM	9							

	A	B	C	D	E	F	G	H	I	J
200	4/15/2023	11:30 PM	0							
201	4/15/2023	11:45 PM	1							
202	4/16/2023	12:00 AM	0							
203	4/16/2023	12:15 AM	1							
204	4/16/2023	12:30 AM	2							
205	4/16/2023	12:45 AM	3							
206	4/16/2023	01:00 AM	3							
207	4/16/2023	01:15 AM	2							
208	4/16/2023	01:30 AM	0							
209	4/16/2023	01:45 AM	4							
210	4/16/2023	02:00 AM	2							
211	4/16/2023	02:15 AM	2							
212	4/16/2023	02:30 AM	0							
213	4/16/2023	02:45 AM	2							
214	4/16/2023	03:00 AM	2							
215	4/16/2023	03:15 AM	1							
216	4/16/2023	03:30 AM	1							
217	4/16/2023	03:45 AM	1							
218	4/16/2023	04:00 AM	0							
219	4/16/2023	04:15 AM	0							
220	4/16/2023	04:30 AM	1							
221	4/16/2023	04:45 AM	1							
222	4/16/2023	05:00 AM	3							
223	4/16/2023	05:15 AM	1							
224	4/16/2023	05:30 AM	1							
225	4/16/2023	05:45 AM	2							
226	4/16/2023	06:00 AM	5							
227	4/16/2023	06:15 AM	0							
228	4/16/2023	06:30 AM	6							
229	4/16/2023	06:45 AM	4							
230	4/16/2023	07:00 AM	5							
231	4/16/2023	07:15 AM	6							
232	4/16/2023	07:30 AM	6							
233	4/16/2023	07:45 AM	5							
234	4/16/2023	08:00 AM	12							
235	4/16/2023	08:15 AM	11							
236	4/16/2023	08:30 AM	15							
237	4/16/2023	08:45 AM	13							
238	4/16/2023	09:00 AM	8							
239	4/16/2023	09:15 AM	13							
240	4/16/2023	09:30 AM	12							
241	4/16/2023	09:45 AM	16							
242	4/16/2023	10:00 AM	29							
243	4/16/2023	10:15 AM	18							
244	4/16/2023	10:30 AM	18							
245	4/16/2023	10:45 AM	25							
246	4/16/2023	11:00 AM	15							
247	4/16/2023	11:15 AM	26							
248	4/16/2023	11:30 AM	18							
249	4/16/2023	11:45 AM	23							

	A	B	C	D	E	F	G	H	I	J
250	4/16/2023	12:00 PM	15							
251	4/16/2023	12:15 PM	23							
252	4/16/2023	12:30 PM	25							
253	4/16/2023	12:45 PM	37							
254	4/16/2023	01:00 PM	25							
255	4/16/2023	01:15 PM	26							
256	4/16/2023	01:30 PM	23							
257	4/16/2023	01:45 PM	22							
258	4/16/2023	02:00 PM	16							
259	4/16/2023	02:15 PM	17							
260	4/16/2023	02:30 PM	28							
261	4/16/2023	02:45 PM	23							
262	4/16/2023	03:00 PM	27							
263	4/16/2023	03:15 PM	21							
264	4/16/2023	03:30 PM	26							
265	4/16/2023	03:45 PM	17							
266	4/16/2023	04:00 PM	27							
267	4/16/2023	04:15 PM	19							
268	4/16/2023	04:30 PM	25							
269	4/16/2023	04:45 PM	19							
270	4/16/2023	05:00 PM	23							
271	4/16/2023	05:15 PM	14							
272	4/16/2023	05:30 PM	20							
273	4/16/2023	05:45 PM	22							
274	4/16/2023	06:00 PM	21							
275	4/16/2023	06:15 PM	21							
276	4/16/2023	06:30 PM	13							
277	4/16/2023	06:45 PM	16							
278	4/16/2023	07:00 PM	15							
279	4/16/2023	07:15 PM	9							
280	4/16/2023	07:30 PM	8							
281	4/16/2023	07:45 PM	21							
282	4/16/2023	08:00 PM	16							
283	4/16/2023	08:15 PM	7							
284	4/16/2023	08:30 PM	9							
285	4/16/2023	08:45 PM	15							
286	4/16/2023	09:00 PM	2							
287	4/16/2023	09:15 PM	5							
288	4/16/2023	09:30 PM	4							
289	4/16/2023	09:45 PM	1							
290	4/16/2023	10:00 PM	3							
291	4/16/2023	10:15 PM	4							
292	4/16/2023	10:30 PM	1							
293	4/16/2023	10:45 PM	2							
294	4/16/2023	11:00 PM	4							
295	4/16/2023	11:15 PM	1							
296	4/16/2023	11:30 PM	4							
297	4/16/2023	11:45 PM	0							
298	4/17/2023	12:00 AM	3							
299	4/17/2023	12:15 AM	0							

	A	B	C	D	E	F	G	H	I	J
300	4/17/2023	12:30 AM	1							
301	4/17/2023	12:45 AM	2							
302	4/17/2023	01:00 AM	1							
303	4/17/2023	01:15 AM	3							
304	4/17/2023	01:30 AM	0							
305	4/17/2023	01:45 AM	0							
306	4/17/2023	02:00 AM	0							
307	4/17/2023	02:15 AM	1							
308	4/17/2023	02:30 AM	0							
309	4/17/2023	02:45 AM	1							
310	4/17/2023	03:00 AM	0							
311	4/17/2023	03:15 AM	0							
312	4/17/2023	03:30 AM	3							
313	4/17/2023	03:45 AM	1							
314	4/17/2023	04:00 AM	0							
315	4/17/2023	04:15 AM	1							
316	4/17/2023	04:30 AM	0							
317	4/17/2023	04:45 AM	2							
318	4/17/2023	05:00 AM	1							
319	4/17/2023	05:15 AM	2							
320	4/17/2023	05:30 AM	5							
321	4/17/2023	05:45 AM	6							
322	4/17/2023	06:00 AM	5							
323	4/17/2023	06:15 AM	10							
324	4/17/2023	06:30 AM	14							
325	4/17/2023	06:45 AM	16							
326	4/17/2023	07:00 AM	13							
327	4/17/2023	07:15 AM	23							
328	4/17/2023	07:30 AM	32							
329	4/17/2023	07:45 AM	20							
330	4/17/2023	08:00 AM	11							
331	4/17/2023	08:15 AM	15							
332	4/17/2023	08:30 AM	11							
333	4/17/2023	08:45 AM	16							
334	4/17/2023	09:00 AM	6							
335	4/17/2023	09:15 AM	16							
336	4/17/2023	09:30 AM	9							
337	4/17/2023	09:45 AM	11							
338	4/17/2023	10:00 AM	15							
339	4/17/2023	10:15 AM	13							
340	4/17/2023	10:30 AM	15							
341	4/17/2023	10:45 AM	17							
342	4/17/2023	11:00 AM	28							
343	4/17/2023	11:15 AM	18							
344	4/17/2023	11:30 AM	24							
345	4/17/2023	11:45 AM	23							
346	4/17/2023	12:00 PM	22							
347	4/17/2023	12:15 PM	17							
348	4/17/2023	12:30 PM	23							
349	4/17/2023	12:45 PM	19							

	A	B	C	D	E	F	G	H	I	J
350	4/17/2023	01:00 PM	26							
351	4/17/2023	01:15 PM	19							
352	4/17/2023	01:30 PM	27							
353	4/17/2023	01:45 PM	24							
354	4/17/2023	02:00 PM	18							
355	4/17/2023	02:15 PM	22							
356	4/17/2023	02:30 PM	28							
357	4/17/2023	02:45 PM	24							
358	4/17/2023	03:00 PM	29							
359	4/17/2023	03:15 PM	43							
360	4/17/2023	03:30 PM	39							
361	4/17/2023	03:45 PM	31							
362	4/17/2023	04:00 PM	29							
363	4/17/2023	04:15 PM	36							
364	4/17/2023	04:30 PM	35							
365	4/17/2023	04:45 PM	35							
366	4/17/2023	05:00 PM	30							
367	4/17/2023	05:15 PM	35							
368	4/17/2023	05:30 PM	29							
369	4/17/2023	05:45 PM	32							
370	4/17/2023	06:00 PM	22							
371	4/17/2023	06:15 PM	20							
372	4/17/2023	06:30 PM	17							
373	4/17/2023	06:45 PM	17							
374	4/17/2023	07:00 PM	20							
375	4/17/2023	07:15 PM	13							
376	4/17/2023	07:30 PM	12							
377	4/17/2023	07:45 PM	10							
378	4/17/2023	08:00 PM	12							
379	4/17/2023	08:15 PM	6							
380	4/17/2023	08:30 PM	12							
381	4/17/2023	08:45 PM	9							
382	4/17/2023	09:00 PM	8							
383	4/17/2023	09:15 PM	9							
384	4/17/2023	09:30 PM	3							
385	4/17/2023	09:45 PM	4							
386	4/17/2023	10:00 PM	6							
387	4/17/2023	10:15 PM	4							
388	4/17/2023	10:30 PM	0							
389	4/17/2023	10:45 PM	4							
390	4/17/2023	11:00 PM	4							
391	4/17/2023	11:15 PM	4							
392	4/17/2023	11:30 PM	3							
393	4/17/2023	11:45 PM	2							
394	4/18/2023	12:00 AM	2							
395	4/18/2023	12:15 AM	1							
396	4/18/2023	12:30 AM	2							
397	4/18/2023	12:45 AM	1							
398	4/18/2023	01:00 AM	1							
399	4/18/2023	01:15 AM	2							

	A	B	C	D	E	F	G	H	I	J
400	4/18/2023	01:30 AM	0							
401	4/18/2023	01:45 AM	0							
402	4/18/2023	02:00 AM	2							
403	4/18/2023	02:15 AM	0							
404	4/18/2023	02:30 AM	0							
405	4/18/2023	02:45 AM	2							
406	4/18/2023	03:00 AM	0							
407	4/18/2023	03:15 AM	1							
408	4/18/2023	03:30 AM	0							
409	4/18/2023	03:45 AM	2							
410	4/18/2023	04:00 AM	0							
411	4/18/2023	04:15 AM	1							
412	4/18/2023	04:30 AM	0							
413	4/18/2023	04:45 AM	1							
414	4/18/2023	05:00 AM	2							
415	4/18/2023	05:15 AM	4							
416	4/18/2023	05:30 AM	4							
417	4/18/2023	05:45 AM	3							
418	4/18/2023	06:00 AM	9							
419	4/18/2023	06:15 AM	6							
420	4/18/2023	06:30 AM	7							
421	4/18/2023	06:45 AM	19							
422	4/18/2023	07:00 AM	14							
423	4/18/2023	07:15 AM	23							
424	4/18/2023	07:30 AM	19							
425	4/18/2023	07:45 AM	19							
426	4/18/2023	08:00 AM	18							
427	4/18/2023	08:15 AM	21							
428	4/18/2023	08:30 AM	19							
429	4/18/2023	08:45 AM	11							
430	4/18/2023	09:00 AM	19							
431	4/18/2023	09:15 AM	12							
432	4/18/2023	09:30 AM	15							
433	4/18/2023	09:45 AM	9							
434	4/18/2023	10:00 AM	10							
435	4/18/2023	10:15 AM	17							
436	4/18/2023	10:30 AM	15							
437	4/18/2023	10:45 AM	20							
438	4/18/2023	11:00 AM	12							
439	4/18/2023	11:15 AM	16							
440	4/18/2023	11:30 AM	19							
441	4/18/2023	11:45 AM	22							
442	4/18/2023	12:00 PM	15							
443	4/18/2023	12:15 PM	21							
444	4/18/2023	12:30 PM	18							
445	4/18/2023	12:45 PM	18							
446	4/18/2023	01:00 PM	13							
447	4/18/2023	01:15 PM	17							
448	4/18/2023	01:30 PM	23							
449	4/18/2023	01:45 PM	9							

	A	B	C	D	E	F	G	H	I	J
450	4/18/2023	02:00 PM	16							
451	4/18/2023	02:15 PM	18							
452	4/18/2023	02:30 PM	25							
453	4/18/2023	02:45 PM	21							
454	4/18/2023	03:00 PM	23							
455	4/18/2023	03:15 PM	18							
456	4/18/2023	03:30 PM	30							
457	4/18/2023	03:45 PM	44							
458	4/18/2023	04:00 PM	28							
459	4/18/2023	04:15 PM	49							
460	4/18/2023	04:30 PM	42							
461	4/18/2023	04:45 PM	40							
462	4/18/2023	05:00 PM	31							
463	4/18/2023	05:15 PM	36							
464	4/18/2023	05:30 PM	33							
465	4/18/2023	05:45 PM	16							
466	4/18/2023	06:00 PM	27							
467	4/18/2023	06:15 PM	18							
468	4/18/2023	06:30 PM	21							
469	4/18/2023	06:45 PM	20							
470	4/18/2023	07:00 PM	17							
471	4/18/2023	07:15 PM	25							
472	4/18/2023	07:30 PM	13							
473	4/18/2023	07:45 PM	17							
474	4/18/2023	08:00 PM	9							
475	4/18/2023	08:15 PM	8							
476	4/18/2023	08:30 PM	10							
477	4/18/2023	08:45 PM	9							
478	4/18/2023	09:00 PM	6							
479	4/18/2023	09:15 PM	3							
480	4/18/2023	09:30 PM	2							
481	4/18/2023	09:45 PM	5							
482	4/18/2023	10:00 PM	3							
483	4/18/2023	10:15 PM	6							
484	4/18/2023	10:30 PM	2							
485	4/18/2023	10:45 PM	4							
486	4/18/2023	11:00 PM	1							
487	4/18/2023	11:15 PM	1							
488	4/18/2023	11:30 PM	3							
489	4/18/2023	11:45 PM	4							
490	4/19/2023	12:00 AM	0							
491	4/19/2023	12:15 AM	1							
492	4/19/2023	12:30 AM	1							
493	4/19/2023	12:45 AM	1							
494	4/19/2023	01:00 AM	4							
495	4/19/2023	01:15 AM	1							
496	4/19/2023	01:30 AM	1							
497	4/19/2023	01:45 AM	1							
498	4/19/2023	02:00 AM	0							
499	4/19/2023	02:15 AM	1							

	A	B	C	D	E	F	G	H	I	J
500	4/19/2023	02:30 AM	0							
501	4/19/2023	02:45 AM	1							
502	4/19/2023	03:00 AM	0							
503	4/19/2023	03:15 AM	0							
504	4/19/2023	03:30 AM	0							
505	4/19/2023	03:45 AM	2							
506	4/19/2023	04:00 AM	1							
507	4/19/2023	04:15 AM	2							
508	4/19/2023	04:30 AM	0							
509	4/19/2023	04:45 AM	0							
510	4/19/2023	05:00 AM	1							
511	4/19/2023	05:15 AM	5							
512	4/19/2023	05:30 AM	8							
513	4/19/2023	05:45 AM	7							
514	4/19/2023	06:00 AM	5							
515	4/19/2023	06:15 AM	2							
516	4/19/2023	06:30 AM	5							
517	4/19/2023	06:45 AM	19							
518	4/19/2023	07:00 AM	22							
519	4/19/2023	07:15 AM	18							
520	4/19/2023	07:30 AM	33							
521	4/19/2023	07:45 AM	16							
522	4/19/2023	08:00 AM	18							
523	4/19/2023	08:15 AM	13							
524	4/19/2023	08:30 AM	24							
525	4/19/2023	08:45 AM	16							
526	4/19/2023	09:00 AM	10							
527	4/19/2023	09:15 AM	15							
528	4/19/2023	09:30 AM	12							
529	4/19/2023	09:45 AM	15							
530	4/19/2023	10:00 AM	12							
531	4/19/2023	10:15 AM	17							
532	4/19/2023	10:30 AM	13							
533	4/19/2023	10:45 AM	11							
534	4/19/2023	11:00 AM	18							
535	4/19/2023	11:15 AM	11							
536	4/19/2023	11:30 AM	15							
537	4/19/2023	11:45 AM	16							
538	4/19/2023	12:00 PM	18							
539	4/19/2023	12:15 PM	16							
540	4/19/2023	12:30 PM	18							
541	4/19/2023	12:45 PM	21							
542	4/19/2023	01:00 PM	20							
543	4/19/2023	01:15 PM	15							
544	4/19/2023	01:30 PM	17							
545	4/19/2023	01:45 PM	15							
546	4/19/2023	02:00 PM	18							
547	4/19/2023	02:15 PM	26							
548	4/19/2023	02:30 PM	19							
549	4/19/2023	02:45 PM	20							

	A	B	C	D	E	F	G	H	I	J
550	4/19/2023	03:00 PM	27							
551	4/19/2023	03:15 PM	29							
552	4/19/2023	03:30 PM	35							
553	4/19/2023	03:45 PM	29							
554	4/19/2023	04:00 PM	27							
555	4/19/2023	04:15 PM	44							
556	4/19/2023	04:30 PM	46							
557	4/19/2023	04:45 PM	32							
558	4/19/2023	05:00 PM	37							
559	4/19/2023	05:15 PM	32							
560	4/19/2023	05:30 PM	39							
561	4/19/2023	05:45 PM	34							
562	4/19/2023	06:00 PM	16							
563	4/19/2023	06:15 PM	18							
564	4/19/2023	06:30 PM	32							
565	4/19/2023	06:45 PM	12							
566	4/19/2023	07:00 PM	16							
567	4/19/2023	07:15 PM	12							
568	4/19/2023	07:30 PM	11							
569	4/19/2023	07:45 PM	11							
570	4/19/2023	08:00 PM	8							
571	4/19/2023	08:15 PM	16							
572	4/19/2023	08:30 PM	9							
573	4/19/2023	08:45 PM	10							
574	4/19/2023	09:00 PM	12							
575	4/19/2023	09:15 PM	7							
576	4/19/2023	09:30 PM	8							
577	4/19/2023	09:45 PM	6							
578	4/19/2023	10:00 PM	8							
579	4/19/2023	10:15 PM	2							
580	4/19/2023	10:30 PM	4							
581	4/19/2023	10:45 PM	4							
582	4/19/2023	11:00 PM	5							
583	4/19/2023	11:15 PM	7							
584	4/19/2023	11:30 PM	1							
585	4/19/2023	11:45 PM	2							
586	4/20/2023	12:00 AM	0							
587	4/20/2023	12:15 AM	5							
588	4/20/2023	12:30 AM	3							
589	4/20/2023	12:45 AM	2							
590	4/20/2023	01:00 AM	1							
591	4/20/2023	01:15 AM	0							
592	4/20/2023	01:30 AM	0							
593	4/20/2023	01:45 AM	0							
594	4/20/2023	02:00 AM	1							
595	4/20/2023	02:15 AM	1							
596	4/20/2023	02:30 AM	0							
597	4/20/2023	02:45 AM	1							
598	4/20/2023	03:00 AM	1							
599	4/20/2023	03:15 AM	1							

	A	B	C	D	E	F	G	H	I	J
600	4/20/2023	03:30 AM	1							
601	4/20/2023	03:45 AM	1							
602	4/20/2023	04:00 AM	1							
603	4/20/2023	04:15 AM	1							
604	4/20/2023	04:30 AM	3							
605	4/20/2023	04:45 AM	1							
606	4/20/2023	05:00 AM	2							
607	4/20/2023	05:15 AM	5							
608	4/20/2023	05:30 AM	1							
609	4/20/2023	05:45 AM	5							
610	4/20/2023	06:00 AM	4							
611	4/20/2023	06:15 AM	7							
612	4/20/2023	06:30 AM	5							
613	4/20/2023	06:45 AM	22							
614	4/20/2023	07:00 AM	23							
615	4/20/2023	07:15 AM	17							
616	4/20/2023	07:30 AM	23							
617	4/20/2023	07:45 AM	23							
618	4/20/2023	08:00 AM	16							
619	4/20/2023	08:15 AM	29							
620	4/20/2023	08:30 AM	17							
621	4/20/2023	08:45 AM	23							
622	4/20/2023	09:00 AM	19							
623	4/20/2023	09:15 AM	12							
624	4/20/2023	09:30 AM	13							
625	4/20/2023	09:45 AM	13							
626	4/20/2023	10:00 AM	11							
627	4/20/2023	10:15 AM	16							
628	4/20/2023	10:30 AM	17							
629	4/20/2023	10:45 AM	24							
630	4/20/2023	11:00 AM	12							
631	4/20/2023	11:15 AM	19							
632	4/20/2023	11:30 AM	14							
633	4/20/2023	11:45 AM	16							
634	4/20/2023	12:00 PM	20							
635	4/20/2023	12:15 PM	19							
636	4/20/2023	12:30 PM	11							
637	4/20/2023	12:45 PM	28							
638	4/20/2023	01:00 PM	17							
639	4/20/2023	01:15 PM	20							
640	4/20/2023	01:30 PM	21							
641	4/20/2023	01:45 PM	29							
642	4/20/2023	02:00 PM	14							
643	4/20/2023	02:15 PM	19							
644	4/20/2023	02:30 PM	27							
645	4/20/2023	02:45 PM	27							
646	4/20/2023	03:00 PM	22							
647	4/20/2023	03:15 PM	33							
648	4/20/2023	03:30 PM	46							
649	4/20/2023	03:45 PM	43							

	A	B	C	D	E	F	G	H	I	J
650	4/20/2023	04:00 PM	41							
651	4/20/2023	04:15 PM	52							
652	4/20/2023	04:30 PM	40							
653	4/20/2023	04:45 PM	35							
654	4/20/2023	05:00 PM	59							
655	4/20/2023	05:15 PM	39							
656	4/20/2023	05:30 PM	38							
657	4/20/2023	05:45 PM	27							
658	4/20/2023	06:00 PM	22							
659	4/20/2023	06:15 PM	15							
660	4/20/2023	06:30 PM	27							
661	4/20/2023	06:45 PM	20							
662	4/20/2023	07:00 PM	18							
663	4/20/2023	07:15 PM	15							
664	4/20/2023	07:30 PM	17							
665	4/20/2023	07:45 PM	10							
666	4/20/2023	08:00 PM	12							
667	4/20/2023	08:15 PM	12							
668	4/20/2023	08:30 PM	12							
669	4/20/2023	08:45 PM	9							
670	4/20/2023	09:00 PM	9							
671	4/20/2023	09:15 PM	12							
672	4/20/2023	09:30 PM	9							
673	4/20/2023	09:45 PM	3							
674	4/20/2023	10:00 PM	0							
675	4/20/2023	10:15 PM	8							
676	4/20/2023	10:30 PM	7							
677	4/20/2023	10:45 PM	1							
678	4/20/2023	11:00 PM	4							
679	4/20/2023	11:15 PM	5							
680	4/20/2023	11:30 PM	1							
681	4/20/2023	11:45 PM	4							

	A	B	C	D	E	F	G	H	I	J
1										
2	File Name: C:\Users\obarrie\Desktop\transfer\Documents\Documents\Osman\Osman from harddrive\Documents\TDB\WSP\Syracuse\Data\ATR\Batch 13\ATR 1187.tf2									
3	Start Date: 5/31/2023									
4	Start Time: 7:00:00 PM									
5	Location 1: EB S 104 at CR 3									
6	Location 2: SYRACUSE,NY									
7										
8	Date	Time	NB							
9	5/31/2023	07:00 PM	22							
10	5/31/2023	07:15 PM	45							
11	5/31/2023	07:30 PM	34							
12	5/31/2023	07:45 PM	48							
13	5/31/2023	08:00 PM	50							
14	5/31/2023	08:15 PM	47							
15	5/31/2023	08:30 PM	51							
16	5/31/2023	08:45 PM	36							
17	5/31/2023	09:00 PM	40							
18	5/31/2023	09:15 PM	23							
19	5/31/2023	09:30 PM	37							
20	5/31/2023	09:45 PM	18							
21	5/31/2023	10:00 PM	15							
22	5/31/2023	10:15 PM	11							
23	5/31/2023	10:30 PM	8							
24	5/31/2023	10:45 PM	10							
25	5/31/2023	11:00 PM	9							
26	5/31/2023	11:15 PM	8							
27	5/31/2023	11:30 PM	11							
28	5/31/2023	11:45 PM	3							
29	6/1/2023	12:00 AM	6							
30	6/1/2023	12:15 AM	5							
31	6/1/2023	12:30 AM	6							
32	6/1/2023	12:45 AM	3							
33	6/1/2023	01:00 AM	7							
34	6/1/2023	01:15 AM	2							
35	6/1/2023	01:30 AM	5							
36	6/1/2023	01:45 AM	0							
37	6/1/2023	02:00 AM	1							
38	6/1/2023	02:15 AM	5							
39	6/1/2023	02:30 AM	3							
40	6/1/2023	02:45 AM	3							
41	6/1/2023	03:00 AM	6							
42	6/1/2023	03:15 AM	1							
43	6/1/2023	03:30 AM	9							
44	6/1/2023	03:45 AM	10							
45	6/1/2023	04:00 AM	8							
46	6/1/2023	04:15 AM	10							
47	6/1/2023	04:30 AM	28							
48	6/1/2023	04:45 AM	26							
49	6/1/2023	05:00 AM	31							

	A	B	C	D	E	F	G	H	I	J
50	6/1/2023	05:15 AM	37							
51	6/1/2023	05:30 AM	78							
52	6/1/2023	05:45 AM	48							
53	6/1/2023	06:00 AM	74							
54	6/1/2023	06:15 AM	105							
55	6/1/2023	06:30 AM	138							
56	6/1/2023	06:45 AM	121							
57	6/1/2023	07:00 AM	157							
58	6/1/2023	07:15 AM	184							
59	6/1/2023	07:30 AM	194							
60	6/1/2023	07:45 AM	178							
61	6/1/2023	08:00 AM	134							
62	6/1/2023	08:15 AM	118							
63	6/1/2023	08:30 AM	101							
64	6/1/2023	08:45 AM	89							
65	6/1/2023	09:00 AM	88							
66	6/1/2023	09:15 AM	78							
67	6/1/2023	09:30 AM	98							
68	6/1/2023	09:45 AM	103							
69	6/1/2023	10:00 AM	87							
70	6/1/2023	10:15 AM	112							
71	6/1/2023	10:30 AM	103							
72	6/1/2023	10:45 AM	106							
73	6/1/2023	11:00 AM	95							
74	6/1/2023	11:15 AM	87							
75	6/1/2023	11:30 AM	88							
76	6/1/2023	11:45 AM	76							
77	6/1/2023	12:00 PM	90							
78	6/1/2023	12:15 PM	112							
79	6/1/2023	12:30 PM	106							
80	6/1/2023	12:45 PM	78							
81	6/1/2023	01:00 PM	90							
82	6/1/2023	01:15 PM	76							
83	6/1/2023	01:30 PM	77							
84	6/1/2023	01:45 PM	89							
85	6/1/2023	02:00 PM	112							
86	6/1/2023	02:15 PM	123							
87	6/1/2023	02:30 PM	132							
88	6/1/2023	02:45 PM	120							
89	6/1/2023	03:00 PM	101							
90	6/1/2023	03:15 PM	116							
91	6/1/2023	03:30 PM	126							
92	6/1/2023	03:45 PM	134							
93	6/1/2023	04:00 PM	133							
94	6/1/2023	04:15 PM	137							
95	6/1/2023	04:30 PM	137							
96	6/1/2023	04:45 PM	113							
97	6/1/2023	05:00 PM	123							
98	6/1/2023	05:15 PM	134							
99	6/1/2023	05:30 PM	143							

	A	B	C	D	E	F	G	H	I	J
100	6/1/2023	05:45 PM	134							
101	6/1/2023	06:00 PM	132							
102	6/1/2023	06:15 PM	122							
103	6/1/2023	06:30 PM	98							
104	6/1/2023	06:45 PM	85							
105	6/1/2023	07:00 PM	87							
106	6/1/2023	07:15 PM	56							
107	6/1/2023	07:30 PM	55							
108	6/1/2023	07:45 PM	56							
109	6/1/2023	08:00 PM	56							
110	6/1/2023	08:15 PM	45							
111	6/1/2023	08:30 PM	43							
112	6/1/2023	08:45 PM	39							
113	6/1/2023	09:00 PM	56							
114	6/1/2023	09:15 PM	32							
115	6/1/2023	09:30 PM	33							
116	6/1/2023	09:45 PM	23							
117	6/1/2023	10:00 PM	16							
118	6/1/2023	10:15 PM	21							
119	6/1/2023	10:30 PM	11							
120	6/1/2023	10:45 PM	8							
121	6/1/2023	11:00 PM	9							
122	6/1/2023	11:15 PM	10							
123	6/1/2023	11:30 PM	9							
124	6/1/2023	11:45 PM	8							
125	6/2/2023	12:00 AM	5							
126	6/2/2023	12:15 AM	6							
127	6/2/2023	12:30 AM	6							
128	6/2/2023	12:45 AM	4							
129	6/2/2023	01:00 AM	4							
130	6/2/2023	01:15 AM	5							
131	6/2/2023	01:30 AM	2							
132	6/2/2023	01:45 AM	7							
133	6/2/2023	02:00 AM	3							
134	6/2/2023	02:15 AM	5							
135	6/2/2023	02:30 AM	3							
136	6/2/2023	02:45 AM	4							
137	6/2/2023	03:00 AM	6							
138	6/2/2023	03:15 AM	10							
139	6/2/2023	03:30 AM	8							
140	6/2/2023	03:45 AM	7							
141	6/2/2023	04:00 AM	16							
142	6/2/2023	04:15 AM	12							
143	6/2/2023	04:30 AM	17							
144	6/2/2023	04:45 AM	13							
145	6/2/2023	05:00 AM	23							
146	6/2/2023	05:15 AM	41							
147	6/2/2023	05:30 AM	42							
148	6/2/2023	05:45 AM	77							
149	6/2/2023	06:00 AM	74							

	A	B	C	D	E	F	G	H	I	J
150	6/2/2023	06:15 AM	113							
151	6/2/2023	06:30 AM	117							
152	6/2/2023	06:45 AM	118							
153	6/2/2023	07:00 AM	155							
154	6/2/2023	07:15 AM	137							
155	6/2/2023	07:30 AM	135							
156	6/2/2023	07:45 AM	154							
157	6/2/2023	08:00 AM	104							
158	6/2/2023	08:15 AM	107							
159	6/2/2023	08:30 AM	113							
160	6/2/2023	08:45 AM	130							
161	6/2/2023	09:00 AM	111							
162	6/2/2023	09:15 AM	103							
163	6/2/2023	09:30 AM	100							
164	6/2/2023	09:45 AM	85							
165	6/2/2023	10:00 AM	111							
166	6/2/2023	10:15 AM	96							
167	6/2/2023	10:30 AM	107							
168	6/2/2023	10:45 AM	95							
169	6/2/2023	11:00 AM	87							
170	6/2/2023	11:15 AM	84							
171	6/2/2023	11:30 AM	86							
172	6/2/2023	11:45 AM	77							
173	6/2/2023	12:00 PM	99							
174	6/2/2023	12:15 PM	98							
175	6/2/2023	12:30 PM	92							
176	6/2/2023	12:45 PM	112							
177	6/2/2023	01:00 PM	86							
178	6/2/2023	01:15 PM	78							
179	6/2/2023	01:30 PM	78							
180	6/2/2023	01:45 PM	83							
181	6/2/2023	02:00 PM	103							
182	6/2/2023	02:15 PM	115							
183	6/2/2023	02:30 PM	130							
184	6/2/2023	02:45 PM	112							
185	6/2/2023	03:00 PM	111							
186	6/2/2023	03:15 PM	113							
187	6/2/2023	03:30 PM	134							
188	6/2/2023	03:45 PM	126							
189	6/2/2023	04:00 PM	124							
190	6/2/2023	04:15 PM	118							
191	6/2/2023	04:30 PM	135							
192	6/2/2023	04:45 PM	115							
193	6/2/2023	05:00 PM	133							
194	6/2/2023	05:15 PM	128							
195	6/2/2023	05:30 PM	140							
196	6/2/2023	05:45 PM	123							
197	6/2/2023	06:00 PM	124							
198	6/2/2023	06:15 PM	97							
199	6/2/2023	06:30 PM	108							

	A	B	C	D	E	F	G	H	I	J
200	6/2/2023	06:45 PM	102							
201	6/2/2023	07:00 PM	77							
202	6/2/2023	07:15 PM	75							
203	6/2/2023	07:30 PM	64							
204	6/2/2023	07:45 PM	69							
205	6/2/2023	08:00 PM	45							
206	6/2/2023	08:15 PM	52							
207	6/2/2023	08:30 PM	52							
208	6/2/2023	08:45 PM	40							
209	6/2/2023	09:00 PM	33							
210	6/2/2023	09:15 PM	41							
211	6/2/2023	09:30 PM	44							
212	6/2/2023	09:45 PM	41							
213	6/2/2023	10:00 PM	16							
214	6/2/2023	10:15 PM	11							
215	6/2/2023	10:30 PM	9							
216	6/2/2023	10:45 PM	6							
217	6/2/2023	11:00 PM	8							
218	6/2/2023	11:15 PM	9							
219	6/2/2023	11:30 PM	8							
220	6/2/2023	11:45 PM	10							
221	6/3/2023	12:00 AM	11							
222	6/3/2023	12:15 AM	20							
223	6/3/2023	12:30 AM	13							
224	6/3/2023	12:45 AM	14							
225	6/3/2023	01:00 AM	17							
226	6/3/2023	01:15 AM	14							
227	6/3/2023	01:30 AM	17							
228	6/3/2023	01:45 AM	16							
229	6/3/2023	02:00 AM	11							
230	6/3/2023	02:15 AM	6							
231	6/3/2023	02:30 AM	11							
232	6/3/2023	02:45 AM	7							
233	6/3/2023	03:00 AM	11							
234	6/3/2023	03:15 AM	13							
235	6/3/2023	03:30 AM	13							
236	6/3/2023	03:45 AM	14							
237	6/3/2023	04:00 AM	9							
238	6/3/2023	04:15 AM	6							
239	6/3/2023	04:30 AM	9							
240	6/3/2023	04:45 AM	6							
241	6/3/2023	05:00 AM	14							
242	6/3/2023	05:15 AM	14							
243	6/3/2023	05:30 AM	14							
244	6/3/2023	05:45 AM	14							
245	6/3/2023	06:00 AM	17							
246	6/3/2023	06:15 AM	21							
247	6/3/2023	06:30 AM	23							
248	6/3/2023	06:45 AM	18							
249	6/3/2023	07:00 AM	43							

	A	B	C	D	E	F	G	H	I	J
250	6/3/2023	07:15 AM	33							
251	6/3/2023	07:30 AM	23							
252	6/3/2023	07:45 AM	35							
253	6/3/2023	08:00 AM	54							
254	6/3/2023	08:15 AM	44							
255	6/3/2023	08:30 AM	48							
256	6/3/2023	08:45 AM	44							
257	6/3/2023	09:00 AM	67							
258	6/3/2023	09:15 AM	71							
259	6/3/2023	09:30 AM	58							
260	6/3/2023	09:45 AM	65							
261	6/3/2023	10:00 AM	95							
262	6/3/2023	10:15 AM	84							
263	6/3/2023	10:30 AM	70							
264	6/3/2023	10:45 AM	88							
265	6/3/2023	11:00 AM	94							
266	6/3/2023	11:15 AM	95							
267	6/3/2023	11:30 AM	92							
268	6/3/2023	11:45 AM	99							
269	6/3/2023	12:00 PM	108							
270	6/3/2023	12:15 PM	105							
271	6/3/2023	12:30 PM	106							
272	6/3/2023	12:45 PM	104							
273	6/3/2023	01:00 PM	108							
274	6/3/2023	01:15 PM	104							
275	6/3/2023	01:30 PM	106							
276	6/3/2023	01:45 PM	97							
277	6/3/2023	02:00 PM	119							
278	6/3/2023	02:15 PM	92							
279	6/3/2023	02:30 PM	108							
280	6/3/2023	02:45 PM	111							
281	6/3/2023	03:00 PM	70							
282	6/3/2023	03:15 PM	80							
283	6/3/2023	03:30 PM	78							
284	6/3/2023	03:45 PM	85							
285	6/3/2023	04:00 PM	82							
286	6/3/2023	04:15 PM	85							
287	6/3/2023	04:30 PM	84							
288	6/3/2023	04:45 PM	98							
289	6/3/2023	05:00 PM	106							
290	6/3/2023	05:15 PM	72							
291	6/3/2023	05:30 PM	98							
292	6/3/2023	05:45 PM	81							
293	6/3/2023	06:00 PM	65							
294	6/3/2023	06:15 PM	65							
295	6/3/2023	06:30 PM	67							
296	6/3/2023	06:45 PM	81							
297	6/3/2023	07:00 PM	62							
298	6/3/2023	07:15 PM	53							
299	6/3/2023	07:30 PM	57							

	A	B	C	D	E	F	G	H	I	J
300	6/3/2023	07:45 PM	67							
301	6/3/2023	08:00 PM	54							
302	6/3/2023	08:15 PM	41							
303	6/3/2023	08:30 PM	53							
304	6/3/2023	08:45 PM	62							
305	6/3/2023	09:00 PM	41							
306	6/3/2023	09:15 PM	48							
307	6/3/2023	09:30 PM	41							
308	6/3/2023	09:45 PM	37							
309	6/3/2023	10:00 PM	34							
310	6/3/2023	10:15 PM	34							
311	6/3/2023	10:30 PM	41							
312	6/3/2023	10:45 PM	38							
313	6/3/2023	11:00 PM	24							
314	6/3/2023	11:15 PM	18							
315	6/3/2023	11:30 PM	27							
316	6/3/2023	11:45 PM	17							
317	6/4/2023	12:00 AM	16							
318	6/4/2023	12:15 AM	14							
319	6/4/2023	12:30 AM	13							
320	6/4/2023	12:45 AM	17							
321	6/4/2023	01:00 AM	10							
322	6/4/2023	01:15 AM	13							
323	6/4/2023	01:30 AM	10							
324	6/4/2023	01:45 AM	9							
325	6/4/2023	02:00 AM	4							
326	6/4/2023	02:15 AM	3							
327	6/4/2023	02:30 AM	3							
328	6/4/2023	02:45 AM	7							
329	6/4/2023	03:00 AM	9							
330	6/4/2023	03:15 AM	10							
331	6/4/2023	03:30 AM	9							
332	6/4/2023	03:45 AM	6							
333	6/4/2023	04:00 AM	10							
334	6/4/2023	04:15 AM	4							
335	6/4/2023	04:30 AM	9							
336	6/4/2023	04:45 AM	3							
337	6/4/2023	05:00 AM	7							
338	6/4/2023	05:15 AM	6							
339	6/4/2023	05:30 AM	7							
340	6/4/2023	05:45 AM	0							
341	6/4/2023	06:00 AM	11							
342	6/4/2023	06:15 AM	9							
343	6/4/2023	06:30 AM	11							
344	6/4/2023	06:45 AM	11							
345	6/4/2023	07:00 AM	16							
346	6/4/2023	07:15 AM	28							
347	6/4/2023	07:30 AM	10							
348	6/4/2023	07:45 AM	10							
349	6/4/2023	08:00 AM	16							

	A	B	C	D	E	F	G	H	I	J
350	6/4/2023	08:15 AM	20							
351	6/4/2023	08:30 AM	24							
352	6/4/2023	08:45 AM	16							
353	6/4/2023	09:00 AM	51							
354	6/4/2023	09:15 AM	48							
355	6/4/2023	09:30 AM	38							
356	6/4/2023	09:45 AM	44							
357	6/4/2023	10:00 AM	60							
358	6/4/2023	10:15 AM	67							
359	6/4/2023	10:30 AM	61							
360	6/4/2023	10:45 AM	55							
361	6/4/2023	11:00 AM	68							
362	6/4/2023	11:15 AM	78							
363	6/4/2023	11:30 AM	82							
364	6/4/2023	11:45 AM	77							
365	6/4/2023	12:00 PM	77							
366	6/4/2023	12:15 PM	89							
367	6/4/2023	12:30 PM	80							
368	6/4/2023	12:45 PM	82							
369	6/4/2023	01:00 PM	88							
370	6/4/2023	01:15 PM	91							
371	6/4/2023	01:30 PM	88							
372	6/4/2023	01:45 PM	98							
373	6/4/2023	02:00 PM	87							
374	6/4/2023	02:15 PM	91							
375	6/4/2023	02:30 PM	77							
376	6/4/2023	02:45 PM	77							
377	6/4/2023	03:00 PM	68							
378	6/4/2023	03:15 PM	78							
379	6/4/2023	03:30 PM	74							
380	6/4/2023	03:45 PM	80							
381	6/4/2023	04:00 PM	61							
382	6/4/2023	04:15 PM	58							
383	6/4/2023	04:30 PM	62							
384	6/4/2023	04:45 PM	70							
385	6/4/2023	05:00 PM	70							
386	6/4/2023	05:15 PM	74							
387	6/4/2023	05:30 PM	64							
388	6/4/2023	05:45 PM	72							
389	6/4/2023	06:00 PM	70							
390	6/4/2023	06:15 PM	71							
391	6/4/2023	06:30 PM	58							
392	6/4/2023	06:45 PM	70							
393	6/4/2023	07:00 PM	50							
394	6/4/2023	07:15 PM	47							
395	6/4/2023	07:30 PM	58							
396	6/4/2023	07:45 PM	57							
397	6/4/2023	08:00 PM	35							
398	6/4/2023	08:15 PM	43							
399	6/4/2023	08:30 PM	51							

	A	B	C	D	E	F	G	H	I	J
400	6/4/2023	08:45 PM	37							
401	6/4/2023	09:00 PM	26							
402	6/4/2023	09:15 PM	31							
403	6/4/2023	09:30 PM	27							
404	6/4/2023	09:45 PM	27							
405	6/4/2023	10:00 PM	17							
406	6/4/2023	10:15 PM	20							
407	6/4/2023	10:30 PM	18							
408	6/4/2023	10:45 PM	20							
409	6/4/2023	11:00 PM	9							
410	6/4/2023	11:15 PM	6							
411	6/4/2023	11:30 PM	11							
412	6/4/2023	11:45 PM	6							
413	6/5/2023	12:00 AM	7							
414	6/5/2023	12:15 AM	3							
415	6/5/2023	12:30 AM	4							
416	6/5/2023	12:45 AM	6							
417	6/5/2023	01:00 AM	3							
418	6/5/2023	01:15 AM	0							
419	6/5/2023	01:30 AM	3							
420	6/5/2023	01:45 AM	4							
421	6/5/2023	02:00 AM	4							
422	6/5/2023	02:15 AM	2							
423	6/5/2023	02:30 AM	2							
424	6/5/2023	02:45 AM	5							
425	6/5/2023	03:00 AM	2							
426	6/5/2023	03:15 AM	6							
427	6/5/2023	03:30 AM	5							
428	6/5/2023	03:45 AM	5							
429	6/5/2023	04:00 AM	7							
430	6/5/2023	04:15 AM	13							
431	6/5/2023	04:30 AM	9							
432	6/5/2023	04:45 AM	32							
433	6/5/2023	05:00 AM	45							
434	6/5/2023	05:15 AM	54							
435	6/5/2023	05:30 AM	72							
436	6/5/2023	05:45 AM	41							
437	6/5/2023	06:00 AM	100							
438	6/5/2023	06:15 AM	87							
439	6/5/2023	06:30 AM	116							
440	6/5/2023	06:45 AM	124							
441	6/5/2023	07:00 AM	137							
442	6/5/2023	07:15 AM	137							
443	6/5/2023	07:30 AM	135							
444	6/5/2023	07:45 AM	149							
445	6/5/2023	08:00 AM	108							
446	6/5/2023	08:15 AM	95							
447	6/5/2023	08:30 AM	113							
448	6/5/2023	08:45 AM	93							
449	6/5/2023	09:00 AM	100							

	A	B	C	D	E	F	G	H	I	J
450	6/5/2023	09:15 AM	103							
451	6/5/2023	09:30 AM	99							
452	6/5/2023	09:45 AM	92							
453	6/5/2023	10:00 AM	95							
454	6/5/2023	10:15 AM	96							
455	6/5/2023	10:30 AM	100							
456	6/5/2023	10:45 AM	109							
457	6/5/2023	11:00 AM	79							
458	6/5/2023	11:15 AM	85							
459	6/5/2023	11:30 AM	87							
460	6/5/2023	11:45 AM	89							
461	6/5/2023	12:00 PM	108							
462	6/5/2023	12:15 PM	97							
463	6/5/2023	12:30 PM	84							
464	6/5/2023	12:45 PM	104							
465	6/5/2023	01:00 PM	89							
466	6/5/2023	01:15 PM	76							
467	6/5/2023	01:30 PM	77							
468	6/5/2023	01:45 PM	87							
469	6/5/2023	02:00 PM	128							
470	6/5/2023	02:15 PM	124							
471	6/5/2023	02:30 PM	113							
472	6/5/2023	02:45 PM	127							
473	6/5/2023	03:00 PM	110							
474	6/5/2023	03:15 PM	123							
475	6/5/2023	03:30 PM	125							
476	6/5/2023	03:45 PM	118							
477	6/5/2023	04:00 PM	129							
478	6/5/2023	04:15 PM	137							
479	6/5/2023	04:30 PM	130							
480	6/5/2023	04:45 PM	134							
481	6/5/2023	05:00 PM	136							
482	6/5/2023	05:15 PM	133							
483	6/5/2023	05:30 PM	132							
484	6/5/2023	05:45 PM	135							
485	6/5/2023	06:00 PM	104							
486	6/5/2023	06:15 PM	117							
487	6/5/2023	06:30 PM	127							
488	6/5/2023	06:45 PM	89							
489	6/5/2023	07:00 PM	87							
490	6/5/2023	07:15 PM	69							
491	6/5/2023	07:30 PM	70							
492	6/5/2023	07:45 PM	65							
493	6/5/2023	08:00 PM	55							
494	6/5/2023	08:15 PM	54							
495	6/5/2023	08:30 PM	43							
496	6/5/2023	08:45 PM	46							
497	6/5/2023	09:00 PM	27							
498	6/5/2023	09:15 PM	33							
499	6/5/2023	09:30 PM	23							

	A	B	C	D	E	F	G	H	I	J
500	6/5/2023	09:45 PM	23							
501	6/5/2023	10:00 PM	13							
502	6/5/2023	10:15 PM	16							
503	6/5/2023	10:30 PM	13							
504	6/5/2023	10:45 PM	11							
505	6/5/2023	11:00 PM	8							
506	6/5/2023	11:15 PM	9							
507	6/5/2023	11:30 PM	8							
508	6/5/2023	11:45 PM	8							
509	6/6/2023	12:00 AM	3							
510	6/6/2023	12:15 AM	4							
511	6/6/2023	12:30 AM	3							
512	6/6/2023	12:45 AM	3							
513	6/6/2023	01:00 AM	2							
514	6/6/2023	01:15 AM	2							
515	6/6/2023	01:30 AM	1							
516	6/6/2023	01:45 AM	1							
517	6/6/2023	02:00 AM	2							
518	6/6/2023	02:15 AM	2							
519	6/6/2023	02:30 AM	3							
520	6/6/2023	02:45 AM	3							
521	6/6/2023	03:00 AM	1							
522	6/6/2023	03:15 AM	2							
523	6/6/2023	03:30 AM	2							
524	6/6/2023	03:45 AM	5							
525	6/6/2023	04:00 AM	11							
526	6/6/2023	04:15 AM	10							
527	6/6/2023	04:30 AM	10							
528	6/6/2023	04:45 AM	16							
529	6/6/2023	05:00 AM	51							
530	6/6/2023	05:15 AM	61							
531	6/6/2023	05:30 AM	44							
532	6/6/2023	05:45 AM	70							
533	6/6/2023	06:00 AM	121							
534	6/6/2023	06:15 AM	100							
535	6/6/2023	06:30 AM	112							
536	6/6/2023	06:45 AM	93							
537	6/6/2023	07:00 AM	146							
538	6/6/2023	07:15 AM	143							
539	6/6/2023	07:30 AM	148							
540	6/6/2023	07:45 AM	136							
541	6/6/2023	08:00 AM	112							
542	6/6/2023	08:15 AM	96							
543	6/6/2023	08:30 AM	111							
544	6/6/2023	08:45 AM	104							
545	6/6/2023	09:00 AM	95							
546	6/6/2023	09:15 AM	99							
547	6/6/2023	09:30 AM	100							
548	6/6/2023	09:45 AM	94							
549	6/6/2023	10:00 AM	97							

	A	B	C	D	E	F	G	H	I	J
550	6/6/2023	10:15 AM	108							
551	6/6/2023	10:30 AM	98							
552	6/6/2023	10:45 AM	101							
553	6/6/2023	11:00 AM	87							
554	6/6/2023	11:15 AM	79							
555	6/6/2023	11:30 AM	84							
556	6/6/2023	11:45 AM	84							
557	6/6/2023	12:00 PM	93							
558	6/6/2023	12:15 PM	103							
559	6/6/2023	12:30 PM	93							
560	6/6/2023	12:45 PM	91							
561	6/6/2023	01:00 PM	77							
562	6/6/2023	01:15 PM	82							
563	6/6/2023	01:30 PM	89							
564	6/6/2023	01:45 PM	88							
565	6/6/2023	02:00 PM	123							
566	6/6/2023	02:15 PM	117							
567	6/6/2023	02:30 PM	115							
568	6/6/2023	02:45 PM	118							
569	6/6/2023	03:00 PM	114							
570	6/6/2023	03:15 PM	121							
571	6/6/2023	03:30 PM	116							
572	6/6/2023	03:45 PM	122							
573	6/6/2023	04:00 PM	137							
574	6/6/2023	04:15 PM	133							
575	6/6/2023	04:30 PM	134							
576	6/6/2023	04:45 PM	130							
577	6/6/2023	05:00 PM	134							
578	6/6/2023	05:15 PM	134							
579	6/6/2023	05:30 PM	133							
580	6/6/2023	05:45 PM	132							
581	6/6/2023	06:00 PM	119							
582	6/6/2023	06:15 PM	89							
583	6/6/2023	06:30 PM	104							
584	6/6/2023	06:45 PM	97							
585	6/6/2023	07:00 PM	84							
586	6/6/2023	07:15 PM	67							
587	6/6/2023	07:30 PM	71							
588	6/6/2023	07:45 PM	84							
589	6/6/2023	08:00 PM	43							
590	6/6/2023	08:15 PM	52							
591	6/6/2023	08:30 PM	47							
592	6/6/2023	08:45 PM	52							
593	6/6/2023	09:00 PM	25							
594	6/6/2023	09:15 PM	24							
595	6/6/2023	09:30 PM	28							
596	6/6/2023	09:45 PM	30							
597	6/6/2023	10:00 PM	12							
598	6/6/2023	10:15 PM	16							
599	6/6/2023	10:30 PM	15							

	A	B	C	D	E	F	G	H	I	J
600	6/6/2023	10:45 PM	16							
601	6/6/2023	11:00 PM	9							
602	6/6/2023	11:15 PM	8							
603	6/6/2023	11:30 PM	9							
604	6/6/2023	11:45 PM	4							
605	6/7/2023	12:00 AM	5							
606	6/7/2023	12:15 AM	3							
607	6/7/2023	12:30 AM	5							
608	6/7/2023	12:45 AM	4							
609	6/7/2023	01:00 AM	4							
610	6/7/2023	01:15 AM	4							
611	6/7/2023	01:30 AM	3							
612	6/7/2023	01:45 AM	5							
613	6/7/2023	02:00 AM	2							
614	6/7/2023	02:15 AM	4							
615	6/7/2023	02:30 AM	5							
616	6/7/2023	02:45 AM	3							
617	6/7/2023	03:00 AM	7							
618	6/7/2023	03:15 AM	6							
619	6/7/2023	03:30 AM	4							
620	6/7/2023	03:45 AM	3							
621	6/7/2023	04:00 AM	15							
622	6/7/2023	04:15 AM	13							
623	6/7/2023	04:30 AM	14							
624	6/7/2023	04:45 AM	31							
625	6/7/2023	05:00 AM	62							
626	6/7/2023	05:15 AM	57							
627	6/7/2023	05:30 AM	76							
628	6/7/2023	05:45 AM	65							
629	6/7/2023	06:00 AM	118							
630	6/7/2023	06:15 AM	100							
631	6/7/2023	06:30 AM	90							
632	6/7/2023	06:45 AM	111							
633	6/7/2023	07:00 AM	149							
634	6/7/2023	07:15 AM	147							
635	6/7/2023	07:30 AM	142							
636	6/7/2023	07:45 AM	141							
637	6/7/2023	08:00 AM	107							
638	6/7/2023	08:15 AM	112							
639	6/7/2023	08:30 AM	121							
640	6/7/2023	08:45 AM	96							
641	6/7/2023	09:00 AM	97							
642	6/7/2023	09:15 AM	102							
643	6/7/2023	09:30 AM	103							
644	6/7/2023	09:45 AM	95							
645	6/7/2023	10:00 AM	104							
646	6/7/2023	10:15 AM	101							
647	6/7/2023	10:30 AM	107							
648	6/7/2023	10:45 AM	97							
649	6/7/2023	11:00 AM	82							

	A	B	C	D	E	F	G	H	I	J
650	6/7/2023	11:15 AM	86							
651	6/7/2023	11:30 AM	81							
652	6/7/2023	11:45 AM	87							
653	6/7/2023	12:00 PM	86							
654	6/7/2023	12:15 PM	90							
655	6/7/2023	12:30 PM	102							
656	6/7/2023	12:45 PM	89							
657	6/7/2023	01:00 PM	100							
658	6/7/2023	01:15 PM	86							
659	6/7/2023	01:30 PM	107							
660	6/7/2023	01:45 PM	102							
661	6/7/2023	02:00 PM	120							
662	6/7/2023	02:15 PM	128							
663	6/7/2023	02:30 PM	120							
664	6/7/2023	02:45 PM	126							
665	6/7/2023	03:00 PM	122							
666	6/7/2023	03:15 PM	113							
667	6/7/2023	03:30 PM	125							
668	6/7/2023	03:45 PM	115							
669	6/7/2023	04:00 PM	136							
670	6/7/2023	04:15 PM	132							
671	6/7/2023	04:30 PM	131							
672	6/7/2023	04:45 PM	135							
673	6/7/2023	05:00 PM	134							
674	6/7/2023	05:15 PM	135							
675	6/7/2023	05:30 PM	135							
676	6/7/2023	05:45 PM	132							
677	6/7/2023	06:00 PM	121							
678	6/7/2023	06:15 PM	127							
679	6/7/2023	06:30 PM	119							
680	6/7/2023	06:45 PM	116							
681	6/7/2023	07:00 PM	84							
682	6/7/2023	07:15 PM	75							
683	6/7/2023	07:30 PM	86							
684	6/7/2023	07:45 PM	76							
685	6/7/2023	08:00 PM	46							
686	6/7/2023	08:15 PM	49							
687	6/7/2023	08:30 PM	48							
688	6/7/2023	08:45 PM	52							
689	6/7/2023	09:00 PM	31							
690	6/7/2023	09:15 PM	23							
691	6/7/2023	09:30 PM	33							
692	6/7/2023	09:45 PM	29							
693	6/7/2023	10:00 PM	15							
694	6/7/2023	10:15 PM	16							
695	6/7/2023	10:30 PM	15							
696	6/7/2023	10:45 PM	15							
697	6/7/2023	11:00 PM	9							
698	6/7/2023	11:15 PM	5							
699	6/7/2023	11:30 PM	4							

	A	B	C	D	E	F	G	H	I	J
700	6/7/2023	11:45 PM	8							
701	6/8/2023	12:00 AM	5							
702	6/8/2023	12:15 AM	4							
703	6/8/2023	12:30 AM	5							
704	6/8/2023	12:45 AM	6							
705	6/8/2023	01:00 AM	2							
706	6/8/2023	01:15 AM	2							
707	6/8/2023	01:30 AM	2							
708	6/8/2023	01:45 AM	3							
709	6/8/2023	02:00 AM	2							
710	6/8/2023	02:15 AM	3							
711	6/8/2023	02:30 AM	3							
712	6/8/2023	02:45 AM	2							
713	6/8/2023	03:00 AM	4							
714	6/8/2023	03:15 AM	3							
715	6/8/2023	03:30 AM	2							
716	6/8/2023	03:45 AM	2							
717	6/8/2023	04:00 AM	14							
718	6/8/2023	04:15 AM	13							
719	6/8/2023	04:30 AM	14							
720	6/8/2023	04:45 AM	12							
721	6/8/2023	05:00 AM	72							
722	6/8/2023	05:15 AM	74							
723	6/8/2023	05:30 AM	75							
724	6/8/2023	05:45 AM	75							
725	6/8/2023	06:00 AM	107							
726	6/8/2023	06:15 AM	110							
727	6/8/2023	06:30 AM	101							
728	6/8/2023	06:45 AM	111							
729	6/8/2023	07:00 AM	147							
730	6/8/2023	07:15 AM	140							
731	6/8/2023	07:30 AM	145							
732	6/8/2023	07:45 AM	137							
733	6/8/2023	08:00 AM	97							
734	6/8/2023	08:15 AM	109							
735	6/8/2023	08:30 AM	108							
736	6/8/2023	08:45 AM	108							
737	6/8/2023	09:00 AM	100							
738	6/8/2023	09:15 AM	94							
739	6/8/2023	09:30 AM	94							
740	6/8/2023	09:45 AM	96							
741	6/8/2023	10:00 AM	105							
742	6/8/2023	10:15 AM	107							
743	6/8/2023	10:30 AM	106							
744	6/8/2023	10:45 AM	104							
745	6/8/2023	11:00 AM	79							
746	6/8/2023	11:15 AM	84							
747	6/8/2023	11:30 AM	84							
748	6/8/2023	11:45 AM	80							
749	6/8/2023	12:00 PM	102							

	A	B	C	D	E	F	G	H	I	J
750	6/8/2023	12:15 PM	98							
751	6/8/2023	12:30 PM	98							
752	6/8/2023	12:45 PM	103							
753	6/8/2023	01:00 PM	98							
754	6/8/2023	01:15 PM	94							
755	6/8/2023	01:30 PM	89							
756	6/8/2023	01:45 PM	109							
757	6/8/2023	02:00 PM	123							
758	6/8/2023	02:15 PM	121							
759	6/8/2023	02:30 PM	116							
760	6/8/2023	02:45 PM	119							
761	6/8/2023	03:00 PM	119							
762	6/8/2023	03:15 PM	118							
763	6/8/2023	03:30 PM	120							
764	6/8/2023	03:45 PM	121							
765	6/8/2023	04:00 PM	137							
766	6/8/2023	04:15 PM	133							
767	6/8/2023	04:30 PM	136							
768	6/8/2023	04:45 PM	137							
769	6/8/2023	05:00 PM	134							
770	6/8/2023	05:15 PM	133							
771	6/8/2023	05:30 PM	133							
772	6/8/2023	05:45 PM	133							
773	6/8/2023	06:00 PM	109							
774	6/8/2023	06:15 PM	115							
775	6/8/2023	06:30 PM	115							
776	6/8/2023	06:45 PM	92							
777	6/8/2023	07:00 PM	67							
778	6/8/2023	07:15 PM	82							
779	6/8/2023	07:30 PM	81							
780	6/8/2023	07:45 PM	84							
781	6/8/2023	08:00 PM	50							
782	6/8/2023	08:15 PM	46							
783	6/8/2023	08:30 PM	43							
784	6/8/2023	08:45 PM	50							
785	6/8/2023	09:00 PM	34							
786	6/8/2023	09:15 PM	54							
787	6/8/2023	09:30 PM	52							
788	6/8/2023	09:45 PM	59							
789	6/8/2023	10:00 PM	15							
790	6/8/2023	10:15 PM	19							
791	6/8/2023	10:30 PM	22							
792	6/8/2023	10:45 PM	15							
793	6/8/2023	11:00 PM	9							
794	6/8/2023	11:15 PM	11							
795	6/8/2023	11:30 PM	9							
796	6/8/2023	11:45 PM	8							

	A	B	C	D	E	F	G	H	I	J
1										
2	File Name: C:\Users\barri\OneDrive\Documents\TDB\WSP\SYRACUSE\DATA\BATCH 4\SYRACUSE BATCH 4 ATRs\ATR 1188.tf2									
3	Start Date: 4/14/2023									
4	Start Time: 12:00:00 AM									
5	Location 1: NB I-81									
6	Location 2: at Bartel Rd									
7										
8										
9	Date	Time	NB							
10	4/14/2023	12:00 AM	48							
11	4/14/2023	12:15 AM	53							
12	4/14/2023	12:30 AM	64							
13	4/14/2023	12:45 AM	71							
14	4/14/2023	01:00 AM	46							
15	4/14/2023	01:15 AM	37							
16	4/14/2023	01:30 AM	44							
17	4/14/2023	01:45 AM	29							
18	4/14/2023	02:00 AM	27							
19	4/14/2023	02:15 AM	38							
20	4/14/2023	02:30 AM	37							
21	4/14/2023	02:45 AM	32							
22	4/14/2023	03:00 AM	50							
23	4/14/2023	03:15 AM	44							
24	4/14/2023	03:30 AM	24							
25	4/14/2023	03:45 AM	40							
26	4/14/2023	04:00 AM	40							
27	4/14/2023	04:15 AM	48							
28	4/14/2023	04:30 AM	58							
29	4/14/2023	04:45 AM	44							
30	4/14/2023	05:00 AM	56							
31	4/14/2023	05:15 AM	81							
32	4/14/2023	05:30 AM	82							
33	4/14/2023	05:45 AM	103							
34	4/14/2023	06:00 AM	111							
35	4/14/2023	06:15 AM	122							
36	4/14/2023	06:30 AM	175							
37	4/14/2023	06:45 AM	181							
38	4/14/2023	07:00 AM	209							
39	4/14/2023	07:15 AM	273							
40	4/14/2023	07:30 AM	249							
41	4/14/2023	07:45 AM	258							
42	4/14/2023	08:00 AM	247							
43	4/14/2023	08:15 AM	259							
44	4/14/2023	08:30 AM	293							
45	4/14/2023	08:45 AM	295							
46	4/14/2023	09:00 AM	296							
47	4/14/2023	09:15 AM	304							
48	4/14/2023	09:30 AM	325							
49	4/14/2023	09:45 AM	295							

	A	B	C	D	E	F	G	H	I	J
50	4/14/2023	10:00 AM	340							
51	4/14/2023	10:15 AM	334							
52	4/14/2023	10:30 AM	375							
53	4/14/2023	10:45 AM	382							
54	4/14/2023	11:00 AM	358							
55	4/14/2023	11:15 AM	372							
56	4/14/2023	11:30 AM	350							
57	4/14/2023	11:45 AM	377							
58	4/14/2023	12:00 PM	418							
59	4/14/2023	12:15 PM	411							
60	4/14/2023	12:30 PM	390							
61	4/14/2023	12:45 PM	396							
62	4/14/2023	01:00 PM	417							
63	4/14/2023	01:15 PM	401							
64	4/14/2023	01:30 PM	398							
65	4/14/2023	01:45 PM	403							
66	4/14/2023	02:00 PM	412							
67	4/14/2023	02:15 PM	444							
68	4/14/2023	02:30 PM	434							
69	4/14/2023	02:45 PM	476							
70	4/14/2023	03:00 PM	464							
71	4/14/2023	03:15 PM	462							
72	4/14/2023	03:30 PM	540							
73	4/14/2023	03:45 PM	552							
74	4/14/2023	04:00 PM	817							
75	4/14/2023	04:15 PM	622							
76	4/14/2023	04:30 PM	645							
77	4/14/2023	04:45 PM	644							
78	4/14/2023	05:00 PM	582							
79	4/14/2023	05:15 PM	612							
80	4/14/2023	05:30 PM	554							
81	4/14/2023	05:45 PM	444							
82	4/14/2023	06:00 PM	421							
83	4/14/2023	06:15 PM	424							
84	4/14/2023	06:30 PM	366							
85	4/14/2023	06:45 PM	306							
86	4/14/2023	07:00 PM	310							
87	4/14/2023	07:15 PM	302							
88	4/14/2023	07:30 PM	272							
89	4/14/2023	07:45 PM	284							
90	4/14/2023	08:00 PM	238							
91	4/14/2023	08:15 PM	304							
92	4/14/2023	08:30 PM	247							
93	4/14/2023	08:45 PM	256							
94	4/14/2023	09:00 PM	216							
95	4/14/2023	09:15 PM	226							
96	4/14/2023	09:30 PM	194							
97	4/14/2023	09:45 PM	172							
98	4/14/2023	10:00 PM	146							
99	4/14/2023	10:15 PM	144							

	A	B	C	D	E	F	G	H	I	J
100	4/14/2023	10:30 PM	143							
101	4/14/2023	10:45 PM	139							
102	4/14/2023	11:00 PM	148							
103	4/14/2023	11:15 PM	180							
104	4/14/2023	11:30 PM	202							
105	4/14/2023	11:45 PM	217							
106	4/15/2023	12:00 AM	158							
107	4/15/2023	12:15 AM	100							
108	4/15/2023	12:30 AM	90							
109	4/15/2023	12:45 AM	71							
110	4/15/2023	01:00 AM	60							
111	4/15/2023	01:15 AM	60							
112	4/15/2023	01:30 AM	43							
113	4/15/2023	01:45 AM	46							
114	4/15/2023	02:00 AM	41							
115	4/15/2023	02:15 AM	59							
116	4/15/2023	02:30 AM	46							
117	4/15/2023	02:45 AM	45							
118	4/15/2023	03:00 AM	26							
119	4/15/2023	03:15 AM	55							
120	4/15/2023	03:30 AM	32							
121	4/15/2023	03:45 AM	26							
122	4/15/2023	04:00 AM	28							
123	4/15/2023	04:15 AM	46							
124	4/15/2023	04:30 AM	49							
125	4/15/2023	04:45 AM	48							
126	4/15/2023	05:00 AM	43							
127	4/15/2023	05:15 AM	50							
128	4/15/2023	05:30 AM	50							
129	4/15/2023	05:45 AM	72							
130	4/15/2023	06:00 AM	65							
131	4/15/2023	06:15 AM	70							
132	4/15/2023	06:30 AM	92							
133	4/15/2023	06:45 AM	113							
134	4/15/2023	07:00 AM	126							
135	4/15/2023	07:15 AM	120							
136	4/15/2023	07:30 AM	176							
137	4/15/2023	07:45 AM	192							
138	4/15/2023	08:00 AM	184							
139	4/15/2023	08:15 AM	192							
140	4/15/2023	08:30 AM	218							
141	4/15/2023	08:45 AM	240							
142	4/15/2023	09:00 AM	243							
143	4/15/2023	09:15 AM	294							
144	4/15/2023	09:30 AM	304							
145	4/15/2023	09:45 AM	354							
146	4/15/2023	10:00 AM	328							
147	4/15/2023	10:15 AM	376							
148	4/15/2023	10:30 AM	341							
149	4/15/2023	10:45 AM	358							

	A	B	C	D	E	F	G	H	I	J
150	4/15/2023	11:00 AM	374							
151	4/15/2023	11:15 AM	391							
152	4/15/2023	11:30 AM	363							
153	4/15/2023	11:45 AM	405							
154	4/15/2023	12:00 PM	384							
155	4/15/2023	12:15 PM	398							
156	4/15/2023	12:30 PM	414							
157	4/15/2023	12:45 PM	354							
158	4/15/2023	01:00 PM	388							
159	4/15/2023	01:15 PM	346							
160	4/15/2023	01:30 PM	366							
161	4/15/2023	01:45 PM	380							
162	4/15/2023	02:00 PM	364							
163	4/15/2023	02:15 PM	408							
164	4/15/2023	02:30 PM	405							
165	4/15/2023	02:45 PM	350							
166	4/15/2023	03:00 PM	372							
167	4/15/2023	03:15 PM	390							
168	4/15/2023	03:30 PM	363							
169	4/15/2023	03:45 PM	358							
170	4/15/2023	04:00 PM	340							
171	4/15/2023	04:15 PM	343							
172	4/15/2023	04:30 PM	360							
173	4/15/2023	04:45 PM	368							
174	4/15/2023	05:00 PM	331							
175	4/15/2023	05:15 PM	332							
176	4/15/2023	05:30 PM	284							
177	4/15/2023	05:45 PM	278							
178	4/15/2023	06:00 PM	270							
179	4/15/2023	06:15 PM	276							
180	4/15/2023	06:30 PM	261							
181	4/15/2023	06:45 PM	246							
182	4/15/2023	07:00 PM	256							
183	4/15/2023	07:15 PM	235							
184	4/15/2023	07:30 PM	240							
185	4/15/2023	07:45 PM	224							
186	4/15/2023	08:00 PM	206							
187	4/15/2023	08:15 PM	218							
188	4/15/2023	08:30 PM	192							
189	4/15/2023	08:45 PM	173							
190	4/15/2023	09:00 PM	176							
191	4/15/2023	09:15 PM	174							
192	4/15/2023	09:30 PM	154							
193	4/15/2023	09:45 PM	149							
194	4/15/2023	10:00 PM	134							
195	4/15/2023	10:15 PM	170							
196	4/15/2023	10:30 PM	126							
197	4/15/2023	10:45 PM	112							
198	4/15/2023	11:00 PM	80							
199	4/15/2023	11:15 PM	90							

	A	B	C	D	E	F	G	H	I	J
200	4/15/2023	11:30 PM	72							
201	4/15/2023	11:45 PM	86							
202	4/16/2023	12:00 AM	80							
203	4/16/2023	12:15 AM	74							
204	4/16/2023	12:30 AM	50							
205	4/16/2023	12:45 AM	55							
206	4/16/2023	01:00 AM	46							
207	4/16/2023	01:15 AM	64							
208	4/16/2023	01:30 AM	37							
209	4/16/2023	01:45 AM	35							
210	4/16/2023	02:00 AM	34							
211	4/16/2023	02:15 AM	34							
212	4/16/2023	02:30 AM	26							
213	4/16/2023	02:45 AM	19							
214	4/16/2023	03:00 AM	34							
215	4/16/2023	03:15 AM	37							
216	4/16/2023	03:30 AM	32							
217	4/16/2023	03:45 AM	33							
218	4/16/2023	04:00 AM	23							
219	4/16/2023	04:15 AM	22							
220	4/16/2023	04:30 AM	34							
221	4/16/2023	04:45 AM	26							
222	4/16/2023	05:00 AM	23							
223	4/16/2023	05:15 AM	36							
224	4/16/2023	05:30 AM	22							
225	4/16/2023	05:45 AM	36							
226	4/16/2023	06:00 AM	48							
227	4/16/2023	06:15 AM	50							
228	4/16/2023	06:30 AM	46							
229	4/16/2023	06:45 AM	49							
230	4/16/2023	07:00 AM	83							
231	4/16/2023	07:15 AM	94							
232	4/16/2023	07:30 AM	82							
233	4/16/2023	07:45 AM	103							
234	4/16/2023	08:00 AM	104							
235	4/16/2023	08:15 AM	120							
236	4/16/2023	08:30 AM	116							
237	4/16/2023	08:45 AM	158							
238	4/16/2023	09:00 AM	198							
239	4/16/2023	09:15 AM	188							
240	4/16/2023	09:30 AM	216							
241	4/16/2023	09:45 AM	213							
242	4/16/2023	10:00 AM	246							
243	4/16/2023	10:15 AM	263							
244	4/16/2023	10:30 AM	316							
245	4/16/2023	10:45 AM	266							
246	4/16/2023	11:00 AM	320							
247	4/16/2023	11:15 AM	320							
248	4/16/2023	11:30 AM	366							
249	4/16/2023	11:45 AM	381							

	A	B	C	D	E	F	G	H	I	J
250	4/16/2023	12:00 PM	364							
251	4/16/2023	12:15 PM	336							
252	4/16/2023	12:30 PM	360							
253	4/16/2023	12:45 PM	373							
254	4/16/2023	01:00 PM	383							
255	4/16/2023	01:15 PM	349							
256	4/16/2023	01:30 PM	370							
257	4/16/2023	01:45 PM	371							
258	4/16/2023	02:00 PM	390							
259	4/16/2023	02:15 PM	360							
260	4/16/2023	02:30 PM	338							
261	4/16/2023	02:45 PM	354							
262	4/16/2023	03:00 PM	312							
263	4/16/2023	03:15 PM	342							
264	4/16/2023	03:30 PM	294							
265	4/16/2023	03:45 PM	312							
266	4/16/2023	04:00 PM	298							
267	4/16/2023	04:15 PM	308							
268	4/16/2023	04:30 PM	334							
269	4/16/2023	04:45 PM	290							
270	4/16/2023	05:00 PM	280							
271	4/16/2023	05:15 PM	294							
272	4/16/2023	05:30 PM	288							
273	4/16/2023	05:45 PM	292							
274	4/16/2023	06:00 PM	281							
275	4/16/2023	06:15 PM	278							
276	4/16/2023	06:30 PM	242							
277	4/16/2023	06:45 PM	224							
278	4/16/2023	07:00 PM	244							
279	4/16/2023	07:15 PM	214							
280	4/16/2023	07:30 PM	192							
281	4/16/2023	07:45 PM	216							
282	4/16/2023	08:00 PM	192							
283	4/16/2023	08:15 PM	176							
284	4/16/2023	08:30 PM	162							
285	4/16/2023	08:45 PM	160							
286	4/16/2023	09:00 PM	123							
287	4/16/2023	09:15 PM	96							
288	4/16/2023	09:30 PM	109							
289	4/16/2023	09:45 PM	99							
290	4/16/2023	10:00 PM	91							
291	4/16/2023	10:15 PM	76							
292	4/16/2023	10:30 PM	87							
293	4/16/2023	10:45 PM	75							
294	4/16/2023	11:00 PM	79							
295	4/16/2023	11:15 PM	76							
296	4/16/2023	11:30 PM	50							
297	4/16/2023	11:45 PM	50							
298	4/17/2023	12:00 AM	48							
299	4/17/2023	12:15 AM	44							

	A	B	C	D	E	F	G	H	I	J
300	4/17/2023	12:30 AM	46							
301	4/17/2023	12:45 AM	31							
302	4/17/2023	01:00 AM	54							
303	4/17/2023	01:15 AM	22							
304	4/17/2023	01:30 AM	28							
305	4/17/2023	01:45 AM	18							
306	4/17/2023	02:00 AM	16							
307	4/17/2023	02:15 AM	22							
308	4/17/2023	02:30 AM	32							
309	4/17/2023	02:45 AM	19							
310	4/17/2023	03:00 AM	24							
311	4/17/2023	03:15 AM	18							
312	4/17/2023	03:30 AM	16							
313	4/17/2023	03:45 AM	26							
314	4/17/2023	04:00 AM	46							
315	4/17/2023	04:15 AM	36							
316	4/17/2023	04:30 AM	46							
317	4/17/2023	04:45 AM	36							
318	4/17/2023	05:00 AM	58							
319	4/17/2023	05:15 AM	64							
320	4/17/2023	05:30 AM	62							
321	4/17/2023	05:45 AM	82							
322	4/17/2023	06:00 AM	118							
323	4/17/2023	06:15 AM	119							
324	4/17/2023	06:30 AM	164							
325	4/17/2023	06:45 AM	195							
326	4/17/2023	07:00 AM	190							
327	4/17/2023	07:15 AM	195							
328	4/17/2023	07:30 AM	234							
329	4/17/2023	07:45 AM	256							
330	4/17/2023	08:00 AM	215							
331	4/17/2023	08:15 AM	202							
332	4/17/2023	08:30 AM	222							
333	4/17/2023	08:45 AM	234							
334	4/17/2023	09:00 AM	268							
335	4/17/2023	09:15 AM	212							
336	4/17/2023	09:30 AM	234							
337	4/17/2023	09:45 AM	264							
338	4/17/2023	10:00 AM	308							
339	4/17/2023	10:15 AM	290							
340	4/17/2023	10:30 AM	268							
341	4/17/2023	10:45 AM	306							
342	4/17/2023	11:00 AM	268							
343	4/17/2023	11:15 AM	262							
344	4/17/2023	11:30 AM	274							
345	4/17/2023	11:45 AM	330							
346	4/17/2023	12:00 PM	310							
347	4/17/2023	12:15 PM	314							
348	4/17/2023	12:30 PM	324							
349	4/17/2023	12:45 PM	304							

	A	B	C	D	E	F	G	H	I	J
350	4/17/2023	01:00 PM	320							
351	4/17/2023	01:15 PM	310							
352	4/17/2023	01:30 PM	338							
353	4/17/2023	01:45 PM	326							
354	4/17/2023	02:00 PM	324							
355	4/17/2023	02:15 PM	374							
356	4/17/2023	02:30 PM	394							
357	4/17/2023	02:45 PM	367							
358	4/17/2023	03:00 PM	452							
359	4/17/2023	03:15 PM	514							
360	4/17/2023	03:30 PM	564							
361	4/17/2023	03:45 PM	564							
362	4/17/2023	04:00 PM	514							
363	4/17/2023	04:15 PM	614							
364	4/17/2023	04:30 PM	642							
365	4/17/2023	04:45 PM	636							
366	4/17/2023	05:00 PM	508							
367	4/17/2023	05:15 PM	612							
368	4/17/2023	05:30 PM	457							
369	4/17/2023	05:45 PM	397							
370	4/17/2023	06:00 PM	366							
371	4/17/2023	06:15 PM	314							
372	4/17/2023	06:30 PM	290							
373	4/17/2023	06:45 PM	290							
374	4/17/2023	07:00 PM	280							
375	4/17/2023	07:15 PM	221							
376	4/17/2023	07:30 PM	209							
377	4/17/2023	07:45 PM	200							
378	4/17/2023	08:00 PM	186							
379	4/17/2023	08:15 PM	168							
380	4/17/2023	08:30 PM	144							
381	4/17/2023	08:45 PM	130							
382	4/17/2023	09:00 PM	146							
383	4/17/2023	09:15 PM	116							
384	4/17/2023	09:30 PM	106							
385	4/17/2023	09:45 PM	98							
386	4/17/2023	10:00 PM	79							
387	4/17/2023	10:15 PM	92							
388	4/17/2023	10:30 PM	72							
389	4/17/2023	10:45 PM	80							
390	4/17/2023	11:00 PM	64							
391	4/17/2023	11:15 PM	97							
392	4/17/2023	11:30 PM	70							
393	4/17/2023	11:45 PM	45							
394	4/18/2023	12:00 AM	50							
395	4/18/2023	12:15 AM	37							
396	4/18/2023	12:30 AM	44							
397	4/18/2023	12:45 AM	47							
398	4/18/2023	01:00 AM	32							
399	4/18/2023	01:15 AM	30							

	A	B	C	D	E	F	G	H	I	J
400	4/18/2023	01:30 AM	32							
401	4/18/2023	01:45 AM	12							
402	4/18/2023	02:00 AM	28							
403	4/18/2023	02:15 AM	30							
404	4/18/2023	02:30 AM	22							
405	4/18/2023	02:45 AM	22							
406	4/18/2023	03:00 AM	36							
407	4/18/2023	03:15 AM	29							
408	4/18/2023	03:30 AM	28							
409	4/18/2023	03:45 AM	31							
410	4/18/2023	04:00 AM	35							
411	4/18/2023	04:15 AM	42							
412	4/18/2023	04:30 AM	54							
413	4/18/2023	04:45 AM	42							
414	4/18/2023	05:00 AM	64							
415	4/18/2023	05:15 AM	72							
416	4/18/2023	05:30 AM	106							
417	4/18/2023	05:45 AM	82							
418	4/18/2023	06:00 AM	105							
419	4/18/2023	06:15 AM	150							
420	4/18/2023	06:30 AM	146							
421	4/18/2023	06:45 AM	182							
422	4/18/2023	07:00 AM	230							
423	4/18/2023	07:15 AM	226							
424	4/18/2023	07:30 AM	234							
425	4/18/2023	07:45 AM	264							
426	4/18/2023	08:00 AM	206							
427	4/18/2023	08:15 AM	228							
428	4/18/2023	08:30 AM	217							
429	4/18/2023	08:45 AM	222							
430	4/18/2023	09:00 AM	216							
431	4/18/2023	09:15 AM	258							
432	4/18/2023	09:30 AM	248							
433	4/18/2023	09:45 AM	240							
434	4/18/2023	10:00 AM	235							
435	4/18/2023	10:15 AM	286							
436	4/18/2023	10:30 AM	293							
437	4/18/2023	10:45 AM	286							
438	4/18/2023	11:00 AM	273							
439	4/18/2023	11:15 AM	309							
440	4/18/2023	11:30 AM	278							
441	4/18/2023	11:45 AM	302							
442	4/18/2023	12:00 PM	286							
443	4/18/2023	12:15 PM	306							
444	4/18/2023	12:30 PM	295							
445	4/18/2023	12:45 PM	242							
446	4/18/2023	01:00 PM	272							
447	4/18/2023	01:15 PM	298							
448	4/18/2023	01:30 PM	334							
449	4/18/2023	01:45 PM	312							

	A	B	C	D	E	F	G	H	I	J
450	4/18/2023	02:00 PM	368							
451	4/18/2023	02:15 PM	373							
452	4/18/2023	02:30 PM	366							
453	4/18/2023	02:45 PM	462							
454	4/18/2023	03:00 PM	442							
455	4/18/2023	03:15 PM	483							
456	4/18/2023	03:30 PM	524							
457	4/18/2023	03:45 PM	640							
458	4/18/2023	04:00 PM	541							
459	4/18/2023	04:15 PM	670							
460	4/18/2023	04:30 PM	576							
461	4/18/2023	04:45 PM	662							
462	4/18/2023	05:00 PM	612							
463	4/18/2023	05:15 PM	597							
464	4/18/2023	05:30 PM	507							
465	4/18/2023	05:45 PM	462							
466	4/18/2023	06:00 PM	391							
467	4/18/2023	06:15 PM	343							
468	4/18/2023	06:30 PM	300							
469	4/18/2023	06:45 PM	252							
470	4/18/2023	07:00 PM	272							
471	4/18/2023	07:15 PM	263							
472	4/18/2023	07:30 PM	215							
473	4/18/2023	07:45 PM	201							
474	4/18/2023	08:00 PM	192							
475	4/18/2023	08:15 PM	192							
476	4/18/2023	08:30 PM	162							
477	4/18/2023	08:45 PM	165							
478	4/18/2023	09:00 PM	129							
479	4/18/2023	09:15 PM	106							
480	4/18/2023	09:30 PM	121							
481	4/18/2023	09:45 PM	92							
482	4/18/2023	10:00 PM	96							
483	4/18/2023	10:15 PM	74							
484	4/18/2023	10:30 PM	72							
485	4/18/2023	10:45 PM	78							
486	4/18/2023	11:00 PM	80							
487	4/18/2023	11:15 PM	78							
488	4/18/2023	11:30 PM	88							
489	4/18/2023	11:45 PM	64							
490	4/19/2023	12:00 AM	52							
491	4/19/2023	12:15 AM	33							
492	4/19/2023	12:30 AM	31							
493	4/19/2023	12:45 AM	56							
494	4/19/2023	01:00 AM	38							
495	4/19/2023	01:15 AM	36							
496	4/19/2023	01:30 AM	46							
497	4/19/2023	01:45 AM	34							
498	4/19/2023	02:00 AM	36							
499	4/19/2023	02:15 AM	18							

	A	B	C	D	E	F	G	H	I	J
500	4/19/2023	02:30 AM	20							
501	4/19/2023	02:45 AM	22							
502	4/19/2023	03:00 AM	23							
503	4/19/2023	03:15 AM	31							
504	4/19/2023	03:30 AM	44							
505	4/19/2023	03:45 AM	28							
506	4/19/2023	04:00 AM	50							
507	4/19/2023	04:15 AM	52							
508	4/19/2023	04:30 AM	54							
509	4/19/2023	04:45 AM	54							
510	4/19/2023	05:00 AM	77							
511	4/19/2023	05:15 AM	66							
512	4/19/2023	05:30 AM	73							
513	4/19/2023	05:45 AM	100							
514	4/19/2023	06:00 AM	118							
515	4/19/2023	06:15 AM	139							
516	4/19/2023	06:30 AM	172							
517	4/19/2023	06:45 AM	183							
518	4/19/2023	07:00 AM	232							
519	4/19/2023	07:15 AM	224							
520	4/19/2023	07:30 AM	236							
521	4/19/2023	07:45 AM	244							
522	4/19/2023	08:00 AM	238							
523	4/19/2023	08:15 AM	233							
524	4/19/2023	08:30 AM	211							
525	4/19/2023	08:45 AM	260							
526	4/19/2023	09:00 AM	240							
527	4/19/2023	09:15 AM	272							
528	4/19/2023	09:30 AM	264							
529	4/19/2023	09:45 AM	277							
530	4/19/2023	10:00 AM	264							
531	4/19/2023	10:15 AM	300							
532	4/19/2023	10:30 AM	236							
533	4/19/2023	10:45 AM	287							
534	4/19/2023	11:00 AM	283							
535	4/19/2023	11:15 AM	282							
536	4/19/2023	11:30 AM	304							
537	4/19/2023	11:45 AM	300							
538	4/19/2023	12:00 PM	308							
539	4/19/2023	12:15 PM	320							
540	4/19/2023	12:30 PM	312							
541	4/19/2023	12:45 PM	287							
542	4/19/2023	01:00 PM	288							
543	4/19/2023	01:15 PM	356							
544	4/19/2023	01:30 PM	314							
545	4/19/2023	01:45 PM	351							
546	4/19/2023	02:00 PM	384							
547	4/19/2023	02:15 PM	380							
548	4/19/2023	02:30 PM	352							
549	4/19/2023	02:45 PM	438							

	A	B	C	D	E	F	G	H	I	J
550	4/19/2023	03:00 PM	449							
551	4/19/2023	03:15 PM	500							
552	4/19/2023	03:30 PM	594							
553	4/19/2023	03:45 PM	591							
554	4/19/2023	04:00 PM	583							
555	4/19/2023	04:15 PM	654							
556	4/19/2023	04:30 PM	592							
557	4/19/2023	04:45 PM	658							
558	4/19/2023	05:00 PM	574							
559	4/19/2023	05:15 PM	553							
560	4/19/2023	05:30 PM	515							
561	4/19/2023	05:45 PM	404							
562	4/19/2023	06:00 PM	380							
563	4/19/2023	06:15 PM	302							
564	4/19/2023	06:30 PM	293							
565	4/19/2023	06:45 PM	268							
566	4/19/2023	07:00 PM	220							
567	4/19/2023	07:15 PM	256							
568	4/19/2023	07:30 PM	244							
569	4/19/2023	07:45 PM	270							
570	4/19/2023	08:00 PM	208							
571	4/19/2023	08:15 PM	222							
572	4/19/2023	08:30 PM	185							
573	4/19/2023	08:45 PM	156							
574	4/19/2023	09:00 PM	150							
575	4/19/2023	09:15 PM	141							
576	4/19/2023	09:30 PM	142							
577	4/19/2023	09:45 PM	105							
578	4/19/2023	10:00 PM	98							
579	4/19/2023	10:15 PM	88							
580	4/19/2023	10:30 PM	78							
581	4/19/2023	10:45 PM	100							
582	4/19/2023	11:00 PM	98							
583	4/19/2023	11:15 PM	94							
584	4/19/2023	11:30 PM	51							
585	4/19/2023	11:45 PM	52							
586	4/20/2023	12:00 AM	46							
587	4/20/2023	12:15 AM	71							
588	4/20/2023	12:30 AM	50							
589	4/20/2023	12:45 AM	40							
590	4/20/2023	01:00 AM	44							
591	4/20/2023	01:15 AM	26							
592	4/20/2023	01:30 AM	38							
593	4/20/2023	01:45 AM	22							
594	4/20/2023	02:00 AM	21							
595	4/20/2023	02:15 AM	26							
596	4/20/2023	02:30 AM	32							
597	4/20/2023	02:45 AM	22							
598	4/20/2023	03:00 AM	21							
599	4/20/2023	03:15 AM	20							

	A	B	C	D	E	F	G	H	I	J
600	4/20/2023	03:30 AM	34							
601	4/20/2023	03:45 AM	26							
602	4/20/2023	04:00 AM	51							
603	4/20/2023	04:15 AM	46							
604	4/20/2023	04:30 AM	36							
605	4/20/2023	04:45 AM	71							
606	4/20/2023	05:00 AM	70							
607	4/20/2023	05:15 AM	64							
608	4/20/2023	05:30 AM	72							
609	4/20/2023	05:45 AM	84							
610	4/20/2023	06:00 AM	128							
611	4/20/2023	06:15 AM	134							
612	4/20/2023	06:30 AM	206							
613	4/20/2023	06:45 AM	182							
614	4/20/2023	07:00 AM	218							
615	4/20/2023	07:15 AM	244							
616	4/20/2023	07:30 AM	258							
617	4/20/2023	07:45 AM	250							
618	4/20/2023	08:00 AM	240							
619	4/20/2023	08:15 AM	236							
620	4/20/2023	08:30 AM	244							
621	4/20/2023	08:45 AM	266							
622	4/20/2023	09:00 AM	260							
623	4/20/2023	09:15 AM	306							
624	4/20/2023	09:30 AM	293							
625	4/20/2023	09:45 AM	236							
626	4/20/2023	10:00 AM	300							
627	4/20/2023	10:15 AM	288							
628	4/20/2023	10:30 AM	296							
629	4/20/2023	10:45 AM	283							
630	4/20/2023	11:00 AM	283							
631	4/20/2023	11:15 AM	287							
632	4/20/2023	11:30 AM	296							
633	4/20/2023	11:45 AM	316							
634	4/20/2023	12:00 PM	307							
635	4/20/2023	12:15 PM	328							
636	4/20/2023	12:30 PM	299							
637	4/20/2023	12:45 PM	358							
638	4/20/2023	01:00 PM	314							
639	4/20/2023	01:15 PM	302							
640	4/20/2023	01:30 PM	362							
641	4/20/2023	01:45 PM	356							
642	4/20/2023	02:00 PM	354							
643	4/20/2023	02:15 PM	399							
644	4/20/2023	02:30 PM	424							
645	4/20/2023	02:45 PM	465							
646	4/20/2023	03:00 PM	431							
647	4/20/2023	03:15 PM	527							
648	4/20/2023	03:30 PM	600							
649	4/20/2023	03:45 PM	587							

	A	B	C	D	E	F	G	H	I	J
650	4/20/2023	04:00 PM	602							
651	4/20/2023	04:15 PM	667							
652	4/20/2023	04:30 PM	663							
653	4/20/2023	04:45 PM	624							
654	4/20/2023	05:00 PM	618							
655	4/20/2023	05:15 PM	629							
656	4/20/2023	05:30 PM	502							
657	4/20/2023	05:45 PM	482							
658	4/20/2023	06:00 PM	369							
659	4/20/2023	06:15 PM	351							
660	4/20/2023	06:30 PM	337							
661	4/20/2023	06:45 PM	348							
662	4/20/2023	07:00 PM	298							
663	4/20/2023	07:15 PM	300							
664	4/20/2023	07:30 PM	250							
665	4/20/2023	07:45 PM	254							
666	4/20/2023	08:00 PM	204							
667	4/20/2023	08:15 PM	194							
668	4/20/2023	08:30 PM	206							
669	4/20/2023	08:45 PM	198							
670	4/20/2023	09:00 PM	191							
671	4/20/2023	09:15 PM	174							
672	4/20/2023	09:30 PM	136							
673	4/20/2023	09:45 PM	129							
674	4/20/2023	10:00 PM	116							
675	4/20/2023	10:15 PM	114							
676	4/20/2023	10:30 PM	103							
677	4/20/2023	10:45 PM	100							
678	4/20/2023	11:00 PM	70							
679	4/20/2023	11:15 PM	72							
680	4/20/2023	11:30 PM	63							
681	4/20/2023	11:45 PM	74							

	A	B	C	D	E	F	G	H	I	J
1										
2	File Name: C:\Users\barri\OneDrive\Documents\TDB\WSP\SYRACUSE\DATA\BATCH 4\SYRACUSE BATCH 4 ATRs\ATR 1189.tf2									
3	Start Date: 4/14/2023									
4	Start Time: 12:00:00 AM									
5	Location 1: SB I-81									
6	Location 2: at Bartel Rd									
7										
8										
9	Date	Time	SB							
10	4/14/2023	12:00 AM	36							
11	4/14/2023	12:15 AM	20							
12	4/14/2023	12:30 AM	16							
13	4/14/2023	12:45 AM	24							
14	4/14/2023	01:00 AM	22							
15	4/14/2023	01:15 AM	16							
16	4/14/2023	01:30 AM	20							
17	4/14/2023	01:45 AM	18							
18	4/14/2023	02:00 AM	21							
19	4/14/2023	02:15 AM	18							
20	4/14/2023	02:30 AM	25							
21	4/14/2023	02:45 AM	16							
22	4/14/2023	03:00 AM	36							
23	4/14/2023	03:15 AM	34							
24	4/14/2023	03:30 AM	58							
25	4/14/2023	03:45 AM	42							
26	4/14/2023	04:00 AM	56							
27	4/14/2023	04:15 AM	78							
28	4/14/2023	04:30 AM	104							
29	4/14/2023	04:45 AM	104							
30	4/14/2023	05:00 AM	103							
31	4/14/2023	05:15 AM	160							
32	4/14/2023	05:30 AM	242							
33	4/14/2023	05:45 AM	204							
34	4/14/2023	06:00 AM	236							
35	4/14/2023	06:15 AM	339							
36	4/14/2023	06:30 AM	415							
37	4/14/2023	06:45 AM	370							
38	4/14/2023	07:00 AM	406							
39	4/14/2023	07:15 AM	446							
40	4/14/2023	07:30 AM	488							
41	4/14/2023	07:45 AM	402							
42	4/14/2023	08:00 AM	332							
43	4/14/2023	08:15 AM	329							
44	4/14/2023	08:30 AM	316							
45	4/14/2023	08:45 AM	295							
46	4/14/2023	09:00 AM	346							
47	4/14/2023	09:15 AM	329							
48	4/14/2023	09:30 AM	322							
49	4/14/2023	09:45 AM	338							

	A	B	C	D	E	F	G	H	I	J
50	4/14/2023	10:00 AM	310							
51	4/14/2023	10:15 AM	352							
52	4/14/2023	10:30 AM	318							
53	4/14/2023	10:45 AM	289							
54	4/14/2023	11:00 AM	292							
55	4/14/2023	11:15 AM	290							
56	4/14/2023	11:30 AM	286							
57	4/14/2023	11:45 AM	266							
58	4/14/2023	12:00 PM	320							
59	4/14/2023	12:15 PM	336							
60	4/14/2023	12:30 PM	314							
61	4/14/2023	12:45 PM	286							
62	4/14/2023	01:00 PM	290							
63	4/14/2023	01:15 PM	345							
64	4/14/2023	01:30 PM	364							
65	4/14/2023	01:45 PM	325							
66	4/14/2023	02:00 PM	310							
67	4/14/2023	02:15 PM	376							
68	4/14/2023	02:30 PM	332							
69	4/14/2023	02:45 PM	317							
70	4/14/2023	03:00 PM	340							
71	4/14/2023	03:15 PM	338							
72	4/14/2023	03:30 PM	312							
73	4/14/2023	03:45 PM	360							
74	4/14/2023	04:00 PM	388							
75	4/14/2023	04:15 PM	378							
76	4/14/2023	04:30 PM	352							
77	4/14/2023	04:45 PM	340							
78	4/14/2023	05:00 PM	342							
79	4/14/2023	05:15 PM	353							
80	4/14/2023	05:30 PM	320							
81	4/14/2023	05:45 PM	306							
82	4/14/2023	06:00 PM	260							
83	4/14/2023	06:15 PM	244							
84	4/14/2023	06:30 PM	210							
85	4/14/2023	06:45 PM	212							
86	4/14/2023	07:00 PM	180							
87	4/14/2023	07:15 PM	166							
88	4/14/2023	07:30 PM	190							
89	4/14/2023	07:45 PM	177							
90	4/14/2023	08:00 PM	130							
91	4/14/2023	08:15 PM	106							
92	4/14/2023	08:30 PM	139							
93	4/14/2023	08:45 PM	102							
94	4/14/2023	09:00 PM	112							
95	4/14/2023	09:15 PM	78							
96	4/14/2023	09:30 PM	92							
97	4/14/2023	09:45 PM	87							
98	4/14/2023	10:00 PM	82							
99	4/14/2023	10:15 PM	82							

	A	B	C	D	E	F	G	H	I	J
100	4/14/2023	10:30 PM	55							
101	4/14/2023	10:45 PM	56							
102	4/14/2023	11:00 PM	43							
103	4/14/2023	11:15 PM	54							
104	4/14/2023	11:30 PM	42							
105	4/14/2023	11:45 PM	31							
106	4/15/2023	12:00 AM	38							
107	4/15/2023	12:15 AM	30							
108	4/15/2023	12:30 AM	34							
109	4/15/2023	12:45 AM	26							
110	4/15/2023	01:00 AM	31							
111	4/15/2023	01:15 AM	22							
112	4/15/2023	01:30 AM	17							
113	4/15/2023	01:45 AM	22							
114	4/15/2023	02:00 AM	31							
115	4/15/2023	02:15 AM	16							
116	4/15/2023	02:30 AM	16							
117	4/15/2023	02:45 AM	18							
118	4/15/2023	03:00 AM	21							
119	4/15/2023	03:15 AM	28							
120	4/15/2023	03:30 AM	26							
121	4/15/2023	03:45 AM	32							
122	4/15/2023	04:00 AM	25							
123	4/15/2023	04:15 AM	26							
124	4/15/2023	04:30 AM	44							
125	4/15/2023	04:45 AM	53							
126	4/15/2023	05:00 AM	46							
127	4/15/2023	05:15 AM	53							
128	4/15/2023	05:30 AM	80							
129	4/15/2023	05:45 AM	82							
130	4/15/2023	06:00 AM	89							
131	4/15/2023	06:15 AM	100							
132	4/15/2023	06:30 AM	136							
133	4/15/2023	06:45 AM	131							
134	4/15/2023	07:00 AM	110							
135	4/15/2023	07:15 AM	158							
136	4/15/2023	07:30 AM	162							
137	4/15/2023	07:45 AM	169							
138	4/15/2023	08:00 AM	168							
139	4/15/2023	08:15 AM	222							
140	4/15/2023	08:30 AM	248							
141	4/15/2023	08:45 AM	244							
142	4/15/2023	09:00 AM	250							
143	4/15/2023	09:15 AM	314							
144	4/15/2023	09:30 AM	296							
145	4/15/2023	09:45 AM	316							
146	4/15/2023	10:00 AM	350							
147	4/15/2023	10:15 AM	334							
148	4/15/2023	10:30 AM	332							
149	4/15/2023	10:45 AM	330							

	A	B	C	D	E	F	G	H	I	J
150	4/15/2023	11:00 AM	344							
151	4/15/2023	11:15 AM	328							
152	4/15/2023	11:30 AM	309							
153	4/15/2023	11:45 AM	286							
154	4/15/2023	12:00 PM	309							
155	4/15/2023	12:15 PM	329							
156	4/15/2023	12:30 PM	329							
157	4/15/2023	12:45 PM	322							
158	4/15/2023	01:00 PM	295							
159	4/15/2023	01:15 PM	300							
160	4/15/2023	01:30 PM	292							
161	4/15/2023	01:45 PM	308							
162	4/15/2023	02:00 PM	252							
163	4/15/2023	02:15 PM	284							
164	4/15/2023	02:30 PM	256							
165	4/15/2023	02:45 PM	247							
166	4/15/2023	03:00 PM	254							
167	4/15/2023	03:15 PM	264							
168	4/15/2023	03:30 PM	303							
169	4/15/2023	03:45 PM	258							
170	4/15/2023	04:00 PM	285							
171	4/15/2023	04:15 PM	271							
172	4/15/2023	04:30 PM	256							
173	4/15/2023	04:45 PM	278							
174	4/15/2023	05:00 PM	244							
175	4/15/2023	05:15 PM	283							
176	4/15/2023	05:30 PM	260							
177	4/15/2023	05:45 PM	216							
178	4/15/2023	06:00 PM	204							
179	4/15/2023	06:15 PM	209							
180	4/15/2023	06:30 PM	200							
181	4/15/2023	06:45 PM	165							
182	4/15/2023	07:00 PM	172							
183	4/15/2023	07:15 PM	175							
184	4/15/2023	07:30 PM	160							
185	4/15/2023	07:45 PM	140							
186	4/15/2023	08:00 PM	152							
187	4/15/2023	08:15 PM	120							
188	4/15/2023	08:30 PM	114							
189	4/15/2023	08:45 PM	98							
190	4/15/2023	09:00 PM	114							
191	4/15/2023	09:15 PM	95							
192	4/15/2023	09:30 PM	80							
193	4/15/2023	09:45 PM	76							
194	4/15/2023	10:00 PM	78							
195	4/15/2023	10:15 PM	60							
196	4/15/2023	10:30 PM	50							
197	4/15/2023	10:45 PM	47							
198	4/15/2023	11:00 PM	44							
199	4/15/2023	11:15 PM	48							

	A	B	C	D	E	F	G	H	I	J
200	4/15/2023	11:30 PM	44							
201	4/15/2023	11:45 PM	36							
202	4/16/2023	12:00 AM	36							
203	4/16/2023	12:15 AM	29							
204	4/16/2023	12:30 AM	20							
205	4/16/2023	12:45 AM	30							
206	4/16/2023	01:00 AM	18							
207	4/16/2023	01:15 AM	20							
208	4/16/2023	01:30 AM	13							
209	4/16/2023	01:45 AM	14							
210	4/16/2023	02:00 AM	10							
211	4/16/2023	02:15 AM	17							
212	4/16/2023	02:30 AM	16							
213	4/16/2023	02:45 AM	22							
214	4/16/2023	03:00 AM	11							
215	4/16/2023	03:15 AM	18							
216	4/16/2023	03:30 AM	18							
217	4/16/2023	03:45 AM	20							
218	4/16/2023	04:00 AM	22							
219	4/16/2023	04:15 AM	36							
220	4/16/2023	04:30 AM	34							
221	4/16/2023	04:45 AM	29							
222	4/16/2023	05:00 AM	33							
223	4/16/2023	05:15 AM	50							
224	4/16/2023	05:30 AM	59							
225	4/16/2023	05:45 AM	60							
226	4/16/2023	06:00 AM	64							
227	4/16/2023	06:15 AM	71							
228	4/16/2023	06:30 AM	98							
229	4/16/2023	06:45 AM	90							
230	4/16/2023	07:00 AM	98							
231	4/16/2023	07:15 AM	102							
232	4/16/2023	07:30 AM	125							
233	4/16/2023	07:45 AM	144							
234	4/16/2023	08:00 AM	148							
235	4/16/2023	08:15 AM	184							
236	4/16/2023	08:30 AM	170							
237	4/16/2023	08:45 AM	185							
238	4/16/2023	09:00 AM	212							
239	4/16/2023	09:15 AM	232							
240	4/16/2023	09:30 AM	278							
241	4/16/2023	09:45 AM	288							
242	4/16/2023	10:00 AM	272							
243	4/16/2023	10:15 AM	288							
244	4/16/2023	10:30 AM	282							
245	4/16/2023	10:45 AM	304							
246	4/16/2023	11:00 AM	302							
247	4/16/2023	11:15 AM	359							
248	4/16/2023	11:30 AM	352							
249	4/16/2023	11:45 AM	356							

	A	B	C	D	E	F	G	H	I	J
250	4/16/2023	12:00 PM	326							
251	4/16/2023	12:15 PM	352							
252	4/16/2023	12:30 PM	290							
253	4/16/2023	12:45 PM	334							
254	4/16/2023	01:00 PM	336							
255	4/16/2023	01:15 PM	330							
256	4/16/2023	01:30 PM	312							
257	4/16/2023	01:45 PM	347							
258	4/16/2023	02:00 PM	300							
259	4/16/2023	02:15 PM	284							
260	4/16/2023	02:30 PM	304							
261	4/16/2023	02:45 PM	296							
262	4/16/2023	03:00 PM	322							
263	4/16/2023	03:15 PM	335							
264	4/16/2023	03:30 PM	291							
265	4/16/2023	03:45 PM	294							
266	4/16/2023	04:00 PM	309							
267	4/16/2023	04:15 PM	311							
268	4/16/2023	04:30 PM	341							
269	4/16/2023	04:45 PM	318							
270	4/16/2023	05:00 PM	296							
271	4/16/2023	05:15 PM	326							
272	4/16/2023	05:30 PM	276							
273	4/16/2023	05:45 PM	243							
274	4/16/2023	06:00 PM	254							
275	4/16/2023	06:15 PM	194							
276	4/16/2023	06:30 PM	249							
277	4/16/2023	06:45 PM	173							
278	4/16/2023	07:00 PM	174							
279	4/16/2023	07:15 PM	183							
280	4/16/2023	07:30 PM	177							
281	4/16/2023	07:45 PM	173							
282	4/16/2023	08:00 PM	140							
283	4/16/2023	08:15 PM	124							
284	4/16/2023	08:30 PM	108							
285	4/16/2023	08:45 PM	110							
286	4/16/2023	09:00 PM	91							
287	4/16/2023	09:15 PM	78							
288	4/16/2023	09:30 PM	98							
289	4/16/2023	09:45 PM	60							
290	4/16/2023	10:00 PM	60							
291	4/16/2023	10:15 PM	44							
292	4/16/2023	10:30 PM	44							
293	4/16/2023	10:45 PM	35							
294	4/16/2023	11:00 PM	30							
295	4/16/2023	11:15 PM	30							
296	4/16/2023	11:30 PM	32							
297	4/16/2023	11:45 PM	21							
298	4/17/2023	12:00 AM	20							
299	4/17/2023	12:15 AM	14							

	A	B	C	D	E	F	G	H	I	J
300	4/17/2023	12:30 AM	22							
301	4/17/2023	12:45 AM	14							
302	4/17/2023	01:00 AM	14							
303	4/17/2023	01:15 AM	15							
304	4/17/2023	01:30 AM	16							
305	4/17/2023	01:45 AM	20							
306	4/17/2023	02:00 AM	16							
307	4/17/2023	02:15 AM	5							
308	4/17/2023	02:30 AM	20							
309	4/17/2023	02:45 AM	24							
310	4/17/2023	03:00 AM	24							
311	4/17/2023	03:15 AM	36							
312	4/17/2023	03:30 AM	36							
313	4/17/2023	03:45 AM	52							
314	4/17/2023	04:00 AM	56							
315	4/17/2023	04:15 AM	83							
316	4/17/2023	04:30 AM	124							
317	4/17/2023	04:45 AM	110							
318	4/17/2023	05:00 AM	128							
319	4/17/2023	05:15 AM	216							
320	4/17/2023	05:30 AM	264							
321	4/17/2023	05:45 AM	255							
322	4/17/2023	06:00 AM	282							
323	4/17/2023	06:15 AM	326							
324	4/17/2023	06:30 AM	481							
325	4/17/2023	06:45 AM	406							
326	4/17/2023	07:00 AM	464							
327	4/17/2023	07:15 AM	487							
328	4/17/2023	07:30 AM	522							
329	4/17/2023	07:45 AM	430							
330	4/17/2023	08:00 AM	366							
331	4/17/2023	08:15 AM	374							
332	4/17/2023	08:30 AM	392							
333	4/17/2023	08:45 AM	321							
334	4/17/2023	09:00 AM	316							
335	4/17/2023	09:15 AM	343							
336	4/17/2023	09:30 AM	301							
337	4/17/2023	09:45 AM	274							
338	4/17/2023	10:00 AM	256							
339	4/17/2023	10:15 AM	292							
340	4/17/2023	10:30 AM	302							
341	4/17/2023	10:45 AM	266							
342	4/17/2023	11:00 AM	286							
343	4/17/2023	11:15 AM	310							
344	4/17/2023	11:30 AM	246							
345	4/17/2023	11:45 AM	282							
346	4/17/2023	12:00 PM	256							
347	4/17/2023	12:15 PM	264							
348	4/17/2023	12:30 PM	266							
349	4/17/2023	12:45 PM	280							

	A	B	C	D	E	F	G	H	I	J
350	4/17/2023	01:00 PM	297							
351	4/17/2023	01:15 PM	314							
352	4/17/2023	01:30 PM	254							
353	4/17/2023	01:45 PM	326							
354	4/17/2023	02:00 PM	292							
355	4/17/2023	02:15 PM	301							
356	4/17/2023	02:30 PM	286							
357	4/17/2023	02:45 PM	263							
358	4/17/2023	03:00 PM	284							
359	4/17/2023	03:15 PM	282							
360	4/17/2023	03:30 PM	331							
361	4/17/2023	03:45 PM	320							
362	4/17/2023	04:00 PM	348							
363	4/17/2023	04:15 PM	284							
364	4/17/2023	04:30 PM	306							
365	4/17/2023	04:45 PM	264							
366	4/17/2023	05:00 PM	284							
367	4/17/2023	05:15 PM	292							
368	4/17/2023	05:30 PM	271							
369	4/17/2023	05:45 PM	240							
370	4/17/2023	06:00 PM	222							
371	4/17/2023	06:15 PM	210							
372	4/17/2023	06:30 PM	184							
373	4/17/2023	06:45 PM	182							
374	4/17/2023	07:00 PM	154							
375	4/17/2023	07:15 PM	146							
376	4/17/2023	07:30 PM	139							
377	4/17/2023	07:45 PM	124							
378	4/17/2023	08:00 PM	110							
379	4/17/2023	08:15 PM	110							
380	4/17/2023	08:30 PM	94							
381	4/17/2023	08:45 PM	74							
382	4/17/2023	09:00 PM	87							
383	4/17/2023	09:15 PM	76							
384	4/17/2023	09:30 PM	73							
385	4/17/2023	09:45 PM	70							
386	4/17/2023	10:00 PM	61							
387	4/17/2023	10:15 PM	58							
388	4/17/2023	10:30 PM	44							
389	4/17/2023	10:45 PM	39							
390	4/17/2023	11:00 PM	30							
391	4/17/2023	11:15 PM	39							
392	4/17/2023	11:30 PM	22							
393	4/17/2023	11:45 PM	26							
394	4/18/2023	12:00 AM	32							
395	4/18/2023	12:15 AM	26							
396	4/18/2023	12:30 AM	34							
397	4/18/2023	12:45 AM	10							
398	4/18/2023	01:00 AM	16							
399	4/18/2023	01:15 AM	26							

	A	B	C	D	E	F	G	H	I	J
400	4/18/2023	01:30 AM	16							
401	4/18/2023	01:45 AM	34							
402	4/18/2023	02:00 AM	16							
403	4/18/2023	02:15 AM	22							
404	4/18/2023	02:30 AM	26							
405	4/18/2023	02:45 AM	24							
406	4/18/2023	03:00 AM	28							
407	4/18/2023	03:15 AM	30							
408	4/18/2023	03:30 AM	46							
409	4/18/2023	03:45 AM	44							
410	4/18/2023	04:00 AM	56							
411	4/18/2023	04:15 AM	96							
412	4/18/2023	04:30 AM	124							
413	4/18/2023	04:45 AM	121							
414	4/18/2023	05:00 AM	121							
415	4/18/2023	05:15 AM	203							
416	4/18/2023	05:30 AM	250							
417	4/18/2023	05:45 AM	250							
418	4/18/2023	06:00 AM	274							
419	4/18/2023	06:15 AM	341							
420	4/18/2023	06:30 AM	459							
421	4/18/2023	06:45 AM	434							
422	4/18/2023	07:00 AM	408							
423	4/18/2023	07:15 AM	514							
424	4/18/2023	07:30 AM	499							
425	4/18/2023	07:45 AM	430							
426	4/18/2023	08:00 AM	380							
427	4/18/2023	08:15 AM	341							
428	4/18/2023	08:30 AM	386							
429	4/18/2023	08:45 AM	275							
430	4/18/2023	09:00 AM	302							
431	4/18/2023	09:15 AM	328							
432	4/18/2023	09:30 AM	324							
433	4/18/2023	09:45 AM	282							
434	4/18/2023	10:00 AM	256							
435	4/18/2023	10:15 AM	282							
436	4/18/2023	10:30 AM	278							
437	4/18/2023	10:45 AM	278							
438	4/18/2023	11:00 AM	266							
439	4/18/2023	11:15 AM	256							
440	4/18/2023	11:30 AM	220							
441	4/18/2023	11:45 AM	266							
442	4/18/2023	12:00 PM	284							
443	4/18/2023	12:15 PM	250							
444	4/18/2023	12:30 PM	272							
445	4/18/2023	12:45 PM	276							
446	4/18/2023	01:00 PM	292							
447	4/18/2023	01:15 PM	318							
448	4/18/2023	01:30 PM	273							
449	4/18/2023	01:45 PM	306							

	A	B	C	D	E	F	G	H	I	J
450	4/18/2023	02:00 PM	298							
451	4/18/2023	02:15 PM	279							
452	4/18/2023	02:30 PM	274							
453	4/18/2023	02:45 PM	252							
454	4/18/2023	03:00 PM	266							
455	4/18/2023	03:15 PM	257							
456	4/18/2023	03:30 PM	272							
457	4/18/2023	03:45 PM	240							
458	4/18/2023	04:00 PM	332							
459	4/18/2023	04:15 PM	284							
460	4/18/2023	04:30 PM	321							
461	4/18/2023	04:45 PM	284							
462	4/18/2023	05:00 PM	255							
463	4/18/2023	05:15 PM	254							
464	4/18/2023	05:30 PM	271							
465	4/18/2023	05:45 PM	221							
466	4/18/2023	06:00 PM	198							
467	4/18/2023	06:15 PM	230							
468	4/18/2023	06:30 PM	178							
469	4/18/2023	06:45 PM	140							
470	4/18/2023	07:00 PM	166							
471	4/18/2023	07:15 PM	161							
472	4/18/2023	07:30 PM	118							
473	4/18/2023	07:45 PM	106							
474	4/18/2023	08:00 PM	88							
475	4/18/2023	08:15 PM	106							
476	4/18/2023	08:30 PM	98							
477	4/18/2023	08:45 PM	80							
478	4/18/2023	09:00 PM	95							
479	4/18/2023	09:15 PM	85							
480	4/18/2023	09:30 PM	72							
481	4/18/2023	09:45 PM	74							
482	4/18/2023	10:00 PM	69							
483	4/18/2023	10:15 PM	46							
484	4/18/2023	10:30 PM	64							
485	4/18/2023	10:45 PM	54							
486	4/18/2023	11:00 PM	33							
487	4/18/2023	11:15 PM	22							
488	4/18/2023	11:30 PM	21							
489	4/18/2023	11:45 PM	23							
490	4/19/2023	12:00 AM	20							
491	4/19/2023	12:15 AM	32							
492	4/19/2023	12:30 AM	22							
493	4/19/2023	12:45 AM	20							
494	4/19/2023	01:00 AM	18							
495	4/19/2023	01:15 AM	27							
496	4/19/2023	01:30 AM	9							
497	4/19/2023	01:45 AM	16							
498	4/19/2023	02:00 AM	20							
499	4/19/2023	02:15 AM	18							

	A	B	C	D	E	F	G	H	I	J
500	4/19/2023	02:30 AM	26							
501	4/19/2023	02:45 AM	26							
502	4/19/2023	03:00 AM	29							
503	4/19/2023	03:15 AM	28							
504	4/19/2023	03:30 AM	38							
505	4/19/2023	03:45 AM	36							
506	4/19/2023	04:00 AM	56							
507	4/19/2023	04:15 AM	98							
508	4/19/2023	04:30 AM	108							
509	4/19/2023	04:45 AM	91							
510	4/19/2023	05:00 AM	131							
511	4/19/2023	05:15 AM	206							
512	4/19/2023	05:30 AM	242							
513	4/19/2023	05:45 AM	252							
514	4/19/2023	06:00 AM	258							
515	4/19/2023	06:15 AM	337							
516	4/19/2023	06:30 AM	486							
517	4/19/2023	06:45 AM	452							
518	4/19/2023	07:00 AM	443							
519	4/19/2023	07:15 AM	482							
520	4/19/2023	07:30 AM	548							
521	4/19/2023	07:45 AM	434							
522	4/19/2023	08:00 AM	370							
523	4/19/2023	08:15 AM	358							
524	4/19/2023	08:30 AM	378							
525	4/19/2023	08:45 AM	315							
526	4/19/2023	09:00 AM	286							
527	4/19/2023	09:15 AM	309							
528	4/19/2023	09:30 AM	311							
529	4/19/2023	09:45 AM	312							
530	4/19/2023	10:00 AM	278							
531	4/19/2023	10:15 AM	286							
532	4/19/2023	10:30 AM	276							
533	4/19/2023	10:45 AM	283							
534	4/19/2023	11:00 AM	224							
535	4/19/2023	11:15 AM	243							
536	4/19/2023	11:30 AM	242							
537	4/19/2023	11:45 AM	268							
538	4/19/2023	12:00 PM	274							
539	4/19/2023	12:15 PM	254							
540	4/19/2023	12:30 PM	288							
541	4/19/2023	12:45 PM	277							
542	4/19/2023	01:00 PM	274							
543	4/19/2023	01:15 PM	273							
544	4/19/2023	01:30 PM	304							
545	4/19/2023	01:45 PM	301							
546	4/19/2023	02:00 PM	234							
547	4/19/2023	02:15 PM	258							
548	4/19/2023	02:30 PM	262							
549	4/19/2023	02:45 PM	236							

	A	B	C	D	E	F	G	H	I	J
550	4/19/2023	03:00 PM	283							
551	4/19/2023	03:15 PM	268							
552	4/19/2023	03:30 PM	289							
553	4/19/2023	03:45 PM	293							
554	4/19/2023	04:00 PM	302							
555	4/19/2023	04:15 PM	281							
556	4/19/2023	04:30 PM	302							
557	4/19/2023	04:45 PM	271							
558	4/19/2023	05:00 PM	278							
559	4/19/2023	05:15 PM	270							
560	4/19/2023	05:30 PM	262							
561	4/19/2023	05:45 PM	236							
562	4/19/2023	06:00 PM	244							
563	4/19/2023	06:15 PM	205							
564	4/19/2023	06:30 PM	169							
565	4/19/2023	06:45 PM	210							
566	4/19/2023	07:00 PM	172							
567	4/19/2023	07:15 PM	164							
568	4/19/2023	07:30 PM	150							
569	4/19/2023	07:45 PM	128							
570	4/19/2023	08:00 PM	120							
571	4/19/2023	08:15 PM	122							
572	4/19/2023	08:30 PM	86							
573	4/19/2023	08:45 PM	79							
574	4/19/2023	09:00 PM	88							
575	4/19/2023	09:15 PM	86							
576	4/19/2023	09:30 PM	93							
577	4/19/2023	09:45 PM	71							
578	4/19/2023	10:00 PM	78							
579	4/19/2023	10:15 PM	58							
580	4/19/2023	10:30 PM	56							
581	4/19/2023	10:45 PM	46							
582	4/19/2023	11:00 PM	31							
583	4/19/2023	11:15 PM	32							
584	4/19/2023	11:30 PM	34							
585	4/19/2023	11:45 PM	23							
586	4/20/2023	12:00 AM	27							
587	4/20/2023	12:15 AM	24							
588	4/20/2023	12:30 AM	35							
589	4/20/2023	12:45 AM	22							
590	4/20/2023	01:00 AM	16							
591	4/20/2023	01:15 AM	22							
592	4/20/2023	01:30 AM	17							
593	4/20/2023	01:45 AM	16							
594	4/20/2023	02:00 AM	22							
595	4/20/2023	02:15 AM	24							
596	4/20/2023	02:30 AM	14							
597	4/20/2023	02:45 AM	21							
598	4/20/2023	03:00 AM	35							
599	4/20/2023	03:15 AM	28							

	A	B	C	D	E	F	G	H	I	J
600	4/20/2023	03:30 AM	53							
601	4/20/2023	03:45 AM	42							
602	4/20/2023	04:00 AM	57							
603	4/20/2023	04:15 AM	95							
604	4/20/2023	04:30 AM	123							
605	4/20/2023	04:45 AM	98							
606	4/20/2023	05:00 AM	120							
607	4/20/2023	05:15 AM	178							
608	4/20/2023	05:30 AM	277							
609	4/20/2023	05:45 AM	228							
610	4/20/2023	06:00 AM	292							
611	4/20/2023	06:15 AM	390							
612	4/20/2023	06:30 AM	465							
613	4/20/2023	06:45 AM	398							
614	4/20/2023	07:00 AM	440							
615	4/20/2023	07:15 AM	456							
616	4/20/2023	07:30 AM	540							
617	4/20/2023	07:45 AM	413							
618	4/20/2023	08:00 AM	380							
619	4/20/2023	08:15 AM	374							
620	4/20/2023	08:30 AM	354							
621	4/20/2023	08:45 AM	332							
622	4/20/2023	09:00 AM	294							
623	4/20/2023	09:15 AM	304							
624	4/20/2023	09:30 AM	308							
625	4/20/2023	09:45 AM	308							
626	4/20/2023	10:00 AM	284							
627	4/20/2023	10:15 AM	264							
628	4/20/2023	10:30 AM	262							
629	4/20/2023	10:45 AM	242							
630	4/20/2023	11:00 AM	262							
631	4/20/2023	11:15 AM	246							
632	4/20/2023	11:30 AM	266							
633	4/20/2023	11:45 AM	262							
634	4/20/2023	12:00 PM	270							
635	4/20/2023	12:15 PM	269							
636	4/20/2023	12:30 PM	298							
637	4/20/2023	12:45 PM	244							
638	4/20/2023	01:00 PM	284							
639	4/20/2023	01:15 PM	290							
640	4/20/2023	01:30 PM	303							
641	4/20/2023	01:45 PM	262							
642	4/20/2023	02:00 PM	250							
643	4/20/2023	02:15 PM	274							
644	4/20/2023	02:30 PM	296							
645	4/20/2023	02:45 PM	287							
646	4/20/2023	03:00 PM	290							
647	4/20/2023	03:15 PM	289							
648	4/20/2023	03:30 PM	320							
649	4/20/2023	03:45 PM	310							

	A	B	C	D	E	F	G	H	I	J
650	4/20/2023	04:00 PM	327							
651	4/20/2023	04:15 PM	276							
652	4/20/2023	04:30 PM	298							
653	4/20/2023	04:45 PM	297							
654	4/20/2023	05:00 PM	274							
655	4/20/2023	05:15 PM	290							
656	4/20/2023	05:30 PM	307							
657	4/20/2023	05:45 PM	290							
658	4/20/2023	06:00 PM	228							
659	4/20/2023	06:15 PM	224							
660	4/20/2023	06:30 PM	212							
661	4/20/2023	06:45 PM	173							
662	4/20/2023	07:00 PM	185							
663	4/20/2023	07:15 PM	176							
664	4/20/2023	07:30 PM	156							
665	4/20/2023	07:45 PM	144							
666	4/20/2023	08:00 PM	145							
667	4/20/2023	08:15 PM	150							
668	4/20/2023	08:30 PM	121							
669	4/20/2023	08:45 PM	96							
670	4/20/2023	09:00 PM	88							
671	4/20/2023	09:15 PM	88							
672	4/20/2023	09:30 PM	92							
673	4/20/2023	09:45 PM	82							
674	4/20/2023	10:00 PM	68							
675	4/20/2023	10:15 PM	66							
676	4/20/2023	10:30 PM	44							
677	4/20/2023	10:45 PM	44							
678	4/20/2023	11:00 PM	50							
679	4/20/2023	11:15 PM	24							
680	4/20/2023	11:30 PM	34							
681	4/20/2023	11:45 PM	42							

	A	B	C	D	E	F	G	H	I	J
1										
2	File Name: C:\Users\barri\OneDrive\Documents\TDB\WSP\SYRACUSE\DATA\BATCH 4\SYRACUSE BATCH 4 ATRs\ATR 1190 NB.tf2									
3	Start Date: 4/14/2023									
4	Start Time: 12:00:00 AM									
5	Location 1: NB US 11									
6	Location 2: at Bartel Rd									
7										
8										
9	Date	Time	NB							
10	4/14/2023	12:00 AM	9							
11	4/14/2023	12:15 AM	3							
12	4/14/2023	12:30 AM	4							
13	4/14/2023	12:45 AM	4							
14	4/14/2023	01:00 AM	2							
15	4/14/2023	01:15 AM	4							
16	4/14/2023	01:30 AM	3							
17	4/14/2023	01:45 AM	2							
18	4/14/2023	02:00 AM	1							
19	4/14/2023	02:15 AM	4							
20	4/14/2023	02:30 AM	0							
21	4/14/2023	02:45 AM	0							
22	4/14/2023	03:00 AM	1							
23	4/14/2023	03:15 AM	1							
24	4/14/2023	03:30 AM	3							
25	4/14/2023	03:45 AM	2							
26	4/14/2023	04:00 AM	3							
27	4/14/2023	04:15 AM	1							
28	4/14/2023	04:30 AM	3							
29	4/14/2023	04:45 AM	5							
30	4/14/2023	05:00 AM	10							
31	4/14/2023	05:15 AM	6							
32	4/14/2023	05:30 AM	11							
33	4/14/2023	05:45 AM	8							
34	4/14/2023	06:00 AM	12							
35	4/14/2023	06:15 AM	18							
36	4/14/2023	06:30 AM	10							
37	4/14/2023	06:45 AM	49							
38	4/14/2023	07:00 AM	54							
39	4/14/2023	07:15 AM	52							
40	4/14/2023	07:30 AM	55							
41	4/14/2023	07:45 AM	47							
42	4/14/2023	08:00 AM	47							
43	4/14/2023	08:15 AM	45							
44	4/14/2023	08:30 AM	46							
45	4/14/2023	08:45 AM	69							
46	4/14/2023	09:00 AM	73							
47	4/14/2023	09:15 AM	55							
48	4/14/2023	09:30 AM	52							
49	4/14/2023	09:45 AM	56							

	A	B	C	D	E	F	G	H	I	J
50	4/14/2023	10:00 AM	65							
51	4/14/2023	10:15 AM	67							
52	4/14/2023	10:30 AM	70							
53	4/14/2023	10:45 AM	75							
54	4/14/2023	11:00 AM	64							
55	4/14/2023	11:15 AM	67							
56	4/14/2023	11:30 AM	87							
57	4/14/2023	11:45 AM	80							
58	4/14/2023	12:00 PM	91							
59	4/14/2023	12:15 PM	75							
60	4/14/2023	12:30 PM	92							
61	4/14/2023	12:45 PM	67							
62	4/14/2023	01:00 PM	89							
63	4/14/2023	01:15 PM	70							
64	4/14/2023	01:30 PM	74							
65	4/14/2023	01:45 PM	93							
66	4/14/2023	02:00 PM	100							
67	4/14/2023	02:15 PM	80							
68	4/14/2023	02:30 PM	99							
69	4/14/2023	02:45 PM	86							
70	4/14/2023	03:00 PM	99							
71	4/14/2023	03:15 PM	108							
72	4/14/2023	03:30 PM	114							
73	4/14/2023	03:45 PM	113							
74	4/14/2023	04:00 PM	120							
75	4/14/2023	04:15 PM	145							
76	4/14/2023	04:30 PM	127							
77	4/14/2023	04:45 PM	128							
78	4/14/2023	05:00 PM	109							
79	4/14/2023	05:15 PM	111							
80	4/14/2023	05:30 PM	92							
81	4/14/2023	05:45 PM	105							
82	4/14/2023	06:00 PM	113							
83	4/14/2023	06:15 PM	75							
84	4/14/2023	06:30 PM	81							
85	4/14/2023	06:45 PM	78							
86	4/14/2023	07:00 PM	65							
87	4/14/2023	07:15 PM	65							
88	4/14/2023	07:30 PM	37							
89	4/14/2023	07:45 PM	73							
90	4/14/2023	08:00 PM	50							
91	4/14/2023	08:15 PM	52							
92	4/14/2023	08:30 PM	45							
93	4/14/2023	08:45 PM	33							
94	4/14/2023	09:00 PM	39							
95	4/14/2023	09:15 PM	40							
96	4/14/2023	09:30 PM	40							
97	4/14/2023	09:45 PM	39							
98	4/14/2023	10:00 PM	34							
99	4/14/2023	10:15 PM	17							

	A	B	C	D	E	F	G	H	I	J
100	4/14/2023	10:30 PM	14							
101	4/14/2023	10:45 PM	12							
102	4/14/2023	11:00 PM	16							
103	4/14/2023	11:15 PM	11							
104	4/14/2023	11:30 PM	9							
105	4/14/2023	11:45 PM	6							
106	4/15/2023	12:00 AM	6							
107	4/15/2023	12:15 AM	11							
108	4/15/2023	12:30 AM	7							
109	4/15/2023	12:45 AM	4							
110	4/15/2023	01:00 AM	2							
111	4/15/2023	01:15 AM	2							
112	4/15/2023	01:30 AM	3							
113	4/15/2023	01:45 AM	3							
114	4/15/2023	02:00 AM	4							
115	4/15/2023	02:15 AM	4							
116	4/15/2023	02:30 AM	2							
117	4/15/2023	02:45 AM	4							
118	4/15/2023	03:00 AM	1							
119	4/15/2023	03:15 AM	2							
120	4/15/2023	03:30 AM	1							
121	4/15/2023	03:45 AM	0							
122	4/15/2023	04:00 AM	0							
123	4/15/2023	04:15 AM	3							
124	4/15/2023	04:30 AM	2							
125	4/15/2023	04:45 AM	2							
126	4/15/2023	05:00 AM	1							
127	4/15/2023	05:15 AM	2							
128	4/15/2023	05:30 AM	8							
129	4/15/2023	05:45 AM	3							
130	4/15/2023	06:00 AM	4							
131	4/15/2023	06:15 AM	6							
132	4/15/2023	06:30 AM	6							
133	4/15/2023	06:45 AM	11							
134	4/15/2023	07:00 AM	21							
135	4/15/2023	07:15 AM	23							
136	4/15/2023	07:30 AM	20							
137	4/15/2023	07:45 AM	22							
138	4/15/2023	08:00 AM	34							
139	4/15/2023	08:15 AM	34							
140	4/15/2023	08:30 AM	43							
141	4/15/2023	08:45 AM	64							
142	4/15/2023	09:00 AM	53							
143	4/15/2023	09:15 AM	57							
144	4/15/2023	09:30 AM	66							
145	4/15/2023	09:45 AM	72							
146	4/15/2023	10:00 AM	77							
147	4/15/2023	10:15 AM	79							
148	4/15/2023	10:30 AM	56							
149	4/15/2023	10:45 AM	79							

	A	B	C	D	E	F	G	H	I	J
150	4/15/2023	11:00 AM	78							
151	4/15/2023	11:15 AM	88							
152	4/15/2023	11:30 AM	95							
153	4/15/2023	11:45 AM	99							
154	4/15/2023	12:00 PM	85							
155	4/15/2023	12:15 PM	94							
156	4/15/2023	12:30 PM	96							
157	4/15/2023	12:45 PM	108							
158	4/15/2023	01:00 PM	82							
159	4/15/2023	01:15 PM	86							
160	4/15/2023	01:30 PM	90							
161	4/15/2023	01:45 PM	101							
162	4/15/2023	02:00 PM	76							
163	4/15/2023	02:15 PM	82							
164	4/15/2023	02:30 PM	85							
165	4/15/2023	02:45 PM	73							
166	4/15/2023	03:00 PM	78							
167	4/15/2023	03:15 PM	87							
168	4/15/2023	03:30 PM	72							
169	4/15/2023	03:45 PM	81							
170	4/15/2023	04:00 PM	69							
171	4/15/2023	04:15 PM	82							
172	4/15/2023	04:30 PM	85							
173	4/15/2023	04:45 PM	73							
174	4/15/2023	05:00 PM	70							
175	4/15/2023	05:15 PM	70							
176	4/15/2023	05:30 PM	57							
177	4/15/2023	05:45 PM	49							
178	4/15/2023	06:00 PM	63							
179	4/15/2023	06:15 PM	67							
180	4/15/2023	06:30 PM	47							
181	4/15/2023	06:45 PM	68							
182	4/15/2023	07:00 PM	59							
183	4/15/2023	07:15 PM	33							
184	4/15/2023	07:30 PM	44							
185	4/15/2023	07:45 PM	50							
186	4/15/2023	08:00 PM	41							
187	4/15/2023	08:15 PM	45							
188	4/15/2023	08:30 PM	35							
189	4/15/2023	08:45 PM	20							
190	4/15/2023	09:00 PM	27							
191	4/15/2023	09:15 PM	30							
192	4/15/2023	09:30 PM	13							
193	4/15/2023	09:45 PM	23							
194	4/15/2023	10:00 PM	29							
195	4/15/2023	10:15 PM	11							
196	4/15/2023	10:30 PM	17							
197	4/15/2023	10:45 PM	6							
198	4/15/2023	11:00 PM	13							
199	4/15/2023	11:15 PM	10							

	A	B	C	D	E	F	G	H	I	J
200	4/15/2023	11:30 PM	11							
201	4/15/2023	11:45 PM	16							
202	4/16/2023	12:00 AM	5							
203	4/16/2023	12:15 AM	2							
204	4/16/2023	12:30 AM	4							
205	4/16/2023	12:45 AM	3							
206	4/16/2023	01:00 AM	4							
207	4/16/2023	01:15 AM	4							
208	4/16/2023	01:30 AM	3							
209	4/16/2023	01:45 AM	3							
210	4/16/2023	02:00 AM	1							
211	4/16/2023	02:15 AM	4							
212	4/16/2023	02:30 AM	2							
213	4/16/2023	02:45 AM	1							
214	4/16/2023	03:00 AM	0							
215	4/16/2023	03:15 AM	1							
216	4/16/2023	03:30 AM	4							
217	4/16/2023	03:45 AM	0							
218	4/16/2023	04:00 AM	1							
219	4/16/2023	04:15 AM	1							
220	4/16/2023	04:30 AM	0							
221	4/16/2023	04:45 AM	2							
222	4/16/2023	05:00 AM	2							
223	4/16/2023	05:15 AM	2							
224	4/16/2023	05:30 AM	4							
225	4/16/2023	05:45 AM	3							
226	4/16/2023	06:00 AM	5							
227	4/16/2023	06:15 AM	5							
228	4/16/2023	06:30 AM	8							
229	4/16/2023	06:45 AM	13							
230	4/16/2023	07:00 AM	7							
231	4/16/2023	07:15 AM	19							
232	4/16/2023	07:30 AM	17							
233	4/16/2023	07:45 AM	17							
234	4/16/2023	08:00 AM	23							
235	4/16/2023	08:15 AM	30							
236	4/16/2023	08:30 AM	23							
237	4/16/2023	08:45 AM	45							
238	4/16/2023	09:00 AM	30							
239	4/16/2023	09:15 AM	33							
240	4/16/2023	09:30 AM	45							
241	4/16/2023	09:45 AM	49							
242	4/16/2023	10:00 AM	54							
243	4/16/2023	10:15 AM	58							
244	4/16/2023	10:30 AM	61							
245	4/16/2023	10:45 AM	37							
246	4/16/2023	11:00 AM	50							
247	4/16/2023	11:15 AM	62							
248	4/16/2023	11:30 AM	77							
249	4/16/2023	11:45 AM	77							

	A	B	C	D	E	F	G	H	I	J
250	4/16/2023	12:00 PM	79							
251	4/16/2023	12:15 PM	75							
252	4/16/2023	12:30 PM	103							
253	4/16/2023	12:45 PM	97							
254	4/16/2023	01:00 PM	81							
255	4/16/2023	01:15 PM	101							
256	4/16/2023	01:30 PM	57							
257	4/16/2023	01:45 PM	78							
258	4/16/2023	02:00 PM	74							
259	4/16/2023	02:15 PM	90							
260	4/16/2023	02:30 PM	76							
261	4/16/2023	02:45 PM	56							
262	4/16/2023	03:00 PM	83							
263	4/16/2023	03:15 PM	67							
264	4/16/2023	03:30 PM	58							
265	4/16/2023	03:45 PM	65							
266	4/16/2023	04:00 PM	53							
267	4/16/2023	04:15 PM	61							
268	4/16/2023	04:30 PM	51							
269	4/16/2023	04:45 PM	65							
270	4/16/2023	05:00 PM	51							
271	4/16/2023	05:15 PM	49							
272	4/16/2023	05:30 PM	66							
273	4/16/2023	05:45 PM	45							
274	4/16/2023	06:00 PM	53							
275	4/16/2023	06:15 PM	39							
276	4/16/2023	06:30 PM	62							
277	4/16/2023	06:45 PM	49							
278	4/16/2023	07:00 PM	43							
279	4/16/2023	07:15 PM	45							
280	4/16/2023	07:30 PM	35							
281	4/16/2023	07:45 PM	36							
282	4/16/2023	08:00 PM	23							
283	4/16/2023	08:15 PM	25							
284	4/16/2023	08:30 PM	30							
285	4/16/2023	08:45 PM	19							
286	4/16/2023	09:00 PM	19							
287	4/16/2023	09:15 PM	14							
288	4/16/2023	09:30 PM	11							
289	4/16/2023	09:45 PM	9							
290	4/16/2023	10:00 PM	10							
291	4/16/2023	10:15 PM	8							
292	4/16/2023	10:30 PM	2							
293	4/16/2023	10:45 PM	4							
294	4/16/2023	11:00 PM	10							
295	4/16/2023	11:15 PM	4							
296	4/16/2023	11:30 PM	6							
297	4/16/2023	11:45 PM	2							
298	4/17/2023	12:00 AM	5							
299	4/17/2023	12:15 AM	1							

	A	B	C	D	E	F	G	H	I	J
300	4/17/2023	12:30 AM	1							
301	4/17/2023	12:45 AM	0							
302	4/17/2023	01:00 AM	2							
303	4/17/2023	01:15 AM	1							
304	4/17/2023	01:30 AM	0							
305	4/17/2023	01:45 AM	0							
306	4/17/2023	02:00 AM	2							
307	4/17/2023	02:15 AM	2							
308	4/17/2023	02:30 AM	1							
309	4/17/2023	02:45 AM	1							
310	4/17/2023	03:00 AM	0							
311	4/17/2023	03:15 AM	0							
312	4/17/2023	03:30 AM	5							
313	4/17/2023	03:45 AM	0							
314	4/17/2023	04:00 AM	1							
315	4/17/2023	04:15 AM	4							
316	4/17/2023	04:30 AM	5							
317	4/17/2023	04:45 AM	4							
318	4/17/2023	05:00 AM	6							
319	4/17/2023	05:15 AM	9							
320	4/17/2023	05:30 AM	19							
321	4/17/2023	05:45 AM	13							
322	4/17/2023	06:00 AM	6							
323	4/17/2023	06:15 AM	21							
324	4/17/2023	06:30 AM	28							
325	4/17/2023	06:45 AM	43							
326	4/17/2023	07:00 AM	50							
327	4/17/2023	07:15 AM	63							
328	4/17/2023	07:30 AM	65							
329	4/17/2023	07:45 AM	50							
330	4/17/2023	08:00 AM	37							
331	4/17/2023	08:15 AM	41							
332	4/17/2023	08:30 AM	42							
333	4/17/2023	08:45 AM	47							
334	4/17/2023	09:00 AM	59							
335	4/17/2023	09:15 AM	50							
336	4/17/2023	09:30 AM	38							
337	4/17/2023	09:45 AM	52							
338	4/17/2023	10:00 AM	41							
339	4/17/2023	10:15 AM	58							
340	4/17/2023	10:30 AM	55							
341	4/17/2023	10:45 AM	71							
342	4/17/2023	11:00 AM	54							
343	4/17/2023	11:15 AM	91							
344	4/17/2023	11:30 AM	85							
345	4/17/2023	11:45 AM	66							
346	4/17/2023	12:00 PM	60							
347	4/17/2023	12:15 PM	62							
348	4/17/2023	12:30 PM	60							
349	4/17/2023	12:45 PM	78							

	A	B	C	D	E	F	G	H	I	J
350	4/17/2023	01:00 PM	63							
351	4/17/2023	01:15 PM	65							
352	4/17/2023	01:30 PM	44							
353	4/17/2023	01:45 PM	62							
354	4/17/2023	02:00 PM	59							
355	4/17/2023	02:15 PM	77							
356	4/17/2023	02:30 PM	69							
357	4/17/2023	02:45 PM	69							
358	4/17/2023	03:00 PM	74							
359	4/17/2023	03:15 PM	94							
360	4/17/2023	03:30 PM	112							
361	4/17/2023	03:45 PM	86							
362	4/17/2023	04:00 PM	97							
363	4/17/2023	04:15 PM	93							
364	4/17/2023	04:30 PM	99							
365	4/17/2023	04:45 PM	113							
366	4/17/2023	05:00 PM	88							
367	4/17/2023	05:15 PM	89							
368	4/17/2023	05:30 PM	84							
369	4/17/2023	05:45 PM	95							
370	4/17/2023	06:00 PM	68							
371	4/17/2023	06:15 PM	69							
372	4/17/2023	06:30 PM	58							
373	4/17/2023	06:45 PM	63							
374	4/17/2023	07:00 PM	54							
375	4/17/2023	07:15 PM	63							
376	4/17/2023	07:30 PM	36							
377	4/17/2023	07:45 PM	35							
378	4/17/2023	08:00 PM	36							
379	4/17/2023	08:15 PM	34							
380	4/17/2023	08:30 PM	31							
381	4/17/2023	08:45 PM	15							
382	4/17/2023	09:00 PM	12							
383	4/17/2023	09:15 PM	10							
384	4/17/2023	09:30 PM	14							
385	4/17/2023	09:45 PM	10							
386	4/17/2023	10:00 PM	7							
387	4/17/2023	10:15 PM	14							
388	4/17/2023	10:30 PM	4							
389	4/17/2023	10:45 PM	12							
390	4/17/2023	11:00 PM	19							
391	4/17/2023	11:15 PM	10							
392	4/17/2023	11:30 PM	3							
393	4/17/2023	11:45 PM	2							
394	4/18/2023	12:00 AM	4							
395	4/18/2023	12:15 AM	3							
396	4/18/2023	12:30 AM	3							
397	4/18/2023	12:45 AM	1							
398	4/18/2023	01:00 AM	3							
399	4/18/2023	01:15 AM	2							

	A	B	C	D	E	F	G	H	I	J
400	4/18/2023	01:30 AM	0							
401	4/18/2023	01:45 AM	1							
402	4/18/2023	02:00 AM	0							
403	4/18/2023	02:15 AM	4							
404	4/18/2023	02:30 AM	0							
405	4/18/2023	02:45 AM	1							
406	4/18/2023	03:00 AM	1							
407	4/18/2023	03:15 AM	0							
408	4/18/2023	03:30 AM	0							
409	4/18/2023	03:45 AM	0							
410	4/18/2023	04:00 AM	4							
411	4/18/2023	04:15 AM	5							
412	4/18/2023	04:30 AM	1							
413	4/18/2023	04:45 AM	6							
414	4/18/2023	05:00 AM	12							
415	4/18/2023	05:15 AM	11							
416	4/18/2023	05:30 AM	18							
417	4/18/2023	05:45 AM	13							
418	4/18/2023	06:00 AM	19							
419	4/18/2023	06:15 AM	17							
420	4/18/2023	06:30 AM	28							
421	4/18/2023	06:45 AM	44							
422	4/18/2023	07:00 AM	58							
423	4/18/2023	07:15 AM	72							
424	4/18/2023	07:30 AM	60							
425	4/18/2023	07:45 AM	55							
426	4/18/2023	08:00 AM	42							
427	4/18/2023	08:15 AM	49							
428	4/18/2023	08:30 AM	42							
429	4/18/2023	08:45 AM	55							
430	4/18/2023	09:00 AM	69							
431	4/18/2023	09:15 AM	41							
432	4/18/2023	09:30 AM	46							
433	4/18/2023	09:45 AM	56							
434	4/18/2023	10:00 AM	59							
435	4/18/2023	10:15 AM	56							
436	4/18/2023	10:30 AM	55							
437	4/18/2023	10:45 AM	52							
438	4/18/2023	11:00 AM	58							
439	4/18/2023	11:15 AM	65							
440	4/18/2023	11:30 AM	90							
441	4/18/2023	11:45 AM	68							
442	4/18/2023	12:00 PM	81							
443	4/18/2023	12:15 PM	71							
444	4/18/2023	12:30 PM	84							
445	4/18/2023	12:45 PM	72							
446	4/18/2023	01:00 PM	79							
447	4/18/2023	01:15 PM	83							
448	4/18/2023	01:30 PM	58							
449	4/18/2023	01:45 PM	70							

	A	B	C	D	E	F	G	H	I	J
450	4/18/2023	02:00 PM	53							
451	4/18/2023	02:15 PM	68							
452	4/18/2023	02:30 PM	65							
453	4/18/2023	02:45 PM	64							
454	4/18/2023	03:00 PM	76							
455	4/18/2023	03:15 PM	80							
456	4/18/2023	03:30 PM	89							
457	4/18/2023	03:45 PM	88							
458	4/18/2023	04:00 PM	90							
459	4/18/2023	04:15 PM	99							
460	4/18/2023	04:30 PM	102							
461	4/18/2023	04:45 PM	122							
462	4/18/2023	05:00 PM	100							
463	4/18/2023	05:15 PM	98							
464	4/18/2023	05:30 PM	91							
465	4/18/2023	05:45 PM	72							
466	4/18/2023	06:00 PM	69							
467	4/18/2023	06:15 PM	70							
468	4/18/2023	06:30 PM	63							
469	4/18/2023	06:45 PM	50							
470	4/18/2023	07:00 PM	42							
471	4/18/2023	07:15 PM	62							
472	4/18/2023	07:30 PM	56							
473	4/18/2023	07:45 PM	69							
474	4/18/2023	08:00 PM	54							
475	4/18/2023	08:15 PM	48							
476	4/18/2023	08:30 PM	38							
477	4/18/2023	08:45 PM	38							
478	4/18/2023	09:00 PM	23							
479	4/18/2023	09:15 PM	25							
480	4/18/2023	09:30 PM	21							
481	4/18/2023	09:45 PM	18							
482	4/18/2023	10:00 PM	15							
483	4/18/2023	10:15 PM	17							
484	4/18/2023	10:30 PM	19							
485	4/18/2023	10:45 PM	6							
486	4/18/2023	11:00 PM	13							
487	4/18/2023	11:15 PM	10							
488	4/18/2023	11:30 PM	4							
489	4/18/2023	11:45 PM	7							
490	4/19/2023	12:00 AM	4							
491	4/19/2023	12:15 AM	1							
492	4/19/2023	12:30 AM	4							
493	4/19/2023	12:45 AM	3							
494	4/19/2023	01:00 AM	1							
495	4/19/2023	01:15 AM	1							
496	4/19/2023	01:30 AM	0							
497	4/19/2023	01:45 AM	0							
498	4/19/2023	02:00 AM	0							
499	4/19/2023	02:15 AM	3							

	A	B	C	D	E	F	G	H	I	J
500	4/19/2023	02:30 AM	1							
501	4/19/2023	02:45 AM	0							
502	4/19/2023	03:00 AM	1							
503	4/19/2023	03:15 AM	0							
504	4/19/2023	03:30 AM	0							
505	4/19/2023	03:45 AM	2							
506	4/19/2023	04:00 AM	6							
507	4/19/2023	04:15 AM	2							
508	4/19/2023	04:30 AM	2							
509	4/19/2023	04:45 AM	11							
510	4/19/2023	05:00 AM	6							
511	4/19/2023	05:15 AM	11							
512	4/19/2023	05:30 AM	12							
513	4/19/2023	05:45 AM	8							
514	4/19/2023	06:00 AM	14							
515	4/19/2023	06:15 AM	30							
516	4/19/2023	06:30 AM	34							
517	4/19/2023	06:45 AM	44							
518	4/19/2023	07:00 AM	53							
519	4/19/2023	07:15 AM	54							
520	4/19/2023	07:30 AM	64							
521	4/19/2023	07:45 AM	51							
522	4/19/2023	08:00 AM	40							
523	4/19/2023	08:15 AM	36							
524	4/19/2023	08:30 AM	45							
525	4/19/2023	08:45 AM	47							
526	4/19/2023	09:00 AM	64							
527	4/19/2023	09:15 AM	51							
528	4/19/2023	09:30 AM	47							
529	4/19/2023	09:45 AM	49							
530	4/19/2023	10:00 AM	48							
531	4/19/2023	10:15 AM	52							
532	4/19/2023	10:30 AM	50							
533	4/19/2023	10:45 AM	37							
534	4/19/2023	11:00 AM	75							
535	4/19/2023	11:15 AM	60							
536	4/19/2023	11:30 AM	74							
537	4/19/2023	11:45 AM	87							
538	4/19/2023	12:00 PM	71							
539	4/19/2023	12:15 PM	58							
540	4/19/2023	12:30 PM	80							
541	4/19/2023	12:45 PM	73							
542	4/19/2023	01:00 PM	82							
543	4/19/2023	01:15 PM	67							
544	4/19/2023	01:30 PM	71							
545	4/19/2023	01:45 PM	59							
546	4/19/2023	02:00 PM	74							
547	4/19/2023	02:15 PM	77							
548	4/19/2023	02:30 PM	78							
549	4/19/2023	02:45 PM	66							

	A	B	C	D	E	F	G	H	I	J
550	4/19/2023	03:00 PM	68							
551	4/19/2023	03:15 PM	93							
552	4/19/2023	03:30 PM	105							
553	4/19/2023	03:45 PM	96							
554	4/19/2023	04:00 PM	92							
555	4/19/2023	04:15 PM	83							
556	4/19/2023	04:30 PM	101							
557	4/19/2023	04:45 PM	92							
558	4/19/2023	05:00 PM	99							
559	4/19/2023	05:15 PM	96							
560	4/19/2023	05:30 PM	73							
561	4/19/2023	05:45 PM	83							
562	4/19/2023	06:00 PM	62							
563	4/19/2023	06:15 PM	82							
564	4/19/2023	06:30 PM	86							
565	4/19/2023	06:45 PM	56							
566	4/19/2023	07:00 PM	68							
567	4/19/2023	07:15 PM	63							
568	4/19/2023	07:30 PM	42							
569	4/19/2023	07:45 PM	57							
570	4/19/2023	08:00 PM	52							
571	4/19/2023	08:15 PM	57							
572	4/19/2023	08:30 PM	33							
573	4/19/2023	08:45 PM	35							
574	4/19/2023	09:00 PM	32							
575	4/19/2023	09:15 PM	39							
576	4/19/2023	09:30 PM	19							
577	4/19/2023	09:45 PM	19							
578	4/19/2023	10:00 PM	15							
579	4/19/2023	10:15 PM	12							
580	4/19/2023	10:30 PM	11							
581	4/19/2023	10:45 PM	16							
582	4/19/2023	11:00 PM	13							
583	4/19/2023	11:15 PM	6							
584	4/19/2023	11:30 PM	5							
585	4/19/2023	11:45 PM	6							
586	4/20/2023	12:00 AM	5							
587	4/20/2023	12:15 AM	6							
588	4/20/2023	12:30 AM	4							
589	4/20/2023	12:45 AM	4							
590	4/20/2023	01:00 AM	2							
591	4/20/2023	01:15 AM	1							
592	4/20/2023	01:30 AM	5							
593	4/20/2023	01:45 AM	0							
594	4/20/2023	02:00 AM	2							
595	4/20/2023	02:15 AM	4							
596	4/20/2023	02:30 AM	2							
597	4/20/2023	02:45 AM	2							
598	4/20/2023	03:00 AM	1							
599	4/20/2023	03:15 AM	0							

	A	B	C	D	E	F	G	H	I	J
600	4/20/2023	03:30 AM	0							
601	4/20/2023	03:45 AM	0							
602	4/20/2023	04:00 AM	2							
603	4/20/2023	04:15 AM	3							
604	4/20/2023	04:30 AM	6							
605	4/20/2023	04:45 AM	4							
606	4/20/2023	05:00 AM	11							
607	4/20/2023	05:15 AM	8							
608	4/20/2023	05:30 AM	17							
609	4/20/2023	05:45 AM	15							
610	4/20/2023	06:00 AM	14							
611	4/20/2023	06:15 AM	34							
612	4/20/2023	06:30 AM	26							
613	4/20/2023	06:45 AM	49							
614	4/20/2023	07:00 AM	58							
615	4/20/2023	07:15 AM	58							
616	4/20/2023	07:30 AM	47							
617	4/20/2023	07:45 AM	46							
618	4/20/2023	08:00 AM	40							
619	4/20/2023	08:15 AM	40							
620	4/20/2023	08:30 AM	46							
621	4/20/2023	08:45 AM	47							
622	4/20/2023	09:00 AM	51							
623	4/20/2023	09:15 AM	45							
624	4/20/2023	09:30 AM	44							
625	4/20/2023	09:45 AM	39							
626	4/20/2023	10:00 AM	46							
627	4/20/2023	10:15 AM	52							
628	4/20/2023	10:30 AM	45							
629	4/20/2023	10:45 AM	61							
630	4/20/2023	11:00 AM	45							
631	4/20/2023	11:15 AM	53							
632	4/20/2023	11:30 AM	74							
633	4/20/2023	11:45 AM	64							
634	4/20/2023	12:00 PM	69							
635	4/20/2023	12:15 PM	68							
636	4/20/2023	12:30 PM	69							
637	4/20/2023	12:45 PM	68							
638	4/20/2023	01:00 PM	64							
639	4/20/2023	01:15 PM	75							
640	4/20/2023	01:30 PM	63							
641	4/20/2023	01:45 PM	62							
642	4/20/2023	02:00 PM	67							
643	4/20/2023	02:15 PM	70							
644	4/20/2023	02:30 PM	81							
645	4/20/2023	02:45 PM	86							
646	4/20/2023	03:00 PM	70							
647	4/20/2023	03:15 PM	77							
648	4/20/2023	03:30 PM	112							
649	4/20/2023	03:45 PM	104							

	A	B	C	D	E	F	G	H	I	J
650	4/20/2023	04:00 PM	133							
651	4/20/2023	04:15 PM	100							
652	4/20/2023	04:30 PM	94							
653	4/20/2023	04:45 PM	114							
654	4/20/2023	05:00 PM	111							
655	4/20/2023	05:15 PM	117							
656	4/20/2023	05:30 PM	106							
657	4/20/2023	05:45 PM	95							
658	4/20/2023	06:00 PM	70							
659	4/20/2023	06:15 PM	75							
660	4/20/2023	06:30 PM	97							
661	4/20/2023	06:45 PM	64							
662	4/20/2023	07:00 PM	64							
663	4/20/2023	07:15 PM	60							
664	4/20/2023	07:30 PM	55							
665	4/20/2023	07:45 PM	57							
666	4/20/2023	08:00 PM	46							
667	4/20/2023	08:15 PM	32							
668	4/20/2023	08:30 PM	34							
669	4/20/2023	08:45 PM	31							
670	4/20/2023	09:00 PM	28							
671	4/20/2023	09:15 PM	30							
672	4/20/2023	09:30 PM	15							
673	4/20/2023	09:45 PM	15							
674	4/20/2023	10:00 PM	17							
675	4/20/2023	10:15 PM	12							
676	4/20/2023	10:30 PM	7							
677	4/20/2023	10:45 PM	2							
678	4/20/2023	11:00 PM	11							
679	4/20/2023	11:15 PM	11							
680	4/20/2023	11:30 PM	8							
681	4/20/2023	11:45 PM	11							

	A	B	C	D	E	F	G	H	I	J
1										
2	File Name: C:\Users\barri\OneDrive\Documents\TDB\WSP\SYRACUSE\DATA\BATCH 4\SYRACUSE BATCH 4 ATRs\ATR 1191 SB.tf2									
3	Start Date: 4/14/2023									
4	Start Time: 12:00:00 AM									
5	Location 1: SB US 11									
6	Location 2: at Bartel Rd									
7										
8										
9	Date	Time	SB							
10	4/14/2023	12:00 AM	7							
11	4/14/2023	12:15 AM	12							
12	4/14/2023	12:30 AM	10							
13	4/14/2023	12:45 AM	6							
14	4/14/2023	01:00 AM	4							
15	4/14/2023	01:15 AM	3							
16	4/14/2023	01:30 AM	2							
17	4/14/2023	01:45 AM	2							
18	4/14/2023	02:00 AM	2							
19	4/14/2023	02:15 AM	3							
20	4/14/2023	02:30 AM	6							
21	4/14/2023	02:45 AM	2							
22	4/14/2023	03:00 AM	3							
23	4/14/2023	03:15 AM	2							
24	4/14/2023	03:30 AM	7							
25	4/14/2023	03:45 AM	9							
26	4/14/2023	04:00 AM	6							
27	4/14/2023	04:15 AM	10							
28	4/14/2023	04:30 AM	20							
29	4/14/2023	04:45 AM	12							
30	4/14/2023	05:00 AM	25							
31	4/14/2023	05:15 AM	26							
32	4/14/2023	05:30 AM	33							
33	4/14/2023	05:45 AM	41							
34	4/14/2023	06:00 AM	55							
35	4/14/2023	06:15 AM	67							
36	4/14/2023	06:30 AM	92							
37	4/14/2023	06:45 AM	97							
38	4/14/2023	07:00 AM	105							
39	4/14/2023	07:15 AM	116							
40	4/14/2023	07:30 AM	146							
41	4/14/2023	07:45 AM	170							
42	4/14/2023	08:00 AM	118							
43	4/14/2023	08:15 AM	127							
44	4/14/2023	08:30 AM	128							
45	4/14/2023	08:45 AM	114							
46	4/14/2023	09:00 AM	111							
47	4/14/2023	09:15 AM	119							
48	4/14/2023	09:30 AM	126							
49	4/14/2023	09:45 AM	97							

	A	B	C	D	E	F	G	H	I	J
50	4/14/2023	10:00 AM	111							
51	4/14/2023	10:15 AM	103							
52	4/14/2023	10:30 AM	104							
53	4/14/2023	10:45 AM	94							
54	4/14/2023	11:00 AM	106							
55	4/14/2023	11:15 AM	100							
56	4/14/2023	11:30 AM	104							
57	4/14/2023	11:45 AM	98							
58	4/14/2023	12:00 PM	112							
59	4/14/2023	12:15 PM	127							
60	4/14/2023	12:30 PM	115							
61	4/14/2023	12:45 PM	104							
62	4/14/2023	01:00 PM	141							
63	4/14/2023	01:15 PM	118							
64	4/14/2023	01:30 PM	136							
65	4/14/2023	01:45 PM	117							
66	4/14/2023	02:00 PM	124							
67	4/14/2023	02:15 PM	117							
68	4/14/2023	02:30 PM	107							
69	4/14/2023	02:45 PM	137							
70	4/14/2023	03:00 PM	146							
71	4/14/2023	03:15 PM	109							
72	4/14/2023	03:30 PM	153							
73	4/14/2023	03:45 PM	116							
74	4/14/2023	04:00 PM	149							
75	4/14/2023	04:15 PM	114							
76	4/14/2023	04:30 PM	163							
77	4/14/2023	04:45 PM	140							
78	4/14/2023	05:00 PM	152							
79	4/14/2023	05:15 PM	131							
80	4/14/2023	05:30 PM	118							
81	4/14/2023	05:45 PM	102							
82	4/14/2023	06:00 PM	131							
83	4/14/2023	06:15 PM	102							
84	4/14/2023	06:30 PM	99							
85	4/14/2023	06:45 PM	77							
86	4/14/2023	07:00 PM	83							
87	4/14/2023	07:15 PM	98							
88	4/14/2023	07:30 PM	87							
89	4/14/2023	07:45 PM	101							
90	4/14/2023	08:00 PM	89							
91	4/14/2023	08:15 PM	55							
92	4/14/2023	08:30 PM	47							
93	4/14/2023	08:45 PM	43							
94	4/14/2023	09:00 PM	46							
95	4/14/2023	09:15 PM	43							
96	4/14/2023	09:30 PM	44							
97	4/14/2023	09:45 PM	41							
98	4/14/2023	10:00 PM	37							
99	4/14/2023	10:15 PM	37							

	A	B	C	D	E	F	G	H	I	J
100	4/14/2023	10:30 PM	20							
101	4/14/2023	10:45 PM	35							
102	4/14/2023	11:00 PM	28							
103	4/14/2023	11:15 PM	23							
104	4/14/2023	11:30 PM	19							
105	4/14/2023	11:45 PM	7							
106	4/15/2023	12:00 AM	22							
107	4/15/2023	12:15 AM	15							
108	4/15/2023	12:30 AM	14							
109	4/15/2023	12:45 AM	8							
110	4/15/2023	01:00 AM	6							
111	4/15/2023	01:15 AM	7							
112	4/15/2023	01:30 AM	11							
113	4/15/2023	01:45 AM	10							
114	4/15/2023	02:00 AM	4							
115	4/15/2023	02:15 AM	9							
116	4/15/2023	02:30 AM	3							
117	4/15/2023	02:45 AM	1							
118	4/15/2023	03:00 AM	1							
119	4/15/2023	03:15 AM	3							
120	4/15/2023	03:30 AM	4							
121	4/15/2023	03:45 AM	8							
122	4/15/2023	04:00 AM	5							
123	4/15/2023	04:15 AM	6							
124	4/15/2023	04:30 AM	10							
125	4/15/2023	04:45 AM	7							
126	4/15/2023	05:00 AM	5							
127	4/15/2023	05:15 AM	8							
128	4/15/2023	05:30 AM	11							
129	4/15/2023	05:45 AM	10							
130	4/15/2023	06:00 AM	25							
131	4/15/2023	06:15 AM	24							
132	4/15/2023	06:30 AM	32							
133	4/15/2023	06:45 AM	35							
134	4/15/2023	07:00 AM	37							
135	4/15/2023	07:15 AM	30							
136	4/15/2023	07:30 AM	52							
137	4/15/2023	07:45 AM	52							
138	4/15/2023	08:00 AM	63							
139	4/15/2023	08:15 AM	79							
140	4/15/2023	08:30 AM	93							
141	4/15/2023	08:45 AM	76							
142	4/15/2023	09:00 AM	81							
143	4/15/2023	09:15 AM	95							
144	4/15/2023	09:30 AM	85							
145	4/15/2023	09:45 AM	97							
146	4/15/2023	10:00 AM	123							
147	4/15/2023	10:15 AM	112							
148	4/15/2023	10:30 AM	101							
149	4/15/2023	10:45 AM	120							

	A	B	C	D	E	F	G	H	I	J
150	4/15/2023	11:00 AM	120							
151	4/15/2023	11:15 AM	99							
152	4/15/2023	11:30 AM	104							
153	4/15/2023	11:45 AM	129							
154	4/15/2023	12:00 PM	104							
155	4/15/2023	12:15 PM	128							
156	4/15/2023	12:30 PM	117							
157	4/15/2023	12:45 PM	91							
158	4/15/2023	01:00 PM	113							
159	4/15/2023	01:15 PM	114							
160	4/15/2023	01:30 PM	105							
161	4/15/2023	01:45 PM	111							
162	4/15/2023	02:00 PM	129							
163	4/15/2023	02:15 PM	98							
164	4/15/2023	02:30 PM	102							
165	4/15/2023	02:45 PM	98							
166	4/15/2023	03:00 PM	92							
167	4/15/2023	03:15 PM	95							
168	4/15/2023	03:30 PM	105							
169	4/15/2023	03:45 PM	94							
170	4/15/2023	04:00 PM	101							
171	4/15/2023	04:15 PM	91							
172	4/15/2023	04:30 PM	110							
173	4/15/2023	04:45 PM	80							
174	4/15/2023	05:00 PM	116							
175	4/15/2023	05:15 PM	73							
176	4/15/2023	05:30 PM	72							
177	4/15/2023	05:45 PM	95							
178	4/15/2023	06:00 PM	85							
179	4/15/2023	06:15 PM	69							
180	4/15/2023	06:30 PM	73							
181	4/15/2023	06:45 PM	95							
182	4/15/2023	07:00 PM	79							
183	4/15/2023	07:15 PM	64							
184	4/15/2023	07:30 PM	64							
185	4/15/2023	07:45 PM	65							
186	4/15/2023	08:00 PM	70							
187	4/15/2023	08:15 PM	51							
188	4/15/2023	08:30 PM	40							
189	4/15/2023	08:45 PM	55							
190	4/15/2023	09:00 PM	51							
191	4/15/2023	09:15 PM	47							
192	4/15/2023	09:30 PM	33							
193	4/15/2023	09:45 PM	27							
194	4/15/2023	10:00 PM	36							
195	4/15/2023	10:15 PM	27							
196	4/15/2023	10:30 PM	17							
197	4/15/2023	10:45 PM	13							
198	4/15/2023	11:00 PM	15							
199	4/15/2023	11:15 PM	15							

	A	B	C	D	E	F	G	H	I	J
200	4/15/2023	11:30 PM	9							
201	4/15/2023	11:45 PM	12							
202	4/16/2023	12:00 AM	8							
203	4/16/2023	12:15 AM	8							
204	4/16/2023	12:30 AM	10							
205	4/16/2023	12:45 AM	7							
206	4/16/2023	01:00 AM	7							
207	4/16/2023	01:15 AM	9							
208	4/16/2023	01:30 AM	7							
209	4/16/2023	01:45 AM	21							
210	4/16/2023	02:00 AM	7							
211	4/16/2023	02:15 AM	8							
212	4/16/2023	02:30 AM	2							
213	4/16/2023	02:45 AM	3							
214	4/16/2023	03:00 AM	3							
215	4/16/2023	03:15 AM	2							
216	4/16/2023	03:30 AM	6							
217	4/16/2023	03:45 AM	3							
218	4/16/2023	04:00 AM	2							
219	4/16/2023	04:15 AM	4							
220	4/16/2023	04:30 AM	3							
221	4/16/2023	04:45 AM	10							
222	4/16/2023	05:00 AM	4							
223	4/16/2023	05:15 AM	5							
224	4/16/2023	05:30 AM	6							
225	4/16/2023	05:45 AM	4							
226	4/16/2023	06:00 AM	10							
227	4/16/2023	06:15 AM	16							
228	4/16/2023	06:30 AM	13							
229	4/16/2023	06:45 AM	24							
230	4/16/2023	07:00 AM	20							
231	4/16/2023	07:15 AM	27							
232	4/16/2023	07:30 AM	43							
233	4/16/2023	07:45 AM	34							
234	4/16/2023	08:00 AM	31							
235	4/16/2023	08:15 AM	52							
236	4/16/2023	08:30 AM	47							
237	4/16/2023	08:45 AM	47							
238	4/16/2023	09:00 AM	68							
239	4/16/2023	09:15 AM	82							
240	4/16/2023	09:30 AM	87							
241	4/16/2023	09:45 AM	65							
242	4/16/2023	10:00 AM	91							
243	4/16/2023	10:15 AM	84							
244	4/16/2023	10:30 AM	87							
245	4/16/2023	10:45 AM	90							
246	4/16/2023	11:00 AM	91							
247	4/16/2023	11:15 AM	93							
248	4/16/2023	11:30 AM	94							
249	4/16/2023	11:45 AM	90							

	A	B	C	D	E	F	G	H	I	J
250	4/16/2023	12:00 PM	84							
251	4/16/2023	12:15 PM	96							
252	4/16/2023	12:30 PM	99							
253	4/16/2023	12:45 PM	94							
254	4/16/2023	01:00 PM	89							
255	4/16/2023	01:15 PM	95							
256	4/16/2023	01:30 PM	114							
257	4/16/2023	01:45 PM	107							
258	4/16/2023	02:00 PM	93							
259	4/16/2023	02:15 PM	96							
260	4/16/2023	02:30 PM	81							
261	4/16/2023	02:45 PM	117							
262	4/16/2023	03:00 PM	119							
263	4/16/2023	03:15 PM	99							
264	4/16/2023	03:30 PM	71							
265	4/16/2023	03:45 PM	107							
266	4/16/2023	04:00 PM	114							
267	4/16/2023	04:15 PM	81							
268	4/16/2023	04:30 PM	89							
269	4/16/2023	04:45 PM	70							
270	4/16/2023	05:00 PM	83							
271	4/16/2023	05:15 PM	60							
272	4/16/2023	05:30 PM	57							
273	4/16/2023	05:45 PM	62							
274	4/16/2023	06:00 PM	66							
275	4/16/2023	06:15 PM	67							
276	4/16/2023	06:30 PM	66							
277	4/16/2023	06:45 PM	59							
278	4/16/2023	07:00 PM	71							
279	4/16/2023	07:15 PM	55							
280	4/16/2023	07:30 PM	61							
281	4/16/2023	07:45 PM	66							
282	4/16/2023	08:00 PM	58							
283	4/16/2023	08:15 PM	43							
284	4/16/2023	08:30 PM	43							
285	4/16/2023	08:45 PM	36							
286	4/16/2023	09:00 PM	19							
287	4/16/2023	09:15 PM	30							
288	4/16/2023	09:30 PM	13							
289	4/16/2023	09:45 PM	14							
290	4/16/2023	10:00 PM	19							
291	4/16/2023	10:15 PM	14							
292	4/16/2023	10:30 PM	8							
293	4/16/2023	10:45 PM	5							
294	4/16/2023	11:00 PM	7							
295	4/16/2023	11:15 PM	2							
296	4/16/2023	11:30 PM	8							
297	4/16/2023	11:45 PM	4							
298	4/17/2023	12:00 AM	5							
299	4/17/2023	12:15 AM	3							

	A	B	C	D	E	F	G	H	I	J
300	4/17/2023	12:30 AM	2							
301	4/17/2023	12:45 AM	2							
302	4/17/2023	01:00 AM	2							
303	4/17/2023	01:15 AM	1							
304	4/17/2023	01:30 AM	1							
305	4/17/2023	01:45 AM	4							
306	4/17/2023	02:00 AM	1							
307	4/17/2023	02:15 AM	1							
308	4/17/2023	02:30 AM	1							
309	4/17/2023	02:45 AM	2							
310	4/17/2023	03:00 AM	2							
311	4/17/2023	03:15 AM	3							
312	4/17/2023	03:30 AM	4							
313	4/17/2023	03:45 AM	4							
314	4/17/2023	04:00 AM	5							
315	4/17/2023	04:15 AM	6							
316	4/17/2023	04:30 AM	27							
317	4/17/2023	04:45 AM	25							
318	4/17/2023	05:00 AM	28							
319	4/17/2023	05:15 AM	33							
320	4/17/2023	05:30 AM	45							
321	4/17/2023	05:45 AM	44							
322	4/17/2023	06:00 AM	55							
323	4/17/2023	06:15 AM	89							
324	4/17/2023	06:30 AM	94							
325	4/17/2023	06:45 AM	112							
326	4/17/2023	07:00 AM	120							
327	4/17/2023	07:15 AM	125							
328	4/17/2023	07:30 AM	185							
329	4/17/2023	07:45 AM	144							
330	4/17/2023	08:00 AM	111							
331	4/17/2023	08:15 AM	93							
332	4/17/2023	08:30 AM	115							
333	4/17/2023	08:45 AM	102							
334	4/17/2023	09:00 AM	86							
335	4/17/2023	09:15 AM	82							
336	4/17/2023	09:30 AM	112							
337	4/17/2023	09:45 AM	68							
338	4/17/2023	10:00 AM	66							
339	4/17/2023	10:15 AM	95							
340	4/17/2023	10:30 AM	96							
341	4/17/2023	10:45 AM	101							
342	4/17/2023	11:00 AM	77							
343	4/17/2023	11:15 AM	93							
344	4/17/2023	11:30 AM	108							
345	4/17/2023	11:45 AM	100							
346	4/17/2023	12:00 PM	110							
347	4/17/2023	12:15 PM	92							
348	4/17/2023	12:30 PM	89							
349	4/17/2023	12:45 PM	72							

	A	B	C	D	E	F	G	H	I	J
350	4/17/2023	01:00 PM	74							
351	4/17/2023	01:15 PM	85							
352	4/17/2023	01:30 PM	99							
353	4/17/2023	01:45 PM	80							
354	4/17/2023	02:00 PM	98							
355	4/17/2023	02:15 PM	108							
356	4/17/2023	02:30 PM	94							
357	4/17/2023	02:45 PM	110							
358	4/17/2023	03:00 PM	111							
359	4/17/2023	03:15 PM	90							
360	4/17/2023	03:30 PM	119							
361	4/17/2023	03:45 PM	80							
362	4/17/2023	04:00 PM	130							
363	4/17/2023	04:15 PM	79							
364	4/17/2023	04:30 PM	107							
365	4/17/2023	04:45 PM	84							
366	4/17/2023	05:00 PM	144							
367	4/17/2023	05:15 PM	91							
368	4/17/2023	05:30 PM	84							
369	4/17/2023	05:45 PM	63							
370	4/17/2023	06:00 PM	64							
371	4/17/2023	06:15 PM	71							
372	4/17/2023	06:30 PM	48							
373	4/17/2023	06:45 PM	64							
374	4/17/2023	07:00 PM	56							
375	4/17/2023	07:15 PM	46							
376	4/17/2023	07:30 PM	47							
377	4/17/2023	07:45 PM	47							
378	4/17/2023	08:00 PM	48							
379	4/17/2023	08:15 PM	34							
380	4/17/2023	08:30 PM	42							
381	4/17/2023	08:45 PM	25							
382	4/17/2023	09:00 PM	31							
383	4/17/2023	09:15 PM	20							
384	4/17/2023	09:30 PM	19							
385	4/17/2023	09:45 PM	14							
386	4/17/2023	10:00 PM	8							
387	4/17/2023	10:15 PM	9							
388	4/17/2023	10:30 PM	11							
389	4/17/2023	10:45 PM	5							
390	4/17/2023	11:00 PM	7							
391	4/17/2023	11:15 PM	3							
392	4/17/2023	11:30 PM	4							
393	4/17/2023	11:45 PM	2							
394	4/18/2023	12:00 AM	1							
395	4/18/2023	12:15 AM	1							
396	4/18/2023	12:30 AM	0							
397	4/18/2023	12:45 AM	1							
398	4/18/2023	01:00 AM	2							
399	4/18/2023	01:15 AM	3							

	A	B	C	D	E	F	G	H	I	J
400	4/18/2023	01:30 AM	1							
401	4/18/2023	01:45 AM	2							
402	4/18/2023	02:00 AM	2							
403	4/18/2023	02:15 AM	3							
404	4/18/2023	02:30 AM	7							
405	4/18/2023	02:45 AM	5							
406	4/18/2023	03:00 AM	2							
407	4/18/2023	03:15 AM	2							
408	4/18/2023	03:30 AM	8							
409	4/18/2023	03:45 AM	5							
410	4/18/2023	04:00 AM	7							
411	4/18/2023	04:15 AM	8							
412	4/18/2023	04:30 AM	20							
413	4/18/2023	04:45 AM	16							
414	4/18/2023	05:00 AM	20							
415	4/18/2023	05:15 AM	25							
416	4/18/2023	05:30 AM	43							
417	4/18/2023	05:45 AM	32							
418	4/18/2023	06:00 AM	56							
419	4/18/2023	06:15 AM	97							
420	4/18/2023	06:30 AM	86							
421	4/18/2023	06:45 AM	102							
422	4/18/2023	07:00 AM	123							
423	4/18/2023	07:15 AM	128							
424	4/18/2023	07:30 AM	156							
425	4/18/2023	07:45 AM	143							
426	4/18/2023	08:00 AM	112							
427	4/18/2023	08:15 AM	141							
428	4/18/2023	08:30 AM	108							
429	4/18/2023	08:45 AM	117							
430	4/18/2023	09:00 AM	95							
431	4/18/2023	09:15 AM	91							
432	4/18/2023	09:30 AM	104							
433	4/18/2023	09:45 AM	96							
434	4/18/2023	10:00 AM	74							
435	4/18/2023	10:15 AM	98							
436	4/18/2023	10:30 AM	97							
437	4/18/2023	10:45 AM	88							
438	4/18/2023	11:00 AM	88							
439	4/18/2023	11:15 AM	98							
440	4/18/2023	11:30 AM	72							
441	4/18/2023	11:45 AM	83							
442	4/18/2023	12:00 PM	105							
443	4/18/2023	12:15 PM	92							
444	4/18/2023	12:30 PM	100							
445	4/18/2023	12:45 PM	89							
446	4/18/2023	01:00 PM	80							
447	4/18/2023	01:15 PM	88							
448	4/18/2023	01:30 PM	82							
449	4/18/2023	01:45 PM	72							

	A	B	C	D	E	F	G	H	I	J
450	4/18/2023	02:00 PM	91							
451	4/18/2023	02:15 PM	71							
452	4/18/2023	02:30 PM	83							
453	4/18/2023	02:45 PM	111							
454	4/18/2023	03:00 PM	110							
455	4/18/2023	03:15 PM	117							
456	4/18/2023	03:30 PM	123							
457	4/18/2023	03:45 PM	95							
458	4/18/2023	04:00 PM	109							
459	4/18/2023	04:15 PM	83							
460	4/18/2023	04:30 PM	113							
461	4/18/2023	04:45 PM	103							
462	4/18/2023	05:00 PM	126							
463	4/18/2023	05:15 PM	118							
464	4/18/2023	05:30 PM	78							
465	4/18/2023	05:45 PM	84							
466	4/18/2023	06:00 PM	68							
467	4/18/2023	06:15 PM	56							
468	4/18/2023	06:30 PM	66							
469	4/18/2023	06:45 PM	52							
470	4/18/2023	07:00 PM	93							
471	4/18/2023	07:15 PM	59							
472	4/18/2023	07:30 PM	60							
473	4/18/2023	07:45 PM	45							
474	4/18/2023	08:00 PM	34							
475	4/18/2023	08:15 PM	33							
476	4/18/2023	08:30 PM	57							
477	4/18/2023	08:45 PM	29							
478	4/18/2023	09:00 PM	32							
479	4/18/2023	09:15 PM	35							
480	4/18/2023	09:30 PM	19							
481	4/18/2023	09:45 PM	12							
482	4/18/2023	10:00 PM	23							
483	4/18/2023	10:15 PM	16							
484	4/18/2023	10:30 PM	6							
485	4/18/2023	10:45 PM	10							
486	4/18/2023	11:00 PM	4							
487	4/18/2023	11:15 PM	10							
488	4/18/2023	11:30 PM	8							
489	4/18/2023	11:45 PM	4							
490	4/19/2023	12:00 AM	4							
491	4/19/2023	12:15 AM	0							
492	4/19/2023	12:30 AM	2							
493	4/19/2023	12:45 AM	2							
494	4/19/2023	01:00 AM	3							
495	4/19/2023	01:15 AM	2							
496	4/19/2023	01:30 AM	1							
497	4/19/2023	01:45 AM	0							
498	4/19/2023	02:00 AM	0							
499	4/19/2023	02:15 AM	2							

	A	B	C	D	E	F	G	H	I	J
500	4/19/2023	02:30 AM	3							
501	4/19/2023	02:45 AM	2							
502	4/19/2023	03:00 AM	7							
503	4/19/2023	03:15 AM	4							
504	4/19/2023	03:30 AM	3							
505	4/19/2023	03:45 AM	2							
506	4/19/2023	04:00 AM	8							
507	4/19/2023	04:15 AM	10							
508	4/19/2023	04:30 AM	20							
509	4/19/2023	04:45 AM	13							
510	4/19/2023	05:00 AM	23							
511	4/19/2023	05:15 AM	30							
512	4/19/2023	05:30 AM	46							
513	4/19/2023	05:45 AM	28							
514	4/19/2023	06:00 AM	59							
515	4/19/2023	06:15 AM	81							
516	4/19/2023	06:30 AM	80							
517	4/19/2023	06:45 AM	96							
518	4/19/2023	07:00 AM	99							
519	4/19/2023	07:15 AM	133							
520	4/19/2023	07:30 AM	158							
521	4/19/2023	07:45 AM	164							
522	4/19/2023	08:00 AM	119							
523	4/19/2023	08:15 AM	112							
524	4/19/2023	08:30 AM	109							
525	4/19/2023	08:45 AM	119							
526	4/19/2023	09:00 AM	99							
527	4/19/2023	09:15 AM	93							
528	4/19/2023	09:30 AM	105							
529	4/19/2023	09:45 AM	96							
530	4/19/2023	10:00 AM	77							
531	4/19/2023	10:15 AM	98							
532	4/19/2023	10:30 AM	90							
533	4/19/2023	10:45 AM	83							
534	4/19/2023	11:00 AM	74							
535	4/19/2023	11:15 AM	82							
536	4/19/2023	11:30 AM	93							
537	4/19/2023	11:45 AM	87							
538	4/19/2023	12:00 PM	120							
539	4/19/2023	12:15 PM	84							
540	4/19/2023	12:30 PM	67							
541	4/19/2023	12:45 PM	103							
542	4/19/2023	01:00 PM	107							
543	4/19/2023	01:15 PM	75							
544	4/19/2023	01:30 PM	94							
545	4/19/2023	01:45 PM	88							
546	4/19/2023	02:00 PM	82							
547	4/19/2023	02:15 PM	95							
548	4/19/2023	02:30 PM	80							
549	4/19/2023	02:45 PM	134							

	A	B	C	D	E	F	G	H	I	J
550	4/19/2023	03:00 PM	133							
551	4/19/2023	03:15 PM	86							
552	4/19/2023	03:30 PM	116							
553	4/19/2023	03:45 PM	130							
554	4/19/2023	04:00 PM	112							
555	4/19/2023	04:15 PM	100							
556	4/19/2023	04:30 PM	129							
557	4/19/2023	04:45 PM	101							
558	4/19/2023	05:00 PM	128							
559	4/19/2023	05:15 PM	117							
560	4/19/2023	05:30 PM	86							
561	4/19/2023	05:45 PM	89							
562	4/19/2023	06:00 PM	67							
563	4/19/2023	06:15 PM	76							
564	4/19/2023	06:30 PM	78							
565	4/19/2023	06:45 PM	57							
566	4/19/2023	07:00 PM	60							
567	4/19/2023	07:15 PM	48							
568	4/19/2023	07:30 PM	48							
569	4/19/2023	07:45 PM	30							
570	4/19/2023	08:00 PM	36							
571	4/19/2023	08:15 PM	35							
572	4/19/2023	08:30 PM	35							
573	4/19/2023	08:45 PM	20							
574	4/19/2023	09:00 PM	19							
575	4/19/2023	09:15 PM	20							
576	4/19/2023	09:30 PM	20							
577	4/19/2023	09:45 PM	22							
578	4/19/2023	10:00 PM	24							
579	4/19/2023	10:15 PM	13							
580	4/19/2023	10:30 PM	9							
581	4/19/2023	10:45 PM	5							
582	4/19/2023	11:00 PM	7							
583	4/19/2023	11:15 PM	2							
584	4/19/2023	11:30 PM	7							
585	4/19/2023	11:45 PM	4							
586	4/20/2023	12:00 AM	3							
587	4/20/2023	12:15 AM	4							
588	4/20/2023	12:30 AM	1							
589	4/20/2023	12:45 AM	1							
590	4/20/2023	01:00 AM	0							
591	4/20/2023	01:15 AM	1							
592	4/20/2023	01:30 AM	2							
593	4/20/2023	01:45 AM	1							
594	4/20/2023	02:00 AM	2							
595	4/20/2023	02:15 AM	4							
596	4/20/2023	02:30 AM	6							
597	4/20/2023	02:45 AM	1							
598	4/20/2023	03:00 AM	4							
599	4/20/2023	03:15 AM	2							

	A	B	C	D	E	F	G	H	I	J
600	4/20/2023	03:30 AM	6							
601	4/20/2023	03:45 AM	5							
602	4/20/2023	04:00 AM	8							
603	4/20/2023	04:15 AM	9							
604	4/20/2023	04:30 AM	21							
605	4/20/2023	04:45 AM	20							
606	4/20/2023	05:00 AM	24							
607	4/20/2023	05:15 AM	23							
608	4/20/2023	05:30 AM	35							
609	4/20/2023	05:45 AM	30							
610	4/20/2023	06:00 AM	58							
611	4/20/2023	06:15 AM	79							
612	4/20/2023	06:30 AM	80							
613	4/20/2023	06:45 AM	115							
614	4/20/2023	07:00 AM	110							
615	4/20/2023	07:15 AM	128							
616	4/20/2023	07:30 AM	182							
617	4/20/2023	07:45 AM	167							
618	4/20/2023	08:00 AM	126							
619	4/20/2023	08:15 AM	95							
620	4/20/2023	08:30 AM	100							
621	4/20/2023	08:45 AM	124							
622	4/20/2023	09:00 AM	100							
623	4/20/2023	09:15 AM	98							
624	4/20/2023	09:30 AM	94							
625	4/20/2023	09:45 AM	96							
626	4/20/2023	10:00 AM	96							
627	4/20/2023	10:15 AM	79							
628	4/20/2023	10:30 AM	79							
629	4/20/2023	10:45 AM	67							
630	4/20/2023	11:00 AM	82							
631	4/20/2023	11:15 AM	78							
632	4/20/2023	11:30 AM	75							
633	4/20/2023	11:45 AM	110							
634	4/20/2023	12:00 PM	114							
635	4/20/2023	12:15 PM	95							
636	4/20/2023	12:30 PM	100							
637	4/20/2023	12:45 PM	102							
638	4/20/2023	01:00 PM	74							
639	4/20/2023	01:15 PM	100							
640	4/20/2023	01:30 PM	105							
641	4/20/2023	01:45 PM	111							
642	4/20/2023	02:00 PM	88							
643	4/20/2023	02:15 PM	87							
644	4/20/2023	02:30 PM	119							
645	4/20/2023	02:45 PM	132							
646	4/20/2023	03:00 PM	135							
647	4/20/2023	03:15 PM	129							
648	4/20/2023	03:30 PM	137							
649	4/20/2023	03:45 PM	98							

	A	B	C	D	E	F	G	H	I	J
650	4/20/2023	04:00 PM	102							
651	4/20/2023	04:15 PM	108							
652	4/20/2023	04:30 PM	121							
653	4/20/2023	04:45 PM	98							
654	4/20/2023	05:00 PM	141							
655	4/20/2023	05:15 PM	103							
656	4/20/2023	05:30 PM	92							
657	4/20/2023	05:45 PM	93							
658	4/20/2023	06:00 PM	94							
659	4/20/2023	06:15 PM	73							
660	4/20/2023	06:30 PM	69							
661	4/20/2023	06:45 PM	71							
662	4/20/2023	07:00 PM	74							
663	4/20/2023	07:15 PM	95							
664	4/20/2023	07:30 PM	68							
665	4/20/2023	07:45 PM	63							
666	4/20/2023	08:00 PM	58							
667	4/20/2023	08:15 PM	45							
668	4/20/2023	08:30 PM	51							
669	4/20/2023	08:45 PM	49							
670	4/20/2023	09:00 PM	37							
671	4/20/2023	09:15 PM	44							
672	4/20/2023	09:30 PM	31							
673	4/20/2023	09:45 PM	31							
674	4/20/2023	10:00 PM	18							
675	4/20/2023	10:15 PM	12							
676	4/20/2023	10:30 PM	7							
677	4/20/2023	10:45 PM	12							
678	4/20/2023	11:00 PM	13							
679	4/20/2023	11:15 PM	10							
680	4/20/2023	11:30 PM	7							
681	4/20/2023	11:45 PM	8							

	A	B	C	D	E	F	G	H	I	J
1										
2	File Name: C:\Users\barri\OneDrive\Documents\TDBWSP\SYRACUSE\NYSTA DATA\LIST 2\SYRACUSE NYSTA-ONONDAGA LIST2\ATR 1192.tf2									
3	Start Date: 5/10/2023									
4	Start Time: 12:00:00 AM									
5	Location 1: WB Bartel Rd									
6	Location 2: at US 11									
7										
8										
9	Date	Time	EB							
10	5/10/2023	12:00 AM	9							
11	5/10/2023	12:15 AM	6							
12	5/10/2023	12:30 AM	6							
13	5/10/2023	12:45 AM	2							
14	5/10/2023	01:00 AM	1							
15	5/10/2023	01:15 AM	2							
16	5/10/2023	01:30 AM	3							
17	5/10/2023	01:45 AM	7							
18	5/10/2023	02:00 AM	1							
19	5/10/2023	02:15 AM	3							
20	5/10/2023	02:30 AM	2							
21	5/10/2023	02:45 AM	0							
22	5/10/2023	03:00 AM	1							
23	5/10/2023	03:15 AM	5							
24	5/10/2023	03:30 AM	2							
25	5/10/2023	03:45 AM	1							
26	5/10/2023	04:00 AM	2							
27	5/10/2023	04:15 AM	4							
28	5/10/2023	04:30 AM	5							
29	5/10/2023	04:45 AM	5							
30	5/10/2023	05:00 AM	12							
31	5/10/2023	05:15 AM	14							
32	5/10/2023	05:30 AM	15							
33	5/10/2023	05:45 AM	24							
34	5/10/2023	06:00 AM	27							
35	5/10/2023	06:15 AM	24							
36	5/10/2023	06:30 AM	30							
37	5/10/2023	06:45 AM	52							
38	5/10/2023	07:00 AM	54							
39	5/10/2023	07:15 AM	71							
40	5/10/2023	07:30 AM	62							
41	5/10/2023	07:45 AM	79							
42	5/10/2023	08:00 AM	59							
43	5/10/2023	08:15 AM	48							
44	5/10/2023	08:30 AM	58							
45	5/10/2023	08:45 AM	71							
46	5/10/2023	09:00 AM	67							
47	5/10/2023	09:15 AM	71							
48	5/10/2023	09:30 AM	59							
49	5/10/2023	09:45 AM	56							

	A	B	C	D	E	F	G	H	I	J
50	5/10/2023	10:00 AM	58							
51	5/10/2023	10:15 AM	69							
52	5/10/2023	10:30 AM	66							
53	5/10/2023	10:45 AM	74							
54	5/10/2023	11:00 AM	50							
55	5/10/2023	11:15 AM	70							
56	5/10/2023	11:30 AM	78							
57	5/10/2023	11:45 AM	74							
58	5/10/2023	12:00 PM	76							
59	5/10/2023	12:15 PM	71							
60	5/10/2023	12:30 PM	73							
61	5/10/2023	12:45 PM	70							
62	5/10/2023	01:00 PM	68							
63	5/10/2023	01:15 PM	80							
64	5/10/2023	01:30 PM	73							
65	5/10/2023	01:45 PM	81							
66	5/10/2023	02:00 PM	83							
67	5/10/2023	02:15 PM	85							
68	5/10/2023	02:30 PM	75							
69	5/10/2023	02:45 PM	98							
70	5/10/2023	03:00 PM	79							
71	5/10/2023	03:15 PM	93							
72	5/10/2023	03:30 PM	117							
73	5/10/2023	03:45 PM	106							
74	5/10/2023	04:00 PM	131							
75	5/10/2023	04:15 PM	135							
76	5/10/2023	04:30 PM	118							
77	5/10/2023	04:45 PM	140							
78	5/10/2023	05:00 PM	112							
79	5/10/2023	05:15 PM	150							
80	5/10/2023	05:30 PM	115							
81	5/10/2023	05:45 PM	106							
82	5/10/2023	06:00 PM	96							
83	5/10/2023	06:15 PM	83							
84	5/10/2023	06:30 PM	56							
85	5/10/2023	06:45 PM	69							
86	5/10/2023	07:00 PM	59							
87	5/10/2023	07:15 PM	66							
88	5/10/2023	07:30 PM	42							
89	5/10/2023	07:45 PM	61							
90	5/10/2023	08:00 PM	47							
91	5/10/2023	08:15 PM	35							
92	5/10/2023	08:30 PM	34							
93	5/10/2023	08:45 PM	40							
94	5/10/2023	09:00 PM	48							
95	5/10/2023	09:15 PM	28							
96	5/10/2023	09:30 PM	33							
97	5/10/2023	09:45 PM	12							
98	5/10/2023	10:00 PM	15							
99	5/10/2023	10:15 PM	19							

	A	B	C	D	E	F	G	H	I	J
100	5/10/2023	10:30 PM	14							
101	5/10/2023	10:45 PM	11							
102	5/10/2023	11:00 PM	12							
103	5/10/2023	11:15 PM	9							
104	5/10/2023	11:30 PM	2							
105	5/10/2023	11:45 PM	9							
106	5/11/2023	12:00 AM	7							
107	5/11/2023	12:15 AM	8							
108	5/11/2023	12:30 AM	5							
109	5/11/2023	12:45 AM	2							
110	5/11/2023	01:00 AM	3							
111	5/11/2023	01:15 AM	4							
112	5/11/2023	01:30 AM	5							
113	5/11/2023	01:45 AM	3							
114	5/11/2023	02:00 AM	3							
115	5/11/2023	02:15 AM	2							
116	5/11/2023	02:30 AM	1							
117	5/11/2023	02:45 AM	3							
118	5/11/2023	03:00 AM	1							
119	5/11/2023	03:15 AM	1							
120	5/11/2023	03:30 AM	3							
121	5/11/2023	03:45 AM	3							
122	5/11/2023	04:00 AM	5							
123	5/11/2023	04:15 AM	3							
124	5/11/2023	04:30 AM	4							
125	5/11/2023	04:45 AM	10							
126	5/11/2023	05:00 AM	7							
127	5/11/2023	05:15 AM	13							
128	5/11/2023	05:30 AM	20							
129	5/11/2023	05:45 AM	24							
130	5/11/2023	06:00 AM	22							
131	5/11/2023	06:15 AM	39							
132	5/11/2023	06:30 AM	40							
133	5/11/2023	06:45 AM	64							
134	5/11/2023	07:00 AM	52							
135	5/11/2023	07:15 AM	77							
136	5/11/2023	07:30 AM	68							
137	5/11/2023	07:45 AM	69							
138	5/11/2023	08:00 AM	60							
139	5/11/2023	08:15 AM	46							
140	5/11/2023	08:30 AM	57							
141	5/11/2023	08:45 AM	67							
142	5/11/2023	09:00 AM	60							
143	5/11/2023	09:15 AM	71							
144	5/11/2023	09:30 AM	57							
145	5/11/2023	09:45 AM	64							
146	5/11/2023	10:00 AM	52							
147	5/11/2023	10:15 AM	69							
148	5/11/2023	10:30 AM	64							
149	5/11/2023	10:45 AM	79							

	A	B	C	D	E	F	G	H	I	J
150	5/11/2023	11:00 AM	68							
151	5/11/2023	11:15 AM	84							
152	5/11/2023	11:30 AM	69							
153	5/11/2023	11:45 AM	75							
154	5/11/2023	12:00 PM	81							
155	5/11/2023	12:15 PM	87							
156	5/11/2023	12:30 PM	92							
157	5/11/2023	12:45 PM	80							
158	5/11/2023	01:00 PM	88							
159	5/11/2023	01:15 PM	75							
160	5/11/2023	01:30 PM	73							
161	5/11/2023	01:45 PM	88							
162	5/11/2023	02:00 PM	81							
163	5/11/2023	02:15 PM	74							
164	5/11/2023	02:30 PM	89							
165	5/11/2023	02:45 PM	103							
166	5/11/2023	03:00 PM	97							
167	5/11/2023	03:15 PM	107							
168	5/11/2023	03:30 PM	112							
169	5/11/2023	03:45 PM	114							
170	5/11/2023	04:00 PM	122							
171	5/11/2023	04:15 PM	136							
172	5/11/2023	04:30 PM	117							
173	5/11/2023	04:45 PM	146							
174	5/11/2023	05:00 PM	137							
175	5/11/2023	05:15 PM	136							
176	5/11/2023	05:30 PM	119							
177	5/11/2023	05:45 PM	121							
178	5/11/2023	06:00 PM	94							
179	5/11/2023	06:15 PM	82							
180	5/11/2023	06:30 PM	78							
181	5/11/2023	06:45 PM	101							
182	5/11/2023	07:00 PM	61							
183	5/11/2023	07:15 PM	70							
184	5/11/2023	07:30 PM	67							
185	5/11/2023	07:45 PM	52							
186	5/11/2023	08:00 PM	56							
187	5/11/2023	08:15 PM	49							
188	5/11/2023	08:30 PM	60							
189	5/11/2023	08:45 PM	38							
190	5/11/2023	09:00 PM	45							
191	5/11/2023	09:15 PM	20							
192	5/11/2023	09:30 PM	22							
193	5/11/2023	09:45 PM	22							
194	5/11/2023	10:00 PM	18							
195	5/11/2023	10:15 PM	20							
196	5/11/2023	10:30 PM	12							
197	5/11/2023	10:45 PM	12							
198	5/11/2023	11:00 PM	14							
199	5/11/2023	11:15 PM	11							

	A	B	C	D	E	F	G	H	I	J
200	5/11/2023	11:30 PM	15							
201	5/11/2023	11:45 PM	8							
202	5/12/2023	12:00 AM	6							
203	5/12/2023	12:15 AM	9							
204	5/12/2023	12:30 AM	5							
205	5/12/2023	12:45 AM	6							
206	5/12/2023	01:00 AM	1							
207	5/12/2023	01:15 AM	4							
208	5/12/2023	01:30 AM	4							
209	5/12/2023	01:45 AM	4							
210	5/12/2023	02:00 AM	4							
211	5/12/2023	02:15 AM	2							
212	5/12/2023	02:30 AM	3							
213	5/12/2023	02:45 AM	3							
214	5/12/2023	03:00 AM	3							
215	5/12/2023	03:15 AM	3							
216	5/12/2023	03:30 AM	1							
217	5/12/2023	03:45 AM	5							
218	5/12/2023	04:00 AM	9							
219	5/12/2023	04:15 AM	5							
220	5/12/2023	04:30 AM	4							
221	5/12/2023	04:45 AM	11							
222	5/12/2023	05:00 AM	9							
223	5/12/2023	05:15 AM	17							
224	5/12/2023	05:30 AM	11							
225	5/12/2023	05:45 AM	26							
226	5/12/2023	06:00 AM	17							
227	5/12/2023	06:15 AM	18							
228	5/12/2023	06:30 AM	41							
229	5/12/2023	06:45 AM	48							
230	5/12/2023	07:00 AM	60							
231	5/12/2023	07:15 AM	55							
232	5/12/2023	07:30 AM	65							
233	5/12/2023	07:45 AM	68							
234	5/12/2023	08:00 AM	51							
235	5/12/2023	08:15 AM	71							
236	5/12/2023	08:30 AM	73							
237	5/12/2023	08:45 AM	89							
238	5/12/2023	09:00 AM	56							
239	5/12/2023	09:15 AM	64							
240	5/12/2023	09:30 AM	62							
241	5/12/2023	09:45 AM	73							
242	5/12/2023	10:00 AM	66							
243	5/12/2023	10:15 AM	79							
244	5/12/2023	10:30 AM	67							
245	5/12/2023	10:45 AM	81							
246	5/12/2023	11:00 AM	78							
247	5/12/2023	11:15 AM	86							
248	5/12/2023	11:30 AM	97							
249	5/12/2023	11:45 AM	94							

	A	B	C	D	E	F	G	H	I	J
250	5/12/2023	12:00 PM	82							
251	5/12/2023	12:15 PM	110							
252	5/12/2023	12:30 PM	106							
253	5/12/2023	12:45 PM	95							
254	5/12/2023	01:00 PM	95							
255	5/12/2023	01:15 PM	110							
256	5/12/2023	01:30 PM	91							
257	5/12/2023	01:45 PM	93							
258	5/12/2023	02:00 PM	73							
259	5/12/2023	02:15 PM	103							
260	5/12/2023	02:30 PM	93							
261	5/12/2023	02:45 PM	80							
262	5/12/2023	03:00 PM	95							
263	5/12/2023	03:15 PM	109							
264	5/12/2023	03:30 PM	133							
265	5/12/2023	03:45 PM	118							
266	5/12/2023	04:00 PM	109							
267	5/12/2023	04:15 PM	124							
268	5/12/2023	04:30 PM	122							
269	5/12/2023	04:45 PM	132							
270	5/12/2023	05:00 PM	122							
271	5/12/2023	05:15 PM	149							
272	5/12/2023	05:30 PM	129							
273	5/12/2023	05:45 PM	128							
274	5/12/2023	06:00 PM	115							
275	5/12/2023	06:15 PM	119							
276	5/12/2023	06:30 PM	101							
277	5/12/2023	06:45 PM	76							
278	5/12/2023	07:00 PM	74							
279	5/12/2023	07:15 PM	67							
280	5/12/2023	07:30 PM	56							
281	5/12/2023	07:45 PM	68							
282	5/12/2023	08:00 PM	75							
283	5/12/2023	08:15 PM	75							
284	5/12/2023	08:30 PM	51							
285	5/12/2023	08:45 PM	49							
286	5/12/2023	09:00 PM	39							
287	5/12/2023	09:15 PM	48							
288	5/12/2023	09:30 PM	34							
289	5/12/2023	09:45 PM	37							
290	5/12/2023	10:00 PM	27							
291	5/12/2023	10:15 PM	27							
292	5/12/2023	10:30 PM	29							
293	5/12/2023	10:45 PM	19							
294	5/12/2023	11:00 PM	18							
295	5/12/2023	11:15 PM	18							
296	5/12/2023	11:30 PM	19							
297	5/12/2023	11:45 PM	12							
298	5/13/2023	12:00 AM	13							
299	5/13/2023	12:15 AM	7							

	A	B	C	D	E	F	G	H	I	J
300	5/13/2023	12:30 AM	13							
301	5/13/2023	12:45 AM	8							
302	5/13/2023	01:00 AM	8							
303	5/13/2023	01:15 AM	3							
304	5/13/2023	01:30 AM	4							
305	5/13/2023	01:45 AM	6							
306	5/13/2023	02:00 AM	1							
307	5/13/2023	02:15 AM	2							
308	5/13/2023	02:30 AM	2							
309	5/13/2023	02:45 AM	4							
310	5/13/2023	03:00 AM	3							
311	5/13/2023	03:15 AM	0							
312	5/13/2023	03:30 AM	3							
313	5/13/2023	03:45 AM	3							
314	5/13/2023	04:00 AM	2							
315	5/13/2023	04:15 AM	5							
316	5/13/2023	04:30 AM	4							
317	5/13/2023	04:45 AM	6							
318	5/13/2023	05:00 AM	3							
319	5/13/2023	05:15 AM	13							
320	5/13/2023	05:30 AM	11							
321	5/13/2023	05:45 AM	9							
322	5/13/2023	06:00 AM	11							
323	5/13/2023	06:15 AM	9							
324	5/13/2023	06:30 AM	21							
325	5/13/2023	06:45 AM	25							
326	5/13/2023	07:00 AM	19							
327	5/13/2023	07:15 AM	26							
328	5/13/2023	07:30 AM	34							
329	5/13/2023	07:45 AM	57							
330	5/13/2023	08:00 AM	51							
331	5/13/2023	08:15 AM	69							
332	5/13/2023	08:30 AM	63							
333	5/13/2023	08:45 AM	95							
334	5/13/2023	09:00 AM	59							
335	5/13/2023	09:15 AM	79							
336	5/13/2023	09:30 AM	84							
337	5/13/2023	09:45 AM	78							
338	5/13/2023	10:00 AM	80							
339	5/13/2023	10:15 AM	75							
340	5/13/2023	10:30 AM	80							
341	5/13/2023	10:45 AM	95							
342	5/13/2023	11:00 AM	88							
343	5/13/2023	11:15 AM	100							
344	5/13/2023	11:30 AM	106							
345	5/13/2023	11:45 AM	82							
346	5/13/2023	12:00 PM	99							
347	5/13/2023	12:15 PM	87							
348	5/13/2023	12:30 PM	82							
349	5/13/2023	12:45 PM	90							

	A	B	C	D	E	F	G	H	I	J
350	5/13/2023	01:00 PM	91							
351	5/13/2023	01:15 PM	110							
352	5/13/2023	01:30 PM	78							
353	5/13/2023	01:45 PM	91							
354	5/13/2023	02:00 PM	84							
355	5/13/2023	02:15 PM	93							
356	5/13/2023	02:30 PM	77							
357	5/13/2023	02:45 PM	73							
358	5/13/2023	03:00 PM	71							
359	5/13/2023	03:15 PM	75							
360	5/13/2023	03:30 PM	85							
361	5/13/2023	03:45 PM	90							
362	5/13/2023	04:00 PM	82							
363	5/13/2023	04:15 PM	62							
364	5/13/2023	04:30 PM	67							
365	5/13/2023	04:45 PM	66							
366	5/13/2023	05:00 PM	78							
367	5/13/2023	05:15 PM	89							
368	5/13/2023	05:30 PM	86							
369	5/13/2023	05:45 PM	77							
370	5/13/2023	06:00 PM	67							
371	5/13/2023	06:15 PM	72							
372	5/13/2023	06:30 PM	68							
373	5/13/2023	06:45 PM	82							
374	5/13/2023	07:00 PM	78							
375	5/13/2023	07:15 PM	59							
376	5/13/2023	07:30 PM	63							
377	5/13/2023	07:45 PM	46							
378	5/13/2023	08:00 PM	32							
379	5/13/2023	08:15 PM	66							
380	5/13/2023	08:30 PM	50							
381	5/13/2023	08:45 PM	44							
382	5/13/2023	09:00 PM	33							
383	5/13/2023	09:15 PM	35							
384	5/13/2023	09:30 PM	41							
385	5/13/2023	09:45 PM	39							
386	5/13/2023	10:00 PM	41							
387	5/13/2023	10:15 PM	38							
388	5/13/2023	10:30 PM	36							
389	5/13/2023	10:45 PM	23							
390	5/13/2023	11:00 PM	24							
391	5/13/2023	11:15 PM	21							
392	5/13/2023	11:30 PM	15							
393	5/13/2023	11:45 PM	12							
394	5/14/2023	12:00 AM	4							
395	5/14/2023	12:15 AM	8							
396	5/14/2023	12:30 AM	6							
397	5/14/2023	12:45 AM	6							
398	5/14/2023	01:00 AM	7							
399	5/14/2023	01:15 AM	3							

	A	B	C	D	E	F	G	H	I	J
400	5/14/2023	01:30 AM	1							
401	5/14/2023	01:45 AM	8							
402	5/14/2023	02:00 AM	4							
403	5/14/2023	02:15 AM	3							
404	5/14/2023	02:30 AM	1							
405	5/14/2023	02:45 AM	2							
406	5/14/2023	03:00 AM	1							
407	5/14/2023	03:15 AM	3							
408	5/14/2023	03:30 AM	4							
409	5/14/2023	03:45 AM	2							
410	5/14/2023	04:00 AM	5							
411	5/14/2023	04:15 AM	1							
412	5/14/2023	04:30 AM	2							
413	5/14/2023	04:45 AM	7							
414	5/14/2023	05:00 AM	2							
415	5/14/2023	05:15 AM	6							
416	5/14/2023	05:30 AM	1							
417	5/14/2023	05:45 AM	5							
418	5/14/2023	06:00 AM	11							
419	5/14/2023	06:15 AM	8							
420	5/14/2023	06:30 AM	8							
421	5/14/2023	06:45 AM	13							
422	5/14/2023	07:00 AM	14							
423	5/14/2023	07:15 AM	17							
424	5/14/2023	07:30 AM	24							
425	5/14/2023	07:45 AM	30							
426	5/14/2023	08:00 AM	34							
427	5/14/2023	08:15 AM	30							
428	5/14/2023	08:30 AM	29							
429	5/14/2023	08:45 AM	54							
430	5/14/2023	09:00 AM	52							
431	5/14/2023	09:15 AM	44							
432	5/14/2023	09:30 AM	64							
433	5/14/2023	09:45 AM	71							
434	5/14/2023	10:00 AM	58							
435	5/14/2023	10:15 AM	77							
436	5/14/2023	10:30 AM	66							
437	5/14/2023	10:45 AM	64							
438	5/14/2023	11:00 AM	69							
439	5/14/2023	11:15 AM	85							
440	5/14/2023	11:30 AM	86							
441	5/14/2023	11:45 AM	95							
442	5/14/2023	12:00 PM	87							
443	5/14/2023	12:15 PM	81							
444	5/14/2023	12:30 PM	85							
445	5/14/2023	12:45 PM	78							
446	5/14/2023	01:00 PM	85							
447	5/14/2023	01:15 PM	81							
448	5/14/2023	01:30 PM	78							
449	5/14/2023	01:45 PM	87							

	A	B	C	D	E	F	G	H	I	J
450	5/14/2023	02:00 PM	77							
451	5/14/2023	02:15 PM	76							
452	5/14/2023	02:30 PM	58							
453	5/14/2023	02:45 PM	75							
454	5/14/2023	03:00 PM	87							
455	5/14/2023	03:15 PM	76							
456	5/14/2023	03:30 PM	62							
457	5/14/2023	03:45 PM	69							
458	5/14/2023	04:00 PM	59							
459	5/14/2023	04:15 PM	61							
460	5/14/2023	04:30 PM	59							
461	5/14/2023	04:45 PM	64							
462	5/14/2023	05:00 PM	61							
463	5/14/2023	05:15 PM	54							
464	5/14/2023	05:30 PM	52							
465	5/14/2023	05:45 PM	53							
466	5/14/2023	06:00 PM	63							
467	5/14/2023	06:15 PM	38							
468	5/14/2023	06:30 PM	51							
469	5/14/2023	06:45 PM	46							
470	5/14/2023	07:00 PM	35							
471	5/14/2023	07:15 PM	40							
472	5/14/2023	07:30 PM	39							
473	5/14/2023	07:45 PM	37							
474	5/14/2023	08:00 PM	39							
475	5/14/2023	08:15 PM	35							
476	5/14/2023	08:30 PM	41							
477	5/14/2023	08:45 PM	41							
478	5/14/2023	09:00 PM	24							
479	5/14/2023	09:15 PM	20							
480	5/14/2023	09:30 PM	13							
481	5/14/2023	09:45 PM	18							
482	5/14/2023	10:00 PM	15							
483	5/14/2023	10:15 PM	6							
484	5/14/2023	10:30 PM	7							
485	5/14/2023	10:45 PM	11							
486	5/14/2023	11:00 PM	6							
487	5/14/2023	11:15 PM	7							
488	5/14/2023	11:30 PM	8							
489	5/14/2023	11:45 PM	4							
490	5/15/2023	12:00 AM	7							
491	5/15/2023	12:15 AM	2							
492	5/15/2023	12:30 AM	3							
493	5/15/2023	12:45 AM	0							
494	5/15/2023	01:00 AM	2							
495	5/15/2023	01:15 AM	2							
496	5/15/2023	01:30 AM	2							
497	5/15/2023	01:45 AM	2							
498	5/15/2023	02:00 AM	3							
499	5/15/2023	02:15 AM	2							

	A	B	C	D	E	F	G	H	I	J
500	5/15/2023	02:30 AM	3							
501	5/15/2023	02:45 AM	1							
502	5/15/2023	03:00 AM	1							
503	5/15/2023	03:15 AM	1							
504	5/15/2023	03:30 AM	0							
505	5/15/2023	03:45 AM	0							
506	5/15/2023	04:00 AM	3							
507	5/15/2023	04:15 AM	8							
508	5/15/2023	04:30 AM	5							
509	5/15/2023	04:45 AM	3							
510	5/15/2023	05:00 AM	10							
511	5/15/2023	05:15 AM	13							
512	5/15/2023	05:30 AM	13							
513	5/15/2023	05:45 AM	27							
514	5/15/2023	06:00 AM	21							
515	5/15/2023	06:15 AM	22							
516	5/15/2023	06:30 AM	47							
517	5/15/2023	06:45 AM	44							
518	5/15/2023	07:00 AM	59							
519	5/15/2023	07:15 AM	66							
520	5/15/2023	07:30 AM	52							
521	5/15/2023	07:45 AM	59							
522	5/15/2023	08:00 AM	53							
523	5/15/2023	08:15 AM	68							
524	5/15/2023	08:30 AM	71							
525	5/15/2023	08:45 AM	57							
526	5/15/2023	09:00 AM	64							
527	5/15/2023	09:15 AM	72							
528	5/15/2023	09:30 AM	56							
529	5/15/2023	09:45 AM	58							
530	5/15/2023	10:00 AM	53							
531	5/15/2023	10:15 AM	64							
532	5/15/2023	10:30 AM	59							
533	5/15/2023	10:45 AM	50							
534	5/15/2023	11:00 AM	65							
535	5/15/2023	11:15 AM	78							
536	5/15/2023	11:30 AM	69							
537	5/15/2023	11:45 AM	69							
538	5/15/2023	12:00 PM	79							
539	5/15/2023	12:15 PM	79							
540	5/15/2023	12:30 PM	67							
541	5/15/2023	12:45 PM	63							
542	5/15/2023	01:00 PM	92							
543	5/15/2023	01:15 PM	74							
544	5/15/2023	01:30 PM	78							
545	5/15/2023	01:45 PM	80							
546	5/15/2023	02:00 PM	77							
547	5/15/2023	02:15 PM	83							
548	5/15/2023	02:30 PM	90							
549	5/15/2023	02:45 PM	71							

	A	B	C	D	E	F	G	H	I	J
550	5/15/2023	03:00 PM	82							
551	5/15/2023	03:15 PM	122							
552	5/15/2023	03:30 PM	100							
553	5/15/2023	03:45 PM	112							
554	5/15/2023	04:00 PM	116							
555	5/15/2023	04:15 PM	147							
556	5/15/2023	04:30 PM	109							
557	5/15/2023	04:45 PM	132							
558	5/15/2023	05:00 PM	130							
559	5/15/2023	05:15 PM	119							
560	5/15/2023	05:30 PM	109							
561	5/15/2023	05:45 PM	97							
562	5/15/2023	06:00 PM	83							
563	5/15/2023	06:15 PM	80							
564	5/15/2023	06:30 PM	58							
565	5/15/2023	06:45 PM	75							
566	5/15/2023	07:00 PM	49							
567	5/15/2023	07:15 PM	57							
568	5/15/2023	07:30 PM	53							
569	5/15/2023	07:45 PM	61							
570	5/15/2023	08:00 PM	37							
571	5/15/2023	08:15 PM	38							
572	5/15/2023	08:30 PM	30							
573	5/15/2023	08:45 PM	35							
574	5/15/2023	09:00 PM	17							
575	5/15/2023	09:15 PM	28							
576	5/15/2023	09:30 PM	28							
577	5/15/2023	09:45 PM	20							
578	5/15/2023	10:00 PM	21							
579	5/15/2023	10:15 PM	8							
580	5/15/2023	10:30 PM	10							
581	5/15/2023	10:45 PM	14							
582	5/15/2023	11:00 PM	8							
583	5/15/2023	11:15 PM	8							
584	5/15/2023	11:30 PM	11							
585	5/15/2023	11:45 PM	11							
586	5/16/2023	12:00 AM	13							
587	5/16/2023	12:15 AM	6							
588	5/16/2023	12:30 AM	1							
589	5/16/2023	12:45 AM	2							
590	5/16/2023	01:00 AM	5							
591	5/16/2023	01:15 AM	6							
592	5/16/2023	01:30 AM	0							
593	5/16/2023	01:45 AM	4							
594	5/16/2023	02:00 AM	3							
595	5/16/2023	02:15 AM	1							
596	5/16/2023	02:30 AM	0							
597	5/16/2023	02:45 AM	0							
598	5/16/2023	03:00 AM	2							
599	5/16/2023	03:15 AM	3							

	A	B	C	D	E	F	G	H	I	J
600	5/16/2023	03:30 AM	2							
601	5/16/2023	03:45 AM	3							
602	5/16/2023	04:00 AM	5							
603	5/16/2023	04:15 AM	6							
604	5/16/2023	04:30 AM	6							
605	5/16/2023	04:45 AM	8							
606	5/16/2023	05:00 AM	10							
607	5/16/2023	05:15 AM	10							
608	5/16/2023	05:30 AM	13							
609	5/16/2023	05:45 AM	21							
610	5/16/2023	06:00 AM	16							
611	5/16/2023	06:15 AM	23							
612	5/16/2023	06:30 AM	45							
613	5/16/2023	06:45 AM	56							
614	5/16/2023	07:00 AM	61							
615	5/16/2023	07:15 AM	74							
616	5/16/2023	07:30 AM	63							
617	5/16/2023	07:45 AM	68							
618	5/16/2023	08:00 AM	54							
619	5/16/2023	08:15 AM	60							
620	5/16/2023	08:30 AM	54							
621	5/16/2023	08:45 AM	72							
622	5/16/2023	09:00 AM	67							
623	5/16/2023	09:15 AM	78							
624	5/16/2023	09:30 AM	55							
625	5/16/2023	09:45 AM	63							
626	5/16/2023	10:00 AM	63							
627	5/16/2023	10:15 AM	63							
628	5/16/2023	10:30 AM	79							
629	5/16/2023	10:45 AM	82							
630	5/16/2023	11:00 AM	80							
631	5/16/2023	11:15 AM	68							
632	5/16/2023	11:30 AM	62							
633	5/16/2023	11:45 AM	67							
634	5/16/2023	12:00 PM	77							
635	5/16/2023	12:15 PM	65							
636	5/16/2023	12:30 PM	76							
637	5/16/2023	12:45 PM	60							
638	5/16/2023	01:00 PM	60							
639	5/16/2023	01:15 PM	98							
640	5/16/2023	01:30 PM	79							
641	5/16/2023	01:45 PM	79							
642	5/16/2023	02:00 PM	80							
643	5/16/2023	02:15 PM	58							
644	5/16/2023	02:30 PM	73							
645	5/16/2023	02:45 PM	88							
646	5/16/2023	03:00 PM	79							
647	5/16/2023	03:15 PM	120							
648	5/16/2023	03:30 PM	107							
649	5/16/2023	03:45 PM	124							

	A	B	C	D	E	F	G	H	I	J
650	5/16/2023	04:00 PM	120							
651	5/16/2023	04:15 PM	147							
652	5/16/2023	04:30 PM	128							
653	5/16/2023	04:45 PM	136							
654	5/16/2023	05:00 PM	98							
655	5/16/2023	05:15 PM	126							
656	5/16/2023	05:30 PM	104							
657	5/16/2023	05:45 PM	107							
658	5/16/2023	06:00 PM	101							
659	5/16/2023	06:15 PM	76							
660	5/16/2023	06:30 PM	67							
661	5/16/2023	06:45 PM	63							
662	5/16/2023	07:00 PM	46							
663	5/16/2023	07:15 PM	59							
664	5/16/2023	07:30 PM	43							
665	5/16/2023	07:45 PM	56							
666	5/16/2023	08:00 PM	48							
667	5/16/2023	08:15 PM	39							
668	5/16/2023	08:30 PM	32							
669	5/16/2023	08:45 PM	33							
670	5/16/2023	09:00 PM	27							
671	5/16/2023	09:15 PM	22							
672	5/16/2023	09:30 PM	19							
673	5/16/2023	09:45 PM	21							
674	5/16/2023	10:00 PM	13							
675	5/16/2023	10:15 PM	7							
676	5/16/2023	10:30 PM	16							
677	5/16/2023	10:45 PM	9							
678	5/16/2023	11:00 PM	12							
679	5/16/2023	11:15 PM	12							
680	5/16/2023	11:30 PM	3							
681	5/16/2023	11:45 PM	7							
682	5/17/2023	12:00 AM	8							
683	5/17/2023	12:15 AM	5							
684	5/17/2023	12:30 AM	2							
685	5/17/2023	12:45 AM	4							
686	5/17/2023	01:00 AM	2							
687	5/17/2023	01:15 AM	1							
688	5/17/2023	01:30 AM	2							
689	5/17/2023	01:45 AM	1							
690	5/17/2023	02:00 AM	2							
691	5/17/2023	02:15 AM	3							
692	5/17/2023	02:30 AM	1							
693	5/17/2023	02:45 AM	3							
694	5/17/2023	03:00 AM	0							
695	5/17/2023	03:15 AM	1							
696	5/17/2023	03:30 AM	3							
697	5/17/2023	03:45 AM	4							
698	5/17/2023	04:00 AM	5							
699	5/17/2023	04:15 AM	4							

	A	B	C	D	E	F	G	H	I	J
700	5/17/2023	04:30 AM	10							
701	5/17/2023	04:45 AM	4							
702	5/17/2023	05:00 AM	12							
703	5/17/2023	05:15 AM	12							
704	5/17/2023	05:30 AM	21							
705	5/17/2023	05:45 AM	34							
706	5/17/2023	06:00 AM	15							
707	5/17/2023	06:15 AM	24							
708	5/17/2023	06:30 AM	40							
709	5/17/2023	06:45 AM	59							
710	5/17/2023	07:00 AM	51							
711	5/17/2023	07:15 AM	71							
712	5/17/2023	07:30 AM	83							
713	5/17/2023	07:45 AM	77							
714	5/17/2023	08:00 AM	59							
715	5/17/2023	08:15 AM	49							
716	5/17/2023	08:30 AM	67							
717	5/17/2023	08:45 AM	72							
718	5/17/2023	09:00 AM	57							
719	5/17/2023	09:15 AM	51							
720	5/17/2023	09:30 AM	87							
721	5/17/2023	09:45 AM	67							
722	5/17/2023	10:00 AM	70							
723	5/17/2023	10:15 AM	69							
724	5/17/2023	10:30 AM	64							
725	5/17/2023	10:45 AM	56							
726	5/17/2023	11:00 AM	72							
727	5/17/2023	11:15 AM	68							
728	5/17/2023	11:30 AM	74							
729	5/17/2023	11:45 AM	73							
730	5/17/2023	12:00 PM	74							
731	5/17/2023	12:15 PM	67							
732	5/17/2023	12:30 PM	59							
733	5/17/2023	12:45 PM	61							
734	5/17/2023	01:00 PM	63							
735	5/17/2023	01:15 PM	85							
736	5/17/2023	01:30 PM	63							
737	5/17/2023	01:45 PM	79							
738	5/17/2023	02:00 PM	70							
739	5/17/2023	02:15 PM	70							
740	5/17/2023	02:30 PM	87							
741	5/17/2023	02:45 PM	84							
742	5/17/2023	03:00 PM	85							
743	5/17/2023	03:15 PM	120							
744	5/17/2023	03:30 PM	83							
745	5/17/2023	03:45 PM	106							
746	5/17/2023	04:00 PM	124							
747	5/17/2023	04:15 PM	117							
748	5/17/2023	04:30 PM	128							
749	5/17/2023	04:45 PM	123							

	A	B	C	D	E	F	G	H	I	J
750	5/17/2023	05:00 PM	120							
751	5/17/2023	05:15 PM	144							
752	5/17/2023	05:30 PM	119							
753	5/17/2023	05:45 PM	100							
754	5/17/2023	06:00 PM	102							
755	5/17/2023	06:15 PM	72							
756	5/17/2023	06:30 PM	67							
757	5/17/2023	06:45 PM	58							
758	5/17/2023	07:00 PM	53							
759	5/17/2023	07:15 PM	67							
760	5/17/2023	07:30 PM	50							
761	5/17/2023	07:45 PM	43							
762	5/17/2023	08:00 PM	55							
763	5/17/2023	08:15 PM	48							
764	5/17/2023	08:30 PM	17							
765	5/17/2023	08:45 PM	39							
766	5/17/2023	09:00 PM	29							
767	5/17/2023	09:15 PM	29							
768	5/17/2023	09:30 PM	18							
769	5/17/2023	09:45 PM	18							
770	5/17/2023	10:00 PM	19							
771	5/17/2023	10:15 PM	19							
772	5/17/2023	10:30 PM	14							
773	5/17/2023	10:45 PM	10							
774	5/17/2023	11:00 PM	11							
775	5/17/2023	11:15 PM	9							
776	5/17/2023	11:30 PM	11							
777	5/17/2023	11:45 PM	9							
778	5/18/2023	12:00 AM	7							
779	5/18/2023	12:15 AM	3							
780	5/18/2023	12:30 AM	4							
781	5/18/2023	12:45 AM	2							
782	5/18/2023	01:00 AM	5							
783	5/18/2023	01:15 AM	1							
784	5/18/2023	01:30 AM	2							
785	5/18/2023	01:45 AM	3							
786	5/18/2023	02:00 AM	4							
787	5/18/2023	02:15 AM	2							
788	5/18/2023	02:30 AM	1							
789	5/18/2023	02:45 AM	3							
790	5/18/2023	03:00 AM	3							
791	5/18/2023	03:15 AM	1							
792	5/18/2023	03:30 AM	2							
793	5/18/2023	03:45 AM	1							
794	5/18/2023	04:00 AM	2							
795	5/18/2023	04:15 AM	7							
796	5/18/2023	04:30 AM	6							
797	5/18/2023	04:45 AM	5							
798	5/18/2023	05:00 AM	7							
799	5/18/2023	05:15 AM	5							

	A	B	C	D	E	F	G	H	I	J
800	5/18/2023	05:30 AM	16							
801	5/18/2023	05:45 AM	26							
802	5/18/2023	06:00 AM	25							
803	5/18/2023	06:15 AM	29							
804	5/18/2023	06:30 AM	40							
805	5/18/2023	06:45 AM	52							
806	5/18/2023	07:00 AM	46							
807	5/18/2023	07:15 AM	69							
808	5/18/2023	07:30 AM	79							
809	5/18/2023	07:45 AM	69							
810	5/18/2023	08:00 AM	73							
811	5/18/2023	08:15 AM	75							
812	5/18/2023	08:30 AM	66							
813	5/18/2023	08:45 AM	71							
814	5/18/2023	09:00 AM	54							
815	5/18/2023	09:15 AM	56							
816	5/18/2023	09:30 AM	69							
817	5/18/2023	09:45 AM	63							
818	5/18/2023	10:00 AM	63							
819	5/18/2023	10:15 AM	69							
820	5/18/2023	10:30 AM	68							
821	5/18/2023	10:45 AM	54							
822	5/18/2023	11:00 AM	65							
823	5/18/2023	11:15 AM	79							
824	5/18/2023	11:30 AM	74							
825	5/18/2023	11:45 AM	72							
826	5/18/2023	12:00 PM	71							
827	5/18/2023	12:15 PM	85							
828	5/18/2023	12:30 PM	82							
829	5/18/2023	12:45 PM	77							
830	5/18/2023	01:00 PM	66							
831	5/18/2023	01:15 PM	77							
832	5/18/2023	01:30 PM	70							
833	5/18/2023	01:45 PM	66							
834	5/18/2023	02:00 PM	81							
835	5/18/2023	02:15 PM	66							
836	5/18/2023	02:30 PM	92							
837	5/18/2023	02:45 PM	97							
838	5/18/2023	03:00 PM	105							
839	5/18/2023	03:15 PM	120							
840	5/18/2023	03:30 PM	128							
841	5/18/2023	03:45 PM	128							
842	5/18/2023	04:00 PM	123							
843	5/18/2023	04:15 PM	142							
844	5/18/2023	04:30 PM	141							
845	5/18/2023	04:45 PM	122							
846	5/18/2023	05:00 PM	126							
847	5/18/2023	05:15 PM	133							
848	5/18/2023	05:30 PM	127							
849	5/18/2023	05:45 PM	116							

	A	B	C	D	E	F	G	H	I	J
850	5/18/2023	06:00 PM	91							
851	5/18/2023	06:15 PM	94							
852	5/18/2023	06:30 PM	68							
853	5/18/2023	06:45 PM	60							
854	5/18/2023	07:00 PM	53							
855	5/18/2023	07:15 PM	65							
856	5/18/2023	07:30 PM	66							
857	5/18/2023	07:45 PM	65							
858	5/18/2023	08:00 PM	44							
859	5/18/2023	08:15 PM	53							
860	5/18/2023	08:30 PM	34							
861	5/18/2023	08:45 PM	34							
862	5/18/2023	09:00 PM	33							
863	5/18/2023	09:15 PM	30							
864	5/18/2023	09:30 PM	25							
865	5/18/2023	09:45 PM	13							
866	5/18/2023	10:00 PM	17							
867	5/18/2023	10:15 PM	15							
868	5/18/2023	10:30 PM	21							
869	5/18/2023	10:45 PM	14							
870	5/18/2023	11:00 PM	10							
871	5/18/2023	11:15 PM	14							
872	5/18/2023	11:30 PM	14							
873	5/18/2023	11:45 PM	12							

	A	B	C	D	E	F	G	H	I	J
1										
2	File Name: C:\Users\barri\OneDrive\Documents\TDB\WSP\SYRACUSE\DATA\BATCH 2 SALIM1\DONE\ATR 1201.tf2									
3	Start Date: 4/17/2023									
4	Start Time: 12:00:00 AM									
5	Location 1: EB I-690									
6	Location 2: at S 598									
7										
8										
9	Date	Time	EB							
10	4/17/2023	12:00 AM	84							
11	4/17/2023	12:15 AM	58							
12	4/17/2023	12:30 AM	44							
13	4/17/2023	12:45 AM	42							
14	4/17/2023	01:00 AM	46							
15	4/17/2023	01:15 AM	40							
16	4/17/2023	01:30 AM	46							
17	4/17/2023	01:45 AM	22							
18	4/17/2023	02:00 AM	33							
19	4/17/2023	02:15 AM	32							
20	4/17/2023	02:30 AM	30							
21	4/17/2023	02:45 AM	30							
22	4/17/2023	03:00 AM	36							
23	4/17/2023	03:15 AM	36							
24	4/17/2023	03:30 AM	40							
25	4/17/2023	03:45 AM	46							
26	4/17/2023	04:00 AM	30							
27	4/17/2023	04:15 AM	50							
28	4/17/2023	04:30 AM	77							
29	4/17/2023	04:45 AM	115							
30	4/17/2023	05:00 AM	116							
31	4/17/2023	05:15 AM	196							
32	4/17/2023	05:30 AM	306							
33	4/17/2023	05:45 AM	298							
34	4/17/2023	06:00 AM	237							
35	4/17/2023	06:15 AM	308							
36	4/17/2023	06:30 AM	480							
37	4/17/2023	06:45 AM	542							
38	4/17/2023	07:00 AM	551							
39	4/17/2023	07:15 AM	681							
40	4/17/2023	07:30 AM	814							
41	4/17/2023	07:45 AM	852							
42	4/17/2023	08:00 AM	738							
43	4/17/2023	08:15 AM	655							
44	4/17/2023	08:30 AM	734							
45	4/17/2023	08:45 AM	691							
46	4/17/2023	09:00 AM	636							
47	4/17/2023	09:15 AM	640							
48	4/17/2023	09:30 AM	647							
49	4/17/2023	09:45 AM	572							

	A	B	C	D	E	F	G	H	I	J
50	4/17/2023	10:00 AM	558							
51	4/17/2023	10:15 AM	599							
52	4/17/2023	10:30 AM	596							
53	4/17/2023	10:45 AM	636							
54	4/17/2023	11:00 AM	520							
55	4/17/2023	11:15 AM	488							
56	4/17/2023	11:30 AM	488							
57	4/17/2023	11:45 AM	503							
58	4/17/2023	12:00 PM	512							
59	4/17/2023	12:15 PM	526							
60	4/17/2023	12:30 PM	581							
61	4/17/2023	12:45 PM	553							
62	4/17/2023	01:00 PM	490							
63	4/17/2023	01:15 PM	558							
64	4/17/2023	01:30 PM	570							
65	4/17/2023	01:45 PM	533							
66	4/17/2023	02:00 PM	536							
67	4/17/2023	02:15 PM	600							
68	4/17/2023	02:30 PM	626							
69	4/17/2023	02:45 PM	599							
70	4/17/2023	03:00 PM	650							
71	4/17/2023	03:15 PM	680							
72	4/17/2023	03:30 PM	732							
73	4/17/2023	03:45 PM	683							
74	4/17/2023	04:00 PM	714							
75	4/17/2023	04:15 PM	654							
76	4/17/2023	04:30 PM	822							
77	4/17/2023	04:45 PM	722							
78	4/17/2023	05:00 PM	731							
79	4/17/2023	05:15 PM	720							
80	4/17/2023	05:30 PM	611							
81	4/17/2023	05:45 PM	524							
82	4/17/2023	06:00 PM	514							
83	4/17/2023	06:15 PM	476							
84	4/17/2023	06:30 PM	443							
85	4/17/2023	06:45 PM	395							
86	4/17/2023	07:00 PM	364							
87	4/17/2023	07:15 PM	344							
88	4/17/2023	07:30 PM	373							
89	4/17/2023	07:45 PM	313							
90	4/17/2023	08:00 PM	266							
91	4/17/2023	08:15 PM	267							
92	4/17/2023	08:30 PM	244							
93	4/17/2023	08:45 PM	231							
94	4/17/2023	09:00 PM	230							
95	4/17/2023	09:15 PM	207							
96	4/17/2023	09:30 PM	178							
97	4/17/2023	09:45 PM	178							
98	4/17/2023	10:00 PM	146							
99	4/17/2023	10:15 PM	142							

	A	B	C	D	E	F	G	H	I	J
100	4/17/2023	10:30 PM	122							
101	4/17/2023	10:45 PM	109							
102	4/17/2023	11:00 PM	140							
103	4/17/2023	11:15 PM	106							
104	4/17/2023	11:30 PM	94							
105	4/17/2023	11:45 PM	72							
106	4/18/2023	12:00 AM	66							
107	4/18/2023	12:15 AM	56							
108	4/18/2023	12:30 AM	56							
109	4/18/2023	12:45 AM	50							
110	4/18/2023	01:00 AM	46							
111	4/18/2023	01:15 AM	31							
112	4/18/2023	01:30 AM	35							
113	4/18/2023	01:45 AM	28							
114	4/18/2023	02:00 AM	41							
115	4/18/2023	02:15 AM	22							
116	4/18/2023	02:30 AM	26							
117	4/18/2023	02:45 AM	34							
118	4/18/2023	03:00 AM	34							
119	4/18/2023	03:15 AM	40							
120	4/18/2023	03:30 AM	42							
121	4/18/2023	03:45 AM	45							
122	4/18/2023	04:00 AM	51							
123	4/18/2023	04:15 AM	46							
124	4/18/2023	04:30 AM	101							
125	4/18/2023	04:45 AM	104							
126	4/18/2023	05:00 AM	102							
127	4/18/2023	05:15 AM	198							
128	4/18/2023	05:30 AM	250							
129	4/18/2023	05:45 AM	251							
130	4/18/2023	06:00 AM	224							
131	4/18/2023	06:15 AM	273							
132	4/18/2023	06:30 AM	410							
133	4/18/2023	06:45 AM	454							
134	4/18/2023	07:00 AM	491							
135	4/18/2023	07:15 AM	534							
136	4/18/2023	07:30 AM	649							
137	4/18/2023	07:45 AM	658							
138	4/18/2023	08:00 AM	562							
139	4/18/2023	08:15 AM	580							
140	4/18/2023	08:30 AM	524							
141	4/18/2023	08:45 AM	584							
142	4/18/2023	09:00 AM	500							
143	4/18/2023	09:15 AM	536							
144	4/18/2023	09:30 AM	504							
145	4/18/2023	09:45 AM	554							
146	4/18/2023	10:00 AM	488							
147	4/18/2023	10:15 AM	445							
148	4/18/2023	10:30 AM	514							
149	4/18/2023	10:45 AM	463							

	A	B	C	D	E	F	G	H	I	J
150	4/18/2023	11:00 AM	488							
151	4/18/2023	11:15 AM	512							
152	4/18/2023	11:30 AM	544							
153	4/18/2023	11:45 AM	514							
154	4/18/2023	12:00 PM	548							
155	4/18/2023	12:15 PM	575							
156	4/18/2023	12:30 PM	582							
157	4/18/2023	12:45 PM	547							
158	4/18/2023	01:00 PM	515							
159	4/18/2023	01:15 PM	496							
160	4/18/2023	01:30 PM	562							
161	4/18/2023	01:45 PM	598							
162	4/18/2023	02:00 PM	560							
163	4/18/2023	02:15 PM	558							
164	4/18/2023	02:30 PM	586							
165	4/18/2023	02:45 PM	630							
166	4/18/2023	03:00 PM	666							
167	4/18/2023	03:15 PM	680							
168	4/18/2023	03:30 PM	730							
169	4/18/2023	03:45 PM	704							
170	4/18/2023	04:00 PM	697							
171	4/18/2023	04:15 PM	725							
172	4/18/2023	04:30 PM	778							
173	4/18/2023	04:45 PM	726							
174	4/18/2023	05:00 PM	740							
175	4/18/2023	05:15 PM	704							
176	4/18/2023	05:30 PM	623							
177	4/18/2023	05:45 PM	572							
178	4/18/2023	06:00 PM	500							
179	4/18/2023	06:15 PM	468							
180	4/18/2023	06:30 PM	458							
181	4/18/2023	06:45 PM	390							
182	4/18/2023	07:00 PM	378							
183	4/18/2023	07:15 PM	340							
184	4/18/2023	07:30 PM	354							
185	4/18/2023	07:45 PM	326							
186	4/18/2023	08:00 PM	311							
187	4/18/2023	08:15 PM	308							
188	4/18/2023	08:30 PM	276							
189	4/18/2023	08:45 PM	242							
190	4/18/2023	09:00 PM	264							
191	4/18/2023	09:15 PM	240							
192	4/18/2023	09:30 PM	186							
193	4/18/2023	09:45 PM	168							
194	4/18/2023	10:00 PM	146							
195	4/18/2023	10:15 PM	171							
196	4/18/2023	10:30 PM	106							
197	4/18/2023	10:45 PM	113							
198	4/18/2023	11:00 PM	114							
199	4/18/2023	11:15 PM	112							

	A	B	C	D	E	F	G	H	I	J
200	4/18/2023	11:30 PM	92							
201	4/18/2023	11:45 PM	92							
202	4/19/2023	12:00 AM	70							
203	4/19/2023	12:15 AM	60							
204	4/19/2023	12:30 AM	56							
205	4/19/2023	12:45 AM	51							
206	4/19/2023	01:00 AM	46							
207	4/19/2023	01:15 AM	28							
208	4/19/2023	01:30 AM	30							
209	4/19/2023	01:45 AM	29							
210	4/19/2023	02:00 AM	40							
211	4/19/2023	02:15 AM	25							
212	4/19/2023	02:30 AM	27							
213	4/19/2023	02:45 AM	44							
214	4/19/2023	03:00 AM	22							
215	4/19/2023	03:15 AM	36							
216	4/19/2023	03:30 AM	50							
217	4/19/2023	03:45 AM	50							
218	4/19/2023	04:00 AM	40							
219	4/19/2023	04:15 AM	48							
220	4/19/2023	04:30 AM	113							
221	4/19/2023	04:45 AM	124							
222	4/19/2023	05:00 AM	112							
223	4/19/2023	05:15 AM	176							
224	4/19/2023	05:30 AM	258							
225	4/19/2023	05:45 AM	266							
226	4/19/2023	06:00 AM	218							
227	4/19/2023	06:15 AM	290							
228	4/19/2023	06:30 AM	394							
229	4/19/2023	06:45 AM	480							
230	4/19/2023	07:00 AM	464							
231	4/19/2023	07:15 AM	524							
232	4/19/2023	07:30 AM	588							
233	4/19/2023	07:45 AM	617							
234	4/19/2023	08:00 AM	576							
235	4/19/2023	08:15 AM	554							
236	4/19/2023	08:30 AM	576							
237	4/19/2023	08:45 AM	558							
238	4/19/2023	09:00 AM	514							
239	4/19/2023	09:15 AM	546							
240	4/19/2023	09:30 AM	496							
241	4/19/2023	09:45 AM	554							
242	4/19/2023	10:00 AM	502							
243	4/19/2023	10:15 AM	489							
244	4/19/2023	10:30 AM	484							
245	4/19/2023	10:45 AM	495							
246	4/19/2023	11:00 AM	468							
247	4/19/2023	11:15 AM	539							
248	4/19/2023	11:30 AM	504							
249	4/19/2023	11:45 AM	543							

	A	B	C	D	E	F	G	H	I	J
250	4/19/2023	12:00 PM	540							
251	4/19/2023	12:15 PM	548							
252	4/19/2023	12:30 PM	570							
253	4/19/2023	12:45 PM	548							
254	4/19/2023	01:00 PM	506							
255	4/19/2023	01:15 PM	518							
256	4/19/2023	01:30 PM	520							
257	4/19/2023	01:45 PM	552							
258	4/19/2023	02:00 PM	585							
259	4/19/2023	02:15 PM	617							
260	4/19/2023	02:30 PM	660							
261	4/19/2023	02:45 PM	579							
262	4/19/2023	03:00 PM	638							
263	4/19/2023	03:15 PM	669							
264	4/19/2023	03:30 PM	770							
265	4/19/2023	03:45 PM	732							
266	4/19/2023	04:00 PM	772							
267	4/19/2023	04:15 PM	706							
268	4/19/2023	04:30 PM	808							
269	4/19/2023	04:45 PM	716							
270	4/19/2023	05:00 PM	806							
271	4/19/2023	05:15 PM	678							
272	4/19/2023	05:30 PM	644							
273	4/19/2023	05:45 PM	578							
274	4/19/2023	06:00 PM	553							
275	4/19/2023	06:15 PM	466							
276	4/19/2023	06:30 PM	474							
277	4/19/2023	06:45 PM	422							
278	4/19/2023	07:00 PM	378							
279	4/19/2023	07:15 PM	389							
280	4/19/2023	07:30 PM	397							
281	4/19/2023	07:45 PM	360							
282	4/19/2023	08:00 PM	306							
283	4/19/2023	08:15 PM	334							
284	4/19/2023	08:30 PM	291							
285	4/19/2023	08:45 PM	262							
286	4/19/2023	09:00 PM	253							
287	4/19/2023	09:15 PM	216							
288	4/19/2023	09:30 PM	208							
289	4/19/2023	09:45 PM	182							
290	4/19/2023	10:00 PM	194							
291	4/19/2023	10:15 PM	155							
292	4/19/2023	10:30 PM	130							
293	4/19/2023	10:45 PM	183							
294	4/19/2023	11:00 PM	134							
295	4/19/2023	11:15 PM	124							
296	4/19/2023	11:30 PM	105							
297	4/19/2023	11:45 PM	91							
298	4/20/2023	12:00 AM	79							
299	4/20/2023	12:15 AM	54							

	A	B	C	D	E	F	G	H	I	J
300	4/20/2023	12:30 AM	64							
301	4/20/2023	12:45 AM	40							
302	4/20/2023	01:00 AM	43							
303	4/20/2023	01:15 AM	40							
304	4/20/2023	01:30 AM	33							
305	4/20/2023	01:45 AM	40							
306	4/20/2023	02:00 AM	27							
307	4/20/2023	02:15 AM	38							
308	4/20/2023	02:30 AM	33							
309	4/20/2023	02:45 AM	14							
310	4/20/2023	03:00 AM	32							
311	4/20/2023	03:15 AM	34							
312	4/20/2023	03:30 AM	33							
313	4/20/2023	03:45 AM	43							
314	4/20/2023	04:00 AM	38							
315	4/20/2023	04:15 AM	64							
316	4/20/2023	04:30 AM	90							
317	4/20/2023	04:45 AM	104							
318	4/20/2023	05:00 AM	120							
319	4/20/2023	05:15 AM	190							
320	4/20/2023	05:30 AM	239							
321	4/20/2023	05:45 AM	259							
322	4/20/2023	06:00 AM	214							
323	4/20/2023	06:15 AM	271							
324	4/20/2023	06:30 AM	396							
325	4/20/2023	06:45 AM	464							
326	4/20/2023	07:00 AM	486							
327	4/20/2023	07:15 AM	545							
328	4/20/2023	07:30 AM	558							
329	4/20/2023	07:45 AM	658							
330	4/20/2023	08:00 AM	606							
331	4/20/2023	08:15 AM	545							
332	4/20/2023	08:30 AM	551							
333	4/20/2023	08:45 AM	560							
334	4/20/2023	09:00 AM	516							
335	4/20/2023	09:15 AM	511							
336	4/20/2023	09:30 AM	532							
337	4/20/2023	09:45 AM	558							
338	4/20/2023	10:00 AM	474							
339	4/20/2023	10:15 AM	522							
340	4/20/2023	10:30 AM	503							
341	4/20/2023	10:45 AM	567							
342	4/20/2023	11:00 AM	538							
343	4/20/2023	11:15 AM	538							
344	4/20/2023	11:30 AM	513							
345	4/20/2023	11:45 AM	530							
346	4/20/2023	12:00 PM	565							
347	4/20/2023	12:15 PM	584							
348	4/20/2023	12:30 PM	558							
349	4/20/2023	12:45 PM	596							

	A	B	C	D	E	F	G	H	I	J
350	4/20/2023	01:00 PM	540							
351	4/20/2023	01:15 PM	534							
352	4/20/2023	01:30 PM	591							
353	4/20/2023	01:45 PM	588							
354	4/20/2023	02:00 PM	572							
355	4/20/2023	02:15 PM	608							
356	4/20/2023	02:30 PM	600							
357	4/20/2023	02:45 PM	590							
358	4/20/2023	03:00 PM	629							
359	4/20/2023	03:15 PM	722							
360	4/20/2023	03:30 PM	721							
361	4/20/2023	03:45 PM	730							
362	4/20/2023	04:00 PM	763							
363	4/20/2023	04:15 PM	768							
364	4/20/2023	04:30 PM	800							
365	4/20/2023	04:45 PM	745							
366	4/20/2023	05:00 PM	791							
367	4/20/2023	05:15 PM	731							
368	4/20/2023	05:30 PM	627							
369	4/20/2023	05:45 PM	582							
370	4/20/2023	06:00 PM	536							
371	4/20/2023	06:15 PM	509							
372	4/20/2023	06:30 PM	494							
373	4/20/2023	06:45 PM	452							
374	4/20/2023	07:00 PM	420							
375	4/20/2023	07:15 PM	440							
376	4/20/2023	07:30 PM	453							
377	4/20/2023	07:45 PM	380							
378	4/20/2023	08:00 PM	366							
379	4/20/2023	08:15 PM	342							
380	4/20/2023	08:30 PM	310							
381	4/20/2023	08:45 PM	308							
382	4/20/2023	09:00 PM	286							
383	4/20/2023	09:15 PM	262							
384	4/20/2023	09:30 PM	232							
385	4/20/2023	09:45 PM	230							
386	4/20/2023	10:00 PM	208							
387	4/20/2023	10:15 PM	164							
388	4/20/2023	10:30 PM	160							
389	4/20/2023	10:45 PM	132							
390	4/20/2023	11:00 PM	111							
391	4/20/2023	11:15 PM	142							
392	4/20/2023	11:30 PM	121							
393	4/20/2023	11:45 PM	86							
394	4/21/2023	12:00 AM	90							
395	4/21/2023	12:15 AM	82							
396	4/21/2023	12:30 AM	74							
397	4/21/2023	12:45 AM	54							
398	4/21/2023	01:00 AM	46							
399	4/21/2023	01:15 AM	58							

	A	B	C	D	E	F	G	H	I	J
400	4/21/2023	01:30 AM	61							
401	4/21/2023	01:45 AM	47							
402	4/21/2023	02:00 AM	45							
403	4/21/2023	02:15 AM	41							
404	4/21/2023	02:30 AM	46							
405	4/21/2023	02:45 AM	40							
406	4/21/2023	03:00 AM	34							
407	4/21/2023	03:15 AM	29							
408	4/21/2023	03:30 AM	41							
409	4/21/2023	03:45 AM	63							
410	4/21/2023	04:00 AM	54							
411	4/21/2023	04:15 AM	68							
412	4/21/2023	04:30 AM	98							
413	4/21/2023	04:45 AM	102							
414	4/21/2023	05:00 AM	116							
415	4/21/2023	05:15 AM	163							
416	4/21/2023	05:30 AM	228							
417	4/21/2023	05:45 AM	244							
418	4/21/2023	06:00 AM	204							
419	4/21/2023	06:15 AM	268							
420	4/21/2023	06:30 AM	389							
421	4/21/2023	06:45 AM	430							
422	4/21/2023	07:00 AM	453							
423	4/21/2023	07:15 AM	501							
424	4/21/2023	07:30 AM	588							
425	4/21/2023	07:45 AM	619							
426	4/21/2023	08:00 AM	527							
427	4/21/2023	08:15 AM	504							
428	4/21/2023	08:30 AM	530							
429	4/21/2023	08:45 AM	519							
430	4/21/2023	09:00 AM	520							
431	4/21/2023	09:15 AM	502							
432	4/21/2023	09:30 AM	539							
433	4/21/2023	09:45 AM	528							
434	4/21/2023	10:00 AM	522							
435	4/21/2023	10:15 AM	498							
436	4/21/2023	10:30 AM	546							
437	4/21/2023	10:45 AM	566							
438	4/21/2023	11:00 AM	543							
439	4/21/2023	11:15 AM	561							
440	4/21/2023	11:30 AM	568							
441	4/21/2023	11:45 AM	606							
442	4/21/2023	12:00 PM	610							
443	4/21/2023	12:15 PM	650							
444	4/21/2023	12:30 PM	589							
445	4/21/2023	12:45 PM	596							
446	4/21/2023	01:00 PM	581							
447	4/21/2023	01:15 PM	570							
448	4/21/2023	01:30 PM	636							
449	4/21/2023	01:45 PM	624							

	A	B	C	D	E	F	G	H	I	J
450	4/21/2023	02:00 PM	606							
451	4/21/2023	02:15 PM	642							
452	4/21/2023	02:30 PM	600							
453	4/21/2023	02:45 PM	596							
454	4/21/2023	03:00 PM	650							
455	4/21/2023	03:15 PM	658							
456	4/21/2023	03:30 PM	694							
457	4/21/2023	03:45 PM	652							
458	4/21/2023	04:00 PM	680							
459	4/21/2023	04:15 PM	702							
460	4/21/2023	04:30 PM	732							
461	4/21/2023	04:45 PM	695							
462	4/21/2023	05:00 PM	642							
463	4/21/2023	05:15 PM	586							
464	4/21/2023	05:30 PM	566							
465	4/21/2023	05:45 PM	528							
466	4/21/2023	06:00 PM	517							
467	4/21/2023	06:15 PM	517							
468	4/21/2023	06:30 PM	484							
469	4/21/2023	06:45 PM	457							
470	4/21/2023	07:00 PM	468							
471	4/21/2023	07:15 PM	394							
472	4/21/2023	07:30 PM	432							
473	4/21/2023	07:45 PM	377							
474	4/21/2023	08:00 PM	388							
475	4/21/2023	08:15 PM	348							
476	4/21/2023	08:30 PM	350							
477	4/21/2023	08:45 PM	314							
478	4/21/2023	09:00 PM	316							
479	4/21/2023	09:15 PM	304							
480	4/21/2023	09:30 PM	306							
481	4/21/2023	09:45 PM	291							
482	4/21/2023	10:00 PM	272							
483	4/21/2023	10:15 PM	197							
484	4/21/2023	10:30 PM	203							
485	4/21/2023	10:45 PM	189							
486	4/21/2023	11:00 PM	164							
487	4/21/2023	11:15 PM	160							
488	4/21/2023	11:30 PM	160							
489	4/21/2023	11:45 PM	125							
490	4/22/2023	12:00 AM	122							
491	4/22/2023	12:15 AM	105							
492	4/22/2023	12:30 AM	106							
493	4/22/2023	12:45 AM	92							
494	4/22/2023	01:00 AM	58							
495	4/22/2023	01:15 AM	60							
496	4/22/2023	01:30 AM	78							
497	4/22/2023	01:45 AM	76							
498	4/22/2023	02:00 AM	60							
499	4/22/2023	02:15 AM	51							

	A	B	C	D	E	F	G	H	I	J
500	4/22/2023	02:30 AM	52							
501	4/22/2023	02:45 AM	54							
502	4/22/2023	03:00 AM	44							
503	4/22/2023	03:15 AM	32							
504	4/22/2023	03:30 AM	48							
505	4/22/2023	03:45 AM	43							
506	4/22/2023	04:00 AM	33							
507	4/22/2023	04:15 AM	52							
508	4/22/2023	04:30 AM	52							
509	4/22/2023	04:45 AM	50							
510	4/22/2023	05:00 AM	56							
511	4/22/2023	05:15 AM	60							
512	4/22/2023	05:30 AM	109							
513	4/22/2023	05:45 AM	116							
514	4/22/2023	06:00 AM	98							
515	4/22/2023	06:15 AM	100							
516	4/22/2023	06:30 AM	148							
517	4/22/2023	06:45 AM	176							
518	4/22/2023	07:00 AM	195							
519	4/22/2023	07:15 AM	216							
520	4/22/2023	07:30 AM	264							
521	4/22/2023	07:45 AM	316							
522	4/22/2023	08:00 AM	304							
523	4/22/2023	08:15 AM	346							
524	4/22/2023	08:30 AM	391							
525	4/22/2023	08:45 AM	394							
526	4/22/2023	09:00 AM	364							
527	4/22/2023	09:15 AM	410							
528	4/22/2023	09:30 AM	468							
529	4/22/2023	09:45 AM	482							
530	4/22/2023	10:00 AM	483							
531	4/22/2023	10:15 AM	487							
532	4/22/2023	10:30 AM	510							
533	4/22/2023	10:45 AM	553							
534	4/22/2023	11:00 AM	493							
535	4/22/2023	11:15 AM	536							
536	4/22/2023	11:30 AM	550							
537	4/22/2023	11:45 AM	607							
538	4/22/2023	12:00 PM	568							
539	4/22/2023	12:15 PM	580							
540	4/22/2023	12:30 PM	588							
541	4/22/2023	12:45 PM	594							
542	4/22/2023	01:00 PM	564							
543	4/22/2023	01:15 PM	588							
544	4/22/2023	01:30 PM	592							
545	4/22/2023	01:45 PM	564							
546	4/22/2023	02:00 PM	532							
547	4/22/2023	02:15 PM	560							
548	4/22/2023	02:30 PM	585							
549	4/22/2023	02:45 PM	526							

	A	B	C	D	E	F	G	H	I	J
550	4/22/2023	03:00 PM	563							
551	4/22/2023	03:15 PM	574							
552	4/22/2023	03:30 PM	593							
553	4/22/2023	03:45 PM	530							
554	4/22/2023	04:00 PM	533							
555	4/22/2023	04:15 PM	512							
556	4/22/2023	04:30 PM	484							
557	4/22/2023	04:45 PM	542							
558	4/22/2023	05:00 PM	506							
559	4/22/2023	05:15 PM	510							
560	4/22/2023	05:30 PM	506							
561	4/22/2023	05:45 PM	462							
562	4/22/2023	06:00 PM	477							
563	4/22/2023	06:15 PM	440							
564	4/22/2023	06:30 PM	428							
565	4/22/2023	06:45 PM	409							
566	4/22/2023	07:00 PM	390							
567	4/22/2023	07:15 PM	386							
568	4/22/2023	07:30 PM	359							
569	4/22/2023	07:45 PM	324							
570	4/22/2023	08:00 PM	305							
571	4/22/2023	08:15 PM	302							
572	4/22/2023	08:30 PM	302							
573	4/22/2023	08:45 PM	249							
574	4/22/2023	09:00 PM	275							
575	4/22/2023	09:15 PM	308							
576	4/22/2023	09:30 PM	276							
577	4/22/2023	09:45 PM	259							
578	4/22/2023	10:00 PM	223							
579	4/22/2023	10:15 PM	167							
580	4/22/2023	10:30 PM	180							
581	4/22/2023	10:45 PM	164							
582	4/22/2023	11:00 PM	148							
583	4/22/2023	11:15 PM	146							
584	4/22/2023	11:30 PM	177							
585	4/22/2023	11:45 PM	129							
586	4/23/2023	12:00 AM	112							
587	4/23/2023	12:15 AM	136							
588	4/23/2023	12:30 AM	84							
589	4/23/2023	12:45 AM	83							
590	4/23/2023	01:00 AM	76							
591	4/23/2023	01:15 AM	68							
592	4/23/2023	01:30 AM	62							
593	4/23/2023	01:45 AM	71							
594	4/23/2023	02:00 AM	62							
595	4/23/2023	02:15 AM	63							
596	4/23/2023	02:30 AM	48							
597	4/23/2023	02:45 AM	34							
598	4/23/2023	03:00 AM	35							
599	4/23/2023	03:15 AM	36							

	A	B	C	D	E	F	G	H	I	J
600	4/23/2023	03:30 AM	38							
601	4/23/2023	03:45 AM	36							
602	4/23/2023	04:00 AM	24							
603	4/23/2023	04:15 AM	36							
604	4/23/2023	04:30 AM	37							
605	4/23/2023	04:45 AM	36							
606	4/23/2023	05:00 AM	24							
607	4/23/2023	05:15 AM	41							
608	4/23/2023	05:30 AM	59							
609	4/23/2023	05:45 AM	59							
610	4/23/2023	06:00 AM	48							
611	4/23/2023	06:15 AM	60							
612	4/23/2023	06:30 AM	98							
613	4/23/2023	06:45 AM	129							
614	4/23/2023	07:00 AM	128							
615	4/23/2023	07:15 AM	144							
616	4/23/2023	07:30 AM	194							
617	4/23/2023	07:45 AM	190							
618	4/23/2023	08:00 AM	162							
619	4/23/2023	08:15 AM	176							
620	4/23/2023	08:30 AM	248							
621	4/23/2023	08:45 AM	266							
622	4/23/2023	09:00 AM	258							
623	4/23/2023	09:15 AM	297							
624	4/23/2023	09:30 AM	310							
625	4/23/2023	09:45 AM	362							
626	4/23/2023	10:00 AM	344							
627	4/23/2023	10:15 AM	354							
628	4/23/2023	10:30 AM	404							
629	4/23/2023	10:45 AM	406							
630	4/23/2023	11:00 AM	417							
631	4/23/2023	11:15 AM	460							
632	4/23/2023	11:30 AM	500							
633	4/23/2023	11:45 AM	505							
634	4/23/2023	12:00 PM	481							
635	4/23/2023	12:15 PM	528							
636	4/23/2023	12:30 PM	544							
637	4/23/2023	12:45 PM	562							
638	4/23/2023	01:00 PM	502							
639	4/23/2023	01:15 PM	478							
640	4/23/2023	01:30 PM	506							
641	4/23/2023	01:45 PM	556							
642	4/23/2023	02:00 PM	500							
643	4/23/2023	02:15 PM	518							
644	4/23/2023	02:30 PM	495							
645	4/23/2023	02:45 PM	488							
646	4/23/2023	03:00 PM	527							
647	4/23/2023	03:15 PM	496							
648	4/23/2023	03:30 PM	540							
649	4/23/2023	03:45 PM	522							

	A	B	C	D	E	F	G	H	I	J
650	4/23/2023	04:00 PM	452							
651	4/23/2023	04:15 PM	465							
652	4/23/2023	04:30 PM	496							
653	4/23/2023	04:45 PM	462							
654	4/23/2023	05:00 PM	414							
655	4/23/2023	05:15 PM	411							
656	4/23/2023	05:30 PM	396							
657	4/23/2023	05:45 PM	402							
658	4/23/2023	06:00 PM	390							
659	4/23/2023	06:15 PM	354							
660	4/23/2023	06:30 PM	310							
661	4/23/2023	06:45 PM	302							
662	4/23/2023	07:00 PM	308							
663	4/23/2023	07:15 PM	302							
664	4/23/2023	07:30 PM	271							
665	4/23/2023	07:45 PM	264							
666	4/23/2023	08:00 PM	232							
667	4/23/2023	08:15 PM	224							
668	4/23/2023	08:30 PM	210							
669	4/23/2023	08:45 PM	206							
670	4/23/2023	09:00 PM	191							
671	4/23/2023	09:15 PM	178							
672	4/23/2023	09:30 PM	136							
673	4/23/2023	09:45 PM	126							
674	4/23/2023	10:00 PM	122							
675	4/23/2023	10:15 PM	117							
676	4/23/2023	10:30 PM	123							
677	4/23/2023	10:45 PM	98							
678	4/23/2023	11:00 PM	102							
679	4/23/2023	11:15 PM	78							
680	4/23/2023	11:30 PM	95							
681	4/23/2023	11:45 PM	86							

	A	B	C	D	E	F	G	H	I
1									
2	File Name: C:\Users\barri\OneDrive\Documents\TDB\WSP\SYRACUSE\DATA\BATCH 2 SALIM1\DONE\ATR 1202.tf2								
3	Start Date: 4/13/2023								
4	Start Time: 12:00:00 AM								
5	Location 1: WB I-690								
6	Location 2: at S 598								
7									
8									
9	Date	Time	WB						
10	4/13/2023	12:00 AM	67						
11	4/13/2023	12:15 AM	52						
12	4/13/2023	12:30 AM	58						
13	4/13/2023	12:45 AM	47						
14	4/13/2023	01:00 AM	50						
15	4/13/2023	01:15 AM	44						
16	4/13/2023	01:30 AM	42						
17	4/13/2023	01:45 AM	36						
18	4/13/2023	02:00 AM	32						
19	4/13/2023	02:15 AM	34						
20	4/13/2023	02:30 AM	26						
21	4/13/2023	02:45 AM	48						
22	4/13/2023	03:00 AM	37						
23	4/13/2023	03:15 AM	44						
24	4/13/2023	03:30 AM	37						
25	4/13/2023	03:45 AM	50						
26	4/13/2023	04:00 AM	34						
27	4/13/2023	04:15 AM	61						
28	4/13/2023	04:30 AM	72						
29	4/13/2023	04:45 AM	66						
30	4/13/2023	05:00 AM	86						
31	4/13/2023	05:15 AM	116						
32	4/13/2023	05:30 AM	158						
33	4/13/2023	05:45 AM	189						
34	4/13/2023	06:00 AM	232						
35	4/13/2023	06:15 AM	324						
36	4/13/2023	06:30 AM	470						
37	4/13/2023	06:45 AM	505						
38	4/13/2023	07:00 AM	576						
39	4/13/2023	07:15 AM	670						
40	4/13/2023	07:30 AM	750						
41	4/13/2023	07:45 AM	802						
42	4/13/2023	08:00 AM	754						
43	4/13/2023	08:15 AM	682						
44	4/13/2023	08:30 AM	693						
45	4/13/2023	08:45 AM	670						
46	4/13/2023	09:00 AM	524						
47	4/13/2023	09:15 AM	566						
48	4/13/2023	09:30 AM	630						
49	4/13/2023	09:45 AM	604						

	A	B	C	D	E	F	G	H	I
50	4/13/2023	10:00 AM	530						
51	4/13/2023	10:15 AM	594						
52	4/13/2023	10:30 AM	682						
53	4/13/2023	10:45 AM	594						
54	4/13/2023	11:00 AM	558						
55	4/13/2023	11:15 AM	592						
56	4/13/2023	11:30 AM	618						
57	4/13/2023	11:45 AM	601						
58	4/13/2023	12:00 PM	596						
59	4/13/2023	12:15 PM	608						
60	4/13/2023	12:30 PM	601						
61	4/13/2023	12:45 PM	599						
62	4/13/2023	01:00 PM	630						
63	4/13/2023	01:15 PM	614						
64	4/13/2023	01:30 PM	636						
65	4/13/2023	01:45 PM	576						
66	4/13/2023	02:00 PM	580						
67	4/13/2023	02:15 PM	652						
68	4/13/2023	02:30 PM	674						
69	4/13/2023	02:45 PM	684						
70	4/13/2023	03:00 PM	722						
71	4/13/2023	03:15 PM	688						
72	4/13/2023	03:30 PM	886						
73	4/13/2023	03:45 PM	832						
74	4/13/2023	04:00 PM	834						
75	4/13/2023	04:15 PM	816						
76	4/13/2023	04:30 PM	848						
77	4/13/2023	04:45 PM	860						
78	4/13/2023	05:00 PM	866						
79	4/13/2023	05:15 PM	760						
80	4/13/2023	05:30 PM	690						
81	4/13/2023	05:45 PM	626						
82	4/13/2023	06:00 PM	582						
83	4/13/2023	06:15 PM	608						
84	4/13/2023	06:30 PM	592						
85	4/13/2023	06:45 PM	458						
86	4/13/2023	07:00 PM	502						
87	4/13/2023	07:15 PM	405						
88	4/13/2023	07:30 PM	453						
89	4/13/2023	07:45 PM	400						
90	4/13/2023	08:00 PM	418						
91	4/13/2023	08:15 PM	372						
92	4/13/2023	08:30 PM	321						
93	4/13/2023	08:45 PM	348						
94	4/13/2023	09:00 PM	386						
95	4/13/2023	09:15 PM	291						
96	4/13/2023	09:30 PM	263						
97	4/13/2023	09:45 PM	228						
98	4/13/2023	10:00 PM	209						
99	4/13/2023	10:15 PM	174						

	A	B	C	D	E	F	G	H	I
100	4/13/2023	10:30 PM	165						
101	4/13/2023	10:45 PM	112						
102	4/13/2023	11:00 PM	136						
103	4/13/2023	11:15 PM	122						
104	4/13/2023	11:30 PM	119						
105	4/13/2023	11:45 PM	64						
106	4/14/2023	12:00 AM	94						
107	4/14/2023	12:15 AM	62						
108	4/14/2023	12:30 AM	66						
109	4/14/2023	12:45 AM	39						
110	4/14/2023	01:00 AM	59						
111	4/14/2023	01:15 AM	46						
112	4/14/2023	01:30 AM	36						
113	4/14/2023	01:45 AM	37						
114	4/14/2023	02:00 AM	45						
115	4/14/2023	02:15 AM	48						
116	4/14/2023	02:30 AM	40						
117	4/14/2023	02:45 AM	39						
118	4/14/2023	03:00 AM	41						
119	4/14/2023	03:15 AM	34						
120	4/14/2023	03:30 AM	55						
121	4/14/2023	03:45 AM	40						
122	4/14/2023	04:00 AM	40						
123	4/14/2023	04:15 AM	56						
124	4/14/2023	04:30 AM	61						
125	4/14/2023	04:45 AM	57						
126	4/14/2023	05:00 AM	80						
127	4/14/2023	05:15 AM	94						
128	4/14/2023	05:30 AM	156						
129	4/14/2023	05:45 AM	164						
130	4/14/2023	06:00 AM	213						
131	4/14/2023	06:15 AM	282						
132	4/14/2023	06:30 AM	438						
133	4/14/2023	06:45 AM	474						
134	4/14/2023	07:00 AM	486						
135	4/14/2023	07:15 AM	609						
136	4/14/2023	07:30 AM	684						
137	4/14/2023	07:45 AM	750						
138	4/14/2023	08:00 AM	717						
139	4/14/2023	08:15 AM	640						
140	4/14/2023	08:30 AM	665						
141	4/14/2023	08:45 AM	629						
142	4/14/2023	09:00 AM	542						
143	4/14/2023	09:15 AM	553						
144	4/14/2023	09:30 AM	546						
145	4/14/2023	09:45 AM	594						
146	4/14/2023	10:00 AM	592						
147	4/14/2023	10:15 AM	614						
148	4/14/2023	10:30 AM	614						
149	4/14/2023	10:45 AM	605						

	A	B	C	D	E	F	G	H	I
150	4/14/2023	11:00 AM	590						
151	4/14/2023	11:15 AM	628						
152	4/14/2023	11:30 AM	620						
153	4/14/2023	11:45 AM	638						
154	4/14/2023	12:00 PM	690						
155	4/14/2023	12:15 PM	654						
156	4/14/2023	12:30 PM	650						
157	4/14/2023	12:45 PM	691						
158	4/14/2023	01:00 PM	686						
159	4/14/2023	01:15 PM	664						
160	4/14/2023	01:30 PM	652						
161	4/14/2023	01:45 PM	699						
162	4/14/2023	02:00 PM	753						
163	4/14/2023	02:15 PM	712						
164	4/14/2023	02:30 PM	794						
165	4/14/2023	02:45 PM	740						
166	4/14/2023	03:00 PM	773						
167	4/14/2023	03:15 PM	770						
168	4/14/2023	03:30 PM	884						
169	4/14/2023	03:45 PM	844						
170	4/14/2023	04:00 PM	922						
171	4/14/2023	04:15 PM	830						
172	4/14/2023	04:30 PM	877						
173	4/14/2023	04:45 PM	880						
174	4/14/2023	05:00 PM	860						
175	4/14/2023	05:15 PM	882						
176	4/14/2023	05:30 PM	800						
177	4/14/2023	05:45 PM	802						
178	4/14/2023	06:00 PM	728						
179	4/14/2023	06:15 PM	629						
180	4/14/2023	06:30 PM	635						
181	4/14/2023	06:45 PM	536						
182	4/14/2023	07:00 PM	526						
183	4/14/2023	07:15 PM	458						
184	4/14/2023	07:30 PM	454						
185	4/14/2023	07:45 PM	402						
186	4/14/2023	08:00 PM	393						
187	4/14/2023	08:15 PM	372						
188	4/14/2023	08:30 PM	330						
189	4/14/2023	08:45 PM	328						
190	4/14/2023	09:00 PM	348						
191	4/14/2023	09:15 PM	280						
192	4/14/2023	09:30 PM	258						
193	4/14/2023	09:45 PM	255						
194	4/14/2023	10:00 PM	238						
195	4/14/2023	10:15 PM	206						
196	4/14/2023	10:30 PM	189						
197	4/14/2023	10:45 PM	196						
198	4/14/2023	11:00 PM	176						
199	4/14/2023	11:15 PM	158						

	A	B	C	D	E	F	G	H	I
200	4/14/2023	11:30 PM	170						
201	4/14/2023	11:45 PM	136						
202	4/15/2023	12:00 AM	137						
203	4/15/2023	12:15 AM	100						
204	4/15/2023	12:30 AM	107						
205	4/15/2023	12:45 AM	134						
206	4/15/2023	01:00 AM	92						
207	4/15/2023	01:15 AM	68						
208	4/15/2023	01:30 AM	52						
209	4/15/2023	01:45 AM	51						
210	4/15/2023	02:00 AM	42						
211	4/15/2023	02:15 AM	48						
212	4/15/2023	02:30 AM	50						
213	4/15/2023	02:45 AM	39						
214	4/15/2023	03:00 AM	39						
215	4/15/2023	03:15 AM	47						
216	4/15/2023	03:30 AM	40						
217	4/15/2023	03:45 AM	49						
218	4/15/2023	04:00 AM	25						
219	4/15/2023	04:15 AM	36						
220	4/15/2023	04:30 AM	36						
221	4/15/2023	04:45 AM	46						
222	4/15/2023	05:00 AM	32						
223	4/15/2023	05:15 AM	42						
224	4/15/2023	05:30 AM	56						
225	4/15/2023	05:45 AM	90						
226	4/15/2023	06:00 AM	96						
227	4/15/2023	06:15 AM	128						
228	4/15/2023	06:30 AM	218						
229	4/15/2023	06:45 AM	212						
230	4/15/2023	07:00 AM	210						
231	4/15/2023	07:15 AM	222						
232	4/15/2023	07:30 AM	254						
233	4/15/2023	07:45 AM	266						
234	4/15/2023	08:00 AM	280						
235	4/15/2023	08:15 AM	306						
236	4/15/2023	08:30 AM	377						
237	4/15/2023	08:45 AM	392						
238	4/15/2023	09:00 AM	352						
239	4/15/2023	09:15 AM	451						
240	4/15/2023	09:30 AM	444						
241	4/15/2023	09:45 AM	534						
242	4/15/2023	10:00 AM	561						
243	4/15/2023	10:15 AM	592						
244	4/15/2023	10:30 AM	605						
245	4/15/2023	10:45 AM	566						
246	4/15/2023	11:00 AM	626						
247	4/15/2023	11:15 AM	612						
248	4/15/2023	11:30 AM	614						
249	4/15/2023	11:45 AM	619						

	A	B	C	D	E	F	G	H	I
250	4/15/2023	12:00 PM	674						
251	4/15/2023	12:15 PM	592						
252	4/15/2023	12:30 PM	608						
253	4/15/2023	12:45 PM	590						
254	4/15/2023	01:00 PM	609						
255	4/15/2023	01:15 PM	614						
256	4/15/2023	01:30 PM	590						
257	4/15/2023	01:45 PM	590						
258	4/15/2023	02:00 PM	622						
259	4/15/2023	02:15 PM	566						
260	4/15/2023	02:30 PM	590						
261	4/15/2023	02:45 PM	594						
262	4/15/2023	03:00 PM	574						
263	4/15/2023	03:15 PM	596						
264	4/15/2023	03:30 PM	582						
265	4/15/2023	03:45 PM	572						
266	4/15/2023	04:00 PM	568						
267	4/15/2023	04:15 PM	567						
268	4/15/2023	04:30 PM	530						
269	4/15/2023	04:45 PM	594						
270	4/15/2023	05:00 PM	534						
271	4/15/2023	05:15 PM	475						
272	4/15/2023	05:30 PM	528						
273	4/15/2023	05:45 PM	454						
274	4/15/2023	06:00 PM	570						
275	4/15/2023	06:15 PM	533						
276	4/15/2023	06:30 PM	536						
277	4/15/2023	06:45 PM	478						
278	4/15/2023	07:00 PM	464						
279	4/15/2023	07:15 PM	408						
280	4/15/2023	07:30 PM	354						
281	4/15/2023	07:45 PM	360						
282	4/15/2023	08:00 PM	352						
283	4/15/2023	08:15 PM	323						
284	4/15/2023	08:30 PM	323						
285	4/15/2023	08:45 PM	313						
286	4/15/2023	09:00 PM	308						
287	4/15/2023	09:15 PM	282						
288	4/15/2023	09:30 PM	251						
289	4/15/2023	09:45 PM	220						
290	4/15/2023	10:00 PM	242						
291	4/15/2023	10:15 PM	225						
292	4/15/2023	10:30 PM	184						
293	4/15/2023	10:45 PM	186						
294	4/15/2023	11:00 PM	191						
295	4/15/2023	11:15 PM	134						
296	4/15/2023	11:30 PM	116						
297	4/15/2023	11:45 PM	97						
298	4/16/2023	12:00 AM	100						
299	4/16/2023	12:15 AM	86						

	A	B	C	D	E	F	G	H	I
300	4/16/2023	12:30 AM	68						
301	4/16/2023	12:45 AM	79						
302	4/16/2023	01:00 AM	74						
303	4/16/2023	01:15 AM	54						
304	4/16/2023	01:30 AM	52						
305	4/16/2023	01:45 AM	44						
306	4/16/2023	02:00 AM	56						
307	4/16/2023	02:15 AM	40						
308	4/16/2023	02:30 AM	40						
309	4/16/2023	02:45 AM	30						
310	4/16/2023	03:00 AM	45						
311	4/16/2023	03:15 AM	44						
312	4/16/2023	03:30 AM	24						
313	4/16/2023	03:45 AM	30						
314	4/16/2023	04:00 AM	24						
315	4/16/2023	04:15 AM	33						
316	4/16/2023	04:30 AM	33						
317	4/16/2023	04:45 AM	40						
318	4/16/2023	05:00 AM	32						
319	4/16/2023	05:15 AM	36						
320	4/16/2023	05:30 AM	56						
321	4/16/2023	05:45 AM	64						
322	4/16/2023	06:00 AM	95						
323	4/16/2023	06:15 AM	132						
324	4/16/2023	06:30 AM	171						
325	4/16/2023	06:45 AM	182						
326	4/16/2023	07:00 AM	140						
327	4/16/2023	07:15 AM	136						
328	4/16/2023	07:30 AM	124						
329	4/16/2023	07:45 AM	150						
330	4/16/2023	08:00 AM	160						
331	4/16/2023	08:15 AM	175						
332	4/16/2023	08:30 AM	213						
333	4/16/2023	08:45 AM	272						
334	4/16/2023	09:00 AM	272						
335	4/16/2023	09:15 AM	313						
336	4/16/2023	09:30 AM	350						
337	4/16/2023	09:45 AM	384						
338	4/16/2023	10:00 AM	364						
339	4/16/2023	10:15 AM	391						
340	4/16/2023	10:30 AM	395						
341	4/16/2023	10:45 AM	448						
342	4/16/2023	11:00 AM	450						
343	4/16/2023	11:15 AM	440						
344	4/16/2023	11:30 AM	478						
345	4/16/2023	11:45 AM	496						
346	4/16/2023	12:00 PM	462						
347	4/16/2023	12:15 PM	472						
348	4/16/2023	12:30 PM	456						
349	4/16/2023	12:45 PM	517						

	A	B	C	D	E	F	G	H	I
350	4/16/2023	01:00 PM	528						
351	4/16/2023	01:15 PM	502						
352	4/16/2023	01:30 PM	560						
353	4/16/2023	01:45 PM	525						
354	4/16/2023	02:00 PM	512						
355	4/16/2023	02:15 PM	511						
356	4/16/2023	02:30 PM	539						
357	4/16/2023	02:45 PM	502						
358	4/16/2023	03:00 PM	478						
359	4/16/2023	03:15 PM	472						
360	4/16/2023	03:30 PM	520						
361	4/16/2023	03:45 PM	449						
362	4/16/2023	04:00 PM	466						
363	4/16/2023	04:15 PM	486						
364	4/16/2023	04:30 PM	446						
365	4/16/2023	04:45 PM	440						
366	4/16/2023	05:00 PM	434						
367	4/16/2023	05:15 PM	401						
368	4/16/2023	05:30 PM	408						
369	4/16/2023	05:45 PM	394						
370	4/16/2023	06:00 PM	414						
371	4/16/2023	06:15 PM	386						
372	4/16/2023	06:30 PM	414						
373	4/16/2023	06:45 PM	326						
374	4/16/2023	07:00 PM	350						
375	4/16/2023	07:15 PM	328						
376	4/16/2023	07:30 PM	325						
377	4/16/2023	07:45 PM	280						
378	4/16/2023	08:00 PM	291						
379	4/16/2023	08:15 PM	222						
380	4/16/2023	08:30 PM	243						
381	4/16/2023	08:45 PM	243						
382	4/16/2023	09:00 PM	230						
383	4/16/2023	09:15 PM	178						
384	4/16/2023	09:30 PM	162						
385	4/16/2023	09:45 PM	150						
386	4/16/2023	10:00 PM	155						
387	4/16/2023	10:15 PM	111						
388	4/16/2023	10:30 PM	112						
389	4/16/2023	10:45 PM	98						
390	4/16/2023	11:00 PM	96						
391	4/16/2023	11:15 PM	90						
392	4/16/2023	11:30 PM	51						
393	4/16/2023	11:45 PM	50						
394	4/17/2023	12:00 AM	46						
395	4/17/2023	12:15 AM	38						
396	4/17/2023	12:30 AM	40						
397	4/17/2023	12:45 AM	39						
398	4/17/2023	01:00 AM	32						
399	4/17/2023	01:15 AM	19						

	A	B	C	D	E	F	G	H	I
400	4/17/2023	01:30 AM	38						
401	4/17/2023	01:45 AM	22						
402	4/17/2023	02:00 AM	18						
403	4/17/2023	02:15 AM	18						
404	4/17/2023	02:30 AM	30						
405	4/17/2023	02:45 AM	23						
406	4/17/2023	03:00 AM	20						
407	4/17/2023	03:15 AM	24						
408	4/17/2023	03:30 AM	22						
409	4/17/2023	03:45 AM	27						
410	4/17/2023	04:00 AM	50						
411	4/17/2023	04:15 AM	52						
412	4/17/2023	04:30 AM	81						
413	4/17/2023	04:45 AM	68						
414	4/17/2023	05:00 AM	68						
415	4/17/2023	05:15 AM	102						
416	4/17/2023	05:30 AM	174						
417	4/17/2023	05:45 AM	190						
418	4/17/2023	06:00 AM	218						
419	4/17/2023	06:15 AM	300						
420	4/17/2023	06:30 AM	444						
421	4/17/2023	06:45 AM	507						
422	4/17/2023	07:00 AM	520						
423	4/17/2023	07:15 AM	640						
424	4/17/2023	07:30 AM	716						
425	4/17/2023	07:45 AM	813						
426	4/17/2023	08:00 AM	733						
427	4/17/2023	08:15 AM	710						
428	4/17/2023	08:30 AM	684						
429	4/17/2023	08:45 AM	644						
430	4/17/2023	09:00 AM	550						
431	4/17/2023	09:15 AM	522						
432	4/17/2023	09:30 AM	560						
433	4/17/2023	09:45 AM	561						
434	4/17/2023	10:00 AM	486						
435	4/17/2023	10:15 AM	492						
436	4/17/2023	10:30 AM	570						
437	4/17/2023	10:45 AM	558						
438	4/17/2023	11:00 AM	496						
439	4/17/2023	11:15 AM	520						
440	4/17/2023	11:30 AM	595						
441	4/17/2023	11:45 AM	574						
442	4/17/2023	12:00 PM	564						
443	4/17/2023	12:15 PM	594						
444	4/17/2023	12:30 PM	515						
445	4/17/2023	12:45 PM	568						
446	4/17/2023	01:00 PM	561						
447	4/17/2023	01:15 PM	571						
448	4/17/2023	01:30 PM	602						
449	4/17/2023	01:45 PM	646						

	A	B	C	D	E	F	G	H	I
450	4/17/2023	02:00 PM	580						
451	4/17/2023	02:15 PM	594						
452	4/17/2023	02:30 PM	667						
453	4/17/2023	02:45 PM	581						
454	4/17/2023	03:00 PM	674						
455	4/17/2023	03:15 PM	681						
456	4/17/2023	03:30 PM	770						
457	4/17/2023	03:45 PM	741						
458	4/17/2023	04:00 PM	794						
459	4/17/2023	04:15 PM	791						
460	4/17/2023	04:30 PM	790						
461	4/17/2023	04:45 PM	798						
462	4/17/2023	05:00 PM	864						
463	4/17/2023	05:15 PM	774						
464	4/17/2023	05:30 PM	632						
465	4/17/2023	05:45 PM	583						
466	4/17/2023	06:00 PM	593						
467	4/17/2023	06:15 PM	526						
468	4/17/2023	06:30 PM	520						
469	4/17/2023	06:45 PM	428						
470	4/17/2023	07:00 PM	473						
471	4/17/2023	07:15 PM	416						
472	4/17/2023	07:30 PM	372						
473	4/17/2023	07:45 PM	336						
474	4/17/2023	08:00 PM	312						
475	4/17/2023	08:15 PM	310						
476	4/17/2023	08:30 PM	260						
477	4/17/2023	08:45 PM	234						
478	4/17/2023	09:00 PM	268						
479	4/17/2023	09:15 PM	200						
480	4/17/2023	09:30 PM	160						
481	4/17/2023	09:45 PM	171						
482	4/17/2023	10:00 PM	146						
483	4/17/2023	10:15 PM	129						
484	4/17/2023	10:30 PM	126						
485	4/17/2023	10:45 PM	112						
486	4/17/2023	11:00 PM	92						
487	4/17/2023	11:15 PM	102						
488	4/17/2023	11:30 PM	80						
489	4/17/2023	11:45 PM	75						
490	4/18/2023	12:00 AM	61						
491	4/18/2023	12:15 AM	56						
492	4/18/2023	12:30 AM	62						
493	4/18/2023	12:45 AM	26						
494	4/18/2023	01:00 AM	52						
495	4/18/2023	01:15 AM	45						
496	4/18/2023	01:30 AM	31						
497	4/18/2023	01:45 AM	24						
498	4/18/2023	02:00 AM	36						
499	4/18/2023	02:15 AM	22						

	A	B	C	D	E	F	G	H	I
500	4/18/2023	02:30 AM	37						
501	4/18/2023	02:45 AM	34						
502	4/18/2023	03:00 AM	26						
503	4/18/2023	03:15 AM	28						
504	4/18/2023	03:30 AM	41						
505	4/18/2023	03:45 AM	32						
506	4/18/2023	04:00 AM	49						
507	4/18/2023	04:15 AM	50						
508	4/18/2023	04:30 AM	72						
509	4/18/2023	04:45 AM	74						
510	4/18/2023	05:00 AM	90						
511	4/18/2023	05:15 AM	121						
512	4/18/2023	05:30 AM	158						
513	4/18/2023	05:45 AM	203						
514	4/18/2023	06:00 AM	242						
515	4/18/2023	06:15 AM	300						
516	4/18/2023	06:30 AM	470						
517	4/18/2023	06:45 AM	514						
518	4/18/2023	07:00 AM	532						
519	4/18/2023	07:15 AM	690						
520	4/18/2023	07:30 AM	798						
521	4/18/2023	07:45 AM	810						
522	4/18/2023	08:00 AM	752						
523	4/18/2023	08:15 AM	772						
524	4/18/2023	08:30 AM	646						
525	4/18/2023	08:45 AM	670						
526	4/18/2023	09:00 AM	569						
527	4/18/2023	09:15 AM	560						
528	4/18/2023	09:30 AM	550						
529	4/18/2023	09:45 AM	566						
530	4/18/2023	10:00 AM	517						
531	4/18/2023	10:15 AM	564						
532	4/18/2023	10:30 AM	570						
533	4/18/2023	10:45 AM	562						
534	4/18/2023	11:00 AM	542						
535	4/18/2023	11:15 AM	555						
536	4/18/2023	11:30 AM	596						
537	4/18/2023	11:45 AM	589						
538	4/18/2023	12:00 PM	520						
539	4/18/2023	12:15 PM	541						
540	4/18/2023	12:30 PM	602						
541	4/18/2023	12:45 PM	582						
542	4/18/2023	01:00 PM	613						
543	4/18/2023	01:15 PM	540						
544	4/18/2023	01:30 PM	608						
545	4/18/2023	01:45 PM	588						
546	4/18/2023	02:00 PM	665						
547	4/18/2023	02:15 PM	636						
548	4/18/2023	02:30 PM	713						
549	4/18/2023	02:45 PM	674						

	A	B	C	D	E	F	G	H	I
550	4/18/2023	03:00 PM	692						
551	4/18/2023	03:15 PM	673						
552	4/18/2023	03:30 PM	832						
553	4/18/2023	03:45 PM	814						
554	4/18/2023	04:00 PM	822						
555	4/18/2023	04:15 PM	800						
556	4/18/2023	04:30 PM	852						
557	4/18/2023	04:45 PM	827						
558	4/18/2023	05:00 PM	838						
559	4/18/2023	05:15 PM	826						
560	4/18/2023	05:30 PM	693						
561	4/18/2023	05:45 PM	666						
562	4/18/2023	06:00 PM	638						
563	4/18/2023	06:15 PM	519						
564	4/18/2023	06:30 PM	524						
565	4/18/2023	06:45 PM	446						
566	4/18/2023	07:00 PM	410						
567	4/18/2023	07:15 PM	409						
568	4/18/2023	07:30 PM	386						
569	4/18/2023	07:45 PM	354						
570	4/18/2023	08:00 PM	314						
571	4/18/2023	08:15 PM	321						
572	4/18/2023	08:30 PM	340						
573	4/18/2023	08:45 PM	254						
574	4/18/2023	09:00 PM	250						
575	4/18/2023	09:15 PM	220						
576	4/18/2023	09:30 PM	198						
577	4/18/2023	09:45 PM	188						
578	4/18/2023	10:00 PM	136						
579	4/18/2023	10:15 PM	132						
580	4/18/2023	10:30 PM	118						
581	4/18/2023	10:45 PM	102						
582	4/18/2023	11:00 PM	124						
583	4/18/2023	11:15 PM	80						
584	4/18/2023	11:30 PM	84						
585	4/18/2023	11:45 PM	79						
586	4/19/2023	12:00 AM	56						
587	4/19/2023	12:15 AM	44						
588	4/19/2023	12:30 AM	52						
589	4/19/2023	12:45 AM	42						
590	4/19/2023	01:00 AM	31						
591	4/19/2023	01:15 AM	42						
592	4/19/2023	01:30 AM	34						
593	4/19/2023	01:45 AM	24						
594	4/19/2023	02:00 AM	30						
595	4/19/2023	02:15 AM	32						
596	4/19/2023	02:30 AM	16						
597	4/19/2023	02:45 AM	35						
598	4/19/2023	03:00 AM	35						
599	4/19/2023	03:15 AM	42						

	A	B	C	D	E	F	G	H	I
600	4/19/2023	03:30 AM	32						
601	4/19/2023	03:45 AM	28						
602	4/19/2023	04:00 AM	39						
603	4/19/2023	04:15 AM	46						
604	4/19/2023	04:30 AM	85						
605	4/19/2023	04:45 AM	52						
606	4/19/2023	05:00 AM	74						
607	4/19/2023	05:15 AM	119						
608	4/19/2023	05:30 AM	150						
609	4/19/2023	05:45 AM	196						
610	4/19/2023	06:00 AM	210						
611	4/19/2023	06:15 AM	306						
612	4/19/2023	06:30 AM	452						
613	4/19/2023	06:45 AM	480						
614	4/19/2023	07:00 AM	512						
615	4/19/2023	07:15 AM	639						
616	4/19/2023	07:30 AM	695						
617	4/19/2023	07:45 AM	543						
618	4/19/2023	08:00 AM	696						
619	4/19/2023	08:15 AM	672						
620	4/19/2023	08:30 AM	628						
621	4/19/2023	08:45 AM	647						
622	4/19/2023	09:00 AM	503						
623	4/19/2023	09:15 AM	509						
624	4/19/2023	09:30 AM	576						
625	4/19/2023	09:45 AM	580						
626	4/19/2023	10:00 AM	463						
627	4/19/2023	10:15 AM	560						
628	4/19/2023	10:30 AM	604						
629	4/19/2023	10:45 AM	550						
630	4/19/2023	11:00 AM	500						
631	4/19/2023	11:15 AM	562						
632	4/19/2023	11:30 AM	537						
633	4/19/2023	11:45 AM	595						
634	4/19/2023	12:00 PM	624						
635	4/19/2023	12:15 PM	583						
636	4/19/2023	12:30 PM	602						
637	4/19/2023	12:45 PM	570						
638	4/19/2023	01:00 PM	606						
639	4/19/2023	01:15 PM	562						
640	4/19/2023	01:30 PM	548						
641	4/19/2023	01:45 PM	582						
642	4/19/2023	02:00 PM	647						
643	4/19/2023	02:15 PM	632						
644	4/19/2023	02:30 PM	665						
645	4/19/2023	02:45 PM	636						
646	4/19/2023	03:00 PM	702						
647	4/19/2023	03:15 PM	668						
648	4/19/2023	03:30 PM	772						
649	4/19/2023	03:45 PM	814						

	A	B	C	D	E	F	G	H	I
650	4/19/2023	04:00 PM	846						
651	4/19/2023	04:15 PM	818						
652	4/19/2023	04:30 PM	890						
653	4/19/2023	04:45 PM	820						
654	4/19/2023	05:00 PM	887						
655	4/19/2023	05:15 PM	736						
656	4/19/2023	05:30 PM	759						
657	4/19/2023	05:45 PM	642						
658	4/19/2023	06:00 PM	637						
659	4/19/2023	06:15 PM	589						
660	4/19/2023	06:30 PM	548						
661	4/19/2023	06:45 PM	452						
662	4/19/2023	07:00 PM	512						
663	4/19/2023	07:15 PM	426						
664	4/19/2023	07:30 PM	380						
665	4/19/2023	07:45 PM	354						
666	4/19/2023	08:00 PM	380						
667	4/19/2023	08:15 PM	312						
668	4/19/2023	08:30 PM	282						
669	4/19/2023	08:45 PM	312						
670	4/19/2023	09:00 PM	258						
671	4/19/2023	09:15 PM	232						
672	4/19/2023	09:30 PM	160						
673	4/19/2023	09:45 PM	166						
674	4/19/2023	10:00 PM	145						
675	4/19/2023	10:15 PM	141						
676	4/19/2023	10:30 PM	146						
677	4/19/2023	10:45 PM	123						
678	4/19/2023	11:00 PM	114						
679	4/19/2023	11:15 PM	84						
680	4/19/2023	11:30 PM	96						
681	4/19/2023	11:45 PM	64						
682	4/20/2023	12:00 AM	65						
683	4/20/2023	12:15 AM	44						
684	4/20/2023	12:30 AM	62						
685	4/20/2023	12:45 AM	55						
686	4/20/2023	01:00 AM	40						
687	4/20/2023	01:15 AM	42						
688	4/20/2023	01:30 AM	27						
689	4/20/2023	01:45 AM	32						
690	4/20/2023	02:00 AM	26						
691	4/20/2023	02:15 AM	26						
692	4/20/2023	02:30 AM	30						
693	4/20/2023	02:45 AM	36						
694	4/20/2023	03:00 AM	30						
695	4/20/2023	03:15 AM	35						
696	4/20/2023	03:30 AM	40						
697	4/20/2023	03:45 AM	32						
698	4/20/2023	04:00 AM	38						
699	4/20/2023	04:15 AM	62						

	A	B	C	D	E	F	G	H	I
700	4/20/2023	04:30 AM	63						
701	4/20/2023	04:45 AM	61						
702	4/20/2023	05:00 AM	76						
703	4/20/2023	05:15 AM	109						
704	4/20/2023	05:30 AM	132						
705	4/20/2023	05:45 AM	190						
706	4/20/2023	06:00 AM	186						
707	4/20/2023	06:15 AM	286						
708	4/20/2023	06:30 AM	434						
709	4/20/2023	06:45 AM	505						
710	4/20/2023	07:00 AM	526						
711	4/20/2023	07:15 AM	669						
712	4/20/2023	07:30 AM	772						
713	4/20/2023	07:45 AM	804						
714	4/20/2023	08:00 AM	736						
715	4/20/2023	08:15 AM	696						
716	4/20/2023	08:30 AM	657						
717	4/20/2023	08:45 AM	627						
718	4/20/2023	09:00 AM	556						
719	4/20/2023	09:15 AM	502						
720	4/20/2023	09:30 AM	588						
721	4/20/2023	09:45 AM	600						
722	4/20/2023	10:00 AM	562						
723	4/20/2023	10:15 AM	530						
724	4/20/2023	10:30 AM	587						
725	4/20/2023	10:45 AM	562						
726	4/20/2023	11:00 AM	574						
727	4/20/2023	11:15 AM	551						
728	4/20/2023	11:30 AM	570						
729	4/20/2023	11:45 AM	636						
730	4/20/2023	12:00 PM	616						
731	4/20/2023	12:15 PM	565						
732	4/20/2023	12:30 PM	626						
733	4/20/2023	12:45 PM	605						
734	4/20/2023	01:00 PM	583						
735	4/20/2023	01:15 PM	609						
736	4/20/2023	01:30 PM	605						
737	4/20/2023	01:45 PM	602						
738	4/20/2023	02:00 PM	657						
739	4/20/2023	02:15 PM	630						
740	4/20/2023	02:30 PM	690						
741	4/20/2023	02:45 PM	694						
742	4/20/2023	03:00 PM	706						
743	4/20/2023	03:15 PM	738						
744	4/20/2023	03:30 PM	806						
745	4/20/2023	03:45 PM	850						
746	4/20/2023	04:00 PM	900						
747	4/20/2023	04:15 PM	890						
748	4/20/2023	04:30 PM	882						
749	4/20/2023	04:45 PM	900						

	A	B	C	D	E	F	G	H	I
750	4/20/2023	05:00 PM	907						
751	4/20/2023	05:15 PM	775						
752	4/20/2023	05:30 PM	734						
753	4/20/2023	05:45 PM	669						
754	4/20/2023	06:00 PM	632						
755	4/20/2023	06:15 PM	555						
756	4/20/2023	06:30 PM	568						
757	4/20/2023	06:45 PM	492						
758	4/20/2023	07:00 PM	490						
759	4/20/2023	07:15 PM	467						
760	4/20/2023	07:30 PM	414						
761	4/20/2023	07:45 PM	363						
762	4/20/2023	08:00 PM	426						
763	4/20/2023	08:15 PM	372						
764	4/20/2023	08:30 PM	358						
765	4/20/2023	08:45 PM	318						
766	4/20/2023	09:00 PM	334						
767	4/20/2023	09:15 PM	272						
768	4/20/2023	09:30 PM	232						
769	4/20/2023	09:45 PM	198						
770	4/20/2023	10:00 PM	172						
771	4/20/2023	10:15 PM	175						
772	4/20/2023	10:30 PM	164						
773	4/20/2023	10:45 PM	135						
774	4/20/2023	11:00 PM	153						
775	4/20/2023	11:15 PM	102						
776	4/20/2023	11:30 PM	103						
777	4/20/2023	11:45 PM	82						
778	4/21/2023	12:00 AM	73						
779	4/21/2023	12:15 AM	56						
780	4/21/2023	12:30 AM	60						
781	4/21/2023	12:45 AM	56						
782	4/21/2023	01:00 AM	46						
783	4/21/2023	01:15 AM	44						
784	4/21/2023	01:30 AM	33						
785	4/21/2023	01:45 AM	42						
786	4/21/2023	02:00 AM	42						
787	4/21/2023	02:15 AM	37						
788	4/21/2023	02:30 AM	40						
789	4/21/2023	02:45 AM	42						
790	4/21/2023	03:00 AM	30						
791	4/21/2023	03:15 AM	30						
792	4/21/2023	03:30 AM	44						
793	4/21/2023	03:45 AM	38						
794	4/21/2023	04:00 AM	58						
795	4/21/2023	04:15 AM	62						
796	4/21/2023	04:30 AM	61						
797	4/21/2023	04:45 AM	64						
798	4/21/2023	05:00 AM	71						
799	4/21/2023	05:15 AM	104						

	A	B	C	D	E	F	G	H	I
800	4/21/2023	05:30 AM	144						
801	4/21/2023	05:45 AM	201						
802	4/21/2023	06:00 AM	206						
803	4/21/2023	06:15 AM	310						
804	4/21/2023	06:30 AM	466						
805	4/21/2023	06:45 AM	456						
806	4/21/2023	07:00 AM	494						
807	4/21/2023	07:15 AM	550						
808	4/21/2023	07:30 AM	788						
809	4/21/2023	07:45 AM	790						
810	4/21/2023	08:00 AM	664						
811	4/21/2023	08:15 AM	708						
812	4/21/2023	08:30 AM	648						
813	4/21/2023	08:45 AM	660						
814	4/21/2023	09:00 AM	585						
815	4/21/2023	09:15 AM	526						
816	4/21/2023	09:30 AM	588						
817	4/21/2023	09:45 AM	586						
818	4/21/2023	10:00 AM	560						
819	4/21/2023	10:15 AM	603						
820	4/21/2023	10:30 AM	651						
821	4/21/2023	10:45 AM	582						
822	4/21/2023	11:00 AM	610						
823	4/21/2023	11:15 AM	624						
824	4/21/2023	11:30 AM	589						
825	4/21/2023	11:45 AM	654						
826	4/21/2023	12:00 PM	640						
827	4/21/2023	12:15 PM	656						
828	4/21/2023	12:30 PM	660						
829	4/21/2023	12:45 PM	655						
830	4/21/2023	01:00 PM	659						
831	4/21/2023	01:15 PM	668						
832	4/21/2023	01:30 PM	682						
833	4/21/2023	01:45 PM	658						
834	4/21/2023	02:00 PM	692						
835	4/21/2023	02:15 PM	690						
836	4/21/2023	02:30 PM	713						
837	4/21/2023	02:45 PM	670						
838	4/21/2023	03:00 PM	730						
839	4/21/2023	03:15 PM	762						
840	4/21/2023	03:30 PM	816						
841	4/21/2023	03:45 PM	741						
842	4/21/2023	04:00 PM	866						
843	4/21/2023	04:15 PM	819						
844	4/21/2023	04:30 PM	860						
845	4/21/2023	04:45 PM	786						
846	4/21/2023	05:00 PM	806						
847	4/21/2023	05:15 PM	757						
848	4/21/2023	05:30 PM	724						
849	4/21/2023	05:45 PM	672						

	A	B	C	D	E	F	G	H	I
850	4/21/2023	06:00 PM	622						
851	4/21/2023	06:15 PM	642						
852	4/21/2023	06:30 PM	582						
853	4/21/2023	06:45 PM	500						
854	4/21/2023	07:00 PM	493						
855	4/21/2023	07:15 PM	454						
856	4/21/2023	07:30 PM	448						
857	4/21/2023	07:45 PM	386						
858	4/21/2023	08:00 PM	374						
859	4/21/2023	08:15 PM	398						
860	4/21/2023	08:30 PM	338						
861	4/21/2023	08:45 PM	322						
862	4/21/2023	09:00 PM	318						
863	4/21/2023	09:15 PM	272						
864	4/21/2023	09:30 PM	278						
865	4/21/2023	09:45 PM	224						
866	4/21/2023	10:00 PM	258						
867	4/21/2023	10:15 PM	232						
868	4/21/2023	10:30 PM	189						
869	4/21/2023	10:45 PM	184						
870	4/21/2023	11:00 PM	178						
871	4/21/2023	11:15 PM	148						
872	4/21/2023	11:30 PM	142						
873	4/21/2023	11:45 PM	102						
874	4/22/2023	12:00 AM	87						
875	4/22/2023	12:15 AM	83						
876	4/22/2023	12:30 AM	66						
877	4/22/2023	12:45 AM	70						
878	4/22/2023	01:00 AM	60						
879	4/22/2023	01:15 AM	43						
880	4/22/2023	01:30 AM	50						
881	4/22/2023	01:45 AM	44						
882	4/22/2023	02:00 AM	50						
883	4/22/2023	02:15 AM	38						
884	4/22/2023	02:30 AM	38						
885	4/22/2023	02:45 AM	38						
886	4/22/2023	03:00 AM	30						
887	4/22/2023	03:15 AM	36						
888	4/22/2023	03:30 AM	31						
889	4/22/2023	03:45 AM	36						
890	4/22/2023	04:00 AM	48						
891	4/22/2023	04:15 AM	37						
892	4/22/2023	04:30 AM	40						
893	4/22/2023	04:45 AM	31						
894	4/22/2023	05:00 AM	34						
895	4/22/2023	05:15 AM	46						
896	4/22/2023	05:30 AM	64						
897	4/22/2023	05:45 AM	72						
898	4/22/2023	06:00 AM	86						
899	4/22/2023	06:15 AM	128						

	A	B	C	D	E	F	G	H	I
900	4/22/2023	06:30 AM	216						
901	4/22/2023	06:45 AM	182						
902	4/22/2023	07:00 AM	158						
903	4/22/2023	07:15 AM	208						
904	4/22/2023	07:30 AM	300						
905	4/22/2023	07:45 AM	254						
906	4/22/2023	08:00 AM	264						
907	4/22/2023	08:15 AM	370						
908	4/22/2023	08:30 AM	380						
909	4/22/2023	08:45 AM	419						
910	4/22/2023	09:00 AM	432						
911	4/22/2023	09:15 AM	447						
912	4/22/2023	09:30 AM	470						
913	4/22/2023	09:45 AM	530						
914	4/22/2023	10:00 AM	552						
915	4/22/2023	10:15 AM	521						
916	4/22/2023	10:30 AM	576						
917	4/22/2023	10:45 AM	616						
918	4/22/2023	11:00 AM	628						
919	4/22/2023	11:15 AM	616						
920	4/22/2023	11:30 AM	616						
921	4/22/2023	11:45 AM	628						
922	4/22/2023	12:00 PM	650						
923	4/22/2023	12:15 PM	628						
924	4/22/2023	12:30 PM	640						
925	4/22/2023	12:45 PM	592						
926	4/22/2023	01:00 PM	574						
927	4/22/2023	01:15 PM	571						
928	4/22/2023	01:30 PM	586						
929	4/22/2023	01:45 PM	593						
930	4/22/2023	02:00 PM	610						
931	4/22/2023	02:15 PM	598						
932	4/22/2023	02:30 PM	603						
933	4/22/2023	02:45 PM	610						
934	4/22/2023	03:00 PM	540						
935	4/22/2023	03:15 PM	538						
936	4/22/2023	03:30 PM	575						
937	4/22/2023	03:45 PM	576						
938	4/22/2023	04:00 PM	592						
939	4/22/2023	04:15 PM	554						
940	4/22/2023	04:30 PM	522						
941	4/22/2023	04:45 PM	550						
942	4/22/2023	05:00 PM	599						
943	4/22/2023	05:15 PM	552						
944	4/22/2023	05:30 PM	492						
945	4/22/2023	05:45 PM	548						
946	4/22/2023	06:00 PM	511						
947	4/22/2023	06:15 PM	470						
948	4/22/2023	06:30 PM	496						
949	4/22/2023	06:45 PM	405						

	A	B	C	D	E	F	G	H	I
950	4/22/2023	07:00 PM	364						
951	4/22/2023	07:15 PM	390						
952	4/22/2023	07:30 PM	306						
953	4/22/2023	07:45 PM	320						
954	4/22/2023	08:00 PM	326						
955	4/22/2023	08:15 PM	331						
956	4/22/2023	08:30 PM	269						
957	4/22/2023	08:45 PM	238						
958	4/22/2023	09:00 PM	268						
959	4/22/2023	09:15 PM	235						
960	4/22/2023	09:30 PM	221						
961	4/22/2023	09:45 PM	207						
962	4/22/2023	10:00 PM	226						
963	4/22/2023	10:15 PM	185						
964	4/22/2023	10:30 PM	148						
965	4/22/2023	10:45 PM	127						
966	4/22/2023	11:00 PM	138						
967	4/22/2023	11:15 PM	122						
968	4/22/2023	11:30 PM	104						
969	4/22/2023	11:45 PM	104						
970	4/23/2023	12:00 AM	96						
971	4/23/2023	12:15 AM	72						
972	4/23/2023	12:30 AM	78						
973	4/23/2023	12:45 AM	58						
974	4/23/2023	01:00 AM	52						
975	4/23/2023	01:15 AM	54						
976	4/23/2023	01:30 AM	37						
977	4/23/2023	01:45 AM	30						
978	4/23/2023	02:00 AM	28						
979	4/23/2023	02:15 AM	36						
980	4/23/2023	02:30 AM	28						
981	4/23/2023	02:45 AM	32						
982	4/23/2023	03:00 AM	39						
983	4/23/2023	03:15 AM	37						
984	4/23/2023	03:30 AM	38						
985	4/23/2023	03:45 AM	25						
986	4/23/2023	04:00 AM	30						
987	4/23/2023	04:15 AM	27						
988	4/23/2023	04:30 AM	32						
989	4/23/2023	04:45 AM	22						
990	4/23/2023	05:00 AM	19						
991	4/23/2023	05:15 AM	26						
992	4/23/2023	05:30 AM	44						
993	4/23/2023	05:45 AM	56						
994	4/23/2023	06:00 AM	57						
995	4/23/2023	06:15 AM	104						
996	4/23/2023	06:30 AM	160						
997	4/23/2023	06:45 AM	168						
998	4/23/2023	07:00 AM	136						
999	4/23/2023	07:15 AM	164						

	A	B	C	D	E	F	G	H	I
1000	4/23/2023	07:30 AM	153						
1001	4/23/2023	07:45 AM	178						
1002	4/23/2023	08:00 AM	180						
1003	4/23/2023	08:15 AM	217						
1004	4/23/2023	08:30 AM	230						
1005	4/23/2023	08:45 AM	266						
1006	4/23/2023	09:00 AM	268						
1007	4/23/2023	09:15 AM	308						
1008	4/23/2023	09:30 AM	358						
1009	4/23/2023	09:45 AM	392						
1010	4/23/2023	10:00 AM	386						
1011	4/23/2023	10:15 AM	383						
1012	4/23/2023	10:30 AM	468						
1013	4/23/2023	10:45 AM	487						
1014	4/23/2023	11:00 AM	466						
1015	4/23/2023	11:15 AM	482						
1016	4/23/2023	11:30 AM	477						
1017	4/23/2023	11:45 AM	508						
1018	4/23/2023	12:00 PM	480						
1019	4/23/2023	12:15 PM	491						
1020	4/23/2023	12:30 PM	534						
1021	4/23/2023	12:45 PM	534						
1022	4/23/2023	01:00 PM	536						
1023	4/23/2023	01:15 PM	486						
1024	4/23/2023	01:30 PM	498						
1025	4/23/2023	01:45 PM	528						
1026	4/23/2023	02:00 PM	518						
1027	4/23/2023	02:15 PM	489						
1028	4/23/2023	02:30 PM	452						
1029	4/23/2023	02:45 PM	493						
1030	4/23/2023	03:00 PM	472						
1031	4/23/2023	03:15 PM	516						
1032	4/23/2023	03:30 PM	498						
1033	4/23/2023	03:45 PM	459						
1034	4/23/2023	04:00 PM	496						
1035	4/23/2023	04:15 PM	448						
1036	4/23/2023	04:30 PM	430						
1037	4/23/2023	04:45 PM	436						
1038	4/23/2023	05:00 PM	460						
1039	4/23/2023	05:15 PM	441						
1040	4/23/2023	05:30 PM	370						
1041	4/23/2023	05:45 PM	374						
1042	4/23/2023	06:00 PM	366						
1043	4/23/2023	06:15 PM	365						
1044	4/23/2023	06:30 PM	342						
1045	4/23/2023	06:45 PM	326						
1046	4/23/2023	07:00 PM	297						
1047	4/23/2023	07:15 PM	281						
1048	4/23/2023	07:30 PM	242						
1049	4/23/2023	07:45 PM	238						

	A	B	C	D	E	F	G	H	I
1050	4/23/2023	08:00 PM	256						
1051	4/23/2023	08:15 PM	243						
1052	4/23/2023	08:30 PM	220						
1053	4/23/2023	08:45 PM	212						
1054	4/23/2023	09:00 PM	195						
1055	4/23/2023	09:15 PM	160						
1056	4/23/2023	09:30 PM	145						
1057	4/23/2023	09:45 PM	132						
1058	4/23/2023	10:00 PM	111						
1059	4/23/2023	10:15 PM	122						
1060	4/23/2023	10:30 PM	92						
1061	4/23/2023	10:45 PM	82						
1062	4/23/2023	11:00 PM	92						
1063	4/23/2023	11:15 PM	70						
1064	4/23/2023	11:30 PM	52						
1065	4/23/2023	11:45 PM	46						

	J
1	
2	
	A	B	C	D	E	F	G	H	I
1									
2	File Name: C:\Users\barri\OneDrive\Documents\TDB\WSP\SYRACUSE\DATA\BATCH 2 SALIM1\DONE\ATR 1215.tf2								
3	Start Date: 4/13/2023								
4	Start Time: 12:00:00 AM								
5	Location 1: EB I-690								
6	Location 2: at NY 635								
7									
8									
9	Date	Time	EB						
10	4/13/2023	12:00 AM	33						
11	4/13/2023	12:15 AM	24						
12	4/13/2023	12:30 AM	32						
13	4/13/2023	12:45 AM	24						
14	4/13/2023	01:00 AM	28						
15	4/13/2023	01:15 AM	24						
16	4/13/2023	01:30 AM	27						
17	4/13/2023	01:45 AM	38						
18	4/13/2023	02:00 AM	27						
19	4/13/2023	02:15 AM	30						
20	4/13/2023	02:30 AM	33						
21	4/13/2023	02:45 AM	41						
22	4/13/2023	03:00 AM	30						
23	4/13/2023	03:15 AM	36						
24	4/13/2023	03:30 AM	74						
25	4/13/2023	03:45 AM	76						
26	4/13/2023	04:00 AM	92						
27	4/13/2023	04:15 AM	140						
28	4/13/2023	04:30 AM	194						
29	4/13/2023	04:45 AM	222						
30	4/13/2023	05:00 AM	156						
31	4/13/2023	05:15 AM	250						
32	4/13/2023	05:30 AM	288						
33	4/13/2023	05:45 AM	396						
34	4/13/2023	06:00 AM	359						
35	4/13/2023	06:15 AM	491						
36	4/13/2023	06:30 AM	534						
37	4/13/2023	06:45 AM	590						
38	4/13/2023	07:00 AM	551						
39	4/13/2023	07:15 AM	528						
40	4/13/2023	07:30 AM	506						
41	4/13/2023	07:45 AM	520						
42	4/13/2023	08:00 AM	507						
43	4/13/2023	08:15 AM	506						
44	4/13/2023	08:30 AM	469						
45	4/13/2023	08:45 AM	510						
46	4/13/2023	09:00 AM	470						
47	4/13/2023	09:15 AM	470						
48	4/13/2023	09:30 AM	462						
49	4/13/2023	09:45 AM	464						

	A	B	C	D	E	F	G	H	I
50	4/13/2023	10:00 AM	462						
51	4/13/2023	10:15 AM	484						
52	4/13/2023	10:30 AM	496						
53	4/13/2023	10:45 AM	494						
54	4/13/2023	11:00 AM	494						
55	4/13/2023	11:15 AM	522						
56	4/13/2023	11:30 AM	500						
57	4/13/2023	11:45 AM	504						
58	4/13/2023	12:00 PM	464						
59	4/13/2023	12:15 PM	480						
60	4/13/2023	12:30 PM	524						
61	4/13/2023	12:45 PM	534						
62	4/13/2023	01:00 PM	490						
63	4/13/2023	01:15 PM	512						
64	4/13/2023	01:30 PM	555						
65	4/13/2023	01:45 PM	562						
66	4/13/2023	02:00 PM	550						
67	4/13/2023	02:15 PM	574						
68	4/13/2023	02:30 PM	616						
69	4/13/2023	02:45 PM	620						
70	4/13/2023	03:00 PM	614						
71	4/13/2023	03:15 PM	644						
72	4/13/2023	03:30 PM	627						
73	4/13/2023	03:45 PM	654						
74	4/13/2023	04:00 PM	644						
75	4/13/2023	04:15 PM	654						
76	4/13/2023	04:30 PM	550						
77	4/13/2023	04:45 PM	518						
78	4/13/2023	05:00 PM	469						
79	4/13/2023	05:15 PM	454						
80	4/13/2023	05:30 PM	424						
81	4/13/2023	05:45 PM	387						
82	4/13/2023	06:00 PM	334						
83	4/13/2023	06:15 PM	346						
84	4/13/2023	06:30 PM	344						
85	4/13/2023	06:45 PM	338						
86	4/13/2023	07:00 PM	306						
87	4/13/2023	07:15 PM	320						
88	4/13/2023	07:30 PM	276						
89	4/13/2023	07:45 PM	266						
90	4/13/2023	08:00 PM	236						
91	4/13/2023	08:15 PM	234						
92	4/13/2023	08:30 PM	205						
93	4/13/2023	08:45 PM	196						
94	4/13/2023	09:00 PM	148						
95	4/13/2023	09:15 PM	152						
96	4/13/2023	09:30 PM	122						
97	4/13/2023	09:45 PM	107						
98	4/13/2023	10:00 PM	80						
99	4/13/2023	10:15 PM	100						

	A	B	C	D	E	F	G	H	I
100	4/13/2023	10:30 PM	88						
101	4/13/2023	10:45 PM	78						
102	4/13/2023	11:00 PM	57						
103	4/13/2023	11:15 PM	57						
104	4/13/2023	11:30 PM	48						
105	4/13/2023	11:45 PM	42						
106	4/14/2023	12:00 AM	36						
107	4/14/2023	12:15 AM	23						
108	4/14/2023	12:30 AM	32						
109	4/14/2023	12:45 AM	25						
110	4/14/2023	01:00 AM	31						
111	4/14/2023	01:15 AM	28						
112	4/14/2023	01:30 AM	28						
113	4/14/2023	01:45 AM	31						
114	4/14/2023	02:00 AM	27						
115	4/14/2023	02:15 AM	28						
116	4/14/2023	02:30 AM	30						
117	4/14/2023	02:45 AM	49						
118	4/14/2023	03:00 AM	28						
119	4/14/2023	03:15 AM	32						
120	4/14/2023	03:30 AM	58						
121	4/14/2023	03:45 AM	68						
122	4/14/2023	04:00 AM	74						
123	4/14/2023	04:15 AM	106						
124	4/14/2023	04:30 AM	152						
125	4/14/2023	04:45 AM	221						
126	4/14/2023	05:00 AM	180						
127	4/14/2023	05:15 AM	196						
128	4/14/2023	05:30 AM	318						
129	4/14/2023	05:45 AM	400						
130	4/14/2023	06:00 AM	364						
131	4/14/2023	06:15 AM	437						
132	4/14/2023	06:30 AM	543						
133	4/14/2023	06:45 AM	652						
134	4/14/2023	07:00 AM	515						
135	4/14/2023	07:15 AM	461						
136	4/14/2023	07:30 AM	431						
137	4/14/2023	07:45 AM	464						
138	4/14/2023	08:00 AM	472						
139	4/14/2023	08:15 AM	536						
140	4/14/2023	08:30 AM	472						
141	4/14/2023	08:45 AM	524						
142	4/14/2023	09:00 AM	446						
143	4/14/2023	09:15 AM	433						
144	4/14/2023	09:30 AM	451						
145	4/14/2023	09:45 AM	515						
146	4/14/2023	10:00 AM	456						
147	4/14/2023	10:15 AM	464						
148	4/14/2023	10:30 AM	477						
149	4/14/2023	10:45 AM	528						

	A	B	C	D	E	F	G	H	I
150	4/14/2023	11:00 AM	496						
151	4/14/2023	11:15 AM	526						
152	4/14/2023	11:30 AM	554						
153	4/14/2023	11:45 AM	570						
154	4/14/2023	12:00 PM	502						
155	4/14/2023	12:15 PM	506						
156	4/14/2023	12:30 PM	533						
157	4/14/2023	12:45 PM	584						
158	4/14/2023	01:00 PM	530						
159	4/14/2023	01:15 PM	547						
160	4/14/2023	01:30 PM	584						
161	4/14/2023	01:45 PM	668						
162	4/14/2023	02:00 PM	610						
163	4/14/2023	02:15 PM	648						
164	4/14/2023	02:30 PM	683						
165	4/14/2023	02:45 PM	696						
166	4/14/2023	03:00 PM	662						
167	4/14/2023	03:15 PM	677						
168	4/14/2023	03:30 PM	620						
169	4/14/2023	03:45 PM	640						
170	4/14/2023	04:00 PM	588						
171	4/14/2023	04:15 PM	578						
172	4/14/2023	04:30 PM	491						
173	4/14/2023	04:45 PM	518						
174	4/14/2023	05:00 PM	465						
175	4/14/2023	05:15 PM	432						
176	4/14/2023	05:30 PM	412						
177	4/14/2023	05:45 PM	387						
178	4/14/2023	06:00 PM	368						
179	4/14/2023	06:15 PM	358						
180	4/14/2023	06:30 PM	340						
181	4/14/2023	06:45 PM	318						
182	4/14/2023	07:00 PM	267						
183	4/14/2023	07:15 PM	305						
184	4/14/2023	07:30 PM	282						
185	4/14/2023	07:45 PM	236						
186	4/14/2023	08:00 PM	245						
187	4/14/2023	08:15 PM	226						
188	4/14/2023	08:30 PM	272						
189	4/14/2023	08:45 PM	226						
190	4/14/2023	09:00 PM	196						
191	4/14/2023	09:15 PM	184						
192	4/14/2023	09:30 PM	192						
193	4/14/2023	09:45 PM	256						
194	4/14/2023	10:00 PM	330						
195	4/14/2023	10:15 PM	350						
196	4/14/2023	10:30 PM	322						
197	4/14/2023	10:45 PM	281						
198	4/14/2023	11:00 PM	199						
199	4/14/2023	11:15 PM	123						

	A	B	C	D	E	F	G	H	I
200	4/14/2023	11:30 PM	134						
201	4/14/2023	11:45 PM	92						
202	4/15/2023	12:00 AM	73						
203	4/15/2023	12:15 AM	70						
204	4/15/2023	12:30 AM	71						
205	4/15/2023	12:45 AM	56						
206	4/15/2023	01:00 AM	59						
207	4/15/2023	01:15 AM	58						
208	4/15/2023	01:30 AM	36						
209	4/15/2023	01:45 AM	48						
210	4/15/2023	02:00 AM	33						
211	4/15/2023	02:15 AM	34						
212	4/15/2023	02:30 AM	35						
213	4/15/2023	02:45 AM	34						
214	4/15/2023	03:00 AM	24						
215	4/15/2023	03:15 AM	22						
216	4/15/2023	03:30 AM	32						
217	4/15/2023	03:45 AM	34						
218	4/15/2023	04:00 AM	46						
219	4/15/2023	04:15 AM	52						
220	4/15/2023	04:30 AM	68						
221	4/15/2023	04:45 AM	80						
222	4/15/2023	05:00 AM	70						
223	4/15/2023	05:15 AM	95						
224	4/15/2023	05:30 AM	126						
225	4/15/2023	05:45 AM	184						
226	4/15/2023	06:00 AM	154						
227	4/15/2023	06:15 AM	162						
228	4/15/2023	06:30 AM	240						
229	4/15/2023	06:45 AM	292						
230	4/15/2023	07:00 AM	280						
231	4/15/2023	07:15 AM	292						
232	4/15/2023	07:30 AM	330						
233	4/15/2023	07:45 AM	383						
234	4/15/2023	08:00 AM	401						
235	4/15/2023	08:15 AM	404						
236	4/15/2023	08:30 AM	390						
237	4/15/2023	08:45 AM	444						
238	4/15/2023	09:00 AM	447						
239	4/15/2023	09:15 AM	430						
240	4/15/2023	09:30 AM	440						
241	4/15/2023	09:45 AM	516						
242	4/15/2023	10:00 AM	494						
243	4/15/2023	10:15 AM	475						
244	4/15/2023	10:30 AM	542						
245	4/15/2023	10:45 AM	542						
246	4/15/2023	11:00 AM	506						
247	4/15/2023	11:15 AM	530						
248	4/15/2023	11:30 AM	530						
249	4/15/2023	11:45 AM	536						

	A	B	C	D	E	F	G	H	I
250	4/15/2023	12:00 PM	520						
251	4/15/2023	12:15 PM	492						
252	4/15/2023	12:30 PM	471						
253	4/15/2023	12:45 PM	508						
254	4/15/2023	01:00 PM	480						
255	4/15/2023	01:15 PM	509						
256	4/15/2023	01:30 PM	489						
257	4/15/2023	01:45 PM	502						
258	4/15/2023	02:00 PM	481						
259	4/15/2023	02:15 PM	494						
260	4/15/2023	02:30 PM	476						
261	4/15/2023	02:45 PM	488						
262	4/15/2023	03:00 PM	519						
263	4/15/2023	03:15 PM	486						
264	4/15/2023	03:30 PM	457						
265	4/15/2023	03:45 PM	434						
266	4/15/2023	04:00 PM	404						
267	4/15/2023	04:15 PM	410						
268	4/15/2023	04:30 PM	392						
269	4/15/2023	04:45 PM	412						
270	4/15/2023	05:00 PM	374						
271	4/15/2023	05:15 PM	367						
272	4/15/2023	05:30 PM	369						
273	4/15/2023	05:45 PM	338						
274	4/15/2023	06:00 PM	312						
275	4/15/2023	06:15 PM	316						
276	4/15/2023	06:30 PM	342						
277	4/15/2023	06:45 PM	316						
278	4/15/2023	07:00 PM	284						
279	4/15/2023	07:15 PM	313						
280	4/15/2023	07:30 PM	260						
281	4/15/2023	07:45 PM	257						
282	4/15/2023	08:00 PM	224						
283	4/15/2023	08:15 PM	262						
284	4/15/2023	08:30 PM	218						
285	4/15/2023	08:45 PM	218						
286	4/15/2023	09:00 PM	226						
287	4/15/2023	09:15 PM	202						
288	4/15/2023	09:30 PM	164						
289	4/15/2023	09:45 PM	160						
290	4/15/2023	10:00 PM	106						
291	4/15/2023	10:15 PM	112						
292	4/15/2023	10:30 PM	112						
293	4/15/2023	10:45 PM	100						
294	4/15/2023	11:00 PM	84						
295	4/15/2023	11:15 PM	82						
296	4/15/2023	11:30 PM	72						
297	4/15/2023	11:45 PM	56						
298	4/16/2023	12:00 AM	52						
299	4/16/2023	12:15 AM	55						

	A	B	C	D	E	F	G	H	I
300	4/16/2023	12:30 AM	65						
301	4/16/2023	12:45 AM	44						
302	4/16/2023	01:00 AM	45						
303	4/16/2023	01:15 AM	49						
304	4/16/2023	01:30 AM	42						
305	4/16/2023	01:45 AM	36						
306	4/16/2023	02:00 AM	39						
307	4/16/2023	02:15 AM	42						
308	4/16/2023	02:30 AM	26						
309	4/16/2023	02:45 AM	32						
310	4/16/2023	03:00 AM	29						
311	4/16/2023	03:15 AM	30						
312	4/16/2023	03:30 AM	19						
313	4/16/2023	03:45 AM	30						
314	4/16/2023	04:00 AM	36						
315	4/16/2023	04:15 AM	34						
316	4/16/2023	04:30 AM	52						
317	4/16/2023	04:45 AM	58						
318	4/16/2023	05:00 AM	38						
319	4/16/2023	05:15 AM	51						
320	4/16/2023	05:30 AM	62						
321	4/16/2023	05:45 AM	106						
322	4/16/2023	06:00 AM	110						
323	4/16/2023	06:15 AM	112						
324	4/16/2023	06:30 AM	161						
325	4/16/2023	06:45 AM	196						
326	4/16/2023	07:00 AM	160						
327	4/16/2023	07:15 AM	166						
328	4/16/2023	07:30 AM	211						
329	4/16/2023	07:45 AM	257						
330	4/16/2023	08:00 AM	220						
331	4/16/2023	08:15 AM	290						
332	4/16/2023	08:30 AM	289						
333	4/16/2023	08:45 AM	350						
334	4/16/2023	09:00 AM	313						
335	4/16/2023	09:15 AM	299						
336	4/16/2023	09:30 AM	344						
337	4/16/2023	09:45 AM	400						
338	4/16/2023	10:00 AM	426						
339	4/16/2023	10:15 AM	428						
340	4/16/2023	10:30 AM	436						
341	4/16/2023	10:45 AM	409						
342	4/16/2023	11:00 AM	472						
343	4/16/2023	11:15 AM	444						
344	4/16/2023	11:30 AM	442						
345	4/16/2023	11:45 AM	476						
346	4/16/2023	12:00 PM	429						
347	4/16/2023	12:15 PM	448						
348	4/16/2023	12:30 PM	432						
349	4/16/2023	12:45 PM	455						

	A	B	C	D	E	F	G	H	I
350	4/16/2023	01:00 PM	400						
351	4/16/2023	01:15 PM	442						
352	4/16/2023	01:30 PM	398						
353	4/16/2023	01:45 PM	452						
354	4/16/2023	02:00 PM	373						
355	4/16/2023	02:15 PM	388						
356	4/16/2023	02:30 PM	416						
357	4/16/2023	02:45 PM	422						
358	4/16/2023	03:00 PM	386						
359	4/16/2023	03:15 PM	396						
360	4/16/2023	03:30 PM	379						
361	4/16/2023	03:45 PM	352						
362	4/16/2023	04:00 PM	330						
363	4/16/2023	04:15 PM	333						
364	4/16/2023	04:30 PM	321						
365	4/16/2023	04:45 PM	308						
366	4/16/2023	05:00 PM	308						
367	4/16/2023	05:15 PM	306						
368	4/16/2023	05:30 PM	304						
369	4/16/2023	05:45 PM	262						
370	4/16/2023	06:00 PM	281						
371	4/16/2023	06:15 PM	260						
372	4/16/2023	06:30 PM	256						
373	4/16/2023	06:45 PM	224						
374	4/16/2023	07:00 PM	220						
375	4/16/2023	07:15 PM	194						
376	4/16/2023	07:30 PM	170						
377	4/16/2023	07:45 PM	154						
378	4/16/2023	08:00 PM	169						
379	4/16/2023	08:15 PM	132						
380	4/16/2023	08:30 PM	104						
381	4/16/2023	08:45 PM	111						
382	4/16/2023	09:00 PM	104						
383	4/16/2023	09:15 PM	114						
384	4/16/2023	09:30 PM	68						
385	4/16/2023	09:45 PM	89						
386	4/16/2023	10:00 PM	66						
387	4/16/2023	10:15 PM	50						
388	4/16/2023	10:30 PM	58						
389	4/16/2023	10:45 PM	60						
390	4/16/2023	11:00 PM	44						
391	4/16/2023	11:15 PM	44						
392	4/16/2023	11:30 PM	28						
393	4/16/2023	11:45 PM	24						
394	4/17/2023	12:00 AM	28						
395	4/17/2023	12:15 AM	24						
396	4/17/2023	12:30 AM	28						
397	4/17/2023	12:45 AM	16						
398	4/17/2023	01:00 AM	19						
399	4/17/2023	01:15 AM	18						

	A	B	C	D	E	F	G	H	I
400	4/17/2023	01:30 AM	18						
401	4/17/2023	01:45 AM	24						
402	4/17/2023	02:00 AM	26						
403	4/17/2023	02:15 AM	25						
404	4/17/2023	02:30 AM	28						
405	4/17/2023	02:45 AM	40						
406	4/17/2023	03:00 AM	22						
407	4/17/2023	03:15 AM	38						
408	4/17/2023	03:30 AM	53						
409	4/17/2023	03:45 AM	83						
410	4/17/2023	04:00 AM	90						
411	4/17/2023	04:15 AM	138						
412	4/17/2023	04:30 AM	212						
413	4/17/2023	04:45 AM	246						
414	4/17/2023	05:00 AM	194						
415	4/17/2023	05:15 AM	196						
416	4/17/2023	05:30 AM	330						
417	4/17/2023	05:45 AM	428						
418	4/17/2023	06:00 AM	405						
419	4/17/2023	06:15 AM	508						
420	4/17/2023	06:30 AM	606						
421	4/17/2023	06:45 AM	654						
422	4/17/2023	07:00 AM	605						
423	4/17/2023	07:15 AM	534						
424	4/17/2023	07:30 AM	554						
425	4/17/2023	07:45 AM	589						
426	4/17/2023	08:00 AM	509						
427	4/17/2023	08:15 AM	530						
428	4/17/2023	08:30 AM	506						
429	4/17/2023	08:45 AM	490						
430	4/17/2023	09:00 AM	418						
431	4/17/2023	09:15 AM	510						
432	4/17/2023	09:30 AM	464						
433	4/17/2023	09:45 AM	549						
434	4/17/2023	10:00 AM	399						
435	4/17/2023	10:15 AM	451						
436	4/17/2023	10:30 AM	460						
437	4/17/2023	10:45 AM	465						
438	4/17/2023	11:00 AM	493						
439	4/17/2023	11:15 AM	480						
440	4/17/2023	11:30 AM	494						
441	4/17/2023	11:45 AM	526						
442	4/17/2023	12:00 PM	435						
443	4/17/2023	12:15 PM	484						
444	4/17/2023	12:30 PM	501						
445	4/17/2023	12:45 PM	476						
446	4/17/2023	01:00 PM	451						
447	4/17/2023	01:15 PM	516						
448	4/17/2023	01:30 PM	526						
449	4/17/2023	01:45 PM	564						

	A	B	C	D	E	F	G	H	I
450	4/17/2023	02:00 PM	560						
451	4/17/2023	02:15 PM	592						
452	4/17/2023	02:30 PM	638						
453	4/17/2023	02:45 PM	654						
454	4/17/2023	03:00 PM	601						
455	4/17/2023	03:15 PM	642						
456	4/17/2023	03:30 PM	663						
457	4/17/2023	03:45 PM	684						
458	4/17/2023	04:00 PM	634						
459	4/17/2023	04:15 PM	682						
460	4/17/2023	04:30 PM	578						
461	4/17/2023	04:45 PM	515						
462	4/17/2023	05:00 PM	491						
463	4/17/2023	05:15 PM	427						
464	4/17/2023	05:30 PM	390						
465	4/17/2023	05:45 PM	348						
466	4/17/2023	06:00 PM	333						
467	4/17/2023	06:15 PM	342						
468	4/17/2023	06:30 PM	339						
469	4/17/2023	06:45 PM	330						
470	4/17/2023	07:00 PM	278						
471	4/17/2023	07:15 PM	250						
472	4/17/2023	07:30 PM	220						
473	4/17/2023	07:45 PM	222						
474	4/17/2023	08:00 PM	206						
475	4/17/2023	08:15 PM	186						
476	4/17/2023	08:30 PM	163						
477	4/17/2023	08:45 PM	144						
478	4/17/2023	09:00 PM	135						
479	4/17/2023	09:15 PM	124						
480	4/17/2023	09:30 PM	92						
481	4/17/2023	09:45 PM	81						
482	4/17/2023	10:00 PM	130						
483	4/17/2023	10:15 PM	91						
484	4/17/2023	10:30 PM	74						
485	4/17/2023	10:45 PM	52						
486	4/17/2023	11:00 PM	60						
487	4/17/2023	11:15 PM	29						
488	4/17/2023	11:30 PM	50						
489	4/17/2023	11:45 PM	43						
490	4/18/2023	12:00 AM	29						
491	4/18/2023	12:15 AM	21						
492	4/18/2023	12:30 AM	30						
493	4/18/2023	12:45 AM	30						
494	4/18/2023	01:00 AM	24						
495	4/18/2023	01:15 AM	24						
496	4/18/2023	01:30 AM	18						
497	4/18/2023	01:45 AM	20						
498	4/18/2023	02:00 AM	24						
499	4/18/2023	02:15 AM	24						

	A	B	C	D	E	F	G	H	I
500	4/18/2023	02:30 AM	40						
501	4/18/2023	02:45 AM	38						
502	4/18/2023	03:00 AM	31						
503	4/18/2023	03:15 AM	52						
504	4/18/2023	03:30 AM	69						
505	4/18/2023	03:45 AM	69						
506	4/18/2023	04:00 AM	86						
507	4/18/2023	04:15 AM	145						
508	4/18/2023	04:30 AM	246						
509	4/18/2023	04:45 AM	238						
510	4/18/2023	05:00 AM	194						
511	4/18/2023	05:15 AM	230						
512	4/18/2023	05:30 AM	334						
513	4/18/2023	05:45 AM	431						
514	4/18/2023	06:00 AM	453						
515	4/18/2023	06:15 AM	552						
516	4/18/2023	06:30 AM	615						
517	4/18/2023	06:45 AM	710						
518	4/18/2023	07:00 AM	624						
519	4/18/2023	07:15 AM	608						
520	4/18/2023	07:30 AM	554						
521	4/18/2023	07:45 AM	611						
522	4/18/2023	08:00 AM	494						
523	4/18/2023	08:15 AM	557						
524	4/18/2023	08:30 AM	498						
525	4/18/2023	08:45 AM	525						
526	4/18/2023	09:00 AM	490						
527	4/18/2023	09:15 AM	442						
528	4/18/2023	09:30 AM	484						
529	4/18/2023	09:45 AM	492						
530	4/18/2023	10:00 AM	432						
531	4/18/2023	10:15 AM	496						
532	4/18/2023	10:30 AM	500						
533	4/18/2023	10:45 AM	514						
534	4/18/2023	11:00 AM	510						
535	4/18/2023	11:15 AM	554						
536	4/18/2023	11:30 AM	552						
537	4/18/2023	11:45 AM	540						
538	4/18/2023	12:00 PM	508						
539	4/18/2023	12:15 PM	514						
540	4/18/2023	12:30 PM	500						
541	4/18/2023	12:45 PM	558						
542	4/18/2023	01:00 PM	542						
543	4/18/2023	01:15 PM	552						
544	4/18/2023	01:30 PM	586						
545	4/18/2023	01:45 PM	641						
546	4/18/2023	02:00 PM	654						
547	4/18/2023	02:15 PM	736						
548	4/18/2023	02:30 PM	704						
549	4/18/2023	02:45 PM	720						

	A	B	C	D	E	F	G	H	I
550	4/18/2023	03:00 PM	667						
551	4/18/2023	03:15 PM	770						
552	4/18/2023	03:30 PM	800						
553	4/18/2023	03:45 PM	826						
554	4/18/2023	04:00 PM	797						
555	4/18/2023	04:15 PM	837						
556	4/18/2023	04:30 PM	678						
557	4/18/2023	04:45 PM	598						
558	4/18/2023	05:00 PM	510						
559	4/18/2023	05:15 PM	469						
560	4/18/2023	05:30 PM	424						
561	4/18/2023	05:45 PM	428						
562	4/18/2023	06:00 PM	361						
563	4/18/2023	06:15 PM	366						
564	4/18/2023	06:30 PM	325						
565	4/18/2023	06:45 PM	309						
566	4/18/2023	07:00 PM	308						
567	4/18/2023	07:15 PM	266						
568	4/18/2023	07:30 PM	254						
569	4/18/2023	07:45 PM	216						
570	4/18/2023	08:00 PM	235						
571	4/18/2023	08:15 PM	217						
572	4/18/2023	08:30 PM	178						
573	4/18/2023	08:45 PM	144						
574	4/18/2023	09:00 PM	122						
575	4/18/2023	09:15 PM	124						
576	4/18/2023	09:30 PM	97						
577	4/18/2023	09:45 PM	93						
578	4/18/2023	10:00 PM	74						
579	4/18/2023	10:15 PM	74						
580	4/18/2023	10:30 PM	76						
581	4/18/2023	10:45 PM	70						
582	4/18/2023	11:00 PM	58						
583	4/18/2023	11:15 PM	44						
584	4/18/2023	11:30 PM	33						
585	4/18/2023	11:45 PM	38						
586	4/19/2023	12:00 AM	37						
587	4/19/2023	12:15 AM	25						
588	4/19/2023	12:30 AM	24						
589	4/19/2023	12:45 AM	21						
590	4/19/2023	01:00 AM	18						
591	4/19/2023	01:15 AM	26						
592	4/19/2023	01:30 AM	21						
593	4/19/2023	01:45 AM	22						
594	4/19/2023	02:00 AM	21						
595	4/19/2023	02:15 AM	26						
596	4/19/2023	02:30 AM	34						
597	4/19/2023	02:45 AM	44						
598	4/19/2023	03:00 AM	30						
599	4/19/2023	03:15 AM	32						

	A	B	C	D	E	F	G	H	I
600	4/19/2023	03:30 AM	63						
601	4/19/2023	03:45 AM	86						
602	4/19/2023	04:00 AM	84						
603	4/19/2023	04:15 AM	150						
604	4/19/2023	04:30 AM	220						
605	4/19/2023	04:45 AM	256						
606	4/19/2023	05:00 AM	192						
607	4/19/2023	05:15 AM	224						
608	4/19/2023	05:30 AM	324						
609	4/19/2023	05:45 AM	420						
610	4/19/2023	06:00 AM	424						
611	4/19/2023	06:15 AM	522						
612	4/19/2023	06:30 AM	526						
613	4/19/2023	06:45 AM	672						
614	4/19/2023	07:00 AM	670						
615	4/19/2023	07:15 AM	606						
616	4/19/2023	07:30 AM	564						
617	4/19/2023	07:45 AM	618						
618	4/19/2023	08:00 AM	509						
619	4/19/2023	08:15 AM	530						
620	4/19/2023	08:30 AM	504						
621	4/19/2023	08:45 AM	537						
622	4/19/2023	09:00 AM	498						
623	4/19/2023	09:15 AM	466						
624	4/19/2023	09:30 AM	490						
625	4/19/2023	09:45 AM	498						
626	4/19/2023	10:00 AM	468						
627	4/19/2023	10:15 AM	507						
628	4/19/2023	10:30 AM	484						
629	4/19/2023	10:45 AM	534						
630	4/19/2023	11:00 AM	474						
631	4/19/2023	11:15 AM	548						
632	4/19/2023	11:30 AM	556						
633	4/19/2023	11:45 AM	536						
634	4/19/2023	12:00 PM	467						
635	4/19/2023	12:15 PM	526						
636	4/19/2023	12:30 PM	522						
637	4/19/2023	12:45 PM	567						
638	4/19/2023	01:00 PM	590						
639	4/19/2023	01:15 PM	582						
640	4/19/2023	01:30 PM	632						
641	4/19/2023	01:45 PM	648						
642	4/19/2023	02:00 PM	674						
643	4/19/2023	02:15 PM	697						
644	4/19/2023	02:30 PM	758						
645	4/19/2023	02:45 PM	772						
646	4/19/2023	03:00 PM	748						
647	4/19/2023	03:15 PM	787						
648	4/19/2023	03:30 PM	784						
649	4/19/2023	03:45 PM	832						

	A	B	C	D	E	F	G	H	I
650	4/19/2023	04:00 PM	762						
651	4/19/2023	04:15 PM	784						
652	4/19/2023	04:30 PM	664						
653	4/19/2023	04:45 PM	570						
654	4/19/2023	05:00 PM	538						
655	4/19/2023	05:15 PM	474						
656	4/19/2023	05:30 PM	440						
657	4/19/2023	05:45 PM	414						
658	4/19/2023	06:00 PM	358						
659	4/19/2023	06:15 PM	369						
660	4/19/2023	06:30 PM	408						
661	4/19/2023	06:45 PM	371						
662	4/19/2023	07:00 PM	296						
663	4/19/2023	07:15 PM	326						
664	4/19/2023	07:30 PM	282						
665	4/19/2023	07:45 PM	263						
666	4/19/2023	08:00 PM	219						
667	4/19/2023	08:15 PM	205						
668	4/19/2023	08:30 PM	168						
669	4/19/2023	08:45 PM	158						
670	4/19/2023	09:00 PM	166						
671	4/19/2023	09:15 PM	140						
672	4/19/2023	09:30 PM	114						
673	4/19/2023	09:45 PM	152						
674	4/19/2023	10:00 PM	112						
675	4/19/2023	10:15 PM	94						
676	4/19/2023	10:30 PM	87						
677	4/19/2023	10:45 PM	70						
678	4/19/2023	11:00 PM	74						
679	4/19/2023	11:15 PM	44						
680	4/19/2023	11:30 PM	47						
681	4/19/2023	11:45 PM	33						
682	4/20/2023	12:00 AM	24						
683	4/20/2023	12:15 AM	30						
684	4/20/2023	12:30 AM	25						
685	4/20/2023	12:45 AM	23						
686	4/20/2023	01:00 AM	24						
687	4/20/2023	01:15 AM	14						
688	4/20/2023	01:30 AM	31						
689	4/20/2023	01:45 AM	18						
690	4/20/2023	02:00 AM	21						
691	4/20/2023	02:15 AM	28						
692	4/20/2023	02:30 AM	22						
693	4/20/2023	02:45 AM	36						
694	4/20/2023	03:00 AM	32						
695	4/20/2023	03:15 AM	50						
696	4/20/2023	03:30 AM	61						
697	4/20/2023	03:45 AM	89						
698	4/20/2023	04:00 AM	94						
699	4/20/2023	04:15 AM	156						

	A	B	C	D	E	F	G	H	I
700	4/20/2023	04:30 AM	210						
701	4/20/2023	04:45 AM	218						
702	4/20/2023	05:00 AM	178						
703	4/20/2023	05:15 AM	244						
704	4/20/2023	05:30 AM	302						
705	4/20/2023	05:45 AM	450						
706	4/20/2023	06:00 AM	420						
707	4/20/2023	06:15 AM	548						
708	4/20/2023	06:30 AM	601						
709	4/20/2023	06:45 AM	678						
710	4/20/2023	07:00 AM	634						
711	4/20/2023	07:15 AM	602						
712	4/20/2023	07:30 AM	542						
713	4/20/2023	07:45 AM	570						
714	4/20/2023	08:00 AM	498						
715	4/20/2023	08:15 AM	539						
716	4/20/2023	08:30 AM	514						
717	4/20/2023	08:45 AM	542						
718	4/20/2023	09:00 AM	496						
719	4/20/2023	09:15 AM	484						
720	4/20/2023	09:30 AM	500						
721	4/20/2023	09:45 AM	530						
722	4/20/2023	10:00 AM	492						
723	4/20/2023	10:15 AM	558						
724	4/20/2023	10:30 AM	480						
725	4/20/2023	10:45 AM	501						
726	4/20/2023	11:00 AM	497						
727	4/20/2023	11:15 AM	518						
728	4/20/2023	11:30 AM	504						
729	4/20/2023	11:45 AM	534						
730	4/20/2023	12:00 PM	496						
731	4/20/2023	12:15 PM	515						
732	4/20/2023	12:30 PM	480						
733	4/20/2023	12:45 PM	544						
734	4/20/2023	01:00 PM	516						
735	4/20/2023	01:15 PM	522						
736	4/20/2023	01:30 PM	540						
737	4/20/2023	01:45 PM	543						
738	4/20/2023	02:00 PM	522						
739	4/20/2023	02:15 PM	625						
740	4/20/2023	02:30 PM	658						
741	4/20/2023	02:45 PM	698						
742	4/20/2023	03:00 PM	643						
743	4/20/2023	03:15 PM	728						
744	4/20/2023	03:30 PM	674						
745	4/20/2023	03:45 PM	710						
746	4/20/2023	04:00 PM	682						
747	4/20/2023	04:15 PM	712						
748	4/20/2023	04:30 PM	586						
749	4/20/2023	04:45 PM	524						

	A	B	C	D	E	F	G	H	I
750	4/20/2023	05:00 PM	474						
751	4/20/2023	05:15 PM	466						
752	4/20/2023	05:30 PM	414						
753	4/20/2023	05:45 PM	394						
754	4/20/2023	06:00 PM	384						
755	4/20/2023	06:15 PM	368						
756	4/20/2023	06:30 PM	376						
757	4/20/2023	06:45 PM	358						
758	4/20/2023	07:00 PM	356						
759	4/20/2023	07:15 PM	291						
760	4/20/2023	07:30 PM	260						
761	4/20/2023	07:45 PM	280						
762	4/20/2023	08:00 PM	246						
763	4/20/2023	08:15 PM	216						
764	4/20/2023	08:30 PM	201						
765	4/20/2023	08:45 PM	199						
766	4/20/2023	09:00 PM	180						
767	4/20/2023	09:15 PM	168						
768	4/20/2023	09:30 PM	140						
769	4/20/2023	09:45 PM	105						
770	4/20/2023	10:00 PM	82						
771	4/20/2023	10:15 PM	98						
772	4/20/2023	10:30 PM	87						
773	4/20/2023	10:45 PM	64						
774	4/20/2023	11:00 PM	68						
775	4/20/2023	11:15 PM	59						
776	4/20/2023	11:30 PM	47						
777	4/20/2023	11:45 PM	55						
778	4/21/2023	12:00 AM	34						
779	4/21/2023	12:15 AM	44						
780	4/21/2023	12:30 AM	42						
781	4/21/2023	12:45 AM	32						
782	4/21/2023	01:00 AM	36						
783	4/21/2023	01:15 AM	22						
784	4/21/2023	01:30 AM	21						
785	4/21/2023	01:45 AM	32						
786	4/21/2023	02:00 AM	22						
787	4/21/2023	02:15 AM	18						
788	4/21/2023	02:30 AM	31						
789	4/21/2023	02:45 AM	38						
790	4/21/2023	03:00 AM	46						
791	4/21/2023	03:15 AM	48						
792	4/21/2023	03:30 AM	72						
793	4/21/2023	03:45 AM	89						
794	4/21/2023	04:00 AM	84						
795	4/21/2023	04:15 AM	118						
796	4/21/2023	04:30 AM	183						
797	4/21/2023	04:45 AM	213						
798	4/21/2023	05:00 AM	180						
799	4/21/2023	05:15 AM	207						

	A	B	C	D	E	F	G	H	I
800	4/21/2023	05:30 AM	323						
801	4/21/2023	05:45 AM	431						
802	4/21/2023	06:00 AM	410						
803	4/21/2023	06:15 AM	460						
804	4/21/2023	06:30 AM	520						
805	4/21/2023	06:45 AM	601						
806	4/21/2023	07:00 AM	514						
807	4/21/2023	07:15 AM	500						
808	4/21/2023	07:30 AM	488						
809	4/21/2023	07:45 AM	460						
810	4/21/2023	08:00 AM	466						
811	4/21/2023	08:15 AM	453						
812	4/21/2023	08:30 AM	471						
813	4/21/2023	08:45 AM	508						
814	4/21/2023	09:00 AM	454						
815	4/21/2023	09:15 AM	470						
816	4/21/2023	09:30 AM	454						
817	4/21/2023	09:45 AM	506						
818	4/21/2023	10:00 AM	475						
819	4/21/2023	10:15 AM	522						
820	4/21/2023	10:30 AM	460						
821	4/21/2023	10:45 AM	516						
822	4/21/2023	11:00 AM	519						
823	4/21/2023	11:15 AM	590						
824	4/21/2023	11:30 AM	524						
825	4/21/2023	11:45 AM	533						
826	4/21/2023	12:00 PM	499						
827	4/21/2023	12:15 PM	506						
828	4/21/2023	12:30 PM	516						
829	4/21/2023	12:45 PM	562						
830	4/21/2023	01:00 PM	524						
831	4/21/2023	01:15 PM	558						
832	4/21/2023	01:30 PM	508						
833	4/21/2023	01:45 PM	516						
834	4/21/2023	02:00 PM	518						
835	4/21/2023	02:15 PM	578						
836	4/21/2023	02:30 PM	568						
837	4/21/2023	02:45 PM	576						
838	4/21/2023	03:00 PM	570						
839	4/21/2023	03:15 PM	564						
840	4/21/2023	03:30 PM	576						
841	4/21/2023	03:45 PM	590						
842	4/21/2023	04:00 PM	549						
843	4/21/2023	04:15 PM	508						
844	4/21/2023	04:30 PM	480						
845	4/21/2023	04:45 PM	426						
846	4/21/2023	05:00 PM	410						
847	4/21/2023	05:15 PM	403						
848	4/21/2023	05:30 PM	386						
849	4/21/2023	05:45 PM	346						

	A	B	C	D	E	F	G	H	I
850	4/21/2023	06:00 PM	355						
851	4/21/2023	06:15 PM	306						
852	4/21/2023	06:30 PM	350						
853	4/21/2023	06:45 PM	332						
854	4/21/2023	07:00 PM	300						
855	4/21/2023	07:15 PM	305						
856	4/21/2023	07:30 PM	282						
857	4/21/2023	07:45 PM	260						
858	4/21/2023	08:00 PM	240						
859	4/21/2023	08:15 PM	275						
860	4/21/2023	08:30 PM	230						
861	4/21/2023	08:45 PM	226						
862	4/21/2023	09:00 PM	231						
863	4/21/2023	09:15 PM	159						
864	4/21/2023	09:30 PM	158						
865	4/21/2023	09:45 PM	149						
866	4/21/2023	10:00 PM	111						
867	4/21/2023	10:15 PM	102						
868	4/21/2023	10:30 PM	116						
869	4/21/2023	10:45 PM	102						
870	4/21/2023	11:00 PM	84						
871	4/21/2023	11:15 PM	91						
872	4/21/2023	11:30 PM	64						
873	4/21/2023	11:45 PM	69						
874	4/22/2023	12:00 AM	41						
875	4/22/2023	12:15 AM	32						
876	4/22/2023	12:30 AM	60						
877	4/22/2023	12:45 AM	48						
878	4/22/2023	01:00 AM	41						
879	4/22/2023	01:15 AM	35						
880	4/22/2023	01:30 AM	34						
881	4/22/2023	01:45 AM	34						
882	4/22/2023	02:00 AM	34						
883	4/22/2023	02:15 AM	24						
884	4/22/2023	02:30 AM	34						
885	4/22/2023	02:45 AM	26						
886	4/22/2023	03:00 AM	24						
887	4/22/2023	03:15 AM	38						
888	4/22/2023	03:30 AM	38						
889	4/22/2023	03:45 AM	38						
890	4/22/2023	04:00 AM	32						
891	4/22/2023	04:15 AM	49						
892	4/22/2023	04:30 AM	60						
893	4/22/2023	04:45 AM	78						
894	4/22/2023	05:00 AM	74						
895	4/22/2023	05:15 AM	78						
896	4/22/2023	05:30 AM	104						
897	4/22/2023	05:45 AM	146						
898	4/22/2023	06:00 AM	158						
899	4/22/2023	06:15 AM	184						

	A	B	C	D	E	F	G	H	I
900	4/22/2023	06:30 AM	191						
901	4/22/2023	06:45 AM	288						
902	4/22/2023	07:00 AM	255						
903	4/22/2023	07:15 AM	302						
904	4/22/2023	07:30 AM	331						
905	4/22/2023	07:45 AM	362						
906	4/22/2023	08:00 AM	309						
907	4/22/2023	08:15 AM	335						
908	4/22/2023	08:30 AM	401						
909	4/22/2023	08:45 AM	457						
910	4/22/2023	09:00 AM	394						
911	4/22/2023	09:15 AM	412						
912	4/22/2023	09:30 AM	426						
913	4/22/2023	09:45 AM	466						
914	4/22/2023	10:00 AM	430						
915	4/22/2023	10:15 AM	439						
916	4/22/2023	10:30 AM	484						
917	4/22/2023	10:45 AM	523						
918	4/22/2023	11:00 AM	501						
919	4/22/2023	11:15 AM	480						
920	4/22/2023	11:30 AM	542						
921	4/22/2023	11:45 AM	503						
922	4/22/2023	12:00 PM	482						
923	4/22/2023	12:15 PM	440						
924	4/22/2023	12:30 PM	478						
925	4/22/2023	12:45 PM	470						
926	4/22/2023	01:00 PM	451						
927	4/22/2023	01:15 PM	440						
928	4/22/2023	01:30 PM	470						
929	4/22/2023	01:45 PM	471						
930	4/22/2023	02:00 PM	450						
931	4/22/2023	02:15 PM	486						
932	4/22/2023	02:30 PM	469						
933	4/22/2023	02:45 PM	446						
934	4/22/2023	03:00 PM	436						
935	4/22/2023	03:15 PM	425						
936	4/22/2023	03:30 PM	390						
937	4/22/2023	03:45 PM	412						
938	4/22/2023	04:00 PM	432						
939	4/22/2023	04:15 PM	421						
940	4/22/2023	04:30 PM	415						
941	4/22/2023	04:45 PM	385						
942	4/22/2023	05:00 PM	398						
943	4/22/2023	05:15 PM	396						
944	4/22/2023	05:30 PM	325						
945	4/22/2023	05:45 PM	341						
946	4/22/2023	06:00 PM	322						
947	4/22/2023	06:15 PM	310						
948	4/22/2023	06:30 PM	292						
949	4/22/2023	06:45 PM	271						

	A	B	C	D	E	F	G	H	I
950	4/22/2023	07:00 PM	249						
951	4/22/2023	07:15 PM	228						
952	4/22/2023	07:30 PM	245						
953	4/22/2023	07:45 PM	213						
954	4/22/2023	08:00 PM	210						
955	4/22/2023	08:15 PM	252						
956	4/22/2023	08:30 PM	218						
957	4/22/2023	08:45 PM	218						
958	4/22/2023	09:00 PM	198						
959	4/22/2023	09:15 PM	142						
960	4/22/2023	09:30 PM	139						
961	4/22/2023	09:45 PM	128						
962	4/22/2023	10:00 PM	106						
963	4/22/2023	10:15 PM	112						
964	4/22/2023	10:30 PM	141						
965	4/22/2023	10:45 PM	113						
966	4/22/2023	11:00 PM	102						
967	4/22/2023	11:15 PM	92						
968	4/22/2023	11:30 PM	66						
969	4/22/2023	11:45 PM	68						
970	4/23/2023	12:00 AM	44						
971	4/23/2023	12:15 AM	56						
972	4/23/2023	12:30 AM	42						
973	4/23/2023	12:45 AM	54						
974	4/23/2023	01:00 AM	36						
975	4/23/2023	01:15 AM	44						
976	4/23/2023	01:30 AM	28						
977	4/23/2023	01:45 AM	27						
978	4/23/2023	02:00 AM	22						
979	4/23/2023	02:15 AM	26						
980	4/23/2023	02:30 AM	29						
981	4/23/2023	02:45 AM	26						
982	4/23/2023	03:00 AM	20						
983	4/23/2023	03:15 AM	25						
984	4/23/2023	03:30 AM	22						
985	4/23/2023	03:45 AM	32						
986	4/23/2023	04:00 AM	18						
987	4/23/2023	04:15 AM	29						
988	4/23/2023	04:30 AM	40						
989	4/23/2023	04:45 AM	50						
990	4/23/2023	05:00 AM	38						
991	4/23/2023	05:15 AM	40						
992	4/23/2023	05:30 AM	72						
993	4/23/2023	05:45 AM	113						
994	4/23/2023	06:00 AM	107						
995	4/23/2023	06:15 AM	118						
996	4/23/2023	06:30 AM	158						
997	4/23/2023	06:45 AM	176						
998	4/23/2023	07:00 AM	156						
999	4/23/2023	07:15 AM	138						

	A	B	C	D	E	F	G	H	I
1000	4/23/2023	07:30 AM	196						
1001	4/23/2023	07:45 AM	250						
1002	4/23/2023	08:00 AM	206						
1003	4/23/2023	08:15 AM	251						
1004	4/23/2023	08:30 AM	260						
1005	4/23/2023	08:45 AM	305						
1006	4/23/2023	09:00 AM	266						
1007	4/23/2023	09:15 AM	296						
1008	4/23/2023	09:30 AM	356						
1009	4/23/2023	09:45 AM	356						
1010	4/23/2023	10:00 AM	348						
1011	4/23/2023	10:15 AM	408						
1012	4/23/2023	10:30 AM	431						
1013	4/23/2023	10:45 AM	406						
1014	4/23/2023	11:00 AM	439						
1015	4/23/2023	11:15 AM	446						
1016	4/23/2023	11:30 AM	466						
1017	4/23/2023	11:45 AM	474						
1018	4/23/2023	12:00 PM	480						
1019	4/23/2023	12:15 PM	422						
1020	4/23/2023	12:30 PM	419						
1021	4/23/2023	12:45 PM	490						
1022	4/23/2023	01:00 PM	428						
1023	4/23/2023	01:15 PM	446						
1024	4/23/2023	01:30 PM	398						
1025	4/23/2023	01:45 PM	452						
1026	4/23/2023	02:00 PM	420						
1027	4/23/2023	02:15 PM	464						
1028	4/23/2023	02:30 PM	422						
1029	4/23/2023	02:45 PM	488						
1030	4/23/2023	03:00 PM	434						
1031	4/23/2023	03:15 PM	386						
1032	4/23/2023	03:30 PM	442						
1033	4/23/2023	03:45 PM	438						
1034	4/23/2023	04:00 PM	387						
1035	4/23/2023	04:15 PM	360						
1036	4/23/2023	04:30 PM	377						
1037	4/23/2023	04:45 PM	378						
1038	4/23/2023	05:00 PM	372						
1039	4/23/2023	05:15 PM	384						
1040	4/23/2023	05:30 PM	291						
1041	4/23/2023	05:45 PM	256						
1042	4/23/2023	06:00 PM	276						
1043	4/23/2023	06:15 PM	274						
1044	4/23/2023	06:30 PM	230						
1045	4/23/2023	06:45 PM	260						
1046	4/23/2023	07:00 PM	201						
1047	4/23/2023	07:15 PM	182						
1048	4/23/2023	07:30 PM	184						
1049	4/23/2023	07:45 PM	162						

	A	B	C	D	E	F	G	H	I
1050	4/23/2023	08:00 PM	170						
1051	4/23/2023	08:15 PM	158						
1052	4/23/2023	08:30 PM	109						
1053	4/23/2023	08:45 PM	108						
1054	4/23/2023	09:00 PM	100						
1055	4/23/2023	09:15 PM	118						
1056	4/23/2023	09:30 PM	90						
1057	4/23/2023	09:45 PM	69						
1058	4/23/2023	10:00 PM	73						
1059	4/23/2023	10:15 PM	78						
1060	4/23/2023	10:30 PM	64						
1061	4/23/2023	10:45 PM	54						
1062	4/23/2023	11:00 PM	46						
1063	4/23/2023	11:15 PM	61						
1064	4/23/2023	11:30 PM	47						
1065	4/23/2023	11:45 PM	32						

	J
1	
2	
	A	B	C	D	E	F	G	H	I
1									
2	File Name: C:\Users\barri\OneDrive\Documents\TDB\WSP\SYRACUSE\DATA\BATCH 2 SALIM1\DONE\ATR 1216.tf2								
3	Start Date: 4/13/2023								
4	Start Time: 12:00:00 AM								
5	Location 1: WB I-690								
6	Location 2: at NY 635								
7									
8									
9	Date	Time	WB						
10	4/13/2023	12:00 AM	0						
11	4/13/2023	12:15 AM	26						
12	4/13/2023	12:30 AM	20						
13	4/13/2023	12:45 AM	18						
14	4/13/2023	01:00 AM	29						
15	4/13/2023	01:15 AM	24						
16	4/13/2023	01:30 AM	16						
17	4/13/2023	01:45 AM	19						
18	4/13/2023	02:00 AM	15						
19	4/13/2023	02:15 AM	15						
20	4/13/2023	02:30 AM	12						
21	4/13/2023	02:45 AM	18						
22	4/13/2023	03:00 AM	12						
23	4/13/2023	03:15 AM	24						
24	4/13/2023	03:30 AM	15						
25	4/13/2023	03:45 AM	21						
26	4/13/2023	04:00 AM	24						
27	4/13/2023	04:15 AM	24						
28	4/13/2023	04:30 AM	54						
29	4/13/2023	04:45 AM	34						
30	4/13/2023	05:00 AM	54						
31	4/13/2023	05:15 AM	76						
32	4/13/2023	05:30 AM	100						
33	4/13/2023	05:45 AM	142						
34	4/13/2023	06:00 AM	144						
35	4/13/2023	06:15 AM	227						
36	4/13/2023	06:30 AM	276						
37	4/13/2023	06:45 AM	356						
38	4/13/2023	07:00 AM	376						
39	4/13/2023	07:15 AM	460						
40	4/13/2023	07:30 AM	497						
41	4/13/2023	07:45 AM	519						
42	4/13/2023	08:00 AM	472						
43	4/13/2023	08:15 AM	438						
44	4/13/2023	08:30 AM	386						
45	4/13/2023	08:45 AM	398						
46	4/13/2023	09:00 AM	316						
47	4/13/2023	09:15 AM	320						
48	4/13/2023	09:30 AM	346						
49	4/13/2023	09:45 AM	346						

	A	B	C	D	E	F	G	H	I
50	4/13/2023	10:00 AM	297						
51	4/13/2023	10:15 AM	322						
52	4/13/2023	10:30 AM	336						
53	4/13/2023	10:45 AM	322						
54	4/13/2023	11:00 AM	278						
55	4/13/2023	11:15 AM	300						
56	4/13/2023	11:30 AM	296						
57	4/13/2023	11:45 AM	303						
58	4/13/2023	12:00 PM	300						
59	4/13/2023	12:15 PM	291						
60	4/13/2023	12:30 PM	300						
61	4/13/2023	12:45 PM	271						
62	4/13/2023	01:00 PM	288						
63	4/13/2023	01:15 PM	272						
64	4/13/2023	01:30 PM	276						
65	4/13/2023	01:45 PM	286						
66	4/13/2023	02:00 PM	263						
67	4/13/2023	02:15 PM	293						
68	4/13/2023	02:30 PM	300						
69	4/13/2023	02:45 PM	328						
70	4/13/2023	03:00 PM	357						
71	4/13/2023	03:15 PM	348						
72	4/13/2023	03:30 PM	430						
73	4/13/2023	03:45 PM	418						
74	4/13/2023	04:00 PM	371						
75	4/13/2023	04:15 PM	389						
76	4/13/2023	04:30 PM	384						
77	4/13/2023	04:45 PM	380						
78	4/13/2023	05:00 PM	385						
79	4/13/2023	05:15 PM	310						
80	4/13/2023	05:30 PM	215						
81	4/13/2023	05:45 PM	286						
82	4/13/2023	06:00 PM	238						
83	4/13/2023	06:15 PM	273						
84	4/13/2023	06:30 PM	282						
85	4/13/2023	06:45 PM	204						
86	4/13/2023	07:00 PM	232						
87	4/13/2023	07:15 PM	182						
88	4/13/2023	07:30 PM	209						
89	4/13/2023	07:45 PM	186						
90	4/13/2023	08:00 PM	160						
91	4/13/2023	08:15 PM	150						
92	4/13/2023	08:30 PM	149						
93	4/13/2023	08:45 PM	153						
94	4/13/2023	09:00 PM	195						
95	4/13/2023	09:15 PM	153						
96	4/13/2023	09:30 PM	126						
97	4/13/2023	09:45 PM	100						
98	4/13/2023	10:00 PM	91						
99	4/13/2023	10:15 PM	87						

	A	B	C	D	E	F	G	H	I
100	4/13/2023	10:30 PM	65						
101	4/13/2023	10:45 PM	46						
102	4/13/2023	11:00 PM	46						
103	4/13/2023	11:15 PM	44						
104	4/13/2023	11:30 PM	45						
105	4/13/2023	11:45 PM	33						
106	4/14/2023	12:00 AM	30						
107	4/14/2023	12:15 AM	32						
108	4/14/2023	12:30 AM	25						
109	4/14/2023	12:45 AM	22						
110	4/14/2023	01:00 AM	21						
111	4/14/2023	01:15 AM	14						
112	4/14/2023	01:30 AM	18						
113	4/14/2023	01:45 AM	18						
114	4/14/2023	02:00 AM	22						
115	4/14/2023	02:15 AM	21						
116	4/14/2023	02:30 AM	20						
117	4/14/2023	02:45 AM	16						
118	4/14/2023	03:00 AM	22						
119	4/14/2023	03:15 AM	16						
120	4/14/2023	03:30 AM	24						
121	4/14/2023	03:45 AM	14						
122	4/14/2023	04:00 AM	19						
123	4/14/2023	04:15 AM	32						
124	4/14/2023	04:30 AM	47						
125	4/14/2023	04:45 AM	42						
126	4/14/2023	05:00 AM	46						
127	4/14/2023	05:15 AM	68						
128	4/14/2023	05:30 AM	94						
129	4/14/2023	05:45 AM	128						
130	4/14/2023	06:00 AM	134						
131	4/14/2023	06:15 AM	196						
132	4/14/2023	06:30 AM	256						
133	4/14/2023	06:45 AM	314						
134	4/14/2023	07:00 AM	319						
135	4/14/2023	07:15 AM	406						
136	4/14/2023	07:30 AM	464						
137	4/14/2023	07:45 AM	493						
138	4/14/2023	08:00 AM	434						
139	4/14/2023	08:15 AM	368						
140	4/14/2023	08:30 AM	386						
141	4/14/2023	08:45 AM	363						
142	4/14/2023	09:00 AM	318						
143	4/14/2023	09:15 AM	283						
144	4/14/2023	09:30 AM	311						
145	4/14/2023	09:45 AM	318						
146	4/14/2023	10:00 AM	326						
147	4/14/2023	10:15 AM	326						
148	4/14/2023	10:30 AM	334						
149	4/14/2023	10:45 AM	306						

	A	B	C	D	E	F	G	H	I
150	4/14/2023	11:00 AM	276						
151	4/14/2023	11:15 AM	322						
152	4/14/2023	11:30 AM	300						
153	4/14/2023	11:45 AM	308						
154	4/14/2023	12:00 PM	316						
155	4/14/2023	12:15 PM	312						
156	4/14/2023	12:30 PM	318						
157	4/14/2023	12:45 PM	330						
158	4/14/2023	01:00 PM	315						
159	4/14/2023	01:15 PM	318						
160	4/14/2023	01:30 PM	334						
161	4/14/2023	01:45 PM	337						
162	4/14/2023	02:00 PM	356						
163	4/14/2023	02:15 PM	371						
164	4/14/2023	02:30 PM	377						
165	4/14/2023	02:45 PM	357						
166	4/14/2023	03:00 PM	376						
167	4/14/2023	03:15 PM	332						
168	4/14/2023	03:30 PM	436						
169	4/14/2023	03:45 PM	430						
170	4/14/2023	04:00 PM	436						
171	4/14/2023	04:15 PM	374						
172	4/14/2023	04:30 PM	435						
173	4/14/2023	04:45 PM	419						
174	4/14/2023	05:00 PM	425						
175	4/14/2023	05:15 PM	430						
176	4/14/2023	05:30 PM	414						
177	4/14/2023	05:45 PM	398						
178	4/14/2023	06:00 PM	374						
179	4/14/2023	06:15 PM	306						
180	4/14/2023	06:30 PM	318						
181	4/14/2023	06:45 PM	278						
182	4/14/2023	07:00 PM	246						
183	4/14/2023	07:15 PM	220						
184	4/14/2023	07:30 PM	188						
185	4/14/2023	07:45 PM	158						
186	4/14/2023	08:00 PM	171						
187	4/14/2023	08:15 PM	154						
188	4/14/2023	08:30 PM	124						
189	4/14/2023	08:45 PM	142						
190	4/14/2023	09:00 PM	132						
191	4/14/2023	09:15 PM	130						
192	4/14/2023	09:30 PM	104						
193	4/14/2023	09:45 PM	109						
194	4/14/2023	10:00 PM	90						
195	4/14/2023	10:15 PM	94						
196	4/14/2023	10:30 PM	86						
197	4/14/2023	10:45 PM	94						
198	4/14/2023	11:00 PM	86						
199	4/14/2023	11:15 PM	62						

	A	B	C	D	E	F	G	H	I
200	4/14/2023	11:30 PM	66						
201	4/14/2023	11:45 PM	62						
202	4/15/2023	12:00 AM	44						
203	4/15/2023	12:15 AM	40						
204	4/15/2023	12:30 AM	32						
205	4/15/2023	12:45 AM	34						
206	4/15/2023	01:00 AM	30						
207	4/15/2023	01:15 AM	32						
208	4/15/2023	01:30 AM	19						
209	4/15/2023	01:45 AM	24						
210	4/15/2023	02:00 AM	25						
211	4/15/2023	02:15 AM	14						
212	4/15/2023	02:30 AM	26						
213	4/15/2023	02:45 AM	12						
214	4/15/2023	03:00 AM	14						
215	4/15/2023	03:15 AM	15						
216	4/15/2023	03:30 AM	16						
217	4/15/2023	03:45 AM	24						
218	4/15/2023	04:00 AM	14						
219	4/15/2023	04:15 AM	19						
220	4/15/2023	04:30 AM	22						
221	4/15/2023	04:45 AM	29						
222	4/15/2023	05:00 AM	16						
223	4/15/2023	05:15 AM	27						
224	4/15/2023	05:30 AM	34						
225	4/15/2023	05:45 AM	54						
226	4/15/2023	06:00 AM	40						
227	4/15/2023	06:15 AM	69						
228	4/15/2023	06:30 AM	108						
229	4/15/2023	06:45 AM	100						
230	4/15/2023	07:00 AM	110						
231	4/15/2023	07:15 AM	140						
232	4/15/2023	07:30 AM	136						
233	4/15/2023	07:45 AM	177						
234	4/15/2023	08:00 AM	183						
235	4/15/2023	08:15 AM	176						
236	4/15/2023	08:30 AM	232						
237	4/15/2023	08:45 AM	238						
238	4/15/2023	09:00 AM	208						
239	4/15/2023	09:15 AM	218						
240	4/15/2023	09:30 AM	246						
241	4/15/2023	09:45 AM	298						
242	4/15/2023	10:00 AM	291						
243	4/15/2023	10:15 AM	326						
244	4/15/2023	10:30 AM	296						
245	4/15/2023	10:45 AM	300						
246	4/15/2023	11:00 AM	295						
247	4/15/2023	11:15 AM	291						
248	4/15/2023	11:30 AM	323						
249	4/15/2023	11:45 AM	296						

	A	B	C	D	E	F	G	H	I
250	4/15/2023	12:00 PM	294						
251	4/15/2023	12:15 PM	276						
252	4/15/2023	12:30 PM	284						
253	4/15/2023	12:45 PM	292						
254	4/15/2023	01:00 PM	279						
255	4/15/2023	01:15 PM	297						
256	4/15/2023	01:30 PM	280						
257	4/15/2023	01:45 PM	272						
258	4/15/2023	02:00 PM	270						
259	4/15/2023	02:15 PM	266						
260	4/15/2023	02:30 PM	248						
261	4/15/2023	02:45 PM	266						
262	4/15/2023	03:00 PM	234						
263	4/15/2023	03:15 PM	284						
264	4/15/2023	03:30 PM	286						
265	4/15/2023	03:45 PM	256						
266	4/15/2023	04:00 PM	232						
267	4/15/2023	04:15 PM	262						
268	4/15/2023	04:30 PM	222						
269	4/15/2023	04:45 PM	284						
270	4/15/2023	05:00 PM	206						
271	4/15/2023	05:15 PM	199						
272	4/15/2023	05:30 PM	250						
273	4/15/2023	05:45 PM	227						
274	4/15/2023	06:00 PM	258						
275	4/15/2023	06:15 PM	276						
276	4/15/2023	06:30 PM	256						
277	4/15/2023	06:45 PM	256						
278	4/15/2023	07:00 PM	209						
279	4/15/2023	07:15 PM	170						
280	4/15/2023	07:30 PM	156						
281	4/15/2023	07:45 PM	158						
282	4/15/2023	08:00 PM	138						
283	4/15/2023	08:15 PM	158						
284	4/15/2023	08:30 PM	136						
285	4/15/2023	08:45 PM	138						
286	4/15/2023	09:00 PM	141						
287	4/15/2023	09:15 PM	129						
288	4/15/2023	09:30 PM	122						
289	4/15/2023	09:45 PM	102						
290	4/15/2023	10:00 PM	112						
291	4/15/2023	10:15 PM	106						
292	4/15/2023	10:30 PM	73						
293	4/15/2023	10:45 PM	88						
294	4/15/2023	11:00 PM	54						
295	4/15/2023	11:15 PM	62						
296	4/15/2023	11:30 PM	59						
297	4/15/2023	11:45 PM	53						
298	4/16/2023	12:00 AM	48						
299	4/16/2023	12:15 AM	39						

	A	B	C	D	E	F	G	H	I
300	4/16/2023	12:30 AM	31						
301	4/16/2023	12:45 AM	33						
302	4/16/2023	01:00 AM	38						
303	4/16/2023	01:15 AM	31						
304	4/16/2023	01:30 AM	18						
305	4/16/2023	01:45 AM	17						
306	4/16/2023	02:00 AM	28						
307	4/16/2023	02:15 AM	16						
308	4/16/2023	02:30 AM	16						
309	4/16/2023	02:45 AM	12						
310	4/16/2023	03:00 AM	17						
311	4/16/2023	03:15 AM	11						
312	4/16/2023	03:30 AM	12						
313	4/16/2023	03:45 AM	11						
314	4/16/2023	04:00 AM	18						
315	4/16/2023	04:15 AM	17						
316	4/16/2023	04:30 AM	12						
317	4/16/2023	04:45 AM	23						
318	4/16/2023	05:00 AM	20						
319	4/16/2023	05:15 AM	16						
320	4/16/2023	05:30 AM	32						
321	4/16/2023	05:45 AM	40						
322	4/16/2023	06:00 AM	58						
323	4/16/2023	06:15 AM	87						
324	4/16/2023	06:30 AM	104						
325	4/16/2023	06:45 AM	117						
326	4/16/2023	07:00 AM	88						
327	4/16/2023	07:15 AM	94						
328	4/16/2023	07:30 AM	55						
329	4/16/2023	07:45 AM	80						
330	4/16/2023	08:00 AM	78						
331	4/16/2023	08:15 AM	104						
332	4/16/2023	08:30 AM	122						
333	4/16/2023	08:45 AM	149						
334	4/16/2023	09:00 AM	132						
335	4/16/2023	09:15 AM	150						
336	4/16/2023	09:30 AM	186						
337	4/16/2023	09:45 AM	226						
338	4/16/2023	10:00 AM	190						
339	4/16/2023	10:15 AM	213						
340	4/16/2023	10:30 AM	192						
341	4/16/2023	10:45 AM	232						
342	4/16/2023	11:00 AM	234						
343	4/16/2023	11:15 AM	204						
344	4/16/2023	11:30 AM	231						
345	4/16/2023	11:45 AM	251						
346	4/16/2023	12:00 PM	230						
347	4/16/2023	12:15 PM	216						
348	4/16/2023	12:30 PM	237						
349	4/16/2023	12:45 PM	250						

	A	B	C	D	E	F	G	H	I
350	4/16/2023	01:00 PM	248						
351	4/16/2023	01:15 PM	252						
352	4/16/2023	01:30 PM	252						
353	4/16/2023	01:45 PM	236						
354	4/16/2023	02:00 PM	236						
355	4/16/2023	02:15 PM	235						
356	4/16/2023	02:30 PM	265						
357	4/16/2023	02:45 PM	238						
358	4/16/2023	03:00 PM	205						
359	4/16/2023	03:15 PM	205						
360	4/16/2023	03:30 PM	226						
361	4/16/2023	03:45 PM	198						
362	4/16/2023	04:00 PM	225						
363	4/16/2023	04:15 PM	219						
364	4/16/2023	04:30 PM	210						
365	4/16/2023	04:45 PM	226						
366	4/16/2023	05:00 PM	197						
367	4/16/2023	05:15 PM	210						
368	4/16/2023	05:30 PM	184						
369	4/16/2023	05:45 PM	220						
370	4/16/2023	06:00 PM	172						
371	4/16/2023	06:15 PM	170						
372	4/16/2023	06:30 PM	198						
373	4/16/2023	06:45 PM	140						
374	4/16/2023	07:00 PM	165						
375	4/16/2023	07:15 PM	145						
376	4/16/2023	07:30 PM	156						
377	4/16/2023	07:45 PM	128						
378	4/16/2023	08:00 PM	151						
379	4/16/2023	08:15 PM	110						
380	4/16/2023	08:30 PM	114						
381	4/16/2023	08:45 PM	123						
382	4/16/2023	09:00 PM	92						
383	4/16/2023	09:15 PM	94						
384	4/16/2023	09:30 PM	82						
385	4/16/2023	09:45 PM	76						
386	4/16/2023	10:00 PM	74						
387	4/16/2023	10:15 PM	56						
388	4/16/2023	10:30 PM	45						
389	4/16/2023	10:45 PM	53						
390	4/16/2023	11:00 PM	37						
391	4/16/2023	11:15 PM	46						
392	4/16/2023	11:30 PM	25						
393	4/16/2023	11:45 PM	24						
394	4/17/2023	12:00 AM	18						
395	4/17/2023	12:15 AM	24						
396	4/17/2023	12:30 AM	16						
397	4/17/2023	12:45 AM	16						
398	4/17/2023	01:00 AM	16						
399	4/17/2023	01:15 AM	12						

	A	B	C	D	E	F	G	H	I
400	4/17/2023	01:30 AM	16						
401	4/17/2023	01:45 AM	7						
402	4/17/2023	02:00 AM	10						
403	4/17/2023	02:15 AM	11						
404	4/17/2023	02:30 AM	12						
405	4/17/2023	02:45 AM	8						
406	4/17/2023	03:00 AM	10						
407	4/17/2023	03:15 AM	12						
408	4/17/2023	03:30 AM	13						
409	4/17/2023	03:45 AM	12						
410	4/17/2023	04:00 AM	31						
411	4/17/2023	04:15 AM	25						
412	4/17/2023	04:30 AM	62						
413	4/17/2023	04:45 AM	40						
414	4/17/2023	05:00 AM	34						
415	4/17/2023	05:15 AM	74						
416	4/17/2023	05:30 AM	94						
417	4/17/2023	05:45 AM	146						
418	4/17/2023	06:00 AM	133						
419	4/17/2023	06:15 AM	224						
420	4/17/2023	06:30 AM	250						
421	4/17/2023	06:45 AM	366						
422	4/17/2023	07:00 AM	350						
423	4/17/2023	07:15 AM	446						
424	4/17/2023	07:30 AM	482						
425	4/17/2023	07:45 AM	554						
426	4/17/2023	08:00 AM	488						
427	4/17/2023	08:15 AM	475						
428	4/17/2023	08:30 AM	425						
429	4/17/2023	08:45 AM	408						
430	4/17/2023	09:00 AM	331						
431	4/17/2023	09:15 AM	300						
432	4/17/2023	09:30 AM	314						
433	4/17/2023	09:45 AM	318						
434	4/17/2023	10:00 AM	266						
435	4/17/2023	10:15 AM	270						
436	4/17/2023	10:30 AM	314						
437	4/17/2023	10:45 AM	292						
438	4/17/2023	11:00 AM	250						
439	4/17/2023	11:15 AM	281						
440	4/17/2023	11:30 AM	278						
441	4/17/2023	11:45 AM	290						
442	4/17/2023	12:00 PM	290						
443	4/17/2023	12:15 PM	278						
444	4/17/2023	12:30 PM	266						
445	4/17/2023	12:45 PM	274						
446	4/17/2023	01:00 PM	255						
447	4/17/2023	01:15 PM	267						
448	4/17/2023	01:30 PM	294						
449	4/17/2023	01:45 PM	295						

	A	B	C	D	E	F	G	H	I
450	4/17/2023	02:00 PM	262						
451	4/17/2023	02:15 PM	270						
452	4/17/2023	02:30 PM	318						
453	4/17/2023	02:45 PM	276						
454	4/17/2023	03:00 PM	330						
455	4/17/2023	03:15 PM	318						
456	4/17/2023	03:30 PM	368						
457	4/17/2023	03:45 PM	390						
458	4/17/2023	04:00 PM	362						
459	4/17/2023	04:15 PM	382						
460	4/17/2023	04:30 PM	382						
461	4/17/2023	04:45 PM	390						
462	4/17/2023	05:00 PM	390						
463	4/17/2023	05:15 PM	348						
464	4/17/2023	05:30 PM	314						
465	4/17/2023	05:45 PM	238						
466	4/17/2023	06:00 PM	242						
467	4/17/2023	06:15 PM	245						
468	4/17/2023	06:30 PM	232						
469	4/17/2023	06:45 PM	179						
470	4/17/2023	07:00 PM	220						
471	4/17/2023	07:15 PM	186						
472	4/17/2023	07:30 PM	166						
473	4/17/2023	07:45 PM	141						
474	4/17/2023	08:00 PM	121						
475	4/17/2023	08:15 PM	110						
476	4/17/2023	08:30 PM	82						
477	4/17/2023	08:45 PM	86						
478	4/17/2023	09:00 PM	97						
479	4/17/2023	09:15 PM	78						
480	4/17/2023	09:30 PM	67						
481	4/17/2023	09:45 PM	78						
482	4/17/2023	10:00 PM	46						
483	4/17/2023	10:15 PM	54						
484	4/17/2023	10:30 PM	55						
485	4/17/2023	10:45 PM	48						
486	4/17/2023	11:00 PM	36						
487	4/17/2023	11:15 PM	49						
488	4/17/2023	11:30 PM	32						
489	4/17/2023	11:45 PM	38						
490	4/18/2023	12:00 AM	18						
491	4/18/2023	12:15 AM	25						
492	4/18/2023	12:30 AM	19						
493	4/18/2023	12:45 AM	12						
494	4/18/2023	01:00 AM	26						
495	4/18/2023	01:15 AM	15						
496	4/18/2023	01:30 AM	18						
497	4/18/2023	01:45 AM	12						
498	4/18/2023	02:00 AM	24						
499	4/18/2023	02:15 AM	13						

	A	B	C	D	E	F	G	H	I
500	4/18/2023	02:30 AM	18						
501	4/18/2023	02:45 AM	16						
502	4/18/2023	03:00 AM	10						
503	4/18/2023	03:15 AM	22						
504	4/18/2023	03:30 AM	17						
505	4/18/2023	03:45 AM	17						
506	4/18/2023	04:00 AM	26						
507	4/18/2023	04:15 AM	32						
508	4/18/2023	04:30 AM	42						
509	4/18/2023	04:45 AM	51						
510	4/18/2023	05:00 AM	40						
511	4/18/2023	05:15 AM	88						
512	4/18/2023	05:30 AM	94						
513	4/18/2023	05:45 AM	160						
514	4/18/2023	06:00 AM	175						
515	4/18/2023	06:15 AM	202						
516	4/18/2023	06:30 AM	302						
517	4/18/2023	06:45 AM	352						
518	4/18/2023	07:00 AM	354						
519	4/18/2023	07:15 AM	482						
520	4/18/2023	07:30 AM	523						
521	4/18/2023	07:45 AM	511						
522	4/18/2023	08:00 AM	500						
523	4/18/2023	08:15 AM	529						
524	4/18/2023	08:30 AM	384						
525	4/18/2023	08:45 AM	431						
526	4/18/2023	09:00 AM	322						
527	4/18/2023	09:15 AM	356						
528	4/18/2023	09:30 AM	314						
529	4/18/2023	09:45 AM	346						
530	4/18/2023	10:00 AM	308						
531	4/18/2023	10:15 AM	313						
532	4/18/2023	10:30 AM	299						
533	4/18/2023	10:45 AM	301						
534	4/18/2023	11:00 AM	280						
535	4/18/2023	11:15 AM	272						
536	4/18/2023	11:30 AM	308						
537	4/18/2023	11:45 AM	288						
538	4/18/2023	12:00 PM	272						
539	4/18/2023	12:15 PM	268						
540	4/18/2023	12:30 PM	290						
541	4/18/2023	12:45 PM	268						
542	4/18/2023	01:00 PM	296						
543	4/18/2023	01:15 PM	255						
544	4/18/2023	01:30 PM	305						
545	4/18/2023	01:45 PM	328						
546	4/18/2023	02:00 PM	314						
547	4/18/2023	02:15 PM	298						
548	4/18/2023	02:30 PM	354						
549	4/18/2023	02:45 PM	328						

	A	B	C	D	E	F	G	H	I
550	4/18/2023	03:00 PM	332						
551	4/18/2023	03:15 PM	329						
552	4/18/2023	03:30 PM	402						
553	4/18/2023	03:45 PM	424						
554	4/18/2023	04:00 PM	390						
555	4/18/2023	04:15 PM	392						
556	4/18/2023	04:30 PM	378						
557	4/18/2023	04:45 PM	370						
558	4/18/2023	05:00 PM	401						
559	4/18/2023	05:15 PM	368						
560	4/18/2023	05:30 PM	336						
561	4/18/2023	05:45 PM	296						
562	4/18/2023	06:00 PM	289						
563	4/18/2023	06:15 PM	219						
564	4/18/2023	06:30 PM	275						
565	4/18/2023	06:45 PM	188						
566	4/18/2023	07:00 PM	172						
567	4/18/2023	07:15 PM	174						
568	4/18/2023	07:30 PM	174						
569	4/18/2023	07:45 PM	150						
570	4/18/2023	08:00 PM	130						
571	4/18/2023	08:15 PM	152						
572	4/18/2023	08:30 PM	140						
573	4/18/2023	08:45 PM	113						
574	4/18/2023	09:00 PM	109						
575	4/18/2023	09:15 PM	98						
576	4/18/2023	09:30 PM	88						
577	4/18/2023	09:45 PM	72						
578	4/18/2023	10:00 PM	58						
579	4/18/2023	10:15 PM	53						
580	4/18/2023	10:30 PM	52						
581	4/18/2023	10:45 PM	39						
582	4/18/2023	11:00 PM	40						
583	4/18/2023	11:15 PM	34						
584	4/18/2023	11:30 PM	36						
585	4/18/2023	11:45 PM	34						
586	4/19/2023	12:00 AM	25						
587	4/19/2023	12:15 AM	18						
588	4/19/2023	12:30 AM	25						
589	4/19/2023	12:45 AM	18						
590	4/19/2023	01:00 AM	14						
591	4/19/2023	01:15 AM	16						
592	4/19/2023	01:30 AM	21						
593	4/19/2023	01:45 AM	11						
594	4/19/2023	02:00 AM	10						
595	4/19/2023	02:15 AM	15						
596	4/19/2023	02:30 AM	12						
597	4/19/2023	02:45 AM	13						
598	4/19/2023	03:00 AM	15						
599	4/19/2023	03:15 AM	22						

	A	B	C	D	E	F	G	H	I
600	4/19/2023	03:30 AM	18						
601	4/19/2023	03:45 AM	12						
602	4/19/2023	04:00 AM	24						
603	4/19/2023	04:15 AM	25						
604	4/19/2023	04:30 AM	41						
605	4/19/2023	04:45 AM	46						
606	4/19/2023	05:00 AM	36						
607	4/19/2023	05:15 AM	78						
608	4/19/2023	05:30 AM	102						
609	4/19/2023	05:45 AM	152						
610	4/19/2023	06:00 AM	144						
611	4/19/2023	06:15 AM	222						
612	4/19/2023	06:30 AM	268						
613	4/19/2023	06:45 AM	358						
614	4/19/2023	07:00 AM	358						
615	4/19/2023	07:15 AM	474						
616	4/19/2023	07:30 AM	507						
617	4/19/2023	07:45 AM	583						
618	4/19/2023	08:00 AM	497						
619	4/19/2023	08:15 AM	481						
620	4/19/2023	08:30 AM	410						
621	4/19/2023	08:45 AM	440						
622	4/19/2023	09:00 AM	301						
623	4/19/2023	09:15 AM	308						
624	4/19/2023	09:30 AM	330						
625	4/19/2023	09:45 AM	302						
626	4/19/2023	10:00 AM	279						
627	4/19/2023	10:15 AM	296						
628	4/19/2023	10:30 AM	330						
629	4/19/2023	10:45 AM	305						
630	4/19/2023	11:00 AM	278						
631	4/19/2023	11:15 AM	298						
632	4/19/2023	11:30 AM	275						
633	4/19/2023	11:45 AM	296						
634	4/19/2023	12:00 PM	300						
635	4/19/2023	12:15 PM	290						
636	4/19/2023	12:30 PM	297						
637	4/19/2023	12:45 PM	274						
638	4/19/2023	01:00 PM	323						
639	4/19/2023	01:15 PM	273						
640	4/19/2023	01:30 PM	286						
641	4/19/2023	01:45 PM	310						
642	4/19/2023	02:00 PM	302						
643	4/19/2023	02:15 PM	289						
644	4/19/2023	02:30 PM	354						
645	4/19/2023	02:45 PM	306						
646	4/19/2023	03:00 PM	344						
647	4/19/2023	03:15 PM	338						
648	4/19/2023	03:30 PM	366						
649	4/19/2023	03:45 PM	400						

	A	B	C	D	E	F	G	H	I
650	4/19/2023	04:00 PM	385						
651	4/19/2023	04:15 PM	392						
652	4/19/2023	04:30 PM	416						
653	4/19/2023	04:45 PM	378						
654	4/19/2023	05:00 PM	437						
655	4/19/2023	05:15 PM	360						
656	4/19/2023	05:30 PM	342						
657	4/19/2023	05:45 PM	268						
658	4/19/2023	06:00 PM	294						
659	4/19/2023	06:15 PM	224						
660	4/19/2023	06:30 PM	239						
661	4/19/2023	06:45 PM	202						
662	4/19/2023	07:00 PM	197						
663	4/19/2023	07:15 PM	171						
664	4/19/2023	07:30 PM	141						
665	4/19/2023	07:45 PM	156						
666	4/19/2023	08:00 PM	140						
667	4/19/2023	08:15 PM	144						
668	4/19/2023	08:30 PM	116						
669	4/19/2023	08:45 PM	146						
670	4/19/2023	09:00 PM	112						
671	4/19/2023	09:15 PM	111						
672	4/19/2023	09:30 PM	81						
673	4/19/2023	09:45 PM	90						
674	4/19/2023	10:00 PM	63						
675	4/19/2023	10:15 PM	66						
676	4/19/2023	10:30 PM	73						
677	4/19/2023	10:45 PM	48						
678	4/19/2023	11:00 PM	40						
679	4/19/2023	11:15 PM	35						
680	4/19/2023	11:30 PM	39						
681	4/19/2023	11:45 PM	28						
682	4/20/2023	12:00 AM	32						
683	4/20/2023	12:15 AM	20						
684	4/20/2023	12:30 AM	28						
685	4/20/2023	12:45 AM	26						
686	4/20/2023	01:00 AM	17						
687	4/20/2023	01:15 AM	21						
688	4/20/2023	01:30 AM	12						
689	4/20/2023	01:45 AM	9						
690	4/20/2023	02:00 AM	16						
691	4/20/2023	02:15 AM	13						
692	4/20/2023	02:30 AM	21						
693	4/20/2023	02:45 AM	12						
694	4/20/2023	03:00 AM	15						
695	4/20/2023	03:15 AM	18						
696	4/20/2023	03:30 AM	20						
697	4/20/2023	03:45 AM	17						
698	4/20/2023	04:00 AM	18						
699	4/20/2023	04:15 AM	32						

	A	B	C	D	E	F	G	H	I
700	4/20/2023	04:30 AM	49						
701	4/20/2023	04:45 AM	34						
702	4/20/2023	05:00 AM	48						
703	4/20/2023	05:15 AM	80						
704	4/20/2023	05:30 AM	97						
705	4/20/2023	05:45 AM	154						
706	4/20/2023	06:00 AM	142						
707	4/20/2023	06:15 AM	204						
708	4/20/2023	06:30 AM	275						
709	4/20/2023	06:45 AM	338						
710	4/20/2023	07:00 AM	356						
711	4/20/2023	07:15 AM	490						
712	4/20/2023	07:30 AM	499						
713	4/20/2023	07:45 AM	559						
714	4/20/2023	08:00 AM	483						
715	4/20/2023	08:15 AM	484						
716	4/20/2023	08:30 AM	434						
717	4/20/2023	08:45 AM	402						
718	4/20/2023	09:00 AM	312						
719	4/20/2023	09:15 AM	294						
720	4/20/2023	09:30 AM	342						
721	4/20/2023	09:45 AM	341						
722	4/20/2023	10:00 AM	329						
723	4/20/2023	10:15 AM	278						
724	4/20/2023	10:30 AM	317						
725	4/20/2023	10:45 AM	292						
726	4/20/2023	11:00 AM	260						
727	4/20/2023	11:15 AM	280						
728	4/20/2023	11:30 AM	306						
729	4/20/2023	11:45 AM	310						
730	4/20/2023	12:00 PM	300						
731	4/20/2023	12:15 PM	266						
732	4/20/2023	12:30 PM	310						
733	4/20/2023	12:45 PM	314						
734	4/20/2023	01:00 PM	310						
735	4/20/2023	01:15 PM	277						
736	4/20/2023	01:30 PM	284						
737	4/20/2023	01:45 PM	308						
738	4/20/2023	02:00 PM	320						
739	4/20/2023	02:15 PM	328						
740	4/20/2023	02:30 PM	304						
741	4/20/2023	02:45 PM	362						
742	4/20/2023	03:00 PM	355						
743	4/20/2023	03:15 PM	356						
744	4/20/2023	03:30 PM	384						
745	4/20/2023	03:45 PM	404						
746	4/20/2023	04:00 PM	407						
747	4/20/2023	04:15 PM	406						
748	4/20/2023	04:30 PM	408						
749	4/20/2023	04:45 PM	427						

	A	B	C	D	E	F	G	H	I
750	4/20/2023	05:00 PM	436						
751	4/20/2023	05:15 PM	372						
752	4/20/2023	05:30 PM	318						
753	4/20/2023	05:45 PM	330						
754	4/20/2023	06:00 PM	278						
755	4/20/2023	06:15 PM	254						
756	4/20/2023	06:30 PM	286						
757	4/20/2023	06:45 PM	240						
758	4/20/2023	07:00 PM	205						
759	4/20/2023	07:15 PM	194						
760	4/20/2023	07:30 PM	180						
761	4/20/2023	07:45 PM	177						
762	4/20/2023	08:00 PM	186						
763	4/20/2023	08:15 PM	161						
764	4/20/2023	08:30 PM	146						
765	4/20/2023	08:45 PM	129						
766	4/20/2023	09:00 PM	134						
767	4/20/2023	09:15 PM	129						
768	4/20/2023	09:30 PM	102						
769	4/20/2023	09:45 PM	90						
770	4/20/2023	10:00 PM	68						
771	4/20/2023	10:15 PM	68						
772	4/20/2023	10:30 PM	67						
773	4/20/2023	10:45 PM	67						
774	4/20/2023	11:00 PM	59						
775	4/20/2023	11:15 PM	52						
776	4/20/2023	11:30 PM	42						
777	4/20/2023	11:45 PM	38						
778	4/21/2023	12:00 AM	22						
779	4/21/2023	12:15 AM	28						
780	4/21/2023	12:30 AM	33						
781	4/21/2023	12:45 AM	28						
782	4/21/2023	01:00 AM	24						
783	4/21/2023	01:15 AM	18						
784	4/21/2023	01:30 AM	13						
785	4/21/2023	01:45 AM	16						
786	4/21/2023	02:00 AM	20						
787	4/21/2023	02:15 AM	26						
788	4/21/2023	02:30 AM	22						
789	4/21/2023	02:45 AM	16						
790	4/21/2023	03:00 AM	14						
791	4/21/2023	03:15 AM	16						
792	4/21/2023	03:30 AM	28						
793	4/21/2023	03:45 AM	12						
794	4/21/2023	04:00 AM	38						
795	4/21/2023	04:15 AM	38						
796	4/21/2023	04:30 AM	32						
797	4/21/2023	04:45 AM	44						
798	4/21/2023	05:00 AM	44						
799	4/21/2023	05:15 AM	72						

	A	B	C	D	E	F	G	H	I
800	4/21/2023	05:30 AM	88						
801	4/21/2023	05:45 AM	132						
802	4/21/2023	06:00 AM	135						
803	4/21/2023	06:15 AM	197						
804	4/21/2023	06:30 AM	277						
805	4/21/2023	06:45 AM	292						
806	4/21/2023	07:00 AM	330						
807	4/21/2023	07:15 AM	368						
808	4/21/2023	07:30 AM	517						
809	4/21/2023	07:45 AM	512						
810	4/21/2023	08:00 AM	422						
811	4/21/2023	08:15 AM	448						
812	4/21/2023	08:30 AM	343						
813	4/21/2023	08:45 AM	424						
814	4/21/2023	09:00 AM	332						
815	4/21/2023	09:15 AM	299						
816	4/21/2023	09:30 AM	290						
817	4/21/2023	09:45 AM	322						
818	4/21/2023	10:00 AM	294						
819	4/21/2023	10:15 AM	345						
820	4/21/2023	10:30 AM	320						
821	4/21/2023	10:45 AM	322						
822	4/21/2023	11:00 AM	322						
823	4/21/2023	11:15 AM	328						
824	4/21/2023	11:30 AM	280						
825	4/21/2023	11:45 AM	352						
826	4/21/2023	12:00 PM	316						
827	4/21/2023	12:15 PM	314						
828	4/21/2023	12:30 PM	316						
829	4/21/2023	12:45 PM	312						
830	4/21/2023	01:00 PM	331						
831	4/21/2023	01:15 PM	306						
832	4/21/2023	01:30 PM	325						
833	4/21/2023	01:45 PM	329						
834	4/21/2023	02:00 PM	316						
835	4/21/2023	02:15 PM	299						
836	4/21/2023	02:30 PM	338						
837	4/21/2023	02:45 PM	317						
838	4/21/2023	03:00 PM	356						
839	4/21/2023	03:15 PM	373						
840	4/21/2023	03:30 PM	374						
841	4/21/2023	03:45 PM	368						
842	4/21/2023	04:00 PM	364						
843	4/21/2023	04:15 PM	388						
844	4/21/2023	04:30 PM	397						
845	4/21/2023	04:45 PM	386						
846	4/21/2023	05:00 PM	386						
847	4/21/2023	05:15 PM	346						
848	4/21/2023	05:30 PM	345						
849	4/21/2023	05:45 PM	318						

	A	B	C	D	E	F	G	H	I
850	4/21/2023	06:00 PM	291						
851	4/21/2023	06:15 PM	291						
852	4/21/2023	06:30 PM	282						
853	4/21/2023	06:45 PM	248						
854	4/21/2023	07:00 PM	234						
855	4/21/2023	07:15 PM	202						
856	4/21/2023	07:30 PM	225						
857	4/21/2023	07:45 PM	188						
858	4/21/2023	08:00 PM	152						
859	4/21/2023	08:15 PM	188						
860	4/21/2023	08:30 PM	154						
861	4/21/2023	08:45 PM	146						
862	4/21/2023	09:00 PM	138						
863	4/21/2023	09:15 PM	132						
864	4/21/2023	09:30 PM	122						
865	4/21/2023	09:45 PM	118						
866	4/21/2023	10:00 PM	138						
867	4/21/2023	10:15 PM	100						
868	4/21/2023	10:30 PM	95						
869	4/21/2023	10:45 PM	84						
870	4/21/2023	11:00 PM	80						
871	4/21/2023	11:15 PM	74						
872	4/21/2023	11:30 PM	66						
873	4/21/2023	11:45 PM	46						
874	4/22/2023	12:00 AM	38						
875	4/22/2023	12:15 AM	46						
876	4/22/2023	12:30 AM	32						
877	4/22/2023	12:45 AM	33						
878	4/22/2023	01:00 AM	27						
879	4/22/2023	01:15 AM	15						
880	4/22/2023	01:30 AM	26						
881	4/22/2023	01:45 AM	24						
882	4/22/2023	02:00 AM	16						
883	4/22/2023	02:15 AM	16						
884	4/22/2023	02:30 AM	17						
885	4/22/2023	02:45 AM	20						
886	4/22/2023	03:00 AM	14						
887	4/22/2023	03:15 AM	12						
888	4/22/2023	03:30 AM	16						
889	4/22/2023	03:45 AM	18						
890	4/22/2023	04:00 AM	19						
891	4/22/2023	04:15 AM	22						
892	4/22/2023	04:30 AM	20						
893	4/22/2023	04:45 AM	16						
894	4/22/2023	05:00 AM	20						
895	4/22/2023	05:15 AM	18						
896	4/22/2023	05:30 AM	39						
897	4/22/2023	05:45 AM	40						
898	4/22/2023	06:00 AM	43						
899	4/22/2023	06:15 AM	72						

	A	B	C	D	E	F	G	H	I
900	4/22/2023	06:30 AM	140						
901	4/22/2023	06:45 AM	100						
902	4/22/2023	07:00 AM	86						
903	4/22/2023	07:15 AM	115						
904	4/22/2023	07:30 AM	162						
905	4/22/2023	07:45 AM	170						
906	4/22/2023	08:00 AM	155						
907	4/22/2023	08:15 AM	216						
908	4/22/2023	08:30 AM	224						
909	4/22/2023	08:45 AM	262						
910	4/22/2023	09:00 AM	228						
911	4/22/2023	09:15 AM	250						
912	4/22/2023	09:30 AM	237						
913	4/22/2023	09:45 AM	274						
914	4/22/2023	10:00 AM	296						
915	4/22/2023	10:15 AM	306						
916	4/22/2023	10:30 AM	288						
917	4/22/2023	10:45 AM	330						
918	4/22/2023	11:00 AM	303						
919	4/22/2023	11:15 AM	302						
920	4/22/2023	11:30 AM	324						
921	4/22/2023	11:45 AM	340						
922	4/22/2023	12:00 PM	315						
923	4/22/2023	12:15 PM	312						
924	4/22/2023	12:30 PM	335						
925	4/22/2023	12:45 PM	315						
926	4/22/2023	01:00 PM	298						
927	4/22/2023	01:15 PM	276						
928	4/22/2023	01:30 PM	269						
929	4/22/2023	01:45 PM	268						
930	4/22/2023	02:00 PM	274						
931	4/22/2023	02:15 PM	299						
932	4/22/2023	02:30 PM	294						
933	4/22/2023	02:45 PM	268						
934	4/22/2023	03:00 PM	273						
935	4/22/2023	03:15 PM	290						
936	4/22/2023	03:30 PM	258						
937	4/22/2023	03:45 PM	270						
938	4/22/2023	04:00 PM	242						
939	4/22/2023	04:15 PM	254						
940	4/22/2023	04:30 PM	222						
941	4/22/2023	04:45 PM	238						
942	4/22/2023	05:00 PM	270						
943	4/22/2023	05:15 PM	270						
944	4/22/2023	05:30 PM	240						
945	4/22/2023	05:45 PM	260						
946	4/22/2023	06:00 PM	228						
947	4/22/2023	06:15 PM	226						
948	4/22/2023	06:30 PM	249						
949	4/22/2023	06:45 PM	195						

	A	B	C	D	E	F	G	H	I
950	4/22/2023	07:00 PM	178						
951	4/22/2023	07:15 PM	159						
952	4/22/2023	07:30 PM	134						
953	4/22/2023	07:45 PM	132						
954	4/22/2023	08:00 PM	149						
955	4/22/2023	08:15 PM	152						
956	4/22/2023	08:30 PM	112						
957	4/22/2023	08:45 PM	109						
958	4/22/2023	09:00 PM	122						
959	4/22/2023	09:15 PM	92						
960	4/22/2023	09:30 PM	114						
961	4/22/2023	09:45 PM	104						
962	4/22/2023	10:00 PM	96						
963	4/22/2023	10:15 PM	97						
964	4/22/2023	10:30 PM	68						
965	4/22/2023	10:45 PM	67						
966	4/22/2023	11:00 PM	68						
967	4/22/2023	11:15 PM	58						
968	4/22/2023	11:30 PM	49						
969	4/22/2023	11:45 PM	64						
970	4/23/2023	12:00 AM	38						
971	4/23/2023	12:15 AM	29						
972	4/23/2023	12:30 AM	40						
973	4/23/2023	12:45 AM	21						
974	4/23/2023	01:00 AM	20						
975	4/23/2023	01:15 AM	29						
976	4/23/2023	01:30 AM	21						
977	4/23/2023	01:45 AM	16						
978	4/23/2023	02:00 AM	12						
979	4/23/2023	02:15 AM	7						
980	4/23/2023	02:30 AM	12						
981	4/23/2023	02:45 AM	13						
982	4/23/2023	03:00 AM	16						
983	4/23/2023	03:15 AM	15						
984	4/23/2023	03:30 AM	18						
985	4/23/2023	03:45 AM	14						
986	4/23/2023	04:00 AM	26						
987	4/23/2023	04:15 AM	16						
988	4/23/2023	04:30 AM	16						
989	4/23/2023	04:45 AM	11						
990	4/23/2023	05:00 AM	9						
991	4/23/2023	05:15 AM	14						
992	4/23/2023	05:30 AM	25						
993	4/23/2023	05:45 AM	26						
994	4/23/2023	06:00 AM	34						
995	4/23/2023	06:15 AM	50						
996	4/23/2023	06:30 AM	86						
997	4/23/2023	06:45 AM	102						
998	4/23/2023	07:00 AM	74						
999	4/23/2023	07:15 AM	78						

	A	B	C	D	E	F	G	H	I
1000	4/23/2023	07:30 AM	78						
1001	4/23/2023	07:45 AM	91						
1002	4/23/2023	08:00 AM	95						
1003	4/23/2023	08:15 AM	112						
1004	4/23/2023	08:30 AM	129						
1005	4/23/2023	08:45 AM	155						
1006	4/23/2023	09:00 AM	146						
1007	4/23/2023	09:15 AM	174						
1008	4/23/2023	09:30 AM	193						
1009	4/23/2023	09:45 AM	230						
1010	4/23/2023	10:00 AM	184						
1011	4/23/2023	10:15 AM	208						
1012	4/23/2023	10:30 AM	249						
1013	4/23/2023	10:45 AM	260						
1014	4/23/2023	11:00 AM	276						
1015	4/23/2023	11:15 AM	263						
1016	4/23/2023	11:30 AM	232						
1017	4/23/2023	11:45 AM	272						
1018	4/23/2023	12:00 PM	246						
1019	4/23/2023	12:15 PM	232						
1020	4/23/2023	12:30 PM	253						
1021	4/23/2023	12:45 PM	278						
1022	4/23/2023	01:00 PM	248						
1023	4/23/2023	01:15 PM	238						
1024	4/23/2023	01:30 PM	243						
1025	4/23/2023	01:45 PM	274						
1026	4/23/2023	02:00 PM	253						
1027	4/23/2023	02:15 PM	246						
1028	4/23/2023	02:30 PM	225						
1029	4/23/2023	02:45 PM	256						
1030	4/23/2023	03:00 PM	208						
1031	4/23/2023	03:15 PM	218						
1032	4/23/2023	03:30 PM	252						
1033	4/23/2023	03:45 PM	236						
1034	4/23/2023	04:00 PM	220						
1035	4/23/2023	04:15 PM	202						
1036	4/23/2023	04:30 PM	205						
1037	4/23/2023	04:45 PM	206						
1038	4/23/2023	05:00 PM	179						
1039	4/23/2023	05:15 PM	179						
1040	4/23/2023	05:30 PM	175						
1041	4/23/2023	05:45 PM	180						
1042	4/23/2023	06:00 PM	168						
1043	4/23/2023	06:15 PM	162						
1044	4/23/2023	06:30 PM	170						
1045	4/23/2023	06:45 PM	136						
1046	4/23/2023	07:00 PM	134						
1047	4/23/2023	07:15 PM	124						
1048	4/23/2023	07:30 PM	130						
1049	4/23/2023	07:45 PM	108						

	A	B	C	D	E	F	G	H	I
1050	4/23/2023	08:00 PM	131						
1051	4/23/2023	08:15 PM	109						
1052	4/23/2023	08:30 PM	101						
1053	4/23/2023	08:45 PM	88						
1054	4/23/2023	09:00 PM	93						
1055	4/23/2023	09:15 PM	79						
1056	4/23/2023	09:30 PM	70						
1057	4/23/2023	09:45 PM	70						
1058	4/23/2023	10:00 PM	50						
1059	4/23/2023	10:15 PM	63						
1060	4/23/2023	10:30 PM	42						
1061	4/23/2023	10:45 PM	50						
1062	4/23/2023	11:00 PM	31						
1063	4/23/2023	11:15 PM	32						
1064	4/23/2023	11:30 PM	24						
1065	4/23/2023	11:45 PM	22						

	J
1	
2	
	A	B	C	D	E	F	G	H	I
1									
2	File Name: C:\Users\barri\OneDrive\Documents\TDB\WSP\SYRACUSE\DATA\BATCH 2 SALIM1\DONE\ATR 1217.tf2								
3	Start Date: 4/13/2023								
4	Start Time: 12:00:00 AM								
5	Location 1: NB NY 635								
6	Location 2: at I-690								
7									
8									
9	Date	Time	NB						
10	4/13/2023	12:00 AM	10						
11	4/13/2023	12:15 AM	14						
12	4/13/2023	12:30 AM	15						
13	4/13/2023	12:45 AM	10						
14	4/13/2023	01:00 AM	10						
15	4/13/2023	01:15 AM	11						
16	4/13/2023	01:30 AM	13						
17	4/13/2023	01:45 AM	15						
18	4/13/2023	02:00 AM	3						
19	4/13/2023	02:15 AM	8						
20	4/13/2023	02:30 AM	9						
21	4/13/2023	02:45 AM	6						
22	4/13/2023	03:00 AM	5						
23	4/13/2023	03:15 AM	12						
24	4/13/2023	03:30 AM	14						
25	4/13/2023	03:45 AM	16						
26	4/13/2023	04:00 AM	10						
27	4/13/2023	04:15 AM	19						
28	4/13/2023	04:30 AM	22						
29	4/13/2023	04:45 AM	38						
30	4/13/2023	05:00 AM	43						
31	4/13/2023	05:15 AM	49						
32	4/13/2023	05:30 AM	85						
33	4/13/2023	05:45 AM	79						
34	4/13/2023	06:00 AM	76						
35	4/13/2023	06:15 AM	96						
36	4/13/2023	06:30 AM	118						
37	4/13/2023	06:45 AM	142						
38	4/13/2023	07:00 AM	128						
39	4/13/2023	07:15 AM	131						
40	4/13/2023	07:30 AM	140						
41	4/13/2023	07:45 AM	105						
42	4/13/2023	08:00 AM	110						
43	4/13/2023	08:15 AM	129						
44	4/13/2023	08:30 AM	116						
45	4/13/2023	08:45 AM	136						
46	4/13/2023	09:00 AM	131						
47	4/13/2023	09:15 AM	138						
48	4/13/2023	09:30 AM	134						
49	4/13/2023	09:45 AM	168						

	A	B	C	D	E	F	G	H	I
50	4/13/2023	10:00 AM	188						
51	4/13/2023	10:15 AM	196						
52	4/13/2023	10:30 AM	182						
53	4/13/2023	10:45 AM	187						
54	4/13/2023	11:00 AM	177						
55	4/13/2023	11:15 AM	184						
56	4/13/2023	11:30 AM	244						
57	4/13/2023	11:45 AM	238						
58	4/13/2023	12:00 PM	202						
59	4/13/2023	12:15 PM	210						
60	4/13/2023	12:30 PM	214						
61	4/13/2023	12:45 PM	205						
62	4/13/2023	01:00 PM	209						
63	4/13/2023	01:15 PM	232						
64	4/13/2023	01:30 PM	198						
65	4/13/2023	01:45 PM	195						
66	4/13/2023	02:00 PM	220						
67	4/13/2023	02:15 PM	218						
68	4/13/2023	02:30 PM	247						
69	4/13/2023	02:45 PM	270						
70	4/13/2023	03:00 PM	228						
71	4/13/2023	03:15 PM	232						
72	4/13/2023	03:30 PM	244						
73	4/13/2023	03:45 PM	277						
74	4/13/2023	04:00 PM	290						
75	4/13/2023	04:15 PM	284						
76	4/13/2023	04:30 PM	314						
77	4/13/2023	04:45 PM	242						
78	4/13/2023	05:00 PM	230						
79	4/13/2023	05:15 PM	210						
80	4/13/2023	05:30 PM	242						
81	4/13/2023	05:45 PM	237						
82	4/13/2023	06:00 PM	199						
83	4/13/2023	06:15 PM	166						
84	4/13/2023	06:30 PM	178						
85	4/13/2023	06:45 PM	165						
86	4/13/2023	07:00 PM	196						
87	4/13/2023	07:15 PM	165						
88	4/13/2023	07:30 PM	147						
89	4/13/2023	07:45 PM	126						
90	4/13/2023	08:00 PM	140						
91	4/13/2023	08:15 PM	108						
92	4/13/2023	08:30 PM	104						
93	4/13/2023	08:45 PM	80						
94	4/13/2023	09:00 PM	82						
95	4/13/2023	09:15 PM	65						
96	4/13/2023	09:30 PM	64						
97	4/13/2023	09:45 PM	42						
98	4/13/2023	10:00 PM	53						
99	4/13/2023	10:15 PM	45						

	A	B	C	D	E	F	G	H	I
100	4/13/2023	10:30 PM	45						
101	4/13/2023	10:45 PM	19						
102	4/13/2023	11:00 PM	44						
103	4/13/2023	11:15 PM	24						
104	4/13/2023	11:30 PM	29						
105	4/13/2023	11:45 PM	14						
106	4/14/2023	12:00 AM	12						
107	4/14/2023	12:15 AM	13						
108	4/14/2023	12:30 AM	18						
109	4/14/2023	12:45 AM	14						
110	4/14/2023	01:00 AM	13						
111	4/14/2023	01:15 AM	12						
112	4/14/2023	01:30 AM	12						
113	4/14/2023	01:45 AM	8						
114	4/14/2023	02:00 AM	8						
115	4/14/2023	02:15 AM	12						
116	4/14/2023	02:30 AM	5						
117	4/14/2023	02:45 AM	9						
118	4/14/2023	03:00 AM	8						
119	4/14/2023	03:15 AM	8						
120	4/14/2023	03:30 AM	13						
121	4/14/2023	03:45 AM	14						
122	4/14/2023	04:00 AM	11						
123	4/14/2023	04:15 AM	16						
124	4/14/2023	04:30 AM	20						
125	4/14/2023	04:45 AM	32						
126	4/14/2023	05:00 AM	42						
127	4/14/2023	05:15 AM	56						
128	4/14/2023	05:30 AM	66						
129	4/14/2023	05:45 AM	64						
130	4/14/2023	06:00 AM	87						
131	4/14/2023	06:15 AM	110						
132	4/14/2023	06:30 AM	133						
133	4/14/2023	06:45 AM	144						
134	4/14/2023	07:00 AM	148						
135	4/14/2023	07:15 AM	138						
136	4/14/2023	07:30 AM	136						
137	4/14/2023	07:45 AM	146						
138	4/14/2023	08:00 AM	127						
139	4/14/2023	08:15 AM	114						
140	4/14/2023	08:30 AM	130						
141	4/14/2023	08:45 AM	146						
142	4/14/2023	09:00 AM	154						
143	4/14/2023	09:15 AM	169						
144	4/14/2023	09:30 AM	151						
145	4/14/2023	09:45 AM	176						
146	4/14/2023	10:00 AM	175						
147	4/14/2023	10:15 AM	178						
148	4/14/2023	10:30 AM	199						
149	4/14/2023	10:45 AM	192						

	A	B	C	D	E	F	G	H	I
150	4/14/2023	11:00 AM	225						
151	4/14/2023	11:15 AM	162						
152	4/14/2023	11:30 AM	240						
153	4/14/2023	11:45 AM	244						
154	4/14/2023	12:00 PM	250						
155	4/14/2023	12:15 PM	216						
156	4/14/2023	12:30 PM	220						
157	4/14/2023	12:45 PM	214						
158	4/14/2023	01:00 PM	251						
159	4/14/2023	01:15 PM	238						
160	4/14/2023	01:30 PM	246						
161	4/14/2023	01:45 PM	233						
162	4/14/2023	02:00 PM	232						
163	4/14/2023	02:15 PM	243						
164	4/14/2023	02:30 PM	276						
165	4/14/2023	02:45 PM	256						
166	4/14/2023	03:00 PM	276						
167	4/14/2023	03:15 PM	238						
168	4/14/2023	03:30 PM	296						
169	4/14/2023	03:45 PM	280						
170	4/14/2023	04:00 PM	246						
171	4/14/2023	04:15 PM	226						
172	4/14/2023	04:30 PM	256						
173	4/14/2023	04:45 PM	256						
174	4/14/2023	05:00 PM	225						
175	4/14/2023	05:15 PM	190						
176	4/14/2023	05:30 PM	192						
177	4/14/2023	05:45 PM	184						
178	4/14/2023	06:00 PM	190						
179	4/14/2023	06:15 PM	192						
180	4/14/2023	06:30 PM	210						
181	4/14/2023	06:45 PM	185						
182	4/14/2023	07:00 PM	170						
183	4/14/2023	07:15 PM	152						
184	4/14/2023	07:30 PM	175						
185	4/14/2023	07:45 PM	158						
186	4/14/2023	08:00 PM	182						
187	4/14/2023	08:15 PM	127						
188	4/14/2023	08:30 PM	106						
189	4/14/2023	08:45 PM	100						
190	4/14/2023	09:00 PM	98						
191	4/14/2023	09:15 PM	84						
192	4/14/2023	09:30 PM	87						
193	4/14/2023	09:45 PM	74						
194	4/14/2023	10:00 PM	74						
195	4/14/2023	10:15 PM	92						
196	4/14/2023	10:30 PM	98						
197	4/14/2023	10:45 PM	66						
198	4/14/2023	11:00 PM	71						
199	4/14/2023	11:15 PM	40						

	A	B	C	D	E	F	G	H	I
200	4/14/2023	11:30 PM	39						
201	4/14/2023	11:45 PM	28						
202	4/15/2023	12:00 AM	30						
203	4/15/2023	12:15 AM	22						
204	4/15/2023	12:30 AM	32						
205	4/15/2023	12:45 AM	22						
206	4/15/2023	01:00 AM	12						
207	4/15/2023	01:15 AM	17						
208	4/15/2023	01:30 AM	15						
209	4/15/2023	01:45 AM	15						
210	4/15/2023	02:00 AM	21						
211	4/15/2023	02:15 AM	16						
212	4/15/2023	02:30 AM	10						
213	4/15/2023	02:45 AM	13						
214	4/15/2023	03:00 AM	7						
215	4/15/2023	03:15 AM	11						
216	4/15/2023	03:30 AM	11						
217	4/15/2023	03:45 AM	10						
218	4/15/2023	04:00 AM	5						
219	4/15/2023	04:15 AM	9						
220	4/15/2023	04:30 AM	16						
221	4/15/2023	04:45 AM	20						
222	4/15/2023	05:00 AM	15						
223	4/15/2023	05:15 AM	20						
224	4/15/2023	05:30 AM	35						
225	4/15/2023	05:45 AM	26						
226	4/15/2023	06:00 AM	34						
227	4/15/2023	06:15 AM	35						
228	4/15/2023	06:30 AM	60						
229	4/15/2023	06:45 AM	52						
230	4/15/2023	07:00 AM	74						
231	4/15/2023	07:15 AM	76						
232	4/15/2023	07:30 AM	81						
233	4/15/2023	07:45 AM	78						
234	4/15/2023	08:00 AM	110						
235	4/15/2023	08:15 AM	98						
236	4/15/2023	08:30 AM	112						
237	4/15/2023	08:45 AM	140						
238	4/15/2023	09:00 AM	153						
239	4/15/2023	09:15 AM	168						
240	4/15/2023	09:30 AM	174						
241	4/15/2023	09:45 AM	177						
242	4/15/2023	10:00 AM	206						
243	4/15/2023	10:15 AM	199						
244	4/15/2023	10:30 AM	214						
245	4/15/2023	10:45 AM	210						
246	4/15/2023	11:00 AM	240						
247	4/15/2023	11:15 AM	218						
248	4/15/2023	11:30 AM	202						
249	4/15/2023	11:45 AM	200						

	A	B	C	D	E	F	G	H	I
250	4/15/2023	12:00 PM	238						
251	4/15/2023	12:15 PM	236						
252	4/15/2023	12:30 PM	216						
253	4/15/2023	12:45 PM	256						
254	4/15/2023	01:00 PM	233						
255	4/15/2023	01:15 PM	222						
256	4/15/2023	01:30 PM	219						
257	4/15/2023	01:45 PM	230						
258	4/15/2023	02:00 PM	202						
259	4/15/2023	02:15 PM	223						
260	4/15/2023	02:30 PM	224						
261	4/15/2023	02:45 PM	186						
262	4/15/2023	03:00 PM	209						
263	4/15/2023	03:15 PM	194						
264	4/15/2023	03:30 PM	204						
265	4/15/2023	03:45 PM	223						
266	4/15/2023	04:00 PM	230						
267	4/15/2023	04:15 PM	184						
268	4/15/2023	04:30 PM	194						
269	4/15/2023	04:45 PM	185						
270	4/15/2023	05:00 PM	210						
271	4/15/2023	05:15 PM	204						
272	4/15/2023	05:30 PM	209						
273	4/15/2023	05:45 PM	149						
274	4/15/2023	06:00 PM	188						
275	4/15/2023	06:15 PM	143						
276	4/15/2023	06:30 PM	176						
277	4/15/2023	06:45 PM	148						
278	4/15/2023	07:00 PM	170						
279	4/15/2023	07:15 PM	131						
280	4/15/2023	07:30 PM	138						
281	4/15/2023	07:45 PM	146						
282	4/15/2023	08:00 PM	124						
283	4/15/2023	08:15 PM	133						
284	4/15/2023	08:30 PM	106						
285	4/15/2023	08:45 PM	92						
286	4/15/2023	09:00 PM	108						
287	4/15/2023	09:15 PM	90						
288	4/15/2023	09:30 PM	78						
289	4/15/2023	09:45 PM	118						
290	4/15/2023	10:00 PM	99						
291	4/15/2023	10:15 PM	59						
292	4/15/2023	10:30 PM	51						
293	4/15/2023	10:45 PM	31						
294	4/15/2023	11:00 PM	45						
295	4/15/2023	11:15 PM	32						
296	4/15/2023	11:30 PM	25						
297	4/15/2023	11:45 PM	21						
298	4/16/2023	12:00 AM	26						
299	4/16/2023	12:15 AM	30						

	A	B	C	D	E	F	G	H	I
300	4/16/2023	12:30 AM	25						
301	4/16/2023	12:45 AM	28						
302	4/16/2023	01:00 AM	18						
303	4/16/2023	01:15 AM	21						
304	4/16/2023	01:30 AM	20						
305	4/16/2023	01:45 AM	19						
306	4/16/2023	02:00 AM	31						
307	4/16/2023	02:15 AM	13						
308	4/16/2023	02:30 AM	13						
309	4/16/2023	02:45 AM	8						
310	4/16/2023	03:00 AM	5						
311	4/16/2023	03:15 AM	13						
312	4/16/2023	03:30 AM	5						
313	4/16/2023	03:45 AM	11						
314	4/16/2023	04:00 AM	8						
315	4/16/2023	04:15 AM	6						
316	4/16/2023	04:30 AM	17						
317	4/16/2023	04:45 AM	14						
318	4/16/2023	05:00 AM	18						
319	4/16/2023	05:15 AM	12						
320	4/16/2023	05:30 AM	26						
321	4/16/2023	05:45 AM	36						
322	4/16/2023	06:00 AM	30						
323	4/16/2023	06:15 AM	23						
324	4/16/2023	06:30 AM	38						
325	4/16/2023	06:45 AM	42						
326	4/16/2023	07:00 AM	42						
327	4/16/2023	07:15 AM	51						
328	4/16/2023	07:30 AM	64						
329	4/16/2023	07:45 AM	70						
330	4/16/2023	08:00 AM	66						
331	4/16/2023	08:15 AM	107						
332	4/16/2023	08:30 AM	73						
333	4/16/2023	08:45 AM	90						
334	4/16/2023	09:00 AM	92						
335	4/16/2023	09:15 AM	108						
336	4/16/2023	09:30 AM	109						
337	4/16/2023	09:45 AM	114						
338	4/16/2023	10:00 AM	150						
339	4/16/2023	10:15 AM	141						
340	4/16/2023	10:30 AM	162						
341	4/16/2023	10:45 AM	146						
342	4/16/2023	11:00 AM	158						
343	4/16/2023	11:15 AM	168						
344	4/16/2023	11:30 AM	152						
345	4/16/2023	11:45 AM	185						
346	4/16/2023	12:00 PM	196						
347	4/16/2023	12:15 PM	176						
348	4/16/2023	12:30 PM	181						
349	4/16/2023	12:45 PM	180						

	A	B	C	D	E	F	G	H	I
350	4/16/2023	01:00 PM	178						
351	4/16/2023	01:15 PM	195						
352	4/16/2023	01:30 PM	194						
353	4/16/2023	01:45 PM	172						
354	4/16/2023	02:00 PM	200						
355	4/16/2023	02:15 PM	186						
356	4/16/2023	02:30 PM	186						
357	4/16/2023	02:45 PM	172						
358	4/16/2023	03:00 PM	166						
359	4/16/2023	03:15 PM	207						
360	4/16/2023	03:30 PM	152						
361	4/16/2023	03:45 PM	164						
362	4/16/2023	04:00 PM	158						
363	4/16/2023	04:15 PM	149						
364	4/16/2023	04:30 PM	150						
365	4/16/2023	04:45 PM	150						
366	4/16/2023	05:00 PM	178						
367	4/16/2023	05:15 PM	136						
368	4/16/2023	05:30 PM	170						
369	4/16/2023	05:45 PM	119						
370	4/16/2023	06:00 PM	114						
371	4/16/2023	06:15 PM	134						
372	4/16/2023	06:30 PM	154						
373	4/16/2023	06:45 PM	104						
374	4/16/2023	07:00 PM	110						
375	4/16/2023	07:15 PM	114						
376	4/16/2023	07:30 PM	124						
377	4/16/2023	07:45 PM	88						
378	4/16/2023	08:00 PM	96						
379	4/16/2023	08:15 PM	76						
380	4/16/2023	08:30 PM	78						
381	4/16/2023	08:45 PM	74						
382	4/16/2023	09:00 PM	58						
383	4/16/2023	09:15 PM	46						
384	4/16/2023	09:30 PM	36						
385	4/16/2023	09:45 PM	44						
386	4/16/2023	10:00 PM	25						
387	4/16/2023	10:15 PM	28						
388	4/16/2023	10:30 PM	19						
389	4/16/2023	10:45 PM	19						
390	4/16/2023	11:00 PM	20						
391	4/16/2023	11:15 PM	13						
392	4/16/2023	11:30 PM	11						
393	4/16/2023	11:45 PM	17						
394	4/17/2023	12:00 AM	16						
395	4/17/2023	12:15 AM	8						
396	4/17/2023	12:30 AM	10						
397	4/17/2023	12:45 AM	10						
398	4/17/2023	01:00 AM	6						
399	4/17/2023	01:15 AM	5						

	A	B	C	D	E	F	G	H	I
400	4/17/2023	01:30 AM	5						
401	4/17/2023	01:45 AM	6						
402	4/17/2023	02:00 AM	3						
403	4/17/2023	02:15 AM	4						
404	4/17/2023	02:30 AM	6						
405	4/17/2023	02:45 AM	6						
406	4/17/2023	03:00 AM	8						
407	4/17/2023	03:15 AM	8						
408	4/17/2023	03:30 AM	18						
409	4/17/2023	03:45 AM	13						
410	4/17/2023	04:00 AM	14						
411	4/17/2023	04:15 AM	13						
412	4/17/2023	04:30 AM	22						
413	4/17/2023	04:45 AM	32						
414	4/17/2023	05:00 AM	36						
415	4/17/2023	05:15 AM	29						
416	4/17/2023	05:30 AM	70						
417	4/17/2023	05:45 AM	64						
418	4/17/2023	06:00 AM	68						
419	4/17/2023	06:15 AM	96						
420	4/17/2023	06:30 AM	128						
421	4/17/2023	06:45 AM	160						
422	4/17/2023	07:00 AM	126						
423	4/17/2023	07:15 AM	144						
424	4/17/2023	07:30 AM	146						
425	4/17/2023	07:45 AM	112						
426	4/17/2023	08:00 AM	106						
427	4/17/2023	08:15 AM	112						
428	4/17/2023	08:30 AM	123						
429	4/17/2023	08:45 AM	124						
430	4/17/2023	09:00 AM	107						
431	4/17/2023	09:15 AM	135						
432	4/17/2023	09:30 AM	126						
433	4/17/2023	09:45 AM	142						
434	4/17/2023	10:00 AM	143						
435	4/17/2023	10:15 AM	102						
436	4/17/2023	10:30 AM	144						
437	4/17/2023	10:45 AM	172						
438	4/17/2023	11:00 AM	178						
439	4/17/2023	11:15 AM	188						
440	4/17/2023	11:30 AM	224						
441	4/17/2023	11:45 AM	198						
442	4/17/2023	12:00 PM	203						
443	4/17/2023	12:15 PM	186						
444	4/17/2023	12:30 PM	190						
445	4/17/2023	12:45 PM	205						
446	4/17/2023	01:00 PM	206						
447	4/17/2023	01:15 PM	221						
448	4/17/2023	01:30 PM	220						
449	4/17/2023	01:45 PM	204						

	A	B	C	D	E	F	G	H	I
450	4/17/2023	02:00 PM	204						
451	4/17/2023	02:15 PM	184						
452	4/17/2023	02:30 PM	214						
453	4/17/2023	02:45 PM	254						
454	4/17/2023	03:00 PM	255						
455	4/17/2023	03:15 PM	255						
456	4/17/2023	03:30 PM	280						
457	4/17/2023	03:45 PM	292						
458	4/17/2023	04:00 PM	308						
459	4/17/2023	04:15 PM	276						
460	4/17/2023	04:30 PM	256						
461	4/17/2023	04:45 PM	217						
462	4/17/2023	05:00 PM	244						
463	4/17/2023	05:15 PM	204						
464	4/17/2023	05:30 PM	220						
465	4/17/2023	05:45 PM	193						
466	4/17/2023	06:00 PM	178						
467	4/17/2023	06:15 PM	196						
468	4/17/2023	06:30 PM	178						
469	4/17/2023	06:45 PM	139						
470	4/17/2023	07:00 PM	158						
471	4/17/2023	07:15 PM	170						
472	4/17/2023	07:30 PM	148						
473	4/17/2023	07:45 PM	137						
474	4/17/2023	08:00 PM	125						
475	4/17/2023	08:15 PM	81						
476	4/17/2023	08:30 PM	71						
477	4/17/2023	08:45 PM	78						
478	4/17/2023	09:00 PM	72						
479	4/17/2023	09:15 PM	65						
480	4/17/2023	09:30 PM	54						
481	4/17/2023	09:45 PM	29						
482	4/17/2023	10:00 PM	40						
483	4/17/2023	10:15 PM	26						
484	4/17/2023	10:30 PM	19						
485	4/17/2023	10:45 PM	22						
486	4/17/2023	11:00 PM	25						
487	4/17/2023	11:15 PM	22						
488	4/17/2023	11:30 PM	17						
489	4/17/2023	11:45 PM	11						
490	4/18/2023	12:00 AM	14						
491	4/18/2023	12:15 AM	8						
492	4/18/2023	12:30 AM	8						
493	4/18/2023	12:45 AM	8						
494	4/18/2023	01:00 AM	10						
495	4/18/2023	01:15 AM	4						
496	4/18/2023	01:30 AM	8						
497	4/18/2023	01:45 AM	5						
498	4/18/2023	02:00 AM	6						
499	4/18/2023	02:15 AM	4						

	A	B	C	D	E	F	G	H	I
500	4/18/2023	02:30 AM	7						
501	4/18/2023	02:45 AM	6						
502	4/18/2023	03:00 AM	7						
503	4/18/2023	03:15 AM	5						
504	4/18/2023	03:30 AM	17						
505	4/18/2023	03:45 AM	9						
506	4/18/2023	04:00 AM	17						
507	4/18/2023	04:15 AM	19						
508	4/18/2023	04:30 AM	36						
509	4/18/2023	04:45 AM	48						
510	4/18/2023	05:00 AM	32						
511	4/18/2023	05:15 AM	35						
512	4/18/2023	05:30 AM	76						
513	4/18/2023	05:45 AM	72						
514	4/18/2023	06:00 AM	82						
515	4/18/2023	06:15 AM	97						
516	4/18/2023	06:30 AM	122						
517	4/18/2023	06:45 AM	142						
518	4/18/2023	07:00 AM	150						
519	4/18/2023	07:15 AM	128						
520	4/18/2023	07:30 AM	124						
521	4/18/2023	07:45 AM	146						
522	4/18/2023	08:00 AM	96						
523	4/18/2023	08:15 AM	96						
524	4/18/2023	08:30 AM	112						
525	4/18/2023	08:45 AM	132						
526	4/18/2023	09:00 AM	116						
527	4/18/2023	09:15 AM	126						
528	4/18/2023	09:30 AM	117						
529	4/18/2023	09:45 AM	166						
530	4/18/2023	10:00 AM	166						
531	4/18/2023	10:15 AM	170						
532	4/18/2023	10:30 AM	148						
533	4/18/2023	10:45 AM	157						
534	4/18/2023	11:00 AM	177						
535	4/18/2023	11:15 AM	180						
536	4/18/2023	11:30 AM	206						
537	4/18/2023	11:45 AM	243						
538	4/18/2023	12:00 PM	227						
539	4/18/2023	12:15 PM	198						
540	4/18/2023	12:30 PM	200						
541	4/18/2023	12:45 PM	180						
542	4/18/2023	01:00 PM	195						
543	4/18/2023	01:15 PM	203						
544	4/18/2023	01:30 PM	216						
545	4/18/2023	01:45 PM	190						
546	4/18/2023	02:00 PM	200						
547	4/18/2023	02:15 PM	206						
548	4/18/2023	02:30 PM	238						
549	4/18/2023	02:45 PM	244						

	A	B	C	D	E	F	G	H	I
550	4/18/2023	03:00 PM	236						
551	4/18/2023	03:15 PM	242						
552	4/18/2023	03:30 PM	243						
553	4/18/2023	03:45 PM	284						
554	4/18/2023	04:00 PM	272						
555	4/18/2023	04:15 PM	274						
556	4/18/2023	04:30 PM	253						
557	4/18/2023	04:45 PM	238						
558	4/18/2023	05:00 PM	221						
559	4/18/2023	05:15 PM	209						
560	4/18/2023	05:30 PM	192						
561	4/18/2023	05:45 PM	201						
562	4/18/2023	06:00 PM	182						
563	4/18/2023	06:15 PM	176						
564	4/18/2023	06:30 PM	169						
565	4/18/2023	06:45 PM	156						
566	4/18/2023	07:00 PM	161						
567	4/18/2023	07:15 PM	165						
568	4/18/2023	07:30 PM	176						
569	4/18/2023	07:45 PM	117						
570	4/18/2023	08:00 PM	110						
571	4/18/2023	08:15 PM	101						
572	4/18/2023	08:30 PM	87						
573	4/18/2023	08:45 PM	88						
574	4/18/2023	09:00 PM	55						
575	4/18/2023	09:15 PM	66						
576	4/18/2023	09:30 PM	45						
577	4/18/2023	09:45 PM	33						
578	4/18/2023	10:00 PM	52						
579	4/18/2023	10:15 PM	27						
580	4/18/2023	10:30 PM	35						
581	4/18/2023	10:45 PM	23						
582	4/18/2023	11:00 PM	17						
583	4/18/2023	11:15 PM	10						
584	4/18/2023	11:30 PM	14						
585	4/18/2023	11:45 PM	12						
586	4/19/2023	12:00 AM	11						
587	4/19/2023	12:15 AM	6						
588	4/19/2023	12:30 AM	9						
589	4/19/2023	12:45 AM	6						
590	4/19/2023	01:00 AM	7						
591	4/19/2023	01:15 AM	14						
592	4/19/2023	01:30 AM	3						
593	4/19/2023	01:45 AM	11						
594	4/19/2023	02:00 AM	4						
595	4/19/2023	02:15 AM	4						
596	4/19/2023	02:30 AM	4						
597	4/19/2023	02:45 AM	5						
598	4/19/2023	03:00 AM	5						
599	4/19/2023	03:15 AM	13						

	A	B	C	D	E	F	G	H	I
600	4/19/2023	03:30 AM	16						
601	4/19/2023	03:45 AM	15						
602	4/19/2023	04:00 AM	12						
603	4/19/2023	04:15 AM	15						
604	4/19/2023	04:30 AM	33						
605	4/19/2023	04:45 AM	40						
606	4/19/2023	05:00 AM	36						
607	4/19/2023	05:15 AM	47						
608	4/19/2023	05:30 AM	87						
609	4/19/2023	05:45 AM	86						
610	4/19/2023	06:00 AM	70						
611	4/19/2023	06:15 AM	94						
612	4/19/2023	06:30 AM	128						
613	4/19/2023	06:45 AM	154						
614	4/19/2023	07:00 AM	124						
615	4/19/2023	07:15 AM	139						
616	4/19/2023	07:30 AM	141						
617	4/19/2023	07:45 AM	140						
618	4/19/2023	08:00 AM	113						
619	4/19/2023	08:15 AM	108						
620	4/19/2023	08:30 AM	118						
621	4/19/2023	08:45 AM	106						
622	4/19/2023	09:00 AM	128						
623	4/19/2023	09:15 AM	138						
624	4/19/2023	09:30 AM	148						
625	4/19/2023	09:45 AM	149						
626	4/19/2023	10:00 AM	160						
627	4/19/2023	10:15 AM	145						
628	4/19/2023	10:30 AM	187						
629	4/19/2023	10:45 AM	145						
630	4/19/2023	11:00 AM	190						
631	4/19/2023	11:15 AM	201						
632	4/19/2023	11:30 AM	216						
633	4/19/2023	11:45 AM	220						
634	4/19/2023	12:00 PM	216						
635	4/19/2023	12:15 PM	204						
636	4/19/2023	12:30 PM	191						
637	4/19/2023	12:45 PM	206						
638	4/19/2023	01:00 PM	206						
639	4/19/2023	01:15 PM	220						
640	4/19/2023	01:30 PM	206						
641	4/19/2023	01:45 PM	204						
642	4/19/2023	02:00 PM	206						
643	4/19/2023	02:15 PM	218						
644	4/19/2023	02:30 PM	251						
645	4/19/2023	02:45 PM	262						
646	4/19/2023	03:00 PM	264						
647	4/19/2023	03:15 PM	246						
648	4/19/2023	03:30 PM	267						
649	4/19/2023	03:45 PM	280						

	A	B	C	D	E	F	G	H	I
650	4/19/2023	04:00 PM	280						
651	4/19/2023	04:15 PM	302						
652	4/19/2023	04:30 PM	268						
653	4/19/2023	04:45 PM	259						
654	4/19/2023	05:00 PM	248						
655	4/19/2023	05:15 PM	216						
656	4/19/2023	05:30 PM	222						
657	4/19/2023	05:45 PM	223						
658	4/19/2023	06:00 PM	218						
659	4/19/2023	06:15 PM	182						
660	4/19/2023	06:30 PM	194						
661	4/19/2023	06:45 PM	178						
662	4/19/2023	07:00 PM	186						
663	4/19/2023	07:15 PM	148						
664	4/19/2023	07:30 PM	162						
665	4/19/2023	07:45 PM	152						
666	4/19/2023	08:00 PM	132						
667	4/19/2023	08:15 PM	101						
668	4/19/2023	08:30 PM	82						
669	4/19/2023	08:45 PM	79						
670	4/19/2023	09:00 PM	59						
671	4/19/2023	09:15 PM	59						
672	4/19/2023	09:30 PM	51						
673	4/19/2023	09:45 PM	55						
674	4/19/2023	10:00 PM	49						
675	4/19/2023	10:15 PM	23						
676	4/19/2023	10:30 PM	39						
677	4/19/2023	10:45 PM	20						
678	4/19/2023	11:00 PM	25						
679	4/19/2023	11:15 PM	26						
680	4/19/2023	11:30 PM	14						
681	4/19/2023	11:45 PM	23						
682	4/20/2023	12:00 AM	16						
683	4/20/2023	12:15 AM	12						
684	4/20/2023	12:30 AM	15						
685	4/20/2023	12:45 AM	18						
686	4/20/2023	01:00 AM	11						
687	4/20/2023	01:15 AM	9						
688	4/20/2023	01:30 AM	7						
689	4/20/2023	01:45 AM	8						
690	4/20/2023	02:00 AM	6						
691	4/20/2023	02:15 AM	7						
692	4/20/2023	02:30 AM	5						
693	4/20/2023	02:45 AM	7						
694	4/20/2023	03:00 AM	5						
695	4/20/2023	03:15 AM	9						
696	4/20/2023	03:30 AM	9						
697	4/20/2023	03:45 AM	11						
698	4/20/2023	04:00 AM	13						
699	4/20/2023	04:15 AM	18						

	A	B	C	D	E	F	G	H	I
700	4/20/2023	04:30 AM	29						
701	4/20/2023	04:45 AM	42						
702	4/20/2023	05:00 AM	43						
703	4/20/2023	05:15 AM	51						
704	4/20/2023	05:30 AM	70						
705	4/20/2023	05:45 AM	78						
706	4/20/2023	06:00 AM	69						
707	4/20/2023	06:15 AM	90						
708	4/20/2023	06:30 AM	160						
709	4/20/2023	06:45 AM	154						
710	4/20/2023	07:00 AM	140						
711	4/20/2023	07:15 AM	112						
712	4/20/2023	07:30 AM	120						
713	4/20/2023	07:45 AM	126						
714	4/20/2023	08:00 AM	126						
715	4/20/2023	08:15 AM	113						
716	4/20/2023	08:30 AM	118						
717	4/20/2023	08:45 AM	152						
718	4/20/2023	09:00 AM	130						
719	4/20/2023	09:15 AM	136						
720	4/20/2023	09:30 AM	141						
721	4/20/2023	09:45 AM	164						
722	4/20/2023	10:00 AM	169						
723	4/20/2023	10:15 AM	160						
724	4/20/2023	10:30 AM	180						
725	4/20/2023	10:45 AM	194						
726	4/20/2023	11:00 AM	189						
727	4/20/2023	11:15 AM	202						
728	4/20/2023	11:30 AM	194						
729	4/20/2023	11:45 AM	249						
730	4/20/2023	12:00 PM	220						
731	4/20/2023	12:15 PM	193						
732	4/20/2023	12:30 PM	251						
733	4/20/2023	12:45 PM	206						
734	4/20/2023	01:00 PM	216						
735	4/20/2023	01:15 PM	204						
736	4/20/2023	01:30 PM	220						
737	4/20/2023	01:45 PM	193						
738	4/20/2023	02:00 PM	205						
739	4/20/2023	02:15 PM	220						
740	4/20/2023	02:30 PM	256						
741	4/20/2023	02:45 PM	266						
742	4/20/2023	03:00 PM	244						
743	4/20/2023	03:15 PM	257						
744	4/20/2023	03:30 PM	274						
745	4/20/2023	03:45 PM	278						
746	4/20/2023	04:00 PM	281						
747	4/20/2023	04:15 PM	274						
748	4/20/2023	04:30 PM	276						
749	4/20/2023	04:45 PM	234						

	A	B	C	D	E	F	G	H	I
750	4/20/2023	05:00 PM	226						
751	4/20/2023	05:15 PM	212						
752	4/20/2023	05:30 PM	236						
753	4/20/2023	05:45 PM	192						
754	4/20/2023	06:00 PM	172						
755	4/20/2023	06:15 PM	206						
756	4/20/2023	06:30 PM	180						
757	4/20/2023	06:45 PM	155						
758	4/20/2023	07:00 PM	169						
759	4/20/2023	07:15 PM	158						
760	4/20/2023	07:30 PM	154						
761	4/20/2023	07:45 PM	114						
762	4/20/2023	08:00 PM	149						
763	4/20/2023	08:15 PM	99						
764	4/20/2023	08:30 PM	118						
765	4/20/2023	08:45 PM	88						
766	4/20/2023	09:00 PM	82						
767	4/20/2023	09:15 PM	72						
768	4/20/2023	09:30 PM	49						
769	4/20/2023	09:45 PM	60						
770	4/20/2023	10:00 PM	54						
771	4/20/2023	10:15 PM	33						
772	4/20/2023	10:30 PM	27						
773	4/20/2023	10:45 PM	36						
774	4/20/2023	11:00 PM	32						
775	4/20/2023	11:15 PM	22						
776	4/20/2023	11:30 PM	20						
777	4/20/2023	11:45 PM	26						
778	4/21/2023	12:00 AM	15						
779	4/21/2023	12:15 AM	10						
780	4/21/2023	12:30 AM	17						
781	4/21/2023	12:45 AM	17						
782	4/21/2023	01:00 AM	17						
783	4/21/2023	01:15 AM	10						
784	4/21/2023	01:30 AM	16						
785	4/21/2023	01:45 AM	11						
786	4/21/2023	02:00 AM	8						
787	4/21/2023	02:15 AM	14						
788	4/21/2023	02:30 AM	10						
789	4/21/2023	02:45 AM	8						
790	4/21/2023	03:00 AM	13						
791	4/21/2023	03:15 AM	8						
792	4/21/2023	03:30 AM	10						
793	4/21/2023	03:45 AM	10						
794	4/21/2023	04:00 AM	12						
795	4/21/2023	04:15 AM	12						
796	4/21/2023	04:30 AM	32						
797	4/21/2023	04:45 AM	32						
798	4/21/2023	05:00 AM	28						
799	4/21/2023	05:15 AM	56						

	A	B	C	D	E	F	G	H	I
800	4/21/2023	05:30 AM	68						
801	4/21/2023	05:45 AM	76						
802	4/21/2023	06:00 AM	78						
803	4/21/2023	06:15 AM	80						
804	4/21/2023	06:30 AM	125						
805	4/21/2023	06:45 AM	148						
806	4/21/2023	07:00 AM	144						
807	4/21/2023	07:15 AM	122						
808	4/21/2023	07:30 AM	134						
809	4/21/2023	07:45 AM	136						
810	4/21/2023	08:00 AM	110						
811	4/21/2023	08:15 AM	122						
812	4/21/2023	08:30 AM	148						
813	4/21/2023	08:45 AM	146						
814	4/21/2023	09:00 AM	142						
815	4/21/2023	09:15 AM	134						
816	4/21/2023	09:30 AM	160						
817	4/21/2023	09:45 AM	162						
818	4/21/2023	10:00 AM	184						
819	4/21/2023	10:15 AM	186						
820	4/21/2023	10:30 AM	205						
821	4/21/2023	10:45 AM	198						
822	4/21/2023	11:00 AM	200						
823	4/21/2023	11:15 AM	212						
824	4/21/2023	11:30 AM	217						
825	4/21/2023	11:45 AM	250						
826	4/21/2023	12:00 PM	213						
827	4/21/2023	12:15 PM	214						
828	4/21/2023	12:30 PM	212						
829	4/21/2023	12:45 PM	216						
830	4/21/2023	01:00 PM	224						
831	4/21/2023	01:15 PM	231						
832	4/21/2023	01:30 PM	197						
833	4/21/2023	01:45 PM	217						
834	4/21/2023	02:00 PM	218						
835	4/21/2023	02:15 PM	249						
836	4/21/2023	02:30 PM	235						
837	4/21/2023	02:45 PM	230						
838	4/21/2023	03:00 PM	244						
839	4/21/2023	03:15 PM	203						
840	4/21/2023	03:30 PM	241						
841	4/21/2023	03:45 PM	250						
842	4/21/2023	04:00 PM	262						
843	4/21/2023	04:15 PM	266						
844	4/21/2023	04:30 PM	269						
845	4/21/2023	04:45 PM	246						
846	4/21/2023	05:00 PM	234						
847	4/21/2023	05:15 PM	225						
848	4/21/2023	05:30 PM	214						
849	4/21/2023	05:45 PM	193						

	A	B	C	D	E	F	G	H	I
850	4/21/2023	06:00 PM	180						
851	4/21/2023	06:15 PM	183						
852	4/21/2023	06:30 PM	184						
853	4/21/2023	06:45 PM	194						
854	4/21/2023	07:00 PM	185						
855	4/21/2023	07:15 PM	152						
856	4/21/2023	07:30 PM	150						
857	4/21/2023	07:45 PM	150						
858	4/21/2023	08:00 PM	153						
859	4/21/2023	08:15 PM	125						
860	4/21/2023	08:30 PM	128						
861	4/21/2023	08:45 PM	112						
862	4/21/2023	09:00 PM	108						
863	4/21/2023	09:15 PM	89						
864	4/21/2023	09:30 PM	78						
865	4/21/2023	09:45 PM	64						
866	4/21/2023	10:00 PM	62						
867	4/21/2023	10:15 PM	50						
868	4/21/2023	10:30 PM	57						
869	4/21/2023	10:45 PM	46						
870	4/21/2023	11:00 PM	47						
871	4/21/2023	11:15 PM	39						
872	4/21/2023	11:30 PM	33						
873	4/21/2023	11:45 PM	29						
874	4/22/2023	12:00 AM	14						
875	4/22/2023	12:15 AM	15						
876	4/22/2023	12:30 AM	19						
877	4/22/2023	12:45 AM	16						
878	4/22/2023	01:00 AM	15						
879	4/22/2023	01:15 AM	21						
880	4/22/2023	01:30 AM	14						
881	4/22/2023	01:45 AM	12						
882	4/22/2023	02:00 AM	15						
883	4/22/2023	02:15 AM	18						
884	4/22/2023	02:30 AM	8						
885	4/22/2023	02:45 AM	9						
886	4/22/2023	03:00 AM	17						
887	4/22/2023	03:15 AM	9						
888	4/22/2023	03:30 AM	12						
889	4/22/2023	03:45 AM	8						
890	4/22/2023	04:00 AM	3						
891	4/22/2023	04:15 AM	5						
892	4/22/2023	04:30 AM	13						
893	4/22/2023	04:45 AM	27						
894	4/22/2023	05:00 AM	22						
895	4/22/2023	05:15 AM	19						
896	4/22/2023	05:30 AM	34						
897	4/22/2023	05:45 AM	27						
898	4/22/2023	06:00 AM	30						
899	4/22/2023	06:15 AM	51						

	A	B	C	D	E	F	G	H	I
900	4/22/2023	06:30 AM	59						
901	4/22/2023	06:45 AM	67						
902	4/22/2023	07:00 AM	64						
903	4/22/2023	07:15 AM	57						
904	4/22/2023	07:30 AM	78						
905	4/22/2023	07:45 AM	103						
906	4/22/2023	08:00 AM	114						
907	4/22/2023	08:15 AM	92						
908	4/22/2023	08:30 AM	136						
909	4/22/2023	08:45 AM	145						
910	4/22/2023	09:00 AM	178						
911	4/22/2023	09:15 AM	144						
912	4/22/2023	09:30 AM	156						
913	4/22/2023	09:45 AM	172						
914	4/22/2023	10:00 AM	190						
915	4/22/2023	10:15 AM	202						
916	4/22/2023	10:30 AM	190						
917	4/22/2023	10:45 AM	193						
918	4/22/2023	11:00 AM	232						
919	4/22/2023	11:15 AM	185						
920	4/22/2023	11:30 AM	214						
921	4/22/2023	11:45 AM	207						
922	4/22/2023	12:00 PM	199						
923	4/22/2023	12:15 PM	230						
924	4/22/2023	12:30 PM	208						
925	4/22/2023	12:45 PM	220						
926	4/22/2023	01:00 PM	236						
927	4/22/2023	01:15 PM	218						
928	4/22/2023	01:30 PM	240						
929	4/22/2023	01:45 PM	226						
930	4/22/2023	02:00 PM	205						
931	4/22/2023	02:15 PM	222						
932	4/22/2023	02:30 PM	228						
933	4/22/2023	02:45 PM	238						
934	4/22/2023	03:00 PM	232						
935	4/22/2023	03:15 PM	212						
936	4/22/2023	03:30 PM	220						
937	4/22/2023	03:45 PM	204						
938	4/22/2023	04:00 PM	249						
939	4/22/2023	04:15 PM	216						
940	4/22/2023	04:30 PM	197						
941	4/22/2023	04:45 PM	210						
942	4/22/2023	05:00 PM	225						
943	4/22/2023	05:15 PM	177						
944	4/22/2023	05:30 PM	165						
945	4/22/2023	05:45 PM	174						
946	4/22/2023	06:00 PM	188						
947	4/22/2023	06:15 PM	180						
948	4/22/2023	06:30 PM	157						
949	4/22/2023	06:45 PM	155						

	A	B	C	D	E	F	G	H	I
950	4/22/2023	07:00 PM	142						
951	4/22/2023	07:15 PM	153						
952	4/22/2023	07:30 PM	124						
953	4/22/2023	07:45 PM	111						
954	4/22/2023	08:00 PM	132						
955	4/22/2023	08:15 PM	96						
956	4/22/2023	08:30 PM	122						
957	4/22/2023	08:45 PM	106						
958	4/22/2023	09:00 PM	96						
959	4/22/2023	09:15 PM	58						
960	4/22/2023	09:30 PM	63						
961	4/22/2023	09:45 PM	47						
962	4/22/2023	10:00 PM	53						
963	4/22/2023	10:15 PM	45						
964	4/22/2023	10:30 PM	39						
965	4/22/2023	10:45 PM	40						
966	4/22/2023	11:00 PM	33						
967	4/22/2023	11:15 PM	31						
968	4/22/2023	11:30 PM	22						
969	4/22/2023	11:45 PM	20						
970	4/23/2023	12:00 AM	16						
971	4/23/2023	12:15 AM	20						
972	4/23/2023	12:30 AM	12						
973	4/23/2023	12:45 AM	11						
974	4/23/2023	01:00 AM	23						
975	4/23/2023	01:15 AM	16						
976	4/23/2023	01:30 AM	10						
977	4/23/2023	01:45 AM	12						
978	4/23/2023	02:00 AM	18						
979	4/23/2023	02:15 AM	12						
980	4/23/2023	02:30 AM	8						
981	4/23/2023	02:45 AM	7						
982	4/23/2023	03:00 AM	8						
983	4/23/2023	03:15 AM	6						
984	4/23/2023	03:30 AM	8						
985	4/23/2023	03:45 AM	8						
986	4/23/2023	04:00 AM	4						
987	4/23/2023	04:15 AM	9						
988	4/23/2023	04:30 AM	10						
989	4/23/2023	04:45 AM	13						
990	4/23/2023	05:00 AM	15						
991	4/23/2023	05:15 AM	20						
992	4/23/2023	05:30 AM	23						
993	4/23/2023	05:45 AM	20						
994	4/23/2023	06:00 AM	36						
995	4/23/2023	06:15 AM	24						
996	4/23/2023	06:30 AM	35						
997	4/23/2023	06:45 AM	31						
998	4/23/2023	07:00 AM	34						
999	4/23/2023	07:15 AM	40						

	A	B	C	D	E	F	G	H	I
1000	4/23/2023	07:30 AM	57						
1001	4/23/2023	07:45 AM	58						
1002	4/23/2023	08:00 AM	72						
1003	4/23/2023	08:15 AM	69						
1004	4/23/2023	08:30 AM	90						
1005	4/23/2023	08:45 AM	94						
1006	4/23/2023	09:00 AM	104						
1007	4/23/2023	09:15 AM	93						
1008	4/23/2023	09:30 AM	112						
1009	4/23/2023	09:45 AM	111						
1010	4/23/2023	10:00 AM	130						
1011	4/23/2023	10:15 AM	126						
1012	4/23/2023	10:30 AM	116						
1013	4/23/2023	10:45 AM	139						
1014	4/23/2023	11:00 AM	154						
1015	4/23/2023	11:15 AM	155						
1016	4/23/2023	11:30 AM	203						
1017	4/23/2023	11:45 AM	174						
1018	4/23/2023	12:00 PM	171						
1019	4/23/2023	12:15 PM	206						
1020	4/23/2023	12:30 PM	198						
1021	4/23/2023	12:45 PM	208						
1022	4/23/2023	01:00 PM	186						
1023	4/23/2023	01:15 PM	198						
1024	4/23/2023	01:30 PM	204						
1025	4/23/2023	01:45 PM	180						
1026	4/23/2023	02:00 PM	190						
1027	4/23/2023	02:15 PM	206						
1028	4/23/2023	02:30 PM	202						
1029	4/23/2023	02:45 PM	181						
1030	4/23/2023	03:00 PM	186						
1031	4/23/2023	03:15 PM	171						
1032	4/23/2023	03:30 PM	178						
1033	4/23/2023	03:45 PM	198						
1034	4/23/2023	04:00 PM	201						
1035	4/23/2023	04:15 PM	166						
1036	4/23/2023	04:30 PM	166						
1037	4/23/2023	04:45 PM	176						
1038	4/23/2023	05:00 PM	156						
1039	4/23/2023	05:15 PM	156						
1040	4/23/2023	05:30 PM	132						
1041	4/23/2023	05:45 PM	136						
1042	4/23/2023	06:00 PM	128						
1043	4/23/2023	06:15 PM	140						
1044	4/23/2023	06:30 PM	127						
1045	4/23/2023	06:45 PM	116						
1046	4/23/2023	07:00 PM	88						
1047	4/23/2023	07:15 PM	108						
1048	4/23/2023	07:30 PM	106						
1049	4/23/2023	07:45 PM	96						

	A	B	C	D	E	F	G	H	I
1050	4/23/2023	08:00 PM	80						
1051	4/23/2023	08:15 PM	71						
1052	4/23/2023	08:30 PM	66						
1053	4/23/2023	08:45 PM	48						
1054	4/23/2023	09:00 PM	36						
1055	4/23/2023	09:15 PM	45						
1056	4/23/2023	09:30 PM	39						
1057	4/23/2023	09:45 PM	21						
1058	4/23/2023	10:00 PM	33						
1059	4/23/2023	10:15 PM	28						
1060	4/23/2023	10:30 PM	20						
1061	4/23/2023	10:45 PM	19						
1062	4/23/2023	11:00 PM	15						
1063	4/23/2023	11:15 PM	15						
1064	4/23/2023	11:30 PM	16						
1065	4/23/2023	11:45 PM	12						

	J
1	
2	
	A	B	C	D	E	F	G	H	I
1									
2	File Name: C:\Users\barri\OneDrive\Documents\TDB\WSP\SYRACUSE\DATA\BATCH 2 SALIM1\DONE\ATR 1218.tf2								
3	Start Date: 4/13/2023								
4	Start Time: 12:00:00 AM								
5	Location 1: SB NY 635								
6	Location 2: at I-690								
7									
8									
9	Date	Time	SB						
10	4/13/2023	12:00 AM	28						
11	4/13/2023	12:15 AM	17						
12	4/13/2023	12:30 AM	22						
13	4/13/2023	12:45 AM	20						
14	4/13/2023	01:00 AM	15						
15	4/13/2023	01:15 AM	19						
16	4/13/2023	01:30 AM	14						
17	4/13/2023	01:45 AM	11						
18	4/13/2023	02:00 AM	12						
19	4/13/2023	02:15 AM	14						
20	4/13/2023	02:30 AM	11						
21	4/13/2023	02:45 AM	20						
22	4/13/2023	03:00 AM	18						
23	4/13/2023	03:15 AM	16						
24	4/13/2023	03:30 AM	10						
25	4/13/2023	03:45 AM	18						
26	4/13/2023	04:00 AM	13						
27	4/13/2023	04:15 AM	22						
28	4/13/2023	04:30 AM	24						
29	4/13/2023	04:45 AM	36						
30	4/13/2023	05:00 AM	28						
31	4/13/2023	05:15 AM	42						
32	4/13/2023	05:30 AM	59						
33	4/13/2023	05:45 AM	66						
34	4/13/2023	06:00 AM	64						
35	4/13/2023	06:15 AM	88						
36	4/13/2023	06:30 AM	118						
37	4/13/2023	06:45 AM	121						
38	4/13/2023	07:00 AM	140						
39	4/13/2023	07:15 AM	160						
40	4/13/2023	07:30 AM	169						
41	4/13/2023	07:45 AM	180						
42	4/13/2023	08:00 AM	206						
43	4/13/2023	08:15 AM	204						
44	4/13/2023	08:30 AM	207						
45	4/13/2023	08:45 AM	178						
46	4/13/2023	09:00 AM	166						
47	4/13/2023	09:15 AM	160						
48	4/13/2023	09:30 AM	232						
49	4/13/2023	09:45 AM	188						

	A	B	C	D	E	F	G	H	I
50	4/13/2023	10:00 AM	164						
51	4/13/2023	10:15 AM	193						
52	4/13/2023	10:30 AM	196						
53	4/13/2023	10:45 AM	177						
54	4/13/2023	11:00 AM	192						
55	4/13/2023	11:15 AM	189						
56	4/13/2023	11:30 AM	182						
57	4/13/2023	11:45 AM	192						
58	4/13/2023	12:00 PM	202						
59	4/13/2023	12:15 PM	208						
60	4/13/2023	12:30 PM	204						
61	4/13/2023	12:45 PM	198						
62	4/13/2023	01:00 PM	194						
63	4/13/2023	01:15 PM	202						
64	4/13/2023	01:30 PM	216						
65	4/13/2023	01:45 PM	183						
66	4/13/2023	02:00 PM	165						
67	4/13/2023	02:15 PM	184						
68	4/13/2023	02:30 PM	190						
69	4/13/2023	02:45 PM	196						
70	4/13/2023	03:00 PM	206						
71	4/13/2023	03:15 PM	218						
72	4/13/2023	03:30 PM	314						
73	4/13/2023	03:45 PM	244						
74	4/13/2023	04:00 PM	309						
75	4/13/2023	04:15 PM	257						
76	4/13/2023	04:30 PM	298						
77	4/13/2023	04:45 PM	272						
78	4/13/2023	05:00 PM	305						
79	4/13/2023	05:15 PM	274						
80	4/13/2023	05:30 PM	230						
81	4/13/2023	05:45 PM	222						
82	4/13/2023	06:00 PM	196						
83	4/13/2023	06:15 PM	188						
84	4/13/2023	06:30 PM	174						
85	4/13/2023	06:45 PM	164						
86	4/13/2023	07:00 PM	149						
87	4/13/2023	07:15 PM	118						
88	4/13/2023	07:30 PM	142						
89	4/13/2023	07:45 PM	138						
90	4/13/2023	08:00 PM	116						
91	4/13/2023	08:15 PM	115						
92	4/13/2023	08:30 PM	91						
93	4/13/2023	08:45 PM	120						
94	4/13/2023	09:00 PM	82						
95	4/13/2023	09:15 PM	86						
96	4/13/2023	09:30 PM	56						
97	4/13/2023	09:45 PM	59						
98	4/13/2023	10:00 PM	52						
99	4/13/2023	10:15 PM	56						

	A	B	C	D	E	F	G	H	I
100	4/13/2023	10:30 PM	62						
101	4/13/2023	10:45 PM	28						
102	4/13/2023	11:00 PM	41						
103	4/13/2023	11:15 PM	48						
104	4/13/2023	11:30 PM	37						
105	4/13/2023	11:45 PM	24						
106	4/14/2023	12:00 AM	34						
107	4/14/2023	12:15 AM	22						
108	4/14/2023	12:30 AM	22						
109	4/14/2023	12:45 AM	20						
110	4/14/2023	01:00 AM	25						
111	4/14/2023	01:15 AM	14						
112	4/14/2023	01:30 AM	12						
113	4/14/2023	01:45 AM	14						
114	4/14/2023	02:00 AM	12						
115	4/14/2023	02:15 AM	16						
116	4/14/2023	02:30 AM	21						
117	4/14/2023	02:45 AM	27						
118	4/14/2023	03:00 AM	18						
119	4/14/2023	03:15 AM	13						
120	4/14/2023	03:30 AM	20						
121	4/14/2023	03:45 AM	14						
122	4/14/2023	04:00 AM	15						
123	4/14/2023	04:15 AM	28						
124	4/14/2023	04:30 AM	22						
125	4/14/2023	04:45 AM	25						
126	4/14/2023	05:00 AM	34						
127	4/14/2023	05:15 AM	38						
128	4/14/2023	05:30 AM	58						
129	4/14/2023	05:45 AM	54						
130	4/14/2023	06:00 AM	60						
131	4/14/2023	06:15 AM	69						
132	4/14/2023	06:30 AM	105						
133	4/14/2023	06:45 AM	127						
134	4/14/2023	07:00 AM	120						
135	4/14/2023	07:15 AM	173						
136	4/14/2023	07:30 AM	173						
137	4/14/2023	07:45 AM	220						
138	4/14/2023	08:00 AM	199						
139	4/14/2023	08:15 AM	200						
140	4/14/2023	08:30 AM	182						
141	4/14/2023	08:45 AM	202						
142	4/14/2023	09:00 AM	176						
143	4/14/2023	09:15 AM	201						
144	4/14/2023	09:30 AM	178						
145	4/14/2023	09:45 AM	203						
146	4/14/2023	10:00 AM	187						
147	4/14/2023	10:15 AM	196						
148	4/14/2023	10:30 AM	194						
149	4/14/2023	10:45 AM	194						

	A	B	C	D	E	F	G	H	I
150	4/14/2023	11:00 AM	190						
151	4/14/2023	11:15 AM	202						
152	4/14/2023	11:30 AM	206						
153	4/14/2023	11:45 AM	218						
154	4/14/2023	12:00 PM	216						
155	4/14/2023	12:15 PM	265						
156	4/14/2023	12:30 PM	208						
157	4/14/2023	12:45 PM	245						
158	4/14/2023	01:00 PM	194						
159	4/14/2023	01:15 PM	216						
160	4/14/2023	01:30 PM	200						
161	4/14/2023	01:45 PM	230						
162	4/14/2023	02:00 PM	240						
163	4/14/2023	02:15 PM	213						
164	4/14/2023	02:30 PM	250						
165	4/14/2023	02:45 PM	225						
166	4/14/2023	03:00 PM	246						
167	4/14/2023	03:15 PM	256						
168	4/14/2023	03:30 PM	274						
169	4/14/2023	03:45 PM	237						
170	4/14/2023	04:00 PM	313						
171	4/14/2023	04:15 PM	328						
172	4/14/2023	04:30 PM	264						
173	4/14/2023	04:45 PM	292						
174	4/14/2023	05:00 PM	306						
175	4/14/2023	05:15 PM	334						
176	4/14/2023	05:30 PM	267						
177	4/14/2023	05:45 PM	263						
178	4/14/2023	06:00 PM	210						
179	4/14/2023	06:15 PM	198						
180	4/14/2023	06:30 PM	190						
181	4/14/2023	06:45 PM	191						
182	4/14/2023	07:00 PM	169						
183	4/14/2023	07:15 PM	136						
184	4/14/2023	07:30 PM	144						
185	4/14/2023	07:45 PM	144						
186	4/14/2023	08:00 PM	102						
187	4/14/2023	08:15 PM	108						
188	4/14/2023	08:30 PM	96						
189	4/14/2023	08:45 PM	104						
190	4/14/2023	09:00 PM	92						
191	4/14/2023	09:15 PM	78						
192	4/14/2023	09:30 PM	82						
193	4/14/2023	09:45 PM	60						
194	4/14/2023	10:00 PM	80						
195	4/14/2023	10:15 PM	52						
196	4/14/2023	10:30 PM	66						
197	4/14/2023	10:45 PM	52						
198	4/14/2023	11:00 PM	61						
199	4/14/2023	11:15 PM	60						

	A	B	C	D	E	F	G	H	I
200	4/14/2023	11:30 PM	80						
201	4/14/2023	11:45 PM	65						
202	4/15/2023	12:00 AM	66						
203	4/15/2023	12:15 AM	81						
204	4/15/2023	12:30 AM	68						
205	4/15/2023	12:45 AM	82						
206	4/15/2023	01:00 AM	43						
207	4/15/2023	01:15 AM	30						
208	4/15/2023	01:30 AM	25						
209	4/15/2023	01:45 AM	22						
210	4/15/2023	02:00 AM	11						
211	4/15/2023	02:15 AM	19						
212	4/15/2023	02:30 AM	20						
213	4/15/2023	02:45 AM	21						
214	4/15/2023	03:00 AM	16						
215	4/15/2023	03:15 AM	22						
216	4/15/2023	03:30 AM	18						
217	4/15/2023	03:45 AM	16						
218	4/15/2023	04:00 AM	5						
219	4/15/2023	04:15 AM	8						
220	4/15/2023	04:30 AM	18						
221	4/15/2023	04:45 AM	16						
222	4/15/2023	05:00 AM	16						
223	4/15/2023	05:15 AM	13						
224	4/15/2023	05:30 AM	17						
225	4/15/2023	05:45 AM	39						
226	4/15/2023	06:00 AM	40						
227	4/15/2023	06:15 AM	56						
228	4/15/2023	06:30 AM	76						
229	4/15/2023	06:45 AM	110						
230	4/15/2023	07:00 AM	88						
231	4/15/2023	07:15 AM	80						
232	4/15/2023	07:30 AM	84						
233	4/15/2023	07:45 AM	96						
234	4/15/2023	08:00 AM	98						
235	4/15/2023	08:15 AM	120						
236	4/15/2023	08:30 AM	106						
237	4/15/2023	08:45 AM	165						
238	4/15/2023	09:00 AM	113						
239	4/15/2023	09:15 AM	160						
240	4/15/2023	09:30 AM	151						
241	4/15/2023	09:45 AM	193						
242	4/15/2023	10:00 AM	174						
243	4/15/2023	10:15 AM	162						
244	4/15/2023	10:30 AM	178						
245	4/15/2023	10:45 AM	178						
246	4/15/2023	11:00 AM	206						
247	4/15/2023	11:15 AM	191						
248	4/15/2023	11:30 AM	188						
249	4/15/2023	11:45 AM	205						

	A	B	C	D	E	F	G	H	I
250	4/15/2023	12:00 PM	223						
251	4/15/2023	12:15 PM	160						
252	4/15/2023	12:30 PM	163						
253	4/15/2023	12:45 PM	175						
254	4/15/2023	01:00 PM	174						
255	4/15/2023	01:15 PM	156						
256	4/15/2023	01:30 PM	163						
257	4/15/2023	01:45 PM	188						
258	4/15/2023	02:00 PM	178						
259	4/15/2023	02:15 PM	146						
260	4/15/2023	02:30 PM	144						
261	4/15/2023	02:45 PM	178						
262	4/15/2023	03:00 PM	172						
263	4/15/2023	03:15 PM	152						
264	4/15/2023	03:30 PM	168						
265	4/15/2023	03:45 PM	173						
266	4/15/2023	04:00 PM	172						
267	4/15/2023	04:15 PM	173						
268	4/15/2023	04:30 PM	147						
269	4/15/2023	04:45 PM	152						
270	4/15/2023	05:00 PM	142						
271	4/15/2023	05:15 PM	130						
272	4/15/2023	05:30 PM	157						
273	4/15/2023	05:45 PM	144						
274	4/15/2023	06:00 PM	144						
275	4/15/2023	06:15 PM	143						
276	4/15/2023	06:30 PM	148						
277	4/15/2023	06:45 PM	122						
278	4/15/2023	07:00 PM	116						
279	4/15/2023	07:15 PM	142						
280	4/15/2023	07:30 PM	99						
281	4/15/2023	07:45 PM	86						
282	4/15/2023	08:00 PM	96						
283	4/15/2023	08:15 PM	102						
284	4/15/2023	08:30 PM	100						
285	4/15/2023	08:45 PM	80						
286	4/15/2023	09:00 PM	80						
287	4/15/2023	09:15 PM	82						
288	4/15/2023	09:30 PM	84						
289	4/15/2023	09:45 PM	58						
290	4/15/2023	10:00 PM	67						
291	4/15/2023	10:15 PM	63						
292	4/15/2023	10:30 PM	61						
293	4/15/2023	10:45 PM	42						
294	4/15/2023	11:00 PM	59						
295	4/15/2023	11:15 PM	38						
296	4/15/2023	11:30 PM	32						
297	4/15/2023	11:45 PM	40						
298	4/16/2023	12:00 AM	32						
299	4/16/2023	12:15 AM	28						

	A	B	C	D	E	F	G	H	I
300	4/16/2023	12:30 AM	38						
301	4/16/2023	12:45 AM	24						
302	4/16/2023	01:00 AM	17						
303	4/16/2023	01:15 AM	24						
304	4/16/2023	01:30 AM	17						
305	4/16/2023	01:45 AM	12						
306	4/16/2023	02:00 AM	14						
307	4/16/2023	02:15 AM	13						
308	4/16/2023	02:30 AM	8						
309	4/16/2023	02:45 AM	14						
310	4/16/2023	03:00 AM	12						
311	4/16/2023	03:15 AM	19						
312	4/16/2023	03:30 AM	10						
313	4/16/2023	03:45 AM	10						
314	4/16/2023	04:00 AM	10						
315	4/16/2023	04:15 AM	8						
316	4/16/2023	04:30 AM	7						
317	4/16/2023	04:45 AM	12						
318	4/16/2023	05:00 AM	4						
319	4/16/2023	05:15 AM	18						
320	4/16/2023	05:30 AM	16						
321	4/16/2023	05:45 AM	18						
322	4/16/2023	06:00 AM	37						
323	4/16/2023	06:15 AM	32						
324	4/16/2023	06:30 AM	36						
325	4/16/2023	06:45 AM	37						
326	4/16/2023	07:00 AM	32						
327	4/16/2023	07:15 AM	34						
328	4/16/2023	07:30 AM	46						
329	4/16/2023	07:45 AM	68						
330	4/16/2023	08:00 AM	52						
331	4/16/2023	08:15 AM	52						
332	4/16/2023	08:30 AM	63						
333	4/16/2023	08:45 AM	100						
334	4/16/2023	09:00 AM	98						
335	4/16/2023	09:15 AM	100						
336	4/16/2023	09:30 AM	118						
337	4/16/2023	09:45 AM	142						
338	4/16/2023	10:00 AM	132						
339	4/16/2023	10:15 AM	112						
340	4/16/2023	10:30 AM	118						
341	4/16/2023	10:45 AM	128						
342	4/16/2023	11:00 AM	123						
343	4/16/2023	11:15 AM	142						
344	4/16/2023	11:30 AM	170						
345	4/16/2023	11:45 AM	169						
346	4/16/2023	12:00 PM	142						
347	4/16/2023	12:15 PM	136						
348	4/16/2023	12:30 PM	147						
349	4/16/2023	12:45 PM	148						

	A	B	C	D	E	F	G	H	I
350	4/16/2023	01:00 PM	180						
351	4/16/2023	01:15 PM	144						
352	4/16/2023	01:30 PM	175						
353	4/16/2023	01:45 PM	144						
354	4/16/2023	02:00 PM	127						
355	4/16/2023	02:15 PM	138						
356	4/16/2023	02:30 PM	143						
357	4/16/2023	02:45 PM	123						
358	4/16/2023	03:00 PM	138						
359	4/16/2023	03:15 PM	128						
360	4/16/2023	03:30 PM	145						
361	4/16/2023	03:45 PM	128						
362	4/16/2023	04:00 PM	132						
363	4/16/2023	04:15 PM	137						
364	4/16/2023	04:30 PM	115						
365	4/16/2023	04:45 PM	102						
366	4/16/2023	05:00 PM	124						
367	4/16/2023	05:15 PM	123						
368	4/16/2023	05:30 PM	104						
369	4/16/2023	05:45 PM	100						
370	4/16/2023	06:00 PM	106						
371	4/16/2023	06:15 PM	118						
372	4/16/2023	06:30 PM	100						
373	4/16/2023	06:45 PM	94						
374	4/16/2023	07:00 PM	100						
375	4/16/2023	07:15 PM	101						
376	4/16/2023	07:30 PM	98						
377	4/16/2023	07:45 PM	81						
378	4/16/2023	08:00 PM	92						
379	4/16/2023	08:15 PM	66						
380	4/16/2023	08:30 PM	71						
381	4/16/2023	08:45 PM	70						
382	4/16/2023	09:00 PM	66						
383	4/16/2023	09:15 PM	49						
384	4/16/2023	09:30 PM	41						
385	4/16/2023	09:45 PM	30						
386	4/16/2023	10:00 PM	44						
387	4/16/2023	10:15 PM	30						
388	4/16/2023	10:30 PM	24						
389	4/16/2023	10:45 PM	21						
390	4/16/2023	11:00 PM	22						
391	4/16/2023	11:15 PM	20						
392	4/16/2023	11:30 PM	22						
393	4/16/2023	11:45 PM	22						
394	4/17/2023	12:00 AM	22						
395	4/17/2023	12:15 AM	22						
396	4/17/2023	12:30 AM	18						
397	4/17/2023	12:45 AM	10						
398	4/17/2023	01:00 AM	15						
399	4/17/2023	01:15 AM	11						

	A	B	C	D	E	F	G	H	I
400	4/17/2023	01:30 AM	6						
401	4/17/2023	01:45 AM	10						
402	4/17/2023	02:00 AM	8						
403	4/17/2023	02:15 AM	6						
404	4/17/2023	02:30 AM	7						
405	4/17/2023	02:45 AM	9						
406	4/17/2023	03:00 AM	5						
407	4/17/2023	03:15 AM	8						
408	4/17/2023	03:30 AM	12						
409	4/17/2023	03:45 AM	7						
410	4/17/2023	04:00 AM	16						
411	4/17/2023	04:15 AM	14						
412	4/17/2023	04:30 AM	18						
413	4/17/2023	04:45 AM	33						
414	4/17/2023	05:00 AM	18						
415	4/17/2023	05:15 AM	38						
416	4/17/2023	05:30 AM	64						
417	4/17/2023	05:45 AM	58						
418	4/17/2023	06:00 AM	54						
419	4/17/2023	06:15 AM	62						
420	4/17/2023	06:30 AM	112						
421	4/17/2023	06:45 AM	119						
422	4/17/2023	07:00 AM	115						
423	4/17/2023	07:15 AM	155						
424	4/17/2023	07:30 AM	200						
425	4/17/2023	07:45 AM	202						
426	4/17/2023	08:00 AM	168						
427	4/17/2023	08:15 AM	173						
428	4/17/2023	08:30 AM	182						
429	4/17/2023	08:45 AM	158						
430	4/17/2023	09:00 AM	156						
431	4/17/2023	09:15 AM	167						
432	4/17/2023	09:30 AM	146						
433	4/17/2023	09:45 AM	180						
434	4/17/2023	10:00 AM	140						
435	4/17/2023	10:15 AM	173						
436	4/17/2023	10:30 AM	166						
437	4/17/2023	10:45 AM	165						
438	4/17/2023	11:00 AM	144						
439	4/17/2023	11:15 AM	173						
440	4/17/2023	11:30 AM	208						
441	4/17/2023	11:45 AM	183						
442	4/17/2023	12:00 PM	180						
443	4/17/2023	12:15 PM	220						
444	4/17/2023	12:30 PM	177						
445	4/17/2023	12:45 PM	180						
446	4/17/2023	01:00 PM	177						
447	4/17/2023	01:15 PM	184						
448	4/17/2023	01:30 PM	223						
449	4/17/2023	01:45 PM	178						

	A	B	C	D	E	F	G	H	I
450	4/17/2023	02:00 PM	169						
451	4/17/2023	02:15 PM	210						
452	4/17/2023	02:30 PM	215						
453	4/17/2023	02:45 PM	178						
454	4/17/2023	03:00 PM	235						
455	4/17/2023	03:15 PM	216						
456	4/17/2023	03:30 PM	267						
457	4/17/2023	03:45 PM	242						
458	4/17/2023	04:00 PM	288						
459	4/17/2023	04:15 PM	280						
460	4/17/2023	04:30 PM	282						
461	4/17/2023	04:45 PM	296						
462	4/17/2023	05:00 PM	307						
463	4/17/2023	05:15 PM	270						
464	4/17/2023	05:30 PM	188						
465	4/17/2023	05:45 PM	177						
466	4/17/2023	06:00 PM	175						
467	4/17/2023	06:15 PM	152						
468	4/17/2023	06:30 PM	162						
469	4/17/2023	06:45 PM	138						
470	4/17/2023	07:00 PM	134						
471	4/17/2023	07:15 PM	110						
472	4/17/2023	07:30 PM	103						
473	4/17/2023	07:45 PM	92						
474	4/17/2023	08:00 PM	94						
475	4/17/2023	08:15 PM	82						
476	4/17/2023	08:30 PM	83						
477	4/17/2023	08:45 PM	86						
478	4/17/2023	09:00 PM	76						
479	4/17/2023	09:15 PM	48						
480	4/17/2023	09:30 PM	48						
481	4/17/2023	09:45 PM	44						
482	4/17/2023	10:00 PM	48						
483	4/17/2023	10:15 PM	40						
484	4/17/2023	10:30 PM	32						
485	4/17/2023	10:45 PM	43						
486	4/17/2023	11:00 PM	29						
487	4/17/2023	11:15 PM	33						
488	4/17/2023	11:30 PM	26						
489	4/17/2023	11:45 PM	19						
490	4/18/2023	12:00 AM	31						
491	4/18/2023	12:15 AM	20						
492	4/18/2023	12:30 AM	20						
493	4/18/2023	12:45 AM	18						
494	4/18/2023	01:00 AM	22						
495	4/18/2023	01:15 AM	16						
496	4/18/2023	01:30 AM	14						
497	4/18/2023	01:45 AM	6						
498	4/18/2023	02:00 AM	9						
499	4/18/2023	02:15 AM	9						

	A	B	C	D	E	F	G	H	I
500	4/18/2023	02:30 AM	14						
501	4/18/2023	02:45 AM	20						
502	4/18/2023	03:00 AM	14						
503	4/18/2023	03:15 AM	4						
504	4/18/2023	03:30 AM	23						
505	4/18/2023	03:45 AM	6						
506	4/18/2023	04:00 AM	13						
507	4/18/2023	04:15 AM	22						
508	4/18/2023	04:30 AM	20						
509	4/18/2023	04:45 AM	27						
510	4/18/2023	05:00 AM	32						
511	4/18/2023	05:15 AM	36						
512	4/18/2023	05:30 AM	60						
513	4/18/2023	05:45 AM	58						
514	4/18/2023	06:00 AM	56						
515	4/18/2023	06:15 AM	77						
516	4/18/2023	06:30 AM	108						
517	4/18/2023	06:45 AM	134						
518	4/18/2023	07:00 AM	144						
519	4/18/2023	07:15 AM	155						
520	4/18/2023	07:30 AM	186						
521	4/18/2023	07:45 AM	228						
522	4/18/2023	08:00 AM	168						
523	4/18/2023	08:15 AM	206						
524	4/18/2023	08:30 AM	198						
525	4/18/2023	08:45 AM	172						
526	4/18/2023	09:00 AM	158						
527	4/18/2023	09:15 AM	164						
528	4/18/2023	09:30 AM	186						
529	4/18/2023	09:45 AM	166						
530	4/18/2023	10:00 AM	182						
531	4/18/2023	10:15 AM	158						
532	4/18/2023	10:30 AM	194						
533	4/18/2023	10:45 AM	180						
534	4/18/2023	11:00 AM	168						
535	4/18/2023	11:15 AM	158						
536	4/18/2023	11:30 AM	192						
537	4/18/2023	11:45 AM	208						
538	4/18/2023	12:00 PM	190						
539	4/18/2023	12:15 PM	172						
540	4/18/2023	12:30 PM	208						
541	4/18/2023	12:45 PM	184						
542	4/18/2023	01:00 PM	206						
543	4/18/2023	01:15 PM	204						
544	4/18/2023	01:30 PM	156						
545	4/18/2023	01:45 PM	200						
546	4/18/2023	02:00 PM	208						
547	4/18/2023	02:15 PM	206						
548	4/18/2023	02:30 PM	210						
549	4/18/2023	02:45 PM	191						

	A	B	C	D	E	F	G	H	I
550	4/18/2023	03:00 PM	212						
551	4/18/2023	03:15 PM	258						
552	4/18/2023	03:30 PM	271						
553	4/18/2023	03:45 PM	240						
554	4/18/2023	04:00 PM	308						
555	4/18/2023	04:15 PM	268						
556	4/18/2023	04:30 PM	259						
557	4/18/2023	04:45 PM	257						
558	4/18/2023	05:00 PM	330						
559	4/18/2023	05:15 PM	298						
560	4/18/2023	05:30 PM	244						
561	4/18/2023	05:45 PM	224						
562	4/18/2023	06:00 PM	204						
563	4/18/2023	06:15 PM	170						
564	4/18/2023	06:30 PM	153						
565	4/18/2023	06:45 PM	134						
566	4/18/2023	07:00 PM	156						
567	4/18/2023	07:15 PM	139						
568	4/18/2023	07:30 PM	114						
569	4/18/2023	07:45 PM	108						
570	4/18/2023	08:00 PM	103						
571	4/18/2023	08:15 PM	96						
572	4/18/2023	08:30 PM	80						
573	4/18/2023	08:45 PM	80						
574	4/18/2023	09:00 PM	82						
575	4/18/2023	09:15 PM	56						
576	4/18/2023	09:30 PM	52						
577	4/18/2023	09:45 PM	52						
578	4/18/2023	10:00 PM	52						
579	4/18/2023	10:15 PM	42						
580	4/18/2023	10:30 PM	57						
581	4/18/2023	10:45 PM	30						
582	4/18/2023	11:00 PM	42						
583	4/18/2023	11:15 PM	31						
584	4/18/2023	11:30 PM	22						
585	4/18/2023	11:45 PM	32						
586	4/19/2023	12:00 AM	32						
587	4/19/2023	12:15 AM	22						
588	4/19/2023	12:30 AM	23						
589	4/19/2023	12:45 AM	14						
590	4/19/2023	01:00 AM	11						
591	4/19/2023	01:15 AM	19						
592	4/19/2023	01:30 AM	12						
593	4/19/2023	01:45 AM	7						
594	4/19/2023	02:00 AM	13						
595	4/19/2023	02:15 AM	7						
596	4/19/2023	02:30 AM	4						
597	4/19/2023	02:45 AM	16						
598	4/19/2023	03:00 AM	22						
599	4/19/2023	03:15 AM	16						

	A	B	C	D	E	F	G	H	I
600	4/19/2023	03:30 AM	16						
601	4/19/2023	03:45 AM	8						
602	4/19/2023	04:00 AM	11						
603	4/19/2023	04:15 AM	23						
604	4/19/2023	04:30 AM	33						
605	4/19/2023	04:45 AM	24						
606	4/19/2023	05:00 AM	26						
607	4/19/2023	05:15 AM	36						
608	4/19/2023	05:30 AM	55						
609	4/19/2023	05:45 AM	59						
610	4/19/2023	06:00 AM	72						
611	4/19/2023	06:15 AM	78						
612	4/19/2023	06:30 AM	133						
613	4/19/2023	06:45 AM	110						
614	4/19/2023	07:00 AM	128						
615	4/19/2023	07:15 AM	166						
616	4/19/2023	07:30 AM	200						
617	4/19/2023	07:45 AM	176						
618	4/19/2023	08:00 AM	192						
619	4/19/2023	08:15 AM	186						
620	4/19/2023	08:30 AM	200						
621	4/19/2023	08:45 AM	200						
622	4/19/2023	09:00 AM	176						
623	4/19/2023	09:15 AM	160						
624	4/19/2023	09:30 AM	200						
625	4/19/2023	09:45 AM	194						
626	4/19/2023	10:00 AM	160						
627	4/19/2023	10:15 AM	148						
628	4/19/2023	10:30 AM	174						
629	4/19/2023	10:45 AM	188						
630	4/19/2023	11:00 AM	140						
631	4/19/2023	11:15 AM	202						
632	4/19/2023	11:30 AM	172						
633	4/19/2023	11:45 AM	193						
634	4/19/2023	12:00 PM	219						
635	4/19/2023	12:15 PM	202						
636	4/19/2023	12:30 PM	184						
637	4/19/2023	12:45 PM	208						
638	4/19/2023	01:00 PM	200						
639	4/19/2023	01:15 PM	175						
640	4/19/2023	01:30 PM	184						
641	4/19/2023	01:45 PM	168						
642	4/19/2023	02:00 PM	207						
643	4/19/2023	02:15 PM	214						
644	4/19/2023	02:30 PM	198						
645	4/19/2023	02:45 PM	217						
646	4/19/2023	03:00 PM	242						
647	4/19/2023	03:15 PM	196						
648	4/19/2023	03:30 PM	289						
649	4/19/2023	03:45 PM	254						

	A	B	C	D	E	F	G	H	I
650	4/19/2023	04:00 PM	328						
651	4/19/2023	04:15 PM	268						
652	4/19/2023	04:30 PM	254						
653	4/19/2023	04:45 PM	276						
654	4/19/2023	05:00 PM	334						
655	4/19/2023	05:15 PM	256						
656	4/19/2023	05:30 PM	235						
657	4/19/2023	05:45 PM	202						
658	4/19/2023	06:00 PM	180						
659	4/19/2023	06:15 PM	190						
660	4/19/2023	06:30 PM	166						
661	4/19/2023	06:45 PM	167						
662	4/19/2023	07:00 PM	176						
663	4/19/2023	07:15 PM	152						
664	4/19/2023	07:30 PM	143						
665	4/19/2023	07:45 PM	124						
666	4/19/2023	08:00 PM	112						
667	4/19/2023	08:15 PM	109						
668	4/19/2023	08:30 PM	90						
669	4/19/2023	08:45 PM	92						
670	4/19/2023	09:00 PM	64						
671	4/19/2023	09:15 PM	75						
672	4/19/2023	09:30 PM	56						
673	4/19/2023	09:45 PM	42						
674	4/19/2023	10:00 PM	58						
675	4/19/2023	10:15 PM	58						
676	4/19/2023	10:30 PM	56						
677	4/19/2023	10:45 PM	44						
678	4/19/2023	11:00 PM	36						
679	4/19/2023	11:15 PM	42						
680	4/19/2023	11:30 PM	25						
681	4/19/2023	11:45 PM	28						
682	4/20/2023	12:00 AM	32						
683	4/20/2023	12:15 AM	13						
684	4/20/2023	12:30 AM	27						
685	4/20/2023	12:45 AM	18						
686	4/20/2023	01:00 AM	12						
687	4/20/2023	01:15 AM	15						
688	4/20/2023	01:30 AM	14						
689	4/20/2023	01:45 AM	12						
690	4/20/2023	02:00 AM	15						
691	4/20/2023	02:15 AM	8						
692	4/20/2023	02:30 AM	16						
693	4/20/2023	02:45 AM	9						
694	4/20/2023	03:00 AM	14						
695	4/20/2023	03:15 AM	18						
696	4/20/2023	03:30 AM	12						
697	4/20/2023	03:45 AM	14						
698	4/20/2023	04:00 AM	18						
699	4/20/2023	04:15 AM	18						

	A	B	C	D	E	F	G	H	I
700	4/20/2023	04:30 AM	26						
701	4/20/2023	04:45 AM	40						
702	4/20/2023	05:00 AM	20						
703	4/20/2023	05:15 AM	42						
704	4/20/2023	05:30 AM	48						
705	4/20/2023	05:45 AM	54						
706	4/20/2023	06:00 AM	58						
707	4/20/2023	06:15 AM	86						
708	4/20/2023	06:30 AM	121						
709	4/20/2023	06:45 AM	134						
710	4/20/2023	07:00 AM	126						
711	4/20/2023	07:15 AM	180						
712	4/20/2023	07:30 AM	194						
713	4/20/2023	07:45 AM	178						
714	4/20/2023	08:00 AM	180						
715	4/20/2023	08:15 AM	190						
716	4/20/2023	08:30 AM	158						
717	4/20/2023	08:45 AM	181						
718	4/20/2023	09:00 AM	160						
719	4/20/2023	09:15 AM	156						
720	4/20/2023	09:30 AM	196						
721	4/20/2023	09:45 AM	183						
722	4/20/2023	10:00 AM	159						
723	4/20/2023	10:15 AM	172						
724	4/20/2023	10:30 AM	190						
725	4/20/2023	10:45 AM	172						
726	4/20/2023	11:00 AM	208						
727	4/20/2023	11:15 AM	196						
728	4/20/2023	11:30 AM	196						
729	4/20/2023	11:45 AM	212						
730	4/20/2023	12:00 PM	238						
731	4/20/2023	12:15 PM	198						
732	4/20/2023	12:30 PM	204						
733	4/20/2023	12:45 PM	190						
734	4/20/2023	01:00 PM	204						
735	4/20/2023	01:15 PM	202						
736	4/20/2023	01:30 PM	198						
737	4/20/2023	01:45 PM	206						
738	4/20/2023	02:00 PM	204						
739	4/20/2023	02:15 PM	214						
740	4/20/2023	02:30 PM	242						
741	4/20/2023	02:45 PM	214						
742	4/20/2023	03:00 PM	252						
743	4/20/2023	03:15 PM	250						
744	4/20/2023	03:30 PM	270						
745	4/20/2023	03:45 PM	274						
746	4/20/2023	04:00 PM	296						
747	4/20/2023	04:15 PM	284						
748	4/20/2023	04:30 PM	286						
749	4/20/2023	04:45 PM	282						

	A	B	C	D	E	F	G	H	I
750	4/20/2023	05:00 PM	324						
751	4/20/2023	05:15 PM	260						
752	4/20/2023	05:30 PM	242						
753	4/20/2023	05:45 PM	195						
754	4/20/2023	06:00 PM	168						
755	4/20/2023	06:15 PM	170						
756	4/20/2023	06:30 PM	170						
757	4/20/2023	06:45 PM	128						
758	4/20/2023	07:00 PM	172						
759	4/20/2023	07:15 PM	138						
760	4/20/2023	07:30 PM	138						
761	4/20/2023	07:45 PM	122						
762	4/20/2023	08:00 PM	116						
763	4/20/2023	08:15 PM	133						
764	4/20/2023	08:30 PM	113						
765	4/20/2023	08:45 PM	94						
766	4/20/2023	09:00 PM	92						
767	4/20/2023	09:15 PM	86						
768	4/20/2023	09:30 PM	60						
769	4/20/2023	09:45 PM	57						
770	4/20/2023	10:00 PM	80						
771	4/20/2023	10:15 PM	58						
772	4/20/2023	10:30 PM	48						
773	4/20/2023	10:45 PM	34						
774	4/20/2023	11:00 PM	46						
775	4/20/2023	11:15 PM	33						
776	4/20/2023	11:30 PM	26						
777	4/20/2023	11:45 PM	27						
778	4/21/2023	12:00 AM	23						
779	4/21/2023	12:15 AM	22						
780	4/21/2023	12:30 AM	26						
781	4/21/2023	12:45 AM	16						
782	4/21/2023	01:00 AM	22						
783	4/21/2023	01:15 AM	20						
784	4/21/2023	01:30 AM	10						
785	4/21/2023	01:45 AM	13						
786	4/21/2023	02:00 AM	13						
787	4/21/2023	02:15 AM	12						
788	4/21/2023	02:30 AM	16						
789	4/21/2023	02:45 AM	20						
790	4/21/2023	03:00 AM	13						
791	4/21/2023	03:15 AM	13						
792	4/21/2023	03:30 AM	15						
793	4/21/2023	03:45 AM	20						
794	4/21/2023	04:00 AM	12						
795	4/21/2023	04:15 AM	24						
796	4/21/2023	04:30 AM	23						
797	4/21/2023	04:45 AM	28						
798	4/21/2023	05:00 AM	27						
799	4/21/2023	05:15 AM	31						

	A	B	C	D	E	F	G	H	I
800	4/21/2023	05:30 AM	42						
801	4/21/2023	05:45 AM	58						
802	4/21/2023	06:00 AM	72						
803	4/21/2023	06:15 AM	86						
804	4/21/2023	06:30 AM	116						
805	4/21/2023	06:45 AM	129						
806	4/21/2023	07:00 AM	124						
807	4/21/2023	07:15 AM	166						
808	4/21/2023	07:30 AM	192						
809	4/21/2023	07:45 AM	196						
810	4/21/2023	08:00 AM	192						
811	4/21/2023	08:15 AM	181						
812	4/21/2023	08:30 AM	212						
813	4/21/2023	08:45 AM	191						
814	4/21/2023	09:00 AM	177						
815	4/21/2023	09:15 AM	150						
816	4/21/2023	09:30 AM	193						
817	4/21/2023	09:45 AM	214						
818	4/21/2023	10:00 AM	184						
819	4/21/2023	10:15 AM	178						
820	4/21/2023	10:30 AM	212						
821	4/21/2023	10:45 AM	169						
822	4/21/2023	11:00 AM	181						
823	4/21/2023	11:15 AM	179						
824	4/21/2023	11:30 AM	228						
825	4/21/2023	11:45 AM	228						
826	4/21/2023	12:00 PM	240						
827	4/21/2023	12:15 PM	230						
828	4/21/2023	12:30 PM	206						
829	4/21/2023	12:45 PM	215						
830	4/21/2023	01:00 PM	198						
831	4/21/2023	01:15 PM	227						
832	4/21/2023	01:30 PM	208						
833	4/21/2023	01:45 PM	202						
834	4/21/2023	02:00 PM	246						
835	4/21/2023	02:15 PM	250						
836	4/21/2023	02:30 PM	254						
837	4/21/2023	02:45 PM	233						
838	4/21/2023	03:00 PM	231						
839	4/21/2023	03:15 PM	246						
840	4/21/2023	03:30 PM	278						
841	4/21/2023	03:45 PM	226						
842	4/21/2023	04:00 PM	276						
843	4/21/2023	04:15 PM	230						
844	4/21/2023	04:30 PM	296						
845	4/21/2023	04:45 PM	228						
846	4/21/2023	05:00 PM	256						
847	4/21/2023	05:15 PM	251						
848	4/21/2023	05:30 PM	210						
849	4/21/2023	05:45 PM	170						

	A	B	C	D	E	F	G	H	I
850	4/21/2023	06:00 PM	196						
851	4/21/2023	06:15 PM	172						
852	4/21/2023	06:30 PM	148						
853	4/21/2023	06:45 PM	146						
854	4/21/2023	07:00 PM	136						
855	4/21/2023	07:15 PM	166						
856	4/21/2023	07:30 PM	150						
857	4/21/2023	07:45 PM	96						
858	4/21/2023	08:00 PM	130						
859	4/21/2023	08:15 PM	110						
860	4/21/2023	08:30 PM	96						
861	4/21/2023	08:45 PM	108						
862	4/21/2023	09:00 PM	70						
863	4/21/2023	09:15 PM	76						
864	4/21/2023	09:30 PM	80						
865	4/21/2023	09:45 PM	58						
866	4/21/2023	10:00 PM	67						
867	4/21/2023	10:15 PM	85						
868	4/21/2023	10:30 PM	60						
869	4/21/2023	10:45 PM	79						
870	4/21/2023	11:00 PM	57						
871	4/21/2023	11:15 PM	47						
872	4/21/2023	11:30 PM	42						
873	4/21/2023	11:45 PM	55						
874	4/22/2023	12:00 AM	30						
875	4/22/2023	12:15 AM	27						
876	4/22/2023	12:30 AM	29						
877	4/22/2023	12:45 AM	26						
878	4/22/2023	01:00 AM	24						
879	4/22/2023	01:15 AM	18						
880	4/22/2023	01:30 AM	16						
881	4/22/2023	01:45 AM	14						
882	4/22/2023	02:00 AM	12						
883	4/22/2023	02:15 AM	17						
884	4/22/2023	02:30 AM	16						
885	4/22/2023	02:45 AM	13						
886	4/22/2023	03:00 AM	23						
887	4/22/2023	03:15 AM	16						
888	4/22/2023	03:30 AM	14						
889	4/22/2023	03:45 AM	12						
890	4/22/2023	04:00 AM	22						
891	4/22/2023	04:15 AM	16						
892	4/22/2023	04:30 AM	14						
893	4/22/2023	04:45 AM	14						
894	4/22/2023	05:00 AM	10						
895	4/22/2023	05:15 AM	18						
896	4/22/2023	05:30 AM	22						
897	4/22/2023	05:45 AM	29						
898	4/22/2023	06:00 AM	42						
899	4/22/2023	06:15 AM	50						

	A	B	C	D	E	F	G	H	I
900	4/22/2023	06:30 AM	54						
901	4/22/2023	06:45 AM	68						
902	4/22/2023	07:00 AM	66						
903	4/22/2023	07:15 AM	80						
904	4/22/2023	07:30 AM	92						
905	4/22/2023	07:45 AM	104						
906	4/22/2023	08:00 AM	86						
907	4/22/2023	08:15 AM	96						
908	4/22/2023	08:30 AM	128						
909	4/22/2023	08:45 AM	142						
910	4/22/2023	09:00 AM	128						
911	4/22/2023	09:15 AM	153						
912	4/22/2023	09:30 AM	142						
913	4/22/2023	09:45 AM	170						
914	4/22/2023	10:00 AM	160						
915	4/22/2023	10:15 AM	144						
916	4/22/2023	10:30 AM	163						
917	4/22/2023	10:45 AM	186						
918	4/22/2023	11:00 AM	176						
919	4/22/2023	11:15 AM	197						
920	4/22/2023	11:30 AM	204						
921	4/22/2023	11:45 AM	193						
922	4/22/2023	12:00 PM	217						
923	4/22/2023	12:15 PM	182						
924	4/22/2023	12:30 PM	166						
925	4/22/2023	12:45 PM	158						
926	4/22/2023	01:00 PM	160						
927	4/22/2023	01:15 PM	150						
928	4/22/2023	01:30 PM	170						
929	4/22/2023	01:45 PM	176						
930	4/22/2023	02:00 PM	162						
931	4/22/2023	02:15 PM	136						
932	4/22/2023	02:30 PM	154						
933	4/22/2023	02:45 PM	150						
934	4/22/2023	03:00 PM	150						
935	4/22/2023	03:15 PM	142						
936	4/22/2023	03:30 PM	142						
937	4/22/2023	03:45 PM	166						
938	4/22/2023	04:00 PM	178						
939	4/22/2023	04:15 PM	160						
940	4/22/2023	04:30 PM	134						
941	4/22/2023	04:45 PM	174						
942	4/22/2023	05:00 PM	157						
943	4/22/2023	05:15 PM	164						
944	4/22/2023	05:30 PM	140						
945	4/22/2023	05:45 PM	144						
946	4/22/2023	06:00 PM	138						
947	4/22/2023	06:15 PM	124						
948	4/22/2023	06:30 PM	137						
949	4/22/2023	06:45 PM	116						

	A	B	C	D	E	F	G	H	I
950	4/22/2023	07:00 PM	130						
951	4/22/2023	07:15 PM	115						
952	4/22/2023	07:30 PM	94						
953	4/22/2023	07:45 PM	110						
954	4/22/2023	08:00 PM	88						
955	4/22/2023	08:15 PM	74						
956	4/22/2023	08:30 PM	88						
957	4/22/2023	08:45 PM	88						
958	4/22/2023	09:00 PM	83						
959	4/22/2023	09:15 PM	70						
960	4/22/2023	09:30 PM	54						
961	4/22/2023	09:45 PM	80						
962	4/22/2023	10:00 PM	73						
963	4/22/2023	10:15 PM	53						
964	4/22/2023	10:30 PM	42						
965	4/22/2023	10:45 PM	42						
966	4/22/2023	11:00 PM	51						
967	4/22/2023	11:15 PM	40						
968	4/22/2023	11:30 PM	28						
969	4/22/2023	11:45 PM	42						
970	4/23/2023	12:00 AM	42						
971	4/23/2023	12:15 AM	25						
972	4/23/2023	12:30 AM	23						
973	4/23/2023	12:45 AM	23						
974	4/23/2023	01:00 AM	20						
975	4/23/2023	01:15 AM	12						
976	4/23/2023	01:30 AM	15						
977	4/23/2023	01:45 AM	12						
978	4/23/2023	02:00 AM	9						
979	4/23/2023	02:15 AM	16						
980	4/23/2023	02:30 AM	11						
981	4/23/2023	02:45 AM	16						
982	4/23/2023	03:00 AM	14						
983	4/23/2023	03:15 AM	5						
984	4/23/2023	03:30 AM	11						
985	4/23/2023	03:45 AM	10						
986	4/23/2023	04:00 AM	7						
987	4/23/2023	04:15 AM	6						
988	4/23/2023	04:30 AM	7						
989	4/23/2023	04:45 AM	13						
990	4/23/2023	05:00 AM	13						
991	4/23/2023	05:15 AM	12						
992	4/23/2023	05:30 AM	18						
993	4/23/2023	05:45 AM	18						
994	4/23/2023	06:00 AM	24						
995	4/23/2023	06:15 AM	28						
996	4/23/2023	06:30 AM	45						
997	4/23/2023	06:45 AM	51						
998	4/23/2023	07:00 AM	56						
999	4/23/2023	07:15 AM	64						

	A	B	C	D	E	F	G	H	I
1000	4/23/2023	07:30 AM	68						
1001	4/23/2023	07:45 AM	82						
1002	4/23/2023	08:00 AM	70						
1003	4/23/2023	08:15 AM	76						
1004	4/23/2023	08:30 AM	72						
1005	4/23/2023	08:45 AM	78						
1006	4/23/2023	09:00 AM	88						
1007	4/23/2023	09:15 AM	90						
1008	4/23/2023	09:30 AM	114						
1009	4/23/2023	09:45 AM	151						
1010	4/23/2023	10:00 AM	113						
1011	4/23/2023	10:15 AM	128						
1012	4/23/2023	10:30 AM	136						
1013	4/23/2023	10:45 AM	125						
1014	4/23/2023	11:00 AM	144						
1015	4/23/2023	11:15 AM	132						
1016	4/23/2023	11:30 AM	148						
1017	4/23/2023	11:45 AM	150						
1018	4/23/2023	12:00 PM	159						
1019	4/23/2023	12:15 PM	142						
1020	4/23/2023	12:30 PM	168						
1021	4/23/2023	12:45 PM	154						
1022	4/23/2023	01:00 PM	184						
1023	4/23/2023	01:15 PM	136						
1024	4/23/2023	01:30 PM	147						
1025	4/23/2023	01:45 PM	148						
1026	4/23/2023	02:00 PM	154						
1027	4/23/2023	02:15 PM	134						
1028	4/23/2023	02:30 PM	109						
1029	4/23/2023	02:45 PM	122						
1030	4/23/2023	03:00 PM	130						
1031	4/23/2023	03:15 PM	126						
1032	4/23/2023	03:30 PM	128						
1033	4/23/2023	03:45 PM	128						
1034	4/23/2023	04:00 PM	142						
1035	4/23/2023	04:15 PM	144						
1036	4/23/2023	04:30 PM	126						
1037	4/23/2023	04:45 PM	125						
1038	4/23/2023	05:00 PM	151						
1039	4/23/2023	05:15 PM	117						
1040	4/23/2023	05:30 PM	108						
1041	4/23/2023	05:45 PM	104						
1042	4/23/2023	06:00 PM	104						
1043	4/23/2023	06:15 PM	105						
1044	4/23/2023	06:30 PM	91						
1045	4/23/2023	06:45 PM	96						
1046	4/23/2023	07:00 PM	82						
1047	4/23/2023	07:15 PM	98						
1048	4/23/2023	07:30 PM	77						
1049	4/23/2023	07:45 PM	62						

	A	B	C	D	E	F	G	H	I
1050	4/23/2023	08:00 PM	76						
1051	4/23/2023	08:15 PM	65						
1052	4/23/2023	08:30 PM	59						
1053	4/23/2023	08:45 PM	50						
1054	4/23/2023	09:00 PM	64						
1055	4/23/2023	09:15 PM	48						
1056	4/23/2023	09:30 PM	44						
1057	4/23/2023	09:45 PM	38						
1058	4/23/2023	10:00 PM	38						
1059	4/23/2023	10:15 PM	28						
1060	4/23/2023	10:30 PM	32						
1061	4/23/2023	10:45 PM	20						
1062	4/23/2023	11:00 PM	24						
1063	4/23/2023	11:15 PM	14						
1064	4/23/2023	11:30 PM	19						
1065	4/23/2023	11:45 PM	18						

	J
1	
2	
	A	B	C	D	E	F	G	H	I
1									
2	File Name: C:\Users\barri\OneDrive\Documents\TDB\WSP\SYRACUSE\DATA\BATCH 2 SALIM1\DONE\ATR 1219.tf2								
3	Start Date: 4/13/2023								
4	Start Time: 12:00:00 AM								
5	Location 1: EB I-690								
6	Location 2: to NB I-481								
7									
8									
9	Date	Time	EB						
10	4/13/2023	12:00 AM	28						
11	4/13/2023	12:15 AM	19						
12	4/13/2023	12:30 AM	14						
13	4/13/2023	12:45 AM	17						
14	4/13/2023	01:00 AM	8						
15	4/13/2023	01:15 AM	11						
16	4/13/2023	01:30 AM	5						
17	4/13/2023	01:45 AM	5						
18	4/13/2023	02:00 AM	8						
19	4/13/2023	02:15 AM	10						
20	4/13/2023	02:30 AM	12						
21	4/13/2023	02:45 AM	7						
22	4/13/2023	03:00 AM	8						
23	4/13/2023	03:15 AM	4						
24	4/13/2023	03:30 AM	11						
25	4/13/2023	03:45 AM	10						
26	4/13/2023	04:00 AM	6						
27	4/13/2023	04:15 AM	11						
28	4/13/2023	04:30 AM	20						
29	4/13/2023	04:45 AM	18						
30	4/13/2023	05:00 AM	22						
31	4/13/2023	05:15 AM	36						
32	4/13/2023	05:30 AM	59						
33	4/13/2023	05:45 AM	60						
34	4/13/2023	06:00 AM	50						
35	4/13/2023	06:15 AM	71						
36	4/13/2023	06:30 AM	65						
37	4/13/2023	06:45 AM	118						
38	4/13/2023	07:00 AM	128						
39	4/13/2023	07:15 AM	148						
40	4/13/2023	07:30 AM	156						
41	4/13/2023	07:45 AM	179						
42	4/13/2023	08:00 AM	173						
43	4/13/2023	08:15 AM	177						
44	4/13/2023	08:30 AM	161						
45	4/13/2023	08:45 AM	178						
46	4/13/2023	09:00 AM	156						
47	4/13/2023	09:15 AM	152						
48	4/13/2023	09:30 AM	147						
49	4/13/2023	09:45 AM	130						

	A	B	C	D	E	F	G	H	I
50	4/13/2023	10:00 AM	146						
51	4/13/2023	10:15 AM	146						
52	4/13/2023	10:30 AM	143						
53	4/13/2023	10:45 AM	149						
54	4/13/2023	11:00 AM	141						
55	4/13/2023	11:15 AM	154						
56	4/13/2023	11:30 AM	140						
57	4/13/2023	11:45 AM	121						
58	4/13/2023	12:00 PM	173						
59	4/13/2023	12:15 PM	145						
60	4/13/2023	12:30 PM	175						
61	4/13/2023	12:45 PM	172						
62	4/13/2023	01:00 PM	158						
63	4/13/2023	01:15 PM	155						
64	4/13/2023	01:30 PM	197						
65	4/13/2023	01:45 PM	194						
66	4/13/2023	02:00 PM	185						
67	4/13/2023	02:15 PM	221						
68	4/13/2023	02:30 PM	240						
69	4/13/2023	02:45 PM	205						
70	4/13/2023	03:00 PM	279						
71	4/13/2023	03:15 PM	281						
72	4/13/2023	03:30 PM	311						
73	4/13/2023	03:45 PM	269						
74	4/13/2023	04:00 PM	284						
75	4/13/2023	04:15 PM	287						
76	4/13/2023	04:30 PM	323						
77	4/13/2023	04:45 PM	337						
78	4/13/2023	05:00 PM	333						
79	4/13/2023	05:15 PM	283						
80	4/13/2023	05:30 PM	230						
81	4/13/2023	05:45 PM	169						
82	4/13/2023	06:00 PM	168						
83	4/13/2023	06:15 PM	138						
84	4/13/2023	06:30 PM	132						
85	4/13/2023	06:45 PM	135						
86	4/13/2023	07:00 PM	112						
87	4/13/2023	07:15 PM	124						
88	4/13/2023	07:30 PM	107						
89	4/13/2023	07:45 PM	101						
90	4/13/2023	08:00 PM	90						
91	4/13/2023	08:15 PM	94						
92	4/13/2023	08:30 PM	79						
93	4/13/2023	08:45 PM	66						
94	4/13/2023	09:00 PM	62						
95	4/13/2023	09:15 PM	56						
96	4/13/2023	09:30 PM	59						
97	4/13/2023	09:45 PM	51						
98	4/13/2023	10:00 PM	40						
99	4/13/2023	10:15 PM	36						

	A	B	C	D	E	F	G	H	I
100	4/13/2023	10:30 PM	25						
101	4/13/2023	10:45 PM	22						
102	4/13/2023	11:00 PM	19						
103	4/13/2023	11:15 PM	28						
104	4/13/2023	11:30 PM	27						
105	4/13/2023	11:45 PM	20						
106	4/14/2023	12:00 AM	27						
107	4/14/2023	12:15 AM	20						
108	4/14/2023	12:30 AM	23						
109	4/14/2023	12:45 AM	16						
110	4/14/2023	01:00 AM	14						
111	4/14/2023	01:15 AM	10						
112	4/14/2023	01:30 AM	6						
113	4/14/2023	01:45 AM	10						
114	4/14/2023	02:00 AM	9						
115	4/14/2023	02:15 AM	9						
116	4/14/2023	02:30 AM	14						
117	4/14/2023	02:45 AM	8						
118	4/14/2023	03:00 AM	6						
119	4/14/2023	03:15 AM	7						
120	4/14/2023	03:30 AM	11						
121	4/14/2023	03:45 AM	8						
122	4/14/2023	04:00 AM	14						
123	4/14/2023	04:15 AM	12						
124	4/14/2023	04:30 AM	21						
125	4/14/2023	04:45 AM	12						
126	4/14/2023	05:00 AM	13						
127	4/14/2023	05:15 AM	22						
128	4/14/2023	05:30 AM	30						
129	4/14/2023	05:45 AM	55						
130	4/14/2023	06:00 AM	44						
131	4/14/2023	06:15 AM	66						
132	4/14/2023	06:30 AM	62						
133	4/14/2023	06:45 AM	89						
134	4/14/2023	07:00 AM	109						
135	4/14/2023	07:15 AM	133						
136	4/14/2023	07:30 AM	176						
137	4/14/2023	07:45 AM	168						
138	4/14/2023	08:00 AM	156						
139	4/14/2023	08:15 AM	129						
140	4/14/2023	08:30 AM	108						
141	4/14/2023	08:45 AM	120						
142	4/14/2023	09:00 AM	114						
143	4/14/2023	09:15 AM	150						
144	4/14/2023	09:30 AM	135						
145	4/14/2023	09:45 AM	116						
146	4/14/2023	10:00 AM	153						
147	4/14/2023	10:15 AM	146						
148	4/14/2023	10:30 AM	151						
149	4/14/2023	10:45 AM	143						

	A	B	C	D	E	F	G	H	I
150	4/14/2023	11:00 AM	167						
151	4/14/2023	11:15 AM	158						
152	4/14/2023	11:30 AM	173						
153	4/14/2023	11:45 AM	171						
154	4/14/2023	12:00 PM	164						
155	4/14/2023	12:15 PM	196						
156	4/14/2023	12:30 PM	195						
157	4/14/2023	12:45 PM	175						
158	4/14/2023	01:00 PM	185						
159	4/14/2023	01:15 PM	206						
160	4/14/2023	01:30 PM	214						
161	4/14/2023	01:45 PM	193						
162	4/14/2023	02:00 PM	220						
163	4/14/2023	02:15 PM	213						
164	4/14/2023	02:30 PM	237						
165	4/14/2023	02:45 PM	217						
166	4/14/2023	03:00 PM	272						
167	4/14/2023	03:15 PM	304						
168	4/14/2023	03:30 PM	346						
169	4/14/2023	03:45 PM	343						
170	4/14/2023	04:00 PM	340						
171	4/14/2023	04:15 PM	315						
172	4/14/2023	04:30 PM	324						
173	4/14/2023	04:45 PM	279						
174	4/14/2023	05:00 PM	283						
175	4/14/2023	05:15 PM	228						
176	4/14/2023	05:30 PM	206						
177	4/14/2023	05:45 PM	162						
178	4/14/2023	06:00 PM	168						
179	4/14/2023	06:15 PM	156						
180	4/14/2023	06:30 PM	117						
181	4/14/2023	06:45 PM	116						
182	4/14/2023	07:00 PM	115						
183	4/14/2023	07:15 PM	115						
184	4/14/2023	07:30 PM	123						
185	4/14/2023	07:45 PM	110						
186	4/14/2023	08:00 PM	87						
187	4/14/2023	08:15 PM	95						
188	4/14/2023	08:30 PM	68						
189	4/14/2023	08:45 PM	68						
190	4/14/2023	09:00 PM	67						
191	4/14/2023	09:15 PM	62						
192	4/14/2023	09:30 PM	87						
193	4/14/2023	09:45 PM	66						
194	4/14/2023	10:00 PM	57						
195	4/14/2023	10:15 PM	60						
196	4/14/2023	10:30 PM	70						
197	4/14/2023	10:45 PM	122						
198	4/14/2023	11:00 PM	181						
199	4/14/2023	11:15 PM	216						

	A	B	C	D	E	F	G	H	I
200	4/14/2023	11:30 PM	170						
201	4/14/2023	11:45 PM	151						
202	4/15/2023	12:00 AM	80						
203	4/15/2023	12:15 AM	40						
204	4/15/2023	12:30 AM	41						
205	4/15/2023	12:45 AM	28						
206	4/15/2023	01:00 AM	23						
207	4/15/2023	01:15 AM	16						
208	4/15/2023	01:30 AM	20						
209	4/15/2023	01:45 AM	16						
210	4/15/2023	02:00 AM	27						
211	4/15/2023	02:15 AM	13						
212	4/15/2023	02:30 AM	9						
213	4/15/2023	02:45 AM	10						
214	4/15/2023	03:00 AM	10						
215	4/15/2023	03:15 AM	12						
216	4/15/2023	03:30 AM	5						
217	4/15/2023	03:45 AM	7						
218	4/15/2023	04:00 AM	10						
219	4/15/2023	04:15 AM	7						
220	4/15/2023	04:30 AM	6						
221	4/15/2023	04:45 AM	11						
222	4/15/2023	05:00 AM	17						
223	4/15/2023	05:15 AM	18						
224	4/15/2023	05:30 AM	18						
225	4/15/2023	05:45 AM	20						
226	4/15/2023	06:00 AM	20						
227	4/15/2023	06:15 AM	28						
228	4/15/2023	06:30 AM	27						
229	4/15/2023	06:45 AM	50						
230	4/15/2023	07:00 AM	31						
231	4/15/2023	07:15 AM	48						
232	4/15/2023	07:30 AM	78						
233	4/15/2023	07:45 AM	61						
234	4/15/2023	08:00 AM	66						
235	4/15/2023	08:15 AM	91						
236	4/15/2023	08:30 AM	87						
237	4/15/2023	08:45 AM	111						
238	4/15/2023	09:00 AM	107						
239	4/15/2023	09:15 AM	99						
240	4/15/2023	09:30 AM	117						
241	4/15/2023	09:45 AM	134						
242	4/15/2023	10:00 AM	127						
243	4/15/2023	10:15 AM	128						
244	4/15/2023	10:30 AM	147						
245	4/15/2023	10:45 AM	156						
246	4/15/2023	11:00 AM	151						
247	4/15/2023	11:15 AM	128						
248	4/15/2023	11:30 AM	161						
249	4/15/2023	11:45 AM	162						

	A	B	C	D	E	F	G	H	I
250	4/15/2023	12:00 PM	159						
251	4/15/2023	12:15 PM	175						
252	4/15/2023	12:30 PM	170						
253	4/15/2023	12:45 PM	175						
254	4/15/2023	01:00 PM	161						
255	4/15/2023	01:15 PM	157						
256	4/15/2023	01:30 PM	145						
257	4/15/2023	01:45 PM	198						
258	4/15/2023	02:00 PM	160						
259	4/15/2023	02:15 PM	175						
260	4/15/2023	02:30 PM	165						
261	4/15/2023	02:45 PM	150						
262	4/15/2023	03:00 PM	170						
263	4/15/2023	03:15 PM	160						
264	4/15/2023	03:30 PM	153						
265	4/15/2023	03:45 PM	166						
266	4/15/2023	04:00 PM	187						
267	4/15/2023	04:15 PM	181						
268	4/15/2023	04:30 PM	152						
269	4/15/2023	04:45 PM	131						
270	4/15/2023	05:00 PM	136						
271	4/15/2023	05:15 PM	133						
272	4/15/2023	05:30 PM	126						
273	4/15/2023	05:45 PM	111						
274	4/15/2023	06:00 PM	118						
275	4/15/2023	06:15 PM	121						
276	4/15/2023	06:30 PM	112						
277	4/15/2023	06:45 PM	76						
278	4/15/2023	07:00 PM	72						
279	4/15/2023	07:15 PM	104						
280	4/15/2023	07:30 PM	109						
281	4/15/2023	07:45 PM	97						
282	4/15/2023	08:00 PM	93						
283	4/15/2023	08:15 PM	105						
284	4/15/2023	08:30 PM	96						
285	4/15/2023	08:45 PM	71						
286	4/15/2023	09:00 PM	77						
287	4/15/2023	09:15 PM	76						
288	4/15/2023	09:30 PM	64						
289	4/15/2023	09:45 PM	55						
290	4/15/2023	10:00 PM	93						
291	4/15/2023	10:15 PM	78						
292	4/15/2023	10:30 PM	38						
293	4/15/2023	10:45 PM	48						
294	4/15/2023	11:00 PM	43						
295	4/15/2023	11:15 PM	36						
296	4/15/2023	11:30 PM	36						
297	4/15/2023	11:45 PM	24						
298	4/16/2023	12:00 AM	37						
299	4/16/2023	12:15 AM	27						

	A	B	C	D	E	F	G	H	I
300	4/16/2023	12:30 AM	20						
301	4/16/2023	12:45 AM	20						
302	4/16/2023	01:00 AM	12						
303	4/16/2023	01:15 AM	20						
304	4/16/2023	01:30 AM	15						
305	4/16/2023	01:45 AM	15						
306	4/16/2023	02:00 AM	10						
307	4/16/2023	02:15 AM	14						
308	4/16/2023	02:30 AM	15						
309	4/16/2023	02:45 AM	13						
310	4/16/2023	03:00 AM	9						
311	4/16/2023	03:15 AM	9						
312	4/16/2023	03:30 AM	9						
313	4/16/2023	03:45 AM	3						
314	4/16/2023	04:00 AM	7						
315	4/16/2023	04:15 AM	3						
316	4/16/2023	04:30 AM	4						
317	4/16/2023	04:45 AM	7						
318	4/16/2023	05:00 AM	5						
319	4/16/2023	05:15 AM	14						
320	4/16/2023	05:30 AM	8						
321	4/16/2023	05:45 AM	17						
322	4/16/2023	06:00 AM	7						
323	4/16/2023	06:15 AM	18						
324	4/16/2023	06:30 AM	19						
325	4/16/2023	06:45 AM	27						
326	4/16/2023	07:00 AM	25						
327	4/16/2023	07:15 AM	31						
328	4/16/2023	07:30 AM	38						
329	4/16/2023	07:45 AM	44						
330	4/16/2023	08:00 AM	38						
331	4/16/2023	08:15 AM	58						
332	4/16/2023	08:30 AM	65						
333	4/16/2023	08:45 AM	78						
334	4/16/2023	09:00 AM	58						
335	4/16/2023	09:15 AM	78						
336	4/16/2023	09:30 AM	86						
337	4/16/2023	09:45 AM	82						
338	4/16/2023	10:00 AM	101						
339	4/16/2023	10:15 AM	80						
340	4/16/2023	10:30 AM	114						
341	4/16/2023	10:45 AM	120						
342	4/16/2023	11:00 AM	122						
343	4/16/2023	11:15 AM	123						
344	4/16/2023	11:30 AM	124						
345	4/16/2023	11:45 AM	115						
346	4/16/2023	12:00 PM	145						
347	4/16/2023	12:15 PM	132						
348	4/16/2023	12:30 PM	118						
349	4/16/2023	12:45 PM	131						

	A	B	C	D	E	F	G	H	I
350	4/16/2023	01:00 PM	129						
351	4/16/2023	01:15 PM	121						
352	4/16/2023	01:30 PM	114						
353	4/16/2023	01:45 PM	140						
354	4/16/2023	02:00 PM	121						
355	4/16/2023	02:15 PM	135						
356	4/16/2023	02:30 PM	107						
357	4/16/2023	02:45 PM	122						
358	4/16/2023	03:00 PM	105						
359	4/16/2023	03:15 PM	116						
360	4/16/2023	03:30 PM	116						
361	4/16/2023	03:45 PM	118						
362	4/16/2023	04:00 PM	103						
363	4/16/2023	04:15 PM	127						
364	4/16/2023	04:30 PM	92						
365	4/16/2023	04:45 PM	120						
366	4/16/2023	05:00 PM	116						
367	4/16/2023	05:15 PM	119						
368	4/16/2023	05:30 PM	92						
369	4/16/2023	05:45 PM	109						
370	4/16/2023	06:00 PM	85						
371	4/16/2023	06:15 PM	106						
372	4/16/2023	06:30 PM	98						
373	4/16/2023	06:45 PM	78						
374	4/16/2023	07:00 PM	75						
375	4/16/2023	07:15 PM	63						
376	4/16/2023	07:30 PM	86						
377	4/16/2023	07:45 PM	81						
378	4/16/2023	08:00 PM	59						
379	4/16/2023	08:15 PM	50						
380	4/16/2023	08:30 PM	50						
381	4/16/2023	08:45 PM	39						
382	4/16/2023	09:00 PM	43						
383	4/16/2023	09:15 PM	24						
384	4/16/2023	09:30 PM	24						
385	4/16/2023	09:45 PM	30						
386	4/16/2023	10:00 PM	21						
387	4/16/2023	10:15 PM	21						
388	4/16/2023	10:30 PM	15						
389	4/16/2023	10:45 PM	24						
390	4/16/2023	11:00 PM	33						
391	4/16/2023	11:15 PM	13						
392	4/16/2023	11:30 PM	15						
393	4/16/2023	11:45 PM	12						
394	4/17/2023	12:00 AM	15						
395	4/17/2023	12:15 AM	18						
396	4/17/2023	12:30 AM	12						
397	4/17/2023	12:45 AM	9						
398	4/17/2023	01:00 AM	13						
399	4/17/2023	01:15 AM	8						

	A	B	C	D	E	F	G	H	I
400	4/17/2023	01:30 AM	7						
401	4/17/2023	01:45 AM	7						
402	4/17/2023	02:00 AM	6						
403	4/17/2023	02:15 AM	3						
404	4/17/2023	02:30 AM	5						
405	4/17/2023	02:45 AM	4						
406	4/17/2023	03:00 AM	15						
407	4/17/2023	03:15 AM	9						
408	4/17/2023	03:30 AM	7						
409	4/17/2023	03:45 AM	8						
410	4/17/2023	04:00 AM	8						
411	4/17/2023	04:15 AM	16						
412	4/17/2023	04:30 AM	16						
413	4/17/2023	04:45 AM	24						
414	4/17/2023	05:00 AM	10						
415	4/17/2023	05:15 AM	31						
416	4/17/2023	05:30 AM	37						
417	4/17/2023	05:45 AM	64						
418	4/17/2023	06:00 AM	47						
419	4/17/2023	06:15 AM	53						
420	4/17/2023	06:30 AM	62						
421	4/17/2023	06:45 AM	91						
422	4/17/2023	07:00 AM	126						
423	4/17/2023	07:15 AM	145						
424	4/17/2023	07:30 AM	188						
425	4/17/2023	07:45 AM	171						
426	4/17/2023	08:00 AM	188						
427	4/17/2023	08:15 AM	147						
428	4/17/2023	08:30 AM	170						
429	4/17/2023	08:45 AM	156						
430	4/17/2023	09:00 AM	121						
431	4/17/2023	09:15 AM	138						
432	4/17/2023	09:30 AM	148						
433	4/17/2023	09:45 AM	115						
434	4/17/2023	10:00 AM	122						
435	4/17/2023	10:15 AM	141						
436	4/17/2023	10:30 AM	126						
437	4/17/2023	10:45 AM	104						
438	4/17/2023	11:00 AM	124						
439	4/17/2023	11:15 AM	123						
440	4/17/2023	11:30 AM	117						
441	4/17/2023	11:45 AM	141						
442	4/17/2023	12:00 PM	133						
443	4/17/2023	12:15 PM	133						
444	4/17/2023	12:30 PM	159						
445	4/17/2023	12:45 PM	157						
446	4/17/2023	01:00 PM	154						
447	4/17/2023	01:15 PM	157						
448	4/17/2023	01:30 PM	167						
449	4/17/2023	01:45 PM	161						

	A	B	C	D	E	F	G	H	I
450	4/17/2023	02:00 PM	167						
451	4/17/2023	02:15 PM	170						
452	4/17/2023	02:30 PM	191						
453	4/17/2023	02:45 PM	187						
454	4/17/2023	03:00 PM	248						
455	4/17/2023	03:15 PM	240						
456	4/17/2023	03:30 PM	285						
457	4/17/2023	03:45 PM	297						
458	4/17/2023	04:00 PM	292						
459	4/17/2023	04:15 PM	288						
460	4/17/2023	04:30 PM	341						
461	4/17/2023	04:45 PM	300						
462	4/17/2023	05:00 PM	323						
463	4/17/2023	05:15 PM	280						
464	4/17/2023	05:30 PM	225						
465	4/17/2023	05:45 PM	168						
466	4/17/2023	06:00 PM	168						
467	4/17/2023	06:15 PM	155						
468	4/17/2023	06:30 PM	146						
469	4/17/2023	06:45 PM	109						
470	4/17/2023	07:00 PM	114						
471	4/17/2023	07:15 PM	118						
472	4/17/2023	07:30 PM	105						
473	4/17/2023	07:45 PM	95						
474	4/17/2023	08:00 PM	84						
475	4/17/2023	08:15 PM	63						
476	4/17/2023	08:30 PM	47						
477	4/17/2023	08:45 PM	63						
478	4/17/2023	09:00 PM	55						
479	4/17/2023	09:15 PM	59						
480	4/17/2023	09:30 PM	43						
481	4/17/2023	09:45 PM	31						
482	4/17/2023	10:00 PM	31						
483	4/17/2023	10:15 PM	29						
484	4/17/2023	10:30 PM	24						
485	4/17/2023	10:45 PM	17						
486	4/17/2023	11:00 PM	57						
487	4/17/2023	11:15 PM	35						
488	4/17/2023	11:30 PM	22						
489	4/17/2023	11:45 PM	16						
490	4/18/2023	12:00 AM	26						
491	4/18/2023	12:15 AM	12						
492	4/18/2023	12:30 AM	18						
493	4/18/2023	12:45 AM	12						
494	4/18/2023	01:00 AM	8						
495	4/18/2023	01:15 AM	10						
496	4/18/2023	01:30 AM	5						
497	4/18/2023	01:45 AM	8						
498	4/18/2023	02:00 AM	9						
499	4/18/2023	02:15 AM	11						

	A	B	C	D	E	F	G	H	I
500	4/18/2023	02:30 AM	6						
501	4/18/2023	02:45 AM	8						
502	4/18/2023	03:00 AM	6						
503	4/18/2023	03:15 AM	9						
504	4/18/2023	03:30 AM	10						
505	4/18/2023	03:45 AM	7						
506	4/18/2023	04:00 AM	10						
507	4/18/2023	04:15 AM	14						
508	4/18/2023	04:30 AM	19						
509	4/18/2023	04:45 AM	15						
510	4/18/2023	05:00 AM	18						
511	4/18/2023	05:15 AM	29						
512	4/18/2023	05:30 AM	49						
513	4/18/2023	05:45 AM	57						
514	4/18/2023	06:00 AM	48						
515	4/18/2023	06:15 AM	66						
516	4/18/2023	06:30 AM	77						
517	4/18/2023	06:45 AM	120						
518	4/18/2023	07:00 AM	121						
519	4/18/2023	07:15 AM	177						
520	4/18/2023	07:30 AM	184						
521	4/18/2023	07:45 AM	202						
522	4/18/2023	08:00 AM	203						
523	4/18/2023	08:15 AM	157						
524	4/18/2023	08:30 AM	144						
525	4/18/2023	08:45 AM	157						
526	4/18/2023	09:00 AM	124						
527	4/18/2023	09:15 AM	144						
528	4/18/2023	09:30 AM	132						
529	4/18/2023	09:45 AM	131						
530	4/18/2023	10:00 AM	142						
531	4/18/2023	10:15 AM	144						
532	4/18/2023	10:30 AM	134						
533	4/18/2023	10:45 AM	131						
534	4/18/2023	11:00 AM	125						
535	4/18/2023	11:15 AM	161						
536	4/18/2023	11:30 AM	136						
537	4/18/2023	11:45 AM	137						
538	4/18/2023	12:00 PM	167						
539	4/18/2023	12:15 PM	160						
540	4/18/2023	12:30 PM	173						
541	4/18/2023	12:45 PM	178						
542	4/18/2023	01:00 PM	154						
543	4/18/2023	01:15 PM	167						
544	4/18/2023	01:30 PM	171						
545	4/18/2023	01:45 PM	178						
546	4/18/2023	02:00 PM	182						
547	4/18/2023	02:15 PM	196						
548	4/18/2023	02:30 PM	227						
549	4/18/2023	02:45 PM	216						

	A	B	C	D	E	F	G	H	I
550	4/18/2023	03:00 PM	232						
551	4/18/2023	03:15 PM	277						
552	4/18/2023	03:30 PM	304						
553	4/18/2023	03:45 PM	260						
554	4/18/2023	04:00 PM	308						
555	4/18/2023	04:15 PM	303						
556	4/18/2023	04:30 PM	314						
557	4/18/2023	04:45 PM	346						
558	4/18/2023	05:00 PM	340						
559	4/18/2023	05:15 PM	322						
560	4/18/2023	05:30 PM	245						
561	4/18/2023	05:45 PM	200						
562	4/18/2023	06:00 PM	150						
563	4/18/2023	06:15 PM	174						
564	4/18/2023	06:30 PM	143						
565	4/18/2023	06:45 PM	114						
566	4/18/2023	07:00 PM	96						
567	4/18/2023	07:15 PM	98						
568	4/18/2023	07:30 PM	92						
569	4/18/2023	07:45 PM	75						
570	4/18/2023	08:00 PM	91						
571	4/18/2023	08:15 PM	89						
572	4/18/2023	08:30 PM	66						
573	4/18/2023	08:45 PM	57						
574	4/18/2023	09:00 PM	64						
575	4/18/2023	09:15 PM	50						
576	4/18/2023	09:30 PM	55						
577	4/18/2023	09:45 PM	29						
578	4/18/2023	10:00 PM	42						
579	4/18/2023	10:15 PM	32						
580	4/18/2023	10:30 PM	20						
581	4/18/2023	10:45 PM	13						
582	4/18/2023	11:00 PM	23						
583	4/18/2023	11:15 PM	25						
584	4/18/2023	11:30 PM	23						
585	4/18/2023	11:45 PM	14						
586	4/19/2023	12:00 AM	31						
587	4/19/2023	12:15 AM	11						
588	4/19/2023	12:30 AM	12						
589	4/19/2023	12:45 AM	15						
590	4/19/2023	01:00 AM	13						
591	4/19/2023	01:15 AM	9						
592	4/19/2023	01:30 AM	10						
593	4/19/2023	01:45 AM	8						
594	4/19/2023	02:00 AM	4						
595	4/19/2023	02:15 AM	11						
596	4/19/2023	02:30 AM	5						
597	4/19/2023	02:45 AM	5						
598	4/19/2023	03:00 AM	7						
599	4/19/2023	03:15 AM	9						

	A	B	C	D	E	F	G	H	I
600	4/19/2023	03:30 AM	4						
601	4/19/2023	03:45 AM	10						
602	4/19/2023	04:00 AM	11						
603	4/19/2023	04:15 AM	12						
604	4/19/2023	04:30 AM	16						
605	4/19/2023	04:45 AM	19						
606	4/19/2023	05:00 AM	12						
607	4/19/2023	05:15 AM	25						
608	4/19/2023	05:30 AM	47						
609	4/19/2023	05:45 AM	68						
610	4/19/2023	06:00 AM	45						
611	4/19/2023	06:15 AM	61						
612	4/19/2023	06:30 AM	82						
613	4/19/2023	06:45 AM	97						
614	4/19/2023	07:00 AM	138						
615	4/19/2023	07:15 AM	168						
616	4/19/2023	07:30 AM	150						
617	4/19/2023	07:45 AM	192						
618	4/19/2023	08:00 AM	158						
619	4/19/2023	08:15 AM	151						
620	4/19/2023	08:30 AM	160						
621	4/19/2023	08:45 AM	157						
622	4/19/2023	09:00 AM	121						
623	4/19/2023	09:15 AM	152						
624	4/19/2023	09:30 AM	143						
625	4/19/2023	09:45 AM	134						
626	4/19/2023	10:00 AM	143						
627	4/19/2023	10:15 AM	155						
628	4/19/2023	10:30 AM	157						
629	4/19/2023	10:45 AM	141						
630	4/19/2023	11:00 AM	134						
631	4/19/2023	11:15 AM	136						
632	4/19/2023	11:30 AM	147						
633	4/19/2023	11:45 AM	148						
634	4/19/2023	12:00 PM	136						
635	4/19/2023	12:15 PM	162						
636	4/19/2023	12:30 PM	173						
637	4/19/2023	12:45 PM	153						
638	4/19/2023	01:00 PM	152						
639	4/19/2023	01:15 PM	150						
640	4/19/2023	01:30 PM	164						
641	4/19/2023	01:45 PM	173						
642	4/19/2023	02:00 PM	188						
643	4/19/2023	02:15 PM	199						
644	4/19/2023	02:30 PM	225						
645	4/19/2023	02:45 PM	184						
646	4/19/2023	03:00 PM	225						
647	4/19/2023	03:15 PM	225						
648	4/19/2023	03:30 PM	304						
649	4/19/2023	03:45 PM	289						

	A	B	C	D	E	F	G	H	I
650	4/19/2023	04:00 PM	299						
651	4/19/2023	04:15 PM	295						
652	4/19/2023	04:30 PM	320						
653	4/19/2023	04:45 PM	335						
654	4/19/2023	05:00 PM	325						
655	4/19/2023	05:15 PM	307						
656	4/19/2023	05:30 PM	251						
657	4/19/2023	05:45 PM	192						
658	4/19/2023	06:00 PM	146						
659	4/19/2023	06:15 PM	159						
660	4/19/2023	06:30 PM	127						
661	4/19/2023	06:45 PM	114						
662	4/19/2023	07:00 PM	96						
663	4/19/2023	07:15 PM	114						
664	4/19/2023	07:30 PM	95						
665	4/19/2023	07:45 PM	107						
666	4/19/2023	08:00 PM	88						
667	4/19/2023	08:15 PM	81						
668	4/19/2023	08:30 PM	70						
669	4/19/2023	08:45 PM	65						
670	4/19/2023	09:00 PM	50						
671	4/19/2023	09:15 PM	42						
672	4/19/2023	09:30 PM	48						
673	4/19/2023	09:45 PM	46						
674	4/19/2023	10:00 PM	44						
675	4/19/2023	10:15 PM	30						
676	4/19/2023	10:30 PM	41						
677	4/19/2023	10:45 PM	65						
678	4/19/2023	11:00 PM	42						
679	4/19/2023	11:15 PM	24						
680	4/19/2023	11:30 PM	32						
681	4/19/2023	11:45 PM	25						
682	4/20/2023	12:00 AM	22						
683	4/20/2023	12:15 AM	13						
684	4/20/2023	12:30 AM	20						
685	4/20/2023	12:45 AM	13						
686	4/20/2023	01:00 AM	6						
687	4/20/2023	01:15 AM	15						
688	4/20/2023	01:30 AM	13						
689	4/20/2023	01:45 AM	7						
690	4/20/2023	02:00 AM	13						
691	4/20/2023	02:15 AM	5						
692	4/20/2023	02:30 AM	8						
693	4/20/2023	02:45 AM	8						
694	4/20/2023	03:00 AM	5						
695	4/20/2023	03:15 AM	6						
696	4/20/2023	03:30 AM	4						
697	4/20/2023	03:45 AM	6						
698	4/20/2023	04:00 AM	8						
699	4/20/2023	04:15 AM	8						

	A	B	C	D	E	F	G	H	I
700	4/20/2023	04:30 AM	15						
701	4/20/2023	04:45 AM	17						
702	4/20/2023	05:00 AM	18						
703	4/20/2023	05:15 AM	38						
704	4/20/2023	05:30 AM	47						
705	4/20/2023	05:45 AM	60						
706	4/20/2023	06:00 AM	49						
707	4/20/2023	06:15 AM	59						
708	4/20/2023	06:30 AM	64						
709	4/20/2023	06:45 AM	126						
710	4/20/2023	07:00 AM	118						
711	4/20/2023	07:15 AM	173						
712	4/20/2023	07:30 AM	176						
713	4/20/2023	07:45 AM	168						
714	4/20/2023	08:00 AM	190						
715	4/20/2023	08:15 AM	152						
716	4/20/2023	08:30 AM	154						
717	4/20/2023	08:45 AM	133						
718	4/20/2023	09:00 AM	120						
719	4/20/2023	09:15 AM	152						
720	4/20/2023	09:30 AM	136						
721	4/20/2023	09:45 AM	152						
722	4/20/2023	10:00 AM	149						
723	4/20/2023	10:15 AM	144						
724	4/20/2023	10:30 AM	146						
725	4/20/2023	10:45 AM	133						
726	4/20/2023	11:00 AM	130						
727	4/20/2023	11:15 AM	152						
728	4/20/2023	11:30 AM	148						
729	4/20/2023	11:45 AM	166						
730	4/20/2023	12:00 PM	176						
731	4/20/2023	12:15 PM	152						
732	4/20/2023	12:30 PM	144						
733	4/20/2023	12:45 PM	185						
734	4/20/2023	01:00 PM	138						
735	4/20/2023	01:15 PM	186						
736	4/20/2023	01:30 PM	167						
737	4/20/2023	01:45 PM	176						
738	4/20/2023	02:00 PM	178						
739	4/20/2023	02:15 PM	198						
740	4/20/2023	02:30 PM	194						
741	4/20/2023	02:45 PM	198						
742	4/20/2023	03:00 PM	183						
743	4/20/2023	03:15 PM	246						
744	4/20/2023	03:30 PM	307						
745	4/20/2023	03:45 PM	274						
746	4/20/2023	04:00 PM	333						
747	4/20/2023	04:15 PM	306						
748	4/20/2023	04:30 PM	341						
749	4/20/2023	04:45 PM	347						

	A	B	C	D	E	F	G	H	I
750	4/20/2023	05:00 PM	351						
751	4/20/2023	05:15 PM	289						
752	4/20/2023	05:30 PM	231						
753	4/20/2023	05:45 PM	187						
754	4/20/2023	06:00 PM	171						
755	4/20/2023	06:15 PM	139						
756	4/20/2023	06:30 PM	157						
757	4/20/2023	06:45 PM	125						
758	4/20/2023	07:00 PM	117						
759	4/20/2023	07:15 PM	103						
760	4/20/2023	07:30 PM	154						
761	4/20/2023	07:45 PM	113						
762	4/20/2023	08:00 PM	85						
763	4/20/2023	08:15 PM	94						
764	4/20/2023	08:30 PM	76						
765	4/20/2023	08:45 PM	70						
766	4/20/2023	09:00 PM	53						
767	4/20/2023	09:15 PM	62						
768	4/20/2023	09:30 PM	65						
769	4/20/2023	09:45 PM	59						
770	4/20/2023	10:00 PM	39						
771	4/20/2023	10:15 PM	34						
772	4/20/2023	10:30 PM	34						
773	4/20/2023	10:45 PM	24						
774	4/20/2023	11:00 PM	32						
775	4/20/2023	11:15 PM	27						
776	4/20/2023	11:30 PM	24						
777	4/20/2023	11:45 PM	22						
778	4/21/2023	12:00 AM	24						
779	4/21/2023	12:15 AM	16						
780	4/21/2023	12:30 AM	22						
781	4/21/2023	12:45 AM	23						
782	4/21/2023	01:00 AM	9						
783	4/21/2023	01:15 AM	10						
784	4/21/2023	01:30 AM	6						
785	4/21/2023	01:45 AM	12						
786	4/21/2023	02:00 AM	9						
787	4/21/2023	02:15 AM	5						
788	4/21/2023	02:30 AM	8						
789	4/21/2023	02:45 AM	12						
790	4/21/2023	03:00 AM	7						
791	4/21/2023	03:15 AM	7						
792	4/21/2023	03:30 AM	8						
793	4/21/2023	03:45 AM	9						
794	4/21/2023	04:00 AM	6						
795	4/21/2023	04:15 AM	14						
796	4/21/2023	04:30 AM	17						
797	4/21/2023	04:45 AM	17						
798	4/21/2023	05:00 AM	27						
799	4/21/2023	05:15 AM	33						

	A	B	C	D	E	F	G	H	I
800	4/21/2023	05:30 AM	44						
801	4/21/2023	05:45 AM	52						
802	4/21/2023	06:00 AM	58						
803	4/21/2023	06:15 AM	65						
804	4/21/2023	06:30 AM	70						
805	4/21/2023	06:45 AM	91						
806	4/21/2023	07:00 AM	122						
807	4/21/2023	07:15 AM	154						
808	4/21/2023	07:30 AM	176						
809	4/21/2023	07:45 AM	183						
810	4/21/2023	08:00 AM	147						
811	4/21/2023	08:15 AM	130						
812	4/21/2023	08:30 AM	149						
813	4/21/2023	08:45 AM	129						
814	4/21/2023	09:00 AM	142						
815	4/21/2023	09:15 AM	139						
816	4/21/2023	09:30 AM	156						
817	4/21/2023	09:45 AM	135						
818	4/21/2023	10:00 AM	144						
819	4/21/2023	10:15 AM	160						
820	4/21/2023	10:30 AM	111						
821	4/21/2023	10:45 AM	157						
822	4/21/2023	11:00 AM	167						
823	4/21/2023	11:15 AM	163						
824	4/21/2023	11:30 AM	169						
825	4/21/2023	11:45 AM	175						
826	4/21/2023	12:00 PM	182						
827	4/21/2023	12:15 PM	174						
828	4/21/2023	12:30 PM	196						
829	4/21/2023	12:45 PM	188						
830	4/21/2023	01:00 PM	198						
831	4/21/2023	01:15 PM	180						
832	4/21/2023	01:30 PM	185						
833	4/21/2023	01:45 PM	203						
834	4/21/2023	02:00 PM	191						
835	4/21/2023	02:15 PM	222						
836	4/21/2023	02:30 PM	213						
837	4/21/2023	02:45 PM	202						
838	4/21/2023	03:00 PM	261						
839	4/21/2023	03:15 PM	270						
840	4/21/2023	03:30 PM	288						
841	4/21/2023	03:45 PM	283						
842	4/21/2023	04:00 PM	288						
843	4/21/2023	04:15 PM	280						
844	4/21/2023	04:30 PM	303						
845	4/21/2023	04:45 PM	324						
846	4/21/2023	05:00 PM	293						
847	4/21/2023	05:15 PM	243						
848	4/21/2023	05:30 PM	221						
849	4/21/2023	05:45 PM	195						

	A	B	C	D	E	F	G	H	I
850	4/21/2023	06:00 PM	160						
851	4/21/2023	06:15 PM	163						
852	4/21/2023	06:30 PM	123						
853	4/21/2023	06:45 PM	124						
854	4/21/2023	07:00 PM	121						
855	4/21/2023	07:15 PM	129						
856	4/21/2023	07:30 PM	127						
857	4/21/2023	07:45 PM	107						
858	4/21/2023	08:00 PM	115						
859	4/21/2023	08:15 PM	85						
860	4/21/2023	08:30 PM	71						
861	4/21/2023	08:45 PM	96						
862	4/21/2023	09:00 PM	53						
863	4/21/2023	09:15 PM	73						
864	4/21/2023	09:30 PM	80						
865	4/21/2023	09:45 PM	88						
866	4/21/2023	10:00 PM	80						
867	4/21/2023	10:15 PM	48						
868	4/21/2023	10:30 PM	40						
869	4/21/2023	10:45 PM	45						
870	4/21/2023	11:00 PM	33						
871	4/21/2023	11:15 PM	29						
872	4/21/2023	11:30 PM	35						
873	4/21/2023	11:45 PM	28						
874	4/22/2023	12:00 AM	31						
875	4/22/2023	12:15 AM	26						
876	4/22/2023	12:30 AM	18						
877	4/22/2023	12:45 AM	21						
878	4/22/2023	01:00 AM	15						
879	4/22/2023	01:15 AM	13						
880	4/22/2023	01:30 AM	14						
881	4/22/2023	01:45 AM	14						
882	4/22/2023	02:00 AM	9						
883	4/22/2023	02:15 AM	17						
884	4/22/2023	02:30 AM	8						
885	4/22/2023	02:45 AM	16						
886	4/22/2023	03:00 AM	12						
887	4/22/2023	03:15 AM	14						
888	4/22/2023	03:30 AM	6						
889	4/22/2023	03:45 AM	5						
890	4/22/2023	04:00 AM	4						
891	4/22/2023	04:15 AM	7						
892	4/22/2023	04:30 AM	6						
893	4/22/2023	04:45 AM	5						
894	4/22/2023	05:00 AM	8						
895	4/22/2023	05:15 AM	12						
896	4/22/2023	05:30 AM	18						
897	4/22/2023	05:45 AM	24						
898	4/22/2023	06:00 AM	16						
899	4/22/2023	06:15 AM	24						

	A	B	C	D	E	F	G	H	I
900	4/22/2023	06:30 AM	29						
901	4/22/2023	06:45 AM	32						
902	4/22/2023	07:00 AM	37						
903	4/22/2023	07:15 AM	60						
904	4/22/2023	07:30 AM	63						
905	4/22/2023	07:45 AM	62						
906	4/22/2023	08:00 AM	68						
907	4/22/2023	08:15 AM	81						
908	4/22/2023	08:30 AM	91						
909	4/22/2023	08:45 AM	83						
910	4/22/2023	09:00 AM	103						
911	4/22/2023	09:15 AM	97						
912	4/22/2023	09:30 AM	118						
913	4/22/2023	09:45 AM	149						
914	4/22/2023	10:00 AM	113						
915	4/22/2023	10:15 AM	137						
916	4/22/2023	10:30 AM	122						
917	4/22/2023	10:45 AM	135						
918	4/22/2023	11:00 AM	120						
919	4/22/2023	11:15 AM	132						
920	4/22/2023	11:30 AM	147						
921	4/22/2023	11:45 AM	143						
922	4/22/2023	12:00 PM	161						
923	4/22/2023	12:15 PM	146						
924	4/22/2023	12:30 PM	159						
925	4/22/2023	12:45 PM	161						
926	4/22/2023	01:00 PM	151						
927	4/22/2023	01:15 PM	144						
928	4/22/2023	01:30 PM	147						
929	4/22/2023	01:45 PM	154						
930	4/22/2023	02:00 PM	183						
931	4/22/2023	02:15 PM	168						
932	4/22/2023	02:30 PM	169						
933	4/22/2023	02:45 PM	170						
934	4/22/2023	03:00 PM	139						
935	4/22/2023	03:15 PM	150						
936	4/22/2023	03:30 PM	162						
937	4/22/2023	03:45 PM	158						
938	4/22/2023	04:00 PM	172						
939	4/22/2023	04:15 PM	160						
940	4/22/2023	04:30 PM	137						
941	4/22/2023	04:45 PM	145						
942	4/22/2023	05:00 PM	202						
943	4/22/2023	05:15 PM	153						
944	4/22/2023	05:30 PM	126						
945	4/22/2023	05:45 PM	103						
946	4/22/2023	06:00 PM	125						
947	4/22/2023	06:15 PM	119						
948	4/22/2023	06:30 PM	109						
949	4/22/2023	06:45 PM	106						

	A	B	C	D	E	F	G	H	I
950	4/22/2023	07:00 PM	107						
951	4/22/2023	07:15 PM	94						
952	4/22/2023	07:30 PM	102						
953	4/22/2023	07:45 PM	68						
954	4/22/2023	08:00 PM	92						
955	4/22/2023	08:15 PM	66						
956	4/22/2023	08:30 PM	59						
957	4/22/2023	08:45 PM	80						
958	4/22/2023	09:00 PM	64						
959	4/22/2023	09:15 PM	63						
960	4/22/2023	09:30 PM	65						
961	4/22/2023	09:45 PM	64						
962	4/22/2023	10:00 PM	64						
963	4/22/2023	10:15 PM	43						
964	4/22/2023	10:30 PM	24						
965	4/22/2023	10:45 PM	24						
966	4/22/2023	11:00 PM	23						
967	4/22/2023	11:15 PM	36						
968	4/22/2023	11:30 PM	30						
969	4/22/2023	11:45 PM	26						
970	4/23/2023	12:00 AM	30						
971	4/23/2023	12:15 AM	27						
972	4/23/2023	12:30 AM	23						
973	4/23/2023	12:45 AM	21						
974	4/23/2023	01:00 AM	11						
975	4/23/2023	01:15 AM	24						
976	4/23/2023	01:30 AM	10						
977	4/23/2023	01:45 AM	10						
978	4/23/2023	02:00 AM	6						
979	4/23/2023	02:15 AM	10						
980	4/23/2023	02:30 AM	6						
981	4/23/2023	02:45 AM	13						
982	4/23/2023	03:00 AM	2						
983	4/23/2023	03:15 AM	9						
984	4/23/2023	03:30 AM	8						
985	4/23/2023	03:45 AM	5						
986	4/23/2023	04:00 AM	6						
987	4/23/2023	04:15 AM	7						
988	4/23/2023	04:30 AM	6						
989	4/23/2023	04:45 AM	6						
990	4/23/2023	05:00 AM	8						
991	4/23/2023	05:15 AM	14						
992	4/23/2023	05:30 AM	10						
993	4/23/2023	05:45 AM	12						
994	4/23/2023	06:00 AM	12						
995	4/23/2023	06:15 AM	16						
996	4/23/2023	06:30 AM	16						
997	4/23/2023	06:45 AM	23						
998	4/23/2023	07:00 AM	23						
999	4/23/2023	07:15 AM	26						

	A	B	C	D	E	F	G	H	I
1000	4/23/2023	07:30 AM	40						
1001	4/23/2023	07:45 AM	28						
1002	4/23/2023	08:00 AM	47						
1003	4/23/2023	08:15 AM	35						
1004	4/23/2023	08:30 AM	61						
1005	4/23/2023	08:45 AM	64						
1006	4/23/2023	09:00 AM	47						
1007	4/23/2023	09:15 AM	78						
1008	4/23/2023	09:30 AM	65						
1009	4/23/2023	09:45 AM	96						
1010	4/23/2023	10:00 AM	83						
1011	4/23/2023	10:15 AM	80						
1012	4/23/2023	10:30 AM	98						
1013	4/23/2023	10:45 AM	94						
1014	4/23/2023	11:00 AM	114						
1015	4/23/2023	11:15 AM	111						
1016	4/23/2023	11:30 AM	122						
1017	4/23/2023	11:45 AM	99						
1018	4/23/2023	12:00 PM	117						
1019	4/23/2023	12:15 PM	103						
1020	4/23/2023	12:30 PM	151						
1021	4/23/2023	12:45 PM	134						
1022	4/23/2023	01:00 PM	130						
1023	4/23/2023	01:15 PM	113						
1024	4/23/2023	01:30 PM	119						
1025	4/23/2023	01:45 PM	121						
1026	4/23/2023	02:00 PM	143						
1027	4/23/2023	02:15 PM	125						
1028	4/23/2023	02:30 PM	152						
1029	4/23/2023	02:45 PM	136						
1030	4/23/2023	03:00 PM	131						
1031	4/23/2023	03:15 PM	146						
1032	4/23/2023	03:30 PM	123						
1033	4/23/2023	03:45 PM	130						
1034	4/23/2023	04:00 PM	138						
1035	4/23/2023	04:15 PM	135						
1036	4/23/2023	04:30 PM	142						
1037	4/23/2023	04:45 PM	139						
1038	4/23/2023	05:00 PM	109						
1039	4/23/2023	05:15 PM	107						
1040	4/23/2023	05:30 PM	94						
1041	4/23/2023	05:45 PM	108						
1042	4/23/2023	06:00 PM	108						
1043	4/23/2023	06:15 PM	109						
1044	4/23/2023	06:30 PM	77						
1045	4/23/2023	06:45 PM	72						
1046	4/23/2023	07:00 PM	73						
1047	4/23/2023	07:15 PM	87						
1048	4/23/2023	07:30 PM	90						
1049	4/23/2023	07:45 PM	76						

	A	B	C	D	E	F	G	H	I
1050	4/23/2023	08:00 PM	57						
1051	4/23/2023	08:15 PM	50						
1052	4/23/2023	08:30 PM	60						
1053	4/23/2023	08:45 PM	47						
1054	4/23/2023	09:00 PM	41						
1055	4/23/2023	09:15 PM	45						
1056	4/23/2023	09:30 PM	38						
1057	4/23/2023	09:45 PM	27						
1058	4/23/2023	10:00 PM	31						
1059	4/23/2023	10:15 PM	42						
1060	4/23/2023	10:30 PM	30						
1061	4/23/2023	10:45 PM	24						
1062	4/23/2023	11:00 PM	21						
1063	4/23/2023	11:15 PM	14						
1064	4/23/2023	11:30 PM	11						
1065	4/23/2023	11:45 PM	17						

	A	B	C	D	E	F	G	H	I
1									
2	File Name: C:\Users\barri\OneDrive\Documents\TDB\WSP\SYRACUSE\DATA\BATCH 2 SALIM1\DONE\ATR 1220.tf2								
3	Start Date: 4/13/2023								
4	Start Time: 12:00:00 AM								
5	Location 1: EB I-690								
6	Location 2: to SB I-481								
7									
8									
9	Date	Time	EB						
10	4/13/2023	12:00 AM	20						
11	4/13/2023	12:15 AM	17						
12	4/13/2023	12:30 AM	14						
13	4/13/2023	12:45 AM	6						
14	4/13/2023	01:00 AM	12						
15	4/13/2023	01:15 AM	6						
16	4/13/2023	01:30 AM	8						
17	4/13/2023	01:45 AM	7						
18	4/13/2023	02:00 AM	3						
19	4/13/2023	02:15 AM	11						
20	4/13/2023	02:30 AM	8						
21	4/13/2023	02:45 AM	6						
22	4/13/2023	03:00 AM	8						
23	4/13/2023	03:15 AM	10						
24	4/13/2023	03:30 AM	5						
25	4/13/2023	03:45 AM	10						
26	4/13/2023	04:00 AM	3						
27	4/13/2023	04:15 AM	4						
28	4/13/2023	04:30 AM	14						
29	4/13/2023	04:45 AM	23						
30	4/13/2023	05:00 AM	33						
31	4/13/2023	05:15 AM	62						
32	4/13/2023	05:30 AM	80						
33	4/13/2023	05:45 AM	49						
34	4/13/2023	06:00 AM	43						
35	4/13/2023	06:15 AM	51						
36	4/13/2023	06:30 AM	79						
37	4/13/2023	06:45 AM	120						
38	4/13/2023	07:00 AM	134						
39	4/13/2023	07:15 AM	178						
40	4/13/2023	07:30 AM	186						
41	4/13/2023	07:45 AM	163						
42	4/13/2023	08:00 AM	189						
43	4/13/2023	08:15 AM	199						
44	4/13/2023	08:30 AM	169						
45	4/13/2023	08:45 AM	177						
46	4/13/2023	09:00 AM	146						
47	4/13/2023	09:15 AM	160						
48	4/13/2023	09:30 AM	160						
49	4/13/2023	09:45 AM	176						

	A	B	C	D	E	F	G	H	I
50	4/13/2023	10:00 AM	197						
51	4/13/2023	10:15 AM	171						
52	4/13/2023	10:30 AM	172						
53	4/13/2023	10:45 AM	185						
54	4/13/2023	11:00 AM	173						
55	4/13/2023	11:15 AM	186						
56	4/13/2023	11:30 AM	215						
57	4/13/2023	11:45 AM	204						
58	4/13/2023	12:00 PM	195						
59	4/13/2023	12:15 PM	189						
60	4/13/2023	12:30 PM	204						
61	4/13/2023	12:45 PM	222						
62	4/13/2023	01:00 PM	208						
63	4/13/2023	01:15 PM	211						
64	4/13/2023	01:30 PM	196						
65	4/13/2023	01:45 PM	219						
66	4/13/2023	02:00 PM	202						
67	4/13/2023	02:15 PM	200						
68	4/13/2023	02:30 PM	241						
69	4/13/2023	02:45 PM	249						
70	4/13/2023	03:00 PM	262						
71	4/13/2023	03:15 PM	271						
72	4/13/2023	03:30 PM	312						
73	4/13/2023	03:45 PM	291						
74	4/13/2023	04:00 PM	306						
75	4/13/2023	04:15 PM	318						
76	4/13/2023	04:30 PM	352						
77	4/13/2023	04:45 PM	387						
78	4/13/2023	05:00 PM	365						
79	4/13/2023	05:15 PM	351						
80	4/13/2023	05:30 PM	302						
81	4/13/2023	05:45 PM	263						
82	4/13/2023	06:00 PM	243						
83	4/13/2023	06:15 PM	271						
84	4/13/2023	06:30 PM	198						
85	4/13/2023	06:45 PM	190						
86	4/13/2023	07:00 PM	161						
87	4/13/2023	07:15 PM	154						
88	4/13/2023	07:30 PM	168						
89	4/13/2023	07:45 PM	156						
90	4/13/2023	08:00 PM	154						
91	4/13/2023	08:15 PM	135						
92	4/13/2023	08:30 PM	112						
93	4/13/2023	08:45 PM	108						
94	4/13/2023	09:00 PM	95						
95	4/13/2023	09:15 PM	88						
96	4/13/2023	09:30 PM	91						
97	4/13/2023	09:45 PM	73						
98	4/13/2023	10:00 PM	59						
99	4/13/2023	10:15 PM	53						

	A	B	C	D	E	F	G	H	I
100	4/13/2023	10:30 PM	37						
101	4/13/2023	10:45 PM	32						
102	4/13/2023	11:00 PM	21						
103	4/13/2023	11:15 PM	50						
104	4/13/2023	11:30 PM	35						
105	4/13/2023	11:45 PM	25						
106	4/14/2023	12:00 AM	15						
107	4/14/2023	12:15 AM	18						
108	4/14/2023	12:30 AM	12						
109	4/14/2023	12:45 AM	10						
110	4/14/2023	01:00 AM	9						
111	4/14/2023	01:15 AM	7						
112	4/14/2023	01:30 AM	5						
113	4/14/2023	01:45 AM	7						
114	4/14/2023	02:00 AM	14						
115	4/14/2023	02:15 AM	7						
116	4/14/2023	02:30 AM	7						
117	4/14/2023	02:45 AM	6						
118	4/14/2023	03:00 AM	12						
119	4/14/2023	03:15 AM	4						
120	4/14/2023	03:30 AM	7						
121	4/14/2023	03:45 AM	6						
122	4/14/2023	04:00 AM	8						
123	4/14/2023	04:15 AM	8						
124	4/14/2023	04:30 AM	16						
125	4/14/2023	04:45 AM	15						
126	4/14/2023	05:00 AM	18						
127	4/14/2023	05:15 AM	30						
128	4/14/2023	05:30 AM	35						
129	4/14/2023	05:45 AM	52						
130	4/14/2023	06:00 AM	43						
131	4/14/2023	06:15 AM	44						
132	4/14/2023	06:30 AM	91						
133	4/14/2023	06:45 AM	119						
134	4/14/2023	07:00 AM	131						
135	4/14/2023	07:15 AM	138						
136	4/14/2023	07:30 AM	197						
137	4/14/2023	07:45 AM	185						
138	4/14/2023	08:00 AM	138						
139	4/14/2023	08:15 AM	176						
140	4/14/2023	08:30 AM	171						
141	4/14/2023	08:45 AM	155						
142	4/14/2023	09:00 AM	163						
143	4/14/2023	09:15 AM	185						
144	4/14/2023	09:30 AM	158						
145	4/14/2023	09:45 AM	182						
146	4/14/2023	10:00 AM	171						
147	4/14/2023	10:15 AM	202						
148	4/14/2023	10:30 AM	203						
149	4/14/2023	10:45 AM	211						

	A	B	C	D	E	F	G	H	I
150	4/14/2023	11:00 AM	184						
151	4/14/2023	11:15 AM	185						
152	4/14/2023	11:30 AM	211						
153	4/14/2023	11:45 AM	198						
154	4/14/2023	12:00 PM	212						
155	4/14/2023	12:15 PM	233						
156	4/14/2023	12:30 PM	234						
157	4/14/2023	12:45 PM	209						
158	4/14/2023	01:00 PM	203						
159	4/14/2023	01:15 PM	224						
160	4/14/2023	01:30 PM	213						
161	4/14/2023	01:45 PM	228						
162	4/14/2023	02:00 PM	207						
163	4/14/2023	02:15 PM	227						
164	4/14/2023	02:30 PM	237						
165	4/14/2023	02:45 PM	305						
166	4/14/2023	03:00 PM	282						
167	4/14/2023	03:15 PM	338						
168	4/14/2023	03:30 PM	343						
169	4/14/2023	03:45 PM	309						
170	4/14/2023	04:00 PM	322						
171	4/14/2023	04:15 PM	317						
172	4/14/2023	04:30 PM	325						
173	4/14/2023	04:45 PM	339						
174	4/14/2023	05:00 PM	344						
175	4/14/2023	05:15 PM	329						
176	4/14/2023	05:30 PM	274						
177	4/14/2023	05:45 PM	275						
178	4/14/2023	06:00 PM	279						
179	4/14/2023	06:15 PM	219						
180	4/14/2023	06:30 PM	193						
181	4/14/2023	06:45 PM	159						
182	4/14/2023	07:00 PM	161						
183	4/14/2023	07:15 PM	159						
184	4/14/2023	07:30 PM	142						
185	4/14/2023	07:45 PM	123						
186	4/14/2023	08:00 PM	111						
187	4/14/2023	08:15 PM	125						
188	4/14/2023	08:30 PM	105						
189	4/14/2023	08:45 PM	98						
190	4/14/2023	09:00 PM	128						
191	4/14/2023	09:15 PM	97						
192	4/14/2023	09:30 PM	129						
193	4/14/2023	09:45 PM	89						
194	4/14/2023	10:00 PM	81						
195	4/14/2023	10:15 PM	64						
196	4/14/2023	10:30 PM	51						
197	4/14/2023	10:45 PM	59						
198	4/14/2023	11:00 PM	63						
199	4/14/2023	11:15 PM	55						

	A	B	C	D	E	F	G	H	I
200	4/14/2023	11:30 PM	69						
201	4/14/2023	11:45 PM	55						
202	4/15/2023	12:00 AM	34						
203	4/15/2023	12:15 AM	38						
204	4/15/2023	12:30 AM	30						
205	4/15/2023	12:45 AM	18						
206	4/15/2023	01:00 AM	13						
207	4/15/2023	01:15 AM	20						
208	4/15/2023	01:30 AM	24						
209	4/15/2023	01:45 AM	16						
210	4/15/2023	02:00 AM	3						
211	4/15/2023	02:15 AM	12						
212	4/15/2023	02:30 AM	12						
213	4/15/2023	02:45 AM	11						
214	4/15/2023	03:00 AM	11						
215	4/15/2023	03:15 AM	6						
216	4/15/2023	03:30 AM	7						
217	4/15/2023	03:45 AM	8						
218	4/15/2023	04:00 AM	7						
219	4/15/2023	04:15 AM	3						
220	4/15/2023	04:30 AM	7						
221	4/15/2023	04:45 AM	9						
222	4/15/2023	05:00 AM	16						
223	4/15/2023	05:15 AM	17						
224	4/15/2023	05:30 AM	20						
225	4/15/2023	05:45 AM	22						
226	4/15/2023	06:00 AM	24						
227	4/15/2023	06:15 AM	29						
228	4/15/2023	06:30 AM	32						
229	4/15/2023	06:45 AM	53						
230	4/15/2023	07:00 AM	59						
231	4/15/2023	07:15 AM	63						
232	4/15/2023	07:30 AM	82						
233	4/15/2023	07:45 AM	98						
234	4/15/2023	08:00 AM	111						
235	4/15/2023	08:15 AM	100						
236	4/15/2023	08:30 AM	133						
237	4/15/2023	08:45 AM	131						
238	4/15/2023	09:00 AM	167						
239	4/15/2023	09:15 AM	131						
240	4/15/2023	09:30 AM	160						
241	4/15/2023	09:45 AM	193						
242	4/15/2023	10:00 AM	182						
243	4/15/2023	10:15 AM	180						
244	4/15/2023	10:30 AM	197						
245	4/15/2023	10:45 AM	231						
246	4/15/2023	11:00 AM	226						
247	4/15/2023	11:15 AM	230						
248	4/15/2023	11:30 AM	225						
249	4/15/2023	11:45 AM	248						

	A	B	C	D	E	F	G	H	I
250	4/15/2023	12:00 PM	234						
251	4/15/2023	12:15 PM	237						
252	4/15/2023	12:30 PM	243						
253	4/15/2023	12:45 PM	241						
254	4/15/2023	01:00 PM	198						
255	4/15/2023	01:15 PM	206						
256	4/15/2023	01:30 PM	232						
257	4/15/2023	01:45 PM	216						
258	4/15/2023	02:00 PM	213						
259	4/15/2023	02:15 PM	216						
260	4/15/2023	02:30 PM	219						
261	4/15/2023	02:45 PM	167						
262	4/15/2023	03:00 PM	221						
263	4/15/2023	03:15 PM	202						
264	4/15/2023	03:30 PM	193						
265	4/15/2023	03:45 PM	226						
266	4/15/2023	04:00 PM	245						
267	4/15/2023	04:15 PM	220						
268	4/15/2023	04:30 PM	202						
269	4/15/2023	04:45 PM	192						
270	4/15/2023	05:00 PM	173						
271	4/15/2023	05:15 PM	149						
272	4/15/2023	05:30 PM	170						
273	4/15/2023	05:45 PM	153						
274	4/15/2023	06:00 PM	157						
275	4/15/2023	06:15 PM	156						
276	4/15/2023	06:30 PM	130						
277	4/15/2023	06:45 PM	147						
278	4/15/2023	07:00 PM	111						
279	4/15/2023	07:15 PM	132						
280	4/15/2023	07:30 PM	122						
281	4/15/2023	07:45 PM	129						
282	4/15/2023	08:00 PM	108						
283	4/15/2023	08:15 PM	120						
284	4/15/2023	08:30 PM	87						
285	4/15/2023	08:45 PM	86						
286	4/15/2023	09:00 PM	81						
287	4/15/2023	09:15 PM	116						
288	4/15/2023	09:30 PM	91						
289	4/15/2023	09:45 PM	87						
290	4/15/2023	10:00 PM	69						
291	4/15/2023	10:15 PM	76						
292	4/15/2023	10:30 PM	70						
293	4/15/2023	10:45 PM	57						
294	4/15/2023	11:00 PM	33						
295	4/15/2023	11:15 PM	28						
296	4/15/2023	11:30 PM	44						
297	4/15/2023	11:45 PM	29						
298	4/16/2023	12:00 AM	28						
299	4/16/2023	12:15 AM	27						

	A	B	C	D	E	F	G	H	I
300	4/16/2023	12:30 AM	23						
301	4/16/2023	12:45 AM	17						
302	4/16/2023	01:00 AM	18						
303	4/16/2023	01:15 AM	17						
304	4/16/2023	01:30 AM	18						
305	4/16/2023	01:45 AM	12						
306	4/16/2023	02:00 AM	15						
307	4/16/2023	02:15 AM	14						
308	4/16/2023	02:30 AM	5						
309	4/16/2023	02:45 AM	7						
310	4/16/2023	03:00 AM	11						
311	4/16/2023	03:15 AM	8						
312	4/16/2023	03:30 AM	8						
313	4/16/2023	03:45 AM	13						
314	4/16/2023	04:00 AM	11						
315	4/16/2023	04:15 AM	7						
316	4/16/2023	04:30 AM	5						
317	4/16/2023	04:45 AM	11						
318	4/16/2023	05:00 AM	16						
319	4/16/2023	05:15 AM	9						
320	4/16/2023	05:30 AM	18						
321	4/16/2023	05:45 AM	18						
322	4/16/2023	06:00 AM	7						
323	4/16/2023	06:15 AM	17						
324	4/16/2023	06:30 AM	14						
325	4/16/2023	06:45 AM	36						
326	4/16/2023	07:00 AM	31						
327	4/16/2023	07:15 AM	57						
328	4/16/2023	07:30 AM	51						
329	4/16/2023	07:45 AM	63						
330	4/16/2023	08:00 AM	47						
331	4/16/2023	08:15 AM	49						
332	4/16/2023	08:30 AM	61						
333	4/16/2023	08:45 AM	107						
334	4/16/2023	09:00 AM	86						
335	4/16/2023	09:15 AM	92						
336	4/16/2023	09:30 AM	116						
337	4/16/2023	09:45 AM	155						
338	4/16/2023	10:00 AM	137						
339	4/16/2023	10:15 AM	126						
340	4/16/2023	10:30 AM	144						
341	4/16/2023	10:45 AM	167						
342	4/16/2023	11:00 AM	161						
343	4/16/2023	11:15 AM	181						
344	4/16/2023	11:30 AM	182						
345	4/16/2023	11:45 AM	190						
346	4/16/2023	12:00 PM	187						
347	4/16/2023	12:15 PM	239						
348	4/16/2023	12:30 PM	201						
349	4/16/2023	12:45 PM	184						

	A	B	C	D	E	F	G	H	I
350	4/16/2023	01:00 PM	187						
351	4/16/2023	01:15 PM	195						
352	4/16/2023	01:30 PM	182						
353	4/16/2023	01:45 PM	212						
354	4/16/2023	02:00 PM	168						
355	4/16/2023	02:15 PM	203						
356	4/16/2023	02:30 PM	151						
357	4/16/2023	02:45 PM	203						
358	4/16/2023	03:00 PM	173						
359	4/16/2023	03:15 PM	170						
360	4/16/2023	03:30 PM	182						
361	4/16/2023	03:45 PM	177						
362	4/16/2023	04:00 PM	158						
363	4/16/2023	04:15 PM	172						
364	4/16/2023	04:30 PM	174						
365	4/16/2023	04:45 PM	170						
366	4/16/2023	05:00 PM	149						
367	4/16/2023	05:15 PM	162						
368	4/16/2023	05:30 PM	156						
369	4/16/2023	05:45 PM	139						
370	4/16/2023	06:00 PM	134						
371	4/16/2023	06:15 PM	132						
372	4/16/2023	06:30 PM	134						
373	4/16/2023	06:45 PM	108						
374	4/16/2023	07:00 PM	116						
375	4/16/2023	07:15 PM	125						
376	4/16/2023	07:30 PM	110						
377	4/16/2023	07:45 PM	89						
378	4/16/2023	08:00 PM	103						
379	4/16/2023	08:15 PM	62						
380	4/16/2023	08:30 PM	71						
381	4/16/2023	08:45 PM	44						
382	4/16/2023	09:00 PM	74						
383	4/16/2023	09:15 PM	50						
384	4/16/2023	09:30 PM	38						
385	4/16/2023	09:45 PM	36						
386	4/16/2023	10:00 PM	29						
387	4/16/2023	10:15 PM	33						
388	4/16/2023	10:30 PM	22						
389	4/16/2023	10:45 PM	35						
390	4/16/2023	11:00 PM	27						
391	4/16/2023	11:15 PM	15						
392	4/16/2023	11:30 PM	16						
393	4/16/2023	11:45 PM	23						
394	4/17/2023	12:00 AM	14						
395	4/17/2023	12:15 AM	14						
396	4/17/2023	12:30 AM	14						
397	4/17/2023	12:45 AM	7						
398	4/17/2023	01:00 AM	10						
399	4/17/2023	01:15 AM	6						

	A	B	C	D	E	F	G	H	I
400	4/17/2023	01:30 AM	4						
401	4/17/2023	01:45 AM	4						
402	4/17/2023	02:00 AM	2						
403	4/17/2023	02:15 AM	1						
404	4/17/2023	02:30 AM	5						
405	4/17/2023	02:45 AM	2						
406	4/17/2023	03:00 AM	3						
407	4/17/2023	03:15 AM	4						
408	4/17/2023	03:30 AM	10						
409	4/17/2023	03:45 AM	7						
410	4/17/2023	04:00 AM	3						
411	4/17/2023	04:15 AM	7						
412	4/17/2023	04:30 AM	8						
413	4/17/2023	04:45 AM	15						
414	4/17/2023	05:00 AM	30						
415	4/17/2023	05:15 AM	52						
416	4/17/2023	05:30 AM	83						
417	4/17/2023	05:45 AM	46						
418	4/17/2023	06:00 AM	47						
419	4/17/2023	06:15 AM	40						
420	4/17/2023	06:30 AM	103						
421	4/17/2023	06:45 AM	106						
422	4/17/2023	07:00 AM	118						
423	4/17/2023	07:15 AM	163						
424	4/17/2023	07:30 AM	152						
425	4/17/2023	07:45 AM	160						
426	4/17/2023	08:00 AM	155						
427	4/17/2023	08:15 AM	151						
428	4/17/2023	08:30 AM	155						
429	4/17/2023	08:45 AM	181						
430	4/17/2023	09:00 AM	152						
431	4/17/2023	09:15 AM	157						
432	4/17/2023	09:30 AM	160						
433	4/17/2023	09:45 AM	175						
434	4/17/2023	10:00 AM	132						
435	4/17/2023	10:15 AM	149						
436	4/17/2023	10:30 AM	122						
437	4/17/2023	10:45 AM	171						
438	4/17/2023	11:00 AM	158						
439	4/17/2023	11:15 AM	158						
440	4/17/2023	11:30 AM	154						
441	4/17/2023	11:45 AM	184						
442	4/17/2023	12:00 PM	156						
443	4/17/2023	12:15 PM	172						
444	4/17/2023	12:30 PM	192						
445	4/17/2023	12:45 PM	192						
446	4/17/2023	01:00 PM	162						
447	4/17/2023	01:15 PM	170						
448	4/17/2023	01:30 PM	209						
449	4/17/2023	01:45 PM	174						

	A	B	C	D	E	F	G	H	I
450	4/17/2023	02:00 PM	191						
451	4/17/2023	02:15 PM	230						
452	4/17/2023	02:30 PM	235						
453	4/17/2023	02:45 PM	262						
454	4/17/2023	03:00 PM	253						
455	4/17/2023	03:15 PM	260						
456	4/17/2023	03:30 PM	269						
457	4/17/2023	03:45 PM	294						
458	4/17/2023	04:00 PM	279						
459	4/17/2023	04:15 PM	298						
460	4/17/2023	04:30 PM	346						
461	4/17/2023	04:45 PM	354						
462	4/17/2023	05:00 PM	332						
463	4/17/2023	05:15 PM	337						
464	4/17/2023	05:30 PM	329						
465	4/17/2023	05:45 PM	254						
466	4/17/2023	06:00 PM	215						
467	4/17/2023	06:15 PM	178						
468	4/17/2023	06:30 PM	161						
469	4/17/2023	06:45 PM	171						
470	4/17/2023	07:00 PM	136						
471	4/17/2023	07:15 PM	129						
472	4/17/2023	07:30 PM	129						
473	4/17/2023	07:45 PM	136						
474	4/17/2023	08:00 PM	100						
475	4/17/2023	08:15 PM	99						
476	4/17/2023	08:30 PM	90						
477	4/17/2023	08:45 PM	84						
478	4/17/2023	09:00 PM	84						
479	4/17/2023	09:15 PM	69						
480	4/17/2023	09:30 PM	55						
481	4/17/2023	09:45 PM	55						
482	4/17/2023	10:00 PM	44						
483	4/17/2023	10:15 PM	41						
484	4/17/2023	10:30 PM	25						
485	4/17/2023	10:45 PM	23						
486	4/17/2023	11:00 PM	40						
487	4/17/2023	11:15 PM	26						
488	4/17/2023	11:30 PM	20						
489	4/17/2023	11:45 PM	16						
490	4/18/2023	12:00 AM	13						
491	4/18/2023	12:15 AM	9						
492	4/18/2023	12:30 AM	13						
493	4/18/2023	12:45 AM	9						
494	4/18/2023	01:00 AM	8						
495	4/18/2023	01:15 AM	3						
496	4/18/2023	01:30 AM	7						
497	4/18/2023	01:45 AM	3						
498	4/18/2023	02:00 AM	5						
499	4/18/2023	02:15 AM	10						

	A	B	C	D	E	F	G	H	I
500	4/18/2023	02:30 AM	6						
501	4/18/2023	02:45 AM	2						
502	4/18/2023	03:00 AM	10						
503	4/18/2023	03:15 AM	5						
504	4/18/2023	03:30 AM	7						
505	4/18/2023	03:45 AM	8						
506	4/18/2023	04:00 AM	6						
507	4/18/2023	04:15 AM	4						
508	4/18/2023	04:30 AM	13						
509	4/18/2023	04:45 AM	15						
510	4/18/2023	05:00 AM	33						
511	4/18/2023	05:15 AM	52						
512	4/18/2023	05:30 AM	80						
513	4/18/2023	05:45 AM	52						
514	4/18/2023	06:00 AM	51						
515	4/18/2023	06:15 AM	52						
516	4/18/2023	06:30 AM	92						
517	4/18/2023	06:45 AM	121						
518	4/18/2023	07:00 AM	144						
519	4/18/2023	07:15 AM	162						
520	4/18/2023	07:30 AM	181						
521	4/18/2023	07:45 AM	180						
522	4/18/2023	08:00 AM	157						
523	4/18/2023	08:15 AM	173						
524	4/18/2023	08:30 AM	164						
525	4/18/2023	08:45 AM	184						
526	4/18/2023	09:00 AM	146						
527	4/18/2023	09:15 AM	179						
528	4/18/2023	09:30 AM	151						
529	4/18/2023	09:45 AM	165						
530	4/18/2023	10:00 AM	146						
531	4/18/2023	10:15 AM	155						
532	4/18/2023	10:30 AM	169						
533	4/18/2023	10:45 AM	162						
534	4/18/2023	11:00 AM	157						
535	4/18/2023	11:15 AM	161						
536	4/18/2023	11:30 AM	169						
537	4/18/2023	11:45 AM	212						
538	4/18/2023	12:00 PM	191						
539	4/18/2023	12:15 PM	196						
540	4/18/2023	12:30 PM	207						
541	4/18/2023	12:45 PM	181						
542	4/18/2023	01:00 PM	182						
543	4/18/2023	01:15 PM	213						
544	4/18/2023	01:30 PM	195						
545	4/18/2023	01:45 PM	195						
546	4/18/2023	02:00 PM	204						
547	4/18/2023	02:15 PM	191						
548	4/18/2023	02:30 PM	231						
549	4/18/2023	02:45 PM	221						

	A	B	C	D	E	F	G	H	I
550	4/18/2023	03:00 PM	267						
551	4/18/2023	03:15 PM	302						
552	4/18/2023	03:30 PM	303						
553	4/18/2023	03:45 PM	265						
554	4/18/2023	04:00 PM	293						
555	4/18/2023	04:15 PM	346						
556	4/18/2023	04:30 PM	346						
557	4/18/2023	04:45 PM	370						
558	4/18/2023	05:00 PM	377						
559	4/18/2023	05:15 PM	372						
560	4/18/2023	05:30 PM	319						
561	4/18/2023	05:45 PM	263						
562	4/18/2023	06:00 PM	236						
563	4/18/2023	06:15 PM	219						
564	4/18/2023	06:30 PM	206						
565	4/18/2023	06:45 PM	160						
566	4/18/2023	07:00 PM	162						
567	4/18/2023	07:15 PM	154						
568	4/18/2023	07:30 PM	129						
569	4/18/2023	07:45 PM	115						
570	4/18/2023	08:00 PM	133						
571	4/18/2023	08:15 PM	108						
572	4/18/2023	08:30 PM	101						
573	4/18/2023	08:45 PM	91						
574	4/18/2023	09:00 PM	93						
575	4/18/2023	09:15 PM	89						
576	4/18/2023	09:30 PM	45						
577	4/18/2023	09:45 PM	42						
578	4/18/2023	10:00 PM	42						
579	4/18/2023	10:15 PM	37						
580	4/18/2023	10:30 PM	29						
581	4/18/2023	10:45 PM	36						
582	4/18/2023	11:00 PM	35						
583	4/18/2023	11:15 PM	26						
584	4/18/2023	11:30 PM	28						
585	4/18/2023	11:45 PM	9						
586	4/19/2023	12:00 AM	9						
587	4/19/2023	12:15 AM	8						
588	4/19/2023	12:30 AM	7						
589	4/19/2023	12:45 AM	10						
590	4/19/2023	01:00 AM	12						
591	4/19/2023	01:15 AM	5						
592	4/19/2023	01:30 AM	5						
593	4/19/2023	01:45 AM	3						
594	4/19/2023	02:00 AM	9						
595	4/19/2023	02:15 AM	4						
596	4/19/2023	02:30 AM	6						
597	4/19/2023	02:45 AM	5						
598	4/19/2023	03:00 AM	6						
599	4/19/2023	03:15 AM	1						

	A	B	C	D	E	F	G	H	I
600	4/19/2023	03:30 AM	6						
601	4/19/2023	03:45 AM	7						
602	4/19/2023	04:00 AM	8						
603	4/19/2023	04:15 AM	2						
604	4/19/2023	04:30 AM	12						
605	4/19/2023	04:45 AM	16						
606	4/19/2023	05:00 AM	39						
607	4/19/2023	05:15 AM	57						
608	4/19/2023	05:30 AM	83						
609	4/19/2023	05:45 AM	39						
610	4/19/2023	06:00 AM	48						
611	4/19/2023	06:15 AM	56						
612	4/19/2023	06:30 AM	90						
613	4/19/2023	06:45 AM	122						
614	4/19/2023	07:00 AM	132						
615	4/19/2023	07:15 AM	159						
616	4/19/2023	07:30 AM	161						
617	4/19/2023	07:45 AM	159						
618	4/19/2023	08:00 AM	188						
619	4/19/2023	08:15 AM	165						
620	4/19/2023	08:30 AM	171						
621	4/19/2023	08:45 AM	175						
622	4/19/2023	09:00 AM	125						
623	4/19/2023	09:15 AM	137						
624	4/19/2023	09:30 AM	193						
625	4/19/2023	09:45 AM	170						
626	4/19/2023	10:00 AM	171						
627	4/19/2023	10:15 AM	171						
628	4/19/2023	10:30 AM	190						
629	4/19/2023	10:45 AM	173						
630	4/19/2023	11:00 AM	158						
631	4/19/2023	11:15 AM	180						
632	4/19/2023	11:30 AM	187						
633	4/19/2023	11:45 AM	180						
634	4/19/2023	12:00 PM	195						
635	4/19/2023	12:15 PM	201						
636	4/19/2023	12:30 PM	164						
637	4/19/2023	12:45 PM	190						
638	4/19/2023	01:00 PM	159						
639	4/19/2023	01:15 PM	217						
640	4/19/2023	01:30 PM	193						
641	4/19/2023	01:45 PM	193						
642	4/19/2023	02:00 PM	221						
643	4/19/2023	02:15 PM	224						
644	4/19/2023	02:30 PM	252						
645	4/19/2023	02:45 PM	235						
646	4/19/2023	03:00 PM	279						
647	4/19/2023	03:15 PM	250						
648	4/19/2023	03:30 PM	316						
649	4/19/2023	03:45 PM	314						

	A	B	C	D	E	F	G	H	I
650	4/19/2023	04:00 PM	301						
651	4/19/2023	04:15 PM	346						
652	4/19/2023	04:30 PM	332						
653	4/19/2023	04:45 PM	380						
654	4/19/2023	05:00 PM	352						
655	4/19/2023	05:15 PM	343						
656	4/19/2023	05:30 PM	285						
657	4/19/2023	05:45 PM	286						
658	4/19/2023	06:00 PM	236						
659	4/19/2023	06:15 PM	206						
660	4/19/2023	06:30 PM	213						
661	4/19/2023	06:45 PM	192						
662	4/19/2023	07:00 PM	139						
663	4/19/2023	07:15 PM	161						
664	4/19/2023	07:30 PM	178						
665	4/19/2023	07:45 PM	146						
666	4/19/2023	08:00 PM	107						
667	4/19/2023	08:15 PM	144						
668	4/19/2023	08:30 PM	124						
669	4/19/2023	08:45 PM	112						
670	4/19/2023	09:00 PM	74						
671	4/19/2023	09:15 PM	73						
672	4/19/2023	09:30 PM	69						
673	4/19/2023	09:45 PM	54						
674	4/19/2023	10:00 PM	52						
675	4/19/2023	10:15 PM	42						
676	4/19/2023	10:30 PM	38						
677	4/19/2023	10:45 PM	47						
678	4/19/2023	11:00 PM	29						
679	4/19/2023	11:15 PM	29						
680	4/19/2023	11:30 PM	21						
681	4/19/2023	11:45 PM	16						
682	4/20/2023	12:00 AM	32						
683	4/20/2023	12:15 AM	13						
684	4/20/2023	12:30 AM	14						
685	4/20/2023	12:45 AM	10						
686	4/20/2023	01:00 AM	8						
687	4/20/2023	01:15 AM	5						
688	4/20/2023	01:30 AM	5						
689	4/20/2023	01:45 AM	8						
690	4/20/2023	02:00 AM	7						
691	4/20/2023	02:15 AM	5						
692	4/20/2023	02:30 AM	9						
693	4/20/2023	02:45 AM	6						
694	4/20/2023	03:00 AM	11						
695	4/20/2023	03:15 AM	6						
696	4/20/2023	03:30 AM	6						
697	4/20/2023	03:45 AM	9						
698	4/20/2023	04:00 AM	12						
699	4/20/2023	04:15 AM	5						

	A	B	C	D	E	F	G	H	I
700	4/20/2023	04:30 AM	15						
701	4/20/2023	04:45 AM	17						
702	4/20/2023	05:00 AM	33						
703	4/20/2023	05:15 AM	55						
704	4/20/2023	05:30 AM	79						
705	4/20/2023	05:45 AM	44						
706	4/20/2023	06:00 AM	39						
707	4/20/2023	06:15 AM	47						
708	4/20/2023	06:30 AM	82						
709	4/20/2023	06:45 AM	110						
710	4/20/2023	07:00 AM	129						
711	4/20/2023	07:15 AM	163						
712	4/20/2023	07:30 AM	185						
713	4/20/2023	07:45 AM	184						
714	4/20/2023	08:00 AM	162						
715	4/20/2023	08:15 AM	187						
716	4/20/2023	08:30 AM	179						
717	4/20/2023	08:45 AM	190						
718	4/20/2023	09:00 AM	132						
719	4/20/2023	09:15 AM	161						
720	4/20/2023	09:30 AM	156						
721	4/20/2023	09:45 AM	187						
722	4/20/2023	10:00 AM	179						
723	4/20/2023	10:15 AM	166						
724	4/20/2023	10:30 AM	174						
725	4/20/2023	10:45 AM	198						
726	4/20/2023	11:00 AM	175						
727	4/20/2023	11:15 AM	208						
728	4/20/2023	11:30 AM	172						
729	4/20/2023	11:45 AM	207						
730	4/20/2023	12:00 PM	199						
731	4/20/2023	12:15 PM	180						
732	4/20/2023	12:30 PM	221						
733	4/20/2023	12:45 PM	180						
734	4/20/2023	01:00 PM	175						
735	4/20/2023	01:15 PM	230						
736	4/20/2023	01:30 PM	200						
737	4/20/2023	01:45 PM	195						
738	4/20/2023	02:00 PM	190						
739	4/20/2023	02:15 PM	227						
740	4/20/2023	02:30 PM	227						
741	4/20/2023	02:45 PM	208						
742	4/20/2023	03:00 PM	266						
743	4/20/2023	03:15 PM	278						
744	4/20/2023	03:30 PM	290						
745	4/20/2023	03:45 PM	314						
746	4/20/2023	04:00 PM	280						
747	4/20/2023	04:15 PM	312						
748	4/20/2023	04:30 PM	341						
749	4/20/2023	04:45 PM	335						

	A	B	C	D	E	F	G	H	I
750	4/20/2023	05:00 PM	396						
751	4/20/2023	05:15 PM	383						
752	4/20/2023	05:30 PM	313						
753	4/20/2023	05:45 PM	278						
754	4/20/2023	06:00 PM	248						
755	4/20/2023	06:15 PM	240						
756	4/20/2023	06:30 PM	203						
757	4/20/2023	06:45 PM	182						
758	4/20/2023	07:00 PM	166						
759	4/20/2023	07:15 PM	179						
760	4/20/2023	07:30 PM	160						
761	4/20/2023	07:45 PM	160						
762	4/20/2023	08:00 PM	145						
763	4/20/2023	08:15 PM	126						
764	4/20/2023	08:30 PM	112						
765	4/20/2023	08:45 PM	100						
766	4/20/2023	09:00 PM	104						
767	4/20/2023	09:15 PM	80						
768	4/20/2023	09:30 PM	69						
769	4/20/2023	09:45 PM	64						
770	4/20/2023	10:00 PM	63						
771	4/20/2023	10:15 PM	61						
772	4/20/2023	10:30 PM	39						
773	4/20/2023	10:45 PM	34						
774	4/20/2023	11:00 PM	27						
775	4/20/2023	11:15 PM	36						
776	4/20/2023	11:30 PM	27						
777	4/20/2023	11:45 PM	22						
778	4/21/2023	12:00 AM	23						
779	4/21/2023	12:15 AM	15						
780	4/21/2023	12:30 AM	17						
781	4/21/2023	12:45 AM	9						
782	4/21/2023	01:00 AM	10						
783	4/21/2023	01:15 AM	12						
784	4/21/2023	01:30 AM	8						
785	4/21/2023	01:45 AM	6						
786	4/21/2023	02:00 AM	9						
787	4/21/2023	02:15 AM	8						
788	4/21/2023	02:30 AM	8						
789	4/21/2023	02:45 AM	1						
790	4/21/2023	03:00 AM	4						
791	4/21/2023	03:15 AM	2						
792	4/21/2023	03:30 AM	9						
793	4/21/2023	03:45 AM	9						
794	4/21/2023	04:00 AM	9						
795	4/21/2023	04:15 AM	8						
796	4/21/2023	04:30 AM	16						
797	4/21/2023	04:45 AM	17						
798	4/21/2023	05:00 AM	26						
799	4/21/2023	05:15 AM	19						

	A	B	C	D	E	F	G	H	I
800	4/21/2023	05:30 AM	42						
801	4/21/2023	05:45 AM	38						
802	4/21/2023	06:00 AM	40						
803	4/21/2023	06:15 AM	48						
804	4/21/2023	06:30 AM	90						
805	4/21/2023	06:45 AM	127						
806	4/21/2023	07:00 AM	136						
807	4/21/2023	07:15 AM	146						
808	4/21/2023	07:30 AM	173						
809	4/21/2023	07:45 AM	201						
810	4/21/2023	08:00 AM	172						
811	4/21/2023	08:15 AM	166						
812	4/21/2023	08:30 AM	165						
813	4/21/2023	08:45 AM	205						
814	4/21/2023	09:00 AM	170						
815	4/21/2023	09:15 AM	165						
816	4/21/2023	09:30 AM	192						
817	4/21/2023	09:45 AM	175						
818	4/21/2023	10:00 AM	176						
819	4/21/2023	10:15 AM	178						
820	4/21/2023	10:30 AM	179						
821	4/21/2023	10:45 AM	192						
822	4/21/2023	11:00 AM	195						
823	4/21/2023	11:15 AM	190						
824	4/21/2023	11:30 AM	200						
825	4/21/2023	11:45 AM	212						
826	4/21/2023	12:00 PM	208						
827	4/21/2023	12:15 PM	253						
828	4/21/2023	12:30 PM	201						
829	4/21/2023	12:45 PM	200						
830	4/21/2023	01:00 PM	203						
831	4/21/2023	01:15 PM	221						
832	4/21/2023	01:30 PM	240						
833	4/21/2023	01:45 PM	230						
834	4/21/2023	02:00 PM	225						
835	4/21/2023	02:15 PM	252						
836	4/21/2023	02:30 PM	245						
837	4/21/2023	02:45 PM	281						
838	4/21/2023	03:00 PM	252						
839	4/21/2023	03:15 PM	277						
840	4/21/2023	03:30 PM	277						
841	4/21/2023	03:45 PM	281						
842	4/21/2023	04:00 PM	329						
843	4/21/2023	04:15 PM	299						
844	4/21/2023	04:30 PM	330						
845	4/21/2023	04:45 PM	346						
846	4/21/2023	05:00 PM	312						
847	4/21/2023	05:15 PM	302						
848	4/21/2023	05:30 PM	275						
849	4/21/2023	05:45 PM	225						

	A	B	C	D	E	F	G	H	I
850	4/21/2023	06:00 PM	229						
851	4/21/2023	06:15 PM	220						
852	4/21/2023	06:30 PM	196						
853	4/21/2023	06:45 PM	196						
854	4/21/2023	07:00 PM	171						
855	4/21/2023	07:15 PM	136						
856	4/21/2023	07:30 PM	143						
857	4/21/2023	07:45 PM	148						
858	4/21/2023	08:00 PM	118						
859	4/21/2023	08:15 PM	126						
860	4/21/2023	08:30 PM	127						
861	4/21/2023	08:45 PM	113						
862	4/21/2023	09:00 PM	110						
863	4/21/2023	09:15 PM	121						
864	4/21/2023	09:30 PM	95						
865	4/21/2023	09:45 PM	84						
866	4/21/2023	10:00 PM	89						
867	4/21/2023	10:15 PM	61						
868	4/21/2023	10:30 PM	56						
869	4/21/2023	10:45 PM	48						
870	4/21/2023	11:00 PM	33						
871	4/21/2023	11:15 PM	41						
872	4/21/2023	11:30 PM	35						
873	4/21/2023	11:45 PM	34						
874	4/22/2023	12:00 AM	21						
875	4/22/2023	12:15 AM	23						
876	4/22/2023	12:30 AM	23						
877	4/22/2023	12:45 AM	17						
878	4/22/2023	01:00 AM	15						
879	4/22/2023	01:15 AM	14						
880	4/22/2023	01:30 AM	14						
881	4/22/2023	01:45 AM	11						
882	4/22/2023	02:00 AM	13						
883	4/22/2023	02:15 AM	6						
884	4/22/2023	02:30 AM	8						
885	4/22/2023	02:45 AM	9						
886	4/22/2023	03:00 AM	9						
887	4/22/2023	03:15 AM	3						
888	4/22/2023	03:30 AM	10						
889	4/22/2023	03:45 AM	6						
890	4/22/2023	04:00 AM	5						
891	4/22/2023	04:15 AM	9						
892	4/22/2023	04:30 AM	12						
893	4/22/2023	04:45 AM	19						
894	4/22/2023	05:00 AM	5						
895	4/22/2023	05:15 AM	12						
896	4/22/2023	05:30 AM	23						
897	4/22/2023	05:45 AM	19						
898	4/22/2023	06:00 AM	24						
899	4/22/2023	06:15 AM	23						

	A	B	C	D	E	F	G	H	I
900	4/22/2023	06:30 AM	26						
901	4/22/2023	06:45 AM	33						
902	4/22/2023	07:00 AM	44						
903	4/22/2023	07:15 AM	75						
904	4/22/2023	07:30 AM	76						
905	4/22/2023	07:45 AM	102						
906	4/22/2023	08:00 AM	99						
907	4/22/2023	08:15 AM	131						
908	4/22/2023	08:30 AM	135						
909	4/22/2023	08:45 AM	144						
910	4/22/2023	09:00 AM	138						
911	4/22/2023	09:15 AM	157						
912	4/22/2023	09:30 AM	150						
913	4/22/2023	09:45 AM	159						
914	4/22/2023	10:00 AM	177						
915	4/22/2023	10:15 AM	211						
916	4/22/2023	10:30 AM	180						
917	4/22/2023	10:45 AM	193						
918	4/22/2023	11:00 AM	181						
919	4/22/2023	11:15 AM	218						
920	4/22/2023	11:30 AM	244						
921	4/22/2023	11:45 AM	214						
922	4/22/2023	12:00 PM	216						
923	4/22/2023	12:15 PM	220						
924	4/22/2023	12:30 PM	247						
925	4/22/2023	12:45 PM	230						
926	4/22/2023	01:00 PM	213						
927	4/22/2023	01:15 PM	214						
928	4/22/2023	01:30 PM	238						
929	4/22/2023	01:45 PM	217						
930	4/22/2023	02:00 PM	191						
931	4/22/2023	02:15 PM	191						
932	4/22/2023	02:30 PM	239						
933	4/22/2023	02:45 PM	198						
934	4/22/2023	03:00 PM	194						
935	4/22/2023	03:15 PM	211						
936	4/22/2023	03:30 PM	211						
937	4/22/2023	03:45 PM	217						
938	4/22/2023	04:00 PM	200						
939	4/22/2023	04:15 PM	202						
940	4/22/2023	04:30 PM	178						
941	4/22/2023	04:45 PM	183						
942	4/22/2023	05:00 PM	186						
943	4/22/2023	05:15 PM	181						
944	4/22/2023	05:30 PM	166						
945	4/22/2023	05:45 PM	152						
946	4/22/2023	06:00 PM	152						
947	4/22/2023	06:15 PM	171						
948	4/22/2023	06:30 PM	130						
949	4/22/2023	06:45 PM	129						

	A	B	C	D	E	F	G	H	I
950	4/22/2023	07:00 PM	152						
951	4/22/2023	07:15 PM	127						
952	4/22/2023	07:30 PM	112						
953	4/22/2023	07:45 PM	126						
954	4/22/2023	08:00 PM	107						
955	4/22/2023	08:15 PM	102						
956	4/22/2023	08:30 PM	99						
957	4/22/2023	08:45 PM	95						
958	4/22/2023	09:00 PM	77						
959	4/22/2023	09:15 PM	110						
960	4/22/2023	09:30 PM	86						
961	4/22/2023	09:45 PM	98						
962	4/22/2023	10:00 PM	66						
963	4/22/2023	10:15 PM	57						
964	4/22/2023	10:30 PM	54						
965	4/22/2023	10:45 PM	44						
966	4/22/2023	11:00 PM	39						
967	4/22/2023	11:15 PM	37						
968	4/22/2023	11:30 PM	42						
969	4/22/2023	11:45 PM	33						
970	4/23/2023	12:00 AM	37						
971	4/23/2023	12:15 AM	25						
972	4/23/2023	12:30 AM	20						
973	4/23/2023	12:45 AM	17						
974	4/23/2023	01:00 AM	11						
975	4/23/2023	01:15 AM	14						
976	4/23/2023	01:30 AM	8						
977	4/23/2023	01:45 AM	13						
978	4/23/2023	02:00 AM	9						
979	4/23/2023	02:15 AM	9						
980	4/23/2023	02:30 AM	7						
981	4/23/2023	02:45 AM	11						
982	4/23/2023	03:00 AM	5						
983	4/23/2023	03:15 AM	5						
984	4/23/2023	03:30 AM	7						
985	4/23/2023	03:45 AM	13						
986	4/23/2023	04:00 AM	3						
987	4/23/2023	04:15 AM	3						
988	4/23/2023	04:30 AM	7						
989	4/23/2023	04:45 AM	9						
990	4/23/2023	05:00 AM	9						
991	4/23/2023	05:15 AM	15						
992	4/23/2023	05:30 AM	17						
993	4/23/2023	05:45 AM	10						
994	4/23/2023	06:00 AM	9						
995	4/23/2023	06:15 AM	12						
996	4/23/2023	06:30 AM	16						
997	4/23/2023	06:45 AM	26						
998	4/23/2023	07:00 AM	35						
999	4/23/2023	07:15 AM	42						

	A	B	C	D	E	F	G	H	I
1000	4/23/2023	07:30 AM	54						
1001	4/23/2023	07:45 AM	45						
1002	4/23/2023	08:00 AM	51						
1003	4/23/2023	08:15 AM	55						
1004	4/23/2023	08:30 AM	69						
1005	4/23/2023	08:45 AM	84						
1006	4/23/2023	09:00 AM	67						
1007	4/23/2023	09:15 AM	96						
1008	4/23/2023	09:30 AM	117						
1009	4/23/2023	09:45 AM	152						
1010	4/23/2023	10:00 AM	128						
1011	4/23/2023	10:15 AM	123						
1012	4/23/2023	10:30 AM	170						
1013	4/23/2023	10:45 AM	162						
1014	4/23/2023	11:00 AM	129						
1015	4/23/2023	11:15 AM	162						
1016	4/23/2023	11:30 AM	176						
1017	4/23/2023	11:45 AM	199						
1018	4/23/2023	12:00 PM	209						
1019	4/23/2023	12:15 PM	194						
1020	4/23/2023	12:30 PM	185						
1021	4/23/2023	12:45 PM	212						
1022	4/23/2023	01:00 PM	203						
1023	4/23/2023	01:15 PM	198						
1024	4/23/2023	01:30 PM	194						
1025	4/23/2023	01:45 PM	217						
1026	4/23/2023	02:00 PM	212						
1027	4/23/2023	02:15 PM	195						
1028	4/23/2023	02:30 PM	185						
1029	4/23/2023	02:45 PM	181						
1030	4/23/2023	03:00 PM	198						
1031	4/23/2023	03:15 PM	197						
1032	4/23/2023	03:30 PM	184						
1033	4/23/2023	03:45 PM	198						
1034	4/23/2023	04:00 PM	175						
1035	4/23/2023	04:15 PM	163						
1036	4/23/2023	04:30 PM	193						
1037	4/23/2023	04:45 PM	184						
1038	4/23/2023	05:00 PM	156						
1039	4/23/2023	05:15 PM	145						
1040	4/23/2023	05:30 PM	171						
1041	4/23/2023	05:45 PM	127						
1042	4/23/2023	06:00 PM	148						
1043	4/23/2023	06:15 PM	127						
1044	4/23/2023	06:30 PM	111						
1045	4/23/2023	06:45 PM	84						
1046	4/23/2023	07:00 PM	100						
1047	4/23/2023	07:15 PM	94						
1048	4/23/2023	07:30 PM	97						
1049	4/23/2023	07:45 PM	86						

	A	B	C	D	E	F	G	H	I
1050	4/23/2023	08:00 PM	79						
1051	4/23/2023	08:15 PM	66						
1052	4/23/2023	08:30 PM	61						
1053	4/23/2023	08:45 PM	61						
1054	4/23/2023	09:00 PM	46						
1055	4/23/2023	09:15 PM	53						
1056	4/23/2023	09:30 PM	29						
1057	4/23/2023	09:45 PM	46						
1058	4/23/2023	10:00 PM	34						
1059	4/23/2023	10:15 PM	39						
1060	4/23/2023	10:30 PM	33						
1061	4/23/2023	10:45 PM	21						
1062	4/23/2023	11:00 PM	17						
1063	4/23/2023	11:15 PM	21						
1064	4/23/2023	11:30 PM	19						
1065	4/23/2023	11:45 PM	14						

	A	B	C	D	E	F	G	H	I
1									
2	File Name: C:\Users\barri\OneDrive\Documents\TDB\WSP\SYRACUSE\DATA\BATCH 2 SALIM1\DONE\ATR 1221.tf2								
3	Start Date: 4/13/2023								
4	Start Time: 12:00:00 AM								
5	Location 1: WB I-690								
6	Location 2: from NB I-481								
7									
8									
9	Date	Time	WB						
10	4/13/2023	12:00 AM	18						
11	4/13/2023	12:15 AM	4						
12	4/13/2023	12:30 AM	7						
13	4/13/2023	12:45 AM	7						
14	4/13/2023	01:00 AM	10						
15	4/13/2023	01:15 AM	12						
16	4/13/2023	01:30 AM	4						
17	4/13/2023	01:45 AM	3						
18	4/13/2023	02:00 AM	3						
19	4/13/2023	02:15 AM	4						
20	4/13/2023	02:30 AM	7						
21	4/13/2023	02:45 AM	5						
22	4/13/2023	03:00 AM	6						
23	4/13/2023	03:15 AM	11						
24	4/13/2023	03:30 AM	10						
25	4/13/2023	03:45 AM	14						
26	4/13/2023	04:00 AM	13						
27	4/13/2023	04:15 AM	17						
28	4/13/2023	04:30 AM	31						
29	4/13/2023	04:45 AM	27						
30	4/13/2023	05:00 AM	36						
31	4/13/2023	05:15 AM	32						
32	4/13/2023	05:30 AM	63						
33	4/13/2023	05:45 AM	87						
34	4/13/2023	06:00 AM	80						
35	4/13/2023	06:15 AM	112						
36	4/13/2023	06:30 AM	157						
37	4/13/2023	06:45 AM	224						
38	4/13/2023	07:00 AM	248						
39	4/13/2023	07:15 AM	266						
40	4/13/2023	07:30 AM	325						
41	4/13/2023	07:45 AM	347						
42	4/13/2023	08:00 AM	337						
43	4/13/2023	08:15 AM	274						
44	4/13/2023	08:30 AM	269						
45	4/13/2023	08:45 AM	292						
46	4/13/2023	09:00 AM	222						
47	4/13/2023	09:15 AM	211						
48	4/13/2023	09:30 AM	232						
49	4/13/2023	09:45 AM	202						

	A	B	C	D	E	F	G	H	I
50	4/13/2023	10:00 AM	199						
51	4/13/2023	10:15 AM	201						
52	4/13/2023	10:30 AM	215						
53	4/13/2023	10:45 AM	202						
54	4/13/2023	11:00 AM	203						
55	4/13/2023	11:15 AM	187						
56	4/13/2023	11:30 AM	222						
57	4/13/2023	11:45 AM	196						
58	4/13/2023	12:00 PM	193						
59	4/13/2023	12:15 PM	211						
60	4/13/2023	12:30 PM	182						
61	4/13/2023	12:45 PM	200						
62	4/13/2023	01:00 PM	210						
63	4/13/2023	01:15 PM	196						
64	4/13/2023	01:30 PM	166						
65	4/13/2023	01:45 PM	198						
66	4/13/2023	02:00 PM	180						
67	4/13/2023	02:15 PM	214						
68	4/13/2023	02:30 PM	195						
69	4/13/2023	02:45 PM	205						
70	4/13/2023	03:00 PM	222						
71	4/13/2023	03:15 PM	257						
72	4/13/2023	03:30 PM	264						
73	4/13/2023	03:45 PM	292						
74	4/13/2023	04:00 PM	258						
75	4/13/2023	04:15 PM	280						
76	4/13/2023	04:30 PM	232						
77	4/13/2023	04:45 PM	267						
78	4/13/2023	05:00 PM	233						
79	4/13/2023	05:15 PM	158						
80	4/13/2023	05:30 PM	112						
81	4/13/2023	05:45 PM	187						
82	4/13/2023	06:00 PM	175						
83	4/13/2023	06:15 PM	191						
84	4/13/2023	06:30 PM	191						
85	4/13/2023	06:45 PM	155						
86	4/13/2023	07:00 PM	162						
87	4/13/2023	07:15 PM	120						
88	4/13/2023	07:30 PM	161						
89	4/13/2023	07:45 PM	125						
90	4/13/2023	08:00 PM	118						
91	4/13/2023	08:15 PM	108						
92	4/13/2023	08:30 PM	102						
93	4/13/2023	08:45 PM	111						
94	4/13/2023	09:00 PM	129						
95	4/13/2023	09:15 PM	106						
96	4/13/2023	09:30 PM	78						
97	4/13/2023	09:45 PM	67						
98	4/13/2023	10:00 PM	42						
99	4/13/2023	10:15 PM	43						

	A	B	C	D	E	F	G	H	I
100	4/13/2023	10:30 PM	30						
101	4/13/2023	10:45 PM	21						
102	4/13/2023	11:00 PM	29						
103	4/13/2023	11:15 PM	32						
104	4/13/2023	11:30 PM	31						
105	4/13/2023	11:45 PM	13						
106	4/14/2023	12:00 AM	11						
107	4/14/2023	12:15 AM	14						
108	4/14/2023	12:30 AM	9						
109	4/14/2023	12:45 AM	7						
110	4/14/2023	01:00 AM	8						
111	4/14/2023	01:15 AM	3						
112	4/14/2023	01:30 AM	10						
113	4/14/2023	01:45 AM	6						
114	4/14/2023	02:00 AM	3						
115	4/14/2023	02:15 AM	16						
116	4/14/2023	02:30 AM	6						
117	4/14/2023	02:45 AM	5						
118	4/14/2023	03:00 AM	9						
119	4/14/2023	03:15 AM	12						
120	4/14/2023	03:30 AM	14						
121	4/14/2023	03:45 AM	8						
122	4/14/2023	04:00 AM	9						
123	4/14/2023	04:15 AM	17						
124	4/14/2023	04:30 AM	21						
125	4/14/2023	04:45 AM	22						
126	4/14/2023	05:00 AM	26						
127	4/14/2023	05:15 AM	47						
128	4/14/2023	05:30 AM	59						
129	4/14/2023	05:45 AM	64						
130	4/14/2023	06:00 AM	76						
131	4/14/2023	06:15 AM	113						
132	4/14/2023	06:30 AM	137						
133	4/14/2023	06:45 AM	196						
134	4/14/2023	07:00 AM	193						
135	4/14/2023	07:15 AM	249						
136	4/14/2023	07:30 AM	308						
137	4/14/2023	07:45 AM	318						
138	4/14/2023	08:00 AM	279						
139	4/14/2023	08:15 AM	247						
140	4/14/2023	08:30 AM	257						
141	4/14/2023	08:45 AM	258						
142	4/14/2023	09:00 AM	215						
143	4/14/2023	09:15 AM	208						
144	4/14/2023	09:30 AM	229						
145	4/14/2023	09:45 AM	222						
146	4/14/2023	10:00 AM	226						
147	4/14/2023	10:15 AM	217						
148	4/14/2023	10:30 AM	228						
149	4/14/2023	10:45 AM	209						

	A	B	C	D	E	F	G	H	I
150	4/14/2023	11:00 AM	204						
151	4/14/2023	11:15 AM	221						
152	4/14/2023	11:30 AM	227						
153	4/14/2023	11:45 AM	205						
154	4/14/2023	12:00 PM	236						
155	4/14/2023	12:15 PM	207						
156	4/14/2023	12:30 PM	199						
157	4/14/2023	12:45 PM	223						
158	4/14/2023	01:00 PM	223						
159	4/14/2023	01:15 PM	228						
160	4/14/2023	01:30 PM	215						
161	4/14/2023	01:45 PM	214						
162	4/14/2023	02:00 PM	231						
163	4/14/2023	02:15 PM	248						
164	4/14/2023	02:30 PM	218						
165	4/14/2023	02:45 PM	211						
166	4/14/2023	03:00 PM	240						
167	4/14/2023	03:15 PM	244						
168	4/14/2023	03:30 PM	279						
169	4/14/2023	03:45 PM	276						
170	4/14/2023	04:00 PM	256						
171	4/14/2023	04:15 PM	273						
172	4/14/2023	04:30 PM	247						
173	4/14/2023	04:45 PM	249						
174	4/14/2023	05:00 PM	265						
175	4/14/2023	05:15 PM	243						
176	4/14/2023	05:30 PM	224						
177	4/14/2023	05:45 PM	255						
178	4/14/2023	06:00 PM	225						
179	4/14/2023	06:15 PM	212						
180	4/14/2023	06:30 PM	167						
181	4/14/2023	06:45 PM	170						
182	4/14/2023	07:00 PM	154						
183	4/14/2023	07:15 PM	143						
184	4/14/2023	07:30 PM	131						
185	4/14/2023	07:45 PM	106						
186	4/14/2023	08:00 PM	125						
187	4/14/2023	08:15 PM	115						
188	4/14/2023	08:30 PM	80						
189	4/14/2023	08:45 PM	87						
190	4/14/2023	09:00 PM	91						
191	4/14/2023	09:15 PM	84						
192	4/14/2023	09:30 PM	74						
193	4/14/2023	09:45 PM	68						
194	4/14/2023	10:00 PM	65						
195	4/14/2023	10:15 PM	56						
196	4/14/2023	10:30 PM	57						
197	4/14/2023	10:45 PM	47						
198	4/14/2023	11:00 PM	34						
199	4/14/2023	11:15 PM	42						

	A	B	C	D	E	F	G	H	I
200	4/14/2023	11:30 PM	41						
201	4/14/2023	11:45 PM	37						
202	4/15/2023	12:00 AM	29						
203	4/15/2023	12:15 AM	18						
204	4/15/2023	12:30 AM	10						
205	4/15/2023	12:45 AM	15						
206	4/15/2023	01:00 AM	16						
207	4/15/2023	01:15 AM	13						
208	4/15/2023	01:30 AM	10						
209	4/15/2023	01:45 AM	14						
210	4/15/2023	02:00 AM	12						
211	4/15/2023	02:15 AM	6						
212	4/15/2023	02:30 AM	8						
213	4/15/2023	02:45 AM	9						
214	4/15/2023	03:00 AM	3						
215	4/15/2023	03:15 AM	7						
216	4/15/2023	03:30 AM	8						
217	4/15/2023	03:45 AM	14						
218	4/15/2023	04:00 AM	13						
219	4/15/2023	04:15 AM	10						
220	4/15/2023	04:30 AM	14						
221	4/15/2023	04:45 AM	14						
222	4/15/2023	05:00 AM	11						
223	4/15/2023	05:15 AM	8						
224	4/15/2023	05:30 AM	15						
225	4/15/2023	05:45 AM	30						
226	4/15/2023	06:00 AM	25						
227	4/15/2023	06:15 AM	35						
228	4/15/2023	06:30 AM	65						
229	4/15/2023	06:45 AM	57						
230	4/15/2023	07:00 AM	72						
231	4/15/2023	07:15 AM	102						
232	4/15/2023	07:30 AM	116						
233	4/15/2023	07:45 AM	133						
234	4/15/2023	08:00 AM	109						
235	4/15/2023	08:15 AM	147						
236	4/15/2023	08:30 AM	172						
237	4/15/2023	08:45 AM	208						
238	4/15/2023	09:00 AM	167						
239	4/15/2023	09:15 AM	191						
240	4/15/2023	09:30 AM	172						
241	4/15/2023	09:45 AM	208						
242	4/15/2023	10:00 AM	223						
243	4/15/2023	10:15 AM	246						
244	4/15/2023	10:30 AM	228						
245	4/15/2023	10:45 AM	223						
246	4/15/2023	11:00 AM	191						
247	4/15/2023	11:15 AM	239						
248	4/15/2023	11:30 AM	245						
249	4/15/2023	11:45 AM	210						

	A	B	C	D	E	F	G	H	I
250	4/15/2023	12:00 PM	230						
251	4/15/2023	12:15 PM	198						
252	4/15/2023	12:30 PM	213						
253	4/15/2023	12:45 PM	182						
254	4/15/2023	01:00 PM	201						
255	4/15/2023	01:15 PM	236						
256	4/15/2023	01:30 PM	202						
257	4/15/2023	01:45 PM	213						
258	4/15/2023	02:00 PM	208						
259	4/15/2023	02:15 PM	199						
260	4/15/2023	02:30 PM	200						
261	4/15/2023	02:45 PM	197						
262	4/15/2023	03:00 PM	182						
263	4/15/2023	03:15 PM	194						
264	4/15/2023	03:30 PM	211						
265	4/15/2023	03:45 PM	193						
266	4/15/2023	04:00 PM	169						
267	4/15/2023	04:15 PM	200						
268	4/15/2023	04:30 PM	170						
269	4/15/2023	04:45 PM	172						
270	4/15/2023	05:00 PM	163						
271	4/15/2023	05:15 PM	141						
272	4/15/2023	05:30 PM	165						
273	4/15/2023	05:45 PM	140						
274	4/15/2023	06:00 PM	163						
275	4/15/2023	06:15 PM	153						
276	4/15/2023	06:30 PM	162						
277	4/15/2023	06:45 PM	187						
278	4/15/2023	07:00 PM	158						
279	4/15/2023	07:15 PM	110						
280	4/15/2023	07:30 PM	106						
281	4/15/2023	07:45 PM	115						
282	4/15/2023	08:00 PM	102						
283	4/15/2023	08:15 PM	103						
284	4/15/2023	08:30 PM	83						
285	4/15/2023	08:45 PM	93						
286	4/15/2023	09:00 PM	90						
287	4/15/2023	09:15 PM	97						
288	4/15/2023	09:30 PM	79						
289	4/15/2023	09:45 PM	57						
290	4/15/2023	10:00 PM	68						
291	4/15/2023	10:15 PM	70						
292	4/15/2023	10:30 PM	46						
293	4/15/2023	10:45 PM	46						
294	4/15/2023	11:00 PM	25						
295	4/15/2023	11:15 PM	35						
296	4/15/2023	11:30 PM	31						
297	4/15/2023	11:45 PM	23						
298	4/16/2023	12:00 AM	19						
299	4/16/2023	12:15 AM	19						

	A	B	C	D	E	F	G	H	I
300	4/16/2023	12:30 AM	20						
301	4/16/2023	12:45 AM	9						
302	4/16/2023	01:00 AM	14						
303	4/16/2023	01:15 AM	6						
304	4/16/2023	01:30 AM	8						
305	4/16/2023	01:45 AM	5						
306	4/16/2023	02:00 AM	15						
307	4/16/2023	02:15 AM	7						
308	4/16/2023	02:30 AM	9						
309	4/16/2023	02:45 AM	4						
310	4/16/2023	03:00 AM	5						
311	4/16/2023	03:15 AM	8						
312	4/16/2023	03:30 AM	10						
313	4/16/2023	03:45 AM	5						
314	4/16/2023	04:00 AM	9						
315	4/16/2023	04:15 AM	10						
316	4/16/2023	04:30 AM	9						
317	4/16/2023	04:45 AM	12						
318	4/16/2023	05:00 AM	7						
319	4/16/2023	05:15 AM	10						
320	4/16/2023	05:30 AM	20						
321	4/16/2023	05:45 AM	22						
322	4/16/2023	06:00 AM	24						
323	4/16/2023	06:15 AM	32						
324	4/16/2023	06:30 AM	46						
325	4/16/2023	06:45 AM	84						
326	4/16/2023	07:00 AM	61						
327	4/16/2023	07:15 AM	66						
328	4/16/2023	07:30 AM	38						
329	4/16/2023	07:45 AM	67						
330	4/16/2023	08:00 AM	70						
331	4/16/2023	08:15 AM	86						
332	4/16/2023	08:30 AM	100						
333	4/16/2023	08:45 AM	123						
334	4/16/2023	09:00 AM	113						
335	4/16/2023	09:15 AM	134						
336	4/16/2023	09:30 AM	153						
337	4/16/2023	09:45 AM	171						
338	4/16/2023	10:00 AM	147						
339	4/16/2023	10:15 AM	164						
340	4/16/2023	10:30 AM	170						
341	4/16/2023	10:45 AM	171						
342	4/16/2023	11:00 AM	187						
343	4/16/2023	11:15 AM	164						
344	4/16/2023	11:30 AM	184						
345	4/16/2023	11:45 AM	181						
346	4/16/2023	12:00 PM	183						
347	4/16/2023	12:15 PM	197						
348	4/16/2023	12:30 PM	186						
349	4/16/2023	12:45 PM	207						

	A	B	C	D	E	F	G	H	I
350	4/16/2023	01:00 PM	181						
351	4/16/2023	01:15 PM	183						
352	4/16/2023	01:30 PM	175						
353	4/16/2023	01:45 PM	176						
354	4/16/2023	02:00 PM	208						
355	4/16/2023	02:15 PM	183						
356	4/16/2023	02:30 PM	178						
357	4/16/2023	02:45 PM	175						
358	4/16/2023	03:00 PM	166						
359	4/16/2023	03:15 PM	162						
360	4/16/2023	03:30 PM	179						
361	4/16/2023	03:45 PM	152						
362	4/16/2023	04:00 PM	179						
363	4/16/2023	04:15 PM	159						
364	4/16/2023	04:30 PM	158						
365	4/16/2023	04:45 PM	177						
366	4/16/2023	05:00 PM	142						
367	4/16/2023	05:15 PM	144						
368	4/16/2023	05:30 PM	138						
369	4/16/2023	05:45 PM	120						
370	4/16/2023	06:00 PM	120						
371	4/16/2023	06:15 PM	111						
372	4/16/2023	06:30 PM	123						
373	4/16/2023	06:45 PM	103						
374	4/16/2023	07:00 PM	105						
375	4/16/2023	07:15 PM	94						
376	4/16/2023	07:30 PM	93						
377	4/16/2023	07:45 PM	85						
378	4/16/2023	08:00 PM	80						
379	4/16/2023	08:15 PM	75						
380	4/16/2023	08:30 PM	79						
381	4/16/2023	08:45 PM	81						
382	4/16/2023	09:00 PM	64						
383	4/16/2023	09:15 PM	63						
384	4/16/2023	09:30 PM	45						
385	4/16/2023	09:45 PM	37						
386	4/16/2023	10:00 PM	32						
387	4/16/2023	10:15 PM	29						
388	4/16/2023	10:30 PM	21						
389	4/16/2023	10:45 PM	27						
390	4/16/2023	11:00 PM	23						
391	4/16/2023	11:15 PM	18						
392	4/16/2023	11:30 PM	9						
393	4/16/2023	11:45 PM	11						
394	4/17/2023	12:00 AM	8						
395	4/17/2023	12:15 AM	6						
396	4/17/2023	12:30 AM	5						
397	4/17/2023	12:45 AM	6						
398	4/17/2023	01:00 AM	5						
399	4/17/2023	01:15 AM	4						

	A	B	C	D	E	F	G	H	I
400	4/17/2023	01:30 AM	5						
401	4/17/2023	01:45 AM	3						
402	4/17/2023	02:00 AM	4						
403	4/17/2023	02:15 AM	4						
404	4/17/2023	02:30 AM	4						
405	4/17/2023	02:45 AM	2						
406	4/17/2023	03:00 AM	5						
407	4/17/2023	03:15 AM	7						
408	4/17/2023	03:30 AM	4						
409	4/17/2023	03:45 AM	14						
410	4/17/2023	04:00 AM	18						
411	4/17/2023	04:15 AM	16						
412	4/17/2023	04:30 AM	29						
413	4/17/2023	04:45 AM	28						
414	4/17/2023	05:00 AM	21						
415	4/17/2023	05:15 AM	36						
416	4/17/2023	05:30 AM	48						
417	4/17/2023	05:45 AM	82						
418	4/17/2023	06:00 AM	69						
419	4/17/2023	06:15 AM	120						
420	4/17/2023	06:30 AM	141						
421	4/17/2023	06:45 AM	223						
422	4/17/2023	07:00 AM	226						
423	4/17/2023	07:15 AM	288						
424	4/17/2023	07:30 AM	303						
425	4/17/2023	07:45 AM	315						
426	4/17/2023	08:00 AM	294						
427	4/17/2023	08:15 AM	281						
428	4/17/2023	08:30 AM	279						
429	4/17/2023	08:45 AM	264						
430	4/17/2023	09:00 AM	212						
431	4/17/2023	09:15 AM	206						
432	4/17/2023	09:30 AM	214						
433	4/17/2023	09:45 AM	210						
434	4/17/2023	10:00 AM	178						
435	4/17/2023	10:15 AM	169						
436	4/17/2023	10:30 AM	178						
437	4/17/2023	10:45 AM	198						
438	4/17/2023	11:00 AM	188						
439	4/17/2023	11:15 AM	188						
440	4/17/2023	11:30 AM	195						
441	4/17/2023	11:45 AM	191						
442	4/17/2023	12:00 PM	163						
443	4/17/2023	12:15 PM	177						
444	4/17/2023	12:30 PM	184						
445	4/17/2023	12:45 PM	184						
446	4/17/2023	01:00 PM	204						
447	4/17/2023	01:15 PM	181						
448	4/17/2023	01:30 PM	202						
449	4/17/2023	01:45 PM	219						

	A	B	C	D	E	F	G	H	I
450	4/17/2023	02:00 PM	171						
451	4/17/2023	02:15 PM	190						
452	4/17/2023	02:30 PM	208						
453	4/17/2023	02:45 PM	205						
454	4/17/2023	03:00 PM	203						
455	4/17/2023	03:15 PM	216						
456	4/17/2023	03:30 PM	237						
457	4/17/2023	03:45 PM	260						
458	4/17/2023	04:00 PM	236						
459	4/17/2023	04:15 PM	248						
460	4/17/2023	04:30 PM	223						
461	4/17/2023	04:45 PM	228						
462	4/17/2023	05:00 PM	229						
463	4/17/2023	05:15 PM	225						
464	4/17/2023	05:30 PM	180						
465	4/17/2023	05:45 PM	165						
466	4/17/2023	06:00 PM	170						
467	4/17/2023	06:15 PM	168						
468	4/17/2023	06:30 PM	146						
469	4/17/2023	06:45 PM	127						
470	4/17/2023	07:00 PM	134						
471	4/17/2023	07:15 PM	127						
472	4/17/2023	07:30 PM	115						
473	4/17/2023	07:45 PM	88						
474	4/17/2023	08:00 PM	74						
475	4/17/2023	08:15 PM	68						
476	4/17/2023	08:30 PM	56						
477	4/17/2023	08:45 PM	57						
478	4/17/2023	09:00 PM	58						
479	4/17/2023	09:15 PM	55						
480	4/17/2023	09:30 PM	40						
481	4/17/2023	09:45 PM	45						
482	4/17/2023	10:00 PM	21						
483	4/17/2023	10:15 PM	26						
484	4/17/2023	10:30 PM	27						
485	4/17/2023	10:45 PM	17						
486	4/17/2023	11:00 PM	13						
487	4/17/2023	11:15 PM	36						
488	4/17/2023	11:30 PM	9						
489	4/17/2023	11:45 PM	17						
490	4/18/2023	12:00 AM	7						
491	4/18/2023	12:15 AM	10						
492	4/18/2023	12:30 AM	8						
493	4/18/2023	12:45 AM	3						
494	4/18/2023	01:00 AM	7						
495	4/18/2023	01:15 AM	7						
496	4/18/2023	01:30 AM	6						
497	4/18/2023	01:45 AM	6						
498	4/18/2023	02:00 AM	8						
499	4/18/2023	02:15 AM	4						

	A	B	C	D	E	F	G	H	I
500	4/18/2023	02:30 AM	5						
501	4/18/2023	02:45 AM	5						
502	4/18/2023	03:00 AM	4						
503	4/18/2023	03:15 AM	11						
504	4/18/2023	03:30 AM	13						
505	4/18/2023	03:45 AM	8						
506	4/18/2023	04:00 AM	16						
507	4/18/2023	04:15 AM	18						
508	4/18/2023	04:30 AM	28						
509	4/18/2023	04:45 AM	33						
510	4/18/2023	05:00 AM	24						
511	4/18/2023	05:15 AM	52						
512	4/18/2023	05:30 AM	53						
513	4/18/2023	05:45 AM	80						
514	4/18/2023	06:00 AM	93						
515	4/18/2023	06:15 AM	114						
516	4/18/2023	06:30 AM	169						
517	4/18/2023	06:45 AM	217						
518	4/18/2023	07:00 AM	231						
519	4/18/2023	07:15 AM	295						
520	4/18/2023	07:30 AM	304						
521	4/18/2023	07:45 AM	308						
522	4/18/2023	08:00 AM	334						
523	4/18/2023	08:15 AM	320						
524	4/18/2023	08:30 AM	274						
525	4/18/2023	08:45 AM	307						
526	4/18/2023	09:00 AM	213						
527	4/18/2023	09:15 AM	245						
528	4/18/2023	09:30 AM	200						
529	4/18/2023	09:45 AM	217						
530	4/18/2023	10:00 AM	215						
531	4/18/2023	10:15 AM	176						
532	4/18/2023	10:30 AM	174						
533	4/18/2023	10:45 AM	196						
534	4/18/2023	11:00 AM	191						
535	4/18/2023	11:15 AM	180						
536	4/18/2023	11:30 AM	179						
537	4/18/2023	11:45 AM	189						
538	4/18/2023	12:00 PM	190						
539	4/18/2023	12:15 PM	175						
540	4/18/2023	12:30 PM	199						
541	4/18/2023	12:45 PM	189						
542	4/18/2023	01:00 PM	177						
543	4/18/2023	01:15 PM	183						
544	4/18/2023	01:30 PM	197						
545	4/18/2023	01:45 PM	229						
546	4/18/2023	02:00 PM	196						
547	4/18/2023	02:15 PM	207						
548	4/18/2023	02:30 PM	207						
549	4/18/2023	02:45 PM	212						

	A	B	C	D	E	F	G	H	I
550	4/18/2023	03:00 PM	197						
551	4/18/2023	03:15 PM	229						
552	4/18/2023	03:30 PM	232						
553	4/18/2023	03:45 PM	290						
554	4/18/2023	04:00 PM	240						
555	4/18/2023	04:15 PM	235						
556	4/18/2023	04:30 PM	250						
557	4/18/2023	04:45 PM	250						
558	4/18/2023	05:00 PM	236						
559	4/18/2023	05:15 PM	235						
560	4/18/2023	05:30 PM	214						
561	4/18/2023	05:45 PM	184						
562	4/18/2023	06:00 PM	198						
563	4/18/2023	06:15 PM	158						
564	4/18/2023	06:30 PM	165						
565	4/18/2023	06:45 PM	139						
566	4/18/2023	07:00 PM	122						
567	4/18/2023	07:15 PM	118						
568	4/18/2023	07:30 PM	128						
569	4/18/2023	07:45 PM	94						
570	4/18/2023	08:00 PM	84						
571	4/18/2023	08:15 PM	112						
572	4/18/2023	08:30 PM	109						
573	4/18/2023	08:45 PM	73						
574	4/18/2023	09:00 PM	71						
575	4/18/2023	09:15 PM	65						
576	4/18/2023	09:30 PM	63						
577	4/18/2023	09:45 PM	49						
578	4/18/2023	10:00 PM	36						
579	4/18/2023	10:15 PM	29						
580	4/18/2023	10:30 PM	31						
581	4/18/2023	10:45 PM	20						
582	4/18/2023	11:00 PM	21						
583	4/18/2023	11:15 PM	25						
584	4/18/2023	11:30 PM	18						
585	4/18/2023	11:45 PM	13						
586	4/19/2023	12:00 AM	17						
587	4/19/2023	12:15 AM	4						
588	4/19/2023	12:30 AM	8						
589	4/19/2023	12:45 AM	3						
590	4/19/2023	01:00 AM	5						
591	4/19/2023	01:15 AM	5						
592	4/19/2023	01:30 AM	7						
593	4/19/2023	01:45 AM	3						
594	4/19/2023	02:00 AM	5						
595	4/19/2023	02:15 AM	3						
596	4/19/2023	02:30 AM	4						
597	4/19/2023	02:45 AM	6						
598	4/19/2023	03:00 AM	6						
599	4/19/2023	03:15 AM	11						

	A	B	C	D	E	F	G	H	I
600	4/19/2023	03:30 AM	11						
601	4/19/2023	03:45 AM	10						
602	4/19/2023	04:00 AM	9						
603	4/19/2023	04:15 AM	16						
604	4/19/2023	04:30 AM	21						
605	4/19/2023	04:45 AM	29						
606	4/19/2023	05:00 AM	28						
607	4/19/2023	05:15 AM	48						
608	4/19/2023	05:30 AM	58						
609	4/19/2023	05:45 AM	89						
610	4/19/2023	06:00 AM	68						
611	4/19/2023	06:15 AM	117						
612	4/19/2023	06:30 AM	161						
613	4/19/2023	06:45 AM	212						
614	4/19/2023	07:00 AM	212						
615	4/19/2023	07:15 AM	280						
616	4/19/2023	07:30 AM	335						
617	4/19/2023	07:45 AM	338						
618	4/19/2023	08:00 AM	326						
619	4/19/2023	08:15 AM	310						
620	4/19/2023	08:30 AM	274						
621	4/19/2023	08:45 AM	270						
622	4/19/2023	09:00 AM	215						
623	4/19/2023	09:15 AM	204						
624	4/19/2023	09:30 AM	204						
625	4/19/2023	09:45 AM	201						
626	4/19/2023	10:00 AM	175						
627	4/19/2023	10:15 AM	184						
628	4/19/2023	10:30 AM	190						
629	4/19/2023	10:45 AM	207						
630	4/19/2023	11:00 AM	174						
631	4/19/2023	11:15 AM	207						
632	4/19/2023	11:30 AM	199						
633	4/19/2023	11:45 AM	192						
634	4/19/2023	12:00 PM	196						
635	4/19/2023	12:15 PM	171						
636	4/19/2023	12:30 PM	212						
637	4/19/2023	12:45 PM	210						
638	4/19/2023	01:00 PM	203						
639	4/19/2023	01:15 PM	175						
640	4/19/2023	01:30 PM	197						
641	4/19/2023	01:45 PM	205						
642	4/19/2023	02:00 PM	196						
643	4/19/2023	02:15 PM	206						
644	4/19/2023	02:30 PM	201						
645	4/19/2023	02:45 PM	202						
646	4/19/2023	03:00 PM	198						
647	4/19/2023	03:15 PM	247						
648	4/19/2023	03:30 PM	217						
649	4/19/2023	03:45 PM	294						

	A	B	C	D	E	F	G	H	I
650	4/19/2023	04:00 PM	231						
651	4/19/2023	04:15 PM	266						
652	4/19/2023	04:30 PM	233						
653	4/19/2023	04:45 PM	255						
654	4/19/2023	05:00 PM	250						
655	4/19/2023	05:15 PM	241						
656	4/19/2023	05:30 PM	207						
657	4/19/2023	05:45 PM	194						
658	4/19/2023	06:00 PM	192						
659	4/19/2023	06:15 PM	166						
660	4/19/2023	06:30 PM	149						
661	4/19/2023	06:45 PM	140						
662	4/19/2023	07:00 PM	137						
663	4/19/2023	07:15 PM	120						
664	4/19/2023	07:30 PM	94						
665	4/19/2023	07:45 PM	115						
666	4/19/2023	08:00 PM	104						
667	4/19/2023	08:15 PM	107						
668	4/19/2023	08:30 PM	82						
669	4/19/2023	08:45 PM	92						
670	4/19/2023	09:00 PM	77						
671	4/19/2023	09:15 PM	77						
672	4/19/2023	09:30 PM	48						
673	4/19/2023	09:45 PM	58						
674	4/19/2023	10:00 PM	34						
675	4/19/2023	10:15 PM	43						
676	4/19/2023	10:30 PM	35						
677	4/19/2023	10:45 PM	27						
678	4/19/2023	11:00 PM	21						
679	4/19/2023	11:15 PM	25						
680	4/19/2023	11:30 PM	15						
681	4/19/2023	11:45 PM	13						
682	4/20/2023	12:00 AM	14						
683	4/20/2023	12:15 AM	9						
684	4/20/2023	12:30 AM	6						
685	4/20/2023	12:45 AM	7						
686	4/20/2023	01:00 AM	2						
687	4/20/2023	01:15 AM	11						
688	4/20/2023	01:30 AM	5						
689	4/20/2023	01:45 AM	5						
690	4/20/2023	02:00 AM	7						
691	4/20/2023	02:15 AM	5						
692	4/20/2023	02:30 AM	12						
693	4/20/2023	02:45 AM	8						
694	4/20/2023	03:00 AM	6						
695	4/20/2023	03:15 AM	7						
696	4/20/2023	03:30 AM	13						
697	4/20/2023	03:45 AM	11						
698	4/20/2023	04:00 AM	11						
699	4/20/2023	04:15 AM	21						

	A	B	C	D	E	F	G	H	I
700	4/20/2023	04:30 AM	28						
701	4/20/2023	04:45 AM	23						
702	4/20/2023	05:00 AM	27						
703	4/20/2023	05:15 AM	46						
704	4/20/2023	05:30 AM	52						
705	4/20/2023	05:45 AM	93						
706	4/20/2023	06:00 AM	82						
707	4/20/2023	06:15 AM	111						
708	4/20/2023	06:30 AM	148						
709	4/20/2023	06:45 AM	213						
710	4/20/2023	07:00 AM	225						
711	4/20/2023	07:15 AM	270						
712	4/20/2023	07:30 AM	343						
713	4/20/2023	07:45 AM	366						
714	4/20/2023	08:00 AM	326						
715	4/20/2023	08:15 AM	303						
716	4/20/2023	08:30 AM	292						
717	4/20/2023	08:45 AM	272						
718	4/20/2023	09:00 AM	230						
719	4/20/2023	09:15 AM	223						
720	4/20/2023	09:30 AM	205						
721	4/20/2023	09:45 AM	197						
722	4/20/2023	10:00 AM	207						
723	4/20/2023	10:15 AM	205						
724	4/20/2023	10:30 AM	196						
725	4/20/2023	10:45 AM	184						
726	4/20/2023	11:00 AM	173						
727	4/20/2023	11:15 AM	184						
728	4/20/2023	11:30 AM	190						
729	4/20/2023	11:45 AM	208						
730	4/20/2023	12:00 PM	200						
731	4/20/2023	12:15 PM	196						
732	4/20/2023	12:30 PM	197						
733	4/20/2023	12:45 PM	224						
734	4/20/2023	01:00 PM	203						
735	4/20/2023	01:15 PM	178						
736	4/20/2023	01:30 PM	201						
737	4/20/2023	01:45 PM	213						
738	4/20/2023	02:00 PM	211						
739	4/20/2023	02:15 PM	215						
740	4/20/2023	02:30 PM	223						
741	4/20/2023	02:45 PM	211						
742	4/20/2023	03:00 PM	220						
743	4/20/2023	03:15 PM	234						
744	4/20/2023	03:30 PM	236						
745	4/20/2023	03:45 PM	280						
746	4/20/2023	04:00 PM	251						
747	4/20/2023	04:15 PM	258						
748	4/20/2023	04:30 PM	258						
749	4/20/2023	04:45 PM	272						

	A	B	C	D	E	F	G	H	I
750	4/20/2023	05:00 PM	285						
751	4/20/2023	05:15 PM	233						
752	4/20/2023	05:30 PM	203						
753	4/20/2023	05:45 PM	212						
754	4/20/2023	06:00 PM	192						
755	4/20/2023	06:15 PM	178						
756	4/20/2023	06:30 PM	160						
757	4/20/2023	06:45 PM	166						
758	4/20/2023	07:00 PM	144						
759	4/20/2023	07:15 PM	133						
760	4/20/2023	07:30 PM	129						
761	4/20/2023	07:45 PM	114						
762	4/20/2023	08:00 PM	130						
763	4/20/2023	08:15 PM	111						
764	4/20/2023	08:30 PM	102						
765	4/20/2023	08:45 PM	80						
766	4/20/2023	09:00 PM	85						
767	4/20/2023	09:15 PM	80						
768	4/20/2023	09:30 PM	68						
769	4/20/2023	09:45 PM	50						
770	4/20/2023	10:00 PM	44						
771	4/20/2023	10:15 PM	41						
772	4/20/2023	10:30 PM	34						
773	4/20/2023	10:45 PM	32						
774	4/20/2023	11:00 PM	35						
775	4/20/2023	11:15 PM	26						
776	4/20/2023	11:30 PM	25						
777	4/20/2023	11:45 PM	24						
778	4/21/2023	12:00 AM	9						
779	4/21/2023	12:15 AM	10						
780	4/21/2023	12:30 AM	12						
781	4/21/2023	12:45 AM	12						
782	4/21/2023	01:00 AM	8						
783	4/21/2023	01:15 AM	9						
784	4/21/2023	01:30 AM	8						
785	4/21/2023	01:45 AM	4						
786	4/21/2023	02:00 AM	8						
787	4/21/2023	02:15 AM	4						
788	4/21/2023	02:30 AM	11						
789	4/21/2023	02:45 AM	6						
790	4/21/2023	03:00 AM	9						
791	4/21/2023	03:15 AM	8						
792	4/21/2023	03:30 AM	12						
793	4/21/2023	03:45 AM	10						
794	4/21/2023	04:00 AM	11						
795	4/21/2023	04:15 AM	24						
796	4/21/2023	04:30 AM	18						
797	4/21/2023	04:45 AM	23						
798	4/21/2023	05:00 AM	27						
799	4/21/2023	05:15 AM	45						

	A	B	C	D	E	F	G	H	I
800	4/21/2023	05:30 AM	56						
801	4/21/2023	05:45 AM	72						
802	4/21/2023	06:00 AM	69						
803	4/21/2023	06:15 AM	101						
804	4/21/2023	06:30 AM	153						
805	4/21/2023	06:45 AM	188						
806	4/21/2023	07:00 AM	190						
807	4/21/2023	07:15 AM	216						
808	4/21/2023	07:30 AM	319						
809	4/21/2023	07:45 AM	328						
810	4/21/2023	08:00 AM	283						
811	4/21/2023	08:15 AM	278						
812	4/21/2023	08:30 AM	254						
813	4/21/2023	08:45 AM	258						
814	4/21/2023	09:00 AM	227						
815	4/21/2023	09:15 AM	211						
816	4/21/2023	09:30 AM	203						
817	4/21/2023	09:45 AM	198						
818	4/21/2023	10:00 AM	205						
819	4/21/2023	10:15 AM	208						
820	4/21/2023	10:30 AM	201						
821	4/21/2023	10:45 AM	209						
822	4/21/2023	11:00 AM	216						
823	4/21/2023	11:15 AM	208						
824	4/21/2023	11:30 AM	217						
825	4/21/2023	11:45 AM	215						
826	4/21/2023	12:00 PM	186						
827	4/21/2023	12:15 PM	208						
828	4/21/2023	12:30 PM	210						
829	4/21/2023	12:45 PM	201						
830	4/21/2023	01:00 PM	192						
831	4/21/2023	01:15 PM	216						
832	4/21/2023	01:30 PM	223						
833	4/21/2023	01:45 PM	216						
834	4/21/2023	02:00 PM	212						
835	4/21/2023	02:15 PM	204						
836	4/21/2023	02:30 PM	218						
837	4/21/2023	02:45 PM	221						
838	4/21/2023	03:00 PM	263						
839	4/21/2023	03:15 PM	248						
840	4/21/2023	03:30 PM	236						
841	4/21/2023	03:45 PM	233						
842	4/21/2023	04:00 PM	214						
843	4/21/2023	04:15 PM	258						
844	4/21/2023	04:30 PM	234						
845	4/21/2023	04:45 PM	233						
846	4/21/2023	05:00 PM	250						
847	4/21/2023	05:15 PM	269						
848	4/21/2023	05:30 PM	209						
849	4/21/2023	05:45 PM	218						

	A	B	C	D	E	F	G	H	I
850	4/21/2023	06:00 PM	178						
851	4/21/2023	06:15 PM	190						
852	4/21/2023	06:30 PM	179						
853	4/21/2023	06:45 PM	186						
854	4/21/2023	07:00 PM	169						
855	4/21/2023	07:15 PM	139						
856	4/21/2023	07:30 PM	180						
857	4/21/2023	07:45 PM	129						
858	4/21/2023	08:00 PM	103						
859	4/21/2023	08:15 PM	116						
860	4/21/2023	08:30 PM	117						
861	4/21/2023	08:45 PM	97						
862	4/21/2023	09:00 PM	81						
863	4/21/2023	09:15 PM	76						
864	4/21/2023	09:30 PM	74						
865	4/21/2023	09:45 PM	69						
866	4/21/2023	10:00 PM	81						
867	4/21/2023	10:15 PM	56						
868	4/21/2023	10:30 PM	55						
869	4/21/2023	10:45 PM	41						
870	4/21/2023	11:00 PM	35						
871	4/21/2023	11:15 PM	43						
872	4/21/2023	11:30 PM	22						
873	4/21/2023	11:45 PM	25						
874	4/22/2023	12:00 AM	14						
875	4/22/2023	12:15 AM	20						
876	4/22/2023	12:30 AM	17						
877	4/22/2023	12:45 AM	11						
878	4/22/2023	01:00 AM	10						
879	4/22/2023	01:15 AM	4						
880	4/22/2023	01:30 AM	8						
881	4/22/2023	01:45 AM	14						
882	4/22/2023	02:00 AM	6						
883	4/22/2023	02:15 AM	8						
884	4/22/2023	02:30 AM	8						
885	4/22/2023	02:45 AM	5						
886	4/22/2023	03:00 AM	4						
887	4/22/2023	03:15 AM	5						
888	4/22/2023	03:30 AM	7						
889	4/22/2023	03:45 AM	11						
890	4/22/2023	04:00 AM	14						
891	4/22/2023	04:15 AM	11						
892	4/22/2023	04:30 AM	14						
893	4/22/2023	04:45 AM	10						
894	4/22/2023	05:00 AM	10						
895	4/22/2023	05:15 AM	10						
896	4/22/2023	05:30 AM	19						
897	4/22/2023	05:45 AM	28						
898	4/22/2023	06:00 AM	17						
899	4/22/2023	06:15 AM	45						

	A	B	C	D	E	F	G	H	I
900	4/22/2023	06:30 AM	72						
901	4/22/2023	06:45 AM	68						
902	4/22/2023	07:00 AM	56						
903	4/22/2023	07:15 AM	75						
904	4/22/2023	07:30 AM	106						
905	4/22/2023	07:45 AM	106						
906	4/22/2023	08:00 AM	130						
907	4/22/2023	08:15 AM	165						
908	4/22/2023	08:30 AM	158						
909	4/22/2023	08:45 AM	190						
910	4/22/2023	09:00 AM	162						
911	4/22/2023	09:15 AM	187						
912	4/22/2023	09:30 AM	183						
913	4/22/2023	09:45 AM	205						
914	4/22/2023	10:00 AM	211						
915	4/22/2023	10:15 AM	199						
916	4/22/2023	10:30 AM	212						
917	4/22/2023	10:45 AM	243						
918	4/22/2023	11:00 AM	227						
919	4/22/2023	11:15 AM	224						
920	4/22/2023	11:30 AM	221						
921	4/22/2023	11:45 AM	243						
922	4/22/2023	12:00 PM	208						
923	4/22/2023	12:15 PM	218						
924	4/22/2023	12:30 PM	226						
925	4/22/2023	12:45 PM	236						
926	4/22/2023	01:00 PM	229						
927	4/22/2023	01:15 PM	197						
928	4/22/2023	01:30 PM	197						
929	4/22/2023	01:45 PM	196						
930	4/22/2023	02:00 PM	201						
931	4/22/2023	02:15 PM	221						
932	4/22/2023	02:30 PM	188						
933	4/22/2023	02:45 PM	207						
934	4/22/2023	03:00 PM	198						
935	4/22/2023	03:15 PM	216						
936	4/22/2023	03:30 PM	179						
937	4/22/2023	03:45 PM	184						
938	4/22/2023	04:00 PM	171						
939	4/22/2023	04:15 PM	185						
940	4/22/2023	04:30 PM	175						
941	4/22/2023	04:45 PM	176						
942	4/22/2023	05:00 PM	202						
943	4/22/2023	05:15 PM	186						
944	4/22/2023	05:30 PM	194						
945	4/22/2023	05:45 PM	168						
946	4/22/2023	06:00 PM	156						
947	4/22/2023	06:15 PM	172						
948	4/22/2023	06:30 PM	153						
949	4/22/2023	06:45 PM	134						

	A	B	C	D	E	F	G	H	I
950	4/22/2023	07:00 PM	111						
951	4/22/2023	07:15 PM	120						
952	4/22/2023	07:30 PM	87						
953	4/22/2023	07:45 PM	95						
954	4/22/2023	08:00 PM	103						
955	4/22/2023	08:15 PM	102						
956	4/22/2023	08:30 PM	69						
957	4/22/2023	08:45 PM	69						
958	4/22/2023	09:00 PM	85						
959	4/22/2023	09:15 PM	65						
960	4/22/2023	09:30 PM	67						
961	4/22/2023	09:45 PM	59						
962	4/22/2023	10:00 PM	52						
963	4/22/2023	10:15 PM	53						
964	4/22/2023	10:30 PM	32						
965	4/22/2023	10:45 PM	43						
966	4/22/2023	11:00 PM	38						
967	4/22/2023	11:15 PM	33						
968	4/22/2023	11:30 PM	36						
969	4/22/2023	11:45 PM	30						
970	4/23/2023	12:00 AM	24						
971	4/23/2023	12:15 AM	12						
972	4/23/2023	12:30 AM	17						
973	4/23/2023	12:45 AM	9						
974	4/23/2023	01:00 AM	5						
975	4/23/2023	01:15 AM	9						
976	4/23/2023	01:30 AM	10						
977	4/23/2023	01:45 AM	8						
978	4/23/2023	02:00 AM	6						
979	4/23/2023	02:15 AM	5						
980	4/23/2023	02:30 AM	2						
981	4/23/2023	02:45 AM	6						
982	4/23/2023	03:00 AM	3						
983	4/23/2023	03:15 AM	9						
984	4/23/2023	03:30 AM	7						
985	4/23/2023	03:45 AM	12						
986	4/23/2023	04:00 AM	14						
987	4/23/2023	04:15 AM	11						
988	4/23/2023	04:30 AM	10						
989	4/23/2023	04:45 AM	9						
990	4/23/2023	05:00 AM	6						
991	4/23/2023	05:15 AM	10						
992	4/23/2023	05:30 AM	15						
993	4/23/2023	05:45 AM	15						
994	4/23/2023	06:00 AM	17						
995	4/23/2023	06:15 AM	27						
996	4/23/2023	06:30 AM	49						
997	4/23/2023	06:45 AM	60						
998	4/23/2023	07:00 AM	53						
999	4/23/2023	07:15 AM	58						

	A	B	C	D	E	F	G	H	I
1000	4/23/2023	07:30 AM	53						
1001	4/23/2023	07:45 AM	57						
1002	4/23/2023	08:00 AM	64						
1003	4/23/2023	08:15 AM	93						
1004	4/23/2023	08:30 AM	109						
1005	4/23/2023	08:45 AM	113						
1006	4/23/2023	09:00 AM	102						
1007	4/23/2023	09:15 AM	119						
1008	4/23/2023	09:30 AM	159						
1009	4/23/2023	09:45 AM	192						
1010	4/23/2023	10:00 AM	142						
1011	4/23/2023	10:15 AM	173						
1012	4/23/2023	10:30 AM	165						
1013	4/23/2023	10:45 AM	178						
1014	4/23/2023	11:00 AM	196						
1015	4/23/2023	11:15 AM	186						
1016	4/23/2023	11:30 AM	187						
1017	4/23/2023	11:45 AM	222						
1018	4/23/2023	12:00 PM	208						
1019	4/23/2023	12:15 PM	192						
1020	4/23/2023	12:30 PM	216						
1021	4/23/2023	12:45 PM	228						
1022	4/23/2023	01:00 PM	180						
1023	4/23/2023	01:15 PM	183						
1024	4/23/2023	01:30 PM	188						
1025	4/23/2023	01:45 PM	215						
1026	4/23/2023	02:00 PM	197						
1027	4/23/2023	02:15 PM	190						
1028	4/23/2023	02:30 PM	168						
1029	4/23/2023	02:45 PM	187						
1030	4/23/2023	03:00 PM	166						
1031	4/23/2023	03:15 PM	163						
1032	4/23/2023	03:30 PM	215						
1033	4/23/2023	03:45 PM	182						
1034	4/23/2023	04:00 PM	184						
1035	4/23/2023	04:15 PM	148						
1036	4/23/2023	04:30 PM	148						
1037	4/23/2023	04:45 PM	142						
1038	4/23/2023	05:00 PM	129						
1039	4/23/2023	05:15 PM	133						
1040	4/23/2023	05:30 PM	122						
1041	4/23/2023	05:45 PM	126						
1042	4/23/2023	06:00 PM	112						
1043	4/23/2023	06:15 PM	110						
1044	4/23/2023	06:30 PM	103						
1045	4/23/2023	06:45 PM	93						
1046	4/23/2023	07:00 PM	99						
1047	4/23/2023	07:15 PM	73						
1048	4/23/2023	07:30 PM	80						
1049	4/23/2023	07:45 PM	69						

	A	B	C	D	E	F	G	H	I
1050	4/23/2023	08:00 PM	85						
1051	4/23/2023	08:15 PM	54						
1052	4/23/2023	08:30 PM	61						
1053	4/23/2023	08:45 PM	63						
1054	4/23/2023	09:00 PM	59						
1055	4/23/2023	09:15 PM	56						
1056	4/23/2023	09:30 PM	47						
1057	4/23/2023	09:45 PM	43						
1058	4/23/2023	10:00 PM	33						
1059	4/23/2023	10:15 PM	35						
1060	4/23/2023	10:30 PM	19						
1061	4/23/2023	10:45 PM	20						
1062	4/23/2023	11:00 PM	12						
1063	4/23/2023	11:15 PM	17						
1064	4/23/2023	11:30 PM	17						
1065	4/23/2023	11:45 PM	12						

	A	B	C	D	E	F	G	H	I
1									
2	File Name: C:\Users\barri\OneDrive\Documents\TDB\WSP\SYRACUSE\DATA\BATCH 2 SALIM1\DONE\ATR 1222.tf2								
3	Start Date: 4/13/2023								
4	Start Time: 12:00:00 AM								
5	Location 1: WB I-690								
6	Location 2: from SB I-481								
7									
8									
9	Date	Time	WB						
10	4/13/2023	12:00 AM	19						
11	4/13/2023	12:15 AM	22						
12	4/13/2023	12:30 AM	19						
13	4/13/2023	12:45 AM	10						
14	4/13/2023	01:00 AM	19						
15	4/13/2023	01:15 AM	9						
16	4/13/2023	01:30 AM	11						
17	4/13/2023	01:45 AM	17						
18	4/13/2023	02:00 AM	12						
19	4/13/2023	02:15 AM	10						
20	4/13/2023	02:30 AM	8						
21	4/13/2023	02:45 AM	10						
22	4/13/2023	03:00 AM	6						
23	4/13/2023	03:15 AM	15						
24	4/13/2023	03:30 AM	7						
25	4/13/2023	03:45 AM	11						
26	4/13/2023	04:00 AM	14						
27	4/13/2023	04:15 AM	12						
28	4/13/2023	04:30 AM	27						
29	4/13/2023	04:45 AM	23						
30	4/13/2023	05:00 AM	27						
31	4/13/2023	05:15 AM	50						
32	4/13/2023	05:30 AM	56						
33	4/13/2023	05:45 AM	76						
34	4/13/2023	06:00 AM	86						
35	4/13/2023	06:15 AM	163						
36	4/13/2023	06:30 AM	192						
37	4/13/2023	06:45 AM	243						
38	4/13/2023	07:00 AM	226						
39	4/13/2023	07:15 AM	332						
40	4/13/2023	07:30 AM	329						
41	4/13/2023	07:45 AM	334						
42	4/13/2023	08:00 AM	281						
43	4/13/2023	08:15 AM	259						
44	4/13/2023	08:30 AM	235						
45	4/13/2023	08:45 AM	236						
46	4/13/2023	09:00 AM	164						
47	4/13/2023	09:15 AM	182						
48	4/13/2023	09:30 AM	198						
49	4/13/2023	09:45 AM	227						

	A	B	C	D	E	F	G	H	I
50	4/13/2023	10:00 AM	178						
51	4/13/2023	10:15 AM	193						
52	4/13/2023	10:30 AM	202						
53	4/13/2023	10:45 AM	193						
54	4/13/2023	11:00 AM	149						
55	4/13/2023	11:15 AM	162						
56	4/13/2023	11:30 AM	189						
57	4/13/2023	11:45 AM	174						
58	4/13/2023	12:00 PM	180						
59	4/13/2023	12:15 PM	179						
60	4/13/2023	12:30 PM	186						
61	4/13/2023	12:45 PM	159						
62	4/13/2023	01:00 PM	163						
63	4/13/2023	01:15 PM	154						
64	4/13/2023	01:30 PM	198						
65	4/13/2023	01:45 PM	151						
66	4/13/2023	02:00 PM	159						
67	4/13/2023	02:15 PM	162						
68	4/13/2023	02:30 PM	193						
69	4/13/2023	02:45 PM	186						
70	4/13/2023	03:00 PM	180						
71	4/13/2023	03:15 PM	187						
72	4/13/2023	03:30 PM	248						
73	4/13/2023	03:45 PM	181						
74	4/13/2023	04:00 PM	221						
75	4/13/2023	04:15 PM	217						
76	4/13/2023	04:30 PM	212						
77	4/13/2023	04:45 PM	203						
78	4/13/2023	05:00 PM	224						
79	4/13/2023	05:15 PM	206						
80	4/13/2023	05:30 PM	168						
81	4/13/2023	05:45 PM	148						
82	4/13/2023	06:00 PM	120						
83	4/13/2023	06:15 PM	145						
84	4/13/2023	06:30 PM	132						
85	4/13/2023	06:45 PM	99						
86	4/13/2023	07:00 PM	89						
87	4/13/2023	07:15 PM	92						
88	4/13/2023	07:30 PM	80						
89	4/13/2023	07:45 PM	87						
90	4/13/2023	08:00 PM	69						
91	4/13/2023	08:15 PM	64						
92	4/13/2023	08:30 PM	63						
93	4/13/2023	08:45 PM	64						
94	4/13/2023	09:00 PM	70						
95	4/13/2023	09:15 PM	48						
96	4/13/2023	09:30 PM	50						
97	4/13/2023	09:45 PM	37						
98	4/13/2023	10:00 PM	50						
99	4/13/2023	10:15 PM	47						

	A	B	C	D	E	F	G	H	I
100	4/13/2023	10:30 PM	31						
101	4/13/2023	10:45 PM	25						
102	4/13/2023	11:00 PM	32						
103	4/13/2023	11:15 PM	13						
104	4/13/2023	11:30 PM	19						
105	4/13/2023	11:45 PM	22						
106	4/14/2023	12:00 AM	19						
107	4/14/2023	12:15 AM	18						
108	4/14/2023	12:30 AM	19						
109	4/14/2023	12:45 AM	12						
110	4/14/2023	01:00 AM	12						
111	4/14/2023	01:15 AM	12						
112	4/14/2023	01:30 AM	9						
113	4/14/2023	01:45 AM	10						
114	4/14/2023	02:00 AM	19						
115	4/14/2023	02:15 AM	4						
116	4/14/2023	02:30 AM	15						
117	4/14/2023	02:45 AM	17						
118	4/14/2023	03:00 AM	9						
119	4/14/2023	03:15 AM	6						
120	4/14/2023	03:30 AM	11						
121	4/14/2023	03:45 AM	8						
122	4/14/2023	04:00 AM	14						
123	4/14/2023	04:15 AM	16						
124	4/14/2023	04:30 AM	32						
125	4/14/2023	04:45 AM	23						
126	4/14/2023	05:00 AM	33						
127	4/14/2023	05:15 AM	35						
128	4/14/2023	05:30 AM	56						
129	4/14/2023	05:45 AM	92						
130	4/14/2023	06:00 AM	75						
131	4/14/2023	06:15 AM	122						
132	4/14/2023	06:30 AM	180						
133	4/14/2023	06:45 AM	208						
134	4/14/2023	07:00 AM	205						
135	4/14/2023	07:15 AM	260						
136	4/14/2023	07:30 AM	298						
137	4/14/2023	07:45 AM	291						
138	4/14/2023	08:00 AM	248						
139	4/14/2023	08:15 AM	235						
140	4/14/2023	08:30 AM	241						
141	4/14/2023	08:45 AM	208						
142	4/14/2023	09:00 AM	170						
143	4/14/2023	09:15 AM	191						
144	4/14/2023	09:30 AM	161						
145	4/14/2023	09:45 AM	192						
146	4/14/2023	10:00 AM	187						
147	4/14/2023	10:15 AM	211						
148	4/14/2023	10:30 AM	198						
149	4/14/2023	10:45 AM	166						

	A	B	C	D	E	F	G	H	I
150	4/14/2023	11:00 AM	189						
151	4/14/2023	11:15 AM	176						
152	4/14/2023	11:30 AM	182						
153	4/14/2023	11:45 AM	174						
154	4/14/2023	12:00 PM	186						
155	4/14/2023	12:15 PM	183						
156	4/14/2023	12:30 PM	194						
157	4/14/2023	12:45 PM	165						
158	4/14/2023	01:00 PM	176						
159	4/14/2023	01:15 PM	190						
160	4/14/2023	01:30 PM	196						
161	4/14/2023	01:45 PM	178						
162	4/14/2023	02:00 PM	213						
163	4/14/2023	02:15 PM	217						
164	4/14/2023	02:30 PM	244						
165	4/14/2023	02:45 PM	222						
166	4/14/2023	03:00 PM	230						
167	4/14/2023	03:15 PM	221						
168	4/14/2023	03:30 PM	243						
169	4/14/2023	03:45 PM	240						
170	4/14/2023	04:00 PM	259						
171	4/14/2023	04:15 PM	201						
172	4/14/2023	04:30 PM	248						
173	4/14/2023	04:45 PM	261						
174	4/14/2023	05:00 PM	257						
175	4/14/2023	05:15 PM	262						
176	4/14/2023	05:30 PM	233						
177	4/14/2023	05:45 PM	208						
178	4/14/2023	06:00 PM	210						
179	4/14/2023	06:15 PM	169						
180	4/14/2023	06:30 PM	201						
181	4/14/2023	06:45 PM	158						
182	4/14/2023	07:00 PM	160						
183	4/14/2023	07:15 PM	100						
184	4/14/2023	07:30 PM	82						
185	4/14/2023	07:45 PM	90						
186	4/14/2023	08:00 PM	67						
187	4/14/2023	08:15 PM	64						
188	4/14/2023	08:30 PM	68						
189	4/14/2023	08:45 PM	58						
190	4/14/2023	09:00 PM	55						
191	4/14/2023	09:15 PM	60						
192	4/14/2023	09:30 PM	41						
193	4/14/2023	09:45 PM	44						
194	4/14/2023	10:00 PM	27						
195	4/14/2023	10:15 PM	36						
196	4/14/2023	10:30 PM	42						
197	4/14/2023	10:45 PM	48						
198	4/14/2023	11:00 PM	48						
199	4/14/2023	11:15 PM	26						

	A	B	C	D	E	F	G	H	I
200	4/14/2023	11:30 PM	31						
201	4/14/2023	11:45 PM	24						
202	4/15/2023	12:00 AM	20						
203	4/15/2023	12:15 AM	20						
204	4/15/2023	12:30 AM	27						
205	4/15/2023	12:45 AM	18						
206	4/15/2023	01:00 AM	18						
207	4/15/2023	01:15 AM	14						
208	4/15/2023	01:30 AM	16						
209	4/15/2023	01:45 AM	14						
210	4/15/2023	02:00 AM	11						
211	4/15/2023	02:15 AM	11						
212	4/15/2023	02:30 AM	14						
213	4/15/2023	02:45 AM	1						
214	4/15/2023	03:00 AM	13						
215	4/15/2023	03:15 AM	8						
216	4/15/2023	03:30 AM	11						
217	4/15/2023	03:45 AM	5						
218	4/15/2023	04:00 AM	4						
219	4/15/2023	04:15 AM	17						
220	4/15/2023	04:30 AM	9						
221	4/15/2023	04:45 AM	18						
222	4/15/2023	05:00 AM	11						
223	4/15/2023	05:15 AM	20						
224	4/15/2023	05:30 AM	26						
225	4/15/2023	05:45 AM	30						
226	4/15/2023	06:00 AM	27						
227	4/15/2023	06:15 AM	45						
228	4/15/2023	06:30 AM	63						
229	4/15/2023	06:45 AM	58						
230	4/15/2023	07:00 AM	64						
231	4/15/2023	07:15 AM	65						
232	4/15/2023	07:30 AM	70						
233	4/15/2023	07:45 AM	104						
234	4/15/2023	08:00 AM	83						
235	4/15/2023	08:15 AM	88						
236	4/15/2023	08:30 AM	119						
237	4/15/2023	08:45 AM	122						
238	4/15/2023	09:00 AM	110						
239	4/15/2023	09:15 AM	108						
240	4/15/2023	09:30 AM	144						
241	4/15/2023	09:45 AM	164						
242	4/15/2023	10:00 AM	161						
243	4/15/2023	10:15 AM	171						
244	4/15/2023	10:30 AM	159						
245	4/15/2023	10:45 AM	170						
246	4/15/2023	11:00 AM	164						
247	4/15/2023	11:15 AM	166						
248	4/15/2023	11:30 AM	177						
249	4/15/2023	11:45 AM	159						

	A	B	C	D	E	F	G	H	I
250	4/15/2023	12:00 PM	152						
251	4/15/2023	12:15 PM	174						
252	4/15/2023	12:30 PM	153						
253	4/15/2023	12:45 PM	179						
254	4/15/2023	01:00 PM	152						
255	4/15/2023	01:15 PM	170						
256	4/15/2023	01:30 PM	155						
257	4/15/2023	01:45 PM	166						
258	4/15/2023	02:00 PM	124						
259	4/15/2023	02:15 PM	142						
260	4/15/2023	02:30 PM	122						
261	4/15/2023	02:45 PM	125						
262	4/15/2023	03:00 PM	128						
263	4/15/2023	03:15 PM	143						
264	4/15/2023	03:30 PM	149						
265	4/15/2023	03:45 PM	126						
266	4/15/2023	04:00 PM	135						
267	4/15/2023	04:15 PM	124						
268	4/15/2023	04:30 PM	117						
269	4/15/2023	04:45 PM	137						
270	4/15/2023	05:00 PM	106						
271	4/15/2023	05:15 PM	105						
272	4/15/2023	05:30 PM	125						
273	4/15/2023	05:45 PM	138						
274	4/15/2023	06:00 PM	131						
275	4/15/2023	06:15 PM	168						
276	4/15/2023	06:30 PM	134						
277	4/15/2023	06:45 PM	100						
278	4/15/2023	07:00 PM	87						
279	4/15/2023	07:15 PM	79						
280	4/15/2023	07:30 PM	85						
281	4/15/2023	07:45 PM	67						
282	4/15/2023	08:00 PM	59						
283	4/15/2023	08:15 PM	71						
284	4/15/2023	08:30 PM	67						
285	4/15/2023	08:45 PM	62						
286	4/15/2023	09:00 PM	55						
287	4/15/2023	09:15 PM	58						
288	4/15/2023	09:30 PM	53						
289	4/15/2023	09:45 PM	45						
290	4/15/2023	10:00 PM	56						
291	4/15/2023	10:15 PM	31						
292	4/15/2023	10:30 PM	32						
293	4/15/2023	10:45 PM	40						
294	4/15/2023	11:00 PM	31						
295	4/15/2023	11:15 PM	33						
296	4/15/2023	11:30 PM	29						
297	4/15/2023	11:45 PM	30						
298	4/16/2023	12:00 AM	32						
299	4/16/2023	12:15 AM	22						

	A	B	C	D	E	F	G	H	I
300	4/16/2023	12:30 AM	14						
301	4/16/2023	12:45 AM	22						
302	4/16/2023	01:00 AM	25						
303	4/16/2023	01:15 AM	21						
304	4/16/2023	01:30 AM	15						
305	4/16/2023	01:45 AM	12						
306	4/16/2023	02:00 AM	13						
307	4/16/2023	02:15 AM	5						
308	4/16/2023	02:30 AM	13						
309	4/16/2023	02:45 AM	12						
310	4/16/2023	03:00 AM	12						
311	4/16/2023	03:15 AM	4						
312	4/16/2023	03:30 AM	6						
313	4/16/2023	03:45 AM	7						
314	4/16/2023	04:00 AM	7						
315	4/16/2023	04:15 AM	10						
316	4/16/2023	04:30 AM	4						
317	4/16/2023	04:45 AM	17						
318	4/16/2023	05:00 AM	12						
319	4/16/2023	05:15 AM	6						
320	4/16/2023	05:30 AM	20						
321	4/16/2023	05:45 AM	21						
322	4/16/2023	06:00 AM	38						
323	4/16/2023	06:15 AM	54						
324	4/16/2023	06:30 AM	70						
325	4/16/2023	06:45 AM	50						
326	4/16/2023	07:00 AM	37						
327	4/16/2023	07:15 AM	37						
328	4/16/2023	07:30 AM	27						
329	4/16/2023	07:45 AM	47						
330	4/16/2023	08:00 AM	35						
331	4/16/2023	08:15 AM	42						
332	4/16/2023	08:30 AM	51						
333	4/16/2023	08:45 AM	69						
334	4/16/2023	09:00 AM	61						
335	4/16/2023	09:15 AM	66						
336	4/16/2023	09:30 AM	81						
337	4/16/2023	09:45 AM	93						
338	4/16/2023	10:00 AM	87						
339	4/16/2023	10:15 AM	125						
340	4/16/2023	10:30 AM	91						
341	4/16/2023	10:45 AM	127						
342	4/16/2023	11:00 AM	133						
343	4/16/2023	11:15 AM	110						
344	4/16/2023	11:30 AM	126						
345	4/16/2023	11:45 AM	134						
346	4/16/2023	12:00 PM	115						
347	4/16/2023	12:15 PM	99						
348	4/16/2023	12:30 PM	116						
349	4/16/2023	12:45 PM	114						

	A	B	C	D	E	F	G	H	I
350	4/16/2023	01:00 PM	120						
351	4/16/2023	01:15 PM	128						
352	4/16/2023	01:30 PM	128						
353	4/16/2023	01:45 PM	127						
354	4/16/2023	02:00 PM	109						
355	4/16/2023	02:15 PM	125						
356	4/16/2023	02:30 PM	130						
357	4/16/2023	02:45 PM	118						
358	4/16/2023	03:00 PM	110						
359	4/16/2023	03:15 PM	104						
360	4/16/2023	03:30 PM	82						
361	4/16/2023	03:45 PM	98						
362	4/16/2023	04:00 PM	96						
363	4/16/2023	04:15 PM	103						
364	4/16/2023	04:30 PM	103						
365	4/16/2023	04:45 PM	96						
366	4/16/2023	05:00 PM	96						
367	4/16/2023	05:15 PM	92						
368	4/16/2023	05:30 PM	94						
369	4/16/2023	05:45 PM	118						
370	4/16/2023	06:00 PM	98						
371	4/16/2023	06:15 PM	93						
372	4/16/2023	06:30 PM	106						
373	4/16/2023	06:45 PM	70						
374	4/16/2023	07:00 PM	90						
375	4/16/2023	07:15 PM	66						
376	4/16/2023	07:30 PM	89						
377	4/16/2023	07:45 PM	56						
378	4/16/2023	08:00 PM	73						
379	4/16/2023	08:15 PM	51						
380	4/16/2023	08:30 PM	56						
381	4/16/2023	08:45 PM	51						
382	4/16/2023	09:00 PM	45						
383	4/16/2023	09:15 PM	30						
384	4/16/2023	09:30 PM	45						
385	4/16/2023	09:45 PM	45						
386	4/16/2023	10:00 PM	47						
387	4/16/2023	10:15 PM	26						
388	4/16/2023	10:30 PM	28						
389	4/16/2023	10:45 PM	28						
390	4/16/2023	11:00 PM	15						
391	4/16/2023	11:15 PM	34						
392	4/16/2023	11:30 PM	15						
393	4/16/2023	11:45 PM	13						
394	4/17/2023	12:00 AM	12						
395	4/17/2023	12:15 AM	19						
396	4/17/2023	12:30 AM	11						
397	4/17/2023	12:45 AM	13						
398	4/17/2023	01:00 AM	13						
399	4/17/2023	01:15 AM	7						

	A	B	C	D	E	F	G	H	I
400	4/17/2023	01:30 AM	9						
401	4/17/2023	01:45 AM	6						
402	4/17/2023	02:00 AM	8						
403	4/17/2023	02:15 AM	11						
404	4/17/2023	02:30 AM	6						
405	4/17/2023	02:45 AM	14						
406	4/17/2023	03:00 AM	6						
407	4/17/2023	03:15 AM	6						
408	4/17/2023	03:30 AM	5						
409	4/17/2023	03:45 AM	9						
410	4/17/2023	04:00 AM	15						
411	4/17/2023	04:15 AM	16						
412	4/17/2023	04:30 AM	27						
413	4/17/2023	04:45 AM	27						
414	4/17/2023	05:00 AM	24						
415	4/17/2023	05:15 AM	45						
416	4/17/2023	05:30 AM	53						
417	4/17/2023	05:45 AM	104						
418	4/17/2023	06:00 AM	82						
419	4/17/2023	06:15 AM	134						
420	4/17/2023	06:30 AM	187						
421	4/17/2023	06:45 AM	224						
422	4/17/2023	07:00 AM	210						
423	4/17/2023	07:15 AM	301						
424	4/17/2023	07:30 AM	320						
425	4/17/2023	07:45 AM	362						
426	4/17/2023	08:00 AM	299						
427	4/17/2023	08:15 AM	292						
428	4/17/2023	08:30 AM	241						
429	4/17/2023	08:45 AM	258						
430	4/17/2023	09:00 AM	191						
431	4/17/2023	09:15 AM	202						
432	4/17/2023	09:30 AM	181						
433	4/17/2023	09:45 AM	201						
434	4/17/2023	10:00 AM	151						
435	4/17/2023	10:15 AM	159						
436	4/17/2023	10:30 AM	200						
437	4/17/2023	10:45 AM	169						
438	4/17/2023	11:00 AM	142						
439	4/17/2023	11:15 AM	154						
440	4/17/2023	11:30 AM	167						
441	4/17/2023	11:45 AM	166						
442	4/17/2023	12:00 PM	166						
443	4/17/2023	12:15 PM	156						
444	4/17/2023	12:30 PM	158						
445	4/17/2023	12:45 PM	159						
446	4/17/2023	01:00 PM	135						
447	4/17/2023	01:15 PM	146						
448	4/17/2023	01:30 PM	169						
449	4/17/2023	01:45 PM	152						

	A	B	C	D	E	F	G	H	I
450	4/17/2023	02:00 PM	157						
451	4/17/2023	02:15 PM	144						
452	4/17/2023	02:30 PM	182						
453	4/17/2023	02:45 PM	167						
454	4/17/2023	03:00 PM	168						
455	4/17/2023	03:15 PM	212						
456	4/17/2023	03:30 PM	212						
457	4/17/2023	03:45 PM	218						
458	4/17/2023	04:00 PM	182						
459	4/17/2023	04:15 PM	210						
460	4/17/2023	04:30 PM	229						
461	4/17/2023	04:45 PM	243						
462	4/17/2023	05:00 PM	224						
463	4/17/2023	05:15 PM	197						
464	4/17/2023	05:30 PM	173						
465	4/17/2023	05:45 PM	126						
466	4/17/2023	06:00 PM	121						
467	4/17/2023	06:15 PM	133						
468	4/17/2023	06:30 PM	126						
469	4/17/2023	06:45 PM	88						
470	4/17/2023	07:00 PM	103						
471	4/17/2023	07:15 PM	81						
472	4/17/2023	07:30 PM	68						
473	4/17/2023	07:45 PM	70						
474	4/17/2023	08:00 PM	65						
475	4/17/2023	08:15 PM	56						
476	4/17/2023	08:30 PM	40						
477	4/17/2023	08:45 PM	41						
478	4/17/2023	09:00 PM	40						
479	4/17/2023	09:15 PM	33						
480	4/17/2023	09:30 PM	38						
481	4/17/2023	09:45 PM	37						
482	4/17/2023	10:00 PM	26						
483	4/17/2023	10:15 PM	32						
484	4/17/2023	10:30 PM	30						
485	4/17/2023	10:45 PM	29						
486	4/17/2023	11:00 PM	25						
487	4/17/2023	11:15 PM	21						
488	4/17/2023	11:30 PM	18						
489	4/17/2023	11:45 PM	22						
490	4/18/2023	12:00 AM	13						
491	4/18/2023	12:15 AM	21						
492	4/18/2023	12:30 AM	10						
493	4/18/2023	12:45 AM	15						
494	4/18/2023	01:00 AM	13						
495	4/18/2023	01:15 AM	8						
496	4/18/2023	01:30 AM	9						
497	4/18/2023	01:45 AM	13						
498	4/18/2023	02:00 AM	14						
499	4/18/2023	02:15 AM	11						

	A	B	C	D	E	F	G	H	I
500	4/18/2023	02:30 AM	11						
501	4/18/2023	02:45 AM	9						
502	4/18/2023	03:00 AM	5						
503	4/18/2023	03:15 AM	14						
504	4/18/2023	03:30 AM	6						
505	4/18/2023	03:45 AM	8						
506	4/18/2023	04:00 AM	14						
507	4/18/2023	04:15 AM	22						
508	4/18/2023	04:30 AM	18						
509	4/18/2023	04:45 AM	33						
510	4/18/2023	05:00 AM	26						
511	4/18/2023	05:15 AM	48						
512	4/18/2023	05:30 AM	57						
513	4/18/2023	05:45 AM	114						
514	4/18/2023	06:00 AM	100						
515	4/18/2023	06:15 AM	137						
516	4/18/2023	06:30 AM	200						
517	4/18/2023	06:45 AM	232						
518	4/18/2023	07:00 AM	217						
519	4/18/2023	07:15 AM	318						
520	4/18/2023	07:30 AM	370						
521	4/18/2023	07:45 AM	327						
522	4/18/2023	08:00 AM	321						
523	4/18/2023	08:15 AM	295						
524	4/18/2023	08:30 AM	233						
525	4/18/2023	08:45 AM	244						
526	4/18/2023	09:00 AM	173						
527	4/18/2023	09:15 AM	203						
528	4/18/2023	09:30 AM	205						
529	4/18/2023	09:45 AM	232						
530	4/18/2023	10:00 AM	166						
531	4/18/2023	10:15 AM	201						
532	4/18/2023	10:30 AM	199						
533	4/18/2023	10:45 AM	160						
534	4/18/2023	11:00 AM	173						
535	4/18/2023	11:15 AM	177						
536	4/18/2023	11:30 AM	183						
537	4/18/2023	11:45 AM	167						
538	4/18/2023	12:00 PM	164						
539	4/18/2023	12:15 PM	156						
540	4/18/2023	12:30 PM	163						
541	4/18/2023	12:45 PM	146						
542	4/18/2023	01:00 PM	181						
543	4/18/2023	01:15 PM	145						
544	4/18/2023	01:30 PM	192						
545	4/18/2023	01:45 PM	171						
546	4/18/2023	02:00 PM	180						
547	4/18/2023	02:15 PM	158						
548	4/18/2023	02:30 PM	199						
549	4/18/2023	02:45 PM	199						

	A	B	C	D	E	F	G	H	I
550	4/18/2023	03:00 PM	195						
551	4/18/2023	03:15 PM	180						
552	4/18/2023	03:30 PM	250						
553	4/18/2023	03:45 PM	213						
554	4/18/2023	04:00 PM	230						
555	4/18/2023	04:15 PM	251						
556	4/18/2023	04:30 PM	218						
557	4/18/2023	04:45 PM	217						
558	4/18/2023	05:00 PM	230						
559	4/18/2023	05:15 PM	196						
560	4/18/2023	05:30 PM	156						
561	4/18/2023	05:45 PM	164						
562	4/18/2023	06:00 PM	141						
563	4/18/2023	06:15 PM	130						
564	4/18/2023	06:30 PM	119						
565	4/18/2023	06:45 PM	102						
566	4/18/2023	07:00 PM	78						
567	4/18/2023	07:15 PM	89						
568	4/18/2023	07:30 PM	85						
569	4/18/2023	07:45 PM	70						
570	4/18/2023	08:00 PM	64						
571	4/18/2023	08:15 PM	59						
572	4/18/2023	08:30 PM	51						
573	4/18/2023	08:45 PM	56						
574	4/18/2023	09:00 PM	44						
575	4/18/2023	09:15 PM	40						
576	4/18/2023	09:30 PM	38						
577	4/18/2023	09:45 PM	31						
578	4/18/2023	10:00 PM	20						
579	4/18/2023	10:15 PM	29						
580	4/18/2023	10:30 PM	28						
581	4/18/2023	10:45 PM	26						
582	4/18/2023	11:00 PM	25						
583	4/18/2023	11:15 PM	15						
584	4/18/2023	11:30 PM	23						
585	4/18/2023	11:45 PM	21						
586	4/19/2023	12:00 AM	8						
587	4/19/2023	12:15 AM	16						
588	4/19/2023	12:30 AM	18						
589	4/19/2023	12:45 AM	17						
590	4/19/2023	01:00 AM	8						
591	4/19/2023	01:15 AM	9						
592	4/19/2023	01:30 AM	14						
593	4/19/2023	01:45 AM	6						
594	4/19/2023	02:00 AM	4						
595	4/19/2023	02:15 AM	13						
596	4/19/2023	02:30 AM	5						
597	4/19/2023	02:45 AM	11						
598	4/19/2023	03:00 AM	10						
599	4/19/2023	03:15 AM	9						

	A	B	C	D	E	F	G	H	I
600	4/19/2023	03:30 AM	6						
601	4/19/2023	03:45 AM	10						
602	4/19/2023	04:00 AM	20						
603	4/19/2023	04:15 AM	12						
604	4/19/2023	04:30 AM	27						
605	4/19/2023	04:45 AM	31						
606	4/19/2023	05:00 AM	16						
607	4/19/2023	05:15 AM	45						
608	4/19/2023	05:30 AM	63						
609	4/19/2023	05:45 AM	97						
610	4/19/2023	06:00 AM	93						
611	4/19/2023	06:15 AM	148						
612	4/19/2023	06:30 AM	195						
613	4/19/2023	06:45 AM	226						
614	4/19/2023	07:00 AM	221						
615	4/19/2023	07:15 AM	298						
616	4/19/2023	07:30 AM	328						
617	4/19/2023	07:45 AM	378						
618	4/19/2023	08:00 AM	312						
619	4/19/2023	08:15 AM	266						
620	4/19/2023	08:30 AM	250						
621	4/19/2023	08:45 AM	284						
622	4/19/2023	09:00 AM	190						
623	4/19/2023	09:15 AM	179						
624	4/19/2023	09:30 AM	197						
625	4/19/2023	09:45 AM	198						
626	4/19/2023	10:00 AM	184						
627	4/19/2023	10:15 AM	179						
628	4/19/2023	10:30 AM	194						
629	4/19/2023	10:45 AM	185						
630	4/19/2023	11:00 AM	159						
631	4/19/2023	11:15 AM	171						
632	4/19/2023	11:30 AM	160						
633	4/19/2023	11:45 AM	169						
634	4/19/2023	12:00 PM	185						
635	4/19/2023	12:15 PM	158						
636	4/19/2023	12:30 PM	160						
637	4/19/2023	12:45 PM	175						
638	4/19/2023	01:00 PM	191						
639	4/19/2023	01:15 PM	153						
640	4/19/2023	01:30 PM	172						
641	4/19/2023	01:45 PM	160						
642	4/19/2023	02:00 PM	163						
643	4/19/2023	02:15 PM	174						
644	4/19/2023	02:30 PM	187						
645	4/19/2023	02:45 PM	165						
646	4/19/2023	03:00 PM	199						
647	4/19/2023	03:15 PM	181						
648	4/19/2023	03:30 PM	210						
649	4/19/2023	03:45 PM	229						

	A	B	C	D	E	F	G	H	I
650	4/19/2023	04:00 PM	216						
651	4/19/2023	04:15 PM	241						
652	4/19/2023	04:30 PM	239						
653	4/19/2023	04:45 PM	221						
654	4/19/2023	05:00 PM	266						
655	4/19/2023	05:15 PM	204						
656	4/19/2023	05:30 PM	159						
657	4/19/2023	05:45 PM	149						
658	4/19/2023	06:00 PM	160						
659	4/19/2023	06:15 PM	121						
660	4/19/2023	06:30 PM	124						
661	4/19/2023	06:45 PM	87						
662	4/19/2023	07:00 PM	86						
663	4/19/2023	07:15 PM	73						
664	4/19/2023	07:30 PM	73						
665	4/19/2023	07:45 PM	70						
666	4/19/2023	08:00 PM	54						
667	4/19/2023	08:15 PM	72						
668	4/19/2023	08:30 PM	55						
669	4/19/2023	08:45 PM	61						
670	4/19/2023	09:00 PM	53						
671	4/19/2023	09:15 PM	44						
672	4/19/2023	09:30 PM	45						
673	4/19/2023	09:45 PM	37						
674	4/19/2023	10:00 PM	33						
675	4/19/2023	10:15 PM	30						
676	4/19/2023	10:30 PM	36						
677	4/19/2023	10:45 PM	28						
678	4/19/2023	11:00 PM	28						
679	4/19/2023	11:15 PM	16						
680	4/19/2023	11:30 PM	23						
681	4/19/2023	11:45 PM	21						
682	4/20/2023	12:00 AM	15						
683	4/20/2023	12:15 AM	23						
684	4/20/2023	12:30 AM	19						
685	4/20/2023	12:45 AM	17						
686	4/20/2023	01:00 AM	16						
687	4/20/2023	01:15 AM	8						
688	4/20/2023	01:30 AM	7						
689	4/20/2023	01:45 AM	8						
690	4/20/2023	02:00 AM	15						
691	4/20/2023	02:15 AM	10						
692	4/20/2023	02:30 AM	6						
693	4/20/2023	02:45 AM	9						
694	4/20/2023	03:00 AM	9						
695	4/20/2023	03:15 AM	15						
696	4/20/2023	03:30 AM	14						
697	4/20/2023	03:45 AM	5						
698	4/20/2023	04:00 AM	17						
699	4/20/2023	04:15 AM	14						

	A	B	C	D	E	F	G	H	I
700	4/20/2023	04:30 AM	24						
701	4/20/2023	04:45 AM	25						
702	4/20/2023	05:00 AM	32						
703	4/20/2023	05:15 AM	38						
704	4/20/2023	05:30 AM	63						
705	4/20/2023	05:45 AM	106						
706	4/20/2023	06:00 AM	85						
707	4/20/2023	06:15 AM	142						
708	4/20/2023	06:30 AM	193						
709	4/20/2023	06:45 AM	236						
710	4/20/2023	07:00 AM	228						
711	4/20/2023	07:15 AM	342						
712	4/20/2023	07:30 AM	322						
713	4/20/2023	07:45 AM	357						
714	4/20/2023	08:00 AM	284						
715	4/20/2023	08:15 AM	263						
716	4/20/2023	08:30 AM	241						
717	4/20/2023	08:45 AM	250						
718	4/20/2023	09:00 AM	161						
719	4/20/2023	09:15 AM	173						
720	4/20/2023	09:30 AM	225						
721	4/20/2023	09:45 AM	230						
722	4/20/2023	10:00 AM	191						
723	4/20/2023	10:15 AM	181						
724	4/20/2023	10:30 AM	188						
725	4/20/2023	10:45 AM	186						
726	4/20/2023	11:00 AM	151						
727	4/20/2023	11:15 AM	179						
728	4/20/2023	11:30 AM	169						
729	4/20/2023	11:45 AM	206						
730	4/20/2023	12:00 PM	170						
731	4/20/2023	12:15 PM	157						
732	4/20/2023	12:30 PM	180						
733	4/20/2023	12:45 PM	169						
734	4/20/2023	01:00 PM	141						
735	4/20/2023	01:15 PM	142						
736	4/20/2023	01:30 PM	153						
737	4/20/2023	01:45 PM	150						
738	4/20/2023	02:00 PM	172						
739	4/20/2023	02:15 PM	177						
740	4/20/2023	02:30 PM	193						
741	4/20/2023	02:45 PM	198						
742	4/20/2023	03:00 PM	216						
743	4/20/2023	03:15 PM	197						
744	4/20/2023	03:30 PM	227						
745	4/20/2023	03:45 PM	227						
746	4/20/2023	04:00 PM	242						
747	4/20/2023	04:15 PM	215						
748	4/20/2023	04:30 PM	248						
749	4/20/2023	04:45 PM	219						

	A	B	C	D	E	F	G	H	I
750	4/20/2023	05:00 PM	236						
751	4/20/2023	05:15 PM	200						
752	4/20/2023	05:30 PM	170						
753	4/20/2023	05:45 PM	170						
754	4/20/2023	06:00 PM	146						
755	4/20/2023	06:15 PM	134						
756	4/20/2023	06:30 PM	143						
757	4/20/2023	06:45 PM	111						
758	4/20/2023	07:00 PM	98						
759	4/20/2023	07:15 PM	84						
760	4/20/2023	07:30 PM	93						
761	4/20/2023	07:45 PM	98						
762	4/20/2023	08:00 PM	76						
763	4/20/2023	08:15 PM	66						
764	4/20/2023	08:30 PM	64						
765	4/20/2023	08:45 PM	63						
766	4/20/2023	09:00 PM	69						
767	4/20/2023	09:15 PM	54						
768	4/20/2023	09:30 PM	47						
769	4/20/2023	09:45 PM	47						
770	4/20/2023	10:00 PM	27						
771	4/20/2023	10:15 PM	34						
772	4/20/2023	10:30 PM	40						
773	4/20/2023	10:45 PM	29						
774	4/20/2023	11:00 PM	34						
775	4/20/2023	11:15 PM	26						
776	4/20/2023	11:30 PM	19						
777	4/20/2023	11:45 PM	19						
778	4/21/2023	12:00 AM	17						
779	4/21/2023	12:15 AM	21						
780	4/21/2023	12:30 AM	22						
781	4/21/2023	12:45 AM	17						
782	4/21/2023	01:00 AM	12						
783	4/21/2023	01:15 AM	13						
784	4/21/2023	01:30 AM	7						
785	4/21/2023	01:45 AM	14						
786	4/21/2023	02:00 AM	11						
787	4/21/2023	02:15 AM	20						
788	4/21/2023	02:30 AM	10						
789	4/21/2023	02:45 AM	9						
790	4/21/2023	03:00 AM	8						
791	4/21/2023	03:15 AM	11						
792	4/21/2023	03:30 AM	15						
793	4/21/2023	03:45 AM	6						
794	4/21/2023	04:00 AM	31						
795	4/21/2023	04:15 AM	14						
796	4/21/2023	04:30 AM	21						
797	4/21/2023	04:45 AM	29						
798	4/21/2023	05:00 AM	31						
799	4/21/2023	05:15 AM	34						

	A	B	C	D	E	F	G	H	I
800	4/21/2023	05:30 AM	47						
801	4/21/2023	05:45 AM	87						
802	4/21/2023	06:00 AM	90						
803	4/21/2023	06:15 AM	143						
804	4/21/2023	06:30 AM	190						
805	4/21/2023	06:45 AM	215						
806	4/21/2023	07:00 AM	208						
807	4/21/2023	07:15 AM	263						
808	4/21/2023	07:30 AM	326						
809	4/21/2023	07:45 AM	319						
810	4/21/2023	08:00 AM	275						
811	4/21/2023	08:15 AM	253						
812	4/21/2023	08:30 AM	212						
813	4/21/2023	08:45 AM	266						
814	4/21/2023	09:00 AM	192						
815	4/21/2023	09:15 AM	161						
816	4/21/2023	09:30 AM	164						
817	4/21/2023	09:45 AM	206						
818	4/21/2023	10:00 AM	179						
819	4/21/2023	10:15 AM	198						
820	4/21/2023	10:30 AM	191						
821	4/21/2023	10:45 AM	183						
822	4/21/2023	11:00 AM	168						
823	4/21/2023	11:15 AM	186						
824	4/21/2023	11:30 AM	140						
825	4/21/2023	11:45 AM	204						
826	4/21/2023	12:00 PM	205						
827	4/21/2023	12:15 PM	179						
828	4/21/2023	12:30 PM	213						
829	4/21/2023	12:45 PM	168						
830	4/21/2023	01:00 PM	178						
831	4/21/2023	01:15 PM	161						
832	4/21/2023	01:30 PM	172						
833	4/21/2023	01:45 PM	185						
834	4/21/2023	02:00 PM	182						
835	4/21/2023	02:15 PM	176						
836	4/21/2023	02:30 PM	199						
837	4/21/2023	02:45 PM	179						
838	4/21/2023	03:00 PM	214						
839	4/21/2023	03:15 PM	190						
840	4/21/2023	03:30 PM	213						
841	4/21/2023	03:45 PM	211						
842	4/21/2023	04:00 PM	230						
843	4/21/2023	04:15 PM	221						
844	4/21/2023	04:30 PM	245						
845	4/21/2023	04:45 PM	209						
846	4/21/2023	05:00 PM	207						
847	4/21/2023	05:15 PM	159						
848	4/21/2023	05:30 PM	191						
849	4/21/2023	05:45 PM	164						

	A	B	C	D	E	F	G	H	I
850	4/21/2023	06:00 PM	144						
851	4/21/2023	06:15 PM	143						
852	4/21/2023	06:30 PM	137						
853	4/21/2023	06:45 PM	89						
854	4/21/2023	07:00 PM	118						
855	4/21/2023	07:15 PM	92						
856	4/21/2023	07:30 PM	88						
857	4/21/2023	07:45 PM	83						
858	4/21/2023	08:00 PM	75						
859	4/21/2023	08:15 PM	78						
860	4/21/2023	08:30 PM	65						
861	4/21/2023	08:45 PM	57						
862	4/21/2023	09:00 PM	58						
863	4/21/2023	09:15 PM	65						
864	4/21/2023	09:30 PM	52						
865	4/21/2023	09:45 PM	57						
866	4/21/2023	10:00 PM	53						
867	4/21/2023	10:15 PM	56						
868	4/21/2023	10:30 PM	50						
869	4/21/2023	10:45 PM	35						
870	4/21/2023	11:00 PM	43						
871	4/21/2023	11:15 PM	34						
872	4/21/2023	11:30 PM	48						
873	4/21/2023	11:45 PM	23						
874	4/22/2023	12:00 AM	26						
875	4/22/2023	12:15 AM	32						
876	4/22/2023	12:30 AM	26						
877	4/22/2023	12:45 AM	21						
878	4/22/2023	01:00 AM	16						
879	4/22/2023	01:15 AM	11						
880	4/22/2023	01:30 AM	19						
881	4/22/2023	01:45 AM	9						
882	4/22/2023	02:00 AM	13						
883	4/22/2023	02:15 AM	6						
884	4/22/2023	02:30 AM	9						
885	4/22/2023	02:45 AM	15						
886	4/22/2023	03:00 AM	10						
887	4/22/2023	03:15 AM	6						
888	4/22/2023	03:30 AM	8						
889	4/22/2023	03:45 AM	12						
890	4/22/2023	04:00 AM	6						
891	4/22/2023	04:15 AM	12						
892	4/22/2023	04:30 AM	10						
893	4/22/2023	04:45 AM	7						
894	4/22/2023	05:00 AM	12						
895	4/22/2023	05:15 AM	16						
896	4/22/2023	05:30 AM	23						
897	4/22/2023	05:45 AM	25						
898	4/22/2023	06:00 AM	27						
899	4/22/2023	06:15 AM	39						

	A	B	C	D	E	F	G	H	I
900	4/22/2023	06:30 AM	78						
901	4/22/2023	06:45 AM	53						
902	4/22/2023	07:00 AM	50						
903	4/22/2023	07:15 AM	60						
904	4/22/2023	07:30 AM	93						
905	4/22/2023	07:45 AM	109						
906	4/22/2023	08:00 AM	90						
907	4/22/2023	08:15 AM	103						
908	4/22/2023	08:30 AM	107						
909	4/22/2023	08:45 AM	154						
910	4/22/2023	09:00 AM	120						
911	4/22/2023	09:15 AM	125						
912	4/22/2023	09:30 AM	153						
913	4/22/2023	09:45 AM	165						
914	4/22/2023	10:00 AM	153						
915	4/22/2023	10:15 AM	175						
916	4/22/2023	10:30 AM	180						
917	4/22/2023	10:45 AM	171						
918	4/22/2023	11:00 AM	137						
919	4/22/2023	11:15 AM	152						
920	4/22/2023	11:30 AM	180						
921	4/22/2023	11:45 AM	185						
922	4/22/2023	12:00 PM	171						
923	4/22/2023	12:15 PM	174						
924	4/22/2023	12:30 PM	175						
925	4/22/2023	12:45 PM	164						
926	4/22/2023	01:00 PM	136						
927	4/22/2023	01:15 PM	148						
928	4/22/2023	01:30 PM	150						
929	4/22/2023	01:45 PM	146						
930	4/22/2023	02:00 PM	156						
931	4/22/2023	02:15 PM	140						
932	4/22/2023	02:30 PM	155						
933	4/22/2023	02:45 PM	146						
934	4/22/2023	03:00 PM	118						
935	4/22/2023	03:15 PM	145						
936	4/22/2023	03:30 PM	143						
937	4/22/2023	03:45 PM	137						
938	4/22/2023	04:00 PM	117						
939	4/22/2023	04:15 PM	115						
940	4/22/2023	04:30 PM	117						
941	4/22/2023	04:45 PM	117						
942	4/22/2023	05:00 PM	111						
943	4/22/2023	05:15 PM	136						
944	4/22/2023	05:30 PM	109						
945	4/22/2023	05:45 PM	121						
946	4/22/2023	06:00 PM	95						
947	4/22/2023	06:15 PM	90						
948	4/22/2023	06:30 PM	126						
949	4/22/2023	06:45 PM	90						

	A	B	C	D	E	F	G	H	I
950	4/22/2023	07:00 PM	82						
951	4/22/2023	07:15 PM	67						
952	4/22/2023	07:30 PM	66						
953	4/22/2023	07:45 PM	70						
954	4/22/2023	08:00 PM	54						
955	4/22/2023	08:15 PM	61						
956	4/22/2023	08:30 PM	50						
957	4/22/2023	08:45 PM	47						
958	4/22/2023	09:00 PM	43						
959	4/22/2023	09:15 PM	44						
960	4/22/2023	09:30 PM	50						
961	4/22/2023	09:45 PM	45						
962	4/22/2023	10:00 PM	54						
963	4/22/2023	10:15 PM	47						
964	4/22/2023	10:30 PM	43						
965	4/22/2023	10:45 PM	33						
966	4/22/2023	11:00 PM	24						
967	4/22/2023	11:15 PM	27						
968	4/22/2023	11:30 PM	24						
969	4/22/2023	11:45 PM	30						
970	4/23/2023	12:00 AM	18						
971	4/23/2023	12:15 AM	22						
972	4/23/2023	12:30 AM	26						
973	4/23/2023	12:45 AM	13						
974	4/23/2023	01:00 AM	17						
975	4/23/2023	01:15 AM	22						
976	4/23/2023	01:30 AM	12						
977	4/23/2023	01:45 AM	7						
978	4/23/2023	02:00 AM	6						
979	4/23/2023	02:15 AM	12						
980	4/23/2023	02:30 AM	7						
981	4/23/2023	02:45 AM	7						
982	4/23/2023	03:00 AM	15						
983	4/23/2023	03:15 AM	8						
984	4/23/2023	03:30 AM	8						
985	4/23/2023	03:45 AM	7						
986	4/23/2023	04:00 AM	11						
987	4/23/2023	04:15 AM	7						
988	4/23/2023	04:30 AM	4						
989	4/23/2023	04:45 AM	5						
990	4/23/2023	05:00 AM	7						
991	4/23/2023	05:15 AM	5						
992	4/23/2023	05:30 AM	15						
993	4/23/2023	05:45 AM	13						
994	4/23/2023	06:00 AM	21						
995	4/23/2023	06:15 AM	34						
996	4/23/2023	06:30 AM	44						
997	4/23/2023	06:45 AM	54						
998	4/23/2023	07:00 AM	34						
999	4/23/2023	07:15 AM	33						

	A	B	C	D	E	F	G	H	I
1000	4/23/2023	07:30 AM	43						
1001	4/23/2023	07:45 AM	68						
1002	4/23/2023	08:00 AM	53						
1003	4/23/2023	08:15 AM	45						
1004	4/23/2023	08:30 AM	50						
1005	4/23/2023	08:45 AM	73						
1006	4/23/2023	09:00 AM	81						
1007	4/23/2023	09:15 AM	92						
1008	4/23/2023	09:30 AM	88						
1009	4/23/2023	09:45 AM	82						
1010	4/23/2023	10:00 AM	85						
1011	4/23/2023	10:15 AM	103						
1012	4/23/2023	10:30 AM	130						
1013	4/23/2023	10:45 AM	149						
1014	4/23/2023	11:00 AM	138						
1015	4/23/2023	11:15 AM	134						
1016	4/23/2023	11:30 AM	121						
1017	4/23/2023	11:45 AM	126						
1018	4/23/2023	12:00 PM	136						
1019	4/23/2023	12:15 PM	135						
1020	4/23/2023	12:30 PM	120						
1021	4/23/2023	12:45 PM	127						
1022	4/23/2023	01:00 PM	135						
1023	4/23/2023	01:15 PM	125						
1024	4/23/2023	01:30 PM	148						
1025	4/23/2023	01:45 PM	124						
1026	4/23/2023	02:00 PM	130						
1027	4/23/2023	02:15 PM	127						
1028	4/23/2023	02:30 PM	118						
1029	4/23/2023	02:45 PM	135						
1030	4/23/2023	03:00 PM	100						
1031	4/23/2023	03:15 PM	112						
1032	4/23/2023	03:30 PM	121						
1033	4/23/2023	03:45 PM	114						
1034	4/23/2023	04:00 PM	106						
1035	4/23/2023	04:15 PM	89						
1036	4/23/2023	04:30 PM	104						
1037	4/23/2023	04:45 PM	100						
1038	4/23/2023	05:00 PM	103						
1039	4/23/2023	05:15 PM	87						
1040	4/23/2023	05:30 PM	75						
1041	4/23/2023	05:45 PM	84						
1042	4/23/2023	06:00 PM	93						
1043	4/23/2023	06:15 PM	75						
1044	4/23/2023	06:30 PM	101						
1045	4/23/2023	06:45 PM	66						
1046	4/23/2023	07:00 PM	58						
1047	4/23/2023	07:15 PM	63						
1048	4/23/2023	07:30 PM	67						
1049	4/23/2023	07:45 PM	54						

	A	B	C	D	E	F	G	H	I
1050	4/23/2023	08:00 PM	62						
1051	4/23/2023	08:15 PM	53						
1052	4/23/2023	08:30 PM	48						
1053	4/23/2023	08:45 PM	35						
1054	4/23/2023	09:00 PM	39						
1055	4/23/2023	09:15 PM	25						
1056	4/23/2023	09:30 PM	29						
1057	4/23/2023	09:45 PM	31						
1058	4/23/2023	10:00 PM	30						
1059	4/23/2023	10:15 PM	33						
1060	4/23/2023	10:30 PM	20						
1061	4/23/2023	10:45 PM	30						
1062	4/23/2023	11:00 PM	21						
1063	4/23/2023	11:15 PM	11						
1064	4/23/2023	11:30 PM	11						
1065	4/23/2023	11:45 PM	9						

	A	B	C	D	E	F	G	H	I
1									
2	File Name: C:\Users\barri\OneDrive\Documents\TDB\WSP\SYRACUSE\DATA\BATCH 2 SALIM1\DONE\ATR 1223.tf2								
3	Start Date: 4/13/2023								
4	Start Time: 12:00:00 AM								
5	Location 1: SB I-481								
6	Location 2: at I-690								
7									
8									
9	Date	Time	SB						
10	4/13/2023	12:00 AM	29						
11	4/13/2023	12:15 AM	42						
12	4/13/2023	12:30 AM	43						
13	4/13/2023	12:45 AM	27						
14	4/13/2023	01:00 AM	28						
15	4/13/2023	01:15 AM	30						
16	4/13/2023	01:30 AM	21						
17	4/13/2023	01:45 AM	34						
18	4/13/2023	02:00 AM	18						
19	4/13/2023	02:15 AM	23						
20	4/13/2023	02:30 AM	14						
21	4/13/2023	02:45 AM	14						
22	4/13/2023	03:00 AM	17						
23	4/13/2023	03:15 AM	31						
24	4/13/2023	03:30 AM	22						
25	4/13/2023	03:45 AM	24						
26	4/13/2023	04:00 AM	18						
27	4/13/2023	04:15 AM	41						
28	4/13/2023	04:30 AM	53						
29	4/13/2023	04:45 AM	51						
30	4/13/2023	05:00 AM	56						
31	4/13/2023	05:15 AM	94						
32	4/13/2023	05:30 AM	144						
33	4/13/2023	05:45 AM	131						
34	4/13/2023	06:00 AM	178						
35	4/13/2023	06:15 AM	278						
36	4/13/2023	06:30 AM	359						
37	4/13/2023	06:45 AM	431						
38	4/13/2023	07:00 AM	435						
39	4/13/2023	07:15 AM	588						
40	4/13/2023	07:30 AM	603						
41	4/13/2023	07:45 AM	580						
42	4/13/2023	08:00 AM	513						
43	4/13/2023	08:15 AM	465						
44	4/13/2023	08:30 AM	451						
45	4/13/2023	08:45 AM	447						
46	4/13/2023	09:00 AM	364						
47	4/13/2023	09:15 AM	364						
48	4/13/2023	09:30 AM	393						
49	4/13/2023	09:45 AM	429						

	A	B	C	D	E	F	G	H	I
50	4/13/2023	10:00 AM	365						
51	4/13/2023	10:15 AM	375						
52	4/13/2023	10:30 AM	366						
53	4/13/2023	10:45 AM	364						
54	4/13/2023	11:00 AM	301						
55	4/13/2023	11:15 AM	317						
56	4/13/2023	11:30 AM	363						
57	4/13/2023	11:45 AM	349						
58	4/13/2023	12:00 PM	344						
59	4/13/2023	12:15 PM	349						
60	4/13/2023	12:30 PM	338						
61	4/13/2023	12:45 PM	338						
62	4/13/2023	01:00 PM	348						
63	4/13/2023	01:15 PM	310						
64	4/13/2023	01:30 PM	385						
65	4/13/2023	01:45 PM	326						
66	4/13/2023	02:00 PM	332						
67	4/13/2023	02:15 PM	346						
68	4/13/2023	02:30 PM	406						
69	4/13/2023	02:45 PM	379						
70	4/13/2023	03:00 PM	403						
71	4/13/2023	03:15 PM	448						
72	4/13/2023	03:30 PM	508						
73	4/13/2023	03:45 PM	434						
74	4/13/2023	04:00 PM	504						
75	4/13/2023	04:15 PM	497						
76	4/13/2023	04:30 PM	545						
77	4/13/2023	04:45 PM	559						
78	4/13/2023	05:00 PM	515						
79	4/13/2023	05:15 PM	457						
80	4/13/2023	05:30 PM	435						
81	4/13/2023	05:45 PM	386						
82	4/13/2023	06:00 PM	331						
83	4/13/2023	06:15 PM	321						
84	4/13/2023	06:30 PM	301						
85	4/13/2023	06:45 PM	239						
86	4/13/2023	07:00 PM	246						
87	4/13/2023	07:15 PM	230						
88	4/13/2023	07:30 PM	193						
89	4/13/2023	07:45 PM	177						
90	4/13/2023	08:00 PM	181						
91	4/13/2023	08:15 PM	161						
92	4/13/2023	08:30 PM	160						
93	4/13/2023	08:45 PM	131						
94	4/13/2023	09:00 PM	153						
95	4/13/2023	09:15 PM	131						
96	4/13/2023	09:30 PM	74						
97	4/13/2023	09:45 PM	80						
98	4/13/2023	10:00 PM	94						
99	4/13/2023	10:15 PM	96						

	A	B	C	D	E	F	G	H	I
100	4/13/2023	10:30 PM	76						
101	4/13/2023	10:45 PM	64						
102	4/13/2023	11:00 PM	63						
103	4/13/2023	11:15 PM	46						
104	4/13/2023	11:30 PM	49						
105	4/13/2023	11:45 PM	47						
106	4/14/2023	12:00 AM	48						
107	4/14/2023	12:15 AM	30						
108	4/14/2023	12:30 AM	34						
109	4/14/2023	12:45 AM	31						
110	4/14/2023	01:00 AM	24						
111	4/14/2023	01:15 AM	29						
112	4/14/2023	01:30 AM	24						
113	4/14/2023	01:45 AM	26						
114	4/14/2023	02:00 AM	26						
115	4/14/2023	02:15 AM	21						
116	4/14/2023	02:30 AM	23						
117	4/14/2023	02:45 AM	19						
118	4/14/2023	03:00 AM	21						
119	4/14/2023	03:15 AM	28						
120	4/14/2023	03:30 AM	24						
121	4/14/2023	03:45 AM	15						
122	4/14/2023	04:00 AM	25						
123	4/14/2023	04:15 AM	37						
124	4/14/2023	04:30 AM	48						
125	4/14/2023	04:45 AM	43						
126	4/14/2023	05:00 AM	47						
127	4/14/2023	05:15 AM	82						
128	4/14/2023	05:30 AM	117						
129	4/14/2023	05:45 AM	148						
130	4/14/2023	06:00 AM	143						
131	4/14/2023	06:15 AM	245						
132	4/14/2023	06:30 AM	313						
133	4/14/2023	06:45 AM	393						
134	4/14/2023	07:00 AM	384						
135	4/14/2023	07:15 AM	478						
136	4/14/2023	07:30 AM	521						
137	4/14/2023	07:45 AM	535						
138	4/14/2023	08:00 AM	447						
139	4/14/2023	08:15 AM	473						
140	4/14/2023	08:30 AM	427						
141	4/14/2023	08:45 AM	425						
142	4/14/2023	09:00 AM	376						
143	4/14/2023	09:15 AM	381						
144	4/14/2023	09:30 AM	363						
145	4/14/2023	09:45 AM	379						
146	4/14/2023	10:00 AM	378						
147	4/14/2023	10:15 AM	404						
148	4/14/2023	10:30 AM	376						
149	4/14/2023	10:45 AM	362						

	A	B	C	D	E	F	G	H	I
150	4/14/2023	11:00 AM	361						
151	4/14/2023	11:15 AM	359						
152	4/14/2023	11:30 AM	355						
153	4/14/2023	11:45 AM	342						
154	4/14/2023	12:00 PM	370						
155	4/14/2023	12:15 PM	381						
156	4/14/2023	12:30 PM	412						
157	4/14/2023	12:45 PM	344						
158	4/14/2023	01:00 PM	361						
159	4/14/2023	01:15 PM	405						
160	4/14/2023	01:30 PM	391						
161	4/14/2023	01:45 PM	389						
162	4/14/2023	02:00 PM	416						
163	4/14/2023	02:15 PM	426						
164	4/14/2023	02:30 PM	469						
165	4/14/2023	02:45 PM	423						
166	4/14/2023	03:00 PM	507						
167	4/14/2023	03:15 PM	449						
168	4/14/2023	03:30 PM	506						
169	4/14/2023	03:45 PM	514						
170	4/14/2023	04:00 PM	571						
171	4/14/2023	04:15 PM	502						
172	4/14/2023	04:30 PM	557						
173	4/14/2023	04:45 PM	575						
174	4/14/2023	05:00 PM	575						
175	4/14/2023	05:15 PM	556						
176	4/14/2023	05:30 PM	444						
177	4/14/2023	05:45 PM	446						
178	4/14/2023	06:00 PM	460						
179	4/14/2023	06:15 PM	367						
180	4/14/2023	06:30 PM	352						
181	4/14/2023	06:45 PM	345						
182	4/14/2023	07:00 PM	323						
183	4/14/2023	07:15 PM	227						
184	4/14/2023	07:30 PM	195						
185	4/14/2023	07:45 PM	188						
186	4/14/2023	08:00 PM	165						
187	4/14/2023	08:15 PM	146						
188	4/14/2023	08:30 PM	141						
189	4/14/2023	08:45 PM	150						
190	4/14/2023	09:00 PM	129						
191	4/14/2023	09:15 PM	123						
192	4/14/2023	09:30 PM	112						
193	4/14/2023	09:45 PM	108						
194	4/14/2023	10:00 PM	81						
195	4/14/2023	10:15 PM	81						
196	4/14/2023	10:30 PM	98						
197	4/14/2023	10:45 PM	94						
198	4/14/2023	11:00 PM	92						
199	4/14/2023	11:15 PM	62						

	A	B	C	D	E	F	G	H	I
200	4/14/2023	11:30 PM	68						
201	4/14/2023	11:45 PM	66						
202	4/15/2023	12:00 AM	52						
203	4/15/2023	12:15 AM	49						
204	4/15/2023	12:30 AM	57						
205	4/15/2023	12:45 AM	31						
206	4/15/2023	01:00 AM	31						
207	4/15/2023	01:15 AM	32						
208	4/15/2023	01:30 AM	46						
209	4/15/2023	01:45 AM	26						
210	4/15/2023	02:00 AM	27						
211	4/15/2023	02:15 AM	21						
212	4/15/2023	02:30 AM	24						
213	4/15/2023	02:45 AM	13						
214	4/15/2023	03:00 AM	20						
215	4/15/2023	03:15 AM	21						
216	4/15/2023	03:30 AM	25						
217	4/15/2023	03:45 AM	15						
218	4/15/2023	04:00 AM	13						
219	4/15/2023	04:15 AM	24						
220	4/15/2023	04:30 AM	24						
221	4/15/2023	04:45 AM	29						
222	4/15/2023	05:00 AM	22						
223	4/15/2023	05:15 AM	42						
224	4/15/2023	05:30 AM	54						
225	4/15/2023	05:45 AM	52						
226	4/15/2023	06:00 AM	59						
227	4/15/2023	06:15 AM	78						
228	4/15/2023	06:30 AM	123						
229	4/15/2023	06:45 AM	138						
230	4/15/2023	07:00 AM	128						
231	4/15/2023	07:15 AM	139						
232	4/15/2023	07:30 AM	147						
233	4/15/2023	07:45 AM	197						
234	4/15/2023	08:00 AM	190						
235	4/15/2023	08:15 AM	172						
236	4/15/2023	08:30 AM	239						
237	4/15/2023	08:45 AM	262						
238	4/15/2023	09:00 AM	232						
239	4/15/2023	09:15 AM	237						
240	4/15/2023	09:30 AM	298						
241	4/15/2023	09:45 AM	333						
242	4/15/2023	10:00 AM	332						
243	4/15/2023	10:15 AM	325						
244	4/15/2023	10:30 AM	335						
245	4/15/2023	10:45 AM	356						
246	4/15/2023	11:00 AM	336						
247	4/15/2023	11:15 AM	324						
248	4/15/2023	11:30 AM	333						
249	4/15/2023	11:45 AM	336						

	A	B	C	D	E	F	G	H	I
250	4/15/2023	12:00 PM	310						
251	4/15/2023	12:15 PM	342						
252	4/15/2023	12:30 PM	338						
253	4/15/2023	12:45 PM	343						
254	4/15/2023	01:00 PM	300						
255	4/15/2023	01:15 PM	284						
256	4/15/2023	01:30 PM	307						
257	4/15/2023	01:45 PM	347						
258	4/15/2023	02:00 PM	288						
259	4/15/2023	02:15 PM	296						
260	4/15/2023	02:30 PM	260						
261	4/15/2023	02:45 PM	272						
262	4/15/2023	03:00 PM	266						
263	4/15/2023	03:15 PM	310						
264	4/15/2023	03:30 PM	314						
265	4/15/2023	03:45 PM	264						
266	4/15/2023	04:00 PM	278						
267	4/15/2023	04:15 PM	276						
268	4/15/2023	04:30 PM	259						
269	4/15/2023	04:45 PM	269						
270	4/15/2023	05:00 PM	272						
271	4/15/2023	05:15 PM	250						
272	4/15/2023	05:30 PM	263						
273	4/15/2023	05:45 PM	247						
274	4/15/2023	06:00 PM	251						
275	4/15/2023	06:15 PM	341						
276	4/15/2023	06:30 PM	255						
277	4/15/2023	06:45 PM	184						
278	4/15/2023	07:00 PM	198						
279	4/15/2023	07:15 PM	188						
280	4/15/2023	07:30 PM	173						
281	4/15/2023	07:45 PM	156						
282	4/15/2023	08:00 PM	129						
283	4/15/2023	08:15 PM	152						
284	4/15/2023	08:30 PM	145						
285	4/15/2023	08:45 PM	120						
286	4/15/2023	09:00 PM	105						
287	4/15/2023	09:15 PM	122						
288	4/15/2023	09:30 PM	119						
289	4/15/2023	09:45 PM	96						
290	4/15/2023	10:00 PM	105						
291	4/15/2023	10:15 PM	80						
292	4/15/2023	10:30 PM	75						
293	4/15/2023	10:45 PM	84						
294	4/15/2023	11:00 PM	70						
295	4/15/2023	11:15 PM	63						
296	4/15/2023	11:30 PM	66						
297	4/15/2023	11:45 PM	74						
298	4/16/2023	12:00 AM	63						
299	4/16/2023	12:15 AM	55						

	A	B	C	D	E	F	G	H	I
300	4/16/2023	12:30 AM	36						
301	4/16/2023	12:45 AM	49						
302	4/16/2023	01:00 AM	40						
303	4/16/2023	01:15 AM	38						
304	4/16/2023	01:30 AM	27						
305	4/16/2023	01:45 AM	26						
306	4/16/2023	02:00 AM	25						
307	4/16/2023	02:15 AM	13						
308	4/16/2023	02:30 AM	24						
309	4/16/2023	02:45 AM	16						
310	4/16/2023	03:00 AM	34						
311	4/16/2023	03:15 AM	14						
312	4/16/2023	03:30 AM	10						
313	4/16/2023	03:45 AM	10						
314	4/16/2023	04:00 AM	19						
315	4/16/2023	04:15 AM	19						
316	4/16/2023	04:30 AM	15						
317	4/16/2023	04:45 AM	29						
318	4/16/2023	05:00 AM	18						
319	4/16/2023	05:15 AM	23						
320	4/16/2023	05:30 AM	39						
321	4/16/2023	05:45 AM	44						
322	4/16/2023	06:00 AM	57						
323	4/16/2023	06:15 AM	95						
324	4/16/2023	06:30 AM	103						
325	4/16/2023	06:45 AM	89						
326	4/16/2023	07:00 AM	76						
327	4/16/2023	07:15 AM	81						
328	4/16/2023	07:30 AM	85						
329	4/16/2023	07:45 AM	118						
330	4/16/2023	08:00 AM	88						
331	4/16/2023	08:15 AM	131						
332	4/16/2023	08:30 AM	132						
333	4/16/2023	08:45 AM	178						
334	4/16/2023	09:00 AM	167						
335	4/16/2023	09:15 AM	168						
336	4/16/2023	09:30 AM	180						
337	4/16/2023	09:45 AM	209						
338	4/16/2023	10:00 AM	221						
339	4/16/2023	10:15 AM	244						
340	4/16/2023	10:30 AM	216						
341	4/16/2023	10:45 AM	272						
342	4/16/2023	11:00 AM	270						
343	4/16/2023	11:15 AM	248						
344	4/16/2023	11:30 AM	299						
345	4/16/2023	11:45 AM	301						
346	4/16/2023	12:00 PM	255						
347	4/16/2023	12:15 PM	256						
348	4/16/2023	12:30 PM	258						
349	4/16/2023	12:45 PM	268						

	A	B	C	D	E	F	G	H	I
350	4/16/2023	01:00 PM	273						
351	4/16/2023	01:15 PM	277						
352	4/16/2023	01:30 PM	270						
353	4/16/2023	01:45 PM	283						
354	4/16/2023	02:00 PM	250						
355	4/16/2023	02:15 PM	239						
356	4/16/2023	02:30 PM	252						
357	4/16/2023	02:45 PM	270						
358	4/16/2023	03:00 PM	246						
359	4/16/2023	03:15 PM	226						
360	4/16/2023	03:30 PM	226						
361	4/16/2023	03:45 PM	245						
362	4/16/2023	04:00 PM	237						
363	4/16/2023	04:15 PM	230						
364	4/16/2023	04:30 PM	238						
365	4/16/2023	04:45 PM	228						
366	4/16/2023	05:00 PM	228						
367	4/16/2023	05:15 PM	217						
368	4/16/2023	05:30 PM	213						
369	4/16/2023	05:45 PM	233						
370	4/16/2023	06:00 PM	210						
371	4/16/2023	06:15 PM	206						
372	4/16/2023	06:30 PM	244						
373	4/16/2023	06:45 PM	192						
374	4/16/2023	07:00 PM	188						
375	4/16/2023	07:15 PM	162						
376	4/16/2023	07:30 PM	192						
377	4/16/2023	07:45 PM	132						
378	4/16/2023	08:00 PM	153						
379	4/16/2023	08:15 PM	128						
380	4/16/2023	08:30 PM	116						
381	4/16/2023	08:45 PM	101						
382	4/16/2023	09:00 PM	99						
383	4/16/2023	09:15 PM	71						
384	4/16/2023	09:30 PM	84						
385	4/16/2023	09:45 PM	95						
386	4/16/2023	10:00 PM	89						
387	4/16/2023	10:15 PM	50						
388	4/16/2023	10:30 PM	48						
389	4/16/2023	10:45 PM	50						
390	4/16/2023	11:00 PM	41						
391	4/16/2023	11:15 PM	58						
392	4/16/2023	11:30 PM	30						
393	4/16/2023	11:45 PM	27						
394	4/17/2023	12:00 AM	25						
395	4/17/2023	12:15 AM	26						
396	4/17/2023	12:30 AM	22						
397	4/17/2023	12:45 AM	31						
398	4/17/2023	01:00 AM	29						
399	4/17/2023	01:15 AM	14						

	A	B	C	D	E	F	G	H	I
400	4/17/2023	01:30 AM	17						
401	4/17/2023	01:45 AM	15						
402	4/17/2023	02:00 AM	10						
403	4/17/2023	02:15 AM	17						
404	4/17/2023	02:30 AM	16						
405	4/17/2023	02:45 AM	18						
406	4/17/2023	03:00 AM	12						
407	4/17/2023	03:15 AM	14						
408	4/17/2023	03:30 AM	15						
409	4/17/2023	03:45 AM	15						
410	4/17/2023	04:00 AM	25						
411	4/17/2023	04:15 AM	30						
412	4/17/2023	04:30 AM	53						
413	4/17/2023	04:45 AM	59						
414	4/17/2023	05:00 AM	51						
415	4/17/2023	05:15 AM	82						
416	4/17/2023	05:30 AM	148						
417	4/17/2023	05:45 AM	180						
418	4/17/2023	06:00 AM	155						
419	4/17/2023	06:15 AM	233						
420	4/17/2023	06:30 AM	352						
421	4/17/2023	06:45 AM	425						
422	4/17/2023	07:00 AM	387						
423	4/17/2023	07:15 AM	557						
424	4/17/2023	07:30 AM	566						
425	4/17/2023	07:45 AM	631						
426	4/17/2023	08:00 AM	507						
427	4/17/2023	08:15 AM	532						
428	4/17/2023	08:30 AM	441						
429	4/17/2023	08:45 AM	461						
430	4/17/2023	09:00 AM	355						
431	4/17/2023	09:15 AM	368						
432	4/17/2023	09:30 AM	360						
433	4/17/2023	09:45 AM	339						
434	4/17/2023	10:00 AM	336						
435	4/17/2023	10:15 AM	302						
436	4/17/2023	10:30 AM	371						
437	4/17/2023	10:45 AM	341						
438	4/17/2023	11:00 AM	296						
439	4/17/2023	11:15 AM	336						
440	4/17/2023	11:30 AM	334						
441	4/17/2023	11:45 AM	336						
442	4/17/2023	12:00 PM	334						
443	4/17/2023	12:15 PM	322						
444	4/17/2023	12:30 PM	308						
445	4/17/2023	12:45 PM	359						
446	4/17/2023	01:00 PM	278						
447	4/17/2023	01:15 PM	288						
448	4/17/2023	01:30 PM	314						
449	4/17/2023	01:45 PM	312						

	A	B	C	D	E	F	G	H	I
450	4/17/2023	02:00 PM	324						
451	4/17/2023	02:15 PM	308						
452	4/17/2023	02:30 PM	405						
453	4/17/2023	02:45 PM	387						
454	4/17/2023	03:00 PM	370						
455	4/17/2023	03:15 PM	407						
456	4/17/2023	03:30 PM	479						
457	4/17/2023	03:45 PM	466						
458	4/17/2023	04:00 PM	473						
459	4/17/2023	04:15 PM	468						
460	4/17/2023	04:30 PM	558						
461	4/17/2023	04:45 PM	535						
462	4/17/2023	05:00 PM	473						
463	4/17/2023	05:15 PM	431						
464	4/17/2023	05:30 PM	391						
465	4/17/2023	05:45 PM	302						
466	4/17/2023	06:00 PM	301						
467	4/17/2023	06:15 PM	286						
468	4/17/2023	06:30 PM	261						
469	4/17/2023	06:45 PM	192						
470	4/17/2023	07:00 PM	222						
471	4/17/2023	07:15 PM	194						
472	4/17/2023	07:30 PM	161						
473	4/17/2023	07:45 PM	152						
474	4/17/2023	08:00 PM	151						
475	4/17/2023	08:15 PM	130						
476	4/17/2023	08:30 PM	92						
477	4/17/2023	08:45 PM	97						
478	4/17/2023	09:00 PM	96						
479	4/17/2023	09:15 PM	83						
480	4/17/2023	09:30 PM	77						
481	4/17/2023	09:45 PM	65						
482	4/17/2023	10:00 PM	51						
483	4/17/2023	10:15 PM	62						
484	4/17/2023	10:30 PM	61						
485	4/17/2023	10:45 PM	50						
486	4/17/2023	11:00 PM	47						
487	4/17/2023	11:15 PM	43						
488	4/17/2023	11:30 PM	37						
489	4/17/2023	11:45 PM	32						
490	4/18/2023	12:00 AM	29						
491	4/18/2023	12:15 AM	34						
492	4/18/2023	12:30 AM	26						
493	4/18/2023	12:45 AM	29						
494	4/18/2023	01:00 AM	30						
495	4/18/2023	01:15 AM	18						
496	4/18/2023	01:30 AM	19						
497	4/18/2023	01:45 AM	17						
498	4/18/2023	02:00 AM	21						
499	4/18/2023	02:15 AM	24						

	A	B	C	D	E	F	G	H	I
500	4/18/2023	02:30 AM	18						
501	4/18/2023	02:45 AM	15						
502	4/18/2023	03:00 AM	8						
503	4/18/2023	03:15 AM	32						
504	4/18/2023	03:30 AM	18						
505	4/18/2023	03:45 AM	14						
506	4/18/2023	04:00 AM	23						
507	4/18/2023	04:15 AM	37						
508	4/18/2023	04:30 AM	51						
509	4/18/2023	04:45 AM	54						
510	4/18/2023	05:00 AM	53						
511	4/18/2023	05:15 AM	101						
512	4/18/2023	05:30 AM	132						
513	4/18/2023	05:45 AM	183						
514	4/18/2023	06:00 AM	176						
515	4/18/2023	06:15 AM	261						
516	4/18/2023	06:30 AM	325						
517	4/18/2023	06:45 AM	419						
518	4/18/2023	07:00 AM	412						
519	4/18/2023	07:15 AM	547						
520	4/18/2023	07:30 AM	639						
521	4/18/2023	07:45 AM	590						
522	4/18/2023	08:00 AM	551						
523	4/18/2023	08:15 AM	519						
524	4/18/2023	08:30 AM	448						
525	4/18/2023	08:45 AM	448						
526	4/18/2023	09:00 AM	336						
527	4/18/2023	09:15 AM	374						
528	4/18/2023	09:30 AM	395						
529	4/18/2023	09:45 AM	431						
530	4/18/2023	10:00 AM	349						
531	4/18/2023	10:15 AM	384						
532	4/18/2023	10:30 AM	374						
533	4/18/2023	10:45 AM	361						
534	4/18/2023	11:00 AM	350						
535	4/18/2023	11:15 AM	338						
536	4/18/2023	11:30 AM	339						
537	4/18/2023	11:45 AM	352						
538	4/18/2023	12:00 PM	319						
539	4/18/2023	12:15 PM	323						
540	4/18/2023	12:30 PM	316						
541	4/18/2023	12:45 PM	326						
542	4/18/2023	01:00 PM	355						
543	4/18/2023	01:15 PM	303						
544	4/18/2023	01:30 PM	361						
545	4/18/2023	01:45 PM	351						
546	4/18/2023	02:00 PM	366						
547	4/18/2023	02:15 PM	339						
548	4/18/2023	02:30 PM	427						
549	4/18/2023	02:45 PM	391						

	A	B	C	D	E	F	G	H	I
550	4/18/2023	03:00 PM	418						
551	4/18/2023	03:15 PM	425						
552	4/18/2023	03:30 PM	490						
553	4/18/2023	03:45 PM	493						
554	4/18/2023	04:00 PM	516						
555	4/18/2023	04:15 PM	513						
556	4/18/2023	04:30 PM	495						
557	4/18/2023	04:45 PM	521						
558	4/18/2023	05:00 PM	521						
559	4/18/2023	05:15 PM	466						
560	4/18/2023	05:30 PM	388						
561	4/18/2023	05:45 PM	366						
562	4/18/2023	06:00 PM	310						
563	4/18/2023	06:15 PM	275						
564	4/18/2023	06:30 PM	262						
565	4/18/2023	06:45 PM	222						
566	4/18/2023	07:00 PM	188						
567	4/18/2023	07:15 PM	198						
568	4/18/2023	07:30 PM	177						
569	4/18/2023	07:45 PM	166						
570	4/18/2023	08:00 PM	128						
571	4/18/2023	08:15 PM	143						
572	4/18/2023	08:30 PM	124						
573	4/18/2023	08:45 PM	146						
574	4/18/2023	09:00 PM	106						
575	4/18/2023	09:15 PM	112						
576	4/18/2023	09:30 PM	82						
577	4/18/2023	09:45 PM	60						
578	4/18/2023	10:00 PM	58						
579	4/18/2023	10:15 PM	70						
580	4/18/2023	10:30 PM	56						
581	4/18/2023	10:45 PM	52						
582	4/18/2023	11:00 PM	44						
583	4/18/2023	11:15 PM	50						
584	4/18/2023	11:30 PM	42						
585	4/18/2023	11:45 PM	40						
586	4/19/2023	12:00 AM	32						
587	4/19/2023	12:15 AM	30						
588	4/19/2023	12:30 AM	35						
589	4/19/2023	12:45 AM	34						
590	4/19/2023	01:00 AM	30						
591	4/19/2023	01:15 AM	22						
592	4/19/2023	01:30 AM	30						
593	4/19/2023	01:45 AM	12						
594	4/19/2023	02:00 AM	19						
595	4/19/2023	02:15 AM	20						
596	4/19/2023	02:30 AM	17						
597	4/19/2023	02:45 AM	13						
598	4/19/2023	03:00 AM	13						
599	4/19/2023	03:15 AM	19						

	A	B	C	D	E	F	G	H	I
600	4/19/2023	03:30 AM	23						
601	4/19/2023	03:45 AM	20						
602	4/19/2023	04:00 AM	28						
603	4/19/2023	04:15 AM	27						
604	4/19/2023	04:30 AM	52						
605	4/19/2023	04:45 AM	60						
606	4/19/2023	05:00 AM	53						
607	4/19/2023	05:15 AM	84						
608	4/19/2023	05:30 AM	140						
609	4/19/2023	05:45 AM	169						
610	4/19/2023	06:00 AM	192						
611	4/19/2023	06:15 AM	246						
612	4/19/2023	06:30 AM	309						
613	4/19/2023	06:45 AM	420						
614	4/19/2023	07:00 AM	436						
615	4/19/2023	07:15 AM	512						
616	4/19/2023	07:30 AM	580						
617	4/19/2023	07:45 AM	629						
618	4/19/2023	08:00 AM	518						
619	4/19/2023	08:15 AM	491						
620	4/19/2023	08:30 AM	465						
621	4/19/2023	08:45 AM	478						
622	4/19/2023	09:00 AM	356						
623	4/19/2023	09:15 AM	367						
624	4/19/2023	09:30 AM	383						
625	4/19/2023	09:45 AM	383						
626	4/19/2023	10:00 AM	370						
627	4/19/2023	10:15 AM	317						
628	4/19/2023	10:30 AM	417						
629	4/19/2023	10:45 AM	356						
630	4/19/2023	11:00 AM	314						
631	4/19/2023	11:15 AM	358						
632	4/19/2023	11:30 AM	320						
633	4/19/2023	11:45 AM	345						
634	4/19/2023	12:00 PM	361						
635	4/19/2023	12:15 PM	324						
636	4/19/2023	12:30 PM	371						
637	4/19/2023	12:45 PM	355						
638	4/19/2023	01:00 PM	334						
639	4/19/2023	01:15 PM	337						
640	4/19/2023	01:30 PM	320						
641	4/19/2023	01:45 PM	341						
642	4/19/2023	02:00 PM	324						
643	4/19/2023	02:15 PM	330						
644	4/19/2023	02:30 PM	408						
645	4/19/2023	02:45 PM	360						
646	4/19/2023	03:00 PM	411						
647	4/19/2023	03:15 PM	406						
648	4/19/2023	03:30 PM	467						
649	4/19/2023	03:45 PM	484						

	A	B	C	D	E	F	G	H	I
650	4/19/2023	04:00 PM	489						
651	4/19/2023	04:15 PM	542						
652	4/19/2023	04:30 PM	505						
653	4/19/2023	04:45 PM	535						
654	4/19/2023	05:00 PM	534						
655	4/19/2023	05:15 PM	469						
656	4/19/2023	05:30 PM	379						
657	4/19/2023	05:45 PM	366						
658	4/19/2023	06:00 PM	357						
659	4/19/2023	06:15 PM	265						
660	4/19/2023	06:30 PM	260						
661	4/19/2023	06:45 PM	226						
662	4/19/2023	07:00 PM	219						
663	4/19/2023	07:15 PM	213						
664	4/19/2023	07:30 PM	185						
665	4/19/2023	07:45 PM	164						
666	4/19/2023	08:00 PM	158						
667	4/19/2023	08:15 PM	169						
668	4/19/2023	08:30 PM	127						
669	4/19/2023	08:45 PM	137						
670	4/19/2023	09:00 PM	123						
671	4/19/2023	09:15 PM	110						
672	4/19/2023	09:30 PM	84						
673	4/19/2023	09:45 PM	84						
674	4/19/2023	10:00 PM	71						
675	4/19/2023	10:15 PM	77						
676	4/19/2023	10:30 PM	76						
677	4/19/2023	10:45 PM	52						
678	4/19/2023	11:00 PM	60						
679	4/19/2023	11:15 PM	48						
680	4/19/2023	11:30 PM	35						
681	4/19/2023	11:45 PM	36						
682	4/20/2023	12:00 AM	34						
683	4/20/2023	12:15 AM	38						
684	4/20/2023	12:30 AM	43						
685	4/20/2023	12:45 AM	35						
686	4/20/2023	01:00 AM	26						
687	4/20/2023	01:15 AM	20						
688	4/20/2023	01:30 AM	14						
689	4/20/2023	01:45 AM	20						
690	4/20/2023	02:00 AM	21						
691	4/20/2023	02:15 AM	14						
692	4/20/2023	02:30 AM	18						
693	4/20/2023	02:45 AM	16						
694	4/20/2023	03:00 AM	19						
695	4/20/2023	03:15 AM	24						
696	4/20/2023	03:30 AM	26						
697	4/20/2023	03:45 AM	28						
698	4/20/2023	04:00 AM	29						
699	4/20/2023	04:15 AM	29						

	A	B	C	D	E	F	G	H	I
700	4/20/2023	04:30 AM	55						
701	4/20/2023	04:45 AM	56						
702	4/20/2023	05:00 AM	59						
703	4/20/2023	05:15 AM	90						
704	4/20/2023	05:30 AM	138						
705	4/20/2023	05:45 AM	180						
706	4/20/2023	06:00 AM	166						
707	4/20/2023	06:15 AM	265						
708	4/20/2023	06:30 AM	364						
709	4/20/2023	06:45 AM	418						
710	4/20/2023	07:00 AM	423						
711	4/20/2023	07:15 AM	598						
712	4/20/2023	07:30 AM	579						
713	4/20/2023	07:45 AM	660						
714	4/20/2023	08:00 AM	532						
715	4/20/2023	08:15 AM	513						
716	4/20/2023	08:30 AM	436						
717	4/20/2023	08:45 AM	468						
718	4/20/2023	09:00 AM	348						
719	4/20/2023	09:15 AM	356						
720	4/20/2023	09:30 AM	422						
721	4/20/2023	09:45 AM	441						
722	4/20/2023	10:00 AM	362						
723	4/20/2023	10:15 AM	358						
724	4/20/2023	10:30 AM	346						
725	4/20/2023	10:45 AM	346						
726	4/20/2023	11:00 AM	314						
727	4/20/2023	11:15 AM	358						
728	4/20/2023	11:30 AM	343						
729	4/20/2023	11:45 AM	374						
730	4/20/2023	12:00 PM	376						
731	4/20/2023	12:15 PM	327						
732	4/20/2023	12:30 PM	392						
733	4/20/2023	12:45 PM	349						
734	4/20/2023	01:00 PM	310						
735	4/20/2023	01:15 PM	332						
736	4/20/2023	01:30 PM	322						
737	4/20/2023	01:45 PM	334						
738	4/20/2023	02:00 PM	329						
739	4/20/2023	02:15 PM	392						
740	4/20/2023	02:30 PM	420						
741	4/20/2023	02:45 PM	423						
742	4/20/2023	03:00 PM	458						
743	4/20/2023	03:15 PM	457						
744	4/20/2023	03:30 PM	460						
745	4/20/2023	03:45 PM	510						
746	4/20/2023	04:00 PM	511						
747	4/20/2023	04:15 PM	521						
748	4/20/2023	04:30 PM	579						
749	4/20/2023	04:45 PM	524						

	A	B	C	D	E	F	G	H	I
750	4/20/2023	05:00 PM	529						
751	4/20/2023	05:15 PM	490						
752	4/20/2023	05:30 PM	391						
753	4/20/2023	05:45 PM	371						
754	4/20/2023	06:00 PM	338						
755	4/20/2023	06:15 PM	305						
756	4/20/2023	06:30 PM	278						
757	4/20/2023	06:45 PM	264						
758	4/20/2023	07:00 PM	256						
759	4/20/2023	07:15 PM	231						
760	4/20/2023	07:30 PM	201						
761	4/20/2023	07:45 PM	224						
762	4/20/2023	08:00 PM	168						
763	4/20/2023	08:15 PM	143						
764	4/20/2023	08:30 PM	138						
765	4/20/2023	08:45 PM	166						
766	4/20/2023	09:00 PM	194						
767	4/20/2023	09:15 PM	113						
768	4/20/2023	09:30 PM	116						
769	4/20/2023	09:45 PM	89						
770	4/20/2023	10:00 PM	76						
771	4/20/2023	10:15 PM	75						
772	4/20/2023	10:30 PM	77						
773	4/20/2023	10:45 PM	68						
774	4/20/2023	11:00 PM	63						
775	4/20/2023	11:15 PM	54						
776	4/20/2023	11:30 PM	34						
777	4/20/2023	11:45 PM	43						
778	4/21/2023	12:00 AM	43						
779	4/21/2023	12:15 AM	41						
780	4/21/2023	12:30 AM	53						
781	4/21/2023	12:45 AM	30						
782	4/21/2023	01:00 AM	27						
783	4/21/2023	01:15 AM	24						
784	4/21/2023	01:30 AM	23						
785	4/21/2023	01:45 AM	30						
786	4/21/2023	02:00 AM	27						
787	4/21/2023	02:15 AM	24						
788	4/21/2023	02:30 AM	22						
789	4/21/2023	02:45 AM	21						
790	4/21/2023	03:00 AM	15						
791	4/21/2023	03:15 AM	30						
792	4/21/2023	03:30 AM	34						
793	4/21/2023	03:45 AM	19						
794	4/21/2023	04:00 AM	47						
795	4/21/2023	04:15 AM	29						
796	4/21/2023	04:30 AM	39						
797	4/21/2023	04:45 AM	50						
798	4/21/2023	05:00 AM	57						
799	4/21/2023	05:15 AM	79						

	A	B	C	D	E	F	G	H	I
800	4/21/2023	05:30 AM	128						
801	4/21/2023	05:45 AM	152						
802	4/21/2023	06:00 AM	176						
803	4/21/2023	06:15 AM	242						
804	4/21/2023	06:30 AM	296						
805	4/21/2023	06:45 AM	379						
806	4/21/2023	07:00 AM	389						
807	4/21/2023	07:15 AM	484						
808	4/21/2023	07:30 AM	588						
809	4/21/2023	07:45 AM	571						
810	4/21/2023	08:00 AM	480						
811	4/21/2023	08:15 AM	488						
812	4/21/2023	08:30 AM	460						
813	4/21/2023	08:45 AM	502						
814	4/21/2023	09:00 AM	364						
815	4/21/2023	09:15 AM	379						
816	4/21/2023	09:30 AM	382						
817	4/21/2023	09:45 AM	440						
818	4/21/2023	10:00 AM	381						
819	4/21/2023	10:15 AM	373						
820	4/21/2023	10:30 AM	368						
821	4/21/2023	10:45 AM	359						
822	4/21/2023	11:00 AM	342						
823	4/21/2023	11:15 AM	351						
824	4/21/2023	11:30 AM	324						
825	4/21/2023	11:45 AM	432						
826	4/21/2023	12:00 PM	406						
827	4/21/2023	12:15 PM	356						
828	4/21/2023	12:30 PM	397						
829	4/21/2023	12:45 PM	367						
830	4/21/2023	01:00 PM	367						
831	4/21/2023	01:15 PM	341						
832	4/21/2023	01:30 PM	369						
833	4/21/2023	01:45 PM	382						
834	4/21/2023	02:00 PM	377						
835	4/21/2023	02:15 PM	379						
836	4/21/2023	02:30 PM	451						
837	4/21/2023	02:45 PM	396						
838	4/21/2023	03:00 PM	490						
839	4/21/2023	03:15 PM	467						
840	4/21/2023	03:30 PM	464						
841	4/21/2023	03:45 PM	450						
842	4/21/2023	04:00 PM	460						
843	4/21/2023	04:15 PM	518						
844	4/21/2023	04:30 PM	548						
845	4/21/2023	04:45 PM	470						
846	4/21/2023	05:00 PM	466						
847	4/21/2023	05:15 PM	387						
848	4/21/2023	05:30 PM	409						
849	4/21/2023	05:45 PM	359						

	A	B	C	D	E	F	G	H	I
850	4/21/2023	06:00 PM	317						
851	4/21/2023	06:15 PM	311						
852	4/21/2023	06:30 PM	277						
853	4/21/2023	06:45 PM	202						
854	4/21/2023	07:00 PM	274						
855	4/21/2023	07:15 PM	219						
856	4/21/2023	07:30 PM	206						
857	4/21/2023	07:45 PM	189						
858	4/21/2023	08:00 PM	196						
859	4/21/2023	08:15 PM	195						
860	4/21/2023	08:30 PM	163						
861	4/21/2023	08:45 PM	161						
862	4/21/2023	09:00 PM	132						
863	4/21/2023	09:15 PM	140						
864	4/21/2023	09:30 PM	113						
865	4/21/2023	09:45 PM	114						
866	4/21/2023	10:00 PM	115						
867	4/21/2023	10:15 PM	108						
868	4/21/2023	10:30 PM	99						
869	4/21/2023	10:45 PM	91						
870	4/21/2023	11:00 PM	110						
871	4/21/2023	11:15 PM	84						
872	4/21/2023	11:30 PM	84						
873	4/21/2023	11:45 PM	56						
874	4/22/2023	12:00 AM	45						
875	4/22/2023	12:15 AM	50						
876	4/22/2023	12:30 AM	45						
877	4/22/2023	12:45 AM	35						
878	4/22/2023	01:00 AM	32						
879	4/22/2023	01:15 AM	21						
880	4/22/2023	01:30 AM	33						
881	4/22/2023	01:45 AM	16						
882	4/22/2023	02:00 AM	33						
883	4/22/2023	02:15 AM	20						
884	4/22/2023	02:30 AM	15						
885	4/22/2023	02:45 AM	28						
886	4/22/2023	03:00 AM	13						
887	4/22/2023	03:15 AM	17						
888	4/22/2023	03:30 AM	24						
889	4/22/2023	03:45 AM	24						
890	4/22/2023	04:00 AM	16						
891	4/22/2023	04:15 AM	29						
892	4/22/2023	04:30 AM	20						
893	4/22/2023	04:45 AM	30						
894	4/22/2023	05:00 AM	23						
895	4/22/2023	05:15 AM	43						
896	4/22/2023	05:30 AM	51						
897	4/22/2023	05:45 AM	60						
898	4/22/2023	06:00 AM	65						
899	4/22/2023	06:15 AM	79						

	A	B	C	D	E	F	G	H	I
900	4/22/2023	06:30 AM	149						
901	4/22/2023	06:45 AM	114						
902	4/22/2023	07:00 AM	110						
903	4/22/2023	07:15 AM	109						
904	4/22/2023	07:30 AM	186						
905	4/22/2023	07:45 AM	204						
906	4/22/2023	08:00 AM	185						
907	4/22/2023	08:15 AM	231						
908	4/22/2023	08:30 AM	227						
909	4/22/2023	08:45 AM	296						
910	4/22/2023	09:00 AM	237						
911	4/22/2023	09:15 AM	265						
912	4/22/2023	09:30 AM	298						
913	4/22/2023	09:45 AM	305						
914	4/22/2023	10:00 AM	327						
915	4/22/2023	10:15 AM	319						
916	4/22/2023	10:30 AM	327						
917	4/22/2023	10:45 AM	343						
918	4/22/2023	11:00 AM	294						
919	4/22/2023	11:15 AM	344						
920	4/22/2023	11:30 AM	328						
921	4/22/2023	11:45 AM	341						
922	4/22/2023	12:00 PM	361						
923	4/22/2023	12:15 PM	374						
924	4/22/2023	12:30 PM	369						
925	4/22/2023	12:45 PM	326						
926	4/22/2023	01:00 PM	309						
927	4/22/2023	01:15 PM	297						
928	4/22/2023	01:30 PM	303						
929	4/22/2023	01:45 PM	301						
930	4/22/2023	02:00 PM	315						
931	4/22/2023	02:15 PM	313						
932	4/22/2023	02:30 PM	310						
933	4/22/2023	02:45 PM	302						
934	4/22/2023	03:00 PM	273						
935	4/22/2023	03:15 PM	307						
936	4/22/2023	03:30 PM	293						
937	4/22/2023	03:45 PM	309						
938	4/22/2023	04:00 PM	272						
939	4/22/2023	04:15 PM	258						
940	4/22/2023	04:30 PM	250						
941	4/22/2023	04:45 PM	264						
942	4/22/2023	05:00 PM	269						
943	4/22/2023	05:15 PM	277						
944	4/22/2023	05:30 PM	242						
945	4/22/2023	05:45 PM	238						
946	4/22/2023	06:00 PM	241						
947	4/22/2023	06:15 PM	204						
948	4/22/2023	06:30 PM	228						
949	4/22/2023	06:45 PM	210						

	A	B	C	D	E	F	G	H	I
950	4/22/2023	07:00 PM	165						
951	4/22/2023	07:15 PM	165						
952	4/22/2023	07:30 PM	142						
953	4/22/2023	07:45 PM	149						
954	4/22/2023	08:00 PM	134						
955	4/22/2023	08:15 PM	156						
956	4/22/2023	08:30 PM	110						
957	4/22/2023	08:45 PM	125						
958	4/22/2023	09:00 PM	114						
959	4/22/2023	09:15 PM	103						
960	4/22/2023	09:30 PM	101						
961	4/22/2023	09:45 PM	84						
962	4/22/2023	10:00 PM	107						
963	4/22/2023	10:15 PM	121						
964	4/22/2023	10:30 PM	105						
965	4/22/2023	10:45 PM	88						
966	4/22/2023	11:00 PM	54						
967	4/22/2023	11:15 PM	63						
968	4/22/2023	11:30 PM	59						
969	4/22/2023	11:45 PM	61						
970	4/23/2023	12:00 AM	34						
971	4/23/2023	12:15 AM	47						
972	4/23/2023	12:30 AM	38						
973	4/23/2023	12:45 AM	38						
974	4/23/2023	01:00 AM	34						
975	4/23/2023	01:15 AM	39						
976	4/23/2023	01:30 AM	23						
977	4/23/2023	01:45 AM	15						
978	4/23/2023	02:00 AM	14						
979	4/23/2023	02:15 AM	19						
980	4/23/2023	02:30 AM	18						
981	4/23/2023	02:45 AM	11						
982	4/23/2023	03:00 AM	21						
983	4/23/2023	03:15 AM	15						
984	4/23/2023	03:30 AM	10						
985	4/23/2023	03:45 AM	17						
986	4/23/2023	04:00 AM	18						
987	4/23/2023	04:15 AM	13						
988	4/23/2023	04:30 AM	15						
989	4/23/2023	04:45 AM	15						
990	4/23/2023	05:00 AM	14						
991	4/23/2023	05:15 AM	13						
992	4/23/2023	05:30 AM	29						
993	4/23/2023	05:45 AM	32						
994	4/23/2023	06:00 AM	48						
995	4/23/2023	06:15 AM	56						
996	4/23/2023	06:30 AM	84						
997	4/23/2023	06:45 AM	88						
998	4/23/2023	07:00 AM	63						
999	4/23/2023	07:15 AM	71						

	A	B	C	D	E	F	G	H	I
1000	4/23/2023	07:30 AM	93						
1001	4/23/2023	07:45 AM	130						
1002	4/23/2023	08:00 AM	108						
1003	4/23/2023	08:15 AM	108						
1004	4/23/2023	08:30 AM	130						
1005	4/23/2023	08:45 AM	150						
1006	4/23/2023	09:00 AM	143						
1007	4/23/2023	09:15 AM	167						
1008	4/23/2023	09:30 AM	211						
1009	4/23/2023	09:45 AM	202						
1010	4/23/2023	10:00 AM	196						
1011	4/23/2023	10:15 AM	222						
1012	4/23/2023	10:30 AM	252						
1013	4/23/2023	10:45 AM	306						
1014	4/23/2023	11:00 AM	289						
1015	4/23/2023	11:15 AM	296						
1016	4/23/2023	11:30 AM	263						
1017	4/23/2023	11:45 AM	278						
1018	4/23/2023	12:00 PM	281						
1019	4/23/2023	12:15 PM	293						
1020	4/23/2023	12:30 PM	274						
1021	4/23/2023	12:45 PM	288						
1022	4/23/2023	01:00 PM	301						
1023	4/23/2023	01:15 PM	276						
1024	4/23/2023	01:30 PM	289						
1025	4/23/2023	01:45 PM	289						
1026	4/23/2023	02:00 PM	269						
1027	4/23/2023	02:15 PM	248						
1028	4/23/2023	02:30 PM	261						
1029	4/23/2023	02:45 PM	289						
1030	4/23/2023	03:00 PM	257						
1031	4/23/2023	03:15 PM	276						
1032	4/23/2023	03:30 PM	273						
1033	4/23/2023	03:45 PM	255						
1034	4/23/2023	04:00 PM	251						
1035	4/23/2023	04:15 PM	226						
1036	4/23/2023	04:30 PM	233						
1037	4/23/2023	04:45 PM	267						
1038	4/23/2023	05:00 PM	225						
1039	4/23/2023	05:15 PM	203						
1040	4/23/2023	05:30 PM	183						
1041	4/23/2023	05:45 PM	213						
1042	4/23/2023	06:00 PM	187						
1043	4/23/2023	06:15 PM	170						
1044	4/23/2023	06:30 PM	204						
1045	4/23/2023	06:45 PM	148						
1046	4/23/2023	07:00 PM	137						
1047	4/23/2023	07:15 PM	141						
1048	4/23/2023	07:30 PM	155						
1049	4/23/2023	07:45 PM	137						

	A	B	C	D	E	F	G	H	I
1050	4/23/2023	08:00 PM	124						
1051	4/23/2023	08:15 PM	107						
1052	4/23/2023	08:30 PM	106						
1053	4/23/2023	08:45 PM	88						
1054	4/23/2023	09:00 PM	82						
1055	4/23/2023	09:15 PM	61						
1056	4/23/2023	09:30 PM	57						
1057	4/23/2023	09:45 PM	64						
1058	4/23/2023	10:00 PM	56						
1059	4/23/2023	10:15 PM	47						
1060	4/23/2023	10:30 PM	47						
1061	4/23/2023	10:45 PM	58						
1062	4/23/2023	11:00 PM	44						
1063	4/23/2023	11:15 PM	31						
1064	4/23/2023	11:30 PM	28						
1065	4/23/2023	11:45 PM	23						

	A	B	C	D	E	F	G	H	I
1									
2	File Name: C:\Users\barri\OneDrive\Documents\TDB\WSP\SYRACUSE\DATA\BATCH 2 SALIM1\DONE\ATR 1224.tf2								
3	Start Date: 4/13/2023								
4	Start Time: 12:00:00 AM								
5	Location 1: NB I-481								
6	Location 2: at I-690								
7									
8									
9	Date	Time	NB						
10	4/13/2023	12:00 AM	34						
11	4/13/2023	12:15 AM	22						
12	4/13/2023	12:30 AM	31						
13	4/13/2023	12:45 AM	25						
14	4/13/2023	01:00 AM	28						
15	4/13/2023	01:15 AM	25						
16	4/13/2023	01:30 AM	10						
17	4/13/2023	01:45 AM	11						
18	4/13/2023	02:00 AM	13						
19	4/13/2023	02:15 AM	20						
20	4/13/2023	02:30 AM	24						
21	4/13/2023	02:45 AM	24						
22	4/13/2023	03:00 AM	12						
23	4/13/2023	03:15 AM	34						
24	4/13/2023	03:30 AM	24						
25	4/13/2023	03:45 AM	24						
26	4/13/2023	04:00 AM	32						
27	4/13/2023	04:15 AM	40						
28	4/13/2023	04:30 AM	65						
29	4/13/2023	04:45 AM	56						
30	4/13/2023	05:00 AM	90						
31	4/13/2023	05:15 AM	76						
32	4/13/2023	05:30 AM	168						
33	4/13/2023	05:45 AM	196						
34	4/13/2023	06:00 AM	182						
35	4/13/2023	06:15 AM	232						
36	4/13/2023	06:30 AM	356						
37	4/13/2023	06:45 AM	445						
38	4/13/2023	07:00 AM	458						
39	4/13/2023	07:15 AM	530						
40	4/13/2023	07:30 AM	624						
41	4/13/2023	07:45 AM	652						
42	4/13/2023	08:00 AM	592						
43	4/13/2023	08:15 AM	514						
44	4/13/2023	08:30 AM	521						
45	4/13/2023	08:45 AM	490						
46	4/13/2023	09:00 AM	420						
47	4/13/2023	09:15 AM	380						
48	4/13/2023	09:30 AM	408						
49	4/13/2023	09:45 AM	414						

	A	B	C	D	E	F	G	H	I
50	4/13/2023	10:00 AM	342						
51	4/13/2023	10:15 AM	372						
52	4/13/2023	10:30 AM	389						
53	4/13/2023	10:45 AM	354						
54	4/13/2023	11:00 AM	381						
55	4/13/2023	11:15 AM	366						
56	4/13/2023	11:30 AM	378						
57	4/13/2023	11:45 AM	358						
58	4/13/2023	12:00 PM	347						
59	4/13/2023	12:15 PM	384						
60	4/13/2023	12:30 PM	355						
61	4/13/2023	12:45 PM	360						
62	4/13/2023	01:00 PM	361						
63	4/13/2023	01:15 PM	371						
64	4/13/2023	01:30 PM	350						
65	4/13/2023	01:45 PM	350						
66	4/13/2023	02:00 PM	384						
67	4/13/2023	02:15 PM	352						
68	4/13/2023	02:30 PM	368						
69	4/13/2023	02:45 PM	392						
70	4/13/2023	03:00 PM	424						
71	4/13/2023	03:15 PM	425						
72	4/13/2023	03:30 PM	476						
73	4/13/2023	03:45 PM	490						
74	4/13/2023	04:00 PM	465						
75	4/13/2023	04:15 PM	473						
76	4/13/2023	04:30 PM	464						
77	4/13/2023	04:45 PM	492						
78	4/13/2023	05:00 PM	441						
79	4/13/2023	05:15 PM	327						
80	4/13/2023	05:30 PM	322						
81	4/13/2023	05:45 PM	333						
82	4/13/2023	06:00 PM	329						
83	4/13/2023	06:15 PM	322						
84	4/13/2023	06:30 PM	312						
85	4/13/2023	06:45 PM	278						
86	4/13/2023	07:00 PM	306						
87	4/13/2023	07:15 PM	238						
88	4/13/2023	07:30 PM	240						
89	4/13/2023	07:45 PM	238						
90	4/13/2023	08:00 PM	210						
91	4/13/2023	08:15 PM	220						
92	4/13/2023	08:30 PM	190						
93	4/13/2023	08:45 PM	222						
94	4/13/2023	09:00 PM	240						
95	4/13/2023	09:15 PM	204						
96	4/13/2023	09:30 PM	132						
97	4/13/2023	09:45 PM	116						
98	4/13/2023	10:00 PM	90						
99	4/13/2023	10:15 PM	86						

	A	B	C	D	E	F	G	H	I
100	4/13/2023	10:30 PM	80						
101	4/13/2023	10:45 PM	53						
102	4/13/2023	11:00 PM	64						
103	4/13/2023	11:15 PM	64						
104	4/13/2023	11:30 PM	61						
105	4/13/2023	11:45 PM	43						
106	4/14/2023	12:00 AM	30						
107	4/14/2023	12:15 AM	42						
108	4/14/2023	12:30 AM	43						
109	4/14/2023	12:45 AM	24						
110	4/14/2023	01:00 AM	24						
111	4/14/2023	01:15 AM	9						
112	4/14/2023	01:30 AM	26						
113	4/14/2023	01:45 AM	18						
114	4/14/2023	02:00 AM	26						
115	4/14/2023	02:15 AM	32						
116	4/14/2023	02:30 AM	28						
117	4/14/2023	02:45 AM	18						
118	4/14/2023	03:00 AM	20						
119	4/14/2023	03:15 AM	22						
120	4/14/2023	03:30 AM	28						
121	4/14/2023	03:45 AM	22						
122	4/14/2023	04:00 AM	27						
123	4/14/2023	04:15 AM	42						
124	4/14/2023	04:30 AM	43						
125	4/14/2023	04:45 AM	74						
126	4/14/2023	05:00 AM	64						
127	4/14/2023	05:15 AM	109						
128	4/14/2023	05:30 AM	126						
129	4/14/2023	05:45 AM	158						
130	4/14/2023	06:00 AM	173						
131	4/14/2023	06:15 AM	224						
132	4/14/2023	06:30 AM	332						
133	4/14/2023	06:45 AM	402						
134	4/14/2023	07:00 AM	418						
135	4/14/2023	07:15 AM	528						
136	4/14/2023	07:30 AM	630						
137	4/14/2023	07:45 AM	642						
138	4/14/2023	08:00 AM	547						
139	4/14/2023	08:15 AM	492						
140	4/14/2023	08:30 AM	518						
141	4/14/2023	08:45 AM	514						
142	4/14/2023	09:00 AM	442						
143	4/14/2023	09:15 AM	396						
144	4/14/2023	09:30 AM	418						
145	4/14/2023	09:45 AM	418						
146	4/14/2023	10:00 AM	410						
147	4/14/2023	10:15 AM	388						
148	4/14/2023	10:30 AM	391						
149	4/14/2023	10:45 AM	386						

	A	B	C	D	E	F	G	H	I
150	4/14/2023	11:00 AM	408						
151	4/14/2023	11:15 AM	421						
152	4/14/2023	11:30 AM	390						
153	4/14/2023	11:45 AM	388						
154	4/14/2023	12:00 PM	396						
155	4/14/2023	12:15 PM	400						
156	4/14/2023	12:30 PM	390						
157	4/14/2023	12:45 PM	423						
158	4/14/2023	01:00 PM	409						
159	4/14/2023	01:15 PM	380						
160	4/14/2023	01:30 PM	413						
161	4/14/2023	01:45 PM	412						
162	4/14/2023	02:00 PM	454						
163	4/14/2023	02:15 PM	416						
164	4/14/2023	02:30 PM	406						
165	4/14/2023	02:45 PM	445						
166	4/14/2023	03:00 PM	459						
167	4/14/2023	03:15 PM	498						
168	4/14/2023	03:30 PM	568						
169	4/14/2023	03:45 PM	550						
170	4/14/2023	04:00 PM	519						
171	4/14/2023	04:15 PM	513						
172	4/14/2023	04:30 PM	482						
173	4/14/2023	04:45 PM	480						
174	4/14/2023	05:00 PM	525						
175	4/14/2023	05:15 PM	484						
176	4/14/2023	05:30 PM	426						
177	4/14/2023	05:45 PM	439						
178	4/14/2023	06:00 PM	343						
179	4/14/2023	06:15 PM	351						
180	4/14/2023	06:30 PM	316						
181	4/14/2023	06:45 PM	310						
182	4/14/2023	07:00 PM	254						
183	4/14/2023	07:15 PM	268						
184	4/14/2023	07:30 PM	229						
185	4/14/2023	07:45 PM	244						
186	4/14/2023	08:00 PM	212						
187	4/14/2023	08:15 PM	224						
188	4/14/2023	08:30 PM	174						
189	4/14/2023	08:45 PM	190						
190	4/14/2023	09:00 PM	170						
191	4/14/2023	09:15 PM	155						
192	4/14/2023	09:30 PM	138						
193	4/14/2023	09:45 PM	140						
194	4/14/2023	10:00 PM	134						
195	4/14/2023	10:15 PM	134						
196	4/14/2023	10:30 PM	130						
197	4/14/2023	10:45 PM	124						
198	4/14/2023	11:00 PM	146						
199	4/14/2023	11:15 PM	181						

	A	B	C	D	E	F	G	H	I
200	4/14/2023	11:30 PM	142						
201	4/14/2023	11:45 PM	155						
202	4/15/2023	12:00 AM	114						
203	4/15/2023	12:15 AM	46						
204	4/15/2023	12:30 AM	50						
205	4/15/2023	12:45 AM	37						
206	4/15/2023	01:00 AM	36						
207	4/15/2023	01:15 AM	33						
208	4/15/2023	01:30 AM	31						
209	4/15/2023	01:45 AM	28						
210	4/15/2023	02:00 AM	23						
211	4/15/2023	02:15 AM	21						
212	4/15/2023	02:30 AM	15						
213	4/15/2023	02:45 AM	21						
214	4/15/2023	03:00 AM	19						
215	4/15/2023	03:15 AM	19						
216	4/15/2023	03:30 AM	19						
217	4/15/2023	03:45 AM	24						
218	4/15/2023	04:00 AM	29						
219	4/15/2023	04:15 AM	20						
220	4/15/2023	04:30 AM	33						
221	4/15/2023	04:45 AM	36						
222	4/15/2023	05:00 AM	38						
223	4/15/2023	05:15 AM	25						
224	4/15/2023	05:30 AM	40						
225	4/15/2023	05:45 AM	56						
226	4/15/2023	06:00 AM	48						
227	4/15/2023	06:15 AM	78						
228	4/15/2023	06:30 AM	112						
229	4/15/2023	06:45 AM	119						
230	4/15/2023	07:00 AM	120						
231	4/15/2023	07:15 AM	197						
232	4/15/2023	07:30 AM	230						
233	4/15/2023	07:45 AM	250						
234	4/15/2023	08:00 AM	214						
235	4/15/2023	08:15 AM	257						
236	4/15/2023	08:30 AM	327						
237	4/15/2023	08:45 AM	350						
238	4/15/2023	09:00 AM	288						
239	4/15/2023	09:15 AM	336						
240	4/15/2023	09:30 AM	320						
241	4/15/2023	09:45 AM	382						
242	4/15/2023	10:00 AM	350						
243	4/15/2023	10:15 AM	414						
244	4/15/2023	10:30 AM	380						
245	4/15/2023	10:45 AM	379						
246	4/15/2023	11:00 AM	334						
247	4/15/2023	11:15 AM	358						
248	4/15/2023	11:30 AM	386						
249	4/15/2023	11:45 AM	324						

	A	B	C	D	E	F	G	H	I
250	4/15/2023	12:00 PM	380						
251	4/15/2023	12:15 PM	312						
252	4/15/2023	12:30 PM	361						
253	4/15/2023	12:45 PM	324						
254	4/15/2023	01:00 PM	317						
255	4/15/2023	01:15 PM	372						
256	4/15/2023	01:30 PM	322						
257	4/15/2023	01:45 PM	334						
258	4/15/2023	02:00 PM	326						
259	4/15/2023	02:15 PM	303						
260	4/15/2023	02:30 PM	327						
261	4/15/2023	02:45 PM	342						
262	4/15/2023	03:00 PM	294						
263	4/15/2023	03:15 PM	320						
264	4/15/2023	03:30 PM	316						
265	4/15/2023	03:45 PM	296						
266	4/15/2023	04:00 PM	274						
267	4/15/2023	04:15 PM	325						
268	4/15/2023	04:30 PM	306						
269	4/15/2023	04:45 PM	324						
270	4/15/2023	05:00 PM	323						
271	4/15/2023	05:15 PM	293						
272	4/15/2023	05:30 PM	298						
273	4/15/2023	05:45 PM	282						
274	4/15/2023	06:00 PM	262						
275	4/15/2023	06:15 PM	272						
276	4/15/2023	06:30 PM	270						
277	4/15/2023	06:45 PM	304						
278	4/15/2023	07:00 PM	252						
279	4/15/2023	07:15 PM	198						
280	4/15/2023	07:30 PM	224						
281	4/15/2023	07:45 PM	195						
282	4/15/2023	08:00 PM	196						
283	4/15/2023	08:15 PM	194						
284	4/15/2023	08:30 PM	172						
285	4/15/2023	08:45 PM	168						
286	4/15/2023	09:00 PM	160						
287	4/15/2023	09:15 PM	150						
288	4/15/2023	09:30 PM	136						
289	4/15/2023	09:45 PM	114						
290	4/15/2023	10:00 PM	125						
291	4/15/2023	10:15 PM	132						
292	4/15/2023	10:30 PM	87						
293	4/15/2023	10:45 PM	103						
294	4/15/2023	11:00 PM	68						
295	4/15/2023	11:15 PM	68						
296	4/15/2023	11:30 PM	62						
297	4/15/2023	11:45 PM	58						
298	4/16/2023	12:00 AM	46						
299	4/16/2023	12:15 AM	42						

	A	B	C	D	E	F	G	H	I
300	4/16/2023	12:30 AM	35						
301	4/16/2023	12:45 AM	28						
302	4/16/2023	01:00 AM	29						
303	4/16/2023	01:15 AM	14						
304	4/16/2023	01:30 AM	18						
305	4/16/2023	01:45 AM	20						
306	4/16/2023	02:00 AM	26						
307	4/16/2023	02:15 AM	12						
308	4/16/2023	02:30 AM	12						
309	4/16/2023	02:45 AM	12						
310	4/16/2023	03:00 AM	13						
311	4/16/2023	03:15 AM	16						
312	4/16/2023	03:30 AM	20						
313	4/16/2023	03:45 AM	13						
314	4/16/2023	04:00 AM	18						
315	4/16/2023	04:15 AM	18						
316	4/16/2023	04:30 AM	18						
317	4/16/2023	04:45 AM	24						
318	4/16/2023	05:00 AM	19						
319	4/16/2023	05:15 AM	22						
320	4/16/2023	05:30 AM	36						
321	4/16/2023	05:45 AM	42						
322	4/16/2023	06:00 AM	37						
323	4/16/2023	06:15 AM	54						
324	4/16/2023	06:30 AM	70						
325	4/16/2023	06:45 AM	125						
326	4/16/2023	07:00 AM	104						
327	4/16/2023	07:15 AM	120						
328	4/16/2023	07:30 AM	94						
329	4/16/2023	07:45 AM	124						
330	4/16/2023	08:00 AM	120						
331	4/16/2023	08:15 AM	165						
332	4/16/2023	08:30 AM	192						
333	4/16/2023	08:45 AM	222						
334	4/16/2023	09:00 AM	205						
335	4/16/2023	09:15 AM	214						
336	4/16/2023	09:30 AM	267						
337	4/16/2023	09:45 AM	279						
338	4/16/2023	10:00 AM	252						
339	4/16/2023	10:15 AM	276						
340	4/16/2023	10:30 AM	276						
341	4/16/2023	10:45 AM	289						
342	4/16/2023	11:00 AM	298						
343	4/16/2023	11:15 AM	320						
344	4/16/2023	11:30 AM	336						
345	4/16/2023	11:45 AM	327						
346	4/16/2023	12:00 PM	299						
347	4/16/2023	12:15 PM	315						
348	4/16/2023	12:30 PM	336						
349	4/16/2023	12:45 PM	368						

	A	B	C	D	E	F	G	H	I
350	4/16/2023	01:00 PM	316						
351	4/16/2023	01:15 PM	317						
352	4/16/2023	01:30 PM	332						
353	4/16/2023	01:45 PM	306						
354	4/16/2023	02:00 PM	336						
355	4/16/2023	02:15 PM	306						
356	4/16/2023	02:30 PM	338						
357	4/16/2023	02:45 PM	320						
358	4/16/2023	03:00 PM	321						
359	4/16/2023	03:15 PM	316						
360	4/16/2023	03:30 PM	308						
361	4/16/2023	03:45 PM	325						
362	4/16/2023	04:00 PM	354						
363	4/16/2023	04:15 PM	290						
364	4/16/2023	04:30 PM	298						
365	4/16/2023	04:45 PM	322						
366	4/16/2023	05:00 PM	271						
367	4/16/2023	05:15 PM	263						
368	4/16/2023	05:30 PM	276						
369	4/16/2023	05:45 PM	240						
370	4/16/2023	06:00 PM	254						
371	4/16/2023	06:15 PM	216						
372	4/16/2023	06:30 PM	206						
373	4/16/2023	06:45 PM	216						
374	4/16/2023	07:00 PM	204						
375	4/16/2023	07:15 PM	206						
376	4/16/2023	07:30 PM	203						
377	4/16/2023	07:45 PM	160						
378	4/16/2023	08:00 PM	180						
379	4/16/2023	08:15 PM	148						
380	4/16/2023	08:30 PM	132						
381	4/16/2023	08:45 PM	146						
382	4/16/2023	09:00 PM	112						
383	4/16/2023	09:15 PM	109						
384	4/16/2023	09:30 PM	88						
385	4/16/2023	09:45 PM	72						
386	4/16/2023	10:00 PM	70						
387	4/16/2023	10:15 PM	70						
388	4/16/2023	10:30 PM	52						
389	4/16/2023	10:45 PM	62						
390	4/16/2023	11:00 PM	52						
391	4/16/2023	11:15 PM	38						
392	4/16/2023	11:30 PM	38						
393	4/16/2023	11:45 PM	32						
394	4/17/2023	12:00 AM	30						
395	4/17/2023	12:15 AM	14						
396	4/17/2023	12:30 AM	20						
397	4/17/2023	12:45 AM	22						
398	4/17/2023	01:00 AM	14						
399	4/17/2023	01:15 AM	7						

	A	B	C	D	E	F	G	H	I
400	4/17/2023	01:30 AM	14						
401	4/17/2023	01:45 AM	9						
402	4/17/2023	02:00 AM	8						
403	4/17/2023	02:15 AM	7						
404	4/17/2023	02:30 AM	14						
405	4/17/2023	02:45 AM	8						
406	4/17/2023	03:00 AM	16						
407	4/17/2023	03:15 AM	15						
408	4/17/2023	03:30 AM	18						
409	4/17/2023	03:45 AM	36						
410	4/17/2023	04:00 AM	32						
411	4/17/2023	04:15 AM	36						
412	4/17/2023	04:30 AM	61						
413	4/17/2023	04:45 AM	56						
414	4/17/2023	05:00 AM	66						
415	4/17/2023	05:15 AM	84						
416	4/17/2023	05:30 AM	119						
417	4/17/2023	05:45 AM	198						
418	4/17/2023	06:00 AM	158						
419	4/17/2023	06:15 AM	258						
420	4/17/2023	06:30 AM	311						
421	4/17/2023	06:45 AM	470						
422	4/17/2023	07:00 AM	457						
423	4/17/2023	07:15 AM	530						
424	4/17/2023	07:30 AM	615						
425	4/17/2023	07:45 AM	670						
426	4/17/2023	08:00 AM	630						
427	4/17/2023	08:15 AM	588						
428	4/17/2023	08:30 AM	534						
429	4/17/2023	08:45 AM	506						
430	4/17/2023	09:00 AM	437						
431	4/17/2023	09:15 AM	398						
432	4/17/2023	09:30 AM	436						
433	4/17/2023	09:45 AM	428						
434	4/17/2023	10:00 AM	371						
435	4/17/2023	10:15 AM	376						
436	4/17/2023	10:30 AM	356						
437	4/17/2023	10:45 AM	402						
438	4/17/2023	11:00 AM	366						
439	4/17/2023	11:15 AM	394						
440	4/17/2023	11:30 AM	364						
441	4/17/2023	11:45 AM	376						
442	4/17/2023	12:00 PM	359						
443	4/17/2023	12:15 PM	358						
444	4/17/2023	12:30 PM	388						
445	4/17/2023	12:45 PM	410						
446	4/17/2023	01:00 PM	380						
447	4/17/2023	01:15 PM	384						
448	4/17/2023	01:30 PM	406						
449	4/17/2023	01:45 PM	409						

	A	B	C	D	E	F	G	H	I
450	4/17/2023	02:00 PM	374						
451	4/17/2023	02:15 PM	430						
452	4/17/2023	02:30 PM	444						
453	4/17/2023	02:45 PM	418						
454	4/17/2023	03:00 PM	442						
455	4/17/2023	03:15 PM	466						
456	4/17/2023	03:30 PM	514						
457	4/17/2023	03:45 PM	564						
458	4/17/2023	04:00 PM	508						
459	4/17/2023	04:15 PM	555						
460	4/17/2023	04:30 PM	536						
461	4/17/2023	04:45 PM	525						
462	4/17/2023	05:00 PM	524						
463	4/17/2023	05:15 PM	497						
464	4/17/2023	05:30 PM	400						
465	4/17/2023	05:45 PM	374						
466	4/17/2023	06:00 PM	328						
467	4/17/2023	06:15 PM	332						
468	4/17/2023	06:30 PM	298						
469	4/17/2023	06:45 PM	300						
470	4/17/2023	07:00 PM	244						
471	4/17/2023	07:15 PM	236						
472	4/17/2023	07:30 PM	229						
473	4/17/2023	07:45 PM	170						
474	4/17/2023	08:00 PM	159						
475	4/17/2023	08:15 PM	142						
476	4/17/2023	08:30 PM	124						
477	4/17/2023	08:45 PM	124						
478	4/17/2023	09:00 PM	132						
479	4/17/2023	09:15 PM	104						
480	4/17/2023	09:30 PM	88						
481	4/17/2023	09:45 PM	78						
482	4/17/2023	10:00 PM	52						
483	4/17/2023	10:15 PM	62						
484	4/17/2023	10:30 PM	54						
485	4/17/2023	10:45 PM	48						
486	4/17/2023	11:00 PM	42						
487	4/17/2023	11:15 PM	77						
488	4/17/2023	11:30 PM	36						
489	4/17/2023	11:45 PM	41						
490	4/18/2023	12:00 AM	32						
491	4/18/2023	12:15 AM	26						
492	4/18/2023	12:30 AM	28						
493	4/18/2023	12:45 AM	16						
494	4/18/2023	01:00 AM	26						
495	4/18/2023	01:15 AM	18						
496	4/18/2023	01:30 AM	21						
497	4/18/2023	01:45 AM	16						
498	4/18/2023	02:00 AM	17						
499	4/18/2023	02:15 AM	12						

	A	B	C	D	E	F	G	H	I
500	4/18/2023	02:30 AM	26						
501	4/18/2023	02:45 AM	19						
502	4/18/2023	03:00 AM	12						
503	4/18/2023	03:15 AM	16						
504	4/18/2023	03:30 AM	26						
505	4/18/2023	03:45 AM	34						
506	4/18/2023	04:00 AM	43						
507	4/18/2023	04:15 AM	40						
508	4/18/2023	04:30 AM	61						
509	4/18/2023	04:45 AM	86						
510	4/18/2023	05:00 AM	69						
511	4/18/2023	05:15 AM	112						
512	4/18/2023	05:30 AM	135						
513	4/18/2023	05:45 AM	198						
514	4/18/2023	06:00 AM	196						
515	4/18/2023	06:15 AM	255						
516	4/18/2023	06:30 AM	372						
517	4/18/2023	06:45 AM	451						
518	4/18/2023	07:00 AM	468						
519	4/18/2023	07:15 AM	586						
520	4/18/2023	07:30 AM	624						
521	4/18/2023	07:45 AM	688						
522	4/18/2023	08:00 AM	650						
523	4/18/2023	08:15 AM	606						
524	4/18/2023	08:30 AM	543						
525	4/18/2023	08:45 AM	562						
526	4/18/2023	09:00 AM	418						
527	4/18/2023	09:15 AM	438						
528	4/18/2023	09:30 AM	424						
529	4/18/2023	09:45 AM	406						
530	4/18/2023	10:00 AM	403						
531	4/18/2023	10:15 AM	364						
532	4/18/2023	10:30 AM	373						
533	4/18/2023	10:45 AM	414						
534	4/18/2023	11:00 AM	386						
535	4/18/2023	11:15 AM	373						
536	4/18/2023	11:30 AM	384						
537	4/18/2023	11:45 AM	387						
538	4/18/2023	12:00 PM	368						
539	4/18/2023	12:15 PM	362						
540	4/18/2023	12:30 PM	399						
541	4/18/2023	12:45 PM	402						
542	4/18/2023	01:00 PM	368						
543	4/18/2023	01:15 PM	376						
544	4/18/2023	01:30 PM	406						
545	4/18/2023	01:45 PM	467						
546	4/18/2023	02:00 PM	451						
547	4/18/2023	02:15 PM	412						
548	4/18/2023	02:30 PM	476						
549	4/18/2023	02:45 PM	472						

	A	B	C	D	E	F	G	H	I
550	4/18/2023	03:00 PM	490						
551	4/18/2023	03:15 PM	531						
552	4/18/2023	03:30 PM	512						
553	4/18/2023	03:45 PM	574						
554	4/18/2023	04:00 PM	514						
555	4/18/2023	04:15 PM	543						
556	4/18/2023	04:30 PM	534						
557	4/18/2023	04:45 PM	556						
558	4/18/2023	05:00 PM	563						
559	4/18/2023	05:15 PM	532						
560	4/18/2023	05:30 PM	448						
561	4/18/2023	05:45 PM	415						
562	4/18/2023	06:00 PM	404						
563	4/18/2023	06:15 PM	330						
564	4/18/2023	06:30 PM	303						
565	4/18/2023	06:45 PM	296						
566	4/18/2023	07:00 PM	233						
567	4/18/2023	07:15 PM	216						
568	4/18/2023	07:30 PM	274						
569	4/18/2023	07:45 PM	190						
570	4/18/2023	08:00 PM	181						
571	4/18/2023	08:15 PM	214						
572	4/18/2023	08:30 PM	188						
573	4/18/2023	08:45 PM	144						
574	4/18/2023	09:00 PM	134						
575	4/18/2023	09:15 PM	140						
576	4/18/2023	09:30 PM	134						
577	4/18/2023	09:45 PM	96						
578	4/18/2023	10:00 PM	78						
579	4/18/2023	10:15 PM	55						
580	4/18/2023	10:30 PM	52						
581	4/18/2023	10:45 PM	46						
582	4/18/2023	11:00 PM	50						
583	4/18/2023	11:15 PM	41						
584	4/18/2023	11:30 PM	54						
585	4/18/2023	11:45 PM	56						
586	4/19/2023	12:00 AM	32						
587	4/19/2023	12:15 AM	22						
588	4/19/2023	12:30 AM	36						
589	4/19/2023	12:45 AM	26						
590	4/19/2023	01:00 AM	22						
591	4/19/2023	01:15 AM	16						
592	4/19/2023	01:30 AM	17						
593	4/19/2023	01:45 AM	11						
594	4/19/2023	02:00 AM	15						
595	4/19/2023	02:15 AM	10						
596	4/19/2023	02:30 AM	22						
597	4/19/2023	02:45 AM	18						
598	4/19/2023	03:00 AM	13						
599	4/19/2023	03:15 AM	23						

	A	B	C	D	E	F	G	H	I
600	4/19/2023	03:30 AM	30						
601	4/19/2023	03:45 AM	26						
602	4/19/2023	04:00 AM	30						
603	4/19/2023	04:15 AM	48						
604	4/19/2023	04:30 AM	46						
605	4/19/2023	04:45 AM	64						
606	4/19/2023	05:00 AM	73						
607	4/19/2023	05:15 AM	104						
608	4/19/2023	05:30 AM	147						
609	4/19/2023	05:45 AM	205						
610	4/19/2023	06:00 AM	180						
611	4/19/2023	06:15 AM	273						
612	4/19/2023	06:30 AM	364						
613	4/19/2023	06:45 AM	456						
614	4/19/2023	07:00 AM	462						
615	4/19/2023	07:15 AM	562						
616	4/19/2023	07:30 AM	690						
617	4/19/2023	07:45 AM	694						
618	4/19/2023	08:00 AM	656						
619	4/19/2023	08:15 AM	580						
620	4/19/2023	08:30 AM	546						
621	4/19/2023	08:45 AM	546						
622	4/19/2023	09:00 AM	422						
623	4/19/2023	09:15 AM	398						
624	4/19/2023	09:30 AM	382						
625	4/19/2023	09:45 AM	402						
626	4/19/2023	10:00 AM	358						
627	4/19/2023	10:15 AM	384						
628	4/19/2023	10:30 AM	374						
629	4/19/2023	10:45 AM	416						
630	4/19/2023	11:00 AM	375						
631	4/19/2023	11:15 AM	398						
632	4/19/2023	11:30 AM	402						
633	4/19/2023	11:45 AM	384						
634	4/19/2023	12:00 PM	391						
635	4/19/2023	12:15 PM	371						
636	4/19/2023	12:30 PM	424						
637	4/19/2023	12:45 PM	405						
638	4/19/2023	01:00 PM	456						
639	4/19/2023	01:15 PM	376						
640	4/19/2023	01:30 PM	425						
641	4/19/2023	01:45 PM	412						
642	4/19/2023	02:00 PM	386						
643	4/19/2023	02:15 PM	442						
644	4/19/2023	02:30 PM	470						
645	4/19/2023	02:45 PM	476						
646	4/19/2023	03:00 PM	432						
647	4/19/2023	03:15 PM	534						
648	4/19/2023	03:30 PM	466						
649	4/19/2023	03:45 PM	563						

	A	B	C	D	E	F	G	H	I
650	4/19/2023	04:00 PM	534						
651	4/19/2023	04:15 PM	550						
652	4/19/2023	04:30 PM	552						
653	4/19/2023	04:45 PM	542						
654	4/19/2023	05:00 PM	528						
655	4/19/2023	05:15 PM	524						
656	4/19/2023	05:30 PM	448						
657	4/19/2023	05:45 PM	391						
658	4/19/2023	06:00 PM	405						
659	4/19/2023	06:15 PM	344						
660	4/19/2023	06:30 PM	314						
661	4/19/2023	06:45 PM	298						
662	4/19/2023	07:00 PM	254						
663	4/19/2023	07:15 PM	242						
664	4/19/2023	07:30 PM	196						
665	4/19/2023	07:45 PM	210						
666	4/19/2023	08:00 PM	197						
667	4/19/2023	08:15 PM	206						
668	4/19/2023	08:30 PM	152						
669	4/19/2023	08:45 PM	182						
670	4/19/2023	09:00 PM	155						
671	4/19/2023	09:15 PM	156						
672	4/19/2023	09:30 PM	94						
673	4/19/2023	09:45 PM	92						
674	4/19/2023	10:00 PM	96						
675	4/19/2023	10:15 PM	70						
676	4/19/2023	10:30 PM	74						
677	4/19/2023	10:45 PM	64						
678	4/19/2023	11:00 PM	47						
679	4/19/2023	11:15 PM	68						
680	4/19/2023	11:30 PM	62						
681	4/19/2023	11:45 PM	54						
682	4/20/2023	12:00 AM	36						
683	4/20/2023	12:15 AM	28						
684	4/20/2023	12:30 AM	25						
685	4/20/2023	12:45 AM	26						
686	4/20/2023	01:00 AM	21						
687	4/20/2023	01:15 AM	22						
688	4/20/2023	01:30 AM	14						
689	4/20/2023	01:45 AM	12						
690	4/20/2023	02:00 AM	8						
691	4/20/2023	02:15 AM	9						
692	4/20/2023	02:30 AM	20						
693	4/20/2023	02:45 AM	13						
694	4/20/2023	03:00 AM	16						
695	4/20/2023	03:15 AM	26						
696	4/20/2023	03:30 AM	26						
697	4/20/2023	03:45 AM	34						
698	4/20/2023	04:00 AM	38						
699	4/20/2023	04:15 AM	54						

	A	B	C	D	E	F	G	H	I
700	4/20/2023	04:30 AM	73						
701	4/20/2023	04:45 AM	61						
702	4/20/2023	05:00 AM	65						
703	4/20/2023	05:15 AM	90						
704	4/20/2023	05:30 AM	136						
705	4/20/2023	05:45 AM	186						
706	4/20/2023	06:00 AM	183						
707	4/20/2023	06:15 AM	239						
708	4/20/2023	06:30 AM	352						
709	4/20/2023	06:45 AM	432						
710	4/20/2023	07:00 AM	442						
711	4/20/2023	07:15 AM	556						
712	4/20/2023	07:30 AM	697						
713	4/20/2023	07:45 AM	694						
714	4/20/2023	08:00 AM	630						
715	4/20/2023	08:15 AM	572						
716	4/20/2023	08:30 AM	588						
717	4/20/2023	08:45 AM	532						
718	4/20/2023	09:00 AM	454						
719	4/20/2023	09:15 AM	410						
720	4/20/2023	09:30 AM	414						
721	4/20/2023	09:45 AM	394						
722	4/20/2023	10:00 AM	382						
723	4/20/2023	10:15 AM	420						
724	4/20/2023	10:30 AM	384						
725	4/20/2023	10:45 AM	386						
726	4/20/2023	11:00 AM	362						
727	4/20/2023	11:15 AM	376						
728	4/20/2023	11:30 AM	372						
729	4/20/2023	11:45 AM	409						
730	4/20/2023	12:00 PM	408						
731	4/20/2023	12:15 PM	396						
732	4/20/2023	12:30 PM	418						
733	4/20/2023	12:45 PM	452						
734	4/20/2023	01:00 PM	428						
735	4/20/2023	01:15 PM	428						
736	4/20/2023	01:30 PM	465						
737	4/20/2023	01:45 PM	405						
738	4/20/2023	02:00 PM	428						
739	4/20/2023	02:15 PM	454						
740	4/20/2023	02:30 PM	478						
741	4/20/2023	02:45 PM	456						
742	4/20/2023	03:00 PM	508						
743	4/20/2023	03:15 PM	518						
744	4/20/2023	03:30 PM	518						
745	4/20/2023	03:45 PM	540						
746	4/20/2023	04:00 PM	566						
747	4/20/2023	04:15 PM	576						
748	4/20/2023	04:30 PM	540						
749	4/20/2023	04:45 PM	600						

	A	B	C	D	E	F	G	H	I
750	4/20/2023	05:00 PM	590						
751	4/20/2023	05:15 PM	510						
752	4/20/2023	05:30 PM	442						
753	4/20/2023	05:45 PM	440						
754	4/20/2023	06:00 PM	364						
755	4/20/2023	06:15 PM	368						
756	4/20/2023	06:30 PM	340						
757	4/20/2023	06:45 PM	330						
758	4/20/2023	07:00 PM	297						
759	4/20/2023	07:15 PM	248						
760	4/20/2023	07:30 PM	268						
761	4/20/2023	07:45 PM	229						
762	4/20/2023	08:00 PM	259						
763	4/20/2023	08:15 PM	214						
764	4/20/2023	08:30 PM	192						
765	4/20/2023	08:45 PM	178						
766	4/20/2023	09:00 PM	156						
767	4/20/2023	09:15 PM	160						
768	4/20/2023	09:30 PM	122						
769	4/20/2023	09:45 PM	110						
770	4/20/2023	10:00 PM	99						
771	4/20/2023	10:15 PM	77						
772	4/20/2023	10:30 PM	70						
773	4/20/2023	10:45 PM	58						
774	4/20/2023	11:00 PM	66						
775	4/20/2023	11:15 PM	69						
776	4/20/2023	11:30 PM	64						
777	4/20/2023	11:45 PM	69						
778	4/21/2023	12:00 AM	38						
779	4/21/2023	12:15 AM	36						
780	4/21/2023	12:30 AM	29						
781	4/21/2023	12:45 AM	22						
782	4/21/2023	01:00 AM	26						
783	4/21/2023	01:15 AM	23						
784	4/21/2023	01:30 AM	12						
785	4/21/2023	01:45 AM	15						
786	4/21/2023	02:00 AM	20						
787	4/21/2023	02:15 AM	26						
788	4/21/2023	02:30 AM	26						
789	4/21/2023	02:45 AM	16						
790	4/21/2023	03:00 AM	26						
791	4/21/2023	03:15 AM	24						
792	4/21/2023	03:30 AM	30						
793	4/21/2023	03:45 AM	30						
794	4/21/2023	04:00 AM	34						
795	4/21/2023	04:15 AM	50						
796	4/21/2023	04:30 AM	38						
797	4/21/2023	04:45 AM	51						
798	4/21/2023	05:00 AM	64						
799	4/21/2023	05:15 AM	102						

	A	B	C	D	E	F	G	H	I
800	4/21/2023	05:30 AM	138						
801	4/21/2023	05:45 AM	165						
802	4/21/2023	06:00 AM	145						
803	4/21/2023	06:15 AM	222						
804	4/21/2023	06:30 AM	343						
805	4/21/2023	06:45 AM	420						
806	4/21/2023	07:00 AM	379						
807	4/21/2023	07:15 AM	472						
808	4/21/2023	07:30 AM	624						
809	4/21/2023	07:45 AM	646						
810	4/21/2023	08:00 AM	572						
811	4/21/2023	08:15 AM	518						
812	4/21/2023	08:30 AM	500						
813	4/21/2023	08:45 AM	508						
814	4/21/2023	09:00 AM	442						
815	4/21/2023	09:15 AM	435						
816	4/21/2023	09:30 AM	432						
817	4/21/2023	09:45 AM	435						
818	4/21/2023	10:00 AM	378						
819	4/21/2023	10:15 AM	429						
820	4/21/2023	10:30 AM	373						
821	4/21/2023	10:45 AM	360						
822	4/21/2023	11:00 AM	378						
823	4/21/2023	11:15 AM	380						
824	4/21/2023	11:30 AM	362						
825	4/21/2023	11:45 AM	400						
826	4/21/2023	12:00 PM	360						
827	4/21/2023	12:15 PM	416						
828	4/21/2023	12:30 PM	396						
829	4/21/2023	12:45 PM	402						
830	4/21/2023	01:00 PM	429						
831	4/21/2023	01:15 PM	440						
832	4/21/2023	01:30 PM	400						
833	4/21/2023	01:45 PM	394						
834	4/21/2023	02:00 PM	388						
835	4/21/2023	02:15 PM	402						
836	4/21/2023	02:30 PM	420						
837	4/21/2023	02:45 PM	384						
838	4/21/2023	03:00 PM	490						
839	4/21/2023	03:15 PM	471						
840	4/21/2023	03:30 PM	450						
841	4/21/2023	03:45 PM	456						
842	4/21/2023	04:00 PM	446						
843	4/21/2023	04:15 PM	486						
844	4/21/2023	04:30 PM	476						
845	4/21/2023	04:45 PM	454						
846	4/21/2023	05:00 PM	470						
847	4/21/2023	05:15 PM	444						
848	4/21/2023	05:30 PM	378						
849	4/21/2023	05:45 PM	358						

	A	B	C	D	E	F	G	H	I
850	4/21/2023	06:00 PM	316						
851	4/21/2023	06:15 PM	338						
852	4/21/2023	06:30 PM	298						
853	4/21/2023	06:45 PM	325						
854	4/21/2023	07:00 PM	284						
855	4/21/2023	07:15 PM	272						
856	4/21/2023	07:30 PM	302						
857	4/21/2023	07:45 PM	246						
858	4/21/2023	08:00 PM	218						
859	4/21/2023	08:15 PM	203						
860	4/21/2023	08:30 PM	218						
861	4/21/2023	08:45 PM	181						
862	4/21/2023	09:00 PM	152						
863	4/21/2023	09:15 PM	164						
864	4/21/2023	09:30 PM	155						
865	4/21/2023	09:45 PM	132						
866	4/21/2023	10:00 PM	144						
867	4/21/2023	10:15 PM	114						
868	4/21/2023	10:30 PM	116						
869	4/21/2023	10:45 PM	101						
870	4/21/2023	11:00 PM	68						
871	4/21/2023	11:15 PM	89						
872	4/21/2023	11:30 PM	64						
873	4/21/2023	11:45 PM	54						
874	4/22/2023	12:00 AM	48						
875	4/22/2023	12:15 AM	40						
876	4/22/2023	12:30 AM	32						
877	4/22/2023	12:45 AM	32						
878	4/22/2023	01:00 AM	27						
879	4/22/2023	01:15 AM	21						
880	4/22/2023	01:30 AM	17						
881	4/22/2023	01:45 AM	30						
882	4/22/2023	02:00 AM	14						
883	4/22/2023	02:15 AM	16						
884	4/22/2023	02:30 AM	28						
885	4/22/2023	02:45 AM	24						
886	4/22/2023	03:00 AM	14						
887	4/22/2023	03:15 AM	14						
888	4/22/2023	03:30 AM	17						
889	4/22/2023	03:45 AM	20						
890	4/22/2023	04:00 AM	28						
891	4/22/2023	04:15 AM	35						
892	4/22/2023	04:30 AM	26						
893	4/22/2023	04:45 AM	28						
894	4/22/2023	05:00 AM	22						
895	4/22/2023	05:15 AM	42						
896	4/22/2023	05:30 AM	44						
897	4/22/2023	05:45 AM	66						
898	4/22/2023	06:00 AM	52						
899	4/22/2023	06:15 AM	92						

	A	B	C	D	E	F	G	H	I
900	4/22/2023	06:30 AM	136						
901	4/22/2023	06:45 AM	131						
902	4/22/2023	07:00 AM	108						
903	4/22/2023	07:15 AM	169						
904	4/22/2023	07:30 AM	194						
905	4/22/2023	07:45 AM	216						
906	4/22/2023	08:00 AM	247						
907	4/22/2023	08:15 AM	284						
908	4/22/2023	08:30 AM	318						
909	4/22/2023	08:45 AM	364						
910	4/22/2023	09:00 AM	316						
911	4/22/2023	09:15 AM	342						
912	4/22/2023	09:30 AM	338						
913	4/22/2023	09:45 AM	372						
914	4/22/2023	10:00 AM	383						
915	4/22/2023	10:15 AM	370						
916	4/22/2023	10:30 AM	374						
917	4/22/2023	10:45 AM	415						
918	4/22/2023	11:00 AM	374						
919	4/22/2023	11:15 AM	381						
920	4/22/2023	11:30 AM	424						
921	4/22/2023	11:45 AM	413						
922	4/22/2023	12:00 PM	410						
923	4/22/2023	12:15 PM	394						
924	4/22/2023	12:30 PM	416						
925	4/22/2023	12:45 PM	428						
926	4/22/2023	01:00 PM	378						
927	4/22/2023	01:15 PM	369						
928	4/22/2023	01:30 PM	352						
929	4/22/2023	01:45 PM	349						
930	4/22/2023	02:00 PM	342						
931	4/22/2023	02:15 PM	414						
932	4/22/2023	02:30 PM	347						
933	4/22/2023	02:45 PM	376						
934	4/22/2023	03:00 PM	378						
935	4/22/2023	03:15 PM	402						
936	4/22/2023	03:30 PM	328						
937	4/22/2023	03:45 PM	344						
938	4/22/2023	04:00 PM	306						
939	4/22/2023	04:15 PM	340						
940	4/22/2023	04:30 PM	307						
941	4/22/2023	04:45 PM	303						
942	4/22/2023	05:00 PM	368						
943	4/22/2023	05:15 PM	330						
944	4/22/2023	05:30 PM	358						
945	4/22/2023	05:45 PM	310						
946	4/22/2023	06:00 PM	286						
947	4/22/2023	06:15 PM	289						
948	4/22/2023	06:30 PM	236						
949	4/22/2023	06:45 PM	253						

	A	B	C	D	E	F	G	H	I
950	4/22/2023	07:00 PM	188						
951	4/22/2023	07:15 PM	210						
952	4/22/2023	07:30 PM	186						
953	4/22/2023	07:45 PM	174						
954	4/22/2023	08:00 PM	174						
955	4/22/2023	08:15 PM	173						
956	4/22/2023	08:30 PM	134						
957	4/22/2023	08:45 PM	128						
958	4/22/2023	09:00 PM	144						
959	4/22/2023	09:15 PM	126						
960	4/22/2023	09:30 PM	124						
961	4/22/2023	09:45 PM	107						
962	4/22/2023	10:00 PM	118						
963	4/22/2023	10:15 PM	98						
964	4/22/2023	10:30 PM	76						
965	4/22/2023	10:45 PM	82						
966	4/22/2023	11:00 PM	64						
967	4/22/2023	11:15 PM	59						
968	4/22/2023	11:30 PM	60						
969	4/22/2023	11:45 PM	56						
970	4/23/2023	12:00 AM	48						
971	4/23/2023	12:15 AM	26						
972	4/23/2023	12:30 AM	38						
973	4/23/2023	12:45 AM	18						
974	4/23/2023	01:00 AM	20						
975	4/23/2023	01:15 AM	26						
976	4/23/2023	01:30 AM	13						
977	4/23/2023	01:45 AM	21						
978	4/23/2023	02:00 AM	15						
979	4/23/2023	02:15 AM	11						
980	4/23/2023	02:30 AM	8						
981	4/23/2023	02:45 AM	14						
982	4/23/2023	03:00 AM	8						
983	4/23/2023	03:15 AM	15						
984	4/23/2023	03:30 AM	11						
985	4/23/2023	03:45 AM	24						
986	4/23/2023	04:00 AM	19						
987	4/23/2023	04:15 AM	28						
988	4/23/2023	04:30 AM	18						
989	4/23/2023	04:45 AM	25						
990	4/23/2023	05:00 AM	22						
991	4/23/2023	05:15 AM	24						
992	4/23/2023	05:30 AM	24						
993	4/23/2023	05:45 AM	36						
994	4/23/2023	06:00 AM	34						
995	4/23/2023	06:15 AM	40						
996	4/23/2023	06:30 AM	81						
997	4/23/2023	06:45 AM	92						
998	4/23/2023	07:00 AM	85						
999	4/23/2023	07:15 AM	104						

	A	B	C	D	E	F	G	H	I
1000	4/23/2023	07:30 AM	106						
1001	4/23/2023	07:45 AM	102						
1002	4/23/2023	08:00 AM	124						
1003	4/23/2023	08:15 AM	158						
1004	4/23/2023	08:30 AM	212						
1005	4/23/2023	08:45 AM	209						
1006	4/23/2023	09:00 AM	191						
1007	4/23/2023	09:15 AM	214						
1008	4/23/2023	09:30 AM	272						
1009	4/23/2023	09:45 AM	304						
1010	4/23/2023	10:00 AM	239						
1011	4/23/2023	10:15 AM	300						
1012	4/23/2023	10:30 AM	284						
1013	4/23/2023	10:45 AM	318						
1014	4/23/2023	11:00 AM	330						
1015	4/23/2023	11:15 AM	329						
1016	4/23/2023	11:30 AM	330						
1017	4/23/2023	11:45 AM	366						
1018	4/23/2023	12:00 PM	372						
1019	4/23/2023	12:15 PM	369						
1020	4/23/2023	12:30 PM	356						
1021	4/23/2023	12:45 PM	427						
1022	4/23/2023	01:00 PM	350						
1023	4/23/2023	01:15 PM	344						
1024	4/23/2023	01:30 PM	322						
1025	4/23/2023	01:45 PM	370						
1026	4/23/2023	02:00 PM	345						
1027	4/23/2023	02:15 PM	352						
1028	4/23/2023	02:30 PM	346						
1029	4/23/2023	02:45 PM	328						
1030	4/23/2023	03:00 PM	347						
1031	4/23/2023	03:15 PM	316						
1032	4/23/2023	03:30 PM	349						
1033	4/23/2023	03:45 PM	354						
1034	4/23/2023	04:00 PM	344						
1035	4/23/2023	04:15 PM	318						
1036	4/23/2023	04:30 PM	304						
1037	4/23/2023	04:45 PM	296						
1038	4/23/2023	05:00 PM	284						
1039	4/23/2023	05:15 PM	271						
1040	4/23/2023	05:30 PM	256						
1041	4/23/2023	05:45 PM	233						
1042	4/23/2023	06:00 PM	243						
1043	4/23/2023	06:15 PM	218						
1044	4/23/2023	06:30 PM	203						
1045	4/23/2023	06:45 PM	185						
1046	4/23/2023	07:00 PM	187						
1047	4/23/2023	07:15 PM	160						
1048	4/23/2023	07:30 PM	159						
1049	4/23/2023	07:45 PM	162						

	A	B	C	D	E	F	G	H	I
1050	4/23/2023	08:00 PM	153						
1051	4/23/2023	08:15 PM	116						
1052	4/23/2023	08:30 PM	124						
1053	4/23/2023	08:45 PM	117						
1054	4/23/2023	09:00 PM	96						
1055	4/23/2023	09:15 PM	92						
1056	4/23/2023	09:30 PM	88						
1057	4/23/2023	09:45 PM	74						
1058	4/23/2023	10:00 PM	60						
1059	4/23/2023	10:15 PM	70						
1060	4/23/2023	10:30 PM	50						
1061	4/23/2023	10:45 PM	47						
1062	4/23/2023	11:00 PM	37						
1063	4/23/2023	11:15 PM	40						
1064	4/23/2023	11:30 PM	36						
1065	4/23/2023	11:45 PM	34						

	A	B	C	D	E	F	G	H	I
1									
2	File Name: C:\Users\barri\OneDrive\Documents\TDB\WSP\SYRACUSE\DATA\BATCH 2 SALIM1\DONE\ATR 1225.tf2								
3	Start Date: 4/13/2023								
4	Start Time: 12:00:00 AM								
5	Location 1: NB I-481								
6	Location 2: off ramp to I-90								
7									
8									
9	Date	Time	NB						
10	4/13/2023	12:00 AM	11						
11	4/13/2023	12:15 AM	12						
12	4/13/2023	12:30 AM	9						
13	4/13/2023	12:45 AM	10						
14	4/13/2023	01:00 AM	10						
15	4/13/2023	01:15 AM	7						
16	4/13/2023	01:30 AM	7						
17	4/13/2023	01:45 AM	4						
18	4/13/2023	02:00 AM	2						
19	4/13/2023	02:15 AM	12						
20	4/13/2023	02:30 AM	9						
21	4/13/2023	02:45 AM	5						
22	4/13/2023	03:00 AM	7						
23	4/13/2023	03:15 AM	3						
24	4/13/2023	03:30 AM	10						
25	4/13/2023	03:45 AM	6						
26	4/13/2023	04:00 AM	7						
27	4/13/2023	04:15 AM	13						
28	4/13/2023	04:30 AM	20						
29	4/13/2023	04:45 AM	15						
30	4/13/2023	05:00 AM	23						
31	4/13/2023	05:15 AM	36						
32	4/13/2023	05:30 AM	44						
33	4/13/2023	05:45 AM	58						
34	4/13/2023	06:00 AM	60						
35	4/13/2023	06:15 AM	71						
36	4/13/2023	06:30 AM	62						
37	4/13/2023	06:45 AM	95						
38	4/13/2023	07:00 AM	84						
39	4/13/2023	07:15 AM	122						
40	4/13/2023	07:30 AM	123						
41	4/13/2023	07:45 AM	114						
42	4/13/2023	08:00 AM	126						
43	4/13/2023	08:15 AM	131						
44	4/13/2023	08:30 AM	113						
45	4/13/2023	08:45 AM	116						
46	4/13/2023	09:00 AM	101						
47	4/13/2023	09:15 AM	82						
48	4/13/2023	09:30 AM	92						
49	4/13/2023	09:45 AM	92						

	A	B	C	D	E	F	G	H	I
50	4/13/2023	10:00 AM	88						
51	4/13/2023	10:15 AM	98						
52	4/13/2023	10:30 AM	113						
53	4/13/2023	10:45 AM	89						
54	4/13/2023	11:00 AM	101						
55	4/13/2023	11:15 AM	102						
56	4/13/2023	11:30 AM	97						
57	4/13/2023	11:45 AM	107						
58	4/13/2023	12:00 PM	100						
59	4/13/2023	12:15 PM	131						
60	4/13/2023	12:30 PM	108						
61	4/13/2023	12:45 PM	100						
62	4/13/2023	01:00 PM	97						
63	4/13/2023	01:15 PM	93						
64	4/13/2023	01:30 PM	110						
65	4/13/2023	01:45 PM	107						
66	4/13/2023	02:00 PM	120						
67	4/13/2023	02:15 PM	107						
68	4/13/2023	02:30 PM	110						
69	4/13/2023	02:45 PM	109						
70	4/13/2023	03:00 PM	132						
71	4/13/2023	03:15 PM	168						
72	4/13/2023	03:30 PM	155						
73	4/13/2023	03:45 PM	161						
74	4/13/2023	04:00 PM	156						
75	4/13/2023	04:15 PM	147						
76	4/13/2023	04:30 PM	166						
77	4/13/2023	04:45 PM	156						
78	4/13/2023	05:00 PM	159						
79	4/13/2023	05:15 PM	149						
80	4/13/2023	05:30 PM	98						
81	4/13/2023	05:45 PM	85						
82	4/13/2023	06:00 PM	96						
83	4/13/2023	06:15 PM	84						
84	4/13/2023	06:30 PM	70						
85	4/13/2023	06:45 PM	61						
86	4/13/2023	07:00 PM	84						
87	4/13/2023	07:15 PM	72						
88	4/13/2023	07:30 PM	56						
89	4/13/2023	07:45 PM	63						
90	4/13/2023	08:00 PM	48						
91	4/13/2023	08:15 PM	48						
92	4/13/2023	08:30 PM	49						
93	4/13/2023	08:45 PM	37						
94	4/13/2023	09:00 PM	38						
95	4/13/2023	09:15 PM	33						
96	4/13/2023	09:30 PM	33						
97	4/13/2023	09:45 PM	37						
98	4/13/2023	10:00 PM	21						
99	4/13/2023	10:15 PM	14						

	A	B	C	D	E	F	G	H	I
100	4/13/2023	10:30 PM	18						
101	4/13/2023	10:45 PM	22						
102	4/13/2023	11:00 PM	18						
103	4/13/2023	11:15 PM	20						
104	4/13/2023	11:30 PM	9						
105	4/13/2023	11:45 PM	8						
106	4/14/2023	12:00 AM	9						
107	4/14/2023	12:15 AM	13						
108	4/14/2023	12:30 AM	14						
109	4/14/2023	12:45 AM	14						
110	4/14/2023	01:00 AM	4						
111	4/14/2023	01:15 AM	3						
112	4/14/2023	01:30 AM	5						
113	4/14/2023	01:45 AM	5						
114	4/14/2023	02:00 AM	15						
115	4/14/2023	02:15 AM	10						
116	4/14/2023	02:30 AM	8						
117	4/14/2023	02:45 AM	6						
118	4/14/2023	03:00 AM	12						
119	4/14/2023	03:15 AM	4						
120	4/14/2023	03:30 AM	8						
121	4/14/2023	03:45 AM	6						
122	4/14/2023	04:00 AM	4						
123	4/14/2023	04:15 AM	9						
124	4/14/2023	04:30 AM	8						
125	4/14/2023	04:45 AM	15						
126	4/14/2023	05:00 AM	21						
127	4/14/2023	05:15 AM	32						
128	4/14/2023	05:30 AM	35						
129	4/14/2023	05:45 AM	37						
130	4/14/2023	06:00 AM	59						
131	4/14/2023	06:15 AM	66						
132	4/14/2023	06:30 AM	66						
133	4/14/2023	06:45 AM	65						
134	4/14/2023	07:00 AM	90						
135	4/14/2023	07:15 AM	113						
136	4/14/2023	07:30 AM	109						
137	4/14/2023	07:45 AM	88						
138	4/14/2023	08:00 AM	83						
139	4/14/2023	08:15 AM	91						
140	4/14/2023	08:30 AM	77						
141	4/14/2023	08:45 AM	73						
142	4/14/2023	09:00 AM	82						
143	4/14/2023	09:15 AM	102						
144	4/14/2023	09:30 AM	81						
145	4/14/2023	09:45 AM	93						
146	4/14/2023	10:00 AM	117						
147	4/14/2023	10:15 AM	99						
148	4/14/2023	10:30 AM	101						
149	4/14/2023	10:45 AM	82						

	A	B	C	D	E	F	G	H	I
150	4/14/2023	11:00 AM	100						
151	4/14/2023	11:15 AM	122						
152	4/14/2023	11:30 AM	120						
153	4/14/2023	11:45 AM	123						
154	4/14/2023	12:00 PM	109						
155	4/14/2023	12:15 PM	113						
156	4/14/2023	12:30 PM	142						
157	4/14/2023	12:45 PM	98						
158	4/14/2023	01:00 PM	106						
159	4/14/2023	01:15 PM	129						
160	4/14/2023	01:30 PM	147						
161	4/14/2023	01:45 PM	128						
162	4/14/2023	02:00 PM	135						
163	4/14/2023	02:15 PM	145						
164	4/14/2023	02:30 PM	131						
165	4/14/2023	02:45 PM	153						
166	4/14/2023	03:00 PM	146						
167	4/14/2023	03:15 PM	152						
168	4/14/2023	03:30 PM	192						
169	4/14/2023	03:45 PM	179						
170	4/14/2023	04:00 PM	185						
171	4/14/2023	04:15 PM	174						
172	4/14/2023	04:30 PM	207						
173	4/14/2023	04:45 PM	178						
174	4/14/2023	05:00 PM	159						
175	4/14/2023	05:15 PM	169						
176	4/14/2023	05:30 PM	130						
177	4/14/2023	05:45 PM	116						
178	4/14/2023	06:00 PM	117						
179	4/14/2023	06:15 PM	90						
180	4/14/2023	06:30 PM	77						
181	4/14/2023	06:45 PM	102						
182	4/14/2023	07:00 PM	69						
183	4/14/2023	07:15 PM	77						
184	4/14/2023	07:30 PM	70						
185	4/14/2023	07:45 PM	72						
186	4/14/2023	08:00 PM	43						
187	4/14/2023	08:15 PM	61						
188	4/14/2023	08:30 PM	48						
189	4/14/2023	08:45 PM	52						
190	4/14/2023	09:00 PM	45						
191	4/14/2023	09:15 PM	39						
192	4/14/2023	09:30 PM	46						
193	4/14/2023	09:45 PM	57						
194	4/14/2023	10:00 PM	37						
195	4/14/2023	10:15 PM	54						
196	4/14/2023	10:30 PM	60						
197	4/14/2023	10:45 PM	91						
198	4/14/2023	11:00 PM	172						
199	4/14/2023	11:15 PM	213						

	A	B	C	D	E	F	G	H	I
200	4/14/2023	11:30 PM	180						
201	4/14/2023	11:45 PM	161						
202	4/15/2023	12:00 AM	103						
203	4/15/2023	12:15 AM	32						
204	4/15/2023	12:30 AM	30						
205	4/15/2023	12:45 AM	32						
206	4/15/2023	01:00 AM	20						
207	4/15/2023	01:15 AM	11						
208	4/15/2023	01:30 AM	20						
209	4/15/2023	01:45 AM	7						
210	4/15/2023	02:00 AM	17						
211	4/15/2023	02:15 AM	15						
212	4/15/2023	02:30 AM	5						
213	4/15/2023	02:45 AM	9						
214	4/15/2023	03:00 AM	12						
215	4/15/2023	03:15 AM	11						
216	4/15/2023	03:30 AM	7						
217	4/15/2023	03:45 AM	6						
218	4/15/2023	04:00 AM	8						
219	4/15/2023	04:15 AM	9						
220	4/15/2023	04:30 AM	5						
221	4/15/2023	04:45 AM	3						
222	4/15/2023	05:00 AM	15						
223	4/15/2023	05:15 AM	15						
224	4/15/2023	05:30 AM	17						
225	4/15/2023	05:45 AM	12						
226	4/15/2023	06:00 AM	15						
227	4/15/2023	06:15 AM	31						
228	4/15/2023	06:30 AM	37						
229	4/15/2023	06:45 AM	35						
230	4/15/2023	07:00 AM	41						
231	4/15/2023	07:15 AM	53						
232	4/15/2023	07:30 AM	76						
233	4/15/2023	07:45 AM	65						
234	4/15/2023	08:00 AM	72						
235	4/15/2023	08:15 AM	90						
236	4/15/2023	08:30 AM	82						
237	4/15/2023	08:45 AM	73						
238	4/15/2023	09:00 AM	89						
239	4/15/2023	09:15 AM	87						
240	4/15/2023	09:30 AM	82						
241	4/15/2023	09:45 AM	90						
242	4/15/2023	10:00 AM	114						
243	4/15/2023	10:15 AM	104						
244	4/15/2023	10:30 AM	114						
245	4/15/2023	10:45 AM	128						
246	4/15/2023	11:00 AM	101						
247	4/15/2023	11:15 AM	113						
248	4/15/2023	11:30 AM	114						
249	4/15/2023	11:45 AM	122						

	A	B	C	D	E	F	G	H	I
250	4/15/2023	12:00 PM	136						
251	4/15/2023	12:15 PM	120						
252	4/15/2023	12:30 PM	113						
253	4/15/2023	12:45 PM	123						
254	4/15/2023	01:00 PM	109						
255	4/15/2023	01:15 PM	116						
256	4/15/2023	01:30 PM	101						
257	4/15/2023	01:45 PM	119						
258	4/15/2023	02:00 PM	119						
259	4/15/2023	02:15 PM	126						
260	4/15/2023	02:30 PM	126						
261	4/15/2023	02:45 PM	133						
262	4/15/2023	03:00 PM	139						
263	4/15/2023	03:15 PM	148						
264	4/15/2023	03:30 PM	114						
265	4/15/2023	03:45 PM	137						
266	4/15/2023	04:00 PM	124						
267	4/15/2023	04:15 PM	137						
268	4/15/2023	04:30 PM	123						
269	4/15/2023	04:45 PM	120						
270	4/15/2023	05:00 PM	117						
271	4/15/2023	05:15 PM	118						
272	4/15/2023	05:30 PM	98						
273	4/15/2023	05:45 PM	88						
274	4/15/2023	06:00 PM	92						
275	4/15/2023	06:15 PM	130						
276	4/15/2023	06:30 PM	93						
277	4/15/2023	06:45 PM	83						
278	4/15/2023	07:00 PM	67						
279	4/15/2023	07:15 PM	72						
280	4/15/2023	07:30 PM	90						
281	4/15/2023	07:45 PM	62						
282	4/15/2023	08:00 PM	72						
283	4/15/2023	08:15 PM	81						
284	4/15/2023	08:30 PM	91						
285	4/15/2023	08:45 PM	55						
286	4/15/2023	09:00 PM	46						
287	4/15/2023	09:15 PM	39						
288	4/15/2023	09:30 PM	42						
289	4/15/2023	09:45 PM	32						
290	4/15/2023	10:00 PM	46						
291	4/15/2023	10:15 PM	65						
292	4/15/2023	10:30 PM	34						
293	4/15/2023	10:45 PM	39						
294	4/15/2023	11:00 PM	28						
295	4/15/2023	11:15 PM	29						
296	4/15/2023	11:30 PM	17						
297	4/15/2023	11:45 PM	14						
298	4/16/2023	12:00 AM	15						
299	4/16/2023	12:15 AM	13						

	A	B	C	D	E	F	G	H	I
300	4/16/2023	12:30 AM	10						
301	4/16/2023	12:45 AM	16						
302	4/16/2023	01:00 AM	8						
303	4/16/2023	01:15 AM	6						
304	4/16/2023	01:30 AM	10						
305	4/16/2023	01:45 AM	14						
306	4/16/2023	02:00 AM	8						
307	4/16/2023	02:15 AM	11						
308	4/16/2023	02:30 AM	8						
309	4/16/2023	02:45 AM	6						
310	4/16/2023	03:00 AM	2						
311	4/16/2023	03:15 AM	6						
312	4/16/2023	03:30 AM	4						
313	4/16/2023	03:45 AM	7						
314	4/16/2023	04:00 AM	7						
315	4/16/2023	04:15 AM	1						
316	4/16/2023	04:30 AM	3						
317	4/16/2023	04:45 AM	4						
318	4/16/2023	05:00 AM	7						
319	4/16/2023	05:15 AM	12						
320	4/16/2023	05:30 AM	11						
321	4/16/2023	05:45 AM	17						
322	4/16/2023	06:00 AM	6						
323	4/16/2023	06:15 AM	19						
324	4/16/2023	06:30 AM	11						
325	4/16/2023	06:45 AM	22						
326	4/16/2023	07:00 AM	29						
327	4/16/2023	07:15 AM	26						
328	4/16/2023	07:30 AM	38						
329	4/16/2023	07:45 AM	39						
330	4/16/2023	08:00 AM	37						
331	4/16/2023	08:15 AM	49						
332	4/16/2023	08:30 AM	60						
333	4/16/2023	08:45 AM	51						
334	4/16/2023	09:00 AM	52						
335	4/16/2023	09:15 AM	62						
336	4/16/2023	09:30 AM	58						
337	4/16/2023	09:45 AM	62						
338	4/16/2023	10:00 AM	63						
339	4/16/2023	10:15 AM	96						
340	4/16/2023	10:30 AM	90						
341	4/16/2023	10:45 AM	99						
342	4/16/2023	11:00 AM	91						
343	4/16/2023	11:15 AM	114						
344	4/16/2023	11:30 AM	103						
345	4/16/2023	11:45 AM	101						
346	4/16/2023	12:00 PM	118						
347	4/16/2023	12:15 PM	97						
348	4/16/2023	12:30 PM	91						
349	4/16/2023	12:45 PM	105						

	A	B	C	D	E	F	G	H	I
350	4/16/2023	01:00 PM	113						
351	4/16/2023	01:15 PM	105						
352	4/16/2023	01:30 PM	110						
353	4/16/2023	01:45 PM	100						
354	4/16/2023	02:00 PM	118						
355	4/16/2023	02:15 PM	86						
356	4/16/2023	02:30 PM	83						
357	4/16/2023	02:45 PM	111						
358	4/16/2023	03:00 PM	111						
359	4/16/2023	03:15 PM	109						
360	4/16/2023	03:30 PM	84						
361	4/16/2023	03:45 PM	107						
362	4/16/2023	04:00 PM	116						
363	4/16/2023	04:15 PM	105						
364	4/16/2023	04:30 PM	93						
365	4/16/2023	04:45 PM	105						
366	4/16/2023	05:00 PM	93						
367	4/16/2023	05:15 PM	86						
368	4/16/2023	05:30 PM	93						
369	4/16/2023	05:45 PM	104						
370	4/16/2023	06:00 PM	70						
371	4/16/2023	06:15 PM	74						
372	4/16/2023	06:30 PM	72						
373	4/16/2023	06:45 PM	62						
374	4/16/2023	07:00 PM	66						
375	4/16/2023	07:15 PM	63						
376	4/16/2023	07:30 PM	65						
377	4/16/2023	07:45 PM	60						
378	4/16/2023	08:00 PM	42						
379	4/16/2023	08:15 PM	39						
380	4/16/2023	08:30 PM	28						
381	4/16/2023	08:45 PM	28						
382	4/16/2023	09:00 PM	29						
383	4/16/2023	09:15 PM	27						
384	4/16/2023	09:30 PM	19						
385	4/16/2023	09:45 PM	33						
386	4/16/2023	10:00 PM	25						
387	4/16/2023	10:15 PM	20						
388	4/16/2023	10:30 PM	12						
389	4/16/2023	10:45 PM	13						
390	4/16/2023	11:00 PM	17						
391	4/16/2023	11:15 PM	11						
392	4/16/2023	11:30 PM	8						
393	4/16/2023	11:45 PM	11						
394	4/17/2023	12:00 AM	10						
395	4/17/2023	12:15 AM	9						
396	4/17/2023	12:30 AM	8						
397	4/17/2023	12:45 AM	9						
398	4/17/2023	01:00 AM	5						
399	4/17/2023	01:15 AM	6						

	A	B	C	D	E	F	G	H	I
400	4/17/2023	01:30 AM	4						
401	4/17/2023	01:45 AM	5						
402	4/17/2023	02:00 AM	3						
403	4/17/2023	02:15 AM	3						
404	4/17/2023	02:30 AM	8						
405	4/17/2023	02:45 AM	4						
406	4/17/2023	03:00 AM	9						
407	4/17/2023	03:15 AM	7						
408	4/17/2023	03:30 AM	12						
409	4/17/2023	03:45 AM	5						
410	4/17/2023	04:00 AM	7						
411	4/17/2023	04:15 AM	14						
412	4/17/2023	04:30 AM	12						
413	4/17/2023	04:45 AM	27						
414	4/17/2023	05:00 AM	17						
415	4/17/2023	05:15 AM	28						
416	4/17/2023	05:30 AM	36						
417	4/17/2023	05:45 AM	31						
418	4/17/2023	06:00 AM	49						
419	4/17/2023	06:15 AM	70						
420	4/17/2023	06:30 AM	60						
421	4/17/2023	06:45 AM	93						
422	4/17/2023	07:00 AM	112						
423	4/17/2023	07:15 AM	103						
424	4/17/2023	07:30 AM	126						
425	4/17/2023	07:45 AM	112						
426	4/17/2023	08:00 AM	138						
427	4/17/2023	08:15 AM	102						
428	4/17/2023	08:30 AM	103						
429	4/17/2023	08:45 AM	85						
430	4/17/2023	09:00 AM	89						
431	4/17/2023	09:15 AM	79						
432	4/17/2023	09:30 AM	77						
433	4/17/2023	09:45 AM	90						
434	4/17/2023	10:00 AM	80						
435	4/17/2023	10:15 AM	78						
436	4/17/2023	10:30 AM	88						
437	4/17/2023	10:45 AM	83						
438	4/17/2023	11:00 AM	86						
439	4/17/2023	11:15 AM	104						
440	4/17/2023	11:30 AM	67						
441	4/17/2023	11:45 AM	97						
442	4/17/2023	12:00 PM	79						
443	4/17/2023	12:15 PM	85						
444	4/17/2023	12:30 PM	98						
445	4/17/2023	12:45 PM	102						
446	4/17/2023	01:00 PM	85						
447	4/17/2023	01:15 PM	101						
448	4/17/2023	01:30 PM	95						
449	4/17/2023	01:45 PM	73						

	A	B	C	D	E	F	G	H	I
450	4/17/2023	02:00 PM	79						
451	4/17/2023	02:15 PM	107						
452	4/17/2023	02:30 PM	83						
453	4/17/2023	02:45 PM	92						
454	4/17/2023	03:00 PM	124						
455	4/17/2023	03:15 PM	107						
456	4/17/2023	03:30 PM	155						
457	4/17/2023	03:45 PM	136						
458	4/17/2023	04:00 PM	152						
459	4/17/2023	04:15 PM	149						
460	4/17/2023	04:30 PM	157						
461	4/17/2023	04:45 PM	147						
462	4/17/2023	05:00 PM	150						
463	4/17/2023	05:15 PM	139						
464	4/17/2023	05:30 PM	102						
465	4/17/2023	05:45 PM	91						
466	4/17/2023	06:00 PM	68						
467	4/17/2023	06:15 PM	70						
468	4/17/2023	06:30 PM	58						
469	4/17/2023	06:45 PM	61						
470	4/17/2023	07:00 PM	67						
471	4/17/2023	07:15 PM	45						
472	4/17/2023	07:30 PM	54						
473	4/17/2023	07:45 PM	49						
474	4/17/2023	08:00 PM	44						
475	4/17/2023	08:15 PM	38						
476	4/17/2023	08:30 PM	29						
477	4/17/2023	08:45 PM	24						
478	4/17/2023	09:00 PM	23						
479	4/17/2023	09:15 PM	30						
480	4/17/2023	09:30 PM	16						
481	4/17/2023	09:45 PM	14						
482	4/17/2023	10:00 PM	13						
483	4/17/2023	10:15 PM	17						
484	4/17/2023	10:30 PM	7						
485	4/17/2023	10:45 PM	19						
486	4/17/2023	11:00 PM	17						
487	4/17/2023	11:15 PM	34						
488	4/17/2023	11:30 PM	17						
489	4/17/2023	11:45 PM	10						
490	4/18/2023	12:00 AM	16						
491	4/18/2023	12:15 AM	7						
492	4/18/2023	12:30 AM	6						
493	4/18/2023	12:45 AM	5						
494	4/18/2023	01:00 AM	7						
495	4/18/2023	01:15 AM	5						
496	4/18/2023	01:30 AM	4						
497	4/18/2023	01:45 AM	8						
498	4/18/2023	02:00 AM	4						
499	4/18/2023	02:15 AM	9						

	A	B	C	D	E	F	G	H	I
500	4/18/2023	02:30 AM	8						
501	4/18/2023	02:45 AM	9						
502	4/18/2023	03:00 AM	4						
503	4/18/2023	03:15 AM	6						
504	4/18/2023	03:30 AM	7						
505	4/18/2023	03:45 AM	7						
506	4/18/2023	04:00 AM	5						
507	4/18/2023	04:15 AM	13						
508	4/18/2023	04:30 AM	15						
509	4/18/2023	04:45 AM	21						
510	4/18/2023	05:00 AM	22						
511	4/18/2023	05:15 AM	27						
512	4/18/2023	05:30 AM	35						
513	4/18/2023	05:45 AM	49						
514	4/18/2023	06:00 AM	55						
515	4/18/2023	06:15 AM	81						
516	4/18/2023	06:30 AM	67						
517	4/18/2023	06:45 AM	92						
518	4/18/2023	07:00 AM	105						
519	4/18/2023	07:15 AM	135						
520	4/18/2023	07:30 AM	119						
521	4/18/2023	07:45 AM	118						
522	4/18/2023	08:00 AM	141						
523	4/18/2023	08:15 AM	113						
524	4/18/2023	08:30 AM	96						
525	4/18/2023	08:45 AM	96						
526	4/18/2023	09:00 AM	91						
527	4/18/2023	09:15 AM	84						
528	4/18/2023	09:30 AM	77						
529	4/18/2023	09:45 AM	66						
530	4/18/2023	10:00 AM	73						
531	4/18/2023	10:15 AM	82						
532	4/18/2023	10:30 AM	89						
533	4/18/2023	10:45 AM	96						
534	4/18/2023	11:00 AM	94						
535	4/18/2023	11:15 AM	95						
536	4/18/2023	11:30 AM	106						
537	4/18/2023	11:45 AM	92						
538	4/18/2023	12:00 PM	80						
539	4/18/2023	12:15 PM	100						
540	4/18/2023	12:30 PM	103						
541	4/18/2023	12:45 PM	105						
542	4/18/2023	01:00 PM	70						
543	4/18/2023	01:15 PM	100						
544	4/18/2023	01:30 PM	79						
545	4/18/2023	01:45 PM	107						
546	4/18/2023	02:00 PM	114						
547	4/18/2023	02:15 PM	117						
548	4/18/2023	02:30 PM	122						
549	4/18/2023	02:45 PM	117						

	A	B	C	D	E	F	G	H	I
550	4/18/2023	03:00 PM	141						
551	4/18/2023	03:15 PM	132						
552	4/18/2023	03:30 PM	164						
553	4/18/2023	03:45 PM	135						
554	4/18/2023	04:00 PM	129						
555	4/18/2023	04:15 PM	170						
556	4/18/2023	04:30 PM	151						
557	4/18/2023	04:45 PM	151						
558	4/18/2023	05:00 PM	172						
559	4/18/2023	05:15 PM	143						
560	4/18/2023	05:30 PM	112						
561	4/18/2023	05:45 PM	91						
562	4/18/2023	06:00 PM	87						
563	4/18/2023	06:15 PM	86						
564	4/18/2023	06:30 PM	62						
565	4/18/2023	06:45 PM	48						
566	4/18/2023	07:00 PM	39						
567	4/18/2023	07:15 PM	52						
568	4/18/2023	07:30 PM	53						
569	4/18/2023	07:45 PM	41						
570	4/18/2023	08:00 PM	41						
571	4/18/2023	08:15 PM	35						
572	4/18/2023	08:30 PM	39						
573	4/18/2023	08:45 PM	34						
574	4/18/2023	09:00 PM	32						
575	4/18/2023	09:15 PM	28						
576	4/18/2023	09:30 PM	27						
577	4/18/2023	09:45 PM	24						
578	4/18/2023	10:00 PM	21						
579	4/18/2023	10:15 PM	13						
580	4/18/2023	10:30 PM	8						
581	4/18/2023	10:45 PM	12						
582	4/18/2023	11:00 PM	15						
583	4/18/2023	11:15 PM	13						
584	4/18/2023	11:30 PM	6						
585	4/18/2023	11:45 PM	13						
586	4/19/2023	12:00 AM	8						
587	4/19/2023	12:15 AM	11						
588	4/19/2023	12:30 AM	5						
589	4/19/2023	12:45 AM	12						
590	4/19/2023	01:00 AM	7						
591	4/19/2023	01:15 AM	8						
592	4/19/2023	01:30 AM	7						
593	4/19/2023	01:45 AM	4						
594	4/19/2023	02:00 AM	3						
595	4/19/2023	02:15 AM	4						
596	4/19/2023	02:30 AM	5						
597	4/19/2023	02:45 AM	2						
598	4/19/2023	03:00 AM	3						
599	4/19/2023	03:15 AM	5						

	A	B	C	D	E	F	G	H	I
600	4/19/2023	03:30 AM	9						
601	4/19/2023	03:45 AM	8						
602	4/19/2023	04:00 AM	5						
603	4/19/2023	04:15 AM	13						
604	4/19/2023	04:30 AM	12						
605	4/19/2023	04:45 AM	19						
606	4/19/2023	05:00 AM	17						
607	4/19/2023	05:15 AM	25						
608	4/19/2023	05:30 AM	37						
609	4/19/2023	05:45 AM	61						
610	4/19/2023	06:00 AM	59						
611	4/19/2023	06:15 AM	67						
612	4/19/2023	06:30 AM	84						
613	4/19/2023	06:45 AM	86						
614	4/19/2023	07:00 AM	109						
615	4/19/2023	07:15 AM	133						
616	4/19/2023	07:30 AM	119						
617	4/19/2023	07:45 AM	119						
618	4/19/2023	08:00 AM	110						
619	4/19/2023	08:15 AM	109						
620	4/19/2023	08:30 AM	86						
621	4/19/2023	08:45 AM	104						
622	4/19/2023	09:00 AM	86						
623	4/19/2023	09:15 AM	87						
624	4/19/2023	09:30 AM	80						
625	4/19/2023	09:45 AM	78						
626	4/19/2023	10:00 AM	84						
627	4/19/2023	10:15 AM	112						
628	4/19/2023	10:30 AM	92						
629	4/19/2023	10:45 AM	72						
630	4/19/2023	11:00 AM	82						
631	4/19/2023	11:15 AM	100						
632	4/19/2023	11:30 AM	88						
633	4/19/2023	11:45 AM	66						
634	4/19/2023	12:00 PM	111						
635	4/19/2023	12:15 PM	82						
636	4/19/2023	12:30 PM	95						
637	4/19/2023	12:45 PM	97						
638	4/19/2023	01:00 PM	98						
639	4/19/2023	01:15 PM	87						
640	4/19/2023	01:30 PM	119						
641	4/19/2023	01:45 PM	84						
642	4/19/2023	02:00 PM	100						
643	4/19/2023	02:15 PM	108						
644	4/19/2023	02:30 PM	114						
645	4/19/2023	02:45 PM	139						
646	4/19/2023	03:00 PM	128						
647	4/19/2023	03:15 PM	121						
648	4/19/2023	03:30 PM	139						
649	4/19/2023	03:45 PM	150						

	A	B	C	D	E	F	G	H	I
650	4/19/2023	04:00 PM	136						
651	4/19/2023	04:15 PM	163						
652	4/19/2023	04:30 PM	145						
653	4/19/2023	04:45 PM	184						
654	4/19/2023	05:00 PM	130						
655	4/19/2023	05:15 PM	152						
656	4/19/2023	05:30 PM	120						
657	4/19/2023	05:45 PM	97						
658	4/19/2023	06:00 PM	79						
659	4/19/2023	06:15 PM	71						
660	4/19/2023	06:30 PM	71						
661	4/19/2023	06:45 PM	56						
662	4/19/2023	07:00 PM	51						
663	4/19/2023	07:15 PM	57						
664	4/19/2023	07:30 PM	46						
665	4/19/2023	07:45 PM	56						
666	4/19/2023	08:00 PM	56						
667	4/19/2023	08:15 PM	50						
668	4/19/2023	08:30 PM	41						
669	4/19/2023	08:45 PM	38						
670	4/19/2023	09:00 PM	26						
671	4/19/2023	09:15 PM	23						
672	4/19/2023	09:30 PM	21						
673	4/19/2023	09:45 PM	15						
674	4/19/2023	10:00 PM	19						
675	4/19/2023	10:15 PM	13						
676	4/19/2023	10:30 PM	22						
677	4/19/2023	10:45 PM	36						
678	4/19/2023	11:00 PM	30						
679	4/19/2023	11:15 PM	16						
680	4/19/2023	11:30 PM	17						
681	4/19/2023	11:45 PM	9						
682	4/20/2023	12:00 AM	9						
683	4/20/2023	12:15 AM	11						
684	4/20/2023	12:30 AM	6						
685	4/20/2023	12:45 AM	10						
686	4/20/2023	01:00 AM	13						
687	4/20/2023	01:15 AM	3						
688	4/20/2023	01:30 AM	5						
689	4/20/2023	01:45 AM	5						
690	4/20/2023	02:00 AM	6						
691	4/20/2023	02:15 AM	2						
692	4/20/2023	02:30 AM	3						
693	4/20/2023	02:45 AM	6						
694	4/20/2023	03:00 AM	4						
695	4/20/2023	03:15 AM	9						
696	4/20/2023	03:30 AM	5						
697	4/20/2023	03:45 AM	8						
698	4/20/2023	04:00 AM	9						
699	4/20/2023	04:15 AM	8						

	A	B	C	D	E	F	G	H	I
700	4/20/2023	04:30 AM	14						
701	4/20/2023	04:45 AM	21						
702	4/20/2023	05:00 AM	17						
703	4/20/2023	05:15 AM	23						
704	4/20/2023	05:30 AM	35						
705	4/20/2023	05:45 AM	44						
706	4/20/2023	06:00 AM	56						
707	4/20/2023	06:15 AM	62						
708	4/20/2023	06:30 AM	78						
709	4/20/2023	06:45 AM	84						
710	4/20/2023	07:00 AM	100						
711	4/20/2023	07:15 AM	110						
712	4/20/2023	07:30 AM	132						
713	4/20/2023	07:45 AM	122						
714	4/20/2023	08:00 AM	131						
715	4/20/2023	08:15 AM	116						
716	4/20/2023	08:30 AM	91						
717	4/20/2023	08:45 AM	74						
718	4/20/2023	09:00 AM	85						
719	4/20/2023	09:15 AM	68						
720	4/20/2023	09:30 AM	88						
721	4/20/2023	09:45 AM	75						
722	4/20/2023	10:00 AM	96						
723	4/20/2023	10:15 AM	113						
724	4/20/2023	10:30 AM	101						
725	4/20/2023	10:45 AM	77						
726	4/20/2023	11:00 AM	74						
727	4/20/2023	11:15 AM	105						
728	4/20/2023	11:30 AM	95						
729	4/20/2023	11:45 AM	119						
730	4/20/2023	12:00 PM	110						
731	4/20/2023	12:15 PM	100						
732	4/20/2023	12:30 PM	92						
733	4/20/2023	12:45 PM	115						
734	4/20/2023	01:00 PM	94						
735	4/20/2023	01:15 PM	97						
736	4/20/2023	01:30 PM	132						
737	4/20/2023	01:45 PM	94						
738	4/20/2023	02:00 PM	92						
739	4/20/2023	02:15 PM	114						
740	4/20/2023	02:30 PM	138						
741	4/20/2023	02:45 PM	104						
742	4/20/2023	03:00 PM	107						
743	4/20/2023	03:15 PM	130						
744	4/20/2023	03:30 PM	148						
745	4/20/2023	03:45 PM	137						
746	4/20/2023	04:00 PM	165						
747	4/20/2023	04:15 PM	146						
748	4/20/2023	04:30 PM	170						
749	4/20/2023	04:45 PM	183						

	A	B	C	D	E	F	G	H	I
750	4/20/2023	05:00 PM	147						
751	4/20/2023	05:15 PM	185						
752	4/20/2023	05:30 PM	123						
753	4/20/2023	05:45 PM	104						
754	4/20/2023	06:00 PM	101						
755	4/20/2023	06:15 PM	82						
756	4/20/2023	06:30 PM	67						
757	4/20/2023	06:45 PM	70						
758	4/20/2023	07:00 PM	38						
759	4/20/2023	07:15 PM	55						
760	4/20/2023	07:30 PM	78						
761	4/20/2023	07:45 PM	44						
762	4/20/2023	08:00 PM	52						
763	4/20/2023	08:15 PM	58						
764	4/20/2023	08:30 PM	36						
765	4/20/2023	08:45 PM	42						
766	4/20/2023	09:00 PM	23						
767	4/20/2023	09:15 PM	32						
768	4/20/2023	09:30 PM	35						
769	4/20/2023	09:45 PM	38						
770	4/20/2023	10:00 PM	17						
771	4/20/2023	10:15 PM	23						
772	4/20/2023	10:30 PM	23						
773	4/20/2023	10:45 PM	13						
774	4/20/2023	11:00 PM	20						
775	4/20/2023	11:15 PM	15						
776	4/20/2023	11:30 PM	20						
777	4/20/2023	11:45 PM	14						
778	4/21/2023	12:00 AM	8						
779	4/21/2023	12:15 AM	8						
780	4/21/2023	12:30 AM	10						
781	4/21/2023	12:45 AM	8						
782	4/21/2023	01:00 AM	9						
783	4/21/2023	01:15 AM	9						
784	4/21/2023	01:30 AM	2						
785	4/21/2023	01:45 AM	5						
786	4/21/2023	02:00 AM	7						
787	4/21/2023	02:15 AM	2						
788	4/21/2023	02:30 AM	11						
789	4/21/2023	02:45 AM	12						
790	4/21/2023	03:00 AM	4						
791	4/21/2023	03:15 AM	1						
792	4/21/2023	03:30 AM	5						
793	4/21/2023	03:45 AM	6						
794	4/21/2023	04:00 AM	13						
795	4/21/2023	04:15 AM	12						
796	4/21/2023	04:30 AM	9						
797	4/21/2023	04:45 AM	19						
798	4/21/2023	05:00 AM	23						
799	4/21/2023	05:15 AM	31						

	A	B	C	D	E	F	G	H	I
800	4/21/2023	05:30 AM	36						
801	4/21/2023	05:45 AM	44						
802	4/21/2023	06:00 AM	56						
803	4/21/2023	06:15 AM	60						
804	4/21/2023	06:30 AM	62						
805	4/21/2023	06:45 AM	82						
806	4/21/2023	07:00 AM	97						
807	4/21/2023	07:15 AM	116						
808	4/21/2023	07:30 AM	121						
809	4/21/2023	07:45 AM	112						
810	4/21/2023	08:00 AM	105						
811	4/21/2023	08:15 AM	107						
812	4/21/2023	08:30 AM	99						
813	4/21/2023	08:45 AM	85						
814	4/21/2023	09:00 AM	86						
815	4/21/2023	09:15 AM	102						
816	4/21/2023	09:30 AM	95						
817	4/21/2023	09:45 AM	94						
818	4/21/2023	10:00 AM	84						
819	4/21/2023	10:15 AM	111						
820	4/21/2023	10:30 AM	98						
821	4/21/2023	10:45 AM	92						
822	4/21/2023	11:00 AM	123						
823	4/21/2023	11:15 AM	131						
824	4/21/2023	11:30 AM	98						
825	4/21/2023	11:45 AM	116						
826	4/21/2023	12:00 PM	121						
827	4/21/2023	12:15 PM	131						
828	4/21/2023	12:30 PM	115						
829	4/21/2023	12:45 PM	118						
830	4/21/2023	01:00 PM	112						
831	4/21/2023	01:15 PM	163						
832	4/21/2023	01:30 PM	135						
833	4/21/2023	01:45 PM	128						
834	4/21/2023	02:00 PM	139						
835	4/21/2023	02:15 PM	126						
836	4/21/2023	02:30 PM	157						
837	4/21/2023	02:45 PM	138						
838	4/21/2023	03:00 PM	150						
839	4/21/2023	03:15 PM	189						
840	4/21/2023	03:30 PM	188						
841	4/21/2023	03:45 PM	200						
842	4/21/2023	04:00 PM	159						
843	4/21/2023	04:15 PM	189						
844	4/21/2023	04:30 PM	190						
845	4/21/2023	04:45 PM	192						
846	4/21/2023	05:00 PM	190						
847	4/21/2023	05:15 PM	159						
848	4/21/2023	05:30 PM	143						
849	4/21/2023	05:45 PM	118						

	A	B	C	D	E	F	G	H	I
850	4/21/2023	06:00 PM	125						
851	4/21/2023	06:15 PM	108						
852	4/21/2023	06:30 PM	84						
853	4/21/2023	06:45 PM	89						
854	4/21/2023	07:00 PM	72						
855	4/21/2023	07:15 PM	72						
856	4/21/2023	07:30 PM	80						
857	4/21/2023	07:45 PM	70						
858	4/21/2023	08:00 PM	65						
859	4/21/2023	08:15 PM	46						
860	4/21/2023	08:30 PM	37						
861	4/21/2023	08:45 PM	63						
862	4/21/2023	09:00 PM	34						
863	4/21/2023	09:15 PM	51						
864	4/21/2023	09:30 PM	50						
865	4/21/2023	09:45 PM	54						
866	4/21/2023	10:00 PM	56						
867	4/21/2023	10:15 PM	34						
868	4/21/2023	10:30 PM	27						
869	4/21/2023	10:45 PM	23						
870	4/21/2023	11:00 PM	20						
871	4/21/2023	11:15 PM	15						
872	4/21/2023	11:30 PM	22						
873	4/21/2023	11:45 PM	21						
874	4/22/2023	12:00 AM	21						
875	4/22/2023	12:15 AM	18						
876	4/22/2023	12:30 AM	7						
877	4/22/2023	12:45 AM	19						
878	4/22/2023	01:00 AM	12						
879	4/22/2023	01:15 AM	13						
880	4/22/2023	01:30 AM	5						
881	4/22/2023	01:45 AM	6						
882	4/22/2023	02:00 AM	7						
883	4/22/2023	02:15 AM	11						
884	4/22/2023	02:30 AM	20						
885	4/22/2023	02:45 AM	9						
886	4/22/2023	03:00 AM	9						
887	4/22/2023	03:15 AM	3						
888	4/22/2023	03:30 AM	4						
889	4/22/2023	03:45 AM	6						
890	4/22/2023	04:00 AM	6						
891	4/22/2023	04:15 AM	3						
892	4/22/2023	04:30 AM	5						
893	4/22/2023	04:45 AM	4						
894	4/22/2023	05:00 AM	9						
895	4/22/2023	05:15 AM	9						
896	4/22/2023	05:30 AM	13						
897	4/22/2023	05:45 AM	18						
898	4/22/2023	06:00 AM	23						
899	4/22/2023	06:15 AM	21						

	A	B	C	D	E	F	G	H	I
900	4/22/2023	06:30 AM	45						
901	4/22/2023	06:45 AM	31						
902	4/22/2023	07:00 AM	36						
903	4/22/2023	07:15 AM	64						
904	4/22/2023	07:30 AM	68						
905	4/22/2023	07:45 AM	51						
906	4/22/2023	08:00 AM	80						
907	4/22/2023	08:15 AM	76						
908	4/22/2023	08:30 AM	75						
909	4/22/2023	08:45 AM	91						
910	4/22/2023	09:00 AM	79						
911	4/22/2023	09:15 AM	100						
912	4/22/2023	09:30 AM	106						
913	4/22/2023	09:45 AM	95						
914	4/22/2023	10:00 AM	109						
915	4/22/2023	10:15 AM	116						
916	4/22/2023	10:30 AM	92						
917	4/22/2023	10:45 AM	120						
918	4/22/2023	11:00 AM	104						
919	4/22/2023	11:15 AM	101						
920	4/22/2023	11:30 AM	102						
921	4/22/2023	11:45 AM	122						
922	4/22/2023	12:00 PM	97						
923	4/22/2023	12:15 PM	121						
924	4/22/2023	12:30 PM	114						
925	4/22/2023	12:45 PM	125						
926	4/22/2023	01:00 PM	109						
927	4/22/2023	01:15 PM	97						
928	4/22/2023	01:30 PM	91						
929	4/22/2023	01:45 PM	111						
930	4/22/2023	02:00 PM	140						
931	4/22/2023	02:15 PM	103						
932	4/22/2023	02:30 PM	149						
933	4/22/2023	02:45 PM	120						
934	4/22/2023	03:00 PM	102						
935	4/22/2023	03:15 PM	130						
936	4/22/2023	03:30 PM	137						
937	4/22/2023	03:45 PM	98						
938	4/22/2023	04:00 PM	129						
939	4/22/2023	04:15 PM	131						
940	4/22/2023	04:30 PM	113						
941	4/22/2023	04:45 PM	111						
942	4/22/2023	05:00 PM	130						
943	4/22/2023	05:15 PM	120						
944	4/22/2023	05:30 PM	104						
945	4/22/2023	05:45 PM	87						
946	4/22/2023	06:00 PM	80						
947	4/22/2023	06:15 PM	93						
948	4/22/2023	06:30 PM	71						
949	4/22/2023	06:45 PM	88						

	A	B	C	D	E	F	G	H	I
950	4/22/2023	07:00 PM	73						
951	4/22/2023	07:15 PM	69						
952	4/22/2023	07:30 PM	61						
953	4/22/2023	07:45 PM	45						
954	4/22/2023	08:00 PM	60						
955	4/22/2023	08:15 PM	49						
956	4/22/2023	08:30 PM	43						
957	4/22/2023	08:45 PM	47						
958	4/22/2023	09:00 PM	37						
959	4/22/2023	09:15 PM	52						
960	4/22/2023	09:30 PM	40						
961	4/22/2023	09:45 PM	42						
962	4/22/2023	10:00 PM	37						
963	4/22/2023	10:15 PM	38						
964	4/22/2023	10:30 PM	23						
965	4/22/2023	10:45 PM	18						
966	4/22/2023	11:00 PM	17						
967	4/22/2023	11:15 PM	17						
968	4/22/2023	11:30 PM	17						
969	4/22/2023	11:45 PM	16						
970	4/23/2023	12:00 AM	13						
971	4/23/2023	12:15 AM	13						
972	4/23/2023	12:30 AM	13						
973	4/23/2023	12:45 AM	13						
974	4/23/2023	01:00 AM	10						
975	4/23/2023	01:15 AM	10						
976	4/23/2023	01:30 AM	5						
977	4/23/2023	01:45 AM	8						
978	4/23/2023	02:00 AM	2						
979	4/23/2023	02:15 AM	5						
980	4/23/2023	02:30 AM	10						
981	4/23/2023	02:45 AM	4						
982	4/23/2023	03:00 AM	2						
983	4/23/2023	03:15 AM	3						
984	4/23/2023	03:30 AM	4						
985	4/23/2023	03:45 AM	5						
986	4/23/2023	04:00 AM	6						
987	4/23/2023	04:15 AM	7						
988	4/23/2023	04:30 AM	6						
989	4/23/2023	04:45 AM	6						
990	4/23/2023	05:00 AM	7						
991	4/23/2023	05:15 AM	12						
992	4/23/2023	05:30 AM	6						
993	4/23/2023	05:45 AM	10						
994	4/23/2023	06:00 AM	12						
995	4/23/2023	06:15 AM	15						
996	4/23/2023	06:30 AM	19						
997	4/23/2023	06:45 AM	13						
998	4/23/2023	07:00 AM	17						
999	4/23/2023	07:15 AM	21						

	A	B	C	D	E	F	G	H	I
1000	4/23/2023	07:30 AM	39						
1001	4/23/2023	07:45 AM	23						
1002	4/23/2023	08:00 AM	29						
1003	4/23/2023	08:15 AM	30						
1004	4/23/2023	08:30 AM	46						
1005	4/23/2023	08:45 AM	44						
1006	4/23/2023	09:00 AM	51						
1007	4/23/2023	09:15 AM	62						
1008	4/23/2023	09:30 AM	53						
1009	4/23/2023	09:45 AM	58						
1010	4/23/2023	10:00 AM	63						
1011	4/23/2023	10:15 AM	79						
1012	4/23/2023	10:30 AM	68						
1013	4/23/2023	10:45 AM	93						
1014	4/23/2023	11:00 AM	87						
1015	4/23/2023	11:15 AM	111						
1016	4/23/2023	11:30 AM	98						
1017	4/23/2023	11:45 AM	96						
1018	4/23/2023	12:00 PM	97						
1019	4/23/2023	12:15 PM	95						
1020	4/23/2023	12:30 PM	109						
1021	4/23/2023	12:45 PM	99						
1022	4/23/2023	01:00 PM	131						
1023	4/23/2023	01:15 PM	95						
1024	4/23/2023	01:30 PM	95						
1025	4/23/2023	01:45 PM	109						
1026	4/23/2023	02:00 PM	103						
1027	4/23/2023	02:15 PM	101						
1028	4/23/2023	02:30 PM	101						
1029	4/23/2023	02:45 PM	100						
1030	4/23/2023	03:00 PM	124						
1031	4/23/2023	03:15 PM	101						
1032	4/23/2023	03:30 PM	97						
1033	4/23/2023	03:45 PM	113						
1034	4/23/2023	04:00 PM	93						
1035	4/23/2023	04:15 PM	91						
1036	4/23/2023	04:30 PM	109						
1037	4/23/2023	04:45 PM	101						
1038	4/23/2023	05:00 PM	99						
1039	4/23/2023	05:15 PM	93						
1040	4/23/2023	05:30 PM	82						
1041	4/23/2023	05:45 PM	86						
1042	4/23/2023	06:00 PM	92						
1043	4/23/2023	06:15 PM	78						
1044	4/23/2023	06:30 PM	64						
1045	4/23/2023	06:45 PM	63						
1046	4/23/2023	07:00 PM	45						
1047	4/23/2023	07:15 PM	63						
1048	4/23/2023	07:30 PM	73						
1049	4/23/2023	07:45 PM	58						

	A	B	C	D	E	F	G	H	I
1050	4/23/2023	08:00 PM	35						
1051	4/23/2023	08:15 PM	39						
1052	4/23/2023	08:30 PM	45						
1053	4/23/2023	08:45 PM	27						
1054	4/23/2023	09:00 PM	22						
1055	4/23/2023	09:15 PM	14						
1056	4/23/2023	09:30 PM	31						
1057	4/23/2023	09:45 PM	16						
1058	4/23/2023	10:00 PM	20						
1059	4/23/2023	10:15 PM	39						
1060	4/23/2023	10:30 PM	25						
1061	4/23/2023	10:45 PM	11						
1062	4/23/2023	11:00 PM	18						
1063	4/23/2023	11:15 PM	12						
1064	4/23/2023	11:30 PM	8						
1065	4/23/2023	11:45 PM	13						

	A	B	C	D	E	F	G	H	I
1									
2	File Name: C:\Users\barri\OneDrive\Documents\TDB\WSP\SYRACUSE\DATA\BATCH 2 SALIM1\DONE\ATR 1226.tf2								
3	Start Date: 4/13/2023								
4	Start Time: 12:00:00 AM								
5	Location 1: NB I-481								
6	Location 2: on ramp from I-90								
7									
8									
9	Date	Time	WB						
10	4/13/2023	12:00 AM	11						
11	4/13/2023	12:15 AM	7						
12	4/13/2023	12:30 AM	2						
13	4/13/2023	12:45 AM	9						
14	4/13/2023	01:00 AM	2						
15	4/13/2023	01:15 AM	3						
16	4/13/2023	01:30 AM	1						
17	4/13/2023	01:45 AM	2						
18	4/13/2023	02:00 AM	2						
19	4/13/2023	02:15 AM	4						
20	4/13/2023	02:30 AM	2						
21	4/13/2023	02:45 AM	3						
22	4/13/2023	03:00 AM	5						
23	4/13/2023	03:15 AM	5						
24	4/13/2023	03:30 AM	3						
25	4/13/2023	03:45 AM	7						
26	4/13/2023	04:00 AM	3						
27	4/13/2023	04:15 AM	5						
28	4/13/2023	04:30 AM	11						
29	4/13/2023	04:45 AM	9						
30	4/13/2023	05:00 AM	8						
31	4/13/2023	05:15 AM	13						
32	4/13/2023	05:30 AM	16						
33	4/13/2023	05:45 AM	28						
34	4/13/2023	06:00 AM	18						
35	4/13/2023	06:15 AM	25						
36	4/13/2023	06:30 AM	34						
37	4/13/2023	06:45 AM	48						
38	4/13/2023	07:00 AM	41						
39	4/13/2023	07:15 AM	42						
40	4/13/2023	07:30 AM	53						
41	4/13/2023	07:45 AM	82						
42	4/13/2023	08:00 AM	36						
43	4/13/2023	08:15 AM	48						
44	4/13/2023	08:30 AM	39						
45	4/13/2023	08:45 AM	51						
46	4/13/2023	09:00 AM	35						
47	4/13/2023	09:15 AM	61						
48	4/13/2023	09:30 AM	42						
49	4/13/2023	09:45 AM	54						

	A	B	C	D	E	F	G	H	I
50	4/13/2023	10:00 AM	30						
51	4/13/2023	10:15 AM	41						
52	4/13/2023	10:30 AM	39						
53	4/13/2023	10:45 AM	45						
54	4/13/2023	11:00 AM	44						
55	4/13/2023	11:15 AM	50						
56	4/13/2023	11:30 AM	19						
57	4/13/2023	11:45 AM	33						
58	4/13/2023	12:00 PM	41						
59	4/13/2023	12:15 PM	31						
60	4/13/2023	12:30 PM	53						
61	4/13/2023	12:45 PM	46						
62	4/13/2023	01:00 PM	40						
63	4/13/2023	01:15 PM	41						
64	4/13/2023	01:30 PM	40						
65	4/13/2023	01:45 PM	41						
66	4/13/2023	02:00 PM	51						
67	4/13/2023	02:15 PM	64						
68	4/13/2023	02:30 PM	56						
69	4/13/2023	02:45 PM	46						
70	4/13/2023	03:00 PM	77						
71	4/13/2023	03:15 PM	65						
72	4/13/2023	03:30 PM	72						
73	4/13/2023	03:45 PM	61						
74	4/13/2023	04:00 PM	79						
75	4/13/2023	04:15 PM	55						
76	4/13/2023	04:30 PM	68						
77	4/13/2023	04:45 PM	72						
78	4/13/2023	05:00 PM	67						
79	4/13/2023	05:15 PM	87						
80	4/13/2023	05:30 PM	64						
81	4/13/2023	05:45 PM	63						
82	4/13/2023	06:00 PM	40						
83	4/13/2023	06:15 PM	38						
84	4/13/2023	06:30 PM	35						
85	4/13/2023	06:45 PM	35						
86	4/13/2023	07:00 PM	34						
87	4/13/2023	07:15 PM	23						
88	4/13/2023	07:30 PM	25						
89	4/13/2023	07:45 PM	22						
90	4/13/2023	08:00 PM	25						
91	4/13/2023	08:15 PM	23						
92	4/13/2023	08:30 PM	29						
93	4/13/2023	08:45 PM	23						
94	4/13/2023	09:00 PM	29						
95	4/13/2023	09:15 PM	14						
96	4/13/2023	09:30 PM	17						
97	4/13/2023	09:45 PM	12						
98	4/13/2023	10:00 PM	9						
99	4/13/2023	10:15 PM	10						

	A	B	C	D	E	F	G	H	I
100	4/13/2023	10:30 PM	14						
101	4/13/2023	10:45 PM	12						
102	4/13/2023	11:00 PM	11						
103	4/13/2023	11:15 PM	17						
104	4/13/2023	11:30 PM	14						
105	4/13/2023	11:45 PM	13						
106	4/14/2023	12:00 AM	15						
107	4/14/2023	12:15 AM	6						
108	4/14/2023	12:30 AM	8						
109	4/14/2023	12:45 AM	7						
110	4/14/2023	01:00 AM	4						
111	4/14/2023	01:15 AM	4						
112	4/14/2023	01:30 AM	4						
113	4/14/2023	01:45 AM	3						
114	4/14/2023	02:00 AM	2						
115	4/14/2023	02:15 AM	4						
116	4/14/2023	02:30 AM	6						
117	4/14/2023	02:45 AM	1						
118	4/14/2023	03:00 AM	10						
119	4/14/2023	03:15 AM	4						
120	4/14/2023	03:30 AM	6						
121	4/14/2023	03:45 AM	6						
122	4/14/2023	04:00 AM	9						
123	4/14/2023	04:15 AM	10						
124	4/14/2023	04:30 AM	7						
125	4/14/2023	04:45 AM	12						
126	4/14/2023	05:00 AM	9						
127	4/14/2023	05:15 AM	11						
128	4/14/2023	05:30 AM	21						
129	4/14/2023	05:45 AM	18						
130	4/14/2023	06:00 AM	25						
131	4/14/2023	06:15 AM	23						
132	4/14/2023	06:30 AM	39						
133	4/14/2023	06:45 AM	36						
134	4/14/2023	07:00 AM	39						
135	4/14/2023	07:15 AM	41						
136	4/14/2023	07:30 AM	50						
137	4/14/2023	07:45 AM	92						
138	4/14/2023	08:00 AM	42						
139	4/14/2023	08:15 AM	47						
140	4/14/2023	08:30 AM	43						
141	4/14/2023	08:45 AM	37						
142	4/14/2023	09:00 AM	42						
143	4/14/2023	09:15 AM	56						
144	4/14/2023	09:30 AM	38						
145	4/14/2023	09:45 AM	44						
146	4/14/2023	10:00 AM	40						
147	4/14/2023	10:15 AM	44						
148	4/14/2023	10:30 AM	41						
149	4/14/2023	10:45 AM	39						

	A	B	C	D	E	F	G	H	I
150	4/14/2023	11:00 AM	44						
151	4/14/2023	11:15 AM	40						
152	4/14/2023	11:30 AM	51						
153	4/14/2023	11:45 AM	38						
154	4/14/2023	12:00 PM	50						
155	4/14/2023	12:15 PM	48						
156	4/14/2023	12:30 PM	49						
157	4/14/2023	12:45 PM	56						
158	4/14/2023	01:00 PM	56						
159	4/14/2023	01:15 PM	40						
160	4/14/2023	01:30 PM	44						
161	4/14/2023	01:45 PM	51						
162	4/14/2023	02:00 PM	57						
163	4/14/2023	02:15 PM	66						
164	4/14/2023	02:30 PM	50						
165	4/14/2023	02:45 PM	61						
166	4/14/2023	03:00 PM	84						
167	4/14/2023	03:15 PM	104						
168	4/14/2023	03:30 PM	113						
169	4/14/2023	03:45 PM	102						
170	4/14/2023	04:00 PM	112						
171	4/14/2023	04:15 PM	78						
172	4/14/2023	04:30 PM	84						
173	4/14/2023	04:45 PM	95						
174	4/14/2023	05:00 PM	82						
175	4/14/2023	05:15 PM	67						
176	4/14/2023	05:30 PM	79						
177	4/14/2023	05:45 PM	61						
178	4/14/2023	06:00 PM	52						
179	4/14/2023	06:15 PM	47						
180	4/14/2023	06:30 PM	50						
181	4/14/2023	06:45 PM	39						
182	4/14/2023	07:00 PM	43						
183	4/14/2023	07:15 PM	45						
184	4/14/2023	07:30 PM	48						
185	4/14/2023	07:45 PM	52						
186	4/14/2023	08:00 PM	24						
187	4/14/2023	08:15 PM	39						
188	4/14/2023	08:30 PM	20						
189	4/14/2023	08:45 PM	33						
190	4/14/2023	09:00 PM	28						
191	4/14/2023	09:15 PM	31						
192	4/14/2023	09:30 PM	22						
193	4/14/2023	09:45 PM	20						
194	4/14/2023	10:00 PM	20						
195	4/14/2023	10:15 PM	32						
196	4/14/2023	10:30 PM	25						
197	4/14/2023	10:45 PM	20						
198	4/14/2023	11:00 PM	23						
199	4/14/2023	11:15 PM	18						

	A	B	C	D	E	F	G	H	I
200	4/14/2023	11:30 PM	16						
201	4/14/2023	11:45 PM	11						
202	4/15/2023	12:00 AM	16						
203	4/15/2023	12:15 AM	17						
204	4/15/2023	12:30 AM	13						
205	4/15/2023	12:45 AM	10						
206	4/15/2023	01:00 AM	10						
207	4/15/2023	01:15 AM	5						
208	4/15/2023	01:30 AM	6						
209	4/15/2023	01:45 AM	8						
210	4/15/2023	02:00 AM	7						
211	4/15/2023	02:15 AM	4						
212	4/15/2023	02:30 AM	7						
213	4/15/2023	02:45 AM	4						
214	4/15/2023	03:00 AM	3						
215	4/15/2023	03:15 AM	2						
216	4/15/2023	03:30 AM	4						
217	4/15/2023	03:45 AM	3						
218	4/15/2023	04:00 AM	5						
219	4/15/2023	04:15 AM	12						
220	4/15/2023	04:30 AM	5						
221	4/15/2023	04:45 AM	3						
222	4/15/2023	05:00 AM	11						
223	4/15/2023	05:15 AM	8						
224	4/15/2023	05:30 AM	3						
225	4/15/2023	05:45 AM	15						
226	4/15/2023	06:00 AM	8						
227	4/15/2023	06:15 AM	6						
228	4/15/2023	06:30 AM	10						
229	4/15/2023	06:45 AM	17						
230	4/15/2023	07:00 AM	14						
231	4/15/2023	07:15 AM	17						
232	4/15/2023	07:30 AM	12						
233	4/15/2023	07:45 AM	27						
234	4/15/2023	08:00 AM	33						
235	4/15/2023	08:15 AM	24						
236	4/15/2023	08:30 AM	23						
237	4/15/2023	08:45 AM	31						
238	4/15/2023	09:00 AM	45						
239	4/15/2023	09:15 AM	42						
240	4/15/2023	09:30 AM	37						
241	4/15/2023	09:45 AM	36						
242	4/15/2023	10:00 AM	32						
243	4/15/2023	10:15 AM	41						
244	4/15/2023	10:30 AM	51						
245	4/15/2023	10:45 AM	41						
246	4/15/2023	11:00 AM	40						
247	4/15/2023	11:15 AM	53						
248	4/15/2023	11:30 AM	61						
249	4/15/2023	11:45 AM	51						

	A	B	C	D	E	F	G	H	I
250	4/15/2023	12:00 PM	47						
251	4/15/2023	12:15 PM	38						
252	4/15/2023	12:30 PM	46						
253	4/15/2023	12:45 PM	40						
254	4/15/2023	01:00 PM	44						
255	4/15/2023	01:15 PM	52						
256	4/15/2023	01:30 PM	38						
257	4/15/2023	01:45 PM	40						
258	4/15/2023	02:00 PM	41						
259	4/15/2023	02:15 PM	49						
260	4/15/2023	02:30 PM	39						
261	4/15/2023	02:45 PM	57						
262	4/15/2023	03:00 PM	46						
263	4/15/2023	03:15 PM	46						
264	4/15/2023	03:30 PM	29						
265	4/15/2023	03:45 PM	43						
266	4/15/2023	04:00 PM	43						
267	4/15/2023	04:15 PM	39						
268	4/15/2023	04:30 PM	41						
269	4/15/2023	04:45 PM	52						
270	4/15/2023	05:00 PM	46						
271	4/15/2023	05:15 PM	37						
272	4/15/2023	05:30 PM	27						
273	4/15/2023	05:45 PM	40						
274	4/15/2023	06:00 PM	35						
275	4/15/2023	06:15 PM	49						
276	4/15/2023	06:30 PM	51						
277	4/15/2023	06:45 PM	46						
278	4/15/2023	07:00 PM	44						
279	4/15/2023	07:15 PM	34						
280	4/15/2023	07:30 PM	25						
281	4/15/2023	07:45 PM	33						
282	4/15/2023	08:00 PM	28						
283	4/15/2023	08:15 PM	27						
284	4/15/2023	08:30 PM	31						
285	4/15/2023	08:45 PM	29						
286	4/15/2023	09:00 PM	29						
287	4/15/2023	09:15 PM	35						
288	4/15/2023	09:30 PM	19						
289	4/15/2023	09:45 PM	37						
290	4/15/2023	10:00 PM	16						
291	4/15/2023	10:15 PM	19						
292	4/15/2023	10:30 PM	19						
293	4/15/2023	10:45 PM	23						
294	4/15/2023	11:00 PM	13						
295	4/15/2023	11:15 PM	17						
296	4/15/2023	11:30 PM	26						
297	4/15/2023	11:45 PM	23						
298	4/16/2023	12:00 AM	18						
299	4/16/2023	12:15 AM	11						

	A	B	C	D	E	F	G	H	I
300	4/16/2023	12:30 AM	9						
301	4/16/2023	12:45 AM	9						
302	4/16/2023	01:00 AM	7						
303	4/16/2023	01:15 AM	8						
304	4/16/2023	01:30 AM	6						
305	4/16/2023	01:45 AM	8						
306	4/16/2023	02:00 AM	5						
307	4/16/2023	02:15 AM	5						
308	4/16/2023	02:30 AM	3						
309	4/16/2023	02:45 AM	8						
310	4/16/2023	03:00 AM	4						
311	4/16/2023	03:15 AM	2						
312	4/16/2023	03:30 AM	4						
313	4/16/2023	03:45 AM	1						
314	4/16/2023	04:00 AM	2						
315	4/16/2023	04:15 AM	2						
316	4/16/2023	04:30 AM	3						
317	4/16/2023	04:45 AM	5						
318	4/16/2023	05:00 AM	2						
319	4/16/2023	05:15 AM	2						
320	4/16/2023	05:30 AM	2						
321	4/16/2023	05:45 AM	7						
322	4/16/2023	06:00 AM	2						
323	4/16/2023	06:15 AM	3						
324	4/16/2023	06:30 AM	6						
325	4/16/2023	06:45 AM	5						
326	4/16/2023	07:00 AM	9						
327	4/16/2023	07:15 AM	10						
328	4/16/2023	07:30 AM	8						
329	4/16/2023	07:45 AM	16						
330	4/16/2023	08:00 AM	15						
331	4/16/2023	08:15 AM	11						
332	4/16/2023	08:30 AM	26						
333	4/16/2023	08:45 AM	18						
334	4/16/2023	09:00 AM	24						
335	4/16/2023	09:15 AM	22						
336	4/16/2023	09:30 AM	28						
337	4/16/2023	09:45 AM	23						
338	4/16/2023	10:00 AM	20						
339	4/16/2023	10:15 AM	33						
340	4/16/2023	10:30 AM	30						
341	4/16/2023	10:45 AM	36						
342	4/16/2023	11:00 AM	37						
343	4/16/2023	11:15 AM	49						
344	4/16/2023	11:30 AM	46						
345	4/16/2023	11:45 AM	34						
346	4/16/2023	12:00 PM	33						
347	4/16/2023	12:15 PM	44						
348	4/16/2023	12:30 PM	37						
349	4/16/2023	12:45 PM	35						

	A	B	C	D	E	F	G	H	I
350	4/16/2023	01:00 PM	50						
351	4/16/2023	01:15 PM	53						
352	4/16/2023	01:30 PM	31						
353	4/16/2023	01:45 PM	47						
354	4/16/2023	02:00 PM	39						
355	4/16/2023	02:15 PM	46						
356	4/16/2023	02:30 PM	54						
357	4/16/2023	02:45 PM	45						
358	4/16/2023	03:00 PM	55						
359	4/16/2023	03:15 PM	42						
360	4/16/2023	03:30 PM	50						
361	4/16/2023	03:45 PM	36						
362	4/16/2023	04:00 PM	37						
363	4/16/2023	04:15 PM	33						
364	4/16/2023	04:30 PM	34						
365	4/16/2023	04:45 PM	38						
366	4/16/2023	05:00 PM	44						
367	4/16/2023	05:15 PM	48						
368	4/16/2023	05:30 PM	38						
369	4/16/2023	05:45 PM	40						
370	4/16/2023	06:00 PM	32						
371	4/16/2023	06:15 PM	30						
372	4/16/2023	06:30 PM	40						
373	4/16/2023	06:45 PM	46						
374	4/16/2023	07:00 PM	44						
375	4/16/2023	07:15 PM	49						
376	4/16/2023	07:30 PM	34						
377	4/16/2023	07:45 PM	33						
378	4/16/2023	08:00 PM	24						
379	4/16/2023	08:15 PM	16						
380	4/16/2023	08:30 PM	25						
381	4/16/2023	08:45 PM	25						
382	4/16/2023	09:00 PM	10						
383	4/16/2023	09:15 PM	14						
384	4/16/2023	09:30 PM	18						
385	4/16/2023	09:45 PM	40						
386	4/16/2023	10:00 PM	36						
387	4/16/2023	10:15 PM	11						
388	4/16/2023	10:30 PM	18						
389	4/16/2023	10:45 PM	20						
390	4/16/2023	11:00 PM	16						
391	4/16/2023	11:15 PM	9						
392	4/16/2023	11:30 PM	12						
393	4/16/2023	11:45 PM	9						
394	4/17/2023	12:00 AM	5						
395	4/17/2023	12:15 AM	7						
396	4/17/2023	12:30 AM	3						
397	4/17/2023	12:45 AM	4						
398	4/17/2023	01:00 AM	1						
399	4/17/2023	01:15 AM	4						

	A	B	C	D	E	F	G	H	I
400	4/17/2023	01:30 AM	4						
401	4/17/2023	01:45 AM	3						
402	4/17/2023	02:00 AM	5						
403	4/17/2023	02:15 AM	1						
404	4/17/2023	02:30 AM	2						
405	4/17/2023	02:45 AM	4						
406	4/17/2023	03:00 AM	4						
407	4/17/2023	03:15 AM	2						
408	4/17/2023	03:30 AM	3						
409	4/17/2023	03:45 AM	2						
410	4/17/2023	04:00 AM	6						
411	4/17/2023	04:15 AM	4						
412	4/17/2023	04:30 AM	7						
413	4/17/2023	04:45 AM	11						
414	4/17/2023	05:00 AM	7						
415	4/17/2023	05:15 AM	10						
416	4/17/2023	05:30 AM	17						
417	4/17/2023	05:45 AM	27						
418	4/17/2023	06:00 AM	38						
419	4/17/2023	06:15 AM	33						
420	4/17/2023	06:30 AM	54						
421	4/17/2023	06:45 AM	36						
422	4/17/2023	07:00 AM	46						
423	4/17/2023	07:15 AM	61						
424	4/17/2023	07:30 AM	57						
425	4/17/2023	07:45 AM	80						
426	4/17/2023	08:00 AM	44						
427	4/17/2023	08:15 AM	44						
428	4/17/2023	08:30 AM	57						
429	4/17/2023	08:45 AM	35						
430	4/17/2023	09:00 AM	39						
431	4/17/2023	09:15 AM	33						
432	4/17/2023	09:30 AM	47						
433	4/17/2023	09:45 AM	42						
434	4/17/2023	10:00 AM	46						
435	4/17/2023	10:15 AM	29						
436	4/17/2023	10:30 AM	39						
437	4/17/2023	10:45 AM	36						
438	4/17/2023	11:00 AM	38						
439	4/17/2023	11:15 AM	30						
440	4/17/2023	11:30 AM	39						
441	4/17/2023	11:45 AM	51						
442	4/17/2023	12:00 PM	39						
443	4/17/2023	12:15 PM	36						
444	4/17/2023	12:30 PM	33						
445	4/17/2023	12:45 PM	46						
446	4/17/2023	01:00 PM	30						
447	4/17/2023	01:15 PM	34						
448	4/17/2023	01:30 PM	47						
449	4/17/2023	01:45 PM	31						

	A	B	C	D	E	F	G	H	I
450	4/17/2023	02:00 PM	48						
451	4/17/2023	02:15 PM	60						
452	4/17/2023	02:30 PM	46						
453	4/17/2023	02:45 PM	53						
454	4/17/2023	03:00 PM	51						
455	4/17/2023	03:15 PM	53						
456	4/17/2023	03:30 PM	59						
457	4/17/2023	03:45 PM	63						
458	4/17/2023	04:00 PM	78						
459	4/17/2023	04:15 PM	65						
460	4/17/2023	04:30 PM	70						
461	4/17/2023	04:45 PM	67						
462	4/17/2023	05:00 PM	71						
463	4/17/2023	05:15 PM	74						
464	4/17/2023	05:30 PM	69						
465	4/17/2023	05:45 PM	54						
466	4/17/2023	06:00 PM	46						
467	4/17/2023	06:15 PM	33						
468	4/17/2023	06:30 PM	33						
469	4/17/2023	06:45 PM	23						
470	4/17/2023	07:00 PM	24						
471	4/17/2023	07:15 PM	21						
472	4/17/2023	07:30 PM	17						
473	4/17/2023	07:45 PM	28						
474	4/17/2023	08:00 PM	27						
475	4/17/2023	08:15 PM	20						
476	4/17/2023	08:30 PM	13						
477	4/17/2023	08:45 PM	14						
478	4/17/2023	09:00 PM	18						
479	4/17/2023	09:15 PM	11						
480	4/17/2023	09:30 PM	11						
481	4/17/2023	09:45 PM	10						
482	4/17/2023	10:00 PM	11						
483	4/17/2023	10:15 PM	15						
484	4/17/2023	10:30 PM	14						
485	4/17/2023	10:45 PM	13						
486	4/17/2023	11:00 PM	12						
487	4/17/2023	11:15 PM	15						
488	4/17/2023	11:30 PM	9						
489	4/17/2023	11:45 PM	10						
490	4/18/2023	12:00 AM	5						
491	4/18/2023	12:15 AM	5						
492	4/18/2023	12:30 AM	4						
493	4/18/2023	12:45 AM	6						
494	4/18/2023	01:00 AM	10						
495	4/18/2023	01:15 AM	4						
496	4/18/2023	01:30 AM	6						
497	4/18/2023	01:45 AM	1						
498	4/18/2023	02:00 AM	6						
499	4/18/2023	02:15 AM	6						

	A	B	C	D	E	F	G	H	I
500	4/18/2023	02:30 AM	2						
501	4/18/2023	02:45 AM	3						
502	4/18/2023	03:00 AM	1						
503	4/18/2023	03:15 AM	1						
504	4/18/2023	03:30 AM	2						
505	4/18/2023	03:45 AM	6						
506	4/18/2023	04:00 AM	2						
507	4/18/2023	04:15 AM	6						
508	4/18/2023	04:30 AM	12						
509	4/18/2023	04:45 AM	6						
510	4/18/2023	05:00 AM	12						
511	4/18/2023	05:15 AM	19						
512	4/18/2023	05:30 AM	17						
513	4/18/2023	05:45 AM	23						
514	4/18/2023	06:00 AM	27						
515	4/18/2023	06:15 AM	40						
516	4/18/2023	06:30 AM	53						
517	4/18/2023	06:45 AM	48						
518	4/18/2023	07:00 AM	26						
519	4/18/2023	07:15 AM	53						
520	4/18/2023	07:30 AM	67						
521	4/18/2023	07:45 AM	88						
522	4/18/2023	08:00 AM	61						
523	4/18/2023	08:15 AM	48						
524	4/18/2023	08:30 AM	45						
525	4/18/2023	08:45 AM	40						
526	4/18/2023	09:00 AM	39						
527	4/18/2023	09:15 AM	48						
528	4/18/2023	09:30 AM	40						
529	4/18/2023	09:45 AM	36						
530	4/18/2023	10:00 AM	46						
531	4/18/2023	10:15 AM	50						
532	4/18/2023	10:30 AM	47						
533	4/18/2023	10:45 AM	39						
534	4/18/2023	11:00 AM	39						
535	4/18/2023	11:15 AM	25						
536	4/18/2023	11:30 AM	33						
537	4/18/2023	11:45 AM	28						
538	4/18/2023	12:00 PM	36						
539	4/18/2023	12:15 PM	35						
540	4/18/2023	12:30 PM	43						
541	4/18/2023	12:45 PM	42						
542	4/18/2023	01:00 PM	45						
543	4/18/2023	01:15 PM	41						
544	4/18/2023	01:30 PM	47						
545	4/18/2023	01:45 PM	52						
546	4/18/2023	02:00 PM	41						
547	4/18/2023	02:15 PM	48						
548	4/18/2023	02:30 PM	54						
549	4/18/2023	02:45 PM	66						

	A	B	C	D	E	F	G	H	I
550	4/18/2023	03:00 PM	49						
551	4/18/2023	03:15 PM	58						
552	4/18/2023	03:30 PM	71						
553	4/18/2023	03:45 PM	68						
554	4/18/2023	04:00 PM	68						
555	4/18/2023	04:15 PM	69						
556	4/18/2023	04:30 PM	70						
557	4/18/2023	04:45 PM	68						
558	4/18/2023	05:00 PM	48						
559	4/18/2023	05:15 PM	63						
560	4/18/2023	05:30 PM	56						
561	4/18/2023	05:45 PM	58						
562	4/18/2023	06:00 PM	46						
563	4/18/2023	06:15 PM	36						
564	4/18/2023	06:30 PM	38						
565	4/18/2023	06:45 PM	41						
566	4/18/2023	07:00 PM	18						
567	4/18/2023	07:15 PM	19						
568	4/18/2023	07:30 PM	22						
569	4/18/2023	07:45 PM	33						
570	4/18/2023	08:00 PM	15						
571	4/18/2023	08:15 PM	20						
572	4/18/2023	08:30 PM	11						
573	4/18/2023	08:45 PM	15						
574	4/18/2023	09:00 PM	18						
575	4/18/2023	09:15 PM	13						
576	4/18/2023	09:30 PM	15						
577	4/18/2023	09:45 PM	15						
578	4/18/2023	10:00 PM	17						
579	4/18/2023	10:15 PM	10						
580	4/18/2023	10:30 PM	13						
581	4/18/2023	10:45 PM	10						
582	4/18/2023	11:00 PM	11						
583	4/18/2023	11:15 PM	7						
584	4/18/2023	11:30 PM	10						
585	4/18/2023	11:45 PM	4						
586	4/19/2023	12:00 AM	8						
587	4/19/2023	12:15 AM	6						
588	4/19/2023	12:30 AM	6						
589	4/19/2023	12:45 AM	3						
590	4/19/2023	01:00 AM	4						
591	4/19/2023	01:15 AM	5						
592	4/19/2023	01:30 AM	3						
593	4/19/2023	01:45 AM	4						
594	4/19/2023	02:00 AM	2						
595	4/19/2023	02:15 AM	6						
596	4/19/2023	02:30 AM	6						
597	4/19/2023	02:45 AM	4						
598	4/19/2023	03:00 AM	7						
599	4/19/2023	03:15 AM	5						

	A	B	C	D	E	F	G	H	I
600	4/19/2023	03:30 AM	4						
601	4/19/2023	03:45 AM	6						
602	4/19/2023	04:00 AM	2						
603	4/19/2023	04:15 AM	5						
604	4/19/2023	04:30 AM	10						
605	4/19/2023	04:45 AM	10						
606	4/19/2023	05:00 AM	14						
607	4/19/2023	05:15 AM	14						
608	4/19/2023	05:30 AM	14						
609	4/19/2023	05:45 AM	27						
610	4/19/2023	06:00 AM	24						
611	4/19/2023	06:15 AM	41						
612	4/19/2023	06:30 AM	51						
613	4/19/2023	06:45 AM	49						
614	4/19/2023	07:00 AM	44						
615	4/19/2023	07:15 AM	59						
616	4/19/2023	07:30 AM	55						
617	4/19/2023	07:45 AM	75						
618	4/19/2023	08:00 AM	58						
619	4/19/2023	08:15 AM	45						
620	4/19/2023	08:30 AM	51						
621	4/19/2023	08:45 AM	36						
622	4/19/2023	09:00 AM	42						
623	4/19/2023	09:15 AM	36						
624	4/19/2023	09:30 AM	36						
625	4/19/2023	09:45 AM	42						
626	4/19/2023	10:00 AM	39						
627	4/19/2023	10:15 AM	43						
628	4/19/2023	10:30 AM	55						
629	4/19/2023	10:45 AM	43						
630	4/19/2023	11:00 AM	36						
631	4/19/2023	11:15 AM	39						
632	4/19/2023	11:30 AM	28						
633	4/19/2023	11:45 AM	36						
634	4/19/2023	12:00 PM	41						
635	4/19/2023	12:15 PM	41						
636	4/19/2023	12:30 PM	39						
637	4/19/2023	12:45 PM	42						
638	4/19/2023	01:00 PM	35						
639	4/19/2023	01:15 PM	42						
640	4/19/2023	01:30 PM	41						
641	4/19/2023	01:45 PM	51						
642	4/19/2023	02:00 PM	46						
643	4/19/2023	02:15 PM	56						
644	4/19/2023	02:30 PM	50						
645	4/19/2023	02:45 PM	59						
646	4/19/2023	03:00 PM	63						
647	4/19/2023	03:15 PM	54						
648	4/19/2023	03:30 PM	86						
649	4/19/2023	03:45 PM	59						

	A	B	C	D	E	F	G	H	I
650	4/19/2023	04:00 PM	89						
651	4/19/2023	04:15 PM	72						
652	4/19/2023	04:30 PM	81						
653	4/19/2023	04:45 PM	52						
654	4/19/2023	05:00 PM	62						
655	4/19/2023	05:15 PM	75						
656	4/19/2023	05:30 PM	58						
657	4/19/2023	05:45 PM	47						
658	4/19/2023	06:00 PM	43						
659	4/19/2023	06:15 PM	38						
660	4/19/2023	06:30 PM	35						
661	4/19/2023	06:45 PM	45						
662	4/19/2023	07:00 PM	27						
663	4/19/2023	07:15 PM	19						
664	4/19/2023	07:30 PM	34						
665	4/19/2023	07:45 PM	16						
666	4/19/2023	08:00 PM	15						
667	4/19/2023	08:15 PM	18						
668	4/19/2023	08:30 PM	11						
669	4/19/2023	08:45 PM	22						
670	4/19/2023	09:00 PM	25						
671	4/19/2023	09:15 PM	15						
672	4/19/2023	09:30 PM	12						
673	4/19/2023	09:45 PM	17						
674	4/19/2023	10:00 PM	12						
675	4/19/2023	10:15 PM	5						
676	4/19/2023	10:30 PM	11						
677	4/19/2023	10:45 PM	10						
678	4/19/2023	11:00 PM	8						
679	4/19/2023	11:15 PM	14						
680	4/19/2023	11:30 PM	7						
681	4/19/2023	11:45 PM	9						
682	4/20/2023	12:00 AM	16						
683	4/20/2023	12:15 AM	3						
684	4/20/2023	12:30 AM	4						
685	4/20/2023	12:45 AM	7						
686	4/20/2023	01:00 AM	3						
687	4/20/2023	01:15 AM	7						
688	4/20/2023	01:30 AM	3						
689	4/20/2023	01:45 AM	7						
690	4/20/2023	02:00 AM	5						
691	4/20/2023	02:15 AM	2						
692	4/20/2023	02:30 AM	4						
693	4/20/2023	02:45 AM	5						
694	4/20/2023	03:00 AM	3						
695	4/20/2023	03:15 AM	5						
696	4/20/2023	03:30 AM	3						
697	4/20/2023	03:45 AM	3						
698	4/20/2023	04:00 AM	7						
699	4/20/2023	04:15 AM	8						

	A	B	C	D	E	F	G	H	I
700	4/20/2023	04:30 AM	7						
701	4/20/2023	04:45 AM	9						
702	4/20/2023	05:00 AM	12						
703	4/20/2023	05:15 AM	10						
704	4/20/2023	05:30 AM	17						
705	4/20/2023	05:45 AM	20						
706	4/20/2023	06:00 AM	20						
707	4/20/2023	06:15 AM	46						
708	4/20/2023	06:30 AM	52						
709	4/20/2023	06:45 AM	41						
710	4/20/2023	07:00 AM	36						
711	4/20/2023	07:15 AM	60						
712	4/20/2023	07:30 AM	69						
713	4/20/2023	07:45 AM	74						
714	4/20/2023	08:00 AM	40						
715	4/20/2023	08:15 AM	50						
716	4/20/2023	08:30 AM	50						
717	4/20/2023	08:45 AM	55						
718	4/20/2023	09:00 AM	37						
719	4/20/2023	09:15 AM	41						
720	4/20/2023	09:30 AM	46						
721	4/20/2023	09:45 AM	38						
722	4/20/2023	10:00 AM	34						
723	4/20/2023	10:15 AM	50						
724	4/20/2023	10:30 AM	61						
725	4/20/2023	10:45 AM	46						
726	4/20/2023	11:00 AM	35						
727	4/20/2023	11:15 AM	43						
728	4/20/2023	11:30 AM	39						
729	4/20/2023	11:45 AM	44						
730	4/20/2023	12:00 PM	37						
731	4/20/2023	12:15 PM	51						
732	4/20/2023	12:30 PM	59						
733	4/20/2023	12:45 PM	52						
734	4/20/2023	01:00 PM	45						
735	4/20/2023	01:15 PM	48						
736	4/20/2023	01:30 PM	36						
737	4/20/2023	01:45 PM	36						
738	4/20/2023	02:00 PM	54						
739	4/20/2023	02:15 PM	59						
740	4/20/2023	02:30 PM	57						
741	4/20/2023	02:45 PM	56						
742	4/20/2023	03:00 PM	54						
743	4/20/2023	03:15 PM	67						
744	4/20/2023	03:30 PM	65						
745	4/20/2023	03:45 PM	91						
746	4/20/2023	04:00 PM	86						
747	4/20/2023	04:15 PM	76						
748	4/20/2023	04:30 PM	73						
749	4/20/2023	04:45 PM	78						

	A	B	C	D	E	F	G	H	I
750	4/20/2023	05:00 PM	69						
751	4/20/2023	05:15 PM	57						
752	4/20/2023	05:30 PM	84						
753	4/20/2023	05:45 PM	67						
754	4/20/2023	06:00 PM	46						
755	4/20/2023	06:15 PM	44						
756	4/20/2023	06:30 PM	40						
757	4/20/2023	06:45 PM	40						
758	4/20/2023	07:00 PM	25						
759	4/20/2023	07:15 PM	27						
760	4/20/2023	07:30 PM	34						
761	4/20/2023	07:45 PM	28						
762	4/20/2023	08:00 PM	17						
763	4/20/2023	08:15 PM	25						
764	4/20/2023	08:30 PM	17						
765	4/20/2023	08:45 PM	21						
766	4/20/2023	09:00 PM	25						
767	4/20/2023	09:15 PM	20						
768	4/20/2023	09:30 PM	12						
769	4/20/2023	09:45 PM	19						
770	4/20/2023	10:00 PM	20						
771	4/20/2023	10:15 PM	15						
772	4/20/2023	10:30 PM	10						
773	4/20/2023	10:45 PM	10						
774	4/20/2023	11:00 PM	11						
775	4/20/2023	11:15 PM	7						
776	4/20/2023	11:30 PM	17						
777	4/20/2023	11:45 PM	8						
778	4/21/2023	12:00 AM	8						
779	4/21/2023	12:15 AM	6						
780	4/21/2023	12:30 AM	8						
781	4/21/2023	12:45 AM	10						
782	4/21/2023	01:00 AM	10						
783	4/21/2023	01:15 AM	7						
784	4/21/2023	01:30 AM	5						
785	4/21/2023	01:45 AM	5						
786	4/21/2023	02:00 AM	4						
787	4/21/2023	02:15 AM	5						
788	4/21/2023	02:30 AM	6						
789	4/21/2023	02:45 AM	3						
790	4/21/2023	03:00 AM	2						
791	4/21/2023	03:15 AM	2						
792	4/21/2023	03:30 AM	2						
793	4/21/2023	03:45 AM	5						
794	4/21/2023	04:00 AM	4						
795	4/21/2023	04:15 AM	5						
796	4/21/2023	04:30 AM	20						
797	4/21/2023	04:45 AM	6						
798	4/21/2023	05:00 AM	8						
799	4/21/2023	05:15 AM	9						

	A	B	C	D	E	F	G	H	I
800	4/21/2023	05:30 AM	15						
801	4/21/2023	05:45 AM	19						
802	4/21/2023	06:00 AM	27						
803	4/21/2023	06:15 AM	34						
804	4/21/2023	06:30 AM	45						
805	4/21/2023	06:45 AM	45						
806	4/21/2023	07:00 AM	36						
807	4/21/2023	07:15 AM	46						
808	4/21/2023	07:30 AM	56						
809	4/21/2023	07:45 AM	58						
810	4/21/2023	08:00 AM	45						
811	4/21/2023	08:15 AM	48						
812	4/21/2023	08:30 AM	48						
813	4/21/2023	08:45 AM	50						
814	4/21/2023	09:00 AM	32						
815	4/21/2023	09:15 AM	38						
816	4/21/2023	09:30 AM	47						
817	4/21/2023	09:45 AM	42						
818	4/21/2023	10:00 AM	45						
819	4/21/2023	10:15 AM	36						
820	4/21/2023	10:30 AM	41						
821	4/21/2023	10:45 AM	45						
822	4/21/2023	11:00 AM	44						
823	4/21/2023	11:15 AM	57						
824	4/21/2023	11:30 AM	41						
825	4/21/2023	11:45 AM	43						
826	4/21/2023	12:00 PM	46						
827	4/21/2023	12:15 PM	45						
828	4/21/2023	12:30 PM	47						
829	4/21/2023	12:45 PM	47						
830	4/21/2023	01:00 PM	55						
831	4/21/2023	01:15 PM	53						
832	4/21/2023	01:30 PM	51						
833	4/21/2023	01:45 PM	56						
834	4/21/2023	02:00 PM	60						
835	4/21/2023	02:15 PM	55						
836	4/21/2023	02:30 PM	58						
837	4/21/2023	02:45 PM	65						
838	4/21/2023	03:00 PM	61						
839	4/21/2023	03:15 PM	67						
840	4/21/2023	03:30 PM	67						
841	4/21/2023	03:45 PM	75						
842	4/21/2023	04:00 PM	83						
843	4/21/2023	04:15 PM	63						
844	4/21/2023	04:30 PM	63						
845	4/21/2023	04:45 PM	83						
846	4/21/2023	05:00 PM	72						
847	4/21/2023	05:15 PM	82						
848	4/21/2023	05:30 PM	79						
849	4/21/2023	05:45 PM	70						

	A	B	C	D	E	F	G	H	I
850	4/21/2023	06:00 PM	67						
851	4/21/2023	06:15 PM	48						
852	4/21/2023	06:30 PM	47						
853	4/21/2023	06:45 PM	38						
854	4/21/2023	07:00 PM	31						
855	4/21/2023	07:15 PM	34						
856	4/21/2023	07:30 PM	35						
857	4/21/2023	07:45 PM	34						
858	4/21/2023	08:00 PM	27						
859	4/21/2023	08:15 PM	32						
860	4/21/2023	08:30 PM	24						
861	4/21/2023	08:45 PM	26						
862	4/21/2023	09:00 PM	14						
863	4/21/2023	09:15 PM	24						
864	4/21/2023	09:30 PM	30						
865	4/21/2023	09:45 PM	29						
866	4/21/2023	10:00 PM	24						
867	4/21/2023	10:15 PM	28						
868	4/21/2023	10:30 PM	37						
869	4/21/2023	10:45 PM	35						
870	4/21/2023	11:00 PM	26						
871	4/21/2023	11:15 PM	27						
872	4/21/2023	11:30 PM	27						
873	4/21/2023	11:45 PM	16						
874	4/22/2023	12:00 AM	17						
875	4/22/2023	12:15 AM	8						
876	4/22/2023	12:30 AM	12						
877	4/22/2023	12:45 AM	8						
878	4/22/2023	01:00 AM	7						
879	4/22/2023	01:15 AM	11						
880	4/22/2023	01:30 AM	8						
881	4/22/2023	01:45 AM	4						
882	4/22/2023	02:00 AM	6						
883	4/22/2023	02:15 AM	11						
884	4/22/2023	02:30 AM	5						
885	4/22/2023	02:45 AM	6						
886	4/22/2023	03:00 AM	3						
887	4/22/2023	03:15 AM	1						
888	4/22/2023	03:30 AM	3						
889	4/22/2023	03:45 AM	4						
890	4/22/2023	04:00 AM	4						
891	4/22/2023	04:15 AM	4						
892	4/22/2023	04:30 AM	4						
893	4/22/2023	04:45 AM	6						
894	4/22/2023	05:00 AM	5						
895	4/22/2023	05:15 AM	4						
896	4/22/2023	05:30 AM	8						
897	4/22/2023	05:45 AM	4						
898	4/22/2023	06:00 AM	6						
899	4/22/2023	06:15 AM	12						

	A	B	C	D	E	F	G	H	I
900	4/22/2023	06:30 AM	8						
901	4/22/2023	06:45 AM	13						
902	4/22/2023	07:00 AM	6						
903	4/22/2023	07:15 AM	10						
904	4/22/2023	07:30 AM	20						
905	4/22/2023	07:45 AM	21						
906	4/22/2023	08:00 AM	14						
907	4/22/2023	08:15 AM	25						
908	4/22/2023	08:30 AM	32						
909	4/22/2023	08:45 AM	20						
910	4/22/2023	09:00 AM	25						
911	4/22/2023	09:15 AM	35						
912	4/22/2023	09:30 AM	43						
913	4/22/2023	09:45 AM	43						
914	4/22/2023	10:00 AM	39						
915	4/22/2023	10:15 AM	32						
916	4/22/2023	10:30 AM	34						
917	4/22/2023	10:45 AM	39						
918	4/22/2023	11:00 AM	42						
919	4/22/2023	11:15 AM	52						
920	4/22/2023	11:30 AM	43						
921	4/22/2023	11:45 AM	44						
922	4/22/2023	12:00 PM	45						
923	4/22/2023	12:15 PM	50						
924	4/22/2023	12:30 PM	39						
925	4/22/2023	12:45 PM	47						
926	4/22/2023	01:00 PM	39						
927	4/22/2023	01:15 PM	32						
928	4/22/2023	01:30 PM	40						
929	4/22/2023	01:45 PM	39						
930	4/22/2023	02:00 PM	40						
931	4/22/2023	02:15 PM	37						
932	4/22/2023	02:30 PM	42						
933	4/22/2023	02:45 PM	47						
934	4/22/2023	03:00 PM	41						
935	4/22/2023	03:15 PM	29						
936	4/22/2023	03:30 PM	41						
937	4/22/2023	03:45 PM	49						
938	4/22/2023	04:00 PM	39						
939	4/22/2023	04:15 PM	39						
940	4/22/2023	04:30 PM	35						
941	4/22/2023	04:45 PM	40						
942	4/22/2023	05:00 PM	35						
943	4/22/2023	05:15 PM	39						
944	4/22/2023	05:30 PM	40						
945	4/22/2023	05:45 PM	35						
946	4/22/2023	06:00 PM	37						
947	4/22/2023	06:15 PM	28						
948	4/22/2023	06:30 PM	37						
949	4/22/2023	06:45 PM	34						

	A	B	C	D	E	F	G	H	I
950	4/22/2023	07:00 PM	23						
951	4/22/2023	07:15 PM	23						
952	4/22/2023	07:30 PM	34						
953	4/22/2023	07:45 PM	32						
954	4/22/2023	08:00 PM	32						
955	4/22/2023	08:15 PM	23						
956	4/22/2023	08:30 PM	31						
957	4/22/2023	08:45 PM	24						
958	4/22/2023	09:00 PM	27						
959	4/22/2023	09:15 PM	26						
960	4/22/2023	09:30 PM	24						
961	4/22/2023	09:45 PM	26						
962	4/22/2023	10:00 PM	44						
963	4/22/2023	10:15 PM	43						
964	4/22/2023	10:30 PM	37						
965	4/22/2023	10:45 PM	27						
966	4/22/2023	11:00 PM	38						
967	4/22/2023	11:15 PM	14						
968	4/22/2023	11:30 PM	14						
969	4/22/2023	11:45 PM	20						
970	4/23/2023	12:00 AM	10						
971	4/23/2023	12:15 AM	10						
972	4/23/2023	12:30 AM	8						
973	4/23/2023	12:45 AM	8						
974	4/23/2023	01:00 AM	8						
975	4/23/2023	01:15 AM	9						
976	4/23/2023	01:30 AM	6						
977	4/23/2023	01:45 AM	7						
978	4/23/2023	02:00 AM	10						
979	4/23/2023	02:15 AM	6						
980	4/23/2023	02:30 AM	2						
981	4/23/2023	02:45 AM	6						
982	4/23/2023	03:00 AM	4						
983	4/23/2023	03:15 AM	4						
984	4/23/2023	03:30 AM	2						
985	4/23/2023	03:45 AM	1						
986	4/23/2023	04:00 AM	0						
987	4/23/2023	04:15 AM	7						
988	4/23/2023	04:30 AM	2						
989	4/23/2023	04:45 AM	6						
990	4/23/2023	05:00 AM	1						
991	4/23/2023	05:15 AM	4						
992	4/23/2023	05:30 AM	3						
993	4/23/2023	05:45 AM	2						
994	4/23/2023	06:00 AM	1						
995	4/23/2023	06:15 AM	3						
996	4/23/2023	06:30 AM	5						
997	4/23/2023	06:45 AM	3						
998	4/23/2023	07:00 AM	4						
999	4/23/2023	07:15 AM	8						

	A	B	C	D	E	F	G	H	I
1000	4/23/2023	07:30 AM	10						
1001	4/23/2023	07:45 AM	14						
1002	4/23/2023	08:00 AM	10						
1003	4/23/2023	08:15 AM	14						
1004	4/23/2023	08:30 AM	16						
1005	4/23/2023	08:45 AM	16						
1006	4/23/2023	09:00 AM	20						
1007	4/23/2023	09:15 AM	16						
1008	4/23/2023	09:30 AM	21						
1009	4/23/2023	09:45 AM	20						
1010	4/23/2023	10:00 AM	28						
1011	4/23/2023	10:15 AM	32						
1012	4/23/2023	10:30 AM	33						
1013	4/23/2023	10:45 AM	31						
1014	4/23/2023	11:00 AM	41						
1015	4/23/2023	11:15 AM	44						
1016	4/23/2023	11:30 AM	35						
1017	4/23/2023	11:45 AM	35						
1018	4/23/2023	12:00 PM	46						
1019	4/23/2023	12:15 PM	27						
1020	4/23/2023	12:30 PM	35						
1021	4/23/2023	12:45 PM	55						
1022	4/23/2023	01:00 PM	29						
1023	4/23/2023	01:15 PM	36						
1024	4/23/2023	01:30 PM	44						
1025	4/23/2023	01:45 PM	38						
1026	4/23/2023	02:00 PM	43						
1027	4/23/2023	02:15 PM	32						
1028	4/23/2023	02:30 PM	64						
1029	4/23/2023	02:45 PM	54						
1030	4/23/2023	03:00 PM	47						
1031	4/23/2023	03:15 PM	31						
1032	4/23/2023	03:30 PM	38						
1033	4/23/2023	03:45 PM	50						
1034	4/23/2023	04:00 PM	44						
1035	4/23/2023	04:15 PM	43						
1036	4/23/2023	04:30 PM	51						
1037	4/23/2023	04:45 PM	40						
1038	4/23/2023	05:00 PM	42						
1039	4/23/2023	05:15 PM	34						
1040	4/23/2023	05:30 PM	48						
1041	4/23/2023	05:45 PM	38						
1042	4/23/2023	06:00 PM	34						
1043	4/23/2023	06:15 PM	28						
1044	4/23/2023	06:30 PM	41						
1045	4/23/2023	06:45 PM	31						
1046	4/23/2023	07:00 PM	32						
1047	4/23/2023	07:15 PM	45						
1048	4/23/2023	07:30 PM	39						
1049	4/23/2023	07:45 PM	29						

	A	B	C	D	E	F	G	H	I
1050	4/23/2023	08:00 PM	29						
1051	4/23/2023	08:15 PM	23						
1052	4/23/2023	08:30 PM	22						
1053	4/23/2023	08:45 PM	23						
1054	4/23/2023	09:00 PM	23						
1055	4/23/2023	09:15 PM	12						
1056	4/23/2023	09:30 PM	14						
1057	4/23/2023	09:45 PM	16						
1058	4/23/2023	10:00 PM	12						
1059	4/23/2023	10:15 PM	7						
1060	4/23/2023	10:30 PM	7						
1061	4/23/2023	10:45 PM	16						
1062	4/23/2023	11:00 PM	5						
1063	4/23/2023	11:15 PM	5						
1064	4/23/2023	11:30 PM	9						
1065	4/23/2023	11:45 PM	7						

	J
1	
2	
	A	B	C	D	E	F	G	H	I
1									
2	File Name: C:\Users\barri\OneDrive\Documents\TDB\WSP\SYRACUSE\DATA\BATCH 2 SALIM1\DONEIATR 1227.tf2								
3	Start Date: 4/13/2023								
4	Start Time: 12:00:00 AM								
5	Location 1: SB I-481								
6	Location 2: off ramp to I-90								
7									
8									
9	Date	Time	SB						
10	4/13/2023	12:00 AM	5						
11	4/13/2023	12:15 AM	8						
12	4/13/2023	12:30 AM	12						
13	4/13/2023	12:45 AM	14						
14	4/13/2023	01:00 AM	14						
15	4/13/2023	01:15 AM	6						
16	4/13/2023	01:30 AM	8						
17	4/13/2023	01:45 AM	5						
18	4/13/2023	02:00 AM	8						
19	4/13/2023	02:15 AM	10						
20	4/13/2023	02:30 AM	4						
21	4/13/2023	02:45 AM	7						
22	4/13/2023	03:00 AM	12						
23	4/13/2023	03:15 AM	6						
24	4/13/2023	03:30 AM	14						
25	4/13/2023	03:45 AM	11						
26	4/13/2023	04:00 AM	5						
27	4/13/2023	04:15 AM	12						
28	4/13/2023	04:30 AM	15						
29	4/13/2023	04:45 AM	12						
30	4/13/2023	05:00 AM	23						
31	4/13/2023	05:15 AM	19						
32	4/13/2023	05:30 AM	29						
33	4/13/2023	05:45 AM	33						
34	4/13/2023	06:00 AM	31						
35	4/13/2023	06:15 AM	46						
36	4/13/2023	06:30 AM	52						
37	4/13/2023	06:45 AM	36						
38	4/13/2023	07:00 AM	51						
39	4/13/2023	07:15 AM	49						
40	4/13/2023	07:30 AM	59						
41	4/13/2023	07:45 AM	67						
42	4/13/2023	08:00 AM	42						
43	4/13/2023	08:15 AM	54						
44	4/13/2023	08:30 AM	40						
45	4/13/2023	08:45 AM	46						
46	4/13/2023	09:00 AM	46						
47	4/13/2023	09:15 AM	31						
48	4/13/2023	09:30 AM	48						
49	4/13/2023	09:45 AM	42						

	A	B	C	D	E	F	G	H	I
50	4/13/2023	10:00 AM	61						
51	4/13/2023	10:15 AM	43						
52	4/13/2023	10:30 AM	30						
53	4/13/2023	10:45 AM	39						
54	4/13/2023	11:00 AM	46						
55	4/13/2023	11:15 AM	40						
56	4/13/2023	11:30 AM	42						
57	4/13/2023	11:45 AM	46						
58	4/13/2023	12:00 PM	52						
59	4/13/2023	12:15 PM	46						
60	4/13/2023	12:30 PM	51						
61	4/13/2023	12:45 PM	50						
62	4/13/2023	01:00 PM	39						
63	4/13/2023	01:15 PM	38						
64	4/13/2023	01:30 PM	37						
65	4/13/2023	01:45 PM	34						
66	4/13/2023	02:00 PM	42						
67	4/13/2023	02:15 PM	46						
68	4/13/2023	02:30 PM	47						
69	4/13/2023	02:45 PM	44						
70	4/13/2023	03:00 PM	41						
71	4/13/2023	03:15 PM	45						
72	4/13/2023	03:30 PM	56						
73	4/13/2023	03:45 PM	67						
74	4/13/2023	04:00 PM	72						
75	4/13/2023	04:15 PM	62						
76	4/13/2023	04:30 PM	78						
77	4/13/2023	04:45 PM	83						
78	4/13/2023	05:00 PM	73						
79	4/13/2023	05:15 PM	58						
80	4/13/2023	05:30 PM	51						
81	4/13/2023	05:45 PM	33						
82	4/13/2023	06:00 PM	38						
83	4/13/2023	06:15 PM	46						
84	4/13/2023	06:30 PM	41						
85	4/13/2023	06:45 PM	27						
86	4/13/2023	07:00 PM	31						
87	4/13/2023	07:15 PM	27						
88	4/13/2023	07:30 PM	21						
89	4/13/2023	07:45 PM	18						
90	4/13/2023	08:00 PM	21						
91	4/13/2023	08:15 PM	13						
92	4/13/2023	08:30 PM	15						
93	4/13/2023	08:45 PM	15						
94	4/13/2023	09:00 PM	18						
95	4/13/2023	09:15 PM	10						
96	4/13/2023	09:30 PM	10						
97	4/13/2023	09:45 PM	16						
98	4/13/2023	10:00 PM	16						
99	4/13/2023	10:15 PM	13						

	A	B	C	D	E	F	G	H	I
100	4/13/2023	10:30 PM	5						
101	4/13/2023	10:45 PM	8						
102	4/13/2023	11:00 PM	8						
103	4/13/2023	11:15 PM	13						
104	4/13/2023	11:30 PM	8						
105	4/13/2023	11:45 PM	5						
106	4/14/2023	12:00 AM	8						
107	4/14/2023	12:15 AM	8						
108	4/14/2023	12:30 AM	14						
109	4/14/2023	12:45 AM	19						
110	4/14/2023	01:00 AM	5						
111	4/14/2023	01:15 AM	8						
112	4/14/2023	01:30 AM	5						
113	4/14/2023	01:45 AM	5						
114	4/14/2023	02:00 AM	1						
115	4/14/2023	02:15 AM	7						
116	4/14/2023	02:30 AM	4						
117	4/14/2023	02:45 AM	9						
118	4/14/2023	03:00 AM	9						
119	4/14/2023	03:15 AM	7						
120	4/14/2023	03:30 AM	5						
121	4/14/2023	03:45 AM	15						
122	4/14/2023	04:00 AM	5						
123	4/14/2023	04:15 AM	9						
124	4/14/2023	04:30 AM	14						
125	4/14/2023	04:45 AM	14						
126	4/14/2023	05:00 AM	12						
127	4/14/2023	05:15 AM	21						
128	4/14/2023	05:30 AM	21						
129	4/14/2023	05:45 AM	37						
130	4/14/2023	06:00 AM	35						
131	4/14/2023	06:15 AM	52						
132	4/14/2023	06:30 AM	35						
133	4/14/2023	06:45 AM	32						
134	4/14/2023	07:00 AM	35						
135	4/14/2023	07:15 AM	48						
136	4/14/2023	07:30 AM	57						
137	4/14/2023	07:45 AM	48						
138	4/14/2023	08:00 AM	31						
139	4/14/2023	08:15 AM	54						
140	4/14/2023	08:30 AM	38						
141	4/14/2023	08:45 AM	39						
142	4/14/2023	09:00 AM	44						
143	4/14/2023	09:15 AM	58						
144	4/14/2023	09:30 AM	46						
145	4/14/2023	09:45 AM	45						
146	4/14/2023	10:00 AM	31						
147	4/14/2023	10:15 AM	46						
148	4/14/2023	10:30 AM	54						
149	4/14/2023	10:45 AM	53						

	A	B	C	D	E	F	G	H	I
150	4/14/2023	11:00 AM	44						
151	4/14/2023	11:15 AM	43						
152	4/14/2023	11:30 AM	43						
153	4/14/2023	11:45 AM	46						
154	4/14/2023	12:00 PM	54						
155	4/14/2023	12:15 PM	44						
156	4/14/2023	12:30 PM	44						
157	4/14/2023	12:45 PM	46						
158	4/14/2023	01:00 PM	50						
159	4/14/2023	01:15 PM	59						
160	4/14/2023	01:30 PM	58						
161	4/14/2023	01:45 PM	57						
162	4/14/2023	02:00 PM	61						
163	4/14/2023	02:15 PM	50						
164	4/14/2023	02:30 PM	62						
165	4/14/2023	02:45 PM	55						
166	4/14/2023	03:00 PM	53						
167	4/14/2023	03:15 PM	77						
168	4/14/2023	03:30 PM	72						
169	4/14/2023	03:45 PM	74						
170	4/14/2023	04:00 PM	89						
171	4/14/2023	04:15 PM	88						
172	4/14/2023	04:30 PM	87						
173	4/14/2023	04:45 PM	60						
174	4/14/2023	05:00 PM	97						
175	4/14/2023	05:15 PM	71						
176	4/14/2023	05:30 PM	65						
177	4/14/2023	05:45 PM	56						
178	4/14/2023	06:00 PM	57						
179	4/14/2023	06:15 PM	50						
180	4/14/2023	06:30 PM	48						
181	4/14/2023	06:45 PM	45						
182	4/14/2023	07:00 PM	33						
183	4/14/2023	07:15 PM	22						
184	4/14/2023	07:30 PM	26						
185	4/14/2023	07:45 PM	24						
186	4/14/2023	08:00 PM	34						
187	4/14/2023	08:15 PM	32						
188	4/14/2023	08:30 PM	18						
189	4/14/2023	08:45 PM	23						
190	4/14/2023	09:00 PM	27						
191	4/14/2023	09:15 PM	14						
192	4/14/2023	09:30 PM	9						
193	4/14/2023	09:45 PM	16						
194	4/14/2023	10:00 PM	14						
195	4/14/2023	10:15 PM	8						
196	4/14/2023	10:30 PM	18						
197	4/14/2023	10:45 PM	4						
198	4/14/2023	11:00 PM	11						
199	4/14/2023	11:15 PM	9						

	A	B	C	D	E	F	G	H	I
200	4/14/2023	11:30 PM	11						
201	4/14/2023	11:45 PM	14						
202	4/15/2023	12:00 AM	20						
203	4/15/2023	12:15 AM	10						
204	4/15/2023	12:30 AM	12						
205	4/15/2023	12:45 AM	6						
206	4/15/2023	01:00 AM	11						
207	4/15/2023	01:15 AM	11						
208	4/15/2023	01:30 AM	4						
209	4/15/2023	01:45 AM	5						
210	4/15/2023	02:00 AM	4						
211	4/15/2023	02:15 AM	5						
212	4/15/2023	02:30 AM	7						
213	4/15/2023	02:45 AM	1						
214	4/15/2023	03:00 AM	12						
215	4/15/2023	03:15 AM	1						
216	4/15/2023	03:30 AM	9						
217	4/15/2023	03:45 AM	2						
218	4/15/2023	04:00 AM	2						
219	4/15/2023	04:15 AM	6						
220	4/15/2023	04:30 AM	6						
221	4/15/2023	04:45 AM	7						
222	4/15/2023	05:00 AM	7						
223	4/15/2023	05:15 AM	9						
224	4/15/2023	05:30 AM	7						
225	4/15/2023	05:45 AM	13						
226	4/15/2023	06:00 AM	17						
227	4/15/2023	06:15 AM	17						
228	4/15/2023	06:30 AM	14						
229	4/15/2023	06:45 AM	18						
230	4/15/2023	07:00 AM	21						
231	4/15/2023	07:15 AM	25						
232	4/15/2023	07:30 AM	17						
233	4/15/2023	07:45 AM	30						
234	4/15/2023	08:00 AM	35						
235	4/15/2023	08:15 AM	34						
236	4/15/2023	08:30 AM	44						
237	4/15/2023	08:45 AM	26						
238	4/15/2023	09:00 AM	37						
239	4/15/2023	09:15 AM	37						
240	4/15/2023	09:30 AM	43						
241	4/15/2023	09:45 AM	46						
242	4/15/2023	10:00 AM	58						
243	4/15/2023	10:15 AM	53						
244	4/15/2023	10:30 AM	60						
245	4/15/2023	10:45 AM	47						
246	4/15/2023	11:00 AM	44						
247	4/15/2023	11:15 AM	41						
248	4/15/2023	11:30 AM	55						
249	4/15/2023	11:45 AM	52						

	A	B	C	D	E	F	G	H	I
250	4/15/2023	12:00 PM	60						
251	4/15/2023	12:15 PM	50						
252	4/15/2023	12:30 PM	34						
253	4/15/2023	12:45 PM	38						
254	4/15/2023	01:00 PM	51						
255	4/15/2023	01:15 PM	49						
256	4/15/2023	01:30 PM	42						
257	4/15/2023	01:45 PM	50						
258	4/15/2023	02:00 PM	46						
259	4/15/2023	02:15 PM	60						
260	4/15/2023	02:30 PM	59						
261	4/15/2023	02:45 PM	44						
262	4/15/2023	03:00 PM	61						
263	4/15/2023	03:15 PM	53						
264	4/15/2023	03:30 PM	64						
265	4/15/2023	03:45 PM	46						
266	4/15/2023	04:00 PM	53						
267	4/15/2023	04:15 PM	42						
268	4/15/2023	04:30 PM	52						
269	4/15/2023	04:45 PM	58						
270	4/15/2023	05:00 PM	53						
271	4/15/2023	05:15 PM	60						
272	4/15/2023	05:30 PM	36						
273	4/15/2023	05:45 PM	47						
274	4/15/2023	06:00 PM	35						
275	4/15/2023	06:15 PM	29						
276	4/15/2023	06:30 PM	31						
277	4/15/2023	06:45 PM	28						
278	4/15/2023	07:00 PM	30						
279	4/15/2023	07:15 PM	30						
280	4/15/2023	07:30 PM	26						
281	4/15/2023	07:45 PM	28						
282	4/15/2023	08:00 PM	24						
283	4/15/2023	08:15 PM	26						
284	4/15/2023	08:30 PM	25						
285	4/15/2023	08:45 PM	18						
286	4/15/2023	09:00 PM	16						
287	4/15/2023	09:15 PM	14						
288	4/15/2023	09:30 PM	13						
289	4/15/2023	09:45 PM	10						
290	4/15/2023	10:00 PM	9						
291	4/15/2023	10:15 PM	13						
292	4/15/2023	10:30 PM	5						
293	4/15/2023	10:45 PM	3						
294	4/15/2023	11:00 PM	6						
295	4/15/2023	11:15 PM	7						
296	4/15/2023	11:30 PM	7						
297	4/15/2023	11:45 PM	5						
298	4/16/2023	12:00 AM	3						
299	4/16/2023	12:15 AM	16						

	A	B	C	D	E	F	G	H	I
300	4/16/2023	12:30 AM	10						
301	4/16/2023	12:45 AM	9						
302	4/16/2023	01:00 AM	4						
303	4/16/2023	01:15 AM	12						
304	4/16/2023	01:30 AM	2						
305	4/16/2023	01:45 AM	3						
306	4/16/2023	02:00 AM	2						
307	4/16/2023	02:15 AM	3						
308	4/16/2023	02:30 AM	2						
309	4/16/2023	02:45 AM	2						
310	4/16/2023	03:00 AM	4						
311	4/16/2023	03:15 AM	4						
312	4/16/2023	03:30 AM	3						
313	4/16/2023	03:45 AM	0						
314	4/16/2023	04:00 AM	2						
315	4/16/2023	04:15 AM	2						
316	4/16/2023	04:30 AM	4						
317	4/16/2023	04:45 AM	4						
318	4/16/2023	05:00 AM	9						
319	4/16/2023	05:15 AM	8						
320	4/16/2023	05:30 AM	6						
321	4/16/2023	05:45 AM	13						
322	4/16/2023	06:00 AM	10						
323	4/16/2023	06:15 AM	8						
324	4/16/2023	06:30 AM	7						
325	4/16/2023	06:45 AM	11						
326	4/16/2023	07:00 AM	10						
327	4/16/2023	07:15 AM	13						
328	4/16/2023	07:30 AM	16						
329	4/16/2023	07:45 AM	16						
330	4/16/2023	08:00 AM	24						
331	4/16/2023	08:15 AM	15						
332	4/16/2023	08:30 AM	23						
333	4/16/2023	08:45 AM	32						
334	4/16/2023	09:00 AM	21						
335	4/16/2023	09:15 AM	32						
336	4/16/2023	09:30 AM	49						
337	4/16/2023	09:45 AM	39						
338	4/16/2023	10:00 AM	34						
339	4/16/2023	10:15 AM	37						
340	4/16/2023	10:30 AM	49						
341	4/16/2023	10:45 AM	39						
342	4/16/2023	11:00 AM	41						
343	4/16/2023	11:15 AM	44						
344	4/16/2023	11:30 AM	41						
345	4/16/2023	11:45 AM	41						
346	4/16/2023	12:00 PM	47						
347	4/16/2023	12:15 PM	44						
348	4/16/2023	12:30 PM	46						
349	4/16/2023	12:45 PM	46						

	A	B	C	D	E	F	G	H	I
350	4/16/2023	01:00 PM	50						
351	4/16/2023	01:15 PM	36						
352	4/16/2023	01:30 PM	43						
353	4/16/2023	01:45 PM	54						
354	4/16/2023	02:00 PM	42						
355	4/16/2023	02:15 PM	43						
356	4/16/2023	02:30 PM	41						
357	4/16/2023	02:45 PM	39						
358	4/16/2023	03:00 PM	42						
359	4/16/2023	03:15 PM	36						
360	4/16/2023	03:30 PM	52						
361	4/16/2023	03:45 PM	43						
362	4/16/2023	04:00 PM	36						
363	4/16/2023	04:15 PM	33						
364	4/16/2023	04:30 PM	39						
365	4/16/2023	04:45 PM	28						
366	4/16/2023	05:00 PM	38						
367	4/16/2023	05:15 PM	42						
368	4/16/2023	05:30 PM	36						
369	4/16/2023	05:45 PM	51						
370	4/16/2023	06:00 PM	29						
371	4/16/2023	06:15 PM	42						
372	4/16/2023	06:30 PM	33						
373	4/16/2023	06:45 PM	22						
374	4/16/2023	07:00 PM	34						
375	4/16/2023	07:15 PM	24						
376	4/16/2023	07:30 PM	19						
377	4/16/2023	07:45 PM	15						
378	4/16/2023	08:00 PM	26						
379	4/16/2023	08:15 PM	6						
380	4/16/2023	08:30 PM	16						
381	4/16/2023	08:45 PM	16						
382	4/16/2023	09:00 PM	11						
383	4/16/2023	09:15 PM	16						
384	4/16/2023	09:30 PM	10						
385	4/16/2023	09:45 PM	10						
386	4/16/2023	10:00 PM	11						
387	4/16/2023	10:15 PM	7						
388	4/16/2023	10:30 PM	6						
389	4/16/2023	10:45 PM	8						
390	4/16/2023	11:00 PM	6						
391	4/16/2023	11:15 PM	11						
392	4/16/2023	11:30 PM	5						
393	4/16/2023	11:45 PM	4						
394	4/17/2023	12:00 AM	3						
395	4/17/2023	12:15 AM	6						
396	4/17/2023	12:30 AM	7						
397	4/17/2023	12:45 AM	11						
398	4/17/2023	01:00 AM	7						
399	4/17/2023	01:15 AM	9						

	A	B	C	D	E	F	G	H	I
400	4/17/2023	01:30 AM	4						
401	4/17/2023	01:45 AM	3						
402	4/17/2023	02:00 AM	4						
403	4/17/2023	02:15 AM	2						
404	4/17/2023	02:30 AM	3						
405	4/17/2023	02:45 AM	8						
406	4/17/2023	03:00 AM	7						
407	4/17/2023	03:15 AM	10						
408	4/17/2023	03:30 AM	7						
409	4/17/2023	03:45 AM	5						
410	4/17/2023	04:00 AM	8						
411	4/17/2023	04:15 AM	19						
412	4/17/2023	04:30 AM	16						
413	4/17/2023	04:45 AM	14						
414	4/17/2023	05:00 AM	20						
415	4/17/2023	05:15 AM	15						
416	4/17/2023	05:30 AM	24						
417	4/17/2023	05:45 AM	42						
418	4/17/2023	06:00 AM	39						
419	4/17/2023	06:15 AM	35						
420	4/17/2023	06:30 AM	44						
421	4/17/2023	06:45 AM	44						
422	4/17/2023	07:00 AM	59						
423	4/17/2023	07:15 AM	56						
424	4/17/2023	07:30 AM	62						
425	4/17/2023	07:45 AM	48						
426	4/17/2023	08:00 AM	55						
427	4/17/2023	08:15 AM	54						
428	4/17/2023	08:30 AM	37						
429	4/17/2023	08:45 AM	39						
430	4/17/2023	09:00 AM	53						
431	4/17/2023	09:15 AM	45						
432	4/17/2023	09:30 AM	61						
433	4/17/2023	09:45 AM	52						
434	4/17/2023	10:00 AM	40						
435	4/17/2023	10:15 AM	46						
436	4/17/2023	10:30 AM	34						
437	4/17/2023	10:45 AM	31						
438	4/17/2023	11:00 AM	27						
439	4/17/2023	11:15 AM	45						
440	4/17/2023	11:30 AM	45						
441	4/17/2023	11:45 AM	35						
442	4/17/2023	12:00 PM	54						
443	4/17/2023	12:15 PM	37						
444	4/17/2023	12:30 PM	37						
445	4/17/2023	12:45 PM	33						
446	4/17/2023	01:00 PM	33						
447	4/17/2023	01:15 PM	41						
448	4/17/2023	01:30 PM	37						
449	4/17/2023	01:45 PM	27						

	A	B	C	D	E	F	G	H	I
450	4/17/2023	02:00 PM	42						
451	4/17/2023	02:15 PM	45						
452	4/17/2023	02:30 PM	54						
453	4/17/2023	02:45 PM	30						
454	4/17/2023	03:00 PM	39						
455	4/17/2023	03:15 PM	65						
456	4/17/2023	03:30 PM	58						
457	4/17/2023	03:45 PM	61						
458	4/17/2023	04:00 PM	76						
459	4/17/2023	04:15 PM	68						
460	4/17/2023	04:30 PM	63						
461	4/17/2023	04:45 PM	60						
462	4/17/2023	05:00 PM	62						
463	4/17/2023	05:15 PM	63						
464	4/17/2023	05:30 PM	56						
465	4/17/2023	05:45 PM	37						
466	4/17/2023	06:00 PM	42						
467	4/17/2023	06:15 PM	31						
468	4/17/2023	06:30 PM	35						
469	4/17/2023	06:45 PM	29						
470	4/17/2023	07:00 PM	35						
471	4/17/2023	07:15 PM	18						
472	4/17/2023	07:30 PM	20						
473	4/17/2023	07:45 PM	21						
474	4/17/2023	08:00 PM	15						
475	4/17/2023	08:15 PM	19						
476	4/17/2023	08:30 PM	15						
477	4/17/2023	08:45 PM	9						
478	4/17/2023	09:00 PM	23						
479	4/17/2023	09:15 PM	10						
480	4/17/2023	09:30 PM	9						
481	4/17/2023	09:45 PM	12						
482	4/17/2023	10:00 PM	11						
483	4/17/2023	10:15 PM	9						
484	4/17/2023	10:30 PM	10						
485	4/17/2023	10:45 PM	6						
486	4/17/2023	11:00 PM	3						
487	4/17/2023	11:15 PM	6						
488	4/17/2023	11:30 PM	8						
489	4/17/2023	11:45 PM	3						
490	4/18/2023	12:00 AM	3						
491	4/18/2023	12:15 AM	12						
492	4/18/2023	12:30 AM	4						
493	4/18/2023	12:45 AM	8						
494	4/18/2023	01:00 AM	7						
495	4/18/2023	01:15 AM	3						
496	4/18/2023	01:30 AM	10						
497	4/18/2023	01:45 AM	3						
498	4/18/2023	02:00 AM	5						
499	4/18/2023	02:15 AM	5						

	A	B	C	D	E	F	G	H	I
500	4/18/2023	02:30 AM	7						
501	4/18/2023	02:45 AM	12						
502	4/18/2023	03:00 AM	6						
503	4/18/2023	03:15 AM	12						
504	4/18/2023	03:30 AM	7						
505	4/18/2023	03:45 AM	15						
506	4/18/2023	04:00 AM	4						
507	4/18/2023	04:15 AM	6						
508	4/18/2023	04:30 AM	12						
509	4/18/2023	04:45 AM	25						
510	4/18/2023	05:00 AM	16						
511	4/18/2023	05:15 AM	21						
512	4/18/2023	05:30 AM	35						
513	4/18/2023	05:45 AM	37						
514	4/18/2023	06:00 AM	39						
515	4/18/2023	06:15 AM	47						
516	4/18/2023	06:30 AM	46						
517	4/18/2023	06:45 AM	45						
518	4/18/2023	07:00 AM	63						
519	4/18/2023	07:15 AM	50						
520	4/18/2023	07:30 AM	62						
521	4/18/2023	07:45 AM	60						
522	4/18/2023	08:00 AM	58						
523	4/18/2023	08:15 AM	76						
524	4/18/2023	08:30 AM	43						
525	4/18/2023	08:45 AM	46						
526	4/18/2023	09:00 AM	45						
527	4/18/2023	09:15 AM	36						
528	4/18/2023	09:30 AM	57						
529	4/18/2023	09:45 AM	38						
530	4/18/2023	10:00 AM	45						
531	4/18/2023	10:15 AM	34						
532	4/18/2023	10:30 AM	36						
533	4/18/2023	10:45 AM	40						
534	4/18/2023	11:00 AM	38						
535	4/18/2023	11:15 AM	41						
536	4/18/2023	11:30 AM	39						
537	4/18/2023	11:45 AM	39						
538	4/18/2023	12:00 PM	39						
539	4/18/2023	12:15 PM	43						
540	4/18/2023	12:30 PM	34						
541	4/18/2023	12:45 PM	51						
542	4/18/2023	01:00 PM	48						
543	4/18/2023	01:15 PM	40						
544	4/18/2023	01:30 PM	55						
545	4/18/2023	01:45 PM	25						
546	4/18/2023	02:00 PM	44						
547	4/18/2023	02:15 PM	35						
548	4/18/2023	02:30 PM	48						
549	4/18/2023	02:45 PM	50						

	A	B	C	D	E	F	G	H	I
550	4/18/2023	03:00 PM	49						
551	4/18/2023	03:15 PM	48						
552	4/18/2023	03:30 PM	52						
553	4/18/2023	03:45 PM	75						
554	4/18/2023	04:00 PM	77						
555	4/18/2023	04:15 PM	67						
556	4/18/2023	04:30 PM	94						
557	4/18/2023	04:45 PM	78						
558	4/18/2023	05:00 PM	78						
559	4/18/2023	05:15 PM	57						
560	4/18/2023	05:30 PM	49						
561	4/18/2023	05:45 PM	39						
562	4/18/2023	06:00 PM	35						
563	4/18/2023	06:15 PM	33						
564	4/18/2023	06:30 PM	14						
565	4/18/2023	06:45 PM	21						
566	4/18/2023	07:00 PM	29						
567	4/18/2023	07:15 PM	17						
568	4/18/2023	07:30 PM	13						
569	4/18/2023	07:45 PM	13						
570	4/18/2023	08:00 PM	14						
571	4/18/2023	08:15 PM	21						
572	4/18/2023	08:30 PM	12						
573	4/18/2023	08:45 PM	13						
574	4/18/2023	09:00 PM	16						
575	4/18/2023	09:15 PM	10						
576	4/18/2023	09:30 PM	9						
577	4/18/2023	09:45 PM	8						
578	4/18/2023	10:00 PM	22						
579	4/18/2023	10:15 PM	8						
580	4/18/2023	10:30 PM	14						
581	4/18/2023	10:45 PM	10						
582	4/18/2023	11:00 PM	7						
583	4/18/2023	11:15 PM	7						
584	4/18/2023	11:30 PM	12						
585	4/18/2023	11:45 PM	6						
586	4/19/2023	12:00 AM	3						
587	4/19/2023	12:15 AM	13						
588	4/19/2023	12:30 AM	8						
589	4/19/2023	12:45 AM	6						
590	4/19/2023	01:00 AM	10						
591	4/19/2023	01:15 AM	8						
592	4/19/2023	01:30 AM	9						
593	4/19/2023	01:45 AM	3						
594	4/19/2023	02:00 AM	7						
595	4/19/2023	02:15 AM	9						
596	4/19/2023	02:30 AM	5						
597	4/19/2023	02:45 AM	7						
598	4/19/2023	03:00 AM	7						
599	4/19/2023	03:15 AM	5						

	A	B	C	D	E	F	G	H	I
600	4/19/2023	03:30 AM	6						
601	4/19/2023	03:45 AM	6						
602	4/19/2023	04:00 AM	10						
603	4/19/2023	04:15 AM	8						
604	4/19/2023	04:30 AM	7						
605	4/19/2023	04:45 AM	12						
606	4/19/2023	05:00 AM	17						
607	4/19/2023	05:15 AM	32						
608	4/19/2023	05:30 AM	28						
609	4/19/2023	05:45 AM	29						
610	4/19/2023	06:00 AM	45						
611	4/19/2023	06:15 AM	45						
612	4/19/2023	06:30 AM	43						
613	4/19/2023	06:45 AM	58						
614	4/19/2023	07:00 AM	59						
615	4/19/2023	07:15 AM	74						
616	4/19/2023	07:30 AM	57						
617	4/19/2023	07:45 AM	48						
618	4/19/2023	08:00 AM	61						
619	4/19/2023	08:15 AM	41						
620	4/19/2023	08:30 AM	53						
621	4/19/2023	08:45 AM	47						
622	4/19/2023	09:00 AM	41						
623	4/19/2023	09:15 AM	44						
624	4/19/2023	09:30 AM	45						
625	4/19/2023	09:45 AM	40						
626	4/19/2023	10:00 AM	45						
627	4/19/2023	10:15 AM	40						
628	4/19/2023	10:30 AM	41						
629	4/19/2023	10:45 AM	39						
630	4/19/2023	11:00 AM	31						
631	4/19/2023	11:15 AM	30						
632	4/19/2023	11:30 AM	36						
633	4/19/2023	11:45 AM	45						
634	4/19/2023	12:00 PM	41						
635	4/19/2023	12:15 PM	47						
636	4/19/2023	12:30 PM	32						
637	4/19/2023	12:45 PM	39						
638	4/19/2023	01:00 PM	46						
639	4/19/2023	01:15 PM	53						
640	4/19/2023	01:30 PM	53						
641	4/19/2023	01:45 PM	33						
642	4/19/2023	02:00 PM	45						
643	4/19/2023	02:15 PM	46						
644	4/19/2023	02:30 PM	61						
645	4/19/2023	02:45 PM	47						
646	4/19/2023	03:00 PM	36						
647	4/19/2023	03:15 PM	43						
648	4/19/2023	03:30 PM	64						
649	4/19/2023	03:45 PM	68						

	A	B	C	D	E	F	G	H	I
650	4/19/2023	04:00 PM	66						
651	4/19/2023	04:15 PM	65						
652	4/19/2023	04:30 PM	84						
653	4/19/2023	04:45 PM	76						
654	4/19/2023	05:00 PM	74						
655	4/19/2023	05:15 PM	53						
656	4/19/2023	05:30 PM	33						
657	4/19/2023	05:45 PM	43						
658	4/19/2023	06:00 PM	44						
659	4/19/2023	06:15 PM	20						
660	4/19/2023	06:30 PM	24						
661	4/19/2023	06:45 PM	19						
662	4/19/2023	07:00 PM	22						
663	4/19/2023	07:15 PM	11						
664	4/19/2023	07:30 PM	22						
665	4/19/2023	07:45 PM	24						
666	4/19/2023	08:00 PM	18						
667	4/19/2023	08:15 PM	21						
668	4/19/2023	08:30 PM	26						
669	4/19/2023	08:45 PM	14						
670	4/19/2023	09:00 PM	15						
671	4/19/2023	09:15 PM	5						
672	4/19/2023	09:30 PM	12						
673	4/19/2023	09:45 PM	23						
674	4/19/2023	10:00 PM	25						
675	4/19/2023	10:15 PM	14						
676	4/19/2023	10:30 PM	8						
677	4/19/2023	10:45 PM	9						
678	4/19/2023	11:00 PM	10						
679	4/19/2023	11:15 PM	8						
680	4/19/2023	11:30 PM	10						
681	4/19/2023	11:45 PM	4						
682	4/20/2023	12:00 AM	10						
683	4/20/2023	12:15 AM	7						
684	4/20/2023	12:30 AM	10						
685	4/20/2023	12:45 AM	10						
686	4/20/2023	01:00 AM	8						
687	4/20/2023	01:15 AM	10						
688	4/20/2023	01:30 AM	6						
689	4/20/2023	01:45 AM	3						
690	4/20/2023	02:00 AM	4						
691	4/20/2023	02:15 AM	3						
692	4/20/2023	02:30 AM	9						
693	4/20/2023	02:45 AM	9						
694	4/20/2023	03:00 AM	6						
695	4/20/2023	03:15 AM	3						
696	4/20/2023	03:30 AM	7						
697	4/20/2023	03:45 AM	17						
698	4/20/2023	04:00 AM	3						
699	4/20/2023	04:15 AM	11						

	A	B	C	D	E	F	G	H	I
700	4/20/2023	04:30 AM	7						
701	4/20/2023	04:45 AM	19						
702	4/20/2023	05:00 AM	19						
703	4/20/2023	05:15 AM	18						
704	4/20/2023	05:30 AM	22						
705	4/20/2023	05:45 AM	43						
706	4/20/2023	06:00 AM	40						
707	4/20/2023	06:15 AM	48						
708	4/20/2023	06:30 AM	46						
709	4/20/2023	06:45 AM	62						
710	4/20/2023	07:00 AM	62						
711	4/20/2023	07:15 AM	52						
712	4/20/2023	07:30 AM	63						
713	4/20/2023	07:45 AM	69						
714	4/20/2023	08:00 AM	49						
715	4/20/2023	08:15 AM	52						
716	4/20/2023	08:30 AM	50						
717	4/20/2023	08:45 AM	41						
718	4/20/2023	09:00 AM	53						
719	4/20/2023	09:15 AM	45						
720	4/20/2023	09:30 AM	47						
721	4/20/2023	09:45 AM	41						
722	4/20/2023	10:00 AM	40						
723	4/20/2023	10:15 AM	49						
724	4/20/2023	10:30 AM	44						
725	4/20/2023	10:45 AM	29						
726	4/20/2023	11:00 AM	35						
727	4/20/2023	11:15 AM	50						
728	4/20/2023	11:30 AM	46						
729	4/20/2023	11:45 AM	42						
730	4/20/2023	12:00 PM	55						
731	4/20/2023	12:15 PM	43						
732	4/20/2023	12:30 PM	36						
733	4/20/2023	12:45 PM	45						
734	4/20/2023	01:00 PM	51						
735	4/20/2023	01:15 PM	25						
736	4/20/2023	01:30 PM	59						
737	4/20/2023	01:45 PM	42						
738	4/20/2023	02:00 PM	38						
739	4/20/2023	02:15 PM	47						
740	4/20/2023	02:30 PM	55						
741	4/20/2023	02:45 PM	40						
742	4/20/2023	03:00 PM	57						
743	4/20/2023	03:15 PM	50						
744	4/20/2023	03:30 PM	65						
745	4/20/2023	03:45 PM	68						
746	4/20/2023	04:00 PM	69						
747	4/20/2023	04:15 PM	67						
748	4/20/2023	04:30 PM	87						
749	4/20/2023	04:45 PM	63						

	A	B	C	D	E	F	G	H	I
750	4/20/2023	05:00 PM	65						
751	4/20/2023	05:15 PM	63						
752	4/20/2023	05:30 PM	51						
753	4/20/2023	05:45 PM	47						
754	4/20/2023	06:00 PM	45						
755	4/20/2023	06:15 PM	43						
756	4/20/2023	06:30 PM	27						
757	4/20/2023	06:45 PM	30						
758	4/20/2023	07:00 PM	27						
759	4/20/2023	07:15 PM	32						
760	4/20/2023	07:30 PM	13						
761	4/20/2023	07:45 PM	23						
762	4/20/2023	08:00 PM	19						
763	4/20/2023	08:15 PM	16						
764	4/20/2023	08:30 PM	15						
765	4/20/2023	08:45 PM	22						
766	4/20/2023	09:00 PM	21						
767	4/20/2023	09:15 PM	15						
768	4/20/2023	09:30 PM	15						
769	4/20/2023	09:45 PM	9						
770	4/20/2023	10:00 PM	11						
771	4/20/2023	10:15 PM	9						
772	4/20/2023	10:30 PM	12						
773	4/20/2023	10:45 PM	6						
774	4/20/2023	11:00 PM	12						
775	4/20/2023	11:15 PM	8						
776	4/20/2023	11:30 PM	11						
777	4/20/2023	11:45 PM	7						
778	4/21/2023	12:00 AM	15						
779	4/21/2023	12:15 AM	8						
780	4/21/2023	12:30 AM	3						
781	4/21/2023	12:45 AM	6						
782	4/21/2023	01:00 AM	6						
783	4/21/2023	01:15 AM	9						
784	4/21/2023	01:30 AM	16						
785	4/21/2023	01:45 AM	13						
786	4/21/2023	02:00 AM	4						
787	4/21/2023	02:15 AM	4						
788	4/21/2023	02:30 AM	7						
789	4/21/2023	02:45 AM	5						
790	4/21/2023	03:00 AM	5						
791	4/21/2023	03:15 AM	7						
792	4/21/2023	03:30 AM	5						
793	4/21/2023	03:45 AM	10						
794	4/21/2023	04:00 AM	10						
795	4/21/2023	04:15 AM	10						
796	4/21/2023	04:30 AM	10						
797	4/21/2023	04:45 AM	10						
798	4/21/2023	05:00 AM	18						
799	4/21/2023	05:15 AM	17						

	A	B	C	D	E	F	G	H	I
800	4/21/2023	05:30 AM	25						
801	4/21/2023	05:45 AM	26						
802	4/21/2023	06:00 AM	39						
803	4/21/2023	06:15 AM	61						
804	4/21/2023	06:30 AM	42						
805	4/21/2023	06:45 AM	45						
806	4/21/2023	07:00 AM	46						
807	4/21/2023	07:15 AM	54						
808	4/21/2023	07:30 AM	69						
809	4/21/2023	07:45 AM	38						
810	4/21/2023	08:00 AM	46						
811	4/21/2023	08:15 AM	39						
812	4/21/2023	08:30 AM	42						
813	4/21/2023	08:45 AM	48						
814	4/21/2023	09:00 AM	32						
815	4/21/2023	09:15 AM	36						
816	4/21/2023	09:30 AM	41						
817	4/21/2023	09:45 AM	50						
818	4/21/2023	10:00 AM	43						
819	4/21/2023	10:15 AM	57						
820	4/21/2023	10:30 AM	50						
821	4/21/2023	10:45 AM	43						
822	4/21/2023	11:00 AM	48						
823	4/21/2023	11:15 AM	55						
824	4/21/2023	11:30 AM	45						
825	4/21/2023	11:45 AM	59						
826	4/21/2023	12:00 PM	67						
827	4/21/2023	12:15 PM	57						
828	4/21/2023	12:30 PM	58						
829	4/21/2023	12:45 PM	59						
830	4/21/2023	01:00 PM	57						
831	4/21/2023	01:15 PM	44						
832	4/21/2023	01:30 PM	59						
833	4/21/2023	01:45 PM	67						
834	4/21/2023	02:00 PM	65						
835	4/21/2023	02:15 PM	47						
836	4/21/2023	02:30 PM	69						
837	4/21/2023	02:45 PM	57						
838	4/21/2023	03:00 PM	62						
839	4/21/2023	03:15 PM	57						
840	4/21/2023	03:30 PM	75						
841	4/21/2023	03:45 PM	58						
842	4/21/2023	04:00 PM	75						
843	4/21/2023	04:15 PM	85						
844	4/21/2023	04:30 PM	83						
845	4/21/2023	04:45 PM	82						
846	4/21/2023	05:00 PM	89						
847	4/21/2023	05:15 PM	77						
848	4/21/2023	05:30 PM	53						
849	4/21/2023	05:45 PM	57						

	A	B	C	D	E	F	G	H	I
850	4/21/2023	06:00 PM	54						
851	4/21/2023	06:15 PM	63						
852	4/21/2023	06:30 PM	39						
853	4/21/2023	06:45 PM	38						
854	4/21/2023	07:00 PM	23						
855	4/21/2023	07:15 PM	44						
856	4/21/2023	07:30 PM	24						
857	4/21/2023	07:45 PM	26						
858	4/21/2023	08:00 PM	26						
859	4/21/2023	08:15 PM	21						
860	4/21/2023	08:30 PM	22						
861	4/21/2023	08:45 PM	16						
862	4/21/2023	09:00 PM	15						
863	4/21/2023	09:15 PM	13						
864	4/21/2023	09:30 PM	23						
865	4/21/2023	09:45 PM	23						
866	4/21/2023	10:00 PM	12						
867	4/21/2023	10:15 PM	6						
868	4/21/2023	10:30 PM	13						
869	4/21/2023	10:45 PM	11						
870	4/21/2023	11:00 PM	4						
871	4/21/2023	11:15 PM	7						
872	4/21/2023	11:30 PM	10						
873	4/21/2023	11:45 PM	5						
874	4/22/2023	12:00 AM	12						
875	4/22/2023	12:15 AM	13						
876	4/22/2023	12:30 AM	7						
877	4/22/2023	12:45 AM	5						
878	4/22/2023	01:00 AM	4						
879	4/22/2023	01:15 AM	4						
880	4/22/2023	01:30 AM	3						
881	4/22/2023	01:45 AM	5						
882	4/22/2023	02:00 AM	6						
883	4/22/2023	02:15 AM	6						
884	4/22/2023	02:30 AM	1						
885	4/22/2023	02:45 AM	2						
886	4/22/2023	03:00 AM	4						
887	4/22/2023	03:15 AM	2						
888	4/22/2023	03:30 AM	6						
889	4/22/2023	03:45 AM	4						
890	4/22/2023	04:00 AM	4						
891	4/22/2023	04:15 AM	3						
892	4/22/2023	04:30 AM	5						
893	4/22/2023	04:45 AM	4						
894	4/22/2023	05:00 AM	10						
895	4/22/2023	05:15 AM	10						
896	4/22/2023	05:30 AM	7						
897	4/22/2023	05:45 AM	15						
898	4/22/2023	06:00 AM	16						
899	4/22/2023	06:15 AM	12						

	A	B	C	D	E	F	G	H	I
900	4/22/2023	06:30 AM	17						
901	4/22/2023	06:45 AM	19						
902	4/22/2023	07:00 AM	21						
903	4/22/2023	07:15 AM	27						
904	4/22/2023	07:30 AM	13						
905	4/22/2023	07:45 AM	25						
906	4/22/2023	08:00 AM	26						
907	4/22/2023	08:15 AM	30						
908	4/22/2023	08:30 AM	35						
909	4/22/2023	08:45 AM	32						
910	4/22/2023	09:00 AM	35						
911	4/22/2023	09:15 AM	52						
912	4/22/2023	09:30 AM	37						
913	4/22/2023	09:45 AM	41						
914	4/22/2023	10:00 AM	46						
915	4/22/2023	10:15 AM	59						
916	4/22/2023	10:30 AM	44						
917	4/22/2023	10:45 AM	28						
918	4/22/2023	11:00 AM	40						
919	4/22/2023	11:15 AM	32						
920	4/22/2023	11:30 AM	47						
921	4/22/2023	11:45 AM	45						
922	4/22/2023	12:00 PM	38						
923	4/22/2023	12:15 PM	51						
924	4/22/2023	12:30 PM	49						
925	4/22/2023	12:45 PM	50						
926	4/22/2023	01:00 PM	45						
927	4/22/2023	01:15 PM	30						
928	4/22/2023	01:30 PM	40						
929	4/22/2023	01:45 PM	38						
930	4/22/2023	02:00 PM	48						
931	4/22/2023	02:15 PM	57						
932	4/22/2023	02:30 PM	52						
933	4/22/2023	02:45 PM	52						
934	4/22/2023	03:00 PM	60						
935	4/22/2023	03:15 PM	37						
936	4/22/2023	03:30 PM	56						
937	4/22/2023	03:45 PM	42						
938	4/22/2023	04:00 PM	44						
939	4/22/2023	04:15 PM	58						
940	4/22/2023	04:30 PM	56						
941	4/22/2023	04:45 PM	60						
942	4/22/2023	05:00 PM	69						
943	4/22/2023	05:15 PM	48						
944	4/22/2023	05:30 PM	39						
945	4/22/2023	05:45 PM	41						
946	4/22/2023	06:00 PM	40						
947	4/22/2023	06:15 PM	41						
948	4/22/2023	06:30 PM	29						
949	4/22/2023	06:45 PM	33						

	A	B	C	D	E	F	G	H	I
950	4/22/2023	07:00 PM	26						
951	4/22/2023	07:15 PM	24						
952	4/22/2023	07:30 PM	19						
953	4/22/2023	07:45 PM	17						
954	4/22/2023	08:00 PM	10						
955	4/22/2023	08:15 PM	14						
956	4/22/2023	08:30 PM	17						
957	4/22/2023	08:45 PM	14						
958	4/22/2023	09:00 PM	18						
959	4/22/2023	09:15 PM	22						
960	4/22/2023	09:30 PM	19						
961	4/22/2023	09:45 PM	13						
962	4/22/2023	10:00 PM	15						
963	4/22/2023	10:15 PM	5						
964	4/22/2023	10:30 PM	4						
965	4/22/2023	10:45 PM	7						
966	4/22/2023	11:00 PM	10						
967	4/22/2023	11:15 PM	4						
968	4/22/2023	11:30 PM	6						
969	4/22/2023	11:45 PM	9						
970	4/23/2023	12:00 AM	4						
971	4/23/2023	12:15 AM	3						
972	4/23/2023	12:30 AM	3						
973	4/23/2023	12:45 AM	8						
974	4/23/2023	01:00 AM	3						
975	4/23/2023	01:15 AM	1						
976	4/23/2023	01:30 AM	1						
977	4/23/2023	01:45 AM	2						
978	4/23/2023	02:00 AM	0						
979	4/23/2023	02:15 AM	0						
980	4/23/2023	02:30 AM	2						
981	4/23/2023	02:45 AM	1						
982	4/23/2023	03:00 AM	2						
983	4/23/2023	03:15 AM	0						
984	4/23/2023	03:30 AM	1						
985	4/23/2023	03:45 AM	1						
986	4/23/2023	04:00 AM	4						
987	4/23/2023	04:15 AM	4						
988	4/23/2023	04:30 AM	5						
989	4/23/2023	04:45 AM	3						
990	4/23/2023	05:00 AM	4						
991	4/23/2023	05:15 AM	5						
992	4/23/2023	05:30 AM	4						
993	4/23/2023	05:45 AM	2						
994	4/23/2023	06:00 AM	11						
995	4/23/2023	06:15 AM	7						
996	4/23/2023	06:30 AM	3						
997	4/23/2023	06:45 AM	9						
998	4/23/2023	07:00 AM	11						
999	4/23/2023	07:15 AM	15						

	A	B	C	D	E	F	G	H	I
1000	4/23/2023	07:30 AM	14						
1001	4/23/2023	07:45 AM	12						
1002	4/23/2023	08:00 AM	10						
1003	4/23/2023	08:15 AM	8						
1004	4/23/2023	08:30 AM	17						
1005	4/23/2023	08:45 AM	17						
1006	4/23/2023	09:00 AM	29						
1007	4/23/2023	09:15 AM	25						
1008	4/23/2023	09:30 AM	23						
1009	4/23/2023	09:45 AM	32						
1010	4/23/2023	10:00 AM	34						
1011	4/23/2023	10:15 AM	35						
1012	4/23/2023	10:30 AM	40						
1013	4/23/2023	10:45 AM	30						
1014	4/23/2023	11:00 AM	35						
1015	4/23/2023	11:15 AM	36						
1016	4/23/2023	11:30 AM	38						
1017	4/23/2023	11:45 AM	39						
1018	4/23/2023	12:00 PM	40						
1019	4/23/2023	12:15 PM	47						
1020	4/23/2023	12:30 PM	46						
1021	4/23/2023	12:45 PM	31						
1022	4/23/2023	01:00 PM	37						
1023	4/23/2023	01:15 PM	52						
1024	4/23/2023	01:30 PM	42						
1025	4/23/2023	01:45 PM	39						
1026	4/23/2023	02:00 PM	42						
1027	4/23/2023	02:15 PM	43						
1028	4/23/2023	02:30 PM	39						
1029	4/23/2023	02:45 PM	42						
1030	4/23/2023	03:00 PM	34						
1031	4/23/2023	03:15 PM	30						
1032	4/23/2023	03:30 PM	38						
1033	4/23/2023	03:45 PM	50						
1034	4/23/2023	04:00 PM	51						
1035	4/23/2023	04:15 PM	33						
1036	4/23/2023	04:30 PM	30						
1037	4/23/2023	04:45 PM	44						
1038	4/23/2023	05:00 PM	48						
1039	4/23/2023	05:15 PM	34						
1040	4/23/2023	05:30 PM	37						
1041	4/23/2023	05:45 PM	29						
1042	4/23/2023	06:00 PM	34						
1043	4/23/2023	06:15 PM	15						
1044	4/23/2023	06:30 PM	27						
1045	4/23/2023	06:45 PM	26						
1046	4/23/2023	07:00 PM	16						
1047	4/23/2023	07:15 PM	15						
1048	4/23/2023	07:30 PM	23						
1049	4/23/2023	07:45 PM	20						

	A	B	C	D	E	F	G	H	I
1050	4/23/2023	08:00 PM	22						
1051	4/23/2023	08:15 PM	16						
1052	4/23/2023	08:30 PM	24						
1053	4/23/2023	08:45 PM	12						
1054	4/23/2023	09:00 PM	10						
1055	4/23/2023	09:15 PM	15						
1056	4/23/2023	09:30 PM	11						
1057	4/23/2023	09:45 PM	9						
1058	4/23/2023	10:00 PM	9						
1059	4/23/2023	10:15 PM	6						
1060	4/23/2023	10:30 PM	6						
1061	4/23/2023	10:45 PM	7						
1062	4/23/2023	11:00 PM	8						
1063	4/23/2023	11:15 PM	11						
1064	4/23/2023	11:30 PM	6						
1065	4/23/2023	11:45 PM	12						

	A	B	C	D	E	F	G	H	I
1									
2	File Name: C:\Users\barri\OneDrive\Documents\TDB\WSP\SYRACUSE\DATA\BATCH 2 SALIM1\DONE\ATR 1228.tf2								
3	Start Date: 4/13/2023								
4	Start Time: 12:00:00 AM								
5	Location 1: SB I-481								
6	Location 2: on ramp from I-90								
7									
8									
9	Date	Time	SB						
10	4/13/2023	12:00 AM	6						
11	4/13/2023	12:15 AM	15						
12	4/13/2023	12:30 AM	11						
13	4/13/2023	12:45 AM	7						
14	4/13/2023	01:00 AM	5						
15	4/13/2023	01:15 AM	10						
16	4/13/2023	01:30 AM	9						
17	4/13/2023	01:45 AM	10						
18	4/13/2023	02:00 AM	8						
19	4/13/2023	02:15 AM	9						
20	4/13/2023	02:30 AM	5						
21	4/13/2023	02:45 AM	7						
22	4/13/2023	03:00 AM	2						
23	4/13/2023	03:15 AM	7						
24	4/13/2023	03:30 AM	7						
25	4/13/2023	03:45 AM	3						
26	4/13/2023	04:00 AM	5						
27	4/13/2023	04:15 AM	11						
28	4/13/2023	04:30 AM	15						
29	4/13/2023	04:45 AM	12						
30	4/13/2023	05:00 AM	13						
31	4/13/2023	05:15 AM	30						
32	4/13/2023	05:30 AM	25						
33	4/13/2023	05:45 AM	47						
34	4/13/2023	06:00 AM	55						
35	4/13/2023	06:15 AM	82						
36	4/13/2023	06:30 AM	84						
37	4/13/2023	06:45 AM	124						
38	4/13/2023	07:00 AM	112						
39	4/13/2023	07:15 AM	134						
40	4/13/2023	07:30 AM	154						
41	4/13/2023	07:45 AM	116						
42	4/13/2023	08:00 AM	124						
43	4/13/2023	08:15 AM	95						
44	4/13/2023	08:30 AM	95						
45	4/13/2023	08:45 AM	94						
46	4/13/2023	09:00 AM	86						
47	4/13/2023	09:15 AM	84						
48	4/13/2023	09:30 AM	94						
49	4/13/2023	09:45 AM	108						

	A	B	C	D	E	F	G	H	I
50	4/13/2023	10:00 AM	94						
51	4/13/2023	10:15 AM	127						
52	4/13/2023	10:30 AM	117						
53	4/13/2023	10:45 AM	86						
54	4/13/2023	11:00 AM	81						
55	4/13/2023	11:15 AM	81						
56	4/13/2023	11:30 AM	76						
57	4/13/2023	11:45 AM	101						
58	4/13/2023	12:00 PM	88						
59	4/13/2023	12:15 PM	76						
60	4/13/2023	12:30 PM	92						
61	4/13/2023	12:45 PM	79						
62	4/13/2023	01:00 PM	112						
63	4/13/2023	01:15 PM	94						
64	4/13/2023	01:30 PM	93						
65	4/13/2023	01:45 PM	86						
66	4/13/2023	02:00 PM	104						
67	4/13/2023	02:15 PM	89						
68	4/13/2023	02:30 PM	110						
69	4/13/2023	02:45 PM	101						
70	4/13/2023	03:00 PM	97						
71	4/13/2023	03:15 PM	107						
72	4/13/2023	03:30 PM	97						
73	4/13/2023	03:45 PM	102						
74	4/13/2023	04:00 PM	103						
75	4/13/2023	04:15 PM	121						
76	4/13/2023	04:30 PM	122						
77	4/13/2023	04:45 PM	115						
78	4/13/2023	05:00 PM	140						
79	4/13/2023	05:15 PM	125						
80	4/13/2023	05:30 PM	104						
81	4/13/2023	05:45 PM	93						
82	4/13/2023	06:00 PM	85						
83	4/13/2023	06:15 PM	78						
84	4/13/2023	06:30 PM	70						
85	4/13/2023	06:45 PM	59						
86	4/13/2023	07:00 PM	47						
87	4/13/2023	07:15 PM	54						
88	4/13/2023	07:30 PM	49						
89	4/13/2023	07:45 PM	46						
90	4/13/2023	08:00 PM	55						
91	4/13/2023	08:15 PM	44						
92	4/13/2023	08:30 PM	33						
93	4/13/2023	08:45 PM	32						
94	4/13/2023	09:00 PM	34						
95	4/13/2023	09:15 PM	27						
96	4/13/2023	09:30 PM	27						
97	4/13/2023	09:45 PM	27						
98	4/13/2023	10:00 PM	29						
99	4/13/2023	10:15 PM	29						

	A	B	C	D	E	F	G	H	I
100	4/13/2023	10:30 PM	28						
101	4/13/2023	10:45 PM	25						
102	4/13/2023	11:00 PM	16						
103	4/13/2023	11:15 PM	18						
104	4/13/2023	11:30 PM	20						
105	4/13/2023	11:45 PM	16						
106	4/14/2023	12:00 AM	11						
107	4/14/2023	12:15 AM	11						
108	4/14/2023	12:30 AM	6						
109	4/14/2023	12:45 AM	9						
110	4/14/2023	01:00 AM	3						
111	4/14/2023	01:15 AM	8						
112	4/14/2023	01:30 AM	8						
113	4/14/2023	01:45 AM	10						
114	4/14/2023	02:00 AM	9						
115	4/14/2023	02:15 AM	6						
116	4/14/2023	02:30 AM	9						
117	4/14/2023	02:45 AM	7						
118	4/14/2023	03:00 AM	3						
119	4/14/2023	03:15 AM	9						
120	4/14/2023	03:30 AM	7						
121	4/14/2023	03:45 AM	5						
122	4/14/2023	04:00 AM	9						
123	4/14/2023	04:15 AM	10						
124	4/14/2023	04:30 AM	8						
125	4/14/2023	04:45 AM	13						
126	4/14/2023	05:00 AM	13						
127	4/14/2023	05:15 AM	21						
128	4/14/2023	05:30 AM	22						
129	4/14/2023	05:45 AM	34						
130	4/14/2023	06:00 AM	49						
131	4/14/2023	06:15 AM	80						
132	4/14/2023	06:30 AM	82						
133	4/14/2023	06:45 AM	101						
134	4/14/2023	07:00 AM	87						
135	4/14/2023	07:15 AM	112						
136	4/14/2023	07:30 AM	117						
137	4/14/2023	07:45 AM	133						
138	4/14/2023	08:00 AM	100						
139	4/14/2023	08:15 AM	97						
140	4/14/2023	08:30 AM	109						
141	4/14/2023	08:45 AM	81						
142	4/14/2023	09:00 AM	97						
143	4/14/2023	09:15 AM	95						
144	4/14/2023	09:30 AM	91						
145	4/14/2023	09:45 AM	101						
146	4/14/2023	10:00 AM	98						
147	4/14/2023	10:15 AM	98						
148	4/14/2023	10:30 AM	122						
149	4/14/2023	10:45 AM	96						

	A	B	C	D	E	F	G	H	I
150	4/14/2023	11:00 AM	87						
151	4/14/2023	11:15 AM	84						
152	4/14/2023	11:30 AM	80						
153	4/14/2023	11:45 AM	93						
154	4/14/2023	12:00 PM	94						
155	4/14/2023	12:15 PM	114						
156	4/14/2023	12:30 PM	120						
157	4/14/2023	12:45 PM	95						
158	4/14/2023	01:00 PM	132						
159	4/14/2023	01:15 PM	116						
160	4/14/2023	01:30 PM	104						
161	4/14/2023	01:45 PM	111						
162	4/14/2023	02:00 PM	118						
163	4/14/2023	02:15 PM	130						
164	4/14/2023	02:30 PM	128						
165	4/14/2023	02:45 PM	126						
166	4/14/2023	03:00 PM	160						
167	4/14/2023	03:15 PM	129						
168	4/14/2023	03:30 PM	167						
169	4/14/2023	03:45 PM	151						
170	4/14/2023	04:00 PM	178						
171	4/14/2023	04:15 PM	174						
172	4/14/2023	04:30 PM	173						
173	4/14/2023	04:45 PM	174						
174	4/14/2023	05:00 PM	176						
175	4/14/2023	05:15 PM	172						
176	4/14/2023	05:30 PM	172						
177	4/14/2023	05:45 PM	174						
178	4/14/2023	06:00 PM	153						
179	4/14/2023	06:15 PM	136						
180	4/14/2023	06:30 PM	137						
181	4/14/2023	06:45 PM	112						
182	4/14/2023	07:00 PM	93						
183	4/14/2023	07:15 PM	59						
184	4/14/2023	07:30 PM	59						
185	4/14/2023	07:45 PM	63						
186	4/14/2023	08:00 PM	56						
187	4/14/2023	08:15 PM	46						
188	4/14/2023	08:30 PM	35						
189	4/14/2023	08:45 PM	50						
190	4/14/2023	09:00 PM	34						
191	4/14/2023	09:15 PM	28						
192	4/14/2023	09:30 PM	37						
193	4/14/2023	09:45 PM	30						
194	4/14/2023	10:00 PM	24						
195	4/14/2023	10:15 PM	33						
196	4/14/2023	10:30 PM	37						
197	4/14/2023	10:45 PM	31						
198	4/14/2023	11:00 PM	29						
199	4/14/2023	11:15 PM	27						

	A	B	C	D	E	F	G	H	I
200	4/14/2023	11:30 PM	18						
201	4/14/2023	11:45 PM	29						
202	4/15/2023	12:00 AM	19						
203	4/15/2023	12:15 AM	17						
204	4/15/2023	12:30 AM	24						
205	4/15/2023	12:45 AM	9						
206	4/15/2023	01:00 AM	10						
207	4/15/2023	01:15 AM	15						
208	4/15/2023	01:30 AM	12						
209	4/15/2023	01:45 AM	14						
210	4/15/2023	02:00 AM	11						
211	4/15/2023	02:15 AM	10						
212	4/15/2023	02:30 AM	9						
213	4/15/2023	02:45 AM	6						
214	4/15/2023	03:00 AM	5						
215	4/15/2023	03:15 AM	5						
216	4/15/2023	03:30 AM	2						
217	4/15/2023	03:45 AM	5						
218	4/15/2023	04:00 AM	2						
219	4/15/2023	04:15 AM	6						
220	4/15/2023	04:30 AM	10						
221	4/15/2023	04:45 AM	3						
222	4/15/2023	05:00 AM	7						
223	4/15/2023	05:15 AM	16						
224	4/15/2023	05:30 AM	6						
225	4/15/2023	05:45 AM	13						
226	4/15/2023	06:00 AM	14						
227	4/15/2023	06:15 AM	19						
228	4/15/2023	06:30 AM	31						
229	4/15/2023	06:45 AM	36						
230	4/15/2023	07:00 AM	41						
231	4/15/2023	07:15 AM	42						
232	4/15/2023	07:30 AM	44						
233	4/15/2023	07:45 AM	59						
234	4/15/2023	08:00 AM	43						
235	4/15/2023	08:15 AM	61						
236	4/15/2023	08:30 AM	65						
237	4/15/2023	08:45 AM	65						
238	4/15/2023	09:00 AM	69						
239	4/15/2023	09:15 AM	68						
240	4/15/2023	09:30 AM	90						
241	4/15/2023	09:45 AM	112						
242	4/15/2023	10:00 AM	87						
243	4/15/2023	10:15 AM	101						
244	4/15/2023	10:30 AM	99						
245	4/15/2023	10:45 AM	110						
246	4/15/2023	11:00 AM	90						
247	4/15/2023	11:15 AM	115						
248	4/15/2023	11:30 AM	106						
249	4/15/2023	11:45 AM	82						

	A	B	C	D	E	F	G	H	I
250	4/15/2023	12:00 PM	94						
251	4/15/2023	12:15 PM	100						
252	4/15/2023	12:30 PM	107						
253	4/15/2023	12:45 PM	95						
254	4/15/2023	01:00 PM	99						
255	4/15/2023	01:15 PM	97						
256	4/15/2023	01:30 PM	97						
257	4/15/2023	01:45 PM	82						
258	4/15/2023	02:00 PM	86						
259	4/15/2023	02:15 PM	89						
260	4/15/2023	02:30 PM	82						
261	4/15/2023	02:45 PM	81						
262	4/15/2023	03:00 PM	71						
263	4/15/2023	03:15 PM	80						
264	4/15/2023	03:30 PM	93						
265	4/15/2023	03:45 PM	84						
266	4/15/2023	04:00 PM	85						
267	4/15/2023	04:15 PM	79						
268	4/15/2023	04:30 PM	77						
269	4/15/2023	04:45 PM	101						
270	4/15/2023	05:00 PM	73						
271	4/15/2023	05:15 PM	87						
272	4/15/2023	05:30 PM	83						
273	4/15/2023	05:45 PM	87						
274	4/15/2023	06:00 PM	84						
275	4/15/2023	06:15 PM	90						
276	4/15/2023	06:30 PM	64						
277	4/15/2023	06:45 PM	78						
278	4/15/2023	07:00 PM	65						
279	4/15/2023	07:15 PM	55						
280	4/15/2023	07:30 PM	60						
281	4/15/2023	07:45 PM	46						
282	4/15/2023	08:00 PM	45						
283	4/15/2023	08:15 PM	50						
284	4/15/2023	08:30 PM	55						
285	4/15/2023	08:45 PM	46						
286	4/15/2023	09:00 PM	32						
287	4/15/2023	09:15 PM	57						
288	4/15/2023	09:30 PM	50						
289	4/15/2023	09:45 PM	44						
290	4/15/2023	10:00 PM	47						
291	4/15/2023	10:15 PM	33						
292	4/15/2023	10:30 PM	33						
293	4/15/2023	10:45 PM	45						
294	4/15/2023	11:00 PM	34						
295	4/15/2023	11:15 PM	24						
296	4/15/2023	11:30 PM	37						
297	4/15/2023	11:45 PM	37						
298	4/16/2023	12:00 AM	20						
299	4/16/2023	12:15 AM	21						

	A	B	C	D	E	F	G	H	I
300	4/16/2023	12:30 AM	18						
301	4/16/2023	12:45 AM	15						
302	4/16/2023	01:00 AM	21						
303	4/16/2023	01:15 AM	18						
304	4/16/2023	01:30 AM	12						
305	4/16/2023	01:45 AM	12						
306	4/16/2023	02:00 AM	6						
307	4/16/2023	02:15 AM	4						
308	4/16/2023	02:30 AM	9						
309	4/16/2023	02:45 AM	4						
310	4/16/2023	03:00 AM	12						
311	4/16/2023	03:15 AM	5						
312	4/16/2023	03:30 AM	7						
313	4/16/2023	03:45 AM	4						
314	4/16/2023	04:00 AM	7						
315	4/16/2023	04:15 AM	7						
316	4/16/2023	04:30 AM	6						
317	4/16/2023	04:45 AM	7						
318	4/16/2023	05:00 AM	7						
319	4/16/2023	05:15 AM	6						
320	4/16/2023	05:30 AM	8						
321	4/16/2023	05:45 AM	14						
322	4/16/2023	06:00 AM	25						
323	4/16/2023	06:15 AM	31						
324	4/16/2023	06:30 AM	33						
325	4/16/2023	06:45 AM	27						
326	4/16/2023	07:00 AM	29						
327	4/16/2023	07:15 AM	21						
328	4/16/2023	07:30 AM	31						
329	4/16/2023	07:45 AM	20						
330	4/16/2023	08:00 AM	22						
331	4/16/2023	08:15 AM	29						
332	4/16/2023	08:30 AM	39						
333	4/16/2023	08:45 AM	40						
334	4/16/2023	09:00 AM	58						
335	4/16/2023	09:15 AM	46						
336	4/16/2023	09:30 AM	46						
337	4/16/2023	09:45 AM	59						
338	4/16/2023	10:00 AM	54						
339	4/16/2023	10:15 AM	67						
340	4/16/2023	10:30 AM	79						
341	4/16/2023	10:45 AM	63						
342	4/16/2023	11:00 AM	72						
343	4/16/2023	11:15 AM	84						
344	4/16/2023	11:30 AM	69						
345	4/16/2023	11:45 AM	96						
346	4/16/2023	12:00 PM	66						
347	4/16/2023	12:15 PM	86						
348	4/16/2023	12:30 PM	93						
349	4/16/2023	12:45 PM	70						

	A	B	C	D	E	F	G	H	I
350	4/16/2023	01:00 PM	86						
351	4/16/2023	01:15 PM	84						
352	4/16/2023	01:30 PM	76						
353	4/16/2023	01:45 PM	91						
354	4/16/2023	02:00 PM	86						
355	4/16/2023	02:15 PM	86						
356	4/16/2023	02:30 PM	87						
357	4/16/2023	02:45 PM	83						
358	4/16/2023	03:00 PM	89						
359	4/16/2023	03:15 PM	62						
360	4/16/2023	03:30 PM	77						
361	4/16/2023	03:45 PM	87						
362	4/16/2023	04:00 PM	92						
363	4/16/2023	04:15 PM	72						
364	4/16/2023	04:30 PM	86						
365	4/16/2023	04:45 PM	77						
366	4/16/2023	05:00 PM	76						
367	4/16/2023	05:15 PM	88						
368	4/16/2023	05:30 PM	87						
369	4/16/2023	05:45 PM	84						
370	4/16/2023	06:00 PM	70						
371	4/16/2023	06:15 PM	75						
372	4/16/2023	06:30 PM	78						
373	4/16/2023	06:45 PM	71						
374	4/16/2023	07:00 PM	81						
375	4/16/2023	07:15 PM	56						
376	4/16/2023	07:30 PM	61						
377	4/16/2023	07:45 PM	51						
378	4/16/2023	08:00 PM	47						
379	4/16/2023	08:15 PM	38						
380	4/16/2023	08:30 PM	45						
381	4/16/2023	08:45 PM	46						
382	4/16/2023	09:00 PM	36						
383	4/16/2023	09:15 PM	38						
384	4/16/2023	09:30 PM	28						
385	4/16/2023	09:45 PM	40						
386	4/16/2023	10:00 PM	44						
387	4/16/2023	10:15 PM	23						
388	4/16/2023	10:30 PM	21						
389	4/16/2023	10:45 PM	26						
390	4/16/2023	11:00 PM	26						
391	4/16/2023	11:15 PM	21						
392	4/16/2023	11:30 PM	14						
393	4/16/2023	11:45 PM	10						
394	4/17/2023	12:00 AM	13						
395	4/17/2023	12:15 AM	11						
396	4/17/2023	12:30 AM	10						
397	4/17/2023	12:45 AM	6						
398	4/17/2023	01:00 AM	10						
399	4/17/2023	01:15 AM	5						

	A	B	C	D	E	F	G	H	I
400	4/17/2023	01:30 AM	8						
401	4/17/2023	01:45 AM	8						
402	4/17/2023	02:00 AM	6						
403	4/17/2023	02:15 AM	9						
404	4/17/2023	02:30 AM	8						
405	4/17/2023	02:45 AM	5						
406	4/17/2023	03:00 AM	4						
407	4/17/2023	03:15 AM	3						
408	4/17/2023	03:30 AM	3						
409	4/17/2023	03:45 AM	7						
410	4/17/2023	04:00 AM	7						
411	4/17/2023	04:15 AM	5						
412	4/17/2023	04:30 AM	12						
413	4/17/2023	04:45 AM	12						
414	4/17/2023	05:00 AM	16						
415	4/17/2023	05:15 AM	19						
416	4/17/2023	05:30 AM	45						
417	4/17/2023	05:45 AM	44						
418	4/17/2023	06:00 AM	53						
419	4/17/2023	06:15 AM	78						
420	4/17/2023	06:30 AM	88						
421	4/17/2023	06:45 AM	113						
422	4/17/2023	07:00 AM	90						
423	4/17/2023	07:15 AM	129						
424	4/17/2023	07:30 AM	135						
425	4/17/2023	07:45 AM	189						
426	4/17/2023	08:00 AM	141						
427	4/17/2023	08:15 AM	120						
428	4/17/2023	08:30 AM	101						
429	4/17/2023	08:45 AM	102						
430	4/17/2023	09:00 AM	74						
431	4/17/2023	09:15 AM	89						
432	4/17/2023	09:30 AM	83						
433	4/17/2023	09:45 AM	71						
434	4/17/2023	10:00 AM	97						
435	4/17/2023	10:15 AM	65						
436	4/17/2023	10:30 AM	91						
437	4/17/2023	10:45 AM	84						
438	4/17/2023	11:00 AM	64						
439	4/17/2023	11:15 AM	83						
440	4/17/2023	11:30 AM	92						
441	4/17/2023	11:45 AM	68						
442	4/17/2023	12:00 PM	84						
443	4/17/2023	12:15 PM	84						
444	4/17/2023	12:30 PM	67						
445	4/17/2023	12:45 PM	83						
446	4/17/2023	01:00 PM	69						
447	4/17/2023	01:15 PM	84						
448	4/17/2023	01:30 PM	85						
449	4/17/2023	01:45 PM	72						

	A	B	C	D	E	F	G	H	I
450	4/17/2023	02:00 PM	81						
451	4/17/2023	02:15 PM	74						
452	4/17/2023	02:30 PM	94						
453	4/17/2023	02:45 PM	107						
454	4/17/2023	03:00 PM	89						
455	4/17/2023	03:15 PM	109						
456	4/17/2023	03:30 PM	82						
457	4/17/2023	03:45 PM	107						
458	4/17/2023	04:00 PM	76						
459	4/17/2023	04:15 PM	117						
460	4/17/2023	04:30 PM	106						
461	4/17/2023	04:45 PM	143						
462	4/17/2023	05:00 PM	88						
463	4/17/2023	05:15 PM	94						
464	4/17/2023	05:30 PM	79						
465	4/17/2023	05:45 PM	86						
466	4/17/2023	06:00 PM	78						
467	4/17/2023	06:15 PM	74						
468	4/17/2023	06:30 PM	78						
469	4/17/2023	06:45 PM	45						
470	4/17/2023	07:00 PM	49						
471	4/17/2023	07:15 PM	58						
472	4/17/2023	07:30 PM	35						
473	4/17/2023	07:45 PM	51						
474	4/17/2023	08:00 PM	40						
475	4/17/2023	08:15 PM	41						
476	4/17/2023	08:30 PM	10						
477	4/17/2023	08:45 PM	23						
478	4/17/2023	09:00 PM	26						
479	4/17/2023	09:15 PM	22						
480	4/17/2023	09:30 PM	18						
481	4/17/2023	09:45 PM	18						
482	4/17/2023	10:00 PM	12						
483	4/17/2023	10:15 PM	26						
484	4/17/2023	10:30 PM	27						
485	4/17/2023	10:45 PM	16						
486	4/17/2023	11:00 PM	17						
487	4/17/2023	11:15 PM	13						
488	4/17/2023	11:30 PM	15						
489	4/17/2023	11:45 PM	14						
490	4/18/2023	12:00 AM	9						
491	4/18/2023	12:15 AM	10						
492	4/18/2023	12:30 AM	4						
493	4/18/2023	12:45 AM	8						
494	4/18/2023	01:00 AM	5						
495	4/18/2023	01:15 AM	7						
496	4/18/2023	01:30 AM	4						
497	4/18/2023	01:45 AM	5						
498	4/18/2023	02:00 AM	6						
499	4/18/2023	02:15 AM	9						

	A	B	C	D	E	F	G	H	I
500	4/18/2023	02:30 AM	4						
501	4/18/2023	02:45 AM	2						
502	4/18/2023	03:00 AM	4						
503	4/18/2023	03:15 AM	3						
504	4/18/2023	03:30 AM	6						
505	4/18/2023	03:45 AM	3						
506	4/18/2023	04:00 AM	11						
507	4/18/2023	04:15 AM	14						
508	4/18/2023	04:30 AM	11						
509	4/18/2023	04:45 AM	12						
510	4/18/2023	05:00 AM	22						
511	4/18/2023	05:15 AM	24						
512	4/18/2023	05:30 AM	31						
513	4/18/2023	05:45 AM	54						
514	4/18/2023	06:00 AM	54						
515	4/18/2023	06:15 AM	85						
516	4/18/2023	06:30 AM	119						
517	4/18/2023	06:45 AM	113						
518	4/18/2023	07:00 AM	102						
519	4/18/2023	07:15 AM	122						
520	4/18/2023	07:30 AM	170						
521	4/18/2023	07:45 AM	177						
522	4/18/2023	08:00 AM	126						
523	4/18/2023	08:15 AM	96						
524	4/18/2023	08:30 AM	109						
525	4/18/2023	08:45 AM	108						
526	4/18/2023	09:00 AM	61						
527	4/18/2023	09:15 AM	96						
528	4/18/2023	09:30 AM	85						
529	4/18/2023	09:45 AM	92						
530	4/18/2023	10:00 AM	82						
531	4/18/2023	10:15 AM	85						
532	4/18/2023	10:30 AM	60						
533	4/18/2023	10:45 AM	75						
534	4/18/2023	11:00 AM	85						
535	4/18/2023	11:15 AM	73						
536	4/18/2023	11:30 AM	79						
537	4/18/2023	11:45 AM	79						
538	4/18/2023	12:00 PM	67						
539	4/18/2023	12:15 PM	70						
540	4/18/2023	12:30 PM	71						
541	4/18/2023	12:45 PM	73						
542	4/18/2023	01:00 PM	78						
543	4/18/2023	01:15 PM	84						
544	4/18/2023	01:30 PM	96						
545	4/18/2023	01:45 PM	77						
546	4/18/2023	02:00 PM	73						
547	4/18/2023	02:15 PM	67						
548	4/18/2023	02:30 PM	96						
549	4/18/2023	02:45 PM	79						

	A	B	C	D	E	F	G	H	I
550	4/18/2023	03:00 PM	68						
551	4/18/2023	03:15 PM	116						
552	4/18/2023	03:30 PM	116						
553	4/18/2023	03:45 PM	130						
554	4/18/2023	04:00 PM	122						
555	4/18/2023	04:15 PM	120						
556	4/18/2023	04:30 PM	112						
557	4/18/2023	04:45 PM	115						
558	4/18/2023	05:00 PM	99						
559	4/18/2023	05:15 PM	84						
560	4/18/2023	05:30 PM	95						
561	4/18/2023	05:45 PM	84						
562	4/18/2023	06:00 PM	81						
563	4/18/2023	06:15 PM	72						
564	4/18/2023	06:30 PM	66						
565	4/18/2023	06:45 PM	49						
566	4/18/2023	07:00 PM	44						
567	4/18/2023	07:15 PM	39						
568	4/18/2023	07:30 PM	57						
569	4/18/2023	07:45 PM	42						
570	4/18/2023	08:00 PM	28						
571	4/18/2023	08:15 PM	29						
572	4/18/2023	08:30 PM	35						
573	4/18/2023	08:45 PM	30						
574	4/18/2023	09:00 PM	21						
575	4/18/2023	09:15 PM	21						
576	4/18/2023	09:30 PM	23						
577	4/18/2023	09:45 PM	15						
578	4/18/2023	10:00 PM	16						
579	4/18/2023	10:15 PM	25						
580	4/18/2023	10:30 PM	18						
581	4/18/2023	10:45 PM	12						
582	4/18/2023	11:00 PM	14						
583	4/18/2023	11:15 PM	14						
584	4/18/2023	11:30 PM	16						
585	4/18/2023	11:45 PM	15						
586	4/19/2023	12:00 AM	12						
587	4/19/2023	12:15 AM	10						
588	4/19/2023	12:30 AM	11						
589	4/19/2023	12:45 AM	5						
590	4/19/2023	01:00 AM	10						
591	4/19/2023	01:15 AM	10						
592	4/19/2023	01:30 AM	13						
593	4/19/2023	01:45 AM	5						
594	4/19/2023	02:00 AM	2						
595	4/19/2023	02:15 AM	9						
596	4/19/2023	02:30 AM	7						
597	4/19/2023	02:45 AM	3						
598	4/19/2023	03:00 AM	2						
599	4/19/2023	03:15 AM	4						

	A	B	C	D	E	F	G	H	I
600	4/19/2023	03:30 AM	8						
601	4/19/2023	03:45 AM	7						
602	4/19/2023	04:00 AM	7						
603	4/19/2023	04:15 AM	7						
604	4/19/2023	04:30 AM	9						
605	4/19/2023	04:45 AM	12						
606	4/19/2023	05:00 AM	14						
607	4/19/2023	05:15 AM	21						
608	4/19/2023	05:30 AM	41						
609	4/19/2023	05:45 AM	37						
610	4/19/2023	06:00 AM	51						
611	4/19/2023	06:15 AM	70						
612	4/19/2023	06:30 AM	86						
613	4/19/2023	06:45 AM	115						
614	4/19/2023	07:00 AM	107						
615	4/19/2023	07:15 AM	118						
616	4/19/2023	07:30 AM	154						
617	4/19/2023	07:45 AM	154						
618	4/19/2023	08:00 AM	120						
619	4/19/2023	08:15 AM	113						
620	4/19/2023	08:30 AM	130						
621	4/19/2023	08:45 AM	93						
622	4/19/2023	09:00 AM	93						
623	4/19/2023	09:15 AM	100						
624	4/19/2023	09:30 AM	93						
625	4/19/2023	09:45 AM	77						
626	4/19/2023	10:00 AM	71						
627	4/19/2023	10:15 AM	70						
628	4/19/2023	10:30 AM	86						
629	4/19/2023	10:45 AM	74						
630	4/19/2023	11:00 AM	81						
631	4/19/2023	11:15 AM	54						
632	4/19/2023	11:30 AM	77						
633	4/19/2023	11:45 AM	63						
634	4/19/2023	12:00 PM	83						
635	4/19/2023	12:15 PM	64						
636	4/19/2023	12:30 PM	82						
637	4/19/2023	12:45 PM	96						
638	4/19/2023	01:00 PM	86						
639	4/19/2023	01:15 PM	81						
640	4/19/2023	01:30 PM	76						
641	4/19/2023	01:45 PM	87						
642	4/19/2023	02:00 PM	74						
643	4/19/2023	02:15 PM	87						
644	4/19/2023	02:30 PM	94						
645	4/19/2023	02:45 PM	79						
646	4/19/2023	03:00 PM	93						
647	4/19/2023	03:15 PM	95						
648	4/19/2023	03:30 PM	93						
649	4/19/2023	03:45 PM	120						

	A	B	C	D	E	F	G	H	I
650	4/19/2023	04:00 PM	117						
651	4/19/2023	04:15 PM	116						
652	4/19/2023	04:30 PM	124						
653	4/19/2023	04:45 PM	118						
654	4/19/2023	05:00 PM	115						
655	4/19/2023	05:15 PM	124						
656	4/19/2023	05:30 PM	100						
657	4/19/2023	05:45 PM	97						
658	4/19/2023	06:00 PM	94						
659	4/19/2023	06:15 PM	64						
660	4/19/2023	06:30 PM	73						
661	4/19/2023	06:45 PM	63						
662	4/19/2023	07:00 PM	62						
663	4/19/2023	07:15 PM	41						
664	4/19/2023	07:30 PM	46						
665	4/19/2023	07:45 PM	49						
666	4/19/2023	08:00 PM	44						
667	4/19/2023	08:15 PM	44						
668	4/19/2023	08:30 PM	25						
669	4/19/2023	08:45 PM	31						
670	4/19/2023	09:00 PM	28						
671	4/19/2023	09:15 PM	35						
672	4/19/2023	09:30 PM	28						
673	4/19/2023	09:45 PM	22						
674	4/19/2023	10:00 PM	25						
675	4/19/2023	10:15 PM	24						
676	4/19/2023	10:30 PM	26						
677	4/19/2023	10:45 PM	20						
678	4/19/2023	11:00 PM	17						
679	4/19/2023	11:15 PM	10						
680	4/19/2023	11:30 PM	17						
681	4/19/2023	11:45 PM	14						
682	4/20/2023	12:00 AM	11						
683	4/20/2023	12:15 AM	8						
684	4/20/2023	12:30 AM	18						
685	4/20/2023	12:45 AM	15						
686	4/20/2023	01:00 AM	9						
687	4/20/2023	01:15 AM	7						
688	4/20/2023	01:30 AM	12						
689	4/20/2023	01:45 AM	3						
690	4/20/2023	02:00 AM	9						
691	4/20/2023	02:15 AM	4						
692	4/20/2023	02:30 AM	4						
693	4/20/2023	02:45 AM	4						
694	4/20/2023	03:00 AM	6						
695	4/20/2023	03:15 AM	5						
696	4/20/2023	03:30 AM	5						
697	4/20/2023	03:45 AM	4						
698	4/20/2023	04:00 AM	6						
699	4/20/2023	04:15 AM	7						

	A	B	C	D	E	F	G	H	I
700	4/20/2023	04:30 AM	11						
701	4/20/2023	04:45 AM	12						
702	4/20/2023	05:00 AM	14						
703	4/20/2023	05:15 AM	22						
704	4/20/2023	05:30 AM	28						
705	4/20/2023	05:45 AM	55						
706	4/20/2023	06:00 AM	42						
707	4/20/2023	06:15 AM	76						
708	4/20/2023	06:30 AM	105						
709	4/20/2023	06:45 AM	108						
710	4/20/2023	07:00 AM	104						
711	4/20/2023	07:15 AM	145						
712	4/20/2023	07:30 AM	135						
713	4/20/2023	07:45 AM	150						
714	4/20/2023	08:00 AM	122						
715	4/20/2023	08:15 AM	116						
716	4/20/2023	08:30 AM	101						
717	4/20/2023	08:45 AM	112						
718	4/20/2023	09:00 AM	72						
719	4/20/2023	09:15 AM	90						
720	4/20/2023	09:30 AM	107						
721	4/20/2023	09:45 AM	91						
722	4/20/2023	10:00 AM	81						
723	4/20/2023	10:15 AM	106						
724	4/20/2023	10:30 AM	80						
725	4/20/2023	10:45 AM	80						
726	4/20/2023	11:00 AM	66						
727	4/20/2023	11:15 AM	91						
728	4/20/2023	11:30 AM	89						
729	4/20/2023	11:45 AM	81						
730	4/20/2023	12:00 PM	93						
731	4/20/2023	12:15 PM	76						
732	4/20/2023	12:30 PM	100						
733	4/20/2023	12:45 PM	97						
734	4/20/2023	01:00 PM	84						
735	4/20/2023	01:15 PM	83						
736	4/20/2023	01:30 PM	94						
737	4/20/2023	01:45 PM	88						
738	4/20/2023	02:00 PM	94						
739	4/20/2023	02:15 PM	78						
740	4/20/2023	02:30 PM	93						
741	4/20/2023	02:45 PM	81						
742	4/20/2023	03:00 PM	101						
743	4/20/2023	03:15 PM	95						
744	4/20/2023	03:30 PM	116						
745	4/20/2023	03:45 PM	140						
746	4/20/2023	04:00 PM	127						
747	4/20/2023	04:15 PM	125						
748	4/20/2023	04:30 PM	121						
749	4/20/2023	04:45 PM	139						

	A	B	C	D	E	F	G	H	I
750	4/20/2023	05:00 PM	121						
751	4/20/2023	05:15 PM	106						
752	4/20/2023	05:30 PM	106						
753	4/20/2023	05:45 PM	109						
754	4/20/2023	06:00 PM	87						
755	4/20/2023	06:15 PM	75						
756	4/20/2023	06:30 PM	62						
757	4/20/2023	06:45 PM	68						
758	4/20/2023	07:00 PM	54						
759	4/20/2023	07:15 PM	61						
760	4/20/2023	07:30 PM	40						
761	4/20/2023	07:45 PM	62						
762	4/20/2023	08:00 PM	40						
763	4/20/2023	08:15 PM	33						
764	4/20/2023	08:30 PM	38						
765	4/20/2023	08:45 PM	46						
766	4/20/2023	09:00 PM	40						
767	4/20/2023	09:15 PM	44						
768	4/20/2023	09:30 PM	41						
769	4/20/2023	09:45 PM	21						
770	4/20/2023	10:00 PM	15						
771	4/20/2023	10:15 PM	20						
772	4/20/2023	10:30 PM	29						
773	4/20/2023	10:45 PM	16						
774	4/20/2023	11:00 PM	23						
775	4/20/2023	11:15 PM	20						
776	4/20/2023	11:30 PM	13						
777	4/20/2023	11:45 PM	10						
778	4/21/2023	12:00 AM	16						
779	4/21/2023	12:15 AM	13						
780	4/21/2023	12:30 AM	21						
781	4/21/2023	12:45 AM	10						
782	4/21/2023	01:00 AM	7						
783	4/21/2023	01:15 AM	12						
784	4/21/2023	01:30 AM	10						
785	4/21/2023	01:45 AM	9						
786	4/21/2023	02:00 AM	9						
787	4/21/2023	02:15 AM	12						
788	4/21/2023	02:30 AM	7						
789	4/21/2023	02:45 AM	4						
790	4/21/2023	03:00 AM	3						
791	4/21/2023	03:15 AM	2						
792	4/21/2023	03:30 AM	7						
793	4/21/2023	03:45 AM	5						
794	4/21/2023	04:00 AM	7						
795	4/21/2023	04:15 AM	4						
796	4/21/2023	04:30 AM	12						
797	4/21/2023	04:45 AM	18						
798	4/21/2023	05:00 AM	17						
799	4/21/2023	05:15 AM	19						

	A	B	C	D	E	F	G	H	I
800	4/21/2023	05:30 AM	33						
801	4/21/2023	05:45 AM	42						
802	4/21/2023	06:00 AM	50						
803	4/21/2023	06:15 AM	69						
804	4/21/2023	06:30 AM	81						
805	4/21/2023	06:45 AM	97						
806	4/21/2023	07:00 AM	92						
807	4/21/2023	07:15 AM	121						
808	4/21/2023	07:30 AM	130						
809	4/21/2023	07:45 AM	157						
810	4/21/2023	08:00 AM	97						
811	4/21/2023	08:15 AM	102						
812	4/21/2023	08:30 AM	98						
813	4/21/2023	08:45 AM	112						
814	4/21/2023	09:00 AM	104						
815	4/21/2023	09:15 AM	74						
816	4/21/2023	09:30 AM	93						
817	4/21/2023	09:45 AM	101						
818	4/21/2023	10:00 AM	93						
819	4/21/2023	10:15 AM	79						
820	4/21/2023	10:30 AM	92						
821	4/21/2023	10:45 AM	84						
822	4/21/2023	11:00 AM	65						
823	4/21/2023	11:15 AM	77						
824	4/21/2023	11:30 AM	73						
825	4/21/2023	11:45 AM	95						
826	4/21/2023	12:00 PM	75						
827	4/21/2023	12:15 PM	96						
828	4/21/2023	12:30 PM	101						
829	4/21/2023	12:45 PM	103						
830	4/21/2023	01:00 PM	114						
831	4/21/2023	01:15 PM	105						
832	4/21/2023	01:30 PM	108						
833	4/21/2023	01:45 PM	95						
834	4/21/2023	02:00 PM	88						
835	4/21/2023	02:15 PM	115						
836	4/21/2023	02:30 PM	113						
837	4/21/2023	02:45 PM	113						
838	4/21/2023	03:00 PM	120						
839	4/21/2023	03:15 PM	109						
840	4/21/2023	03:30 PM	124						
841	4/21/2023	03:45 PM	141						
842	4/21/2023	04:00 PM	124						
843	4/21/2023	04:15 PM	122						
844	4/21/2023	04:30 PM	132						
845	4/21/2023	04:45 PM	137						
846	4/21/2023	05:00 PM	134						
847	4/21/2023	05:15 PM	105						
848	4/21/2023	05:30 PM	115						
849	4/21/2023	05:45 PM	92						

	A	B	C	D	E	F	G	H	I
850	4/21/2023	06:00 PM	105						
851	4/21/2023	06:15 PM	86						
852	4/21/2023	06:30 PM	83						
853	4/21/2023	06:45 PM	56						
854	4/21/2023	07:00 PM	68						
855	4/21/2023	07:15 PM	74						
856	4/21/2023	07:30 PM	54						
857	4/21/2023	07:45 PM	50						
858	4/21/2023	08:00 PM	72						
859	4/21/2023	08:15 PM	79						
860	4/21/2023	08:30 PM	51						
861	4/21/2023	08:45 PM	45						
862	4/21/2023	09:00 PM	50						
863	4/21/2023	09:15 PM	43						
864	4/21/2023	09:30 PM	54						
865	4/21/2023	09:45 PM	44						
866	4/21/2023	10:00 PM	45						
867	4/21/2023	10:15 PM	39						
868	4/21/2023	10:30 PM	54						
869	4/21/2023	10:45 PM	49						
870	4/21/2023	11:00 PM	51						
871	4/21/2023	11:15 PM	46						
872	4/21/2023	11:30 PM	43						
873	4/21/2023	11:45 PM	31						
874	4/22/2023	12:00 AM	23						
875	4/22/2023	12:15 AM	19						
876	4/22/2023	12:30 AM	11						
877	4/22/2023	12:45 AM	25						
878	4/22/2023	01:00 AM	18						
879	4/22/2023	01:15 AM	12						
880	4/22/2023	01:30 AM	17						
881	4/22/2023	01:45 AM	10						
882	4/22/2023	02:00 AM	15						
883	4/22/2023	02:15 AM	6						
884	4/22/2023	02:30 AM	7						
885	4/22/2023	02:45 AM	6						
886	4/22/2023	03:00 AM	7						
887	4/22/2023	03:15 AM	5						
888	4/22/2023	03:30 AM	3						
889	4/22/2023	03:45 AM	8						
890	4/22/2023	04:00 AM	4						
891	4/22/2023	04:15 AM	7						
892	4/22/2023	04:30 AM	3						
893	4/22/2023	04:45 AM	9						
894	4/22/2023	05:00 AM	10						
895	4/22/2023	05:15 AM	13						
896	4/22/2023	05:30 AM	14						
897	4/22/2023	05:45 AM	11						
898	4/22/2023	06:00 AM	8						
899	4/22/2023	06:15 AM	20						

	A	B	C	D	E	F	G	H	I
900	4/22/2023	06:30 AM	43						
901	4/22/2023	06:45 AM	29						
902	4/22/2023	07:00 AM	35						
903	4/22/2023	07:15 AM	37						
904	4/22/2023	07:30 AM	60						
905	4/22/2023	07:45 AM	64						
906	4/22/2023	08:00 AM	56						
907	4/22/2023	08:15 AM	65						
908	4/22/2023	08:30 AM	61						
909	4/22/2023	08:45 AM	83						
910	4/22/2023	09:00 AM	77						
911	4/22/2023	09:15 AM	109						
912	4/22/2023	09:30 AM	99						
913	4/22/2023	09:45 AM	85						
914	4/22/2023	10:00 AM	95						
915	4/22/2023	10:15 AM	94						
916	4/22/2023	10:30 AM	99						
917	4/22/2023	10:45 AM	120						
918	4/22/2023	11:00 AM	89						
919	4/22/2023	11:15 AM	99						
920	4/22/2023	11:30 AM	97						
921	4/22/2023	11:45 AM	104						
922	4/22/2023	12:00 PM	101						
923	4/22/2023	12:15 PM	122						
924	4/22/2023	12:30 PM	94						
925	4/22/2023	12:45 PM	92						
926	4/22/2023	01:00 PM	121						
927	4/22/2023	01:15 PM	104						
928	4/22/2023	01:30 PM	103						
929	4/22/2023	01:45 PM	111						
930	4/22/2023	02:00 PM	100						
931	4/22/2023	02:15 PM	92						
932	4/22/2023	02:30 PM	101						
933	4/22/2023	02:45 PM	87						
934	4/22/2023	03:00 PM	92						
935	4/22/2023	03:15 PM	94						
936	4/22/2023	03:30 PM	91						
937	4/22/2023	03:45 PM	104						
938	4/22/2023	04:00 PM	83						
939	4/22/2023	04:15 PM	85						
940	4/22/2023	04:30 PM	73						
941	4/22/2023	04:45 PM	87						
942	4/22/2023	05:00 PM	80						
943	4/22/2023	05:15 PM	80						
944	4/22/2023	05:30 PM	72						
945	4/22/2023	05:45 PM	75						
946	4/22/2023	06:00 PM	77						
947	4/22/2023	06:15 PM	71						
948	4/22/2023	06:30 PM	83						
949	4/22/2023	06:45 PM	97						

	A	B	C	D	E	F	G	H	I
950	4/22/2023	07:00 PM	49						
951	4/22/2023	07:15 PM	60						
952	4/22/2023	07:30 PM	58						
953	4/22/2023	07:45 PM	64						
954	4/22/2023	08:00 PM	47						
955	4/22/2023	08:15 PM	42						
956	4/22/2023	08:30 PM	46						
957	4/22/2023	08:45 PM	45						
958	4/22/2023	09:00 PM	45						
959	4/22/2023	09:15 PM	45						
960	4/22/2023	09:30 PM	41						
961	4/22/2023	09:45 PM	42						
962	4/22/2023	10:00 PM	74						
963	4/22/2023	10:15 PM	79						
964	4/22/2023	10:30 PM	59						
965	4/22/2023	10:45 PM	56						
966	4/22/2023	11:00 PM	41						
967	4/22/2023	11:15 PM	40						
968	4/22/2023	11:30 PM	21						
969	4/22/2023	11:45 PM	29						
970	4/23/2023	12:00 AM	22						
971	4/23/2023	12:15 AM	23						
972	4/23/2023	12:30 AM	21						
973	4/23/2023	12:45 AM	18						
974	4/23/2023	01:00 AM	14						
975	4/23/2023	01:15 AM	20						
976	4/23/2023	01:30 AM	15						
977	4/23/2023	01:45 AM	7						
978	4/23/2023	02:00 AM	11						
979	4/23/2023	02:15 AM	8						
980	4/23/2023	02:30 AM	7						
981	4/23/2023	02:45 AM	5						
982	4/23/2023	03:00 AM	12						
983	4/23/2023	03:15 AM	9						
984	4/23/2023	03:30 AM	4						
985	4/23/2023	03:45 AM	8						
986	4/23/2023	04:00 AM	7						
987	4/23/2023	04:15 AM	2						
988	4/23/2023	04:30 AM	2						
989	4/23/2023	04:45 AM	4						
990	4/23/2023	05:00 AM	4						
991	4/23/2023	05:15 AM	4						
992	4/23/2023	05:30 AM	10						
993	4/23/2023	05:45 AM	6						
994	4/23/2023	06:00 AM	18						
995	4/23/2023	06:15 AM	22						
996	4/23/2023	06:30 AM	18						
997	4/23/2023	06:45 AM	27						
998	4/23/2023	07:00 AM	25						
999	4/23/2023	07:15 AM	24						

	A	B	C	D	E	F	G	H	I
1000	4/23/2023	07:30 AM	34						
1001	4/23/2023	07:45 AM	37						
1002	4/23/2023	08:00 AM	40						
1003	4/23/2023	08:15 AM	31						
1004	4/23/2023	08:30 AM	35						
1005	4/23/2023	08:45 AM	47						
1006	4/23/2023	09:00 AM	61						
1007	4/23/2023	09:15 AM	66						
1008	4/23/2023	09:30 AM	73						
1009	4/23/2023	09:45 AM	65						
1010	4/23/2023	10:00 AM	62						
1011	4/23/2023	10:15 AM	85						
1012	4/23/2023	10:30 AM	91						
1013	4/23/2023	10:45 AM	92						
1014	4/23/2023	11:00 AM	79						
1015	4/23/2023	11:15 AM	89						
1016	4/23/2023	11:30 AM	86						
1017	4/23/2023	11:45 AM	83						
1018	4/23/2023	12:00 PM	87						
1019	4/23/2023	12:15 PM	93						
1020	4/23/2023	12:30 PM	76						
1021	4/23/2023	12:45 PM	101						
1022	4/23/2023	01:00 PM	90						
1023	4/23/2023	01:15 PM	93						
1024	4/23/2023	01:30 PM	94						
1025	4/23/2023	01:45 PM	83						
1026	4/23/2023	02:00 PM	89						
1027	4/23/2023	02:15 PM	100						
1028	4/23/2023	02:30 PM	65						
1029	4/23/2023	02:45 PM	96						
1030	4/23/2023	03:00 PM	93						
1031	4/23/2023	03:15 PM	75						
1032	4/23/2023	03:30 PM	101						
1033	4/23/2023	03:45 PM	87						
1034	4/23/2023	04:00 PM	89						
1035	4/23/2023	04:15 PM	81						
1036	4/23/2023	04:30 PM	99						
1037	4/23/2023	04:45 PM	88						
1038	4/23/2023	05:00 PM	78						
1039	4/23/2023	05:15 PM	66						
1040	4/23/2023	05:30 PM	77						
1041	4/23/2023	05:45 PM	91						
1042	4/23/2023	06:00 PM	74						
1043	4/23/2023	06:15 PM	64						
1044	4/23/2023	06:30 PM	71						
1045	4/23/2023	06:45 PM	70						
1046	4/23/2023	07:00 PM	51						
1047	4/23/2023	07:15 PM	53						
1048	4/23/2023	07:30 PM	70						
1049	4/23/2023	07:45 PM	69						

	A	B	C	D	E	F	G	H	I
1050	4/23/2023	08:00 PM	44						
1051	4/23/2023	08:15 PM	48						
1052	4/23/2023	08:30 PM	40						
1053	4/23/2023	08:45 PM	39						
1054	4/23/2023	09:00 PM	31						
1055	4/23/2023	09:15 PM	23						
1056	4/23/2023	09:30 PM	32						
1057	4/23/2023	09:45 PM	31						
1058	4/23/2023	10:00 PM	14						
1059	4/23/2023	10:15 PM	16						
1060	4/23/2023	10:30 PM	25						
1061	4/23/2023	10:45 PM	28						
1062	4/23/2023	11:00 PM	15						
1063	4/23/2023	11:15 PM	13						
1064	4/23/2023	11:30 PM	12						
1065	4/23/2023	11:45 PM	12						

	A	B	C	D	E	F	G	H	I
1									
2	File Name: C:\Users\barri\OneDrive\Documents\TDB\WSP\SYRACUSE\DATA\BATCH 2 SALIM1\DONE\ATR 1229.tf2								
3	Start Date: 4/13/2023								
4	Start Time: 12:00:00 AM								
5	Location 1: NB I-481								
6	Location 2: at I-90								
7									
8									
9	Date	Time	NB						
10	4/13/2023	12:00 AM	30						
11	4/13/2023	12:15 AM	25						
12	4/13/2023	12:30 AM	21						
13	4/13/2023	12:45 AM	14						
14	4/13/2023	01:00 AM	11						
15	4/13/2023	01:15 AM	11						
16	4/13/2023	01:30 AM	15						
17	4/13/2023	01:45 AM	11						
18	4/13/2023	02:00 AM	8						
19	4/13/2023	02:15 AM	18						
20	4/13/2023	02:30 AM	16						
21	4/13/2023	02:45 AM	17						
22	4/13/2023	03:00 AM	11						
23	4/13/2023	03:15 AM	17						
24	4/13/2023	03:30 AM	21						
25	4/13/2023	03:45 AM	17						
26	4/13/2023	04:00 AM	19						
27	4/13/2023	04:15 AM	29						
28	4/13/2023	04:30 AM	41						
29	4/13/2023	04:45 AM	34						
30	4/13/2023	05:00 AM	51						
31	4/13/2023	05:15 AM	74						
32	4/13/2023	05:30 AM	95						
33	4/13/2023	05:45 AM	121						
34	4/13/2023	06:00 AM	121						
35	4/13/2023	06:15 AM	154						
36	4/13/2023	06:30 AM	202						
37	4/13/2023	06:45 AM	259						
38	4/13/2023	07:00 AM	237						
39	4/13/2023	07:15 AM	320						
40	4/13/2023	07:30 AM	349						
41	4/13/2023	07:45 AM	366						
42	4/13/2023	08:00 AM	359						
43	4/13/2023	08:15 AM	333						
44	4/13/2023	08:30 AM	341						
45	4/13/2023	08:45 AM	299						
46	4/13/2023	09:00 AM	286						
47	4/13/2023	09:15 AM	264						
48	4/13/2023	09:30 AM	276						
49	4/13/2023	09:45 AM	284						

	A	B	C	D	E	F	G	H	I
50	4/13/2023	10:00 AM	263						
51	4/13/2023	10:15 AM	280						
52	4/13/2023	10:30 AM	277						
53	4/13/2023	10:45 AM	289						
54	4/13/2023	11:00 AM	306						
55	4/13/2023	11:15 AM	297						
56	4/13/2023	11:30 AM	311						
57	4/13/2023	11:45 AM	273						
58	4/13/2023	12:00 PM	281						
59	4/13/2023	12:15 PM	287						
60	4/13/2023	12:30 PM	291						
61	4/13/2023	12:45 PM	312						
62	4/13/2023	01:00 PM	264						
63	4/13/2023	01:15 PM	286						
64	4/13/2023	01:30 PM	346						
65	4/13/2023	01:45 PM	316						
66	4/13/2023	02:00 PM	347						
67	4/13/2023	02:15 PM	357						
68	4/13/2023	02:30 PM	385						
69	4/13/2023	02:45 PM	374						
70	4/13/2023	03:00 PM	462						
71	4/13/2023	03:15 PM	507						
72	4/13/2023	03:30 PM	533						
73	4/13/2023	03:45 PM	505						
74	4/13/2023	04:00 PM	498						
75	4/13/2023	04:15 PM	528						
76	4/13/2023	04:30 PM	548						
77	4/13/2023	04:45 PM	568						
78	4/13/2023	05:00 PM	576						
79	4/13/2023	05:15 PM	475						
80	4/13/2023	05:30 PM	400						
81	4/13/2023	05:45 PM	363						
82	4/13/2023	06:00 PM	324						
83	4/13/2023	06:15 PM	288						
84	4/13/2023	06:30 PM	270						
85	4/13/2023	06:45 PM	237						
86	4/13/2023	07:00 PM	277						
87	4/13/2023	07:15 PM	229						
88	4/13/2023	07:30 PM	200						
89	4/13/2023	07:45 PM	194						
90	4/13/2023	08:00 PM	189						
91	4/13/2023	08:15 PM	183						
92	4/13/2023	08:30 PM	141						
93	4/13/2023	08:45 PM	163						
94	4/13/2023	09:00 PM	166						
95	4/13/2023	09:15 PM	146						
96	4/13/2023	09:30 PM	107						
97	4/13/2023	09:45 PM	85						
98	4/13/2023	10:00 PM	69						
99	4/13/2023	10:15 PM	60						

	A	B	C	D	E	F	G	H	I
100	4/13/2023	10:30 PM	65						
101	4/13/2023	10:45 PM	53						
102	4/13/2023	11:00 PM	34						
103	4/13/2023	11:15 PM	52						
104	4/13/2023	11:30 PM	40						
105	4/13/2023	11:45 PM	36						
106	4/14/2023	12:00 AM	36						
107	4/14/2023	12:15 AM	34						
108	4/14/2023	12:30 AM	36						
109	4/14/2023	12:45 AM	26						
110	4/14/2023	01:00 AM	13						
111	4/14/2023	01:15 AM	13						
112	4/14/2023	01:30 AM	13						
113	4/14/2023	01:45 AM	11						
114	4/14/2023	02:00 AM	18						
115	4/14/2023	02:15 AM	19						
116	4/14/2023	02:30 AM	22						
117	4/14/2023	02:45 AM	12						
118	4/14/2023	03:00 AM	19						
119	4/14/2023	03:15 AM	12						
120	4/14/2023	03:30 AM	19						
121	4/14/2023	03:45 AM	16						
122	4/14/2023	04:00 AM	19						
123	4/14/2023	04:15 AM	26						
124	4/14/2023	04:30 AM	37						
125	4/14/2023	04:45 AM	45						
126	4/14/2023	05:00 AM	49						
127	4/14/2023	05:15 AM	63						
128	4/14/2023	05:30 AM	78						
129	4/14/2023	05:45 AM	89						
130	4/14/2023	06:00 AM	105						
131	4/14/2023	06:15 AM	144						
132	4/14/2023	06:30 AM	179						
133	4/14/2023	06:45 AM	201						
134	4/14/2023	07:00 AM	247						
135	4/14/2023	07:15 AM	292						
136	4/14/2023	07:30 AM	329						
137	4/14/2023	07:45 AM	325						
138	4/14/2023	08:00 AM	300						
139	4/14/2023	08:15 AM	266						
140	4/14/2023	08:30 AM	266						
141	4/14/2023	08:45 AM	262						
142	4/14/2023	09:00 AM	282						
143	4/14/2023	09:15 AM	277						
144	4/14/2023	09:30 AM	280						
145	4/14/2023	09:45 AM	272						
146	4/14/2023	10:00 AM	296						
147	4/14/2023	10:15 AM	282						
148	4/14/2023	10:30 AM	296						
149	4/14/2023	10:45 AM	305						

	A	B	C	D	E	F	G	H	I
150	4/14/2023	11:00 AM	310						
151	4/14/2023	11:15 AM	323						
152	4/14/2023	11:30 AM	335						
153	4/14/2023	11:45 AM	322						
154	4/14/2023	12:00 PM	308						
155	4/14/2023	12:15 PM	332						
156	4/14/2023	12:30 PM	328						
157	4/14/2023	12:45 PM	342						
158	4/14/2023	01:00 PM	330						
159	4/14/2023	01:15 PM	332						
160	4/14/2023	01:30 PM	383						
161	4/14/2023	01:45 PM	351						
162	4/14/2023	02:00 PM	405						
163	4/14/2023	02:15 PM	404						
164	4/14/2023	02:30 PM	415						
165	4/14/2023	02:45 PM	461						
166	4/14/2023	03:00 PM	465						
167	4/14/2023	03:15 PM	501						
168	4/14/2023	03:30 PM	558						
169	4/14/2023	03:45 PM	586						
170	4/14/2023	04:00 PM	581						
171	4/14/2023	04:15 PM	558						
172	4/14/2023	04:30 PM	558						
173	4/14/2023	04:45 PM	532						
174	4/14/2023	05:00 PM	488						
175	4/14/2023	05:15 PM	510						
176	4/14/2023	05:30 PM	395						
177	4/14/2023	05:45 PM	393						
178	4/14/2023	06:00 PM	327						
179	4/14/2023	06:15 PM	341						
180	4/14/2023	06:30 PM	268						
181	4/14/2023	06:45 PM	271						
182	4/14/2023	07:00 PM	231						
183	4/14/2023	07:15 PM	232						
184	4/14/2023	07:30 PM	220						
185	4/14/2023	07:45 PM	256						
186	4/14/2023	08:00 PM	184						
187	4/14/2023	08:15 PM	186						
188	4/14/2023	08:30 PM	158						
189	4/14/2023	08:45 PM	165						
190	4/14/2023	09:00 PM	143						
191	4/14/2023	09:15 PM	123						
192	4/14/2023	09:30 PM	127						
193	4/14/2023	09:45 PM	129						
194	4/14/2023	10:00 PM	122						
195	4/14/2023	10:15 PM	112						
196	4/14/2023	10:30 PM	135						
197	4/14/2023	10:45 PM	149						
198	4/14/2023	11:00 PM	262						
199	4/14/2023	11:15 PM	291						

	A	B	C	D	E	F	G	H	I
200	4/14/2023	11:30 PM	252						
201	4/14/2023	11:45 PM	239						
202	4/15/2023	12:00 AM	146						
203	4/15/2023	12:15 AM	66						
204	4/15/2023	12:30 AM	65						
205	4/15/2023	12:45 AM	47						
206	4/15/2023	01:00 AM	34						
207	4/15/2023	01:15 AM	27						
208	4/15/2023	01:30 AM	29						
209	4/15/2023	01:45 AM	14						
210	4/15/2023	02:00 AM	32						
211	4/15/2023	02:15 AM	23						
212	4/15/2023	02:30 AM	18						
213	4/15/2023	02:45 AM	22						
214	4/15/2023	03:00 AM	19						
215	4/15/2023	03:15 AM	24						
216	4/15/2023	03:30 AM	15						
217	4/15/2023	03:45 AM	17						
218	4/15/2023	04:00 AM	20						
219	4/15/2023	04:15 AM	20						
220	4/15/2023	04:30 AM	23						
221	4/15/2023	04:45 AM	27						
222	4/15/2023	05:00 AM	24						
223	4/15/2023	05:15 AM	31						
224	4/15/2023	05:30 AM	36						
225	4/15/2023	05:45 AM	30						
226	4/15/2023	06:00 AM	34						
227	4/15/2023	06:15 AM	53						
228	4/15/2023	06:30 AM	79						
229	4/15/2023	06:45 AM	81						
230	4/15/2023	07:00 AM	77						
231	4/15/2023	07:15 AM	110						
232	4/15/2023	07:30 AM	156						
233	4/15/2023	07:45 AM	150						
234	4/15/2023	08:00 AM	158						
235	4/15/2023	08:15 AM	187						
236	4/15/2023	08:30 AM	210						
237	4/15/2023	08:45 AM	208						
238	4/15/2023	09:00 AM	193						
239	4/15/2023	09:15 AM	234						
240	4/15/2023	09:30 AM	237						
241	4/15/2023	09:45 AM	275						
242	4/15/2023	10:00 AM	293						
243	4/15/2023	10:15 AM	284						
244	4/15/2023	10:30 AM	300						
245	4/15/2023	10:45 AM	336						
246	4/15/2023	11:00 AM	318						
247	4/15/2023	11:15 AM	297						
248	4/15/2023	11:30 AM	322						
249	4/15/2023	11:45 AM	295						

	A	B	C	D	E	F	G	H	I
250	4/15/2023	12:00 PM	342						
251	4/15/2023	12:15 PM	296						
252	4/15/2023	12:30 PM	322						
253	4/15/2023	12:45 PM	332						
254	4/15/2023	01:00 PM	291						
255	4/15/2023	01:15 PM	311						
256	4/15/2023	01:30 PM	289						
257	4/15/2023	01:45 PM	353						
258	4/15/2023	02:00 PM	328						
259	4/15/2023	02:15 PM	322						
260	4/15/2023	02:30 PM	323						
261	4/15/2023	02:45 PM	339						
262	4/15/2023	03:00 PM	351						
263	4/15/2023	03:15 PM	328						
264	4/15/2023	03:30 PM	322						
265	4/15/2023	03:45 PM	305						
266	4/15/2023	04:00 PM	323						
267	4/15/2023	04:15 PM	341						
268	4/15/2023	04:30 PM	332						
269	4/15/2023	04:45 PM	296						
270	4/15/2023	05:00 PM	301						
271	4/15/2023	05:15 PM	301						
272	4/15/2023	05:30 PM	248						
273	4/15/2023	05:45 PM	248						
274	4/15/2023	06:00 PM	228						
275	4/15/2023	06:15 PM	276						
276	4/15/2023	06:30 PM	229						
277	4/15/2023	06:45 PM	220						
278	4/15/2023	07:00 PM	184						
279	4/15/2023	07:15 PM	189						
280	4/15/2023	07:30 PM	211						
281	4/15/2023	07:45 PM	167						
282	4/15/2023	08:00 PM	185						
283	4/15/2023	08:15 PM	187						
284	4/15/2023	08:30 PM	199						
285	4/15/2023	08:45 PM	133						
286	4/15/2023	09:00 PM	123						
287	4/15/2023	09:15 PM	109						
288	4/15/2023	09:30 PM	118						
289	4/15/2023	09:45 PM	86						
290	4/15/2023	10:00 PM	111						
291	4/15/2023	10:15 PM	143						
292	4/15/2023	10:30 PM	82						
293	4/15/2023	10:45 PM	78						
294	4/15/2023	11:00 PM	78						
295	4/15/2023	11:15 PM	64						
296	4/15/2023	11:30 PM	50						
297	4/15/2023	11:45 PM	47						
298	4/16/2023	12:00 AM	46						
299	4/16/2023	12:15 AM	40						

	A	B	C	D	E	F	G	H	I
300	4/16/2023	12:30 AM	28						
301	4/16/2023	12:45 AM	26						
302	4/16/2023	01:00 AM	25						
303	4/16/2023	01:15 AM	27						
304	4/16/2023	01:30 AM	18						
305	4/16/2023	01:45 AM	27						
306	4/16/2023	02:00 AM	21						
307	4/16/2023	02:15 AM	19						
308	4/16/2023	02:30 AM	17						
309	4/16/2023	02:45 AM	17						
310	4/16/2023	03:00 AM	15						
311	4/16/2023	03:15 AM	17						
312	4/16/2023	03:30 AM	15						
313	4/16/2023	03:45 AM	12						
314	4/16/2023	04:00 AM	15						
315	4/16/2023	04:15 AM	9						
316	4/16/2023	04:30 AM	14						
317	4/16/2023	04:45 AM	19						
318	4/16/2023	05:00 AM	15						
319	4/16/2023	05:15 AM	20						
320	4/16/2023	05:30 AM	23						
321	4/16/2023	05:45 AM	31						
322	4/16/2023	06:00 AM	20						
323	4/16/2023	06:15 AM	41						
324	4/16/2023	06:30 AM	34						
325	4/16/2023	06:45 AM	58						
326	4/16/2023	07:00 AM	63						
327	4/16/2023	07:15 AM	71						
328	4/16/2023	07:30 AM	80						
329	4/16/2023	07:45 AM	96						
330	4/16/2023	08:00 AM	96						
331	4/16/2023	08:15 AM	126						
332	4/16/2023	08:30 AM	151						
333	4/16/2023	08:45 AM	170						
334	4/16/2023	09:00 AM	149						
335	4/16/2023	09:15 AM	162						
336	4/16/2023	09:30 AM	178						
337	4/16/2023	09:45 AM	184						
338	4/16/2023	10:00 AM	188						
339	4/16/2023	10:15 AM	221						
340	4/16/2023	10:30 AM	222						
341	4/16/2023	10:45 AM	229						
342	4/16/2023	11:00 AM	261						
343	4/16/2023	11:15 AM	307						
344	4/16/2023	11:30 AM	290						
345	4/16/2023	11:45 AM	282						
346	4/16/2023	12:00 PM	282						
347	4/16/2023	12:15 PM	265						
348	4/16/2023	12:30 PM	265						
349	4/16/2023	12:45 PM	275						

	A	B	C	D	E	F	G	H	I
350	4/16/2023	01:00 PM	277						
351	4/16/2023	01:15 PM	289						
352	4/16/2023	01:30 PM	292						
353	4/16/2023	01:45 PM	271						
354	4/16/2023	02:00 PM	278						
355	4/16/2023	02:15 PM	259						
356	4/16/2023	02:30 PM	262						
357	4/16/2023	02:45 PM	260						
358	4/16/2023	03:00 PM	265						
359	4/16/2023	03:15 PM	292						
360	4/16/2023	03:30 PM	249						
361	4/16/2023	03:45 PM	304						
362	4/16/2023	04:00 PM	301						
363	4/16/2023	04:15 PM	273						
364	4/16/2023	04:30 PM	236						
365	4/16/2023	04:45 PM	282						
366	4/16/2023	05:00 PM	238						
367	4/16/2023	05:15 PM	233						
368	4/16/2023	05:30 PM	239						
369	4/16/2023	05:45 PM	232						
370	4/16/2023	06:00 PM	190						
371	4/16/2023	06:15 PM	211						
372	4/16/2023	06:30 PM	195						
373	4/16/2023	06:45 PM	191						
374	4/16/2023	07:00 PM	177						
375	4/16/2023	07:15 PM	160						
376	4/16/2023	07:30 PM	165						
377	4/16/2023	07:45 PM	143						
378	4/16/2023	08:00 PM	159						
379	4/16/2023	08:15 PM	121						
380	4/16/2023	08:30 PM	97						
381	4/16/2023	08:45 PM	104						
382	4/16/2023	09:00 PM	77						
383	4/16/2023	09:15 PM	68						
384	4/16/2023	09:30 PM	57						
385	4/16/2023	09:45 PM	63						
386	4/16/2023	10:00 PM	58						
387	4/16/2023	10:15 PM	49						
388	4/16/2023	10:30 PM	39						
389	4/16/2023	10:45 PM	43						
390	4/16/2023	11:00 PM	48						
391	4/16/2023	11:15 PM	31						
392	4/16/2023	11:30 PM	29						
393	4/16/2023	11:45 PM	24						
394	4/17/2023	12:00 AM	26						
395	4/17/2023	12:15 AM	19						
396	4/17/2023	12:30 AM	16						
397	4/17/2023	12:45 AM	18						
398	4/17/2023	01:00 AM	13						
399	4/17/2023	01:15 AM	9						

	A	B	C	D	E	F	G	H	I
400	4/17/2023	01:30 AM	6						
401	4/17/2023	01:45 AM	11						
402	4/17/2023	02:00 AM	7						
403	4/17/2023	02:15 AM	7						
404	4/17/2023	02:30 AM	13						
405	4/17/2023	02:45 AM	6						
406	4/17/2023	03:00 AM	14						
407	4/17/2023	03:15 AM	16						
408	4/17/2023	03:30 AM	15						
409	4/17/2023	03:45 AM	21						
410	4/17/2023	04:00 AM	22						
411	4/17/2023	04:15 AM	26						
412	4/17/2023	04:30 AM	36						
413	4/17/2023	04:45 AM	50						
414	4/17/2023	05:00 AM	47						
415	4/17/2023	05:15 AM	60						
416	4/17/2023	05:30 AM	85						
417	4/17/2023	05:45 AM	98						
418	4/17/2023	06:00 AM	126						
419	4/17/2023	06:15 AM	159						
420	4/17/2023	06:30 AM	180						
421	4/17/2023	06:45 AM	246						
422	4/17/2023	07:00 AM	257						
423	4/17/2023	07:15 AM	287						
424	4/17/2023	07:30 AM	359						
425	4/17/2023	07:45 AM	374						
426	4/17/2023	08:00 AM	376						
427	4/17/2023	08:15 AM	307						
428	4/17/2023	08:30 AM	308						
429	4/17/2023	08:45 AM	296						
430	4/17/2023	09:00 AM	265						
431	4/17/2023	09:15 AM	249						
432	4/17/2023	09:30 AM	249						
433	4/17/2023	09:45 AM	271						
434	4/17/2023	10:00 AM	250						
435	4/17/2023	10:15 AM	269						
436	4/17/2023	10:30 AM	252						
437	4/17/2023	10:45 AM	238						
438	4/17/2023	11:00 AM	250						
439	4/17/2023	11:15 AM	261						
440	4/17/2023	11:30 AM	248						
441	4/17/2023	11:45 AM	272						
442	4/17/2023	12:00 PM	272						
443	4/17/2023	12:15 PM	256						
444	4/17/2023	12:30 PM	269						
445	4/17/2023	12:45 PM	297						
446	4/17/2023	01:00 PM	264						
447	4/17/2023	01:15 PM	288						
448	4/17/2023	01:30 PM	299						
449	4/17/2023	01:45 PM	267						

	A	B	C	D	E	F	G	H	I
450	4/17/2023	02:00 PM	267						
451	4/17/2023	02:15 PM	321						
452	4/17/2023	02:30 PM	325						
453	4/17/2023	02:45 PM	312						
454	4/17/2023	03:00 PM	410						
455	4/17/2023	03:15 PM	433						
456	4/17/2023	03:30 PM	488						
457	4/17/2023	03:45 PM	485						
458	4/17/2023	04:00 PM	499						
459	4/17/2023	04:15 PM	517						
460	4/17/2023	04:30 PM	543						
461	4/17/2023	04:45 PM	535						
462	4/17/2023	05:00 PM	579						
463	4/17/2023	05:15 PM	502						
464	4/17/2023	05:30 PM	385						
465	4/17/2023	05:45 PM	336						
466	4/17/2023	06:00 PM	275						
467	4/17/2023	06:15 PM	290						
468	4/17/2023	06:30 PM	243						
469	4/17/2023	06:45 PM	229						
470	4/17/2023	07:00 PM	201						
471	4/17/2023	07:15 PM	168						
472	4/17/2023	07:30 PM	183						
473	4/17/2023	07:45 PM	152						
474	4/17/2023	08:00 PM	152						
475	4/17/2023	08:15 PM	111						
476	4/17/2023	08:30 PM	108						
477	4/17/2023	08:45 PM	100						
478	4/17/2023	09:00 PM	94						
479	4/17/2023	09:15 PM	90						
480	4/17/2023	09:30 PM	67						
481	4/17/2023	09:45 PM	58						
482	4/17/2023	10:00 PM	53						
483	4/17/2023	10:15 PM	50						
484	4/17/2023	10:30 PM	35						
485	4/17/2023	10:45 PM	48						
486	4/17/2023	11:00 PM	46						
487	4/17/2023	11:15 PM	69						
488	4/17/2023	11:30 PM	39						
489	4/17/2023	11:45 PM	37						
490	4/18/2023	12:00 AM	40						
491	4/18/2023	12:15 AM	22						
492	4/18/2023	12:30 AM	26						
493	4/18/2023	12:45 AM	16						
494	4/18/2023	01:00 AM	14						
495	4/18/2023	01:15 AM	14						
496	4/18/2023	01:30 AM	14						
497	4/18/2023	01:45 AM	9						
498	4/18/2023	02:00 AM	10						
499	4/18/2023	02:15 AM	16						

	A	B	C	D	E	F	G	H	I
500	4/18/2023	02:30 AM	15						
501	4/18/2023	02:45 AM	13						
502	4/18/2023	03:00 AM	11						
503	4/18/2023	03:15 AM	9						
504	4/18/2023	03:30 AM	15						
505	4/18/2023	03:45 AM	23						
506	4/18/2023	04:00 AM	26						
507	4/18/2023	04:15 AM	26						
508	4/18/2023	04:30 AM	42						
509	4/18/2023	04:45 AM	48						
510	4/18/2023	05:00 AM	48						
511	4/18/2023	05:15 AM	70						
512	4/18/2023	05:30 AM	98						
513	4/18/2023	05:45 AM	108						
514	4/18/2023	06:00 AM	122						
515	4/18/2023	06:15 AM	156						
516	4/18/2023	06:30 AM	206						
517	4/18/2023	06:45 AM	239						
518	4/18/2023	07:00 AM	267						
519	4/18/2023	07:15 AM	313						
520	4/18/2023	07:30 AM	347						
521	4/18/2023	07:45 AM	383						
522	4/18/2023	08:00 AM	369						
523	4/18/2023	08:15 AM	343						
524	4/18/2023	08:30 AM	283						
525	4/18/2023	08:45 AM	276						
526	4/18/2023	09:00 AM	267						
527	4/18/2023	09:15 AM	261						
528	4/18/2023	09:30 AM	246						
529	4/18/2023	09:45 AM	229						
530	4/18/2023	10:00 AM	232						
531	4/18/2023	10:15 AM	266						
532	4/18/2023	10:30 AM	255						
533	4/18/2023	10:45 AM	267						
534	4/18/2023	11:00 AM	255						
535	4/18/2023	11:15 AM	264						
536	4/18/2023	11:30 AM	297						
537	4/18/2023	11:45 AM	275						
538	4/18/2023	12:00 PM	271						
539	4/18/2023	12:15 PM	286						
540	4/18/2023	12:30 PM	249						
541	4/18/2023	12:45 PM	283						
542	4/18/2023	01:00 PM	241						
543	4/18/2023	01:15 PM	270						
544	4/18/2023	01:30 PM	285						
545	4/18/2023	01:45 PM	291						
546	4/18/2023	02:00 PM	314						
547	4/18/2023	02:15 PM	348						
548	4/18/2023	02:30 PM	378						
549	4/18/2023	02:45 PM	358						

	A	B	C	D	E	F	G	H	I
550	4/18/2023	03:00 PM	427						
551	4/18/2023	03:15 PM	467						
552	4/18/2023	03:30 PM	508						
553	4/18/2023	03:45 PM	479						
554	4/18/2023	04:00 PM	494						
555	4/18/2023	04:15 PM	546						
556	4/18/2023	04:30 PM	542						
557	4/18/2023	04:45 PM	546						
558	4/18/2023	05:00 PM	583						
559	4/18/2023	05:15 PM	510						
560	4/18/2023	05:30 PM	429						
561	4/18/2023	05:45 PM	373						
562	4/18/2023	06:00 PM	331						
563	4/18/2023	06:15 PM	292						
564	4/18/2023	06:30 PM	269						
565	4/18/2023	06:45 PM	224						
566	4/18/2023	07:00 PM	183						
567	4/18/2023	07:15 PM	178						
568	4/18/2023	07:30 PM	184						
569	4/18/2023	07:45 PM	147						
570	4/18/2023	08:00 PM	167						
571	4/18/2023	08:15 PM	146						
572	4/18/2023	08:30 PM	127						
573	4/18/2023	08:45 PM	117						
574	4/18/2023	09:00 PM	92						
575	4/18/2023	09:15 PM	113						
576	4/18/2023	09:30 PM	85						
577	4/18/2023	09:45 PM	68						
578	4/18/2023	10:00 PM	68						
579	4/18/2023	10:15 PM	54						
580	4/18/2023	10:30 PM	36						
581	4/18/2023	10:45 PM	31						
582	4/18/2023	11:00 PM	35						
583	4/18/2023	11:15 PM	34						
584	4/18/2023	11:30 PM	38						
585	4/18/2023	11:45 PM	49						
586	4/19/2023	12:00 AM	35						
587	4/19/2023	12:15 AM	24						
588	4/19/2023	12:30 AM	20						
589	4/19/2023	12:45 AM	24						
590	4/19/2023	01:00 AM	19						
591	4/19/2023	01:15 AM	17						
592	4/19/2023	01:30 AM	17						
593	4/19/2023	01:45 AM	14						
594	4/19/2023	02:00 AM	9						
595	4/19/2023	02:15 AM	9						
596	4/19/2023	02:30 AM	12						
597	4/19/2023	02:45 AM	9						
598	4/19/2023	03:00 AM	11						
599	4/19/2023	03:15 AM	9						

	A	B	C	D	E	F	G	H	I
600	4/19/2023	03:30 AM	14						
601	4/19/2023	03:45 AM	23						
602	4/19/2023	04:00 AM	22						
603	4/19/2023	04:15 AM	24						
604	4/19/2023	04:30 AM	35						
605	4/19/2023	04:45 AM	45						
606	4/19/2023	05:00 AM	52						
607	4/19/2023	05:15 AM	56						
608	4/19/2023	05:30 AM	87						
609	4/19/2023	05:45 AM	122						
610	4/19/2023	06:00 AM	123						
611	4/19/2023	06:15 AM	161						
612	4/19/2023	06:30 AM	211						
613	4/19/2023	06:45 AM	253						
614	4/19/2023	07:00 AM	271						
615	4/19/2023	07:15 AM	303						
616	4/19/2023	07:30 AM	356						
617	4/19/2023	07:45 AM	400						
618	4/19/2023	08:00 AM	333						
619	4/19/2023	08:15 AM	315						
620	4/19/2023	08:30 AM	291						
621	4/19/2023	08:45 AM	308						
622	4/19/2023	09:00 AM	245						
623	4/19/2023	09:15 AM	275						
624	4/19/2023	09:30 AM	252						
625	4/19/2023	09:45 AM	244						
626	4/19/2023	10:00 AM	265						
627	4/19/2023	10:15 AM	268						
628	4/19/2023	10:30 AM	245						
629	4/19/2023	10:45 AM	270						
630	4/19/2023	11:00 AM	275						
631	4/19/2023	11:15 AM	281						
632	4/19/2023	11:30 AM	284						
633	4/19/2023	11:45 AM	255						
634	4/19/2023	12:00 PM	268						
635	4/19/2023	12:15 PM	263						
636	4/19/2023	12:30 PM	295						
637	4/19/2023	12:45 PM	276						
638	4/19/2023	01:00 PM	291						
639	4/19/2023	01:15 PM	244						
640	4/19/2023	01:30 PM	329						
641	4/19/2023	01:45 PM	320						
642	4/19/2023	02:00 PM	295						
643	4/19/2023	02:15 PM	337						
644	4/19/2023	02:30 PM	352						
645	4/19/2023	02:45 PM	386						
646	4/19/2023	03:00 PM	368						
647	4/19/2023	03:15 PM	409						
648	4/19/2023	03:30 PM	471						
649	4/19/2023	03:45 PM	520						

	A	B	C	D	E	F	G	H	I
650	4/19/2023	04:00 PM	516						
651	4/19/2023	04:15 PM	527						
652	4/19/2023	04:30 PM	540						
653	4/19/2023	04:45 PM	589						
654	4/19/2023	05:00 PM	509						
655	4/19/2023	05:15 PM	518						
656	4/19/2023	05:30 PM	433						
657	4/19/2023	05:45 PM	375						
658	4/19/2023	06:00 PM	322						
659	4/19/2023	06:15 PM	279						
660	4/19/2023	06:30 PM	255						
661	4/19/2023	06:45 PM	226						
662	4/19/2023	07:00 PM	180						
663	4/19/2023	07:15 PM	195						
664	4/19/2023	07:30 PM	174						
665	4/19/2023	07:45 PM	164						
666	4/19/2023	08:00 PM	154						
667	4/19/2023	08:15 PM	149						
668	4/19/2023	08:30 PM	131						
669	4/19/2023	08:45 PM	139						
670	4/19/2023	09:00 PM	102						
671	4/19/2023	09:15 PM	81						
672	4/19/2023	09:30 PM	65						
673	4/19/2023	09:45 PM	70						
674	4/19/2023	10:00 PM	77						
675	4/19/2023	10:15 PM	49						
676	4/19/2023	10:30 PM	65						
677	4/19/2023	10:45 PM	81						
678	4/19/2023	11:00 PM	63						
679	4/19/2023	11:15 PM	44						
680	4/19/2023	11:30 PM	58						
681	4/19/2023	11:45 PM	46						
682	4/20/2023	12:00 AM	34						
683	4/20/2023	12:15 AM	25						
684	4/20/2023	12:30 AM	24						
685	4/20/2023	12:45 AM	27						
686	4/20/2023	01:00 AM	24						
687	4/20/2023	01:15 AM	15						
688	4/20/2023	01:30 AM	10						
689	4/20/2023	01:45 AM	6						
690	4/20/2023	02:00 AM	16						
691	4/20/2023	02:15 AM	10						
692	4/20/2023	02:30 AM	13						
693	4/20/2023	02:45 AM	13						
694	4/20/2023	03:00 AM	11						
695	4/20/2023	03:15 AM	18						
696	4/20/2023	03:30 AM	13						
697	4/20/2023	03:45 AM	23						
698	4/20/2023	04:00 AM	30						
699	4/20/2023	04:15 AM	32						

	A	B	C	D	E	F	G	H	I
700	4/20/2023	04:30 AM	38						
701	4/20/2023	04:45 AM	44						
702	4/20/2023	05:00 AM	40						
703	4/20/2023	05:15 AM	67						
704	4/20/2023	05:30 AM	84						
705	4/20/2023	05:45 AM	108						
706	4/20/2023	06:00 AM	115						
707	4/20/2023	06:15 AM	143						
708	4/20/2023	06:30 AM	205						
709	4/20/2023	06:45 AM	242						
710	4/20/2023	07:00 AM	261						
711	4/20/2023	07:15 AM	304						
712	4/20/2023	07:30 AM	351						
713	4/20/2023	07:45 AM	356						
714	4/20/2023	08:00 AM	389						
715	4/20/2023	08:15 AM	320						
716	4/20/2023	08:30 AM	313						
717	4/20/2023	08:45 AM	308						
718	4/20/2023	09:00 AM	240						
719	4/20/2023	09:15 AM	237						
720	4/20/2023	09:30 AM	252						
721	4/20/2023	09:45 AM	248						
722	4/20/2023	10:00 AM	243						
723	4/20/2023	10:15 AM	261						
724	4/20/2023	10:30 AM	290						
725	4/20/2023	10:45 AM	268						
726	4/20/2023	11:00 AM	242						
727	4/20/2023	11:15 AM	286						
728	4/20/2023	11:30 AM	279						
729	4/20/2023	11:45 AM	298						
730	4/20/2023	12:00 PM	292						
731	4/20/2023	12:15 PM	290						
732	4/20/2023	12:30 PM	276						
733	4/20/2023	12:45 PM	299						
734	4/20/2023	01:00 PM	285						
735	4/20/2023	01:15 PM	322						
736	4/20/2023	01:30 PM	323						
737	4/20/2023	01:45 PM	280						
738	4/20/2023	02:00 PM	324						
739	4/20/2023	02:15 PM	328						
740	4/20/2023	02:30 PM	351						
741	4/20/2023	02:45 PM	378						
742	4/20/2023	03:00 PM	411						
743	4/20/2023	03:15 PM	447						
744	4/20/2023	03:30 PM	495						
745	4/20/2023	03:45 PM	477						
746	4/20/2023	04:00 PM	505						
747	4/20/2023	04:15 PM	523						
748	4/20/2023	04:30 PM	565						
749	4/20/2023	04:45 PM	595						

	A	B	C	D	E	F	G	H	I
750	4/20/2023	05:00 PM	544						
751	4/20/2023	05:15 PM	542						
752	4/20/2023	05:30 PM	423						
753	4/20/2023	05:45 PM	348						
754	4/20/2023	06:00 PM	342						
755	4/20/2023	06:15 PM	292						
756	4/20/2023	06:30 PM	279						
757	4/20/2023	06:45 PM	287						
758	4/20/2023	07:00 PM	228						
759	4/20/2023	07:15 PM	187						
760	4/20/2023	07:30 PM	239						
761	4/20/2023	07:45 PM	196						
762	4/20/2023	08:00 PM	183						
763	4/20/2023	08:15 PM	166						
764	4/20/2023	08:30 PM	126						
765	4/20/2023	08:45 PM	153						
766	4/20/2023	09:00 PM	98						
767	4/20/2023	09:15 PM	130						
768	4/20/2023	09:30 PM	90						
769	4/20/2023	09:45 PM	113						
770	4/20/2023	10:00 PM	68						
771	4/20/2023	10:15 PM	67						
772	4/20/2023	10:30 PM	54						
773	4/20/2023	10:45 PM	49						
774	4/20/2023	11:00 PM	51						
775	4/20/2023	11:15 PM	48						
776	4/20/2023	11:30 PM	49						
777	4/20/2023	11:45 PM	51						
778	4/21/2023	12:00 AM	39						
779	4/21/2023	12:15 AM	32						
780	4/21/2023	12:30 AM	34						
781	4/21/2023	12:45 AM	17						
782	4/21/2023	01:00 AM	24						
783	4/21/2023	01:15 AM	20						
784	4/21/2023	01:30 AM	6						
785	4/21/2023	01:45 AM	18						
786	4/21/2023	02:00 AM	12						
787	4/21/2023	02:15 AM	23						
788	4/21/2023	02:30 AM	20						
789	4/21/2023	02:45 AM	22						
790	4/21/2023	03:00 AM	13						
791	4/21/2023	03:15 AM	17						
792	4/21/2023	03:30 AM	13						
793	4/21/2023	03:45 AM	20						
794	4/21/2023	04:00 AM	30						
795	4/21/2023	04:15 AM	26						
796	4/21/2023	04:30 AM	27						
797	4/21/2023	04:45 AM	37						
798	4/21/2023	05:00 AM	47						
799	4/21/2023	05:15 AM	64						

	A	B	C	D	E	F	G	H	I
800	4/21/2023	05:30 AM	87						
801	4/21/2023	05:45 AM	95						
802	4/21/2023	06:00 AM	104						
803	4/21/2023	06:15 AM	125						
804	4/21/2023	06:30 AM	194						
805	4/21/2023	06:45 AM	249						
806	4/21/2023	07:00 AM	236						
807	4/21/2023	07:15 AM	292						
808	4/21/2023	07:30 AM	347						
809	4/21/2023	07:45 AM	321						
810	4/21/2023	08:00 AM	301						
811	4/21/2023	08:15 AM	291						
812	4/21/2023	08:30 AM	316						
813	4/21/2023	08:45 AM	289						
814	4/21/2023	09:00 AM	250						
815	4/21/2023	09:15 AM	279						
816	4/21/2023	09:30 AM	300						
817	4/21/2023	09:45 AM	268						
818	4/21/2023	10:00 AM	264						
819	4/21/2023	10:15 AM	278						
820	4/21/2023	10:30 AM	248						
821	4/21/2023	10:45 AM	284						
822	4/21/2023	11:00 AM	299						
823	4/21/2023	11:15 AM	330						
824	4/21/2023	11:30 AM	299						
825	4/21/2023	11:45 AM	338						
826	4/21/2023	12:00 PM	320						
827	4/21/2023	12:15 PM	351						
828	4/21/2023	12:30 PM	329						
829	4/21/2023	12:45 PM	330						
830	4/21/2023	01:00 PM	351						
831	4/21/2023	01:15 PM	371						
832	4/21/2023	01:30 PM	343						
833	4/21/2023	01:45 PM	351						
834	4/21/2023	02:00 PM	359						
835	4/21/2023	02:15 PM	381						
836	4/21/2023	02:30 PM	413						
837	4/21/2023	02:45 PM	392						
838	4/21/2023	03:00 PM	498						
839	4/21/2023	03:15 PM	501						
840	4/21/2023	03:30 PM	516						
841	4/21/2023	03:45 PM	519						
842	4/21/2023	04:00 PM	492						
843	4/21/2023	04:15 PM	524						
844	4/21/2023	04:30 PM	526						
845	4/21/2023	04:45 PM	530						
846	4/21/2023	05:00 PM	523						
847	4/21/2023	05:15 PM	475						
848	4/21/2023	05:30 PM	411						
849	4/21/2023	05:45 PM	374						

	A	B	C	D	E	F	G	H	I
850	4/21/2023	06:00 PM	320						
851	4/21/2023	06:15 PM	312						
852	4/21/2023	06:30 PM	261						
853	4/21/2023	06:45 PM	248						
854	4/21/2023	07:00 PM	239						
855	4/21/2023	07:15 PM	241						
856	4/21/2023	07:30 PM	214						
857	4/21/2023	07:45 PM	193						
858	4/21/2023	08:00 PM	184						
859	4/21/2023	08:15 PM	168						
860	4/21/2023	08:30 PM	143						
861	4/21/2023	08:45 PM	167						
862	4/21/2023	09:00 PM	119						
863	4/21/2023	09:15 PM	141						
864	4/21/2023	09:30 PM	138						
865	4/21/2023	09:45 PM	138						
866	4/21/2023	10:00 PM	141						
867	4/21/2023	10:15 PM	88						
868	4/21/2023	10:30 PM	84						
869	4/21/2023	10:45 PM	84						
870	4/21/2023	11:00 PM	59						
871	4/21/2023	11:15 PM	63						
872	4/21/2023	11:30 PM	64						
873	4/21/2023	11:45 PM	48						
874	4/22/2023	12:00 AM	55						
875	4/22/2023	12:15 AM	46						
876	4/22/2023	12:30 AM	31						
877	4/22/2023	12:45 AM	35						
878	4/22/2023	01:00 AM	20						
879	4/22/2023	01:15 AM	25						
880	4/22/2023	01:30 AM	17						
881	4/22/2023	01:45 AM	18						
882	4/22/2023	02:00 AM	21						
883	4/22/2023	02:15 AM	15						
884	4/22/2023	02:30 AM	26						
885	4/22/2023	02:45 AM	19						
886	4/22/2023	03:00 AM	22						
887	4/22/2023	03:15 AM	23						
888	4/22/2023	03:30 AM	12						
889	4/22/2023	03:45 AM	14						
890	4/22/2023	04:00 AM	19						
891	4/22/2023	04:15 AM	19						
892	4/22/2023	04:30 AM	18						
893	4/22/2023	04:45 AM	24						
894	4/22/2023	05:00 AM	23						
895	4/22/2023	05:15 AM	25						
896	4/22/2023	05:30 AM	36						
897	4/22/2023	05:45 AM	40						
898	4/22/2023	06:00 AM	40						
899	4/22/2023	06:15 AM	61						

	A	B	C	D	E	F	G	H	I
900	4/22/2023	06:30 AM	81						
901	4/22/2023	06:45 AM	78						
902	4/22/2023	07:00 AM	81						
903	4/22/2023	07:15 AM	118						
904	4/22/2023	07:30 AM	131						
905	4/22/2023	07:45 AM	141						
906	4/22/2023	08:00 AM	169						
907	4/22/2023	08:15 AM	170						
908	4/22/2023	08:30 AM	184						
909	4/22/2023	08:45 AM	217						
910	4/22/2023	09:00 AM	204						
911	4/22/2023	09:15 AM	225						
912	4/22/2023	09:30 AM	247						
913	4/22/2023	09:45 AM	265						
914	4/22/2023	10:00 AM	275						
915	4/22/2023	10:15 AM	280						
916	4/22/2023	10:30 AM	237						
917	4/22/2023	10:45 AM	304						
918	4/22/2023	11:00 AM	293						
919	4/22/2023	11:15 AM	299						
920	4/22/2023	11:30 AM	320						
921	4/22/2023	11:45 AM	302						
922	4/22/2023	12:00 PM	309						
923	4/22/2023	12:15 PM	314						
924	4/22/2023	12:30 PM	324						
925	4/22/2023	12:45 PM	351						
926	4/22/2023	01:00 PM	304						
927	4/22/2023	01:15 PM	289						
928	4/22/2023	01:30 PM	270						
929	4/22/2023	01:45 PM	290						
930	4/22/2023	02:00 PM	321						
931	4/22/2023	02:15 PM	316						
932	4/22/2023	02:30 PM	325						
933	4/22/2023	02:45 PM	342						
934	4/22/2023	03:00 PM	317						
935	4/22/2023	03:15 PM	332						
936	4/22/2023	03:30 PM	336						
937	4/22/2023	03:45 PM	288						
938	4/22/2023	04:00 PM	313						
939	4/22/2023	04:15 PM	315						
940	4/22/2023	04:30 PM	281						
941	4/22/2023	04:45 PM	277						
942	4/22/2023	05:00 PM	335						
943	4/22/2023	05:15 PM	303						
944	4/22/2023	05:30 PM	296						
945	4/22/2023	05:45 PM	267						
946	4/22/2023	06:00 PM	212						
947	4/22/2023	06:15 PM	228						
948	4/22/2023	06:30 PM	180						
949	4/22/2023	06:45 PM	205						

	A	B	C	D	E	F	G	H	I
950	4/22/2023	07:00 PM	162						
951	4/22/2023	07:15 PM	175						
952	4/22/2023	07:30 PM	164						
953	4/22/2023	07:45 PM	142						
954	4/22/2023	08:00 PM	141						
955	4/22/2023	08:15 PM	130						
956	4/22/2023	08:30 PM	125						
957	4/22/2023	08:45 PM	103						
958	4/22/2023	09:00 PM	108						
959	4/22/2023	09:15 PM	117						
960	4/22/2023	09:30 PM	108						
961	4/22/2023	09:45 PM	122						
962	4/22/2023	10:00 PM	108						
963	4/22/2023	10:15 PM	89						
964	4/22/2023	10:30 PM	65						
965	4/22/2023	10:45 PM	49						
966	4/22/2023	11:00 PM	43						
967	4/22/2023	11:15 PM	57						
968	4/22/2023	11:30 PM	44						
969	4/22/2023	11:45 PM	38						
970	4/23/2023	12:00 AM	34						
971	4/23/2023	12:15 AM	36						
972	4/23/2023	12:30 AM	29						
973	4/23/2023	12:45 AM	24						
974	4/23/2023	01:00 AM	27						
975	4/23/2023	01:15 AM	28						
976	4/23/2023	01:30 AM	13						
977	4/23/2023	01:45 AM	18						
978	4/23/2023	02:00 AM	11						
979	4/23/2023	02:15 AM	15						
980	4/23/2023	02:30 AM	16						
981	4/23/2023	02:45 AM	13						
982	4/23/2023	03:00 AM	6						
983	4/23/2023	03:15 AM	9						
984	4/23/2023	03:30 AM	7						
985	4/23/2023	03:45 AM	10						
986	4/23/2023	04:00 AM	17						
987	4/23/2023	04:15 AM	15						
988	4/23/2023	04:30 AM	16						
989	4/23/2023	04:45 AM	21						
990	4/23/2023	05:00 AM	13						
991	4/23/2023	05:15 AM	22						
992	4/23/2023	05:30 AM	17						
993	4/23/2023	05:45 AM	20						
994	4/23/2023	06:00 AM	32						
995	4/23/2023	06:15 AM	33						
996	4/23/2023	06:30 AM	44						
997	4/23/2023	06:45 AM	47						
998	4/23/2023	07:00 AM	39						
999	4/23/2023	07:15 AM	66						

	A	B	C	D	E	F	G	H	I
1000	4/23/2023	07:30 AM	96						
1001	4/23/2023	07:45 AM	75						
1002	4/23/2023	08:00 AM	93						
1003	4/23/2023	08:15 AM	81						
1004	4/23/2023	08:30 AM	134						
1005	4/23/2023	08:45 AM	130						
1006	4/23/2023	09:00 AM	148						
1007	4/23/2023	09:15 AM	153						
1008	4/23/2023	09:30 AM	151						
1009	4/23/2023	09:45 AM	170						
1010	4/23/2023	10:00 AM	167						
1011	4/23/2023	10:15 AM	198						
1012	4/23/2023	10:30 AM	189						
1013	4/23/2023	10:45 AM	217						
1014	4/23/2023	11:00 AM	246						
1015	4/23/2023	11:15 AM	274						
1016	4/23/2023	11:30 AM	250						
1017	4/23/2023	11:45 AM	228						
1018	4/23/2023	12:00 PM	257						
1019	4/23/2023	12:15 PM	252						
1020	4/23/2023	12:30 PM	285						
1021	4/23/2023	12:45 PM	274						
1022	4/23/2023	01:00 PM	295						
1023	4/23/2023	01:15 PM	247						
1024	4/23/2023	01:30 PM	255						
1025	4/23/2023	01:45 PM	269						
1026	4/23/2023	02:00 PM	268						
1027	4/23/2023	02:15 PM	271						
1028	4/23/2023	02:30 PM	279						
1029	4/23/2023	02:45 PM	226						
1030	4/23/2023	03:00 PM	293						
1031	4/23/2023	03:15 PM	263						
1032	4/23/2023	03:30 PM	267						
1033	4/23/2023	03:45 PM	260						
1034	4/23/2023	04:00 PM	262						
1035	4/23/2023	04:15 PM	277						
1036	4/23/2023	04:30 PM	290						
1037	4/23/2023	04:45 PM	265						
1038	4/23/2023	05:00 PM	238						
1039	4/23/2023	05:15 PM	235						
1040	4/23/2023	05:30 PM	200						
1041	4/23/2023	05:45 PM	210						
1042	4/23/2023	06:00 PM	205						
1043	4/23/2023	06:15 PM	199						
1044	4/23/2023	06:30 PM	169						
1045	4/23/2023	06:45 PM	158						
1046	4/23/2023	07:00 PM	139						
1047	4/23/2023	07:15 PM	155						
1048	4/23/2023	07:30 PM	159						
1049	4/23/2023	07:45 PM	164						

	A	B	C	D	E	F	G	H	I
1050	4/23/2023	08:00 PM	109						
1051	4/23/2023	08:15 PM	102						
1052	4/23/2023	08:30 PM	101						
1053	4/23/2023	08:45 PM	91						
1054	4/23/2023	09:00 PM	65						
1055	4/23/2023	09:15 PM	62						
1056	4/23/2023	09:30 PM	62						
1057	4/23/2023	09:45 PM	50						
1058	4/23/2023	10:00 PM	44						
1059	4/23/2023	10:15 PM	72						
1060	4/23/2023	10:30 PM	53						
1061	4/23/2023	10:45 PM	39						
1062	4/23/2023	11:00 PM	34						
1063	4/23/2023	11:15 PM	28						
1064	4/23/2023	11:30 PM	28						
1065	4/23/2023	11:45 PM	31						

	A	B	C	D	E	F	G	H	I
1									
2	File Name: C:\Users\barri\OneDrive\Documents\TDB\WSP\SYRACUSE\DATA\BATCH 2 SALIM1\DONE\ATR 1230.tf2								
3	Start Date: 4/13/2023								
4	Start Time: 12:00:00 AM								
5	Location 1: SB I-481								
6	Location 2: at I-90								
7									
8									
9	Date	Time	SB						
10	4/13/2023	12:00 AM	45						
11	4/13/2023	12:15 AM	33						
12	4/13/2023	12:30 AM	42						
13	4/13/2023	12:45 AM	40						
14	4/13/2023	01:00 AM	25						
15	4/13/2023	01:15 AM	31						
16	4/13/2023	01:30 AM	22						
17	4/13/2023	01:45 AM	5						
18	4/13/2023	02:00 AM	18						
19	4/13/2023	02:15 AM	19						
20	4/13/2023	02:30 AM	9						
21	4/13/2023	02:45 AM	8						
22	4/13/2023	03:00 AM	19						
23	4/13/2023	03:15 AM	28						
24	4/13/2023	03:30 AM	41						
25	4/13/2023	03:45 AM	29						
26	4/13/2023	04:00 AM	20						
27	4/13/2023	04:15 AM	43						
28	4/13/2023	04:30 AM	48						
29	4/13/2023	04:45 AM	63						
30	4/13/2023	05:00 AM	59						
31	4/13/2023	05:15 AM	83						
32	4/13/2023	05:30 AM	145						
33	4/13/2023	05:45 AM	153						
34	4/13/2023	06:00 AM	165						
35	4/13/2023	06:15 AM	246						
36	4/13/2023	06:30 AM	304						
37	4/13/2023	06:45 AM	341						
38	4/13/2023	07:00 AM	380						
39	4/13/2023	07:15 AM	484						
40	4/13/2023	07:30 AM	562						
41	4/13/2023	07:45 AM	512						
42	4/13/2023	08:00 AM	423						
43	4/13/2023	08:15 AM	386						
44	4/13/2023	08:30 AM	360						
45	4/13/2023	08:45 AM	366						
46	4/13/2023	09:00 AM	288						
47	4/13/2023	09:15 AM	306						
48	4/13/2023	09:30 AM	314						
49	4/13/2023	09:45 AM	297						

	A	B	C	D	E	F	G	H	I
50	4/13/2023	10:00 AM	312						
51	4/13/2023	10:15 AM	273						
52	4/13/2023	10:30 AM	255						
53	4/13/2023	10:45 AM	257						
54	4/13/2023	11:00 AM	231						
55	4/13/2023	11:15 AM	241						
56	4/13/2023	11:30 AM	282						
57	4/13/2023	11:45 AM	245						
58	4/13/2023	12:00 PM	257						
59	4/13/2023	12:15 PM	271						
60	4/13/2023	12:30 PM	250						
61	4/13/2023	12:45 PM	269						
62	4/13/2023	01:00 PM	257						
63	4/13/2023	01:15 PM	257						
64	4/13/2023	01:30 PM	264						
65	4/13/2023	01:45 PM	236						
66	4/13/2023	02:00 PM	245						
67	4/13/2023	02:15 PM	283						
68	4/13/2023	02:30 PM	296						
69	4/13/2023	02:45 PM	294						
70	4/13/2023	03:00 PM	273						
71	4/13/2023	03:15 PM	323						
72	4/13/2023	03:30 PM	366						
73	4/13/2023	03:45 PM	350						
74	4/13/2023	04:00 PM	374						
75	4/13/2023	04:15 PM	345						
76	4/13/2023	04:30 PM	427						
77	4/13/2023	04:45 PM	431						
78	4/13/2023	05:00 PM	354						
79	4/13/2023	05:15 PM	343						
80	4/13/2023	05:30 PM	351						
81	4/13/2023	05:45 PM	257						
82	4/13/2023	06:00 PM	274						
83	4/13/2023	06:15 PM	262						
84	4/13/2023	06:30 PM	213						
85	4/13/2023	06:45 PM	181						
86	4/13/2023	07:00 PM	209						
87	4/13/2023	07:15 PM	176						
88	4/13/2023	07:30 PM	152						
89	4/13/2023	07:45 PM	122						
90	4/13/2023	08:00 PM	145						
91	4/13/2023	08:15 PM	107						
92	4/13/2023	08:30 PM	123						
93	4/13/2023	08:45 PM	104						
94	4/13/2023	09:00 PM	128						
95	4/13/2023	09:15 PM	101						
96	4/13/2023	09:30 PM	55						
97	4/13/2023	09:45 PM	56						
98	4/13/2023	10:00 PM	71						
99	4/13/2023	10:15 PM	81						

	A	B	C	D	E	F	G	H	I
100	4/13/2023	10:30 PM	55						
101	4/13/2023	10:45 PM	47						
102	4/13/2023	11:00 PM	42						
103	4/13/2023	11:15 PM	50						
104	4/13/2023	11:30 PM	35						
105	4/13/2023	11:45 PM	32						
106	4/14/2023	12:00 AM	30						
107	4/14/2023	12:15 AM	33						
108	4/14/2023	12:30 AM	42						
109	4/14/2023	12:45 AM	34						
110	4/14/2023	01:00 AM	31						
111	4/14/2023	01:15 AM	29						
112	4/14/2023	01:30 AM	18						
113	4/14/2023	01:45 AM	20						
114	4/14/2023	02:00 AM	14						
115	4/14/2023	02:15 AM	22						
116	4/14/2023	02:30 AM	13						
117	4/14/2023	02:45 AM	27						
118	4/14/2023	03:00 AM	22						
119	4/14/2023	03:15 AM	34						
120	4/14/2023	03:30 AM	24						
121	4/14/2023	03:45 AM	37						
122	4/14/2023	04:00 AM	28						
123	4/14/2023	04:15 AM	37						
124	4/14/2023	04:30 AM	38						
125	4/14/2023	04:45 AM	50						
126	4/14/2023	05:00 AM	49						
127	4/14/2023	05:15 AM	83						
128	4/14/2023	05:30 AM	109						
129	4/14/2023	05:45 AM	140						
130	4/14/2023	06:00 AM	145						
131	4/14/2023	06:15 AM	207						
132	4/14/2023	06:30 AM	251						
133	4/14/2023	06:45 AM	305						
134	4/14/2023	07:00 AM	333						
135	4/14/2023	07:15 AM	422						
136	4/14/2023	07:30 AM	497						
137	4/14/2023	07:45 AM	452						
138	4/14/2023	08:00 AM	366						
139	4/14/2023	08:15 AM	406						
140	4/14/2023	08:30 AM	370						
141	4/14/2023	08:45 AM	332						
142	4/14/2023	09:00 AM	299						
143	4/14/2023	09:15 AM	314						
144	4/14/2023	09:30 AM	292						
145	4/14/2023	09:45 AM	291						
146	4/14/2023	10:00 AM	270						
147	4/14/2023	10:15 AM	295						
148	4/14/2023	10:30 AM	295						
149	4/14/2023	10:45 AM	277						

	A	B	C	D	E	F	G	H	I
150	4/14/2023	11:00 AM	247						
151	4/14/2023	11:15 AM	264						
152	4/14/2023	11:30 AM	253						
153	4/14/2023	11:45 AM	251						
154	4/14/2023	12:00 PM	267						
155	4/14/2023	12:15 PM	246						
156	4/14/2023	12:30 PM	270						
157	4/14/2023	12:45 PM	283						
158	4/14/2023	01:00 PM	263						
159	4/14/2023	01:15 PM	314						
160	4/14/2023	01:30 PM	300						
161	4/14/2023	01:45 PM	283						
162	4/14/2023	02:00 PM	304						
163	4/14/2023	02:15 PM	278						
164	4/14/2023	02:30 PM	347						
165	4/14/2023	02:45 PM	320						
166	4/14/2023	03:00 PM	339						
167	4/14/2023	03:15 PM	354						
168	4/14/2023	03:30 PM	374						
169	4/14/2023	03:45 PM	361						
170	4/14/2023	04:00 PM	429						
171	4/14/2023	04:15 PM	374						
172	4/14/2023	04:30 PM	435						
173	4/14/2023	04:45 PM	350						
174	4/14/2023	05:00 PM	425						
175	4/14/2023	05:15 PM	358						
176	4/14/2023	05:30 PM	305						
177	4/14/2023	05:45 PM	320						
178	4/14/2023	06:00 PM	307						
179	4/14/2023	06:15 PM	282						
180	4/14/2023	06:30 PM	261						
181	4/14/2023	06:45 PM	227						
182	4/14/2023	07:00 PM	239						
183	4/14/2023	07:15 PM	145						
184	4/14/2023	07:30 PM	140						
185	4/14/2023	07:45 PM	134						
186	4/14/2023	08:00 PM	154						
187	4/14/2023	08:15 PM	109						
188	4/14/2023	08:30 PM	120						
189	4/14/2023	08:45 PM	120						
190	4/14/2023	09:00 PM	125						
191	4/14/2023	09:15 PM	119						
192	4/14/2023	09:30 PM	75						
193	4/14/2023	09:45 PM	80						
194	4/14/2023	10:00 PM	63						
195	4/14/2023	10:15 PM	55						
196	4/14/2023	10:30 PM	76						
197	4/14/2023	10:45 PM	63						
198	4/14/2023	11:00 PM	66						
199	4/14/2023	11:15 PM	43						

	A	B	C	D	E	F	G	H	I
200	4/14/2023	11:30 PM	55						
201	4/14/2023	11:45 PM	49						
202	4/15/2023	12:00 AM	50						
203	4/15/2023	12:15 AM	37						
204	4/15/2023	12:30 AM	38						
205	4/15/2023	12:45 AM	26						
206	4/15/2023	01:00 AM	31						
207	4/15/2023	01:15 AM	38						
208	4/15/2023	01:30 AM	32						
209	4/15/2023	01:45 AM	18						
210	4/15/2023	02:00 AM	16						
211	4/15/2023	02:15 AM	15						
212	4/15/2023	02:30 AM	18						
213	4/15/2023	02:45 AM	13						
214	4/15/2023	03:00 AM	20						
215	4/15/2023	03:15 AM	12						
216	4/15/2023	03:30 AM	39						
217	4/15/2023	03:45 AM	11						
218	4/15/2023	04:00 AM	12						
219	4/15/2023	04:15 AM	20						
220	4/15/2023	04:30 AM	20						
221	4/15/2023	04:45 AM	36						
222	4/15/2023	05:00 AM	24						
223	4/15/2023	05:15 AM	33						
224	4/15/2023	05:30 AM	50						
225	4/15/2023	05:45 AM	55						
226	4/15/2023	06:00 AM	48						
227	4/15/2023	06:15 AM	68						
228	4/15/2023	06:30 AM	92						
229	4/15/2023	06:45 AM	119						
230	4/15/2023	07:00 AM	106						
231	4/15/2023	07:15 AM	124						
232	4/15/2023	07:30 AM	124						
233	4/15/2023	07:45 AM	163						
234	4/15/2023	08:00 AM	150						
235	4/15/2023	08:15 AM	163						
236	4/15/2023	08:30 AM	199						
237	4/15/2023	08:45 AM	208						
238	4/15/2023	09:00 AM	203						
239	4/15/2023	09:15 AM	203						
240	4/15/2023	09:30 AM	215						
241	4/15/2023	09:45 AM	253						
242	4/15/2023	10:00 AM	244						
243	4/15/2023	10:15 AM	255						
244	4/15/2023	10:30 AM	258						
245	4/15/2023	10:45 AM	258						
246	4/15/2023	11:00 AM	247						
247	4/15/2023	11:15 AM	230						
248	4/15/2023	11:30 AM	267						
249	4/15/2023	11:45 AM	281						

	A	B	C	D	E	F	G	H	I
250	4/15/2023	12:00 PM	276						
251	4/15/2023	12:15 PM	276						
252	4/15/2023	12:30 PM	243						
253	4/15/2023	12:45 PM	252						
254	4/15/2023	01:00 PM	242						
255	4/15/2023	01:15 PM	248						
256	4/15/2023	01:30 PM	246						
257	4/15/2023	01:45 PM	283						
258	4/15/2023	02:00 PM	249						
259	4/15/2023	02:15 PM	239						
260	4/15/2023	02:30 PM	240						
261	4/15/2023	02:45 PM	219						
262	4/15/2023	03:00 PM	267						
263	4/15/2023	03:15 PM	239						
264	4/15/2023	03:30 PM	267						
265	4/15/2023	03:45 PM	214						
266	4/15/2023	04:00 PM	246						
267	4/15/2023	04:15 PM	223						
268	4/15/2023	04:30 PM	243						
269	4/15/2023	04:45 PM	235						
270	4/15/2023	05:00 PM	237						
271	4/15/2023	05:15 PM	231						
272	4/15/2023	05:30 PM	207						
273	4/15/2023	05:45 PM	202						
274	4/15/2023	06:00 PM	185						
275	4/15/2023	06:15 PM	181						
276	4/15/2023	06:30 PM	173						
277	4/15/2023	06:45 PM	138						
278	4/15/2023	07:00 PM	136						
279	4/15/2023	07:15 PM	151						
280	4/15/2023	07:30 PM	137						
281	4/15/2023	07:45 PM	130						
282	4/15/2023	08:00 PM	110						
283	4/15/2023	08:15 PM	121						
284	4/15/2023	08:30 PM	119						
285	4/15/2023	08:45 PM	77						
286	4/15/2023	09:00 PM	91						
287	4/15/2023	09:15 PM	92						
288	4/15/2023	09:30 PM	98						
289	4/15/2023	09:45 PM	62						
290	4/15/2023	10:00 PM	63						
291	4/15/2023	10:15 PM	51						
292	4/15/2023	10:30 PM	45						
293	4/15/2023	10:45 PM	38						
294	4/15/2023	11:00 PM	35						
295	4/15/2023	11:15 PM	48						
296	4/15/2023	11:30 PM	32						
297	4/15/2023	11:45 PM	50						
298	4/16/2023	12:00 AM	43						
299	4/16/2023	12:15 AM	49						

	A	B	C	D	E	F	G	H	I
300	4/16/2023	12:30 AM	35						
301	4/16/2023	12:45 AM	33						
302	4/16/2023	01:00 AM	27						
303	4/16/2023	01:15 AM	24						
304	4/16/2023	01:30 AM	13						
305	4/16/2023	01:45 AM	14						
306	4/16/2023	02:00 AM	16						
307	4/16/2023	02:15 AM	12						
308	4/16/2023	02:30 AM	14						
309	4/16/2023	02:45 AM	5						
310	4/16/2023	03:00 AM	14						
311	4/16/2023	03:15 AM	12						
312	4/16/2023	03:30 AM	5						
313	4/16/2023	03:45 AM	9						
314	4/16/2023	04:00 AM	10						
315	4/16/2023	04:15 AM	10						
316	4/16/2023	04:30 AM	16						
317	4/16/2023	04:45 AM	22						
318	4/16/2023	05:00 AM	17						
319	4/16/2023	05:15 AM	28						
320	4/16/2023	05:30 AM	28						
321	4/16/2023	05:45 AM	47						
322	4/16/2023	06:00 AM	33						
323	4/16/2023	06:15 AM	61						
324	4/16/2023	06:30 AM	54						
325	4/16/2023	06:45 AM	59						
326	4/16/2023	07:00 AM	42						
327	4/16/2023	07:15 AM	65						
328	4/16/2023	07:30 AM	91						
329	4/16/2023	07:45 AM	91						
330	4/16/2023	08:00 AM	81						
331	4/16/2023	08:15 AM	100						
332	4/16/2023	08:30 AM	126						
333	4/16/2023	08:45 AM	149						
334	4/16/2023	09:00 AM	130						
335	4/16/2023	09:15 AM	143						
336	4/16/2023	09:30 AM	190						
337	4/16/2023	09:45 AM	191						
338	4/16/2023	10:00 AM	170						
339	4/16/2023	10:15 AM	176						
340	4/16/2023	10:30 AM	211						
341	4/16/2023	10:45 AM	242						
342	4/16/2023	11:00 AM	211						
343	4/16/2023	11:15 AM	212						
344	4/16/2023	11:30 AM	241						
345	4/16/2023	11:45 AM	237						
346	4/16/2023	12:00 PM	225						
347	4/16/2023	12:15 PM	212						
348	4/16/2023	12:30 PM	216						
349	4/16/2023	12:45 PM	244						

	A	B	C	D	E	F	G	H	I
350	4/16/2023	01:00 PM	231						
351	4/16/2023	01:15 PM	240						
352	4/16/2023	01:30 PM	246						
353	4/16/2023	01:45 PM	217						
354	4/16/2023	02:00 PM	204						
355	4/16/2023	02:15 PM	195						
356	4/16/2023	02:30 PM	226						
357	4/16/2023	02:45 PM	224						
358	4/16/2023	03:00 PM	193						
359	4/16/2023	03:15 PM	204						
360	4/16/2023	03:30 PM	213						
361	4/16/2023	03:45 PM	205						
362	4/16/2023	04:00 PM	199						
363	4/16/2023	04:15 PM	186						
364	4/16/2023	04:30 PM	188						
365	4/16/2023	04:45 PM	168						
366	4/16/2023	05:00 PM	190						
367	4/16/2023	05:15 PM	172						
368	4/16/2023	05:30 PM	168						
369	4/16/2023	05:45 PM	208						
370	4/16/2023	06:00 PM	159						
371	4/16/2023	06:15 PM	178						
372	4/16/2023	06:30 PM	178						
373	4/16/2023	06:45 PM	134						
374	4/16/2023	07:00 PM	136						
375	4/16/2023	07:15 PM	144						
376	4/16/2023	07:30 PM	131						
377	4/16/2023	07:45 PM	128						
378	4/16/2023	08:00 PM	127						
379	4/16/2023	08:15 PM	94						
380	4/16/2023	08:30 PM	85						
381	4/16/2023	08:45 PM	73						
382	4/16/2023	09:00 PM	56						
383	4/16/2023	09:15 PM	60						
384	4/16/2023	09:30 PM	50						
385	4/16/2023	09:45 PM	58						
386	4/16/2023	10:00 PM	45						
387	4/16/2023	10:15 PM	42						
388	4/16/2023	10:30 PM	35						
389	4/16/2023	10:45 PM	24						
390	4/16/2023	11:00 PM	30						
391	4/16/2023	11:15 PM	39						
392	4/16/2023	11:30 PM	23						
393	4/16/2023	11:45 PM	17						
394	4/17/2023	12:00 AM	21						
395	4/17/2023	12:15 AM	16						
396	4/17/2023	12:30 AM	23						
397	4/17/2023	12:45 AM	35						
398	4/17/2023	01:00 AM	27						
399	4/17/2023	01:15 AM	20						

	A	B	C	D	E	F	G	H	I
400	4/17/2023	01:30 AM	10						
401	4/17/2023	01:45 AM	8						
402	4/17/2023	02:00 AM	10						
403	4/17/2023	02:15 AM	10						
404	4/17/2023	02:30 AM	13						
405	4/17/2023	02:45 AM	22						
406	4/17/2023	03:00 AM	18						
407	4/17/2023	03:15 AM	19						
408	4/17/2023	03:30 AM	22						
409	4/17/2023	03:45 AM	15						
410	4/17/2023	04:00 AM	24						
411	4/17/2023	04:15 AM	44						
412	4/17/2023	04:30 AM	56						
413	4/17/2023	04:45 AM	60						
414	4/17/2023	05:00 AM	58						
415	4/17/2023	05:15 AM	86						
416	4/17/2023	05:30 AM	125						
417	4/17/2023	05:45 AM	170						
418	4/17/2023	06:00 AM	133						
419	4/17/2023	06:15 AM	194						
420	4/17/2023	06:30 AM	289						
421	4/17/2023	06:45 AM	341						
422	4/17/2023	07:00 AM	361						
423	4/17/2023	07:15 AM	476						
424	4/17/2023	07:30 AM	518						
425	4/17/2023	07:45 AM	460						
426	4/17/2023	08:00 AM	398						
427	4/17/2023	08:15 AM	399						
428	4/17/2023	08:30 AM	355						
429	4/17/2023	08:45 AM	346						
430	4/17/2023	09:00 AM	289						
431	4/17/2023	09:15 AM	324						
432	4/17/2023	09:30 AM	317						
433	4/17/2023	09:45 AM	285						
434	4/17/2023	10:00 AM	224						
435	4/17/2023	10:15 AM	251						
436	4/17/2023	10:30 AM	255						
437	4/17/2023	10:45 AM	258						
438	4/17/2023	11:00 AM	224						
439	4/17/2023	11:15 AM	238						
440	4/17/2023	11:30 AM	236						
441	4/17/2023	11:45 AM	255						
442	4/17/2023	12:00 PM	243						
443	4/17/2023	12:15 PM	243						
444	4/17/2023	12:30 PM	221						
445	4/17/2023	12:45 PM	254						
446	4/17/2023	01:00 PM	245						
447	4/17/2023	01:15 PM	251						
448	4/17/2023	01:30 PM	238						
449	4/17/2023	01:45 PM	225						

	A	B	C	D	E	F	G	H	I
450	4/17/2023	02:00 PM	257						
451	4/17/2023	02:15 PM	272						
452	4/17/2023	02:30 PM	300						
453	4/17/2023	02:45 PM	252						
454	4/17/2023	03:00 PM	255						
455	4/17/2023	03:15 PM	329						
456	4/17/2023	03:30 PM	362						
457	4/17/2023	03:45 PM	329						
458	4/17/2023	04:00 PM	382						
459	4/17/2023	04:15 PM	353						
460	4/17/2023	04:30 PM	407						
461	4/17/2023	04:45 PM	361						
462	4/17/2023	05:00 PM	323						
463	4/17/2023	05:15 PM	333						
464	4/17/2023	05:30 PM	291						
465	4/17/2023	05:45 PM	220						
466	4/17/2023	06:00 PM	248						
467	4/17/2023	06:15 PM	217						
468	4/17/2023	06:30 PM	162						
469	4/17/2023	06:45 PM	161						
470	4/17/2023	07:00 PM	187						
471	4/17/2023	07:15 PM	147						
472	4/17/2023	07:30 PM	120						
473	4/17/2023	07:45 PM	128						
474	4/17/2023	08:00 PM	121						
475	4/17/2023	08:15 PM	105						
476	4/17/2023	08:30 PM	92						
477	4/17/2023	08:45 PM	94						
478	4/17/2023	09:00 PM	112						
479	4/17/2023	09:15 PM	63						
480	4/17/2023	09:30 PM	49						
481	4/17/2023	09:45 PM	48						
482	4/17/2023	10:00 PM	45						
483	4/17/2023	10:15 PM	45						
484	4/17/2023	10:30 PM	42						
485	4/17/2023	10:45 PM	28						
486	4/17/2023	11:00 PM	22						
487	4/17/2023	11:15 PM	33						
488	4/17/2023	11:30 PM	29						
489	4/17/2023	11:45 PM	22						
490	4/18/2023	12:00 AM	30						
491	4/18/2023	12:15 AM	29						
492	4/18/2023	12:30 AM	32						
493	4/18/2023	12:45 AM	34						
494	4/18/2023	01:00 AM	20						
495	4/18/2023	01:15 AM	16						
496	4/18/2023	01:30 AM	34						
497	4/18/2023	01:45 AM	16						
498	4/18/2023	02:00 AM	20						
499	4/18/2023	02:15 AM	16						

	A	B	C	D	E	F	G	H	I
500	4/18/2023	02:30 AM	23						
501	4/18/2023	02:45 AM	26						
502	4/18/2023	03:00 AM	13						
503	4/18/2023	03:15 AM	34						
504	4/18/2023	03:30 AM	24						
505	4/18/2023	03:45 AM	30						
506	4/18/2023	04:00 AM	23						
507	4/18/2023	04:15 AM	29						
508	4/18/2023	04:30 AM	50						
509	4/18/2023	04:45 AM	70						
510	4/18/2023	05:00 AM	51						
511	4/18/2023	05:15 AM	98						
512	4/18/2023	05:30 AM	140						
513	4/18/2023	05:45 AM	189						
514	4/18/2023	06:00 AM	167						
515	4/18/2023	06:15 AM	199						
516	4/18/2023	06:30 AM	295						
517	4/18/2023	06:45 AM	347						
518	4/18/2023	07:00 AM	383						
519	4/18/2023	07:15 AM	478						
520	4/18/2023	07:30 AM	581						
521	4/18/2023	07:45 AM	463						
522	4/18/2023	08:00 AM	436						
523	4/18/2023	08:15 AM	435						
524	4/18/2023	08:30 AM	384						
525	4/18/2023	08:45 AM	364						
526	4/18/2023	09:00 AM	299						
527	4/18/2023	09:15 AM	317						
528	4/18/2023	09:30 AM	343						
529	4/18/2023	09:45 AM	327						
530	4/18/2023	10:00 AM	257						
531	4/18/2023	10:15 AM	277						
532	4/18/2023	10:30 AM	280						
533	4/18/2023	10:45 AM	257						
534	4/18/2023	11:00 AM	264						
535	4/18/2023	11:15 AM	263						
536	4/18/2023	11:30 AM	247						
537	4/18/2023	11:45 AM	241						
538	4/18/2023	12:00 PM	241						
539	4/18/2023	12:15 PM	242						
540	4/18/2023	12:30 PM	261						
541	4/18/2023	12:45 PM	277						
542	4/18/2023	01:00 PM	271						
543	4/18/2023	01:15 PM	257						
544	4/18/2023	01:30 PM	325						
545	4/18/2023	01:45 PM	237						
546	4/18/2023	02:00 PM	261						
547	4/18/2023	02:15 PM	285						
548	4/18/2023	02:30 PM	298						
549	4/18/2023	02:45 PM	323						

	A	B	C	D	E	F	G	H	I
550	4/18/2023	03:00 PM	287						
551	4/18/2023	03:15 PM	311						
552	4/18/2023	03:30 PM	328						
553	4/18/2023	03:45 PM	340						
554	4/18/2023	04:00 PM	376						
555	4/18/2023	04:15 PM	338						
556	4/18/2023	04:30 PM	414						
557	4/18/2023	04:45 PM	401						
558	4/18/2023	05:00 PM	382						
559	4/18/2023	05:15 PM	335						
560	4/18/2023	05:30 PM	302						
561	4/18/2023	05:45 PM	259						
562	4/18/2023	06:00 PM	242						
563	4/18/2023	06:15 PM	198						
564	4/18/2023	06:30 PM	176						
565	4/18/2023	06:45 PM	160						
566	4/18/2023	07:00 PM	160						
567	4/18/2023	07:15 PM	183						
568	4/18/2023	07:30 PM	133						
569	4/18/2023	07:45 PM	117						
570	4/18/2023	08:00 PM	106						
571	4/18/2023	08:15 PM	138						
572	4/18/2023	08:30 PM	114						
573	4/18/2023	08:45 PM	126						
574	4/18/2023	09:00 PM	109						
575	4/18/2023	09:15 PM	73						
576	4/18/2023	09:30 PM	56						
577	4/18/2023	09:45 PM	49						
578	4/18/2023	10:00 PM	62						
579	4/18/2023	10:15 PM	53						
580	4/18/2023	10:30 PM	49						
581	4/18/2023	10:45 PM	44						
582	4/18/2023	11:00 PM	34						
583	4/18/2023	11:15 PM	41						
584	4/18/2023	11:30 PM	38						
585	4/18/2023	11:45 PM	29						
586	4/19/2023	12:00 AM	14						
587	4/19/2023	12:15 AM	33						
588	4/19/2023	12:30 AM	30						
589	4/19/2023	12:45 AM	31						
590	4/19/2023	01:00 AM	28						
591	4/19/2023	01:15 AM	18						
592	4/19/2023	01:30 AM	20						
593	4/19/2023	01:45 AM	13						
594	4/19/2023	02:00 AM	25						
595	4/19/2023	02:15 AM	11						
596	4/19/2023	02:30 AM	11						
597	4/19/2023	02:45 AM	16						
598	4/19/2023	03:00 AM	20						
599	4/19/2023	03:15 AM	12						

	A	B	C	D	E	F	G	H	I
600	4/19/2023	03:30 AM	37						
601	4/19/2023	03:45 AM	28						
602	4/19/2023	04:00 AM	24						
603	4/19/2023	04:15 AM	31						
604	4/19/2023	04:30 AM	56						
605	4/19/2023	04:45 AM	53						
606	4/19/2023	05:00 AM	51						
607	4/19/2023	05:15 AM	108						
608	4/19/2023	05:30 AM	133						
609	4/19/2023	05:45 AM	175						
610	4/19/2023	06:00 AM	178						
611	4/19/2023	06:15 AM	220						
612	4/19/2023	06:30 AM	263						
613	4/19/2023	06:45 AM	351						
614	4/19/2023	07:00 AM	400						
615	4/19/2023	07:15 AM	502						
616	4/19/2023	07:30 AM	589						
617	4/19/2023	07:45 AM	521						
618	4/19/2023	08:00 AM	421						
619	4/19/2023	08:15 AM	396						
620	4/19/2023	08:30 AM	377						
621	4/19/2023	08:45 AM	355						
622	4/19/2023	09:00 AM	284						
623	4/19/2023	09:15 AM	291						
624	4/19/2023	09:30 AM	306						
625	4/19/2023	09:45 AM	310						
626	4/19/2023	10:00 AM	265						
627	4/19/2023	10:15 AM	247						
628	4/19/2023	10:30 AM	283						
629	4/19/2023	10:45 AM	264						
630	4/19/2023	11:00 AM	231						
631	4/19/2023	11:15 AM	229						
632	4/19/2023	11:30 AM	250						
633	4/19/2023	11:45 AM	286						
634	4/19/2023	12:00 PM	254						
635	4/19/2023	12:15 PM	281						
636	4/19/2023	12:30 PM	260						
637	4/19/2023	12:45 PM	250						
638	4/19/2023	01:00 PM	281						
639	4/19/2023	01:15 PM	244						
640	4/19/2023	01:30 PM	283						
641	4/19/2023	01:45 PM	263						
642	4/19/2023	02:00 PM	261						
643	4/19/2023	02:15 PM	262						
644	4/19/2023	02:30 PM	317						
645	4/19/2023	02:45 PM	276						
646	4/19/2023	03:00 PM	301						
647	4/19/2023	03:15 PM	306						
648	4/19/2023	03:30 PM	343						
649	4/19/2023	03:45 PM	328						

	A	B	C	D	E	F	G	H	I
650	4/19/2023	04:00 PM	359						
651	4/19/2023	04:15 PM	366						
652	4/19/2023	04:30 PM	363						
653	4/19/2023	04:45 PM	371						
654	4/19/2023	05:00 PM	362						
655	4/19/2023	05:15 PM	316						
656	4/19/2023	05:30 PM	280						
657	4/19/2023	05:45 PM	255						
658	4/19/2023	06:00 PM	274						
659	4/19/2023	06:15 PM	190						
660	4/19/2023	06:30 PM	182						
661	4/19/2023	06:45 PM	155						
662	4/19/2023	07:00 PM	170						
663	4/19/2023	07:15 PM	158						
664	4/19/2023	07:30 PM	162						
665	4/19/2023	07:45 PM	145						
666	4/19/2023	08:00 PM	155						
667	4/19/2023	08:15 PM	117						
668	4/19/2023	08:30 PM	121						
669	4/19/2023	08:45 PM	121						
670	4/19/2023	09:00 PM	101						
671	4/19/2023	09:15 PM	62						
672	4/19/2023	09:30 PM	77						
673	4/19/2023	09:45 PM	68						
674	4/19/2023	10:00 PM	68						
675	4/19/2023	10:15 PM	54						
676	4/19/2023	10:30 PM	36						
677	4/19/2023	10:45 PM	40						
678	4/19/2023	11:00 PM	52						
679	4/19/2023	11:15 PM	29						
680	4/19/2023	11:30 PM	22						
681	4/19/2023	11:45 PM	26						
682	4/20/2023	12:00 AM	24						
683	4/20/2023	12:15 AM	29						
684	4/20/2023	12:30 AM	35						
685	4/20/2023	12:45 AM	32						
686	4/20/2023	01:00 AM	20						
687	4/20/2023	01:15 AM	18						
688	4/20/2023	01:30 AM	12						
689	4/20/2023	01:45 AM	21						
690	4/20/2023	02:00 AM	20						
691	4/20/2023	02:15 AM	11						
692	4/20/2023	02:30 AM	20						
693	4/20/2023	02:45 AM	16						
694	4/20/2023	03:00 AM	13						
695	4/20/2023	03:15 AM	15						
696	4/20/2023	03:30 AM	34						
697	4/20/2023	03:45 AM	38						
698	4/20/2023	04:00 AM	18						
699	4/20/2023	04:15 AM	29						

	A	B	C	D	E	F	G	H	I
700	4/20/2023	04:30 AM	46						
701	4/20/2023	04:45 AM	62						
702	4/20/2023	05:00 AM	61						
703	4/20/2023	05:15 AM	93						
704	4/20/2023	05:30 AM	142						
705	4/20/2023	05:45 AM	170						
706	4/20/2023	06:00 AM	157						
707	4/20/2023	06:15 AM	223						
708	4/20/2023	06:30 AM	273						
709	4/20/2023	06:45 AM	347						
710	4/20/2023	07:00 AM	389						
711	4/20/2023	07:15 AM	484						
712	4/20/2023	07:30 AM	555						
713	4/20/2023	07:45 AM	543						
714	4/20/2023	08:00 AM	377						
715	4/20/2023	08:15 AM	407						
716	4/20/2023	08:30 AM	368						
717	4/20/2023	08:45 AM	339						
718	4/20/2023	09:00 AM	275						
719	4/20/2023	09:15 AM	288						
720	4/20/2023	09:30 AM	365						
721	4/20/2023	09:45 AM	298						
722	4/20/2023	10:00 AM	278						
723	4/20/2023	10:15 AM	282						
724	4/20/2023	10:30 AM	247						
725	4/20/2023	10:45 AM	226						
726	4/20/2023	11:00 AM	235						
727	4/20/2023	11:15 AM	246						
728	4/20/2023	11:30 AM	268						
729	4/20/2023	11:45 AM	269						
730	4/20/2023	12:00 PM	254						
731	4/20/2023	12:15 PM	280						
732	4/20/2023	12:30 PM	281						
733	4/20/2023	12:45 PM	282						
734	4/20/2023	01:00 PM	281						
735	4/20/2023	01:15 PM	238						
736	4/20/2023	01:30 PM	264						
737	4/20/2023	01:45 PM	261						
738	4/20/2023	02:00 PM	262						
739	4/20/2023	02:15 PM	332						
740	4/20/2023	02:30 PM	320						
741	4/20/2023	02:45 PM	314						
742	4/20/2023	03:00 PM	346						
743	4/20/2023	03:15 PM	352						
744	4/20/2023	03:30 PM	343						
745	4/20/2023	03:45 PM	370						
746	4/20/2023	04:00 PM	354						
747	4/20/2023	04:15 PM	340						
748	4/20/2023	04:30 PM	413						
749	4/20/2023	04:45 PM	363						

	A	B	C	D	E	F	G	H	I
750	4/20/2023	05:00 PM	373						
751	4/20/2023	05:15 PM	335						
752	4/20/2023	05:30 PM	297						
753	4/20/2023	05:45 PM	239						
754	4/20/2023	06:00 PM	260						
755	4/20/2023	06:15 PM	232						
756	4/20/2023	06:30 PM	194						
757	4/20/2023	06:45 PM	191						
758	4/20/2023	07:00 PM	203						
759	4/20/2023	07:15 PM	189						
760	4/20/2023	07:30 PM	150						
761	4/20/2023	07:45 PM	164						
762	4/20/2023	08:00 PM	131						
763	4/20/2023	08:15 PM	108						
764	4/20/2023	08:30 PM	100						
765	4/20/2023	08:45 PM	130						
766	4/20/2023	09:00 PM	119						
767	4/20/2023	09:15 PM	76						
768	4/20/2023	09:30 PM	83						
769	4/20/2023	09:45 PM	67						
770	4/20/2023	10:00 PM	63						
771	4/20/2023	10:15 PM	71						
772	4/20/2023	10:30 PM	62						
773	4/20/2023	10:45 PM	48						
774	4/20/2023	11:00 PM	54						
775	4/20/2023	11:15 PM	41						
776	4/20/2023	11:30 PM	29						
777	4/20/2023	11:45 PM	52						
778	4/21/2023	12:00 AM	33						
779	4/21/2023	12:15 AM	39						
780	4/21/2023	12:30 AM	27						
781	4/21/2023	12:45 AM	26						
782	4/21/2023	01:00 AM	17						
783	4/21/2023	01:15 AM	25						
784	4/21/2023	01:30 AM	30						
785	4/21/2023	01:45 AM	29						
786	4/21/2023	02:00 AM	25						
787	4/21/2023	02:15 AM	30						
788	4/21/2023	02:30 AM	20						
789	4/21/2023	02:45 AM	14						
790	4/21/2023	03:00 AM	15						
791	4/21/2023	03:15 AM	21						
792	4/21/2023	03:30 AM	25						
793	4/21/2023	03:45 AM	24						
794	4/21/2023	04:00 AM	45						
795	4/21/2023	04:15 AM	33						
796	4/21/2023	04:30 AM	45						
797	4/21/2023	04:45 AM	44						
798	4/21/2023	05:00 AM	52						
799	4/21/2023	05:15 AM	75						

	A	B	C	D	E	F	G	H	I
800	4/21/2023	05:30 AM	135						
801	4/21/2023	05:45 AM	133						
802	4/21/2023	06:00 AM	164						
803	4/21/2023	06:15 AM	213						
804	4/21/2023	06:30 AM	289						
805	4/21/2023	06:45 AM	328						
806	4/21/2023	07:00 AM	334						
807	4/21/2023	07:15 AM	449						
808	4/21/2023	07:30 AM	549						
809	4/21/2023	07:45 AM	446						
810	4/21/2023	08:00 AM	386						
811	4/21/2023	08:15 AM	381						
812	4/21/2023	08:30 AM	367						
813	4/21/2023	08:45 AM	359						
814	4/21/2023	09:00 AM	277						
815	4/21/2023	09:15 AM	306						
816	4/21/2023	09:30 AM	315						
817	4/21/2023	09:45 AM	351						
818	4/21/2023	10:00 AM	276						
819	4/21/2023	10:15 AM	308						
820	4/21/2023	10:30 AM	306						
821	4/21/2023	10:45 AM	267						
822	4/21/2023	11:00 AM	274						
823	4/21/2023	11:15 AM	287						
824	4/21/2023	11:30 AM	269						
825	4/21/2023	11:45 AM	310						
826	4/21/2023	12:00 PM	332						
827	4/21/2023	12:15 PM	307						
828	4/21/2023	12:30 PM	337						
829	4/21/2023	12:45 PM	295						
830	4/21/2023	01:00 PM	303						
831	4/21/2023	01:15 PM	272						
832	4/21/2023	01:30 PM	289						
833	4/21/2023	01:45 PM	313						
834	4/21/2023	02:00 PM	335						
835	4/21/2023	02:15 PM	280						
836	4/21/2023	02:30 PM	334						
837	4/21/2023	02:45 PM	328						
838	4/21/2023	03:00 PM	347						
839	4/21/2023	03:15 PM	373						
840	4/21/2023	03:30 PM	396						
841	4/21/2023	03:45 PM	345						
842	4/21/2023	04:00 PM	371						
843	4/21/2023	04:15 PM	410						
844	4/21/2023	04:30 PM	408						
845	4/21/2023	04:45 PM	371						
846	4/21/2023	05:00 PM	343						
847	4/21/2023	05:15 PM	321						
848	4/21/2023	05:30 PM	293						
849	4/21/2023	05:45 PM	296						

	A	B	C	D	E	F	G	H	I
850	4/21/2023	06:00 PM	260						
851	4/21/2023	06:15 PM	259						
852	4/21/2023	06:30 PM	207						
853	4/21/2023	06:45 PM	172						
854	4/21/2023	07:00 PM	177						
855	4/21/2023	07:15 PM	186						
856	4/21/2023	07:30 PM	170						
857	4/21/2023	07:45 PM	154						
858	4/21/2023	08:00 PM	148						
859	4/21/2023	08:15 PM	138						
860	4/21/2023	08:30 PM	119						
861	4/21/2023	08:45 PM	105						
862	4/21/2023	09:00 PM	101						
863	4/21/2023	09:15 PM	73						
864	4/21/2023	09:30 PM	79						
865	4/21/2023	09:45 PM	103						
866	4/21/2023	10:00 PM	76						
867	4/21/2023	10:15 PM	57						
868	4/21/2023	10:30 PM	52						
869	4/21/2023	10:45 PM	58						
870	4/21/2023	11:00 PM	50						
871	4/21/2023	11:15 PM	47						
872	4/21/2023	11:30 PM	54						
873	4/21/2023	11:45 PM	27						
874	4/22/2023	12:00 AM	43						
875	4/22/2023	12:15 AM	49						
876	4/22/2023	12:30 AM	41						
877	4/22/2023	12:45 AM	19						
878	4/22/2023	01:00 AM	19						
879	4/22/2023	01:15 AM	18						
880	4/22/2023	01:30 AM	15						
881	4/22/2023	01:45 AM	15						
882	4/22/2023	02:00 AM	22						
883	4/22/2023	02:15 AM	16						
884	4/22/2023	02:30 AM	19						
885	4/22/2023	02:45 AM	15						
886	4/22/2023	03:00 AM	15						
887	4/22/2023	03:15 AM	22						
888	4/22/2023	03:30 AM	31						
889	4/22/2023	03:45 AM	24						
890	4/22/2023	04:00 AM	14						
891	4/22/2023	04:15 AM	22						
892	4/22/2023	04:30 AM	22						
893	4/22/2023	04:45 AM	22						
894	4/22/2023	05:00 AM	26						
895	4/22/2023	05:15 AM	29						
896	4/22/2023	05:30 AM	40						
897	4/22/2023	05:45 AM	57						
898	4/22/2023	06:00 AM	64						
899	4/22/2023	06:15 AM	71						

	A	B	C	D	E	F	G	H	I
900	4/22/2023	06:30 AM	100						
901	4/22/2023	06:45 AM	87						
902	4/22/2023	07:00 AM	83						
903	4/22/2023	07:15 AM	108						
904	4/22/2023	07:30 AM	143						
905	4/22/2023	07:45 AM	142						
906	4/22/2023	08:00 AM	152						
907	4/22/2023	08:15 AM	217						
908	4/22/2023	08:30 AM	196						
909	4/22/2023	08:45 AM	224						
910	4/22/2023	09:00 AM	168						
911	4/22/2023	09:15 AM	222						
912	4/22/2023	09:30 AM	258						
913	4/22/2023	09:45 AM	264						
914	4/22/2023	10:00 AM	228						
915	4/22/2023	10:15 AM	249						
916	4/22/2023	10:30 AM	249						
917	4/22/2023	10:45 AM	224						
918	4/22/2023	11:00 AM	239						
919	4/22/2023	11:15 AM	242						
920	4/22/2023	11:30 AM	243						
921	4/22/2023	11:45 AM	270						
922	4/22/2023	12:00 PM	229						
923	4/22/2023	12:15 PM	270						
924	4/22/2023	12:30 PM	311						
925	4/22/2023	12:45 PM	244						
926	4/22/2023	01:00 PM	240						
927	4/22/2023	01:15 PM	223						
928	4/22/2023	01:30 PM	235						
929	4/22/2023	01:45 PM	210						
930	4/22/2023	02:00 PM	241						
931	4/22/2023	02:15 PM	242						
932	4/22/2023	02:30 PM	244						
933	4/22/2023	02:45 PM	250						
934	4/22/2023	03:00 PM	223						
935	4/22/2023	03:15 PM	208						
936	4/22/2023	03:30 PM	221						
937	4/22/2023	03:45 PM	238						
938	4/22/2023	04:00 PM	195						
939	4/22/2023	04:15 PM	226						
940	4/22/2023	04:30 PM	222						
941	4/22/2023	04:45 PM	230						
942	4/22/2023	05:00 PM	263						
943	4/22/2023	05:15 PM	228						
944	4/22/2023	05:30 PM	193						
945	4/22/2023	05:45 PM	193						
946	4/22/2023	06:00 PM	203						
947	4/22/2023	06:15 PM	178						
948	4/22/2023	06:30 PM	155						
949	4/22/2023	06:45 PM	140						

	A	B	C	D	E	F	G	H	I
950	4/22/2023	07:00 PM	128						
951	4/22/2023	07:15 PM	128						
952	4/22/2023	07:30 PM	109						
953	4/22/2023	07:45 PM	123						
954	4/22/2023	08:00 PM	103						
955	4/22/2023	08:15 PM	101						
956	4/22/2023	08:30 PM	86						
957	4/22/2023	08:45 PM	85						
958	4/22/2023	09:00 PM	91						
959	4/22/2023	09:15 PM	89						
960	4/22/2023	09:30 PM	83						
961	4/22/2023	09:45 PM	53						
962	4/22/2023	10:00 PM	47						
963	4/22/2023	10:15 PM	44						
964	4/22/2023	10:30 PM	40						
965	4/22/2023	10:45 PM	41						
966	4/22/2023	11:00 PM	38						
967	4/22/2023	11:15 PM	23						
968	4/22/2023	11:30 PM	40						
969	4/22/2023	11:45 PM	32						
970	4/23/2023	12:00 AM	20						
971	4/23/2023	12:15 AM	29						
972	4/23/2023	12:30 AM	26						
973	4/23/2023	12:45 AM	29						
974	4/23/2023	01:00 AM	17						
975	4/23/2023	01:15 AM	10						
976	4/23/2023	01:30 AM	8						
977	4/23/2023	01:45 AM	8						
978	4/23/2023	02:00 AM	3						
979	4/23/2023	02:15 AM	6						
980	4/23/2023	02:30 AM	8						
981	4/23/2023	02:45 AM	8						
982	4/23/2023	03:00 AM	14						
983	4/23/2023	03:15 AM	10						
984	4/23/2023	03:30 AM	3						
985	4/23/2023	03:45 AM	11						
986	4/23/2023	04:00 AM	9						
987	4/23/2023	04:15 AM	11						
988	4/23/2023	04:30 AM	14						
989	4/23/2023	04:45 AM	16						
990	4/23/2023	05:00 AM	19						
991	4/23/2023	05:15 AM	14						
992	4/23/2023	05:30 AM	23						
993	4/23/2023	05:45 AM	25						
994	4/23/2023	06:00 AM	28						
995	4/23/2023	06:15 AM	34						
996	4/23/2023	06:30 AM	39						
997	4/23/2023	06:45 AM	48						
998	4/23/2023	07:00 AM	33						
999	4/23/2023	07:15 AM	60						

	A	B	C	D	E	F	G	H	I
1000	4/23/2023	07:30 AM	68						
1001	4/23/2023	07:45 AM	82						
1002	4/23/2023	08:00 AM	57						
1003	4/23/2023	08:15 AM	67						
1004	4/23/2023	08:30 AM	98						
1005	4/23/2023	08:45 AM	110						
1006	4/23/2023	09:00 AM	110						
1007	4/23/2023	09:15 AM	117						
1008	4/23/2023	09:30 AM	151						
1009	4/23/2023	09:45 AM	154						
1010	4/23/2023	10:00 AM	162						
1011	4/23/2023	10:15 AM	155						
1012	4/23/2023	10:30 AM	188						
1013	4/23/2023	10:45 AM	206						
1014	4/23/2023	11:00 AM	228						
1015	4/23/2023	11:15 AM	220						
1016	4/23/2023	11:30 AM	217						
1017	4/23/2023	11:45 AM	196						
1018	4/23/2023	12:00 PM	220						
1019	4/23/2023	12:15 PM	221						
1020	4/23/2023	12:30 PM	238						
1021	4/23/2023	12:45 PM	220						
1022	4/23/2023	01:00 PM	230						
1023	4/23/2023	01:15 PM	229						
1024	4/23/2023	01:30 PM	228						
1025	4/23/2023	01:45 PM	236						
1026	4/23/2023	02:00 PM	222						
1027	4/23/2023	02:15 PM	209						
1028	4/23/2023	02:30 PM	220						
1029	4/23/2023	02:45 PM	224						
1030	4/23/2023	03:00 PM	200						
1031	4/23/2023	03:15 PM	226						
1032	4/23/2023	03:30 PM	202						
1033	4/23/2023	03:45 PM	215						
1034	4/23/2023	04:00 PM	220						
1035	4/23/2023	04:15 PM	184						
1036	4/23/2023	04:30 PM	203						
1037	4/23/2023	04:45 PM	176						
1038	4/23/2023	05:00 PM	184						
1039	4/23/2023	05:15 PM	146						
1040	4/23/2023	05:30 PM	159						
1041	4/23/2023	05:45 PM	139						
1042	4/23/2023	06:00 PM	139						
1043	4/23/2023	06:15 PM	120						
1044	4/23/2023	06:30 PM	153						
1045	4/23/2023	06:45 PM	120						
1046	4/23/2023	07:00 PM	105						
1047	4/23/2023	07:15 PM	111						
1048	4/23/2023	07:30 PM	105						
1049	4/23/2023	07:45 PM	94						

	A	B	C	D	E	F	G	H	I
1050	4/23/2023	08:00 PM	103						
1051	4/23/2023	08:15 PM	72						
1052	4/23/2023	08:30 PM	84						
1053	4/23/2023	08:45 PM	59						
1054	4/23/2023	09:00 PM	55						
1055	4/23/2023	09:15 PM	48						
1056	4/23/2023	09:30 PM	39						
1057	4/23/2023	09:45 PM	42						
1058	4/23/2023	10:00 PM	49						
1059	4/23/2023	10:15 PM	36						
1060	4/23/2023	10:30 PM	36						
1061	4/23/2023	10:45 PM	31						
1062	4/23/2023	11:00 PM	29						
1063	4/23/2023	11:15 PM	37						
1064	4/23/2023	11:30 PM	26						
1065	4/23/2023	11:45 PM	22						

	A	B	C	D	E	F	G	H	I
1									
2	File Name: C:\Users\barri\OneDrive\Documents\TDBWSP\SYRACUSE\NYSTA DATA\LIST 2\SYRACUSE NYSTA-ONONDAGA LIST2\ATR 1231 EB.tf2								
3	Start Date: 5/10/2023								
4	Start Time: 12:00:00 AM								
5	Location 1: EB I-90								
6	Location 2: at I-481								
7									
8									
9	Date	Time	EB						
10	5/10/2023	12:00 AM	58						
11	5/10/2023	12:15 AM	56						
12	5/10/2023	12:30 AM	53						
13	5/10/2023	12:45 AM	36						
14	5/10/2023	01:00 AM	45						
15	5/10/2023	01:15 AM	58						
16	5/10/2023	01:30 AM	44						
17	5/10/2023	01:45 AM	55						
18	5/10/2023	02:00 AM	47						
19	5/10/2023	02:15 AM	45						
20	5/10/2023	02:30 AM	46						
21	5/10/2023	02:45 AM	66						
22	5/10/2023	03:00 AM	44						
23	5/10/2023	03:15 AM	46						
24	5/10/2023	03:30 AM	64						
25	5/10/2023	03:45 AM	58						
26	5/10/2023	04:00 AM	60						
27	5/10/2023	04:15 AM	72						
28	5/10/2023	04:30 AM	82						
29	5/10/2023	04:45 AM	58						
30	5/10/2023	05:00 AM	102						
31	5/10/2023	05:15 AM	112						
32	5/10/2023	05:30 AM	112						
33	5/10/2023	05:45 AM	119						
34	5/10/2023	06:00 AM	148						
35	5/10/2023	06:15 AM	190						
36	5/10/2023	06:30 AM	193						
37	5/10/2023	06:45 AM	178						
38	5/10/2023	07:00 AM	230						
39	5/10/2023	07:15 AM	222						
40	5/10/2023	07:30 AM	228						
41	5/10/2023	07:45 AM	232						
42	5/10/2023	08:00 AM	296						
43	5/10/2023	08:15 AM	255						
44	5/10/2023	08:30 AM	276						
45	5/10/2023	08:45 AM	248						
46	5/10/2023	09:00 AM	244						
47	5/10/2023	09:15 AM	292						
48	5/10/2023	09:30 AM	246						
49	5/10/2023	09:45 AM	251						

	A	B	C	D	E	F	G	H	I
50	5/10/2023	10:00 AM	280						
51	5/10/2023	10:15 AM	266						
52	5/10/2023	10:30 AM	292						
53	5/10/2023	10:45 AM	236						
54	5/10/2023	11:00 AM	294						
55	5/10/2023	11:15 AM	282						
56	5/10/2023	11:30 AM	258						
57	5/10/2023	11:45 AM	232						
58	5/10/2023	12:00 PM	297						
59	5/10/2023	12:15 PM	217						
60	5/10/2023	12:30 PM	298						
61	5/10/2023	12:45 PM	278						
62	5/10/2023	01:00 PM	277						
63	5/10/2023	01:15 PM	282						
64	5/10/2023	01:30 PM	262						
65	5/10/2023	01:45 PM	296						
66	5/10/2023	02:00 PM	294						
67	5/10/2023	02:15 PM	331						
68	5/10/2023	02:30 PM	302						
69	5/10/2023	02:45 PM	280						
70	5/10/2023	03:00 PM	333						
71	5/10/2023	03:15 PM	362						
72	5/10/2023	03:30 PM	352						
73	5/10/2023	03:45 PM	301						
74	5/10/2023	04:00 PM	359						
75	5/10/2023	04:15 PM	322						
76	5/10/2023	04:30 PM	374						
77	5/10/2023	04:45 PM	308						
78	5/10/2023	05:00 PM	307						
79	5/10/2023	05:15 PM	300						
80	5/10/2023	05:30 PM	258						
81	5/10/2023	05:45 PM	270						
82	5/10/2023	06:00 PM	220						
83	5/10/2023	06:15 PM	250						
84	5/10/2023	06:30 PM	211						
85	5/10/2023	06:45 PM	221						
86	5/10/2023	07:00 PM	180						
87	5/10/2023	07:15 PM	159						
88	5/10/2023	07:30 PM	166						
89	5/10/2023	07:45 PM	146						
90	5/10/2023	08:00 PM	168						
91	5/10/2023	08:15 PM	166						
92	5/10/2023	08:30 PM	115						
93	5/10/2023	08:45 PM	134						
94	5/10/2023	09:00 PM	98						
95	5/10/2023	09:15 PM	100						
96	5/10/2023	09:30 PM	145						
97	5/10/2023	09:45 PM	102						
98	5/10/2023	10:00 PM	86						
99	5/10/2023	10:15 PM	98						

	A	B	C	D	E	F	G	H	I
100	5/10/2023	10:30 PM	111						
101	5/10/2023	10:45 PM	63						
102	5/10/2023	11:00 PM	82						
103	5/10/2023	11:15 PM	60						
104	5/10/2023	11:30 PM	68						
105	5/10/2023	11:45 PM	64						
106	5/11/2023	12:00 AM	53						
107	5/11/2023	12:15 AM	62						
108	5/11/2023	12:30 AM	64						
109	5/11/2023	12:45 AM	46						
110	5/11/2023	01:00 AM	42						
111	5/11/2023	01:15 AM	44						
112	5/11/2023	01:30 AM	50						
113	5/11/2023	01:45 AM	66						
114	5/11/2023	02:00 AM	47						
115	5/11/2023	02:15 AM	40						
116	5/11/2023	02:30 AM	43						
117	5/11/2023	02:45 AM	44						
118	5/11/2023	03:00 AM	44						
119	5/11/2023	03:15 AM	47						
120	5/11/2023	03:30 AM	50						
121	5/11/2023	03:45 AM	70						
122	5/11/2023	04:00 AM	62						
123	5/11/2023	04:15 AM	88						
124	5/11/2023	04:30 AM	72						
125	5/11/2023	04:45 AM	84						
126	5/11/2023	05:00 AM	117						
127	5/11/2023	05:15 AM	107						
128	5/11/2023	05:30 AM	106						
129	5/11/2023	05:45 AM	116						
130	5/11/2023	06:00 AM	135						
131	5/11/2023	06:15 AM	166						
132	5/11/2023	06:30 AM	184						
133	5/11/2023	06:45 AM	187						
134	5/11/2023	07:00 AM	208						
135	5/11/2023	07:15 AM	234						
136	5/11/2023	07:30 AM	268						
137	5/11/2023	07:45 AM	248						
138	5/11/2023	08:00 AM	238						
139	5/11/2023	08:15 AM	296						
140	5/11/2023	08:30 AM	304						
141	5/11/2023	08:45 AM	314						
142	5/11/2023	09:00 AM	293						
143	5/11/2023	09:15 AM	284						
144	5/11/2023	09:30 AM	336						
145	5/11/2023	09:45 AM	326						
146	5/11/2023	10:00 AM	220						
147	5/11/2023	10:15 AM	259						
148	5/11/2023	10:30 AM	243						
149	5/11/2023	10:45 AM	257						

	A	B	C	D	E	F	G	H	I
150	5/11/2023	11:00 AM	276						
151	5/11/2023	11:15 AM	284						
152	5/11/2023	11:30 AM	298						
153	5/11/2023	11:45 AM	284						
154	5/11/2023	12:00 PM	360						
155	5/11/2023	12:15 PM	336						
156	5/11/2023	12:30 PM	286						
157	5/11/2023	12:45 PM	354						
158	5/11/2023	01:00 PM	322						
159	5/11/2023	01:15 PM	287						
160	5/11/2023	01:30 PM	282						
161	5/11/2023	01:45 PM	319						
162	5/11/2023	02:00 PM	330						
163	5/11/2023	02:15 PM	362						
164	5/11/2023	02:30 PM	299						
165	5/11/2023	02:45 PM	333						
166	5/11/2023	03:00 PM	406						
167	5/11/2023	03:15 PM	349						
168	5/11/2023	03:30 PM	343						
169	5/11/2023	03:45 PM	351						
170	5/11/2023	04:00 PM	364						
171	5/11/2023	04:15 PM	361						
172	5/11/2023	04:30 PM	389						
173	5/11/2023	04:45 PM	312						
174	5/11/2023	05:00 PM	290						
175	5/11/2023	05:15 PM	281						
176	5/11/2023	05:30 PM	274						
177	5/11/2023	05:45 PM	260						
178	5/11/2023	06:00 PM	218						
179	5/11/2023	06:15 PM	237						
180	5/11/2023	06:30 PM	204						
181	5/11/2023	06:45 PM	224						
182	5/11/2023	07:00 PM	210						
183	5/11/2023	07:15 PM	190						
184	5/11/2023	07:30 PM	200						
185	5/11/2023	07:45 PM	143						
186	5/11/2023	08:00 PM	176						
187	5/11/2023	08:15 PM	200						
188	5/11/2023	08:30 PM	118						
189	5/11/2023	08:45 PM	144						
190	5/11/2023	09:00 PM	100						
191	5/11/2023	09:15 PM	76						
192	5/11/2023	09:30 PM	106						
193	5/11/2023	09:45 PM	96						
194	5/11/2023	10:00 PM	111						
195	5/11/2023	10:15 PM	83						
196	5/11/2023	10:30 PM	93						
197	5/11/2023	10:45 PM	92						
198	5/11/2023	11:00 PM	52						
199	5/11/2023	11:15 PM	70						

	A	B	C	D	E	F	G	H	I
200	5/11/2023	11:30 PM	52						
201	5/11/2023	11:45 PM	68						
202	5/12/2023	12:00 AM	69						
203	5/12/2023	12:15 AM	56						
204	5/12/2023	12:30 AM	63						
205	5/12/2023	12:45 AM	53						
206	5/12/2023	01:00 AM	82						
207	5/12/2023	01:15 AM	34						
208	5/12/2023	01:30 AM	73						
209	5/12/2023	01:45 AM	46						
210	5/12/2023	02:00 AM	48						
211	5/12/2023	02:15 AM	36						
212	5/12/2023	02:30 AM	41						
213	5/12/2023	02:45 AM	49						
214	5/12/2023	03:00 AM	28						
215	5/12/2023	03:15 AM	68						
216	5/12/2023	03:30 AM	58						
217	5/12/2023	03:45 AM	39						
218	5/12/2023	04:00 AM	60						
219	5/12/2023	04:15 AM	51						
220	5/12/2023	04:30 AM	92						
221	5/12/2023	04:45 AM	82						
222	5/12/2023	05:00 AM	94						
223	5/12/2023	05:15 AM	112						
224	5/12/2023	05:30 AM	109						
225	5/12/2023	05:45 AM	102						
226	5/12/2023	06:00 AM	135						
227	5/12/2023	06:15 AM	177						
228	5/12/2023	06:30 AM	164						
229	5/12/2023	06:45 AM	210						
230	5/12/2023	07:00 AM	190						
231	5/12/2023	07:15 AM	222						
232	5/12/2023	07:30 AM	230						
233	5/12/2023	07:45 AM	226						
234	5/12/2023	08:00 AM	268						
235	5/12/2023	08:15 AM	238						
236	5/12/2023	08:30 AM	236						
237	5/12/2023	08:45 AM	279						
238	5/12/2023	09:00 AM	219						
239	5/12/2023	09:15 AM	278						
240	5/12/2023	09:30 AM	300						
241	5/12/2023	09:45 AM	278						
242	5/12/2023	10:00 AM	300						
243	5/12/2023	10:15 AM	342						
244	5/12/2023	10:30 AM	266						
245	5/12/2023	10:45 AM	338						
246	5/12/2023	11:00 AM	328						
247	5/12/2023	11:15 AM	314						
248	5/12/2023	11:30 AM	363						
249	5/12/2023	11:45 AM	322						

	A	B	C	D	E	F	G	H	I
250	5/12/2023	12:00 PM	266						
251	5/12/2023	12:15 PM	314						
252	5/12/2023	12:30 PM	306						
253	5/12/2023	12:45 PM	292						
254	5/12/2023	01:00 PM	322						
255	5/12/2023	01:15 PM	326						
256	5/12/2023	01:30 PM	324						
257	5/12/2023	01:45 PM	371						
258	5/12/2023	02:00 PM	336						
259	5/12/2023	02:15 PM	328						
260	5/12/2023	02:30 PM	326						
261	5/12/2023	02:45 PM	306						
262	5/12/2023	03:00 PM	385						
263	5/12/2023	03:15 PM	346						
264	5/12/2023	03:30 PM	319						
265	5/12/2023	03:45 PM	338						
266	5/12/2023	04:00 PM	330						
267	5/12/2023	04:15 PM	328						
268	5/12/2023	04:30 PM	333						
269	5/12/2023	04:45 PM	304						
270	5/12/2023	05:00 PM	341						
271	5/12/2023	05:15 PM	285						
272	5/12/2023	05:30 PM	306						
273	5/12/2023	05:45 PM	278						
274	5/12/2023	06:00 PM	270						
275	5/12/2023	06:15 PM	268						
276	5/12/2023	06:30 PM	192						
277	5/12/2023	06:45 PM	232						
278	5/12/2023	07:00 PM	186						
279	5/12/2023	07:15 PM	174						
280	5/12/2023	07:30 PM	158						
281	5/12/2023	07:45 PM	176						
282	5/12/2023	08:00 PM	152						
283	5/12/2023	08:15 PM	154						
284	5/12/2023	08:30 PM	128						
285	5/12/2023	08:45 PM	123						
286	5/12/2023	09:00 PM	130						
287	5/12/2023	09:15 PM	129						
288	5/12/2023	09:30 PM	116						
289	5/12/2023	09:45 PM	120						
290	5/12/2023	10:00 PM	104						
291	5/12/2023	10:15 PM	81						
292	5/12/2023	10:30 PM	74						
293	5/12/2023	10:45 PM	80						
294	5/12/2023	11:00 PM	79						
295	5/12/2023	11:15 PM	88						
296	5/12/2023	11:30 PM	58						
297	5/12/2023	11:45 PM	56						
298	5/13/2023	12:00 AM	36						
299	5/13/2023	12:15 AM	66						

	A	B	C	D	E	F	G	H	I
300	5/13/2023	12:30 AM	33						
301	5/13/2023	12:45 AM	41						
302	5/13/2023	01:00 AM	31						
303	5/13/2023	01:15 AM	36						
304	5/13/2023	01:30 AM	39						
305	5/13/2023	01:45 AM	27						
306	5/13/2023	02:00 AM	36						
307	5/13/2023	02:15 AM	30						
308	5/13/2023	02:30 AM	34						
309	5/13/2023	02:45 AM	24						
310	5/13/2023	03:00 AM	29						
311	5/13/2023	03:15 AM	34						
312	5/13/2023	03:30 AM	22						
313	5/13/2023	03:45 AM	28						
314	5/13/2023	04:00 AM	31						
315	5/13/2023	04:15 AM	44						
316	5/13/2023	04:30 AM	46						
317	5/13/2023	04:45 AM	44						
318	5/13/2023	05:00 AM	41						
319	5/13/2023	05:15 AM	42						
320	5/13/2023	05:30 AM	56						
321	5/13/2023	05:45 AM	68						
322	5/13/2023	06:00 AM	52						
323	5/13/2023	06:15 AM	69						
324	5/13/2023	06:30 AM	67						
325	5/13/2023	06:45 AM	91						
326	5/13/2023	07:00 AM	98						
327	5/13/2023	07:15 AM	115						
328	5/13/2023	07:30 AM	106						
329	5/13/2023	07:45 AM	116						
330	5/13/2023	08:00 AM	144						
331	5/13/2023	08:15 AM	157						
332	5/13/2023	08:30 AM	160						
333	5/13/2023	08:45 AM	172						
334	5/13/2023	09:00 AM	200						
335	5/13/2023	09:15 AM	222						
336	5/13/2023	09:30 AM	219						
337	5/13/2023	09:45 AM	220						
338	5/13/2023	10:00 AM	215						
339	5/13/2023	10:15 AM	252						
340	5/13/2023	10:30 AM	240						
341	5/13/2023	10:45 AM	238						
342	5/13/2023	11:00 AM	278						
343	5/13/2023	11:15 AM	238						
344	5/13/2023	11:30 AM	249						
345	5/13/2023	11:45 AM	270						
346	5/13/2023	12:00 PM	305						
347	5/13/2023	12:15 PM	217						
348	5/13/2023	12:30 PM	216						
349	5/13/2023	12:45 PM	270						

	A	B	C	D	E	F	G	H	I
350	5/13/2023	01:00 PM	250						
351	5/13/2023	01:15 PM	261						
352	5/13/2023	01:30 PM	308						
353	5/13/2023	01:45 PM	216						
354	5/13/2023	02:00 PM	268						
355	5/13/2023	02:15 PM	220						
356	5/13/2023	02:30 PM	250						
357	5/13/2023	02:45 PM	248						
358	5/13/2023	03:00 PM	262						
359	5/13/2023	03:15 PM	252						
360	5/13/2023	03:30 PM	267						
361	5/13/2023	03:45 PM	272						
362	5/13/2023	04:00 PM	246						
363	5/13/2023	04:15 PM	279						
364	5/13/2023	04:30 PM	258						
365	5/13/2023	04:45 PM	230						
366	5/13/2023	05:00 PM	230						
367	5/13/2023	05:15 PM	236						
368	5/13/2023	05:30 PM	245						
369	5/13/2023	05:45 PM	229						
370	5/13/2023	06:00 PM	200						
371	5/13/2023	06:15 PM	218						
372	5/13/2023	06:30 PM	164						
373	5/13/2023	06:45 PM	182						
374	5/13/2023	07:00 PM	163						
375	5/13/2023	07:15 PM	174						
376	5/13/2023	07:30 PM	164						
377	5/13/2023	07:45 PM	168						
378	5/13/2023	08:00 PM	180						
379	5/13/2023	08:15 PM	160						
380	5/13/2023	08:30 PM	166						
381	5/13/2023	08:45 PM	129						
382	5/13/2023	09:00 PM	149						
383	5/13/2023	09:15 PM	101						
384	5/13/2023	09:30 PM	113						
385	5/13/2023	09:45 PM	96						
386	5/13/2023	10:00 PM	75						
387	5/13/2023	10:15 PM	90						
388	5/13/2023	10:30 PM	74						
389	5/13/2023	10:45 PM	67						
390	5/13/2023	11:00 PM	64						
391	5/13/2023	11:15 PM	70						
392	5/13/2023	11:30 PM	48						
393	5/13/2023	11:45 PM	52						
394	5/14/2023	12:00 AM	44						
395	5/14/2023	12:15 AM	48						
396	5/14/2023	12:30 AM	34						
397	5/14/2023	12:45 AM	36						
398	5/14/2023	01:00 AM	36						
399	5/14/2023	01:15 AM	26						

	A	B	C	D	E	F	G	H	I
400	5/14/2023	01:30 AM	24						
401	5/14/2023	01:45 AM	20						
402	5/14/2023	02:00 AM	20						
403	5/14/2023	02:15 AM	28						
404	5/14/2023	02:30 AM	12						
405	5/14/2023	02:45 AM	30						
406	5/14/2023	03:00 AM	26						
407	5/14/2023	03:15 AM	24						
408	5/14/2023	03:30 AM	13						
409	5/14/2023	03:45 AM	24						
410	5/14/2023	04:00 AM	29						
411	5/14/2023	04:15 AM	17						
412	5/14/2023	04:30 AM	41						
413	5/14/2023	04:45 AM	26						
414	5/14/2023	05:00 AM	20						
415	5/14/2023	05:15 AM	28						
416	5/14/2023	05:30 AM	44						
417	5/14/2023	05:45 AM	38						
418	5/14/2023	06:00 AM	38						
419	5/14/2023	06:15 AM	54						
420	5/14/2023	06:30 AM	54						
421	5/14/2023	06:45 AM	56						
422	5/14/2023	07:00 AM	70						
423	5/14/2023	07:15 AM	96						
424	5/14/2023	07:30 AM	78						
425	5/14/2023	07:45 AM	103						
426	5/14/2023	08:00 AM	107						
427	5/14/2023	08:15 AM	128						
428	5/14/2023	08:30 AM	162						
429	5/14/2023	08:45 AM	158						
430	5/14/2023	09:00 AM	172						
431	5/14/2023	09:15 AM	188						
432	5/14/2023	09:30 AM	198						
433	5/14/2023	09:45 AM	232						
434	5/14/2023	10:00 AM	232						
435	5/14/2023	10:15 AM	268						
436	5/14/2023	10:30 AM	284						
437	5/14/2023	10:45 AM	329						
438	5/14/2023	11:00 AM	315						
439	5/14/2023	11:15 AM	294						
440	5/14/2023	11:30 AM	404						
441	5/14/2023	11:45 AM	304						
442	5/14/2023	12:00 PM	328						
443	5/14/2023	12:15 PM	325						
444	5/14/2023	12:30 PM	348						
445	5/14/2023	12:45 PM	316						
446	5/14/2023	01:00 PM	286						
447	5/14/2023	01:15 PM	336						
448	5/14/2023	01:30 PM	345						
449	5/14/2023	01:45 PM	318						

	A	B	C	D	E	F	G	H	I
450	5/14/2023	02:00 PM	326						
451	5/14/2023	02:15 PM	364						
452	5/14/2023	02:30 PM	340						
453	5/14/2023	02:45 PM	335						
454	5/14/2023	03:00 PM	366						
455	5/14/2023	03:15 PM	372						
456	5/14/2023	03:30 PM	376						
457	5/14/2023	03:45 PM	328						
458	5/14/2023	04:00 PM	336						
459	5/14/2023	04:15 PM	325						
460	5/14/2023	04:30 PM	308						
461	5/14/2023	04:45 PM	356						
462	5/14/2023	05:00 PM	318						
463	5/14/2023	05:15 PM	298						
464	5/14/2023	05:30 PM	318						
465	5/14/2023	05:45 PM	238						
466	5/14/2023	06:00 PM	248						
467	5/14/2023	06:15 PM	270						
468	5/14/2023	06:30 PM	230						
469	5/14/2023	06:45 PM	222						
470	5/14/2023	07:00 PM	220						
471	5/14/2023	07:15 PM	200						
472	5/14/2023	07:30 PM	204						
473	5/14/2023	07:45 PM	164						
474	5/14/2023	08:00 PM	190						
475	5/14/2023	08:15 PM	148						
476	5/14/2023	08:30 PM	136						
477	5/14/2023	08:45 PM	123						
478	5/14/2023	09:00 PM	102						
479	5/14/2023	09:15 PM	116						
480	5/14/2023	09:30 PM	106						
481	5/14/2023	09:45 PM	100						
482	5/14/2023	10:00 PM	96						
483	5/14/2023	10:15 PM	87						
484	5/14/2023	10:30 PM	68						
485	5/14/2023	10:45 PM	69						
486	5/14/2023	11:00 PM	72						
487	5/14/2023	11:15 PM	80						
488	5/14/2023	11:30 PM	86						
489	5/14/2023	11:45 PM	68						
490	5/15/2023	12:00 AM	54						
491	5/15/2023	12:15 AM	68						
492	5/15/2023	12:30 AM	42						
493	5/15/2023	12:45 AM	46						
494	5/15/2023	01:00 AM	47						
495	5/15/2023	01:15 AM	30						
496	5/15/2023	01:30 AM	29						
497	5/15/2023	01:45 AM	48						
498	5/15/2023	02:00 AM	42						
499	5/15/2023	02:15 AM	38						

	A	B	C	D	E	F	G	H	I
500	5/15/2023	02:30 AM	58						
501	5/15/2023	02:45 AM	31						
502	5/15/2023	03:00 AM	46						
503	5/15/2023	03:15 AM	56						
504	5/15/2023	03:30 AM	40						
505	5/15/2023	03:45 AM	52						
506	5/15/2023	04:00 AM	81						
507	5/15/2023	04:15 AM	74						
508	5/15/2023	04:30 AM	75						
509	5/15/2023	04:45 AM	80						
510	5/15/2023	05:00 AM	96						
511	5/15/2023	05:15 AM	123						
512	5/15/2023	05:30 AM	140						
513	5/15/2023	05:45 AM	134						
514	5/15/2023	06:00 AM	117						
515	5/15/2023	06:15 AM	167						
516	5/15/2023	06:30 AM	185						
517	5/15/2023	06:45 AM	172						
518	5/15/2023	07:00 AM	209						
519	5/15/2023	07:15 AM	218						
520	5/15/2023	07:30 AM	264						
521	5/15/2023	07:45 AM	274						
522	5/15/2023	08:00 AM	291						
523	5/15/2023	08:15 AM	232						
524	5/15/2023	08:30 AM	280						
525	5/15/2023	08:45 AM	275						
526	5/15/2023	09:00 AM	272						
527	5/15/2023	09:15 AM	265						
528	5/15/2023	09:30 AM	282						
529	5/15/2023	09:45 AM	288						
530	5/15/2023	10:00 AM	268						
531	5/15/2023	10:15 AM	294						
532	5/15/2023	10:30 AM	316						
533	5/15/2023	10:45 AM	290						
534	5/15/2023	11:00 AM	290						
535	5/15/2023	11:15 AM	280						
536	5/15/2023	11:30 AM	311						
537	5/15/2023	11:45 AM	248						
538	5/15/2023	12:00 PM	332						
539	5/15/2023	12:15 PM	292						
540	5/15/2023	12:30 PM	282						
541	5/15/2023	12:45 PM	280						
542	5/15/2023	01:00 PM	298						
543	5/15/2023	01:15 PM	276						
544	5/15/2023	01:30 PM	278						
545	5/15/2023	01:45 PM	280						
546	5/15/2023	02:00 PM	296						
547	5/15/2023	02:15 PM	274						
548	5/15/2023	02:30 PM	260						
549	5/15/2023	02:45 PM	296						

	A	B	C	D	E	F	G	H	I
550	5/15/2023	03:00 PM	296						
551	5/15/2023	03:15 PM	306						
552	5/15/2023	03:30 PM	348						
553	5/15/2023	03:45 PM	310						
554	5/15/2023	04:00 PM	310						
555	5/15/2023	04:15 PM	358						
556	5/15/2023	04:30 PM	338						
557	5/15/2023	04:45 PM	272						
558	5/15/2023	05:00 PM	293						
559	5/15/2023	05:15 PM	272						
560	5/15/2023	05:30 PM	253						
561	5/15/2023	05:45 PM	251						
562	5/15/2023	06:00 PM	204						
563	5/15/2023	06:15 PM	189						
564	5/15/2023	06:30 PM	170						
565	5/15/2023	06:45 PM	169						
566	5/15/2023	07:00 PM	182						
567	5/15/2023	07:15 PM	149						
568	5/15/2023	07:30 PM	148						
569	5/15/2023	07:45 PM	130						
570	5/15/2023	08:00 PM	137						
571	5/15/2023	08:15 PM	142						
572	5/15/2023	08:30 PM	104						
573	5/15/2023	08:45 PM	126						
574	5/15/2023	09:00 PM	102						
575	5/15/2023	09:15 PM	78						
576	5/15/2023	09:30 PM	76						
577	5/15/2023	09:45 PM	94						
578	5/15/2023	10:00 PM	80						
579	5/15/2023	10:15 PM	84						
580	5/15/2023	10:30 PM	83						
581	5/15/2023	10:45 PM	80						
582	5/15/2023	11:00 PM	72						
583	5/15/2023	11:15 PM	69						
584	5/15/2023	11:30 PM	70						
585	5/15/2023	11:45 PM	64						
586	5/16/2023	12:00 AM	62						
587	5/16/2023	12:15 AM	46						
588	5/16/2023	12:30 AM	72						
589	5/16/2023	12:45 AM	52						
590	5/16/2023	01:00 AM	40						
591	5/16/2023	01:15 AM	40						
592	5/16/2023	01:30 AM	48						
593	5/16/2023	01:45 AM	58						
594	5/16/2023	02:00 AM	39						
595	5/16/2023	02:15 AM	41						
596	5/16/2023	02:30 AM	64						
597	5/16/2023	02:45 AM	46						
598	5/16/2023	03:00 AM	52						
599	5/16/2023	03:15 AM	34						

	A	B	C	D	E	F	G	H	I
600	5/16/2023	03:30 AM	54						
601	5/16/2023	03:45 AM	29						
602	5/16/2023	04:00 AM	46						
603	5/16/2023	04:15 AM	52						
604	5/16/2023	04:30 AM	66						
605	5/16/2023	04:45 AM	96						
606	5/16/2023	05:00 AM	134						
607	5/16/2023	05:15 AM	105						
608	5/16/2023	05:30 AM	120						
609	5/16/2023	05:45 AM	109						
610	5/16/2023	06:00 AM	148						
611	5/16/2023	06:15 AM	209						
612	5/16/2023	06:30 AM	170						
613	5/16/2023	06:45 AM	179						
614	5/16/2023	07:00 AM	228						
615	5/16/2023	07:15 AM	207						
616	5/16/2023	07:30 AM	234						
617	5/16/2023	07:45 AM	265						
618	5/16/2023	08:00 AM	262						
619	5/16/2023	08:15 AM	248						
620	5/16/2023	08:30 AM	244						
621	5/16/2023	08:45 AM	244						
622	5/16/2023	09:00 AM	254						
623	5/16/2023	09:15 AM	240						
624	5/16/2023	09:30 AM	266						
625	5/16/2023	09:45 AM	222						
626	5/16/2023	10:00 AM	292						
627	5/16/2023	10:15 AM	266						
628	5/16/2023	10:30 AM	240						
629	5/16/2023	10:45 AM	262						
630	5/16/2023	11:00 AM	269						
631	5/16/2023	11:15 AM	252						
632	5/16/2023	11:30 AM	282						
633	5/16/2023	11:45 AM	218						
634	5/16/2023	12:00 PM	262						
635	5/16/2023	12:15 PM	275						
636	5/16/2023	12:30 PM	264						
637	5/16/2023	12:45 PM	225						
638	5/16/2023	01:00 PM	246						
639	5/16/2023	01:15 PM	272						
640	5/16/2023	01:30 PM	265						
641	5/16/2023	01:45 PM	285						
642	5/16/2023	02:00 PM	251						
643	5/16/2023	02:15 PM	252						
644	5/16/2023	02:30 PM	257						
645	5/16/2023	02:45 PM	260						
646	5/16/2023	03:00 PM	267						
647	5/16/2023	03:15 PM	321						
648	5/16/2023	03:30 PM	327						
649	5/16/2023	03:45 PM	348						

	A	B	C	D	E	F	G	H	I
650	5/16/2023	04:00 PM	298						
651	5/16/2023	04:15 PM	311						
652	5/16/2023	04:30 PM	322						
653	5/16/2023	04:45 PM	304						
654	5/16/2023	05:00 PM	288						
655	5/16/2023	05:15 PM	289						
656	5/16/2023	05:30 PM	270						
657	5/16/2023	05:45 PM	232						
658	5/16/2023	06:00 PM	224						
659	5/16/2023	06:15 PM	220						
660	5/16/2023	06:30 PM	179						
661	5/16/2023	06:45 PM	184						
662	5/16/2023	07:00 PM	173						
663	5/16/2023	07:15 PM	154						
664	5/16/2023	07:30 PM	158						
665	5/16/2023	07:45 PM	146						
666	5/16/2023	08:00 PM	128						
667	5/16/2023	08:15 PM	134						
668	5/16/2023	08:30 PM	128						
669	5/16/2023	08:45 PM	96						
670	5/16/2023	09:00 PM	109						
671	5/16/2023	09:15 PM	112						
672	5/16/2023	09:30 PM	100						
673	5/16/2023	09:45 PM	138						
674	5/16/2023	10:00 PM	110						
675	5/16/2023	10:15 PM	123						
676	5/16/2023	10:30 PM	102						
677	5/16/2023	10:45 PM	54						
678	5/16/2023	11:00 PM	64						
679	5/16/2023	11:15 PM	60						
680	5/16/2023	11:30 PM	70						
681	5/16/2023	11:45 PM	54						
682	5/17/2023	12:00 AM	44						
683	5/17/2023	12:15 AM	56						
684	5/17/2023	12:30 AM	80						
685	5/17/2023	12:45 AM	42						
686	5/17/2023	01:00 AM	50						
687	5/17/2023	01:15 AM	44						
688	5/17/2023	01:30 AM	61						
689	5/17/2023	01:45 AM	65						
690	5/17/2023	02:00 AM	48						
691	5/17/2023	02:15 AM	60						
692	5/17/2023	02:30 AM	44						
693	5/17/2023	02:45 AM	48						
694	5/17/2023	03:00 AM	41						
695	5/17/2023	03:15 AM	48						
696	5/17/2023	03:30 AM	60						
697	5/17/2023	03:45 AM	28						
698	5/17/2023	04:00 AM	54						
699	5/17/2023	04:15 AM	56						

	A	B	C	D	E	F	G	H	I
700	5/17/2023	04:30 AM	72						
701	5/17/2023	04:45 AM	106						
702	5/17/2023	05:00 AM	100						
703	5/17/2023	05:15 AM	90						
704	5/17/2023	05:30 AM	82						
705	5/17/2023	05:45 AM	114						
706	5/17/2023	06:00 AM	154						
707	5/17/2023	06:15 AM	168						
708	5/17/2023	06:30 AM	178						
709	5/17/2023	06:45 AM	165						
710	5/17/2023	07:00 AM	258						
711	5/17/2023	07:15 AM	236						
712	5/17/2023	07:30 AM	274						
713	5/17/2023	07:45 AM	276						
714	5/17/2023	08:00 AM	266						
715	5/17/2023	08:15 AM	298						
716	5/17/2023	08:30 AM	280						
717	5/17/2023	08:45 AM	249						
718	5/17/2023	09:00 AM	278						
719	5/17/2023	09:15 AM	324						
720	5/17/2023	09:30 AM	296						
721	5/17/2023	09:45 AM	252						
722	5/17/2023	10:00 AM	296						
723	5/17/2023	10:15 AM	243						
724	5/17/2023	10:30 AM	297						
725	5/17/2023	10:45 AM	272						
726	5/17/2023	11:00 AM	266						
727	5/17/2023	11:15 AM	242						
728	5/17/2023	11:30 AM	286						
729	5/17/2023	11:45 AM	250						
730	5/17/2023	12:00 PM	287						
731	5/17/2023	12:15 PM	260						
732	5/17/2023	12:30 PM	261						
733	5/17/2023	12:45 PM	282						
734	5/17/2023	01:00 PM	270						
735	5/17/2023	01:15 PM	259						
736	5/17/2023	01:30 PM	273						
737	5/17/2023	01:45 PM	266						
738	5/17/2023	02:00 PM	308						
739	5/17/2023	02:15 PM	284						
740	5/17/2023	02:30 PM	296						
741	5/17/2023	02:45 PM	302						
742	5/17/2023	03:00 PM	318						
743	5/17/2023	03:15 PM	309						
744	5/17/2023	03:30 PM	378						
745	5/17/2023	03:45 PM	296						
746	5/17/2023	04:00 PM	338						
747	5/17/2023	04:15 PM	328						
748	5/17/2023	04:30 PM	336						
749	5/17/2023	04:45 PM	310						

	A	B	C	D	E	F	G	H	I
750	5/17/2023	05:00 PM	311						
751	5/17/2023	05:15 PM	298						
752	5/17/2023	05:30 PM	285						
753	5/17/2023	05:45 PM	252						
754	5/17/2023	06:00 PM	244						
755	5/17/2023	06:15 PM	218						
756	5/17/2023	06:30 PM	224						
757	5/17/2023	06:45 PM	202						
758	5/17/2023	07:00 PM	188						
759	5/17/2023	07:15 PM	173						
760	5/17/2023	07:30 PM	178						
761	5/17/2023	07:45 PM	162						
762	5/17/2023	08:00 PM	144						
763	5/17/2023	08:15 PM	148						
764	5/17/2023	08:30 PM	136						
765	5/17/2023	08:45 PM	123						
766	5/17/2023	09:00 PM	155						
767	5/17/2023	09:15 PM	109						
768	5/17/2023	09:30 PM	132						
769	5/17/2023	09:45 PM	119						
770	5/17/2023	10:00 PM	102						
771	5/17/2023	10:15 PM	74						
772	5/17/2023	10:30 PM	73						
773	5/17/2023	10:45 PM	74						
774	5/17/2023	11:00 PM	72						
775	5/17/2023	11:15 PM	96						
776	5/17/2023	11:30 PM	74						
777	5/17/2023	11:45 PM	64						
778	5/18/2023	12:00 AM	51						
779	5/18/2023	12:15 AM	73						
780	5/18/2023	12:30 AM	69						
781	5/18/2023	12:45 AM	40						
782	5/18/2023	01:00 AM	39						
783	5/18/2023	01:15 AM	56						
784	5/18/2023	01:30 AM	52						
785	5/18/2023	01:45 AM	46						
786	5/18/2023	02:00 AM	60						
787	5/18/2023	02:15 AM	67						
788	5/18/2023	02:30 AM	34						
789	5/18/2023	02:45 AM	52						
790	5/18/2023	03:00 AM	76						
791	5/18/2023	03:15 AM	39						
792	5/18/2023	03:30 AM	71						
793	5/18/2023	03:45 AM	67						
794	5/18/2023	04:00 AM	72						
795	5/18/2023	04:15 AM	53						
796	5/18/2023	04:30 AM	71						
797	5/18/2023	04:45 AM	97						
798	5/18/2023	05:00 AM	118						
799	5/18/2023	05:15 AM	92						

	A	B	C	D	E	F	G	H	I
800	5/18/2023	05:30 AM	94						
801	5/18/2023	05:45 AM	126						
802	5/18/2023	06:00 AM	155						
803	5/18/2023	06:15 AM	164						
804	5/18/2023	06:30 AM	204						
805	5/18/2023	06:45 AM	194						
806	5/18/2023	07:00 AM	232						
807	5/18/2023	07:15 AM	252						
808	5/18/2023	07:30 AM	274						
809	5/18/2023	07:45 AM	275						
810	5/18/2023	08:00 AM	238						
811	5/18/2023	08:15 AM	278						
812	5/18/2023	08:30 AM	261						
813	5/18/2023	08:45 AM	267						
814	5/18/2023	09:00 AM	292						
815	5/18/2023	09:15 AM	298						
816	5/18/2023	09:30 AM	268						
817	5/18/2023	09:45 AM	270						
818	5/18/2023	10:00 AM	284						
819	5/18/2023	10:15 AM	321						
820	5/18/2023	10:30 AM	291						
821	5/18/2023	10:45 AM	292						
822	5/18/2023	11:00 AM	328						
823	5/18/2023	11:15 AM	295						
824	5/18/2023	11:30 AM	314						
825	5/18/2023	11:45 AM	284						
826	5/18/2023	12:00 PM	306						
827	5/18/2023	12:15 PM	310						
828	5/18/2023	12:30 PM	312						
829	5/18/2023	12:45 PM	306						
830	5/18/2023	01:00 PM	290						
831	5/18/2023	01:15 PM	304						
832	5/18/2023	01:30 PM	292						
833	5/18/2023	01:45 PM	270						
834	5/18/2023	02:00 PM	288						
835	5/18/2023	02:15 PM	330						
836	5/18/2023	02:30 PM	267						
837	5/18/2023	02:45 PM	354						
838	5/18/2023	03:00 PM	494						
839	5/18/2023	03:15 PM	364						
840	5/18/2023	03:30 PM	384						
841	5/18/2023	03:45 PM	345						
842	5/18/2023	04:00 PM	392						
843	5/18/2023	04:15 PM	396						
844	5/18/2023	04:30 PM	356						
845	5/18/2023	04:45 PM	329						
846	5/18/2023	05:00 PM	350						
847	5/18/2023	05:15 PM	318						
848	5/18/2023	05:30 PM	289						
849	5/18/2023	05:45 PM	320						

	A	B	C	D	E	F	G	H	I
850	5/18/2023	06:00 PM	235						
851	5/18/2023	06:15 PM	234						
852	5/18/2023	06:30 PM	254						
853	5/18/2023	06:45 PM	230						
854	5/18/2023	07:00 PM	190						
855	5/18/2023	07:15 PM	228						
856	5/18/2023	07:30 PM	188						
857	5/18/2023	07:45 PM	202						
858	5/18/2023	08:00 PM	192						
859	5/18/2023	08:15 PM	168						
860	5/18/2023	08:30 PM	154						
861	5/18/2023	08:45 PM	122						
862	5/18/2023	09:00 PM	116						
863	5/18/2023	09:15 PM	170						
864	5/18/2023	09:30 PM	130						
865	5/18/2023	09:45 PM	120						
866	5/18/2023	10:00 PM	116						
867	5/18/2023	10:15 PM	104						
868	5/18/2023	10:30 PM	92						
869	5/18/2023	10:45 PM	122						
870	5/18/2023	11:00 PM	99						
871	5/18/2023	11:15 PM	84						
872	5/18/2023	11:30 PM	78						
873	5/18/2023	11:45 PM	86						

	A	B	C	D	E	F	G	H	I
1									
2	File Name: C:\Users\barri\OneDrive\Documents\TDBWSP\SYRACUSE\NYSTA DATA\LIST 2\SYRACUSE NYSTA-ONONDAGA LIST2\ATR 1232 WB.tf2								
3	Start Date: 5/10/2023								
4	Start Time: 12:00:00 AM								
5	Location 1:								
6	Location 2:								
7									
8									
9	Date	Time	WB						
10	5/10/2023	12:00 AM	72						
11	5/10/2023	12:15 AM	90						
12	5/10/2023	12:30 AM	56						
13	5/10/2023	12:45 AM	51						
14	5/10/2023	01:00 AM	53						
15	5/10/2023	01:15 AM	54						
16	5/10/2023	01:30 AM	46						
17	5/10/2023	01:45 AM	64						
18	5/10/2023	02:00 AM	29						
19	5/10/2023	02:15 AM	48						
20	5/10/2023	02:30 AM	42						
21	5/10/2023	02:45 AM	36						
22	5/10/2023	03:00 AM	60						
23	5/10/2023	03:15 AM	64						
24	5/10/2023	03:30 AM	76						
25	5/10/2023	03:45 AM	74						
26	5/10/2023	04:00 AM	86						
27	5/10/2023	04:15 AM	84						
28	5/10/2023	04:30 AM	113						
29	5/10/2023	04:45 AM	138						
30	5/10/2023	05:00 AM	101						
31	5/10/2023	05:15 AM	127						
32	5/10/2023	05:30 AM	165						
33	5/10/2023	05:45 AM	200						
34	5/10/2023	06:00 AM	232						
35	5/10/2023	06:15 AM	304						
36	5/10/2023	06:30 AM	332						
37	5/10/2023	06:45 AM	326						
38	5/10/2023	07:00 AM	372						
39	5/10/2023	07:15 AM	368						
40	5/10/2023	07:30 AM	444						
41	5/10/2023	07:45 AM	394						
42	5/10/2023	08:00 AM	326						
43	5/10/2023	08:15 AM	338						
44	5/10/2023	08:30 AM	325						
45	5/10/2023	08:45 AM	320						
46	5/10/2023	09:00 AM	310						
47	5/10/2023	09:15 AM	309						
48	5/10/2023	09:30 AM	324						
49	5/10/2023	09:45 AM	316						

	A	B	C	D	E	F	G	H	I
50	5/10/2023	10:00 AM	300						
51	5/10/2023	10:15 AM	322						
52	5/10/2023	10:30 AM	333						
53	5/10/2023	10:45 AM	280						
54	5/10/2023	11:00 AM	341						
55	5/10/2023	11:15 AM	290						
56	5/10/2023	11:30 AM	308						
57	5/10/2023	11:45 AM	315						
58	5/10/2023	12:00 PM	330						
59	5/10/2023	12:15 PM	330						
60	5/10/2023	12:30 PM	320						
61	5/10/2023	12:45 PM	310						
62	5/10/2023	01:00 PM	304						
63	5/10/2023	01:15 PM	328						
64	5/10/2023	01:30 PM	300						
65	5/10/2023	01:45 PM	324						
66	5/10/2023	02:00 PM	336						
67	5/10/2023	02:15 PM	356						
68	5/10/2023	02:30 PM	334						
69	5/10/2023	02:45 PM	350						
70	5/10/2023	03:00 PM	366						
71	5/10/2023	03:15 PM	352						
72	5/10/2023	03:30 PM	406						
73	5/10/2023	03:45 PM	393						
74	5/10/2023	04:00 PM	424						
75	5/10/2023	04:15 PM	364						
76	5/10/2023	04:30 PM	340						
77	5/10/2023	04:45 PM	390						
78	5/10/2023	05:00 PM	387						
79	5/10/2023	05:15 PM	359						
80	5/10/2023	05:30 PM	309						
81	5/10/2023	05:45 PM	328						
82	5/10/2023	06:00 PM	305						
83	5/10/2023	06:15 PM	299						
84	5/10/2023	06:30 PM	244						
85	5/10/2023	06:45 PM	222						
86	5/10/2023	07:00 PM	262						
87	5/10/2023	07:15 PM	234						
88	5/10/2023	07:30 PM	244						
89	5/10/2023	07:45 PM	187						
90	5/10/2023	08:00 PM	201						
91	5/10/2023	08:15 PM	196						
92	5/10/2023	08:30 PM	171						
93	5/10/2023	08:45 PM	169						
94	5/10/2023	09:00 PM	157						
95	5/10/2023	09:15 PM	131						
96	5/10/2023	09:30 PM	152						
97	5/10/2023	09:45 PM	121						
98	5/10/2023	10:00 PM	106						
99	5/10/2023	10:15 PM	98						

	A	B	C	D	E	F	G	H	I
100	5/10/2023	10:30 PM	112						
101	5/10/2023	10:45 PM	122						
102	5/10/2023	11:00 PM	99						
103	5/10/2023	11:15 PM	104						
104	5/10/2023	11:30 PM	74						
105	5/10/2023	11:45 PM	80						
106	5/11/2023	12:00 AM	74						
107	5/11/2023	12:15 AM	76						
108	5/11/2023	12:30 AM	50						
109	5/11/2023	12:45 AM	48						
110	5/11/2023	01:00 AM	53						
111	5/11/2023	01:15 AM	40						
112	5/11/2023	01:30 AM	60						
113	5/11/2023	01:45 AM	56						
114	5/11/2023	02:00 AM	40						
115	5/11/2023	02:15 AM	42						
116	5/11/2023	02:30 AM	53						
117	5/11/2023	02:45 AM	55						
118	5/11/2023	03:00 AM	67						
119	5/11/2023	03:15 AM	70						
120	5/11/2023	03:30 AM	76						
121	5/11/2023	03:45 AM	60						
122	5/11/2023	04:00 AM	83						
123	5/11/2023	04:15 AM	88						
124	5/11/2023	04:30 AM	126						
125	5/11/2023	04:45 AM	105						
126	5/11/2023	05:00 AM	87						
127	5/11/2023	05:15 AM	156						
128	5/11/2023	05:30 AM	212						
129	5/11/2023	05:45 AM	196						
130	5/11/2023	06:00 AM	217						
131	5/11/2023	06:15 AM	286						
132	5/11/2023	06:30 AM	304						
133	5/11/2023	06:45 AM	314						
134	5/11/2023	07:00 AM	318						
135	5/11/2023	07:15 AM	314						
136	5/11/2023	07:30 AM	386						
137	5/11/2023	07:45 AM	328						
138	5/11/2023	08:00 AM	317						
139	5/11/2023	08:15 AM	322						
140	5/11/2023	08:30 AM	296						
141	5/11/2023	08:45 AM	307						
142	5/11/2023	09:00 AM	305						
143	5/11/2023	09:15 AM	318						
144	5/11/2023	09:30 AM	318						
145	5/11/2023	09:45 AM	280						
146	5/11/2023	10:00 AM	282						
147	5/11/2023	10:15 AM	304						
148	5/11/2023	10:30 AM	314						
149	5/11/2023	10:45 AM	310						

	A	B	C	D	E	F	G	H	I
150	5/11/2023	11:00 AM	299						
151	5/11/2023	11:15 AM	283						
152	5/11/2023	11:30 AM	292						
153	5/11/2023	11:45 AM	291						
154	5/11/2023	12:00 PM	316						
155	5/11/2023	12:15 PM	331						
156	5/11/2023	12:30 PM	340						
157	5/11/2023	12:45 PM	322						
158	5/11/2023	01:00 PM	291						
159	5/11/2023	01:15 PM	338						
160	5/11/2023	01:30 PM	320						
161	5/11/2023	01:45 PM	350						
162	5/11/2023	02:00 PM	336						
163	5/11/2023	02:15 PM	342						
164	5/11/2023	02:30 PM	387						
165	5/11/2023	02:45 PM	398						
166	5/11/2023	03:00 PM	392						
167	5/11/2023	03:15 PM	382						
168	5/11/2023	03:30 PM	390						
169	5/11/2023	03:45 PM	413						
170	5/11/2023	04:00 PM	382						
171	5/11/2023	04:15 PM	406						
172	5/11/2023	04:30 PM	407						
173	5/11/2023	04:45 PM	389						
174	5/11/2023	05:00 PM	375						
175	5/11/2023	05:15 PM	364						
176	5/11/2023	05:30 PM	344						
177	5/11/2023	05:45 PM	313						
178	5/11/2023	06:00 PM	351						
179	5/11/2023	06:15 PM	314						
180	5/11/2023	06:30 PM	272						
181	5/11/2023	06:45 PM	272						
182	5/11/2023	07:00 PM	260						
183	5/11/2023	07:15 PM	226						
184	5/11/2023	07:30 PM	194						
185	5/11/2023	07:45 PM	188						
186	5/11/2023	08:00 PM	206						
187	5/11/2023	08:15 PM	192						
188	5/11/2023	08:30 PM	210						
189	5/11/2023	08:45 PM	169						
190	5/11/2023	09:00 PM	186						
191	5/11/2023	09:15 PM	183						
192	5/11/2023	09:30 PM	136						
193	5/11/2023	09:45 PM	139						
194	5/11/2023	10:00 PM	165						
195	5/11/2023	10:15 PM	112						
196	5/11/2023	10:30 PM	130						
197	5/11/2023	10:45 PM	142						
198	5/11/2023	11:00 PM	110						
199	5/11/2023	11:15 PM	108						

	A	B	C	D	E	F	G	H	I
200	5/11/2023	11:30 PM	111						
201	5/11/2023	11:45 PM	64						
202	5/12/2023	12:00 AM	83						
203	5/12/2023	12:15 AM	72						
204	5/12/2023	12:30 AM	72						
205	5/12/2023	12:45 AM	46						
206	5/12/2023	01:00 AM	39						
207	5/12/2023	01:15 AM	52						
208	5/12/2023	01:30 AM	53						
209	5/12/2023	01:45 AM	60						
210	5/12/2023	02:00 AM	42						
211	5/12/2023	02:15 AM	42						
212	5/12/2023	02:30 AM	56						
213	5/12/2023	02:45 AM	53						
214	5/12/2023	03:00 AM	60						
215	5/12/2023	03:15 AM	50						
216	5/12/2023	03:30 AM	94						
217	5/12/2023	03:45 AM	65						
218	5/12/2023	04:00 AM	74						
219	5/12/2023	04:15 AM	77						
220	5/12/2023	04:30 AM	114						
221	5/12/2023	04:45 AM	94						
222	5/12/2023	05:00 AM	90						
223	5/12/2023	05:15 AM	127						
224	5/12/2023	05:30 AM	157						
225	5/12/2023	05:45 AM	198						
226	5/12/2023	06:00 AM	206						
227	5/12/2023	06:15 AM	218						
228	5/12/2023	06:30 AM	268						
229	5/12/2023	06:45 AM	267						
230	5/12/2023	07:00 AM	286						
231	5/12/2023	07:15 AM	296						
232	5/12/2023	07:30 AM	344						
233	5/12/2023	07:45 AM	292						
234	5/12/2023	08:00 AM	319						
235	5/12/2023	08:15 AM	289						
236	5/12/2023	08:30 AM	310						
237	5/12/2023	08:45 AM	249						
238	5/12/2023	09:00 AM	282						
239	5/12/2023	09:15 AM	284						
240	5/12/2023	09:30 AM	294						
241	5/12/2023	09:45 AM	322						
242	5/12/2023	10:00 AM	268						
243	5/12/2023	10:15 AM	314						
244	5/12/2023	10:30 AM	316						
245	5/12/2023	10:45 AM	312						
246	5/12/2023	11:00 AM	344						
247	5/12/2023	11:15 AM	346						
248	5/12/2023	11:30 AM	318						
249	5/12/2023	11:45 AM	331						

	A	B	C	D	E	F	G	H	I
250	5/12/2023	12:00 PM	328						
251	5/12/2023	12:15 PM	314						
252	5/12/2023	12:30 PM	359						
253	5/12/2023	12:45 PM	364						
254	5/12/2023	01:00 PM	338						
255	5/12/2023	01:15 PM	308						
256	5/12/2023	01:30 PM	308						
257	5/12/2023	01:45 PM	512						
258	5/12/2023	02:00 PM	395						
259	5/12/2023	02:15 PM	414						
260	5/12/2023	02:30 PM	384						
261	5/12/2023	02:45 PM	379						
262	5/12/2023	03:00 PM	412						
263	5/12/2023	03:15 PM	390						
264	5/12/2023	03:30 PM	440						
265	5/12/2023	03:45 PM	400						
266	5/12/2023	04:00 PM	470						
267	5/12/2023	04:15 PM	434						
268	5/12/2023	04:30 PM	408						
269	5/12/2023	04:45 PM	392						
270	5/12/2023	05:00 PM	368						
271	5/12/2023	05:15 PM	414						
272	5/12/2023	05:30 PM	354						
273	5/12/2023	05:45 PM	360						
274	5/12/2023	06:00 PM	345						
275	5/12/2023	06:15 PM	324						
276	5/12/2023	06:30 PM	316						
277	5/12/2023	06:45 PM	300						
278	5/12/2023	07:00 PM	274						
279	5/12/2023	07:15 PM	272						
280	5/12/2023	07:30 PM	240						
281	5/12/2023	07:45 PM	249						
282	5/12/2023	08:00 PM	273						
283	5/12/2023	08:15 PM	218						
284	5/12/2023	08:30 PM	249						
285	5/12/2023	08:45 PM	183						
286	5/12/2023	09:00 PM	222						
287	5/12/2023	09:15 PM	180						
288	5/12/2023	09:30 PM	189						
289	5/12/2023	09:45 PM	152						
290	5/12/2023	10:00 PM	160						
291	5/12/2023	10:15 PM	148						
292	5/12/2023	10:30 PM	160						
293	5/12/2023	10:45 PM	173						
294	5/12/2023	11:00 PM	148						
295	5/12/2023	11:15 PM	118						
296	5/12/2023	11:30 PM	132						
297	5/12/2023	11:45 PM	115						
298	5/13/2023	12:00 AM	106						
299	5/13/2023	12:15 AM	76						

	A	B	C	D	E	F	G	H	I
300	5/13/2023	12:30 AM	70						
301	5/13/2023	12:45 AM	56						
302	5/13/2023	01:00 AM	57						
303	5/13/2023	01:15 AM	46						
304	5/13/2023	01:30 AM	67						
305	5/13/2023	01:45 AM	43						
306	5/13/2023	02:00 AM	44						
307	5/13/2023	02:15 AM	30						
308	5/13/2023	02:30 AM	34						
309	5/13/2023	02:45 AM	34						
310	5/13/2023	03:00 AM	39						
311	5/13/2023	03:15 AM	63						
312	5/13/2023	03:30 AM	42						
313	5/13/2023	03:45 AM	57						
314	5/13/2023	04:00 AM	59						
315	5/13/2023	04:15 AM	64						
316	5/13/2023	04:30 AM	52						
317	5/13/2023	04:45 AM	66						
318	5/13/2023	05:00 AM	48						
319	5/13/2023	05:15 AM	54						
320	5/13/2023	05:30 AM	84						
321	5/13/2023	05:45 AM	84						
322	5/13/2023	06:00 AM	105						
323	5/13/2023	06:15 AM	114						
324	5/13/2023	06:30 AM	98						
325	5/13/2023	06:45 AM	111						
326	5/13/2023	07:00 AM	128						
327	5/13/2023	07:15 AM	122						
328	5/13/2023	07:30 AM	176						
329	5/13/2023	07:45 AM	196						
330	5/13/2023	08:00 AM	222						
331	5/13/2023	08:15 AM	216						
332	5/13/2023	08:30 AM	248						
333	5/13/2023	08:45 AM	229						
334	5/13/2023	09:00 AM	225						
335	5/13/2023	09:15 AM	268						
336	5/13/2023	09:30 AM	286						
337	5/13/2023	09:45 AM	309						
338	5/13/2023	10:00 AM	290						
339	5/13/2023	10:15 AM	312						
340	5/13/2023	10:30 AM	330						
341	5/13/2023	10:45 AM	330						
342	5/13/2023	11:00 AM	317						
343	5/13/2023	11:15 AM	314						
344	5/13/2023	11:30 AM	308						
345	5/13/2023	11:45 AM	302						
346	5/13/2023	12:00 PM	303						
347	5/13/2023	12:15 PM	320						
348	5/13/2023	12:30 PM	280						
349	5/13/2023	12:45 PM	310						

	A	B	C	D	E	F	G	H	I
350	5/13/2023	01:00 PM	320						
351	5/13/2023	01:15 PM	316						
352	5/13/2023	01:30 PM	306						
353	5/13/2023	01:45 PM	282						
354	5/13/2023	02:00 PM	292						
355	5/13/2023	02:15 PM	284						
356	5/13/2023	02:30 PM	264						
357	5/13/2023	02:45 PM	312						
358	5/13/2023	03:00 PM	246						
359	5/13/2023	03:15 PM	260						
360	5/13/2023	03:30 PM	294						
361	5/13/2023	03:45 PM	256						
362	5/13/2023	04:00 PM	238						
363	5/13/2023	04:15 PM	278						
364	5/13/2023	04:30 PM	276						
365	5/13/2023	04:45 PM	253						
366	5/13/2023	05:00 PM	238						
367	5/13/2023	05:15 PM	245						
368	5/13/2023	05:30 PM	224						
369	5/13/2023	05:45 PM	266						
370	5/13/2023	06:00 PM	246						
371	5/13/2023	06:15 PM	232						
372	5/13/2023	06:30 PM	212						
373	5/13/2023	06:45 PM	210						
374	5/13/2023	07:00 PM	184						
375	5/13/2023	07:15 PM	212						
376	5/13/2023	07:30 PM	165						
377	5/13/2023	07:45 PM	178						
378	5/13/2023	08:00 PM	175						
379	5/13/2023	08:15 PM	172						
380	5/13/2023	08:30 PM	156						
381	5/13/2023	08:45 PM	154						
382	5/13/2023	09:00 PM	126						
383	5/13/2023	09:15 PM	138						
384	5/13/2023	09:30 PM	124						
385	5/13/2023	09:45 PM	116						
386	5/13/2023	10:00 PM	114						
387	5/13/2023	10:15 PM	142						
388	5/13/2023	10:30 PM	110						
389	5/13/2023	10:45 PM	118						
390	5/13/2023	11:00 PM	108						
391	5/13/2023	11:15 PM	82						
392	5/13/2023	11:30 PM	83						
393	5/13/2023	11:45 PM	79						
394	5/14/2023	12:00 AM	68						
395	5/14/2023	12:15 AM	66						
396	5/14/2023	12:30 AM	47						
397	5/14/2023	12:45 AM	31						
398	5/14/2023	01:00 AM	52						
399	5/14/2023	01:15 AM	46						

	A	B	C	D	E	F	G	H	I
400	5/14/2023	01:30 AM	38						
401	5/14/2023	01:45 AM	28						
402	5/14/2023	02:00 AM	26						
403	5/14/2023	02:15 AM	30						
404	5/14/2023	02:30 AM	21						
405	5/14/2023	02:45 AM	28						
406	5/14/2023	03:00 AM	23						
407	5/14/2023	03:15 AM	30						
408	5/14/2023	03:30 AM	32						
409	5/14/2023	03:45 AM	33						
410	5/14/2023	04:00 AM	51						
411	5/14/2023	04:15 AM	42						
412	5/14/2023	04:30 AM	50						
413	5/14/2023	04:45 AM	43						
414	5/14/2023	05:00 AM	20						
415	5/14/2023	05:15 AM	27						
416	5/14/2023	05:30 AM	40						
417	5/14/2023	05:45 AM	43						
418	5/14/2023	06:00 AM	52						
419	5/14/2023	06:15 AM	71						
420	5/14/2023	06:30 AM	64						
421	5/14/2023	06:45 AM	68						
422	5/14/2023	07:00 AM	80						
423	5/14/2023	07:15 AM	84						
424	5/14/2023	07:30 AM	96						
425	5/14/2023	07:45 AM	110						
426	5/14/2023	08:00 AM	122						
427	5/14/2023	08:15 AM	124						
428	5/14/2023	08:30 AM	160						
429	5/14/2023	08:45 AM	172						
430	5/14/2023	09:00 AM	160						
431	5/14/2023	09:15 AM	166						
432	5/14/2023	09:30 AM	222						
433	5/14/2023	09:45 AM	202						
434	5/14/2023	10:00 AM	218						
435	5/14/2023	10:15 AM	256						
436	5/14/2023	10:30 AM	290						
437	5/14/2023	10:45 AM	266						
438	5/14/2023	11:00 AM	266						
439	5/14/2023	11:15 AM	248						
440	5/14/2023	11:30 AM	277						
441	5/14/2023	11:45 AM	263						
442	5/14/2023	12:00 PM	310						
443	5/14/2023	12:15 PM	258						
444	5/14/2023	12:30 PM	276						
445	5/14/2023	12:45 PM	265						
446	5/14/2023	01:00 PM	280						
447	5/14/2023	01:15 PM	280						
448	5/14/2023	01:30 PM	283						
449	5/14/2023	01:45 PM	300						

	A	B	C	D	E	F	G	H	I
450	5/14/2023	02:00 PM	290						
451	5/14/2023	02:15 PM	292						
452	5/14/2023	02:30 PM	285						
453	5/14/2023	02:45 PM	278						
454	5/14/2023	03:00 PM	274						
455	5/14/2023	03:15 PM	281						
456	5/14/2023	03:30 PM	276						
457	5/14/2023	03:45 PM	273						
458	5/14/2023	04:00 PM	297						
459	5/14/2023	04:15 PM	280						
460	5/14/2023	04:30 PM	330						
461	5/14/2023	04:45 PM	271						
462	5/14/2023	05:00 PM	268						
463	5/14/2023	05:15 PM	312						
464	5/14/2023	05:30 PM	320						
465	5/14/2023	05:45 PM	336						
466	5/14/2023	06:00 PM	286						
467	5/14/2023	06:15 PM	272						
468	5/14/2023	06:30 PM	278						
469	5/14/2023	06:45 PM	259						
470	5/14/2023	07:00 PM	252						
471	5/14/2023	07:15 PM	271						
472	5/14/2023	07:30 PM	227						
473	5/14/2023	07:45 PM	226						
474	5/14/2023	08:00 PM	201						
475	5/14/2023	08:15 PM	174						
476	5/14/2023	08:30 PM	150						
477	5/14/2023	08:45 PM	174						
478	5/14/2023	09:00 PM	186						
479	5/14/2023	09:15 PM	249						
480	5/14/2023	09:30 PM	244						
481	5/14/2023	09:45 PM	166						
482	5/14/2023	10:00 PM	158						
483	5/14/2023	10:15 PM	126						
484	5/14/2023	10:30 PM	122						
485	5/14/2023	10:45 PM	118						
486	5/14/2023	11:00 PM	96						
487	5/14/2023	11:15 PM	106						
488	5/14/2023	11:30 PM	96						
489	5/14/2023	11:45 PM	78						
490	5/15/2023	12:00 AM	73						
491	5/15/2023	12:15 AM	58						
492	5/15/2023	12:30 AM	56						
493	5/15/2023	12:45 AM	44						
494	5/15/2023	01:00 AM	34						
495	5/15/2023	01:15 AM	53						
496	5/15/2023	01:30 AM	30						
497	5/15/2023	01:45 AM	40						
498	5/15/2023	02:00 AM	27						
499	5/15/2023	02:15 AM	34						

	A	B	C	D	E	F	G	H	I
500	5/15/2023	02:30 AM	32						
501	5/15/2023	02:45 AM	36						
502	5/15/2023	03:00 AM	56						
503	5/15/2023	03:15 AM	53						
504	5/15/2023	03:30 AM	59						
505	5/15/2023	03:45 AM	68						
506	5/15/2023	04:00 AM	72						
507	5/15/2023	04:15 AM	91						
508	5/15/2023	04:30 AM	102						
509	5/15/2023	04:45 AM	95						
510	5/15/2023	05:00 AM	110						
511	5/15/2023	05:15 AM	125						
512	5/15/2023	05:30 AM	150						
513	5/15/2023	05:45 AM	166						
514	5/15/2023	06:00 AM	203						
515	5/15/2023	06:15 AM	280						
516	5/15/2023	06:30 AM	332						
517	5/15/2023	06:45 AM	302						
518	5/15/2023	07:00 AM	315						
519	5/15/2023	07:15 AM	352						
520	5/15/2023	07:30 AM	369						
521	5/15/2023	07:45 AM	342						
522	5/15/2023	08:00 AM	274						
523	5/15/2023	08:15 AM	287						
524	5/15/2023	08:30 AM	299						
525	5/15/2023	08:45 AM	270						
526	5/15/2023	09:00 AM	274						
527	5/15/2023	09:15 AM	280						
528	5/15/2023	09:30 AM	294						
529	5/15/2023	09:45 AM	290						
530	5/15/2023	10:00 AM	293						
531	5/15/2023	10:15 AM	294						
532	5/15/2023	10:30 AM	335						
533	5/15/2023	10:45 AM	300						
534	5/15/2023	11:00 AM	310						
535	5/15/2023	11:15 AM	306						
536	5/15/2023	11:30 AM	279						
537	5/15/2023	11:45 AM	258						
538	5/15/2023	12:00 PM	299						
539	5/15/2023	12:15 PM	268						
540	5/15/2023	12:30 PM	289						
541	5/15/2023	12:45 PM	258						
542	5/15/2023	01:00 PM	272						
543	5/15/2023	01:15 PM	276						
544	5/15/2023	01:30 PM	306						
545	5/15/2023	01:45 PM	328						
546	5/15/2023	02:00 PM	302						
547	5/15/2023	02:15 PM	319						
548	5/15/2023	02:30 PM	342						
549	5/15/2023	02:45 PM	336						

	A	B	C	D	E	F	G	H	I
550	5/15/2023	03:00 PM	317						
551	5/15/2023	03:15 PM	333						
552	5/15/2023	03:30 PM	344						
553	5/15/2023	03:45 PM	356						
554	5/15/2023	04:00 PM	364						
555	5/15/2023	04:15 PM	330						
556	5/15/2023	04:30 PM	376						
557	5/15/2023	04:45 PM	343						
558	5/15/2023	05:00 PM	308						
559	5/15/2023	05:15 PM	364						
560	5/15/2023	05:30 PM	286						
561	5/15/2023	05:45 PM	272						
562	5/15/2023	06:00 PM	270						
563	5/15/2023	06:15 PM	229						
564	5/15/2023	06:30 PM	216						
565	5/15/2023	06:45 PM	211						
566	5/15/2023	07:00 PM	196						
567	5/15/2023	07:15 PM	204						
568	5/15/2023	07:30 PM	176						
569	5/15/2023	07:45 PM	216						
570	5/15/2023	08:00 PM	160						
571	5/15/2023	08:15 PM	172						
572	5/15/2023	08:30 PM	171						
573	5/15/2023	08:45 PM	158						
574	5/15/2023	09:00 PM	135						
575	5/15/2023	09:15 PM	127						
576	5/15/2023	09:30 PM	136						
577	5/15/2023	09:45 PM	117						
578	5/15/2023	10:00 PM	110						
579	5/15/2023	10:15 PM	98						
580	5/15/2023	10:30 PM	100						
581	5/15/2023	10:45 PM	104						
582	5/15/2023	11:00 PM	89						
583	5/15/2023	11:15 PM	73						
584	5/15/2023	11:30 PM	78						
585	5/15/2023	11:45 PM	56						
586	5/16/2023	12:00 AM	73						
587	5/16/2023	12:15 AM	62						
588	5/16/2023	12:30 AM	32						
589	5/16/2023	12:45 AM	42						
590	5/16/2023	01:00 AM	41						
591	5/16/2023	01:15 AM	42						
592	5/16/2023	01:30 AM	42						
593	5/16/2023	01:45 AM	30						
594	5/16/2023	02:00 AM	48						
595	5/16/2023	02:15 AM	53						
596	5/16/2023	02:30 AM	51						
597	5/16/2023	02:45 AM	65						
598	5/16/2023	03:00 AM	46						
599	5/16/2023	03:15 AM	41						

	A	B	C	D	E	F	G	H	I
600	5/16/2023	03:30 AM	62						
601	5/16/2023	03:45 AM	54						
602	5/16/2023	04:00 AM	71						
603	5/16/2023	04:15 AM	105						
604	5/16/2023	04:30 AM	108						
605	5/16/2023	04:45 AM	94						
606	5/16/2023	05:00 AM	124						
607	5/16/2023	05:15 AM	112						
608	5/16/2023	05:30 AM	158						
609	5/16/2023	05:45 AM	190						
610	5/16/2023	06:00 AM	194						
611	5/16/2023	06:15 AM	236						
612	5/16/2023	06:30 AM	271						
613	5/16/2023	06:45 AM	289						
614	5/16/2023	07:00 AM	294						
615	5/16/2023	07:15 AM	332						
616	5/16/2023	07:30 AM	329						
617	5/16/2023	07:45 AM	340						
618	5/16/2023	08:00 AM	256						
619	5/16/2023	08:15 AM	206						
620	5/16/2023	08:30 AM	220						
621	5/16/2023	08:45 AM	236						
622	5/16/2023	09:00 AM	228						
623	5/16/2023	09:15 AM	225						
624	5/16/2023	09:30 AM	230						
625	5/16/2023	09:45 AM	245						
626	5/16/2023	10:00 AM	248						
627	5/16/2023	10:15 AM	242						
628	5/16/2023	10:30 AM	269						
629	5/16/2023	10:45 AM	270						
630	5/16/2023	11:00 AM	239						
631	5/16/2023	11:15 AM	240						
632	5/16/2023	11:30 AM	262						
633	5/16/2023	11:45 AM	240						
634	5/16/2023	12:00 PM	258						
635	5/16/2023	12:15 PM	252						
636	5/16/2023	12:30 PM	286						
637	5/16/2023	12:45 PM	264						
638	5/16/2023	01:00 PM	254						
639	5/16/2023	01:15 PM	244						
640	5/16/2023	01:30 PM	252						
641	5/16/2023	01:45 PM	250						
642	5/16/2023	02:00 PM	290						
643	5/16/2023	02:15 PM	276						
644	5/16/2023	02:30 PM	306						
645	5/16/2023	02:45 PM	262						
646	5/16/2023	03:00 PM	307						
647	5/16/2023	03:15 PM	335						
648	5/16/2023	03:30 PM	333						
649	5/16/2023	03:45 PM	331						

	A	B	C	D	E	F	G	H	I
650	5/16/2023	04:00 PM	310						
651	5/16/2023	04:15 PM	360						
652	5/16/2023	04:30 PM	314						
653	5/16/2023	04:45 PM	318						
654	5/16/2023	05:00 PM	290						
655	5/16/2023	05:15 PM	344						
656	5/16/2023	05:30 PM	266						
657	5/16/2023	05:45 PM	278						
658	5/16/2023	06:00 PM	242						
659	5/16/2023	06:15 PM	202						
660	5/16/2023	06:30 PM	252						
661	5/16/2023	06:45 PM	212						
662	5/16/2023	07:00 PM	190						
663	5/16/2023	07:15 PM	196						
664	5/16/2023	07:30 PM	212						
665	5/16/2023	07:45 PM	158						
666	5/16/2023	08:00 PM	166						
667	5/16/2023	08:15 PM	132						
668	5/16/2023	08:30 PM	153						
669	5/16/2023	08:45 PM	130						
670	5/16/2023	09:00 PM	116						
671	5/16/2023	09:15 PM	124						
672	5/16/2023	09:30 PM	114						
673	5/16/2023	09:45 PM	103						
674	5/16/2023	10:00 PM	108						
675	5/16/2023	10:15 PM	100						
676	5/16/2023	10:30 PM	116						
677	5/16/2023	10:45 PM	100						
678	5/16/2023	11:00 PM	72						
679	5/16/2023	11:15 PM	84						
680	5/16/2023	11:30 PM	60						
681	5/16/2023	11:45 PM	66						
682	5/17/2023	12:00 AM	72						
683	5/17/2023	12:15 AM	62						
684	5/17/2023	12:30 AM	50						
685	5/17/2023	12:45 AM	36						
686	5/17/2023	01:00 AM	64						
687	5/17/2023	01:15 AM	38						
688	5/17/2023	01:30 AM	52						
689	5/17/2023	01:45 AM	36						
690	5/17/2023	02:00 AM	49						
691	5/17/2023	02:15 AM	72						
692	5/17/2023	02:30 AM	54						
693	5/17/2023	02:45 AM	32						
694	5/17/2023	03:00 AM	65						
695	5/17/2023	03:15 AM	67						
696	5/17/2023	03:30 AM	65						
697	5/17/2023	03:45 AM	76						
698	5/17/2023	04:00 AM	80						
699	5/17/2023	04:15 AM	98						

	A	B	C	D	E	F	G	H	I
700	5/17/2023	04:30 AM	100						
701	5/17/2023	04:45 AM	119						
702	5/17/2023	05:00 AM	90						
703	5/17/2023	05:15 AM	126						
704	5/17/2023	05:30 AM	174						
705	5/17/2023	05:45 AM	179						
706	5/17/2023	06:00 AM	192						
707	5/17/2023	06:15 AM	242						
708	5/17/2023	06:30 AM	282						
709	5/17/2023	06:45 AM	278						
710	5/17/2023	07:00 AM	313						
711	5/17/2023	07:15 AM	320						
712	5/17/2023	07:30 AM	365						
713	5/17/2023	07:45 AM	366						
714	5/17/2023	08:00 AM	340						
715	5/17/2023	08:15 AM	278						
716	5/17/2023	08:30 AM	287						
717	5/17/2023	08:45 AM	370						
718	5/17/2023	09:00 AM	328						
719	5/17/2023	09:15 AM	338						
720	5/17/2023	09:30 AM	322						
721	5/17/2023	09:45 AM	336						
722	5/17/2023	10:00 AM	319						
723	5/17/2023	10:15 AM	345						
724	5/17/2023	10:30 AM	353						
725	5/17/2023	10:45 AM	314						
726	5/17/2023	11:00 AM	314						
727	5/17/2023	11:15 AM	325						
728	5/17/2023	11:30 AM	375						
729	5/17/2023	11:45 AM	316						
730	5/17/2023	12:00 PM	346						
731	5/17/2023	12:15 PM	366						
732	5/17/2023	12:30 PM	312						
733	5/17/2023	12:45 PM	351						
734	5/17/2023	01:00 PM	350						
735	5/17/2023	01:15 PM	300						
736	5/17/2023	01:30 PM	358						
737	5/17/2023	01:45 PM	270						
738	5/17/2023	02:00 PM	258						
739	5/17/2023	02:15 PM	306						
740	5/17/2023	02:30 PM	326						
741	5/17/2023	02:45 PM	313						
742	5/17/2023	03:00 PM	292						
743	5/17/2023	03:15 PM	304						
744	5/17/2023	03:30 PM	351						
745	5/17/2023	03:45 PM	348						
746	5/17/2023	04:00 PM	324						
747	5/17/2023	04:15 PM	350						
748	5/17/2023	04:30 PM	372						
749	5/17/2023	04:45 PM	394						

	A	B	C	D	E	F	G	H	I
750	5/17/2023	05:00 PM	330						
751	5/17/2023	05:15 PM	303						
752	5/17/2023	05:30 PM	310						
753	5/17/2023	05:45 PM	288						
754	5/17/2023	06:00 PM	262						
755	5/17/2023	06:15 PM	252						
756	5/17/2023	06:30 PM	250						
757	5/17/2023	06:45 PM	188						
758	5/17/2023	07:00 PM	200						
759	5/17/2023	07:15 PM	193						
760	5/17/2023	07:30 PM	187						
761	5/17/2023	07:45 PM	201						
762	5/17/2023	08:00 PM	169						
763	5/17/2023	08:15 PM	150						
764	5/17/2023	08:30 PM	160						
765	5/17/2023	08:45 PM	150						
766	5/17/2023	09:00 PM	169						
767	5/17/2023	09:15 PM	117						
768	5/17/2023	09:30 PM	126						
769	5/17/2023	09:45 PM	110						
770	5/17/2023	10:00 PM	136						
771	5/17/2023	10:15 PM	123						
772	5/17/2023	10:30 PM	126						
773	5/17/2023	10:45 PM	119						
774	5/17/2023	11:00 PM	106						
775	5/17/2023	11:15 PM	110						
776	5/17/2023	11:30 PM	81						
777	5/17/2023	11:45 PM	82						
778	5/18/2023	12:00 AM	70						
779	5/18/2023	12:15 AM	68						
780	5/18/2023	12:30 AM	60						
781	5/18/2023	12:45 AM	47						
782	5/18/2023	01:00 AM	52						
783	5/18/2023	01:15 AM	60						
784	5/18/2023	01:30 AM	40						
785	5/18/2023	01:45 AM	44						
786	5/18/2023	02:00 AM	59						
787	5/18/2023	02:15 AM	47						
788	5/18/2023	02:30 AM	78						
789	5/18/2023	02:45 AM	51						
790	5/18/2023	03:00 AM	56						
791	5/18/2023	03:15 AM	78						
792	5/18/2023	03:30 AM	72						
793	5/18/2023	03:45 AM	55						
794	5/18/2023	04:00 AM	73						
795	5/18/2023	04:15 AM	90						
796	5/18/2023	04:30 AM	130						
797	5/18/2023	04:45 AM	113						
798	5/18/2023	05:00 AM	96						
799	5/18/2023	05:15 AM	142						

	A	B	C	D	E	F	G	H	I
800	5/18/2023	05:30 AM	194						
801	5/18/2023	05:45 AM	201						
802	5/18/2023	06:00 AM	170						
803	5/18/2023	06:15 AM	250						
804	5/18/2023	06:30 AM	284						
805	5/18/2023	06:45 AM	308						
806	5/18/2023	07:00 AM	300						
807	5/18/2023	07:15 AM	354						
808	5/18/2023	07:30 AM	346						
809	5/18/2023	07:45 AM	336						
810	5/18/2023	08:00 AM	297						
811	5/18/2023	08:15 AM	280						
812	5/18/2023	08:30 AM	260						
813	5/18/2023	08:45 AM	286						
814	5/18/2023	09:00 AM	274						
815	5/18/2023	09:15 AM	278						
816	5/18/2023	09:30 AM	248						
817	5/18/2023	09:45 AM	262						
818	5/18/2023	10:00 AM	255						
819	5/18/2023	10:15 AM	326						
820	5/18/2023	10:30 AM	294						
821	5/18/2023	10:45 AM	282						
822	5/18/2023	11:00 AM	251						
823	5/18/2023	11:15 AM	226						
824	5/18/2023	11:30 AM	290						
825	5/18/2023	11:45 AM	300						
826	5/18/2023	12:00 PM	265						
827	5/18/2023	12:15 PM	287						
828	5/18/2023	12:30 PM	268						
829	5/18/2023	12:45 PM	258						
830	5/18/2023	01:00 PM	234						
831	5/18/2023	01:15 PM	287						
832	5/18/2023	01:30 PM	294						
833	5/18/2023	01:45 PM	264						
834	5/18/2023	02:00 PM	268						
835	5/18/2023	02:15 PM	288						
836	5/18/2023	02:30 PM	324						
837	5/18/2023	02:45 PM	318						
838	5/18/2023	03:00 PM	343						
839	5/18/2023	03:15 PM	325						
840	5/18/2023	03:30 PM	324						
841	5/18/2023	03:45 PM	380						
842	5/18/2023	04:00 PM	330						
843	5/18/2023	04:15 PM	380						
844	5/18/2023	04:30 PM	344						
845	5/18/2023	04:45 PM	324						
846	5/18/2023	05:00 PM	315						
847	5/18/2023	05:15 PM	312						
848	5/18/2023	05:30 PM	312						
849	5/18/2023	05:45 PM	314						

	A	B	C	D	E	F	G	H	I
850	5/18/2023	06:00 PM	304						
851	5/18/2023	06:15 PM	284						
852	5/18/2023	06:30 PM	237						
853	5/18/2023	06:45 PM	216						
854	5/18/2023	07:00 PM	230						
855	5/18/2023	07:15 PM	200						
856	5/18/2023	07:30 PM	193						
857	5/18/2023	07:45 PM	191						
858	5/18/2023	08:00 PM	189						
859	5/18/2023	08:15 PM	171						
860	5/18/2023	08:30 PM	136						
861	5/18/2023	08:45 PM	148						
862	5/18/2023	09:00 PM	148						
863	5/18/2023	09:15 PM	149						
864	5/18/2023	09:30 PM	139						
865	5/18/2023	09:45 PM	140						
866	5/18/2023	10:00 PM	117						
867	5/18/2023	10:15 PM	128						
868	5/18/2023	10:30 PM	129						
869	5/18/2023	10:45 PM	114						
870	5/18/2023	11:00 PM	96						
871	5/18/2023	11:15 PM	79						
872	5/18/2023	11:30 PM	86						
873	5/18/2023	11:45 PM	86						

	A	B	C	D	E	F	G	H	I
1									
2	File Name: C:\Users\barri\OneDrive\Documents\TDBWSP\SYRACUSE\NYSTA DATA\LIST 2\SYRACUSE NYSTA-ONONDAGA LIST2\ATR 1233.tf2								
3	Start Date: 5/10/2023								
4	Start Time: 12:00:00 AM								
5	Location 1: EB I-90 off ramp								
6	Location 2: to I-481								
7									
8									
9	Date	Time	EB						
10	5/10/2023	12:00 AM	3						
11	5/10/2023	12:15 AM	1						
12	5/10/2023	12:30 AM	4						
13	5/10/2023	12:45 AM	5						
14	5/10/2023	01:00 AM	1						
15	5/10/2023	01:15 AM	1						
16	5/10/2023	01:30 AM	0						
17	5/10/2023	01:45 AM	2						
18	5/10/2023	02:00 AM	1						
19	5/10/2023	02:15 AM	0						
20	5/10/2023	02:30 AM	5						
21	5/10/2023	02:45 AM	0						
22	5/10/2023	03:00 AM	1						
23	5/10/2023	03:15 AM	0						
24	5/10/2023	03:30 AM	6						
25	5/10/2023	03:45 AM	0						
26	5/10/2023	04:00 AM	7						
27	5/10/2023	04:15 AM	0						
28	5/10/2023	04:30 AM	5						
29	5/10/2023	04:45 AM	4						
30	5/10/2023	05:00 AM	1						
31	5/10/2023	05:15 AM	5						
32	5/10/2023	05:30 AM	3						
33	5/10/2023	05:45 AM	7						
34	5/10/2023	06:00 AM	5						
35	5/10/2023	06:15 AM	13						
36	5/10/2023	06:30 AM	17						
37	5/10/2023	06:45 AM	22						
38	5/10/2023	07:00 AM	31						
39	5/10/2023	07:15 AM	27						
40	5/10/2023	07:30 AM	45						
41	5/10/2023	07:45 AM	47						
42	5/10/2023	08:00 AM	42						
43	5/10/2023	08:15 AM	38						
44	5/10/2023	08:30 AM	39						
45	5/10/2023	08:45 AM	28						
46	5/10/2023	09:00 AM	15						
47	5/10/2023	09:15 AM	23						
48	5/10/2023	09:30 AM	14						
49	5/10/2023	09:45 AM	16						

	A	B	C	D	E	F	G	H	I
50	5/10/2023	10:00 AM	33						
51	5/10/2023	10:15 AM	25						
52	5/10/2023	10:30 AM	28						
53	5/10/2023	10:45 AM	19						
54	5/10/2023	11:00 AM	27						
55	5/10/2023	11:15 AM	37						
56	5/10/2023	11:30 AM	27						
57	5/10/2023	11:45 AM	24						
58	5/10/2023	12:00 PM	17						
59	5/10/2023	12:15 PM	20						
60	5/10/2023	12:30 PM	24						
61	5/10/2023	12:45 PM	21						
62	5/10/2023	01:00 PM	17						
63	5/10/2023	01:15 PM	30						
64	5/10/2023	01:30 PM	31						
65	5/10/2023	01:45 PM	35						
66	5/10/2023	02:00 PM	19						
67	5/10/2023	02:15 PM	22						
68	5/10/2023	02:30 PM	26						
69	5/10/2023	02:45 PM	19						
70	5/10/2023	03:00 PM	29						
71	5/10/2023	03:15 PM	26						
72	5/10/2023	03:30 PM	34						
73	5/10/2023	03:45 PM	29						
74	5/10/2023	04:00 PM	35						
75	5/10/2023	04:15 PM	29						
76	5/10/2023	04:30 PM	39						
77	5/10/2023	04:45 PM	42						
78	5/10/2023	05:00 PM	39						
79	5/10/2023	05:15 PM	38						
80	5/10/2023	05:30 PM	23						
81	5/10/2023	05:45 PM	23						
82	5/10/2023	06:00 PM	24						
83	5/10/2023	06:15 PM	22						
84	5/10/2023	06:30 PM	13						
85	5/10/2023	06:45 PM	15						
86	5/10/2023	07:00 PM	22						
87	5/10/2023	07:15 PM	16						
88	5/10/2023	07:30 PM	16						
89	5/10/2023	07:45 PM	5						
90	5/10/2023	08:00 PM	12						
91	5/10/2023	08:15 PM	14						
92	5/10/2023	08:30 PM	13						
93	5/10/2023	08:45 PM	3						
94	5/10/2023	09:00 PM	7						
95	5/10/2023	09:15 PM	8						
96	5/10/2023	09:30 PM	12						
97	5/10/2023	09:45 PM	4						
98	5/10/2023	10:00 PM	17						
99	5/10/2023	10:15 PM	2						

	A	B	C	D	E	F	G	H	I
100	5/10/2023	10:30 PM	4						
101	5/10/2023	10:45 PM	2						
102	5/10/2023	11:00 PM	8						
103	5/10/2023	11:15 PM	2						
104	5/10/2023	11:30 PM	5						
105	5/10/2023	11:45 PM	0						
106	5/11/2023	12:00 AM	3						
107	5/11/2023	12:15 AM	7						
108	5/11/2023	12:30 AM	1						
109	5/11/2023	12:45 AM	1						
110	5/11/2023	01:00 AM	2						
111	5/11/2023	01:15 AM	1						
112	5/11/2023	01:30 AM	4						
113	5/11/2023	01:45 AM	0						
114	5/11/2023	02:00 AM	0						
115	5/11/2023	02:15 AM	1						
116	5/11/2023	02:30 AM	1						
117	5/11/2023	02:45 AM	4						
118	5/11/2023	03:00 AM	4						
119	5/11/2023	03:15 AM	3						
120	5/11/2023	03:30 AM	2						
121	5/11/2023	03:45 AM	9						
122	5/11/2023	04:00 AM	5						
123	5/11/2023	04:15 AM	2						
124	5/11/2023	04:30 AM	3						
125	5/11/2023	04:45 AM	4						
126	5/11/2023	05:00 AM	11						
127	5/11/2023	05:15 AM	12						
128	5/11/2023	05:30 AM	2						
129	5/11/2023	05:45 AM	5						
130	5/11/2023	06:00 AM	7						
131	5/11/2023	06:15 AM	16						
132	5/11/2023	06:30 AM	15						
133	5/11/2023	06:45 AM	20						
134	5/11/2023	07:00 AM	33						
135	5/11/2023	07:15 AM	26						
136	5/11/2023	07:30 AM	43						
137	5/11/2023	07:45 AM	40						
138	5/11/2023	08:00 AM	27						
139	5/11/2023	08:15 AM	42						
140	5/11/2023	08:30 AM	24						
141	5/11/2023	08:45 AM	25						
142	5/11/2023	09:00 AM	28						
143	5/11/2023	09:15 AM	31						
144	5/11/2023	09:30 AM	39						
145	5/11/2023	09:45 AM	26						
146	5/11/2023	10:00 AM	18						
147	5/11/2023	10:15 AM	20						
148	5/11/2023	10:30 AM	18						
149	5/11/2023	10:45 AM	18						

	A	B	C	D	E	F	G	H	I
150	5/11/2023	11:00 AM	11						
151	5/11/2023	11:15 AM	15						
152	5/11/2023	11:30 AM	16						
153	5/11/2023	11:45 AM	17						
154	5/11/2023	12:00 PM	21						
155	5/11/2023	12:15 PM	16						
156	5/11/2023	12:30 PM	19						
157	5/11/2023	12:45 PM	18						
158	5/11/2023	01:00 PM	22						
159	5/11/2023	01:15 PM	33						
160	5/11/2023	01:30 PM	16						
161	5/11/2023	01:45 PM	31						
162	5/11/2023	02:00 PM	26						
163	5/11/2023	02:15 PM	24						
164	5/11/2023	02:30 PM	21						
165	5/11/2023	02:45 PM	35						
166	5/11/2023	03:00 PM	51						
167	5/11/2023	03:15 PM	35						
168	5/11/2023	03:30 PM	39						
169	5/11/2023	03:45 PM	29						
170	5/11/2023	04:00 PM	34						
171	5/11/2023	04:15 PM	35						
172	5/11/2023	04:30 PM	45						
173	5/11/2023	04:45 PM	39						
174	5/11/2023	05:00 PM	33						
175	5/11/2023	05:15 PM	34						
176	5/11/2023	05:30 PM	28						
177	5/11/2023	05:45 PM	21						
178	5/11/2023	06:00 PM	22						
179	5/11/2023	06:15 PM	21						
180	5/11/2023	06:30 PM	12						
181	5/11/2023	06:45 PM	17						
182	5/11/2023	07:00 PM	20						
183	5/11/2023	07:15 PM	9						
184	5/11/2023	07:30 PM	22						
185	5/11/2023	07:45 PM	16						
186	5/11/2023	08:00 PM	9						
187	5/11/2023	08:15 PM	8						
188	5/11/2023	08:30 PM	5						
189	5/11/2023	08:45 PM	12						
190	5/11/2023	09:00 PM	10						
191	5/11/2023	09:15 PM	7						
192	5/11/2023	09:30 PM	8						
193	5/11/2023	09:45 PM	13						
194	5/11/2023	10:00 PM	5						
195	5/11/2023	10:15 PM	2						
196	5/11/2023	10:30 PM	10						
197	5/11/2023	10:45 PM	3						
198	5/11/2023	11:00 PM	4						
199	5/11/2023	11:15 PM	2						

	A	B	C	D	E	F	G	H	I
200	5/11/2023	11:30 PM	1						
201	5/11/2023	11:45 PM	3						
202	5/12/2023	12:00 AM	0						
203	5/12/2023	12:15 AM	0						
204	5/12/2023	12:30 AM	0						
205	5/12/2023	12:45 AM	6						
206	5/12/2023	01:00 AM	3						
207	5/12/2023	01:15 AM	0						
208	5/12/2023	01:30 AM	4						
209	5/12/2023	01:45 AM	5						
210	5/12/2023	02:00 AM	0						
211	5/12/2023	02:15 AM	0						
212	5/12/2023	02:30 AM	0						
213	5/12/2023	02:45 AM	0						
214	5/12/2023	03:00 AM	0						
215	5/12/2023	03:15 AM	5						
216	5/12/2023	03:30 AM	2						
217	5/12/2023	03:45 AM	0						
218	5/12/2023	04:00 AM	2						
219	5/12/2023	04:15 AM	2						
220	5/12/2023	04:30 AM	6						
221	5/12/2023	04:45 AM	3						
222	5/12/2023	05:00 AM	5						
223	5/12/2023	05:15 AM	4						
224	5/12/2023	05:30 AM	5						
225	5/12/2023	05:45 AM	8						
226	5/12/2023	06:00 AM	5						
227	5/12/2023	06:15 AM	20						
228	5/12/2023	06:30 AM	15						
229	5/12/2023	06:45 AM	18						
230	5/12/2023	07:00 AM	16						
231	5/12/2023	07:15 AM	40						
232	5/12/2023	07:30 AM	39						
233	5/12/2023	07:45 AM	46						
234	5/12/2023	08:00 AM	35						
235	5/12/2023	08:15 AM	27						
236	5/12/2023	08:30 AM	41						
237	5/12/2023	08:45 AM	27						
238	5/12/2023	09:00 AM	15						
239	5/12/2023	09:15 AM	23						
240	5/12/2023	09:30 AM	20						
241	5/12/2023	09:45 AM	26						
242	5/12/2023	10:00 AM	19						
243	5/12/2023	10:15 AM	18						
244	5/12/2023	10:30 AM	21						
245	5/12/2023	10:45 AM	23						
246	5/12/2023	11:00 AM	19						
247	5/12/2023	11:15 AM	19						
248	5/12/2023	11:30 AM	19						
249	5/12/2023	11:45 AM	22						

	A	B	C	D	E	F	G	H	I
250	5/12/2023	12:00 PM	21						
251	5/12/2023	12:15 PM	38						
252	5/12/2023	12:30 PM	22						
253	5/12/2023	12:45 PM	21						
254	5/12/2023	01:00 PM	23						
255	5/12/2023	01:15 PM	32						
256	5/12/2023	01:30 PM	22						
257	5/12/2023	01:45 PM	22						
258	5/12/2023	02:00 PM	43						
259	5/12/2023	02:15 PM	14						
260	5/12/2023	02:30 PM	29						
261	5/12/2023	02:45 PM	19						
262	5/12/2023	03:00 PM	29						
263	5/12/2023	03:15 PM	31						
264	5/12/2023	03:30 PM	33						
265	5/12/2023	03:45 PM	25						
266	5/12/2023	04:00 PM	36						
267	5/12/2023	04:15 PM	34						
268	5/12/2023	04:30 PM	27						
269	5/12/2023	04:45 PM	23						
270	5/12/2023	05:00 PM	25						
271	5/12/2023	05:15 PM	27						
272	5/12/2023	05:30 PM	21						
273	5/12/2023	05:45 PM	24						
274	5/12/2023	06:00 PM	21						
275	5/12/2023	06:15 PM	16						
276	5/12/2023	06:30 PM	13						
277	5/12/2023	06:45 PM	20						
278	5/12/2023	07:00 PM	14						
279	5/12/2023	07:15 PM	13						
280	5/12/2023	07:30 PM	8						
281	5/12/2023	07:45 PM	8						
282	5/12/2023	08:00 PM	13						
283	5/12/2023	08:15 PM	15						
284	5/12/2023	08:30 PM	12						
285	5/12/2023	08:45 PM	15						
286	5/12/2023	09:00 PM	12						
287	5/12/2023	09:15 PM	4						
288	5/12/2023	09:30 PM	6						
289	5/12/2023	09:45 PM	13						
290	5/12/2023	10:00 PM	7						
291	5/12/2023	10:15 PM	6						
292	5/12/2023	10:30 PM	1						
293	5/12/2023	10:45 PM	6						
294	5/12/2023	11:00 PM	10						
295	5/12/2023	11:15 PM	6						
296	5/12/2023	11:30 PM	4						
297	5/12/2023	11:45 PM	1						
298	5/13/2023	12:00 AM	3						
299	5/13/2023	12:15 AM	4						

	A	B	C	D	E	F	G	H	I
300	5/13/2023	12:30 AM	4						
301	5/13/2023	12:45 AM	0						
302	5/13/2023	01:00 AM	1						
303	5/13/2023	01:15 AM	3						
304	5/13/2023	01:30 AM	5						
305	5/13/2023	01:45 AM	0						
306	5/13/2023	02:00 AM	1						
307	5/13/2023	02:15 AM	2						
308	5/13/2023	02:30 AM	10						
309	5/13/2023	02:45 AM	0						
310	5/13/2023	03:00 AM	0						
311	5/13/2023	03:15 AM	0						
312	5/13/2023	03:30 AM	0						
313	5/13/2023	03:45 AM	0						
314	5/13/2023	04:00 AM	5						
315	5/13/2023	04:15 AM	2						
316	5/13/2023	04:30 AM	0						
317	5/13/2023	04:45 AM	5						
318	5/13/2023	05:00 AM	1						
319	5/13/2023	05:15 AM	0						
320	5/13/2023	05:30 AM	2						
321	5/13/2023	05:45 AM	10						
322	5/13/2023	06:00 AM	8						
323	5/13/2023	06:15 AM	3						
324	5/13/2023	06:30 AM	1						
325	5/13/2023	06:45 AM	8						
326	5/13/2023	07:00 AM	5						
327	5/13/2023	07:15 AM	8						
328	5/13/2023	07:30 AM	8						
329	5/13/2023	07:45 AM	7						
330	5/13/2023	08:00 AM	8						
331	5/13/2023	08:15 AM	8						
332	5/13/2023	08:30 AM	10						
333	5/13/2023	08:45 AM	13						
334	5/13/2023	09:00 AM	14						
335	5/13/2023	09:15 AM	19						
336	5/13/2023	09:30 AM	14						
337	5/13/2023	09:45 AM	16						
338	5/13/2023	10:00 AM	16						
339	5/13/2023	10:15 AM	20						
340	5/13/2023	10:30 AM	19						
341	5/13/2023	10:45 AM	19						
342	5/13/2023	11:00 AM	21						
343	5/13/2023	11:15 AM	24						
344	5/13/2023	11:30 AM	17						
345	5/13/2023	11:45 AM	30						
346	5/13/2023	12:00 PM	21						
347	5/13/2023	12:15 PM	16						
348	5/13/2023	12:30 PM	24						
349	5/13/2023	12:45 PM	15						

	A	B	C	D	E	F	G	H	I
350	5/13/2023	01:00 PM	14						
351	5/13/2023	01:15 PM	20						
352	5/13/2023	01:30 PM	25						
353	5/13/2023	01:45 PM	13						
354	5/13/2023	02:00 PM	13						
355	5/13/2023	02:15 PM	13						
356	5/13/2023	02:30 PM	17						
357	5/13/2023	02:45 PM	20						
358	5/13/2023	03:00 PM	11						
359	5/13/2023	03:15 PM	13						
360	5/13/2023	03:30 PM	26						
361	5/13/2023	03:45 PM	15						
362	5/13/2023	04:00 PM	21						
363	5/13/2023	04:15 PM	17						
364	5/13/2023	04:30 PM	29						
365	5/13/2023	04:45 PM	19						
366	5/13/2023	05:00 PM	12						
367	5/13/2023	05:15 PM	18						
368	5/13/2023	05:30 PM	12						
369	5/13/2023	05:45 PM	15						
370	5/13/2023	06:00 PM	26						
371	5/13/2023	06:15 PM	13						
372	5/13/2023	06:30 PM	9						
373	5/13/2023	06:45 PM	9						
374	5/13/2023	07:00 PM	15						
375	5/13/2023	07:15 PM	7						
376	5/13/2023	07:30 PM	13						
377	5/13/2023	07:45 PM	19						
378	5/13/2023	08:00 PM	12						
379	5/13/2023	08:15 PM	20						
380	5/13/2023	08:30 PM	12						
381	5/13/2023	08:45 PM	9						
382	5/13/2023	09:00 PM	6						
383	5/13/2023	09:15 PM	5						
384	5/13/2023	09:30 PM	7						
385	5/13/2023	09:45 PM	1						
386	5/13/2023	10:00 PM	3						
387	5/13/2023	10:15 PM	5						
388	5/13/2023	10:30 PM	2						
389	5/13/2023	10:45 PM	2						
390	5/13/2023	11:00 PM	2						
391	5/13/2023	11:15 PM	10						
392	5/13/2023	11:30 PM	2						
393	5/13/2023	11:45 PM	6						
394	5/14/2023	12:00 AM	2						
395	5/14/2023	12:15 AM	4						
396	5/14/2023	12:30 AM	7						
397	5/14/2023	12:45 AM	6						
398	5/14/2023	01:00 AM	2						
399	5/14/2023	01:15 AM	2						

	A	B	C	D	E	F	G	H	I
400	5/14/2023	01:30 AM	1						
401	5/14/2023	01:45 AM	2						
402	5/14/2023	02:00 AM	0						
403	5/14/2023	02:15 AM	0						
404	5/14/2023	02:30 AM	0						
405	5/14/2023	02:45 AM	0						
406	5/14/2023	03:00 AM	0						
407	5/14/2023	03:15 AM	0						
408	5/14/2023	03:30 AM	1						
409	5/14/2023	03:45 AM	6						
410	5/14/2023	04:00 AM	1						
411	5/14/2023	04:15 AM	2						
412	5/14/2023	04:30 AM	4						
413	5/14/2023	04:45 AM	3						
414	5/14/2023	05:00 AM	3						
415	5/14/2023	05:15 AM	2						
416	5/14/2023	05:30 AM	0						
417	5/14/2023	05:45 AM	1						
418	5/14/2023	06:00 AM	0						
419	5/14/2023	06:15 AM	2						
420	5/14/2023	06:30 AM	2						
421	5/14/2023	06:45 AM	3						
422	5/14/2023	07:00 AM	8						
423	5/14/2023	07:15 AM	5						
424	5/14/2023	07:30 AM	3						
425	5/14/2023	07:45 AM	5						
426	5/14/2023	08:00 AM	4						
427	5/14/2023	08:15 AM	4						
428	5/14/2023	08:30 AM	12						
429	5/14/2023	08:45 AM	6						
430	5/14/2023	09:00 AM	9						
431	5/14/2023	09:15 AM	13						
432	5/14/2023	09:30 AM	10						
433	5/14/2023	09:45 AM	18						
434	5/14/2023	10:00 AM	8						
435	5/14/2023	10:15 AM	20						
436	5/14/2023	10:30 AM	12						
437	5/14/2023	10:45 AM	14						
438	5/14/2023	11:00 AM	20						
439	5/14/2023	11:15 AM	23						
440	5/14/2023	11:30 AM	25						
441	5/14/2023	11:45 AM	17						
442	5/14/2023	12:00 PM	19						
443	5/14/2023	12:15 PM	21						
444	5/14/2023	12:30 PM	20						
445	5/14/2023	12:45 PM	29						
446	5/14/2023	01:00 PM	11						
447	5/14/2023	01:15 PM	18						
448	5/14/2023	01:30 PM	20						
449	5/14/2023	01:45 PM	16						

	A	B	C	D	E	F	G	H	I
450	5/14/2023	02:00 PM	18						
451	5/14/2023	02:15 PM	13						
452	5/14/2023	02:30 PM	25						
453	5/14/2023	02:45 PM	20						
454	5/14/2023	03:00 PM	18						
455	5/14/2023	03:15 PM	16						
456	5/14/2023	03:30 PM	22						
457	5/14/2023	03:45 PM	13						
458	5/14/2023	04:00 PM	10						
459	5/14/2023	04:15 PM	19						
460	5/14/2023	04:30 PM	14						
461	5/14/2023	04:45 PM	25						
462	5/14/2023	05:00 PM	15						
463	5/14/2023	05:15 PM	23						
464	5/14/2023	05:30 PM	8						
465	5/14/2023	05:45 PM	15						
466	5/14/2023	06:00 PM	8						
467	5/14/2023	06:15 PM	11						
468	5/14/2023	06:30 PM	12						
469	5/14/2023	06:45 PM	10						
470	5/14/2023	07:00 PM	10						
471	5/14/2023	07:15 PM	7						
472	5/14/2023	07:30 PM	8						
473	5/14/2023	07:45 PM	13						
474	5/14/2023	08:00 PM	13						
475	5/14/2023	08:15 PM	7						
476	5/14/2023	08:30 PM	7						
477	5/14/2023	08:45 PM	5						
478	5/14/2023	09:00 PM	1						
479	5/14/2023	09:15 PM	6						
480	5/14/2023	09:30 PM	7						
481	5/14/2023	09:45 PM	0						
482	5/14/2023	10:00 PM	5						
483	5/14/2023	10:15 PM	2						
484	5/14/2023	10:30 PM	3						
485	5/14/2023	10:45 PM	4						
486	5/14/2023	11:00 PM	1						
487	5/14/2023	11:15 PM	0						
488	5/14/2023	11:30 PM	3						
489	5/14/2023	11:45 PM	1						
490	5/15/2023	12:00 AM	2						
491	5/15/2023	12:15 AM	6						
492	5/15/2023	12:30 AM	0						
493	5/15/2023	12:45 AM	0						
494	5/15/2023	01:00 AM	0						
495	5/15/2023	01:15 AM	0						
496	5/15/2023	01:30 AM	0						
497	5/15/2023	01:45 AM	4						
498	5/15/2023	02:00 AM	1						
499	5/15/2023	02:15 AM	0						

	A	B	C	D	E	F	G	H	I
500	5/15/2023	02:30 AM	0						
501	5/15/2023	02:45 AM	5						
502	5/15/2023	03:00 AM	1						
503	5/15/2023	03:15 AM	4						
504	5/15/2023	03:30 AM	4						
505	5/15/2023	03:45 AM	1						
506	5/15/2023	04:00 AM	1						
507	5/15/2023	04:15 AM	4						
508	5/15/2023	04:30 AM	2						
509	5/15/2023	04:45 AM	1						
510	5/15/2023	05:00 AM	0						
511	5/15/2023	05:15 AM	3						
512	5/15/2023	05:30 AM	8						
513	5/15/2023	05:45 AM	9						
514	5/15/2023	06:00 AM	4						
515	5/15/2023	06:15 AM	19						
516	5/15/2023	06:30 AM	21						
517	5/15/2023	06:45 AM	17						
518	5/15/2023	07:00 AM	16						
519	5/15/2023	07:15 AM	26						
520	5/15/2023	07:30 AM	33						
521	5/15/2023	07:45 AM	54						
522	5/15/2023	08:00 AM	36						
523	5/15/2023	08:15 AM	35						
524	5/15/2023	08:30 AM	35						
525	5/15/2023	08:45 AM	28						
526	5/15/2023	09:00 AM	27						
527	5/15/2023	09:15 AM	22						
528	5/15/2023	09:30 AM	26						
529	5/15/2023	09:45 AM	20						
530	5/15/2023	10:00 AM	20						
531	5/15/2023	10:15 AM	19						
532	5/15/2023	10:30 AM	12						
533	5/15/2023	10:45 AM	15						
534	5/15/2023	11:00 AM	27						
535	5/15/2023	11:15 AM	15						
536	5/15/2023	11:30 AM	18						
537	5/15/2023	11:45 AM	21						
538	5/15/2023	12:00 PM	21						
539	5/15/2023	12:15 PM	21						
540	5/15/2023	12:30 PM	23						
541	5/15/2023	12:45 PM	31						
542	5/15/2023	01:00 PM	11						
543	5/15/2023	01:15 PM	18						
544	5/15/2023	01:30 PM	37						
545	5/15/2023	01:45 PM	23						
546	5/15/2023	02:00 PM	27						
547	5/15/2023	02:15 PM	22						
548	5/15/2023	02:30 PM	25						
549	5/15/2023	02:45 PM	29						

	A	B	C	D	E	F	G	H	I
550	5/15/2023	03:00 PM	40						
551	5/15/2023	03:15 PM	21						
552	5/15/2023	03:30 PM	21						
553	5/15/2023	03:45 PM	49						
554	5/15/2023	04:00 PM	33						
555	5/15/2023	04:15 PM	37						
556	5/15/2023	04:30 PM	40						
557	5/15/2023	04:45 PM	42						
558	5/15/2023	05:00 PM	29						
559	5/15/2023	05:15 PM	39						
560	5/15/2023	05:30 PM	31						
561	5/15/2023	05:45 PM	29						
562	5/15/2023	06:00 PM	31						
563	5/15/2023	06:15 PM	19						
564	5/15/2023	06:30 PM	13						
565	5/15/2023	06:45 PM	12						
566	5/15/2023	07:00 PM	11						
567	5/15/2023	07:15 PM	6						
568	5/15/2023	07:30 PM	8						
569	5/15/2023	07:45 PM	5						
570	5/15/2023	08:00 PM	15						
571	5/15/2023	08:15 PM	12						
572	5/15/2023	08:30 PM	1						
573	5/15/2023	08:45 PM	7						
574	5/15/2023	09:00 PM	15						
575	5/15/2023	09:15 PM	7						
576	5/15/2023	09:30 PM	6						
577	5/15/2023	09:45 PM	2						
578	5/15/2023	10:00 PM	1						
579	5/15/2023	10:15 PM	2						
580	5/15/2023	10:30 PM	3						
581	5/15/2023	10:45 PM	2						
582	5/15/2023	11:00 PM	3						
583	5/15/2023	11:15 PM	3						
584	5/15/2023	11:30 PM	0						
585	5/15/2023	11:45 PM	3						
586	5/16/2023	12:00 AM	0						
587	5/16/2023	12:15 AM	5						
588	5/16/2023	12:30 AM	1						
589	5/16/2023	12:45 AM	0						
590	5/16/2023	01:00 AM	2						
591	5/16/2023	01:15 AM	1						
592	5/16/2023	01:30 AM	0						
593	5/16/2023	01:45 AM	1						
594	5/16/2023	02:00 AM	0						
595	5/16/2023	02:15 AM	4						
596	5/16/2023	02:30 AM	0						
597	5/16/2023	02:45 AM	0						
598	5/16/2023	03:00 AM	2						
599	5/16/2023	03:15 AM	7						

	A	B	C	D	E	F	G	H	I
600	5/16/2023	03:30 AM	2						
601	5/16/2023	03:45 AM	0						
602	5/16/2023	04:00 AM	1						
603	5/16/2023	04:15 AM	1						
604	5/16/2023	04:30 AM	10						
605	5/16/2023	04:45 AM	4						
606	5/16/2023	05:00 AM	7						
607	5/16/2023	05:15 AM	2						
608	5/16/2023	05:30 AM	14						
609	5/16/2023	05:45 AM	8						
610	5/16/2023	06:00 AM	9						
611	5/16/2023	06:15 AM	16						
612	5/16/2023	06:30 AM	19						
613	5/16/2023	06:45 AM	29						
614	5/16/2023	07:00 AM	22						
615	5/16/2023	07:15 AM	25						
616	5/16/2023	07:30 AM	55						
617	5/16/2023	07:45 AM	47						
618	5/16/2023	08:00 AM	46						
619	5/16/2023	08:15 AM	39						
620	5/16/2023	08:30 AM	42						
621	5/16/2023	08:45 AM	32						
622	5/16/2023	09:00 AM	32						
623	5/16/2023	09:15 AM	27						
624	5/16/2023	09:30 AM	20						
625	5/16/2023	09:45 AM	30						
626	5/16/2023	10:00 AM	20						
627	5/16/2023	10:15 AM	12						
628	5/16/2023	10:30 AM	17						
629	5/16/2023	10:45 AM	18						
630	5/16/2023	11:00 AM	16						
631	5/16/2023	11:15 AM	30						
632	5/16/2023	11:30 AM	23						
633	5/16/2023	11:45 AM	20						
634	5/16/2023	12:00 PM	17						
635	5/16/2023	12:15 PM	18						
636	5/16/2023	12:30 PM	26						
637	5/16/2023	12:45 PM	25						
638	5/16/2023	01:00 PM	11						
639	5/16/2023	01:15 PM	15						
640	5/16/2023	01:30 PM	29						
641	5/16/2023	01:45 PM	31						
642	5/16/2023	02:00 PM	23						
643	5/16/2023	02:15 PM	34						
644	5/16/2023	02:30 PM	22						
645	5/16/2023	02:45 PM	21						
646	5/16/2023	03:00 PM	31						
647	5/16/2023	03:15 PM	26						
648	5/16/2023	03:30 PM	30						
649	5/16/2023	03:45 PM	34						

	A	B	C	D	E	F	G	H	I
650	5/16/2023	04:00 PM	28						
651	5/16/2023	04:15 PM	35						
652	5/16/2023	04:30 PM	39						
653	5/16/2023	04:45 PM	41						
654	5/16/2023	05:00 PM	35						
655	5/16/2023	05:15 PM	26						
656	5/16/2023	05:30 PM	36						
657	5/16/2023	05:45 PM	20						
658	5/16/2023	06:00 PM	21						
659	5/16/2023	06:15 PM	24						
660	5/16/2023	06:30 PM	15						
661	5/16/2023	06:45 PM	10						
662	5/16/2023	07:00 PM	11						
663	5/16/2023	07:15 PM	8						
664	5/16/2023	07:30 PM	11						
665	5/16/2023	07:45 PM	7						
666	5/16/2023	08:00 PM	3						
667	5/16/2023	08:15 PM	8						
668	5/16/2023	08:30 PM	11						
669	5/16/2023	08:45 PM	6						
670	5/16/2023	09:00 PM	8						
671	5/16/2023	09:15 PM	5						
672	5/16/2023	09:30 PM	1						
673	5/16/2023	09:45 PM	7						
674	5/16/2023	10:00 PM	7						
675	5/16/2023	10:15 PM	8						
676	5/16/2023	10:30 PM	7						
677	5/16/2023	10:45 PM	0						
678	5/16/2023	11:00 PM	1						
679	5/16/2023	11:15 PM	1						
680	5/16/2023	11:30 PM	0						
681	5/16/2023	11:45 PM	4						
682	5/17/2023	12:00 AM	1						
683	5/17/2023	12:15 AM	1						
684	5/17/2023	12:30 AM	7						
685	5/17/2023	12:45 AM	0						
686	5/17/2023	01:00 AM	1						
687	5/17/2023	01:15 AM	1						
688	5/17/2023	01:30 AM	0						
689	5/17/2023	01:45 AM	17						
690	5/17/2023	02:00 AM	1						
691	5/17/2023	02:15 AM	8						
692	5/17/2023	02:30 AM	2						
693	5/17/2023	02:45 AM	0						
694	5/17/2023	03:00 AM	4						
695	5/17/2023	03:15 AM	0						
696	5/17/2023	03:30 AM	8						
697	5/17/2023	03:45 AM	0						
698	5/17/2023	04:00 AM	6						
699	5/17/2023	04:15 AM	5						

	A	B	C	D	E	F	G	H	I
700	5/17/2023	04:30 AM	0						
701	5/17/2023	04:45 AM	3						
702	5/17/2023	05:00 AM	5						
703	5/17/2023	05:15 AM	1						
704	5/17/2023	05:30 AM	4						
705	5/17/2023	05:45 AM	4						
706	5/17/2023	06:00 AM	12						
707	5/17/2023	06:15 AM	17						
708	5/17/2023	06:30 AM	26						
709	5/17/2023	06:45 AM	19						
710	5/17/2023	07:00 AM	24						
711	5/17/2023	07:15 AM	33						
712	5/17/2023	07:30 AM	47						
713	5/17/2023	07:45 AM	50						
714	5/17/2023	08:00 AM	32						
715	5/17/2023	08:15 AM	42						
716	5/17/2023	08:30 AM	33						
717	5/17/2023	08:45 AM	33						
718	5/17/2023	09:00 AM	35						
719	5/17/2023	09:15 AM	38						
720	5/17/2023	09:30 AM	31						
721	5/17/2023	09:45 AM	23						
722	5/17/2023	10:00 AM	28						
723	5/17/2023	10:15 AM	19						
724	5/17/2023	10:30 AM	32						
725	5/17/2023	10:45 AM	14						
726	5/17/2023	11:00 AM	20						
727	5/17/2023	11:15 AM	14						
728	5/17/2023	11:30 AM	19						
729	5/17/2023	11:45 AM	13						
730	5/17/2023	12:00 PM	22						
731	5/17/2023	12:15 PM	13						
732	5/17/2023	12:30 PM	35						
733	5/17/2023	12:45 PM	26						
734	5/17/2023	01:00 PM	20						
735	5/17/2023	01:15 PM	22						
736	5/17/2023	01:30 PM	19						
737	5/17/2023	01:45 PM	15						
738	5/17/2023	02:00 PM	23						
739	5/17/2023	02:15 PM	22						
740	5/17/2023	02:30 PM	15						
741	5/17/2023	02:45 PM	29						
742	5/17/2023	03:00 PM	25						
743	5/17/2023	03:15 PM	31						
744	5/17/2023	03:30 PM	29						
745	5/17/2023	03:45 PM	36						
746	5/17/2023	04:00 PM	29						
747	5/17/2023	04:15 PM	43						
748	5/17/2023	04:30 PM	40						
749	5/17/2023	04:45 PM	31						

	A	B	C	D	E	F	G	H	I
750	5/17/2023	05:00 PM	49						
751	5/17/2023	05:15 PM	31						
752	5/17/2023	05:30 PM	42						
753	5/17/2023	05:45 PM	27						
754	5/17/2023	06:00 PM	17						
755	5/17/2023	06:15 PM	15						
756	5/17/2023	06:30 PM	13						
757	5/17/2023	06:45 PM	18						
758	5/17/2023	07:00 PM	12						
759	5/17/2023	07:15 PM	11						
760	5/17/2023	07:30 PM	13						
761	5/17/2023	07:45 PM	7						
762	5/17/2023	08:00 PM	10						
763	5/17/2023	08:15 PM	11						
764	5/17/2023	08:30 PM	10						
765	5/17/2023	08:45 PM	6						
766	5/17/2023	09:00 PM	8						
767	5/17/2023	09:15 PM	8						
768	5/17/2023	09:30 PM	11						
769	5/17/2023	09:45 PM	2						
770	5/17/2023	10:00 PM	6						
771	5/17/2023	10:15 PM	2						
772	5/17/2023	10:30 PM	5						
773	5/17/2023	10:45 PM	2						
774	5/17/2023	11:00 PM	6						
775	5/17/2023	11:15 PM	5						
776	5/17/2023	11:30 PM	2						
777	5/17/2023	11:45 PM	4						
778	5/18/2023	12:00 AM	5						
779	5/18/2023	12:15 AM	1						
780	5/18/2023	12:30 AM	3						
781	5/18/2023	12:45 AM	0						
782	5/18/2023	01:00 AM	3						
783	5/18/2023	01:15 AM	0						
784	5/18/2023	01:30 AM	1						
785	5/18/2023	01:45 AM	4						
786	5/18/2023	02:00 AM	4						
787	5/18/2023	02:15 AM	2						
788	5/18/2023	02:30 AM	1						
789	5/18/2023	02:45 AM	1						
790	5/18/2023	03:00 AM	2						
791	5/18/2023	03:15 AM	0						
792	5/18/2023	03:30 AM	1						
793	5/18/2023	03:45 AM	1						
794	5/18/2023	04:00 AM	1						
795	5/18/2023	04:15 AM	1						
796	5/18/2023	04:30 AM	1						
797	5/18/2023	04:45 AM	5						
798	5/18/2023	05:00 AM	6						
799	5/18/2023	05:15 AM	2						

	A	B	C	D	E	F	G	H	I
800	5/18/2023	05:30 AM	11						
801	5/18/2023	05:45 AM	9						
802	5/18/2023	06:00 AM	7						
803	5/18/2023	06:15 AM	21						
804	5/18/2023	06:30 AM	27						
805	5/18/2023	06:45 AM	21						
806	5/18/2023	07:00 AM	16						
807	5/18/2023	07:15 AM	32						
808	5/18/2023	07:30 AM	46						
809	5/18/2023	07:45 AM	52						
810	5/18/2023	08:00 AM	30						
811	5/18/2023	08:15 AM	32						
812	5/18/2023	08:30 AM	34						
813	5/18/2023	08:45 AM	37						
814	5/18/2023	09:00 AM	30						
815	5/18/2023	09:15 AM	25						
816	5/18/2023	09:30 AM	18						
817	5/18/2023	09:45 AM	21						
818	5/18/2023	10:00 AM	19						
819	5/18/2023	10:15 AM	29						
820	5/18/2023	10:30 AM	26						
821	5/18/2023	10:45 AM	24						
822	5/18/2023	11:00 AM	21						
823	5/18/2023	11:15 AM	28						
824	5/18/2023	11:30 AM	31						
825	5/18/2023	11:45 AM	12						
826	5/18/2023	12:00 PM	17						
827	5/18/2023	12:15 PM	26						
828	5/18/2023	12:30 PM	11						
829	5/18/2023	12:45 PM	17						
830	5/18/2023	01:00 PM	21						
831	5/18/2023	01:15 PM	17						
832	5/18/2023	01:30 PM	28						
833	5/18/2023	01:45 PM	27						
834	5/18/2023	02:00 PM	26						
835	5/18/2023	02:15 PM	10						
836	5/18/2023	02:30 PM	22						
837	5/18/2023	02:45 PM	35						
838	5/18/2023	03:00 PM	42						
839	5/18/2023	03:15 PM	27						
840	5/18/2023	03:30 PM	49						
841	5/18/2023	03:45 PM	42						
842	5/18/2023	04:00 PM	33						
843	5/18/2023	04:15 PM	40						
844	5/18/2023	04:30 PM	38						
845	5/18/2023	04:45 PM	42						
846	5/18/2023	05:00 PM	29						
847	5/18/2023	05:15 PM	43						
848	5/18/2023	05:30 PM	28						
849	5/18/2023	05:45 PM	29						

	A	B	C	D	E	F	G	H	I
850	5/18/2023	06:00 PM	18						
851	5/18/2023	06:15 PM	18						
852	5/18/2023	06:30 PM	25						
853	5/18/2023	06:45 PM	21						
854	5/18/2023	07:00 PM	24						
855	5/18/2023	07:15 PM	17						
856	5/18/2023	07:30 PM	10						
857	5/18/2023	07:45 PM	11						
858	5/18/2023	08:00 PM	6						
859	5/18/2023	08:15 PM	10						
860	5/18/2023	08:30 PM	6						
861	5/18/2023	08:45 PM	7						
862	5/18/2023	09:00 PM	5						
863	5/18/2023	09:15 PM	6						
864	5/18/2023	09:30 PM	6						
865	5/18/2023	09:45 PM	2						
866	5/18/2023	10:00 PM	3						
867	5/18/2023	10:15 PM	5						
868	5/18/2023	10:30 PM	7						
869	5/18/2023	10:45 PM	6						
870	5/18/2023	11:00 PM	5						
871	5/18/2023	11:15 PM	2						
872	5/18/2023	11:30 PM	1						
873	5/18/2023	11:45 PM	0						

	A	B	C	D	E	F	G	H	I
1									
2	File Name: C:\Users\barri\OneDrive\Documents\TDBWSP\SYRACUSE\NYSTA DATA\LIST 2\SYRACUSE NYSTA-ONONDAGA LIST2\ATR 1234.tf2								
3	Start Date: 5/10/2023								
4	Start Time: 12:00:00 AM								
5	Location 1: EB I-90 on ramp								
6	Location 2: from I-481								
7									
8									
9	Date	Time	EB						
10	5/10/2023	12:00 AM	19						
11	5/10/2023	12:15 AM	20						
12	5/10/2023	12:30 AM	11						
13	5/10/2023	12:45 AM	14						
14	5/10/2023	01:00 AM	10						
15	5/10/2023	01:15 AM	23						
16	5/10/2023	01:30 AM	12						
17	5/10/2023	01:45 AM	8						
18	5/10/2023	02:00 AM	15						
19	5/10/2023	02:15 AM	3						
20	5/10/2023	02:30 AM	9						
21	5/10/2023	02:45 AM	15						
22	5/10/2023	03:00 AM	8						
23	5/10/2023	03:15 AM	10						
24	5/10/2023	03:30 AM	11						
25	5/10/2023	03:45 AM	14						
26	5/10/2023	04:00 AM	6						
27	5/10/2023	04:15 AM	24						
28	5/10/2023	04:30 AM	11						
29	5/10/2023	04:45 AM	51						
30	5/10/2023	05:00 AM	40						
31	5/10/2023	05:15 AM	50						
32	5/10/2023	05:30 AM	64						
33	5/10/2023	05:45 AM	78						
34	5/10/2023	06:00 AM	89						
35	5/10/2023	06:15 AM	111						
36	5/10/2023	06:30 AM	109						
37	5/10/2023	06:45 AM	116						
38	5/10/2023	07:00 AM	127						
39	5/10/2023	07:15 AM	160						
40	5/10/2023	07:30 AM	162						
41	5/10/2023	07:45 AM	162						
42	5/10/2023	08:00 AM	141						
43	5/10/2023	08:15 AM	144						
44	5/10/2023	08:30 AM	134						
45	5/10/2023	08:45 AM	126						
46	5/10/2023	09:00 AM	145						
47	5/10/2023	09:15 AM	117						
48	5/10/2023	09:30 AM	108						
49	5/10/2023	09:45 AM	120						

	A	B	C	D	E	F	G	H	I
50	5/10/2023	10:00 AM	126						
51	5/10/2023	10:15 AM	142						
52	5/10/2023	10:30 AM	120						
53	5/10/2023	10:45 AM	127						
54	5/10/2023	11:00 AM	114						
55	5/10/2023	11:15 AM	148						
56	5/10/2023	11:30 AM	118						
57	5/10/2023	11:45 AM	140						
58	5/10/2023	12:00 PM	130						
59	5/10/2023	12:15 PM	158						
60	5/10/2023	12:30 PM	140						
61	5/10/2023	12:45 PM	160						
62	5/10/2023	01:00 PM	131						
63	5/10/2023	01:15 PM	141						
64	5/10/2023	01:30 PM	145						
65	5/10/2023	01:45 PM	167						
66	5/10/2023	02:00 PM	161						
67	5/10/2023	02:15 PM	162						
68	5/10/2023	02:30 PM	174						
69	5/10/2023	02:45 PM	168						
70	5/10/2023	03:00 PM	192						
71	5/10/2023	03:15 PM	179						
72	5/10/2023	03:30 PM	180						
73	5/10/2023	03:45 PM	217						
74	5/10/2023	04:00 PM	210						
75	5/10/2023	04:15 PM	247						
76	5/10/2023	04:30 PM	201						
77	5/10/2023	04:45 PM	215						
78	5/10/2023	05:00 PM	229						
79	5/10/2023	05:15 PM	201						
80	5/10/2023	05:30 PM	139						
81	5/10/2023	05:45 PM	119						
82	5/10/2023	06:00 PM	100						
83	5/10/2023	06:15 PM	98						
84	5/10/2023	06:30 PM	84						
85	5/10/2023	06:45 PM	82						
86	5/10/2023	07:00 PM	88						
87	5/10/2023	07:15 PM	87						
88	5/10/2023	07:30 PM	75						
89	5/10/2023	07:45 PM	92						
90	5/10/2023	08:00 PM	62						
91	5/10/2023	08:15 PM	65						
92	5/10/2023	08:30 PM	55						
93	5/10/2023	08:45 PM	31						
94	5/10/2023	09:00 PM	41						
95	5/10/2023	09:15 PM	45						
96	5/10/2023	09:30 PM	35						
97	5/10/2023	09:45 PM	28						
98	5/10/2023	10:00 PM	40						
99	5/10/2023	10:15 PM	29						

	A	B	C	D	E	F	G	H	I
100	5/10/2023	10:30 PM	53						
101	5/10/2023	10:45 PM	21						
102	5/10/2023	11:00 PM	19						
103	5/10/2023	11:15 PM	19						
104	5/10/2023	11:30 PM	21						
105	5/10/2023	11:45 PM	20						
106	5/11/2023	12:00 AM	22						
107	5/11/2023	12:15 AM	31						
108	5/11/2023	12:30 AM	15						
109	5/11/2023	12:45 AM	18						
110	5/11/2023	01:00 AM	17						
111	5/11/2023	01:15 AM	11						
112	5/11/2023	01:30 AM	13						
113	5/11/2023	01:45 AM	13						
114	5/11/2023	02:00 AM	10						
115	5/11/2023	02:15 AM	8						
116	5/11/2023	02:30 AM	12						
117	5/11/2023	02:45 AM	17						
118	5/11/2023	03:00 AM	11						
119	5/11/2023	03:15 AM	15						
120	5/11/2023	03:30 AM	10						
121	5/11/2023	03:45 AM	19						
122	5/11/2023	04:00 AM	19						
123	5/11/2023	04:15 AM	22						
124	5/11/2023	04:30 AM	20						
125	5/11/2023	04:45 AM	27						
126	5/11/2023	05:00 AM	54						
127	5/11/2023	05:15 AM	51						
128	5/11/2023	05:30 AM	57						
129	5/11/2023	05:45 AM	67						
130	5/11/2023	06:00 AM	116						
131	5/11/2023	06:15 AM	104						
132	5/11/2023	06:30 AM	94						
133	5/11/2023	06:45 AM	129						
134	5/11/2023	07:00 AM	145						
135	5/11/2023	07:15 AM	144						
136	5/11/2023	07:30 AM	163						
137	5/11/2023	07:45 AM	137						
138	5/11/2023	08:00 AM	138						
139	5/11/2023	08:15 AM	129						
140	5/11/2023	08:30 AM	126						
141	5/11/2023	08:45 AM	139						
142	5/11/2023	09:00 AM	108						
143	5/11/2023	09:15 AM	104						
144	5/11/2023	09:30 AM	122						
145	5/11/2023	09:45 AM	107						
146	5/11/2023	10:00 AM	103						
147	5/11/2023	10:15 AM	152						
148	5/11/2023	10:30 AM	108						
149	5/11/2023	10:45 AM	114						

	A	B	C	D	E	F	G	H	I
150	5/11/2023	11:00 AM	162						
151	5/11/2023	11:15 AM	148						
152	5/11/2023	11:30 AM	150						
153	5/11/2023	11:45 AM	115						
154	5/11/2023	12:00 PM	113						
155	5/11/2023	12:15 PM	155						
156	5/11/2023	12:30 PM	127						
157	5/11/2023	12:45 PM	138						
158	5/11/2023	01:00 PM	152						
159	5/11/2023	01:15 PM	112						
160	5/11/2023	01:30 PM	131						
161	5/11/2023	01:45 PM	137						
162	5/11/2023	02:00 PM	174						
163	5/11/2023	02:15 PM	172						
164	5/11/2023	02:30 PM	145						
165	5/11/2023	02:45 PM	153						
166	5/11/2023	03:00 PM	179						
167	5/11/2023	03:15 PM	196						
168	5/11/2023	03:30 PM	233						
169	5/11/2023	03:45 PM	190						
170	5/11/2023	04:00 PM	225						
171	5/11/2023	04:15 PM	201						
172	5/11/2023	04:30 PM	218						
173	5/11/2023	04:45 PM	202						
174	5/11/2023	05:00 PM	194						
175	5/11/2023	05:15 PM	191						
176	5/11/2023	05:30 PM	122						
177	5/11/2023	05:45 PM	92						
178	5/11/2023	06:00 PM	116						
179	5/11/2023	06:15 PM	101						
180	5/11/2023	06:30 PM	95						
181	5/11/2023	06:45 PM	80						
182	5/11/2023	07:00 PM	88						
183	5/11/2023	07:15 PM	77						
184	5/11/2023	07:30 PM	68						
185	5/11/2023	07:45 PM	77						
186	5/11/2023	08:00 PM	68						
187	5/11/2023	08:15 PM	72						
188	5/11/2023	08:30 PM	61						
189	5/11/2023	08:45 PM	56						
190	5/11/2023	09:00 PM	71						
191	5/11/2023	09:15 PM	42						
192	5/11/2023	09:30 PM	51						
193	5/11/2023	09:45 PM	33						
194	5/11/2023	10:00 PM	28						
195	5/11/2023	10:15 PM	29						
196	5/11/2023	10:30 PM	30						
197	5/11/2023	10:45 PM	30						
198	5/11/2023	11:00 PM	27						
199	5/11/2023	11:15 PM	18						

	A	B	C	D	E	F	G	H	I
200	5/11/2023	11:30 PM	23						
201	5/11/2023	11:45 PM	17						
202	5/12/2023	12:00 AM	16						
203	5/12/2023	12:15 AM	12						
204	5/12/2023	12:30 AM	8						
205	5/12/2023	12:45 AM	13						
206	5/12/2023	01:00 AM	12						
207	5/12/2023	01:15 AM	13						
208	5/12/2023	01:30 AM	12						
209	5/12/2023	01:45 AM	19						
210	5/12/2023	02:00 AM	5						
211	5/12/2023	02:15 AM	15						
212	5/12/2023	02:30 AM	5						
213	5/12/2023	02:45 AM	11						
214	5/12/2023	03:00 AM	18						
215	5/12/2023	03:15 AM	12						
216	5/12/2023	03:30 AM	17						
217	5/12/2023	03:45 AM	19						
218	5/12/2023	04:00 AM	14						
219	5/12/2023	04:15 AM	13						
220	5/12/2023	04:30 AM	19						
221	5/12/2023	04:45 AM	38						
222	5/12/2023	05:00 AM	33						
223	5/12/2023	05:15 AM	51						
224	5/12/2023	05:30 AM	38						
225	5/12/2023	05:45 AM	62						
226	5/12/2023	06:00 AM	88						
227	5/12/2023	06:15 AM	114						
228	5/12/2023	06:30 AM	87						
229	5/12/2023	06:45 AM	107						
230	5/12/2023	07:00 AM	113						
231	5/12/2023	07:15 AM	152						
232	5/12/2023	07:30 AM	137						
233	5/12/2023	07:45 AM	155						
234	5/12/2023	08:00 AM	134						
235	5/12/2023	08:15 AM	128						
236	5/12/2023	08:30 AM	139						
237	5/12/2023	08:45 AM	118						
238	5/12/2023	09:00 AM	112						
239	5/12/2023	09:15 AM	104						
240	5/12/2023	09:30 AM	147						
241	5/12/2023	09:45 AM	133						
242	5/12/2023	10:00 AM	129						
243	5/12/2023	10:15 AM	166						
244	5/12/2023	10:30 AM	139						
245	5/12/2023	10:45 AM	147						
246	5/12/2023	11:00 AM	124						
247	5/12/2023	11:15 AM	146						
248	5/12/2023	11:30 AM	142						
249	5/12/2023	11:45 AM	144						

	A	B	C	D	E	F	G	H	I
250	5/12/2023	12:00 PM	164						
251	5/12/2023	12:15 PM	164						
252	5/12/2023	12:30 PM	152						
253	5/12/2023	12:45 PM	142						
254	5/12/2023	01:00 PM	180						
255	5/12/2023	01:15 PM	168						
256	5/12/2023	01:30 PM	180						
257	5/12/2023	01:45 PM	204						
258	5/12/2023	02:00 PM	177						
259	5/12/2023	02:15 PM	172						
260	5/12/2023	02:30 PM	173						
261	5/12/2023	02:45 PM	186						
262	5/12/2023	03:00 PM	197						
263	5/12/2023	03:15 PM	197						
264	5/12/2023	03:30 PM	255						
265	5/12/2023	03:45 PM	212						
266	5/12/2023	04:00 PM	215						
267	5/12/2023	04:15 PM	252						
268	5/12/2023	04:30 PM	244						
269	5/12/2023	04:45 PM	214						
270	5/12/2023	05:00 PM	211						
271	5/12/2023	05:15 PM	224						
272	5/12/2023	05:30 PM	173						
273	5/12/2023	05:45 PM	174						
274	5/12/2023	06:00 PM	146						
275	5/12/2023	06:15 PM	153						
276	5/12/2023	06:30 PM	109						
277	5/12/2023	06:45 PM	118						
278	5/12/2023	07:00 PM	99						
279	5/12/2023	07:15 PM	97						
280	5/12/2023	07:30 PM	98						
281	5/12/2023	07:45 PM	80						
282	5/12/2023	08:00 PM	92						
283	5/12/2023	08:15 PM	65						
284	5/12/2023	08:30 PM	73						
285	5/12/2023	08:45 PM	58						
286	5/12/2023	09:00 PM	75						
287	5/12/2023	09:15 PM	58						
288	5/12/2023	09:30 PM	62						
289	5/12/2023	09:45 PM	57						
290	5/12/2023	10:00 PM	66						
291	5/12/2023	10:15 PM	55						
292	5/12/2023	10:30 PM	58						
293	5/12/2023	10:45 PM	48						
294	5/12/2023	11:00 PM	31						
295	5/12/2023	11:15 PM	47						
296	5/12/2023	11:30 PM	20						
297	5/12/2023	11:45 PM	28						
298	5/13/2023	12:00 AM	19						
299	5/13/2023	12:15 AM	20						

	A	B	C	D	E	F	G	H	I
300	5/13/2023	12:30 AM	16						
301	5/13/2023	12:45 AM	16						
302	5/13/2023	01:00 AM	17						
303	5/13/2023	01:15 AM	10						
304	5/13/2023	01:30 AM	13						
305	5/13/2023	01:45 AM	13						
306	5/13/2023	02:00 AM	15						
307	5/13/2023	02:15 AM	15						
308	5/13/2023	02:30 AM	10						
309	5/13/2023	02:45 AM	11						
310	5/13/2023	03:00 AM	9						
311	5/13/2023	03:15 AM	11						
312	5/13/2023	03:30 AM	12						
313	5/13/2023	03:45 AM	11						
314	5/13/2023	04:00 AM	9						
315	5/13/2023	04:15 AM	10						
316	5/13/2023	04:30 AM	13						
317	5/13/2023	04:45 AM	15						
318	5/13/2023	05:00 AM	11						
319	5/13/2023	05:15 AM	22						
320	5/13/2023	05:30 AM	14						
321	5/13/2023	05:45 AM	31						
322	5/13/2023	06:00 AM	32						
323	5/13/2023	06:15 AM	42						
324	5/13/2023	06:30 AM	32						
325	5/13/2023	06:45 AM	43						
326	5/13/2023	07:00 AM	37						
327	5/13/2023	07:15 AM	68						
328	5/13/2023	07:30 AM	73						
329	5/13/2023	07:45 AM	70						
330	5/13/2023	08:00 AM	68						
331	5/13/2023	08:15 AM	72						
332	5/13/2023	08:30 AM	99						
333	5/13/2023	08:45 AM	93						
334	5/13/2023	09:00 AM	95						
335	5/13/2023	09:15 AM	107						
336	5/13/2023	09:30 AM	131						
337	5/13/2023	09:45 AM	121						
338	5/13/2023	10:00 AM	128						
339	5/13/2023	10:15 AM	124						
340	5/13/2023	10:30 AM	109						
341	5/13/2023	10:45 AM	116						
342	5/13/2023	11:00 AM	126						
343	5/13/2023	11:15 AM	128						
344	5/13/2023	11:30 AM	153						
345	5/13/2023	11:45 AM	114						
346	5/13/2023	12:00 PM	127						
347	5/13/2023	12:15 PM	134						
348	5/13/2023	12:30 PM	126						
349	5/13/2023	12:45 PM	154						

	A	B	C	D	E	F	G	H	I
350	5/13/2023	01:00 PM	141						
351	5/13/2023	01:15 PM	162						
352	5/13/2023	01:30 PM	155						
353	5/13/2023	01:45 PM	144						
354	5/13/2023	02:00 PM	167						
355	5/13/2023	02:15 PM	193						
356	5/13/2023	02:30 PM	178						
357	5/13/2023	02:45 PM	161						
358	5/13/2023	03:00 PM	161						
359	5/13/2023	03:15 PM	144						
360	5/13/2023	03:30 PM	188						
361	5/13/2023	03:45 PM	170						
362	5/13/2023	04:00 PM	170						
363	5/13/2023	04:15 PM	143						
364	5/13/2023	04:30 PM	162						
365	5/13/2023	04:45 PM	139						
366	5/13/2023	05:00 PM	151						
367	5/13/2023	05:15 PM	166						
368	5/13/2023	05:30 PM	156						
369	5/13/2023	05:45 PM	156						
370	5/13/2023	06:00 PM	145						
371	5/13/2023	06:15 PM	118						
372	5/13/2023	06:30 PM	141						
373	5/13/2023	06:45 PM	123						
374	5/13/2023	07:00 PM	118						
375	5/13/2023	07:15 PM	132						
376	5/13/2023	07:30 PM	111						
377	5/13/2023	07:45 PM	116						
378	5/13/2023	08:00 PM	101						
379	5/13/2023	08:15 PM	111						
380	5/13/2023	08:30 PM	95						
381	5/13/2023	08:45 PM	89						
382	5/13/2023	09:00 PM	82						
383	5/13/2023	09:15 PM	66						
384	5/13/2023	09:30 PM	75						
385	5/13/2023	09:45 PM	80						
386	5/13/2023	10:00 PM	67						
387	5/13/2023	10:15 PM	82						
388	5/13/2023	10:30 PM	52						
389	5/13/2023	10:45 PM	45						
390	5/13/2023	11:00 PM	60						
391	5/13/2023	11:15 PM	57						
392	5/13/2023	11:30 PM	27						
393	5/13/2023	11:45 PM	27						
394	5/14/2023	12:00 AM	20						
395	5/14/2023	12:15 AM	26						
396	5/14/2023	12:30 AM	9						
397	5/14/2023	12:45 AM	19						
398	5/14/2023	01:00 AM	9						
399	5/14/2023	01:15 AM	9						

	A	B	C	D	E	F	G	H	I
400	5/14/2023	01:30 AM	5						
401	5/14/2023	01:45 AM	3						
402	5/14/2023	02:00 AM	3						
403	5/14/2023	02:15 AM	7						
404	5/14/2023	02:30 AM	8						
405	5/14/2023	02:45 AM	6						
406	5/14/2023	03:00 AM	7						
407	5/14/2023	03:15 AM	4						
408	5/14/2023	03:30 AM	6						
409	5/14/2023	03:45 AM	4						
410	5/14/2023	04:00 AM	3						
411	5/14/2023	04:15 AM	6						
412	5/14/2023	04:30 AM	6						
413	5/14/2023	04:45 AM	11						
414	5/14/2023	05:00 AM	11						
415	5/14/2023	05:15 AM	17						
416	5/14/2023	05:30 AM	23						
417	5/14/2023	05:45 AM	13						
418	5/14/2023	06:00 AM	19						
419	5/14/2023	06:15 AM	14						
420	5/14/2023	06:30 AM	18						
421	5/14/2023	06:45 AM	25						
422	5/14/2023	07:00 AM	32						
423	5/14/2023	07:15 AM	43						
424	5/14/2023	07:30 AM	56						
425	5/14/2023	07:45 AM	59						
426	5/14/2023	08:00 AM	51						
427	5/14/2023	08:15 AM	69						
428	5/14/2023	08:30 AM	71						
429	5/14/2023	08:45 AM	96						
430	5/14/2023	09:00 AM	92						
431	5/14/2023	09:15 AM	117						
432	5/14/2023	09:30 AM	104						
433	5/14/2023	09:45 AM	92						
434	5/14/2023	10:00 AM	146						
435	5/14/2023	10:15 AM	121						
436	5/14/2023	10:30 AM	163						
437	5/14/2023	10:45 AM	157						
438	5/14/2023	11:00 AM	162						
439	5/14/2023	11:15 AM	151						
440	5/14/2023	11:30 AM	185						
441	5/14/2023	11:45 AM	184						
442	5/14/2023	12:00 PM	192						
443	5/14/2023	12:15 PM	169						
444	5/14/2023	12:30 PM	169						
445	5/14/2023	12:45 PM	183						
446	5/14/2023	01:00 PM	179						
447	5/14/2023	01:15 PM	199						
448	5/14/2023	01:30 PM	177						
449	5/14/2023	01:45 PM	204						

	A	B	C	D	E	F	G	H	I
450	5/14/2023	02:00 PM	162						
451	5/14/2023	02:15 PM	185						
452	5/14/2023	02:30 PM	196						
453	5/14/2023	02:45 PM	194						
454	5/14/2023	03:00 PM	175						
455	5/14/2023	03:15 PM	214						
456	5/14/2023	03:30 PM	208						
457	5/14/2023	03:45 PM	172						
458	5/14/2023	04:00 PM	211						
459	5/14/2023	04:15 PM	179						
460	5/14/2023	04:30 PM	191						
461	5/14/2023	04:45 PM	193						
462	5/14/2023	05:00 PM	184						
463	5/14/2023	05:15 PM	192						
464	5/14/2023	05:30 PM	159						
465	5/14/2023	05:45 PM	114						
466	5/14/2023	06:00 PM	142						
467	5/14/2023	06:15 PM	120						
468	5/14/2023	06:30 PM	117						
469	5/14/2023	06:45 PM	104						
470	5/14/2023	07:00 PM	85						
471	5/14/2023	07:15 PM	90						
472	5/14/2023	07:30 PM	95						
473	5/14/2023	07:45 PM	60						
474	5/14/2023	08:00 PM	54						
475	5/14/2023	08:15 PM	64						
476	5/14/2023	08:30 PM	53						
477	5/14/2023	08:45 PM	36						
478	5/14/2023	09:00 PM	28						
479	5/14/2023	09:15 PM	29						
480	5/14/2023	09:30 PM	36						
481	5/14/2023	09:45 PM	33						
482	5/14/2023	10:00 PM	31						
483	5/14/2023	10:15 PM	27						
484	5/14/2023	10:30 PM	32						
485	5/14/2023	10:45 PM	22						
486	5/14/2023	11:00 PM	17						
487	5/14/2023	11:15 PM	18						
488	5/14/2023	11:30 PM	28						
489	5/14/2023	11:45 PM	20						
490	5/15/2023	12:00 AM	11						
491	5/15/2023	12:15 AM	14						
492	5/15/2023	12:30 AM	11						
493	5/15/2023	12:45 AM	7						
494	5/15/2023	01:00 AM	8						
495	5/15/2023	01:15 AM	11						
496	5/15/2023	01:30 AM	11						
497	5/15/2023	01:45 AM	7						
498	5/15/2023	02:00 AM	3						
499	5/15/2023	02:15 AM	3						

	A	B	C	D	E	F	G	H	I
500	5/15/2023	02:30 AM	12						
501	5/15/2023	02:45 AM	6						
502	5/15/2023	03:00 AM	10						
503	5/15/2023	03:15 AM	11						
504	5/15/2023	03:30 AM	6						
505	5/15/2023	03:45 AM	12						
506	5/15/2023	04:00 AM	26						
507	5/15/2023	04:15 AM	27						
508	5/15/2023	04:30 AM	32						
509	5/15/2023	04:45 AM	24						
510	5/15/2023	05:00 AM	47						
511	5/15/2023	05:15 AM	37						
512	5/15/2023	05:30 AM	59						
513	5/15/2023	05:45 AM	80						
514	5/15/2023	06:00 AM	97						
515	5/15/2023	06:15 AM	112						
516	5/15/2023	06:30 AM	101						
517	5/15/2023	06:45 AM	101						
518	5/15/2023	07:00 AM	119						
519	5/15/2023	07:15 AM	154						
520	5/15/2023	07:30 AM	151						
521	5/15/2023	07:45 AM	149						
522	5/15/2023	08:00 AM	134						
523	5/15/2023	08:15 AM	120						
524	5/15/2023	08:30 AM	111						
525	5/15/2023	08:45 AM	118						
526	5/15/2023	09:00 AM	117						
527	5/15/2023	09:15 AM	117						
528	5/15/2023	09:30 AM	136						
529	5/15/2023	09:45 AM	142						
530	5/15/2023	10:00 AM	107						
531	5/15/2023	10:15 AM	90						
532	5/15/2023	10:30 AM	110						
533	5/15/2023	10:45 AM	127						
534	5/15/2023	11:00 AM	113						
535	5/15/2023	11:15 AM	146						
536	5/15/2023	11:30 AM	137						
537	5/15/2023	11:45 AM	123						
538	5/15/2023	12:00 PM	135						
539	5/15/2023	12:15 PM	99						
540	5/15/2023	12:30 PM	126						
541	5/15/2023	12:45 PM	120						
542	5/15/2023	01:00 PM	129						
543	5/15/2023	01:15 PM	132						
544	5/15/2023	01:30 PM	130						
545	5/15/2023	01:45 PM	113						
546	5/15/2023	02:00 PM	125						
547	5/15/2023	02:15 PM	121						
548	5/15/2023	02:30 PM	159						
549	5/15/2023	02:45 PM	125						

	A	B	C	D	E	F	G	H	I
550	5/15/2023	03:00 PM	176						
551	5/15/2023	03:15 PM	150						
552	5/15/2023	03:30 PM	174						
553	5/15/2023	03:45 PM	211						
554	5/15/2023	04:00 PM	173						
555	5/15/2023	04:15 PM	202						
556	5/15/2023	04:30 PM	208						
557	5/15/2023	04:45 PM	195						
558	5/15/2023	05:00 PM	189						
559	5/15/2023	05:15 PM	155						
560	5/15/2023	05:30 PM	126						
561	5/15/2023	05:45 PM	124						
562	5/15/2023	06:00 PM	81						
563	5/15/2023	06:15 PM	92						
564	5/15/2023	06:30 PM	78						
565	5/15/2023	06:45 PM	90						
566	5/15/2023	07:00 PM	67						
567	5/15/2023	07:15 PM	86						
568	5/15/2023	07:30 PM	48						
569	5/15/2023	07:45 PM	74						
570	5/15/2023	08:00 PM	72						
571	5/15/2023	08:15 PM	57						
572	5/15/2023	08:30 PM	51						
573	5/15/2023	08:45 PM	47						
574	5/15/2023	09:00 PM	38						
575	5/15/2023	09:15 PM	23						
576	5/15/2023	09:30 PM	38						
577	5/15/2023	09:45 PM	29						
578	5/15/2023	10:00 PM	22						
579	5/15/2023	10:15 PM	37						
580	5/15/2023	10:30 PM	28						
581	5/15/2023	10:45 PM	19						
582	5/15/2023	11:00 PM	24						
583	5/15/2023	11:15 PM	21						
584	5/15/2023	11:30 PM	26						
585	5/15/2023	11:45 PM	19						
586	5/16/2023	12:00 AM	10						
587	5/16/2023	12:15 AM	15						
588	5/16/2023	12:30 AM	11						
589	5/16/2023	12:45 AM	16						
590	5/16/2023	01:00 AM	9						
591	5/16/2023	01:15 AM	7						
592	5/16/2023	01:30 AM	7						
593	5/16/2023	01:45 AM	7						
594	5/16/2023	02:00 AM	6						
595	5/16/2023	02:15 AM	9						
596	5/16/2023	02:30 AM	6						
597	5/16/2023	02:45 AM	6						
598	5/16/2023	03:00 AM	11						
599	5/16/2023	03:15 AM	10						

	A	B	C	D	E	F	G	H	I
600	5/16/2023	03:30 AM	11						
601	5/16/2023	03:45 AM	14						
602	5/16/2023	04:00 AM	15						
603	5/16/2023	04:15 AM	17						
604	5/16/2023	04:30 AM	20						
605	5/16/2023	04:45 AM	26						
606	5/16/2023	05:00 AM	37						
607	5/16/2023	05:15 AM	48						
608	5/16/2023	05:30 AM	57						
609	5/16/2023	05:45 AM	82						
610	5/16/2023	06:00 AM	93						
611	5/16/2023	06:15 AM	103						
612	5/16/2023	06:30 AM	98						
613	5/16/2023	06:45 AM	98						
614	5/16/2023	07:00 AM	148						
615	5/16/2023	07:15 AM	140						
616	5/16/2023	07:30 AM	156						
617	5/16/2023	07:45 AM	146						
618	5/16/2023	08:00 AM	154						
619	5/16/2023	08:15 AM	129						
620	5/16/2023	08:30 AM	126						
621	5/16/2023	08:45 AM	101						
622	5/16/2023	09:00 AM	107						
623	5/16/2023	09:15 AM	113						
624	5/16/2023	09:30 AM	128						
625	5/16/2023	09:45 AM	103						
626	5/16/2023	10:00 AM	129						
627	5/16/2023	10:15 AM	116						
628	5/16/2023	10:30 AM	107						
629	5/16/2023	10:45 AM	119						
630	5/16/2023	11:00 AM	112						
631	5/16/2023	11:15 AM	146						
632	5/16/2023	11:30 AM	133						
633	5/16/2023	11:45 AM	133						
634	5/16/2023	12:00 PM	133						
635	5/16/2023	12:15 PM	104						
636	5/16/2023	12:30 PM	137						
637	5/16/2023	12:45 PM	103						
638	5/16/2023	01:00 PM	124						
639	5/16/2023	01:15 PM	105						
640	5/16/2023	01:30 PM	119						
641	5/16/2023	01:45 PM	113						
642	5/16/2023	02:00 PM	126						
643	5/16/2023	02:15 PM	148						
644	5/16/2023	02:30 PM	129						
645	5/16/2023	02:45 PM	149						
646	5/16/2023	03:00 PM	153						
647	5/16/2023	03:15 PM	165						
648	5/16/2023	03:30 PM	165						
649	5/16/2023	03:45 PM	187						

	A	B	C	D	E	F	G	H	I
650	5/16/2023	04:00 PM	161						
651	5/16/2023	04:15 PM	199						
652	5/16/2023	04:30 PM	203						
653	5/16/2023	04:45 PM	216						
654	5/16/2023	05:00 PM	185						
655	5/16/2023	05:15 PM	164						
656	5/16/2023	05:30 PM	143						
657	5/16/2023	05:45 PM	110						
658	5/16/2023	06:00 PM	92						
659	5/16/2023	06:15 PM	106						
660	5/16/2023	06:30 PM	89						
661	5/16/2023	06:45 PM	81						
662	5/16/2023	07:00 PM	56						
663	5/16/2023	07:15 PM	64						
664	5/16/2023	07:30 PM	54						
665	5/16/2023	07:45 PM	61						
666	5/16/2023	08:00 PM	45						
667	5/16/2023	08:15 PM	51						
668	5/16/2023	08:30 PM	55						
669	5/16/2023	08:45 PM	51						
670	5/16/2023	09:00 PM	38						
671	5/16/2023	09:15 PM	36						
672	5/16/2023	09:30 PM	31						
673	5/16/2023	09:45 PM	28						
674	5/16/2023	10:00 PM	31						
675	5/16/2023	10:15 PM	25						
676	5/16/2023	10:30 PM	14						
677	5/16/2023	10:45 PM	25						
678	5/16/2023	11:00 PM	18						
679	5/16/2023	11:15 PM	14						
680	5/16/2023	11:30 PM	12						
681	5/16/2023	11:45 PM	19						
682	5/17/2023	12:00 AM	11						
683	5/17/2023	12:15 AM	15						
684	5/17/2023	12:30 AM	8						
685	5/17/2023	12:45 AM	14						
686	5/17/2023	01:00 AM	9						
687	5/17/2023	01:15 AM	10						
688	5/17/2023	01:30 AM	6						
689	5/17/2023	01:45 AM	9						
690	5/17/2023	02:00 AM	9						
691	5/17/2023	02:15 AM	6						
692	5/17/2023	02:30 AM	5						
693	5/17/2023	02:45 AM	7						
694	5/17/2023	03:00 AM	7						
695	5/17/2023	03:15 AM	5						
696	5/17/2023	03:30 AM	12						
697	5/17/2023	03:45 AM	8						
698	5/17/2023	04:00 AM	10						
699	5/17/2023	04:15 AM	16						

	A	B	C	D	E	F	G	H	I
700	5/17/2023	04:30 AM	16						
701	5/17/2023	04:45 AM	19						
702	5/17/2023	05:00 AM	43						
703	5/17/2023	05:15 AM	51						
704	5/17/2023	05:30 AM	62						
705	5/17/2023	05:45 AM	76						
706	5/17/2023	06:00 AM	99						
707	5/17/2023	06:15 AM	97						
708	5/17/2023	06:30 AM	101						
709	5/17/2023	06:45 AM	108						
710	5/17/2023	07:00 AM	141						
711	5/17/2023	07:15 AM	169						
712	5/17/2023	07:30 AM	163						
713	5/17/2023	07:45 AM	149						
714	5/17/2023	08:00 AM	143						
715	5/17/2023	08:15 AM	127						
716	5/17/2023	08:30 AM	129						
717	5/17/2023	08:45 AM	93						
718	5/17/2023	09:00 AM	97						
719	5/17/2023	09:15 AM	86						
720	5/17/2023	09:30 AM	114						
721	5/17/2023	09:45 AM	99						
722	5/17/2023	10:00 AM	111						
723	5/17/2023	10:15 AM	107						
724	5/17/2023	10:30 AM	126						
725	5/17/2023	10:45 AM	112						
726	5/17/2023	11:00 AM	111						
727	5/17/2023	11:15 AM	106						
728	5/17/2023	11:30 AM	121						
729	5/17/2023	11:45 AM	123						
730	5/17/2023	12:00 PM	97						
731	5/17/2023	12:15 PM	104						
732	5/17/2023	12:30 PM	112						
733	5/17/2023	12:45 PM	125						
734	5/17/2023	01:00 PM	105						
735	5/17/2023	01:15 PM	133						
736	5/17/2023	01:30 PM	149						
737	5/17/2023	01:45 PM	140						
738	5/17/2023	02:00 PM	145						
739	5/17/2023	02:15 PM	119						
740	5/17/2023	02:30 PM	130						
741	5/17/2023	02:45 PM	137						
742	5/17/2023	03:00 PM	160						
743	5/17/2023	03:15 PM	149						
744	5/17/2023	03:30 PM	153						
745	5/17/2023	03:45 PM	207						
746	5/17/2023	04:00 PM	175						
747	5/17/2023	04:15 PM	189						
748	5/17/2023	04:30 PM	216						
749	5/17/2023	04:45 PM	185						

	A	B	C	D	E	F	G	H	I
750	5/17/2023	05:00 PM	205						
751	5/17/2023	05:15 PM	185						
752	5/17/2023	05:30 PM	147						
753	5/17/2023	05:45 PM	102						
754	5/17/2023	06:00 PM	130						
755	5/17/2023	06:15 PM	103						
756	5/17/2023	06:30 PM	76						
757	5/17/2023	06:45 PM	72						
758	5/17/2023	07:00 PM	65						
759	5/17/2023	07:15 PM	77						
760	5/17/2023	07:30 PM	61						
761	5/17/2023	07:45 PM	72						
762	5/17/2023	08:00 PM	48						
763	5/17/2023	08:15 PM	70						
764	5/17/2023	08:30 PM	40						
765	5/17/2023	08:45 PM	48						
766	5/17/2023	09:00 PM	30						
767	5/17/2023	09:15 PM	39						
768	5/17/2023	09:30 PM	39						
769	5/17/2023	09:45 PM	36						
770	5/17/2023	10:00 PM	23						
771	5/17/2023	10:15 PM	32						
772	5/17/2023	10:30 PM	20						
773	5/17/2023	10:45 PM	21						
774	5/17/2023	11:00 PM	24						
775	5/17/2023	11:15 PM	13						
776	5/17/2023	11:30 PM	19						
777	5/17/2023	11:45 PM	22						
778	5/18/2023	12:00 AM	17						
779	5/18/2023	12:15 AM	17						
780	5/18/2023	12:30 AM	16						
781	5/18/2023	12:45 AM	9						
782	5/18/2023	01:00 AM	14						
783	5/18/2023	01:15 AM	3						
784	5/18/2023	01:30 AM	9						
785	5/18/2023	01:45 AM	5						
786	5/18/2023	02:00 AM	9						
787	5/18/2023	02:15 AM	7						
788	5/18/2023	02:30 AM	8						
789	5/18/2023	02:45 AM	6						
790	5/18/2023	03:00 AM	13						
791	5/18/2023	03:15 AM	5						
792	5/18/2023	03:30 AM	14						
793	5/18/2023	03:45 AM	10						
794	5/18/2023	04:00 AM	7						
795	5/18/2023	04:15 AM	11						
796	5/18/2023	04:30 AM	23						
797	5/18/2023	04:45 AM	27						
798	5/18/2023	05:00 AM	43						
799	5/18/2023	05:15 AM	49						

	A	B	C	D	E	F	G	H	I
800	5/18/2023	05:30 AM	52						
801	5/18/2023	05:45 AM	70						
802	5/18/2023	06:00 AM	86						
803	5/18/2023	06:15 AM	88						
804	5/18/2023	06:30 AM	78						
805	5/18/2023	06:45 AM	99						
806	5/18/2023	07:00 AM	144						
807	5/18/2023	07:15 AM	147						
808	5/18/2023	07:30 AM	136						
809	5/18/2023	07:45 AM	135						
810	5/18/2023	08:00 AM	146						
811	5/18/2023	08:15 AM	126						
812	5/18/2023	08:30 AM	106						
813	5/18/2023	08:45 AM	113						
814	5/18/2023	09:00 AM	100						
815	5/18/2023	09:15 AM	121						
816	5/18/2023	09:30 AM	109						
817	5/18/2023	09:45 AM	90						
818	5/18/2023	10:00 AM	127						
819	5/18/2023	10:15 AM	95						
820	5/18/2023	10:30 AM	104						
821	5/18/2023	10:45 AM	132						
822	5/18/2023	11:00 AM	102						
823	5/18/2023	11:15 AM	129						
824	5/18/2023	11:30 AM	117						
825	5/18/2023	11:45 AM	131						
826	5/18/2023	12:00 PM	159						
827	5/18/2023	12:15 PM	127						
828	5/18/2023	12:30 PM	139						
829	5/18/2023	12:45 PM	134						
830	5/18/2023	01:00 PM	133						
831	5/18/2023	01:15 PM	125						
832	5/18/2023	01:30 PM	143						
833	5/18/2023	01:45 PM	138						
834	5/18/2023	02:00 PM	144						
835	5/18/2023	02:15 PM	137						
836	5/18/2023	02:30 PM	144						
837	5/18/2023	02:45 PM	134						
838	5/18/2023	03:00 PM	205						
839	5/18/2023	03:15 PM	161						
840	5/18/2023	03:30 PM	179						
841	5/18/2023	03:45 PM	186						
842	5/18/2023	04:00 PM	188						
843	5/18/2023	04:15 PM	207						
844	5/18/2023	04:30 PM	190						
845	5/18/2023	04:45 PM	221						
846	5/18/2023	05:00 PM	169						
847	5/18/2023	05:15 PM	188						
848	5/18/2023	05:30 PM	167						
849	5/18/2023	05:45 PM	116						

	A	B	C	D	E	F	G	H	I
850	5/18/2023	06:00 PM	116						
851	5/18/2023	06:15 PM	113						
852	5/18/2023	06:30 PM	100						
853	5/18/2023	06:45 PM	67						
854	5/18/2023	07:00 PM	75						
855	5/18/2023	07:15 PM	58						
856	5/18/2023	07:30 PM	44						
857	5/18/2023	07:45 PM	74						
858	5/18/2023	08:00 PM	70						
859	5/18/2023	08:15 PM	66						
860	5/18/2023	08:30 PM	72						
861	5/18/2023	08:45 PM	63						
862	5/18/2023	09:00 PM	57						
863	5/18/2023	09:15 PM	37						
864	5/18/2023	09:30 PM	48						
865	5/18/2023	09:45 PM	26						
866	5/18/2023	10:00 PM	40						
867	5/18/2023	10:15 PM	43						
868	5/18/2023	10:30 PM	28						
869	5/18/2023	10:45 PM	26						
870	5/18/2023	11:00 PM	49						
871	5/18/2023	11:15 PM	70						
872	5/18/2023	11:30 PM	84						
873	5/18/2023	11:45 PM	57						

	A	B	C	D	E	F	G	H	I
1									
2	File Name: C:\Users\barri\OneDrive\Documents\TDBWSP\SYRACUSE\NYSTA DATA\LIST 2\SYRACUSE NYSTA-ONONDAGA LIST2\ATR 1235.tf2								
3	Start Date: 5/10/2023								
4	Start Time: 12:00:00 AM								
5	Location 1: WB I-90 on ramp								
6	Location 2: from I-481								
7									
8									
9	Date	Time	WB						
10	5/10/2023	12:00 AM	3						
11	5/10/2023	12:15 AM	3						
12	5/10/2023	12:30 AM	2						
13	5/10/2023	12:45 AM	3						
14	5/10/2023	01:00 AM	7						
15	5/10/2023	01:15 AM	2						
16	5/10/2023	01:30 AM	4						
17	5/10/2023	01:45 AM	5						
18	5/10/2023	02:00 AM	1						
19	5/10/2023	02:15 AM	3						
20	5/10/2023	02:30 AM	5						
21	5/10/2023	02:45 AM	4						
22	5/10/2023	03:00 AM	4						
23	5/10/2023	03:15 AM	0						
24	5/10/2023	03:30 AM	8						
25	5/10/2023	03:45 AM	6						
26	5/10/2023	04:00 AM	6						
27	5/10/2023	04:15 AM	5						
28	5/10/2023	04:30 AM	3						
29	5/10/2023	04:45 AM	4						
30	5/10/2023	05:00 AM	8						
31	5/10/2023	05:15 AM	8						
32	5/10/2023	05:30 AM	12						
33	5/10/2023	05:45 AM	16						
34	5/10/2023	06:00 AM	8						
35	5/10/2023	06:15 AM	22						
36	5/10/2023	06:30 AM	24						
37	5/10/2023	06:45 AM	28						
38	5/10/2023	07:00 AM	29						
39	5/10/2023	07:15 AM	35						
40	5/10/2023	07:30 AM	42						
41	5/10/2023	07:45 AM	38						
42	5/10/2023	08:00 AM	26						
43	5/10/2023	08:15 AM	35						
44	5/10/2023	08:30 AM	25						
45	5/10/2023	08:45 AM	31						
46	5/10/2023	09:00 AM	20						
47	5/10/2023	09:15 AM	24						
48	5/10/2023	09:30 AM	19						
49	5/10/2023	09:45 AM	19						

	A	B	C	D	E	F	G	H	I
50	5/10/2023	10:00 AM	17						
51	5/10/2023	10:15 AM	27						
52	5/10/2023	10:30 AM	23						
53	5/10/2023	10:45 AM	23						
54	5/10/2023	11:00 AM	17						
55	5/10/2023	11:15 AM	24						
56	5/10/2023	11:30 AM	29						
57	5/10/2023	11:45 AM	23						
58	5/10/2023	12:00 PM	17						
59	5/10/2023	12:15 PM	18						
60	5/10/2023	12:30 PM	15						
61	5/10/2023	12:45 PM	24						
62	5/10/2023	01:00 PM	14						
63	5/10/2023	01:15 PM	24						
64	5/10/2023	01:30 PM	23						
65	5/10/2023	01:45 PM	15						
66	5/10/2023	02:00 PM	21						
67	5/10/2023	02:15 PM	22						
68	5/10/2023	02:30 PM	25						
69	5/10/2023	02:45 PM	27						
70	5/10/2023	03:00 PM	24						
71	5/10/2023	03:15 PM	37						
72	5/10/2023	03:30 PM	38						
73	5/10/2023	03:45 PM	42						
74	5/10/2023	04:00 PM	48						
75	5/10/2023	04:15 PM	35						
76	5/10/2023	04:30 PM	47						
77	5/10/2023	04:45 PM	55						
78	5/10/2023	05:00 PM	53						
79	5/10/2023	05:15 PM	49						
80	5/10/2023	05:30 PM	34						
81	5/10/2023	05:45 PM	16						
82	5/10/2023	06:00 PM	15						
83	5/10/2023	06:15 PM	22						
84	5/10/2023	06:30 PM	17						
85	5/10/2023	06:45 PM	7						
86	5/10/2023	07:00 PM	9						
87	5/10/2023	07:15 PM	7						
88	5/10/2023	07:30 PM	13						
89	5/10/2023	07:45 PM	10						
90	5/10/2023	08:00 PM	13						
91	5/10/2023	08:15 PM	15						
92	5/10/2023	08:30 PM	10						
93	5/10/2023	08:45 PM	6						
94	5/10/2023	09:00 PM	10						
95	5/10/2023	09:15 PM	6						
96	5/10/2023	09:30 PM	6						
97	5/10/2023	09:45 PM	5						
98	5/10/2023	10:00 PM	9						
99	5/10/2023	10:15 PM	4						

	A	B	C	D	E	F	G	H	I
100	5/10/2023	10:30 PM	7						
101	5/10/2023	10:45 PM	2						
102	5/10/2023	11:00 PM	4						
103	5/10/2023	11:15 PM	4						
104	5/10/2023	11:30 PM	0						
105	5/10/2023	11:45 PM	6						
106	5/11/2023	12:00 AM	2						
107	5/11/2023	12:15 AM	5						
108	5/11/2023	12:30 AM	5						
109	5/11/2023	12:45 AM	3						
110	5/11/2023	01:00 AM	4						
111	5/11/2023	01:15 AM	1						
112	5/11/2023	01:30 AM	1						
113	5/11/2023	01:45 AM	2						
114	5/11/2023	02:00 AM	2						
115	5/11/2023	02:15 AM	6						
116	5/11/2023	02:30 AM	5						
117	5/11/2023	02:45 AM	4						
118	5/11/2023	03:00 AM	3						
119	5/11/2023	03:15 AM	5						
120	5/11/2023	03:30 AM	0						
121	5/11/2023	03:45 AM	3						
122	5/11/2023	04:00 AM	2						
123	5/11/2023	04:15 AM	2						
124	5/11/2023	04:30 AM	11						
125	5/11/2023	04:45 AM	7						
126	5/11/2023	05:00 AM	5						
127	5/11/2023	05:15 AM	9						
128	5/11/2023	05:30 AM	12						
129	5/11/2023	05:45 AM	16						
130	5/11/2023	06:00 AM	9						
131	5/11/2023	06:15 AM	20						
132	5/11/2023	06:30 AM	25						
133	5/11/2023	06:45 AM	28						
134	5/11/2023	07:00 AM	29						
135	5/11/2023	07:15 AM	32						
136	5/11/2023	07:30 AM	39						
137	5/11/2023	07:45 AM	32						
138	5/11/2023	08:00 AM	28						
139	5/11/2023	08:15 AM	26						
140	5/11/2023	08:30 AM	33						
141	5/11/2023	08:45 AM	25						
142	5/11/2023	09:00 AM	34						
143	5/11/2023	09:15 AM	29						
144	5/11/2023	09:30 AM	27						
145	5/11/2023	09:45 AM	21						
146	5/11/2023	10:00 AM	19						
147	5/11/2023	10:15 AM	16						
148	5/11/2023	10:30 AM	32						
149	5/11/2023	10:45 AM	22						

	A	B	C	D	E	F	G	H	I
150	5/11/2023	11:00 AM	21						
151	5/11/2023	11:15 AM	27						
152	5/11/2023	11:30 AM	26						
153	5/11/2023	11:45 AM	20						
154	5/11/2023	12:00 PM	15						
155	5/11/2023	12:15 PM	18						
156	5/11/2023	12:30 PM	13						
157	5/11/2023	12:45 PM	22						
158	5/11/2023	01:00 PM	28						
159	5/11/2023	01:15 PM	22						
160	5/11/2023	01:30 PM	26						
161	5/11/2023	01:45 PM	20						
162	5/11/2023	02:00 PM	19						
163	5/11/2023	02:15 PM	18						
164	5/11/2023	02:30 PM	29						
165	5/11/2023	02:45 PM	42						
166	5/11/2023	03:00 PM	36						
167	5/11/2023	03:15 PM	29						
168	5/11/2023	03:30 PM	36						
169	5/11/2023	03:45 PM	30						
170	5/11/2023	04:00 PM	33						
171	5/11/2023	04:15 PM	33						
172	5/11/2023	04:30 PM	43						
173	5/11/2023	04:45 PM	40						
174	5/11/2023	05:00 PM	45						
175	5/11/2023	05:15 PM	36						
176	5/11/2023	05:30 PM	30						
177	5/11/2023	05:45 PM	22						
178	5/11/2023	06:00 PM	22						
179	5/11/2023	06:15 PM	25						
180	5/11/2023	06:30 PM	14						
181	5/11/2023	06:45 PM	14						
182	5/11/2023	07:00 PM	13						
183	5/11/2023	07:15 PM	11						
184	5/11/2023	07:30 PM	10						
185	5/11/2023	07:45 PM	8						
186	5/11/2023	08:00 PM	10						
187	5/11/2023	08:15 PM	8						
188	5/11/2023	08:30 PM	12						
189	5/11/2023	08:45 PM	11						
190	5/11/2023	09:00 PM	6						
191	5/11/2023	09:15 PM	7						
192	5/11/2023	09:30 PM	8						
193	5/11/2023	09:45 PM	11						
194	5/11/2023	10:00 PM	3						
195	5/11/2023	10:15 PM	4						
196	5/11/2023	10:30 PM	1						
197	5/11/2023	10:45 PM	5						
198	5/11/2023	11:00 PM	2						
199	5/11/2023	11:15 PM	3						

	A	B	C	D	E	F	G	H	I
200	5/11/2023	11:30 PM	4						
201	5/11/2023	11:45 PM	2						
202	5/12/2023	12:00 AM	3						
203	5/12/2023	12:15 AM	3						
204	5/12/2023	12:30 AM	6						
205	5/12/2023	12:45 AM	1						
206	5/12/2023	01:00 AM	1						
207	5/12/2023	01:15 AM	6						
208	5/12/2023	01:30 AM	3						
209	5/12/2023	01:45 AM	7						
210	5/12/2023	02:00 AM	1						
211	5/12/2023	02:15 AM	1						
212	5/12/2023	02:30 AM	1						
213	5/12/2023	02:45 AM	4						
214	5/12/2023	03:00 AM	4						
215	5/12/2023	03:15 AM	1						
216	5/12/2023	03:30 AM	2						
217	5/12/2023	03:45 AM	4						
218	5/12/2023	04:00 AM	3						
219	5/12/2023	04:15 AM	5						
220	5/12/2023	04:30 AM	7						
221	5/12/2023	04:45 AM	8						
222	5/12/2023	05:00 AM	6						
223	5/12/2023	05:15 AM	5						
224	5/12/2023	05:30 AM	15						
225	5/12/2023	05:45 AM	12						
226	5/12/2023	06:00 AM	7						
227	5/12/2023	06:15 AM	13						
228	5/12/2023	06:30 AM	24						
229	5/12/2023	06:45 AM	22						
230	5/12/2023	07:00 AM	28						
231	5/12/2023	07:15 AM	22						
232	5/12/2023	07:30 AM	40						
233	5/12/2023	07:45 AM	35						
234	5/12/2023	08:00 AM	25						
235	5/12/2023	08:15 AM	21						
236	5/12/2023	08:30 AM	21						
237	5/12/2023	08:45 AM	19						
238	5/12/2023	09:00 AM	22						
239	5/12/2023	09:15 AM	32						
240	5/12/2023	09:30 AM	15						
241	5/12/2023	09:45 AM	20						
242	5/12/2023	10:00 AM	21						
243	5/12/2023	10:15 AM	21						
244	5/12/2023	10:30 AM	29						
245	5/12/2023	10:45 AM	23						
246	5/12/2023	11:00 AM	20						
247	5/12/2023	11:15 AM	22						
248	5/12/2023	11:30 AM	30						
249	5/12/2023	11:45 AM	21						

	A	B	C	D	E	F	G	H	I
250	5/12/2023	12:00 PM	23						
251	5/12/2023	12:15 PM	18						
252	5/12/2023	12:30 PM	20						
253	5/12/2023	12:45 PM	27						
254	5/12/2023	01:00 PM	19						
255	5/12/2023	01:15 PM	22						
256	5/12/2023	01:30 PM	29						
257	5/12/2023	01:45 PM	27						
258	5/12/2023	02:00 PM	30						
259	5/12/2023	02:15 PM	20						
260	5/12/2023	02:30 PM	21						
261	5/12/2023	02:45 PM	24						
262	5/12/2023	03:00 PM	29						
263	5/12/2023	03:15 PM	36						
264	5/12/2023	03:30 PM	23						
265	5/12/2023	03:45 PM	31						
266	5/12/2023	04:00 PM	41						
267	5/12/2023	04:15 PM	33						
268	5/12/2023	04:30 PM	30						
269	5/12/2023	04:45 PM	42						
270	5/12/2023	05:00 PM	36						
271	5/12/2023	05:15 PM	31						
272	5/12/2023	05:30 PM	28						
273	5/12/2023	05:45 PM	20						
274	5/12/2023	06:00 PM	23						
275	5/12/2023	06:15 PM	16						
276	5/12/2023	06:30 PM	18						
277	5/12/2023	06:45 PM	8						
278	5/12/2023	07:00 PM	15						
279	5/12/2023	07:15 PM	11						
280	5/12/2023	07:30 PM	12						
281	5/12/2023	07:45 PM	11						
282	5/12/2023	08:00 PM	12						
283	5/12/2023	08:15 PM	9						
284	5/12/2023	08:30 PM	9						
285	5/12/2023	08:45 PM	15						
286	5/12/2023	09:00 PM	11						
287	5/12/2023	09:15 PM	2						
288	5/12/2023	09:30 PM	10						
289	5/12/2023	09:45 PM	3						
290	5/12/2023	10:00 PM	4						
291	5/12/2023	10:15 PM	6						
292	5/12/2023	10:30 PM	4						
293	5/12/2023	10:45 PM	4						
294	5/12/2023	11:00 PM	3						
295	5/12/2023	11:15 PM	2						
296	5/12/2023	11:30 PM	1						
297	5/12/2023	11:45 PM	1						
298	5/13/2023	12:00 AM	2						
299	5/13/2023	12:15 AM	5						

	A	B	C	D	E	F	G	H	I
300	5/13/2023	12:30 AM	0						
301	5/13/2023	12:45 AM	3						
302	5/13/2023	01:00 AM	1						
303	5/13/2023	01:15 AM	1						
304	5/13/2023	01:30 AM	5						
305	5/13/2023	01:45 AM	4						
306	5/13/2023	02:00 AM	3						
307	5/13/2023	02:15 AM	3						
308	5/13/2023	02:30 AM	2						
309	5/13/2023	02:45 AM	4						
310	5/13/2023	03:00 AM	0						
311	5/13/2023	03:15 AM	1						
312	5/13/2023	03:30 AM	2						
313	5/13/2023	03:45 AM	2						
314	5/13/2023	04:00 AM	2						
315	5/13/2023	04:15 AM	1						
316	5/13/2023	04:30 AM	10						
317	5/13/2023	04:45 AM	6						
318	5/13/2023	05:00 AM	1						
319	5/13/2023	05:15 AM	2						
320	5/13/2023	05:30 AM	4						
321	5/13/2023	05:45 AM	3						
322	5/13/2023	06:00 AM	5						
323	5/13/2023	06:15 AM	6						
324	5/13/2023	06:30 AM	6						
325	5/13/2023	06:45 AM	11						
326	5/13/2023	07:00 AM	8						
327	5/13/2023	07:15 AM	6						
328	5/13/2023	07:30 AM	1						
329	5/13/2023	07:45 AM	9						
330	5/13/2023	08:00 AM	10						
331	5/13/2023	08:15 AM	23						
332	5/13/2023	08:30 AM	18						
333	5/13/2023	08:45 AM	16						
334	5/13/2023	09:00 AM	21						
335	5/13/2023	09:15 AM	20						
336	5/13/2023	09:30 AM	16						
337	5/13/2023	09:45 AM	29						
338	5/13/2023	10:00 AM	23						
339	5/13/2023	10:15 AM	17						
340	5/13/2023	10:30 AM	17						
341	5/13/2023	10:45 AM	18						
342	5/13/2023	11:00 AM	33						
343	5/13/2023	11:15 AM	28						
344	5/13/2023	11:30 AM	24						
345	5/13/2023	11:45 AM	26						
346	5/13/2023	12:00 PM	24						
347	5/13/2023	12:15 PM	22						
348	5/13/2023	12:30 PM	20						
349	5/13/2023	12:45 PM	23						

	A	B	C	D	E	F	G	H	I
350	5/13/2023	01:00 PM	13						
351	5/13/2023	01:15 PM	15						
352	5/13/2023	01:30 PM	18						
353	5/13/2023	01:45 PM	26						
354	5/13/2023	02:00 PM	22						
355	5/13/2023	02:15 PM	25						
356	5/13/2023	02:30 PM	18						
357	5/13/2023	02:45 PM	15						
358	5/13/2023	03:00 PM	10						
359	5/13/2023	03:15 PM	20						
360	5/13/2023	03:30 PM	26						
361	5/13/2023	03:45 PM	18						
362	5/13/2023	04:00 PM	12						
363	5/13/2023	04:15 PM	19						
364	5/13/2023	04:30 PM	20						
365	5/13/2023	04:45 PM	12						
366	5/13/2023	05:00 PM	16						
367	5/13/2023	05:15 PM	25						
368	5/13/2023	05:30 PM	6						
369	5/13/2023	05:45 PM	12						
370	5/13/2023	06:00 PM	13						
371	5/13/2023	06:15 PM	18						
372	5/13/2023	06:30 PM	3						
373	5/13/2023	06:45 PM	10						
374	5/13/2023	07:00 PM	17						
375	5/13/2023	07:15 PM	9						
376	5/13/2023	07:30 PM	5						
377	5/13/2023	07:45 PM	11						
378	5/13/2023	08:00 PM	8						
379	5/13/2023	08:15 PM	9						
380	5/13/2023	08:30 PM	6						
381	5/13/2023	08:45 PM	8						
382	5/13/2023	09:00 PM	4						
383	5/13/2023	09:15 PM	11						
384	5/13/2023	09:30 PM	7						
385	5/13/2023	09:45 PM	4						
386	5/13/2023	10:00 PM	4						
387	5/13/2023	10:15 PM	3						
388	5/13/2023	10:30 PM	5						
389	5/13/2023	10:45 PM	1						
390	5/13/2023	11:00 PM	4						
391	5/13/2023	11:15 PM	3						
392	5/13/2023	11:30 PM	3						
393	5/13/2023	11:45 PM	3						
394	5/14/2023	12:00 AM	1						
395	5/14/2023	12:15 AM	4						
396	5/14/2023	12:30 AM	0						
397	5/14/2023	12:45 AM	1						
398	5/14/2023	01:00 AM	9						
399	5/14/2023	01:15 AM	1						

	A	B	C	D	E	F	G	H	I
400	5/14/2023	01:30 AM	1						
401	5/14/2023	01:45 AM	0						
402	5/14/2023	02:00 AM	2						
403	5/14/2023	02:15 AM	2						
404	5/14/2023	02:30 AM	1						
405	5/14/2023	02:45 AM	1						
406	5/14/2023	03:00 AM	1						
407	5/14/2023	03:15 AM	0						
408	5/14/2023	03:30 AM	1						
409	5/14/2023	03:45 AM	0						
410	5/14/2023	04:00 AM	0						
411	5/14/2023	04:15 AM	1						
412	5/14/2023	04:30 AM	2						
413	5/14/2023	04:45 AM	1						
414	5/14/2023	05:00 AM	0						
415	5/14/2023	05:15 AM	0						
416	5/14/2023	05:30 AM	4						
417	5/14/2023	05:45 AM	4						
418	5/14/2023	06:00 AM	1						
419	5/14/2023	06:15 AM	1						
420	5/14/2023	06:30 AM	2						
421	5/14/2023	06:45 AM	2						
422	5/14/2023	07:00 AM	2						
423	5/14/2023	07:15 AM	4						
424	5/14/2023	07:30 AM	5						
425	5/14/2023	07:45 AM	7						
426	5/14/2023	08:00 AM	7						
427	5/14/2023	08:15 AM	5						
428	5/14/2023	08:30 AM	7						
429	5/14/2023	08:45 AM	7						
430	5/14/2023	09:00 AM	11						
431	5/14/2023	09:15 AM	18						
432	5/14/2023	09:30 AM	19						
433	5/14/2023	09:45 AM	15						
434	5/14/2023	10:00 AM	22						
435	5/14/2023	10:15 AM	16						
436	5/14/2023	10:30 AM	26						
437	5/14/2023	10:45 AM	27						
438	5/14/2023	11:00 AM	18						
439	5/14/2023	11:15 AM	17						
440	5/14/2023	11:30 AM	28						
441	5/14/2023	11:45 AM	19						
442	5/14/2023	12:00 PM	20						
443	5/14/2023	12:15 PM	19						
444	5/14/2023	12:30 PM	28						
445	5/14/2023	12:45 PM	27						
446	5/14/2023	01:00 PM	17						
447	5/14/2023	01:15 PM	30						
448	5/14/2023	01:30 PM	18						
449	5/14/2023	01:45 PM	13						

	A	B	C	D	E	F	G	H	I
450	5/14/2023	02:00 PM	11						
451	5/14/2023	02:15 PM	20						
452	5/14/2023	02:30 PM	17						
453	5/14/2023	02:45 PM	24						
454	5/14/2023	03:00 PM	25						
455	5/14/2023	03:15 PM	12						
456	5/14/2023	03:30 PM	17						
457	5/14/2023	03:45 PM	26						
458	5/14/2023	04:00 PM	24						
459	5/14/2023	04:15 PM	15						
460	5/14/2023	04:30 PM	18						
461	5/14/2023	04:45 PM	18						
462	5/14/2023	05:00 PM	11						
463	5/14/2023	05:15 PM	19						
464	5/14/2023	05:30 PM	14						
465	5/14/2023	05:45 PM	7						
466	5/14/2023	06:00 PM	8						
467	5/14/2023	06:15 PM	18						
468	5/14/2023	06:30 PM	15						
469	5/14/2023	06:45 PM	16						
470	5/14/2023	07:00 PM	9						
471	5/14/2023	07:15 PM	16						
472	5/14/2023	07:30 PM	13						
473	5/14/2023	07:45 PM	16						
474	5/14/2023	08:00 PM	11						
475	5/14/2023	08:15 PM	9						
476	5/14/2023	08:30 PM	4						
477	5/14/2023	08:45 PM	2						
478	5/14/2023	09:00 PM	6						
479	5/14/2023	09:15 PM	1						
480	5/14/2023	09:30 PM	2						
481	5/14/2023	09:45 PM	6						
482	5/14/2023	10:00 PM	10						
483	5/14/2023	10:15 PM	2						
484	5/14/2023	10:30 PM	1						
485	5/14/2023	10:45 PM	1						
486	5/14/2023	11:00 PM	3						
487	5/14/2023	11:15 PM	0						
488	5/14/2023	11:30 PM	4						
489	5/14/2023	11:45 PM	0						
490	5/15/2023	12:00 AM	0						
491	5/15/2023	12:15 AM	1						
492	5/15/2023	12:30 AM	1						
493	5/15/2023	12:45 AM	1						
494	5/15/2023	01:00 AM	0						
495	5/15/2023	01:15 AM	4						
496	5/15/2023	01:30 AM	1						
497	5/15/2023	01:45 AM	1						
498	5/15/2023	02:00 AM	3						
499	5/15/2023	02:15 AM	1						

	A	B	C	D	E	F	G	H	I
500	5/15/2023	02:30 AM	7						
501	5/15/2023	02:45 AM	3						
502	5/15/2023	03:00 AM	0						
503	5/15/2023	03:15 AM	4						
504	5/15/2023	03:30 AM	3						
505	5/15/2023	03:45 AM	0						
506	5/15/2023	04:00 AM	3						
507	5/15/2023	04:15 AM	3						
508	5/15/2023	04:30 AM	7						
509	5/15/2023	04:45 AM	5						
510	5/15/2023	05:00 AM	4						
511	5/15/2023	05:15 AM	10						
512	5/15/2023	05:30 AM	10						
513	5/15/2023	05:45 AM	25						
514	5/15/2023	06:00 AM	12						
515	5/15/2023	06:15 AM	25						
516	5/15/2023	06:30 AM	19						
517	5/15/2023	06:45 AM	27						
518	5/15/2023	07:00 AM	27						
519	5/15/2023	07:15 AM	31						
520	5/15/2023	07:30 AM	43						
521	5/15/2023	07:45 AM	42						
522	5/15/2023	08:00 AM	34						
523	5/15/2023	08:15 AM	32						
524	5/15/2023	08:30 AM	23						
525	5/15/2023	08:45 AM	30						
526	5/15/2023	09:00 AM	29						
527	5/15/2023	09:15 AM	23						
528	5/15/2023	09:30 AM	25						
529	5/15/2023	09:45 AM	19						
530	5/15/2023	10:00 AM	10						
531	5/15/2023	10:15 AM	21						
532	5/15/2023	10:30 AM	24						
533	5/15/2023	10:45 AM	14						
534	5/15/2023	11:00 AM	13						
535	5/15/2023	11:15 AM	23						
536	5/15/2023	11:30 AM	18						
537	5/15/2023	11:45 AM	19						
538	5/15/2023	12:00 PM	22						
539	5/15/2023	12:15 PM	14						
540	5/15/2023	12:30 PM	14						
541	5/15/2023	12:45 PM	20						
542	5/15/2023	01:00 PM	10						
543	5/15/2023	01:15 PM	25						
544	5/15/2023	01:30 PM	16						
545	5/15/2023	01:45 PM	18						
546	5/15/2023	02:00 PM	22						
547	5/15/2023	02:15 PM	12						
548	5/15/2023	02:30 PM	27						
549	5/15/2023	02:45 PM	21						

	A	B	C	D	E	F	G	H	I
550	5/15/2023	03:00 PM	25						
551	5/15/2023	03:15 PM	25						
552	5/15/2023	03:30 PM	33						
553	5/15/2023	03:45 PM	31						
554	5/15/2023	04:00 PM	39						
555	5/15/2023	04:15 PM	34						
556	5/15/2023	04:30 PM	45						
557	5/15/2023	04:45 PM	39						
558	5/15/2023	05:00 PM	44						
559	5/15/2023	05:15 PM	39						
560	5/15/2023	05:30 PM	26						
561	5/15/2023	05:45 PM	17						
562	5/15/2023	06:00 PM	19						
563	5/15/2023	06:15 PM	15						
564	5/15/2023	06:30 PM	22						
565	5/15/2023	06:45 PM	11						
566	5/15/2023	07:00 PM	20						
567	5/15/2023	07:15 PM	8						
568	5/15/2023	07:30 PM	12						
569	5/15/2023	07:45 PM	11						
570	5/15/2023	08:00 PM	12						
571	5/15/2023	08:15 PM	6						
572	5/15/2023	08:30 PM	5						
573	5/15/2023	08:45 PM	9						
574	5/15/2023	09:00 PM	5						
575	5/15/2023	09:15 PM	3						
576	5/15/2023	09:30 PM	11						
577	5/15/2023	09:45 PM	3						
578	5/15/2023	10:00 PM	9						
579	5/15/2023	10:15 PM	15						
580	5/15/2023	10:30 PM	3						
581	5/15/2023	10:45 PM	4						
582	5/15/2023	11:00 PM	2						
583	5/15/2023	11:15 PM	2						
584	5/15/2023	11:30 PM	0						
585	5/15/2023	11:45 PM	1						
586	5/16/2023	12:00 AM	1						
587	5/16/2023	12:15 AM	0						
588	5/16/2023	12:30 AM	6						
589	5/16/2023	12:45 AM	3						
590	5/16/2023	01:00 AM	1						
591	5/16/2023	01:15 AM	4						
592	5/16/2023	01:30 AM	2						
593	5/16/2023	01:45 AM	1						
594	5/16/2023	02:00 AM	3						
595	5/16/2023	02:15 AM	8						
596	5/16/2023	02:30 AM	3						
597	5/16/2023	02:45 AM	2						
598	5/16/2023	03:00 AM	7						
599	5/16/2023	03:15 AM	2						

	A	B	C	D	E	F	G	H	I
600	5/16/2023	03:30 AM	3						
601	5/16/2023	03:45 AM	4						
602	5/16/2023	04:00 AM	5						
603	5/16/2023	04:15 AM	5						
604	5/16/2023	04:30 AM	4						
605	5/16/2023	04:45 AM	8						
606	5/16/2023	05:00 AM	5						
607	5/16/2023	05:15 AM	2						
608	5/16/2023	05:30 AM	18						
609	5/16/2023	05:45 AM	15						
610	5/16/2023	06:00 AM	15						
611	5/16/2023	06:15 AM	21						
612	5/16/2023	06:30 AM	25						
613	5/16/2023	06:45 AM	35						
614	5/16/2023	07:00 AM	26						
615	5/16/2023	07:15 AM	53						
616	5/16/2023	07:30 AM	53						
617	5/16/2023	07:45 AM	42						
618	5/16/2023	08:00 AM	36						
619	5/16/2023	08:15 AM	24						
620	5/16/2023	08:30 AM	28						
621	5/16/2023	08:45 AM	31						
622	5/16/2023	09:00 AM	23						
623	5/16/2023	09:15 AM	18						
624	5/16/2023	09:30 AM	20						
625	5/16/2023	09:45 AM	21						
626	5/16/2023	10:00 AM	20						
627	5/16/2023	10:15 AM	19						
628	5/16/2023	10:30 AM	20						
629	5/16/2023	10:45 AM	27						
630	5/16/2023	11:00 AM	18						
631	5/16/2023	11:15 AM	22						
632	5/16/2023	11:30 AM	11						
633	5/16/2023	11:45 AM	31						
634	5/16/2023	12:00 PM	25						
635	5/16/2023	12:15 PM	22						
636	5/16/2023	12:30 PM	17						
637	5/16/2023	12:45 PM	19						
638	5/16/2023	01:00 PM	19						
639	5/16/2023	01:15 PM	17						
640	5/16/2023	01:30 PM	19						
641	5/16/2023	01:45 PM	20						
642	5/16/2023	02:00 PM	21						
643	5/16/2023	02:15 PM	22						
644	5/16/2023	02:30 PM	28						
645	5/16/2023	02:45 PM	24						
646	5/16/2023	03:00 PM	30						
647	5/16/2023	03:15 PM	28						
648	5/16/2023	03:30 PM	42						
649	5/16/2023	03:45 PM	37						

	A	B	C	D	E	F	G	H	I
650	5/16/2023	04:00 PM	48						
651	5/16/2023	04:15 PM	42						
652	5/16/2023	04:30 PM	38						
653	5/16/2023	04:45 PM	39						
654	5/16/2023	05:00 PM	36						
655	5/16/2023	05:15 PM	37						
656	5/16/2023	05:30 PM	23						
657	5/16/2023	05:45 PM	25						
658	5/16/2023	06:00 PM	6						
659	5/16/2023	06:15 PM	17						
660	5/16/2023	06:30 PM	10						
661	5/16/2023	06:45 PM	16						
662	5/16/2023	07:00 PM	8						
663	5/16/2023	07:15 PM	12						
664	5/16/2023	07:30 PM	10						
665	5/16/2023	07:45 PM	10						
666	5/16/2023	08:00 PM	5						
667	5/16/2023	08:15 PM	3						
668	5/16/2023	08:30 PM	5						
669	5/16/2023	08:45 PM	13						
670	5/16/2023	09:00 PM	7						
671	5/16/2023	09:15 PM	4						
672	5/16/2023	09:30 PM	5						
673	5/16/2023	09:45 PM	1						
674	5/16/2023	10:00 PM	2						
675	5/16/2023	10:15 PM	2						
676	5/16/2023	10:30 PM	3						
677	5/16/2023	10:45 PM	7						
678	5/16/2023	11:00 PM	8						
679	5/16/2023	11:15 PM	3						
680	5/16/2023	11:30 PM	4						
681	5/16/2023	11:45 PM	2						
682	5/17/2023	12:00 AM	5						
683	5/17/2023	12:15 AM	1						
684	5/17/2023	12:30 AM	4						
685	5/17/2023	12:45 AM	1						
686	5/17/2023	01:00 AM	2						
687	5/17/2023	01:15 AM	1						
688	5/17/2023	01:30 AM	2						
689	5/17/2023	01:45 AM	4						
690	5/17/2023	02:00 AM	1						
691	5/17/2023	02:15 AM	1						
692	5/17/2023	02:30 AM	4						
693	5/17/2023	02:45 AM	6						
694	5/17/2023	03:00 AM	2						
695	5/17/2023	03:15 AM	5						
696	5/17/2023	03:30 AM	0						
697	5/17/2023	03:45 AM	4						
698	5/17/2023	04:00 AM	3						
699	5/17/2023	04:15 AM	9						

	A	B	C	D	E	F	G	H	I
700	5/17/2023	04:30 AM	8						
701	5/17/2023	04:45 AM	9						
702	5/17/2023	05:00 AM	8						
703	5/17/2023	05:15 AM	13						
704	5/17/2023	05:30 AM	20						
705	5/17/2023	05:45 AM	11						
706	5/17/2023	06:00 AM	19						
707	5/17/2023	06:15 AM	23						
708	5/17/2023	06:30 AM	21						
709	5/17/2023	06:45 AM	34						
710	5/17/2023	07:00 AM	40						
711	5/17/2023	07:15 AM	34						
712	5/17/2023	07:30 AM	54						
713	5/17/2023	07:45 AM	44						
714	5/17/2023	08:00 AM	36						
715	5/17/2023	08:15 AM	40						
716	5/17/2023	08:30 AM	35						
717	5/17/2023	08:45 AM	25						
718	5/17/2023	09:00 AM	23						
719	5/17/2023	09:15 AM	26						
720	5/17/2023	09:30 AM	24						
721	5/17/2023	09:45 AM	20						
722	5/17/2023	10:00 AM	20						
723	5/17/2023	10:15 AM	20						
724	5/17/2023	10:30 AM	17						
725	5/17/2023	10:45 AM	33						
726	5/17/2023	11:00 AM	17						
727	5/17/2023	11:15 AM	35						
728	5/17/2023	11:30 AM	24						
729	5/17/2023	11:45 AM	22						
730	5/17/2023	12:00 PM	34						
731	5/17/2023	12:15 PM	25						
732	5/17/2023	12:30 PM	16						
733	5/17/2023	12:45 PM	25						
734	5/17/2023	01:00 PM	23						
735	5/17/2023	01:15 PM	26						
736	5/17/2023	01:30 PM	25						
737	5/17/2023	01:45 PM	15						
738	5/17/2023	02:00 PM	24						
739	5/17/2023	02:15 PM	27						
740	5/17/2023	02:30 PM	26						
741	5/17/2023	02:45 PM	19						
742	5/17/2023	03:00 PM	37						
743	5/17/2023	03:15 PM	34						
744	5/17/2023	03:30 PM	25						
745	5/17/2023	03:45 PM	33						
746	5/17/2023	04:00 PM	53						
747	5/17/2023	04:15 PM	41						
748	5/17/2023	04:30 PM	45						
749	5/17/2023	04:45 PM	31						

	A	B	C	D	E	F	G	H	I
750	5/17/2023	05:00 PM	46						
751	5/17/2023	05:15 PM	42						
752	5/17/2023	05:30 PM	28						
753	5/17/2023	05:45 PM	27						
754	5/17/2023	06:00 PM	14						
755	5/17/2023	06:15 PM	23						
756	5/17/2023	06:30 PM	14						
757	5/17/2023	06:45 PM	14						
758	5/17/2023	07:00 PM	11						
759	5/17/2023	07:15 PM	7						
760	5/17/2023	07:30 PM	12						
761	5/17/2023	07:45 PM	12						
762	5/17/2023	08:00 PM	7						
763	5/17/2023	08:15 PM	15						
764	5/17/2023	08:30 PM	7						
765	5/17/2023	08:45 PM	10						
766	5/17/2023	09:00 PM	6						
767	5/17/2023	09:15 PM	7						
768	5/17/2023	09:30 PM	3						
769	5/17/2023	09:45 PM	6						
770	5/17/2023	10:00 PM	4						
771	5/17/2023	10:15 PM	14						
772	5/17/2023	10:30 PM	1						
773	5/17/2023	10:45 PM	1						
774	5/17/2023	11:00 PM	2						
775	5/17/2023	11:15 PM	4						
776	5/17/2023	11:30 PM	2						
777	5/17/2023	11:45 PM	1						
778	5/18/2023	12:00 AM	4						
779	5/18/2023	12:15 AM	5						
780	5/18/2023	12:30 AM	3						
781	5/18/2023	12:45 AM	5						
782	5/18/2023	01:00 AM	0						
783	5/18/2023	01:15 AM	4						
784	5/18/2023	01:30 AM	4						
785	5/18/2023	01:45 AM	1						
786	5/18/2023	02:00 AM	3						
787	5/18/2023	02:15 AM	3						
788	5/18/2023	02:30 AM	0						
789	5/18/2023	02:45 AM	9						
790	5/18/2023	03:00 AM	2						
791	5/18/2023	03:15 AM	7						
792	5/18/2023	03:30 AM	1						
793	5/18/2023	03:45 AM	7						
794	5/18/2023	04:00 AM	3						
795	5/18/2023	04:15 AM	2						
796	5/18/2023	04:30 AM	6						
797	5/18/2023	04:45 AM	7						
798	5/18/2023	05:00 AM	6						
799	5/18/2023	05:15 AM	10						

	A	B	C	D	E	F	G	H	I
800	5/18/2023	05:30 AM	13						
801	5/18/2023	05:45 AM	16						
802	5/18/2023	06:00 AM	15						
803	5/18/2023	06:15 AM	26						
804	5/18/2023	06:30 AM	26						
805	5/18/2023	06:45 AM	33						
806	5/18/2023	07:00 AM	30						
807	5/18/2023	07:15 AM	40						
808	5/18/2023	07:30 AM	40						
809	5/18/2023	07:45 AM	34						
810	5/18/2023	08:00 AM	34						
811	5/18/2023	08:15 AM	34						
812	5/18/2023	08:30 AM	23						
813	5/18/2023	08:45 AM	23						
814	5/18/2023	09:00 AM	22						
815	5/18/2023	09:15 AM	30						
816	5/18/2023	09:30 AM	26						
817	5/18/2023	09:45 AM	24						
818	5/18/2023	10:00 AM	25						
819	5/18/2023	10:15 AM	24						
820	5/18/2023	10:30 AM	24						
821	5/18/2023	10:45 AM	12						
822	5/18/2023	11:00 AM	19						
823	5/18/2023	11:15 AM	31						
824	5/18/2023	11:30 AM	26						
825	5/18/2023	11:45 AM	30						
826	5/18/2023	12:00 PM	22						
827	5/18/2023	12:15 PM	12						
828	5/18/2023	12:30 PM	21						
829	5/18/2023	12:45 PM	23						
830	5/18/2023	01:00 PM	22						
831	5/18/2023	01:15 PM	22						
832	5/18/2023	01:30 PM	34						
833	5/18/2023	01:45 PM	32						
834	5/18/2023	02:00 PM	17						
835	5/18/2023	02:15 PM	22						
836	5/18/2023	02:30 PM	30						
837	5/18/2023	02:45 PM	34						
838	5/18/2023	03:00 PM	36						
839	5/18/2023	03:15 PM	27						
840	5/18/2023	03:30 PM	36						
841	5/18/2023	03:45 PM	34						
842	5/18/2023	04:00 PM	62						
843	5/18/2023	04:15 PM	54						
844	5/18/2023	04:30 PM	55						
845	5/18/2023	04:45 PM	56						
846	5/18/2023	05:00 PM	56						
847	5/18/2023	05:15 PM	65						
848	5/18/2023	05:30 PM	38						
849	5/18/2023	05:45 PM	32						

	A	B	C	D	E	F	G	H	I
850	5/18/2023	06:00 PM	22						
851	5/18/2023	06:15 PM	17						
852	5/18/2023	06:30 PM	21						
853	5/18/2023	06:45 PM	12						
854	5/18/2023	07:00 PM	7						
855	5/18/2023	07:15 PM	13						
856	5/18/2023	07:30 PM	7						
857	5/18/2023	07:45 PM	8						
858	5/18/2023	08:00 PM	16						
859	5/18/2023	08:15 PM	7						
860	5/18/2023	08:30 PM	7						
861	5/18/2023	08:45 PM	8						
862	5/18/2023	09:00 PM	9						
863	5/18/2023	09:15 PM	7						
864	5/18/2023	09:30 PM	6						
865	5/18/2023	09:45 PM	5						
866	5/18/2023	10:00 PM	4						
867	5/18/2023	10:15 PM	3						
868	5/18/2023	10:30 PM	3						
869	5/18/2023	10:45 PM	5						
870	5/18/2023	11:00 PM	1						
871	5/18/2023	11:15 PM	2						
872	5/18/2023	11:30 PM	6						
873	5/18/2023	11:45 PM	2						

	A	B	C	D	E	F	G	H	I
1									
2	File Name: C:\Users\barri\OneDrive\Documents\TDBWSP\SYRACUSE\NYSTA DATA\LIST 2\SYRACUSE NYSTA-ONONDAGA LIST2\ATR 1236.tf2								
3	Start Date: 5/10/2023								
4	Start Time: 12:00:00 AM								
5	Location 1: WB I-90 off ramp								
6	Location 2: to I-481								
7									
8									
9	Date	Time	WB						
10	5/10/2023	12:00 AM	16						
11	5/10/2023	12:15 AM	16						
12	5/10/2023	12:30 AM	19						
13	5/10/2023	12:45 AM	14						
14	5/10/2023	01:00 AM	11						
15	5/10/2023	01:15 AM	11						
16	5/10/2023	01:30 AM	8						
17	5/10/2023	01:45 AM	11						
18	5/10/2023	02:00 AM	8						
19	5/10/2023	02:15 AM	7						
20	5/10/2023	02:30 AM	6						
21	5/10/2023	02:45 AM	6						
22	5/10/2023	03:00 AM	8						
23	5/10/2023	03:15 AM	6						
24	5/10/2023	03:30 AM	5						
25	5/10/2023	03:45 AM	12						
26	5/10/2023	04:00 AM	15						
27	5/10/2023	04:15 AM	10						
28	5/10/2023	04:30 AM	20						
29	5/10/2023	04:45 AM	23						
30	5/10/2023	05:00 AM	17						
31	5/10/2023	05:15 AM	22						
32	5/10/2023	05:30 AM	41						
33	5/10/2023	05:45 AM	57						
34	5/10/2023	06:00 AM	80						
35	5/10/2023	06:15 AM	101						
36	5/10/2023	06:30 AM	137						
37	5/10/2023	06:45 AM	130						
38	5/10/2023	07:00 AM	128						
39	5/10/2023	07:15 AM	184						
40	5/10/2023	07:30 AM	181						
41	5/10/2023	07:45 AM	204						
42	5/10/2023	08:00 AM	148						
43	5/10/2023	08:15 AM	144						
44	5/10/2023	08:30 AM	143						
45	5/10/2023	08:45 AM	138						
46	5/10/2023	09:00 AM	109						
47	5/10/2023	09:15 AM	119						
48	5/10/2023	09:30 AM	127						
49	5/10/2023	09:45 AM	132						

	A	B	C	D	E	F	G	H	I
50	5/10/2023	10:00 AM	99						
51	5/10/2023	10:15 AM	123						
52	5/10/2023	10:30 AM	138						
53	5/10/2023	10:45 AM	103						
54	5/10/2023	11:00 AM	112						
55	5/10/2023	11:15 AM	104						
56	5/10/2023	11:30 AM	114						
57	5/10/2023	11:45 AM	94						
58	5/10/2023	12:00 PM	117						
59	5/10/2023	12:15 PM	90						
60	5/10/2023	12:30 PM	109						
61	5/10/2023	12:45 PM	106						
62	5/10/2023	01:00 PM	136						
63	5/10/2023	01:15 PM	98						
64	5/10/2023	01:30 PM	124						
65	5/10/2023	01:45 PM	119						
66	5/10/2023	02:00 PM	132						
67	5/10/2023	02:15 PM	127						
68	5/10/2023	02:30 PM	120						
69	5/10/2023	02:45 PM	130						
70	5/10/2023	03:00 PM	134						
71	5/10/2023	03:15 PM	165						
72	5/10/2023	03:30 PM	172						
73	5/10/2023	03:45 PM	182						
74	5/10/2023	04:00 PM	170						
75	5/10/2023	04:15 PM	170						
76	5/10/2023	04:30 PM	155						
77	5/10/2023	04:45 PM	178						
78	5/10/2023	05:00 PM	160						
79	5/10/2023	05:15 PM	166						
80	5/10/2023	05:30 PM	137						
81	5/10/2023	05:45 PM	116						
82	5/10/2023	06:00 PM	133						
83	5/10/2023	06:15 PM	111						
84	5/10/2023	06:30 PM	95						
85	5/10/2023	06:45 PM	77						
86	5/10/2023	07:00 PM	81						
87	5/10/2023	07:15 PM	75						
88	5/10/2023	07:30 PM	76						
89	5/10/2023	07:45 PM	70						
90	5/10/2023	08:00 PM	53						
91	5/10/2023	08:15 PM	61						
92	5/10/2023	08:30 PM	57						
93	5/10/2023	08:45 PM	52						
94	5/10/2023	09:00 PM	46						
95	5/10/2023	09:15 PM	42						
96	5/10/2023	09:30 PM	38						
97	5/10/2023	09:45 PM	42						
98	5/10/2023	10:00 PM	31						
99	5/10/2023	10:15 PM	34						

	A	B	C	D	E	F	G	H	I
100	5/10/2023	10:30 PM	35						
101	5/10/2023	10:45 PM	31						
102	5/10/2023	11:00 PM	25						
103	5/10/2023	11:15 PM	22						
104	5/10/2023	11:30 PM	23						
105	5/10/2023	11:45 PM	19						
106	5/11/2023	12:00 AM	19						
107	5/11/2023	12:15 AM	14						
108	5/11/2023	12:30 AM	12						
109	5/11/2023	12:45 AM	8						
110	5/11/2023	01:00 AM	13						
111	5/11/2023	01:15 AM	14						
112	5/11/2023	01:30 AM	12						
113	5/11/2023	01:45 AM	12						
114	5/11/2023	02:00 AM	10						
115	5/11/2023	02:15 AM	12						
116	5/11/2023	02:30 AM	10						
117	5/11/2023	02:45 AM	5						
118	5/11/2023	03:00 AM	7						
119	5/11/2023	03:15 AM	3						
120	5/11/2023	03:30 AM	8						
121	5/11/2023	03:45 AM	2						
122	5/11/2023	04:00 AM	11						
123	5/11/2023	04:15 AM	14						
124	5/11/2023	04:30 AM	27						
125	5/11/2023	04:45 AM	19						
126	5/11/2023	05:00 AM	21						
127	5/11/2023	05:15 AM	29						
128	5/11/2023	05:30 AM	57						
129	5/11/2023	05:45 AM	65						
130	5/11/2023	06:00 AM	53						
131	5/11/2023	06:15 AM	90						
132	5/11/2023	06:30 AM	125						
133	5/11/2023	06:45 AM	132						
134	5/11/2023	07:00 AM	124						
135	5/11/2023	07:15 AM	158						
136	5/11/2023	07:30 AM	164						
137	5/11/2023	07:45 AM	190						
138	5/11/2023	08:00 AM	151						
139	5/11/2023	08:15 AM	138						
140	5/11/2023	08:30 AM	124						
141	5/11/2023	08:45 AM	150						
142	5/11/2023	09:00 AM	132						
143	5/11/2023	09:15 AM	120						
144	5/11/2023	09:30 AM	136						
145	5/11/2023	09:45 AM	130						
146	5/11/2023	10:00 AM	113						
147	5/11/2023	10:15 AM	139						
148	5/11/2023	10:30 AM	127						
149	5/11/2023	10:45 AM	116						

	A	B	C	D	E	F	G	H	I
150	5/11/2023	11:00 AM	99						
151	5/11/2023	11:15 AM	110						
152	5/11/2023	11:30 AM	104						
153	5/11/2023	11:45 AM	103						
154	5/11/2023	12:00 PM	119						
155	5/11/2023	12:15 PM	119						
156	5/11/2023	12:30 PM	124						
157	5/11/2023	12:45 PM	116						
158	5/11/2023	01:00 PM	107						
159	5/11/2023	01:15 PM	130						
160	5/11/2023	01:30 PM	130						
161	5/11/2023	01:45 PM	122						
162	5/11/2023	02:00 PM	129						
163	5/11/2023	02:15 PM	120						
164	5/11/2023	02:30 PM	155						
165	5/11/2023	02:45 PM	160						
166	5/11/2023	03:00 PM	151						
167	5/11/2023	03:15 PM	170						
168	5/11/2023	03:30 PM	181						
169	5/11/2023	03:45 PM	170						
170	5/11/2023	04:00 PM	159						
171	5/11/2023	04:15 PM	174						
172	5/11/2023	04:30 PM	176						
173	5/11/2023	04:45 PM	167						
174	5/11/2023	05:00 PM	181						
175	5/11/2023	05:15 PM	162						
176	5/11/2023	05:30 PM	147						
177	5/11/2023	05:45 PM	127						
178	5/11/2023	06:00 PM	142						
179	5/11/2023	06:15 PM	118						
180	5/11/2023	06:30 PM	100						
181	5/11/2023	06:45 PM	85						
182	5/11/2023	07:00 PM	95						
183	5/11/2023	07:15 PM	85						
184	5/11/2023	07:30 PM	68						
185	5/11/2023	07:45 PM	66						
186	5/11/2023	08:00 PM	58						
187	5/11/2023	08:15 PM	67						
188	5/11/2023	08:30 PM	66						
189	5/11/2023	08:45 PM	68						
190	5/11/2023	09:00 PM	57						
191	5/11/2023	09:15 PM	56						
192	5/11/2023	09:30 PM	49						
193	5/11/2023	09:45 PM	50						
194	5/11/2023	10:00 PM	39						
195	5/11/2023	10:15 PM	49						
196	5/11/2023	10:30 PM	35						
197	5/11/2023	10:45 PM	38						
198	5/11/2023	11:00 PM	42						
199	5/11/2023	11:15 PM	34						

	A	B	C	D	E	F	G	H	I
200	5/11/2023	11:30 PM	31						
201	5/11/2023	11:45 PM	13						
202	5/12/2023	12:00 AM	19						
203	5/12/2023	12:15 AM	19						
204	5/12/2023	12:30 AM	15						
205	5/12/2023	12:45 AM	14						
206	5/12/2023	01:00 AM	13						
207	5/12/2023	01:15 AM	11						
208	5/12/2023	01:30 AM	11						
209	5/12/2023	01:45 AM	14						
210	5/12/2023	02:00 AM	8						
211	5/12/2023	02:15 AM	6						
212	5/12/2023	02:30 AM	10						
213	5/12/2023	02:45 AM	7						
214	5/12/2023	03:00 AM	8						
215	5/12/2023	03:15 AM	6						
216	5/12/2023	03:30 AM	10						
217	5/12/2023	03:45 AM	12						
218	5/12/2023	04:00 AM	11						
219	5/12/2023	04:15 AM	9						
220	5/12/2023	04:30 AM	28						
221	5/12/2023	04:45 AM	24						
222	5/12/2023	05:00 AM	19						
223	5/12/2023	05:15 AM	31						
224	5/12/2023	05:30 AM	40						
225	5/12/2023	05:45 AM	77						
226	5/12/2023	06:00 AM	55						
227	5/12/2023	06:15 AM	81						
228	5/12/2023	06:30 AM	129						
229	5/12/2023	06:45 AM	131						
230	5/12/2023	07:00 AM	114						
231	5/12/2023	07:15 AM	150						
232	5/12/2023	07:30 AM	170						
233	5/12/2023	07:45 AM	164						
234	5/12/2023	08:00 AM	133						
235	5/12/2023	08:15 AM	127						
236	5/12/2023	08:30 AM	143						
237	5/12/2023	08:45 AM	125						
238	5/12/2023	09:00 AM	107						
239	5/12/2023	09:15 AM	113						
240	5/12/2023	09:30 AM	125						
241	5/12/2023	09:45 AM	134						
242	5/12/2023	10:00 AM	108						
243	5/12/2023	10:15 AM	113						
244	5/12/2023	10:30 AM	108						
245	5/12/2023	10:45 AM	112						
246	5/12/2023	11:00 AM	128						
247	5/12/2023	11:15 AM	128						
248	5/12/2023	11:30 AM	130						
249	5/12/2023	11:45 AM	117						

	A	B	C	D	E	F	G	H	I
250	5/12/2023	12:00 PM	121						
251	5/12/2023	12:15 PM	119						
252	5/12/2023	12:30 PM	156						
253	5/12/2023	12:45 PM	140						
254	5/12/2023	01:00 PM	125						
255	5/12/2023	01:15 PM	123						
256	5/12/2023	01:30 PM	123						
257	5/12/2023	01:45 PM	189						
258	5/12/2023	02:00 PM	188						
259	5/12/2023	02:15 PM	188						
260	5/12/2023	02:30 PM	180						
261	5/12/2023	02:45 PM	169						
262	5/12/2023	03:00 PM	211						
263	5/12/2023	03:15 PM	180						
264	5/12/2023	03:30 PM	184						
265	5/12/2023	03:45 PM	213						
266	5/12/2023	04:00 PM	211						
267	5/12/2023	04:15 PM	228						
268	5/12/2023	04:30 PM	196						
269	5/12/2023	04:45 PM	191						
270	5/12/2023	05:00 PM	185						
271	5/12/2023	05:15 PM	189						
272	5/12/2023	05:30 PM	185						
273	5/12/2023	05:45 PM	175						
274	5/12/2023	06:00 PM	141						
275	5/12/2023	06:15 PM	147						
276	5/12/2023	06:30 PM	134						
277	5/12/2023	06:45 PM	120						
278	5/12/2023	07:00 PM	112						
279	5/12/2023	07:15 PM	113						
280	5/12/2023	07:30 PM	88						
281	5/12/2023	07:45 PM	121						
282	5/12/2023	08:00 PM	108						
283	5/12/2023	08:15 PM	84						
284	5/12/2023	08:30 PM	88						
285	5/12/2023	08:45 PM	83						
286	5/12/2023	09:00 PM	81						
287	5/12/2023	09:15 PM	78						
288	5/12/2023	09:30 PM	80						
289	5/12/2023	09:45 PM	51						
290	5/12/2023	10:00 PM	78						
291	5/12/2023	10:15 PM	61						
292	5/12/2023	10:30 PM	79						
293	5/12/2023	10:45 PM	71						
294	5/12/2023	11:00 PM	62						
295	5/12/2023	11:15 PM	48						
296	5/12/2023	11:30 PM	49						
297	5/12/2023	11:45 PM	40						
298	5/13/2023	12:00 AM	37						
299	5/13/2023	12:15 AM	35						

	A	B	C	D	E	F	G	H	I
300	5/13/2023	12:30 AM	24						
301	5/13/2023	12:45 AM	26						
302	5/13/2023	01:00 AM	22						
303	5/13/2023	01:15 AM	15						
304	5/13/2023	01:30 AM	13						
305	5/13/2023	01:45 AM	15						
306	5/13/2023	02:00 AM	13						
307	5/13/2023	02:15 AM	8						
308	5/13/2023	02:30 AM	15						
309	5/13/2023	02:45 AM	9						
310	5/13/2023	03:00 AM	6						
311	5/13/2023	03:15 AM	9						
312	5/13/2023	03:30 AM	13						
313	5/13/2023	03:45 AM	13						
314	5/13/2023	04:00 AM	9						
315	5/13/2023	04:15 AM	15						
316	5/13/2023	04:30 AM	12						
317	5/13/2023	04:45 AM	17						
318	5/13/2023	05:00 AM	15						
319	5/13/2023	05:15 AM	14						
320	5/13/2023	05:30 AM	23						
321	5/13/2023	05:45 AM	19						
322	5/13/2023	06:00 AM	31						
323	5/13/2023	06:15 AM	35						
324	5/13/2023	06:30 AM	34						
325	5/13/2023	06:45 AM	45						
326	5/13/2023	07:00 AM	45						
327	5/13/2023	07:15 AM	51						
328	5/13/2023	07:30 AM	73						
329	5/13/2023	07:45 AM	85						
330	5/13/2023	08:00 AM	67						
331	5/13/2023	08:15 AM	82						
332	5/13/2023	08:30 AM	95						
333	5/13/2023	08:45 AM	113						
334	5/13/2023	09:00 AM	95						
335	5/13/2023	09:15 AM	130						
336	5/13/2023	09:30 AM	124						
337	5/13/2023	09:45 AM	140						
338	5/13/2023	10:00 AM	132						
339	5/13/2023	10:15 AM	160						
340	5/13/2023	10:30 AM	161						
341	5/13/2023	10:45 AM	167						
342	5/13/2023	11:00 AM	148						
343	5/13/2023	11:15 AM	181						
344	5/13/2023	11:30 AM	144						
345	5/13/2023	11:45 AM	148						
346	5/13/2023	12:00 PM	132						
347	5/13/2023	12:15 PM	171						
348	5/13/2023	12:30 PM	155						
349	5/13/2023	12:45 PM	155						

	A	B	C	D	E	F	G	H	I
350	5/13/2023	01:00 PM	153						
351	5/13/2023	01:15 PM	162						
352	5/13/2023	01:30 PM	146						
353	5/13/2023	01:45 PM	154						
354	5/13/2023	02:00 PM	143						
355	5/13/2023	02:15 PM	121						
356	5/13/2023	02:30 PM	137						
357	5/13/2023	02:45 PM	179						
358	5/13/2023	03:00 PM	133						
359	5/13/2023	03:15 PM	123						
360	5/13/2023	03:30 PM	120						
361	5/13/2023	03:45 PM	127						
362	5/13/2023	04:00 PM	121						
363	5/13/2023	04:15 PM	141						
364	5/13/2023	04:30 PM	140						
365	5/13/2023	04:45 PM	134						
366	5/13/2023	05:00 PM	129						
367	5/13/2023	05:15 PM	116						
368	5/13/2023	05:30 PM	101						
369	5/13/2023	05:45 PM	121						
370	5/13/2023	06:00 PM	115						
371	5/13/2023	06:15 PM	119						
372	5/13/2023	06:30 PM	94						
373	5/13/2023	06:45 PM	92						
374	5/13/2023	07:00 PM	92						
375	5/13/2023	07:15 PM	99						
376	5/13/2023	07:30 PM	79						
377	5/13/2023	07:45 PM	85						
378	5/13/2023	08:00 PM	69						
379	5/13/2023	08:15 PM	94						
380	5/13/2023	08:30 PM	79						
381	5/13/2023	08:45 PM	73						
382	5/13/2023	09:00 PM	64						
383	5/13/2023	09:15 PM	69						
384	5/13/2023	09:30 PM	63						
385	5/13/2023	09:45 PM	51						
386	5/13/2023	10:00 PM	55						
387	5/13/2023	10:15 PM	67						
388	5/13/2023	10:30 PM	52						
389	5/13/2023	10:45 PM	72						
390	5/13/2023	11:00 PM	57						
391	5/13/2023	11:15 PM	40						
392	5/13/2023	11:30 PM	37						
393	5/13/2023	11:45 PM	40						
394	5/14/2023	12:00 AM	30						
395	5/14/2023	12:15 AM	32						
396	5/14/2023	12:30 AM	29						
397	5/14/2023	12:45 AM	21						
398	5/14/2023	01:00 AM	13						
399	5/14/2023	01:15 AM	23						

	A	B	C	D	E	F	G	H	I
400	5/14/2023	01:30 AM	12						
401	5/14/2023	01:45 AM	10						
402	5/14/2023	02:00 AM	14						
403	5/14/2023	02:15 AM	9						
404	5/14/2023	02:30 AM	7						
405	5/14/2023	02:45 AM	6						
406	5/14/2023	03:00 AM	13						
407	5/14/2023	03:15 AM	10						
408	5/14/2023	03:30 AM	8						
409	5/14/2023	03:45 AM	9						
410	5/14/2023	04:00 AM	12						
411	5/14/2023	04:15 AM	6						
412	5/14/2023	04:30 AM	10						
413	5/14/2023	04:45 AM	7						
414	5/14/2023	05:00 AM	4						
415	5/14/2023	05:15 AM	7						
416	5/14/2023	05:30 AM	10						
417	5/14/2023	05:45 AM	15						
418	5/14/2023	06:00 AM	17						
419	5/14/2023	06:15 AM	25						
420	5/14/2023	06:30 AM	22						
421	5/14/2023	06:45 AM	24						
422	5/14/2023	07:00 AM	32						
423	5/14/2023	07:15 AM	26						
424	5/14/2023	07:30 AM	45						
425	5/14/2023	07:45 AM	44						
426	5/14/2023	08:00 AM	48						
427	5/14/2023	08:15 AM	57						
428	5/14/2023	08:30 AM	62						
429	5/14/2023	08:45 AM	72						
430	5/14/2023	09:00 AM	70						
431	5/14/2023	09:15 AM	68						
432	5/14/2023	09:30 AM	96						
433	5/14/2023	09:45 AM	88						
434	5/14/2023	10:00 AM	83						
435	5/14/2023	10:15 AM	92						
436	5/14/2023	10:30 AM	108						
437	5/14/2023	10:45 AM	134						
438	5/14/2023	11:00 AM	114						
439	5/14/2023	11:15 AM	93						
440	5/14/2023	11:30 AM	119						
441	5/14/2023	11:45 AM	124						
442	5/14/2023	12:00 PM	136						
443	5/14/2023	12:15 PM	107						
444	5/14/2023	12:30 PM	127						
445	5/14/2023	12:45 PM	127						
446	5/14/2023	01:00 PM	125						
447	5/14/2023	01:15 PM	140						
448	5/14/2023	01:30 PM	141						
449	5/14/2023	01:45 PM	124						

	A	B	C	D	E	F	G	H	I
450	5/14/2023	02:00 PM	145						
451	5/14/2023	02:15 PM	140						
452	5/14/2023	02:30 PM	126						
453	5/14/2023	02:45 PM	127						
454	5/14/2023	03:00 PM	139						
455	5/14/2023	03:15 PM	137						
456	5/14/2023	03:30 PM	117						
457	5/14/2023	03:45 PM	133						
458	5/14/2023	04:00 PM	144						
459	5/14/2023	04:15 PM	143						
460	5/14/2023	04:30 PM	159						
461	5/14/2023	04:45 PM	121						
462	5/14/2023	05:00 PM	135						
463	5/14/2023	05:15 PM	121						
464	5/14/2023	05:30 PM	165						
465	5/14/2023	05:45 PM	182						
466	5/14/2023	06:00 PM	123						
467	5/14/2023	06:15 PM	123						
468	5/14/2023	06:30 PM	136						
469	5/14/2023	06:45 PM	134						
470	5/14/2023	07:00 PM	140						
471	5/14/2023	07:15 PM	129						
472	5/14/2023	07:30 PM	106						
473	5/14/2023	07:45 PM	108						
474	5/14/2023	08:00 PM	97						
475	5/14/2023	08:15 PM	93						
476	5/14/2023	08:30 PM	76						
477	5/14/2023	08:45 PM	85						
478	5/14/2023	09:00 PM	95						
479	5/14/2023	09:15 PM	126						
480	5/14/2023	09:30 PM	149						
481	5/14/2023	09:45 PM	98						
482	5/14/2023	10:00 PM	64						
483	5/14/2023	10:15 PM	57						
484	5/14/2023	10:30 PM	38						
485	5/14/2023	10:45 PM	44						
486	5/14/2023	11:00 PM	41						
487	5/14/2023	11:15 PM	40						
488	5/14/2023	11:30 PM	44						
489	5/14/2023	11:45 PM	23						
490	5/15/2023	12:00 AM	30						
491	5/15/2023	12:15 AM	12						
492	5/15/2023	12:30 AM	25						
493	5/15/2023	12:45 AM	15						
494	5/15/2023	01:00 AM	11						
495	5/15/2023	01:15 AM	15						
496	5/15/2023	01:30 AM	14						
497	5/15/2023	01:45 AM	13						
498	5/15/2023	02:00 AM	7						
499	5/15/2023	02:15 AM	7						

	A	B	C	D	E	F	G	H	I
500	5/15/2023	02:30 AM	5						
501	5/15/2023	02:45 AM	5						
502	5/15/2023	03:00 AM	10						
503	5/15/2023	03:15 AM	5						
504	5/15/2023	03:30 AM	7						
505	5/15/2023	03:45 AM	11						
506	5/15/2023	04:00 AM	16						
507	5/15/2023	04:15 AM	13						
508	5/15/2023	04:30 AM	18						
509	5/15/2023	04:45 AM	27						
510	5/15/2023	05:00 AM	27						
511	5/15/2023	05:15 AM	30						
512	5/15/2023	05:30 AM	43						
513	5/15/2023	05:45 AM	51						
514	5/15/2023	06:00 AM	78						
515	5/15/2023	06:15 AM	113						
516	5/15/2023	06:30 AM	151						
517	5/15/2023	06:45 AM	151						
518	5/15/2023	07:00 AM	139						
519	5/15/2023	07:15 AM	161						
520	5/15/2023	07:30 AM	196						
521	5/15/2023	07:45 AM	199						
522	5/15/2023	08:00 AM	149						
523	5/15/2023	08:15 AM	129						
524	5/15/2023	08:30 AM	134						
525	5/15/2023	08:45 AM	115						
526	5/15/2023	09:00 AM	111						
527	5/15/2023	09:15 AM	118						
528	5/15/2023	09:30 AM	107						
529	5/15/2023	09:45 AM	113						
530	5/15/2023	10:00 AM	134						
531	5/15/2023	10:15 AM	113						
532	5/15/2023	10:30 AM	118						
533	5/15/2023	10:45 AM	112						
534	5/15/2023	11:00 AM	121						
535	5/15/2023	11:15 AM	117						
536	5/15/2023	11:30 AM	102						
537	5/15/2023	11:45 AM	100						
538	5/15/2023	12:00 PM	87						
539	5/15/2023	12:15 PM	107						
540	5/15/2023	12:30 PM	108						
541	5/15/2023	12:45 PM	109						
542	5/15/2023	01:00 PM	103						
543	5/15/2023	01:15 PM	116						
544	5/15/2023	01:30 PM	99						
545	5/15/2023	01:45 PM	119						
546	5/15/2023	02:00 PM	125						
547	5/15/2023	02:15 PM	121						
548	5/15/2023	02:30 PM	128						
549	5/15/2023	02:45 PM	132						

	A	B	C	D	E	F	G	H	I
550	5/15/2023	03:00 PM	129						
551	5/15/2023	03:15 PM	128						
552	5/15/2023	03:30 PM	150						
553	5/15/2023	03:45 PM	168						
554	5/15/2023	04:00 PM	175						
555	5/15/2023	04:15 PM	143						
556	5/15/2023	04:30 PM	162						
557	5/15/2023	04:45 PM	174						
558	5/15/2023	05:00 PM	149						
559	5/15/2023	05:15 PM	165						
560	5/15/2023	05:30 PM	113						
561	5/15/2023	05:45 PM	118						
562	5/15/2023	06:00 PM	106						
563	5/15/2023	06:15 PM	74						
564	5/15/2023	06:30 PM	87						
565	5/15/2023	06:45 PM	76						
566	5/15/2023	07:00 PM	64						
567	5/15/2023	07:15 PM	63						
568	5/15/2023	07:30 PM	76						
569	5/15/2023	07:45 PM	60						
570	5/15/2023	08:00 PM	55						
571	5/15/2023	08:15 PM	62						
572	5/15/2023	08:30 PM	44						
573	5/15/2023	08:45 PM	43						
574	5/15/2023	09:00 PM	38						
575	5/15/2023	09:15 PM	32						
576	5/15/2023	09:30 PM	42						
577	5/15/2023	09:45 PM	36						
578	5/15/2023	10:00 PM	26						
579	5/15/2023	10:15 PM	27						
580	5/15/2023	10:30 PM	46						
581	5/15/2023	10:45 PM	30						
582	5/15/2023	11:00 PM	22						
583	5/15/2023	11:15 PM	23						
584	5/15/2023	11:30 PM	17						
585	5/15/2023	11:45 PM	13						
586	5/16/2023	12:00 AM	19						
587	5/16/2023	12:15 AM	16						
588	5/16/2023	12:30 AM	9						
589	5/16/2023	12:45 AM	9						
590	5/16/2023	01:00 AM	14						
591	5/16/2023	01:15 AM	9						
592	5/16/2023	01:30 AM	9						
593	5/16/2023	01:45 AM	7						
594	5/16/2023	02:00 AM	9						
595	5/16/2023	02:15 AM	14						
596	5/16/2023	02:30 AM	10						
597	5/16/2023	02:45 AM	6						
598	5/16/2023	03:00 AM	4						
599	5/16/2023	03:15 AM	2						

	A	B	C	D	E	F	G	H	I
600	5/16/2023	03:30 AM	9						
601	5/16/2023	03:45 AM	7						
602	5/16/2023	04:00 AM	13						
603	5/16/2023	04:15 AM	19						
604	5/16/2023	04:30 AM	19						
605	5/16/2023	04:45 AM	17						
606	5/16/2023	05:00 AM	29						
607	5/16/2023	05:15 AM	25						
608	5/16/2023	05:30 AM	48						
609	5/16/2023	05:45 AM	61						
610	5/16/2023	06:00 AM	83						
611	5/16/2023	06:15 AM	103						
612	5/16/2023	06:30 AM	111						
613	5/16/2023	06:45 AM	141						
614	5/16/2023	07:00 AM	142						
615	5/16/2023	07:15 AM	192						
616	5/16/2023	07:30 AM	163						
617	5/16/2023	07:45 AM	183						
618	5/16/2023	08:00 AM	161						
619	5/16/2023	08:15 AM	117						
620	5/16/2023	08:30 AM	114						
621	5/16/2023	08:45 AM	114						
622	5/16/2023	09:00 AM	133						
623	5/16/2023	09:15 AM	109						
624	5/16/2023	09:30 AM	111						
625	5/16/2023	09:45 AM	118						
626	5/16/2023	10:00 AM	103						
627	5/16/2023	10:15 AM	101						
628	5/16/2023	10:30 AM	125						
629	5/16/2023	10:45 AM	105						
630	5/16/2023	11:00 AM	109						
631	5/16/2023	11:15 AM	71						
632	5/16/2023	11:30 AM	113						
633	5/16/2023	11:45 AM	84						
634	5/16/2023	12:00 PM	91						
635	5/16/2023	12:15 PM	101						
636	5/16/2023	12:30 PM	101						
637	5/16/2023	12:45 PM	103						
638	5/16/2023	01:00 PM	116						
639	5/16/2023	01:15 PM	98						
640	5/16/2023	01:30 PM	97						
641	5/16/2023	01:45 PM	95						
642	5/16/2023	02:00 PM	101						
643	5/16/2023	02:15 PM	131						
644	5/16/2023	02:30 PM	148						
645	5/16/2023	02:45 PM	126						
646	5/16/2023	03:00 PM	127						
647	5/16/2023	03:15 PM	150						
648	5/16/2023	03:30 PM	147						
649	5/16/2023	03:45 PM	169						

	A	B	C	D	E	F	G	H	I
650	5/16/2023	04:00 PM	162						
651	5/16/2023	04:15 PM	165						
652	5/16/2023	04:30 PM	168						
653	5/16/2023	04:45 PM	152						
654	5/16/2023	05:00 PM	132						
655	5/16/2023	05:15 PM	169						
656	5/16/2023	05:30 PM	138						
657	5/16/2023	05:45 PM	139						
658	5/16/2023	06:00 PM	104						
659	5/16/2023	06:15 PM	93						
660	5/16/2023	06:30 PM	101						
661	5/16/2023	06:45 PM	93						
662	5/16/2023	07:00 PM	74						
663	5/16/2023	07:15 PM	57						
664	5/16/2023	07:30 PM	66						
665	5/16/2023	07:45 PM	62						
666	5/16/2023	08:00 PM	59						
667	5/16/2023	08:15 PM	51						
668	5/16/2023	08:30 PM	40						
669	5/16/2023	08:45 PM	52						
670	5/16/2023	09:00 PM	40						
671	5/16/2023	09:15 PM	47						
672	5/16/2023	09:30 PM	30						
673	5/16/2023	09:45 PM	44						
674	5/16/2023	10:00 PM	18						
675	5/16/2023	10:15 PM	30						
676	5/16/2023	10:30 PM	40						
677	5/16/2023	10:45 PM	34						
678	5/16/2023	11:00 PM	27						
679	5/16/2023	11:15 PM	20						
680	5/16/2023	11:30 PM	20						
681	5/16/2023	11:45 PM	22						
682	5/17/2023	12:00 AM	8						
683	5/17/2023	12:15 AM	17						
684	5/17/2023	12:30 AM	8						
685	5/17/2023	12:45 AM	11						
686	5/17/2023	01:00 AM	12						
687	5/17/2023	01:15 AM	11						
688	5/17/2023	01:30 AM	11						
689	5/17/2023	01:45 AM	10						
690	5/17/2023	02:00 AM	6						
691	5/17/2023	02:15 AM	11						
692	5/17/2023	02:30 AM	8						
693	5/17/2023	02:45 AM	5						
694	5/17/2023	03:00 AM	6						
695	5/17/2023	03:15 AM	6						
696	5/17/2023	03:30 AM	15						
697	5/17/2023	03:45 AM	11						
698	5/17/2023	04:00 AM	13						
699	5/17/2023	04:15 AM	17						

	A	B	C	D	E	F	G	H	I
700	5/17/2023	04:30 AM	18						
701	5/17/2023	04:45 AM	22						
702	5/17/2023	05:00 AM	28						
703	5/17/2023	05:15 AM	37						
704	5/17/2023	05:30 AM	41						
705	5/17/2023	05:45 AM	70						
706	5/17/2023	06:00 AM	57						
707	5/17/2023	06:15 AM	88						
708	5/17/2023	06:30 AM	125						
709	5/17/2023	06:45 AM	147						
710	5/17/2023	07:00 AM	124						
711	5/17/2023	07:15 AM	192						
712	5/17/2023	07:30 AM	186						
713	5/17/2023	07:45 AM	167						
714	5/17/2023	08:00 AM	149						
715	5/17/2023	08:15 AM	120						
716	5/17/2023	08:30 AM	126						
717	5/17/2023	08:45 AM	133						
718	5/17/2023	09:00 AM	122						
719	5/17/2023	09:15 AM	120						
720	5/17/2023	09:30 AM	123						
721	5/17/2023	09:45 AM	100						
722	5/17/2023	10:00 AM	111						
723	5/17/2023	10:15 AM	102						
724	5/17/2023	10:30 AM	106						
725	5/17/2023	10:45 AM	103						
726	5/17/2023	11:00 AM	92						
727	5/17/2023	11:15 AM	79						
728	5/17/2023	11:30 AM	102						
729	5/17/2023	11:45 AM	108						
730	5/17/2023	12:00 PM	96						
731	5/17/2023	12:15 PM	119						
732	5/17/2023	12:30 PM	105						
733	5/17/2023	12:45 PM	114						
734	5/17/2023	01:00 PM	119						
735	5/17/2023	01:15 PM	98						
736	5/17/2023	01:30 PM	139						
737	5/17/2023	01:45 PM	107						
738	5/17/2023	02:00 PM	101						
739	5/17/2023	02:15 PM	128						
740	5/17/2023	02:30 PM	143						
741	5/17/2023	02:45 PM	141						
742	5/17/2023	03:00 PM	125						
743	5/17/2023	03:15 PM	131						
744	5/17/2023	03:30 PM	170						
745	5/17/2023	03:45 PM	177						
746	5/17/2023	04:00 PM	158						
747	5/17/2023	04:15 PM	167						
748	5/17/2023	04:30 PM	182						
749	5/17/2023	04:45 PM	194						

	A	B	C	D	E	F	G	H	I
750	5/17/2023	05:00 PM	144						
751	5/17/2023	05:15 PM	157						
752	5/17/2023	05:30 PM	139						
753	5/17/2023	05:45 PM	121						
754	5/17/2023	06:00 PM	137						
755	5/17/2023	06:15 PM	102						
756	5/17/2023	06:30 PM	114						
757	5/17/2023	06:45 PM	72						
758	5/17/2023	07:00 PM	55						
759	5/17/2023	07:15 PM	63						
760	5/17/2023	07:30 PM	73						
761	5/17/2023	07:45 PM	77						
762	5/17/2023	08:00 PM	58						
763	5/17/2023	08:15 PM	52						
764	5/17/2023	08:30 PM	44						
765	5/17/2023	08:45 PM	61						
766	5/17/2023	09:00 PM	49						
767	5/17/2023	09:15 PM	36						
768	5/17/2023	09:30 PM	37						
769	5/17/2023	09:45 PM	37						
770	5/17/2023	10:00 PM	32						
771	5/17/2023	10:15 PM	38						
772	5/17/2023	10:30 PM	45						
773	5/17/2023	10:45 PM	25						
774	5/17/2023	11:00 PM	31						
775	5/17/2023	11:15 PM	19						
776	5/17/2023	11:30 PM	24						
777	5/17/2023	11:45 PM	8						
778	5/18/2023	12:00 AM	13						
779	5/18/2023	12:15 AM	18						
780	5/18/2023	12:30 AM	16						
781	5/18/2023	12:45 AM	12						
782	5/18/2023	01:00 AM	9						
783	5/18/2023	01:15 AM	11						
784	5/18/2023	01:30 AM	8						
785	5/18/2023	01:45 AM	8						
786	5/18/2023	02:00 AM	8						
787	5/18/2023	02:15 AM	9						
788	5/18/2023	02:30 AM	6						
789	5/18/2023	02:45 AM	8						
790	5/18/2023	03:00 AM	6						
791	5/18/2023	03:15 AM	9						
792	5/18/2023	03:30 AM	7						
793	5/18/2023	03:45 AM	5						
794	5/18/2023	04:00 AM	5						
795	5/18/2023	04:15 AM	15						
796	5/18/2023	04:30 AM	27						
797	5/18/2023	04:45 AM	28						
798	5/18/2023	05:00 AM	21						
799	5/18/2023	05:15 AM	28						

	A	B	C	D	E	F	G	H	I
800	5/18/2023	05:30 AM	53						
801	5/18/2023	05:45 AM	64						
802	5/18/2023	06:00 AM	65						
803	5/18/2023	06:15 AM	106						
804	5/18/2023	06:30 AM	131						
805	5/18/2023	06:45 AM	143						
806	5/18/2023	07:00 AM	116						
807	5/18/2023	07:15 AM	186						
808	5/18/2023	07:30 AM	172						
809	5/18/2023	07:45 AM	176						
810	5/18/2023	08:00 AM	155						
811	5/18/2023	08:15 AM	116						
812	5/18/2023	08:30 AM	118						
813	5/18/2023	08:45 AM	120						
814	5/18/2023	09:00 AM	131						
815	5/18/2023	09:15 AM	99						
816	5/18/2023	09:30 AM	100						
817	5/18/2023	09:45 AM	104						
818	5/18/2023	10:00 AM	108						
819	5/18/2023	10:15 AM	135						
820	5/18/2023	10:30 AM	130						
821	5/18/2023	10:45 AM	117						
822	5/18/2023	11:00 AM	96						
823	5/18/2023	11:15 AM	71						
824	5/18/2023	11:30 AM	99						
825	5/18/2023	11:45 AM	118						
826	5/18/2023	12:00 PM	103						
827	5/18/2023	12:15 PM	117						
828	5/18/2023	12:30 PM	122						
829	5/18/2023	12:45 PM	109						
830	5/18/2023	01:00 PM	98						
831	5/18/2023	01:15 PM	113						
832	5/18/2023	01:30 PM	138						
833	5/18/2023	01:45 PM	126						
834	5/18/2023	02:00 PM	115						
835	5/18/2023	02:15 PM	128						
836	5/18/2023	02:30 PM	163						
837	5/18/2023	02:45 PM	144						
838	5/18/2023	03:00 PM	159						
839	5/18/2023	03:15 PM	150						
840	5/18/2023	03:30 PM	166						
841	5/18/2023	03:45 PM	188						
842	5/18/2023	04:00 PM	151						
843	5/18/2023	04:15 PM	196						
844	5/18/2023	04:30 PM	160						
845	5/18/2023	04:45 PM	199						
846	5/18/2023	05:00 PM	171						
847	5/18/2023	05:15 PM	159						
848	5/18/2023	05:30 PM	167						
849	5/18/2023	05:45 PM	162						

	A	B	C	D	E	F	G	H	I
850	5/18/2023	06:00 PM	147						
851	5/18/2023	06:15 PM	121						
852	5/18/2023	06:30 PM	131						
853	5/18/2023	06:45 PM	106						
854	5/18/2023	07:00 PM	96						
855	5/18/2023	07:15 PM	71						
856	5/18/2023	07:30 PM	82						
857	5/18/2023	07:45 PM	82						
858	5/18/2023	08:00 PM	74						
859	5/18/2023	08:15 PM	53						
860	5/18/2023	08:30 PM	49						
861	5/18/2023	08:45 PM	54						
862	5/18/2023	09:00 PM	48						
863	5/18/2023	09:15 PM	54						
864	5/18/2023	09:30 PM	56						
865	5/18/2023	09:45 PM	48						
866	5/18/2023	10:00 PM	34						
867	5/18/2023	10:15 PM	38						
868	5/18/2023	10:30 PM	29						
869	5/18/2023	10:45 PM	30						
870	5/18/2023	11:00 PM	26						
871	5/18/2023	11:15 PM	25						
872	5/18/2023	11:30 PM	21						
873	5/18/2023	11:45 PM	26						

	A	B	C	D	E	F	G	H	I
1									
2	File Name: C:\Users\barri\OneDrive\Documents\TDB\WSP\SYRACUSE\DATA\BATCH 2 SALIM1\DONE\ATR 1237.tf2								
3	Start Date: 4/13/2023								
4	Start Time: 12:00:00 AM								
5	Location 1: NB I-481								
6	Location 2: on ramp from NY 298								
7									
8									
9	Date	Time	NB						
10	4/13/2023	12:00 AM	0						
11	4/13/2023	12:15 AM	0						
12	4/13/2023	12:30 AM	3						
13	4/13/2023	12:45 AM	0						
14	4/13/2023	01:00 AM	2						
15	4/13/2023	01:15 AM	2						
16	4/13/2023	01:30 AM	0						
17	4/13/2023	01:45 AM	0						
18	4/13/2023	02:00 AM	1						
19	4/13/2023	02:15 AM	1						
20	4/13/2023	02:30 AM	0						
21	4/13/2023	02:45 AM	0						
22	4/13/2023	03:00 AM	3						
23	4/13/2023	03:15 AM	3						
24	4/13/2023	03:30 AM	0						
25	4/13/2023	03:45 AM	2						
26	4/13/2023	04:00 AM	1						
27	4/13/2023	04:15 AM	2						
28	4/13/2023	04:30 AM	5						
29	4/13/2023	04:45 AM	4						
30	4/13/2023	05:00 AM	2						
31	4/13/2023	05:15 AM	3						
32	4/13/2023	05:30 AM	13						
33	4/13/2023	05:45 AM	8						
34	4/13/2023	06:00 AM	10						
35	4/13/2023	06:15 AM	9						
36	4/13/2023	06:30 AM	15						
37	4/13/2023	06:45 AM	12						
38	4/13/2023	07:00 AM	18						
39	4/13/2023	07:15 AM	20						
40	4/13/2023	07:30 AM	29						
41	4/13/2023	07:45 AM	29						
42	4/13/2023	08:00 AM	30						
43	4/13/2023	08:15 AM	24						
44	4/13/2023	08:30 AM	30						
45	4/13/2023	08:45 AM	29						
46	4/13/2023	09:00 AM	37						
47	4/13/2023	09:15 AM	36						
48	4/13/2023	09:30 AM	32						
49	4/13/2023	09:45 AM	42						

	A	B	C	D	E	F	G	H	I
50	4/13/2023	10:00 AM	28						
51	4/13/2023	10:15 AM	41						
52	4/13/2023	10:30 AM	42						
53	4/13/2023	10:45 AM	32						
54	4/13/2023	11:00 AM	38						
55	4/13/2023	11:15 AM	42						
56	4/13/2023	11:30 AM	46						
57	4/13/2023	11:45 AM	35						
58	4/13/2023	12:00 PM	50						
59	4/13/2023	12:15 PM	38						
60	4/13/2023	12:30 PM	31						
61	4/13/2023	12:45 PM	25						
62	4/13/2023	01:00 PM	27						
63	4/13/2023	01:15 PM	34						
64	4/13/2023	01:30 PM	51						
65	4/13/2023	01:45 PM	45						
66	4/13/2023	02:00 PM	40						
67	4/13/2023	02:15 PM	58						
68	4/13/2023	02:30 PM	54						
69	4/13/2023	02:45 PM	42						
70	4/13/2023	03:00 PM	60						
71	4/13/2023	03:15 PM	57						
72	4/13/2023	03:30 PM	92						
73	4/13/2023	03:45 PM	68						
74	4/13/2023	04:00 PM	105						
75	4/13/2023	04:15 PM	70						
76	4/13/2023	04:30 PM	136						
77	4/13/2023	04:45 PM	99						
78	4/13/2023	05:00 PM	99						
79	4/13/2023	05:15 PM	56						
80	4/13/2023	05:30 PM	50						
81	4/13/2023	05:45 PM	38						
82	4/13/2023	06:00 PM	34						
83	4/13/2023	06:15 PM	20						
84	4/13/2023	06:30 PM	25						
85	4/13/2023	06:45 PM	15						
86	4/13/2023	07:00 PM	26						
87	4/13/2023	07:15 PM	13						
88	4/13/2023	07:30 PM	11						
89	4/13/2023	07:45 PM	16						
90	4/13/2023	08:00 PM	15						
91	4/13/2023	08:15 PM	18						
92	4/13/2023	08:30 PM	10						
93	4/13/2023	08:45 PM	5						
94	4/13/2023	09:00 PM	22						
95	4/13/2023	09:15 PM	4						
96	4/13/2023	09:30 PM	6						
97	4/13/2023	09:45 PM	1						
98	4/13/2023	10:00 PM	6						
99	4/13/2023	10:15 PM	4						

	A	B	C	D	E	F	G	H	I
100	4/13/2023	10:30 PM	4						
101	4/13/2023	10:45 PM	6						
102	4/13/2023	11:00 PM	4						
103	4/13/2023	11:15 PM	3						
104	4/13/2023	11:30 PM	2						
105	4/13/2023	11:45 PM	2						
106	4/14/2023	12:00 AM	4						
107	4/14/2023	12:15 AM	0						
108	4/14/2023	12:30 AM	0						
109	4/14/2023	12:45 AM	0						
110	4/14/2023	01:00 AM	3						
111	4/14/2023	01:15 AM	0						
112	4/14/2023	01:30 AM	1						
113	4/14/2023	01:45 AM	0						
114	4/14/2023	02:00 AM	3						
115	4/14/2023	02:15 AM	1						
116	4/14/2023	02:30 AM	2						
117	4/14/2023	02:45 AM	0						
118	4/14/2023	03:00 AM	2						
119	4/14/2023	03:15 AM	3						
120	4/14/2023	03:30 AM	3						
121	4/14/2023	03:45 AM	1						
122	4/14/2023	04:00 AM	1						
123	4/14/2023	04:15 AM	0						
124	4/14/2023	04:30 AM	4						
125	4/14/2023	04:45 AM	4						
126	4/14/2023	05:00 AM	0						
127	4/14/2023	05:15 AM	8						
128	4/14/2023	05:30 AM	4						
129	4/14/2023	05:45 AM	8						
130	4/14/2023	06:00 AM	8						
131	4/14/2023	06:15 AM	12						
132	4/14/2023	06:30 AM	15						
133	4/14/2023	06:45 AM	13						
134	4/14/2023	07:00 AM	27						
135	4/14/2023	07:15 AM	21						
136	4/14/2023	07:30 AM	25						
137	4/14/2023	07:45 AM	34						
138	4/14/2023	08:00 AM	25						
139	4/14/2023	08:15 AM	30						
140	4/14/2023	08:30 AM	26						
141	4/14/2023	08:45 AM	33						
142	4/14/2023	09:00 AM	29						
143	4/14/2023	09:15 AM	32						
144	4/14/2023	09:30 AM	30						
145	4/14/2023	09:45 AM	33						
146	4/14/2023	10:00 AM	27						
147	4/14/2023	10:15 AM	37						
148	4/14/2023	10:30 AM	37						
149	4/14/2023	10:45 AM	43						

	A	B	C	D	E	F	G	H	I
150	4/14/2023	11:00 AM	26						
151	4/14/2023	11:15 AM	40						
152	4/14/2023	11:30 AM	37						
153	4/14/2023	11:45 AM	40						
154	4/14/2023	12:00 PM	45						
155	4/14/2023	12:15 PM	44						
156	4/14/2023	12:30 PM	45						
157	4/14/2023	12:45 PM	31						
158	4/14/2023	01:00 PM	41						
159	4/14/2023	01:15 PM	39						
160	4/14/2023	01:30 PM	51						
161	4/14/2023	01:45 PM	46						
162	4/14/2023	02:00 PM	39						
163	4/14/2023	02:15 PM	37						
164	4/14/2023	02:30 PM	43						
165	4/14/2023	02:45 PM	62						
166	4/14/2023	03:00 PM	50						
167	4/14/2023	03:15 PM	54						
168	4/14/2023	03:30 PM	70						
169	4/14/2023	03:45 PM	53						
170	4/14/2023	04:00 PM	79						
171	4/14/2023	04:15 PM	85						
172	4/14/2023	04:30 PM	91						
173	4/14/2023	04:45 PM	59						
174	4/14/2023	05:00 PM	91						
175	4/14/2023	05:15 PM	28						
176	4/14/2023	05:30 PM	34						
177	4/14/2023	05:45 PM	28						
178	4/14/2023	06:00 PM	29						
179	4/14/2023	06:15 PM	14						
180	4/14/2023	06:30 PM	20						
181	4/14/2023	06:45 PM	22						
182	4/14/2023	07:00 PM	22						
183	4/14/2023	07:15 PM	9						
184	4/14/2023	07:30 PM	18						
185	4/14/2023	07:45 PM	11						
186	4/14/2023	08:00 PM	29						
187	4/14/2023	08:15 PM	6						
188	4/14/2023	08:30 PM	12						
189	4/14/2023	08:45 PM	5						
190	4/14/2023	09:00 PM	13						
191	4/14/2023	09:15 PM	16						
192	4/14/2023	09:30 PM	7						
193	4/14/2023	09:45 PM	4						
194	4/14/2023	10:00 PM	7						
195	4/14/2023	10:15 PM	6						
196	4/14/2023	10:30 PM	6						
197	4/14/2023	10:45 PM	5						
198	4/14/2023	11:00 PM	5						
199	4/14/2023	11:15 PM	2						

	A	B	C	D	E	F	G	H	I
200	4/14/2023	11:30 PM	8						
201	4/14/2023	11:45 PM	3						
202	4/15/2023	12:00 AM	2						
203	4/15/2023	12:15 AM	5						
204	4/15/2023	12:30 AM	8						
205	4/15/2023	12:45 AM	5						
206	4/15/2023	01:00 AM	2						
207	4/15/2023	01:15 AM	1						
208	4/15/2023	01:30 AM	3						
209	4/15/2023	01:45 AM	0						
210	4/15/2023	02:00 AM	1						
211	4/15/2023	02:15 AM	1						
212	4/15/2023	02:30 AM	2						
213	4/15/2023	02:45 AM	1						
214	4/15/2023	03:00 AM	0						
215	4/15/2023	03:15 AM	0						
216	4/15/2023	03:30 AM	0						
217	4/15/2023	03:45 AM	1						
218	4/15/2023	04:00 AM	0						
219	4/15/2023	04:15 AM	3						
220	4/15/2023	04:30 AM	1						
221	4/15/2023	04:45 AM	2						
222	4/15/2023	05:00 AM	1						
223	4/15/2023	05:15 AM	2						
224	4/15/2023	05:30 AM	1						
225	4/15/2023	05:45 AM	2						
226	4/15/2023	06:00 AM	6						
227	4/15/2023	06:15 AM	2						
228	4/15/2023	06:30 AM	10						
229	4/15/2023	06:45 AM	6						
230	4/15/2023	07:00 AM	7						
231	4/15/2023	07:15 AM	10						
232	4/15/2023	07:30 AM	10						
233	4/15/2023	07:45 AM	5						
234	4/15/2023	08:00 AM	8						
235	4/15/2023	08:15 AM	14						
236	4/15/2023	08:30 AM	14						
237	4/15/2023	08:45 AM	11						
238	4/15/2023	09:00 AM	15						
239	4/15/2023	09:15 AM	17						
240	4/15/2023	09:30 AM	11						
241	4/15/2023	09:45 AM	32						
242	4/15/2023	10:00 AM	26						
243	4/15/2023	10:15 AM	14						
244	4/15/2023	10:30 AM	21						
245	4/15/2023	10:45 AM	20						
246	4/15/2023	11:00 AM	21						
247	4/15/2023	11:15 AM	30						
248	4/15/2023	11:30 AM	28						
249	4/15/2023	11:45 AM	28						

	A	B	C	D	E	F	G	H	I
250	4/15/2023	12:00 PM	31						
251	4/15/2023	12:15 PM	15						
252	4/15/2023	12:30 PM	25						
253	4/15/2023	12:45 PM	19						
254	4/15/2023	01:00 PM	32						
255	4/15/2023	01:15 PM	18						
256	4/15/2023	01:30 PM	22						
257	4/15/2023	01:45 PM	22						
258	4/15/2023	02:00 PM	35						
259	4/15/2023	02:15 PM	20						
260	4/15/2023	02:30 PM	20						
261	4/15/2023	02:45 PM	31						
262	4/15/2023	03:00 PM	17						
263	4/15/2023	03:15 PM	26						
264	4/15/2023	03:30 PM	28						
265	4/15/2023	03:45 PM	19						
266	4/15/2023	04:00 PM	20						
267	4/15/2023	04:15 PM	28						
268	4/15/2023	04:30 PM	26						
269	4/15/2023	04:45 PM	15						
270	4/15/2023	05:00 PM	23						
271	4/15/2023	05:15 PM	23						
272	4/15/2023	05:30 PM	13						
273	4/15/2023	05:45 PM	12						
274	4/15/2023	06:00 PM	11						
275	4/15/2023	06:15 PM	13						
276	4/15/2023	06:30 PM	18						
277	4/15/2023	06:45 PM	17						
278	4/15/2023	07:00 PM	7						
279	4/15/2023	07:15 PM	9						
280	4/15/2023	07:30 PM	4						
281	4/15/2023	07:45 PM	8						
282	4/15/2023	08:00 PM	10						
283	4/15/2023	08:15 PM	9						
284	4/15/2023	08:30 PM	2						
285	4/15/2023	08:45 PM	4						
286	4/15/2023	09:00 PM	5						
287	4/15/2023	09:15 PM	6						
288	4/15/2023	09:30 PM	5						
289	4/15/2023	09:45 PM	0						
290	4/15/2023	10:00 PM	0						
291	4/15/2023	10:15 PM	5						
292	4/15/2023	10:30 PM	4						
293	4/15/2023	10:45 PM	2						
294	4/15/2023	11:00 PM	2						
295	4/15/2023	11:15 PM	4						
296	4/15/2023	11:30 PM	3						
297	4/15/2023	11:45 PM	1						
298	4/16/2023	12:00 AM	3						
299	4/16/2023	12:15 AM	1						

	A	B	C	D	E	F	G	H	I
300	4/16/2023	12:30 AM	4						
301	4/16/2023	12:45 AM	0						
302	4/16/2023	01:00 AM	1						
303	4/16/2023	01:15 AM	0						
304	4/16/2023	01:30 AM	0						
305	4/16/2023	01:45 AM	2						
306	4/16/2023	02:00 AM	3						
307	4/16/2023	02:15 AM	0						
308	4/16/2023	02:30 AM	2						
309	4/16/2023	02:45 AM	0						
310	4/16/2023	03:00 AM	0						
311	4/16/2023	03:15 AM	0						
312	4/16/2023	03:30 AM	2						
313	4/16/2023	03:45 AM	0						
314	4/16/2023	04:00 AM	1						
315	4/16/2023	04:15 AM	0						
316	4/16/2023	04:30 AM	0						
317	4/16/2023	04:45 AM	2						
318	4/16/2023	05:00 AM	1						
319	4/16/2023	05:15 AM	2						
320	4/16/2023	05:30 AM	0						
321	4/16/2023	05:45 AM	0						
322	4/16/2023	06:00 AM	1						
323	4/16/2023	06:15 AM	2						
324	4/16/2023	06:30 AM	6						
325	4/16/2023	06:45 AM	5						
326	4/16/2023	07:00 AM	6						
327	4/16/2023	07:15 AM	6						
328	4/16/2023	07:30 AM	4						
329	4/16/2023	07:45 AM	4						
330	4/16/2023	08:00 AM	3						
331	4/16/2023	08:15 AM	6						
332	4/16/2023	08:30 AM	8						
333	4/16/2023	08:45 AM	12						
334	4/16/2023	09:00 AM	18						
335	4/16/2023	09:15 AM	9						
336	4/16/2023	09:30 AM	8						
337	4/16/2023	09:45 AM	11						
338	4/16/2023	10:00 AM	9						
339	4/16/2023	10:15 AM	15						
340	4/16/2023	10:30 AM	13						
341	4/16/2023	10:45 AM	18						
342	4/16/2023	11:00 AM	19						
343	4/16/2023	11:15 AM	18						
344	4/16/2023	11:30 AM	22						
345	4/16/2023	11:45 AM	16						
346	4/16/2023	12:00 PM	18						
347	4/16/2023	12:15 PM	20						
348	4/16/2023	12:30 PM	21						
349	4/16/2023	12:45 PM	12						

	A	B	C	D	E	F	G	H	I
350	4/16/2023	01:00 PM	22						
351	4/16/2023	01:15 PM	28						
352	4/16/2023	01:30 PM	18						
353	4/16/2023	01:45 PM	23						
354	4/16/2023	02:00 PM	23						
355	4/16/2023	02:15 PM	23						
356	4/16/2023	02:30 PM	30						
357	4/16/2023	02:45 PM	16						
358	4/16/2023	03:00 PM	6						
359	4/16/2023	03:15 PM	21						
360	4/16/2023	03:30 PM	14						
361	4/16/2023	03:45 PM	23						
362	4/16/2023	04:00 PM	12						
363	4/16/2023	04:15 PM	20						
364	4/16/2023	04:30 PM	16						
365	4/16/2023	04:45 PM	22						
366	4/16/2023	05:00 PM	16						
367	4/16/2023	05:15 PM	13						
368	4/16/2023	05:30 PM	9						
369	4/16/2023	05:45 PM	6						
370	4/16/2023	06:00 PM	25						
371	4/16/2023	06:15 PM	11						
372	4/16/2023	06:30 PM	12						
373	4/16/2023	06:45 PM	13						
374	4/16/2023	07:00 PM	15						
375	4/16/2023	07:15 PM	14						
376	4/16/2023	07:30 PM	12						
377	4/16/2023	07:45 PM	4						
378	4/16/2023	08:00 PM	6						
379	4/16/2023	08:15 PM	2						
380	4/16/2023	08:30 PM	3						
381	4/16/2023	08:45 PM	4						
382	4/16/2023	09:00 PM	4						
383	4/16/2023	09:15 PM	6						
384	4/16/2023	09:30 PM	4						
385	4/16/2023	09:45 PM	2						
386	4/16/2023	10:00 PM	1						
387	4/16/2023	10:15 PM	0						
388	4/16/2023	10:30 PM	4						
389	4/16/2023	10:45 PM	2						
390	4/16/2023	11:00 PM	5						
391	4/16/2023	11:15 PM	1						
392	4/16/2023	11:30 PM	0						
393	4/16/2023	11:45 PM	0						
394	4/17/2023	12:00 AM	1						
395	4/17/2023	12:15 AM	1						
396	4/17/2023	12:30 AM	0						
397	4/17/2023	12:45 AM	0						
398	4/17/2023	01:00 AM	0						
399	4/17/2023	01:15 AM	0						

	A	B	C	D	E	F	G	H	I
400	4/17/2023	01:30 AM	2						
401	4/17/2023	01:45 AM	0						
402	4/17/2023	02:00 AM	0						
403	4/17/2023	02:15 AM	0						
404	4/17/2023	02:30 AM	0						
405	4/17/2023	02:45 AM	0						
406	4/17/2023	03:00 AM	1						
407	4/17/2023	03:15 AM	0						
408	4/17/2023	03:30 AM	1						
409	4/17/2023	03:45 AM	2						
410	4/17/2023	04:00 AM	2						
411	4/17/2023	04:15 AM	1						
412	4/17/2023	04:30 AM	3						
413	4/17/2023	04:45 AM	4						
414	4/17/2023	05:00 AM	2						
415	4/17/2023	05:15 AM	5						
416	4/17/2023	05:30 AM	6						
417	4/17/2023	05:45 AM	13						
418	4/17/2023	06:00 AM	12						
419	4/17/2023	06:15 AM	10						
420	4/17/2023	06:30 AM	16						
421	4/17/2023	06:45 AM	12						
422	4/17/2023	07:00 AM	10						
423	4/17/2023	07:15 AM	33						
424	4/17/2023	07:30 AM	29						
425	4/17/2023	07:45 AM	38						
426	4/17/2023	08:00 AM	15						
427	4/17/2023	08:15 AM	24						
428	4/17/2023	08:30 AM	18						
429	4/17/2023	08:45 AM	42						
430	4/17/2023	09:00 AM	28						
431	4/17/2023	09:15 AM	35						
432	4/17/2023	09:30 AM	27						
433	4/17/2023	09:45 AM	36						
434	4/17/2023	10:00 AM	28						
435	4/17/2023	10:15 AM	38						
436	4/17/2023	10:30 AM	30						
437	4/17/2023	10:45 AM	36						
438	4/17/2023	11:00 AM	37						
439	4/17/2023	11:15 AM	39						
440	4/17/2023	11:30 AM	41						
441	4/17/2023	11:45 AM	37						
442	4/17/2023	12:00 PM	37						
443	4/17/2023	12:15 PM	27						
444	4/17/2023	12:30 PM	29						
445	4/17/2023	12:45 PM	29						
446	4/17/2023	01:00 PM	30						
447	4/17/2023	01:15 PM	28						
448	4/17/2023	01:30 PM	35						
449	4/17/2023	01:45 PM	34						

	A	B	C	D	E	F	G	H	I
450	4/17/2023	02:00 PM	45						
451	4/17/2023	02:15 PM	48						
452	4/17/2023	02:30 PM	49						
453	4/17/2023	02:45 PM	49						
454	4/17/2023	03:00 PM	54						
455	4/17/2023	03:15 PM	56						
456	4/17/2023	03:30 PM	90						
457	4/17/2023	03:45 PM	57						
458	4/17/2023	04:00 PM	95						
459	4/17/2023	04:15 PM	79						
460	4/17/2023	04:30 PM	119						
461	4/17/2023	04:45 PM	97						
462	4/17/2023	05:00 PM	99						
463	4/17/2023	05:15 PM	54						
464	4/17/2023	05:30 PM	44						
465	4/17/2023	05:45 PM	36						
466	4/17/2023	06:00 PM	37						
467	4/17/2023	06:15 PM	21						
468	4/17/2023	06:30 PM	33						
469	4/17/2023	06:45 PM	19						
470	4/17/2023	07:00 PM	32						
471	4/17/2023	07:15 PM	12						
472	4/17/2023	07:30 PM	19						
473	4/17/2023	07:45 PM	12						
474	4/17/2023	08:00 PM	15						
475	4/17/2023	08:15 PM	13						
476	4/17/2023	08:30 PM	7						
477	4/17/2023	08:45 PM	9						
478	4/17/2023	09:00 PM	31						
479	4/17/2023	09:15 PM	14						
480	4/17/2023	09:30 PM	1						
481	4/17/2023	09:45 PM	3						
482	4/17/2023	10:00 PM	4						
483	4/17/2023	10:15 PM	1						
484	4/17/2023	10:30 PM	5						
485	4/17/2023	10:45 PM	1						
486	4/17/2023	11:00 PM	0						
487	4/17/2023	11:15 PM	6						
488	4/17/2023	11:30 PM	5						
489	4/17/2023	11:45 PM	3						
490	4/18/2023	12:00 AM	1						
491	4/18/2023	12:15 AM	2						
492	4/18/2023	12:30 AM	0						
493	4/18/2023	12:45 AM	0						
494	4/18/2023	01:00 AM	1						
495	4/18/2023	01:15 AM	0						
496	4/18/2023	01:30 AM	1						
497	4/18/2023	01:45 AM	0						
498	4/18/2023	02:00 AM	3						
499	4/18/2023	02:15 AM	0						

	A	B	C	D	E	F	G	H	I
500	4/18/2023	02:30 AM	1						
501	4/18/2023	02:45 AM	0						
502	4/18/2023	03:00 AM	2						
503	4/18/2023	03:15 AM	1						
504	4/18/2023	03:30 AM	1						
505	4/18/2023	03:45 AM	1						
506	4/18/2023	04:00 AM	0						
507	4/18/2023	04:15 AM	2						
508	4/18/2023	04:30 AM	3						
509	4/18/2023	04:45 AM	2						
510	4/18/2023	05:00 AM	3						
511	4/18/2023	05:15 AM	5						
512	4/18/2023	05:30 AM	11						
513	4/18/2023	05:45 AM	4						
514	4/18/2023	06:00 AM	17						
515	4/18/2023	06:15 AM	7						
516	4/18/2023	06:30 AM	22						
517	4/18/2023	06:45 AM	14						
518	4/18/2023	07:00 AM	12						
519	4/18/2023	07:15 AM	18						
520	4/18/2023	07:30 AM	22						
521	4/18/2023	07:45 AM	24						
522	4/18/2023	08:00 AM	21						
523	4/18/2023	08:15 AM	26						
524	4/18/2023	08:30 AM	27						
525	4/18/2023	08:45 AM	28						
526	4/18/2023	09:00 AM	27						
527	4/18/2023	09:15 AM	33						
528	4/18/2023	09:30 AM	32						
529	4/18/2023	09:45 AM	26						
530	4/18/2023	10:00 AM	32						
531	4/18/2023	10:15 AM	29						
532	4/18/2023	10:30 AM	37						
533	4/18/2023	10:45 AM	46						
534	4/18/2023	11:00 AM	30						
535	4/18/2023	11:15 AM	35						
536	4/18/2023	11:30 AM	45						
537	4/18/2023	11:45 AM	28						
538	4/18/2023	12:00 PM	37						
539	4/18/2023	12:15 PM	31						
540	4/18/2023	12:30 PM	35						
541	4/18/2023	12:45 PM	22						
542	4/18/2023	01:00 PM	27						
543	4/18/2023	01:15 PM	24						
544	4/18/2023	01:30 PM	37						
545	4/18/2023	01:45 PM	33						
546	4/18/2023	02:00 PM	41						
547	4/18/2023	02:15 PM	47						
548	4/18/2023	02:30 PM	55						
549	4/18/2023	02:45 PM	49						

	A	B	C	D	E	F	G	H	I
550	4/18/2023	03:00 PM	53						
551	4/18/2023	03:15 PM	58						
552	4/18/2023	03:30 PM	76						
553	4/18/2023	03:45 PM	86						
554	4/18/2023	04:00 PM	110						
555	4/18/2023	04:15 PM	103						
556	4/18/2023	04:30 PM	134						
557	4/18/2023	04:45 PM	93						
558	4/18/2023	05:00 PM	88						
559	4/18/2023	05:15 PM	48						
560	4/18/2023	05:30 PM	43						
561	4/18/2023	05:45 PM	38						
562	4/18/2023	06:00 PM	22						
563	4/18/2023	06:15 PM	24						
564	4/18/2023	06:30 PM	21						
565	4/18/2023	06:45 PM	15						
566	4/18/2023	07:00 PM	20						
567	4/18/2023	07:15 PM	20						
568	4/18/2023	07:30 PM	12						
569	4/18/2023	07:45 PM	11						
570	4/18/2023	08:00 PM	7						
571	4/18/2023	08:15 PM	10						
572	4/18/2023	08:30 PM	12						
573	4/18/2023	08:45 PM	14						
574	4/18/2023	09:00 PM	6						
575	4/18/2023	09:15 PM	5						
576	4/18/2023	09:30 PM	5						
577	4/18/2023	09:45 PM	7						
578	4/18/2023	10:00 PM	2						
579	4/18/2023	10:15 PM	6						
580	4/18/2023	10:30 PM	8						
581	4/18/2023	10:45 PM	1						
582	4/18/2023	11:00 PM	2						
583	4/18/2023	11:15 PM	2						
584	4/18/2023	11:30 PM	3						
585	4/18/2023	11:45 PM	2						
586	4/19/2023	12:00 AM	2						
587	4/19/2023	12:15 AM	1						
588	4/19/2023	12:30 AM	0						
589	4/19/2023	12:45 AM	0						
590	4/19/2023	01:00 AM	2						
591	4/19/2023	01:15 AM	1						
592	4/19/2023	01:30 AM	0						
593	4/19/2023	01:45 AM	1						
594	4/19/2023	02:00 AM	2						
595	4/19/2023	02:15 AM	0						
596	4/19/2023	02:30 AM	1						
597	4/19/2023	02:45 AM	1						
598	4/19/2023	03:00 AM	2						
599	4/19/2023	03:15 AM	1						

	A	B	C	D	E	F	G	H	I
600	4/19/2023	03:30 AM	0						
601	4/19/2023	03:45 AM	1						
602	4/19/2023	04:00 AM	2						
603	4/19/2023	04:15 AM	1						
604	4/19/2023	04:30 AM	7						
605	4/19/2023	04:45 AM	0						
606	4/19/2023	05:00 AM	3						
607	4/19/2023	05:15 AM	6						
608	4/19/2023	05:30 AM	5						
609	4/19/2023	05:45 AM	10						
610	4/19/2023	06:00 AM	8						
611	4/19/2023	06:15 AM	8						
612	4/19/2023	06:30 AM	20						
613	4/19/2023	06:45 AM	12						
614	4/19/2023	07:00 AM	20						
615	4/19/2023	07:15 AM	21						
616	4/19/2023	07:30 AM	30						
617	4/19/2023	07:45 AM	31						
618	4/19/2023	08:00 AM	21						
619	4/19/2023	08:15 AM	20						
620	4/19/2023	08:30 AM	33						
621	4/19/2023	08:45 AM	37						
622	4/19/2023	09:00 AM	42						
623	4/19/2023	09:15 AM	27						
624	4/19/2023	09:30 AM	33						
625	4/19/2023	09:45 AM	34						
626	4/19/2023	10:00 AM	29						
627	4/19/2023	10:15 AM	30						
628	4/19/2023	10:30 AM	30						
629	4/19/2023	10:45 AM	40						
630	4/19/2023	11:00 AM	40						
631	4/19/2023	11:15 AM	43						
632	4/19/2023	11:30 AM	46						
633	4/19/2023	11:45 AM	31						
634	4/19/2023	12:00 PM	45						
635	4/19/2023	12:15 PM	36						
636	4/19/2023	12:30 PM	30						
637	4/19/2023	12:45 PM	29						
638	4/19/2023	01:00 PM	23						
639	4/19/2023	01:15 PM	32						
640	4/19/2023	01:30 PM	27						
641	4/19/2023	01:45 PM	25						
642	4/19/2023	02:00 PM	35						
643	4/19/2023	02:15 PM	27						
644	4/19/2023	02:30 PM	65						
645	4/19/2023	02:45 PM	39						
646	4/19/2023	03:00 PM	74						
647	4/19/2023	03:15 PM	41						
648	4/19/2023	03:30 PM	81						
649	4/19/2023	03:45 PM	72						

	A	B	C	D	E	F	G	H	I
650	4/19/2023	04:00 PM	100						
651	4/19/2023	04:15 PM	92						
652	4/19/2023	04:30 PM	128						
653	4/19/2023	04:45 PM	74						
654	4/19/2023	05:00 PM	85						
655	4/19/2023	05:15 PM	59						
656	4/19/2023	05:30 PM	36						
657	4/19/2023	05:45 PM	29						
658	4/19/2023	06:00 PM	32						
659	4/19/2023	06:15 PM	28						
660	4/19/2023	06:30 PM	25						
661	4/19/2023	06:45 PM	14						
662	4/19/2023	07:00 PM	25						
663	4/19/2023	07:15 PM	13						
664	4/19/2023	07:30 PM	9						
665	4/19/2023	07:45 PM	13						
666	4/19/2023	08:00 PM	10						
667	4/19/2023	08:15 PM	13						
668	4/19/2023	08:30 PM	9						
669	4/19/2023	08:45 PM	8						
670	4/19/2023	09:00 PM	6						
671	4/19/2023	09:15 PM	3						
672	4/19/2023	09:30 PM	8						
673	4/19/2023	09:45 PM	7						
674	4/19/2023	10:00 PM	5						
675	4/19/2023	10:15 PM	3						
676	4/19/2023	10:30 PM	9						
677	4/19/2023	10:45 PM	3						
678	4/19/2023	11:00 PM	4						
679	4/19/2023	11:15 PM	2						
680	4/19/2023	11:30 PM	3						
681	4/19/2023	11:45 PM	3						
682	4/20/2023	12:00 AM	3						
683	4/20/2023	12:15 AM	0						
684	4/20/2023	12:30 AM	0						
685	4/20/2023	12:45 AM	0						
686	4/20/2023	01:00 AM	1						
687	4/20/2023	01:15 AM	2						
688	4/20/2023	01:30 AM	0						
689	4/20/2023	01:45 AM	0						
690	4/20/2023	02:00 AM	1						
691	4/20/2023	02:15 AM	1						
692	4/20/2023	02:30 AM	1						
693	4/20/2023	02:45 AM	1						
694	4/20/2023	03:00 AM	2						
695	4/20/2023	03:15 AM	1						
696	4/20/2023	03:30 AM	0						
697	4/20/2023	03:45 AM	1						
698	4/20/2023	04:00 AM	3						
699	4/20/2023	04:15 AM	2						

	A	B	C	D	E	F	G	H	I
700	4/20/2023	04:30 AM	2						
701	4/20/2023	04:45 AM	5						
702	4/20/2023	05:00 AM	3						
703	4/20/2023	05:15 AM	4						
704	4/20/2023	05:30 AM	10						
705	4/20/2023	05:45 AM	9						
706	4/20/2023	06:00 AM	11						
707	4/20/2023	06:15 AM	8						
708	4/20/2023	06:30 AM	16						
709	4/20/2023	06:45 AM	7						
710	4/20/2023	07:00 AM	14						
711	4/20/2023	07:15 AM	24						
712	4/20/2023	07:30 AM	26						
713	4/20/2023	07:45 AM	35						
714	4/20/2023	08:00 AM	21						
715	4/20/2023	08:15 AM	23						
716	4/20/2023	08:30 AM	38						
717	4/20/2023	08:45 AM	27						
718	4/20/2023	09:00 AM	33						
719	4/20/2023	09:15 AM	31						
720	4/20/2023	09:30 AM	26						
721	4/20/2023	09:45 AM	30						
722	4/20/2023	10:00 AM	38						
723	4/20/2023	10:15 AM	36						
724	4/20/2023	10:30 AM	26						
725	4/20/2023	10:45 AM	31						
726	4/20/2023	11:00 AM	39						
727	4/20/2023	11:15 AM	36						
728	4/20/2023	11:30 AM	36						
729	4/20/2023	11:45 AM	36						
730	4/20/2023	12:00 PM	29						
731	4/20/2023	12:15 PM	38						
732	4/20/2023	12:30 PM	30						
733	4/20/2023	12:45 PM	23						
734	4/20/2023	01:00 PM	22						
735	4/20/2023	01:15 PM	22						
736	4/20/2023	01:30 PM	36						
737	4/20/2023	01:45 PM	37						
738	4/20/2023	02:00 PM	32						
739	4/20/2023	02:15 PM	46						
740	4/20/2023	02:30 PM	42						
741	4/20/2023	02:45 PM	49						
742	4/20/2023	03:00 PM	51						
743	4/20/2023	03:15 PM	54						
744	4/20/2023	03:30 PM	74						
745	4/20/2023	03:45 PM	77						
746	4/20/2023	04:00 PM	82						
747	4/20/2023	04:15 PM	80						
748	4/20/2023	04:30 PM	134						
749	4/20/2023	04:45 PM	81						

	A	B	C	D	E	F	G	H	I
750	4/20/2023	05:00 PM	100						
751	4/20/2023	05:15 PM	49						
752	4/20/2023	05:30 PM	38						
753	4/20/2023	05:45 PM	29						
754	4/20/2023	06:00 PM	40						
755	4/20/2023	06:15 PM	38						
756	4/20/2023	06:30 PM	23						
757	4/20/2023	06:45 PM	25						
758	4/20/2023	07:00 PM	27						
759	4/20/2023	07:15 PM	12						
760	4/20/2023	07:30 PM	17						
761	4/20/2023	07:45 PM	22						
762	4/20/2023	08:00 PM	15						
763	4/20/2023	08:15 PM	12						
764	4/20/2023	08:30 PM	8						
765	4/20/2023	08:45 PM	9						
766	4/20/2023	09:00 PM	19						
767	4/20/2023	09:15 PM	9						
768	4/20/2023	09:30 PM	3						
769	4/20/2023	09:45 PM	4						
770	4/20/2023	10:00 PM	2						
771	4/20/2023	10:15 PM	15						
772	4/20/2023	10:30 PM	4						
773	4/20/2023	10:45 PM	3						
774	4/20/2023	11:00 PM	2						
775	4/20/2023	11:15 PM	3						
776	4/20/2023	11:30 PM	3						
777	4/20/2023	11:45 PM	0						
778	4/21/2023	12:00 AM	2						
779	4/21/2023	12:15 AM	3						
780	4/21/2023	12:30 AM	1						
781	4/21/2023	12:45 AM	0						
782	4/21/2023	01:00 AM	1						
783	4/21/2023	01:15 AM	1						
784	4/21/2023	01:30 AM	0						
785	4/21/2023	01:45 AM	1						
786	4/21/2023	02:00 AM	1						
787	4/21/2023	02:15 AM	1						
788	4/21/2023	02:30 AM	0						
789	4/21/2023	02:45 AM	0						
790	4/21/2023	03:00 AM	3						
791	4/21/2023	03:15 AM	1						
792	4/21/2023	03:30 AM	0						
793	4/21/2023	03:45 AM	2						
794	4/21/2023	04:00 AM	0						
795	4/21/2023	04:15 AM	1						
796	4/21/2023	04:30 AM	3						
797	4/21/2023	04:45 AM	1						
798	4/21/2023	05:00 AM	5						
799	4/21/2023	05:15 AM	3						

	A	B	C	D	E	F	G	H	I
800	4/21/2023	05:30 AM	10						
801	4/21/2023	05:45 AM	11						
802	4/21/2023	06:00 AM	8						
803	4/21/2023	06:15 AM	10						
804	4/21/2023	06:30 AM	13						
805	4/21/2023	06:45 AM	10						
806	4/21/2023	07:00 AM	18						
807	4/21/2023	07:15 AM	18						
808	4/21/2023	07:30 AM	26						
809	4/21/2023	07:45 AM	29						
810	4/21/2023	08:00 AM	31						
811	4/21/2023	08:15 AM	23						
812	4/21/2023	08:30 AM	26						
813	4/21/2023	08:45 AM	39						
814	4/21/2023	09:00 AM	24						
815	4/21/2023	09:15 AM	28						
816	4/21/2023	09:30 AM	35						
817	4/21/2023	09:45 AM	33						
818	4/21/2023	10:00 AM	25						
819	4/21/2023	10:15 AM	29						
820	4/21/2023	10:30 AM	38						
821	4/21/2023	10:45 AM	32						
822	4/21/2023	11:00 AM	39						
823	4/21/2023	11:15 AM	33						
824	4/21/2023	11:30 AM	43						
825	4/21/2023	11:45 AM	52						
826	4/21/2023	12:00 PM	33						
827	4/21/2023	12:15 PM	30						
828	4/21/2023	12:30 PM	39						
829	4/21/2023	12:45 PM	27						
830	4/21/2023	01:00 PM	43						
831	4/21/2023	01:15 PM	42						
832	4/21/2023	01:30 PM	38						
833	4/21/2023	01:45 PM	32						
834	4/21/2023	02:00 PM	44						
835	4/21/2023	02:15 PM	58						
836	4/21/2023	02:30 PM	50						
837	4/21/2023	02:45 PM	42						
838	4/21/2023	03:00 PM	60						
839	4/21/2023	03:15 PM	46						
840	4/21/2023	03:30 PM	74						
841	4/21/2023	03:45 PM	54						
842	4/21/2023	04:00 PM	99						
843	4/21/2023	04:15 PM	64						
844	4/21/2023	04:30 PM	119						
845	4/21/2023	04:45 PM	56						
846	4/21/2023	05:00 PM	71						
847	4/21/2023	05:15 PM	49						
848	4/21/2023	05:30 PM	36						
849	4/21/2023	05:45 PM	26						

	A	B	C	D	E	F	G	H	I
850	4/21/2023	06:00 PM	27						
851	4/21/2023	06:15 PM	12						
852	4/21/2023	06:30 PM	21						
853	4/21/2023	06:45 PM	10						
854	4/21/2023	07:00 PM	15						
855	4/21/2023	07:15 PM	18						
856	4/21/2023	07:30 PM	14						
857	4/21/2023	07:45 PM	23						
858	4/21/2023	08:00 PM	16						
859	4/21/2023	08:15 PM	14						
860	4/21/2023	08:30 PM	13						
861	4/21/2023	08:45 PM	15						
862	4/21/2023	09:00 PM	6						
863	4/21/2023	09:15 PM	6						
864	4/21/2023	09:30 PM	5						
865	4/21/2023	09:45 PM	4						
866	4/21/2023	10:00 PM	4						
867	4/21/2023	10:15 PM	10						
868	4/21/2023	10:30 PM	5						
869	4/21/2023	10:45 PM	4						
870	4/21/2023	11:00 PM	6						
871	4/21/2023	11:15 PM	6						
872	4/21/2023	11:30 PM	7						
873	4/21/2023	11:45 PM	2						

	A	B	C	D	E	F	G	H	I
1									
2	File Name: C:\Users\barri\OneDrive\Documents\TDB\WSP\SYRACUSE\DATA\BATCH 2 SALIM1\DONE\ATR 1238.tf2								
3	Start Date: 4/13/2023								
4	Start Time: 12:00:00 AM								
5	Location 1: NB I-481								
6	Location 2: off ramp to NY 298								
7									
8									
9	Date	Time	NB						
10	4/13/2023	12:00 AM	13						
11	4/13/2023	12:15 AM	5						
12	4/13/2023	12:30 AM	2						
13	4/13/2023	12:45 AM	6						
14	4/13/2023	01:00 AM	4						
15	4/13/2023	01:15 AM	2						
16	4/13/2023	01:30 AM	4						
17	4/13/2023	01:45 AM	1						
18	4/13/2023	02:00 AM	1						
19	4/13/2023	02:15 AM	7						
20	4/13/2023	02:30 AM	11						
21	4/13/2023	02:45 AM	1						
22	4/13/2023	03:00 AM	2						
23	4/13/2023	03:15 AM	4						
24	4/13/2023	03:30 AM	11						
25	4/13/2023	03:45 AM	7						
26	4/13/2023	04:00 AM	4						
27	4/13/2023	04:15 AM	6						
28	4/13/2023	04:30 AM	9						
29	4/13/2023	04:45 AM	7						
30	4/13/2023	05:00 AM	10						
31	4/13/2023	05:15 AM	12						
32	4/13/2023	05:30 AM	18						
33	4/13/2023	05:45 AM	26						
34	4/13/2023	06:00 AM	17						
35	4/13/2023	06:15 AM	38						
36	4/13/2023	06:30 AM	62						
37	4/13/2023	06:45 AM	78						
38	4/13/2023	07:00 AM	52						
39	4/13/2023	07:15 AM	83						
40	4/13/2023	07:30 AM	92						
41	4/13/2023	07:45 AM	157						
42	4/13/2023	08:00 AM	93						
43	4/13/2023	08:15 AM	119						
44	4/13/2023	08:30 AM	111						
45	4/13/2023	08:45 AM	107						
46	4/13/2023	09:00 AM	82						
47	4/13/2023	09:15 AM	78						
48	4/13/2023	09:30 AM	63						
49	4/13/2023	09:45 AM	77						

	A	B	C	D	E	F	G	H	I
50	4/13/2023	10:00 AM	61						
51	4/13/2023	10:15 AM	65						
52	4/13/2023	10:30 AM	47						
53	4/13/2023	10:45 AM	78						
54	4/13/2023	11:00 AM	63						
55	4/13/2023	11:15 AM	60						
56	4/13/2023	11:30 AM	66						
57	4/13/2023	11:45 AM	47						
58	4/13/2023	12:00 PM	54						
59	4/13/2023	12:15 PM	56						
60	4/13/2023	12:30 PM	79						
61	4/13/2023	12:45 PM	79						
62	4/13/2023	01:00 PM	61						
63	4/13/2023	01:15 PM	68						
64	4/13/2023	01:30 PM	83						
65	4/13/2023	01:45 PM	66						
66	4/13/2023	02:00 PM	76						
67	4/13/2023	02:15 PM	84						
68	4/13/2023	02:30 PM	84						
69	4/13/2023	02:45 PM	73						
70	4/13/2023	03:00 PM	90						
71	4/13/2023	03:15 PM	85						
72	4/13/2023	03:30 PM	102						
73	4/13/2023	03:45 PM	84						
74	4/13/2023	04:00 PM	89						
75	4/13/2023	04:15 PM	61						
76	4/13/2023	04:30 PM	77						
77	4/13/2023	04:45 PM	101						
78	4/13/2023	05:00 PM	77						
79	4/13/2023	05:15 PM	80						
80	4/13/2023	05:30 PM	84						
81	4/13/2023	05:45 PM	83						
82	4/13/2023	06:00 PM	44						
83	4/13/2023	06:15 PM	48						
84	4/13/2023	06:30 PM	58						
85	4/13/2023	06:45 PM	59						
86	4/13/2023	07:00 PM	42						
87	4/13/2023	07:15 PM	44						
88	4/13/2023	07:30 PM	41						
89	4/13/2023	07:45 PM	44						
90	4/13/2023	08:00 PM	28						
91	4/13/2023	08:15 PM	35						
92	4/13/2023	08:30 PM	24						
93	4/13/2023	08:45 PM	45						
94	4/13/2023	09:00 PM	33						
95	4/13/2023	09:15 PM	19						
96	4/13/2023	09:30 PM	15						
97	4/13/2023	09:45 PM	20						
98	4/13/2023	10:00 PM	15						
99	4/13/2023	10:15 PM	19						

	A	B	C	D	E	F	G	H	I
100	4/13/2023	10:30 PM	17						
101	4/13/2023	10:45 PM	16						
102	4/13/2023	11:00 PM	5						
103	4/13/2023	11:15 PM	14						
104	4/13/2023	11:30 PM	10						
105	4/13/2023	11:45 PM	17						
106	4/14/2023	12:00 AM	9						
107	4/14/2023	12:15 AM	13						
108	4/14/2023	12:30 AM	17						
109	4/14/2023	12:45 AM	8						
110	4/14/2023	01:00 AM	6						
111	4/14/2023	01:15 AM	3						
112	4/14/2023	01:30 AM	6						
113	4/14/2023	01:45 AM	4						
114	4/14/2023	02:00 AM	1						
115	4/14/2023	02:15 AM	8						
116	4/14/2023	02:30 AM	13						
117	4/14/2023	02:45 AM	3						
118	4/14/2023	03:00 AM	4						
119	4/14/2023	03:15 AM	1						
120	4/14/2023	03:30 AM	10						
121	4/14/2023	03:45 AM	5						
122	4/14/2023	04:00 AM	8						
123	4/14/2023	04:15 AM	7						
124	4/14/2023	04:30 AM	3						
125	4/14/2023	04:45 AM	11						
126	4/14/2023	05:00 AM	5						
127	4/14/2023	05:15 AM	9						
128	4/14/2023	05:30 AM	21						
129	4/14/2023	05:45 AM	22						
130	4/14/2023	06:00 AM	15						
131	4/14/2023	06:15 AM	29						
132	4/14/2023	06:30 AM	55						
133	4/14/2023	06:45 AM	62						
134	4/14/2023	07:00 AM	65						
135	4/14/2023	07:15 AM	82						
136	4/14/2023	07:30 AM	92						
137	4/14/2023	07:45 AM	123						
138	4/14/2023	08:00 AM	96						
139	4/14/2023	08:15 AM	85						
140	4/14/2023	08:30 AM	75						
141	4/14/2023	08:45 AM	77						
142	4/14/2023	09:00 AM	57						
143	4/14/2023	09:15 AM	61						
144	4/14/2023	09:30 AM	58						
145	4/14/2023	09:45 AM	59						
146	4/14/2023	10:00 AM	52						
147	4/14/2023	10:15 AM	61						
148	4/14/2023	10:30 AM	54						
149	4/14/2023	10:45 AM	68						

	A	B	C	D	E	F	G	H	I
150	4/14/2023	11:00 AM	70						
151	4/14/2023	11:15 AM	54						
152	4/14/2023	11:30 AM	72						
153	4/14/2023	11:45 AM	64						
154	4/14/2023	12:00 PM	66						
155	4/14/2023	12:15 PM	51						
156	4/14/2023	12:30 PM	74						
157	4/14/2023	12:45 PM	80						
158	4/14/2023	01:00 PM	79						
159	4/14/2023	01:15 PM	71						
160	4/14/2023	01:30 PM	78						
161	4/14/2023	01:45 PM	72						
162	4/14/2023	02:00 PM	59						
163	4/14/2023	02:15 PM	91						
164	4/14/2023	02:30 PM	71						
165	4/14/2023	02:45 PM	75						
166	4/14/2023	03:00 PM	81						
167	4/14/2023	03:15 PM	94						
168	4/14/2023	03:30 PM	97						
169	4/14/2023	03:45 PM	88						
170	4/14/2023	04:00 PM	90						
171	4/14/2023	04:15 PM	83						
172	4/14/2023	04:30 PM	74						
173	4/14/2023	04:45 PM	100						
174	4/14/2023	05:00 PM	88						
175	4/14/2023	05:15 PM	77						
176	4/14/2023	05:30 PM	61						
177	4/14/2023	05:45 PM	97						
178	4/14/2023	06:00 PM	62						
179	4/14/2023	06:15 PM	66						
180	4/14/2023	06:30 PM	46						
181	4/14/2023	06:45 PM	66						
182	4/14/2023	07:00 PM	27						
183	4/14/2023	07:15 PM	35						
184	4/14/2023	07:30 PM	38						
185	4/14/2023	07:45 PM	59						
186	4/14/2023	08:00 PM	41						
187	4/14/2023	08:15 PM	35						
188	4/14/2023	08:30 PM	29						
189	4/14/2023	08:45 PM	29						
190	4/14/2023	09:00 PM	23						
191	4/14/2023	09:15 PM	19						
192	4/14/2023	09:30 PM	19						
193	4/14/2023	09:45 PM	24						
194	4/14/2023	10:00 PM	20						
195	4/14/2023	10:15 PM	21						
196	4/14/2023	10:30 PM	30						
197	4/14/2023	10:45 PM	25						
198	4/14/2023	11:00 PM	27						
199	4/14/2023	11:15 PM	28						

	A	B	C	D	E	F	G	H	I
200	4/14/2023	11:30 PM	25						
201	4/14/2023	11:45 PM	24						
202	4/15/2023	12:00 AM	19						
203	4/15/2023	12:15 AM	16						
204	4/15/2023	12:30 AM	11						
205	4/15/2023	12:45 AM	10						
206	4/15/2023	01:00 AM	10						
207	4/15/2023	01:15 AM	6						
208	4/15/2023	01:30 AM	2						
209	4/15/2023	01:45 AM	6						
210	4/15/2023	02:00 AM	3						
211	4/15/2023	02:15 AM	4						
212	4/15/2023	02:30 AM	6						
213	4/15/2023	02:45 AM	4						
214	4/15/2023	03:00 AM	5						
215	4/15/2023	03:15 AM	4						
216	4/15/2023	03:30 AM	2						
217	4/15/2023	03:45 AM	4						
218	4/15/2023	04:00 AM	5						
219	4/15/2023	04:15 AM	6						
220	4/15/2023	04:30 AM	1						
221	4/15/2023	04:45 AM	6						
222	4/15/2023	05:00 AM	6						
223	4/15/2023	05:15 AM	6						
224	4/15/2023	05:30 AM	8						
225	4/15/2023	05:45 AM	7						
226	4/15/2023	06:00 AM	9						
227	4/15/2023	06:15 AM	15						
228	4/15/2023	06:30 AM	16						
229	4/15/2023	06:45 AM	15						
230	4/15/2023	07:00 AM	12						
231	4/15/2023	07:15 AM	19						
232	4/15/2023	07:30 AM	24						
233	4/15/2023	07:45 AM	27						
234	4/15/2023	08:00 AM	28						
235	4/15/2023	08:15 AM	44						
236	4/15/2023	08:30 AM	39						
237	4/15/2023	08:45 AM	45						
238	4/15/2023	09:00 AM	43						
239	4/15/2023	09:15 AM	38						
240	4/15/2023	09:30 AM	33						
241	4/15/2023	09:45 AM	52						
242	4/15/2023	10:00 AM	38						
243	4/15/2023	10:15 AM	35						
244	4/15/2023	10:30 AM	44						
245	4/15/2023	10:45 AM	49						
246	4/15/2023	11:00 AM	40						
247	4/15/2023	11:15 AM	44						
248	4/15/2023	11:30 AM	36						
249	4/15/2023	11:45 AM	35						

	A	B	C	D	E	F	G	H	I
250	4/15/2023	12:00 PM	50						
251	4/15/2023	12:15 PM	37						
252	4/15/2023	12:30 PM	48						
253	4/15/2023	12:45 PM	42						
254	4/15/2023	01:00 PM	43						
255	4/15/2023	01:15 PM	40						
256	4/15/2023	01:30 PM	40						
257	4/15/2023	01:45 PM	45						
258	4/15/2023	02:00 PM	46						
259	4/15/2023	02:15 PM	36						
260	4/15/2023	02:30 PM	46						
261	4/15/2023	02:45 PM	36						
262	4/15/2023	03:00 PM	49						
263	4/15/2023	03:15 PM	50						
264	4/15/2023	03:30 PM	40						
265	4/15/2023	03:45 PM	48						
266	4/15/2023	04:00 PM	49						
267	4/15/2023	04:15 PM	42						
268	4/15/2023	04:30 PM	39						
269	4/15/2023	04:45 PM	34						
270	4/15/2023	05:00 PM	26						
271	4/15/2023	05:15 PM	48						
272	4/15/2023	05:30 PM	33						
273	4/15/2023	05:45 PM	29						
274	4/15/2023	06:00 PM	29						
275	4/15/2023	06:15 PM	33						
276	4/15/2023	06:30 PM	25						
277	4/15/2023	06:45 PM	31						
278	4/15/2023	07:00 PM	32						
279	4/15/2023	07:15 PM	27						
280	4/15/2023	07:30 PM	25						
281	4/15/2023	07:45 PM	31						
282	4/15/2023	08:00 PM	21						
283	4/15/2023	08:15 PM	18						
284	4/15/2023	08:30 PM	26						
285	4/15/2023	08:45 PM	20						
286	4/15/2023	09:00 PM	16						
287	4/15/2023	09:15 PM	28						
288	4/15/2023	09:30 PM	16						
289	4/15/2023	09:45 PM	17						
290	4/15/2023	10:00 PM	24						
291	4/15/2023	10:15 PM	24						
292	4/15/2023	10:30 PM	16						
293	4/15/2023	10:45 PM	12						
294	4/15/2023	11:00 PM	11						
295	4/15/2023	11:15 PM	8						
296	4/15/2023	11:30 PM	12						
297	4/15/2023	11:45 PM	11						
298	4/16/2023	12:00 AM	13						
299	4/16/2023	12:15 AM	9						

	A	B	C	D	E	F	G	H	I
300	4/16/2023	12:30 AM	7						
301	4/16/2023	12:45 AM	8						
302	4/16/2023	01:00 AM	2						
303	4/16/2023	01:15 AM	8						
304	4/16/2023	01:30 AM	4						
305	4/16/2023	01:45 AM	3						
306	4/16/2023	02:00 AM	4						
307	4/16/2023	02:15 AM	3						
308	4/16/2023	02:30 AM	6						
309	4/16/2023	02:45 AM	3						
310	4/16/2023	03:00 AM	4						
311	4/16/2023	03:15 AM	2						
312	4/16/2023	03:30 AM	3						
313	4/16/2023	03:45 AM	1						
314	4/16/2023	04:00 AM	0						
315	4/16/2023	04:15 AM	3						
316	4/16/2023	04:30 AM	1						
317	4/16/2023	04:45 AM	5						
318	4/16/2023	05:00 AM	1						
319	4/16/2023	05:15 AM	1						
320	4/16/2023	05:30 AM	2						
321	4/16/2023	05:45 AM	4						
322	4/16/2023	06:00 AM	6						
323	4/16/2023	06:15 AM	7						
324	4/16/2023	06:30 AM	11						
325	4/16/2023	06:45 AM	18						
326	4/16/2023	07:00 AM	15						
327	4/16/2023	07:15 AM	10						
328	4/16/2023	07:30 AM	18						
329	4/16/2023	07:45 AM	20						
330	4/16/2023	08:00 AM	18						
331	4/16/2023	08:15 AM	29						
332	4/16/2023	08:30 AM	37						
333	4/16/2023	08:45 AM	76						
334	4/16/2023	09:00 AM	43						
335	4/16/2023	09:15 AM	25						
336	4/16/2023	09:30 AM	38						
337	4/16/2023	09:45 AM	29						
338	4/16/2023	10:00 AM	23						
339	4/16/2023	10:15 AM	31						
340	4/16/2023	10:30 AM	27						
341	4/16/2023	10:45 AM	29						
342	4/16/2023	11:00 AM	36						
343	4/16/2023	11:15 AM	59						
344	4/16/2023	11:30 AM	49						
345	4/16/2023	11:45 AM	53						
346	4/16/2023	12:00 PM	42						
347	4/16/2023	12:15 PM	35						
348	4/16/2023	12:30 PM	36						
349	4/16/2023	12:45 PM	41						

	A	B	C	D	E	F	G	H	I
350	4/16/2023	01:00 PM	26						
351	4/16/2023	01:15 PM	38						
352	4/16/2023	01:30 PM	46						
353	4/16/2023	01:45 PM	50						
354	4/16/2023	02:00 PM	30						
355	4/16/2023	02:15 PM	53						
356	4/16/2023	02:30 PM	54						
357	4/16/2023	02:45 PM	43						
358	4/16/2023	03:00 PM	29						
359	4/16/2023	03:15 PM	42						
360	4/16/2023	03:30 PM	35						
361	4/16/2023	03:45 PM	43						
362	4/16/2023	04:00 PM	44						
363	4/16/2023	04:15 PM	33						
364	4/16/2023	04:30 PM	34						
365	4/16/2023	04:45 PM	45						
366	4/16/2023	05:00 PM	28						
367	4/16/2023	05:15 PM	36						
368	4/16/2023	05:30 PM	37						
369	4/16/2023	05:45 PM	36						
370	4/16/2023	06:00 PM	23						
371	4/16/2023	06:15 PM	27						
372	4/16/2023	06:30 PM	28						
373	4/16/2023	06:45 PM	28						
374	4/16/2023	07:00 PM	33						
375	4/16/2023	07:15 PM	26						
376	4/16/2023	07:30 PM	21						
377	4/16/2023	07:45 PM	23						
378	4/16/2023	08:00 PM	22						
379	4/16/2023	08:15 PM	19						
380	4/16/2023	08:30 PM	14						
381	4/16/2023	08:45 PM	17						
382	4/16/2023	09:00 PM	15						
383	4/16/2023	09:15 PM	11						
384	4/16/2023	09:30 PM	11						
385	4/16/2023	09:45 PM	5						
386	4/16/2023	10:00 PM	8						
387	4/16/2023	10:15 PM	10						
388	4/16/2023	10:30 PM	7						
389	4/16/2023	10:45 PM	10						
390	4/16/2023	11:00 PM	10						
391	4/16/2023	11:15 PM	5						
392	4/16/2023	11:30 PM	7						
393	4/16/2023	11:45 PM	4						
394	4/17/2023	12:00 AM	4						
395	4/17/2023	12:15 AM	3						
396	4/17/2023	12:30 AM	3						
397	4/17/2023	12:45 AM	3						
398	4/17/2023	01:00 AM	3						
399	4/17/2023	01:15 AM	2						

	A	B	C	D	E	F	G	H	I
400	4/17/2023	01:30 AM	1						
401	4/17/2023	01:45 AM	4						
402	4/17/2023	02:00 AM	2						
403	4/17/2023	02:15 AM	2						
404	4/17/2023	02:30 AM	2						
405	4/17/2023	02:45 AM	2						
406	4/17/2023	03:00 AM	2						
407	4/17/2023	03:15 AM	3						
408	4/17/2023	03:30 AM	4						
409	4/17/2023	03:45 AM	4						
410	4/17/2023	04:00 AM	2						
411	4/17/2023	04:15 AM	0						
412	4/17/2023	04:30 AM	5						
413	4/17/2023	04:45 AM	4						
414	4/17/2023	05:00 AM	5						
415	4/17/2023	05:15 AM	8						
416	4/17/2023	05:30 AM	14						
417	4/17/2023	05:45 AM	28						
418	4/17/2023	06:00 AM	22						
419	4/17/2023	06:15 AM	35						
420	4/17/2023	06:30 AM	64						
421	4/17/2023	06:45 AM	66						
422	4/17/2023	07:00 AM	59						
423	4/17/2023	07:15 AM	88						
424	4/17/2023	07:30 AM	97						
425	4/17/2023	07:45 AM	138						
426	4/17/2023	08:00 AM	115						
427	4/17/2023	08:15 AM	104						
428	4/17/2023	08:30 AM	105						
429	4/17/2023	08:45 AM	104						
430	4/17/2023	09:00 AM	81						
431	4/17/2023	09:15 AM	61						
432	4/17/2023	09:30 AM	64						
433	4/17/2023	09:45 AM	59						
434	4/17/2023	10:00 AM	66						
435	4/17/2023	10:15 AM	79						
436	4/17/2023	10:30 AM	51						
437	4/17/2023	10:45 AM	59						
438	4/17/2023	11:00 AM	53						
439	4/17/2023	11:15 AM	49						
440	4/17/2023	11:30 AM	53						
441	4/17/2023	11:45 AM	47						
442	4/17/2023	12:00 PM	58						
443	4/17/2023	12:15 PM	51						
444	4/17/2023	12:30 PM	55						
445	4/17/2023	12:45 PM	69						
446	4/17/2023	01:00 PM	55						
447	4/17/2023	01:15 PM	65						
448	4/17/2023	01:30 PM	68						
449	4/17/2023	01:45 PM	65						

	A	B	C	D	E	F	G	H	I
450	4/17/2023	02:00 PM	58						
451	4/17/2023	02:15 PM	66						
452	4/17/2023	02:30 PM	70						
453	4/17/2023	02:45 PM	50						
454	4/17/2023	03:00 PM	75						
455	4/17/2023	03:15 PM	80						
456	4/17/2023	03:30 PM	88						
457	4/17/2023	03:45 PM	89						
458	4/17/2023	04:00 PM	90						
459	4/17/2023	04:15 PM	85						
460	4/17/2023	04:30 PM	97						
461	4/17/2023	04:45 PM	92						
462	4/17/2023	05:00 PM	87						
463	4/17/2023	05:15 PM	83						
464	4/17/2023	05:30 PM	70						
465	4/17/2023	05:45 PM	73						
466	4/17/2023	06:00 PM	46						
467	4/17/2023	06:15 PM	51						
468	4/17/2023	06:30 PM	50						
469	4/17/2023	06:45 PM	52						
470	4/17/2023	07:00 PM	30						
471	4/17/2023	07:15 PM	24						
472	4/17/2023	07:30 PM	34						
473	4/17/2023	07:45 PM	49						
474	4/17/2023	08:00 PM	31						
475	4/17/2023	08:15 PM	17						
476	4/17/2023	08:30 PM	21						
477	4/17/2023	08:45 PM	15						
478	4/17/2023	09:00 PM	20						
479	4/17/2023	09:15 PM	19						
480	4/17/2023	09:30 PM	15						
481	4/17/2023	09:45 PM	16						
482	4/17/2023	10:00 PM	11						
483	4/17/2023	10:15 PM	15						
484	4/17/2023	10:30 PM	10						
485	4/17/2023	10:45 PM	14						
486	4/17/2023	11:00 PM	11						
487	4/17/2023	11:15 PM	13						
488	4/17/2023	11:30 PM	13						
489	4/17/2023	11:45 PM	9						
490	4/18/2023	12:00 AM	11						
491	4/18/2023	12:15 AM	6						
492	4/18/2023	12:30 AM	7						
493	4/18/2023	12:45 AM	5						
494	4/18/2023	01:00 AM	5						
495	4/18/2023	01:15 AM	3						
496	4/18/2023	01:30 AM	2						
497	4/18/2023	01:45 AM	3						
498	4/18/2023	02:00 AM	6						
499	4/18/2023	02:15 AM	7						

	A	B	C	D	E	F	G	H	I
500	4/18/2023	02:30 AM	3						
501	4/18/2023	02:45 AM	5						
502	4/18/2023	03:00 AM	4						
503	4/18/2023	03:15 AM	1						
504	4/18/2023	03:30 AM	3						
505	4/18/2023	03:45 AM	8						
506	4/18/2023	04:00 AM	5						
507	4/18/2023	04:15 AM	9						
508	4/18/2023	04:30 AM	6						
509	4/18/2023	04:45 AM	10						
510	4/18/2023	05:00 AM	7						
511	4/18/2023	05:15 AM	17						
512	4/18/2023	05:30 AM	14						
513	4/18/2023	05:45 AM	17						
514	4/18/2023	06:00 AM	22						
515	4/18/2023	06:15 AM	36						
516	4/18/2023	06:30 AM	77						
517	4/18/2023	06:45 AM	76						
518	4/18/2023	07:00 AM	83						
519	4/18/2023	07:15 AM	105						
520	4/18/2023	07:30 AM	107						
521	4/18/2023	07:45 AM	151						
522	4/18/2023	08:00 AM	120						
523	4/18/2023	08:15 AM	96						
524	4/18/2023	08:30 AM	93						
525	4/18/2023	08:45 AM	101						
526	4/18/2023	09:00 AM	91						
527	4/18/2023	09:15 AM	72						
528	4/18/2023	09:30 AM	57						
529	4/18/2023	09:45 AM	74						
530	4/18/2023	10:00 AM	64						
531	4/18/2023	10:15 AM	63						
532	4/18/2023	10:30 AM	57						
533	4/18/2023	10:45 AM	70						
534	4/18/2023	11:00 AM	61						
535	4/18/2023	11:15 AM	42						
536	4/18/2023	11:30 AM	56						
537	4/18/2023	11:45 AM	62						
538	4/18/2023	12:00 PM	60						
539	4/18/2023	12:15 PM	49						
540	4/18/2023	12:30 PM	68						
541	4/18/2023	12:45 PM	70						
542	4/18/2023	01:00 PM	69						
543	4/18/2023	01:15 PM	55						
544	4/18/2023	01:30 PM	75						
545	4/18/2023	01:45 PM	72						
546	4/18/2023	02:00 PM	62						
547	4/18/2023	02:15 PM	71						
548	4/18/2023	02:30 PM	85						
549	4/18/2023	02:45 PM	89						

	A	B	C	D	E	F	G	H	I
550	4/18/2023	03:00 PM	68						
551	4/18/2023	03:15 PM	98						
552	4/18/2023	03:30 PM	82						
553	4/18/2023	03:45 PM	89						
554	4/18/2023	04:00 PM	77						
555	4/18/2023	04:15 PM	76						
556	4/18/2023	04:30 PM	91						
557	4/18/2023	04:45 PM	99						
558	4/18/2023	05:00 PM	88						
559	4/18/2023	05:15 PM	101						
560	4/18/2023	05:30 PM	70						
561	4/18/2023	05:45 PM	62						
562	4/18/2023	06:00 PM	67						
563	4/18/2023	06:15 PM	51						
564	4/18/2023	06:30 PM	51						
565	4/18/2023	06:45 PM	45						
566	4/18/2023	07:00 PM	36						
567	4/18/2023	07:15 PM	25						
568	4/18/2023	07:30 PM	36						
569	4/18/2023	07:45 PM	37						
570	4/18/2023	08:00 PM	29						
571	4/18/2023	08:15 PM	24						
572	4/18/2023	08:30 PM	21						
573	4/18/2023	08:45 PM	20						
574	4/18/2023	09:00 PM	16						
575	4/18/2023	09:15 PM	15						
576	4/18/2023	09:30 PM	17						
577	4/18/2023	09:45 PM	12						
578	4/18/2023	10:00 PM	15						
579	4/18/2023	10:15 PM	9						
580	4/18/2023	10:30 PM	14						
581	4/18/2023	10:45 PM	8						
582	4/18/2023	11:00 PM	10						
583	4/18/2023	11:15 PM	7						
584	4/18/2023	11:30 PM	13						
585	4/18/2023	11:45 PM	10						
586	4/19/2023	12:00 AM	13						
587	4/19/2023	12:15 AM	5						
588	4/19/2023	12:30 AM	5						
589	4/19/2023	12:45 AM	4						
590	4/19/2023	01:00 AM	4						
591	4/19/2023	01:15 AM	3						
592	4/19/2023	01:30 AM	3						
593	4/19/2023	01:45 AM	5						
594	4/19/2023	02:00 AM	1						
595	4/19/2023	02:15 AM	3						
596	4/19/2023	02:30 AM	10						
597	4/19/2023	02:45 AM	3						
598	4/19/2023	03:00 AM	5						
599	4/19/2023	03:15 AM	3						

	A	B	C	D	E	F	G	H	I
600	4/19/2023	03:30 AM	1						
601	4/19/2023	03:45 AM	7						
602	4/19/2023	04:00 AM	5						
603	4/19/2023	04:15 AM	5						
604	4/19/2023	04:30 AM	10						
605	4/19/2023	04:45 AM	9						
606	4/19/2023	05:00 AM	8						
607	4/19/2023	05:15 AM	14						
608	4/19/2023	05:30 AM	21						
609	4/19/2023	05:45 AM	20						
610	4/19/2023	06:00 AM	17						
611	4/19/2023	06:15 AM	41						
612	4/19/2023	06:30 AM	73						
613	4/19/2023	06:45 AM	69						
614	4/19/2023	07:00 AM	65						
615	4/19/2023	07:15 AM	90						
616	4/19/2023	07:30 AM	108						
617	4/19/2023	07:45 AM	143						
618	4/19/2023	08:00 AM	94						
619	4/19/2023	08:15 AM	90						
620	4/19/2023	08:30 AM	96						
621	4/19/2023	08:45 AM	96						
622	4/19/2023	09:00 AM	78						
623	4/19/2023	09:15 AM	63						
624	4/19/2023	09:30 AM	65						
625	4/19/2023	09:45 AM	65						
626	4/19/2023	10:00 AM	59						
627	4/19/2023	10:15 AM	55						
628	4/19/2023	10:30 AM	60						
629	4/19/2023	10:45 AM	61						
630	4/19/2023	11:00 AM	61						
631	4/19/2023	11:15 AM	65						
632	4/19/2023	11:30 AM	79						
633	4/19/2023	11:45 AM	64						
634	4/19/2023	12:00 PM	48						
635	4/19/2023	12:15 PM	60						
636	4/19/2023	12:30 PM	75						
637	4/19/2023	12:45 PM	67						
638	4/19/2023	01:00 PM	64						
639	4/19/2023	01:15 PM	61						
640	4/19/2023	01:30 PM	67						
641	4/19/2023	01:45 PM	79						
642	4/19/2023	02:00 PM	62						
643	4/19/2023	02:15 PM	82						
644	4/19/2023	02:30 PM	63						
645	4/19/2023	02:45 PM	93						
646	4/19/2023	03:00 PM	60						
647	4/19/2023	03:15 PM	85						
648	4/19/2023	03:30 PM	90						
649	4/19/2023	03:45 PM	95						

	A	B	C	D	E	F	G	H	I
650	4/19/2023	04:00 PM	99						
651	4/19/2023	04:15 PM	83						
652	4/19/2023	04:30 PM	93						
653	4/19/2023	04:45 PM	120						
654	4/19/2023	05:00 PM	86						
655	4/19/2023	05:15 PM	84						
656	4/19/2023	05:30 PM	77						
657	4/19/2023	05:45 PM	90						
658	4/19/2023	06:00 PM	63						
659	4/19/2023	06:15 PM	61						
660	4/19/2023	06:30 PM	62						
661	4/19/2023	06:45 PM	61						
662	4/19/2023	07:00 PM	22						
663	4/19/2023	07:15 PM	42						
664	4/19/2023	07:30 PM	41						
665	4/19/2023	07:45 PM	28						
666	4/19/2023	08:00 PM	27						
667	4/19/2023	08:15 PM	29						
668	4/19/2023	08:30 PM	25						
669	4/19/2023	08:45 PM	25						
670	4/19/2023	09:00 PM	16						
671	4/19/2023	09:15 PM	17						
672	4/19/2023	09:30 PM	21						
673	4/19/2023	09:45 PM	13						
674	4/19/2023	10:00 PM	14						
675	4/19/2023	10:15 PM	9						
676	4/19/2023	10:30 PM	12						
677	4/19/2023	10:45 PM	24						
678	4/19/2023	11:00 PM	13						
679	4/19/2023	11:15 PM	7						
680	4/19/2023	11:30 PM	18						
681	4/19/2023	11:45 PM	16						
682	4/20/2023	12:00 AM	13						
683	4/20/2023	12:15 AM	10						
684	4/20/2023	12:30 AM	9						
685	4/20/2023	12:45 AM	3						
686	4/20/2023	01:00 AM	6						
687	4/20/2023	01:15 AM	5						
688	4/20/2023	01:30 AM	6						
689	4/20/2023	01:45 AM	0						
690	4/20/2023	02:00 AM	1						
691	4/20/2023	02:15 AM	6						
692	4/20/2023	02:30 AM	9						
693	4/20/2023	02:45 AM	4						
694	4/20/2023	03:00 AM	2						
695	4/20/2023	03:15 AM	3						
696	4/20/2023	03:30 AM	1						
697	4/20/2023	03:45 AM	6						
698	4/20/2023	04:00 AM	8						
699	4/20/2023	04:15 AM	6						

	A	B	C	D	E	F	G	H	I
700	4/20/2023	04:30 AM	4						
701	4/20/2023	04:45 AM	6						
702	4/20/2023	05:00 AM	7						
703	4/20/2023	05:15 AM	16						
704	4/20/2023	05:30 AM	21						
705	4/20/2023	05:45 AM	21						
706	4/20/2023	06:00 AM	14						
707	4/20/2023	06:15 AM	44						
708	4/20/2023	06:30 AM	62						
709	4/20/2023	06:45 AM	71						
710	4/20/2023	07:00 AM	69						
711	4/20/2023	07:15 AM	93						
712	4/20/2023	07:30 AM	116						
713	4/20/2023	07:45 AM	122						
714	4/20/2023	08:00 AM	96						
715	4/20/2023	08:15 AM	108						
716	4/20/2023	08:30 AM	87						
717	4/20/2023	08:45 AM	114						
718	4/20/2023	09:00 AM	75						
719	4/20/2023	09:15 AM	64						
720	4/20/2023	09:30 AM	75						
721	4/20/2023	09:45 AM	69						
722	4/20/2023	10:00 AM	54						
723	4/20/2023	10:15 AM	63						
724	4/20/2023	10:30 AM	74						
725	4/20/2023	10:45 AM	67						
726	4/20/2023	11:00 AM	63						
727	4/20/2023	11:15 AM	53						
728	4/20/2023	11:30 AM	47						
729	4/20/2023	11:45 AM	67						
730	4/20/2023	12:00 PM	54						
731	4/20/2023	12:15 PM	73						
732	4/20/2023	12:30 PM	72						
733	4/20/2023	12:45 PM	77						
734	4/20/2023	01:00 PM	77						
735	4/20/2023	01:15 PM	72						
736	4/20/2023	01:30 PM	74						
737	4/20/2023	01:45 PM	59						
738	4/20/2023	02:00 PM	55						
739	4/20/2023	02:15 PM	66						
740	4/20/2023	02:30 PM	64						
741	4/20/2023	02:45 PM	65						
742	4/20/2023	03:00 PM	75						
743	4/20/2023	03:15 PM	96						
744	4/20/2023	03:30 PM	78						
745	4/20/2023	03:45 PM	106						
746	4/20/2023	04:00 PM	88						
747	4/20/2023	04:15 PM	103						
748	4/20/2023	04:30 PM	97						
749	4/20/2023	04:45 PM	112						

	A	B	C	D	E	F	G	H	I
750	4/20/2023	05:00 PM	96						
751	4/20/2023	05:15 PM	95						
752	4/20/2023	05:30 PM	75						
753	4/20/2023	05:45 PM	87						
754	4/20/2023	06:00 PM	54						
755	4/20/2023	06:15 PM	56						
756	4/20/2023	06:30 PM	53						
757	4/20/2023	06:45 PM	72						
758	4/20/2023	07:00 PM	58						
759	4/20/2023	07:15 PM	32						
760	4/20/2023	07:30 PM	48						
761	4/20/2023	07:45 PM	43						
762	4/20/2023	08:00 PM	35						
763	4/20/2023	08:15 PM	28						
764	4/20/2023	08:30 PM	21						
765	4/20/2023	08:45 PM	41						
766	4/20/2023	09:00 PM	16						
767	4/20/2023	09:15 PM	21						
768	4/20/2023	09:30 PM	19						
769	4/20/2023	09:45 PM	25						
770	4/20/2023	10:00 PM	18						
771	4/20/2023	10:15 PM	14						
772	4/20/2023	10:30 PM	18						
773	4/20/2023	10:45 PM	11						
774	4/20/2023	11:00 PM	9						
775	4/20/2023	11:15 PM	7						
776	4/20/2023	11:30 PM	10						
777	4/20/2023	11:45 PM	15						
778	4/21/2023	12:00 AM	14						
779	4/21/2023	12:15 AM	13						
780	4/21/2023	12:30 AM	13						
781	4/21/2023	12:45 AM	7						
782	4/21/2023	01:00 AM	6						
783	4/21/2023	01:15 AM	5						
784	4/21/2023	01:30 AM	1						
785	4/21/2023	01:45 AM	9						
786	4/21/2023	02:00 AM	9						
787	4/21/2023	02:15 AM	17						
788	4/21/2023	02:30 AM	6						
789	4/21/2023	02:45 AM	8						
790	4/21/2023	03:00 AM	5						
791	4/21/2023	03:15 AM	7						
792	4/21/2023	03:30 AM	1						
793	4/21/2023	03:45 AM	5						
794	4/21/2023	04:00 AM	6						
795	4/21/2023	04:15 AM	3						
796	4/21/2023	04:30 AM	9						
797	4/21/2023	04:45 AM	9						
798	4/21/2023	05:00 AM	11						
799	4/21/2023	05:15 AM	11						

	A	B	C	D	E	F	G	H	I
800	4/21/2023	05:30 AM	17						
801	4/21/2023	05:45 AM	18						
802	4/21/2023	06:00 AM	18						
803	4/21/2023	06:15 AM	29						
804	4/21/2023	06:30 AM	60						
805	4/21/2023	06:45 AM	74						
806	4/21/2023	07:00 AM	54						
807	4/21/2023	07:15 AM	79						
808	4/21/2023	07:30 AM	104						
809	4/21/2023	07:45 AM	112						
810	4/21/2023	08:00 AM	80						
811	4/21/2023	08:15 AM	81						
812	4/21/2023	08:30 AM	79						
813	4/21/2023	08:45 AM	78						
814	4/21/2023	09:00 AM	73						
815	4/21/2023	09:15 AM	60						
816	4/21/2023	09:30 AM	65						
817	4/21/2023	09:45 AM	90						
818	4/21/2023	10:00 AM	69						
819	4/21/2023	10:15 AM	69						
820	4/21/2023	10:30 AM	55						
821	4/21/2023	10:45 AM	65						
822	4/21/2023	11:00 AM	59						
823	4/21/2023	11:15 AM	70						
824	4/21/2023	11:30 AM	51						
825	4/21/2023	11:45 AM	59						
826	4/21/2023	12:00 PM	59						
827	4/21/2023	12:15 PM	67						
828	4/21/2023	12:30 PM	63						
829	4/21/2023	12:45 PM	82						
830	4/21/2023	01:00 PM	85						
831	4/21/2023	01:15 PM	77						
832	4/21/2023	01:30 PM	64						
833	4/21/2023	01:45 PM	87						
834	4/21/2023	02:00 PM	75						
835	4/21/2023	02:15 PM	83						
836	4/21/2023	02:30 PM	77						
837	4/21/2023	02:45 PM	84						
838	4/21/2023	03:00 PM	86						
839	4/21/2023	03:15 PM	72						
840	4/21/2023	03:30 PM	88						
841	4/21/2023	03:45 PM	88						
842	4/21/2023	04:00 PM	82						
843	4/21/2023	04:15 PM	75						
844	4/21/2023	04:30 PM	73						
845	4/21/2023	04:45 PM	84						
846	4/21/2023	05:00 PM	98						
847	4/21/2023	05:15 PM	81						
848	4/21/2023	05:30 PM	65						
849	4/21/2023	05:45 PM	70						

	A	B	C	D	E	F	G	H	I
850	4/21/2023	06:00 PM	54						
851	4/21/2023	06:15 PM	57						
852	4/21/2023	06:30 PM	39						
853	4/21/2023	06:45 PM	38						
854	4/21/2023	07:00 PM	35						
855	4/21/2023	07:15 PM	42						
856	4/21/2023	07:30 PM	33						
857	4/21/2023	07:45 PM	35						
858	4/21/2023	08:00 PM	27						
859	4/21/2023	08:15 PM	35						
860	4/21/2023	08:30 PM	33						
861	4/21/2023	08:45 PM	27						
862	4/21/2023	09:00 PM	20						
863	4/21/2023	09:15 PM	24						
864	4/21/2023	09:30 PM	23						
865	4/21/2023	09:45 PM	24						
866	4/21/2023	10:00 PM	28						
867	4/21/2023	10:15 PM	20						
868	4/21/2023	10:30 PM	17						
869	4/21/2023	10:45 PM	18						
870	4/21/2023	11:00 PM	13						
871	4/21/2023	11:15 PM	8						
872	4/21/2023	11:30 PM	22						
873	4/21/2023	11:45 PM	11						
874	4/22/2023	12:00 AM	19						
875	4/22/2023	12:15 AM	6						
876	4/22/2023	12:30 AM	8						
877	4/22/2023	12:45 AM	4						
878	4/22/2023	01:00 AM	5						
879	4/22/2023	01:15 AM	9						
880	4/22/2023	01:30 AM	7						
881	4/22/2023	01:45 AM	5						
882	4/22/2023	02:00 AM	7						
883	4/22/2023	02:15 AM	7						
884	4/22/2023	02:30 AM	4						
885	4/22/2023	02:45 AM	6						
886	4/22/2023	03:00 AM	4						
887	4/22/2023	03:15 AM	9						
888	4/22/2023	03:30 AM	4						
889	4/22/2023	03:45 AM	1						
890	4/22/2023	04:00 AM	2						
891	4/22/2023	04:15 AM	4						
892	4/22/2023	04:30 AM	4						
893	4/22/2023	04:45 AM	1						
894	4/22/2023	05:00 AM	4						
895	4/22/2023	05:15 AM	8						
896	4/22/2023	05:30 AM	8						
897	4/22/2023	05:45 AM	8						
898	4/22/2023	06:00 AM	8						
899	4/22/2023	06:15 AM	12						

	A	B	C	D	E	F	G	H	I
900	4/22/2023	06:30 AM	10						
901	4/22/2023	06:45 AM	16						
902	4/22/2023	07:00 AM	13						
903	4/22/2023	07:15 AM	24						
904	4/22/2023	07:30 AM	19						
905	4/22/2023	07:45 AM	25						
906	4/22/2023	08:00 AM	31						
907	4/22/2023	08:15 AM	30						
908	4/22/2023	08:30 AM	44						
909	4/22/2023	08:45 AM	44						
910	4/22/2023	09:00 AM	19						
911	4/22/2023	09:15 AM	41						
912	4/22/2023	09:30 AM	27						
913	4/22/2023	09:45 AM	50						
914	4/22/2023	10:00 AM	33						
915	4/22/2023	10:15 AM	29						
916	4/22/2023	10:30 AM	45						
917	4/22/2023	10:45 AM	42						
918	4/22/2023	11:00 AM	49						
919	4/22/2023	11:15 AM	40						
920	4/22/2023	11:30 AM	47						
921	4/22/2023	11:45 AM	40						
922	4/22/2023	12:00 PM	44						
923	4/22/2023	12:15 PM	38						
924	4/22/2023	12:30 PM	48						
925	4/22/2023	12:45 PM	50						
926	4/22/2023	01:00 PM	48						
927	4/22/2023	01:15 PM	42						
928	4/22/2023	01:30 PM	43						
929	4/22/2023	01:45 PM	45						
930	4/22/2023	02:00 PM	46						
931	4/22/2023	02:15 PM	43						
932	4/22/2023	02:30 PM	44						
933	4/22/2023	02:45 PM	35						
934	4/22/2023	03:00 PM	42						
935	4/22/2023	03:15 PM	36						
936	4/22/2023	03:30 PM	49						
937	4/22/2023	03:45 PM	38						
938	4/22/2023	04:00 PM	59						
939	4/22/2023	04:15 PM	56						
940	4/22/2023	04:30 PM	35						
941	4/22/2023	04:45 PM	41						
942	4/22/2023	05:00 PM	45						
943	4/22/2023	05:15 PM	34						
944	4/22/2023	05:30 PM	31						
945	4/22/2023	05:45 PM	30						
946	4/22/2023	06:00 PM	34						
947	4/22/2023	06:15 PM	26						
948	4/22/2023	06:30 PM	26						
949	4/22/2023	06:45 PM	16						

	A	B	C	D	E	F	G	H	I
950	4/22/2023	07:00 PM	17						
951	4/22/2023	07:15 PM	23						
952	4/22/2023	07:30 PM	36						
953	4/22/2023	07:45 PM	22						
954	4/22/2023	08:00 PM	18						
955	4/22/2023	08:15 PM	15						
956	4/22/2023	08:30 PM	13						
957	4/22/2023	08:45 PM	19						
958	4/22/2023	09:00 PM	16						
959	4/22/2023	09:15 PM	20						
960	4/22/2023	09:30 PM	16						
961	4/22/2023	09:45 PM	21						
962	4/22/2023	10:00 PM	25						
963	4/22/2023	10:15 PM	17						
964	4/22/2023	10:30 PM	11						
965	4/22/2023	10:45 PM	10						
966	4/22/2023	11:00 PM	13						
967	4/22/2023	11:15 PM	20						
968	4/22/2023	11:30 PM	12						
969	4/22/2023	11:45 PM	9						
970	4/23/2023	12:00 AM	11						
971	4/23/2023	12:15 AM	6						
972	4/23/2023	12:30 AM	3						
973	4/23/2023	12:45 AM	2						
974	4/23/2023	01:00 AM	1						
975	4/23/2023	01:15 AM	6						
976	4/23/2023	01:30 AM	4						
977	4/23/2023	01:45 AM	3						
978	4/23/2023	02:00 AM	4						
979	4/23/2023	02:15 AM	4						
980	4/23/2023	02:30 AM	2						
981	4/23/2023	02:45 AM	4						
982	4/23/2023	03:00 AM	0						
983	4/23/2023	03:15 AM	3						
984	4/23/2023	03:30 AM	1						
985	4/23/2023	03:45 AM	1						
986	4/23/2023	04:00 AM	1						
987	4/23/2023	04:15 AM	0						
988	4/23/2023	04:30 AM	5						
989	4/23/2023	04:45 AM	4						
990	4/23/2023	05:00 AM	3						
991	4/23/2023	05:15 AM	2						
992	4/23/2023	05:30 AM	2						
993	4/23/2023	05:45 AM	4						
994	4/23/2023	06:00 AM	5						
995	4/23/2023	06:15 AM	4						
996	4/23/2023	06:30 AM	11						
997	4/23/2023	06:45 AM	9						
998	4/23/2023	07:00 AM	9						
999	4/23/2023	07:15 AM	11						

	A	B	C	D	E	F	G	H	I
1000	4/23/2023	07:30 AM	15						
1001	4/23/2023	07:45 AM	12						
1002	4/23/2023	08:00 AM	28						
1003	4/23/2023	08:15 AM	21						
1004	4/23/2023	08:30 AM	36						
1005	4/23/2023	08:45 AM	45						
1006	4/23/2023	09:00 AM	37						
1007	4/23/2023	09:15 AM	24						
1008	4/23/2023	09:30 AM	24						
1009	4/23/2023	09:45 AM	33						
1010	4/23/2023	10:00 AM	21						
1011	4/23/2023	10:15 AM	25						
1012	4/23/2023	10:30 AM	28						
1013	4/23/2023	10:45 AM	27						
1014	4/23/2023	11:00 AM	43						
1015	4/23/2023	11:15 AM	47						
1016	4/23/2023	11:30 AM	36						
1017	4/23/2023	11:45 AM	28						
1018	4/23/2023	12:00 PM	31						
1019	4/23/2023	12:15 PM	31						
1020	4/23/2023	12:30 PM	29						
1021	4/23/2023	12:45 PM	42						
1022	4/23/2023	01:00 PM	26						
1023	4/23/2023	01:15 PM	25						
1024	4/23/2023	01:30 PM	37						
1025	4/23/2023	01:45 PM	38						
1026	4/23/2023	02:00 PM	37						
1027	4/23/2023	02:15 PM	36						
1028	4/23/2023	02:30 PM	43						
1029	4/23/2023	02:45 PM	29						
1030	4/23/2023	03:00 PM	38						
1031	4/23/2023	03:15 PM	38						
1032	4/23/2023	03:30 PM	33						
1033	4/23/2023	03:45 PM	31						
1034	4/23/2023	04:00 PM	31						
1035	4/23/2023	04:15 PM	49						
1036	4/23/2023	04:30 PM	44						
1037	4/23/2023	04:45 PM	36						
1038	4/23/2023	05:00 PM	25						
1039	4/23/2023	05:15 PM	22						
1040	4/23/2023	05:30 PM	33						
1041	4/23/2023	05:45 PM	34						
1042	4/23/2023	06:00 PM	31						
1043	4/23/2023	06:15 PM	29						
1044	4/23/2023	06:30 PM	17						
1045	4/23/2023	06:45 PM	24						
1046	4/23/2023	07:00 PM	26						
1047	4/23/2023	07:15 PM	27						
1048	4/23/2023	07:30 PM	27						
1049	4/23/2023	07:45 PM	22						

	A	B	C	D	E	F	G	H	I
1050	4/23/2023	08:00 PM	26						
1051	4/23/2023	08:15 PM	22						
1052	4/23/2023	08:30 PM	21						
1053	4/23/2023	08:45 PM	17						
1054	4/23/2023	09:00 PM	10						
1055	4/23/2023	09:15 PM	14						
1056	4/23/2023	09:30 PM	8						
1057	4/23/2023	09:45 PM	12						
1058	4/23/2023	10:00 PM	6						
1059	4/23/2023	10:15 PM	8						
1060	4/23/2023	10:30 PM	11						
1061	4/23/2023	10:45 PM	11						
1062	4/23/2023	11:00 PM	4						
1063	4/23/2023	11:15 PM	5						
1064	4/23/2023	11:30 PM	4						
1065	4/23/2023	11:45 PM	7						

	A	B	C	D	E	F	G	H	I
1									
2	File Name: C:\Users\barri\OneDrive\Documents\TDB\WSP\SYRACUSE\DATA\BATCH 2 SALIM1\DONE\ATR 1239.tf2								
3	Start Date: 4/13/2023								
4	Start Time: 12:00:00 AM								
5	Location 1: SB I-481								
6	Location 2: off ramp to NY 298								
7									
8									
9	Date	Time	SB						
10	4/13/2023	12:00 AM	1						
11	4/13/2023	12:15 AM	1						
12	4/13/2023	12:30 AM	0						
13	4/13/2023	12:45 AM	1						
14	4/13/2023	01:00 AM	0						
15	4/13/2023	01:15 AM	0						
16	4/13/2023	01:30 AM	1						
17	4/13/2023	01:45 AM	2						
18	4/13/2023	02:00 AM	0						
19	4/13/2023	02:15 AM	3						
20	4/13/2023	02:30 AM	0						
21	4/13/2023	02:45 AM	2						
22	4/13/2023	03:00 AM	3						
23	4/13/2023	03:15 AM	2						
24	4/13/2023	03:30 AM	3						
25	4/13/2023	03:45 AM	1						
26	4/13/2023	04:00 AM	1						
27	4/13/2023	04:15 AM	3						
28	4/13/2023	04:30 AM	3						
29	4/13/2023	04:45 AM	5						
30	4/13/2023	05:00 AM	7						
31	4/13/2023	05:15 AM	10						
32	4/13/2023	05:30 AM	21						
33	4/13/2023	05:45 AM	30						
34	4/13/2023	06:00 AM	20						
35	4/13/2023	06:15 AM	21						
36	4/13/2023	06:30 AM	46						
37	4/13/2023	06:45 AM	68						
38	4/13/2023	07:00 AM	48						
39	4/13/2023	07:15 AM	85						
40	4/13/2023	07:30 AM	108						
41	4/13/2023	07:45 AM	136						
42	4/13/2023	08:00 AM	90						
43	4/13/2023	08:15 AM	77						
44	4/13/2023	08:30 AM	64						
45	4/13/2023	08:45 AM	64						
46	4/13/2023	09:00 AM	56						
47	4/13/2023	09:15 AM	59						
48	4/13/2023	09:30 AM	46						
49	4/13/2023	09:45 AM	45						

	A	B	C	D	E	F	G	H	I
50	4/13/2023	10:00 AM	45						
51	4/13/2023	10:15 AM	43						
52	4/13/2023	10:30 AM	30						
53	4/13/2023	10:45 AM	41						
54	4/13/2023	11:00 AM	30						
55	4/13/2023	11:15 AM	18						
56	4/13/2023	11:30 AM	32						
57	4/13/2023	11:45 AM	32						
58	4/13/2023	12:00 PM	40						
59	4/13/2023	12:15 PM	34						
60	4/13/2023	12:30 PM	33						
61	4/13/2023	12:45 PM	38						
62	4/13/2023	01:00 PM	35						
63	4/13/2023	01:15 PM	40						
64	4/13/2023	01:30 PM	42						
65	4/13/2023	01:45 PM	49						
66	4/13/2023	02:00 PM	39						
67	4/13/2023	02:15 PM	33						
68	4/13/2023	02:30 PM	24						
69	4/13/2023	02:45 PM	38						
70	4/13/2023	03:00 PM	36						
71	4/13/2023	03:15 PM	29						
72	4/13/2023	03:30 PM	37						
73	4/13/2023	03:45 PM	37						
74	4/13/2023	04:00 PM	24						
75	4/13/2023	04:15 PM	44						
76	4/13/2023	04:30 PM	26						
77	4/13/2023	04:45 PM	45						
78	4/13/2023	05:00 PM	23						
79	4/13/2023	05:15 PM	25						
80	4/13/2023	05:30 PM	25						
81	4/13/2023	05:45 PM	19						
82	4/13/2023	06:00 PM	16						
83	4/13/2023	06:15 PM	16						
84	4/13/2023	06:30 PM	20						
85	4/13/2023	06:45 PM	14						
86	4/13/2023	07:00 PM	15						
87	4/13/2023	07:15 PM	14						
88	4/13/2023	07:30 PM	19						
89	4/13/2023	07:45 PM	18						
90	4/13/2023	08:00 PM	9						
91	4/13/2023	08:15 PM	10						
92	4/13/2023	08:30 PM	9						
93	4/13/2023	08:45 PM	12						
94	4/13/2023	09:00 PM	11						
95	4/13/2023	09:15 PM	6						
96	4/13/2023	09:30 PM	5						
97	4/13/2023	09:45 PM	0						
98	4/13/2023	10:00 PM	3						
99	4/13/2023	10:15 PM	3						

	A	B	C	D	E	F	G	H	I
100	4/13/2023	10:30 PM	6						
101	4/13/2023	10:45 PM	3						
102	4/13/2023	11:00 PM	2						
103	4/13/2023	11:15 PM	4						
104	4/13/2023	11:30 PM	4						
105	4/13/2023	11:45 PM	2						
106	4/14/2023	12:00 AM	2						
107	4/14/2023	12:15 AM	1						
108	4/14/2023	12:30 AM	1						
109	4/14/2023	12:45 AM	2						
110	4/14/2023	01:00 AM	4						
111	4/14/2023	01:15 AM	1						
112	4/14/2023	01:30 AM	2						
113	4/14/2023	01:45 AM	1						
114	4/14/2023	02:00 AM	3						
115	4/14/2023	02:15 AM	2						
116	4/14/2023	02:30 AM	0						
117	4/14/2023	02:45 AM	0						
118	4/14/2023	03:00 AM	4						
119	4/14/2023	03:15 AM	1						
120	4/14/2023	03:30 AM	0						
121	4/14/2023	03:45 AM	1						
122	4/14/2023	04:00 AM	4						
123	4/14/2023	04:15 AM	1						
124	4/14/2023	04:30 AM	3						
125	4/14/2023	04:45 AM	5						
126	4/14/2023	05:00 AM	2						
127	4/14/2023	05:15 AM	6						
128	4/14/2023	05:30 AM	13						
129	4/14/2023	05:45 AM	27						
130	4/14/2023	06:00 AM	12						
131	4/14/2023	06:15 AM	17						
132	4/14/2023	06:30 AM	41						
133	4/14/2023	06:45 AM	56						
134	4/14/2023	07:00 AM	33						
135	4/14/2023	07:15 AM	73						
136	4/14/2023	07:30 AM	101						
137	4/14/2023	07:45 AM	124						
138	4/14/2023	08:00 AM	87						
139	4/14/2023	08:15 AM	57						
140	4/14/2023	08:30 AM	60						
141	4/14/2023	08:45 AM	47						
142	4/14/2023	09:00 AM	53						
143	4/14/2023	09:15 AM	49						
144	4/14/2023	09:30 AM	45						
145	4/14/2023	09:45 AM	38						
146	4/14/2023	10:00 AM	45						
147	4/14/2023	10:15 AM	53						
148	4/14/2023	10:30 AM	46						
149	4/14/2023	10:45 AM	35						

	A	B	C	D	E	F	G	H	I
150	4/14/2023	11:00 AM	33						
151	4/14/2023	11:15 AM	31						
152	4/14/2023	11:30 AM	29						
153	4/14/2023	11:45 AM	21						
154	4/14/2023	12:00 PM	33						
155	4/14/2023	12:15 PM	32						
156	4/14/2023	12:30 PM	44						
157	4/14/2023	12:45 PM	37						
158	4/14/2023	01:00 PM	46						
159	4/14/2023	01:15 PM	35						
160	4/14/2023	01:30 PM	37						
161	4/14/2023	01:45 PM	32						
162	4/14/2023	02:00 PM	42						
163	4/14/2023	02:15 PM	18						
164	4/14/2023	02:30 PM	41						
165	4/14/2023	02:45 PM	38						
166	4/14/2023	03:00 PM	24						
167	4/14/2023	03:15 PM	33						
168	4/14/2023	03:30 PM	30						
169	4/14/2023	03:45 PM	20						
170	4/14/2023	04:00 PM	39						
171	4/14/2023	04:15 PM	31						
172	4/14/2023	04:30 PM	23						
173	4/14/2023	04:45 PM	42						
174	4/14/2023	05:00 PM	25						
175	4/14/2023	05:15 PM	25						
176	4/14/2023	05:30 PM	19						
177	4/14/2023	05:45 PM	26						
178	4/14/2023	06:00 PM	25						
179	4/14/2023	06:15 PM	13						
180	4/14/2023	06:30 PM	15						
181	4/14/2023	06:45 PM	25						
182	4/14/2023	07:00 PM	9						
183	4/14/2023	07:15 PM	12						
184	4/14/2023	07:30 PM	14						
185	4/14/2023	07:45 PM	26						
186	4/14/2023	08:00 PM	14						
187	4/14/2023	08:15 PM	14						
188	4/14/2023	08:30 PM	7						
189	4/14/2023	08:45 PM	12						
190	4/14/2023	09:00 PM	15						
191	4/14/2023	09:15 PM	8						
192	4/14/2023	09:30 PM	6						
193	4/14/2023	09:45 PM	7						
194	4/14/2023	10:00 PM	6						
195	4/14/2023	10:15 PM	5						
196	4/14/2023	10:30 PM	2						
197	4/14/2023	10:45 PM	5						
198	4/14/2023	11:00 PM	1						
199	4/14/2023	11:15 PM	8						

	A	B	C	D	E	F	G	H	I
200	4/14/2023	11:30 PM	3						
201	4/14/2023	11:45 PM	4						
202	4/15/2023	12:00 AM	1						
203	4/15/2023	12:15 AM	2						
204	4/15/2023	12:30 AM	3						
205	4/15/2023	12:45 AM	1						
206	4/15/2023	01:00 AM	1						
207	4/15/2023	01:15 AM	1						
208	4/15/2023	01:30 AM	1						
209	4/15/2023	01:45 AM	3						
210	4/15/2023	02:00 AM	0						
211	4/15/2023	02:15 AM	0						
212	4/15/2023	02:30 AM	0						
213	4/15/2023	02:45 AM	1						
214	4/15/2023	03:00 AM	2						
215	4/15/2023	03:15 AM	2						
216	4/15/2023	03:30 AM	1						
217	4/15/2023	03:45 AM	1						
218	4/15/2023	04:00 AM	0						
219	4/15/2023	04:15 AM	1						
220	4/15/2023	04:30 AM	0						
221	4/15/2023	04:45 AM	4						
222	4/15/2023	05:00 AM	1						
223	4/15/2023	05:15 AM	1						
224	4/15/2023	05:30 AM	1						
225	4/15/2023	05:45 AM	5						
226	4/15/2023	06:00 AM	3						
227	4/15/2023	06:15 AM	4						
228	4/15/2023	06:30 AM	5						
229	4/15/2023	06:45 AM	5						
230	4/15/2023	07:00 AM	9						
231	4/15/2023	07:15 AM	6						
232	4/15/2023	07:30 AM	12						
233	4/15/2023	07:45 AM	22						
234	4/15/2023	08:00 AM	7						
235	4/15/2023	08:15 AM	14						
236	4/15/2023	08:30 AM	23						
237	4/15/2023	08:45 AM	25						
238	4/15/2023	09:00 AM	26						
239	4/15/2023	09:15 AM	10						
240	4/15/2023	09:30 AM	23						
241	4/15/2023	09:45 AM	28						
242	4/15/2023	10:00 AM	28						
243	4/15/2023	10:15 AM	20						
244	4/15/2023	10:30 AM	25						
245	4/15/2023	10:45 AM	27						
246	4/15/2023	11:00 AM	16						
247	4/15/2023	11:15 AM	18						
248	4/15/2023	11:30 AM	21						
249	4/15/2023	11:45 AM	26						

	A	B	C	D	E	F	G	H	I
250	4/15/2023	12:00 PM	13						
251	4/15/2023	12:15 PM	19						
252	4/15/2023	12:30 PM	26						
253	4/15/2023	12:45 PM	21						
254	4/15/2023	01:00 PM	21						
255	4/15/2023	01:15 PM	22						
256	4/15/2023	01:30 PM	21						
257	4/15/2023	01:45 PM	23						
258	4/15/2023	02:00 PM	19						
259	4/15/2023	02:15 PM	16						
260	4/15/2023	02:30 PM	14						
261	4/15/2023	02:45 PM	17						
262	4/15/2023	03:00 PM	21						
263	4/15/2023	03:15 PM	8						
264	4/15/2023	03:30 PM	13						
265	4/15/2023	03:45 PM	16						
266	4/15/2023	04:00 PM	9						
267	4/15/2023	04:15 PM	16						
268	4/15/2023	04:30 PM	29						
269	4/15/2023	04:45 PM	10						
270	4/15/2023	05:00 PM	13						
271	4/15/2023	05:15 PM	14						
272	4/15/2023	05:30 PM	8						
273	4/15/2023	05:45 PM	17						
274	4/15/2023	06:00 PM	10						
275	4/15/2023	06:15 PM	12						
276	4/15/2023	06:30 PM	19						
277	4/15/2023	06:45 PM	14						
278	4/15/2023	07:00 PM	10						
279	4/15/2023	07:15 PM	14						
280	4/15/2023	07:30 PM	3						
281	4/15/2023	07:45 PM	6						
282	4/15/2023	08:00 PM	11						
283	4/15/2023	08:15 PM	7						
284	4/15/2023	08:30 PM	7						
285	4/15/2023	08:45 PM	10						
286	4/15/2023	09:00 PM	12						
287	4/15/2023	09:15 PM	4						
288	4/15/2023	09:30 PM	7						
289	4/15/2023	09:45 PM	2						
290	4/15/2023	10:00 PM	4						
291	4/15/2023	10:15 PM	5						
292	4/15/2023	10:30 PM	5						
293	4/15/2023	10:45 PM	2						
294	4/15/2023	11:00 PM	4						
295	4/15/2023	11:15 PM	2						
296	4/15/2023	11:30 PM	4						
297	4/15/2023	11:45 PM	4						
298	4/16/2023	12:00 AM	0						
299	4/16/2023	12:15 AM	0						

	A	B	C	D	E	F	G	H	I
300	4/16/2023	12:30 AM	4						
301	4/16/2023	12:45 AM	3						
302	4/16/2023	01:00 AM	1						
303	4/16/2023	01:15 AM	2						
304	4/16/2023	01:30 AM	1						
305	4/16/2023	01:45 AM	2						
306	4/16/2023	02:00 AM	0						
307	4/16/2023	02:15 AM	0						
308	4/16/2023	02:30 AM	0						
309	4/16/2023	02:45 AM	1						
310	4/16/2023	03:00 AM	1						
311	4/16/2023	03:15 AM	2						
312	4/16/2023	03:30 AM	0						
313	4/16/2023	03:45 AM	0						
314	4/16/2023	04:00 AM	0						
315	4/16/2023	04:15 AM	1						
316	4/16/2023	04:30 AM	0						
317	4/16/2023	04:45 AM	1						
318	4/16/2023	05:00 AM	1						
319	4/16/2023	05:15 AM	3						
320	4/16/2023	05:30 AM	1						
321	4/16/2023	05:45 AM	7						
322	4/16/2023	06:00 AM	1						
323	4/16/2023	06:15 AM	3						
324	4/16/2023	06:30 AM	3						
325	4/16/2023	06:45 AM	5						
326	4/16/2023	07:00 AM	2						
327	4/16/2023	07:15 AM	5						
328	4/16/2023	07:30 AM	4						
329	4/16/2023	07:45 AM	4						
330	4/16/2023	08:00 AM	9						
331	4/16/2023	08:15 AM	12						
332	4/16/2023	08:30 AM	10						
333	4/16/2023	08:45 AM	4						
334	4/16/2023	09:00 AM	10						
335	4/16/2023	09:15 AM	14						
336	4/16/2023	09:30 AM	22						
337	4/16/2023	09:45 AM	23						
338	4/16/2023	10:00 AM	12						
339	4/16/2023	10:15 AM	18						
340	4/16/2023	10:30 AM	16						
341	4/16/2023	10:45 AM	11						
342	4/16/2023	11:00 AM	21						
343	4/16/2023	11:15 AM	18						
344	4/16/2023	11:30 AM	22						
345	4/16/2023	11:45 AM	16						
346	4/16/2023	12:00 PM	23						
347	4/16/2023	12:15 PM	25						
348	4/16/2023	12:30 PM	21						
349	4/16/2023	12:45 PM	17						

	A	B	C	D	E	F	G	H	I
350	4/16/2023	01:00 PM	15						
351	4/16/2023	01:15 PM	15						
352	4/16/2023	01:30 PM	9						
353	4/16/2023	01:45 PM	13						
354	4/16/2023	02:00 PM	13						
355	4/16/2023	02:15 PM	19						
356	4/16/2023	02:30 PM	10						
357	4/16/2023	02:45 PM	9						
358	4/16/2023	03:00 PM	16						
359	4/16/2023	03:15 PM	19						
360	4/16/2023	03:30 PM	15						
361	4/16/2023	03:45 PM	17						
362	4/16/2023	04:00 PM	18						
363	4/16/2023	04:15 PM	15						
364	4/16/2023	04:30 PM	16						
365	4/16/2023	04:45 PM	24						
366	4/16/2023	05:00 PM	11						
367	4/16/2023	05:15 PM	23						
368	4/16/2023	05:30 PM	20						
369	4/16/2023	05:45 PM	6						
370	4/16/2023	06:00 PM	12						
371	4/16/2023	06:15 PM	9						
372	4/16/2023	06:30 PM	7						
373	4/16/2023	06:45 PM	6						
374	4/16/2023	07:00 PM	8						
375	4/16/2023	07:15 PM	12						
376	4/16/2023	07:30 PM	3						
377	4/16/2023	07:45 PM	2						
378	4/16/2023	08:00 PM	6						
379	4/16/2023	08:15 PM	6						
380	4/16/2023	08:30 PM	7						
381	4/16/2023	08:45 PM	4						
382	4/16/2023	09:00 PM	5						
383	4/16/2023	09:15 PM	4						
384	4/16/2023	09:30 PM	6						
385	4/16/2023	09:45 PM	3						
386	4/16/2023	10:00 PM	3						
387	4/16/2023	10:15 PM	1						
388	4/16/2023	10:30 PM	1						
389	4/16/2023	10:45 PM	1						
390	4/16/2023	11:00 PM	1						
391	4/16/2023	11:15 PM	2						
392	4/16/2023	11:30 PM	3						
393	4/16/2023	11:45 PM	1						
394	4/17/2023	12:00 AM	0						
395	4/17/2023	12:15 AM	0						
396	4/17/2023	12:30 AM	1						
397	4/17/2023	12:45 AM	1						
398	4/17/2023	01:00 AM	0						
399	4/17/2023	01:15 AM	0						

	A	B	C	D	E	F	G	H	I
400	4/17/2023	01:30 AM	1						
401	4/17/2023	01:45 AM	0						
402	4/17/2023	02:00 AM	1						
403	4/17/2023	02:15 AM	1						
404	4/17/2023	02:30 AM	2						
405	4/17/2023	02:45 AM	1						
406	4/17/2023	03:00 AM	4						
407	4/17/2023	03:15 AM	2						
408	4/17/2023	03:30 AM	2						
409	4/17/2023	03:45 AM	1						
410	4/17/2023	04:00 AM	1						
411	4/17/2023	04:15 AM	4						
412	4/17/2023	04:30 AM	2						
413	4/17/2023	04:45 AM	5						
414	4/17/2023	05:00 AM	5						
415	4/17/2023	05:15 AM	11						
416	4/17/2023	05:30 AM	14						
417	4/17/2023	05:45 AM	38						
418	4/17/2023	06:00 AM	11						
419	4/17/2023	06:15 AM	28						
420	4/17/2023	06:30 AM	40						
421	4/17/2023	06:45 AM	51						
422	4/17/2023	07:00 AM	45						
423	4/17/2023	07:15 AM	88						
424	4/17/2023	07:30 AM	101						
425	4/17/2023	07:45 AM	157						
426	4/17/2023	08:00 AM	93						
427	4/17/2023	08:15 AM	81						
428	4/17/2023	08:30 AM	63						
429	4/17/2023	08:45 AM	56						
430	4/17/2023	09:00 AM	55						
431	4/17/2023	09:15 AM	56						
432	4/17/2023	09:30 AM	35						
433	4/17/2023	09:45 AM	48						
434	4/17/2023	10:00 AM	40						
435	4/17/2023	10:15 AM	46						
436	4/17/2023	10:30 AM	38						
437	4/17/2023	10:45 AM	33						
438	4/17/2023	11:00 AM	34						
439	4/17/2023	11:15 AM	34						
440	4/17/2023	11:30 AM	27						
441	4/17/2023	11:45 AM	28						
442	4/17/2023	12:00 PM	34						
443	4/17/2023	12:15 PM	33						
444	4/17/2023	12:30 PM	40						
445	4/17/2023	12:45 PM	46						
446	4/17/2023	01:00 PM	42						
447	4/17/2023	01:15 PM	43						
448	4/17/2023	01:30 PM	39						
449	4/17/2023	01:45 PM	36						

	A	B	C	D	E	F	G	H	I
450	4/17/2023	02:00 PM	32						
451	4/17/2023	02:15 PM	28						
452	4/17/2023	02:30 PM	36						
453	4/17/2023	02:45 PM	36						
454	4/17/2023	03:00 PM	27						
455	4/17/2023	03:15 PM	33						
456	4/17/2023	03:30 PM	23						
457	4/17/2023	03:45 PM	27						
458	4/17/2023	04:00 PM	33						
459	4/17/2023	04:15 PM	37						
460	4/17/2023	04:30 PM	23						
461	4/17/2023	04:45 PM	30						
462	4/17/2023	05:00 PM	21						
463	4/17/2023	05:15 PM	35						
464	4/17/2023	05:30 PM	24						
465	4/17/2023	05:45 PM	38						
466	4/17/2023	06:00 PM	10						
467	4/17/2023	06:15 PM	25						
468	4/17/2023	06:30 PM	13						
469	4/17/2023	06:45 PM	25						
470	4/17/2023	07:00 PM	13						
471	4/17/2023	07:15 PM	14						
472	4/17/2023	07:30 PM	17						
473	4/17/2023	07:45 PM	28						
474	4/17/2023	08:00 PM	6						
475	4/17/2023	08:15 PM	10						
476	4/17/2023	08:30 PM	6						
477	4/17/2023	08:45 PM	11						
478	4/17/2023	09:00 PM	4						
479	4/17/2023	09:15 PM	3						
480	4/17/2023	09:30 PM	5						
481	4/17/2023	09:45 PM	2						
482	4/17/2023	10:00 PM	2						
483	4/17/2023	10:15 PM	0						
484	4/17/2023	10:30 PM	3						
485	4/17/2023	10:45 PM	0						
486	4/17/2023	11:00 PM	2						
487	4/17/2023	11:15 PM	4						
488	4/17/2023	11:30 PM	4						
489	4/17/2023	11:45 PM	2						
490	4/18/2023	12:00 AM	1						
491	4/18/2023	12:15 AM	2						
492	4/18/2023	12:30 AM	0						
493	4/18/2023	12:45 AM	1						
494	4/18/2023	01:00 AM	1						
495	4/18/2023	01:15 AM	1						
496	4/18/2023	01:30 AM	2						
497	4/18/2023	01:45 AM	1						
498	4/18/2023	02:00 AM	0						
499	4/18/2023	02:15 AM	0						

	A	B	C	D	E	F	G	H	I
500	4/18/2023	02:30 AM	2						
501	4/18/2023	02:45 AM	2						
502	4/18/2023	03:00 AM	3						
503	4/18/2023	03:15 AM	2						
504	4/18/2023	03:30 AM	2						
505	4/18/2023	03:45 AM	1						
506	4/18/2023	04:00 AM	4						
507	4/18/2023	04:15 AM	3						
508	4/18/2023	04:30 AM	2						
509	4/18/2023	04:45 AM	10						
510	4/18/2023	05:00 AM	3						
511	4/18/2023	05:15 AM	8						
512	4/18/2023	05:30 AM	17						
513	4/18/2023	05:45 AM	34						
514	4/18/2023	06:00 AM	20						
515	4/18/2023	06:15 AM	20						
516	4/18/2023	06:30 AM	31						
517	4/18/2023	06:45 AM	66						
518	4/18/2023	07:00 AM	57						
519	4/18/2023	07:15 AM	82						
520	4/18/2023	07:30 AM	111						
521	4/18/2023	07:45 AM	149						
522	4/18/2023	08:00 AM	86						
523	4/18/2023	08:15 AM	78						
524	4/18/2023	08:30 AM	68						
525	4/18/2023	08:45 AM	73						
526	4/18/2023	09:00 AM	48						
527	4/18/2023	09:15 AM	55						
528	4/18/2023	09:30 AM	45						
529	4/18/2023	09:45 AM	50						
530	4/18/2023	10:00 AM	30						
531	4/18/2023	10:15 AM	43						
532	4/18/2023	10:30 AM	42						
533	4/18/2023	10:45 AM	39						
534	4/18/2023	11:00 AM	26						
535	4/18/2023	11:15 AM	24						
536	4/18/2023	11:30 AM	22						
537	4/18/2023	11:45 AM	23						
538	4/18/2023	12:00 PM	29						
539	4/18/2023	12:15 PM	25						
540	4/18/2023	12:30 PM	41						
541	4/18/2023	12:45 PM	45						
542	4/18/2023	01:00 PM	42						
543	4/18/2023	01:15 PM	46						
544	4/18/2023	01:30 PM	50						
545	4/18/2023	01:45 PM	40						
546	4/18/2023	02:00 PM	42						
547	4/18/2023	02:15 PM	43						
548	4/18/2023	02:30 PM	41						
549	4/18/2023	02:45 PM	33						

	A	B	C	D	E	F	G	H	I
550	4/18/2023	03:00 PM	43						
551	4/18/2023	03:15 PM	23						
552	4/18/2023	03:30 PM	36						
553	4/18/2023	03:45 PM	19						
554	4/18/2023	04:00 PM	24						
555	4/18/2023	04:15 PM	31						
556	4/18/2023	04:30 PM	26						
557	4/18/2023	04:45 PM	42						
558	4/18/2023	05:00 PM	21						
559	4/18/2023	05:15 PM	26						
560	4/18/2023	05:30 PM	20						
561	4/18/2023	05:45 PM	39						
562	4/18/2023	06:00 PM	18						
563	4/18/2023	06:15 PM	18						
564	4/18/2023	06:30 PM	14						
565	4/18/2023	06:45 PM	12						
566	4/18/2023	07:00 PM	18						
567	4/18/2023	07:15 PM	22						
568	4/18/2023	07:30 PM	12						
569	4/18/2023	07:45 PM	12						
570	4/18/2023	08:00 PM	9						
571	4/18/2023	08:15 PM	10						
572	4/18/2023	08:30 PM	6						
573	4/18/2023	08:45 PM	5						
574	4/18/2023	09:00 PM	2						
575	4/18/2023	09:15 PM	4						
576	4/18/2023	09:30 PM	6						
577	4/18/2023	09:45 PM	2						
578	4/18/2023	10:00 PM	4						
579	4/18/2023	10:15 PM	2						
580	4/18/2023	10:30 PM	2						
581	4/18/2023	10:45 PM	2						
582	4/18/2023	11:00 PM	0						
583	4/18/2023	11:15 PM	2						
584	4/18/2023	11:30 PM	3						
585	4/18/2023	11:45 PM	2						
586	4/19/2023	12:00 AM	1						
587	4/19/2023	12:15 AM	0						
588	4/19/2023	12:30 AM	1						
589	4/19/2023	12:45 AM	3						
590	4/19/2023	01:00 AM	0						
591	4/19/2023	01:15 AM	0						
592	4/19/2023	01:30 AM	1						
593	4/19/2023	01:45 AM	2						
594	4/19/2023	02:00 AM	2						
595	4/19/2023	02:15 AM	1						
596	4/19/2023	02:30 AM	1						
597	4/19/2023	02:45 AM	3						
598	4/19/2023	03:00 AM	6						
599	4/19/2023	03:15 AM	1						

	A	B	C	D	E	F	G	H	I
600	4/19/2023	03:30 AM	1						
601	4/19/2023	03:45 AM	1						
602	4/19/2023	04:00 AM	2						
603	4/19/2023	04:15 AM	4						
604	4/19/2023	04:30 AM	5						
605	4/19/2023	04:45 AM	4						
606	4/19/2023	05:00 AM	9						
607	4/19/2023	05:15 AM	9						
608	4/19/2023	05:30 AM	17						
609	4/19/2023	05:45 AM	35						
610	4/19/2023	06:00 AM	14						
611	4/19/2023	06:15 AM	25						
612	4/19/2023	06:30 AM	48						
613	4/19/2023	06:45 AM	59						
614	4/19/2023	07:00 AM	55						
615	4/19/2023	07:15 AM	78						
616	4/19/2023	07:30 AM	112						
617	4/19/2023	07:45 AM	148						
618	4/19/2023	08:00 AM	81						
619	4/19/2023	08:15 AM	71						
620	4/19/2023	08:30 AM	68						
621	4/19/2023	08:45 AM	70						
622	4/19/2023	09:00 AM	47						
623	4/19/2023	09:15 AM	32						
624	4/19/2023	09:30 AM	67						
625	4/19/2023	09:45 AM	48						
626	4/19/2023	10:00 AM	46						
627	4/19/2023	10:15 AM	41						
628	4/19/2023	10:30 AM	27						
629	4/19/2023	10:45 AM	44						
630	4/19/2023	11:00 AM	28						
631	4/19/2023	11:15 AM	30						
632	4/19/2023	11:30 AM	32						
633	4/19/2023	11:45 AM	30						
634	4/19/2023	12:00 PM	22						
635	4/19/2023	12:15 PM	47						
636	4/19/2023	12:30 PM	42						
637	4/19/2023	12:45 PM	42						
638	4/19/2023	01:00 PM	31						
639	4/19/2023	01:15 PM	31						
640	4/19/2023	01:30 PM	33						
641	4/19/2023	01:45 PM	42						
642	4/19/2023	02:00 PM	29						
643	4/19/2023	02:15 PM	55						
644	4/19/2023	02:30 PM	25						
645	4/19/2023	02:45 PM	38						
646	4/19/2023	03:00 PM	26						
647	4/19/2023	03:15 PM	31						
648	4/19/2023	03:30 PM	30						
649	4/19/2023	03:45 PM	30						

	A	B	C	D	E	F	G	H	I
650	4/19/2023	04:00 PM	35						
651	4/19/2023	04:15 PM	24						
652	4/19/2023	04:30 PM	23						
653	4/19/2023	04:45 PM	38						
654	4/19/2023	05:00 PM	17						
655	4/19/2023	05:15 PM	33						
656	4/19/2023	05:30 PM	18						
657	4/19/2023	05:45 PM	30						
658	4/19/2023	06:00 PM	21						
659	4/19/2023	06:15 PM	16						
660	4/19/2023	06:30 PM	16						
661	4/19/2023	06:45 PM	17						
662	4/19/2023	07:00 PM	10						
663	4/19/2023	07:15 PM	10						
664	4/19/2023	07:30 PM	17						
665	4/19/2023	07:45 PM	13						
666	4/19/2023	08:00 PM	14						
667	4/19/2023	08:15 PM	8						
668	4/19/2023	08:30 PM	7						
669	4/19/2023	08:45 PM	3						
670	4/19/2023	09:00 PM	6						
671	4/19/2023	09:15 PM	5						
672	4/19/2023	09:30 PM	2						
673	4/19/2023	09:45 PM	5						
674	4/19/2023	10:00 PM	5						
675	4/19/2023	10:15 PM	1						
676	4/19/2023	10:30 PM	2						
677	4/19/2023	10:45 PM	1						
678	4/19/2023	11:00 PM	0						
679	4/19/2023	11:15 PM	3						
680	4/19/2023	11:30 PM	1						
681	4/19/2023	11:45 PM	1						
682	4/20/2023	12:00 AM	0						
683	4/20/2023	12:15 AM	0						
684	4/20/2023	12:30 AM	3						
685	4/20/2023	12:45 AM	0						
686	4/20/2023	01:00 AM	1						
687	4/20/2023	01:15 AM	2						
688	4/20/2023	01:30 AM	3						
689	4/20/2023	01:45 AM	2						
690	4/20/2023	02:00 AM	2						
691	4/20/2023	02:15 AM	0						
692	4/20/2023	02:30 AM	1						
693	4/20/2023	02:45 AM	2						
694	4/20/2023	03:00 AM	2						
695	4/20/2023	03:15 AM	2						
696	4/20/2023	03:30 AM	1						
697	4/20/2023	03:45 AM	1						
698	4/20/2023	04:00 AM	3						
699	4/20/2023	04:15 AM	3						

	A	B	C	D	E	F	G	H	I
700	4/20/2023	04:30 AM	4						
701	4/20/2023	04:45 AM	9						
702	4/20/2023	05:00 AM	10						
703	4/20/2023	05:15 AM	13						
704	4/20/2023	05:30 AM	21						
705	4/20/2023	05:45 AM	32						
706	4/20/2023	06:00 AM	23						
707	4/20/2023	06:15 AM	19						
708	4/20/2023	06:30 AM	37						
709	4/20/2023	06:45 AM	61						
710	4/20/2023	07:00 AM	63						
711	4/20/2023	07:15 AM	83						
712	4/20/2023	07:30 AM	103						
713	4/20/2023	07:45 AM	130						
714	4/20/2023	08:00 AM	85						
715	4/20/2023	08:15 AM	66						
716	4/20/2023	08:30 AM	68						
717	4/20/2023	08:45 AM	69						
718	4/20/2023	09:00 AM	58						
719	4/20/2023	09:15 AM	52						
720	4/20/2023	09:30 AM	33						
721	4/20/2023	09:45 AM	58						
722	4/20/2023	10:00 AM	52						
723	4/20/2023	10:15 AM	33						
724	4/20/2023	10:30 AM	32						
725	4/20/2023	10:45 AM	34						
726	4/20/2023	11:00 AM	23						
727	4/20/2023	11:15 AM	23						
728	4/20/2023	11:30 AM	25						
729	4/20/2023	11:45 AM	26						
730	4/20/2023	12:00 PM	27						
731	4/20/2023	12:15 PM	35						
732	4/20/2023	12:30 PM	38						
733	4/20/2023	12:45 PM	51						
734	4/20/2023	01:00 PM	31						
735	4/20/2023	01:15 PM	39						
736	4/20/2023	01:30 PM	38						
737	4/20/2023	01:45 PM	34						
738	4/20/2023	02:00 PM	41						
739	4/20/2023	02:15 PM	29						
740	4/20/2023	02:30 PM	35						
741	4/20/2023	02:45 PM	38						
742	4/20/2023	03:00 PM	25						
743	4/20/2023	03:15 PM	33						
744	4/20/2023	03:30 PM	28						
745	4/20/2023	03:45 PM	39						
746	4/20/2023	04:00 PM	38						
747	4/20/2023	04:15 PM	33						
748	4/20/2023	04:30 PM	35						
749	4/20/2023	04:45 PM	40						

	A	B	C	D	E	F	G	H	I
750	4/20/2023	05:00 PM	36						
751	4/20/2023	05:15 PM	24						
752	4/20/2023	05:30 PM	29						
753	4/20/2023	05:45 PM	16						
754	4/20/2023	06:00 PM	14						
755	4/20/2023	06:15 PM	18						
756	4/20/2023	06:30 PM	22						
757	4/20/2023	06:45 PM	11						
758	4/20/2023	07:00 PM	24						
759	4/20/2023	07:15 PM	12						
760	4/20/2023	07:30 PM	8						
761	4/20/2023	07:45 PM	14						
762	4/20/2023	08:00 PM	12						
763	4/20/2023	08:15 PM	9						
764	4/20/2023	08:30 PM	11						
765	4/20/2023	08:45 PM	17						
766	4/20/2023	09:00 PM	5						
767	4/20/2023	09:15 PM	9						
768	4/20/2023	09:30 PM	6						
769	4/20/2023	09:45 PM	3						
770	4/20/2023	10:00 PM	0						
771	4/20/2023	10:15 PM	1						
772	4/20/2023	10:30 PM	4						
773	4/20/2023	10:45 PM	1						
774	4/20/2023	11:00 PM	0						
775	4/20/2023	11:15 PM	1						
776	4/20/2023	11:30 PM	3						
777	4/20/2023	11:45 PM	4						
778	4/21/2023	12:00 AM	0						
779	4/21/2023	12:15 AM	1						
780	4/21/2023	12:30 AM	1						
781	4/21/2023	12:45 AM	2						
782	4/21/2023	01:00 AM	2						
783	4/21/2023	01:15 AM	1						
784	4/21/2023	01:30 AM	3						
785	4/21/2023	01:45 AM	3						
786	4/21/2023	02:00 AM	1						
787	4/21/2023	02:15 AM	0						
788	4/21/2023	02:30 AM	1						
789	4/21/2023	02:45 AM	3						
790	4/21/2023	03:00 AM	2						
791	4/21/2023	03:15 AM	3						
792	4/21/2023	03:30 AM	2						
793	4/21/2023	03:45 AM	0						
794	4/21/2023	04:00 AM	4						
795	4/21/2023	04:15 AM	2						
796	4/21/2023	04:30 AM	3						
797	4/21/2023	04:45 AM	6						
798	4/21/2023	05:00 AM	2						
799	4/21/2023	05:15 AM	8						

	A	B	C	D	E	F	G	H	I
800	4/21/2023	05:30 AM	13						
801	4/21/2023	05:45 AM	22						
802	4/21/2023	06:00 AM	25						
803	4/21/2023	06:15 AM	25						
804	4/21/2023	06:30 AM	31						
805	4/21/2023	06:45 AM	59						
806	4/21/2023	07:00 AM	45						
807	4/21/2023	07:15 AM	75						
808	4/21/2023	07:30 AM	82						
809	4/21/2023	07:45 AM	144						
810	4/21/2023	08:00 AM	66						
811	4/21/2023	08:15 AM	51						
812	4/21/2023	08:30 AM	70						
813	4/21/2023	08:45 AM	39						
814	4/21/2023	09:00 AM	58						
815	4/21/2023	09:15 AM	54						
816	4/21/2023	09:30 AM	37						
817	4/21/2023	09:45 AM	46						
818	4/21/2023	10:00 AM	41						
819	4/21/2023	10:15 AM	44						
820	4/21/2023	10:30 AM	33						
821	4/21/2023	10:45 AM	27						
822	4/21/2023	11:00 AM	34						
823	4/21/2023	11:15 AM	27						
824	4/21/2023	11:30 AM	24						
825	4/21/2023	11:45 AM	29						
826	4/21/2023	12:00 PM	22						
827	4/21/2023	12:15 PM	37						
828	4/21/2023	12:30 PM	34						
829	4/21/2023	12:45 PM	47						
830	4/21/2023	01:00 PM	34						
831	4/21/2023	01:15 PM	48						
832	4/21/2023	01:30 PM	39						
833	4/21/2023	01:45 PM	34						
834	4/21/2023	02:00 PM	32						
835	4/21/2023	02:15 PM	25						
836	4/21/2023	02:30 PM	29						
837	4/21/2023	02:45 PM	38						
838	4/21/2023	03:00 PM	32						
839	4/21/2023	03:15 PM	32						
840	4/21/2023	03:30 PM	20						
841	4/21/2023	03:45 PM	38						
842	4/21/2023	04:00 PM	30						
843	4/21/2023	04:15 PM	32						
844	4/21/2023	04:30 PM	36						
845	4/21/2023	04:45 PM	25						
846	4/21/2023	05:00 PM	23						
847	4/21/2023	05:15 PM	34						
848	4/21/2023	05:30 PM	19						
849	4/21/2023	05:45 PM	21						

	A	B	C	D	E	F	G	H	I
850	4/21/2023	06:00 PM	23						
851	4/21/2023	06:15 PM	18						
852	4/21/2023	06:30 PM	16						
853	4/21/2023	06:45 PM	22						
854	4/21/2023	07:00 PM	13						
855	4/21/2023	07:15 PM	10						
856	4/21/2023	07:30 PM	16						
857	4/21/2023	07:45 PM	10						
858	4/21/2023	08:00 PM	11						
859	4/21/2023	08:15 PM	3						
860	4/21/2023	08:30 PM	9						
861	4/21/2023	08:45 PM	3						
862	4/21/2023	09:00 PM	2						
863	4/21/2023	09:15 PM	8						
864	4/21/2023	09:30 PM	7						
865	4/21/2023	09:45 PM	3						
866	4/21/2023	10:00 PM	1						
867	4/21/2023	10:15 PM	4						
868	4/21/2023	10:30 PM	2						
869	4/21/2023	10:45 PM	2						
870	4/21/2023	11:00 PM	2						
871	4/21/2023	11:15 PM	1						
872	4/21/2023	11:30 PM	2						
873	4/21/2023	11:45 PM	3						
874	4/22/2023	12:00 AM	3						
875	4/22/2023	12:15 AM	0						
876	4/22/2023	12:30 AM	1						
877	4/22/2023	12:45 AM	2						
878	4/22/2023	01:00 AM	2						
879	4/22/2023	01:15 AM	0						
880	4/22/2023	01:30 AM	1						
881	4/22/2023	01:45 AM	0						
882	4/22/2023	02:00 AM	0						
883	4/22/2023	02:15 AM	1						
884	4/22/2023	02:30 AM	0						
885	4/22/2023	02:45 AM	0						
886	4/22/2023	03:00 AM	1						
887	4/22/2023	03:15 AM	1						
888	4/22/2023	03:30 AM	3						
889	4/22/2023	03:45 AM	1						
890	4/22/2023	04:00 AM	0						
891	4/22/2023	04:15 AM	2						
892	4/22/2023	04:30 AM	0						
893	4/22/2023	04:45 AM	4						
894	4/22/2023	05:00 AM	2						
895	4/22/2023	05:15 AM	3						
896	4/22/2023	05:30 AM	5						
897	4/22/2023	05:45 AM	7						
898	4/22/2023	06:00 AM	6						
899	4/22/2023	06:15 AM	2						

	A	B	C	D	E	F	G	H	I
900	4/22/2023	06:30 AM	4						
901	4/22/2023	06:45 AM	9						
902	4/22/2023	07:00 AM	10						
903	4/22/2023	07:15 AM	5						
904	4/22/2023	07:30 AM	5						
905	4/22/2023	07:45 AM	9						
906	4/22/2023	08:00 AM	16						
907	4/22/2023	08:15 AM	8						
908	4/22/2023	08:30 AM	23						
909	4/22/2023	08:45 AM	25						
910	4/22/2023	09:00 AM	13						
911	4/22/2023	09:15 AM	11						
912	4/22/2023	09:30 AM	17						
913	4/22/2023	09:45 AM	36						
914	4/22/2023	10:00 AM	19						
915	4/22/2023	10:15 AM	14						
916	4/22/2023	10:30 AM	27						
917	4/22/2023	10:45 AM	24						
918	4/22/2023	11:00 AM	22						
919	4/22/2023	11:15 AM	17						
920	4/22/2023	11:30 AM	29						
921	4/22/2023	11:45 AM	22						
922	4/22/2023	12:00 PM	27						
923	4/22/2023	12:15 PM	19						
924	4/22/2023	12:30 PM	30						
925	4/22/2023	12:45 PM	23						
926	4/22/2023	01:00 PM	24						
927	4/22/2023	01:15 PM	19						
928	4/22/2023	01:30 PM	22						
929	4/22/2023	01:45 PM	18						
930	4/22/2023	02:00 PM	18						
931	4/22/2023	02:15 PM	15						
932	4/22/2023	02:30 PM	15						
933	4/22/2023	02:45 PM	10						
934	4/22/2023	03:00 PM	16						
935	4/22/2023	03:15 PM	16						
936	4/22/2023	03:30 PM	23						
937	4/22/2023	03:45 PM	10						
938	4/22/2023	04:00 PM	17						
939	4/22/2023	04:15 PM	9						
940	4/22/2023	04:30 PM	30						
941	4/22/2023	04:45 PM	14						
942	4/22/2023	05:00 PM	15						
943	4/22/2023	05:15 PM	21						
944	4/22/2023	05:30 PM	14						
945	4/22/2023	05:45 PM	14						
946	4/22/2023	06:00 PM	10						
947	4/22/2023	06:15 PM	12						
948	4/22/2023	06:30 PM	11						
949	4/22/2023	06:45 PM	8						

	A	B	C	D	E	F	G	H	I
950	4/22/2023	07:00 PM	7						
951	4/22/2023	07:15 PM	10						
952	4/22/2023	07:30 PM	10						
953	4/22/2023	07:45 PM	7						
954	4/22/2023	08:00 PM	8						
955	4/22/2023	08:15 PM	6						
956	4/22/2023	08:30 PM	6						
957	4/22/2023	08:45 PM	6						
958	4/22/2023	09:00 PM	8						
959	4/22/2023	09:15 PM	7						
960	4/22/2023	09:30 PM	5						
961	4/22/2023	09:45 PM	3						
962	4/22/2023	10:00 PM	4						
963	4/22/2023	10:15 PM	6						
964	4/22/2023	10:30 PM	6						
965	4/22/2023	10:45 PM	2						
966	4/22/2023	11:00 PM	1						
967	4/22/2023	11:15 PM	3						
968	4/22/2023	11:30 PM	1						
969	4/22/2023	11:45 PM	0						
970	4/23/2023	12:00 AM	1						
971	4/23/2023	12:15 AM	1						
972	4/23/2023	12:30 AM	1						
973	4/23/2023	12:45 AM	0						
974	4/23/2023	01:00 AM	3						
975	4/23/2023	01:15 AM	0						
976	4/23/2023	01:30 AM	0						
977	4/23/2023	01:45 AM	2						
978	4/23/2023	02:00 AM	0						
979	4/23/2023	02:15 AM	1						
980	4/23/2023	02:30 AM	0						
981	4/23/2023	02:45 AM	0						
982	4/23/2023	03:00 AM	1						
983	4/23/2023	03:15 AM	2						
984	4/23/2023	03:30 AM	0						
985	4/23/2023	03:45 AM	0						
986	4/23/2023	04:00 AM	0						
987	4/23/2023	04:15 AM	1						
988	4/23/2023	04:30 AM	1						
989	4/23/2023	04:45 AM	1						
990	4/23/2023	05:00 AM	2						
991	4/23/2023	05:15 AM	3						
992	4/23/2023	05:30 AM	5						
993	4/23/2023	05:45 AM	3						
994	4/23/2023	06:00 AM	0						
995	4/23/2023	06:15 AM	0						
996	4/23/2023	06:30 AM	2						
997	4/23/2023	06:45 AM	5						
998	4/23/2023	07:00 AM	1						
999	4/23/2023	07:15 AM	0						

	A	B	C	D	E	F	G	H	I
1000	4/23/2023	07:30 AM	8						
1001	4/23/2023	07:45 AM	8						
1002	4/23/2023	08:00 AM	8						
1003	4/23/2023	08:15 AM	3						
1004	4/23/2023	08:30 AM	7						
1005	4/23/2023	08:45 AM	9						
1006	4/23/2023	09:00 AM	7						
1007	4/23/2023	09:15 AM	15						
1008	4/23/2023	09:30 AM	10						
1009	4/23/2023	09:45 AM	9						
1010	4/23/2023	10:00 AM	14						
1011	4/23/2023	10:15 AM	13						
1012	4/23/2023	10:30 AM	16						
1013	4/23/2023	10:45 AM	23						
1014	4/23/2023	11:00 AM	17						
1015	4/23/2023	11:15 AM	12						
1016	4/23/2023	11:30 AM	16						
1017	4/23/2023	11:45 AM	22						
1018	4/23/2023	12:00 PM	16						
1019	4/23/2023	12:15 PM	12						
1020	4/23/2023	12:30 PM	10						
1021	4/23/2023	12:45 PM	18						
1022	4/23/2023	01:00 PM	13						
1023	4/23/2023	01:15 PM	11						
1024	4/23/2023	01:30 PM	13						
1025	4/23/2023	01:45 PM	16						
1026	4/23/2023	02:00 PM	12						
1027	4/23/2023	02:15 PM	19						
1028	4/23/2023	02:30 PM	9						
1029	4/23/2023	02:45 PM	17						
1030	4/23/2023	03:00 PM	14						
1031	4/23/2023	03:15 PM	11						
1032	4/23/2023	03:30 PM	13						
1033	4/23/2023	03:45 PM	14						
1034	4/23/2023	04:00 PM	17						
1035	4/23/2023	04:15 PM	9						
1036	4/23/2023	04:30 PM	14						
1037	4/23/2023	04:45 PM	18						
1038	4/23/2023	05:00 PM	12						
1039	4/23/2023	05:15 PM	14						
1040	4/23/2023	05:30 PM	15						
1041	4/23/2023	05:45 PM	15						
1042	4/23/2023	06:00 PM	11						
1043	4/23/2023	06:15 PM	13						
1044	4/23/2023	06:30 PM	4						
1045	4/23/2023	06:45 PM	6						
1046	4/23/2023	07:00 PM	9						
1047	4/23/2023	07:15 PM	10						
1048	4/23/2023	07:30 PM	8						
1049	4/23/2023	07:45 PM	8						

	A	B	C	D	E	F	G	H	I
1050	4/23/2023	08:00 PM	5						
1051	4/23/2023	08:15 PM	4						
1052	4/23/2023	08:30 PM	6						
1053	4/23/2023	08:45 PM	5						
1054	4/23/2023	09:00 PM	1						
1055	4/23/2023	09:15 PM	3						
1056	4/23/2023	09:30 PM	2						
1057	4/23/2023	09:45 PM	1						
1058	4/23/2023	10:00 PM	1						
1059	4/23/2023	10:15 PM	4						
1060	4/23/2023	10:30 PM	3						
1061	4/23/2023	10:45 PM	1						
1062	4/23/2023	11:00 PM	0						
1063	4/23/2023	11:15 PM	1						
1064	4/23/2023	11:30 PM	4						
1065	4/23/2023	11:45 PM	3						

	A	B	C	D	E	F	G	H	I
1									
2	File Name: C:\Users\barri\OneDrive\Documents\TDB\WSP\SYRACUSE\DATA\BATCH 2 SALIM1\DONE\ATR 1240.tf2								
3	Start Date: 4/13/2023								
4	Start Time: 12:00:00 AM								
5	Location 1: SB I-481								
6	Location 2: on ramp from NY 298								
7									
8									
9	Date	Time	SB						
10	4/13/2023	12:00 AM	6						
11	4/13/2023	12:15 AM	13						
12	4/13/2023	12:30 AM	12						
13	4/13/2023	12:45 AM	8						
14	4/13/2023	01:00 AM	9						
15	4/13/2023	01:15 AM	12						
16	4/13/2023	01:30 AM	8						
17	4/13/2023	01:45 AM	5						
18	4/13/2023	02:00 AM	10						
19	4/13/2023	02:15 AM	13						
20	4/13/2023	02:30 AM	3						
21	4/13/2023	02:45 AM	6						
22	4/13/2023	03:00 AM	9						
23	4/13/2023	03:15 AM	14						
24	4/13/2023	03:30 AM	9						
25	4/13/2023	03:45 AM	14						
26	4/13/2023	04:00 AM	10						
27	4/13/2023	04:15 AM	14						
28	4/13/2023	04:30 AM	17						
29	4/13/2023	04:45 AM	16						
30	4/13/2023	05:00 AM	19						
31	4/13/2023	05:15 AM	19						
32	4/13/2023	05:30 AM	39						
33	4/13/2023	05:45 AM	28						
34	4/13/2023	06:00 AM	37						
35	4/13/2023	06:15 AM	60						
36	4/13/2023	06:30 AM	77						
37	4/13/2023	06:45 AM	79						
38	4/13/2023	07:00 AM	61						
39	4/13/2023	07:15 AM	88						
40	4/13/2023	07:30 AM	99						
41	4/13/2023	07:45 AM	87						
42	4/13/2023	08:00 AM	89						
43	4/13/2023	08:15 AM	67						
44	4/13/2023	08:30 AM	97						
45	4/13/2023	08:45 AM	76						
46	4/13/2023	09:00 AM	76						
47	4/13/2023	09:15 AM	88						
48	4/13/2023	09:30 AM	82						
49	4/13/2023	09:45 AM	85						

	A	B	C	D	E	F	G	H	I
50	4/13/2023	10:00 AM	90						
51	4/13/2023	10:15 AM	70						
52	4/13/2023	10:30 AM	71						
53	4/13/2023	10:45 AM	75						
54	4/13/2023	11:00 AM	66						
55	4/13/2023	11:15 AM	72						
56	4/13/2023	11:30 AM	87						
57	4/13/2023	11:45 AM	78						
58	4/13/2023	12:00 PM	83						
59	4/13/2023	12:15 PM	73						
60	4/13/2023	12:30 PM	66						
61	4/13/2023	12:45 PM	71						
62	4/13/2023	01:00 PM	69						
63	4/13/2023	01:15 PM	56						
64	4/13/2023	01:30 PM	79						
65	4/13/2023	01:45 PM	88						
66	4/13/2023	02:00 PM	64						
67	4/13/2023	02:15 PM	80						
68	4/13/2023	02:30 PM	89						
69	4/13/2023	02:45 PM	76						
70	4/13/2023	03:00 PM	74						
71	4/13/2023	03:15 PM	98						
72	4/13/2023	03:30 PM	117						
73	4/13/2023	03:45 PM	114						
74	4/13/2023	04:00 PM	123						
75	4/13/2023	04:15 PM	107						
76	4/13/2023	04:30 PM	134						
77	4/13/2023	04:45 PM	135						
78	4/13/2023	05:00 PM	129						
79	4/13/2023	05:15 PM	78						
80	4/13/2023	05:30 PM	73						
81	4/13/2023	05:45 PM	67						
82	4/13/2023	06:00 PM	78						
83	4/13/2023	06:15 PM	51						
84	4/13/2023	06:30 PM	55						
85	4/13/2023	06:45 PM	38						
86	4/13/2023	07:00 PM	86						
87	4/13/2023	07:15 PM	42						
88	4/13/2023	07:30 PM	44						
89	4/13/2023	07:45 PM	34						
90	4/13/2023	08:00 PM	58						
91	4/13/2023	08:15 PM	28						
92	4/13/2023	08:30 PM	36						
93	4/13/2023	08:45 PM	25						
94	4/13/2023	09:00 PM	61						
95	4/13/2023	09:15 PM	18						
96	4/13/2023	09:30 PM	12						
97	4/13/2023	09:45 PM	13						
98	4/13/2023	10:00 PM	23						
99	4/13/2023	10:15 PM	31						

	A	B	C	D	E	F	G	H	I
100	4/13/2023	10:30 PM	19						
101	4/13/2023	10:45 PM	11						
102	4/13/2023	11:00 PM	16						
103	4/13/2023	11:15 PM	22						
104	4/13/2023	11:30 PM	11						
105	4/13/2023	11:45 PM	6						
106	4/14/2023	12:00 AM	15						
107	4/14/2023	12:15 AM	10						
108	4/14/2023	12:30 AM	15						
109	4/14/2023	12:45 AM	4						
110	4/14/2023	01:00 AM	15						
111	4/14/2023	01:15 AM	9						
112	4/14/2023	01:30 AM	8						
113	4/14/2023	01:45 AM	10						
114	4/14/2023	02:00 AM	5						
115	4/14/2023	02:15 AM	7						
116	4/14/2023	02:30 AM	10						
117	4/14/2023	02:45 AM	21						
118	4/14/2023	03:00 AM	18						
119	4/14/2023	03:15 AM	13						
120	4/14/2023	03:30 AM	11						
121	4/14/2023	03:45 AM	12						
122	4/14/2023	04:00 AM	14						
123	4/14/2023	04:15 AM	10						
124	4/14/2023	04:30 AM	15						
125	4/14/2023	04:45 AM	12						
126	4/14/2023	05:00 AM	12						
127	4/14/2023	05:15 AM	16						
128	4/14/2023	05:30 AM	29						
129	4/14/2023	05:45 AM	41						
130	4/14/2023	06:00 AM	45						
131	4/14/2023	06:15 AM	43						
132	4/14/2023	06:30 AM	63						
133	4/14/2023	06:45 AM	59						
134	4/14/2023	07:00 AM	50						
135	4/14/2023	07:15 AM	74						
136	4/14/2023	07:30 AM	93						
137	4/14/2023	07:45 AM	86						
138	4/14/2023	08:00 AM	79						
139	4/14/2023	08:15 AM	81						
140	4/14/2023	08:30 AM	76						
141	4/14/2023	08:45 AM	85						
142	4/14/2023	09:00 AM	68						
143	4/14/2023	09:15 AM	81						
144	4/14/2023	09:30 AM	69						
145	4/14/2023	09:45 AM	72						
146	4/14/2023	10:00 AM	69						
147	4/14/2023	10:15 AM	68						
148	4/14/2023	10:30 AM	70						
149	4/14/2023	10:45 AM	71						

	A	B	C	D	E	F	G	H	I
150	4/14/2023	11:00 AM	70						
151	4/14/2023	11:15 AM	68						
152	4/14/2023	11:30 AM	73						
153	4/14/2023	11:45 AM	73						
154	4/14/2023	12:00 PM	85						
155	4/14/2023	12:15 PM	80						
156	4/14/2023	12:30 PM	67						
157	4/14/2023	12:45 PM	70						
158	4/14/2023	01:00 PM	73						
159	4/14/2023	01:15 PM	77						
160	4/14/2023	01:30 PM	80						
161	4/14/2023	01:45 PM	82						
162	4/14/2023	02:00 PM	98						
163	4/14/2023	02:15 PM	82						
164	4/14/2023	02:30 PM	104						
165	4/14/2023	02:45 PM	78						
166	4/14/2023	03:00 PM	110						
167	4/14/2023	03:15 PM	85						
168	4/14/2023	03:30 PM	100						
169	4/14/2023	03:45 PM	113						
170	4/14/2023	04:00 PM	124						
171	4/14/2023	04:15 PM	100						
172	4/14/2023	04:30 PM	138						
173	4/14/2023	04:45 PM	84						
174	4/14/2023	05:00 PM	113						
175	4/14/2023	05:15 PM	96						
176	4/14/2023	05:30 PM	69						
177	4/14/2023	05:45 PM	57						
178	4/14/2023	06:00 PM	65						
179	4/14/2023	06:15 PM	46						
180	4/14/2023	06:30 PM	56						
181	4/14/2023	06:45 PM	54						
182	4/14/2023	07:00 PM	86						
183	4/14/2023	07:15 PM	34						
184	4/14/2023	07:30 PM	33						
185	4/14/2023	07:45 PM	31						
186	4/14/2023	08:00 PM	55						
187	4/14/2023	08:15 PM	24						
188	4/14/2023	08:30 PM	27						
189	4/14/2023	08:45 PM	26						
190	4/14/2023	09:00 PM	38						
191	4/14/2023	09:15 PM	32						
192	4/14/2023	09:30 PM	22						
193	4/14/2023	09:45 PM	19						
194	4/14/2023	10:00 PM	24						
195	4/14/2023	10:15 PM	23						
196	4/14/2023	10:30 PM	20						
197	4/14/2023	10:45 PM	19						
198	4/14/2023	11:00 PM	24						
199	4/14/2023	11:15 PM	13						

	A	B	C	D	E	F	G	H	I
200	4/14/2023	11:30 PM	10						
201	4/14/2023	11:45 PM	11						
202	4/15/2023	12:00 AM	16						
203	4/15/2023	12:15 AM	11						
204	4/15/2023	12:30 AM	11						
205	4/15/2023	12:45 AM	15						
206	4/15/2023	01:00 AM	6						
207	4/15/2023	01:15 AM	13						
208	4/15/2023	01:30 AM	9						
209	4/15/2023	01:45 AM	3						
210	4/15/2023	02:00 AM	8						
211	4/15/2023	02:15 AM	1						
212	4/15/2023	02:30 AM	8						
213	4/15/2023	02:45 AM	7						
214	4/15/2023	03:00 AM	11						
215	4/15/2023	03:15 AM	14						
216	4/15/2023	03:30 AM	20						
217	4/15/2023	03:45 AM	7						
218	4/15/2023	04:00 AM	8						
219	4/15/2023	04:15 AM	4						
220	4/15/2023	04:30 AM	6						
221	4/15/2023	04:45 AM	8						
222	4/15/2023	05:00 AM	4						
223	4/15/2023	05:15 AM	5						
224	4/15/2023	05:30 AM	8						
225	4/15/2023	05:45 AM	8						
226	4/15/2023	06:00 AM	11						
227	4/15/2023	06:15 AM	21						
228	4/15/2023	06:30 AM	26						
229	4/15/2023	06:45 AM	22						
230	4/15/2023	07:00 AM	22						
231	4/15/2023	07:15 AM	23						
232	4/15/2023	07:30 AM	20						
233	4/15/2023	07:45 AM	30						
234	4/15/2023	08:00 AM	24						
235	4/15/2023	08:15 AM	21						
236	4/15/2023	08:30 AM	23						
237	4/15/2023	08:45 AM	38						
238	4/15/2023	09:00 AM	43						
239	4/15/2023	09:15 AM	50						
240	4/15/2023	09:30 AM	31						
241	4/15/2023	09:45 AM	50						
242	4/15/2023	10:00 AM	45						
243	4/15/2023	10:15 AM	44						
244	4/15/2023	10:30 AM	48						
245	4/15/2023	10:45 AM	41						
246	4/15/2023	11:00 AM	51						
247	4/15/2023	11:15 AM	41						
248	4/15/2023	11:30 AM	47						
249	4/15/2023	11:45 AM	46						

	A	B	C	D	E	F	G	H	I
250	4/15/2023	12:00 PM	52						
251	4/15/2023	12:15 PM	55						
252	4/15/2023	12:30 PM	54						
253	4/15/2023	12:45 PM	53						
254	4/15/2023	01:00 PM	40						
255	4/15/2023	01:15 PM	45						
256	4/15/2023	01:30 PM	45						
257	4/15/2023	01:45 PM	44						
258	4/15/2023	02:00 PM	37						
259	4/15/2023	02:15 PM	39						
260	4/15/2023	02:30 PM	34						
261	4/15/2023	02:45 PM	33						
262	4/15/2023	03:00 PM	52						
263	4/15/2023	03:15 PM	43						
264	4/15/2023	03:30 PM	48						
265	4/15/2023	03:45 PM	33						
266	4/15/2023	04:00 PM	54						
267	4/15/2023	04:15 PM	45						
268	4/15/2023	04:30 PM	46						
269	4/15/2023	04:45 PM	47						
270	4/15/2023	05:00 PM	45						
271	4/15/2023	05:15 PM	49						
272	4/15/2023	05:30 PM	42						
273	4/15/2023	05:45 PM	39						
274	4/15/2023	06:00 PM	44						
275	4/15/2023	06:15 PM	38						
276	4/15/2023	06:30 PM	35						
277	4/15/2023	06:45 PM	30						
278	4/15/2023	07:00 PM	26						
279	4/15/2023	07:15 PM	30						
280	4/15/2023	07:30 PM	31						
281	4/15/2023	07:45 PM	23						
282	4/15/2023	08:00 PM	20						
283	4/15/2023	08:15 PM	22						
284	4/15/2023	08:30 PM	18						
285	4/15/2023	08:45 PM	20						
286	4/15/2023	09:00 PM	10						
287	4/15/2023	09:15 PM	18						
288	4/15/2023	09:30 PM	24						
289	4/15/2023	09:45 PM	5						
290	4/15/2023	10:00 PM	13						
291	4/15/2023	10:15 PM	14						
292	4/15/2023	10:30 PM	11						
293	4/15/2023	10:45 PM	12						
294	4/15/2023	11:00 PM	12						
295	4/15/2023	11:15 PM	18						
296	4/15/2023	11:30 PM	6						
297	4/15/2023	11:45 PM	18						
298	4/16/2023	12:00 AM	11						
299	4/16/2023	12:15 AM	5						

	A	B	C	D	E	F	G	H	I
300	4/16/2023	12:30 AM	7						
301	4/16/2023	12:45 AM	9						
302	4/16/2023	01:00 AM	10						
303	4/16/2023	01:15 AM	7						
304	4/16/2023	01:30 AM	6						
305	4/16/2023	01:45 AM	2						
306	4/16/2023	02:00 AM	7						
307	4/16/2023	02:15 AM	4						
308	4/16/2023	02:30 AM	5						
309	4/16/2023	02:45 AM	2						
310	4/16/2023	03:00 AM	5						
311	4/16/2023	03:15 AM	6						
312	4/16/2023	03:30 AM	2						
313	4/16/2023	03:45 AM	4						
314	4/16/2023	04:00 AM	4						
315	4/16/2023	04:15 AM	1						
316	4/16/2023	04:30 AM	3						
317	4/16/2023	04:45 AM	2						
318	4/16/2023	05:00 AM	8						
319	4/16/2023	05:15 AM	8						
320	4/16/2023	05:30 AM	2						
321	4/16/2023	05:45 AM	8						
322	4/16/2023	06:00 AM	10						
323	4/16/2023	06:15 AM	26						
324	4/16/2023	06:30 AM	22						
325	4/16/2023	06:45 AM	14						
326	4/16/2023	07:00 AM	12						
327	4/16/2023	07:15 AM	16						
328	4/16/2023	07:30 AM	17						
329	4/16/2023	07:45 AM	19						
330	4/16/2023	08:00 AM	15						
331	4/16/2023	08:15 AM	14						
332	4/16/2023	08:30 AM	25						
333	4/16/2023	08:45 AM	22						
334	4/16/2023	09:00 AM	31						
335	4/16/2023	09:15 AM	28						
336	4/16/2023	09:30 AM	22						
337	4/16/2023	09:45 AM	35						
338	4/16/2023	10:00 AM	45						
339	4/16/2023	10:15 AM	28						
340	4/16/2023	10:30 AM	40						
341	4/16/2023	10:45 AM	77						
342	4/16/2023	11:00 AM	59						
343	4/16/2023	11:15 AM	45						
344	4/16/2023	11:30 AM	54						
345	4/16/2023	11:45 AM	50						
346	4/16/2023	12:00 PM	42						
347	4/16/2023	12:15 PM	30						
348	4/16/2023	12:30 PM	47						
349	4/16/2023	12:45 PM	47						

	A	B	C	D	E	F	G	H	I
350	4/16/2023	01:00 PM	38						
351	4/16/2023	01:15 PM	51						
352	4/16/2023	01:30 PM	48						
353	4/16/2023	01:45 PM	39						
354	4/16/2023	02:00 PM	38						
355	4/16/2023	02:15 PM	38						
356	4/16/2023	02:30 PM	44						
357	4/16/2023	02:45 PM	40						
358	4/16/2023	03:00 PM	39						
359	4/16/2023	03:15 PM	37						
360	4/16/2023	03:30 PM	32						
361	4/16/2023	03:45 PM	40						
362	4/16/2023	04:00 PM	37						
363	4/16/2023	04:15 PM	38						
364	4/16/2023	04:30 PM	34						
365	4/16/2023	04:45 PM	42						
366	4/16/2023	05:00 PM	26						
367	4/16/2023	05:15 PM	27						
368	4/16/2023	05:30 PM	32						
369	4/16/2023	05:45 PM	33						
370	4/16/2023	06:00 PM	41						
371	4/16/2023	06:15 PM	30						
372	4/16/2023	06:30 PM	36						
373	4/16/2023	06:45 PM	26						
374	4/16/2023	07:00 PM	30						
375	4/16/2023	07:15 PM	17						
376	4/16/2023	07:30 PM	37						
377	4/16/2023	07:45 PM	26						
378	4/16/2023	08:00 PM	25						
379	4/16/2023	08:15 PM	24						
380	4/16/2023	08:30 PM	16						
381	4/16/2023	08:45 PM	25						
382	4/16/2023	09:00 PM	13						
383	4/16/2023	09:15 PM	16						
384	4/16/2023	09:30 PM	19						
385	4/16/2023	09:45 PM	16						
386	4/16/2023	10:00 PM	6						
387	4/16/2023	10:15 PM	16						
388	4/16/2023	10:30 PM	11						
389	4/16/2023	10:45 PM	3						
390	4/16/2023	11:00 PM	8						
391	4/16/2023	11:15 PM	8						
392	4/16/2023	11:30 PM	6						
393	4/16/2023	11:45 PM	7						
394	4/17/2023	12:00 AM	7						
395	4/17/2023	12:15 AM	6						
396	4/17/2023	12:30 AM	3						
397	4/17/2023	12:45 AM	6						
398	4/17/2023	01:00 AM	7						
399	4/17/2023	01:15 AM	4						

	A	B	C	D	E	F	G	H	I
400	4/17/2023	01:30 AM	4						
401	4/17/2023	01:45 AM	3						
402	4/17/2023	02:00 AM	3						
403	4/17/2023	02:15 AM	3						
404	4/17/2023	02:30 AM	3						
405	4/17/2023	02:45 AM	2						
406	4/17/2023	03:00 AM	1						
407	4/17/2023	03:15 AM	1						
408	4/17/2023	03:30 AM	3						
409	4/17/2023	03:45 AM	3						
410	4/17/2023	04:00 AM	4						
411	4/17/2023	04:15 AM	15						
412	4/17/2023	04:30 AM	15						
413	4/17/2023	04:45 AM	7						
414	4/17/2023	05:00 AM	19						
415	4/17/2023	05:15 AM	25						
416	4/17/2023	05:30 AM	28						
417	4/17/2023	05:45 AM	37						
418	4/17/2023	06:00 AM	47						
419	4/17/2023	06:15 AM	53						
420	4/17/2023	06:30 AM	67						
421	4/17/2023	06:45 AM	78						
422	4/17/2023	07:00 AM	63						
423	4/17/2023	07:15 AM	92						
424	4/17/2023	07:30 AM	105						
425	4/17/2023	07:45 AM	87						
426	4/17/2023	08:00 AM	82						
427	4/17/2023	08:15 AM	81						
428	4/17/2023	08:30 AM	92						
429	4/17/2023	08:45 AM	70						
430	4/17/2023	09:00 AM	87						
431	4/17/2023	09:15 AM	74						
432	4/17/2023	09:30 AM	70						
433	4/17/2023	09:45 AM	70						
434	4/17/2023	10:00 AM	83						
435	4/17/2023	10:15 AM	95						
436	4/17/2023	10:30 AM	83						
437	4/17/2023	10:45 AM	65						
438	4/17/2023	11:00 AM	60						
439	4/17/2023	11:15 AM	64						
440	4/17/2023	11:30 AM	69						
441	4/17/2023	11:45 AM	76						
442	4/17/2023	12:00 PM	70						
443	4/17/2023	12:15 PM	78						
444	4/17/2023	12:30 PM	56						
445	4/17/2023	12:45 PM	67						
446	4/17/2023	01:00 PM	61						
447	4/17/2023	01:15 PM	67						
448	4/17/2023	01:30 PM	61						
449	4/17/2023	01:45 PM	55						

	A	B	C	D	E	F	G	H	I
450	4/17/2023	02:00 PM	66						
451	4/17/2023	02:15 PM	88						
452	4/17/2023	02:30 PM	80						
453	4/17/2023	02:45 PM	66						
454	4/17/2023	03:00 PM	80						
455	4/17/2023	03:15 PM	91						
456	4/17/2023	03:30 PM	111						
457	4/17/2023	03:45 PM	75						
458	4/17/2023	04:00 PM	118						
459	4/17/2023	04:15 PM	94						
460	4/17/2023	04:30 PM	169						
461	4/17/2023	04:45 PM	112						
462	4/17/2023	05:00 PM	121						
463	4/17/2023	05:15 PM	95						
464	4/17/2023	05:30 PM	82						
465	4/17/2023	05:45 PM	52						
466	4/17/2023	06:00 PM	68						
467	4/17/2023	06:15 PM	61						
468	4/17/2023	06:30 PM	45						
469	4/17/2023	06:45 PM	45						
470	4/17/2023	07:00 PM	69						
471	4/17/2023	07:15 PM	46						
472	4/17/2023	07:30 PM	29						
473	4/17/2023	07:45 PM	36						
474	4/17/2023	08:00 PM	45						
475	4/17/2023	08:15 PM	26						
476	4/17/2023	08:30 PM	31						
477	4/17/2023	08:45 PM	16						
478	4/17/2023	09:00 PM	46						
479	4/17/2023	09:15 PM	17						
480	4/17/2023	09:30 PM	17						
481	4/17/2023	09:45 PM	13						
482	4/17/2023	10:00 PM	15						
483	4/17/2023	10:15 PM	10						
484	4/17/2023	10:30 PM	15						
485	4/17/2023	10:45 PM	17						
486	4/17/2023	11:00 PM	4						
487	4/17/2023	11:15 PM	10						
488	4/17/2023	11:30 PM	17						
489	4/17/2023	11:45 PM	9						
490	4/18/2023	12:00 AM	16						
491	4/18/2023	12:15 AM	9						
492	4/18/2023	12:30 AM	5						
493	4/18/2023	12:45 AM	15						
494	4/18/2023	01:00 AM	11						
495	4/18/2023	01:15 AM	9						
496	4/18/2023	01:30 AM	5						
497	4/18/2023	01:45 AM	12						
498	4/18/2023	02:00 AM	10						
499	4/18/2023	02:15 AM	5						

	A	B	C	D	E	F	G	H	I
500	4/18/2023	02:30 AM	10						
501	4/18/2023	02:45 AM	11						
502	4/18/2023	03:00 AM	3						
503	4/18/2023	03:15 AM	18						
504	4/18/2023	03:30 AM	6						
505	4/18/2023	03:45 AM	11						
506	4/18/2023	04:00 AM	9						
507	4/18/2023	04:15 AM	8						
508	4/18/2023	04:30 AM	23						
509	4/18/2023	04:45 AM	16						
510	4/18/2023	05:00 AM	11						
511	4/18/2023	05:15 AM	23						
512	4/18/2023	05:30 AM	42						
513	4/18/2023	05:45 AM	46						
514	4/18/2023	06:00 AM	41						
515	4/18/2023	06:15 AM	51						
516	4/18/2023	06:30 AM	72						
517	4/18/2023	06:45 AM	72						
518	4/18/2023	07:00 AM	65						
519	4/18/2023	07:15 AM	93						
520	4/18/2023	07:30 AM	108						
521	4/18/2023	07:45 AM	75						
522	4/18/2023	08:00 AM	80						
523	4/18/2023	08:15 AM	87						
524	4/18/2023	08:30 AM	88						
525	4/18/2023	08:45 AM	79						
526	4/18/2023	09:00 AM	59						
527	4/18/2023	09:15 AM	78						
528	4/18/2023	09:30 AM	98						
529	4/18/2023	09:45 AM	66						
530	4/18/2023	10:00 AM	78						
531	4/18/2023	10:15 AM	75						
532	4/18/2023	10:30 AM	76						
533	4/18/2023	10:45 AM	68						
534	4/18/2023	11:00 AM	72						
535	4/18/2023	11:15 AM	75						
536	4/18/2023	11:30 AM	74						
537	4/18/2023	11:45 AM	77						
538	4/18/2023	12:00 PM	74						
539	4/18/2023	12:15 PM	71						
540	4/18/2023	12:30 PM	84						
541	4/18/2023	12:45 PM	80						
542	4/18/2023	01:00 PM	78						
543	4/18/2023	01:15 PM	66						
544	4/18/2023	01:30 PM	68						
545	4/18/2023	01:45 PM	64						
546	4/18/2023	02:00 PM	78						
547	4/18/2023	02:15 PM	75						
548	4/18/2023	02:30 PM	74						
549	4/18/2023	02:45 PM	107						

	A	B	C	D	E	F	G	H	I
550	4/18/2023	03:00 PM	90						
551	4/18/2023	03:15 PM	89						
552	4/18/2023	03:30 PM	106						
553	4/18/2023	03:45 PM	99						
554	4/18/2023	04:00 PM	146						
555	4/18/2023	04:15 PM	101						
556	4/18/2023	04:30 PM	165						
557	4/18/2023	04:45 PM	133						
558	4/18/2023	05:00 PM	118						
559	4/18/2023	05:15 PM	80						
560	4/18/2023	05:30 PM	78						
561	4/18/2023	05:45 PM	71						
562	4/18/2023	06:00 PM	49						
563	4/18/2023	06:15 PM	52						
564	4/18/2023	06:30 PM	36						
565	4/18/2023	06:45 PM	41						
566	4/18/2023	07:00 PM	32						
567	4/18/2023	07:15 PM	45						
568	4/18/2023	07:30 PM	41						
569	4/18/2023	07:45 PM	30						
570	4/18/2023	08:00 PM	42						
571	4/18/2023	08:15 PM	32						
572	4/18/2023	08:30 PM	17						
573	4/18/2023	08:45 PM	36						
574	4/18/2023	09:00 PM	35						
575	4/18/2023	09:15 PM	20						
576	4/18/2023	09:30 PM	12						
577	4/18/2023	09:45 PM	16						
578	4/18/2023	10:00 PM	26						
579	4/18/2023	10:15 PM	14						
580	4/18/2023	10:30 PM	11						
581	4/18/2023	10:45 PM	12						
582	4/18/2023	11:00 PM	9						
583	4/18/2023	11:15 PM	13						
584	4/18/2023	11:30 PM	11						
585	4/18/2023	11:45 PM	11						
586	4/19/2023	12:00 AM	6						
587	4/19/2023	12:15 AM	14						
588	4/19/2023	12:30 AM	11						
589	4/19/2023	12:45 AM	4						
590	4/19/2023	01:00 AM	16						
591	4/19/2023	01:15 AM	11						
592	4/19/2023	01:30 AM	15						
593	4/19/2023	01:45 AM	7						
594	4/19/2023	02:00 AM	7						
595	4/19/2023	02:15 AM	14						
596	4/19/2023	02:30 AM	7						
597	4/19/2023	02:45 AM	16						
598	4/19/2023	03:00 AM	7						
599	4/19/2023	03:15 AM	6						

	A	B	C	D	E	F	G	H	I
600	4/19/2023	03:30 AM	23						
601	4/19/2023	03:45 AM	8						
602	4/19/2023	04:00 AM	13						
603	4/19/2023	04:15 AM	7						
604	4/19/2023	04:30 AM	17						
605	4/19/2023	04:45 AM	18						
606	4/19/2023	05:00 AM	16						
607	4/19/2023	05:15 AM	30						
608	4/19/2023	05:30 AM	35						
609	4/19/2023	05:45 AM	55						
610	4/19/2023	06:00 AM	44						
611	4/19/2023	06:15 AM	60						
612	4/19/2023	06:30 AM	74						
613	4/19/2023	06:45 AM	83						
614	4/19/2023	07:00 AM	82						
615	4/19/2023	07:15 AM	101						
616	4/19/2023	07:30 AM	119						
617	4/19/2023	07:45 AM	77						
618	4/19/2023	08:00 AM	94						
619	4/19/2023	08:15 AM	78						
620	4/19/2023	08:30 AM	93						
621	4/19/2023	08:45 AM	95						
622	4/19/2023	09:00 AM	78						
623	4/19/2023	09:15 AM	69						
624	4/19/2023	09:30 AM	70						
625	4/19/2023	09:45 AM	73						
626	4/19/2023	10:00 AM	69						
627	4/19/2023	10:15 AM	66						
628	4/19/2023	10:30 AM	80						
629	4/19/2023	10:45 AM	73						
630	4/19/2023	11:00 AM	74						
631	4/19/2023	11:15 AM	62						
632	4/19/2023	11:30 AM	80						
633	4/19/2023	11:45 AM	74						
634	4/19/2023	12:00 PM	86						
635	4/19/2023	12:15 PM	86						
636	4/19/2023	12:30 PM	74						
637	4/19/2023	12:45 PM	71						
638	4/19/2023	01:00 PM	74						
639	4/19/2023	01:15 PM	63						
640	4/19/2023	01:30 PM	77						
641	4/19/2023	01:45 PM	61						
642	4/19/2023	02:00 PM	70						
643	4/19/2023	02:15 PM	79						
644	4/19/2023	02:30 PM	97						
645	4/19/2023	02:45 PM	80						
646	4/19/2023	03:00 PM	84						
647	4/19/2023	03:15 PM	79						
648	4/19/2023	03:30 PM	119						
649	4/19/2023	03:45 PM	89						

	A	B	C	D	E	F	G	H	I
650	4/19/2023	04:00 PM	129						
651	4/19/2023	04:15 PM	118						
652	4/19/2023	04:30 PM	139						
653	4/19/2023	04:45 PM	122						
654	4/19/2023	05:00 PM	115						
655	4/19/2023	05:15 PM	85						
656	4/19/2023	05:30 PM	79						
657	4/19/2023	05:45 PM	65						
658	4/19/2023	06:00 PM	79						
659	4/19/2023	06:15 PM	41						
660	4/19/2023	06:30 PM	50						
661	4/19/2023	06:45 PM	38						
662	4/19/2023	07:00 PM	71						
663	4/19/2023	07:15 PM	46						
664	4/19/2023	07:30 PM	46						
665	4/19/2023	07:45 PM	44						
666	4/19/2023	08:00 PM	57						
667	4/19/2023	08:15 PM	40						
668	4/19/2023	08:30 PM	45						
669	4/19/2023	08:45 PM	48						
670	4/19/2023	09:00 PM	30						
671	4/19/2023	09:15 PM	18						
672	4/19/2023	09:30 PM	22						
673	4/19/2023	09:45 PM	20						
674	4/19/2023	10:00 PM	25						
675	4/19/2023	10:15 PM	20						
676	4/19/2023	10:30 PM	13						
677	4/19/2023	10:45 PM	9						
678	4/19/2023	11:00 PM	18						
679	4/19/2023	11:15 PM	8						
680	4/19/2023	11:30 PM	3						
681	4/19/2023	11:45 PM	16						
682	4/20/2023	12:00 AM	8						
683	4/20/2023	12:15 AM	11						
684	4/20/2023	12:30 AM	11						
685	4/20/2023	12:45 AM	6						
686	4/20/2023	01:00 AM	7						
687	4/20/2023	01:15 AM	11						
688	4/20/2023	01:30 AM	5						
689	4/20/2023	01:45 AM	8						
690	4/20/2023	02:00 AM	13						
691	4/20/2023	02:15 AM	5						
692	4/20/2023	02:30 AM	11						
693	4/20/2023	02:45 AM	10						
694	4/20/2023	03:00 AM	11						
695	4/20/2023	03:15 AM	6						
696	4/20/2023	03:30 AM	21						
697	4/20/2023	03:45 AM	29						
698	4/20/2023	04:00 AM	5						
699	4/20/2023	04:15 AM	13						

	A	B	C	D	E	F	G	H	I
700	4/20/2023	04:30 AM	13						
701	4/20/2023	04:45 AM	13						
702	4/20/2023	05:00 AM	22						
703	4/20/2023	05:15 AM	19						
704	4/20/2023	05:30 AM	34						
705	4/20/2023	05:45 AM	37						
706	4/20/2023	06:00 AM	57						
707	4/20/2023	06:15 AM	49						
708	4/20/2023	06:30 AM	71						
709	4/20/2023	06:45 AM	79						
710	4/20/2023	07:00 AM	72						
711	4/20/2023	07:15 AM	89						
712	4/20/2023	07:30 AM	84						
713	4/20/2023	07:45 AM	103						
714	4/20/2023	08:00 AM	83						
715	4/20/2023	08:15 AM	83						
716	4/20/2023	08:30 AM	82						
717	4/20/2023	08:45 AM	67						
718	4/20/2023	09:00 AM	70						
719	4/20/2023	09:15 AM	64						
720	4/20/2023	09:30 AM	93						
721	4/20/2023	09:45 AM	74						
722	4/20/2023	10:00 AM	71						
723	4/20/2023	10:15 AM	71						
724	4/20/2023	10:30 AM	70						
725	4/20/2023	10:45 AM	60						
726	4/20/2023	11:00 AM	64						
727	4/20/2023	11:15 AM	80						
728	4/20/2023	11:30 AM	90						
729	4/20/2023	11:45 AM	71						
730	4/20/2023	12:00 PM	71						
731	4/20/2023	12:15 PM	66						
732	4/20/2023	12:30 PM	69						
733	4/20/2023	12:45 PM	66						
734	4/20/2023	01:00 PM	54						
735	4/20/2023	01:15 PM	59						
736	4/20/2023	01:30 PM	67						
737	4/20/2023	01:45 PM	57						
738	4/20/2023	02:00 PM	81						
739	4/20/2023	02:15 PM	90						
740	4/20/2023	02:30 PM	88						
741	4/20/2023	02:45 PM	80						
742	4/20/2023	03:00 PM	97						
743	4/20/2023	03:15 PM	93						
744	4/20/2023	03:30 PM	101						
745	4/20/2023	03:45 PM	97						
746	4/20/2023	04:00 PM	121						
747	4/20/2023	04:15 PM	117						
748	4/20/2023	04:30 PM	149						
749	4/20/2023	04:45 PM	96						

	A	B	C	D	E	F	G	H	I
750	4/20/2023	05:00 PM	124						
751	4/20/2023	05:15 PM	97						
752	4/20/2023	05:30 PM	73						
753	4/20/2023	05:45 PM	69						
754	4/20/2023	06:00 PM	74						
755	4/20/2023	06:15 PM	63						
756	4/20/2023	06:30 PM	43						
757	4/20/2023	06:45 PM	55						
758	4/20/2023	07:00 PM	73						
759	4/20/2023	07:15 PM	46						
760	4/20/2023	07:30 PM	45						
761	4/20/2023	07:45 PM	53						
762	4/20/2023	08:00 PM	45						
763	4/20/2023	08:15 PM	31						
764	4/20/2023	08:30 PM	26						
765	4/20/2023	08:45 PM	31						
766	4/20/2023	09:00 PM	59						
767	4/20/2023	09:15 PM	15						
768	4/20/2023	09:30 PM	16						
769	4/20/2023	09:45 PM	22						
770	4/20/2023	10:00 PM	14						
771	4/20/2023	10:15 PM	31						
772	4/20/2023	10:30 PM	20						
773	4/20/2023	10:45 PM	24						
774	4/20/2023	11:00 PM	15						
775	4/20/2023	11:15 PM	8						
776	4/20/2023	11:30 PM	16						
777	4/20/2023	11:45 PM	12						
778	4/21/2023	12:00 AM	7						
779	4/21/2023	12:15 AM	14						
780	4/21/2023	12:30 AM	8						
781	4/21/2023	12:45 AM	9						
782	4/21/2023	01:00 AM	14						
783	4/21/2023	01:15 AM	10						
784	4/21/2023	01:30 AM	5						
785	4/21/2023	01:45 AM	9						
786	4/21/2023	02:00 AM	10						
787	4/21/2023	02:15 AM	21						
788	4/21/2023	02:30 AM	14						
789	4/21/2023	02:45 AM	11						
790	4/21/2023	03:00 AM	5						
791	4/21/2023	03:15 AM	18						
792	4/21/2023	03:30 AM	11						
793	4/21/2023	03:45 AM	8						
794	4/21/2023	04:00 AM	27						
795	4/21/2023	04:15 AM	8						
796	4/21/2023	04:30 AM	13						
797	4/21/2023	04:45 AM	6						
798	4/21/2023	05:00 AM	17						
799	4/21/2023	05:15 AM	24						

	A	B	C	D	E	F	G	H	I
800	4/21/2023	05:30 AM	39						
801	4/21/2023	05:45 AM	41						
802	4/21/2023	06:00 AM	38						
803	4/21/2023	06:15 AM	58						
804	4/21/2023	06:30 AM	65						
805	4/21/2023	06:45 AM	69						
806	4/21/2023	07:00 AM	67						
807	4/21/2023	07:15 AM	89						
808	4/21/2023	07:30 AM	89						
809	4/21/2023	07:45 AM	66						
810	4/21/2023	08:00 AM	79						
811	4/21/2023	08:15 AM	70						
812	4/21/2023	08:30 AM	70						
813	4/21/2023	08:45 AM	72						
814	4/21/2023	09:00 AM	60						
815	4/21/2023	09:15 AM	59						
816	4/21/2023	09:30 AM	75						
817	4/21/2023	09:45 AM	75						
818	4/21/2023	10:00 AM	65						
819	4/21/2023	10:15 AM	74						
820	4/21/2023	10:30 AM	75						
821	4/21/2023	10:45 AM	66						
822	4/21/2023	11:00 AM	75						
823	4/21/2023	11:15 AM	78						
824	4/21/2023	11:30 AM	74						
825	4/21/2023	11:45 AM	76						
826	4/21/2023	12:00 PM	66						
827	4/21/2023	12:15 PM	70						
828	4/21/2023	12:30 PM	72						
829	4/21/2023	12:45 PM	65						
830	4/21/2023	01:00 PM	73						
831	4/21/2023	01:15 PM	66						
832	4/21/2023	01:30 PM	60						
833	4/21/2023	01:45 PM	72						
834	4/21/2023	02:00 PM	76						
835	4/21/2023	02:15 PM	78						
836	4/21/2023	02:30 PM	81						
837	4/21/2023	02:45 PM	72						
838	4/21/2023	03:00 PM	109						
839	4/21/2023	03:15 PM	77						
840	4/21/2023	03:30 PM	110						
841	4/21/2023	03:45 PM	84						
842	4/21/2023	04:00 PM	126						
843	4/21/2023	04:15 PM	127						
844	4/21/2023	04:30 PM	141						
845	4/21/2023	04:45 PM	82						
846	4/21/2023	05:00 PM	103						
847	4/21/2023	05:15 PM	74						
848	4/21/2023	05:30 PM	74						
849	4/21/2023	05:45 PM	64						

	A	B	C	D	E	F	G	H	I
850	4/21/2023	06:00 PM	62						
851	4/21/2023	06:15 PM	47						
852	4/21/2023	06:30 PM	43						
853	4/21/2023	06:45 PM	47						
854	4/21/2023	07:00 PM	44						
855	4/21/2023	07:15 PM	43						
856	4/21/2023	07:30 PM	52						
857	4/21/2023	07:45 PM	32						
858	4/21/2023	08:00 PM	34						
859	4/21/2023	08:15 PM	35						
860	4/21/2023	08:30 PM	37						
861	4/21/2023	08:45 PM	20						
862	4/21/2023	09:00 PM	24						
863	4/21/2023	09:15 PM	17						
864	4/21/2023	09:30 PM	24						
865	4/21/2023	09:45 PM	27						
866	4/21/2023	10:00 PM	16						
867	4/21/2023	10:15 PM	25						
868	4/21/2023	10:30 PM	16						
869	4/21/2023	10:45 PM	14						
870	4/21/2023	11:00 PM	24						
871	4/21/2023	11:15 PM	10						
872	4/21/2023	11:30 PM	10						
873	4/21/2023	11:45 PM	8						
874	4/22/2023	12:00 AM	16						
875	4/22/2023	12:15 AM	20						
876	4/22/2023	12:30 AM	15						
877	4/22/2023	12:45 AM	7						
878	4/22/2023	01:00 AM	11						
879	4/22/2023	01:15 AM	5						
880	4/22/2023	01:30 AM	13						
881	4/22/2023	01:45 AM	4						
882	4/22/2023	02:00 AM	6						
883	4/22/2023	02:15 AM	7						
884	4/22/2023	02:30 AM	7						
885	4/22/2023	02:45 AM	10						
886	4/22/2023	03:00 AM	8						
887	4/22/2023	03:15 AM	9						
888	4/22/2023	03:30 AM	20						
889	4/22/2023	03:45 AM	12						
890	4/22/2023	04:00 AM	9						
891	4/22/2023	04:15 AM	11						
892	4/22/2023	04:30 AM	2						
893	4/22/2023	04:45 AM	5						
894	4/22/2023	05:00 AM	3						
895	4/22/2023	05:15 AM	12						
896	4/22/2023	05:30 AM	8						
897	4/22/2023	05:45 AM	10						
898	4/22/2023	06:00 AM	12						
899	4/22/2023	06:15 AM	24						

	A	B	C	D	E	F	G	H	I
900	4/22/2023	06:30 AM	28						
901	4/22/2023	06:45 AM	20						
902	4/22/2023	07:00 AM	17						
903	4/22/2023	07:15 AM	23						
904	4/22/2023	07:30 AM	28						
905	4/22/2023	07:45 AM	25						
906	4/22/2023	08:00 AM	23						
907	4/22/2023	08:15 AM	33						
908	4/22/2023	08:30 AM	29						
909	4/22/2023	08:45 AM	37						
910	4/22/2023	09:00 AM	31						
911	4/22/2023	09:15 AM	56						
912	4/22/2023	09:30 AM	43						
913	4/22/2023	09:45 AM	44						
914	4/22/2023	10:00 AM	38						
915	4/22/2023	10:15 AM	33						
916	4/22/2023	10:30 AM	52						
917	4/22/2023	10:45 AM	44						
918	4/22/2023	11:00 AM	50						
919	4/22/2023	11:15 AM	58						
920	4/22/2023	11:30 AM	54						
921	4/22/2023	11:45 AM	67						
922	4/22/2023	12:00 PM	44						
923	4/22/2023	12:15 PM	54						
924	4/22/2023	12:30 PM	59						
925	4/22/2023	12:45 PM	43						
926	4/22/2023	01:00 PM	57						
927	4/22/2023	01:15 PM	28						
928	4/22/2023	01:30 PM	32						
929	4/22/2023	01:45 PM	27						
930	4/22/2023	02:00 PM	43						
931	4/22/2023	02:15 PM	40						
932	4/22/2023	02:30 PM	41						
933	4/22/2023	02:45 PM	55						
934	4/22/2023	03:00 PM	44						
935	4/22/2023	03:15 PM	43						
936	4/22/2023	03:30 PM	35						
937	4/22/2023	03:45 PM	46						
938	4/22/2023	04:00 PM	34						
939	4/22/2023	04:15 PM	42						
940	4/22/2023	04:30 PM	43						
941	4/22/2023	04:45 PM	43						
942	4/22/2023	05:00 PM	35						
943	4/22/2023	05:15 PM	41						
944	4/22/2023	05:30 PM	43						
945	4/22/2023	05:45 PM	29						
946	4/22/2023	06:00 PM	42						
947	4/22/2023	06:15 PM	30						
948	4/22/2023	06:30 PM	36						
949	4/22/2023	06:45 PM	26						

	A	B	C	D	E	F	G	H	I
950	4/22/2023	07:00 PM	27						
951	4/22/2023	07:15 PM	29						
952	4/22/2023	07:30 PM	16						
953	4/22/2023	07:45 PM	28						
954	4/22/2023	08:00 PM	18						
955	4/22/2023	08:15 PM	29						
956	4/22/2023	08:30 PM	19						
957	4/22/2023	08:45 PM	11						
958	4/22/2023	09:00 PM	18						
959	4/22/2023	09:15 PM	13						
960	4/22/2023	09:30 PM	19						
961	4/22/2023	09:45 PM	13						
962	4/22/2023	10:00 PM	6						
963	4/22/2023	10:15 PM	9						
964	4/22/2023	10:30 PM	11						
965	4/22/2023	10:45 PM	8						
966	4/22/2023	11:00 PM	5						
967	4/22/2023	11:15 PM	2						
968	4/22/2023	11:30 PM	3						
969	4/22/2023	11:45 PM	8						
970	4/23/2023	12:00 AM	6						
971	4/23/2023	12:15 AM	3						
972	4/23/2023	12:30 AM	3						
973	4/23/2023	12:45 AM	1						
974	4/23/2023	01:00 AM	6						
975	4/23/2023	01:15 AM	1						
976	4/23/2023	01:30 AM	1						
977	4/23/2023	01:45 AM	1						
978	4/23/2023	02:00 AM	1						
979	4/23/2023	02:15 AM	4						
980	4/23/2023	02:30 AM	1						
981	4/23/2023	02:45 AM	3						
982	4/23/2023	03:00 AM	4						
983	4/23/2023	03:15 AM	3						
984	4/23/2023	03:30 AM	1						
985	4/23/2023	03:45 AM	3						
986	4/23/2023	04:00 AM	4						
987	4/23/2023	04:15 AM	2						
988	4/23/2023	04:30 AM	3						
989	4/23/2023	04:45 AM	1						
990	4/23/2023	05:00 AM	10						
991	4/23/2023	05:15 AM	3						
992	4/23/2023	05:30 AM	5						
993	4/23/2023	05:45 AM	2						
994	4/23/2023	06:00 AM	1						
995	4/23/2023	06:15 AM	4						
996	4/23/2023	06:30 AM	16						
997	4/23/2023	06:45 AM	11						
998	4/23/2023	07:00 AM	5						
999	4/23/2023	07:15 AM	6						

	A	B	C	D	E	F	G	H	I
1000	4/23/2023	07:30 AM	6						
1001	4/23/2023	07:45 AM	13						
1002	4/23/2023	08:00 AM	11						
1003	4/23/2023	08:15 AM	12						
1004	4/23/2023	08:30 AM	15						
1005	4/23/2023	08:45 AM	11						
1006	4/23/2023	09:00 AM	22						
1007	4/23/2023	09:15 AM	17						
1008	4/23/2023	09:30 AM	20						
1009	4/23/2023	09:45 AM	12						
1010	4/23/2023	10:00 AM	13						
1011	4/23/2023	10:15 AM	21						
1012	4/23/2023	10:30 AM	25						
1013	4/23/2023	10:45 AM	61						
1014	4/23/2023	11:00 AM	61						
1015	4/23/2023	11:15 AM	46						
1016	4/23/2023	11:30 AM	35						
1017	4/23/2023	11:45 AM	21						
1018	4/23/2023	12:00 PM	33						
1019	4/23/2023	12:15 PM	33						
1020	4/23/2023	12:30 PM	26						
1021	4/23/2023	12:45 PM	33						
1022	4/23/2023	01:00 PM	31						
1023	4/23/2023	01:15 PM	46						
1024	4/23/2023	01:30 PM	56						
1025	4/23/2023	01:45 PM	52						
1026	4/23/2023	02:00 PM	39						
1027	4/23/2023	02:15 PM	36						
1028	4/23/2023	02:30 PM	41						
1029	4/23/2023	02:45 PM	40						
1030	4/23/2023	03:00 PM	35						
1031	4/23/2023	03:15 PM	51						
1032	4/23/2023	03:30 PM	38						
1033	4/23/2023	03:45 PM	30						
1034	4/23/2023	04:00 PM	43						
1035	4/23/2023	04:15 PM	41						
1036	4/23/2023	04:30 PM	40						
1037	4/23/2023	04:45 PM	31						
1038	4/23/2023	05:00 PM	21						
1039	4/23/2023	05:15 PM	22						
1040	4/23/2023	05:30 PM	32						
1041	4/23/2023	05:45 PM	30						
1042	4/23/2023	06:00 PM	24						
1043	4/23/2023	06:15 PM	23						
1044	4/23/2023	06:30 PM	30						
1045	4/23/2023	06:45 PM	18						
1046	4/23/2023	07:00 PM	17						
1047	4/23/2023	07:15 PM	17						
1048	4/23/2023	07:30 PM	16						
1049	4/23/2023	07:45 PM	27						

	A	B	C	D	E	F	G	H	I
1050	4/23/2023	08:00 PM	20						
1051	4/23/2023	08:15 PM	22						
1052	4/23/2023	08:30 PM	19						
1053	4/23/2023	08:45 PM	22						
1054	4/23/2023	09:00 PM	18						
1055	4/23/2023	09:15 PM	12						
1056	4/23/2023	09:30 PM	14						
1057	4/23/2023	09:45 PM	11						
1058	4/23/2023	10:00 PM	18						
1059	4/23/2023	10:15 PM	8						
1060	4/23/2023	10:30 PM	13						
1061	4/23/2023	10:45 PM	7						
1062	4/23/2023	11:00 PM	9						
1063	4/23/2023	11:15 PM	5						
1064	4/23/2023	11:30 PM	2						
1065	4/23/2023	11:45 PM	5						

	A	B	C	D	E	F	G	H	I
1									
2	File Name: C:\Users\barri\OneDrive\Documents\TDB\WSP\SYRACUSE\DATA\BATCH 2 SALIM1\DONEIATR 1241.tf2								
3	Start Date: 4/13/2023								
4	Start Time: 12:00:00 AM								
5	Location 1: SB I-481								
6	Location 2: at NY 298								
7									
8									
9	Date	Time	SB						
10	4/13/2023	12:00 AM	24						
11	4/13/2023	12:15 AM	31						
12	4/13/2023	12:30 AM	16						
13	4/13/2023	12:45 AM	22						
14	4/13/2023	01:00 AM	14						
15	4/13/2023	01:15 AM	9						
16	4/13/2023	01:30 AM	6						
17	4/13/2023	01:45 AM	17						
18	4/13/2023	02:00 AM	7						
19	4/13/2023	02:15 AM	7						
20	4/13/2023	02:30 AM	7						
21	4/13/2023	02:45 AM	6						
22	4/13/2023	03:00 AM	12						
23	4/13/2023	03:15 AM	11						
24	4/13/2023	03:30 AM	25						
25	4/13/2023	03:45 AM	15						
26	4/13/2023	04:00 AM	14						
27	4/13/2023	04:15 AM	27						
28	4/13/2023	04:30 AM	38						
29	4/13/2023	04:45 AM	46						
30	4/13/2023	05:00 AM	54						
31	4/13/2023	05:15 AM	75						
32	4/13/2023	05:30 AM	133						
33	4/13/2023	05:45 AM	140						
34	4/13/2023	06:00 AM	165						
35	4/13/2023	06:15 AM	214						
36	4/13/2023	06:30 AM	277						
37	4/13/2023	06:45 AM	332						
38	4/13/2023	07:00 AM	348						
39	4/13/2023	07:15 AM	480						
40	4/13/2023	07:30 AM	565						
41	4/13/2023	07:45 AM	550						
42	4/13/2023	08:00 AM	401						
43	4/13/2023	08:15 AM	401						
44	4/13/2023	08:30 AM	335						
45	4/13/2023	08:45 AM	356						
46	4/13/2023	09:00 AM	256						
47	4/13/2023	09:15 AM	274						
48	4/13/2023	09:30 AM	272						
49	4/13/2023	09:45 AM	267						

	A	B	C	D	E	F	G	H	I
50	4/13/2023	10:00 AM	240						
51	4/13/2023	10:15 AM	243						
52	4/13/2023	10:30 AM	218						
53	4/13/2023	10:45 AM	220						
54	4/13/2023	11:00 AM	194						
55	4/13/2023	11:15 AM	181						
56	4/13/2023	11:30 AM	219						
57	4/13/2023	11:45 AM	196						
58	4/13/2023	12:00 PM	231						
59	4/13/2023	12:15 PM	223						
60	4/13/2023	12:30 PM	210						
61	4/13/2023	12:45 PM	222						
62	4/13/2023	01:00 PM	225						
63	4/13/2023	01:15 PM	233						
64	4/13/2023	01:30 PM	222						
65	4/13/2023	01:45 PM	215						
66	4/13/2023	02:00 PM	217						
67	4/13/2023	02:15 PM	224						
68	4/13/2023	02:30 PM	234						
69	4/13/2023	02:45 PM	242						
70	4/13/2023	03:00 PM	237						
71	4/13/2023	03:15 PM	256						
72	4/13/2023	03:30 PM	276						
73	4/13/2023	03:45 PM	278						
74	4/13/2023	04:00 PM	279						
75	4/13/2023	04:15 PM	283						
76	4/13/2023	04:30 PM	315						
77	4/13/2023	04:45 PM	331						
78	4/13/2023	05:00 PM	281						
79	4/13/2023	05:15 PM	280						
80	4/13/2023	05:30 PM	296						
81	4/13/2023	05:45 PM	208						
82	4/13/2023	06:00 PM	216						
83	4/13/2023	06:15 PM	222						
84	4/13/2023	06:30 PM	196						
85	4/13/2023	06:45 PM	143						
86	4/13/2023	07:00 PM	141						
87	4/13/2023	07:15 PM	135						
88	4/13/2023	07:30 PM	127						
89	4/13/2023	07:45 PM	110						
90	4/13/2023	08:00 PM	92						
91	4/13/2023	08:15 PM	87						
92	4/13/2023	08:30 PM	100						
93	4/13/2023	08:45 PM	93						
94	4/13/2023	09:00 PM	84						
95	4/13/2023	09:15 PM	79						
96	4/13/2023	09:30 PM	40						
97	4/13/2023	09:45 PM	43						
98	4/13/2023	10:00 PM	50						
99	4/13/2023	10:15 PM	45						

	A	B	C	D	E	F	G	H	I
100	4/13/2023	10:30 PM	43						
101	4/13/2023	10:45 PM	40						
102	4/13/2023	11:00 PM	31						
103	4/13/2023	11:15 PM	32						
104	4/13/2023	11:30 PM	26						
105	4/13/2023	11:45 PM	33						
106	4/14/2023	12:00 AM	16						
107	4/14/2023	12:15 AM	22						
108	4/14/2023	12:30 AM	32						
109	4/14/2023	12:45 AM	28						
110	4/14/2023	01:00 AM	18						
111	4/14/2023	01:15 AM	16						
112	4/14/2023	01:30 AM	10						
113	4/14/2023	01:45 AM	10						
114	4/14/2023	02:00 AM	11						
115	4/14/2023	02:15 AM	12						
116	4/14/2023	02:30 AM	8						
117	4/14/2023	02:45 AM	11						
118	4/14/2023	03:00 AM	16						
119	4/14/2023	03:15 AM	14						
120	4/14/2023	03:30 AM	16						
121	4/14/2023	03:45 AM	19						
122	4/14/2023	04:00 AM	21						
123	4/14/2023	04:15 AM	26						
124	4/14/2023	04:30 AM	31						
125	4/14/2023	04:45 AM	43						
126	4/14/2023	05:00 AM	47						
127	4/14/2023	05:15 AM	72						
128	4/14/2023	05:30 AM	88						
129	4/14/2023	05:45 AM	137						
130	4/14/2023	06:00 AM	106						
131	4/14/2023	06:15 AM	186						
132	4/14/2023	06:30 AM	236						
133	4/14/2023	06:45 AM	322						
134	4/14/2023	07:00 AM	304						
135	4/14/2023	07:15 AM	424						
136	4/14/2023	07:30 AM	491						
137	4/14/2023	07:45 AM	465						
138	4/14/2023	08:00 AM	364						
139	4/14/2023	08:15 AM	372						
140	4/14/2023	08:30 AM	320						
141	4/14/2023	08:45 AM	278						
142	4/14/2023	09:00 AM	268						
143	4/14/2023	09:15 AM	290						
144	4/14/2023	09:30 AM	261						
145	4/14/2023	09:45 AM	247						
146	4/14/2023	10:00 AM	240						
147	4/14/2023	10:15 AM	281						
148	4/14/2023	10:30 AM	259						
149	4/14/2023	10:45 AM	240						

	A	B	C	D	E	F	G	H	I
150	4/14/2023	11:00 AM	215						
151	4/14/2023	11:15 AM	222						
152	4/14/2023	11:30 AM	225						
153	4/14/2023	11:45 AM	201						
154	4/14/2023	12:00 PM	225						
155	4/14/2023	12:15 PM	207						
156	4/14/2023	12:30 PM	248						
157	4/14/2023	12:45 PM	238						
158	4/14/2023	01:00 PM	250						
159	4/14/2023	01:15 PM	260						
160	4/14/2023	01:30 PM	262						
161	4/14/2023	01:45 PM	236						
162	4/14/2023	02:00 PM	245						
163	4/14/2023	02:15 PM	219						
164	4/14/2023	02:30 PM	271						
165	4/14/2023	02:45 PM	260						
166	4/14/2023	03:00 PM	272						
167	4/14/2023	03:15 PM	302						
168	4/14/2023	03:30 PM	308						
169	4/14/2023	03:45 PM	285						
170	4/14/2023	04:00 PM	307						
171	4/14/2023	04:15 PM	330						
172	4/14/2023	04:30 PM	325						
173	4/14/2023	04:45 PM	313						
174	4/14/2023	05:00 PM	341						
175	4/14/2023	05:15 PM	288						
176	4/14/2023	05:30 PM	280						
177	4/14/2023	05:45 PM	294						
178	4/14/2023	06:00 PM	269						
179	4/14/2023	06:15 PM	242						
180	4/14/2023	06:30 PM	221						
181	4/14/2023	06:45 PM	194						
182	4/14/2023	07:00 PM	162						
183	4/14/2023	07:15 PM	118						
184	4/14/2023	07:30 PM	115						
185	4/14/2023	07:45 PM	125						
186	4/14/2023	08:00 PM	125						
187	4/14/2023	08:15 PM	103						
188	4/14/2023	08:30 PM	101						
189	4/14/2023	08:45 PM	112						
190	4/14/2023	09:00 PM	102						
191	4/14/2023	09:15 PM	81						
192	4/14/2023	09:30 PM	64						
193	4/14/2023	09:45 PM	70						
194	4/14/2023	10:00 PM	48						
195	4/14/2023	10:15 PM	45						
196	4/14/2023	10:30 PM	47						
197	4/14/2023	10:45 PM	49						
198	4/14/2023	11:00 PM	37						
199	4/14/2023	11:15 PM	32						

	A	B	C	D	E	F	G	H	I
200	4/14/2023	11:30 PM	47						
201	4/14/2023	11:45 PM	44						
202	4/15/2023	12:00 AM	29						
203	4/15/2023	12:15 AM	28						
204	4/15/2023	12:30 AM	29						
205	4/15/2023	12:45 AM	16						
206	4/15/2023	01:00 AM	21						
207	4/15/2023	01:15 AM	24						
208	4/15/2023	01:30 AM	22						
209	4/15/2023	01:45 AM	19						
210	4/15/2023	02:00 AM	9						
211	4/15/2023	02:15 AM	12						
212	4/15/2023	02:30 AM	8						
213	4/15/2023	02:45 AM	7						
214	4/15/2023	03:00 AM	6						
215	4/15/2023	03:15 AM	6						
216	4/15/2023	03:30 AM	14						
217	4/15/2023	03:45 AM	3						
218	4/15/2023	04:00 AM	8						
219	4/15/2023	04:15 AM	14						
220	4/15/2023	04:30 AM	16						
221	4/15/2023	04:45 AM	29						
222	4/15/2023	05:00 AM	22						
223	4/15/2023	05:15 AM	28						
224	4/15/2023	05:30 AM	37						
225	4/15/2023	05:45 AM	43						
226	4/15/2023	06:00 AM	41						
227	4/15/2023	06:15 AM	59						
228	4/15/2023	06:30 AM	76						
229	4/15/2023	06:45 AM	93						
230	4/15/2023	07:00 AM	88						
231	4/15/2023	07:15 AM	107						
232	4/15/2023	07:30 AM	113						
233	4/15/2023	07:45 AM	150						
234	4/15/2023	08:00 AM	133						
235	4/15/2023	08:15 AM	154						
236	4/15/2023	08:30 AM	190						
237	4/15/2023	08:45 AM	191						
238	4/15/2023	09:00 AM	188						
239	4/15/2023	09:15 AM	176						
240	4/15/2023	09:30 AM	218						
241	4/15/2023	09:45 AM	229						
242	4/15/2023	10:00 AM	234						
243	4/15/2023	10:15 AM	218						
244	4/15/2023	10:30 AM	231						
245	4/15/2023	10:45 AM	234						
246	4/15/2023	11:00 AM	228						
247	4/15/2023	11:15 AM	211						
248	4/15/2023	11:30 AM	248						
249	4/15/2023	11:45 AM	239						

	A	B	C	D	E	F	G	H	I
250	4/15/2023	12:00 PM	234						
251	4/15/2023	12:15 PM	241						
252	4/15/2023	12:30 PM	223						
253	4/15/2023	12:45 PM	212						
254	4/15/2023	01:00 PM	210						
255	4/15/2023	01:15 PM	218						
256	4/15/2023	01:30 PM	225						
257	4/15/2023	01:45 PM	260						
258	4/15/2023	02:00 PM	225						
259	4/15/2023	02:15 PM	212						
260	4/15/2023	02:30 PM	224						
261	4/15/2023	02:45 PM	201						
262	4/15/2023	03:00 PM	229						
263	4/15/2023	03:15 PM	209						
264	4/15/2023	03:30 PM	218						
265	4/15/2023	03:45 PM	200						
266	4/15/2023	04:00 PM	208						
267	4/15/2023	04:15 PM	214						
268	4/15/2023	04:30 PM	227						
269	4/15/2023	04:45 PM	195						
270	4/15/2023	05:00 PM	189						
271	4/15/2023	05:15 PM	198						
272	4/15/2023	05:30 PM	162						
273	4/15/2023	05:45 PM	175						
274	4/15/2023	06:00 PM	156						
275	4/15/2023	06:15 PM	166						
276	4/15/2023	06:30 PM	159						
277	4/15/2023	06:45 PM	116						
278	4/15/2023	07:00 PM	117						
279	4/15/2023	07:15 PM	138						
280	4/15/2023	07:30 PM	119						
281	4/15/2023	07:45 PM	108						
282	4/15/2023	08:00 PM	102						
283	4/15/2023	08:15 PM	109						
284	4/15/2023	08:30 PM	113						
285	4/15/2023	08:45 PM	67						
286	4/15/2023	09:00 PM	93						
287	4/15/2023	09:15 PM	75						
288	4/15/2023	09:30 PM	76						
289	4/15/2023	09:45 PM	59						
290	4/15/2023	10:00 PM	53						
291	4/15/2023	10:15 PM	47						
292	4/15/2023	10:30 PM	37						
293	4/15/2023	10:45 PM	28						
294	4/15/2023	11:00 PM	32						
295	4/15/2023	11:15 PM	35						
296	4/15/2023	11:30 PM	29						
297	4/15/2023	11:45 PM	37						
298	4/16/2023	12:00 AM	30						
299	4/16/2023	12:15 AM	44						

	A	B	C	D	E	F	G	H	I
300	4/16/2023	12:30 AM	32						
301	4/16/2023	12:45 AM	22						
302	4/16/2023	01:00 AM	18						
303	4/16/2023	01:15 AM	20						
304	4/16/2023	01:30 AM	9						
305	4/16/2023	01:45 AM	14						
306	4/16/2023	02:00 AM	8						
307	4/16/2023	02:15 AM	8						
308	4/16/2023	02:30 AM	8						
309	4/16/2023	02:45 AM	3						
310	4/16/2023	03:00 AM	7						
311	4/16/2023	03:15 AM	7						
312	4/16/2023	03:30 AM	3						
313	4/16/2023	03:45 AM	5						
314	4/16/2023	04:00 AM	7						
315	4/16/2023	04:15 AM	10						
316	4/16/2023	04:30 AM	12						
317	4/16/2023	04:45 AM	17						
318	4/16/2023	05:00 AM	13						
319	4/16/2023	05:15 AM	24						
320	4/16/2023	05:30 AM	30						
321	4/16/2023	05:45 AM	39						
322	4/16/2023	06:00 AM	25						
323	4/16/2023	06:15 AM	38						
324	4/16/2023	06:30 AM	30						
325	4/16/2023	06:45 AM	52						
326	4/16/2023	07:00 AM	36						
327	4/16/2023	07:15 AM	47						
328	4/16/2023	07:30 AM	76						
329	4/16/2023	07:45 AM	79						
330	4/16/2023	08:00 AM	74						
331	4/16/2023	08:15 AM	98						
332	4/16/2023	08:30 AM	115						
333	4/16/2023	08:45 AM	129						
334	4/16/2023	09:00 AM	106						
335	4/16/2023	09:15 AM	128						
336	4/16/2023	09:30 AM	190						
337	4/16/2023	09:45 AM	182						
338	4/16/2023	10:00 AM	137						
339	4/16/2023	10:15 AM	174						
340	4/16/2023	10:30 AM	182						
341	4/16/2023	10:45 AM	188						
342	4/16/2023	11:00 AM	166						
343	4/16/2023	11:15 AM	187						
344	4/16/2023	11:30 AM	206						
345	4/16/2023	11:45 AM	194						
346	4/16/2023	12:00 PM	206						
347	4/16/2023	12:15 PM	203						
348	4/16/2023	12:30 PM	206						
349	4/16/2023	12:45 PM	213						

	A	B	C	D	E	F	G	H	I
350	4/16/2023	01:00 PM	203						
351	4/16/2023	01:15 PM	203						
352	4/16/2023	01:30 PM	202						
353	4/16/2023	01:45 PM	200						
354	4/16/2023	02:00 PM	175						
355	4/16/2023	02:15 PM	185						
356	4/16/2023	02:30 PM	187						
357	4/16/2023	02:45 PM	186						
358	4/16/2023	03:00 PM	162						
359	4/16/2023	03:15 PM	192						
360	4/16/2023	03:30 PM	199						
361	4/16/2023	03:45 PM	180						
362	4/16/2023	04:00 PM	187						
363	4/16/2023	04:15 PM	154						
364	4/16/2023	04:30 PM	167						
365	4/16/2023	04:45 PM	155						
366	4/16/2023	05:00 PM	170						
367	4/16/2023	05:15 PM	163						
368	4/16/2023	05:30 PM	150						
369	4/16/2023	05:45 PM	190						
370	4/16/2023	06:00 PM	140						
371	4/16/2023	06:15 PM	154						
372	4/16/2023	06:30 PM	148						
373	4/16/2023	06:45 PM	116						
374	4/16/2023	07:00 PM	107						
375	4/16/2023	07:15 PM	138						
376	4/16/2023	07:30 PM	102						
377	4/16/2023	07:45 PM	99						
378	4/16/2023	08:00 PM	106						
379	4/16/2023	08:15 PM	78						
380	4/16/2023	08:30 PM	75						
381	4/16/2023	08:45 PM	61						
382	4/16/2023	09:00 PM	45						
383	4/16/2023	09:15 PM	46						
384	4/16/2023	09:30 PM	39						
385	4/16/2023	09:45 PM	46						
386	4/16/2023	10:00 PM	35						
387	4/16/2023	10:15 PM	31						
388	4/16/2023	10:30 PM	23						
389	4/16/2023	10:45 PM	23						
390	4/16/2023	11:00 PM	19						
391	4/16/2023	11:15 PM	33						
392	4/16/2023	11:30 PM	18						
393	4/16/2023	11:45 PM	13						
394	4/17/2023	12:00 AM	12						
395	4/17/2023	12:15 AM	11						
396	4/17/2023	12:30 AM	21						
397	4/17/2023	12:45 AM	25						
398	4/17/2023	01:00 AM	22						
399	4/17/2023	01:15 AM	16						

	A	B	C	D	E	F	G	H	I
400	4/17/2023	01:30 AM	8						
401	4/17/2023	01:45 AM	6						
402	4/17/2023	02:00 AM	3						
403	4/17/2023	02:15 AM	6						
404	4/17/2023	02:30 AM	8						
405	4/17/2023	02:45 AM	17						
406	4/17/2023	03:00 AM	20						
407	4/17/2023	03:15 AM	14						
408	4/17/2023	03:30 AM	18						
409	4/17/2023	03:45 AM	13						
410	4/17/2023	04:00 AM	21						
411	4/17/2023	04:15 AM	26						
412	4/17/2023	04:30 AM	47						
413	4/17/2023	04:45 AM	53						
414	4/17/2023	05:00 AM	47						
415	4/17/2023	05:15 AM	74						
416	4/17/2023	05:30 AM	113						
417	4/17/2023	05:45 AM	163						
418	4/17/2023	06:00 AM	104						
419	4/17/2023	06:15 AM	175						
420	4/17/2023	06:30 AM	262						
421	4/17/2023	06:45 AM	318						
422	4/17/2023	07:00 AM	338						
423	4/17/2023	07:15 AM	475						
424	4/17/2023	07:30 AM	549						
425	4/17/2023	07:45 AM	519						
426	4/17/2023	08:00 AM	390						
427	4/17/2023	08:15 AM	385						
428	4/17/2023	08:30 AM	319						
429	4/17/2023	08:45 AM	335						
430	4/17/2023	09:00 AM	263						
431	4/17/2023	09:15 AM	285						
432	4/17/2023	09:30 AM	289						
433	4/17/2023	09:45 AM	248						
434	4/17/2023	10:00 AM	197						
435	4/17/2023	10:15 AM	215						
436	4/17/2023	10:30 AM	214						
437	4/17/2023	10:45 AM	218						
438	4/17/2023	11:00 AM	189						
439	4/17/2023	11:15 AM	193						
440	4/17/2023	11:30 AM	198						
441	4/17/2023	11:45 AM	208						
442	4/17/2023	12:00 PM	202						
443	4/17/2023	12:15 PM	207						
444	4/17/2023	12:30 PM	215						
445	4/17/2023	12:45 PM	253						
446	4/17/2023	01:00 PM	224						
447	4/17/2023	01:15 PM	236						
448	4/17/2023	01:30 PM	213						
449	4/17/2023	01:45 PM	216						

	A	B	C	D	E	F	G	H	I
450	4/17/2023	02:00 PM	219						
451	4/17/2023	02:15 PM	207						
452	4/17/2023	02:30 PM	245						
453	4/17/2023	02:45 PM	222						
454	4/17/2023	03:00 PM	197						
455	4/17/2023	03:15 PM	270						
456	4/17/2023	03:30 PM	291						
457	4/17/2023	03:45 PM	260						
458	4/17/2023	04:00 PM	289						
459	4/17/2023	04:15 PM	299						
460	4/17/2023	04:30 PM	268						
461	4/17/2023	04:45 PM	264						
462	4/17/2023	05:00 PM	249						
463	4/17/2023	05:15 PM	261						
464	4/17/2023	05:30 PM	239						
465	4/17/2023	05:45 PM	212						
466	4/17/2023	06:00 PM	195						
467	4/17/2023	06:15 PM	186						
468	4/17/2023	06:30 PM	125						
469	4/17/2023	06:45 PM	150						
470	4/17/2023	07:00 PM	124						
471	4/17/2023	07:15 PM	116						
472	4/17/2023	07:30 PM	100						
473	4/17/2023	07:45 PM	114						
474	4/17/2023	08:00 PM	73						
475	4/17/2023	08:15 PM	86						
476	4/17/2023	08:30 PM	63						
477	4/17/2023	08:45 PM	79						
478	4/17/2023	09:00 PM	57						
479	4/17/2023	09:15 PM	44						
480	4/17/2023	09:30 PM	38						
481	4/17/2023	09:45 PM	39						
482	4/17/2023	10:00 PM	31						
483	4/17/2023	10:15 PM	32						
484	4/17/2023	10:30 PM	35						
485	4/17/2023	10:45 PM	18						
486	4/17/2023	11:00 PM	18						
487	4/17/2023	11:15 PM	25						
488	4/17/2023	11:30 PM	19						
489	4/17/2023	11:45 PM	15						
490	4/18/2023	12:00 AM	13						
491	4/18/2023	12:15 AM	22						
492	4/18/2023	12:30 AM	22						
493	4/18/2023	12:45 AM	19						
494	4/18/2023	01:00 AM	13						
495	4/18/2023	01:15 AM	11						
496	4/18/2023	01:30 AM	15						
497	4/18/2023	01:45 AM	10						
498	4/18/2023	02:00 AM	9						
499	4/18/2023	02:15 AM	17						

	A	B	C	D	E	F	G	H	I
500	4/18/2023	02:30 AM	17						
501	4/18/2023	02:45 AM	13						
502	4/18/2023	03:00 AM	13						
503	4/18/2023	03:15 AM	14						
504	4/18/2023	03:30 AM	24						
505	4/18/2023	03:45 AM	27						
506	4/18/2023	04:00 AM	10						
507	4/18/2023	04:15 AM	22						
508	4/18/2023	04:30 AM	36						
509	4/18/2023	04:45 AM	48						
510	4/18/2023	05:00 AM	37						
511	4/18/2023	05:15 AM	87						
512	4/18/2023	05:30 AM	125						
513	4/18/2023	05:45 AM	156						
514	4/18/2023	06:00 AM	145						
515	4/18/2023	06:15 AM	182						
516	4/18/2023	06:30 AM	179						
517	4/18/2023	06:45 AM	164						
518	4/18/2023	07:00 AM	371						
519	4/18/2023	07:15 AM	390						
520	4/18/2023	07:30 AM	568						
521	4/18/2023	07:45 AM	533						
522	4/18/2023	08:00 AM	420						
523	4/18/2023	08:15 AM	415						
524	4/18/2023	08:30 AM	374						
525	4/18/2023	08:45 AM	355						
526	4/18/2023	09:00 AM	272						
527	4/18/2023	09:15 AM	275						
528	4/18/2023	09:30 AM	303						
529	4/18/2023	09:45 AM	310						
530	4/18/2023	10:00 AM	226						
531	4/18/2023	10:15 AM	245						
532	4/18/2023	10:30 AM	256						
533	4/18/2023	10:45 AM	230						
534	4/18/2023	11:00 AM	223						
535	4/18/2023	11:15 AM	215						
536	4/18/2023	11:30 AM	197						
537	4/18/2023	11:45 AM	191						
538	4/18/2023	12:00 PM	201						
539	4/18/2023	12:15 PM	200						
540	4/18/2023	12:30 PM	233						
541	4/18/2023	12:45 PM	233						
542	4/18/2023	01:00 PM	237						
543	4/18/2023	01:15 PM	257						
544	4/18/2023	01:30 PM	260						
545	4/18/2023	01:45 PM	230						
546	4/18/2023	02:00 PM	248						
547	4/18/2023	02:15 PM	252						
548	4/18/2023	02:30 PM	260						
549	4/18/2023	02:45 PM	271						

	A	B	C	D	E	F	G	H	I
550	4/18/2023	03:00 PM	265						
551	4/18/2023	03:15 PM	223						
552	4/18/2023	03:30 PM	278						
553	4/18/2023	03:45 PM	276						
554	4/18/2023	04:00 PM	260						
555	4/18/2023	04:15 PM	269						
556	4/18/2023	04:30 PM	284						
557	4/18/2023	04:45 PM	303						
558	4/18/2023	05:00 PM	273						
559	4/18/2023	05:15 PM	254						
560	4/18/2023	05:30 PM	265						
561	4/18/2023	05:45 PM	277						
562	4/18/2023	06:00 PM	254						
563	4/18/2023	06:15 PM	221						
564	4/18/2023	06:30 PM	190						
565	4/18/2023	06:45 PM	200						
566	4/18/2023	07:00 PM	174						
567	4/18/2023	07:15 PM	121						
568	4/18/2023	07:30 PM	108						
569	4/18/2023	07:45 PM	111						
570	4/18/2023	08:00 PM	90						
571	4/18/2023	08:15 PM	118						
572	4/18/2023	08:30 PM	89						
573	4/18/2023	08:45 PM	106						
574	4/18/2023	09:00 PM	99						
575	4/18/2023	09:15 PM	84						
576	4/18/2023	09:30 PM	72						
577	4/18/2023	09:45 PM	73						
578	4/18/2023	10:00 PM	56						
579	4/18/2023	10:15 PM	39						
580	4/18/2023	10:30 PM	52						
581	4/18/2023	10:45 PM	44						
582	4/18/2023	11:00 PM	40						
583	4/18/2023	11:15 PM	29						
584	4/18/2023	11:30 PM	38						
585	4/18/2023	11:45 PM	32						
586	4/19/2023	12:00 AM	25						
587	4/19/2023	12:15 AM	18						
588	4/19/2023	12:30 AM	22						
589	4/19/2023	12:45 AM	19						
590	4/19/2023	01:00 AM	9						
591	4/19/2023	01:15 AM	16						
592	4/19/2023	01:30 AM	9						
593	4/19/2023	01:45 AM	12						
594	4/19/2023	02:00 AM	6						
595	4/19/2023	02:15 AM	7						
596	4/19/2023	02:30 AM	6						
597	4/19/2023	02:45 AM	7						
598	4/19/2023	03:00 AM	20						
599	4/19/2023	03:15 AM	17						

	A	B	C	D	E	F	G	H	I
600	4/19/2023	03:30 AM	12						
601	4/19/2023	03:45 AM	19						
602	4/19/2023	04:00 AM	32						
603	4/19/2023	04:15 AM	38						
604	4/19/2023	04:30 AM	20						
605	4/19/2023	04:45 AM	14						
606	4/19/2023	05:00 AM	138						
607	4/19/2023	05:15 AM	81						
608	4/19/2023	05:30 AM	140						
609	4/19/2023	05:45 AM	91						
610	4/19/2023	06:00 AM	247						
611	4/19/2023	06:15 AM	209						
612	4/19/2023	06:30 AM	329						
613	4/19/2023	06:45 AM	233						
614	4/19/2023	07:00 AM	354						
615	4/19/2023	07:15 AM	514						
616	4/19/2023	07:30 AM	564						
617	4/19/2023	07:45 AM	398						
618	4/19/2023	08:00 AM	363						
619	4/19/2023	08:15 AM	372						
620	4/19/2023	08:30 AM	356						
621	4/19/2023	08:45 AM	354						
622	4/19/2023	09:00 AM	265						
623	4/19/2023	09:15 AM	273						
624	4/19/2023	09:30 AM	264						
625	4/19/2023	09:45 AM	267						
626	4/19/2023	10:00 AM	223						
627	4/19/2023	10:15 AM	231						
628	4/19/2023	10:30 AM	235						
629	4/19/2023	10:45 AM	225						
630	4/19/2023	11:00 AM	193						
631	4/19/2023	11:15 AM	212						
632	4/19/2023	11:30 AM	186						
633	4/19/2023	11:45 AM	204						
634	4/19/2023	12:00 PM	217						
635	4/19/2023	12:15 PM	214						
636	4/19/2023	12:30 PM	221						
637	4/19/2023	12:45 PM	227						
638	4/19/2023	01:00 PM	232						
639	4/19/2023	01:15 PM	231						
640	4/19/2023	01:30 PM	229						
641	4/19/2023	01:45 PM	227						
642	4/19/2023	02:00 PM	224						
643	4/19/2023	02:15 PM	220						
644	4/19/2023	02:30 PM	224						
645	4/19/2023	02:45 PM	238						
646	4/19/2023	03:00 PM	257						
647	4/19/2023	03:15 PM	269						
648	4/19/2023	03:30 PM	241						
649	4/19/2023	03:45 PM	258						

	A	B	C	D	E	F	G	H	I
650	4/19/2023	04:00 PM	283						
651	4/19/2023	04:15 PM	289						
652	4/19/2023	04:30 PM	302						
653	4/19/2023	04:45 PM	282						
654	4/19/2023	05:00 PM	276						
655	4/19/2023	05:15 PM	233						
656	4/19/2023	05:30 PM	273						
657	4/19/2023	05:45 PM	289						
658	4/19/2023	06:00 PM	209						
659	4/19/2023	06:15 PM	220						
660	4/19/2023	06:30 PM	185						
661	4/19/2023	06:45 PM	151						
662	4/19/2023	07:00 PM	111						
663	4/19/2023	07:15 PM	126						
664	4/19/2023	07:30 PM	138						
665	4/19/2023	07:45 PM	128						
666	4/19/2023	08:00 PM	87						
667	4/19/2023	08:15 PM	88						
668	4/19/2023	08:30 PM	90						
669	4/19/2023	08:45 PM	100						
670	4/19/2023	09:00 PM	45						
671	4/19/2023	09:15 PM	47						
672	4/19/2023	09:30 PM	74						
673	4/19/2023	09:45 PM	82						
674	4/19/2023	10:00 PM	41						
675	4/19/2023	10:15 PM	49						
676	4/19/2023	10:30 PM	46						
677	4/19/2023	10:45 PM	50						
678	4/19/2023	11:00 PM	33						
679	4/19/2023	11:15 PM	31						
680	4/19/2023	11:30 PM	33						
681	4/19/2023	11:45 PM	33						

	A	B	C	D	E	F	G	H	I
1									
2	File Name: C:\Users\barri\OneDrive\Documents\TDB\WSP\SYRACUSE\DATA\BATCH 2 SALIM1\DONE\ATR 1242.tf2								
3	Start Date: 4/13/2023								
4	Start Time: 12:00:00 AM								
5	Location 1: ATR 1242								
6	Location 2: SYRACUSE,NY								
7									
8									
9	Date	Time	NB						
10	4/13/2023	12:00 AM	40						
11	4/13/2023	12:15 AM	27						
12	4/13/2023	12:30 AM	24						
13	4/13/2023	12:45 AM	25						
14	4/13/2023	01:00 AM	17						
15	4/13/2023	01:15 AM	8						
16	4/13/2023	01:30 AM	8						
17	4/13/2023	01:45 AM	10						
18	4/13/2023	02:00 AM	7						
19	4/13/2023	02:15 AM	10						
20	4/13/2023	02:30 AM	16						
21	4/13/2023	02:45 AM	9						
22	4/13/2023	03:00 AM	10						
23	4/13/2023	03:15 AM	19						
24	4/13/2023	03:30 AM	23						
25	4/13/2023	03:45 AM	20						
26	4/13/2023	04:00 AM	14						
27	4/13/2023	04:15 AM	26						
28	4/13/2023	04:30 AM	38						
29	4/13/2023	04:45 AM	33						
30	4/13/2023	05:00 AM	39						
31	4/13/2023	05:15 AM	52						
32	4/13/2023	05:30 AM	71						
33	4/13/2023	05:45 AM	94						
34	4/13/2023	06:00 AM	83						
35	4/13/2023	06:15 AM	123						
36	4/13/2023	06:30 AM	189						
37	4/13/2023	06:45 AM	223						
38	4/13/2023	07:00 AM	200						
39	4/13/2023	07:15 AM	237						
40	4/13/2023	07:30 AM	290						
41	4/13/2023	07:45 AM	367						
42	4/13/2023	08:00 AM	276						
43	4/13/2023	08:15 AM	266						
44	4/13/2023	08:30 AM	302						
45	4/13/2023	08:45 AM	260						
46	4/13/2023	09:00 AM	252						
47	4/13/2023	09:15 AM	238						
48	4/13/2023	09:30 AM	232						
49	4/13/2023	09:45 AM	263						

	A	B	C	D	E	F	G	H	I
50	4/13/2023	10:00 AM	213						
51	4/13/2023	10:15 AM	242						
52	4/13/2023	10:30 AM	231						
53	4/13/2023	10:45 AM	275						
54	4/13/2023	11:00 AM	267						
55	4/13/2023	11:15 AM	254						
56	4/13/2023	11:30 AM	256						
57	4/13/2023	11:45 AM	226						
58	4/13/2023	12:00 PM	244						
59	4/13/2023	12:15 PM	250						
60	4/13/2023	12:30 PM	255						
61	4/13/2023	12:45 PM	268						
62	4/13/2023	01:00 PM	226						
63	4/13/2023	01:15 PM	263						
64	4/13/2023	01:30 PM	288						
65	4/13/2023	01:45 PM	258						
66	4/13/2023	02:00 PM	309						
67	4/13/2023	02:15 PM	321						
68	4/13/2023	02:30 PM	350						
69	4/13/2023	02:45 PM	334						
70	4/13/2023	03:00 PM	441						
71	4/13/2023	03:15 PM	412						
72	4/13/2023	03:30 PM	467						
73	4/13/2023	03:45 PM	448						
74	4/13/2023	04:00 PM	445						
75	4/13/2023	04:15 PM	457						
76	4/13/2023	04:30 PM	469						
77	4/13/2023	04:45 PM	494						
78	4/13/2023	05:00 PM	508						
79	4/13/2023	05:15 PM	436						
80	4/13/2023	05:30 PM	366						
81	4/13/2023	05:45 PM	365						
82	4/13/2023	06:00 PM	277						
83	4/13/2023	06:15 PM	256						
84	4/13/2023	06:30 PM	245						
85	4/13/2023	06:45 PM	218						
86	4/13/2023	07:00 PM	219						
87	4/13/2023	07:15 PM	202						
88	4/13/2023	07:30 PM	165						
89	4/13/2023	07:45 PM	154						
90	4/13/2023	08:00 PM	164						
91	4/13/2023	08:15 PM	164						
92	4/13/2023	08:30 PM	133						
93	4/13/2023	08:45 PM	155						
94	4/13/2023	09:00 PM	149						
95	4/13/2023	09:15 PM	138						
96	4/13/2023	09:30 PM	89						
97	4/13/2023	09:45 PM	65						
98	4/13/2023	10:00 PM	58						
99	4/13/2023	10:15 PM	62						

	A	B	C	D	E	F	G	H	I
100	4/13/2023	10:30 PM	60						
101	4/13/2023	10:45 PM	51						
102	4/13/2023	11:00 PM	31						
103	4/13/2023	11:15 PM	48						
104	4/13/2023	11:30 PM	46						
105	4/13/2023	11:45 PM	42						
106	4/14/2023	12:00 AM	41						
107	4/14/2023	12:15 AM	23						
108	4/14/2023	12:30 AM	41						
109	4/14/2023	12:45 AM	21						
110	4/14/2023	01:00 AM	13						
111	4/14/2023	01:15 AM	15						
112	4/14/2023	01:30 AM	13						
113	4/14/2023	01:45 AM	8						
114	4/14/2023	02:00 AM	11						
115	4/14/2023	02:15 AM	20						
116	4/14/2023	02:30 AM	23						
117	4/14/2023	02:45 AM	11						
118	4/14/2023	03:00 AM	15						
119	4/14/2023	03:15 AM	14						
120	4/14/2023	03:30 AM	18						
121	4/14/2023	03:45 AM	19						
122	4/14/2023	04:00 AM	18						
123	4/14/2023	04:15 AM	33						
124	4/14/2023	04:30 AM	28						
125	4/14/2023	04:45 AM	44						
126	4/14/2023	05:00 AM	36						
127	4/14/2023	05:15 AM	43						
128	4/14/2023	05:30 AM	61						
129	4/14/2023	05:45 AM	75						
130	4/14/2023	06:00 AM	78						
131	4/14/2023	06:15 AM	107						
132	4/14/2023	06:30 AM	165						
133	4/14/2023	06:45 AM	196						
134	4/14/2023	07:00 AM	210						
135	4/14/2023	07:15 AM	240						
136	4/14/2023	07:30 AM	285						
137	4/14/2023	07:45 AM	335						
138	4/14/2023	08:00 AM	273						
139	4/14/2023	08:15 AM	238						
140	4/14/2023	08:30 AM	226						
141	4/14/2023	08:45 AM	262						
142	4/14/2023	09:00 AM	236						
143	4/14/2023	09:15 AM	239						
144	4/14/2023	09:30 AM	229						
145	4/14/2023	09:45 AM	237						
146	4/14/2023	10:00 AM	220						
147	4/14/2023	10:15 AM	221						
148	4/14/2023	10:30 AM	245						
149	4/14/2023	10:45 AM	248						

	A	B	C	D	E	F	G	H	I
150	4/14/2023	11:00 AM	275						
151	4/14/2023	11:15 AM	248						
152	4/14/2023	11:30 AM	269						
153	4/14/2023	11:45 AM	270						
154	4/14/2023	12:00 PM	281						
155	4/14/2023	12:15 PM	273						
156	4/14/2023	12:30 PM	276						
157	4/14/2023	12:45 PM	304						
158	4/14/2023	01:00 PM	292						
159	4/14/2023	01:15 PM	253						
160	4/14/2023	01:30 PM	298						
161	4/14/2023	01:45 PM	285						
162	4/14/2023	02:00 PM	348						
163	4/14/2023	02:15 PM	351						
164	4/14/2023	02:30 PM	351						
165	4/14/2023	02:45 PM	387						
166	4/14/2023	03:00 PM	454						
167	4/14/2023	03:15 PM	481						
168	4/14/2023	03:30 PM	512						
169	4/14/2023	03:45 PM	500						
170	4/14/2023	04:00 PM	577						
171	4/14/2023	04:15 PM	479						
172	4/14/2023	04:30 PM	482						
173	4/14/2023	04:45 PM	475						
174	4/14/2023	05:00 PM	459						
175	4/14/2023	05:15 PM	431						
176	4/14/2023	05:30 PM	357						
177	4/14/2023	05:45 PM	359						
178	4/14/2023	06:00 PM	271						
179	4/14/2023	06:15 PM	304						
180	4/14/2023	06:30 PM	247						
181	4/14/2023	06:45 PM	219						
182	4/14/2023	07:00 PM	199						
183	4/14/2023	07:15 PM	215						
184	4/14/2023	07:30 PM	203						
185	4/14/2023	07:45 PM	236						
186	4/14/2023	08:00 PM	166						
187	4/14/2023	08:15 PM	167						
188	4/14/2023	08:30 PM	140						
189	4/14/2023	08:45 PM	146						
190	4/14/2023	09:00 PM	118						
191	4/14/2023	09:15 PM	121						
192	4/14/2023	09:30 PM	101						
193	4/14/2023	09:45 PM	98						
194	4/14/2023	10:00 PM	97						
195	4/14/2023	10:15 PM	96						
196	4/14/2023	10:30 PM	108						
197	4/14/2023	10:45 PM	79						
198	4/14/2023	11:00 PM	113						
199	4/14/2023	11:15 PM	93						

	A	B	C	D	E	F	G	H	I
200	4/14/2023	11:30 PM	90						
201	4/14/2023	11:45 PM	99						
202	4/15/2023	12:00 AM	64						
203	4/15/2023	12:15 AM	57						
204	4/15/2023	12:30 AM	46						
205	4/15/2023	12:45 AM	26						
206	4/15/2023	01:00 AM	22						
207	4/15/2023	01:15 AM	21						
208	4/15/2023	01:30 AM	16						
209	4/15/2023	01:45 AM	18						
210	4/15/2023	02:00 AM	18						
211	4/15/2023	02:15 AM	15						
212	4/15/2023	02:30 AM	21						
213	4/15/2023	02:45 AM	14						
214	4/15/2023	03:00 AM	14						
215	4/15/2023	03:15 AM	15						
216	4/15/2023	03:30 AM	13						
217	4/15/2023	03:45 AM	16						
218	4/15/2023	04:00 AM	20						
219	4/15/2023	04:15 AM	24						
220	4/15/2023	04:30 AM	23						
221	4/15/2023	04:45 AM	26						
222	4/15/2023	05:00 AM	20						
223	4/15/2023	05:15 AM	20						
224	4/15/2023	05:30 AM	21						
225	4/15/2023	05:45 AM	30						
226	4/15/2023	06:00 AM	31						
227	4/15/2023	06:15 AM	24						
228	4/15/2023	06:30 AM	57						
229	4/15/2023	06:45 AM	65						
230	4/15/2023	07:00 AM	45						
231	4/15/2023	07:15 AM	81						
232	4/15/2023	07:30 AM	81						
233	4/15/2023	07:45 AM	108						
234	4/15/2023	08:00 AM	118						
235	4/15/2023	08:15 AM	133						
236	4/15/2023	08:30 AM	157						
237	4/15/2023	08:45 AM	167						
238	4/15/2023	09:00 AM	155						
239	4/15/2023	09:15 AM	188						
240	4/15/2023	09:30 AM	206						
241	4/15/2023	09:45 AM	224						
242	4/15/2023	10:00 AM	216						
243	4/15/2023	10:15 AM	237						
244	4/15/2023	10:30 AM	242						
245	4/15/2023	10:45 AM	276						
246	4/15/2023	11:00 AM	250						
247	4/15/2023	11:15 AM	245						
248	4/15/2023	11:30 AM	275						
249	4/15/2023	11:45 AM	249						

	A	B	C	D	E	F	G	H	I
250	4/15/2023	12:00 PM	279						
251	4/15/2023	12:15 PM	223						
252	4/15/2023	12:30 PM	253						
253	4/15/2023	12:45 PM	268						
254	4/15/2023	01:00 PM	232						
255	4/15/2023	01:15 PM	260						
256	4/15/2023	01:30 PM	238						
257	4/15/2023	01:45 PM	275						
258	4/15/2023	02:00 PM	261						
259	4/15/2023	02:15 PM	254						
260	4/15/2023	02:30 PM	235						
261	4/15/2023	02:45 PM	268						
262	4/15/2023	03:00 PM	260						
263	4/15/2023	03:15 PM	228						
264	4/15/2023	03:30 PM	243						
265	4/15/2023	03:45 PM	215						
266	4/15/2023	04:00 PM	253						
267	4/15/2023	04:15 PM	245						
268	4/15/2023	04:30 PM	248						
269	4/15/2023	04:45 PM	232						
270	4/15/2023	05:00 PM	230						
271	4/15/2023	05:15 PM	220						
272	4/15/2023	05:30 PM	187						
273	4/15/2023	05:45 PM	192						
274	4/15/2023	06:00 PM	188						
275	4/15/2023	06:15 PM	202						
276	4/15/2023	06:30 PM	194						
277	4/15/2023	06:45 PM	200						
278	4/15/2023	07:00 PM	162						
279	4/15/2023	07:15 PM	145						
280	4/15/2023	07:30 PM	156						
281	4/15/2023	07:45 PM	145						
282	4/15/2023	08:00 PM	131						
283	4/15/2023	08:15 PM	134						
284	4/15/2023	08:30 PM	134						
285	4/15/2023	08:45 PM	106						
286	4/15/2023	09:00 PM	109						
287	4/15/2023	09:15 PM	102						
288	4/15/2023	09:30 PM	96						
289	4/15/2023	09:45 PM	84						
290	4/15/2023	10:00 PM	83						
291	4/15/2023	10:15 PM	99						
292	4/15/2023	10:30 PM	64						
293	4/15/2023	10:45 PM	75						
294	4/15/2023	11:00 PM	55						
295	4/15/2023	11:15 PM	58						
296	4/15/2023	11:30 PM	60						
297	4/15/2023	11:45 PM	55						
298	4/16/2023	12:00 AM	46						
299	4/16/2023	12:15 AM	39						

	A	B	C	D	E	F	G	H	I
300	4/16/2023	12:30 AM	27						
301	4/16/2023	12:45 AM	21						
302	4/16/2023	01:00 AM	23						
303	4/16/2023	01:15 AM	32						
304	4/16/2023	01:30 AM	16						
305	4/16/2023	01:45 AM	18						
306	4/16/2023	02:00 AM	20						
307	4/16/2023	02:15 AM	13						
308	4/16/2023	02:30 AM	12						
309	4/16/2023	02:45 AM	18						
310	4/16/2023	03:00 AM	18						
311	4/16/2023	03:15 AM	14						
312	4/16/2023	03:30 AM	14						
313	4/16/2023	03:45 AM	8						
314	4/16/2023	04:00 AM	12						
315	4/16/2023	04:15 AM	11						
316	4/16/2023	04:30 AM	11						
317	4/16/2023	04:45 AM	23						
318	4/16/2023	05:00 AM	9						
319	4/16/2023	05:15 AM	11						
320	4/16/2023	05:30 AM	14						
321	4/16/2023	05:45 AM	20						
322	4/16/2023	06:00 AM	16						
323	4/16/2023	06:15 AM	26						
324	4/16/2023	06:30 AM	26						
325	4/16/2023	06:45 AM	38						
326	4/16/2023	07:00 AM	50						
327	4/16/2023	07:15 AM	52						
328	4/16/2023	07:30 AM	55						
329	4/16/2023	07:45 AM	68						
330	4/16/2023	08:00 AM	75						
331	4/16/2023	08:15 AM	88						
332	4/16/2023	08:30 AM	114						
333	4/16/2023	08:45 AM	145						
334	4/16/2023	09:00 AM	125						
335	4/16/2023	09:15 AM	127						
336	4/16/2023	09:30 AM	150						
337	4/16/2023	09:45 AM	150						
338	4/16/2023	10:00 AM	142						
339	4/16/2023	10:15 AM	161						
340	4/16/2023	10:30 AM	164						
341	4/16/2023	10:45 AM	179						
342	4/16/2023	11:00 AM	204						
343	4/16/2023	11:15 AM	239						
344	4/16/2023	11:30 AM	236						
345	4/16/2023	11:45 AM	228						
346	4/16/2023	12:00 PM	210						
347	4/16/2023	12:15 PM	211						
348	4/16/2023	12:30 PM	224						
349	4/16/2023	12:45 PM	220						

	A	B	C	D	E	F	G	H	I
350	4/16/2023	01:00 PM	224						
351	4/16/2023	01:15 PM	225						
352	4/16/2023	01:30 PM	240						
353	4/16/2023	01:45 PM	223						
354	4/16/2023	02:00 PM	203						
355	4/16/2023	02:15 PM	230						
356	4/16/2023	02:30 PM	239						
357	4/16/2023	02:45 PM	210						
358	4/16/2023	03:00 PM	218						
359	4/16/2023	03:15 PM	228						
360	4/16/2023	03:30 PM	218						
361	4/16/2023	03:45 PM	242						
362	4/16/2023	04:00 PM	231						
363	4/16/2023	04:15 PM	202						
364	4/16/2023	04:30 PM	194						
365	4/16/2023	04:45 PM	225						
366	4/16/2023	05:00 PM	199						
367	4/16/2023	05:15 PM	195						
368	4/16/2023	05:30 PM	194						
369	4/16/2023	05:45 PM	191						
370	4/16/2023	06:00 PM	155						
371	4/16/2023	06:15 PM	178						
372	4/16/2023	06:30 PM	169						
373	4/16/2023	06:45 PM	178						
374	4/16/2023	07:00 PM	161						
375	4/16/2023	07:15 PM	147						
376	4/16/2023	07:30 PM	139						
377	4/16/2023	07:45 PM	116						
378	4/16/2023	08:00 PM	141						
379	4/16/2023	08:15 PM	99						
380	4/16/2023	08:30 PM	86						
381	4/16/2023	08:45 PM	102						
382	4/16/2023	09:00 PM	66						
383	4/16/2023	09:15 PM	62						
384	4/16/2023	09:30 PM	57						
385	4/16/2023	09:45 PM	76						
386	4/16/2023	10:00 PM	65						
387	4/16/2023	10:15 PM	44						
388	4/16/2023	10:30 PM	45						
389	4/16/2023	10:45 PM	47						
390	4/16/2023	11:00 PM	48						
391	4/16/2023	11:15 PM	34						
392	4/16/2023	11:30 PM	32						
393	4/16/2023	11:45 PM	22						
394	4/17/2023	12:00 AM	23						
395	4/17/2023	12:15 AM	21						
396	4/17/2023	12:30 AM	11						
397	4/17/2023	12:45 AM	15						
398	4/17/2023	01:00 AM	11						
399	4/17/2023	01:15 AM	9						

	A	B	C	D	E	F	G	H	I
400	4/17/2023	01:30 AM	8						
401	4/17/2023	01:45 AM	10						
402	4/17/2023	02:00 AM	9						
403	4/17/2023	02:15 AM	5						
404	4/17/2023	02:30 AM	9						
405	4/17/2023	02:45 AM	3						
406	4/17/2023	03:00 AM	11						
407	4/17/2023	03:15 AM	7						
408	4/17/2023	03:30 AM	15						
409	4/17/2023	03:45 AM	19						
410	4/17/2023	04:00 AM	22						
411	4/17/2023	04:15 AM	15						
412	4/17/2023	04:30 AM	31						
413	4/17/2023	04:45 AM	30						
414	4/17/2023	05:00 AM	39						
415	4/17/2023	05:15 AM	41						
416	4/17/2023	05:30 AM	63						
417	4/17/2023	05:45 AM	107						
418	4/17/2023	06:00 AM	102						
419	4/17/2023	06:15 AM	128						
420	4/17/2023	06:30 AM	169						
421	4/17/2023	06:45 AM	212						
422	4/17/2023	07:00 AM	201						
423	4/17/2023	07:15 AM	246						
424	4/17/2023	07:30 AM	302						
425	4/17/2023	07:45 AM	343						
426	4/17/2023	08:00 AM	298						
427	4/17/2023	08:15 AM	280						
428	4/17/2023	08:30 AM	283						
429	4/17/2023	08:45 AM	273						
430	4/17/2023	09:00 AM	226						
431	4/17/2023	09:15 AM	211						
432	4/17/2023	09:30 AM	236						
433	4/17/2023	09:45 AM	243						
434	4/17/2023	10:00 AM	221						
435	4/17/2023	10:15 AM	230						
436	4/17/2023	10:30 AM	216						
437	4/17/2023	10:45 AM	199						
438	4/17/2023	11:00 AM	234						
439	4/17/2023	11:15 AM	208						
440	4/17/2023	11:30 AM	230						
441	4/17/2023	11:45 AM	224						
442	4/17/2023	12:00 PM	234						
443	4/17/2023	12:15 PM	226						
444	4/17/2023	12:30 PM	208						
445	4/17/2023	12:45 PM	260						
446	4/17/2023	01:00 PM	219						
447	4/17/2023	01:15 PM	243						
448	4/17/2023	01:30 PM	248						
449	4/17/2023	01:45 PM	226						

	A	B	C	D	E	F	G	H	I
450	4/17/2023	02:00 PM	248						
451	4/17/2023	02:15 PM	292						
452	4/17/2023	02:30 PM	298						
453	4/17/2023	02:45 PM	302						
454	4/17/2023	03:00 PM	351						
455	4/17/2023	03:15 PM	385						
456	4/17/2023	03:30 PM	444						
457	4/17/2023	03:45 PM	421						
458	4/17/2023	04:00 PM	444						
459	4/17/2023	04:15 PM	459						
460	4/17/2023	04:30 PM	501						
461	4/17/2023	04:45 PM	445						
462	4/17/2023	05:00 PM	519						
463	4/17/2023	05:15 PM	438						
464	4/17/2023	05:30 PM	342						
465	4/17/2023	05:45 PM	319						
466	4/17/2023	06:00 PM	258						
467	4/17/2023	06:15 PM	261						
468	4/17/2023	06:30 PM	222						
469	4/17/2023	06:45 PM	209						
470	4/17/2023	07:00 PM	158						
471	4/17/2023	07:15 PM	158						
472	4/17/2023	07:30 PM	148						
473	4/17/2023	07:45 PM	138						
474	4/17/2023	08:00 PM	132						
475	4/17/2023	08:15 PM	94						
476	4/17/2023	08:30 PM	94						
477	4/17/2023	08:45 PM	89						
478	4/17/2023	09:00 PM	89						
479	4/17/2023	09:15 PM	72						
480	4/17/2023	09:30 PM	65						
481	4/17/2023	09:45 PM	55						
482	4/17/2023	10:00 PM	50						
483	4/17/2023	10:15 PM	50						
484	4/17/2023	10:30 PM	38						
485	4/17/2023	10:45 PM	44						
486	4/17/2023	11:00 PM	36						
487	4/17/2023	11:15 PM	52						
488	4/17/2023	11:30 PM	35						
489	4/17/2023	11:45 PM	36						
490	4/18/2023	12:00 AM	29						
491	4/18/2023	12:15 AM	22						
492	4/18/2023	12:30 AM	26						
493	4/18/2023	12:45 AM	14						
494	4/18/2023	01:00 AM	18						
495	4/18/2023	01:15 AM	17						
496	4/18/2023	01:30 AM	12						
497	4/18/2023	01:45 AM	9						
498	4/18/2023	02:00 AM	13						
499	4/18/2023	02:15 AM	11						

	A	B	C	D	E	F	G	H	I
500	4/18/2023	02:30 AM	11						
501	4/18/2023	02:45 AM	12						
502	4/18/2023	03:00 AM	8						
503	4/18/2023	03:15 AM	4						
504	4/18/2023	03:30 AM	11						
505	4/18/2023	03:45 AM	24						
506	4/18/2023	04:00 AM	18						
507	4/18/2023	04:15 AM	26						
508	4/18/2023	04:30 AM	40						
509	4/18/2023	04:45 AM	41						
510	4/18/2023	05:00 AM	36						
511	4/18/2023	05:15 AM	60						
512	4/18/2023	05:30 AM	83						
513	4/18/2023	05:45 AM	86						
514	4/18/2023	06:00 AM	97						
515	4/18/2023	06:15 AM	119						
516	4/18/2023	06:30 AM	187						
517	4/18/2023	06:45 AM	216						
518	4/18/2023	07:00 AM	201						
519	4/18/2023	07:15 AM	248						
520	4/18/2023	07:30 AM	307						
521	4/18/2023	07:45 AM	387						
522	4/18/2023	08:00 AM	305						
523	4/18/2023	08:15 AM	305						
524	4/18/2023	08:30 AM	261						
525	4/18/2023	08:45 AM	251						
526	4/18/2023	09:00 AM	224						
527	4/18/2023	09:15 AM	227						
528	4/18/2023	09:30 AM	218						
529	4/18/2023	09:45 AM	214						
530	4/18/2023	10:00 AM	213						
531	4/18/2023	10:15 AM	246						
532	4/18/2023	10:30 AM	228						
533	4/18/2023	10:45 AM	223						
534	4/18/2023	11:00 AM	243						
535	4/18/2023	11:15 AM	208						
536	4/18/2023	11:30 AM	259						
537	4/18/2023	11:45 AM	230						
538	4/18/2023	12:00 PM	247						
539	4/18/2023	12:15 PM	249						
540	4/18/2023	12:30 PM	227						
541	4/18/2023	12:45 PM	235						
542	4/18/2023	01:00 PM	222						
543	4/18/2023	01:15 PM	239						
544	4/18/2023	01:30 PM	269						
545	4/18/2023	01:45 PM	267						
546	4/18/2023	02:00 PM	273						
547	4/18/2023	02:15 PM	298						
548	4/18/2023	02:30 PM	341						
549	4/18/2023	02:45 PM	341						

	A	B	C	D	E	F	G	H	I
550	4/18/2023	03:00 PM	364						
551	4/18/2023	03:15 PM	403						
552	4/18/2023	03:30 PM	452						
553	4/18/2023	03:45 PM	458						
554	4/18/2023	04:00 PM	470						
555	4/18/2023	04:15 PM	473						
556	4/18/2023	04:30 PM	501						
557	4/18/2023	04:45 PM	492						
558	4/18/2023	05:00 PM	479						
559	4/18/2023	05:15 PM	493						
560	4/18/2023	05:30 PM	400						
561	4/18/2023	05:45 PM	341						
562	4/18/2023	06:00 PM	303						
563	4/18/2023	06:15 PM	271						
564	4/18/2023	06:30 PM	247						
565	4/18/2023	06:45 PM	228						
566	4/18/2023	07:00 PM	168						
567	4/18/2023	07:15 PM	157						
568	4/18/2023	07:30 PM	173						
569	4/18/2023	07:45 PM	148						
570	4/18/2023	08:00 PM	142						
571	4/18/2023	08:15 PM	142						
572	4/18/2023	08:30 PM	105						
573	4/18/2023	08:45 PM	102						
574	4/18/2023	09:00 PM	78						
575	4/18/2023	09:15 PM	102						
576	4/18/2023	09:30 PM	82						
577	4/18/2023	09:45 PM	61						
578	4/18/2023	10:00 PM	61						
579	4/18/2023	10:15 PM	51						
580	4/18/2023	10:30 PM	40						
581	4/18/2023	10:45 PM	36						
582	4/18/2023	11:00 PM	43						
583	4/18/2023	11:15 PM	28						
584	4/18/2023	11:30 PM	50						
585	4/18/2023	11:45 PM	42						
586	4/19/2023	12:00 AM	45						
587	4/19/2023	12:15 AM	23						
588	4/19/2023	12:30 AM	28						
589	4/19/2023	12:45 AM	17						
590	4/19/2023	01:00 AM	16						
591	4/19/2023	01:15 AM	13						
592	4/19/2023	01:30 AM	16						
593	4/19/2023	01:45 AM	12						
594	4/19/2023	02:00 AM	11						
595	4/19/2023	02:15 AM	9						
596	4/19/2023	02:30 AM	15						
597	4/19/2023	02:45 AM	10						
598	4/19/2023	03:00 AM	17						
599	4/19/2023	03:15 AM	6						

	A	B	C	D	E	F	G	H	I
600	4/19/2023	03:30 AM	13						
601	4/19/2023	03:45 AM	21						
602	4/19/2023	04:00 AM	27						
603	4/19/2023	04:15 AM	23						
604	4/19/2023	04:30 AM	40						
605	4/19/2023	04:45 AM	34						
606	4/19/2023	05:00 AM	48						
607	4/19/2023	05:15 AM	45						
608	4/19/2023	05:30 AM	69						
609	4/19/2023	05:45 AM	98						
610	4/19/2023	06:00 AM	99						
611	4/19/2023	06:15 AM	155						
612	4/19/2023	06:30 AM	199						
613	4/19/2023	06:45 AM	230						
614	4/19/2023	07:00 AM	230						
615	4/19/2023	07:15 AM	246						
616	4/19/2023	07:30 AM	330						
617	4/19/2023	07:45 AM	363						
618	4/19/2023	08:00 AM	283						
619	4/19/2023	08:15 AM	272						
620	4/19/2023	08:30 AM	271						
621	4/19/2023	08:45 AM	267						
622	4/19/2023	09:00 AM	221						
623	4/19/2023	09:15 AM	216						
624	4/19/2023	09:30 AM	230						
625	4/19/2023	09:45 AM	222						
626	4/19/2023	10:00 AM	231						
627	4/19/2023	10:15 AM	223						
628	4/19/2023	10:30 AM	229						
629	4/19/2023	10:45 AM	257						
630	4/19/2023	11:00 AM	239						
631	4/19/2023	11:15 AM	255						
632	4/19/2023	11:30 AM	265						
633	4/19/2023	11:45 AM	235						
634	4/19/2023	12:00 PM	237						
635	4/19/2023	12:15 PM	246						
636	4/19/2023	12:30 PM	252						
637	4/19/2023	12:45 PM	264						
638	4/19/2023	01:00 PM	254						
639	4/19/2023	01:15 PM	214						
640	4/19/2023	01:30 PM	275						
641	4/19/2023	01:45 PM	302						
642	4/19/2023	02:00 PM	253						
643	4/19/2023	02:15 PM	312						
644	4/19/2023	02:30 PM	296						
645	4/19/2023	02:45 PM	339						
646	4/19/2023	03:00 PM	335						
647	4/19/2023	03:15 PM	373						
648	4/19/2023	03:30 PM	413						
649	4/19/2023	03:45 PM	443						

	A	B	C	D	E	F	G	H	I
650	4/19/2023	04:00 PM	479						
651	4/19/2023	04:15 PM	461						
652	4/19/2023	04:30 PM	474						
653	4/19/2023	04:45 PM	503						
654	4/19/2023	05:00 PM	448						
655	4/19/2023	05:15 PM	456						
656	4/19/2023	05:30 PM	383						
657	4/19/2023	05:45 PM	343						
658	4/19/2023	06:00 PM	308						
659	4/19/2023	06:15 PM	264						
660	4/19/2023	06:30 PM	217						
661	4/19/2023	06:45 PM	224						
662	4/19/2023	07:00 PM	168						
663	4/19/2023	07:15 PM	163						
664	4/19/2023	07:30 PM	174						
665	4/19/2023	07:45 PM	141						
666	4/19/2023	08:00 PM	112						
667	4/19/2023	08:15 PM	128						
668	4/19/2023	08:30 PM	111						
669	4/19/2023	08:45 PM	128						
670	4/19/2023	09:00 PM	108						
671	4/19/2023	09:15 PM	83						
672	4/19/2023	09:30 PM	61						
673	4/19/2023	09:45 PM	74						
674	4/19/2023	10:00 PM	72						
675	4/19/2023	10:15 PM	48						
676	4/19/2023	10:30 PM	58						
677	4/19/2023	10:45 PM	73						
678	4/19/2023	11:00 PM	41						
679	4/19/2023	11:15 PM	44						
680	4/19/2023	11:30 PM	58						
681	4/19/2023	11:45 PM	54						
682	4/20/2023	12:00 AM	40						
683	4/20/2023	12:15 AM	27						
684	4/20/2023	12:30 AM	24						
685	4/20/2023	12:45 AM	25						
686	4/20/2023	01:00 AM	17						
687	4/20/2023	01:15 AM	25						
688	4/20/2023	01:30 AM	14						
689	4/20/2023	01:45 AM	16						
690	4/20/2023	02:00 AM	14						
691	4/20/2023	02:15 AM	14						
692	4/20/2023	02:30 AM	11						
693	4/20/2023	02:45 AM	13						
694	4/20/2023	03:00 AM	15						
695	4/20/2023	03:15 AM	16						
696	4/20/2023	03:30 AM	13						
697	4/20/2023	03:45 AM	25						
698	4/20/2023	04:00 AM	36						
699	4/20/2023	04:15 AM	35						

	A	B	C	D	E	F	G	H	I
700	4/20/2023	04:30 AM	30						
701	4/20/2023	04:45 AM	41						
702	4/20/2023	05:00 AM	45						
703	4/20/2023	05:15 AM	61						
704	4/20/2023	05:30 AM	77						
705	4/20/2023	05:45 AM	90						
706	4/20/2023	06:00 AM	91						
707	4/20/2023	06:15 AM	143						
708	4/20/2023	06:30 AM	194						
709	4/20/2023	06:45 AM	227						
710	4/20/2023	07:00 AM	216						
711	4/20/2023	07:15 AM	261						
712	4/20/2023	07:30 AM	331						
713	4/20/2023	07:45 AM	341						
714	4/20/2023	08:00 AM	310						
715	4/20/2023	08:15 AM	269						
716	4/20/2023	08:30 AM	286						
717	4/20/2023	08:45 AM	304						
718	4/20/2023	09:00 AM	236						
719	4/20/2023	09:15 AM	232						
720	4/20/2023	09:30 AM	247						
721	4/20/2023	09:45 AM	224						
722	4/20/2023	10:00 AM	192						
723	4/20/2023	10:15 AM	229						
724	4/20/2023	10:30 AM	271						
725	4/20/2023	10:45 AM	257						
726	4/20/2023	11:00 AM	233						
727	4/20/2023	11:15 AM	238						
728	4/20/2023	11:30 AM	233						
729	4/20/2023	11:45 AM	259						
730	4/20/2023	12:00 PM	253						
731	4/20/2023	12:15 PM	258						
732	4/20/2023	12:30 PM	267						
733	4/20/2023	12:45 PM	269						
734	4/20/2023	01:00 PM	276						
735	4/20/2023	01:15 PM	279						
736	4/20/2023	01:30 PM	266						
737	4/20/2023	01:45 PM	236						
738	4/20/2023	02:00 PM	285						
739	4/20/2023	02:15 PM	308						
740	4/20/2023	02:30 PM	295						
741	4/20/2023	02:45 PM	353						
742	4/20/2023	03:00 PM	373						
743	4/20/2023	03:15 PM	430						
744	4/20/2023	03:30 PM	427						
745	4/20/2023	03:45 PM	463						
746	4/20/2023	04:00 PM	484						
747	4/20/2023	04:15 PM	498						
748	4/20/2023	04:30 PM	490						
749	4/20/2023	04:45 PM	517						

	A	B	C	D	E	F	G	H	I
750	4/20/2023	05:00 PM	527						
751	4/20/2023	05:15 PM	465						
752	4/20/2023	05:30 PM	408						
753	4/20/2023	05:45 PM	351						
754	4/20/2023	06:00 PM	318						
755	4/20/2023	06:15 PM	289						
756	4/20/2023	06:30 PM	279						
757	4/20/2023	06:45 PM	262						
758	4/20/2023	07:00 PM	215						
759	4/20/2023	07:15 PM	186						
760	4/20/2023	07:30 PM	216						
761	4/20/2023	07:45 PM	182						
762	4/20/2023	08:00 PM	158						
763	4/20/2023	08:15 PM	145						
764	4/20/2023	08:30 PM	109						
765	4/20/2023	08:45 PM	133						
766	4/20/2023	09:00 PM	120						
767	4/20/2023	09:15 PM	135						
768	4/20/2023	09:30 PM	81						
769	4/20/2023	09:45 PM	96						
770	4/20/2023	10:00 PM	80						
771	4/20/2023	10:15 PM	66						
772	4/20/2023	10:30 PM	59						
773	4/20/2023	10:45 PM	59						
774	4/20/2023	11:00 PM	55						
775	4/20/2023	11:15 PM	41						
776	4/20/2023	11:30 PM	48						
777	4/20/2023	11:45 PM	49						
778	4/21/2023	12:00 AM	46						
779	4/21/2023	12:15 AM	44						
780	4/21/2023	12:30 AM	41						
781	4/21/2023	12:45 AM	21						
782	4/21/2023	01:00 AM	26						
783	4/21/2023	01:15 AM	23						
784	4/21/2023	01:30 AM	12						
785	4/21/2023	01:45 AM	21						
786	4/21/2023	02:00 AM	17						
787	4/21/2023	02:15 AM	26						
788	4/21/2023	02:30 AM	22						
789	4/21/2023	02:45 AM	21						
790	4/21/2023	03:00 AM	17						
791	4/21/2023	03:15 AM	19						
792	4/21/2023	03:30 AM	10						
793	4/21/2023	03:45 AM	20						
794	4/21/2023	04:00 AM	26						
795	4/21/2023	04:15 AM	30						
796	4/21/2023	04:30 AM	34						
797	4/21/2023	04:45 AM	37						
798	4/21/2023	05:00 AM	43						
799	4/21/2023	05:15 AM	46						

	A	B	C	D	E	F	G	H	I
800	4/21/2023	05:30 AM	77						
801	4/21/2023	05:45 AM	79						
802	4/21/2023	06:00 AM	88						
803	4/21/2023	06:15 AM	113						
804	4/21/2023	06:30 AM	190						
805	4/21/2023	06:45 AM	234						
806	4/21/2023	07:00 AM	200						
807	4/21/2023	07:15 AM	250						
808	4/21/2023	07:30 AM	333						
809	4/21/2023	07:45 AM	303						
810	4/21/2023	08:00 AM	286						
811	4/21/2023	08:15 AM	260						
812	4/21/2023	08:30 AM	272						
813	4/21/2023	08:45 AM	279						
814	4/21/2023	09:00 AM	248						
815	4/21/2023	09:15 AM	222						
816	4/21/2023	09:30 AM	279						
817	4/21/2023	09:45 AM	255						
818	4/21/2023	10:00 AM	238						
819	4/21/2023	10:15 AM	239						
820	4/21/2023	10:30 AM	236						
821	4/21/2023	10:45 AM	258						
822	4/21/2023	11:00 AM	260						
823	4/21/2023	11:15 AM	266						
824	4/21/2023	11:30 AM	258						
825	4/21/2023	11:45 AM	286						
826	4/21/2023	12:00 PM	286						
827	4/21/2023	12:15 PM	296						
828	4/21/2023	12:30 PM	265						
829	4/21/2023	12:45 PM	288						
830	4/21/2023	01:00 PM	331						
831	4/21/2023	01:15 PM	292						
832	4/21/2023	01:30 PM	287						
833	4/21/2023	01:45 PM	297						
834	4/21/2023	02:00 PM	284						
835	4/21/2023	02:15 PM	332						
836	4/21/2023	02:30 PM	345						
837	4/21/2023	02:45 PM	346						
838	4/21/2023	03:00 PM	433						
839	4/21/2023	03:15 PM	421						
840	4/21/2023	03:30 PM	427						
841	4/21/2023	03:45 PM	439						
842	4/21/2023	04:00 PM	448						
843	4/21/2023	04:15 PM	430						
844	4/21/2023	04:30 PM	430						
845	4/21/2023	04:45 PM	449						
846	4/21/2023	05:00 PM	455						
847	4/21/2023	05:15 PM	457						
848	4/21/2023	05:30 PM	365						
849	4/21/2023	05:45 PM	331						

	A	B	C	D	E	F	G	H	I
850	4/21/2023	06:00 PM	287						
851	4/21/2023	06:15 PM	273						
852	4/21/2023	06:30 PM	236						
853	4/21/2023	06:45 PM	216						
854	4/21/2023	07:00 PM	188						
855	4/21/2023	07:15 PM	229						
856	4/21/2023	07:30 PM	194						
857	4/21/2023	07:45 PM	171						
858	4/21/2023	08:00 PM	138						
859	4/21/2023	08:15 PM	153						
860	4/21/2023	08:30 PM	137						
861	4/21/2023	08:45 PM	133						
862	4/21/2023	09:00 PM	101						
863	4/21/2023	09:15 PM	121						
864	4/21/2023	09:30 PM	124						
865	4/21/2023	09:45 PM	121						
866	4/21/2023	10:00 PM	101						
867	4/21/2023	10:15 PM	79						
868	4/21/2023	10:30 PM	98						
869	4/21/2023	10:45 PM	93						
870	4/21/2023	11:00 PM	73						
871	4/21/2023	11:15 PM	68						
872	4/21/2023	11:30 PM	83						
873	4/21/2023	11:45 PM	47						
874	4/22/2023	12:00 AM	59						
875	4/22/2023	12:15 AM	40						
876	4/22/2023	12:30 AM	36						
877	4/22/2023	12:45 AM	22						
878	4/22/2023	01:00 AM	18						
879	4/22/2023	01:15 AM	27						
880	4/22/2023	01:30 AM	19						
881	4/22/2023	01:45 AM	17						
882	4/22/2023	02:00 AM	19						
883	4/22/2023	02:15 AM	22						
884	4/22/2023	02:30 AM	15						
885	4/22/2023	02:45 AM	16						
886	4/22/2023	03:00 AM	18						
887	4/22/2023	03:15 AM	23						
888	4/22/2023	03:30 AM	15						
889	4/22/2023	03:45 AM	13						
890	4/22/2023	04:00 AM	17						
891	4/22/2023	04:15 AM	31						
892	4/22/2023	04:30 AM	26						
893	4/22/2023	04:45 AM	25						
894	4/22/2023	05:00 AM	22						
895	4/22/2023	05:15 AM	23						
896	4/22/2023	05:30 AM	32						
897	4/22/2023	05:45 AM	35						
898	4/22/2023	06:00 AM	27						
899	4/22/2023	06:15 AM	50						

	A	B	C	D	E	F	G	H	I
900	4/22/2023	06:30 AM	53						
901	4/22/2023	06:45 AM	56						
902	4/22/2023	07:00 AM	55						
903	4/22/2023	07:15 AM	76						
904	4/22/2023	07:30 AM	87						
905	4/22/2023	07:45 AM	113						
906	4/22/2023	08:00 AM	105						
907	4/22/2023	08:15 AM	123						
908	4/22/2023	08:30 AM	158						
909	4/22/2023	08:45 AM	159						
910	4/22/2023	09:00 AM	154						
911	4/22/2023	09:15 AM	180						
912	4/22/2023	09:30 AM	187						
913	4/22/2023	09:45 AM	207						
914	4/22/2023	10:00 AM	217						
915	4/22/2023	10:15 AM	198						
916	4/22/2023	10:30 AM	191						
917	4/22/2023	10:45 AM	234						
918	4/22/2023	11:00 AM	231						
919	4/22/2023	11:15 AM	239						
920	4/22/2023	11:30 AM	267						
921	4/22/2023	11:45 AM	231						
922	4/22/2023	12:00 PM	254						
923	4/22/2023	12:15 PM	259						
924	4/22/2023	12:30 PM	263						
925	4/22/2023	12:45 PM	258						
926	4/22/2023	01:00 PM	250						
927	4/22/2023	01:15 PM	242						
928	4/22/2023	01:30 PM	225						
929	4/22/2023	01:45 PM	244						
930	4/22/2023	02:00 PM	239						
931	4/22/2023	02:15 PM	267						
932	4/22/2023	02:30 PM	244						
933	4/22/2023	02:45 PM	277						
934	4/22/2023	03:00 PM	263						
935	4/22/2023	03:15 PM	259						
936	4/22/2023	03:30 PM	240						
937	4/22/2023	03:45 PM	231						
938	4/22/2023	04:00 PM	236						
939	4/22/2023	04:15 PM	236						
940	4/22/2023	04:30 PM	209						
941	4/22/2023	04:45 PM	198						
942	4/22/2023	05:00 PM	257						
943	4/22/2023	05:15 PM	239						
944	4/22/2023	05:30 PM	226						
945	4/22/2023	05:45 PM	229						
946	4/22/2023	06:00 PM	170						
947	4/22/2023	06:15 PM	165						
948	4/22/2023	06:30 PM	150						
949	4/22/2023	06:45 PM	152						

	A	B	C	D	E	F	G	H	I
950	4/22/2023	07:00 PM	112						
951	4/22/2023	07:15 PM	133						
952	4/22/2023	07:30 PM	139						
953	4/22/2023	07:45 PM	130						
954	4/22/2023	08:00 PM	110						
955	4/22/2023	08:15 PM	110						
956	4/22/2023	08:30 PM	114						
957	4/22/2023	08:45 PM	86						
958	4/22/2023	09:00 PM	97						
959	4/22/2023	09:15 PM	96						
960	4/22/2023	09:30 PM	95						
961	4/22/2023	09:45 PM	102						
962	4/22/2023	10:00 PM	113						
963	4/22/2023	10:15 PM	93						
964	4/22/2023	10:30 PM	78						
965	4/22/2023	10:45 PM	58						
966	4/22/2023	11:00 PM	64						
967	4/22/2023	11:15 PM	54						
968	4/22/2023	11:30 PM	42						
969	4/22/2023	11:45 PM	43						
970	4/23/2023	12:00 AM	34						
971	4/23/2023	12:15 AM	32						
972	4/23/2023	12:30 AM	24						
973	4/23/2023	12:45 AM	24						
974	4/23/2023	01:00 AM	22						
975	4/23/2023	01:15 AM	21						
976	4/23/2023	01:30 AM	18						
977	4/23/2023	01:45 AM	16						
978	4/23/2023	02:00 AM	16						
979	4/23/2023	02:15 AM	13						
980	4/23/2023	02:30 AM	12						
981	4/23/2023	02:45 AM	17						
982	4/23/2023	03:00 AM	6						
983	4/23/2023	03:15 AM	13						
984	4/23/2023	03:30 AM	4						
985	4/23/2023	03:45 AM	8						
986	4/23/2023	04:00 AM	12						
987	4/23/2023	04:15 AM	19						
988	4/23/2023	04:30 AM	23						
989	4/23/2023	04:45 AM	20						
990	4/23/2023	05:00 AM	10						
991	4/23/2023	05:15 AM	17						
992	4/23/2023	05:30 AM	18						
993	4/23/2023	05:45 AM	12						
994	4/23/2023	06:00 AM	23						
995	4/23/2023	06:15 AM	25						
996	4/23/2023	06:30 AM	28						
997	4/23/2023	06:45 AM	39						
998	4/23/2023	07:00 AM	32						
999	4/23/2023	07:15 AM	57						

	A	B	C	D	E	F	G	H	I
1000	4/23/2023	07:30 AM	69						
1001	4/23/2023	07:45 AM	73						
1002	4/23/2023	08:00 AM	79						
1003	4/23/2023	08:15 AM	71						
1004	4/23/2023	08:30 AM	103						
1005	4/23/2023	08:45 AM	113						
1006	4/23/2023	09:00 AM	128						
1007	4/23/2023	09:15 AM	127						
1008	4/23/2023	09:30 AM	136						
1009	4/23/2023	09:45 AM	150						
1010	4/23/2023	10:00 AM	141						
1011	4/23/2023	10:15 AM	173						
1012	4/23/2023	10:30 AM	171						
1013	4/23/2023	10:45 AM	178						
1014	4/23/2023	11:00 AM	218						
1015	4/23/2023	11:15 AM	216						
1016	4/23/2023	11:30 AM	207						
1017	4/23/2023	11:45 AM	187						
1018	4/23/2023	12:00 PM	232						
1019	4/23/2023	12:15 PM	206						
1020	4/23/2023	12:30 PM	223						
1021	4/23/2023	12:45 PM	256						
1022	4/23/2023	01:00 PM	223						
1023	4/23/2023	01:15 PM	205						
1024	4/23/2023	01:30 PM	220						
1025	4/23/2023	01:45 PM	222						
1026	4/23/2023	02:00 PM	242						
1027	4/23/2023	02:15 PM	220						
1028	4/23/2023	02:30 PM	248						
1029	4/23/2023	02:45 PM	212						
1030	4/23/2023	03:00 PM	249						
1031	4/23/2023	03:15 PM	224						
1032	4/23/2023	03:30 PM	220						
1033	4/23/2023	03:45 PM	229						
1034	4/23/2023	04:00 PM	238						
1035	4/23/2023	04:15 PM	252						
1036	4/23/2023	04:30 PM	282						
1037	4/23/2023	04:45 PM	220						
1038	4/23/2023	05:00 PM	220						
1039	4/23/2023	05:15 PM	204						
1040	4/23/2023	05:30 PM	217						
1041	4/23/2023	05:45 PM	240						
1042	4/23/2023	06:00 PM	205						
1043	4/23/2023	06:15 PM	202						
1044	4/23/2023	06:30 PM	182						
1045	4/23/2023	06:45 PM	163						
1046	4/23/2023	07:00 PM	174						
1047	4/23/2023	07:15 PM	178						
1048	4/23/2023	07:30 PM	164						
1049	4/23/2023	07:45 PM	172						

	A	B	C	D	E	F	G	H	I
1050	4/23/2023	08:00 PM	134						
1051	4/23/2023	08:15 PM	120						
1052	4/23/2023	08:30 PM	125						
1053	4/23/2023	08:45 PM	115						
1054	4/23/2023	09:00 PM	106						
1055	4/23/2023	09:15 PM	81						
1056	4/23/2023	09:30 PM	66						
1057	4/23/2023	09:45 PM	82						
1058	4/23/2023	10:00 PM	57						
1059	4/23/2023	10:15 PM	68						
1060	4/23/2023	10:30 PM	50						
1061	4/23/2023	10:45 PM	60						
1062	4/23/2023	11:00 PM	37						
1063	4/23/2023	11:15 PM	38						
1064	4/23/2023	11:30 PM	33						
1065	4/23/2023	11:45 PM	40						

	A	B	C	D	E	F	G	H	I
1									
2	File Name: C:\Users\barri\OneDrive\Documents\TDB\WSP\SYRACUSE\DATA\BATCH 2 SALIM1\DONE\ATR 1243.tf2								
3	Start Date: 4/13/2023								
4	Start Time: 12:00:00 AM								
5	Location 1: EB NY 298								
6	Location 2: at I-481								
7									
8									
9	Date	Time	EB						
10	4/13/2023	12:00 AM	5						
11	4/13/2023	12:15 AM	10						
12	4/13/2023	12:30 AM	7						
13	4/13/2023	12:45 AM	3						
14	4/13/2023	01:00 AM	9						
15	4/13/2023	01:15 AM	10						
16	4/13/2023	01:30 AM	7						
17	4/13/2023	01:45 AM	3						
18	4/13/2023	02:00 AM	4						
19	4/13/2023	02:15 AM	9						
20	4/13/2023	02:30 AM	6						
21	4/13/2023	02:45 AM	11						
22	4/13/2023	03:00 AM	9						
23	4/13/2023	03:15 AM	12						
24	4/13/2023	03:30 AM	6						
25	4/13/2023	03:45 AM	10						
26	4/13/2023	04:00 AM	3						
27	4/13/2023	04:15 AM	10						
28	4/13/2023	04:30 AM	10						
29	4/13/2023	04:45 AM	10						
30	4/13/2023	05:00 AM	6						
31	4/13/2023	05:15 AM	10						
32	4/13/2023	05:30 AM	18						
33	4/13/2023	05:45 AM	12						
34	4/13/2023	06:00 AM	19						
35	4/13/2023	06:15 AM	32						
36	4/13/2023	06:30 AM	44						
37	4/13/2023	06:45 AM	39						
38	4/13/2023	07:00 AM	30						
39	4/13/2023	07:15 AM	45						
40	4/13/2023	07:30 AM	53						
41	4/13/2023	07:45 AM	89						
42	4/13/2023	08:00 AM	73						
43	4/13/2023	08:15 AM	79						
44	4/13/2023	08:30 AM	91						
45	4/13/2023	08:45 AM	91						
46	4/13/2023	09:00 AM	96						
47	4/13/2023	09:15 AM	106						
48	4/13/2023	09:30 AM	111						
49	4/13/2023	09:45 AM	112						

	A	B	C	D	E	F	G	H	I
50	4/13/2023	10:00 AM	98						
51	4/13/2023	10:15 AM	100						
52	4/13/2023	10:30 AM	98						
53	4/13/2023	10:45 AM	106						
54	4/13/2023	11:00 AM	98						
55	4/13/2023	11:15 AM	104						
56	4/13/2023	11:30 AM	107						
57	4/13/2023	11:45 AM	111						
58	4/13/2023	12:00 PM	126						
59	4/13/2023	12:15 PM	93						
60	4/13/2023	12:30 PM	98						
61	4/13/2023	12:45 PM	79						
62	4/13/2023	01:00 PM	91						
63	4/13/2023	01:15 PM	78						
64	4/13/2023	01:30 PM	128						
65	4/13/2023	01:45 PM	121						
66	4/13/2023	02:00 PM	110						
67	4/13/2023	02:15 PM	118						
68	4/13/2023	02:30 PM	137						
69	4/13/2023	02:45 PM	103						
70	4/13/2023	03:00 PM	148						
71	4/13/2023	03:15 PM	161						
72	4/13/2023	03:30 PM	230						
73	4/13/2023	03:45 PM	178						
74	4/13/2023	04:00 PM	240						
75	4/13/2023	04:15 PM	181						
76	4/13/2023	04:30 PM	291						
77	4/13/2023	04:45 PM	223						
78	4/13/2023	05:00 PM	222						
79	4/13/2023	05:15 PM	109						
80	4/13/2023	05:30 PM	103						
81	4/13/2023	05:45 PM	72						
82	4/13/2023	06:00 PM	74						
83	4/13/2023	06:15 PM	61						
84	4/13/2023	06:30 PM	63						
85	4/13/2023	06:45 PM	43						
86	4/13/2023	07:00 PM	58						
87	4/13/2023	07:15 PM	42						
88	4/13/2023	07:30 PM	47						
89	4/13/2023	07:45 PM	33						
90	4/13/2023	08:00 PM	46						
91	4/13/2023	08:15 PM	31						
92	4/13/2023	08:30 PM	27						
93	4/13/2023	08:45 PM	26						
94	4/13/2023	09:00 PM	42						
95	4/13/2023	09:15 PM	25						
96	4/13/2023	09:30 PM	20						
97	4/13/2023	09:45 PM	11						
98	4/13/2023	10:00 PM	18						
99	4/13/2023	10:15 PM	10						

	A	B	C	D	E	F	G	H	I
100	4/13/2023	10:30 PM	12						
101	4/13/2023	10:45 PM	11						
102	4/13/2023	11:00 PM	7						
103	4/13/2023	11:15 PM	15						
104	4/13/2023	11:30 PM	10						
105	4/13/2023	11:45 PM	4						
106	4/14/2023	12:00 AM	7						
107	4/14/2023	12:15 AM	5						
108	4/14/2023	12:30 AM	10						
109	4/14/2023	12:45 AM	2						
110	4/14/2023	01:00 AM	9						
111	4/14/2023	01:15 AM	3						
112	4/14/2023	01:30 AM	5						
113	4/14/2023	01:45 AM	3						
114	4/14/2023	02:00 AM	3						
115	4/14/2023	02:15 AM	2						
116	4/14/2023	02:30 AM	10						
117	4/14/2023	02:45 AM	9						
118	4/14/2023	03:00 AM	15						
119	4/14/2023	03:15 AM	8						
120	4/14/2023	03:30 AM	7						
121	4/14/2023	03:45 AM	10						
122	4/14/2023	04:00 AM	10						
123	4/14/2023	04:15 AM	4						
124	4/14/2023	04:30 AM	6						
125	4/14/2023	04:45 AM	8						
126	4/14/2023	05:00 AM	8						
127	4/14/2023	05:15 AM	10						
128	4/14/2023	05:30 AM	14						
129	4/14/2023	05:45 AM	17						
130	4/14/2023	06:00 AM	20						
131	4/14/2023	06:15 AM	27						
132	4/14/2023	06:30 AM	47						
133	4/14/2023	06:45 AM	39						
134	4/14/2023	07:00 AM	40						
135	4/14/2023	07:15 AM	52						
136	4/14/2023	07:30 AM	47						
137	4/14/2023	07:45 AM	79						
138	4/14/2023	08:00 AM	72						
139	4/14/2023	08:15 AM	80						
140	4/14/2023	08:30 AM	79						
141	4/14/2023	08:45 AM	89						
142	4/14/2023	09:00 AM	81						
143	4/14/2023	09:15 AM	88						
144	4/14/2023	09:30 AM	81						
145	4/14/2023	09:45 AM	92						
146	4/14/2023	10:00 AM	96						
147	4/14/2023	10:15 AM	109						
148	4/14/2023	10:30 AM	91						
149	4/14/2023	10:45 AM	101						

	A	B	C	D	E	F	G	H	I
150	4/14/2023	11:00 AM	108						
151	4/14/2023	11:15 AM	107						
152	4/14/2023	11:30 AM	113						
153	4/14/2023	11:45 AM	104						
154	4/14/2023	12:00 PM	121						
155	4/14/2023	12:15 PM	116						
156	4/14/2023	12:30 PM	91						
157	4/14/2023	12:45 PM	87						
158	4/14/2023	01:00 PM	108						
159	4/14/2023	01:15 PM	88						
160	4/14/2023	01:30 PM	123						
161	4/14/2023	01:45 PM	120						
162	4/14/2023	02:00 PM	137						
163	4/14/2023	02:15 PM	125						
164	4/14/2023	02:30 PM	135						
165	4/14/2023	02:45 PM	137						
166	4/14/2023	03:00 PM	141						
167	4/14/2023	03:15 PM	135						
168	4/14/2023	03:30 PM	186						
169	4/14/2023	03:45 PM	179						
170	4/14/2023	04:00 PM	215						
171	4/14/2023	04:15 PM	175						
172	4/14/2023	04:30 PM	218						
173	4/14/2023	04:45 PM	156						
174	4/14/2023	05:00 PM	182						
175	4/14/2023	05:15 PM	102						
176	4/14/2023	05:30 PM	89						
177	4/14/2023	05:45 PM	81						
178	4/14/2023	06:00 PM	68						
179	4/14/2023	06:15 PM	40						
180	4/14/2023	06:30 PM	65						
181	4/14/2023	06:45 PM	59						
182	4/14/2023	07:00 PM	47						
183	4/14/2023	07:15 PM	44						
184	4/14/2023	07:30 PM	39						
185	4/14/2023	07:45 PM	31						
186	4/14/2023	08:00 PM	31						
187	4/14/2023	08:15 PM	23						
188	4/14/2023	08:30 PM	27						
189	4/14/2023	08:45 PM	28						
190	4/14/2023	09:00 PM	18						
191	4/14/2023	09:15 PM	22						
192	4/14/2023	09:30 PM	17						
193	4/14/2023	09:45 PM	18						
194	4/14/2023	10:00 PM	15						
195	4/14/2023	10:15 PM	18						
196	4/14/2023	10:30 PM	17						
197	4/14/2023	10:45 PM	19						
198	4/14/2023	11:00 PM	13						
199	4/14/2023	11:15 PM	12						

	A	B	C	D	E	F	G	H	I
200	4/14/2023	11:30 PM	12						
201	4/14/2023	11:45 PM	9						
202	4/15/2023	12:00 AM	17						
203	4/15/2023	12:15 AM	18						
204	4/15/2023	12:30 AM	13						
205	4/15/2023	12:45 AM	8						
206	4/15/2023	01:00 AM	3						
207	4/15/2023	01:15 AM	7						
208	4/15/2023	01:30 AM	5						
209	4/15/2023	01:45 AM	2						
210	4/15/2023	02:00 AM	2						
211	4/15/2023	02:15 AM	4						
212	4/15/2023	02:30 AM	8						
213	4/15/2023	02:45 AM	6						
214	4/15/2023	03:00 AM	11						
215	4/15/2023	03:15 AM	12						
216	4/15/2023	03:30 AM	14						
217	4/15/2023	03:45 AM	4						
218	4/15/2023	04:00 AM	7						
219	4/15/2023	04:15 AM	4						
220	4/15/2023	04:30 AM	4						
221	4/15/2023	04:45 AM	2						
222	4/15/2023	05:00 AM	5						
223	4/15/2023	05:15 AM	6						
224	4/15/2023	05:30 AM	7						
225	4/15/2023	05:45 AM	5						
226	4/15/2023	06:00 AM	7						
227	4/15/2023	06:15 AM	16						
228	4/15/2023	06:30 AM	15						
229	4/15/2023	06:45 AM	20						
230	4/15/2023	07:00 AM	12						
231	4/15/2023	07:15 AM	20						
232	4/15/2023	07:30 AM	22						
233	4/15/2023	07:45 AM	22						
234	4/15/2023	08:00 AM	22						
235	4/15/2023	08:15 AM	30						
236	4/15/2023	08:30 AM	31						
237	4/15/2023	08:45 AM	26						
238	4/15/2023	09:00 AM	37						
239	4/15/2023	09:15 AM	44						
240	4/15/2023	09:30 AM	25						
241	4/15/2023	09:45 AM	59						
242	4/15/2023	10:00 AM	44						
243	4/15/2023	10:15 AM	38						
244	4/15/2023	10:30 AM	45						
245	4/15/2023	10:45 AM	58						
246	4/15/2023	11:00 AM	43						
247	4/15/2023	11:15 AM	46						
248	4/15/2023	11:30 AM	54						
249	4/15/2023	11:45 AM	66						

	A	B	C	D	E	F	G	H	I
250	4/15/2023	12:00 PM	56						
251	4/15/2023	12:15 PM	52						
252	4/15/2023	12:30 PM	42						
253	4/15/2023	12:45 PM	49						
254	4/15/2023	01:00 PM	43						
255	4/15/2023	01:15 PM	55						
256	4/15/2023	01:30 PM	41						
257	4/15/2023	01:45 PM	44						
258	4/15/2023	02:00 PM	51						
259	4/15/2023	02:15 PM	33						
260	4/15/2023	02:30 PM	32						
261	4/15/2023	02:45 PM	36						
262	4/15/2023	03:00 PM	36						
263	4/15/2023	03:15 PM	44						
264	4/15/2023	03:30 PM	46						
265	4/15/2023	03:45 PM	41						
266	4/15/2023	04:00 PM	36						
267	4/15/2023	04:15 PM	41						
268	4/15/2023	04:30 PM	31						
269	4/15/2023	04:45 PM	40						
270	4/15/2023	05:00 PM	38						
271	4/15/2023	05:15 PM	37						
272	4/15/2023	05:30 PM	43						
273	4/15/2023	05:45 PM	24						
274	4/15/2023	06:00 PM	31						
275	4/15/2023	06:15 PM	24						
276	4/15/2023	06:30 PM	28						
277	4/15/2023	06:45 PM	19						
278	4/15/2023	07:00 PM	20						
279	4/15/2023	07:15 PM	23						
280	4/15/2023	07:30 PM	22						
281	4/15/2023	07:45 PM	23						
282	4/15/2023	08:00 PM	15						
283	4/15/2023	08:15 PM	12						
284	4/15/2023	08:30 PM	11						
285	4/15/2023	08:45 PM	11						
286	4/15/2023	09:00 PM	10						
287	4/15/2023	09:15 PM	14						
288	4/15/2023	09:30 PM	17						
289	4/15/2023	09:45 PM	12						
290	4/15/2023	10:00 PM	11						
291	4/15/2023	10:15 PM	17						
292	4/15/2023	10:30 PM	6						
293	4/15/2023	10:45 PM	9						
294	4/15/2023	11:00 PM	7						
295	4/15/2023	11:15 PM	3						
296	4/15/2023	11:30 PM	9						
297	4/15/2023	11:45 PM	8						
298	4/16/2023	12:00 AM	9						
299	4/16/2023	12:15 AM	4						

	A	B	C	D	E	F	G	H	I
300	4/16/2023	12:30 AM	6						
301	4/16/2023	12:45 AM	6						
302	4/16/2023	01:00 AM	7						
303	4/16/2023	01:15 AM	5						
304	4/16/2023	01:30 AM	1						
305	4/16/2023	01:45 AM	1						
306	4/16/2023	02:00 AM	2						
307	4/16/2023	02:15 AM	0						
308	4/16/2023	02:30 AM	1						
309	4/16/2023	02:45 AM	5						
310	4/16/2023	03:00 AM	4						
311	4/16/2023	03:15 AM	4						
312	4/16/2023	03:30 AM	0						
313	4/16/2023	03:45 AM	1						
314	4/16/2023	04:00 AM	2						
315	4/16/2023	04:15 AM	2						
316	4/16/2023	04:30 AM	1						
317	4/16/2023	04:45 AM	2						
318	4/16/2023	05:00 AM	0						
319	4/16/2023	05:15 AM	1						
320	4/16/2023	05:30 AM	2						
321	4/16/2023	05:45 AM	4						
322	4/16/2023	06:00 AM	2						
323	4/16/2023	06:15 AM	9						
324	4/16/2023	06:30 AM	17						
325	4/16/2023	06:45 AM	10						
326	4/16/2023	07:00 AM	7						
327	4/16/2023	07:15 AM	10						
328	4/16/2023	07:30 AM	13						
329	4/16/2023	07:45 AM	19						
330	4/16/2023	08:00 AM	11						
331	4/16/2023	08:15 AM	18						
332	4/16/2023	08:30 AM	20						
333	4/16/2023	08:45 AM	22						
334	4/16/2023	09:00 AM	27						
335	4/16/2023	09:15 AM	23						
336	4/16/2023	09:30 AM	29						
337	4/16/2023	09:45 AM	22						
338	4/16/2023	10:00 AM	36						
339	4/16/2023	10:15 AM	36						
340	4/16/2023	10:30 AM	35						
341	4/16/2023	10:45 AM	81						
342	4/16/2023	11:00 AM	55						
343	4/16/2023	11:15 AM	46						
344	4/16/2023	11:30 AM	42						
345	4/16/2023	11:45 AM	46						
346	4/16/2023	12:00 PM	47						
347	4/16/2023	12:15 PM	35						
348	4/16/2023	12:30 PM	41						
349	4/16/2023	12:45 PM	42						

	A	B	C	D	E	F	G	H	I
350	4/16/2023	01:00 PM	36						
351	4/16/2023	01:15 PM	61						
352	4/16/2023	01:30 PM	39						
353	4/16/2023	01:45 PM	42						
354	4/16/2023	02:00 PM	44						
355	4/16/2023	02:15 PM	42						
356	4/16/2023	02:30 PM	39						
357	4/16/2023	02:45 PM	29						
358	4/16/2023	03:00 PM	44						
359	4/16/2023	03:15 PM	30						
360	4/16/2023	03:30 PM	23						
361	4/16/2023	03:45 PM	27						
362	4/16/2023	04:00 PM	27						
363	4/16/2023	04:15 PM	23						
364	4/16/2023	04:30 PM	31						
365	4/16/2023	04:45 PM	29						
366	4/16/2023	05:00 PM	34						
367	4/16/2023	05:15 PM	31						
368	4/16/2023	05:30 PM	29						
369	4/16/2023	05:45 PM	41						
370	4/16/2023	06:00 PM	28						
371	4/16/2023	06:15 PM	32						
372	4/16/2023	06:30 PM	31						
373	4/16/2023	06:45 PM	29						
374	4/16/2023	07:00 PM	27						
375	4/16/2023	07:15 PM	30						
376	4/16/2023	07:30 PM	21						
377	4/16/2023	07:45 PM	19						
378	4/16/2023	08:00 PM	33						
379	4/16/2023	08:15 PM	25						
380	4/16/2023	08:30 PM	11						
381	4/16/2023	08:45 PM	17						
382	4/16/2023	09:00 PM	19						
383	4/16/2023	09:15 PM	13						
384	4/16/2023	09:30 PM	14						
385	4/16/2023	09:45 PM	14						
386	4/16/2023	10:00 PM	9						
387	4/16/2023	10:15 PM	9						
388	4/16/2023	10:30 PM	8						
389	4/16/2023	10:45 PM	3						
390	4/16/2023	11:00 PM	12						
391	4/16/2023	11:15 PM	4						
392	4/16/2023	11:30 PM	4						
393	4/16/2023	11:45 PM	3						
394	4/17/2023	12:00 AM	6						
395	4/17/2023	12:15 AM	6						
396	4/17/2023	12:30 AM	3						
397	4/17/2023	12:45 AM	3						
398	4/17/2023	01:00 AM	1						
399	4/17/2023	01:15 AM	3						

	A	B	C	D	E	F	G	H	I
400	4/17/2023	01:30 AM	3						
401	4/17/2023	01:45 AM	2						
402	4/17/2023	02:00 AM	4						
403	4/17/2023	02:15 AM	4						
404	4/17/2023	02:30 AM	0						
405	4/17/2023	02:45 AM	3						
406	4/17/2023	03:00 AM	0						
407	4/17/2023	03:15 AM	1						
408	4/17/2023	03:30 AM	1						
409	4/17/2023	03:45 AM	3						
410	4/17/2023	04:00 AM	1						
411	4/17/2023	04:15 AM	5						
412	4/17/2023	04:30 AM	4						
413	4/17/2023	04:45 AM	3						
414	4/17/2023	05:00 AM	8						
415	4/17/2023	05:15 AM	10						
416	4/17/2023	05:30 AM	10						
417	4/17/2023	05:45 AM	15						
418	4/17/2023	06:00 AM	24						
419	4/17/2023	06:15 AM	33						
420	4/17/2023	06:30 AM	40						
421	4/17/2023	06:45 AM	35						
422	4/17/2023	07:00 AM	42						
423	4/17/2023	07:15 AM	51						
424	4/17/2023	07:30 AM	50						
425	4/17/2023	07:45 AM	84						
426	4/17/2023	08:00 AM	60						
427	4/17/2023	08:15 AM	62						
428	4/17/2023	08:30 AM	84						
429	4/17/2023	08:45 AM	79						
430	4/17/2023	09:00 AM	94						
431	4/17/2023	09:15 AM	90						
432	4/17/2023	09:30 AM	98						
433	4/17/2023	09:45 AM	88						
434	4/17/2023	10:00 AM	98						
435	4/17/2023	10:15 AM	116						
436	4/17/2023	10:30 AM	98						
437	4/17/2023	10:45 AM	93						
438	4/17/2023	11:00 AM	98						
439	4/17/2023	11:15 AM	104						
440	4/17/2023	11:30 AM	120						
441	4/17/2023	11:45 AM	89						
442	4/17/2023	12:00 PM	100						
443	4/17/2023	12:15 PM	91						
444	4/17/2023	12:30 PM	82						
445	4/17/2023	12:45 PM	78						
446	4/17/2023	01:00 PM	74						
447	4/17/2023	01:15 PM	87						
448	4/17/2023	01:30 PM	81						
449	4/17/2023	01:45 PM	93						

	A	B	C	D	E	F	G	H	I
450	4/17/2023	02:00 PM	105						
451	4/17/2023	02:15 PM	127						
452	4/17/2023	02:30 PM	117						
453	4/17/2023	02:45 PM	117						
454	4/17/2023	03:00 PM	129						
455	4/17/2023	03:15 PM	156						
456	4/17/2023	03:30 PM	216						
457	4/17/2023	03:45 PM	151						
458	4/17/2023	04:00 PM	235						
459	4/17/2023	04:15 PM	181						
460	4/17/2023	04:30 PM	315						
461	4/17/2023	04:45 PM	220						
462	4/17/2023	05:00 PM	223						
463	4/17/2023	05:15 PM	149						
464	4/17/2023	05:30 PM	108						
465	4/17/2023	05:45 PM	83						
466	4/17/2023	06:00 PM	86						
467	4/17/2023	06:15 PM	57						
468	4/17/2023	06:30 PM	67						
469	4/17/2023	06:45 PM	44						
470	4/17/2023	07:00 PM	58						
471	4/17/2023	07:15 PM	52						
472	4/17/2023	07:30 PM	40						
473	4/17/2023	07:45 PM	24						
474	4/17/2023	08:00 PM	27						
475	4/17/2023	08:15 PM	20						
476	4/17/2023	08:30 PM	28						
477	4/17/2023	08:45 PM	22						
478	4/17/2023	09:00 PM	30						
479	4/17/2023	09:15 PM	21						
480	4/17/2023	09:30 PM	10						
481	4/17/2023	09:45 PM	20						
482	4/17/2023	10:00 PM	14						
483	4/17/2023	10:15 PM	13						
484	4/17/2023	10:30 PM	9						
485	4/17/2023	10:45 PM	14						
486	4/17/2023	11:00 PM	6						
487	4/17/2023	11:15 PM	10						
488	4/17/2023	11:30 PM	7						
489	4/17/2023	11:45 PM	5						
490	4/18/2023	12:00 AM	7						
491	4/18/2023	12:15 AM	8						
492	4/18/2023	12:30 AM	4						
493	4/18/2023	12:45 AM	6						
494	4/18/2023	01:00 AM	9						
495	4/18/2023	01:15 AM	5						
496	4/18/2023	01:30 AM	7						
497	4/18/2023	01:45 AM	4						
498	4/18/2023	02:00 AM	6						
499	4/18/2023	02:15 AM	3						

	A	B	C	D	E	F	G	H	I
500	4/18/2023	02:30 AM	13						
501	4/18/2023	02:45 AM	8						
502	4/18/2023	03:00 AM	5						
503	4/18/2023	03:15 AM	19						
504	4/18/2023	03:30 AM	5						
505	4/18/2023	03:45 AM	4						
506	4/18/2023	04:00 AM	5						
507	4/18/2023	04:15 AM	5						
508	4/18/2023	04:30 AM	9						
509	4/18/2023	04:45 AM	11						
510	4/18/2023	05:00 AM	6						
511	4/18/2023	05:15 AM	8						
512	4/18/2023	05:30 AM	23						
513	4/18/2023	05:45 AM	17						
514	4/18/2023	06:00 AM	18						
515	4/18/2023	06:15 AM	39						
516	4/18/2023	06:30 AM	51						
517	4/18/2023	06:45 AM	32						
518	4/18/2023	07:00 AM	24						
519	4/18/2023	07:15 AM	46						
520	4/18/2023	07:30 AM	62						
521	4/18/2023	07:45 AM	53						
522	4/18/2023	08:00 AM	74						
523	4/18/2023	08:15 AM	83						
524	4/18/2023	08:30 AM	76						
525	4/18/2023	08:45 AM	89						
526	4/18/2023	09:00 AM	84						
527	4/18/2023	09:15 AM	90						
528	4/18/2023	09:30 AM	112						
529	4/18/2023	09:45 AM	87						
530	4/18/2023	10:00 AM	105						
531	4/18/2023	10:15 AM	98						
532	4/18/2023	10:30 AM	110						
533	4/18/2023	10:45 AM	109						
534	4/18/2023	11:00 AM	102						
535	4/18/2023	11:15 AM	104						
536	4/18/2023	11:30 AM	102						
537	4/18/2023	11:45 AM	103						
538	4/18/2023	12:00 PM	112						
539	4/18/2023	12:15 PM	113						
540	4/18/2023	12:30 PM	110						
541	4/18/2023	12:45 PM	92						
542	4/18/2023	01:00 PM	85						
543	4/18/2023	01:15 PM	83						
544	4/18/2023	01:30 PM	94						
545	4/18/2023	01:45 PM	95						
546	4/18/2023	02:00 PM	105						
547	4/18/2023	02:15 PM	106						
548	4/18/2023	02:30 PM	121						
549	4/18/2023	02:45 PM	132						

	A	B	C	D	E	F	G	H	I
550	4/18/2023	03:00 PM	148						
551	4/18/2023	03:15 PM	133						
552	4/18/2023	03:30 PM	214						
553	4/18/2023	03:45 PM	198						
554	4/18/2023	04:00 PM	240						
555	4/18/2023	04:15 PM	236						
556	4/18/2023	04:30 PM	297						
557	4/18/2023	04:45 PM	234						
558	4/18/2023	05:00 PM	225						
559	4/18/2023	05:15 PM	118						
560	4/18/2023	05:30 PM	91						
561	4/18/2023	05:45 PM	85						
562	4/18/2023	06:00 PM	65						
563	4/18/2023	06:15 PM	54						
564	4/18/2023	06:30 PM	60						
565	4/18/2023	06:45 PM	41						
566	4/18/2023	07:00 PM	50						
567	4/18/2023	07:15 PM	49						
568	4/18/2023	07:30 PM	39						
569	4/18/2023	07:45 PM	36						
570	4/18/2023	08:00 PM	42						
571	4/18/2023	08:15 PM	25						
572	4/18/2023	08:30 PM	27						
573	4/18/2023	08:45 PM	32						
574	4/18/2023	09:00 PM	21						
575	4/18/2023	09:15 PM	18						
576	4/18/2023	09:30 PM	20						
577	4/18/2023	09:45 PM	13						
578	4/18/2023	10:00 PM	23						
579	4/18/2023	10:15 PM	15						
580	4/18/2023	10:30 PM	14						
581	4/18/2023	10:45 PM	4						
582	4/18/2023	11:00 PM	5						
583	4/18/2023	11:15 PM	8						
584	4/18/2023	11:30 PM	11						
585	4/18/2023	11:45 PM	6						
586	4/19/2023	12:00 AM	6						
587	4/19/2023	12:15 AM	7						
588	4/19/2023	12:30 AM	5						
589	4/19/2023	12:45 AM	4						
590	4/19/2023	01:00 AM	11						
591	4/19/2023	01:15 AM	7						
592	4/19/2023	01:30 AM	9						
593	4/19/2023	01:45 AM	9						
594	4/19/2023	02:00 AM	6						
595	4/19/2023	02:15 AM	5						
596	4/19/2023	02:30 AM	2						
597	4/19/2023	02:45 AM	8						
598	4/19/2023	03:00 AM	4						
599	4/19/2023	03:15 AM	8						

	A	B	C	D	E	F	G	H	I
600	4/19/2023	03:30 AM	9						
601	4/19/2023	03:45 AM	2						
602	4/19/2023	04:00 AM	7						
603	4/19/2023	04:15 AM	4						
604	4/19/2023	04:30 AM	13						
605	4/19/2023	04:45 AM	12						
606	4/19/2023	05:00 AM	9						
607	4/19/2023	05:15 AM	14						
608	4/19/2023	05:30 AM	13						
609	4/19/2023	05:45 AM	18						
610	4/19/2023	06:00 AM	26						
611	4/19/2023	06:15 AM	31						
612	4/19/2023	06:30 AM	46						
613	4/19/2023	06:45 AM	36						
614	4/19/2023	07:00 AM	36						
615	4/19/2023	07:15 AM	51						
616	4/19/2023	07:30 AM	64						
617	4/19/2023	07:45 AM	63						
618	4/19/2023	08:00 AM	58						
619	4/19/2023	08:15 AM	67						
620	4/19/2023	08:30 AM	94						
621	4/19/2023	08:45 AM	94						
622	4/19/2023	09:00 AM	94						
623	4/19/2023	09:15 AM	87						
624	4/19/2023	09:30 AM	101						
625	4/19/2023	09:45 AM	113						
626	4/19/2023	10:00 AM	94						
627	4/19/2023	10:15 AM	86						
628	4/19/2023	10:30 AM	92						
629	4/19/2023	10:45 AM	103						
630	4/19/2023	11:00 AM	106						
631	4/19/2023	11:15 AM	105						
632	4/19/2023	11:30 AM	106						
633	4/19/2023	11:45 AM	98						
634	4/19/2023	12:00 PM	125						
635	4/19/2023	12:15 PM	104						
636	4/19/2023	12:30 PM	92						
637	4/19/2023	12:45 PM	81						
638	4/19/2023	01:00 PM	87						
639	4/19/2023	01:15 PM	79						
640	4/19/2023	01:30 PM	115						
641	4/19/2023	01:45 PM	83						
642	4/19/2023	02:00 PM	98						
643	4/19/2023	02:15 PM	124						
644	4/19/2023	02:30 PM	149						
645	4/19/2023	02:45 PM	120						
646	4/19/2023	03:00 PM	151						
647	4/19/2023	03:15 PM	132						
648	4/19/2023	03:30 PM	235						
649	4/19/2023	03:45 PM	181						

	A	B	C	D	E	F	G	H	I
650	4/19/2023	04:00 PM	238						
651	4/19/2023	04:15 PM	211						
652	4/19/2023	04:30 PM	301						
653	4/19/2023	04:45 PM	209						
654	4/19/2023	05:00 PM	217						
655	4/19/2023	05:15 PM	137						
656	4/19/2023	05:30 PM	110						
657	4/19/2023	05:45 PM	77						
658	4/19/2023	06:00 PM	79						
659	4/19/2023	06:15 PM	65						
660	4/19/2023	06:30 PM	66						
661	4/19/2023	06:45 PM	44						
662	4/19/2023	07:00 PM	42						
663	4/19/2023	07:15 PM	42						
664	4/19/2023	07:30 PM	48						
665	4/19/2023	07:45 PM	49						
666	4/19/2023	08:00 PM	29						
667	4/19/2023	08:15 PM	34						
668	4/19/2023	08:30 PM	39						
669	4/19/2023	08:45 PM	44						
670	4/19/2023	09:00 PM	36						
671	4/19/2023	09:15 PM	24						
672	4/19/2023	09:30 PM	21						
673	4/19/2023	09:45 PM	22						
674	4/19/2023	10:00 PM	29						
675	4/19/2023	10:15 PM	12						
676	4/19/2023	10:30 PM	16						
677	4/19/2023	10:45 PM	11						
678	4/19/2023	11:00 PM	18						
679	4/19/2023	11:15 PM	11						
680	4/19/2023	11:30 PM	12						
681	4/19/2023	11:45 PM	8						
682	4/20/2023	12:00 AM	9						
683	4/20/2023	12:15 AM	8						
684	4/20/2023	12:30 AM	5						
685	4/20/2023	12:45 AM	3						
686	4/20/2023	01:00 AM	3						
687	4/20/2023	01:15 AM	12						
688	4/20/2023	01:30 AM	5						
689	4/20/2023	01:45 AM	3						
690	4/20/2023	02:00 AM	4						
691	4/20/2023	02:15 AM	3						
692	4/20/2023	02:30 AM	7						
693	4/20/2023	02:45 AM	9						
694	4/20/2023	03:00 AM	6						
695	4/20/2023	03:15 AM	8						
696	4/20/2023	03:30 AM	13						
697	4/20/2023	03:45 AM	17						
698	4/20/2023	04:00 AM	4						
699	4/20/2023	04:15 AM	6						

	A	B	C	D	E	F	G	H	I
700	4/20/2023	04:30 AM	10						
701	4/20/2023	04:45 AM	7						
702	4/20/2023	05:00 AM	11						
703	4/20/2023	05:15 AM	7						
704	4/20/2023	05:30 AM	19						
705	4/20/2023	05:45 AM	13						
706	4/20/2023	06:00 AM	31						
707	4/20/2023	06:15 AM	32						
708	4/20/2023	06:30 AM	45						
709	4/20/2023	06:45 AM	39						
710	4/20/2023	07:00 AM	30						
711	4/20/2023	07:15 AM	54						
712	4/20/2023	07:30 AM	53						
713	4/20/2023	07:45 AM	66						
714	4/20/2023	08:00 AM	60						
715	4/20/2023	08:15 AM	74						
716	4/20/2023	08:30 AM	95						
717	4/20/2023	08:45 AM	84						
718	4/20/2023	09:00 AM	90						
719	4/20/2023	09:15 AM	70						
720	4/20/2023	09:30 AM	108						
721	4/20/2023	09:45 AM	88						
722	4/20/2023	10:00 AM	100						
723	4/20/2023	10:15 AM	90						
724	4/20/2023	10:30 AM	92						
725	4/20/2023	10:45 AM	89						
726	4/20/2023	11:00 AM	109						
727	4/20/2023	11:15 AM	114						
728	4/20/2023	11:30 AM	91						
729	4/20/2023	11:45 AM	106						
730	4/20/2023	12:00 PM	100						
731	4/20/2023	12:15 PM	101						
732	4/20/2023	12:30 PM	86						
733	4/20/2023	12:45 PM	82						
734	4/20/2023	01:00 PM	78						
735	4/20/2023	01:15 PM	84						
736	4/20/2023	01:30 PM	103						
737	4/20/2023	01:45 PM	93						
738	4/20/2023	02:00 PM	108						
739	4/20/2023	02:15 PM	128						
740	4/20/2023	02:30 PM	137						
741	4/20/2023	02:45 PM	111						
742	4/20/2023	03:00 PM	143						
743	4/20/2023	03:15 PM	142						
744	4/20/2023	03:30 PM	193						
745	4/20/2023	03:45 PM	182						
746	4/20/2023	04:00 PM	228						
747	4/20/2023	04:15 PM	214						
748	4/20/2023	04:30 PM	303						
749	4/20/2023	04:45 PM	197						

	A	B	C	D	E	F	G	H	I
750	4/20/2023	05:00 PM	225						
751	4/20/2023	05:15 PM	139						
752	4/20/2023	05:30 PM	113						
753	4/20/2023	05:45 PM	84						
754	4/20/2023	06:00 PM	77						
755	4/20/2023	06:15 PM	94						
756	4/20/2023	06:30 PM	56						
757	4/20/2023	06:45 PM	64						
758	4/20/2023	07:00 PM	52						
759	4/20/2023	07:15 PM	53						
760	4/20/2023	07:30 PM	46						
761	4/20/2023	07:45 PM	55						
762	4/20/2023	08:00 PM	29						
763	4/20/2023	08:15 PM	33						
764	4/20/2023	08:30 PM	26						
765	4/20/2023	08:45 PM	30						
766	4/20/2023	09:00 PM	29						
767	4/20/2023	09:15 PM	16						
768	4/20/2023	09:30 PM	21						
769	4/20/2023	09:45 PM	21						
770	4/20/2023	10:00 PM	19						
771	4/20/2023	10:15 PM	16						
772	4/20/2023	10:30 PM	14						
773	4/20/2023	10:45 PM	14						
774	4/20/2023	11:00 PM	12						
775	4/20/2023	11:15 PM	9						
776	4/20/2023	11:30 PM	10						
777	4/20/2023	11:45 PM	4						
778	4/21/2023	12:00 AM	7						
779	4/21/2023	12:15 AM	11						
780	4/21/2023	12:30 AM	5						
781	4/21/2023	12:45 AM	6						
782	4/21/2023	01:00 AM	7						
783	4/21/2023	01:15 AM	5						
784	4/21/2023	01:30 AM	7						
785	4/21/2023	01:45 AM	4						
786	4/21/2023	02:00 AM	3						
787	4/21/2023	02:15 AM	12						
788	4/21/2023	02:30 AM	5						
789	4/21/2023	02:45 AM	9						
790	4/21/2023	03:00 AM	7						
791	4/21/2023	03:15 AM	17						
792	4/21/2023	03:30 AM	7						
793	4/21/2023	03:45 AM	24						
794	4/21/2023	04:00 AM	11						
795	4/21/2023	04:15 AM	2						
796	4/21/2023	04:30 AM	11						
797	4/21/2023	04:45 AM	3						
798	4/21/2023	05:00 AM	12						
799	4/21/2023	05:15 AM	7						

	A	B	C	D	E	F	G	H	I
800	4/21/2023	05:30 AM	28						
801	4/21/2023	05:45 AM	23						
802	4/21/2023	06:00 AM	20						
803	4/21/2023	06:15 AM	31						
804	4/21/2023	06:30 AM	42						
805	4/21/2023	06:45 AM	39						
806	4/21/2023	07:00 AM	37						
807	4/21/2023	07:15 AM	47						
808	4/21/2023	07:30 AM	50						
809	4/21/2023	07:45 AM	55						
810	4/21/2023	08:00 AM	60						
811	4/21/2023	08:15 AM	61						
812	4/21/2023	08:30 AM	76						
813	4/21/2023	08:45 AM	87						
814	4/21/2023	09:00 AM	63						
815	4/21/2023	09:15 AM	86						
816	4/21/2023	09:30 AM	96						
817	4/21/2023	09:45 AM	97						
818	4/21/2023	10:00 AM	87						
819	4/21/2023	10:15 AM	97						
820	4/21/2023	10:30 AM	102						
821	4/21/2023	10:45 AM	105						
822	4/21/2023	11:00 AM	100						
823	4/21/2023	11:15 AM	110						
824	4/21/2023	11:30 AM	129						
825	4/21/2023	11:45 AM	115						
826	4/21/2023	12:00 PM	111						
827	4/21/2023	12:15 PM	97						
828	4/21/2023	12:30 PM	104						
829	4/21/2023	12:45 PM	94						
830	4/21/2023	01:00 PM	99						
831	4/21/2023	01:15 PM	98						
832	4/21/2023	01:30 PM	103						
833	4/21/2023	01:45 PM	114						
834	4/21/2023	02:00 PM	111						
835	4/21/2023	02:15 PM	131						
836	4/21/2023	02:30 PM	121						
837	4/21/2023	02:45 PM	116						
838	4/21/2023	03:00 PM	163						
839	4/21/2023	03:15 PM	126						
840	4/21/2023	03:30 PM	199						
841	4/21/2023	03:45 PM	159						
842	4/21/2023	04:00 PM	221						
843	4/21/2023	04:15 PM	192						
844	4/21/2023	04:30 PM	255						
845	4/21/2023	04:45 PM	121						
846	4/21/2023	05:00 PM	149						
847	4/21/2023	05:15 PM	105						
848	4/21/2023	05:30 PM	102						
849	4/21/2023	05:45 PM	76						

	A	B	C	D	E	F	G	H	I
850	4/21/2023	06:00 PM	57						
851	4/21/2023	06:15 PM	47						
852	4/21/2023	06:30 PM	51						
853	4/21/2023	06:45 PM	45						
854	4/21/2023	07:00 PM	59						
855	4/21/2023	07:15 PM	53						
856	4/21/2023	07:30 PM	29						
857	4/21/2023	07:45 PM	33						
858	4/21/2023	08:00 PM	24						
859	4/21/2023	08:15 PM	33						
860	4/21/2023	08:30 PM	24						
861	4/21/2023	08:45 PM	23						
862	4/21/2023	09:00 PM	24						
863	4/21/2023	09:15 PM	29						
864	4/21/2023	09:30 PM	32						
865	4/21/2023	09:45 PM	12						
866	4/21/2023	10:00 PM	11						
867	4/21/2023	10:15 PM	21						
868	4/21/2023	10:30 PM	13						
869	4/21/2023	10:45 PM	23						
870	4/21/2023	11:00 PM	17						
871	4/21/2023	11:15 PM	10						
872	4/21/2023	11:30 PM	9						
873	4/21/2023	11:45 PM	5						
874	4/22/2023	12:00 AM	15						
875	4/22/2023	12:15 AM	9						
876	4/22/2023	12:30 AM	5						
877	4/22/2023	12:45 AM	4						
878	4/22/2023	01:00 AM	6						
879	4/22/2023	01:15 AM	8						
880	4/22/2023	01:30 AM	2						
881	4/22/2023	01:45 AM	4						
882	4/22/2023	02:00 AM	4						
883	4/22/2023	02:15 AM	10						
884	4/22/2023	02:30 AM	3						
885	4/22/2023	02:45 AM	3						
886	4/22/2023	03:00 AM	6						
887	4/22/2023	03:15 AM	10						
888	4/22/2023	03:30 AM	9						
889	4/22/2023	03:45 AM	8						
890	4/22/2023	04:00 AM	7						
891	4/22/2023	04:15 AM	2						
892	4/22/2023	04:30 AM	2						
893	4/22/2023	04:45 AM	2						
894	4/22/2023	05:00 AM	3						
895	4/22/2023	05:15 AM	8						
896	4/22/2023	05:30 AM	3						
897	4/22/2023	05:45 AM	9						
898	4/22/2023	06:00 AM	7						
899	4/22/2023	06:15 AM	13						

	A	B	C	D	E	F	G	H	I
900	4/22/2023	06:30 AM	14						
901	4/22/2023	06:45 AM	18						
902	4/22/2023	07:00 AM	12						
903	4/22/2023	07:15 AM	15						
904	4/22/2023	07:30 AM	23						
905	4/22/2023	07:45 AM	17						
906	4/22/2023	08:00 AM	24						
907	4/22/2023	08:15 AM	19						
908	4/22/2023	08:30 AM	32						
909	4/22/2023	08:45 AM	32						
910	4/22/2023	09:00 AM	33						
911	4/22/2023	09:15 AM	61						
912	4/22/2023	09:30 AM	36						
913	4/22/2023	09:45 AM	41						
914	4/22/2023	10:00 AM	53						
915	4/22/2023	10:15 AM	32						
916	4/22/2023	10:30 AM	49						
917	4/22/2023	10:45 AM	49						
918	4/22/2023	11:00 AM	40						
919	4/22/2023	11:15 AM	49						
920	4/22/2023	11:30 AM	41						
921	4/22/2023	11:45 AM	58						
922	4/22/2023	12:00 PM	61						
923	4/22/2023	12:15 PM	37						
924	4/22/2023	12:30 PM	62						
925	4/22/2023	12:45 PM	39						
926	4/22/2023	01:00 PM	53						
927	4/22/2023	01:15 PM	29						
928	4/22/2023	01:30 PM	44						
929	4/22/2023	01:45 PM	48						
930	4/22/2023	02:00 PM	47						
931	4/22/2023	02:15 PM	61						
932	4/22/2023	02:30 PM	53						
933	4/22/2023	02:45 PM	31						
934	4/22/2023	03:00 PM	41						
935	4/22/2023	03:15 PM	35						
936	4/22/2023	03:30 PM	37						
937	4/22/2023	03:45 PM	41						
938	4/22/2023	04:00 PM	32						
939	4/22/2023	04:15 PM	33						
940	4/22/2023	04:30 PM	32						
941	4/22/2023	04:45 PM	35						
942	4/22/2023	05:00 PM	28						
943	4/22/2023	05:15 PM	24						
944	4/22/2023	05:30 PM	31						
945	4/22/2023	05:45 PM	24						
946	4/22/2023	06:00 PM	28						
947	4/22/2023	06:15 PM	29						
948	4/22/2023	06:30 PM	43						
949	4/22/2023	06:45 PM	21						

	A	B	C	D	E	F	G	H	I
950	4/22/2023	07:00 PM	15						
951	4/22/2023	07:15 PM	23						
952	4/22/2023	07:30 PM	16						
953	4/22/2023	07:45 PM	20						
954	4/22/2023	08:00 PM	12						
955	4/22/2023	08:15 PM	11						
956	4/22/2023	08:30 PM	10						
957	4/22/2023	08:45 PM	10						
958	4/22/2023	09:00 PM	21						
959	4/22/2023	09:15 PM	14						
960	4/22/2023	09:30 PM	27						
961	4/22/2023	09:45 PM	11						
962	4/22/2023	10:00 PM	8						
963	4/22/2023	10:15 PM	9						
964	4/22/2023	10:30 PM	13						
965	4/22/2023	10:45 PM	14						
966	4/22/2023	11:00 PM	10						
967	4/22/2023	11:15 PM	9						
968	4/22/2023	11:30 PM	11						
969	4/22/2023	11:45 PM	10						
970	4/23/2023	12:00 AM	8						
971	4/23/2023	12:15 AM	7						
972	4/23/2023	12:30 AM	6						
973	4/23/2023	12:45 AM	2						
974	4/23/2023	01:00 AM	5						
975	4/23/2023	01:15 AM	1						
976	4/23/2023	01:30 AM	2						
977	4/23/2023	01:45 AM	2						
978	4/23/2023	02:00 AM	5						
979	4/23/2023	02:15 AM	2						
980	4/23/2023	02:30 AM	0						
981	4/23/2023	02:45 AM	0						
982	4/23/2023	03:00 AM	2						
983	4/23/2023	03:15 AM	2						
984	4/23/2023	03:30 AM	2						
985	4/23/2023	03:45 AM	1						
986	4/23/2023	04:00 AM	5						
987	4/23/2023	04:15 AM	2						
988	4/23/2023	04:30 AM	0						
989	4/23/2023	04:45 AM	3						
990	4/23/2023	05:00 AM	4						
991	4/23/2023	05:15 AM	4						
992	4/23/2023	05:30 AM	7						
993	4/23/2023	05:45 AM	7						
994	4/23/2023	06:00 AM	1						
995	4/23/2023	06:15 AM	8						
996	4/23/2023	06:30 AM	16						
997	4/23/2023	06:45 AM	12						
998	4/23/2023	07:00 AM	6						
999	4/23/2023	07:15 AM	8						

	A	B	C	D	E	F	G	H	I
1000	4/23/2023	07:30 AM	9						
1001	4/23/2023	07:45 AM	8						
1002	4/23/2023	08:00 AM	16						
1003	4/23/2023	08:15 AM	12						
1004	4/23/2023	08:30 AM	19						
1005	4/23/2023	08:45 AM	17						
1006	4/23/2023	09:00 AM	26						
1007	4/23/2023	09:15 AM	18						
1008	4/23/2023	09:30 AM	24						
1009	4/23/2023	09:45 AM	29						
1010	4/23/2023	10:00 AM	33						
1011	4/23/2023	10:15 AM	30						
1012	4/23/2023	10:30 AM	33						
1013	4/23/2023	10:45 AM	74						
1014	4/23/2023	11:00 AM	69						
1015	4/23/2023	11:15 AM	46						
1016	4/23/2023	11:30 AM	46						
1017	4/23/2023	11:45 AM	28						
1018	4/23/2023	12:00 PM	39						
1019	4/23/2023	12:15 PM	38						
1020	4/23/2023	12:30 PM	40						
1021	4/23/2023	12:45 PM	40						
1022	4/23/2023	01:00 PM	42						
1023	4/23/2023	01:15 PM	46						
1024	4/23/2023	01:30 PM	50						
1025	4/23/2023	01:45 PM	33						
1026	4/23/2023	02:00 PM	37						
1027	4/23/2023	02:15 PM	34						
1028	4/23/2023	02:30 PM	39						
1029	4/23/2023	02:45 PM	24						
1030	4/23/2023	03:00 PM	41						
1031	4/23/2023	03:15 PM	37						
1032	4/23/2023	03:30 PM	32						
1033	4/23/2023	03:45 PM	27						
1034	4/23/2023	04:00 PM	35						
1035	4/23/2023	04:15 PM	34						
1036	4/23/2023	04:30 PM	35						
1037	4/23/2023	04:45 PM	27						
1038	4/23/2023	05:00 PM	34						
1039	4/23/2023	05:15 PM	20						
1040	4/23/2023	05:30 PM	29						
1041	4/23/2023	05:45 PM	24						
1042	4/23/2023	06:00 PM	26						
1043	4/23/2023	06:15 PM	18						
1044	4/23/2023	06:30 PM	54						
1045	4/23/2023	06:45 PM	11						
1046	4/23/2023	07:00 PM	18						
1047	4/23/2023	07:15 PM	12						
1048	4/23/2023	07:30 PM	12						
1049	4/23/2023	07:45 PM	18						

	A	B	C	D	E	F	G	H	I
1050	4/23/2023	08:00 PM	13						
1051	4/23/2023	08:15 PM	16						
1052	4/23/2023	08:30 PM	17						
1053	4/23/2023	08:45 PM	15						
1054	4/23/2023	09:00 PM	8						
1055	4/23/2023	09:15 PM	12						
1056	4/23/2023	09:30 PM	17						
1057	4/23/2023	09:45 PM	4						
1058	4/23/2023	10:00 PM	9						
1059	4/23/2023	10:15 PM	6						
1060	4/23/2023	10:30 PM	2						
1061	4/23/2023	10:45 PM	4						
1062	4/23/2023	11:00 PM	5						
1063	4/23/2023	11:15 PM	3						
1064	4/23/2023	11:30 PM	1						
1065	4/23/2023	11:45 PM	0						

	A	B	C	D	E	F	G	H	I
1									
2	File Name: C:\Users\barri\OneDrive\Documents\TDB\WSP\SYRACUSE\DATA\BATCH 2 SALIM1\DONE\ATR 1244.tf2								
3	Start Date: 4/13/2023								
4	Start Time: 12:00:00 AM								
5	Location 1: WB NY 298								
6	Location 2: at I-481								
7									
8									
9	Date	Time	WB						
10	4/13/2023	12:00 AM	8						
11	4/13/2023	12:15 AM	7						
12	4/13/2023	12:30 AM	8						
13	4/13/2023	12:45 AM	8						
14	4/13/2023	01:00 AM	6						
15	4/13/2023	01:15 AM	9						
16	4/13/2023	01:30 AM	11						
17	4/13/2023	01:45 AM	8						
18	4/13/2023	02:00 AM	6						
19	4/13/2023	02:15 AM	3						
20	4/13/2023	02:30 AM	4						
21	4/13/2023	02:45 AM	4						
22	4/13/2023	03:00 AM	8						
23	4/13/2023	03:15 AM	6						
24	4/13/2023	03:30 AM	8						
25	4/13/2023	03:45 AM	12						
26	4/13/2023	04:00 AM	9						
27	4/13/2023	04:15 AM	13						
28	4/13/2023	04:30 AM	20						
29	4/13/2023	04:45 AM	18						
30	4/13/2023	05:00 AM	23						
31	4/13/2023	05:15 AM	38						
32	4/13/2023	05:30 AM	73						
33	4/13/2023	05:45 AM	57						
34	4/13/2023	06:00 AM	62						
35	4/13/2023	06:15 AM	98						
36	4/13/2023	06:30 AM	124						
37	4/13/2023	06:45 AM	126						
38	4/13/2023	07:00 AM	125						
39	4/13/2023	07:15 AM	120						
40	4/13/2023	07:30 AM	163						
41	4/13/2023	07:45 AM	126						
42	4/13/2023	08:00 AM	121						
43	4/13/2023	08:15 AM	108						
44	4/13/2023	08:30 AM	115						
45	4/13/2023	08:45 AM	101						
46	4/13/2023	09:00 AM	82						
47	4/13/2023	09:15 AM	74						
48	4/13/2023	09:30 AM	76						
49	4/13/2023	09:45 AM	67						

	A	B	C	D	E	F	G	H	I
50	4/13/2023	10:00 AM	66						
51	4/13/2023	10:15 AM	69						
52	4/13/2023	10:30 AM	66						
53	4/13/2023	10:45 AM	55						
54	4/13/2023	11:00 AM	65						
55	4/13/2023	11:15 AM	78						
56	4/13/2023	11:30 AM	76						
57	4/13/2023	11:45 AM	70						
58	4/13/2023	12:00 PM	70						
59	4/13/2023	12:15 PM	75						
60	4/13/2023	12:30 PM	80						
61	4/13/2023	12:45 PM	85						
62	4/13/2023	01:00 PM	75						
63	4/13/2023	01:15 PM	67						
64	4/13/2023	01:30 PM	74						
65	4/13/2023	01:45 PM	80						
66	4/13/2023	02:00 PM	72						
67	4/13/2023	02:15 PM	90						
68	4/13/2023	02:30 PM	78						
69	4/13/2023	02:45 PM	81						
70	4/13/2023	03:00 PM	62						
71	4/13/2023	03:15 PM	85						
72	4/13/2023	03:30 PM	105						
73	4/13/2023	03:45 PM	106						
74	4/13/2023	04:00 PM	103						
75	4/13/2023	04:15 PM	112						
76	4/13/2023	04:30 PM	102						
77	4/13/2023	04:45 PM	122						
78	4/13/2023	05:00 PM	121						
79	4/13/2023	05:15 PM	115						
80	4/13/2023	05:30 PM	98						
81	4/13/2023	05:45 PM	102						
82	4/13/2023	06:00 PM	110						
83	4/13/2023	06:15 PM	70						
84	4/13/2023	06:30 PM	63						
85	4/13/2023	06:45 PM	52						
86	4/13/2023	07:00 PM	112						
87	4/13/2023	07:15 PM	44						
88	4/13/2023	07:30 PM	37						
89	4/13/2023	07:45 PM	46						
90	4/13/2023	08:00 PM	63						
91	4/13/2023	08:15 PM	35						
92	4/13/2023	08:30 PM	37						
93	4/13/2023	08:45 PM	34						
94	4/13/2023	09:00 PM	64						
95	4/13/2023	09:15 PM	22						
96	4/13/2023	09:30 PM	27						
97	4/13/2023	09:45 PM	18						
98	4/13/2023	10:00 PM	33						
99	4/13/2023	10:15 PM	33						

	A	B	C	D	E	F	G	H	I
100	4/13/2023	10:30 PM	16						
101	4/13/2023	10:45 PM	14						
102	4/13/2023	11:00 PM	19						
103	4/13/2023	11:15 PM	12						
104	4/13/2023	11:30 PM	10						
105	4/13/2023	11:45 PM	8						
106	4/14/2023	12:00 AM	14						
107	4/14/2023	12:15 AM	10						
108	4/14/2023	12:30 AM	10						
109	4/14/2023	12:45 AM	6						
110	4/14/2023	01:00 AM	7						
111	4/14/2023	01:15 AM	9						
112	4/14/2023	01:30 AM	11						
113	4/14/2023	01:45 AM	14						
114	4/14/2023	02:00 AM	9						
115	4/14/2023	02:15 AM	5						
116	4/14/2023	02:30 AM	8						
117	4/14/2023	02:45 AM	7						
118	4/14/2023	03:00 AM	6						
119	4/14/2023	03:15 AM	6						
120	4/14/2023	03:30 AM	14						
121	4/14/2023	03:45 AM	4						
122	4/14/2023	04:00 AM	10						
123	4/14/2023	04:15 AM	15						
124	4/14/2023	04:30 AM	12						
125	4/14/2023	04:45 AM	22						
126	4/14/2023	05:00 AM	19						
127	4/14/2023	05:15 AM	30						
128	4/14/2023	05:30 AM	52						
129	4/14/2023	05:45 AM	68						
130	4/14/2023	06:00 AM	69						
131	4/14/2023	06:15 AM	70						
132	4/14/2023	06:30 AM	117						
133	4/14/2023	06:45 AM	104						
134	4/14/2023	07:00 AM	107						
135	4/14/2023	07:15 AM	108						
136	4/14/2023	07:30 AM	154						
137	4/14/2023	07:45 AM	136						
138	4/14/2023	08:00 AM	108						
139	4/14/2023	08:15 AM	111						
140	4/14/2023	08:30 AM	103						
141	4/14/2023	08:45 AM	115						
142	4/14/2023	09:00 AM	84						
143	4/14/2023	09:15 AM	79						
144	4/14/2023	09:30 AM	85						
145	4/14/2023	09:45 AM	70						
146	4/14/2023	10:00 AM	50						
147	4/14/2023	10:15 AM	66						
148	4/14/2023	10:30 AM	69						
149	4/14/2023	10:45 AM	78						

	A	B	C	D	E	F	G	H	I
150	4/14/2023	11:00 AM	71						
151	4/14/2023	11:15 AM	72						
152	4/14/2023	11:30 AM	74						
153	4/14/2023	11:45 AM	77						
154	4/14/2023	12:00 PM	93						
155	4/14/2023	12:15 PM	73						
156	4/14/2023	12:30 PM	94						
157	4/14/2023	12:45 PM	77						
158	4/14/2023	01:00 PM	75						
159	4/14/2023	01:15 PM	75						
160	4/14/2023	01:30 PM	93						
161	4/14/2023	01:45 PM	84						
162	4/14/2023	02:00 PM	98						
163	4/14/2023	02:15 PM	77						
164	4/14/2023	02:30 PM	98						
165	4/14/2023	02:45 PM	78						
166	4/14/2023	03:00 PM	106						
167	4/14/2023	03:15 PM	99						
168	4/14/2023	03:30 PM	107						
169	4/14/2023	03:45 PM	98						
170	4/14/2023	04:00 PM	99						
171	4/14/2023	04:15 PM	104						
172	4/14/2023	04:30 PM	105						
173	4/14/2023	04:45 PM	100						
174	4/14/2023	05:00 PM	138						
175	4/14/2023	05:15 PM	98						
176	4/14/2023	05:30 PM	87						
177	4/14/2023	05:45 PM	60						
178	4/14/2023	06:00 PM	91						
179	4/14/2023	06:15 PM	69						
180	4/14/2023	06:30 PM	76						
181	4/14/2023	06:45 PM	67						
182	4/14/2023	07:00 PM	121						
183	4/14/2023	07:15 PM	42						
184	4/14/2023	07:30 PM	49						
185	4/14/2023	07:45 PM	56						
186	4/14/2023	08:00 PM	92						
187	4/14/2023	08:15 PM	24						
188	4/14/2023	08:30 PM	33						
189	4/14/2023	08:45 PM	34						
190	4/14/2023	09:00 PM	58						
191	4/14/2023	09:15 PM	34						
192	4/14/2023	09:30 PM	23						
193	4/14/2023	09:45 PM	30						
194	4/14/2023	10:00 PM	24						
195	4/14/2023	10:15 PM	27						
196	4/14/2023	10:30 PM	24						
197	4/14/2023	10:45 PM	27						
198	4/14/2023	11:00 PM	26						
199	4/14/2023	11:15 PM	20						

	A	B	C	D	E	F	G	H	I
200	4/14/2023	11:30 PM	18						
201	4/14/2023	11:45 PM	15						
202	4/15/2023	12:00 AM	13						
203	4/15/2023	12:15 AM	15						
204	4/15/2023	12:30 AM	16						
205	4/15/2023	12:45 AM	19						
206	4/15/2023	01:00 AM	9						
207	4/15/2023	01:15 AM	13						
208	4/15/2023	01:30 AM	11						
209	4/15/2023	01:45 AM	6						
210	4/15/2023	02:00 AM	6						
211	4/15/2023	02:15 AM	3						
212	4/15/2023	02:30 AM	8						
213	4/15/2023	02:45 AM	14						
214	4/15/2023	03:00 AM	8						
215	4/15/2023	03:15 AM	7						
216	4/15/2023	03:30 AM	4						
217	4/15/2023	03:45 AM	9						
218	4/15/2023	04:00 AM	5						
219	4/15/2023	04:15 AM	6						
220	4/15/2023	04:30 AM	6						
221	4/15/2023	04:45 AM	11						
222	4/15/2023	05:00 AM	8						
223	4/15/2023	05:15 AM	5						
224	4/15/2023	05:30 AM	15						
225	4/15/2023	05:45 AM	20						
226	4/15/2023	06:00 AM	20						
227	4/15/2023	06:15 AM	22						
228	4/15/2023	06:30 AM	32						
229	4/15/2023	06:45 AM	32						
230	4/15/2023	07:00 AM	38						
231	4/15/2023	07:15 AM	34						
232	4/15/2023	07:30 AM	35						
233	4/15/2023	07:45 AM	41						
234	4/15/2023	08:00 AM	38						
235	4/15/2023	08:15 AM	39						
236	4/15/2023	08:30 AM	49						
237	4/15/2023	08:45 AM	57						
238	4/15/2023	09:00 AM	62						
239	4/15/2023	09:15 AM	72						
240	4/15/2023	09:30 AM	61						
241	4/15/2023	09:45 AM	88						
242	4/15/2023	10:00 AM	85						
243	4/15/2023	10:15 AM	71						
244	4/15/2023	10:30 AM	72						
245	4/15/2023	10:45 AM	70						
246	4/15/2023	11:00 AM	76						
247	4/15/2023	11:15 AM	77						
248	4/15/2023	11:30 AM	76						
249	4/15/2023	11:45 AM	70						

	A	B	C	D	E	F	G	H	I
250	4/15/2023	12:00 PM	85						
251	4/15/2023	12:15 PM	69						
252	4/15/2023	12:30 PM	77						
253	4/15/2023	12:45 PM	81						
254	4/15/2023	01:00 PM	60						
255	4/15/2023	01:15 PM	69						
256	4/15/2023	01:30 PM	75						
257	4/15/2023	01:45 PM	88						
258	4/15/2023	02:00 PM	79						
259	4/15/2023	02:15 PM	63						
260	4/15/2023	02:30 PM	62						
261	4/15/2023	02:45 PM	89						
262	4/15/2023	03:00 PM	92						
263	4/15/2023	03:15 PM	70						
264	4/15/2023	03:30 PM	86						
265	4/15/2023	03:45 PM	81						
266	4/15/2023	04:00 PM	82						
267	4/15/2023	04:15 PM	81						
268	4/15/2023	04:30 PM	79						
269	4/15/2023	04:45 PM	74						
270	4/15/2023	05:00 PM	83						
271	4/15/2023	05:15 PM	72						
272	4/15/2023	05:30 PM	67						
273	4/15/2023	05:45 PM	66						
274	4/15/2023	06:00 PM	74						
275	4/15/2023	06:15 PM	55						
276	4/15/2023	06:30 PM	55						
277	4/15/2023	06:45 PM	55						
278	4/15/2023	07:00 PM	43						
279	4/15/2023	07:15 PM	58						
280	4/15/2023	07:30 PM	43						
281	4/15/2023	07:45 PM	34						
282	4/15/2023	08:00 PM	31						
283	4/15/2023	08:15 PM	33						
284	4/15/2023	08:30 PM	31						
285	4/15/2023	08:45 PM	35						
286	4/15/2023	09:00 PM	20						
287	4/15/2023	09:15 PM	26						
288	4/15/2023	09:30 PM	31						
289	4/15/2023	09:45 PM	17						
290	4/15/2023	10:00 PM	21						
291	4/15/2023	10:15 PM	19						
292	4/15/2023	10:30 PM	21						
293	4/15/2023	10:45 PM	19						
294	4/15/2023	11:00 PM	18						
295	4/15/2023	11:15 PM	28						
296	4/15/2023	11:30 PM	14						
297	4/15/2023	11:45 PM	26						
298	4/16/2023	12:00 AM	18						
299	4/16/2023	12:15 AM	11						

	A	B	C	D	E	F	G	H	I
300	4/16/2023	12:30 AM	16						
301	4/16/2023	12:45 AM	8						
302	4/16/2023	01:00 AM	14						
303	4/16/2023	01:15 AM	9						
304	4/16/2023	01:30 AM	7						
305	4/16/2023	01:45 AM	8						
306	4/16/2023	02:00 AM	11						
307	4/16/2023	02:15 AM	7						
308	4/16/2023	02:30 AM	13						
309	4/16/2023	02:45 AM	4						
310	4/16/2023	03:00 AM	6						
311	4/16/2023	03:15 AM	5						
312	4/16/2023	03:30 AM	6						
313	4/16/2023	03:45 AM	6						
314	4/16/2023	04:00 AM	7						
315	4/16/2023	04:15 AM	4						
316	4/16/2023	04:30 AM	5						
317	4/16/2023	04:45 AM	8						
318	4/16/2023	05:00 AM	6						
319	4/16/2023	05:15 AM	12						
320	4/16/2023	05:30 AM	14						
321	4/16/2023	05:45 AM	12						
322	4/16/2023	06:00 AM	16						
323	4/16/2023	06:15 AM	22						
324	4/16/2023	06:30 AM	28						
325	4/16/2023	06:45 AM	15						
326	4/16/2023	07:00 AM	19						
327	4/16/2023	07:15 AM	27						
328	4/16/2023	07:30 AM	25						
329	4/16/2023	07:45 AM	24						
330	4/16/2023	08:00 AM	24						
331	4/16/2023	08:15 AM	24						
332	4/16/2023	08:30 AM	40						
333	4/16/2023	08:45 AM	40						
334	4/16/2023	09:00 AM	59						
335	4/16/2023	09:15 AM	37						
336	4/16/2023	09:30 AM	30						
337	4/16/2023	09:45 AM	60						
338	4/16/2023	10:00 AM	53						
339	4/16/2023	10:15 AM	54						
340	4/16/2023	10:30 AM	58						
341	4/16/2023	10:45 AM	67						
342	4/16/2023	11:00 AM	67						
343	4/16/2023	11:15 AM	64						
344	4/16/2023	11:30 AM	81						
345	4/16/2023	11:45 AM	68						
346	4/16/2023	12:00 PM	70						
347	4/16/2023	12:15 PM	68						
348	4/16/2023	12:30 PM	82						
349	4/16/2023	12:45 PM	60						

	A	B	C	D	E	F	G	H	I
350	4/16/2023	01:00 PM	69						
351	4/16/2023	01:15 PM	71						
352	4/16/2023	01:30 PM	58						
353	4/16/2023	01:45 PM	55						
354	4/16/2023	02:00 PM	67						
355	4/16/2023	02:15 PM	71						
356	4/16/2023	02:30 PM	76						
357	4/16/2023	02:45 PM	58						
358	4/16/2023	03:00 PM	52						
359	4/16/2023	03:15 PM	68						
360	4/16/2023	03:30 PM	55						
361	4/16/2023	03:45 PM	73						
362	4/16/2023	04:00 PM	66						
363	4/16/2023	04:15 PM	70						
364	4/16/2023	04:30 PM	62						
365	4/16/2023	04:45 PM	77						
366	4/16/2023	05:00 PM	43						
367	4/16/2023	05:15 PM	56						
368	4/16/2023	05:30 PM	46						
369	4/16/2023	05:45 PM	56						
370	4/16/2023	06:00 PM	68						
371	4/16/2023	06:15 PM	58						
372	4/16/2023	06:30 PM	45						
373	4/16/2023	06:45 PM	46						
374	4/16/2023	07:00 PM	45						
375	4/16/2023	07:15 PM	34						
376	4/16/2023	07:30 PM	79						
377	4/16/2023	07:45 PM	38						
378	4/16/2023	08:00 PM	30						
379	4/16/2023	08:15 PM	29						
380	4/16/2023	08:30 PM	35						
381	4/16/2023	08:45 PM	32						
382	4/16/2023	09:00 PM	14						
383	4/16/2023	09:15 PM	32						
384	4/16/2023	09:30 PM	20						
385	4/16/2023	09:45 PM	24						
386	4/16/2023	10:00 PM	12						
387	4/16/2023	10:15 PM	23						
388	4/16/2023	10:30 PM	12						
389	4/16/2023	10:45 PM	14						
390	4/16/2023	11:00 PM	18						
391	4/16/2023	11:15 PM	16						
392	4/16/2023	11:30 PM	8						
393	4/16/2023	11:45 PM	13						
394	4/17/2023	12:00 AM	9						
395	4/17/2023	12:15 AM	10						
396	4/17/2023	12:30 AM	7						
397	4/17/2023	12:45 AM	5						
398	4/17/2023	01:00 AM	10						
399	4/17/2023	01:15 AM	2						

	A	B	C	D	E	F	G	H	I
400	4/17/2023	01:30 AM	5						
401	4/17/2023	01:45 AM	4						
402	4/17/2023	02:00 AM	4						
403	4/17/2023	02:15 AM	3						
404	4/17/2023	02:30 AM	3						
405	4/17/2023	02:45 AM	2						
406	4/17/2023	03:00 AM	3						
407	4/17/2023	03:15 AM	2						
408	4/17/2023	03:30 AM	7						
409	4/17/2023	03:45 AM	7						
410	4/17/2023	04:00 AM	9						
411	4/17/2023	04:15 AM	9						
412	4/17/2023	04:30 AM	25						
413	4/17/2023	04:45 AM	20						
414	4/17/2023	05:00 AM	25						
415	4/17/2023	05:15 AM	36						
416	4/17/2023	05:30 AM	61						
417	4/17/2023	05:45 AM	58						
418	4/17/2023	06:00 AM	68						
419	4/17/2023	06:15 AM	68						
420	4/17/2023	06:30 AM	119						
421	4/17/2023	06:45 AM	134						
422	4/17/2023	07:00 AM	109						
423	4/17/2023	07:15 AM	136						
424	4/17/2023	07:30 AM	139						
425	4/17/2023	07:45 AM	167						
426	4/17/2023	08:00 AM	95						
427	4/17/2023	08:15 AM	96						
428	4/17/2023	08:30 AM	118						
429	4/17/2023	08:45 AM	93						
430	4/17/2023	09:00 AM	70						
431	4/17/2023	09:15 AM	71						
432	4/17/2023	09:30 AM	66						
433	4/17/2023	09:45 AM	66						
434	4/17/2023	10:00 AM	74						
435	4/17/2023	10:15 AM	54						
436	4/17/2023	10:30 AM	54						
437	4/17/2023	10:45 AM	70						
438	4/17/2023	11:00 AM	42						
439	4/17/2023	11:15 AM	46						
440	4/17/2023	11:30 AM	63						
441	4/17/2023	11:45 AM	67						
442	4/17/2023	12:00 PM	68						
443	4/17/2023	12:15 PM	63						
444	4/17/2023	12:30 PM	65						
445	4/17/2023	12:45 PM	64						
446	4/17/2023	01:00 PM	63						
447	4/17/2023	01:15 PM	75						
448	4/17/2023	01:30 PM	74						
449	4/17/2023	01:45 PM	70						

	A	B	C	D	E	F	G	H	I
450	4/17/2023	02:00 PM	71						
451	4/17/2023	02:15 PM	70						
452	4/17/2023	02:30 PM	92						
453	4/17/2023	02:45 PM	74						
454	4/17/2023	03:00 PM	69						
455	4/17/2023	03:15 PM	73						
456	4/17/2023	03:30 PM	75						
457	4/17/2023	03:45 PM	81						
458	4/17/2023	04:00 PM	87						
459	4/17/2023	04:15 PM	82						
460	4/17/2023	04:30 PM	102						
461	4/17/2023	04:45 PM	96						
462	4/17/2023	05:00 PM	107						
463	4/17/2023	05:15 PM	97						
464	4/17/2023	05:30 PM	83						
465	4/17/2023	05:45 PM	77						
466	4/17/2023	06:00 PM	101						
467	4/17/2023	06:15 PM	57						
468	4/17/2023	06:30 PM	53						
469	4/17/2023	06:45 PM	59						
470	4/17/2023	07:00 PM	84						
471	4/17/2023	07:15 PM	44						
472	4/17/2023	07:30 PM	43						
473	4/17/2023	07:45 PM	45						
474	4/17/2023	08:00 PM	61						
475	4/17/2023	08:15 PM	35						
476	4/17/2023	08:30 PM	28						
477	4/17/2023	08:45 PM	15						
478	4/17/2023	09:00 PM	63						
479	4/17/2023	09:15 PM	21						
480	4/17/2023	09:30 PM	14						
481	4/17/2023	09:45 PM	15						
482	4/17/2023	10:00 PM	23						
483	4/17/2023	10:15 PM	7						
484	4/17/2023	10:30 PM	19						
485	4/17/2023	10:45 PM	17						
486	4/17/2023	11:00 PM	7						
487	4/17/2023	11:15 PM	18						
488	4/17/2023	11:30 PM	17						
489	4/17/2023	11:45 PM	7						
490	4/18/2023	12:00 AM	6						
491	4/18/2023	12:15 AM	7						
492	4/18/2023	12:30 AM	6						
493	4/18/2023	12:45 AM	11						
494	4/18/2023	01:00 AM	7						
495	4/18/2023	01:15 AM	6						
496	4/18/2023	01:30 AM	6						
497	4/18/2023	01:45 AM	9						
498	4/18/2023	02:00 AM	12						
499	4/18/2023	02:15 AM	6						

	A	B	C	D	E	F	G	H	I
500	4/18/2023	02:30 AM	3						
501	4/18/2023	02:45 AM	4						
502	4/18/2023	03:00 AM	6						
503	4/18/2023	03:15 AM	4						
504	4/18/2023	03:30 AM	6						
505	4/18/2023	03:45 AM	9						
506	4/18/2023	04:00 AM	10						
507	4/18/2023	04:15 AM	12						
508	4/18/2023	04:30 AM	25						
509	4/18/2023	04:45 AM	20						
510	4/18/2023	05:00 AM	22						
511	4/18/2023	05:15 AM	33						
512	4/18/2023	05:30 AM	68						
513	4/18/2023	05:45 AM	60						
514	4/18/2023	06:00 AM	64						
515	4/18/2023	06:15 AM	77						
516	4/18/2023	06:30 AM	128						
517	4/18/2023	06:45 AM	123						
518	4/18/2023	07:00 AM	115						
519	4/18/2023	07:15 AM	140						
520	4/18/2023	07:30 AM	125						
521	4/18/2023	07:45 AM	131						
522	4/18/2023	08:00 AM	109						
523	4/18/2023	08:15 AM	97						
524	4/18/2023	08:30 AM	127						
525	4/18/2023	08:45 AM	103						
526	4/18/2023	09:00 AM	69						
527	4/18/2023	09:15 AM	63						
528	4/18/2023	09:30 AM	73						
529	4/18/2023	09:45 AM	64						
530	4/18/2023	10:00 AM	65						
531	4/18/2023	10:15 AM	61						
532	4/18/2023	10:30 AM	59						
533	4/18/2023	10:45 AM	68						
534	4/18/2023	11:00 AM	69						
535	4/18/2023	11:15 AM	73						
536	4/18/2023	11:30 AM	75						
537	4/18/2023	11:45 AM	71						
538	4/18/2023	12:00 PM	58						
539	4/18/2023	12:15 PM	69						
540	4/18/2023	12:30 PM	69						
541	4/18/2023	12:45 PM	84						
542	4/18/2023	01:00 PM	71						
543	4/18/2023	01:15 PM	59						
544	4/18/2023	01:30 PM	88						
545	4/18/2023	01:45 PM	74						
546	4/18/2023	02:00 PM	69						
547	4/18/2023	02:15 PM	80						
548	4/18/2023	02:30 PM	80						
549	4/18/2023	02:45 PM	79						

	A	B	C	D	E	F	G	H	I
550	4/18/2023	03:00 PM	84						
551	4/18/2023	03:15 PM	83						
552	4/18/2023	03:30 PM	85						
553	4/18/2023	03:45 PM	89						
554	4/18/2023	04:00 PM	109						
555	4/18/2023	04:15 PM	74						
556	4/18/2023	04:30 PM	120						
557	4/18/2023	04:45 PM	102						
558	4/18/2023	05:00 PM	102						
559	4/18/2023	05:15 PM	88						
560	4/18/2023	05:30 PM	100						
561	4/18/2023	05:45 PM	92						
562	4/18/2023	06:00 PM	65						
563	4/18/2023	06:15 PM	62						
564	4/18/2023	06:30 PM	44						
565	4/18/2023	06:45 PM	47						
566	4/18/2023	07:00 PM	47						
567	4/18/2023	07:15 PM	44						
568	4/18/2023	07:30 PM	37						
569	4/18/2023	07:45 PM	35						
570	4/18/2023	08:00 PM	41						
571	4/18/2023	08:15 PM	39						
572	4/18/2023	08:30 PM	26						
573	4/18/2023	08:45 PM	37						
574	4/18/2023	09:00 PM	36						
575	4/18/2023	09:15 PM	15						
576	4/18/2023	09:30 PM	10						
577	4/18/2023	09:45 PM	18						
578	4/18/2023	10:00 PM	16						
579	4/18/2023	10:15 PM	20						
580	4/18/2023	10:30 PM	15						
581	4/18/2023	10:45 PM	14						
582	4/18/2023	11:00 PM	13						
583	4/18/2023	11:15 PM	11						
584	4/18/2023	11:30 PM	12						
585	4/18/2023	11:45 PM	11						
586	4/19/2023	12:00 AM	8						
587	4/19/2023	12:15 AM	12						
588	4/19/2023	12:30 AM	8						
589	4/19/2023	12:45 AM	4						
590	4/19/2023	01:00 AM	7						
591	4/19/2023	01:15 AM	6						
592	4/19/2023	01:30 AM	6						
593	4/19/2023	01:45 AM	6						
594	4/19/2023	02:00 AM	3						
595	4/19/2023	02:15 AM	4						
596	4/19/2023	02:30 AM	6						
597	4/19/2023	02:45 AM	7						
598	4/19/2023	03:00 AM	8						
599	4/19/2023	03:15 AM	5						

	A	B	C	D	E	F	G	H	I
600	4/19/2023	03:30 AM	6						
601	4/19/2023	03:45 AM	6						
602	4/19/2023	04:00 AM	11						
603	4/19/2023	04:15 AM	10						
604	4/19/2023	04:30 AM	23						
605	4/19/2023	04:45 AM	20						
606	4/19/2023	05:00 AM	23						
607	4/19/2023	05:15 AM	38						
608	4/19/2023	05:30 AM	58						
609	4/19/2023	05:45 AM	64						
610	4/19/2023	06:00 AM	49						
611	4/19/2023	06:15 AM	93						
612	4/19/2023	06:30 AM	133						
613	4/19/2023	06:45 AM	127						
614	4/19/2023	07:00 AM	134						
615	4/19/2023	07:15 AM	161						
616	4/19/2023	07:30 AM	166						
617	4/19/2023	07:45 AM	142						
618	4/19/2023	08:00 AM	113						
619	4/19/2023	08:15 AM	113						
620	4/19/2023	08:30 AM	101						
621	4/19/2023	08:45 AM	114						
622	4/19/2023	09:00 AM	79						
623	4/19/2023	09:15 AM	68						
624	4/19/2023	09:30 AM	81						
625	4/19/2023	09:45 AM	69						
626	4/19/2023	10:00 AM	53						
627	4/19/2023	10:15 AM	54						
628	4/19/2023	10:30 AM	66						
629	4/19/2023	10:45 AM	81						
630	4/19/2023	11:00 AM	70						
631	4/19/2023	11:15 AM	62						
632	4/19/2023	11:30 AM	65						
633	4/19/2023	11:45 AM	57						
634	4/19/2023	12:00 PM	72						
635	4/19/2023	12:15 PM	74						
636	4/19/2023	12:30 PM	76						
637	4/19/2023	12:45 PM	78						
638	4/19/2023	01:00 PM	71						
639	4/19/2023	01:15 PM	67						
640	4/19/2023	01:30 PM	75						
641	4/19/2023	01:45 PM	54						
642	4/19/2023	02:00 PM	68						
643	4/19/2023	02:15 PM	66						
644	4/19/2023	02:30 PM	89						
645	4/19/2023	02:45 PM	70						
646	4/19/2023	03:00 PM	92						
647	4/19/2023	03:15 PM	83						
648	4/19/2023	03:30 PM	88						
649	4/19/2023	03:45 PM	69						

	A	B	C	D	E	F	G	H	I
650	4/19/2023	04:00 PM	98						
651	4/19/2023	04:15 PM	90						
652	4/19/2023	04:30 PM	75						
653	4/19/2023	04:45 PM	72						
654	4/19/2023	05:00 PM	98						
655	4/19/2023	05:15 PM	86						
656	4/19/2023	05:30 PM	82						
657	4/19/2023	05:45 PM	94						
658	4/19/2023	06:00 PM	92						
659	4/19/2023	06:15 PM	73						
660	4/19/2023	06:30 PM	64						
661	4/19/2023	06:45 PM	43						
662	4/19/2023	07:00 PM	86						
663	4/19/2023	07:15 PM	58						
664	4/19/2023	07:30 PM	48						
665	4/19/2023	07:45 PM	40						
666	4/19/2023	08:00 PM	64						
667	4/19/2023	08:15 PM	47						
668	4/19/2023	08:30 PM	41						
669	4/19/2023	08:45 PM	50						
670	4/19/2023	09:00 PM	25						
671	4/19/2023	09:15 PM	17						
672	4/19/2023	09:30 PM	23						
673	4/19/2023	09:45 PM	18						
674	4/19/2023	10:00 PM	18						
675	4/19/2023	10:15 PM	21						
676	4/19/2023	10:30 PM	19						
677	4/19/2023	10:45 PM	16						
678	4/19/2023	11:00 PM	21						
679	4/19/2023	11:15 PM	10						
680	4/19/2023	11:30 PM	6						
681	4/19/2023	11:45 PM	15						
682	4/20/2023	12:00 AM	10						
683	4/20/2023	12:15 AM	11						
684	4/20/2023	12:30 AM	7						
685	4/20/2023	12:45 AM	6						
686	4/20/2023	01:00 AM	2						
687	4/20/2023	01:15 AM	12						
688	4/20/2023	01:30 AM	5						
689	4/20/2023	01:45 AM	11						
690	4/20/2023	02:00 AM	13						
691	4/20/2023	02:15 AM	5						
692	4/20/2023	02:30 AM	2						
693	4/20/2023	02:45 AM	4						
694	4/20/2023	03:00 AM	9						
695	4/20/2023	03:15 AM	5						
696	4/20/2023	03:30 AM	7						
697	4/20/2023	03:45 AM	8						
698	4/20/2023	04:00 AM	11						
699	4/20/2023	04:15 AM	13						

	A	B	C	D	E	F	G	H	I
700	4/20/2023	04:30 AM	17						
701	4/20/2023	04:45 AM	22						
702	4/20/2023	05:00 AM	22						
703	4/20/2023	05:15 AM	34						
704	4/20/2023	05:30 AM	64						
705	4/20/2023	05:45 AM	61						
706	4/20/2023	06:00 AM	68						
707	4/20/2023	06:15 AM	78						
708	4/20/2023	06:30 AM	123						
709	4/20/2023	06:45 AM	129						
710	4/20/2023	07:00 AM	121						
711	4/20/2023	07:15 AM	122						
712	4/20/2023	07:30 AM	148						
713	4/20/2023	07:45 AM	169						
714	4/20/2023	08:00 AM	97						
715	4/20/2023	08:15 AM	108						
716	4/20/2023	08:30 AM	108						
717	4/20/2023	08:45 AM	84						
718	4/20/2023	09:00 AM	66						
719	4/20/2023	09:15 AM	86						
720	4/20/2023	09:30 AM	69						
721	4/20/2023	09:45 AM	54						
722	4/20/2023	10:00 AM	64						
723	4/20/2023	10:15 AM	66						
724	4/20/2023	10:30 AM	64						
725	4/20/2023	10:45 AM	60						
726	4/20/2023	11:00 AM	66						
727	4/20/2023	11:15 AM	68						
728	4/20/2023	11:30 AM	80						
729	4/20/2023	11:45 AM	68						
730	4/20/2023	12:00 PM	75						
731	4/20/2023	12:15 PM	57						
732	4/20/2023	12:30 PM	66						
733	4/20/2023	12:45 PM	59						
734	4/20/2023	01:00 PM	66						
735	4/20/2023	01:15 PM	66						
736	4/20/2023	01:30 PM	67						
737	4/20/2023	01:45 PM	73						
738	4/20/2023	02:00 PM	74						
739	4/20/2023	02:15 PM	76						
740	4/20/2023	02:30 PM	76						
741	4/20/2023	02:45 PM	98						
742	4/20/2023	03:00 PM	85						
743	4/20/2023	03:15 PM	85						
744	4/20/2023	03:30 PM	106						
745	4/20/2023	03:45 PM	95						
746	4/20/2023	04:00 PM	79						
747	4/20/2023	04:15 PM	86						
748	4/20/2023	04:30 PM	107						
749	4/20/2023	04:45 PM	88						

	A	B	C	D	E	F	G	H	I
750	4/20/2023	05:00 PM	110						
751	4/20/2023	05:15 PM	95						
752	4/20/2023	05:30 PM	92						
753	4/20/2023	05:45 PM	95						
754	4/20/2023	06:00 PM	101						
755	4/20/2023	06:15 PM	77						
756	4/20/2023	06:30 PM	57						
757	4/20/2023	06:45 PM	61						
758	4/20/2023	07:00 PM	83						
759	4/20/2023	07:15 PM	47						
760	4/20/2023	07:30 PM	51						
761	4/20/2023	07:45 PM	46						
762	4/20/2023	08:00 PM	59						
763	4/20/2023	08:15 PM	45						
764	4/20/2023	08:30 PM	35						
765	4/20/2023	08:45 PM	38						
766	4/20/2023	09:00 PM	82						
767	4/20/2023	09:15 PM	28						
768	4/20/2023	09:30 PM	23						
769	4/20/2023	09:45 PM	21						
770	4/20/2023	10:00 PM	17						
771	4/20/2023	10:15 PM	42						
772	4/20/2023	10:30 PM	24						
773	4/20/2023	10:45 PM	24						
774	4/20/2023	11:00 PM	16						
775	4/20/2023	11:15 PM	14						
776	4/20/2023	11:30 PM	14						
777	4/20/2023	11:45 PM	13						
778	4/21/2023	12:00 AM	4						
779	4/21/2023	12:15 AM	13						
780	4/21/2023	12:30 AM	6						
781	4/21/2023	12:45 AM	7						
782	4/21/2023	01:00 AM	9						
783	4/21/2023	01:15 AM	7						
784	4/21/2023	01:30 AM	5						
785	4/21/2023	01:45 AM	8						
786	4/21/2023	02:00 AM	15						
787	4/21/2023	02:15 AM	11						
788	4/21/2023	02:30 AM	5						
789	4/21/2023	02:45 AM	4						
790	4/21/2023	03:00 AM	9						
791	4/21/2023	03:15 AM	6						
792	4/21/2023	03:30 AM	12						
793	4/21/2023	03:45 AM	8						
794	4/21/2023	04:00 AM	12						
795	4/21/2023	04:15 AM	9						
796	4/21/2023	04:30 AM	14						
797	4/21/2023	04:45 AM	16						
798	4/21/2023	05:00 AM	28						
799	4/21/2023	05:15 AM	38						

	A	B	C	D	E	F	G	H	I
800	4/21/2023	05:30 AM	59						
801	4/21/2023	05:45 AM	69						
802	4/21/2023	06:00 AM	57						
803	4/21/2023	06:15 AM	83						
804	4/21/2023	06:30 AM	115						
805	4/21/2023	06:45 AM	112						
806	4/21/2023	07:00 AM	122						
807	4/21/2023	07:15 AM	131						
808	4/21/2023	07:30 AM	168						
809	4/21/2023	07:45 AM	126						
810	4/21/2023	08:00 AM	110						
811	4/21/2023	08:15 AM	93						
812	4/21/2023	08:30 AM	97						
813	4/21/2023	08:45 AM	91						
814	4/21/2023	09:00 AM	73						
815	4/21/2023	09:15 AM	63						
816	4/21/2023	09:30 AM	77						
817	4/21/2023	09:45 AM	73						
818	4/21/2023	10:00 AM	54						
819	4/21/2023	10:15 AM	70						
820	4/21/2023	10:30 AM	87						
821	4/21/2023	10:45 AM	68						
822	4/21/2023	11:00 AM	79						
823	4/21/2023	11:15 AM	79						
824	4/21/2023	11:30 AM	67						
825	4/21/2023	11:45 AM	100						
826	4/21/2023	12:00 PM	84						
827	4/21/2023	12:15 PM	71						
828	4/21/2023	12:30 PM	73						
829	4/21/2023	12:45 PM	80						
830	4/21/2023	01:00 PM	81						
831	4/21/2023	01:15 PM	89						
832	4/21/2023	01:30 PM	76						
833	4/21/2023	01:45 PM	72						
834	4/21/2023	02:00 PM	82						
835	4/21/2023	02:15 PM	98						
836	4/21/2023	02:30 PM	82						
837	4/21/2023	02:45 PM	88						
838	4/21/2023	03:00 PM	86						
839	4/21/2023	03:15 PM	85						
840	4/21/2023	03:30 PM	95						
841	4/21/2023	03:45 PM	81						
842	4/21/2023	04:00 PM	102						
843	4/21/2023	04:15 PM	103						
844	4/21/2023	04:30 PM	102						
845	4/21/2023	04:45 PM	94						
846	4/21/2023	05:00 PM	106						
847	4/21/2023	05:15 PM	113						
848	4/21/2023	05:30 PM	75						
849	4/21/2023	05:45 PM	75						

	A	B	C	D	E	F	G	H	I
850	4/21/2023	06:00 PM	84						
851	4/21/2023	06:15 PM	69						
852	4/21/2023	06:30 PM	51						
853	4/21/2023	06:45 PM	57						
854	4/21/2023	07:00 PM	64						
855	4/21/2023	07:15 PM	55						
856	4/21/2023	07:30 PM	70						
857	4/21/2023	07:45 PM	61						
858	4/21/2023	08:00 PM	58						
859	4/21/2023	08:15 PM	42						
860	4/21/2023	08:30 PM	44						
861	4/21/2023	08:45 PM	39						
862	4/21/2023	09:00 PM	31						
863	4/21/2023	09:15 PM	19						
864	4/21/2023	09:30 PM	27						
865	4/21/2023	09:45 PM	34						
866	4/21/2023	10:00 PM	26						
867	4/21/2023	10:15 PM	25						
868	4/21/2023	10:30 PM	17						
869	4/21/2023	10:45 PM	21						
870	4/21/2023	11:00 PM	25						
871	4/21/2023	11:15 PM	23						
872	4/21/2023	11:30 PM	16						
873	4/21/2023	11:45 PM	17						

	A	B	C	D	E	F	G	H	I
1									
2	File Name: C:\Users\lobarrie\Desktop\transfer\Documents\Documents\Osman\Osman from harddrive\Documents\TDB\WSP\Syracuse\Data\ATR\Batch 11\updated Jamar\Jamar\ATR 1266.tf2								
3	Start Date: 5/31/2023								
4	Start Time: 6:30:00 PM								
5	Location 1: NB I-81 off ramp to NY 69								
6	Location 2: SYRACUSE,NY								
7									
8	Date	Time	NB						
9	5/31/2023	06:30 PM	30						
10	5/31/2023	06:45 PM	30						
11	5/31/2023	07:00 PM	25						
12	5/31/2023	07:15 PM	22						
13	5/31/2023	07:30 PM	23						
14	5/31/2023	07:45 PM	35						
15	5/31/2023	08:00 PM	14						
16	5/31/2023	08:15 PM	27						
17	5/31/2023	08:30 PM	14						
18	5/31/2023	08:45 PM	22						
19	5/31/2023	09:00 PM	15						
20	5/31/2023	09:15 PM	22						
21	5/31/2023	09:30 PM	12						
22	5/31/2023	09:45 PM	15						
23	5/31/2023	10:00 PM	9						
24	5/31/2023	10:15 PM	8						
25	5/31/2023	10:30 PM	7						
26	5/31/2023	10:45 PM	4						
27	5/31/2023	11:00 PM	4						
28	5/31/2023	11:15 PM	3						
29	5/31/2023	11:30 PM	7						
30	5/31/2023	11:45 PM	8						
31	6/1/2023	12:00 AM	4						
32	6/1/2023	12:15 AM	3						
33	6/1/2023	12:30 AM	6						
34	6/1/2023	12:45 AM	4						
35	6/1/2023	01:00 AM	1						
36	6/1/2023	01:15 AM	3						
37	6/1/2023	01:30 AM	2						
38	6/1/2023	01:45 AM	2						
39	6/1/2023	02:00 AM	1						
40	6/1/2023	02:15 AM	1						
41	6/1/2023	02:30 AM	1						
42	6/1/2023	02:45 AM	0						
43	6/1/2023	03:00 AM	2						
44	6/1/2023	03:15 AM	1						
45	6/1/2023	03:30 AM	2						
46	6/1/2023	03:45 AM	3						
47	6/1/2023	04:00 AM	1						
48	6/1/2023	04:15 AM	1						

	A	B	C	D	E	F	G	H	I
49	6/1/2023	04:30 AM	1						
50	6/1/2023	04:45 AM	1						
51	6/1/2023	05:00 AM	3						
52	6/1/2023	05:15 AM	4						
53	6/1/2023	05:30 AM	4						
54	6/1/2023	05:45 AM	9						
55	6/1/2023	06:00 AM	3						
56	6/1/2023	06:15 AM	11						
57	6/1/2023	06:30 AM	7						
58	6/1/2023	06:45 AM	22						
59	6/1/2023	07:00 AM	32						
60	6/1/2023	07:15 AM	23						
61	6/1/2023	07:30 AM	14						
62	6/1/2023	07:45 AM	26						
63	6/1/2023	08:00 AM	33						
64	6/1/2023	08:15 AM	20						
65	6/1/2023	08:30 AM	21						
66	6/1/2023	08:45 AM	21						
67	6/1/2023	09:00 AM	15						
68	6/1/2023	09:15 AM	17						
69	6/1/2023	09:30 AM	21						
70	6/1/2023	09:45 AM	30						
71	6/1/2023	10:00 AM	26						
72	6/1/2023	10:15 AM	23						
73	6/1/2023	10:30 AM	22						
74	6/1/2023	10:45 AM	30						
75	6/1/2023	11:00 AM	23						
76	6/1/2023	11:15 AM	22						
77	6/1/2023	11:30 AM	36						
78	6/1/2023	11:45 AM	28						
79	6/1/2023	12:00 PM	34						
80	6/1/2023	12:15 PM	26						
81	6/1/2023	12:30 PM	46						
82	6/1/2023	12:45 PM	31						
83	6/1/2023	01:00 PM	32						
84	6/1/2023	01:15 PM	27						
85	6/1/2023	01:30 PM	31						
86	6/1/2023	01:45 PM	35						
87	6/1/2023	02:00 PM	41						
88	6/1/2023	02:15 PM	43						
89	6/1/2023	02:30 PM	42						
90	6/1/2023	02:45 PM	38						
91	6/1/2023	03:00 PM	54						
92	6/1/2023	03:15 PM	57						
93	6/1/2023	03:30 PM	39						
94	6/1/2023	03:45 PM	65						
95	6/1/2023	04:00 PM	63						
96	6/1/2023	04:15 PM	82						
97	6/1/2023	04:30 PM	74						
98	6/1/2023	04:45 PM	76						

	A	B	C	D	E	F	G	H	I
99	6/1/2023	05:00 PM	71						
100	6/1/2023	05:15 PM	82						
101	6/1/2023	05:30 PM	59						
102	6/1/2023	05:45 PM	40						
103	6/1/2023	06:00 PM	48						
104	6/1/2023	06:15 PM	43						
105	6/1/2023	06:30 PM	49						
106	6/1/2023	06:45 PM	31						
107	6/1/2023	07:00 PM	35						
108	6/1/2023	07:15 PM	42						
109	6/1/2023	07:30 PM	23						
110	6/1/2023	07:45 PM	30						
111	6/1/2023	08:00 PM	29						
112	6/1/2023	08:15 PM	22						
113	6/1/2023	08:30 PM	19						
114	6/1/2023	08:45 PM	19						
115	6/1/2023	09:00 PM	23						
116	6/1/2023	09:15 PM	17						
117	6/1/2023	09:30 PM	15						
118	6/1/2023	09:45 PM	15						
119	6/1/2023	10:00 PM	14						
120	6/1/2023	10:15 PM	5						
121	6/1/2023	10:30 PM	9						
122	6/1/2023	10:45 PM	9						
123	6/1/2023	11:00 PM	4						
124	6/1/2023	11:15 PM	4						
125	6/1/2023	11:30 PM	4						
126	6/1/2023	11:45 PM	3						
127	6/2/2023	12:00 AM	5						
128	6/2/2023	12:15 AM	9						
129	6/2/2023	12:30 AM	8						
130	6/2/2023	12:45 AM	0						
131	6/2/2023	01:00 AM	5						
132	6/2/2023	01:15 AM	2						
133	6/2/2023	01:30 AM	4						
134	6/2/2023	01:45 AM	4						
135	6/2/2023	02:00 AM	4						
136	6/2/2023	02:15 AM	0						
137	6/2/2023	02:30 AM	4						
138	6/2/2023	02:45 AM	0						
139	6/2/2023	03:00 AM	2						
140	6/2/2023	03:15 AM	0						
141	6/2/2023	03:30 AM	1						
142	6/2/2023	03:45 AM	1						
143	6/2/2023	04:00 AM	3						
144	6/2/2023	04:15 AM	3						
145	6/2/2023	04:30 AM	2						
146	6/2/2023	04:45 AM	2						
147	6/2/2023	05:00 AM	6						
148	6/2/2023	05:15 AM	2						

	A	B	C	D	E	F	G	H	I
149	6/2/2023	05:30 AM	0						
150	6/2/2023	05:45 AM	5						
151	6/2/2023	06:00 AM	9						
152	6/2/2023	06:15 AM	12						
153	6/2/2023	06:30 AM	9						
154	6/2/2023	06:45 AM	22						
155	6/2/2023	07:00 AM	25						
156	6/2/2023	07:15 AM	26						
157	6/2/2023	07:30 AM	25						
158	6/2/2023	07:45 AM	26						
159	6/2/2023	08:00 AM	14						
160	6/2/2023	08:15 AM	26						
161	6/2/2023	08:30 AM	28						
162	6/2/2023	08:45 AM	31						
163	6/2/2023	09:00 AM	18						
164	6/2/2023	09:15 AM	22						
165	6/2/2023	09:30 AM	24						
166	6/2/2023	09:45 AM	26						
167	6/2/2023	10:00 AM	31						
168	6/2/2023	10:15 AM	20						
169	6/2/2023	10:30 AM	26						
170	6/2/2023	10:45 AM	38						
171	6/2/2023	11:00 AM	25						
172	6/2/2023	11:15 AM	38						
173	6/2/2023	11:30 AM	32						
174	6/2/2023	11:45 AM	30						
175	6/2/2023	12:00 PM	31						
176	6/2/2023	12:15 PM	35						
177	6/2/2023	12:30 PM	34						
178	6/2/2023	12:45 PM	34						
179	6/2/2023	01:00 PM	45						
180	6/2/2023	01:15 PM	38						
181	6/2/2023	01:30 PM	46						
182	6/2/2023	01:45 PM	47						
183	6/2/2023	02:00 PM	34						
184	6/2/2023	02:15 PM	41						
185	6/2/2023	02:30 PM	51						
186	6/2/2023	02:45 PM	51						
187	6/2/2023	03:00 PM	69						
188	6/2/2023	03:15 PM	64						
189	6/2/2023	03:30 PM	62						
190	6/2/2023	03:45 PM	61						
191	6/2/2023	04:00 PM	85						
192	6/2/2023	04:15 PM	68						
193	6/2/2023	04:30 PM	76						
194	6/2/2023	04:45 PM	80						
195	6/2/2023	05:00 PM	78						
196	6/2/2023	05:15 PM	70						
197	6/2/2023	05:30 PM	59						
198	6/2/2023	05:45 PM	57						

	A	B	C	D	E	F	G	H	I
199	6/2/2023	06:00 PM	47						
200	6/2/2023	06:15 PM	40						
201	6/2/2023	06:30 PM	36						
202	6/2/2023	06:45 PM	39						
203	6/2/2023	07:00 PM	51						
204	6/2/2023	07:15 PM	28						
205	6/2/2023	07:30 PM	38						
206	6/2/2023	07:45 PM	27						
207	6/2/2023	08:00 PM	26						
208	6/2/2023	08:15 PM	32						
209	6/2/2023	08:30 PM	18						
210	6/2/2023	08:45 PM	18						
211	6/2/2023	09:00 PM	15						
212	6/2/2023	09:15 PM	15						
213	6/2/2023	09:30 PM	18						
214	6/2/2023	09:45 PM	18						
215	6/2/2023	10:00 PM	14						
216	6/2/2023	10:15 PM	26						
217	6/2/2023	10:30 PM	16						
218	6/2/2023	10:45 PM	17						
219	6/2/2023	11:00 PM	14						
220	6/2/2023	11:15 PM	13						
221	6/2/2023	11:30 PM	12						
222	6/2/2023	11:45 PM	9						
223	6/3/2023	12:00 AM	5						
224	6/3/2023	12:15 AM	4						
225	6/3/2023	12:30 AM	9						
226	6/3/2023	12:45 AM	7						
227	6/3/2023	01:00 AM	2						
228	6/3/2023	01:15 AM	3						
229	6/3/2023	01:30 AM	1						
230	6/3/2023	01:45 AM	2						
231	6/3/2023	02:00 AM	5						
232	6/3/2023	02:15 AM	1						
233	6/3/2023	02:30 AM	0						
234	6/3/2023	02:45 AM	1						
235	6/3/2023	03:00 AM	2						
236	6/3/2023	03:15 AM	0						
237	6/3/2023	03:30 AM	0						
238	6/3/2023	03:45 AM	1						
239	6/3/2023	04:00 AM	2						
240	6/3/2023	04:15 AM	1						
241	6/3/2023	04:30 AM	1						
242	6/3/2023	04:45 AM	1						
243	6/3/2023	05:00 AM	2						
244	6/3/2023	05:15 AM	2						
245	6/3/2023	05:30 AM	2						
246	6/3/2023	05:45 AM	3						
247	6/3/2023	06:00 AM	1						
248	6/3/2023	06:15 AM	5						

	A	B	C	D	E	F	G	H	I
249	6/3/2023	06:30 AM	4						
250	6/3/2023	06:45 AM	5						
251	6/3/2023	07:00 AM	10						
252	6/3/2023	07:15 AM	10						
253	6/3/2023	07:30 AM	11						
254	6/3/2023	07:45 AM	23						
255	6/3/2023	08:00 AM	19						
256	6/3/2023	08:15 AM	19						
257	6/3/2023	08:30 AM	21						
258	6/3/2023	08:45 AM	23						
259	6/3/2023	09:00 AM	18						
260	6/3/2023	09:15 AM	22						
261	6/3/2023	09:30 AM	25						
262	6/3/2023	09:45 AM	35						
263	6/3/2023	10:00 AM	33						
264	6/3/2023	10:15 AM	27						
265	6/3/2023	10:30 AM	41						
266	6/3/2023	10:45 AM	38						
267	6/3/2023	11:00 AM	33						
268	6/3/2023	11:15 AM	28						
269	6/3/2023	11:30 AM	38						
270	6/3/2023	11:45 AM	35						
271	6/3/2023	12:00 PM	35						
272	6/3/2023	12:15 PM	46						
273	6/3/2023	12:30 PM	43						
274	6/3/2023	12:45 PM	48						
275	6/3/2023	01:00 PM	42						
276	6/3/2023	01:15 PM	46						
277	6/3/2023	01:30 PM	35						
278	6/3/2023	01:45 PM	46						
279	6/3/2023	02:00 PM	47						
280	6/3/2023	02:15 PM	36						
281	6/3/2023	02:30 PM	72						
282	6/3/2023	02:45 PM	38						
283	6/3/2023	03:00 PM	31						
284	6/3/2023	03:15 PM	34						
285	6/3/2023	03:30 PM	42						
286	6/3/2023	03:45 PM	44						
287	6/3/2023	04:00 PM	43						
288	6/3/2023	04:15 PM	34						
289	6/3/2023	04:30 PM	30						
290	6/3/2023	04:45 PM	38						
291	6/3/2023	05:00 PM	45						
292	6/3/2023	05:15 PM	30						
293	6/3/2023	05:30 PM	29						
294	6/3/2023	05:45 PM	32						
295	6/3/2023	06:00 PM	25						
296	6/3/2023	06:15 PM	25						
297	6/3/2023	06:30 PM	30						
298	6/3/2023	06:45 PM	20						

	A	B	C	D	E	F	G	H	I
299	6/3/2023	07:00 PM	34						
300	6/3/2023	07:15 PM	21						
301	6/3/2023	07:30 PM	33						
302	6/3/2023	07:45 PM	24						
303	6/3/2023	08:00 PM	20						
304	6/3/2023	08:15 PM	18						
305	6/3/2023	08:30 PM	13						
306	6/3/2023	08:45 PM	15						
307	6/3/2023	09:00 PM	17						
308	6/3/2023	09:15 PM	14						
309	6/3/2023	09:30 PM	8						
310	6/3/2023	09:45 PM	9						
311	6/3/2023	10:00 PM	14						
312	6/3/2023	10:15 PM	15						
313	6/3/2023	10:30 PM	12						
314	6/3/2023	10:45 PM	9						
315	6/3/2023	11:00 PM	12						
316	6/3/2023	11:15 PM	11						
317	6/3/2023	11:30 PM	10						
318	6/3/2023	11:45 PM	11						
319	6/4/2023	12:00 AM	7						
320	6/4/2023	12:15 AM	9						
321	6/4/2023	12:30 AM	8						
322	6/4/2023	12:45 AM	1						
323	6/4/2023	01:00 AM	5						
324	6/4/2023	01:15 AM	6						
325	6/4/2023	01:30 AM	3						
326	6/4/2023	01:45 AM	5						
327	6/4/2023	02:00 AM	2						
328	6/4/2023	02:15 AM	2						
329	6/4/2023	02:30 AM	0						
330	6/4/2023	02:45 AM	2						
331	6/4/2023	03:00 AM	1						
332	6/4/2023	03:15 AM	0						
333	6/4/2023	03:30 AM	0						
334	6/4/2023	03:45 AM	2						
335	6/4/2023	04:00 AM	1						
336	6/4/2023	04:15 AM	0						
337	6/4/2023	04:30 AM	0						
338	6/4/2023	04:45 AM	4						
339	6/4/2023	05:00 AM	1						
340	6/4/2023	05:15 AM	3						
341	6/4/2023	05:30 AM	3						
342	6/4/2023	05:45 AM	5						
343	6/4/2023	06:00 AM	1						
344	6/4/2023	06:15 AM	5						
345	6/4/2023	06:30 AM	6						
346	6/4/2023	06:45 AM	11						
347	6/4/2023	07:00 AM	6						
348	6/4/2023	07:15 AM	6						

	A	B	C	D	E	F	G	H	I
349	6/4/2023	07:30 AM	8						
350	6/4/2023	07:45 AM	17						
351	6/4/2023	08:00 AM	11						
352	6/4/2023	08:15 AM	17						
353	6/4/2023	08:30 AM	14						
354	6/4/2023	08:45 AM	11						
355	6/4/2023	09:00 AM	14						
356	6/4/2023	09:15 AM	14						
357	6/4/2023	09:30 AM	21						
358	6/4/2023	09:45 AM	25						
359	6/4/2023	10:00 AM	19						
360	6/4/2023	10:15 AM	35						
361	6/4/2023	10:30 AM	31						
362	6/4/2023	10:45 AM	22						
363	6/4/2023	11:00 AM	21						
364	6/4/2023	11:15 AM	23						
365	6/4/2023	11:30 AM	28						
366	6/4/2023	11:45 AM	33						
367	6/4/2023	12:00 PM	31						
368	6/4/2023	12:15 PM	35						
369	6/4/2023	12:30 PM	44						
370	6/4/2023	12:45 PM	38						
371	6/4/2023	01:00 PM	40						
372	6/4/2023	01:15 PM	30						
373	6/4/2023	01:30 PM	25						
374	6/4/2023	01:45 PM	33						
375	6/4/2023	02:00 PM	40						
376	6/4/2023	02:15 PM	27						
377	6/4/2023	02:30 PM	36						
378	6/4/2023	02:45 PM	36						
379	6/4/2023	03:00 PM	26						
380	6/4/2023	03:15 PM	21						
381	6/4/2023	03:30 PM	24						
382	6/4/2023	03:45 PM	35						
383	6/4/2023	04:00 PM	23						
384	6/4/2023	04:15 PM	31						
385	6/4/2023	04:30 PM	34						
386	6/4/2023	04:45 PM	33						
387	6/4/2023	05:00 PM	35						
388	6/4/2023	05:15 PM	32						
389	6/4/2023	05:30 PM	29						
390	6/4/2023	05:45 PM	36						
391	6/4/2023	06:00 PM	23						
392	6/4/2023	06:15 PM	25						
393	6/4/2023	06:30 PM	34						
394	6/4/2023	06:45 PM	24						
395	6/4/2023	07:00 PM	23						
396	6/4/2023	07:15 PM	28						
397	6/4/2023	07:30 PM	16						
398	6/4/2023	07:45 PM	16						

	A	B	C	D	E	F	G	H	I
399	6/4/2023	08:00 PM	15						
400	6/4/2023	08:15 PM	6						
401	6/4/2023	08:30 PM	14						
402	6/4/2023	08:45 PM	15						
403	6/4/2023	09:00 PM	15						
404	6/4/2023	09:15 PM	11						
405	6/4/2023	09:30 PM	10						
406	6/4/2023	09:45 PM	9						
407	6/4/2023	10:00 PM	8						
408	6/4/2023	10:15 PM	10						
409	6/4/2023	10:30 PM	3						
410	6/4/2023	10:45 PM	4						
411	6/4/2023	11:00 PM	8						
412	6/4/2023	11:15 PM	4						
413	6/4/2023	11:30 PM	5						
414	6/4/2023	11:45 PM	4						
415	6/5/2023	12:00 AM	5						
416	6/5/2023	12:15 AM	2						
417	6/5/2023	12:30 AM	2						
418	6/5/2023	12:45 AM	1						
419	6/5/2023	01:00 AM	1						
420	6/5/2023	01:15 AM	0						
421	6/5/2023	01:30 AM	2						
422	6/5/2023	01:45 AM	1						
423	6/5/2023	02:00 AM	1						
424	6/5/2023	02:15 AM	0						
425	6/5/2023	02:30 AM	2						
426	6/5/2023	02:45 AM	2						
427	6/5/2023	03:00 AM	1						
428	6/5/2023	03:15 AM	1						
429	6/5/2023	03:30 AM	0						
430	6/5/2023	03:45 AM	0						
431	6/5/2023	04:00 AM	2						
432	6/5/2023	04:15 AM	1						
433	6/5/2023	04:30 AM	1						
434	6/5/2023	04:45 AM	6						
435	6/5/2023	05:00 AM	6						
436	6/5/2023	05:15 AM	6						
437	6/5/2023	05:30 AM	6						
438	6/5/2023	05:45 AM	10						
439	6/5/2023	06:00 AM	6						
440	6/5/2023	06:15 AM	9						
441	6/5/2023	06:30 AM	9						
442	6/5/2023	06:45 AM	27						
443	6/5/2023	07:00 AM	29						
444	6/5/2023	07:15 AM	21						
445	6/5/2023	07:30 AM	10						
446	6/5/2023	07:45 AM	27						
447	6/5/2023	08:00 AM	33						
448	6/5/2023	08:15 AM	15						

	A	B	C	D	E	F	G	H	I
449	6/5/2023	08:30 AM	25						
450	6/5/2023	08:45 AM	13						
451	6/5/2023	09:00 AM	17						
452	6/5/2023	09:15 AM	13						
453	6/5/2023	09:30 AM	30						
454	6/5/2023	09:45 AM	20						
455	6/5/2023	10:00 AM	16						
456	6/5/2023	10:15 AM	25						
457	6/5/2023	10:30 AM	18						
458	6/5/2023	10:45 AM	22						
459	6/5/2023	11:00 AM	19						
460	6/5/2023	11:15 AM	17						
461	6/5/2023	11:30 AM	35						
462	6/5/2023	11:45 AM	29						
463	6/5/2023	12:00 PM	28						
464	6/5/2023	12:15 PM	32						
465	6/5/2023	12:30 PM	27						
466	6/5/2023	12:45 PM	34						
467	6/5/2023	01:00 PM	27						
468	6/5/2023	01:15 PM	34						
469	6/5/2023	01:30 PM	32						
470	6/5/2023	01:45 PM	30						
471	6/5/2023	02:00 PM	39						
472	6/5/2023	02:15 PM	43						
473	6/5/2023	02:30 PM	45						
474	6/5/2023	02:45 PM	58						
475	6/5/2023	03:00 PM	38						
476	6/5/2023	03:15 PM	41						
477	6/5/2023	03:30 PM	44						
478	6/5/2023	03:45 PM	70						
479	6/5/2023	04:00 PM	62						
480	6/5/2023	04:15 PM	69						
481	6/5/2023	04:30 PM	65						
482	6/5/2023	04:45 PM	86						
483	6/5/2023	05:00 PM	76						
484	6/5/2023	05:15 PM	59						
485	6/5/2023	05:30 PM	83						
486	6/5/2023	05:45 PM	54						
487	6/5/2023	06:00 PM	44						
488	6/5/2023	06:15 PM	53						
489	6/5/2023	06:30 PM	36						
490	6/5/2023	06:45 PM	31						
491	6/5/2023	07:00 PM	27						
492	6/5/2023	07:15 PM	28						
493	6/5/2023	07:30 PM	32						
494	6/5/2023	07:45 PM	31						
495	6/5/2023	08:00 PM	22						
496	6/5/2023	08:15 PM	17						
497	6/5/2023	08:30 PM	17						
498	6/5/2023	08:45 PM	12						

	A	B	C	D	E	F	G	H	I
499	6/5/2023	09:00 PM	12						
500	6/5/2023	09:15 PM	18						
501	6/5/2023	09:30 PM	10						
502	6/5/2023	09:45 PM	7						
503	6/5/2023	10:00 PM	5						
504	6/5/2023	10:15 PM	4						
505	6/5/2023	10:30 PM	12						
506	6/5/2023	10:45 PM	4						
507	6/5/2023	11:00 PM	7						
508	6/5/2023	11:15 PM	6						
509	6/5/2023	11:30 PM	7						
510	6/5/2023	11:45 PM	8						
511	6/6/2023	12:00 AM	3						
512	6/6/2023	12:15 AM	3						
513	6/6/2023	12:30 AM	4						
514	6/6/2023	12:45 AM	2						
515	6/6/2023	01:00 AM	2						
516	6/6/2023	01:15 AM	3						
517	6/6/2023	01:30 AM	1						
518	6/6/2023	01:45 AM	2						
519	6/6/2023	02:00 AM	1						
520	6/6/2023	02:15 AM	1						
521	6/6/2023	02:30 AM	1						
522	6/6/2023	02:45 AM	1						
523	6/6/2023	03:00 AM	0						
524	6/6/2023	03:15 AM	2						
525	6/6/2023	03:30 AM	0						
526	6/6/2023	03:45 AM	3						
527	6/6/2023	04:00 AM	3						
528	6/6/2023	04:15 AM	3						
529	6/6/2023	04:30 AM	1						
530	6/6/2023	04:45 AM	0						
531	6/6/2023	05:00 AM	3						
532	6/6/2023	05:15 AM	4						
533	6/6/2023	05:30 AM	5						
534	6/6/2023	05:45 AM	9						
535	6/6/2023	06:00 AM	7						
536	6/6/2023	06:15 AM	10						
537	6/6/2023	06:30 AM	11						
538	6/6/2023	06:45 AM	25						
539	6/6/2023	07:00 AM	32						
540	6/6/2023	07:15 AM	33						
541	6/6/2023	07:30 AM	22						
542	6/6/2023	07:45 AM	18						
543	6/6/2023	08:00 AM	20						
544	6/6/2023	08:15 AM	17						
545	6/6/2023	08:30 AM	14						
546	6/6/2023	08:45 AM	22						
547	6/6/2023	09:00 AM	15						
548	6/6/2023	09:15 AM	17						

	A	B	C	D	E	F	G	H	I
549	6/6/2023	09:30 AM	19						
550	6/6/2023	09:45 AM	22						
551	6/6/2023	10:00 AM	28						
552	6/6/2023	10:15 AM	27						
553	6/6/2023	10:30 AM	25						
554	6/6/2023	10:45 AM	21						
555	6/6/2023	11:00 AM	25						
556	6/6/2023	11:15 AM	25						
557	6/6/2023	11:30 AM	16						
558	6/6/2023	11:45 AM	24						
559	6/6/2023	12:00 PM	28						
560	6/6/2023	12:15 PM	36						
561	6/6/2023	12:30 PM	37						
562	6/6/2023	12:45 PM	26						
563	6/6/2023	01:00 PM	32						
564	6/6/2023	01:15 PM	42						
565	6/6/2023	01:30 PM	31						
566	6/6/2023	01:45 PM	28						
567	6/6/2023	02:00 PM	28						
568	6/6/2023	02:15 PM	47						
569	6/6/2023	02:30 PM	30						
570	6/6/2023	02:45 PM	47						
571	6/6/2023	03:00 PM	51						
572	6/6/2023	03:15 PM	50						
573	6/6/2023	03:30 PM	57						
574	6/6/2023	03:45 PM	84						
575	6/6/2023	04:00 PM	76						
576	6/6/2023	04:15 PM	63						
577	6/6/2023	04:30 PM	68						
578	6/6/2023	04:45 PM	82						
579	6/6/2023	05:00 PM	68						
580	6/6/2023	05:15 PM	60						
581	6/6/2023	05:30 PM	64						
582	6/6/2023	05:45 PM	48						
583	6/6/2023	06:00 PM	53						
584	6/6/2023	06:15 PM	48						
585	6/6/2023	06:30 PM	37						
586	6/6/2023	06:45 PM	28						
587	6/6/2023	07:00 PM	31						
588	6/6/2023	07:15 PM	25						
589	6/6/2023	07:30 PM	27						
590	6/6/2023	07:45 PM	22						
591	6/6/2023	08:00 PM	29						
592	6/6/2023	08:15 PM	19						
593	6/6/2023	08:30 PM	19						
594	6/6/2023	08:45 PM	15						
595	6/6/2023	09:00 PM	12						
596	6/6/2023	09:15 PM	8						
597	6/6/2023	09:30 PM	10						
598	6/6/2023	09:45 PM	5						

	A	B	C	D	E	F	G	H	I
599	6/6/2023	10:00 PM	9						
600	6/6/2023	10:15 PM	7						
601	6/6/2023	10:30 PM	5						
602	6/6/2023	10:45 PM	6						
603	6/6/2023	11:00 PM	7						
604	6/6/2023	11:15 PM	2						
605	6/6/2023	11:30 PM	5						
606	6/6/2023	11:45 PM	3						
607	6/7/2023	12:00 AM	7						
608	6/7/2023	12:15 AM	6						
609	6/7/2023	12:30 AM	1						
610	6/7/2023	12:45 AM	2						
611	6/7/2023	01:00 AM	5						
612	6/7/2023	01:15 AM	3						
613	6/7/2023	01:30 AM	1						
614	6/7/2023	01:45 AM	2						
615	6/7/2023	02:00 AM	0						
616	6/7/2023	02:15 AM	0						
617	6/7/2023	02:30 AM	2						
618	6/7/2023	02:45 AM	1						
619	6/7/2023	03:00 AM	2						
620	6/7/2023	03:15 AM	0						
621	6/7/2023	03:30 AM	0						
622	6/7/2023	03:45 AM	3						
623	6/7/2023	04:00 AM	1						
624	6/7/2023	04:15 AM	1						
625	6/7/2023	04:30 AM	1						
626	6/7/2023	04:45 AM	2						
627	6/7/2023	05:00 AM	2						
628	6/7/2023	05:15 AM	6						
629	6/7/2023	05:30 AM	4						
630	6/7/2023	05:45 AM	11						
631	6/7/2023	06:00 AM	5						
632	6/7/2023	06:15 AM	14						
633	6/7/2023	06:30 AM	16						
634	6/7/2023	06:45 AM	19						
635	6/7/2023	07:00 AM	29						
636	6/7/2023	07:15 AM	25						
637	6/7/2023	07:30 AM	21						
638	6/7/2023	07:45 AM	21						
639	6/7/2023	08:00 AM	22						
640	6/7/2023	08:15 AM	20						
641	6/7/2023	08:30 AM	16						
642	6/7/2023	08:45 AM	16						
643	6/7/2023	09:00 AM	9						
644	6/7/2023	09:15 AM	19						
645	6/7/2023	09:30 AM	23						
646	6/7/2023	09:45 AM	29						
647	6/7/2023	10:00 AM	26						
648	6/7/2023	10:15 AM	23						

	A	B	C	D	E	F	G	H	I
649	6/7/2023	10:30 AM	23						
650	6/7/2023	10:45 AM	24						
651	6/7/2023	11:00 AM	29						
652	6/7/2023	11:15 AM	24						
653	6/7/2023	11:30 AM	34						
654	6/7/2023	11:45 AM	23						
655	6/7/2023	12:00 PM	39						
656	6/7/2023	12:15 PM	43						
657	6/7/2023	12:30 PM	32						
658	6/7/2023	12:45 PM	22						
659	6/7/2023	01:00 PM	25						
660	6/7/2023	01:15 PM	25						
661	6/7/2023	01:30 PM	24						
662	6/7/2023	01:45 PM	36						
663	6/7/2023	02:00 PM	37						
664	6/7/2023	02:15 PM	37						
665	6/7/2023	02:30 PM	30						
666	6/7/2023	02:45 PM	37						
667	6/7/2023	03:00 PM	43						
668	6/7/2023	03:15 PM	47						
669	6/7/2023	03:30 PM	44						
670	6/7/2023	03:45 PM	74						
671	6/7/2023	04:00 PM	70						
672	6/7/2023	04:15 PM	68						
673	6/7/2023	04:30 PM	84						
674	6/7/2023	04:45 PM	70						
675	6/7/2023	05:00 PM	84						
676	6/7/2023	05:15 PM	72						
677	6/7/2023	05:30 PM	69						
678	6/7/2023	05:45 PM	58						
679	6/7/2023	06:00 PM	40						
680	6/7/2023	06:15 PM	48						
681	6/7/2023	06:30 PM	32						
682	6/7/2023	06:45 PM	34						
683	6/7/2023	07:00 PM	29						
684	6/7/2023	07:15 PM	22						
685	6/7/2023	07:30 PM	28						
686	6/7/2023	07:45 PM	22						
687	6/7/2023	08:00 PM	28						
688	6/7/2023	08:15 PM	25						
689	6/7/2023	08:30 PM	18						
690	6/7/2023	08:45 PM	23						
691	6/7/2023	09:00 PM	10						
692	6/7/2023	09:15 PM	16						
693	6/7/2023	09:30 PM	14						
694	6/7/2023	09:45 PM	15						
695	6/7/2023	10:00 PM	7						
696	6/7/2023	10:15 PM	10						
697	6/7/2023	10:30 PM	4						
698	6/7/2023	10:45 PM	8						

	A	B	C	D	E	F	G	H	I
699	6/7/2023	11:00 PM	7						
700	6/7/2023	11:15 PM	6						
701	6/7/2023	11:30 PM	2						
702	6/7/2023	11:45 PM	2						
703	6/8/2023	12:00 AM	4						
704	6/8/2023	12:15 AM	5						
705	6/8/2023	12:30 AM	3						
706	6/8/2023	12:45 AM	2						
707	6/8/2023	01:00 AM	1						
708	6/8/2023	01:15 AM	3						
709	6/8/2023	01:30 AM	1						
710	6/8/2023	01:45 AM	0						
711	6/8/2023	02:00 AM	1						
712	6/8/2023	02:15 AM	1						
713	6/8/2023	02:30 AM	1						
714	6/8/2023	02:45 AM	3						
715	6/8/2023	03:00 AM	1						
716	6/8/2023	03:15 AM	0						
717	6/8/2023	03:30 AM	2						
718	6/8/2023	03:45 AM	1						
719	6/8/2023	04:00 AM	0						
720	6/8/2023	04:15 AM	0						
721	6/8/2023	04:30 AM	1						
722	6/8/2023	04:45 AM	0						
723	6/8/2023	05:00 AM	4						
724	6/8/2023	05:15 AM	2						
725	6/8/2023	05:30 AM	5						
726	6/8/2023	05:45 AM	8						
727	6/8/2023	06:00 AM	11						
728	6/8/2023	06:15 AM	7						
729	6/8/2023	06:30 AM	10						
730	6/8/2023	06:45 AM	29						
731	6/8/2023	07:00 AM	33						
732	6/8/2023	07:15 AM	21						
733	6/8/2023	07:30 AM	19						
734	6/8/2023	07:45 AM	20						
735	6/8/2023	08:00 AM	25						
736	6/8/2023	08:15 AM	18						
737	6/8/2023	08:30 AM	21						
738	6/8/2023	08:45 AM	17						
739	6/8/2023	09:00 AM	23						
740	6/8/2023	09:15 AM	18						
741	6/8/2023	09:30 AM	21						
742	6/8/2023	09:45 AM	25						
743	6/8/2023	10:00 AM	25						
744	6/8/2023	10:15 AM	26						
745	6/8/2023	10:30 AM	19						
746	6/8/2023	10:45 AM	19						
747	6/8/2023	11:00 AM	24						
748	6/8/2023	11:15 AM	28						

	A	B	C	D	E	F	G	H	I
749	6/8/2023	11:30 AM	25						
750	6/8/2023	11:45 AM	25						
751	6/8/2023	12:00 PM	22						
752	6/8/2023	12:15 PM	28						
753	6/8/2023	12:30 PM	29						
754	6/8/2023	12:45 PM	34						
755	6/8/2023	01:00 PM	33						
756	6/8/2023	01:15 PM	43						
757	6/8/2023	01:30 PM	30						
758	6/8/2023	01:45 PM	29						
759	6/8/2023	02:00 PM	41						
760	6/8/2023	02:15 PM	38						
761	6/8/2023	02:30 PM	40						
762	6/8/2023	02:45 PM	53						
763	6/8/2023	03:00 PM	48						
764	6/8/2023	03:15 PM	41						
765	6/8/2023	03:30 PM	53						
766	6/8/2023	03:45 PM	66						
767	6/8/2023	04:00 PM	80						
768	6/8/2023	04:15 PM	86						
769	6/8/2023	04:30 PM	70						
770	6/8/2023	04:45 PM	84						
771	6/8/2023	05:00 PM	84						
772	6/8/2023	05:15 PM	75						
773	6/8/2023	05:30 PM	62						
774	6/8/2023	05:45 PM	65						
775	6/8/2023	06:00 PM	51						
776	6/8/2023	06:15 PM	32						
777	6/8/2023	06:30 PM	30						
778	6/8/2023	06:45 PM	40						
779	6/8/2023	07:00 PM	36						
780	6/8/2023	07:15 PM	26						
781	6/8/2023	07:30 PM	26						
782	6/8/2023	07:45 PM	28						
783	6/8/2023	08:00 PM	24						
784	6/8/2023	08:15 PM	25						
785	6/8/2023	08:30 PM	28						
786	6/8/2023	08:45 PM	18						
787	6/8/2023	09:00 PM	16						
788	6/8/2023	09:15 PM	13						
789	6/8/2023	09:30 PM	11						
790	6/8/2023	09:45 PM	17						
791	6/8/2023	10:00 PM	5						
792	6/8/2023	10:15 PM	8						
793	6/8/2023	10:30 PM	8						
794	6/8/2023	10:45 PM	6						
795	6/8/2023	11:00 PM	9						
796	6/8/2023	11:15 PM	5						
797	6/8/2023	11:30 PM	3						
798	6/8/2023	11:45 PM	6						

	A	B	C	D	E	F	G	H	I
799	6/9/2023	12:00 AM	6						
800	6/9/2023	12:15 AM	5						
801	6/9/2023	12:30 AM	4						
802	6/9/2023	12:45 AM	5						
803	6/9/2023	01:00 AM	3						
804	6/9/2023	01:15 AM	9						
805	6/9/2023	01:30 AM	2						
806	6/9/2023	01:45 AM	2						
807	6/9/2023	02:00 AM	1						
808	6/9/2023	02:15 AM	3						
809	6/9/2023	02:30 AM	1						
810	6/9/2023	02:45 AM	1						
811	6/9/2023	03:00 AM	1						
812	6/9/2023	03:15 AM	4						
813	6/9/2023	03:30 AM	2						
814	6/9/2023	03:45 AM	1						
815	6/9/2023	04:00 AM	1						
816	6/9/2023	04:15 AM	2						
817	6/9/2023	04:30 AM	1						
818	6/9/2023	04:45 AM	0						
819	6/9/2023	05:00 AM	2						
820	6/9/2023	05:15 AM	5						
821	6/9/2023	05:30 AM	8						
822	6/9/2023	05:45 AM	3						
823	6/9/2023	06:00 AM	6						
824	6/9/2023	06:15 AM	8						
825	6/9/2023	06:30 AM	12						
826	6/9/2023	06:45 AM	17						
827	6/9/2023	07:00 AM	23						
828	6/9/2023	07:15 AM	18						
829	6/9/2023	07:30 AM	23						
830	6/9/2023	07:45 AM	26						
831	6/9/2023	08:00 AM	26						
832	6/9/2023	08:15 AM	17						
833	6/9/2023	08:30 AM	14						
834	6/9/2023	08:45 AM	21						
835	6/9/2023	09:00 AM	18						
836	6/9/2023	09:15 AM	16						
837	6/9/2023	09:30 AM	30						
838	6/9/2023	09:45 AM	34						
839	6/9/2023	10:00 AM	20						
840	6/9/2023	10:15 AM	26						
841	6/9/2023	10:30 AM	22						
842	6/9/2023	10:45 AM	24						
843	6/9/2023	11:00 AM	29						
844	6/9/2023	11:15 AM	21						
845	6/9/2023	11:30 AM	34						
846	6/9/2023	11:45 AM	31						
847	6/9/2023	12:00 PM	45						
848	6/9/2023	12:15 PM	38						

	A	B	C	D	E	F	G	H	I
849	6/9/2023	12:30 PM	40						
850	6/9/2023	12:45 PM	48						
851	6/9/2023	01:00 PM	32						
852	6/9/2023	01:15 PM	48						
853	6/9/2023	01:30 PM	44						
854	6/9/2023	01:45 PM	52						
855	6/9/2023	02:00 PM	39						
856	6/9/2023	02:15 PM	39						
857	6/9/2023	02:30 PM	59						
858	6/9/2023	02:45 PM	53						
859	6/9/2023	03:00 PM	41						
860	6/9/2023	03:15 PM	68						
861	6/9/2023	03:30 PM	57						
862	6/9/2023	03:45 PM	68						
863	6/9/2023	04:00 PM	85						
864	6/9/2023	04:15 PM	88						
865	6/9/2023	04:30 PM	84						
866	6/9/2023	04:45 PM	72						
867	6/9/2023	05:00 PM	73						
868	6/9/2023	05:15 PM	84						
869	6/9/2023	05:30 PM	58						
870	6/9/2023	05:45 PM	56						
871	6/9/2023	06:00 PM	72						
872	6/9/2023	06:15 PM	60						
873	6/9/2023	06:30 PM	44						
874	6/9/2023	06:45 PM	38						
875	6/9/2023	07:00 PM	31						
876	6/9/2023	07:15 PM	29						
877	6/9/2023	07:30 PM	20						
878	6/9/2023	07:45 PM	38						
879	6/9/2023	08:00 PM	25						
880	6/9/2023	08:15 PM	22						
881	6/9/2023	08:30 PM	33						
882	6/9/2023	08:45 PM	20						
883	6/9/2023	09:00 PM	22						
884	6/9/2023	09:15 PM	13						
885	6/9/2023	09:30 PM	18						
886	6/9/2023	09:45 PM	21						
887	6/9/2023	10:00 PM	23						
888	6/9/2023	10:15 PM	14						
889	6/9/2023	10:30 PM	22						
890	6/9/2023	10:45 PM	12						
891	6/9/2023	11:00 PM	12						
892	6/9/2023	11:15 PM	13						
893	6/9/2023	11:30 PM	5						
894	6/9/2023	11:45 PM	12						
895	6/10/2023	12:00 AM	7						
896	6/10/2023	12:15 AM	7						
897	6/10/2023	12:30 AM	6						
898	6/10/2023	12:45 AM	7						

	A	B	C	D	E	F	G	H	I
899	6/10/2023	01:00 AM	3						
900	6/10/2023	01:15 AM	7						
901	6/10/2023	01:30 AM	2						
902	6/10/2023	01:45 AM	4						
903	6/10/2023	02:00 AM	3						
904	6/10/2023	02:15 AM	5						
905	6/10/2023	02:30 AM	1						
906	6/10/2023	02:45 AM	2						
907	6/10/2023	03:00 AM	2						
908	6/10/2023	03:15 AM	1						
909	6/10/2023	03:30 AM	1						
910	6/10/2023	03:45 AM	1						
911	6/10/2023	04:00 AM	1						
912	6/10/2023	04:15 AM	1						
913	6/10/2023	04:30 AM	0						
914	6/10/2023	04:45 AM	2						
915	6/10/2023	05:00 AM	1						
916	6/10/2023	05:15 AM	7						
917	6/10/2023	05:30 AM	3						
918	6/10/2023	05:45 AM	2						
919	6/10/2023	06:00 AM	1						
920	6/10/2023	06:15 AM	6						
921	6/10/2023	06:30 AM	6						
922	6/10/2023	06:45 AM	5						
923	6/10/2023	07:00 AM	11						
924	6/10/2023	07:15 AM	6						
925	6/10/2023	07:30 AM	15						
926	6/10/2023	07:45 AM	9						
927	6/10/2023	08:00 AM	10						
928	6/10/2023	08:15 AM	17						
929	6/10/2023	08:30 AM	12						
930	6/10/2023	08:45 AM	14						
931	6/10/2023	09:00 AM	22						
932	6/10/2023	09:15 AM	26						
933	6/10/2023	09:30 AM	38						
934	6/10/2023	09:45 AM	23						
935	6/10/2023	10:00 AM	30						
936	6/10/2023	10:15 AM	31						
937	6/10/2023	10:30 AM	30						
938	6/10/2023	10:45 AM	23						
939	6/10/2023	11:00 AM	30						
940	6/10/2023	11:15 AM	35						
941	6/10/2023	11:30 AM	33						
942	6/10/2023	11:45 AM	43						
943	6/10/2023	12:00 PM	24						
944	6/10/2023	12:15 PM	35						
945	6/10/2023	12:30 PM	49						
946	6/10/2023	12:45 PM	52						
947	6/10/2023	01:00 PM	46						
948	6/10/2023	01:15 PM	50						

	A	B	C	D	E	F	G	H	I
949	6/10/2023	01:30 PM	42						
950	6/10/2023	01:45 PM	50						
951	6/10/2023	02:00 PM	38						
952	6/10/2023	02:15 PM	48						
953	6/10/2023	02:30 PM	57						
954	6/10/2023	02:45 PM	36						
955	6/10/2023	03:00 PM	31						
956	6/10/2023	03:15 PM	43						
957	6/10/2023	03:30 PM	34						
958	6/10/2023	03:45 PM	38						
959	6/10/2023	04:00 PM	41						
960	6/10/2023	04:15 PM	35						
961	6/10/2023	04:30 PM	38						
962	6/10/2023	04:45 PM	35						
963	6/10/2023	05:00 PM	37						
964	6/10/2023	05:15 PM	36						
965	6/10/2023	05:30 PM	30						
966	6/10/2023	05:45 PM	30						
967	6/10/2023	06:00 PM	28						
968	6/10/2023	06:15 PM	29						
969	6/10/2023	06:30 PM	19						
970	6/10/2023	06:45 PM	34						
971	6/10/2023	07:00 PM	15						
972	6/10/2023	07:15 PM	21						
973	6/10/2023	07:30 PM	9						
974	6/10/2023	07:45 PM	27						
975	6/10/2023	08:00 PM	18						
976	6/10/2023	08:15 PM	17						
977	6/10/2023	08:30 PM	23						
978	6/10/2023	08:45 PM	22						
979	6/10/2023	09:00 PM	16						
980	6/10/2023	09:15 PM	11						
981	6/10/2023	09:30 PM	14						
982	6/10/2023	09:45 PM	14						
983	6/10/2023	10:00 PM	27						
984	6/10/2023	10:15 PM	12						
985	6/10/2023	10:30 PM	10						
986	6/10/2023	10:45 PM	11						
987	6/10/2023	11:00 PM	11						
988	6/10/2023	11:15 PM	3						
989	6/10/2023	11:30 PM	8						
990	6/10/2023	11:45 PM	6						
991	6/11/2023	12:00 AM	9						
992	6/11/2023	12:15 AM	10						
993	6/11/2023	12:30 AM	5						
994	6/11/2023	12:45 AM	3						
995	6/11/2023	01:00 AM	3						
996	6/11/2023	01:15 AM	4						
997	6/11/2023	01:30 AM	1						
998	6/11/2023	01:45 AM	1						

	A	B	C	D	E	F	G	H	I
999	6/11/2023	02:00 AM	2						
1000	6/11/2023	02:15 AM	1						
1001	6/11/2023	02:30 AM	0						
1002	6/11/2023	02:45 AM	0						
1003	6/11/2023	03:00 AM	1						
1004	6/11/2023	03:15 AM	1						
1005	6/11/2023	03:30 AM	1						
1006	6/11/2023	03:45 AM	1						
1007	6/11/2023	04:00 AM	0						
1008	6/11/2023	04:15 AM	0						
1009	6/11/2023	04:30 AM	0						
1010	6/11/2023	04:45 AM	0						
1011	6/11/2023	05:00 AM	2						
1012	6/11/2023	05:15 AM	1						
1013	6/11/2023	05:30 AM	5						
1014	6/11/2023	05:45 AM	1						
1015	6/11/2023	06:00 AM	1						
1016	6/11/2023	06:15 AM	1						
1017	6/11/2023	06:30 AM	5						
1018	6/11/2023	06:45 AM	2						
1019	6/11/2023	07:00 AM	3						
1020	6/11/2023	07:15 AM	3						
1021	6/11/2023	07:30 AM	13						
1022	6/11/2023	07:45 AM	8						
1023	6/11/2023	08:00 AM	13						
1024	6/11/2023	08:15 AM	13						
1025	6/11/2023	08:30 AM	10						
1026	6/11/2023	08:45 AM	16						
1027	6/11/2023	09:00 AM	8						
1028	6/11/2023	09:15 AM	24						
1029	6/11/2023	09:30 AM	17						
1030	6/11/2023	09:45 AM	19						
1031	6/11/2023	10:00 AM	19						
1032	6/11/2023	10:15 AM	20						
1033	6/11/2023	10:30 AM	24						
1034	6/11/2023	10:45 AM	24						
1035	6/11/2023	11:00 AM	25						
1036	6/11/2023	11:15 AM	21						
1037	6/11/2023	11:30 AM	28						
1038	6/11/2023	11:45 AM	31						
1039	6/11/2023	12:00 PM	33						
1040	6/11/2023	12:15 PM	28						
1041	6/11/2023	12:30 PM	35						
1042	6/11/2023	12:45 PM	32						
1043	6/11/2023	01:00 PM	40						
1044	6/11/2023	01:15 PM	31						
1045	6/11/2023	01:30 PM	40						
1046	6/11/2023	01:45 PM	27						
1047	6/11/2023	02:00 PM	36						
1048	6/11/2023	02:15 PM	41						

	A	B	C	D	E	F	G	H	I
1049	6/11/2023	02:30 PM	52						
1050	6/11/2023	02:45 PM	26						
1051	6/11/2023	03:00 PM	34						
1052	6/11/2023	03:15 PM	31						
1053	6/11/2023	03:30 PM	31						
1054	6/11/2023	03:45 PM	27						
1055	6/11/2023	04:00 PM	31						
1056	6/11/2023	04:15 PM	33						
1057	6/11/2023	04:30 PM	38						
1058	6/11/2023	04:45 PM	29						
1059	6/11/2023	05:00 PM	28						
1060	6/11/2023	05:15 PM	46						
1061	6/11/2023	05:30 PM	24						
1062	6/11/2023	05:45 PM	21						
1063	6/11/2023	06:00 PM	21						
1064	6/11/2023	06:15 PM	22						
1065	6/11/2023	06:30 PM	26						

	A	B	C	D	E	F	G	H	I
1									
2	File Name: C:\Users\barri\OneDrive\Documents\TDB\WSP\SYRACUSE\DATA\BATCH 5\DONE\ATR 1267.tf2								
3	Start Date: 4/17/2023								
4	Start Time: 12:00:00 AM								
5	Location 1: NB I-81 on ramp								
6	Location 2: from NY 69								
7									
8									
9	Date	Time	NB						
10	4/17/2023	12:00 AM	0						
11	4/17/2023	12:15 AM	1						
12	4/17/2023	12:30 AM	1						
13	4/17/2023	12:45 AM	1						
14	4/17/2023	01:00 AM	0						
15	4/17/2023	01:15 AM	0						
16	4/17/2023	01:30 AM	0						
17	4/17/2023	01:45 AM	0						
18	4/17/2023	02:00 AM	1						
19	4/17/2023	02:15 AM	0						
20	4/17/2023	02:30 AM	5						
21	4/17/2023	02:45 AM	2						
22	4/17/2023	03:00 AM	1						
23	4/17/2023	03:15 AM	0						
24	4/17/2023	03:30 AM	2						
25	4/17/2023	03:45 AM	0						
26	4/17/2023	04:00 AM	1						
27	4/17/2023	04:15 AM	0						
28	4/17/2023	04:30 AM	2						
29	4/17/2023	04:45 AM	3						
30	4/17/2023	05:00 AM	7						
31	4/17/2023	05:15 AM	2						
32	4/17/2023	05:30 AM	9						
33	4/17/2023	05:45 AM	3						
34	4/17/2023	06:00 AM	8						
35	4/17/2023	06:15 AM	11						
36	4/17/2023	06:30 AM	5						
37	4/17/2023	06:45 AM	13						
38	4/17/2023	07:00 AM	17						
39	4/17/2023	07:15 AM	27						
40	4/17/2023	07:30 AM	14						
41	4/17/2023	07:45 AM	19						
42	4/17/2023	08:00 AM	13						
43	4/17/2023	08:15 AM	11						
44	4/17/2023	08:30 AM	23						
45	4/17/2023	08:45 AM	22						
46	4/17/2023	09:00 AM	16						
47	4/17/2023	09:15 AM	9						
48	4/17/2023	09:30 AM	7						
49	4/17/2023	09:45 AM	19						

	A	B	C	D	E	F	G	H	I
50	4/17/2023	10:00 AM	10						
51	4/17/2023	10:15 AM	21						
52	4/17/2023	10:30 AM	6						
53	4/17/2023	10:45 AM	12						
54	4/17/2023	11:00 AM	8						
55	4/17/2023	11:15 AM	23						
56	4/17/2023	11:30 AM	20						
57	4/17/2023	11:45 AM	21						
58	4/17/2023	12:00 PM	15						
59	4/17/2023	12:15 PM	14						
60	4/17/2023	12:30 PM	12						
61	4/17/2023	12:45 PM	14						
62	4/17/2023	01:00 PM	12						
63	4/17/2023	01:15 PM	16						
64	4/17/2023	01:30 PM	11						
65	4/17/2023	01:45 PM	16						
66	4/17/2023	02:00 PM	19						
67	4/17/2023	02:15 PM	9						
68	4/17/2023	02:30 PM	9						
69	4/17/2023	02:45 PM	10						
70	4/17/2023	03:00 PM	11						
71	4/17/2023	03:15 PM	18						
72	4/17/2023	03:30 PM	18						
73	4/17/2023	03:45 PM	16						
74	4/17/2023	04:00 PM	22						
75	4/17/2023	04:15 PM	9						
76	4/17/2023	04:30 PM	18						
77	4/17/2023	04:45 PM	11						
78	4/17/2023	05:00 PM	15						
79	4/17/2023	05:15 PM	14						
80	4/17/2023	05:30 PM	14						
81	4/17/2023	05:45 PM	11						
82	4/17/2023	06:00 PM	21						
83	4/17/2023	06:15 PM	18						
84	4/17/2023	06:30 PM	13						
85	4/17/2023	06:45 PM	9						
86	4/17/2023	07:00 PM	6						
87	4/17/2023	07:15 PM	4						
88	4/17/2023	07:30 PM	6						
89	4/17/2023	07:45 PM	2						
90	4/17/2023	08:00 PM	4						
91	4/17/2023	08:15 PM	4						
92	4/17/2023	08:30 PM	1						
93	4/17/2023	08:45 PM	4						
94	4/17/2023	09:00 PM	2						
95	4/17/2023	09:15 PM	0						
96	4/17/2023	09:30 PM	2						
97	4/17/2023	09:45 PM	3						
98	4/17/2023	10:00 PM	0						
99	4/17/2023	10:15 PM	1						

	A	B	C	D	E	F	G	H	I
100	4/17/2023	10:30 PM	4						
101	4/17/2023	10:45 PM	4						
102	4/17/2023	11:00 PM	1						
103	4/17/2023	11:15 PM	0						
104	4/17/2023	11:30 PM	1						
105	4/17/2023	11:45 PM	0						
106	4/18/2023	12:00 AM	2						
107	4/18/2023	12:15 AM	0						
108	4/18/2023	12:30 AM	1						
109	4/18/2023	12:45 AM	1						
110	4/18/2023	01:00 AM	1						
111	4/18/2023	01:15 AM	2						
112	4/18/2023	01:30 AM	0						
113	4/18/2023	01:45 AM	0						
114	4/18/2023	02:00 AM	1						
115	4/18/2023	02:15 AM	2						
116	4/18/2023	02:30 AM	0						
117	4/18/2023	02:45 AM	2						
118	4/18/2023	03:00 AM	0						
119	4/18/2023	03:15 AM	2						
120	4/18/2023	03:30 AM	0						
121	4/18/2023	03:45 AM	0						
122	4/18/2023	04:00 AM	0						
123	4/18/2023	04:15 AM	0						
124	4/18/2023	04:30 AM	0						
125	4/18/2023	04:45 AM	2						
126	4/18/2023	05:00 AM	3						
127	4/18/2023	05:15 AM	6						
128	4/18/2023	05:30 AM	7						
129	4/18/2023	05:45 AM	5						
130	4/18/2023	06:00 AM	8						
131	4/18/2023	06:15 AM	13						
132	4/18/2023	06:30 AM	8						
133	4/18/2023	06:45 AM	19						
134	4/18/2023	07:00 AM	13						
135	4/18/2023	07:15 AM	10						
136	4/18/2023	07:30 AM	10						
137	4/18/2023	07:45 AM	6						
138	4/18/2023	08:00 AM	14						
139	4/18/2023	08:15 AM	8						
140	4/18/2023	08:30 AM	14						
141	4/18/2023	08:45 AM	10						
142	4/18/2023	09:00 AM	14						
143	4/18/2023	09:15 AM	17						
144	4/18/2023	09:30 AM	18						
145	4/18/2023	09:45 AM	20						
146	4/18/2023	10:00 AM	12						
147	4/18/2023	10:15 AM	6						
148	4/18/2023	10:30 AM	18						
149	4/18/2023	10:45 AM	17						

	A	B	C	D	E	F	G	H	I
150	4/18/2023	11:00 AM	7						
151	4/18/2023	11:15 AM	16						
152	4/18/2023	11:30 AM	5						
153	4/18/2023	11:45 AM	11						
154	4/18/2023	12:00 PM	12						
155	4/18/2023	12:15 PM	13						
156	4/18/2023	12:30 PM	13						
157	4/18/2023	12:45 PM	17						
158	4/18/2023	01:00 PM	8						
159	4/18/2023	01:15 PM	14						
160	4/18/2023	01:30 PM	17						
161	4/18/2023	01:45 PM	17						
162	4/18/2023	02:00 PM	14						
163	4/18/2023	02:15 PM	20						
164	4/18/2023	02:30 PM	8						
165	4/18/2023	02:45 PM	11						
166	4/18/2023	03:00 PM	17						
167	4/18/2023	03:15 PM	12						
168	4/18/2023	03:30 PM	17						
169	4/18/2023	03:45 PM	14						
170	4/18/2023	04:00 PM	12						
171	4/18/2023	04:15 PM	11						
172	4/18/2023	04:30 PM	11						
173	4/18/2023	04:45 PM	24						
174	4/18/2023	05:00 PM	10						
175	4/18/2023	05:15 PM	16						
176	4/18/2023	05:30 PM	22						
177	4/18/2023	05:45 PM	18						
178	4/18/2023	06:00 PM	13						
179	4/18/2023	06:15 PM	10						
180	4/18/2023	06:30 PM	14						
181	4/18/2023	06:45 PM	11						
182	4/18/2023	07:00 PM	13						
183	4/18/2023	07:15 PM	12						
184	4/18/2023	07:30 PM	5						
185	4/18/2023	07:45 PM	5						
186	4/18/2023	08:00 PM	8						
187	4/18/2023	08:15 PM	2						
188	4/18/2023	08:30 PM	5						
189	4/18/2023	08:45 PM	16						
190	4/18/2023	09:00 PM	2						
191	4/18/2023	09:15 PM	3						
192	4/18/2023	09:30 PM	0						
193	4/18/2023	09:45 PM	6						
194	4/18/2023	10:00 PM	0						
195	4/18/2023	10:15 PM	1						
196	4/18/2023	10:30 PM	0						
197	4/18/2023	10:45 PM	3						
198	4/18/2023	11:00 PM	1						
199	4/18/2023	11:15 PM	2						

	A	B	C	D	E	F	G	H	I
200	4/18/2023	11:30 PM	0						
201	4/18/2023	11:45 PM	0						
202	4/19/2023	12:00 AM	5						
203	4/19/2023	12:15 AM	1						
204	4/19/2023	12:30 AM	0						
205	4/19/2023	12:45 AM	0						
206	4/19/2023	01:00 AM	0						
207	4/19/2023	01:15 AM	0						
208	4/19/2023	01:30 AM	1						
209	4/19/2023	01:45 AM	0						
210	4/19/2023	02:00 AM	3						
211	4/19/2023	02:15 AM	0						
212	4/19/2023	02:30 AM	0						
213	4/19/2023	02:45 AM	1						
214	4/19/2023	03:00 AM	0						
215	4/19/2023	03:15 AM	0						
216	4/19/2023	03:30 AM	0						
217	4/19/2023	03:45 AM	0						
218	4/19/2023	04:00 AM	2						
219	4/19/2023	04:15 AM	1						
220	4/19/2023	04:30 AM	2						
221	4/19/2023	04:45 AM	1						
222	4/19/2023	05:00 AM	6						
223	4/19/2023	05:15 AM	4						
224	4/19/2023	05:30 AM	3						
225	4/19/2023	05:45 AM	10						
226	4/19/2023	06:00 AM	11						
227	4/19/2023	06:15 AM	12						
228	4/19/2023	06:30 AM	9						
229	4/19/2023	06:45 AM	13						
230	4/19/2023	07:00 AM	18						
231	4/19/2023	07:15 AM	26						
232	4/19/2023	07:30 AM	11						
233	4/19/2023	07:45 AM	11						
234	4/19/2023	08:00 AM	19						
235	4/19/2023	08:15 AM	22						
236	4/19/2023	08:30 AM	20						
237	4/19/2023	08:45 AM	23						
238	4/19/2023	09:00 AM	8						
239	4/19/2023	09:15 AM	10						
240	4/19/2023	09:30 AM	7						
241	4/19/2023	09:45 AM	17						
242	4/19/2023	10:00 AM	16						
243	4/19/2023	10:15 AM	21						
244	4/19/2023	10:30 AM	5						
245	4/19/2023	10:45 AM	16						
246	4/19/2023	11:00 AM	9						
247	4/19/2023	11:15 AM	2						
248	4/19/2023	11:30 AM	16						
249	4/19/2023	11:45 AM	12						

	A	B	C	D	E	F	G	H	I
250	4/19/2023	12:00 PM	22						
251	4/19/2023	12:15 PM	14						
252	4/19/2023	12:30 PM	9						
253	4/19/2023	12:45 PM	8						
254	4/19/2023	01:00 PM	14						
255	4/19/2023	01:15 PM	18						
256	4/19/2023	01:30 PM	7						
257	4/19/2023	01:45 PM	24						
258	4/19/2023	02:00 PM	13						
259	4/19/2023	02:15 PM	17						
260	4/19/2023	02:30 PM	14						
261	4/19/2023	02:45 PM	18						
262	4/19/2023	03:00 PM	15						
263	4/19/2023	03:15 PM	10						
264	4/19/2023	03:30 PM	18						
265	4/19/2023	03:45 PM	13						
266	4/19/2023	04:00 PM	12						
267	4/19/2023	04:15 PM	6						
268	4/19/2023	04:30 PM	17						
269	4/19/2023	04:45 PM	32						
270	4/19/2023	05:00 PM	13						
271	4/19/2023	05:15 PM	9						
272	4/19/2023	05:30 PM	12						
273	4/19/2023	05:45 PM	15						
274	4/19/2023	06:00 PM	7						
275	4/19/2023	06:15 PM	11						
276	4/19/2023	06:30 PM	6						
277	4/19/2023	06:45 PM	18						
278	4/19/2023	07:00 PM	4						
279	4/19/2023	07:15 PM	8						
280	4/19/2023	07:30 PM	5						
281	4/19/2023	07:45 PM	4						
282	4/19/2023	08:00 PM	6						
283	4/19/2023	08:15 PM	6						
284	4/19/2023	08:30 PM	6						
285	4/19/2023	08:45 PM	8						
286	4/19/2023	09:00 PM	1						
287	4/19/2023	09:15 PM	4						
288	4/19/2023	09:30 PM	2						
289	4/19/2023	09:45 PM	4						
290	4/19/2023	10:00 PM	3						
291	4/19/2023	10:15 PM	1						
292	4/19/2023	10:30 PM	3						
293	4/19/2023	10:45 PM	2						
294	4/19/2023	11:00 PM	0						
295	4/19/2023	11:15 PM	1						
296	4/19/2023	11:30 PM	0						
297	4/19/2023	11:45 PM	3						
298	4/20/2023	12:00 AM	1						
299	4/20/2023	12:15 AM	0						

	A	B	C	D	E	F	G	H	I
300	4/20/2023	12:30 AM	0						
301	4/20/2023	12:45 AM	0						
302	4/20/2023	01:00 AM	0						
303	4/20/2023	01:15 AM	0						
304	4/20/2023	01:30 AM	0						
305	4/20/2023	01:45 AM	0						
306	4/20/2023	02:00 AM	0						
307	4/20/2023	02:15 AM	0						
308	4/20/2023	02:30 AM	0						
309	4/20/2023	02:45 AM	0						
310	4/20/2023	03:00 AM	1						
311	4/20/2023	03:15 AM	1						
312	4/20/2023	03:30 AM	0						
313	4/20/2023	03:45 AM	0						
314	4/20/2023	04:00 AM	0						
315	4/20/2023	04:15 AM	0						
316	4/20/2023	04:30 AM	3						
317	4/20/2023	04:45 AM	7						
318	4/20/2023	05:00 AM	4						
319	4/20/2023	05:15 AM	4						
320	4/20/2023	05:30 AM	8						
321	4/20/2023	05:45 AM	6						
322	4/20/2023	06:00 AM	6						
323	4/20/2023	06:15 AM	11						
324	4/20/2023	06:30 AM	10						
325	4/20/2023	06:45 AM	19						
326	4/20/2023	07:00 AM	21						
327	4/20/2023	07:15 AM	22						
328	4/20/2023	07:30 AM	17						
329	4/20/2023	07:45 AM	11						
330	4/20/2023	08:00 AM	8						
331	4/20/2023	08:15 AM	13						
332	4/20/2023	08:30 AM	14						
333	4/20/2023	08:45 AM	10						
334	4/20/2023	09:00 AM	19						
335	4/20/2023	09:15 AM	10						
336	4/20/2023	09:30 AM	11						
337	4/20/2023	09:45 AM	16						
338	4/20/2023	10:00 AM	13						
339	4/20/2023	10:15 AM	12						
340	4/20/2023	10:30 AM	10						
341	4/20/2023	10:45 AM	24						
342	4/20/2023	11:00 AM	17						
343	4/20/2023	11:15 AM	10						
344	4/20/2023	11:30 AM	16						
345	4/20/2023	11:45 AM	15						
346	4/20/2023	12:00 PM	11						
347	4/20/2023	12:15 PM	6						
348	4/20/2023	12:30 PM	10						
349	4/20/2023	12:45 PM	16						

	A	B	C	D	E	F	G	H	I
350	4/20/2023	01:00 PM	21						
351	4/20/2023	01:15 PM	14						
352	4/20/2023	01:30 PM	21						
353	4/20/2023	01:45 PM	11						
354	4/20/2023	02:00 PM	19						
355	4/20/2023	02:15 PM	17						
356	4/20/2023	02:30 PM	17						
357	4/20/2023	02:45 PM	14						
358	4/20/2023	03:00 PM	15						
359	4/20/2023	03:15 PM	18						
360	4/20/2023	03:30 PM	17						
361	4/20/2023	03:45 PM	14						
362	4/20/2023	04:00 PM	16						
363	4/20/2023	04:15 PM	19						
364	4/20/2023	04:30 PM	19						
365	4/20/2023	04:45 PM	16						
366	4/20/2023	05:00 PM	22						
367	4/20/2023	05:15 PM	19						
368	4/20/2023	05:30 PM	20						
369	4/20/2023	05:45 PM	8						
370	4/20/2023	06:00 PM	3						
371	4/20/2023	06:15 PM	19						
372	4/20/2023	06:30 PM	8						
373	4/20/2023	06:45 PM	5						
374	4/20/2023	07:00 PM	9						
375	4/20/2023	07:15 PM	3						
376	4/20/2023	07:30 PM	7						
377	4/20/2023	07:45 PM	4						
378	4/20/2023	08:00 PM	5						
379	4/20/2023	08:15 PM	5						
380	4/20/2023	08:30 PM	5						
381	4/20/2023	08:45 PM	7						
382	4/20/2023	09:00 PM	5						
383	4/20/2023	09:15 PM	3						
384	4/20/2023	09:30 PM	3						
385	4/20/2023	09:45 PM	3						
386	4/20/2023	10:00 PM	3						
387	4/20/2023	10:15 PM	3						
388	4/20/2023	10:30 PM	0						
389	4/20/2023	10:45 PM	1						
390	4/20/2023	11:00 PM	0						
391	4/20/2023	11:15 PM	2						
392	4/20/2023	11:30 PM	3						
393	4/20/2023	11:45 PM	2						
394	4/21/2023	12:00 AM	1						
395	4/21/2023	12:15 AM	3						
396	4/21/2023	12:30 AM	1						
397	4/21/2023	12:45 AM	0						
398	4/21/2023	01:00 AM	0						
399	4/21/2023	01:15 AM	2						

	A	B	C	D	E	F	G	H	I
400	4/21/2023	01:30 AM	0						
401	4/21/2023	01:45 AM	0						
402	4/21/2023	02:00 AM	0						
403	4/21/2023	02:15 AM	0						
404	4/21/2023	02:30 AM	0						
405	4/21/2023	02:45 AM	0						
406	4/21/2023	03:00 AM	0						
407	4/21/2023	03:15 AM	0						
408	4/21/2023	03:30 AM	0						
409	4/21/2023	03:45 AM	1						
410	4/21/2023	04:00 AM	2						
411	4/21/2023	04:15 AM	1						
412	4/21/2023	04:30 AM	0						
413	4/21/2023	04:45 AM	2						
414	4/21/2023	05:00 AM	1						
415	4/21/2023	05:15 AM	0						
416	4/21/2023	05:30 AM	12						
417	4/21/2023	05:45 AM	6						
418	4/21/2023	06:00 AM	8						
419	4/21/2023	06:15 AM	10						
420	4/21/2023	06:30 AM	11						
421	4/21/2023	06:45 AM	17						
422	4/21/2023	07:00 AM	17						
423	4/21/2023	07:15 AM	16						
424	4/21/2023	07:30 AM	12						
425	4/21/2023	07:45 AM	7						
426	4/21/2023	08:00 AM	11						
427	4/21/2023	08:15 AM	14						
428	4/21/2023	08:30 AM	15						
429	4/21/2023	08:45 AM	24						
430	4/21/2023	09:00 AM	18						
431	4/21/2023	09:15 AM	10						
432	4/21/2023	09:30 AM	11						
433	4/21/2023	09:45 AM	14						
434	4/21/2023	10:00 AM	11						
435	4/21/2023	10:15 AM	10						
436	4/21/2023	10:30 AM	14						
437	4/21/2023	10:45 AM	13						
438	4/21/2023	11:00 AM	15						
439	4/21/2023	11:15 AM	27						
440	4/21/2023	11:30 AM	18						
441	4/21/2023	11:45 AM	18						
442	4/21/2023	12:00 PM	15						
443	4/21/2023	12:15 PM	11						
444	4/21/2023	12:30 PM	23						
445	4/21/2023	12:45 PM	20						
446	4/21/2023	01:00 PM	23						
447	4/21/2023	01:15 PM	16						
448	4/21/2023	01:30 PM	23						
449	4/21/2023	01:45 PM	12						

	A	B	C	D	E	F	G	H	I
450	4/21/2023	02:00 PM	25						
451	4/21/2023	02:15 PM	19						
452	4/21/2023	02:30 PM	21						
453	4/21/2023	02:45 PM	19						
454	4/21/2023	03:00 PM	15						
455	4/21/2023	03:15 PM	14						
456	4/21/2023	03:30 PM	27						
457	4/21/2023	03:45 PM	27						
458	4/21/2023	04:00 PM	24						
459	4/21/2023	04:15 PM	20						
460	4/21/2023	04:30 PM	25						
461	4/21/2023	04:45 PM	13						
462	4/21/2023	05:00 PM	12						
463	4/21/2023	05:15 PM	16						
464	4/21/2023	05:30 PM	18						
465	4/21/2023	05:45 PM	19						
466	4/21/2023	06:00 PM	21						
467	4/21/2023	06:15 PM	21						
468	4/21/2023	06:30 PM	13						
469	4/21/2023	06:45 PM	8						
470	4/21/2023	07:00 PM	15						
471	4/21/2023	07:15 PM	19						
472	4/21/2023	07:30 PM	16						
473	4/21/2023	07:45 PM	15						
474	4/21/2023	08:00 PM	7						
475	4/21/2023	08:15 PM	9						
476	4/21/2023	08:30 PM	7						
477	4/21/2023	08:45 PM	7						
478	4/21/2023	09:00 PM	6						
479	4/21/2023	09:15 PM	2						
480	4/21/2023	09:30 PM	4						
481	4/21/2023	09:45 PM	2						
482	4/21/2023	10:00 PM	3						
483	4/21/2023	10:15 PM	5						
484	4/21/2023	10:30 PM	2						
485	4/21/2023	10:45 PM	2						
486	4/21/2023	11:00 PM	3						
487	4/21/2023	11:15 PM	1						
488	4/21/2023	11:30 PM	2						
489	4/21/2023	11:45 PM	1						
490	4/22/2023	12:00 AM	4						
491	4/22/2023	12:15 AM	3						
492	4/22/2023	12:30 AM	0						
493	4/22/2023	12:45 AM	0						
494	4/22/2023	01:00 AM	1						
495	4/22/2023	01:15 AM	1						
496	4/22/2023	01:30 AM	0						
497	4/22/2023	01:45 AM	0						
498	4/22/2023	02:00 AM	1						
499	4/22/2023	02:15 AM	0						

	A	B	C	D	E	F	G	H	I
500	4/22/2023	02:30 AM	1						
501	4/22/2023	02:45 AM	5						
502	4/22/2023	03:00 AM	0						
503	4/22/2023	03:15 AM	0						
504	4/22/2023	03:30 AM	0						
505	4/22/2023	03:45 AM	0						
506	4/22/2023	04:00 AM	0						
507	4/22/2023	04:15 AM	0						
508	4/22/2023	04:30 AM	0						
509	4/22/2023	04:45 AM	1						
510	4/22/2023	05:00 AM	2						
511	4/22/2023	05:15 AM	4						
512	4/22/2023	05:30 AM	0						
513	4/22/2023	05:45 AM	4						
514	4/22/2023	06:00 AM	4						
515	4/22/2023	06:15 AM	9						
516	4/22/2023	06:30 AM	9						
517	4/22/2023	06:45 AM	13						
518	4/22/2023	07:00 AM	18						
519	4/22/2023	07:15 AM	27						
520	4/22/2023	07:30 AM	36						
521	4/22/2023	07:45 AM	30						
522	4/22/2023	08:00 AM	33						
523	4/22/2023	08:15 AM	23						
524	4/22/2023	08:30 AM	42						
525	4/22/2023	08:45 AM	30						
526	4/22/2023	09:00 AM	10						
527	4/22/2023	09:15 AM	13						
528	4/22/2023	09:30 AM	19						
529	4/22/2023	09:45 AM	15						
530	4/22/2023	10:00 AM	23						
531	4/22/2023	10:15 AM	17						
532	4/22/2023	10:30 AM	11						
533	4/22/2023	10:45 AM	21						
534	4/22/2023	11:00 AM	22						
535	4/22/2023	11:15 AM	19						
536	4/22/2023	11:30 AM	12						
537	4/22/2023	11:45 AM	15						
538	4/22/2023	12:00 PM	16						
539	4/22/2023	12:15 PM	14						
540	4/22/2023	12:30 PM	10						
541	4/22/2023	12:45 PM	20						
542	4/22/2023	01:00 PM	11						
543	4/22/2023	01:15 PM	14						
544	4/22/2023	01:30 PM	28						
545	4/22/2023	01:45 PM	14						
546	4/22/2023	02:00 PM	18						
547	4/22/2023	02:15 PM	10						
548	4/22/2023	02:30 PM	16						
549	4/22/2023	02:45 PM	20						

	A	B	C	D	E	F	G	H	I
550	4/22/2023	03:00 PM	11						
551	4/22/2023	03:15 PM	18						
552	4/22/2023	03:30 PM	20						
553	4/22/2023	03:45 PM	20						
554	4/22/2023	04:00 PM	14						
555	4/22/2023	04:15 PM	11						
556	4/22/2023	04:30 PM	14						
557	4/22/2023	04:45 PM	16						
558	4/22/2023	05:00 PM	8						
559	4/22/2023	05:15 PM	11						
560	4/22/2023	05:30 PM	12						
561	4/22/2023	05:45 PM	18						
562	4/22/2023	06:00 PM	16						
563	4/22/2023	06:15 PM	7						
564	4/22/2023	06:30 PM	6						
565	4/22/2023	06:45 PM	9						
566	4/22/2023	07:00 PM	22						
567	4/22/2023	07:15 PM	9						
568	4/22/2023	07:30 PM	4						
569	4/22/2023	07:45 PM	2						
570	4/22/2023	08:00 PM	3						
571	4/22/2023	08:15 PM	4						
572	4/22/2023	08:30 PM	4						
573	4/22/2023	08:45 PM	8						
574	4/22/2023	09:00 PM	12						
575	4/22/2023	09:15 PM	5						
576	4/22/2023	09:30 PM	7						
577	4/22/2023	09:45 PM	2						
578	4/22/2023	10:00 PM	2						
579	4/22/2023	10:15 PM	6						
580	4/22/2023	10:30 PM	3						
581	4/22/2023	10:45 PM	3						
582	4/22/2023	11:00 PM	3						
583	4/22/2023	11:15 PM	0						
584	4/22/2023	11:30 PM	2						
585	4/22/2023	11:45 PM	3						
586	4/23/2023	12:00 AM	2						
587	4/23/2023	12:15 AM	2						
588	4/23/2023	12:30 AM	0						
589	4/23/2023	12:45 AM	2						
590	4/23/2023	01:00 AM	3						
591	4/23/2023	01:15 AM	0						
592	4/23/2023	01:30 AM	1						
593	4/23/2023	01:45 AM	0						
594	4/23/2023	02:00 AM	0						
595	4/23/2023	02:15 AM	3						
596	4/23/2023	02:30 AM	0						
597	4/23/2023	02:45 AM	1						
598	4/23/2023	03:00 AM	0						
599	4/23/2023	03:15 AM	0						

	A	B	C	D	E	F	G	H	I
600	4/23/2023	03:30 AM	2						
601	4/23/2023	03:45 AM	1						
602	4/23/2023	04:00 AM	0						
603	4/23/2023	04:15 AM	0						
604	4/23/2023	04:30 AM	0						
605	4/23/2023	04:45 AM	2						
606	4/23/2023	05:00 AM	1						
607	4/23/2023	05:15 AM	1						
608	4/23/2023	05:30 AM	0						
609	4/23/2023	05:45 AM	2						
610	4/23/2023	06:00 AM	1						
611	4/23/2023	06:15 AM	5						
612	4/23/2023	06:30 AM	1						
613	4/23/2023	06:45 AM	1						
614	4/23/2023	07:00 AM	4						
615	4/23/2023	07:15 AM	1						
616	4/23/2023	07:30 AM	3						
617	4/23/2023	07:45 AM	3						
618	4/23/2023	08:00 AM	7						
619	4/23/2023	08:15 AM	2						
620	4/23/2023	08:30 AM	8						
621	4/23/2023	08:45 AM	8						
622	4/23/2023	09:00 AM	10						
623	4/23/2023	09:15 AM	16						
624	4/23/2023	09:30 AM	14						
625	4/23/2023	09:45 AM	14						
626	4/23/2023	10:00 AM	25						
627	4/23/2023	10:15 AM	16						
628	4/23/2023	10:30 AM	10						
629	4/23/2023	10:45 AM	19						
630	4/23/2023	11:00 AM	11						
631	4/23/2023	11:15 AM	14						
632	4/23/2023	11:30 AM	11						
633	4/23/2023	11:45 AM	21						
634	4/23/2023	12:00 PM	21						
635	4/23/2023	12:15 PM	17						
636	4/23/2023	12:30 PM	15						
637	4/23/2023	12:45 PM	22						
638	4/23/2023	01:00 PM	13						
639	4/23/2023	01:15 PM	16						
640	4/23/2023	01:30 PM	20						
641	4/23/2023	01:45 PM	18						
642	4/23/2023	02:00 PM	17						
643	4/23/2023	02:15 PM	12						
644	4/23/2023	02:30 PM	9						
645	4/23/2023	02:45 PM	14						
646	4/23/2023	03:00 PM	22						
647	4/23/2023	03:15 PM	14						
648	4/23/2023	03:30 PM	15						
649	4/23/2023	03:45 PM	10						

	A	B	C	D	E	F	G	H	I
650	4/23/2023	04:00 PM	19						
651	4/23/2023	04:15 PM	11						
652	4/23/2023	04:30 PM	12						
653	4/23/2023	04:45 PM	22						
654	4/23/2023	05:00 PM	14						
655	4/23/2023	05:15 PM	13						
656	4/23/2023	05:30 PM	10						
657	4/23/2023	05:45 PM	11						
658	4/23/2023	06:00 PM	6						
659	4/23/2023	06:15 PM	11						
660	4/23/2023	06:30 PM	10						
661	4/23/2023	06:45 PM	6						
662	4/23/2023	07:00 PM	7						
663	4/23/2023	07:15 PM	4						
664	4/23/2023	07:30 PM	7						
665	4/23/2023	07:45 PM	0						
666	4/23/2023	08:00 PM	8						
667	4/23/2023	08:15 PM	10						
668	4/23/2023	08:30 PM	11						
669	4/23/2023	08:45 PM	4						
670	4/23/2023	09:00 PM	8						
671	4/23/2023	09:15 PM	1						
672	4/23/2023	09:30 PM	2						
673	4/23/2023	09:45 PM	6						
674	4/23/2023	10:00 PM	1						
675	4/23/2023	10:15 PM	2						
676	4/23/2023	10:30 PM	0						
677	4/23/2023	10:45 PM	0						
678	4/23/2023	11:00 PM	3						
679	4/23/2023	11:15 PM	2						
680	4/23/2023	11:30 PM	0						
681	4/23/2023	11:45 PM	0						

	A	B	C	D	E	F	G	H	I
1									
2	File Name: C:\Users\barri\OneDrive\Documents\TDB\WSP\SYRACUSE\DATA\BATCH 5\DONE\ATR 1268.tf2								
3	Start Date: 4/17/2023								
4	Start Time: 12:00:00 AM								
5	Location 1: SB I-81 off ramp								
6	Location 2: to NY 69								
7									
8									
9	Date	Time	SB						
10	4/17/2023	12:00 AM	0						
11	4/17/2023	12:15 AM	1						
12	4/17/2023	12:30 AM	0						
13	4/17/2023	12:45 AM	2						
14	4/17/2023	01:00 AM	0						
15	4/17/2023	01:15 AM	0						
16	4/17/2023	01:30 AM	0						
17	4/17/2023	01:45 AM	1						
18	4/17/2023	02:00 AM	0						
19	4/17/2023	02:15 AM	1						
20	4/17/2023	02:30 AM	1						
21	4/17/2023	02:45 AM	0						
22	4/17/2023	03:00 AM	0						
23	4/17/2023	03:15 AM	1						
24	4/17/2023	03:30 AM	0						
25	4/17/2023	03:45 AM	1						
26	4/17/2023	04:00 AM	1						
27	4/17/2023	04:15 AM	0						
28	4/17/2023	04:30 AM	2						
29	4/17/2023	04:45 AM	0						
30	4/17/2023	05:00 AM	0						
31	4/17/2023	05:15 AM	2						
32	4/17/2023	05:30 AM	4						
33	4/17/2023	05:45 AM	3						
34	4/17/2023	06:00 AM	8						
35	4/17/2023	06:15 AM	10						
36	4/17/2023	06:30 AM	11						
37	4/17/2023	06:45 AM	10						
38	4/17/2023	07:00 AM	15						
39	4/17/2023	07:15 AM	15						
40	4/17/2023	07:30 AM	7						
41	4/17/2023	07:45 AM	16						
42	4/17/2023	08:00 AM	14						
43	4/17/2023	08:15 AM	16						
44	4/17/2023	08:30 AM	7						
45	4/17/2023	08:45 AM	8						
46	4/17/2023	09:00 AM	10						
47	4/17/2023	09:15 AM	13						
48	4/17/2023	09:30 AM	12						
49	4/17/2023	09:45 AM	13						

	A	B	C	D	E	F	G	H	I
50	4/17/2023	10:00 AM	10						
51	4/17/2023	10:15 AM	8						
52	4/17/2023	10:30 AM	10						
53	4/17/2023	10:45 AM	8						
54	4/17/2023	11:00 AM	15						
55	4/17/2023	11:15 AM	14						
56	4/17/2023	11:30 AM	8						
57	4/17/2023	11:45 AM	12						
58	4/17/2023	12:00 PM	8						
59	4/17/2023	12:15 PM	9						
60	4/17/2023	12:30 PM	7						
61	4/17/2023	12:45 PM	10						
62	4/17/2023	01:00 PM	10						
63	4/17/2023	01:15 PM	15						
64	4/17/2023	01:30 PM	10						
65	4/17/2023	01:45 PM	14						
66	4/17/2023	02:00 PM	16						
67	4/17/2023	02:15 PM	8						
68	4/17/2023	02:30 PM	9						
69	4/17/2023	02:45 PM	9						
70	4/17/2023	03:00 PM	11						
71	4/17/2023	03:15 PM	14						
72	4/17/2023	03:30 PM	12						
73	4/17/2023	03:45 PM	17						
74	4/17/2023	04:00 PM	14						
75	4/17/2023	04:15 PM	15						
76	4/17/2023	04:30 PM	12						
77	4/17/2023	04:45 PM	11						
78	4/17/2023	05:00 PM	16						
79	4/17/2023	05:15 PM	21						
80	4/17/2023	05:30 PM	9						
81	4/17/2023	05:45 PM	9						
82	4/17/2023	06:00 PM	7						
83	4/17/2023	06:15 PM	11						
84	4/17/2023	06:30 PM	6						
85	4/17/2023	06:45 PM	11						
86	4/17/2023	07:00 PM	6						
87	4/17/2023	07:15 PM	8						
88	4/17/2023	07:30 PM	7						
89	4/17/2023	07:45 PM	6						
90	4/17/2023	08:00 PM	5						
91	4/17/2023	08:15 PM	5						
92	4/17/2023	08:30 PM	3						
93	4/17/2023	08:45 PM	3						
94	4/17/2023	09:00 PM	3						
95	4/17/2023	09:15 PM	5						
96	4/17/2023	09:30 PM	4						
97	4/17/2023	09:45 PM	1						
98	4/17/2023	10:00 PM	0						
99	4/17/2023	10:15 PM	1						

	A	B	C	D	E	F	G	H	I
100	4/17/2023	10:30 PM	0						
101	4/17/2023	10:45 PM	0						
102	4/17/2023	11:00 PM	0						
103	4/17/2023	11:15 PM	0						
104	4/17/2023	11:30 PM	1						
105	4/17/2023	11:45 PM	1						
106	4/18/2023	12:00 AM	0						
107	4/18/2023	12:15 AM	2						
108	4/18/2023	12:30 AM	1						
109	4/18/2023	12:45 AM	0						
110	4/18/2023	01:00 AM	0						
111	4/18/2023	01:15 AM	0						
112	4/18/2023	01:30 AM	0						
113	4/18/2023	01:45 AM	0						
114	4/18/2023	02:00 AM	1						
115	4/18/2023	02:15 AM	0						
116	4/18/2023	02:30 AM	0						
117	4/18/2023	02:45 AM	0						
118	4/18/2023	03:00 AM	0						
119	4/18/2023	03:15 AM	2						
120	4/18/2023	03:30 AM	1						
121	4/18/2023	03:45 AM	1						
122	4/18/2023	04:00 AM	0						
123	4/18/2023	04:15 AM	1						
124	4/18/2023	04:30 AM	5						
125	4/18/2023	04:45 AM	0						
126	4/18/2023	05:00 AM	5						
127	4/18/2023	05:15 AM	5						
128	4/18/2023	05:30 AM	2						
129	4/18/2023	05:45 AM	4						
130	4/18/2023	06:00 AM	12						
131	4/18/2023	06:15 AM	4						
132	4/18/2023	06:30 AM	11						
133	4/18/2023	06:45 AM	14						
134	4/18/2023	07:00 AM	15						
135	4/18/2023	07:15 AM	18						
136	4/18/2023	07:30 AM	6						
137	4/18/2023	07:45 AM	13						
138	4/18/2023	08:00 AM	10						
139	4/18/2023	08:15 AM	6						
140	4/18/2023	08:30 AM	6						
141	4/18/2023	08:45 AM	8						
142	4/18/2023	09:00 AM	10						
143	4/18/2023	09:15 AM	10						
144	4/18/2023	09:30 AM	8						
145	4/18/2023	09:45 AM	13						
146	4/18/2023	10:00 AM	8						
147	4/18/2023	10:15 AM	7						
148	4/18/2023	10:30 AM	14						
149	4/18/2023	10:45 AM	10						

	A	B	C	D	E	F	G	H	I
150	4/18/2023	11:00 AM	10						
151	4/18/2023	11:15 AM	6						
152	4/18/2023	11:30 AM	7						
153	4/18/2023	11:45 AM	6						
154	4/18/2023	12:00 PM	11						
155	4/18/2023	12:15 PM	10						
156	4/18/2023	12:30 PM	9						
157	4/18/2023	12:45 PM	7						
158	4/18/2023	01:00 PM	8						
159	4/18/2023	01:15 PM	12						
160	4/18/2023	01:30 PM	9						
161	4/18/2023	01:45 PM	8						
162	4/18/2023	02:00 PM	14						
163	4/18/2023	02:15 PM	17						
164	4/18/2023	02:30 PM	13						
165	4/18/2023	02:45 PM	8						
166	4/18/2023	03:00 PM	11						
167	4/18/2023	03:15 PM	10						
168	4/18/2023	03:30 PM	13						
169	4/18/2023	03:45 PM	14						
170	4/18/2023	04:00 PM	19						
171	4/18/2023	04:15 PM	19						
172	4/18/2023	04:30 PM	9						
173	4/18/2023	04:45 PM	15						
174	4/18/2023	05:00 PM	18						
175	4/18/2023	05:15 PM	14						
176	4/18/2023	05:30 PM	15						
177	4/18/2023	05:45 PM	12						
178	4/18/2023	06:00 PM	13						
179	4/18/2023	06:15 PM	8						
180	4/18/2023	06:30 PM	13						
181	4/18/2023	06:45 PM	11						
182	4/18/2023	07:00 PM	9						
183	4/18/2023	07:15 PM	7						
184	4/18/2023	07:30 PM	7						
185	4/18/2023	07:45 PM	3						
186	4/18/2023	08:00 PM	7						
187	4/18/2023	08:15 PM	3						
188	4/18/2023	08:30 PM	8						
189	4/18/2023	08:45 PM	5						
190	4/18/2023	09:00 PM	6						
191	4/18/2023	09:15 PM	3						
192	4/18/2023	09:30 PM	2						
193	4/18/2023	09:45 PM	2						
194	4/18/2023	10:00 PM	1						
195	4/18/2023	10:15 PM	1						
196	4/18/2023	10:30 PM	2						
197	4/18/2023	10:45 PM	1						
198	4/18/2023	11:00 PM	0						
199	4/18/2023	11:15 PM	3						

	A	B	C	D	E	F	G	H	I
200	4/18/2023	11:30 PM	0						
201	4/18/2023	11:45 PM	1						
202	4/19/2023	12:00 AM	1						
203	4/19/2023	12:15 AM	1						
204	4/19/2023	12:30 AM	1						
205	4/19/2023	12:45 AM	0						
206	4/19/2023	01:00 AM	1						
207	4/19/2023	01:15 AM	0						
208	4/19/2023	01:30 AM	0						
209	4/19/2023	01:45 AM	0						
210	4/19/2023	02:00 AM	1						
211	4/19/2023	02:15 AM	1						
212	4/19/2023	02:30 AM	0						
213	4/19/2023	02:45 AM	0						
214	4/19/2023	03:00 AM	0						
215	4/19/2023	03:15 AM	0						
216	4/19/2023	03:30 AM	0						
217	4/19/2023	03:45 AM	1						
218	4/19/2023	04:00 AM	2						
219	4/19/2023	04:15 AM	1						
220	4/19/2023	04:30 AM	0						
221	4/19/2023	04:45 AM	0						
222	4/19/2023	05:00 AM	1						
223	4/19/2023	05:15 AM	4						
224	4/19/2023	05:30 AM	3						
225	4/19/2023	05:45 AM	9						
226	4/19/2023	06:00 AM	11						
227	4/19/2023	06:15 AM	6						
228	4/19/2023	06:30 AM	9						
229	4/19/2023	06:45 AM	11						
230	4/19/2023	07:00 AM	15						
231	4/19/2023	07:15 AM	13						
232	4/19/2023	07:30 AM	9						
233	4/19/2023	07:45 AM	10						
234	4/19/2023	08:00 AM	7						
235	4/19/2023	08:15 AM	11						
236	4/19/2023	08:30 AM	13						
237	4/19/2023	08:45 AM	10						
238	4/19/2023	09:00 AM	7						
239	4/19/2023	09:15 AM	10						
240	4/19/2023	09:30 AM	13						
241	4/19/2023	09:45 AM	15						
242	4/19/2023	10:00 AM	9						
243	4/19/2023	10:15 AM	11						
244	4/19/2023	10:30 AM	13						
245	4/19/2023	10:45 AM	14						
246	4/19/2023	11:00 AM	13						
247	4/19/2023	11:15 AM	9						
248	4/19/2023	11:30 AM	12						
249	4/19/2023	11:45 AM	7						

	A	B	C	D	E	F	G	H	I
250	4/19/2023	12:00 PM	14						
251	4/19/2023	12:15 PM	12						
252	4/19/2023	12:30 PM	14						
253	4/19/2023	12:45 PM	11						
254	4/19/2023	01:00 PM	12						
255	4/19/2023	01:15 PM	8						
256	4/19/2023	01:30 PM	9						
257	4/19/2023	01:45 PM	14						
258	4/19/2023	02:00 PM	12						
259	4/19/2023	02:15 PM	8						
260	4/19/2023	02:30 PM	12						
261	4/19/2023	02:45 PM	8						
262	4/19/2023	03:00 PM	13						
263	4/19/2023	03:15 PM	9						
264	4/19/2023	03:30 PM	15						
265	4/19/2023	03:45 PM	15						
266	4/19/2023	04:00 PM	14						
267	4/19/2023	04:15 PM	16						
268	4/19/2023	04:30 PM	14						
269	4/19/2023	04:45 PM	18						
270	4/19/2023	05:00 PM	14						
271	4/19/2023	05:15 PM	18						
272	4/19/2023	05:30 PM	12						
273	4/19/2023	05:45 PM	12						
274	4/19/2023	06:00 PM	8						
275	4/19/2023	06:15 PM	11						
276	4/19/2023	06:30 PM	6						
277	4/19/2023	06:45 PM	6						
278	4/19/2023	07:00 PM	8						
279	4/19/2023	07:15 PM	9						
280	4/19/2023	07:30 PM	7						
281	4/19/2023	07:45 PM	7						
282	4/19/2023	08:00 PM	7						
283	4/19/2023	08:15 PM	3						
284	4/19/2023	08:30 PM	4						
285	4/19/2023	08:45 PM	4						
286	4/19/2023	09:00 PM	0						
287	4/19/2023	09:15 PM	4						
288	4/19/2023	09:30 PM	2						
289	4/19/2023	09:45 PM	1						
290	4/19/2023	10:00 PM	4						
291	4/19/2023	10:15 PM	4						
292	4/19/2023	10:30 PM	3						
293	4/19/2023	10:45 PM	2						
294	4/19/2023	11:00 PM	0						
295	4/19/2023	11:15 PM	2						
296	4/19/2023	11:30 PM	2						
297	4/19/2023	11:45 PM	1						
298	4/20/2023	12:00 AM	1						
299	4/20/2023	12:15 AM	0						

	A	B	C	D	E	F	G	H	I
300	4/20/2023	12:30 AM	0						
301	4/20/2023	12:45 AM	0						
302	4/20/2023	01:00 AM	0						
303	4/20/2023	01:15 AM	1						
304	4/20/2023	01:30 AM	0						
305	4/20/2023	01:45 AM	1						
306	4/20/2023	02:00 AM	1						
307	4/20/2023	02:15 AM	0						
308	4/20/2023	02:30 AM	0						
309	4/20/2023	02:45 AM	0						
310	4/20/2023	03:00 AM	0						
311	4/20/2023	03:15 AM	0						
312	4/20/2023	03:30 AM	0						
313	4/20/2023	03:45 AM	1						
314	4/20/2023	04:00 AM	1						
315	4/20/2023	04:15 AM	0						
316	4/20/2023	04:30 AM	1						
317	4/20/2023	04:45 AM	0						
318	4/20/2023	05:00 AM	4						
319	4/20/2023	05:15 AM	5						
320	4/20/2023	05:30 AM	5						
321	4/20/2023	05:45 AM	10						
322	4/20/2023	06:00 AM	9						
323	4/20/2023	06:15 AM	13						
324	4/20/2023	06:30 AM	13						
325	4/20/2023	06:45 AM	10						
326	4/20/2023	07:00 AM	13						
327	4/20/2023	07:15 AM	15						
328	4/20/2023	07:30 AM	12						
329	4/20/2023	07:45 AM	11						
330	4/20/2023	08:00 AM	12						
331	4/20/2023	08:15 AM	8						
332	4/20/2023	08:30 AM	9						
333	4/20/2023	08:45 AM	7						
334	4/20/2023	09:00 AM	9						
335	4/20/2023	09:15 AM	19						
336	4/20/2023	09:30 AM	7						
337	4/20/2023	09:45 AM	12						
338	4/20/2023	10:00 AM	14						
339	4/20/2023	10:15 AM	7						
340	4/20/2023	10:30 AM	12						
341	4/20/2023	10:45 AM	5						
342	4/20/2023	11:00 AM	9						
343	4/20/2023	11:15 AM	9						
344	4/20/2023	11:30 AM	4						
345	4/20/2023	11:45 AM	16						
346	4/20/2023	12:00 PM	7						
347	4/20/2023	12:15 PM	11						
348	4/20/2023	12:30 PM	8						
349	4/20/2023	12:45 PM	10						

	A	B	C	D	E	F	G	H	I
350	4/20/2023	01:00 PM	15						
351	4/20/2023	01:15 PM	17						
352	4/20/2023	01:30 PM	12						
353	4/20/2023	01:45 PM	5						
354	4/20/2023	02:00 PM	11						
355	4/20/2023	02:15 PM	9						
356	4/20/2023	02:30 PM	9						
357	4/20/2023	02:45 PM	16						
358	4/20/2023	03:00 PM	13						
359	4/20/2023	03:15 PM	16						
360	4/20/2023	03:30 PM	25						
361	4/20/2023	03:45 PM	21						
362	4/20/2023	04:00 PM	14						
363	4/20/2023	04:15 PM	8						
364	4/20/2023	04:30 PM	17						
365	4/20/2023	04:45 PM	22						
366	4/20/2023	05:00 PM	18						
367	4/20/2023	05:15 PM	18						
368	4/20/2023	05:30 PM	21						
369	4/20/2023	05:45 PM	12						
370	4/20/2023	06:00 PM	6						
371	4/20/2023	06:15 PM	12						
372	4/20/2023	06:30 PM	10						
373	4/20/2023	06:45 PM	8						
374	4/20/2023	07:00 PM	3						
375	4/20/2023	07:15 PM	3						
376	4/20/2023	07:30 PM	5						
377	4/20/2023	07:45 PM	7						
378	4/20/2023	08:00 PM	6						
379	4/20/2023	08:15 PM	7						
380	4/20/2023	08:30 PM	5						
381	4/20/2023	08:45 PM	9						
382	4/20/2023	09:00 PM	9						
383	4/20/2023	09:15 PM	6						
384	4/20/2023	09:30 PM	5						
385	4/20/2023	09:45 PM	6						
386	4/20/2023	10:00 PM	3						
387	4/20/2023	10:15 PM	2						
388	4/20/2023	10:30 PM	0						
389	4/20/2023	10:45 PM	3						
390	4/20/2023	11:00 PM	1						
391	4/20/2023	11:15 PM	2						
392	4/20/2023	11:30 PM	1						
393	4/20/2023	11:45 PM	3						
394	4/21/2023	12:00 AM	0						
395	4/21/2023	12:15 AM	1						
396	4/21/2023	12:30 AM	0						
397	4/21/2023	12:45 AM	0						
398	4/21/2023	01:00 AM	1						
399	4/21/2023	01:15 AM	1						

	A	B	C	D	E	F	G	H	I
400	4/21/2023	01:30 AM	0						
401	4/21/2023	01:45 AM	0						
402	4/21/2023	02:00 AM	1						
403	4/21/2023	02:15 AM	0						
404	4/21/2023	02:30 AM	0						
405	4/21/2023	02:45 AM	0						
406	4/21/2023	03:00 AM	0						
407	4/21/2023	03:15 AM	2						
408	4/21/2023	03:30 AM	1						
409	4/21/2023	03:45 AM	1						
410	4/21/2023	04:00 AM	0						
411	4/21/2023	04:15 AM	2						
412	4/21/2023	04:30 AM	1						
413	4/21/2023	04:45 AM	2						
414	4/21/2023	05:00 AM	5						
415	4/21/2023	05:15 AM	2						
416	4/21/2023	05:30 AM	5						
417	4/21/2023	05:45 AM	6						
418	4/21/2023	06:00 AM	5						
419	4/21/2023	06:15 AM	7						
420	4/21/2023	06:30 AM	11						
421	4/21/2023	06:45 AM	9						
422	4/21/2023	07:00 AM	9						
423	4/21/2023	07:15 AM	14						
424	4/21/2023	07:30 AM	13						
425	4/21/2023	07:45 AM	7						
426	4/21/2023	08:00 AM	6						
427	4/21/2023	08:15 AM	9						
428	4/21/2023	08:30 AM	10						
429	4/21/2023	08:45 AM	18						
430	4/21/2023	09:00 AM	5						
431	4/21/2023	09:15 AM	14						
432	4/21/2023	09:30 AM	19						
433	4/21/2023	09:45 AM	4						
434	4/21/2023	10:00 AM	13						
435	4/21/2023	10:15 AM	10						
436	4/21/2023	10:30 AM	17						
437	4/21/2023	10:45 AM	16						
438	4/21/2023	11:00 AM	6						
439	4/21/2023	11:15 AM	13						
440	4/21/2023	11:30 AM	13						
441	4/21/2023	11:45 AM	15						
442	4/21/2023	12:00 PM	10						
443	4/21/2023	12:15 PM	7						
444	4/21/2023	12:30 PM	17						
445	4/21/2023	12:45 PM	13						
446	4/21/2023	01:00 PM	17						
447	4/21/2023	01:15 PM	17						
448	4/21/2023	01:30 PM	15						
449	4/21/2023	01:45 PM	16						

	A	B	C	D	E	F	G	H	I
450	4/21/2023	02:00 PM	10						
451	4/21/2023	02:15 PM	13						
452	4/21/2023	02:30 PM	17						
453	4/21/2023	02:45 PM	13						
454	4/21/2023	03:00 PM	20						
455	4/21/2023	03:15 PM	13						
456	4/21/2023	03:30 PM	27						
457	4/21/2023	03:45 PM	22						
458	4/21/2023	04:00 PM	17						
459	4/21/2023	04:15 PM	17						
460	4/21/2023	04:30 PM	15						
461	4/21/2023	04:45 PM	17						
462	4/21/2023	05:00 PM	13						
463	4/21/2023	05:15 PM	24						
464	4/21/2023	05:30 PM	14						
465	4/21/2023	05:45 PM	21						
466	4/21/2023	06:00 PM	16						
467	4/21/2023	06:15 PM	11						
468	4/21/2023	06:30 PM	10						
469	4/21/2023	06:45 PM	17						
470	4/21/2023	07:00 PM	12						
471	4/21/2023	07:15 PM	4						
472	4/21/2023	07:30 PM	14						
473	4/21/2023	07:45 PM	6						
474	4/21/2023	08:00 PM	5						
475	4/21/2023	08:15 PM	4						
476	4/21/2023	08:30 PM	5						
477	4/21/2023	08:45 PM	11						
478	4/21/2023	09:00 PM	8						
479	4/21/2023	09:15 PM	5						
480	4/21/2023	09:30 PM	5						
481	4/21/2023	09:45 PM	0						
482	4/21/2023	10:00 PM	0						
483	4/21/2023	10:15 PM	3						
484	4/21/2023	10:30 PM	1						
485	4/21/2023	10:45 PM	3						
486	4/21/2023	11:00 PM	2						
487	4/21/2023	11:15 PM	0						
488	4/21/2023	11:30 PM	7						
489	4/21/2023	11:45 PM	1						
490	4/22/2023	12:00 AM	2						
491	4/22/2023	12:15 AM	0						
492	4/22/2023	12:30 AM	1						
493	4/22/2023	12:45 AM	0						
494	4/22/2023	01:00 AM	2						
495	4/22/2023	01:15 AM	0						
496	4/22/2023	01:30 AM	0						
497	4/22/2023	01:45 AM	0						
498	4/22/2023	02:00 AM	0						
499	4/22/2023	02:15 AM	0						

	A	B	C	D	E	F	G	H	I
500	4/22/2023	02:30 AM	1						
501	4/22/2023	02:45 AM	1						
502	4/22/2023	03:00 AM	1						
503	4/22/2023	03:15 AM	0						
504	4/22/2023	03:30 AM	1						
505	4/22/2023	03:45 AM	4						
506	4/22/2023	04:00 AM	0						
507	4/22/2023	04:15 AM	0						
508	4/22/2023	04:30 AM	0						
509	4/22/2023	04:45 AM	1						
510	4/22/2023	05:00 AM	3						
511	4/22/2023	05:15 AM	2						
512	4/22/2023	05:30 AM	2						
513	4/22/2023	05:45 AM	1						
514	4/22/2023	06:00 AM	2						
515	4/22/2023	06:15 AM	2						
516	4/22/2023	06:30 AM	2						
517	4/22/2023	06:45 AM	3						
518	4/22/2023	07:00 AM	6						
519	4/22/2023	07:15 AM	6						
520	4/22/2023	07:30 AM	4						
521	4/22/2023	07:45 AM	7						
522	4/22/2023	08:00 AM	9						
523	4/22/2023	08:15 AM	9						
524	4/22/2023	08:30 AM	4						
525	4/22/2023	08:45 AM	10						
526	4/22/2023	09:00 AM	11						
527	4/22/2023	09:15 AM	13						
528	4/22/2023	09:30 AM	13						
529	4/22/2023	09:45 AM	13						
530	4/22/2023	10:00 AM	8						
531	4/22/2023	10:15 AM	13						
532	4/22/2023	10:30 AM	11						
533	4/22/2023	10:45 AM	7						
534	4/22/2023	11:00 AM	18						
535	4/22/2023	11:15 AM	13						
536	4/22/2023	11:30 AM	22						
537	4/22/2023	11:45 AM	14						
538	4/22/2023	12:00 PM	9						
539	4/22/2023	12:15 PM	26						
540	4/22/2023	12:30 PM	14						
541	4/22/2023	12:45 PM	14						
542	4/22/2023	01:00 PM	15						
543	4/22/2023	01:15 PM	18						
544	4/22/2023	01:30 PM	14						
545	4/22/2023	01:45 PM	16						
546	4/22/2023	02:00 PM	9						
547	4/22/2023	02:15 PM	24						
548	4/22/2023	02:30 PM	15						
549	4/22/2023	02:45 PM	10						

	A	B	C	D	E	F	G	H	I
550	4/22/2023	03:00 PM	24						
551	4/22/2023	03:15 PM	14						
552	4/22/2023	03:30 PM	12						
553	4/22/2023	03:45 PM	15						
554	4/22/2023	04:00 PM	16						
555	4/22/2023	04:15 PM	17						
556	4/22/2023	04:30 PM	13						
557	4/22/2023	04:45 PM	7						
558	4/22/2023	05:00 PM	18						
559	4/22/2023	05:15 PM	14						
560	4/22/2023	05:30 PM	15						
561	4/22/2023	05:45 PM	10						
562	4/22/2023	06:00 PM	9						
563	4/22/2023	06:15 PM	13						
564	4/22/2023	06:30 PM	9						
565	4/22/2023	06:45 PM	20						
566	4/22/2023	07:00 PM	10						
567	4/22/2023	07:15 PM	10						
568	4/22/2023	07:30 PM	11						
569	4/22/2023	07:45 PM	10						
570	4/22/2023	08:00 PM	8						
571	4/22/2023	08:15 PM	9						
572	4/22/2023	08:30 PM	11						
573	4/22/2023	08:45 PM	5						
574	4/22/2023	09:00 PM	9						
575	4/22/2023	09:15 PM	9						
576	4/22/2023	09:30 PM	4						
577	4/22/2023	09:45 PM	2						
578	4/22/2023	10:00 PM	8						
579	4/22/2023	10:15 PM	6						
580	4/22/2023	10:30 PM	1						
581	4/22/2023	10:45 PM	1						
582	4/22/2023	11:00 PM	3						
583	4/22/2023	11:15 PM	1						
584	4/22/2023	11:30 PM	1						
585	4/22/2023	11:45 PM	3						
586	4/23/2023	12:00 AM	1						
587	4/23/2023	12:15 AM	2						
588	4/23/2023	12:30 AM	2						
589	4/23/2023	12:45 AM	1						
590	4/23/2023	01:00 AM	1						
591	4/23/2023	01:15 AM	1						
592	4/23/2023	01:30 AM	1						
593	4/23/2023	01:45 AM	1						
594	4/23/2023	02:00 AM	0						
595	4/23/2023	02:15 AM	0						
596	4/23/2023	02:30 AM	0						
597	4/23/2023	02:45 AM	0						
598	4/23/2023	03:00 AM	0						
599	4/23/2023	03:15 AM	1						

	A	B	C	D	E	F	G	H	I
600	4/23/2023	03:30 AM	0						
601	4/23/2023	03:45 AM	0						
602	4/23/2023	04:00 AM	0						
603	4/23/2023	04:15 AM	0						
604	4/23/2023	04:30 AM	1						
605	4/23/2023	04:45 AM	1						
606	4/23/2023	05:00 AM	2						
607	4/23/2023	05:15 AM	0						
608	4/23/2023	05:30 AM	2						
609	4/23/2023	05:45 AM	2						
610	4/23/2023	06:00 AM	1						
611	4/23/2023	06:15 AM	2						
612	4/23/2023	06:30 AM	2						
613	4/23/2023	06:45 AM	2						
614	4/23/2023	07:00 AM	3						
615	4/23/2023	07:15 AM	2						
616	4/23/2023	07:30 AM	1						
617	4/23/2023	07:45 AM	3						
618	4/23/2023	08:00 AM	5						
619	4/23/2023	08:15 AM	7						
620	4/23/2023	08:30 AM	4						
621	4/23/2023	08:45 AM	8						
622	4/23/2023	09:00 AM	16						
623	4/23/2023	09:15 AM	7						
624	4/23/2023	09:30 AM	10						
625	4/23/2023	09:45 AM	18						
626	4/23/2023	10:00 AM	19						
627	4/23/2023	10:15 AM	11						
628	4/23/2023	10:30 AM	17						
629	4/23/2023	10:45 AM	18						
630	4/23/2023	11:00 AM	14						
631	4/23/2023	11:15 AM	12						
632	4/23/2023	11:30 AM	32						
633	4/23/2023	11:45 AM	16						
634	4/23/2023	12:00 PM	12						
635	4/23/2023	12:15 PM	13						
636	4/23/2023	12:30 PM	21						
637	4/23/2023	12:45 PM	17						
638	4/23/2023	01:00 PM	15						
639	4/23/2023	01:15 PM	18						
640	4/23/2023	01:30 PM	14						
641	4/23/2023	01:45 PM	11						
642	4/23/2023	02:00 PM	20						
643	4/23/2023	02:15 PM	15						
644	4/23/2023	02:30 PM	17						
645	4/23/2023	02:45 PM	11						
646	4/23/2023	03:00 PM	10						
647	4/23/2023	03:15 PM	13						
648	4/23/2023	03:30 PM	18						
649	4/23/2023	03:45 PM	12						

	A	B	C	D	E	F	G	H	I
650	4/23/2023	04:00 PM	16						
651	4/23/2023	04:15 PM	9						
652	4/23/2023	04:30 PM	14						
653	4/23/2023	04:45 PM	20						
654	4/23/2023	05:00 PM	9						
655	4/23/2023	05:15 PM	11						
656	4/23/2023	05:30 PM	8						
657	4/23/2023	05:45 PM	11						
658	4/23/2023	06:00 PM	11						
659	4/23/2023	06:15 PM	5						
660	4/23/2023	06:30 PM	14						
661	4/23/2023	06:45 PM	7						
662	4/23/2023	07:00 PM	7						
663	4/23/2023	07:15 PM	2						
664	4/23/2023	07:30 PM	8						
665	4/23/2023	07:45 PM	6						
666	4/23/2023	08:00 PM	9						
667	4/23/2023	08:15 PM	5						
668	4/23/2023	08:30 PM	3						
669	4/23/2023	08:45 PM	8						
670	4/23/2023	09:00 PM	4						
671	4/23/2023	09:15 PM	3						
672	4/23/2023	09:30 PM	2						
673	4/23/2023	09:45 PM	3						
674	4/23/2023	10:00 PM	2						
675	4/23/2023	10:15 PM	2						
676	4/23/2023	10:30 PM	2						
677	4/23/2023	10:45 PM	1						
678	4/23/2023	11:00 PM	1						
679	4/23/2023	11:15 PM	0						
680	4/23/2023	11:30 PM	2						
681	4/23/2023	11:45 PM	2						

	A	B	C	D	E	F	G	H	I
1									
2	File Name: C:\Users\obarrie\Desktop\transfer\Documents\Documents\Osman\Osman from harddrive\Documents\TDB\WSP\Syracuse\Data\ATR\Jamar 5\ATR 1269.tf2								
3	Start Date: 4/17/2023								
4	Start Time: 12:00:00 AM								
5	Location 1: SB I-81 on ramp								
6	Location 2: from NY 69								
7									
8	Date	Time	SB						
9	4/17/2023	12:00 AM	1						
10	4/17/2023	12:15 AM	2						
11	4/17/2023	12:30 AM	1						
12	4/17/2023	12:45 AM	2						
13	4/17/2023	01:00 AM	2						
14	4/17/2023	01:15 AM	0						
15	4/17/2023	01:30 AM	1						
16	4/17/2023	01:45 AM	4						
17	4/17/2023	02:00 AM	1						
18	4/17/2023	02:15 AM	2						
19	4/17/2023	02:30 AM	2						
20	4/17/2023	02:45 AM	3						
21	4/17/2023	03:00 AM	2						
22	4/17/2023	03:15 AM	5						
23	4/17/2023	03:30 AM	3						
24	4/17/2023	03:45 AM	3						
25	4/17/2023	04:00 AM	10						
26	4/17/2023	04:15 AM	10						
27	4/17/2023	04:30 AM	25						
28	4/17/2023	04:45 AM	14						
29	4/17/2023	05:00 AM	20						
30	4/17/2023	05:15 AM	39						
31	4/17/2023	05:30 AM	40						
32	4/17/2023	05:45 AM	30						
33	4/17/2023	06:00 AM	54						
34	4/17/2023	06:15 AM	75						
35	4/17/2023	06:30 AM	86						
36	4/17/2023	06:45 AM	60						
37	4/17/2023	07:00 AM	80						
38	4/17/2023	07:15 AM	90						
39	4/17/2023	07:30 AM	82						
40	4/17/2023	07:45 AM	68						
41	4/17/2023	08:00 AM	63						
42	4/17/2023	08:15 AM	51						
43	4/17/2023	08:30 AM	38						
44	4/17/2023	08:45 AM	47						
45	4/17/2023	09:00 AM	40						
46	4/17/2023	09:15 AM	31						
47	4/17/2023	09:30 AM	36						
48	4/17/2023	09:45 AM	28						
49	4/17/2023	10:00 AM	30						

	A	B	C	D	E	F	G	H	I
50	4/17/2023	10:15 AM	38						
51	4/17/2023	10:30 AM	35						
52	4/17/2023	10:45 AM	35						
53	4/17/2023	11:00 AM	29						
54	4/17/2023	11:15 AM	25						
55	4/17/2023	11:30 AM	28						
56	4/17/2023	11:45 AM	27						
57	4/17/2023	12:00 PM	22						
58	4/17/2023	12:15 PM	28						
59	4/17/2023	12:30 PM	33						
60	4/17/2023	12:45 PM	33						
61	4/17/2023	01:00 PM	31						
62	4/17/2023	01:15 PM	27						
63	4/17/2023	01:30 PM	24						
64	4/17/2023	01:45 PM	12						
65	4/17/2023	02:00 PM	24						
66	4/17/2023	02:15 PM	24						
67	4/17/2023	02:30 PM	32						
68	4/17/2023	02:45 PM	23						
69	4/17/2023	03:00 PM	33						
70	4/17/2023	03:15 PM	36						
71	4/17/2023	03:30 PM	28						
72	4/17/2023	03:45 PM	39						
73	4/17/2023	04:00 PM	33						
74	4/17/2023	04:15 PM	32						
75	4/17/2023	04:30 PM	30						
76	4/17/2023	04:45 PM	25						
77	4/17/2023	05:00 PM	25						
78	4/17/2023	05:15 PM	27						
79	4/17/2023	05:30 PM	28						
80	4/17/2023	05:45 PM	20						
81	4/17/2023	06:00 PM	8						
82	4/17/2023	06:15 PM	10						
83	4/17/2023	06:30 PM	18						
84	4/17/2023	06:45 PM	11						
85	4/17/2023	07:00 PM	10						
86	4/17/2023	07:15 PM	11						
87	4/17/2023	07:30 PM	9						
88	4/17/2023	07:45 PM	15						
89	4/17/2023	08:00 PM	3						
90	4/17/2023	08:15 PM	4						
91	4/17/2023	08:30 PM	8						
92	4/17/2023	08:45 PM	9						
93	4/17/2023	09:00 PM	2						
94	4/17/2023	09:15 PM	6						
95	4/17/2023	09:30 PM	3						
96	4/17/2023	09:45 PM	4						
97	4/17/2023	10:00 PM	4						
98	4/17/2023	10:15 PM	6						
99	4/17/2023	10:30 PM	0						

	A	B	C	D	E	F	G	H	I
100	4/17/2023	10:45 PM	2						
101	4/17/2023	11:00 PM	0						
102	4/17/2023	11:15 PM	2						
103	4/17/2023	11:30 PM	2						
104	4/17/2023	11:45 PM	1						
105	4/18/2023	12:00 AM	1						
106	4/18/2023	12:15 AM	1						
107	4/18/2023	12:30 AM	0						
108	4/18/2023	12:45 AM	0						
109	4/18/2023	01:00 AM	0						
110	4/18/2023	01:15 AM	1						
111	4/18/2023	01:30 AM	2						
112	4/18/2023	01:45 AM	2						
113	4/18/2023	02:00 AM	0						
114	4/18/2023	02:15 AM	4						
115	4/18/2023	02:30 AM	3						
116	4/18/2023	02:45 AM	1						
117	4/18/2023	03:00 AM	5						
118	4/18/2023	03:15 AM	6						
119	4/18/2023	03:30 AM	7						
120	4/18/2023	03:45 AM	5						
121	4/18/2023	04:00 AM	12						
122	4/18/2023	04:15 AM	18						
123	4/18/2023	04:30 AM	20						
124	4/18/2023	04:45 AM	13						
125	4/18/2023	05:00 AM	25						
126	4/18/2023	05:15 AM	39						
127	4/18/2023	05:30 AM	32						
128	4/18/2023	05:45 AM	33						
129	4/18/2023	06:00 AM	49						
130	4/18/2023	06:15 AM	82						
131	4/18/2023	06:30 AM	88						
132	4/18/2023	06:45 AM	65						
133	4/18/2023	07:00 AM	75						
134	4/18/2023	07:15 AM	91						
135	4/18/2023	07:30 AM	69						
136	4/18/2023	07:45 AM	55						
137	4/18/2023	08:00 AM	47						
138	4/18/2023	08:15 AM	48						
139	4/18/2023	08:30 AM	32						
140	4/18/2023	08:45 AM	27						
141	4/18/2023	09:00 AM	37						
142	4/18/2023	09:15 AM	38						
143	4/18/2023	09:30 AM	27						
144	4/18/2023	09:45 AM	21						
145	4/18/2023	10:00 AM	27						
146	4/18/2023	10:15 AM	31						
147	4/18/2023	10:30 AM	29						
148	4/18/2023	10:45 AM	28						
149	4/18/2023	11:00 AM	31						

	A	B	C	D	E	F	G	H	I
150	4/18/2023	11:15 AM	18						
151	4/18/2023	11:30 AM	27						
152	4/18/2023	11:45 AM	22						
153	4/18/2023	12:00 PM	22						
154	4/18/2023	12:15 PM	25						
155	4/18/2023	12:30 PM	21						
156	4/18/2023	12:45 PM	28						
157	4/18/2023	01:00 PM	35						
158	4/18/2023	01:15 PM	32						
159	4/18/2023	01:30 PM	23						
160	4/18/2023	01:45 PM	18						
161	4/18/2023	02:00 PM	23						
162	4/18/2023	02:15 PM	21						
163	4/18/2023	02:30 PM	25						
164	4/18/2023	02:45 PM	30						
165	4/18/2023	03:00 PM	32						
166	4/18/2023	03:15 PM	19						
167	4/18/2023	03:30 PM	34						
168	4/18/2023	03:45 PM	44						
169	4/18/2023	04:00 PM	31						
170	4/18/2023	04:15 PM	24						
171	4/18/2023	04:30 PM	32						
172	4/18/2023	04:45 PM	36						
173	4/18/2023	05:00 PM	38						
174	4/18/2023	05:15 PM	25						
175	4/18/2023	05:30 PM	21						
176	4/18/2023	05:45 PM	20						
177	4/18/2023	06:00 PM	21						
178	4/18/2023	06:15 PM	12						
179	4/18/2023	06:30 PM	9						
180	4/18/2023	06:45 PM	11						
181	4/18/2023	07:00 PM	12						
182	4/18/2023	07:15 PM	10						
183	4/18/2023	07:30 PM	11						
184	4/18/2023	07:45 PM	7						
185	4/18/2023	08:00 PM	11						
186	4/18/2023	08:15 PM	8						
187	4/18/2023	08:30 PM	7						
188	4/18/2023	08:45 PM	7						
189	4/18/2023	09:00 PM	7						
190	4/18/2023	09:15 PM	4						
191	4/18/2023	09:30 PM	7						
192	4/18/2023	09:45 PM	12						
193	4/18/2023	10:00 PM	6						
194	4/18/2023	10:15 PM	4						
195	4/18/2023	10:30 PM	3						
196	4/18/2023	10:45 PM	3						
197	4/18/2023	11:00 PM	2						
198	4/18/2023	11:15 PM	3						
199	4/18/2023	11:30 PM	1						

	A	B	C	D	E	F	G	H	I
200	4/18/2023	11:45 PM	0						
201	4/19/2023	12:00 AM	1						
202	4/19/2023	12:15 AM	2						
203	4/19/2023	12:30 AM	1						
204	4/19/2023	12:45 AM	0						
205	4/19/2023	01:00 AM	0						
206	4/19/2023	01:15 AM	1						
207	4/19/2023	01:30 AM	1						
208	4/19/2023	01:45 AM	0						
209	4/19/2023	02:00 AM	1						
210	4/19/2023	02:15 AM	1						
211	4/19/2023	02:30 AM	3						
212	4/19/2023	02:45 AM	3						
213	4/19/2023	03:00 AM	2						
214	4/19/2023	03:15 AM	5						
215	4/19/2023	03:30 AM	4						
216	4/19/2023	03:45 AM	6						
217	4/19/2023	04:00 AM	10						
218	4/19/2023	04:15 AM	18						
219	4/19/2023	04:30 AM	18						
220	4/19/2023	04:45 AM	16						
221	4/19/2023	05:00 AM	23						
222	4/19/2023	05:15 AM	33						
223	4/19/2023	05:30 AM	33						
224	4/19/2023	05:45 AM	39						
225	4/19/2023	06:00 AM	50						
226	4/19/2023	06:15 AM	73						
227	4/19/2023	06:30 AM	85						
228	4/19/2023	06:45 AM	59						
229	4/19/2023	07:00 AM	74						
230	4/19/2023	07:15 AM	98						
231	4/19/2023	07:30 AM	81						
232	4/19/2023	07:45 AM	49						
233	4/19/2023	08:00 AM	44						
234	4/19/2023	08:15 AM	40						
235	4/19/2023	08:30 AM	43						
236	4/19/2023	08:45 AM	42						
237	4/19/2023	09:00 AM	31						
238	4/19/2023	09:15 AM	34						
239	4/19/2023	09:30 AM	36						
240	4/19/2023	09:45 AM	31						
241	4/19/2023	10:00 AM	25						
242	4/19/2023	10:15 AM	33						
243	4/19/2023	10:30 AM	18						
244	4/19/2023	10:45 AM	27						
245	4/19/2023	11:00 AM	22						
246	4/19/2023	11:15 AM	28						
247	4/19/2023	11:30 AM	29						
248	4/19/2023	11:45 AM	27						
249	4/19/2023	12:00 PM	29						

	A	B	C	D	E	F	G	H	I
250	4/19/2023	12:15 PM	46						
251	4/19/2023	12:30 PM	22						
252	4/19/2023	12:45 PM	35						
253	4/19/2023	01:00 PM	23						
254	4/19/2023	01:15 PM	30						
255	4/19/2023	01:30 PM	22						
256	4/19/2023	01:45 PM	18						
257	4/19/2023	02:00 PM	23						
258	4/19/2023	02:15 PM	19						
259	4/19/2023	02:30 PM	25						
260	4/19/2023	02:45 PM	25						
261	4/19/2023	03:00 PM	31						
262	4/19/2023	03:15 PM	32						
263	4/19/2023	03:30 PM	30						
264	4/19/2023	03:45 PM	42						
265	4/19/2023	04:00 PM	33						
266	4/19/2023	04:15 PM	29						
267	4/19/2023	04:30 PM	30						
268	4/19/2023	04:45 PM	30						
269	4/19/2023	05:00 PM	41						
270	4/19/2023	05:15 PM	19						
271	4/19/2023	05:30 PM	29						
272	4/19/2023	05:45 PM	19						
273	4/19/2023	06:00 PM	16						
274	4/19/2023	06:15 PM	11						
275	4/19/2023	06:30 PM	19						
276	4/19/2023	06:45 PM	14						
277	4/19/2023	07:00 PM	9						
278	4/19/2023	07:15 PM	12						
279	4/19/2023	07:30 PM	14						
280	4/19/2023	07:45 PM	12						
281	4/19/2023	08:00 PM	6						
282	4/19/2023	08:15 PM	6						
283	4/19/2023	08:30 PM	7						
284	4/19/2023	08:45 PM	8						
285	4/19/2023	09:00 PM	5						
286	4/19/2023	09:15 PM	7						
287	4/19/2023	09:30 PM	7						
288	4/19/2023	09:45 PM	4						
289	4/19/2023	10:00 PM	6						
290	4/19/2023	10:15 PM	4						
291	4/19/2023	10:30 PM	3						
292	4/19/2023	10:45 PM	3						
293	4/19/2023	11:00 PM	2						
294	4/19/2023	11:15 PM	2						
295	4/19/2023	11:30 PM	2						
296	4/19/2023	11:45 PM	5						
297	4/20/2023	12:00 AM	1						
298	4/20/2023	12:15 AM	2						
299	4/20/2023	12:30 AM	2						

	A	B	C	D	E	F	G	H	I
300	4/20/2023	12:45 AM	1						
301	4/20/2023	01:00 AM	3						
302	4/20/2023	01:15 AM	1						
303	4/20/2023	01:30 AM	0						
304	4/20/2023	01:45 AM	2						
305	4/20/2023	02:00 AM	0						
306	4/20/2023	02:15 AM	3						
307	4/20/2023	02:30 AM	1						
308	4/20/2023	02:45 AM	3						
309	4/20/2023	03:00 AM	3						
310	4/20/2023	03:15 AM	4						
311	4/20/2023	03:30 AM	6						
312	4/20/2023	03:45 AM	3						
313	4/20/2023	04:00 AM	9						
314	4/20/2023	04:15 AM	21						
315	4/20/2023	04:30 AM	19						
316	4/20/2023	04:45 AM	10						
317	4/20/2023	05:00 AM	24						
318	4/20/2023	05:15 AM	37						
319	4/20/2023	05:30 AM	34						
320	4/20/2023	05:45 AM	37						
321	4/20/2023	06:00 AM	51						
322	4/20/2023	06:15 AM	70						
323	4/20/2023	06:30 AM	79						
324	4/20/2023	06:45 AM	66						
325	4/20/2023	07:00 AM	63						
326	4/20/2023	07:15 AM	80						
327	4/20/2023	07:30 AM	63						
328	4/20/2023	07:45 AM	51						
329	4/20/2023	08:00 AM	57						
330	4/20/2023	08:15 AM	32						
331	4/20/2023	08:30 AM	42						
332	4/20/2023	08:45 AM	36						
333	4/20/2023	09:00 AM	36						
334	4/20/2023	09:15 AM	33						
335	4/20/2023	09:30 AM	33						
336	4/20/2023	09:45 AM	26						
337	4/20/2023	10:00 AM	31						
338	4/20/2023	10:15 AM	32						
339	4/20/2023	10:30 AM	33						
340	4/20/2023	10:45 AM	25						
341	4/20/2023	11:00 AM	29						
342	4/20/2023	11:15 AM	20						
343	4/20/2023	11:30 AM	28						
344	4/20/2023	11:45 AM	23						
345	4/20/2023	12:00 PM	27						
346	4/20/2023	12:15 PM	32						
347	4/20/2023	12:30 PM	31						
348	4/20/2023	12:45 PM	20						
349	4/20/2023	01:00 PM	25						

	A	B	C	D	E	F	G	H	I
350	4/20/2023	01:15 PM	41						
351	4/20/2023	01:30 PM	18						
352	4/20/2023	01:45 PM	22						
353	4/20/2023	02:00 PM	21						
354	4/20/2023	02:15 PM	33						
355	4/20/2023	02:30 PM	45						
356	4/20/2023	02:45 PM	33						
357	4/20/2023	03:00 PM	23						
358	4/20/2023	03:15 PM	27						
359	4/20/2023	03:30 PM	34						
360	4/20/2023	03:45 PM	47						
361	4/20/2023	04:00 PM	38						
362	4/20/2023	04:15 PM	38						
363	4/20/2023	04:30 PM	19						
364	4/20/2023	04:45 PM	40						
365	4/20/2023	05:00 PM	36						
366	4/20/2023	05:15 PM	34						
367	4/20/2023	05:30 PM	35						
368	4/20/2023	05:45 PM	23						
369	4/20/2023	06:00 PM	22						
370	4/20/2023	06:15 PM	17						
371	4/20/2023	06:30 PM	21						
372	4/20/2023	06:45 PM	28						
373	4/20/2023	07:00 PM	12						
374	4/20/2023	07:15 PM	12						
375	4/20/2023	07:30 PM	7						
376	4/20/2023	07:45 PM	10						
377	4/20/2023	08:00 PM	13						
378	4/20/2023	08:15 PM	10						
379	4/20/2023	08:30 PM	10						
380	4/20/2023	08:45 PM	10						
381	4/20/2023	09:00 PM	8						
382	4/20/2023	09:15 PM	9						
383	4/20/2023	09:30 PM	14						
384	4/20/2023	09:45 PM	7						
385	4/20/2023	10:00 PM	12						
386	4/20/2023	10:15 PM	5						
387	4/20/2023	10:30 PM	4						
388	4/20/2023	10:45 PM	1						
389	4/20/2023	11:00 PM	1						
390	4/20/2023	11:15 PM	2						
391	4/20/2023	11:30 PM	5						
392	4/20/2023	11:45 PM	0						
393	4/21/2023	12:00 AM	0						
394	4/21/2023	12:15 AM	1						
395	4/21/2023	12:30 AM	2						
396	4/21/2023	12:45 AM	0						
397	4/21/2023	01:00 AM	2						
398	4/21/2023	01:15 AM	0						
399	4/21/2023	01:30 AM	1						

	A	B	C	D	E	F	G	H	I
400	4/21/2023	01:45 AM	3						
401	4/21/2023	02:00 AM	0						
402	4/21/2023	02:15 AM	2						
403	4/21/2023	02:30 AM	1						
404	4/21/2023	02:45 AM	1						
405	4/21/2023	03:00 AM	6						
406	4/21/2023	03:15 AM	7						
407	4/21/2023	03:30 AM	2						
408	4/21/2023	03:45 AM	3						
409	4/21/2023	04:00 AM	11						
410	4/21/2023	04:15 AM	17						
411	4/21/2023	04:30 AM	19						
412	4/21/2023	04:45 AM	19						
413	4/21/2023	05:00 AM	16						
414	4/21/2023	05:15 AM	25						
415	4/21/2023	05:30 AM	35						
416	4/21/2023	05:45 AM	30						
417	4/21/2023	06:00 AM	39						
418	4/21/2023	06:15 AM	67						
419	4/21/2023	06:30 AM	64						
420	4/21/2023	06:45 AM	73						
421	4/21/2023	07:00 AM	69						
422	4/21/2023	07:15 AM	66						
423	4/21/2023	07:30 AM	76						
424	4/21/2023	07:45 AM	45						
425	4/21/2023	08:00 AM	41						
426	4/21/2023	08:15 AM	59						
427	4/21/2023	08:30 AM	52						
428	4/21/2023	08:45 AM	41						
429	4/21/2023	09:00 AM	45						
430	4/21/2023	09:15 AM	38						
431	4/21/2023	09:30 AM	34						
432	4/21/2023	09:45 AM	32						
433	4/21/2023	10:00 AM	35						
434	4/21/2023	10:15 AM	28						
435	4/21/2023	10:30 AM	31						
436	4/21/2023	10:45 AM	34						
437	4/21/2023	11:00 AM	35						
438	4/21/2023	11:15 AM	31						
439	4/21/2023	11:30 AM	30						
440	4/21/2023	11:45 AM	26						
441	4/21/2023	12:00 PM	23						
442	4/21/2023	12:15 PM	33						
443	4/21/2023	12:30 PM	33						
444	4/21/2023	12:45 PM	20						
445	4/21/2023	01:00 PM	32						
446	4/21/2023	01:15 PM	32						
447	4/21/2023	01:30 PM	28						
448	4/21/2023	01:45 PM	31						
449	4/21/2023	02:00 PM	24						

	A	B	C	D	E	F	G	H	I
450	4/21/2023	02:15 PM	30						
451	4/21/2023	02:30 PM	43						
452	4/21/2023	02:45 PM	28						
453	4/21/2023	03:00 PM	32						
454	4/21/2023	03:15 PM	44						
455	4/21/2023	03:30 PM	44						
456	4/21/2023	03:45 PM	65						
457	4/21/2023	04:00 PM	51						
458	4/21/2023	04:15 PM	37						
459	4/21/2023	04:30 PM	36						
460	4/21/2023	04:45 PM	49						
461	4/21/2023	05:00 PM	31						
462	4/21/2023	05:15 PM	31						
463	4/21/2023	05:30 PM	31						
464	4/21/2023	05:45 PM	43						
465	4/21/2023	06:00 PM	28						
466	4/21/2023	06:15 PM	25						
467	4/21/2023	06:30 PM	28						
468	4/21/2023	06:45 PM	22						
469	4/21/2023	07:00 PM	16						
470	4/21/2023	07:15 PM	22						
471	4/21/2023	07:30 PM	6						
472	4/21/2023	07:45 PM	17						
473	4/21/2023	08:00 PM	12						
474	4/21/2023	08:15 PM	8						
475	4/21/2023	08:30 PM	11						
476	4/21/2023	08:45 PM	9						
477	4/21/2023	09:00 PM	7						
478	4/21/2023	09:15 PM	7						
479	4/21/2023	09:30 PM	10						
480	4/21/2023	09:45 PM	7						
481	4/21/2023	10:00 PM	10						
482	4/21/2023	10:15 PM	5						
483	4/21/2023	10:30 PM	1						
484	4/21/2023	10:45 PM	1						
485	4/21/2023	11:00 PM	3						
486	4/21/2023	11:15 PM	2						
487	4/21/2023	11:30 PM	3						
488	4/21/2023	11:45 PM	5						
489	4/22/2023	12:00 AM	1						
490	4/22/2023	12:15 AM	3						
491	4/22/2023	12:30 AM	0						
492	4/22/2023	12:45 AM	2						
493	4/22/2023	01:00 AM	3						
494	4/22/2023	01:15 AM	2						
495	4/22/2023	01:30 AM	2						
496	4/22/2023	01:45 AM	1						
497	4/22/2023	02:00 AM	1						
498	4/22/2023	02:15 AM	0						
499	4/22/2023	02:30 AM	0						

	A	B	C	D	E	F	G	H	I
500	4/22/2023	02:45 AM	2						
501	4/22/2023	03:00 AM	2						
502	4/22/2023	03:15 AM	3						
503	4/22/2023	03:30 AM	6						
504	4/22/2023	03:45 AM	5						
505	4/22/2023	04:00 AM	6						
506	4/22/2023	04:15 AM	3						
507	4/22/2023	04:30 AM	8						
508	4/22/2023	04:45 AM	1						
509	4/22/2023	05:00 AM	6						
510	4/22/2023	05:15 AM	10						
511	4/22/2023	05:30 AM	8						
512	4/22/2023	05:45 AM	12						
513	4/22/2023	06:00 AM	12						
514	4/22/2023	06:15 AM	10						
515	4/22/2023	06:30 AM	16						
516	4/22/2023	06:45 AM	13						
517	4/22/2023	07:00 AM	23						
518	4/22/2023	07:15 AM	18						
519	4/22/2023	07:30 AM	26						
520	4/22/2023	07:45 AM	21						
521	4/22/2023	08:00 AM	19						
522	4/22/2023	08:15 AM	28						
523	4/22/2023	08:30 AM	45						
524	4/22/2023	08:45 AM	25						
525	4/22/2023	09:00 AM	36						
526	4/22/2023	09:15 AM	38						
527	4/22/2023	09:30 AM	25						
528	4/22/2023	09:45 AM	36						
529	4/22/2023	10:00 AM	41						
530	4/22/2023	10:15 AM	28						
531	4/22/2023	10:30 AM	31						
532	4/22/2023	10:45 AM	39						
533	4/22/2023	11:00 AM	34						
534	4/22/2023	11:15 AM	38						
535	4/22/2023	11:30 AM	34						
536	4/22/2023	11:45 AM	46						
537	4/22/2023	12:00 PM	37						
538	4/22/2023	12:15 PM	36						
539	4/22/2023	12:30 PM	35						
540	4/22/2023	12:45 PM	25						
541	4/22/2023	01:00 PM	33						
542	4/22/2023	01:15 PM	34						
543	4/22/2023	01:30 PM	27						
544	4/22/2023	01:45 PM	35						
545	4/22/2023	02:00 PM	17						
546	4/22/2023	02:15 PM	26						
547	4/22/2023	02:30 PM	36						
548	4/22/2023	02:45 PM	22						
549	4/22/2023	03:00 PM	25						

	A	B	C	D	E	F	G	H	I
550	4/22/2023	03:15 PM	34						
551	4/22/2023	03:30 PM	37						
552	4/22/2023	03:45 PM	24						
553	4/22/2023	04:00 PM	32						
554	4/22/2023	04:15 PM	22						
555	4/22/2023	04:30 PM	24						
556	4/22/2023	04:45 PM	32						
557	4/22/2023	05:00 PM	35						
558	4/22/2023	05:15 PM	29						
559	4/22/2023	05:30 PM	23						
560	4/22/2023	05:45 PM	28						
561	4/22/2023	06:00 PM	12						
562	4/22/2023	06:15 PM	10						
563	4/22/2023	06:30 PM	12						
564	4/22/2023	06:45 PM	18						
565	4/22/2023	07:00 PM	14						
566	4/22/2023	07:15 PM	18						
567	4/22/2023	07:30 PM	13						
568	4/22/2023	07:45 PM	10						
569	4/22/2023	08:00 PM	12						
570	4/22/2023	08:15 PM	10						
571	4/22/2023	08:30 PM	15						
572	4/22/2023	08:45 PM	12						
573	4/22/2023	09:00 PM	17						
574	4/22/2023	09:15 PM	12						
575	4/22/2023	09:30 PM	12						
576	4/22/2023	09:45 PM	6						
577	4/22/2023	10:00 PM	8						
578	4/22/2023	10:15 PM	6						
579	4/22/2023	10:30 PM	8						
580	4/22/2023	10:45 PM	5						
581	4/22/2023	11:00 PM	3						
582	4/22/2023	11:15 PM	2						
583	4/22/2023	11:30 PM	3						
584	4/22/2023	11:45 PM	3						
585	4/23/2023	12:00 AM	2						
586	4/23/2023	12:15 AM	3						
587	4/23/2023	12:30 AM	1						
588	4/23/2023	12:45 AM	1						
589	4/23/2023	01:00 AM	0						
590	4/23/2023	01:15 AM	0						
591	4/23/2023	01:30 AM	1						
592	4/23/2023	01:45 AM	3						
593	4/23/2023	02:00 AM	1						
594	4/23/2023	02:15 AM	0						
595	4/23/2023	02:30 AM	1						
596	4/23/2023	02:45 AM	0						
597	4/23/2023	03:00 AM	1						
598	4/23/2023	03:15 AM	8						
599	4/23/2023	03:30 AM	2						

	A	B	C	D	E	F	G	H	I
600	4/23/2023	03:45 AM	2						
601	4/23/2023	04:00 AM	3						
602	4/23/2023	04:15 AM	3						
603	4/23/2023	04:30 AM	5						
604	4/23/2023	04:45 AM	2						
605	4/23/2023	05:00 AM	4						
606	4/23/2023	05:15 AM	6						
607	4/23/2023	05:30 AM	10						
608	4/23/2023	05:45 AM	11						
609	4/23/2023	06:00 AM	5						
610	4/23/2023	06:15 AM	15						
611	4/23/2023	06:30 AM	10						
612	4/23/2023	06:45 AM	8						
613	4/23/2023	07:00 AM	15						
614	4/23/2023	07:15 AM	23						
615	4/23/2023	07:30 AM	11						
616	4/23/2023	07:45 AM	15						
617	4/23/2023	08:00 AM	11						
618	4/23/2023	08:15 AM	23						
619	4/23/2023	08:30 AM	33						
620	4/23/2023	08:45 AM	17						
621	4/23/2023	09:00 AM	24						
622	4/23/2023	09:15 AM	34						
623	4/23/2023	09:30 AM	37						
624	4/23/2023	09:45 AM	43						
625	4/23/2023	10:00 AM	49						
626	4/23/2023	10:15 AM	49						
627	4/23/2023	10:30 AM	37						
628	4/23/2023	10:45 AM	35						
629	4/23/2023	11:00 AM	44						
630	4/23/2023	11:15 AM	51						
631	4/23/2023	11:30 AM	46						
632	4/23/2023	11:45 AM	45						
633	4/23/2023	12:00 PM	34						
634	4/23/2023	12:15 PM	30						
635	4/23/2023	12:30 PM	38						
636	4/23/2023	12:45 PM	36						
637	4/23/2023	01:00 PM	33						
638	4/23/2023	01:15 PM	40						
639	4/23/2023	01:30 PM	27						
640	4/23/2023	01:45 PM	24						
641	4/23/2023	02:00 PM	32						
642	4/23/2023	02:15 PM	30						
643	4/23/2023	02:30 PM	26						
644	4/23/2023	02:45 PM	28						
645	4/23/2023	03:00 PM	24						
646	4/23/2023	03:15 PM	30						
647	4/23/2023	03:30 PM	31						
648	4/23/2023	03:45 PM	25						
649	4/23/2023	04:00 PM	30						

	A	B	C	D	E	F	G	H	I
650	4/23/2023	04:15 PM	34						
651	4/23/2023	04:30 PM	27						
652	4/23/2023	04:45 PM	32						
653	4/23/2023	05:00 PM	24						
654	4/23/2023	05:15 PM	17						
655	4/23/2023	05:30 PM	23						
656	4/23/2023	05:45 PM	26						
657	4/23/2023	06:00 PM	26						
658	4/23/2023	06:15 PM	21						
659	4/23/2023	06:30 PM	21						
660	4/23/2023	06:45 PM	22						
661	4/23/2023	07:00 PM	20						
662	4/23/2023	07:15 PM	9						
663	4/23/2023	07:30 PM	13						
664	4/23/2023	07:45 PM	14						
665	4/23/2023	08:00 PM	12						
666	4/23/2023	08:15 PM	9						
667	4/23/2023	08:30 PM	6						
668	4/23/2023	08:45 PM	2						
669	4/23/2023	09:00 PM	5						
670	4/23/2023	09:15 PM	2						
671	4/23/2023	09:30 PM	6						
672	4/23/2023	09:45 PM	4						
673	4/23/2023	10:00 PM	3						
674	4/23/2023	10:15 PM	3						
675	4/23/2023	10:30 PM	5						
676	4/23/2023	10:45 PM	1						
677	4/23/2023	11:00 PM	0						
678	4/23/2023	11:15 PM	1						
679	4/23/2023	11:30 PM	1						
680	4/23/2023	11:45 PM	1						

	A	B	C	D	E	F	G	H	I
1									
2	File Name: C:\Users\barri\OneDrive\Documents\TDB\WSP\SYRACUSE\DATA\BATCH 4\SYRACUSE BATCH 4 ATRs\ATR 1270.tf2								
3	Start Date: 4/17/2023								
4	Start Time: 12:00:00 AM								
5	Location 1: NB I-81								
6	Location 2: at NY 69								
7									
8									
9	Date	Time	NB						
10	4/17/2023	12:00 AM	26						
11	4/17/2023	12:15 AM	44						
12	4/17/2023	12:30 AM	36						
13	4/17/2023	12:45 AM	32						
14	4/17/2023	01:00 AM	26						
15	4/17/2023	01:15 AM	38						
16	4/17/2023	01:30 AM	20						
17	4/17/2023	01:45 AM	22						
18	4/17/2023	02:00 AM	14						
19	4/17/2023	02:15 AM	12						
20	4/17/2023	02:30 AM	18						
21	4/17/2023	02:45 AM	28						
22	4/17/2023	03:00 AM	14						
23	4/17/2023	03:15 AM	20						
24	4/17/2023	03:30 AM	14						
25	4/17/2023	03:45 AM	17						
26	4/17/2023	04:00 AM	26						
27	4/17/2023	04:15 AM	40						
28	4/17/2023	04:30 AM	33						
29	4/17/2023	04:45 AM	39						
30	4/17/2023	05:00 AM	30						
31	4/17/2023	05:15 AM	58						
32	4/17/2023	05:30 AM	70						
33	4/17/2023	05:45 AM	58						
34	4/17/2023	06:00 AM	78						
35	4/17/2023	06:15 AM	98						
36	4/17/2023	06:30 AM	122						
37	4/17/2023	06:45 AM	121						
38	4/17/2023	07:00 AM	158						
39	4/17/2023	07:15 AM	128						
40	4/17/2023	07:30 AM	155						
41	4/17/2023	07:45 AM	164						
42	4/17/2023	08:00 AM	188						
43	4/17/2023	08:15 AM	125						
44	4/17/2023	08:30 AM	150						
45	4/17/2023	08:45 AM	138						
46	4/17/2023	09:00 AM	160						
47	4/17/2023	09:15 AM	166						
48	4/17/2023	09:30 AM	154						
49	4/17/2023	09:45 AM	154						

	A	B	C	D	E	F	G	H	I
50	4/17/2023	10:00 AM	192						
51	4/17/2023	10:15 AM	234						
52	4/17/2023	10:30 AM	218						
53	4/17/2023	10:45 AM	190						
54	4/17/2023	11:00 AM	200						
55	4/17/2023	11:15 AM	178						
56	4/17/2023	11:30 AM	194						
57	4/17/2023	11:45 AM	179						
58	4/17/2023	12:00 PM	255						
59	4/17/2023	12:15 PM	192						
60	4/17/2023	12:30 PM	225						
61	4/17/2023	12:45 PM	225						
62	4/17/2023	01:00 PM	228						
63	4/17/2023	01:15 PM	222						
64	4/17/2023	01:30 PM	216						
65	4/17/2023	01:45 PM	242						
66	4/17/2023	02:00 PM	172						
67	4/17/2023	02:15 PM	250						
68	4/17/2023	02:30 PM	248						
69	4/17/2023	02:45 PM	230						
70	4/17/2023	03:00 PM	224						
71	4/17/2023	03:15 PM	311						
72	4/17/2023	03:30 PM	322						
73	4/17/2023	03:45 PM	324						
74	4/17/2023	04:00 PM	302						
75	4/17/2023	04:15 PM	272						
76	4/17/2023	04:30 PM	306						
77	4/17/2023	04:45 PM	358						
78	4/17/2023	05:00 PM	303						
79	4/17/2023	05:15 PM	256						
80	4/17/2023	05:30 PM	310						
81	4/17/2023	05:45 PM	222						
82	4/17/2023	06:00 PM	224						
83	4/17/2023	06:15 PM	186						
84	4/17/2023	06:30 PM	183						
85	4/17/2023	06:45 PM	180						
86	4/17/2023	07:00 PM	182						
87	4/17/2023	07:15 PM	138						
88	4/17/2023	07:30 PM	124						
89	4/17/2023	07:45 PM	122						
90	4/17/2023	08:00 PM	91						
91	4/17/2023	08:15 PM	100						
92	4/17/2023	08:30 PM	88						
93	4/17/2023	08:45 PM	76						
94	4/17/2023	09:00 PM	64						
95	4/17/2023	09:15 PM	92						
96	4/17/2023	09:30 PM	62						
97	4/17/2023	09:45 PM	57						
98	4/17/2023	10:00 PM	56						
99	4/17/2023	10:15 PM	51						

	A	B	C	D	E	F	G	H	I
100	4/17/2023	10:30 PM	56						
101	4/17/2023	10:45 PM	47						
102	4/17/2023	11:00 PM	34						
103	4/17/2023	11:15 PM	38						
104	4/17/2023	11:30 PM	58						
105	4/17/2023	11:45 PM	38						
106	4/18/2023	12:00 AM	25						
107	4/18/2023	12:15 AM	38						
108	4/18/2023	12:30 AM	21						
109	4/18/2023	12:45 AM	38						
110	4/18/2023	01:00 AM	36						
111	4/18/2023	01:15 AM	30						
112	4/18/2023	01:30 AM	17						
113	4/18/2023	01:45 AM	21						
114	4/18/2023	02:00 AM	13						
115	4/18/2023	02:15 AM	18						
116	4/18/2023	02:30 AM	20						
117	4/18/2023	02:45 AM	16						
118	4/18/2023	03:00 AM	13						
119	4/18/2023	03:15 AM	32						
120	4/18/2023	03:30 AM	30						
121	4/18/2023	03:45 AM	16						
122	4/18/2023	04:00 AM	28						
123	4/18/2023	04:15 AM	28						
124	4/18/2023	04:30 AM	32						
125	4/18/2023	04:45 AM	42						
126	4/18/2023	05:00 AM	38						
127	4/18/2023	05:15 AM	44						
128	4/18/2023	05:30 AM	85						
129	4/18/2023	05:45 AM	96						
130	4/18/2023	06:00 AM	79						
131	4/18/2023	06:15 AM	112						
132	4/18/2023	06:30 AM	115						
133	4/18/2023	06:45 AM	136						
134	4/18/2023	07:00 AM	168						
135	4/18/2023	07:15 AM	144						
136	4/18/2023	07:30 AM	170						
137	4/18/2023	07:45 AM	158						
138	4/18/2023	08:00 AM	174						
139	4/18/2023	08:15 AM	160						
140	4/18/2023	08:30 AM	181						
141	4/18/2023	08:45 AM	168						
142	4/18/2023	09:00 AM	129						
143	4/18/2023	09:15 AM	155						
144	4/18/2023	09:30 AM	168						
145	4/18/2023	09:45 AM	164						
146	4/18/2023	10:00 AM	181						
147	4/18/2023	10:15 AM	163						
148	4/18/2023	10:30 AM	200						
149	4/18/2023	10:45 AM	206						

	A	B	C	D	E	F	G	H	I
150	4/18/2023	11:00 AM	188						
151	4/18/2023	11:15 AM	188						
152	4/18/2023	11:30 AM	214						
153	4/18/2023	11:45 AM	186						
154	4/18/2023	12:00 PM	210						
155	4/18/2023	12:15 PM	186						
156	4/18/2023	12:30 PM	238						
157	4/18/2023	12:45 PM	198						
158	4/18/2023	01:00 PM	171						
159	4/18/2023	01:15 PM	188						
160	4/18/2023	01:30 PM	220						
161	4/18/2023	01:45 PM	214						
162	4/18/2023	02:00 PM	192						
163	4/18/2023	02:15 PM	246						
164	4/18/2023	02:30 PM	234						
165	4/18/2023	02:45 PM	249						
166	4/18/2023	03:00 PM	262						
167	4/18/2023	03:15 PM	258						
168	4/18/2023	03:30 PM	242						
169	4/18/2023	03:45 PM	338						
170	4/18/2023	04:00 PM	312						
171	4/18/2023	04:15 PM	328						
172	4/18/2023	04:30 PM	347						
173	4/18/2023	04:45 PM	322						
174	4/18/2023	05:00 PM	315						
175	4/18/2023	05:15 PM	268						
176	4/18/2023	05:30 PM	288						
177	4/18/2023	05:45 PM	264						
178	4/18/2023	06:00 PM	244						
179	4/18/2023	06:15 PM	239						
180	4/18/2023	06:30 PM	180						
181	4/18/2023	06:45 PM	153						
182	4/18/2023	07:00 PM	148						
183	4/18/2023	07:15 PM	167						
184	4/18/2023	07:30 PM	149						
185	4/18/2023	07:45 PM	135						
186	4/18/2023	08:00 PM	89						
187	4/18/2023	08:15 PM	114						
188	4/18/2023	08:30 PM	80						
189	4/18/2023	08:45 PM	96						
190	4/18/2023	09:00 PM	102						
191	4/18/2023	09:15 PM	64						
192	4/18/2023	09:30 PM	60						
193	4/18/2023	09:45 PM	63						
194	4/18/2023	10:00 PM	49						
195	4/18/2023	10:15 PM	62						
196	4/18/2023	10:30 PM	38						
197	4/18/2023	10:45 PM	53						
198	4/18/2023	11:00 PM	42						
199	4/18/2023	11:15 PM	40						

	A	B	C	D	E	F	G	H	I
200	4/18/2023	11:30 PM	50						
201	4/18/2023	11:45 PM	53						
202	4/19/2023	12:00 AM	34						
203	4/19/2023	12:15 AM	32						
204	4/19/2023	12:30 AM	26						
205	4/19/2023	12:45 AM	29						
206	4/19/2023	01:00 AM	40						
207	4/19/2023	01:15 AM	28						
208	4/19/2023	01:30 AM	29						
209	4/19/2023	01:45 AM	38						
210	4/19/2023	02:00 AM	22						
211	4/19/2023	02:15 AM	26						
212	4/19/2023	02:30 AM	14						
213	4/19/2023	02:45 AM	14						
214	4/19/2023	03:00 AM	14						
215	4/19/2023	03:15 AM	17						
216	4/19/2023	03:30 AM	26						
217	4/19/2023	03:45 AM	36						
218	4/19/2023	04:00 AM	22						
219	4/19/2023	04:15 AM	48						
220	4/19/2023	04:30 AM	38						
221	4/19/2023	04:45 AM	41						
222	4/19/2023	05:00 AM	48						
223	4/19/2023	05:15 AM	60						
224	4/19/2023	05:30 AM	62						
225	4/19/2023	05:45 AM	74						
226	4/19/2023	06:00 AM	89						
227	4/19/2023	06:15 AM	116						
228	4/19/2023	06:30 AM	116						
229	4/19/2023	06:45 AM	112						
230	4/19/2023	07:00 AM	167						
231	4/19/2023	07:15 AM	176						
232	4/19/2023	07:30 AM	170						
233	4/19/2023	07:45 AM	176						
234	4/19/2023	08:00 AM	172						
235	4/19/2023	08:15 AM	174						
236	4/19/2023	08:30 AM	148						
237	4/19/2023	08:45 AM	168						
238	4/19/2023	09:00 AM	166						
239	4/19/2023	09:15 AM	184						
240	4/19/2023	09:30 AM	188						
241	4/19/2023	09:45 AM	176						
242	4/19/2023	10:00 AM	198						
243	4/19/2023	10:15 AM	206						
244	4/19/2023	10:30 AM	197						
245	4/19/2023	10:45 AM	186						
246	4/19/2023	11:00 AM	209						
247	4/19/2023	11:15 AM	184						
248	4/19/2023	11:30 AM	182						
249	4/19/2023	11:45 AM	217						

	A	B	C	D	E	F	G	H	I
250	4/19/2023	12:00 PM	196						
251	4/19/2023	12:15 PM	206						
252	4/19/2023	12:30 PM	216						
253	4/19/2023	12:45 PM	232						
254	4/19/2023	01:00 PM	228						
255	4/19/2023	01:15 PM	205						
256	4/19/2023	01:30 PM	224						
257	4/19/2023	01:45 PM	211						
258	4/19/2023	02:00 PM	206						
259	4/19/2023	02:15 PM	256						
260	4/19/2023	02:30 PM	246						
261	4/19/2023	02:45 PM	228						
262	4/19/2023	03:00 PM	245						
263	4/19/2023	03:15 PM	266						
264	4/19/2023	03:30 PM	277						
265	4/19/2023	03:45 PM	341						
266	4/19/2023	04:00 PM	303						
267	4/19/2023	04:15 PM	340						
268	4/19/2023	04:30 PM	332						
269	4/19/2023	04:45 PM	320						
270	4/19/2023	05:00 PM	311						
271	4/19/2023	05:15 PM	294						
272	4/19/2023	05:30 PM	261						
273	4/19/2023	05:45 PM	283						
274	4/19/2023	06:00 PM	198						
275	4/19/2023	06:15 PM	200						
276	4/19/2023	06:30 PM	161						
277	4/19/2023	06:45 PM	172						
278	4/19/2023	07:00 PM	152						
279	4/19/2023	07:15 PM	134						
280	4/19/2023	07:30 PM	152						
281	4/19/2023	07:45 PM	121						
282	4/19/2023	08:00 PM	122						
283	4/19/2023	08:15 PM	124						
284	4/19/2023	08:30 PM	126						
285	4/19/2023	08:45 PM	114						
286	4/19/2023	09:00 PM	74						
287	4/19/2023	09:15 PM	84						
288	4/19/2023	09:30 PM	71						
289	4/19/2023	09:45 PM	86						
290	4/19/2023	10:00 PM	58						
291	4/19/2023	10:15 PM	58						
292	4/19/2023	10:30 PM	52						
293	4/19/2023	10:45 PM	58						
294	4/19/2023	11:00 PM	64						
295	4/19/2023	11:15 PM	52						
296	4/19/2023	11:30 PM	54						
297	4/19/2023	11:45 PM	23						
298	4/20/2023	12:00 AM	34						
299	4/20/2023	12:15 AM	22						

	A	B	C	D	E	F	G	H	I
300	4/20/2023	12:30 AM	48						
301	4/20/2023	12:45 AM	30						
302	4/20/2023	01:00 AM	24						
303	4/20/2023	01:15 AM	30						
304	4/20/2023	01:30 AM	18						
305	4/20/2023	01:45 AM	14						
306	4/20/2023	02:00 AM	20						
307	4/20/2023	02:15 AM	14						
308	4/20/2023	02:30 AM	22						
309	4/20/2023	02:45 AM	14						
310	4/20/2023	03:00 AM	22						
311	4/20/2023	03:15 AM	18						
312	4/20/2023	03:30 AM	9						
313	4/20/2023	03:45 AM	24						
314	4/20/2023	04:00 AM	32						
315	4/20/2023	04:15 AM	36						
316	4/20/2023	04:30 AM	44						
317	4/20/2023	04:45 AM	38						
318	4/20/2023	05:00 AM	42						
319	4/20/2023	05:15 AM	70						
320	4/20/2023	05:30 AM	62						
321	4/20/2023	05:45 AM	72						
322	4/20/2023	06:00 AM	80						
323	4/20/2023	06:15 AM	112						
324	4/20/2023	06:30 AM	120						
325	4/20/2023	06:45 AM	156						
326	4/20/2023	07:00 AM	155						
327	4/20/2023	07:15 AM	160						
328	4/20/2023	07:30 AM	173						
329	4/20/2023	07:45 AM	179						
330	4/20/2023	08:00 AM	184						
331	4/20/2023	08:15 AM	167						
332	4/20/2023	08:30 AM	156						
333	4/20/2023	08:45 AM	195						
334	4/20/2023	09:00 AM	198						
335	4/20/2023	09:15 AM	178						
336	4/20/2023	09:30 AM	210						
337	4/20/2023	09:45 AM	187						
338	4/20/2023	10:00 AM	174						
339	4/20/2023	10:15 AM	218						
340	4/20/2023	10:30 AM	180						
341	4/20/2023	10:45 AM	186						
342	4/20/2023	11:00 AM	210						
343	4/20/2023	11:15 AM	198						
344	4/20/2023	11:30 AM	190						
345	4/20/2023	11:45 AM	190						
346	4/20/2023	12:00 PM	211						
347	4/20/2023	12:15 PM	230						
348	4/20/2023	12:30 PM	215						
349	4/20/2023	12:45 PM	196						

	A	B	C	D	E	F	G	H	I
350	4/20/2023	01:00 PM	242						
351	4/20/2023	01:15 PM	217						
352	4/20/2023	01:30 PM	228						
353	4/20/2023	01:45 PM	216						
354	4/20/2023	02:00 PM	245						
355	4/20/2023	02:15 PM	230						
356	4/20/2023	02:30 PM	246						
357	4/20/2023	02:45 PM	256						
358	4/20/2023	03:00 PM	254						
359	4/20/2023	03:15 PM	290						
360	4/20/2023	03:30 PM	295						
361	4/20/2023	03:45 PM	350						
362	4/20/2023	04:00 PM	309						
363	4/20/2023	04:15 PM	386						
364	4/20/2023	04:30 PM	336						
365	4/20/2023	04:45 PM	379						
366	4/20/2023	05:00 PM	304						
367	4/20/2023	05:15 PM	346						
368	4/20/2023	05:30 PM	316						
369	4/20/2023	05:45 PM	282						
370	4/20/2023	06:00 PM	250						
371	4/20/2023	06:15 PM	214						
372	4/20/2023	06:30 PM	218						
373	4/20/2023	06:45 PM	204						
374	4/20/2023	07:00 PM	167						
375	4/20/2023	07:15 PM	169						
376	4/20/2023	07:30 PM	142						
377	4/20/2023	07:45 PM	162						
378	4/20/2023	08:00 PM	115						
379	4/20/2023	08:15 PM	127						
380	4/20/2023	08:30 PM	122						
381	4/20/2023	08:45 PM	138						
382	4/20/2023	09:00 PM	104						
383	4/20/2023	09:15 PM	114						
384	4/20/2023	09:30 PM	92						
385	4/20/2023	09:45 PM	77						
386	4/20/2023	10:00 PM	78						
387	4/20/2023	10:15 PM	86						
388	4/20/2023	10:30 PM	67						
389	4/20/2023	10:45 PM	62						
390	4/20/2023	11:00 PM	56						
391	4/20/2023	11:15 PM	33						
392	4/20/2023	11:30 PM	39						
393	4/20/2023	11:45 PM	32						
394	4/21/2023	12:00 AM	48						
395	4/21/2023	12:15 AM	37						
396	4/21/2023	12:30 AM	30						
397	4/21/2023	12:45 AM	44						
398	4/21/2023	01:00 AM	38						
399	4/21/2023	01:15 AM	16						

	A	B	C	D	E	F	G	H	I
400	4/21/2023	01:30 AM	23						
401	4/21/2023	01:45 AM	19						
402	4/21/2023	02:00 AM	11						
403	4/21/2023	02:15 AM	15						
404	4/21/2023	02:30 AM	28						
405	4/21/2023	02:45 AM	16						
406	4/21/2023	03:00 AM	11						
407	4/21/2023	03:15 AM	28						
408	4/21/2023	03:30 AM	24						
409	4/21/2023	03:45 AM	31						
410	4/21/2023	04:00 AM	18						
411	4/21/2023	04:15 AM	34						
412	4/21/2023	04:30 AM	37						
413	4/21/2023	04:45 AM	46						
414	4/21/2023	05:00 AM	40						
415	4/21/2023	05:15 AM	52						
416	4/21/2023	05:30 AM	73						
417	4/21/2023	05:45 AM	60						
418	4/21/2023	06:00 AM	64						
419	4/21/2023	06:15 AM	104						
420	4/21/2023	06:30 AM	142						
421	4/21/2023	06:45 AM	149						
422	4/21/2023	07:00 AM	175						
423	4/21/2023	07:15 AM	169						
424	4/21/2023	07:30 AM	196						
425	4/21/2023	07:45 AM	178						
426	4/21/2023	08:00 AM	178						
427	4/21/2023	08:15 AM	184						
428	4/21/2023	08:30 AM	197						
429	4/21/2023	08:45 AM	209						
430	4/21/2023	09:00 AM	200						
431	4/21/2023	09:15 AM	214						
432	4/21/2023	09:30 AM	181						
433	4/21/2023	09:45 AM	226						
434	4/21/2023	10:00 AM	248						
435	4/21/2023	10:15 AM	266						
436	4/21/2023	10:30 AM	248						
437	4/21/2023	10:45 AM	225						
438	4/21/2023	11:00 AM	248						
439	4/21/2023	11:15 AM	240						
440	4/21/2023	11:30 AM	285						
441	4/21/2023	11:45 AM	270						
442	4/21/2023	12:00 PM	276						
443	4/21/2023	12:15 PM	283						
444	4/21/2023	12:30 PM	286						
445	4/21/2023	12:45 PM	287						
446	4/21/2023	01:00 PM	276						
447	4/21/2023	01:15 PM	264						
448	4/21/2023	01:30 PM	314						
449	4/21/2023	01:45 PM	306						

	A	B	C	D	E	F	G	H	I
450	4/21/2023	02:00 PM	294						
451	4/21/2023	02:15 PM	302						
452	4/21/2023	02:30 PM	340						
453	4/21/2023	02:45 PM	310						
454	4/21/2023	03:00 PM	380						
455	4/21/2023	03:15 PM	346						
456	4/21/2023	03:30 PM	375						
457	4/21/2023	03:45 PM	367						
458	4/21/2023	04:00 PM	363						
459	4/21/2023	04:15 PM	345						
460	4/21/2023	04:30 PM	378						
461	4/21/2023	04:45 PM	352						
462	4/21/2023	05:00 PM	348						
463	4/21/2023	05:15 PM	336						
464	4/21/2023	05:30 PM	342						
465	4/21/2023	05:45 PM	280						
466	4/21/2023	06:00 PM	314						
467	4/21/2023	06:15 PM	304						
468	4/21/2023	06:30 PM	260						
469	4/21/2023	06:45 PM	232						
470	4/21/2023	07:00 PM	218						
471	4/21/2023	07:15 PM	203						
472	4/21/2023	07:30 PM	194						
473	4/21/2023	07:45 PM	222						
474	4/21/2023	08:00 PM	166						
475	4/21/2023	08:15 PM	148						
476	4/21/2023	08:30 PM	130						
477	4/21/2023	08:45 PM	138						
478	4/21/2023	09:00 PM	138						
479	4/21/2023	09:15 PM	122						
480	4/21/2023	09:30 PM	121						
481	4/21/2023	09:45 PM	84						
482	4/21/2023	10:00 PM	94						
483	4/21/2023	10:15 PM	86						
484	4/21/2023	10:30 PM	74						
485	4/21/2023	10:45 PM	77						
486	4/21/2023	11:00 PM	78						
487	4/21/2023	11:15 PM	54						
488	4/21/2023	11:30 PM	62						
489	4/21/2023	11:45 PM	38						
490	4/22/2023	12:00 AM	39						
491	4/22/2023	12:15 AM	38						
492	4/22/2023	12:30 AM	45						
493	4/22/2023	12:45 AM	40						
494	4/22/2023	01:00 AM	24						
495	4/22/2023	01:15 AM	26						
496	4/22/2023	01:30 AM	24						
497	4/22/2023	01:45 AM	24						
498	4/22/2023	02:00 AM	36						
499	4/22/2023	02:15 AM	28						

	A	B	C	D	E	F	G	H	I
500	4/22/2023	02:30 AM	24						
501	4/22/2023	02:45 AM	20						
502	4/22/2023	03:00 AM	13						
503	4/22/2023	03:15 AM	18						
504	4/22/2023	03:30 AM	20						
505	4/22/2023	03:45 AM	30						
506	4/22/2023	04:00 AM	19						
507	4/22/2023	04:15 AM	24						
508	4/22/2023	04:30 AM	16						
509	4/22/2023	04:45 AM	36						
510	4/22/2023	05:00 AM	36						
511	4/22/2023	05:15 AM	30						
512	4/22/2023	05:30 AM	48						
513	4/22/2023	05:45 AM	54						
514	4/22/2023	06:00 AM	45						
515	4/22/2023	06:15 AM	80						
516	4/22/2023	06:30 AM	81						
517	4/22/2023	06:45 AM	76						
518	4/22/2023	07:00 AM	106						
519	4/22/2023	07:15 AM	114						
520	4/22/2023	07:30 AM	116						
521	4/22/2023	07:45 AM	158						
522	4/22/2023	08:00 AM	149						
523	4/22/2023	08:15 AM	148						
524	4/22/2023	08:30 AM	134						
525	4/22/2023	08:45 AM	182						
526	4/22/2023	09:00 AM	160						
527	4/22/2023	09:15 AM	201						
528	4/22/2023	09:30 AM	173						
529	4/22/2023	09:45 AM	201						
530	4/22/2023	10:00 AM	234						
531	4/22/2023	10:15 AM	190						
532	4/22/2023	10:30 AM	192						
533	4/22/2023	10:45 AM	222						
534	4/22/2023	11:00 AM	237						
535	4/22/2023	11:15 AM	204						
536	4/22/2023	11:30 AM	204						
537	4/22/2023	11:45 AM	212						
538	4/22/2023	12:00 PM	210						
539	4/22/2023	12:15 PM	224						
540	4/22/2023	12:30 PM	199						
541	4/22/2023	12:45 PM	222						
542	4/22/2023	01:00 PM	219						
543	4/22/2023	01:15 PM	231						
544	4/22/2023	01:30 PM	192						
545	4/22/2023	01:45 PM	215						
546	4/22/2023	02:00 PM	190						
547	4/22/2023	02:15 PM	212						
548	4/22/2023	02:30 PM	223						
549	4/22/2023	02:45 PM	214						

	A	B	C	D	E	F	G	H	I
550	4/22/2023	03:00 PM	257						
551	4/22/2023	03:15 PM	230						
552	4/22/2023	03:30 PM	251						
553	4/22/2023	03:45 PM	237						
554	4/22/2023	04:00 PM	212						
555	4/22/2023	04:15 PM	196						
556	4/22/2023	04:30 PM	188						
557	4/22/2023	04:45 PM	214						
558	4/22/2023	05:00 PM	202						
559	4/22/2023	05:15 PM	208						
560	4/22/2023	05:30 PM	201						
561	4/22/2023	05:45 PM	149						
562	4/22/2023	06:00 PM	114						
563	4/22/2023	06:15 PM	138						
564	4/22/2023	06:30 PM	114						
565	4/22/2023	06:45 PM	112						
566	4/22/2023	07:00 PM	112						
567	4/22/2023	07:15 PM	119						
568	4/22/2023	07:30 PM	108						
569	4/22/2023	07:45 PM	76						
570	4/22/2023	08:00 PM	85						
571	4/22/2023	08:15 PM	81						
572	4/22/2023	08:30 PM	68						
573	4/22/2023	08:45 PM	72						
574	4/22/2023	09:00 PM	63						
575	4/22/2023	09:15 PM	64						
576	4/22/2023	09:30 PM	70						
577	4/22/2023	09:45 PM	70						
578	4/22/2023	10:00 PM	68						
579	4/22/2023	10:15 PM	60						
580	4/22/2023	10:30 PM	51						
581	4/22/2023	10:45 PM	58						
582	4/22/2023	11:00 PM	48						
583	4/22/2023	11:15 PM	38						
584	4/22/2023	11:30 PM	32						
585	4/22/2023	11:45 PM	42						
586	4/23/2023	12:00 AM	30						
587	4/23/2023	12:15 AM	24						
588	4/23/2023	12:30 AM	30						
589	4/23/2023	12:45 AM	29						
590	4/23/2023	01:00 AM	18						
591	4/23/2023	01:15 AM	12						
592	4/23/2023	01:30 AM	20						
593	4/23/2023	01:45 AM	18						
594	4/23/2023	02:00 AM	12						
595	4/23/2023	02:15 AM	14						
596	4/23/2023	02:30 AM	15						
597	4/23/2023	02:45 AM	6						
598	4/23/2023	03:00 AM	12						
599	4/23/2023	03:15 AM	13						

	A	B	C	D	E	F	G	H	I
600	4/23/2023	03:30 AM	10						
601	4/23/2023	03:45 AM	8						
602	4/23/2023	04:00 AM	15						
603	4/23/2023	04:15 AM	16						
604	4/23/2023	04:30 AM	20						
605	4/23/2023	04:45 AM	14						
606	4/23/2023	05:00 AM	25						
607	4/23/2023	05:15 AM	14						
608	4/23/2023	05:30 AM	22						
609	4/23/2023	05:45 AM	25						
610	4/23/2023	06:00 AM	14						
611	4/23/2023	06:15 AM	26						
612	4/23/2023	06:30 AM	28						
613	4/23/2023	06:45 AM	36						
614	4/23/2023	07:00 AM	39						
615	4/23/2023	07:15 AM	44						
616	4/23/2023	07:30 AM	48						
617	4/23/2023	07:45 AM	63						
618	4/23/2023	08:00 AM	67						
619	4/23/2023	08:15 AM	76						
620	4/23/2023	08:30 AM	65						
621	4/23/2023	08:45 AM	79						
622	4/23/2023	09:00 AM	92						
623	4/23/2023	09:15 AM	94						
624	4/23/2023	09:30 AM	104						
625	4/23/2023	09:45 AM	156						
626	4/23/2023	10:00 AM	144						
627	4/23/2023	10:15 AM	155						
628	4/23/2023	10:30 AM	138						
629	4/23/2023	10:45 AM	152						
630	4/23/2023	11:00 AM	170						
631	4/23/2023	11:15 AM	170						
632	4/23/2023	11:30 AM	181						
633	4/23/2023	11:45 AM	186						
634	4/23/2023	12:00 PM	186						
635	4/23/2023	12:15 PM	178						
636	4/23/2023	12:30 PM	192						
637	4/23/2023	12:45 PM	196						
638	4/23/2023	01:00 PM	194						
639	4/23/2023	01:15 PM	204						
640	4/23/2023	01:30 PM	186						
641	4/23/2023	01:45 PM	196						
642	4/23/2023	02:00 PM	214						
643	4/23/2023	02:15 PM	231						
644	4/23/2023	02:30 PM	196						
645	4/23/2023	02:45 PM	208						
646	4/23/2023	03:00 PM	206						
647	4/23/2023	03:15 PM	202						
648	4/23/2023	03:30 PM	205						
649	4/23/2023	03:45 PM	215						

	A	B	C	D	E	F	G	H	I
650	4/23/2023	04:00 PM	224						
651	4/23/2023	04:15 PM	212						
652	4/23/2023	04:30 PM	219						
653	4/23/2023	04:45 PM	200						
654	4/23/2023	05:00 PM	206						
655	4/23/2023	05:15 PM	199						
656	4/23/2023	05:30 PM	165						
657	4/23/2023	05:45 PM	160						
658	4/23/2023	06:00 PM	162						
659	4/23/2023	06:15 PM	154						
660	4/23/2023	06:30 PM	164						
661	4/23/2023	06:45 PM	162						
662	4/23/2023	07:00 PM	140						
663	4/23/2023	07:15 PM	124						
664	4/23/2023	07:30 PM	122						
665	4/23/2023	07:45 PM	110						
666	4/23/2023	08:00 PM	104						
667	4/23/2023	08:15 PM	97						
668	4/23/2023	08:30 PM	102						
669	4/23/2023	08:45 PM	74						
670	4/23/2023	09:00 PM	70						
671	4/23/2023	09:15 PM	58						
672	4/23/2023	09:30 PM	64						
673	4/23/2023	09:45 PM	48						
674	4/23/2023	10:00 PM	49						
675	4/23/2023	10:15 PM	50						
676	4/23/2023	10:30 PM	42						
677	4/23/2023	10:45 PM	36						
678	4/23/2023	11:00 PM	26						
679	4/23/2023	11:15 PM	60						
680	4/23/2023	11:30 PM	34						
681	4/23/2023	11:45 PM	42						

	A	B	C	D	E	F	G	H	I
1									
2	File Name: C:\Users\barri\OneDrive\Documents\TDB\WSP\SYRACUSE\DATA\BATCH 5\DONE\ATR 1271.tf2								
3	Start Date: 4/17/2023								
4	Start Time: 12:00:00 AM								
5	Location 1: SB I-81								
6	Location 2: at NY 69								
7									
8									
9	Date	Time	SB						
10	4/17/2023	12:00 AM	8						
11	4/17/2023	12:15 AM	12						
12	4/17/2023	12:30 AM	12						
13	4/17/2023	12:45 AM	10						
14	4/17/2023	01:00 AM	8						
15	4/17/2023	01:15 AM	6						
16	4/17/2023	01:30 AM	9						
17	4/17/2023	01:45 AM	8						
18	4/17/2023	02:00 AM	4						
19	4/17/2023	02:15 AM	11						
20	4/17/2023	02:30 AM	9						
21	4/17/2023	02:45 AM	10						
22	4/17/2023	03:00 AM	13						
23	4/17/2023	03:15 AM	13						
24	4/17/2023	03:30 AM	22						
25	4/17/2023	03:45 AM	23						
26	4/17/2023	04:00 AM	40						
27	4/17/2023	04:15 AM	46						
28	4/17/2023	04:30 AM	49						
29	4/17/2023	04:45 AM	49						
30	4/17/2023	05:00 AM	77						
31	4/17/2023	05:15 AM	90						
32	4/17/2023	05:30 AM	103						
33	4/17/2023	05:45 AM	105						
34	4/17/2023	06:00 AM	107						
35	4/17/2023	06:15 AM	153						
36	4/17/2023	06:30 AM	152						
37	4/17/2023	06:45 AM	155						
38	4/17/2023	07:00 AM	161						
39	4/17/2023	07:15 AM	197						
40	4/17/2023	07:30 AM	182						
41	4/17/2023	07:45 AM	153						
42	4/17/2023	08:00 AM	149						
43	4/17/2023	08:15 AM	187						
44	4/17/2023	08:30 AM	157						
45	4/17/2023	08:45 AM	162						
46	4/17/2023	09:00 AM	144						
47	4/17/2023	09:15 AM	156						
48	4/17/2023	09:30 AM	151						
49	4/17/2023	09:45 AM	143						

	A	B	C	D	E	F	G	H	I
50	4/17/2023	10:00 AM	152						
51	4/17/2023	10:15 AM	157						
52	4/17/2023	10:30 AM	156						
53	4/17/2023	10:45 AM	146						
54	4/17/2023	11:00 AM	158						
55	4/17/2023	11:15 AM	132						
56	4/17/2023	11:30 AM	144						
57	4/17/2023	11:45 AM	154						
58	4/17/2023	12:00 PM	151						
59	4/17/2023	12:15 PM	129						
60	4/17/2023	12:30 PM	149						
61	4/17/2023	12:45 PM	136						
62	4/17/2023	01:00 PM	168						
63	4/17/2023	01:15 PM	134						
64	4/17/2023	01:30 PM	161						
65	4/17/2023	01:45 PM	173						
66	4/17/2023	02:00 PM	161						
67	4/17/2023	02:15 PM	160						
68	4/17/2023	02:30 PM	146						
69	4/17/2023	02:45 PM	141						
70	4/17/2023	03:00 PM	120						
71	4/17/2023	03:15 PM	162						
72	4/17/2023	03:30 PM	154						
73	4/17/2023	03:45 PM	176						
74	4/17/2023	04:00 PM	144						
75	4/17/2023	04:15 PM	162						
76	4/17/2023	04:30 PM	155						
77	4/17/2023	04:45 PM	165						
78	4/17/2023	05:00 PM	146						
79	4/17/2023	05:15 PM	150						
80	4/17/2023	05:30 PM	134						
81	4/17/2023	05:45 PM	129						
82	4/17/2023	06:00 PM	108						
83	4/17/2023	06:15 PM	94						
84	4/17/2023	06:30 PM	102						
85	4/17/2023	06:45 PM	79						
86	4/17/2023	07:00 PM	77						
87	4/17/2023	07:15 PM	71						
88	4/17/2023	07:30 PM	68						
89	4/17/2023	07:45 PM	56						
90	4/17/2023	08:00 PM	65						
91	4/17/2023	08:15 PM	53						
92	4/17/2023	08:30 PM	37						
93	4/17/2023	08:45 PM	37						
94	4/17/2023	09:00 PM	35						
95	4/17/2023	09:15 PM	34						
96	4/17/2023	09:30 PM	44						
97	4/17/2023	09:45 PM	35						
98	4/17/2023	10:00 PM	22						
99	4/17/2023	10:15 PM	23						

	A	B	C	D	E	F	G	H	I
100	4/17/2023	10:30 PM	23						
101	4/17/2023	10:45 PM	15						
102	4/17/2023	11:00 PM	17						
103	4/17/2023	11:15 PM	17						
104	4/17/2023	11:30 PM	13						
105	4/17/2023	11:45 PM	17						
106	4/18/2023	12:00 AM	12						
107	4/18/2023	12:15 AM	15						
108	4/18/2023	12:30 AM	10						
109	4/18/2023	12:45 AM	6						
110	4/18/2023	01:00 AM	8						
111	4/18/2023	01:15 AM	10						
112	4/18/2023	01:30 AM	15						
113	4/18/2023	01:45 AM	5						
114	4/18/2023	02:00 AM	9						
115	4/18/2023	02:15 AM	10						
116	4/18/2023	02:30 AM	8						
117	4/18/2023	02:45 AM	13						
118	4/18/2023	03:00 AM	10						
119	4/18/2023	03:15 AM	19						
120	4/18/2023	03:30 AM	17						
121	4/18/2023	03:45 AM	23						
122	4/18/2023	04:00 AM	34						
123	4/18/2023	04:15 AM	44						
124	4/18/2023	04:30 AM	43						
125	4/18/2023	04:45 AM	42						
126	4/18/2023	05:00 AM	61						
127	4/18/2023	05:15 AM	97						
128	4/18/2023	05:30 AM	68						
129	4/18/2023	05:45 AM	105						
130	4/18/2023	06:00 AM	127						
131	4/18/2023	06:15 AM	134						
132	4/18/2023	06:30 AM	151						
133	4/18/2023	06:45 AM	162						
134	4/18/2023	07:00 AM	174						
135	4/18/2023	07:15 AM	186						
136	4/18/2023	07:30 AM	179						
137	4/18/2023	07:45 AM	149						
138	4/18/2023	08:00 AM	153						
139	4/18/2023	08:15 AM	163						
140	4/18/2023	08:30 AM	129						
141	4/18/2023	08:45 AM	148						
142	4/18/2023	09:00 AM	121						
143	4/18/2023	09:15 AM	170						
144	4/18/2023	09:30 AM	153						
145	4/18/2023	09:45 AM	146						
146	4/18/2023	10:00 AM	137						
147	4/18/2023	10:15 AM	157						
148	4/18/2023	10:30 AM	135						
149	4/18/2023	10:45 AM	139						

	A	B	C	D	E	F	G	H	I
150	4/18/2023	11:00 AM	129						
151	4/18/2023	11:15 AM	119						
152	4/18/2023	11:30 AM	113						
153	4/18/2023	11:45 AM	129						
154	4/18/2023	12:00 PM	135						
155	4/18/2023	12:15 PM	154						
156	4/18/2023	12:30 PM	151						
157	4/18/2023	12:45 PM	149						
158	4/18/2023	01:00 PM	153						
159	4/18/2023	01:15 PM	145						
160	4/18/2023	01:30 PM	148						
161	4/18/2023	01:45 PM	148						
162	4/18/2023	02:00 PM	125						
163	4/18/2023	02:15 PM	154						
164	4/18/2023	02:30 PM	126						
165	4/18/2023	02:45 PM	121						
166	4/18/2023	03:00 PM	141						
167	4/18/2023	03:15 PM	134						
168	4/18/2023	03:30 PM	141						
169	4/18/2023	03:45 PM	165						
170	4/18/2023	04:00 PM	162						
171	4/18/2023	04:15 PM	168						
172	4/18/2023	04:30 PM	162						
173	4/18/2023	04:45 PM	136						
174	4/18/2023	05:00 PM	150						
175	4/18/2023	05:15 PM	127						
176	4/18/2023	05:30 PM	123						
177	4/18/2023	05:45 PM	106						
178	4/18/2023	06:00 PM	112						
179	4/18/2023	06:15 PM	99						
180	4/18/2023	06:30 PM	78						
181	4/18/2023	06:45 PM	93						
182	4/18/2023	07:00 PM	71						
183	4/18/2023	07:15 PM	81						
184	4/18/2023	07:30 PM	54						
185	4/18/2023	07:45 PM	52						
186	4/18/2023	08:00 PM	50						
187	4/18/2023	08:15 PM	49						
188	4/18/2023	08:30 PM	51						
189	4/18/2023	08:45 PM	51						
190	4/18/2023	09:00 PM	42						
191	4/18/2023	09:15 PM	32						
192	4/18/2023	09:30 PM	40						
193	4/18/2023	09:45 PM	38						
194	4/18/2023	10:00 PM	26						
195	4/18/2023	10:15 PM	34						
196	4/18/2023	10:30 PM	27						
197	4/18/2023	10:45 PM	16						
198	4/18/2023	11:00 PM	11						
199	4/18/2023	11:15 PM	14						

	A	B	C	D	E	F	G	H	I
200	4/18/2023	11:30 PM	10						
201	4/18/2023	11:45 PM	14						
202	4/19/2023	12:00 AM	16						
203	4/19/2023	12:15 AM	9						
204	4/19/2023	12:30 AM	13						
205	4/19/2023	12:45 AM	10						
206	4/19/2023	01:00 AM	11						
207	4/19/2023	01:15 AM	10						
208	4/19/2023	01:30 AM	4						
209	4/19/2023	01:45 AM	10						
210	4/19/2023	02:00 AM	10						
211	4/19/2023	02:15 AM	13						
212	4/19/2023	02:30 AM	11						
213	4/19/2023	02:45 AM	14						
214	4/19/2023	03:00 AM	11						
215	4/19/2023	03:15 AM	11						
216	4/19/2023	03:30 AM	15						
217	4/19/2023	03:45 AM	22						
218	4/19/2023	04:00 AM	37						
219	4/19/2023	04:15 AM	42						
220	4/19/2023	04:30 AM	36						
221	4/19/2023	04:45 AM	41						
222	4/19/2023	05:00 AM	75						
223	4/19/2023	05:15 AM	75						
224	4/19/2023	05:30 AM	73						
225	4/19/2023	05:45 AM	95						
226	4/19/2023	06:00 AM	118						
227	4/19/2023	06:15 AM	153						
228	4/19/2023	06:30 AM	144						
229	4/19/2023	06:45 AM	159						
230	4/19/2023	07:00 AM	163						
231	4/19/2023	07:15 AM	203						
232	4/19/2023	07:30 AM	175						
233	4/19/2023	07:45 AM	148						
234	4/19/2023	08:00 AM	157						
235	4/19/2023	08:15 AM	151						
236	4/19/2023	08:30 AM	142						
237	4/19/2023	08:45 AM	146						
238	4/19/2023	09:00 AM	164						
239	4/19/2023	09:15 AM	139						
240	4/19/2023	09:30 AM	157						
241	4/19/2023	09:45 AM	153						
242	4/19/2023	10:00 AM	142						
243	4/19/2023	10:15 AM	156						
244	4/19/2023	10:30 AM	151						
245	4/19/2023	10:45 AM	133						
246	4/19/2023	11:00 AM	134						
247	4/19/2023	11:15 AM	120						
248	4/19/2023	11:30 AM	155						
249	4/19/2023	11:45 AM	142						

	A	B	C	D	E	F	G	H	I
250	4/19/2023	12:00 PM	141						
251	4/19/2023	12:15 PM	137						
252	4/19/2023	12:30 PM	139						
253	4/19/2023	12:45 PM	137						
254	4/19/2023	01:00 PM	142						
255	4/19/2023	01:15 PM	164						
256	4/19/2023	01:30 PM	146						
257	4/19/2023	01:45 PM	144						
258	4/19/2023	02:00 PM	126						
259	4/19/2023	02:15 PM	143						
260	4/19/2023	02:30 PM	118						
261	4/19/2023	02:45 PM	147						
262	4/19/2023	03:00 PM	140						
263	4/19/2023	03:15 PM	154						
264	4/19/2023	03:30 PM	138						
265	4/19/2023	03:45 PM	164						
266	4/19/2023	04:00 PM	149						
267	4/19/2023	04:15 PM	184						
268	4/19/2023	04:30 PM	147						
269	4/19/2023	04:45 PM	150						
270	4/19/2023	05:00 PM	140						
271	4/19/2023	05:15 PM	139						
272	4/19/2023	05:30 PM	143						
273	4/19/2023	05:45 PM	118						
274	4/19/2023	06:00 PM	117						
275	4/19/2023	06:15 PM	114						
276	4/19/2023	06:30 PM	90						
277	4/19/2023	06:45 PM	86						
278	4/19/2023	07:00 PM	81						
279	4/19/2023	07:15 PM	89						
280	4/19/2023	07:30 PM	79						
281	4/19/2023	07:45 PM	74						
282	4/19/2023	08:00 PM	60						
283	4/19/2023	08:15 PM	55						
284	4/19/2023	08:30 PM	48						
285	4/19/2023	08:45 PM	42						
286	4/19/2023	09:00 PM	42						
287	4/19/2023	09:15 PM	44						
288	4/19/2023	09:30 PM	42						
289	4/19/2023	09:45 PM	29						
290	4/19/2023	10:00 PM	34						
291	4/19/2023	10:15 PM	27						
292	4/19/2023	10:30 PM	26						
293	4/19/2023	10:45 PM	20						
294	4/19/2023	11:00 PM	17						
295	4/19/2023	11:15 PM	15						
296	4/19/2023	11:30 PM	19						
297	4/19/2023	11:45 PM	16						
298	4/20/2023	12:00 AM	8						
299	4/20/2023	12:15 AM	15						

	A	B	C	D	E	F	G	H	I
300	4/20/2023	12:30 AM	13						
301	4/20/2023	12:45 AM	8						
302	4/20/2023	01:00 AM	6						
303	4/20/2023	01:15 AM	11						
304	4/20/2023	01:30 AM	8						
305	4/20/2023	01:45 AM	10						
306	4/20/2023	02:00 AM	7						
307	4/20/2023	02:15 AM	9						
308	4/20/2023	02:30 AM	10						
309	4/20/2023	02:45 AM	17						
310	4/20/2023	03:00 AM	12						
311	4/20/2023	03:15 AM	13						
312	4/20/2023	03:30 AM	23						
313	4/20/2023	03:45 AM	32						
314	4/20/2023	04:00 AM	32						
315	4/20/2023	04:15 AM	47						
316	4/20/2023	04:30 AM	39						
317	4/20/2023	04:45 AM	43						
318	4/20/2023	05:00 AM	50						
319	4/20/2023	05:15 AM	92						
320	4/20/2023	05:30 AM	95						
321	4/20/2023	05:45 AM	95						
322	4/20/2023	06:00 AM	125						
323	4/20/2023	06:15 AM	151						
324	4/20/2023	06:30 AM	165						
325	4/20/2023	06:45 AM	143						
326	4/20/2023	07:00 AM	164						
327	4/20/2023	07:15 AM	188						
328	4/20/2023	07:30 AM	185						
329	4/20/2023	07:45 AM	157						
330	4/20/2023	08:00 AM	140						
331	4/20/2023	08:15 AM	152						
332	4/20/2023	08:30 AM	143						
333	4/20/2023	08:45 AM	152						
334	4/20/2023	09:00 AM	140						
335	4/20/2023	09:15 AM	144						
336	4/20/2023	09:30 AM	170						
337	4/20/2023	09:45 AM	164						
338	4/20/2023	10:00 AM	143						
339	4/20/2023	10:15 AM	145						
340	4/20/2023	10:30 AM	123						
341	4/20/2023	10:45 AM	123						
342	4/20/2023	11:00 AM	117						
343	4/20/2023	11:15 AM	128						
344	4/20/2023	11:30 AM	128						
345	4/20/2023	11:45 AM	145						
346	4/20/2023	12:00 PM	133						
347	4/20/2023	12:15 PM	150						
348	4/20/2023	12:30 PM	149						
349	4/20/2023	12:45 PM	157						

	A	B	C	D	E	F	G	H	I
350	4/20/2023	01:00 PM	162						
351	4/20/2023	01:15 PM	161						
352	4/20/2023	01:30 PM	164						
353	4/20/2023	01:45 PM	128						
354	4/20/2023	02:00 PM	142						
355	4/20/2023	02:15 PM	150						
356	4/20/2023	02:30 PM	141						
357	4/20/2023	02:45 PM	149						
358	4/20/2023	03:00 PM	168						
359	4/20/2023	03:15 PM	187						
360	4/20/2023	03:30 PM	165						
361	4/20/2023	03:45 PM	178						
362	4/20/2023	04:00 PM	153						
363	4/20/2023	04:15 PM	143						
364	4/20/2023	04:30 PM	165						
365	4/20/2023	04:45 PM	161						
366	4/20/2023	05:00 PM	146						
367	4/20/2023	05:15 PM	148						
368	4/20/2023	05:30 PM	177						
369	4/20/2023	05:45 PM	145						
370	4/20/2023	06:00 PM	127						
371	4/20/2023	06:15 PM	108						
372	4/20/2023	06:30 PM	94						
373	4/20/2023	06:45 PM	102						
374	4/20/2023	07:00 PM	94						
375	4/20/2023	07:15 PM	94						
376	4/20/2023	07:30 PM	77						
377	4/20/2023	07:45 PM	79						
378	4/20/2023	08:00 PM	85						
379	4/20/2023	08:15 PM	61						
380	4/20/2023	08:30 PM	54						
381	4/20/2023	08:45 PM	64						
382	4/20/2023	09:00 PM	54						
383	4/20/2023	09:15 PM	60						
384	4/20/2023	09:30 PM	50						
385	4/20/2023	09:45 PM	41						
386	4/20/2023	10:00 PM	31						
387	4/20/2023	10:15 PM	28						
388	4/20/2023	10:30 PM	21						
389	4/20/2023	10:45 PM	28						
390	4/20/2023	11:00 PM	16						
391	4/20/2023	11:15 PM	22						
392	4/20/2023	11:30 PM	27						
393	4/20/2023	11:45 PM	19						
394	4/21/2023	12:00 AM	18						
395	4/21/2023	12:15 AM	16						
396	4/21/2023	12:30 AM	10						
397	4/21/2023	12:45 AM	13						
398	4/21/2023	01:00 AM	6						
399	4/21/2023	01:15 AM	12						

	A	B	C	D	E	F	G	H	I
400	4/21/2023	01:30 AM	10						
401	4/21/2023	01:45 AM	9						
402	4/21/2023	02:00 AM	13						
403	4/21/2023	02:15 AM	9						
404	4/21/2023	02:30 AM	8						
405	4/21/2023	02:45 AM	15						
406	4/21/2023	03:00 AM	15						
407	4/21/2023	03:15 AM	15						
408	4/21/2023	03:30 AM	29						
409	4/21/2023	03:45 AM	30						
410	4/21/2023	04:00 AM	32						
411	4/21/2023	04:15 AM	40						
412	4/21/2023	04:30 AM	43						
413	4/21/2023	04:45 AM	52						
414	4/21/2023	05:00 AM	51						
415	4/21/2023	05:15 AM	77						
416	4/21/2023	05:30 AM	85						
417	4/21/2023	05:45 AM	95						
418	4/21/2023	06:00 AM	110						
419	4/21/2023	06:15 AM	139						
420	4/21/2023	06:30 AM	135						
421	4/21/2023	06:45 AM	149						
422	4/21/2023	07:00 AM	157						
423	4/21/2023	07:15 AM	163						
424	4/21/2023	07:30 AM	155						
425	4/21/2023	07:45 AM	147						
426	4/21/2023	08:00 AM	145						
427	4/21/2023	08:15 AM	147						
428	4/21/2023	08:30 AM	158						
429	4/21/2023	08:45 AM	159						
430	4/21/2023	09:00 AM	177						
431	4/21/2023	09:15 AM	192						
432	4/21/2023	09:30 AM	163						
433	4/21/2023	09:45 AM	158						
434	4/21/2023	10:00 AM	158						
435	4/21/2023	10:15 AM	162						
436	4/21/2023	10:30 AM	173						
437	4/21/2023	10:45 AM	145						
438	4/21/2023	11:00 AM	153						
439	4/21/2023	11:15 AM	154						
440	4/21/2023	11:30 AM	164						
441	4/21/2023	11:45 AM	155						
442	4/21/2023	12:00 PM	175						
443	4/21/2023	12:15 PM	191						
444	4/21/2023	12:30 PM	163						
445	4/21/2023	12:45 PM	183						
446	4/21/2023	01:00 PM	184						
447	4/21/2023	01:15 PM	198						
448	4/21/2023	01:30 PM	192						
449	4/21/2023	01:45 PM	160						

	A	B	C	D	E	F	G	H	I
450	4/21/2023	02:00 PM	156						
451	4/21/2023	02:15 PM	179						
452	4/21/2023	02:30 PM	147						
453	4/21/2023	02:45 PM	169						
454	4/21/2023	03:00 PM	201						
455	4/21/2023	03:15 PM	197						
456	4/21/2023	03:30 PM	241						
457	4/21/2023	03:45 PM	212						
458	4/21/2023	04:00 PM	194						
459	4/21/2023	04:15 PM	237						
460	4/21/2023	04:30 PM	218						
461	4/21/2023	04:45 PM	219						
462	4/21/2023	05:00 PM	195						
463	4/21/2023	05:15 PM	201						
464	4/21/2023	05:30 PM	193						
465	4/21/2023	05:45 PM	199						
466	4/21/2023	06:00 PM	163						
467	4/21/2023	06:15 PM	145						
468	4/21/2023	06:30 PM	140						
469	4/21/2023	06:45 PM	143						
470	4/21/2023	07:00 PM	140						
471	4/21/2023	07:15 PM	120						
472	4/21/2023	07:30 PM	102						
473	4/21/2023	07:45 PM	108						
474	4/21/2023	08:00 PM	71						
475	4/21/2023	08:15 PM	69						
476	4/21/2023	08:30 PM	72						
477	4/21/2023	08:45 PM	62						
478	4/21/2023	09:00 PM	62						
479	4/21/2023	09:15 PM	51						
480	4/21/2023	09:30 PM	60						
481	4/21/2023	09:45 PM	49						
482	4/21/2023	10:00 PM	43						
483	4/21/2023	10:15 PM	56						
484	4/21/2023	10:30 PM	33						
485	4/21/2023	10:45 PM	25						
486	4/21/2023	11:00 PM	18						
487	4/21/2023	11:15 PM	40						
488	4/21/2023	11:30 PM	29						
489	4/21/2023	11:45 PM	25						
490	4/22/2023	12:00 AM	25						
491	4/22/2023	12:15 AM	13						
492	4/22/2023	12:30 AM	9						
493	4/22/2023	12:45 AM	13						
494	4/22/2023	01:00 AM	12						
495	4/22/2023	01:15 AM	9						
496	4/22/2023	01:30 AM	8						
497	4/22/2023	01:45 AM	11						
498	4/22/2023	02:00 AM	1						
499	4/22/2023	02:15 AM	11						

	A	B	C	D	E	F	G	H	I
500	4/22/2023	02:30 AM	8						
501	4/22/2023	02:45 AM	11						
502	4/22/2023	03:00 AM	12						
503	4/22/2023	03:15 AM	10						
504	4/22/2023	03:30 AM	18						
505	4/22/2023	03:45 AM	19						
506	4/22/2023	04:00 AM	14						
507	4/22/2023	04:15 AM	22						
508	4/22/2023	04:30 AM	25						
509	4/22/2023	04:45 AM	19						
510	4/22/2023	05:00 AM	20						
511	4/22/2023	05:15 AM	28						
512	4/22/2023	05:30 AM	34						
513	4/22/2023	05:45 AM	28						
514	4/22/2023	06:00 AM	39						
515	4/22/2023	06:15 AM	57						
516	4/22/2023	06:30 AM	46						
517	4/22/2023	06:45 AM	56						
518	4/22/2023	07:00 AM	70						
519	4/22/2023	07:15 AM	80						
520	4/22/2023	07:30 AM	93						
521	4/22/2023	07:45 AM	98						
522	4/22/2023	08:00 AM	111						
523	4/22/2023	08:15 AM	123						
524	4/22/2023	08:30 AM	121						
525	4/22/2023	08:45 AM	111						
526	4/22/2023	09:00 AM	146						
527	4/22/2023	09:15 AM	169						
528	4/22/2023	09:30 AM	177						
529	4/22/2023	09:45 AM	198						
530	4/22/2023	10:00 AM	215						
531	4/22/2023	10:15 AM	191						
532	4/22/2023	10:30 AM	177						
533	4/22/2023	10:45 AM	194						
534	4/22/2023	11:00 AM	204						
535	4/22/2023	11:15 AM	192						
536	4/22/2023	11:30 AM	207						
537	4/22/2023	11:45 AM	219						
538	4/22/2023	12:00 PM	143						
539	4/22/2023	12:15 PM	196						
540	4/22/2023	12:30 PM	210						
541	4/22/2023	12:45 PM	180						
542	4/22/2023	01:00 PM	161						
543	4/22/2023	01:15 PM	182						
544	4/22/2023	01:30 PM	180						
545	4/22/2023	01:45 PM	166						
546	4/22/2023	02:00 PM	150						
547	4/22/2023	02:15 PM	190						
548	4/22/2023	02:30 PM	188						
549	4/22/2023	02:45 PM	180						

	A	B	C	D	E	F	G	H	I
550	4/22/2023	03:00 PM	188						
551	4/22/2023	03:15 PM	155						
552	4/22/2023	03:30 PM	170						
553	4/22/2023	03:45 PM	169						
554	4/22/2023	04:00 PM	143						
555	4/22/2023	04:15 PM	155						
556	4/22/2023	04:30 PM	143						
557	4/22/2023	04:45 PM	171						
558	4/22/2023	05:00 PM	166						
559	4/22/2023	05:15 PM	137						
560	4/22/2023	05:30 PM	156						
561	4/22/2023	05:45 PM	146						
562	4/22/2023	06:00 PM	131						
563	4/22/2023	06:15 PM	138						
564	4/22/2023	06:30 PM	97						
565	4/22/2023	06:45 PM	114						
566	4/22/2023	07:00 PM	106						
567	4/22/2023	07:15 PM	112						
568	4/22/2023	07:30 PM	98						
569	4/22/2023	07:45 PM	93						
570	4/22/2023	08:00 PM	67						
571	4/22/2023	08:15 PM	75						
572	4/22/2023	08:30 PM	62						
573	4/22/2023	08:45 PM	50						
574	4/22/2023	09:00 PM	51						
575	4/22/2023	09:15 PM	47						
576	4/22/2023	09:30 PM	45						
577	4/22/2023	09:45 PM	36						
578	4/22/2023	10:00 PM	37						
579	4/22/2023	10:15 PM	32						
580	4/22/2023	10:30 PM	18						
581	4/22/2023	10:45 PM	16						
582	4/22/2023	11:00 PM	22						
583	4/22/2023	11:15 PM	12						
584	4/22/2023	11:30 PM	20						
585	4/22/2023	11:45 PM	17						
586	4/23/2023	12:00 AM	17						
587	4/23/2023	12:15 AM	13						
588	4/23/2023	12:30 AM	16						
589	4/23/2023	12:45 AM	9						
590	4/23/2023	01:00 AM	10						
591	4/23/2023	01:15 AM	8						
592	4/23/2023	01:30 AM	4						
593	4/23/2023	01:45 AM	9						
594	4/23/2023	02:00 AM	5						
595	4/23/2023	02:15 AM	8						
596	4/23/2023	02:30 AM	5						
597	4/23/2023	02:45 AM	7						
598	4/23/2023	03:00 AM	9						
599	4/23/2023	03:15 AM	12						

	A	B	C	D	E	F	G	H	I
600	4/23/2023	03:30 AM	12						
601	4/23/2023	03:45 AM	20						
602	4/23/2023	04:00 AM	15						
603	4/23/2023	04:15 AM	18						
604	4/23/2023	04:30 AM	20						
605	4/23/2023	04:45 AM	14						
606	4/23/2023	05:00 AM	20						
607	4/23/2023	05:15 AM	26						
608	4/23/2023	05:30 AM	26						
609	4/23/2023	05:45 AM	28						
610	4/23/2023	06:00 AM	25						
611	4/23/2023	06:15 AM	37						
612	4/23/2023	06:30 AM	34						
613	4/23/2023	06:45 AM	36						
614	4/23/2023	07:00 AM	53						
615	4/23/2023	07:15 AM	62						
616	4/23/2023	07:30 AM	56						
617	4/23/2023	07:45 AM	67						
618	4/23/2023	08:00 AM	100						
619	4/23/2023	08:15 AM	82						
620	4/23/2023	08:30 AM	92						
621	4/23/2023	08:45 AM	120						
622	4/23/2023	09:00 AM	138						
623	4/23/2023	09:15 AM	148						
624	4/23/2023	09:30 AM	171						
625	4/23/2023	09:45 AM	170						
626	4/23/2023	10:00 AM	162						
627	4/23/2023	10:15 AM	195						
628	4/23/2023	10:30 AM	196						
629	4/23/2023	10:45 AM	228						
630	4/23/2023	11:00 AM	221						
631	4/23/2023	11:15 AM	198						
632	4/23/2023	11:30 AM	213						
633	4/23/2023	11:45 AM	222						
634	4/23/2023	12:00 PM	206						
635	4/23/2023	12:15 PM	196						
636	4/23/2023	12:30 PM	223						
637	4/23/2023	12:45 PM	174						
638	4/23/2023	01:00 PM	208						
639	4/23/2023	01:15 PM	197						
640	4/23/2023	01:30 PM	212						
641	4/23/2023	01:45 PM	193						
642	4/23/2023	02:00 PM	185						
643	4/23/2023	02:15 PM	209						
644	4/23/2023	02:30 PM	204						
645	4/23/2023	02:45 PM	194						
646	4/23/2023	03:00 PM	193						
647	4/23/2023	03:15 PM	172						
648	4/23/2023	03:30 PM	231						
649	4/23/2023	03:45 PM	195						

	A	B	C	D	E	F	G	H	I
650	4/23/2023	04:00 PM	170						
651	4/23/2023	04:15 PM	177						
652	4/23/2023	04:30 PM	169						
653	4/23/2023	04:45 PM	177						
654	4/23/2023	05:00 PM	184						
655	4/23/2023	05:15 PM	168						
656	4/23/2023	05:30 PM	171						
657	4/23/2023	05:45 PM	135						
658	4/23/2023	06:00 PM	139						
659	4/23/2023	06:15 PM	148						
660	4/23/2023	06:30 PM	109						
661	4/23/2023	06:45 PM	119						
662	4/23/2023	07:00 PM	89						
663	4/23/2023	07:15 PM	93						
664	4/23/2023	07:30 PM	76						
665	4/23/2023	07:45 PM	71						
666	4/23/2023	08:00 PM	80						
667	4/23/2023	08:15 PM	50						
668	4/23/2023	08:30 PM	58						
669	4/23/2023	08:45 PM	62						
670	4/23/2023	09:00 PM	50						
671	4/23/2023	09:15 PM	50						
672	4/23/2023	09:30 PM	50						
673	4/23/2023	09:45 PM	27						
674	4/23/2023	10:00 PM	34						
675	4/23/2023	10:15 PM	28						
676	4/23/2023	10:30 PM	21						
677	4/23/2023	10:45 PM	19						
678	4/23/2023	11:00 PM	22						
679	4/23/2023	11:15 PM	17						
680	4/23/2023	11:30 PM	13						
681	4/23/2023	11:45 PM	14						

	A	B	C	D	E	F	G	H	I
1									
2	File Name: C:\Users\barri\OneDrive\Documents\TDB\WSP\SYRACUSE\DATA\BATCH 5\DONE\ATR 1272.tf2								
3	Start Date: 4/17/2023								
4	Start Time: 12:00:00 AM								
5	Location 1: EB NY 69								
6	Location 2: at I-81								
7									
8									
9	Date	Time	EB						
10	4/17/2023	12:00 AM	0						
11	4/17/2023	12:15 AM	1						
12	4/17/2023	12:30 AM	6						
13	4/17/2023	12:45 AM	4						
14	4/17/2023	01:00 AM	1						
15	4/17/2023	01:15 AM	0						
16	4/17/2023	01:30 AM	0						
17	4/17/2023	01:45 AM	1						
18	4/17/2023	02:00 AM	0						
19	4/17/2023	02:15 AM	0						
20	4/17/2023	02:30 AM	0						
21	4/17/2023	02:45 AM	0						
22	4/17/2023	03:00 AM	1						
23	4/17/2023	03:15 AM	2						
24	4/17/2023	03:30 AM	2						
25	4/17/2023	03:45 AM	4						
26	4/17/2023	04:00 AM	5						
27	4/17/2023	04:15 AM	10						
28	4/17/2023	04:30 AM	13						
29	4/17/2023	04:45 AM	6						
30	4/17/2023	05:00 AM	13						
31	4/17/2023	05:15 AM	23						
32	4/17/2023	05:30 AM	17						
33	4/17/2023	05:45 AM	26						
34	4/17/2023	06:00 AM	23						
35	4/17/2023	06:15 AM	39						
36	4/17/2023	06:30 AM	56						
37	4/17/2023	06:45 AM	42						
38	4/17/2023	07:00 AM	61						
39	4/17/2023	07:15 AM	70						
40	4/17/2023	07:30 AM	51						
41	4/17/2023	07:45 AM	53						
42	4/17/2023	08:00 AM	69						
43	4/17/2023	08:15 AM	50						
44	4/17/2023	08:30 AM	48						
45	4/17/2023	08:45 AM	37						
46	4/17/2023	09:00 AM	34						
47	4/17/2023	09:15 AM	30						
48	4/17/2023	09:30 AM	33						
49	4/17/2023	09:45 AM	33						

	A	B	C	D	E	F	G	H	I
50	4/17/2023	10:00 AM	43						
51	4/17/2023	10:15 AM	37						
52	4/17/2023	10:30 AM	25						
53	4/17/2023	10:45 AM	28						
54	4/17/2023	11:00 AM	46						
55	4/17/2023	11:15 AM	32						
56	4/17/2023	11:30 AM	40						
57	4/17/2023	11:45 AM	39						
58	4/17/2023	12:00 PM	39						
59	4/17/2023	12:15 PM	41						
60	4/17/2023	12:30 PM	46						
61	4/17/2023	12:45 PM	30						
62	4/17/2023	01:00 PM	40						
63	4/17/2023	01:15 PM	24						
64	4/17/2023	01:30 PM	47						
65	4/17/2023	01:45 PM	22						
66	4/17/2023	02:00 PM	37						
67	4/17/2023	02:15 PM	33						
68	4/17/2023	02:30 PM	32						
69	4/17/2023	02:45 PM	41						
70	4/17/2023	03:00 PM	52						
71	4/17/2023	03:15 PM	69						
72	4/17/2023	03:30 PM	48						
73	4/17/2023	03:45 PM	75						
74	4/17/2023	04:00 PM	63						
75	4/17/2023	04:15 PM	51						
76	4/17/2023	04:30 PM	53						
77	4/17/2023	04:45 PM	47						
78	4/17/2023	05:00 PM	57						
79	4/17/2023	05:15 PM	56						
80	4/17/2023	05:30 PM	57						
81	4/17/2023	05:45 PM	42						
82	4/17/2023	06:00 PM	40						
83	4/17/2023	06:15 PM	32						
84	4/17/2023	06:30 PM	28						
85	4/17/2023	06:45 PM	21						
86	4/17/2023	07:00 PM	26						
87	4/17/2023	07:15 PM	17						
88	4/17/2023	07:30 PM	25						
89	4/17/2023	07:45 PM	13						
90	4/17/2023	08:00 PM	21						
91	4/17/2023	08:15 PM	12						
92	4/17/2023	08:30 PM	17						
93	4/17/2023	08:45 PM	14						
94	4/17/2023	09:00 PM	4						
95	4/17/2023	09:15 PM	7						
96	4/17/2023	09:30 PM	5						
97	4/17/2023	09:45 PM	7						
98	4/17/2023	10:00 PM	7						
99	4/17/2023	10:15 PM	4						

	A	B	C	D	E	F	G	H	I
100	4/17/2023	10:30 PM	1						
101	4/17/2023	10:45 PM	6						
102	4/17/2023	11:00 PM	1						
103	4/17/2023	11:15 PM	1						
104	4/17/2023	11:30 PM	1						
105	4/17/2023	11:45 PM	2						
106	4/18/2023	12:00 AM	2						
107	4/18/2023	12:15 AM	1						
108	4/18/2023	12:30 AM	0						
109	4/18/2023	12:45 AM	1						
110	4/18/2023	01:00 AM	1						
111	4/18/2023	01:15 AM	1						
112	4/18/2023	01:30 AM	2						
113	4/18/2023	01:45 AM	0						
114	4/18/2023	02:00 AM	1						
115	4/18/2023	02:15 AM	0						
116	4/18/2023	02:30 AM	1						
117	4/18/2023	02:45 AM	2						
118	4/18/2023	03:00 AM	4						
119	4/18/2023	03:15 AM	0						
120	4/18/2023	03:30 AM	3						
121	4/18/2023	03:45 AM	1						
122	4/18/2023	04:00 AM	3						
123	4/18/2023	04:15 AM	11						
124	4/18/2023	04:30 AM	14						
125	4/18/2023	04:45 AM	9						
126	4/18/2023	05:00 AM	21						
127	4/18/2023	05:15 AM	22						
128	4/18/2023	05:30 AM	20						
129	4/18/2023	05:45 AM	24						
130	4/18/2023	06:00 AM	34						
131	4/18/2023	06:15 AM	43						
132	4/18/2023	06:30 AM	63						
133	4/18/2023	06:45 AM	75						
134	4/18/2023	07:00 AM	76						
135	4/18/2023	07:15 AM	105						
136	4/18/2023	07:30 AM	71						
137	4/18/2023	07:45 AM	52						
138	4/18/2023	08:00 AM	45						
139	4/18/2023	08:15 AM	41						
140	4/18/2023	08:30 AM	42						
141	4/18/2023	08:45 AM	41						
142	4/18/2023	09:00 AM	35						
143	4/18/2023	09:15 AM	38						
144	4/18/2023	09:30 AM	51						
145	4/18/2023	09:45 AM	46						
146	4/18/2023	10:00 AM	41						
147	4/18/2023	10:15 AM	39						
148	4/18/2023	10:30 AM	39						
149	4/18/2023	10:45 AM	34						

	A	B	C	D	E	F	G	H	I
150	4/18/2023	11:00 AM	45						
151	4/18/2023	11:15 AM	37						
152	4/18/2023	11:30 AM	37						
153	4/18/2023	11:45 AM	27						
154	4/18/2023	12:00 PM	28						
155	4/18/2023	12:15 PM	54						
156	4/18/2023	12:30 PM	36						
157	4/18/2023	12:45 PM	33						
158	4/18/2023	01:00 PM	34						
159	4/18/2023	01:15 PM	31						
160	4/18/2023	01:30 PM	43						
161	4/18/2023	01:45 PM	36						
162	4/18/2023	02:00 PM	47						
163	4/18/2023	02:15 PM	37						
164	4/18/2023	02:30 PM	41						
165	4/18/2023	02:45 PM	37						
166	4/18/2023	03:00 PM	58						
167	4/18/2023	03:15 PM	52						
168	4/18/2023	03:30 PM	61						
169	4/18/2023	03:45 PM	78						
170	4/18/2023	04:00 PM	55						
171	4/18/2023	04:15 PM	55						
172	4/18/2023	04:30 PM	85						
173	4/18/2023	04:45 PM	69						
174	4/18/2023	05:00 PM	81						
175	4/18/2023	05:15 PM	63						
176	4/18/2023	05:30 PM	59						
177	4/18/2023	05:45 PM	70						
178	4/18/2023	06:00 PM	37						
179	4/18/2023	06:15 PM	54						
180	4/18/2023	06:30 PM	30						
181	4/18/2023	06:45 PM	19						
182	4/18/2023	07:00 PM	24						
183	4/18/2023	07:15 PM	26						
184	4/18/2023	07:30 PM	24						
185	4/18/2023	07:45 PM	17						
186	4/18/2023	08:00 PM	16						
187	4/18/2023	08:15 PM	19						
188	4/18/2023	08:30 PM	12						
189	4/18/2023	08:45 PM	10						
190	4/18/2023	09:00 PM	20						
191	4/18/2023	09:15 PM	7						
192	4/18/2023	09:30 PM	5						
193	4/18/2023	09:45 PM	5						
194	4/18/2023	10:00 PM	10						
195	4/18/2023	10:15 PM	5						
196	4/18/2023	10:30 PM	2						
197	4/18/2023	10:45 PM	3						
198	4/18/2023	11:00 PM	0						
199	4/18/2023	11:15 PM	3						

	A	B	C	D	E	F	G	H	I
200	4/18/2023	11:30 PM	2						
201	4/18/2023	11:45 PM	0						
202	4/19/2023	12:00 AM	3						
203	4/19/2023	12:15 AM	2						
204	4/19/2023	12:30 AM	2						
205	4/19/2023	12:45 AM	0						
206	4/19/2023	01:00 AM	0						
207	4/19/2023	01:15 AM	0						
208	4/19/2023	01:30 AM	2						
209	4/19/2023	01:45 AM	0						
210	4/19/2023	02:00 AM	0						
211	4/19/2023	02:15 AM	1						
212	4/19/2023	02:30 AM	0						
213	4/19/2023	02:45 AM	0						
214	4/19/2023	03:00 AM	2						
215	4/19/2023	03:15 AM	1						
216	4/19/2023	03:30 AM	2						
217	4/19/2023	03:45 AM	3						
218	4/19/2023	04:00 AM	8						
219	4/19/2023	04:15 AM	7						
220	4/19/2023	04:30 AM	10						
221	4/19/2023	04:45 AM	10						
222	4/19/2023	05:00 AM	14						
223	4/19/2023	05:15 AM	36						
224	4/19/2023	05:30 AM	19						
225	4/19/2023	05:45 AM	28						
226	4/19/2023	06:00 AM	38						
227	4/19/2023	06:15 AM	50						
228	4/19/2023	06:30 AM	60						
229	4/19/2023	06:45 AM	63						
230	4/19/2023	07:00 AM	67						
231	4/19/2023	07:15 AM	105						
232	4/19/2023	07:30 AM	78						
233	4/19/2023	07:45 AM	55						
234	4/19/2023	08:00 AM	47						
235	4/19/2023	08:15 AM	45						
236	4/19/2023	08:30 AM	61						
237	4/19/2023	08:45 AM	35						
238	4/19/2023	09:00 AM	34						
239	4/19/2023	09:15 AM	38						
240	4/19/2023	09:30 AM	41						
241	4/19/2023	09:45 AM	39						
242	4/19/2023	10:00 AM	41						
243	4/19/2023	10:15 AM	50						
244	4/19/2023	10:30 AM	26						
245	4/19/2023	10:45 AM	30						
246	4/19/2023	11:00 AM	24						
247	4/19/2023	11:15 AM	31						
248	4/19/2023	11:30 AM	46						
249	4/19/2023	11:45 AM	51						

	A	B	C	D	E	F	G	H	I
250	4/19/2023	12:00 PM	70						
251	4/19/2023	12:15 PM	46						
252	4/19/2023	12:30 PM	45						
253	4/19/2023	12:45 PM	58						
254	4/19/2023	01:00 PM	43						
255	4/19/2023	01:15 PM	42						
256	4/19/2023	01:30 PM	33						
257	4/19/2023	01:45 PM	47						
258	4/19/2023	02:00 PM	32						
259	4/19/2023	02:15 PM	34						
260	4/19/2023	02:30 PM	34						
261	4/19/2023	02:45 PM	50						
262	4/19/2023	03:00 PM	51						
263	4/19/2023	03:15 PM	50						
264	4/19/2023	03:30 PM	52						
265	4/19/2023	03:45 PM	67						
266	4/19/2023	04:00 PM	52						
267	4/19/2023	04:15 PM	58						
268	4/19/2023	04:30 PM	54						
269	4/19/2023	04:45 PM	98						
270	4/19/2023	05:00 PM	65						
271	4/19/2023	05:15 PM	63						
272	4/19/2023	05:30 PM	53						
273	4/19/2023	05:45 PM	44						
274	4/19/2023	06:00 PM	61						
275	4/19/2023	06:15 PM	44						
276	4/19/2023	06:30 PM	54						
277	4/19/2023	06:45 PM	40						
278	4/19/2023	07:00 PM	26						
279	4/19/2023	07:15 PM	18						
280	4/19/2023	07:30 PM	38						
281	4/19/2023	07:45 PM	31						
282	4/19/2023	08:00 PM	29						
283	4/19/2023	08:15 PM	23						
284	4/19/2023	08:30 PM	17						
285	4/19/2023	08:45 PM	9						
286	4/19/2023	09:00 PM	13						
287	4/19/2023	09:15 PM	16						
288	4/19/2023	09:30 PM	7						
289	4/19/2023	09:45 PM	7						
290	4/19/2023	10:00 PM	14						
291	4/19/2023	10:15 PM	4						
292	4/19/2023	10:30 PM	2						
293	4/19/2023	10:45 PM	4						
294	4/19/2023	11:00 PM	5						
295	4/19/2023	11:15 PM	2						
296	4/19/2023	11:30 PM	3						
297	4/19/2023	11:45 PM	1						
298	4/20/2023	12:00 AM	0						
299	4/20/2023	12:15 AM	3						

	A	B	C	D	E	F	G	H	I
300	4/20/2023	12:30 AM	2						
301	4/20/2023	12:45 AM	7						
302	4/20/2023	01:00 AM	0						
303	4/20/2023	01:15 AM	1						
304	4/20/2023	01:30 AM	0						
305	4/20/2023	01:45 AM	0						
306	4/20/2023	02:00 AM	1						
307	4/20/2023	02:15 AM	0						
308	4/20/2023	02:30 AM	0						
309	4/20/2023	02:45 AM	5						
310	4/20/2023	03:00 AM	5						
311	4/20/2023	03:15 AM	1						
312	4/20/2023	03:30 AM	2						
313	4/20/2023	03:45 AM	1						
314	4/20/2023	04:00 AM	5						
315	4/20/2023	04:15 AM	12						
316	4/20/2023	04:30 AM	8						
317	4/20/2023	04:45 AM	9						
318	4/20/2023	05:00 AM	11						
319	4/20/2023	05:15 AM	34						
320	4/20/2023	05:30 AM	21						
321	4/20/2023	05:45 AM	21						
322	4/20/2023	06:00 AM	30						
323	4/20/2023	06:15 AM	58						
324	4/20/2023	06:30 AM	54						
325	4/20/2023	06:45 AM	67						
326	4/20/2023	07:00 AM	80						
327	4/20/2023	07:15 AM	93						
328	4/20/2023	07:30 AM	56						
329	4/20/2023	07:45 AM	42						
330	4/20/2023	08:00 AM	40						
331	4/20/2023	08:15 AM	40						
332	4/20/2023	08:30 AM	43						
333	4/20/2023	08:45 AM	48						
334	4/20/2023	09:00 AM	33						
335	4/20/2023	09:15 AM	46						
336	4/20/2023	09:30 AM	44						
337	4/20/2023	09:45 AM	40						
338	4/20/2023	10:00 AM	32						
339	4/20/2023	10:15 AM	39						
340	4/20/2023	10:30 AM	36						
341	4/20/2023	10:45 AM	49						
342	4/20/2023	11:00 AM	34						
343	4/20/2023	11:15 AM	32						
344	4/20/2023	11:30 AM	35						
345	4/20/2023	11:45 AM	35						
346	4/20/2023	12:00 PM	33						
347	4/20/2023	12:15 PM	38						
348	4/20/2023	12:30 PM	32						
349	4/20/2023	12:45 PM	36						

	A	B	C	D	E	F	G	H	I
350	4/20/2023	01:00 PM	47						
351	4/20/2023	01:15 PM	44						
352	4/20/2023	01:30 PM	35						
353	4/20/2023	01:45 PM	43						
354	4/20/2023	02:00 PM	39						
355	4/20/2023	02:15 PM	66						
356	4/20/2023	02:30 PM	41						
357	4/20/2023	02:45 PM	52						
358	4/20/2023	03:00 PM	40						
359	4/20/2023	03:15 PM	36						
360	4/20/2023	03:30 PM	59						
361	4/20/2023	03:45 PM	71						
362	4/20/2023	04:00 PM	71						
363	4/20/2023	04:15 PM	79						
364	4/20/2023	04:30 PM	55						
365	4/20/2023	04:45 PM	66						
366	4/20/2023	05:00 PM	90						
367	4/20/2023	05:15 PM	57						
368	4/20/2023	05:30 PM	65						
369	4/20/2023	05:45 PM	34						
370	4/20/2023	06:00 PM	44						
371	4/20/2023	06:15 PM	54						
372	4/20/2023	06:30 PM	39						
373	4/20/2023	06:45 PM	25						
374	4/20/2023	07:00 PM	35						
375	4/20/2023	07:15 PM	23						
376	4/20/2023	07:30 PM	17						
377	4/20/2023	07:45 PM	19						
378	4/20/2023	08:00 PM	34						
379	4/20/2023	08:15 PM	18						
380	4/20/2023	08:30 PM	22						
381	4/20/2023	08:45 PM	15						
382	4/20/2023	09:00 PM	12						
383	4/20/2023	09:15 PM	14						
384	4/20/2023	09:30 PM	18						
385	4/20/2023	09:45 PM	8						
386	4/20/2023	10:00 PM	8						
387	4/20/2023	10:15 PM	10						
388	4/20/2023	10:30 PM	2						
389	4/20/2023	10:45 PM	2						
390	4/20/2023	11:00 PM	0						
391	4/20/2023	11:15 PM	2						
392	4/20/2023	11:30 PM	2						
393	4/20/2023	11:45 PM	1						
394	4/21/2023	12:00 AM	1						
395	4/21/2023	12:15 AM	4						
396	4/21/2023	12:30 AM	2						
397	4/21/2023	12:45 AM	3						
398	4/21/2023	01:00 AM	2						
399	4/21/2023	01:15 AM	0						

	A	B	C	D	E	F	G	H	I
400	4/21/2023	01:30 AM	0						
401	4/21/2023	01:45 AM	1						
402	4/21/2023	02:00 AM	0						
403	4/21/2023	02:15 AM	0						
404	4/21/2023	02:30 AM	0						
405	4/21/2023	02:45 AM	0						
406	4/21/2023	03:00 AM	2						
407	4/21/2023	03:15 AM	2						
408	4/21/2023	03:30 AM	2						
409	4/21/2023	03:45 AM	4						
410	4/21/2023	04:00 AM	6						
411	4/21/2023	04:15 AM	8						
412	4/21/2023	04:30 AM	10						
413	4/21/2023	04:45 AM	8						
414	4/21/2023	05:00 AM	9						
415	4/21/2023	05:15 AM	21						
416	4/21/2023	05:30 AM	25						
417	4/21/2023	05:45 AM	22						
418	4/21/2023	06:00 AM	32						
419	4/21/2023	06:15 AM	37						
420	4/21/2023	06:30 AM	55						
421	4/21/2023	06:45 AM	50						
422	4/21/2023	07:00 AM	72						
423	4/21/2023	07:15 AM	94						
424	4/21/2023	07:30 AM	60						
425	4/21/2023	07:45 AM	44						
426	4/21/2023	08:00 AM	59						
427	4/21/2023	08:15 AM	53						
428	4/21/2023	08:30 AM	54						
429	4/21/2023	08:45 AM	45						
430	4/21/2023	09:00 AM	53						
431	4/21/2023	09:15 AM	40						
432	4/21/2023	09:30 AM	44						
433	4/21/2023	09:45 AM	55						
434	4/21/2023	10:00 AM	32						
435	4/21/2023	10:15 AM	48						
436	4/21/2023	10:30 AM	57						
437	4/21/2023	10:45 AM	55						
438	4/21/2023	11:00 AM	38						
439	4/21/2023	11:15 AM	49						
440	4/21/2023	11:30 AM	59						
441	4/21/2023	11:45 AM	64						
442	4/21/2023	12:00 PM	46						
443	4/21/2023	12:15 PM	38						
444	4/21/2023	12:30 PM	42						
445	4/21/2023	12:45 PM	31						
446	4/21/2023	01:00 PM	48						
447	4/21/2023	01:15 PM	43						
448	4/21/2023	01:30 PM	43						
449	4/21/2023	01:45 PM	58						

	A	B	C	D	E	F	G	H	I
450	4/21/2023	02:00 PM	57						
451	4/21/2023	02:15 PM	42						
452	4/21/2023	02:30 PM	40						
453	4/21/2023	02:45 PM	52						
454	4/21/2023	03:00 PM	42						
455	4/21/2023	03:15 PM	41						
456	4/21/2023	03:30 PM	66						
457	4/21/2023	03:45 PM	51						
458	4/21/2023	04:00 PM	65						
459	4/21/2023	04:15 PM	60						
460	4/21/2023	04:30 PM	65						
461	4/21/2023	04:45 PM	68						
462	4/21/2023	05:00 PM	70						
463	4/21/2023	05:15 PM	62						
464	4/21/2023	05:30 PM	64						
465	4/21/2023	05:45 PM	62						
466	4/21/2023	06:00 PM	31						
467	4/21/2023	06:15 PM	44						
468	4/21/2023	06:30 PM	56						
469	4/21/2023	06:45 PM	59						
470	4/21/2023	07:00 PM	29						
471	4/21/2023	07:15 PM	42						
472	4/21/2023	07:30 PM	28						
473	4/21/2023	07:45 PM	25						
474	4/21/2023	08:00 PM	31						
475	4/21/2023	08:15 PM	30						
476	4/21/2023	08:30 PM	24						
477	4/21/2023	08:45 PM	30						
478	4/21/2023	09:00 PM	9						
479	4/21/2023	09:15 PM	21						
480	4/21/2023	09:30 PM	14						
481	4/21/2023	09:45 PM	10						
482	4/21/2023	10:00 PM	13						
483	4/21/2023	10:15 PM	6						
484	4/21/2023	10:30 PM	6						
485	4/21/2023	10:45 PM	5						
486	4/21/2023	11:00 PM	4						
487	4/21/2023	11:15 PM	2						
488	4/21/2023	11:30 PM	1						
489	4/21/2023	11:45 PM	5						
490	4/22/2023	12:00 AM	1						
491	4/22/2023	12:15 AM	5						
492	4/22/2023	12:30 AM	1						
493	4/22/2023	12:45 AM	1						
494	4/22/2023	01:00 AM	5						
495	4/22/2023	01:15 AM	2						
496	4/22/2023	01:30 AM	4						
497	4/22/2023	01:45 AM	3						
498	4/22/2023	02:00 AM	2						
499	4/22/2023	02:15 AM	1						

	A	B	C	D	E	F	G	H	I
500	4/22/2023	02:30 AM	3						
501	4/22/2023	02:45 AM	0						
502	4/22/2023	03:00 AM	2						
503	4/22/2023	03:15 AM	1						
504	4/22/2023	03:30 AM	4						
505	4/22/2023	03:45 AM	5						
506	4/22/2023	04:00 AM	3						
507	4/22/2023	04:15 AM	2						
508	4/22/2023	04:30 AM	4						
509	4/22/2023	04:45 AM	3						
510	4/22/2023	05:00 AM	9						
511	4/22/2023	05:15 AM	16						
512	4/22/2023	05:30 AM	13						
513	4/22/2023	05:45 AM	10						
514	4/22/2023	06:00 AM	12						
515	4/22/2023	06:15 AM	7						
516	4/22/2023	06:30 AM	35						
517	4/22/2023	06:45 AM	22						
518	4/22/2023	07:00 AM	30						
519	4/22/2023	07:15 AM	27						
520	4/22/2023	07:30 AM	53						
521	4/22/2023	07:45 AM	45						
522	4/22/2023	08:00 AM	34						
523	4/22/2023	08:15 AM	38						
524	4/22/2023	08:30 AM	54						
525	4/22/2023	08:45 AM	27						
526	4/22/2023	09:00 AM	36						
527	4/22/2023	09:15 AM	32						
528	4/22/2023	09:30 AM	48						
529	4/22/2023	09:45 AM	48						
530	4/22/2023	10:00 AM	51						
531	4/22/2023	10:15 AM	42						
532	4/22/2023	10:30 AM	53						
533	4/22/2023	10:45 AM	51						
534	4/22/2023	11:00 AM	54						
535	4/22/2023	11:15 AM	54						
536	4/22/2023	11:30 AM	61						
537	4/22/2023	11:45 AM	46						
538	4/22/2023	12:00 PM	62						
539	4/22/2023	12:15 PM	63						
540	4/22/2023	12:30 PM	46						
541	4/22/2023	12:45 PM	60						
542	4/22/2023	01:00 PM	40						
543	4/22/2023	01:15 PM	52						
544	4/22/2023	01:30 PM	39						
545	4/22/2023	01:45 PM	57						
546	4/22/2023	02:00 PM	37						
547	4/22/2023	02:15 PM	26						
548	4/22/2023	02:30 PM	58						
549	4/22/2023	02:45 PM	38						

	A	B	C	D	E	F	G	H	I
550	4/22/2023	03:00 PM	38						
551	4/22/2023	03:15 PM	45						
552	4/22/2023	03:30 PM	49						
553	4/22/2023	03:45 PM	30						
554	4/22/2023	04:00 PM	36						
555	4/22/2023	04:15 PM	41						
556	4/22/2023	04:30 PM	49						
557	4/22/2023	04:45 PM	43						
558	4/22/2023	05:00 PM	37						
559	4/22/2023	05:15 PM	40						
560	4/22/2023	05:30 PM	47						
561	4/22/2023	05:45 PM	36						
562	4/22/2023	06:00 PM	24						
563	4/22/2023	06:15 PM	27						
564	4/22/2023	06:30 PM	22						
565	4/22/2023	06:45 PM	24						
566	4/22/2023	07:00 PM	22						
567	4/22/2023	07:15 PM	24						
568	4/22/2023	07:30 PM	19						
569	4/22/2023	07:45 PM	20						
570	4/22/2023	08:00 PM	12						
571	4/22/2023	08:15 PM	32						
572	4/22/2023	08:30 PM	22						
573	4/22/2023	08:45 PM	21						
574	4/22/2023	09:00 PM	14						
575	4/22/2023	09:15 PM	16						
576	4/22/2023	09:30 PM	12						
577	4/22/2023	09:45 PM	9						
578	4/22/2023	10:00 PM	7						
579	4/22/2023	10:15 PM	6						
580	4/22/2023	10:30 PM	2						
581	4/22/2023	10:45 PM	2						
582	4/22/2023	11:00 PM	9						
583	4/22/2023	11:15 PM	6						
584	4/22/2023	11:30 PM	5						
585	4/22/2023	11:45 PM	6						
586	4/23/2023	12:00 AM	3						
587	4/23/2023	12:15 AM	2						
588	4/23/2023	12:30 AM	3						
589	4/23/2023	12:45 AM	1						
590	4/23/2023	01:00 AM	0						
591	4/23/2023	01:15 AM	3						
592	4/23/2023	01:30 AM	1						
593	4/23/2023	01:45 AM	3						
594	4/23/2023	02:00 AM	1						
595	4/23/2023	02:15 AM	0						
596	4/23/2023	02:30 AM	0						
597	4/23/2023	02:45 AM	0						
598	4/23/2023	03:00 AM	0						
599	4/23/2023	03:15 AM	2						

	A	B	C	D	E	F	G	H	I
600	4/23/2023	03:30 AM	3						
601	4/23/2023	03:45 AM	2						
602	4/23/2023	04:00 AM	2						
603	4/23/2023	04:15 AM	2						
604	4/23/2023	04:30 AM	5						
605	4/23/2023	04:45 AM	2						
606	4/23/2023	05:00 AM	6						
607	4/23/2023	05:15 AM	8						
608	4/23/2023	05:30 AM	9						
609	4/23/2023	05:45 AM	6						
610	4/23/2023	06:00 AM	9						
611	4/23/2023	06:15 AM	14						
612	4/23/2023	06:30 AM	14						
613	4/23/2023	06:45 AM	8						
614	4/23/2023	07:00 AM	10						
615	4/23/2023	07:15 AM	22						
616	4/23/2023	07:30 AM	19						
617	4/23/2023	07:45 AM	25						
618	4/23/2023	08:00 AM	16						
619	4/23/2023	08:15 AM	16						
620	4/23/2023	08:30 AM	24						
621	4/23/2023	08:45 AM	10						
622	4/23/2023	09:00 AM	31						
623	4/23/2023	09:15 AM	45						
624	4/23/2023	09:30 AM	38						
625	4/23/2023	09:45 AM	31						
626	4/23/2023	10:00 AM	43						
627	4/23/2023	10:15 AM	38						
628	4/23/2023	10:30 AM	50						
629	4/23/2023	10:45 AM	43						
630	4/23/2023	11:00 AM	35						
631	4/23/2023	11:15 AM	48						
632	4/23/2023	11:30 AM	42						
633	4/23/2023	11:45 AM	55						
634	4/23/2023	12:00 PM	34						
635	4/23/2023	12:15 PM	43						
636	4/23/2023	12:30 PM	60						
637	4/23/2023	12:45 PM	50						
638	4/23/2023	01:00 PM	34						
639	4/23/2023	01:15 PM	38						
640	4/23/2023	01:30 PM	45						
641	4/23/2023	01:45 PM	39						
642	4/23/2023	02:00 PM	63						
643	4/23/2023	02:15 PM	54						
644	4/23/2023	02:30 PM	39						
645	4/23/2023	02:45 PM	31						
646	4/23/2023	03:00 PM	51						
647	4/23/2023	03:15 PM	28						
648	4/23/2023	03:30 PM	39						
649	4/23/2023	03:45 PM	38						

	A	B	C	D	E	F	G	H	I
650	4/23/2023	04:00 PM	35						
651	4/23/2023	04:15 PM	30						
652	4/23/2023	04:30 PM	36						
653	4/23/2023	04:45 PM	42						
654	4/23/2023	05:00 PM	26						
655	4/23/2023	05:15 PM	29						
656	4/23/2023	05:30 PM	40						
657	4/23/2023	05:45 PM	43						
658	4/23/2023	06:00 PM	47						
659	4/23/2023	06:15 PM	33						
660	4/23/2023	06:30 PM	41						
661	4/23/2023	06:45 PM	21						
662	4/23/2023	07:00 PM	22						
663	4/23/2023	07:15 PM	11						
664	4/23/2023	07:30 PM	30						
665	4/23/2023	07:45 PM	22						
666	4/23/2023	08:00 PM	17						
667	4/23/2023	08:15 PM	11						
668	4/23/2023	08:30 PM	9						
669	4/23/2023	08:45 PM	5						
670	4/23/2023	09:00 PM	3						
671	4/23/2023	09:15 PM	8						
672	4/23/2023	09:30 PM	8						
673	4/23/2023	09:45 PM	7						
674	4/23/2023	10:00 PM	5						
675	4/23/2023	10:15 PM	5						
676	4/23/2023	10:30 PM	2						
677	4/23/2023	10:45 PM	3						
678	4/23/2023	11:00 PM	2						
679	4/23/2023	11:15 PM	1						
680	4/23/2023	11:30 PM	2						
681	4/23/2023	11:45 PM	1						

	A	B	C	D	E	F	G	H	I
1									
2	File Name: C:\Users\barri\OneDrive\Documents\TDB\WSP\SYRACUSE\DATA\BATCH 5\DONE\ATR 1273.tf2								
3	Start Date: 4/17/2023								
4	Start Time: 12:00:00 AM								
5	Location 1: WB NY 69								
6	Location 2: at I-81								
7									
8									
9	Date	Time	WB						
10	4/17/2023	12:00 AM	2						
11	4/17/2023	12:15 AM	4						
12	4/17/2023	12:30 AM	5						
13	4/17/2023	12:45 AM	2						
14	4/17/2023	01:00 AM	1						
15	4/17/2023	01:15 AM	1						
16	4/17/2023	01:30 AM	2						
17	4/17/2023	01:45 AM	3						
18	4/17/2023	02:00 AM	2						
19	4/17/2023	02:15 AM	3						
20	4/17/2023	02:30 AM	4						
21	4/17/2023	02:45 AM	3						
22	4/17/2023	03:00 AM	2						
23	4/17/2023	03:15 AM	5						
24	4/17/2023	03:30 AM	2						
25	4/17/2023	03:45 AM	2						
26	4/17/2023	04:00 AM	7						
27	4/17/2023	04:15 AM	7						
28	4/17/2023	04:30 AM	16						
29	4/17/2023	04:45 AM	18						
30	4/17/2023	05:00 AM	20						
31	4/17/2023	05:15 AM	33						
32	4/17/2023	05:30 AM	34						
33	4/17/2023	05:45 AM	41						
34	4/17/2023	06:00 AM	57						
35	4/17/2023	06:15 AM	81						
36	4/17/2023	06:30 AM	57						
37	4/17/2023	06:45 AM	63						
38	4/17/2023	07:00 AM	70						
39	4/17/2023	07:15 AM	72						
40	4/17/2023	07:30 AM	89						
41	4/17/2023	07:45 AM	59						
42	4/17/2023	08:00 AM	50						
43	4/17/2023	08:15 AM	56						
44	4/17/2023	08:30 AM	46						
45	4/17/2023	08:45 AM	61						
46	4/17/2023	09:00 AM	48						
47	4/17/2023	09:15 AM	36						
48	4/17/2023	09:30 AM	36						
49	4/17/2023	09:45 AM	48						

	A	B	C	D	E	F	G	H	I
50	4/17/2023	10:00 AM	41						
51	4/17/2023	10:15 AM	49						
52	4/17/2023	10:30 AM	49						
53	4/17/2023	10:45 AM	49						
54	4/17/2023	11:00 AM	45						
55	4/17/2023	11:15 AM	35						
56	4/17/2023	11:30 AM	37						
57	4/17/2023	11:45 AM	45						
58	4/17/2023	12:00 PM	42						
59	4/17/2023	12:15 PM	37						
60	4/17/2023	12:30 PM	58						
61	4/17/2023	12:45 PM	53						
62	4/17/2023	01:00 PM	45						
63	4/17/2023	01:15 PM	43						
64	4/17/2023	01:30 PM	42						
65	4/17/2023	01:45 PM	36						
66	4/17/2023	02:00 PM	36						
67	4/17/2023	02:15 PM	43						
68	4/17/2023	02:30 PM	48						
69	4/17/2023	02:45 PM	47						
70	4/17/2023	03:00 PM	53						
71	4/17/2023	03:15 PM	72						
72	4/17/2023	03:30 PM	68						
73	4/17/2023	03:45 PM	94						
74	4/17/2023	04:00 PM	67						
75	4/17/2023	04:15 PM	60						
76	4/17/2023	04:30 PM	65						
77	4/17/2023	04:45 PM	82						
78	4/17/2023	05:00 PM	62						
79	4/17/2023	05:15 PM	60						
80	4/17/2023	05:30 PM	64						
81	4/17/2023	05:45 PM	65						
82	4/17/2023	06:00 PM	36						
83	4/17/2023	06:15 PM	40						
84	4/17/2023	06:30 PM	47						
85	4/17/2023	06:45 PM	41						
86	4/17/2023	07:00 PM	28						
87	4/17/2023	07:15 PM	30						
88	4/17/2023	07:30 PM	29						
89	4/17/2023	07:45 PM	30						
90	4/17/2023	08:00 PM	17						
91	4/17/2023	08:15 PM	15						
92	4/17/2023	08:30 PM	11						
93	4/17/2023	08:45 PM	22						
94	4/17/2023	09:00 PM	13						
95	4/17/2023	09:15 PM	17						
96	4/17/2023	09:30 PM	5						
97	4/17/2023	09:45 PM	7						
98	4/17/2023	10:00 PM	5						
99	4/17/2023	10:15 PM	6						

	A	B	C	D	E	F	G	H	I
100	4/17/2023	10:30 PM	3						
101	4/17/2023	10:45 PM	3						
102	4/17/2023	11:00 PM	3						
103	4/17/2023	11:15 PM	5						
104	4/17/2023	11:30 PM	8						
105	4/17/2023	11:45 PM	1						
106	4/18/2023	12:00 AM	3						
107	4/18/2023	12:15 AM	3						
108	4/18/2023	12:30 AM	4						
109	4/18/2023	12:45 AM	1						
110	4/18/2023	01:00 AM	2						
111	4/18/2023	01:15 AM	1						
112	4/18/2023	01:30 AM	2						
113	4/18/2023	01:45 AM	2						
114	4/18/2023	02:00 AM	1						
115	4/18/2023	02:15 AM	5						
116	4/18/2023	02:30 AM	3						
117	4/18/2023	02:45 AM	3						
118	4/18/2023	03:00 AM	5						
119	4/18/2023	03:15 AM	5						
120	4/18/2023	03:30 AM	8						
121	4/18/2023	03:45 AM	6						
122	4/18/2023	04:00 AM	11						
123	4/18/2023	04:15 AM	14						
124	4/18/2023	04:30 AM	17						
125	4/18/2023	04:45 AM	11						
126	4/18/2023	05:00 AM	22						
127	4/18/2023	05:15 AM	30						
128	4/18/2023	05:30 AM	39						
129	4/18/2023	05:45 AM	47						
130	4/18/2023	06:00 AM	55						
131	4/18/2023	06:15 AM	85						
132	4/18/2023	06:30 AM	67						
133	4/18/2023	06:45 AM	62						
134	4/18/2023	07:00 AM	84						
135	4/18/2023	07:15 AM	66						
136	4/18/2023	07:30 AM	68						
137	4/18/2023	07:45 AM	61						
138	4/18/2023	08:00 AM	66						
139	4/18/2023	08:15 AM	53						
140	4/18/2023	08:30 AM	48						
141	4/18/2023	08:45 AM	43						
142	4/18/2023	09:00 AM	45						
143	4/18/2023	09:15 AM	53						
144	4/18/2023	09:30 AM	35						
145	4/18/2023	09:45 AM	41						
146	4/18/2023	10:00 AM	46						
147	4/18/2023	10:15 AM	54						
148	4/18/2023	10:30 AM	53						
149	4/18/2023	10:45 AM	42						

	A	B	C	D	E	F	G	H	I
150	4/18/2023	11:00 AM	36						
151	4/18/2023	11:15 AM	41						
152	4/18/2023	11:30 AM	40						
153	4/18/2023	11:45 AM	31						
154	4/18/2023	12:00 PM	51						
155	4/18/2023	12:15 PM	42						
156	4/18/2023	12:30 PM	40						
157	4/18/2023	12:45 PM	39						
158	4/18/2023	01:00 PM	42						
159	4/18/2023	01:15 PM	54						
160	4/18/2023	01:30 PM	45						
161	4/18/2023	01:45 PM	43						
162	4/18/2023	02:00 PM	46						
163	4/18/2023	02:15 PM	40						
164	4/18/2023	02:30 PM	54						
165	4/18/2023	02:45 PM	50						
166	4/18/2023	03:00 PM	55						
167	4/18/2023	03:15 PM	60						
168	4/18/2023	03:30 PM	65						
169	4/18/2023	03:45 PM	81						
170	4/18/2023	04:00 PM	81						
171	4/18/2023	04:15 PM	70						
172	4/18/2023	04:30 PM	86						
173	4/18/2023	04:45 PM	84						
174	4/18/2023	05:00 PM	86						
175	4/18/2023	05:15 PM	67						
176	4/18/2023	05:30 PM	64						
177	4/18/2023	05:45 PM	50						
178	4/18/2023	06:00 PM	52						
179	4/18/2023	06:15 PM	40						
180	4/18/2023	06:30 PM	32						
181	4/18/2023	06:45 PM	48						
182	4/18/2023	07:00 PM	44						
183	4/18/2023	07:15 PM	21						
184	4/18/2023	07:30 PM	23						
185	4/18/2023	07:45 PM	22						
186	4/18/2023	08:00 PM	14						
187	4/18/2023	08:15 PM	19						
188	4/18/2023	08:30 PM	20						
189	4/18/2023	08:45 PM	30						
190	4/18/2023	09:00 PM	12						
191	4/18/2023	09:15 PM	12						
192	4/18/2023	09:30 PM	5						
193	4/18/2023	09:45 PM	15						
194	4/18/2023	10:00 PM	9						
195	4/18/2023	10:15 PM	6						
196	4/18/2023	10:30 PM	3						
197	4/18/2023	10:45 PM	6						
198	4/18/2023	11:00 PM	8						
199	4/18/2023	11:15 PM	10						

	A	B	C	D	E	F	G	H	I
200	4/18/2023	11:30 PM	7						
201	4/18/2023	11:45 PM	3						
202	4/19/2023	12:00 AM	3						
203	4/19/2023	12:15 AM	2						
204	4/19/2023	12:30 AM	4						
205	4/19/2023	12:45 AM	3						
206	4/19/2023	01:00 AM	2						
207	4/19/2023	01:15 AM	2						
208	4/19/2023	01:30 AM	2						
209	4/19/2023	01:45 AM	1						
210	4/19/2023	02:00 AM	3						
211	4/19/2023	02:15 AM	1						
212	4/19/2023	02:30 AM	3						
213	4/19/2023	02:45 AM	4						
214	4/19/2023	03:00 AM	4						
215	4/19/2023	03:15 AM	5						
216	4/19/2023	03:30 AM	3						
217	4/19/2023	03:45 AM	6						
218	4/19/2023	04:00 AM	6						
219	4/19/2023	04:15 AM	23						
220	4/19/2023	04:30 AM	15						
221	4/19/2023	04:45 AM	13						
222	4/19/2023	05:00 AM	20						
223	4/19/2023	05:15 AM	30						
224	4/19/2023	05:30 AM	27						
225	4/19/2023	05:45 AM	48						
226	4/19/2023	06:00 AM	47						
227	4/19/2023	06:15 AM	80						
228	4/19/2023	06:30 AM	74						
229	4/19/2023	06:45 AM	64						
230	4/19/2023	07:00 AM	70						
231	4/19/2023	07:15 AM	82						
232	4/19/2023	07:30 AM	74						
233	4/19/2023	07:45 AM	58						
234	4/19/2023	08:00 AM	57						
235	4/19/2023	08:15 AM	49						
236	4/19/2023	08:30 AM	55						
237	4/19/2023	08:45 AM	54						
238	4/19/2023	09:00 AM	33						
239	4/19/2023	09:15 AM	34						
240	4/19/2023	09:30 AM	50						
241	4/19/2023	09:45 AM	40						
242	4/19/2023	10:00 AM	38						
243	4/19/2023	10:15 AM	47						
244	4/19/2023	10:30 AM	34						
245	4/19/2023	10:45 AM	33						
246	4/19/2023	11:00 AM	47						
247	4/19/2023	11:15 AM	44						
248	4/19/2023	11:30 AM	46						
249	4/19/2023	11:45 AM	47						

	A	B	C	D	E	F	G	H	I
250	4/19/2023	12:00 PM	47						
251	4/19/2023	12:15 PM	50						
252	4/19/2023	12:30 PM	51						
253	4/19/2023	12:45 PM	36						
254	4/19/2023	01:00 PM	56						
255	4/19/2023	01:15 PM	48						
256	4/19/2023	01:30 PM	44						
257	4/19/2023	01:45 PM	37						
258	4/19/2023	02:00 PM	45						
259	4/19/2023	02:15 PM	44						
260	4/19/2023	02:30 PM	67						
261	4/19/2023	02:45 PM	50						
262	4/19/2023	03:00 PM	56						
263	4/19/2023	03:15 PM	74						
264	4/19/2023	03:30 PM	69						
265	4/19/2023	03:45 PM	91						
266	4/19/2023	04:00 PM	85						
267	4/19/2023	04:15 PM	76						
268	4/19/2023	04:30 PM	75						
269	4/19/2023	04:45 PM	78						
270	4/19/2023	05:00 PM	95						
271	4/19/2023	05:15 PM	68						
272	4/19/2023	05:30 PM	62						
273	4/19/2023	05:45 PM	56						
274	4/19/2023	06:00 PM	54						
275	4/19/2023	06:15 PM	39						
276	4/19/2023	06:30 PM	54						
277	4/19/2023	06:45 PM	34						
278	4/19/2023	07:00 PM	34						
279	4/19/2023	07:15 PM	34						
280	4/19/2023	07:30 PM	28						
281	4/19/2023	07:45 PM	21						
282	4/19/2023	08:00 PM	36						
283	4/19/2023	08:15 PM	24						
284	4/19/2023	08:30 PM	24						
285	4/19/2023	08:45 PM	16						
286	4/19/2023	09:00 PM	14						
287	4/19/2023	09:15 PM	17						
288	4/19/2023	09:30 PM	13						
289	4/19/2023	09:45 PM	5						
290	4/19/2023	10:00 PM	5						
291	4/19/2023	10:15 PM	6						
292	4/19/2023	10:30 PM	8						
293	4/19/2023	10:45 PM	6						
294	4/19/2023	11:00 PM	4						
295	4/19/2023	11:15 PM	9						
296	4/19/2023	11:30 PM	6						
297	4/19/2023	11:45 PM	4						
298	4/20/2023	12:00 AM	4						
299	4/20/2023	12:15 AM	1						

	A	B	C	D	E	F	G	H	I
300	4/20/2023	12:30 AM	4						
301	4/20/2023	12:45 AM	2						
302	4/20/2023	01:00 AM	6						
303	4/20/2023	01:15 AM	3						
304	4/20/2023	01:30 AM	0						
305	4/20/2023	01:45 AM	4						
306	4/20/2023	02:00 AM	1						
307	4/20/2023	02:15 AM	5						
308	4/20/2023	02:30 AM	1						
309	4/20/2023	02:45 AM	4						
310	4/20/2023	03:00 AM	4						
311	4/20/2023	03:15 AM	3						
312	4/20/2023	03:30 AM	6						
313	4/20/2023	03:45 AM	3						
314	4/20/2023	04:00 AM	10						
315	4/20/2023	04:15 AM	23						
316	4/20/2023	04:30 AM	17						
317	4/20/2023	04:45 AM	7						
318	4/20/2023	05:00 AM	26						
319	4/20/2023	05:15 AM	30						
320	4/20/2023	05:30 AM	34						
321	4/20/2023	05:45 AM	35						
322	4/20/2023	06:00 AM	53						
323	4/20/2023	06:15 AM	73						
324	4/20/2023	06:30 AM	67						
325	4/20/2023	06:45 AM	68						
326	4/20/2023	07:00 AM	61						
327	4/20/2023	07:15 AM	73						
328	4/20/2023	07:30 AM	68						
329	4/20/2023	07:45 AM	58						
330	4/20/2023	08:00 AM	67						
331	4/20/2023	08:15 AM	53						
332	4/20/2023	08:30 AM	62						
333	4/20/2023	08:45 AM	49						
334	4/20/2023	09:00 AM	41						
335	4/20/2023	09:15 AM	48						
336	4/20/2023	09:30 AM	47						
337	4/20/2023	09:45 AM	40						
338	4/20/2023	10:00 AM	35						
339	4/20/2023	10:15 AM	47						
340	4/20/2023	10:30 AM	39						
341	4/20/2023	10:45 AM	41						
342	4/20/2023	11:00 AM	44						
343	4/20/2023	11:15 AM	49						
344	4/20/2023	11:30 AM	48						
345	4/20/2023	11:45 AM	33						
346	4/20/2023	12:00 PM	44						
347	4/20/2023	12:15 PM	58						
348	4/20/2023	12:30 PM	51						
349	4/20/2023	12:45 PM	32						

	A	B	C	D	E	F	G	H	I
350	4/20/2023	01:00 PM	36						
351	4/20/2023	01:15 PM	65						
352	4/20/2023	01:30 PM	38						
353	4/20/2023	01:45 PM	45						
354	4/20/2023	02:00 PM	45						
355	4/20/2023	02:15 PM	55						
356	4/20/2023	02:30 PM	55						
357	4/20/2023	02:45 PM	65						
358	4/20/2023	03:00 PM	59						
359	4/20/2023	03:15 PM	73						
360	4/20/2023	03:30 PM	63						
361	4/20/2023	03:45 PM	92						
362	4/20/2023	04:00 PM	75						
363	4/20/2023	04:15 PM	83						
364	4/20/2023	04:30 PM	81						
365	4/20/2023	04:45 PM	80						
366	4/20/2023	05:00 PM	66						
367	4/20/2023	05:15 PM	86						
368	4/20/2023	05:30 PM	68						
369	4/20/2023	05:45 PM	63						
370	4/20/2023	06:00 PM	47						
371	4/20/2023	06:15 PM	50						
372	4/20/2023	06:30 PM	56						
373	4/20/2023	06:45 PM	54						
374	4/20/2023	07:00 PM	50						
375	4/20/2023	07:15 PM	33						
376	4/20/2023	07:30 PM	31						
377	4/20/2023	07:45 PM	33						
378	4/20/2023	08:00 PM	29						
379	4/20/2023	08:15 PM	22						
380	4/20/2023	08:30 PM	20						
381	4/20/2023	08:45 PM	30						
382	4/20/2023	09:00 PM	24						
383	4/20/2023	09:15 PM	19						
384	4/20/2023	09:30 PM	20						
385	4/20/2023	09:45 PM	15						
386	4/20/2023	10:00 PM	16						
387	4/20/2023	10:15 PM	10						
388	4/20/2023	10:30 PM	10						
389	4/20/2023	10:45 PM	2						
390	4/20/2023	11:00 PM	4						
391	4/20/2023	11:15 PM	5						
392	4/20/2023	11:30 PM	11						
393	4/20/2023	11:45 PM	2						
394	4/21/2023	12:00 AM	2						
395	4/21/2023	12:15 AM	1						
396	4/21/2023	12:30 AM	3						
397	4/21/2023	12:45 AM	2						
398	4/21/2023	01:00 AM	5						
399	4/21/2023	01:15 AM	2						

	A	B	C	D	E	F	G	H	I
400	4/21/2023	01:30 AM	2						
401	4/21/2023	01:45 AM	3						
402	4/21/2023	02:00 AM	1						
403	4/21/2023	02:15 AM	3						
404	4/21/2023	02:30 AM	2						
405	4/21/2023	02:45 AM	4						
406	4/21/2023	03:00 AM	6						
407	4/21/2023	03:15 AM	6						
408	4/21/2023	03:30 AM	4						
409	4/21/2023	03:45 AM	3						
410	4/21/2023	04:00 AM	11						
411	4/21/2023	04:15 AM	16						
412	4/21/2023	04:30 AM	17						
413	4/21/2023	04:45 AM	16						
414	4/21/2023	05:00 AM	18						
415	4/21/2023	05:15 AM	23						
416	4/21/2023	05:30 AM	27						
417	4/21/2023	05:45 AM	33						
418	4/21/2023	06:00 AM	40						
419	4/21/2023	06:15 AM	67						
420	4/21/2023	06:30 AM	46						
421	4/21/2023	06:45 AM	61						
422	4/21/2023	07:00 AM	68						
423	4/21/2023	07:15 AM	65						
424	4/21/2023	07:30 AM	81						
425	4/21/2023	07:45 AM	62						
426	4/21/2023	08:00 AM	69						
427	4/21/2023	08:15 AM	62						
428	4/21/2023	08:30 AM	68						
429	4/21/2023	08:45 AM	75						
430	4/21/2023	09:00 AM	52						
431	4/21/2023	09:15 AM	42						
432	4/21/2023	09:30 AM	47						
433	4/21/2023	09:45 AM	54						
434	4/21/2023	10:00 AM	54						
435	4/21/2023	10:15 AM	47						
436	4/21/2023	10:30 AM	40						
437	4/21/2023	10:45 AM	57						
438	4/21/2023	11:00 AM	54						
439	4/21/2023	11:15 AM	50						
440	4/21/2023	11:30 AM	42						
441	4/21/2023	11:45 AM	54						
442	4/21/2023	12:00 PM	59						
443	4/21/2023	12:15 PM	59						
444	4/21/2023	12:30 PM	63						
445	4/21/2023	12:45 PM	49						
446	4/21/2023	01:00 PM	57						
447	4/21/2023	01:15 PM	50						
448	4/21/2023	01:30 PM	52						
449	4/21/2023	01:45 PM	58						

	A	B	C	D	E	F	G	H	I
450	4/21/2023	02:00 PM	52						
451	4/21/2023	02:15 PM	54						
452	4/21/2023	02:30 PM	72						
453	4/21/2023	02:45 PM	52						
454	4/21/2023	03:00 PM	83						
455	4/21/2023	03:15 PM	95						
456	4/21/2023	03:30 PM	92						
457	4/21/2023	03:45 PM	120						
458	4/21/2023	04:00 PM	88						
459	4/21/2023	04:15 PM	83						
460	4/21/2023	04:30 PM	94						
461	4/21/2023	04:45 PM	98						
462	4/21/2023	05:00 PM	76						
463	4/21/2023	05:15 PM	74						
464	4/21/2023	05:30 PM	78						
465	4/21/2023	05:45 PM	67						
466	4/21/2023	06:00 PM	43						
467	4/21/2023	06:15 PM	67						
468	4/21/2023	06:30 PM	49						
469	4/21/2023	06:45 PM	41						
470	4/21/2023	07:00 PM	40						
471	4/21/2023	07:15 PM	37						
472	4/21/2023	07:30 PM	45						
473	4/21/2023	07:45 PM	53						
474	4/21/2023	08:00 PM	39						
475	4/21/2023	08:15 PM	25						
476	4/21/2023	08:30 PM	26						
477	4/21/2023	08:45 PM	30						
478	4/21/2023	09:00 PM	25						
479	4/21/2023	09:15 PM	27						
480	4/21/2023	09:30 PM	22						
481	4/21/2023	09:45 PM	13						
482	4/21/2023	10:00 PM	11						
483	4/21/2023	10:15 PM	14						
484	4/21/2023	10:30 PM	8						
485	4/21/2023	10:45 PM	11						
486	4/21/2023	11:00 PM	10						
487	4/21/2023	11:15 PM	6						
488	4/21/2023	11:30 PM	4						
489	4/21/2023	11:45 PM	7						
490	4/22/2023	12:00 AM	6						
491	4/22/2023	12:15 AM	4						
492	4/22/2023	12:30 AM	8						
493	4/22/2023	12:45 AM	7						
494	4/22/2023	01:00 AM	3						
495	4/22/2023	01:15 AM	2						
496	4/22/2023	01:30 AM	2						
497	4/22/2023	01:45 AM	3						
498	4/22/2023	02:00 AM	0						
499	4/22/2023	02:15 AM	0						

	A	B	C	D	E	F	G	H	I
500	4/22/2023	02:30 AM	1						
501	4/22/2023	02:45 AM	2						
502	4/22/2023	03:00 AM	2						
503	4/22/2023	03:15 AM	6						
504	4/22/2023	03:30 AM	10						
505	4/22/2023	03:45 AM	4						
506	4/22/2023	04:00 AM	6						
507	4/22/2023	04:15 AM	4						
508	4/22/2023	04:30 AM	7						
509	4/22/2023	04:45 AM	4						
510	4/22/2023	05:00 AM	5						
511	4/22/2023	05:15 AM	7						
512	4/22/2023	05:30 AM	8						
513	4/22/2023	05:45 AM	13						
514	4/22/2023	06:00 AM	13						
515	4/22/2023	06:15 AM	13						
516	4/22/2023	06:30 AM	17						
517	4/22/2023	06:45 AM	21						
518	4/22/2023	07:00 AM	19						
519	4/22/2023	07:15 AM	27						
520	4/22/2023	07:30 AM	36						
521	4/22/2023	07:45 AM	24						
522	4/22/2023	08:00 AM	36						
523	4/22/2023	08:15 AM	45						
524	4/22/2023	08:30 AM	53						
525	4/22/2023	08:45 AM	44						
526	4/22/2023	09:00 AM	52						
527	4/22/2023	09:15 AM	52						
528	4/22/2023	09:30 AM	33						
529	4/22/2023	09:45 AM	59						
530	4/22/2023	10:00 AM	58						
531	4/22/2023	10:15 AM	54						
532	4/22/2023	10:30 AM	51						
533	4/22/2023	10:45 AM	59						
534	4/22/2023	11:00 AM	63						
535	4/22/2023	11:15 AM	62						
536	4/22/2023	11:30 AM	63						
537	4/22/2023	11:45 AM	66						
538	4/22/2023	12:00 PM	55						
539	4/22/2023	12:15 PM	53						
540	4/22/2023	12:30 PM	56						
541	4/22/2023	12:45 PM	40						
542	4/22/2023	01:00 PM	49						
543	4/22/2023	01:15 PM	64						
544	4/22/2023	01:30 PM	55						
545	4/22/2023	01:45 PM	55						
546	4/22/2023	02:00 PM	41						
547	4/22/2023	02:15 PM	57						
548	4/22/2023	02:30 PM	56						
549	4/22/2023	02:45 PM	46						

	A	B	C	D	E	F	G	H	I
550	4/22/2023	03:00 PM	45						
551	4/22/2023	03:15 PM	67						
552	4/22/2023	03:30 PM	64						
553	4/22/2023	03:45 PM	55						
554	4/22/2023	04:00 PM	61						
555	4/22/2023	04:15 PM	53						
556	4/22/2023	04:30 PM	62						
557	4/22/2023	04:45 PM	65						
558	4/22/2023	05:00 PM	74						
559	4/22/2023	05:15 PM	57						
560	4/22/2023	05:30 PM	58						
561	4/22/2023	05:45 PM	58						
562	4/22/2023	06:00 PM	46						
563	4/22/2023	06:15 PM	33						
564	4/22/2023	06:30 PM	29						
565	4/22/2023	06:45 PM	28						
566	4/22/2023	07:00 PM	31						
567	4/22/2023	07:15 PM	29						
568	4/22/2023	07:30 PM	33						
569	4/22/2023	07:45 PM	30						
570	4/22/2023	08:00 PM	21						
571	4/22/2023	08:15 PM	26						
572	4/22/2023	08:30 PM	28						
573	4/22/2023	08:45 PM	21						
574	4/22/2023	09:00 PM	28						
575	4/22/2023	09:15 PM	18						
576	4/22/2023	09:30 PM	26						
577	4/22/2023	09:45 PM	15						
578	4/22/2023	10:00 PM	16						
579	4/22/2023	10:15 PM	12						
580	4/22/2023	10:30 PM	14						
581	4/22/2023	10:45 PM	11						
582	4/22/2023	11:00 PM	7						
583	4/22/2023	11:15 PM	8						
584	4/22/2023	11:30 PM	10						
585	4/22/2023	11:45 PM	8						
586	4/23/2023	12:00 AM	3						
587	4/23/2023	12:15 AM	4						
588	4/23/2023	12:30 AM	2						
589	4/23/2023	12:45 AM	2						
590	4/23/2023	01:00 AM	0						
591	4/23/2023	01:15 AM	1						
592	4/23/2023	01:30 AM	4						
593	4/23/2023	01:45 AM	1						
594	4/23/2023	02:00 AM	0						
595	4/23/2023	02:15 AM	1						
596	4/23/2023	02:30 AM	1						
597	4/23/2023	02:45 AM	0						
598	4/23/2023	03:00 AM	2						
599	4/23/2023	03:15 AM	7						

	A	B	C	D	E	F	G	H	I
600	4/23/2023	03:30 AM	5						
601	4/23/2023	03:45 AM	1						
602	4/23/2023	04:00 AM	2						
603	4/23/2023	04:15 AM	4						
604	4/23/2023	04:30 AM	5						
605	4/23/2023	04:45 AM	2						
606	4/23/2023	05:00 AM	6						
607	4/23/2023	05:15 AM	9						
608	4/23/2023	05:30 AM	7						
609	4/23/2023	05:45 AM	12						
610	4/23/2023	06:00 AM	11						
611	4/23/2023	06:15 AM	12						
612	4/23/2023	06:30 AM	11						
613	4/23/2023	06:45 AM	13						
614	4/23/2023	07:00 AM	11						
615	4/23/2023	07:15 AM	23						
616	4/23/2023	07:30 AM	19						
617	4/23/2023	07:45 AM	32						
618	4/23/2023	08:00 AM	26						
619	4/23/2023	08:15 AM	38						
620	4/23/2023	08:30 AM	34						
621	4/23/2023	08:45 AM	20						
622	4/23/2023	09:00 AM	31						
623	4/23/2023	09:15 AM	40						
624	4/23/2023	09:30 AM	58						
625	4/23/2023	09:45 AM	47						
626	4/23/2023	10:00 AM	60						
627	4/23/2023	10:15 AM	51						
628	4/23/2023	10:30 AM	63						
629	4/23/2023	10:45 AM	52						
630	4/23/2023	11:00 AM	65						
631	4/23/2023	11:15 AM	87						
632	4/23/2023	11:30 AM	68						
633	4/23/2023	11:45 AM	65						
634	4/23/2023	12:00 PM	56						
635	4/23/2023	12:15 PM	87						
636	4/23/2023	12:30 PM	58						
637	4/23/2023	12:45 PM	61						
638	4/23/2023	01:00 PM	56						
639	4/23/2023	01:15 PM	74						
640	4/23/2023	01:30 PM	56						
641	4/23/2023	01:45 PM	59						
642	4/23/2023	02:00 PM	43						
643	4/23/2023	02:15 PM	46						
644	4/23/2023	02:30 PM	53						
645	4/23/2023	02:45 PM	46						
646	4/23/2023	03:00 PM	51						
647	4/23/2023	03:15 PM	51						
648	4/23/2023	03:30 PM	51						
649	4/23/2023	03:45 PM	63						

	A	B	C	D	E	F	G	H	I
650	4/23/2023	04:00 PM	47						
651	4/23/2023	04:15 PM	62						
652	4/23/2023	04:30 PM	50						
653	4/23/2023	04:45 PM	52						
654	4/23/2023	05:00 PM	47						
655	4/23/2023	05:15 PM	41						
656	4/23/2023	05:30 PM	40						
657	4/23/2023	05:45 PM	47						
658	4/23/2023	06:00 PM	40						
659	4/23/2023	06:15 PM	45						
660	4/23/2023	06:30 PM	49						
661	4/23/2023	06:45 PM	39						
662	4/23/2023	07:00 PM	38						
663	4/23/2023	07:15 PM	29						
664	4/23/2023	07:30 PM	25						
665	4/23/2023	07:45 PM	30						
666	4/23/2023	08:00 PM	32						
667	4/23/2023	08:15 PM	15						
668	4/23/2023	08:30 PM	20						
669	4/23/2023	08:45 PM	12						
670	4/23/2023	09:00 PM	9						
671	4/23/2023	09:15 PM	6						
672	4/23/2023	09:30 PM	7						
673	4/23/2023	09:45 PM	13						
674	4/23/2023	10:00 PM	5						
675	4/23/2023	10:15 PM	9						
676	4/23/2023	10:30 PM	7						
677	4/23/2023	10:45 PM	2						
678	4/23/2023	11:00 PM	1						
679	4/23/2023	11:15 PM	2						
680	4/23/2023	11:30 PM	3						
681	4/23/2023	11:45 PM	2						

	A	B	C	D	E	F	G	H	I
1									
2	File Name: C:\Users\barri\OneDrive\Documents\TDB\WSP\SYRACUSE\DATA\BATCH 5\DONE\ATR 1274.tf2								
3	Start Date: 4/17/2023								
4	Start Time: 12:00:00 AM								
5	Location 1: NB NY 69A								
6	Location 2: at NY 69								
7									
8									
9	Date	Time	EB						
10	4/17/2023	12:00 AM	0						
11	4/17/2023	12:15 AM	0						
12	4/17/2023	12:30 AM	2						
13	4/17/2023	12:45 AM	1						
14	4/17/2023	01:00 AM	1						
15	4/17/2023	01:15 AM	0						
16	4/17/2023	01:30 AM	0						
17	4/17/2023	01:45 AM	0						
18	4/17/2023	02:00 AM	0						
19	4/17/2023	02:15 AM	1						
20	4/17/2023	02:30 AM	0						
21	4/17/2023	02:45 AM	0						
22	4/17/2023	03:00 AM	0						
23	4/17/2023	03:15 AM	0						
24	4/17/2023	03:30 AM	0						
25	4/17/2023	03:45 AM	0						
26	4/17/2023	04:00 AM	0						
27	4/17/2023	04:15 AM	1						
28	4/17/2023	04:30 AM	0						
29	4/17/2023	04:45 AM	0						
30	4/17/2023	05:00 AM	1						
31	4/17/2023	05:15 AM	0						
32	4/17/2023	05:30 AM	1						
33	4/17/2023	05:45 AM	1						
34	4/17/2023	06:00 AM	2						
35	4/17/2023	06:15 AM	4						
36	4/17/2023	06:30 AM	6						
37	4/17/2023	06:45 AM	12						
38	4/17/2023	07:00 AM	3						
39	4/17/2023	07:15 AM	6						
40	4/17/2023	07:30 AM	6						
41	4/17/2023	07:45 AM	2						
42	4/17/2023	08:00 AM	7						
43	4/17/2023	08:15 AM	3						
44	4/17/2023	08:30 AM	3						
45	4/17/2023	08:45 AM	3						
46	4/17/2023	09:00 AM	2						
47	4/17/2023	09:15 AM	2						
48	4/17/2023	09:30 AM	2						
49	4/17/2023	09:45 AM	6						

	A	B	C	D	E	F	G	H	I
50	4/17/2023	10:00 AM	9						
51	4/17/2023	10:15 AM	6						
52	4/17/2023	10:30 AM	4						
53	4/17/2023	10:45 AM	2						
54	4/17/2023	11:00 AM	11						
55	4/17/2023	11:15 AM	3						
56	4/17/2023	11:30 AM	5						
57	4/17/2023	11:45 AM	4						
58	4/17/2023	12:00 PM	6						
59	4/17/2023	12:15 PM	4						
60	4/17/2023	12:30 PM	3						
61	4/17/2023	12:45 PM	6						
62	4/17/2023	01:00 PM	3						
63	4/17/2023	01:15 PM	9						
64	4/17/2023	01:30 PM	8						
65	4/17/2023	01:45 PM	3						
66	4/17/2023	02:00 PM	6						
67	4/17/2023	02:15 PM	3						
68	4/17/2023	02:30 PM	3						
69	4/17/2023	02:45 PM	1						
70	4/17/2023	03:00 PM	2						
71	4/17/2023	03:15 PM	9						
72	4/17/2023	03:30 PM	6						
73	4/17/2023	03:45 PM	16						
74	4/17/2023	04:00 PM	7						
75	4/17/2023	04:15 PM	5						
76	4/17/2023	04:30 PM	4						
77	4/17/2023	04:45 PM	13						
78	4/17/2023	05:00 PM	6						
79	4/17/2023	05:15 PM	6						
80	4/17/2023	05:30 PM	4						
81	4/17/2023	05:45 PM	5						
82	4/17/2023	06:00 PM	5						
83	4/17/2023	06:15 PM	4						
84	4/17/2023	06:30 PM	4						
85	4/17/2023	06:45 PM	0						
86	4/17/2023	07:00 PM	1						
87	4/17/2023	07:15 PM	2						
88	4/17/2023	07:30 PM	2						
89	4/17/2023	07:45 PM	0						
90	4/17/2023	08:00 PM	7						
91	4/17/2023	08:15 PM	0						
92	4/17/2023	08:30 PM	0						
93	4/17/2023	08:45 PM	1						
94	4/17/2023	09:00 PM	0						
95	4/17/2023	09:15 PM	2						
96	4/17/2023	09:30 PM	2						
97	4/17/2023	09:45 PM	0						
98	4/17/2023	10:00 PM	1						
99	4/17/2023	10:15 PM	1						

	A	B	C	D	E	F	G	H	I
100	4/17/2023	10:30 PM	0						
101	4/17/2023	10:45 PM	0						
102	4/17/2023	11:00 PM	0						
103	4/17/2023	11:15 PM	1						
104	4/17/2023	11:30 PM	0						
105	4/17/2023	11:45 PM	0						
106	4/18/2023	12:00 AM	0						
107	4/18/2023	12:15 AM	0						
108	4/18/2023	12:30 AM	0						
109	4/18/2023	12:45 AM	0						
110	4/18/2023	01:00 AM	0						
111	4/18/2023	01:15 AM	0						
112	4/18/2023	01:30 AM	0						
113	4/18/2023	01:45 AM	0						
114	4/18/2023	02:00 AM	0						
115	4/18/2023	02:15 AM	0						
116	4/18/2023	02:30 AM	0						
117	4/18/2023	02:45 AM	0						
118	4/18/2023	03:00 AM	0						
119	4/18/2023	03:15 AM	0						
120	4/18/2023	03:30 AM	0						
121	4/18/2023	03:45 AM	0						
122	4/18/2023	04:00 AM	1						
123	4/18/2023	04:15 AM	1						
124	4/18/2023	04:30 AM	0						
125	4/18/2023	04:45 AM	2						
126	4/18/2023	05:00 AM	0						
127	4/18/2023	05:15 AM	2						
128	4/18/2023	05:30 AM	1						
129	4/18/2023	05:45 AM	1						
130	4/18/2023	06:00 AM	2						
131	4/18/2023	06:15 AM	5						
132	4/18/2023	06:30 AM	6						
133	4/18/2023	06:45 AM	18						
134	4/18/2023	07:00 AM	7						
135	4/18/2023	07:15 AM	10						
136	4/18/2023	07:30 AM	8						
137	4/18/2023	07:45 AM	3						
138	4/18/2023	08:00 AM	2						
139	4/18/2023	08:15 AM	3						
140	4/18/2023	08:30 AM	3						
141	4/18/2023	08:45 AM	8						
142	4/18/2023	09:00 AM	6						
143	4/18/2023	09:15 AM	6						
144	4/18/2023	09:30 AM	4						
145	4/18/2023	09:45 AM	8						
146	4/18/2023	10:00 AM	3						
147	4/18/2023	10:15 AM	5						
148	4/18/2023	10:30 AM	0						
149	4/18/2023	10:45 AM	4						

	A	B	C	D	E	F	G	H	I
150	4/18/2023	11:00 AM	10						
151	4/18/2023	11:15 AM	3						
152	4/18/2023	11:30 AM	6						
153	4/18/2023	11:45 AM	4						
154	4/18/2023	12:00 PM	2						
155	4/18/2023	12:15 PM	1						
156	4/18/2023	12:30 PM	5						
157	4/18/2023	12:45 PM	6						
158	4/18/2023	01:00 PM	5						
159	4/18/2023	01:15 PM	4						
160	4/18/2023	01:30 PM	6						
161	4/18/2023	01:45 PM	6						
162	4/18/2023	02:00 PM	8						
163	4/18/2023	02:15 PM	4						
164	4/18/2023	02:30 PM	1						
165	4/18/2023	02:45 PM	6						
166	4/18/2023	03:00 PM	8						
167	4/18/2023	03:15 PM	5						
168	4/18/2023	03:30 PM	7						
169	4/18/2023	03:45 PM	7						
170	4/18/2023	04:00 PM	11						
171	4/18/2023	04:15 PM	4						
172	4/18/2023	04:30 PM	11						
173	4/18/2023	04:45 PM	20						
174	4/18/2023	05:00 PM	3						
175	4/18/2023	05:15 PM	6						
176	4/18/2023	05:30 PM	5						
177	4/18/2023	05:45 PM	7						
178	4/18/2023	06:00 PM	2						
179	4/18/2023	06:15 PM	3						
180	4/18/2023	06:30 PM	11						
181	4/18/2023	06:45 PM	1						
182	4/18/2023	07:00 PM	1						
183	4/18/2023	07:15 PM	2						
184	4/18/2023	07:30 PM	2						
185	4/18/2023	07:45 PM	2						
186	4/18/2023	08:00 PM	2						
187	4/18/2023	08:15 PM	3						
188	4/18/2023	08:30 PM	3						
189	4/18/2023	08:45 PM	0						
190	4/18/2023	09:00 PM	1						
191	4/18/2023	09:15 PM	0						
192	4/18/2023	09:30 PM	1						
193	4/18/2023	09:45 PM	1						
194	4/18/2023	10:00 PM	0						
195	4/18/2023	10:15 PM	1						
196	4/18/2023	10:30 PM	1						
197	4/18/2023	10:45 PM	0						
198	4/18/2023	11:00 PM	0						
199	4/18/2023	11:15 PM	1						

	A	B	C	D	E	F	G	H	I
200	4/18/2023	11:30 PM	0						
201	4/18/2023	11:45 PM	1						
202	4/19/2023	12:00 AM	0						
203	4/19/2023	12:15 AM	1						
204	4/19/2023	12:30 AM	0						
205	4/19/2023	12:45 AM	0						
206	4/19/2023	01:00 AM	0						
207	4/19/2023	01:15 AM	0						
208	4/19/2023	01:30 AM	0						
209	4/19/2023	01:45 AM	0						
210	4/19/2023	02:00 AM	0						
211	4/19/2023	02:15 AM	0						
212	4/19/2023	02:30 AM	0						
213	4/19/2023	02:45 AM	0						
214	4/19/2023	03:00 AM	0						
215	4/19/2023	03:15 AM	0						
216	4/19/2023	03:30 AM	0						
217	4/19/2023	03:45 AM	0						
218	4/19/2023	04:00 AM	1						
219	4/19/2023	04:15 AM	1						
220	4/19/2023	04:30 AM	0						
221	4/19/2023	04:45 AM	0						
222	4/19/2023	05:00 AM	1						
223	4/19/2023	05:15 AM	1						
224	4/19/2023	05:30 AM	2						
225	4/19/2023	05:45 AM	2						
226	4/19/2023	06:00 AM	4						
227	4/19/2023	06:15 AM	4						
228	4/19/2023	06:30 AM	5						
229	4/19/2023	06:45 AM	11						
230	4/19/2023	07:00 AM	8						
231	4/19/2023	07:15 AM	9						
232	4/19/2023	07:30 AM	3						
233	4/19/2023	07:45 AM	8						
234	4/19/2023	08:00 AM	2						
235	4/19/2023	08:15 AM	5						
236	4/19/2023	08:30 AM	7						
237	4/19/2023	08:45 AM	2						
238	4/19/2023	09:00 AM	4						
239	4/19/2023	09:15 AM	5						
240	4/19/2023	09:30 AM	8						
241	4/19/2023	09:45 AM	1						
242	4/19/2023	10:00 AM	7						
243	4/19/2023	10:15 AM	7						
244	4/19/2023	10:30 AM	9						
245	4/19/2023	10:45 AM	7						
246	4/19/2023	11:00 AM	1						
247	4/19/2023	11:15 AM	7						
248	4/19/2023	11:30 AM	7						
249	4/19/2023	11:45 AM	2						

	A	B	C	D	E	F	G	H	I
250	4/19/2023	12:00 PM	9						
251	4/19/2023	12:15 PM	7						
252	4/19/2023	12:30 PM	5						
253	4/19/2023	12:45 PM	5						
254	4/19/2023	01:00 PM	6						
255	4/19/2023	01:15 PM	3						
256	4/19/2023	01:30 PM	3						
257	4/19/2023	01:45 PM	6						
258	4/19/2023	02:00 PM	5						
259	4/19/2023	02:15 PM	6						
260	4/19/2023	02:30 PM	8						
261	4/19/2023	02:45 PM	5						
262	4/19/2023	03:00 PM	6						
263	4/19/2023	03:15 PM	5						
264	4/19/2023	03:30 PM	5						
265	4/19/2023	03:45 PM	8						
266	4/19/2023	04:00 PM	3						
267	4/19/2023	04:15 PM	6						
268	4/19/2023	04:30 PM	5						
269	4/19/2023	04:45 PM	11						
270	4/19/2023	05:00 PM	11						
271	4/19/2023	05:15 PM	8						
272	4/19/2023	05:30 PM	3						
273	4/19/2023	05:45 PM	10						
274	4/19/2023	06:00 PM	7						
275	4/19/2023	06:15 PM	2						
276	4/19/2023	06:30 PM	13						
277	4/19/2023	06:45 PM	12						
278	4/19/2023	07:00 PM	6						
279	4/19/2023	07:15 PM	1						
280	4/19/2023	07:30 PM	9						
281	4/19/2023	07:45 PM	4						
282	4/19/2023	08:00 PM	6						
283	4/19/2023	08:15 PM	1						
284	4/19/2023	08:30 PM	5						
285	4/19/2023	08:45 PM	0						
286	4/19/2023	09:00 PM	1						
287	4/19/2023	09:15 PM	1						
288	4/19/2023	09:30 PM	0						
289	4/19/2023	09:45 PM	0						
290	4/19/2023	10:00 PM	2						
291	4/19/2023	10:15 PM	2						
292	4/19/2023	10:30 PM	0						
293	4/19/2023	10:45 PM	0						
294	4/19/2023	11:00 PM	1						
295	4/19/2023	11:15 PM	1						
296	4/19/2023	11:30 PM	0						
297	4/19/2023	11:45 PM	0						
298	4/20/2023	12:00 AM	0						
299	4/20/2023	12:15 AM	0						

	A	B	C	D	E	F	G	H	I
300	4/20/2023	12:30 AM	1						
301	4/20/2023	12:45 AM	0						
302	4/20/2023	01:00 AM	0						
303	4/20/2023	01:15 AM	0						
304	4/20/2023	01:30 AM	0						
305	4/20/2023	01:45 AM	0						
306	4/20/2023	02:00 AM	0						
307	4/20/2023	02:15 AM	0						
308	4/20/2023	02:30 AM	1						
309	4/20/2023	02:45 AM	0						
310	4/20/2023	03:00 AM	0						
311	4/20/2023	03:15 AM	0						
312	4/20/2023	03:30 AM	0						
313	4/20/2023	03:45 AM	0						
314	4/20/2023	04:00 AM	1						
315	4/20/2023	04:15 AM	1						
316	4/20/2023	04:30 AM	0						
317	4/20/2023	04:45 AM	0						
318	4/20/2023	05:00 AM	0						
319	4/20/2023	05:15 AM	1						
320	4/20/2023	05:30 AM	1						
321	4/20/2023	05:45 AM	1						
322	4/20/2023	06:00 AM	1						
323	4/20/2023	06:15 AM	5						
324	4/20/2023	06:30 AM	12						
325	4/20/2023	06:45 AM	9						
326	4/20/2023	07:00 AM	7						
327	4/20/2023	07:15 AM	3						
328	4/20/2023	07:30 AM	7						
329	4/20/2023	07:45 AM	7						
330	4/20/2023	08:00 AM	3						
331	4/20/2023	08:15 AM	3						
332	4/20/2023	08:30 AM	4						
333	4/20/2023	08:45 AM	7						
334	4/20/2023	09:00 AM	3						
335	4/20/2023	09:15 AM	2						
336	4/20/2023	09:30 AM	7						
337	4/20/2023	09:45 AM	5						
338	4/20/2023	10:00 AM	3						
339	4/20/2023	10:15 AM	8						
340	4/20/2023	10:30 AM	12						
341	4/20/2023	10:45 AM	10						
342	4/20/2023	11:00 AM	8						
343	4/20/2023	11:15 AM	4						
344	4/20/2023	11:30 AM	5						
345	4/20/2023	11:45 AM	2						
346	4/20/2023	12:00 PM	4						
347	4/20/2023	12:15 PM	9						
348	4/20/2023	12:30 PM	7						
349	4/20/2023	12:45 PM	1						

	A	B	C	D	E	F	G	H	I
350	4/20/2023	01:00 PM	9						
351	4/20/2023	01:15 PM	2						
352	4/20/2023	01:30 PM	5						
353	4/20/2023	01:45 PM	8						
354	4/20/2023	02:00 PM	5						
355	4/20/2023	02:15 PM	9						
356	4/20/2023	02:30 PM	8						
357	4/20/2023	02:45 PM	3						
358	4/20/2023	03:00 PM	4						
359	4/20/2023	03:15 PM	10						
360	4/20/2023	03:30 PM	2						
361	4/20/2023	03:45 PM	8						
362	4/20/2023	04:00 PM	5						
363	4/20/2023	04:15 PM	6						
364	4/20/2023	04:30 PM	4						
365	4/20/2023	04:45 PM	12						
366	4/20/2023	05:00 PM	10						
367	4/20/2023	05:15 PM	10						
368	4/20/2023	05:30 PM	6						
369	4/20/2023	05:45 PM	4						
370	4/20/2023	06:00 PM	4						
371	4/20/2023	06:15 PM	6						
372	4/20/2023	06:30 PM	4						
373	4/20/2023	06:45 PM	4						
374	4/20/2023	07:00 PM	4						
375	4/20/2023	07:15 PM	2						
376	4/20/2023	07:30 PM	4						
377	4/20/2023	07:45 PM	4						
378	4/20/2023	08:00 PM	3						
379	4/20/2023	08:15 PM	2						
380	4/20/2023	08:30 PM	9						
381	4/20/2023	08:45 PM	4						
382	4/20/2023	09:00 PM	4						
383	4/20/2023	09:15 PM	1						
384	4/20/2023	09:30 PM	1						
385	4/20/2023	09:45 PM	0						
386	4/20/2023	10:00 PM	1						
387	4/20/2023	10:15 PM	3						
388	4/20/2023	10:30 PM	0						
389	4/20/2023	10:45 PM	0						
390	4/20/2023	11:00 PM	0						
391	4/20/2023	11:15 PM	0						
392	4/20/2023	11:30 PM	0						
393	4/20/2023	11:45 PM	0						
394	4/21/2023	12:00 AM	0						
395	4/21/2023	12:15 AM	0						
396	4/21/2023	12:30 AM	1						
397	4/21/2023	12:45 AM	1						
398	4/21/2023	01:00 AM	0						
399	4/21/2023	01:15 AM	2						

	A	B	C	D	E	F	G	H	I
400	4/21/2023	01:30 AM	0						
401	4/21/2023	01:45 AM	0						
402	4/21/2023	02:00 AM	0						
403	4/21/2023	02:15 AM	0						
404	4/21/2023	02:30 AM	0						
405	4/21/2023	02:45 AM	0						
406	4/21/2023	03:00 AM	0						
407	4/21/2023	03:15 AM	0						
408	4/21/2023	03:30 AM	0						
409	4/21/2023	03:45 AM	1						
410	4/21/2023	04:00 AM	0						
411	4/21/2023	04:15 AM	1						
412	4/21/2023	04:30 AM	0						
413	4/21/2023	04:45 AM	1						
414	4/21/2023	05:00 AM	0						
415	4/21/2023	05:15 AM	0						
416	4/21/2023	05:30 AM	0						
417	4/21/2023	05:45 AM	1						
418	4/21/2023	06:00 AM	2						
419	4/21/2023	06:15 AM	4						
420	4/21/2023	06:30 AM	8						
421	4/21/2023	06:45 AM	5						
422	4/21/2023	07:00 AM	6						
423	4/21/2023	07:15 AM	4						
424	4/21/2023	07:30 AM	5						
425	4/21/2023	07:45 AM	6						
426	4/21/2023	08:00 AM	1						
427	4/21/2023	08:15 AM	4						
428	4/21/2023	08:30 AM	4						
429	4/21/2023	08:45 AM	2						
430	4/21/2023	09:00 AM	5						
431	4/21/2023	09:15 AM	6						
432	4/21/2023	09:30 AM	7						
433	4/21/2023	09:45 AM	3						
434	4/21/2023	10:00 AM	8						
435	4/21/2023	10:15 AM	7						
436	4/21/2023	10:30 AM	4						
437	4/21/2023	10:45 AM	9						
438	4/21/2023	11:00 AM	6						
439	4/21/2023	11:15 AM	9						
440	4/21/2023	11:30 AM	4						
441	4/21/2023	11:45 AM	7						
442	4/21/2023	12:00 PM	8						
443	4/21/2023	12:15 PM	4						
444	4/21/2023	12:30 PM	5						
445	4/21/2023	12:45 PM	7						
446	4/21/2023	01:00 PM	9						
447	4/21/2023	01:15 PM	2						
448	4/21/2023	01:30 PM	4						
449	4/21/2023	01:45 PM	9						

	A	B	C	D	E	F	G	H	I
450	4/21/2023	02:00 PM	9						
451	4/21/2023	02:15 PM	10						
452	4/21/2023	02:30 PM	6						
453	4/21/2023	02:45 PM	5						
454	4/21/2023	03:00 PM	3						
455	4/21/2023	03:15 PM	2						
456	4/21/2023	03:30 PM	4						
457	4/21/2023	03:45 PM	5						
458	4/21/2023	04:00 PM	5						
459	4/21/2023	04:15 PM	8						
460	4/21/2023	04:30 PM	6						
461	4/21/2023	04:45 PM	13						
462	4/21/2023	05:00 PM	9						
463	4/21/2023	05:15 PM	7						
464	4/21/2023	05:30 PM	9						
465	4/21/2023	05:45 PM	7						
466	4/21/2023	06:00 PM	10						
467	4/21/2023	06:15 PM	2						
468	4/21/2023	06:30 PM	9						
469	4/21/2023	06:45 PM	2						
470	4/21/2023	07:00 PM	2						
471	4/21/2023	07:15 PM	3						
472	4/21/2023	07:30 PM	7						
473	4/21/2023	07:45 PM	3						
474	4/21/2023	08:00 PM	2						
475	4/21/2023	08:15 PM	5						
476	4/21/2023	08:30 PM	4						
477	4/21/2023	08:45 PM	1						
478	4/21/2023	09:00 PM	0						
479	4/21/2023	09:15 PM	2						
480	4/21/2023	09:30 PM	1						
481	4/21/2023	09:45 PM	0						
482	4/21/2023	10:00 PM	1						
483	4/21/2023	10:15 PM	1						
484	4/21/2023	10:30 PM	0						
485	4/21/2023	10:45 PM	0						
486	4/21/2023	11:00 PM	0						
487	4/21/2023	11:15 PM	0						
488	4/21/2023	11:30 PM	0						
489	4/21/2023	11:45 PM	0						
490	4/22/2023	12:00 AM	0						
491	4/22/2023	12:15 AM	1						
492	4/22/2023	12:30 AM	0						
493	4/22/2023	12:45 AM	0						
494	4/22/2023	01:00 AM	3						
495	4/22/2023	01:15 AM	0						
496	4/22/2023	01:30 AM	0						
497	4/22/2023	01:45 AM	0						
498	4/22/2023	02:00 AM	0						
499	4/22/2023	02:15 AM	0						

	A	B	C	D	E	F	G	H	I
500	4/22/2023	02:30 AM	0						
501	4/22/2023	02:45 AM	0						
502	4/22/2023	03:00 AM	0						
503	4/22/2023	03:15 AM	0						
504	4/22/2023	03:30 AM	0						
505	4/22/2023	03:45 AM	0						
506	4/22/2023	04:00 AM	0						
507	4/22/2023	04:15 AM	0						
508	4/22/2023	04:30 AM	0						
509	4/22/2023	04:45 AM	0						
510	4/22/2023	05:00 AM	0						
511	4/22/2023	05:15 AM	1						
512	4/22/2023	05:30 AM	2						
513	4/22/2023	05:45 AM	0						
514	4/22/2023	06:00 AM	0						
515	4/22/2023	06:15 AM	0						
516	4/22/2023	06:30 AM	4						
517	4/22/2023	06:45 AM	2						
518	4/22/2023	07:00 AM	1						
519	4/22/2023	07:15 AM	6						
520	4/22/2023	07:30 AM	8						
521	4/22/2023	07:45 AM	5						
522	4/22/2023	08:00 AM	4						
523	4/22/2023	08:15 AM	4						
524	4/22/2023	08:30 AM	5						
525	4/22/2023	08:45 AM	3						
526	4/22/2023	09:00 AM	4						
527	4/22/2023	09:15 AM	8						
528	4/22/2023	09:30 AM	3						
529	4/22/2023	09:45 AM	4						
530	4/22/2023	10:00 AM	6						
531	4/22/2023	10:15 AM	6						
532	4/22/2023	10:30 AM	7						
533	4/22/2023	10:45 AM	8						
534	4/22/2023	11:00 AM	5						
535	4/22/2023	11:15 AM	11						
536	4/22/2023	11:30 AM	7						
537	4/22/2023	11:45 AM	3						
538	4/22/2023	12:00 PM	3						
539	4/22/2023	12:15 PM	4						
540	4/22/2023	12:30 PM	4						
541	4/22/2023	12:45 PM	8						
542	4/22/2023	01:00 PM	6						
543	4/22/2023	01:15 PM	4						
544	4/22/2023	01:30 PM	11						
545	4/22/2023	01:45 PM	3						
546	4/22/2023	02:00 PM	4						
547	4/22/2023	02:15 PM	1						
548	4/22/2023	02:30 PM	3						
549	4/22/2023	02:45 PM	5						

	A	B	C	D	E	F	G	H	I
550	4/22/2023	03:00 PM	5						
551	4/22/2023	03:15 PM	2						
552	4/22/2023	03:30 PM	3						
553	4/22/2023	03:45 PM	5						
554	4/22/2023	04:00 PM	3						
555	4/22/2023	04:15 PM	4						
556	4/22/2023	04:30 PM	4						
557	4/22/2023	04:45 PM	3						
558	4/22/2023	05:00 PM	5						
559	4/22/2023	05:15 PM	5						
560	4/22/2023	05:30 PM	5						
561	4/22/2023	05:45 PM	2						
562	4/22/2023	06:00 PM	6						
563	4/22/2023	06:15 PM	3						
564	4/22/2023	06:30 PM	5						
565	4/22/2023	06:45 PM	2						
566	4/22/2023	07:00 PM	3						
567	4/22/2023	07:15 PM	4						
568	4/22/2023	07:30 PM	0						
569	4/22/2023	07:45 PM	1						
570	4/22/2023	08:00 PM	1						
571	4/22/2023	08:15 PM	0						
572	4/22/2023	08:30 PM	2						
573	4/22/2023	08:45 PM	1						
574	4/22/2023	09:00 PM	1						
575	4/22/2023	09:15 PM	1						
576	4/22/2023	09:30 PM	1						
577	4/22/2023	09:45 PM	0						
578	4/22/2023	10:00 PM	2						
579	4/22/2023	10:15 PM	1						
580	4/22/2023	10:30 PM	0						
581	4/22/2023	10:45 PM	1						
582	4/22/2023	11:00 PM	0						
583	4/22/2023	11:15 PM	1						
584	4/22/2023	11:30 PM	0						
585	4/22/2023	11:45 PM	0						
586	4/23/2023	12:00 AM	0						
587	4/23/2023	12:15 AM	1						
588	4/23/2023	12:30 AM	0						
589	4/23/2023	12:45 AM	0						
590	4/23/2023	01:00 AM	0						
591	4/23/2023	01:15 AM	0						
592	4/23/2023	01:30 AM	0						
593	4/23/2023	01:45 AM	0						
594	4/23/2023	02:00 AM	0						
595	4/23/2023	02:15 AM	0						
596	4/23/2023	02:30 AM	0						
597	4/23/2023	02:45 AM	0						
598	4/23/2023	03:00 AM	1						
599	4/23/2023	03:15 AM	0						

	A	B	C	D	E	F	G	H	I
600	4/23/2023	03:30 AM	0						
601	4/23/2023	03:45 AM	0						
602	4/23/2023	04:00 AM	0						
603	4/23/2023	04:15 AM	0						
604	4/23/2023	04:30 AM	0						
605	4/23/2023	04:45 AM	0						
606	4/23/2023	05:00 AM	0						
607	4/23/2023	05:15 AM	1						
608	4/23/2023	05:30 AM	0						
609	4/23/2023	05:45 AM	1						
610	4/23/2023	06:00 AM	0						
611	4/23/2023	06:15 AM	1						
612	4/23/2023	06:30 AM	2						
613	4/23/2023	06:45 AM	0						
614	4/23/2023	07:00 AM	1						
615	4/23/2023	07:15 AM	1						
616	4/23/2023	07:30 AM	0						
617	4/23/2023	07:45 AM	1						
618	4/23/2023	08:00 AM	3						
619	4/23/2023	08:15 AM	0						
620	4/23/2023	08:30 AM	1						
621	4/23/2023	08:45 AM	0						
622	4/23/2023	09:00 AM	0						
623	4/23/2023	09:15 AM	5						
624	4/23/2023	09:30 AM	2						
625	4/23/2023	09:45 AM	4						
626	4/23/2023	10:00 AM	7						
627	4/23/2023	10:15 AM	3						
628	4/23/2023	10:30 AM	7						
629	4/23/2023	10:45 AM	2						
630	4/23/2023	11:00 AM	7						
631	4/23/2023	11:15 AM	4						
632	4/23/2023	11:30 AM	4						
633	4/23/2023	11:45 AM	11						
634	4/23/2023	12:00 PM	10						
635	4/23/2023	12:15 PM	6						
636	4/23/2023	12:30 PM	10						
637	4/23/2023	12:45 PM	3						
638	4/23/2023	01:00 PM	3						
639	4/23/2023	01:15 PM	4						
640	4/23/2023	01:30 PM	5						
641	4/23/2023	01:45 PM	6						
642	4/23/2023	02:00 PM	2						
643	4/23/2023	02:15 PM	1						
644	4/23/2023	02:30 PM	4						
645	4/23/2023	02:45 PM	6						
646	4/23/2023	03:00 PM	6						
647	4/23/2023	03:15 PM	3						
648	4/23/2023	03:30 PM	7						
649	4/23/2023	03:45 PM	5						

	A	B	C	D	E	F	G	H	I
650	4/23/2023	04:00 PM	3						
651	4/23/2023	04:15 PM	8						
652	4/23/2023	04:30 PM	3						
653	4/23/2023	04:45 PM	4						
654	4/23/2023	05:00 PM	6						
655	4/23/2023	05:15 PM	8						
656	4/23/2023	05:30 PM	3						
657	4/23/2023	05:45 PM	3						
658	4/23/2023	06:00 PM	4						
659	4/23/2023	06:15 PM	3						
660	4/23/2023	06:30 PM	5						
661	4/23/2023	06:45 PM	1						
662	4/23/2023	07:00 PM	3						
663	4/23/2023	07:15 PM	2						
664	4/23/2023	07:30 PM	1						
665	4/23/2023	07:45 PM	2						
666	4/23/2023	08:00 PM	3						
667	4/23/2023	08:15 PM	0						
668	4/23/2023	08:30 PM	1						
669	4/23/2023	08:45 PM	0						
670	4/23/2023	09:00 PM	0						
671	4/23/2023	09:15 PM	0						
672	4/23/2023	09:30 PM	0						
673	4/23/2023	09:45 PM	1						
674	4/23/2023	10:00 PM	1						
675	4/23/2023	10:15 PM	4						
676	4/23/2023	10:30 PM	0						
677	4/23/2023	10:45 PM	1						
678	4/23/2023	11:00 PM	0						
679	4/23/2023	11:15 PM	0						
680	4/23/2023	11:30 PM	0						
681	4/23/2023	11:45 PM	0						

	A	B	C	D	E	F	G	H	I
1									
2	File Name: C:\Users\barri\OneDrive\Documents\TDB\WSP\SYRACUSE\DATA\BATCH 5\DONE\ATR 1275.tf2								
3	Start Date: 4/17/2023								
4	Start Time: 12:00:00 AM								
5	Location 1: NB NY 69								
6	Location 2: at NY 69A								
7									
8									
9	Date	Time	NB						
10	4/17/2023	12:00 AM	2						
11	4/17/2023	12:15 AM	2						
12	4/17/2023	12:30 AM	3						
13	4/17/2023	12:45 AM	0						
14	4/17/2023	01:00 AM	0						
15	4/17/2023	01:15 AM	1						
16	4/17/2023	01:30 AM	1						
17	4/17/2023	01:45 AM	0						
18	4/17/2023	02:00 AM	1						
19	4/17/2023	02:15 AM	0						
20	4/17/2023	02:30 AM	1						
21	4/17/2023	02:45 AM	0						
22	4/17/2023	03:00 AM	0						
23	4/17/2023	03:15 AM	1						
24	4/17/2023	03:30 AM	0						
25	4/17/2023	03:45 AM	1						
26	4/17/2023	04:00 AM	0						
27	4/17/2023	04:15 AM	2						
28	4/17/2023	04:30 AM	3						
29	4/17/2023	04:45 AM	5						
30	4/17/2023	05:00 AM	9						
31	4/17/2023	05:15 AM	12						
32	4/17/2023	05:30 AM	5						
33	4/17/2023	05:45 AM	17						
34	4/17/2023	06:00 AM	11						
35	4/17/2023	06:15 AM	22						
36	4/17/2023	06:30 AM	17						
37	4/17/2023	06:45 AM	14						
38	4/17/2023	07:00 AM	16						
39	4/17/2023	07:15 AM	20						
40	4/17/2023	07:30 AM	21						
41	4/17/2023	07:45 AM	23						
42	4/17/2023	08:00 AM	24						
43	4/17/2023	08:15 AM	24						
44	4/17/2023	08:30 AM	22						
45	4/17/2023	08:45 AM	18						
46	4/17/2023	09:00 AM	21						
47	4/17/2023	09:15 AM	19						
48	4/17/2023	09:30 AM	16						
49	4/17/2023	09:45 AM	23						

	A	B	C	D	E	F	G	H	I
50	4/17/2023	10:00 AM	21						
51	4/17/2023	10:15 AM	17						
52	4/17/2023	10:30 AM	23						
53	4/17/2023	10:45 AM	20						
54	4/17/2023	11:00 AM	22						
55	4/17/2023	11:15 AM	19						
56	4/17/2023	11:30 AM	10						
57	4/17/2023	11:45 AM	24						
58	4/17/2023	12:00 PM	27						
59	4/17/2023	12:15 PM	17						
60	4/17/2023	12:30 PM	27						
61	4/17/2023	12:45 PM	25						
62	4/17/2023	01:00 PM	18						
63	4/17/2023	01:15 PM	17						
64	4/17/2023	01:30 PM	15						
65	4/17/2023	01:45 PM	23						
66	4/17/2023	02:00 PM	24						
67	4/17/2023	02:15 PM	23						
68	4/17/2023	02:30 PM	25						
69	4/17/2023	02:45 PM	23						
70	4/17/2023	03:00 PM	27						
71	4/17/2023	03:15 PM	42						
72	4/17/2023	03:30 PM	33						
73	4/17/2023	03:45 PM	47						
74	4/17/2023	04:00 PM	35						
75	4/17/2023	04:15 PM	30						
76	4/17/2023	04:30 PM	29						
77	4/17/2023	04:45 PM	49						
78	4/17/2023	05:00 PM	39						
79	4/17/2023	05:15 PM	33						
80	4/17/2023	05:30 PM	37						
81	4/17/2023	05:45 PM	37						
82	4/17/2023	06:00 PM	28						
83	4/17/2023	06:15 PM	25						
84	4/17/2023	06:30 PM	19						
85	4/17/2023	06:45 PM	24						
86	4/17/2023	07:00 PM	15						
87	4/17/2023	07:15 PM	17						
88	4/17/2023	07:30 PM	15						
89	4/17/2023	07:45 PM	12						
90	4/17/2023	08:00 PM	12						
91	4/17/2023	08:15 PM	9						
92	4/17/2023	08:30 PM	7						
93	4/17/2023	08:45 PM	16						
94	4/17/2023	09:00 PM	5						
95	4/17/2023	09:15 PM	14						
96	4/17/2023	09:30 PM	4						
97	4/17/2023	09:45 PM	5						
98	4/17/2023	10:00 PM	3						
99	4/17/2023	10:15 PM	1						

	A	B	C	D	E	F	G	H	I
100	4/17/2023	10:30 PM	3						
101	4/17/2023	10:45 PM	5						
102	4/17/2023	11:00 PM	4						
103	4/17/2023	11:15 PM	3						
104	4/17/2023	11:30 PM	6						
105	4/17/2023	11:45 PM	2						
106	4/18/2023	12:00 AM	2						
107	4/18/2023	12:15 AM	2						
108	4/18/2023	12:30 AM	4						
109	4/18/2023	12:45 AM	1						
110	4/18/2023	01:00 AM	1						
111	4/18/2023	01:15 AM	1						
112	4/18/2023	01:30 AM	1						
113	4/18/2023	01:45 AM	0						
114	4/18/2023	02:00 AM	1						
115	4/18/2023	02:15 AM	0						
116	4/18/2023	02:30 AM	1						
117	4/18/2023	02:45 AM	1						
118	4/18/2023	03:00 AM	0						
119	4/18/2023	03:15 AM	0						
120	4/18/2023	03:30 AM	2						
121	4/18/2023	03:45 AM	4						
122	4/18/2023	04:00 AM	1						
123	4/18/2023	04:15 AM	4						
124	4/18/2023	04:30 AM	5						
125	4/18/2023	04:45 AM	2						
126	4/18/2023	05:00 AM	5						
127	4/18/2023	05:15 AM	13						
128	4/18/2023	05:30 AM	14						
129	4/18/2023	05:45 AM	15						
130	4/18/2023	06:00 AM	9						
131	4/18/2023	06:15 AM	28						
132	4/18/2023	06:30 AM	11						
133	4/18/2023	06:45 AM	24						
134	4/18/2023	07:00 AM	25						
135	4/18/2023	07:15 AM	25						
136	4/18/2023	07:30 AM	20						
137	4/18/2023	07:45 AM	24						
138	4/18/2023	08:00 AM	32						
139	4/18/2023	08:15 AM	27						
140	4/18/2023	08:30 AM	18						
141	4/18/2023	08:45 AM	17						
142	4/18/2023	09:00 AM	11						
143	4/18/2023	09:15 AM	21						
144	4/18/2023	09:30 AM	14						
145	4/18/2023	09:45 AM	20						
146	4/18/2023	10:00 AM	23						
147	4/18/2023	10:15 AM	29						
148	4/18/2023	10:30 AM	24						
149	4/18/2023	10:45 AM	23						

	A	B	C	D	E	F	G	H	I
150	4/18/2023	11:00 AM	11						
151	4/18/2023	11:15 AM	17						
152	4/18/2023	11:30 AM	20						
153	4/18/2023	11:45 AM	23						
154	4/18/2023	12:00 PM	19						
155	4/18/2023	12:15 PM	29						
156	4/18/2023	12:30 PM	19						
157	4/18/2023	12:45 PM	13						
158	4/18/2023	01:00 PM	11						
159	4/18/2023	01:15 PM	35						
160	4/18/2023	01:30 PM	25						
161	4/18/2023	01:45 PM	24						
162	4/18/2023	02:00 PM	30						
163	4/18/2023	02:15 PM	20						
164	4/18/2023	02:30 PM	28						
165	4/18/2023	02:45 PM	22						
166	4/18/2023	03:00 PM	22						
167	4/18/2023	03:15 PM	28						
168	4/18/2023	03:30 PM	35						
169	4/18/2023	03:45 PM	31						
170	4/18/2023	04:00 PM	51						
171	4/18/2023	04:15 PM	36						
172	4/18/2023	04:30 PM	46						
173	4/18/2023	04:45 PM	45						
174	4/18/2023	05:00 PM	53						
175	4/18/2023	05:15 PM	41						
176	4/18/2023	05:30 PM	38						
177	4/18/2023	05:45 PM	41						
178	4/18/2023	06:00 PM	32						
179	4/18/2023	06:15 PM	37						
180	4/18/2023	06:30 PM	18						
181	4/18/2023	06:45 PM	24						
182	4/18/2023	07:00 PM	32						
183	4/18/2023	07:15 PM	18						
184	4/18/2023	07:30 PM	15						
185	4/18/2023	07:45 PM	11						
186	4/18/2023	08:00 PM	8						
187	4/18/2023	08:15 PM	12						
188	4/18/2023	08:30 PM	10						
189	4/18/2023	08:45 PM	21						
190	4/18/2023	09:00 PM	9						
191	4/18/2023	09:15 PM	8						
192	4/18/2023	09:30 PM	2						
193	4/18/2023	09:45 PM	5						
194	4/18/2023	10:00 PM	4						
195	4/18/2023	10:15 PM	2						
196	4/18/2023	10:30 PM	4						
197	4/18/2023	10:45 PM	4						
198	4/18/2023	11:00 PM	3						
199	4/18/2023	11:15 PM	5						

	A	B	C	D	E	F	G	H	I
200	4/18/2023	11:30 PM	6						
201	4/18/2023	11:45 PM	3						
202	4/19/2023	12:00 AM	1						
203	4/19/2023	12:15 AM	1						
204	4/19/2023	12:30 AM	4						
205	4/19/2023	12:45 AM	3						
206	4/19/2023	01:00 AM	2						
207	4/19/2023	01:15 AM	1						
208	4/19/2023	01:30 AM	1						
209	4/19/2023	01:45 AM	0						
210	4/19/2023	02:00 AM	2						
211	4/19/2023	02:15 AM	0						
212	4/19/2023	02:30 AM	0						
213	4/19/2023	02:45 AM	0						
214	4/19/2023	03:00 AM	1						
215	4/19/2023	03:15 AM	0						
216	4/19/2023	03:30 AM	1						
217	4/19/2023	03:45 AM	1						
218	4/19/2023	04:00 AM	2						
219	4/19/2023	04:15 AM	4						
220	4/19/2023	04:30 AM	6						
221	4/19/2023	04:45 AM	2						
222	4/19/2023	05:00 AM	5						
223	4/19/2023	05:15 AM	12						
224	4/19/2023	05:30 AM	7						
225	4/19/2023	05:45 AM	14						
226	4/19/2023	06:00 AM	17						
227	4/19/2023	06:15 AM	21						
228	4/19/2023	06:30 AM	16						
229	4/19/2023	06:45 AM	22						
230	4/19/2023	07:00 AM	18						
231	4/19/2023	07:15 AM	30						
232	4/19/2023	07:30 AM	19						
233	4/19/2023	07:45 AM	22						
234	4/19/2023	08:00 AM	28						
235	4/19/2023	08:15 AM	16						
236	4/19/2023	08:30 AM	27						
237	4/19/2023	08:45 AM	19						
238	4/19/2023	09:00 AM	14						
239	4/19/2023	09:15 AM	13						
240	4/19/2023	09:30 AM	16						
241	4/19/2023	09:45 AM	22						
242	4/19/2023	10:00 AM	18						
243	4/19/2023	10:15 AM	29						
244	4/19/2023	10:30 AM	13						
245	4/19/2023	10:45 AM	16						
246	4/19/2023	11:00 AM	21						
247	4/19/2023	11:15 AM	17						
248	4/19/2023	11:30 AM	32						
249	4/19/2023	11:45 AM	15						

	A	B	C	D	E	F	G	H	I
250	4/19/2023	12:00 PM	26						
251	4/19/2023	12:15 PM	23						
252	4/19/2023	12:30 PM	20						
253	4/19/2023	12:45 PM	16						
254	4/19/2023	01:00 PM	27						
255	4/19/2023	01:15 PM	15						
256	4/19/2023	01:30 PM	24						
257	4/19/2023	01:45 PM	23						
258	4/19/2023	02:00 PM	29						
259	4/19/2023	02:15 PM	15						
260	4/19/2023	02:30 PM	25						
261	4/19/2023	02:45 PM	24						
262	4/19/2023	03:00 PM	28						
263	4/19/2023	03:15 PM	39						
264	4/19/2023	03:30 PM	30						
265	4/19/2023	03:45 PM	38						
266	4/19/2023	04:00 PM	48						
267	4/19/2023	04:15 PM	40						
268	4/19/2023	04:30 PM	43						
269	4/19/2023	04:45 PM	51						
270	4/19/2023	05:00 PM	49						
271	4/19/2023	05:15 PM	46						
272	4/19/2023	05:30 PM	35						
273	4/19/2023	05:45 PM	14						
274	4/19/2023	06:00 PM	28						
275	4/19/2023	06:15 PM	22						
276	4/19/2023	06:30 PM	33						
277	4/19/2023	06:45 PM	17						
278	4/19/2023	07:00 PM	20						
279	4/19/2023	07:15 PM	19						
280	4/19/2023	07:30 PM	15						
281	4/19/2023	07:45 PM	11						
282	4/19/2023	08:00 PM	30						
283	4/19/2023	08:15 PM	12						
284	4/19/2023	08:30 PM	16						
285	4/19/2023	08:45 PM	11						
286	4/19/2023	09:00 PM	5						
287	4/19/2023	09:15 PM	15						
288	4/19/2023	09:30 PM	7						
289	4/19/2023	09:45 PM	4						
290	4/19/2023	10:00 PM	0						
291	4/19/2023	10:15 PM	1						
292	4/19/2023	10:30 PM	6						
293	4/19/2023	10:45 PM	4						
294	4/19/2023	11:00 PM	4						
295	4/19/2023	11:15 PM	5						
296	4/19/2023	11:30 PM	4						
297	4/19/2023	11:45 PM	0						
298	4/20/2023	12:00 AM	2						
299	4/20/2023	12:15 AM	1						

	A	B	C	D	E	F	G	H	I
300	4/20/2023	12:30 AM	3						
301	4/20/2023	12:45 AM	1						
302	4/20/2023	01:00 AM	2						
303	4/20/2023	01:15 AM	3						
304	4/20/2023	01:30 AM	0						
305	4/20/2023	01:45 AM	1						
306	4/20/2023	02:00 AM	0						
307	4/20/2023	02:15 AM	1						
308	4/20/2023	02:30 AM	0						
309	4/20/2023	02:45 AM	0						
310	4/20/2023	03:00 AM	1						
311	4/20/2023	03:15 AM	0						
312	4/20/2023	03:30 AM	1						
313	4/20/2023	03:45 AM	2						
314	4/20/2023	04:00 AM	2						
315	4/20/2023	04:15 AM	3						
316	4/20/2023	04:30 AM	5						
317	4/20/2023	04:45 AM	2						
318	4/20/2023	05:00 AM	7						
319	4/20/2023	05:15 AM	9						
320	4/20/2023	05:30 AM	10						
321	4/20/2023	05:45 AM	12						
322	4/20/2023	06:00 AM	12						
323	4/20/2023	06:15 AM	23						
324	4/20/2023	06:30 AM	14						
325	4/20/2023	06:45 AM	25						
326	4/20/2023	07:00 AM	28						
327	4/20/2023	07:15 AM	29						
328	4/20/2023	07:30 AM	26						
329	4/20/2023	07:45 AM	21						
330	4/20/2023	08:00 AM	31						
331	4/20/2023	08:15 AM	15						
332	4/20/2023	08:30 AM	23						
333	4/20/2023	08:45 AM	13						
334	4/20/2023	09:00 AM	11						
335	4/20/2023	09:15 AM	22						
336	4/20/2023	09:30 AM	22						
337	4/20/2023	09:45 AM	15						
338	4/20/2023	10:00 AM	12						
339	4/20/2023	10:15 AM	19						
340	4/20/2023	10:30 AM	23						
341	4/20/2023	10:45 AM	19						
342	4/20/2023	11:00 AM	23						
343	4/20/2023	11:15 AM	27						
344	4/20/2023	11:30 AM	19						
345	4/20/2023	11:45 AM	20						
346	4/20/2023	12:00 PM	18						
347	4/20/2023	12:15 PM	36						
348	4/20/2023	12:30 PM	18						
349	4/20/2023	12:45 PM	21						

	A	B	C	D	E	F	G	H	I
350	4/20/2023	01:00 PM	16						
351	4/20/2023	01:15 PM	22						
352	4/20/2023	01:30 PM	18						
353	4/20/2023	01:45 PM	20						
354	4/20/2023	02:00 PM	26						
355	4/20/2023	02:15 PM	28						
356	4/20/2023	02:30 PM	20						
357	4/20/2023	02:45 PM	27						
358	4/20/2023	03:00 PM	37						
359	4/20/2023	03:15 PM	33						
360	4/20/2023	03:30 PM	35						
361	4/20/2023	03:45 PM	41						
362	4/20/2023	04:00 PM	40						
363	4/20/2023	04:15 PM	35						
364	4/20/2023	04:30 PM	54						
365	4/20/2023	04:45 PM	54						
366	4/20/2023	05:00 PM	34						
367	4/20/2023	05:15 PM	54						
368	4/20/2023	05:30 PM	36						
369	4/20/2023	05:45 PM	35						
370	4/20/2023	06:00 PM	34						
371	4/20/2023	06:15 PM	33						
372	4/20/2023	06:30 PM	31						
373	4/20/2023	06:45 PM	17						
374	4/20/2023	07:00 PM	30						
375	4/20/2023	07:15 PM	19						
376	4/20/2023	07:30 PM	20						
377	4/20/2023	07:45 PM	26						
378	4/20/2023	08:00 PM	10						
379	4/20/2023	08:15 PM	12						
380	4/20/2023	08:30 PM	11						
381	4/20/2023	08:45 PM	14						
382	4/20/2023	09:00 PM	17						
383	4/20/2023	09:15 PM	9						
384	4/20/2023	09:30 PM	9						
385	4/20/2023	09:45 PM	8						
386	4/20/2023	10:00 PM	4						
387	4/20/2023	10:15 PM	7						
388	4/20/2023	10:30 PM	5						
389	4/20/2023	10:45 PM	2						
390	4/20/2023	11:00 PM	4						
391	4/20/2023	11:15 PM	2						
392	4/20/2023	11:30 PM	7						
393	4/20/2023	11:45 PM	1						
394	4/21/2023	12:00 AM	1						
395	4/21/2023	12:15 AM	0						
396	4/21/2023	12:30 AM	2						
397	4/21/2023	12:45 AM	2						
398	4/21/2023	01:00 AM	4						
399	4/21/2023	01:15 AM	2						

	A	B	C	D	E	F	G	H	I
400	4/21/2023	01:30 AM	1						
401	4/21/2023	01:45 AM	1						
402	4/21/2023	02:00 AM	0						
403	4/21/2023	02:15 AM	1						
404	4/21/2023	02:30 AM	0						
405	4/21/2023	02:45 AM	1						
406	4/21/2023	03:00 AM	0						
407	4/21/2023	03:15 AM	1						
408	4/21/2023	03:30 AM	3						
409	4/21/2023	03:45 AM	2						
410	4/21/2023	04:00 AM	1						
411	4/21/2023	04:15 AM	3						
412	4/21/2023	04:30 AM	5						
413	4/21/2023	04:45 AM	3						
414	4/21/2023	05:00 AM	5						
415	4/21/2023	05:15 AM	10						
416	4/21/2023	05:30 AM	7						
417	4/21/2023	05:45 AM	11						
418	4/21/2023	06:00 AM	12						
419	4/21/2023	06:15 AM	17						
420	4/21/2023	06:30 AM	10						
421	4/21/2023	06:45 AM	9						
422	4/21/2023	07:00 AM	18						
423	4/21/2023	07:15 AM	30						
424	4/21/2023	07:30 AM	28						
425	4/21/2023	07:45 AM	21						
426	4/21/2023	08:00 AM	24						
427	4/21/2023	08:15 AM	21						
428	4/21/2023	08:30 AM	29						
429	4/21/2023	08:45 AM	29						
430	4/21/2023	09:00 AM	22						
431	4/21/2023	09:15 AM	18						
432	4/21/2023	09:30 AM	17						
433	4/21/2023	09:45 AM	29						
434	4/21/2023	10:00 AM	24						
435	4/21/2023	10:15 AM	33						
436	4/21/2023	10:30 AM	19						
437	4/21/2023	10:45 AM	21						
438	4/21/2023	11:00 AM	25						
439	4/21/2023	11:15 AM	20						
440	4/21/2023	11:30 AM	22						
441	4/21/2023	11:45 AM	24						
442	4/21/2023	12:00 PM	30						
443	4/21/2023	12:15 PM	32						
444	4/21/2023	12:30 PM	24						
445	4/21/2023	12:45 PM	27						
446	4/21/2023	01:00 PM	27						
447	4/21/2023	01:15 PM	28						
448	4/21/2023	01:30 PM	13						
449	4/21/2023	01:45 PM	32						

	A	B	C	D	E	F	G	H	I
450	4/21/2023	02:00 PM	28						
451	4/21/2023	02:15 PM	29						
452	4/21/2023	02:30 PM	29						
453	4/21/2023	02:45 PM	23						
454	4/21/2023	03:00 PM	39						
455	4/21/2023	03:15 PM	47						
456	4/21/2023	03:30 PM	41						
457	4/21/2023	03:45 PM	47						
458	4/21/2023	04:00 PM	41						
459	4/21/2023	04:15 PM	46						
460	4/21/2023	04:30 PM	47						
461	4/21/2023	04:45 PM	47						
462	4/21/2023	05:00 PM	47						
463	4/21/2023	05:15 PM	41						
464	4/21/2023	05:30 PM	32						
465	4/21/2023	05:45 PM	28						
466	4/21/2023	06:00 PM	26						
467	4/21/2023	06:15 PM	36						
468	4/21/2023	06:30 PM	27						
469	4/21/2023	06:45 PM	22						
470	4/21/2023	07:00 PM	21						
471	4/21/2023	07:15 PM	17						
472	4/21/2023	07:30 PM	29						
473	4/21/2023	07:45 PM	25						
474	4/21/2023	08:00 PM	23						
475	4/21/2023	08:15 PM	13						
476	4/21/2023	08:30 PM	14						
477	4/21/2023	08:45 PM	22						
478	4/21/2023	09:00 PM	13						
479	4/21/2023	09:15 PM	13						
480	4/21/2023	09:30 PM	8						
481	4/21/2023	09:45 PM	6						
482	4/21/2023	10:00 PM	6						
483	4/21/2023	10:15 PM	6						
484	4/21/2023	10:30 PM	4						
485	4/21/2023	10:45 PM	8						
486	4/21/2023	11:00 PM	7						
487	4/21/2023	11:15 PM	2						
488	4/21/2023	11:30 PM	3						
489	4/21/2023	11:45 PM	3						
490	4/22/2023	12:00 AM	3						
491	4/22/2023	12:15 AM	3						
492	4/22/2023	12:30 AM	5						
493	4/22/2023	12:45 AM	1						
494	4/22/2023	01:00 AM	2						
495	4/22/2023	01:15 AM	1						
496	4/22/2023	01:30 AM	1						
497	4/22/2023	01:45 AM	0						
498	4/22/2023	02:00 AM	1						
499	4/22/2023	02:15 AM	0						

	A	B	C	D	E	F	G	H	I
500	4/22/2023	02:30 AM	1						
501	4/22/2023	02:45 AM	0						
502	4/22/2023	03:00 AM	0						
503	4/22/2023	03:15 AM	0						
504	4/22/2023	03:30 AM	4						
505	4/22/2023	03:45 AM	4						
506	4/22/2023	04:00 AM	0						
507	4/22/2023	04:15 AM	1						
508	4/22/2023	04:30 AM	2						
509	4/22/2023	04:45 AM	1						
510	4/22/2023	05:00 AM	1						
511	4/22/2023	05:15 AM	5						
512	4/22/2023	05:30 AM	5						
513	4/22/2023	05:45 AM	4						
514	4/22/2023	06:00 AM	2						
515	4/22/2023	06:15 AM	5						
516	4/22/2023	06:30 AM	1						
517	4/22/2023	06:45 AM	8						
518	4/22/2023	07:00 AM	3						
519	4/22/2023	07:15 AM	7						
520	4/22/2023	07:30 AM	13						
521	4/22/2023	07:45 AM	11						
522	4/22/2023	08:00 AM	15						
523	4/22/2023	08:15 AM	24						
524	4/22/2023	08:30 AM	21						
525	4/22/2023	08:45 AM	14						
526	4/22/2023	09:00 AM	15						
527	4/22/2023	09:15 AM	14						
528	4/22/2023	09:30 AM	20						
529	4/22/2023	09:45 AM	19						
530	4/22/2023	10:00 AM	22						
531	4/22/2023	10:15 AM	31						
532	4/22/2023	10:30 AM	21						
533	4/22/2023	10:45 AM	22						
534	4/22/2023	11:00 AM	27						
535	4/22/2023	11:15 AM	24						
536	4/22/2023	11:30 AM	26						
537	4/22/2023	11:45 AM	31						
538	4/22/2023	12:00 PM	25						
539	4/22/2023	12:15 PM	21						
540	4/22/2023	12:30 PM	32						
541	4/22/2023	12:45 PM	19						
542	4/22/2023	01:00 PM	21						
543	4/22/2023	01:15 PM	27						
544	4/22/2023	01:30 PM	22						
545	4/22/2023	01:45 PM	25						
546	4/22/2023	02:00 PM	21						
547	4/22/2023	02:15 PM	22						
548	4/22/2023	02:30 PM	26						
549	4/22/2023	02:45 PM	16						

	A	B	C	D	E	F	G	H	I
550	4/22/2023	03:00 PM	16						
551	4/22/2023	03:15 PM	26						
552	4/22/2023	03:30 PM	31						
553	4/22/2023	03:45 PM	27						
554	4/22/2023	04:00 PM	24						
555	4/22/2023	04:15 PM	29						
556	4/22/2023	04:30 PM	26						
557	4/22/2023	04:45 PM	30						
558	4/22/2023	05:00 PM	33						
559	4/22/2023	05:15 PM	26						
560	4/22/2023	05:30 PM	25						
561	4/22/2023	05:45 PM	29						
562	4/22/2023	06:00 PM	25						
563	4/22/2023	06:15 PM	23						
564	4/22/2023	06:30 PM	20						
565	4/22/2023	06:45 PM	18						
566	4/22/2023	07:00 PM	19						
567	4/22/2023	07:15 PM	10						
568	4/22/2023	07:30 PM	16						
569	4/22/2023	07:45 PM	20						
570	4/22/2023	08:00 PM	7						
571	4/22/2023	08:15 PM	26						
572	4/22/2023	08:30 PM	7						
573	4/22/2023	08:45 PM	12						
574	4/22/2023	09:00 PM	17						
575	4/22/2023	09:15 PM	11						
576	4/22/2023	09:30 PM	14						
577	4/22/2023	09:45 PM	7						
578	4/22/2023	10:00 PM	5						
579	4/22/2023	10:15 PM	9						
580	4/22/2023	10:30 PM	2						
581	4/22/2023	10:45 PM	6						
582	4/22/2023	11:00 PM	3						
583	4/22/2023	11:15 PM	6						
584	4/22/2023	11:30 PM	3						
585	4/22/2023	11:45 PM	5						
586	4/23/2023	12:00 AM	2						
587	4/23/2023	12:15 AM	1						
588	4/23/2023	12:30 AM	4						
589	4/23/2023	12:45 AM	1						
590	4/23/2023	01:00 AM	0						
591	4/23/2023	01:15 AM	0						
592	4/23/2023	01:30 AM	2						
593	4/23/2023	01:45 AM	0						
594	4/23/2023	02:00 AM	0						
595	4/23/2023	02:15 AM	0						
596	4/23/2023	02:30 AM	0						
597	4/23/2023	02:45 AM	0						
598	4/23/2023	03:00 AM	1						
599	4/23/2023	03:15 AM	0						

	A	B	C	D	E	F	G	H	I
600	4/23/2023	03:30 AM	3						
601	4/23/2023	03:45 AM	2						
602	4/23/2023	04:00 AM	0						
603	4/23/2023	04:15 AM	1						
604	4/23/2023	04:30 AM	2						
605	4/23/2023	04:45 AM	1						
606	4/23/2023	05:00 AM	2						
607	4/23/2023	05:15 AM	5						
608	4/23/2023	05:30 AM	3						
609	4/23/2023	05:45 AM	4						
610	4/23/2023	06:00 AM	2						
611	4/23/2023	06:15 AM	6						
612	4/23/2023	06:30 AM	3						
613	4/23/2023	06:45 AM	6						
614	4/23/2023	07:00 AM	7						
615	4/23/2023	07:15 AM	5						
616	4/23/2023	07:30 AM	8						
617	4/23/2023	07:45 AM	16						
618	4/23/2023	08:00 AM	10						
619	4/23/2023	08:15 AM	14						
620	4/23/2023	08:30 AM	8						
621	4/23/2023	08:45 AM	5						
622	4/23/2023	09:00 AM	8						
623	4/23/2023	09:15 AM	17						
624	4/23/2023	09:30 AM	18						
625	4/23/2023	09:45 AM	17						
626	4/23/2023	10:00 AM	18						
627	4/23/2023	10:15 AM	19						
628	4/23/2023	10:30 AM	27						
629	4/23/2023	10:45 AM	18						
630	4/23/2023	11:00 AM	23						
631	4/23/2023	11:15 AM	31						
632	4/23/2023	11:30 AM	24						
633	4/23/2023	11:45 AM	23						
634	4/23/2023	12:00 PM	21						
635	4/23/2023	12:15 PM	41						
636	4/23/2023	12:30 PM	31						
637	4/23/2023	12:45 PM	31						
638	4/23/2023	01:00 PM	19						
639	4/23/2023	01:15 PM	29						
640	4/23/2023	01:30 PM	23						
641	4/23/2023	01:45 PM	25						
642	4/23/2023	02:00 PM	18						
643	4/23/2023	02:15 PM	21						
644	4/23/2023	02:30 PM	27						
645	4/23/2023	02:45 PM	22						
646	4/23/2023	03:00 PM	22						
647	4/23/2023	03:15 PM	28						
648	4/23/2023	03:30 PM	20						
649	4/23/2023	03:45 PM	24						

	A	B	C	D	E	F	G	H	I
650	4/23/2023	04:00 PM	19						
651	4/23/2023	04:15 PM	30						
652	4/23/2023	04:30 PM	27						
653	4/23/2023	04:45 PM	25						
654	4/23/2023	05:00 PM	30						
655	4/23/2023	05:15 PM	24						
656	4/23/2023	05:30 PM	17						
657	4/23/2023	05:45 PM	27						
658	4/23/2023	06:00 PM	16						
659	4/23/2023	06:15 PM	29						
660	4/23/2023	06:30 PM	20						
661	4/23/2023	06:45 PM	17						
662	4/23/2023	07:00 PM	15						
663	4/23/2023	07:15 PM	13						
664	4/23/2023	07:30 PM	15						
665	4/23/2023	07:45 PM	10						
666	4/23/2023	08:00 PM	14						
667	4/23/2023	08:15 PM	8						
668	4/23/2023	08:30 PM	9						
669	4/23/2023	08:45 PM	8						
670	4/23/2023	09:00 PM	4						
671	4/23/2023	09:15 PM	7						
672	4/23/2023	09:30 PM	3						
673	4/23/2023	09:45 PM	7						
674	4/23/2023	10:00 PM	3						
675	4/23/2023	10:15 PM	4						
676	4/23/2023	10:30 PM	4						
677	4/23/2023	10:45 PM	1						
678	4/23/2023	11:00 PM	0						
679	4/23/2023	11:15 PM	3						
680	4/23/2023	11:30 PM	3						
681	4/23/2023	11:45 PM	1						

	A	B	C	D	E	F	G	H	I
1									
2	File Name: C:\Users\barri\OneDrive\Documents\TDB\WSP\SYRACUSE\DATA\BATCH 5\DONE\ATR 1276.tf2								
3	Start Date: 4/17/2023								
4	Start Time: 12:00:00 AM								
5	Location 1: SB NY 69								
6	Location 2: at NY 69A								
7									
8									
9	Date	Time	SB						
10	4/17/2023	12:00 AM	0						
11	4/17/2023	12:15 AM	1						
12	4/17/2023	12:30 AM	0						
13	4/17/2023	12:45 AM	1						
14	4/17/2023	01:00 AM	0						
15	4/17/2023	01:15 AM	0						
16	4/17/2023	01:30 AM	0						
17	4/17/2023	01:45 AM	1						
18	4/17/2023	02:00 AM	0						
19	4/17/2023	02:15 AM	0						
20	4/17/2023	02:30 AM	0						
21	4/17/2023	02:45 AM	0						
22	4/17/2023	03:00 AM	0						
23	4/17/2023	03:15 AM	1						
24	4/17/2023	03:30 AM	0						
25	4/17/2023	03:45 AM	2						
26	4/17/2023	04:00 AM	2						
27	4/17/2023	04:15 AM	4						
28	4/17/2023	04:30 AM	9						
29	4/17/2023	04:45 AM	4						
30	4/17/2023	05:00 AM	10						
31	4/17/2023	05:15 AM	12						
32	4/17/2023	05:30 AM	9						
33	4/17/2023	05:45 AM	17						
34	4/17/2023	06:00 AM	13						
35	4/17/2023	06:15 AM	27						
36	4/17/2023	06:30 AM	32						
37	4/17/2023	06:45 AM	26						
38	4/17/2023	07:00 AM	30						
39	4/17/2023	07:15 AM	33						
40	4/17/2023	07:30 AM	30						
41	4/17/2023	07:45 AM	26						
42	4/17/2023	08:00 AM	17						
43	4/17/2023	08:15 AM	33						
44	4/17/2023	08:30 AM	18						
45	4/17/2023	08:45 AM	26						
46	4/17/2023	09:00 AM	20						
47	4/17/2023	09:15 AM	15						
48	4/17/2023	09:30 AM	23						
49	4/17/2023	09:45 AM	15						

	A	B	C	D	E	F	G	H	I
50	4/17/2023	10:00 AM	15						
51	4/17/2023	10:15 AM	15						
52	4/17/2023	10:30 AM	12						
53	4/17/2023	10:45 AM	14						
54	4/17/2023	11:00 AM	21						
55	4/17/2023	11:15 AM	29						
56	4/17/2023	11:30 AM	21						
57	4/17/2023	11:45 AM	19						
58	4/17/2023	12:00 PM	12						
59	4/17/2023	12:15 PM	20						
60	4/17/2023	12:30 PM	22						
61	4/17/2023	12:45 PM	15						
62	4/17/2023	01:00 PM	21						
63	4/17/2023	01:15 PM	10						
64	4/17/2023	01:30 PM	22						
65	4/17/2023	01:45 PM	14						
66	4/17/2023	02:00 PM	15						
67	4/17/2023	02:15 PM	17						
68	4/17/2023	02:30 PM	23						
69	4/17/2023	02:45 PM	21						
70	4/17/2023	03:00 PM	27						
71	4/17/2023	03:15 PM	35						
72	4/17/2023	03:30 PM	29						
73	4/17/2023	03:45 PM	29						
74	4/17/2023	04:00 PM	24						
75	4/17/2023	04:15 PM	23						
76	4/17/2023	04:30 PM	24						
77	4/17/2023	04:45 PM	22						
78	4/17/2023	05:00 PM	23						
79	4/17/2023	05:15 PM	26						
80	4/17/2023	05:30 PM	35						
81	4/17/2023	05:45 PM	26						
82	4/17/2023	06:00 PM	17						
83	4/17/2023	06:15 PM	13						
84	4/17/2023	06:30 PM	10						
85	4/17/2023	06:45 PM	10						
86	4/17/2023	07:00 PM	11						
87	4/17/2023	07:15 PM	4						
88	4/17/2023	07:30 PM	7						
89	4/17/2023	07:45 PM	5						
90	4/17/2023	08:00 PM	4						
91	4/17/2023	08:15 PM	6						
92	4/17/2023	08:30 PM	12						
93	4/17/2023	08:45 PM	9						
94	4/17/2023	09:00 PM	1						
95	4/17/2023	09:15 PM	1						
96	4/17/2023	09:30 PM	3						
97	4/17/2023	09:45 PM	6						
98	4/17/2023	10:00 PM	3						
99	4/17/2023	10:15 PM	3						

	A	B	C	D	E	F	G	H	I
100	4/17/2023	10:30 PM	2						
101	4/17/2023	10:45 PM	2						
102	4/17/2023	11:00 PM	1						
103	4/17/2023	11:15 PM	1						
104	4/17/2023	11:30 PM	1						
105	4/17/2023	11:45 PM	2						
106	4/18/2023	12:00 AM	1						
107	4/18/2023	12:15 AM	1						
108	4/18/2023	12:30 AM	0						
109	4/18/2023	12:45 AM	1						
110	4/18/2023	01:00 AM	1						
111	4/18/2023	01:15 AM	1						
112	4/18/2023	01:30 AM	2						
113	4/18/2023	01:45 AM	0						
114	4/18/2023	02:00 AM	1						
115	4/18/2023	02:15 AM	0						
116	4/18/2023	02:30 AM	1						
117	4/18/2023	02:45 AM	0						
118	4/18/2023	03:00 AM	2						
119	4/18/2023	03:15 AM	0						
120	4/18/2023	03:30 AM	2						
121	4/18/2023	03:45 AM	1						
122	4/18/2023	04:00 AM	2						
123	4/18/2023	04:15 AM	5						
124	4/18/2023	04:30 AM	10						
125	4/18/2023	04:45 AM	5						
126	4/18/2023	05:00 AM	12						
127	4/18/2023	05:15 AM	11						
128	4/18/2023	05:30 AM	11						
129	4/18/2023	05:45 AM	16						
130	4/18/2023	06:00 AM	19						
131	4/18/2023	06:15 AM	27						
132	4/18/2023	06:30 AM	33						
133	4/18/2023	06:45 AM	30						
134	4/18/2023	07:00 AM	28						
135	4/18/2023	07:15 AM	35						
136	4/18/2023	07:30 AM	31						
137	4/18/2023	07:45 AM	26						
138	4/18/2023	08:00 AM	15						
139	4/18/2023	08:15 AM	24						
140	4/18/2023	08:30 AM	20						
141	4/18/2023	08:45 AM	17						
142	4/18/2023	09:00 AM	16						
143	4/18/2023	09:15 AM	14						
144	4/18/2023	09:30 AM	22						
145	4/18/2023	09:45 AM	14						
146	4/18/2023	10:00 AM	21						
147	4/18/2023	10:15 AM	18						
148	4/18/2023	10:30 AM	18						
149	4/18/2023	10:45 AM	14						

	A	B	C	D	E	F	G	H	I
150	4/18/2023	11:00 AM	25						
151	4/18/2023	11:15 AM	22						
152	4/18/2023	11:30 AM	20						
153	4/18/2023	11:45 AM	17						
154	4/18/2023	12:00 PM	15						
155	4/18/2023	12:15 PM	23						
156	4/18/2023	12:30 PM	14						
157	4/18/2023	12:45 PM	12						
158	4/18/2023	01:00 PM	16						
159	4/18/2023	01:15 PM	16						
160	4/18/2023	01:30 PM	16						
161	4/18/2023	01:45 PM	21						
162	4/18/2023	02:00 PM	18						
163	4/18/2023	02:15 PM	20						
164	4/18/2023	02:30 PM	26						
165	4/18/2023	02:45 PM	21						
166	4/18/2023	03:00 PM	23						
167	4/18/2023	03:15 PM	17						
168	4/18/2023	03:30 PM	26						
169	4/18/2023	03:45 PM	33						
170	4/18/2023	04:00 PM	20						
171	4/18/2023	04:15 PM	21						
172	4/18/2023	04:30 PM	44						
173	4/18/2023	04:45 PM	24						
174	4/18/2023	05:00 PM	26						
175	4/18/2023	05:15 PM	28						
176	4/18/2023	05:30 PM	16						
177	4/18/2023	05:45 PM	31						
178	4/18/2023	06:00 PM	18						
179	4/18/2023	06:15 PM	25						
180	4/18/2023	06:30 PM	9						
181	4/18/2023	06:45 PM	13						
182	4/18/2023	07:00 PM	9						
183	4/18/2023	07:15 PM	16						
184	4/18/2023	07:30 PM	9						
185	4/18/2023	07:45 PM	7						
186	4/18/2023	08:00 PM	7						
187	4/18/2023	08:15 PM	8						
188	4/18/2023	08:30 PM	6						
189	4/18/2023	08:45 PM	3						
190	4/18/2023	09:00 PM	7						
191	4/18/2023	09:15 PM	1						
192	4/18/2023	09:30 PM	5						
193	4/18/2023	09:45 PM	4						
194	4/18/2023	10:00 PM	5						
195	4/18/2023	10:15 PM	3						
196	4/18/2023	10:30 PM	1						
197	4/18/2023	10:45 PM	2						
198	4/18/2023	11:00 PM	0						
199	4/18/2023	11:15 PM	2						

	A	B	C	D	E	F	G	H	I
200	4/18/2023	11:30 PM	1						
201	4/18/2023	11:45 PM	0						
202	4/19/2023	12:00 AM	0						
203	4/19/2023	12:15 AM	1						
204	4/19/2023	12:30 AM	2						
205	4/19/2023	12:45 AM	0						
206	4/19/2023	01:00 AM	0						
207	4/19/2023	01:15 AM	0						
208	4/19/2023	01:30 AM	1						
209	4/19/2023	01:45 AM	0						
210	4/19/2023	02:00 AM	0						
211	4/19/2023	02:15 AM	0						
212	4/19/2023	02:30 AM	0						
213	4/19/2023	02:45 AM	0						
214	4/19/2023	03:00 AM	2						
215	4/19/2023	03:15 AM	0						
216	4/19/2023	03:30 AM	0						
217	4/19/2023	03:45 AM	2						
218	4/19/2023	04:00 AM	6						
219	4/19/2023	04:15 AM	4						
220	4/19/2023	04:30 AM	6						
221	4/19/2023	04:45 AM	6						
222	4/19/2023	05:00 AM	10						
223	4/19/2023	05:15 AM	14						
224	4/19/2023	05:30 AM	7						
225	4/19/2023	05:45 AM	18						
226	4/19/2023	06:00 AM	23						
227	4/19/2023	06:15 AM	25						
228	4/19/2023	06:30 AM	35						
229	4/19/2023	06:45 AM	26						
230	4/19/2023	07:00 AM	27						
231	4/19/2023	07:15 AM	31						
232	4/19/2023	07:30 AM	38						
233	4/19/2023	07:45 AM	29						
234	4/19/2023	08:00 AM	16						
235	4/19/2023	08:15 AM	17						
236	4/19/2023	08:30 AM	23						
237	4/19/2023	08:45 AM	20						
238	4/19/2023	09:00 AM	12						
239	4/19/2023	09:15 AM	25						
240	4/19/2023	09:30 AM	17						
241	4/19/2023	09:45 AM	19						
242	4/19/2023	10:00 AM	21						
243	4/19/2023	10:15 AM	17						
244	4/19/2023	10:30 AM	18						
245	4/19/2023	10:45 AM	14						
246	4/19/2023	11:00 AM	15						
247	4/19/2023	11:15 AM	14						
248	4/19/2023	11:30 AM	12						
249	4/19/2023	11:45 AM	14						

	A	B	C	D	E	F	G	H	I
250	4/19/2023	12:00 PM	24						
251	4/19/2023	12:15 PM	13						
252	4/19/2023	12:30 PM	19						
253	4/19/2023	12:45 PM	25						
254	4/19/2023	01:00 PM	17						
255	4/19/2023	01:15 PM	21						
256	4/19/2023	01:30 PM	14						
257	4/19/2023	01:45 PM	20						
258	4/19/2023	02:00 PM	17						
259	4/19/2023	02:15 PM	11						
260	4/19/2023	02:30 PM	11						
261	4/19/2023	02:45 PM	16						
262	4/19/2023	03:00 PM	29						
263	4/19/2023	03:15 PM	21						
264	4/19/2023	03:30 PM	21						
265	4/19/2023	03:45 PM	26						
266	4/19/2023	04:00 PM	27						
267	4/19/2023	04:15 PM	33						
268	4/19/2023	04:30 PM	29						
269	4/19/2023	04:45 PM	38						
270	4/19/2023	05:00 PM	17						
271	4/19/2023	05:15 PM	27						
272	4/19/2023	05:30 PM	29						
273	4/19/2023	05:45 PM	12						
274	4/19/2023	06:00 PM	22						
275	4/19/2023	06:15 PM	20						
276	4/19/2023	06:30 PM	23						
277	4/19/2023	06:45 PM	16						
278	4/19/2023	07:00 PM	10						
279	4/19/2023	07:15 PM	14						
280	4/19/2023	07:30 PM	13						
281	4/19/2023	07:45 PM	10						
282	4/19/2023	08:00 PM	9						
283	4/19/2023	08:15 PM	12						
284	4/19/2023	08:30 PM	6						
285	4/19/2023	08:45 PM	3						
286	4/19/2023	09:00 PM	6						
287	4/19/2023	09:15 PM	7						
288	4/19/2023	09:30 PM	5						
289	4/19/2023	09:45 PM	4						
290	4/19/2023	10:00 PM	5						
291	4/19/2023	10:15 PM	2						
292	4/19/2023	10:30 PM	0						
293	4/19/2023	10:45 PM	1						
294	4/19/2023	11:00 PM	2						
295	4/19/2023	11:15 PM	0						
296	4/19/2023	11:30 PM	2						
297	4/19/2023	11:45 PM	0						
298	4/20/2023	12:00 AM	0						
299	4/20/2023	12:15 AM	2						

	A	B	C	D	E	F	G	H	I
300	4/20/2023	12:30 AM	2						
301	4/20/2023	12:45 AM	0						
302	4/20/2023	01:00 AM	0						
303	4/20/2023	01:15 AM	1						
304	4/20/2023	01:30 AM	0						
305	4/20/2023	01:45 AM	0						
306	4/20/2023	02:00 AM	1						
307	4/20/2023	02:15 AM	0						
308	4/20/2023	02:30 AM	0						
309	4/20/2023	02:45 AM	3						
310	4/20/2023	03:00 AM	2						
311	4/20/2023	03:15 AM	0						
312	4/20/2023	03:30 AM	2						
313	4/20/2023	03:45 AM	0						
314	4/20/2023	04:00 AM	2						
315	4/20/2023	04:15 AM	7						
316	4/20/2023	04:30 AM	5						
317	4/20/2023	04:45 AM	6						
318	4/20/2023	05:00 AM	4						
319	4/20/2023	05:15 AM	12						
320	4/20/2023	05:30 AM	10						
321	4/20/2023	05:45 AM	10						
322	4/20/2023	06:00 AM	13						
323	4/20/2023	06:15 AM	29						
324	4/20/2023	06:30 AM	31						
325	4/20/2023	06:45 AM	29						
326	4/20/2023	07:00 AM	33						
327	4/20/2023	07:15 AM	34						
328	4/20/2023	07:30 AM	31						
329	4/20/2023	07:45 AM	25						
330	4/20/2023	08:00 AM	17						
331	4/20/2023	08:15 AM	11						
332	4/20/2023	08:30 AM	21						
333	4/20/2023	08:45 AM	23						
334	4/20/2023	09:00 AM	17						
335	4/20/2023	09:15 AM	23						
336	4/20/2023	09:30 AM	19						
337	4/20/2023	09:45 AM	22						
338	4/20/2023	10:00 AM	12						
339	4/20/2023	10:15 AM	13						
340	4/20/2023	10:30 AM	21						
341	4/20/2023	10:45 AM	18						
342	4/20/2023	11:00 AM	23						
343	4/20/2023	11:15 AM	17						
344	4/20/2023	11:30 AM	21						
345	4/20/2023	11:45 AM	14						
346	4/20/2023	12:00 PM	18						
347	4/20/2023	12:15 PM	23						
348	4/20/2023	12:30 PM	13						
349	4/20/2023	12:45 PM	21						

	A	B	C	D	E	F	G	H	I
350	4/20/2023	01:00 PM	25						
351	4/20/2023	01:15 PM	25						
352	4/20/2023	01:30 PM	15						
353	4/20/2023	01:45 PM	16						
354	4/20/2023	02:00 PM	21						
355	4/20/2023	02:15 PM	28						
356	4/20/2023	02:30 PM	25						
357	4/20/2023	02:45 PM	24						
358	4/20/2023	03:00 PM	25						
359	4/20/2023	03:15 PM	21						
360	4/20/2023	03:30 PM	24						
361	4/20/2023	03:45 PM	25						
362	4/20/2023	04:00 PM	35						
363	4/20/2023	04:15 PM	31						
364	4/20/2023	04:30 PM	31						
365	4/20/2023	04:45 PM	28						
366	4/20/2023	05:00 PM	31						
367	4/20/2023	05:15 PM	31						
368	4/20/2023	05:30 PM	30						
369	4/20/2023	05:45 PM	18						
370	4/20/2023	06:00 PM	21						
371	4/20/2023	06:15 PM	28						
372	4/20/2023	06:30 PM	19						
373	4/20/2023	06:45 PM	18						
374	4/20/2023	07:00 PM	19						
375	4/20/2023	07:15 PM	5						
376	4/20/2023	07:30 PM	6						
377	4/20/2023	07:45 PM	9						
378	4/20/2023	08:00 PM	16						
379	4/20/2023	08:15 PM	14						
380	4/20/2023	08:30 PM	8						
381	4/20/2023	08:45 PM	7						
382	4/20/2023	09:00 PM	2						
383	4/20/2023	09:15 PM	8						
384	4/20/2023	09:30 PM	8						
385	4/20/2023	09:45 PM	2						
386	4/20/2023	10:00 PM	4						
387	4/20/2023	10:15 PM	4						
388	4/20/2023	10:30 PM	2						
389	4/20/2023	10:45 PM	0						
390	4/20/2023	11:00 PM	1						
391	4/20/2023	11:15 PM	1						
392	4/20/2023	11:30 PM	1						
393	4/20/2023	11:45 PM	1						
394	4/21/2023	12:00 AM	2						
395	4/21/2023	12:15 AM	2						
396	4/21/2023	12:30 AM	0						
397	4/21/2023	12:45 AM	0						
398	4/21/2023	01:00 AM	1						
399	4/21/2023	01:15 AM	0						

	A	B	C	D	E	F	G	H	I
400	4/21/2023	01:30 AM	0						
401	4/21/2023	01:45 AM	1						
402	4/21/2023	02:00 AM	0						
403	4/21/2023	02:15 AM	0						
404	4/21/2023	02:30 AM	0						
405	4/21/2023	02:45 AM	0						
406	4/21/2023	03:00 AM	0						
407	4/21/2023	03:15 AM	1						
408	4/21/2023	03:30 AM	0						
409	4/21/2023	03:45 AM	3						
410	4/21/2023	04:00 AM	3						
411	4/21/2023	04:15 AM	5						
412	4/21/2023	04:30 AM	7						
413	4/21/2023	04:45 AM	2						
414	4/21/2023	05:00 AM	4						
415	4/21/2023	05:15 AM	12						
416	4/21/2023	05:30 AM	10						
417	4/21/2023	05:45 AM	12						
418	4/21/2023	06:00 AM	16						
419	4/21/2023	06:15 AM	20						
420	4/21/2023	06:30 AM	31						
421	4/21/2023	06:45 AM	26						
422	4/21/2023	07:00 AM	24						
423	4/21/2023	07:15 AM	42						
424	4/21/2023	07:30 AM	26						
425	4/21/2023	07:45 AM	17						
426	4/21/2023	08:00 AM	26						
427	4/21/2023	08:15 AM	17						
428	4/21/2023	08:30 AM	23						
429	4/21/2023	08:45 AM	22						
430	4/21/2023	09:00 AM	26						
431	4/21/2023	09:15 AM	23						
432	4/21/2023	09:30 AM	19						
433	4/21/2023	09:45 AM	25						
434	4/21/2023	10:00 AM	16						
435	4/21/2023	10:15 AM	12						
436	4/21/2023	10:30 AM	26						
437	4/21/2023	10:45 AM	30						
438	4/21/2023	11:00 AM	18						
439	4/21/2023	11:15 AM	25						
440	4/21/2023	11:30 AM	28						
441	4/21/2023	11:45 AM	31						
442	4/21/2023	12:00 PM	15						
443	4/21/2023	12:15 PM	19						
444	4/21/2023	12:30 PM	20						
445	4/21/2023	12:45 PM	22						
446	4/21/2023	01:00 PM	20						
447	4/21/2023	01:15 PM	29						
448	4/21/2023	01:30 PM	15						
449	4/21/2023	01:45 PM	19						

	A	B	C	D	E	F	G	H	I
450	4/21/2023	02:00 PM	29						
451	4/21/2023	02:15 PM	25						
452	4/21/2023	02:30 PM	26						
453	4/21/2023	02:45 PM	28						
454	4/21/2023	03:00 PM	23						
455	4/21/2023	03:15 PM	29						
456	4/21/2023	03:30 PM	35						
457	4/21/2023	03:45 PM	28						
458	4/21/2023	04:00 PM	31						
459	4/21/2023	04:15 PM	22						
460	4/21/2023	04:30 PM	23						
461	4/21/2023	04:45 PM	28						
462	4/21/2023	05:00 PM	25						
463	4/21/2023	05:15 PM	24						
464	4/21/2023	05:30 PM	29						
465	4/21/2023	05:45 PM	28						
466	4/21/2023	06:00 PM	17						
467	4/21/2023	06:15 PM	24						
468	4/21/2023	06:30 PM	27						
469	4/21/2023	06:45 PM	20						
470	4/21/2023	07:00 PM	16						
471	4/21/2023	07:15 PM	24						
472	4/21/2023	07:30 PM	14						
473	4/21/2023	07:45 PM	13						
474	4/21/2023	08:00 PM	11						
475	4/21/2023	08:15 PM	18						
476	4/21/2023	08:30 PM	10						
477	4/21/2023	08:45 PM	13						
478	4/21/2023	09:00 PM	4						
479	4/21/2023	09:15 PM	9						
480	4/21/2023	09:30 PM	4						
481	4/21/2023	09:45 PM	6						
482	4/21/2023	10:00 PM	10						
483	4/21/2023	10:15 PM	4						
484	4/21/2023	10:30 PM	3						
485	4/21/2023	10:45 PM	5						
486	4/21/2023	11:00 PM	2						
487	4/21/2023	11:15 PM	3						
488	4/21/2023	11:30 PM	0						
489	4/21/2023	11:45 PM	3						
490	4/22/2023	12:00 AM	1						
491	4/22/2023	12:15 AM	4						
492	4/22/2023	12:30 AM	1						
493	4/22/2023	12:45 AM	1						
494	4/22/2023	01:00 AM	0						
495	4/22/2023	01:15 AM	0						
496	4/22/2023	01:30 AM	2						
497	4/22/2023	01:45 AM	2						
498	4/22/2023	02:00 AM	0						
499	4/22/2023	02:15 AM	0						

	A	B	C	D	E	F	G	H	I
500	4/22/2023	02:30 AM	1						
501	4/22/2023	02:45 AM	0						
502	4/22/2023	03:00 AM	0						
503	4/22/2023	03:15 AM	2						
504	4/22/2023	03:30 AM	1						
505	4/22/2023	03:45 AM	1						
506	4/22/2023	04:00 AM	2						
507	4/22/2023	04:15 AM	1						
508	4/22/2023	04:30 AM	1						
509	4/22/2023	04:45 AM	6						
510	4/22/2023	05:00 AM	2						
511	4/22/2023	05:15 AM	4						
512	4/22/2023	05:30 AM	6						
513	4/22/2023	05:45 AM	6						
514	4/22/2023	06:00 AM	10						
515	4/22/2023	06:15 AM	4						
516	4/22/2023	06:30 AM	9						
517	4/22/2023	06:45 AM	5						
518	4/22/2023	07:00 AM	8						
519	4/22/2023	07:15 AM	10						
520	4/22/2023	07:30 AM	9						
521	4/22/2023	07:45 AM	17						
522	4/22/2023	08:00 AM	19						
523	4/22/2023	08:15 AM	17						
524	4/22/2023	08:30 AM	23						
525	4/22/2023	08:45 AM	16						
526	4/22/2023	09:00 AM	18						
527	4/22/2023	09:15 AM	11						
528	4/22/2023	09:30 AM	26						
529	4/22/2023	09:45 AM	24						
530	4/22/2023	10:00 AM	23						
531	4/22/2023	10:15 AM	11						
532	4/22/2023	10:30 AM	18						
533	4/22/2023	10:45 AM	31						
534	4/22/2023	11:00 AM	15						
535	4/22/2023	11:15 AM	26						
536	4/22/2023	11:30 AM	26						
537	4/22/2023	11:45 AM	22						
538	4/22/2023	12:00 PM	26						
539	4/22/2023	12:15 PM	32						
540	4/22/2023	12:30 PM	27						
541	4/22/2023	12:45 PM	28						
542	4/22/2023	01:00 PM	19						
543	4/22/2023	01:15 PM	21						
544	4/22/2023	01:30 PM	11						
545	4/22/2023	01:45 PM	19						
546	4/22/2023	02:00 PM	12						
547	4/22/2023	02:15 PM	11						
548	4/22/2023	02:30 PM	19						
549	4/22/2023	02:45 PM	18						

	A	B	C	D	E	F	G	H	I
550	4/22/2023	03:00 PM	17						
551	4/22/2023	03:15 PM	15						
552	4/22/2023	03:30 PM	27						
553	4/22/2023	03:45 PM	12						
554	4/22/2023	04:00 PM	15						
555	4/22/2023	04:15 PM	16						
556	4/22/2023	04:30 PM	22						
557	4/22/2023	04:45 PM	19						
558	4/22/2023	05:00 PM	15						
559	4/22/2023	05:15 PM	21						
560	4/22/2023	05:30 PM	20						
561	4/22/2023	05:45 PM	21						
562	4/22/2023	06:00 PM	9						
563	4/22/2023	06:15 PM	15						
564	4/22/2023	06:30 PM	7						
565	4/22/2023	06:45 PM	11						
566	4/22/2023	07:00 PM	7						
567	4/22/2023	07:15 PM	13						
568	4/22/2023	07:30 PM	6						
569	4/22/2023	07:45 PM	9						
570	4/22/2023	08:00 PM	4						
571	4/22/2023	08:15 PM	7						
572	4/22/2023	08:30 PM	9						
573	4/22/2023	08:45 PM	11						
574	4/22/2023	09:00 PM	5						
575	4/22/2023	09:15 PM	12						
576	4/22/2023	09:30 PM	10						
577	4/22/2023	09:45 PM	2						
578	4/22/2023	10:00 PM	2						
579	4/22/2023	10:15 PM	2						
580	4/22/2023	10:30 PM	2						
581	4/22/2023	10:45 PM	1						
582	4/22/2023	11:00 PM	2						
583	4/22/2023	11:15 PM	0						
584	4/22/2023	11:30 PM	1						
585	4/22/2023	11:45 PM	2						
586	4/23/2023	12:00 AM	0						
587	4/23/2023	12:15 AM	1						
588	4/23/2023	12:30 AM	2						
589	4/23/2023	12:45 AM	0						
590	4/23/2023	01:00 AM	0						
591	4/23/2023	01:15 AM	4						
592	4/23/2023	01:30 AM	1						
593	4/23/2023	01:45 AM	3						
594	4/23/2023	02:00 AM	1						
595	4/23/2023	02:15 AM	0						
596	4/23/2023	02:30 AM	0						
597	4/23/2023	02:45 AM	0						
598	4/23/2023	03:00 AM	0						
599	4/23/2023	03:15 AM	1						

	A	B	C	D	E	F	G	H	I
600	4/23/2023	03:30 AM	1						
601	4/23/2023	03:45 AM	0						
602	4/23/2023	04:00 AM	1						
603	4/23/2023	04:15 AM	1						
604	4/23/2023	04:30 AM	4						
605	4/23/2023	04:45 AM	2						
606	4/23/2023	05:00 AM	2						
607	4/23/2023	05:15 AM	3						
608	4/23/2023	05:30 AM	4						
609	4/23/2023	05:45 AM	4						
610	4/23/2023	06:00 AM	7						
611	4/23/2023	06:15 AM	7						
612	4/23/2023	06:30 AM	6						
613	4/23/2023	06:45 AM	2						
614	4/23/2023	07:00 AM	2						
615	4/23/2023	07:15 AM	8						
616	4/23/2023	07:30 AM	6						
617	4/23/2023	07:45 AM	2						
618	4/23/2023	08:00 AM	2						
619	4/23/2023	08:15 AM	4						
620	4/23/2023	08:30 AM	13						
621	4/23/2023	08:45 AM	7						
622	4/23/2023	09:00 AM	11						
623	4/23/2023	09:15 AM	16						
624	4/23/2023	09:30 AM	22						
625	4/23/2023	09:45 AM	12						
626	4/23/2023	10:00 AM	17						
627	4/23/2023	10:15 AM	22						
628	4/23/2023	10:30 AM	23						
629	4/23/2023	10:45 AM	16						
630	4/23/2023	11:00 AM	19						
631	4/23/2023	11:15 AM	21						
632	4/23/2023	11:30 AM	19						
633	4/23/2023	11:45 AM	24						
634	4/23/2023	12:00 PM	18						
635	4/23/2023	12:15 PM	22						
636	4/23/2023	12:30 PM	31						
637	4/23/2023	12:45 PM	19						
638	4/23/2023	01:00 PM	21						
639	4/23/2023	01:15 PM	19						
640	4/23/2023	01:30 PM	18						
641	4/23/2023	01:45 PM	19						
642	4/23/2023	02:00 PM	26						
643	4/23/2023	02:15 PM	23						
644	4/23/2023	02:30 PM	15						
645	4/23/2023	02:45 PM	14						
646	4/23/2023	03:00 PM	25						
647	4/23/2023	03:15 PM	12						
648	4/23/2023	03:30 PM	21						
649	4/23/2023	03:45 PM	24						

	A	B	C	D	E	F	G	H	I
650	4/23/2023	04:00 PM	19						
651	4/23/2023	04:15 PM	10						
652	4/23/2023	04:30 PM	23						
653	4/23/2023	04:45 PM	29						
654	4/23/2023	05:00 PM	11						
655	4/23/2023	05:15 PM	13						
656	4/23/2023	05:30 PM	23						
657	4/23/2023	05:45 PM	16						
658	4/23/2023	06:00 PM	17						
659	4/23/2023	06:15 PM	12						
660	4/23/2023	06:30 PM	21						
661	4/23/2023	06:45 PM	9						
662	4/23/2023	07:00 PM	11						
663	4/23/2023	07:15 PM	9						
664	4/23/2023	07:30 PM	11						
665	4/23/2023	07:45 PM	9						
666	4/23/2023	08:00 PM	7						
667	4/23/2023	08:15 PM	6						
668	4/23/2023	08:30 PM	5						
669	4/23/2023	08:45 PM	1						
670	4/23/2023	09:00 PM	1						
671	4/23/2023	09:15 PM	5						
672	4/23/2023	09:30 PM	5						
673	4/23/2023	09:45 PM	6						
674	4/23/2023	10:00 PM	4						
675	4/23/2023	10:15 PM	1						
676	4/23/2023	10:30 PM	2						
677	4/23/2023	10:45 PM	1						
678	4/23/2023	11:00 PM	2						
679	4/23/2023	11:15 PM	1						
680	4/23/2023	11:30 PM	2						
681	4/23/2023	11:45 PM	2						

	A	B	C	D	E	F	G	H	I
1									
2	File Name: C:\Users\barri\OneDrive\Documents\TDB\WSP\SYRACUSE\DATA\BATCH 3\DONE\ATR 1277.tf2								
3	Start Date: 4/16/2023								
4	Start Time: 12:00:00 AM								
5	Location 1: WB NY 69A								
6	Location 2: at US 11								
7									
8									
9	Date	Time	WB						
10	4/16/2023	12:00 AM	0						
11	4/16/2023	12:15 AM	1						
12	4/16/2023	12:30 AM	2						
13	4/16/2023	12:45 AM	0						
14	4/16/2023	01:00 AM	0						
15	4/16/2023	01:15 AM	1						
16	4/16/2023	01:30 AM	0						
17	4/16/2023	01:45 AM	1						
18	4/16/2023	02:00 AM	1						
19	4/16/2023	02:15 AM	2						
20	4/16/2023	02:30 AM	1						
21	4/16/2023	02:45 AM	0						
22	4/16/2023	03:00 AM	0						
23	4/16/2023	03:15 AM	0						
24	4/16/2023	03:30 AM	0						
25	4/16/2023	03:45 AM	0						
26	4/16/2023	04:00 AM	0						
27	4/16/2023	04:15 AM	0						
28	4/16/2023	04:30 AM	0						
29	4/16/2023	04:45 AM	0						
30	4/16/2023	05:00 AM	0						
31	4/16/2023	05:15 AM	1						
32	4/16/2023	05:30 AM	0						
33	4/16/2023	05:45 AM	1						
34	4/16/2023	06:00 AM	0						
35	4/16/2023	06:15 AM	0						
36	4/16/2023	06:30 AM	1						
37	4/16/2023	06:45 AM	1						
38	4/16/2023	07:00 AM	0						
39	4/16/2023	07:15 AM	3						
40	4/16/2023	07:30 AM	3						
41	4/16/2023	07:45 AM	1						
42	4/16/2023	08:00 AM	2						
43	4/16/2023	08:15 AM	3						
44	4/16/2023	08:30 AM	3						
45	4/16/2023	08:45 AM	8						
46	4/16/2023	09:00 AM	2						
47	4/16/2023	09:15 AM	5						
48	4/16/2023	09:30 AM	9						
49	4/16/2023	09:45 AM	8						

	A	B	C	D	E	F	G	H	I
50	4/16/2023	10:00 AM	8						
51	4/16/2023	10:15 AM	6						
52	4/16/2023	10:30 AM	7						
53	4/16/2023	10:45 AM	3						
54	4/16/2023	11:00 AM	8						
55	4/16/2023	11:15 AM	8						
56	4/16/2023	11:30 AM	11						
57	4/16/2023	11:45 AM	10						
58	4/16/2023	12:00 PM	12						
59	4/16/2023	12:15 PM	6						
60	4/16/2023	12:30 PM	14						
61	4/16/2023	12:45 PM	9						
62	4/16/2023	01:00 PM	6						
63	4/16/2023	01:15 PM	5						
64	4/16/2023	01:30 PM	13						
65	4/16/2023	01:45 PM	6						
66	4/16/2023	02:00 PM	16						
67	4/16/2023	02:15 PM	5						
68	4/16/2023	02:30 PM	12						
69	4/16/2023	02:45 PM	8						
70	4/16/2023	03:00 PM	5						
71	4/16/2023	03:15 PM	13						
72	4/16/2023	03:30 PM	7						
73	4/16/2023	03:45 PM	11						
74	4/16/2023	04:00 PM	4						
75	4/16/2023	04:15 PM	7						
76	4/16/2023	04:30 PM	7						
77	4/16/2023	04:45 PM	6						
78	4/16/2023	05:00 PM	7						
79	4/16/2023	05:15 PM	6						
80	4/16/2023	05:30 PM	4						
81	4/16/2023	05:45 PM	6						
82	4/16/2023	06:00 PM	7						
83	4/16/2023	06:15 PM	4						
84	4/16/2023	06:30 PM	7						
85	4/16/2023	06:45 PM	3						
86	4/16/2023	07:00 PM	9						
87	4/16/2023	07:15 PM	7						
88	4/16/2023	07:30 PM	5						
89	4/16/2023	07:45 PM	2						
90	4/16/2023	08:00 PM	4						
91	4/16/2023	08:15 PM	5						
92	4/16/2023	08:30 PM	8						
93	4/16/2023	08:45 PM	1						
94	4/16/2023	09:00 PM	3						
95	4/16/2023	09:15 PM	2						
96	4/16/2023	09:30 PM	2						
97	4/16/2023	09:45 PM	0						
98	4/16/2023	10:00 PM	1						
99	4/16/2023	10:15 PM	3						

	A	B	C	D	E	F	G	H	I
100	4/16/2023	10:30 PM	2						
101	4/16/2023	10:45 PM	0						
102	4/16/2023	11:00 PM	0						
103	4/16/2023	11:15 PM	0						
104	4/16/2023	11:30 PM	1						
105	4/16/2023	11:45 PM	0						
106	4/17/2023	12:00 AM	0						
107	4/17/2023	12:15 AM	0						
108	4/17/2023	12:30 AM	0						
109	4/17/2023	12:45 AM	0						
110	4/17/2023	01:00 AM	0						
111	4/17/2023	01:15 AM	0						
112	4/17/2023	01:30 AM	1						
113	4/17/2023	01:45 AM	0						
114	4/17/2023	02:00 AM	0						
115	4/17/2023	02:15 AM	0						
116	4/17/2023	02:30 AM	1						
117	4/17/2023	02:45 AM	0						
118	4/17/2023	03:00 AM	1						
119	4/17/2023	03:15 AM	0						
120	4/17/2023	03:30 AM	0						
121	4/17/2023	03:45 AM	0						
122	4/17/2023	04:00 AM	0						
123	4/17/2023	04:15 AM	0						
124	4/17/2023	04:30 AM	0						
125	4/17/2023	04:45 AM	1						
126	4/17/2023	05:00 AM	1						
127	4/17/2023	05:15 AM	1						
128	4/17/2023	05:30 AM	3						
129	4/17/2023	05:45 AM	2						
130	4/17/2023	06:00 AM	3						
131	4/17/2023	06:15 AM	6						
132	4/17/2023	06:30 AM	10						
133	4/17/2023	06:45 AM	6						
134	4/17/2023	07:00 AM	5						
135	4/17/2023	07:15 AM	8						
136	4/17/2023	07:30 AM	9						
137	4/17/2023	07:45 AM	5						
138	4/17/2023	08:00 AM	9						
139	4/17/2023	08:15 AM	9						
140	4/17/2023	08:30 AM	6						
141	4/17/2023	08:45 AM	10						
142	4/17/2023	09:00 AM	11						
143	4/17/2023	09:15 AM	3						
144	4/17/2023	09:30 AM	6						
145	4/17/2023	09:45 AM	9						
146	4/17/2023	10:00 AM	6						
147	4/17/2023	10:15 AM	6						
148	4/17/2023	10:30 AM	6						
149	4/17/2023	10:45 AM	5						

	A	B	C	D	E	F	G	H	I
150	4/17/2023	11:00 AM	4						
151	4/17/2023	11:15 AM	7						
152	4/17/2023	11:30 AM	3						
153	4/17/2023	11:45 AM	3						
154	4/17/2023	12:00 PM	6						
155	4/17/2023	12:15 PM	11						
156	4/17/2023	12:30 PM	3						
157	4/17/2023	12:45 PM	8						
158	4/17/2023	01:00 PM	5						
159	4/17/2023	01:15 PM	12						
160	4/17/2023	01:30 PM	4						
161	4/17/2023	01:45 PM	3						
162	4/17/2023	02:00 PM	7						
163	4/17/2023	02:15 PM	6						
164	4/17/2023	02:30 PM	8						
165	4/17/2023	02:45 PM	3						
166	4/17/2023	03:00 PM	5						
167	4/17/2023	03:15 PM	5						
168	4/17/2023	03:30 PM	17						
169	4/17/2023	03:45 PM	5						
170	4/17/2023	04:00 PM	14						
171	4/17/2023	04:15 PM	8						
172	4/17/2023	04:30 PM	4						
173	4/17/2023	04:45 PM	12						
174	4/17/2023	05:00 PM	10						
175	4/17/2023	05:15 PM	4						
176	4/17/2023	05:30 PM	10						
177	4/17/2023	05:45 PM	9						
178	4/17/2023	06:00 PM	4						
179	4/17/2023	06:15 PM	6						
180	4/17/2023	06:30 PM	9						
181	4/17/2023	06:45 PM	4						
182	4/17/2023	07:00 PM	2						
183	4/17/2023	07:15 PM	2						
184	4/17/2023	07:30 PM	4						
185	4/17/2023	07:45 PM	2						
186	4/17/2023	08:00 PM	6						
187	4/17/2023	08:15 PM	2						
188	4/17/2023	08:30 PM	2						
189	4/17/2023	08:45 PM	2						
190	4/17/2023	09:00 PM	0						
191	4/17/2023	09:15 PM	4						
192	4/17/2023	09:30 PM	2						
193	4/17/2023	09:45 PM	0						
194	4/17/2023	10:00 PM	0						
195	4/17/2023	10:15 PM	1						
196	4/17/2023	10:30 PM	0						
197	4/17/2023	10:45 PM	3						
198	4/17/2023	11:00 PM	0						
199	4/17/2023	11:15 PM	0						

	A	B	C	D	E	F	G	H	I
200	4/17/2023	11:30 PM	0						
201	4/17/2023	11:45 PM	0						
202	4/18/2023	12:00 AM	0						
203	4/18/2023	12:15 AM	1						
204	4/18/2023	12:30 AM	0						
205	4/18/2023	12:45 AM	0						
206	4/18/2023	01:00 AM	0						
207	4/18/2023	01:15 AM	0						
208	4/18/2023	01:30 AM	1						
209	4/18/2023	01:45 AM	0						
210	4/18/2023	02:00 AM	1						
211	4/18/2023	02:15 AM	0						
212	4/18/2023	02:30 AM	0						
213	4/18/2023	02:45 AM	0						
214	4/18/2023	03:00 AM	1						
215	4/18/2023	03:15 AM	0						
216	4/18/2023	03:30 AM	0						
217	4/18/2023	03:45 AM	2						
218	4/18/2023	04:00 AM	0						
219	4/18/2023	04:15 AM	0						
220	4/18/2023	04:30 AM	2						
221	4/18/2023	04:45 AM	1						
222	4/18/2023	05:00 AM	0						
223	4/18/2023	05:15 AM	2						
224	4/18/2023	05:30 AM	1						
225	4/18/2023	05:45 AM	2						
226	4/18/2023	06:00 AM	1						
227	4/18/2023	06:15 AM	3						
228	4/18/2023	06:30 AM	8						
229	4/18/2023	06:45 AM	9						
230	4/18/2023	07:00 AM	22						
231	4/18/2023	07:15 AM	5						
232	4/18/2023	07:30 AM	13						
233	4/18/2023	07:45 AM	6						
234	4/18/2023	08:00 AM	5						
235	4/18/2023	08:15 AM	11						
236	4/18/2023	08:30 AM	10						
237	4/18/2023	08:45 AM	4						
238	4/18/2023	09:00 AM	8						
239	4/18/2023	09:15 AM	3						
240	4/18/2023	09:30 AM	6						
241	4/18/2023	09:45 AM	2						
242	4/18/2023	10:00 AM	6						
243	4/18/2023	10:15 AM	13						
244	4/18/2023	10:30 AM	5						
245	4/18/2023	10:45 AM	11						
246	4/18/2023	11:00 AM	4						
247	4/18/2023	11:15 AM	7						
248	4/18/2023	11:30 AM	10						
249	4/18/2023	11:45 AM	2						

	A	B	C	D	E	F	G	H	I
250	4/18/2023	12:00 PM	3						
251	4/18/2023	12:15 PM	6						
252	4/18/2023	12:30 PM	4						
253	4/18/2023	12:45 PM	6						
254	4/18/2023	01:00 PM	7						
255	4/18/2023	01:15 PM	5						
256	4/18/2023	01:30 PM	9						
257	4/18/2023	01:45 PM	9						
258	4/18/2023	02:00 PM	4						
259	4/18/2023	02:15 PM	11						
260	4/18/2023	02:30 PM	2						
261	4/18/2023	02:45 PM	11						
262	4/18/2023	03:00 PM	13						
263	4/18/2023	03:15 PM	7						
264	4/18/2023	03:30 PM	6						
265	4/18/2023	03:45 PM	9						
266	4/18/2023	04:00 PM	11						
267	4/18/2023	04:15 PM	16						
268	4/18/2023	04:30 PM	5						
269	4/18/2023	04:45 PM	12						
270	4/18/2023	05:00 PM	4						
271	4/18/2023	05:15 PM	12						
272	4/18/2023	05:30 PM	7						
273	4/18/2023	05:45 PM	10						
274	4/18/2023	06:00 PM	1						
275	4/18/2023	06:15 PM	10						
276	4/18/2023	06:30 PM	7						
277	4/18/2023	06:45 PM	9						
278	4/18/2023	07:00 PM	5						
279	4/18/2023	07:15 PM	4						
280	4/18/2023	07:30 PM	6						
281	4/18/2023	07:45 PM	5						
282	4/18/2023	08:00 PM	0						
283	4/18/2023	08:15 PM	8						
284	4/18/2023	08:30 PM	1						
285	4/18/2023	08:45 PM	6						
286	4/18/2023	09:00 PM	2						
287	4/18/2023	09:15 PM	4						
288	4/18/2023	09:30 PM	0						
289	4/18/2023	09:45 PM	0						
290	4/18/2023	10:00 PM	3						
291	4/18/2023	10:15 PM	4						
292	4/18/2023	10:30 PM	0						
293	4/18/2023	10:45 PM	0						
294	4/18/2023	11:00 PM	1						
295	4/18/2023	11:15 PM	1						
296	4/18/2023	11:30 PM	1						
297	4/18/2023	11:45 PM	1						
298	4/19/2023	12:00 AM	0						
299	4/19/2023	12:15 AM	1						

	A	B	C	D	E	F	G	H	I
300	4/19/2023	12:30 AM	0						
301	4/19/2023	12:45 AM	0						
302	4/19/2023	01:00 AM	0						
303	4/19/2023	01:15 AM	0						
304	4/19/2023	01:30 AM	0						
305	4/19/2023	01:45 AM	1						
306	4/19/2023	02:00 AM	0						
307	4/19/2023	02:15 AM	0						
308	4/19/2023	02:30 AM	0						
309	4/19/2023	02:45 AM	0						
310	4/19/2023	03:00 AM	1						
311	4/19/2023	03:15 AM	0						
312	4/19/2023	03:30 AM	0						
313	4/19/2023	03:45 AM	0						
314	4/19/2023	04:00 AM	0						
315	4/19/2023	04:15 AM	0						
316	4/19/2023	04:30 AM	0						
317	4/19/2023	04:45 AM	2						
318	4/19/2023	05:00 AM	0						
319	4/19/2023	05:15 AM	2						
320	4/19/2023	05:30 AM	1						
321	4/19/2023	05:45 AM	3						
322	4/19/2023	06:00 AM	0						
323	4/19/2023	06:15 AM	1						
324	4/19/2023	06:30 AM	14						
325	4/19/2023	06:45 AM	24						
326	4/19/2023	07:00 AM	11						
327	4/19/2023	07:15 AM	9						
328	4/19/2023	07:30 AM	4						
329	4/19/2023	07:45 AM	6						
330	4/19/2023	08:00 AM	10						
331	4/19/2023	08:15 AM	4						
332	4/19/2023	08:30 AM	6						
333	4/19/2023	08:45 AM	8						
334	4/19/2023	09:00 AM	7						
335	4/19/2023	09:15 AM	4						
336	4/19/2023	09:30 AM	8						
337	4/19/2023	09:45 AM	12						
338	4/19/2023	10:00 AM	3						
339	4/19/2023	10:15 AM	8						
340	4/19/2023	10:30 AM	5						
341	4/19/2023	10:45 AM	7						
342	4/19/2023	11:00 AM	13						
343	4/19/2023	11:15 AM	3						
344	4/19/2023	11:30 AM	10						
345	4/19/2023	11:45 AM	12						
346	4/19/2023	12:00 PM	8						
347	4/19/2023	12:15 PM	5						
348	4/19/2023	12:30 PM	6						
349	4/19/2023	12:45 PM	13						

	A	B	C	D	E	F	G	H	I
350	4/19/2023	01:00 PM	9						
351	4/19/2023	01:15 PM	8						
352	4/19/2023	01:30 PM	15						
353	4/19/2023	01:45 PM	10						
354	4/19/2023	02:00 PM	12						
355	4/19/2023	02:15 PM	5						
356	4/19/2023	02:30 PM	8						
357	4/19/2023	02:45 PM	5						
358	4/19/2023	03:00 PM	6						
359	4/19/2023	03:15 PM	13						
360	4/19/2023	03:30 PM	7						
361	4/19/2023	03:45 PM	8						
362	4/19/2023	04:00 PM	9						
363	4/19/2023	04:15 PM	6						
364	4/19/2023	04:30 PM	10						
365	4/19/2023	04:45 PM	17						
366	4/19/2023	05:00 PM	13						
367	4/19/2023	05:15 PM	5						
368	4/19/2023	05:30 PM	6						
369	4/19/2023	05:45 PM	4						
370	4/19/2023	06:00 PM	12						
371	4/19/2023	06:15 PM	9						
372	4/19/2023	06:30 PM	11						
373	4/19/2023	06:45 PM	7						
374	4/19/2023	07:00 PM	8						
375	4/19/2023	07:15 PM	1						
376	4/19/2023	07:30 PM	7						
377	4/19/2023	07:45 PM	3						
378	4/19/2023	08:00 PM	3						
379	4/19/2023	08:15 PM	4						
380	4/19/2023	08:30 PM	3						
381	4/19/2023	08:45 PM	4						
382	4/19/2023	09:00 PM	2						
383	4/19/2023	09:15 PM	6						
384	4/19/2023	09:30 PM	2						
385	4/19/2023	09:45 PM	1						
386	4/19/2023	10:00 PM	1						
387	4/19/2023	10:15 PM	2						
388	4/19/2023	10:30 PM	1						
389	4/19/2023	10:45 PM	0						
390	4/19/2023	11:00 PM	5						
391	4/19/2023	11:15 PM	0						
392	4/19/2023	11:30 PM	2						
393	4/19/2023	11:45 PM	1						
394	4/20/2023	12:00 AM	0						
395	4/20/2023	12:15 AM	0						
396	4/20/2023	12:30 AM	0						
397	4/20/2023	12:45 AM	0						
398	4/20/2023	01:00 AM	0						
399	4/20/2023	01:15 AM	2						

	A	B	C	D	E	F	G	H	I
400	4/20/2023	01:30 AM	0						
401	4/20/2023	01:45 AM	0						
402	4/20/2023	02:00 AM	0						
403	4/20/2023	02:15 AM	0						
404	4/20/2023	02:30 AM	0						
405	4/20/2023	02:45 AM	1						
406	4/20/2023	03:00 AM	0						
407	4/20/2023	03:15 AM	0						
408	4/20/2023	03:30 AM	0						
409	4/20/2023	03:45 AM	0						
410	4/20/2023	04:00 AM	1						
411	4/20/2023	04:15 AM	1						
412	4/20/2023	04:30 AM	0						
413	4/20/2023	04:45 AM	2						
414	4/20/2023	05:00 AM	0						
415	4/20/2023	05:15 AM	4						
416	4/20/2023	05:30 AM	3						
417	4/20/2023	05:45 AM	2						
418	4/20/2023	06:00 AM	1						
419	4/20/2023	06:15 AM	4						
420	4/20/2023	06:30 AM	7						
421	4/20/2023	06:45 AM	24						
422	4/20/2023	07:00 AM	24						
423	4/20/2023	07:15 AM	7						
424	4/20/2023	07:30 AM	6						
425	4/20/2023	07:45 AM	7						
426	4/20/2023	08:00 AM	12						
427	4/20/2023	08:15 AM	6						
428	4/20/2023	08:30 AM	7						
429	4/20/2023	08:45 AM	5						
430	4/20/2023	09:00 AM	10						
431	4/20/2023	09:15 AM	5						
432	4/20/2023	09:30 AM	10						
433	4/20/2023	09:45 AM	6						
434	4/20/2023	10:00 AM	3						
435	4/20/2023	10:15 AM	9						
436	4/20/2023	10:30 AM	7						
437	4/20/2023	10:45 AM	8						
438	4/20/2023	11:00 AM	5						
439	4/20/2023	11:15 AM	10						
440	4/20/2023	11:30 AM	3						
441	4/20/2023	11:45 AM	7						
442	4/20/2023	12:00 PM	8						
443	4/20/2023	12:15 PM	5						
444	4/20/2023	12:30 PM	9						
445	4/20/2023	12:45 PM	8						
446	4/20/2023	01:00 PM	9						
447	4/20/2023	01:15 PM	11						
448	4/20/2023	01:30 PM	6						
449	4/20/2023	01:45 PM	11						

	A	B	C	D	E	F	G	H	I
450	4/20/2023	02:00 PM	5						
451	4/20/2023	02:15 PM	13						
452	4/20/2023	02:30 PM	5						
453	4/20/2023	02:45 PM	5						
454	4/20/2023	03:00 PM	7						
455	4/20/2023	03:15 PM	5						
456	4/20/2023	03:30 PM	15						
457	4/20/2023	03:45 PM	9						
458	4/20/2023	04:00 PM	7						
459	4/20/2023	04:15 PM	5						
460	4/20/2023	04:30 PM	10						
461	4/20/2023	04:45 PM	16						
462	4/20/2023	05:00 PM	15						
463	4/20/2023	05:15 PM	8						
464	4/20/2023	05:30 PM	6						
465	4/20/2023	05:45 PM	4						
466	4/20/2023	06:00 PM	8						
467	4/20/2023	06:15 PM	3						
468	4/20/2023	06:30 PM	9						
469	4/20/2023	06:45 PM	4						
470	4/20/2023	07:00 PM	2						
471	4/20/2023	07:15 PM	5						
472	4/20/2023	07:30 PM	7						
473	4/20/2023	07:45 PM	7						
474	4/20/2023	08:00 PM	1						
475	4/20/2023	08:15 PM	6						
476	4/20/2023	08:30 PM	0						
477	4/20/2023	08:45 PM	0						
478	4/20/2023	09:00 PM	4						
479	4/20/2023	09:15 PM	1						
480	4/20/2023	09:30 PM	4						
481	4/20/2023	09:45 PM	1						
482	4/20/2023	10:00 PM	1						
483	4/20/2023	10:15 PM	1						
484	4/20/2023	10:30 PM	2						
485	4/20/2023	10:45 PM	0						
486	4/20/2023	11:00 PM	0						
487	4/20/2023	11:15 PM	2						
488	4/20/2023	11:30 PM	0						
489	4/20/2023	11:45 PM	1						
490	4/21/2023	12:00 AM	0						
491	4/21/2023	12:15 AM	0						
492	4/21/2023	12:30 AM	2						
493	4/21/2023	12:45 AM	0						
494	4/21/2023	01:00 AM	1						
495	4/21/2023	01:15 AM	1						
496	4/21/2023	01:30 AM	1						
497	4/21/2023	01:45 AM	0						
498	4/21/2023	02:00 AM	0						
499	4/21/2023	02:15 AM	0						

	A	B	C	D	E	F	G	H	I
500	4/21/2023	02:30 AM	1						
501	4/21/2023	02:45 AM	0						
502	4/21/2023	03:00 AM	0						
503	4/21/2023	03:15 AM	1						
504	4/21/2023	03:30 AM	1						
505	4/21/2023	03:45 AM	0						
506	4/21/2023	04:00 AM	1						
507	4/21/2023	04:15 AM	2						
508	4/21/2023	04:30 AM	0						
509	4/21/2023	04:45 AM	1						
510	4/21/2023	05:00 AM	1						
511	4/21/2023	05:15 AM	3						
512	4/21/2023	05:30 AM	0						
513	4/21/2023	05:45 AM	3						
514	4/21/2023	06:00 AM	2						
515	4/21/2023	06:15 AM	2						
516	4/21/2023	06:30 AM	7						
517	4/21/2023	06:45 AM	8						
518	4/21/2023	07:00 AM	10						
519	4/21/2023	07:15 AM	8						
520	4/21/2023	07:30 AM	7						
521	4/21/2023	07:45 AM	5						
522	4/21/2023	08:00 AM	13						
523	4/21/2023	08:15 AM	8						
524	4/21/2023	08:30 AM	7						
525	4/21/2023	08:45 AM	8						
526	4/21/2023	09:00 AM	7						
527	4/21/2023	09:15 AM	9						
528	4/21/2023	09:30 AM	7						
529	4/21/2023	09:45 AM	3						
530	4/21/2023	10:00 AM	5						
531	4/21/2023	10:15 AM	5						
532	4/21/2023	10:30 AM	6						
533	4/21/2023	10:45 AM	5						
534	4/21/2023	11:00 AM	16						
535	4/21/2023	11:15 AM	5						
536	4/21/2023	11:30 AM	11						
537	4/21/2023	11:45 AM	10						
538	4/21/2023	12:00 PM	9						
539	4/21/2023	12:15 PM	9						
540	4/21/2023	12:30 PM	13						
541	4/21/2023	12:45 PM	13						
542	4/21/2023	01:00 PM	9						
543	4/21/2023	01:15 PM	13						
544	4/21/2023	01:30 PM	12						
545	4/21/2023	01:45 PM	8						
546	4/21/2023	02:00 PM	17						
547	4/21/2023	02:15 PM	5						
548	4/21/2023	02:30 PM	5						
549	4/21/2023	02:45 PM	13						

	A	B	C	D	E	F	G	H	I
550	4/21/2023	03:00 PM	17						
551	4/21/2023	03:15 PM	14						
552	4/21/2023	03:30 PM	14						
553	4/21/2023	03:45 PM	13						
554	4/21/2023	04:00 PM	8						
555	4/21/2023	04:15 PM	7						
556	4/21/2023	04:30 PM	9						
557	4/21/2023	04:45 PM	9						
558	4/21/2023	05:00 PM	7						
559	4/21/2023	05:15 PM	9						
560	4/21/2023	05:30 PM	7						
561	4/21/2023	05:45 PM	8						
562	4/21/2023	06:00 PM	4						
563	4/21/2023	06:15 PM	9						
564	4/21/2023	06:30 PM	4						
565	4/21/2023	06:45 PM	7						
566	4/21/2023	07:00 PM	5						
567	4/21/2023	07:15 PM	7						
568	4/21/2023	07:30 PM	5						
569	4/21/2023	07:45 PM	4						
570	4/21/2023	08:00 PM	3						
571	4/21/2023	08:15 PM	8						
572	4/21/2023	08:30 PM	3						
573	4/21/2023	08:45 PM	2						
574	4/21/2023	09:00 PM	7						
575	4/21/2023	09:15 PM	1						
576	4/21/2023	09:30 PM	5						
577	4/21/2023	09:45 PM	0						
578	4/21/2023	10:00 PM	1						
579	4/21/2023	10:15 PM	1						
580	4/21/2023	10:30 PM	1						
581	4/21/2023	10:45 PM	1						
582	4/21/2023	11:00 PM	0						
583	4/21/2023	11:15 PM	0						
584	4/21/2023	11:30 PM	0						
585	4/21/2023	11:45 PM	0						
586	4/22/2023	12:00 AM	0						
587	4/22/2023	12:15 AM	0						
588	4/22/2023	12:30 AM	2						
589	4/22/2023	12:45 AM	0						
590	4/22/2023	01:00 AM	0						
591	4/22/2023	01:15 AM	0						
592	4/22/2023	01:30 AM	1						
593	4/22/2023	01:45 AM	0						
594	4/22/2023	02:00 AM	0						
595	4/22/2023	02:15 AM	0						
596	4/22/2023	02:30 AM	0						
597	4/22/2023	02:45 AM	0						
598	4/22/2023	03:00 AM	1						
599	4/22/2023	03:15 AM	1						

	A	B	C	D	E	F	G	H	I
600	4/22/2023	03:30 AM	1						
601	4/22/2023	03:45 AM	2						
602	4/22/2023	04:00 AM	0						
603	4/22/2023	04:15 AM	0						
604	4/22/2023	04:30 AM	0						
605	4/22/2023	04:45 AM	0						
606	4/22/2023	05:00 AM	0						
607	4/22/2023	05:15 AM	0						
608	4/22/2023	05:30 AM	1						
609	4/22/2023	05:45 AM	1						
610	4/22/2023	06:00 AM	2						
611	4/22/2023	06:15 AM	1						
612	4/22/2023	06:30 AM	1						
613	4/22/2023	06:45 AM	2						
614	4/22/2023	07:00 AM	1						
615	4/22/2023	07:15 AM	1						
616	4/22/2023	07:30 AM	4						
617	4/22/2023	07:45 AM	9						
618	4/22/2023	08:00 AM	2						
619	4/22/2023	08:15 AM	5						
620	4/22/2023	08:30 AM	5						
621	4/22/2023	08:45 AM	2						
622	4/22/2023	09:00 AM	10						
623	4/22/2023	09:15 AM	8						
624	4/22/2023	09:30 AM	16						
625	4/22/2023	09:45 AM	9						
626	4/22/2023	10:00 AM	11						
627	4/22/2023	10:15 AM	5						
628	4/22/2023	10:30 AM	6						
629	4/22/2023	10:45 AM	7						
630	4/22/2023	11:00 AM	4						
631	4/22/2023	11:15 AM	11						
632	4/22/2023	11:30 AM	9						
633	4/22/2023	11:45 AM	11						
634	4/22/2023	12:00 PM	5						
635	4/22/2023	12:15 PM	6						
636	4/22/2023	12:30 PM	9						
637	4/22/2023	12:45 PM	9						
638	4/22/2023	01:00 PM	5						
639	4/22/2023	01:15 PM	5						
640	4/22/2023	01:30 PM	7						
641	4/22/2023	01:45 PM	4						
642	4/22/2023	02:00 PM	5						
643	4/22/2023	02:15 PM	8						
644	4/22/2023	02:30 PM	5						
645	4/22/2023	02:45 PM	7						
646	4/22/2023	03:00 PM	10						
647	4/22/2023	03:15 PM	2						
648	4/22/2023	03:30 PM	6						
649	4/22/2023	03:45 PM	10						

	A	B	C	D	E	F	G	H	I
650	4/22/2023	04:00 PM	8						
651	4/22/2023	04:15 PM	6						
652	4/22/2023	04:30 PM	7						
653	4/22/2023	04:45 PM	8						
654	4/22/2023	05:00 PM	10						
655	4/22/2023	05:15 PM	9						
656	4/22/2023	05:30 PM	12						
657	4/22/2023	05:45 PM	7						
658	4/22/2023	06:00 PM	3						
659	4/22/2023	06:15 PM	6						
660	4/22/2023	06:30 PM	6						
661	4/22/2023	06:45 PM	7						
662	4/22/2023	07:00 PM	4						
663	4/22/2023	07:15 PM	4						
664	4/22/2023	07:30 PM	3						
665	4/22/2023	07:45 PM	3						
666	4/22/2023	08:00 PM	4						
667	4/22/2023	08:15 PM	12						
668	4/22/2023	08:30 PM	9						
669	4/22/2023	08:45 PM	1						
670	4/22/2023	09:00 PM	1						
671	4/22/2023	09:15 PM	6						
672	4/22/2023	09:30 PM	1						
673	4/22/2023	09:45 PM	6						
674	4/22/2023	10:00 PM	2						
675	4/22/2023	10:15 PM	2						
676	4/22/2023	10:30 PM	0						
677	4/22/2023	10:45 PM	0						
678	4/22/2023	11:00 PM	2						
679	4/22/2023	11:15 PM	3						
680	4/22/2023	11:30 PM	0						
681	4/22/2023	11:45 PM	1						
682	4/23/2023	12:00 AM	2						
683	4/23/2023	12:15 AM	1						
684	4/23/2023	12:30 AM	0						
685	4/23/2023	12:45 AM	0						
686	4/23/2023	01:00 AM	0						
687	4/23/2023	01:15 AM	0						
688	4/23/2023	01:30 AM	0						
689	4/23/2023	01:45 AM	0						
690	4/23/2023	02:00 AM	0						
691	4/23/2023	02:15 AM	1						
692	4/23/2023	02:30 AM	0						
693	4/23/2023	02:45 AM	0						
694	4/23/2023	03:00 AM	0						
695	4/23/2023	03:15 AM	0						
696	4/23/2023	03:30 AM	1						
697	4/23/2023	03:45 AM	0						
698	4/23/2023	04:00 AM	1						
699	4/23/2023	04:15 AM	0						

	A	B	C	D	E	F	G	H	I
700	4/23/2023	04:30 AM	0						
701	4/23/2023	04:45 AM	0						
702	4/23/2023	05:00 AM	0						
703	4/23/2023	05:15 AM	0						
704	4/23/2023	05:30 AM	1						
705	4/23/2023	05:45 AM	4						
706	4/23/2023	06:00 AM	0						
707	4/23/2023	06:15 AM	1						
708	4/23/2023	06:30 AM	0						
709	4/23/2023	06:45 AM	1						
710	4/23/2023	07:00 AM	0						
711	4/23/2023	07:15 AM	0						
712	4/23/2023	07:30 AM	1						
713	4/23/2023	07:45 AM	2						
714	4/23/2023	08:00 AM	2						
715	4/23/2023	08:15 AM	2						
716	4/23/2023	08:30 AM	1						
717	4/23/2023	08:45 AM	2						
718	4/23/2023	09:00 AM	4						
719	4/23/2023	09:15 AM	7						
720	4/23/2023	09:30 AM	6						
721	4/23/2023	09:45 AM	13						
722	4/23/2023	10:00 AM	7						
723	4/23/2023	10:15 AM	8						
724	4/23/2023	10:30 AM	7						
725	4/23/2023	10:45 AM	6						
726	4/23/2023	11:00 AM	6						
727	4/23/2023	11:15 AM	5						
728	4/23/2023	11:30 AM	12						
729	4/23/2023	11:45 AM	11						
730	4/23/2023	12:00 PM	12						
731	4/23/2023	12:15 PM	13						
732	4/23/2023	12:30 PM	8						
733	4/23/2023	12:45 PM	11						
734	4/23/2023	01:00 PM	10						
735	4/23/2023	01:15 PM	11						
736	4/23/2023	01:30 PM	3						
737	4/23/2023	01:45 PM	10						
738	4/23/2023	02:00 PM	9						
739	4/23/2023	02:15 PM	8						
740	4/23/2023	02:30 PM	8						
741	4/23/2023	02:45 PM	7						
742	4/23/2023	03:00 PM	12						
743	4/23/2023	03:15 PM	6						
744	4/23/2023	03:30 PM	6						
745	4/23/2023	03:45 PM	4						
746	4/23/2023	04:00 PM	10						
747	4/23/2023	04:15 PM	5						
748	4/23/2023	04:30 PM	12						
749	4/23/2023	04:45 PM	6						

	A	B	C	D	E	F	G	H	I
750	4/23/2023	05:00 PM	7						
751	4/23/2023	05:15 PM	11						
752	4/23/2023	05:30 PM	6						
753	4/23/2023	05:45 PM	3						
754	4/23/2023	06:00 PM	6						
755	4/23/2023	06:15 PM	7						
756	4/23/2023	06:30 PM	6						
757	4/23/2023	06:45 PM	5						
758	4/23/2023	07:00 PM	3						
759	4/23/2023	07:15 PM	4						
760	4/23/2023	07:30 PM	3						
761	4/23/2023	07:45 PM	5						
762	4/23/2023	08:00 PM	4						
763	4/23/2023	08:15 PM	0						
764	4/23/2023	08:30 PM	1						
765	4/23/2023	08:45 PM	1						
766	4/23/2023	09:00 PM	1						
767	4/23/2023	09:15 PM	1						
768	4/23/2023	09:30 PM	1						
769	4/23/2023	09:45 PM	0						
770	4/23/2023	10:00 PM	2						
771	4/23/2023	10:15 PM	0						
772	4/23/2023	10:30 PM	0						
773	4/23/2023	10:45 PM	0						
774	4/23/2023	11:00 PM	0						
775	4/23/2023	11:15 PM	1						
776	4/23/2023	11:30 PM	0						
777	4/23/2023	11:45 PM	0						

	A	B	C	D	E	F	G	H	I
1									
2	File Name: C:\Users\barri\OneDrive\Documents\TDB\WSP\SYRACUSE\DATA\BATCH 3\DONE\ATR 1278.tf2								
3	Start Date: 4/16/2023								
4	Start Time: 12:00:00 AM								
5	Location 1: NB US 11								
6	Location 2: at NY 69A								
7									
8									
9	Date	Time	NB						
10	4/16/2023	12:00 AM	2						
11	4/16/2023	12:15 AM	1						
12	4/16/2023	12:30 AM	4						
13	4/16/2023	12:45 AM	2						
14	4/16/2023	01:00 AM	0						
15	4/16/2023	01:15 AM	3						
16	4/16/2023	01:30 AM	2						
17	4/16/2023	01:45 AM	3						
18	4/16/2023	02:00 AM	3						
19	4/16/2023	02:15 AM	0						
20	4/16/2023	02:30 AM	0						
21	4/16/2023	02:45 AM	2						
22	4/16/2023	03:00 AM	1						
23	4/16/2023	03:15 AM	0						
24	4/16/2023	03:30 AM	0						
25	4/16/2023	03:45 AM	0						
26	4/16/2023	04:00 AM	1						
27	4/16/2023	04:15 AM	1						
28	4/16/2023	04:30 AM	1						
29	4/16/2023	04:45 AM	1						
30	4/16/2023	05:00 AM	3						
31	4/16/2023	05:15 AM	0						
32	4/16/2023	05:30 AM	5						
33	4/16/2023	05:45 AM	1						
34	4/16/2023	06:00 AM	1						
35	4/16/2023	06:15 AM	5						
36	4/16/2023	06:30 AM	4						
37	4/16/2023	06:45 AM	4						
38	4/16/2023	07:00 AM	6						
39	4/16/2023	07:15 AM	6						
40	4/16/2023	07:30 AM	11						
41	4/16/2023	07:45 AM	5						
42	4/16/2023	08:00 AM	4						
43	4/16/2023	08:15 AM	12						
44	4/16/2023	08:30 AM	13						
45	4/16/2023	08:45 AM	10						
46	4/16/2023	09:00 AM	18						
47	4/16/2023	09:15 AM	28						
48	4/16/2023	09:30 AM	22						
49	4/16/2023	09:45 AM	25						

	A	B	C	D	E	F	G	H	I
50	4/16/2023	10:00 AM	20						
51	4/16/2023	10:15 AM	23						
52	4/16/2023	10:30 AM	22						
53	4/16/2023	10:45 AM	26						
54	4/16/2023	11:00 AM	28						
55	4/16/2023	11:15 AM	18						
56	4/16/2023	11:30 AM	17						
57	4/16/2023	11:45 AM	30						
58	4/16/2023	12:00 PM	33						
59	4/16/2023	12:15 PM	38						
60	4/16/2023	12:30 PM	38						
61	4/16/2023	12:45 PM	41						
62	4/16/2023	01:00 PM	34						
63	4/16/2023	01:15 PM	28						
64	4/16/2023	01:30 PM	38						
65	4/16/2023	01:45 PM	32						
66	4/16/2023	02:00 PM	21						
67	4/16/2023	02:15 PM	23						
68	4/16/2023	02:30 PM	21						
69	4/16/2023	02:45 PM	30						
70	4/16/2023	03:00 PM	34						
71	4/16/2023	03:15 PM	23						
72	4/16/2023	03:30 PM	30						
73	4/16/2023	03:45 PM	14						
74	4/16/2023	04:00 PM	24						
75	4/16/2023	04:15 PM	20						
76	4/16/2023	04:30 PM	23						
77	4/16/2023	04:45 PM	19						
78	4/16/2023	05:00 PM	22						
79	4/16/2023	05:15 PM	25						
80	4/16/2023	05:30 PM	21						
81	4/16/2023	05:45 PM	23						
82	4/16/2023	06:00 PM	32						
83	4/16/2023	06:15 PM	27						
84	4/16/2023	06:30 PM	20						
85	4/16/2023	06:45 PM	18						
86	4/16/2023	07:00 PM	16						
87	4/16/2023	07:15 PM	11						
88	4/16/2023	07:30 PM	9						
89	4/16/2023	07:45 PM	14						
90	4/16/2023	08:00 PM	13						
91	4/16/2023	08:15 PM	11						
92	4/16/2023	08:30 PM	11						
93	4/16/2023	08:45 PM	7						
94	4/16/2023	09:00 PM	7						
95	4/16/2023	09:15 PM	2						
96	4/16/2023	09:30 PM	7						
97	4/16/2023	09:45 PM	7						
98	4/16/2023	10:00 PM	3						
99	4/16/2023	10:15 PM	6						

	A	B	C	D	E	F	G	H	I
100	4/16/2023	10:30 PM	1						
101	4/16/2023	10:45 PM	2						
102	4/16/2023	11:00 PM	1						
103	4/16/2023	11:15 PM	2						
104	4/16/2023	11:30 PM	0						
105	4/16/2023	11:45 PM	0						
106	4/17/2023	12:00 AM	1						
107	4/17/2023	12:15 AM	0						
108	4/17/2023	12:30 AM	3						
109	4/17/2023	12:45 AM	0						
110	4/17/2023	01:00 AM	1						
111	4/17/2023	01:15 AM	0						
112	4/17/2023	01:30 AM	0						
113	4/17/2023	01:45 AM	1						
114	4/17/2023	02:00 AM	0						
115	4/17/2023	02:15 AM	1						
116	4/17/2023	02:30 AM	0						
117	4/17/2023	02:45 AM	0						
118	4/17/2023	03:00 AM	0						
119	4/17/2023	03:15 AM	1						
120	4/17/2023	03:30 AM	1						
121	4/17/2023	03:45 AM	2						
122	4/17/2023	04:00 AM	1						
123	4/17/2023	04:15 AM	2						
124	4/17/2023	04:30 AM	1						
125	4/17/2023	04:45 AM	1						
126	4/17/2023	05:00 AM	2						
127	4/17/2023	05:15 AM	3						
128	4/17/2023	05:30 AM	3						
129	4/17/2023	05:45 AM	10						
130	4/17/2023	06:00 AM	14						
131	4/17/2023	06:15 AM	10						
132	4/17/2023	06:30 AM	12						
133	4/17/2023	06:45 AM	7						
134	4/17/2023	07:00 AM	22						
135	4/17/2023	07:15 AM	16						
136	4/17/2023	07:30 AM	13						
137	4/17/2023	07:45 AM	15						
138	4/17/2023	08:00 AM	21						
139	4/17/2023	08:15 AM	25						
140	4/17/2023	08:30 AM	24						
141	4/17/2023	08:45 AM	17						
142	4/17/2023	09:00 AM	19						
143	4/17/2023	09:15 AM	14						
144	4/17/2023	09:30 AM	19						
145	4/17/2023	09:45 AM	21						
146	4/17/2023	10:00 AM	21						
147	4/17/2023	10:15 AM	16						
148	4/17/2023	10:30 AM	12						
149	4/17/2023	10:45 AM	14						

	A	B	C	D	E	F	G	H	I
150	4/17/2023	11:00 AM	19						
151	4/17/2023	11:15 AM	23						
152	4/17/2023	11:30 AM	16						
153	4/17/2023	11:45 AM	16						
154	4/17/2023	12:00 PM	22						
155	4/17/2023	12:15 PM	21						
156	4/17/2023	12:30 PM	26						
157	4/17/2023	12:45 PM	31						
158	4/17/2023	01:00 PM	27						
159	4/17/2023	01:15 PM	24						
160	4/17/2023	01:30 PM	24						
161	4/17/2023	01:45 PM	29						
162	4/17/2023	02:00 PM	31						
163	4/17/2023	02:15 PM	36						
164	4/17/2023	02:30 PM	22						
165	4/17/2023	02:45 PM	25						
166	4/17/2023	03:00 PM	23						
167	4/17/2023	03:15 PM	24						
168	4/17/2023	03:30 PM	36						
169	4/17/2023	03:45 PM	45						
170	4/17/2023	04:00 PM	29						
171	4/17/2023	04:15 PM	33						
172	4/17/2023	04:30 PM	36						
173	4/17/2023	04:45 PM	31						
174	4/17/2023	05:00 PM	31						
175	4/17/2023	05:15 PM	41						
176	4/17/2023	05:30 PM	30						
177	4/17/2023	05:45 PM	29						
178	4/17/2023	06:00 PM	24						
179	4/17/2023	06:15 PM	25						
180	4/17/2023	06:30 PM	14						
181	4/17/2023	06:45 PM	13						
182	4/17/2023	07:00 PM	18						
183	4/17/2023	07:15 PM	11						
184	4/17/2023	07:30 PM	12						
185	4/17/2023	07:45 PM	16						
186	4/17/2023	08:00 PM	11						
187	4/17/2023	08:15 PM	5						
188	4/17/2023	08:30 PM	7						
189	4/17/2023	08:45 PM	7						
190	4/17/2023	09:00 PM	4						
191	4/17/2023	09:15 PM	8						
192	4/17/2023	09:30 PM	5						
193	4/17/2023	09:45 PM	4						
194	4/17/2023	10:00 PM	5						
195	4/17/2023	10:15 PM	5						
196	4/17/2023	10:30 PM	1						
197	4/17/2023	10:45 PM	1						
198	4/17/2023	11:00 PM	3						
199	4/17/2023	11:15 PM	2						

	A	B	C	D	E	F	G	H	I
200	4/17/2023	11:30 PM	3						
201	4/17/2023	11:45 PM	2						
202	4/18/2023	12:00 AM	2						
203	4/18/2023	12:15 AM	1						
204	4/18/2023	12:30 AM	1						
205	4/18/2023	12:45 AM	1						
206	4/18/2023	01:00 AM	0						
207	4/18/2023	01:15 AM	1						
208	4/18/2023	01:30 AM	1						
209	4/18/2023	01:45 AM	1						
210	4/18/2023	02:00 AM	0						
211	4/18/2023	02:15 AM	0						
212	4/18/2023	02:30 AM	0						
213	4/18/2023	02:45 AM	2						
214	4/18/2023	03:00 AM	2						
215	4/18/2023	03:15 AM	1						
216	4/18/2023	03:30 AM	1						
217	4/18/2023	03:45 AM	0						
218	4/18/2023	04:00 AM	1						
219	4/18/2023	04:15 AM	0						
220	4/18/2023	04:30 AM	1						
221	4/18/2023	04:45 AM	2						
222	4/18/2023	05:00 AM	4						
223	4/18/2023	05:15 AM	6						
224	4/18/2023	05:30 AM	2						
225	4/18/2023	05:45 AM	7						
226	4/18/2023	06:00 AM	14						
227	4/18/2023	06:15 AM	18						
228	4/18/2023	06:30 AM	15						
229	4/18/2023	06:45 AM	11						
230	4/18/2023	07:00 AM	11						
231	4/18/2023	07:15 AM	25						
232	4/18/2023	07:30 AM	15						
233	4/18/2023	07:45 AM	20						
234	4/18/2023	08:00 AM	18						
235	4/18/2023	08:15 AM	10						
236	4/18/2023	08:30 AM	27						
237	4/18/2023	08:45 AM	19						
238	4/18/2023	09:00 AM	14						
239	4/18/2023	09:15 AM	11						
240	4/18/2023	09:30 AM	15						
241	4/18/2023	09:45 AM	24						
242	4/18/2023	10:00 AM	25						
243	4/18/2023	10:15 AM	16						
244	4/18/2023	10:30 AM	19						
245	4/18/2023	10:45 AM	16						
246	4/18/2023	11:00 AM	22						
247	4/18/2023	11:15 AM	20						
248	4/18/2023	11:30 AM	23						
249	4/18/2023	11:45 AM	16						

	A	B	C	D	E	F	G	H	I
250	4/18/2023	12:00 PM	18						
251	4/18/2023	12:15 PM	24						
252	4/18/2023	12:30 PM	20						
253	4/18/2023	12:45 PM	27						
254	4/18/2023	01:00 PM	18						
255	4/18/2023	01:15 PM	18						
256	4/18/2023	01:30 PM	19						
257	4/18/2023	01:45 PM	25						
258	4/18/2023	02:00 PM	29						
259	4/18/2023	02:15 PM	27						
260	4/18/2023	02:30 PM	18						
261	4/18/2023	02:45 PM	25						
262	4/18/2023	03:00 PM	30						
263	4/18/2023	03:15 PM	34						
264	4/18/2023	03:30 PM	41						
265	4/18/2023	03:45 PM	50						
266	4/18/2023	04:00 PM	29						
267	4/18/2023	04:15 PM	50						
268	4/18/2023	04:30 PM	39						
269	4/18/2023	04:45 PM	39						
270	4/18/2023	05:00 PM	34						
271	4/18/2023	05:15 PM	30						
272	4/18/2023	05:30 PM	33						
273	4/18/2023	05:45 PM	26						
274	4/18/2023	06:00 PM	24						
275	4/18/2023	06:15 PM	28						
276	4/18/2023	06:30 PM	22						
277	4/18/2023	06:45 PM	15						
278	4/18/2023	07:00 PM	26						
279	4/18/2023	07:15 PM	15						
280	4/18/2023	07:30 PM	16						
281	4/18/2023	07:45 PM	12						
282	4/18/2023	08:00 PM	17						
283	4/18/2023	08:15 PM	15						
284	4/18/2023	08:30 PM	13						
285	4/18/2023	08:45 PM	5						
286	4/18/2023	09:00 PM	11						
287	4/18/2023	09:15 PM	2						
288	4/18/2023	09:30 PM	5						
289	4/18/2023	09:45 PM	2						
290	4/18/2023	10:00 PM	2						
291	4/18/2023	10:15 PM	5						
292	4/18/2023	10:30 PM	5						
293	4/18/2023	10:45 PM	1						
294	4/18/2023	11:00 PM	3						
295	4/18/2023	11:15 PM	1						
296	4/18/2023	11:30 PM	0						
297	4/18/2023	11:45 PM	2						
298	4/19/2023	12:00 AM	4						
299	4/19/2023	12:15 AM	3						

	A	B	C	D	E	F	G	H	I
300	4/19/2023	12:30 AM	1						
301	4/19/2023	12:45 AM	1						
302	4/19/2023	01:00 AM	1						
303	4/19/2023	01:15 AM	0						
304	4/19/2023	01:30 AM	0						
305	4/19/2023	01:45 AM	1						
306	4/19/2023	02:00 AM	0						
307	4/19/2023	02:15 AM	0						
308	4/19/2023	02:30 AM	2						
309	4/19/2023	02:45 AM	0						
310	4/19/2023	03:00 AM	2						
311	4/19/2023	03:15 AM	1						
312	4/19/2023	03:30 AM	0						
313	4/19/2023	03:45 AM	2						
314	4/19/2023	04:00 AM	0						
315	4/19/2023	04:15 AM	1						
316	4/19/2023	04:30 AM	0						
317	4/19/2023	04:45 AM	1						
318	4/19/2023	05:00 AM	0						
319	4/19/2023	05:15 AM	3						
320	4/19/2023	05:30 AM	8						
321	4/19/2023	05:45 AM	5						
322	4/19/2023	06:00 AM	20						
323	4/19/2023	06:15 AM	14						
324	4/19/2023	06:30 AM	18						
325	4/19/2023	06:45 AM	16						
326	4/19/2023	07:00 AM	16						
327	4/19/2023	07:15 AM	26						
328	4/19/2023	07:30 AM	20						
329	4/19/2023	07:45 AM	17						
330	4/19/2023	08:00 AM	15						
331	4/19/2023	08:15 AM	14						
332	4/19/2023	08:30 AM	12						
333	4/19/2023	08:45 AM	14						
334	4/19/2023	09:00 AM	20						
335	4/19/2023	09:15 AM	19						
336	4/19/2023	09:30 AM	8						
337	4/19/2023	09:45 AM	17						
338	4/19/2023	10:00 AM	19						
339	4/19/2023	10:15 AM	25						
340	4/19/2023	10:30 AM	15						
341	4/19/2023	10:45 AM	22						
342	4/19/2023	11:00 AM	21						
343	4/19/2023	11:15 AM	27						
344	4/19/2023	11:30 AM	25						
345	4/19/2023	11:45 AM	27						
346	4/19/2023	12:00 PM	20						
347	4/19/2023	12:15 PM	17						
348	4/19/2023	12:30 PM	25						
349	4/19/2023	12:45 PM	19						

	A	B	C	D	E	F	G	H	I
350	4/19/2023	01:00 PM	19						
351	4/19/2023	01:15 PM	25						
352	4/19/2023	01:30 PM	28						
353	4/19/2023	01:45 PM	18						
354	4/19/2023	02:00 PM	29						
355	4/19/2023	02:15 PM	27						
356	4/19/2023	02:30 PM	22						
357	4/19/2023	02:45 PM	30						
358	4/19/2023	03:00 PM	20						
359	4/19/2023	03:15 PM	30						
360	4/19/2023	03:30 PM	29						
361	4/19/2023	03:45 PM	40						
362	4/19/2023	04:00 PM	36						
363	4/19/2023	04:15 PM	49						
364	4/19/2023	04:30 PM	32						
365	4/19/2023	04:45 PM	47						
366	4/19/2023	05:00 PM	22						
367	4/19/2023	05:15 PM	32						
368	4/19/2023	05:30 PM	25						
369	4/19/2023	05:45 PM	29						
370	4/19/2023	06:00 PM	29						
371	4/19/2023	06:15 PM	20						
372	4/19/2023	06:30 PM	23						
373	4/19/2023	06:45 PM	18						
374	4/19/2023	07:00 PM	20						
375	4/19/2023	07:15 PM	15						
376	4/19/2023	07:30 PM	9						
377	4/19/2023	07:45 PM	16						
378	4/19/2023	08:00 PM	12						
379	4/19/2023	08:15 PM	16						
380	4/19/2023	08:30 PM	8						
381	4/19/2023	08:45 PM	8						
382	4/19/2023	09:00 PM	6						
383	4/19/2023	09:15 PM	8						
384	4/19/2023	09:30 PM	5						
385	4/19/2023	09:45 PM	9						
386	4/19/2023	10:00 PM	2						
387	4/19/2023	10:15 PM	3						
388	4/19/2023	10:30 PM	4						
389	4/19/2023	10:45 PM	1						
390	4/19/2023	11:00 PM	5						
391	4/19/2023	11:15 PM	1						
392	4/19/2023	11:30 PM	4						
393	4/19/2023	11:45 PM	1						
394	4/20/2023	12:00 AM	2						
395	4/20/2023	12:15 AM	2						
396	4/20/2023	12:30 AM	1						
397	4/20/2023	12:45 AM	0						
398	4/20/2023	01:00 AM	1						
399	4/20/2023	01:15 AM	2						

	A	B	C	D	E	F	G	H	I
400	4/20/2023	01:30 AM	0						
401	4/20/2023	01:45 AM	0						
402	4/20/2023	02:00 AM	1						
403	4/20/2023	02:15 AM	1						
404	4/20/2023	02:30 AM	1						
405	4/20/2023	02:45 AM	3						
406	4/20/2023	03:00 AM	2						
407	4/20/2023	03:15 AM	2						
408	4/20/2023	03:30 AM	0						
409	4/20/2023	03:45 AM	0						
410	4/20/2023	04:00 AM	1						
411	4/20/2023	04:15 AM	0						
412	4/20/2023	04:30 AM	0						
413	4/20/2023	04:45 AM	2						
414	4/20/2023	05:00 AM	2						
415	4/20/2023	05:15 AM	4						
416	4/20/2023	05:30 AM	3						
417	4/20/2023	05:45 AM	8						
418	4/20/2023	06:00 AM	14						
419	4/20/2023	06:15 AM	13						
420	4/20/2023	06:30 AM	19						
421	4/20/2023	06:45 AM	13						
422	4/20/2023	07:00 AM	12						
423	4/20/2023	07:15 AM	20						
424	4/20/2023	07:30 AM	12						
425	4/20/2023	07:45 AM	18						
426	4/20/2023	08:00 AM	9						
427	4/20/2023	08:15 AM	15						
428	4/20/2023	08:30 AM	17						
429	4/20/2023	08:45 AM	18						
430	4/20/2023	09:00 AM	20						
431	4/20/2023	09:15 AM	15						
432	4/20/2023	09:30 AM	17						
433	4/20/2023	09:45 AM	24						
434	4/20/2023	10:00 AM	18						
435	4/20/2023	10:15 AM	13						
436	4/20/2023	10:30 AM	25						
437	4/20/2023	10:45 AM	20						
438	4/20/2023	11:00 AM	25						
439	4/20/2023	11:15 AM	21						
440	4/20/2023	11:30 AM	25						
441	4/20/2023	11:45 AM	30						
442	4/20/2023	12:00 PM	31						
443	4/20/2023	12:15 PM	21						
444	4/20/2023	12:30 PM	25						
445	4/20/2023	12:45 PM	34						
446	4/20/2023	01:00 PM	28						
447	4/20/2023	01:15 PM	26						
448	4/20/2023	01:30 PM	34						
449	4/20/2023	01:45 PM	23						

	A	B	C	D	E	F	G	H	I
450	4/20/2023	02:00 PM	28						
451	4/20/2023	02:15 PM	22						
452	4/20/2023	02:30 PM	23						
453	4/20/2023	02:45 PM	25						
454	4/20/2023	03:00 PM	33						
455	4/20/2023	03:15 PM	39						
456	4/20/2023	03:30 PM	27						
457	4/20/2023	03:45 PM	51						
458	4/20/2023	04:00 PM	34						
459	4/20/2023	04:15 PM	54						
460	4/20/2023	04:30 PM	43						
461	4/20/2023	04:45 PM	28						
462	4/20/2023	05:00 PM	38						
463	4/20/2023	05:15 PM	39						
464	4/20/2023	05:30 PM	41						
465	4/20/2023	05:45 PM	23						
466	4/20/2023	06:00 PM	27						
467	4/20/2023	06:15 PM	31						
468	4/20/2023	06:30 PM	16						
469	4/20/2023	06:45 PM	19						
470	4/20/2023	07:00 PM	25						
471	4/20/2023	07:15 PM	17						
472	4/20/2023	07:30 PM	17						
473	4/20/2023	07:45 PM	14						
474	4/20/2023	08:00 PM	14						
475	4/20/2023	08:15 PM	10						
476	4/20/2023	08:30 PM	6						
477	4/20/2023	08:45 PM	11						
478	4/20/2023	09:00 PM	11						
479	4/20/2023	09:15 PM	4						
480	4/20/2023	09:30 PM	10						
481	4/20/2023	09:45 PM	5						
482	4/20/2023	10:00 PM	9						
483	4/20/2023	10:15 PM	5						
484	4/20/2023	10:30 PM	9						
485	4/20/2023	10:45 PM	5						
486	4/20/2023	11:00 PM	4						
487	4/20/2023	11:15 PM	3						
488	4/20/2023	11:30 PM	1						
489	4/20/2023	11:45 PM	1						
490	4/21/2023	12:00 AM	2						
491	4/21/2023	12:15 AM	1						
492	4/21/2023	12:30 AM	3						
493	4/21/2023	12:45 AM	1						
494	4/21/2023	01:00 AM	0						
495	4/21/2023	01:15 AM	2						
496	4/21/2023	01:30 AM	0						
497	4/21/2023	01:45 AM	0						
498	4/21/2023	02:00 AM	2						
499	4/21/2023	02:15 AM	0						

	A	B	C	D	E	F	G	H	I
500	4/21/2023	02:30 AM	3						
501	4/21/2023	02:45 AM	0						
502	4/21/2023	03:00 AM	1						
503	4/21/2023	03:15 AM	3						
504	4/21/2023	03:30 AM	1						
505	4/21/2023	03:45 AM	0						
506	4/21/2023	04:00 AM	1						
507	4/21/2023	04:15 AM	3						
508	4/21/2023	04:30 AM	0						
509	4/21/2023	04:45 AM	1						
510	4/21/2023	05:00 AM	0						
511	4/21/2023	05:15 AM	4						
512	4/21/2023	05:30 AM	2						
513	4/21/2023	05:45 AM	3						
514	4/21/2023	06:00 AM	5						
515	4/21/2023	06:15 AM	16						
516	4/21/2023	06:30 AM	17						
517	4/21/2023	06:45 AM	7						
518	4/21/2023	07:00 AM	19						
519	4/21/2023	07:15 AM	17						
520	4/21/2023	07:30 AM	15						
521	4/21/2023	07:45 AM	18						
522	4/21/2023	08:00 AM	21						
523	4/21/2023	08:15 AM	25						
524	4/21/2023	08:30 AM	19						
525	4/21/2023	08:45 AM	20						
526	4/21/2023	09:00 AM	22						
527	4/21/2023	09:15 AM	23						
528	4/21/2023	09:30 AM	26						
529	4/21/2023	09:45 AM	29						
530	4/21/2023	10:00 AM	18						
531	4/21/2023	10:15 AM	33						
532	4/21/2023	10:30 AM	24						
533	4/21/2023	10:45 AM	27						
534	4/21/2023	11:00 AM	24						
535	4/21/2023	11:15 AM	35						
536	4/21/2023	11:30 AM	33						
537	4/21/2023	11:45 AM	39						
538	4/21/2023	12:00 PM	35						
539	4/21/2023	12:15 PM	41						
540	4/21/2023	12:30 PM	30						
541	4/21/2023	12:45 PM	36						
542	4/21/2023	01:00 PM	25						
543	4/21/2023	01:15 PM	36						
544	4/21/2023	01:30 PM	34						
545	4/21/2023	01:45 PM	44						
546	4/21/2023	02:00 PM	33						
547	4/21/2023	02:15 PM	21						
548	4/21/2023	02:30 PM	48						
549	4/21/2023	02:45 PM	34						

	A	B	C	D	E	F	G	H	I
550	4/21/2023	03:00 PM	31						
551	4/21/2023	03:15 PM	43						
552	4/21/2023	03:30 PM	45						
553	4/21/2023	03:45 PM	45						
554	4/21/2023	04:00 PM	47						
555	4/21/2023	04:15 PM	45						
556	4/21/2023	04:30 PM	47						
557	4/21/2023	04:45 PM	48						
558	4/21/2023	05:00 PM	36						
559	4/21/2023	05:15 PM	46						
560	4/21/2023	05:30 PM	34						
561	4/21/2023	05:45 PM	36						
562	4/21/2023	06:00 PM	39						
563	4/21/2023	06:15 PM	31						
564	4/21/2023	06:30 PM	24						
565	4/21/2023	06:45 PM	31						
566	4/21/2023	07:00 PM	13						
567	4/21/2023	07:15 PM	17						
568	4/21/2023	07:30 PM	15						
569	4/21/2023	07:45 PM	11						
570	4/21/2023	08:00 PM	22						
571	4/21/2023	08:15 PM	23						
572	4/21/2023	08:30 PM	22						
573	4/21/2023	08:45 PM	16						
574	4/21/2023	09:00 PM	19						
575	4/21/2023	09:15 PM	6						
576	4/21/2023	09:30 PM	5						
577	4/21/2023	09:45 PM	9						
578	4/21/2023	10:00 PM	9						
579	4/21/2023	10:15 PM	5						
580	4/21/2023	10:30 PM	3						
581	4/21/2023	10:45 PM	6						
582	4/21/2023	11:00 PM	3						
583	4/21/2023	11:15 PM	1						
584	4/21/2023	11:30 PM	2						
585	4/21/2023	11:45 PM	1						
586	4/22/2023	12:00 AM	2						
587	4/22/2023	12:15 AM	5						
588	4/22/2023	12:30 AM	3						
589	4/22/2023	12:45 AM	2						
590	4/22/2023	01:00 AM	6						
591	4/22/2023	01:15 AM	4						
592	4/22/2023	01:30 AM	1						
593	4/22/2023	01:45 AM	0						
594	4/22/2023	02:00 AM	1						
595	4/22/2023	02:15 AM	3						
596	4/22/2023	02:30 AM	0						
597	4/22/2023	02:45 AM	0						
598	4/22/2023	03:00 AM	0						
599	4/22/2023	03:15 AM	1						

	A	B	C	D	E	F	G	H	I
600	4/22/2023	03:30 AM	0						
601	4/22/2023	03:45 AM	2						
602	4/22/2023	04:00 AM	3						
603	4/22/2023	04:15 AM	1						
604	4/22/2023	04:30 AM	2						
605	4/22/2023	04:45 AM	1						
606	4/22/2023	05:00 AM	2						
607	4/22/2023	05:15 AM	5						
608	4/22/2023	05:30 AM	1						
609	4/22/2023	05:45 AM	1						
610	4/22/2023	06:00 AM	3						
611	4/22/2023	06:15 AM	9						
612	4/22/2023	06:30 AM	10						
613	4/22/2023	06:45 AM	2						
614	4/22/2023	07:00 AM	13						
615	4/22/2023	07:15 AM	14						
616	4/22/2023	07:30 AM	18						
617	4/22/2023	07:45 AM	15						
618	4/22/2023	08:00 AM	14						
619	4/22/2023	08:15 AM	24						
620	4/22/2023	08:30 AM	18						
621	4/22/2023	08:45 AM	23						
622	4/22/2023	09:00 AM	14						
623	4/22/2023	09:15 AM	20						
624	4/22/2023	09:30 AM	22						
625	4/22/2023	09:45 AM	23						
626	4/22/2023	10:00 AM	42						
627	4/22/2023	10:15 AM	32						
628	4/22/2023	10:30 AM	30						
629	4/22/2023	10:45 AM	38						
630	4/22/2023	11:00 AM	32						
631	4/22/2023	11:15 AM	31						
632	4/22/2023	11:30 AM	32						
633	4/22/2023	11:45 AM	31						
634	4/22/2023	12:00 PM	38						
635	4/22/2023	12:15 PM	24						
636	4/22/2023	12:30 PM	27						
637	4/22/2023	12:45 PM	40						
638	4/22/2023	01:00 PM	25						
639	4/22/2023	01:15 PM	37						
640	4/22/2023	01:30 PM	38						
641	4/22/2023	01:45 PM	37						
642	4/22/2023	02:00 PM	32						
643	4/22/2023	02:15 PM	16						
644	4/22/2023	02:30 PM	34						
645	4/22/2023	02:45 PM	33						
646	4/22/2023	03:00 PM	24						
647	4/22/2023	03:15 PM	25						
648	4/22/2023	03:30 PM	32						
649	4/22/2023	03:45 PM	28						

	A	B	C	D	E	F	G	H	I
650	4/22/2023	04:00 PM	18						
651	4/22/2023	04:15 PM	17						
652	4/22/2023	04:30 PM	30						
653	4/22/2023	04:45 PM	26						
654	4/22/2023	05:00 PM	38						
655	4/22/2023	05:15 PM	20						
656	4/22/2023	05:30 PM	22						
657	4/22/2023	05:45 PM	33						
658	4/22/2023	06:00 PM	13						
659	4/22/2023	06:15 PM	16						
660	4/22/2023	06:30 PM	19						
661	4/22/2023	06:45 PM	13						
662	4/22/2023	07:00 PM	12						
663	4/22/2023	07:15 PM	14						
664	4/22/2023	07:30 PM	12						
665	4/22/2023	07:45 PM	12						
666	4/22/2023	08:00 PM	16						
667	4/22/2023	08:15 PM	11						
668	4/22/2023	08:30 PM	20						
669	4/22/2023	08:45 PM	11						
670	4/22/2023	09:00 PM	3						
671	4/22/2023	09:15 PM	7						
672	4/22/2023	09:30 PM	6						
673	4/22/2023	09:45 PM	10						
674	4/22/2023	10:00 PM	8						
675	4/22/2023	10:15 PM	5						
676	4/22/2023	10:30 PM	6						
677	4/22/2023	10:45 PM	4						
678	4/22/2023	11:00 PM	3						
679	4/22/2023	11:15 PM	3						
680	4/22/2023	11:30 PM	0						
681	4/22/2023	11:45 PM	0						
682	4/23/2023	12:00 AM	3						
683	4/23/2023	12:15 AM	1						
684	4/23/2023	12:30 AM	3						
685	4/23/2023	12:45 AM	4						
686	4/23/2023	01:00 AM	1						
687	4/23/2023	01:15 AM	0						
688	4/23/2023	01:30 AM	0						
689	4/23/2023	01:45 AM	0						
690	4/23/2023	02:00 AM	1						
691	4/23/2023	02:15 AM	1						
692	4/23/2023	02:30 AM	0						
693	4/23/2023	02:45 AM	0						
694	4/23/2023	03:00 AM	1						
695	4/23/2023	03:15 AM	0						
696	4/23/2023	03:30 AM	1						
697	4/23/2023	03:45 AM	0						
698	4/23/2023	04:00 AM	0						
699	4/23/2023	04:15 AM	0						

	A	B	C	D	E	F	G	H	I
700	4/23/2023	04:30 AM	1						
701	4/23/2023	04:45 AM	0						
702	4/23/2023	05:00 AM	3						
703	4/23/2023	05:15 AM	2						
704	4/23/2023	05:30 AM	2						
705	4/23/2023	05:45 AM	0						
706	4/23/2023	06:00 AM	5						
707	4/23/2023	06:15 AM	3						
708	4/23/2023	06:30 AM	8						
709	4/23/2023	06:45 AM	8						
710	4/23/2023	07:00 AM	5						
711	4/23/2023	07:15 AM	6						
712	4/23/2023	07:30 AM	12						
713	4/23/2023	07:45 AM	7						
714	4/23/2023	08:00 AM	6						
715	4/23/2023	08:15 AM	8						
716	4/23/2023	08:30 AM	13						
717	4/23/2023	08:45 AM	6						
718	4/23/2023	09:00 AM	14						
719	4/23/2023	09:15 AM	17						
720	4/23/2023	09:30 AM	17						
721	4/23/2023	09:45 AM	27						
722	4/23/2023	10:00 AM	22						
723	4/23/2023	10:15 AM	22						
724	4/23/2023	10:30 AM	22						
725	4/23/2023	10:45 AM	28						
726	4/23/2023	11:00 AM	23						
727	4/23/2023	11:15 AM	13						
728	4/23/2023	11:30 AM	20						
729	4/23/2023	11:45 AM	30						
730	4/23/2023	12:00 PM	38						
731	4/23/2023	12:15 PM	25						
732	4/23/2023	12:30 PM	26						
733	4/23/2023	12:45 PM	30						
734	4/23/2023	01:00 PM	24						
735	4/23/2023	01:15 PM	43						
736	4/23/2023	01:30 PM	24						
737	4/23/2023	01:45 PM	29						
738	4/23/2023	02:00 PM	14						
739	4/23/2023	02:15 PM	27						
740	4/23/2023	02:30 PM	22						
741	4/23/2023	02:45 PM	27						
742	4/23/2023	03:00 PM	16						
743	4/23/2023	03:15 PM	18						
744	4/23/2023	03:30 PM	21						
745	4/23/2023	03:45 PM	29						
746	4/23/2023	04:00 PM	31						
747	4/23/2023	04:15 PM	18						
748	4/23/2023	04:30 PM	24						
749	4/23/2023	04:45 PM	16						

	A	B	C	D	E	F	G	H	I
750	4/23/2023	05:00 PM	19						
751	4/23/2023	05:15 PM	19						
752	4/23/2023	05:30 PM	16						
753	4/23/2023	05:45 PM	24						
754	4/23/2023	06:00 PM	24						
755	4/23/2023	06:15 PM	12						
756	4/23/2023	06:30 PM	21						
757	4/23/2023	06:45 PM	13						
758	4/23/2023	07:00 PM	9						
759	4/23/2023	07:15 PM	14						
760	4/23/2023	07:30 PM	12						
761	4/23/2023	07:45 PM	7						
762	4/23/2023	08:00 PM	4						
763	4/23/2023	08:15 PM	6						
764	4/23/2023	08:30 PM	5						
765	4/23/2023	08:45 PM	6						
766	4/23/2023	09:00 PM	3						
767	4/23/2023	09:15 PM	4						
768	4/23/2023	09:30 PM	4						
769	4/23/2023	09:45 PM	2						
770	4/23/2023	10:00 PM	3						
771	4/23/2023	10:15 PM	5						
772	4/23/2023	10:30 PM	2						
773	4/23/2023	10:45 PM	3						
774	4/23/2023	11:00 PM	1						
775	4/23/2023	11:15 PM	0						
776	4/23/2023	11:30 PM	2						
777	4/23/2023	11:45 PM	3						

	A	B	C	D	E	F	G	H	I
1									
2	File Name: C:\Users\barri\OneDrive\Documents\TDB\WSP\SYRACUSE\DATA\BATCH 3\DONE\ATR 1279.tf2								
3	Start Date: 4/16/2023								
4	Start Time: 12:00:00 AM								
5	Location 1: SB US 11								
6	Location 2: at NY 69 A								
7									
8									
9	Date	Time	WB						
10	4/16/2023	12:00 AM	1						
11	4/16/2023	12:15 AM	3						
12	4/16/2023	12:30 AM	0						
13	4/16/2023	12:45 AM	0						
14	4/16/2023	01:00 AM	2						
15	4/16/2023	01:15 AM	1						
16	4/16/2023	01:30 AM	0						
17	4/16/2023	01:45 AM	0						
18	4/16/2023	02:00 AM	0						
19	4/16/2023	02:15 AM	0						
20	4/16/2023	02:30 AM	0						
21	4/16/2023	02:45 AM	1						
22	4/16/2023	03:00 AM	1						
23	4/16/2023	03:15 AM	0						
24	4/16/2023	03:30 AM	1						
25	4/16/2023	03:45 AM	1						
26	4/16/2023	04:00 AM	0						
27	4/16/2023	04:15 AM	1						
28	4/16/2023	04:30 AM	0						
29	4/16/2023	04:45 AM	1						
30	4/16/2023	05:00 AM	1						
31	4/16/2023	05:15 AM	2						
32	4/16/2023	05:30 AM	0						
33	4/16/2023	05:45 AM	2						
34	4/16/2023	06:00 AM	0						
35	4/16/2023	06:15 AM	2						
36	4/16/2023	06:30 AM	3						
37	4/16/2023	06:45 AM	4						
38	4/16/2023	07:00 AM	6						
39	4/16/2023	07:15 AM	6						
40	4/16/2023	07:30 AM	4						
41	4/16/2023	07:45 AM	8						
42	4/16/2023	08:00 AM	5						
43	4/16/2023	08:15 AM	6						
44	4/16/2023	08:30 AM	11						
45	4/16/2023	08:45 AM	12						
46	4/16/2023	09:00 AM	9						
47	4/16/2023	09:15 AM	13						
48	4/16/2023	09:30 AM	27						
49	4/16/2023	09:45 AM	49						

	A	B	C	D	E	F	G	H	I
50	4/16/2023	10:00 AM	16						
51	4/16/2023	10:15 AM	14						
52	4/16/2023	10:30 AM	16						
53	4/16/2023	10:45 AM	11						
54	4/16/2023	11:00 AM	10						
55	4/16/2023	11:15 AM	19						
56	4/16/2023	11:30 AM	21						
57	4/16/2023	11:45 AM	28						
58	4/16/2023	12:00 PM	24						
59	4/16/2023	12:15 PM	32						
60	4/16/2023	12:30 PM	21						
61	4/16/2023	12:45 PM	21						
62	4/16/2023	01:00 PM	24						
63	4/16/2023	01:15 PM	17						
64	4/16/2023	01:30 PM	22						
65	4/16/2023	01:45 PM	22						
66	4/16/2023	02:00 PM	20						
67	4/16/2023	02:15 PM	24						
68	4/16/2023	02:30 PM	17						
69	4/16/2023	02:45 PM	16						
70	4/16/2023	03:00 PM	21						
71	4/16/2023	03:15 PM	19						
72	4/16/2023	03:30 PM	24						
73	4/16/2023	03:45 PM	25						
74	4/16/2023	04:00 PM	22						
75	4/16/2023	04:15 PM	16						
76	4/16/2023	04:30 PM	15						
77	4/16/2023	04:45 PM	18						
78	4/16/2023	05:00 PM	12						
79	4/16/2023	05:15 PM	16						
80	4/16/2023	05:30 PM	16						
81	4/16/2023	05:45 PM	27						
82	4/16/2023	06:00 PM	10						
83	4/16/2023	06:15 PM	18						
84	4/16/2023	06:30 PM	10						
85	4/16/2023	06:45 PM	15						
86	4/16/2023	07:00 PM	11						
87	4/16/2023	07:15 PM	18						
88	4/16/2023	07:30 PM	19						
89	4/16/2023	07:45 PM	11						
90	4/16/2023	08:00 PM	8						
91	4/16/2023	08:15 PM	8						
92	4/16/2023	08:30 PM	8						
93	4/16/2023	08:45 PM	5						
94	4/16/2023	09:00 PM	8						
95	4/16/2023	09:15 PM	6						
96	4/16/2023	09:30 PM	5						
97	4/16/2023	09:45 PM	1						
98	4/16/2023	10:00 PM	0						
99	4/16/2023	10:15 PM	3						

	A	B	C	D	E	F	G	H	I
100	4/16/2023	10:30 PM	2						
101	4/16/2023	10:45 PM	2						
102	4/16/2023	11:00 PM	1						
103	4/16/2023	11:15 PM	0						
104	4/16/2023	11:30 PM	3						
105	4/16/2023	11:45 PM	3						
106	4/17/2023	12:00 AM	0						
107	4/17/2023	12:15 AM	0						
108	4/17/2023	12:30 AM	0						
109	4/17/2023	12:45 AM	2						
110	4/17/2023	01:00 AM	1						
111	4/17/2023	01:15 AM	1						
112	4/17/2023	01:30 AM	0						
113	4/17/2023	01:45 AM	0						
114	4/17/2023	02:00 AM	0						
115	4/17/2023	02:15 AM	0						
116	4/17/2023	02:30 AM	0						
117	4/17/2023	02:45 AM	0						
118	4/17/2023	03:00 AM	0						
119	4/17/2023	03:15 AM	0						
120	4/17/2023	03:30 AM	4						
121	4/17/2023	03:45 AM	1						
122	4/17/2023	04:00 AM	0						
123	4/17/2023	04:15 AM	2						
124	4/17/2023	04:30 AM	4						
125	4/17/2023	04:45 AM	3						
126	4/17/2023	05:00 AM	1						
127	4/17/2023	05:15 AM	4						
128	4/17/2023	05:30 AM	4						
129	4/17/2023	05:45 AM	6						
130	4/17/2023	06:00 AM	11						
131	4/17/2023	06:15 AM	14						
132	4/17/2023	06:30 AM	11						
133	4/17/2023	06:45 AM	13						
134	4/17/2023	07:00 AM	17						
135	4/17/2023	07:15 AM	15						
136	4/17/2023	07:30 AM	21						
137	4/17/2023	07:45 AM	18						
138	4/17/2023	08:00 AM	16						
139	4/17/2023	08:15 AM	19						
140	4/17/2023	08:30 AM	17						
141	4/17/2023	08:45 AM	12						
142	4/17/2023	09:00 AM	11						
143	4/17/2023	09:15 AM	10						
144	4/17/2023	09:30 AM	13						
145	4/17/2023	09:45 AM	18						
146	4/17/2023	10:00 AM	14						
147	4/17/2023	10:15 AM	8						
148	4/17/2023	10:30 AM	13						
149	4/17/2023	10:45 AM	17						

	A	B	C	D	E	F	G	H	I
150	4/17/2023	11:00 AM	20						
151	4/17/2023	11:15 AM	21						
152	4/17/2023	11:30 AM	10						
153	4/17/2023	11:45 AM	10						
154	4/17/2023	12:00 PM	10						
155	4/17/2023	12:15 PM	18						
156	4/17/2023	12:30 PM	14						
157	4/17/2023	12:45 PM	17						
158	4/17/2023	01:00 PM	16						
159	4/17/2023	01:15 PM	13						
160	4/17/2023	01:30 PM	9						
161	4/17/2023	01:45 PM	22						
162	4/17/2023	02:00 PM	17						
163	4/17/2023	02:15 PM	14						
164	4/17/2023	02:30 PM	18						
165	4/17/2023	02:45 PM	21						
166	4/17/2023	03:00 PM	19						
167	4/17/2023	03:15 PM	7						
168	4/17/2023	03:30 PM	8						
169	4/17/2023	03:45 PM	28						
170	4/17/2023	04:00 PM	19						
171	4/17/2023	04:15 PM	29						
172	4/17/2023	04:30 PM	20						
173	4/17/2023	04:45 PM	16						
174	4/17/2023	05:00 PM	21						
175	4/17/2023	05:15 PM	12						
176	4/17/2023	05:30 PM	16						
177	4/17/2023	05:45 PM	9						
178	4/17/2023	06:00 PM	12						
179	4/17/2023	06:15 PM	9						
180	4/17/2023	06:30 PM	7						
181	4/17/2023	06:45 PM	5						
182	4/17/2023	07:00 PM	6						
183	4/17/2023	07:15 PM	9						
184	4/17/2023	07:30 PM	6						
185	4/17/2023	07:45 PM	7						
186	4/17/2023	08:00 PM	6						
187	4/17/2023	08:15 PM	5						
188	4/17/2023	08:30 PM	5						
189	4/17/2023	08:45 PM	0						
190	4/17/2023	09:00 PM	1						
191	4/17/2023	09:15 PM	3						
192	4/17/2023	09:30 PM	3						
193	4/17/2023	09:45 PM	4						
194	4/17/2023	10:00 PM	0						
195	4/17/2023	10:15 PM	0						
196	4/17/2023	10:30 PM	1						
197	4/17/2023	10:45 PM	2						
198	4/17/2023	11:00 PM	1						
199	4/17/2023	11:15 PM	0						

	A	B	C	D	E	F	G	H	I
200	4/17/2023	11:30 PM	1						
201	4/17/2023	11:45 PM	1						
202	4/18/2023	12:00 AM	1						
203	4/18/2023	12:15 AM	0						
204	4/18/2023	12:30 AM	0						
205	4/18/2023	12:45 AM	1						
206	4/18/2023	01:00 AM	1						
207	4/18/2023	01:15 AM	0						
208	4/18/2023	01:30 AM	0						
209	4/18/2023	01:45 AM	0						
210	4/18/2023	02:00 AM	0						
211	4/18/2023	02:15 AM	0						
212	4/18/2023	02:30 AM	0						
213	4/18/2023	02:45 AM	0						
214	4/18/2023	03:00 AM	1						
215	4/18/2023	03:15 AM	0						
216	4/18/2023	03:30 AM	0						
217	4/18/2023	03:45 AM	1						
218	4/18/2023	04:00 AM	2						
219	4/18/2023	04:15 AM	1						
220	4/18/2023	04:30 AM	2						
221	4/18/2023	04:45 AM	4						
222	4/18/2023	05:00 AM	4						
223	4/18/2023	05:15 AM	3						
224	4/18/2023	05:30 AM	4						
225	4/18/2023	05:45 AM	4						
226	4/18/2023	06:00 AM	9						
227	4/18/2023	06:15 AM	10						
228	4/18/2023	06:30 AM	19						
229	4/18/2023	06:45 AM	10						
230	4/18/2023	07:00 AM	17						
231	4/18/2023	07:15 AM	33						
232	4/18/2023	07:30 AM	23						
233	4/18/2023	07:45 AM	22						
234	4/18/2023	08:00 AM	17						
235	4/18/2023	08:15 AM	30						
236	4/18/2023	08:30 AM	20						
237	4/18/2023	08:45 AM	10						
238	4/18/2023	09:00 AM	16						
239	4/18/2023	09:15 AM	17						
240	4/18/2023	09:30 AM	12						
241	4/18/2023	09:45 AM	12						
242	4/18/2023	10:00 AM	13						
243	4/18/2023	10:15 AM	9						
244	4/18/2023	10:30 AM	9						
245	4/18/2023	10:45 AM	17						
246	4/18/2023	11:00 AM	11						
247	4/18/2023	11:15 AM	26						
248	4/18/2023	11:30 AM	17						
249	4/18/2023	11:45 AM	11						

	A	B	C	D	E	F	G	H	I
250	4/18/2023	12:00 PM	12						
251	4/18/2023	12:15 PM	14						
252	4/18/2023	12:30 PM	13						
253	4/18/2023	12:45 PM	16						
254	4/18/2023	01:00 PM	14						
255	4/18/2023	01:15 PM	17						
256	4/18/2023	01:30 PM	13						
257	4/18/2023	01:45 PM	12						
258	4/18/2023	02:00 PM	17						
259	4/18/2023	02:15 PM	19						
260	4/18/2023	02:30 PM	18						
261	4/18/2023	02:45 PM	22						
262	4/18/2023	03:00 PM	19						
263	4/18/2023	03:15 PM	16						
264	4/18/2023	03:30 PM	14						
265	4/18/2023	03:45 PM	15						
266	4/18/2023	04:00 PM	18						
267	4/18/2023	04:15 PM	23						
268	4/18/2023	04:30 PM	19						
269	4/18/2023	04:45 PM	18						
270	4/18/2023	05:00 PM	14						
271	4/18/2023	05:15 PM	20						
272	4/18/2023	05:30 PM	20						
273	4/18/2023	05:45 PM	10						
274	4/18/2023	06:00 PM	14						
275	4/18/2023	06:15 PM	7						
276	4/18/2023	06:30 PM	14						
277	4/18/2023	06:45 PM	9						
278	4/18/2023	07:00 PM	14						
279	4/18/2023	07:15 PM	6						
280	4/18/2023	07:30 PM	5						
281	4/18/2023	07:45 PM	9						
282	4/18/2023	08:00 PM	8						
283	4/18/2023	08:15 PM	6						
284	4/18/2023	08:30 PM	6						
285	4/18/2023	08:45 PM	3						
286	4/18/2023	09:00 PM	6						
287	4/18/2023	09:15 PM	3						
288	4/18/2023	09:30 PM	7						
289	4/18/2023	09:45 PM	2						
290	4/18/2023	10:00 PM	3						
291	4/18/2023	10:15 PM	2						
292	4/18/2023	10:30 PM	1						
293	4/18/2023	10:45 PM	0						
294	4/18/2023	11:00 PM	0						
295	4/18/2023	11:15 PM	0						
296	4/18/2023	11:30 PM	1						
297	4/18/2023	11:45 PM	2						
298	4/19/2023	12:00 AM	0						
299	4/19/2023	12:15 AM	0						

	A	B	C	D	E	F	G	H	I
300	4/19/2023	12:30 AM	0						
301	4/19/2023	12:45 AM	1						
302	4/19/2023	01:00 AM	0						
303	4/19/2023	01:15 AM	0						
304	4/19/2023	01:30 AM	0						
305	4/19/2023	01:45 AM	1						
306	4/19/2023	02:00 AM	0						
307	4/19/2023	02:15 AM	0						
308	4/19/2023	02:30 AM	0						
309	4/19/2023	02:45 AM	1						
310	4/19/2023	03:00 AM	0						
311	4/19/2023	03:15 AM	0						
312	4/19/2023	03:30 AM	1						
313	4/19/2023	03:45 AM	1						
314	4/19/2023	04:00 AM	0						
315	4/19/2023	04:15 AM	3						
316	4/19/2023	04:30 AM	3						
317	4/19/2023	04:45 AM	3						
318	4/19/2023	05:00 AM	3						
319	4/19/2023	05:15 AM	4						
320	4/19/2023	05:30 AM	5						
321	4/19/2023	05:45 AM	4						
322	4/19/2023	06:00 AM	8						
323	4/19/2023	06:15 AM	8						
324	4/19/2023	06:30 AM	13						
325	4/19/2023	06:45 AM	11						
326	4/19/2023	07:00 AM	17						
327	4/19/2023	07:15 AM	23						
328	4/19/2023	07:30 AM	21						
329	4/19/2023	07:45 AM	23						
330	4/19/2023	08:00 AM	13						
331	4/19/2023	08:15 AM	19						
332	4/19/2023	08:30 AM	17						
333	4/19/2023	08:45 AM	11						
334	4/19/2023	09:00 AM	13						
335	4/19/2023	09:15 AM	15						
336	4/19/2023	09:30 AM	20						
337	4/19/2023	09:45 AM	6						
338	4/19/2023	10:00 AM	12						
339	4/19/2023	10:15 AM	11						
340	4/19/2023	10:30 AM	11						
341	4/19/2023	10:45 AM	12						
342	4/19/2023	11:00 AM	21						
343	4/19/2023	11:15 AM	17						
344	4/19/2023	11:30 AM	17						
345	4/19/2023	11:45 AM	13						
346	4/19/2023	12:00 PM	11						
347	4/19/2023	12:15 PM	12						
348	4/19/2023	12:30 PM	4						
349	4/19/2023	12:45 PM	9						

	A	B	C	D	E	F	G	H	I
350	4/19/2023	01:00 PM	11						
351	4/19/2023	01:15 PM	17						
352	4/19/2023	01:30 PM	17						
353	4/19/2023	01:45 PM	14						
354	4/19/2023	02:00 PM	10						
355	4/19/2023	02:15 PM	21						
356	4/19/2023	02:30 PM	10						
357	4/19/2023	02:45 PM	23						
358	4/19/2023	03:00 PM	19						
359	4/19/2023	03:15 PM	21						
360	4/19/2023	03:30 PM	20						
361	4/19/2023	03:45 PM	31						
362	4/19/2023	04:00 PM	12						
363	4/19/2023	04:15 PM	20						
364	4/19/2023	04:30 PM	15						
365	4/19/2023	04:45 PM	18						
366	4/19/2023	05:00 PM	20						
367	4/19/2023	05:15 PM	8						
368	4/19/2023	05:30 PM	10						
369	4/19/2023	05:45 PM	11						
370	4/19/2023	06:00 PM	7						
371	4/19/2023	06:15 PM	7						
372	4/19/2023	06:30 PM	11						
373	4/19/2023	06:45 PM	7						
374	4/19/2023	07:00 PM	7						
375	4/19/2023	07:15 PM	3						
376	4/19/2023	07:30 PM	11						
377	4/19/2023	07:45 PM	5						
378	4/19/2023	08:00 PM	7						
379	4/19/2023	08:15 PM	3						
380	4/19/2023	08:30 PM	4						
381	4/19/2023	08:45 PM	5						
382	4/19/2023	09:00 PM	8						
383	4/19/2023	09:15 PM	3						
384	4/19/2023	09:30 PM	7						
385	4/19/2023	09:45 PM	2						
386	4/19/2023	10:00 PM	1						
387	4/19/2023	10:15 PM	1						
388	4/19/2023	10:30 PM	4						
389	4/19/2023	10:45 PM	0						
390	4/19/2023	11:00 PM	0						
391	4/19/2023	11:15 PM	0						
392	4/19/2023	11:30 PM	0						
393	4/19/2023	11:45 PM	0						
394	4/20/2023	12:00 AM	1						
395	4/20/2023	12:15 AM	2						
396	4/20/2023	12:30 AM	0						
397	4/20/2023	12:45 AM	1						
398	4/20/2023	01:00 AM	1						
399	4/20/2023	01:15 AM	0						

	A	B	C	D	E	F	G	H	I
400	4/20/2023	01:30 AM	0						
401	4/20/2023	01:45 AM	0						
402	4/20/2023	02:00 AM	1						
403	4/20/2023	02:15 AM	1						
404	4/20/2023	02:30 AM	0						
405	4/20/2023	02:45 AM	0						
406	4/20/2023	03:00 AM	0						
407	4/20/2023	03:15 AM	0						
408	4/20/2023	03:30 AM	1						
409	4/20/2023	03:45 AM	1						
410	4/20/2023	04:00 AM	1						
411	4/20/2023	04:15 AM	4						
412	4/20/2023	04:30 AM	1						
413	4/20/2023	04:45 AM	2						
414	4/20/2023	05:00 AM	5						
415	4/20/2023	05:15 AM	5						
416	4/20/2023	05:30 AM	2						
417	4/20/2023	05:45 AM	6						
418	4/20/2023	06:00 AM	8						
419	4/20/2023	06:15 AM	10						
420	4/20/2023	06:30 AM	15						
421	4/20/2023	06:45 AM	11						
422	4/20/2023	07:00 AM	25						
423	4/20/2023	07:15 AM	20						
424	4/20/2023	07:30 AM	17						
425	4/20/2023	07:45 AM	17						
426	4/20/2023	08:00 AM	21						
427	4/20/2023	08:15 AM	14						
428	4/20/2023	08:30 AM	21						
429	4/20/2023	08:45 AM	11						
430	4/20/2023	09:00 AM	17						
431	4/20/2023	09:15 AM	7						
432	4/20/2023	09:30 AM	12						
433	4/20/2023	09:45 AM	12						
434	4/20/2023	10:00 AM	9						
435	4/20/2023	10:15 AM	19						
436	4/20/2023	10:30 AM	9						
437	4/20/2023	10:45 AM	15						
438	4/20/2023	11:00 AM	10						
439	4/20/2023	11:15 AM	20						
440	4/20/2023	11:30 AM	15						
441	4/20/2023	11:45 AM	14						
442	4/20/2023	12:00 PM	16						
443	4/20/2023	12:15 PM	22						
444	4/20/2023	12:30 PM	16						
445	4/20/2023	12:45 PM	16						
446	4/20/2023	01:00 PM	14						
447	4/20/2023	01:15 PM	19						
448	4/20/2023	01:30 PM	22						
449	4/20/2023	01:45 PM	15						

	A	B	C	D	E	F	G	H	I
450	4/20/2023	02:00 PM	15						
451	4/20/2023	02:15 PM	13						
452	4/20/2023	02:30 PM	17						
453	4/20/2023	02:45 PM	25						
454	4/20/2023	03:00 PM	19						
455	4/20/2023	03:15 PM	17						
456	4/20/2023	03:30 PM	18						
457	4/20/2023	03:45 PM	25						
458	4/20/2023	04:00 PM	27						
459	4/20/2023	04:15 PM	22						
460	4/20/2023	04:30 PM	22						
461	4/20/2023	04:45 PM	19						
462	4/20/2023	05:00 PM	20						
463	4/20/2023	05:15 PM	18						
464	4/20/2023	05:30 PM	18						
465	4/20/2023	05:45 PM	20						
466	4/20/2023	06:00 PM	8						
467	4/20/2023	06:15 PM	14						
468	4/20/2023	06:30 PM	12						
469	4/20/2023	06:45 PM	7						
470	4/20/2023	07:00 PM	11						
471	4/20/2023	07:15 PM	9						
472	4/20/2023	07:30 PM	13						
473	4/20/2023	07:45 PM	10						
474	4/20/2023	08:00 PM	7						
475	4/20/2023	08:15 PM	10						
476	4/20/2023	08:30 PM	3						
477	4/20/2023	08:45 PM	6						
478	4/20/2023	09:00 PM	4						
479	4/20/2023	09:15 PM	12						
480	4/20/2023	09:30 PM	6						
481	4/20/2023	09:45 PM	5						
482	4/20/2023	10:00 PM	1						
483	4/20/2023	10:15 PM	1						
484	4/20/2023	10:30 PM	2						
485	4/20/2023	10:45 PM	0						
486	4/20/2023	11:00 PM	1						
487	4/20/2023	11:15 PM	0						
488	4/20/2023	11:30 PM	1						
489	4/20/2023	11:45 PM	1						
490	4/21/2023	12:00 AM	1						
491	4/21/2023	12:15 AM	2						
492	4/21/2023	12:30 AM	0						
493	4/21/2023	12:45 AM	0						
494	4/21/2023	01:00 AM	0						
495	4/21/2023	01:15 AM	0						
496	4/21/2023	01:30 AM	0						
497	4/21/2023	01:45 AM	1						
498	4/21/2023	02:00 AM	0						
499	4/21/2023	02:15 AM	0						

	A	B	C	D	E	F	G	H	I
500	4/21/2023	02:30 AM	0						
501	4/21/2023	02:45 AM	0						
502	4/21/2023	03:00 AM	1						
503	4/21/2023	03:15 AM	0						
504	4/21/2023	03:30 AM	2						
505	4/21/2023	03:45 AM	0						
506	4/21/2023	04:00 AM	2						
507	4/21/2023	04:15 AM	3						
508	4/21/2023	04:30 AM	2						
509	4/21/2023	04:45 AM	3						
510	4/21/2023	05:00 AM	3						
511	4/21/2023	05:15 AM	4						
512	4/21/2023	05:30 AM	5						
513	4/21/2023	05:45 AM	4						
514	4/21/2023	06:00 AM	9						
515	4/21/2023	06:15 AM	7						
516	4/21/2023	06:30 AM	13						
517	4/21/2023	06:45 AM	16						
518	4/21/2023	07:00 AM	25						
519	4/21/2023	07:15 AM	17						
520	4/21/2023	07:30 AM	18						
521	4/21/2023	07:45 AM	29						
522	4/21/2023	08:00 AM	16						
523	4/21/2023	08:15 AM	20						
524	4/21/2023	08:30 AM	27						
525	4/21/2023	08:45 AM	8						
526	4/21/2023	09:00 AM	19						
527	4/21/2023	09:15 AM	19						
528	4/21/2023	09:30 AM	12						
529	4/21/2023	09:45 AM	10						
530	4/21/2023	10:00 AM	16						
531	4/21/2023	10:15 AM	8						
532	4/21/2023	10:30 AM	15						
533	4/21/2023	10:45 AM	23						
534	4/21/2023	11:00 AM	25						
535	4/21/2023	11:15 AM	29						
536	4/21/2023	11:30 AM	22						
537	4/21/2023	11:45 AM	12						
538	4/21/2023	12:00 PM	19						
539	4/21/2023	12:15 PM	11						
540	4/21/2023	12:30 PM	12						
541	4/21/2023	12:45 PM	25						
542	4/21/2023	01:00 PM	23						
543	4/21/2023	01:15 PM	31						
544	4/21/2023	01:30 PM	27						
545	4/21/2023	01:45 PM	25						
546	4/21/2023	02:00 PM	19						
547	4/21/2023	02:15 PM	17						
548	4/21/2023	02:30 PM	26						
549	4/21/2023	02:45 PM	26						

	A	B	C	D	E	F	G	H	I
550	4/21/2023	03:00 PM	36						
551	4/21/2023	03:15 PM	14						
552	4/21/2023	03:30 PM	26						
553	4/21/2023	03:45 PM	34						
554	4/21/2023	04:00 PM	27						
555	4/21/2023	04:15 PM	31						
556	4/21/2023	04:30 PM	24						
557	4/21/2023	04:45 PM	25						
558	4/21/2023	05:00 PM	26						
559	4/21/2023	05:15 PM	17						
560	4/21/2023	05:30 PM	20						
561	4/21/2023	05:45 PM	30						
562	4/21/2023	06:00 PM	18						
563	4/21/2023	06:15 PM	14						
564	4/21/2023	06:30 PM	22						
565	4/21/2023	06:45 PM	12						
566	4/21/2023	07:00 PM	19						
567	4/21/2023	07:15 PM	15						
568	4/21/2023	07:30 PM	19						
569	4/21/2023	07:45 PM	23						
570	4/21/2023	08:00 PM	10						
571	4/21/2023	08:15 PM	15						
572	4/21/2023	08:30 PM	5						
573	4/21/2023	08:45 PM	8						
574	4/21/2023	09:00 PM	5						
575	4/21/2023	09:15 PM	5						
576	4/21/2023	09:30 PM	5						
577	4/21/2023	09:45 PM	5						
578	4/21/2023	10:00 PM	4						
579	4/21/2023	10:15 PM	4						
580	4/21/2023	10:30 PM	5						
581	4/21/2023	10:45 PM	0						
582	4/21/2023	11:00 PM	1						
583	4/21/2023	11:15 PM	1						
584	4/21/2023	11:30 PM	2						
585	4/21/2023	11:45 PM	2						
586	4/22/2023	12:00 AM	1						
587	4/22/2023	12:15 AM	2						
588	4/22/2023	12:30 AM	2						
589	4/22/2023	12:45 AM	0						
590	4/22/2023	01:00 AM	1						
591	4/22/2023	01:15 AM	0						
592	4/22/2023	01:30 AM	2						
593	4/22/2023	01:45 AM	0						
594	4/22/2023	02:00 AM	1						
595	4/22/2023	02:15 AM	1						
596	4/22/2023	02:30 AM	0						
597	4/22/2023	02:45 AM	0						
598	4/22/2023	03:00 AM	0						
599	4/22/2023	03:15 AM	1						

	A	B	C	D	E	F	G	H	I
600	4/22/2023	03:30 AM	0						
601	4/22/2023	03:45 AM	0						
602	4/22/2023	04:00 AM	0						
603	4/22/2023	04:15 AM	1						
604	4/22/2023	04:30 AM	0						
605	4/22/2023	04:45 AM	3						
606	4/22/2023	05:00 AM	0						
607	4/22/2023	05:15 AM	3						
608	4/22/2023	05:30 AM	4						
609	4/22/2023	05:45 AM	2						
610	4/22/2023	06:00 AM	2						
611	4/22/2023	06:15 AM	2						
612	4/22/2023	06:30 AM	6						
613	4/22/2023	06:45 AM	8						
614	4/22/2023	07:00 AM	4						
615	4/22/2023	07:15 AM	6						
616	4/22/2023	07:30 AM	10						
617	4/22/2023	07:45 AM	9						
618	4/22/2023	08:00 AM	10						
619	4/22/2023	08:15 AM	14						
620	4/22/2023	08:30 AM	16						
621	4/22/2023	08:45 AM	19						
622	4/22/2023	09:00 AM	9						
623	4/22/2023	09:15 AM	17						
624	4/22/2023	09:30 AM	19						
625	4/22/2023	09:45 AM	24						
626	4/22/2023	10:00 AM	15						
627	4/22/2023	10:15 AM	21						
628	4/22/2023	10:30 AM	19						
629	4/22/2023	10:45 AM	14						
630	4/22/2023	11:00 AM	19						
631	4/22/2023	11:15 AM	28						
632	4/22/2023	11:30 AM	25						
633	4/22/2023	11:45 AM	27						
634	4/22/2023	12:00 PM	24						
635	4/22/2023	12:15 PM	18						
636	4/22/2023	12:30 PM	23						
637	4/22/2023	12:45 PM	19						
638	4/22/2023	01:00 PM	27						
639	4/22/2023	01:15 PM	25						
640	4/22/2023	01:30 PM	13						
641	4/22/2023	01:45 PM	21						
642	4/22/2023	02:00 PM	22						
643	4/22/2023	02:15 PM	19						
644	4/22/2023	02:30 PM	26						
645	4/22/2023	02:45 PM	23						
646	4/22/2023	03:00 PM	20						
647	4/22/2023	03:15 PM	22						
648	4/22/2023	03:30 PM	13						
649	4/22/2023	03:45 PM	20						

	A	B	C	D	E	F	G	H	I
650	4/22/2023	04:00 PM	21						
651	4/22/2023	04:15 PM	16						
652	4/22/2023	04:30 PM	17						
653	4/22/2023	04:45 PM	21						
654	4/22/2023	05:00 PM	16						
655	4/22/2023	05:15 PM	15						
656	4/22/2023	05:30 PM	11						
657	4/22/2023	05:45 PM	20						
658	4/22/2023	06:00 PM	15						
659	4/22/2023	06:15 PM	12						
660	4/22/2023	06:30 PM	15						
661	4/22/2023	06:45 PM	16						
662	4/22/2023	07:00 PM	14						
663	4/22/2023	07:15 PM	11						
664	4/22/2023	07:30 PM	14						
665	4/22/2023	07:45 PM	7						
666	4/22/2023	08:00 PM	12						
667	4/22/2023	08:15 PM	6						
668	4/22/2023	08:30 PM	9						
669	4/22/2023	08:45 PM	5						
670	4/22/2023	09:00 PM	8						
671	4/22/2023	09:15 PM	6						
672	4/22/2023	09:30 PM	4						
673	4/22/2023	09:45 PM	4						
674	4/22/2023	10:00 PM	2						
675	4/22/2023	10:15 PM	5						
676	4/22/2023	10:30 PM	2						
677	4/22/2023	10:45 PM	2						
678	4/22/2023	11:00 PM	1						
679	4/22/2023	11:15 PM	1						
680	4/22/2023	11:30 PM	1						
681	4/22/2023	11:45 PM	1						
682	4/23/2023	12:00 AM	1						
683	4/23/2023	12:15 AM	3						
684	4/23/2023	12:30 AM	0						
685	4/23/2023	12:45 AM	0						
686	4/23/2023	01:00 AM	0						
687	4/23/2023	01:15 AM	0						
688	4/23/2023	01:30 AM	0						
689	4/23/2023	01:45 AM	0						
690	4/23/2023	02:00 AM	0						
691	4/23/2023	02:15 AM	2						
692	4/23/2023	02:30 AM	0						
693	4/23/2023	02:45 AM	0						
694	4/23/2023	03:00 AM	0						
695	4/23/2023	03:15 AM	0						
696	4/23/2023	03:30 AM	0						
697	4/23/2023	03:45 AM	0						
698	4/23/2023	04:00 AM	1						
699	4/23/2023	04:15 AM	1						

	A	B	C	D	E	F	G	H	I
700	4/23/2023	04:30 AM	1						
701	4/23/2023	04:45 AM	0						
702	4/23/2023	05:00 AM	2						
703	4/23/2023	05:15 AM	1						
704	4/23/2023	05:30 AM	1						
705	4/23/2023	05:45 AM	0						
706	4/23/2023	06:00 AM	1						
707	4/23/2023	06:15 AM	1						
708	4/23/2023	06:30 AM	4						
709	4/23/2023	06:45 AM	3						
710	4/23/2023	07:00 AM	2						
711	4/23/2023	07:15 AM	5						
712	4/23/2023	07:30 AM	7						
713	4/23/2023	07:45 AM	3						
714	4/23/2023	08:00 AM	7						
715	4/23/2023	08:15 AM	5						
716	4/23/2023	08:30 AM	9						
717	4/23/2023	08:45 AM	9						
718	4/23/2023	09:00 AM	9						
719	4/23/2023	09:15 AM	14						
720	4/23/2023	09:30 AM	21						
721	4/23/2023	09:45 AM	29						
722	4/23/2023	10:00 AM	19						
723	4/23/2023	10:15 AM	9						
724	4/23/2023	10:30 AM	20						
725	4/23/2023	10:45 AM	19						
726	4/23/2023	11:00 AM	10						
727	4/23/2023	11:15 AM	19						
728	4/23/2023	11:30 AM	30						
729	4/23/2023	11:45 AM	20						
730	4/23/2023	12:00 PM	21						
731	4/23/2023	12:15 PM	23						
732	4/23/2023	12:30 PM	19						
733	4/23/2023	12:45 PM	18						
734	4/23/2023	01:00 PM	19						
735	4/23/2023	01:15 PM	19						
736	4/23/2023	01:30 PM	19						
737	4/23/2023	01:45 PM	23						
738	4/23/2023	02:00 PM	18						
739	4/23/2023	02:15 PM	16						
740	4/23/2023	02:30 PM	15						
741	4/23/2023	02:45 PM	17						
742	4/23/2023	03:00 PM	23						
743	4/23/2023	03:15 PM	13						
744	4/23/2023	03:30 PM	25						
745	4/23/2023	03:45 PM	22						
746	4/23/2023	04:00 PM	24						
747	4/23/2023	04:15 PM	14						
748	4/23/2023	04:30 PM	20						
749	4/23/2023	04:45 PM	14						

	A	B	C	D	E	F	G	H	I
750	4/23/2023	05:00 PM	12						
751	4/23/2023	05:15 PM	17						
752	4/23/2023	05:30 PM	11						
753	4/23/2023	05:45 PM	13						
754	4/23/2023	06:00 PM	12						
755	4/23/2023	06:15 PM	9						
756	4/23/2023	06:30 PM	13						
757	4/23/2023	06:45 PM	10						
758	4/23/2023	07:00 PM	18						
759	4/23/2023	07:15 PM	6						
760	4/23/2023	07:30 PM	11						
761	4/23/2023	07:45 PM	11						
762	4/23/2023	08:00 PM	13						
763	4/23/2023	08:15 PM	4						
764	4/23/2023	08:30 PM	3						
765	4/23/2023	08:45 PM	3						
766	4/23/2023	09:00 PM	0						
767	4/23/2023	09:15 PM	1						
768	4/23/2023	09:30 PM	0						
769	4/23/2023	09:45 PM	1						
770	4/23/2023	10:00 PM	2						
771	4/23/2023	10:15 PM	1						
772	4/23/2023	10:30 PM	0						
773	4/23/2023	10:45 PM	0						
774	4/23/2023	11:00 PM	0						
775	4/23/2023	11:15 PM	0						
776	4/23/2023	11:30 PM	0						
777	4/23/2023	11:45 PM	1						

	A	B	C	D	E	F	G	H	I
1									
2	File Name: C:\Users\barri\OneDrive\Documents\TDB\WSP\SYRACUSE\DATA\BATCH 5\DONE\ATR 1280.tf2								
3	Start Date: 4/17/2023								
4	Start Time: 12:00:00 AM								
5	Location 1: NB US 11								
6	Location 2: at NY 69								
7									
8									
9	Date	Time	NB						
10	4/17/2023	12:00 AM	0						
11	4/17/2023	12:15 AM	0						
12	4/17/2023	12:30 AM	1						
13	4/17/2023	12:45 AM	0						
14	4/17/2023	01:00 AM	0						
15	4/17/2023	01:15 AM	0						
16	4/17/2023	01:30 AM	0						
17	4/17/2023	01:45 AM	0						
18	4/17/2023	02:00 AM	0						
19	4/17/2023	02:15 AM	0						
20	4/17/2023	02:30 AM	0						
21	4/17/2023	02:45 AM	0						
22	4/17/2023	03:00 AM	0						
23	4/17/2023	03:15 AM	1						
24	4/17/2023	03:30 AM	0						
25	4/17/2023	03:45 AM	2						
26	4/17/2023	04:00 AM	1						
27	4/17/2023	04:15 AM	1						
28	4/17/2023	04:30 AM	0						
29	4/17/2023	04:45 AM	2						
30	4/17/2023	05:00 AM	4						
31	4/17/2023	05:15 AM	4						
32	4/17/2023	05:30 AM	3						
33	4/17/2023	05:45 AM	6						
34	4/17/2023	06:00 AM	9						
35	4/17/2023	06:15 AM	9						
36	4/17/2023	06:30 AM	12						
37	4/17/2023	06:45 AM	11						
38	4/17/2023	07:00 AM	14						
39	4/17/2023	07:15 AM	17						
40	4/17/2023	07:30 AM	14						
41	4/17/2023	07:45 AM	15						
42	4/17/2023	08:00 AM	20						
43	4/17/2023	08:15 AM	26						
44	4/17/2023	08:30 AM	18						
45	4/17/2023	08:45 AM	10						
46	4/17/2023	09:00 AM	10						
47	4/17/2023	09:15 AM	13						
48	4/17/2023	09:30 AM	13						
49	4/17/2023	09:45 AM	20						

	A	B	C	D	E	F	G	H	I
50	4/17/2023	10:00 AM	12						
51	4/17/2023	10:15 AM	13						
52	4/17/2023	10:30 AM	12						
53	4/17/2023	10:45 AM	18						
54	4/17/2023	11:00 AM	11						
55	4/17/2023	11:15 AM	10						
56	4/17/2023	11:30 AM	24						
57	4/17/2023	11:45 AM	10						
58	4/17/2023	12:00 PM	12						
59	4/17/2023	12:15 PM	12						
60	4/17/2023	12:30 PM	15						
61	4/17/2023	12:45 PM	29						
62	4/17/2023	01:00 PM	16						
63	4/17/2023	01:15 PM	15						
64	4/17/2023	01:30 PM	12						
65	4/17/2023	01:45 PM	17						
66	4/17/2023	02:00 PM	16						
67	4/17/2023	02:15 PM	29						
68	4/17/2023	02:30 PM	24						
69	4/17/2023	02:45 PM	21						
70	4/17/2023	03:00 PM	15						
71	4/17/2023	03:15 PM	23						
72	4/17/2023	03:30 PM	24						
73	4/17/2023	03:45 PM	14						
74	4/17/2023	04:00 PM	19						
75	4/17/2023	04:15 PM	22						
76	4/17/2023	04:30 PM	18						
77	4/17/2023	04:45 PM	26						
78	4/17/2023	05:00 PM	14						
79	4/17/2023	05:15 PM	28						
80	4/17/2023	05:30 PM	24						
81	4/17/2023	05:45 PM	25						
82	4/17/2023	06:00 PM	17						
83	4/17/2023	06:15 PM	18						
84	4/17/2023	06:30 PM	10						
85	4/17/2023	06:45 PM	9						
86	4/17/2023	07:00 PM	10						
87	4/17/2023	07:15 PM	12						
88	4/17/2023	07:30 PM	10						
89	4/17/2023	07:45 PM	12						
90	4/17/2023	08:00 PM	3						
91	4/17/2023	08:15 PM	3						
92	4/17/2023	08:30 PM	4						
93	4/17/2023	08:45 PM	10						
94	4/17/2023	09:00 PM	3						
95	4/17/2023	09:15 PM	3						
96	4/17/2023	09:30 PM	1						
97	4/17/2023	09:45 PM	1						
98	4/17/2023	10:00 PM	3						
99	4/17/2023	10:15 PM	2						

	A	B	C	D	E	F	G	H	I
100	4/17/2023	10:30 PM	0						
101	4/17/2023	10:45 PM	3						
102	4/17/2023	11:00 PM	3						
103	4/17/2023	11:15 PM	3						
104	4/17/2023	11:30 PM	2						
105	4/17/2023	11:45 PM	1						
106	4/18/2023	12:00 AM	1						
107	4/18/2023	12:15 AM	1						
108	4/18/2023	12:30 AM	0						
109	4/18/2023	12:45 AM	1						
110	4/18/2023	01:00 AM	0						
111	4/18/2023	01:15 AM	0						
112	4/18/2023	01:30 AM	1						
113	4/18/2023	01:45 AM	1						
114	4/18/2023	02:00 AM	0						
115	4/18/2023	02:15 AM	0						
116	4/18/2023	02:30 AM	0						
117	4/18/2023	02:45 AM	0						
118	4/18/2023	03:00 AM	1						
119	4/18/2023	03:15 AM	2						
120	4/18/2023	03:30 AM	0						
121	4/18/2023	03:45 AM	0						
122	4/18/2023	04:00 AM	1						
123	4/18/2023	04:15 AM	1						
124	4/18/2023	04:30 AM	2						
125	4/18/2023	04:45 AM	0						
126	4/18/2023	05:00 AM	0						
127	4/18/2023	05:15 AM	4						
128	4/18/2023	05:30 AM	3						
129	4/18/2023	05:45 AM	3						
130	4/18/2023	06:00 AM	0						
131	4/18/2023	06:15 AM	13						
132	4/18/2023	06:30 AM	16						
133	4/18/2023	06:45 AM	16						
134	4/18/2023	07:00 AM	12						
135	4/18/2023	07:15 AM	23						
136	4/18/2023	07:30 AM	9						
137	4/18/2023	07:45 AM	14						
138	4/18/2023	08:00 AM	29						
139	4/18/2023	08:15 AM	9						
140	4/18/2023	08:30 AM	16						
141	4/18/2023	08:45 AM	10						
142	4/18/2023	09:00 AM	15						
143	4/18/2023	09:15 AM	11						
144	4/18/2023	09:30 AM	7						
145	4/18/2023	09:45 AM	19						
146	4/18/2023	10:00 AM	17						
147	4/18/2023	10:15 AM	20						
148	4/18/2023	10:30 AM	13						
149	4/18/2023	10:45 AM	9						

	A	B	C	D	E	F	G	H	I
150	4/18/2023	11:00 AM	16						
151	4/18/2023	11:15 AM	8						
152	4/18/2023	11:30 AM	13						
153	4/18/2023	11:45 AM	8						
154	4/18/2023	12:00 PM	14						
155	4/18/2023	12:15 PM	16						
156	4/18/2023	12:30 PM	12						
157	4/18/2023	12:45 PM	22						
158	4/18/2023	01:00 PM	16						
159	4/18/2023	01:15 PM	13						
160	4/18/2023	01:30 PM	14						
161	4/18/2023	01:45 PM	20						
162	4/18/2023	02:00 PM	21						
163	4/18/2023	02:15 PM	15						
164	4/18/2023	02:30 PM	27						
165	4/18/2023	02:45 PM	15						
166	4/18/2023	03:00 PM	14						
167	4/18/2023	03:15 PM	24						
168	4/18/2023	03:30 PM	26						
169	4/18/2023	03:45 PM	35						
170	4/18/2023	04:00 PM	29						
171	4/18/2023	04:15 PM	28						
172	4/18/2023	04:30 PM	25						
173	4/18/2023	04:45 PM	25						
174	4/18/2023	05:00 PM	18						
175	4/18/2023	05:15 PM	23						
176	4/18/2023	05:30 PM	24						
177	4/18/2023	05:45 PM	18						
178	4/18/2023	06:00 PM	15						
179	4/18/2023	06:15 PM	13						
180	4/18/2023	06:30 PM	7						
181	4/18/2023	06:45 PM	8						
182	4/18/2023	07:00 PM	13						
183	4/18/2023	07:15 PM	19						
184	4/18/2023	07:30 PM	12						
185	4/18/2023	07:45 PM	6						
186	4/18/2023	08:00 PM	9						
187	4/18/2023	08:15 PM	11						
188	4/18/2023	08:30 PM	9						
189	4/18/2023	08:45 PM	2						
190	4/18/2023	09:00 PM	3						
191	4/18/2023	09:15 PM	2						
192	4/18/2023	09:30 PM	6						
193	4/18/2023	09:45 PM	1						
194	4/18/2023	10:00 PM	2						
195	4/18/2023	10:15 PM	2						
196	4/18/2023	10:30 PM	2						
197	4/18/2023	10:45 PM	2						
198	4/18/2023	11:00 PM	3						
199	4/18/2023	11:15 PM	0						

	A	B	C	D	E	F	G	H	I
200	4/18/2023	11:30 PM	0						
201	4/18/2023	11:45 PM	0						
202	4/19/2023	12:00 AM	1						
203	4/19/2023	12:15 AM	1						
204	4/19/2023	12:30 AM	0						
205	4/19/2023	12:45 AM	1						
206	4/19/2023	01:00 AM	1						
207	4/19/2023	01:15 AM	0						
208	4/19/2023	01:30 AM	0						
209	4/19/2023	01:45 AM	1						
210	4/19/2023	02:00 AM	0						
211	4/19/2023	02:15 AM	0						
212	4/19/2023	02:30 AM	2						
213	4/19/2023	02:45 AM	0						
214	4/19/2023	03:00 AM	0						
215	4/19/2023	03:15 AM	3						
216	4/19/2023	03:30 AM	0						
217	4/19/2023	03:45 AM	2						
218	4/19/2023	04:00 AM	1						
219	4/19/2023	04:15 AM	1						
220	4/19/2023	04:30 AM	1						
221	4/19/2023	04:45 AM	0						
222	4/19/2023	05:00 AM	0						
223	4/19/2023	05:15 AM	0						
224	4/19/2023	05:30 AM	3						
225	4/19/2023	05:45 AM	2						
226	4/19/2023	06:00 AM	8						
227	4/19/2023	06:15 AM	9						
228	4/19/2023	06:30 AM	16						
229	4/19/2023	06:45 AM	14						
230	4/19/2023	07:00 AM	19						
231	4/19/2023	07:15 AM	19						
232	4/19/2023	07:30 AM	16						
233	4/19/2023	07:45 AM	11						
234	4/19/2023	08:00 AM	22						
235	4/19/2023	08:15 AM	7						
236	4/19/2023	08:30 AM	10						
237	4/19/2023	08:45 AM	14						
238	4/19/2023	09:00 AM	14						
239	4/19/2023	09:15 AM	13						
240	4/19/2023	09:30 AM	17						
241	4/19/2023	09:45 AM	7						
242	4/19/2023	10:00 AM	14						
243	4/19/2023	10:15 AM	19						
244	4/19/2023	10:30 AM	10						
245	4/19/2023	10:45 AM	14						
246	4/19/2023	11:00 AM	11						
247	4/19/2023	11:15 AM	17						
248	4/19/2023	11:30 AM	21						
249	4/19/2023	11:45 AM	17						

	A	B	C	D	E	F	G	H	I
250	4/19/2023	12:00 PM	15						
251	4/19/2023	12:15 PM	18						
252	4/19/2023	12:30 PM	15						
253	4/19/2023	12:45 PM	13						
254	4/19/2023	01:00 PM	16						
255	4/19/2023	01:15 PM	16						
256	4/19/2023	01:30 PM	16						
257	4/19/2023	01:45 PM	13						
258	4/19/2023	02:00 PM	19						
259	4/19/2023	02:15 PM	22						
260	4/19/2023	02:30 PM	15						
261	4/19/2023	02:45 PM	18						
262	4/19/2023	03:00 PM	15						
263	4/19/2023	03:15 PM	14						
264	4/19/2023	03:30 PM	19						
265	4/19/2023	03:45 PM	24						
266	4/19/2023	04:00 PM	29						
267	4/19/2023	04:15 PM	26						
268	4/19/2023	04:30 PM	11						
269	4/19/2023	04:45 PM	19						
270	4/19/2023	05:00 PM	12						
271	4/19/2023	05:15 PM	16						
272	4/19/2023	05:30 PM	21						
273	4/19/2023	05:45 PM	19						
274	4/19/2023	06:00 PM	22						
275	4/19/2023	06:15 PM	10						
276	4/19/2023	06:30 PM	9						
277	4/19/2023	06:45 PM	12						
278	4/19/2023	07:00 PM	10						
279	4/19/2023	07:15 PM	13						
280	4/19/2023	07:30 PM	4						
281	4/19/2023	07:45 PM	16						
282	4/19/2023	08:00 PM	5						
283	4/19/2023	08:15 PM	15						
284	4/19/2023	08:30 PM	6						
285	4/19/2023	08:45 PM	1						
286	4/19/2023	09:00 PM	4						
287	4/19/2023	09:15 PM	6						
288	4/19/2023	09:30 PM	4						
289	4/19/2023	09:45 PM	2						
290	4/19/2023	10:00 PM	0						
291	4/19/2023	10:15 PM	2						
292	4/19/2023	10:30 PM	5						
293	4/19/2023	10:45 PM	0						
294	4/19/2023	11:00 PM	2						
295	4/19/2023	11:15 PM	4						
296	4/19/2023	11:30 PM	2						
297	4/19/2023	11:45 PM	1						
298	4/20/2023	12:00 AM	0						
299	4/20/2023	12:15 AM	2						

	A	B	C	D	E	F	G	H	I
300	4/20/2023	12:30 AM	0						
301	4/20/2023	12:45 AM	0						
302	4/20/2023	01:00 AM	0						
303	4/20/2023	01:15 AM	1						
304	4/20/2023	01:30 AM	0						
305	4/20/2023	01:45 AM	0						
306	4/20/2023	02:00 AM	1						
307	4/20/2023	02:15 AM	0						
308	4/20/2023	02:30 AM	1						
309	4/20/2023	02:45 AM	2						
310	4/20/2023	03:00 AM	0						
311	4/20/2023	03:15 AM	3						
312	4/20/2023	03:30 AM	0						
313	4/20/2023	03:45 AM	0						
314	4/20/2023	04:00 AM	2						
315	4/20/2023	04:15 AM	0						
316	4/20/2023	04:30 AM	0						
317	4/20/2023	04:45 AM	1						
318	4/20/2023	05:00 AM	2						
319	4/20/2023	05:15 AM	1						
320	4/20/2023	05:30 AM	1						
321	4/20/2023	05:45 AM	5						
322	4/20/2023	06:00 AM	2						
323	4/20/2023	06:15 AM	10						
324	4/20/2023	06:30 AM	11						
325	4/20/2023	06:45 AM	21						
326	4/20/2023	07:00 AM	13						
327	4/20/2023	07:15 AM	21						
328	4/20/2023	07:30 AM	16						
329	4/20/2023	07:45 AM	14						
330	4/20/2023	08:00 AM	20						
331	4/20/2023	08:15 AM	11						
332	4/20/2023	08:30 AM	12						
333	4/20/2023	08:45 AM	12						
334	4/20/2023	09:00 AM	18						
335	4/20/2023	09:15 AM	11						
336	4/20/2023	09:30 AM	15						
337	4/20/2023	09:45 AM	15						
338	4/20/2023	10:00 AM	11						
339	4/20/2023	10:15 AM	14						
340	4/20/2023	10:30 AM	15						
341	4/20/2023	10:45 AM	16						
342	4/20/2023	11:00 AM	13						
343	4/20/2023	11:15 AM	16						
344	4/20/2023	11:30 AM	16						
345	4/20/2023	11:45 AM	22						
346	4/20/2023	12:00 PM	38						
347	4/20/2023	12:15 PM	14						
348	4/20/2023	12:30 PM	25						
349	4/20/2023	12:45 PM	22						

	A	B	C	D	E	F	G	H	I
350	4/20/2023	01:00 PM	17						
351	4/20/2023	01:15 PM	21						
352	4/20/2023	01:30 PM	19						
353	4/20/2023	01:45 PM	12						
354	4/20/2023	02:00 PM	20						
355	4/20/2023	02:15 PM	22						
356	4/20/2023	02:30 PM	25						
357	4/20/2023	02:45 PM	22						
358	4/20/2023	03:00 PM	15						
359	4/20/2023	03:15 PM	33						
360	4/20/2023	03:30 PM	24						
361	4/20/2023	03:45 PM	30						
362	4/20/2023	04:00 PM	27						
363	4/20/2023	04:15 PM	30						
364	4/20/2023	04:30 PM	35						
365	4/20/2023	04:45 PM	24						
366	4/20/2023	05:00 PM	18						
367	4/20/2023	05:15 PM	29						
368	4/20/2023	05:30 PM	28						
369	4/20/2023	05:45 PM	18						
370	4/20/2023	06:00 PM	16						
371	4/20/2023	06:15 PM	25						
372	4/20/2023	06:30 PM	10						
373	4/20/2023	06:45 PM	17						
374	4/20/2023	07:00 PM	14						
375	4/20/2023	07:15 PM	16						
376	4/20/2023	07:30 PM	9						
377	4/20/2023	07:45 PM	16						
378	4/20/2023	08:00 PM	6						
379	4/20/2023	08:15 PM	3						
380	4/20/2023	08:30 PM	3						
381	4/20/2023	08:45 PM	5						
382	4/20/2023	09:00 PM	7						
383	4/20/2023	09:15 PM	4						
384	4/20/2023	09:30 PM	7						
385	4/20/2023	09:45 PM	5						
386	4/20/2023	10:00 PM	5						
387	4/20/2023	10:15 PM	3						
388	4/20/2023	10:30 PM	7						
389	4/20/2023	10:45 PM	1						
390	4/20/2023	11:00 PM	3						
391	4/20/2023	11:15 PM	3						
392	4/20/2023	11:30 PM	1						
393	4/20/2023	11:45 PM	0						
394	4/21/2023	12:00 AM	1						
395	4/21/2023	12:15 AM	0						
396	4/21/2023	12:30 AM	2						
397	4/21/2023	12:45 AM	0						
398	4/21/2023	01:00 AM	0						
399	4/21/2023	01:15 AM	1						

	A	B	C	D	E	F	G	H	I
400	4/21/2023	01:30 AM	0						
401	4/21/2023	01:45 AM	0						
402	4/21/2023	02:00 AM	1						
403	4/21/2023	02:15 AM	0						
404	4/21/2023	02:30 AM	2						
405	4/21/2023	02:45 AM	0						
406	4/21/2023	03:00 AM	0						
407	4/21/2023	03:15 AM	1						
408	4/21/2023	03:30 AM	2						
409	4/21/2023	03:45 AM	0						
410	4/21/2023	04:00 AM	0						
411	4/21/2023	04:15 AM	4						
412	4/21/2023	04:30 AM	1						
413	4/21/2023	04:45 AM	1						
414	4/21/2023	05:00 AM	0						
415	4/21/2023	05:15 AM	6						
416	4/21/2023	05:30 AM	3						
417	4/21/2023	05:45 AM	3						
418	4/21/2023	06:00 AM	3						
419	4/21/2023	06:15 AM	15						
420	4/21/2023	06:30 AM	14						
421	4/21/2023	06:45 AM	13						
422	4/21/2023	07:00 AM	17						
423	4/21/2023	07:15 AM	18						
424	4/21/2023	07:30 AM	16						
425	4/21/2023	07:45 AM	18						
426	4/21/2023	08:00 AM	21						
427	4/21/2023	08:15 AM	19						
428	4/21/2023	08:30 AM	12						
429	4/21/2023	08:45 AM	14						
430	4/21/2023	09:00 AM	15						
431	4/21/2023	09:15 AM	16						
432	4/21/2023	09:30 AM	18						
433	4/21/2023	09:45 AM	18						
434	4/21/2023	10:00 AM	15						
435	4/21/2023	10:15 AM	13						
436	4/21/2023	10:30 AM	23						
437	4/21/2023	10:45 AM	20						
438	4/21/2023	11:00 AM	16						
439	4/21/2023	11:15 AM	22						
440	4/21/2023	11:30 AM	36						
441	4/21/2023	11:45 AM	21						
442	4/21/2023	12:00 PM	41						
443	4/21/2023	12:15 PM	23						
444	4/21/2023	12:30 PM	32						
445	4/21/2023	12:45 PM	23						
446	4/21/2023	01:00 PM	26						
447	4/21/2023	01:15 PM	29						
448	4/21/2023	01:30 PM	17						
449	4/21/2023	01:45 PM	25						

	A	B	C	D	E	F	G	H	I
450	4/21/2023	02:00 PM	23						
451	4/21/2023	02:15 PM	21						
452	4/21/2023	02:30 PM	32						
453	4/21/2023	02:45 PM	26						
454	4/21/2023	03:00 PM	36						
455	4/21/2023	03:15 PM	32						
456	4/21/2023	03:30 PM	27						
457	4/21/2023	03:45 PM	45						
458	4/21/2023	04:00 PM	37						
459	4/21/2023	04:15 PM	28						
460	4/21/2023	04:30 PM	26						
461	4/21/2023	04:45 PM	41						
462	4/21/2023	05:00 PM	29						
463	4/21/2023	05:15 PM	35						
464	4/21/2023	05:30 PM	25						
465	4/21/2023	05:45 PM	25						
466	4/21/2023	06:00 PM	20						
467	4/21/2023	06:15 PM	27						
468	4/21/2023	06:30 PM	16						
469	4/21/2023	06:45 PM	19						
470	4/21/2023	07:00 PM	16						
471	4/21/2023	07:15 PM	14						
472	4/21/2023	07:30 PM	10						
473	4/21/2023	07:45 PM	6						
474	4/21/2023	08:00 PM	12						
475	4/21/2023	08:15 PM	13						
476	4/21/2023	08:30 PM	11						
477	4/21/2023	08:45 PM	9						
478	4/21/2023	09:00 PM	15						
479	4/21/2023	09:15 PM	3						
480	4/21/2023	09:30 PM	6						
481	4/21/2023	09:45 PM	10						
482	4/21/2023	10:00 PM	9						
483	4/21/2023	10:15 PM	2						
484	4/21/2023	10:30 PM	4						
485	4/21/2023	10:45 PM	5						
486	4/21/2023	11:00 PM	4						
487	4/21/2023	11:15 PM	1						
488	4/21/2023	11:30 PM	2						
489	4/21/2023	11:45 PM	0						
490	4/22/2023	12:00 AM	0						
491	4/22/2023	12:15 AM	3						
492	4/22/2023	12:30 AM	1						
493	4/22/2023	12:45 AM	3						
494	4/22/2023	01:00 AM	2						
495	4/22/2023	01:15 AM	0						
496	4/22/2023	01:30 AM	1						
497	4/22/2023	01:45 AM	2						
498	4/22/2023	02:00 AM	1						
499	4/22/2023	02:15 AM	1						

	A	B	C	D	E	F	G	H	I
500	4/22/2023	02:30 AM	1						
501	4/22/2023	02:45 AM	0						
502	4/22/2023	03:00 AM	0						
503	4/22/2023	03:15 AM	1						
504	4/22/2023	03:30 AM	0						
505	4/22/2023	03:45 AM	1						
506	4/22/2023	04:00 AM	3						
507	4/22/2023	04:15 AM	1						
508	4/22/2023	04:30 AM	1						
509	4/22/2023	04:45 AM	1						
510	4/22/2023	05:00 AM	0						
511	4/22/2023	05:15 AM	2						
512	4/22/2023	05:30 AM	1						
513	4/22/2023	05:45 AM	3						
514	4/22/2023	06:00 AM	2						
515	4/22/2023	06:15 AM	3						
516	4/22/2023	06:30 AM	5						
517	4/22/2023	06:45 AM	2						
518	4/22/2023	07:00 AM	15						
519	4/22/2023	07:15 AM	12						
520	4/22/2023	07:30 AM	17						
521	4/22/2023	07:45 AM	14						
522	4/22/2023	08:00 AM	10						
523	4/22/2023	08:15 AM	9						
524	4/22/2023	08:30 AM	12						
525	4/22/2023	08:45 AM	18						
526	4/22/2023	09:00 AM	15						
527	4/22/2023	09:15 AM	8						
528	4/22/2023	09:30 AM	26						
529	4/22/2023	09:45 AM	11						
530	4/22/2023	10:00 AM	27						
531	4/22/2023	10:15 AM	23						
532	4/22/2023	10:30 AM	18						
533	4/22/2023	10:45 AM	21						
534	4/22/2023	11:00 AM	38						
535	4/22/2023	11:15 AM	26						
536	4/22/2023	11:30 AM	23						
537	4/22/2023	11:45 AM	24						
538	4/22/2023	12:00 PM	23						
539	4/22/2023	12:15 PM	26						
540	4/22/2023	12:30 PM	16						
541	4/22/2023	12:45 PM	37						
542	4/22/2023	01:00 PM	24						
543	4/22/2023	01:15 PM	22						
544	4/22/2023	01:30 PM	37						
545	4/22/2023	01:45 PM	25						
546	4/22/2023	02:00 PM	21						
547	4/22/2023	02:15 PM	15						
548	4/22/2023	02:30 PM	24						
549	4/22/2023	02:45 PM	35						

	A	B	C	D	E	F	G	H	I
550	4/22/2023	03:00 PM	17						
551	4/22/2023	03:15 PM	22						
552	4/22/2023	03:30 PM	22						
553	4/22/2023	03:45 PM	19						
554	4/22/2023	04:00 PM	15						
555	4/22/2023	04:15 PM	14						
556	4/22/2023	04:30 PM	24						
557	4/22/2023	04:45 PM	20						
558	4/22/2023	05:00 PM	25						
559	4/22/2023	05:15 PM	13						
560	4/22/2023	05:30 PM	11						
561	4/22/2023	05:45 PM	21						
562	4/22/2023	06:00 PM	9						
563	4/22/2023	06:15 PM	15						
564	4/22/2023	06:30 PM	13						
565	4/22/2023	06:45 PM	6						
566	4/22/2023	07:00 PM	7						
567	4/22/2023	07:15 PM	8						
568	4/22/2023	07:30 PM	9						
569	4/22/2023	07:45 PM	12						
570	4/22/2023	08:00 PM	13						
571	4/22/2023	08:15 PM	10						
572	4/22/2023	08:30 PM	9						
573	4/22/2023	08:45 PM	4						
574	4/22/2023	09:00 PM	3						
575	4/22/2023	09:15 PM	6						
576	4/22/2023	09:30 PM	8						
577	4/22/2023	09:45 PM	7						
578	4/22/2023	10:00 PM	8						
579	4/22/2023	10:15 PM	6						
580	4/22/2023	10:30 PM	3						
581	4/22/2023	10:45 PM	2						
582	4/22/2023	11:00 PM	3						
583	4/22/2023	11:15 PM	2						
584	4/22/2023	11:30 PM	1						
585	4/22/2023	11:45 PM	0						
586	4/23/2023	12:00 AM	2						
587	4/23/2023	12:15 AM	1						
588	4/23/2023	12:30 AM	1						
589	4/23/2023	12:45 AM	2						
590	4/23/2023	01:00 AM	1						
591	4/23/2023	01:15 AM	0						
592	4/23/2023	01:30 AM	0						
593	4/23/2023	01:45 AM	0						
594	4/23/2023	02:00 AM	1						
595	4/23/2023	02:15 AM	1						
596	4/23/2023	02:30 AM	0						
597	4/23/2023	02:45 AM	1						
598	4/23/2023	03:00 AM	0						
599	4/23/2023	03:15 AM	2						

	A	B	C	D	E	F	G	H	I
600	4/23/2023	03:30 AM	0						
601	4/23/2023	03:45 AM	0						
602	4/23/2023	04:00 AM	0						
603	4/23/2023	04:15 AM	0						
604	4/23/2023	04:30 AM	0						
605	4/23/2023	04:45 AM	1						
606	4/23/2023	05:00 AM	1						
607	4/23/2023	05:15 AM	2						
608	4/23/2023	05:30 AM	0						
609	4/23/2023	05:45 AM	0						
610	4/23/2023	06:00 AM	5						
611	4/23/2023	06:15 AM	6						
612	4/23/2023	06:30 AM	2						
613	4/23/2023	06:45 AM	8						
614	4/23/2023	07:00 AM	2						
615	4/23/2023	07:15 AM	6						
616	4/23/2023	07:30 AM	9						
617	4/23/2023	07:45 AM	12						
618	4/23/2023	08:00 AM	5						
619	4/23/2023	08:15 AM	8						
620	4/23/2023	08:30 AM	15						
621	4/23/2023	08:45 AM	7						
622	4/23/2023	09:00 AM	9						
623	4/23/2023	09:15 AM	10						
624	4/23/2023	09:30 AM	12						
625	4/23/2023	09:45 AM	16						
626	4/23/2023	10:00 AM	15						
627	4/23/2023	10:15 AM	16						
628	4/23/2023	10:30 AM	13						
629	4/23/2023	10:45 AM	16						
630	4/23/2023	11:00 AM	15						
631	4/23/2023	11:15 AM	12						
632	4/23/2023	11:30 AM	16						
633	4/23/2023	11:45 AM	23						
634	4/23/2023	12:00 PM	33						
635	4/23/2023	12:15 PM	39						
636	4/23/2023	12:30 PM	26						
637	4/23/2023	12:45 PM	26						
638	4/23/2023	01:00 PM	15						
639	4/23/2023	01:15 PM	29						
640	4/23/2023	01:30 PM	22						
641	4/23/2023	01:45 PM	19						
642	4/23/2023	02:00 PM	13						
643	4/23/2023	02:15 PM	23						
644	4/23/2023	02:30 PM	16						
645	4/23/2023	02:45 PM	19						
646	4/23/2023	03:00 PM	16						
647	4/23/2023	03:15 PM	16						
648	4/23/2023	03:30 PM	16						
649	4/23/2023	03:45 PM	21						

	A	B	C	D	E	F	G	H	I
650	4/23/2023	04:00 PM	22						
651	4/23/2023	04:15 PM	13						
652	4/23/2023	04:30 PM	23						
653	4/23/2023	04:45 PM	19						
654	4/23/2023	05:00 PM	13						
655	4/23/2023	05:15 PM	13						
656	4/23/2023	05:30 PM	11						
657	4/23/2023	05:45 PM	11						
658	4/23/2023	06:00 PM	11						
659	4/23/2023	06:15 PM	14						
660	4/23/2023	06:30 PM	9						
661	4/23/2023	06:45 PM	14						
662	4/23/2023	07:00 PM	14						
663	4/23/2023	07:15 PM	12						
664	4/23/2023	07:30 PM	16						
665	4/23/2023	07:45 PM	10						
666	4/23/2023	08:00 PM	4						
667	4/23/2023	08:15 PM	3						
668	4/23/2023	08:30 PM	5						
669	4/23/2023	08:45 PM	8						
670	4/23/2023	09:00 PM	0						
671	4/23/2023	09:15 PM	2						
672	4/23/2023	09:30 PM	6						
673	4/23/2023	09:45 PM	2						
674	4/23/2023	10:00 PM	2						
675	4/23/2023	10:15 PM	4						
676	4/23/2023	10:30 PM	1						
677	4/23/2023	10:45 PM	1						
678	4/23/2023	11:00 PM	0						
679	4/23/2023	11:15 PM	3						
680	4/23/2023	11:30 PM	4						
681	4/23/2023	11:45 PM	3						

	A	B	C	D	E	F	G	H	I
1									
2	File Name: C:\Users\barri\OneDrive\Documents\TDB\WSP\SYRACUSE\DATA\BATCH 5\DONE\ATR 1281.tf2								
3	Start Date: 4/17/2023								
4	Start Time: 12:00:00 AM								
5	Location 1: SB US 11								
6	Location 2: at NY 69								
7									
8									
9	Date	Time	SB						
10	4/17/2023	12:00 AM	0						
11	4/17/2023	12:15 AM	0						
12	4/17/2023	12:30 AM	2						
13	4/17/2023	12:45 AM	0						
14	4/17/2023	01:00 AM	0						
15	4/17/2023	01:15 AM	0						
16	4/17/2023	01:30 AM	0						
17	4/17/2023	01:45 AM	0						
18	4/17/2023	02:00 AM	0						
19	4/17/2023	02:15 AM	0						
20	4/17/2023	02:30 AM	0						
21	4/17/2023	02:45 AM	0						
22	4/17/2023	03:00 AM	0						
23	4/17/2023	03:15 AM	0						
24	4/17/2023	03:30 AM	1						
25	4/17/2023	03:45 AM	0						
26	4/17/2023	04:00 AM	0						
27	4/17/2023	04:15 AM	0						
28	4/17/2023	04:30 AM	2						
29	4/17/2023	04:45 AM	0						
30	4/17/2023	05:00 AM	3						
31	4/17/2023	05:15 AM	2						
32	4/17/2023	05:30 AM	4						
33	4/17/2023	05:45 AM	7						
34	4/17/2023	06:00 AM	10						
35	4/17/2023	06:15 AM	12						
36	4/17/2023	06:30 AM	12						
37	4/17/2023	06:45 AM	17						
38	4/17/2023	07:00 AM	11						
39	4/17/2023	07:15 AM	10						
40	4/17/2023	07:30 AM	12						
41	4/17/2023	07:45 AM	11						
42	4/17/2023	08:00 AM	8						
43	4/17/2023	08:15 AM	12						
44	4/17/2023	08:30 AM	8						
45	4/17/2023	08:45 AM	15						
46	4/17/2023	09:00 AM	7						
47	4/17/2023	09:15 AM	10						
48	4/17/2023	09:30 AM	14						
49	4/17/2023	09:45 AM	15						

	A	B	C	D	E	F	G	H	I
50	4/17/2023	10:00 AM	7						
51	4/17/2023	10:15 AM	12						
52	4/17/2023	10:30 AM	15						
53	4/17/2023	10:45 AM	11						
54	4/17/2023	11:00 AM	15						
55	4/17/2023	11:15 AM	24						
56	4/17/2023	11:30 AM	8						
57	4/17/2023	11:45 AM	9						
58	4/17/2023	12:00 PM	15						
59	4/17/2023	12:15 PM	16						
60	4/17/2023	12:30 PM	18						
61	4/17/2023	12:45 PM	12						
62	4/17/2023	01:00 PM	26						
63	4/17/2023	01:15 PM	8						
64	4/17/2023	01:30 PM	9						
65	4/17/2023	01:45 PM	25						
66	4/17/2023	02:00 PM	10						
67	4/17/2023	02:15 PM	5						
68	4/17/2023	02:30 PM	19						
69	4/17/2023	02:45 PM	25						
70	4/17/2023	03:00 PM	15						
71	4/17/2023	03:15 PM	13						
72	4/17/2023	03:30 PM	13						
73	4/17/2023	03:45 PM	24						
74	4/17/2023	04:00 PM	17						
75	4/17/2023	04:15 PM	31						
76	4/17/2023	04:30 PM	23						
77	4/17/2023	04:45 PM	21						
78	4/17/2023	05:00 PM	23						
79	4/17/2023	05:15 PM	17						
80	4/17/2023	05:30 PM	14						
81	4/17/2023	05:45 PM	7						
82	4/17/2023	06:00 PM	11						
83	4/17/2023	06:15 PM	5						
84	4/17/2023	06:30 PM	8						
85	4/17/2023	06:45 PM	6						
86	4/17/2023	07:00 PM	6						
87	4/17/2023	07:15 PM	5						
88	4/17/2023	07:30 PM	7						
89	4/17/2023	07:45 PM	5						
90	4/17/2023	08:00 PM	4						
91	4/17/2023	08:15 PM	3						
92	4/17/2023	08:30 PM	2						
93	4/17/2023	08:45 PM	3						
94	4/17/2023	09:00 PM	1						
95	4/17/2023	09:15 PM	3						
96	4/17/2023	09:30 PM	3						
97	4/17/2023	09:45 PM	1						
98	4/17/2023	10:00 PM	1						
99	4/17/2023	10:15 PM	1						

	A	B	C	D	E	F	G	H	I
100	4/17/2023	10:30 PM	1						
101	4/17/2023	10:45 PM	1						
102	4/17/2023	11:00 PM	1						
103	4/17/2023	11:15 PM	0						
104	4/17/2023	11:30 PM	2						
105	4/17/2023	11:45 PM	2						
106	4/18/2023	12:00 AM	0						
107	4/18/2023	12:15 AM	1						
108	4/18/2023	12:30 AM	1						
109	4/18/2023	12:45 AM	0						
110	4/18/2023	01:00 AM	2						
111	4/18/2023	01:15 AM	1						
112	4/18/2023	01:30 AM	0						
113	4/18/2023	01:45 AM	0						
114	4/18/2023	02:00 AM	0						
115	4/18/2023	02:15 AM	0						
116	4/18/2023	02:30 AM	0						
117	4/18/2023	02:45 AM	0						
118	4/18/2023	03:00 AM	0						
119	4/18/2023	03:15 AM	0						
120	4/18/2023	03:30 AM	0						
121	4/18/2023	03:45 AM	1						
122	4/18/2023	04:00 AM	2						
123	4/18/2023	04:15 AM	0						
124	4/18/2023	04:30 AM	5						
125	4/18/2023	04:45 AM	1						
126	4/18/2023	05:00 AM	5						
127	4/18/2023	05:15 AM	3						
128	4/18/2023	05:30 AM	8						
129	4/18/2023	05:45 AM	3						
130	4/18/2023	06:00 AM	8						
131	4/18/2023	06:15 AM	10						
132	4/18/2023	06:30 AM	24						
133	4/18/2023	06:45 AM	10						
134	4/18/2023	07:00 AM	18						
135	4/18/2023	07:15 AM	20						
136	4/18/2023	07:30 AM	13						
137	4/18/2023	07:45 AM	17						
138	4/18/2023	08:00 AM	12						
139	4/18/2023	08:15 AM	20						
140	4/18/2023	08:30 AM	7						
141	4/18/2023	08:45 AM	17						
142	4/18/2023	09:00 AM	15						
143	4/18/2023	09:15 AM	14						
144	4/18/2023	09:30 AM	15						
145	4/18/2023	09:45 AM	14						
146	4/18/2023	10:00 AM	10						
147	4/18/2023	10:15 AM	9						
148	4/18/2023	10:30 AM	13						
149	4/18/2023	10:45 AM	13						

	A	B	C	D	E	F	G	H	I
150	4/18/2023	11:00 AM	15						
151	4/18/2023	11:15 AM	23						
152	4/18/2023	11:30 AM	14						
153	4/18/2023	11:45 AM	10						
154	4/18/2023	12:00 PM	13						
155	4/18/2023	12:15 PM	15						
156	4/18/2023	12:30 PM	7						
157	4/18/2023	12:45 PM	12						
158	4/18/2023	01:00 PM	14						
159	4/18/2023	01:15 PM	10						
160	4/18/2023	01:30 PM	21						
161	4/18/2023	01:45 PM	15						
162	4/18/2023	02:00 PM	12						
163	4/18/2023	02:15 PM	29						
164	4/18/2023	02:30 PM	21						
165	4/18/2023	02:45 PM	19						
166	4/18/2023	03:00 PM	11						
167	4/18/2023	03:15 PM	21						
168	4/18/2023	03:30 PM	14						
169	4/18/2023	03:45 PM	33						
170	4/18/2023	04:00 PM	12						
171	4/18/2023	04:15 PM	16						
172	4/18/2023	04:30 PM	17						
173	4/18/2023	04:45 PM	17						
174	4/18/2023	05:00 PM	17						
175	4/18/2023	05:15 PM	17						
176	4/18/2023	05:30 PM	20						
177	4/18/2023	05:45 PM	10						
178	4/18/2023	06:00 PM	6						
179	4/18/2023	06:15 PM	5						
180	4/18/2023	06:30 PM	16						
181	4/18/2023	06:45 PM	10						
182	4/18/2023	07:00 PM	5						
183	4/18/2023	07:15 PM	8						
184	4/18/2023	07:30 PM	10						
185	4/18/2023	07:45 PM	6						
186	4/18/2023	08:00 PM	6						
187	4/18/2023	08:15 PM	6						
188	4/18/2023	08:30 PM	5						
189	4/18/2023	08:45 PM	4						
190	4/18/2023	09:00 PM	2						
191	4/18/2023	09:15 PM	2						
192	4/18/2023	09:30 PM	2						
193	4/18/2023	09:45 PM	0						
194	4/18/2023	10:00 PM	1						
195	4/18/2023	10:15 PM	0						
196	4/18/2023	10:30 PM	1						
197	4/18/2023	10:45 PM	1						
198	4/18/2023	11:00 PM	0						
199	4/18/2023	11:15 PM	2						

	A	B	C	D	E	F	G	H	I
200	4/18/2023	11:30 PM	0						
201	4/18/2023	11:45 PM	4						
202	4/19/2023	12:00 AM	0						
203	4/19/2023	12:15 AM	0						
204	4/19/2023	12:30 AM	0						
205	4/19/2023	12:45 AM	0						
206	4/19/2023	01:00 AM	0						
207	4/19/2023	01:15 AM	0						
208	4/19/2023	01:30 AM	0						
209	4/19/2023	01:45 AM	0						
210	4/19/2023	02:00 AM	0						
211	4/19/2023	02:15 AM	0						
212	4/19/2023	02:30 AM	1						
213	4/19/2023	02:45 AM	0						
214	4/19/2023	03:00 AM	0						
215	4/19/2023	03:15 AM	0						
216	4/19/2023	03:30 AM	0						
217	4/19/2023	03:45 AM	0						
218	4/19/2023	04:00 AM	0						
219	4/19/2023	04:15 AM	1						
220	4/19/2023	04:30 AM	0						
221	4/19/2023	04:45 AM	5						
222	4/19/2023	05:00 AM	1						
223	4/19/2023	05:15 AM	5						
224	4/19/2023	05:30 AM	4						
225	4/19/2023	05:45 AM	5						
226	4/19/2023	06:00 AM	12						
227	4/19/2023	06:15 AM	11						
228	4/19/2023	06:30 AM	20						
229	4/19/2023	06:45 AM	11						
230	4/19/2023	07:00 AM	22						
231	4/19/2023	07:15 AM	19						
232	4/19/2023	07:30 AM	25						
233	4/19/2023	07:45 AM	11						
234	4/19/2023	08:00 AM	24						
235	4/19/2023	08:15 AM	15						
236	4/19/2023	08:30 AM	17						
237	4/19/2023	08:45 AM	13						
238	4/19/2023	09:00 AM	19						
239	4/19/2023	09:15 AM	13						
240	4/19/2023	09:30 AM	20						
241	4/19/2023	09:45 AM	6						
242	4/19/2023	10:00 AM	13						
243	4/19/2023	10:15 AM	9						
244	4/19/2023	10:30 AM	9						
245	4/19/2023	10:45 AM	15						
246	4/19/2023	11:00 AM	15						
247	4/19/2023	11:15 AM	19						
248	4/19/2023	11:30 AM	15						
249	4/19/2023	11:45 AM	6						

	A	B	C	D	E	F	G	H	I
250	4/19/2023	12:00 PM	16						
251	4/19/2023	12:15 PM	13						
252	4/19/2023	12:30 PM	8						
253	4/19/2023	12:45 PM	17						
254	4/19/2023	01:00 PM	15						
255	4/19/2023	01:15 PM	22						
256	4/19/2023	01:30 PM	19						
257	4/19/2023	01:45 PM	12						
258	4/19/2023	02:00 PM	23						
259	4/19/2023	02:15 PM	22						
260	4/19/2023	02:30 PM	14						
261	4/19/2023	02:45 PM	14						
262	4/19/2023	03:00 PM	25						
263	4/19/2023	03:15 PM	26						
264	4/19/2023	03:30 PM	21						
265	4/19/2023	03:45 PM	20						
266	4/19/2023	04:00 PM	11						
267	4/19/2023	04:15 PM	31						
268	4/19/2023	04:30 PM	15						
269	4/19/2023	04:45 PM	12						
270	4/19/2023	05:00 PM	18						
271	4/19/2023	05:15 PM	17						
272	4/19/2023	05:30 PM	5						
273	4/19/2023	05:45 PM	14						
274	4/19/2023	06:00 PM	13						
275	4/19/2023	06:15 PM	13						
276	4/19/2023	06:30 PM	10						
277	4/19/2023	06:45 PM	5						
278	4/19/2023	07:00 PM	9						
279	4/19/2023	07:15 PM	14						
280	4/19/2023	07:30 PM	10						
281	4/19/2023	07:45 PM	5						
282	4/19/2023	08:00 PM	9						
283	4/19/2023	08:15 PM	5						
284	4/19/2023	08:30 PM	5						
285	4/19/2023	08:45 PM	4						
286	4/19/2023	09:00 PM	4						
287	4/19/2023	09:15 PM	0						
288	4/19/2023	09:30 PM	2						
289	4/19/2023	09:45 PM	1						
290	4/19/2023	10:00 PM	1						
291	4/19/2023	10:15 PM	2						
292	4/19/2023	10:30 PM	3						
293	4/19/2023	10:45 PM	0						
294	4/19/2023	11:00 PM	0						
295	4/19/2023	11:15 PM	2						
296	4/19/2023	11:30 PM	1						
297	4/19/2023	11:45 PM	0						
298	4/20/2023	12:00 AM	1						
299	4/20/2023	12:15 AM	4						

	A	B	C	D	E	F	G	H	I
300	4/20/2023	12:30 AM	0						
301	4/20/2023	12:45 AM	0						
302	4/20/2023	01:00 AM	0						
303	4/20/2023	01:15 AM	0						
304	4/20/2023	01:30 AM	0						
305	4/20/2023	01:45 AM	0						
306	4/20/2023	02:00 AM	2						
307	4/20/2023	02:15 AM	0						
308	4/20/2023	02:30 AM	0						
309	4/20/2023	02:45 AM	0						
310	4/20/2023	03:00 AM	1						
311	4/20/2023	03:15 AM	0						
312	4/20/2023	03:30 AM	0						
313	4/20/2023	03:45 AM	0						
314	4/20/2023	04:00 AM	2						
315	4/20/2023	04:15 AM	1						
316	4/20/2023	04:30 AM	2						
317	4/20/2023	04:45 AM	2						
318	4/20/2023	05:00 AM	2						
319	4/20/2023	05:15 AM	5						
320	4/20/2023	05:30 AM	6						
321	4/20/2023	05:45 AM	6						
322	4/20/2023	06:00 AM	11						
323	4/20/2023	06:15 AM	18						
324	4/20/2023	06:30 AM	11						
325	4/20/2023	06:45 AM	13						
326	4/20/2023	07:00 AM	25						
327	4/20/2023	07:15 AM	17						
328	4/20/2023	07:30 AM	16						
329	4/20/2023	07:45 AM	15						
330	4/20/2023	08:00 AM	18						
331	4/20/2023	08:15 AM	12						
332	4/20/2023	08:30 AM	10						
333	4/20/2023	08:45 AM	8						
334	4/20/2023	09:00 AM	13						
335	4/20/2023	09:15 AM	8						
336	4/20/2023	09:30 AM	11						
337	4/20/2023	09:45 AM	8						
338	4/20/2023	10:00 AM	16						
339	4/20/2023	10:15 AM	17						
340	4/20/2023	10:30 AM	23						
341	4/20/2023	10:45 AM	30						
342	4/20/2023	11:00 AM	13						
343	4/20/2023	11:15 AM	14						
344	4/20/2023	11:30 AM	12						
345	4/20/2023	11:45 AM	20						
346	4/20/2023	12:00 PM	18						
347	4/20/2023	12:15 PM	32						
348	4/20/2023	12:30 PM	18						
349	4/20/2023	12:45 PM	16						

	A	B	C	D	E	F	G	H	I
350	4/20/2023	01:00 PM	12						
351	4/20/2023	01:15 PM	22						
352	4/20/2023	01:30 PM	20						
353	4/20/2023	01:45 PM	24						
354	4/20/2023	02:00 PM	17						
355	4/20/2023	02:15 PM	11						
356	4/20/2023	02:30 PM	20						
357	4/20/2023	02:45 PM	29						
358	4/20/2023	03:00 PM	16						
359	4/20/2023	03:15 PM	19						
360	4/20/2023	03:30 PM	27						
361	4/20/2023	03:45 PM	25						
362	4/20/2023	04:00 PM	36						
363	4/20/2023	04:15 PM	23						
364	4/20/2023	04:30 PM	25						
365	4/20/2023	04:45 PM	26						
366	4/20/2023	05:00 PM	22						
367	4/20/2023	05:15 PM	24						
368	4/20/2023	05:30 PM	21						
369	4/20/2023	05:45 PM	13						
370	4/20/2023	06:00 PM	12						
371	4/20/2023	06:15 PM	21						
372	4/20/2023	06:30 PM	18						
373	4/20/2023	06:45 PM	11						
374	4/20/2023	07:00 PM	7						
375	4/20/2023	07:15 PM	14						
376	4/20/2023	07:30 PM	15						
377	4/20/2023	07:45 PM	5						
378	4/20/2023	08:00 PM	14						
379	4/20/2023	08:15 PM	9						
380	4/20/2023	08:30 PM	11						
381	4/20/2023	08:45 PM	6						
382	4/20/2023	09:00 PM	9						
383	4/20/2023	09:15 PM	1						
384	4/20/2023	09:30 PM	10						
385	4/20/2023	09:45 PM	5						
386	4/20/2023	10:00 PM	0						
387	4/20/2023	10:15 PM	6						
388	4/20/2023	10:30 PM	1						
389	4/20/2023	10:45 PM	0						
390	4/20/2023	11:00 PM	1						
391	4/20/2023	11:15 PM	0						
392	4/20/2023	11:30 PM	1						
393	4/20/2023	11:45 PM	0						
394	4/21/2023	12:00 AM	4						
395	4/21/2023	12:15 AM	2						
396	4/21/2023	12:30 AM	0						
397	4/21/2023	12:45 AM	0						
398	4/21/2023	01:00 AM	0						
399	4/21/2023	01:15 AM	0						

	A	B	C	D	E	F	G	H	I
400	4/21/2023	01:30 AM	0						
401	4/21/2023	01:45 AM	1						
402	4/21/2023	02:00 AM	0						
403	4/21/2023	02:15 AM	0						
404	4/21/2023	02:30 AM	0						
405	4/21/2023	02:45 AM	1						
406	4/21/2023	03:00 AM	0						
407	4/21/2023	03:15 AM	0						
408	4/21/2023	03:30 AM	0						
409	4/21/2023	03:45 AM	0						
410	4/21/2023	04:00 AM	2						
411	4/21/2023	04:15 AM	4						
412	4/21/2023	04:30 AM	1						
413	4/21/2023	04:45 AM	6						
414	4/21/2023	05:00 AM	3						
415	4/21/2023	05:15 AM	7						
416	4/21/2023	05:30 AM	5						
417	4/21/2023	05:45 AM	7						
418	4/21/2023	06:00 AM	9						
419	4/21/2023	06:15 AM	13						
420	4/21/2023	06:30 AM	25						
421	4/21/2023	06:45 AM	18						
422	4/21/2023	07:00 AM	20						
423	4/21/2023	07:15 AM	20						
424	4/21/2023	07:30 AM	15						
425	4/21/2023	07:45 AM	17						
426	4/21/2023	08:00 AM	13						
427	4/21/2023	08:15 AM	20						
428	4/21/2023	08:30 AM	22						
429	4/21/2023	08:45 AM	13						
430	4/21/2023	09:00 AM	23						
431	4/21/2023	09:15 AM	15						
432	4/21/2023	09:30 AM	12						
433	4/21/2023	09:45 AM	18						
434	4/21/2023	10:00 AM	7						
435	4/21/2023	10:15 AM	7						
436	4/21/2023	10:30 AM	26						
437	4/21/2023	10:45 AM	19						
438	4/21/2023	11:00 AM	24						
439	4/21/2023	11:15 AM	17						
440	4/21/2023	11:30 AM	23						
441	4/21/2023	11:45 AM	19						
442	4/21/2023	12:00 PM	20						
443	4/21/2023	12:15 PM	13						
444	4/21/2023	12:30 PM	17						
445	4/21/2023	12:45 PM	24						
446	4/21/2023	01:00 PM	14						
447	4/21/2023	01:15 PM	12						
448	4/21/2023	01:30 PM	31						
449	4/21/2023	01:45 PM	23						

	A	B	C	D	E	F	G	H	I
450	4/21/2023	02:00 PM	18						
451	4/21/2023	02:15 PM	25						
452	4/21/2023	02:30 PM	44						
453	4/21/2023	02:45 PM	32						
454	4/21/2023	03:00 PM	30						
455	4/21/2023	03:15 PM	23						
456	4/21/2023	03:30 PM	30						
457	4/21/2023	03:45 PM	44						
458	4/21/2023	04:00 PM	33						
459	4/21/2023	04:15 PM	23						
460	4/21/2023	04:30 PM	30						
461	4/21/2023	04:45 PM	31						
462	4/21/2023	05:00 PM	29						
463	4/21/2023	05:15 PM	26						
464	4/21/2023	05:30 PM	20						
465	4/21/2023	05:45 PM	27						
466	4/21/2023	06:00 PM	23						
467	4/21/2023	06:15 PM	12						
468	4/21/2023	06:30 PM	29						
469	4/21/2023	06:45 PM	16						
470	4/21/2023	07:00 PM	11						
471	4/21/2023	07:15 PM	15						
472	4/21/2023	07:30 PM	26						
473	4/21/2023	07:45 PM	23						
474	4/21/2023	08:00 PM	9						
475	4/21/2023	08:15 PM	16						
476	4/21/2023	08:30 PM	10						
477	4/21/2023	08:45 PM	12						
478	4/21/2023	09:00 PM	7						
479	4/21/2023	09:15 PM	5						
480	4/21/2023	09:30 PM	4						
481	4/21/2023	09:45 PM	1						
482	4/21/2023	10:00 PM	7						
483	4/21/2023	10:15 PM	7						
484	4/21/2023	10:30 PM	2						
485	4/21/2023	10:45 PM	2						
486	4/21/2023	11:00 PM	1						
487	4/21/2023	11:15 PM	0						
488	4/21/2023	11:30 PM	1						
489	4/21/2023	11:45 PM	2						
490	4/22/2023	12:00 AM	0						
491	4/22/2023	12:15 AM	1						
492	4/22/2023	12:30 AM	2						
493	4/22/2023	12:45 AM	0						
494	4/22/2023	01:00 AM	2						
495	4/22/2023	01:15 AM	0						
496	4/22/2023	01:30 AM	1						
497	4/22/2023	01:45 AM	0						
498	4/22/2023	02:00 AM	0						
499	4/22/2023	02:15 AM	2						

	A	B	C	D	E	F	G	H	I
500	4/22/2023	02:30 AM	1						
501	4/22/2023	02:45 AM	0						
502	4/22/2023	03:00 AM	0						
503	4/22/2023	03:15 AM	0						
504	4/22/2023	03:30 AM	0						
505	4/22/2023	03:45 AM	0						
506	4/22/2023	04:00 AM	0						
507	4/22/2023	04:15 AM	2						
508	4/22/2023	04:30 AM	0						
509	4/22/2023	04:45 AM	0						
510	4/22/2023	05:00 AM	2						
511	4/22/2023	05:15 AM	0						
512	4/22/2023	05:30 AM	1						
513	4/22/2023	05:45 AM	0						
514	4/22/2023	06:00 AM	2						
515	4/22/2023	06:15 AM	5						
516	4/22/2023	06:30 AM	4						
517	4/22/2023	06:45 AM	6						
518	4/22/2023	07:00 AM	5						
519	4/22/2023	07:15 AM	4						
520	4/22/2023	07:30 AM	10						
521	4/22/2023	07:45 AM	12						
522	4/22/2023	08:00 AM	13						
523	4/22/2023	08:15 AM	23						
524	4/22/2023	08:30 AM	28						
525	4/22/2023	08:45 AM	13						
526	4/22/2023	09:00 AM	16						
527	4/22/2023	09:15 AM	20						
528	4/22/2023	09:30 AM	20						
529	4/22/2023	09:45 AM	24						
530	4/22/2023	10:00 AM	22						
531	4/22/2023	10:15 AM	23						
532	4/22/2023	10:30 AM	20						
533	4/22/2023	10:45 AM	17						
534	4/22/2023	11:00 AM	17						
535	4/22/2023	11:15 AM	19						
536	4/22/2023	11:30 AM	37						
537	4/22/2023	11:45 AM	33						
538	4/22/2023	12:00 PM	42						
539	4/22/2023	12:15 PM	27						
540	4/22/2023	12:30 PM	21						
541	4/22/2023	12:45 PM	28						
542	4/22/2023	01:00 PM	37						
543	4/22/2023	01:15 PM	30						
544	4/22/2023	01:30 PM	16						
545	4/22/2023	01:45 PM	16						
546	4/22/2023	02:00 PM	30						
547	4/22/2023	02:15 PM	24						
548	4/22/2023	02:30 PM	39						
549	4/22/2023	02:45 PM	33						

	A	B	C	D	E	F	G	H	I
550	4/22/2023	03:00 PM	19						
551	4/22/2023	03:15 PM	35						
552	4/22/2023	03:30 PM	16						
553	4/22/2023	03:45 PM	25						
554	4/22/2023	04:00 PM	44						
555	4/22/2023	04:15 PM	22						
556	4/22/2023	04:30 PM	16						
557	4/22/2023	04:45 PM	22						
558	4/22/2023	05:00 PM	25						
559	4/22/2023	05:15 PM	13						
560	4/22/2023	05:30 PM	24						
561	4/22/2023	05:45 PM	17						
562	4/22/2023	06:00 PM	19						
563	4/22/2023	06:15 PM	16						
564	4/22/2023	06:30 PM	13						
565	4/22/2023	06:45 PM	16						
566	4/22/2023	07:00 PM	13						
567	4/22/2023	07:15 PM	18						
568	4/22/2023	07:30 PM	21						
569	4/22/2023	07:45 PM	7						
570	4/22/2023	08:00 PM	19						
571	4/22/2023	08:15 PM	5						
572	4/22/2023	08:30 PM	6						
573	4/22/2023	08:45 PM	10						
574	4/22/2023	09:00 PM	13						
575	4/22/2023	09:15 PM	4						
576	4/22/2023	09:30 PM	10						
577	4/22/2023	09:45 PM	2						
578	4/22/2023	10:00 PM	3						
579	4/22/2023	10:15 PM	5						
580	4/22/2023	10:30 PM	5						
581	4/22/2023	10:45 PM	5						
582	4/22/2023	11:00 PM	4						
583	4/22/2023	11:15 PM	3						
584	4/22/2023	11:30 PM	6						
585	4/22/2023	11:45 PM	0						
586	4/23/2023	12:00 AM	3						
587	4/23/2023	12:15 AM	2						
588	4/23/2023	12:30 AM	2						
589	4/23/2023	12:45 AM	0						
590	4/23/2023	01:00 AM	0						
591	4/23/2023	01:15 AM	0						
592	4/23/2023	01:30 AM	1						
593	4/23/2023	01:45 AM	0						
594	4/23/2023	02:00 AM	4						
595	4/23/2023	02:15 AM	0						
596	4/23/2023	02:30 AM	0						
597	4/23/2023	02:45 AM	0						
598	4/23/2023	03:00 AM	0						
599	4/23/2023	03:15 AM	0						

	A	B	C	D	E	F	G	H	I
600	4/23/2023	03:30 AM	0						
601	4/23/2023	03:45 AM	0						
602	4/23/2023	04:00 AM	2						
603	4/23/2023	04:15 AM	3						
604	4/23/2023	04:30 AM	1						
605	4/23/2023	04:45 AM	0						
606	4/23/2023	05:00 AM	2						
607	4/23/2023	05:15 AM	0						
608	4/23/2023	05:30 AM	0						
609	4/23/2023	05:45 AM	1						
610	4/23/2023	06:00 AM	4						
611	4/23/2023	06:15 AM	2						
612	4/23/2023	06:30 AM	2						
613	4/23/2023	06:45 AM	3						
614	4/23/2023	07:00 AM	1						
615	4/23/2023	07:15 AM	12						
616	4/23/2023	07:30 AM	6						
617	4/23/2023	07:45 AM	4						
618	4/23/2023	08:00 AM	10						
619	4/23/2023	08:15 AM	9						
620	4/23/2023	08:30 AM	7						
621	4/23/2023	08:45 AM	7						
622	4/23/2023	09:00 AM	8						
623	4/23/2023	09:15 AM	18						
624	4/23/2023	09:30 AM	37						
625	4/23/2023	09:45 AM	54						
626	4/23/2023	10:00 AM	25						
627	4/23/2023	10:15 AM	16						
628	4/23/2023	10:30 AM	21						
629	4/23/2023	10:45 AM	25						
630	4/23/2023	11:00 AM	26						
631	4/23/2023	11:15 AM	16						
632	4/23/2023	11:30 AM	34						
633	4/23/2023	11:45 AM	22						
634	4/23/2023	12:00 PM	23						
635	4/23/2023	12:15 PM	29						
636	4/23/2023	12:30 PM	21						
637	4/23/2023	12:45 PM	22						
638	4/23/2023	01:00 PM	19						
639	4/23/2023	01:15 PM	25						
640	4/23/2023	01:30 PM	22						
641	4/23/2023	01:45 PM	26						
642	4/23/2023	02:00 PM	12						
643	4/23/2023	02:15 PM	32						
644	4/23/2023	02:30 PM	14						
645	4/23/2023	02:45 PM	14						
646	4/23/2023	03:00 PM	32						
647	4/23/2023	03:15 PM	16						
648	4/23/2023	03:30 PM	39						
649	4/23/2023	03:45 PM	29						

	A	B	C	D	E	F	G	H	I
650	4/23/2023	04:00 PM	38						
651	4/23/2023	04:15 PM	24						
652	4/23/2023	04:30 PM	22						
653	4/23/2023	04:45 PM	21						
654	4/23/2023	05:00 PM	21						
655	4/23/2023	05:15 PM	33						
656	4/23/2023	05:30 PM	30						
657	4/23/2023	05:45 PM	17						
658	4/23/2023	06:00 PM	33						
659	4/23/2023	06:15 PM	19						
660	4/23/2023	06:30 PM	32						
661	4/23/2023	06:45 PM	10						
662	4/23/2023	07:00 PM	18						
663	4/23/2023	07:15 PM	6						
664	4/23/2023	07:30 PM	25						
665	4/23/2023	07:45 PM	18						
666	4/23/2023	08:00 PM	10						
667	4/23/2023	08:15 PM	3						
668	4/23/2023	08:30 PM	3						
669	4/23/2023	08:45 PM	3						
670	4/23/2023	09:00 PM	1						
671	4/23/2023	09:15 PM	2						
672	4/23/2023	09:30 PM	2						
673	4/23/2023	09:45 PM	1						
674	4/23/2023	10:00 PM	3						
675	4/23/2023	10:15 PM	0						
676	4/23/2023	10:30 PM	0						
677	4/23/2023	10:45 PM	0						
678	4/23/2023	11:00 PM	1						
679	4/23/2023	11:15 PM	0						
680	4/23/2023	11:30 PM	2						
681	4/23/2023	11:45 PM	0						

	A	B	C	D	E	F	G	H	I
1									
2	File Name: C:\Users\barri\OneDrive\Documents\TDB\WSP\SYRACUSE\DATA\BATCH 5\DONE\ATR 1282.tf2								
3	Start Date: 4/17/2023								
4	Start Time: 12:00:00 AM								
5	Location 1: EB NY 69								
6	Location 2: at US 11								
7									
8									
9	Date	Time	EB						
10	4/17/2023	12:00 AM	0						
11	4/17/2023	12:15 AM	1						
12	4/17/2023	12:30 AM	0						
13	4/17/2023	12:45 AM	2						
14	4/17/2023	01:00 AM	1						
15	4/17/2023	01:15 AM	0						
16	4/17/2023	01:30 AM	0						
17	4/17/2023	01:45 AM	0						
18	4/17/2023	02:00 AM	0						
19	4/17/2023	02:15 AM	0						
20	4/17/2023	02:30 AM	0						
21	4/17/2023	02:45 AM	0						
22	4/17/2023	03:00 AM	0						
23	4/17/2023	03:15 AM	1						
24	4/17/2023	03:30 AM	1						
25	4/17/2023	03:45 AM	2						
26	4/17/2023	04:00 AM	2						
27	4/17/2023	04:15 AM	6						
28	4/17/2023	04:30 AM	10						
29	4/17/2023	04:45 AM	4						
30	4/17/2023	05:00 AM	7						
31	4/17/2023	05:15 AM	10						
32	4/17/2023	05:30 AM	9						
33	4/17/2023	05:45 AM	12						
34	4/17/2023	06:00 AM	15						
35	4/17/2023	06:15 AM	22						
36	4/17/2023	06:30 AM	25						
37	4/17/2023	06:45 AM	18						
38	4/17/2023	07:00 AM	31						
39	4/17/2023	07:15 AM	22						
40	4/17/2023	07:30 AM	25						
41	4/17/2023	07:45 AM	31						
42	4/17/2023	08:00 AM	16						
43	4/17/2023	08:15 AM	33						
44	4/17/2023	08:30 AM	20						
45	4/17/2023	08:45 AM	24						
46	4/17/2023	09:00 AM	25						
47	4/17/2023	09:15 AM	12						
48	4/17/2023	09:30 AM	19						
49	4/17/2023	09:45 AM	21						

	A	B	C	D	E	F	G	H	I
50	4/17/2023	10:00 AM	19						
51	4/17/2023	10:15 AM	13						
52	4/17/2023	10:30 AM	15						
53	4/17/2023	10:45 AM	18						
54	4/17/2023	11:00 AM	19						
55	4/17/2023	11:15 AM	24						
56	4/17/2023	11:30 AM	23						
57	4/17/2023	11:45 AM	24						
58	4/17/2023	12:00 PM	12						
59	4/17/2023	12:15 PM	22						
60	4/17/2023	12:30 PM	24						
61	4/17/2023	12:45 PM	14						
62	4/17/2023	01:00 PM	16						
63	4/17/2023	01:15 PM	22						
64	4/17/2023	01:30 PM	22						
65	4/17/2023	01:45 PM	16						
66	4/17/2023	02:00 PM	19						
67	4/17/2023	02:15 PM	17						
68	4/17/2023	02:30 PM	27						
69	4/17/2023	02:45 PM	26						
70	4/17/2023	03:00 PM	33						
71	4/17/2023	03:15 PM	26						
72	4/17/2023	03:30 PM	29						
73	4/17/2023	03:45 PM	34						
74	4/17/2023	04:00 PM	34						
75	4/17/2023	04:15 PM	31						
76	4/17/2023	04:30 PM	30						
77	4/17/2023	04:45 PM	29						
78	4/17/2023	05:00 PM	30						
79	4/17/2023	05:15 PM	26						
80	4/17/2023	05:30 PM	35						
81	4/17/2023	05:45 PM	27						
82	4/17/2023	06:00 PM	19						
83	4/17/2023	06:15 PM	16						
84	4/17/2023	06:30 PM	13						
85	4/17/2023	06:45 PM	6						
86	4/17/2023	07:00 PM	17						
87	4/17/2023	07:15 PM	11						
88	4/17/2023	07:30 PM	7						
89	4/17/2023	07:45 PM	6						
90	4/17/2023	08:00 PM	7						
91	4/17/2023	08:15 PM	7						
92	4/17/2023	08:30 PM	15						
93	4/17/2023	08:45 PM	4						
94	4/17/2023	09:00 PM	2						
95	4/17/2023	09:15 PM	3						
96	4/17/2023	09:30 PM	6						
97	4/17/2023	09:45 PM	4						
98	4/17/2023	10:00 PM	1						
99	4/17/2023	10:15 PM	1						

	A	B	C	D	E	F	G	H	I
100	4/17/2023	10:30 PM	6						
101	4/17/2023	10:45 PM	2						
102	4/17/2023	11:00 PM	0						
103	4/17/2023	11:15 PM	1						
104	4/17/2023	11:30 PM	1						
105	4/17/2023	11:45 PM	2						
106	4/18/2023	12:00 AM	1						
107	4/18/2023	12:15 AM	1						
108	4/18/2023	12:30 AM	0						
109	4/18/2023	12:45 AM	0						
110	4/18/2023	01:00 AM	0						
111	4/18/2023	01:15 AM	3						
112	4/18/2023	01:30 AM	0						
113	4/18/2023	01:45 AM	1						
114	4/18/2023	02:00 AM	0						
115	4/18/2023	02:15 AM	0						
116	4/18/2023	02:30 AM	1						
117	4/18/2023	02:45 AM	0						
118	4/18/2023	03:00 AM	2						
119	4/18/2023	03:15 AM	0						
120	4/18/2023	03:30 AM	3						
121	4/18/2023	03:45 AM	0						
122	4/18/2023	04:00 AM	2						
123	4/18/2023	04:15 AM	7						
124	4/18/2023	04:30 AM	6						
125	4/18/2023	04:45 AM	8						
126	4/18/2023	05:00 AM	6						
127	4/18/2023	05:15 AM	10						
128	4/18/2023	05:30 AM	7						
129	4/18/2023	05:45 AM	13						
130	4/18/2023	06:00 AM	18						
131	4/18/2023	06:15 AM	24						
132	4/18/2023	06:30 AM	23						
133	4/18/2023	06:45 AM	22						
134	4/18/2023	07:00 AM	29						
135	4/18/2023	07:15 AM	36						
136	4/18/2023	07:30 AM	34						
137	4/18/2023	07:45 AM	24						
138	4/18/2023	08:00 AM	26						
139	4/18/2023	08:15 AM	29						
140	4/18/2023	08:30 AM	29						
141	4/18/2023	08:45 AM	14						
142	4/18/2023	09:00 AM	16						
143	4/18/2023	09:15 AM	18						
144	4/18/2023	09:30 AM	19						
145	4/18/2023	09:45 AM	14						
146	4/18/2023	10:00 AM	22						
147	4/18/2023	10:15 AM	16						
148	4/18/2023	10:30 AM	18						
149	4/18/2023	10:45 AM	15						

	A	B	C	D	E	F	G	H	I
150	4/18/2023	11:00 AM	17						
151	4/18/2023	11:15 AM	24						
152	4/18/2023	11:30 AM	20						
153	4/18/2023	11:45 AM	19						
154	4/18/2023	12:00 PM	13						
155	4/18/2023	12:15 PM	22						
156	4/18/2023	12:30 PM	16						
157	4/18/2023	12:45 PM	14						
158	4/18/2023	01:00 PM	18						
159	4/18/2023	01:15 PM	16						
160	4/18/2023	01:30 PM	20						
161	4/18/2023	01:45 PM	17						
162	4/18/2023	02:00 PM	24						
163	4/18/2023	02:15 PM	21						
164	4/18/2023	02:30 PM	32						
165	4/18/2023	02:45 PM	27						
166	4/18/2023	03:00 PM	27						
167	4/18/2023	03:15 PM	16						
168	4/18/2023	03:30 PM	31						
169	4/18/2023	03:45 PM	34						
170	4/18/2023	04:00 PM	33						
171	4/18/2023	04:15 PM	33						
172	4/18/2023	04:30 PM	36						
173	4/18/2023	04:45 PM	34						
174	4/18/2023	05:00 PM	37						
175	4/18/2023	05:15 PM	28						
176	4/18/2023	05:30 PM	25						
177	4/18/2023	05:45 PM	26						
178	4/18/2023	06:00 PM	21						
179	4/18/2023	06:15 PM	24						
180	4/18/2023	06:30 PM	15						
181	4/18/2023	06:45 PM	12						
182	4/18/2023	07:00 PM	13						
183	4/18/2023	07:15 PM	10						
184	4/18/2023	07:30 PM	5						
185	4/18/2023	07:45 PM	10						
186	4/18/2023	08:00 PM	9						
187	4/18/2023	08:15 PM	11						
188	4/18/2023	08:30 PM	5						
189	4/18/2023	08:45 PM	10						
190	4/18/2023	09:00 PM	9						
191	4/18/2023	09:15 PM	6						
192	4/18/2023	09:30 PM	5						
193	4/18/2023	09:45 PM	6						
194	4/18/2023	10:00 PM	5						
195	4/18/2023	10:15 PM	5						
196	4/18/2023	10:30 PM	2						
197	4/18/2023	10:45 PM	0						
198	4/18/2023	11:00 PM	1						
199	4/18/2023	11:15 PM	2						

	A	B	C	D	E	F	G	H	I
200	4/18/2023	11:30 PM	1						
201	4/18/2023	11:45 PM	2						
202	4/19/2023	12:00 AM	0						
203	4/19/2023	12:15 AM	1						
204	4/19/2023	12:30 AM	1						
205	4/19/2023	12:45 AM	0						
206	4/19/2023	01:00 AM	0						
207	4/19/2023	01:15 AM	0						
208	4/19/2023	01:30 AM	1						
209	4/19/2023	01:45 AM	0						
210	4/19/2023	02:00 AM	0						
211	4/19/2023	02:15 AM	0						
212	4/19/2023	02:30 AM	0						
213	4/19/2023	02:45 AM	0						
214	4/19/2023	03:00 AM	1						
215	4/19/2023	03:15 AM	0						
216	4/19/2023	03:30 AM	0						
217	4/19/2023	03:45 AM	2						
218	4/19/2023	04:00 AM	5						
219	4/19/2023	04:15 AM	5						
220	4/19/2023	04:30 AM	5						
221	4/19/2023	04:45 AM	7						
222	4/19/2023	05:00 AM	7						
223	4/19/2023	05:15 AM	11						
224	4/19/2023	05:30 AM	5						
225	4/19/2023	05:45 AM	11						
226	4/19/2023	06:00 AM	12						
227	4/19/2023	06:15 AM	23						
228	4/19/2023	06:30 AM	25						
229	4/19/2023	06:45 AM	24						
230	4/19/2023	07:00 AM	25						
231	4/19/2023	07:15 AM	22						
232	4/19/2023	07:30 AM	33						
233	4/19/2023	07:45 AM	30						
234	4/19/2023	08:00 AM	18						
235	4/19/2023	08:15 AM	16						
236	4/19/2023	08:30 AM	19						
237	4/19/2023	08:45 AM	17						
238	4/19/2023	09:00 AM	16						
239	4/19/2023	09:15 AM	18						
240	4/19/2023	09:30 AM	20						
241	4/19/2023	09:45 AM	12						
242	4/19/2023	10:00 AM	20						
243	4/19/2023	10:15 AM	18						
244	4/19/2023	10:30 AM	17						
245	4/19/2023	10:45 AM	17						
246	4/19/2023	11:00 AM	21						
247	4/19/2023	11:15 AM	18						
248	4/19/2023	11:30 AM	21						
249	4/19/2023	11:45 AM	20						

	A	B	C	D	E	F	G	H	I
250	4/19/2023	12:00 PM	13						
251	4/19/2023	12:15 PM	14						
252	4/19/2023	12:30 PM	18						
253	4/19/2023	12:45 PM	20						
254	4/19/2023	01:00 PM	19						
255	4/19/2023	01:15 PM	18						
256	4/19/2023	01:30 PM	12						
257	4/19/2023	01:45 PM	11						
258	4/19/2023	02:00 PM	21						
259	4/19/2023	02:15 PM	18						
260	4/19/2023	02:30 PM	19						
261	4/19/2023	02:45 PM	24						
262	4/19/2023	03:00 PM	33						
263	4/19/2023	03:15 PM	23						
264	4/19/2023	03:30 PM	31						
265	4/19/2023	03:45 PM	29						
266	4/19/2023	04:00 PM	35						
267	4/19/2023	04:15 PM	28						
268	4/19/2023	04:30 PM	35						
269	4/19/2023	04:45 PM	43						
270	4/19/2023	05:00 PM	25						
271	4/19/2023	05:15 PM	25						
272	4/19/2023	05:30 PM	22						
273	4/19/2023	05:45 PM	13						
274	4/19/2023	06:00 PM	18						
275	4/19/2023	06:15 PM	18						
276	4/19/2023	06:30 PM	13						
277	4/19/2023	06:45 PM	17						
278	4/19/2023	07:00 PM	10						
279	4/19/2023	07:15 PM	10						
280	4/19/2023	07:30 PM	12						
281	4/19/2023	07:45 PM	9						
282	4/19/2023	08:00 PM	10						
283	4/19/2023	08:15 PM	8						
284	4/19/2023	08:30 PM	5						
285	4/19/2023	08:45 PM	4						
286	4/19/2023	09:00 PM	6						
287	4/19/2023	09:15 PM	9						
288	4/19/2023	09:30 PM	7						
289	4/19/2023	09:45 PM	4						
290	4/19/2023	10:00 PM	5						
291	4/19/2023	10:15 PM	4						
292	4/19/2023	10:30 PM	2						
293	4/19/2023	10:45 PM	2						
294	4/19/2023	11:00 PM	2						
295	4/19/2023	11:15 PM	1						
296	4/19/2023	11:30 PM	0						
297	4/19/2023	11:45 PM	1						
298	4/20/2023	12:00 AM	1						
299	4/20/2023	12:15 AM	4						

	A	B	C	D	E	F	G	H	I
300	4/20/2023	12:30 AM	1						
301	4/20/2023	12:45 AM	0						
302	4/20/2023	01:00 AM	2						
303	4/20/2023	01:15 AM	0						
304	4/20/2023	01:30 AM	0						
305	4/20/2023	01:45 AM	0						
306	4/20/2023	02:00 AM	1						
307	4/20/2023	02:15 AM	0						
308	4/20/2023	02:30 AM	0						
309	4/20/2023	02:45 AM	0						
310	4/20/2023	03:00 AM	1						
311	4/20/2023	03:15 AM	0						
312	4/20/2023	03:30 AM	1						
313	4/20/2023	03:45 AM	0						
314	4/20/2023	04:00 AM	3						
315	4/20/2023	04:15 AM	5						
316	4/20/2023	04:30 AM	4						
317	4/20/2023	04:45 AM	6						
318	4/20/2023	05:00 AM	4						
319	4/20/2023	05:15 AM	14						
320	4/20/2023	05:30 AM	5						
321	4/20/2023	05:45 AM	9						
322	4/20/2023	06:00 AM	17						
323	4/20/2023	06:15 AM	24						
324	4/20/2023	06:30 AM	22						
325	4/20/2023	06:45 AM	20						
326	4/20/2023	07:00 AM	34						
327	4/20/2023	07:15 AM	23						
328	4/20/2023	07:30 AM	32						
329	4/20/2023	07:45 AM	21						
330	4/20/2023	08:00 AM	19						
331	4/20/2023	08:15 AM	15						
332	4/20/2023	08:30 AM	26						
333	4/20/2023	08:45 AM	22						
334	4/20/2023	09:00 AM	15						
335	4/20/2023	09:15 AM	17						
336	4/20/2023	09:30 AM	18						
337	4/20/2023	09:45 AM	19						
338	4/20/2023	10:00 AM	8						
339	4/20/2023	10:15 AM	21						
340	4/20/2023	10:30 AM	15						
341	4/20/2023	10:45 AM	12						
342	4/20/2023	11:00 AM	26						
343	4/20/2023	11:15 AM	29						
344	4/20/2023	11:30 AM	17						
345	4/20/2023	11:45 AM	16						
346	4/20/2023	12:00 PM	12						
347	4/20/2023	12:15 PM	19						
348	4/20/2023	12:30 PM	24						
349	4/20/2023	12:45 PM	28						

	A	B	C	D	E	F	G	H	I
350	4/20/2023	01:00 PM	18						
351	4/20/2023	01:15 PM	21						
352	4/20/2023	01:30 PM	18						
353	4/20/2023	01:45 PM	17						
354	4/20/2023	02:00 PM	23						
355	4/20/2023	02:15 PM	28						
356	4/20/2023	02:30 PM	36						
357	4/20/2023	02:45 PM	28						
358	4/20/2023	03:00 PM	26						
359	4/20/2023	03:15 PM	27						
360	4/20/2023	03:30 PM	29						
361	4/20/2023	03:45 PM	44						
362	4/20/2023	04:00 PM	35						
363	4/20/2023	04:15 PM	48						
364	4/20/2023	04:30 PM	30						
365	4/20/2023	04:45 PM	34						
366	4/20/2023	05:00 PM	35						
367	4/20/2023	05:15 PM	28						
368	4/20/2023	05:30 PM	26						
369	4/20/2023	05:45 PM	21						
370	4/20/2023	06:00 PM	13						
371	4/20/2023	06:15 PM	24						
372	4/20/2023	06:30 PM	17						
373	4/20/2023	06:45 PM	20						
374	4/20/2023	07:00 PM	22						
375	4/20/2023	07:15 PM	8						
376	4/20/2023	07:30 PM	12						
377	4/20/2023	07:45 PM	10						
378	4/20/2023	08:00 PM	20						
379	4/20/2023	08:15 PM	14						
380	4/20/2023	08:30 PM	15						
381	4/20/2023	08:45 PM	8						
382	4/20/2023	09:00 PM	6						
383	4/20/2023	09:15 PM	16						
384	4/20/2023	09:30 PM	5						
385	4/20/2023	09:45 PM	8						
386	4/20/2023	10:00 PM	5						
387	4/20/2023	10:15 PM	1						
388	4/20/2023	10:30 PM	2						
389	4/20/2023	10:45 PM	0						
390	4/20/2023	11:00 PM	2						
391	4/20/2023	11:15 PM	2						
392	4/20/2023	11:30 PM	2						
393	4/20/2023	11:45 PM	2						
394	4/21/2023	12:00 AM	2						
395	4/21/2023	12:15 AM	1						
396	4/21/2023	12:30 AM	0						
397	4/21/2023	12:45 AM	0						
398	4/21/2023	01:00 AM	1						
399	4/21/2023	01:15 AM	0						

	A	B	C	D	E	F	G	H	I
400	4/21/2023	01:30 AM	0						
401	4/21/2023	01:45 AM	0						
402	4/21/2023	02:00 AM	0						
403	4/21/2023	02:15 AM	0						
404	4/21/2023	02:30 AM	0						
405	4/21/2023	02:45 AM	0						
406	4/21/2023	03:00 AM	0						
407	4/21/2023	03:15 AM	1						
408	4/21/2023	03:30 AM	2						
409	4/21/2023	03:45 AM	1						
410	4/21/2023	04:00 AM	5						
411	4/21/2023	04:15 AM	5						
412	4/21/2023	04:30 AM	6						
413	4/21/2023	04:45 AM	2						
414	4/21/2023	05:00 AM	3						
415	4/21/2023	05:15 AM	6						
416	4/21/2023	05:30 AM	12						
417	4/21/2023	05:45 AM	8						
418	4/21/2023	06:00 AM	18						
419	4/21/2023	06:15 AM	15						
420	4/21/2023	06:30 AM	26						
421	4/21/2023	06:45 AM	23						
422	4/21/2023	07:00 AM	28						
423	4/21/2023	07:15 AM	37						
424	4/21/2023	07:30 AM	37						
425	4/21/2023	07:45 AM	26						
426	4/21/2023	08:00 AM	26						
427	4/21/2023	08:15 AM	21						
428	4/21/2023	08:30 AM	27						
429	4/21/2023	08:45 AM	14						
430	4/21/2023	09:00 AM	23						
431	4/21/2023	09:15 AM	27						
432	4/21/2023	09:30 AM	25						
433	4/21/2023	09:45 AM	26						
434	4/21/2023	10:00 AM	16						
435	4/21/2023	10:15 AM	14						
436	4/21/2023	10:30 AM	31						
437	4/21/2023	10:45 AM	27						
438	4/21/2023	11:00 AM	20						
439	4/21/2023	11:15 AM	29						
440	4/21/2023	11:30 AM	30						
441	4/21/2023	11:45 AM	19						
442	4/21/2023	12:00 PM	17						
443	4/21/2023	12:15 PM	23						
444	4/21/2023	12:30 PM	14						
445	4/21/2023	12:45 PM	23						
446	4/21/2023	01:00 PM	34						
447	4/21/2023	01:15 PM	30						
448	4/21/2023	01:30 PM	23						
449	4/21/2023	01:45 PM	21						

	A	B	C	D	E	F	G	H	I
450	4/21/2023	02:00 PM	35						
451	4/21/2023	02:15 PM	28						
452	4/21/2023	02:30 PM	24						
453	4/21/2023	02:45 PM	41						
454	4/21/2023	03:00 PM	35						
455	4/21/2023	03:15 PM	24						
456	4/21/2023	03:30 PM	34						
457	4/21/2023	03:45 PM	30						
458	4/21/2023	04:00 PM	53						
459	4/21/2023	04:15 PM	28						
460	4/21/2023	04:30 PM	33						
461	4/21/2023	04:45 PM	28						
462	4/21/2023	05:00 PM	34						
463	4/21/2023	05:15 PM	25						
464	4/21/2023	05:30 PM	34						
465	4/21/2023	05:45 PM	27						
466	4/21/2023	06:00 PM	19						
467	4/21/2023	06:15 PM	24						
468	4/21/2023	06:30 PM	20						
469	4/21/2023	06:45 PM	22						
470	4/21/2023	07:00 PM	28						
471	4/21/2023	07:15 PM	21						
472	4/21/2023	07:30 PM	15						
473	4/21/2023	07:45 PM	17						
474	4/21/2023	08:00 PM	15						
475	4/21/2023	08:15 PM	19						
476	4/21/2023	08:30 PM	10						
477	4/21/2023	08:45 PM	14						
478	4/21/2023	09:00 PM	4						
479	4/21/2023	09:15 PM	9						
480	4/21/2023	09:30 PM	5						
481	4/21/2023	09:45 PM	10						
482	4/21/2023	10:00 PM	9						
483	4/21/2023	10:15 PM	2						
484	4/21/2023	10:30 PM	4						
485	4/21/2023	10:45 PM	4						
486	4/21/2023	11:00 PM	4						
487	4/21/2023	11:15 PM	5						
488	4/21/2023	11:30 PM	2						
489	4/21/2023	11:45 PM	3						
490	4/22/2023	12:00 AM	0						
491	4/22/2023	12:15 AM	4						
492	4/22/2023	12:30 AM	2						
493	4/22/2023	12:45 AM	0						
494	4/22/2023	01:00 AM	0						
495	4/22/2023	01:15 AM	3						
496	4/22/2023	01:30 AM	2						
497	4/22/2023	01:45 AM	0						
498	4/22/2023	02:00 AM	1						
499	4/22/2023	02:15 AM	1						

	A	B	C	D	E	F	G	H	I
500	4/22/2023	02:30 AM	0						
501	4/22/2023	02:45 AM	0						
502	4/22/2023	03:00 AM	0						
503	4/22/2023	03:15 AM	1						
504	4/22/2023	03:30 AM	0						
505	4/22/2023	03:45 AM	3						
506	4/22/2023	04:00 AM	0						
507	4/22/2023	04:15 AM	1						
508	4/22/2023	04:30 AM	1						
509	4/22/2023	04:45 AM	5						
510	4/22/2023	05:00 AM	2						
511	4/22/2023	05:15 AM	8						
512	4/22/2023	05:30 AM	4						
513	4/22/2023	05:45 AM	12						
514	4/22/2023	06:00 AM	7						
515	4/22/2023	06:15 AM	5						
516	4/22/2023	06:30 AM	4						
517	4/22/2023	06:45 AM	9						
518	4/22/2023	07:00 AM	10						
519	4/22/2023	07:15 AM	9						
520	4/22/2023	07:30 AM	12						
521	4/22/2023	07:45 AM	14						
522	4/22/2023	08:00 AM	18						
523	4/22/2023	08:15 AM	13						
524	4/22/2023	08:30 AM	14						
525	4/22/2023	08:45 AM	23						
526	4/22/2023	09:00 AM	13						
527	4/22/2023	09:15 AM	15						
528	4/22/2023	09:30 AM	22						
529	4/22/2023	09:45 AM	27						
530	4/22/2023	10:00 AM	29						
531	4/22/2023	10:15 AM	13						
532	4/22/2023	10:30 AM	30						
533	4/22/2023	10:45 AM	26						
534	4/22/2023	11:00 AM	24						
535	4/22/2023	11:15 AM	19						
536	4/22/2023	11:30 AM	25						
537	4/22/2023	11:45 AM	28						
538	4/22/2023	12:00 PM	27						
539	4/22/2023	12:15 PM	26						
540	4/22/2023	12:30 PM	18						
541	4/22/2023	12:45 PM	30						
542	4/22/2023	01:00 PM	17						
543	4/22/2023	01:15 PM	20						
544	4/22/2023	01:30 PM	18						
545	4/22/2023	01:45 PM	17						
546	4/22/2023	02:00 PM	15						
547	4/22/2023	02:15 PM	24						
548	4/22/2023	02:30 PM	18						
549	4/22/2023	02:45 PM	21						

	A	B	C	D	E	F	G	H	I
550	4/22/2023	03:00 PM	15						
551	4/22/2023	03:15 PM	16						
552	4/22/2023	03:30 PM	20						
553	4/22/2023	03:45 PM	15						
554	4/22/2023	04:00 PM	19						
555	4/22/2023	04:15 PM	16						
556	4/22/2023	04:30 PM	23						
557	4/22/2023	04:45 PM	16						
558	4/22/2023	05:00 PM	17						
559	4/22/2023	05:15 PM	24						
560	4/22/2023	05:30 PM	14						
561	4/22/2023	05:45 PM	20						
562	4/22/2023	06:00 PM	8						
563	4/22/2023	06:15 PM	15						
564	4/22/2023	06:30 PM	7						
565	4/22/2023	06:45 PM	13						
566	4/22/2023	07:00 PM	8						
567	4/22/2023	07:15 PM	5						
568	4/22/2023	07:30 PM	12						
569	4/22/2023	07:45 PM	9						
570	4/22/2023	08:00 PM	2						
571	4/22/2023	08:15 PM	10						
572	4/22/2023	08:30 PM	10						
573	4/22/2023	08:45 PM	6						
574	4/22/2023	09:00 PM	5						
575	4/22/2023	09:15 PM	10						
576	4/22/2023	09:30 PM	5						
577	4/22/2023	09:45 PM	4						
578	4/22/2023	10:00 PM	2						
579	4/22/2023	10:15 PM	1						
580	4/22/2023	10:30 PM	1						
581	4/22/2023	10:45 PM	1						
582	4/22/2023	11:00 PM	1						
583	4/22/2023	11:15 PM	0						
584	4/22/2023	11:30 PM	1						
585	4/22/2023	11:45 PM	2						
586	4/23/2023	12:00 AM	0						
587	4/23/2023	12:15 AM	0						
588	4/23/2023	12:30 AM	3						
589	4/23/2023	12:45 AM	1						
590	4/23/2023	01:00 AM	0						
591	4/23/2023	01:15 AM	2						
592	4/23/2023	01:30 AM	2						
593	4/23/2023	01:45 AM	2						
594	4/23/2023	02:00 AM	0						
595	4/23/2023	02:15 AM	0						
596	4/23/2023	02:30 AM	0						
597	4/23/2023	02:45 AM	0						
598	4/23/2023	03:00 AM	0						
599	4/23/2023	03:15 AM	2						

	A	B	C	D	E	F	G	H	I
600	4/23/2023	03:30 AM	0						
601	4/23/2023	03:45 AM	0						
602	4/23/2023	04:00 AM	1						
603	4/23/2023	04:15 AM	2						
604	4/23/2023	04:30 AM	3						
605	4/23/2023	04:45 AM	2						
606	4/23/2023	05:00 AM	2						
607	4/23/2023	05:15 AM	5						
608	4/23/2023	05:30 AM	1						
609	4/23/2023	05:45 AM	5						
610	4/23/2023	06:00 AM	6						
611	4/23/2023	06:15 AM	4						
612	4/23/2023	06:30 AM	5						
613	4/23/2023	06:45 AM	2						
614	4/23/2023	07:00 AM	4						
615	4/23/2023	07:15 AM	6						
616	4/23/2023	07:30 AM	8						
617	4/23/2023	07:45 AM	4						
618	4/23/2023	08:00 AM	7						
619	4/23/2023	08:15 AM	2						
620	4/23/2023	08:30 AM	16						
621	4/23/2023	08:45 AM	10						
622	4/23/2023	09:00 AM	13						
623	4/23/2023	09:15 AM	15						
624	4/23/2023	09:30 AM	16						
625	4/23/2023	09:45 AM	15						
626	4/23/2023	10:00 AM	21						
627	4/23/2023	10:15 AM	23						
628	4/23/2023	10:30 AM	24						
629	4/23/2023	10:45 AM	18						
630	4/23/2023	11:00 AM	22						
631	4/23/2023	11:15 AM	15						
632	4/23/2023	11:30 AM	26						
633	4/23/2023	11:45 AM	11						
634	4/23/2023	12:00 PM	17						
635	4/23/2023	12:15 PM	18						
636	4/23/2023	12:30 PM	24						
637	4/23/2023	12:45 PM	22						
638	4/23/2023	01:00 PM	18						
639	4/23/2023	01:15 PM	20						
640	4/23/2023	01:30 PM	12						
641	4/23/2023	01:45 PM	30						
642	4/23/2023	02:00 PM	23						
643	4/23/2023	02:15 PM	21						
644	4/23/2023	02:30 PM	16						
645	4/23/2023	02:45 PM	16						
646	4/23/2023	03:00 PM	18						
647	4/23/2023	03:15 PM	17						
648	4/23/2023	03:30 PM	19						
649	4/23/2023	03:45 PM	18						

	A	B	C	D	E	F	G	H	I
650	4/23/2023	04:00 PM	20						
651	4/23/2023	04:15 PM	17						
652	4/23/2023	04:30 PM	32						
653	4/23/2023	04:45 PM	25						
654	4/23/2023	05:00 PM	13						
655	4/23/2023	05:15 PM	12						
656	4/23/2023	05:30 PM	28						
657	4/23/2023	05:45 PM	15						
658	4/23/2023	06:00 PM	15						
659	4/23/2023	06:15 PM	12						
660	4/23/2023	06:30 PM	8						
661	4/23/2023	06:45 PM	15						
662	4/23/2023	07:00 PM	13						
663	4/23/2023	07:15 PM	7						
664	4/23/2023	07:30 PM	11						
665	4/23/2023	07:45 PM	10						
666	4/23/2023	08:00 PM	15						
667	4/23/2023	08:15 PM	8						
668	4/23/2023	08:30 PM	7						
669	4/23/2023	08:45 PM	4						
670	4/23/2023	09:00 PM	3						
671	4/23/2023	09:15 PM	2						
672	4/23/2023	09:30 PM	4						
673	4/23/2023	09:45 PM	2						
674	4/23/2023	10:00 PM	6						
675	4/23/2023	10:15 PM	2						
676	4/23/2023	10:30 PM	3						
677	4/23/2023	10:45 PM	2						
678	4/23/2023	11:00 PM	1						
679	4/23/2023	11:15 PM	3						
680	4/23/2023	11:30 PM	0						
681	4/23/2023	11:45 PM	1						

	A	B	C	D	E	F	G	H	I
1									
2	File Name: C:\Users\barri\OneDrive\Documents\TDB\WSP\SYRACUSE\DATA\BATCH 5\DONE\ATR 1283.tf2								
3	Start Date: 4/17/2023								
4	Start Time: 12:00:00 AM								
5	Location 1: WB NY 69								
6	Location 2: at US 11								
7									
8									
9	Date	Time	WB						
10	4/17/2023	12:00 AM	2						
11	4/17/2023	12:15 AM	3						
12	4/17/2023	12:30 AM	0						
13	4/17/2023	12:45 AM	0						
14	4/17/2023	01:00 AM	0						
15	4/17/2023	01:15 AM	1						
16	4/17/2023	01:30 AM	1						
17	4/17/2023	01:45 AM	0						
18	4/17/2023	02:00 AM	0						
19	4/17/2023	02:15 AM	0						
20	4/17/2023	02:30 AM	0						
21	4/17/2023	02:45 AM	0						
22	4/17/2023	03:00 AM	0						
23	4/17/2023	03:15 AM	1						
24	4/17/2023	03:30 AM	0						
25	4/17/2023	03:45 AM	1						
26	4/17/2023	04:00 AM	0						
27	4/17/2023	04:15 AM	2						
28	4/17/2023	04:30 AM	3						
29	4/17/2023	04:45 AM	4						
30	4/17/2023	05:00 AM	11						
31	4/17/2023	05:15 AM	8						
32	4/17/2023	05:30 AM	6						
33	4/17/2023	05:45 AM	8						
34	4/17/2023	06:00 AM	11						
35	4/17/2023	06:15 AM	14						
36	4/17/2023	06:30 AM	20						
37	4/17/2023	06:45 AM	14						
38	4/17/2023	07:00 AM	13						
39	4/17/2023	07:15 AM	23						
40	4/17/2023	07:30 AM	14						
41	4/17/2023	07:45 AM	21						
42	4/17/2023	08:00 AM	19						
43	4/17/2023	08:15 AM	23						
44	4/17/2023	08:30 AM	15						
45	4/17/2023	08:45 AM	7						
46	4/17/2023	09:00 AM	14						
47	4/17/2023	09:15 AM	12						
48	4/17/2023	09:30 AM	13						
49	4/17/2023	09:45 AM	11						

	A	B	C	D	E	F	G	H	I
50	4/17/2023	10:00 AM	12						
51	4/17/2023	10:15 AM	13						
52	4/17/2023	10:30 AM	14						
53	4/17/2023	10:45 AM	12						
54	4/17/2023	11:00 AM	18						
55	4/17/2023	11:15 AM	14						
56	4/17/2023	11:30 AM	10						
57	4/17/2023	11:45 AM	15						
58	4/17/2023	12:00 PM	15						
59	4/17/2023	12:15 PM	17						
60	4/17/2023	12:30 PM	13						
61	4/17/2023	12:45 PM	22						
62	4/17/2023	01:00 PM	8						
63	4/17/2023	01:15 PM	16						
64	4/17/2023	01:30 PM	13						
65	4/17/2023	01:45 PM	16						
66	4/17/2023	02:00 PM	19						
67	4/17/2023	02:15 PM	13						
68	4/17/2023	02:30 PM	18						
69	4/17/2023	02:45 PM	19						
70	4/17/2023	03:00 PM	20						
71	4/17/2023	03:15 PM	28						
72	4/17/2023	03:30 PM	31						
73	4/17/2023	03:45 PM	34						
74	4/17/2023	04:00 PM	24						
75	4/17/2023	04:15 PM	14						
76	4/17/2023	04:30 PM	27						
77	4/17/2023	04:45 PM	33						
78	4/17/2023	05:00 PM	32						
79	4/17/2023	05:15 PM	22						
80	4/17/2023	05:30 PM	27						
81	4/17/2023	05:45 PM	33						
82	4/17/2023	06:00 PM	13						
83	4/17/2023	06:15 PM	16						
84	4/17/2023	06:30 PM	18						
85	4/17/2023	06:45 PM	22						
86	4/17/2023	07:00 PM	6						
87	4/17/2023	07:15 PM	12						
88	4/17/2023	07:30 PM	10						
89	4/17/2023	07:45 PM	10						
90	4/17/2023	08:00 PM	9						
91	4/17/2023	08:15 PM	8						
92	4/17/2023	08:30 PM	2						
93	4/17/2023	08:45 PM	10						
94	4/17/2023	09:00 PM	2						
95	4/17/2023	09:15 PM	7						
96	4/17/2023	09:30 PM	4						
97	4/17/2023	09:45 PM	1						
98	4/17/2023	10:00 PM	3						
99	4/17/2023	10:15 PM	2						

	A	B	C	D	E	F	G	H	I
100	4/17/2023	10:30 PM	3						
101	4/17/2023	10:45 PM	2						
102	4/17/2023	11:00 PM	3						
103	4/17/2023	11:15 PM	2						
104	4/17/2023	11:30 PM	3						
105	4/17/2023	11:45 PM	0						
106	4/18/2023	12:00 AM	1						
107	4/18/2023	12:15 AM	3						
108	4/18/2023	12:30 AM	2						
109	4/18/2023	12:45 AM	2						
110	4/18/2023	01:00 AM	1						
111	4/18/2023	01:15 AM	1						
112	4/18/2023	01:30 AM	0						
113	4/18/2023	01:45 AM	0						
114	4/18/2023	02:00 AM	0						
115	4/18/2023	02:15 AM	0						
116	4/18/2023	02:30 AM	1						
117	4/18/2023	02:45 AM	0						
118	4/18/2023	03:00 AM	0						
119	4/18/2023	03:15 AM	0						
120	4/18/2023	03:30 AM	2						
121	4/18/2023	03:45 AM	3						
122	4/18/2023	04:00 AM	0						
123	4/18/2023	04:15 AM	3						
124	4/18/2023	04:30 AM	4						
125	4/18/2023	04:45 AM	2						
126	4/18/2023	05:00 AM	7						
127	4/18/2023	05:15 AM	9						
128	4/18/2023	05:30 AM	12						
129	4/18/2023	05:45 AM	9						
130	4/18/2023	06:00 AM	7						
131	4/18/2023	06:15 AM	20						
132	4/18/2023	06:30 AM	9						
133	4/18/2023	06:45 AM	16						
134	4/18/2023	07:00 AM	20						
135	4/18/2023	07:15 AM	21						
136	4/18/2023	07:30 AM	17						
137	4/18/2023	07:45 AM	22						
138	4/18/2023	08:00 AM	26						
139	4/18/2023	08:15 AM	18						
140	4/18/2023	08:30 AM	15						
141	4/18/2023	08:45 AM	11						
142	4/18/2023	09:00 AM	13						
143	4/18/2023	09:15 AM	18						
144	4/18/2023	09:30 AM	10						
145	4/18/2023	09:45 AM	12						
146	4/18/2023	10:00 AM	17						
147	4/18/2023	10:15 AM	16						
148	4/18/2023	10:30 AM	17						
149	4/18/2023	10:45 AM	15						

	A	B	C	D	E	F	G	H	I
150	4/18/2023	11:00 AM	12						
151	4/18/2023	11:15 AM	8						
152	4/18/2023	11:30 AM	18						
153	4/18/2023	11:45 AM	12						
154	4/18/2023	12:00 PM	14						
155	4/18/2023	12:15 PM	16						
156	4/18/2023	12:30 PM	18						
157	4/18/2023	12:45 PM	9						
158	4/18/2023	01:00 PM	9						
159	4/18/2023	01:15 PM	19						
160	4/18/2023	01:30 PM	13						
161	4/18/2023	01:45 PM	13						
162	4/18/2023	02:00 PM	20						
163	4/18/2023	02:15 PM	8						
164	4/18/2023	02:30 PM	13						
165	4/18/2023	02:45 PM	20						
166	4/18/2023	03:00 PM	11						
167	4/18/2023	03:15 PM	22						
168	4/18/2023	03:30 PM	23						
169	4/18/2023	03:45 PM	18						
170	4/18/2023	04:00 PM	32						
171	4/18/2023	04:15 PM	15						
172	4/18/2023	04:30 PM	27						
173	4/18/2023	04:45 PM	35						
174	4/18/2023	05:00 PM	31						
175	4/18/2023	05:15 PM	38						
176	4/18/2023	05:30 PM	23						
177	4/18/2023	05:45 PM	24						
178	4/18/2023	06:00 PM	23						
179	4/18/2023	06:15 PM	26						
180	4/18/2023	06:30 PM	11						
181	4/18/2023	06:45 PM	14						
182	4/18/2023	07:00 PM	20						
183	4/18/2023	07:15 PM	12						
184	4/18/2023	07:30 PM	10						
185	4/18/2023	07:45 PM	9						
186	4/18/2023	08:00 PM	6						
187	4/18/2023	08:15 PM	7						
188	4/18/2023	08:30 PM	4						
189	4/18/2023	08:45 PM	11						
190	4/18/2023	09:00 PM	13						
191	4/18/2023	09:15 PM	1						
192	4/18/2023	09:30 PM	4						
193	4/18/2023	09:45 PM	1						
194	4/18/2023	10:00 PM	1						
195	4/18/2023	10:15 PM	2						
196	4/18/2023	10:30 PM	2						
197	4/18/2023	10:45 PM	3						
198	4/18/2023	11:00 PM	2						
199	4/18/2023	11:15 PM	3						

	A	B	C	D	E	F	G	H	I
200	4/18/2023	11:30 PM	3						
201	4/18/2023	11:45 PM	3						
202	4/19/2023	12:00 AM	1						
203	4/19/2023	12:15 AM	0						
204	4/19/2023	12:30 AM	3						
205	4/19/2023	12:45 AM	2						
206	4/19/2023	01:00 AM	2						
207	4/19/2023	01:15 AM	0						
208	4/19/2023	01:30 AM	0						
209	4/19/2023	01:45 AM	0						
210	4/19/2023	02:00 AM	1						
211	4/19/2023	02:15 AM	1						
212	4/19/2023	02:30 AM	0						
213	4/19/2023	02:45 AM	0						
214	4/19/2023	03:00 AM	0						
215	4/19/2023	03:15 AM	0						
216	4/19/2023	03:30 AM	1						
217	4/19/2023	03:45 AM	1						
218	4/19/2023	04:00 AM	2						
219	4/19/2023	04:15 AM	3						
220	4/19/2023	04:30 AM	5						
221	4/19/2023	04:45 AM	2						
222	4/19/2023	05:00 AM	7						
223	4/19/2023	05:15 AM	8						
224	4/19/2023	05:30 AM	7						
225	4/19/2023	05:45 AM	8						
226	4/19/2023	06:00 AM	10						
227	4/19/2023	06:15 AM	14						
228	4/19/2023	06:30 AM	16						
229	4/19/2023	06:45 AM	13						
230	4/19/2023	07:00 AM	24						
231	4/19/2023	07:15 AM	25						
232	4/19/2023	07:30 AM	16						
233	4/19/2023	07:45 AM	21						
234	4/19/2023	08:00 AM	24						
235	4/19/2023	08:15 AM	19						
236	4/19/2023	08:30 AM	21						
237	4/19/2023	08:45 AM	13						
238	4/19/2023	09:00 AM	11						
239	4/19/2023	09:15 AM	7						
240	4/19/2023	09:30 AM	12						
241	4/19/2023	09:45 AM	15						
242	4/19/2023	10:00 AM	13						
243	4/19/2023	10:15 AM	16						
244	4/19/2023	10:30 AM	9						
245	4/19/2023	10:45 AM	14						
246	4/19/2023	11:00 AM	21						
247	4/19/2023	11:15 AM	17						
248	4/19/2023	11:30 AM	14						
249	4/19/2023	11:45 AM	7						

	A	B	C	D	E	F	G	H	I
250	4/19/2023	12:00 PM	12						
251	4/19/2023	12:15 PM	17						
252	4/19/2023	12:30 PM	13						
253	4/19/2023	12:45 PM	10						
254	4/19/2023	01:00 PM	8						
255	4/19/2023	01:15 PM	13						
256	4/19/2023	01:30 PM	16						
257	4/19/2023	01:45 PM	17						
258	4/19/2023	02:00 PM	21						
259	4/19/2023	02:15 PM	13						
260	4/19/2023	02:30 PM	13						
261	4/19/2023	02:45 PM	20						
262	4/19/2023	03:00 PM	20						
263	4/19/2023	03:15 PM	27						
264	4/19/2023	03:30 PM	28						
265	4/19/2023	03:45 PM	23						
266	4/19/2023	04:00 PM	33						
267	4/19/2023	04:15 PM	29						
268	4/19/2023	04:30 PM	30						
269	4/19/2023	04:45 PM	38						
270	4/19/2023	05:00 PM	36						
271	4/19/2023	05:15 PM	30						
272	4/19/2023	05:30 PM	23						
273	4/19/2023	05:45 PM	24						
274	4/19/2023	06:00 PM	17						
275	4/19/2023	06:15 PM	24						
276	4/19/2023	06:30 PM	17						
277	4/19/2023	06:45 PM	15						
278	4/19/2023	07:00 PM	21						
279	4/19/2023	07:15 PM	11						
280	4/19/2023	07:30 PM	11						
281	4/19/2023	07:45 PM	9						
282	4/19/2023	08:00 PM	21						
283	4/19/2023	08:15 PM	9						
284	4/19/2023	08:30 PM	12						
285	4/19/2023	08:45 PM	4						
286	4/19/2023	09:00 PM	5						
287	4/19/2023	09:15 PM	4						
288	4/19/2023	09:30 PM	5						
289	4/19/2023	09:45 PM	4						
290	4/19/2023	10:00 PM	1						
291	4/19/2023	10:15 PM	0						
292	4/19/2023	10:30 PM	3						
293	4/19/2023	10:45 PM	0						
294	4/19/2023	11:00 PM	3						
295	4/19/2023	11:15 PM	5						
296	4/19/2023	11:30 PM	4						
297	4/19/2023	11:45 PM	0						
298	4/20/2023	12:00 AM	1						
299	4/20/2023	12:15 AM	1						

	A	B	C	D	E	F	G	H	I
300	4/20/2023	12:30 AM	3						
301	4/20/2023	12:45 AM	1						
302	4/20/2023	01:00 AM	1						
303	4/20/2023	01:15 AM	2						
304	4/20/2023	01:30 AM	1						
305	4/20/2023	01:45 AM	0						
306	4/20/2023	02:00 AM	1						
307	4/20/2023	02:15 AM	1						
308	4/20/2023	02:30 AM	0						
309	4/20/2023	02:45 AM	0						
310	4/20/2023	03:00 AM	0						
311	4/20/2023	03:15 AM	0						
312	4/20/2023	03:30 AM	1						
313	4/20/2023	03:45 AM	2						
314	4/20/2023	04:00 AM	0						
315	4/20/2023	04:15 AM	2						
316	4/20/2023	04:30 AM	4						
317	4/20/2023	04:45 AM	4						
318	4/20/2023	05:00 AM	7						
319	4/20/2023	05:15 AM	11						
320	4/20/2023	05:30 AM	8						
321	4/20/2023	05:45 AM	7						
322	4/20/2023	06:00 AM	7						
323	4/20/2023	06:15 AM	14						
324	4/20/2023	06:30 AM	15						
325	4/20/2023	06:45 AM	15						
326	4/20/2023	07:00 AM	21						
327	4/20/2023	07:15 AM	24						
328	4/20/2023	07:30 AM	21						
329	4/20/2023	07:45 AM	13						
330	4/20/2023	08:00 AM	26						
331	4/20/2023	08:15 AM	13						
332	4/20/2023	08:30 AM	18						
333	4/20/2023	08:45 AM	11						
334	4/20/2023	09:00 AM	10						
335	4/20/2023	09:15 AM	12						
336	4/20/2023	09:30 AM	16						
337	4/20/2023	09:45 AM	13						
338	4/20/2023	10:00 AM	7						
339	4/20/2023	10:15 AM	13						
340	4/20/2023	10:30 AM	17						
341	4/20/2023	10:45 AM	16						
342	4/20/2023	11:00 AM	15						
343	4/20/2023	11:15 AM	20						
344	4/20/2023	11:30 AM	14						
345	4/20/2023	11:45 AM	23						
346	4/20/2023	12:00 PM	7						
347	4/20/2023	12:15 PM	16						
348	4/20/2023	12:30 PM	17						
349	4/20/2023	12:45 PM	14						

	A	B	C	D	E	F	G	H	I
350	4/20/2023	01:00 PM	9						
351	4/20/2023	01:15 PM	12						
352	4/20/2023	01:30 PM	18						
353	4/20/2023	01:45 PM	13						
354	4/20/2023	02:00 PM	14						
355	4/20/2023	02:15 PM	22						
356	4/20/2023	02:30 PM	18						
357	4/20/2023	02:45 PM	16						
358	4/20/2023	03:00 PM	23						
359	4/20/2023	03:15 PM	30						
360	4/20/2023	03:30 PM	25						
361	4/20/2023	03:45 PM	18						
362	4/20/2023	04:00 PM	29						
363	4/20/2023	04:15 PM	33						
364	4/20/2023	04:30 PM	38						
365	4/20/2023	04:45 PM	41						
366	4/20/2023	05:00 PM	34						
367	4/20/2023	05:15 PM	36						
368	4/20/2023	05:30 PM	25						
369	4/20/2023	05:45 PM	30						
370	4/20/2023	06:00 PM	19						
371	4/20/2023	06:15 PM	29						
372	4/20/2023	06:30 PM	24						
373	4/20/2023	06:45 PM	15						
374	4/20/2023	07:00 PM	17						
375	4/20/2023	07:15 PM	12						
376	4/20/2023	07:30 PM	17						
377	4/20/2023	07:45 PM	17						
378	4/20/2023	08:00 PM	7						
379	4/20/2023	08:15 PM	7						
380	4/20/2023	08:30 PM	12						
381	4/20/2023	08:45 PM	9						
382	4/20/2023	09:00 PM	11						
383	4/20/2023	09:15 PM	7						
384	4/20/2023	09:30 PM	6						
385	4/20/2023	09:45 PM	4						
386	4/20/2023	10:00 PM	5						
387	4/20/2023	10:15 PM	3						
388	4/20/2023	10:30 PM	6						
389	4/20/2023	10:45 PM	2						
390	4/20/2023	11:00 PM	2						
391	4/20/2023	11:15 PM	1						
392	4/20/2023	11:30 PM	5						
393	4/20/2023	11:45 PM	2						
394	4/21/2023	12:00 AM	1						
395	4/21/2023	12:15 AM	0						
396	4/21/2023	12:30 AM	2						
397	4/21/2023	12:45 AM	0						
398	4/21/2023	01:00 AM	3						
399	4/21/2023	01:15 AM	1						

	A	B	C	D	E	F	G	H	I
400	4/21/2023	01:30 AM	1						
401	4/21/2023	01:45 AM	0						
402	4/21/2023	02:00 AM	0						
403	4/21/2023	02:15 AM	1						
404	4/21/2023	02:30 AM	1						
405	4/21/2023	02:45 AM	0						
406	4/21/2023	03:00 AM	0						
407	4/21/2023	03:15 AM	0						
408	4/21/2023	03:30 AM	2						
409	4/21/2023	03:45 AM	2						
410	4/21/2023	04:00 AM	1						
411	4/21/2023	04:15 AM	3						
412	4/21/2023	04:30 AM	3						
413	4/21/2023	04:45 AM	6						
414	4/21/2023	05:00 AM	4						
415	4/21/2023	05:15 AM	9						
416	4/21/2023	05:30 AM	5						
417	4/21/2023	05:45 AM	9						
418	4/21/2023	06:00 AM	7						
419	4/21/2023	06:15 AM	19						
420	4/21/2023	06:30 AM	12						
421	4/21/2023	06:45 AM	4						
422	4/21/2023	07:00 AM	15						
423	4/21/2023	07:15 AM	23						
424	4/21/2023	07:30 AM	12						
425	4/21/2023	07:45 AM	20						
426	4/21/2023	08:00 AM	23						
427	4/21/2023	08:15 AM	19						
428	4/21/2023	08:30 AM	21						
429	4/21/2023	08:45 AM	23						
430	4/21/2023	09:00 AM	11						
431	4/21/2023	09:15 AM	20						
432	4/21/2023	09:30 AM	15						
433	4/21/2023	09:45 AM	19						
434	4/21/2023	10:00 AM	18						
435	4/21/2023	10:15 AM	19						
436	4/21/2023	10:30 AM	17						
437	4/21/2023	10:45 AM	18						
438	4/21/2023	11:00 AM	21						
439	4/21/2023	11:15 AM	18						
440	4/21/2023	11:30 AM	17						
441	4/21/2023	11:45 AM	20						
442	4/21/2023	12:00 PM	17						
443	4/21/2023	12:15 PM	11						
444	4/21/2023	12:30 PM	9						
445	4/21/2023	12:45 PM	20						
446	4/21/2023	01:00 PM	16						
447	4/21/2023	01:15 PM	32						
448	4/21/2023	01:30 PM	11						
449	4/21/2023	01:45 PM	20						

	A	B	C	D	E	F	G	H	I
450	4/21/2023	02:00 PM	25						
451	4/21/2023	02:15 PM	23						
452	4/21/2023	02:30 PM	20						
453	4/21/2023	02:45 PM	25						
454	4/21/2023	03:00 PM	19						
455	4/21/2023	03:15 PM	25						
456	4/21/2023	03:30 PM	24						
457	4/21/2023	03:45 PM	32						
458	4/21/2023	04:00 PM	31						
459	4/21/2023	04:15 PM	39						
460	4/21/2023	04:30 PM	23						
461	4/21/2023	04:45 PM	34						
462	4/21/2023	05:00 PM	34						
463	4/21/2023	05:15 PM	30						
464	4/21/2023	05:30 PM	27						
465	4/21/2023	05:45 PM	20						
466	4/21/2023	06:00 PM	19						
467	4/21/2023	06:15 PM	26						
468	4/21/2023	06:30 PM	24						
469	4/21/2023	06:45 PM	20						
470	4/21/2023	07:00 PM	15						
471	4/21/2023	07:15 PM	11						
472	4/21/2023	07:30 PM	18						
473	4/21/2023	07:45 PM	16						
474	4/21/2023	08:00 PM	15						
475	4/21/2023	08:15 PM	9						
476	4/21/2023	08:30 PM	8						
477	4/21/2023	08:45 PM	11						
478	4/21/2023	09:00 PM	15						
479	4/21/2023	09:15 PM	13						
480	4/21/2023	09:30 PM	6						
481	4/21/2023	09:45 PM	4						
482	4/21/2023	10:00 PM	4						
483	4/21/2023	10:15 PM	5						
484	4/21/2023	10:30 PM	4						
485	4/21/2023	10:45 PM	5						
486	4/21/2023	11:00 PM	6						
487	4/21/2023	11:15 PM	3						
488	4/21/2023	11:30 PM	3						
489	4/21/2023	11:45 PM	3						
490	4/22/2023	12:00 AM	2						
491	4/22/2023	12:15 AM	1						
492	4/22/2023	12:30 AM	5						
493	4/22/2023	12:45 AM	1						
494	4/22/2023	01:00 AM	0						
495	4/22/2023	01:15 AM	1						
496	4/22/2023	01:30 AM	1						
497	4/22/2023	01:45 AM	0						
498	4/22/2023	02:00 AM	1						
499	4/22/2023	02:15 AM	0						

	A	B	C	D	E	F	G	H	I
500	4/22/2023	02:30 AM	0						
501	4/22/2023	02:45 AM	0						
502	4/22/2023	03:00 AM	0						
503	4/22/2023	03:15 AM	0						
504	4/22/2023	03:30 AM	4						
505	4/22/2023	03:45 AM	2						
506	4/22/2023	04:00 AM	0						
507	4/22/2023	04:15 AM	1						
508	4/22/2023	04:30 AM	1						
509	4/22/2023	04:45 AM	1						
510	4/22/2023	05:00 AM	1						
511	4/22/2023	05:15 AM	4						
512	4/22/2023	05:30 AM	6						
513	4/22/2023	05:45 AM	2						
514	4/22/2023	06:00 AM	3						
515	4/22/2023	06:15 AM	2						
516	4/22/2023	06:30 AM	2						
517	4/22/2023	06:45 AM	3						
518	4/22/2023	07:00 AM	3						
519	4/22/2023	07:15 AM	4						
520	4/22/2023	07:30 AM	6						
521	4/22/2023	07:45 AM	13						
522	4/22/2023	08:00 AM	11						
523	4/22/2023	08:15 AM	18						
524	4/22/2023	08:30 AM	14						
525	4/22/2023	08:45 AM	14						
526	4/22/2023	09:00 AM	8						
527	4/22/2023	09:15 AM	11						
528	4/22/2023	09:30 AM	15						
529	4/22/2023	09:45 AM	12						
530	4/22/2023	10:00 AM	8						
531	4/22/2023	10:15 AM	18						
532	4/22/2023	10:30 AM	18						
533	4/22/2023	10:45 AM	18						
534	4/22/2023	11:00 AM	14						
535	4/22/2023	11:15 AM	21						
536	4/22/2023	11:30 AM	15						
537	4/22/2023	11:45 AM	20						
538	4/22/2023	12:00 PM	19						
539	4/22/2023	12:15 PM	17						
540	4/22/2023	12:30 PM	20						
541	4/22/2023	12:45 PM	18						
542	4/22/2023	01:00 PM	13						
543	4/22/2023	01:15 PM	24						
544	4/22/2023	01:30 PM	22						
545	4/22/2023	01:45 PM	19						
546	4/22/2023	02:00 PM	14						
547	4/22/2023	02:15 PM	17						
548	4/22/2023	02:30 PM	16						
549	4/22/2023	02:45 PM	13						

	A	B	C	D	E	F	G	H	I
550	4/22/2023	03:00 PM	13						
551	4/22/2023	03:15 PM	18						
552	4/22/2023	03:30 PM	21						
553	4/22/2023	03:45 PM	21						
554	4/22/2023	04:00 PM	17						
555	4/22/2023	04:15 PM	22						
556	4/22/2023	04:30 PM	20						
557	4/22/2023	04:45 PM	18						
558	4/22/2023	05:00 PM	28						
559	4/22/2023	05:15 PM	17						
560	4/22/2023	05:30 PM	19						
561	4/22/2023	05:45 PM	20						
562	4/22/2023	06:00 PM	23						
563	4/22/2023	06:15 PM	16						
564	4/22/2023	06:30 PM	11						
565	4/22/2023	06:45 PM	13						
566	4/22/2023	07:00 PM	11						
567	4/22/2023	07:15 PM	11						
568	4/22/2023	07:30 PM	7						
569	4/22/2023	07:45 PM	14						
570	4/22/2023	08:00 PM	8						
571	4/22/2023	08:15 PM	10						
572	4/22/2023	08:30 PM	5						
573	4/22/2023	08:45 PM	9						
574	4/22/2023	09:00 PM	6						
575	4/22/2023	09:15 PM	8						
576	4/22/2023	09:30 PM	9						
577	4/22/2023	09:45 PM	3						
578	4/22/2023	10:00 PM	6						
579	4/22/2023	10:15 PM	6						
580	4/22/2023	10:30 PM	2						
581	4/22/2023	10:45 PM	4						
582	4/22/2023	11:00 PM	1						
583	4/22/2023	11:15 PM	2						
584	4/22/2023	11:30 PM	3						
585	4/22/2023	11:45 PM	1						
586	4/23/2023	12:00 AM	3						
587	4/23/2023	12:15 AM	1						
588	4/23/2023	12:30 AM	2						
589	4/23/2023	12:45 AM	1						
590	4/23/2023	01:00 AM	0						
591	4/23/2023	01:15 AM	0						
592	4/23/2023	01:30 AM	0						
593	4/23/2023	01:45 AM	0						
594	4/23/2023	02:00 AM	0						
595	4/23/2023	02:15 AM	0						
596	4/23/2023	02:30 AM	0						
597	4/23/2023	02:45 AM	0						
598	4/23/2023	03:00 AM	0						
599	4/23/2023	03:15 AM	0						

	A	B	C	D	E	F	G	H	I
600	4/23/2023	03:30 AM	1						
601	4/23/2023	03:45 AM	0						
602	4/23/2023	04:00 AM	1						
603	4/23/2023	04:15 AM	1						
604	4/23/2023	04:30 AM	2						
605	4/23/2023	04:45 AM	1						
606	4/23/2023	05:00 AM	1						
607	4/23/2023	05:15 AM	7						
608	4/23/2023	05:30 AM	6						
609	4/23/2023	05:45 AM	3						
610	4/23/2023	06:00 AM	1						
611	4/23/2023	06:15 AM	4						
612	4/23/2023	06:30 AM	3						
613	4/23/2023	06:45 AM	5						
614	4/23/2023	07:00 AM	6						
615	4/23/2023	07:15 AM	6						
616	4/23/2023	07:30 AM	6						
617	4/23/2023	07:45 AM	6						
618	4/23/2023	08:00 AM	7						
619	4/23/2023	08:15 AM	16						
620	4/23/2023	08:30 AM	5						
621	4/23/2023	08:45 AM	2						
622	4/23/2023	09:00 AM	3						
623	4/23/2023	09:15 AM	16						
624	4/23/2023	09:30 AM	17						
625	4/23/2023	09:45 AM	16						
626	4/23/2023	10:00 AM	8						
627	4/23/2023	10:15 AM	14						
628	4/23/2023	10:30 AM	15						
629	4/23/2023	10:45 AM	14						
630	4/23/2023	11:00 AM	16						
631	4/23/2023	11:15 AM	17						
632	4/23/2023	11:30 AM	19						
633	4/23/2023	11:45 AM	16						
634	4/23/2023	12:00 PM	11						
635	4/23/2023	12:15 PM	24						
636	4/23/2023	12:30 PM	18						
637	4/23/2023	12:45 PM	22						
638	4/23/2023	01:00 PM	11						
639	4/23/2023	01:15 PM	23						
640	4/23/2023	01:30 PM	14						
641	4/23/2023	01:45 PM	13						
642	4/23/2023	02:00 PM	18						
643	4/23/2023	02:15 PM	12						
644	4/23/2023	02:30 PM	18						
645	4/23/2023	02:45 PM	10						
646	4/23/2023	03:00 PM	18						
647	4/23/2023	03:15 PM	18						
648	4/23/2023	03:30 PM	16						
649	4/23/2023	03:45 PM	19						

	A	B	C	D	E	F	G	H	I
650	4/23/2023	04:00 PM	11						
651	4/23/2023	04:15 PM	22						
652	4/23/2023	04:30 PM	20						
653	4/23/2023	04:45 PM	19						
654	4/23/2023	05:00 PM	17						
655	4/23/2023	05:15 PM	22						
656	4/23/2023	05:30 PM	18						
657	4/23/2023	05:45 PM	18						
658	4/23/2023	06:00 PM	17						
659	4/23/2023	06:15 PM	18						
660	4/23/2023	06:30 PM	13						
661	4/23/2023	06:45 PM	15						
662	4/23/2023	07:00 PM	16						
663	4/23/2023	07:15 PM	9						
664	4/23/2023	07:30 PM	10						
665	4/23/2023	07:45 PM	7						
666	4/23/2023	08:00 PM	8						
667	4/23/2023	08:15 PM	6						
668	4/23/2023	08:30 PM	5						
669	4/23/2023	08:45 PM	6						
670	4/23/2023	09:00 PM	4						
671	4/23/2023	09:15 PM	2						
672	4/23/2023	09:30 PM	3						
673	4/23/2023	09:45 PM	3						
674	4/23/2023	10:00 PM	3						
675	4/23/2023	10:15 PM	2						
676	4/23/2023	10:30 PM	1						
677	4/23/2023	10:45 PM	2						
678	4/23/2023	11:00 PM	0						
679	4/23/2023	11:15 PM	1						
680	4/23/2023	11:30 PM	3						
681	4/23/2023	11:45 PM	0						

	A	B	C	D	E	F	G	H	I
1									
2	File Name: C:\Users\barri\OneDrive\Documents\TDB\WSP\SYRACUSE\DATA\BATCH 5\DONE\ATR 1284.tf2								
3	Start Date: 4/17/2023								
4	Start Time: 12:00:00 AM								
5	Location 1: NB US 11								
6	Location 2: at NY 104								
7									
8									
9	Date	Time	NB						
10	4/17/2023	12:00 AM	0						
11	4/17/2023	12:15 AM	0						
12	4/17/2023	12:30 AM	0						
13	4/17/2023	12:45 AM	0						
14	4/17/2023	01:00 AM	0						
15	4/17/2023	01:15 AM	0						
16	4/17/2023	01:30 AM	0						
17	4/17/2023	01:45 AM	0						
18	4/17/2023	02:00 AM	0						
19	4/17/2023	02:15 AM	0						
20	4/17/2023	02:30 AM	0						
21	4/17/2023	02:45 AM	0						
22	4/17/2023	03:00 AM	0						
23	4/17/2023	03:15 AM	0						
24	4/17/2023	03:30 AM	0						
25	4/17/2023	03:45 AM	0						
26	4/17/2023	04:00 AM	1						
27	4/17/2023	04:15 AM	0						
28	4/17/2023	04:30 AM	3						
29	4/17/2023	04:45 AM	1						
30	4/17/2023	05:00 AM	1						
31	4/17/2023	05:15 AM	1						
32	4/17/2023	05:30 AM	2						
33	4/17/2023	05:45 AM	4						
34	4/17/2023	06:00 AM	6						
35	4/17/2023	06:15 AM	7						
36	4/17/2023	06:30 AM	3						
37	4/17/2023	06:45 AM	12						
38	4/17/2023	07:00 AM	11						
39	4/17/2023	07:15 AM	9						
40	4/17/2023	07:30 AM	10						
41	4/17/2023	07:45 AM	7						
42	4/17/2023	08:00 AM	9						
43	4/17/2023	08:15 AM	20						
44	4/17/2023	08:30 AM	15						
45	4/17/2023	08:45 AM	11						
46	4/17/2023	09:00 AM	6						
47	4/17/2023	09:15 AM	13						
48	4/17/2023	09:30 AM	8						
49	4/17/2023	09:45 AM	9						

	A	B	C	D	E	F	G	H	I
50	4/17/2023	10:00 AM	7						
51	4/17/2023	10:15 AM	8						
52	4/17/2023	10:30 AM	11						
53	4/17/2023	10:45 AM	11						
54	4/17/2023	11:00 AM	8						
55	4/17/2023	11:15 AM	11						
56	4/17/2023	11:30 AM	12						
57	4/17/2023	11:45 AM	11						
58	4/17/2023	12:00 PM	9						
59	4/17/2023	12:15 PM	14						
60	4/17/2023	12:30 PM	10						
61	4/17/2023	12:45 PM	11						
62	4/17/2023	01:00 PM	16						
63	4/17/2023	01:15 PM	17						
64	4/17/2023	01:30 PM	12						
65	4/17/2023	01:45 PM	13						
66	4/17/2023	02:00 PM	13						
67	4/17/2023	02:15 PM	17						
68	4/17/2023	02:30 PM	14						
69	4/17/2023	02:45 PM	8						
70	4/17/2023	03:00 PM	11						
71	4/17/2023	03:15 PM	9						
72	4/17/2023	03:30 PM	17						
73	4/17/2023	03:45 PM	13						
74	4/17/2023	04:00 PM	8						
75	4/17/2023	04:15 PM	13						
76	4/17/2023	04:30 PM	9						
77	4/17/2023	04:45 PM	16						
78	4/17/2023	05:00 PM	12						
79	4/17/2023	05:15 PM	16						
80	4/17/2023	05:30 PM	16						
81	4/17/2023	05:45 PM	18						
82	4/17/2023	06:00 PM	10						
83	4/17/2023	06:15 PM	9						
84	4/17/2023	06:30 PM	11						
85	4/17/2023	06:45 PM	5						
86	4/17/2023	07:00 PM	8						
87	4/17/2023	07:15 PM	10						
88	4/17/2023	07:30 PM	5						
89	4/17/2023	07:45 PM	5						
90	4/17/2023	08:00 PM	6						
91	4/17/2023	08:15 PM	2						
92	4/17/2023	08:30 PM	0						
93	4/17/2023	08:45 PM	4						
94	4/17/2023	09:00 PM	3						
95	4/17/2023	09:15 PM	2						
96	4/17/2023	09:30 PM	2						
97	4/17/2023	09:45 PM	2						
98	4/17/2023	10:00 PM	0						
99	4/17/2023	10:15 PM	1						

	A	B	C	D	E	F	G	H	I
100	4/17/2023	10:30 PM	2						
101	4/17/2023	10:45 PM	1						
102	4/17/2023	11:00 PM	2						
103	4/17/2023	11:15 PM	0						
104	4/17/2023	11:30 PM	1						
105	4/17/2023	11:45 PM	2						
106	4/18/2023	12:00 AM	1						
107	4/18/2023	12:15 AM	1						
108	4/18/2023	12:30 AM	0						
109	4/18/2023	12:45 AM	0						
110	4/18/2023	01:00 AM	0						
111	4/18/2023	01:15 AM	0						
112	4/18/2023	01:30 AM	1						
113	4/18/2023	01:45 AM	0						
114	4/18/2023	02:00 AM	1						
115	4/18/2023	02:15 AM	0						
116	4/18/2023	02:30 AM	0						
117	4/18/2023	02:45 AM	0						
118	4/18/2023	03:00 AM	1						
119	4/18/2023	03:15 AM	0						
120	4/18/2023	03:30 AM	0						
121	4/18/2023	03:45 AM	0						
122	4/18/2023	04:00 AM	0						
123	4/18/2023	04:15 AM	2						
124	4/18/2023	04:30 AM	2						
125	4/18/2023	04:45 AM	0						
126	4/18/2023	05:00 AM	0						
127	4/18/2023	05:15 AM	2						
128	4/18/2023	05:30 AM	5						
129	4/18/2023	05:45 AM	1						
130	4/18/2023	06:00 AM	5						
131	4/18/2023	06:15 AM	9						
132	4/18/2023	06:30 AM	9						
133	4/18/2023	06:45 AM	9						
134	4/18/2023	07:00 AM	13						
135	4/18/2023	07:15 AM	14						
136	4/18/2023	07:30 AM	14						
137	4/18/2023	07:45 AM	4						
138	4/18/2023	08:00 AM	10						
139	4/18/2023	08:15 AM	11						
140	4/18/2023	08:30 AM	8						
141	4/18/2023	08:45 AM	8						
142	4/18/2023	09:00 AM	12						
143	4/18/2023	09:15 AM	7						
144	4/18/2023	09:30 AM	9						
145	4/18/2023	09:45 AM	8						
146	4/18/2023	10:00 AM	9						
147	4/18/2023	10:15 AM	11						
148	4/18/2023	10:30 AM	11						
149	4/18/2023	10:45 AM	8						

	A	B	C	D	E	F	G	H	I
150	4/18/2023	11:00 AM	14						
151	4/18/2023	11:15 AM	13						
152	4/18/2023	11:30 AM	7						
153	4/18/2023	11:45 AM	6						
154	4/18/2023	12:00 PM	8						
155	4/18/2023	12:15 PM	9						
156	4/18/2023	12:30 PM	9						
157	4/18/2023	12:45 PM	14						
158	4/18/2023	01:00 PM	17						
159	4/18/2023	01:15 PM	9						
160	4/18/2023	01:30 PM	7						
161	4/18/2023	01:45 PM	17						
162	4/18/2023	02:00 PM	16						
163	4/18/2023	02:15 PM	10						
164	4/18/2023	02:30 PM	16						
165	4/18/2023	02:45 PM	11						
166	4/18/2023	03:00 PM	10						
167	4/18/2023	03:15 PM	12						
168	4/18/2023	03:30 PM	11						
169	4/18/2023	03:45 PM	16						
170	4/18/2023	04:00 PM	17						
171	4/18/2023	04:15 PM	18						
172	4/18/2023	04:30 PM	15						
173	4/18/2023	04:45 PM	22						
174	4/18/2023	05:00 PM	15						
175	4/18/2023	05:15 PM	9						
176	4/18/2023	05:30 PM	10						
177	4/18/2023	05:45 PM	11						
178	4/18/2023	06:00 PM	7						
179	4/18/2023	06:15 PM	12						
180	4/18/2023	06:30 PM	7						
181	4/18/2023	06:45 PM	3						
182	4/18/2023	07:00 PM	6						
183	4/18/2023	07:15 PM	14						
184	4/18/2023	07:30 PM	6						
185	4/18/2023	07:45 PM	3						
186	4/18/2023	08:00 PM	4						
187	4/18/2023	08:15 PM	3						
188	4/18/2023	08:30 PM	1						
189	4/18/2023	08:45 PM	2						
190	4/18/2023	09:00 PM	1						
191	4/18/2023	09:15 PM	3						
192	4/18/2023	09:30 PM	2						
193	4/18/2023	09:45 PM	2						
194	4/18/2023	10:00 PM	0						
195	4/18/2023	10:15 PM	1						
196	4/18/2023	10:30 PM	1						
197	4/18/2023	10:45 PM	4						
198	4/18/2023	11:00 PM	1						
199	4/18/2023	11:15 PM	0						

	A	B	C	D	E	F	G	H	I
200	4/18/2023	11:30 PM	0						
201	4/18/2023	11:45 PM	1						
202	4/19/2023	12:00 AM	0						
203	4/19/2023	12:15 AM	1						
204	4/19/2023	12:30 AM	0						
205	4/19/2023	12:45 AM	1						
206	4/19/2023	01:00 AM	0						
207	4/19/2023	01:15 AM	1						
208	4/19/2023	01:30 AM	0						
209	4/19/2023	01:45 AM	0						
210	4/19/2023	02:00 AM	1						
211	4/19/2023	02:15 AM	0						
212	4/19/2023	02:30 AM	2						
213	4/19/2023	02:45 AM	0						
214	4/19/2023	03:00 AM	0						
215	4/19/2023	03:15 AM	1						
216	4/19/2023	03:30 AM	0						
217	4/19/2023	03:45 AM	0						
218	4/19/2023	04:00 AM	1						
219	4/19/2023	04:15 AM	0						
220	4/19/2023	04:30 AM	3						
221	4/19/2023	04:45 AM	0						
222	4/19/2023	05:00 AM	0						
223	4/19/2023	05:15 AM	1						
224	4/19/2023	05:30 AM	2						
225	4/19/2023	05:45 AM	1						
226	4/19/2023	06:00 AM	4						
227	4/19/2023	06:15 AM	12						
228	4/19/2023	06:30 AM	11						
229	4/19/2023	06:45 AM	13						
230	4/19/2023	07:00 AM	11						
231	4/19/2023	07:15 AM	10						
232	4/19/2023	07:30 AM	11						
233	4/19/2023	07:45 AM	10						
234	4/19/2023	08:00 AM	9						
235	4/19/2023	08:15 AM	5						
236	4/19/2023	08:30 AM	11						
237	4/19/2023	08:45 AM	8						
238	4/19/2023	09:00 AM	11						
239	4/19/2023	09:15 AM	9						
240	4/19/2023	09:30 AM	5						
241	4/19/2023	09:45 AM	9						
242	4/19/2023	10:00 AM	4						
243	4/19/2023	10:15 AM	13						
244	4/19/2023	10:30 AM	6						
245	4/19/2023	10:45 AM	12						
246	4/19/2023	11:00 AM	10						
247	4/19/2023	11:15 AM	8						
248	4/19/2023	11:30 AM	15						
249	4/19/2023	11:45 AM	13						

	A	B	C	D	E	F	G	H	I
250	4/19/2023	12:00 PM	9						
251	4/19/2023	12:15 PM	10						
252	4/19/2023	12:30 PM	12						
253	4/19/2023	12:45 PM	9						
254	4/19/2023	01:00 PM	6						
255	4/19/2023	01:15 PM	5						
256	4/19/2023	01:30 PM	6						
257	4/19/2023	01:45 PM	11						
258	4/19/2023	02:00 PM	10						
259	4/19/2023	02:15 PM	14						
260	4/19/2023	02:30 PM	8						
261	4/19/2023	02:45 PM	10						
262	4/19/2023	03:00 PM	11						
263	4/19/2023	03:15 PM	7						
264	4/19/2023	03:30 PM	15						
265	4/19/2023	03:45 PM	11						
266	4/19/2023	04:00 PM	13						
267	4/19/2023	04:15 PM	18						
268	4/19/2023	04:30 PM	17						
269	4/19/2023	04:45 PM	18						
270	4/19/2023	05:00 PM	10						
271	4/19/2023	05:15 PM	11						
272	4/19/2023	05:30 PM	12						
273	4/19/2023	05:45 PM	17						
274	4/19/2023	06:00 PM	10						
275	4/19/2023	06:15 PM	9						
276	4/19/2023	06:30 PM	6						
277	4/19/2023	06:45 PM	9						
278	4/19/2023	07:00 PM	6						
279	4/19/2023	07:15 PM	9						
280	4/19/2023	07:30 PM	6						
281	4/19/2023	07:45 PM	5						
282	4/19/2023	08:00 PM	2						
283	4/19/2023	08:15 PM	5						
284	4/19/2023	08:30 PM	2						
285	4/19/2023	08:45 PM	2						
286	4/19/2023	09:00 PM	1						
287	4/19/2023	09:15 PM	1						
288	4/19/2023	09:30 PM	2						
289	4/19/2023	09:45 PM	0						
290	4/19/2023	10:00 PM	0						
291	4/19/2023	10:15 PM	4						
292	4/19/2023	10:30 PM	1						
293	4/19/2023	10:45 PM	1						
294	4/19/2023	11:00 PM	0						
295	4/19/2023	11:15 PM	0						
296	4/19/2023	11:30 PM	1						
297	4/19/2023	11:45 PM	3						
298	4/20/2023	12:00 AM	0						
299	4/20/2023	12:15 AM	1						

	A	B	C	D	E	F	G	H	I
300	4/20/2023	12:30 AM	0						
301	4/20/2023	12:45 AM	0						
302	4/20/2023	01:00 AM	0						
303	4/20/2023	01:15 AM	1						
304	4/20/2023	01:30 AM	0						
305	4/20/2023	01:45 AM	0						
306	4/20/2023	02:00 AM	0						
307	4/20/2023	02:15 AM	1						
308	4/20/2023	02:30 AM	1						
309	4/20/2023	02:45 AM	0						
310	4/20/2023	03:00 AM	0						
311	4/20/2023	03:15 AM	1						
312	4/20/2023	03:30 AM	0						
313	4/20/2023	03:45 AM	1						
314	4/20/2023	04:00 AM	0						
315	4/20/2023	04:15 AM	1						
316	4/20/2023	04:30 AM	1						
317	4/20/2023	04:45 AM	0						
318	4/20/2023	05:00 AM	3						
319	4/20/2023	05:15 AM	2						
320	4/20/2023	05:30 AM	3						
321	4/20/2023	05:45 AM	3						
322	4/20/2023	06:00 AM	5						
323	4/20/2023	06:15 AM	8						
324	4/20/2023	06:30 AM	3						
325	4/20/2023	06:45 AM	15						
326	4/20/2023	07:00 AM	10						
327	4/20/2023	07:15 AM	9						
328	4/20/2023	07:30 AM	13						
329	4/20/2023	07:45 AM	6						
330	4/20/2023	08:00 AM	9						
331	4/20/2023	08:15 AM	10						
332	4/20/2023	08:30 AM	13						
333	4/20/2023	08:45 AM	8						
334	4/20/2023	09:00 AM	9						
335	4/20/2023	09:15 AM	10						
336	4/20/2023	09:30 AM	5						
337	4/20/2023	09:45 AM	9						
338	4/20/2023	10:00 AM	8						
339	4/20/2023	10:15 AM	9						
340	4/20/2023	10:30 AM	16						
341	4/20/2023	10:45 AM	10						
342	4/20/2023	11:00 AM	11						
343	4/20/2023	11:15 AM	13						
344	4/20/2023	11:30 AM	10						
345	4/20/2023	11:45 AM	13						
346	4/20/2023	12:00 PM	13						
347	4/20/2023	12:15 PM	7						
348	4/20/2023	12:30 PM	15						
349	4/20/2023	12:45 PM	17						

	A	B	C	D	E	F	G	H	I
350	4/20/2023	01:00 PM	12						
351	4/20/2023	01:15 PM	10						
352	4/20/2023	01:30 PM	13						
353	4/20/2023	01:45 PM	12						
354	4/20/2023	02:00 PM	12						
355	4/20/2023	02:15 PM	17						
356	4/20/2023	02:30 PM	12						
357	4/20/2023	02:45 PM	11						
358	4/20/2023	03:00 PM	13						
359	4/20/2023	03:15 PM	9						
360	4/20/2023	03:30 PM	11						
361	4/20/2023	03:45 PM	25						
362	4/20/2023	04:00 PM	15						
363	4/20/2023	04:15 PM	23						
364	4/20/2023	04:30 PM	19						
365	4/20/2023	04:45 PM	15						
366	4/20/2023	05:00 PM	20						
367	4/20/2023	05:15 PM	17						
368	4/20/2023	05:30 PM	15						
369	4/20/2023	05:45 PM	10						
370	4/20/2023	06:00 PM	12						
371	4/20/2023	06:15 PM	10						
372	4/20/2023	06:30 PM	3						
373	4/20/2023	06:45 PM	10						
374	4/20/2023	07:00 PM	7						
375	4/20/2023	07:15 PM	10						
376	4/20/2023	07:30 PM	1						
377	4/20/2023	07:45 PM	12						
378	4/20/2023	08:00 PM	3						
379	4/20/2023	08:15 PM	4						
380	4/20/2023	08:30 PM	7						
381	4/20/2023	08:45 PM	2						
382	4/20/2023	09:00 PM	7						
383	4/20/2023	09:15 PM	4						
384	4/20/2023	09:30 PM	0						
385	4/20/2023	09:45 PM	3						
386	4/20/2023	10:00 PM	2						
387	4/20/2023	10:15 PM	4						
388	4/20/2023	10:30 PM	0						
389	4/20/2023	10:45 PM	3						
390	4/20/2023	11:00 PM	2						
391	4/20/2023	11:15 PM	0						
392	4/20/2023	11:30 PM	0						
393	4/20/2023	11:45 PM	1						
394	4/21/2023	12:00 AM	0						
395	4/21/2023	12:15 AM	0						
396	4/21/2023	12:30 AM	1						
397	4/21/2023	12:45 AM	1						
398	4/21/2023	01:00 AM	0						
399	4/21/2023	01:15 AM	0						

	A	B	C	D	E	F	G	H	I
400	4/21/2023	01:30 AM	0						
401	4/21/2023	01:45 AM	0						
402	4/21/2023	02:00 AM	0						
403	4/21/2023	02:15 AM	0						
404	4/21/2023	02:30 AM	2						
405	4/21/2023	02:45 AM	0						
406	4/21/2023	03:00 AM	0						
407	4/21/2023	03:15 AM	1						
408	4/21/2023	03:30 AM	2						
409	4/21/2023	03:45 AM	0						
410	4/21/2023	04:00 AM	0						
411	4/21/2023	04:15 AM	2						
412	4/21/2023	04:30 AM	5						
413	4/21/2023	04:45 AM	0						
414	4/21/2023	05:00 AM	1						
415	4/21/2023	05:15 AM	2						
416	4/21/2023	05:30 AM	1						
417	4/21/2023	05:45 AM	3						
418	4/21/2023	06:00 AM	4						
419	4/21/2023	06:15 AM	10						
420	4/21/2023	06:30 AM	13						
421	4/21/2023	06:45 AM	13						
422	4/21/2023	07:00 AM	8						
423	4/21/2023	07:15 AM	13						
424	4/21/2023	07:30 AM	8						
425	4/21/2023	07:45 AM	9						
426	4/21/2023	08:00 AM	11						
427	4/21/2023	08:15 AM	18						
428	4/21/2023	08:30 AM	16						
429	4/21/2023	08:45 AM	7						
430	4/21/2023	09:00 AM	7						
431	4/21/2023	09:15 AM	11						
432	4/21/2023	09:30 AM	10						
433	4/21/2023	09:45 AM	11						
434	4/21/2023	10:00 AM	11						
435	4/21/2023	10:15 AM	12						
436	4/21/2023	10:30 AM	12						
437	4/21/2023	10:45 AM	10						
438	4/21/2023	11:00 AM	13						
439	4/21/2023	11:15 AM	14						
440	4/21/2023	11:30 AM	20						
441	4/21/2023	11:45 AM	14						
442	4/21/2023	12:00 PM	20						
443	4/21/2023	12:15 PM	19						
444	4/21/2023	12:30 PM	14						
445	4/21/2023	12:45 PM	16						
446	4/21/2023	01:00 PM	14						
447	4/21/2023	01:15 PM	22						
448	4/21/2023	01:30 PM	12						
449	4/21/2023	01:45 PM	18						

	A	B	C	D	E	F	G	H	I
450	4/21/2023	02:00 PM	17						
451	4/21/2023	02:15 PM	13						
452	4/21/2023	02:30 PM	22						
453	4/21/2023	02:45 PM	13						
454	4/21/2023	03:00 PM	19						
455	4/21/2023	03:15 PM	21						
456	4/21/2023	03:30 PM	16						
457	4/21/2023	03:45 PM	23						
458	4/21/2023	04:00 PM	28						
459	4/21/2023	04:15 PM	20						
460	4/21/2023	04:30 PM	17						
461	4/21/2023	04:45 PM	22						
462	4/21/2023	05:00 PM	18						
463	4/21/2023	05:15 PM	23						
464	4/21/2023	05:30 PM	16						
465	4/21/2023	05:45 PM	21						
466	4/21/2023	06:00 PM	16						
467	4/21/2023	06:15 PM	15						
468	4/21/2023	06:30 PM	15						
469	4/21/2023	06:45 PM	16						
470	4/21/2023	07:00 PM	13						
471	4/21/2023	07:15 PM	12						
472	4/21/2023	07:30 PM	8						
473	4/21/2023	07:45 PM	6						
474	4/21/2023	08:00 PM	9						
475	4/21/2023	08:15 PM	10						
476	4/21/2023	08:30 PM	10						
477	4/21/2023	08:45 PM	7						
478	4/21/2023	09:00 PM	9						
479	4/21/2023	09:15 PM	4						
480	4/21/2023	09:30 PM	4						
481	4/21/2023	09:45 PM	2						
482	4/21/2023	10:00 PM	5						
483	4/21/2023	10:15 PM	4						
484	4/21/2023	10:30 PM	1						
485	4/21/2023	10:45 PM	2						
486	4/21/2023	11:00 PM	2						
487	4/21/2023	11:15 PM	2						
488	4/21/2023	11:30 PM	2						
489	4/21/2023	11:45 PM	0						
490	4/22/2023	12:00 AM	0						
491	4/22/2023	12:15 AM	2						
492	4/22/2023	12:30 AM	2						
493	4/22/2023	12:45 AM	0						
494	4/22/2023	01:00 AM	1						
495	4/22/2023	01:15 AM	2						
496	4/22/2023	01:30 AM	0						
497	4/22/2023	01:45 AM	1						
498	4/22/2023	02:00 AM	0						
499	4/22/2023	02:15 AM	1						

	A	B	C	D	E	F	G	H	I
500	4/22/2023	02:30 AM	0						
501	4/22/2023	02:45 AM	0						
502	4/22/2023	03:00 AM	1						
503	4/22/2023	03:15 AM	0						
504	4/22/2023	03:30 AM	0						
505	4/22/2023	03:45 AM	0						
506	4/22/2023	04:00 AM	0						
507	4/22/2023	04:15 AM	0						
508	4/22/2023	04:30 AM	2						
509	4/22/2023	04:45 AM	0						
510	4/22/2023	05:00 AM	0						
511	4/22/2023	05:15 AM	1						
512	4/22/2023	05:30 AM	1						
513	4/22/2023	05:45 AM	2						
514	4/22/2023	06:00 AM	4						
515	4/22/2023	06:15 AM	2						
516	4/22/2023	06:30 AM	5						
517	4/22/2023	06:45 AM	2						
518	4/22/2023	07:00 AM	4						
519	4/22/2023	07:15 AM	8						
520	4/22/2023	07:30 AM	17						
521	4/22/2023	07:45 AM	13						
522	4/22/2023	08:00 AM	13						
523	4/22/2023	08:15 AM	13						
524	4/22/2023	08:30 AM	9						
525	4/22/2023	08:45 AM	14						
526	4/22/2023	09:00 AM	14						
527	4/22/2023	09:15 AM	6						
528	4/22/2023	09:30 AM	10						
529	4/22/2023	09:45 AM	10						
530	4/22/2023	10:00 AM	11						
531	4/22/2023	10:15 AM	18						
532	4/22/2023	10:30 AM	16						
533	4/22/2023	10:45 AM	21						
534	4/22/2023	11:00 AM	20						
535	4/22/2023	11:15 AM	21						
536	4/22/2023	11:30 AM	22						
537	4/22/2023	11:45 AM	19						
538	4/22/2023	12:00 PM	17						
539	4/22/2023	12:15 PM	24						
540	4/22/2023	12:30 PM	10						
541	4/22/2023	12:45 PM	26						
542	4/22/2023	01:00 PM	15						
543	4/22/2023	01:15 PM	20						
544	4/22/2023	01:30 PM	23						
545	4/22/2023	01:45 PM	14						
546	4/22/2023	02:00 PM	14						
547	4/22/2023	02:15 PM	17						
548	4/22/2023	02:30 PM	17						
549	4/22/2023	02:45 PM	20						

	A	B	C	D	E	F	G	H	I
550	4/22/2023	03:00 PM	18						
551	4/22/2023	03:15 PM	24						
552	4/22/2023	03:30 PM	16						
553	4/22/2023	03:45 PM	16						
554	4/22/2023	04:00 PM	16						
555	4/22/2023	04:15 PM	11						
556	4/22/2023	04:30 PM	19						
557	4/22/2023	04:45 PM	27						
558	4/22/2023	05:00 PM	14						
559	4/22/2023	05:15 PM	13						
560	4/22/2023	05:30 PM	15						
561	4/22/2023	05:45 PM	16						
562	4/22/2023	06:00 PM	14						
563	4/22/2023	06:15 PM	10						
564	4/22/2023	06:30 PM	9						
565	4/22/2023	06:45 PM	4						
566	4/22/2023	07:00 PM	9						
567	4/22/2023	07:15 PM	4						
568	4/22/2023	07:30 PM	11						
569	4/22/2023	07:45 PM	7						
570	4/22/2023	08:00 PM	5						
571	4/22/2023	08:15 PM	12						
572	4/22/2023	08:30 PM	8						
573	4/22/2023	08:45 PM	7						
574	4/22/2023	09:00 PM	4						
575	4/22/2023	09:15 PM	1						
576	4/22/2023	09:30 PM	5						
577	4/22/2023	09:45 PM	4						
578	4/22/2023	10:00 PM	5						
579	4/22/2023	10:15 PM	3						
580	4/22/2023	10:30 PM	1						
581	4/22/2023	10:45 PM	0						
582	4/22/2023	11:00 PM	2						
583	4/22/2023	11:15 PM	1						
584	4/22/2023	11:30 PM	1						
585	4/22/2023	11:45 PM	0						
586	4/23/2023	12:00 AM	1						
587	4/23/2023	12:15 AM	0						
588	4/23/2023	12:30 AM	0						
589	4/23/2023	12:45 AM	0						
590	4/23/2023	01:00 AM	1						
591	4/23/2023	01:15 AM	0						
592	4/23/2023	01:30 AM	0						
593	4/23/2023	01:45 AM	0						
594	4/23/2023	02:00 AM	1						
595	4/23/2023	02:15 AM	0						
596	4/23/2023	02:30 AM	0						
597	4/23/2023	02:45 AM	0						
598	4/23/2023	03:00 AM	0						
599	4/23/2023	03:15 AM	1						

	A	B	C	D	E	F	G	H	I
600	4/23/2023	03:30 AM	0						
601	4/23/2023	03:45 AM	0						
602	4/23/2023	04:00 AM	0						
603	4/23/2023	04:15 AM	0						
604	4/23/2023	04:30 AM	0						
605	4/23/2023	04:45 AM	1						
606	4/23/2023	05:00 AM	1						
607	4/23/2023	05:15 AM	0						
608	4/23/2023	05:30 AM	0						
609	4/23/2023	05:45 AM	1						
610	4/23/2023	06:00 AM	4						
611	4/23/2023	06:15 AM	1						
612	4/23/2023	06:30 AM	1						
613	4/23/2023	06:45 AM	1						
614	4/23/2023	07:00 AM	5						
615	4/23/2023	07:15 AM	4						
616	4/23/2023	07:30 AM	5						
617	4/23/2023	07:45 AM	10						
618	4/23/2023	08:00 AM	3						
619	4/23/2023	08:15 AM	6						
620	4/23/2023	08:30 AM	12						
621	4/23/2023	08:45 AM	8						
622	4/23/2023	09:00 AM	8						
623	4/23/2023	09:15 AM	9						
624	4/23/2023	09:30 AM	8						
625	4/23/2023	09:45 AM	10						
626	4/23/2023	10:00 AM	12						
627	4/23/2023	10:15 AM	13						
628	4/23/2023	10:30 AM	16						
629	4/23/2023	10:45 AM	16						
630	4/23/2023	11:00 AM	12						
631	4/23/2023	11:15 AM	10						
632	4/23/2023	11:30 AM	18						
633	4/23/2023	11:45 AM	15						
634	4/23/2023	12:00 PM	23						
635	4/23/2023	12:15 PM	24						
636	4/23/2023	12:30 PM	26						
637	4/23/2023	12:45 PM	24						
638	4/23/2023	01:00 PM	13						
639	4/23/2023	01:15 PM	25						
640	4/23/2023	01:30 PM	21						
641	4/23/2023	01:45 PM	15						
642	4/23/2023	02:00 PM	22						
643	4/23/2023	02:15 PM	19						
644	4/23/2023	02:30 PM	19						
645	4/23/2023	02:45 PM	17						
646	4/23/2023	03:00 PM	16						
647	4/23/2023	03:15 PM	23						
648	4/23/2023	03:30 PM	19						
649	4/23/2023	03:45 PM	24						

	A	B	C	D	E	F	G	H	I
650	4/23/2023	04:00 PM	26						
651	4/23/2023	04:15 PM	26						
652	4/23/2023	04:30 PM	26						
653	4/23/2023	04:45 PM	37						
654	4/23/2023	05:00 PM	22						
655	4/23/2023	05:15 PM	17						
656	4/23/2023	05:30 PM	26						
657	4/23/2023	05:45 PM	11						
658	4/23/2023	06:00 PM	36						
659	4/23/2023	06:15 PM	56						
660	4/23/2023	06:30 PM	33						
661	4/23/2023	06:45 PM	7						
662	4/23/2023	07:00 PM	4						
663	4/23/2023	07:15 PM	11						
664	4/23/2023	07:30 PM	9						
665	4/23/2023	07:45 PM	6						
666	4/23/2023	08:00 PM	2						
667	4/23/2023	08:15 PM	2						
668	4/23/2023	08:30 PM	1						
669	4/23/2023	08:45 PM	5						
670	4/23/2023	09:00 PM	4						
671	4/23/2023	09:15 PM	1						
672	4/23/2023	09:30 PM	2						
673	4/23/2023	09:45 PM	3						
674	4/23/2023	10:00 PM	0						
675	4/23/2023	10:15 PM	3						
676	4/23/2023	10:30 PM	2						
677	4/23/2023	10:45 PM	2						
678	4/23/2023	11:00 PM	1						
679	4/23/2023	11:15 PM	0						
680	4/23/2023	11:30 PM	5						
681	4/23/2023	11:45 PM	1						

	A	B	C	D	E	F	G	H	I
1									
2	File Name: C:\Users\barri\OneDrive\Documents\TDB\WSP\SYRACUSE\DATA\BATCH 5\DONE\ATR 1285.tf2								
3	Start Date: 4/17/2023								
4	Start Time: 12:00:00 AM								
5	Location 1: SB US 11								
6	Location 2: at NY 104								
7									
8									
9	Date	Time	SB						
10	4/17/2023	12:00 AM	0						
11	4/17/2023	12:15 AM	0						
12	4/17/2023	12:30 AM	2						
13	4/17/2023	12:45 AM	0						
14	4/17/2023	01:00 AM	1						
15	4/17/2023	01:15 AM	1						
16	4/17/2023	01:30 AM	0						
17	4/17/2023	01:45 AM	2						
18	4/17/2023	02:00 AM	0						
19	4/17/2023	02:15 AM	0						
20	4/17/2023	02:30 AM	1						
21	4/17/2023	02:45 AM	1						
22	4/17/2023	03:00 AM	0						
23	4/17/2023	03:15 AM	0						
24	4/17/2023	03:30 AM	1						
25	4/17/2023	03:45 AM	2						
26	4/17/2023	04:00 AM	1						
27	4/17/2023	04:15 AM	2						
28	4/17/2023	04:30 AM	4						
29	4/17/2023	04:45 AM	2						
30	4/17/2023	05:00 AM	7						
31	4/17/2023	05:15 AM	3						
32	4/17/2023	05:30 AM	5						
33	4/17/2023	05:45 AM	8						
34	4/17/2023	06:00 AM	8						
35	4/17/2023	06:15 AM	15						
36	4/17/2023	06:30 AM	16						
37	4/17/2023	06:45 AM	12						
38	4/17/2023	07:00 AM	28						
39	4/17/2023	07:15 AM	12						
40	4/17/2023	07:30 AM	11						
41	4/17/2023	07:45 AM	13						
42	4/17/2023	08:00 AM	27						
43	4/17/2023	08:15 AM	18						
44	4/17/2023	08:30 AM	10						
45	4/17/2023	08:45 AM	11						
46	4/17/2023	09:00 AM	11						
47	4/17/2023	09:15 AM	19						
48	4/17/2023	09:30 AM	19						
49	4/17/2023	09:45 AM	12						

	A	B	C	D	E	F	G	H	I
50	4/17/2023	10:00 AM	13						
51	4/17/2023	10:15 AM	23						
52	4/17/2023	10:30 AM	15						
53	4/17/2023	10:45 AM	19						
54	4/17/2023	11:00 AM	19						
55	4/17/2023	11:15 AM	18						
56	4/17/2023	11:30 AM	11						
57	4/17/2023	11:45 AM	20						
58	4/17/2023	12:00 PM	13						
59	4/17/2023	12:15 PM	12						
60	4/17/2023	12:30 PM	15						
61	4/17/2023	12:45 PM	21						
62	4/17/2023	01:00 PM	23						
63	4/17/2023	01:15 PM	8						
64	4/17/2023	01:30 PM	14						
65	4/17/2023	01:45 PM	16						
66	4/17/2023	02:00 PM	13						
67	4/17/2023	02:15 PM	8						
68	4/17/2023	02:30 PM	23						
69	4/17/2023	02:45 PM	22						
70	4/17/2023	03:00 PM	15						
71	4/17/2023	03:15 PM	13						
72	4/17/2023	03:30 PM	17						
73	4/17/2023	03:45 PM	18						
74	4/17/2023	04:00 PM	15						
75	4/17/2023	04:15 PM	25						
76	4/17/2023	04:30 PM	19						
77	4/17/2023	04:45 PM	22						
78	4/17/2023	05:00 PM	18						
79	4/17/2023	05:15 PM	15						
80	4/17/2023	05:30 PM	16						
81	4/17/2023	05:45 PM	20						
82	4/17/2023	06:00 PM	10						
83	4/17/2023	06:15 PM	12						
84	4/17/2023	06:30 PM	10						
85	4/17/2023	06:45 PM	8						
86	4/17/2023	07:00 PM	6						
87	4/17/2023	07:15 PM	7						
88	4/17/2023	07:30 PM	8						
89	4/17/2023	07:45 PM	7						
90	4/17/2023	08:00 PM	4						
91	4/17/2023	08:15 PM	3						
92	4/17/2023	08:30 PM	4						
93	4/17/2023	08:45 PM	2						
94	4/17/2023	09:00 PM	2						
95	4/17/2023	09:15 PM	3						
96	4/17/2023	09:30 PM	3						
97	4/17/2023	09:45 PM	1						
98	4/17/2023	10:00 PM	1						
99	4/17/2023	10:15 PM	0						

	A	B	C	D	E	F	G	H	I
100	4/17/2023	10:30 PM	2						
101	4/17/2023	10:45 PM	2						
102	4/17/2023	11:00 PM	1						
103	4/17/2023	11:15 PM	2						
104	4/17/2023	11:30 PM	2						
105	4/17/2023	11:45 PM	1						
106	4/18/2023	12:00 AM	1						
107	4/18/2023	12:15 AM	0						
108	4/18/2023	12:30 AM	1						
109	4/18/2023	12:45 AM	0						
110	4/18/2023	01:00 AM	0						
111	4/18/2023	01:15 AM	1						
112	4/18/2023	01:30 AM	0						
113	4/18/2023	01:45 AM	0						
114	4/18/2023	02:00 AM	0						
115	4/18/2023	02:15 AM	0						
116	4/18/2023	02:30 AM	1						
117	4/18/2023	02:45 AM	1						
118	4/18/2023	03:00 AM	0						
119	4/18/2023	03:15 AM	1						
120	4/18/2023	03:30 AM	0						
121	4/18/2023	03:45 AM	1						
122	4/18/2023	04:00 AM	5						
123	4/18/2023	04:15 AM	1						
124	4/18/2023	04:30 AM	4						
125	4/18/2023	04:45 AM	1						
126	4/18/2023	05:00 AM	6						
127	4/18/2023	05:15 AM	8						
128	4/18/2023	05:30 AM	2						
129	4/18/2023	05:45 AM	8						
130	4/18/2023	06:00 AM	10						
131	4/18/2023	06:15 AM	17						
132	4/18/2023	06:30 AM	20						
133	4/18/2023	06:45 AM	16						
134	4/18/2023	07:00 AM	22						
135	4/18/2023	07:15 AM	26						
136	4/18/2023	07:30 AM	10						
137	4/18/2023	07:45 AM	17						
138	4/18/2023	08:00 AM	20						
139	4/18/2023	08:15 AM	17						
140	4/18/2023	08:30 AM	18						
141	4/18/2023	08:45 AM	19						
142	4/18/2023	09:00 AM	17						
143	4/18/2023	09:15 AM	13						
144	4/18/2023	09:30 AM	23						
145	4/18/2023	09:45 AM	12						
146	4/18/2023	10:00 AM	12						
147	4/18/2023	10:15 AM	11						
148	4/18/2023	10:30 AM	15						
149	4/18/2023	10:45 AM	20						

	A	B	C	D	E	F	G	H	I
150	4/18/2023	11:00 AM	14						
151	4/18/2023	11:15 AM	17						
152	4/18/2023	11:30 AM	12						
153	4/18/2023	11:45 AM	20						
154	4/18/2023	12:00 PM	9						
155	4/18/2023	12:15 PM	22						
156	4/18/2023	12:30 PM	20						
157	4/18/2023	12:45 PM	16						
158	4/18/2023	01:00 PM	12						
159	4/18/2023	01:15 PM	18						
160	4/18/2023	01:30 PM	14						
161	4/18/2023	01:45 PM	16						
162	4/18/2023	02:00 PM	20						
163	4/18/2023	02:15 PM	24						
164	4/18/2023	02:30 PM	13						
165	4/18/2023	02:45 PM	16						
166	4/18/2023	03:00 PM	18						
167	4/18/2023	03:15 PM	16						
168	4/18/2023	03:30 PM	20						
169	4/18/2023	03:45 PM	13						
170	4/18/2023	04:00 PM	19						
171	4/18/2023	04:15 PM	25						
172	4/18/2023	04:30 PM	13						
173	4/18/2023	04:45 PM	22						
174	4/18/2023	05:00 PM	14						
175	4/18/2023	05:15 PM	20						
176	4/18/2023	05:30 PM	23						
177	4/18/2023	05:45 PM	11						
178	4/18/2023	06:00 PM	14						
179	4/18/2023	06:15 PM	9						
180	4/18/2023	06:30 PM	12						
181	4/18/2023	06:45 PM	8						
182	4/18/2023	07:00 PM	4						
183	4/18/2023	07:15 PM	8						
184	4/18/2023	07:30 PM	5						
185	4/18/2023	07:45 PM	7						
186	4/18/2023	08:00 PM	3						
187	4/18/2023	08:15 PM	6						
188	4/18/2023	08:30 PM	2						
189	4/18/2023	08:45 PM	4						
190	4/18/2023	09:00 PM	2						
191	4/18/2023	09:15 PM	2						
192	4/18/2023	09:30 PM	7						
193	4/18/2023	09:45 PM	1						
194	4/18/2023	10:00 PM	1						
195	4/18/2023	10:15 PM	1						
196	4/18/2023	10:30 PM	3						
197	4/18/2023	10:45 PM	1						
198	4/18/2023	11:00 PM	2						
199	4/18/2023	11:15 PM	3						

	A	B	C	D	E	F	G	H	I
200	4/18/2023	11:30 PM	1						
201	4/18/2023	11:45 PM	1						
202	4/19/2023	12:00 AM	0						
203	4/19/2023	12:15 AM	0						
204	4/19/2023	12:30 AM	1						
205	4/19/2023	12:45 AM	0						
206	4/19/2023	01:00 AM	0						
207	4/19/2023	01:15 AM	1						
208	4/19/2023	01:30 AM	0						
209	4/19/2023	01:45 AM	0						
210	4/19/2023	02:00 AM	0						
211	4/19/2023	02:15 AM	0						
212	4/19/2023	02:30 AM	0						
213	4/19/2023	02:45 AM	1						
214	4/19/2023	03:00 AM	0						
215	4/19/2023	03:15 AM	1						
216	4/19/2023	03:30 AM	0						
217	4/19/2023	03:45 AM	2						
218	4/19/2023	04:00 AM	2						
219	4/19/2023	04:15 AM	1						
220	4/19/2023	04:30 AM	7						
221	4/19/2023	04:45 AM	1						
222	4/19/2023	05:00 AM	6						
223	4/19/2023	05:15 AM	7						
224	4/19/2023	05:30 AM	5						
225	4/19/2023	05:45 AM	8						
226	4/19/2023	06:00 AM	10						
227	4/19/2023	06:15 AM	12						
228	4/19/2023	06:30 AM	10						
229	4/19/2023	06:45 AM	9						
230	4/19/2023	07:00 AM	24						
231	4/19/2023	07:15 AM	15						
232	4/19/2023	07:30 AM	15						
233	4/19/2023	07:45 AM	7						
234	4/19/2023	08:00 AM	19						
235	4/19/2023	08:15 AM	18						
236	4/19/2023	08:30 AM	17						
237	4/19/2023	08:45 AM	13						
238	4/19/2023	09:00 AM	17						
239	4/19/2023	09:15 AM	13						
240	4/19/2023	09:30 AM	8						
241	4/19/2023	09:45 AM	14						
242	4/19/2023	10:00 AM	19						
243	4/19/2023	10:15 AM	16						
244	4/19/2023	10:30 AM	12						
245	4/19/2023	10:45 AM	13						
246	4/19/2023	11:00 AM	14						
247	4/19/2023	11:15 AM	13						
248	4/19/2023	11:30 AM	11						
249	4/19/2023	11:45 AM	18						

	A	B	C	D	E	F	G	H	I
250	4/19/2023	12:00 PM	14						
251	4/19/2023	12:15 PM	9						
252	4/19/2023	12:30 PM	20						
253	4/19/2023	12:45 PM	19						
254	4/19/2023	01:00 PM	20						
255	4/19/2023	01:15 PM	16						
256	4/19/2023	01:30 PM	15						
257	4/19/2023	01:45 PM	24						
258	4/19/2023	02:00 PM	19						
259	4/19/2023	02:15 PM	14						
260	4/19/2023	02:30 PM	15						
261	4/19/2023	02:45 PM	18						
262	4/19/2023	03:00 PM	17						
263	4/19/2023	03:15 PM	25						
264	4/19/2023	03:30 PM	21						
265	4/19/2023	03:45 PM	22						
266	4/19/2023	04:00 PM	25						
267	4/19/2023	04:15 PM	20						
268	4/19/2023	04:30 PM	13						
269	4/19/2023	04:45 PM	22						
270	4/19/2023	05:00 PM	20						
271	4/19/2023	05:15 PM	15						
272	4/19/2023	05:30 PM	11						
273	4/19/2023	05:45 PM	19						
274	4/19/2023	06:00 PM	12						
275	4/19/2023	06:15 PM	18						
276	4/19/2023	06:30 PM	12						
277	4/19/2023	06:45 PM	9						
278	4/19/2023	07:00 PM	11						
279	4/19/2023	07:15 PM	9						
280	4/19/2023	07:30 PM	8						
281	4/19/2023	07:45 PM	10						
282	4/19/2023	08:00 PM	7						
283	4/19/2023	08:15 PM	5						
284	4/19/2023	08:30 PM	3						
285	4/19/2023	08:45 PM	3						
286	4/19/2023	09:00 PM	5						
287	4/19/2023	09:15 PM	6						
288	4/19/2023	09:30 PM	5						
289	4/19/2023	09:45 PM	1						
290	4/19/2023	10:00 PM	2						
291	4/19/2023	10:15 PM	3						
292	4/19/2023	10:30 PM	2						
293	4/19/2023	10:45 PM	1						
294	4/19/2023	11:00 PM	1						
295	4/19/2023	11:15 PM	0						
296	4/19/2023	11:30 PM	1						
297	4/19/2023	11:45 PM	0						
298	4/20/2023	12:00 AM	1						
299	4/20/2023	12:15 AM	2						

	A	B	C	D	E	F	G	H	I
300	4/20/2023	12:30 AM	0						
301	4/20/2023	12:45 AM	1						
302	4/20/2023	01:00 AM	0						
303	4/20/2023	01:15 AM	0						
304	4/20/2023	01:30 AM	0						
305	4/20/2023	01:45 AM	0						
306	4/20/2023	02:00 AM	1						
307	4/20/2023	02:15 AM	0						
308	4/20/2023	02:30 AM	0						
309	4/20/2023	02:45 AM	1						
310	4/20/2023	03:00 AM	0						
311	4/20/2023	03:15 AM	1						
312	4/20/2023	03:30 AM	2						
313	4/20/2023	03:45 AM	1						
314	4/20/2023	04:00 AM	3						
315	4/20/2023	04:15 AM	1						
316	4/20/2023	04:30 AM	4						
317	4/20/2023	04:45 AM	1						
318	4/20/2023	05:00 AM	1						
319	4/20/2023	05:15 AM	7						
320	4/20/2023	05:30 AM	3						
321	4/20/2023	05:45 AM	5						
322	4/20/2023	06:00 AM	7						
323	4/20/2023	06:15 AM	16						
324	4/20/2023	06:30 AM	15						
325	4/20/2023	06:45 AM	14						
326	4/20/2023	07:00 AM	23						
327	4/20/2023	07:15 AM	16						
328	4/20/2023	07:30 AM	8						
329	4/20/2023	07:45 AM	19						
330	4/20/2023	08:00 AM	18						
331	4/20/2023	08:15 AM	19						
332	4/20/2023	08:30 AM	12						
333	4/20/2023	08:45 AM	10						
334	4/20/2023	09:00 AM	10						
335	4/20/2023	09:15 AM	11						
336	4/20/2023	09:30 AM	23						
337	4/20/2023	09:45 AM	17						
338	4/20/2023	10:00 AM	11						
339	4/20/2023	10:15 AM	15						
340	4/20/2023	10:30 AM	24						
341	4/20/2023	10:45 AM	8						
342	4/20/2023	11:00 AM	9						
343	4/20/2023	11:15 AM	15						
344	4/20/2023	11:30 AM	11						
345	4/20/2023	11:45 AM	12						
346	4/20/2023	12:00 PM	18						
347	4/20/2023	12:15 PM	23						
348	4/20/2023	12:30 PM	18						
349	4/20/2023	12:45 PM	19						

	A	B	C	D	E	F	G	H	I
350	4/20/2023	01:00 PM	11						
351	4/20/2023	01:15 PM	19						
352	4/20/2023	01:30 PM	17						
353	4/20/2023	01:45 PM	18						
354	4/20/2023	02:00 PM	25						
355	4/20/2023	02:15 PM	16						
356	4/20/2023	02:30 PM	15						
357	4/20/2023	02:45 PM	23						
358	4/20/2023	03:00 PM	16						
359	4/20/2023	03:15 PM	15						
360	4/20/2023	03:30 PM	24						
361	4/20/2023	03:45 PM	35						
362	4/20/2023	04:00 PM	24						
363	4/20/2023	04:15 PM	19						
364	4/20/2023	04:30 PM	18						
365	4/20/2023	04:45 PM	16						
366	4/20/2023	05:00 PM	24						
367	4/20/2023	05:15 PM	21						
368	4/20/2023	05:30 PM	21						
369	4/20/2023	05:45 PM	13						
370	4/20/2023	06:00 PM	14						
371	4/20/2023	06:15 PM	24						
372	4/20/2023	06:30 PM	11						
373	4/20/2023	06:45 PM	10						
374	4/20/2023	07:00 PM	6						
375	4/20/2023	07:15 PM	15						
376	4/20/2023	07:30 PM	14						
377	4/20/2023	07:45 PM	9						
378	4/20/2023	08:00 PM	5						
379	4/20/2023	08:15 PM	4						
380	4/20/2023	08:30 PM	4						
381	4/20/2023	08:45 PM	4						
382	4/20/2023	09:00 PM	4						
383	4/20/2023	09:15 PM	10						
384	4/20/2023	09:30 PM	5						
385	4/20/2023	09:45 PM	1						
386	4/20/2023	10:00 PM	0						
387	4/20/2023	10:15 PM	1						
388	4/20/2023	10:30 PM	1						
389	4/20/2023	10:45 PM	0						
390	4/20/2023	11:00 PM	0						
391	4/20/2023	11:15 PM	3						
392	4/20/2023	11:30 PM	0						
393	4/20/2023	11:45 PM	0						
394	4/21/2023	12:00 AM	1						
395	4/21/2023	12:15 AM	1						
396	4/21/2023	12:30 AM	0						
397	4/21/2023	12:45 AM	0						
398	4/21/2023	01:00 AM	0						
399	4/21/2023	01:15 AM	0						

	A	B	C	D	E	F	G	H	I
400	4/21/2023	01:30 AM	0						
401	4/21/2023	01:45 AM	0						
402	4/21/2023	02:00 AM	0						
403	4/21/2023	02:15 AM	0						
404	4/21/2023	02:30 AM	1						
405	4/21/2023	02:45 AM	2						
406	4/21/2023	03:00 AM	0						
407	4/21/2023	03:15 AM	3						
408	4/21/2023	03:30 AM	0						
409	4/21/2023	03:45 AM	1						
410	4/21/2023	04:00 AM	5						
411	4/21/2023	04:15 AM	0						
412	4/21/2023	04:30 AM	2						
413	4/21/2023	04:45 AM	1						
414	4/21/2023	05:00 AM	2						
415	4/21/2023	05:15 AM	3						
416	4/21/2023	05:30 AM	3						
417	4/21/2023	05:45 AM	9						
418	4/21/2023	06:00 AM	10						
419	4/21/2023	06:15 AM	12						
420	4/21/2023	06:30 AM	12						
421	4/21/2023	06:45 AM	15						
422	4/21/2023	07:00 AM	23						
423	4/21/2023	07:15 AM	20						
424	4/21/2023	07:30 AM	12						
425	4/21/2023	07:45 AM	13						
426	4/21/2023	08:00 AM	22						
427	4/21/2023	08:15 AM	19						
428	4/21/2023	08:30 AM	17						
429	4/21/2023	08:45 AM	9						
430	4/21/2023	09:00 AM	16						
431	4/21/2023	09:15 AM	16						
432	4/21/2023	09:30 AM	19						
433	4/21/2023	09:45 AM	10						
434	4/21/2023	10:00 AM	16						
435	4/21/2023	10:15 AM	12						
436	4/21/2023	10:30 AM	19						
437	4/21/2023	10:45 AM	21						
438	4/21/2023	11:00 AM	24						
439	4/21/2023	11:15 AM	19						
440	4/21/2023	11:30 AM	18						
441	4/21/2023	11:45 AM	13						
442	4/21/2023	12:00 PM	27						
443	4/21/2023	12:15 PM	15						
444	4/21/2023	12:30 PM	15						
445	4/21/2023	12:45 PM	19						
446	4/21/2023	01:00 PM	19						
447	4/21/2023	01:15 PM	25						
448	4/21/2023	01:30 PM	22						
449	4/21/2023	01:45 PM	20						

	A	B	C	D	E	F	G	H	I
450	4/21/2023	02:00 PM	19						
451	4/21/2023	02:15 PM	27						
452	4/21/2023	02:30 PM	16						
453	4/21/2023	02:45 PM	22						
454	4/21/2023	03:00 PM	16						
455	4/21/2023	03:15 PM	18						
456	4/21/2023	03:30 PM	31						
457	4/21/2023	03:45 PM	26						
458	4/21/2023	04:00 PM	23						
459	4/21/2023	04:15 PM	20						
460	4/21/2023	04:30 PM	21						
461	4/21/2023	04:45 PM	36						
462	4/21/2023	05:00 PM	34						
463	4/21/2023	05:15 PM	21						
464	4/21/2023	05:30 PM	23						
465	4/21/2023	05:45 PM	26						
466	4/21/2023	06:00 PM	15						
467	4/21/2023	06:15 PM	16						
468	4/21/2023	06:30 PM	17						
469	4/21/2023	06:45 PM	18						
470	4/21/2023	07:00 PM	15						
471	4/21/2023	07:15 PM	11						
472	4/21/2023	07:30 PM	17						
473	4/21/2023	07:45 PM	9						
474	4/21/2023	08:00 PM	8						
475	4/21/2023	08:15 PM	13						
476	4/21/2023	08:30 PM	5						
477	4/21/2023	08:45 PM	8						
478	4/21/2023	09:00 PM	4						
479	4/21/2023	09:15 PM	3						
480	4/21/2023	09:30 PM	5						
481	4/21/2023	09:45 PM	2						
482	4/21/2023	10:00 PM	2						
483	4/21/2023	10:15 PM	2						
484	4/21/2023	10:30 PM	1						
485	4/21/2023	10:45 PM	1						
486	4/21/2023	11:00 PM	0						
487	4/21/2023	11:15 PM	1						
488	4/21/2023	11:30 PM	2						
489	4/21/2023	11:45 PM	1						
490	4/22/2023	12:00 AM	1						
491	4/22/2023	12:15 AM	1						
492	4/22/2023	12:30 AM	0						
493	4/22/2023	12:45 AM	0						
494	4/22/2023	01:00 AM	1						
495	4/22/2023	01:15 AM	1						
496	4/22/2023	01:30 AM	1						
497	4/22/2023	01:45 AM	1						
498	4/22/2023	02:00 AM	0						
499	4/22/2023	02:15 AM	3						

	A	B	C	D	E	F	G	H	I
500	4/22/2023	02:30 AM	0						
501	4/22/2023	02:45 AM	1						
502	4/22/2023	03:00 AM	2						
503	4/22/2023	03:15 AM	1						
504	4/22/2023	03:30 AM	0						
505	4/22/2023	03:45 AM	1						
506	4/22/2023	04:00 AM	0						
507	4/22/2023	04:15 AM	1						
508	4/22/2023	04:30 AM	1						
509	4/22/2023	04:45 AM	0						
510	4/22/2023	05:00 AM	1						
511	4/22/2023	05:15 AM	2						
512	4/22/2023	05:30 AM	3						
513	4/22/2023	05:45 AM	5						
514	4/22/2023	06:00 AM	2						
515	4/22/2023	06:15 AM	5						
516	4/22/2023	06:30 AM	4						
517	4/22/2023	06:45 AM	4						
518	4/22/2023	07:00 AM	4						
519	4/22/2023	07:15 AM	6						
520	4/22/2023	07:30 AM	5						
521	4/22/2023	07:45 AM	7						
522	4/22/2023	08:00 AM	9						
523	4/22/2023	08:15 AM	10						
524	4/22/2023	08:30 AM	14						
525	4/22/2023	08:45 AM	10						
526	4/22/2023	09:00 AM	10						
527	4/22/2023	09:15 AM	17						
528	4/22/2023	09:30 AM	16						
529	4/22/2023	09:45 AM	11						
530	4/22/2023	10:00 AM	18						
531	4/22/2023	10:15 AM	20						
532	4/22/2023	10:30 AM	13						
533	4/22/2023	10:45 AM	18						
534	4/22/2023	11:00 AM	17						
535	4/22/2023	11:15 AM	11						
536	4/22/2023	11:30 AM	20						
537	4/22/2023	11:45 AM	29						
538	4/22/2023	12:00 PM	19						
539	4/22/2023	12:15 PM	17						
540	4/22/2023	12:30 PM	29						
541	4/22/2023	12:45 PM	30						
542	4/22/2023	01:00 PM	17						
543	4/22/2023	01:15 PM	17						
544	4/22/2023	01:30 PM	25						
545	4/22/2023	01:45 PM	22						
546	4/22/2023	02:00 PM	12						
547	4/22/2023	02:15 PM	18						
548	4/22/2023	02:30 PM	46						
549	4/22/2023	02:45 PM	24						

	A	B	C	D	E	F	G	H	I
550	4/22/2023	03:00 PM	25						
551	4/22/2023	03:15 PM	20						
552	4/22/2023	03:30 PM	15						
553	4/22/2023	03:45 PM	20						
554	4/22/2023	04:00 PM	28						
555	4/22/2023	04:15 PM	16						
556	4/22/2023	04:30 PM	16						
557	4/22/2023	04:45 PM	14						
558	4/22/2023	05:00 PM	17						
559	4/22/2023	05:15 PM	15						
560	4/22/2023	05:30 PM	18						
561	4/22/2023	05:45 PM	10						
562	4/22/2023	06:00 PM	13						
563	4/22/2023	06:15 PM	18						
564	4/22/2023	06:30 PM	8						
565	4/22/2023	06:45 PM	7						
566	4/22/2023	07:00 PM	12						
567	4/22/2023	07:15 PM	6						
568	4/22/2023	07:30 PM	9						
569	4/22/2023	07:45 PM	10						
570	4/22/2023	08:00 PM	9						
571	4/22/2023	08:15 PM	6						
572	4/22/2023	08:30 PM	6						
573	4/22/2023	08:45 PM	6						
574	4/22/2023	09:00 PM	7						
575	4/22/2023	09:15 PM	4						
576	4/22/2023	09:30 PM	4						
577	4/22/2023	09:45 PM	1						
578	4/22/2023	10:00 PM	6						
579	4/22/2023	10:15 PM	5						
580	4/22/2023	10:30 PM	6						
581	4/22/2023	10:45 PM	0						
582	4/22/2023	11:00 PM	1						
583	4/22/2023	11:15 PM	3						
584	4/22/2023	11:30 PM	3						
585	4/22/2023	11:45 PM	1						
586	4/23/2023	12:00 AM	1						
587	4/23/2023	12:15 AM	0						
588	4/23/2023	12:30 AM	0						
589	4/23/2023	12:45 AM	0						
590	4/23/2023	01:00 AM	2						
591	4/23/2023	01:15 AM	0						
592	4/23/2023	01:30 AM	0						
593	4/23/2023	01:45 AM	0						
594	4/23/2023	02:00 AM	1						
595	4/23/2023	02:15 AM	2						
596	4/23/2023	02:30 AM	1						
597	4/23/2023	02:45 AM	0						
598	4/23/2023	03:00 AM	0						
599	4/23/2023	03:15 AM	2						

	A	B	C	D	E	F	G	H	I
600	4/23/2023	03:30 AM	0						
601	4/23/2023	03:45 AM	0						
602	4/23/2023	04:00 AM	1						
603	4/23/2023	04:15 AM	0						
604	4/23/2023	04:30 AM	2						
605	4/23/2023	04:45 AM	0						
606	4/23/2023	05:00 AM	1						
607	4/23/2023	05:15 AM	1						
608	4/23/2023	05:30 AM	2						
609	4/23/2023	05:45 AM	3						
610	4/23/2023	06:00 AM	2						
611	4/23/2023	06:15 AM	3						
612	4/23/2023	06:30 AM	3						
613	4/23/2023	06:45 AM	5						
614	4/23/2023	07:00 AM	1						
615	4/23/2023	07:15 AM	9						
616	4/23/2023	07:30 AM	4						
617	4/23/2023	07:45 AM	1						
618	4/23/2023	08:00 AM	4						
619	4/23/2023	08:15 AM	8						
620	4/23/2023	08:30 AM	5						
621	4/23/2023	08:45 AM	12						
622	4/23/2023	09:00 AM	9						
623	4/23/2023	09:15 AM	16						
624	4/23/2023	09:30 AM	27						
625	4/23/2023	09:45 AM	31						
626	4/23/2023	10:00 AM	20						
627	4/23/2023	10:15 AM	11						
628	4/23/2023	10:30 AM	16						
629	4/23/2023	10:45 AM	18						
630	4/23/2023	11:00 AM	15						
631	4/23/2023	11:15 AM	20						
632	4/23/2023	11:30 AM	21						
633	4/23/2023	11:45 AM	21						
634	4/23/2023	12:00 PM	19						
635	4/23/2023	12:15 PM	19						
636	4/23/2023	12:30 PM	21						
637	4/23/2023	12:45 PM	14						
638	4/23/2023	01:00 PM	19						
639	4/23/2023	01:15 PM	26						
640	4/23/2023	01:30 PM	20						
641	4/23/2023	01:45 PM	24						
642	4/23/2023	02:00 PM	18						
643	4/23/2023	02:15 PM	15						
644	4/23/2023	02:30 PM	18						
645	4/23/2023	02:45 PM	20						
646	4/23/2023	03:00 PM	15						
647	4/23/2023	03:15 PM	20						
648	4/23/2023	03:30 PM	21						
649	4/23/2023	03:45 PM	17						

	A	B	C	D	E	F	G	H	I
650	4/23/2023	04:00 PM	23						
651	4/23/2023	04:15 PM	12						
652	4/23/2023	04:30 PM	16						
653	4/23/2023	04:45 PM	8						
654	4/23/2023	05:00 PM	13						
655	4/23/2023	05:15 PM	13						
656	4/23/2023	05:30 PM	16						
657	4/23/2023	05:45 PM	10						
658	4/23/2023	06:00 PM	12						
659	4/23/2023	06:15 PM	15						
660	4/23/2023	06:30 PM	7						
661	4/23/2023	06:45 PM	9						
662	4/23/2023	07:00 PM	12						
663	4/23/2023	07:15 PM	9						
664	4/23/2023	07:30 PM	9						
665	4/23/2023	07:45 PM	14						
666	4/23/2023	08:00 PM	6						
667	4/23/2023	08:15 PM	3						
668	4/23/2023	08:30 PM	4						
669	4/23/2023	08:45 PM	2						
670	4/23/2023	09:00 PM	3						
671	4/23/2023	09:15 PM	2						
672	4/23/2023	09:30 PM	3						
673	4/23/2023	09:45 PM	4						
674	4/23/2023	10:00 PM	0						
675	4/23/2023	10:15 PM	0						
676	4/23/2023	10:30 PM	0						
677	4/23/2023	10:45 PM	3						
678	4/23/2023	11:00 PM	0						
679	4/23/2023	11:15 PM	0						
680	4/23/2023	11:30 PM	2						
681	4/23/2023	11:45 PM	1						

	A	B	C	D	E	F	G	H	I
1									
2	File Name: C:\Users\barri\OneDrive\Documents\TDB\WSP\SYRACUSE\DATA\BATCH 5\DONE\ATR 1286.tf2								
3	Start Date: 4/17/2023								
4	Start Time: 12:00:00 AM								
5	Location 1: EB NY 104								
6	Location 2: at US 11								
7									
8									
9	Date	Time	EB						
10	4/17/2023	12:00 AM	2						
11	4/17/2023	12:15 AM	2						
12	4/17/2023	12:30 AM	2						
13	4/17/2023	12:45 AM	2						
14	4/17/2023	01:00 AM	0						
15	4/17/2023	01:15 AM	1						
16	4/17/2023	01:30 AM	0						
17	4/17/2023	01:45 AM	0						
18	4/17/2023	02:00 AM	1						
19	4/17/2023	02:15 AM	0						
20	4/17/2023	02:30 AM	0						
21	4/17/2023	02:45 AM	1						
22	4/17/2023	03:00 AM	1						
23	4/17/2023	03:15 AM	4						
24	4/17/2023	03:30 AM	5						
25	4/17/2023	03:45 AM	1						
26	4/17/2023	04:00 AM	6						
27	4/17/2023	04:15 AM	6						
28	4/17/2023	04:30 AM	6						
29	4/17/2023	04:45 AM	6						
30	4/17/2023	05:00 AM	11						
31	4/17/2023	05:15 AM	16						
32	4/17/2023	05:30 AM	10						
33	4/17/2023	05:45 AM	18						
34	4/17/2023	06:00 AM	9						
35	4/17/2023	06:15 AM	34						
36	4/17/2023	06:30 AM	31						
37	4/17/2023	06:45 AM	24						
38	4/17/2023	07:00 AM	33						
39	4/17/2023	07:15 AM	39						
40	4/17/2023	07:30 AM	33						
41	4/17/2023	07:45 AM	20						
42	4/17/2023	08:00 AM	35						
43	4/17/2023	08:15 AM	26						
44	4/17/2023	08:30 AM	24						
45	4/17/2023	08:45 AM	24						
46	4/17/2023	09:00 AM	13						
47	4/17/2023	09:15 AM	19						
48	4/17/2023	09:30 AM	24						
49	4/17/2023	09:45 AM	35						

	A	B	C	D	E	F	G	H	I
50	4/17/2023	10:00 AM	19						
51	4/17/2023	10:15 AM	24						
52	4/17/2023	10:30 AM	20						
53	4/17/2023	10:45 AM	18						
54	4/17/2023	11:00 AM	30						
55	4/17/2023	11:15 AM	31						
56	4/17/2023	11:30 AM	37						
57	4/17/2023	11:45 AM	19						
58	4/17/2023	12:00 PM	23						
59	4/17/2023	12:15 PM	34						
60	4/17/2023	12:30 PM	13						
61	4/17/2023	12:45 PM	20						
62	4/17/2023	01:00 PM	14						
63	4/17/2023	01:15 PM	22						
64	4/17/2023	01:30 PM	29						
65	4/17/2023	01:45 PM	21						
66	4/17/2023	02:00 PM	26						
67	4/17/2023	02:15 PM	22						
68	4/17/2023	02:30 PM	42						
69	4/17/2023	02:45 PM	28						
70	4/17/2023	03:00 PM	37						
71	4/17/2023	03:15 PM	34						
72	4/17/2023	03:30 PM	46						
73	4/17/2023	03:45 PM	37						
74	4/17/2023	04:00 PM	43						
75	4/17/2023	04:15 PM	35						
76	4/17/2023	04:30 PM	41						
77	4/17/2023	04:45 PM	26						
78	4/17/2023	05:00 PM	29						
79	4/17/2023	05:15 PM	33						
80	4/17/2023	05:30 PM	25						
81	4/17/2023	05:45 PM	35						
82	4/17/2023	06:00 PM	17						
83	4/17/2023	06:15 PM	15						
84	4/17/2023	06:30 PM	24						
85	4/17/2023	06:45 PM	21						
86	4/17/2023	07:00 PM	24						
87	4/17/2023	07:15 PM	12						
88	4/17/2023	07:30 PM	14						
89	4/17/2023	07:45 PM	14						
90	4/17/2023	08:00 PM	13						
91	4/17/2023	08:15 PM	6						
92	4/17/2023	08:30 PM	11						
93	4/17/2023	08:45 PM	5						
94	4/17/2023	09:00 PM	5						
95	4/17/2023	09:15 PM	10						
96	4/17/2023	09:30 PM	12						
97	4/17/2023	09:45 PM	6						
98	4/17/2023	10:00 PM	6						
99	4/17/2023	10:15 PM	2						

	A	B	C	D	E	F	G	H	I
100	4/17/2023	10:30 PM	1						
101	4/17/2023	10:45 PM	2						
102	4/17/2023	11:00 PM	0						
103	4/17/2023	11:15 PM	3						
104	4/17/2023	11:30 PM	4						
105	4/17/2023	11:45 PM	4						
106	4/18/2023	12:00 AM	1						
107	4/18/2023	12:15 AM	1						
108	4/18/2023	12:30 AM	2						
109	4/18/2023	12:45 AM	2						
110	4/18/2023	01:00 AM	2						
111	4/18/2023	01:15 AM	1						
112	4/18/2023	01:30 AM	0						
113	4/18/2023	01:45 AM	0						
114	4/18/2023	02:00 AM	0						
115	4/18/2023	02:15 AM	1						
116	4/18/2023	02:30 AM	0						
117	4/18/2023	02:45 AM	1						
118	4/18/2023	03:00 AM	2						
119	4/18/2023	03:15 AM	2						
120	4/18/2023	03:30 AM	1						
121	4/18/2023	03:45 AM	2						
122	4/18/2023	04:00 AM	3						
123	4/18/2023	04:15 AM	6						
124	4/18/2023	04:30 AM	7						
125	4/18/2023	04:45 AM	8						
126	4/18/2023	05:00 AM	11						
127	4/18/2023	05:15 AM	15						
128	4/18/2023	05:30 AM	16						
129	4/18/2023	05:45 AM	22						
130	4/18/2023	06:00 AM	23						
131	4/18/2023	06:15 AM	31						
132	4/18/2023	06:30 AM	25						
133	4/18/2023	06:45 AM	14						
134	4/18/2023	07:00 AM	42						
135	4/18/2023	07:15 AM	37						
136	4/18/2023	07:30 AM	36						
137	4/18/2023	07:45 AM	16						
138	4/18/2023	08:00 AM	19						
139	4/18/2023	08:15 AM	29						
140	4/18/2023	08:30 AM	24						
141	4/18/2023	08:45 AM	26						
142	4/18/2023	09:00 AM	26						
143	4/18/2023	09:15 AM	28						
144	4/18/2023	09:30 AM	31						
145	4/18/2023	09:45 AM	20						
146	4/18/2023	10:00 AM	22						
147	4/18/2023	10:15 AM	18						
148	4/18/2023	10:30 AM	14						
149	4/18/2023	10:45 AM	18						

	A	B	C	D	E	F	G	H	I
150	4/18/2023	11:00 AM	17						
151	4/18/2023	11:15 AM	35						
152	4/18/2023	11:30 AM	25						
153	4/18/2023	11:45 AM	23						
154	4/18/2023	12:00 PM	20						
155	4/18/2023	12:15 PM	29						
156	4/18/2023	12:30 PM	24						
157	4/18/2023	12:45 PM	16						
158	4/18/2023	01:00 PM	24						
159	4/18/2023	01:15 PM	25						
160	4/18/2023	01:30 PM	32						
161	4/18/2023	01:45 PM	37						
162	4/18/2023	02:00 PM	24						
163	4/18/2023	02:15 PM	39						
164	4/18/2023	02:30 PM	49						
165	4/18/2023	02:45 PM	25						
166	4/18/2023	03:00 PM	36						
167	4/18/2023	03:15 PM	41						
168	4/18/2023	03:30 PM	33						
169	4/18/2023	03:45 PM	22						
170	4/18/2023	04:00 PM	49						
171	4/18/2023	04:15 PM	49						
172	4/18/2023	04:30 PM	28						
173	4/18/2023	04:45 PM	34						
174	4/18/2023	05:00 PM	29						
175	4/18/2023	05:15 PM	40						
176	4/18/2023	05:30 PM	31						
177	4/18/2023	05:45 PM	29						
178	4/18/2023	06:00 PM	22						
179	4/18/2023	06:15 PM	22						
180	4/18/2023	06:30 PM	21						
181	4/18/2023	06:45 PM	27						
182	4/18/2023	07:00 PM	14						
183	4/18/2023	07:15 PM	14						
184	4/18/2023	07:30 PM	21						
185	4/18/2023	07:45 PM	17						
186	4/18/2023	08:00 PM	12						
187	4/18/2023	08:15 PM	8						
188	4/18/2023	08:30 PM	14						
189	4/18/2023	08:45 PM	25						
190	4/18/2023	09:00 PM	9						
191	4/18/2023	09:15 PM	6						
192	4/18/2023	09:30 PM	6						
193	4/18/2023	09:45 PM	4						
194	4/18/2023	10:00 PM	3						
195	4/18/2023	10:15 PM	3						
196	4/18/2023	10:30 PM	1						
197	4/18/2023	10:45 PM	2						
198	4/18/2023	11:00 PM	1						
199	4/18/2023	11:15 PM	7						

	A	B	C	D	E	F	G	H	I
200	4/18/2023	11:30 PM	1						
201	4/18/2023	11:45 PM	3						
202	4/19/2023	12:00 AM	1						
203	4/19/2023	12:15 AM	0						
204	4/19/2023	12:30 AM	1						
205	4/19/2023	12:45 AM	2						
206	4/19/2023	01:00 AM	1						
207	4/19/2023	01:15 AM	2						
208	4/19/2023	01:30 AM	0						
209	4/19/2023	01:45 AM	0						
210	4/19/2023	02:00 AM	1						
211	4/19/2023	02:15 AM	2						
212	4/19/2023	02:30 AM	1						
213	4/19/2023	02:45 AM	1						
214	4/19/2023	03:00 AM	0						
215	4/19/2023	03:15 AM	1						
216	4/19/2023	03:30 AM	0						
217	4/19/2023	03:45 AM	2						
218	4/19/2023	04:00 AM	5						
219	4/19/2023	04:15 AM	7						
220	4/19/2023	04:30 AM	9						
221	4/19/2023	04:45 AM	5						
222	4/19/2023	05:00 AM	20						
223	4/19/2023	05:15 AM	10						
224	4/19/2023	05:30 AM	8						
225	4/19/2023	05:45 AM	18						
226	4/19/2023	06:00 AM	23						
227	4/19/2023	06:15 AM	27						
228	4/19/2023	06:30 AM	32						
229	4/19/2023	06:45 AM	21						
230	4/19/2023	07:00 AM	37						
231	4/19/2023	07:15 AM	45						
232	4/19/2023	07:30 AM	31						
233	4/19/2023	07:45 AM	25						
234	4/19/2023	08:00 AM	27						
235	4/19/2023	08:15 AM	23						
236	4/19/2023	08:30 AM	22						
237	4/19/2023	08:45 AM	24						
238	4/19/2023	09:00 AM	24						
239	4/19/2023	09:15 AM	28						
240	4/19/2023	09:30 AM	19						
241	4/19/2023	09:45 AM	22						
242	4/19/2023	10:00 AM	28						
243	4/19/2023	10:15 AM	20						
244	4/19/2023	10:30 AM	28						
245	4/19/2023	10:45 AM	24						
246	4/19/2023	11:00 AM	27						
247	4/19/2023	11:15 AM	21						
248	4/19/2023	11:30 AM	31						
249	4/19/2023	11:45 AM	27						

	A	B	C	D	E	F	G	H	I
250	4/19/2023	12:00 PM	20						
251	4/19/2023	12:15 PM	29						
252	4/19/2023	12:30 PM	14						
253	4/19/2023	12:45 PM	21						
254	4/19/2023	01:00 PM	27						
255	4/19/2023	01:15 PM	23						
256	4/19/2023	01:30 PM	20						
257	4/19/2023	01:45 PM	21						
258	4/19/2023	02:00 PM	26						
259	4/19/2023	02:15 PM	35						
260	4/19/2023	02:30 PM	32						
261	4/19/2023	02:45 PM	30						
262	4/19/2023	03:00 PM	33						
263	4/19/2023	03:15 PM	34						
264	4/19/2023	03:30 PM	36						
265	4/19/2023	03:45 PM	40						
266	4/19/2023	04:00 PM	41						
267	4/19/2023	04:15 PM	33						
268	4/19/2023	04:30 PM	33						
269	4/19/2023	04:45 PM	39						
270	4/19/2023	05:00 PM	40						
271	4/19/2023	05:15 PM	27						
272	4/19/2023	05:30 PM	28						
273	4/19/2023	05:45 PM	32						
274	4/19/2023	06:00 PM	37						
275	4/19/2023	06:15 PM	21						
276	4/19/2023	06:30 PM	24						
277	4/19/2023	06:45 PM	17						
278	4/19/2023	07:00 PM	26						
279	4/19/2023	07:15 PM	27						
280	4/19/2023	07:30 PM	32						
281	4/19/2023	07:45 PM	17						
282	4/19/2023	08:00 PM	19						
283	4/19/2023	08:15 PM	7						
284	4/19/2023	08:30 PM	9						
285	4/19/2023	08:45 PM	6						
286	4/19/2023	09:00 PM	7						
287	4/19/2023	09:15 PM	6						
288	4/19/2023	09:30 PM	7						
289	4/19/2023	09:45 PM	5						
290	4/19/2023	10:00 PM	10						
291	4/19/2023	10:15 PM	2						
292	4/19/2023	10:30 PM	5						
293	4/19/2023	10:45 PM	0						
294	4/19/2023	11:00 PM	1						
295	4/19/2023	11:15 PM	2						
296	4/19/2023	11:30 PM	1						
297	4/19/2023	11:45 PM	2						
298	4/20/2023	12:00 AM	1						
299	4/20/2023	12:15 AM	1						

	A	B	C	D	E	F	G	H	I
300	4/20/2023	12:30 AM	0						
301	4/20/2023	12:45 AM	1						
302	4/20/2023	01:00 AM	1						
303	4/20/2023	01:15 AM	0						
304	4/20/2023	01:30 AM	0						
305	4/20/2023	01:45 AM	1						
306	4/20/2023	02:00 AM	2						
307	4/20/2023	02:15 AM	1						
308	4/20/2023	02:30 AM	0						
309	4/20/2023	02:45 AM	3						
310	4/20/2023	03:00 AM	1						
311	4/20/2023	03:15 AM	4						
312	4/20/2023	03:30 AM	1						
313	4/20/2023	03:45 AM	1						
314	4/20/2023	04:00 AM	2						
315	4/20/2023	04:15 AM	5						
316	4/20/2023	04:30 AM	8						
317	4/20/2023	04:45 AM	9						
318	4/20/2023	05:00 AM	8						
319	4/20/2023	05:15 AM	12						
320	4/20/2023	05:30 AM	8						
321	4/20/2023	05:45 AM	21						
322	4/20/2023	06:00 AM	19						
323	4/20/2023	06:15 AM	32						
324	4/20/2023	06:30 AM	26						
325	4/20/2023	06:45 AM	34						
326	4/20/2023	07:00 AM	32						
327	4/20/2023	07:15 AM	26						
328	4/20/2023	07:30 AM	34						
329	4/20/2023	07:45 AM	26						
330	4/20/2023	08:00 AM	31						
331	4/20/2023	08:15 AM	18						
332	4/20/2023	08:30 AM	29						
333	4/20/2023	08:45 AM	39						
334	4/20/2023	09:00 AM	20						
335	4/20/2023	09:15 AM	24						
336	4/20/2023	09:30 AM	25						
337	4/20/2023	09:45 AM	33						
338	4/20/2023	10:00 AM	22						
339	4/20/2023	10:15 AM	32						
340	4/20/2023	10:30 AM	28						
341	4/20/2023	10:45 AM	26						
342	4/20/2023	11:00 AM	24						
343	4/20/2023	11:15 AM	33						
344	4/20/2023	11:30 AM	32						
345	4/20/2023	11:45 AM	34						
346	4/20/2023	12:00 PM	33						
347	4/20/2023	12:15 PM	29						
348	4/20/2023	12:30 PM	43						
349	4/20/2023	12:45 PM	29						

	A	B	C	D	E	F	G	H	I
350	4/20/2023	01:00 PM	17						
351	4/20/2023	01:15 PM	26						
352	4/20/2023	01:30 PM	19						
353	4/20/2023	01:45 PM	27						
354	4/20/2023	02:00 PM	21						
355	4/20/2023	02:15 PM	27						
356	4/20/2023	02:30 PM	40						
357	4/20/2023	02:45 PM	44						
358	4/20/2023	03:00 PM	29						
359	4/20/2023	03:15 PM	45						
360	4/20/2023	03:30 PM	49						
361	4/20/2023	03:45 PM	30						
362	4/20/2023	04:00 PM	51						
363	4/20/2023	04:15 PM	43						
364	4/20/2023	04:30 PM	37						
365	4/20/2023	04:45 PM	36						
366	4/20/2023	05:00 PM	47						
367	4/20/2023	05:15 PM	34						
368	4/20/2023	05:30 PM	29						
369	4/20/2023	05:45 PM	29						
370	4/20/2023	06:00 PM	30						
371	4/20/2023	06:15 PM	27						
372	4/20/2023	06:30 PM	44						
373	4/20/2023	06:45 PM	28						
374	4/20/2023	07:00 PM	51						
375	4/20/2023	07:15 PM	34						
376	4/20/2023	07:30 PM	14						
377	4/20/2023	07:45 PM	28						
378	4/20/2023	08:00 PM	21						
379	4/20/2023	08:15 PM	16						
380	4/20/2023	08:30 PM	17						
381	4/20/2023	08:45 PM	17						
382	4/20/2023	09:00 PM	15						
383	4/20/2023	09:15 PM	11						
384	4/20/2023	09:30 PM	11						
385	4/20/2023	09:45 PM	8						
386	4/20/2023	10:00 PM	9						
387	4/20/2023	10:15 PM	4						
388	4/20/2023	10:30 PM	5						
389	4/20/2023	10:45 PM	3						
390	4/20/2023	11:00 PM	1						
391	4/20/2023	11:15 PM	1						
392	4/20/2023	11:30 PM	1						
393	4/20/2023	11:45 PM	1						
394	4/21/2023	12:00 AM	3						
395	4/21/2023	12:15 AM	0						
396	4/21/2023	12:30 AM	0						
397	4/21/2023	12:45 AM	0						
398	4/21/2023	01:00 AM	3						
399	4/21/2023	01:15 AM	1						

	A	B	C	D	E	F	G	H	I
400	4/21/2023	01:30 AM	1						
401	4/21/2023	01:45 AM	2						
402	4/21/2023	02:00 AM	1						
403	4/21/2023	02:15 AM	1						
404	4/21/2023	02:30 AM	0						
405	4/21/2023	02:45 AM	3						
406	4/21/2023	03:00 AM	1						
407	4/21/2023	03:15 AM	1						
408	4/21/2023	03:30 AM	4						
409	4/21/2023	03:45 AM	2						
410	4/21/2023	04:00 AM	2						
411	4/21/2023	04:15 AM	7						
412	4/21/2023	04:30 AM	5						
413	4/21/2023	04:45 AM	6						
414	4/21/2023	05:00 AM	10						
415	4/21/2023	05:15 AM	7						
416	4/21/2023	05:30 AM	11						
417	4/21/2023	05:45 AM	21						
418	4/21/2023	06:00 AM	21						
419	4/21/2023	06:15 AM	22						
420	4/21/2023	06:30 AM	28						
421	4/21/2023	06:45 AM	25						
422	4/21/2023	07:00 AM	31						
423	4/21/2023	07:15 AM	34						
424	4/21/2023	07:30 AM	41						
425	4/21/2023	07:45 AM	39						
426	4/21/2023	08:00 AM	26						
427	4/21/2023	08:15 AM	29						
428	4/21/2023	08:30 AM	40						
429	4/21/2023	08:45 AM	32						
430	4/21/2023	09:00 AM	28						
431	4/21/2023	09:15 AM	43						
432	4/21/2023	09:30 AM	37						
433	4/21/2023	09:45 AM	32						
434	4/21/2023	10:00 AM	26						
435	4/21/2023	10:15 AM	36						
436	4/21/2023	10:30 AM	22						
437	4/21/2023	10:45 AM	39						
438	4/21/2023	11:00 AM	26						
439	4/21/2023	11:15 AM	43						
440	4/21/2023	11:30 AM	44						
441	4/21/2023	11:45 AM	20						
442	4/21/2023	12:00 PM	29						
443	4/21/2023	12:15 PM	38						
444	4/21/2023	12:30 PM	23						
445	4/21/2023	12:45 PM	38						
446	4/21/2023	01:00 PM	33						
447	4/21/2023	01:15 PM	38						
448	4/21/2023	01:30 PM	38						
449	4/21/2023	01:45 PM	35						

	A	B	C	D	E	F	G	H	I
450	4/21/2023	02:00 PM	39						
451	4/21/2023	02:15 PM	43						
452	4/21/2023	02:30 PM	34						
453	4/21/2023	02:45 PM	52						
454	4/21/2023	03:00 PM	46						
455	4/21/2023	03:15 PM	49						
456	4/21/2023	03:30 PM	51						
457	4/21/2023	03:45 PM	65						
458	4/21/2023	04:00 PM	61						
459	4/21/2023	04:15 PM	62						
460	4/21/2023	04:30 PM	44						
461	4/21/2023	04:45 PM	46						
462	4/21/2023	05:00 PM	51						
463	4/21/2023	05:15 PM	51						
464	4/21/2023	05:30 PM	60						
465	4/21/2023	05:45 PM	48						
466	4/21/2023	06:00 PM	55						
467	4/21/2023	06:15 PM	56						
468	4/21/2023	06:30 PM	39						
469	4/21/2023	06:45 PM	34						
470	4/21/2023	07:00 PM	43						
471	4/21/2023	07:15 PM	37						
472	4/21/2023	07:30 PM	36						
473	4/21/2023	07:45 PM	29						
474	4/21/2023	08:00 PM	23						
475	4/21/2023	08:15 PM	26						
476	4/21/2023	08:30 PM	22						
477	4/21/2023	08:45 PM	13						
478	4/21/2023	09:00 PM	12						
479	4/21/2023	09:15 PM	16						
480	4/21/2023	09:30 PM	12						
481	4/21/2023	09:45 PM	6						
482	4/21/2023	10:00 PM	16						
483	4/21/2023	10:15 PM	11						
484	4/21/2023	10:30 PM	6						
485	4/21/2023	10:45 PM	7						
486	4/21/2023	11:00 PM	3						
487	4/21/2023	11:15 PM	3						
488	4/21/2023	11:30 PM	1						
489	4/21/2023	11:45 PM	5						
490	4/22/2023	12:00 AM	2						
491	4/22/2023	12:15 AM	1						
492	4/22/2023	12:30 AM	0						
493	4/22/2023	12:45 AM	1						
494	4/22/2023	01:00 AM	3						
495	4/22/2023	01:15 AM	0						
496	4/22/2023	01:30 AM	2						
497	4/22/2023	01:45 AM	0						
498	4/22/2023	02:00 AM	1						
499	4/22/2023	02:15 AM	1						

	A	B	C	D	E	F	G	H	I
500	4/22/2023	02:30 AM	2						
501	4/22/2023	02:45 AM	3						
502	4/22/2023	03:00 AM	3						
503	4/22/2023	03:15 AM	1						
504	4/22/2023	03:30 AM	1						
505	4/22/2023	03:45 AM	1						
506	4/22/2023	04:00 AM	2						
507	4/22/2023	04:15 AM	2						
508	4/22/2023	04:30 AM	6						
509	4/22/2023	04:45 AM	7						
510	4/22/2023	05:00 AM	3						
511	4/22/2023	05:15 AM	7						
512	4/22/2023	05:30 AM	6						
513	4/22/2023	05:45 AM	11						
514	4/22/2023	06:00 AM	8						
515	4/22/2023	06:15 AM	20						
516	4/22/2023	06:30 AM	16						
517	4/22/2023	06:45 AM	23						
518	4/22/2023	07:00 AM	16						
519	4/22/2023	07:15 AM	34						
520	4/22/2023	07:30 AM	33						
521	4/22/2023	07:45 AM	46						
522	4/22/2023	08:00 AM	33						
523	4/22/2023	08:15 AM	32						
524	4/22/2023	08:30 AM	35						
525	4/22/2023	08:45 AM	38						
526	4/22/2023	09:00 AM	33						
527	4/22/2023	09:15 AM	38						
528	4/22/2023	09:30 AM	33						
529	4/22/2023	09:45 AM	27						
530	4/22/2023	10:00 AM	24						
531	4/22/2023	10:15 AM	36						
532	4/22/2023	10:30 AM	34						
533	4/22/2023	10:45 AM	39						
534	4/22/2023	11:00 AM	37						
535	4/22/2023	11:15 AM	37						
536	4/22/2023	11:30 AM	39						
537	4/22/2023	11:45 AM	46						
538	4/22/2023	12:00 PM	43						
539	4/22/2023	12:15 PM	26						
540	4/22/2023	12:30 PM	29						
541	4/22/2023	12:45 PM	41						
542	4/22/2023	01:00 PM	32						
543	4/22/2023	01:15 PM	36						
544	4/22/2023	01:30 PM	37						
545	4/22/2023	01:45 PM	28						
546	4/22/2023	02:00 PM	49						
547	4/22/2023	02:15 PM	36						
548	4/22/2023	02:30 PM	35						
549	4/22/2023	02:45 PM	32						

	A	B	C	D	E	F	G	H	I
550	4/22/2023	03:00 PM	36						
551	4/22/2023	03:15 PM	33						
552	4/22/2023	03:30 PM	24						
553	4/22/2023	03:45 PM	30						
554	4/22/2023	04:00 PM	37						
555	4/22/2023	04:15 PM	30						
556	4/22/2023	04:30 PM	26						
557	4/22/2023	04:45 PM	31						
558	4/22/2023	05:00 PM	34						
559	4/22/2023	05:15 PM	37						
560	4/22/2023	05:30 PM	22						
561	4/22/2023	05:45 PM	31						
562	4/22/2023	06:00 PM	33						
563	4/22/2023	06:15 PM	18						
564	4/22/2023	06:30 PM	21						
565	4/22/2023	06:45 PM	15						
566	4/22/2023	07:00 PM	20						
567	4/22/2023	07:15 PM	13						
568	4/22/2023	07:30 PM	17						
569	4/22/2023	07:45 PM	13						
570	4/22/2023	08:00 PM	13						
571	4/22/2023	08:15 PM	8						
572	4/22/2023	08:30 PM	8						
573	4/22/2023	08:45 PM	8						
574	4/22/2023	09:00 PM	10						
575	4/22/2023	09:15 PM	10						
576	4/22/2023	09:30 PM	8						
577	4/22/2023	09:45 PM	9						
578	4/22/2023	10:00 PM	9						
579	4/22/2023	10:15 PM	3						
580	4/22/2023	10:30 PM	6						
581	4/22/2023	10:45 PM	5						
582	4/22/2023	11:00 PM	3						
583	4/22/2023	11:15 PM	5						
584	4/22/2023	11:30 PM	3						
585	4/22/2023	11:45 PM	2						
586	4/23/2023	12:00 AM	2						
587	4/23/2023	12:15 AM	1						
588	4/23/2023	12:30 AM	0						
589	4/23/2023	12:45 AM	1						
590	4/23/2023	01:00 AM	1						
591	4/23/2023	01:15 AM	2						
592	4/23/2023	01:30 AM	0						
593	4/23/2023	01:45 AM	1						
594	4/23/2023	02:00 AM	2						
595	4/23/2023	02:15 AM	0						
596	4/23/2023	02:30 AM	0						
597	4/23/2023	02:45 AM	0						
598	4/23/2023	03:00 AM	2						
599	4/23/2023	03:15 AM	0						

	A	B	C	D	E	F	G	H	I
600	4/23/2023	03:30 AM	3						
601	4/23/2023	03:45 AM	2						
602	4/23/2023	04:00 AM	1						
603	4/23/2023	04:15 AM	4						
604	4/23/2023	04:30 AM	3						
605	4/23/2023	04:45 AM	5						
606	4/23/2023	05:00 AM	3						
607	4/23/2023	05:15 AM	4						
608	4/23/2023	05:30 AM	3						
609	4/23/2023	05:45 AM	3						
610	4/23/2023	06:00 AM	5						
611	4/23/2023	06:15 AM	7						
612	4/23/2023	06:30 AM	7						
613	4/23/2023	06:45 AM	7						
614	4/23/2023	07:00 AM	14						
615	4/23/2023	07:15 AM	14						
616	4/23/2023	07:30 AM	19						
617	4/23/2023	07:45 AM	18						
618	4/23/2023	08:00 AM	11						
619	4/23/2023	08:15 AM	17						
620	4/23/2023	08:30 AM	14						
621	4/23/2023	08:45 AM	17						
622	4/23/2023	09:00 AM	25						
623	4/23/2023	09:15 AM	26						
624	4/23/2023	09:30 AM	29						
625	4/23/2023	09:45 AM	28						
626	4/23/2023	10:00 AM	22						
627	4/23/2023	10:15 AM	27						
628	4/23/2023	10:30 AM	22						
629	4/23/2023	10:45 AM	22						
630	4/23/2023	11:00 AM	16						
631	4/23/2023	11:15 AM	27						
632	4/23/2023	11:30 AM	25						
633	4/23/2023	11:45 AM	33						
634	4/23/2023	12:00 PM	26						
635	4/23/2023	12:15 PM	33						
636	4/23/2023	12:30 PM	30						
637	4/23/2023	12:45 PM	32						
638	4/23/2023	01:00 PM	33						
639	4/23/2023	01:15 PM	30						
640	4/23/2023	01:30 PM	35						
641	4/23/2023	01:45 PM	34						
642	4/23/2023	02:00 PM	23						
643	4/23/2023	02:15 PM	27						
644	4/23/2023	02:30 PM	25						
645	4/23/2023	02:45 PM	28						
646	4/23/2023	03:00 PM	22						
647	4/23/2023	03:15 PM	34						
648	4/23/2023	03:30 PM	32						
649	4/23/2023	03:45 PM	38						

	A	B	C	D	E	F	G	H	I
650	4/23/2023	04:00 PM	19						
651	4/23/2023	04:15 PM	28						
652	4/23/2023	04:30 PM	33						
653	4/23/2023	04:45 PM	23						
654	4/23/2023	05:00 PM	16						
655	4/23/2023	05:15 PM	16						
656	4/23/2023	05:30 PM	24						
657	4/23/2023	05:45 PM	21						
658	4/23/2023	06:00 PM	22						
659	4/23/2023	06:15 PM	23						
660	4/23/2023	06:30 PM	17						
661	4/23/2023	06:45 PM	16						
662	4/23/2023	07:00 PM	24						
663	4/23/2023	07:15 PM	14						
664	4/23/2023	07:30 PM	18						
665	4/23/2023	07:45 PM	11						
666	4/23/2023	08:00 PM	7						
667	4/23/2023	08:15 PM	9						
668	4/23/2023	08:30 PM	8						
669	4/23/2023	08:45 PM	12						
670	4/23/2023	09:00 PM	4						
671	4/23/2023	09:15 PM	8						
672	4/23/2023	09:30 PM	6						
673	4/23/2023	09:45 PM	8						
674	4/23/2023	10:00 PM	4						
675	4/23/2023	10:15 PM	2						
676	4/23/2023	10:30 PM	3						
677	4/23/2023	10:45 PM	3						
678	4/23/2023	11:00 PM	4						
679	4/23/2023	11:15 PM	1						
680	4/23/2023	11:30 PM	1						
681	4/23/2023	11:45 PM	1						

	A	B	C	D	E	F	G	H	I
1									
2	File Name: C:\Users\barri\OneDrive\Documents\TDB\WSP\SYRACUSE\DATA\BATCH 5\DONE\ATR 1287.tf2								
3	Start Date: 4/17/2023								
4	Start Time: 12:00:00 AM								
5	Location 1: WB NY 104								
6	Location 2: at US 11								
7									
8									
9	Date	Time	WB						
10	4/17/2023	12:00 AM	4						
11	4/17/2023	12:15 AM	1						
12	4/17/2023	12:30 AM	2						
13	4/17/2023	12:45 AM	2						
14	4/17/2023	01:00 AM	1						
15	4/17/2023	01:15 AM	1						
16	4/17/2023	01:30 AM	0						
17	4/17/2023	01:45 AM	1						
18	4/17/2023	02:00 AM	1						
19	4/17/2023	02:15 AM	0						
20	4/17/2023	02:30 AM	1						
21	4/17/2023	02:45 AM	1						
22	4/17/2023	03:00 AM	1						
23	4/17/2023	03:15 AM	1						
24	4/17/2023	03:30 AM	0						
25	4/17/2023	03:45 AM	4						
26	4/17/2023	04:00 AM	4						
27	4/17/2023	04:15 AM	6						
28	4/17/2023	04:30 AM	2						
29	4/17/2023	04:45 AM	4						
30	4/17/2023	05:00 AM	5						
31	4/17/2023	05:15 AM	16						
32	4/17/2023	05:30 AM	12						
33	4/17/2023	05:45 AM	15						
34	4/17/2023	06:00 AM	22						
35	4/17/2023	06:15 AM	16						
36	4/17/2023	06:30 AM	19						
37	4/17/2023	06:45 AM	20						
38	4/17/2023	07:00 AM	29						
39	4/17/2023	07:15 AM	32						
40	4/17/2023	07:30 AM	29						
41	4/17/2023	07:45 AM	36						
42	4/17/2023	08:00 AM	31						
43	4/17/2023	08:15 AM	26						
44	4/17/2023	08:30 AM	24						
45	4/17/2023	08:45 AM	22						
46	4/17/2023	09:00 AM	29						
47	4/17/2023	09:15 AM	15						
48	4/17/2023	09:30 AM	23						
49	4/17/2023	09:45 AM	30						

	A	B	C	D	E	F	G	H	I
50	4/17/2023	10:00 AM	11						
51	4/17/2023	10:15 AM	31						
52	4/17/2023	10:30 AM	21						
53	4/17/2023	10:45 AM	19						
54	4/17/2023	11:00 AM	26						
55	4/17/2023	11:15 AM	34						
56	4/17/2023	11:30 AM	24						
57	4/17/2023	11:45 AM	32						
58	4/17/2023	12:00 PM	42						
59	4/17/2023	12:15 PM	20						
60	4/17/2023	12:30 PM	29						
61	4/17/2023	12:45 PM	22						
62	4/17/2023	01:00 PM	17						
63	4/17/2023	01:15 PM	28						
64	4/17/2023	01:30 PM	25						
65	4/17/2023	01:45 PM	29						
66	4/17/2023	02:00 PM	28						
67	4/17/2023	02:15 PM	32						
68	4/17/2023	02:30 PM	30						
69	4/17/2023	02:45 PM	28						
70	4/17/2023	03:00 PM	36						
71	4/17/2023	03:15 PM	29						
72	4/17/2023	03:30 PM	34						
73	4/17/2023	03:45 PM	59						
74	4/17/2023	04:00 PM	40						
75	4/17/2023	04:15 PM	47						
76	4/17/2023	04:30 PM	53						
77	4/17/2023	04:45 PM	38						
78	4/17/2023	05:00 PM	38						
79	4/17/2023	05:15 PM	32						
80	4/17/2023	05:30 PM	45						
81	4/17/2023	05:45 PM	29						
82	4/17/2023	06:00 PM	28						
83	4/17/2023	06:15 PM	22						
84	4/17/2023	06:30 PM	22						
85	4/17/2023	06:45 PM	32						
86	4/17/2023	07:00 PM	14						
87	4/17/2023	07:15 PM	19						
88	4/17/2023	07:30 PM	18						
89	4/17/2023	07:45 PM	16						
90	4/17/2023	08:00 PM	12						
91	4/17/2023	08:15 PM	20						
92	4/17/2023	08:30 PM	14						
93	4/17/2023	08:45 PM	13						
94	4/17/2023	09:00 PM	7						
95	4/17/2023	09:15 PM	7						
96	4/17/2023	09:30 PM	5						
97	4/17/2023	09:45 PM	7						
98	4/17/2023	10:00 PM	9						
99	4/17/2023	10:15 PM	3						

	A	B	C	D	E	F	G	H	I
100	4/17/2023	10:30 PM	1						
101	4/17/2023	10:45 PM	7						
102	4/17/2023	11:00 PM	4						
103	4/17/2023	11:15 PM	5						
104	4/17/2023	11:30 PM	7						
105	4/17/2023	11:45 PM	4						
106	4/18/2023	12:00 AM	3						
107	4/18/2023	12:15 AM	3						
108	4/18/2023	12:30 AM	4						
109	4/18/2023	12:45 AM	3						
110	4/18/2023	01:00 AM	7						
111	4/18/2023	01:15 AM	2						
112	4/18/2023	01:30 AM	1						
113	4/18/2023	01:45 AM	0						
114	4/18/2023	02:00 AM	2						
115	4/18/2023	02:15 AM	0						
116	4/18/2023	02:30 AM	2						
117	4/18/2023	02:45 AM	0						
118	4/18/2023	03:00 AM	0						
119	4/18/2023	03:15 AM	1						
120	4/18/2023	03:30 AM	4						
121	4/18/2023	03:45 AM	3						
122	4/18/2023	04:00 AM	2						
123	4/18/2023	04:15 AM	4						
124	4/18/2023	04:30 AM	2						
125	4/18/2023	04:45 AM	6						
126	4/18/2023	05:00 AM	7						
127	4/18/2023	05:15 AM	12						
128	4/18/2023	05:30 AM	16						
129	4/18/2023	05:45 AM	10						
130	4/18/2023	06:00 AM	22						
131	4/18/2023	06:15 AM	21						
132	4/18/2023	06:30 AM	24						
133	4/18/2023	06:45 AM	28						
134	4/18/2023	07:00 AM	33						
135	4/18/2023	07:15 AM	37						
136	4/18/2023	07:30 AM	22						
137	4/18/2023	07:45 AM	31						
138	4/18/2023	08:00 AM	27						
139	4/18/2023	08:15 AM	33						
140	4/18/2023	08:30 AM	26						
141	4/18/2023	08:45 AM	23						
142	4/18/2023	09:00 AM	20						
143	4/18/2023	09:15 AM	26						
144	4/18/2023	09:30 AM	20						
145	4/18/2023	09:45 AM	27						
146	4/18/2023	10:00 AM	27						
147	4/18/2023	10:15 AM	18						
148	4/18/2023	10:30 AM	21						
149	4/18/2023	10:45 AM	34						

	A	B	C	D	E	F	G	H	I
150	4/18/2023	11:00 AM	24						
151	4/18/2023	11:15 AM	28						
152	4/18/2023	11:30 AM	24						
153	4/18/2023	11:45 AM	27						
154	4/18/2023	12:00 PM	19						
155	4/18/2023	12:15 PM	25						
156	4/18/2023	12:30 PM	28						
157	4/18/2023	12:45 PM	31						
158	4/18/2023	01:00 PM	25						
159	4/18/2023	01:15 PM	24						
160	4/18/2023	01:30 PM	22						
161	4/18/2023	01:45 PM	27						
162	4/18/2023	02:00 PM	25						
163	4/18/2023	02:15 PM	33						
164	4/18/2023	02:30 PM	30						
165	4/18/2023	02:45 PM	37						
166	4/18/2023	03:00 PM	28						
167	4/18/2023	03:15 PM	30						
168	4/18/2023	03:30 PM	42						
169	4/18/2023	03:45 PM	42						
170	4/18/2023	04:00 PM	55						
171	4/18/2023	04:15 PM	46						
172	4/18/2023	04:30 PM	44						
173	4/18/2023	04:45 PM	43						
174	4/18/2023	05:00 PM	34						
175	4/18/2023	05:15 PM	51						
176	4/18/2023	05:30 PM	47						
177	4/18/2023	05:45 PM	51						
178	4/18/2023	06:00 PM	32						
179	4/18/2023	06:15 PM	23						
180	4/18/2023	06:30 PM	24						
181	4/18/2023	06:45 PM	24						
182	4/18/2023	07:00 PM	20						
183	4/18/2023	07:15 PM	21						
184	4/18/2023	07:30 PM	16						
185	4/18/2023	07:45 PM	20						
186	4/18/2023	08:00 PM	12						
187	4/18/2023	08:15 PM	10						
188	4/18/2023	08:30 PM	8						
189	4/18/2023	08:45 PM	13						
190	4/18/2023	09:00 PM	12						
191	4/18/2023	09:15 PM	13						
192	4/18/2023	09:30 PM	3						
193	4/18/2023	09:45 PM	11						
194	4/18/2023	10:00 PM	4						
195	4/18/2023	10:15 PM	6						
196	4/18/2023	10:30 PM	3						
197	4/18/2023	10:45 PM	3						
198	4/18/2023	11:00 PM	4						
199	4/18/2023	11:15 PM	1						

	A	B	C	D	E	F	G	H	I
200	4/18/2023	11:30 PM	3						
201	4/18/2023	11:45 PM	4						
202	4/19/2023	12:00 AM	3						
203	4/19/2023	12:15 AM	4						
204	4/19/2023	12:30 AM	0						
205	4/19/2023	12:45 AM	1						
206	4/19/2023	01:00 AM	1						
207	4/19/2023	01:15 AM	3						
208	4/19/2023	01:30 AM	0						
209	4/19/2023	01:45 AM	1						
210	4/19/2023	02:00 AM	2						
211	4/19/2023	02:15 AM	1						
212	4/19/2023	02:30 AM	3						
213	4/19/2023	02:45 AM	1						
214	4/19/2023	03:00 AM	0						
215	4/19/2023	03:15 AM	1						
216	4/19/2023	03:30 AM	2						
217	4/19/2023	03:45 AM	1						
218	4/19/2023	04:00 AM	2						
219	4/19/2023	04:15 AM	5						
220	4/19/2023	04:30 AM	4						
221	4/19/2023	04:45 AM	6						
222	4/19/2023	05:00 AM	8						
223	4/19/2023	05:15 AM	15						
224	4/19/2023	05:30 AM	15						
225	4/19/2023	05:45 AM	12						
226	4/19/2023	06:00 AM	16						
227	4/19/2023	06:15 AM	22						
228	4/19/2023	06:30 AM	23						
229	4/19/2023	06:45 AM	24						
230	4/19/2023	07:00 AM	26						
231	4/19/2023	07:15 AM	30						
232	4/19/2023	07:30 AM	27						
233	4/19/2023	07:45 AM	36						
234	4/19/2023	08:00 AM	44						
235	4/19/2023	08:15 AM	28						
236	4/19/2023	08:30 AM	18						
237	4/19/2023	08:45 AM	18						
238	4/19/2023	09:00 AM	20						
239	4/19/2023	09:15 AM	30						
240	4/19/2023	09:30 AM	23						
241	4/19/2023	09:45 AM	18						
242	4/19/2023	10:00 AM	22						
243	4/19/2023	10:15 AM	21						
244	4/19/2023	10:30 AM	20						
245	4/19/2023	10:45 AM	23						
246	4/19/2023	11:00 AM	21						
247	4/19/2023	11:15 AM	28						
248	4/19/2023	11:30 AM	25						
249	4/19/2023	11:45 AM	33						

	A	B	C	D	E	F	G	H	I
250	4/19/2023	12:00 PM	25						
251	4/19/2023	12:15 PM	28						
252	4/19/2023	12:30 PM	21						
253	4/19/2023	12:45 PM	27						
254	4/19/2023	01:00 PM	24						
255	4/19/2023	01:15 PM	24						
256	4/19/2023	01:30 PM	21						
257	4/19/2023	01:45 PM	28						
258	4/19/2023	02:00 PM	30						
259	4/19/2023	02:15 PM	33						
260	4/19/2023	02:30 PM	38						
261	4/19/2023	02:45 PM	30						
262	4/19/2023	03:00 PM	42						
263	4/19/2023	03:15 PM	39						
264	4/19/2023	03:30 PM	45						
265	4/19/2023	03:45 PM	38						
266	4/19/2023	04:00 PM	48						
267	4/19/2023	04:15 PM	49						
268	4/19/2023	04:30 PM	45						
269	4/19/2023	04:45 PM	40						
270	4/19/2023	05:00 PM	56						
271	4/19/2023	05:15 PM	36						
272	4/19/2023	05:30 PM	40						
273	4/19/2023	05:45 PM	47						
274	4/19/2023	06:00 PM	31						
275	4/19/2023	06:15 PM	28						
276	4/19/2023	06:30 PM	28						
277	4/19/2023	06:45 PM	19						
278	4/19/2023	07:00 PM	17						
279	4/19/2023	07:15 PM	11						
280	4/19/2023	07:30 PM	14						
281	4/19/2023	07:45 PM	22						
282	4/19/2023	08:00 PM	19						
283	4/19/2023	08:15 PM	8						
284	4/19/2023	08:30 PM	10						
285	4/19/2023	08:45 PM	14						
286	4/19/2023	09:00 PM	6						
287	4/19/2023	09:15 PM	10						
288	4/19/2023	09:30 PM	6						
289	4/19/2023	09:45 PM	10						
290	4/19/2023	10:00 PM	9						
291	4/19/2023	10:15 PM	6						
292	4/19/2023	10:30 PM	7						
293	4/19/2023	10:45 PM	6						
294	4/19/2023	11:00 PM	5						
295	4/19/2023	11:15 PM	2						
296	4/19/2023	11:30 PM	5						
297	4/19/2023	11:45 PM	1						
298	4/20/2023	12:00 AM	5						
299	4/20/2023	12:15 AM	6						

	A	B	C	D	E	F	G	H	I
300	4/20/2023	12:30 AM	3						
301	4/20/2023	12:45 AM	6						
302	4/20/2023	01:00 AM	2						
303	4/20/2023	01:15 AM	4						
304	4/20/2023	01:30 AM	0						
305	4/20/2023	01:45 AM	1						
306	4/20/2023	02:00 AM	1						
307	4/20/2023	02:15 AM	3						
308	4/20/2023	02:30 AM	0						
309	4/20/2023	02:45 AM	0						
310	4/20/2023	03:00 AM	1						
311	4/20/2023	03:15 AM	2						
312	4/20/2023	03:30 AM	1						
313	4/20/2023	03:45 AM	2						
314	4/20/2023	04:00 AM	0						
315	4/20/2023	04:15 AM	4						
316	4/20/2023	04:30 AM	2						
317	4/20/2023	04:45 AM	7						
318	4/20/2023	05:00 AM	10						
319	4/20/2023	05:15 AM	9						
320	4/20/2023	05:30 AM	13						
321	4/20/2023	05:45 AM	11						
322	4/20/2023	06:00 AM	17						
323	4/20/2023	06:15 AM	22						
324	4/20/2023	06:30 AM	23						
325	4/20/2023	06:45 AM	23						
326	4/20/2023	07:00 AM	37						
327	4/20/2023	07:15 AM	41						
328	4/20/2023	07:30 AM	25						
329	4/20/2023	07:45 AM	38						
330	4/20/2023	08:00 AM	34						
331	4/20/2023	08:15 AM	33						
332	4/20/2023	08:30 AM	22						
333	4/20/2023	08:45 AM	26						
334	4/20/2023	09:00 AM	33						
335	4/20/2023	09:15 AM	16						
336	4/20/2023	09:30 AM	21						
337	4/20/2023	09:45 AM	26						
338	4/20/2023	10:00 AM	25						
339	4/20/2023	10:15 AM	28						
340	4/20/2023	10:30 AM	27						
341	4/20/2023	10:45 AM	31						
342	4/20/2023	11:00 AM	17						
343	4/20/2023	11:15 AM	28						
344	4/20/2023	11:30 AM	19						
345	4/20/2023	11:45 AM	17						
346	4/20/2023	12:00 PM	23						
347	4/20/2023	12:15 PM	26						
348	4/20/2023	12:30 PM	30						
349	4/20/2023	12:45 PM	23						

	A	B	C	D	E	F	G	H	I
350	4/20/2023	01:00 PM	27						
351	4/20/2023	01:15 PM	20						
352	4/20/2023	01:30 PM	28						
353	4/20/2023	01:45 PM	33						
354	4/20/2023	02:00 PM	31						
355	4/20/2023	02:15 PM	37						
356	4/20/2023	02:30 PM	33						
357	4/20/2023	02:45 PM	43						
358	4/20/2023	03:00 PM	42						
359	4/20/2023	03:15 PM	44						
360	4/20/2023	03:30 PM	70						
361	4/20/2023	03:45 PM	71						
362	4/20/2023	04:00 PM	54						
363	4/20/2023	04:15 PM	55						
364	4/20/2023	04:30 PM	60						
365	4/20/2023	04:45 PM	48						
366	4/20/2023	05:00 PM	51						
367	4/20/2023	05:15 PM	52						
368	4/20/2023	05:30 PM	57						
369	4/20/2023	05:45 PM	29						
370	4/20/2023	06:00 PM	42						
371	4/20/2023	06:15 PM	29						
372	4/20/2023	06:30 PM	25						
373	4/20/2023	06:45 PM	25						
374	4/20/2023	07:00 PM	17						
375	4/20/2023	07:15 PM	24						
376	4/20/2023	07:30 PM	30						
377	4/20/2023	07:45 PM	16						
378	4/20/2023	08:00 PM	16						
379	4/20/2023	08:15 PM	20						
380	4/20/2023	08:30 PM	15						
381	4/20/2023	08:45 PM	14						
382	4/20/2023	09:00 PM	11						
383	4/20/2023	09:15 PM	7						
384	4/20/2023	09:30 PM	18						
385	4/20/2023	09:45 PM	6						
386	4/20/2023	10:00 PM	10						
387	4/20/2023	10:15 PM	4						
388	4/20/2023	10:30 PM	4						
389	4/20/2023	10:45 PM	7						
390	4/20/2023	11:00 PM	6						
391	4/20/2023	11:15 PM	2						
392	4/20/2023	11:30 PM	6						
393	4/20/2023	11:45 PM	3						
394	4/21/2023	12:00 AM	5						
395	4/21/2023	12:15 AM	3						
396	4/21/2023	12:30 AM	3						
397	4/21/2023	12:45 AM	3						
398	4/21/2023	01:00 AM	1						
399	4/21/2023	01:15 AM	2						

	A	B	C	D	E	F	G	H	I
400	4/21/2023	01:30 AM	2						
401	4/21/2023	01:45 AM	1						
402	4/21/2023	02:00 AM	3						
403	4/21/2023	02:15 AM	0						
404	4/21/2023	02:30 AM	1						
405	4/21/2023	02:45 AM	4						
406	4/21/2023	03:00 AM	1						
407	4/21/2023	03:15 AM	1						
408	4/21/2023	03:30 AM	3						
409	4/21/2023	03:45 AM	0						
410	4/21/2023	04:00 AM	4						
411	4/21/2023	04:15 AM	4						
412	4/21/2023	04:30 AM	6						
413	4/21/2023	04:45 AM	3						
414	4/21/2023	05:00 AM	8						
415	4/21/2023	05:15 AM	11						
416	4/21/2023	05:30 AM	8						
417	4/21/2023	05:45 AM	11						
418	4/21/2023	06:00 AM	14						
419	4/21/2023	06:15 AM	23						
420	4/21/2023	06:30 AM	26						
421	4/21/2023	06:45 AM	29						
422	4/21/2023	07:00 AM	32						
423	4/21/2023	07:15 AM	31						
424	4/21/2023	07:30 AM	30						
425	4/21/2023	07:45 AM	30						
426	4/21/2023	08:00 AM	42						
427	4/21/2023	08:15 AM	41						
428	4/21/2023	08:30 AM	21						
429	4/21/2023	08:45 AM	25						
430	4/21/2023	09:00 AM	35						
431	4/21/2023	09:15 AM	16						
432	4/21/2023	09:30 AM	29						
433	4/21/2023	09:45 AM	23						
434	4/21/2023	10:00 AM	25						
435	4/21/2023	10:15 AM	35						
436	4/21/2023	10:30 AM	28						
437	4/21/2023	10:45 AM	28						
438	4/21/2023	11:00 AM	28						
439	4/21/2023	11:15 AM	27						
440	4/21/2023	11:30 AM	31						
441	4/21/2023	11:45 AM	30						
442	4/21/2023	12:00 PM	42						
443	4/21/2023	12:15 PM	35						
444	4/21/2023	12:30 PM	42						
445	4/21/2023	12:45 PM	25						
446	4/21/2023	01:00 PM	32						
447	4/21/2023	01:15 PM	28						
448	4/21/2023	01:30 PM	36						
449	4/21/2023	01:45 PM	30						

	A	B	C	D	E	F	G	H	I
450	4/21/2023	02:00 PM	32						
451	4/21/2023	02:15 PM	51						
452	4/21/2023	02:30 PM	50						
453	4/21/2023	02:45 PM	44						
454	4/21/2023	03:00 PM	37						
455	4/21/2023	03:15 PM	39						
456	4/21/2023	03:30 PM	50						
457	4/21/2023	03:45 PM	52						
458	4/21/2023	04:00 PM	56						
459	4/21/2023	04:15 PM	52						
460	4/21/2023	04:30 PM	48						
461	4/21/2023	04:45 PM	56						
462	4/21/2023	05:00 PM	67						
463	4/21/2023	05:15 PM	65						
464	4/21/2023	05:30 PM	45						
465	4/21/2023	05:45 PM	40						
466	4/21/2023	06:00 PM	55						
467	4/21/2023	06:15 PM	45						
468	4/21/2023	06:30 PM	40						
469	4/21/2023	06:45 PM	40						
470	4/21/2023	07:00 PM	31						
471	4/21/2023	07:15 PM	29						
472	4/21/2023	07:30 PM	41						
473	4/21/2023	07:45 PM	32						
474	4/21/2023	08:00 PM	27						
475	4/21/2023	08:15 PM	29						
476	4/21/2023	08:30 PM	28						
477	4/21/2023	08:45 PM	14						
478	4/21/2023	09:00 PM	12						
479	4/21/2023	09:15 PM	10						
480	4/21/2023	09:30 PM	22						
481	4/21/2023	09:45 PM	9						
482	4/21/2023	10:00 PM	11						
483	4/21/2023	10:15 PM	11						
484	4/21/2023	10:30 PM	8						
485	4/21/2023	10:45 PM	4						
486	4/21/2023	11:00 PM	7						
487	4/21/2023	11:15 PM	6						
488	4/21/2023	11:30 PM	8						
489	4/21/2023	11:45 PM	4						
490	4/22/2023	12:00 AM	4						
491	4/22/2023	12:15 AM	9						
492	4/22/2023	12:30 AM	5						
493	4/22/2023	12:45 AM	3						
494	4/22/2023	01:00 AM	2						
495	4/22/2023	01:15 AM	2						
496	4/22/2023	01:30 AM	3						
497	4/22/2023	01:45 AM	2						
498	4/22/2023	02:00 AM	1						
499	4/22/2023	02:15 AM	2						

	A	B	C	D	E	F	G	H	I
500	4/22/2023	02:30 AM	4						
501	4/22/2023	02:45 AM	3						
502	4/22/2023	03:00 AM	1						
503	4/22/2023	03:15 AM	1						
504	4/22/2023	03:30 AM	3						
505	4/22/2023	03:45 AM	0						
506	4/22/2023	04:00 AM	1						
507	4/22/2023	04:15 AM	1						
508	4/22/2023	04:30 AM	4						
509	4/22/2023	04:45 AM	2						
510	4/22/2023	05:00 AM	3						
511	4/22/2023	05:15 AM	3						
512	4/22/2023	05:30 AM	5						
513	4/22/2023	05:45 AM	7						
514	4/22/2023	06:00 AM	4						
515	4/22/2023	06:15 AM	7						
516	4/22/2023	06:30 AM	7						
517	4/22/2023	06:45 AM	9						
518	4/22/2023	07:00 AM	4						
519	4/22/2023	07:15 AM	5						
520	4/22/2023	07:30 AM	10						
521	4/22/2023	07:45 AM	14						
522	4/22/2023	08:00 AM	22						
523	4/22/2023	08:15 AM	24						
524	4/22/2023	08:30 AM	33						
525	4/22/2023	08:45 AM	22						
526	4/22/2023	09:00 AM	19						
527	4/22/2023	09:15 AM	34						
528	4/22/2023	09:30 AM	24						
529	4/22/2023	09:45 AM	25						
530	4/22/2023	10:00 AM	43						
531	4/22/2023	10:15 AM	38						
532	4/22/2023	10:30 AM	23						
533	4/22/2023	10:45 AM	27						
534	4/22/2023	11:00 AM	40						
535	4/22/2023	11:15 AM	33						
536	4/22/2023	11:30 AM	47						
537	4/22/2023	11:45 AM	26						
538	4/22/2023	12:00 PM	27						
539	4/22/2023	12:15 PM	31						
540	4/22/2023	12:30 PM	40						
541	4/22/2023	12:45 PM	30						
542	4/22/2023	01:00 PM	39						
543	4/22/2023	01:15 PM	44						
544	4/22/2023	01:30 PM	35						
545	4/22/2023	01:45 PM	34						
546	4/22/2023	02:00 PM	32						
547	4/22/2023	02:15 PM	29						
548	4/22/2023	02:30 PM	40						
549	4/22/2023	02:45 PM	33						

	A	B	C	D	E	F	G	H	I
550	4/22/2023	03:00 PM	37						
551	4/22/2023	03:15 PM	31						
552	4/22/2023	03:30 PM	41						
553	4/22/2023	03:45 PM	40						
554	4/22/2023	04:00 PM	29						
555	4/22/2023	04:15 PM	35						
556	4/22/2023	04:30 PM	37						
557	4/22/2023	04:45 PM	39						
558	4/22/2023	05:00 PM	37						
559	4/22/2023	05:15 PM	56						
560	4/22/2023	05:30 PM	46						
561	4/22/2023	05:45 PM	42						
562	4/22/2023	06:00 PM	32						
563	4/22/2023	06:15 PM	47						
564	4/22/2023	06:30 PM	32						
565	4/22/2023	06:45 PM	32						
566	4/22/2023	07:00 PM	31						
567	4/22/2023	07:15 PM	33						
568	4/22/2023	07:30 PM	27						
569	4/22/2023	07:45 PM	19						
570	4/22/2023	08:00 PM	16						
571	4/22/2023	08:15 PM	22						
572	4/22/2023	08:30 PM	18						
573	4/22/2023	08:45 PM	20						
574	4/22/2023	09:00 PM	23						
575	4/22/2023	09:15 PM	20						
576	4/22/2023	09:30 PM	11						
577	4/22/2023	09:45 PM	15						
578	4/22/2023	10:00 PM	12						
579	4/22/2023	10:15 PM	13						
580	4/22/2023	10:30 PM	10						
581	4/22/2023	10:45 PM	8						
582	4/22/2023	11:00 PM	10						
583	4/22/2023	11:15 PM	13						
584	4/22/2023	11:30 PM	3						
585	4/22/2023	11:45 PM	4						
586	4/23/2023	12:00 AM	5						
587	4/23/2023	12:15 AM	5						
588	4/23/2023	12:30 AM	6						
589	4/23/2023	12:45 AM	5						
590	4/23/2023	01:00 AM	1						
591	4/23/2023	01:15 AM	1						
592	4/23/2023	01:30 AM	0						
593	4/23/2023	01:45 AM	2						
594	4/23/2023	02:00 AM	0						
595	4/23/2023	02:15 AM	0						
596	4/23/2023	02:30 AM	2						
597	4/23/2023	02:45 AM	3						
598	4/23/2023	03:00 AM	1						
599	4/23/2023	03:15 AM	1						

	A	B	C	D	E	F	G	H	I
600	4/23/2023	03:30 AM	2						
601	4/23/2023	03:45 AM	3						
602	4/23/2023	04:00 AM	2						
603	4/23/2023	04:15 AM	4						
604	4/23/2023	04:30 AM	2						
605	4/23/2023	04:45 AM	4						
606	4/23/2023	05:00 AM	6						
607	4/23/2023	05:15 AM	6						
608	4/23/2023	05:30 AM	4						
609	4/23/2023	05:45 AM	7						
610	4/23/2023	06:00 AM	2						
611	4/23/2023	06:15 AM	3						
612	4/23/2023	06:30 AM	10						
613	4/23/2023	06:45 AM	6						
614	4/23/2023	07:00 AM	14						
615	4/23/2023	07:15 AM	15						
616	4/23/2023	07:30 AM	18						
617	4/23/2023	07:45 AM	18						
618	4/23/2023	08:00 AM	25						
619	4/23/2023	08:15 AM	14						
620	4/23/2023	08:30 AM	26						
621	4/23/2023	08:45 AM	17						
622	4/23/2023	09:00 AM	32						
623	4/23/2023	09:15 AM	32						
624	4/23/2023	09:30 AM	39						
625	4/23/2023	09:45 AM	41						
626	4/23/2023	10:00 AM	37						
627	4/23/2023	10:15 AM	29						
628	4/23/2023	10:30 AM	33						
629	4/23/2023	10:45 AM	46						
630	4/23/2023	11:00 AM	53						
631	4/23/2023	11:15 AM	43						
632	4/23/2023	11:30 AM	45						
633	4/23/2023	11:45 AM	54						
634	4/23/2023	12:00 PM	49						
635	4/23/2023	12:15 PM	44						
636	4/23/2023	12:30 PM	36						
637	4/23/2023	12:45 PM	30						
638	4/23/2023	01:00 PM	37						
639	4/23/2023	01:15 PM	45						
640	4/23/2023	01:30 PM	48						
641	4/23/2023	01:45 PM	50						
642	4/23/2023	02:00 PM	38						
643	4/23/2023	02:15 PM	35						
644	4/23/2023	02:30 PM	35						
645	4/23/2023	02:45 PM	30						
646	4/23/2023	03:00 PM	34						
647	4/23/2023	03:15 PM	40						
648	4/23/2023	03:30 PM	30						
649	4/23/2023	03:45 PM	30						

	A	B	C	D	E	F	G	H	I
650	4/23/2023	04:00 PM	39						
651	4/23/2023	04:15 PM	43						
652	4/23/2023	04:30 PM	31						
653	4/23/2023	04:45 PM	29						
654	4/23/2023	05:00 PM	33						
655	4/23/2023	05:15 PM	30						
656	4/23/2023	05:30 PM	33						
657	4/23/2023	05:45 PM	23						
658	4/23/2023	06:00 PM	25						
659	4/23/2023	06:15 PM	25						
660	4/23/2023	06:30 PM	16						
661	4/23/2023	06:45 PM	24						
662	4/23/2023	07:00 PM	15						
663	4/23/2023	07:15 PM	21						
664	4/23/2023	07:30 PM	32						
665	4/23/2023	07:45 PM	22						
666	4/23/2023	08:00 PM	17						
667	4/23/2023	08:15 PM	12						
668	4/23/2023	08:30 PM	12						
669	4/23/2023	08:45 PM	13						
670	4/23/2023	09:00 PM	7						
671	4/23/2023	09:15 PM	10						
672	4/23/2023	09:30 PM	10						
673	4/23/2023	09:45 PM	5						
674	4/23/2023	10:00 PM	6						
675	4/23/2023	10:15 PM	4						
676	4/23/2023	10:30 PM	4						
677	4/23/2023	10:45 PM	6						
678	4/23/2023	11:00 PM	2						
679	4/23/2023	11:15 PM	2						
680	4/23/2023	11:30 PM	6						
681	4/23/2023	11:45 PM	2						

	A	B	C	D	E	F	G	H	I
1									
2	File Name: C:\Users\barri\OneDrive\Documents\TDB\WSP\SYRACUSE\DATA\BATCH 3\DONE\ATR 1288.tf2								
3	Start Date: 4/17/2023								
4	Start Time: 12:00:00 AM								
5	Location 1: NB I-81								
6	Location 2: at NY 104								
7									
8									
9	Date	Time	NB						
10	4/17/2023	12:00 AM	20						
11	4/17/2023	12:15 AM	27						
12	4/17/2023	12:30 AM	29						
13	4/17/2023	12:45 AM	26						
14	4/17/2023	01:00 AM	16						
15	4/17/2023	01:15 AM	30						
16	4/17/2023	01:30 AM	17						
17	4/17/2023	01:45 AM	17						
18	4/17/2023	02:00 AM	10						
19	4/17/2023	02:15 AM	6						
20	4/17/2023	02:30 AM	17						
21	4/17/2023	02:45 AM	24						
22	4/17/2023	03:00 AM	12						
23	4/17/2023	03:15 AM	15						
24	4/17/2023	03:30 AM	14						
25	4/17/2023	03:45 AM	10						
26	4/17/2023	04:00 AM	18						
27	4/17/2023	04:15 AM	32						
28	4/17/2023	04:30 AM	26						
29	4/17/2023	04:45 AM	33						
30	4/17/2023	05:00 AM	22						
31	4/17/2023	05:15 AM	40						
32	4/17/2023	05:30 AM	50						
33	4/17/2023	05:45 AM	41						
34	4/17/2023	06:00 AM	60						
35	4/17/2023	06:15 AM	82						
36	4/17/2023	06:30 AM	78						
37	4/17/2023	06:45 AM	89						
38	4/17/2023	07:00 AM	121						
39	4/17/2023	07:15 AM	106						
40	4/17/2023	07:30 AM	116						
41	4/17/2023	07:45 AM	124						
42	4/17/2023	08:00 AM	131						
43	4/17/2023	08:15 AM	102						
44	4/17/2023	08:30 AM	104						
45	4/17/2023	08:45 AM	121						
46	4/17/2023	09:00 AM	112						
47	4/17/2023	09:15 AM	127						
48	4/17/2023	09:30 AM	114						
49	4/17/2023	09:45 AM	131						

	A	B	C	D	E	F	G	H	I
50	4/17/2023	10:00 AM	146						
51	4/17/2023	10:15 AM	182						
52	4/17/2023	10:30 AM	160						
53	4/17/2023	10:45 AM	135						
54	4/17/2023	11:00 AM	146						
55	4/17/2023	11:15 AM	158						
56	4/17/2023	11:30 AM	142						
57	4/17/2023	11:45 AM	118						
58	4/17/2023	12:00 PM	183						
59	4/17/2023	12:15 PM	162						
60	4/17/2023	12:30 PM	156						
61	4/17/2023	12:45 PM	162						
62	4/17/2023	01:00 PM	162						
63	4/17/2023	01:15 PM	178						
64	4/17/2023	01:30 PM	144						
65	4/17/2023	01:45 PM	174						
66	4/17/2023	02:00 PM	134						
67	4/17/2023	02:15 PM	152						
68	4/17/2023	02:30 PM	171						
69	4/17/2023	02:45 PM	158						
70	4/17/2023	03:00 PM	154						
71	4/17/2023	03:15 PM	190						
72	4/17/2023	03:30 PM	216						
73	4/17/2023	03:45 PM	233						
74	4/17/2023	04:00 PM	198						
75	4/17/2023	04:15 PM	197						
76	4/17/2023	04:30 PM	200						
77	4/17/2023	04:45 PM	214						
78	4/17/2023	05:00 PM	206						
79	4/17/2023	05:15 PM	160						
80	4/17/2023	05:30 PM	186						
81	4/17/2023	05:45 PM	165						
82	4/17/2023	06:00 PM	152						
83	4/17/2023	06:15 PM	148						
84	4/17/2023	06:30 PM	116						
85	4/17/2023	06:45 PM	106						
86	4/17/2023	07:00 PM	138						
87	4/17/2023	07:15 PM	116						
88	4/17/2023	07:30 PM	78						
89	4/17/2023	07:45 PM	80						
90	4/17/2023	08:00 PM	78						
91	4/17/2023	08:15 PM	72						
92	4/17/2023	08:30 PM	72						
93	4/17/2023	08:45 PM	51						
94	4/17/2023	09:00 PM	46						
95	4/17/2023	09:15 PM	61						
96	4/17/2023	09:30 PM	48						
97	4/17/2023	09:45 PM	42						
98	4/17/2023	10:00 PM	42						
99	4/17/2023	10:15 PM	31						

	A	B	C	D	E	F	G	H	I
100	4/17/2023	10:30 PM	46						
101	4/17/2023	10:45 PM	34						
102	4/17/2023	11:00 PM	32						
103	4/17/2023	11:15 PM	22						
104	4/17/2023	11:30 PM	34						
105	4/17/2023	11:45 PM	32						
106	4/18/2023	12:00 AM	20						
107	4/18/2023	12:15 AM	23						
108	4/18/2023	12:30 AM	16						
109	4/18/2023	12:45 AM	21						
110	4/18/2023	01:00 AM	29						
111	4/18/2023	01:15 AM	19						
112	4/18/2023	01:30 AM	18						
113	4/18/2023	01:45 AM	15						
114	4/18/2023	02:00 AM	7						
115	4/18/2023	02:15 AM	10						
116	4/18/2023	02:30 AM	16						
117	4/18/2023	02:45 AM	11						
118	4/18/2023	03:00 AM	10						
119	4/18/2023	03:15 AM	19						
120	4/18/2023	03:30 AM	21						
121	4/18/2023	03:45 AM	14						
122	4/18/2023	04:00 AM	16						
123	4/18/2023	04:15 AM	18						
124	4/18/2023	04:30 AM	28						
125	4/18/2023	04:45 AM	28						
126	4/18/2023	05:00 AM	29						
127	4/18/2023	05:15 AM	42						
128	4/18/2023	05:30 AM	46						
129	4/18/2023	05:45 AM	78						
130	4/18/2023	06:00 AM	48						
131	4/18/2023	06:15 AM	79						
132	4/18/2023	06:30 AM	98						
133	4/18/2023	06:45 AM	92						
134	4/18/2023	07:00 AM	107						
135	4/18/2023	07:15 AM	116						
136	4/18/2023	07:30 AM	119						
137	4/18/2023	07:45 AM	96						
138	4/18/2023	08:00 AM	134						
139	4/18/2023	08:15 AM	112						
140	4/18/2023	08:30 AM	134						
141	4/18/2023	08:45 AM	111						
142	4/18/2023	09:00 AM	104						
143	4/18/2023	09:15 AM	121						
144	4/18/2023	09:30 AM	124						
145	4/18/2023	09:45 AM	136						
146	4/18/2023	10:00 AM	119						
147	4/18/2023	10:15 AM	117						
148	4/18/2023	10:30 AM	154						
149	4/18/2023	10:45 AM	158						

	A	B	C	D	E	F	G	H	I
150	4/18/2023	11:00 AM	130						
151	4/18/2023	11:15 AM	148						
152	4/18/2023	11:30 AM	146						
153	4/18/2023	11:45 AM	137						
154	4/18/2023	12:00 PM	146						
155	4/18/2023	12:15 PM	154						
156	4/18/2023	12:30 PM	170						
157	4/18/2023	12:45 PM	180						
158	4/18/2023	01:00 PM	106						
159	4/18/2023	01:15 PM	131						
160	4/18/2023	01:30 PM	155						
161	4/18/2023	01:45 PM	167						
162	4/18/2023	02:00 PM	144						
163	4/18/2023	02:15 PM	154						
164	4/18/2023	02:30 PM	166						
165	4/18/2023	02:45 PM	173						
166	4/18/2023	03:00 PM	182						
167	4/18/2023	03:15 PM	182						
168	4/18/2023	03:30 PM	173						
169	4/18/2023	03:45 PM	220						
170	4/18/2023	04:00 PM	208						
171	4/18/2023	04:15 PM	216						
172	4/18/2023	04:30 PM	226						
173	4/18/2023	04:45 PM	205						
174	4/18/2023	05:00 PM	209						
175	4/18/2023	05:15 PM	193						
176	4/18/2023	05:30 PM	184						
177	4/18/2023	05:45 PM	182						
178	4/18/2023	06:00 PM	163						
179	4/18/2023	06:15 PM	134						
180	4/18/2023	06:30 PM	156						
181	4/18/2023	06:45 PM	112						
182	4/18/2023	07:00 PM	92						
183	4/18/2023	07:15 PM	120						
184	4/18/2023	07:30 PM	108						
185	4/18/2023	07:45 PM	82						
186	4/18/2023	08:00 PM	80						
187	4/18/2023	08:15 PM	74						
188	4/18/2023	08:30 PM	54						
189	4/18/2023	08:45 PM	72						
190	4/18/2023	09:00 PM	82						
191	4/18/2023	09:15 PM	44						
192	4/18/2023	09:30 PM	34						
193	4/18/2023	09:45 PM	40						
194	4/18/2023	10:00 PM	39						
195	4/18/2023	10:15 PM	40						
196	4/18/2023	10:30 PM	27						
197	4/18/2023	10:45 PM	32						
198	4/18/2023	11:00 PM	28						
199	4/18/2023	11:15 PM	32						

	A	B	C	D	E	F	G	H	I
200	4/18/2023	11:30 PM	30						
201	4/18/2023	11:45 PM	43						
202	4/19/2023	12:00 AM	23						
203	4/19/2023	12:15 AM	19						
204	4/19/2023	12:30 AM	16						
205	4/19/2023	12:45 AM	12						
206	4/19/2023	01:00 AM	32						
207	4/19/2023	01:15 AM	20						
208	4/19/2023	01:30 AM	18						
209	4/19/2023	01:45 AM	24						
210	4/19/2023	02:00 AM	18						
211	4/19/2023	02:15 AM	19						
212	4/19/2023	02:30 AM	12						
213	4/19/2023	02:45 AM	10						
214	4/19/2023	03:00 AM	9						
215	4/19/2023	03:15 AM	12						
216	4/19/2023	03:30 AM	12						
217	4/19/2023	03:45 AM	30						
218	4/19/2023	04:00 AM	15						
219	4/19/2023	04:15 AM	33						
220	4/19/2023	04:30 AM	26						
221	4/19/2023	04:45 AM	32						
222	4/19/2023	05:00 AM	32						
223	4/19/2023	05:15 AM	56						
224	4/19/2023	05:30 AM	41						
225	4/19/2023	05:45 AM	50						
226	4/19/2023	06:00 AM	62						
227	4/19/2023	06:15 AM	88						
228	4/19/2023	06:30 AM	92						
229	4/19/2023	06:45 AM	82						
230	4/19/2023	07:00 AM	107						
231	4/19/2023	07:15 AM	124						
232	4/19/2023	07:30 AM	118						
233	4/19/2023	07:45 AM	128						
234	4/19/2023	08:00 AM	133						
235	4/19/2023	08:15 AM	140						
236	4/19/2023	08:30 AM	106						
237	4/19/2023	08:45 AM	134						
238	4/19/2023	09:00 AM	132						
239	4/19/2023	09:15 AM	143						
240	4/19/2023	09:30 AM	136						
241	4/19/2023	09:45 AM	131						
242	4/19/2023	10:00 AM	138						
243	4/19/2023	10:15 AM	146						
244	4/19/2023	10:30 AM	148						
245	4/19/2023	10:45 AM	123						
246	4/19/2023	11:00 AM	141						
247	4/19/2023	11:15 AM	128						
248	4/19/2023	11:30 AM	142						
249	4/19/2023	11:45 AM	148						

	A	B	C	D	E	F	G	H	I
250	4/19/2023	12:00 PM	154						
251	4/19/2023	12:15 PM	155						
252	4/19/2023	12:30 PM	168						
253	4/19/2023	12:45 PM	157						
254	4/19/2023	01:00 PM	160						
255	4/19/2023	01:15 PM	156						
256	4/19/2023	01:30 PM	156						
257	4/19/2023	01:45 PM	157						
258	4/19/2023	02:00 PM	138						
259	4/19/2023	02:15 PM	181						
260	4/19/2023	02:30 PM	174						
261	4/19/2023	02:45 PM	165						
262	4/19/2023	03:00 PM	151						
263	4/19/2023	03:15 PM	170						
264	4/19/2023	03:30 PM	186						
265	4/19/2023	03:45 PM	215						
266	4/19/2023	04:00 PM	190						
267	4/19/2023	04:15 PM	204						
268	4/19/2023	04:30 PM	222						
269	4/19/2023	04:45 PM	224						
270	4/19/2023	05:00 PM	216						
271	4/19/2023	05:15 PM	178						
272	4/19/2023	05:30 PM	164						
273	4/19/2023	05:45 PM	205						
274	4/19/2023	06:00 PM	136						
275	4/19/2023	06:15 PM	126						
276	4/19/2023	06:30 PM	116						
277	4/19/2023	06:45 PM	103						
278	4/19/2023	07:00 PM	102						
279	4/19/2023	07:15 PM	91						
280	4/19/2023	07:30 PM	94						
281	4/19/2023	07:45 PM	88						
282	4/19/2023	08:00 PM	86						
283	4/19/2023	08:15 PM	68						
284	4/19/2023	08:30 PM	103						
285	4/19/2023	08:45 PM	74						
286	4/19/2023	09:00 PM	54						
287	4/19/2023	09:15 PM	62						
288	4/19/2023	09:30 PM	45						
289	4/19/2023	09:45 PM	58						
290	4/19/2023	10:00 PM	50						
291	4/19/2023	10:15 PM	36						
292	4/19/2023	10:30 PM	38						
293	4/19/2023	10:45 PM	36						
294	4/19/2023	11:00 PM	39						
295	4/19/2023	11:15 PM	34						
296	4/19/2023	11:30 PM	45						
297	4/19/2023	11:45 PM	17						
298	4/20/2023	12:00 AM	28						
299	4/20/2023	12:15 AM	16						

	A	B	C	D	E	F	G	H	I
300	4/20/2023	12:30 AM	26						
301	4/20/2023	12:45 AM	26						
302	4/20/2023	01:00 AM	18						
303	4/20/2023	01:15 AM	18						
304	4/20/2023	01:30 AM	10						
305	4/20/2023	01:45 AM	13						
306	4/20/2023	02:00 AM	16						
307	4/20/2023	02:15 AM	8						
308	4/20/2023	02:30 AM	12						
309	4/20/2023	02:45 AM	14						
310	4/20/2023	03:00 AM	12						
311	4/20/2023	03:15 AM	12						
312	4/20/2023	03:30 AM	12						
313	4/20/2023	03:45 AM	16						
314	4/20/2023	04:00 AM	14						
315	4/20/2023	04:15 AM	28						
316	4/20/2023	04:30 AM	34						
317	4/20/2023	04:45 AM	25						
318	4/20/2023	05:00 AM	42						
319	4/20/2023	05:15 AM	48						
320	4/20/2023	05:30 AM	57						
321	4/20/2023	05:45 AM	48						
322	4/20/2023	06:00 AM	54						
323	4/20/2023	06:15 AM	88						
324	4/20/2023	06:30 AM	82						
325	4/20/2023	06:45 AM	115						
326	4/20/2023	07:00 AM	103						
327	4/20/2023	07:15 AM	128						
328	4/20/2023	07:30 AM	121						
329	4/20/2023	07:45 AM	120						
330	4/20/2023	08:00 AM	128						
331	4/20/2023	08:15 AM	132						
332	4/20/2023	08:30 AM	104						
333	4/20/2023	08:45 AM	128						
334	4/20/2023	09:00 AM	160						
335	4/20/2023	09:15 AM	132						
336	4/20/2023	09:30 AM	166						
337	4/20/2023	09:45 AM	153						
338	4/20/2023	10:00 AM	126						
339	4/20/2023	10:15 AM	162						
340	4/20/2023	10:30 AM	148						
341	4/20/2023	10:45 AM	144						
342	4/20/2023	11:00 AM	136						
343	4/20/2023	11:15 AM	156						
344	4/20/2023	11:30 AM	147						
345	4/20/2023	11:45 AM	142						
346	4/20/2023	12:00 PM	144						
347	4/20/2023	12:15 PM	144						
348	4/20/2023	12:30 PM	163						
349	4/20/2023	12:45 PM	144						

	A	B	C	D	E	F	G	H	I
350	4/20/2023	01:00 PM	178						
351	4/20/2023	01:15 PM	173						
352	4/20/2023	01:30 PM	171						
353	4/20/2023	01:45 PM	168						
354	4/20/2023	02:00 PM	172						
355	4/20/2023	02:15 PM	172						
356	4/20/2023	02:30 PM	174						
357	4/20/2023	02:45 PM	174						
358	4/20/2023	03:00 PM	176						
359	4/20/2023	03:15 PM	204						
360	4/20/2023	03:30 PM	198						
361	4/20/2023	03:45 PM	236						
362	4/20/2023	04:00 PM	212						
363	4/20/2023	04:15 PM	236						
364	4/20/2023	04:30 PM	218						
365	4/20/2023	04:45 PM	234						
366	4/20/2023	05:00 PM	195						
367	4/20/2023	05:15 PM	222						
368	4/20/2023	05:30 PM	228						
369	4/20/2023	05:45 PM	158						
370	4/20/2023	06:00 PM	176						
371	4/20/2023	06:15 PM	134						
372	4/20/2023	06:30 PM	150						
373	4/20/2023	06:45 PM	134						
374	4/20/2023	07:00 PM	119						
375	4/20/2023	07:15 PM	115						
376	4/20/2023	07:30 PM	96						
377	4/20/2023	07:45 PM	113						
378	4/20/2023	08:00 PM	80						
379	4/20/2023	08:15 PM	88						
380	4/20/2023	08:30 PM	79						
381	4/20/2023	08:45 PM	97						
382	4/20/2023	09:00 PM	72						
383	4/20/2023	09:15 PM	79						
384	4/20/2023	09:30 PM	70						
385	4/20/2023	09:45 PM	48						
386	4/20/2023	10:00 PM	54						
387	4/20/2023	10:15 PM	50						
388	4/20/2023	10:30 PM	50						
389	4/20/2023	10:45 PM	46						
390	4/20/2023	11:00 PM	31						
391	4/20/2023	11:15 PM	24						
392	4/20/2023	11:30 PM	28						
393	4/20/2023	11:45 PM	26						
394	4/21/2023	12:00 AM	28						
395	4/21/2023	12:15 AM	33						
396	4/21/2023	12:30 AM	25						
397	4/21/2023	12:45 AM	32						
398	4/21/2023	01:00 AM	19						
399	4/21/2023	01:15 AM	22						

	A	B	C	D	E	F	G	H	I
400	4/21/2023	01:30 AM	14						
401	4/21/2023	01:45 AM	18						
402	4/21/2023	02:00 AM	8						
403	4/21/2023	02:15 AM	10						
404	4/21/2023	02:30 AM	18						
405	4/21/2023	02:45 AM	10						
406	4/21/2023	03:00 AM	9						
407	4/21/2023	03:15 AM	16						
408	4/21/2023	03:30 AM	15						
409	4/21/2023	03:45 AM	25						
410	4/21/2023	04:00 AM	14						
411	4/21/2023	04:15 AM	21						
412	4/21/2023	04:30 AM	24						
413	4/21/2023	04:45 AM	38						
414	4/21/2023	05:00 AM	32						
415	4/21/2023	05:15 AM	40						
416	4/21/2023	05:30 AM	46						
417	4/21/2023	05:45 AM	60						
418	4/21/2023	06:00 AM	47						
419	4/21/2023	06:15 AM	80						
420	4/21/2023	06:30 AM	91						
421	4/21/2023	06:45 AM	120						
422	4/21/2023	07:00 AM	131						
423	4/21/2023	07:15 AM	120						
424	4/21/2023	07:30 AM	127						
425	4/21/2023	07:45 AM	138						
426	4/21/2023	08:00 AM	119						
427	4/21/2023	08:15 AM	135						
428	4/21/2023	08:30 AM	144						
429	4/21/2023	08:45 AM	146						
430	4/21/2023	09:00 AM	160						
431	4/21/2023	09:15 AM	155						
432	4/21/2023	09:30 AM	152						
433	4/21/2023	09:45 AM	151						
434	4/21/2023	10:00 AM	178						
435	4/21/2023	10:15 AM	188						
436	4/21/2023	10:30 AM	176						
437	4/21/2023	10:45 AM	172						
438	4/21/2023	11:00 AM	174						
439	4/21/2023	11:15 AM	144						
440	4/21/2023	11:30 AM	190						
441	4/21/2023	11:45 AM	176						
442	4/21/2023	12:00 PM	169						
443	4/21/2023	12:15 PM	165						
444	4/21/2023	12:30 PM	174						
445	4/21/2023	12:45 PM	163						
446	4/21/2023	01:00 PM	174						
447	4/21/2023	01:15 PM	175						
448	4/21/2023	01:30 PM	182						
449	4/21/2023	01:45 PM	165						

	A	B	C	D	E	F	G	H	I
450	4/21/2023	02:00 PM	171						
451	4/21/2023	02:15 PM	166						
452	4/21/2023	02:30 PM	159						
453	4/21/2023	02:45 PM	189						
454	4/21/2023	03:00 PM	193						
455	4/21/2023	03:15 PM	211						
456	4/21/2023	03:30 PM	198						
457	4/21/2023	03:45 PM	223						
458	4/21/2023	04:00 PM	213						
459	4/21/2023	04:15 PM	231						
460	4/21/2023	04:30 PM	209						
461	4/21/2023	04:45 PM	199						
462	4/21/2023	05:00 PM	231						
463	4/21/2023	05:15 PM	187						
464	4/21/2023	05:30 PM	193						
465	4/21/2023	05:45 PM	176						
466	4/21/2023	06:00 PM	187						
467	4/21/2023	06:15 PM	154						
468	4/21/2023	06:30 PM	163						
469	4/21/2023	06:45 PM	147						
470	4/21/2023	07:00 PM	133						
471	4/21/2023	07:15 PM	141						
472	4/21/2023	07:30 PM	123						
473	4/21/2023	07:45 PM	90						
474	4/21/2023	08:00 PM	113						
475	4/21/2023	08:15 PM	78						
476	4/21/2023	08:30 PM	93						
477	4/21/2023	08:45 PM	75						
478	4/21/2023	09:00 PM	66						
479	4/21/2023	09:15 PM	72						
480	4/21/2023	09:30 PM	57						
481	4/21/2023	09:45 PM	63						
482	4/21/2023	10:00 PM	66						
483	4/21/2023	10:15 PM	47						
484	4/21/2023	10:30 PM	56						
485	4/21/2023	10:45 PM	45						
486	4/21/2023	11:00 PM	39						
487	4/21/2023	11:15 PM	34						
488	4/21/2023	11:30 PM	27						
489	4/21/2023	11:45 PM	32						
490	4/22/2023	12:00 AM	19						
491	4/22/2023	12:15 AM	20						
492	4/22/2023	12:30 AM	12						
493	4/22/2023	12:45 AM	18						
494	4/22/2023	01:00 AM	13						
495	4/22/2023	01:15 AM	10						
496	4/22/2023	01:30 AM	9						
497	4/22/2023	01:45 AM	13						
498	4/22/2023	02:00 AM	10						
499	4/22/2023	02:15 AM	10						

	A	B	C	D	E	F	G	H	I
500	4/22/2023	02:30 AM	10						
501	4/22/2023	02:45 AM	8						
502	4/22/2023	03:00 AM	13						
503	4/22/2023	03:15 AM	18						
504	4/22/2023	03:30 AM	9						
505	4/22/2023	03:45 AM	13						
506	4/22/2023	04:00 AM	24						
507	4/22/2023	04:15 AM	19						
508	4/22/2023	04:30 AM	27						
509	4/22/2023	04:45 AM	22						
510	4/22/2023	05:00 AM	28						
511	4/22/2023	05:15 AM	19						
512	4/22/2023	05:30 AM	19						
513	4/22/2023	05:45 AM	24						
514	4/22/2023	06:00 AM	32						
515	4/22/2023	06:15 AM	33						
516	4/22/2023	06:30 AM	43						
517	4/22/2023	06:45 AM	37						
518	4/22/2023	07:00 AM	67						
519	4/22/2023	07:15 AM	67						
520	4/22/2023	07:30 AM	87						
521	4/22/2023	07:45 AM	87						
522	4/22/2023	08:00 AM	103						
523	4/22/2023	08:15 AM	108						
524	4/22/2023	08:30 AM	106						
525	4/22/2023	08:45 AM	105						
526	4/22/2023	09:00 AM	159						
527	4/22/2023	09:15 AM	163						
528	4/22/2023	09:30 AM	158						
529	4/22/2023	09:45 AM	170						
530	4/22/2023	10:00 AM	194						
531	4/22/2023	10:15 AM	198						
532	4/22/2023	10:30 AM	190						
533	4/22/2023	10:45 AM	173						
534	4/22/2023	11:00 AM	187						
535	4/22/2023	11:15 AM	195						
536	4/22/2023	11:30 AM	190						
537	4/22/2023	11:45 AM	224						
538	4/22/2023	12:00 PM	193						
539	4/22/2023	12:15 PM	204						
540	4/22/2023	12:30 PM	186						
541	4/22/2023	12:45 PM	184						
542	4/22/2023	01:00 PM	176						
543	4/22/2023	01:15 PM	177						
544	4/22/2023	01:30 PM	187						
545	4/22/2023	01:45 PM	167						
546	4/22/2023	02:00 PM	179						
547	4/22/2023	02:15 PM	153						
548	4/22/2023	02:30 PM	174						
549	4/22/2023	02:45 PM	167						

	A	B	C	D	E	F	G	H	I
550	4/22/2023	03:00 PM	166						
551	4/22/2023	03:15 PM	167						
552	4/22/2023	03:30 PM	172						
553	4/22/2023	03:45 PM	174						
554	4/22/2023	04:00 PM	153						
555	4/22/2023	04:15 PM	147						
556	4/22/2023	04:30 PM	154						
557	4/22/2023	04:45 PM	168						
558	4/22/2023	05:00 PM	161						
559	4/22/2023	05:15 PM	154						
560	4/22/2023	05:30 PM	164						
561	4/22/2023	05:45 PM	145						
562	4/22/2023	06:00 PM	31						
563	4/22/2023	06:15 PM	127						
564	4/22/2023	06:30 PM	132						
565	4/22/2023	06:45 PM	131						
566	4/22/2023	07:00 PM	120						
567	4/22/2023	07:15 PM	125						
568	4/22/2023	07:30 PM	115						
569	4/22/2023	07:45 PM	117						
570	4/22/2023	08:00 PM	81						
571	4/22/2023	08:15 PM	66						
572	4/22/2023	08:30 PM	75						
573	4/22/2023	08:45 PM	63						
574	4/22/2023	09:00 PM	53						
575	4/22/2023	09:15 PM	50						
576	4/22/2023	09:30 PM	46						
577	4/22/2023	09:45 PM	36						
578	4/22/2023	10:00 PM	18						
579	4/22/2023	10:15 PM	19						
580	4/22/2023	10:30 PM	29						
581	4/22/2023	10:45 PM	19						
582	4/22/2023	11:00 PM	14						
583	4/22/2023	11:15 PM	20						
584	4/22/2023	11:30 PM	21						
585	4/22/2023	11:45 PM	28						
586	4/23/2023	12:00 AM	16						
587	4/23/2023	12:15 AM	12						
588	4/23/2023	12:30 AM	21						
589	4/23/2023	12:45 AM	12						
590	4/23/2023	01:00 AM	9						
591	4/23/2023	01:15 AM	10						
592	4/23/2023	01:30 AM	8						
593	4/23/2023	01:45 AM	10						
594	4/23/2023	02:00 AM	18						
595	4/23/2023	02:15 AM	15						
596	4/23/2023	02:30 AM	20						
597	4/23/2023	02:45 AM	10						
598	4/23/2023	03:00 AM	14						
599	4/23/2023	03:15 AM	14						

	A	B	C	D	E	F	G	H	I
600	4/23/2023	03:30 AM	26						
601	4/23/2023	03:45 AM	22						
602	4/23/2023	04:00 AM	21						
603	4/23/2023	04:15 AM	16						
604	4/23/2023	04:30 AM	12						
605	4/23/2023	04:45 AM	20						
606	4/23/2023	05:00 AM	15						
607	4/23/2023	05:15 AM	17						
608	4/23/2023	05:30 AM	18						
609	4/23/2023	05:45 AM	16						
610	4/23/2023	06:00 AM	24						
611	4/23/2023	06:15 AM	31						
612	4/23/2023	06:30 AM	30						
613	4/23/2023	06:45 AM	24						
614	4/23/2023	07:00 AM	31						
615	4/23/2023	07:15 AM	48						
616	4/23/2023	07:30 AM	64						
617	4/23/2023	07:45 AM	42						
618	4/23/2023	08:00 AM	49						
619	4/23/2023	08:15 AM	67						
620	4/23/2023	08:30 AM	73						
621	4/23/2023	08:45 AM	72						
622	4/23/2023	09:00 AM	88						
623	4/23/2023	09:15 AM	104						
624	4/23/2023	09:30 AM	106						
625	4/23/2023	09:45 AM	130						
626	4/23/2023	10:00 AM	118						
627	4/23/2023	10:15 AM	132						
628	4/23/2023	10:30 AM	171						
629	4/23/2023	10:45 AM	174						
630	4/23/2023	11:00 AM	162						
631	4/23/2023	11:15 AM	177						
632	4/23/2023	11:30 AM	172						
633	4/23/2023	11:45 AM	192						
634	4/23/2023	12:00 PM	189						
635	4/23/2023	12:15 PM	198						
636	4/23/2023	12:30 PM	164						
637	4/23/2023	12:45 PM	177						
638	4/23/2023	01:00 PM	188						
639	4/23/2023	01:15 PM	170						
640	4/23/2023	01:30 PM	176						
641	4/23/2023	01:45 PM	198						
642	4/23/2023	02:00 PM	198						
643	4/23/2023	02:15 PM	207						
644	4/23/2023	02:30 PM	182						
645	4/23/2023	02:45 PM	151						
646	4/23/2023	03:00 PM	173						
647	4/23/2023	03:15 PM	165						
648	4/23/2023	03:30 PM	174						
649	4/23/2023	03:45 PM	160						

	A	B	C	D	E	F	G	H	I
650	4/23/2023	04:00 PM	142						
651	4/23/2023	04:15 PM	148						
652	4/23/2023	04:30 PM	158						
653	4/23/2023	04:45 PM	166						
654	4/23/2023	05:00 PM	152						
655	4/23/2023	05:15 PM	157						
656	4/23/2023	05:30 PM	125						
657	4/23/2023	05:45 PM	153						
658	4/23/2023	06:00 PM	154						
659	4/23/2023	06:15 PM	142						
660	4/23/2023	06:30 PM	154						
661	4/23/2023	06:45 PM	122						
662	4/23/2023	07:00 PM	129						
663	4/23/2023	07:15 PM	120						
664	4/23/2023	07:30 PM	100						
665	4/23/2023	07:45 PM	94						
666	4/23/2023	08:00 PM	91						
667	4/23/2023	08:15 PM	92						
668	4/23/2023	08:30 PM	78						
669	4/23/2023	08:45 PM	106						
670	4/23/2023	09:00 PM	72						
671	4/23/2023	09:15 PM	63						
672	4/23/2023	09:30 PM	44						
673	4/23/2023	09:45 PM	52						
674	4/23/2023	10:00 PM	50						
675	4/23/2023	10:15 PM	54						
676	4/23/2023	10:30 PM	52						
677	4/23/2023	10:45 PM	44						
678	4/23/2023	11:00 PM	40						
679	4/23/2023	11:15 PM	42						
680	4/23/2023	11:30 PM	38						
681	4/23/2023	11:45 PM	28						

	A	B	C	D	E	F	G	H	I
1									
2	File Name: C:\Users\barri\OneDrive\Documents\TDB\WSP\SYRACUSE\DATA\BATCH 3\DONE\ATR 1289.tf2								
3	Start Date: 4/17/2023								
4	Start Time: 12:00:00 AM								
5	Location 1: SB I-81								
6	Location 2: at NY 104								
7									
8									
9	Date	Time	SB						
10	4/17/2023	12:00 AM	12						
11	4/17/2023	12:15 AM	18						
12	4/17/2023	12:30 AM	16						
13	4/17/2023	12:45 AM	12						
14	4/17/2023	01:00 AM	20						
15	4/17/2023	01:15 AM	12						
16	4/17/2023	01:30 AM	10						
17	4/17/2023	01:45 AM	14						
18	4/17/2023	02:00 AM	9						
19	4/17/2023	02:15 AM	20						
20	4/17/2023	02:30 AM	14						
21	4/17/2023	02:45 AM	15						
22	4/17/2023	03:00 AM	22						
23	4/17/2023	03:15 AM	15						
24	4/17/2023	03:30 AM	30						
25	4/17/2023	03:45 AM	31						
26	4/17/2023	04:00 AM	41						
27	4/17/2023	04:15 AM	49						
28	4/17/2023	04:30 AM	46						
29	4/17/2023	04:45 AM	64						
30	4/17/2023	05:00 AM	98						
31	4/17/2023	05:15 AM	84						
32	4/17/2023	05:30 AM	102						
33	4/17/2023	05:45 AM	109						
34	4/17/2023	06:00 AM	110						
35	4/17/2023	06:15 AM	160						
36	4/17/2023	06:30 AM	145						
37	4/17/2023	06:45 AM	162						
38	4/17/2023	07:00 AM	170						
39	4/17/2023	07:15 AM	196						
40	4/17/2023	07:30 AM	184						
41	4/17/2023	07:45 AM	150						
42	4/17/2023	08:00 AM	182						
43	4/17/2023	08:15 AM	220						
44	4/17/2023	08:30 AM	182						
45	4/17/2023	08:45 AM	184						
46	4/17/2023	09:00 AM	188						
47	4/17/2023	09:15 AM	162						
48	4/17/2023	09:30 AM	202						
49	4/17/2023	09:45 AM	163						

	A	B	C	D	E	F	G	H	I
50	4/17/2023	10:00 AM	195						
51	4/17/2023	10:15 AM	184						
52	4/17/2023	10:30 AM	190						
53	4/17/2023	10:45 AM	181						
54	4/17/2023	11:00 AM	190						
55	4/17/2023	11:15 AM	178						
56	4/17/2023	11:30 AM	210						
57	4/17/2023	11:45 AM	198						
58	4/17/2023	12:00 PM	202						
59	4/17/2023	12:15 PM	176						
60	4/17/2023	12:30 PM	190						
61	4/17/2023	12:45 PM	198						
62	4/17/2023	01:00 PM	216						
63	4/17/2023	01:15 PM	185						
64	4/17/2023	01:30 PM	214						
65	4/17/2023	01:45 PM	230						
66	4/17/2023	02:00 PM	222						
67	4/17/2023	02:15 PM	230						
68	4/17/2023	02:30 PM	184						
69	4/17/2023	02:45 PM	186						
70	4/17/2023	03:00 PM	188						
71	4/17/2023	03:15 PM	238						
72	4/17/2023	03:30 PM	228						
73	4/17/2023	03:45 PM	250						
74	4/17/2023	04:00 PM	205						
75	4/17/2023	04:15 PM	257						
76	4/17/2023	04:30 PM	188						
77	4/17/2023	04:45 PM	233						
78	4/17/2023	05:00 PM	228						
79	4/17/2023	05:15 PM	206						
80	4/17/2023	05:30 PM	179						
81	4/17/2023	05:45 PM	174						
82	4/17/2023	06:00 PM	166						
83	4/17/2023	06:15 PM	131						
84	4/17/2023	06:30 PM	152						
85	4/17/2023	06:45 PM	110						
86	4/17/2023	07:00 PM	108						
87	4/17/2023	07:15 PM	102						
88	4/17/2023	07:30 PM	104						
89	4/17/2023	07:45 PM	69						
90	4/17/2023	08:00 PM	102						
91	4/17/2023	08:15 PM	81						
92	4/17/2023	08:30 PM	67						
93	4/17/2023	08:45 PM	49						
94	4/17/2023	09:00 PM	48						
95	4/17/2023	09:15 PM	64						
96	4/17/2023	09:30 PM	63						
97	4/17/2023	09:45 PM	48						
98	4/17/2023	10:00 PM	44						
99	4/17/2023	10:15 PM	28						

	A	B	C	D	E	F	G	H	I
100	4/17/2023	10:30 PM	34						
101	4/17/2023	10:45 PM	23						
102	4/17/2023	11:00 PM	26						
103	4/17/2023	11:15 PM	33						
104	4/17/2023	11:30 PM	22						
105	4/17/2023	11:45 PM	28						
106	4/18/2023	12:00 AM	26						
107	4/18/2023	12:15 AM	34						
108	4/18/2023	12:30 AM	16						
109	4/18/2023	12:45 AM	12						
110	4/18/2023	01:00 AM	20						
111	4/18/2023	01:15 AM	12						
112	4/18/2023	01:30 AM	26						
113	4/18/2023	01:45 AM	13						
114	4/18/2023	02:00 AM	17						
115	4/18/2023	02:15 AM	12						
116	4/18/2023	02:30 AM	22						
117	4/18/2023	02:45 AM	17						
118	4/18/2023	03:00 AM	16						
119	4/18/2023	03:15 AM	23						
120	4/18/2023	03:30 AM	21						
121	4/18/2023	03:45 AM	26						
122	4/18/2023	04:00 AM	43						
123	4/18/2023	04:15 AM	51						
124	4/18/2023	04:30 AM	42						
125	4/18/2023	04:45 AM	56						
126	4/18/2023	05:00 AM	72						
127	4/18/2023	05:15 AM	86						
128	4/18/2023	05:30 AM	76						
129	4/18/2023	05:45 AM	125						
130	4/18/2023	06:00 AM	124						
131	4/18/2023	06:15 AM	144						
132	4/18/2023	06:30 AM	128						
133	4/18/2023	06:45 AM	165						
134	4/18/2023	07:00 AM	172						
135	4/18/2023	07:15 AM	165						
136	4/18/2023	07:30 AM	178						
137	4/18/2023	07:45 AM	173						
138	4/18/2023	08:00 AM	162						
139	4/18/2023	08:15 AM	192						
140	4/18/2023	08:30 AM	155						
141	4/18/2023	08:45 AM	186						
142	4/18/2023	09:00 AM	180						
143	4/18/2023	09:15 AM	206						
144	4/18/2023	09:30 AM	196						
145	4/18/2023	09:45 AM	174						
146	4/18/2023	10:00 AM	190						
147	4/18/2023	10:15 AM	182						
148	4/18/2023	10:30 AM	195						
149	4/18/2023	10:45 AM	178						

	A	B	C	D	E	F	G	H	I
150	4/18/2023	11:00 AM	188						
151	4/18/2023	11:15 AM	156						
152	4/18/2023	11:30 AM	165						
153	4/18/2023	11:45 AM	192						
154	4/18/2023	12:00 PM	195						
155	4/18/2023	12:15 PM	205						
156	4/18/2023	12:30 PM	206						
157	4/18/2023	12:45 PM	200						
158	4/18/2023	01:00 PM	200						
159	4/18/2023	01:15 PM	190						
160	4/18/2023	01:30 PM	200						
161	4/18/2023	01:45 PM	211						
162	4/18/2023	02:00 PM	195						
163	4/18/2023	02:15 PM	184						
164	4/18/2023	02:30 PM	181						
165	4/18/2023	02:45 PM	160						
166	4/18/2023	03:00 PM	183						
167	4/18/2023	03:15 PM	200						
168	4/18/2023	03:30 PM	192						
169	4/18/2023	03:45 PM	247						
170	4/18/2023	04:00 PM	204						
171	4/18/2023	04:15 PM	226						
172	4/18/2023	04:30 PM	202						
173	4/18/2023	04:45 PM	170						
174	4/18/2023	05:00 PM	202						
175	4/18/2023	05:15 PM	200						
176	4/18/2023	05:30 PM	165						
177	4/18/2023	05:45 PM	138						
178	4/18/2023	06:00 PM	166						
179	4/18/2023	06:15 PM	132						
180	4/18/2023	06:30 PM	105						
181	4/18/2023	06:45 PM	119						
182	4/18/2023	07:00 PM	122						
183	4/18/2023	07:15 PM	98						
184	4/18/2023	07:30 PM	72						
185	4/18/2023	07:45 PM	70						
186	4/18/2023	08:00 PM	86						
187	4/18/2023	08:15 PM	88						
188	4/18/2023	08:30 PM	52						
189	4/18/2023	08:45 PM	58						
190	4/18/2023	09:00 PM	54						
191	4/18/2023	09:15 PM	54						
192	4/18/2023	09:30 PM	66						
193	4/18/2023	09:45 PM	62						
194	4/18/2023	10:00 PM	37						
195	4/18/2023	10:15 PM	43						
196	4/18/2023	10:30 PM	40						
197	4/18/2023	10:45 PM	28						
198	4/18/2023	11:00 PM	18						
199	4/18/2023	11:15 PM	16						

	A	B	C	D	E	F	G	H	I
200	4/18/2023	11:30 PM	17						
201	4/18/2023	11:45 PM	24						
202	4/19/2023	12:00 AM	28						
203	4/19/2023	12:15 AM	10						
204	4/19/2023	12:30 AM	23						
205	4/19/2023	12:45 AM	20						
206	4/19/2023	01:00 AM	24						
207	4/19/2023	01:15 AM	12						
208	4/19/2023	01:30 AM	8						
209	4/19/2023	01:45 AM	20						
210	4/19/2023	02:00 AM	14						
211	4/19/2023	02:15 AM	20						
212	4/19/2023	02:30 AM	15						
213	4/19/2023	02:45 AM	16						
214	4/19/2023	03:00 AM	14						
215	4/19/2023	03:15 AM	16						
216	4/19/2023	03:30 AM	18						
217	4/19/2023	03:45 AM	24						
218	4/19/2023	04:00 AM	52						
219	4/19/2023	04:15 AM	39						
220	4/19/2023	04:30 AM	38						
221	4/19/2023	04:45 AM	52						
222	4/19/2023	05:00 AM	78						
223	4/19/2023	05:15 AM	83						
224	4/19/2023	05:30 AM	90						
225	4/19/2023	05:45 AM	78						
226	4/19/2023	06:00 AM	122						
227	4/19/2023	06:15 AM	168						
228	4/19/2023	06:30 AM	142						
229	4/19/2023	06:45 AM	186						
230	4/19/2023	07:00 AM	143						
231	4/19/2023	07:15 AM	214						
232	4/19/2023	07:30 AM	177						
233	4/19/2023	07:45 AM	155						
234	4/19/2023	08:00 AM	184						
235	4/19/2023	08:15 AM	186						
236	4/19/2023	08:30 AM	170						
237	4/19/2023	08:45 AM	184						
238	4/19/2023	09:00 AM	160						
239	4/19/2023	09:15 AM	185						
240	4/19/2023	09:30 AM	186						
241	4/19/2023	09:45 AM	184						
242	4/19/2023	10:00 AM	169						
243	4/19/2023	10:15 AM	172						
244	4/19/2023	10:30 AM	193						
245	4/19/2023	10:45 AM	149						
246	4/19/2023	11:00 AM	185						
247	4/19/2023	11:15 AM	180						
248	4/19/2023	11:30 AM	226						
249	4/19/2023	11:45 AM	192						

	A	B	C	D	E	F	G	H	I
250	4/19/2023	12:00 PM	182						
251	4/19/2023	12:15 PM	199						
252	4/19/2023	12:30 PM	205						
253	4/19/2023	12:45 PM	163						
254	4/19/2023	01:00 PM	189						
255	4/19/2023	01:15 PM	216						
256	4/19/2023	01:30 PM	210						
257	4/19/2023	01:45 PM	180						
258	4/19/2023	02:00 PM	166						
259	4/19/2023	02:15 PM	170						
260	4/19/2023	02:30 PM	171						
261	4/19/2023	02:45 PM	207						
262	4/19/2023	03:00 PM	200						
263	4/19/2023	03:15 PM	210						
264	4/19/2023	03:30 PM	187						
265	4/19/2023	03:45 PM	204						
266	4/19/2023	04:00 PM	215						
267	4/19/2023	04:15 PM	226						
268	4/19/2023	04:30 PM	195						
269	4/19/2023	04:45 PM	182						
270	4/19/2023	05:00 PM	196						
271	4/19/2023	05:15 PM	176						
272	4/19/2023	05:30 PM	179						
273	4/19/2023	05:45 PM	166						
274	4/19/2023	06:00 PM	160						
275	4/19/2023	06:15 PM	150						
276	4/19/2023	06:30 PM	154						
277	4/19/2023	06:45 PM	98						
278	4/19/2023	07:00 PM	102						
279	4/19/2023	07:15 PM	129						
280	4/19/2023	07:30 PM	98						
281	4/19/2023	07:45 PM	95						
282	4/19/2023	08:00 PM	91						
283	4/19/2023	08:15 PM	62						
284	4/19/2023	08:30 PM	63						
285	4/19/2023	08:45 PM	64						
286	4/19/2023	09:00 PM	58						
287	4/19/2023	09:15 PM	67						
288	4/19/2023	09:30 PM	66						
289	4/19/2023	09:45 PM	46						
290	4/19/2023	10:00 PM	48						
291	4/19/2023	10:15 PM	42						
292	4/19/2023	10:30 PM	38						
293	4/19/2023	10:45 PM	30						
294	4/19/2023	11:00 PM	28						
295	4/19/2023	11:15 PM	20						
296	4/19/2023	11:30 PM	24						
297	4/19/2023	11:45 PM	22						
298	4/20/2023	12:00 AM	12						
299	4/20/2023	12:15 AM	35						

	A	B	C	D	E	F	G	H	I
300	4/20/2023	12:30 AM	14						
301	4/20/2023	12:45 AM	12						
302	4/20/2023	01:00 AM	18						
303	4/20/2023	01:15 AM	18						
304	4/20/2023	01:30 AM	13						
305	4/20/2023	01:45 AM	16						
306	4/20/2023	02:00 AM	18						
307	4/20/2023	02:15 AM	7						
308	4/20/2023	02:30 AM	16						
309	4/20/2023	02:45 AM	21						
310	4/20/2023	03:00 AM	18						
311	4/20/2023	03:15 AM	26						
312	4/20/2023	03:30 AM	24						
313	4/20/2023	03:45 AM	32						
314	4/20/2023	04:00 AM	38						
315	4/20/2023	04:15 AM	47						
316	4/20/2023	04:30 AM	46						
317	4/20/2023	04:45 AM	49						
318	4/20/2023	05:00 AM	54						
319	4/20/2023	05:15 AM	98						
320	4/20/2023	05:30 AM	101						
321	4/20/2023	05:45 AM	102						
322	4/20/2023	06:00 AM	140						
323	4/20/2023	06:15 AM	152						
324	4/20/2023	06:30 AM	158						
325	4/20/2023	06:45 AM	136						
326	4/20/2023	07:00 AM	176						
327	4/20/2023	07:15 AM	212						
328	4/20/2023	07:30 AM	166						
329	4/20/2023	07:45 AM	188						
330	4/20/2023	08:00 AM	158						
331	4/20/2023	08:15 AM	184						
332	4/20/2023	08:30 AM	166						
333	4/20/2023	08:45 AM	184						
334	4/20/2023	09:00 AM	165						
335	4/20/2023	09:15 AM	182						
336	4/20/2023	09:30 AM	188						
337	4/20/2023	09:45 AM	202						
338	4/20/2023	10:00 AM	178						
339	4/20/2023	10:15 AM	176						
340	4/20/2023	10:30 AM	134						
341	4/20/2023	10:45 AM	162						
342	4/20/2023	11:00 AM	156						
343	4/20/2023	11:15 AM	168						
344	4/20/2023	11:30 AM	165						
345	4/20/2023	11:45 AM	198						
346	4/20/2023	12:00 PM	180						
347	4/20/2023	12:15 PM	186						
348	4/20/2023	12:30 PM	202						
349	4/20/2023	12:45 PM	212						

	A	B	C	D	E	F	G	H	I
350	4/20/2023	01:00 PM	196						
351	4/20/2023	01:15 PM	199						
352	4/20/2023	01:30 PM	194						
353	4/20/2023	01:45 PM	171						
354	4/20/2023	02:00 PM	210						
355	4/20/2023	02:15 PM	195						
356	4/20/2023	02:30 PM	186						
357	4/20/2023	02:45 PM	186						
358	4/20/2023	03:00 PM	200						
359	4/20/2023	03:15 PM	234						
360	4/20/2023	03:30 PM	212						
361	4/20/2023	03:45 PM	236						
362	4/20/2023	04:00 PM	202						
363	4/20/2023	04:15 PM	206						
364	4/20/2023	04:30 PM	209						
365	4/20/2023	04:45 PM	208						
366	4/20/2023	05:00 PM	194						
367	4/20/2023	05:15 PM	213						
368	4/20/2023	05:30 PM	226						
369	4/20/2023	05:45 PM	164						
370	4/20/2023	06:00 PM	154						
371	4/20/2023	06:15 PM	134						
372	4/20/2023	06:30 PM	115						
373	4/20/2023	06:45 PM	108						
374	4/20/2023	07:00 PM	98						
375	4/20/2023	07:15 PM	115						
376	4/20/2023	07:30 PM	125						
377	4/20/2023	07:45 PM	96						
378	4/20/2023	08:00 PM	113						
379	4/20/2023	08:15 PM	62						
380	4/20/2023	08:30 PM	72						
381	4/20/2023	08:45 PM	75						
382	4/20/2023	09:00 PM	76						
383	4/20/2023	09:15 PM	71						
384	4/20/2023	09:30 PM	66						
385	4/20/2023	09:45 PM	45						
386	4/20/2023	10:00 PM	45						
387	4/20/2023	10:15 PM	29						
388	4/20/2023	10:30 PM	39						
389	4/20/2023	10:45 PM	38						
390	4/20/2023	11:00 PM	25						
391	4/20/2023	11:15 PM	28						
392	4/20/2023	11:30 PM	42						
393	4/20/2023	11:45 PM	24						
394	4/21/2023	12:00 AM	30						
395	4/21/2023	12:15 AM	24						
396	4/21/2023	12:30 AM	16						
397	4/21/2023	12:45 AM	24						
398	4/21/2023	01:00 AM	12						
399	4/21/2023	01:15 AM	16						

	A	B	C	D	E	F	G	H	I
400	4/21/2023	01:30 AM	18						
401	4/21/2023	01:45 AM	15						
402	4/21/2023	02:00 AM	24						
403	4/21/2023	02:15 AM	12						
404	4/21/2023	02:30 AM	14						
405	4/21/2023	02:45 AM	19						
406	4/21/2023	03:00 AM	22						
407	4/21/2023	03:15 AM	30						
408	4/21/2023	03:30 AM	30						
409	4/21/2023	03:45 AM	25						
410	4/21/2023	04:00 AM	30						
411	4/21/2023	04:15 AM	52						
412	4/21/2023	04:30 AM	44						
413	4/21/2023	04:45 AM	70						
414	4/21/2023	05:00 AM	48						
415	4/21/2023	05:15 AM	84						
416	4/21/2023	05:30 AM	91						
417	4/21/2023	05:45 AM	89						
418	4/21/2023	06:00 AM	121						
419	4/21/2023	06:15 AM	144						
420	4/21/2023	06:30 AM	144						
421	4/21/2023	06:45 AM	154						
422	4/21/2023	07:00 AM	162						
423	4/21/2023	07:15 AM	154						
424	4/21/2023	07:30 AM	154						
425	4/21/2023	07:45 AM	166						
426	4/21/2023	08:00 AM	160						
427	4/21/2023	08:15 AM	182						
428	4/21/2023	08:30 AM	164						
429	4/21/2023	08:45 AM	166						
430	4/21/2023	09:00 AM	216						
431	4/21/2023	09:15 AM	204						
432	4/21/2023	09:30 AM	182						
433	4/21/2023	09:45 AM	192						
434	4/21/2023	10:00 AM	204						
435	4/21/2023	10:15 AM	195						
436	4/21/2023	10:30 AM	189						
437	4/21/2023	10:45 AM	184						
438	4/21/2023	11:00 AM	204						
439	4/21/2023	11:15 AM	202						
440	4/21/2023	11:30 AM	164						
441	4/21/2023	11:45 AM	180						
442	4/21/2023	12:00 PM	220						
443	4/21/2023	12:15 PM	228						
444	4/21/2023	12:30 PM	200						
445	4/21/2023	12:45 PM	213						
446	4/21/2023	01:00 PM	224						
447	4/21/2023	01:15 PM	218						
448	4/21/2023	01:30 PM	247						
449	4/21/2023	01:45 PM	177						

	A	B	C	D	E	F	G	H	I
450	4/21/2023	02:00 PM	188						
451	4/21/2023	02:15 PM	198						
452	4/21/2023	02:30 PM	183						
453	4/21/2023	02:45 PM	214						
454	4/21/2023	03:00 PM	220						
455	4/21/2023	03:15 PM	242						
456	4/21/2023	03:30 PM	264						
457	4/21/2023	03:45 PM	229						
458	4/21/2023	04:00 PM	242						
459	4/21/2023	04:15 PM	276						
460	4/21/2023	04:30 PM	258						
461	4/21/2023	04:45 PM	257						
462	4/21/2023	05:00 PM	230						
463	4/21/2023	05:15 PM	230						
464	4/21/2023	05:30 PM	220						
465	4/21/2023	05:45 PM	194						
466	4/21/2023	06:00 PM	184						
467	4/21/2023	06:15 PM	172						
468	4/21/2023	06:30 PM	152						
469	4/21/2023	06:45 PM	178						
470	4/21/2023	07:00 PM	134						
471	4/21/2023	07:15 PM	130						
472	4/21/2023	07:30 PM	110						
473	4/21/2023	07:45 PM	112						
474	4/21/2023	08:00 PM	94						
475	4/21/2023	08:15 PM	80						
476	4/21/2023	08:30 PM	77						
477	4/21/2023	08:45 PM	70						
478	4/21/2023	09:00 PM	85						
479	4/21/2023	09:15 PM	50						
480	4/21/2023	09:30 PM	73						
481	4/21/2023	09:45 PM	50						
482	4/21/2023	10:00 PM	50						
483	4/21/2023	10:15 PM	72						
484	4/21/2023	10:30 PM	37						
485	4/21/2023	10:45 PM	29						
486	4/21/2023	11:00 PM	28						
487	4/21/2023	11:15 PM	42						
488	4/21/2023	11:30 PM	34						
489	4/21/2023	11:45 PM	36						
490	4/22/2023	12:00 AM	28						
491	4/22/2023	12:15 AM	12						
492	4/22/2023	12:30 AM	18						
493	4/22/2023	12:45 AM	22						
494	4/22/2023	01:00 AM	18						
495	4/22/2023	01:15 AM	12						
496	4/22/2023	01:30 AM	8						
497	4/22/2023	01:45 AM	12						
498	4/22/2023	02:00 AM	9						
499	4/22/2023	02:15 AM	16						

	A	B	C	D	E	F	G	H	I
500	4/22/2023	02:30 AM	12						
501	4/22/2023	02:45 AM	16						
502	4/22/2023	03:00 AM	11						
503	4/22/2023	03:15 AM	12						
504	4/22/2023	03:30 AM	24						
505	4/22/2023	03:45 AM	15						
506	4/22/2023	04:00 AM	16						
507	4/22/2023	04:15 AM	33						
508	4/22/2023	04:30 AM	22						
509	4/22/2023	04:45 AM	18						
510	4/22/2023	05:00 AM	22						
511	4/22/2023	05:15 AM	30						
512	4/22/2023	05:30 AM	34						
513	4/22/2023	05:45 AM	26						
514	4/22/2023	06:00 AM	38						
515	4/22/2023	06:15 AM	52						
516	4/22/2023	06:30 AM	50						
517	4/22/2023	06:45 AM	68						
518	4/22/2023	07:00 AM	73						
519	4/22/2023	07:15 AM	84						
520	4/22/2023	07:30 AM	88						
521	4/22/2023	07:45 AM	106						
522	4/22/2023	08:00 AM	120						
523	4/22/2023	08:15 AM	126						
524	4/22/2023	08:30 AM	126						
525	4/22/2023	08:45 AM	120						
526	4/22/2023	09:00 AM	175						
527	4/22/2023	09:15 AM	176						
528	4/22/2023	09:30 AM	198						
529	4/22/2023	09:45 AM	199						
530	4/22/2023	10:00 AM	234						
531	4/22/2023	10:15 AM	217						
532	4/22/2023	10:30 AM	194						
533	4/22/2023	10:45 AM	214						
534	4/22/2023	11:00 AM	214						
535	4/22/2023	11:15 AM	186						
536	4/22/2023	11:30 AM	266						
537	4/22/2023	11:45 AM	203						
538	4/22/2023	12:00 PM	193						
539	4/22/2023	12:15 PM	208						
540	4/22/2023	12:30 PM	239						
541	4/22/2023	12:45 PM	188						
542	4/22/2023	01:00 PM	176						
543	4/22/2023	01:15 PM	212						
544	4/22/2023	01:30 PM	184						
545	4/22/2023	01:45 PM	183						
546	4/22/2023	02:00 PM	166						
547	4/22/2023	02:15 PM	204						
548	4/22/2023	02:30 PM	188						
549	4/22/2023	02:45 PM	194						

	A	B	C	D	E	F	G	H	I
550	4/22/2023	03:00 PM	195						
551	4/22/2023	03:15 PM	182						
552	4/22/2023	03:30 PM	204						
553	4/22/2023	03:45 PM	190						
554	4/22/2023	04:00 PM	188						
555	4/22/2023	04:15 PM	152						
556	4/22/2023	04:30 PM	179						
557	4/22/2023	04:45 PM	180						
558	4/22/2023	05:00 PM	170						
559	4/22/2023	05:15 PM	166						
560	4/22/2023	05:30 PM	192						
561	4/22/2023	05:45 PM	174						
562	4/22/2023	06:00 PM	182						
563	4/22/2023	06:15 PM	167						
564	4/22/2023	06:30 PM	124						
565	4/22/2023	06:45 PM	162						
566	4/22/2023	07:00 PM	144						
567	4/22/2023	07:15 PM	146						
568	4/22/2023	07:30 PM	120						
569	4/22/2023	07:45 PM	121						
570	4/22/2023	08:00 PM	67						
571	4/22/2023	08:15 PM	97						
572	4/22/2023	08:30 PM	76						
573	4/22/2023	08:45 PM	76						
574	4/22/2023	09:00 PM	71						
575	4/22/2023	09:15 PM	61						
576	4/22/2023	09:30 PM	58						
577	4/22/2023	09:45 PM	41						
578	4/22/2023	10:00 PM	34						
579	4/22/2023	10:15 PM	35						
580	4/22/2023	10:30 PM	22						
581	4/22/2023	10:45 PM	21						
582	4/22/2023	11:00 PM	32						
583	4/22/2023	11:15 PM	21						
584	4/22/2023	11:30 PM	20						
585	4/22/2023	11:45 PM	12						
586	4/23/2023	12:00 AM	19						
587	4/23/2023	12:15 AM	12						
588	4/23/2023	12:30 AM	18						
589	4/23/2023	12:45 AM	18						
590	4/23/2023	01:00 AM	12						
591	4/23/2023	01:15 AM	12						
592	4/23/2023	01:30 AM	7						
593	4/23/2023	01:45 AM	16						
594	4/23/2023	02:00 AM	6						
595	4/23/2023	02:15 AM	11						
596	4/23/2023	02:30 AM	8						
597	4/23/2023	02:45 AM	8						
598	4/23/2023	03:00 AM	10						
599	4/23/2023	03:15 AM	13						

	A	B	C	D	E	F	G	H	I
600	4/23/2023	03:30 AM	13						
601	4/23/2023	03:45 AM	20						
602	4/23/2023	04:00 AM	18						
603	4/23/2023	04:15 AM	22						
604	4/23/2023	04:30 AM	14						
605	4/23/2023	04:45 AM	20						
606	4/23/2023	05:00 AM	22						
607	4/23/2023	05:15 AM	27						
608	4/23/2023	05:30 AM	20						
609	4/23/2023	05:45 AM	28						
610	4/23/2023	06:00 AM	26						
611	4/23/2023	06:15 AM	38						
612	4/23/2023	06:30 AM	40						
613	4/23/2023	06:45 AM	44						
614	4/23/2023	07:00 AM	60						
615	4/23/2023	07:15 AM	61						
616	4/23/2023	07:30 AM	70						
617	4/23/2023	07:45 AM	90						
618	4/23/2023	08:00 AM	106						
619	4/23/2023	08:15 AM	98						
620	4/23/2023	08:30 AM	118						
621	4/23/2023	08:45 AM	131						
622	4/23/2023	09:00 AM	167						
623	4/23/2023	09:15 AM	173						
624	4/23/2023	09:30 AM	162						
625	4/23/2023	09:45 AM	214						
626	4/23/2023	10:00 AM	192						
627	4/23/2023	10:15 AM	217						
628	4/23/2023	10:30 AM	236						
629	4/23/2023	10:45 AM	266						
630	4/23/2023	11:00 AM	235						
631	4/23/2023	11:15 AM	212						
632	4/23/2023	11:30 AM	266						
633	4/23/2023	11:45 AM	282						
634	4/23/2023	12:00 PM	244						
635	4/23/2023	12:15 PM	249						
636	4/23/2023	12:30 PM	221						
637	4/23/2023	12:45 PM	190						
638	4/23/2023	01:00 PM	176						
639	4/23/2023	01:15 PM	183						
640	4/23/2023	01:30 PM	193						
641	4/23/2023	01:45 PM	177						
642	4/23/2023	02:00 PM	212						
643	4/23/2023	02:15 PM	211						
644	4/23/2023	02:30 PM	222						
645	4/23/2023	02:45 PM	226						
646	4/23/2023	03:00 PM	250						
647	4/23/2023	03:15 PM	208						
648	4/23/2023	03:30 PM	216						
649	4/23/2023	03:45 PM	245						

	A	B	C	D	E	F	G	H	I
650	4/23/2023	04:00 PM	226						
651	4/23/2023	04:15 PM	255						
652	4/23/2023	04:30 PM	259						
653	4/23/2023	04:45 PM	238						
654	4/23/2023	05:00 PM	244						
655	4/23/2023	05:15 PM	203						
656	4/23/2023	05:30 PM	166						
657	4/23/2023	05:45 PM	192						
658	4/23/2023	06:00 PM	136						
659	4/23/2023	06:15 PM	180						
660	4/23/2023	06:30 PM	132						
661	4/23/2023	06:45 PM	140						
662	4/23/2023	07:00 PM	131						
663	4/23/2023	07:15 PM	126						
664	4/23/2023	07:30 PM	126						
665	4/23/2023	07:45 PM	89						
666	4/23/2023	08:00 PM	88						
667	4/23/2023	08:15 PM	78						
668	4/23/2023	08:30 PM	92						
669	4/23/2023	08:45 PM	57						
670	4/23/2023	09:00 PM	66						
671	4/23/2023	09:15 PM	51						
672	4/23/2023	09:30 PM	47						
673	4/23/2023	09:45 PM	32						
674	4/23/2023	10:00 PM	42						
675	4/23/2023	10:15 PM	28						
676	4/23/2023	10:30 PM	26						
677	4/23/2023	10:45 PM	26						
678	4/23/2023	11:00 PM	22						
679	4/23/2023	11:15 PM	32						
680	4/23/2023	11:30 PM	14						
681	4/23/2023	11:45 PM	11						

	A	B	C	D	E	F	G	H	I
1									
2	File Name: C:\Users\barri\OneDrive\Documents\TDB\WSP\SYRACUSE\DATA\BATCH 3\DONE\ATR 1290.tf2								
3	Start Date: 4/16/2023								
4	Start Time: 12:00:00 AM								
5	Location 1: NB I-81 off ramp								
6	Location 2: to NY 104								
7									
8									
9	Date	Time	NB						
10	4/16/2023	12:00 AM	2						
11	4/16/2023	12:15 AM	2						
12	4/16/2023	12:30 AM	3						
13	4/16/2023	12:45 AM	4						
14	4/16/2023	01:00 AM	0						
15	4/16/2023	01:15 AM	5						
16	4/16/2023	01:30 AM	2						
17	4/16/2023	01:45 AM	4						
18	4/16/2023	02:00 AM	3						
19	4/16/2023	02:15 AM	1						
20	4/16/2023	02:30 AM	2						
21	4/16/2023	02:45 AM	3						
22	4/16/2023	03:00 AM	1						
23	4/16/2023	03:15 AM	1						
24	4/16/2023	03:30 AM	1						
25	4/16/2023	03:45 AM	1						
26	4/16/2023	04:00 AM	1						
27	4/16/2023	04:15 AM	1						
28	4/16/2023	04:30 AM	0						
29	4/16/2023	04:45 AM	2						
30	4/16/2023	05:00 AM	0						
31	4/16/2023	05:15 AM	3						
32	4/16/2023	05:30 AM	1						
33	4/16/2023	05:45 AM	1						
34	4/16/2023	06:00 AM	4						
35	4/16/2023	06:15 AM	1						
36	4/16/2023	06:30 AM	1						
37	4/16/2023	06:45 AM	3						
38	4/16/2023	07:00 AM	2						
39	4/16/2023	07:15 AM	4						
40	4/16/2023	07:30 AM	7						
41	4/16/2023	07:45 AM	5						
42	4/16/2023	08:00 AM	9						
43	4/16/2023	08:15 AM	9						
44	4/16/2023	08:30 AM	6						
45	4/16/2023	08:45 AM	7						
46	4/16/2023	09:00 AM	12						
47	4/16/2023	09:15 AM	14						
48	4/16/2023	09:30 AM	8						
49	4/16/2023	09:45 AM	14						

	A	B	C	D	E	F	G	H	I
50	4/16/2023	10:00 AM	10						
51	4/16/2023	10:15 AM	17						
52	4/16/2023	10:30 AM	18						
53	4/16/2023	10:45 AM	15						
54	4/16/2023	11:00 AM	16						
55	4/16/2023	11:15 AM	25						
56	4/16/2023	11:30 AM	17						
57	4/16/2023	11:45 AM	22						
58	4/16/2023	12:00 PM	20						
59	4/16/2023	12:15 PM	23						
60	4/16/2023	12:30 PM	13						
61	4/16/2023	12:45 PM	21						
62	4/16/2023	01:00 PM	15						
63	4/16/2023	01:15 PM	15						
64	4/16/2023	01:30 PM	21						
65	4/16/2023	01:45 PM	19						
66	4/16/2023	02:00 PM	14						
67	4/16/2023	02:15 PM	14						
68	4/16/2023	02:30 PM	23						
69	4/16/2023	02:45 PM	14						
70	4/16/2023	03:00 PM	19						
71	4/16/2023	03:15 PM	18						
72	4/16/2023	03:30 PM	19						
73	4/16/2023	03:45 PM	17						
74	4/16/2023	04:00 PM	12						
75	4/16/2023	04:15 PM	9						
76	4/16/2023	04:30 PM	14						
77	4/16/2023	04:45 PM	23						
78	4/16/2023	05:00 PM	23						
79	4/16/2023	05:15 PM	21						
80	4/16/2023	05:30 PM	15						
81	4/16/2023	05:45 PM	19						
82	4/16/2023	06:00 PM	13						
83	4/16/2023	06:15 PM	18						
84	4/16/2023	06:30 PM	13						
85	4/16/2023	06:45 PM	12						
86	4/16/2023	07:00 PM	10						
87	4/16/2023	07:15 PM	22						
88	4/16/2023	07:30 PM	11						
89	4/16/2023	07:45 PM	8						
90	4/16/2023	08:00 PM	14						
91	4/16/2023	08:15 PM	12						
92	4/16/2023	08:30 PM	9						
93	4/16/2023	08:45 PM	13						
94	4/16/2023	09:00 PM	4						
95	4/16/2023	09:15 PM	8						
96	4/16/2023	09:30 PM	7						
97	4/16/2023	09:45 PM	5						
98	4/16/2023	10:00 PM	5						
99	4/16/2023	10:15 PM	5						

	A	B	C	D	E	F	G	H	I
100	4/16/2023	10:30 PM	3						
101	4/16/2023	10:45 PM	4						
102	4/16/2023	11:00 PM	2						
103	4/16/2023	11:15 PM	7						
104	4/16/2023	11:30 PM	3						
105	4/16/2023	11:45 PM	1						
106	4/17/2023	12:00 AM	3						
107	4/17/2023	12:15 AM	1						
108	4/17/2023	12:30 AM	5						
109	4/17/2023	12:45 AM	3						
110	4/17/2023	01:00 AM	2						
111	4/17/2023	01:15 AM	1						
112	4/17/2023	01:30 AM	0						
113	4/17/2023	01:45 AM	1						
114	4/17/2023	02:00 AM	2						
115	4/17/2023	02:15 AM	2						
116	4/17/2023	02:30 AM	0						
117	4/17/2023	02:45 AM	4						
118	4/17/2023	03:00 AM	2						
119	4/17/2023	03:15 AM	0						
120	4/17/2023	03:30 AM	1						
121	4/17/2023	03:45 AM	1						
122	4/17/2023	04:00 AM	6						
123	4/17/2023	04:15 AM	8						
124	4/17/2023	04:30 AM	4						
125	4/17/2023	04:45 AM	2						
126	4/17/2023	05:00 AM	1						
127	4/17/2023	05:15 AM	3						
128	4/17/2023	05:30 AM	1						
129	4/17/2023	05:45 AM	5						
130	4/17/2023	06:00 AM	4						
131	4/17/2023	06:15 AM	5						
132	4/17/2023	06:30 AM	7						
133	4/17/2023	06:45 AM	11						
134	4/17/2023	07:00 AM	16						
135	4/17/2023	07:15 AM	17						
136	4/17/2023	07:30 AM	17						
137	4/17/2023	07:45 AM	17						
138	4/17/2023	08:00 AM	11						
139	4/17/2023	08:15 AM	11						
140	4/17/2023	08:30 AM	8						
141	4/17/2023	08:45 AM	10						
142	4/17/2023	09:00 AM	6						
143	4/17/2023	09:15 AM	15						
144	4/17/2023	09:30 AM	15						
145	4/17/2023	09:45 AM	16						
146	4/17/2023	10:00 AM	11						
147	4/17/2023	10:15 AM	17						
148	4/17/2023	10:30 AM	11						
149	4/17/2023	10:45 AM	6						

	A	B	C	D	E	F	G	H	I
150	4/17/2023	11:00 AM	16						
151	4/17/2023	11:15 AM	32						
152	4/17/2023	11:30 AM	19						
153	4/17/2023	11:45 AM	16						
154	4/17/2023	12:00 PM	14						
155	4/17/2023	12:15 PM	19						
156	4/17/2023	12:30 PM	22						
157	4/17/2023	12:45 PM	18						
158	4/17/2023	01:00 PM	20						
159	4/17/2023	01:15 PM	18						
160	4/17/2023	01:30 PM	15						
161	4/17/2023	01:45 PM	21						
162	4/17/2023	02:00 PM	19						
163	4/17/2023	02:15 PM	15						
164	4/17/2023	02:30 PM	24						
165	4/17/2023	02:45 PM	28						
166	4/17/2023	03:00 PM	23						
167	4/17/2023	03:15 PM	29						
168	4/17/2023	03:30 PM	30						
169	4/17/2023	03:45 PM	38						
170	4/17/2023	04:00 PM	31						
171	4/17/2023	04:15 PM	41						
172	4/17/2023	04:30 PM	48						
173	4/17/2023	04:45 PM	48						
174	4/17/2023	05:00 PM	44						
175	4/17/2023	05:15 PM	32						
176	4/17/2023	05:30 PM	32						
177	4/17/2023	05:45 PM	28						
178	4/17/2023	06:00 PM	24						
179	4/17/2023	06:15 PM	25						
180	4/17/2023	06:30 PM	14						
181	4/17/2023	06:45 PM	18						
182	4/17/2023	07:00 PM	22						
183	4/17/2023	07:15 PM	20						
184	4/17/2023	07:30 PM	18						
185	4/17/2023	07:45 PM	20						
186	4/17/2023	08:00 PM	13						
187	4/17/2023	08:15 PM	19						
188	4/17/2023	08:30 PM	12						
189	4/17/2023	08:45 PM	10						
190	4/17/2023	09:00 PM	9						
191	4/17/2023	09:15 PM	13						
192	4/17/2023	09:30 PM	5						
193	4/17/2023	09:45 PM	9						
194	4/17/2023	10:00 PM	7						
195	4/17/2023	10:15 PM	3						
196	4/17/2023	10:30 PM	9						
197	4/17/2023	10:45 PM	7						
198	4/17/2023	11:00 PM	4						
199	4/17/2023	11:15 PM	6						

	A	B	C	D	E	F	G	H	I
200	4/17/2023	11:30 PM	3						
201	4/17/2023	11:45 PM	5						
202	4/18/2023	12:00 AM	4						
203	4/18/2023	12:15 AM	2						
204	4/18/2023	12:30 AM	1						
205	4/18/2023	12:45 AM	4						
206	4/18/2023	01:00 AM	5						
207	4/18/2023	01:15 AM	4						
208	4/18/2023	01:30 AM	2						
209	4/18/2023	01:45 AM	1						
210	4/18/2023	02:00 AM	2						
211	4/18/2023	02:15 AM	1						
212	4/18/2023	02:30 AM	0						
213	4/18/2023	02:45 AM	1						
214	4/18/2023	03:00 AM	1						
215	4/18/2023	03:15 AM	2						
216	4/18/2023	03:30 AM	4						
217	4/18/2023	03:45 AM	2						
218	4/18/2023	04:00 AM	1						
219	4/18/2023	04:15 AM	3						
220	4/18/2023	04:30 AM	1						
221	4/18/2023	04:45 AM	2						
222	4/18/2023	05:00 AM	5						
223	4/18/2023	05:15 AM	2						
224	4/18/2023	05:30 AM	6						
225	4/18/2023	05:45 AM	7						
226	4/18/2023	06:00 AM	6						
227	4/18/2023	06:15 AM	7						
228	4/18/2023	06:30 AM	8						
229	4/18/2023	06:45 AM	12						
230	4/18/2023	07:00 AM	12						
231	4/18/2023	07:15 AM	12						
232	4/18/2023	07:30 AM	16						
233	4/18/2023	07:45 AM	13						
234	4/18/2023	08:00 AM	15						
235	4/18/2023	08:15 AM	13						
236	4/18/2023	08:30 AM	20						
237	4/18/2023	08:45 AM	6						
238	4/18/2023	09:00 AM	11						
239	4/18/2023	09:15 AM	19						
240	4/18/2023	09:30 AM	10						
241	4/18/2023	09:45 AM	13						
242	4/18/2023	10:00 AM	13						
243	4/18/2023	10:15 AM	11						
244	4/18/2023	10:30 AM	22						
245	4/18/2023	10:45 AM	22						
246	4/18/2023	11:00 AM	14						
247	4/18/2023	11:15 AM	13						
248	4/18/2023	11:30 AM	18						
249	4/18/2023	11:45 AM	16						

	A	B	C	D	E	F	G	H	I
250	4/18/2023	12:00 PM	16						
251	4/18/2023	12:15 PM	13						
252	4/18/2023	12:30 PM	26						
253	4/18/2023	12:45 PM	19						
254	4/18/2023	01:00 PM	10						
255	4/18/2023	01:15 PM	17						
256	4/18/2023	01:30 PM	22						
257	4/18/2023	01:45 PM	20						
258	4/18/2023	02:00 PM	14						
259	4/18/2023	02:15 PM	19						
260	4/18/2023	02:30 PM	16						
261	4/18/2023	02:45 PM	23						
262	4/18/2023	03:00 PM	28						
263	4/18/2023	03:15 PM	21						
264	4/18/2023	03:30 PM	26						
265	4/18/2023	03:45 PM	50						
266	4/18/2023	04:00 PM	26						
267	4/18/2023	04:15 PM	45						
268	4/18/2023	04:30 PM	46						
269	4/18/2023	04:45 PM	29						
270	4/18/2023	05:00 PM	45						
271	4/18/2023	05:15 PM	46						
272	4/18/2023	05:30 PM	54						
273	4/18/2023	05:45 PM	50						
274	4/18/2023	06:00 PM	35						
275	4/18/2023	06:15 PM	25						
276	4/18/2023	06:30 PM	26						
277	4/18/2023	06:45 PM	28						
278	4/18/2023	07:00 PM	14						
279	4/18/2023	07:15 PM	21						
280	4/18/2023	07:30 PM	12						
281	4/18/2023	07:45 PM	14						
282	4/18/2023	08:00 PM	14						
283	4/18/2023	08:15 PM	9						
284	4/18/2023	08:30 PM	12						
285	4/18/2023	08:45 PM	15						
286	4/18/2023	09:00 PM	14						
287	4/18/2023	09:15 PM	14						
288	4/18/2023	09:30 PM	5						
289	4/18/2023	09:45 PM	11						
290	4/18/2023	10:00 PM	5						
291	4/18/2023	10:15 PM	5						
292	4/18/2023	10:30 PM	3						
293	4/18/2023	10:45 PM	8						
294	4/18/2023	11:00 PM	4						
295	4/18/2023	11:15 PM	2						
296	4/18/2023	11:30 PM	4						
297	4/18/2023	11:45 PM	8						
298	4/19/2023	12:00 AM	2						
299	4/19/2023	12:15 AM	2						

	A	B	C	D	E	F	G	H	I
300	4/19/2023	12:30 AM	0						
301	4/19/2023	12:45 AM	1						
302	4/19/2023	01:00 AM	1						
303	4/19/2023	01:15 AM	2						
304	4/19/2023	01:30 AM	0						
305	4/19/2023	01:45 AM	1						
306	4/19/2023	02:00 AM	1						
307	4/19/2023	02:15 AM	2						
308	4/19/2023	02:30 AM	1						
309	4/19/2023	02:45 AM	0						
310	4/19/2023	03:00 AM	0						
311	4/19/2023	03:15 AM	1						
312	4/19/2023	03:30 AM	0						
313	4/19/2023	03:45 AM	1						
314	4/19/2023	04:00 AM	1						
315	4/19/2023	04:15 AM	5						
316	4/19/2023	04:30 AM	1						
317	4/19/2023	04:45 AM	7						
318	4/19/2023	05:00 AM	1						
319	4/19/2023	05:15 AM	7						
320	4/19/2023	05:30 AM	1						
321	4/19/2023	05:45 AM	6						
322	4/19/2023	06:00 AM	4						
323	4/19/2023	06:15 AM	9						
324	4/19/2023	06:30 AM	9						
325	4/19/2023	06:45 AM	9						
326	4/19/2023	07:00 AM	15						
327	4/19/2023	07:15 AM	12						
328	4/19/2023	07:30 AM	10						
329	4/19/2023	07:45 AM	28						
330	4/19/2023	08:00 AM	22						
331	4/19/2023	08:15 AM	18						
332	4/19/2023	08:30 AM	11						
333	4/19/2023	08:45 AM	21						
334	4/19/2023	09:00 AM	17						
335	4/19/2023	09:15 AM	13						
336	4/19/2023	09:30 AM	15						
337	4/19/2023	09:45 AM	15						
338	4/19/2023	10:00 AM	12						
339	4/19/2023	10:15 AM	21						
340	4/19/2023	10:30 AM	17						
341	4/19/2023	10:45 AM	10						
342	4/19/2023	11:00 AM	11						
343	4/19/2023	11:15 AM	18						
344	4/19/2023	11:30 AM	25						
345	4/19/2023	11:45 AM	26						
346	4/19/2023	12:00 PM	16						
347	4/19/2023	12:15 PM	26						
348	4/19/2023	12:30 PM	18						
349	4/19/2023	12:45 PM	20						

	A	B	C	D	E	F	G	H	I
350	4/19/2023	01:00 PM	17						
351	4/19/2023	01:15 PM	24						
352	4/19/2023	01:30 PM	14						
353	4/19/2023	01:45 PM	16						
354	4/19/2023	02:00 PM	17						
355	4/19/2023	02:15 PM	20						
356	4/19/2023	02:30 PM	35						
357	4/19/2023	02:45 PM	29						
358	4/19/2023	03:00 PM	26						
359	4/19/2023	03:15 PM	28						
360	4/19/2023	03:30 PM	26						
361	4/19/2023	03:45 PM	38						
362	4/19/2023	04:00 PM	33						
363	4/19/2023	04:15 PM	49						
364	4/19/2023	04:30 PM	44						
365	4/19/2023	04:45 PM	51						
366	4/19/2023	05:00 PM	51						
367	4/19/2023	05:15 PM	38						
368	4/19/2023	05:30 PM	29						
369	4/19/2023	05:45 PM	42						
370	4/19/2023	06:00 PM	25						
371	4/19/2023	06:15 PM	24						
372	4/19/2023	06:30 PM	24						
373	4/19/2023	06:45 PM	13						
374	4/19/2023	07:00 PM	24						
375	4/19/2023	07:15 PM	12						
376	4/19/2023	07:30 PM	21						
377	4/19/2023	07:45 PM	24						
378	4/19/2023	08:00 PM	20						
379	4/19/2023	08:15 PM	11						
380	4/19/2023	08:30 PM	18						
381	4/19/2023	08:45 PM	13						
382	4/19/2023	09:00 PM	10						
383	4/19/2023	09:15 PM	13						
384	4/19/2023	09:30 PM	5						
385	4/19/2023	09:45 PM	9						
386	4/19/2023	10:00 PM	7						
387	4/19/2023	10:15 PM	6						
388	4/19/2023	10:30 PM	6						
389	4/19/2023	10:45 PM	6						
390	4/19/2023	11:00 PM	6						
391	4/19/2023	11:15 PM	8						
392	4/19/2023	11:30 PM	11						
393	4/19/2023	11:45 PM	7						
394	4/20/2023	12:00 AM	6						
395	4/20/2023	12:15 AM	5						
396	4/20/2023	12:30 AM	2						
397	4/20/2023	12:45 AM	3						
398	4/20/2023	01:00 AM	2						
399	4/20/2023	01:15 AM	1						

	A	B	C	D	E	F	G	H	I
400	4/20/2023	01:30 AM	0						
401	4/20/2023	01:45 AM	2						
402	4/20/2023	02:00 AM	1						
403	4/20/2023	02:15 AM	1						
404	4/20/2023	02:30 AM	1						
405	4/20/2023	02:45 AM	0						
406	4/20/2023	03:00 AM	2						
407	4/20/2023	03:15 AM	2						
408	4/20/2023	03:30 AM	2						
409	4/20/2023	03:45 AM	2						
410	4/20/2023	04:00 AM	0						
411	4/20/2023	04:15 AM	3						
412	4/20/2023	04:30 AM	2						
413	4/20/2023	04:45 AM	3						
414	4/20/2023	05:00 AM	3						
415	4/20/2023	05:15 AM	1						
416	4/20/2023	05:30 AM	3						
417	4/20/2023	05:45 AM	7						
418	4/20/2023	06:00 AM	2						
419	4/20/2023	06:15 AM	5						
420	4/20/2023	06:30 AM	7						
421	4/20/2023	06:45 AM	12						
422	4/20/2023	07:00 AM	15						
423	4/20/2023	07:15 AM	18						
424	4/20/2023	07:30 AM	12						
425	4/20/2023	07:45 AM	23						
426	4/20/2023	08:00 AM	17						
427	4/20/2023	08:15 AM	9						
428	4/20/2023	08:30 AM	14						
429	4/20/2023	08:45 AM	16						
430	4/20/2023	09:00 AM	12						
431	4/20/2023	09:15 AM	15						
432	4/20/2023	09:30 AM	17						
433	4/20/2023	09:45 AM	11						
434	4/20/2023	10:00 AM	11						
435	4/20/2023	10:15 AM	16						
436	4/20/2023	10:30 AM	9						
437	4/20/2023	10:45 AM	16						
438	4/20/2023	11:00 AM	7						
439	4/20/2023	11:15 AM	19						
440	4/20/2023	11:30 AM	15						
441	4/20/2023	11:45 AM	18						
442	4/20/2023	12:00 PM	14						
443	4/20/2023	12:15 PM	16						
444	4/20/2023	12:30 PM	22						
445	4/20/2023	12:45 PM	19						
446	4/20/2023	01:00 PM	19						
447	4/20/2023	01:15 PM	14						
448	4/20/2023	01:30 PM	14						
449	4/20/2023	01:45 PM	31						

	A	B	C	D	E	F	G	H	I
450	4/20/2023	02:00 PM	28						
451	4/20/2023	02:15 PM	20						
452	4/20/2023	02:30 PM	18						
453	4/20/2023	02:45 PM	28						
454	4/20/2023	03:00 PM	24						
455	4/20/2023	03:15 PM	34						
456	4/20/2023	03:30 PM	44						
457	4/20/2023	03:45 PM	46						
458	4/20/2023	04:00 PM	41						
459	4/20/2023	04:15 PM	43						
460	4/20/2023	04:30 PM	41						
461	4/20/2023	04:45 PM	46						
462	4/20/2023	05:00 PM	37						
463	4/20/2023	05:15 PM	58						
464	4/20/2023	05:30 PM	59						
465	4/20/2023	05:45 PM	32						
466	4/20/2023	06:00 PM	43						
467	4/20/2023	06:15 PM	23						
468	4/20/2023	06:30 PM	34						
469	4/20/2023	06:45 PM	19						
470	4/20/2023	07:00 PM	20						
471	4/20/2023	07:15 PM	9						
472	4/20/2023	07:30 PM	11						
473	4/20/2023	07:45 PM	15						
474	4/20/2023	08:00 PM	17						
475	4/20/2023	08:15 PM	16						
476	4/20/2023	08:30 PM	15						
477	4/20/2023	08:45 PM	17						
478	4/20/2023	09:00 PM	7						
479	4/20/2023	09:15 PM	12						
480	4/20/2023	09:30 PM	14						
481	4/20/2023	09:45 PM	8						
482	4/20/2023	10:00 PM	8						
483	4/20/2023	10:15 PM	7						
484	4/20/2023	10:30 PM	3						
485	4/20/2023	10:45 PM	8						
486	4/20/2023	11:00 PM	6						
487	4/20/2023	11:15 PM	5						
488	4/20/2023	11:30 PM	11						
489	4/20/2023	11:45 PM	3						
490	4/21/2023	12:00 AM	3						
491	4/21/2023	12:15 AM	2						
492	4/21/2023	12:30 AM	4						
493	4/21/2023	12:45 AM	7						
494	4/21/2023	01:00 AM	1						
495	4/21/2023	01:15 AM	3						
496	4/21/2023	01:30 AM	0						
497	4/21/2023	01:45 AM	1						
498	4/21/2023	02:00 AM	0						
499	4/21/2023	02:15 AM	3						

	A	B	C	D	E	F	G	H	I
500	4/21/2023	02:30 AM	1						
501	4/21/2023	02:45 AM	3						
502	4/21/2023	03:00 AM	1						
503	4/21/2023	03:15 AM	1						
504	4/21/2023	03:30 AM	1						
505	4/21/2023	03:45 AM	2						
506	4/21/2023	04:00 AM	1						
507	4/21/2023	04:15 AM	2						
508	4/21/2023	04:30 AM	1						
509	4/21/2023	04:45 AM	1						
510	4/21/2023	05:00 AM	2						
511	4/21/2023	05:15 AM	5						
512	4/21/2023	05:30 AM	2						
513	4/21/2023	05:45 AM	6						
514	4/21/2023	06:00 AM	3						
515	4/21/2023	06:15 AM	8						
516	4/21/2023	06:30 AM	14						
517	4/21/2023	06:45 AM	11						
518	4/21/2023	07:00 AM	17						
519	4/21/2023	07:15 AM	17						
520	4/21/2023	07:30 AM	17						
521	4/21/2023	07:45 AM	21						
522	4/21/2023	08:00 AM	14						
523	4/21/2023	08:15 AM	20						
524	4/21/2023	08:30 AM	14						
525	4/21/2023	08:45 AM	21						
526	4/21/2023	09:00 AM	18						
527	4/21/2023	09:15 AM	11						
528	4/21/2023	09:30 AM	18						
529	4/21/2023	09:45 AM	16						
530	4/21/2023	10:00 AM	16						
531	4/21/2023	10:15 AM	31						
532	4/21/2023	10:30 AM	22						
533	4/21/2023	10:45 AM	26						
534	4/21/2023	11:00 AM	17						
535	4/21/2023	11:15 AM	22						
536	4/21/2023	11:30 AM	22						
537	4/21/2023	11:45 AM	25						
538	4/21/2023	12:00 PM	30						
539	4/21/2023	12:15 PM	22						
540	4/21/2023	12:30 PM	33						
541	4/21/2023	12:45 PM	16						
542	4/21/2023	01:00 PM	18						
543	4/21/2023	01:15 PM	36						
544	4/21/2023	01:30 PM	24						
545	4/21/2023	01:45 PM	36						
546	4/21/2023	02:00 PM	23						
547	4/21/2023	02:15 PM	31						
548	4/21/2023	02:30 PM	30						
549	4/21/2023	02:45 PM	38						

	A	B	C	D	E	F	G	H	I
550	4/21/2023	03:00 PM	27						
551	4/21/2023	03:15 PM	29						
552	4/21/2023	03:30 PM	33						
553	4/21/2023	03:45 PM	37						
554	4/21/2023	04:00 PM	40						
555	4/21/2023	04:15 PM	31						
556	4/21/2023	04:30 PM	44						
557	4/21/2023	04:45 PM	39						
558	4/21/2023	05:00 PM	47						
559	4/21/2023	05:15 PM	45						
560	4/21/2023	05:30 PM	51						
561	4/21/2023	05:45 PM	23						
562	4/21/2023	06:00 PM	48						
563	4/21/2023	06:15 PM	34						
564	4/21/2023	06:30 PM	42						
565	4/21/2023	06:45 PM	39						
566	4/21/2023	07:00 PM	20						
567	4/21/2023	07:15 PM	20						
568	4/21/2023	07:30 PM	26						
569	4/21/2023	07:45 PM	22						
570	4/21/2023	08:00 PM	11						
571	4/21/2023	08:15 PM	19						
572	4/21/2023	08:30 PM	12						
573	4/21/2023	08:45 PM	18						
574	4/21/2023	09:00 PM	16						
575	4/21/2023	09:15 PM	14						
576	4/21/2023	09:30 PM	19						
577	4/21/2023	09:45 PM	13						
578	4/21/2023	10:00 PM	16						
579	4/21/2023	10:15 PM	5						
580	4/21/2023	10:30 PM	9						
581	4/21/2023	10:45 PM	8						
582	4/21/2023	11:00 PM	9						
583	4/21/2023	11:15 PM	14						
584	4/21/2023	11:30 PM	7						
585	4/21/2023	11:45 PM	4						
586	4/22/2023	12:00 AM	5						
587	4/22/2023	12:15 AM	8						
588	4/22/2023	12:30 AM	2						
589	4/22/2023	12:45 AM	3						
590	4/22/2023	01:00 AM	2						
591	4/22/2023	01:15 AM	0						
592	4/22/2023	01:30 AM	3						
593	4/22/2023	01:45 AM	1						
594	4/22/2023	02:00 AM	1						
595	4/22/2023	02:15 AM	3						
596	4/22/2023	02:30 AM	0						
597	4/22/2023	02:45 AM	3						
598	4/22/2023	03:00 AM	0						
599	4/22/2023	03:15 AM	1						

	A	B	C	D	E	F	G	H	I
600	4/22/2023	03:30 AM	2						
601	4/22/2023	03:45 AM	1						
602	4/22/2023	04:00 AM	0						
603	4/22/2023	04:15 AM	4						
604	4/22/2023	04:30 AM	1						
605	4/22/2023	04:45 AM	3						
606	4/22/2023	05:00 AM	3						
607	4/22/2023	05:15 AM	1						
608	4/22/2023	05:30 AM	2						
609	4/22/2023	05:45 AM	5						
610	4/22/2023	06:00 AM	8						
611	4/22/2023	06:15 AM	6						
612	4/22/2023	06:30 AM	4						
613	4/22/2023	06:45 AM	8						
614	4/22/2023	07:00 AM	11						
615	4/22/2023	07:15 AM	10						
616	4/22/2023	07:30 AM	10						
617	4/22/2023	07:45 AM	11						
618	4/22/2023	08:00 AM	11						
619	4/22/2023	08:15 AM	21						
620	4/22/2023	08:30 AM	14						
621	4/22/2023	08:45 AM	16						
622	4/22/2023	09:00 AM	19						
623	4/22/2023	09:15 AM	15						
624	4/22/2023	09:30 AM	14						
625	4/22/2023	09:45 AM	25						
626	4/22/2023	10:00 AM	22						
627	4/22/2023	10:15 AM	19						
628	4/22/2023	10:30 AM	17						
629	4/22/2023	10:45 AM	18						
630	4/22/2023	11:00 AM	26						
631	4/22/2023	11:15 AM	28						
632	4/22/2023	11:30 AM	25						
633	4/22/2023	11:45 AM	21						
634	4/22/2023	12:00 PM	17						
635	4/22/2023	12:15 PM	28						
636	4/22/2023	12:30 PM	28						
637	4/22/2023	12:45 PM	36						
638	4/22/2023	01:00 PM	17						
639	4/22/2023	01:15 PM	29						
640	4/22/2023	01:30 PM	31						
641	4/22/2023	01:45 PM	25						
642	4/22/2023	02:00 PM	26						
643	4/22/2023	02:15 PM	18						
644	4/22/2023	02:30 PM	20						
645	4/22/2023	02:45 PM	23						
646	4/22/2023	03:00 PM	23						
647	4/22/2023	03:15 PM	30						
648	4/22/2023	03:30 PM	44						
649	4/22/2023	03:45 PM	23						

	A	B	C	D	E	F	G	H	I
650	4/22/2023	04:00 PM	25						
651	4/22/2023	04:15 PM	21						
652	4/22/2023	04:30 PM	21						
653	4/22/2023	04:45 PM	21						
654	4/22/2023	05:00 PM	17						
655	4/22/2023	05:15 PM	22						
656	4/22/2023	05:30 PM	27						
657	4/22/2023	05:45 PM	15						
658	4/22/2023	06:00 PM	23						
659	4/22/2023	06:15 PM	20						
660	4/22/2023	06:30 PM	16						
661	4/22/2023	06:45 PM	13						
662	4/22/2023	07:00 PM	15						
663	4/22/2023	07:15 PM	13						
664	4/22/2023	07:30 PM	6						
665	4/22/2023	07:45 PM	7						
666	4/22/2023	08:00 PM	9						
667	4/22/2023	08:15 PM	7						
668	4/22/2023	08:30 PM	13						
669	4/22/2023	08:45 PM	9						
670	4/22/2023	09:00 PM	9						
671	4/22/2023	09:15 PM	17						
672	4/22/2023	09:30 PM	10						
673	4/22/2023	09:45 PM	4						
674	4/22/2023	10:00 PM	10						
675	4/22/2023	10:15 PM	8						
676	4/22/2023	10:30 PM	4						
677	4/22/2023	10:45 PM	8						
678	4/22/2023	11:00 PM	3						
679	4/22/2023	11:15 PM	5						
680	4/22/2023	11:30 PM	3						
681	4/22/2023	11:45 PM	2						
682	4/23/2023	12:00 AM	1						
683	4/23/2023	12:15 AM	3						
684	4/23/2023	12:30 AM	8						
685	4/23/2023	12:45 AM	1						
686	4/23/2023	01:00 AM	1						
687	4/23/2023	01:15 AM	2						
688	4/23/2023	01:30 AM	0						
689	4/23/2023	01:45 AM	2						
690	4/23/2023	02:00 AM	1						
691	4/23/2023	02:15 AM	0						
692	4/23/2023	02:30 AM	0						
693	4/23/2023	02:45 AM	3						
694	4/23/2023	03:00 AM	2						
695	4/23/2023	03:15 AM	2						
696	4/23/2023	03:30 AM	1						
697	4/23/2023	03:45 AM	1						
698	4/23/2023	04:00 AM	0						
699	4/23/2023	04:15 AM	2						

	A	B	C	D	E	F	G	H	I
700	4/23/2023	04:30 AM	1						
701	4/23/2023	04:45 AM	3						
702	4/23/2023	05:00 AM	3						
703	4/23/2023	05:15 AM	2						
704	4/23/2023	05:30 AM	1						
705	4/23/2023	05:45 AM	4						
706	4/23/2023	06:00 AM	3						
707	4/23/2023	06:15 AM	4						
708	4/23/2023	06:30 AM	4						
709	4/23/2023	06:45 AM	5						
710	4/23/2023	07:00 AM	12						
711	4/23/2023	07:15 AM	10						
712	4/23/2023	07:30 AM	9						
713	4/23/2023	07:45 AM	13						
714	4/23/2023	08:00 AM	11						
715	4/23/2023	08:15 AM	10						
716	4/23/2023	08:30 AM	13						
717	4/23/2023	08:45 AM	12						
718	4/23/2023	09:00 AM	10						
719	4/23/2023	09:15 AM	15						
720	4/23/2023	09:30 AM	14						
721	4/23/2023	09:45 AM	13						
722	4/23/2023	10:00 AM	14						
723	4/23/2023	10:15 AM	12						
724	4/23/2023	10:30 AM	14						
725	4/23/2023	10:45 AM	16						
726	4/23/2023	11:00 AM	15						
727	4/23/2023	11:15 AM	17						
728	4/23/2023	11:30 AM	12						
729	4/23/2023	11:45 AM	16						
730	4/23/2023	12:00 PM	18						
731	4/23/2023	12:15 PM	18						
732	4/23/2023	12:30 PM	25						
733	4/23/2023	12:45 PM	21						
734	4/23/2023	01:00 PM	20						
735	4/23/2023	01:15 PM	29						
736	4/23/2023	01:30 PM	17						
737	4/23/2023	01:45 PM	17						
738	4/23/2023	02:00 PM	19						
739	4/23/2023	02:15 PM	25						
740	4/23/2023	02:30 PM	19						
741	4/23/2023	02:45 PM	15						
742	4/23/2023	03:00 PM	9						
743	4/23/2023	03:15 PM	16						
744	4/23/2023	03:30 PM	23						
745	4/23/2023	03:45 PM	15						
746	4/23/2023	04:00 PM	23						
747	4/23/2023	04:15 PM	16						
748	4/23/2023	04:30 PM	14						
749	4/23/2023	04:45 PM	12						

	A	B	C	D	E	F	G	H	I
750	4/23/2023	05:00 PM	20						
751	4/23/2023	05:15 PM	19						
752	4/23/2023	05:30 PM	10						
753	4/23/2023	05:45 PM	20						
754	4/23/2023	06:00 PM	7						
755	4/23/2023	06:15 PM	17						
756	4/23/2023	06:30 PM	12						
757	4/23/2023	06:45 PM	14						
758	4/23/2023	07:00 PM	15						
759	4/23/2023	07:15 PM	7						
760	4/23/2023	07:30 PM	7						
761	4/23/2023	07:45 PM	8						
762	4/23/2023	08:00 PM	13						
763	4/23/2023	08:15 PM	10						
764	4/23/2023	08:30 PM	10						
765	4/23/2023	08:45 PM	11						
766	4/23/2023	09:00 PM	5						
767	4/23/2023	09:15 PM	10						
768	4/23/2023	09:30 PM	0						
769	4/23/2023	09:45 PM	5						
770	4/23/2023	10:00 PM	4						
771	4/23/2023	10:15 PM	4						
772	4/23/2023	10:30 PM	2						
773	4/23/2023	10:45 PM	2						
774	4/23/2023	11:00 PM	5						
775	4/23/2023	11:15 PM	3						
776	4/23/2023	11:30 PM	6						
777	4/23/2023	11:45 PM	3						

	A	B	C	D	E	F	G	H	I
1									
2	File Name: C:\Users\barri\OneDrive\Documents\TDB\WSP\SYRACUSE\DATA\BATCH 3\DONE\ATR 1291.tf2								
3	Start Date: 4/16/2023								
4	Start Time: 12:00:00 AM								
5	Location 1: NB I-81 on ramp								
6	Location 2: from NY 104								
7									
8									
9	Date	Time	NB						
10	4/16/2023	12:00 AM	2						
11	4/16/2023	12:15 AM	0						
12	4/16/2023	12:30 AM	0						
13	4/16/2023	12:45 AM	3						
14	4/16/2023	01:00 AM	1						
15	4/16/2023	01:15 AM	0						
16	4/16/2023	01:30 AM	3						
17	4/16/2023	01:45 AM	1						
18	4/16/2023	02:00 AM	2						
19	4/16/2023	02:15 AM	5						
20	4/16/2023	02:30 AM	0						
21	4/16/2023	02:45 AM	0						
22	4/16/2023	03:00 AM	0						
23	4/16/2023	03:15 AM	0						
24	4/16/2023	03:30 AM	2						
25	4/16/2023	03:45 AM	3						
26	4/16/2023	04:00 AM	1						
27	4/16/2023	04:15 AM	1						
28	4/16/2023	04:30 AM	2						
29	4/16/2023	04:45 AM	5						
30	4/16/2023	05:00 AM	3						
31	4/16/2023	05:15 AM	1						
32	4/16/2023	05:30 AM	6						
33	4/16/2023	05:45 AM	2						
34	4/16/2023	06:00 AM	13						
35	4/16/2023	06:15 AM	6						
36	4/16/2023	06:30 AM	4						
37	4/16/2023	06:45 AM	5						
38	4/16/2023	07:00 AM	4						
39	4/16/2023	07:15 AM	3						
40	4/16/2023	07:30 AM	8						
41	4/16/2023	07:45 AM	5						
42	4/16/2023	08:00 AM	11						
43	4/16/2023	08:15 AM	5						
44	4/16/2023	08:30 AM	4						
45	4/16/2023	08:45 AM	9						
46	4/16/2023	09:00 AM	11						
47	4/16/2023	09:15 AM	11						
48	4/16/2023	09:30 AM	15						
49	4/16/2023	09:45 AM	12						

	A	B	C	D	E	F	G	H	I
50	4/16/2023	10:00 AM	9						
51	4/16/2023	10:15 AM	19						
52	4/16/2023	10:30 AM	20						
53	4/16/2023	10:45 AM	18						
54	4/16/2023	11:00 AM	24						
55	4/16/2023	11:15 AM	29						
56	4/16/2023	11:30 AM	18						
57	4/16/2023	11:45 AM	24						
58	4/16/2023	12:00 PM	12						
59	4/16/2023	12:15 PM	18						
60	4/16/2023	12:30 PM	12						
61	4/16/2023	12:45 PM	20						
62	4/16/2023	01:00 PM	8						
63	4/16/2023	01:15 PM	13						
64	4/16/2023	01:30 PM	15						
65	4/16/2023	01:45 PM	13						
66	4/16/2023	02:00 PM	12						
67	4/16/2023	02:15 PM	15						
68	4/16/2023	02:30 PM	11						
69	4/16/2023	02:45 PM	11						
70	4/16/2023	03:00 PM	10						
71	4/16/2023	03:15 PM	12						
72	4/16/2023	03:30 PM	10						
73	4/16/2023	03:45 PM	20						
74	4/16/2023	04:00 PM	8						
75	4/16/2023	04:15 PM	13						
76	4/16/2023	04:30 PM	12						
77	4/16/2023	04:45 PM	15						
78	4/16/2023	05:00 PM	22						
79	4/16/2023	05:15 PM	14						
80	4/16/2023	05:30 PM	13						
81	4/16/2023	05:45 PM	8						
82	4/16/2023	06:00 PM	14						
83	4/16/2023	06:15 PM	15						
84	4/16/2023	06:30 PM	19						
85	4/16/2023	06:45 PM	9						
86	4/16/2023	07:00 PM	14						
87	4/16/2023	07:15 PM	10						
88	4/16/2023	07:30 PM	14						
89	4/16/2023	07:45 PM	12						
90	4/16/2023	08:00 PM	6						
91	4/16/2023	08:15 PM	15						
92	4/16/2023	08:30 PM	4						
93	4/16/2023	08:45 PM	14						
94	4/16/2023	09:00 PM	7						
95	4/16/2023	09:15 PM	7						
96	4/16/2023	09:30 PM	2						
97	4/16/2023	09:45 PM	3						
98	4/16/2023	10:00 PM	3						
99	4/16/2023	10:15 PM	5						

	A	B	C	D	E	F	G	H	I
100	4/16/2023	10:30 PM	0						
101	4/16/2023	10:45 PM	1						
102	4/16/2023	11:00 PM	1						
103	4/16/2023	11:15 PM	2						
104	4/16/2023	11:30 PM	4						
105	4/16/2023	11:45 PM	2						
106	4/17/2023	12:00 AM	2						
107	4/17/2023	12:15 AM	1						
108	4/17/2023	12:30 AM	2						
109	4/17/2023	12:45 AM	2						
110	4/17/2023	01:00 AM	1						
111	4/17/2023	01:15 AM	1						
112	4/17/2023	01:30 AM	1						
113	4/17/2023	01:45 AM	0						
114	4/17/2023	02:00 AM	0						
115	4/17/2023	02:15 AM	2						
116	4/17/2023	02:30 AM	0						
117	4/17/2023	02:45 AM	7						
118	4/17/2023	03:00 AM	2						
119	4/17/2023	03:15 AM	2						
120	4/17/2023	03:30 AM	1						
121	4/17/2023	03:45 AM	1						
122	4/17/2023	04:00 AM	3						
123	4/17/2023	04:15 AM	2						
124	4/17/2023	04:30 AM	3						
125	4/17/2023	04:45 AM	3						
126	4/17/2023	05:00 AM	6						
127	4/17/2023	05:15 AM	19						
128	4/17/2023	05:30 AM	4						
129	4/17/2023	05:45 AM	18						
130	4/17/2023	06:00 AM	14						
131	4/17/2023	06:15 AM	17						
132	4/17/2023	06:30 AM	12						
133	4/17/2023	06:45 AM	18						
134	4/17/2023	07:00 AM	16						
135	4/17/2023	07:15 AM	24						
136	4/17/2023	07:30 AM	14						
137	4/17/2023	07:45 AM	14						
138	4/17/2023	08:00 AM	18						
139	4/17/2023	08:15 AM	24						
140	4/17/2023	08:30 AM	16						
141	4/17/2023	08:45 AM	40						
142	4/17/2023	09:00 AM	8						
143	4/17/2023	09:15 AM	12						
144	4/17/2023	09:30 AM	17						
145	4/17/2023	09:45 AM	23						
146	4/17/2023	10:00 AM	21						
147	4/17/2023	10:15 AM	18						
148	4/17/2023	10:30 AM	9						
149	4/17/2023	10:45 AM	16						

	A	B	C	D	E	F	G	H	I
150	4/17/2023	11:00 AM	10						
151	4/17/2023	11:15 AM	16						
152	4/17/2023	11:30 AM	15						
153	4/17/2023	11:45 AM	11						
154	4/17/2023	12:00 PM	12						
155	4/17/2023	12:15 PM	18						
156	4/17/2023	12:30 PM	6						
157	4/17/2023	12:45 PM	16						
158	4/17/2023	01:00 PM	19						
159	4/17/2023	01:15 PM	11						
160	4/17/2023	01:30 PM	14						
161	4/17/2023	01:45 PM	20						
162	4/17/2023	02:00 PM	14						
163	4/17/2023	02:15 PM	18						
164	4/17/2023	02:30 PM	23						
165	4/17/2023	02:45 PM	15						
166	4/17/2023	03:00 PM	41						
167	4/17/2023	03:15 PM	26						
168	4/17/2023	03:30 PM	24						
169	4/17/2023	03:45 PM	19						
170	4/17/2023	04:00 PM	19						
171	4/17/2023	04:15 PM	17						
172	4/17/2023	04:30 PM	20						
173	4/17/2023	04:45 PM	11						
174	4/17/2023	05:00 PM	13						
175	4/17/2023	05:15 PM	14						
176	4/17/2023	05:30 PM	13						
177	4/17/2023	05:45 PM	10						
178	4/17/2023	06:00 PM	10						
179	4/17/2023	06:15 PM	6						
180	4/17/2023	06:30 PM	7						
181	4/17/2023	06:45 PM	11						
182	4/17/2023	07:00 PM	14						
183	4/17/2023	07:15 PM	7						
184	4/17/2023	07:30 PM	10						
185	4/17/2023	07:45 PM	6						
186	4/17/2023	08:00 PM	4						
187	4/17/2023	08:15 PM	8						
188	4/17/2023	08:30 PM	6						
189	4/17/2023	08:45 PM	7						
190	4/17/2023	09:00 PM	2						
191	4/17/2023	09:15 PM	4						
192	4/17/2023	09:30 PM	1						
193	4/17/2023	09:45 PM	4						
194	4/17/2023	10:00 PM	2						
195	4/17/2023	10:15 PM	0						
196	4/17/2023	10:30 PM	0						
197	4/17/2023	10:45 PM	5						
198	4/17/2023	11:00 PM	2						
199	4/17/2023	11:15 PM	1						

	A	B	C	D	E	F	G	H	I
200	4/17/2023	11:30 PM	4						
201	4/17/2023	11:45 PM	4						
202	4/18/2023	12:00 AM	1						
203	4/18/2023	12:15 AM	1						
204	4/18/2023	12:30 AM	2						
205	4/18/2023	12:45 AM	0						
206	4/18/2023	01:00 AM	0						
207	4/18/2023	01:15 AM	3						
208	4/18/2023	01:30 AM	1						
209	4/18/2023	01:45 AM	1						
210	4/18/2023	02:00 AM	1						
211	4/18/2023	02:15 AM	1						
212	4/18/2023	02:30 AM	0						
213	4/18/2023	02:45 AM	1						
214	4/18/2023	03:00 AM	0						
215	4/18/2023	03:15 AM	3						
216	4/18/2023	03:30 AM	4						
217	4/18/2023	03:45 AM	0						
218	4/18/2023	04:00 AM	1						
219	4/18/2023	04:15 AM	0						
220	4/18/2023	04:30 AM	1						
221	4/18/2023	04:45 AM	2						
222	4/18/2023	05:00 AM	6						
223	4/18/2023	05:15 AM	6						
224	4/18/2023	05:30 AM	13						
225	4/18/2023	05:45 AM	12						
226	4/18/2023	06:00 AM	30						
227	4/18/2023	06:15 AM	12						
228	4/18/2023	06:30 AM	19						
229	4/18/2023	06:45 AM	13						
230	4/18/2023	07:00 AM	20						
231	4/18/2023	07:15 AM	18						
232	4/18/2023	07:30 AM	12						
233	4/18/2023	07:45 AM	19						
234	4/18/2023	08:00 AM	13						
235	4/18/2023	08:15 AM	7						
236	4/18/2023	08:30 AM	18						
237	4/18/2023	08:45 AM	18						
238	4/18/2023	09:00 AM	22						
239	4/18/2023	09:15 AM	18						
240	4/18/2023	09:30 AM	14						
241	4/18/2023	09:45 AM	11						
242	4/18/2023	10:00 AM	10						
243	4/18/2023	10:15 AM	31						
244	4/18/2023	10:30 AM	12						
245	4/18/2023	10:45 AM	18						
246	4/18/2023	11:00 AM	23						
247	4/18/2023	11:15 AM	20						
248	4/18/2023	11:30 AM	18						
249	4/18/2023	11:45 AM	15						

	A	B	C	D	E	F	G	H	I
250	4/18/2023	12:00 PM	20						
251	4/18/2023	12:15 PM	12						
252	4/18/2023	12:30 PM	21						
253	4/18/2023	12:45 PM	16						
254	4/18/2023	01:00 PM	17						
255	4/18/2023	01:15 PM	15						
256	4/18/2023	01:30 PM	20						
257	4/18/2023	01:45 PM	17						
258	4/18/2023	02:00 PM	18						
259	4/18/2023	02:15 PM	31						
260	4/18/2023	02:30 PM	15						
261	4/18/2023	02:45 PM	17						
262	4/18/2023	03:00 PM	18						
263	4/18/2023	03:15 PM	15						
264	4/18/2023	03:30 PM	18						
265	4/18/2023	03:45 PM	18						
266	4/18/2023	04:00 PM	20						
267	4/18/2023	04:15 PM	20						
268	4/18/2023	04:30 PM	16						
269	4/18/2023	04:45 PM	18						
270	4/18/2023	05:00 PM	13						
271	4/18/2023	05:15 PM	21						
272	4/18/2023	05:30 PM	7						
273	4/18/2023	05:45 PM	24						
274	4/18/2023	06:00 PM	12						
275	4/18/2023	06:15 PM	8						
276	4/18/2023	06:30 PM	8						
277	4/18/2023	06:45 PM	6						
278	4/18/2023	07:00 PM	7						
279	4/18/2023	07:15 PM	7						
280	4/18/2023	07:30 PM	7						
281	4/18/2023	07:45 PM	9						
282	4/18/2023	08:00 PM	2						
283	4/18/2023	08:15 PM	3						
284	4/18/2023	08:30 PM	12						
285	4/18/2023	08:45 PM	5						
286	4/18/2023	09:00 PM	3						
287	4/18/2023	09:15 PM	2						
288	4/18/2023	09:30 PM	1						
289	4/18/2023	09:45 PM	4						
290	4/18/2023	10:00 PM	4						
291	4/18/2023	10:15 PM	6						
292	4/18/2023	10:30 PM	2						
293	4/18/2023	10:45 PM	4						
294	4/18/2023	11:00 PM	0						
295	4/18/2023	11:15 PM	1						
296	4/18/2023	11:30 PM	3						
297	4/18/2023	11:45 PM	3						
298	4/19/2023	12:00 AM	1						
299	4/19/2023	12:15 AM	0						

	A	B	C	D	E	F	G	H	I
300	4/19/2023	12:30 AM	0						
301	4/19/2023	12:45 AM	2						
302	4/19/2023	01:00 AM	1						
303	4/19/2023	01:15 AM	4						
304	4/19/2023	01:30 AM	0						
305	4/19/2023	01:45 AM	0						
306	4/19/2023	02:00 AM	0						
307	4/19/2023	02:15 AM	1						
308	4/19/2023	02:30 AM	6						
309	4/19/2023	02:45 AM	1						
310	4/19/2023	03:00 AM	0						
311	4/19/2023	03:15 AM	1						
312	4/19/2023	03:30 AM	0						
313	4/19/2023	03:45 AM	1						
314	4/19/2023	04:00 AM	3						
315	4/19/2023	04:15 AM	8						
316	4/19/2023	04:30 AM	5						
317	4/19/2023	04:45 AM	6						
318	4/19/2023	05:00 AM	14						
319	4/19/2023	05:15 AM	2						
320	4/19/2023	05:30 AM	8						
321	4/19/2023	05:45 AM	6						
322	4/19/2023	06:00 AM	19						
323	4/19/2023	06:15 AM	20						
324	4/19/2023	06:30 AM	15						
325	4/19/2023	06:45 AM	9						
326	4/19/2023	07:00 AM	16						
327	4/19/2023	07:15 AM	18						
328	4/19/2023	07:30 AM	25						
329	4/19/2023	07:45 AM	25						
330	4/19/2023	08:00 AM	25						
331	4/19/2023	08:15 AM	35						
332	4/19/2023	08:30 AM	26						
333	4/19/2023	08:45 AM	23						
334	4/19/2023	09:00 AM	23						
335	4/19/2023	09:15 AM	22						
336	4/19/2023	09:30 AM	14						
337	4/19/2023	09:45 AM	16						
338	4/19/2023	10:00 AM	11						
339	4/19/2023	10:15 AM	20						
340	4/19/2023	10:30 AM	18						
341	4/19/2023	10:45 AM	15						
342	4/19/2023	11:00 AM	21						
343	4/19/2023	11:15 AM	10						
344	4/19/2023	11:30 AM	23						
345	4/19/2023	11:45 AM	14						
346	4/19/2023	12:00 PM	25						
347	4/19/2023	12:15 PM	22						
348	4/19/2023	12:30 PM	11						
349	4/19/2023	12:45 PM	28						

	A	B	C	D	E	F	G	H	I
350	4/19/2023	01:00 PM	30						
351	4/19/2023	01:15 PM	20						
352	4/19/2023	01:30 PM	10						
353	4/19/2023	01:45 PM	14						
354	4/19/2023	02:00 PM	14						
355	4/19/2023	02:15 PM	22						
356	4/19/2023	02:30 PM	19						
357	4/19/2023	02:45 PM	20						
358	4/19/2023	03:00 PM	26						
359	4/19/2023	03:15 PM	16						
360	4/19/2023	03:30 PM	20						
361	4/19/2023	03:45 PM	17						
362	4/19/2023	04:00 PM	18						
363	4/19/2023	04:15 PM	20						
364	4/19/2023	04:30 PM	22						
365	4/19/2023	04:45 PM	19						
366	4/19/2023	05:00 PM	20						
367	4/19/2023	05:15 PM	11						
368	4/19/2023	05:30 PM	20						
369	4/19/2023	05:45 PM	12						
370	4/19/2023	06:00 PM	12						
371	4/19/2023	06:15 PM	8						
372	4/19/2023	06:30 PM	18						
373	4/19/2023	06:45 PM	8						
374	4/19/2023	07:00 PM	3						
375	4/19/2023	07:15 PM	15						
376	4/19/2023	07:30 PM	10						
377	4/19/2023	07:45 PM	9						
378	4/19/2023	08:00 PM	7						
379	4/19/2023	08:15 PM	5						
380	4/19/2023	08:30 PM	3						
381	4/19/2023	08:45 PM	3						
382	4/19/2023	09:00 PM	5						
383	4/19/2023	09:15 PM	4						
384	4/19/2023	09:30 PM	2						
385	4/19/2023	09:45 PM	1						
386	4/19/2023	10:00 PM	0						
387	4/19/2023	10:15 PM	2						
388	4/19/2023	10:30 PM	0						
389	4/19/2023	10:45 PM	0						
390	4/19/2023	11:00 PM	1						
391	4/19/2023	11:15 PM	1						
392	4/19/2023	11:30 PM	1						
393	4/19/2023	11:45 PM	1						
394	4/20/2023	12:00 AM	0						
395	4/20/2023	12:15 AM	0						
396	4/20/2023	12:30 AM	2						
397	4/20/2023	12:45 AM	1						
398	4/20/2023	01:00 AM	2						
399	4/20/2023	01:15 AM	0						

	A	B	C	D	E	F	G	H	I
400	4/20/2023	01:30 AM	0						
401	4/20/2023	01:45 AM	0						
402	4/20/2023	02:00 AM	1						
403	4/20/2023	02:15 AM	0						
404	4/20/2023	02:30 AM	2						
405	4/20/2023	02:45 AM	0						
406	4/20/2023	03:00 AM	3						
407	4/20/2023	03:15 AM	2						
408	4/20/2023	03:30 AM	2						
409	4/20/2023	03:45 AM	1						
410	4/20/2023	04:00 AM	2						
411	4/20/2023	04:15 AM	0						
412	4/20/2023	04:30 AM	3						
413	4/20/2023	04:45 AM	3						
414	4/20/2023	05:00 AM	9						
415	4/20/2023	05:15 AM	8						
416	4/20/2023	05:30 AM	6						
417	4/20/2023	05:45 AM	15						
418	4/20/2023	06:00 AM	9						
419	4/20/2023	06:15 AM	17						
420	4/20/2023	06:30 AM	16						
421	4/20/2023	06:45 AM	19						
422	4/20/2023	07:00 AM	25						
423	4/20/2023	07:15 AM	13						
424	4/20/2023	07:30 AM	23						
425	4/20/2023	07:45 AM	20						
426	4/20/2023	08:00 AM	19						
427	4/20/2023	08:15 AM	16						
428	4/20/2023	08:30 AM	15						
429	4/20/2023	08:45 AM	20						
430	4/20/2023	09:00 AM	14						
431	4/20/2023	09:15 AM	15						
432	4/20/2023	09:30 AM	15						
433	4/20/2023	09:45 AM	15						
434	4/20/2023	10:00 AM	25						
435	4/20/2023	10:15 AM	15						
436	4/20/2023	10:30 AM	28						
437	4/20/2023	10:45 AM	25						
438	4/20/2023	11:00 AM	16						
439	4/20/2023	11:15 AM	17						
440	4/20/2023	11:30 AM	12						
441	4/20/2023	11:45 AM	17						
442	4/20/2023	12:00 PM	28						
443	4/20/2023	12:15 PM	10						
444	4/20/2023	12:30 PM	29						
445	4/20/2023	12:45 PM	27						
446	4/20/2023	01:00 PM	13						
447	4/20/2023	01:15 PM	17						
448	4/20/2023	01:30 PM	12						
449	4/20/2023	01:45 PM	10						

	A	B	C	D	E	F	G	H	I
450	4/20/2023	02:00 PM	13						
451	4/20/2023	02:15 PM	20						
452	4/20/2023	02:30 PM	21						
453	4/20/2023	02:45 PM	25						
454	4/20/2023	03:00 PM	24						
455	4/20/2023	03:15 PM	16						
456	4/20/2023	03:30 PM	15						
457	4/20/2023	03:45 PM	34						
458	4/20/2023	04:00 PM	34						
459	4/20/2023	04:15 PM	29						
460	4/20/2023	04:30 PM	29						
461	4/20/2023	04:45 PM	18						
462	4/20/2023	05:00 PM	23						
463	4/20/2023	05:15 PM	13						
464	4/20/2023	05:30 PM	16						
465	4/20/2023	05:45 PM	11						
466	4/20/2023	06:00 PM	16						
467	4/20/2023	06:15 PM	7						
468	4/20/2023	06:30 PM	23						
469	4/20/2023	06:45 PM	14						
470	4/20/2023	07:00 PM	17						
471	4/20/2023	07:15 PM	17						
472	4/20/2023	07:30 PM	24						
473	4/20/2023	07:45 PM	10						
474	4/20/2023	08:00 PM	6						
475	4/20/2023	08:15 PM	8						
476	4/20/2023	08:30 PM	6						
477	4/20/2023	08:45 PM	21						
478	4/20/2023	09:00 PM	7						
479	4/20/2023	09:15 PM	6						
480	4/20/2023	09:30 PM	7						
481	4/20/2023	09:45 PM	6						
482	4/20/2023	10:00 PM	0						
483	4/20/2023	10:15 PM	4						
484	4/20/2023	10:30 PM	4						
485	4/20/2023	10:45 PM	2						
486	4/20/2023	11:00 PM	5						
487	4/20/2023	11:15 PM	1						
488	4/20/2023	11:30 PM	1						
489	4/20/2023	11:45 PM	4						
490	4/21/2023	12:00 AM	4						
491	4/21/2023	12:15 AM	0						
492	4/21/2023	12:30 AM	0						
493	4/21/2023	12:45 AM	0						
494	4/21/2023	01:00 AM	6						
495	4/21/2023	01:15 AM	1						
496	4/21/2023	01:30 AM	2						
497	4/21/2023	01:45 AM	3						
498	4/21/2023	02:00 AM	0						
499	4/21/2023	02:15 AM	1						

	A	B	C	D	E	F	G	H	I
500	4/21/2023	02:30 AM	0						
501	4/21/2023	02:45 AM	2						
502	4/21/2023	03:00 AM	0						
503	4/21/2023	03:15 AM	0						
504	4/21/2023	03:30 AM	3						
505	4/21/2023	03:45 AM	1						
506	4/21/2023	04:00 AM	1						
507	4/21/2023	04:15 AM	3						
508	4/21/2023	04:30 AM	4						
509	4/21/2023	04:45 AM	6						
510	4/21/2023	05:00 AM	6						
511	4/21/2023	05:15 AM	9						
512	4/21/2023	05:30 AM	6						
513	4/21/2023	05:45 AM	11						
514	4/21/2023	06:00 AM	23						
515	4/21/2023	06:15 AM	21						
516	4/21/2023	06:30 AM	28						
517	4/21/2023	06:45 AM	21						
518	4/21/2023	07:00 AM	16						
519	4/21/2023	07:15 AM	22						
520	4/21/2023	07:30 AM	21						
521	4/21/2023	07:45 AM	21						
522	4/21/2023	08:00 AM	16						
523	4/21/2023	08:15 AM	18						
524	4/21/2023	08:30 AM	34						
525	4/21/2023	08:45 AM	27						
526	4/21/2023	09:00 AM	16						
527	4/21/2023	09:15 AM	27						
528	4/21/2023	09:30 AM	27						
529	4/21/2023	09:45 AM	16						
530	4/21/2023	10:00 AM	31						
531	4/21/2023	10:15 AM	23						
532	4/21/2023	10:30 AM	19						
533	4/21/2023	10:45 AM	24						
534	4/21/2023	11:00 AM	22						
535	4/21/2023	11:15 AM	29						
536	4/21/2023	11:30 AM	27						
537	4/21/2023	11:45 AM	17						
538	4/21/2023	12:00 PM	20						
539	4/21/2023	12:15 PM	21						
540	4/21/2023	12:30 PM	23						
541	4/21/2023	12:45 PM	15						
542	4/21/2023	01:00 PM	24						
543	4/21/2023	01:15 PM	20						
544	4/21/2023	01:30 PM	31						
545	4/21/2023	01:45 PM	18						
546	4/21/2023	02:00 PM	45						
547	4/21/2023	02:15 PM	16						
548	4/21/2023	02:30 PM	16						
549	4/21/2023	02:45 PM	23						

	A	B	C	D	E	F	G	H	I
550	4/21/2023	03:00 PM	35						
551	4/21/2023	03:15 PM	28						
552	4/21/2023	03:30 PM	25						
553	4/21/2023	03:45 PM	28						
554	4/21/2023	04:00 PM	36						
555	4/21/2023	04:15 PM	32						
556	4/21/2023	04:30 PM	21						
557	4/21/2023	04:45 PM	22						
558	4/21/2023	05:00 PM	23						
559	4/21/2023	05:15 PM	31						
560	4/21/2023	05:30 PM	29						
561	4/21/2023	05:45 PM	34						
562	4/21/2023	06:00 PM	32						
563	4/21/2023	06:15 PM	22						
564	4/21/2023	06:30 PM	18						
565	4/21/2023	06:45 PM	23						
566	4/21/2023	07:00 PM	21						
567	4/21/2023	07:15 PM	13						
568	4/21/2023	07:30 PM	6						
569	4/21/2023	07:45 PM	16						
570	4/21/2023	08:00 PM	18						
571	4/21/2023	08:15 PM	14						
572	4/21/2023	08:30 PM	8						
573	4/21/2023	08:45 PM	12						
574	4/21/2023	09:00 PM	11						
575	4/21/2023	09:15 PM	7						
576	4/21/2023	09:30 PM	6						
577	4/21/2023	09:45 PM	5						
578	4/21/2023	10:00 PM	5						
579	4/21/2023	10:15 PM	8						
580	4/21/2023	10:30 PM	4						
581	4/21/2023	10:45 PM	4						
582	4/21/2023	11:00 PM	4						
583	4/21/2023	11:15 PM	2						
584	4/21/2023	11:30 PM	2						
585	4/21/2023	11:45 PM	8						
586	4/22/2023	12:00 AM	2						
587	4/22/2023	12:15 AM	2						
588	4/22/2023	12:30 AM	0						
589	4/22/2023	12:45 AM	1						
590	4/22/2023	01:00 AM	2						
591	4/22/2023	01:15 AM	0						
592	4/22/2023	01:30 AM	1						
593	4/22/2023	01:45 AM	1						
594	4/22/2023	02:00 AM	1						
595	4/22/2023	02:15 AM	2						
596	4/22/2023	02:30 AM	4						
597	4/22/2023	02:45 AM	0						
598	4/22/2023	03:00 AM	1						
599	4/22/2023	03:15 AM	0						

	A	B	C	D	E	F	G	H	I
600	4/22/2023	03:30 AM	1						
601	4/22/2023	03:45 AM	1						
602	4/22/2023	04:00 AM	0						
603	4/22/2023	04:15 AM	1						
604	4/22/2023	04:30 AM	1						
605	4/22/2023	04:45 AM	3						
606	4/22/2023	05:00 AM	5						
607	4/22/2023	05:15 AM	7						
608	4/22/2023	05:30 AM	1						
609	4/22/2023	05:45 AM	9						
610	4/22/2023	06:00 AM	9						
611	4/22/2023	06:15 AM	17						
612	4/22/2023	06:30 AM	9						
613	4/22/2023	06:45 AM	16						
614	4/22/2023	07:00 AM	16						
615	4/22/2023	07:15 AM	16						
616	4/22/2023	07:30 AM	36						
617	4/22/2023	07:45 AM	29						
618	4/22/2023	08:00 AM	33						
619	4/22/2023	08:15 AM	29						
620	4/22/2023	08:30 AM	29						
621	4/22/2023	08:45 AM	14						
622	4/22/2023	09:00 AM	36						
623	4/22/2023	09:15 AM	35						
624	4/22/2023	09:30 AM	42						
625	4/22/2023	09:45 AM	23						
626	4/22/2023	10:00 AM	17						
627	4/22/2023	10:15 AM	20						
628	4/22/2023	10:30 AM	26						
629	4/22/2023	10:45 AM	19						
630	4/22/2023	11:00 AM	18						
631	4/22/2023	11:15 AM	30						
632	4/22/2023	11:30 AM	19						
633	4/22/2023	11:45 AM	29						
634	4/22/2023	12:00 PM	25						
635	4/22/2023	12:15 PM	14						
636	4/22/2023	12:30 PM	21						
637	4/22/2023	12:45 PM	18						
638	4/22/2023	01:00 PM	26						
639	4/22/2023	01:15 PM	23						
640	4/22/2023	01:30 PM	22						
641	4/22/2023	01:45 PM	16						
642	4/22/2023	02:00 PM	39						
643	4/22/2023	02:15 PM	25						
644	4/22/2023	02:30 PM	17						
645	4/22/2023	02:45 PM	21						
646	4/22/2023	03:00 PM	21						
647	4/22/2023	03:15 PM	16						
648	4/22/2023	03:30 PM	27						
649	4/22/2023	03:45 PM	22						

	A	B	C	D	E	F	G	H	I
650	4/22/2023	04:00 PM	29						
651	4/22/2023	04:15 PM	25						
652	4/22/2023	04:30 PM	19						
653	4/22/2023	04:45 PM	12						
654	4/22/2023	05:00 PM	17						
655	4/22/2023	05:15 PM	22						
656	4/22/2023	05:30 PM	13						
657	4/22/2023	05:45 PM	17						
658	4/22/2023	06:00 PM	14						
659	4/22/2023	06:15 PM	6						
660	4/22/2023	06:30 PM	7						
661	4/22/2023	06:45 PM	11						
662	4/22/2023	07:00 PM	4						
663	4/22/2023	07:15 PM	6						
664	4/22/2023	07:30 PM	6						
665	4/22/2023	07:45 PM	6						
666	4/22/2023	08:00 PM	9						
667	4/22/2023	08:15 PM	8						
668	4/22/2023	08:30 PM	8						
669	4/22/2023	08:45 PM	8						
670	4/22/2023	09:00 PM	4						
671	4/22/2023	09:15 PM	5						
672	4/22/2023	09:30 PM	3						
673	4/22/2023	09:45 PM	3						
674	4/22/2023	10:00 PM	2						
675	4/22/2023	10:15 PM	1						
676	4/22/2023	10:30 PM	4						
677	4/22/2023	10:45 PM	2						
678	4/22/2023	11:00 PM	3						
679	4/22/2023	11:15 PM	3						
680	4/22/2023	11:30 PM	1						
681	4/22/2023	11:45 PM	1						
682	4/23/2023	12:00 AM	0						
683	4/23/2023	12:15 AM	0						
684	4/23/2023	12:30 AM	1						
685	4/23/2023	12:45 AM	2						
686	4/23/2023	01:00 AM	1						
687	4/23/2023	01:15 AM	1						
688	4/23/2023	01:30 AM	0						
689	4/23/2023	01:45 AM	0						
690	4/23/2023	02:00 AM	1						
691	4/23/2023	02:15 AM	1						
692	4/23/2023	02:30 AM	0						
693	4/23/2023	02:45 AM	0						
694	4/23/2023	03:00 AM	1						
695	4/23/2023	03:15 AM	0						
696	4/23/2023	03:30 AM	2						
697	4/23/2023	03:45 AM	3						
698	4/23/2023	04:00 AM	1						
699	4/23/2023	04:15 AM	1						

	A	B	C	D	E	F	G	H	I
700	4/23/2023	04:30 AM	2						
701	4/23/2023	04:45 AM	1						
702	4/23/2023	05:00 AM	2						
703	4/23/2023	05:15 AM	3						
704	4/23/2023	05:30 AM	2						
705	4/23/2023	05:45 AM	0						
706	4/23/2023	06:00 AM	2						
707	4/23/2023	06:15 AM	3						
708	4/23/2023	06:30 AM	1						
709	4/23/2023	06:45 AM	0						
710	4/23/2023	07:00 AM	2						
711	4/23/2023	07:15 AM	1						
712	4/23/2023	07:30 AM	6						
713	4/23/2023	07:45 AM	5						
714	4/23/2023	08:00 AM	2						
715	4/23/2023	08:15 AM	9						
716	4/23/2023	08:30 AM	9						
717	4/23/2023	08:45 AM	7						
718	4/23/2023	09:00 AM	14						
719	4/23/2023	09:15 AM	13						
720	4/23/2023	09:30 AM	12						
721	4/23/2023	09:45 AM	12						
722	4/23/2023	10:00 AM	6						
723	4/23/2023	10:15 AM	13						
724	4/23/2023	10:30 AM	18						
725	4/23/2023	10:45 AM	14						
726	4/23/2023	11:00 AM	10						
727	4/23/2023	11:15 AM	19						
728	4/23/2023	11:30 AM	20						
729	4/23/2023	11:45 AM	15						
730	4/23/2023	12:00 PM	15						
731	4/23/2023	12:15 PM	22						
732	4/23/2023	12:30 PM	17						
733	4/23/2023	12:45 PM	19						
734	4/23/2023	01:00 PM	9						
735	4/23/2023	01:15 PM	21						
736	4/23/2023	01:30 PM	20						
737	4/23/2023	01:45 PM	14						
738	4/23/2023	02:00 PM	14						
739	4/23/2023	02:15 PM	13						
740	4/23/2023	02:30 PM	15						
741	4/23/2023	02:45 PM	9						
742	4/23/2023	03:00 PM	14						
743	4/23/2023	03:15 PM	9						
744	4/23/2023	03:30 PM	17						
745	4/23/2023	03:45 PM	17						
746	4/23/2023	04:00 PM	12						
747	4/23/2023	04:15 PM	19						
748	4/23/2023	04:30 PM	21						
749	4/23/2023	04:45 PM	22						

	A	B	C	D	E	F	G	H	I
750	4/23/2023	05:00 PM	16						
751	4/23/2023	05:15 PM	13						
752	4/23/2023	05:30 PM	12						
753	4/23/2023	05:45 PM	15						
754	4/23/2023	06:00 PM	21						
755	4/23/2023	06:15 PM	20						
756	4/23/2023	06:30 PM	16						
757	4/23/2023	06:45 PM	7						
758	4/23/2023	07:00 PM	9						
759	4/23/2023	07:15 PM	8						
760	4/23/2023	07:30 PM	8						
761	4/23/2023	07:45 PM	1						
762	4/23/2023	08:00 PM	5						
763	4/23/2023	08:15 PM	4						
764	4/23/2023	08:30 PM	5						
765	4/23/2023	08:45 PM	7						
766	4/23/2023	09:00 PM	4						
767	4/23/2023	09:15 PM	4						
768	4/23/2023	09:30 PM	6						
769	4/23/2023	09:45 PM	3						
770	4/23/2023	10:00 PM	3						
771	4/23/2023	10:15 PM	2						
772	4/23/2023	10:30 PM	3						
773	4/23/2023	10:45 PM	2						
774	4/23/2023	11:00 PM	2						
775	4/23/2023	11:15 PM	2						
776	4/23/2023	11:30 PM	3						
777	4/23/2023	11:45 PM	1						

	A	B	C	D	E	F	G	H	I
1									
2	File Name: C:\Users\barri\OneDrive\Documents\TDB\WSP\SYRACUSE\DATA\BATCH 3\DONE\ATR 1292.tf2								
3	Start Date: 4/16/2023								
4	Start Time: 12:00:00 AM								
5	Location 1: SB I-81 off ramp								
6	Location 2: to NY 104								
7									
8									
9	Date	Time	SB						
10	4/16/2023	12:00 AM	1						
11	4/16/2023	12:15 AM	2						
12	4/16/2023	12:30 AM	1						
13	4/16/2023	12:45 AM	2						
14	4/16/2023	01:00 AM	3						
15	4/16/2023	01:15 AM	0						
16	4/16/2023	01:30 AM	0						
17	4/16/2023	01:45 AM	1						
18	4/16/2023	02:00 AM	0						
19	4/16/2023	02:15 AM	0						
20	4/16/2023	02:30 AM	0						
21	4/16/2023	02:45 AM	2						
22	4/16/2023	03:00 AM	0						
23	4/16/2023	03:15 AM	3						
24	4/16/2023	03:30 AM	3						
25	4/16/2023	03:45 AM	1						
26	4/16/2023	04:00 AM	0						
27	4/16/2023	04:15 AM	1						
28	4/16/2023	04:30 AM	2						
29	4/16/2023	04:45 AM	0						
30	4/16/2023	05:00 AM	1						
31	4/16/2023	05:15 AM	2						
32	4/16/2023	05:30 AM	3						
33	4/16/2023	05:45 AM	0						
34	4/16/2023	06:00 AM	3						
35	4/16/2023	06:15 AM	4						
36	4/16/2023	06:30 AM	7						
37	4/16/2023	06:45 AM	4						
38	4/16/2023	07:00 AM	11						
39	4/16/2023	07:15 AM	8						
40	4/16/2023	07:30 AM	8						
41	4/16/2023	07:45 AM	8						
42	4/16/2023	08:00 AM	2						
43	4/16/2023	08:15 AM	7						
44	4/16/2023	08:30 AM	8						
45	4/16/2023	08:45 AM	6						
46	4/16/2023	09:00 AM	11						
47	4/16/2023	09:15 AM	21						
48	4/16/2023	09:30 AM	17						
49	4/16/2023	09:45 AM	15						

	A	B	C	D	E	F	G	H	I
50	4/16/2023	10:00 AM	16						
51	4/16/2023	10:15 AM	19						
52	4/16/2023	10:30 AM	16						
53	4/16/2023	10:45 AM	16						
54	4/16/2023	11:00 AM	17						
55	4/16/2023	11:15 AM	22						
56	4/16/2023	11:30 AM	30						
57	4/16/2023	11:45 AM	19						
58	4/16/2023	12:00 PM	22						
59	4/16/2023	12:15 PM	19						
60	4/16/2023	12:30 PM	27						
61	4/16/2023	12:45 PM	21						
62	4/16/2023	01:00 PM	18						
63	4/16/2023	01:15 PM	30						
64	4/16/2023	01:30 PM	12						
65	4/16/2023	01:45 PM	31						
66	4/16/2023	02:00 PM	20						
67	4/16/2023	02:15 PM	24						
68	4/16/2023	02:30 PM	20						
69	4/16/2023	02:45 PM	26						
70	4/16/2023	03:00 PM	24						
71	4/16/2023	03:15 PM	31						
72	4/16/2023	03:30 PM	21						
73	4/16/2023	03:45 PM	20						
74	4/16/2023	04:00 PM	15						
75	4/16/2023	04:15 PM	26						
76	4/16/2023	04:30 PM	18						
77	4/16/2023	04:45 PM	26						
78	4/16/2023	05:00 PM	11						
79	4/16/2023	05:15 PM	13						
80	4/16/2023	05:30 PM	17						
81	4/16/2023	05:45 PM	30						
82	4/16/2023	06:00 PM	19						
83	4/16/2023	06:15 PM	13						
84	4/16/2023	06:30 PM	13						
85	4/16/2023	06:45 PM	10						
86	4/16/2023	07:00 PM	10						
87	4/16/2023	07:15 PM	6						
88	4/16/2023	07:30 PM	21						
89	4/16/2023	07:45 PM	7						
90	4/16/2023	08:00 PM	6						
91	4/16/2023	08:15 PM	12						
92	4/16/2023	08:30 PM	8						
93	4/16/2023	08:45 PM	9						
94	4/16/2023	09:00 PM	13						
95	4/16/2023	09:15 PM	3						
96	4/16/2023	09:30 PM	6						
97	4/16/2023	09:45 PM	1						
98	4/16/2023	10:00 PM	6						
99	4/16/2023	10:15 PM	3						

	A	B	C	D	E	F	G	H	I
100	4/16/2023	10:30 PM	2						
101	4/16/2023	10:45 PM	3						
102	4/16/2023	11:00 PM	4						
103	4/16/2023	11:15 PM	2						
104	4/16/2023	11:30 PM	3						
105	4/16/2023	11:45 PM	1						
106	4/17/2023	12:00 AM	1						
107	4/17/2023	12:15 AM	1						
108	4/17/2023	12:30 AM	0						
109	4/17/2023	12:45 AM	2						
110	4/17/2023	01:00 AM	3						
111	4/17/2023	01:15 AM	1						
112	4/17/2023	01:30 AM	0						
113	4/17/2023	01:45 AM	2						
114	4/17/2023	02:00 AM	1						
115	4/17/2023	02:15 AM	2						
116	4/17/2023	02:30 AM	0						
117	4/17/2023	02:45 AM	0						
118	4/17/2023	03:00 AM	1						
119	4/17/2023	03:15 AM	1						
120	4/17/2023	03:30 AM	1						
121	4/17/2023	03:45 AM	3						
122	4/17/2023	04:00 AM	5						
123	4/17/2023	04:15 AM	2						
124	4/17/2023	04:30 AM	0						
125	4/17/2023	04:45 AM	4						
126	4/17/2023	05:00 AM	4						
127	4/17/2023	05:15 AM	9						
128	4/17/2023	05:30 AM	6						
129	4/17/2023	05:45 AM	13						
130	4/17/2023	06:00 AM	11						
131	4/17/2023	06:15 AM	12						
132	4/17/2023	06:30 AM	16						
133	4/17/2023	06:45 AM	8						
134	4/17/2023	07:00 AM	15						
135	4/17/2023	07:15 AM	13						
136	4/17/2023	07:30 AM	19						
137	4/17/2023	07:45 AM	9						
138	4/17/2023	08:00 AM	23						
139	4/17/2023	08:15 AM	14						
140	4/17/2023	08:30 AM	12						
141	4/17/2023	08:45 AM	9						
142	4/17/2023	09:00 AM	18						
143	4/17/2023	09:15 AM	9						
144	4/17/2023	09:30 AM	21						
145	4/17/2023	09:45 AM	12						
146	4/17/2023	10:00 AM	14						
147	4/17/2023	10:15 AM	12						
148	4/17/2023	10:30 AM	8						
149	4/17/2023	10:45 AM	12						

	A	B	C	D	E	F	G	H	I
150	4/17/2023	11:00 AM	15						
151	4/17/2023	11:15 AM	23						
152	4/17/2023	11:30 AM	11						
153	4/17/2023	11:45 AM	22						
154	4/17/2023	12:00 PM	20						
155	4/17/2023	12:15 PM	12						
156	4/17/2023	12:30 PM	14						
157	4/17/2023	12:45 PM	17						
158	4/17/2023	01:00 PM	14						
159	4/17/2023	01:15 PM	26						
160	4/17/2023	01:30 PM	13						
161	4/17/2023	01:45 PM	24						
162	4/17/2023	02:00 PM	11						
163	4/17/2023	02:15 PM	23						
164	4/17/2023	02:30 PM	18						
165	4/17/2023	02:45 PM	19						
166	4/17/2023	03:00 PM	17						
167	4/17/2023	03:15 PM	16						
168	4/17/2023	03:30 PM	19						
169	4/17/2023	03:45 PM	20						
170	4/17/2023	04:00 PM	30						
171	4/17/2023	04:15 PM	35						
172	4/17/2023	04:30 PM	22						
173	4/17/2023	04:45 PM	23						
174	4/17/2023	05:00 PM	26						
175	4/17/2023	05:15 PM	21						
176	4/17/2023	05:30 PM	14						
177	4/17/2023	05:45 PM	8						
178	4/17/2023	06:00 PM	19						
179	4/17/2023	06:15 PM	15						
180	4/17/2023	06:30 PM	9						
181	4/17/2023	06:45 PM	22						
182	4/17/2023	07:00 PM	12						
183	4/17/2023	07:15 PM	12						
184	4/17/2023	07:30 PM	15						
185	4/17/2023	07:45 PM	6						
186	4/17/2023	08:00 PM	12						
187	4/17/2023	08:15 PM	6						
188	4/17/2023	08:30 PM	12						
189	4/17/2023	08:45 PM	0						
190	4/17/2023	09:00 PM	6						
191	4/17/2023	09:15 PM	8						
192	4/17/2023	09:30 PM	10						
193	4/17/2023	09:45 PM	5						
194	4/17/2023	10:00 PM	9						
195	4/17/2023	10:15 PM	1						
196	4/17/2023	10:30 PM	0						
197	4/17/2023	10:45 PM	3						
198	4/17/2023	11:00 PM	0						
199	4/17/2023	11:15 PM	8						

	A	B	C	D	E	F	G	H	I
200	4/17/2023	11:30 PM	7						
201	4/17/2023	11:45 PM	2						
202	4/18/2023	12:00 AM	2						
203	4/18/2023	12:15 AM	1						
204	4/18/2023	12:30 AM	2						
205	4/18/2023	12:45 AM	0						
206	4/18/2023	01:00 AM	2						
207	4/18/2023	01:15 AM	2						
208	4/18/2023	01:30 AM	1						
209	4/18/2023	01:45 AM	0						
210	4/18/2023	02:00 AM	1						
211	4/18/2023	02:15 AM	0						
212	4/18/2023	02:30 AM	3						
213	4/18/2023	02:45 AM	0						
214	4/18/2023	03:00 AM	4						
215	4/18/2023	03:15 AM	5						
216	4/18/2023	03:30 AM	2						
217	4/18/2023	03:45 AM	1						
218	4/18/2023	04:00 AM	2						
219	4/18/2023	04:15 AM	2						
220	4/18/2023	04:30 AM	1						
221	4/18/2023	04:45 AM	5						
222	4/18/2023	05:00 AM	4						
223	4/18/2023	05:15 AM	5						
224	4/18/2023	05:30 AM	8						
225	4/18/2023	05:45 AM	23						
226	4/18/2023	06:00 AM	13						
227	4/18/2023	06:15 AM	14						
228	4/18/2023	06:30 AM	10						
229	4/18/2023	06:45 AM	20						
230	4/18/2023	07:00 AM	14						
231	4/18/2023	07:15 AM	20						
232	4/18/2023	07:30 AM	9						
233	4/18/2023	07:45 AM	12						
234	4/18/2023	08:00 AM	19						
235	4/18/2023	08:15 AM	17						
236	4/18/2023	08:30 AM	12						
237	4/18/2023	08:45 AM	9						
238	4/18/2023	09:00 AM	17						
239	4/18/2023	09:15 AM	9						
240	4/18/2023	09:30 AM	12						
241	4/18/2023	09:45 AM	15						
242	4/18/2023	10:00 AM	19						
243	4/18/2023	10:15 AM	15						
244	4/18/2023	10:30 AM	19						
245	4/18/2023	10:45 AM	18						
246	4/18/2023	11:00 AM	16						
247	4/18/2023	11:15 AM	17						
248	4/18/2023	11:30 AM	17						
249	4/18/2023	11:45 AM	15						

	A	B	C	D	E	F	G	H	I
250	4/18/2023	12:00 PM	16						
251	4/18/2023	12:15 PM	21						
252	4/18/2023	12:30 PM	15						
253	4/18/2023	12:45 PM	22						
254	4/18/2023	01:00 PM	8						
255	4/18/2023	01:15 PM	19						
256	4/18/2023	01:30 PM	20						
257	4/18/2023	01:45 PM	22						
258	4/18/2023	02:00 PM	20						
259	4/18/2023	02:15 PM	22						
260	4/18/2023	02:30 PM	13						
261	4/18/2023	02:45 PM	20						
262	4/18/2023	03:00 PM	22						
263	4/18/2023	03:15 PM	15						
264	4/18/2023	03:30 PM	22						
265	4/18/2023	03:45 PM	21						
266	4/18/2023	04:00 PM	27						
267	4/18/2023	04:15 PM	32						
268	4/18/2023	04:30 PM	15						
269	4/18/2023	04:45 PM	18						
270	4/18/2023	05:00 PM	20						
271	4/18/2023	05:15 PM	23						
272	4/18/2023	05:30 PM	20						
273	4/18/2023	05:45 PM	15						
274	4/18/2023	06:00 PM	24						
275	4/18/2023	06:15 PM	14						
276	4/18/2023	06:30 PM	8						
277	4/18/2023	06:45 PM	14						
278	4/18/2023	07:00 PM	16						
279	4/18/2023	07:15 PM	11						
280	4/18/2023	07:30 PM	6						
281	4/18/2023	07:45 PM	7						
282	4/18/2023	08:00 PM	7						
283	4/18/2023	08:15 PM	7						
284	4/18/2023	08:30 PM	5						
285	4/18/2023	08:45 PM	7						
286	4/18/2023	09:00 PM	4						
287	4/18/2023	09:15 PM	10						
288	4/18/2023	09:30 PM	8						
289	4/18/2023	09:45 PM	9						
290	4/18/2023	10:00 PM	10						
291	4/18/2023	10:15 PM	3						
292	4/18/2023	10:30 PM	2						
293	4/18/2023	10:45 PM	6						
294	4/18/2023	11:00 PM	3						
295	4/18/2023	11:15 PM	1						
296	4/18/2023	11:30 PM	6						
297	4/18/2023	11:45 PM	1						
298	4/19/2023	12:00 AM	2						
299	4/19/2023	12:15 AM	0						

	A	B	C	D	E	F	G	H	I
300	4/19/2023	12:30 AM	6						
301	4/19/2023	12:45 AM	1						
302	4/19/2023	01:00 AM	1						
303	4/19/2023	01:15 AM	1						
304	4/19/2023	01:30 AM	0						
305	4/19/2023	01:45 AM	0						
306	4/19/2023	02:00 AM	2						
307	4/19/2023	02:15 AM	0						
308	4/19/2023	02:30 AM	0						
309	4/19/2023	02:45 AM	5						
310	4/19/2023	03:00 AM	1						
311	4/19/2023	03:15 AM	2						
312	4/19/2023	03:30 AM	0						
313	4/19/2023	03:45 AM	0						
314	4/19/2023	04:00 AM	2						
315	4/19/2023	04:15 AM	9						
316	4/19/2023	04:30 AM	8						
317	4/19/2023	04:45 AM	1						
318	4/19/2023	05:00 AM	6						
319	4/19/2023	05:15 AM	9						
320	4/19/2023	05:30 AM	5						
321	4/19/2023	05:45 AM	7						
322	4/19/2023	06:00 AM	11						
323	4/19/2023	06:15 AM	24						
324	4/19/2023	06:30 AM	11						
325	4/19/2023	06:45 AM	16						
326	4/19/2023	07:00 AM	9						
327	4/19/2023	07:15 AM	13						
328	4/19/2023	07:30 AM	8						
329	4/19/2023	07:45 AM	13						
330	4/19/2023	08:00 AM	10						
331	4/19/2023	08:15 AM	17						
332	4/19/2023	08:30 AM	6						
333	4/19/2023	08:45 AM	18						
334	4/19/2023	09:00 AM	15						
335	4/19/2023	09:15 AM	17						
336	4/19/2023	09:30 AM	14						
337	4/19/2023	09:45 AM	14						
338	4/19/2023	10:00 AM	9						
339	4/19/2023	10:15 AM	9						
340	4/19/2023	10:30 AM	9						
341	4/19/2023	10:45 AM	13						
342	4/19/2023	11:00 AM	23						
343	4/19/2023	11:15 AM	24						
344	4/19/2023	11:30 AM	26						
345	4/19/2023	11:45 AM	27						
346	4/19/2023	12:00 PM	16						
347	4/19/2023	12:15 PM	15						
348	4/19/2023	12:30 PM	18						
349	4/19/2023	12:45 PM	12						

	A	B	C	D	E	F	G	H	I
350	4/19/2023	01:00 PM	19						
351	4/19/2023	01:15 PM	15						
352	4/19/2023	01:30 PM	21						
353	4/19/2023	01:45 PM	11						
354	4/19/2023	02:00 PM	16						
355	4/19/2023	02:15 PM	19						
356	4/19/2023	02:30 PM	29						
357	4/19/2023	02:45 PM	20						
358	4/19/2023	03:00 PM	23						
359	4/19/2023	03:15 PM	22						
360	4/19/2023	03:30 PM	19						
361	4/19/2023	03:45 PM	17						
362	4/19/2023	04:00 PM	28						
363	4/19/2023	04:15 PM	17						
364	4/19/2023	04:30 PM	21						
365	4/19/2023	04:45 PM	22						
366	4/19/2023	05:00 PM	22						
367	4/19/2023	05:15 PM	15						
368	4/19/2023	05:30 PM	10						
369	4/19/2023	05:45 PM	16						
370	4/19/2023	06:00 PM	26						
371	4/19/2023	06:15 PM	19						
372	4/19/2023	06:30 PM	21						
373	4/19/2023	06:45 PM	12						
374	4/19/2023	07:00 PM	6						
375	4/19/2023	07:15 PM	15						
376	4/19/2023	07:30 PM	14						
377	4/19/2023	07:45 PM	17						
378	4/19/2023	08:00 PM	4						
379	4/19/2023	08:15 PM	1						
380	4/19/2023	08:30 PM	7						
381	4/19/2023	08:45 PM	1						
382	4/19/2023	09:00 PM	6						
383	4/19/2023	09:15 PM	5						
384	4/19/2023	09:30 PM	8						
385	4/19/2023	09:45 PM	3						
386	4/19/2023	10:00 PM	6						
387	4/19/2023	10:15 PM	2						
388	4/19/2023	10:30 PM	2						
389	4/19/2023	10:45 PM	4						
390	4/19/2023	11:00 PM	7						
391	4/19/2023	11:15 PM	0						
392	4/19/2023	11:30 PM	4						
393	4/19/2023	11:45 PM	0						
394	4/20/2023	12:00 AM	2						
395	4/20/2023	12:15 AM	1						
396	4/20/2023	12:30 AM	0						
397	4/20/2023	12:45 AM	4						
398	4/20/2023	01:00 AM	4						
399	4/20/2023	01:15 AM	0						

	A	B	C	D	E	F	G	H	I
400	4/20/2023	01:30 AM	0						
401	4/20/2023	01:45 AM	1						
402	4/20/2023	02:00 AM	1						
403	4/20/2023	02:15 AM	0						
404	4/20/2023	02:30 AM	0						
405	4/20/2023	02:45 AM	0						
406	4/20/2023	03:00 AM	2						
407	4/20/2023	03:15 AM	2						
408	4/20/2023	03:30 AM	0						
409	4/20/2023	03:45 AM	0						
410	4/20/2023	04:00 AM	0						
411	4/20/2023	04:15 AM	3						
412	4/20/2023	04:30 AM	2						
413	4/20/2023	04:45 AM	8						
414	4/20/2023	05:00 AM	10						
415	4/20/2023	05:15 AM	2						
416	4/20/2023	05:30 AM	11						
417	4/20/2023	05:45 AM	3						
418	4/20/2023	06:00 AM	9						
419	4/20/2023	06:15 AM	23						
420	4/20/2023	06:30 AM	10						
421	4/20/2023	06:45 AM	12						
422	4/20/2023	07:00 AM	17						
423	4/20/2023	07:15 AM	19						
424	4/20/2023	07:30 AM	8						
425	4/20/2023	07:45 AM	10						
426	4/20/2023	08:00 AM	17						
427	4/20/2023	08:15 AM	20						
428	4/20/2023	08:30 AM	17						
429	4/20/2023	08:45 AM	17						
430	4/20/2023	09:00 AM	9						
431	4/20/2023	09:15 AM	8						
432	4/20/2023	09:30 AM	11						
433	4/20/2023	09:45 AM	21						
434	4/20/2023	10:00 AM	13						
435	4/20/2023	10:15 AM	22						
436	4/20/2023	10:30 AM	7						
437	4/20/2023	10:45 AM	13						
438	4/20/2023	11:00 AM	12						
439	4/20/2023	11:15 AM	10						
440	4/20/2023	11:30 AM	7						
441	4/20/2023	11:45 AM	11						
442	4/20/2023	12:00 PM	17						
443	4/20/2023	12:15 PM	14						
444	4/20/2023	12:30 PM	23						
445	4/20/2023	12:45 PM	17						
446	4/20/2023	01:00 PM	11						
447	4/20/2023	01:15 PM	10						
448	4/20/2023	01:30 PM	23						
449	4/20/2023	01:45 PM	20						

	A	B	C	D	E	F	G	H	I
450	4/20/2023	02:00 PM	23						
451	4/20/2023	02:15 PM	20						
452	4/20/2023	02:30 PM	15						
453	4/20/2023	02:45 PM	20						
454	4/20/2023	03:00 PM	18						
455	4/20/2023	03:15 PM	25						
456	4/20/2023	03:30 PM	27						
457	4/20/2023	03:45 PM	36						
458	4/20/2023	04:00 PM	31						
459	4/20/2023	04:15 PM	24						
460	4/20/2023	04:30 PM	27						
461	4/20/2023	04:45 PM	32						
462	4/20/2023	05:00 PM	27						
463	4/20/2023	05:15 PM	22						
464	4/20/2023	05:30 PM	25						
465	4/20/2023	05:45 PM	8						
466	4/20/2023	06:00 PM	20						
467	4/20/2023	06:15 PM	13						
468	4/20/2023	06:30 PM	14						
469	4/20/2023	06:45 PM	9						
470	4/20/2023	07:00 PM	14						
471	4/20/2023	07:15 PM	14						
472	4/20/2023	07:30 PM	21						
473	4/20/2023	07:45 PM	4						
474	4/20/2023	08:00 PM	11						
475	4/20/2023	08:15 PM	10						
476	4/20/2023	08:30 PM	6						
477	4/20/2023	08:45 PM	13						
478	4/20/2023	09:00 PM	8						
479	4/20/2023	09:15 PM	5						
480	4/20/2023	09:30 PM	6						
481	4/20/2023	09:45 PM	3						
482	4/20/2023	10:00 PM	5						
483	4/20/2023	10:15 PM	4						
484	4/20/2023	10:30 PM	1						
485	4/20/2023	10:45 PM	0						
486	4/20/2023	11:00 PM	3						
487	4/20/2023	11:15 PM	1						
488	4/20/2023	11:30 PM	2						
489	4/20/2023	11:45 PM	1						
490	4/21/2023	12:00 AM	2						
491	4/21/2023	12:15 AM	2						
492	4/21/2023	12:30 AM	2						
493	4/21/2023	12:45 AM	2						
494	4/21/2023	01:00 AM	0						
495	4/21/2023	01:15 AM	0						
496	4/21/2023	01:30 AM	1						
497	4/21/2023	01:45 AM	1						
498	4/21/2023	02:00 AM	4						
499	4/21/2023	02:15 AM	0						

	A	B	C	D	E	F	G	H	I
500	4/21/2023	02:30 AM	4						
501	4/21/2023	02:45 AM	0						
502	4/21/2023	03:00 AM	6						
503	4/21/2023	03:15 AM	6						
504	4/21/2023	03:30 AM	2						
505	4/21/2023	03:45 AM	3						
506	4/21/2023	04:00 AM	4						
507	4/21/2023	04:15 AM	4						
508	4/21/2023	04:30 AM	10						
509	4/21/2023	04:45 AM	5						
510	4/21/2023	05:00 AM	3						
511	4/21/2023	05:15 AM	2						
512	4/21/2023	05:30 AM	6						
513	4/21/2023	05:45 AM	4						
514	4/21/2023	06:00 AM	9						
515	4/21/2023	06:15 AM	18						
516	4/21/2023	06:30 AM	12						
517	4/21/2023	06:45 AM	12						
518	4/21/2023	07:00 AM	23						
519	4/21/2023	07:15 AM	18						
520	4/21/2023	07:30 AM	13						
521	4/21/2023	07:45 AM	12						
522	4/21/2023	08:00 AM	27						
523	4/21/2023	08:15 AM	15						
524	4/21/2023	08:30 AM	10						
525	4/21/2023	08:45 AM	6						
526	4/21/2023	09:00 AM	18						
527	4/21/2023	09:15 AM	14						
528	4/21/2023	09:30 AM	14						
529	4/21/2023	09:45 AM	18						
530	4/21/2023	10:00 AM	13						
531	4/21/2023	10:15 AM	15						
532	4/21/2023	10:30 AM	16						
533	4/21/2023	10:45 AM	26						
534	4/21/2023	11:00 AM	12						
535	4/21/2023	11:15 AM	16						
536	4/21/2023	11:30 AM	19						
537	4/21/2023	11:45 AM	24						
538	4/21/2023	12:00 PM	16						
539	4/21/2023	12:15 PM	16						
540	4/21/2023	12:30 PM	25						
541	4/21/2023	12:45 PM	14						
542	4/21/2023	01:00 PM	26						
543	4/21/2023	01:15 PM	21						
544	4/21/2023	01:30 PM	21						
545	4/21/2023	01:45 PM	17						
546	4/21/2023	02:00 PM	13						
547	4/21/2023	02:15 PM	21						
548	4/21/2023	02:30 PM	25						
549	4/21/2023	02:45 PM	21						

	A	B	C	D	E	F	G	H	I
550	4/21/2023	03:00 PM	11						
551	4/21/2023	03:15 PM	20						
552	4/21/2023	03:30 PM	30						
553	4/21/2023	03:45 PM	24						
554	4/21/2023	04:00 PM	24						
555	4/21/2023	04:15 PM	30						
556	4/21/2023	04:30 PM	25						
557	4/21/2023	04:45 PM	28						
558	4/21/2023	05:00 PM	32						
559	4/21/2023	05:15 PM	20						
560	4/21/2023	05:30 PM	22						
561	4/21/2023	05:45 PM	20						
562	4/21/2023	06:00 PM	22						
563	4/21/2023	06:15 PM	26						
564	4/21/2023	06:30 PM	16						
565	4/21/2023	06:45 PM	13						
566	4/21/2023	07:00 PM	14						
567	4/21/2023	07:15 PM	17						
568	4/21/2023	07:30 PM	10						
569	4/21/2023	07:45 PM	14						
570	4/21/2023	08:00 PM	9						
571	4/21/2023	08:15 PM	12						
572	4/21/2023	08:30 PM	3						
573	4/21/2023	08:45 PM	4						
574	4/21/2023	09:00 PM	11						
575	4/21/2023	09:15 PM	3						
576	4/21/2023	09:30 PM	8						
577	4/21/2023	09:45 PM	7						
578	4/21/2023	10:00 PM	2						
579	4/21/2023	10:15 PM	11						
580	4/21/2023	10:30 PM	2						
581	4/21/2023	10:45 PM	5						
582	4/21/2023	11:00 PM	4						
583	4/21/2023	11:15 PM	2						
584	4/21/2023	11:30 PM	5						
585	4/21/2023	11:45 PM	2						
586	4/22/2023	12:00 AM	1						
587	4/22/2023	12:15 AM	1						
588	4/22/2023	12:30 AM	3						
589	4/22/2023	12:45 AM	3						
590	4/22/2023	01:00 AM	2						
591	4/22/2023	01:15 AM	2						
592	4/22/2023	01:30 AM	0						
593	4/22/2023	01:45 AM	1						
594	4/22/2023	02:00 AM	1						
595	4/22/2023	02:15 AM	0						
596	4/22/2023	02:30 AM	3						
597	4/22/2023	02:45 AM	2						
598	4/22/2023	03:00 AM	2						
599	4/22/2023	03:15 AM	0						

	A	B	C	D	E	F	G	H	I
600	4/22/2023	03:30 AM	2						
601	4/22/2023	03:45 AM	0						
602	4/22/2023	04:00 AM	0						
603	4/22/2023	04:15 AM	0						
604	4/22/2023	04:30 AM	3						
605	4/22/2023	04:45 AM	1						
606	4/22/2023	05:00 AM	1						
607	4/22/2023	05:15 AM	3						
608	4/22/2023	05:30 AM	4						
609	4/22/2023	05:45 AM	1						
610	4/22/2023	06:00 AM	2						
611	4/22/2023	06:15 AM	0						
612	4/22/2023	06:30 AM	5						
613	4/22/2023	06:45 AM	1						
614	4/22/2023	07:00 AM	3						
615	4/22/2023	07:15 AM	5						
616	4/22/2023	07:30 AM	6						
617	4/22/2023	07:45 AM	7						
618	4/22/2023	08:00 AM	11						
619	4/22/2023	08:15 AM	8						
620	4/22/2023	08:30 AM	13						
621	4/22/2023	08:45 AM	11						
622	4/22/2023	09:00 AM	14						
623	4/22/2023	09:15 AM	20						
624	4/22/2023	09:30 AM	21						
625	4/22/2023	09:45 AM	17						
626	4/22/2023	10:00 AM	23						
627	4/22/2023	10:15 AM	13						
628	4/22/2023	10:30 AM	10						
629	4/22/2023	10:45 AM	11						
630	4/22/2023	11:00 AM	18						
631	4/22/2023	11:15 AM	18						
632	4/22/2023	11:30 AM	34						
633	4/22/2023	11:45 AM	12						
634	4/22/2023	12:00 PM	21						
635	4/22/2023	12:15 PM	19						
636	4/22/2023	12:30 PM	21						
637	4/22/2023	12:45 PM	14						
638	4/22/2023	01:00 PM	21						
639	4/22/2023	01:15 PM	22						
640	4/22/2023	01:30 PM	21						
641	4/22/2023	01:45 PM	27						
642	4/22/2023	02:00 PM	19						
643	4/22/2023	02:15 PM	19						
644	4/22/2023	02:30 PM	18						
645	4/22/2023	02:45 PM	18						
646	4/22/2023	03:00 PM	18						
647	4/22/2023	03:15 PM	22						
648	4/22/2023	03:30 PM	25						
649	4/22/2023	03:45 PM	25						

	A	B	C	D	E	F	G	H	I
650	4/22/2023	04:00 PM	21						
651	4/22/2023	04:15 PM	21						
652	4/22/2023	04:30 PM	25						
653	4/22/2023	04:45 PM	31						
654	4/22/2023	05:00 PM	27						
655	4/22/2023	05:15 PM	30						
656	4/22/2023	05:30 PM	33						
657	4/22/2023	05:45 PM	18						
658	4/22/2023	06:00 PM	25						
659	4/22/2023	06:15 PM	31						
660	4/22/2023	06:30 PM	22						
661	4/22/2023	06:45 PM	33						
662	4/22/2023	07:00 PM	21						
663	4/22/2023	07:15 PM	23						
664	4/22/2023	07:30 PM	20						
665	4/22/2023	07:45 PM	13						
666	4/22/2023	08:00 PM	7						
667	4/22/2023	08:15 PM	11						
668	4/22/2023	08:30 PM	8						
669	4/22/2023	08:45 PM	21						
670	4/22/2023	09:00 PM	16						
671	4/22/2023	09:15 PM	9						
672	4/22/2023	09:30 PM	17						
673	4/22/2023	09:45 PM	2						
674	4/22/2023	10:00 PM	1						
675	4/22/2023	10:15 PM	5						
676	4/22/2023	10:30 PM	6						
677	4/22/2023	10:45 PM	3						
678	4/22/2023	11:00 PM	6						
679	4/22/2023	11:15 PM	5						
680	4/22/2023	11:30 PM	3						
681	4/22/2023	11:45 PM	1						
682	4/23/2023	12:00 AM	3						
683	4/23/2023	12:15 AM	0						
684	4/23/2023	12:30 AM	1						
685	4/23/2023	12:45 AM	1						
686	4/23/2023	01:00 AM	3						
687	4/23/2023	01:15 AM	2						
688	4/23/2023	01:30 AM	0						
689	4/23/2023	01:45 AM	0						
690	4/23/2023	02:00 AM	0						
691	4/23/2023	02:15 AM	0						
692	4/23/2023	02:30 AM	0						
693	4/23/2023	02:45 AM	2						
694	4/23/2023	03:00 AM	1						
695	4/23/2023	03:15 AM	0						
696	4/23/2023	03:30 AM	0						
697	4/23/2023	03:45 AM	2						
698	4/23/2023	04:00 AM	1						
699	4/23/2023	04:15 AM	2						

	A	B	C	D	E	F	G	H	I
700	4/23/2023	04:30 AM	0						
701	4/23/2023	04:45 AM	2						
702	4/23/2023	05:00 AM	2						
703	4/23/2023	05:15 AM	0						
704	4/23/2023	05:30 AM	0						
705	4/23/2023	05:45 AM	0						
706	4/23/2023	06:00 AM	2						
707	4/23/2023	06:15 AM	3						
708	4/23/2023	06:30 AM	6						
709	4/23/2023	06:45 AM	2						
710	4/23/2023	07:00 AM	10						
711	4/23/2023	07:15 AM	7						
712	4/23/2023	07:30 AM	13						
713	4/23/2023	07:45 AM	7						
714	4/23/2023	08:00 AM	8						
715	4/23/2023	08:15 AM	10						
716	4/23/2023	08:30 AM	13						
717	4/23/2023	08:45 AM	13						
718	4/23/2023	09:00 AM	13						
719	4/23/2023	09:15 AM	12						
720	4/23/2023	09:30 AM	17						
721	4/23/2023	09:45 AM	28						
722	4/23/2023	10:00 AM	24						
723	4/23/2023	10:15 AM	24						
724	4/23/2023	10:30 AM	28						
725	4/23/2023	10:45 AM	32						
726	4/23/2023	11:00 AM	33						
727	4/23/2023	11:15 AM	23						
728	4/23/2023	11:30 AM	37						
729	4/23/2023	11:45 AM	32						
730	4/23/2023	12:00 PM	34						
731	4/23/2023	12:15 PM	28						
732	4/23/2023	12:30 PM	23						
733	4/23/2023	12:45 PM	29						
734	4/23/2023	01:00 PM	14						
735	4/23/2023	01:15 PM	23						
736	4/23/2023	01:30 PM	31						
737	4/23/2023	01:45 PM	16						
738	4/23/2023	02:00 PM	28						
739	4/23/2023	02:15 PM	20						
740	4/23/2023	02:30 PM	17						
741	4/23/2023	02:45 PM	20						
742	4/23/2023	03:00 PM	22						
743	4/23/2023	03:15 PM	33						
744	4/23/2023	03:30 PM	15						
745	4/23/2023	03:45 PM	18						
746	4/23/2023	04:00 PM	23						
747	4/23/2023	04:15 PM	18						
748	4/23/2023	04:30 PM	24						
749	4/23/2023	04:45 PM	20						

	A	B	C	D	E	F	G	H	I
750	4/23/2023	05:00 PM	17						
751	4/23/2023	05:15 PM	18						
752	4/23/2023	05:30 PM	25						
753	4/23/2023	05:45 PM	15						
754	4/23/2023	06:00 PM	20						
755	4/23/2023	06:15 PM	17						
756	4/23/2023	06:30 PM	9						
757	4/23/2023	06:45 PM	8						
758	4/23/2023	07:00 PM	7						
759	4/23/2023	07:15 PM	13						
760	4/23/2023	07:30 PM	15						
761	4/23/2023	07:45 PM	11						
762	4/23/2023	08:00 PM	7						
763	4/23/2023	08:15 PM	5						
764	4/23/2023	08:30 PM	6						
765	4/23/2023	08:45 PM	5						
766	4/23/2023	09:00 PM	4						
767	4/23/2023	09:15 PM	2						
768	4/23/2023	09:30 PM	3						
769	4/23/2023	09:45 PM	4						
770	4/23/2023	10:00 PM	6						
771	4/23/2023	10:15 PM	4						
772	4/23/2023	10:30 PM	3						
773	4/23/2023	10:45 PM	3						
774	4/23/2023	11:00 PM	0						
775	4/23/2023	11:15 PM	0						
776	4/23/2023	11:30 PM	3						
777	4/23/2023	11:45 PM	3						

	A	B	C	D	E	F	G	H	I
1									
2	File Name: C:\Users\barri\OneDrive\Documents\TDB\WSP\SYRACUSE\DATA\BATCH 5\DONE\ATR 1293.tf2								
3	Start Date: 4/17/2023								
4	Start Time: 12:00:00 AM								
5	Location 1: SB I-81 on ramp								
6	Location 2: from NY 104								
7									
8									
9	Date	Time	SB						
10	4/17/2023	12:00 AM	0						
11	4/17/2023	12:15 AM	1						
12	4/17/2023	12:30 AM	1						
13	4/17/2023	12:45 AM	1						
14	4/17/2023	01:00 AM	0						
15	4/17/2023	01:15 AM	0						
16	4/17/2023	01:30 AM	0						
17	4/17/2023	01:45 AM	2						
18	4/17/2023	02:00 AM	0						
19	4/17/2023	02:15 AM	0						
20	4/17/2023	02:30 AM	5						
21	4/17/2023	02:45 AM	1						
22	4/17/2023	03:00 AM	2						
23	4/17/2023	03:15 AM	4						
24	4/17/2023	03:30 AM	3						
25	4/17/2023	03:45 AM	7						
26	4/17/2023	04:00 AM	10						
27	4/17/2023	04:15 AM	7						
28	4/17/2023	04:30 AM	10						
29	4/17/2023	04:45 AM	8						
30	4/17/2023	05:00 AM	22						
31	4/17/2023	05:15 AM	21						
32	4/17/2023	05:30 AM	16						
33	4/17/2023	05:45 AM	27						
34	4/17/2023	06:00 AM	19						
35	4/17/2023	06:15 AM	36						
36	4/17/2023	06:30 AM	44						
37	4/17/2023	06:45 AM	46						
38	4/17/2023	07:00 AM	45						
39	4/17/2023	07:15 AM	48						
40	4/17/2023	07:30 AM	36						
41	4/17/2023	07:45 AM	27						
42	4/17/2023	08:00 AM	29						
43	4/17/2023	08:15 AM	27						
44	4/17/2023	08:30 AM	14						
45	4/17/2023	08:45 AM	22						
46	4/17/2023	09:00 AM	16						
47	4/17/2023	09:15 AM	26						
48	4/17/2023	09:30 AM	13						
49	4/17/2023	09:45 AM	18						

	A	B	C	D	E	F	G	H	I
50	4/17/2023	10:00 AM	14						
51	4/17/2023	10:15 AM	23						
52	4/17/2023	10:30 AM	16						
53	4/17/2023	10:45 AM	15						
54	4/17/2023	11:00 AM	34						
55	4/17/2023	11:15 AM	20						
56	4/17/2023	11:30 AM	11						
57	4/17/2023	11:45 AM	18						
58	4/17/2023	12:00 PM	15						
59	4/17/2023	12:15 PM	17						
60	4/17/2023	12:30 PM	14						
61	4/17/2023	12:45 PM	13						
62	4/17/2023	01:00 PM	20						
63	4/17/2023	01:15 PM	20						
64	4/17/2023	01:30 PM	28						
65	4/17/2023	01:45 PM	8						
66	4/17/2023	02:00 PM	19						
67	4/17/2023	02:15 PM	11						
68	4/17/2023	02:30 PM	26						
69	4/17/2023	02:45 PM	25						
70	4/17/2023	03:00 PM	18						
71	4/17/2023	03:15 PM	22						
72	4/17/2023	03:30 PM	23						
73	4/17/2023	03:45 PM	25						
74	4/17/2023	04:00 PM	20						
75	4/17/2023	04:15 PM	17						
76	4/17/2023	04:30 PM	33						
77	4/17/2023	04:45 PM	18						
78	4/17/2023	05:00 PM	12						
79	4/17/2023	05:15 PM	16						
80	4/17/2023	05:30 PM	12						
81	4/17/2023	05:45 PM	13						
82	4/17/2023	06:00 PM	15						
83	4/17/2023	06:15 PM	11						
84	4/17/2023	06:30 PM	13						
85	4/17/2023	06:45 PM	10						
86	4/17/2023	07:00 PM	12						
87	4/17/2023	07:15 PM	13						
88	4/17/2023	07:30 PM	5						
89	4/17/2023	07:45 PM	10						
90	4/17/2023	08:00 PM	6						
91	4/17/2023	08:15 PM	5						
92	4/17/2023	08:30 PM	3						
93	4/17/2023	08:45 PM	9						
94	4/17/2023	09:00 PM	8						
95	4/17/2023	09:15 PM	4						
96	4/17/2023	09:30 PM	7						
97	4/17/2023	09:45 PM	6						
98	4/17/2023	10:00 PM	6						
99	4/17/2023	10:15 PM	1						

	A	B	C	D	E	F	G	H	I
100	4/17/2023	10:30 PM	1						
101	4/17/2023	10:45 PM	3						
102	4/17/2023	11:00 PM	1						
103	4/17/2023	11:15 PM	1						
104	4/17/2023	11:30 PM	3						
105	4/17/2023	11:45 PM	1						
106	4/18/2023	12:00 AM	0						
107	4/18/2023	12:15 AM	2						
108	4/18/2023	12:30 AM	1						
109	4/18/2023	12:45 AM	6						
110	4/18/2023	01:00 AM	4						
111	4/18/2023	01:15 AM	0						
112	4/18/2023	01:30 AM	6						
113	4/18/2023	01:45 AM	0						
114	4/18/2023	02:00 AM	1						
115	4/18/2023	02:15 AM	1						
116	4/18/2023	02:30 AM	0						
117	4/18/2023	02:45 AM	3						
118	4/18/2023	03:00 AM	4						
119	4/18/2023	03:15 AM	3						
120	4/18/2023	03:30 AM	2						
121	4/18/2023	03:45 AM	5						
122	4/18/2023	04:00 AM	10						
123	4/18/2023	04:15 AM	11						
124	4/18/2023	04:30 AM	9						
125	4/18/2023	04:45 AM	17						
126	4/18/2023	05:00 AM	14						
127	4/18/2023	05:15 AM	22						
128	4/18/2023	05:30 AM	20						
129	4/18/2023	05:45 AM	29						
130	4/18/2023	06:00 AM	39						
131	4/18/2023	06:15 AM	29						
132	4/18/2023	06:30 AM	48						
133	4/18/2023	06:45 AM	36						
134	4/18/2023	07:00 AM	66						
135	4/18/2023	07:15 AM	50						
136	4/18/2023	07:30 AM	42						
137	4/18/2023	07:45 AM	35						
138	4/18/2023	08:00 AM	32						
139	4/18/2023	08:15 AM	30						
140	4/18/2023	08:30 AM	27						
141	4/18/2023	08:45 AM	21						
142	4/18/2023	09:00 AM	12						
143	4/18/2023	09:15 AM	23						
144	4/18/2023	09:30 AM	22						
145	4/18/2023	09:45 AM	17						
146	4/18/2023	10:00 AM	16						
147	4/18/2023	10:15 AM	11						
148	4/18/2023	10:30 AM	22						
149	4/18/2023	10:45 AM	24						

	A	B	C	D	E	F	G	H	I
150	4/18/2023	11:00 AM	13						
151	4/18/2023	11:15 AM	11						
152	4/18/2023	11:30 AM	12						
153	4/18/2023	11:45 AM	14						
154	4/18/2023	12:00 PM	11						
155	4/18/2023	12:15 PM	18						
156	4/18/2023	12:30 PM	22						
157	4/18/2023	12:45 PM	14						
158	4/18/2023	01:00 PM	21						
159	4/18/2023	01:15 PM	12						
160	4/18/2023	01:30 PM	22						
161	4/18/2023	01:45 PM	24						
162	4/18/2023	02:00 PM	8						
163	4/18/2023	02:15 PM	36						
164	4/18/2023	02:30 PM	14						
165	4/18/2023	02:45 PM	16						
166	4/18/2023	03:00 PM	18						
167	4/18/2023	03:15 PM	17						
168	4/18/2023	03:30 PM	14						
169	4/18/2023	03:45 PM	18						
170	4/18/2023	04:00 PM	21						
171	4/18/2023	04:15 PM	32						
172	4/18/2023	04:30 PM	20						
173	4/18/2023	04:45 PM	13						
174	4/18/2023	05:00 PM	16						
175	4/18/2023	05:15 PM	17						
176	4/18/2023	05:30 PM	16						
177	4/18/2023	05:45 PM	13						
178	4/18/2023	06:00 PM	17						
179	4/18/2023	06:15 PM	14						
180	4/18/2023	06:30 PM	15						
181	4/18/2023	06:45 PM	19						
182	4/18/2023	07:00 PM	10						
183	4/18/2023	07:15 PM	14						
184	4/18/2023	07:30 PM	4						
185	4/18/2023	07:45 PM	6						
186	4/18/2023	08:00 PM	1						
187	4/18/2023	08:15 PM	6						
188	4/18/2023	08:30 PM	9						
189	4/18/2023	08:45 PM	17						
190	4/18/2023	09:00 PM	8						
191	4/18/2023	09:15 PM	5						
192	4/18/2023	09:30 PM	2						
193	4/18/2023	09:45 PM	3						
194	4/18/2023	10:00 PM	2						
195	4/18/2023	10:15 PM	4						
196	4/18/2023	10:30 PM	3						
197	4/18/2023	10:45 PM	0						
198	4/18/2023	11:00 PM	1						
199	4/18/2023	11:15 PM	0						

	A	B	C	D	E	F	G	H	I
200	4/18/2023	11:30 PM	1						
201	4/18/2023	11:45 PM	0						
202	4/19/2023	12:00 AM	4						
203	4/19/2023	12:15 AM	0						
204	4/19/2023	12:30 AM	3						
205	4/19/2023	12:45 AM	1						
206	4/19/2023	01:00 AM	1						
207	4/19/2023	01:15 AM	1						
208	4/19/2023	01:30 AM	0						
209	4/19/2023	01:45 AM	0						
210	4/19/2023	02:00 AM	2						
211	4/19/2023	02:15 AM	0						
212	4/19/2023	02:30 AM	3						
213	4/19/2023	02:45 AM	2						
214	4/19/2023	03:00 AM	2						
215	4/19/2023	03:15 AM	0						
216	4/19/2023	03:30 AM	1						
217	4/19/2023	03:45 AM	6						
218	4/19/2023	04:00 AM	11						
219	4/19/2023	04:15 AM	9						
220	4/19/2023	04:30 AM	10						
221	4/19/2023	04:45 AM	11						
222	4/19/2023	05:00 AM	26						
223	4/19/2023	05:15 AM	16						
224	4/19/2023	05:30 AM	22						
225	4/19/2023	05:45 AM	28						
226	4/19/2023	06:00 AM	27						
227	4/19/2023	06:15 AM	39						
228	4/19/2023	06:30 AM	40						
229	4/19/2023	06:45 AM	34						
230	4/19/2023	07:00 AM	49						
231	4/19/2023	07:15 AM	48						
232	4/19/2023	07:30 AM	36						
233	4/19/2023	07:45 AM	25						
234	4/19/2023	08:00 AM	24						
235	4/19/2023	08:15 AM	26						
236	4/19/2023	08:30 AM	31						
237	4/19/2023	08:45 AM	24						
238	4/19/2023	09:00 AM	24						
239	4/19/2023	09:15 AM	23						
240	4/19/2023	09:30 AM	24						
241	4/19/2023	09:45 AM	30						
242	4/19/2023	10:00 AM	22						
243	4/19/2023	10:15 AM	24						
244	4/19/2023	10:30 AM	24						
245	4/19/2023	10:45 AM	14						
246	4/19/2023	11:00 AM	13						
247	4/19/2023	11:15 AM	16						
248	4/19/2023	11:30 AM	13						
249	4/19/2023	11:45 AM	23						

	A	B	C	D	E	F	G	H	I
250	4/19/2023	12:00 PM	16						
251	4/19/2023	12:15 PM	19						
252	4/19/2023	12:30 PM	9						
253	4/19/2023	12:45 PM	31						
254	4/19/2023	01:00 PM	18						
255	4/19/2023	01:15 PM	19						
256	4/19/2023	01:30 PM	17						
257	4/19/2023	01:45 PM	18						
258	4/19/2023	02:00 PM	26						
259	4/19/2023	02:15 PM	25						
260	4/19/2023	02:30 PM	18						
261	4/19/2023	02:45 PM	16						
262	4/19/2023	03:00 PM	13						
263	4/19/2023	03:15 PM	29						
264	4/19/2023	03:30 PM	14						
265	4/19/2023	03:45 PM	19						
266	4/19/2023	04:00 PM	23						
267	4/19/2023	04:15 PM	19						
268	4/19/2023	04:30 PM	27						
269	4/19/2023	04:45 PM	20						
270	4/19/2023	05:00 PM	23						
271	4/19/2023	05:15 PM	18						
272	4/19/2023	05:30 PM	14						
273	4/19/2023	05:45 PM	19						
274	4/19/2023	06:00 PM	8						
275	4/19/2023	06:15 PM	15						
276	4/19/2023	06:30 PM	17						
277	4/19/2023	06:45 PM	8						
278	4/19/2023	07:00 PM	13						
279	4/19/2023	07:15 PM	15						
280	4/19/2023	07:30 PM	19						
281	4/19/2023	07:45 PM	12						
282	4/19/2023	08:00 PM	6						
283	4/19/2023	08:15 PM	8						
284	4/19/2023	08:30 PM	7						
285	4/19/2023	08:45 PM	1						
286	4/19/2023	09:00 PM	2						
287	4/19/2023	09:15 PM	8						
288	4/19/2023	09:30 PM	4						
289	4/19/2023	09:45 PM	4						
290	4/19/2023	10:00 PM	4						
291	4/19/2023	10:15 PM	0						
292	4/19/2023	10:30 PM	4						
293	4/19/2023	10:45 PM	0						
294	4/19/2023	11:00 PM	1						
295	4/19/2023	11:15 PM	1						
296	4/19/2023	11:30 PM	4						
297	4/19/2023	11:45 PM	0						
298	4/20/2023	12:00 AM	0						
299	4/20/2023	12:15 AM	1						

	A	B	C	D	E	F	G	H	I
300	4/20/2023	12:30 AM	2						
301	4/20/2023	12:45 AM	1						
302	4/20/2023	01:00 AM	0						
303	4/20/2023	01:15 AM	0						
304	4/20/2023	01:30 AM	0						
305	4/20/2023	01:45 AM	1						
306	4/20/2023	02:00 AM	1						
307	4/20/2023	02:15 AM	0						
308	4/20/2023	02:30 AM	0						
309	4/20/2023	02:45 AM	6						
310	4/20/2023	03:00 AM	0						
311	4/20/2023	03:15 AM	2						
312	4/20/2023	03:30 AM	3						
313	4/20/2023	03:45 AM	6						
314	4/20/2023	04:00 AM	10						
315	4/20/2023	04:15 AM	9						
316	4/20/2023	04:30 AM	9						
317	4/20/2023	04:45 AM	6						
318	4/20/2023	05:00 AM	18						
319	4/20/2023	05:15 AM	26						
320	4/20/2023	05:30 AM	19						
321	4/20/2023	05:45 AM	23						
322	4/20/2023	06:00 AM	39						
323	4/20/2023	06:15 AM	36						
324	4/20/2023	06:30 AM	49						
325	4/20/2023	06:45 AM	42						
326	4/20/2023	07:00 AM	40						
327	4/20/2023	07:15 AM	41						
328	4/20/2023	07:30 AM	33						
329	4/20/2023	07:45 AM	39						
330	4/20/2023	08:00 AM	29						
331	4/20/2023	08:15 AM	28						
332	4/20/2023	08:30 AM	21						
333	4/20/2023	08:45 AM	20						
334	4/20/2023	09:00 AM	15						
335	4/20/2023	09:15 AM	20						
336	4/20/2023	09:30 AM	23						
337	4/20/2023	09:45 AM	16						
338	4/20/2023	10:00 AM	21						
339	4/20/2023	10:15 AM	18						
340	4/20/2023	10:30 AM	23						
341	4/20/2023	10:45 AM	11						
342	4/20/2023	11:00 AM	13						
343	4/20/2023	11:15 AM	15						
344	4/20/2023	11:30 AM	20						
345	4/20/2023	11:45 AM	8						
346	4/20/2023	12:00 PM	23						
347	4/20/2023	12:15 PM	22						
348	4/20/2023	12:30 PM	20						
349	4/20/2023	12:45 PM	21						

	A	B	C	D	E	F	G	H	I
350	4/20/2023	01:00 PM	12						
351	4/20/2023	01:15 PM	21						
352	4/20/2023	01:30 PM	10						
353	4/20/2023	01:45 PM	17						
354	4/20/2023	02:00 PM	16						
355	4/20/2023	02:15 PM	26						
356	4/20/2023	02:30 PM	25						
357	4/20/2023	02:45 PM	23						
358	4/20/2023	03:00 PM	32						
359	4/20/2023	03:15 PM	21						
360	4/20/2023	03:30 PM	23						
361	4/20/2023	03:45 PM	16						
362	4/20/2023	04:00 PM	21						
363	4/20/2023	04:15 PM	21						
364	4/20/2023	04:30 PM	16						
365	4/20/2023	04:45 PM	15						
366	4/20/2023	05:00 PM	20						
367	4/20/2023	05:15 PM	18						
368	4/20/2023	05:30 PM	29						
369	4/20/2023	05:45 PM	12						
370	4/20/2023	06:00 PM	16						
371	4/20/2023	06:15 PM	22						
372	4/20/2023	06:30 PM	10						
373	4/20/2023	06:45 PM	13						
374	4/20/2023	07:00 PM	32						
375	4/20/2023	07:15 PM	17						
376	4/20/2023	07:30 PM	9						
377	4/20/2023	07:45 PM	6						
378	4/20/2023	08:00 PM	9						
379	4/20/2023	08:15 PM	7						
380	4/20/2023	08:30 PM	12						
381	4/20/2023	08:45 PM	7						
382	4/20/2023	09:00 PM	8						
383	4/20/2023	09:15 PM	8						
384	4/20/2023	09:30 PM	9						
385	4/20/2023	09:45 PM	1						
386	4/20/2023	10:00 PM	7						
387	4/20/2023	10:15 PM	3						
388	4/20/2023	10:30 PM	5						
389	4/20/2023	10:45 PM	2						
390	4/20/2023	11:00 PM	1						
391	4/20/2023	11:15 PM	1						
392	4/20/2023	11:30 PM	1						
393	4/20/2023	11:45 PM	0						
394	4/21/2023	12:00 AM	0						
395	4/21/2023	12:15 AM	2						
396	4/21/2023	12:30 AM	0						
397	4/21/2023	12:45 AM	1						
398	4/21/2023	01:00 AM	0						
399	4/21/2023	01:15 AM	0						

	A	B	C	D	E	F	G	H	I
400	4/21/2023	01:30 AM	0						
401	4/21/2023	01:45 AM	0						
402	4/21/2023	02:00 AM	4						
403	4/21/2023	02:15 AM	2						
404	4/21/2023	02:30 AM	2						
405	4/21/2023	02:45 AM	5						
406	4/21/2023	03:00 AM	3						
407	4/21/2023	03:15 AM	3						
408	4/21/2023	03:30 AM	8						
409	4/21/2023	03:45 AM	5						
410	4/21/2023	04:00 AM	12						
411	4/21/2023	04:15 AM	10						
412	4/21/2023	04:30 AM	8						
413	4/21/2023	04:45 AM	15						
414	4/21/2023	05:00 AM	15						
415	4/21/2023	05:15 AM	15						
416	4/21/2023	05:30 AM	24						
417	4/21/2023	05:45 AM	18						
418	4/21/2023	06:00 AM	25						
419	4/21/2023	06:15 AM	25						
420	4/21/2023	06:30 AM	36						
421	4/21/2023	06:45 AM	27						
422	4/21/2023	07:00 AM	47						
423	4/21/2023	07:15 AM	48						
424	4/21/2023	07:30 AM	26						
425	4/21/2023	07:45 AM	35						
426	4/21/2023	08:00 AM	20						
427	4/21/2023	08:15 AM	22						
428	4/21/2023	08:30 AM	20						
429	4/21/2023	08:45 AM	21						
430	4/21/2023	09:00 AM	20						
431	4/21/2023	09:15 AM	27						
432	4/21/2023	09:30 AM	19						
433	4/21/2023	09:45 AM	14						
434	4/21/2023	10:00 AM	21						
435	4/21/2023	10:15 AM	22						
436	4/21/2023	10:30 AM	18						
437	4/21/2023	10:45 AM	22						
438	4/21/2023	11:00 AM	9						
439	4/21/2023	11:15 AM	21						
440	4/21/2023	11:30 AM	32						
441	4/21/2023	11:45 AM	11						
442	4/21/2023	12:00 PM	17						
443	4/21/2023	12:15 PM	17						
444	4/21/2023	12:30 PM	13						
445	4/21/2023	12:45 PM	20						
446	4/21/2023	01:00 PM	29						
447	4/21/2023	01:15 PM	30						
448	4/21/2023	01:30 PM	22						
449	4/21/2023	01:45 PM	12						

	A	B	C	D	E	F	G	H	I
450	4/21/2023	02:00 PM	21						
451	4/21/2023	02:15 PM	20						
452	4/21/2023	02:30 PM	17						
453	4/21/2023	02:45 PM	19						
454	4/21/2023	03:00 PM	33						
455	4/21/2023	03:15 PM	29						
456	4/21/2023	03:30 PM	28						
457	4/21/2023	03:45 PM	27						
458	4/21/2023	04:00 PM	25						
459	4/21/2023	04:15 PM	32						
460	4/21/2023	04:30 PM	20						
461	4/21/2023	04:45 PM	24						
462	4/21/2023	05:00 PM	22						
463	4/21/2023	05:15 PM	26						
464	4/21/2023	05:30 PM	13						
465	4/21/2023	05:45 PM	17						
466	4/21/2023	06:00 PM	19						
467	4/21/2023	06:15 PM	15						
468	4/21/2023	06:30 PM	14						
469	4/21/2023	06:45 PM	10						
470	4/21/2023	07:00 PM	14						
471	4/21/2023	07:15 PM	19						
472	4/21/2023	07:30 PM	19						
473	4/21/2023	07:45 PM	15						
474	4/21/2023	08:00 PM	2						
475	4/21/2023	08:15 PM	9						
476	4/21/2023	08:30 PM	6						
477	4/21/2023	08:45 PM	9						
478	4/21/2023	09:00 PM	6						
479	4/21/2023	09:15 PM	8						
480	4/21/2023	09:30 PM	9						
481	4/21/2023	09:45 PM	5						
482	4/21/2023	10:00 PM	8						
483	4/21/2023	10:15 PM	4						
484	4/21/2023	10:30 PM	4						
485	4/21/2023	10:45 PM	2						
486	4/21/2023	11:00 PM	0						
487	4/21/2023	11:15 PM	4						
488	4/21/2023	11:30 PM	3						
489	4/21/2023	11:45 PM	3						
490	4/22/2023	12:00 AM	1						
491	4/22/2023	12:15 AM	2						
492	4/22/2023	12:30 AM	0						
493	4/22/2023	12:45 AM	1						
494	4/22/2023	01:00 AM	0						
495	4/22/2023	01:15 AM	1						
496	4/22/2023	01:30 AM	1						
497	4/22/2023	01:45 AM	2						
498	4/22/2023	02:00 AM	0						
499	4/22/2023	02:15 AM	1						

	A	B	C	D	E	F	G	H	I
500	4/22/2023	02:30 AM	2						
501	4/22/2023	02:45 AM	2						
502	4/22/2023	03:00 AM	1						
503	4/22/2023	03:15 AM	1						
504	4/22/2023	03:30 AM	0						
505	4/22/2023	03:45 AM	1						
506	4/22/2023	04:00 AM	2						
507	4/22/2023	04:15 AM	1						
508	4/22/2023	04:30 AM	6						
509	4/22/2023	04:45 AM	5						
510	4/22/2023	05:00 AM	2						
511	4/22/2023	05:15 AM	8						
512	4/22/2023	05:30 AM	5						
513	4/22/2023	05:45 AM	9						
514	4/22/2023	06:00 AM	3						
515	4/22/2023	06:15 AM	18						
516	4/22/2023	06:30 AM	10						
517	4/22/2023	06:45 AM	10						
518	4/22/2023	07:00 AM	12						
519	4/22/2023	07:15 AM	12						
520	4/22/2023	07:30 AM	18						
521	4/22/2023	07:45 AM	8						
522	4/22/2023	08:00 AM	19						
523	4/22/2023	08:15 AM	19						
524	4/22/2023	08:30 AM	15						
525	4/22/2023	08:45 AM	13						
526	4/22/2023	09:00 AM	12						
527	4/22/2023	09:15 AM	25						
528	4/22/2023	09:30 AM	26						
529	4/22/2023	09:45 AM	17						
530	4/22/2023	10:00 AM	21						
531	4/22/2023	10:15 AM	24						
532	4/22/2023	10:30 AM	11						
533	4/22/2023	10:45 AM	21						
534	4/22/2023	11:00 AM	27						
535	4/22/2023	11:15 AM	29						
536	4/22/2023	11:30 AM	30						
537	4/22/2023	11:45 AM	23						
538	4/22/2023	12:00 PM	18						
539	4/22/2023	12:15 PM	22						
540	4/22/2023	12:30 PM	23						
541	4/22/2023	12:45 PM	21						
542	4/22/2023	01:00 PM	14						
543	4/22/2023	01:15 PM	26						
544	4/22/2023	01:30 PM	17						
545	4/22/2023	01:45 PM	17						
546	4/22/2023	02:00 PM	30						
547	4/22/2023	02:15 PM	21						
548	4/22/2023	02:30 PM	26						
549	4/22/2023	02:45 PM	28						

	A	B	C	D	E	F	G	H	I
550	4/22/2023	03:00 PM	14						
551	4/22/2023	03:15 PM	27						
552	4/22/2023	03:30 PM	23						
553	4/22/2023	03:45 PM	30						
554	4/22/2023	04:00 PM	15						
555	4/22/2023	04:15 PM	18						
556	4/22/2023	04:30 PM	19						
557	4/22/2023	04:45 PM	24						
558	4/22/2023	05:00 PM	29						
559	4/22/2023	05:15 PM	21						
560	4/22/2023	05:30 PM	22						
561	4/22/2023	05:45 PM	21						
562	4/22/2023	06:00 PM	21						
563	4/22/2023	06:15 PM	14						
564	4/22/2023	06:30 PM	11						
565	4/22/2023	06:45 PM	8						
566	4/22/2023	07:00 PM	17						
567	4/22/2023	07:15 PM	9						
568	4/22/2023	07:30 PM	10						
569	4/22/2023	07:45 PM	9						
570	4/22/2023	08:00 PM	12						
571	4/22/2023	08:15 PM	14						
572	4/22/2023	08:30 PM	10						
573	4/22/2023	08:45 PM	3						
574	4/22/2023	09:00 PM	7						
575	4/22/2023	09:15 PM	7						
576	4/22/2023	09:30 PM	2						
577	4/22/2023	09:45 PM	3						
578	4/22/2023	10:00 PM	7						
579	4/22/2023	10:15 PM	6						
580	4/22/2023	10:30 PM	0						
581	4/22/2023	10:45 PM	4						
582	4/22/2023	11:00 PM	1						
583	4/22/2023	11:15 PM	3						
584	4/22/2023	11:30 PM	3						
585	4/22/2023	11:45 PM	4						
586	4/23/2023	12:00 AM	2						
587	4/23/2023	12:15 AM	2						
588	4/23/2023	12:30 AM	3						
589	4/23/2023	12:45 AM	3						
590	4/23/2023	01:00 AM	1						
591	4/23/2023	01:15 AM	0						
592	4/23/2023	01:30 AM	1						
593	4/23/2023	01:45 AM	1						
594	4/23/2023	02:00 AM	0						
595	4/23/2023	02:15 AM	1						
596	4/23/2023	02:30 AM	0						
597	4/23/2023	02:45 AM	1						
598	4/23/2023	03:00 AM	1						
599	4/23/2023	03:15 AM	1						

	A	B	C	D	E	F	G	H	I
600	4/23/2023	03:30 AM	1						
601	4/23/2023	03:45 AM	3						
602	4/23/2023	04:00 AM	1						
603	4/23/2023	04:15 AM	1						
604	4/23/2023	04:30 AM	3						
605	4/23/2023	04:45 AM	1						
606	4/23/2023	05:00 AM	5						
607	4/23/2023	05:15 AM	3						
608	4/23/2023	05:30 AM	5						
609	4/23/2023	05:45 AM	5						
610	4/23/2023	06:00 AM	6						
611	4/23/2023	06:15 AM	8						
612	4/23/2023	06:30 AM	6						
613	4/23/2023	06:45 AM	5						
614	4/23/2023	07:00 AM	14						
615	4/23/2023	07:15 AM	12						
616	4/23/2023	07:30 AM	9						
617	4/23/2023	07:45 AM	8						
618	4/23/2023	08:00 AM	11						
619	4/23/2023	08:15 AM	13						
620	4/23/2023	08:30 AM	16						
621	4/23/2023	08:45 AM	9						
622	4/23/2023	09:00 AM	29						
623	4/23/2023	09:15 AM	20						
624	4/23/2023	09:30 AM	25						
625	4/23/2023	09:45 AM	19						
626	4/23/2023	10:00 AM	26						
627	4/23/2023	10:15 AM	26						
628	4/23/2023	10:30 AM	31						
629	4/23/2023	10:45 AM	16						
630	4/23/2023	11:00 AM	20						
631	4/23/2023	11:15 AM	24						
632	4/23/2023	11:30 AM	22						
633	4/23/2023	11:45 AM	19						
634	4/23/2023	12:00 PM	29						
635	4/23/2023	12:15 PM	26						
636	4/23/2023	12:30 PM	26						
637	4/23/2023	12:45 PM	29						
638	4/23/2023	01:00 PM	30						
639	4/23/2023	01:15 PM	16						
640	4/23/2023	01:30 PM	29						
641	4/23/2023	01:45 PM	36						
642	4/23/2023	02:00 PM	21						
643	4/23/2023	02:15 PM	19						
644	4/23/2023	02:30 PM	19						
645	4/23/2023	02:45 PM	18						
646	4/23/2023	03:00 PM	18						
647	4/23/2023	03:15 PM	22						
648	4/23/2023	03:30 PM	36						
649	4/23/2023	03:45 PM	29						

	A	B	C	D	E	F	G	H	I
650	4/23/2023	04:00 PM	32						
651	4/23/2023	04:15 PM	22						
652	4/23/2023	04:30 PM	38						
653	4/23/2023	04:45 PM	18						
654	4/23/2023	05:00 PM	25						
655	4/23/2023	05:15 PM	12						
656	4/23/2023	05:30 PM	15						
657	4/23/2023	05:45 PM	19						
658	4/23/2023	06:00 PM	23						
659	4/23/2023	06:15 PM	32						
660	4/23/2023	06:30 PM	24						
661	4/23/2023	06:45 PM	6						
662	4/23/2023	07:00 PM	7						
663	4/23/2023	07:15 PM	12						
664	4/23/2023	07:30 PM	16						
665	4/23/2023	07:45 PM	9						
666	4/23/2023	08:00 PM	7						
667	4/23/2023	08:15 PM	3						
668	4/23/2023	08:30 PM	1						
669	4/23/2023	08:45 PM	8						
670	4/23/2023	09:00 PM	8						
671	4/23/2023	09:15 PM	2						
672	4/23/2023	09:30 PM	7						
673	4/23/2023	09:45 PM	3						
674	4/23/2023	10:00 PM	6						
675	4/23/2023	10:15 PM	5						
676	4/23/2023	10:30 PM	2						
677	4/23/2023	10:45 PM	0						
678	4/23/2023	11:00 PM	4						
679	4/23/2023	11:15 PM	1						
680	4/23/2023	11:30 PM	0						
681	4/23/2023	11:45 PM	2						

	A	B	C	D	E	F	G	H	I
1									
2	File Name: C:\Users\barri\OneDrive\Documents\TDB\WSP\SYRACUSE\DATA\BATCH3\DONE\ATR 1294.tf2								
3	Start Date: 4/16/2023								
4	Start Time: 12:00:00 AM								
5	Location 1: EB NY 104								
6	Location 2: at I-81								
7									
8									
9	Date	Time	EB						
10	4/16/2023	12:00 AM	4						
11	4/16/2023	12:15 AM	1						
12	4/16/2023	12:30 AM	2						
13	4/16/2023	12:45 AM	6						
14	4/16/2023	01:00 AM	7						
15	4/16/2023	01:15 AM	0						
16	4/16/2023	01:30 AM	2						
17	4/16/2023	01:45 AM	0						
18	4/16/2023	02:00 AM	1						
19	4/16/2023	02:15 AM	2						
20	4/16/2023	02:30 AM	1						
21	4/16/2023	02:45 AM	2						
22	4/16/2023	03:00 AM	4						
23	4/16/2023	03:15 AM	1						
24	4/16/2023	03:30 AM	2						
25	4/16/2023	03:45 AM	2						
26	4/16/2023	04:00 AM	2						
27	4/16/2023	04:15 AM	1						
28	4/16/2023	04:30 AM	2						
29	4/16/2023	04:45 AM	7						
30	4/16/2023	05:00 AM	6						
31	4/16/2023	05:15 AM	2						
32	4/16/2023	05:30 AM	7						
33	4/16/2023	05:45 AM	3						
34	4/16/2023	06:00 AM	11						
35	4/16/2023	06:15 AM	9						
36	4/16/2023	06:30 AM	9						
37	4/16/2023	06:45 AM	9						
38	4/16/2023	07:00 AM	10						
39	4/16/2023	07:15 AM	11						
40	4/16/2023	07:30 AM	10						
41	4/16/2023	07:45 AM	8						
42	4/16/2023	08:00 AM	20						
43	4/16/2023	08:15 AM	16						
44	4/16/2023	08:30 AM	11						
45	4/16/2023	08:45 AM	18						
46	4/16/2023	09:00 AM	17						
47	4/16/2023	09:15 AM	26						
48	4/16/2023	09:30 AM	41						
49	4/16/2023	09:45 AM	26						

	A	B	C	D	E	F	G	H	I
50	4/16/2023	10:00 AM	15						
51	4/16/2023	10:15 AM	29						
52	4/16/2023	10:30 AM	28						
53	4/16/2023	10:45 AM	25						
54	4/16/2023	11:00 AM	34						
55	4/16/2023	11:15 AM	28						
56	4/16/2023	11:30 AM	29						
57	4/16/2023	11:45 AM	36						
58	4/16/2023	12:00 PM	37						
59	4/16/2023	12:15 PM	32						
60	4/16/2023	12:30 PM	35						
61	4/16/2023	12:45 PM	41						
62	4/16/2023	01:00 PM	28						
63	4/16/2023	01:15 PM	25						
64	4/16/2023	01:30 PM	33						
65	4/16/2023	01:45 PM	31						
66	4/16/2023	02:00 PM	31						
67	4/16/2023	02:15 PM	29						
68	4/16/2023	02:30 PM	26						
69	4/16/2023	02:45 PM	29						
70	4/16/2023	03:00 PM	25						
71	4/16/2023	03:15 PM	27						
72	4/16/2023	03:30 PM	22						
73	4/16/2023	03:45 PM	39						
74	4/16/2023	04:00 PM	28						
75	4/16/2023	04:15 PM	24						
76	4/16/2023	04:30 PM	29						
77	4/16/2023	04:45 PM	26						
78	4/16/2023	05:00 PM	23						
79	4/16/2023	05:15 PM	20						
80	4/16/2023	05:30 PM	32						
81	4/16/2023	05:45 PM	27						
82	4/16/2023	06:00 PM	31						
83	4/16/2023	06:15 PM	23						
84	4/16/2023	06:30 PM	36						
85	4/16/2023	06:45 PM	15						
86	4/16/2023	07:00 PM	16						
87	4/16/2023	07:15 PM	17						
88	4/16/2023	07:30 PM	21						
89	4/16/2023	07:45 PM	19						
90	4/16/2023	08:00 PM	17						
91	4/16/2023	08:15 PM	11						
92	4/16/2023	08:30 PM	11						
93	4/16/2023	08:45 PM	16						
94	4/16/2023	09:00 PM	11						
95	4/16/2023	09:15 PM	13						
96	4/16/2023	09:30 PM	8						
97	4/16/2023	09:45 PM	5						
98	4/16/2023	10:00 PM	4						
99	4/16/2023	10:15 PM	5						

	A	B	C	D	E	F	G	H	I
100	4/16/2023	10:30 PM	4						
101	4/16/2023	10:45 PM	8						
102	4/16/2023	11:00 PM	2						
103	4/16/2023	11:15 PM	5						
104	4/16/2023	11:30 PM	7						
105	4/16/2023	11:45 PM	4						
106	4/17/2023	12:00 AM	2						
107	4/17/2023	12:15 AM	2						
108	4/17/2023	12:30 AM	0						
109	4/17/2023	12:45 AM	1						
110	4/17/2023	01:00 AM	1						
111	4/17/2023	01:15 AM	1						
112	4/17/2023	01:30 AM	0						
113	4/17/2023	01:45 AM	0						
114	4/17/2023	02:00 AM	1						
115	4/17/2023	02:15 AM	0						
116	4/17/2023	02:30 AM	1						
117	4/17/2023	02:45 AM	3						
118	4/17/2023	03:00 AM	0						
119	4/17/2023	03:15 AM	4						
120	4/17/2023	03:30 AM	4						
121	4/17/2023	03:45 AM	2						
122	4/17/2023	04:00 AM	7						
123	4/17/2023	04:15 AM	5						
124	4/17/2023	04:30 AM	9						
125	4/17/2023	04:45 AM	7						
126	4/17/2023	05:00 AM	15						
127	4/17/2023	05:15 AM	21						
128	4/17/2023	05:30 AM	12						
129	4/17/2023	05:45 AM	24						
130	4/17/2023	06:00 AM	18						
131	4/17/2023	06:15 AM	41						
132	4/17/2023	06:30 AM	37						
133	4/17/2023	06:45 AM	32						
134	4/17/2023	07:00 AM	40						
135	4/17/2023	07:15 AM	47						
136	4/17/2023	07:30 AM	27						
137	4/17/2023	07:45 AM	30						
138	4/17/2023	08:00 AM	46						
139	4/17/2023	08:15 AM	37						
140	4/17/2023	08:30 AM	25						
141	4/17/2023	08:45 AM	25						
142	4/17/2023	09:00 AM	14						
143	4/17/2023	09:15 AM	30						
144	4/17/2023	09:30 AM	22						
145	4/17/2023	09:45 AM	34						
146	4/17/2023	10:00 AM	24						
147	4/17/2023	10:15 AM	22						
148	4/17/2023	10:30 AM	22						
149	4/17/2023	10:45 AM	24						

	A	B	C	D	E	F	G	H	I
150	4/17/2023	11:00 AM	32						
151	4/17/2023	11:15 AM	23						
152	4/17/2023	11:30 AM	31						
153	4/17/2023	11:45 AM	25						
154	4/17/2023	12:00 PM	17						
155	4/17/2023	12:15 PM	34						
156	4/17/2023	12:30 PM	21						
157	4/17/2023	12:45 PM	21						
158	4/17/2023	01:00 PM	23						
159	4/17/2023	01:15 PM	26						
160	4/17/2023	01:30 PM	33						
161	4/17/2023	01:45 PM	23						
162	4/17/2023	02:00 PM	26						
163	4/17/2023	02:15 PM	17						
164	4/17/2023	02:30 PM	47						
165	4/17/2023	02:45 PM	30						
166	4/17/2023	03:00 PM	37						
167	4/17/2023	03:15 PM	36						
168	4/17/2023	03:30 PM	42						
169	4/17/2023	03:45 PM	31						
170	4/17/2023	04:00 PM	42						
171	4/17/2023	04:15 PM	32						
172	4/17/2023	04:30 PM	44						
173	4/17/2023	04:45 PM	23						
174	4/17/2023	05:00 PM	27						
175	4/17/2023	05:15 PM	31						
176	4/17/2023	05:30 PM	28						
177	4/17/2023	05:45 PM	44						
178	4/17/2023	06:00 PM	17						
179	4/17/2023	06:15 PM	16						
180	4/17/2023	06:30 PM	24						
181	4/17/2023	06:45 PM	21						
182	4/17/2023	07:00 PM	24						
183	4/17/2023	07:15 PM	9						
184	4/17/2023	07:30 PM	16						
185	4/17/2023	07:45 PM	14						
186	4/17/2023	08:00 PM	14						
187	4/17/2023	08:15 PM	2						
188	4/17/2023	08:30 PM	8						
189	4/17/2023	08:45 PM	8						
190	4/17/2023	09:00 PM	5						
191	4/17/2023	09:15 PM	8						
192	4/17/2023	09:30 PM	11						
193	4/17/2023	09:45 PM	7						
194	4/17/2023	10:00 PM	6						
195	4/17/2023	10:15 PM	2						
196	4/17/2023	10:30 PM	3						
197	4/17/2023	10:45 PM	4						
198	4/17/2023	11:00 PM	1						
199	4/17/2023	11:15 PM	4						

	A	B	C	D	E	F	G	H	I
200	4/17/2023	11:30 PM	3						
201	4/17/2023	11:45 PM	6						
202	4/18/2023	12:00 AM	2						
203	4/18/2023	12:15 AM	1						
204	4/18/2023	12:30 AM	2						
205	4/18/2023	12:45 AM	2						
206	4/18/2023	01:00 AM	2						
207	4/18/2023	01:15 AM	1						
208	4/18/2023	01:30 AM	0						
209	4/18/2023	01:45 AM	0						
210	4/18/2023	02:00 AM	1						
211	4/18/2023	02:15 AM	1						
212	4/18/2023	02:30 AM	0						
213	4/18/2023	02:45 AM	3						
214	4/18/2023	03:00 AM	1						
215	4/18/2023	03:15 AM	1						
216	4/18/2023	03:30 AM	1						
217	4/18/2023	03:45 AM	3						
218	4/18/2023	04:00 AM	7						
219	4/18/2023	04:15 AM	7						
220	4/18/2023	04:30 AM	9						
221	4/18/2023	04:45 AM	7						
222	4/18/2023	05:00 AM	9						
223	4/18/2023	05:15 AM	19						
224	4/18/2023	05:30 AM	15						
225	4/18/2023	05:45 AM	25						
226	4/18/2023	06:00 AM	35						
227	4/18/2023	06:15 AM	32						
228	4/18/2023	06:30 AM	38						
229	4/18/2023	06:45 AM	26						
230	4/18/2023	07:00 AM	53						
231	4/18/2023	07:15 AM	51						
232	4/18/2023	07:30 AM	38						
233	4/18/2023	07:45 AM	25						
234	4/18/2023	08:00 AM	31						
235	4/18/2023	08:15 AM	25						
236	4/18/2023	08:30 AM	26						
237	4/18/2023	08:45 AM	27						
238	4/18/2023	09:00 AM	26						
239	4/18/2023	09:15 AM	30						
240	4/18/2023	09:30 AM	27						
241	4/18/2023	09:45 AM	14						
242	4/18/2023	10:00 AM	25						
243	4/18/2023	10:15 AM	21						
244	4/18/2023	10:30 AM	20						
245	4/18/2023	10:45 AM	22						
246	4/18/2023	11:00 AM	19						
247	4/18/2023	11:15 AM	31						
248	4/18/2023	11:30 AM	27						
249	4/18/2023	11:45 AM	22						

	A	B	C	D	E	F	G	H	I
250	4/18/2023	12:00 PM	25						
251	4/18/2023	12:15 PM	32						
252	4/18/2023	12:30 PM	34						
253	4/18/2023	12:45 PM	20						
254	4/18/2023	01:00 PM	25						
255	4/18/2023	01:15 PM	20						
256	4/18/2023	01:30 PM	27						
257	4/18/2023	01:45 PM	29						
258	4/18/2023	02:00 PM	21						
259	4/18/2023	02:15 PM	45						
260	4/18/2023	02:30 PM	41						
261	4/18/2023	02:45 PM	24						
262	4/18/2023	03:00 PM	38						
263	4/18/2023	03:15 PM	34						
264	4/18/2023	03:30 PM	35						
265	4/18/2023	03:45 PM	26						
266	4/18/2023	04:00 PM	45						
267	4/18/2023	04:15 PM	55						
268	4/18/2023	04:30 PM	31						
269	4/18/2023	04:45 PM	28						
270	4/18/2023	05:00 PM	29						
271	4/18/2023	05:15 PM	37						
272	4/18/2023	05:30 PM	29						
273	4/18/2023	05:45 PM	30						
274	4/18/2023	06:00 PM	28						
275	4/18/2023	06:15 PM	24						
276	4/18/2023	06:30 PM	15						
277	4/18/2023	06:45 PM	23						
278	4/18/2023	07:00 PM	14						
279	4/18/2023	07:15 PM	18						
280	4/18/2023	07:30 PM	14						
281	4/18/2023	07:45 PM	15						
282	4/18/2023	08:00 PM	7						
283	4/18/2023	08:15 PM	6						
284	4/18/2023	08:30 PM	13						
285	4/18/2023	08:45 PM	23						
286	4/18/2023	09:00 PM	11						
287	4/18/2023	09:15 PM	7						
288	4/18/2023	09:30 PM	4						
289	4/18/2023	09:45 PM	5						
290	4/18/2023	10:00 PM	4						
291	4/18/2023	10:15 PM	3						
292	4/18/2023	10:30 PM	1						
293	4/18/2023	10:45 PM	4						
294	4/18/2023	11:00 PM	2						
295	4/18/2023	11:15 PM	6						
296	4/18/2023	11:30 PM	1						
297	4/18/2023	11:45 PM	4						
298	4/19/2023	12:00 AM	2						
299	4/19/2023	12:15 AM	1						

	A	B	C	D	E	F	G	H	I
300	4/19/2023	12:30 AM	2						
301	4/19/2023	12:45 AM	2						
302	4/19/2023	01:00 AM	1						
303	4/19/2023	01:15 AM	2						
304	4/19/2023	01:30 AM	0						
305	4/19/2023	01:45 AM	0						
306	4/19/2023	02:00 AM	2						
307	4/19/2023	02:15 AM	2						
308	4/19/2023	02:30 AM	1						
309	4/19/2023	02:45 AM	2						
310	4/19/2023	03:00 AM	0						
311	4/19/2023	03:15 AM	1						
312	4/19/2023	03:30 AM	0						
313	4/19/2023	03:45 AM	4						
314	4/19/2023	04:00 AM	7						
315	4/19/2023	04:15 AM	7						
316	4/19/2023	04:30 AM	11						
317	4/19/2023	04:45 AM	5						
318	4/19/2023	05:00 AM	23						
319	4/19/2023	05:15 AM	14						
320	4/19/2023	05:30 AM	12						
321	4/19/2023	05:45 AM	21						
322	4/19/2023	06:00 AM	30						
323	4/19/2023	06:15 AM	34						
324	4/19/2023	06:30 AM	37						
325	4/19/2023	06:45 AM	29						
326	4/19/2023	07:00 AM	44						
327	4/19/2023	07:15 AM	40						
328	4/19/2023	07:30 AM	46						
329	4/19/2023	07:45 AM	22						
330	4/19/2023	08:00 AM	34						
331	4/19/2023	08:15 AM	23						
332	4/19/2023	08:30 AM	23						
333	4/19/2023	08:45 AM	32						
334	4/19/2023	09:00 AM	24						
335	4/19/2023	09:15 AM	28						
336	4/19/2023	09:30 AM	17						
337	4/19/2023	09:45 AM	31						
338	4/19/2023	10:00 AM	26						
339	4/19/2023	10:15 AM	29						
340	4/19/2023	10:30 AM	32						
341	4/19/2023	10:45 AM	25						
342	4/19/2023	11:00 AM	24						
343	4/19/2023	11:15 AM	29						
344	4/19/2023	11:30 AM	28						
345	4/19/2023	11:45 AM	33						
346	4/19/2023	12:00 PM	28						
347	4/19/2023	12:15 PM	29						
348	4/19/2023	12:30 PM	18						
349	4/19/2023	12:45 PM	34						

	A	B	C	D	E	F	G	H	I
350	4/19/2023	01:00 PM	29						
351	4/19/2023	01:15 PM	21						
352	4/19/2023	01:30 PM	18						
353	4/19/2023	01:45 PM	26						
354	4/19/2023	02:00 PM	19						
355	4/19/2023	02:15 PM	38						
356	4/19/2023	02:30 PM	31						
357	4/19/2023	02:45 PM	32						
358	4/19/2023	03:00 PM	34						
359	4/19/2023	03:15 PM	40						
360	4/19/2023	03:30 PM	42						
361	4/19/2023	03:45 PM	35						
362	4/19/2023	04:00 PM	38						
363	4/19/2023	04:15 PM	42						
364	4/19/2023	04:30 PM	35						
365	4/19/2023	04:45 PM	36						
366	4/19/2023	05:00 PM	38						
367	4/19/2023	05:15 PM	28						
368	4/19/2023	05:30 PM	28						
369	4/19/2023	05:45 PM	35						
370	4/19/2023	06:00 PM	29						
371	4/19/2023	06:15 PM	20						
372	4/19/2023	06:30 PM	22						
373	4/19/2023	06:45 PM	16						
374	4/19/2023	07:00 PM	18						
375	4/19/2023	07:15 PM	24						
376	4/19/2023	07:30 PM	28						
377	4/19/2023	07:45 PM	19						
378	4/19/2023	08:00 PM	10						
379	4/19/2023	08:15 PM	7						
380	4/19/2023	08:30 PM	6						
381	4/19/2023	08:45 PM	4						
382	4/19/2023	09:00 PM	9						
383	4/19/2023	09:15 PM	10						
384	4/19/2023	09:30 PM	8						
385	4/19/2023	09:45 PM	4						
386	4/19/2023	10:00 PM	6						
387	4/19/2023	10:15 PM	4						
388	4/19/2023	10:30 PM	3						
389	4/19/2023	10:45 PM	0						
390	4/19/2023	11:00 PM	1						
391	4/19/2023	11:15 PM	1						
392	4/19/2023	11:30 PM	4						
393	4/19/2023	11:45 PM	1						
394	4/20/2023	12:00 AM	1						
395	4/20/2023	12:15 AM	2						
396	4/20/2023	12:30 AM	1						
397	4/20/2023	12:45 AM	2						
398	4/20/2023	01:00 AM	1						
399	4/20/2023	01:15 AM	1						

	A	B	C	D	E	F	G	H	I
400	4/20/2023	01:30 AM	0						
401	4/20/2023	01:45 AM	1						
402	4/20/2023	02:00 AM	1						
403	4/20/2023	02:15 AM	1						
404	4/20/2023	02:30 AM	0						
405	4/20/2023	02:45 AM	4						
406	4/20/2023	03:00 AM	1						
407	4/20/2023	03:15 AM	3						
408	4/20/2023	03:30 AM	3						
409	4/20/2023	03:45 AM	2						
410	4/20/2023	04:00 AM	4						
411	4/20/2023	04:15 AM	6						
412	4/20/2023	04:30 AM	8						
413	4/20/2023	04:45 AM	7						
414	4/20/2023	05:00 AM	6						
415	4/20/2023	05:15 AM	18						
416	4/20/2023	05:30 AM	14						
417	4/20/2023	05:45 AM	24						
418	4/20/2023	06:00 AM	22						
419	4/20/2023	06:15 AM	37						
420	4/20/2023	06:30 AM	38						
421	4/20/2023	06:45 AM	42						
422	4/20/2023	07:00 AM	36						
423	4/20/2023	07:15 AM	32						
424	4/20/2023	07:30 AM	42						
425	4/20/2023	07:45 AM	30						
426	4/20/2023	08:00 AM	34						
427	4/20/2023	08:15 AM	31						
428	4/20/2023	08:30 AM	33						
429	4/20/2023	08:45 AM	35						
430	4/20/2023	09:00 AM	21						
431	4/20/2023	09:15 AM	29						
432	4/20/2023	09:30 AM	24						
433	4/20/2023	09:45 AM	28						
434	4/20/2023	10:00 AM	23						
435	4/20/2023	10:15 AM	30						
436	4/20/2023	10:30 AM	34						
437	4/20/2023	10:45 AM	19						
438	4/20/2023	11:00 AM	26						
439	4/20/2023	11:15 AM	30						
440	4/20/2023	11:30 AM	33						
441	4/20/2023	11:45 AM	30						
442	4/20/2023	12:00 PM	35						
443	4/20/2023	12:15 PM	30						
444	4/20/2023	12:30 PM	41						
445	4/20/2023	12:45 PM	34						
446	4/20/2023	01:00 PM	20						
447	4/20/2023	01:15 PM	27						
448	4/20/2023	01:30 PM	16						
449	4/20/2023	01:45 PM	24						

	A	B	C	D	E	F	G	H	I
450	4/20/2023	02:00 PM	30						
451	4/20/2023	02:15 PM	32						
452	4/20/2023	02:30 PM	38						
453	4/20/2023	02:45 PM	56						
454	4/20/2023	03:00 PM	41						
455	4/20/2023	03:15 PM	38						
456	4/20/2023	03:30 PM	50						
457	4/20/2023	03:45 PM	30						
458	4/20/2023	04:00 PM	53						
459	4/20/2023	04:15 PM	52						
460	4/20/2023	04:30 PM	37						
461	4/20/2023	04:45 PM	35						
462	4/20/2023	05:00 PM	55						
463	4/20/2023	05:15 PM	33						
464	4/20/2023	05:30 PM	35						
465	4/20/2023	05:45 PM	29						
466	4/20/2023	06:00 PM	30						
467	4/20/2023	06:15 PM	32						
468	4/20/2023	06:30 PM	32						
469	4/20/2023	06:45 PM	25						
470	4/20/2023	07:00 PM	42						
471	4/20/2023	07:15 PM	28						
472	4/20/2023	07:30 PM	22						
473	4/20/2023	07:45 PM	23						
474	4/20/2023	08:00 PM	20						
475	4/20/2023	08:15 PM	16						
476	4/20/2023	08:30 PM	13						
477	4/20/2023	08:45 PM	23						
478	4/20/2023	09:00 PM	14						
479	4/20/2023	09:15 PM	15						
480	4/20/2023	09:30 PM	12						
481	4/20/2023	09:45 PM	7						
482	4/20/2023	10:00 PM	8						
483	4/20/2023	10:15 PM	4						
484	4/20/2023	10:30 PM	3						
485	4/20/2023	10:45 PM	5						
486	4/20/2023	11:00 PM	1						
487	4/20/2023	11:15 PM	1						
488	4/20/2023	11:30 PM	1						
489	4/20/2023	11:45 PM	1						
490	4/21/2023	12:00 AM	1						
491	4/21/2023	12:15 AM	1						
492	4/21/2023	12:30 AM	0						
493	4/21/2023	12:45 AM	0						
494	4/21/2023	01:00 AM	3						
495	4/21/2023	01:15 AM	0						
496	4/21/2023	01:30 AM	1						
497	4/21/2023	01:45 AM	2						
498	4/21/2023	02:00 AM	1						
499	4/21/2023	02:15 AM	1						

	A	B	C	D	E	F	G	H	I
500	4/21/2023	02:30 AM	0						
501	4/21/2023	02:45 AM	3						
502	4/21/2023	03:00 AM	1						
503	4/21/2023	03:15 AM	4						
504	4/21/2023	03:30 AM	4						
505	4/21/2023	03:45 AM	2						
506	4/21/2023	04:00 AM	5						
507	4/21/2023	04:15 AM	8						
508	4/21/2023	04:30 AM	6						
509	4/21/2023	04:45 AM	5						
510	4/21/2023	05:00 AM	9						
511	4/21/2023	05:15 AM	8						
512	4/21/2023	05:30 AM	13						
513	4/21/2023	05:45 AM	22						
514	4/21/2023	06:00 AM	28						
515	4/21/2023	06:15 AM	29						
516	4/21/2023	06:30 AM	33						
517	4/21/2023	06:45 AM	29						
518	4/21/2023	07:00 AM	36						
519	4/21/2023	07:15 AM	45						
520	4/21/2023	07:30 AM	37						
521	4/21/2023	07:45 AM	46						
522	4/21/2023	08:00 AM	25						
523	4/21/2023	08:15 AM	34						
524	4/21/2023	08:30 AM	39						
525	4/21/2023	08:45 AM	37						
526	4/21/2023	09:00 AM	29						
527	4/21/2023	09:15 AM	49						
528	4/21/2023	09:30 AM	34						
529	4/21/2023	09:45 AM	34						
530	4/21/2023	10:00 AM	35						
531	4/21/2023	10:15 AM	34						
532	4/21/2023	10:30 AM	21						
533	4/21/2023	10:45 AM	41						
534	4/21/2023	11:00 AM	26						
535	4/21/2023	11:15 AM	39						
536	4/21/2023	11:30 AM	53						
537	4/21/2023	11:45 AM	18						
538	4/21/2023	12:00 PM	38						
539	4/21/2023	12:15 PM	31						
540	4/21/2023	12:30 PM	29						
541	4/21/2023	12:45 PM	31						
542	4/21/2023	01:00 PM	37						
543	4/21/2023	01:15 PM	34						
544	4/21/2023	01:30 PM	47						
545	4/21/2023	01:45 PM	39						
546	4/21/2023	02:00 PM	44						
547	4/21/2023	02:15 PM	39						
548	4/21/2023	02:30 PM	34						
549	4/21/2023	02:45 PM	43						

	A	B	C	D	E	F	G	H	I
550	4/21/2023	03:00 PM	49						
551	4/21/2023	03:15 PM	59						
552	4/21/2023	03:30 PM	59						
553	4/21/2023	03:45 PM	56						
554	4/21/2023	04:00 PM	58						
555	4/21/2023	04:15 PM	67						
556	4/21/2023	04:30 PM	40						
557	4/21/2023	04:45 PM	59						
558	4/21/2023	05:00 PM	62						
559	4/21/2023	05:15 PM	59						
560	4/21/2023	05:30 PM	46						
561	4/21/2023	05:45 PM	43						
562	4/21/2023	06:00 PM	58						
563	4/21/2023	06:15 PM	51						
564	4/21/2023	06:30 PM	31						
565	4/21/2023	06:45 PM	39						
566	4/21/2023	07:00 PM	35						
567	4/21/2023	07:15 PM	41						
568	4/21/2023	07:30 PM	26						
569	4/21/2023	07:45 PM	28						
570	4/21/2023	08:00 PM	16						
571	4/21/2023	08:15 PM	25						
572	4/21/2023	08:30 PM	14						
573	4/21/2023	08:45 PM	18						
574	4/21/2023	09:00 PM	8						
575	4/21/2023	09:15 PM	14						
576	4/21/2023	09:30 PM	14						
577	4/21/2023	09:45 PM	10						
578	4/21/2023	10:00 PM	13						
579	4/21/2023	10:15 PM	11						
580	4/21/2023	10:30 PM	5						
581	4/21/2023	10:45 PM	8						
582	4/21/2023	11:00 PM	1						
583	4/21/2023	11:15 PM	5						
584	4/21/2023	11:30 PM	2						
585	4/21/2023	11:45 PM	5						
586	4/22/2023	12:00 AM	3						
587	4/22/2023	12:15 AM	2						
588	4/22/2023	12:30 AM	1						
589	4/22/2023	12:45 AM	1						
590	4/22/2023	01:00 AM	3						
591	4/22/2023	01:15 AM	2						
592	4/22/2023	01:30 AM	1						
593	4/22/2023	01:45 AM	1						
594	4/22/2023	02:00 AM	1						
595	4/22/2023	02:15 AM	3						
596	4/22/2023	02:30 AM	2						
597	4/22/2023	02:45 AM	3						
598	4/22/2023	03:00 AM	2						
599	4/22/2023	03:15 AM	1						

	A	B	C	D	E	F	G	H	I
600	4/22/2023	03:30 AM	0						
601	4/22/2023	03:45 AM	2						
602	4/22/2023	04:00 AM	2						
603	4/22/2023	04:15 AM	2						
604	4/22/2023	04:30 AM	7						
605	4/22/2023	04:45 AM	7						
606	4/22/2023	05:00 AM	1						
607	4/22/2023	05:15 AM	11						
608	4/22/2023	05:30 AM	8						
609	4/22/2023	05:45 AM	12						
610	4/22/2023	06:00 AM	12						
611	4/22/2023	06:15 AM	20						
612	4/22/2023	06:30 AM	18						
613	4/22/2023	06:45 AM	25						
614	4/22/2023	07:00 AM	21						
615	4/22/2023	07:15 AM	24						
616	4/22/2023	07:30 AM	43						
617	4/22/2023	07:45 AM	50						
618	4/22/2023	08:00 AM	43						
619	4/22/2023	08:15 AM	36						
620	4/22/2023	08:30 AM	35						
621	4/22/2023	08:45 AM	36						
622	4/22/2023	09:00 AM	36						
623	4/22/2023	09:15 AM	36						
624	4/22/2023	09:30 AM	42						
625	4/22/2023	09:45 AM	30						
626	4/22/2023	10:00 AM	24						
627	4/22/2023	10:15 AM	36						
628	4/22/2023	10:30 AM	37						
629	4/22/2023	10:45 AM	43						
630	4/22/2023	11:00 AM	32						
631	4/22/2023	11:15 AM	44						
632	4/22/2023	11:30 AM	35						
633	4/22/2023	11:45 AM	41						
634	4/22/2023	12:00 PM	42						
635	4/22/2023	12:15 PM	34						
636	4/22/2023	12:30 PM	39						
637	4/22/2023	12:45 PM	37						
638	4/22/2023	01:00 PM	30						
639	4/22/2023	01:15 PM	35						
640	4/22/2023	01:30 PM	33						
641	4/22/2023	01:45 PM	32						
642	4/22/2023	02:00 PM	45						
643	4/22/2023	02:15 PM	37						
644	4/22/2023	02:30 PM	38						
645	4/22/2023	02:45 PM	40						
646	4/22/2023	03:00 PM	33						
647	4/22/2023	03:15 PM	47						
648	4/22/2023	03:30 PM	37						
649	4/22/2023	03:45 PM	36						

	A	B	C	D	E	F	G	H	I
650	4/22/2023	04:00 PM	38						
651	4/22/2023	04:15 PM	34						
652	4/22/2023	04:30 PM	26						
653	4/22/2023	04:45 PM	31						
654	4/22/2023	05:00 PM	40						
655	4/22/2023	05:15 PM	35						
656	4/22/2023	05:30 PM	35						
657	4/22/2023	05:45 PM	32						
658	4/22/2023	06:00 PM	34						
659	4/22/2023	06:15 PM	21						
660	4/22/2023	06:30 PM	18						
661	4/22/2023	06:45 PM	17						
662	4/22/2023	07:00 PM	15						
663	4/22/2023	07:15 PM	10						
664	4/22/2023	07:30 PM	16						
665	4/22/2023	07:45 PM	13						
666	4/22/2023	08:00 PM	6						
667	4/22/2023	08:15 PM	10						
668	4/22/2023	08:30 PM	9						
669	4/22/2023	08:45 PM	10						
670	4/22/2023	09:00 PM	7						
671	4/22/2023	09:15 PM	9						
672	4/22/2023	09:30 PM	5						
673	4/22/2023	09:45 PM	10						
674	4/22/2023	10:00 PM	8						
675	4/22/2023	10:15 PM	7						
676	4/22/2023	10:30 PM	7						
677	4/22/2023	10:45 PM	3						
678	4/22/2023	11:00 PM	5						
679	4/22/2023	11:15 PM	4						
680	4/22/2023	11:30 PM	2						
681	4/22/2023	11:45 PM	4						
682	4/23/2023	12:00 AM	3						
683	4/23/2023	12:15 AM	1						
684	4/23/2023	12:30 AM	0						
685	4/23/2023	12:45 AM	1						
686	4/23/2023	01:00 AM	1						
687	4/23/2023	01:15 AM	2						
688	4/23/2023	01:30 AM	0						
689	4/23/2023	01:45 AM	1						
690	4/23/2023	02:00 AM	1						
691	4/23/2023	02:15 AM	1						
692	4/23/2023	02:30 AM	0						
693	4/23/2023	02:45 AM	0						
694	4/23/2023	03:00 AM	1						
695	4/23/2023	03:15 AM	1						
696	4/23/2023	03:30 AM	2						
697	4/23/2023	03:45 AM	2						
698	4/23/2023	04:00 AM	1						
699	4/23/2023	04:15 AM	3						

	A	B	C	D	E	F	G	H	I
700	4/23/2023	04:30 AM	4						
701	4/23/2023	04:45 AM	3						
702	4/23/2023	05:00 AM	5						
703	4/23/2023	05:15 AM	3						
704	4/23/2023	05:30 AM	4						
705	4/23/2023	05:45 AM	6						
706	4/23/2023	06:00 AM	5						
707	4/23/2023	06:15 AM	9						
708	4/23/2023	06:30 AM	7						
709	4/23/2023	06:45 AM	7						
710	4/23/2023	07:00 AM	11						
711	4/23/2023	07:15 AM	10						
712	4/23/2023	07:30 AM	14						
713	4/23/2023	07:45 AM	12						
714	4/23/2023	08:00 AM	7						
715	4/23/2023	08:15 AM	17						
716	4/23/2023	08:30 AM	18						
717	4/23/2023	08:45 AM	20						
718	4/23/2023	09:00 AM	22						
719	4/23/2023	09:15 AM	26						
720	4/23/2023	09:30 AM	28						
721	4/23/2023	09:45 AM	25						
722	4/23/2023	10:00 AM	20						
723	4/23/2023	10:15 AM	26						
724	4/23/2023	10:30 AM	29						
725	4/23/2023	10:45 AM	23						
726	4/23/2023	11:00 AM	19						
727	4/23/2023	11:15 AM	36						
728	4/23/2023	11:30 AM	25						
729	4/23/2023	11:45 AM	31						
730	4/23/2023	12:00 PM	23						
731	4/23/2023	12:15 PM	36						
732	4/23/2023	12:30 PM	40						
733	4/23/2023	12:45 PM	35						
734	4/23/2023	01:00 PM	33						
735	4/23/2023	01:15 PM	33						
736	4/23/2023	01:30 PM	40						
737	4/23/2023	01:45 PM	40						
738	4/23/2023	02:00 PM	33						
739	4/23/2023	02:15 PM	25						
740	4/23/2023	02:30 PM	27						
741	4/23/2023	02:45 PM	29						
742	4/23/2023	03:00 PM	31						
743	4/23/2023	03:15 PM	37						
744	4/23/2023	03:30 PM	36						
745	4/23/2023	03:45 PM	39						
746	4/23/2023	04:00 PM	35						
747	4/23/2023	04:15 PM	30						
748	4/23/2023	04:30 PM	47						
749	4/23/2023	04:45 PM	30						

	A	B	C	D	E	F	G	H	I
750	4/23/2023	05:00 PM	34						
751	4/23/2023	05:15 PM	19						
752	4/23/2023	05:30 PM	30						
753	4/23/2023	05:45 PM	27						
754	4/23/2023	06:00 PM	37						
755	4/23/2023	06:15 PM	56						
756	4/23/2023	06:30 PM	33						
757	4/23/2023	06:45 PM	15						
758	4/23/2023	07:00 PM	20						
759	4/23/2023	07:15 PM	15						
760	4/23/2023	07:30 PM	23						
761	4/23/2023	07:45 PM	16						
762	4/23/2023	08:00 PM	9						
763	4/23/2023	08:15 PM	7						
764	4/23/2023	08:30 PM	6						
765	4/23/2023	08:45 PM	17						
766	4/23/2023	09:00 PM	7						
767	4/23/2023	09:15 PM	6						
768	4/23/2023	09:30 PM	5						
769	4/23/2023	09:45 PM	8						
770	4/23/2023	10:00 PM	4						
771	4/23/2023	10:15 PM	4						
772	4/23/2023	10:30 PM	4						
773	4/23/2023	10:45 PM	4						
774	4/23/2023	11:00 PM	5						
775	4/23/2023	11:15 PM	1						
776	4/23/2023	11:30 PM	3						
777	4/23/2023	11:45 PM	2						

	A	B	C	D	E	F	G	H	I
1									
2	File Name: C:\Users\barri\OneDrive\Documents\TDB\WSP\SYRACUSE\DATA\BATCH 3\DONE\ATR 1295.tf2								
3	Start Date: 4/16/2023								
4	Start Time: 12:00:00 AM								
5	Location 1: WB NY 104								
6	Location 2: at I-81								
7									
8									
9	Date	Time	WB						
10	4/16/2023	12:00 AM	1						
11	4/16/2023	12:15 AM	3						
12	4/16/2023	12:30 AM	3						
13	4/16/2023	12:45 AM	3						
14	4/16/2023	01:00 AM	0						
15	4/16/2023	01:15 AM	1						
16	4/16/2023	01:30 AM	4						
17	4/16/2023	01:45 AM	3						
18	4/16/2023	02:00 AM	1						
19	4/16/2023	02:15 AM	6						
20	4/16/2023	02:30 AM	1						
21	4/16/2023	02:45 AM	1						
22	4/16/2023	03:00 AM	0						
23	4/16/2023	03:15 AM	2						
24	4/16/2023	03:30 AM	1						
25	4/16/2023	03:45 AM	3						
26	4/16/2023	04:00 AM	2						
27	4/16/2023	04:15 AM	7						
28	4/16/2023	04:30 AM	6						
29	4/16/2023	04:45 AM	3						
30	4/16/2023	05:00 AM	7						
31	4/16/2023	05:15 AM	3						
32	4/16/2023	05:30 AM	7						
33	4/16/2023	05:45 AM	4						
34	4/16/2023	06:00 AM	8						
35	4/16/2023	06:15 AM	10						
36	4/16/2023	06:30 AM	8						
37	4/16/2023	06:45 AM	6						
38	4/16/2023	07:00 AM	6						
39	4/16/2023	07:15 AM	15						
40	4/16/2023	07:30 AM	20						
41	4/16/2023	07:45 AM	28						
42	4/16/2023	08:00 AM	19						
43	4/16/2023	08:15 AM	19						
44	4/16/2023	08:30 AM	15						
45	4/16/2023	08:45 AM	22						
46	4/16/2023	09:00 AM	17						
47	4/16/2023	09:15 AM	36						
48	4/16/2023	09:30 AM	30						
49	4/16/2023	09:45 AM	36						

	A	B	C	D	E	F	G	H	I
50	4/16/2023	10:00 AM	21						
51	4/16/2023	10:15 AM	31						
52	4/16/2023	10:30 AM	30						
53	4/16/2023	10:45 AM	32						
54	4/16/2023	11:00 AM	54						
55	4/16/2023	11:15 AM	55						
56	4/16/2023	11:30 AM	36						
57	4/16/2023	11:45 AM	26						
58	4/16/2023	12:00 PM	39						
59	4/16/2023	12:15 PM	32						
60	4/16/2023	12:30 PM	22						
61	4/16/2023	12:45 PM	31						
62	4/16/2023	01:00 PM	17						
63	4/16/2023	01:15 PM	27						
64	4/16/2023	01:30 PM	28						
65	4/16/2023	01:45 PM	38						
66	4/16/2023	02:00 PM	31						
67	4/16/2023	02:15 PM	30						
68	4/16/2023	02:30 PM	39						
69	4/16/2023	02:45 PM	26						
70	4/16/2023	03:00 PM	36						
71	4/16/2023	03:15 PM	25						
72	4/16/2023	03:30 PM	28						
73	4/16/2023	03:45 PM	34						
74	4/16/2023	04:00 PM	25						
75	4/16/2023	04:15 PM	29						
76	4/16/2023	04:30 PM	41						
77	4/16/2023	04:45 PM	20						
78	4/16/2023	05:00 PM	41						
79	4/16/2023	05:15 PM	29						
80	4/16/2023	05:30 PM	26						
81	4/16/2023	05:45 PM	22						
82	4/16/2023	06:00 PM	25						
83	4/16/2023	06:15 PM	32						
84	4/16/2023	06:30 PM	24						
85	4/16/2023	06:45 PM	21						
86	4/16/2023	07:00 PM	21						
87	4/16/2023	07:15 PM	22						
88	4/16/2023	07:30 PM	19						
89	4/16/2023	07:45 PM	22						
90	4/16/2023	08:00 PM	12						
91	4/16/2023	08:15 PM	15						
92	4/16/2023	08:30 PM	9						
93	4/16/2023	08:45 PM	14						
94	4/16/2023	09:00 PM	9						
95	4/16/2023	09:15 PM	15						
96	4/16/2023	09:30 PM	5						
97	4/16/2023	09:45 PM	7						
98	4/16/2023	10:00 PM	4						
99	4/16/2023	10:15 PM	2						

	A	B	C	D	E	F	G	H	I
100	4/16/2023	10:30 PM	3						
101	4/16/2023	10:45 PM	6						
102	4/16/2023	11:00 PM	5						
103	4/16/2023	11:15 PM	1						
104	4/16/2023	11:30 PM	7						
105	4/16/2023	11:45 PM	4						
106	4/17/2023	12:00 AM	2						
107	4/17/2023	12:15 AM	2						
108	4/17/2023	12:30 AM	4						
109	4/17/2023	12:45 AM	2						
110	4/17/2023	01:00 AM	1						
111	4/17/2023	01:15 AM	0						
112	4/17/2023	01:30 AM	1						
113	4/17/2023	01:45 AM	2						
114	4/17/2023	02:00 AM	1						
115	4/17/2023	02:15 AM	0						
116	4/17/2023	02:30 AM	1						
117	4/17/2023	02:45 AM	2						
118	4/17/2023	03:00 AM	4						
119	4/17/2023	03:15 AM	2						
120	4/17/2023	03:30 AM	4						
121	4/17/2023	03:45 AM	9						
122	4/17/2023	04:00 AM	9						
123	4/17/2023	04:15 AM	10						
124	4/17/2023	04:30 AM	11						
125	4/17/2023	04:45 AM	9						
126	4/17/2023	05:00 AM	19						
127	4/17/2023	05:15 AM	26						
128	4/17/2023	05:30 AM	19						
129	4/17/2023	05:45 AM	25						
130	4/17/2023	06:00 AM	29						
131	4/17/2023	06:15 AM	28						
132	4/17/2023	06:30 AM	35						
133	4/17/2023	06:45 AM	46						
134	4/17/2023	07:00 AM	40						
135	4/17/2023	07:15 AM	53						
136	4/17/2023	07:30 AM	47						
137	4/17/2023	07:45 AM	26						
138	4/17/2023	08:00 AM	33						
139	4/17/2023	08:15 AM	33						
140	4/17/2023	08:30 AM	27						
141	4/17/2023	08:45 AM	38						
142	4/17/2023	09:00 AM	19						
143	4/17/2023	09:15 AM	22						
144	4/17/2023	09:30 AM	17						
145	4/17/2023	09:45 AM	33						
146	4/17/2023	10:00 AM	27						
147	4/17/2023	10:15 AM	29						
148	4/17/2023	10:30 AM	22						
149	4/17/2023	10:45 AM	23						

	A	B	C	D	E	F	G	H	I
150	4/17/2023	11:00 AM	24						
151	4/17/2023	11:15 AM	27						
152	4/17/2023	11:30 AM	25						
153	4/17/2023	11:45 AM	25						
154	4/17/2023	12:00 PM	27						
155	4/17/2023	12:15 PM	19						
156	4/17/2023	12:30 PM	21						
157	4/17/2023	12:45 PM	27						
158	4/17/2023	01:00 PM	26						
159	4/17/2023	01:15 PM	24						
160	4/17/2023	01:30 PM	28						
161	4/17/2023	01:45 PM	21						
162	4/17/2023	02:00 PM	29						
163	4/17/2023	02:15 PM	27						
164	4/17/2023	02:30 PM	44						
165	4/17/2023	02:45 PM	34						
166	4/17/2023	03:00 PM	38						
167	4/17/2023	03:15 PM	32						
168	4/17/2023	03:30 PM	30						
169	4/17/2023	03:45 PM	48						
170	4/17/2023	04:00 PM	37						
171	4/17/2023	04:15 PM	30						
172	4/17/2023	04:30 PM	34						
173	4/17/2023	04:45 PM	23						
174	4/17/2023	05:00 PM	19						
175	4/17/2023	05:15 PM	23						
176	4/17/2023	05:30 PM	15						
177	4/17/2023	05:45 PM	26						
178	4/17/2023	06:00 PM	24						
179	4/17/2023	06:15 PM	14						
180	4/17/2023	06:30 PM	19						
181	4/17/2023	06:45 PM	28						
182	4/17/2023	07:00 PM	20						
183	4/17/2023	07:15 PM	18						
184	4/17/2023	07:30 PM	10						
185	4/17/2023	07:45 PM	9						
186	4/17/2023	08:00 PM	9						
187	4/17/2023	08:15 PM	18						
188	4/17/2023	08:30 PM	9						
189	4/17/2023	08:45 PM	11						
190	4/17/2023	09:00 PM	14						
191	4/17/2023	09:15 PM	6						
192	4/17/2023	09:30 PM	7						
193	4/17/2023	09:45 PM	7						
194	4/17/2023	10:00 PM	6						
195	4/17/2023	10:15 PM	2						
196	4/17/2023	10:30 PM	3						
197	4/17/2023	10:45 PM	8						
198	4/17/2023	11:00 PM	6						
199	4/17/2023	11:15 PM	4						

	A	B	C	D	E	F	G	H	I
200	4/17/2023	11:30 PM	6						
201	4/17/2023	11:45 PM	6						
202	4/18/2023	12:00 AM	0						
203	4/18/2023	12:15 AM	4						
204	4/18/2023	12:30 AM	1						
205	4/18/2023	12:45 AM	3						
206	4/18/2023	01:00 AM	3						
207	4/18/2023	01:15 AM	2						
208	4/18/2023	01:30 AM	3						
209	4/18/2023	01:45 AM	3						
210	4/18/2023	02:00 AM	2						
211	4/18/2023	02:15 AM	2						
212	4/18/2023	02:30 AM	0						
213	4/18/2023	02:45 AM	1						
214	4/18/2023	03:00 AM	3						
215	4/18/2023	03:15 AM	3						
216	4/18/2023	03:30 AM	3						
217	4/18/2023	03:45 AM	5						
218	4/18/2023	04:00 AM	4						
219	4/18/2023	04:15 AM	6						
220	4/18/2023	04:30 AM	6						
221	4/18/2023	04:45 AM	15						
222	4/18/2023	05:00 AM	15						
223	4/18/2023	05:15 AM	17						
224	4/18/2023	05:30 AM	21						
225	4/18/2023	05:45 AM	26						
226	4/18/2023	06:00 AM	35						
227	4/18/2023	06:15 AM	32						
228	4/18/2023	06:30 AM	57						
229	4/18/2023	06:45 AM	34						
230	4/18/2023	07:00 AM	51						
231	4/18/2023	07:15 AM	50						
232	4/18/2023	07:30 AM	36						
233	4/18/2023	07:45 AM	45						
234	4/18/2023	08:00 AM	36						
235	4/18/2023	08:15 AM	22						
236	4/18/2023	08:30 AM	31						
237	4/18/2023	08:45 AM	38						
238	4/18/2023	09:00 AM	21						
239	4/18/2023	09:15 AM	22						
240	4/18/2023	09:30 AM	21						
241	4/18/2023	09:45 AM	31						
242	4/18/2023	10:00 AM	18						
243	4/18/2023	10:15 AM	26						
244	4/18/2023	10:30 AM	23						
245	4/18/2023	10:45 AM	26						
246	4/18/2023	11:00 AM	27						
247	4/18/2023	11:15 AM	13						
248	4/18/2023	11:30 AM	27						
249	4/18/2023	11:45 AM	29						

	A	B	C	D	E	F	G	H	I
250	4/18/2023	12:00 PM	20						
251	4/18/2023	12:15 PM	15						
252	4/18/2023	12:30 PM	26						
253	4/18/2023	12:45 PM	26						
254	4/18/2023	01:00 PM	29						
255	4/18/2023	01:15 PM	23						
256	4/18/2023	01:30 PM	24						
257	4/18/2023	01:45 PM	26						
258	4/18/2023	02:00 PM	26						
259	4/18/2023	02:15 PM	33						
260	4/18/2023	02:30 PM	29						
261	4/18/2023	02:45 PM	37						
262	4/18/2023	03:00 PM	31						
263	4/18/2023	03:15 PM	27						
264	4/18/2023	03:30 PM	24						
265	4/18/2023	03:45 PM	41						
266	4/18/2023	04:00 PM	36						
267	4/18/2023	04:15 PM	29						
268	4/18/2023	04:30 PM	28						
269	4/18/2023	04:45 PM	28						
270	4/18/2023	05:00 PM	25						
271	4/18/2023	05:15 PM	21						
272	4/18/2023	05:30 PM	23						
273	4/18/2023	05:45 PM	24						
274	4/18/2023	06:00 PM	20						
275	4/18/2023	06:15 PM	23						
276	4/18/2023	06:30 PM	23						
277	4/18/2023	06:45 PM	11						
278	4/18/2023	07:00 PM	18						
279	4/18/2023	07:15 PM	19						
280	4/18/2023	07:30 PM	9						
281	4/18/2023	07:45 PM	7						
282	4/18/2023	08:00 PM	5						
283	4/18/2023	08:15 PM	11						
284	4/18/2023	08:30 PM	12						
285	4/18/2023	08:45 PM	6						
286	4/18/2023	09:00 PM	10						
287	4/18/2023	09:15 PM	10						
288	4/18/2023	09:30 PM	3						
289	4/18/2023	09:45 PM	7						
290	4/18/2023	10:00 PM	6						
291	4/18/2023	10:15 PM	12						
292	4/18/2023	10:30 PM	5						
293	4/18/2023	10:45 PM	4						
294	4/18/2023	11:00 PM	2						
295	4/18/2023	11:15 PM	2						
296	4/18/2023	11:30 PM	6						
297	4/18/2023	11:45 PM	2						
298	4/19/2023	12:00 AM	6						
299	4/19/2023	12:15 AM	2						

	A	B	C	D	E	F	G	H	I
300	4/19/2023	12:30 AM	2						
301	4/19/2023	12:45 AM	1						
302	4/19/2023	01:00 AM	1						
303	4/19/2023	01:15 AM	2						
304	4/19/2023	01:30 AM	0						
305	4/19/2023	01:45 AM	0						
306	4/19/2023	02:00 AM	1						
307	4/19/2023	02:15 AM	0						
308	4/19/2023	02:30 AM	9						
309	4/19/2023	02:45 AM	4						
310	4/19/2023	03:00 AM	3						
311	4/19/2023	03:15 AM	0						
312	4/19/2023	03:30 AM	1						
313	4/19/2023	03:45 AM	5						
314	4/19/2023	04:00 AM	12						
315	4/19/2023	04:15 AM	7						
316	4/19/2023	04:30 AM	12						
317	4/19/2023	04:45 AM	16						
318	4/19/2023	05:00 AM	21						
319	4/19/2023	05:15 AM	17						
320	4/19/2023	05:30 AM	30						
321	4/19/2023	05:45 AM	24						
322	4/19/2023	06:00 AM	31						
323	4/19/2023	06:15 AM	35						
324	4/19/2023	06:30 AM	39						
325	4/19/2023	06:45 AM	36						
326	4/19/2023	07:00 AM	43						
327	4/19/2023	07:15 AM	55						
328	4/19/2023	07:30 AM	45						
329	4/19/2023	07:45 AM	42						
330	4/19/2023	08:00 AM	43						
331	4/19/2023	08:15 AM	36						
332	4/19/2023	08:30 AM	46						
333	4/19/2023	08:45 AM	28						
334	4/19/2023	09:00 AM	32						
335	4/19/2023	09:15 AM	27						
336	4/19/2023	09:30 AM	26						
337	4/19/2023	09:45 AM	33						
338	4/19/2023	10:00 AM	23						
339	4/19/2023	10:15 AM	25						
340	4/19/2023	10:30 AM	28						
341	4/19/2023	10:45 AM	16						
342	4/19/2023	11:00 AM	28						
343	4/19/2023	11:15 AM	21						
344	4/19/2023	11:30 AM	31						
345	4/19/2023	11:45 AM	20						
346	4/19/2023	12:00 PM	35						
347	4/19/2023	12:15 PM	27						
348	4/19/2023	12:30 PM	13						
349	4/19/2023	12:45 PM	35						

	A	B	C	D	E	F	G	H	I
350	4/19/2023	01:00 PM	35						
351	4/19/2023	01:15 PM	29						
352	4/19/2023	01:30 PM	18						
353	4/19/2023	01:45 PM	25						
354	4/19/2023	02:00 PM	36						
355	4/19/2023	02:15 PM	25						
356	4/19/2023	02:30 PM	25						
357	4/19/2023	02:45 PM	29						
358	4/19/2023	03:00 PM	30						
359	4/19/2023	03:15 PM	30						
360	4/19/2023	03:30 PM	27						
361	4/19/2023	03:45 PM	35						
362	4/19/2023	04:00 PM	33						
363	4/19/2023	04:15 PM	28						
364	4/19/2023	04:30 PM	40						
365	4/19/2023	04:45 PM	26						
366	4/19/2023	05:00 PM	30						
367	4/19/2023	05:15 PM	28						
368	4/19/2023	05:30 PM	26						
369	4/19/2023	05:45 PM	29						
370	4/19/2023	06:00 PM	18						
371	4/19/2023	06:15 PM	17						
372	4/19/2023	06:30 PM	20						
373	4/19/2023	06:45 PM	12						
374	4/19/2023	07:00 PM	11						
375	4/19/2023	07:15 PM	18						
376	4/19/2023	07:30 PM	22						
377	4/19/2023	07:45 PM	15						
378	4/19/2023	08:00 PM	14						
379	4/19/2023	08:15 PM	7						
380	4/19/2023	08:30 PM	8						
381	4/19/2023	08:45 PM	7						
382	4/19/2023	09:00 PM	4						
383	4/19/2023	09:15 PM	6						
384	4/19/2023	09:30 PM	3						
385	4/19/2023	09:45 PM	3						
386	4/19/2023	10:00 PM	7						
387	4/19/2023	10:15 PM	0						
388	4/19/2023	10:30 PM	9						
389	4/19/2023	10:45 PM	0						
390	4/19/2023	11:00 PM	5						
391	4/19/2023	11:15 PM	3						
392	4/19/2023	11:30 PM	4						
393	4/19/2023	11:45 PM	1						
394	4/20/2023	12:00 AM	4						
395	4/20/2023	12:15 AM	5						
396	4/20/2023	12:30 AM	5						
397	4/20/2023	12:45 AM	1						
398	4/20/2023	01:00 AM	2						
399	4/20/2023	01:15 AM	3						

	A	B	C	D	E	F	G	H	I
400	4/20/2023	01:30 AM	0						
401	4/20/2023	01:45 AM	0						
402	4/20/2023	02:00 AM	2						
403	4/20/2023	02:15 AM	2						
404	4/20/2023	02:30 AM	2						
405	4/20/2023	02:45 AM	2						
406	4/20/2023	03:00 AM	4						
407	4/20/2023	03:15 AM	3						
408	4/20/2023	03:30 AM	3						
409	4/20/2023	03:45 AM	7						
410	4/20/2023	04:00 AM	7						
411	4/20/2023	04:15 AM	6						
412	4/20/2023	04:30 AM	6						
413	4/20/2023	04:45 AM	4						
414	4/20/2023	05:00 AM	27						
415	4/20/2023	05:15 AM	24						
416	4/20/2023	05:30 AM	21						
417	4/20/2023	05:45 AM	21						
418	4/20/2023	06:00 AM	37						
419	4/20/2023	06:15 AM	38						
420	4/20/2023	06:30 AM	45						
421	4/20/2023	06:45 AM	40						
422	4/20/2023	07:00 AM	55						
423	4/20/2023	07:15 AM	53						
424	4/20/2023	07:30 AM	36						
425	4/20/2023	07:45 AM	45						
426	4/20/2023	08:00 AM	34						
427	4/20/2023	08:15 AM	33						
428	4/20/2023	08:30 AM	22						
429	4/20/2023	08:45 AM	22						
430	4/20/2023	09:00 AM	30						
431	4/20/2023	09:15 AM	25						
432	4/20/2023	09:30 AM	25						
433	4/20/2023	09:45 AM	22						
434	4/20/2023	10:00 AM	33						
435	4/20/2023	10:15 AM	22						
436	4/20/2023	10:30 AM	37						
437	4/20/2023	10:45 AM	28						
438	4/20/2023	11:00 AM	18						
439	4/20/2023	11:15 AM	19						
440	4/20/2023	11:30 AM	25						
441	4/20/2023	11:45 AM	24						
442	4/20/2023	12:00 PM	36						
443	4/20/2023	12:15 PM	25						
444	4/20/2023	12:30 PM	23						
445	4/20/2023	12:45 PM	27						
446	4/20/2023	01:00 PM	20						
447	4/20/2023	01:15 PM	26						
448	4/20/2023	01:30 PM	25						
449	4/20/2023	01:45 PM	22						

	A	B	C	D	E	F	G	H	I
450	4/20/2023	02:00 PM	25						
451	4/20/2023	02:15 PM	41						
452	4/20/2023	02:30 PM	30						
453	4/20/2023	02:45 PM	34						
454	4/20/2023	03:00 PM	49						
455	4/20/2023	03:15 PM	19						
456	4/20/2023	03:30 PM	33						
457	4/20/2023	03:45 PM	52						
458	4/20/2023	04:00 PM	33						
459	4/20/2023	04:15 PM	38						
460	4/20/2023	04:30 PM	35						
461	4/20/2023	04:45 PM	33						
462	4/20/2023	05:00 PM	36						
463	4/20/2023	05:15 PM	16						
464	4/20/2023	05:30 PM	28						
465	4/20/2023	05:45 PM	18						
466	4/20/2023	06:00 PM	28						
467	4/20/2023	06:15 PM	23						
468	4/20/2023	06:30 PM	28						
469	4/20/2023	06:45 PM	20						
470	4/20/2023	07:00 PM	19						
471	4/20/2023	07:15 PM	25						
472	4/20/2023	07:30 PM	33						
473	4/20/2023	07:45 PM	10						
474	4/20/2023	08:00 PM	12						
475	4/20/2023	08:15 PM	8						
476	4/20/2023	08:30 PM	17						
477	4/20/2023	08:45 PM	16						
478	4/20/2023	09:00 PM	9						
479	4/20/2023	09:15 PM	8						
480	4/20/2023	09:30 PM	14						
481	4/20/2023	09:45 PM	3						
482	4/20/2023	10:00 PM	4						
483	4/20/2023	10:15 PM	3						
484	4/20/2023	10:30 PM	8						
485	4/20/2023	10:45 PM	3						
486	4/20/2023	11:00 PM	9						
487	4/20/2023	11:15 PM	3						
488	4/20/2023	11:30 PM	4						
489	4/20/2023	11:45 PM	5						
490	4/21/2023	12:00 AM	3						
491	4/21/2023	12:15 AM	3						
492	4/21/2023	12:30 AM	0						
493	4/21/2023	12:45 AM	2						
494	4/21/2023	01:00 AM	6						
495	4/21/2023	01:15 AM	1						
496	4/21/2023	01:30 AM	0						
497	4/21/2023	01:45 AM	0						
498	4/21/2023	02:00 AM	1						
499	4/21/2023	02:15 AM	1						

	A	B	C	D	E	F	G	H	I
500	4/21/2023	02:30 AM	4						
501	4/21/2023	02:45 AM	4						
502	4/21/2023	03:00 AM	2						
503	4/21/2023	03:15 AM	3						
504	4/21/2023	03:30 AM	10						
505	4/21/2023	03:45 AM	6						
506	4/21/2023	04:00 AM	4						
507	4/21/2023	04:15 AM	9						
508	4/21/2023	04:30 AM	10						
509	4/21/2023	04:45 AM	17						
510	4/21/2023	05:00 AM	15						
511	4/21/2023	05:15 AM	21						
512	4/21/2023	05:30 AM	20						
513	4/21/2023	05:45 AM	16						
514	4/21/2023	06:00 AM	28						
515	4/21/2023	06:15 AM	33						
516	4/21/2023	06:30 AM	46						
517	4/21/2023	06:45 AM	34						
518	4/21/2023	07:00 AM	46						
519	4/21/2023	07:15 AM	53						
520	4/21/2023	07:30 AM	40						
521	4/21/2023	07:45 AM	34						
522	4/21/2023	08:00 AM	35						
523	4/21/2023	08:15 AM	33						
524	4/21/2023	08:30 AM	28						
525	4/21/2023	08:45 AM	34						
526	4/21/2023	09:00 AM	36						
527	4/21/2023	09:15 AM	34						
528	4/21/2023	09:30 AM	28						
529	4/21/2023	09:45 AM	23						
530	4/21/2023	10:00 AM	38						
531	4/21/2023	10:15 AM	30						
532	4/21/2023	10:30 AM	36						
533	4/21/2023	10:45 AM	25						
534	4/21/2023	11:00 AM	24						
535	4/21/2023	11:15 AM	30						
536	4/21/2023	11:30 AM	30						
537	4/21/2023	11:45 AM	19						
538	4/21/2023	12:00 PM	24						
539	4/21/2023	12:15 PM	30						
540	4/21/2023	12:30 PM	29						
541	4/21/2023	12:45 PM	33						
542	4/21/2023	01:00 PM	35						
543	4/21/2023	01:15 PM	33						
544	4/21/2023	01:30 PM	34						
545	4/21/2023	01:45 PM	26						
546	4/21/2023	02:00 PM	46						
547	4/21/2023	02:15 PM	31						
548	4/21/2023	02:30 PM	23						
549	4/21/2023	02:45 PM	42						

	A	B	C	D	E	F	G	H	I
550	4/21/2023	03:00 PM	44						
551	4/21/2023	03:15 PM	42						
552	4/21/2023	03:30 PM	31						
553	4/21/2023	03:45 PM	45						
554	4/21/2023	04:00 PM	48						
555	4/21/2023	04:15 PM	38						
556	4/21/2023	04:30 PM	29						
557	4/21/2023	04:45 PM	29						
558	4/21/2023	05:00 PM	32						
559	4/21/2023	05:15 PM	42						
560	4/21/2023	05:30 PM	26						
561	4/21/2023	05:45 PM	40						
562	4/21/2023	06:00 PM	43						
563	4/21/2023	06:15 PM	32						
564	4/21/2023	06:30 PM	36						
565	4/21/2023	06:45 PM	23						
566	4/21/2023	07:00 PM	28						
567	4/21/2023	07:15 PM	24						
568	4/21/2023	07:30 PM	22						
569	4/21/2023	07:45 PM	18						
570	4/21/2023	08:00 PM	22						
571	4/21/2023	08:15 PM	17						
572	4/21/2023	08:30 PM	11						
573	4/21/2023	08:45 PM	14						
574	4/21/2023	09:00 PM	14						
575	4/21/2023	09:15 PM	10						
576	4/21/2023	09:30 PM	11						
577	4/21/2023	09:45 PM	8						
578	4/21/2023	10:00 PM	10						
579	4/21/2023	10:15 PM	7						
580	4/21/2023	10:30 PM	7						
581	4/21/2023	10:45 PM	5						
582	4/21/2023	11:00 PM	5						
583	4/21/2023	11:15 PM	6						
584	4/21/2023	11:30 PM	5						
585	4/21/2023	11:45 PM	9						
586	4/22/2023	12:00 AM	2						
587	4/22/2023	12:15 AM	3						
588	4/22/2023	12:30 AM	2						
589	4/22/2023	12:45 AM	1						
590	4/22/2023	01:00 AM	0						
591	4/22/2023	01:15 AM	1						
592	4/22/2023	01:30 AM	5						
593	4/22/2023	01:45 AM	3						
594	4/22/2023	02:00 AM	2						
595	4/22/2023	02:15 AM	2						
596	4/22/2023	02:30 AM	3						
597	4/22/2023	02:45 AM	1						
598	4/22/2023	03:00 AM	0						
599	4/22/2023	03:15 AM	1						

	A	B	C	D	E	F	G	H	I
600	4/22/2023	03:30 AM	2						
601	4/22/2023	03:45 AM	1						
602	4/22/2023	04:00 AM	1						
603	4/22/2023	04:15 AM	2						
604	4/22/2023	04:30 AM	9						
605	4/22/2023	04:45 AM	2						
606	4/22/2023	05:00 AM	7						
607	4/22/2023	05:15 AM	6						
608	4/22/2023	05:30 AM	4						
609	4/22/2023	05:45 AM	15						
610	4/22/2023	06:00 AM	6						
611	4/22/2023	06:15 AM	24						
612	4/22/2023	06:30 AM	15						
613	4/22/2023	06:45 AM	19						
614	4/22/2023	07:00 AM	20						
615	4/22/2023	07:15 AM	19						
616	4/22/2023	07:30 AM	23						
617	4/22/2023	07:45 AM	19						
618	4/22/2023	08:00 AM	31						
619	4/22/2023	08:15 AM	34						
620	4/22/2023	08:30 AM	26						
621	4/22/2023	08:45 AM	15						
622	4/22/2023	09:00 AM	33						
623	4/22/2023	09:15 AM	48						
624	4/22/2023	09:30 AM	39						
625	4/22/2023	09:45 AM	27						
626	4/22/2023	10:00 AM	36						
627	4/22/2023	10:15 AM	41						
628	4/22/2023	10:30 AM	18						
629	4/22/2023	10:45 AM	31						
630	4/22/2023	11:00 AM	33						
631	4/22/2023	11:15 AM	32						
632	4/22/2023	11:30 AM	38						
633	4/22/2023	11:45 AM	26						
634	4/22/2023	12:00 PM	23						
635	4/22/2023	12:15 PM	24						
636	4/22/2023	12:30 PM	26						
637	4/22/2023	12:45 PM	32						
638	4/22/2023	01:00 PM	39						
639	4/22/2023	01:15 PM	33						
640	4/22/2023	01:30 PM	30						
641	4/22/2023	01:45 PM	24						
642	4/22/2023	02:00 PM	52						
643	4/22/2023	02:15 PM	28						
644	4/22/2023	02:30 PM	34						
645	4/22/2023	02:45 PM	29						
646	4/22/2023	03:00 PM	34						
647	4/22/2023	03:15 PM	27						
648	4/22/2023	03:30 PM	40						
649	4/22/2023	03:45 PM	47						

	A	B	C	D	E	F	G	H	I
650	4/22/2023	04:00 PM	30						
651	4/22/2023	04:15 PM	31						
652	4/22/2023	04:30 PM	42						
653	4/22/2023	04:45 PM	30						
654	4/22/2023	05:00 PM	27						
655	4/22/2023	05:15 PM	40						
656	4/22/2023	05:30 PM	33						
657	4/22/2023	05:45 PM	29						
658	4/22/2023	06:00 PM	23						
659	4/22/2023	06:15 PM	24						
660	4/22/2023	06:30 PM	14						
661	4/22/2023	06:45 PM	18						
662	4/22/2023	07:00 PM	21						
663	4/22/2023	07:15 PM	23						
664	4/22/2023	07:30 PM	19						
665	4/22/2023	07:45 PM	11						
666	4/22/2023	08:00 PM	22						
667	4/22/2023	08:15 PM	20						
668	4/22/2023	08:30 PM	18						
669	4/22/2023	08:45 PM	12						
670	4/22/2023	09:00 PM	16						
671	4/22/2023	09:15 PM	11						
672	4/22/2023	09:30 PM	5						
673	4/22/2023	09:45 PM	10						
674	4/22/2023	10:00 PM	9						
675	4/22/2023	10:15 PM	10						
676	4/22/2023	10:30 PM	2						
677	4/22/2023	10:45 PM	7						
678	4/22/2023	11:00 PM	4						
679	4/22/2023	11:15 PM	7						
680	4/22/2023	11:30 PM	6						
681	4/22/2023	11:45 PM	6						
682	4/23/2023	12:00 AM	5						
683	4/23/2023	12:15 AM	5						
684	4/23/2023	12:30 AM	5						
685	4/23/2023	12:45 AM	4						
686	4/23/2023	01:00 AM	3						
687	4/23/2023	01:15 AM	0						
688	4/23/2023	01:30 AM	1						
689	4/23/2023	01:45 AM	0						
690	4/23/2023	02:00 AM	0						
691	4/23/2023	02:15 AM	2						
692	4/23/2023	02:30 AM	3						
693	4/23/2023	02:45 AM	0						
694	4/23/2023	03:00 AM	4						
695	4/23/2023	03:15 AM	0						
696	4/23/2023	03:30 AM	1						
697	4/23/2023	03:45 AM	8						
698	4/23/2023	04:00 AM	1						
699	4/23/2023	04:15 AM	2						

	A	B	C	D	E	F	G	H	I
700	4/23/2023	04:30 AM	2						
701	4/23/2023	04:45 AM	3						
702	4/23/2023	05:00 AM	5						
703	4/23/2023	05:15 AM	9						
704	4/23/2023	05:30 AM	10						
705	4/23/2023	05:45 AM	4						
706	4/23/2023	06:00 AM	8						
707	4/23/2023	06:15 AM	4						
708	4/23/2023	06:30 AM	5						
709	4/23/2023	06:45 AM	5						
710	4/23/2023	07:00 AM	9						
711	4/23/2023	07:15 AM	12						
712	4/23/2023	07:30 AM	9						
713	4/23/2023	07:45 AM	14						
714	4/23/2023	08:00 AM	13						
715	4/23/2023	08:15 AM	18						
716	4/23/2023	08:30 AM	25						
717	4/23/2023	08:45 AM	17						
718	4/23/2023	09:00 AM	50						
719	4/23/2023	09:15 AM	37						
720	4/23/2023	09:30 AM	44						
721	4/23/2023	09:45 AM	34						
722	4/23/2023	10:00 AM	28						
723	4/23/2023	10:15 AM	32						
724	4/23/2023	10:30 AM	37						
725	4/23/2023	10:45 AM	36						
726	4/23/2023	11:00 AM	36						
727	4/23/2023	11:15 AM	43						
728	4/23/2023	11:30 AM	41						
729	4/23/2023	11:45 AM	34						
730	4/23/2023	12:00 PM	49						
731	4/23/2023	12:15 PM	39						
732	4/23/2023	12:30 PM	25						
733	4/23/2023	12:45 PM	36						
734	4/23/2023	01:00 PM	34						
735	4/23/2023	01:15 PM	34						
736	4/23/2023	01:30 PM	33						
737	4/23/2023	01:45 PM	44						
738	4/23/2023	02:00 PM	34						
739	4/23/2023	02:15 PM	28						
740	4/23/2023	02:30 PM	30						
741	4/23/2023	02:45 PM	19						
742	4/23/2023	03:00 PM	28						
743	4/23/2023	03:15 PM	16						
744	4/23/2023	03:30 PM	37						
745	4/23/2023	03:45 PM	37						
746	4/23/2023	04:00 PM	37						
747	4/23/2023	04:15 PM	34						
748	4/23/2023	04:30 PM	46						
749	4/23/2023	04:45 PM	27						

	A	B	C	D	E	F	G	H	I
750	4/23/2023	05:00 PM	29						
751	4/23/2023	05:15 PM	24						
752	4/23/2023	05:30 PM	25						
753	4/23/2023	05:45 PM	24						
754	4/23/2023	06:00 PM	26						
755	4/23/2023	06:15 PM	18						
756	4/23/2023	06:30 PM	18						
757	4/23/2023	06:45 PM	11						
758	4/23/2023	07:00 PM	12						
759	4/23/2023	07:15 PM	23						
760	4/23/2023	07:30 PM	27						
761	4/23/2023	07:45 PM	13						
762	4/23/2023	08:00 PM	13						
763	4/23/2023	08:15 PM	5						
764	4/23/2023	08:30 PM	5						
765	4/23/2023	08:45 PM	14						
766	4/23/2023	09:00 PM	8						
767	4/23/2023	09:15 PM	9						
768	4/23/2023	09:30 PM	10						
769	4/23/2023	09:45 PM	2						
770	4/23/2023	10:00 PM	8						
771	4/23/2023	10:15 PM	6						
772	4/23/2023	10:30 PM	4						
773	4/23/2023	10:45 PM	2						
774	4/23/2023	11:00 PM	2						
775	4/23/2023	11:15 PM	5						
776	4/23/2023	11:30 PM	6						
777	4/23/2023	11:45 PM	2						

	A	B	C	D	E	F	G	H	I
1									
2	File Name: C:\Users\barri\OneDrive\Documents\TDB\WSP\SYRACUSE\DATA\BATCH 5\DONE\ATR 1296.tf2								
3	Start Date: 4/17/2023								
4	Start Time: 12:00:00 AM								
5	Location 1: I-81 NB on ramp								
6	Location 2: from SB Pardee Rd								
7									
8									
9	Date	Time	NB						
10	4/17/2023	12:00 AM	0						
11	4/17/2023	12:15 AM	0						
12	4/17/2023	12:30 AM	2						
13	4/17/2023	12:45 AM	0						
14	4/17/2023	01:00 AM	0						
15	4/17/2023	01:15 AM	1						
16	4/17/2023	01:30 AM	0						
17	4/17/2023	01:45 AM	0						
18	4/17/2023	02:00 AM	1						
19	4/17/2023	02:15 AM	0						
20	4/17/2023	02:30 AM	0						
21	4/17/2023	02:45 AM	0						
22	4/17/2023	03:00 AM	0						
23	4/17/2023	03:15 AM	0						
24	4/17/2023	03:30 AM	0						
25	4/17/2023	03:45 AM	0						
26	4/17/2023	04:00 AM	0						
27	4/17/2023	04:15 AM	0						
28	4/17/2023	04:30 AM	0						
29	4/17/2023	04:45 AM	0						
30	4/17/2023	05:00 AM	1						
31	4/17/2023	05:15 AM	0						
32	4/17/2023	05:30 AM	1						
33	4/17/2023	05:45 AM	1						
34	4/17/2023	06:00 AM	2						
35	4/17/2023	06:15 AM	1						
36	4/17/2023	06:30 AM	2						
37	4/17/2023	06:45 AM	2						
38	4/17/2023	07:00 AM	8						
39	4/17/2023	07:15 AM	7						
40	4/17/2023	07:30 AM	2						
41	4/17/2023	07:45 AM	3						
42	4/17/2023	08:00 AM	4						
43	4/17/2023	08:15 AM	6						
44	4/17/2023	08:30 AM	1						
45	4/17/2023	08:45 AM	3						
46	4/17/2023	09:00 AM	4						
47	4/17/2023	09:15 AM	3						
48	4/17/2023	09:30 AM	1						
49	4/17/2023	09:45 AM	7						

	A	B	C	D	E	F	G	H	I
50	4/17/2023	10:00 AM	3						
51	4/17/2023	10:15 AM	4						
52	4/17/2023	10:30 AM	1						
53	4/17/2023	10:45 AM	2						
54	4/17/2023	11:00 AM	6						
55	4/17/2023	11:15 AM	2						
56	4/17/2023	11:30 AM	2						
57	4/17/2023	11:45 AM	3						
58	4/17/2023	12:00 PM	2						
59	4/17/2023	12:15 PM	3						
60	4/17/2023	12:30 PM	9						
61	4/17/2023	12:45 PM	6						
62	4/17/2023	01:00 PM	5						
63	4/17/2023	01:15 PM	3						
64	4/17/2023	01:30 PM	7						
65	4/17/2023	01:45 PM	7						
66	4/17/2023	02:00 PM	13						
67	4/17/2023	02:15 PM	6						
68	4/17/2023	02:30 PM	15						
69	4/17/2023	02:45 PM	3						
70	4/17/2023	03:00 PM	6						
71	4/17/2023	03:15 PM	8						
72	4/17/2023	03:30 PM	9						
73	4/17/2023	03:45 PM	1						
74	4/17/2023	04:00 PM	3						
75	4/17/2023	04:15 PM	4						
76	4/17/2023	04:30 PM	10						
77	4/17/2023	04:45 PM	4						
78	4/17/2023	05:00 PM	4						
79	4/17/2023	05:15 PM	4						
80	4/17/2023	05:30 PM	3						
81	4/17/2023	05:45 PM	4						
82	4/17/2023	06:00 PM	9						
83	4/17/2023	06:15 PM	0						
84	4/17/2023	06:30 PM	2						
85	4/17/2023	06:45 PM	6						
86	4/17/2023	07:00 PM	9						
87	4/17/2023	07:15 PM	4						
88	4/17/2023	07:30 PM	2						
89	4/17/2023	07:45 PM	0						
90	4/17/2023	08:00 PM	4						
91	4/17/2023	08:15 PM	4						
92	4/17/2023	08:30 PM	3						
93	4/17/2023	08:45 PM	2						
94	4/17/2023	09:00 PM	1						
95	4/17/2023	09:15 PM	0						
96	4/17/2023	09:30 PM	1						
97	4/17/2023	09:45 PM	0						
98	4/17/2023	10:00 PM	1						
99	4/17/2023	10:15 PM	0						

	A	B	C	D	E	F	G	H	I
100	4/17/2023	10:30 PM	0						
101	4/17/2023	10:45 PM	7						
102	4/17/2023	11:00 PM	2						
103	4/17/2023	11:15 PM	2						
104	4/17/2023	11:30 PM	1						
105	4/17/2023	11:45 PM	1						
106	4/18/2023	12:00 AM	0						
107	4/18/2023	12:15 AM	0						
108	4/18/2023	12:30 AM	0						
109	4/18/2023	12:45 AM	2						
110	4/18/2023	01:00 AM	0						
111	4/18/2023	01:15 AM	2						
112	4/18/2023	01:30 AM	0						
113	4/18/2023	01:45 AM	0						
114	4/18/2023	02:00 AM	0						
115	4/18/2023	02:15 AM	0						
116	4/18/2023	02:30 AM	2						
117	4/18/2023	02:45 AM	0						
118	4/18/2023	03:00 AM	0						
119	4/18/2023	03:15 AM	0						
120	4/18/2023	03:30 AM	0						
121	4/18/2023	03:45 AM	0						
122	4/18/2023	04:00 AM	0						
123	4/18/2023	04:15 AM	1						
124	4/18/2023	04:30 AM	0						
125	4/18/2023	04:45 AM	0						
126	4/18/2023	05:00 AM	2						
127	4/18/2023	05:15 AM	0						
128	4/18/2023	05:30 AM	2						
129	4/18/2023	05:45 AM	1						
130	4/18/2023	06:00 AM	4						
131	4/18/2023	06:15 AM	1						
132	4/18/2023	06:30 AM	2						
133	4/18/2023	06:45 AM	0						
134	4/18/2023	07:00 AM	13						
135	4/18/2023	07:15 AM	8						
136	4/18/2023	07:30 AM	8						
137	4/18/2023	07:45 AM	2						
138	4/18/2023	08:00 AM	4						
139	4/18/2023	08:15 AM	0						
140	4/18/2023	08:30 AM	1						
141	4/18/2023	08:45 AM	1						
142	4/18/2023	09:00 AM	2						
143	4/18/2023	09:15 AM	4						
144	4/18/2023	09:30 AM	3						
145	4/18/2023	09:45 AM	5						
146	4/18/2023	10:00 AM	1						
147	4/18/2023	10:15 AM	2						
148	4/18/2023	10:30 AM	6						
149	4/18/2023	10:45 AM	2						

	A	B	C	D	E	F	G	H	I
150	4/18/2023	11:00 AM	1						
151	4/18/2023	11:15 AM	5						
152	4/18/2023	11:30 AM	1						
153	4/18/2023	11:45 AM	4						
154	4/18/2023	12:00 PM	3						
155	4/18/2023	12:15 PM	3						
156	4/18/2023	12:30 PM	6						
157	4/18/2023	12:45 PM	2						
158	4/18/2023	01:00 PM	2						
159	4/18/2023	01:15 PM	3						
160	4/18/2023	01:30 PM	6						
161	4/18/2023	01:45 PM	3						
162	4/18/2023	02:00 PM	3						
163	4/18/2023	02:15 PM	2						
164	4/18/2023	02:30 PM	18						
165	4/18/2023	02:45 PM	4						
166	4/18/2023	03:00 PM	1						
167	4/18/2023	03:15 PM	5						
168	4/18/2023	03:30 PM	4						
169	4/18/2023	03:45 PM	5						
170	4/18/2023	04:00 PM	16						
171	4/18/2023	04:15 PM	2						
172	4/18/2023	04:30 PM	2						
173	4/18/2023	04:45 PM	3						
174	4/18/2023	05:00 PM	10						
175	4/18/2023	05:15 PM	2						
176	4/18/2023	05:30 PM	4						
177	4/18/2023	05:45 PM	4						
178	4/18/2023	06:00 PM	2						
179	4/18/2023	06:15 PM	1						
180	4/18/2023	06:30 PM	3						
181	4/18/2023	06:45 PM	5						
182	4/18/2023	07:00 PM	5						
183	4/18/2023	07:15 PM	1						
184	4/18/2023	07:30 PM	0						
185	4/18/2023	07:45 PM	0						
186	4/18/2023	08:00 PM	0						
187	4/18/2023	08:15 PM	4						
188	4/18/2023	08:30 PM	1						
189	4/18/2023	08:45 PM	0						
190	4/18/2023	09:00 PM	1						
191	4/18/2023	09:15 PM	1						
192	4/18/2023	09:30 PM	1						
193	4/18/2023	09:45 PM	1						
194	4/18/2023	10:00 PM	1						
195	4/18/2023	10:15 PM	0						
196	4/18/2023	10:30 PM	2						
197	4/18/2023	10:45 PM	8						
198	4/18/2023	11:00 PM	0						
199	4/18/2023	11:15 PM	5						

	A	B	C	D	E	F	G	H	I
200	4/18/2023	11:30 PM	0						
201	4/18/2023	11:45 PM	2						
202	4/19/2023	12:00 AM	0						
203	4/19/2023	12:15 AM	0						
204	4/19/2023	12:30 AM	1						
205	4/19/2023	12:45 AM	1						
206	4/19/2023	01:00 AM	0						
207	4/19/2023	01:15 AM	0						
208	4/19/2023	01:30 AM	0						
209	4/19/2023	01:45 AM	0						
210	4/19/2023	02:00 AM	0						
211	4/19/2023	02:15 AM	0						
212	4/19/2023	02:30 AM	0						
213	4/19/2023	02:45 AM	0						
214	4/19/2023	03:00 AM	0						
215	4/19/2023	03:15 AM	1						
216	4/19/2023	03:30 AM	1						
217	4/19/2023	03:45 AM	0						
218	4/19/2023	04:00 AM	0						
219	4/19/2023	04:15 AM	0						
220	4/19/2023	04:30 AM	1						
221	4/19/2023	04:45 AM	0						
222	4/19/2023	05:00 AM	4						
223	4/19/2023	05:15 AM	0						
224	4/19/2023	05:30 AM	0						
225	4/19/2023	05:45 AM	0						
226	4/19/2023	06:00 AM	7						
227	4/19/2023	06:15 AM	3						
228	4/19/2023	06:30 AM	5						
229	4/19/2023	06:45 AM	1						
230	4/19/2023	07:00 AM	12						
231	4/19/2023	07:15 AM	2						
232	4/19/2023	07:30 AM	8						
233	4/19/2023	07:45 AM	5						
234	4/19/2023	08:00 AM	2						
235	4/19/2023	08:15 AM	4						
236	4/19/2023	08:30 AM	1						
237	4/19/2023	08:45 AM	2						
238	4/19/2023	09:00 AM	3						
239	4/19/2023	09:15 AM	3						
240	4/19/2023	09:30 AM	0						
241	4/19/2023	09:45 AM	3						
242	4/19/2023	10:00 AM	1						
243	4/19/2023	10:15 AM	0						
244	4/19/2023	10:30 AM	0						
245	4/19/2023	10:45 AM	4						
246	4/19/2023	11:00 AM	5						
247	4/19/2023	11:15 AM	0						
248	4/19/2023	11:30 AM	2						
249	4/19/2023	11:45 AM	6						

	A	B	C	D	E	F	G	H	I
250	4/19/2023	12:00 PM	2						
251	4/19/2023	12:15 PM	3						
252	4/19/2023	12:30 PM	0						
253	4/19/2023	12:45 PM	5						
254	4/19/2023	01:00 PM	5						
255	4/19/2023	01:15 PM	8						
256	4/19/2023	01:30 PM	2						
257	4/19/2023	01:45 PM	0						
258	4/19/2023	02:00 PM	10						
259	4/19/2023	02:15 PM	5						
260	4/19/2023	02:30 PM	23						
261	4/19/2023	02:45 PM	5						
262	4/19/2023	03:00 PM	5						
263	4/19/2023	03:15 PM	8						
264	4/19/2023	03:30 PM	5						
265	4/19/2023	03:45 PM	3						
266	4/19/2023	04:00 PM	4						
267	4/19/2023	04:15 PM	2						
268	4/19/2023	04:30 PM	10						
269	4/19/2023	04:45 PM	2						
270	4/19/2023	05:00 PM	3						
271	4/19/2023	05:15 PM	6						
272	4/19/2023	05:30 PM	3						
273	4/19/2023	05:45 PM	0						
274	4/19/2023	06:00 PM	4						
275	4/19/2023	06:15 PM	6						
276	4/19/2023	06:30 PM	3						
277	4/19/2023	06:45 PM	5						
278	4/19/2023	07:00 PM	3						
279	4/19/2023	07:15 PM	3						
280	4/19/2023	07:30 PM	4						
281	4/19/2023	07:45 PM	2						
282	4/19/2023	08:00 PM	6						
283	4/19/2023	08:15 PM	1						
284	4/19/2023	08:30 PM	2						
285	4/19/2023	08:45 PM	0						
286	4/19/2023	09:00 PM	3						
287	4/19/2023	09:15 PM	0						
288	4/19/2023	09:30 PM	3						
289	4/19/2023	09:45 PM	0						
290	4/19/2023	10:00 PM	2						
291	4/19/2023	10:15 PM	2						
292	4/19/2023	10:30 PM	1						
293	4/19/2023	10:45 PM	8						
294	4/19/2023	11:00 PM	1						
295	4/19/2023	11:15 PM	0						
296	4/19/2023	11:30 PM	0						
297	4/19/2023	11:45 PM	2						
298	4/20/2023	12:00 AM	0						
299	4/20/2023	12:15 AM	2						

	A	B	C	D	E	F	G	H	I
300	4/20/2023	12:30 AM	1						
301	4/20/2023	12:45 AM	0						
302	4/20/2023	01:00 AM	0						
303	4/20/2023	01:15 AM	0						
304	4/20/2023	01:30 AM	0						
305	4/20/2023	01:45 AM	2						
306	4/20/2023	02:00 AM	0						
307	4/20/2023	02:15 AM	1						
308	4/20/2023	02:30 AM	0						
309	4/20/2023	02:45 AM	2						
310	4/20/2023	03:00 AM	0						
311	4/20/2023	03:15 AM	0						
312	4/20/2023	03:30 AM	0						
313	4/20/2023	03:45 AM	0						
314	4/20/2023	04:00 AM	1						
315	4/20/2023	04:15 AM	0						
316	4/20/2023	04:30 AM	1						
317	4/20/2023	04:45 AM	0						
318	4/20/2023	05:00 AM	5						
319	4/20/2023	05:15 AM	0						
320	4/20/2023	05:30 AM	0						
321	4/20/2023	05:45 AM	2						
322	4/20/2023	06:00 AM	0						
323	4/20/2023	06:15 AM	0						
324	4/20/2023	06:30 AM	2						
325	4/20/2023	06:45 AM	5						
326	4/20/2023	07:00 AM	15						
327	4/20/2023	07:15 AM	7						
328	4/20/2023	07:30 AM	5						
329	4/20/2023	07:45 AM	6						
330	4/20/2023	08:00 AM	3						
331	4/20/2023	08:15 AM	5						
332	4/20/2023	08:30 AM	1						
333	4/20/2023	08:45 AM	2						
334	4/20/2023	09:00 AM	0						
335	4/20/2023	09:15 AM	4						
336	4/20/2023	09:30 AM	2						
337	4/20/2023	09:45 AM	3						
338	4/20/2023	10:00 AM	9						
339	4/20/2023	10:15 AM	4						
340	4/20/2023	10:30 AM	2						
341	4/20/2023	10:45 AM	4						
342	4/20/2023	11:00 AM	0						
343	4/20/2023	11:15 AM	8						
344	4/20/2023	11:30 AM	3						
345	4/20/2023	11:45 AM	9						
346	4/20/2023	12:00 PM	3						
347	4/20/2023	12:15 PM	8						
348	4/20/2023	12:30 PM	0						
349	4/20/2023	12:45 PM	7						

	A	B	C	D	E	F	G	H	I
350	4/20/2023	01:00 PM	2						
351	4/20/2023	01:15 PM	1						
352	4/20/2023	01:30 PM	9						
353	4/20/2023	01:45 PM	9						
354	4/20/2023	02:00 PM	9						
355	4/20/2023	02:15 PM	2						
356	4/20/2023	02:30 PM	12						
357	4/20/2023	02:45 PM	6						
358	4/20/2023	03:00 PM	1						
359	4/20/2023	03:15 PM	5						
360	4/20/2023	03:30 PM	10						
361	4/20/2023	03:45 PM	5						
362	4/20/2023	04:00 PM	8						
363	4/20/2023	04:15 PM	1						
364	4/20/2023	04:30 PM	4						
365	4/20/2023	04:45 PM	2						
366	4/20/2023	05:00 PM	6						
367	4/20/2023	05:15 PM	7						
368	4/20/2023	05:30 PM	4						
369	4/20/2023	05:45 PM	4						
370	4/20/2023	06:00 PM	4						
371	4/20/2023	06:15 PM	3						
372	4/20/2023	06:30 PM	1						
373	4/20/2023	06:45 PM	2						
374	4/20/2023	07:00 PM	0						
375	4/20/2023	07:15 PM	3						
376	4/20/2023	07:30 PM	6						
377	4/20/2023	07:45 PM	2						
378	4/20/2023	08:00 PM	0						
379	4/20/2023	08:15 PM	4						
380	4/20/2023	08:30 PM	2						
381	4/20/2023	08:45 PM	1						
382	4/20/2023	09:00 PM	1						
383	4/20/2023	09:15 PM	5						
384	4/20/2023	09:30 PM	1						
385	4/20/2023	09:45 PM	0						
386	4/20/2023	10:00 PM	1						
387	4/20/2023	10:15 PM	0						
388	4/20/2023	10:30 PM	2						
389	4/20/2023	10:45 PM	5						
390	4/20/2023	11:00 PM	1						
391	4/20/2023	11:15 PM	1						
392	4/20/2023	11:30 PM	1						
393	4/20/2023	11:45 PM	1						
394	4/21/2023	12:00 AM	1						
395	4/21/2023	12:15 AM	1						
396	4/21/2023	12:30 AM	0						
397	4/21/2023	12:45 AM	0						
398	4/21/2023	01:00 AM	0						
399	4/21/2023	01:15 AM	0						

	A	B	C	D	E	F	G	H	I
400	4/21/2023	01:30 AM	0						
401	4/21/2023	01:45 AM	0						
402	4/21/2023	02:00 AM	0						
403	4/21/2023	02:15 AM	0						
404	4/21/2023	02:30 AM	0						
405	4/21/2023	02:45 AM	2						
406	4/21/2023	03:00 AM	0						
407	4/21/2023	03:15 AM	0						
408	4/21/2023	03:30 AM	0						
409	4/21/2023	03:45 AM	0						
410	4/21/2023	04:00 AM	3						
411	4/21/2023	04:15 AM	0						
412	4/21/2023	04:30 AM	0						
413	4/21/2023	04:45 AM	0						
414	4/21/2023	05:00 AM	0						
415	4/21/2023	05:15 AM	1						
416	4/21/2023	05:30 AM	0						
417	4/21/2023	05:45 AM	0						
418	4/21/2023	06:00 AM	0						
419	4/21/2023	06:15 AM	0						
420	4/21/2023	06:30 AM	3						
421	4/21/2023	06:45 AM	3						
422	4/21/2023	07:00 AM	12						
423	4/21/2023	07:15 AM	5						
424	4/21/2023	07:30 AM	3						
425	4/21/2023	07:45 AM	3						
426	4/21/2023	08:00 AM	1						
427	4/21/2023	08:15 AM	6						
428	4/21/2023	08:30 AM	5						
429	4/21/2023	08:45 AM	2						
430	4/21/2023	09:00 AM	6						
431	4/21/2023	09:15 AM	5						
432	4/21/2023	09:30 AM	6						
433	4/21/2023	09:45 AM	9						
434	4/21/2023	10:00 AM	4						
435	4/21/2023	10:15 AM	5						
436	4/21/2023	10:30 AM	3						
437	4/21/2023	10:45 AM	8						
438	4/21/2023	11:00 AM	7						
439	4/21/2023	11:15 AM	7						
440	4/21/2023	11:30 AM	0						
441	4/21/2023	11:45 AM	9						
442	4/21/2023	12:00 PM	3						
443	4/21/2023	12:15 PM	5						
444	4/21/2023	12:30 PM	9						
445	4/21/2023	12:45 PM	6						
446	4/21/2023	01:00 PM	3						
447	4/21/2023	01:15 PM	9						
448	4/21/2023	01:30 PM	11						
449	4/21/2023	01:45 PM	11						

	A	B	C	D	E	F	G	H	I
450	4/21/2023	02:00 PM	6						
451	4/21/2023	02:15 PM	12						
452	4/21/2023	02:30 PM	26						
453	4/21/2023	02:45 PM	14						
454	4/21/2023	03:00 PM	6						
455	4/21/2023	03:15 PM	9						
456	4/21/2023	03:30 PM	2						
457	4/21/2023	03:45 PM	3						
458	4/21/2023	04:00 PM	9						
459	4/21/2023	04:15 PM	9						
460	4/21/2023	04:30 PM	4						
461	4/21/2023	04:45 PM	9						
462	4/21/2023	05:00 PM	8						
463	4/21/2023	05:15 PM	14						
464	4/21/2023	05:30 PM	2						
465	4/21/2023	05:45 PM	10						
466	4/21/2023	06:00 PM	3						
467	4/21/2023	06:15 PM	5						
468	4/21/2023	06:30 PM	4						
469	4/21/2023	06:45 PM	2						
470	4/21/2023	07:00 PM	7						
471	4/21/2023	07:15 PM	3						
472	4/21/2023	07:30 PM	9						
473	4/21/2023	07:45 PM	0						
474	4/21/2023	08:00 PM	3						
475	4/21/2023	08:15 PM	5						
476	4/21/2023	08:30 PM	0						
477	4/21/2023	08:45 PM	4						
478	4/21/2023	09:00 PM	3						
479	4/21/2023	09:15 PM	4						
480	4/21/2023	09:30 PM	2						
481	4/21/2023	09:45 PM	2						
482	4/21/2023	10:00 PM	0						
483	4/21/2023	10:15 PM	0						
484	4/21/2023	10:30 PM	0						
485	4/21/2023	10:45 PM	6						
486	4/21/2023	11:00 PM	2						
487	4/21/2023	11:15 PM	1						
488	4/21/2023	11:30 PM	3						
489	4/21/2023	11:45 PM	4						
490	4/22/2023	12:00 AM	0						
491	4/22/2023	12:15 AM	1						
492	4/22/2023	12:30 AM	0						
493	4/22/2023	12:45 AM	0						
494	4/22/2023	01:00 AM	2						
495	4/22/2023	01:15 AM	0						
496	4/22/2023	01:30 AM	0						
497	4/22/2023	01:45 AM	0						
498	4/22/2023	02:00 AM	0						
499	4/22/2023	02:15 AM	0						

	A	B	C	D	E	F	G	H	I
500	4/22/2023	02:30 AM	0						
501	4/22/2023	02:45 AM	0						
502	4/22/2023	03:00 AM	0						
503	4/22/2023	03:15 AM	0						
504	4/22/2023	03:30 AM	0						
505	4/22/2023	03:45 AM	0						
506	4/22/2023	04:00 AM	0						
507	4/22/2023	04:15 AM	0						
508	4/22/2023	04:30 AM	0						
509	4/22/2023	04:45 AM	0						
510	4/22/2023	05:00 AM	0						
511	4/22/2023	05:15 AM	2						
512	4/22/2023	05:30 AM	1						
513	4/22/2023	05:45 AM	1						
514	4/22/2023	06:00 AM	0						
515	4/22/2023	06:15 AM	1						
516	4/22/2023	06:30 AM	4						
517	4/22/2023	06:45 AM	0						
518	4/22/2023	07:00 AM	8						
519	4/22/2023	07:15 AM	7						
520	4/22/2023	07:30 AM	5						
521	4/22/2023	07:45 AM	3						
522	4/22/2023	08:00 AM	3						
523	4/22/2023	08:15 AM	2						
524	4/22/2023	08:30 AM	14						
525	4/22/2023	08:45 AM	2						
526	4/22/2023	09:00 AM	3						
527	4/22/2023	09:15 AM	6						
528	4/22/2023	09:30 AM	5						
529	4/22/2023	09:45 AM	6						
530	4/22/2023	10:00 AM	6						
531	4/22/2023	10:15 AM	2						
532	4/22/2023	10:30 AM	4						
533	4/22/2023	10:45 AM	9						
534	4/22/2023	11:00 AM	9						
535	4/22/2023	11:15 AM	5						
536	4/22/2023	11:30 AM	1						
537	4/22/2023	11:45 AM	1						
538	4/22/2023	12:00 PM	3						
539	4/22/2023	12:15 PM	5						
540	4/22/2023	12:30 PM	5						
541	4/22/2023	12:45 PM	6						
542	4/22/2023	01:00 PM	3						
543	4/22/2023	01:15 PM	2						
544	4/22/2023	01:30 PM	1						
545	4/22/2023	01:45 PM	10						
546	4/22/2023	02:00 PM	3						
547	4/22/2023	02:15 PM	2						
548	4/22/2023	02:30 PM	2						
549	4/22/2023	02:45 PM	5						

	A	B	C	D	E	F	G	H	I
550	4/22/2023	03:00 PM	2						
551	4/22/2023	03:15 PM	4						
552	4/22/2023	03:30 PM	3						
553	4/22/2023	03:45 PM	7						
554	4/22/2023	04:00 PM	5						
555	4/22/2023	04:15 PM	4						
556	4/22/2023	04:30 PM	5						
557	4/22/2023	04:45 PM	3						
558	4/22/2023	05:00 PM	6						
559	4/22/2023	05:15 PM	3						
560	4/22/2023	05:30 PM	2						
561	4/22/2023	05:45 PM	4						
562	4/22/2023	06:00 PM	4						
563	4/22/2023	06:15 PM	2						
564	4/22/2023	06:30 PM	4						
565	4/22/2023	06:45 PM	5						
566	4/22/2023	07:00 PM	3						
567	4/22/2023	07:15 PM	5						
568	4/22/2023	07:30 PM	2						
569	4/22/2023	07:45 PM	4						
570	4/22/2023	08:00 PM	5						
571	4/22/2023	08:15 PM	3						
572	4/22/2023	08:30 PM	1						
573	4/22/2023	08:45 PM	3						
574	4/22/2023	09:00 PM	1						
575	4/22/2023	09:15 PM	3						
576	4/22/2023	09:30 PM	2						
577	4/22/2023	09:45 PM	3						
578	4/22/2023	10:00 PM	1						
579	4/22/2023	10:15 PM	1						
580	4/22/2023	10:30 PM	1						
581	4/22/2023	10:45 PM	2						
582	4/22/2023	11:00 PM	0						
583	4/22/2023	11:15 PM	0						
584	4/22/2023	11:30 PM	1						
585	4/22/2023	11:45 PM	2						
586	4/23/2023	12:00 AM	0						
587	4/23/2023	12:15 AM	0						
588	4/23/2023	12:30 AM	0						
589	4/23/2023	12:45 AM	0						
590	4/23/2023	01:00 AM	0						
591	4/23/2023	01:15 AM	0						
592	4/23/2023	01:30 AM	1						
593	4/23/2023	01:45 AM	0						
594	4/23/2023	02:00 AM	0						
595	4/23/2023	02:15 AM	0						
596	4/23/2023	02:30 AM	0						
597	4/23/2023	02:45 AM	0						
598	4/23/2023	03:00 AM	0						
599	4/23/2023	03:15 AM	0						

	A	B	C	D	E	F	G	H	I
600	4/23/2023	03:30 AM	0						
601	4/23/2023	03:45 AM	0						
602	4/23/2023	04:00 AM	0						
603	4/23/2023	04:15 AM	0						
604	4/23/2023	04:30 AM	0						
605	4/23/2023	04:45 AM	0						
606	4/23/2023	05:00 AM	0						
607	4/23/2023	05:15 AM	0						
608	4/23/2023	05:30 AM	0						
609	4/23/2023	05:45 AM	1						
610	4/23/2023	06:00 AM	0						
611	4/23/2023	06:15 AM	1						
612	4/23/2023	06:30 AM	3						
613	4/23/2023	06:45 AM	1						
614	4/23/2023	07:00 AM	0						
615	4/23/2023	07:15 AM	0						
616	4/23/2023	07:30 AM	1						
617	4/23/2023	07:45 AM	0						
618	4/23/2023	08:00 AM	0						
619	4/23/2023	08:15 AM	2						
620	4/23/2023	08:30 AM	1						
621	4/23/2023	08:45 AM	0						
622	4/23/2023	09:00 AM	1						
623	4/23/2023	09:15 AM	3						
624	4/23/2023	09:30 AM	5						
625	4/23/2023	09:45 AM	6						
626	4/23/2023	10:00 AM	6						
627	4/23/2023	10:15 AM	5						
628	4/23/2023	10:30 AM	4						
629	4/23/2023	10:45 AM	12						
630	4/23/2023	11:00 AM	4						
631	4/23/2023	11:15 AM	3						
632	4/23/2023	11:30 AM	3						
633	4/23/2023	11:45 AM	3						
634	4/23/2023	12:00 PM	5						
635	4/23/2023	12:15 PM	2						
636	4/23/2023	12:30 PM	7						
637	4/23/2023	12:45 PM	5						
638	4/23/2023	01:00 PM	5						
639	4/23/2023	01:15 PM	4						
640	4/23/2023	01:30 PM	2						
641	4/23/2023	01:45 PM	4						
642	4/23/2023	02:00 PM	8						
643	4/23/2023	02:15 PM	5						
644	4/23/2023	02:30 PM	2						
645	4/23/2023	02:45 PM	5						
646	4/23/2023	03:00 PM	9						
647	4/23/2023	03:15 PM	6						
648	4/23/2023	03:30 PM	10						
649	4/23/2023	03:45 PM	8						

	A	B	C	D	E	F	G	H	I
650	4/23/2023	04:00 PM	5						
651	4/23/2023	04:15 PM	4						
652	4/23/2023	04:30 PM	4						
653	4/23/2023	04:45 PM	1						
654	4/23/2023	05:00 PM	5						
655	4/23/2023	05:15 PM	5						
656	4/23/2023	05:30 PM	3						
657	4/23/2023	05:45 PM	2						
658	4/23/2023	06:00 PM	3						
659	4/23/2023	06:15 PM	2						
660	4/23/2023	06:30 PM	5						
661	4/23/2023	06:45 PM	0						
662	4/23/2023	07:00 PM	1						
663	4/23/2023	07:15 PM	4						
664	4/23/2023	07:30 PM	3						
665	4/23/2023	07:45 PM	1						
666	4/23/2023	08:00 PM	3						
667	4/23/2023	08:15 PM	1						
668	4/23/2023	08:30 PM	0						
669	4/23/2023	08:45 PM	1						
670	4/23/2023	09:00 PM	2						
671	4/23/2023	09:15 PM	1						
672	4/23/2023	09:30 PM	0						
673	4/23/2023	09:45 PM	0						
674	4/23/2023	10:00 PM	1						
675	4/23/2023	10:15 PM	1						
676	4/23/2023	10:30 PM	0						
677	4/23/2023	10:45 PM	0						
678	4/23/2023	11:00 PM	0						
679	4/23/2023	11:15 PM	0						
680	4/23/2023	11:30 PM	3						
681	4/23/2023	11:45 PM	1						

	A	B	C	D	E	F	G	H	I
1									
2	File Name: C:\Users\barri\OneDrive\Documents\TDB\WSP\SYRACUSE\DATA\BATCH 6\DONE\ATR 1297.tf2								
3	Start Date: 4/12/2023								
4	Start Time: 12:00:00 AM								
5	Location 1: NB I-81 on ramp								
6	Location 2: from Airport Blvd								
7									
8									
9	Date	Time	NB						
10	4/12/2023	12:00 AM	42						
11	4/12/2023	12:15 AM	12						
12	4/12/2023	12:30 AM	27						
13	4/12/2023	12:45 AM	38						
14	4/12/2023	01:00 AM	20						
15	4/12/2023	01:15 AM	12						
16	4/12/2023	01:30 AM	3						
17	4/12/2023	01:45 AM	4						
18	4/12/2023	02:00 AM	1						
19	4/12/2023	02:15 AM	2						
20	4/12/2023	02:30 AM	2						
21	4/12/2023	02:45 AM	0						
22	4/12/2023	03:00 AM	2						
23	4/12/2023	03:15 AM	3						
24	4/12/2023	03:30 AM	5						
25	4/12/2023	03:45 AM	14						
26	4/12/2023	04:00 AM	16						
27	4/12/2023	04:15 AM	13						
28	4/12/2023	04:30 AM	32						
29	4/12/2023	04:45 AM	30						
30	4/12/2023	05:00 AM	21						
31	4/12/2023	05:15 AM	22						
32	4/12/2023	05:30 AM	14						
33	4/12/2023	05:45 AM	16						
34	4/12/2023	06:00 AM	9						
35	4/12/2023	06:15 AM	7						
36	4/12/2023	06:30 AM	3						
37	4/12/2023	06:45 AM	19						
38	4/12/2023	07:00 AM	12						
39	4/12/2023	07:15 AM	16						
40	4/12/2023	07:30 AM	17						
41	4/12/2023	07:45 AM	12						
42	4/12/2023	08:00 AM	10						
43	4/12/2023	08:15 AM	5						
44	4/12/2023	08:30 AM	9						
45	4/12/2023	08:45 AM	9						
46	4/12/2023	09:00 AM	19						
47	4/12/2023	09:15 AM	20						
48	4/12/2023	09:30 AM	32						
49	4/12/2023	09:45 AM	38						

	A	B	C	D	E	F	G	H	I
50	4/12/2023	10:00 AM	50						
51	4/12/2023	10:15 AM	42						
52	4/12/2023	10:30 AM	33						
53	4/12/2023	10:45 AM	53						
54	4/12/2023	11:00 AM	44						
55	4/12/2023	11:15 AM	46						
56	4/12/2023	11:30 AM	99						
57	4/12/2023	11:45 AM	78						
58	4/12/2023	12:00 PM	55						
59	4/12/2023	12:15 PM	40						
60	4/12/2023	12:30 PM	55						
61	4/12/2023	12:45 PM	32						
62	4/12/2023	01:00 PM	26						
63	4/12/2023	01:15 PM	29						
64	4/12/2023	01:30 PM	32						
65	4/12/2023	01:45 PM	20						
66	4/12/2023	02:00 PM	38						
67	4/12/2023	02:15 PM	33						
68	4/12/2023	02:30 PM	13						
69	4/12/2023	02:45 PM	15						
70	4/12/2023	03:00 PM	29						
71	4/12/2023	03:15 PM	57						
72	4/12/2023	03:30 PM	67						
73	4/12/2023	03:45 PM	33						
74	4/12/2023	04:00 PM	69						
75	4/12/2023	04:15 PM	100						
76	4/12/2023	04:30 PM	87						
77	4/12/2023	04:45 PM	96						
78	4/12/2023	05:00 PM	114						
79	4/12/2023	05:15 PM	75						
80	4/12/2023	05:30 PM	60						
81	4/12/2023	05:45 PM	61						
82	4/12/2023	06:00 PM	21						
83	4/12/2023	06:15 PM	28						
84	4/12/2023	06:30 PM	36						
85	4/12/2023	06:45 PM	38						
86	4/12/2023	07:00 PM	22						
87	4/12/2023	07:15 PM	22						
88	4/12/2023	07:30 PM	14						
89	4/12/2023	07:45 PM	31						
90	4/12/2023	08:00 PM	23						
91	4/12/2023	08:15 PM	28						
92	4/12/2023	08:30 PM	11						
93	4/12/2023	08:45 PM	9						
94	4/12/2023	09:00 PM	17						
95	4/12/2023	09:15 PM	21						
96	4/12/2023	09:30 PM	13						
97	4/12/2023	09:45 PM	25						
98	4/12/2023	10:00 PM	13						
99	4/12/2023	10:15 PM	16						

	A	B	C	D	E	F	G	H	I
100	4/12/2023	10:30 PM	20						
101	4/12/2023	10:45 PM	25						
102	4/12/2023	11:00 PM	30						
103	4/12/2023	11:15 PM	34						
104	4/12/2023	11:30 PM	33						
105	4/12/2023	11:45 PM	21						
106	4/13/2023	12:00 AM	33						
107	4/13/2023	12:15 AM	51						
108	4/13/2023	12:30 AM	64						
109	4/13/2023	12:45 AM	37						
110	4/13/2023	01:00 AM	26						
111	4/13/2023	01:15 AM	12						
112	4/13/2023	01:30 AM	11						
113	4/13/2023	01:45 AM	5						
114	4/13/2023	02:00 AM	0						
115	4/13/2023	02:15 AM	0						
116	4/13/2023	02:30 AM	1						
117	4/13/2023	02:45 AM	0						
118	4/13/2023	03:00 AM	1						
119	4/13/2023	03:15 AM	4						
120	4/13/2023	03:30 AM	4						
121	4/13/2023	03:45 AM	7						
122	4/13/2023	04:00 AM	15						
123	4/13/2023	04:15 AM	27						
124	4/13/2023	04:30 AM	31						
125	4/13/2023	04:45 AM	21						
126	4/13/2023	05:00 AM	18						
127	4/13/2023	05:15 AM	16						
128	4/13/2023	05:30 AM	16						
129	4/13/2023	05:45 AM	7						
130	4/13/2023	06:00 AM	18						
131	4/13/2023	06:15 AM	6						
132	4/13/2023	06:30 AM	8						
133	4/13/2023	06:45 AM	14						
134	4/13/2023	07:00 AM	18						
135	4/13/2023	07:15 AM	26						
136	4/13/2023	07:30 AM	17						
137	4/13/2023	07:45 AM	17						
138	4/13/2023	08:00 AM	26						
139	4/13/2023	08:15 AM	13						
140	4/13/2023	08:30 AM	13						
141	4/13/2023	08:45 AM	31						
142	4/13/2023	09:00 AM	40						
143	4/13/2023	09:15 AM	52						
144	4/13/2023	09:30 AM	28						
145	4/13/2023	09:45 AM	24						
146	4/13/2023	10:00 AM	34						
147	4/13/2023	10:15 AM	26						
148	4/13/2023	10:30 AM	35						
149	4/13/2023	10:45 AM	25						

	A	B	C	D	E	F	G	H	I
150	4/13/2023	11:00 AM	33						
151	4/13/2023	11:15 AM	41						
152	4/13/2023	11:30 AM	59						
153	4/13/2023	11:45 AM	71						
154	4/13/2023	12:00 PM	67						
155	4/13/2023	12:15 PM	43						
156	4/13/2023	12:30 PM	29						
157	4/13/2023	12:45 PM	22						
158	4/13/2023	01:00 PM	23						
159	4/13/2023	01:15 PM	33						
160	4/13/2023	01:30 PM	29						
161	4/13/2023	01:45 PM	26						
162	4/13/2023	02:00 PM	31						
163	4/13/2023	02:15 PM	32						
164	4/13/2023	02:30 PM	34						
165	4/13/2023	02:45 PM	26						
166	4/13/2023	03:00 PM	27						
167	4/13/2023	03:15 PM	34						
168	4/13/2023	03:30 PM	68						
169	4/13/2023	03:45 PM	53						
170	4/13/2023	04:00 PM	56						
171	4/13/2023	04:15 PM	57						
172	4/13/2023	04:30 PM	52						
173	4/13/2023	04:45 PM	62						
174	4/13/2023	05:00 PM	42						
175	4/13/2023	05:15 PM	57						
176	4/13/2023	05:30 PM	53						
177	4/13/2023	05:45 PM	46						
178	4/13/2023	06:00 PM	49						
179	4/13/2023	06:15 PM	52						
180	4/13/2023	06:30 PM	42						
181	4/13/2023	06:45 PM	21						
182	4/13/2023	07:00 PM	36						
183	4/13/2023	07:15 PM	46						
184	4/13/2023	07:30 PM	12						
185	4/13/2023	07:45 PM	22						
186	4/13/2023	08:00 PM	17						
187	4/13/2023	08:15 PM	12						
188	4/13/2023	08:30 PM	15						
189	4/13/2023	08:45 PM	10						
190	4/13/2023	09:00 PM	14						
191	4/13/2023	09:15 PM	8						
192	4/13/2023	09:30 PM	11						
193	4/13/2023	09:45 PM	36						
194	4/13/2023	10:00 PM	14						
195	4/13/2023	10:15 PM	20						
196	4/13/2023	10:30 PM	12						
197	4/13/2023	10:45 PM	23						
198	4/13/2023	11:00 PM	32						
199	4/13/2023	11:15 PM	40						

	A	B	C	D	E	F	G	H	I
200	4/13/2023	11:30 PM	32						
201	4/13/2023	11:45 PM	29						
202	4/14/2023	12:00 AM	26						
203	4/14/2023	12:15 AM	41						
204	4/14/2023	12:30 AM	74						
205	4/14/2023	12:45 AM	58						
206	4/14/2023	01:00 AM	7						
207	4/14/2023	01:15 AM	2						
208	4/14/2023	01:30 AM	0						
209	4/14/2023	01:45 AM	0						
210	4/14/2023	02:00 AM	1						
211	4/14/2023	02:15 AM	0						
212	4/14/2023	02:30 AM	0						
213	4/14/2023	02:45 AM	8						
214	4/14/2023	03:00 AM	19						
215	4/14/2023	03:15 AM	0						
216	4/14/2023	03:30 AM	1						
217	4/14/2023	03:45 AM	3						
218	4/14/2023	04:00 AM	6						
219	4/14/2023	04:15 AM	18						
220	4/14/2023	04:30 AM	25						
221	4/14/2023	04:45 AM	18						
222	4/14/2023	05:00 AM	16						
223	4/14/2023	05:15 AM	21						
224	4/14/2023	05:30 AM	10						
225	4/14/2023	05:45 AM	14						
226	4/14/2023	06:00 AM	15						
227	4/14/2023	06:15 AM	6						
228	4/14/2023	06:30 AM	2						
229	4/14/2023	06:45 AM	6						
230	4/14/2023	07:00 AM	12						
231	4/14/2023	07:15 AM	21						
232	4/14/2023	07:30 AM	15						
233	4/14/2023	07:45 AM	21						
234	4/14/2023	08:00 AM	15						
235	4/14/2023	08:15 AM	16						
236	4/14/2023	08:30 AM	17						
237	4/14/2023	08:45 AM	35						
238	4/14/2023	09:00 AM	25						
239	4/14/2023	09:15 AM	31						
240	4/14/2023	09:30 AM	24						
241	4/14/2023	09:45 AM	31						
242	4/14/2023	10:00 AM	39						
243	4/14/2023	10:15 AM	60						
244	4/14/2023	10:30 AM	50						
245	4/14/2023	10:45 AM	43						
246	4/14/2023	11:00 AM	26						
247	4/14/2023	11:15 AM	31						
248	4/14/2023	11:30 AM	67						
249	4/14/2023	11:45 AM	82						

	A	B	C	D	E	F	G	H	I
250	4/14/2023	12:00 PM	66						
251	4/14/2023	12:15 PM	34						
252	4/14/2023	12:30 PM	39						
253	4/14/2023	12:45 PM	36						
254	4/14/2023	01:00 PM	38						
255	4/14/2023	01:15 PM	33						
256	4/14/2023	01:30 PM	34						
257	4/14/2023	01:45 PM	33						
258	4/14/2023	02:00 PM	36						
259	4/14/2023	02:15 PM	47						
260	4/14/2023	02:30 PM	27						
261	4/14/2023	02:45 PM	23						
262	4/14/2023	03:00 PM	42						
263	4/14/2023	03:15 PM	55						
264	4/14/2023	03:30 PM	68						
265	4/14/2023	03:45 PM	60						
266	4/14/2023	04:00 PM	49						
267	4/14/2023	04:15 PM	63						
268	4/14/2023	04:30 PM	72						
269	4/14/2023	04:45 PM	91						
270	4/14/2023	05:00 PM	66						
271	4/14/2023	05:15 PM	26						
272	4/14/2023	05:30 PM	45						
273	4/14/2023	05:45 PM	38						
274	4/14/2023	06:00 PM	41						
275	4/14/2023	06:15 PM	54						
276	4/14/2023	06:30 PM	83						
277	4/14/2023	06:45 PM	34						
278	4/14/2023	07:00 PM	26						
279	4/14/2023	07:15 PM	23						
280	4/14/2023	07:30 PM	12						
281	4/14/2023	07:45 PM	31						
282	4/14/2023	08:00 PM	49						
283	4/14/2023	08:15 PM	46						
284	4/14/2023	08:30 PM	22						
285	4/14/2023	08:45 PM	31						
286	4/14/2023	09:00 PM	16						
287	4/14/2023	09:15 PM	26						
288	4/14/2023	09:30 PM	25						
289	4/14/2023	09:45 PM	30						
290	4/14/2023	10:00 PM	17						
291	4/14/2023	10:15 PM	25						
292	4/14/2023	10:30 PM	21						
293	4/14/2023	10:45 PM	14						
294	4/14/2023	11:00 PM	20						
295	4/14/2023	11:15 PM	13						
296	4/14/2023	11:30 PM	47						
297	4/14/2023	11:45 PM	53						
298	4/15/2023	12:00 AM	41						
299	4/15/2023	12:15 AM	30						

	A	B	C	D	E	F	G	H	I
300	4/15/2023	12:30 AM	33						
301	4/15/2023	12:45 AM	40						
302	4/15/2023	01:00 AM	31						
303	4/15/2023	01:15 AM	33						
304	4/15/2023	01:30 AM	17						
305	4/15/2023	01:45 AM	18						
306	4/15/2023	02:00 AM	8						
307	4/15/2023	02:15 AM	6						
308	4/15/2023	02:30 AM	2						
309	4/15/2023	02:45 AM	4						
310	4/15/2023	03:00 AM	2						
311	4/15/2023	03:15 AM	3						
312	4/15/2023	03:30 AM	4						
313	4/15/2023	03:45 AM	12						
314	4/15/2023	04:00 AM	14						
315	4/15/2023	04:15 AM	23						
316	4/15/2023	04:30 AM	28						
317	4/15/2023	04:45 AM	28						
318	4/15/2023	05:00 AM	30						
319	4/15/2023	05:15 AM	19						
320	4/15/2023	05:30 AM	11						
321	4/15/2023	05:45 AM	13						
322	4/15/2023	06:00 AM	7						
323	4/15/2023	06:15 AM	8						
324	4/15/2023	06:30 AM	5						
325	4/15/2023	06:45 AM	5						
326	4/15/2023	07:00 AM	5						
327	4/15/2023	07:15 AM	9						
328	4/15/2023	07:30 AM	12						
329	4/15/2023	07:45 AM	8						
330	4/15/2023	08:00 AM	5						
331	4/15/2023	08:15 AM	9						
332	4/15/2023	08:30 AM	6						
333	4/15/2023	08:45 AM	5						
334	4/15/2023	09:00 AM	11						
335	4/15/2023	09:15 AM	12						
336	4/15/2023	09:30 AM	9						
337	4/15/2023	09:45 AM	7						
338	4/15/2023	10:00 AM	27						
339	4/15/2023	10:15 AM	24						
340	4/15/2023	10:30 AM	20						
341	4/15/2023	10:45 AM	34						
342	4/15/2023	11:00 AM	44						
343	4/15/2023	11:15 AM	45						
344	4/15/2023	11:30 AM	62						
345	4/15/2023	11:45 AM	55						
346	4/15/2023	12:00 PM	29						
347	4/15/2023	12:15 PM	42						
348	4/15/2023	12:30 PM	26						
349	4/15/2023	12:45 PM	32						

	A	B	C	D	E	F	G	H	I
350	4/15/2023	01:00 PM	43						
351	4/15/2023	01:15 PM	27						
352	4/15/2023	01:30 PM	32						
353	4/15/2023	01:45 PM	76						
354	4/15/2023	02:00 PM	34						
355	4/15/2023	02:15 PM	34						
356	4/15/2023	02:30 PM	24						
357	4/15/2023	02:45 PM	54						
358	4/15/2023	03:00 PM	53						
359	4/15/2023	03:15 PM	38						
360	4/15/2023	03:30 PM	14						
361	4/15/2023	03:45 PM	45						
362	4/15/2023	04:00 PM	35						
363	4/15/2023	04:15 PM	25						
364	4/15/2023	04:30 PM	45						
365	4/15/2023	04:45 PM	50						
366	4/15/2023	05:00 PM	53						
367	4/15/2023	05:15 PM	17						
368	4/15/2023	05:30 PM	34						
369	4/15/2023	05:45 PM	25						
370	4/15/2023	06:00 PM	11						
371	4/15/2023	06:15 PM	12						
372	4/15/2023	06:30 PM	11						
373	4/15/2023	06:45 PM	23						
374	4/15/2023	07:00 PM	22						
375	4/15/2023	07:15 PM	16						
376	4/15/2023	07:30 PM	25						
377	4/15/2023	07:45 PM	22						
378	4/15/2023	08:00 PM	31						
379	4/15/2023	08:15 PM	24						
380	4/15/2023	08:30 PM	19						
381	4/15/2023	08:45 PM	18						
382	4/15/2023	09:00 PM	14						
383	4/15/2023	09:15 PM	21						
384	4/15/2023	09:30 PM	14						
385	4/15/2023	09:45 PM	12						
386	4/15/2023	10:00 PM	23						
387	4/15/2023	10:15 PM	31						
388	4/15/2023	10:30 PM	25						
389	4/15/2023	10:45 PM	23						
390	4/15/2023	11:00 PM	14						
391	4/15/2023	11:15 PM	19						
392	4/15/2023	11:30 PM	33						
393	4/15/2023	11:45 PM	27						
394	4/16/2023	12:00 AM	44						
395	4/16/2023	12:15 AM	22						
396	4/16/2023	12:30 AM	32						
397	4/16/2023	12:45 AM	21						
398	4/16/2023	01:00 AM	34						
399	4/16/2023	01:15 AM	23						

	A	B	C	D	E	F	G	H	I
400	4/16/2023	01:30 AM	12						
401	4/16/2023	01:45 AM	15						
402	4/16/2023	02:00 AM	9						
403	4/16/2023	02:15 AM	11						
404	4/16/2023	02:30 AM	6						
405	4/16/2023	02:45 AM	6						
406	4/16/2023	03:00 AM	10						
407	4/16/2023	03:15 AM	8						
408	4/16/2023	03:30 AM	15						
409	4/16/2023	03:45 AM	14						
410	4/16/2023	04:00 AM	21						
411	4/16/2023	04:15 AM	18						
412	4/16/2023	04:30 AM	18						
413	4/16/2023	04:45 AM	29						
414	4/16/2023	05:00 AM	26						
415	4/16/2023	05:15 AM	21						
416	4/16/2023	05:30 AM	14						
417	4/16/2023	05:45 AM	9						
418	4/16/2023	06:00 AM	5						
419	4/16/2023	06:15 AM	7						
420	4/16/2023	06:30 AM	8						
421	4/16/2023	06:45 AM	4						
422	4/16/2023	07:00 AM	14						
423	4/16/2023	07:15 AM	27						
424	4/16/2023	07:30 AM	19						
425	4/16/2023	07:45 AM	16						
426	4/16/2023	08:00 AM	18						
427	4/16/2023	08:15 AM	31						
428	4/16/2023	08:30 AM	24						
429	4/16/2023	08:45 AM	46						
430	4/16/2023	09:00 AM	43						
431	4/16/2023	09:15 AM	28						
432	4/16/2023	09:30 AM	34						
433	4/16/2023	09:45 AM	29						
434	4/16/2023	10:00 AM	24						
435	4/16/2023	10:15 AM	32						
436	4/16/2023	10:30 AM	36						
437	4/16/2023	10:45 AM	38						
438	4/16/2023	11:00 AM	21						
439	4/16/2023	11:15 AM	42						
440	4/16/2023	11:30 AM	66						
441	4/16/2023	11:45 AM	45						
442	4/16/2023	12:00 PM	59						
443	4/16/2023	12:15 PM	58						
444	4/16/2023	12:30 PM	38						
445	4/16/2023	12:45 PM	22						
446	4/16/2023	01:00 PM	30						
447	4/16/2023	01:15 PM	18						
448	4/16/2023	01:30 PM	44						
449	4/16/2023	01:45 PM	25						

	A	B	C	D	E	F	G	H	I
450	4/16/2023	02:00 PM	28						
451	4/16/2023	02:15 PM	26						
452	4/16/2023	02:30 PM	25						
453	4/16/2023	02:45 PM	20						
454	4/16/2023	03:00 PM	23						
455	4/16/2023	03:15 PM	31						
456	4/16/2023	03:30 PM	56						
457	4/16/2023	03:45 PM	39						
458	4/16/2023	04:00 PM	39						
459	4/16/2023	04:15 PM	27						
460	4/16/2023	04:30 PM	31						
461	4/16/2023	04:45 PM	33						
462	4/16/2023	05:00 PM	44						
463	4/16/2023	05:15 PM	38						
464	4/16/2023	05:30 PM	57						
465	4/16/2023	05:45 PM	65						
466	4/16/2023	06:00 PM	39						
467	4/16/2023	06:15 PM	38						
468	4/16/2023	06:30 PM	38						
469	4/16/2023	06:45 PM	38						
470	4/16/2023	07:00 PM	57						
471	4/16/2023	07:15 PM	64						
472	4/16/2023	07:30 PM	22						
473	4/16/2023	07:45 PM	36						
474	4/16/2023	08:00 PM	28						
475	4/16/2023	08:15 PM	11						
476	4/16/2023	08:30 PM	36						
477	4/16/2023	08:45 PM	12						
478	4/16/2023	09:00 PM	14						
479	4/16/2023	09:15 PM	13						
480	4/16/2023	09:30 PM	15						
481	4/16/2023	09:45 PM	24						
482	4/16/2023	10:00 PM	14						
483	4/16/2023	10:15 PM	16						
484	4/16/2023	10:30 PM	11						
485	4/16/2023	10:45 PM	21						
486	4/16/2023	11:00 PM	28						
487	4/16/2023	11:15 PM	42						
488	4/16/2023	11:30 PM	40						
489	4/16/2023	11:45 PM	33						
490	4/17/2023	12:00 AM	24						
491	4/17/2023	12:15 AM	23						
492	4/17/2023	12:30 AM	43						
493	4/17/2023	12:45 AM	63						
494	4/17/2023	01:00 AM	35						
495	4/17/2023	01:15 AM	24						
496	4/17/2023	01:30 AM	12						
497	4/17/2023	01:45 AM	9						
498	4/17/2023	02:00 AM	15						
499	4/17/2023	02:15 AM	9						

	A	B	C	D	E	F	G	H	I
500	4/17/2023	02:30 AM	10						
501	4/17/2023	02:45 AM	9						
502	4/17/2023	03:00 AM	2						
503	4/17/2023	03:15 AM	2						
504	4/17/2023	03:30 AM	6						
505	4/17/2023	03:45 AM	8						
506	4/17/2023	04:00 AM	15						
507	4/17/2023	04:15 AM	26						
508	4/17/2023	04:30 AM	26						
509	4/17/2023	04:45 AM	28						
510	4/17/2023	05:00 AM	27						
511	4/17/2023	05:15 AM	14						
512	4/17/2023	05:30 AM	25						
513	4/17/2023	05:45 AM	12						
514	4/17/2023	06:00 AM	9						
515	4/17/2023	06:15 AM	5						
516	4/17/2023	06:30 AM	5						
517	4/17/2023	06:45 AM	7						
518	4/17/2023	07:00 AM	7						
519	4/17/2023	07:15 AM	8						
520	4/17/2023	07:30 AM	15						
521	4/17/2023	07:45 AM	20						
522	4/17/2023	08:00 AM	13						
523	4/17/2023	08:15 AM	17						
524	4/17/2023	08:30 AM	23						
525	4/17/2023	08:45 AM	24						
526	4/17/2023	09:00 AM	49						
527	4/17/2023	09:15 AM	43						
528	4/17/2023	09:30 AM	25						
529	4/17/2023	09:45 AM	64						
530	4/17/2023	10:00 AM	93						
531	4/17/2023	10:15 AM	22						
532	4/17/2023	10:30 AM	23						
533	4/17/2023	10:45 AM	39						
534	4/17/2023	11:00 AM	42						
535	4/17/2023	11:15 AM	74						
536	4/17/2023	11:30 AM	60						
537	4/17/2023	11:45 AM	49						
538	4/17/2023	12:00 PM	44						
539	4/17/2023	12:15 PM	48						
540	4/17/2023	12:30 PM	53						
541	4/17/2023	12:45 PM	44						
542	4/17/2023	01:00 PM	42						
543	4/17/2023	01:15 PM	43						
544	4/17/2023	01:30 PM	26						
545	4/17/2023	01:45 PM	26						
546	4/17/2023	02:00 PM	40						
547	4/17/2023	02:15 PM	65						
548	4/17/2023	02:30 PM	34						
549	4/17/2023	02:45 PM	25						

	A	B	C	D	E	F	G	H	I
550	4/17/2023	03:00 PM	42						
551	4/17/2023	03:15 PM	50						
552	4/17/2023	03:30 PM	83						
553	4/17/2023	03:45 PM	61						
554	4/17/2023	04:00 PM	61						
555	4/17/2023	04:15 PM	62						
556	4/17/2023	04:30 PM	57						
557	4/17/2023	04:45 PM	72						
558	4/17/2023	05:00 PM	83						
559	4/17/2023	05:15 PM	103						
560	4/17/2023	05:30 PM	80						
561	4/17/2023	05:45 PM	50						
562	4/17/2023	06:00 PM	49						
563	4/17/2023	06:15 PM	64						
564	4/17/2023	06:30 PM	58						
565	4/17/2023	06:45 PM	47						
566	4/17/2023	07:00 PM	30						
567	4/17/2023	07:15 PM	18						
568	4/17/2023	07:30 PM	31						
569	4/17/2023	07:45 PM	26						
570	4/17/2023	08:00 PM	23						
571	4/17/2023	08:15 PM	15						
572	4/17/2023	08:30 PM	13						
573	4/17/2023	08:45 PM	20						
574	4/17/2023	09:00 PM	14						
575	4/17/2023	09:15 PM	13						
576	4/17/2023	09:30 PM	27						
577	4/17/2023	09:45 PM	22						
578	4/17/2023	10:00 PM	13						
579	4/17/2023	10:15 PM	25						
580	4/17/2023	10:30 PM	16						
581	4/17/2023	10:45 PM	21						
582	4/17/2023	11:00 PM	27						
583	4/17/2023	11:15 PM	59						
584	4/17/2023	11:30 PM	21						
585	4/17/2023	11:45 PM	19						
586	4/18/2023	12:00 AM	20						
587	4/18/2023	12:15 AM	24						
588	4/18/2023	12:30 AM	61						
589	4/18/2023	12:45 AM	58						
590	4/18/2023	01:00 AM	43						
591	4/18/2023	01:15 AM	36						
592	4/18/2023	01:30 AM	31						
593	4/18/2023	01:45 AM	15						
594	4/18/2023	02:00 AM	21						
595	4/18/2023	02:15 AM	17						
596	4/18/2023	02:30 AM	15						
597	4/18/2023	02:45 AM	11						
598	4/18/2023	03:00 AM	21						
599	4/18/2023	03:15 AM	12						

	A	B	C	D	E	F	G	H	I
600	4/18/2023	03:30 AM	7						
601	4/18/2023	03:45 AM	11						
602	4/18/2023	04:00 AM	18						
603	4/18/2023	04:15 AM	14						
604	4/18/2023	04:30 AM	22						
605	4/18/2023	04:45 AM	32						
606	4/18/2023	05:00 AM	29						
607	4/18/2023	05:15 AM	17						
608	4/18/2023	05:30 AM	10						
609	4/18/2023	05:45 AM	13						
610	4/18/2023	06:00 AM	12						
611	4/18/2023	06:15 AM	10						
612	4/18/2023	06:30 AM	6						
613	4/18/2023	06:45 AM	2						
614	4/18/2023	07:00 AM	24						
615	4/18/2023	07:15 AM	15						
616	4/18/2023	07:30 AM	18						
617	4/18/2023	07:45 AM	18						
618	4/18/2023	08:00 AM	21						
619	4/18/2023	08:15 AM	14						
620	4/18/2023	08:30 AM	11						
621	4/18/2023	08:45 AM	17						
622	4/18/2023	09:00 AM	13						
623	4/18/2023	09:15 AM	24						
624	4/18/2023	09:30 AM	25						
625	4/18/2023	09:45 AM	39						
626	4/18/2023	10:00 AM	44						
627	4/18/2023	10:15 AM	36						
628	4/18/2023	10:30 AM	27						
629	4/18/2023	10:45 AM	32						
630	4/18/2023	11:00 AM	24						
631	4/18/2023	11:15 AM	61						
632	4/18/2023	11:30 AM	57						
633	4/18/2023	11:45 AM	93						
634	4/18/2023	12:00 PM	80						
635	4/18/2023	12:15 PM	60						
636	4/18/2023	12:30 PM	62						
637	4/18/2023	12:45 PM	35						
638	4/18/2023	01:00 PM	22						
639	4/18/2023	01:15 PM	21						
640	4/18/2023	01:30 PM	33						
641	4/18/2023	01:45 PM	26						
642	4/18/2023	02:00 PM	24						
643	4/18/2023	02:15 PM	43						
644	4/18/2023	02:30 PM	33						
645	4/18/2023	02:45 PM	16						
646	4/18/2023	03:00 PM	33						
647	4/18/2023	03:15 PM	62						
648	4/18/2023	03:30 PM	72						
649	4/18/2023	03:45 PM	52						

	A	B	C	D	E	F	G	H	I
650	4/18/2023	04:00 PM	44						
651	4/18/2023	04:15 PM	63						
652	4/18/2023	04:30 PM	61						
653	4/18/2023	04:45 PM	89						
654	4/18/2023	05:00 PM	89						
655	4/18/2023	05:15 PM	48						
656	4/18/2023	05:30 PM	48						
657	4/18/2023	05:45 PM	36						
658	4/18/2023	06:00 PM	34						
659	4/18/2023	06:15 PM	23						
660	4/18/2023	06:30 PM	18						
661	4/18/2023	06:45 PM	15						
662	4/18/2023	07:00 PM	25						
663	4/18/2023	07:15 PM	18						
664	4/18/2023	07:30 PM	13						
665	4/18/2023	07:45 PM	23						
666	4/18/2023	08:00 PM	12						
667	4/18/2023	08:15 PM	13						
668	4/18/2023	08:30 PM	15						
669	4/18/2023	08:45 PM	24						
670	4/18/2023	09:00 PM	21						
671	4/18/2023	09:15 PM	25						
672	4/18/2023	09:30 PM	12						
673	4/18/2023	09:45 PM	34						
674	4/18/2023	10:00 PM	26						
675	4/18/2023	10:15 PM	25						
676	4/18/2023	10:30 PM	33						
677	4/18/2023	10:45 PM	14						
678	4/18/2023	11:00 PM	45						
679	4/18/2023	11:15 PM	59						
680	4/18/2023	11:30 PM	52						
681	4/18/2023	11:45 PM	12						
682	4/19/2023	12:00 AM	24						
683	4/19/2023	12:15 AM	23						
684	4/19/2023	12:30 AM	51						
685	4/19/2023	12:45 AM	30						
686	4/19/2023	01:00 AM	21						
687	4/19/2023	01:15 AM	10						
688	4/19/2023	01:30 AM	16						
689	4/19/2023	01:45 AM	23						
690	4/19/2023	02:00 AM	14						
691	4/19/2023	02:15 AM	3						
692	4/19/2023	02:30 AM	2						
693	4/19/2023	02:45 AM	1						
694	4/19/2023	03:00 AM	3						
695	4/19/2023	03:15 AM	4						
696	4/19/2023	03:30 AM	5						
697	4/19/2023	03:45 AM	6						
698	4/19/2023	04:00 AM	21						
699	4/19/2023	04:15 AM	22						

	A	B	C	D	E	F	G	H	I
700	4/19/2023	04:30 AM	28						
701	4/19/2023	04:45 AM	30						
702	4/19/2023	05:00 AM	39						
703	4/19/2023	05:15 AM	12						
704	4/19/2023	05:30 AM	16						
705	4/19/2023	05:45 AM	9						
706	4/19/2023	06:00 AM	12						
707	4/19/2023	06:15 AM	6						
708	4/19/2023	06:30 AM	5						
709	4/19/2023	06:45 AM	6						
710	4/19/2023	07:00 AM	22						
711	4/19/2023	07:15 AM	13						
712	4/19/2023	07:30 AM	11						
713	4/19/2023	07:45 AM	15						
714	4/19/2023	08:00 AM	8						
715	4/19/2023	08:15 AM	17						
716	4/19/2023	08:30 AM	15						
717	4/19/2023	08:45 AM	11						
718	4/19/2023	09:00 AM	12						
719	4/19/2023	09:15 AM	5						
720	4/19/2023	09:30 AM	8						
721	4/19/2023	09:45 AM	18						
722	4/19/2023	10:00 AM	27						
723	4/19/2023	10:15 AM	23						
724	4/19/2023	10:30 AM	31						
725	4/19/2023	10:45 AM	33						
726	4/19/2023	11:00 AM	34						
727	4/19/2023	11:15 AM	17						
728	4/19/2023	11:30 AM	31						
729	4/19/2023	11:45 AM	69						
730	4/19/2023	12:00 PM	71						
731	4/19/2023	12:15 PM	65						
732	4/19/2023	12:30 PM	56						
733	4/19/2023	12:45 PM	38						
734	4/19/2023	01:00 PM	31						
735	4/19/2023	01:15 PM	26						
736	4/19/2023	01:30 PM	32						
737	4/19/2023	01:45 PM	33						
738	4/19/2023	02:00 PM	33						
739	4/19/2023	02:15 PM	23						
740	4/19/2023	02:30 PM	26						
741	4/19/2023	02:45 PM	53						
742	4/19/2023	03:00 PM	63						
743	4/19/2023	03:15 PM	43						
744	4/19/2023	03:30 PM	93						
745	4/19/2023	03:45 PM	65						
746	4/19/2023	04:00 PM	51						
747	4/19/2023	04:15 PM	55						
748	4/19/2023	04:30 PM	80						
749	4/19/2023	04:45 PM	89						

	A	B	C	D	E	F	G	H	I
750	4/19/2023	05:00 PM	98						
751	4/19/2023	05:15 PM	44						
752	4/19/2023	05:30 PM	40						
753	4/19/2023	05:45 PM	50						
754	4/19/2023	06:00 PM	38						
755	4/19/2023	06:15 PM	39						
756	4/19/2023	06:30 PM	52						
757	4/19/2023	06:45 PM	16						
758	4/19/2023	07:00 PM	16						
759	4/19/2023	07:15 PM	14						
760	4/19/2023	07:30 PM	11						
761	4/19/2023	07:45 PM	61						
762	4/19/2023	08:00 PM	30						
763	4/19/2023	08:15 PM	13						
764	4/19/2023	08:30 PM	12						
765	4/19/2023	08:45 PM	9						
766	4/19/2023	09:00 PM	11						
767	4/19/2023	09:15 PM	17						
768	4/19/2023	09:30 PM	10						
769	4/19/2023	09:45 PM	22						
770	4/19/2023	10:00 PM	15						
771	4/19/2023	10:15 PM	19						
772	4/19/2023	10:30 PM	13						
773	4/19/2023	10:45 PM	24						
774	4/19/2023	11:00 PM	45						
775	4/19/2023	11:15 PM	26						
776	4/19/2023	11:30 PM	15						
777	4/19/2023	11:45 PM	32						
778	4/20/2023	12:00 AM	20						
779	4/20/2023	12:15 AM	43						
780	4/20/2023	12:30 AM	57						
781	4/20/2023	12:45 AM	40						
782	4/20/2023	01:00 AM	22						
783	4/20/2023	01:15 AM	15						
784	4/20/2023	01:30 AM	12						
785	4/20/2023	01:45 AM	2						
786	4/20/2023	02:00 AM	10						
787	4/20/2023	02:15 AM	3						
788	4/20/2023	02:30 AM	14						
789	4/20/2023	02:45 AM	2						
790	4/20/2023	03:00 AM	1						
791	4/20/2023	03:15 AM	2						
792	4/20/2023	03:30 AM	6						
793	4/20/2023	03:45 AM	4						
794	4/20/2023	04:00 AM	7						
795	4/20/2023	04:15 AM	14						
796	4/20/2023	04:30 AM	13						
797	4/20/2023	04:45 AM	12						
798	4/20/2023	05:00 AM	25						
799	4/20/2023	05:15 AM	23						

	A	B	C	D	E	F	G	H	I
800	4/20/2023	05:30 AM	8						
801	4/20/2023	05:45 AM	12						
802	4/20/2023	06:00 AM	6						
803	4/20/2023	06:15 AM	14						
804	4/20/2023	06:30 AM	3						
805	4/20/2023	06:45 AM	9						
806	4/20/2023	07:00 AM	19						
807	4/20/2023	07:15 AM	26						
808	4/20/2023	07:30 AM	23						
809	4/20/2023	07:45 AM	23						
810	4/20/2023	08:00 AM	16						
811	4/20/2023	08:15 AM	7						
812	4/20/2023	08:30 AM	10						
813	4/20/2023	08:45 AM	31						
814	4/20/2023	09:00 AM	60						
815	4/20/2023	09:15 AM	28						
816	4/20/2023	09:30 AM	17						
817	4/20/2023	09:45 AM	24						
818	4/20/2023	10:00 AM	26						
819	4/20/2023	10:15 AM	50						
820	4/20/2023	10:30 AM	27						
821	4/20/2023	10:45 AM	33						
822	4/20/2023	11:00 AM	23						
823	4/20/2023	11:15 AM	26						
824	4/20/2023	11:30 AM	41						
825	4/20/2023	11:45 AM	57						
826	4/20/2023	12:00 PM	48						
827	4/20/2023	12:15 PM	51						
828	4/20/2023	12:30 PM	58						
829	4/20/2023	12:45 PM	54						
830	4/20/2023	01:00 PM	45						
831	4/20/2023	01:15 PM	30						
832	4/20/2023	01:30 PM	44						
833	4/20/2023	01:45 PM	28						
834	4/20/2023	02:00 PM	39						
835	4/20/2023	02:15 PM	37						
836	4/20/2023	02:30 PM	27						
837	4/20/2023	02:45 PM	35						
838	4/20/2023	03:00 PM	57						
839	4/20/2023	03:15 PM	40						
840	4/20/2023	03:30 PM	74						
841	4/20/2023	03:45 PM	36						
842	4/20/2023	04:00 PM	45						
843	4/20/2023	04:15 PM	43						
844	4/20/2023	04:30 PM	105						
845	4/20/2023	04:45 PM	54						
846	4/20/2023	05:00 PM	45						
847	4/20/2023	05:15 PM	64						
848	4/20/2023	05:30 PM	38						
849	4/20/2023	05:45 PM	39						

	A	B	C	D	E	F	G	H	I
850	4/20/2023	06:00 PM	42						
851	4/20/2023	06:15 PM	52						
852	4/20/2023	06:30 PM	39						
853	4/20/2023	06:45 PM	32						
854	4/20/2023	07:00 PM	59						
855	4/20/2023	07:15 PM	40						
856	4/20/2023	07:30 PM	18						
857	4/20/2023	07:45 PM	15						
858	4/20/2023	08:00 PM	12						
859	4/20/2023	08:15 PM	10						
860	4/20/2023	08:30 PM	20						
861	4/20/2023	08:45 PM	16						
862	4/20/2023	09:00 PM	11						
863	4/20/2023	09:15 PM	8						
864	4/20/2023	09:30 PM	10						
865	4/20/2023	09:45 PM	15						
866	4/20/2023	10:00 PM	8						
867	4/20/2023	10:15 PM	27						
868	4/20/2023	10:30 PM	14						
869	4/20/2023	10:45 PM	12						
870	4/20/2023	11:00 PM	22						
871	4/20/2023	11:15 PM	43						
872	4/20/2023	11:30 PM	11						
873	4/20/2023	11:45 PM	71						

	A	B	C	D	E	F	G	H	I
1									
2	File Name: C:\Users\barri\OneDrive\Documents\TDB\WSP\SYRACUSE\DATA\BATCH 6\DONE\ATR 1298.tf2								
3	Start Date: 4/12/2023								
4	Start Time: 12:00:00 AM								
5	Location 1: NB I-81 off ramp								
6	Location 2: to Col Eileen Colins Bl								
7									
8									
9	Date	Time	NB						
10	4/12/2023	12:00 AM	20						
11	4/12/2023	12:15 AM	29						
12	4/12/2023	12:30 AM	17						
13	4/12/2023	12:45 AM	11						
14	4/12/2023	01:00 AM	9						
15	4/12/2023	01:15 AM	3						
16	4/12/2023	01:30 AM	0						
17	4/12/2023	01:45 AM	0						
18	4/12/2023	02:00 AM	0						
19	4/12/2023	02:15 AM	4						
20	4/12/2023	02:30 AM	3						
21	4/12/2023	02:45 AM	13						
22	4/12/2023	03:00 AM	17						
23	4/12/2023	03:15 AM	21						
24	4/12/2023	03:30 AM	46						
25	4/12/2023	03:45 AM	66						
26	4/12/2023	04:00 AM	62						
27	4/12/2023	04:15 AM	80						
28	4/12/2023	04:30 AM	102						
29	4/12/2023	04:45 AM	95						
30	4/12/2023	05:00 AM	85						
31	4/12/2023	05:15 AM	44						
32	4/12/2023	05:30 AM	27						
33	4/12/2023	05:45 AM	21						
34	4/12/2023	06:00 AM	20						
35	4/12/2023	06:15 AM	18						
36	4/12/2023	06:30 AM	24						
37	4/12/2023	06:45 AM	32						
38	4/12/2023	07:00 AM	22						
39	4/12/2023	07:15 AM	26						
40	4/12/2023	07:30 AM	28						
41	4/12/2023	07:45 AM	42						
42	4/12/2023	08:00 AM	27						
43	4/12/2023	08:15 AM	32						
44	4/12/2023	08:30 AM	34						
45	4/12/2023	08:45 AM	48						
46	4/12/2023	09:00 AM	58						
47	4/12/2023	09:15 AM	65						
48	4/12/2023	09:30 AM	52						
49	4/12/2023	09:45 AM	101						

	A	B	C	D	E	F	G	H	I
50	4/12/2023	10:00 AM	108						
51	4/12/2023	10:15 AM	111						
52	4/12/2023	10:30 AM	104						
53	4/12/2023	10:45 AM	82						
54	4/12/2023	11:00 AM	89						
55	4/12/2023	11:15 AM	65						
56	4/12/2023	11:30 AM	74						
57	4/12/2023	11:45 AM	49						
58	4/12/2023	12:00 PM	46						
59	4/12/2023	12:15 PM	37						
60	4/12/2023	12:30 PM	37						
61	4/12/2023	12:45 PM	27						
62	4/12/2023	01:00 PM	44						
63	4/12/2023	01:15 PM	50						
64	4/12/2023	01:30 PM	41						
65	4/12/2023	01:45 PM	48						
66	4/12/2023	02:00 PM	48						
67	4/12/2023	02:15 PM	45						
68	4/12/2023	02:30 PM	58						
69	4/12/2023	02:45 PM	67						
70	4/12/2023	03:00 PM	66						
71	4/12/2023	03:15 PM	85						
72	4/12/2023	03:30 PM	64						
73	4/12/2023	03:45 PM	96						
74	4/12/2023	04:00 PM	66						
75	4/12/2023	04:15 PM	73						
76	4/12/2023	04:30 PM	81						
77	4/12/2023	04:45 PM	72						
78	4/12/2023	05:00 PM	60						
79	4/12/2023	05:15 PM	69						
80	4/12/2023	05:30 PM	52						
81	4/12/2023	05:45 PM	45						
82	4/12/2023	06:00 PM	31						
83	4/12/2023	06:15 PM	26						
84	4/12/2023	06:30 PM	23						
85	4/12/2023	06:45 PM	24						
86	4/12/2023	07:00 PM	24						
87	4/12/2023	07:15 PM	26						
88	4/12/2023	07:30 PM	22						
89	4/12/2023	07:45 PM	24						
90	4/12/2023	08:00 PM	20						
91	4/12/2023	08:15 PM	16						
92	4/12/2023	08:30 PM	22						
93	4/12/2023	08:45 PM	16						
94	4/12/2023	09:00 PM	15						
95	4/12/2023	09:15 PM	22						
96	4/12/2023	09:30 PM	15						
97	4/12/2023	09:45 PM	7						
98	4/12/2023	10:00 PM	15						
99	4/12/2023	10:15 PM	16						

	A	B	C	D	E	F	G	H	I
100	4/12/2023	10:30 PM	24						
101	4/12/2023	10:45 PM	43						
102	4/12/2023	11:00 PM	28						
103	4/12/2023	11:15 PM	26						
104	4/12/2023	11:30 PM	49						
105	4/12/2023	11:45 PM	30						
106	4/13/2023	12:00 AM	36						
107	4/13/2023	12:15 AM	22						
108	4/13/2023	12:30 AM	23						
109	4/13/2023	12:45 AM	8						
110	4/13/2023	01:00 AM	3						
111	4/13/2023	01:15 AM	6						
112	4/13/2023	01:30 AM	1						
113	4/13/2023	01:45 AM	0						
114	4/13/2023	02:00 AM	1						
115	4/13/2023	02:15 AM	0						
116	4/13/2023	02:30 AM	3						
117	4/13/2023	02:45 AM	8						
118	4/13/2023	03:00 AM	13						
119	4/13/2023	03:15 AM	25						
120	4/13/2023	03:30 AM	48						
121	4/13/2023	03:45 AM	67						
122	4/13/2023	04:00 AM	68						
123	4/13/2023	04:15 AM	92						
124	4/13/2023	04:30 AM	102						
125	4/13/2023	04:45 AM	104						
126	4/13/2023	05:00 AM	92						
127	4/13/2023	05:15 AM	39						
128	4/13/2023	05:30 AM	29						
129	4/13/2023	05:45 AM	32						
130	4/13/2023	06:00 AM	14						
131	4/13/2023	06:15 AM	20						
132	4/13/2023	06:30 AM	23						
133	4/13/2023	06:45 AM	40						
134	4/13/2023	07:00 AM	31						
135	4/13/2023	07:15 AM	34						
136	4/13/2023	07:30 AM	38						
137	4/13/2023	07:45 AM	50						
138	4/13/2023	08:00 AM	56						
139	4/13/2023	08:15 AM	46						
140	4/13/2023	08:30 AM	62						
141	4/13/2023	08:45 AM	42						
142	4/13/2023	09:00 AM	53						
143	4/13/2023	09:15 AM	36						
144	4/13/2023	09:30 AM	60						
145	4/13/2023	09:45 AM	60						
146	4/13/2023	10:00 AM	62						
147	4/13/2023	10:15 AM	68						
148	4/13/2023	10:30 AM	68						
149	4/13/2023	10:45 AM	80						

	A	B	C	D	E	F	G	H	I
150	4/13/2023	11:00 AM	78						
151	4/13/2023	11:15 AM	64						
152	4/13/2023	11:30 AM	56						
153	4/13/2023	11:45 AM	52						
154	4/13/2023	12:00 PM	60						
155	4/13/2023	12:15 PM	35						
156	4/13/2023	12:30 PM	43						
157	4/13/2023	12:45 PM	49						
158	4/13/2023	01:00 PM	40						
159	4/13/2023	01:15 PM	44						
160	4/13/2023	01:30 PM	43						
161	4/13/2023	01:45 PM	37						
162	4/13/2023	02:00 PM	54						
163	4/13/2023	02:15 PM	58						
164	4/13/2023	02:30 PM	64						
165	4/13/2023	02:45 PM	63						
166	4/13/2023	03:00 PM	94						
167	4/13/2023	03:15 PM	70						
168	4/13/2023	03:30 PM	66						
169	4/13/2023	03:45 PM	78						
170	4/13/2023	04:00 PM	56						
171	4/13/2023	04:15 PM	62						
172	4/13/2023	04:30 PM	49						
173	4/13/2023	04:45 PM	54						
174	4/13/2023	05:00 PM	61						
175	4/13/2023	05:15 PM	76						
176	4/13/2023	05:30 PM	68						
177	4/13/2023	05:45 PM	66						
178	4/13/2023	06:00 PM	52						
179	4/13/2023	06:15 PM	39						
180	4/13/2023	06:30 PM	35						
181	4/13/2023	06:45 PM	25						
182	4/13/2023	07:00 PM	22						
183	4/13/2023	07:15 PM	17						
184	4/13/2023	07:30 PM	20						
185	4/13/2023	07:45 PM	24						
186	4/13/2023	08:00 PM	14						
187	4/13/2023	08:15 PM	9						
188	4/13/2023	08:30 PM	12						
189	4/13/2023	08:45 PM	22						
190	4/13/2023	09:00 PM	24						
191	4/13/2023	09:15 PM	19						
192	4/13/2023	09:30 PM	20						
193	4/13/2023	09:45 PM	12						
194	4/13/2023	10:00 PM	16						
195	4/13/2023	10:15 PM	11						
196	4/13/2023	10:30 PM	18						
197	4/13/2023	10:45 PM	24						
198	4/13/2023	11:00 PM	32						
199	4/13/2023	11:15 PM	24						

	A	B	C	D	E	F	G	H	I
200	4/13/2023	11:30 PM	39						
201	4/13/2023	11:45 PM	52						
202	4/14/2023	12:00 AM	57						
203	4/14/2023	12:15 AM	43						
204	4/14/2023	12:30 AM	22						
205	4/14/2023	12:45 AM	8						
206	4/14/2023	01:00 AM	6						
207	4/14/2023	01:15 AM	1						
208	4/14/2023	01:30 AM	6						
209	4/14/2023	01:45 AM	1						
210	4/14/2023	02:00 AM	7						
211	4/14/2023	02:15 AM	3						
212	4/14/2023	02:30 AM	10						
213	4/14/2023	02:45 AM	16						
214	4/14/2023	03:00 AM	17						
215	4/14/2023	03:15 AM	31						
216	4/14/2023	03:30 AM	40						
217	4/14/2023	03:45 AM	64						
218	4/14/2023	04:00 AM	74						
219	4/14/2023	04:15 AM	94						
220	4/14/2023	04:30 AM	114						
221	4/14/2023	04:45 AM	106						
222	4/14/2023	05:00 AM	89						
223	4/14/2023	05:15 AM	53						
224	4/14/2023	05:30 AM	40						
225	4/14/2023	05:45 AM	28						
226	4/14/2023	06:00 AM	20						
227	4/14/2023	06:15 AM	8						
228	4/14/2023	06:30 AM	14						
229	4/14/2023	06:45 AM	38						
230	4/14/2023	07:00 AM	26						
231	4/14/2023	07:15 AM	33						
232	4/14/2023	07:30 AM	60						
233	4/14/2023	07:45 AM	37						
234	4/14/2023	08:00 AM	51						
235	4/14/2023	08:15 AM	62						
236	4/14/2023	08:30 AM	35						
237	4/14/2023	08:45 AM	55						
238	4/14/2023	09:00 AM	54						
239	4/14/2023	09:15 AM	54						
240	4/14/2023	09:30 AM	60						
241	4/14/2023	09:45 AM	75						
242	4/14/2023	10:00 AM	82						
243	4/14/2023	10:15 AM	95						
244	4/14/2023	10:30 AM	73						
245	4/14/2023	10:45 AM	80						
246	4/14/2023	11:00 AM	74						
247	4/14/2023	11:15 AM	66						
248	4/14/2023	11:30 AM	72						
249	4/14/2023	11:45 AM	61						

	A	B	C	D	E	F	G	H	I
250	4/14/2023	12:00 PM	59						
251	4/14/2023	12:15 PM	58						
252	4/14/2023	12:30 PM	53						
253	4/14/2023	12:45 PM	60						
254	4/14/2023	01:00 PM	70						
255	4/14/2023	01:15 PM	55						
256	4/14/2023	01:30 PM	46						
257	4/14/2023	01:45 PM	64						
258	4/14/2023	02:00 PM	74						
259	4/14/2023	02:15 PM	57						
260	4/14/2023	02:30 PM	54						
261	4/14/2023	02:45 PM	50						
262	4/14/2023	03:00 PM	52						
263	4/14/2023	03:15 PM	77						
264	4/14/2023	03:30 PM	53						
265	4/14/2023	03:45 PM	62						
266	4/14/2023	04:00 PM	104						
267	4/14/2023	04:15 PM	51						
268	4/14/2023	04:30 PM	72						
269	4/14/2023	04:45 PM	85						
270	4/14/2023	05:00 PM	58						
271	4/14/2023	05:15 PM	62						
272	4/14/2023	05:30 PM	47						
273	4/14/2023	05:45 PM	51						
274	4/14/2023	06:00 PM	48						
275	4/14/2023	06:15 PM	52						
276	4/14/2023	06:30 PM	34						
277	4/14/2023	06:45 PM	27						
278	4/14/2023	07:00 PM	23						
279	4/14/2023	07:15 PM	31						
280	4/14/2023	07:30 PM	26						
281	4/14/2023	07:45 PM	44						
282	4/14/2023	08:00 PM	22						
283	4/14/2023	08:15 PM	20						
284	4/14/2023	08:30 PM	21						
285	4/14/2023	08:45 PM	27						
286	4/14/2023	09:00 PM	14						
287	4/14/2023	09:15 PM	21						
288	4/14/2023	09:30 PM	22						
289	4/14/2023	09:45 PM	19						
290	4/14/2023	10:00 PM	12						
291	4/14/2023	10:15 PM	17						
292	4/14/2023	10:30 PM	15						
293	4/14/2023	10:45 PM	34						
294	4/14/2023	11:00 PM	28						
295	4/14/2023	11:15 PM	28						
296	4/14/2023	11:30 PM	35						
297	4/14/2023	11:45 PM	32						
298	4/15/2023	12:00 AM	24						
299	4/15/2023	12:15 AM	24						

	A	B	C	D	E	F	G	H	I
300	4/15/2023	12:30 AM	25						
301	4/15/2023	12:45 AM	16						
302	4/15/2023	01:00 AM	16						
303	4/15/2023	01:15 AM	13						
304	4/15/2023	01:30 AM	10						
305	4/15/2023	01:45 AM	7						
306	4/15/2023	02:00 AM	2						
307	4/15/2023	02:15 AM	6						
308	4/15/2023	02:30 AM	1						
309	4/15/2023	02:45 AM	12						
310	4/15/2023	03:00 AM	16						
311	4/15/2023	03:15 AM	18						
312	4/15/2023	03:30 AM	47						
313	4/15/2023	03:45 AM	56						
314	4/15/2023	04:00 AM	76						
315	4/15/2023	04:15 AM	77						
316	4/15/2023	04:30 AM	112						
317	4/15/2023	04:45 AM	100						
318	4/15/2023	05:00 AM	61						
319	4/15/2023	05:15 AM	34						
320	4/15/2023	05:30 AM	30						
321	4/15/2023	05:45 AM	13						
322	4/15/2023	06:00 AM	16						
323	4/15/2023	06:15 AM	16						
324	4/15/2023	06:30 AM	16						
325	4/15/2023	06:45 AM	25						
326	4/15/2023	07:00 AM	14						
327	4/15/2023	07:15 AM	17						
328	4/15/2023	07:30 AM	17						
329	4/15/2023	07:45 AM	8						
330	4/15/2023	08:00 AM	17						
331	4/15/2023	08:15 AM	17						
332	4/15/2023	08:30 AM	15						
333	4/15/2023	08:45 AM	9						
334	4/15/2023	09:00 AM	27						
335	4/15/2023	09:15 AM	36						
336	4/15/2023	09:30 AM	42						
337	4/15/2023	09:45 AM	54						
338	4/15/2023	10:00 AM	58						
339	4/15/2023	10:15 AM	56						
340	4/15/2023	10:30 AM	67						
341	4/15/2023	10:45 AM	73						
342	4/15/2023	11:00 AM	59						
343	4/15/2023	11:15 AM	57						
344	4/15/2023	11:30 AM	64						
345	4/15/2023	11:45 AM	54						
346	4/15/2023	12:00 PM	52						
347	4/15/2023	12:15 PM	45						
348	4/15/2023	12:30 PM	54						
349	4/15/2023	12:45 PM	50						

	A	B	C	D	E	F	G	H	I
350	4/15/2023	01:00 PM	62						
351	4/15/2023	01:15 PM	51						
352	4/15/2023	01:30 PM	71						
353	4/15/2023	01:45 PM	71						
354	4/15/2023	02:00 PM	55						
355	4/15/2023	02:15 PM	48						
356	4/15/2023	02:30 PM	56						
357	4/15/2023	02:45 PM	56						
358	4/15/2023	03:00 PM	52						
359	4/15/2023	03:15 PM	38						
360	4/15/2023	03:30 PM	40						
361	4/15/2023	03:45 PM	54						
362	4/15/2023	04:00 PM	46						
363	4/15/2023	04:15 PM	32						
364	4/15/2023	04:30 PM	38						
365	4/15/2023	04:45 PM	33						
366	4/15/2023	05:00 PM	35						
367	4/15/2023	05:15 PM	28						
368	4/15/2023	05:30 PM	23						
369	4/15/2023	05:45 PM	31						
370	4/15/2023	06:00 PM	13						
371	4/15/2023	06:15 PM	18						
372	4/15/2023	06:30 PM	13						
373	4/15/2023	06:45 PM	25						
374	4/15/2023	07:00 PM	24						
375	4/15/2023	07:15 PM	30						
376	4/15/2023	07:30 PM	18						
377	4/15/2023	07:45 PM	27						
378	4/15/2023	08:00 PM	17						
379	4/15/2023	08:15 PM	20						
380	4/15/2023	08:30 PM	15						
381	4/15/2023	08:45 PM	20						
382	4/15/2023	09:00 PM	15						
383	4/15/2023	09:15 PM	10						
384	4/15/2023	09:30 PM	6						
385	4/15/2023	09:45 PM	4						
386	4/15/2023	10:00 PM	9						
387	4/15/2023	10:15 PM	15						
388	4/15/2023	10:30 PM	14						
389	4/15/2023	10:45 PM	18						
390	4/15/2023	11:00 PM	25						
391	4/15/2023	11:15 PM	25						
392	4/15/2023	11:30 PM	17						
393	4/15/2023	11:45 PM	23						
394	4/16/2023	12:00 AM	14						
395	4/16/2023	12:15 AM	12						
396	4/16/2023	12:30 AM	10						
397	4/16/2023	12:45 AM	5						
398	4/16/2023	01:00 AM	10						
399	4/16/2023	01:15 AM	4						

	A	B	C	D	E	F	G	H	I
400	4/16/2023	01:30 AM	4						
401	4/16/2023	01:45 AM	2						
402	4/16/2023	02:00 AM	4						
403	4/16/2023	02:15 AM	4						
404	4/16/2023	02:30 AM	8						
405	4/16/2023	02:45 AM	8						
406	4/16/2023	03:00 AM	10						
407	4/16/2023	03:15 AM	15						
408	4/16/2023	03:30 AM	37						
409	4/16/2023	03:45 AM	50						
410	4/16/2023	04:00 AM	55						
411	4/16/2023	04:15 AM	61						
412	4/16/2023	04:30 AM	79						
413	4/16/2023	04:45 AM	78						
414	4/16/2023	05:00 AM	58						
415	4/16/2023	05:15 AM	31						
416	4/16/2023	05:30 AM	19						
417	4/16/2023	05:45 AM	10						
418	4/16/2023	06:00 AM	14						
419	4/16/2023	06:15 AM	10						
420	4/16/2023	06:30 AM	25						
421	4/16/2023	06:45 AM	28						
422	4/16/2023	07:00 AM	33						
423	4/16/2023	07:15 AM	39						
424	4/16/2023	07:30 AM	30						
425	4/16/2023	07:45 AM	44						
426	4/16/2023	08:00 AM	50						
427	4/16/2023	08:15 AM	50						
428	4/16/2023	08:30 AM	58						
429	4/16/2023	08:45 AM	37						
430	4/16/2023	09:00 AM	44						
431	4/16/2023	09:15 AM	40						
432	4/16/2023	09:30 AM	33						
433	4/16/2023	09:45 AM	37						
434	4/16/2023	10:00 AM	50						
435	4/16/2023	10:15 AM	74						
436	4/16/2023	10:30 AM	71						
437	4/16/2023	10:45 AM	76						
438	4/16/2023	11:00 AM	73						
439	4/16/2023	11:15 AM	48						
440	4/16/2023	11:30 AM	56						
441	4/16/2023	11:45 AM	54						
442	4/16/2023	12:00 PM	56						
443	4/16/2023	12:15 PM	36						
444	4/16/2023	12:30 PM	23						
445	4/16/2023	12:45 PM	43						
446	4/16/2023	01:00 PM	37						
447	4/16/2023	01:15 PM	39						
448	4/16/2023	01:30 PM	38						
449	4/16/2023	01:45 PM	44						

	A	B	C	D	E	F	G	H	I
450	4/16/2023	02:00 PM	48						
451	4/16/2023	02:15 PM	50						
452	4/16/2023	02:30 PM	41						
453	4/16/2023	02:45 PM	53						
454	4/16/2023	03:00 PM	62						
455	4/16/2023	03:15 PM	51						
456	4/16/2023	03:30 PM	68						
457	4/16/2023	03:45 PM	81						
458	4/16/2023	04:00 PM	61						
459	4/16/2023	04:15 PM	76						
460	4/16/2023	04:30 PM	63						
461	4/16/2023	04:45 PM	47						
462	4/16/2023	05:00 PM	68						
463	4/16/2023	05:15 PM	70						
464	4/16/2023	05:30 PM	72						
465	4/16/2023	05:45 PM	55						
466	4/16/2023	06:00 PM	55						
467	4/16/2023	06:15 PM	49						
468	4/16/2023	06:30 PM	30						
469	4/16/2023	06:45 PM	36						
470	4/16/2023	07:00 PM	24						
471	4/16/2023	07:15 PM	36						
472	4/16/2023	07:30 PM	22						
473	4/16/2023	07:45 PM	14						
474	4/16/2023	08:00 PM	16						
475	4/16/2023	08:15 PM	12						
476	4/16/2023	08:30 PM	13						
477	4/16/2023	08:45 PM	14						
478	4/16/2023	09:00 PM	14						
479	4/16/2023	09:15 PM	18						
480	4/16/2023	09:30 PM	20						
481	4/16/2023	09:45 PM	16						
482	4/16/2023	10:00 PM	18						
483	4/16/2023	10:15 PM	19						
484	4/16/2023	10:30 PM	20						
485	4/16/2023	10:45 PM	34						
486	4/16/2023	11:00 PM	25						
487	4/16/2023	11:15 PM	27						
488	4/16/2023	11:30 PM	31						
489	4/16/2023	11:45 PM	30						
490	4/17/2023	12:00 AM	31						
491	4/17/2023	12:15 AM	26						
492	4/17/2023	12:30 AM	18						
493	4/17/2023	12:45 AM	9						
494	4/17/2023	01:00 AM	14						
495	4/17/2023	01:15 AM	7						
496	4/17/2023	01:30 AM	14						
497	4/17/2023	01:45 AM	5						
498	4/17/2023	02:00 AM	5						
499	4/17/2023	02:15 AM	6						

	A	B	C	D	E	F	G	H	I
500	4/17/2023	02:30 AM	10						
501	4/17/2023	02:45 AM	14						
502	4/17/2023	03:00 AM	11						
503	4/17/2023	03:15 AM	21						
504	4/17/2023	03:30 AM	35						
505	4/17/2023	03:45 AM	55						
506	4/17/2023	04:00 AM	69						
507	4/17/2023	04:15 AM	88						
508	4/17/2023	04:30 AM	94						
509	4/17/2023	04:45 AM	110						
510	4/17/2023	05:00 AM	73						
511	4/17/2023	05:15 AM	55						
512	4/17/2023	05:30 AM	38						
513	4/17/2023	05:45 AM	30						
514	4/17/2023	06:00 AM	22						
515	4/17/2023	06:15 AM	22						
516	4/17/2023	06:30 AM	24						
517	4/17/2023	06:45 AM	33						
518	4/17/2023	07:00 AM	29						
519	4/17/2023	07:15 AM	37						
520	4/17/2023	07:30 AM	49						
521	4/17/2023	07:45 AM	62						
522	4/17/2023	08:00 AM	60						
523	4/17/2023	08:15 AM	58						
524	4/17/2023	08:30 AM	70						
525	4/17/2023	08:45 AM	80						
526	4/17/2023	09:00 AM	67						
527	4/17/2023	09:15 AM	75						
528	4/17/2023	09:30 AM	78						
529	4/17/2023	09:45 AM	62						
530	4/17/2023	10:00 AM	70						
531	4/17/2023	10:15 AM	65						
532	4/17/2023	10:30 AM	83						
533	4/17/2023	10:45 AM	63						
534	4/17/2023	11:00 AM	93						
535	4/17/2023	11:15 AM	63						
536	4/17/2023	11:30 AM	44						
537	4/17/2023	11:45 AM	53						
538	4/17/2023	12:00 PM	54						
539	4/17/2023	12:15 PM	61						
540	4/17/2023	12:30 PM	38						
541	4/17/2023	12:45 PM	46						
542	4/17/2023	01:00 PM	54						
543	4/17/2023	01:15 PM	44						
544	4/17/2023	01:30 PM	49						
545	4/17/2023	01:45 PM	50						
546	4/17/2023	02:00 PM	47						
547	4/17/2023	02:15 PM	60						
548	4/17/2023	02:30 PM	60						
549	4/17/2023	02:45 PM	70						

	A	B	C	D	E	F	G	H	I
550	4/17/2023	03:00 PM	70						
551	4/17/2023	03:15 PM	77						
552	4/17/2023	03:30 PM	69						
553	4/17/2023	03:45 PM	71						
554	4/17/2023	04:00 PM	88						
555	4/17/2023	04:15 PM	72						
556	4/17/2023	04:30 PM	50						
557	4/17/2023	04:45 PM	56						
558	4/17/2023	05:00 PM	50						
559	4/17/2023	05:15 PM	71						
560	4/17/2023	05:30 PM	63						
561	4/17/2023	05:45 PM	60						
562	4/17/2023	06:00 PM	43						
563	4/17/2023	06:15 PM	48						
564	4/17/2023	06:30 PM	19						
565	4/17/2023	06:45 PM	33						
566	4/17/2023	07:00 PM	10						
567	4/17/2023	07:15 PM	24						
568	4/17/2023	07:30 PM	20						
569	4/17/2023	07:45 PM	15						
570	4/17/2023	08:00 PM	22						
571	4/17/2023	08:15 PM	16						
572	4/17/2023	08:30 PM	13						
573	4/17/2023	08:45 PM	16						
574	4/17/2023	09:00 PM	20						
575	4/17/2023	09:15 PM	21						
576	4/17/2023	09:30 PM	14						
577	4/17/2023	09:45 PM	12						
578	4/17/2023	10:00 PM	10						
579	4/17/2023	10:15 PM	10						
580	4/17/2023	10:30 PM	21						
581	4/17/2023	10:45 PM	18						
582	4/17/2023	11:00 PM	20						
583	4/17/2023	11:15 PM	26						
584	4/17/2023	11:30 PM	26						
585	4/17/2023	11:45 PM	28						
586	4/18/2023	12:00 AM	38						
587	4/18/2023	12:15 AM	31						
588	4/18/2023	12:30 AM	25						
589	4/18/2023	12:45 AM	14						
590	4/18/2023	01:00 AM	11						
591	4/18/2023	01:15 AM	8						
592	4/18/2023	01:30 AM	4						
593	4/18/2023	01:45 AM	19						
594	4/18/2023	02:00 AM	12						
595	4/18/2023	02:15 AM	6						
596	4/18/2023	02:30 AM	4						
597	4/18/2023	02:45 AM	13						
598	4/18/2023	03:00 AM	9						
599	4/18/2023	03:15 AM	25						

	A	B	C	D	E	F	G	H	I
600	4/18/2023	03:30 AM	42						
601	4/18/2023	03:45 AM	58						
602	4/18/2023	04:00 AM	61						
603	4/18/2023	04:15 AM	91						
604	4/18/2023	04:30 AM	97						
605	4/18/2023	04:45 AM	116						
606	4/18/2023	05:00 AM	78						
607	4/18/2023	05:15 AM	51						
608	4/18/2023	05:30 AM	40						
609	4/18/2023	05:45 AM	29						
610	4/18/2023	06:00 AM	19						
611	4/18/2023	06:15 AM	20						
612	4/18/2023	06:30 AM	17						
613	4/18/2023	06:45 AM	38						
614	4/18/2023	07:00 AM	19						
615	4/18/2023	07:15 AM	35						
616	4/18/2023	07:30 AM	28						
617	4/18/2023	07:45 AM	40						
618	4/18/2023	08:00 AM	38						
619	4/18/2023	08:15 AM	28						
620	4/18/2023	08:30 AM	44						
621	4/18/2023	08:45 AM	32						
622	4/18/2023	09:00 AM	36						
623	4/18/2023	09:15 AM	49						
624	4/18/2023	09:30 AM	60						
625	4/18/2023	09:45 AM	74						
626	4/18/2023	10:00 AM	78						
627	4/18/2023	10:15 AM	74						
628	4/18/2023	10:30 AM	79						
629	4/18/2023	10:45 AM	80						
630	4/18/2023	11:00 AM	78						
631	4/18/2023	11:15 AM	67						
632	4/18/2023	11:30 AM	59						
633	4/18/2023	11:45 AM	57						
634	4/18/2023	12:00 PM	69						
635	4/18/2023	12:15 PM	33						
636	4/18/2023	12:30 PM	48						
637	4/18/2023	12:45 PM	45						
638	4/18/2023	01:00 PM	29						
639	4/18/2023	01:15 PM	40						
640	4/18/2023	01:30 PM	37						
641	4/18/2023	01:45 PM	42						
642	4/18/2023	02:00 PM	37						
643	4/18/2023	02:15 PM	57						
644	4/18/2023	02:30 PM	55						
645	4/18/2023	02:45 PM	43						
646	4/18/2023	03:00 PM	62						
647	4/18/2023	03:15 PM	67						
648	4/18/2023	03:30 PM	68						
649	4/18/2023	03:45 PM	62						

	A	B	C	D	E	F	G	H	I
650	4/18/2023	04:00 PM	72						
651	4/18/2023	04:15 PM	60						
652	4/18/2023	04:30 PM	54						
653	4/18/2023	04:45 PM	59						
654	4/18/2023	05:00 PM	39						
655	4/18/2023	05:15 PM	55						
656	4/18/2023	05:30 PM	38						
657	4/18/2023	05:45 PM	24						
658	4/18/2023	06:00 PM	17						
659	4/18/2023	06:15 PM	18						
660	4/18/2023	06:30 PM	19						
661	4/18/2023	06:45 PM	12						
662	4/18/2023	07:00 PM	22						
663	4/18/2023	07:15 PM	12						
664	4/18/2023	07:30 PM	15						
665	4/18/2023	07:45 PM	14						
666	4/18/2023	08:00 PM	12						
667	4/18/2023	08:15 PM	12						
668	4/18/2023	08:30 PM	14						
669	4/18/2023	08:45 PM	12						
670	4/18/2023	09:00 PM	14						
671	4/18/2023	09:15 PM	15						
672	4/18/2023	09:30 PM	8						
673	4/18/2023	09:45 PM	10						
674	4/18/2023	10:00 PM	38						
675	4/18/2023	10:15 PM	20						
676	4/18/2023	10:30 PM	28						
677	4/18/2023	10:45 PM	46						
678	4/18/2023	11:00 PM	28						
679	4/18/2023	11:15 PM	26						
680	4/18/2023	11:30 PM	35						
681	4/18/2023	11:45 PM	23						
682	4/19/2023	12:00 AM	36						
683	4/19/2023	12:15 AM	23						
684	4/19/2023	12:30 AM	20						
685	4/19/2023	12:45 AM	9						
686	4/19/2023	01:00 AM	7						
687	4/19/2023	01:15 AM	5						
688	4/19/2023	01:30 AM	7						
689	4/19/2023	01:45 AM	8						
690	4/19/2023	02:00 AM	5						
691	4/19/2023	02:15 AM	2						
692	4/19/2023	02:30 AM	1						
693	4/19/2023	02:45 AM	5						
694	4/19/2023	03:00 AM	17						
695	4/19/2023	03:15 AM	20						
696	4/19/2023	03:30 AM	40						
697	4/19/2023	03:45 AM	62						
698	4/19/2023	04:00 AM	63						
699	4/19/2023	04:15 AM	74						

	A	B	C	D	E	F	G	H	I
700	4/19/2023	04:30 AM	90						
701	4/19/2023	04:45 AM	108						
702	4/19/2023	05:00 AM	89						
703	4/19/2023	05:15 AM	46						
704	4/19/2023	05:30 AM	45						
705	4/19/2023	05:45 AM	22						
706	4/19/2023	06:00 AM	18						
707	4/19/2023	06:15 AM	28						
708	4/19/2023	06:30 AM	20						
709	4/19/2023	06:45 AM	30						
710	4/19/2023	07:00 AM	19						
711	4/19/2023	07:15 AM	35						
712	4/19/2023	07:30 AM	22						
713	4/19/2023	07:45 AM	37						
714	4/19/2023	08:00 AM	38						
715	4/19/2023	08:15 AM	26						
716	4/19/2023	08:30 AM	37						
717	4/19/2023	08:45 AM	34						
718	4/19/2023	09:00 AM	40						
719	4/19/2023	09:15 AM	36						
720	4/19/2023	09:30 AM	63						
721	4/19/2023	09:45 AM	63						
722	4/19/2023	10:00 AM	76						
723	4/19/2023	10:15 AM	72						
724	4/19/2023	10:30 AM	82						
725	4/19/2023	10:45 AM	93						
726	4/19/2023	11:00 AM	111						
727	4/19/2023	11:15 AM	83						
728	4/19/2023	11:30 AM	66						
729	4/19/2023	11:45 AM	50						
730	4/19/2023	12:00 PM	68						
731	4/19/2023	12:15 PM	49						
732	4/19/2023	12:30 PM	44						
733	4/19/2023	12:45 PM	60						
734	4/19/2023	01:00 PM	38						
735	4/19/2023	01:15 PM	57						
736	4/19/2023	01:30 PM	61						
737	4/19/2023	01:45 PM	43						
738	4/19/2023	02:00 PM	50						
739	4/19/2023	02:15 PM	55						
740	4/19/2023	02:30 PM	70						
741	4/19/2023	02:45 PM	79						
742	4/19/2023	03:00 PM	72						
743	4/19/2023	03:15 PM	83						
744	4/19/2023	03:30 PM	69						
745	4/19/2023	03:45 PM	74						
746	4/19/2023	04:00 PM	72						
747	4/19/2023	04:15 PM	70						
748	4/19/2023	04:30 PM	75						
749	4/19/2023	04:45 PM	68						

	A	B	C	D	E	F	G	H	I
750	4/19/2023	05:00 PM	53						
751	4/19/2023	05:15 PM	65						
752	4/19/2023	05:30 PM	43						
753	4/19/2023	05:45 PM	48						
754	4/19/2023	06:00 PM	31						
755	4/19/2023	06:15 PM	36						
756	4/19/2023	06:30 PM	23						
757	4/19/2023	06:45 PM	27						
758	4/19/2023	07:00 PM	27						
759	4/19/2023	07:15 PM	30						
760	4/19/2023	07:30 PM	18						
761	4/19/2023	07:45 PM	20						
762	4/19/2023	08:00 PM	22						
763	4/19/2023	08:15 PM	13						
764	4/19/2023	08:30 PM	16						
765	4/19/2023	08:45 PM	16						
766	4/19/2023	09:00 PM	15						
767	4/19/2023	09:15 PM	21						
768	4/19/2023	09:30 PM	18						
769	4/19/2023	09:45 PM	16						
770	4/19/2023	10:00 PM	12						
771	4/19/2023	10:15 PM	20						
772	4/19/2023	10:30 PM	26						
773	4/19/2023	10:45 PM	28						
774	4/19/2023	11:00 PM	20						
775	4/19/2023	11:15 PM	22						
776	4/19/2023	11:30 PM	40						
777	4/19/2023	11:45 PM	39						
778	4/20/2023	12:00 AM	34						
779	4/20/2023	12:15 AM	25						
780	4/20/2023	12:30 AM	25						
781	4/20/2023	12:45 AM	21						
782	4/20/2023	01:00 AM	6						
783	4/20/2023	01:15 AM	2						
784	4/20/2023	01:30 AM	1						
785	4/20/2023	01:45 AM	1						
786	4/20/2023	02:00 AM	2						
787	4/20/2023	02:15 AM	1						
788	4/20/2023	02:30 AM	6						
789	4/20/2023	02:45 AM	8						
790	4/20/2023	03:00 AM	16						
791	4/20/2023	03:15 AM	26						
792	4/20/2023	03:30 AM	51						
793	4/20/2023	03:45 AM	47						
794	4/20/2023	04:00 AM	74						
795	4/20/2023	04:15 AM	111						
796	4/20/2023	04:30 AM	118						
797	4/20/2023	04:45 AM	118						
798	4/20/2023	05:00 AM	83						
799	4/20/2023	05:15 AM	51						

	A	B	C	D	E	F	G	H	I
800	4/20/2023	05:30 AM	32						
801	4/20/2023	05:45 AM	25						
802	4/20/2023	06:00 AM	25						
803	4/20/2023	06:15 AM	22						
804	4/20/2023	06:30 AM	21						
805	4/20/2023	06:45 AM	28						
806	4/20/2023	07:00 AM	28						
807	4/20/2023	07:15 AM	41						
808	4/20/2023	07:30 AM	37						
809	4/20/2023	07:45 AM	39						
810	4/20/2023	08:00 AM	34						
811	4/20/2023	08:15 AM	40						
812	4/20/2023	08:30 AM	39						
813	4/20/2023	08:45 AM	46						
814	4/20/2023	09:00 AM	48						
815	4/20/2023	09:15 AM	38						
816	4/20/2023	09:30 AM	31						
817	4/20/2023	09:45 AM	66						
818	4/20/2023	10:00 AM	72						
819	4/20/2023	10:15 AM	70						
820	4/20/2023	10:30 AM	64						
821	4/20/2023	10:45 AM	71						
822	4/20/2023	11:00 AM	74						
823	4/20/2023	11:15 AM	70						
824	4/20/2023	11:30 AM	41						
825	4/20/2023	11:45 AM	51						
826	4/20/2023	12:00 PM	46						
827	4/20/2023	12:15 PM	47						
828	4/20/2023	12:30 PM	62						
829	4/20/2023	12:45 PM	62						
830	4/20/2023	01:00 PM	47						
831	4/20/2023	01:15 PM	44						
832	4/20/2023	01:30 PM	60						
833	4/20/2023	01:45 PM	56						
834	4/20/2023	02:00 PM	62						
835	4/20/2023	02:15 PM	66						
836	4/20/2023	02:30 PM	62						
837	4/20/2023	02:45 PM	87						
838	4/20/2023	03:00 PM	67						
839	4/20/2023	03:15 PM	81						
840	4/20/2023	03:30 PM	68						
841	4/20/2023	03:45 PM	96						
842	4/20/2023	04:00 PM	66						
843	4/20/2023	04:15 PM	84						
844	4/20/2023	04:30 PM	55						
845	4/20/2023	04:45 PM	65						
846	4/20/2023	05:00 PM	58						
847	4/20/2023	05:15 PM	71						
848	4/20/2023	05:30 PM	69						
849	4/20/2023	05:45 PM	72						

	A	B	C	D	E	F	G	H	I
850	4/20/2023	06:00 PM	68						
851	4/20/2023	06:15 PM	55						
852	4/20/2023	06:30 PM	39						
853	4/20/2023	06:45 PM	26						
854	4/20/2023	07:00 PM	19						
855	4/20/2023	07:15 PM	15						
856	4/20/2023	07:30 PM	18						
857	4/20/2023	07:45 PM	15						
858	4/20/2023	08:00 PM	14						
859	4/20/2023	08:15 PM	12						
860	4/20/2023	08:30 PM	18						
861	4/20/2023	08:45 PM	10						
862	4/20/2023	09:00 PM	22						
863	4/20/2023	09:15 PM	14						
864	4/20/2023	09:30 PM	9						
865	4/20/2023	09:45 PM	7						
866	4/20/2023	10:00 PM	11						
867	4/20/2023	10:15 PM	16						
868	4/20/2023	10:30 PM	8						
869	4/20/2023	10:45 PM	26						
870	4/20/2023	11:00 PM	22						
871	4/20/2023	11:15 PM	31						
872	4/20/2023	11:30 PM	36						
873	4/20/2023	11:45 PM	38						

	A	B	C	D	E	F	G	H	I
1									
2	File Name: C:\Users\barri\OneDrive\Documents\TDB\WSP\SYRACUSE\DATA\BATCH 3\DONE\ATR 1303.tf2								
3	Start Date: 4/13/2023								
4	Start Time: 12:00:00 AM								
5	Location 1: NB I-81 off ramp								
6	Location 2: to 7th N St								
7									
8									
9	Date	Time	NB						
10	4/13/2023	12:00 AM	19						
11	4/13/2023	12:15 AM	23						
12	4/13/2023	12:30 AM	15						
13	4/13/2023	12:45 AM	13						
14	4/13/2023	01:00 AM	16						
15	4/13/2023	01:15 AM	6						
16	4/13/2023	01:30 AM	14						
17	4/13/2023	01:45 AM	11						
18	4/13/2023	02:00 AM	17						
19	4/13/2023	02:15 AM	7						
20	4/13/2023	02:30 AM	5						
21	4/13/2023	02:45 AM	5						
22	4/13/2023	03:00 AM	3						
23	4/13/2023	03:15 AM	9						
24	4/13/2023	03:30 AM	7						
25	4/13/2023	03:45 AM	6						
26	4/13/2023	04:00 AM	13						
27	4/13/2023	04:15 AM	9						
28	4/13/2023	04:30 AM	15						
29	4/13/2023	04:45 AM	12						
30	4/13/2023	05:00 AM	14						
31	4/13/2023	05:15 AM	16						
32	4/13/2023	05:30 AM	21						
33	4/13/2023	05:45 AM	42						
34	4/13/2023	06:00 AM	23						
35	4/13/2023	06:15 AM	46						
36	4/13/2023	06:30 AM	67						
37	4/13/2023	06:45 AM	99						
38	4/13/2023	07:00 AM	92						
39	4/13/2023	07:15 AM	103						
40	4/13/2023	07:30 AM	167						
41	4/13/2023	07:45 AM	199						
42	4/13/2023	08:00 AM	138						
43	4/13/2023	08:15 AM	117						
44	4/13/2023	08:30 AM	107						
45	4/13/2023	08:45 AM	87						
46	4/13/2023	09:00 AM	94						
47	4/13/2023	09:15 AM	91						
48	4/13/2023	09:30 AM	93						
49	4/13/2023	09:45 AM	88						

	A	B	C	D	E	F	G	H	I
50	4/13/2023	10:00 AM	67						
51	4/13/2023	10:15 AM	81						
52	4/13/2023	10:30 AM	84						
53	4/13/2023	10:45 AM	75						
54	4/13/2023	11:00 AM	94						
55	4/13/2023	11:15 AM	74						
56	4/13/2023	11:30 AM	73						
57	4/13/2023	11:45 AM	57						
58	4/13/2023	12:00 PM	92						
59	4/13/2023	12:15 PM	97						
60	4/13/2023	12:30 PM	104						
61	4/13/2023	12:45 PM	93						
62	4/13/2023	01:00 PM	89						
63	4/13/2023	01:15 PM	72						
64	4/13/2023	01:30 PM	106						
65	4/13/2023	01:45 PM	87						
66	4/13/2023	02:00 PM	91						
67	4/13/2023	02:15 PM	107						
68	4/13/2023	02:30 PM	104						
69	4/13/2023	02:45 PM	124						
70	4/13/2023	03:00 PM	114						
71	4/13/2023	03:15 PM	146						
72	4/13/2023	03:30 PM	172						
73	4/13/2023	03:45 PM	207						
74	4/13/2023	04:00 PM	177						
75	4/13/2023	04:15 PM	228						
76	4/13/2023	04:30 PM	188						
77	4/13/2023	04:45 PM	271						
78	4/13/2023	05:00 PM	214						
79	4/13/2023	05:15 PM	237						
80	4/13/2023	05:30 PM	204						
81	4/13/2023	05:45 PM	112						
82	4/13/2023	06:00 PM	77						
83	4/13/2023	06:15 PM	91						
84	4/13/2023	06:30 PM	55						
85	4/13/2023	06:45 PM	78						
86	4/13/2023	07:00 PM	66						
87	4/13/2023	07:15 PM	45						
88	4/13/2023	07:30 PM	58						
89	4/13/2023	07:45 PM	73						
90	4/13/2023	08:00 PM	59						
91	4/13/2023	08:15 PM	57						
92	4/13/2023	08:30 PM	42						
93	4/13/2023	08:45 PM	47						
94	4/13/2023	09:00 PM	47						
95	4/13/2023	09:15 PM	34						
96	4/13/2023	09:30 PM	33						
97	4/13/2023	09:45 PM	26						
98	4/13/2023	10:00 PM	30						
99	4/13/2023	10:15 PM	24						

	A	B	C	D	E	F	G	H	I
100	4/13/2023	10:30 PM	32						
101	4/13/2023	10:45 PM	32						
102	4/13/2023	11:00 PM	20						
103	4/13/2023	11:15 PM	21						
104	4/13/2023	11:30 PM	15						
105	4/13/2023	11:45 PM	12						
106	4/14/2023	12:00 AM	18						
107	4/14/2023	12:15 AM	14						
108	4/14/2023	12:30 AM	14						
109	4/14/2023	12:45 AM	14						
110	4/14/2023	01:00 AM	18						
111	4/14/2023	01:15 AM	12						
112	4/14/2023	01:30 AM	6						
113	4/14/2023	01:45 AM	6						
114	4/14/2023	02:00 AM	4						
115	4/14/2023	02:15 AM	11						
116	4/14/2023	02:30 AM	10						
117	4/14/2023	02:45 AM	7						
118	4/14/2023	03:00 AM	12						
119	4/14/2023	03:15 AM	4						
120	4/14/2023	03:30 AM	8						
121	4/14/2023	03:45 AM	9						
122	4/14/2023	04:00 AM	10						
123	4/14/2023	04:15 AM	12						
124	4/14/2023	04:30 AM	19						
125	4/14/2023	04:45 AM	15						
126	4/14/2023	05:00 AM	8						
127	4/14/2023	05:15 AM	18						
128	4/14/2023	05:30 AM	27						
129	4/14/2023	05:45 AM	33						
130	4/14/2023	06:00 AM	22						
131	4/14/2023	06:15 AM	32						
132	4/14/2023	06:30 AM	55						
133	4/14/2023	06:45 AM	68						
134	4/14/2023	07:00 AM	52						
135	4/14/2023	07:15 AM	75						
136	4/14/2023	07:30 AM	136						
137	4/14/2023	07:45 AM	163						
138	4/14/2023	08:00 AM	97						
139	4/14/2023	08:15 AM	95						
140	4/14/2023	08:30 AM	105						
141	4/14/2023	08:45 AM	70						
142	4/14/2023	09:00 AM	75						
143	4/14/2023	09:15 AM	85						
144	4/14/2023	09:30 AM	60						
145	4/14/2023	09:45 AM	65						
146	4/14/2023	10:00 AM	75						
147	4/14/2023	10:15 AM	67						
148	4/14/2023	10:30 AM	49						
149	4/14/2023	10:45 AM	77						

	A	B	C	D	E	F	G	H	I
150	4/14/2023	11:00 AM	75						
151	4/14/2023	11:15 AM	72						
152	4/14/2023	11:30 AM	72						
153	4/14/2023	11:45 AM	90						
154	4/14/2023	12:00 PM	88						
155	4/14/2023	12:15 PM	79						
156	4/14/2023	12:30 PM	88						
157	4/14/2023	12:45 PM	91						
158	4/14/2023	01:00 PM	96						
159	4/14/2023	01:15 PM	91						
160	4/14/2023	01:30 PM	85						
161	4/14/2023	01:45 PM	92						
162	4/14/2023	02:00 PM	111						
163	4/14/2023	02:15 PM	134						
164	4/14/2023	02:30 PM	123						
165	4/14/2023	02:45 PM	127						
166	4/14/2023	03:00 PM	143						
167	4/14/2023	03:15 PM	189						
168	4/14/2023	03:30 PM	260						
169	4/14/2023	03:45 PM	234						
170	4/14/2023	04:00 PM	169						
171	4/14/2023	04:15 PM	192						
172	4/14/2023	04:30 PM	194						
173	4/14/2023	04:45 PM	196						
174	4/14/2023	05:00 PM	165						
175	4/14/2023	05:15 PM	179						
176	4/14/2023	05:30 PM	106						
177	4/14/2023	05:45 PM	110						
178	4/14/2023	06:00 PM	91						
179	4/14/2023	06:15 PM	81						
180	4/14/2023	06:30 PM	72						
181	4/14/2023	06:45 PM	85						
182	4/14/2023	07:00 PM	80						
183	4/14/2023	07:15 PM	82						
184	4/14/2023	07:30 PM	62						
185	4/14/2023	07:45 PM	59						
186	4/14/2023	08:00 PM	55						
187	4/14/2023	08:15 PM	69						
188	4/14/2023	08:30 PM	67						
189	4/14/2023	08:45 PM	57						
190	4/14/2023	09:00 PM	50						
191	4/14/2023	09:15 PM	37						
192	4/14/2023	09:30 PM	52						
193	4/14/2023	09:45 PM	23						
194	4/14/2023	10:00 PM	28						
195	4/14/2023	10:15 PM	47						
196	4/14/2023	10:30 PM	47						
197	4/14/2023	10:45 PM	64						
198	4/14/2023	11:00 PM	64						
199	4/14/2023	11:15 PM	78						

	A	B	C	D	E	F	G	H	I
200	4/14/2023	11:30 PM	97						
201	4/14/2023	11:45 PM	89						
202	4/15/2023	12:00 AM	61						
203	4/15/2023	12:15 AM	41						
204	4/15/2023	12:30 AM	42						
205	4/15/2023	12:45 AM	23						
206	4/15/2023	01:00 AM	37						
207	4/15/2023	01:15 AM	31						
208	4/15/2023	01:30 AM	23						
209	4/15/2023	01:45 AM	22						
210	4/15/2023	02:00 AM	22						
211	4/15/2023	02:15 AM	13						
212	4/15/2023	02:30 AM	15						
213	4/15/2023	02:45 AM	9						
214	4/15/2023	03:00 AM	12						
215	4/15/2023	03:15 AM	12						
216	4/15/2023	03:30 AM	7						
217	4/15/2023	03:45 AM	5						
218	4/15/2023	04:00 AM	12						
219	4/15/2023	04:15 AM	6						
220	4/15/2023	04:30 AM	7						
221	4/15/2023	04:45 AM	9						
222	4/15/2023	05:00 AM	5						
223	4/15/2023	05:15 AM	5						
224	4/15/2023	05:30 AM	6						
225	4/15/2023	05:45 AM	11						
226	4/15/2023	06:00 AM	13						
227	4/15/2023	06:15 AM	8						
228	4/15/2023	06:30 AM	26						
229	4/15/2023	06:45 AM	37						
230	4/15/2023	07:00 AM	20						
231	4/15/2023	07:15 AM	24						
232	4/15/2023	07:30 AM	39						
233	4/15/2023	07:45 AM	40						
234	4/15/2023	08:00 AM	26						
235	4/15/2023	08:15 AM	49						
236	4/15/2023	08:30 AM	55						
237	4/15/2023	08:45 AM	54						
238	4/15/2023	09:00 AM	50						
239	4/15/2023	09:15 AM	54						
240	4/15/2023	09:30 AM	59						
241	4/15/2023	09:45 AM	62						
242	4/15/2023	10:00 AM	49						
243	4/15/2023	10:15 AM	69						
244	4/15/2023	10:30 AM	73						
245	4/15/2023	10:45 AM	77						
246	4/15/2023	11:00 AM	74						
247	4/15/2023	11:15 AM	63						
248	4/15/2023	11:30 AM	73						
249	4/15/2023	11:45 AM	95						

	A	B	C	D	E	F	G	H	I
250	4/15/2023	12:00 PM	70						
251	4/15/2023	12:15 PM	100						
252	4/15/2023	12:30 PM	80						
253	4/15/2023	12:45 PM	96						
254	4/15/2023	01:00 PM	76						
255	4/15/2023	01:15 PM	77						
256	4/15/2023	01:30 PM	87						
257	4/15/2023	01:45 PM	72						
258	4/15/2023	02:00 PM	78						
259	4/15/2023	02:15 PM	85						
260	4/15/2023	02:30 PM	64						
261	4/15/2023	02:45 PM	63						
262	4/15/2023	03:00 PM	81						
263	4/15/2023	03:15 PM	74						
264	4/15/2023	03:30 PM	84						
265	4/15/2023	03:45 PM	85						
266	4/15/2023	04:00 PM	80						
267	4/15/2023	04:15 PM	89						
268	4/15/2023	04:30 PM	74						
269	4/15/2023	04:45 PM	66						
270	4/15/2023	05:00 PM	59						
271	4/15/2023	05:15 PM	74						
272	4/15/2023	05:30 PM	69						
273	4/15/2023	05:45 PM	65						
274	4/15/2023	06:00 PM	53						
275	4/15/2023	06:15 PM	67						
276	4/15/2023	06:30 PM	63						
277	4/15/2023	06:45 PM	62						
278	4/15/2023	07:00 PM	51						
279	4/15/2023	07:15 PM	45						
280	4/15/2023	07:30 PM	54						
281	4/15/2023	07:45 PM	44						
282	4/15/2023	08:00 PM	53						
283	4/15/2023	08:15 PM	76						
284	4/15/2023	08:30 PM	53						
285	4/15/2023	08:45 PM	50						
286	4/15/2023	09:00 PM	55						
287	4/15/2023	09:15 PM	46						
288	4/15/2023	09:30 PM	39						
289	4/15/2023	09:45 PM	51						
290	4/15/2023	10:00 PM	57						
291	4/15/2023	10:15 PM	49						
292	4/15/2023	10:30 PM	33						
293	4/15/2023	10:45 PM	29						
294	4/15/2023	11:00 PM	25						
295	4/15/2023	11:15 PM	29						
296	4/15/2023	11:30 PM	17						
297	4/15/2023	11:45 PM	25						
298	4/16/2023	12:00 AM	18						
299	4/16/2023	12:15 AM	24						

	A	B	C	D	E	F	G	H	I
300	4/16/2023	12:30 AM	15						
301	4/16/2023	12:45 AM	7						
302	4/16/2023	01:00 AM	15						
303	4/16/2023	01:15 AM	12						
304	4/16/2023	01:30 AM	9						
305	4/16/2023	01:45 AM	8						
306	4/16/2023	02:00 AM	16						
307	4/16/2023	02:15 AM	11						
308	4/16/2023	02:30 AM	7						
309	4/16/2023	02:45 AM	17						
310	4/16/2023	03:00 AM	10						
311	4/16/2023	03:15 AM	11						
312	4/16/2023	03:30 AM	14						
313	4/16/2023	03:45 AM	6						
314	4/16/2023	04:00 AM	8						
315	4/16/2023	04:15 AM	7						
316	4/16/2023	04:30 AM	13						
317	4/16/2023	04:45 AM	6						
318	4/16/2023	05:00 AM	3						
319	4/16/2023	05:15 AM	3						
320	4/16/2023	05:30 AM	6						
321	4/16/2023	05:45 AM	16						
322	4/16/2023	06:00 AM	9						
323	4/16/2023	06:15 AM	6						
324	4/16/2023	06:30 AM	12						
325	4/16/2023	06:45 AM	12						
326	4/16/2023	07:00 AM	15						
327	4/16/2023	07:15 AM	20						
328	4/16/2023	07:30 AM	29						
329	4/16/2023	07:45 AM	29						
330	4/16/2023	08:00 AM	16						
331	4/16/2023	08:15 AM	27						
332	4/16/2023	08:30 AM	25						
333	4/16/2023	08:45 AM	39						
334	4/16/2023	09:00 AM	28						
335	4/16/2023	09:15 AM	37						
336	4/16/2023	09:30 AM	38						
337	4/16/2023	09:45 AM	64						
338	4/16/2023	10:00 AM	56						
339	4/16/2023	10:15 AM	48						
340	4/16/2023	10:30 AM	41						
341	4/16/2023	10:45 AM	58						
342	4/16/2023	11:00 AM	72						
343	4/16/2023	11:15 AM	51						
344	4/16/2023	11:30 AM	58						
345	4/16/2023	11:45 AM	81						
346	4/16/2023	12:00 PM	70						
347	4/16/2023	12:15 PM	65						
348	4/16/2023	12:30 PM	63						
349	4/16/2023	12:45 PM	55						

	A	B	C	D	E	F	G	H	I
350	4/16/2023	01:00 PM	67						
351	4/16/2023	01:15 PM	59						
352	4/16/2023	01:30 PM	52						
353	4/16/2023	01:45 PM	54						
354	4/16/2023	02:00 PM	43						
355	4/16/2023	02:15 PM	46						
356	4/16/2023	02:30 PM	58						
357	4/16/2023	02:45 PM	58						
358	4/16/2023	03:00 PM	68						
359	4/16/2023	03:15 PM	61						
360	4/16/2023	03:30 PM	48						
361	4/16/2023	03:45 PM	53						
362	4/16/2023	04:00 PM	46						
363	4/16/2023	04:15 PM	70						
364	4/16/2023	04:30 PM	53						
365	4/16/2023	04:45 PM	56						
366	4/16/2023	05:00 PM	95						
367	4/16/2023	05:15 PM	110						
368	4/16/2023	05:30 PM	114						
369	4/16/2023	05:45 PM	132						
370	4/16/2023	06:00 PM	143						
371	4/16/2023	06:15 PM	126						
372	4/16/2023	06:30 PM	132						
373	4/16/2023	06:45 PM	96						
374	4/16/2023	07:00 PM	98						
375	4/16/2023	07:15 PM	85						
376	4/16/2023	07:30 PM	77						
377	4/16/2023	07:45 PM	45						
378	4/16/2023	08:00 PM	43						
379	4/16/2023	08:15 PM	55						
380	4/16/2023	08:30 PM	47						
381	4/16/2023	08:45 PM	30						
382	4/16/2023	09:00 PM	38						
383	4/16/2023	09:15 PM	21						
384	4/16/2023	09:30 PM	26						
385	4/16/2023	09:45 PM	21						
386	4/16/2023	10:00 PM	27						
387	4/16/2023	10:15 PM	16						
388	4/16/2023	10:30 PM	20						
389	4/16/2023	10:45 PM	8						
390	4/16/2023	11:00 PM	21						
391	4/16/2023	11:15 PM	11						
392	4/16/2023	11:30 PM	9						
393	4/16/2023	11:45 PM	16						
394	4/17/2023	12:00 AM	8						
395	4/17/2023	12:15 AM	11						
396	4/17/2023	12:30 AM	3						
397	4/17/2023	12:45 AM	2						
398	4/17/2023	01:00 AM	12						
399	4/17/2023	01:15 AM	1						

	A	B	C	D	E	F	G	H	I
400	4/17/2023	01:30 AM	7						
401	4/17/2023	01:45 AM	1						
402	4/17/2023	02:00 AM	2						
403	4/17/2023	02:15 AM	4						
404	4/17/2023	02:30 AM	3						
405	4/17/2023	02:45 AM	7						
406	4/17/2023	03:00 AM	3						
407	4/17/2023	03:15 AM	3						
408	4/17/2023	03:30 AM	5						
409	4/17/2023	03:45 AM	8						
410	4/17/2023	04:00 AM	6						
411	4/17/2023	04:15 AM	8						
412	4/17/2023	04:30 AM	15						
413	4/17/2023	04:45 AM	10						
414	4/17/2023	05:00 AM	17						
415	4/17/2023	05:15 AM	16						
416	4/17/2023	05:30 AM	25						
417	4/17/2023	05:45 AM	44						
418	4/17/2023	06:00 AM	23						
419	4/17/2023	06:15 AM	35						
420	4/17/2023	06:30 AM	54						
421	4/17/2023	06:45 AM	110						
422	4/17/2023	07:00 AM	57						
423	4/17/2023	07:15 AM	97						
424	4/17/2023	07:30 AM	118						
425	4/17/2023	07:45 AM	182						
426	4/17/2023	08:00 AM	123						
427	4/17/2023	08:15 AM	100						
428	4/17/2023	08:30 AM	94						
429	4/17/2023	08:45 AM	90						
430	4/17/2023	09:00 AM	78						
431	4/17/2023	09:15 AM	73						
432	4/17/2023	09:30 AM	83						
433	4/17/2023	09:45 AM	78						
434	4/17/2023	10:00 AM	62						
435	4/17/2023	10:15 AM	66						
436	4/17/2023	10:30 AM	79						
437	4/17/2023	10:45 AM	80						
438	4/17/2023	11:00 AM	59						
439	4/17/2023	11:15 AM	75						
440	4/17/2023	11:30 AM	88						
441	4/17/2023	11:45 AM	75						
442	4/17/2023	12:00 PM	77						
443	4/17/2023	12:15 PM	79						
444	4/17/2023	12:30 PM	75						
445	4/17/2023	12:45 PM	74						
446	4/17/2023	01:00 PM	74						
447	4/17/2023	01:15 PM	87						
448	4/17/2023	01:30 PM	84						
449	4/17/2023	01:45 PM	87						

	A	B	C	D	E	F	G	H	I
450	4/17/2023	02:00 PM	81						
451	4/17/2023	02:15 PM	75						
452	4/17/2023	02:30 PM	100						
453	4/17/2023	02:45 PM	102						
454	4/17/2023	03:00 PM	116						
455	4/17/2023	03:15 PM	124						
456	4/17/2023	03:30 PM	141						
457	4/17/2023	03:45 PM	124						
458	4/17/2023	04:00 PM	141						
459	4/17/2023	04:15 PM	153						
460	4/17/2023	04:30 PM	169						
461	4/17/2023	04:45 PM	244						
462	4/17/2023	05:00 PM	150						
463	4/17/2023	05:15 PM	134						
464	4/17/2023	05:30 PM	148						
465	4/17/2023	05:45 PM	98						
466	4/17/2023	06:00 PM	82						
467	4/17/2023	06:15 PM	73						
468	4/17/2023	06:30 PM	51						
469	4/17/2023	06:45 PM	64						
470	4/17/2023	07:00 PM	43						
471	4/17/2023	07:15 PM	52						
472	4/17/2023	07:30 PM	56						
473	4/17/2023	07:45 PM	42						
474	4/17/2023	08:00 PM	47						
475	4/17/2023	08:15 PM	42						
476	4/17/2023	08:30 PM	36						
477	4/17/2023	08:45 PM	32						
478	4/17/2023	09:00 PM	25						
479	4/17/2023	09:15 PM	29						
480	4/17/2023	09:30 PM	31						
481	4/17/2023	09:45 PM	22						
482	4/17/2023	10:00 PM	15						
483	4/17/2023	10:15 PM	17						
484	4/17/2023	10:30 PM	11						
485	4/17/2023	10:45 PM	15						
486	4/17/2023	11:00 PM	17						
487	4/17/2023	11:15 PM	19						
488	4/17/2023	11:30 PM	15						
489	4/17/2023	11:45 PM	21						
490	4/18/2023	12:00 AM	11						
491	4/18/2023	12:15 AM	12						
492	4/18/2023	12:30 AM	11						
493	4/18/2023	12:45 AM	12						
494	4/18/2023	01:00 AM	8						
495	4/18/2023	01:15 AM	8						
496	4/18/2023	01:30 AM	2						
497	4/18/2023	01:45 AM	5						
498	4/18/2023	02:00 AM	6						
499	4/18/2023	02:15 AM	5						

	A	B	C	D	E	F	G	H	I
500	4/18/2023	02:30 AM	8						
501	4/18/2023	02:45 AM	1						
502	4/18/2023	03:00 AM	2						
503	4/18/2023	03:15 AM	6						
504	4/18/2023	03:30 AM	4						
505	4/18/2023	03:45 AM	10						
506	4/18/2023	04:00 AM	5						
507	4/18/2023	04:15 AM	9						
508	4/18/2023	04:30 AM	16						
509	4/18/2023	04:45 AM	15						
510	4/18/2023	05:00 AM	9						
511	4/18/2023	05:15 AM	23						
512	4/18/2023	05:30 AM	25						
513	4/18/2023	05:45 AM	42						
514	4/18/2023	06:00 AM	23						
515	4/18/2023	06:15 AM	40						
516	4/18/2023	06:30 AM	86						
517	4/18/2023	06:45 AM	91						
518	4/18/2023	07:00 AM	69						
519	4/18/2023	07:15 AM	109						
520	4/18/2023	07:30 AM	133						
521	4/18/2023	07:45 AM	187						
522	4/18/2023	08:00 AM	139						
523	4/18/2023	08:15 AM	122						
524	4/18/2023	08:30 AM	98						
525	4/18/2023	08:45 AM	86						
526	4/18/2023	09:00 AM	84						
527	4/18/2023	09:15 AM	78						
528	4/18/2023	09:30 AM	86						
529	4/18/2023	09:45 AM	84						
530	4/18/2023	10:00 AM	49						
531	4/18/2023	10:15 AM	56						
532	4/18/2023	10:30 AM	77						
533	4/18/2023	10:45 AM	88						
534	4/18/2023	11:00 AM	66						
535	4/18/2023	11:15 AM	75						
536	4/18/2023	11:30 AM	71						
537	4/18/2023	11:45 AM	84						
538	4/18/2023	12:00 PM	94						
539	4/18/2023	12:15 PM	77						
540	4/18/2023	12:30 PM	80						
541	4/18/2023	12:45 PM	84						
542	4/18/2023	01:00 PM	79						
543	4/18/2023	01:15 PM	98						
544	4/18/2023	01:30 PM	100						
545	4/18/2023	01:45 PM	81						
546	4/18/2023	02:00 PM	80						
547	4/18/2023	02:15 PM	89						
548	4/18/2023	02:30 PM	104						
549	4/18/2023	02:45 PM	87						

	A	B	C	D	E	F	G	H	I
550	4/18/2023	03:00 PM	125						
551	4/18/2023	03:15 PM	126						
552	4/18/2023	03:30 PM	137						
553	4/18/2023	03:45 PM	135						
554	4/18/2023	04:00 PM	147						
555	4/18/2023	04:15 PM	199						
556	4/18/2023	04:30 PM	215						
557	4/18/2023	04:45 PM	243						
558	4/18/2023	05:00 PM	163						
559	4/18/2023	05:15 PM	266						
560	4/18/2023	05:30 PM	172						
561	4/18/2023	05:45 PM	103						
562	4/18/2023	06:00 PM	80						
563	4/18/2023	06:15 PM	72						
564	4/18/2023	06:30 PM	60						
565	4/18/2023	06:45 PM	69						
566	4/18/2023	07:00 PM	58						
567	4/18/2023	07:15 PM	57						
568	4/18/2023	07:30 PM	62						
569	4/18/2023	07:45 PM	52						
570	4/18/2023	08:00 PM	50						
571	4/18/2023	08:15 PM	47						
572	4/18/2023	08:30 PM	46						
573	4/18/2023	08:45 PM	61						
574	4/18/2023	09:00 PM	35						
575	4/18/2023	09:15 PM	34						
576	4/18/2023	09:30 PM	32						
577	4/18/2023	09:45 PM	27						
578	4/18/2023	10:00 PM	26						
579	4/18/2023	10:15 PM	18						
580	4/18/2023	10:30 PM	15						
581	4/18/2023	10:45 PM	19						
582	4/18/2023	11:00 PM	29						
583	4/18/2023	11:15 PM	17						
584	4/18/2023	11:30 PM	20						
585	4/18/2023	11:45 PM	11						
586	4/19/2023	12:00 AM	17						
587	4/19/2023	12:15 AM	13						
588	4/19/2023	12:30 AM	10						
589	4/19/2023	12:45 AM	8						
590	4/19/2023	01:00 AM	4						
591	4/19/2023	01:15 AM	8						
592	4/19/2023	01:30 AM	6						
593	4/19/2023	01:45 AM	9						
594	4/19/2023	02:00 AM	6						
595	4/19/2023	02:15 AM	6						
596	4/19/2023	02:30 AM	9						
597	4/19/2023	02:45 AM	5						
598	4/19/2023	03:00 AM	6						
599	4/19/2023	03:15 AM	9						

	A	B	C	D	E	F	G	H	I
600	4/19/2023	03:30 AM	6						
601	4/19/2023	03:45 AM	8						
602	4/19/2023	04:00 AM	4						
603	4/19/2023	04:15 AM	9						
604	4/19/2023	04:30 AM	17						
605	4/19/2023	04:45 AM	13						
606	4/19/2023	05:00 AM	6						
607	4/19/2023	05:15 AM	13						
608	4/19/2023	05:30 AM	32						
609	4/19/2023	05:45 AM	41						
610	4/19/2023	06:00 AM	33						
611	4/19/2023	06:15 AM	43						
612	4/19/2023	06:30 AM	70						
613	4/19/2023	06:45 AM	104						
614	4/19/2023	07:00 AM	78						
615	4/19/2023	07:15 AM	113						
616	4/19/2023	07:30 AM	169						
617	4/19/2023	07:45 AM	199						
618	4/19/2023	08:00 AM	146						
619	4/19/2023	08:15 AM	124						
620	4/19/2023	08:30 AM	95						
621	4/19/2023	08:45 AM	109						
622	4/19/2023	09:00 AM	89						
623	4/19/2023	09:15 AM	78						
624	4/19/2023	09:30 AM	74						
625	4/19/2023	09:45 AM	79						
626	4/19/2023	10:00 AM	55						
627	4/19/2023	10:15 AM	81						
628	4/19/2023	10:30 AM	55						
629	4/19/2023	10:45 AM	74						
630	4/19/2023	11:00 AM	70						
631	4/19/2023	11:15 AM	77						
632	4/19/2023	11:30 AM	84						
633	4/19/2023	11:45 AM	88						
634	4/19/2023	12:00 PM	87						
635	4/19/2023	12:15 PM	84						
636	4/19/2023	12:30 PM	95						
637	4/19/2023	12:45 PM	99						
638	4/19/2023	01:00 PM	92						
639	4/19/2023	01:15 PM	95						
640	4/19/2023	01:30 PM	93						
641	4/19/2023	01:45 PM	89						
642	4/19/2023	02:00 PM	84						
643	4/19/2023	02:15 PM	78						
644	4/19/2023	02:30 PM	111						
645	4/19/2023	02:45 PM	120						
646	4/19/2023	03:00 PM	115						
647	4/19/2023	03:15 PM	117						
648	4/19/2023	03:30 PM	153						
649	4/19/2023	03:45 PM	145						

	A	B	C	D	E	F	G	H	I
650	4/19/2023	04:00 PM	154						
651	4/19/2023	04:15 PM	177						
652	4/19/2023	04:30 PM	190						
653	4/19/2023	04:45 PM	233						
654	4/19/2023	05:00 PM	185						
655	4/19/2023	05:15 PM	215						
656	4/19/2023	05:30 PM	108						
657	4/19/2023	05:45 PM	96						
658	4/19/2023	06:00 PM	87						
659	4/19/2023	06:15 PM	73						
660	4/19/2023	06:30 PM	65						
661	4/19/2023	06:45 PM	63						
662	4/19/2023	07:00 PM	54						
663	4/19/2023	07:15 PM	55						
664	4/19/2023	07:30 PM	56						
665	4/19/2023	07:45 PM	56						
666	4/19/2023	08:00 PM	51						
667	4/19/2023	08:15 PM	51						
668	4/19/2023	08:30 PM	46						
669	4/19/2023	08:45 PM	47						
670	4/19/2023	09:00 PM	31						
671	4/19/2023	09:15 PM	34						
672	4/19/2023	09:30 PM	36						
673	4/19/2023	09:45 PM	18						
674	4/19/2023	10:00 PM	29						
675	4/19/2023	10:15 PM	18						
676	4/19/2023	10:30 PM	20						
677	4/19/2023	10:45 PM	35						
678	4/19/2023	11:00 PM	28						
679	4/19/2023	11:15 PM	21						
680	4/19/2023	11:30 PM	14						
681	4/19/2023	11:45 PM	14						
682	4/20/2023	12:00 AM	16						
683	4/20/2023	12:15 AM	8						
684	4/20/2023	12:30 AM	14						
685	4/20/2023	12:45 AM	7						
686	4/20/2023	01:00 AM	10						
687	4/20/2023	01:15 AM	13						
688	4/20/2023	01:30 AM	3						
689	4/20/2023	01:45 AM	3						
690	4/20/2023	02:00 AM	8						
691	4/20/2023	02:15 AM	6						
692	4/20/2023	02:30 AM	4						
693	4/20/2023	02:45 AM	5						
694	4/20/2023	03:00 AM	5						
695	4/20/2023	03:15 AM	5						
696	4/20/2023	03:30 AM	7						
697	4/20/2023	03:45 AM	9						
698	4/20/2023	04:00 AM	7						
699	4/20/2023	04:15 AM	9						

	A	B	C	D	E	F	G	H	I
700	4/20/2023	04:30 AM	22						
701	4/20/2023	04:45 AM	14						
702	4/20/2023	05:00 AM	10						
703	4/20/2023	05:15 AM	18						
704	4/20/2023	05:30 AM	26						
705	4/20/2023	05:45 AM	40						
706	4/20/2023	06:00 AM	24						
707	4/20/2023	06:15 AM	54						
708	4/20/2023	06:30 AM	65						
709	4/20/2023	06:45 AM	102						
710	4/20/2023	07:00 AM	97						
711	4/20/2023	07:15 AM	96						
712	4/20/2023	07:30 AM	145						
713	4/20/2023	07:45 AM	182						
714	4/20/2023	08:00 AM	148						
715	4/20/2023	08:15 AM	103						
716	4/20/2023	08:30 AM	107						
717	4/20/2023	08:45 AM	89						
718	4/20/2023	09:00 AM	80						
719	4/20/2023	09:15 AM	71						
720	4/20/2023	09:30 AM	59						
721	4/20/2023	09:45 AM	83						
722	4/20/2023	10:00 AM	84						
723	4/20/2023	10:15 AM	76						
724	4/20/2023	10:30 AM	73						
725	4/20/2023	10:45 AM	70						
726	4/20/2023	11:00 AM	84						
727	4/20/2023	11:15 AM	86						
728	4/20/2023	11:30 AM	76						
729	4/20/2023	11:45 AM	72						
730	4/20/2023	12:00 PM	68						
731	4/20/2023	12:15 PM	88						
732	4/20/2023	12:30 PM	85						
733	4/20/2023	12:45 PM	77						
734	4/20/2023	01:00 PM	92						
735	4/20/2023	01:15 PM	85						
736	4/20/2023	01:30 PM	84						
737	4/20/2023	01:45 PM	85						
738	4/20/2023	02:00 PM	96						
739	4/20/2023	02:15 PM	83						
740	4/20/2023	02:30 PM	97						
741	4/20/2023	02:45 PM	113						
742	4/20/2023	03:00 PM	131						
743	4/20/2023	03:15 PM	141						
744	4/20/2023	03:30 PM	121						
745	4/20/2023	03:45 PM	110						
746	4/20/2023	04:00 PM	178						
747	4/20/2023	04:15 PM	187						
748	4/20/2023	04:30 PM	179						
749	4/20/2023	04:45 PM	237						

	A	B	C	D	E	F	G	H	I
750	4/20/2023	05:00 PM	189						
751	4/20/2023	05:15 PM	202						
752	4/20/2023	05:30 PM	183						
753	4/20/2023	05:45 PM	115						
754	4/20/2023	06:00 PM	90						
755	4/20/2023	06:15 PM	88						
756	4/20/2023	06:30 PM	68						
757	4/20/2023	06:45 PM	72						
758	4/20/2023	07:00 PM	59						
759	4/20/2023	07:15 PM	72						
760	4/20/2023	07:30 PM	64						
761	4/20/2023	07:45 PM	42						
762	4/20/2023	08:00 PM	38						
763	4/20/2023	08:15 PM	56						
764	4/20/2023	08:30 PM	50						
765	4/20/2023	08:45 PM	47						
766	4/20/2023	09:00 PM	35						
767	4/20/2023	09:15 PM	46						
768	4/20/2023	09:30 PM	31						
769	4/20/2023	09:45 PM	34						
770	4/20/2023	10:00 PM	23						
771	4/20/2023	10:15 PM	33						
772	4/20/2023	10:30 PM	22						
773	4/20/2023	10:45 PM	23						
774	4/20/2023	11:00 PM	20						
775	4/20/2023	11:15 PM	18						
776	4/20/2023	11:30 PM	22						
777	4/20/2023	11:45 PM	21						
778	4/21/2023	12:00 AM	14						
779	4/21/2023	12:15 AM	6						
780	4/21/2023	12:30 AM	12						
781	4/21/2023	12:45 AM	12						
782	4/21/2023	01:00 AM	9						
783	4/21/2023	01:15 AM	10						
784	4/21/2023	01:30 AM	4						
785	4/21/2023	01:45 AM	15						
786	4/21/2023	02:00 AM	12						
787	4/21/2023	02:15 AM	8						
788	4/21/2023	02:30 AM	10						
789	4/21/2023	02:45 AM	6						
790	4/21/2023	03:00 AM	6						
791	4/21/2023	03:15 AM	6						
792	4/21/2023	03:30 AM	12						
793	4/21/2023	03:45 AM	4						
794	4/21/2023	04:00 AM	6						
795	4/21/2023	04:15 AM	11						
796	4/21/2023	04:30 AM	19						
797	4/21/2023	04:45 AM	11						
798	4/21/2023	05:00 AM	9						
799	4/21/2023	05:15 AM	13						

	A	B	C	D	E	F	G	H	I
800	4/21/2023	05:30 AM	28						
801	4/21/2023	05:45 AM	37						
802	4/21/2023	06:00 AM	21						
803	4/21/2023	06:15 AM	38						
804	4/21/2023	06:30 AM	55						
805	4/21/2023	06:45 AM	79						
806	4/21/2023	07:00 AM	71						
807	4/21/2023	07:15 AM	88						
808	4/21/2023	07:30 AM	118						
809	4/21/2023	07:45 AM	163						
810	4/21/2023	08:00 AM	94						
811	4/21/2023	08:15 AM	105						
812	4/21/2023	08:30 AM	92						
813	4/21/2023	08:45 AM	78						
814	4/21/2023	09:00 AM	91						
815	4/21/2023	09:15 AM	83						
816	4/21/2023	09:30 AM	76						
817	4/21/2023	09:45 AM	74						
818	4/21/2023	10:00 AM	65						
819	4/21/2023	10:15 AM	69						
820	4/21/2023	10:30 AM	78						
821	4/21/2023	10:45 AM	77						
822	4/21/2023	11:00 AM	92						
823	4/21/2023	11:15 AM	78						
824	4/21/2023	11:30 AM	84						
825	4/21/2023	11:45 AM	105						
826	4/21/2023	12:00 PM	114						
827	4/21/2023	12:15 PM	113						
828	4/21/2023	12:30 PM	95						
829	4/21/2023	12:45 PM	80						
830	4/21/2023	01:00 PM	78						
831	4/21/2023	01:15 PM	96						
832	4/21/2023	01:30 PM	85						
833	4/21/2023	01:45 PM	101						
834	4/21/2023	02:00 PM	79						
835	4/21/2023	02:15 PM	97						
836	4/21/2023	02:30 PM	95						
837	4/21/2023	02:45 PM	118						
838	4/21/2023	03:00 PM	122						
839	4/21/2023	03:15 PM	145						
840	4/21/2023	03:30 PM	159						
841	4/21/2023	03:45 PM	167						
842	4/21/2023	04:00 PM	161						
843	4/21/2023	04:15 PM	174						
844	4/21/2023	04:30 PM	157						
845	4/21/2023	04:45 PM	171						
846	4/21/2023	05:00 PM	172						
847	4/21/2023	05:15 PM	179						
848	4/21/2023	05:30 PM	122						
849	4/21/2023	05:45 PM	166						

	A	B	C	D	E	F	G	H	I
850	4/21/2023	06:00 PM	82						
851	4/21/2023	06:15 PM	100						
852	4/21/2023	06:30 PM	56						
853	4/21/2023	06:45 PM	70						
854	4/21/2023	07:00 PM	53						
855	4/21/2023	07:15 PM	68						
856	4/21/2023	07:30 PM	66						
857	4/21/2023	07:45 PM	59						
858	4/21/2023	08:00 PM	60						
859	4/21/2023	08:15 PM	56						
860	4/21/2023	08:30 PM	68						
861	4/21/2023	08:45 PM	54						
862	4/21/2023	09:00 PM	54						
863	4/21/2023	09:15 PM	54						
864	4/21/2023	09:30 PM	61						
865	4/21/2023	09:45 PM	57						
866	4/21/2023	10:00 PM	44						
867	4/21/2023	10:15 PM	32						
868	4/21/2023	10:30 PM	38						
869	4/21/2023	10:45 PM	26						
870	4/21/2023	11:00 PM	23						
871	4/21/2023	11:15 PM	28						
872	4/21/2023	11:30 PM	28						
873	4/21/2023	11:45 PM	37						

	A	B	C	D	E	F	G	H	I
1									
2	File Name: C:\Users\barri\OneDrive\Documents\TDB\WSP\SYRACUSE\DATA\BATCH 3\DONE\ATR 1304.tf2								
3	Start Date: 4/13/2023								
4	Start Time: 12:00:00 AM								
5	Location 1: NB I-81 on ramp								
6	Location 2: from 7th N St								
7									
8									
9	Date	Time	NB						
10	4/13/2023	12:00 AM	6						
11	4/13/2023	12:15 AM	10						
12	4/13/2023	12:30 AM	17						
13	4/13/2023	12:45 AM	8						
14	4/13/2023	01:00 AM	5						
15	4/13/2023	01:15 AM	5						
16	4/13/2023	01:30 AM	13						
17	4/13/2023	01:45 AM	12						
18	4/13/2023	02:00 AM	7						
19	4/13/2023	02:15 AM	8						
20	4/13/2023	02:30 AM	5						
21	4/13/2023	02:45 AM	8						
22	4/13/2023	03:00 AM	9						
23	4/13/2023	03:15 AM	7						
24	4/13/2023	03:30 AM	11						
25	4/13/2023	03:45 AM	6						
26	4/13/2023	04:00 AM	7						
27	4/13/2023	04:15 AM	13						
28	4/13/2023	04:30 AM	21						
29	4/13/2023	04:45 AM	13						
30	4/13/2023	05:00 AM	12						
31	4/13/2023	05:15 AM	19						
32	4/13/2023	05:30 AM	24						
33	4/13/2023	05:45 AM	26						
34	4/13/2023	06:00 AM	36						
35	4/13/2023	06:15 AM	39						
36	4/13/2023	06:30 AM	43						
37	4/13/2023	06:45 AM	63						
38	4/13/2023	07:00 AM	61						
39	4/13/2023	07:15 AM	74						
40	4/13/2023	07:30 AM	63						
41	4/13/2023	07:45 AM	88						
42	4/13/2023	08:00 AM	82						
43	4/13/2023	08:15 AM	88						
44	4/13/2023	08:30 AM	89						
45	4/13/2023	08:45 AM	79						
46	4/13/2023	09:00 AM	59						
47	4/13/2023	09:15 AM	64						
48	4/13/2023	09:30 AM	49						
49	4/13/2023	09:45 AM	68						

	A	B	C	D	E	F	G	H	I
50	4/13/2023	10:00 AM	66						
51	4/13/2023	10:15 AM	50						
52	4/13/2023	10:30 AM	64						
53	4/13/2023	10:45 AM	70						
54	4/13/2023	11:00 AM	68						
55	4/13/2023	11:15 AM	53						
56	4/13/2023	11:30 AM	68						
57	4/13/2023	11:45 AM	75						
58	4/13/2023	12:00 PM	86						
59	4/13/2023	12:15 PM	82						
60	4/13/2023	12:30 PM	77						
61	4/13/2023	12:45 PM	66						
62	4/13/2023	01:00 PM	82						
63	4/13/2023	01:15 PM	89						
64	4/13/2023	01:30 PM	74						
65	4/13/2023	01:45 PM	70						
66	4/13/2023	02:00 PM	77						
67	4/13/2023	02:15 PM	63						
68	4/13/2023	02:30 PM	92						
69	4/13/2023	02:45 PM	72						
70	4/13/2023	03:00 PM	96						
71	4/13/2023	03:15 PM	111						
72	4/13/2023	03:30 PM	137						
73	4/13/2023	03:45 PM	111						
74	4/13/2023	04:00 PM	130						
75	4/13/2023	04:15 PM	116						
76	4/13/2023	04:30 PM	133						
77	4/13/2023	04:45 PM	142						
78	4/13/2023	05:00 PM	125						
79	4/13/2023	05:15 PM	86						
80	4/13/2023	05:30 PM	86						
81	4/13/2023	05:45 PM	76						
82	4/13/2023	06:00 PM	73						
83	4/13/2023	06:15 PM	66						
84	4/13/2023	06:30 PM	45						
85	4/13/2023	06:45 PM	65						
86	4/13/2023	07:00 PM	55						
87	4/13/2023	07:15 PM	56						
88	4/13/2023	07:30 PM	46						
89	4/13/2023	07:45 PM	52						
90	4/13/2023	08:00 PM	54						
91	4/13/2023	08:15 PM	53						
92	4/13/2023	08:30 PM	48						
93	4/13/2023	08:45 PM	41						
94	4/13/2023	09:00 PM	25						
95	4/13/2023	09:15 PM	34						
96	4/13/2023	09:30 PM	19						
97	4/13/2023	09:45 PM	12						
98	4/13/2023	10:00 PM	26						
99	4/13/2023	10:15 PM	25						

	A	B	C	D	E	F	G	H	I
100	4/13/2023	10:30 PM	28						
101	4/13/2023	10:45 PM	25						
102	4/13/2023	11:00 PM	23						
103	4/13/2023	11:15 PM	16						
104	4/13/2023	11:30 PM	15						
105	4/13/2023	11:45 PM	14						
106	4/14/2023	12:00 AM	12						
107	4/14/2023	12:15 AM	8						
108	4/14/2023	12:30 AM	15						
109	4/14/2023	12:45 AM	6						
110	4/14/2023	01:00 AM	7						
111	4/14/2023	01:15 AM	10						
112	4/14/2023	01:30 AM	6						
113	4/14/2023	01:45 AM	4						
114	4/14/2023	02:00 AM	3						
115	4/14/2023	02:15 AM	7						
116	4/14/2023	02:30 AM	11						
117	4/14/2023	02:45 AM	12						
118	4/14/2023	03:00 AM	5						
119	4/14/2023	03:15 AM	12						
120	4/14/2023	03:30 AM	10						
121	4/14/2023	03:45 AM	14						
122	4/14/2023	04:00 AM	13						
123	4/14/2023	04:15 AM	11						
124	4/14/2023	04:30 AM	25						
125	4/14/2023	04:45 AM	26						
126	4/14/2023	05:00 AM	17						
127	4/14/2023	05:15 AM	22						
128	4/14/2023	05:30 AM	27						
129	4/14/2023	05:45 AM	34						
130	4/14/2023	06:00 AM	25						
131	4/14/2023	06:15 AM	40						
132	4/14/2023	06:30 AM	37						
133	4/14/2023	06:45 AM	64						
134	4/14/2023	07:00 AM	52						
135	4/14/2023	07:15 AM	52						
136	4/14/2023	07:30 AM	63						
137	4/14/2023	07:45 AM	65						
138	4/14/2023	08:00 AM	83						
139	4/14/2023	08:15 AM	96						
140	4/14/2023	08:30 AM	66						
141	4/14/2023	08:45 AM	92						
142	4/14/2023	09:00 AM	69						
143	4/14/2023	09:15 AM	62						
144	4/14/2023	09:30 AM	64						
145	4/14/2023	09:45 AM	78						
146	4/14/2023	10:00 AM	98						
147	4/14/2023	10:15 AM	69						
148	4/14/2023	10:30 AM	78						
149	4/14/2023	10:45 AM	60						

	A	B	C	D	E	F	G	H	I
150	4/14/2023	11:00 AM	74						
151	4/14/2023	11:15 AM	73						
152	4/14/2023	11:30 AM	61						
153	4/14/2023	11:45 AM	78						
154	4/14/2023	12:00 PM	77						
155	4/14/2023	12:15 PM	79						
156	4/14/2023	12:30 PM	56						
157	4/14/2023	12:45 PM	87						
158	4/14/2023	01:00 PM	55						
159	4/14/2023	01:15 PM	71						
160	4/14/2023	01:30 PM	59						
161	4/14/2023	01:45 PM	67						
162	4/14/2023	02:00 PM	87						
163	4/14/2023	02:15 PM	62						
164	4/14/2023	02:30 PM	89						
165	4/14/2023	02:45 PM	86						
166	4/14/2023	03:00 PM	91						
167	4/14/2023	03:15 PM	95						
168	4/14/2023	03:30 PM	75						
169	4/14/2023	03:45 PM	66						
170	4/14/2023	04:00 PM	105						
171	4/14/2023	04:15 PM	101						
172	4/14/2023	04:30 PM	128						
173	4/14/2023	04:45 PM	84						
174	4/14/2023	05:00 PM	95						
175	4/14/2023	05:15 PM	78						
176	4/14/2023	05:30 PM	72						
177	4/14/2023	05:45 PM	84						
178	4/14/2023	06:00 PM	72						
179	4/14/2023	06:15 PM	60						
180	4/14/2023	06:30 PM	52						
181	4/14/2023	06:45 PM	51						
182	4/14/2023	07:00 PM	51						
183	4/14/2023	07:15 PM	56						
184	4/14/2023	07:30 PM	51						
185	4/14/2023	07:45 PM	52						
186	4/14/2023	08:00 PM	45						
187	4/14/2023	08:15 PM	47						
188	4/14/2023	08:30 PM	49						
189	4/14/2023	08:45 PM	42						
190	4/14/2023	09:00 PM	43						
191	4/14/2023	09:15 PM	39						
192	4/14/2023	09:30 PM	41						
193	4/14/2023	09:45 PM	30						
194	4/14/2023	10:00 PM	41						
195	4/14/2023	10:15 PM	32						
196	4/14/2023	10:30 PM	33						
197	4/14/2023	10:45 PM	25						
198	4/14/2023	11:00 PM	27						
199	4/14/2023	11:15 PM	22						

	A	B	C	D	E	F	G	H	I
200	4/14/2023	11:30 PM	18						
201	4/14/2023	11:45 PM	19						
202	4/15/2023	12:00 AM	24						
203	4/15/2023	12:15 AM	20						
204	4/15/2023	12:30 AM	20						
205	4/15/2023	12:45 AM	13						
206	4/15/2023	01:00 AM	16						
207	4/15/2023	01:15 AM	16						
208	4/15/2023	01:30 AM	10						
209	4/15/2023	01:45 AM	6						
210	4/15/2023	02:00 AM	11						
211	4/15/2023	02:15 AM	10						
212	4/15/2023	02:30 AM	5						
213	4/15/2023	02:45 AM	6						
214	4/15/2023	03:00 AM	6						
215	4/15/2023	03:15 AM	4						
216	4/15/2023	03:30 AM	13						
217	4/15/2023	03:45 AM	10						
218	4/15/2023	04:00 AM	13						
219	4/15/2023	04:15 AM	7						
220	4/15/2023	04:30 AM	10						
221	4/15/2023	04:45 AM	17						
222	4/15/2023	05:00 AM	16						
223	4/15/2023	05:15 AM	9						
224	4/15/2023	05:30 AM	8						
225	4/15/2023	05:45 AM	6						
226	4/15/2023	06:00 AM	11						
227	4/15/2023	06:15 AM	14						
228	4/15/2023	06:30 AM	21						
229	4/15/2023	06:45 AM	21						
230	4/15/2023	07:00 AM	20						
231	4/15/2023	07:15 AM	34						
232	4/15/2023	07:30 AM	26						
233	4/15/2023	07:45 AM	40						
234	4/15/2023	08:00 AM	41						
235	4/15/2023	08:15 AM	37						
236	4/15/2023	08:30 AM	51						
237	4/15/2023	08:45 AM	67						
238	4/15/2023	09:00 AM	57						
239	4/15/2023	09:15 AM	49						
240	4/15/2023	09:30 AM	81						
241	4/15/2023	09:45 AM	78						
242	4/15/2023	10:00 AM	93						
243	4/15/2023	10:15 AM	95						
244	4/15/2023	10:30 AM	64						
245	4/15/2023	10:45 AM	92						
246	4/15/2023	11:00 AM	91						
247	4/15/2023	11:15 AM	63						
248	4/15/2023	11:30 AM	78						
249	4/15/2023	11:45 AM	75						

	A	B	C	D	E	F	G	H	I
250	4/15/2023	12:00 PM	93						
251	4/15/2023	12:15 PM	83						
252	4/15/2023	12:30 PM	73						
253	4/15/2023	12:45 PM	78						
254	4/15/2023	01:00 PM	69						
255	4/15/2023	01:15 PM	73						
256	4/15/2023	01:30 PM	78						
257	4/15/2023	01:45 PM	83						
258	4/15/2023	02:00 PM	53						
259	4/15/2023	02:15 PM	78						
260	4/15/2023	02:30 PM	57						
261	4/15/2023	02:45 PM	74						
262	4/15/2023	03:00 PM	57						
263	4/15/2023	03:15 PM	66						
264	4/15/2023	03:30 PM	59						
265	4/15/2023	03:45 PM	60						
266	4/15/2023	04:00 PM	51						
267	4/15/2023	04:15 PM	65						
268	4/15/2023	04:30 PM	62						
269	4/15/2023	04:45 PM	63						
270	4/15/2023	05:00 PM	55						
271	4/15/2023	05:15 PM	52						
272	4/15/2023	05:30 PM	60						
273	4/15/2023	05:45 PM	62						
274	4/15/2023	06:00 PM	46						
275	4/15/2023	06:15 PM	47						
276	4/15/2023	06:30 PM	50						
277	4/15/2023	06:45 PM	52						
278	4/15/2023	07:00 PM	28						
279	4/15/2023	07:15 PM	45						
280	4/15/2023	07:30 PM	49						
281	4/15/2023	07:45 PM	45						
282	4/15/2023	08:00 PM	32						
283	4/15/2023	08:15 PM	35						
284	4/15/2023	08:30 PM	21						
285	4/15/2023	08:45 PM	24						
286	4/15/2023	09:00 PM	34						
287	4/15/2023	09:15 PM	25						
288	4/15/2023	09:30 PM	24						
289	4/15/2023	09:45 PM	27						
290	4/15/2023	10:00 PM	31						
291	4/15/2023	10:15 PM	23						
292	4/15/2023	10:30 PM	32						
293	4/15/2023	10:45 PM	23						
294	4/15/2023	11:00 PM	27						
295	4/15/2023	11:15 PM	18						
296	4/15/2023	11:30 PM	12						
297	4/15/2023	11:45 PM	14						
298	4/16/2023	12:00 AM	15						
299	4/16/2023	12:15 AM	4						

	A	B	C	D	E	F	G	H	I
300	4/16/2023	12:30 AM	14						
301	4/16/2023	12:45 AM	11						
302	4/16/2023	01:00 AM	7						
303	4/16/2023	01:15 AM	4						
304	4/16/2023	01:30 AM	10						
305	4/16/2023	01:45 AM	7						
306	4/16/2023	02:00 AM	7						
307	4/16/2023	02:15 AM	9						
308	4/16/2023	02:30 AM	12						
309	4/16/2023	02:45 AM	13						
310	4/16/2023	03:00 AM	5						
311	4/16/2023	03:15 AM	7						
312	4/16/2023	03:30 AM	6						
313	4/16/2023	03:45 AM	10						
314	4/16/2023	04:00 AM	7						
315	4/16/2023	04:15 AM	9						
316	4/16/2023	04:30 AM	7						
317	4/16/2023	04:45 AM	12						
318	4/16/2023	05:00 AM	4						
319	4/16/2023	05:15 AM	9						
320	4/16/2023	05:30 AM	5						
321	4/16/2023	05:45 AM	9						
322	4/16/2023	06:00 AM	11						
323	4/16/2023	06:15 AM	10						
324	4/16/2023	06:30 AM	15						
325	4/16/2023	06:45 AM	26						
326	4/16/2023	07:00 AM	26						
327	4/16/2023	07:15 AM	28						
328	4/16/2023	07:30 AM	20						
329	4/16/2023	07:45 AM	20						
330	4/16/2023	08:00 AM	37						
331	4/16/2023	08:15 AM	28						
332	4/16/2023	08:30 AM	42						
333	4/16/2023	08:45 AM	43						
334	4/16/2023	09:00 AM	54						
335	4/16/2023	09:15 AM	49						
336	4/16/2023	09:30 AM	69						
337	4/16/2023	09:45 AM	46						
338	4/16/2023	10:00 AM	52						
339	4/16/2023	10:15 AM	61						
340	4/16/2023	10:30 AM	55						
341	4/16/2023	10:45 AM	65						
342	4/16/2023	11:00 AM	80						
343	4/16/2023	11:15 AM	65						
344	4/16/2023	11:30 AM	78						
345	4/16/2023	11:45 AM	72						
346	4/16/2023	12:00 PM	86						
347	4/16/2023	12:15 PM	64						
348	4/16/2023	12:30 PM	67						
349	4/16/2023	12:45 PM	87						

	A	B	C	D	E	F	G	H	I
350	4/16/2023	01:00 PM	60						
351	4/16/2023	01:15 PM	73						
352	4/16/2023	01:30 PM	75						
353	4/16/2023	01:45 PM	72						
354	4/16/2023	02:00 PM	69						
355	4/16/2023	02:15 PM	52						
356	4/16/2023	02:30 PM	62						
357	4/16/2023	02:45 PM	65						
358	4/16/2023	03:00 PM	79						
359	4/16/2023	03:15 PM	57						
360	4/16/2023	03:30 PM	57						
361	4/16/2023	03:45 PM	67						
362	4/16/2023	04:00 PM	44						
363	4/16/2023	04:15 PM	62						
364	4/16/2023	04:30 PM	68						
365	4/16/2023	04:45 PM	58						
366	4/16/2023	05:00 PM	64						
367	4/16/2023	05:15 PM	76						
368	4/16/2023	05:30 PM	57						
369	4/16/2023	05:45 PM	50						
370	4/16/2023	06:00 PM	46						
371	4/16/2023	06:15 PM	43						
372	4/16/2023	06:30 PM	29						
373	4/16/2023	06:45 PM	49						
374	4/16/2023	07:00 PM	71						
375	4/16/2023	07:15 PM	39						
376	4/16/2023	07:30 PM	35						
377	4/16/2023	07:45 PM	38						
378	4/16/2023	08:00 PM	30						
379	4/16/2023	08:15 PM	38						
380	4/16/2023	08:30 PM	30						
381	4/16/2023	08:45 PM	26						
382	4/16/2023	09:00 PM	21						
383	4/16/2023	09:15 PM	22						
384	4/16/2023	09:30 PM	26						
385	4/16/2023	09:45 PM	15						
386	4/16/2023	10:00 PM	15						
387	4/16/2023	10:15 PM	20						
388	4/16/2023	10:30 PM	20						
389	4/16/2023	10:45 PM	14						
390	4/16/2023	11:00 PM	12						
391	4/16/2023	11:15 PM	5						
392	4/16/2023	11:30 PM	6						
393	4/16/2023	11:45 PM	12						
394	4/17/2023	12:00 AM	10						
395	4/17/2023	12:15 AM	6						
396	4/17/2023	12:30 AM	5						
397	4/17/2023	12:45 AM	7						
398	4/17/2023	01:00 AM	5						
399	4/17/2023	01:15 AM	2						

	A	B	C	D	E	F	G	H	I
400	4/17/2023	01:30 AM	8						
401	4/17/2023	01:45 AM	2						
402	4/17/2023	02:00 AM	4						
403	4/17/2023	02:15 AM	4						
404	4/17/2023	02:30 AM	10						
405	4/17/2023	02:45 AM	6						
406	4/17/2023	03:00 AM	10						
407	4/17/2023	03:15 AM	5						
408	4/17/2023	03:30 AM	7						
409	4/17/2023	03:45 AM	7						
410	4/17/2023	04:00 AM	7						
411	4/17/2023	04:15 AM	10						
412	4/17/2023	04:30 AM	11						
413	4/17/2023	04:45 AM	21						
414	4/17/2023	05:00 AM	15						
415	4/17/2023	05:15 AM	7						
416	4/17/2023	05:30 AM	21						
417	4/17/2023	05:45 AM	18						
418	4/17/2023	06:00 AM	39						
419	4/17/2023	06:15 AM	32						
420	4/17/2023	06:30 AM	35						
421	4/17/2023	06:45 AM	54						
422	4/17/2023	07:00 AM	59						
423	4/17/2023	07:15 AM	63						
424	4/17/2023	07:30 AM	66						
425	4/17/2023	07:45 AM	89						
426	4/17/2023	08:00 AM	69						
427	4/17/2023	08:15 AM	69						
428	4/17/2023	08:30 AM	55						
429	4/17/2023	08:45 AM	73						
430	4/17/2023	09:00 AM	56						
431	4/17/2023	09:15 AM	53						
432	4/17/2023	09:30 AM	59						
433	4/17/2023	09:45 AM	62						
434	4/17/2023	10:00 AM	51						
435	4/17/2023	10:15 AM	50						
436	4/17/2023	10:30 AM	46						
437	4/17/2023	10:45 AM	74						
438	4/17/2023	11:00 AM	65						
439	4/17/2023	11:15 AM	73						
440	4/17/2023	11:30 AM	57						
441	4/17/2023	11:45 AM	68						
442	4/17/2023	12:00 PM	86						
443	4/17/2023	12:15 PM	55						
444	4/17/2023	12:30 PM	62						
445	4/17/2023	12:45 PM	84						
446	4/17/2023	01:00 PM	77						
447	4/17/2023	01:15 PM	69						
448	4/17/2023	01:30 PM	78						
449	4/17/2023	01:45 PM	60						

	A	B	C	D	E	F	G	H	I
450	4/17/2023	02:00 PM	58						
451	4/17/2023	02:15 PM	77						
452	4/17/2023	02:30 PM	90						
453	4/17/2023	02:45 PM	74						
454	4/17/2023	03:00 PM	96						
455	4/17/2023	03:15 PM	100						
456	4/17/2023	03:30 PM	136						
457	4/17/2023	03:45 PM	103						
458	4/17/2023	04:00 PM	133						
459	4/17/2023	04:15 PM	100						
460	4/17/2023	04:30 PM	117						
461	4/17/2023	04:45 PM	107						
462	4/17/2023	05:00 PM	144						
463	4/17/2023	05:15 PM	97						
464	4/17/2023	05:30 PM	93						
465	4/17/2023	05:45 PM	61						
466	4/17/2023	06:00 PM	63						
467	4/17/2023	06:15 PM	62						
468	4/17/2023	06:30 PM	50						
469	4/17/2023	06:45 PM	49						
470	4/17/2023	07:00 PM	45						
471	4/17/2023	07:15 PM	43						
472	4/17/2023	07:30 PM	44						
473	4/17/2023	07:45 PM	38						
474	4/17/2023	08:00 PM	30						
475	4/17/2023	08:15 PM	56						
476	4/17/2023	08:30 PM	64						
477	4/17/2023	08:45 PM	39						
478	4/17/2023	09:00 PM	27						
479	4/17/2023	09:15 PM	33						
480	4/17/2023	09:30 PM	18						
481	4/17/2023	09:45 PM	19						
482	4/17/2023	10:00 PM	19						
483	4/17/2023	10:15 PM	19						
484	4/17/2023	10:30 PM	21						
485	4/17/2023	10:45 PM	16						
486	4/17/2023	11:00 PM	12						
487	4/17/2023	11:15 PM	17						
488	4/17/2023	11:30 PM	7						
489	4/17/2023	11:45 PM	13						
490	4/18/2023	12:00 AM	6						
491	4/18/2023	12:15 AM	11						
492	4/18/2023	12:30 AM	12						
493	4/18/2023	12:45 AM	8						
494	4/18/2023	01:00 AM	9						
495	4/18/2023	01:15 AM	5						
496	4/18/2023	01:30 AM	7						
497	4/18/2023	01:45 AM	9						
498	4/18/2023	02:00 AM	4						
499	4/18/2023	02:15 AM	5						

	A	B	C	D	E	F	G	H	I
500	4/18/2023	02:30 AM	4						
501	4/18/2023	02:45 AM	6						
502	4/18/2023	03:00 AM	6						
503	4/18/2023	03:15 AM	8						
504	4/18/2023	03:30 AM	9						
505	4/18/2023	03:45 AM	7						
506	4/18/2023	04:00 AM	9						
507	4/18/2023	04:15 AM	13						
508	4/18/2023	04:30 AM	13						
509	4/18/2023	04:45 AM	19						
510	4/18/2023	05:00 AM	14						
511	4/18/2023	05:15 AM	8						
512	4/18/2023	05:30 AM	19						
513	4/18/2023	05:45 AM	29						
514	4/18/2023	06:00 AM	35						
515	4/18/2023	06:15 AM	26						
516	4/18/2023	06:30 AM	52						
517	4/18/2023	06:45 AM	67						
518	4/18/2023	07:00 AM	51						
519	4/18/2023	07:15 AM	56						
520	4/18/2023	07:30 AM	67						
521	4/18/2023	07:45 AM	80						
522	4/18/2023	08:00 AM	86						
523	4/18/2023	08:15 AM	59						
524	4/18/2023	08:30 AM	64						
525	4/18/2023	08:45 AM	70						
526	4/18/2023	09:00 AM	58						
527	4/18/2023	09:15 AM	61						
528	4/18/2023	09:30 AM	36						
529	4/18/2023	09:45 AM	58						
530	4/18/2023	10:00 AM	85						
531	4/18/2023	10:15 AM	54						
532	4/18/2023	10:30 AM	57						
533	4/18/2023	10:45 AM	63						
534	4/18/2023	11:00 AM	55						
535	4/18/2023	11:15 AM	71						
536	4/18/2023	11:30 AM	76						
537	4/18/2023	11:45 AM	50						
538	4/18/2023	12:00 PM	66						
539	4/18/2023	12:15 PM	77						
540	4/18/2023	12:30 PM	69						
541	4/18/2023	12:45 PM	76						
542	4/18/2023	01:00 PM	46						
543	4/18/2023	01:15 PM	59						
544	4/18/2023	01:30 PM	81						
545	4/18/2023	01:45 PM	60						
546	4/18/2023	02:00 PM	70						
547	4/18/2023	02:15 PM	61						
548	4/18/2023	02:30 PM	86						
549	4/18/2023	02:45 PM	87						

	A	B	C	D	E	F	G	H	I
550	4/18/2023	03:00 PM	110						
551	4/18/2023	03:15 PM	103						
552	4/18/2023	03:30 PM	112						
553	4/18/2023	03:45 PM	96						
554	4/18/2023	04:00 PM	118						
555	4/18/2023	04:15 PM	111						
556	4/18/2023	04:30 PM	122						
557	4/18/2023	04:45 PM	113						
558	4/18/2023	05:00 PM	111						
559	4/18/2023	05:15 PM	93						
560	4/18/2023	05:30 PM	106						
561	4/18/2023	05:45 PM	76						
562	4/18/2023	06:00 PM	62						
563	4/18/2023	06:15 PM	63						
564	4/18/2023	06:30 PM	67						
565	4/18/2023	06:45 PM	57						
566	4/18/2023	07:00 PM	58						
567	4/18/2023	07:15 PM	43						
568	4/18/2023	07:30 PM	40						
569	4/18/2023	07:45 PM	37						
570	4/18/2023	08:00 PM	42						
571	4/18/2023	08:15 PM	54						
572	4/18/2023	08:30 PM	33						
573	4/18/2023	08:45 PM	43						
574	4/18/2023	09:00 PM	42						
575	4/18/2023	09:15 PM	28						
576	4/18/2023	09:30 PM	32						
577	4/18/2023	09:45 PM	27						
578	4/18/2023	10:00 PM	27						
579	4/18/2023	10:15 PM	14						
580	4/18/2023	10:30 PM	34						
581	4/18/2023	10:45 PM	15						
582	4/18/2023	11:00 PM	17						
583	4/18/2023	11:15 PM	17						
584	4/18/2023	11:30 PM	18						
585	4/18/2023	11:45 PM	14						
586	4/19/2023	12:00 AM	12						
587	4/19/2023	12:15 AM	12						
588	4/19/2023	12:30 AM	9						
589	4/19/2023	12:45 AM	8						
590	4/19/2023	01:00 AM	13						
591	4/19/2023	01:15 AM	4						
592	4/19/2023	01:30 AM	6						
593	4/19/2023	01:45 AM	7						
594	4/19/2023	02:00 AM	10						
595	4/19/2023	02:15 AM	3						
596	4/19/2023	02:30 AM	4						
597	4/19/2023	02:45 AM	6						
598	4/19/2023	03:00 AM	3						
599	4/19/2023	03:15 AM	17						

	A	B	C	D	E	F	G	H	I
600	4/19/2023	03:30 AM	8						
601	4/19/2023	03:45 AM	12						
602	4/19/2023	04:00 AM	12						
603	4/19/2023	04:15 AM	13						
604	4/19/2023	04:30 AM	15						
605	4/19/2023	04:45 AM	23						
606	4/19/2023	05:00 AM	16						
607	4/19/2023	05:15 AM	12						
608	4/19/2023	05:30 AM	14						
609	4/19/2023	05:45 AM	30						
610	4/19/2023	06:00 AM	34						
611	4/19/2023	06:15 AM	33						
612	4/19/2023	06:30 AM	61						
613	4/19/2023	06:45 AM	53						
614	4/19/2023	07:00 AM	49						
615	4/19/2023	07:15 AM	47						
616	4/19/2023	07:30 AM	68						
617	4/19/2023	07:45 AM	83						
618	4/19/2023	08:00 AM	67						
619	4/19/2023	08:15 AM	77						
620	4/19/2023	08:30 AM	54						
621	4/19/2023	08:45 AM	65						
622	4/19/2023	09:00 AM	72						
623	4/19/2023	09:15 AM	73						
624	4/19/2023	09:30 AM	59						
625	4/19/2023	09:45 AM	74						
626	4/19/2023	10:00 AM	65						
627	4/19/2023	10:15 AM	55						
628	4/19/2023	10:30 AM	59						
629	4/19/2023	10:45 AM	56						
630	4/19/2023	11:00 AM	67						
631	4/19/2023	11:15 AM	56						
632	4/19/2023	11:30 AM	72						
633	4/19/2023	11:45 AM	89						
634	4/19/2023	12:00 PM	72						
635	4/19/2023	12:15 PM	66						
636	4/19/2023	12:30 PM	68						
637	4/19/2023	12:45 PM	54						
638	4/19/2023	01:00 PM	64						
639	4/19/2023	01:15 PM	74						
640	4/19/2023	01:30 PM	71						
641	4/19/2023	01:45 PM	78						
642	4/19/2023	02:00 PM	88						
643	4/19/2023	02:15 PM	77						
644	4/19/2023	02:30 PM	89						
645	4/19/2023	02:45 PM	68						
646	4/19/2023	03:00 PM	92						
647	4/19/2023	03:15 PM	119						
648	4/19/2023	03:30 PM	123						
649	4/19/2023	03:45 PM	108						

	A	B	C	D	E	F	G	H	I
650	4/19/2023	04:00 PM	122						
651	4/19/2023	04:15 PM	113						
652	4/19/2023	04:30 PM	125						
653	4/19/2023	04:45 PM	106						
654	4/19/2023	05:00 PM	116						
655	4/19/2023	05:15 PM	95						
656	4/19/2023	05:30 PM	98						
657	4/19/2023	05:45 PM	78						
658	4/19/2023	06:00 PM	59						
659	4/19/2023	06:15 PM	61						
660	4/19/2023	06:30 PM	53						
661	4/19/2023	06:45 PM	46						
662	4/19/2023	07:00 PM	58						
663	4/19/2023	07:15 PM	46						
664	4/19/2023	07:30 PM	59						
665	4/19/2023	07:45 PM	42						
666	4/19/2023	08:00 PM	60						
667	4/19/2023	08:15 PM	39						
668	4/19/2023	08:30 PM	31						
669	4/19/2023	08:45 PM	29						
670	4/19/2023	09:00 PM	33						
671	4/19/2023	09:15 PM	37						
672	4/19/2023	09:30 PM	30						
673	4/19/2023	09:45 PM	30						
674	4/19/2023	10:00 PM	10						
675	4/19/2023	10:15 PM	15						
676	4/19/2023	10:30 PM	17						
677	4/19/2023	10:45 PM	25						
678	4/19/2023	11:00 PM	22						
679	4/19/2023	11:15 PM	15						
680	4/19/2023	11:30 PM	21						
681	4/19/2023	11:45 PM	14						
682	4/20/2023	12:00 AM	22						
683	4/20/2023	12:15 AM	15						
684	4/20/2023	12:30 AM	12						
685	4/20/2023	12:45 AM	9						
686	4/20/2023	01:00 AM	8						
687	4/20/2023	01:15 AM	7						
688	4/20/2023	01:30 AM	4						
689	4/20/2023	01:45 AM	6						
690	4/20/2023	02:00 AM	3						
691	4/20/2023	02:15 AM	3						
692	4/20/2023	02:30 AM	5						
693	4/20/2023	02:45 AM	7						
694	4/20/2023	03:00 AM	8						
695	4/20/2023	03:15 AM	6						
696	4/20/2023	03:30 AM	4						
697	4/20/2023	03:45 AM	20						
698	4/20/2023	04:00 AM	16						
699	4/20/2023	04:15 AM	9						

	A	B	C	D	E	F	G	H	I
700	4/20/2023	04:30 AM	12						
701	4/20/2023	04:45 AM	18						
702	4/20/2023	05:00 AM	15						
703	4/20/2023	05:15 AM	11						
704	4/20/2023	05:30 AM	13						
705	4/20/2023	05:45 AM	28						
706	4/20/2023	06:00 AM	44						
707	4/20/2023	06:15 AM	31						
708	4/20/2023	06:30 AM	47						
709	4/20/2023	06:45 AM	54						
710	4/20/2023	07:00 AM	55						
711	4/20/2023	07:15 AM	82						
712	4/20/2023	07:30 AM	68						
713	4/20/2023	07:45 AM	71						
714	4/20/2023	08:00 AM	68						
715	4/20/2023	08:15 AM	64						
716	4/20/2023	08:30 AM	68						
717	4/20/2023	08:45 AM	77						
718	4/20/2023	09:00 AM	84						
719	4/20/2023	09:15 AM	65						
720	4/20/2023	09:30 AM	62						
721	4/20/2023	09:45 AM	62						
722	4/20/2023	10:00 AM	58						
723	4/20/2023	10:15 AM	74						
724	4/20/2023	10:30 AM	62						
725	4/20/2023	10:45 AM	56						
726	4/20/2023	11:00 AM	70						
727	4/20/2023	11:15 AM	62						
728	4/20/2023	11:30 AM	65						
729	4/20/2023	11:45 AM	64						
730	4/20/2023	12:00 PM	79						
731	4/20/2023	12:15 PM	61						
732	4/20/2023	12:30 PM	81						
733	4/20/2023	12:45 PM	55						
734	4/20/2023	01:00 PM	73						
735	4/20/2023	01:15 PM	93						
736	4/20/2023	01:30 PM	95						
737	4/20/2023	01:45 PM	72						
738	4/20/2023	02:00 PM	80						
739	4/20/2023	02:15 PM	85						
740	4/20/2023	02:30 PM	111						
741	4/20/2023	02:45 PM	63						
742	4/20/2023	03:00 PM	102						
743	4/20/2023	03:15 PM	102						
744	4/20/2023	03:30 PM	122						
745	4/20/2023	03:45 PM	118						
746	4/20/2023	04:00 PM	132						
747	4/20/2023	04:15 PM	113						
748	4/20/2023	04:30 PM	131						
749	4/20/2023	04:45 PM	116						

	A	B	C	D	E	F	G	H	I
750	4/20/2023	05:00 PM	115						
751	4/20/2023	05:15 PM	112						
752	4/20/2023	05:30 PM	100						
753	4/20/2023	05:45 PM	78						
754	4/20/2023	06:00 PM	79						
755	4/20/2023	06:15 PM	42						
756	4/20/2023	06:30 PM	62						
757	4/20/2023	06:45 PM	72						
758	4/20/2023	07:00 PM	50						
759	4/20/2023	07:15 PM	57						
760	4/20/2023	07:30 PM	51						
761	4/20/2023	07:45 PM	46						
762	4/20/2023	08:00 PM	46						
763	4/20/2023	08:15 PM	31						
764	4/20/2023	08:30 PM	56						
765	4/20/2023	08:45 PM	44						
766	4/20/2023	09:00 PM	33						
767	4/20/2023	09:15 PM	56						
768	4/20/2023	09:30 PM	35						
769	4/20/2023	09:45 PM	29						
770	4/20/2023	10:00 PM	23						
771	4/20/2023	10:15 PM	18						
772	4/20/2023	10:30 PM	25						
773	4/20/2023	10:45 PM	20						
774	4/20/2023	11:00 PM	25						
775	4/20/2023	11:15 PM	21						
776	4/20/2023	11:30 PM	18						
777	4/20/2023	11:45 PM	4						
778	4/21/2023	12:00 AM	6						
779	4/21/2023	12:15 AM	7						
780	4/21/2023	12:30 AM	11						
781	4/21/2023	12:45 AM	12						
782	4/21/2023	01:00 AM	7						
783	4/21/2023	01:15 AM	12						
784	4/21/2023	01:30 AM	8						
785	4/21/2023	01:45 AM	8						
786	4/21/2023	02:00 AM	4						
787	4/21/2023	02:15 AM	4						
788	4/21/2023	02:30 AM	9						
789	4/21/2023	02:45 AM	9						
790	4/21/2023	03:00 AM	3						
791	4/21/2023	03:15 AM	7						
792	4/21/2023	03:30 AM	9						
793	4/21/2023	03:45 AM	12						
794	4/21/2023	04:00 AM	14						
795	4/21/2023	04:15 AM	19						
796	4/21/2023	04:30 AM	18						
797	4/21/2023	04:45 AM	22						
798	4/21/2023	05:00 AM	14						
799	4/21/2023	05:15 AM	23						

	A	B	C	D	E	F	G	H	I
800	4/21/2023	05:30 AM	21						
801	4/21/2023	05:45 AM	31						
802	4/21/2023	06:00 AM	31						
803	4/21/2023	06:15 AM	30						
804	4/21/2023	06:30 AM	47						
805	4/21/2023	06:45 AM	67						
806	4/21/2023	07:00 AM	49						
807	4/21/2023	07:15 AM	59						
808	4/21/2023	07:30 AM	66						
809	4/21/2023	07:45 AM	76						
810	4/21/2023	08:00 AM	76						
811	4/21/2023	08:15 AM	74						
812	4/21/2023	08:30 AM	77						
813	4/21/2023	08:45 AM	56						
814	4/21/2023	09:00 AM	50						
815	4/21/2023	09:15 AM	69						
816	4/21/2023	09:30 AM	62						
817	4/21/2023	09:45 AM	63						
818	4/21/2023	10:00 AM	65						
819	4/21/2023	10:15 AM	74						
820	4/21/2023	10:30 AM	58						
821	4/21/2023	10:45 AM	84						
822	4/21/2023	11:00 AM	71						
823	4/21/2023	11:15 AM	87						
824	4/21/2023	11:30 AM	84						
825	4/21/2023	11:45 AM	89						
826	4/21/2023	12:00 PM	83						
827	4/21/2023	12:15 PM	74						
828	4/21/2023	12:30 PM	82						
829	4/21/2023	12:45 PM	66						
830	4/21/2023	01:00 PM	87						
831	4/21/2023	01:15 PM	88						
832	4/21/2023	01:30 PM	87						
833	4/21/2023	01:45 PM	84						
834	4/21/2023	02:00 PM	78						
835	4/21/2023	02:15 PM	79						
836	4/21/2023	02:30 PM	123						
837	4/21/2023	02:45 PM	91						
838	4/21/2023	03:00 PM	99						
839	4/21/2023	03:15 PM	101						
840	4/21/2023	03:30 PM	127						
841	4/21/2023	03:45 PM	92						
842	4/21/2023	04:00 PM	120						
843	4/21/2023	04:15 PM	103						
844	4/21/2023	04:30 PM	120						
845	4/21/2023	04:45 PM	103						
846	4/21/2023	05:00 PM	97						
847	4/21/2023	05:15 PM	87						
848	4/21/2023	05:30 PM	85						
849	4/21/2023	05:45 PM	73						

	A	B	C	D	E	F	G	H	I
850	4/21/2023	06:00 PM	73						
851	4/21/2023	06:15 PM	49						
852	4/21/2023	06:30 PM	59						
853	4/21/2023	06:45 PM	54						
854	4/21/2023	07:00 PM	52						
855	4/21/2023	07:15 PM	49						
856	4/21/2023	07:30 PM	42						
857	4/21/2023	07:45 PM	64						
858	4/21/2023	08:00 PM	39						
859	4/21/2023	08:15 PM	52						
860	4/21/2023	08:30 PM	57						
861	4/21/2023	08:45 PM	47						
862	4/21/2023	09:00 PM	72						
863	4/21/2023	09:15 PM	67						
864	4/21/2023	09:30 PM	42						
865	4/21/2023	09:45 PM	35						
866	4/21/2023	10:00 PM	35						
867	4/21/2023	10:15 PM	35						
868	4/21/2023	10:30 PM	34						
869	4/21/2023	10:45 PM	40						
870	4/21/2023	11:00 PM	21						
871	4/21/2023	11:15 PM	21						
872	4/21/2023	11:30 PM	19						
873	4/21/2023	11:45 PM	12						

	A	B	C	D	E	F	G	H	I
1									
2	File Name: C:\Users\barri\OneDrive\Documents\TDB\WSP\SYRACUSE\DATA\BATCH 3\DONE\ATR 1305.tf2								
3	Start Date: 4/13/2023								
4	Start Time: 12:00:00 AM								
5	Location 1: SB I-81 on ramp								
6	Location 2: from 7th N St								
7									
8									
9	Date	Time	SB						
10	4/13/2023	12:00 AM	7						
11	4/13/2023	12:15 AM	5						
12	4/13/2023	12:30 AM	8						
13	4/13/2023	12:45 AM	4						
14	4/13/2023	01:00 AM	13						
15	4/13/2023	01:15 AM	6						
16	4/13/2023	01:30 AM	5						
17	4/13/2023	01:45 AM	4						
18	4/13/2023	02:00 AM	9						
19	4/13/2023	02:15 AM	10						
20	4/13/2023	02:30 AM	10						
21	4/13/2023	02:45 AM	5						
22	4/13/2023	03:00 AM	8						
23	4/13/2023	03:15 AM	9						
24	4/13/2023	03:30 AM	4						
25	4/13/2023	03:45 AM	9						
26	4/13/2023	04:00 AM	5						
27	4/13/2023	04:15 AM	8						
28	4/13/2023	04:30 AM	8						
29	4/13/2023	04:45 AM	14						
30	4/13/2023	05:00 AM	20						
31	4/13/2023	05:15 AM	23						
32	4/13/2023	05:30 AM	20						
33	4/13/2023	05:45 AM	28						
34	4/13/2023	06:00 AM	33						
35	4/13/2023	06:15 AM	37						
36	4/13/2023	06:30 AM	64						
37	4/13/2023	06:45 AM	64						
38	4/13/2023	07:00 AM	68						
39	4/13/2023	07:15 AM	71						
40	4/13/2023	07:30 AM	93						
41	4/13/2023	07:45 AM	96						
42	4/13/2023	08:00 AM	96						
43	4/13/2023	08:15 AM	79						
44	4/13/2023	08:30 AM	71						
45	4/13/2023	08:45 AM	78						
46	4/13/2023	09:00 AM	85						
47	4/13/2023	09:15 AM	78						
48	4/13/2023	09:30 AM	71						
49	4/13/2023	09:45 AM	75						

	A	B	C	D	E	F	G	H	I
50	4/13/2023	10:00 AM	69						
51	4/13/2023	10:15 AM	73						
52	4/13/2023	10:30 AM	68						
53	4/13/2023	10:45 AM	52						
54	4/13/2023	11:00 AM	49						
55	4/13/2023	11:15 AM	49						
56	4/13/2023	11:30 AM	70						
57	4/13/2023	11:45 AM	62						
58	4/13/2023	12:00 PM	79						
59	4/13/2023	12:15 PM	64						
60	4/13/2023	12:30 PM	68						
61	4/13/2023	12:45 PM	65						
62	4/13/2023	01:00 PM	70						
63	4/13/2023	01:15 PM	57						
64	4/13/2023	01:30 PM	71						
65	4/13/2023	01:45 PM	77						
66	4/13/2023	02:00 PM	80						
67	4/13/2023	02:15 PM	61						
68	4/13/2023	02:30 PM	87						
69	4/13/2023	02:45 PM	62						
70	4/13/2023	03:00 PM	114						
71	4/13/2023	03:15 PM	71						
72	4/13/2023	03:30 PM	104						
73	4/13/2023	03:45 PM	87						
74	4/13/2023	04:00 PM	102						
75	4/13/2023	04:15 PM	96						
76	4/13/2023	04:30 PM	97						
77	4/13/2023	04:45 PM	76						
78	4/13/2023	05:00 PM	107						
79	4/13/2023	05:15 PM	97						
80	4/13/2023	05:30 PM	85						
81	4/13/2023	05:45 PM	74						
82	4/13/2023	06:00 PM	48						
83	4/13/2023	06:15 PM	59						
84	4/13/2023	06:30 PM	62						
85	4/13/2023	06:45 PM	40						
86	4/13/2023	07:00 PM	52						
87	4/13/2023	07:15 PM	21						
88	4/13/2023	07:30 PM	34						
89	4/13/2023	07:45 PM	29						
90	4/13/2023	08:00 PM	39						
91	4/13/2023	08:15 PM	43						
92	4/13/2023	08:30 PM	25						
93	4/13/2023	08:45 PM	19						
94	4/13/2023	09:00 PM	34						
95	4/13/2023	09:15 PM	24						
96	4/13/2023	09:30 PM	26						
97	4/13/2023	09:45 PM	27						
98	4/13/2023	10:00 PM	21						
99	4/13/2023	10:15 PM	21						

	A	B	C	D	E	F	G	H	I
100	4/13/2023	10:30 PM	22						
101	4/13/2023	10:45 PM	18						
102	4/13/2023	11:00 PM	17						
103	4/13/2023	11:15 PM	13						
104	4/13/2023	11:30 PM	12						
105	4/13/2023	11:45 PM	4						
106	4/14/2023	12:00 AM	21						
107	4/14/2023	12:15 AM	9						
108	4/14/2023	12:30 AM	12						
109	4/14/2023	12:45 AM	5						
110	4/14/2023	01:00 AM	6						
111	4/14/2023	01:15 AM	11						
112	4/14/2023	01:30 AM	7						
113	4/14/2023	01:45 AM	2						
114	4/14/2023	02:00 AM	7						
115	4/14/2023	02:15 AM	8						
116	4/14/2023	02:30 AM	10						
117	4/14/2023	02:45 AM	11						
118	4/14/2023	03:00 AM	7						
119	4/14/2023	03:15 AM	7						
120	4/14/2023	03:30 AM	9						
121	4/14/2023	03:45 AM	7						
122	4/14/2023	04:00 AM	12						
123	4/14/2023	04:15 AM	7						
124	4/14/2023	04:30 AM	7						
125	4/14/2023	04:45 AM	4						
126	4/14/2023	05:00 AM	20						
127	4/14/2023	05:15 AM	23						
128	4/14/2023	05:30 AM	14						
129	4/14/2023	05:45 AM	25						
130	4/14/2023	06:00 AM	43						
131	4/14/2023	06:15 AM	42						
132	4/14/2023	06:30 AM	62						
133	4/14/2023	06:45 AM	60						
134	4/14/2023	07:00 AM	73						
135	4/14/2023	07:15 AM	75						
136	4/14/2023	07:30 AM	91						
137	4/14/2023	07:45 AM	86						
138	4/14/2023	08:00 AM	68						
139	4/14/2023	08:15 AM	73						
140	4/14/2023	08:30 AM	80						
141	4/14/2023	08:45 AM	84						
142	4/14/2023	09:00 AM	84						
143	4/14/2023	09:15 AM	88						
144	4/14/2023	09:30 AM	75						
145	4/14/2023	09:45 AM	77						
146	4/14/2023	10:00 AM	64						
147	4/14/2023	10:15 AM	55						
148	4/14/2023	10:30 AM	46						
149	4/14/2023	10:45 AM	72						

	A	B	C	D	E	F	G	H	I
150	4/14/2023	11:00 AM	58						
151	4/14/2023	11:15 AM	63						
152	4/14/2023	11:30 AM	67						
153	4/14/2023	11:45 AM	80						
154	4/14/2023	12:00 PM	69						
155	4/14/2023	12:15 PM	62						
156	4/14/2023	12:30 PM	72						
157	4/14/2023	12:45 PM	68						
158	4/14/2023	01:00 PM	63						
159	4/14/2023	01:15 PM	61						
160	4/14/2023	01:30 PM	70						
161	4/14/2023	01:45 PM	101						
162	4/14/2023	02:00 PM	79						
163	4/14/2023	02:15 PM	74						
164	4/14/2023	02:30 PM	85						
165	4/14/2023	02:45 PM	78						
166	4/14/2023	03:00 PM	95						
167	4/14/2023	03:15 PM	75						
168	4/14/2023	03:30 PM	98						
169	4/14/2023	03:45 PM	87						
170	4/14/2023	04:00 PM	101						
171	4/14/2023	04:15 PM	97						
172	4/14/2023	04:30 PM	126						
173	4/14/2023	04:45 PM	96						
174	4/14/2023	05:00 PM	84						
175	4/14/2023	05:15 PM	92						
176	4/14/2023	05:30 PM	76						
177	4/14/2023	05:45 PM	59						
178	4/14/2023	06:00 PM	69						
179	4/14/2023	06:15 PM	79						
180	4/14/2023	06:30 PM	66						
181	4/14/2023	06:45 PM	58						
182	4/14/2023	07:00 PM	51						
183	4/14/2023	07:15 PM	39						
184	4/14/2023	07:30 PM	38						
185	4/14/2023	07:45 PM	44						
186	4/14/2023	08:00 PM	37						
187	4/14/2023	08:15 PM	28						
188	4/14/2023	08:30 PM	27						
189	4/14/2023	08:45 PM	39						
190	4/14/2023	09:00 PM	26						
191	4/14/2023	09:15 PM	33						
192	4/14/2023	09:30 PM	25						
193	4/14/2023	09:45 PM	21						
194	4/14/2023	10:00 PM	24						
195	4/14/2023	10:15 PM	25						
196	4/14/2023	10:30 PM	35						
197	4/14/2023	10:45 PM	21						
198	4/14/2023	11:00 PM	24						
199	4/14/2023	11:15 PM	23						

	A	B	C	D	E	F	G	H	I
200	4/14/2023	11:30 PM	26						
201	4/14/2023	11:45 PM	27						
202	4/15/2023	12:00 AM	24						
203	4/15/2023	12:15 AM	23						
204	4/15/2023	12:30 AM	20						
205	4/15/2023	12:45 AM	18						
206	4/15/2023	01:00 AM	17						
207	4/15/2023	01:15 AM	14						
208	4/15/2023	01:30 AM	11						
209	4/15/2023	01:45 AM	9						
210	4/15/2023	02:00 AM	15						
211	4/15/2023	02:15 AM	14						
212	4/15/2023	02:30 AM	7						
213	4/15/2023	02:45 AM	14						
214	4/15/2023	03:00 AM	8						
215	4/15/2023	03:15 AM	9						
216	4/15/2023	03:30 AM	5						
217	4/15/2023	03:45 AM	9						
218	4/15/2023	04:00 AM	5						
219	4/15/2023	04:15 AM	12						
220	4/15/2023	04:30 AM	10						
221	4/15/2023	04:45 AM	4						
222	4/15/2023	05:00 AM	12						
223	4/15/2023	05:15 AM	10						
224	4/15/2023	05:30 AM	10						
225	4/15/2023	05:45 AM	11						
226	4/15/2023	06:00 AM	27						
227	4/15/2023	06:15 AM	23						
228	4/15/2023	06:30 AM	16						
229	4/15/2023	06:45 AM	22						
230	4/15/2023	07:00 AM	35						
231	4/15/2023	07:15 AM	39						
232	4/15/2023	07:30 AM	46						
233	4/15/2023	07:45 AM	36						
234	4/15/2023	08:00 AM	50						
235	4/15/2023	08:15 AM	45						
236	4/15/2023	08:30 AM	51						
237	4/15/2023	08:45 AM	53						
238	4/15/2023	09:00 AM	56						
239	4/15/2023	09:15 AM	53						
240	4/15/2023	09:30 AM	65						
241	4/15/2023	09:45 AM	83						
242	4/15/2023	10:00 AM	61						
243	4/15/2023	10:15 AM	52						
244	4/15/2023	10:30 AM	60						
245	4/15/2023	10:45 AM	70						
246	4/15/2023	11:00 AM	69						
247	4/15/2023	11:15 AM	59						
248	4/15/2023	11:30 AM	74						
249	4/15/2023	11:45 AM	62						

	A	B	C	D	E	F	G	H	I
250	4/15/2023	12:00 PM	64						
251	4/15/2023	12:15 PM	79						
252	4/15/2023	12:30 PM	54						
253	4/15/2023	12:45 PM	65						
254	4/15/2023	01:00 PM	70						
255	4/15/2023	01:15 PM	67						
256	4/15/2023	01:30 PM	43						
257	4/15/2023	01:45 PM	60						
258	4/15/2023	02:00 PM	47						
259	4/15/2023	02:15 PM	56						
260	4/15/2023	02:30 PM	51						
261	4/15/2023	02:45 PM	50						
262	4/15/2023	03:00 PM	47						
263	4/15/2023	03:15 PM	49						
264	4/15/2023	03:30 PM	46						
265	4/15/2023	03:45 PM	43						
266	4/15/2023	04:00 PM	49						
267	4/15/2023	04:15 PM	50						
268	4/15/2023	04:30 PM	51						
269	4/15/2023	04:45 PM	52						
270	4/15/2023	05:00 PM	50						
271	4/15/2023	05:15 PM	48						
272	4/15/2023	05:30 PM	36						
273	4/15/2023	05:45 PM	53						
274	4/15/2023	06:00 PM	38						
275	4/15/2023	06:15 PM	48						
276	4/15/2023	06:30 PM	41						
277	4/15/2023	06:45 PM	49						
278	4/15/2023	07:00 PM	44						
279	4/15/2023	07:15 PM	40						
280	4/15/2023	07:30 PM	38						
281	4/15/2023	07:45 PM	47						
282	4/15/2023	08:00 PM	26						
283	4/15/2023	08:15 PM	33						
284	4/15/2023	08:30 PM	35						
285	4/15/2023	08:45 PM	34						
286	4/15/2023	09:00 PM	33						
287	4/15/2023	09:15 PM	27						
288	4/15/2023	09:30 PM	34						
289	4/15/2023	09:45 PM	26						
290	4/15/2023	10:00 PM	28						
291	4/15/2023	10:15 PM	48						
292	4/15/2023	10:30 PM	23						
293	4/15/2023	10:45 PM	24						
294	4/15/2023	11:00 PM	11						
295	4/15/2023	11:15 PM	27						
296	4/15/2023	11:30 PM	13						
297	4/15/2023	11:45 PM	15						
298	4/16/2023	12:00 AM	21						
299	4/16/2023	12:15 AM	9						

	A	B	C	D	E	F	G	H	I
300	4/16/2023	12:30 AM	13						
301	4/16/2023	12:45 AM	7						
302	4/16/2023	01:00 AM	4						
303	4/16/2023	01:15 AM	2						
304	4/16/2023	01:30 AM	5						
305	4/16/2023	01:45 AM	10						
306	4/16/2023	02:00 AM	7						
307	4/16/2023	02:15 AM	9						
308	4/16/2023	02:30 AM	6						
309	4/16/2023	02:45 AM	2						
310	4/16/2023	03:00 AM	8						
311	4/16/2023	03:15 AM	9						
312	4/16/2023	03:30 AM	7						
313	4/16/2023	03:45 AM	10						
314	4/16/2023	04:00 AM	3						
315	4/16/2023	04:15 AM	3						
316	4/16/2023	04:30 AM	9						
317	4/16/2023	04:45 AM	9						
318	4/16/2023	05:00 AM	6						
319	4/16/2023	05:15 AM	9						
320	4/16/2023	05:30 AM	10						
321	4/16/2023	05:45 AM	4						
322	4/16/2023	06:00 AM	11						
323	4/16/2023	06:15 AM	34						
324	4/16/2023	06:30 AM	22						
325	4/16/2023	06:45 AM	15						
326	4/16/2023	07:00 AM	15						
327	4/16/2023	07:15 AM	22						
328	4/16/2023	07:30 AM	21						
329	4/16/2023	07:45 AM	18						
330	4/16/2023	08:00 AM	16						
331	4/16/2023	08:15 AM	21						
332	4/16/2023	08:30 AM	28						
333	4/16/2023	08:45 AM	32						
334	4/16/2023	09:00 AM	33						
335	4/16/2023	09:15 AM	41						
336	4/16/2023	09:30 AM	53						
337	4/16/2023	09:45 AM	43						
338	4/16/2023	10:00 AM	39						
339	4/16/2023	10:15 AM	47						
340	4/16/2023	10:30 AM	52						
341	4/16/2023	10:45 AM	54						
342	4/16/2023	11:00 AM	37						
343	4/16/2023	11:15 AM	57						
344	4/16/2023	11:30 AM	52						
345	4/16/2023	11:45 AM	47						
346	4/16/2023	12:00 PM	47						
347	4/16/2023	12:15 PM	61						
348	4/16/2023	12:30 PM	47						
349	4/16/2023	12:45 PM	53						

	A	B	C	D	E	F	G	H	I
350	4/16/2023	01:00 PM	47						
351	4/16/2023	01:15 PM	54						
352	4/16/2023	01:30 PM	46						
353	4/16/2023	01:45 PM	45						
354	4/16/2023	02:00 PM	53						
355	4/16/2023	02:15 PM	39						
356	4/16/2023	02:30 PM	45						
357	4/16/2023	02:45 PM	39						
358	4/16/2023	03:00 PM	53						
359	4/16/2023	03:15 PM	57						
360	4/16/2023	03:30 PM	33						
361	4/16/2023	03:45 PM	28						
362	4/16/2023	04:00 PM	33						
363	4/16/2023	04:15 PM	42						
364	4/16/2023	04:30 PM	41						
365	4/16/2023	04:45 PM	29						
366	4/16/2023	05:00 PM	41						
367	4/16/2023	05:15 PM	48						
368	4/16/2023	05:30 PM	32						
369	4/16/2023	05:45 PM	39						
370	4/16/2023	06:00 PM	39						
371	4/16/2023	06:15 PM	33						
372	4/16/2023	06:30 PM	43						
373	4/16/2023	06:45 PM	29						
374	4/16/2023	07:00 PM	47						
375	4/16/2023	07:15 PM	40						
376	4/16/2023	07:30 PM	38						
377	4/16/2023	07:45 PM	36						
378	4/16/2023	08:00 PM	33						
379	4/16/2023	08:15 PM	38						
380	4/16/2023	08:30 PM	21						
381	4/16/2023	08:45 PM	28						
382	4/16/2023	09:00 PM	16						
383	4/16/2023	09:15 PM	21						
384	4/16/2023	09:30 PM	16						
385	4/16/2023	09:45 PM	23						
386	4/16/2023	10:00 PM	12						
387	4/16/2023	10:15 PM	8						
388	4/16/2023	10:30 PM	14						
389	4/16/2023	10:45 PM	6						
390	4/16/2023	11:00 PM	16						
391	4/16/2023	11:15 PM	4						
392	4/16/2023	11:30 PM	6						
393	4/16/2023	11:45 PM	9						
394	4/17/2023	12:00 AM	6						
395	4/17/2023	12:15 AM	4						
396	4/17/2023	12:30 AM	6						
397	4/17/2023	12:45 AM	3						
398	4/17/2023	01:00 AM	2						
399	4/17/2023	01:15 AM	5						

	A	B	C	D	E	F	G	H	I
400	4/17/2023	01:30 AM	4						
401	4/17/2023	01:45 AM	5						
402	4/17/2023	02:00 AM	3						
403	4/17/2023	02:15 AM	3						
404	4/17/2023	02:30 AM	0						
405	4/17/2023	02:45 AM	8						
406	4/17/2023	03:00 AM	1						
407	4/17/2023	03:15 AM	2						
408	4/17/2023	03:30 AM	1						
409	4/17/2023	03:45 AM	3						
410	4/17/2023	04:00 AM	5						
411	4/17/2023	04:15 AM	2						
412	4/17/2023	04:30 AM	3						
413	4/17/2023	04:45 AM	10						
414	4/17/2023	05:00 AM	11						
415	4/17/2023	05:15 AM	17						
416	4/17/2023	05:30 AM	32						
417	4/17/2023	05:45 AM	17						
418	4/17/2023	06:00 AM	31						
419	4/17/2023	06:15 AM	26						
420	4/17/2023	06:30 AM	74						
421	4/17/2023	06:45 AM	81						
422	4/17/2023	07:00 AM	71						
423	4/17/2023	07:15 AM	63						
424	4/17/2023	07:30 AM	87						
425	4/17/2023	07:45 AM	74						
426	4/17/2023	08:00 AM	68						
427	4/17/2023	08:15 AM	74						
428	4/17/2023	08:30 AM	90						
429	4/17/2023	08:45 AM	67						
430	4/17/2023	09:00 AM	73						
431	4/17/2023	09:15 AM	68						
432	4/17/2023	09:30 AM	50						
433	4/17/2023	09:45 AM	70						
434	4/17/2023	10:00 AM	66						
435	4/17/2023	10:15 AM	53						
436	4/17/2023	10:30 AM	50						
437	4/17/2023	10:45 AM	54						
438	4/17/2023	11:00 AM	65						
439	4/17/2023	11:15 AM	53						
440	4/17/2023	11:30 AM	40						
441	4/17/2023	11:45 AM	56						
442	4/17/2023	12:00 PM	68						
443	4/17/2023	12:15 PM	56						
444	4/17/2023	12:30 PM	62						
445	4/17/2023	12:45 PM	61						
446	4/17/2023	01:00 PM	58						
447	4/17/2023	01:15 PM	67						
448	4/17/2023	01:30 PM	63						
449	4/17/2023	01:45 PM	72						

	A	B	C	D	E	F	G	H	I
450	4/17/2023	02:00 PM	75						
451	4/17/2023	02:15 PM	63						
452	4/17/2023	02:30 PM	80						
453	4/17/2023	02:45 PM	74						
454	4/17/2023	03:00 PM	91						
455	4/17/2023	03:15 PM	78						
456	4/17/2023	03:30 PM	85						
457	4/17/2023	03:45 PM	87						
458	4/17/2023	04:00 PM	90						
459	4/17/2023	04:15 PM	77						
460	4/17/2023	04:30 PM	97						
461	4/17/2023	04:45 PM	95						
462	4/17/2023	05:00 PM	102						
463	4/17/2023	05:15 PM	71						
464	4/17/2023	05:30 PM	59						
465	4/17/2023	05:45 PM	61						
466	4/17/2023	06:00 PM	55						
467	4/17/2023	06:15 PM	58						
468	4/17/2023	06:30 PM	53						
469	4/17/2023	06:45 PM	34						
470	4/17/2023	07:00 PM	38						
471	4/17/2023	07:15 PM	43						
472	4/17/2023	07:30 PM	33						
473	4/17/2023	07:45 PM	33						
474	4/17/2023	08:00 PM	35						
475	4/17/2023	08:15 PM	35						
476	4/17/2023	08:30 PM	39						
477	4/17/2023	08:45 PM	29						
478	4/17/2023	09:00 PM	11						
479	4/17/2023	09:15 PM	23						
480	4/17/2023	09:30 PM	17						
481	4/17/2023	09:45 PM	16						
482	4/17/2023	10:00 PM	22						
483	4/17/2023	10:15 PM	9						
484	4/17/2023	10:30 PM	12						
485	4/17/2023	10:45 PM	13						
486	4/17/2023	11:00 PM	17						
487	4/17/2023	11:15 PM	10						
488	4/17/2023	11:30 PM	14						
489	4/17/2023	11:45 PM	15						
490	4/18/2023	12:00 AM	5						
491	4/18/2023	12:15 AM	3						
492	4/18/2023	12:30 AM	5						
493	4/18/2023	12:45 AM	8						
494	4/18/2023	01:00 AM	4						
495	4/18/2023	01:15 AM	3						
496	4/18/2023	01:30 AM	7						
497	4/18/2023	01:45 AM	3						
498	4/18/2023	02:00 AM	7						
499	4/18/2023	02:15 AM	5						

	A	B	C	D	E	F	G	H	I
500	4/18/2023	02:30 AM	11						
501	4/18/2023	02:45 AM	1						
502	4/18/2023	03:00 AM	5						
503	4/18/2023	03:15 AM	1						
504	4/18/2023	03:30 AM	6						
505	4/18/2023	03:45 AM	8						
506	4/18/2023	04:00 AM	4						
507	4/18/2023	04:15 AM	5						
508	4/18/2023	04:30 AM	6						
509	4/18/2023	04:45 AM	9						
510	4/18/2023	05:00 AM	17						
511	4/18/2023	05:15 AM	18						
512	4/18/2023	05:30 AM	23						
513	4/18/2023	05:45 AM	24						
514	4/18/2023	06:00 AM	27						
515	4/18/2023	06:15 AM	39						
516	4/18/2023	06:30 AM	72						
517	4/18/2023	06:45 AM	76						
518	4/18/2023	07:00 AM	66						
519	4/18/2023	07:15 AM	87						
520	4/18/2023	07:30 AM	98						
521	4/18/2023	07:45 AM	81						
522	4/18/2023	08:00 AM	83						
523	4/18/2023	08:15 AM	81						
524	4/18/2023	08:30 AM	63						
525	4/18/2023	08:45 AM	70						
526	4/18/2023	09:00 AM	73						
527	4/18/2023	09:15 AM	58						
528	4/18/2023	09:30 AM	68						
529	4/18/2023	09:45 AM	66						
530	4/18/2023	10:00 AM	48						
531	4/18/2023	10:15 AM	64						
532	4/18/2023	10:30 AM	54						
533	4/18/2023	10:45 AM	49						
534	4/18/2023	11:00 AM	55						
535	4/18/2023	11:15 AM	62						
536	4/18/2023	11:30 AM	62						
537	4/18/2023	11:45 AM	61						
538	4/18/2023	12:00 PM	71						
539	4/18/2023	12:15 PM	78						
540	4/18/2023	12:30 PM	68						
541	4/18/2023	12:45 PM	75						
542	4/18/2023	01:00 PM	49						
543	4/18/2023	01:15 PM	48						
544	4/18/2023	01:30 PM	84						
545	4/18/2023	01:45 PM	87						
546	4/18/2023	02:00 PM	69						
547	4/18/2023	02:15 PM	57						
548	4/18/2023	02:30 PM	70						
549	4/18/2023	02:45 PM	78						

	A	B	C	D	E	F	G	H	I
550	4/18/2023	03:00 PM	84						
551	4/18/2023	03:15 PM	70						
552	4/18/2023	03:30 PM	96						
553	4/18/2023	03:45 PM	84						
554	4/18/2023	04:00 PM	107						
555	4/18/2023	04:15 PM	96						
556	4/18/2023	04:30 PM	92						
557	4/18/2023	04:45 PM	97						
558	4/18/2023	05:00 PM	99						
559	4/18/2023	05:15 PM	90						
560	4/18/2023	05:30 PM	84						
561	4/18/2023	05:45 PM	82						
562	4/18/2023	06:00 PM	66						
563	4/18/2023	06:15 PM	42						
564	4/18/2023	06:30 PM	68						
565	4/18/2023	06:45 PM	35						
566	4/18/2023	07:00 PM	42						
567	4/18/2023	07:15 PM	28						
568	4/18/2023	07:30 PM	37						
569	4/18/2023	07:45 PM	34						
570	4/18/2023	08:00 PM	32						
571	4/18/2023	08:15 PM	34						
572	4/18/2023	08:30 PM	29						
573	4/18/2023	08:45 PM	22						
574	4/18/2023	09:00 PM	43						
575	4/18/2023	09:15 PM	36						
576	4/18/2023	09:30 PM	15						
577	4/18/2023	09:45 PM	23						
578	4/18/2023	10:00 PM	23						
579	4/18/2023	10:15 PM	16						
580	4/18/2023	10:30 PM	22						
581	4/18/2023	10:45 PM	22						
582	4/18/2023	11:00 PM	9						
583	4/18/2023	11:15 PM	11						
584	4/18/2023	11:30 PM	20						
585	4/18/2023	11:45 PM	11						
586	4/19/2023	12:00 AM	9						
587	4/19/2023	12:15 AM	7						
588	4/19/2023	12:30 AM	7						
589	4/19/2023	12:45 AM	3						
590	4/19/2023	01:00 AM	5						
591	4/19/2023	01:15 AM	10						
592	4/19/2023	01:30 AM	4						
593	4/19/2023	01:45 AM	7						
594	4/19/2023	02:00 AM	9						
595	4/19/2023	02:15 AM	2						
596	4/19/2023	02:30 AM	10						
597	4/19/2023	02:45 AM	3						
598	4/19/2023	03:00 AM	2						
599	4/19/2023	03:15 AM	1						

	A	B	C	D	E	F	G	H	I
600	4/19/2023	03:30 AM	7						
601	4/19/2023	03:45 AM	8						
602	4/19/2023	04:00 AM	5						
603	4/19/2023	04:15 AM	5						
604	4/19/2023	04:30 AM	10						
605	4/19/2023	04:45 AM	8						
606	4/19/2023	05:00 AM	19						
607	4/19/2023	05:15 AM	18						
608	4/19/2023	05:30 AM	28						
609	4/19/2023	05:45 AM	19						
610	4/19/2023	06:00 AM	27						
611	4/19/2023	06:15 AM	31						
612	4/19/2023	06:30 AM	62						
613	4/19/2023	06:45 AM	77						
614	4/19/2023	07:00 AM	71						
615	4/19/2023	07:15 AM	90						
616	4/19/2023	07:30 AM	106						
617	4/19/2023	07:45 AM	82						
618	4/19/2023	08:00 AM	98						
619	4/19/2023	08:15 AM	80						
620	4/19/2023	08:30 AM	83						
621	4/19/2023	08:45 AM	65						
622	4/19/2023	09:00 AM	81						
623	4/19/2023	09:15 AM	72						
624	4/19/2023	09:30 AM	64						
625	4/19/2023	09:45 AM	66						
626	4/19/2023	10:00 AM	52						
627	4/19/2023	10:15 AM	75						
628	4/19/2023	10:30 AM	57						
629	4/19/2023	10:45 AM	61						
630	4/19/2023	11:00 AM	55						
631	4/19/2023	11:15 AM	47						
632	4/19/2023	11:30 AM	64						
633	4/19/2023	11:45 AM	53						
634	4/19/2023	12:00 PM	65						
635	4/19/2023	12:15 PM	71						
636	4/19/2023	12:30 PM	74						
637	4/19/2023	12:45 PM	79						
638	4/19/2023	01:00 PM	79						
639	4/19/2023	01:15 PM	61						
640	4/19/2023	01:30 PM	79						
641	4/19/2023	01:45 PM	89						
642	4/19/2023	02:00 PM	70						
643	4/19/2023	02:15 PM	72						
644	4/19/2023	02:30 PM	80						
645	4/19/2023	02:45 PM	67						
646	4/19/2023	03:00 PM	104						
647	4/19/2023	03:15 PM	90						
648	4/19/2023	03:30 PM	101						
649	4/19/2023	03:45 PM	81						

	A	B	C	D	E	F	G	H	I
650	4/19/2023	04:00 PM	111						
651	4/19/2023	04:15 PM	106						
652	4/19/2023	04:30 PM	93						
653	4/19/2023	04:45 PM	85						
654	4/19/2023	05:00 PM	107						
655	4/19/2023	05:15 PM	77						
656	4/19/2023	05:30 PM	74						
657	4/19/2023	05:45 PM	66						
658	4/19/2023	06:00 PM	59						
659	4/19/2023	06:15 PM	53						
660	4/19/2023	06:30 PM	65						
661	4/19/2023	06:45 PM	42						
662	4/19/2023	07:00 PM	37						
663	4/19/2023	07:15 PM	41						
664	4/19/2023	07:30 PM	32						
665	4/19/2023	07:45 PM	44						
666	4/19/2023	08:00 PM	38						
667	4/19/2023	08:15 PM	33						
668	4/19/2023	08:30 PM	31						
669	4/19/2023	08:45 PM	27						
670	4/19/2023	09:00 PM	26						
671	4/19/2023	09:15 PM	29						
672	4/19/2023	09:30 PM	10						
673	4/19/2023	09:45 PM	19						
674	4/19/2023	10:00 PM	26						
675	4/19/2023	10:15 PM	12						
676	4/19/2023	10:30 PM	15						
677	4/19/2023	10:45 PM	10						
678	4/19/2023	11:00 PM	18						
679	4/19/2023	11:15 PM	10						
680	4/19/2023	11:30 PM	13						
681	4/19/2023	11:45 PM	4						
682	4/20/2023	12:00 AM	8						
683	4/20/2023	12:15 AM	6						
684	4/20/2023	12:30 AM	8						
685	4/20/2023	12:45 AM	2						
686	4/20/2023	01:00 AM	7						
687	4/20/2023	01:15 AM	3						
688	4/20/2023	01:30 AM	7						
689	4/20/2023	01:45 AM	7						
690	4/20/2023	02:00 AM	7						
691	4/20/2023	02:15 AM	3						
692	4/20/2023	02:30 AM	8						
693	4/20/2023	02:45 AM	4						
694	4/20/2023	03:00 AM	6						
695	4/20/2023	03:15 AM	3						
696	4/20/2023	03:30 AM	9						
697	4/20/2023	03:45 AM	5						
698	4/20/2023	04:00 AM	4						
699	4/20/2023	04:15 AM	4						

	A	B	C	D	E	F	G	H	I
700	4/20/2023	04:30 AM	13						
701	4/20/2023	04:45 AM	10						
702	4/20/2023	05:00 AM	10						
703	4/20/2023	05:15 AM	17						
704	4/20/2023	05:30 AM	35						
705	4/20/2023	05:45 AM	30						
706	4/20/2023	06:00 AM	36						
707	4/20/2023	06:15 AM	38						
708	4/20/2023	06:30 AM	61						
709	4/20/2023	06:45 AM	85						
710	4/20/2023	07:00 AM	66						
711	4/20/2023	07:15 AM	77						
712	4/20/2023	07:30 AM	83						
713	4/20/2023	07:45 AM	79						
714	4/20/2023	08:00 AM	76						
715	4/20/2023	08:15 AM	80						
716	4/20/2023	08:30 AM	89						
717	4/20/2023	08:45 AM	55						
718	4/20/2023	09:00 AM	73						
719	4/20/2023	09:15 AM	64						
720	4/20/2023	09:30 AM	73						
721	4/20/2023	09:45 AM	74						
722	4/20/2023	10:00 AM	63						
723	4/20/2023	10:15 AM	62						
724	4/20/2023	10:30 AM	66						
725	4/20/2023	10:45 AM	75						
726	4/20/2023	11:00 AM	65						
727	4/20/2023	11:15 AM	63						
728	4/20/2023	11:30 AM	62						
729	4/20/2023	11:45 AM	54						
730	4/20/2023	12:00 PM	74						
731	4/20/2023	12:15 PM	52						
732	4/20/2023	12:30 PM	63						
733	4/20/2023	12:45 PM	58						
734	4/20/2023	01:00 PM	78						
735	4/20/2023	01:15 PM	54						
736	4/20/2023	01:30 PM	85						
737	4/20/2023	01:45 PM	113						
738	4/20/2023	02:00 PM	80						
739	4/20/2023	02:15 PM	73						
740	4/20/2023	02:30 PM	78						
741	4/20/2023	02:45 PM	72						
742	4/20/2023	03:00 PM	91						
743	4/20/2023	03:15 PM	74						
744	4/20/2023	03:30 PM	94						
745	4/20/2023	03:45 PM	78						
746	4/20/2023	04:00 PM	97						
747	4/20/2023	04:15 PM	98						
748	4/20/2023	04:30 PM	91						
749	4/20/2023	04:45 PM	96						

	A	B	C	D	E	F	G	H	I
750	4/20/2023	05:00 PM	98						
751	4/20/2023	05:15 PM	93						
752	4/20/2023	05:30 PM	77						
753	4/20/2023	05:45 PM	53						
754	4/20/2023	06:00 PM	71						
755	4/20/2023	06:15 PM	67						
756	4/20/2023	06:30 PM	56						
757	4/20/2023	06:45 PM	40						
758	4/20/2023	07:00 PM	43						
759	4/20/2023	07:15 PM	47						
760	4/20/2023	07:30 PM	37						
761	4/20/2023	07:45 PM	30						
762	4/20/2023	08:00 PM	25						
763	4/20/2023	08:15 PM	30						
764	4/20/2023	08:30 PM	43						
765	4/20/2023	08:45 PM	30						
766	4/20/2023	09:00 PM	46						
767	4/20/2023	09:15 PM	27						
768	4/20/2023	09:30 PM	29						
769	4/20/2023	09:45 PM	16						
770	4/20/2023	10:00 PM	35						
771	4/20/2023	10:15 PM	15						
772	4/20/2023	10:30 PM	25						
773	4/20/2023	10:45 PM	23						
774	4/20/2023	11:00 PM	19						
775	4/20/2023	11:15 PM	16						
776	4/20/2023	11:30 PM	11						
777	4/20/2023	11:45 PM	9						
778	4/21/2023	12:00 AM	13						
779	4/21/2023	12:15 AM	7						
780	4/21/2023	12:30 AM	6						
781	4/21/2023	12:45 AM	4						
782	4/21/2023	01:00 AM	6						
783	4/21/2023	01:15 AM	10						
784	4/21/2023	01:30 AM	15						
785	4/21/2023	01:45 AM	7						
786	4/21/2023	02:00 AM	2						
787	4/21/2023	02:15 AM	7						
788	4/21/2023	02:30 AM	10						
789	4/21/2023	02:45 AM	3						
790	4/21/2023	03:00 AM	7						
791	4/21/2023	03:15 AM	2						
792	4/21/2023	03:30 AM	7						
793	4/21/2023	03:45 AM	3						
794	4/21/2023	04:00 AM	3						
795	4/21/2023	04:15 AM	8						
796	4/21/2023	04:30 AM	5						
797	4/21/2023	04:45 AM	13						
798	4/21/2023	05:00 AM	17						
799	4/21/2023	05:15 AM	24						

	A	B	C	D	E	F	G	H	I
800	4/21/2023	05:30 AM	24						
801	4/21/2023	05:45 AM	21						
802	4/21/2023	06:00 AM	37						
803	4/21/2023	06:15 AM	37						
804	4/21/2023	06:30 AM	58						
805	4/21/2023	06:45 AM	67						
806	4/21/2023	07:00 AM	58						
807	4/21/2023	07:15 AM	63						
808	4/21/2023	07:30 AM	100						
809	4/21/2023	07:45 AM	93						
810	4/21/2023	08:00 AM	64						
811	4/21/2023	08:15 AM	77						
812	4/21/2023	08:30 AM	71						
813	4/21/2023	08:45 AM	64						
814	4/21/2023	09:00 AM	87						
815	4/21/2023	09:15 AM	64						
816	4/21/2023	09:30 AM	68						
817	4/21/2023	09:45 AM	73						
818	4/21/2023	10:00 AM	64						
819	4/21/2023	10:15 AM	68						
820	4/21/2023	10:30 AM	58						
821	4/21/2023	10:45 AM	61						
822	4/21/2023	11:00 AM	65						
823	4/21/2023	11:15 AM	62						
824	4/21/2023	11:30 AM	70						
825	4/21/2023	11:45 AM	52						
826	4/21/2023	12:00 PM	81						
827	4/21/2023	12:15 PM	60						
828	4/21/2023	12:30 PM	78						
829	4/21/2023	12:45 PM	62						
830	4/21/2023	01:00 PM	61						
831	4/21/2023	01:15 PM	48						
832	4/21/2023	01:30 PM	57						
833	4/21/2023	01:45 PM	68						
834	4/21/2023	02:00 PM	71						
835	4/21/2023	02:15 PM	54						
836	4/21/2023	02:30 PM	99						
837	4/21/2023	02:45 PM	82						
838	4/21/2023	03:00 PM	81						
839	4/21/2023	03:15 PM	73						
840	4/21/2023	03:30 PM	108						
841	4/21/2023	03:45 PM	68						
842	4/21/2023	04:00 PM	115						
843	4/21/2023	04:15 PM	74						
844	4/21/2023	04:30 PM	94						
845	4/21/2023	04:45 PM	79						
846	4/21/2023	05:00 PM	70						
847	4/21/2023	05:15 PM	61						
848	4/21/2023	05:30 PM	56						
849	4/21/2023	05:45 PM	78						

	A	B	C	D	E	F	G	H	I
850	4/21/2023	06:00 PM	61						
851	4/21/2023	06:15 PM	58						
852	4/21/2023	06:30 PM	51						
853	4/21/2023	06:45 PM	44						
854	4/21/2023	07:00 PM	43						
855	4/21/2023	07:15 PM	35						
856	4/21/2023	07:30 PM	38						
857	4/21/2023	07:45 PM	49						
858	4/21/2023	08:00 PM	40						
859	4/21/2023	08:15 PM	35						
860	4/21/2023	08:30 PM	35						
861	4/21/2023	08:45 PM	46						
862	4/21/2023	09:00 PM	31						
863	4/21/2023	09:15 PM	29						
864	4/21/2023	09:30 PM	28						
865	4/21/2023	09:45 PM	28						
866	4/21/2023	10:00 PM	29						
867	4/21/2023	10:15 PM	27						
868	4/21/2023	10:30 PM	32						
869	4/21/2023	10:45 PM	23						
870	4/21/2023	11:00 PM	24						
871	4/21/2023	11:15 PM	16						
872	4/21/2023	11:30 PM	15						
873	4/21/2023	11:45 PM	7						

	A	B	C	D	E	F	G	H	I
1									
2	File Name: C:\Users\barri\OneDrive\Documents\TDB\WSP\SYRACUSE\DATA\BATCH 3\DONE\ATR 1306.tf2								
3	Start Date: 4/13/2023								
4	Start Time: 12:00:00 AM								
5	Location 1: SB I-81 off ramp								
6	Location 2: to 7th N St								
7									
8									
9	Date	Time	EB						
10	4/13/2023	12:00 AM	13						
11	4/13/2023	12:15 AM	17						
12	4/13/2023	12:30 AM	9						
13	4/13/2023	12:45 AM	7						
14	4/13/2023	01:00 AM	7						
15	4/13/2023	01:15 AM	14						
16	4/13/2023	01:30 AM	20						
17	4/13/2023	01:45 AM	7						
18	4/13/2023	02:00 AM	7						
19	4/13/2023	02:15 AM	5						
20	4/13/2023	02:30 AM	9						
21	4/13/2023	02:45 AM	4						
22	4/13/2023	03:00 AM	8						
23	4/13/2023	03:15 AM	4						
24	4/13/2023	03:30 AM	5						
25	4/13/2023	03:45 AM	14						
26	4/13/2023	04:00 AM	10						
27	4/13/2023	04:15 AM	8						
28	4/13/2023	04:30 AM	15						
29	4/13/2023	04:45 AM	18						
30	4/13/2023	05:00 AM	13						
31	4/13/2023	05:15 AM	33						
32	4/13/2023	05:30 AM	29						
33	4/13/2023	05:45 AM	57						
34	4/13/2023	06:00 AM	39						
35	4/13/2023	06:15 AM	48						
36	4/13/2023	06:30 AM	78						
37	4/13/2023	06:45 AM	79						
38	4/13/2023	07:00 AM	63						
39	4/13/2023	07:15 AM	121						
40	4/13/2023	07:30 AM	132						
41	4/13/2023	07:45 AM	145						
42	4/13/2023	08:00 AM	84						
43	4/13/2023	08:15 AM	109						
44	4/13/2023	08:30 AM	72						
45	4/13/2023	08:45 AM	72						
46	4/13/2023	09:00 AM	91						
47	4/13/2023	09:15 AM	69						
48	4/13/2023	09:30 AM	70						
49	4/13/2023	09:45 AM	72						

	A	B	C	D	E	F	G	H	I
50	4/13/2023	10:00 AM	61						
51	4/13/2023	10:15 AM	60						
52	4/13/2023	10:30 AM	56						
53	4/13/2023	10:45 AM	65						
54	4/13/2023	11:00 AM	72						
55	4/13/2023	11:15 AM	62						
56	4/13/2023	11:30 AM	77						
57	4/13/2023	11:45 AM	95						
58	4/13/2023	12:00 PM	75						
59	4/13/2023	12:15 PM	91						
60	4/13/2023	12:30 PM	71						
61	4/13/2023	12:45 PM	71						
62	4/13/2023	01:00 PM	74						
63	4/13/2023	01:15 PM	93						
64	4/13/2023	01:30 PM	66						
65	4/13/2023	01:45 PM	62						
66	4/13/2023	02:00 PM	76						
67	4/13/2023	02:15 PM	91						
68	4/13/2023	02:30 PM	95						
69	4/13/2023	02:45 PM	68						
70	4/13/2023	03:00 PM	82						
71	4/13/2023	03:15 PM	86						
72	4/13/2023	03:30 PM	94						
73	4/13/2023	03:45 PM	113						
74	4/13/2023	04:00 PM	94						
75	4/13/2023	04:15 PM	93						
76	4/13/2023	04:30 PM	108						
77	4/13/2023	04:45 PM	104						
78	4/13/2023	05:00 PM	96						
79	4/13/2023	05:15 PM	116						
80	4/13/2023	05:30 PM	113						
81	4/13/2023	05:45 PM	83						
82	4/13/2023	06:00 PM	80						
83	4/13/2023	06:15 PM	88						
84	4/13/2023	06:30 PM	72						
85	4/13/2023	06:45 PM	76						
86	4/13/2023	07:00 PM	69						
87	4/13/2023	07:15 PM	60						
88	4/13/2023	07:30 PM	64						
89	4/13/2023	07:45 PM	76						
90	4/13/2023	08:00 PM	60						
91	4/13/2023	08:15 PM	60						
92	4/13/2023	08:30 PM	46						
93	4/13/2023	08:45 PM	45						
94	4/13/2023	09:00 PM	40						
95	4/13/2023	09:15 PM	29						
96	4/13/2023	09:30 PM	23						
97	4/13/2023	09:45 PM	31						
98	4/13/2023	10:00 PM	33						
99	4/13/2023	10:15 PM	30						

	A	B	C	D	E	F	G	H	I
100	4/13/2023	10:30 PM	20						
101	4/13/2023	10:45 PM	13						
102	4/13/2023	11:00 PM	19						
103	4/13/2023	11:15 PM	17						
104	4/13/2023	11:30 PM	15						
105	4/13/2023	11:45 PM	17						
106	4/14/2023	12:00 AM	16						
107	4/14/2023	12:15 AM	21						
108	4/14/2023	12:30 AM	9						
109	4/14/2023	12:45 AM	19						
110	4/14/2023	01:00 AM	12						
111	4/14/2023	01:15 AM	8						
112	4/14/2023	01:30 AM	9						
113	4/14/2023	01:45 AM	3						
114	4/14/2023	02:00 AM	6						
115	4/14/2023	02:15 AM	6						
116	4/14/2023	02:30 AM	12						
117	4/14/2023	02:45 AM	12						
118	4/14/2023	03:00 AM	8						
119	4/14/2023	03:15 AM	9						
120	4/14/2023	03:30 AM	7						
121	4/14/2023	03:45 AM	14						
122	4/14/2023	04:00 AM	9						
123	4/14/2023	04:15 AM	13						
124	4/14/2023	04:30 AM	10						
125	4/14/2023	04:45 AM	24						
126	4/14/2023	05:00 AM	12						
127	4/14/2023	05:15 AM	25						
128	4/14/2023	05:30 AM	32						
129	4/14/2023	05:45 AM	54						
130	4/14/2023	06:00 AM	32						
131	4/14/2023	06:15 AM	39						
132	4/14/2023	06:30 AM	64						
133	4/14/2023	06:45 AM	70						
134	4/14/2023	07:00 AM	64						
135	4/14/2023	07:15 AM	97						
136	4/14/2023	07:30 AM	99						
137	4/14/2023	07:45 AM	150						
138	4/14/2023	08:00 AM	92						
139	4/14/2023	08:15 AM	79						
140	4/14/2023	08:30 AM	75						
141	4/14/2023	08:45 AM	73						
142	4/14/2023	09:00 AM	67						
143	4/14/2023	09:15 AM	70						
144	4/14/2023	09:30 AM	64						
145	4/14/2023	09:45 AM	66						
146	4/14/2023	10:00 AM	54						
147	4/14/2023	10:15 AM	69						
148	4/14/2023	10:30 AM	99						
149	4/14/2023	10:45 AM	79						

	A	B	C	D	E	F	G	H	I
150	4/14/2023	11:00 AM	62						
151	4/14/2023	11:15 AM	75						
152	4/14/2023	11:30 AM	76						
153	4/14/2023	11:45 AM	74						
154	4/14/2023	12:00 PM	70						
155	4/14/2023	12:15 PM	81						
156	4/14/2023	12:30 PM	74						
157	4/14/2023	12:45 PM	95						
158	4/14/2023	01:00 PM	71						
159	4/14/2023	01:15 PM	67						
160	4/14/2023	01:30 PM	86						
161	4/14/2023	01:45 PM	81						
162	4/14/2023	02:00 PM	93						
163	4/14/2023	02:15 PM	91						
164	4/14/2023	02:30 PM	88						
165	4/14/2023	02:45 PM	103						
166	4/14/2023	03:00 PM	100						
167	4/14/2023	03:15 PM	101						
168	4/14/2023	03:30 PM	96						
169	4/14/2023	03:45 PM	118						
170	4/14/2023	04:00 PM	87						
171	4/14/2023	04:15 PM	105						
172	4/14/2023	04:30 PM	96						
173	4/14/2023	04:45 PM	103						
174	4/14/2023	05:00 PM	105						
175	4/14/2023	05:15 PM	119						
176	4/14/2023	05:30 PM	81						
177	4/14/2023	05:45 PM	97						
178	4/14/2023	06:00 PM	93						
179	4/14/2023	06:15 PM	66						
180	4/14/2023	06:30 PM	68						
181	4/14/2023	06:45 PM	57						
182	4/14/2023	07:00 PM	74						
183	4/14/2023	07:15 PM	64						
184	4/14/2023	07:30 PM	65						
185	4/14/2023	07:45 PM	64						
186	4/14/2023	08:00 PM	68						
187	4/14/2023	08:15 PM	67						
188	4/14/2023	08:30 PM	47						
189	4/14/2023	08:45 PM	52						
190	4/14/2023	09:00 PM	45						
191	4/14/2023	09:15 PM	44						
192	4/14/2023	09:30 PM	41						
193	4/14/2023	09:45 PM	40						
194	4/14/2023	10:00 PM	29						
195	4/14/2023	10:15 PM	30						
196	4/14/2023	10:30 PM	25						
197	4/14/2023	10:45 PM	21						
198	4/14/2023	11:00 PM	19						
199	4/14/2023	11:15 PM	22						

	A	B	C	D	E	F	G	H	I
200	4/14/2023	11:30 PM	28						
201	4/14/2023	11:45 PM	25						
202	4/15/2023	12:00 AM	29						
203	4/15/2023	12:15 AM	17						
204	4/15/2023	12:30 AM	16						
205	4/15/2023	12:45 AM	12						
206	4/15/2023	01:00 AM	14						
207	4/15/2023	01:15 AM	9						
208	4/15/2023	01:30 AM	6						
209	4/15/2023	01:45 AM	19						
210	4/15/2023	02:00 AM	12						
211	4/15/2023	02:15 AM	11						
212	4/15/2023	02:30 AM	8						
213	4/15/2023	02:45 AM	12						
214	4/15/2023	03:00 AM	5						
215	4/15/2023	03:15 AM	9						
216	4/15/2023	03:30 AM	6						
217	4/15/2023	03:45 AM	12						
218	4/15/2023	04:00 AM	10						
219	4/15/2023	04:15 AM	9						
220	4/15/2023	04:30 AM	8						
221	4/15/2023	04:45 AM	14						
222	4/15/2023	05:00 AM	13						
223	4/15/2023	05:15 AM	12						
224	4/15/2023	05:30 AM	16						
225	4/15/2023	05:45 AM	12						
226	4/15/2023	06:00 AM	10						
227	4/15/2023	06:15 AM	16						
228	4/15/2023	06:30 AM	12						
229	4/15/2023	06:45 AM	16						
230	4/15/2023	07:00 AM	17						
231	4/15/2023	07:15 AM	31						
232	4/15/2023	07:30 AM	30						
233	4/15/2023	07:45 AM	50						
234	4/15/2023	08:00 AM	38						
235	4/15/2023	08:15 AM	40						
236	4/15/2023	08:30 AM	46						
237	4/15/2023	08:45 AM	42						
238	4/15/2023	09:00 AM	58						
239	4/15/2023	09:15 AM	57						
240	4/15/2023	09:30 AM	59						
241	4/15/2023	09:45 AM	62						
242	4/15/2023	10:00 AM	56						
243	4/15/2023	10:15 AM	65						
244	4/15/2023	10:30 AM	57						
245	4/15/2023	10:45 AM	80						
246	4/15/2023	11:00 AM	69						
247	4/15/2023	11:15 AM	74						
248	4/15/2023	11:30 AM	86						
249	4/15/2023	11:45 AM	91						

	A	B	C	D	E	F	G	H	I
250	4/15/2023	12:00 PM	96						
251	4/15/2023	12:15 PM	64						
252	4/15/2023	12:30 PM	85						
253	4/15/2023	12:45 PM	63						
254	4/15/2023	01:00 PM	66						
255	4/15/2023	01:15 PM	80						
256	4/15/2023	01:30 PM	67						
257	4/15/2023	01:45 PM	72						
258	4/15/2023	02:00 PM	68						
259	4/15/2023	02:15 PM	79						
260	4/15/2023	02:30 PM	62						
261	4/15/2023	02:45 PM	70						
262	4/15/2023	03:00 PM	59						
263	4/15/2023	03:15 PM	80						
264	4/15/2023	03:30 PM	63						
265	4/15/2023	03:45 PM	75						
266	4/15/2023	04:00 PM	70						
267	4/15/2023	04:15 PM	83						
268	4/15/2023	04:30 PM	75						
269	4/15/2023	04:45 PM	72						
270	4/15/2023	05:00 PM	66						
271	4/15/2023	05:15 PM	68						
272	4/15/2023	05:30 PM	73						
273	4/15/2023	05:45 PM	62						
274	4/15/2023	06:00 PM	67						
275	4/15/2023	06:15 PM	63						
276	4/15/2023	06:30 PM	54						
277	4/15/2023	06:45 PM	49						
278	4/15/2023	07:00 PM	49						
279	4/15/2023	07:15 PM	46						
280	4/15/2023	07:30 PM	65						
281	4/15/2023	07:45 PM	51						
282	4/15/2023	08:00 PM	52						
283	4/15/2023	08:15 PM	46						
284	4/15/2023	08:30 PM	56						
285	4/15/2023	08:45 PM	52						
286	4/15/2023	09:00 PM	39						
287	4/15/2023	09:15 PM	32						
288	4/15/2023	09:30 PM	31						
289	4/15/2023	09:45 PM	28						
290	4/15/2023	10:00 PM	20						
291	4/15/2023	10:15 PM	18						
292	4/15/2023	10:30 PM	27						
293	4/15/2023	10:45 PM	22						
294	4/15/2023	11:00 PM	16						
295	4/15/2023	11:15 PM	21						
296	4/15/2023	11:30 PM	27						
297	4/15/2023	11:45 PM	14						
298	4/16/2023	12:00 AM	16						
299	4/16/2023	12:15 AM	17						

	A	B	C	D	E	F	G	H	I
300	4/16/2023	12:30 AM	20						
301	4/16/2023	12:45 AM	11						
302	4/16/2023	01:00 AM	11						
303	4/16/2023	01:15 AM	11						
304	4/16/2023	01:30 AM	10						
305	4/16/2023	01:45 AM	7						
306	4/16/2023	02:00 AM	7						
307	4/16/2023	02:15 AM	11						
308	4/16/2023	02:30 AM	7						
309	4/16/2023	02:45 AM	6						
310	4/16/2023	03:00 AM	10						
311	4/16/2023	03:15 AM	7						
312	4/16/2023	03:30 AM	11						
313	4/16/2023	03:45 AM	5						
314	4/16/2023	04:00 AM	4						
315	4/16/2023	04:15 AM	11						
316	4/16/2023	04:30 AM	7						
317	4/16/2023	04:45 AM	8						
318	4/16/2023	05:00 AM	3						
319	4/16/2023	05:15 AM	9						
320	4/16/2023	05:30 AM	6						
321	4/16/2023	05:45 AM	6						
322	4/16/2023	06:00 AM	8						
323	4/16/2023	06:15 AM	5						
324	4/16/2023	06:30 AM	13						
325	4/16/2023	06:45 AM	13						
326	4/16/2023	07:00 AM	15						
327	4/16/2023	07:15 AM	19						
328	4/16/2023	07:30 AM	20						
329	4/16/2023	07:45 AM	20						
330	4/16/2023	08:00 AM	21						
331	4/16/2023	08:15 AM	34						
332	4/16/2023	08:30 AM	36						
333	4/16/2023	08:45 AM	37						
334	4/16/2023	09:00 AM	45						
335	4/16/2023	09:15 AM	43						
336	4/16/2023	09:30 AM	55						
337	4/16/2023	09:45 AM	44						
338	4/16/2023	10:00 AM	54						
339	4/16/2023	10:15 AM	55						
340	4/16/2023	10:30 AM	59						
341	4/16/2023	10:45 AM	68						
342	4/16/2023	11:00 AM	77						
343	4/16/2023	11:15 AM	60						
344	4/16/2023	11:30 AM	71						
345	4/16/2023	11:45 AM	78						
346	4/16/2023	12:00 PM	57						
347	4/16/2023	12:15 PM	64						
348	4/16/2023	12:30 PM	70						
349	4/16/2023	12:45 PM	71						

	A	B	C	D	E	F	G	H	I
350	4/16/2023	01:00 PM	91						
351	4/16/2023	01:15 PM	75						
352	4/16/2023	01:30 PM	68						
353	4/16/2023	01:45 PM	65						
354	4/16/2023	02:00 PM	73						
355	4/16/2023	02:15 PM	54						
356	4/16/2023	02:30 PM	64						
357	4/16/2023	02:45 PM	82						
358	4/16/2023	03:00 PM	68						
359	4/16/2023	03:15 PM	67						
360	4/16/2023	03:30 PM	67						
361	4/16/2023	03:45 PM	60						
362	4/16/2023	04:00 PM	58						
363	4/16/2023	04:15 PM	78						
364	4/16/2023	04:30 PM	54						
365	4/16/2023	04:45 PM	80						
366	4/16/2023	05:00 PM	70						
367	4/16/2023	05:15 PM	58						
368	4/16/2023	05:30 PM	67						
369	4/16/2023	05:45 PM	53						
370	4/16/2023	06:00 PM	56						
371	4/16/2023	06:15 PM	57						
372	4/16/2023	06:30 PM	64						
373	4/16/2023	06:45 PM	54						
374	4/16/2023	07:00 PM	69						
375	4/16/2023	07:15 PM	54						
376	4/16/2023	07:30 PM	64						
377	4/16/2023	07:45 PM	49						
378	4/16/2023	08:00 PM	46						
379	4/16/2023	08:15 PM	34						
380	4/16/2023	08:30 PM	41						
381	4/16/2023	08:45 PM	34						
382	4/16/2023	09:00 PM	35						
383	4/16/2023	09:15 PM	30						
384	4/16/2023	09:30 PM	24						
385	4/16/2023	09:45 PM	22						
386	4/16/2023	10:00 PM	26						
387	4/16/2023	10:15 PM	22						
388	4/16/2023	10:30 PM	18						
389	4/16/2023	10:45 PM	15						
390	4/16/2023	11:00 PM	7						
391	4/16/2023	11:15 PM	15						
392	4/16/2023	11:30 PM	8						
393	4/16/2023	11:45 PM	6						
394	4/17/2023	12:00 AM	10						
395	4/17/2023	12:15 AM	1						
396	4/17/2023	12:30 AM	13						
397	4/17/2023	12:45 AM	10						
398	4/17/2023	01:00 AM	5						
399	4/17/2023	01:15 AM	5						

	A	B	C	D	E	F	G	H	I
400	4/17/2023	01:30 AM	3						
401	4/17/2023	01:45 AM	4						
402	4/17/2023	02:00 AM	5						
403	4/17/2023	02:15 AM	2						
404	4/17/2023	02:30 AM	8						
405	4/17/2023	02:45 AM	9						
406	4/17/2023	03:00 AM	3						
407	4/17/2023	03:15 AM	4						
408	4/17/2023	03:30 AM	6						
409	4/17/2023	03:45 AM	13						
410	4/17/2023	04:00 AM	4						
411	4/17/2023	04:15 AM	13						
412	4/17/2023	04:30 AM	6						
413	4/17/2023	04:45 AM	16						
414	4/17/2023	05:00 AM	19						
415	4/17/2023	05:15 AM	18						
416	4/17/2023	05:30 AM	28						
417	4/17/2023	05:45 AM	48						
418	4/17/2023	06:00 AM	29						
419	4/17/2023	06:15 AM	45						
420	4/17/2023	06:30 AM	78						
421	4/17/2023	06:45 AM	75						
422	4/17/2023	07:00 AM	86						
423	4/17/2023	07:15 AM	92						
424	4/17/2023	07:30 AM	104						
425	4/17/2023	07:45 AM	128						
426	4/17/2023	08:00 AM	105						
427	4/17/2023	08:15 AM	81						
428	4/17/2023	08:30 AM	73						
429	4/17/2023	08:45 AM	80						
430	4/17/2023	09:00 AM	79						
431	4/17/2023	09:15 AM	76						
432	4/17/2023	09:30 AM	68						
433	4/17/2023	09:45 AM	63						
434	4/17/2023	10:00 AM	54						
435	4/17/2023	10:15 AM	66						
436	4/17/2023	10:30 AM	62						
437	4/17/2023	10:45 AM	66						
438	4/17/2023	11:00 AM	59						
439	4/17/2023	11:15 AM	68						
440	4/17/2023	11:30 AM	85						
441	4/17/2023	11:45 AM	64						
442	4/17/2023	12:00 PM	63						
443	4/17/2023	12:15 PM	66						
444	4/17/2023	12:30 PM	85						
445	4/17/2023	12:45 PM	71						
446	4/17/2023	01:00 PM	63						
447	4/17/2023	01:15 PM	74						
448	4/17/2023	01:30 PM	84						
449	4/17/2023	01:45 PM	60						

	A	B	C	D	E	F	G	H	I
450	4/17/2023	02:00 PM	65						
451	4/17/2023	02:15 PM	72						
452	4/17/2023	02:30 PM	97						
453	4/17/2023	02:45 PM	68						
454	4/17/2023	03:00 PM	80						
455	4/17/2023	03:15 PM	85						
456	4/17/2023	03:30 PM	81						
457	4/17/2023	03:45 PM	116						
458	4/17/2023	04:00 PM	96						
459	4/17/2023	04:15 PM	101						
460	4/17/2023	04:30 PM	91						
461	4/17/2023	04:45 PM	102						
462	4/17/2023	05:00 PM	113						
463	4/17/2023	05:15 PM	114						
464	4/17/2023	05:30 PM	76						
465	4/17/2023	05:45 PM	82						
466	4/17/2023	06:00 PM	82						
467	4/17/2023	06:15 PM	86						
468	4/17/2023	06:30 PM	59						
469	4/17/2023	06:45 PM	66						
470	4/17/2023	07:00 PM	64						
471	4/17/2023	07:15 PM	48						
472	4/17/2023	07:30 PM	56						
473	4/17/2023	07:45 PM	51						
474	4/17/2023	08:00 PM	43						
475	4/17/2023	08:15 PM	44						
476	4/17/2023	08:30 PM	32						
477	4/17/2023	08:45 PM	43						
478	4/17/2023	09:00 PM	31						
479	4/17/2023	09:15 PM	27						
480	4/17/2023	09:30 PM	28						
481	4/17/2023	09:45 PM	25						
482	4/17/2023	10:00 PM	26						
483	4/17/2023	10:15 PM	19						
484	4/17/2023	10:30 PM	23						
485	4/17/2023	10:45 PM	12						
486	4/17/2023	11:00 PM	12						
487	4/17/2023	11:15 PM	15						
488	4/17/2023	11:30 PM	13						
489	4/17/2023	11:45 PM	14						
490	4/18/2023	12:00 AM	10						
491	4/18/2023	12:15 AM	9						
492	4/18/2023	12:30 AM	12						
493	4/18/2023	12:45 AM	12						
494	4/18/2023	01:00 AM	8						
495	4/18/2023	01:15 AM	9						
496	4/18/2023	01:30 AM	13						
497	4/18/2023	01:45 AM	5						
498	4/18/2023	02:00 AM	8						
499	4/18/2023	02:15 AM	6						

	A	B	C	D	E	F	G	H	I
500	4/18/2023	02:30 AM	2						
501	4/18/2023	02:45 AM	7						
502	4/18/2023	03:00 AM	3						
503	4/18/2023	03:15 AM	5						
504	4/18/2023	03:30 AM	5						
505	4/18/2023	03:45 AM	10						
506	4/18/2023	04:00 AM	7						
507	4/18/2023	04:15 AM	11						
508	4/18/2023	04:30 AM	11						
509	4/18/2023	04:45 AM	19						
510	4/18/2023	05:00 AM	14						
511	4/18/2023	05:15 AM	31						
512	4/18/2023	05:30 AM	34						
513	4/18/2023	05:45 AM	56						
514	4/18/2023	06:00 AM	31						
515	4/18/2023	06:15 AM	42						
516	4/18/2023	06:30 AM	72						
517	4/18/2023	06:45 AM	104						
518	4/18/2023	07:00 AM	61						
519	4/18/2023	07:15 AM	102						
520	4/18/2023	07:30 AM	128						
521	4/18/2023	07:45 AM	128						
522	4/18/2023	08:00 AM	108						
523	4/18/2023	08:15 AM	99						
524	4/18/2023	08:30 AM	74						
525	4/18/2023	08:45 AM	79						
526	4/18/2023	09:00 AM	63						
527	4/18/2023	09:15 AM	71						
528	4/18/2023	09:30 AM	50						
529	4/18/2023	09:45 AM	71						
530	4/18/2023	10:00 AM	53						
531	4/18/2023	10:15 AM	56						
532	4/18/2023	10:30 AM	66						
533	4/18/2023	10:45 AM	59						
534	4/18/2023	11:00 AM	57						
535	4/18/2023	11:15 AM	78						
536	4/18/2023	11:30 AM	75						
537	4/18/2023	11:45 AM	75						
538	4/18/2023	12:00 PM	77						
539	4/18/2023	12:15 PM	65						
540	4/18/2023	12:30 PM	68						
541	4/18/2023	12:45 PM	63						
542	4/18/2023	01:00 PM	60						
543	4/18/2023	01:15 PM	63						
544	4/18/2023	01:30 PM	62						
545	4/18/2023	01:45 PM	61						
546	4/18/2023	02:00 PM	51						
547	4/18/2023	02:15 PM	61						
548	4/18/2023	02:30 PM	75						
549	4/18/2023	02:45 PM	73						

	A	B	C	D	E	F	G	H	I
550	4/18/2023	03:00 PM	88						
551	4/18/2023	03:15 PM	86						
552	4/18/2023	03:30 PM	75						
553	4/18/2023	03:45 PM	105						
554	4/18/2023	04:00 PM	85						
555	4/18/2023	04:15 PM	99						
556	4/18/2023	04:30 PM	87						
557	4/18/2023	04:45 PM	81						
558	4/18/2023	05:00 PM	106						
559	4/18/2023	05:15 PM	107						
560	4/18/2023	05:30 PM	105						
561	4/18/2023	05:45 PM	88						
562	4/18/2023	06:00 PM	83						
563	4/18/2023	06:15 PM	92						
564	4/18/2023	06:30 PM	76						
565	4/18/2023	06:45 PM	55						
566	4/18/2023	07:00 PM	52						
567	4/18/2023	07:15 PM	65						
568	4/18/2023	07:30 PM	58						
569	4/18/2023	07:45 PM	48						
570	4/18/2023	08:00 PM	35						
571	4/18/2023	08:15 PM	55						
572	4/18/2023	08:30 PM	40						
573	4/18/2023	08:45 PM	21						
574	4/18/2023	09:00 PM	43						
575	4/18/2023	09:15 PM	40						
576	4/18/2023	09:30 PM	23						
577	4/18/2023	09:45 PM	25						
578	4/18/2023	10:00 PM	29						
579	4/18/2023	10:15 PM	22						
580	4/18/2023	10:30 PM	20						
581	4/18/2023	10:45 PM	21						
582	4/18/2023	11:00 PM	18						
583	4/18/2023	11:15 PM	19						
584	4/18/2023	11:30 PM	17						
585	4/18/2023	11:45 PM	15						
586	4/19/2023	12:00 AM	15						
587	4/19/2023	12:15 AM	15						
588	4/19/2023	12:30 AM	9						
589	4/19/2023	12:45 AM	7						
590	4/19/2023	01:00 AM	8						
591	4/19/2023	01:15 AM	9						
592	4/19/2023	01:30 AM	5						
593	4/19/2023	01:45 AM	8						
594	4/19/2023	02:00 AM	4						
595	4/19/2023	02:15 AM	2						
596	4/19/2023	02:30 AM	9						
597	4/19/2023	02:45 AM	4						
598	4/19/2023	03:00 AM	3						
599	4/19/2023	03:15 AM	6						

	A	B	C	D	E	F	G	H	I
600	4/19/2023	03:30 AM	11						
601	4/19/2023	03:45 AM	12						
602	4/19/2023	04:00 AM	9						
603	4/19/2023	04:15 AM	7						
604	4/19/2023	04:30 AM	8						
605	4/19/2023	04:45 AM	23						
606	4/19/2023	05:00 AM	13						
607	4/19/2023	05:15 AM	23						
608	4/19/2023	05:30 AM	41						
609	4/19/2023	05:45 AM	56						
610	4/19/2023	06:00 AM	35						
611	4/19/2023	06:15 AM	56						
612	4/19/2023	06:30 AM	70						
613	4/19/2023	06:45 AM	92						
614	4/19/2023	07:00 AM	76						
615	4/19/2023	07:15 AM	101						
616	4/19/2023	07:30 AM	130						
617	4/19/2023	07:45 AM	165						
618	4/19/2023	08:00 AM	108						
619	4/19/2023	08:15 AM	99						
620	4/19/2023	08:30 AM	68						
621	4/19/2023	08:45 AM	73						
622	4/19/2023	09:00 AM	67						
623	4/19/2023	09:15 AM	59						
624	4/19/2023	09:30 AM	64						
625	4/19/2023	09:45 AM	65						
626	4/19/2023	10:00 AM	58						
627	4/19/2023	10:15 AM	39						
628	4/19/2023	10:30 AM	44						
629	4/19/2023	10:45 AM	69						
630	4/19/2023	11:00 AM	58						
631	4/19/2023	11:15 AM	56						
632	4/19/2023	11:30 AM	70						
633	4/19/2023	11:45 AM	81						
634	4/19/2023	12:00 PM	76						
635	4/19/2023	12:15 PM	60						
636	4/19/2023	12:30 PM	66						
637	4/19/2023	12:45 PM	83						
638	4/19/2023	01:00 PM	77						
639	4/19/2023	01:15 PM	65						
640	4/19/2023	01:30 PM	67						
641	4/19/2023	01:45 PM	58						
642	4/19/2023	02:00 PM	62						
643	4/19/2023	02:15 PM	70						
644	4/19/2023	02:30 PM	98						
645	4/19/2023	02:45 PM	76						
646	4/19/2023	03:00 PM	76						
647	4/19/2023	03:15 PM	91						
648	4/19/2023	03:30 PM	108						
649	4/19/2023	03:45 PM	103						

	A	B	C	D	E	F	G	H	I
650	4/19/2023	04:00 PM	77						
651	4/19/2023	04:15 PM	83						
652	4/19/2023	04:30 PM	101						
653	4/19/2023	04:45 PM	99						
654	4/19/2023	05:00 PM	116						
655	4/19/2023	05:15 PM	105						
656	4/19/2023	05:30 PM	96						
657	4/19/2023	05:45 PM	92						
658	4/19/2023	06:00 PM	74						
659	4/19/2023	06:15 PM	83						
660	4/19/2023	06:30 PM	66						
661	4/19/2023	06:45 PM	73						
662	4/19/2023	07:00 PM	57						
663	4/19/2023	07:15 PM	67						
664	4/19/2023	07:30 PM	54						
665	4/19/2023	07:45 PM	61						
666	4/19/2023	08:00 PM	48						
667	4/19/2023	08:15 PM	42						
668	4/19/2023	08:30 PM	45						
669	4/19/2023	08:45 PM	56						
670	4/19/2023	09:00 PM	35						
671	4/19/2023	09:15 PM	35						
672	4/19/2023	09:30 PM	32						
673	4/19/2023	09:45 PM	30						
674	4/19/2023	10:00 PM	22						
675	4/19/2023	10:15 PM	28						
676	4/19/2023	10:30 PM	20						
677	4/19/2023	10:45 PM	21						
678	4/19/2023	11:00 PM	15						
679	4/19/2023	11:15 PM	17						
680	4/19/2023	11:30 PM	16						
681	4/19/2023	11:45 PM	19						
682	4/20/2023	12:00 AM	10						
683	4/20/2023	12:15 AM	13						
684	4/20/2023	12:30 AM	14						
685	4/20/2023	12:45 AM	9						
686	4/20/2023	01:00 AM	16						
687	4/20/2023	01:15 AM	4						
688	4/20/2023	01:30 AM	11						
689	4/20/2023	01:45 AM	5						
690	4/20/2023	02:00 AM	5						
691	4/20/2023	02:15 AM	5						
692	4/20/2023	02:30 AM	5						
693	4/20/2023	02:45 AM	4						
694	4/20/2023	03:00 AM	4						
695	4/20/2023	03:15 AM	5						
696	4/20/2023	03:30 AM	8						
697	4/20/2023	03:45 AM	14						
698	4/20/2023	04:00 AM	7						
699	4/20/2023	04:15 AM	2						

	A	B	C	D	E	F	G	H	I
700	4/20/2023	04:30 AM	11						
701	4/20/2023	04:45 AM	20						
702	4/20/2023	05:00 AM	22						
703	4/20/2023	05:15 AM	26						
704	4/20/2023	05:30 AM	28						
705	4/20/2023	05:45 AM	65						
706	4/20/2023	06:00 AM	33						
707	4/20/2023	06:15 AM	45						
708	4/20/2023	06:30 AM	71						
709	4/20/2023	06:45 AM	87						
710	4/20/2023	07:00 AM	69						
711	4/20/2023	07:15 AM	95						
712	4/20/2023	07:30 AM	115						
713	4/20/2023	07:45 AM	141						
714	4/20/2023	08:00 AM	90						
715	4/20/2023	08:15 AM	89						
716	4/20/2023	08:30 AM	92						
717	4/20/2023	08:45 AM	59						
718	4/20/2023	09:00 AM	76						
719	4/20/2023	09:15 AM	68						
720	4/20/2023	09:30 AM	62						
721	4/20/2023	09:45 AM	78						
722	4/20/2023	10:00 AM	54						
723	4/20/2023	10:15 AM	59						
724	4/20/2023	10:30 AM	76						
725	4/20/2023	10:45 AM	67						
726	4/20/2023	11:00 AM	59						
727	4/20/2023	11:15 AM	75						
728	4/20/2023	11:30 AM	71						
729	4/20/2023	11:45 AM	68						
730	4/20/2023	12:00 PM	67						
731	4/20/2023	12:15 PM	62						
732	4/20/2023	12:30 PM	79						
733	4/20/2023	12:45 PM	67						
734	4/20/2023	01:00 PM	100						
735	4/20/2023	01:15 PM	66						
736	4/20/2023	01:30 PM	71						
737	4/20/2023	01:45 PM	65						
738	4/20/2023	02:00 PM	68						
739	4/20/2023	02:15 PM	69						
740	4/20/2023	02:30 PM	59						
741	4/20/2023	02:45 PM	71						
742	4/20/2023	03:00 PM	94						
743	4/20/2023	03:15 PM	98						
744	4/20/2023	03:30 PM	87						
745	4/20/2023	03:45 PM	114						
746	4/20/2023	04:00 PM	93						
747	4/20/2023	04:15 PM	114						
748	4/20/2023	04:30 PM	100						
749	4/20/2023	04:45 PM	105						

	A	B	C	D	E	F	G	H	I
750	4/20/2023	05:00 PM	99						
751	4/20/2023	05:15 PM	113						
752	4/20/2023	05:30 PM	105						
753	4/20/2023	05:45 PM	92						
754	4/20/2023	06:00 PM	102						
755	4/20/2023	06:15 PM	98						
756	4/20/2023	06:30 PM	78						
757	4/20/2023	06:45 PM	60						
758	4/20/2023	07:00 PM	53						
759	4/20/2023	07:15 PM	62						
760	4/20/2023	07:30 PM	66						
761	4/20/2023	07:45 PM	65						
762	4/20/2023	08:00 PM	49						
763	4/20/2023	08:15 PM	61						
764	4/20/2023	08:30 PM	39						
765	4/20/2023	08:45 PM	41						
766	4/20/2023	09:00 PM	42						
767	4/20/2023	09:15 PM	32						
768	4/20/2023	09:30 PM	31						
769	4/20/2023	09:45 PM	43						
770	4/20/2023	10:00 PM	25						
771	4/20/2023	10:15 PM	29						
772	4/20/2023	10:30 PM	22						
773	4/20/2023	10:45 PM	26						
774	4/20/2023	11:00 PM	18						
775	4/20/2023	11:15 PM	18						
776	4/20/2023	11:30 PM	9						
777	4/20/2023	11:45 PM	19						
778	4/21/2023	12:00 AM	12						
779	4/21/2023	12:15 AM	15						
780	4/21/2023	12:30 AM	11						
781	4/21/2023	12:45 AM	14						
782	4/21/2023	01:00 AM	12						
783	4/21/2023	01:15 AM	7						
784	4/21/2023	01:30 AM	12						
785	4/21/2023	01:45 AM	5						
786	4/21/2023	02:00 AM	5						
787	4/21/2023	02:15 AM	9						
788	4/21/2023	02:30 AM	9						
789	4/21/2023	02:45 AM	8						
790	4/21/2023	03:00 AM	5						
791	4/21/2023	03:15 AM	10						
792	4/21/2023	03:30 AM	5						
793	4/21/2023	03:45 AM	11						
794	4/21/2023	04:00 AM	19						
795	4/21/2023	04:15 AM	10						
796	4/21/2023	04:30 AM	17						
797	4/21/2023	04:45 AM	30						
798	4/21/2023	05:00 AM	12						
799	4/21/2023	05:15 AM	26						

	A	B	C	D	E	F	G	H	I
800	4/21/2023	05:30 AM	42						
801	4/21/2023	05:45 AM	50						
802	4/21/2023	06:00 AM	26						
803	4/21/2023	06:15 AM	38						
804	4/21/2023	06:30 AM	71						
805	4/21/2023	06:45 AM	70						
806	4/21/2023	07:00 AM	60						
807	4/21/2023	07:15 AM	85						
808	4/21/2023	07:30 AM	124						
809	4/21/2023	07:45 AM	130						
810	4/21/2023	08:00 AM	74						
811	4/21/2023	08:15 AM	108						
812	4/21/2023	08:30 AM	65						
813	4/21/2023	08:45 AM	73						
814	4/21/2023	09:00 AM	55						
815	4/21/2023	09:15 AM	71						
816	4/21/2023	09:30 AM	53						
817	4/21/2023	09:45 AM	59						
818	4/21/2023	10:00 AM	61						
819	4/21/2023	10:15 AM	61						
820	4/21/2023	10:30 AM	74						
821	4/21/2023	10:45 AM	68						
822	4/21/2023	11:00 AM	59						
823	4/21/2023	11:15 AM	67						
824	4/21/2023	11:30 AM	59						
825	4/21/2023	11:45 AM	53						
826	4/21/2023	12:00 PM	77						
827	4/21/2023	12:15 PM	92						
828	4/21/2023	12:30 PM	84						
829	4/21/2023	12:45 PM	84						
830	4/21/2023	01:00 PM	82						
831	4/21/2023	01:15 PM	74						
832	4/21/2023	01:30 PM	85						
833	4/21/2023	01:45 PM	85						
834	4/21/2023	02:00 PM	72						
835	4/21/2023	02:15 PM	101						
836	4/21/2023	02:30 PM	89						
837	4/21/2023	02:45 PM	72						
838	4/21/2023	03:00 PM	98						
839	4/21/2023	03:15 PM	85						
840	4/21/2023	03:30 PM	84						
841	4/21/2023	03:45 PM	102						
842	4/21/2023	04:00 PM	93						
843	4/21/2023	04:15 PM	95						
844	4/21/2023	04:30 PM	101						
845	4/21/2023	04:45 PM	86						
846	4/21/2023	05:00 PM	110						
847	4/21/2023	05:15 PM	116						
848	4/21/2023	05:30 PM	124						
849	4/21/2023	05:45 PM	120						

	A	B	C	D	E	F	G	H	I
850	4/21/2023	06:00 PM	104						
851	4/21/2023	06:15 PM	98						
852	4/21/2023	06:30 PM	85						
853	4/21/2023	06:45 PM	75						
854	4/21/2023	07:00 PM	79						
855	4/21/2023	07:15 PM	59						
856	4/21/2023	07:30 PM	73						
857	4/21/2023	07:45 PM	63						
858	4/21/2023	08:00 PM	66						
859	4/21/2023	08:15 PM	50						
860	4/21/2023	08:30 PM	48						
861	4/21/2023	08:45 PM	64						
862	4/21/2023	09:00 PM	55						
863	4/21/2023	09:15 PM	45						
864	4/21/2023	09:30 PM	35						
865	4/21/2023	09:45 PM	38						
866	4/21/2023	10:00 PM	33						
867	4/21/2023	10:15 PM	41						
868	4/21/2023	10:30 PM	32						
869	4/21/2023	10:45 PM	32						
870	4/21/2023	11:00 PM	27						
871	4/21/2023	11:15 PM	15						
872	4/21/2023	11:30 PM	28						
873	4/21/2023	11:45 PM	14						

	A	B	C	D	E	F	G	H	I
1									
2	File Name: C:\Users\barri\OneDrive\Documents\TDB\WSP\SYRACUSE\DATA\BATCH 3\DONE\ATR 1307.tf2								
3	Start Date: 4/16/2023								
4	Start Time: 12:00:00 AM								
5	Location 1: NB I-81								
6	Location 2: at I-90								
7									
8									
9	Date	Time	NB						
10	4/16/2023	12:00 AM	120						
11	4/16/2023	12:15 AM	122						
12	4/16/2023	12:30 AM	104						
13	4/16/2023	12:45 AM	96						
14	4/16/2023	01:00 AM	102						
15	4/16/2023	01:15 AM	86						
16	4/16/2023	01:30 AM	74						
17	4/16/2023	01:45 AM	70						
18	4/16/2023	02:00 AM	68						
19	4/16/2023	02:15 AM	72						
20	4/16/2023	02:30 AM	69						
21	4/16/2023	02:45 AM	58						
22	4/16/2023	03:00 AM	62						
23	4/16/2023	03:15 AM	70						
24	4/16/2023	03:30 AM	60						
25	4/16/2023	03:45 AM	70						
26	4/16/2023	04:00 AM	66						
27	4/16/2023	04:15 AM	66						
28	4/16/2023	04:30 AM	95						
29	4/16/2023	04:45 AM	83						
30	4/16/2023	05:00 AM	79						
31	4/16/2023	05:15 AM	62						
32	4/16/2023	05:30 AM	54						
33	4/16/2023	05:45 AM	64						
34	4/16/2023	06:00 AM	74						
35	4/16/2023	06:15 AM	70						
36	4/16/2023	06:30 AM	115						
37	4/16/2023	06:45 AM	162						
38	4/16/2023	07:00 AM	156						
39	4/16/2023	07:15 AM	180						
40	4/16/2023	07:30 AM	214						
41	4/16/2023	07:45 AM	228						
42	4/16/2023	08:00 AM	184						
43	4/16/2023	08:15 AM	227						
44	4/16/2023	08:30 AM	268						
45	4/16/2023	08:45 AM	260						
46	4/16/2023	09:00 AM	282						
47	4/16/2023	09:15 AM	306						
48	4/16/2023	09:30 AM	334						
49	4/16/2023	09:45 AM	352						

	A	B	C	D	E	F	G	H	I
50	4/16/2023	10:00 AM	372						
51	4/16/2023	10:15 AM	466						
52	4/16/2023	10:30 AM	434						
53	4/16/2023	10:45 AM	516						
54	4/16/2023	11:00 AM	530						
55	4/16/2023	11:15 AM	510						
56	4/16/2023	11:30 AM	524						
57	4/16/2023	11:45 AM	563						
58	4/16/2023	12:00 PM	544						
59	4/16/2023	12:15 PM	555						
60	4/16/2023	12:30 PM	530						
61	4/16/2023	12:45 PM	600						
62	4/16/2023	01:00 PM	524						
63	4/16/2023	01:15 PM	529						
64	4/16/2023	01:30 PM	520						
65	4/16/2023	01:45 PM	550						
66	4/16/2023	02:00 PM	567						
67	4/16/2023	02:15 PM	484						
68	4/16/2023	02:30 PM	512						
69	4/16/2023	02:45 PM	543						
70	4/16/2023	03:00 PM	562						
71	4/16/2023	03:15 PM	543						
72	4/16/2023	03:30 PM	514						
73	4/16/2023	03:45 PM	529						
74	4/16/2023	04:00 PM	437						
75	4/16/2023	04:15 PM	511						
76	4/16/2023	04:30 PM	489						
77	4/16/2023	04:45 PM	487						
78	4/16/2023	05:00 PM	507						
79	4/16/2023	05:15 PM	530						
80	4/16/2023	05:30 PM	480						
81	4/16/2023	05:45 PM	508						
82	4/16/2023	06:00 PM	458						
83	4/16/2023	06:15 PM	456						
84	4/16/2023	06:30 PM	394						
85	4/16/2023	06:45 PM	374						
86	4/16/2023	07:00 PM	359						
87	4/16/2023	07:15 PM	394						
88	4/16/2023	07:30 PM	381						
89	4/16/2023	07:45 PM	312						
90	4/16/2023	08:00 PM	307						
91	4/16/2023	08:15 PM	321						
92	4/16/2023	08:30 PM	266						
93	4/16/2023	08:45 PM	228						
94	4/16/2023	09:00 PM	218						
95	4/16/2023	09:15 PM	192						
96	4/16/2023	09:30 PM	212						
97	4/16/2023	09:45 PM	160						
98	4/16/2023	10:00 PM	148						
99	4/16/2023	10:15 PM	132						

	A	B	C	D	E	F	G	H	I
100	4/16/2023	10:30 PM	152						
101	4/16/2023	10:45 PM	140						
102	4/16/2023	11:00 PM	134						
103	4/16/2023	11:15 PM	104						
104	4/16/2023	11:30 PM	124						
105	4/16/2023	11:45 PM	109						
106	4/17/2023	12:00 AM	86						
107	4/17/2023	12:15 AM	70						
108	4/17/2023	12:30 AM	58						
109	4/17/2023	12:45 AM	44						
110	4/17/2023	01:00 AM	58						
111	4/17/2023	01:15 AM	32						
112	4/17/2023	01:30 AM	66						
113	4/17/2023	01:45 AM	26						
114	4/17/2023	02:00 AM	34						
115	4/17/2023	02:15 AM	28						
116	4/17/2023	02:30 AM	46						
117	4/17/2023	02:45 AM	48						
118	4/17/2023	03:00 AM	45						
119	4/17/2023	03:15 AM	47						
120	4/17/2023	03:30 AM	60						
121	4/17/2023	03:45 AM	67						
122	4/17/2023	04:00 AM	86						
123	4/17/2023	04:15 AM	108						
124	4/17/2023	04:30 AM	108						
125	4/17/2023	04:45 AM	140						
126	4/17/2023	05:00 AM	110						
127	4/17/2023	05:15 AM	122						
128	4/17/2023	05:30 AM	147						
129	4/17/2023	05:45 AM	180						
130	4/17/2023	06:00 AM	214						
131	4/17/2023	06:15 AM	222						
132	4/17/2023	06:30 AM	322						
133	4/17/2023	06:45 AM	369						
134	4/17/2023	07:00 AM	328						
135	4/17/2023	07:15 AM	444						
136	4/17/2023	07:30 AM	527						
137	4/17/2023	07:45 AM	636						
138	4/17/2023	08:00 AM	482						
139	4/17/2023	08:15 AM	466						
140	4/17/2023	08:30 AM	400						
141	4/17/2023	08:45 AM	482						
142	4/17/2023	09:00 AM	402						
143	4/17/2023	09:15 AM	468						
144	4/17/2023	09:30 AM	460						
145	4/17/2023	09:45 AM	456						
146	4/17/2023	10:00 AM	430						
147	4/17/2023	10:15 AM	442						
148	4/17/2023	10:30 AM	434						
149	4/17/2023	10:45 AM	497						

	A	B	C	D	E	F	G	H	I
150	4/17/2023	11:00 AM	500						
151	4/17/2023	11:15 AM	499						
152	4/17/2023	11:30 AM	468						
153	4/17/2023	11:45 AM	540						
154	4/17/2023	12:00 PM	512						
155	4/17/2023	12:15 PM	526						
156	4/17/2023	12:30 PM	530						
157	4/17/2023	12:45 PM	530						
158	4/17/2023	01:00 PM	514						
159	4/17/2023	01:15 PM	548						
160	4/17/2023	01:30 PM	544						
161	4/17/2023	01:45 PM	564						
162	4/17/2023	02:00 PM	598						
163	4/17/2023	02:15 PM	647						
164	4/17/2023	02:30 PM	660						
165	4/17/2023	02:45 PM	720						
166	4/17/2023	03:00 PM	778						
167	4/17/2023	03:15 PM	876						
168	4/17/2023	03:30 PM	952						
169	4/17/2023	03:45 PM	906						
170	4/17/2023	04:00 PM	964						
171	4/17/2023	04:15 PM	976						
172	4/17/2023	04:30 PM	988						
173	4/17/2023	04:45 PM	960						
174	4/17/2023	05:00 PM	920						
175	4/17/2023	05:15 PM	912						
176	4/17/2023	05:30 PM	802						
177	4/17/2023	05:45 PM	591						
178	4/17/2023	06:00 PM	514						
179	4/17/2023	06:15 PM	489						
180	4/17/2023	06:30 PM	465						
181	4/17/2023	06:45 PM	439						
182	4/17/2023	07:00 PM	422						
183	4/17/2023	07:15 PM	383						
184	4/17/2023	07:30 PM	430						
185	4/17/2023	07:45 PM	318						
186	4/17/2023	08:00 PM	316						
187	4/17/2023	08:15 PM	326						
188	4/17/2023	08:30 PM	266						
189	4/17/2023	08:45 PM	236						
190	4/17/2023	09:00 PM	230						
191	4/17/2023	09:15 PM	240						
192	4/17/2023	09:30 PM	195						
193	4/17/2023	09:45 PM	175						
194	4/17/2023	10:00 PM	156						
195	4/17/2023	10:15 PM	144						
196	4/17/2023	10:30 PM	111						
197	4/17/2023	10:45 PM	135						
198	4/17/2023	11:00 PM	158						
199	4/17/2023	11:15 PM	143						

	A	B	C	D	E	F	G	H	I
200	4/17/2023	11:30 PM	129						
201	4/17/2023	11:45 PM	106						
202	4/18/2023	12:00 AM	101						
203	4/18/2023	12:15 AM	77						
204	4/18/2023	12:30 AM	91						
205	4/18/2023	12:45 AM	53						
206	4/18/2023	01:00 AM	60						
207	4/18/2023	01:15 AM	48						
208	4/18/2023	01:30 AM	38						
209	4/18/2023	01:45 AM	39						
210	4/18/2023	02:00 AM	48						
211	4/18/2023	02:15 AM	36						
212	4/18/2023	02:30 AM	22						
213	4/18/2023	02:45 AM	50						
214	4/18/2023	03:00 AM	36						
215	4/18/2023	03:15 AM	42						
216	4/18/2023	03:30 AM	68						
217	4/18/2023	03:45 AM	64						
218	4/18/2023	04:00 AM	88						
219	4/18/2023	04:15 AM	90						
220	4/18/2023	04:30 AM	118						
221	4/18/2023	04:45 AM	146						
222	4/18/2023	05:00 AM	130						
223	4/18/2023	05:15 AM	144						
224	4/18/2023	05:30 AM	168						
225	4/18/2023	05:45 AM	211						
226	4/18/2023	06:00 AM	193						
227	4/18/2023	06:15 AM	236						
228	4/18/2023	06:30 AM	337						
229	4/18/2023	06:45 AM	435						
230	4/18/2023	07:00 AM	382						
231	4/18/2023	07:15 AM	444						
232	4/18/2023	07:30 AM	526						
233	4/18/2023	07:45 AM	654						
234	4/18/2023	08:00 AM	535						
235	4/18/2023	08:15 AM	463						
236	4/18/2023	08:30 AM	448						
237	4/18/2023	08:45 AM	484						
238	4/18/2023	09:00 AM	444						
239	4/18/2023	09:15 AM	453						
240	4/18/2023	09:30 AM	426						
241	4/18/2023	09:45 AM	486						
242	4/18/2023	10:00 AM	470						
243	4/18/2023	10:15 AM	486						
244	4/18/2023	10:30 AM	526						
245	4/18/2023	10:45 AM	528						
246	4/18/2023	11:00 AM	542						
247	4/18/2023	11:15 AM	498						
248	4/18/2023	11:30 AM	496						
249	4/18/2023	11:45 AM	506						

	A	B	C	D	E	F	G	H	I
250	4/18/2023	12:00 PM	528						
251	4/18/2023	12:15 PM	568						
252	4/18/2023	12:30 PM	518						
253	4/18/2023	12:45 PM	518						
254	4/18/2023	01:00 PM	510						
255	4/18/2023	01:15 PM	554						
256	4/18/2023	01:30 PM	527						
257	4/18/2023	01:45 PM	560						
258	4/18/2023	02:00 PM	600						
259	4/18/2023	02:15 PM	627						
260	4/18/2023	02:30 PM	677						
261	4/18/2023	02:45 PM	715						
262	4/18/2023	03:00 PM	807						
263	4/18/2023	03:15 PM	833						
264	4/18/2023	03:30 PM	940						
265	4/18/2023	03:45 PM	928						
266	4/18/2023	04:00 PM	930						
267	4/18/2023	04:15 PM	1018						
268	4/18/2023	04:30 PM	1038						
269	4/18/2023	04:45 PM	1046						
270	4/18/2023	05:00 PM	984						
271	4/18/2023	05:15 PM	1038						
272	4/18/2023	05:30 PM	882						
273	4/18/2023	05:45 PM	615						
274	4/18/2023	06:00 PM	579						
275	4/18/2023	06:15 PM	512						
276	4/18/2023	06:30 PM	485						
277	4/18/2023	06:45 PM	438						
278	4/18/2023	07:00 PM	468						
279	4/18/2023	07:15 PM	459						
280	4/18/2023	07:30 PM	418						
281	4/18/2023	07:45 PM	361						
282	4/18/2023	08:00 PM	328						
283	4/18/2023	08:15 PM	336						
284	4/18/2023	08:30 PM	284						
285	4/18/2023	08:45 PM	274						
286	4/18/2023	09:00 PM	269						
287	4/18/2023	09:15 PM	252						
288	4/18/2023	09:30 PM	216						
289	4/18/2023	09:45 PM	162						
290	4/18/2023	10:00 PM	182						
291	4/18/2023	10:15 PM	148						
292	4/18/2023	10:30 PM	180						
293	4/18/2023	10:45 PM	148						
294	4/18/2023	11:00 PM	146						
295	4/18/2023	11:15 PM	148						
296	4/18/2023	11:30 PM	148						
297	4/18/2023	11:45 PM	131						
298	4/19/2023	12:00 AM	101						
299	4/19/2023	12:15 AM	70						

	A	B	C	D	E	F	G	H	I
300	4/19/2023	12:30 AM	76						
301	4/19/2023	12:45 AM	48						
302	4/19/2023	01:00 AM	50						
303	4/19/2023	01:15 AM	44						
304	4/19/2023	01:30 AM	55						
305	4/19/2023	01:45 AM	49						
306	4/19/2023	02:00 AM	54						
307	4/19/2023	02:15 AM	30						
308	4/19/2023	02:30 AM	22						
309	4/19/2023	02:45 AM	48						
310	4/19/2023	03:00 AM	47						
311	4/19/2023	03:15 AM	60						
312	4/19/2023	03:30 AM	74						
313	4/19/2023	03:45 AM	86						
314	4/19/2023	04:00 AM	83						
315	4/19/2023	04:15 AM	101						
316	4/19/2023	04:30 AM	118						
317	4/19/2023	04:45 AM	170						
318	4/19/2023	05:00 AM	141						
319	4/19/2023	05:15 AM	130						
320	4/19/2023	05:30 AM	150						
321	4/19/2023	05:45 AM	202						
322	4/19/2023	06:00 AM	192						
323	4/19/2023	06:15 AM	258						
324	4/19/2023	06:30 AM	351						
325	4/19/2023	06:45 AM	388						
326	4/19/2023	07:00 AM	418						
327	4/19/2023	07:15 AM	437						
328	4/19/2023	07:30 AM	525						
329	4/19/2023	07:45 AM	640						
330	4/19/2023	08:00 AM	486						
331	4/19/2023	08:15 AM	461						
332	4/19/2023	08:30 AM	456						
333	4/19/2023	08:45 AM	440						
334	4/19/2023	09:00 AM	483						
335	4/19/2023	09:15 AM	440						
336	4/19/2023	09:30 AM	430						
337	4/19/2023	09:45 AM	484						
338	4/19/2023	10:00 AM	458						
339	4/19/2023	10:15 AM	472						
340	4/19/2023	10:30 AM	466						
341	4/19/2023	10:45 AM	526						
342	4/19/2023	11:00 AM	534						
343	4/19/2023	11:15 AM	506						
344	4/19/2023	11:30 AM	537						
345	4/19/2023	11:45 AM	560						
346	4/19/2023	12:00 PM	538						
347	4/19/2023	12:15 PM	526						
348	4/19/2023	12:30 PM	534						
349	4/19/2023	12:45 PM	520						

	A	B	C	D	E	F	G	H	I
350	4/19/2023	01:00 PM	564						
351	4/19/2023	01:15 PM	558						
352	4/19/2023	01:30 PM	559						
353	4/19/2023	01:45 PM	607						
354	4/19/2023	02:00 PM	620						
355	4/19/2023	02:15 PM	614						
356	4/19/2023	02:30 PM	714						
357	4/19/2023	02:45 PM	734						
358	4/19/2023	03:00 PM	820						
359	4/19/2023	03:15 PM	914						
360	4/19/2023	03:30 PM	933						
361	4/19/2023	03:45 PM	918						
362	4/19/2023	04:00 PM	1034						
363	4/19/2023	04:15 PM	1043						
364	4/19/2023	04:30 PM	1031						
365	4/19/2023	04:45 PM	1060						
366	4/19/2023	05:00 PM	1000						
367	4/19/2023	05:15 PM	994						
368	4/19/2023	05:30 PM	723						
369	4/19/2023	05:45 PM	648						
370	4/19/2023	06:00 PM	573						
371	4/19/2023	06:15 PM	508						
372	4/19/2023	06:30 PM	494						
373	4/19/2023	06:45 PM	435						
374	4/19/2023	07:00 PM	428						
375	4/19/2023	07:15 PM	470						
376	4/19/2023	07:30 PM	434						
377	4/19/2023	07:45 PM	393						
378	4/19/2023	08:00 PM	412						
379	4/19/2023	08:15 PM	361						
380	4/19/2023	08:30 PM	299						
381	4/19/2023	08:45 PM	258						
382	4/19/2023	09:00 PM	260						
383	4/19/2023	09:15 PM	274						
384	4/19/2023	09:30 PM	222						
385	4/19/2023	09:45 PM	217						
386	4/19/2023	10:00 PM	171						
387	4/19/2023	10:15 PM	180						
388	4/19/2023	10:30 PM	168						
389	4/19/2023	10:45 PM	249						
390	4/19/2023	11:00 PM	172						
391	4/19/2023	11:15 PM	126						
392	4/19/2023	11:30 PM	200						
393	4/19/2023	11:45 PM	115						
394	4/20/2023	12:00 AM	119						
395	4/20/2023	12:15 AM	81						
396	4/20/2023	12:30 AM	78						
397	4/20/2023	12:45 AM	56						
398	4/20/2023	01:00 AM	62						
399	4/20/2023	01:15 AM	44						

	A	B	C	D	E	F	G	H	I
400	4/20/2023	01:30 AM	40						
401	4/20/2023	01:45 AM	38						
402	4/20/2023	02:00 AM	49						
403	4/20/2023	02:15 AM	36						
404	4/20/2023	02:30 AM	43						
405	4/20/2023	02:45 AM	40						
406	4/20/2023	03:00 AM	64						
407	4/20/2023	03:15 AM	48						
408	4/20/2023	03:30 AM	70						
409	4/20/2023	03:45 AM	94						
410	4/20/2023	04:00 AM	98						
411	4/20/2023	04:15 AM	127						
412	4/20/2023	04:30 AM	134						
413	4/20/2023	04:45 AM	131						
414	4/20/2023	05:00 AM	160						
415	4/20/2023	05:15 AM	125						
416	4/20/2023	05:30 AM	143						
417	4/20/2023	05:45 AM	200						
418	4/20/2023	06:00 AM	214						
419	4/20/2023	06:15 AM	242						
420	4/20/2023	06:30 AM	372						
421	4/20/2023	06:45 AM	412						
422	4/20/2023	07:00 AM	399						
423	4/20/2023	07:15 AM	500						
424	4/20/2023	07:30 AM	547						
425	4/20/2023	07:45 AM	590						
426	4/20/2023	08:00 AM	493						
427	4/20/2023	08:15 AM	470						
428	4/20/2023	08:30 AM	410						
429	4/20/2023	08:45 AM	526						
430	4/20/2023	09:00 AM	520						
431	4/20/2023	09:15 AM	475						
432	4/20/2023	09:30 AM	464						
433	4/20/2023	09:45 AM	455						
434	4/20/2023	10:00 AM	456						
435	4/20/2023	10:15 AM	458						
436	4/20/2023	10:30 AM	465						
437	4/20/2023	10:45 AM	438						
438	4/20/2023	11:00 AM	532						
439	4/20/2023	11:15 AM	506						
440	4/20/2023	11:30 AM	517						
441	4/20/2023	11:45 AM	548						
442	4/20/2023	12:00 PM	548						
443	4/20/2023	12:15 PM	542						
444	4/20/2023	12:30 PM	580						
445	4/20/2023	12:45 PM	548						
446	4/20/2023	01:00 PM	561						
447	4/20/2023	01:15 PM	619						
448	4/20/2023	01:30 PM	610						
449	4/20/2023	01:45 PM	588						

	A	B	C	D	E	F	G	H	I
450	4/20/2023	02:00 PM	638						
451	4/20/2023	02:15 PM	637						
452	4/20/2023	02:30 PM	744						
453	4/20/2023	02:45 PM	692						
454	4/20/2023	03:00 PM	813						
455	4/20/2023	03:15 PM	854						
456	4/20/2023	03:30 PM	1010						
457	4/20/2023	03:45 PM	1044						
458	4/20/2023	04:00 PM	946						
459	4/20/2023	04:15 PM	1038						
460	4/20/2023	04:30 PM	1008						
461	4/20/2023	04:45 PM	1090						
462	4/20/2023	05:00 PM	1038						
463	4/20/2023	05:15 PM	960						
464	4/20/2023	05:30 PM	824						
465	4/20/2023	05:45 PM	680						
466	4/20/2023	06:00 PM	636						
467	4/20/2023	06:15 PM	580						
468	4/20/2023	06:30 PM	545						
469	4/20/2023	06:45 PM	482						
470	4/20/2023	07:00 PM	528						
471	4/20/2023	07:15 PM	478						
472	4/20/2023	07:30 PM	489						
473	4/20/2023	07:45 PM	440						
474	4/20/2023	08:00 PM	412						
475	4/20/2023	08:15 PM	369						
476	4/20/2023	08:30 PM	402						
477	4/20/2023	08:45 PM	357						
478	4/20/2023	09:00 PM	367						
479	4/20/2023	09:15 PM	298						
480	4/20/2023	09:30 PM	254						
481	4/20/2023	09:45 PM	261						
482	4/20/2023	10:00 PM	219						
483	4/20/2023	10:15 PM	206						
484	4/20/2023	10:30 PM	159						
485	4/20/2023	10:45 PM	171						
486	4/20/2023	11:00 PM	166						
487	4/20/2023	11:15 PM	172						
488	4/20/2023	11:30 PM	186						
489	4/20/2023	11:45 PM	113						
490	4/21/2023	12:00 AM	134						
491	4/21/2023	12:15 AM	106						
492	4/21/2023	12:30 AM	116						
493	4/21/2023	12:45 AM	98						
494	4/21/2023	01:00 AM	65						
495	4/21/2023	01:15 AM	66						
496	4/21/2023	01:30 AM	54						
497	4/21/2023	01:45 AM	68						
498	4/21/2023	02:00 AM	44						
499	4/21/2023	02:15 AM	42						

	A	B	C	D	E	F	G	H	I
500	4/21/2023	02:30 AM	44						
501	4/21/2023	02:45 AM	42						
502	4/21/2023	03:00 AM	55						
503	4/21/2023	03:15 AM	52						
504	4/21/2023	03:30 AM	84						
505	4/21/2023	03:45 AM	86						
506	4/21/2023	04:00 AM	104						
507	4/21/2023	04:15 AM	130						
508	4/21/2023	04:30 AM	151						
509	4/21/2023	04:45 AM	161						
510	4/21/2023	05:00 AM	124						
511	4/21/2023	05:15 AM	146						
512	4/21/2023	05:30 AM	160						
513	4/21/2023	05:45 AM	179						
514	4/21/2023	06:00 AM	214						
515	4/21/2023	06:15 AM	215						
516	4/21/2023	06:30 AM	344						
517	4/21/2023	06:45 AM	408						
518	4/21/2023	07:00 AM	396						
519	4/21/2023	07:15 AM	464						
520	4/21/2023	07:30 AM	508						
521	4/21/2023	07:45 AM	594						
522	4/21/2023	08:00 AM	498						
523	4/21/2023	08:15 AM	500						
524	4/21/2023	08:30 AM	465						
525	4/21/2023	08:45 AM	497						
526	4/21/2023	09:00 AM	441						
527	4/21/2023	09:15 AM	476						
528	4/21/2023	09:30 AM	495						
529	4/21/2023	09:45 AM	521						
530	4/21/2023	10:00 AM	501						
531	4/21/2023	10:15 AM	532						
532	4/21/2023	10:30 AM	490						
533	4/21/2023	10:45 AM	558						
534	4/21/2023	11:00 AM	570						
535	4/21/2023	11:15 AM	592						
536	4/21/2023	11:30 AM	618						
537	4/21/2023	11:45 AM	596						
538	4/21/2023	12:00 PM	672						
539	4/21/2023	12:15 PM	620						
540	4/21/2023	12:30 PM	618						
541	4/21/2023	12:45 PM	638						
542	4/21/2023	01:00 PM	675						
543	4/21/2023	01:15 PM	644						
544	4/21/2023	01:30 PM	657						
545	4/21/2023	01:45 PM	642						
546	4/21/2023	02:00 PM	656						
547	4/21/2023	02:15 PM	776						
548	4/21/2023	02:30 PM	777						
549	4/21/2023	02:45 PM	795						

	A	B	C	D	E	F	G	H	I
550	4/21/2023	03:00 PM	894						
551	4/21/2023	03:15 PM	914						
552	4/21/2023	03:30 PM	950						
553	4/21/2023	03:45 PM	922						
554	4/21/2023	04:00 PM	980						
555	4/21/2023	04:15 PM	908						
556	4/21/2023	04:30 PM	958						
557	4/21/2023	04:45 PM	958						
558	4/21/2023	05:00 PM	865						
559	4/21/2023	05:15 PM	842						
560	4/21/2023	05:30 PM	721						
561	4/21/2023	05:45 PM	684						
562	4/21/2023	06:00 PM	592						
563	4/21/2023	06:15 PM	534						
564	4/21/2023	06:30 PM	560						
565	4/21/2023	06:45 PM	486						
566	4/21/2023	07:00 PM	524						
567	4/21/2023	07:15 PM	516						
568	4/21/2023	07:30 PM	473						
569	4/21/2023	07:45 PM	446						
570	4/21/2023	08:00 PM	427						
571	4/21/2023	08:15 PM	414						
572	4/21/2023	08:30 PM	394						
573	4/21/2023	08:45 PM	390						
574	4/21/2023	09:00 PM	400						
575	4/21/2023	09:15 PM	399						
576	4/21/2023	09:30 PM	316						
577	4/21/2023	09:45 PM	368						
578	4/21/2023	10:00 PM	360						
579	4/21/2023	10:15 PM	282						
580	4/21/2023	10:30 PM	240						
581	4/21/2023	10:45 PM	254						
582	4/21/2023	11:00 PM	194						
583	4/21/2023	11:15 PM	181						
584	4/21/2023	11:30 PM	208						
585	4/21/2023	11:45 PM	178						
586	4/22/2023	12:00 AM	178						
587	4/22/2023	12:15 AM	118						
588	4/22/2023	12:30 AM	112						
589	4/22/2023	12:45 AM	96						
590	4/22/2023	01:00 AM	104						
591	4/22/2023	01:15 AM	94						
592	4/22/2023	01:30 AM	75						
593	4/22/2023	01:45 AM	70						
594	4/22/2023	02:00 AM	64						
595	4/22/2023	02:15 AM	76						
596	4/22/2023	02:30 AM	67						
597	4/22/2023	02:45 AM	52						
598	4/22/2023	03:00 AM	52						
599	4/22/2023	03:15 AM	70						

	A	B	C	D	E	F	G	H	I
600	4/22/2023	03:30 AM	83						
601	4/22/2023	03:45 AM	88						
602	4/22/2023	04:00 AM	80						
603	4/22/2023	04:15 AM	112						
604	4/22/2023	04:30 AM	112						
605	4/22/2023	04:45 AM	114						
606	4/22/2023	05:00 AM	98						
607	4/22/2023	05:15 AM	76						
608	4/22/2023	05:30 AM	80						
609	4/22/2023	05:45 AM	103						
610	4/22/2023	06:00 AM	106						
611	4/22/2023	06:15 AM	116						
612	4/22/2023	06:30 AM	148						
613	4/22/2023	06:45 AM	156						
614	4/22/2023	07:00 AM	175						
615	4/22/2023	07:15 AM	192						
616	4/22/2023	07:30 AM	298						
617	4/22/2023	07:45 AM	270						
618	4/22/2023	08:00 AM	242						
619	4/22/2023	08:15 AM	284						
620	4/22/2023	08:30 AM	307						
621	4/22/2023	08:45 AM	350						
622	4/22/2023	09:00 AM	374						
623	4/22/2023	09:15 AM	396						
624	4/22/2023	09:30 AM	409						
625	4/22/2023	09:45 AM	485						
626	4/22/2023	10:00 AM	471						
627	4/22/2023	10:15 AM	492						
628	4/22/2023	10:30 AM	510						
629	4/22/2023	10:45 AM	530						
630	4/22/2023	11:00 AM	509						
631	4/22/2023	11:15 AM	530						
632	4/22/2023	11:30 AM	590						
633	4/22/2023	11:45 AM	632						
634	4/22/2023	12:00 PM	616						
635	4/22/2023	12:15 PM	606						
636	4/22/2023	12:30 PM	595						
637	4/22/2023	12:45 PM	559						
638	4/22/2023	01:00 PM	586						
639	4/22/2023	01:15 PM	564						
640	4/22/2023	01:30 PM	595						
641	4/22/2023	01:45 PM	533						
642	4/22/2023	02:00 PM	564						
643	4/22/2023	02:15 PM	622						
644	4/22/2023	02:30 PM	634						
645	4/22/2023	02:45 PM	622						
646	4/22/2023	03:00 PM	600						
647	4/22/2023	03:15 PM	595						
648	4/22/2023	03:30 PM	632						
649	4/22/2023	03:45 PM	642						

	A	B	C	D	E	F	G	H	I
650	4/22/2023	04:00 PM	592						
651	4/22/2023	04:15 PM	576						
652	4/22/2023	04:30 PM	526						
653	4/22/2023	04:45 PM	526						
654	4/22/2023	05:00 PM	532						
655	4/22/2023	05:15 PM	586						
656	4/22/2023	05:30 PM	508						
657	4/22/2023	05:45 PM	438						
658	4/22/2023	06:00 PM	481						
659	4/22/2023	06:15 PM	464						
660	4/22/2023	06:30 PM	450						
661	4/22/2023	06:45 PM	370						
662	4/22/2023	07:00 PM	412						
663	4/22/2023	07:15 PM	370						
664	4/22/2023	07:30 PM	392						
665	4/22/2023	07:45 PM	320						
666	4/22/2023	08:00 PM	326						
667	4/22/2023	08:15 PM	328						
668	4/22/2023	08:30 PM	298						
669	4/22/2023	08:45 PM	256						
670	4/22/2023	09:00 PM	285						
671	4/22/2023	09:15 PM	264						
672	4/22/2023	09:30 PM	322						
673	4/22/2023	09:45 PM	366						
674	4/22/2023	10:00 PM	235						
675	4/22/2023	10:15 PM	208						
676	4/22/2023	10:30 PM	165						
677	4/22/2023	10:45 PM	161						
678	4/22/2023	11:00 PM	149						
679	4/22/2023	11:15 PM	140						
680	4/22/2023	11:30 PM	166						
681	4/22/2023	11:45 PM	140						
682	4/23/2023	12:00 AM	126						
683	4/23/2023	12:15 AM	148						
684	4/23/2023	12:30 AM	106						
685	4/23/2023	12:45 AM	76						
686	4/23/2023	01:00 AM	98						
687	4/23/2023	01:15 AM	71						
688	4/23/2023	01:30 AM	69						
689	4/23/2023	01:45 AM	58						
690	4/23/2023	02:00 AM	66						
691	4/23/2023	02:15 AM	56						
692	4/23/2023	02:30 AM	52						
693	4/23/2023	02:45 AM	56						
694	4/23/2023	03:00 AM	36						
695	4/23/2023	03:15 AM	32						
696	4/23/2023	03:30 AM	56						
697	4/23/2023	03:45 AM	58						
698	4/23/2023	04:00 AM	62						
699	4/23/2023	04:15 AM	81						

	A	B	C	D	E	F	G	H	I
700	4/23/2023	04:30 AM	78						
701	4/23/2023	04:45 AM	84						
702	4/23/2023	05:00 AM	72						
703	4/23/2023	05:15 AM	44						
704	4/23/2023	05:30 AM	48						
705	4/23/2023	05:45 AM	63						
706	4/23/2023	06:00 AM	68						
707	4/23/2023	06:15 AM	66						
708	4/23/2023	06:30 AM	97						
709	4/23/2023	06:45 AM	128						
710	4/23/2023	07:00 AM	126						
711	4/23/2023	07:15 AM	159						
712	4/23/2023	07:30 AM	201						
713	4/23/2023	07:45 AM	170						
714	4/23/2023	08:00 AM	185						
715	4/23/2023	08:15 AM	207						
716	4/23/2023	08:30 AM	198						
717	4/23/2023	08:45 AM	236						
718	4/23/2023	09:00 AM	250						
719	4/23/2023	09:15 AM	273						
720	4/23/2023	09:30 AM	327						
721	4/23/2023	09:45 AM	355						
722	4/23/2023	10:00 AM	400						
723	4/23/2023	10:15 AM	420						
724	4/23/2023	10:30 AM	388						
725	4/23/2023	10:45 AM	428						
726	4/23/2023	11:00 AM	416						
727	4/23/2023	11:15 AM	414						
728	4/23/2023	11:30 AM	491						
729	4/23/2023	11:45 AM	474						
730	4/23/2023	12:00 PM	499						
731	4/23/2023	12:15 PM	526						
732	4/23/2023	12:30 PM	541						
733	4/23/2023	12:45 PM	556						
734	4/23/2023	01:00 PM	506						
735	4/23/2023	01:15 PM	560						
736	4/23/2023	01:30 PM	502						
737	4/23/2023	01:45 PM	536						
738	4/23/2023	02:00 PM	572						
739	4/23/2023	02:15 PM	540						
740	4/23/2023	02:30 PM	542						
741	4/23/2023	02:45 PM	610						
742	4/23/2023	03:00 PM	546						
743	4/23/2023	03:15 PM	596						
744	4/23/2023	03:30 PM	562						
745	4/23/2023	03:45 PM	644						
746	4/23/2023	04:00 PM	563						
747	4/23/2023	04:15 PM	556						
748	4/23/2023	04:30 PM	524						
749	4/23/2023	04:45 PM	499						

	A	B	C	D	E	F	G	H	I
750	4/23/2023	05:00 PM	536						
751	4/23/2023	05:15 PM	440						
752	4/23/2023	05:30 PM	475						
753	4/23/2023	05:45 PM	404						
754	4/23/2023	06:00 PM	410						
755	4/23/2023	06:15 PM	420						
756	4/23/2023	06:30 PM	424						
757	4/23/2023	06:45 PM	340						
758	4/23/2023	07:00 PM	312						
759	4/23/2023	07:15 PM	332						
760	4/23/2023	07:30 PM	360						
761	4/23/2023	07:45 PM	281						
762	4/23/2023	08:00 PM	280						
763	4/23/2023	08:15 PM	252						
764	4/23/2023	08:30 PM	240						
765	4/23/2023	08:45 PM	198						
766	4/23/2023	09:00 PM	154						
767	4/23/2023	09:15 PM	184						
768	4/23/2023	09:30 PM	140						
769	4/23/2023	09:45 PM	141						
770	4/23/2023	10:00 PM	150						
771	4/23/2023	10:15 PM	191						
772	4/23/2023	10:30 PM	161						
773	4/23/2023	10:45 PM	175						
774	4/23/2023	11:00 PM	154						
775	4/23/2023	11:15 PM	132						
776	4/23/2023	11:30 PM	121						
777	4/23/2023	11:45 PM	97						

	A	B	C	D	E	F	G	H	I
1									
2	File Name: C:\Users\barri\OneDrive\Documents\TDB\WSP\SYRACUSE\DATA\BATCH 3\DONE\ATR 1308.tf2								
3	Start Date: 4/17/2023								
4	Start Time: 12:00:00 AM								
5	Location 1: SB I-81								
6	Location 2: at I-90								
7									
8									
9	Date	Time	SB						
10	4/17/2023	12:00 AM	66						
11	4/17/2023	12:15 AM	64						
12	4/17/2023	12:30 AM	73						
13	4/17/2023	12:45 AM	84						
14	4/17/2023	01:00 AM	56						
15	4/17/2023	01:15 AM	56						
16	4/17/2023	01:30 AM	44						
17	4/17/2023	01:45 AM	23						
18	4/17/2023	02:00 AM	30						
19	4/17/2023	02:15 AM	34						
20	4/17/2023	02:30 AM	48						
21	4/17/2023	02:45 AM	42						
22	4/17/2023	03:00 AM	49						
23	4/17/2023	03:15 AM	52						
24	4/17/2023	03:30 AM	52						
25	4/17/2023	03:45 AM	57						
26	4/17/2023	04:00 AM	46						
27	4/17/2023	04:15 AM	84						
28	4/17/2023	04:30 AM	103						
29	4/17/2023	04:45 AM	138						
30	4/17/2023	05:00 AM	154						
31	4/17/2023	05:15 AM	193						
32	4/17/2023	05:30 AM	305						
33	4/17/2023	05:45 AM	317						
34	4/17/2023	06:00 AM	322						
35	4/17/2023	06:15 AM	500						
36	4/17/2023	06:30 AM	724						
37	4/17/2023	06:45 AM	748						
38	4/17/2023	07:00 AM	736						
39	4/17/2023	07:15 AM	872						
40	4/17/2023	07:30 AM	986						
41	4/17/2023	07:45 AM	996						
42	4/17/2023	08:00 AM	852						
43	4/17/2023	08:15 AM	784						
44	4/17/2023	08:30 AM	686						
45	4/17/2023	08:45 AM	672						
46	4/17/2023	09:00 AM	593						
47	4/17/2023	09:15 AM	596						
48	4/17/2023	09:30 AM	528						
49	4/17/2023	09:45 AM	537						

	A	B	C	D	E	F	G	H	I
50	4/17/2023	10:00 AM	520						
51	4/17/2023	10:15 AM	492						
52	4/17/2023	10:30 AM	528						
53	4/17/2023	10:45 AM	542						
54	4/17/2023	11:00 AM	515						
55	4/17/2023	11:15 AM	539						
56	4/17/2023	11:30 AM	528						
57	4/17/2023	11:45 AM	540						
58	4/17/2023	12:00 PM	556						
59	4/17/2023	12:15 PM	564						
60	4/17/2023	12:30 PM	591						
61	4/17/2023	12:45 PM	528						
62	4/17/2023	01:00 PM	518						
63	4/17/2023	01:15 PM	564						
64	4/17/2023	01:30 PM	580						
65	4/17/2023	01:45 PM	560						
66	4/17/2023	02:00 PM	572						
67	4/17/2023	02:15 PM	594						
68	4/17/2023	02:30 PM	602						
69	4/17/2023	02:45 PM	523						
70	4/17/2023	03:00 PM	552						
71	4/17/2023	03:15 PM	573						
72	4/17/2023	03:30 PM	660						
73	4/17/2023	03:45 PM	652						
74	4/17/2023	04:00 PM	687						
75	4/17/2023	04:15 PM	674						
76	4/17/2023	04:30 PM	684						
77	4/17/2023	04:45 PM	630						
78	4/17/2023	05:00 PM	736						
79	4/17/2023	05:15 PM	654						
80	4/17/2023	05:30 PM	580						
81	4/17/2023	05:45 PM	546						
82	4/17/2023	06:00 PM	512						
83	4/17/2023	06:15 PM	508						
84	4/17/2023	06:30 PM	492						
85	4/17/2023	06:45 PM	420						
86	4/17/2023	07:00 PM	426						
87	4/17/2023	07:15 PM	368						
88	4/17/2023	07:30 PM	329						
89	4/17/2023	07:45 PM	308						
90	4/17/2023	08:00 PM	279						
91	4/17/2023	08:15 PM	251						
92	4/17/2023	08:30 PM	238						
93	4/17/2023	08:45 PM	228						
94	4/17/2023	09:00 PM	222						
95	4/17/2023	09:15 PM	162						
96	4/17/2023	09:30 PM	188						
97	4/17/2023	09:45 PM	172						
98	4/17/2023	10:00 PM	142						
99	4/17/2023	10:15 PM	156						

	A	B	C	D	E	F	G	H	I
100	4/17/2023	10:30 PM	142						
101	4/17/2023	10:45 PM	86						
102	4/17/2023	11:00 PM	88						
103	4/17/2023	11:15 PM	126						
104	4/17/2023	11:30 PM	95						
105	4/17/2023	11:45 PM	94						
106	4/18/2023	12:00 AM	74						
107	4/18/2023	12:15 AM	78						
108	4/18/2023	12:30 AM	106						
109	4/18/2023	12:45 AM	90						
110	4/18/2023	01:00 AM	74						
111	4/18/2023	01:15 AM	33						
112	4/18/2023	01:30 AM	46						
113	4/18/2023	01:45 AM	38						
114	4/18/2023	02:00 AM	54						
115	4/18/2023	02:15 AM	60						
116	4/18/2023	02:30 AM	48						
117	4/18/2023	02:45 AM	44						
118	4/18/2023	03:00 AM	36						
119	4/18/2023	03:15 AM	42						
120	4/18/2023	03:30 AM	49						
121	4/18/2023	03:45 AM	69						
122	4/18/2023	04:00 AM	58						
123	4/18/2023	04:15 AM	88						
124	4/18/2023	04:30 AM	112						
125	4/18/2023	04:45 AM	147						
126	4/18/2023	05:00 AM	144						
127	4/18/2023	05:15 AM	246						
128	4/18/2023	05:30 AM	320						
129	4/18/2023	05:45 AM	346						
130	4/18/2023	06:00 AM	340						
131	4/18/2023	06:15 AM	523						
132	4/18/2023	06:30 AM	780						
133	4/18/2023	06:45 AM	742						
134	4/18/2023	07:00 AM	726						
135	4/18/2023	07:15 AM	923						
136	4/18/2023	07:30 AM	1059						
137	4/18/2023	07:45 AM	996						
138	4/18/2023	08:00 AM	854						
139	4/18/2023	08:15 AM	876						
140	4/18/2023	08:30 AM	700						
141	4/18/2023	08:45 AM	680						
142	4/18/2023	09:00 AM	578						
143	4/18/2023	09:15 AM	586						
144	4/18/2023	09:30 AM	476						
145	4/18/2023	09:45 AM	530						
146	4/18/2023	10:00 AM	491						
147	4/18/2023	10:15 AM	492						
148	4/18/2023	10:30 AM	510						
149	4/18/2023	10:45 AM	516						

	A	B	C	D	E	F	G	H	I
150	4/18/2023	11:00 AM	490						
151	4/18/2023	11:15 AM	532						
152	4/18/2023	11:30 AM	548						
153	4/18/2023	11:45 AM	552						
154	4/18/2023	12:00 PM	490						
155	4/18/2023	12:15 PM	512						
156	4/18/2023	12:30 PM	532						
157	4/18/2023	12:45 PM	524						
158	4/18/2023	01:00 PM	504						
159	4/18/2023	01:15 PM	537						
160	4/18/2023	01:30 PM	550						
161	4/18/2023	01:45 PM	519						
162	4/18/2023	02:00 PM	524						
163	4/18/2023	02:15 PM	516						
164	4/18/2023	02:30 PM	551						
165	4/18/2023	02:45 PM	556						
166	4/18/2023	03:00 PM	564						
167	4/18/2023	03:15 PM	575						
168	4/18/2023	03:30 PM	650						
169	4/18/2023	03:45 PM	640						
170	4/18/2023	04:00 PM	604						
171	4/18/2023	04:15 PM	694						
172	4/18/2023	04:30 PM	702						
173	4/18/2023	04:45 PM	688						
174	4/18/2023	05:00 PM	702						
175	4/18/2023	05:15 PM	680						
176	4/18/2023	05:30 PM	646						
177	4/18/2023	05:45 PM	593						
178	4/18/2023	06:00 PM	512						
179	4/18/2023	06:15 PM	491						
180	4/18/2023	06:30 PM	478						
181	4/18/2023	06:45 PM	362						
182	4/18/2023	07:00 PM	382						
183	4/18/2023	07:15 PM	417						
184	4/18/2023	07:30 PM	332						
185	4/18/2023	07:45 PM	279						
186	4/18/2023	08:00 PM	276						
187	4/18/2023	08:15 PM	265						
188	4/18/2023	08:30 PM	304						
189	4/18/2023	08:45 PM	215						
190	4/18/2023	09:00 PM	221						
191	4/18/2023	09:15 PM	220						
192	4/18/2023	09:30 PM	169						
193	4/18/2023	09:45 PM	162						
194	4/18/2023	10:00 PM	171						
195	4/18/2023	10:15 PM	143						
196	4/18/2023	10:30 PM	160						
197	4/18/2023	10:45 PM	152						
198	4/18/2023	11:00 PM	130						
199	4/18/2023	11:15 PM	132						

	A	B	C	D	E	F	G	H	I
200	4/18/2023	11:30 PM	118						
201	4/18/2023	11:45 PM	80						
202	4/19/2023	12:00 AM	74						
203	4/19/2023	12:15 AM	90						
204	4/19/2023	12:30 AM	99						
205	4/19/2023	12:45 AM	76						
206	4/19/2023	01:00 AM	68						
207	4/19/2023	01:15 AM	50						
208	4/19/2023	01:30 AM	44						
209	4/19/2023	01:45 AM	49						
210	4/19/2023	02:00 AM	48						
211	4/19/2023	02:15 AM	47						
212	4/19/2023	02:30 AM	58						
213	4/19/2023	02:45 AM	36						
214	4/19/2023	03:00 AM	35						
215	4/19/2023	03:15 AM	44						
216	4/19/2023	03:30 AM	64						
217	4/19/2023	03:45 AM	77						
218	4/19/2023	04:00 AM	58						
219	4/19/2023	04:15 AM	70						
220	4/19/2023	04:30 AM	114						
221	4/19/2023	04:45 AM	152						
222	4/19/2023	05:00 AM	172						
223	4/19/2023	05:15 AM	226						
224	4/19/2023	05:30 AM	330						
225	4/19/2023	05:45 AM	348						
226	4/19/2023	06:00 AM	296						
227	4/19/2023	06:15 AM	555						
228	4/19/2023	06:30 AM	690						
229	4/19/2023	06:45 AM	756						
230	4/19/2023	07:00 AM	733						
231	4/19/2023	07:15 AM	908						
232	4/19/2023	07:30 AM	1039						
233	4/19/2023	07:45 AM	1030						
234	4/19/2023	08:00 AM	870						
235	4/19/2023	08:15 AM	816						
236	4/19/2023	08:30 AM	686						
237	4/19/2023	08:45 AM	698						
238	4/19/2023	09:00 AM	585						
239	4/19/2023	09:15 AM	542						
240	4/19/2023	09:30 AM	528						
241	4/19/2023	09:45 AM	544						
242	4/19/2023	10:00 AM	514						
243	4/19/2023	10:15 AM	486						
244	4/19/2023	10:30 AM	482						
245	4/19/2023	10:45 AM	524						
246	4/19/2023	11:00 AM	484						
247	4/19/2023	11:15 AM	484						
248	4/19/2023	11:30 AM	507						
249	4/19/2023	11:45 AM	562						

	A	B	C	D	E	F	G	H	I
250	4/19/2023	12:00 PM	582						
251	4/19/2023	12:15 PM	576						
252	4/19/2023	12:30 PM	610						
253	4/19/2023	12:45 PM	510						
254	4/19/2023	01:00 PM	514						
255	4/19/2023	01:15 PM	534						
256	4/19/2023	01:30 PM	540						
257	4/19/2023	01:45 PM	558						
258	4/19/2023	02:00 PM	524						
259	4/19/2023	02:15 PM	524						
260	4/19/2023	02:30 PM	578						
261	4/19/2023	02:45 PM	524						
262	4/19/2023	03:00 PM	587						
263	4/19/2023	03:15 PM	608						
264	4/19/2023	03:30 PM	714						
265	4/19/2023	03:45 PM	638						
266	4/19/2023	04:00 PM	623						
267	4/19/2023	04:15 PM	679						
268	4/19/2023	04:30 PM	717						
269	4/19/2023	04:45 PM	708						
270	4/19/2023	05:00 PM	776						
271	4/19/2023	05:15 PM	702						
272	4/19/2023	05:30 PM	582						
273	4/19/2023	05:45 PM	605						
274	4/19/2023	06:00 PM	550						
275	4/19/2023	06:15 PM	532						
276	4/19/2023	06:30 PM	534						
277	4/19/2023	06:45 PM	462						
278	4/19/2023	07:00 PM	427						
279	4/19/2023	07:15 PM	366						
280	4/19/2023	07:30 PM	389						
281	4/19/2023	07:45 PM	360						
282	4/19/2023	08:00 PM	306						
283	4/19/2023	08:15 PM	292						
284	4/19/2023	08:30 PM	268						
285	4/19/2023	08:45 PM	268						
286	4/19/2023	09:00 PM	250						
287	4/19/2023	09:15 PM	209						
288	4/19/2023	09:30 PM	212						
289	4/19/2023	09:45 PM	194						
290	4/19/2023	10:00 PM	157						
291	4/19/2023	10:15 PM	159						
292	4/19/2023	10:30 PM	143						
293	4/19/2023	10:45 PM	125						
294	4/19/2023	11:00 PM	162						
295	4/19/2023	11:15 PM	136						
296	4/19/2023	11:30 PM	112						
297	4/19/2023	11:45 PM	114						
298	4/20/2023	12:00 AM	83						
299	4/20/2023	12:15 AM	83						

	A	B	C	D	E	F	G	H	I
300	4/20/2023	12:30 AM	109						
301	4/20/2023	12:45 AM	100						
302	4/20/2023	01:00 AM	72						
303	4/20/2023	01:15 AM	42						
304	4/20/2023	01:30 AM	44						
305	4/20/2023	01:45 AM	34						
306	4/20/2023	02:00 AM	29						
307	4/20/2023	02:15 AM	32						
308	4/20/2023	02:30 AM	39						
309	4/20/2023	02:45 AM	41						
310	4/20/2023	03:00 AM	39						
311	4/20/2023	03:15 AM	50						
312	4/20/2023	03:30 AM	46						
313	4/20/2023	03:45 AM	66						
314	4/20/2023	04:00 AM	50						
315	4/20/2023	04:15 AM	91						
316	4/20/2023	04:30 AM	122						
317	4/20/2023	04:45 AM	144						
318	4/20/2023	05:00 AM	182						
319	4/20/2023	05:15 AM	216						
320	4/20/2023	05:30 AM	309						
321	4/20/2023	05:45 AM	349						
322	4/20/2023	06:00 AM	325						
323	4/20/2023	06:15 AM	517						
324	4/20/2023	06:30 AM	722						
325	4/20/2023	06:45 AM	746						
326	4/20/2023	07:00 AM	706						
327	4/20/2023	07:15 AM	951						
328	4/20/2023	07:30 AM	988						
329	4/20/2023	07:45 AM	1001						
330	4/20/2023	08:00 AM	838						
331	4/20/2023	08:15 AM	788						
332	4/20/2023	08:30 AM	695						
333	4/20/2023	08:45 AM	644						
334	4/20/2023	09:00 AM	626						
335	4/20/2023	09:15 AM	554						
336	4/20/2023	09:30 AM	498						
337	4/20/2023	09:45 AM	508						
338	4/20/2023	10:00 AM	500						
339	4/20/2023	10:15 AM	534						
340	4/20/2023	10:30 AM	554						
341	4/20/2023	10:45 AM	543						
342	4/20/2023	11:00 AM	485						
343	4/20/2023	11:15 AM	468						
344	4/20/2023	11:30 AM	533						
345	4/20/2023	11:45 AM	538						
346	4/20/2023	12:00 PM	557						
347	4/20/2023	12:15 PM	541						
348	4/20/2023	12:30 PM	580						
349	4/20/2023	12:45 PM	558						

	A	B	C	D	E	F	G	H	I
350	4/20/2023	01:00 PM	593						
351	4/20/2023	01:15 PM	515						
352	4/20/2023	01:30 PM	582						
353	4/20/2023	01:45 PM	533						
354	4/20/2023	02:00 PM	524						
355	4/20/2023	02:15 PM	552						
356	4/20/2023	02:30 PM	570						
357	4/20/2023	02:45 PM	593						
358	4/20/2023	03:00 PM	615						
359	4/20/2023	03:15 PM	711						
360	4/20/2023	03:30 PM	720						
361	4/20/2023	03:45 PM	655						
362	4/20/2023	04:00 PM	686						
363	4/20/2023	04:15 PM	690						
364	4/20/2023	04:30 PM	730						
365	4/20/2023	04:45 PM	720						
366	4/20/2023	05:00 PM	736						
367	4/20/2023	05:15 PM	686						
368	4/20/2023	05:30 PM	616						
369	4/20/2023	05:45 PM	626						
370	4/20/2023	06:00 PM	588						
371	4/20/2023	06:15 PM	610						
372	4/20/2023	06:30 PM	542						
373	4/20/2023	06:45 PM	466						
374	4/20/2023	07:00 PM	464						
375	4/20/2023	07:15 PM	440						
376	4/20/2023	07:30 PM	388						
377	4/20/2023	07:45 PM	364						
378	4/20/2023	08:00 PM	336						
379	4/20/2023	08:15 PM	308						
380	4/20/2023	08:30 PM	279						
381	4/20/2023	08:45 PM	282						
382	4/20/2023	09:00 PM	262						
383	4/20/2023	09:15 PM	232						
384	4/20/2023	09:30 PM	234						
385	4/20/2023	09:45 PM	198						
386	4/20/2023	10:00 PM	168						
387	4/20/2023	10:15 PM	168						
388	4/20/2023	10:30 PM	176						
389	4/20/2023	10:45 PM	136						
390	4/20/2023	11:00 PM	140						
391	4/20/2023	11:15 PM	151						
392	4/20/2023	11:30 PM	98						
393	4/20/2023	11:45 PM	142						
394	4/21/2023	12:00 AM	132						
395	4/21/2023	12:15 AM	120						
396	4/21/2023	12:30 AM	84						
397	4/21/2023	12:45 AM	71						
398	4/21/2023	01:00 AM	88						
399	4/21/2023	01:15 AM	83						

	A	B	C	D	E	F	G	H	I
400	4/21/2023	01:30 AM	75						
401	4/21/2023	01:45 AM	54						
402	4/21/2023	02:00 AM	45						
403	4/21/2023	02:15 AM	49						
404	4/21/2023	02:30 AM	54						
405	4/21/2023	02:45 AM	46						
406	4/21/2023	03:00 AM	37						
407	4/21/2023	03:15 AM	57						
408	4/21/2023	03:30 AM	58						
409	4/21/2023	03:45 AM	70						
410	4/21/2023	04:00 AM	66						
411	4/21/2023	04:15 AM	102						
412	4/21/2023	04:30 AM	138						
413	4/21/2023	04:45 AM	144						
414	4/21/2023	05:00 AM	162						
415	4/21/2023	05:15 AM	195						
416	4/21/2023	05:30 AM	319						
417	4/21/2023	05:45 AM	355						
418	4/21/2023	06:00 AM	312						
419	4/21/2023	06:15 AM	486						
420	4/21/2023	06:30 AM	642						
421	4/21/2023	06:45 AM	632						
422	4/21/2023	07:00 AM	656						
423	4/21/2023	07:15 AM	776						
424	4/21/2023	07:30 AM	959						
425	4/21/2023	07:45 AM	954						
426	4/21/2023	08:00 AM	747						
427	4/21/2023	08:15 AM	798						
428	4/21/2023	08:30 AM	684						
429	4/21/2023	08:45 AM	682						
430	4/21/2023	09:00 AM	560						
431	4/21/2023	09:15 AM	570						
432	4/21/2023	09:30 AM	516						
433	4/21/2023	09:45 AM	558						
434	4/21/2023	10:00 AM	576						
435	4/21/2023	10:15 AM	521						
436	4/21/2023	10:30 AM	536						
437	4/21/2023	10:45 AM	572						
438	4/21/2023	11:00 AM	516						
439	4/21/2023	11:15 AM	551						
440	4/21/2023	11:30 AM	568						
441	4/21/2023	11:45 AM	555						
442	4/21/2023	12:00 PM	570						
443	4/21/2023	12:15 PM	625						
444	4/21/2023	12:30 PM	635						
445	4/21/2023	12:45 PM	554						
446	4/21/2023	01:00 PM	563						
447	4/21/2023	01:15 PM	565						
448	4/21/2023	01:30 PM	590						
449	4/21/2023	01:45 PM	578						

	A	B	C	D	E	F	G	H	I
450	4/21/2023	02:00 PM	578						
451	4/21/2023	02:15 PM	604						
452	4/21/2023	02:30 PM	612						
453	4/21/2023	02:45 PM	600						
454	4/21/2023	03:00 PM	654						
455	4/21/2023	03:15 PM	661						
456	4/21/2023	03:30 PM	714						
457	4/21/2023	03:45 PM	656						
458	4/21/2023	04:00 PM	674						
459	4/21/2023	04:15 PM	690						
460	4/21/2023	04:30 PM	800						
461	4/21/2023	04:45 PM	750						
462	4/21/2023	05:00 PM	763						
463	4/21/2023	05:15 PM	711						
464	4/21/2023	05:30 PM	708						
465	4/21/2023	05:45 PM	742						
466	4/21/2023	06:00 PM	715						
467	4/21/2023	06:15 PM	674						
468	4/21/2023	06:30 PM	634						
469	4/21/2023	06:45 PM	530						
470	4/21/2023	07:00 PM	471						
471	4/21/2023	07:15 PM	432						
472	4/21/2023	07:30 PM	430						
473	4/21/2023	07:45 PM	388						
474	4/21/2023	08:00 PM	370						
475	4/21/2023	08:15 PM	339						
476	4/21/2023	08:30 PM	309						
477	4/21/2023	08:45 PM	336						
478	4/21/2023	09:00 PM	278						
479	4/21/2023	09:15 PM	282						
480	4/21/2023	09:30 PM	244						
481	4/21/2023	09:45 PM	230						
482	4/21/2023	10:00 PM	250						
483	4/21/2023	10:15 PM	222						
484	4/21/2023	10:30 PM	228						
485	4/21/2023	10:45 PM	185						
486	4/21/2023	11:00 PM	196						
487	4/21/2023	11:15 PM	193						
488	4/21/2023	11:30 PM	140						
489	4/21/2023	11:45 PM	133						
490	4/22/2023	12:00 AM	119						
491	4/22/2023	12:15 AM	142						
492	4/22/2023	12:30 AM	100						
493	4/22/2023	12:45 AM	84						
494	4/22/2023	01:00 AM	67						
495	4/22/2023	01:15 AM	70						
496	4/22/2023	01:30 AM	70						
497	4/22/2023	01:45 AM	76						
498	4/22/2023	02:00 AM	60						
499	4/22/2023	02:15 AM	56						

	A	B	C	D	E	F	G	H	I
500	4/22/2023	02:30 AM	61						
501	4/22/2023	02:45 AM	50						
502	4/22/2023	03:00 AM	40						
503	4/22/2023	03:15 AM	43						
504	4/22/2023	03:30 AM	48						
505	4/22/2023	03:45 AM	58						
506	4/22/2023	04:00 AM	55						
507	4/22/2023	04:15 AM	61						
508	4/22/2023	04:30 AM	52						
509	4/22/2023	04:45 AM	96						
510	4/22/2023	05:00 AM	90						
511	4/22/2023	05:15 AM	94						
512	4/22/2023	05:30 AM	118						
513	4/22/2023	05:45 AM	137						
514	4/22/2023	06:00 AM	142						
515	4/22/2023	06:15 AM	206						
516	4/22/2023	06:30 AM	299						
517	4/22/2023	06:45 AM	218						
518	4/22/2023	07:00 AM	208						
519	4/22/2023	07:15 AM	286						
520	4/22/2023	07:30 AM	291						
521	4/22/2023	07:45 AM	318						
522	4/22/2023	08:00 AM	312						
523	4/22/2023	08:15 AM	381						
524	4/22/2023	08:30 AM	424						
525	4/22/2023	08:45 AM	462						
526	4/22/2023	09:00 AM	418						
527	4/22/2023	09:15 AM	476						
528	4/22/2023	09:30 AM	512						
529	4/22/2023	09:45 AM	531						
530	4/22/2023	10:00 AM	530						
531	4/22/2023	10:15 AM	549						
532	4/22/2023	10:30 AM	574						
533	4/22/2023	10:45 AM	522						
534	4/22/2023	11:00 AM	586						
535	4/22/2023	11:15 AM	614						
536	4/22/2023	11:30 AM	590						
537	4/22/2023	11:45 AM	659						
538	4/22/2023	12:00 PM	658						
539	4/22/2023	12:15 PM	620						
540	4/22/2023	12:30 PM	658						
541	4/22/2023	12:45 PM	626						
542	4/22/2023	01:00 PM	646						
543	4/22/2023	01:15 PM	634						
544	4/22/2023	01:30 PM	596						
545	4/22/2023	01:45 PM	554						
546	4/22/2023	02:00 PM	592						
547	4/22/2023	02:15 PM	592						
548	4/22/2023	02:30 PM	614						
549	4/22/2023	02:45 PM	592						

	A	B	C	D	E	F	G	H	I
550	4/22/2023	03:00 PM	580						
551	4/22/2023	03:15 PM	544						
552	4/22/2023	03:30 PM	569						
553	4/22/2023	03:45 PM	540						
554	4/22/2023	04:00 PM	547						
555	4/22/2023	04:15 PM	548						
556	4/22/2023	04:30 PM	524						
557	4/22/2023	04:45 PM	534						
558	4/22/2023	05:00 PM	551						
559	4/22/2023	05:15 PM	506						
560	4/22/2023	05:30 PM	532						
561	4/22/2023	05:45 PM	510						
562	4/22/2023	06:00 PM	480						
563	4/22/2023	06:15 PM	517						
564	4/22/2023	06:30 PM	473						
565	4/22/2023	06:45 PM	406						
566	4/22/2023	07:00 PM	313						
567	4/22/2023	07:15 PM	354						
568	4/22/2023	07:30 PM	330						
569	4/22/2023	07:45 PM	312						
570	4/22/2023	08:00 PM	271						
571	4/22/2023	08:15 PM	255						
572	4/22/2023	08:30 PM	273						
573	4/22/2023	08:45 PM	246						
574	4/22/2023	09:00 PM	231						
575	4/22/2023	09:15 PM	211						
576	4/22/2023	09:30 PM	193						
577	4/22/2023	09:45 PM	188						
578	4/22/2023	10:00 PM	165						
579	4/22/2023	10:15 PM	138						
580	4/22/2023	10:30 PM	115						
581	4/22/2023	10:45 PM	121						
582	4/22/2023	11:00 PM	97						
583	4/22/2023	11:15 PM	114						
584	4/22/2023	11:30 PM	120						
585	4/22/2023	11:45 PM	98						
586	4/23/2023	12:00 AM	95						
587	4/23/2023	12:15 AM	112						
588	4/23/2023	12:30 AM	107						
589	4/23/2023	12:45 AM	79						
590	4/23/2023	01:00 AM	74						
591	4/23/2023	01:15 AM	65						
592	4/23/2023	01:30 AM	70						
593	4/23/2023	01:45 AM	63						
594	4/23/2023	02:00 AM	54						
595	4/23/2023	02:15 AM	49						
596	4/23/2023	02:30 AM	55						
597	4/23/2023	02:45 AM	42						
598	4/23/2023	03:00 AM	36						
599	4/23/2023	03:15 AM	45						

	A	B	C	D	E	F	G	H	I
600	4/23/2023	03:30 AM	40						
601	4/23/2023	03:45 AM	42						
602	4/23/2023	04:00 AM	43						
603	4/23/2023	04:15 AM	48						
604	4/23/2023	04:30 AM	54						
605	4/23/2023	04:45 AM	54						
606	4/23/2023	05:00 AM	74						
607	4/23/2023	05:15 AM	78						
608	4/23/2023	05:30 AM	93						
609	4/23/2023	05:45 AM	113						
610	4/23/2023	06:00 AM	124						
611	4/23/2023	06:15 AM	186						
612	4/23/2023	06:30 AM	286						
613	4/23/2023	06:45 AM	202						
614	4/23/2023	07:00 AM	182						
615	4/23/2023	07:15 AM	185						
616	4/23/2023	07:30 AM	185						
617	4/23/2023	07:45 AM	228						
618	4/23/2023	08:00 AM	214						
619	4/23/2023	08:15 AM	258						
620	4/23/2023	08:30 AM	316						
621	4/23/2023	08:45 AM	396						
622	4/23/2023	09:00 AM	328						
623	4/23/2023	09:15 AM	368						
624	4/23/2023	09:30 AM	400						
625	4/23/2023	09:45 AM	423						
626	4/23/2023	10:00 AM	447						
627	4/23/2023	10:15 AM	454						
628	4/23/2023	10:30 AM	496						
629	4/23/2023	10:45 AM	556						
630	4/23/2023	11:00 AM	518						
631	4/23/2023	11:15 AM	619						
632	4/23/2023	11:30 AM	569						
633	4/23/2023	11:45 AM	642						
634	4/23/2023	12:00 PM	630						
635	4/23/2023	12:15 PM	590						
636	4/23/2023	12:30 PM	564						
637	4/23/2023	12:45 PM	498						
638	4/23/2023	01:00 PM	584						
639	4/23/2023	01:15 PM	560						
640	4/23/2023	01:30 PM	572						
641	4/23/2023	01:45 PM	546						
642	4/23/2023	02:00 PM	534						
643	4/23/2023	02:15 PM	519						
644	4/23/2023	02:30 PM	546						
645	4/23/2023	02:45 PM	508						
646	4/23/2023	03:00 PM	514						
647	4/23/2023	03:15 PM	477						
648	4/23/2023	03:30 PM	544						
649	4/23/2023	03:45 PM	480						

	A	B	C	D	E	F	G	H	I
650	4/23/2023	04:00 PM	456						
651	4/23/2023	04:15 PM	480						
652	4/23/2023	04:30 PM	474						
653	4/23/2023	04:45 PM	521						
654	4/23/2023	05:00 PM	474						
655	4/23/2023	05:15 PM	446						
656	4/23/2023	05:30 PM	462						
657	4/23/2023	05:45 PM	435						
658	4/23/2023	06:00 PM	388						
659	4/23/2023	06:15 PM	410						
660	4/23/2023	06:30 PM	418						
661	4/23/2023	06:45 PM	366						
662	4/23/2023	07:00 PM	362						
663	4/23/2023	07:15 PM	374						
664	4/23/2023	07:30 PM	346						
665	4/23/2023	07:45 PM	366						
666	4/23/2023	08:00 PM	292						
667	4/23/2023	08:15 PM	289						
668	4/23/2023	08:30 PM	268						
669	4/23/2023	08:45 PM	250						
670	4/23/2023	09:00 PM	222						
671	4/23/2023	09:15 PM	174						
672	4/23/2023	09:30 PM	182						
673	4/23/2023	09:45 PM	196						
674	4/23/2023	10:00 PM	142						
675	4/23/2023	10:15 PM	120						
676	4/23/2023	10:30 PM	107						
677	4/23/2023	10:45 PM	112						
678	4/23/2023	11:00 PM	89						
679	4/23/2023	11:15 PM	120						
680	4/23/2023	11:30 PM	118						
681	4/23/2023	11:45 PM	76						

	A	B	C	D	E	F	G	H	I
1									
2	File Name: C:\Users\barri\OneDrive\Documents\TDBWSP\SYRACUSE\NYSTA DATA\LIST 2\SYRACUSE NYSTA-ONONDAGA LIST2\ATR 1319 NB.tf2								
3	Start Date: 5/10/2023								
4	Start Time: 12:00:00 AM								
5	Location 1: NB CR 57								
6	Location 2: at I-90								
7									
8									
9	Date	Time	NB						
10	5/10/2023	12:00 AM	12						
11	5/10/2023	12:15 AM	18						
12	5/10/2023	12:30 AM	10						
13	5/10/2023	12:45 AM	5						
14	5/10/2023	01:00 AM	3						
15	5/10/2023	01:15 AM	9						
16	5/10/2023	01:30 AM	3						
17	5/10/2023	01:45 AM	6						
18	5/10/2023	02:00 AM	2						
19	5/10/2023	02:15 AM	3						
20	5/10/2023	02:30 AM	6						
21	5/10/2023	02:45 AM	4						
22	5/10/2023	03:00 AM	5						
23	5/10/2023	03:15 AM	2						
24	5/10/2023	03:30 AM	4						
25	5/10/2023	03:45 AM	5						
26	5/10/2023	04:00 AM	5						
27	5/10/2023	04:15 AM	2						
28	5/10/2023	04:30 AM	7						
29	5/10/2023	04:45 AM	11						
30	5/10/2023	05:00 AM	8						
31	5/10/2023	05:15 AM	12						
32	5/10/2023	05:30 AM	12						
33	5/10/2023	05:45 AM	23						
34	5/10/2023	06:00 AM	25						
35	5/10/2023	06:15 AM	31						
36	5/10/2023	06:30 AM	50						
37	5/10/2023	06:45 AM	60						
38	5/10/2023	07:00 AM	82						
39	5/10/2023	07:15 AM	90						
40	5/10/2023	07:30 AM	88						
41	5/10/2023	07:45 AM	105						
42	5/10/2023	08:00 AM	108						
43	5/10/2023	08:15 AM	104						
44	5/10/2023	08:30 AM	90						
45	5/10/2023	08:45 AM	106						
46	5/10/2023	09:00 AM	102						
47	5/10/2023	09:15 AM	108						
48	5/10/2023	09:30 AM	104						
49	5/10/2023	09:45 AM	108						

	A	B	C	D	E	F	G	H	I
50	5/10/2023	10:00 AM	82						
51	5/10/2023	10:15 AM	110						
52	5/10/2023	10:30 AM	85						
53	5/10/2023	10:45 AM	98						
54	5/10/2023	11:00 AM	86						
55	5/10/2023	11:15 AM	98						
56	5/10/2023	11:30 AM	132						
57	5/10/2023	11:45 AM	103						
58	5/10/2023	12:00 PM	133						
59	5/10/2023	12:15 PM	110						
60	5/10/2023	12:30 PM	111						
61	5/10/2023	12:45 PM	114						
62	5/10/2023	01:00 PM	160						
63	5/10/2023	01:15 PM	224						
64	5/10/2023	01:30 PM	130						
65	5/10/2023	01:45 PM	119						
66	5/10/2023	02:00 PM	124						
67	5/10/2023	02:15 PM	131						
68	5/10/2023	02:30 PM	130						
69	5/10/2023	02:45 PM	141						
70	5/10/2023	03:00 PM	145						
71	5/10/2023	03:15 PM	182						
72	5/10/2023	03:30 PM	154						
73	5/10/2023	03:45 PM	156						
74	5/10/2023	04:00 PM	155						
75	5/10/2023	04:15 PM	178						
76	5/10/2023	04:30 PM	148						
77	5/10/2023	04:45 PM	188						
78	5/10/2023	05:00 PM	146						
79	5/10/2023	05:15 PM	149						
80	5/10/2023	05:30 PM	151						
81	5/10/2023	05:45 PM	151						
82	5/10/2023	06:00 PM	127						
83	5/10/2023	06:15 PM	122						
84	5/10/2023	06:30 PM	114						
85	5/10/2023	06:45 PM	117						
86	5/10/2023	07:00 PM	126						
87	5/10/2023	07:15 PM	105						
88	5/10/2023	07:30 PM	92						
89	5/10/2023	07:45 PM	90						
90	5/10/2023	08:00 PM	104						
91	5/10/2023	08:15 PM	98						
92	5/10/2023	08:30 PM	56						
93	5/10/2023	08:45 PM	54						
94	5/10/2023	09:00 PM	58						
95	5/10/2023	09:15 PM	54						
96	5/10/2023	09:30 PM	52						
97	5/10/2023	09:45 PM	36						
98	5/10/2023	10:00 PM	26						
99	5/10/2023	10:15 PM	28						

	A	B	C	D	E	F	G	H	I
100	5/10/2023	10:30 PM	30						
101	5/10/2023	10:45 PM	27						
102	5/10/2023	11:00 PM	23						
103	5/10/2023	11:15 PM	22						
104	5/10/2023	11:30 PM	19						
105	5/10/2023	11:45 PM	12						
106	5/11/2023	12:00 AM	10						
107	5/11/2023	12:15 AM	17						
108	5/11/2023	12:30 AM	6						
109	5/11/2023	12:45 AM	8						
110	5/11/2023	01:00 AM	10						
111	5/11/2023	01:15 AM	6						
112	5/11/2023	01:30 AM	6						
113	5/11/2023	01:45 AM	3						
114	5/11/2023	02:00 AM	5						
115	5/11/2023	02:15 AM	5						
116	5/11/2023	02:30 AM	3						
117	5/11/2023	02:45 AM	2						
118	5/11/2023	03:00 AM	4						
119	5/11/2023	03:15 AM	2						
120	5/11/2023	03:30 AM	6						
121	5/11/2023	03:45 AM	2						
122	5/11/2023	04:00 AM	3						
123	5/11/2023	04:15 AM	4						
124	5/11/2023	04:30 AM	8						
125	5/11/2023	04:45 AM	15						
126	5/11/2023	05:00 AM	14						
127	5/11/2023	05:15 AM	8						
128	5/11/2023	05:30 AM	16						
129	5/11/2023	05:45 AM	26						
130	5/11/2023	06:00 AM	30						
131	5/11/2023	06:15 AM	39						
132	5/11/2023	06:30 AM	46						
133	5/11/2023	06:45 AM	50						
134	5/11/2023	07:00 AM	62						
135	5/11/2023	07:15 AM	106						
136	5/11/2023	07:30 AM	96						
137	5/11/2023	07:45 AM	86						
138	5/11/2023	08:00 AM	111						
139	5/11/2023	08:15 AM	98						
140	5/11/2023	08:30 AM	94						
141	5/11/2023	08:45 AM	90						
142	5/11/2023	09:00 AM	112						
143	5/11/2023	09:15 AM	111						
144	5/11/2023	09:30 AM	96						
145	5/11/2023	09:45 AM	92						
146	5/11/2023	10:00 AM	124						
147	5/11/2023	10:15 AM	134						
148	5/11/2023	10:30 AM	114						
149	5/11/2023	10:45 AM	100						

	A	B	C	D	E	F	G	H	I
150	5/11/2023	11:00 AM	94						
151	5/11/2023	11:15 AM	102						
152	5/11/2023	11:30 AM	114						
153	5/11/2023	11:45 AM	106						
154	5/11/2023	12:00 PM	106						
155	5/11/2023	12:15 PM	126						
156	5/11/2023	12:30 PM	116						
157	5/11/2023	12:45 PM	101						
158	5/11/2023	01:00 PM	121						
159	5/11/2023	01:15 PM	110						
160	5/11/2023	01:30 PM	100						
161	5/11/2023	01:45 PM	125						
162	5/11/2023	02:00 PM	143						
163	5/11/2023	02:15 PM	150						
164	5/11/2023	02:30 PM	134						
165	5/11/2023	02:45 PM	137						
166	5/11/2023	03:00 PM	138						
167	5/11/2023	03:15 PM	191						
168	5/11/2023	03:30 PM	158						
169	5/11/2023	03:45 PM	168						
170	5/11/2023	04:00 PM	172						
171	5/11/2023	04:15 PM	162						
172	5/11/2023	04:30 PM	154						
173	5/11/2023	04:45 PM	172						
174	5/11/2023	05:00 PM	160						
175	5/11/2023	05:15 PM	160						
176	5/11/2023	05:30 PM	186						
177	5/11/2023	05:45 PM	183						
178	5/11/2023	06:00 PM	126						
179	5/11/2023	06:15 PM	130						
180	5/11/2023	06:30 PM	147						
181	5/11/2023	06:45 PM	133						
182	5/11/2023	07:00 PM	147						
183	5/11/2023	07:15 PM	96						
184	5/11/2023	07:30 PM	118						
185	5/11/2023	07:45 PM	128						
186	5/11/2023	08:00 PM	74						
187	5/11/2023	08:15 PM	86						
188	5/11/2023	08:30 PM	74						
189	5/11/2023	08:45 PM	87						
190	5/11/2023	09:00 PM	72						
191	5/11/2023	09:15 PM	60						
192	5/11/2023	09:30 PM	48						
193	5/11/2023	09:45 PM	48						
194	5/11/2023	10:00 PM	43						
195	5/11/2023	10:15 PM	22						
196	5/11/2023	10:30 PM	47						
197	5/11/2023	10:45 PM	33						
198	5/11/2023	11:00 PM	22						
199	5/11/2023	11:15 PM	21						

	A	B	C	D	E	F	G	H	I
200	5/11/2023	11:30 PM	18						
201	5/11/2023	11:45 PM	16						
202	5/12/2023	12:00 AM	14						
203	5/12/2023	12:15 AM	13						
204	5/12/2023	12:30 AM	12						
205	5/12/2023	12:45 AM	5						
206	5/12/2023	01:00 AM	5						
207	5/12/2023	01:15 AM	10						
208	5/12/2023	01:30 AM	5						
209	5/12/2023	01:45 AM	4						
210	5/12/2023	02:00 AM	5						
211	5/12/2023	02:15 AM	4						
212	5/12/2023	02:30 AM	1						
213	5/12/2023	02:45 AM	5						
214	5/12/2023	03:00 AM	4						
215	5/12/2023	03:15 AM	1						
216	5/12/2023	03:30 AM	6						
217	5/12/2023	03:45 AM	7						
218	5/12/2023	04:00 AM	6						
219	5/12/2023	04:15 AM	7						
220	5/12/2023	04:30 AM	10						
221	5/12/2023	04:45 AM	15						
222	5/12/2023	05:00 AM	9						
223	5/12/2023	05:15 AM	8						
224	5/12/2023	05:30 AM	20						
225	5/12/2023	05:45 AM	25						
226	5/12/2023	06:00 AM	32						
227	5/12/2023	06:15 AM	43						
228	5/12/2023	06:30 AM	44						
229	5/12/2023	06:45 AM	46						
230	5/12/2023	07:00 AM	70						
231	5/12/2023	07:15 AM	92						
232	5/12/2023	07:30 AM	86						
233	5/12/2023	07:45 AM	110						
234	5/12/2023	08:00 AM	111						
235	5/12/2023	08:15 AM	112						
236	5/12/2023	08:30 AM	104						
237	5/12/2023	08:45 AM	86						
238	5/12/2023	09:00 AM	104						
239	5/12/2023	09:15 AM	112						
240	5/12/2023	09:30 AM	93						
241	5/12/2023	09:45 AM	87						
242	5/12/2023	10:00 AM	108						
243	5/12/2023	10:15 AM	100						
244	5/12/2023	10:30 AM	120						
245	5/12/2023	10:45 AM	129						
246	5/12/2023	11:00 AM	130						
247	5/12/2023	11:15 AM	84						
248	5/12/2023	11:30 AM	104						
249	5/12/2023	11:45 AM	134						

	A	B	C	D	E	F	G	H	I
250	5/12/2023	12:00 PM	134						
251	5/12/2023	12:15 PM	108						
252	5/12/2023	12:30 PM	124						
253	5/12/2023	12:45 PM	120						
254	5/12/2023	01:00 PM	118						
255	5/12/2023	01:15 PM	114						
256	5/12/2023	01:30 PM	128						
257	5/12/2023	01:45 PM	127						
258	5/12/2023	02:00 PM	158						
259	5/12/2023	02:15 PM	118						
260	5/12/2023	02:30 PM	142						
261	5/12/2023	02:45 PM	166						
262	5/12/2023	03:00 PM	151						
263	5/12/2023	03:15 PM	185						
264	5/12/2023	03:30 PM	182						
265	5/12/2023	03:45 PM	150						
266	5/12/2023	04:00 PM	182						
267	5/12/2023	04:15 PM	168						
268	5/12/2023	04:30 PM	152						
269	5/12/2023	04:45 PM	182						
270	5/12/2023	05:00 PM	168						
271	5/12/2023	05:15 PM	132						
272	5/12/2023	05:30 PM	146						
273	5/12/2023	05:45 PM	162						
274	5/12/2023	06:00 PM	128						
275	5/12/2023	06:15 PM	108						
276	5/12/2023	06:30 PM	132						
277	5/12/2023	06:45 PM	122						
278	5/12/2023	07:00 PM	92						
279	5/12/2023	07:15 PM	114						
280	5/12/2023	07:30 PM	110						
281	5/12/2023	07:45 PM	88						
282	5/12/2023	08:00 PM	74						
283	5/12/2023	08:15 PM	102						
284	5/12/2023	08:30 PM	82						
285	5/12/2023	08:45 PM	67						
286	5/12/2023	09:00 PM	58						
287	5/12/2023	09:15 PM	82						
288	5/12/2023	09:30 PM	56						
289	5/12/2023	09:45 PM	55						
290	5/12/2023	10:00 PM	55						
291	5/12/2023	10:15 PM	40						
292	5/12/2023	10:30 PM	42						
293	5/12/2023	10:45 PM	40						
294	5/12/2023	11:00 PM	42						
295	5/12/2023	11:15 PM	30						
296	5/12/2023	11:30 PM	23						
297	5/12/2023	11:45 PM	27						
298	5/13/2023	12:00 AM	16						
299	5/13/2023	12:15 AM	23						

	A	B	C	D	E	F	G	H	I
300	5/13/2023	12:30 AM	23						
301	5/13/2023	12:45 AM	12						
302	5/13/2023	01:00 AM	10						
303	5/13/2023	01:15 AM	10						
304	5/13/2023	01:30 AM	7						
305	5/13/2023	01:45 AM	9						
306	5/13/2023	02:00 AM	7						
307	5/13/2023	02:15 AM	11						
308	5/13/2023	02:30 AM	7						
309	5/13/2023	02:45 AM	11						
310	5/13/2023	03:00 AM	6						
311	5/13/2023	03:15 AM	4						
312	5/13/2023	03:30 AM	8						
313	5/13/2023	03:45 AM	5						
314	5/13/2023	04:00 AM	3						
315	5/13/2023	04:15 AM	7						
316	5/13/2023	04:30 AM	3						
317	5/13/2023	04:45 AM	3						
318	5/13/2023	05:00 AM	8						
319	5/13/2023	05:15 AM	11						
320	5/13/2023	05:30 AM	8						
321	5/13/2023	05:45 AM	5						
322	5/13/2023	06:00 AM	15						
323	5/13/2023	06:15 AM	19						
324	5/13/2023	06:30 AM	20						
325	5/13/2023	06:45 AM	30						
326	5/13/2023	07:00 AM	32						
327	5/13/2023	07:15 AM	38						
328	5/13/2023	07:30 AM	54						
329	5/13/2023	07:45 AM	58						
330	5/13/2023	08:00 AM	72						
331	5/13/2023	08:15 AM	75						
332	5/13/2023	08:30 AM	74						
333	5/13/2023	08:45 AM	74						
334	5/13/2023	09:00 AM	89						
335	5/13/2023	09:15 AM	90						
336	5/13/2023	09:30 AM	101						
337	5/13/2023	09:45 AM	100						
338	5/13/2023	10:00 AM	102						
339	5/13/2023	10:15 AM	106						
340	5/13/2023	10:30 AM	89						
341	5/13/2023	10:45 AM	104						
342	5/13/2023	11:00 AM	110						
343	5/13/2023	11:15 AM	110						
344	5/13/2023	11:30 AM	132						
345	5/13/2023	11:45 AM	147						
346	5/13/2023	12:00 PM	127						
347	5/13/2023	12:15 PM	128						
348	5/13/2023	12:30 PM	128						
349	5/13/2023	12:45 PM	116						

	A	B	C	D	E	F	G	H	I
350	5/13/2023	01:00 PM	122						
351	5/13/2023	01:15 PM	131						
352	5/13/2023	01:30 PM	140						
353	5/13/2023	01:45 PM	114						
354	5/13/2023	02:00 PM	132						
355	5/13/2023	02:15 PM	122						
356	5/13/2023	02:30 PM	116						
357	5/13/2023	02:45 PM	136						
358	5/13/2023	03:00 PM	98						
359	5/13/2023	03:15 PM	130						
360	5/13/2023	03:30 PM	119						
361	5/13/2023	03:45 PM	121						
362	5/13/2023	04:00 PM	126						
363	5/13/2023	04:15 PM	104						
364	5/13/2023	04:30 PM	106						
365	5/13/2023	04:45 PM	89						
366	5/13/2023	05:00 PM	94						
367	5/13/2023	05:15 PM	101						
368	5/13/2023	05:30 PM	115						
369	5/13/2023	05:45 PM	108						
370	5/13/2023	06:00 PM	99						
371	5/13/2023	06:15 PM	96						
372	5/13/2023	06:30 PM	107						
373	5/13/2023	06:45 PM	94						
374	5/13/2023	07:00 PM	94						
375	5/13/2023	07:15 PM	120						
376	5/13/2023	07:30 PM	100						
377	5/13/2023	07:45 PM	86						
378	5/13/2023	08:00 PM	97						
379	5/13/2023	08:15 PM	90						
380	5/13/2023	08:30 PM	76						
381	5/13/2023	08:45 PM	71						
382	5/13/2023	09:00 PM	76						
383	5/13/2023	09:15 PM	70						
384	5/13/2023	09:30 PM	57						
385	5/13/2023	09:45 PM	66						
386	5/13/2023	10:00 PM	58						
387	5/13/2023	10:15 PM	54						
388	5/13/2023	10:30 PM	46						
389	5/13/2023	10:45 PM	28						
390	5/13/2023	11:00 PM	45						
391	5/13/2023	11:15 PM	29						
392	5/13/2023	11:30 PM	33						
393	5/13/2023	11:45 PM	16						
394	5/14/2023	12:00 AM	18						
395	5/14/2023	12:15 AM	18						
396	5/14/2023	12:30 AM	18						
397	5/14/2023	12:45 AM	13						
398	5/14/2023	01:00 AM	11						
399	5/14/2023	01:15 AM	8						

	A	B	C	D	E	F	G	H	I
400	5/14/2023	01:30 AM	10						
401	5/14/2023	01:45 AM	8						
402	5/14/2023	02:00 AM	5						
403	5/14/2023	02:15 AM	4						
404	5/14/2023	02:30 AM	11						
405	5/14/2023	02:45 AM	3						
406	5/14/2023	03:00 AM	7						
407	5/14/2023	03:15 AM	7						
408	5/14/2023	03:30 AM	4						
409	5/14/2023	03:45 AM	6						
410	5/14/2023	04:00 AM	8						
411	5/14/2023	04:15 AM	1						
412	5/14/2023	04:30 AM	2						
413	5/14/2023	04:45 AM	6						
414	5/14/2023	05:00 AM	7						
415	5/14/2023	05:15 AM	10						
416	5/14/2023	05:30 AM	8						
417	5/14/2023	05:45 AM	6						
418	5/14/2023	06:00 AM	9						
419	5/14/2023	06:15 AM	12						
420	5/14/2023	06:30 AM	11						
421	5/14/2023	06:45 AM	29						
422	5/14/2023	07:00 AM	29						
423	5/14/2023	07:15 AM	32						
424	5/14/2023	07:30 AM	35						
425	5/14/2023	07:45 AM	47						
426	5/14/2023	08:00 AM	43						
427	5/14/2023	08:15 AM	46						
428	5/14/2023	08:30 AM	65						
429	5/14/2023	08:45 AM	90						
430	5/14/2023	09:00 AM	76						
431	5/14/2023	09:15 AM	71						
432	5/14/2023	09:30 AM	70						
433	5/14/2023	09:45 AM	98						
434	5/14/2023	10:00 AM	94						
435	5/14/2023	10:15 AM	96						
436	5/14/2023	10:30 AM	74						
437	5/14/2023	10:45 AM	132						
438	5/14/2023	11:00 AM	96						
439	5/14/2023	11:15 AM	112						
440	5/14/2023	11:30 AM	85						
441	5/14/2023	11:45 AM	108						
442	5/14/2023	12:00 PM	123						
443	5/14/2023	12:15 PM	110						
444	5/14/2023	12:30 PM	130						
445	5/14/2023	12:45 PM	114						
446	5/14/2023	01:00 PM	108						
447	5/14/2023	01:15 PM	105						
448	5/14/2023	01:30 PM	112						
449	5/14/2023	01:45 PM	116						

	A	B	C	D	E	F	G	H	I
450	5/14/2023	02:00 PM	97						
451	5/14/2023	02:15 PM	108						
452	5/14/2023	02:30 PM	91						
453	5/14/2023	02:45 PM	116						
454	5/14/2023	03:00 PM	104						
455	5/14/2023	03:15 PM	104						
456	5/14/2023	03:30 PM	92						
457	5/14/2023	03:45 PM	103						
458	5/14/2023	04:00 PM	104						
459	5/14/2023	04:15 PM	106						
460	5/14/2023	04:30 PM	112						
461	5/14/2023	04:45 PM	82						
462	5/14/2023	05:00 PM	90						
463	5/14/2023	05:15 PM	106						
464	5/14/2023	05:30 PM	90						
465	5/14/2023	05:45 PM	78						
466	5/14/2023	06:00 PM	70						
467	5/14/2023	06:15 PM	103						
468	5/14/2023	06:30 PM	89						
469	5/14/2023	06:45 PM	86						
470	5/14/2023	07:00 PM	80						
471	5/14/2023	07:15 PM	78						
472	5/14/2023	07:30 PM	82						
473	5/14/2023	07:45 PM	68						
474	5/14/2023	08:00 PM	62						
475	5/14/2023	08:15 PM	66						
476	5/14/2023	08:30 PM	47						
477	5/14/2023	08:45 PM	46						
478	5/14/2023	09:00 PM	39						
479	5/14/2023	09:15 PM	38						
480	5/14/2023	09:30 PM	29						
481	5/14/2023	09:45 PM	27						
482	5/14/2023	10:00 PM	38						
483	5/14/2023	10:15 PM	18						
484	5/14/2023	10:30 PM	26						
485	5/14/2023	10:45 PM	17						
486	5/14/2023	11:00 PM	14						
487	5/14/2023	11:15 PM	12						
488	5/14/2023	11:30 PM	15						
489	5/14/2023	11:45 PM	14						
490	5/15/2023	12:00 AM	11						
491	5/15/2023	12:15 AM	5						
492	5/15/2023	12:30 AM	9						
493	5/15/2023	12:45 AM	10						
494	5/15/2023	01:00 AM	8						
495	5/15/2023	01:15 AM	4						
496	5/15/2023	01:30 AM	4						
497	5/15/2023	01:45 AM	3						
498	5/15/2023	02:00 AM	3						
499	5/15/2023	02:15 AM	2						

	A	B	C	D	E	F	G	H	I
500	5/15/2023	02:30 AM	2						
501	5/15/2023	02:45 AM	5						
502	5/15/2023	03:00 AM	5						
503	5/15/2023	03:15 AM	4						
504	5/15/2023	03:30 AM	6						
505	5/15/2023	03:45 AM	3						
506	5/15/2023	04:00 AM	3						
507	5/15/2023	04:15 AM	9						
508	5/15/2023	04:30 AM	12						
509	5/15/2023	04:45 AM	12						
510	5/15/2023	05:00 AM	3						
511	5/15/2023	05:15 AM	11						
512	5/15/2023	05:30 AM	18						
513	5/15/2023	05:45 AM	22						
514	5/15/2023	06:00 AM	33						
515	5/15/2023	06:15 AM	30						
516	5/15/2023	06:30 AM	38						
517	5/15/2023	06:45 AM	52						
518	5/15/2023	07:00 AM	62						
519	5/15/2023	07:15 AM	96						
520	5/15/2023	07:30 AM	90						
521	5/15/2023	07:45 AM	99						
522	5/15/2023	08:00 AM	96						
523	5/15/2023	08:15 AM	112						
524	5/15/2023	08:30 AM	90						
525	5/15/2023	08:45 AM	99						
526	5/15/2023	09:00 AM	103						
527	5/15/2023	09:15 AM	84						
528	5/15/2023	09:30 AM	97						
529	5/15/2023	09:45 AM	95						
530	5/15/2023	10:00 AM	89						
531	5/15/2023	10:15 AM	77						
532	5/15/2023	10:30 AM	102						
533	5/15/2023	10:45 AM	102						
534	5/15/2023	11:00 AM	110						
535	5/15/2023	11:15 AM	108						
536	5/15/2023	11:30 AM	102						
537	5/15/2023	11:45 AM	100						
538	5/15/2023	12:00 PM	126						
539	5/15/2023	12:15 PM	116						
540	5/15/2023	12:30 PM	140						
541	5/15/2023	12:45 PM	118						
542	5/15/2023	01:00 PM	134						
543	5/15/2023	01:15 PM	115						
544	5/15/2023	01:30 PM	119						
545	5/15/2023	01:45 PM	128						
546	5/15/2023	02:00 PM	114						
547	5/15/2023	02:15 PM	125						
548	5/15/2023	02:30 PM	120						
549	5/15/2023	02:45 PM	116						

	A	B	C	D	E	F	G	H	I
550	5/15/2023	03:00 PM	126						
551	5/15/2023	03:15 PM	174						
552	5/15/2023	03:30 PM	149						
553	5/15/2023	03:45 PM	138						
554	5/15/2023	04:00 PM	146						
555	5/15/2023	04:15 PM	183						
556	5/15/2023	04:30 PM	189						
557	5/15/2023	04:45 PM	153						
558	5/15/2023	05:00 PM	148						
559	5/15/2023	05:15 PM	156						
560	5/15/2023	05:30 PM	132						
561	5/15/2023	05:45 PM	142						
562	5/15/2023	06:00 PM	121						
563	5/15/2023	06:15 PM	131						
564	5/15/2023	06:30 PM	126						
565	5/15/2023	06:45 PM	93						
566	5/15/2023	07:00 PM	93						
567	5/15/2023	07:15 PM	82						
568	5/15/2023	07:30 PM	86						
569	5/15/2023	07:45 PM	81						
570	5/15/2023	08:00 PM	62						
571	5/15/2023	08:15 PM	88						
572	5/15/2023	08:30 PM	72						
573	5/15/2023	08:45 PM	56						
574	5/15/2023	09:00 PM	52						
575	5/15/2023	09:15 PM	56						
576	5/15/2023	09:30 PM	44						
577	5/15/2023	09:45 PM	28						
578	5/15/2023	10:00 PM	31						
579	5/15/2023	10:15 PM	26						
580	5/15/2023	10:30 PM	17						
581	5/15/2023	10:45 PM	22						
582	5/15/2023	11:00 PM	12						
583	5/15/2023	11:15 PM	18						
584	5/15/2023	11:30 PM	19						
585	5/15/2023	11:45 PM	14						
586	5/16/2023	12:00 AM	9						
587	5/16/2023	12:15 AM	17						
588	5/16/2023	12:30 AM	5						
589	5/16/2023	12:45 AM	10						
590	5/16/2023	01:00 AM	7						
591	5/16/2023	01:15 AM	6						
592	5/16/2023	01:30 AM	6						
593	5/16/2023	01:45 AM	5						
594	5/16/2023	02:00 AM	4						
595	5/16/2023	02:15 AM	5						
596	5/16/2023	02:30 AM	4						
597	5/16/2023	02:45 AM	2						
598	5/16/2023	03:00 AM	4						
599	5/16/2023	03:15 AM	2						

	A	B	C	D	E	F	G	H	I
600	5/16/2023	03:30 AM	6						
601	5/16/2023	03:45 AM	3						
602	5/16/2023	04:00 AM	2						
603	5/16/2023	04:15 AM	4						
604	5/16/2023	04:30 AM	11						
605	5/16/2023	04:45 AM	14						
606	5/16/2023	05:00 AM	10						
607	5/16/2023	05:15 AM	14						
608	5/16/2023	05:30 AM	20						
609	5/16/2023	05:45 AM	26						
610	5/16/2023	06:00 AM	41						
611	5/16/2023	06:15 AM	47						
612	5/16/2023	06:30 AM	41						
613	5/16/2023	06:45 AM	62						
614	5/16/2023	07:00 AM	76						
615	5/16/2023	07:15 AM	101						
616	5/16/2023	07:30 AM	88						
617	5/16/2023	07:45 AM	106						
618	5/16/2023	08:00 AM	98						
619	5/16/2023	08:15 AM	91						
620	5/16/2023	08:30 AM	88						
621	5/16/2023	08:45 AM	94						
622	5/16/2023	09:00 AM	100						
623	5/16/2023	09:15 AM	114						
624	5/16/2023	09:30 AM	122						
625	5/16/2023	09:45 AM	92						
626	5/16/2023	10:00 AM	69						
627	5/16/2023	10:15 AM	88						
628	5/16/2023	10:30 AM	102						
629	5/16/2023	10:45 AM	86						
630	5/16/2023	11:00 AM	70						
631	5/16/2023	11:15 AM	104						
632	5/16/2023	11:30 AM	108						
633	5/16/2023	11:45 AM	106						
634	5/16/2023	12:00 PM	115						
635	5/16/2023	12:15 PM	130						
636	5/16/2023	12:30 PM	111						
637	5/16/2023	12:45 PM	114						
638	5/16/2023	01:00 PM	112						
639	5/16/2023	01:15 PM	124						
640	5/16/2023	01:30 PM	120						
641	5/16/2023	01:45 PM	142						
642	5/16/2023	02:00 PM	124						
643	5/16/2023	02:15 PM	120						
644	5/16/2023	02:30 PM	112						
645	5/16/2023	02:45 PM	131						
646	5/16/2023	03:00 PM	144						
647	5/16/2023	03:15 PM	162						
648	5/16/2023	03:30 PM	148						
649	5/16/2023	03:45 PM	162						

	A	B	C	D	E	F	G	H	I
650	5/16/2023	04:00 PM	140						
651	5/16/2023	04:15 PM	146						
652	5/16/2023	04:30 PM	154						
653	5/16/2023	04:45 PM	162						
654	5/16/2023	05:00 PM	132						
655	5/16/2023	05:15 PM	162						
656	5/16/2023	05:30 PM	152						
657	5/16/2023	05:45 PM	164						
658	5/16/2023	06:00 PM	112						
659	5/16/2023	06:15 PM	105						
660	5/16/2023	06:30 PM	134						
661	5/16/2023	06:45 PM	142						
662	5/16/2023	07:00 PM	94						
663	5/16/2023	07:15 PM	103						
664	5/16/2023	07:30 PM	103						
665	5/16/2023	07:45 PM	92						
666	5/16/2023	08:00 PM	78						
667	5/16/2023	08:15 PM	73						
668	5/16/2023	08:30 PM	62						
669	5/16/2023	08:45 PM	64						
670	5/16/2023	09:00 PM	56						
671	5/16/2023	09:15 PM	43						
672	5/16/2023	09:30 PM	44						
673	5/16/2023	09:45 PM	32						
674	5/16/2023	10:00 PM	26						
675	5/16/2023	10:15 PM	22						
676	5/16/2023	10:30 PM	38						
677	5/16/2023	10:45 PM	19						
678	5/16/2023	11:00 PM	15						
679	5/16/2023	11:15 PM	16						
680	5/16/2023	11:30 PM	15						
681	5/16/2023	11:45 PM	10						
682	5/17/2023	12:00 AM	14						
683	5/17/2023	12:15 AM	10						
684	5/17/2023	12:30 AM	4						
685	5/17/2023	12:45 AM	5						
686	5/17/2023	01:00 AM	4						
687	5/17/2023	01:15 AM	8						
688	5/17/2023	01:30 AM	6						
689	5/17/2023	01:45 AM	7						
690	5/17/2023	02:00 AM	12						
691	5/17/2023	02:15 AM	4						
692	5/17/2023	02:30 AM	3						
693	5/17/2023	02:45 AM	3						
694	5/17/2023	03:00 AM	3						
695	5/17/2023	03:15 AM	2						
696	5/17/2023	03:30 AM	7						
697	5/17/2023	03:45 AM	3						
698	5/17/2023	04:00 AM	2						
699	5/17/2023	04:15 AM	3						

	A	B	C	D	E	F	G	H	I
700	5/17/2023	04:30 AM	5						
701	5/17/2023	04:45 AM	11						
702	5/17/2023	05:00 AM	8						
703	5/17/2023	05:15 AM	14						
704	5/17/2023	05:30 AM	13						
705	5/17/2023	05:45 AM	24						
706	5/17/2023	06:00 AM	31						
707	5/17/2023	06:15 AM	38						
708	5/17/2023	06:30 AM	40						
709	5/17/2023	06:45 AM	58						
710	5/17/2023	07:00 AM	84						
711	5/17/2023	07:15 AM	102						
712	5/17/2023	07:30 AM	88						
713	5/17/2023	07:45 AM	108						
714	5/17/2023	08:00 AM	103						
715	5/17/2023	08:15 AM	97						
716	5/17/2023	08:30 AM	107						
717	5/17/2023	08:45 AM	96						
718	5/17/2023	09:00 AM	98						
719	5/17/2023	09:15 AM	106						
720	5/17/2023	09:30 AM	88						
721	5/17/2023	09:45 AM	98						
722	5/17/2023	10:00 AM	99						
723	5/17/2023	10:15 AM	92						
724	5/17/2023	10:30 AM	74						
725	5/17/2023	10:45 AM	115						
726	5/17/2023	11:00 AM	92						
727	5/17/2023	11:15 AM	123						
728	5/17/2023	11:30 AM	100						
729	5/17/2023	11:45 AM	130						
730	5/17/2023	12:00 PM	124						
731	5/17/2023	12:15 PM	136						
732	5/17/2023	12:30 PM	118						
733	5/17/2023	12:45 PM	113						
734	5/17/2023	01:00 PM	135						
735	5/17/2023	01:15 PM	112						
736	5/17/2023	01:30 PM	130						
737	5/17/2023	01:45 PM	130						
738	5/17/2023	02:00 PM	124						
739	5/17/2023	02:15 PM	130						
740	5/17/2023	02:30 PM	106						
741	5/17/2023	02:45 PM	132						
742	5/17/2023	03:00 PM	152						
743	5/17/2023	03:15 PM	176						
744	5/17/2023	03:30 PM	170						
745	5/17/2023	03:45 PM	148						
746	5/17/2023	04:00 PM	174						
747	5/17/2023	04:15 PM	164						
748	5/17/2023	04:30 PM	140						
749	5/17/2023	04:45 PM	152						

	A	B	C	D	E	F	G	H	I
750	5/17/2023	05:00 PM	172						
751	5/17/2023	05:15 PM	153						
752	5/17/2023	05:30 PM	152						
753	5/17/2023	05:45 PM	149						
754	5/17/2023	06:00 PM	140						
755	5/17/2023	06:15 PM	105						
756	5/17/2023	06:30 PM	105						
757	5/17/2023	06:45 PM	140						
758	5/17/2023	07:00 PM	98						
759	5/17/2023	07:15 PM	102						
760	5/17/2023	07:30 PM	114						
761	5/17/2023	07:45 PM	110						
762	5/17/2023	08:00 PM	100						
763	5/17/2023	08:15 PM	84						
764	5/17/2023	08:30 PM	66						
765	5/17/2023	08:45 PM	60						
766	5/17/2023	09:00 PM	54						
767	5/17/2023	09:15 PM	36						
768	5/17/2023	09:30 PM	37						
769	5/17/2023	09:45 PM	23						
770	5/17/2023	10:00 PM	32						
771	5/17/2023	10:15 PM	33						
772	5/17/2023	10:30 PM	26						
773	5/17/2023	10:45 PM	19						
774	5/17/2023	11:00 PM	26						
775	5/17/2023	11:15 PM	18						
776	5/17/2023	11:30 PM	13						
777	5/17/2023	11:45 PM	10						
778	5/18/2023	12:00 AM	11						
779	5/18/2023	12:15 AM	16						
780	5/18/2023	12:30 AM	6						
781	5/18/2023	12:45 AM	6						
782	5/18/2023	01:00 AM	2						
783	5/18/2023	01:15 AM	3						
784	5/18/2023	01:30 AM	3						
785	5/18/2023	01:45 AM	3						
786	5/18/2023	02:00 AM	7						
787	5/18/2023	02:15 AM	5						
788	5/18/2023	02:30 AM	2						
789	5/18/2023	02:45 AM	4						
790	5/18/2023	03:00 AM	2						
791	5/18/2023	03:15 AM	2						
792	5/18/2023	03:30 AM	9						
793	5/18/2023	03:45 AM	3						
794	5/18/2023	04:00 AM	3						
795	5/18/2023	04:15 AM	8						
796	5/18/2023	04:30 AM	9						
797	5/18/2023	04:45 AM	16						
798	5/18/2023	05:00 AM	14						
799	5/18/2023	05:15 AM	12						

	A	B	C	D	E	F	G	H	I
800	5/18/2023	05:30 AM	20						
801	5/18/2023	05:45 AM	24						
802	5/18/2023	06:00 AM	40						
803	5/18/2023	06:15 AM	38						
804	5/18/2023	06:30 AM	50						
805	5/18/2023	06:45 AM	62						
806	5/18/2023	07:00 AM	72						
807	5/18/2023	07:15 AM	88						
808	5/18/2023	07:30 AM	94						
809	5/18/2023	07:45 AM	110						
810	5/18/2023	08:00 AM	117						
811	5/18/2023	08:15 AM	95						
812	5/18/2023	08:30 AM	102						
813	5/18/2023	08:45 AM	94						
814	5/18/2023	09:00 AM	94						
815	5/18/2023	09:15 AM	94						
816	5/18/2023	09:30 AM	92						
817	5/18/2023	09:45 AM	93						
818	5/18/2023	10:00 AM	76						
819	5/18/2023	10:15 AM	82						
820	5/18/2023	10:30 AM	114						
821	5/18/2023	10:45 AM	118						
822	5/18/2023	11:00 AM	120						
823	5/18/2023	11:15 AM	79						
824	5/18/2023	11:30 AM	88						
825	5/18/2023	11:45 AM	123						
826	5/18/2023	12:00 PM	122						
827	5/18/2023	12:15 PM	116						
828	5/18/2023	12:30 PM	135						
829	5/18/2023	12:45 PM	106						
830	5/18/2023	01:00 PM	97						
831	5/18/2023	01:15 PM	118						
832	5/18/2023	01:30 PM	137						
833	5/18/2023	01:45 PM	100						
834	5/18/2023	02:00 PM	104						
835	5/18/2023	02:15 PM	119						
836	5/18/2023	02:30 PM	124						
837	5/18/2023	02:45 PM	136						
838	5/18/2023	03:00 PM	140						
839	5/18/2023	03:15 PM	184						
840	5/18/2023	03:30 PM	156						
841	5/18/2023	03:45 PM	152						
842	5/18/2023	04:00 PM	187						
843	5/18/2023	04:15 PM	164						
844	5/18/2023	04:30 PM	181						
845	5/18/2023	04:45 PM	164						
846	5/18/2023	05:00 PM	170						
847	5/18/2023	05:15 PM	182						
848	5/18/2023	05:30 PM	163						
849	5/18/2023	05:45 PM	170						

	A	B	C	D	E	F	G	H	I
850	5/18/2023	06:00 PM	132						
851	5/18/2023	06:15 PM	116						
852	5/18/2023	06:30 PM	128						
853	5/18/2023	06:45 PM	133						
854	5/18/2023	07:00 PM	120						
855	5/18/2023	07:15 PM	115						
856	5/18/2023	07:30 PM	110						
857	5/18/2023	07:45 PM	114						
858	5/18/2023	08:00 PM	86						
859	5/18/2023	08:15 PM	82						
860	5/18/2023	08:30 PM	89						
861	5/18/2023	08:45 PM	76						
862	5/18/2023	09:00 PM	58						
863	5/18/2023	09:15 PM	57						
864	5/18/2023	09:30 PM	39						
865	5/18/2023	09:45 PM	36						
866	5/18/2023	10:00 PM	34						
867	5/18/2023	10:15 PM	33						
868	5/18/2023	10:30 PM	18						
869	5/18/2023	10:45 PM	29						
870	5/18/2023	11:00 PM	27						
871	5/18/2023	11:15 PM	25						
872	5/18/2023	11:30 PM	32						
873	5/18/2023	11:45 PM	13						

	A	B	C	D	E	F	G	H	I
1									
2	File Name: C:\Users\barri\OneDrive\Documents\TDBWSP\SYRACUSE\NYSTA DATA\LIST 2\SYRACUSE NYSTA-ONONDAGA LIST2\ATR 1320.tf2								
3	Start Date: 5/10/2023								
4	Start Time: 12:00:00 AM								
5	Location 1: SB CR 57								
6	Location 2: at I-90								
7									
8									
9	Date	Time	SB						
10	5/10/2023	12:00 AM	11						
11	5/10/2023	12:15 AM	15						
12	5/10/2023	12:30 AM	9						
13	5/10/2023	12:45 AM	4						
14	5/10/2023	01:00 AM	5						
15	5/10/2023	01:15 AM	3						
16	5/10/2023	01:30 AM	11						
17	5/10/2023	01:45 AM	16						
18	5/10/2023	02:00 AM	3						
19	5/10/2023	02:15 AM	6						
20	5/10/2023	02:30 AM	12						
21	5/10/2023	02:45 AM	8						
22	5/10/2023	03:00 AM	11						
23	5/10/2023	03:15 AM	7						
24	5/10/2023	03:30 AM	6						
25	5/10/2023	03:45 AM	29						
26	5/10/2023	04:00 AM	25						
27	5/10/2023	04:15 AM	12						
28	5/10/2023	04:30 AM	36						
29	5/10/2023	04:45 AM	29						
30	5/10/2023	05:00 AM	47						
31	5/10/2023	05:15 AM	50						
32	5/10/2023	05:30 AM	57						
33	5/10/2023	05:45 AM	61						
34	5/10/2023	06:00 AM	83						
35	5/10/2023	06:15 AM	143						
36	5/10/2023	06:30 AM	141						
37	5/10/2023	06:45 AM	191						
38	5/10/2023	07:00 AM	197						
39	5/10/2023	07:15 AM	205						
40	5/10/2023	07:30 AM	284						
41	5/10/2023	07:45 AM	257						
42	5/10/2023	08:00 AM	197						
43	5/10/2023	08:15 AM	196						
44	5/10/2023	08:30 AM	186						
45	5/10/2023	08:45 AM	134						
46	5/10/2023	09:00 AM	134						
47	5/10/2023	09:15 AM	150						
48	5/10/2023	09:30 AM	128						
49	5/10/2023	09:45 AM	142						

	A	B	C	D	E	F	G	H	I
50	5/10/2023	10:00 AM	147						
51	5/10/2023	10:15 AM	133						
52	5/10/2023	10:30 AM	135						
53	5/10/2023	10:45 AM	145						
54	5/10/2023	11:00 AM	150						
55	5/10/2023	11:15 AM	118						
56	5/10/2023	11:30 AM	143						
57	5/10/2023	11:45 AM	126						
58	5/10/2023	12:00 PM	127						
59	5/10/2023	12:15 PM	126						
60	5/10/2023	12:30 PM	157						
61	5/10/2023	12:45 PM	140						
62	5/10/2023	01:00 PM	127						
63	5/10/2023	01:15 PM	139						
64	5/10/2023	01:30 PM	156						
65	5/10/2023	01:45 PM	121						
66	5/10/2023	02:00 PM	126						
67	5/10/2023	02:15 PM	143						
68	5/10/2023	02:30 PM	174						
69	5/10/2023	02:45 PM	126						
70	5/10/2023	03:00 PM	144						
71	5/10/2023	03:15 PM	151						
72	5/10/2023	03:30 PM	146						
73	5/10/2023	03:45 PM	169						
74	5/10/2023	04:00 PM	154						
75	5/10/2023	04:15 PM	165						
76	5/10/2023	04:30 PM	171						
77	5/10/2023	04:45 PM	150						
78	5/10/2023	05:00 PM	217						
79	5/10/2023	05:15 PM	152						
80	5/10/2023	05:30 PM	149						
81	5/10/2023	05:45 PM	161						
82	5/10/2023	06:00 PM	155						
83	5/10/2023	06:15 PM	154						
84	5/10/2023	06:30 PM	103						
85	5/10/2023	06:45 PM	103						
86	5/10/2023	07:00 PM	124						
87	5/10/2023	07:15 PM	83						
88	5/10/2023	07:30 PM	78						
89	5/10/2023	07:45 PM	93						
90	5/10/2023	08:00 PM	87						
91	5/10/2023	08:15 PM	77						
92	5/10/2023	08:30 PM	72						
93	5/10/2023	08:45 PM	68						
94	5/10/2023	09:00 PM	50						
95	5/10/2023	09:15 PM	53						
96	5/10/2023	09:30 PM	45						
97	5/10/2023	09:45 PM	35						
98	5/10/2023	10:00 PM	43						
99	5/10/2023	10:15 PM	46						

	A	B	C	D	E	F	G	H	I
100	5/10/2023	10:30 PM	27						
101	5/10/2023	10:45 PM	22						
102	5/10/2023	11:00 PM	36						
103	5/10/2023	11:15 PM	19						
104	5/10/2023	11:30 PM	10						
105	5/10/2023	11:45 PM	22						
106	5/11/2023	12:00 AM	5						
107	5/11/2023	12:15 AM	17						
108	5/11/2023	12:30 AM	16						
109	5/11/2023	12:45 AM	7						
110	5/11/2023	01:00 AM	7						
111	5/11/2023	01:15 AM	5						
112	5/11/2023	01:30 AM	12						
113	5/11/2023	01:45 AM	3						
114	5/11/2023	02:00 AM	10						
115	5/11/2023	02:15 AM	10						
116	5/11/2023	02:30 AM	6						
117	5/11/2023	02:45 AM	13						
118	5/11/2023	03:00 AM	7						
119	5/11/2023	03:15 AM	5						
120	5/11/2023	03:30 AM	4						
121	5/11/2023	03:45 AM	15						
122	5/11/2023	04:00 AM	30						
123	5/11/2023	04:15 AM	25						
124	5/11/2023	04:30 AM	32						
125	5/11/2023	04:45 AM	35						
126	5/11/2023	05:00 AM	40						
127	5/11/2023	05:15 AM	43						
128	5/11/2023	05:30 AM	67						
129	5/11/2023	05:45 AM	69						
130	5/11/2023	06:00 AM	95						
131	5/11/2023	06:15 AM	151						
132	5/11/2023	06:30 AM	181						
133	5/11/2023	06:45 AM	184						
134	5/11/2023	07:00 AM	186						
135	5/11/2023	07:15 AM	217						
136	5/11/2023	07:30 AM	276						
137	5/11/2023	07:45 AM	276						
138	5/11/2023	08:00 AM	212						
139	5/11/2023	08:15 AM	194						
140	5/11/2023	08:30 AM	173						
141	5/11/2023	08:45 AM	188						
142	5/11/2023	09:00 AM	155						
143	5/11/2023	09:15 AM	161						
144	5/11/2023	09:30 AM	154						
145	5/11/2023	09:45 AM	130						
146	5/11/2023	10:00 AM	134						
147	5/11/2023	10:15 AM	129						
148	5/11/2023	10:30 AM	132						
149	5/11/2023	10:45 AM	136						

	A	B	C	D	E	F	G	H	I
150	5/11/2023	11:00 AM	159						
151	5/11/2023	11:15 AM	134						
152	5/11/2023	11:30 AM	140						
153	5/11/2023	11:45 AM	143						
154	5/11/2023	12:00 PM	166						
155	5/11/2023	12:15 PM	142						
156	5/11/2023	12:30 PM	166						
157	5/11/2023	12:45 PM	157						
158	5/11/2023	01:00 PM	136						
159	5/11/2023	01:15 PM	145						
160	5/11/2023	01:30 PM	153						
161	5/11/2023	01:45 PM	134						
162	5/11/2023	02:00 PM	164						
163	5/11/2023	02:15 PM	146						
164	5/11/2023	02:30 PM	158						
165	5/11/2023	02:45 PM	196						
166	5/11/2023	03:00 PM	160						
167	5/11/2023	03:15 PM	133						
168	5/11/2023	03:30 PM	167						
169	5/11/2023	03:45 PM	170						
170	5/11/2023	04:00 PM	170						
171	5/11/2023	04:15 PM	183						
172	5/11/2023	04:30 PM	170						
173	5/11/2023	04:45 PM	174						
174	5/11/2023	05:00 PM	190						
175	5/11/2023	05:15 PM	186						
176	5/11/2023	05:30 PM	158						
177	5/11/2023	05:45 PM	138						
178	5/11/2023	06:00 PM	152						
179	5/11/2023	06:15 PM	149						
180	5/11/2023	06:30 PM	131						
181	5/11/2023	06:45 PM	127						
182	5/11/2023	07:00 PM	108						
183	5/11/2023	07:15 PM	116						
184	5/11/2023	07:30 PM	89						
185	5/11/2023	07:45 PM	105						
186	5/11/2023	08:00 PM	129						
187	5/11/2023	08:15 PM	101						
188	5/11/2023	08:30 PM	84						
189	5/11/2023	08:45 PM	106						
190	5/11/2023	09:00 PM	94						
191	5/11/2023	09:15 PM	64						
192	5/11/2023	09:30 PM	67						
193	5/11/2023	09:45 PM	72						
194	5/11/2023	10:00 PM	47						
195	5/11/2023	10:15 PM	50						
196	5/11/2023	10:30 PM	43						
197	5/11/2023	10:45 PM	29						
198	5/11/2023	11:00 PM	34						
199	5/11/2023	11:15 PM	28						

	A	B	C	D	E	F	G	H	I
200	5/11/2023	11:30 PM	15						
201	5/11/2023	11:45 PM	19						
202	5/12/2023	12:00 AM	14						
203	5/12/2023	12:15 AM	21						
204	5/12/2023	12:30 AM	4						
205	5/12/2023	12:45 AM	11						
206	5/12/2023	01:00 AM	9						
207	5/12/2023	01:15 AM	5						
208	5/12/2023	01:30 AM	6						
209	5/12/2023	01:45 AM	9						
210	5/12/2023	02:00 AM	3						
211	5/12/2023	02:15 AM	5						
212	5/12/2023	02:30 AM	5						
213	5/12/2023	02:45 AM	3						
214	5/12/2023	03:00 AM	12						
215	5/12/2023	03:15 AM	3						
216	5/12/2023	03:30 AM	18						
217	5/12/2023	03:45 AM	13						
218	5/12/2023	04:00 AM	10						
219	5/12/2023	04:15 AM	25						
220	5/12/2023	04:30 AM	26						
221	5/12/2023	04:45 AM	39						
222	5/12/2023	05:00 AM	30						
223	5/12/2023	05:15 AM	46						
224	5/12/2023	05:30 AM	58						
225	5/12/2023	05:45 AM	67						
226	5/12/2023	06:00 AM	95						
227	5/12/2023	06:15 AM	144						
228	5/12/2023	06:30 AM	149						
229	5/12/2023	06:45 AM	151						
230	5/12/2023	07:00 AM	223						
231	5/12/2023	07:15 AM	222						
232	5/12/2023	07:30 AM	293						
233	5/12/2023	07:45 AM	252						
234	5/12/2023	08:00 AM	226						
235	5/12/2023	08:15 AM	187						
236	5/12/2023	08:30 AM	200						
237	5/12/2023	08:45 AM	180						
238	5/12/2023	09:00 AM	168						
239	5/12/2023	09:15 AM	140						
240	5/12/2023	09:30 AM	151						
241	5/12/2023	09:45 AM	145						
242	5/12/2023	10:00 AM	120						
243	5/12/2023	10:15 AM	134						
244	5/12/2023	10:30 AM	139						
245	5/12/2023	10:45 AM	179						
246	5/12/2023	11:00 AM	153						
247	5/12/2023	11:15 AM	142						
248	5/12/2023	11:30 AM	178						
249	5/12/2023	11:45 AM	171						

	A	B	C	D	E	F	G	H	I
250	5/12/2023	12:00 PM	145						
251	5/12/2023	12:15 PM	158						
252	5/12/2023	12:30 PM	157						
253	5/12/2023	12:45 PM	174						
254	5/12/2023	01:00 PM	174						
255	5/12/2023	01:15 PM	189						
256	5/12/2023	01:30 PM	196						
257	5/12/2023	01:45 PM	166						
258	5/12/2023	02:00 PM	167						
259	5/12/2023	02:15 PM	159						
260	5/12/2023	02:30 PM	161						
261	5/12/2023	02:45 PM	153						
262	5/12/2023	03:00 PM	155						
263	5/12/2023	03:15 PM	150						
264	5/12/2023	03:30 PM	167						
265	5/12/2023	03:45 PM	176						
266	5/12/2023	04:00 PM	193						
267	5/12/2023	04:15 PM	164						
268	5/12/2023	04:30 PM	177						
269	5/12/2023	04:45 PM	173						
270	5/12/2023	05:00 PM	182						
271	5/12/2023	05:15 PM	152						
272	5/12/2023	05:30 PM	154						
273	5/12/2023	05:45 PM	163						
274	5/12/2023	06:00 PM	151						
275	5/12/2023	06:15 PM	109						
276	5/12/2023	06:30 PM	136						
277	5/12/2023	06:45 PM	141						
278	5/12/2023	07:00 PM	104						
279	5/12/2023	07:15 PM	90						
280	5/12/2023	07:30 PM	87						
281	5/12/2023	07:45 PM	85						
282	5/12/2023	08:00 PM	121						
283	5/12/2023	08:15 PM	91						
284	5/12/2023	08:30 PM	89						
285	5/12/2023	08:45 PM	93						
286	5/12/2023	09:00 PM	73						
287	5/12/2023	09:15 PM	60						
288	5/12/2023	09:30 PM	65						
289	5/12/2023	09:45 PM	61						
290	5/12/2023	10:00 PM	54						
291	5/12/2023	10:15 PM	39						
292	5/12/2023	10:30 PM	41						
293	5/12/2023	10:45 PM	48						
294	5/12/2023	11:00 PM	49						
295	5/12/2023	11:15 PM	28						
296	5/12/2023	11:30 PM	33						
297	5/12/2023	11:45 PM	10						
298	5/13/2023	12:00 AM	39						
299	5/13/2023	12:15 AM	28						

	A	B	C	D	E	F	G	H	I
300	5/13/2023	12:30 AM	24						
301	5/13/2023	12:45 AM	10						
302	5/13/2023	01:00 AM	5						
303	5/13/2023	01:15 AM	6						
304	5/13/2023	01:30 AM	5						
305	5/13/2023	01:45 AM	6						
306	5/13/2023	02:00 AM	16						
307	5/13/2023	02:15 AM	7						
308	5/13/2023	02:30 AM	11						
309	5/13/2023	02:45 AM	10						
310	5/13/2023	03:00 AM	4						
311	5/13/2023	03:15 AM	7						
312	5/13/2023	03:30 AM	6						
313	5/13/2023	03:45 AM	7						
314	5/13/2023	04:00 AM	7						
315	5/13/2023	04:15 AM	18						
316	5/13/2023	04:30 AM	12						
317	5/13/2023	04:45 AM	13						
318	5/13/2023	05:00 AM	11						
319	5/13/2023	05:15 AM	17						
320	5/13/2023	05:30 AM	33						
321	5/13/2023	05:45 AM	24						
322	5/13/2023	06:00 AM	31						
323	5/13/2023	06:15 AM	48						
324	5/13/2023	06:30 AM	64						
325	5/13/2023	06:45 AM	62						
326	5/13/2023	07:00 AM	45						
327	5/13/2023	07:15 AM	67						
328	5/13/2023	07:30 AM	87						
329	5/13/2023	07:45 AM	81						
330	5/13/2023	08:00 AM	103						
331	5/13/2023	08:15 AM	112						
332	5/13/2023	08:30 AM	113						
333	5/13/2023	08:45 AM	130						
334	5/13/2023	09:00 AM	132						
335	5/13/2023	09:15 AM	141						
336	5/13/2023	09:30 AM	130						
337	5/13/2023	09:45 AM	164						
338	5/13/2023	10:00 AM	144						
339	5/13/2023	10:15 AM	133						
340	5/13/2023	10:30 AM	158						
341	5/13/2023	10:45 AM	167						
342	5/13/2023	11:00 AM	153						
343	5/13/2023	11:15 AM	145						
344	5/13/2023	11:30 AM	153						
345	5/13/2023	11:45 AM	147						
346	5/13/2023	12:00 PM	161						
347	5/13/2023	12:15 PM	139						
348	5/13/2023	12:30 PM	156						
349	5/13/2023	12:45 PM	153						

	A	B	C	D	E	F	G	H	I
350	5/13/2023	01:00 PM	168						
351	5/13/2023	01:15 PM	141						
352	5/13/2023	01:30 PM	133						
353	5/13/2023	01:45 PM	165						
354	5/13/2023	02:00 PM	149						
355	5/13/2023	02:15 PM	141						
356	5/13/2023	02:30 PM	141						
357	5/13/2023	02:45 PM	140						
358	5/13/2023	03:00 PM	126						
359	5/13/2023	03:15 PM	128						
360	5/13/2023	03:30 PM	129						
361	5/13/2023	03:45 PM	124						
362	5/13/2023	04:00 PM	161						
363	5/13/2023	04:15 PM	131						
364	5/13/2023	04:30 PM	128						
365	5/13/2023	04:45 PM	129						
366	5/13/2023	05:00 PM	130						
367	5/13/2023	05:15 PM	114						
368	5/13/2023	05:30 PM	92						
369	5/13/2023	05:45 PM	121						
370	5/13/2023	06:00 PM	115						
371	5/13/2023	06:15 PM	136						
372	5/13/2023	06:30 PM	104						
373	5/13/2023	06:45 PM	110						
374	5/13/2023	07:00 PM	87						
375	5/13/2023	07:15 PM	114						
376	5/13/2023	07:30 PM	94						
377	5/13/2023	07:45 PM	89						
378	5/13/2023	08:00 PM	76						
379	5/13/2023	08:15 PM	69						
380	5/13/2023	08:30 PM	55						
381	5/13/2023	08:45 PM	58						
382	5/13/2023	09:00 PM	56						
383	5/13/2023	09:15 PM	65						
384	5/13/2023	09:30 PM	60						
385	5/13/2023	09:45 PM	53						
386	5/13/2023	10:00 PM	45						
387	5/13/2023	10:15 PM	41						
388	5/13/2023	10:30 PM	59						
389	5/13/2023	10:45 PM	58						
390	5/13/2023	11:00 PM	67						
391	5/13/2023	11:15 PM	76						
392	5/13/2023	11:30 PM	51						
393	5/13/2023	11:45 PM	36						
394	5/14/2023	12:00 AM	22						
395	5/14/2023	12:15 AM	19						
396	5/14/2023	12:30 AM	25						
397	5/14/2023	12:45 AM	22						
398	5/14/2023	01:00 AM	17						
399	5/14/2023	01:15 AM	6						

	A	B	C	D	E	F	G	H	I
400	5/14/2023	01:30 AM	14						
401	5/14/2023	01:45 AM	14						
402	5/14/2023	02:00 AM	7						
403	5/14/2023	02:15 AM	5						
404	5/14/2023	02:30 AM	5						
405	5/14/2023	02:45 AM	7						
406	5/14/2023	03:00 AM	7						
407	5/14/2023	03:15 AM	5						
408	5/14/2023	03:30 AM	13						
409	5/14/2023	03:45 AM	6						
410	5/14/2023	04:00 AM	4						
411	5/14/2023	04:15 AM	12						
412	5/14/2023	04:30 AM	12						
413	5/14/2023	04:45 AM	11						
414	5/14/2023	05:00 AM	12						
415	5/14/2023	05:15 AM	18						
416	5/14/2023	05:30 AM	18						
417	5/14/2023	05:45 AM	13						
418	5/14/2023	06:00 AM	19						
419	5/14/2023	06:15 AM	37						
420	5/14/2023	06:30 AM	53						
421	5/14/2023	06:45 AM	46						
422	5/14/2023	07:00 AM	38						
423	5/14/2023	07:15 AM	41						
424	5/14/2023	07:30 AM	47						
425	5/14/2023	07:45 AM	40						
426	5/14/2023	08:00 AM	64						
427	5/14/2023	08:15 AM	68						
428	5/14/2023	08:30 AM	72						
429	5/14/2023	08:45 AM	74						
430	5/14/2023	09:00 AM	84						
431	5/14/2023	09:15 AM	116						
432	5/14/2023	09:30 AM	122						
433	5/14/2023	09:45 AM	104						
434	5/14/2023	10:00 AM	128						
435	5/14/2023	10:15 AM	111						
436	5/14/2023	10:30 AM	144						
437	5/14/2023	10:45 AM	137						
438	5/14/2023	11:00 AM	144						
439	5/14/2023	11:15 AM	128						
440	5/14/2023	11:30 AM	149						
441	5/14/2023	11:45 AM	133						
442	5/14/2023	12:00 PM	148						
443	5/14/2023	12:15 PM	140						
444	5/14/2023	12:30 PM	170						
445	5/14/2023	12:45 PM	138						
446	5/14/2023	01:00 PM	131						
447	5/14/2023	01:15 PM	145						
448	5/14/2023	01:30 PM	136						
449	5/14/2023	01:45 PM	112						

	A	B	C	D	E	F	G	H	I
450	5/14/2023	02:00 PM	120						
451	5/14/2023	02:15 PM	123						
452	5/14/2023	02:30 PM	98						
453	5/14/2023	02:45 PM	127						
454	5/14/2023	03:00 PM	110						
455	5/14/2023	03:15 PM	111						
456	5/14/2023	03:30 PM	135						
457	5/14/2023	03:45 PM	120						
458	5/14/2023	04:00 PM	96						
459	5/14/2023	04:15 PM	118						
460	5/14/2023	04:30 PM	132						
461	5/14/2023	04:45 PM	118						
462	5/14/2023	05:00 PM	112						
463	5/14/2023	05:15 PM	104						
464	5/14/2023	05:30 PM	105						
465	5/14/2023	05:45 PM	79						
466	5/14/2023	06:00 PM	109						
467	5/14/2023	06:15 PM	112						
468	5/14/2023	06:30 PM	94						
469	5/14/2023	06:45 PM	95						
470	5/14/2023	07:00 PM	80						
471	5/14/2023	07:15 PM	78						
472	5/14/2023	07:30 PM	67						
473	5/14/2023	07:45 PM	80						
474	5/14/2023	08:00 PM	66						
475	5/14/2023	08:15 PM	66						
476	5/14/2023	08:30 PM	56						
477	5/14/2023	08:45 PM	51						
478	5/14/2023	09:00 PM	91						
479	5/14/2023	09:15 PM	41						
480	5/14/2023	09:30 PM	42						
481	5/14/2023	09:45 PM	33						
482	5/14/2023	10:00 PM	27						
483	5/14/2023	10:15 PM	37						
484	5/14/2023	10:30 PM	16						
485	5/14/2023	10:45 PM	18						
486	5/14/2023	11:00 PM	24						
487	5/14/2023	11:15 PM	13						
488	5/14/2023	11:30 PM	14						
489	5/14/2023	11:45 PM	11						
490	5/15/2023	12:00 AM	6						
491	5/15/2023	12:15 AM	10						
492	5/15/2023	12:30 AM	7						
493	5/15/2023	12:45 AM	3						
494	5/15/2023	01:00 AM	6						
495	5/15/2023	01:15 AM	1						
496	5/15/2023	01:30 AM	6						
497	5/15/2023	01:45 AM	6						
498	5/15/2023	02:00 AM	10						
499	5/15/2023	02:15 AM	8						

	A	B	C	D	E	F	G	H	I
500	5/15/2023	02:30 AM	4						
501	5/15/2023	02:45 AM	2						
502	5/15/2023	03:00 AM	5						
503	5/15/2023	03:15 AM	8						
504	5/15/2023	03:30 AM	13						
505	5/15/2023	03:45 AM	26						
506	5/15/2023	04:00 AM	7						
507	5/15/2023	04:15 AM	14						
508	5/15/2023	04:30 AM	16						
509	5/15/2023	04:45 AM	32						
510	5/15/2023	05:00 AM	35						
511	5/15/2023	05:15 AM	53						
512	5/15/2023	05:30 AM	63						
513	5/15/2023	05:45 AM	66						
514	5/15/2023	06:00 AM	99						
515	5/15/2023	06:15 AM	137						
516	5/15/2023	06:30 AM	144						
517	5/15/2023	06:45 AM	168						
518	5/15/2023	07:00 AM	176						
519	5/15/2023	07:15 AM	227						
520	5/15/2023	07:30 AM	263						
521	5/15/2023	07:45 AM	252						
522	5/15/2023	08:00 AM	170						
523	5/15/2023	08:15 AM	179						
524	5/15/2023	08:30 AM	159						
525	5/15/2023	08:45 AM	157						
526	5/15/2023	09:00 AM	162						
527	5/15/2023	09:15 AM	161						
528	5/15/2023	09:30 AM	148						
529	5/15/2023	09:45 AM	140						
530	5/15/2023	10:00 AM	130						
531	5/15/2023	10:15 AM	136						
532	5/15/2023	10:30 AM	116						
533	5/15/2023	10:45 AM	131						
534	5/15/2023	11:00 AM	137						
535	5/15/2023	11:15 AM	141						
536	5/15/2023	11:30 AM	163						
537	5/15/2023	11:45 AM	145						
538	5/15/2023	12:00 PM	147						
539	5/15/2023	12:15 PM	155						
540	5/15/2023	12:30 PM	182						
541	5/15/2023	12:45 PM	127						
542	5/15/2023	01:00 PM	122						
543	5/15/2023	01:15 PM	144						
544	5/15/2023	01:30 PM	166						
545	5/15/2023	01:45 PM	144						
546	5/15/2023	02:00 PM	119						
547	5/15/2023	02:15 PM	172						
548	5/15/2023	02:30 PM	183						
549	5/15/2023	02:45 PM	158						

	A	B	C	D	E	F	G	H	I
550	5/15/2023	03:00 PM	130						
551	5/15/2023	03:15 PM	139						
552	5/15/2023	03:30 PM	136						
553	5/15/2023	03:45 PM	133						
554	5/15/2023	04:00 PM	200						
555	5/15/2023	04:15 PM	159						
556	5/15/2023	04:30 PM	140						
557	5/15/2023	04:45 PM	156						
558	5/15/2023	05:00 PM	152						
559	5/15/2023	05:15 PM	151						
560	5/15/2023	05:30 PM	168						
561	5/15/2023	05:45 PM	132						
562	5/15/2023	06:00 PM	158						
563	5/15/2023	06:15 PM	156						
564	5/15/2023	06:30 PM	149						
565	5/15/2023	06:45 PM	99						
566	5/15/2023	07:00 PM	93						
567	5/15/2023	07:15 PM	72						
568	5/15/2023	07:30 PM	73						
569	5/15/2023	07:45 PM	86						
570	5/15/2023	08:00 PM	93						
571	5/15/2023	08:15 PM	63						
572	5/15/2023	08:30 PM	62						
573	5/15/2023	08:45 PM	62						
574	5/15/2023	09:00 PM	61						
575	5/15/2023	09:15 PM	55						
576	5/15/2023	09:30 PM	27						
577	5/15/2023	09:45 PM	18						
578	5/15/2023	10:00 PM	42						
579	5/15/2023	10:15 PM	38						
580	5/15/2023	10:30 PM	20						
581	5/15/2023	10:45 PM	23						
582	5/15/2023	11:00 PM	22						
583	5/15/2023	11:15 PM	23						
584	5/15/2023	11:30 PM	7						
585	5/15/2023	11:45 PM	11						
586	5/16/2023	12:00 AM	13						
587	5/16/2023	12:15 AM	6						
588	5/16/2023	12:30 AM	10						
589	5/16/2023	12:45 AM	16						
590	5/16/2023	01:00 AM	9						
591	5/16/2023	01:15 AM	12						
592	5/16/2023	01:30 AM	5						
593	5/16/2023	01:45 AM	2						
594	5/16/2023	02:00 AM	9						
595	5/16/2023	02:15 AM	5						
596	5/16/2023	02:30 AM	10						
597	5/16/2023	02:45 AM	13						
598	5/16/2023	03:00 AM	11						
599	5/16/2023	03:15 AM	4						

	A	B	C	D	E	F	G	H	I
600	5/16/2023	03:30 AM	9						
601	5/16/2023	03:45 AM	11						
602	5/16/2023	04:00 AM	16						
603	5/16/2023	04:15 AM	30						
604	5/16/2023	04:30 AM	20						
605	5/16/2023	04:45 AM	35						
606	5/16/2023	05:00 AM	32						
607	5/16/2023	05:15 AM	54						
608	5/16/2023	05:30 AM	76						
609	5/16/2023	05:45 AM	71						
610	5/16/2023	06:00 AM	101						
611	5/16/2023	06:15 AM	160						
612	5/16/2023	06:30 AM	166						
613	5/16/2023	06:45 AM	186						
614	5/16/2023	07:00 AM	207						
615	5/16/2023	07:15 AM	253						
616	5/16/2023	07:30 AM	312						
617	5/16/2023	07:45 AM	327						
618	5/16/2023	08:00 AM	218						
619	5/16/2023	08:15 AM	202						
620	5/16/2023	08:30 AM	169						
621	5/16/2023	08:45 AM	162						
622	5/16/2023	09:00 AM	137						
623	5/16/2023	09:15 AM	170						
624	5/16/2023	09:30 AM	140						
625	5/16/2023	09:45 AM	144						
626	5/16/2023	10:00 AM	131						
627	5/16/2023	10:15 AM	131						
628	5/16/2023	10:30 AM	150						
629	5/16/2023	10:45 AM	133						
630	5/16/2023	11:00 AM	122						
631	5/16/2023	11:15 AM	116						
632	5/16/2023	11:30 AM	125						
633	5/16/2023	11:45 AM	143						
634	5/16/2023	12:00 PM	133						
635	5/16/2023	12:15 PM	147						
636	5/16/2023	12:30 PM	152						
637	5/16/2023	12:45 PM	124						
638	5/16/2023	01:00 PM	137						
639	5/16/2023	01:15 PM	154						
640	5/16/2023	01:30 PM	151						
641	5/16/2023	01:45 PM	132						
642	5/16/2023	02:00 PM	165						
643	5/16/2023	02:15 PM	151						
644	5/16/2023	02:30 PM	158						
645	5/16/2023	02:45 PM	148						
646	5/16/2023	03:00 PM	132						
647	5/16/2023	03:15 PM	127						
648	5/16/2023	03:30 PM	180						
649	5/16/2023	03:45 PM	170						

	A	B	C	D	E	F	G	H	I
650	5/16/2023	04:00 PM	172						
651	5/16/2023	04:15 PM	193						
652	5/16/2023	04:30 PM	151						
653	5/16/2023	04:45 PM	187						
654	5/16/2023	05:00 PM	181						
655	5/16/2023	05:15 PM	176						
656	5/16/2023	05:30 PM	161						
657	5/16/2023	05:45 PM	114						
658	5/16/2023	06:00 PM	141						
659	5/16/2023	06:15 PM	134						
660	5/16/2023	06:30 PM	109						
661	5/16/2023	06:45 PM	130						
662	5/16/2023	07:00 PM	107						
663	5/16/2023	07:15 PM	81						
664	5/16/2023	07:30 PM	100						
665	5/16/2023	07:45 PM	92						
666	5/16/2023	08:00 PM	95						
667	5/16/2023	08:15 PM	67						
668	5/16/2023	08:30 PM	55						
669	5/16/2023	08:45 PM	73						
670	5/16/2023	09:00 PM	32						
671	5/16/2023	09:15 PM	44						
672	5/16/2023	09:30 PM	67						
673	5/16/2023	09:45 PM	50						
674	5/16/2023	10:00 PM	27						
675	5/16/2023	10:15 PM	33						
676	5/16/2023	10:30 PM	27						
677	5/16/2023	10:45 PM	17						
678	5/16/2023	11:00 PM	26						
679	5/16/2023	11:15 PM	17						
680	5/16/2023	11:30 PM	16						
681	5/16/2023	11:45 PM	12						
682	5/17/2023	12:00 AM	14						
683	5/17/2023	12:15 AM	8						
684	5/17/2023	12:30 AM	9						
685	5/17/2023	12:45 AM	13						
686	5/17/2023	01:00 AM	6						
687	5/17/2023	01:15 AM	7						
688	5/17/2023	01:30 AM	4						
689	5/17/2023	01:45 AM	11						
690	5/17/2023	02:00 AM	6						
691	5/17/2023	02:15 AM	8						
692	5/17/2023	02:30 AM	9						
693	5/17/2023	02:45 AM	2						
694	5/17/2023	03:00 AM	4						
695	5/17/2023	03:15 AM	10						
696	5/17/2023	03:30 AM	12						
697	5/17/2023	03:45 AM	16						
698	5/17/2023	04:00 AM	10						
699	5/17/2023	04:15 AM	28						

	A	B	C	D	E	F	G	H	I
700	5/17/2023	04:30 AM	38						
701	5/17/2023	04:45 AM	49						
702	5/17/2023	05:00 AM	35						
703	5/17/2023	05:15 AM	51						
704	5/17/2023	05:30 AM	66						
705	5/17/2023	05:45 AM	79						
706	5/17/2023	06:00 AM	101						
707	5/17/2023	06:15 AM	128						
708	5/17/2023	06:30 AM	178						
709	5/17/2023	06:45 AM	186						
710	5/17/2023	07:00 AM	185						
711	5/17/2023	07:15 AM	226						
712	5/17/2023	07:30 AM	327						
713	5/17/2023	07:45 AM	273						
714	5/17/2023	08:00 AM	220						
715	5/17/2023	08:15 AM	193						
716	5/17/2023	08:30 AM	191						
717	5/17/2023	08:45 AM	173						
718	5/17/2023	09:00 AM	159						
719	5/17/2023	09:15 AM	197						
720	5/17/2023	09:30 AM	200						
721	5/17/2023	09:45 AM	146						
722	5/17/2023	10:00 AM	147						
723	5/17/2023	10:15 AM	121						
724	5/17/2023	10:30 AM	156						
725	5/17/2023	10:45 AM	129						
726	5/17/2023	11:00 AM	116						
727	5/17/2023	11:15 AM	160						
728	5/17/2023	11:30 AM	152						
729	5/17/2023	11:45 AM	156						
730	5/17/2023	12:00 PM	168						
731	5/17/2023	12:15 PM	147						
732	5/17/2023	12:30 PM	173						
733	5/17/2023	12:45 PM	147						
734	5/17/2023	01:00 PM	126						
735	5/17/2023	01:15 PM	146						
736	5/17/2023	01:30 PM	150						
737	5/17/2023	01:45 PM	153						
738	5/17/2023	02:00 PM	118						
739	5/17/2023	02:15 PM	127						
740	5/17/2023	02:30 PM	158						
741	5/17/2023	02:45 PM	174						
742	5/17/2023	03:00 PM	173						
743	5/17/2023	03:15 PM	140						
744	5/17/2023	03:30 PM	140						
745	5/17/2023	03:45 PM	161						
746	5/17/2023	04:00 PM	129						
747	5/17/2023	04:15 PM	138						
748	5/17/2023	04:30 PM	165						
749	5/17/2023	04:45 PM	129						

	A	B	C	D	E	F	G	H	I
750	5/17/2023	05:00 PM	166						
751	5/17/2023	05:15 PM	165						
752	5/17/2023	05:30 PM	130						
753	5/17/2023	05:45 PM	208						
754	5/17/2023	06:00 PM	148						
755	5/17/2023	06:15 PM	150						
756	5/17/2023	06:30 PM	100						
757	5/17/2023	06:45 PM	135						
758	5/17/2023	07:00 PM	105						
759	5/17/2023	07:15 PM	79						
760	5/17/2023	07:30 PM	78						
761	5/17/2023	07:45 PM	93						
762	5/17/2023	08:00 PM	92						
763	5/17/2023	08:15 PM	82						
764	5/17/2023	08:30 PM	83						
765	5/17/2023	08:45 PM	90						
766	5/17/2023	09:00 PM	78						
767	5/17/2023	09:15 PM	54						
768	5/17/2023	09:30 PM	32						
769	5/17/2023	09:45 PM	25						
770	5/17/2023	10:00 PM	38						
771	5/17/2023	10:15 PM	30						
772	5/17/2023	10:30 PM	27						
773	5/17/2023	10:45 PM	28						
774	5/17/2023	11:00 PM	25						
775	5/17/2023	11:15 PM	19						
776	5/17/2023	11:30 PM	25						
777	5/17/2023	11:45 PM	15						
778	5/18/2023	12:00 AM	5						
779	5/18/2023	12:15 AM	14						
780	5/18/2023	12:30 AM	14						
781	5/18/2023	12:45 AM	6						
782	5/18/2023	01:00 AM	7						
783	5/18/2023	01:15 AM	10						
784	5/18/2023	01:30 AM	8						
785	5/18/2023	01:45 AM	15						
786	5/18/2023	02:00 AM	7						
787	5/18/2023	02:15 AM	12						
788	5/18/2023	02:30 AM	7						
789	5/18/2023	02:45 AM	7						
790	5/18/2023	03:00 AM	8						
791	5/18/2023	03:15 AM	13						
792	5/18/2023	03:30 AM	12						
793	5/18/2023	03:45 AM	8						
794	5/18/2023	04:00 AM	13						
795	5/18/2023	04:15 AM	28						
796	5/18/2023	04:30 AM	28						
797	5/18/2023	04:45 AM	36						
798	5/18/2023	05:00 AM	34						
799	5/18/2023	05:15 AM	54						

	A	B	C	D	E	F	G	H	I
800	5/18/2023	05:30 AM	75						
801	5/18/2023	05:45 AM	72						
802	5/18/2023	06:00 AM	113						
803	5/18/2023	06:15 AM	135						
804	5/18/2023	06:30 AM	174						
805	5/18/2023	06:45 AM	184						
806	5/18/2023	07:00 AM	189						
807	5/18/2023	07:15 AM	249						
808	5/18/2023	07:30 AM	291						
809	5/18/2023	07:45 AM	278						
810	5/18/2023	08:00 AM	209						
811	5/18/2023	08:15 AM	213						
812	5/18/2023	08:30 AM	157						
813	5/18/2023	08:45 AM	164						
814	5/18/2023	09:00 AM	173						
815	5/18/2023	09:15 AM	154						
816	5/18/2023	09:30 AM	181						
817	5/18/2023	09:45 AM	134						
818	5/18/2023	10:00 AM	139						
819	5/18/2023	10:15 AM	128						
820	5/18/2023	10:30 AM	184						
821	5/18/2023	10:45 AM	156						
822	5/18/2023	11:00 AM	141						
823	5/18/2023	11:15 AM	160						
824	5/18/2023	11:30 AM	152						
825	5/18/2023	11:45 AM	160						
826	5/18/2023	12:00 PM	170						
827	5/18/2023	12:15 PM	164						
828	5/18/2023	12:30 PM	137						
829	5/18/2023	12:45 PM	162						
830	5/18/2023	01:00 PM	159						
831	5/18/2023	01:15 PM	144						
832	5/18/2023	01:30 PM	135						
833	5/18/2023	01:45 PM	147						
834	5/18/2023	02:00 PM	138						
835	5/18/2023	02:15 PM	132						
836	5/18/2023	02:30 PM	172						
837	5/18/2023	02:45 PM	171						
838	5/18/2023	03:00 PM	145						
839	5/18/2023	03:15 PM	124						
840	5/18/2023	03:30 PM	156						
841	5/18/2023	03:45 PM	208						
842	5/18/2023	04:00 PM	179						
843	5/18/2023	04:15 PM	127						
844	5/18/2023	04:30 PM	138						
845	5/18/2023	04:45 PM	179						
846	5/18/2023	05:00 PM	180						
847	5/18/2023	05:15 PM	154						
848	5/18/2023	05:30 PM	155						
849	5/18/2023	05:45 PM	161						

	A	B	C	D	E	F	G	H	I
850	5/18/2023	06:00 PM	160						
851	5/18/2023	06:15 PM	125						
852	5/18/2023	06:30 PM	116						
853	5/18/2023	06:45 PM	98						
854	5/18/2023	07:00 PM	93						
855	5/18/2023	07:15 PM	98						
856	5/18/2023	07:30 PM	85						
857	5/18/2023	07:45 PM	107						
858	5/18/2023	08:00 PM	103						
859	5/18/2023	08:15 PM	65						
860	5/18/2023	08:30 PM	65						
861	5/18/2023	08:45 PM	83						
862	5/18/2023	09:00 PM	99						
863	5/18/2023	09:15 PM	58						
864	5/18/2023	09:30 PM	68						
865	5/18/2023	09:45 PM	55						
866	5/18/2023	10:00 PM	52						
867	5/18/2023	10:15 PM	35						
868	5/18/2023	10:30 PM	29						
869	5/18/2023	10:45 PM	28						
870	5/18/2023	11:00 PM	22						
871	5/18/2023	11:15 PM	26						
872	5/18/2023	11:30 PM	24						
873	5/18/2023	11:45 PM	32						

	A	B	C	D	E	F	G	H	I
1									
2	File Name: C:\Users\barri\OneDrive\Documents\TDB\WSP\SYRACUSE\NYSDOT DATA\BATCH 9\ATR 1323 EB.tf2								
3	Start Date: 4/14/2023								
4	Start Time: 12:00:00 AM								
5	Location 1: EB Hwy 31								
6	Location 2: at McNamara Dr								
7									
8									
9	Date	Time	EB						
10	4/14/2023	12:00 AM	15						
11	4/14/2023	12:15 AM	10						
12	4/14/2023	12:30 AM	6						
13	4/14/2023	12:45 AM	10						
14	4/14/2023	01:00 AM	8						
15	4/14/2023	01:15 AM	3						
16	4/14/2023	01:30 AM	2						
17	4/14/2023	01:45 AM	3						
18	4/14/2023	02:00 AM	4						
19	4/14/2023	02:15 AM	4						
20	4/14/2023	02:30 AM	2						
21	4/14/2023	02:45 AM	2						
22	4/14/2023	03:00 AM	4						
23	4/14/2023	03:15 AM	3						
24	4/14/2023	03:30 AM	7						
25	4/14/2023	03:45 AM	3						
26	4/14/2023	04:00 AM	2						
27	4/14/2023	04:15 AM	11						
28	4/14/2023	04:30 AM	13						
29	4/14/2023	04:45 AM	15						
30	4/14/2023	05:00 AM	21						
31	4/14/2023	05:15 AM	19						
32	4/14/2023	05:30 AM	53						
33	4/14/2023	05:45 AM	31						
34	4/14/2023	06:00 AM	44						
35	4/14/2023	06:15 AM	51						
36	4/14/2023	06:30 AM	75						
37	4/14/2023	06:45 AM	75						
38	4/14/2023	07:00 AM	84						
39	4/14/2023	07:15 AM	91						
40	4/14/2023	07:30 AM	97						
41	4/14/2023	07:45 AM	127						
42	4/14/2023	08:00 AM	92						
43	4/14/2023	08:15 AM	101						
44	4/14/2023	08:30 AM	102						
45	4/14/2023	08:45 AM	113						
46	4/14/2023	09:00 AM	81						
47	4/14/2023	09:15 AM	86						
48	4/14/2023	09:30 AM	95						
49	4/14/2023	09:45 AM	103						

	A	B	C	D	E	F	G	H	I
50	4/14/2023	10:00 AM	90						
51	4/14/2023	10:15 AM	85						
52	4/14/2023	10:30 AM	111						
53	4/14/2023	10:45 AM	105						
54	4/14/2023	11:00 AM	104						
55	4/14/2023	11:15 AM	108						
56	4/14/2023	11:30 AM	116						
57	4/14/2023	11:45 AM	127						
58	4/14/2023	12:00 PM	117						
59	4/14/2023	12:15 PM	123						
60	4/14/2023	12:30 PM	131						
61	4/14/2023	12:45 PM	138						
62	4/14/2023	01:00 PM	109						
63	4/14/2023	01:15 PM	118						
64	4/14/2023	01:30 PM	102						
65	4/14/2023	01:45 PM	108						
66	4/14/2023	02:00 PM	127						
67	4/14/2023	02:15 PM	131						
68	4/14/2023	02:30 PM	133						
69	4/14/2023	02:45 PM	133						
70	4/14/2023	03:00 PM	145						
71	4/14/2023	03:15 PM	147						
72	4/14/2023	03:30 PM	143						
73	4/14/2023	03:45 PM	172						
74	4/14/2023	04:00 PM	161						
75	4/14/2023	04:15 PM	150						
76	4/14/2023	04:30 PM	161						
77	4/14/2023	04:45 PM	139						
78	4/14/2023	05:00 PM	152						
79	4/14/2023	05:15 PM	161						
80	4/14/2023	05:30 PM	132						
81	4/14/2023	05:45 PM	125						
82	4/14/2023	06:00 PM	137						
83	4/14/2023	06:15 PM	145						
84	4/14/2023	06:30 PM	95						
85	4/14/2023	06:45 PM	107						
86	4/14/2023	07:00 PM	104						
87	4/14/2023	07:15 PM	98						
88	4/14/2023	07:30 PM	105						
89	4/14/2023	07:45 PM	86						
90	4/14/2023	08:00 PM	107						
91	4/14/2023	08:15 PM	104						
92	4/14/2023	08:30 PM	72						
93	4/14/2023	08:45 PM	69						
94	4/14/2023	09:00 PM	59						
95	4/14/2023	09:15 PM	47						
96	4/14/2023	09:30 PM	56						
97	4/14/2023	09:45 PM	52						
98	4/14/2023	10:00 PM	38						
99	4/14/2023	10:15 PM	42						

	A	B	C	D	E	F	G	H	I
100	4/14/2023	10:30 PM	32						
101	4/14/2023	10:45 PM	21						
102	4/14/2023	11:00 PM	28						
103	4/14/2023	11:15 PM	13						
104	4/14/2023	11:30 PM	23						
105	4/14/2023	11:45 PM	18						
106	4/15/2023	12:00 AM	25						
107	4/15/2023	12:15 AM	13						
108	4/15/2023	12:30 AM	12						
109	4/15/2023	12:45 AM	14						
110	4/15/2023	01:00 AM	10						
111	4/15/2023	01:15 AM	5						
112	4/15/2023	01:30 AM	9						
113	4/15/2023	01:45 AM	7						
114	4/15/2023	02:00 AM	5						
115	4/15/2023	02:15 AM	3						
116	4/15/2023	02:30 AM	4						
117	4/15/2023	02:45 AM	6						
118	4/15/2023	03:00 AM	3						
119	4/15/2023	03:15 AM	3						
120	4/15/2023	03:30 AM	4						
121	4/15/2023	03:45 AM	1						
122	4/15/2023	04:00 AM	4						
123	4/15/2023	04:15 AM	5						
124	4/15/2023	04:30 AM	12						
125	4/15/2023	04:45 AM	8						
126	4/15/2023	05:00 AM	6						
127	4/15/2023	05:15 AM	9						
128	4/15/2023	05:30 AM	24						
129	4/15/2023	05:45 AM	8						
130	4/15/2023	06:00 AM	15						
131	4/15/2023	06:15 AM	15						
132	4/15/2023	06:30 AM	28						
133	4/15/2023	06:45 AM	13						
134	4/15/2023	07:00 AM	45						
135	4/15/2023	07:15 AM	38						
136	4/15/2023	07:30 AM	43						
137	4/15/2023	07:45 AM	34						
138	4/15/2023	08:00 AM	46						
139	4/15/2023	08:15 AM	60						
140	4/15/2023	08:30 AM	84						
141	4/15/2023	08:45 AM	73						
142	4/15/2023	09:00 AM	86						
143	4/15/2023	09:15 AM	84						
144	4/15/2023	09:30 AM	110						
145	4/15/2023	09:45 AM	116						
146	4/15/2023	10:00 AM	112						
147	4/15/2023	10:15 AM	99						
148	4/15/2023	10:30 AM	124						
149	4/15/2023	10:45 AM	118						

	A	B	C	D	E	F	G	H	I
150	4/15/2023	11:00 AM	112						
151	4/15/2023	11:15 AM	152						
152	4/15/2023	11:30 AM	135						
153	4/15/2023	11:45 AM	137						
154	4/15/2023	12:00 PM	122						
155	4/15/2023	12:15 PM	158						
156	4/15/2023	12:30 PM	141						
157	4/15/2023	12:45 PM	142						
158	4/15/2023	01:00 PM	156						
159	4/15/2023	01:15 PM	134						
160	4/15/2023	01:30 PM	110						
161	4/15/2023	01:45 PM	144						
162	4/15/2023	02:00 PM	129						
163	4/15/2023	02:15 PM	142						
164	4/15/2023	02:30 PM	130						
165	4/15/2023	02:45 PM	137						
166	4/15/2023	03:00 PM	121						
167	4/15/2023	03:15 PM	126						
168	4/15/2023	03:30 PM	119						
169	4/15/2023	03:45 PM	122						
170	4/15/2023	04:00 PM	136						
171	4/15/2023	04:15 PM	142						
172	4/15/2023	04:30 PM	151						
173	4/15/2023	04:45 PM	125						
174	4/15/2023	05:00 PM	127						
175	4/15/2023	05:15 PM	115						
176	4/15/2023	05:30 PM	122						
177	4/15/2023	05:45 PM	123						
178	4/15/2023	06:00 PM	128						
179	4/15/2023	06:15 PM	118						
180	4/15/2023	06:30 PM	98						
181	4/15/2023	06:45 PM	93						
182	4/15/2023	07:00 PM	104						
183	4/15/2023	07:15 PM	103						
184	4/15/2023	07:30 PM	97						
185	4/15/2023	07:45 PM	90						
186	4/15/2023	08:00 PM	90						
187	4/15/2023	08:15 PM	78						
188	4/15/2023	08:30 PM	76						
189	4/15/2023	08:45 PM	57						
190	4/15/2023	09:00 PM	82						
191	4/15/2023	09:15 PM	49						
192	4/15/2023	09:30 PM	56						
193	4/15/2023	09:45 PM	45						
194	4/15/2023	10:00 PM	33						
195	4/15/2023	10:15 PM	32						
196	4/15/2023	10:30 PM	30						
197	4/15/2023	10:45 PM	22						
198	4/15/2023	11:00 PM	24						
199	4/15/2023	11:15 PM	28						

	A	B	C	D	E	F	G	H	I
200	4/15/2023	11:30 PM	28						
201	4/15/2023	11:45 PM	18						
202	4/16/2023	12:00 AM	21						
203	4/16/2023	12:15 AM	13						
204	4/16/2023	12:30 AM	13						
205	4/16/2023	12:45 AM	9						
206	4/16/2023	01:00 AM	12						
207	4/16/2023	01:15 AM	6						
208	4/16/2023	01:30 AM	3						
209	4/16/2023	01:45 AM	5						
210	4/16/2023	02:00 AM	3						
211	4/16/2023	02:15 AM	3						
212	4/16/2023	02:30 AM	6						
213	4/16/2023	02:45 AM	2						
214	4/16/2023	03:00 AM	2						
215	4/16/2023	03:15 AM	3						
216	4/16/2023	03:30 AM	2						
217	4/16/2023	03:45 AM	5						
218	4/16/2023	04:00 AM	5						
219	4/16/2023	04:15 AM	3						
220	4/16/2023	04:30 AM	5						
221	4/16/2023	04:45 AM	4						
222	4/16/2023	05:00 AM	3						
223	4/16/2023	05:15 AM	5						
224	4/16/2023	05:30 AM	11						
225	4/16/2023	05:45 AM	9						
226	4/16/2023	06:00 AM	7						
227	4/16/2023	06:15 AM	15						
228	4/16/2023	06:30 AM	13						
229	4/16/2023	06:45 AM	11						
230	4/16/2023	07:00 AM	31						
231	4/16/2023	07:15 AM	22						
232	4/16/2023	07:30 AM	32						
233	4/16/2023	07:45 AM	23						
234	4/16/2023	08:00 AM	35						
235	4/16/2023	08:15 AM	38						
236	4/16/2023	08:30 AM	55						
237	4/16/2023	08:45 AM	61						
238	4/16/2023	09:00 AM	56						
239	4/16/2023	09:15 AM	87						
240	4/16/2023	09:30 AM	72						
241	4/16/2023	09:45 AM	116						
242	4/16/2023	10:00 AM	99						
243	4/16/2023	10:15 AM	118						
244	4/16/2023	10:30 AM	114						
245	4/16/2023	10:45 AM	101						
246	4/16/2023	11:00 AM	111						
247	4/16/2023	11:15 AM	102						
248	4/16/2023	11:30 AM	127						
249	4/16/2023	11:45 AM	122						

	A	B	C	D	E	F	G	H	I
250	4/16/2023	12:00 PM	119						
251	4/16/2023	12:15 PM	152						
252	4/16/2023	12:30 PM	146						
253	4/16/2023	12:45 PM	146						
254	4/16/2023	01:00 PM	155						
255	4/16/2023	01:15 PM	112						
256	4/16/2023	01:30 PM	164						
257	4/16/2023	01:45 PM	144						
258	4/16/2023	02:00 PM	109						
259	4/16/2023	02:15 PM	111						
260	4/16/2023	02:30 PM	129						
261	4/16/2023	02:45 PM	122						
262	4/16/2023	03:00 PM	103						
263	4/16/2023	03:15 PM	130						
264	4/16/2023	03:30 PM	123						
265	4/16/2023	03:45 PM	118						
266	4/16/2023	04:00 PM	125						
267	4/16/2023	04:15 PM	121						
268	4/16/2023	04:30 PM	137						
269	4/16/2023	04:45 PM	135						
270	4/16/2023	05:00 PM	103						
271	4/16/2023	05:15 PM	107						
272	4/16/2023	05:30 PM	109						
273	4/16/2023	05:45 PM	96						
274	4/16/2023	06:00 PM	89						
275	4/16/2023	06:15 PM	94						
276	4/16/2023	06:30 PM	93						
277	4/16/2023	06:45 PM	77						
278	4/16/2023	07:00 PM	94						
279	4/16/2023	07:15 PM	77						
280	4/16/2023	07:30 PM	52						
281	4/16/2023	07:45 PM	64						
282	4/16/2023	08:00 PM	84						
283	4/16/2023	08:15 PM	59						
284	4/16/2023	08:30 PM	54						
285	4/16/2023	08:45 PM	33						
286	4/16/2023	09:00 PM	43						
287	4/16/2023	09:15 PM	37						
288	4/16/2023	09:30 PM	30						
289	4/16/2023	09:45 PM	19						
290	4/16/2023	10:00 PM	15						
291	4/16/2023	10:15 PM	16						
292	4/16/2023	10:30 PM	12						
293	4/16/2023	10:45 PM	8						
294	4/16/2023	11:00 PM	12						
295	4/16/2023	11:15 PM	10						
296	4/16/2023	11:30 PM	14						
297	4/16/2023	11:45 PM	11						
298	4/17/2023	12:00 AM	8						
299	4/17/2023	12:15 AM	5						

	A	B	C	D	E	F	G	H	I
300	4/17/2023	12:30 AM	2						
301	4/17/2023	12:45 AM	5						
302	4/17/2023	01:00 AM	9						
303	4/17/2023	01:15 AM	6						
304	4/17/2023	01:30 AM	3						
305	4/17/2023	01:45 AM	3						
306	4/17/2023	02:00 AM	2						
307	4/17/2023	02:15 AM	4						
308	4/17/2023	02:30 AM	2						
309	4/17/2023	02:45 AM	8						
310	4/17/2023	03:00 AM	3						
311	4/17/2023	03:15 AM	3						
312	4/17/2023	03:30 AM	3						
313	4/17/2023	03:45 AM	6						
314	4/17/2023	04:00 AM	2						
315	4/17/2023	04:15 AM	8						
316	4/17/2023	04:30 AM	22						
317	4/17/2023	04:45 AM	13						
318	4/17/2023	05:00 AM	16						
319	4/17/2023	05:15 AM	28						
320	4/17/2023	05:30 AM	52						
321	4/17/2023	05:45 AM	47						
322	4/17/2023	06:00 AM	38						
323	4/17/2023	06:15 AM	49						
324	4/17/2023	06:30 AM	78						
325	4/17/2023	06:45 AM	76						
326	4/17/2023	07:00 AM	82						
327	4/17/2023	07:15 AM	82						
328	4/17/2023	07:30 AM	111						
329	4/17/2023	07:45 AM	107						
330	4/17/2023	08:00 AM	91						
331	4/17/2023	08:15 AM	87						
332	4/17/2023	08:30 AM	89						
333	4/17/2023	08:45 AM	72						
334	4/17/2023	09:00 AM	70						
335	4/17/2023	09:15 AM	91						
336	4/17/2023	09:30 AM	84						
337	4/17/2023	09:45 AM	75						
338	4/17/2023	10:00 AM	82						
339	4/17/2023	10:15 AM	74						
340	4/17/2023	10:30 AM	80						
341	4/17/2023	10:45 AM	129						
342	4/17/2023	11:00 AM	88						
343	4/17/2023	11:15 AM	97						
344	4/17/2023	11:30 AM	100						
345	4/17/2023	11:45 AM	114						
346	4/17/2023	12:00 PM	99						
347	4/17/2023	12:15 PM	110						
348	4/17/2023	12:30 PM	82						
349	4/17/2023	12:45 PM	97						

	A	B	C	D	E	F	G	H	I
350	4/17/2023	01:00 PM	107						
351	4/17/2023	01:15 PM	97						
352	4/17/2023	01:30 PM	97						
353	4/17/2023	01:45 PM	108						
354	4/17/2023	02:00 PM	112						
355	4/17/2023	02:15 PM	93						
356	4/17/2023	02:30 PM	87						
357	4/17/2023	02:45 PM	123						
358	4/17/2023	03:00 PM	141						
359	4/17/2023	03:15 PM	124						
360	4/17/2023	03:30 PM	118						
361	4/17/2023	03:45 PM	156						
362	4/17/2023	04:00 PM	133						
363	4/17/2023	04:15 PM	110						
364	4/17/2023	04:30 PM	164						
365	4/17/2023	04:45 PM	149						
366	4/17/2023	05:00 PM	128						
367	4/17/2023	05:15 PM	141						
368	4/17/2023	05:30 PM	126						
369	4/17/2023	05:45 PM	114						
370	4/17/2023	06:00 PM	121						
371	4/17/2023	06:15 PM	129						
372	4/17/2023	06:30 PM	122						
373	4/17/2023	06:45 PM	107						
374	4/17/2023	07:00 PM	103						
375	4/17/2023	07:15 PM	103						
376	4/17/2023	07:30 PM	116						
377	4/17/2023	07:45 PM	83						
378	4/17/2023	08:00 PM	71						
379	4/17/2023	08:15 PM	86						
380	4/17/2023	08:30 PM	65						
381	4/17/2023	08:45 PM	76						
382	4/17/2023	09:00 PM	68						
383	4/17/2023	09:15 PM	48						
384	4/17/2023	09:30 PM	37						
385	4/17/2023	09:45 PM	35						
386	4/17/2023	10:00 PM	37						
387	4/17/2023	10:15 PM	27						
388	4/17/2023	10:30 PM	27						
389	4/17/2023	10:45 PM	19						
390	4/17/2023	11:00 PM	24						
391	4/17/2023	11:15 PM	11						
392	4/17/2023	11:30 PM	9						
393	4/17/2023	11:45 PM	11						
394	4/18/2023	12:00 AM	6						
395	4/18/2023	12:15 AM	8						
396	4/18/2023	12:30 AM	7						
397	4/18/2023	12:45 AM	6						
398	4/18/2023	01:00 AM	5						
399	4/18/2023	01:15 AM	5						

	A	B	C	D	E	F	G	H	I
400	4/18/2023	01:30 AM	4						
401	4/18/2023	01:45 AM	5						
402	4/18/2023	02:00 AM	5						
403	4/18/2023	02:15 AM	3						
404	4/18/2023	02:30 AM	6						
405	4/18/2023	02:45 AM	6						
406	4/18/2023	03:00 AM	6						
407	4/18/2023	03:15 AM	4						
408	4/18/2023	03:30 AM	5						
409	4/18/2023	03:45 AM	8						
410	4/18/2023	04:00 AM	23						
411	4/18/2023	04:15 AM	13						
412	4/18/2023	04:30 AM	23						
413	4/18/2023	04:45 AM	23						
414	4/18/2023	05:00 AM	18						
415	4/18/2023	05:15 AM	19						
416	4/18/2023	05:30 AM	23						
417	4/18/2023	05:45 AM	28						
418	4/18/2023	06:00 AM	99						
419	4/18/2023	06:15 AM	68						
420	4/18/2023	06:30 AM	39						
421	4/18/2023	06:45 AM	98						
422	4/18/2023	07:00 AM	83						
423	4/18/2023	07:15 AM	81						
424	4/18/2023	07:30 AM	85						
425	4/18/2023	07:45 AM	106						
426	4/18/2023	08:00 AM	74						
427	4/18/2023	08:15 AM	86						
428	4/18/2023	08:30 AM	103						
429	4/18/2023	08:45 AM	99						
430	4/18/2023	09:00 AM	91						
431	4/18/2023	09:15 AM	80						
432	4/18/2023	09:30 AM	91						
433	4/18/2023	09:45 AM	97						
434	4/18/2023	10:00 AM	85						
435	4/18/2023	10:15 AM	97						
436	4/18/2023	10:30 AM	86						
437	4/18/2023	10:45 AM	86						
438	4/18/2023	11:00 AM	105						
439	4/18/2023	11:15 AM	123						
440	4/18/2023	11:30 AM	107						
441	4/18/2023	11:45 AM	116						
442	4/18/2023	12:00 PM	97						
443	4/18/2023	12:15 PM	92						
444	4/18/2023	12:30 PM	109						
445	4/18/2023	12:45 PM	102						
446	4/18/2023	01:00 PM	105						
447	4/18/2023	01:15 PM	117						
448	4/18/2023	01:30 PM	113						
449	4/18/2023	01:45 PM	115						

	A	B	C	D	E	F	G	H	I
450	4/18/2023	02:00 PM	112						
451	4/18/2023	02:15 PM	109						
452	4/18/2023	02:30 PM	116						
453	4/18/2023	02:45 PM	108						
454	4/18/2023	03:00 PM	148						
455	4/18/2023	03:15 PM	167						
456	4/18/2023	03:30 PM	165						
457	4/18/2023	03:45 PM	179						
458	4/18/2023	04:00 PM	170						
459	4/18/2023	04:15 PM	158						
460	4/18/2023	04:30 PM	177						
461	4/18/2023	04:45 PM	167						
462	4/18/2023	05:00 PM	159						
463	4/18/2023	05:15 PM	165						
464	4/18/2023	05:30 PM	160						
465	4/18/2023	05:45 PM	169						
466	4/18/2023	06:00 PM	120						
467	4/18/2023	06:15 PM	111						
468	4/18/2023	06:30 PM	112						
469	4/18/2023	06:45 PM	112						
470	4/18/2023	07:00 PM	84						
471	4/18/2023	07:15 PM	90						
472	4/18/2023	07:30 PM	74						
473	4/18/2023	07:45 PM	85						
474	4/18/2023	08:00 PM	64						
475	4/18/2023	08:15 PM	38						
476	4/18/2023	08:30 PM	78						
477	4/18/2023	08:45 PM	90						
478	4/18/2023	09:00 PM	28						
479	4/18/2023	09:15 PM	33						
480	4/18/2023	09:30 PM	35						
481	4/18/2023	09:45 PM	23						
482	4/18/2023	10:00 PM	30						
483	4/18/2023	10:15 PM	23						
484	4/18/2023	10:30 PM	28						
485	4/18/2023	10:45 PM	26						
486	4/18/2023	11:00 PM	9						
487	4/18/2023	11:15 PM	13						
488	4/18/2023	11:30 PM	13						
489	4/18/2023	11:45 PM	12						
490	4/19/2023	12:00 AM	5						
491	4/19/2023	12:15 AM	6						
492	4/19/2023	12:30 AM	7						
493	4/19/2023	12:45 AM	5						
494	4/19/2023	01:00 AM	5						
495	4/19/2023	01:15 AM	7						
496	4/19/2023	01:30 AM	5						
497	4/19/2023	01:45 AM	6						
498	4/19/2023	02:00 AM	2						
499	4/19/2023	02:15 AM	2						

	A	B	C	D	E	F	G	H	I
500	4/19/2023	02:30 AM	4						
501	4/19/2023	02:45 AM	3						
502	4/19/2023	03:00 AM	4						
503	4/19/2023	03:15 AM	8						
504	4/19/2023	03:30 AM	7						
505	4/19/2023	03:45 AM	7						
506	4/19/2023	04:00 AM	13						
507	4/19/2023	04:15 AM	13						
508	4/19/2023	04:30 AM	7						
509	4/19/2023	04:45 AM	8						
510	4/19/2023	05:00 AM	23						
511	4/19/2023	05:15 AM	21						
512	4/19/2023	05:30 AM	23						
513	4/19/2023	05:45 AM	29						
514	4/19/2023	06:00 AM	48						
515	4/19/2023	06:15 AM	58						
516	4/19/2023	06:30 AM	41						
517	4/19/2023	06:45 AM	52						
518	4/19/2023	07:00 AM	103						
519	4/19/2023	07:15 AM	99						
520	4/19/2023	07:30 AM	96						
521	4/19/2023	07:45 AM	105						
522	4/19/2023	08:00 AM	85						
523	4/19/2023	08:15 AM	84						
524	4/19/2023	08:30 AM	78						
525	4/19/2023	08:45 AM	88						
526	4/19/2023	09:00 AM	96						
527	4/19/2023	09:15 AM	100						
528	4/19/2023	09:30 AM	105						
529	4/19/2023	09:45 AM	96						
530	4/19/2023	10:00 AM	91						
531	4/19/2023	10:15 AM	102						
532	4/19/2023	10:30 AM	89						
533	4/19/2023	10:45 AM	96						
534	4/19/2023	11:00 AM	108						
535	4/19/2023	11:15 AM	115						
536	4/19/2023	11:30 AM	110						
537	4/19/2023	11:45 AM	110						
538	4/19/2023	12:00 PM	115						
539	4/19/2023	12:15 PM	107						
540	4/19/2023	12:30 PM	108						
541	4/19/2023	12:45 PM	105						
542	4/19/2023	01:00 PM	108						
543	4/19/2023	01:15 PM	117						
544	4/19/2023	01:30 PM	126						
545	4/19/2023	01:45 PM	108						
546	4/19/2023	02:00 PM	109						
547	4/19/2023	02:15 PM	125						
548	4/19/2023	02:30 PM	119						
549	4/19/2023	02:45 PM	114						

	A	B	C	D	E	F	G	H	I
550	4/19/2023	03:00 PM	115						
551	4/19/2023	03:15 PM	169						
552	4/19/2023	03:30 PM	118						
553	4/19/2023	03:45 PM	163						
554	4/19/2023	04:00 PM	186						
555	4/19/2023	04:15 PM	209						
556	4/19/2023	04:30 PM	192						
557	4/19/2023	04:45 PM	171						
558	4/19/2023	05:00 PM	168						
559	4/19/2023	05:15 PM	173						
560	4/19/2023	05:30 PM	166						
561	4/19/2023	05:45 PM	166						
562	4/19/2023	06:00 PM	118						
563	4/19/2023	06:15 PM	127						
564	4/19/2023	06:30 PM	109						
565	4/19/2023	06:45 PM	129						
566	4/19/2023	07:00 PM	85						
567	4/19/2023	07:15 PM	94						
568	4/19/2023	07:30 PM	82						
569	4/19/2023	07:45 PM	82						
570	4/19/2023	08:00 PM	66						
571	4/19/2023	08:15 PM	57						
572	4/19/2023	08:30 PM	64						
573	4/19/2023	08:45 PM	69						
574	4/19/2023	09:00 PM	52						
575	4/19/2023	09:15 PM	52						
576	4/19/2023	09:30 PM	40						
577	4/19/2023	09:45 PM	42						
578	4/19/2023	10:00 PM	22						
579	4/19/2023	10:15 PM	26						
580	4/19/2023	10:30 PM	27						
581	4/19/2023	10:45 PM	22						
582	4/19/2023	11:00 PM	12						
583	4/19/2023	11:15 PM	8						
584	4/19/2023	11:30 PM	7						
585	4/19/2023	11:45 PM	7						
586	4/20/2023	12:00 AM	12						
587	4/20/2023	12:15 AM	6						
588	4/20/2023	12:30 AM	3						
589	4/20/2023	12:45 AM	10						
590	4/20/2023	01:00 AM	6						
591	4/20/2023	01:15 AM	5						
592	4/20/2023	01:30 AM	6						
593	4/20/2023	01:45 AM	7						
594	4/20/2023	02:00 AM	3						
595	4/20/2023	02:15 AM	7						
596	4/20/2023	02:30 AM	5						
597	4/20/2023	02:45 AM	7						
598	4/20/2023	03:00 AM	7						
599	4/20/2023	03:15 AM	6						

	A	B	C	D	E	F	G	H	I
600	4/20/2023	03:30 AM	5						
601	4/20/2023	03:45 AM	8						
602	4/20/2023	04:00 AM	13						
603	4/20/2023	04:15 AM	12						
604	4/20/2023	04:30 AM	14						
605	4/20/2023	04:45 AM	11						
606	4/20/2023	05:00 AM	31						
607	4/20/2023	05:15 AM	15						
608	4/20/2023	05:30 AM	18						
609	4/20/2023	05:45 AM	23						
610	4/20/2023	06:00 AM	75						
611	4/20/2023	06:15 AM	82						
612	4/20/2023	06:30 AM	59						
613	4/20/2023	06:45 AM	63						
614	4/20/2023	07:00 AM	92						
615	4/20/2023	07:15 AM	93						
616	4/20/2023	07:30 AM	99						
617	4/20/2023	07:45 AM	111						
618	4/20/2023	08:00 AM	93						
619	4/20/2023	08:15 AM	103						
620	4/20/2023	08:30 AM	96						
621	4/20/2023	08:45 AM	107						
622	4/20/2023	09:00 AM	106						
623	4/20/2023	09:15 AM	102						
624	4/20/2023	09:30 AM	84						
625	4/20/2023	09:45 AM	88						
626	4/20/2023	10:00 AM	104						
627	4/20/2023	10:15 AM	99						
628	4/20/2023	10:30 AM	99						
629	4/20/2023	10:45 AM	106						
630	4/20/2023	11:00 AM	116						
631	4/20/2023	11:15 AM	129						
632	4/20/2023	11:30 AM	112						
633	4/20/2023	11:45 AM	121						
634	4/20/2023	12:00 PM	113						
635	4/20/2023	12:15 PM	117						
636	4/20/2023	12:30 PM	111						
637	4/20/2023	12:45 PM	118						
638	4/20/2023	01:00 PM	105						
639	4/20/2023	01:15 PM	114						
640	4/20/2023	01:30 PM	112						
641	4/20/2023	01:45 PM	118						
642	4/20/2023	02:00 PM	110						
643	4/20/2023	02:15 PM	99						
644	4/20/2023	02:30 PM	110						
645	4/20/2023	02:45 PM	128						
646	4/20/2023	03:00 PM	149						
647	4/20/2023	03:15 PM	125						
648	4/20/2023	03:30 PM	137						
649	4/20/2023	03:45 PM	163						

	A	B	C	D	E	F	G	H	I
650	4/20/2023	04:00 PM	151						
651	4/20/2023	04:15 PM	160						
652	4/20/2023	04:30 PM	163						
653	4/20/2023	04:45 PM	177						
654	4/20/2023	05:00 PM	155						
655	4/20/2023	05:15 PM	157						
656	4/20/2023	05:30 PM	147						
657	4/20/2023	05:45 PM	142						
658	4/20/2023	06:00 PM	120						
659	4/20/2023	06:15 PM	118						
660	4/20/2023	06:30 PM	115						
661	4/20/2023	06:45 PM	125						
662	4/20/2023	07:00 PM	98						
663	4/20/2023	07:15 PM	103						
664	4/20/2023	07:30 PM	107						
665	4/20/2023	07:45 PM	105						
666	4/20/2023	08:00 PM	68						
667	4/20/2023	08:15 PM	61						
668	4/20/2023	08:30 PM	62						
669	4/20/2023	08:45 PM	73						
670	4/20/2023	09:00 PM	55						
671	4/20/2023	09:15 PM	45						
672	4/20/2023	09:30 PM	45						
673	4/20/2023	09:45 PM	48						
674	4/20/2023	10:00 PM	37						
675	4/20/2023	10:15 PM	28						
676	4/20/2023	10:30 PM	29						
677	4/20/2023	10:45 PM	38						
678	4/20/2023	11:00 PM	13						
679	4/20/2023	11:15 PM	12						
680	4/20/2023	11:30 PM	16						
681	4/20/2023	11:45 PM	15						

	A	B	C	D	E	F	G	H	I
1									
2	File Name: C:\Users\barri\OneDrive\Documents\TDB\WSP\SYRACUSE\DATA\BATCH 6\DONE\ATR 1324 WB.tf2								
3	Start Date: 4/14/2023								
4	Start Time: 12:00:00 AM								
5	Location 1: WB Hwy 31								
6	Location 2: at McNamara Dr								
7									
8									
9	Date	Time	WB						
10	4/14/2023	12:00 AM	11						
11	4/14/2023	12:15 AM	9						
12	4/14/2023	12:30 AM	0						
13	4/14/2023	12:45 AM	8						
14	4/14/2023	01:00 AM	4						
15	4/14/2023	01:15 AM	3						
16	4/14/2023	01:30 AM	6						
17	4/14/2023	01:45 AM	5						
18	4/14/2023	02:00 AM	8						
19	4/14/2023	02:15 AM	4						
20	4/14/2023	02:30 AM	2						
21	4/14/2023	02:45 AM	1						
22	4/14/2023	03:00 AM	2						
23	4/14/2023	03:15 AM	7						
24	4/14/2023	03:30 AM	3						
25	4/14/2023	03:45 AM	4						
26	4/14/2023	04:00 AM	10						
27	4/14/2023	04:15 AM	8						
28	4/14/2023	04:30 AM	14						
29	4/14/2023	04:45 AM	14						
30	4/14/2023	05:00 AM	7						
31	4/14/2023	05:15 AM	16						
32	4/14/2023	05:30 AM	29						
33	4/14/2023	05:45 AM	32						
34	4/14/2023	06:00 AM	33						
35	4/14/2023	06:15 AM	47						
36	4/14/2023	06:30 AM	73						
37	4/14/2023	06:45 AM	62						
38	4/14/2023	07:00 AM	73						
39	4/14/2023	07:15 AM	88						
40	4/14/2023	07:30 AM	107						
41	4/14/2023	07:45 AM	107						
42	4/14/2023	08:00 AM	92						
43	4/14/2023	08:15 AM	103						
44	4/14/2023	08:30 AM	96						
45	4/14/2023	08:45 AM	91						
46	4/14/2023	09:00 AM	95						
47	4/14/2023	09:15 AM	116						
48	4/14/2023	09:30 AM	118						
49	4/14/2023	09:45 AM	116						

	A	B	C	D	E	F	G	H	I
50	4/14/2023	10:00 AM	110						
51	4/14/2023	10:15 AM	119						
52	4/14/2023	10:30 AM	120						
53	4/14/2023	10:45 AM	135						
54	4/14/2023	11:00 AM	120						
55	4/14/2023	11:15 AM	127						
56	4/14/2023	11:30 AM	124						
57	4/14/2023	11:45 AM	125						
58	4/14/2023	12:00 PM	127						
59	4/14/2023	12:15 PM	143						
60	4/14/2023	12:30 PM	129						
61	4/14/2023	12:45 PM	115						
62	4/14/2023	01:00 PM	133						
63	4/14/2023	01:15 PM	134						
64	4/14/2023	01:30 PM	124						
65	4/14/2023	01:45 PM	144						
66	4/14/2023	02:00 PM	121						
67	4/14/2023	02:15 PM	146						
68	4/14/2023	02:30 PM	172						
69	4/14/2023	02:45 PM	143						
70	4/14/2023	03:00 PM	144						
71	4/14/2023	03:15 PM	159						
72	4/14/2023	03:30 PM	165						
73	4/14/2023	03:45 PM	156						
74	4/14/2023	04:00 PM	151						
75	4/14/2023	04:15 PM	180						
76	4/14/2023	04:30 PM	187						
77	4/14/2023	04:45 PM	156						
78	4/14/2023	05:00 PM	173						
79	4/14/2023	05:15 PM	171						
80	4/14/2023	05:30 PM	170						
81	4/14/2023	05:45 PM	159						
82	4/14/2023	06:00 PM	135						
83	4/14/2023	06:15 PM	142						
84	4/14/2023	06:30 PM	100						
85	4/14/2023	06:45 PM	100						
86	4/14/2023	07:00 PM	103						
87	4/14/2023	07:15 PM	98						
88	4/14/2023	07:30 PM	88						
89	4/14/2023	07:45 PM	91						
90	4/14/2023	08:00 PM	100						
91	4/14/2023	08:15 PM	69						
92	4/14/2023	08:30 PM	60						
93	4/14/2023	08:45 PM	52						
94	4/14/2023	09:00 PM	45						
95	4/14/2023	09:15 PM	68						
96	4/14/2023	09:30 PM	46						
97	4/14/2023	09:45 PM	61						
98	4/14/2023	10:00 PM	30						
99	4/14/2023	10:15 PM	31						

	A	B	C	D	E	F	G	H	I
100	4/14/2023	10:30 PM	58						
101	4/14/2023	10:45 PM	35						
102	4/14/2023	11:00 PM	39						
103	4/14/2023	11:15 PM	24						
104	4/14/2023	11:30 PM	24						
105	4/14/2023	11:45 PM	20						
106	4/15/2023	12:00 AM	14						
107	4/15/2023	12:15 AM	17						
108	4/15/2023	12:30 AM	12						
109	4/15/2023	12:45 AM	11						
110	4/15/2023	01:00 AM	14						
111	4/15/2023	01:15 AM	4						
112	4/15/2023	01:30 AM	10						
113	4/15/2023	01:45 AM	6						
114	4/15/2023	02:00 AM	4						
115	4/15/2023	02:15 AM	4						
116	4/15/2023	02:30 AM	5						
117	4/15/2023	02:45 AM	6						
118	4/15/2023	03:00 AM	6						
119	4/15/2023	03:15 AM	7						
120	4/15/2023	03:30 AM	3						
121	4/15/2023	03:45 AM	7						
122	4/15/2023	04:00 AM	2						
123	4/15/2023	04:15 AM	5						
124	4/15/2023	04:30 AM	8						
125	4/15/2023	04:45 AM	10						
126	4/15/2023	05:00 AM	9						
127	4/15/2023	05:15 AM	8						
128	4/15/2023	05:30 AM	9						
129	4/15/2023	05:45 AM	13						
130	4/15/2023	06:00 AM	18						
131	4/15/2023	06:15 AM	14						
132	4/15/2023	06:30 AM	23						
133	4/15/2023	06:45 AM	37						
134	4/15/2023	07:00 AM	31						
135	4/15/2023	07:15 AM	33						
136	4/15/2023	07:30 AM	45						
137	4/15/2023	07:45 AM	60						
138	4/15/2023	08:00 AM	51						
139	4/15/2023	08:15 AM	74						
140	4/15/2023	08:30 AM	66						
141	4/15/2023	08:45 AM	123						
142	4/15/2023	09:00 AM	83						
143	4/15/2023	09:15 AM	107						
144	4/15/2023	09:30 AM	109						
145	4/15/2023	09:45 AM	120						
146	4/15/2023	10:00 AM	109						
147	4/15/2023	10:15 AM	140						
148	4/15/2023	10:30 AM	142						
149	4/15/2023	10:45 AM	156						

	A	B	C	D	E	F	G	H	I
150	4/15/2023	11:00 AM	141						
151	4/15/2023	11:15 AM	153						
152	4/15/2023	11:30 AM	157						
153	4/15/2023	11:45 AM	176						
154	4/15/2023	12:00 PM	144						
155	4/15/2023	12:15 PM	131						
156	4/15/2023	12:30 PM	162						
157	4/15/2023	12:45 PM	157						
158	4/15/2023	01:00 PM	135						
159	4/15/2023	01:15 PM	158						
160	4/15/2023	01:30 PM	140						
161	4/15/2023	01:45 PM	137						
162	4/15/2023	02:00 PM	166						
163	4/15/2023	02:15 PM	152						
164	4/15/2023	02:30 PM	148						
165	4/15/2023	02:45 PM	166						
166	4/15/2023	03:00 PM	153						
167	4/15/2023	03:15 PM	145						
168	4/15/2023	03:30 PM	145						
169	4/15/2023	03:45 PM	122						
170	4/15/2023	04:00 PM	132						
171	4/15/2023	04:15 PM	150						
172	4/15/2023	04:30 PM	109						
173	4/15/2023	04:45 PM	135						
174	4/15/2023	05:00 PM	153						
175	4/15/2023	05:15 PM	144						
176	4/15/2023	05:30 PM	123						
177	4/15/2023	05:45 PM	138						
178	4/15/2023	06:00 PM	124						
179	4/15/2023	06:15 PM	98						
180	4/15/2023	06:30 PM	74						
181	4/15/2023	06:45 PM	114						
182	4/15/2023	07:00 PM	85						
183	4/15/2023	07:15 PM	99						
184	4/15/2023	07:30 PM	77						
185	4/15/2023	07:45 PM	72						
186	4/15/2023	08:00 PM	72						
187	4/15/2023	08:15 PM	65						
188	4/15/2023	08:30 PM	73						
189	4/15/2023	08:45 PM	46						
190	4/15/2023	09:00 PM	50						
191	4/15/2023	09:15 PM	56						
192	4/15/2023	09:30 PM	37						
193	4/15/2023	09:45 PM	37						
194	4/15/2023	10:00 PM	36						
195	4/15/2023	10:15 PM	33						
196	4/15/2023	10:30 PM	28						
197	4/15/2023	10:45 PM	35						
198	4/15/2023	11:00 PM	27						
199	4/15/2023	11:15 PM	19						

	A	B	C	D	E	F	G	H	I
200	4/15/2023	11:30 PM	20						
201	4/15/2023	11:45 PM	15						
202	4/16/2023	12:00 AM	13						
203	4/16/2023	12:15 AM	11						
204	4/16/2023	12:30 AM	13						
205	4/16/2023	12:45 AM	12						
206	4/16/2023	01:00 AM	3						
207	4/16/2023	01:15 AM	9						
208	4/16/2023	01:30 AM	4						
209	4/16/2023	01:45 AM	8						
210	4/16/2023	02:00 AM	9						
211	4/16/2023	02:15 AM	3						
212	4/16/2023	02:30 AM	11						
213	4/16/2023	02:45 AM	4						
214	4/16/2023	03:00 AM	4						
215	4/16/2023	03:15 AM	5						
216	4/16/2023	03:30 AM	6						
217	4/16/2023	03:45 AM	4						
218	4/16/2023	04:00 AM	4						
219	4/16/2023	04:15 AM	2						
220	4/16/2023	04:30 AM	4						
221	4/16/2023	04:45 AM	9						
222	4/16/2023	05:00 AM	8						
223	4/16/2023	05:15 AM	10						
224	4/16/2023	05:30 AM	4						
225	4/16/2023	05:45 AM	15						
226	4/16/2023	06:00 AM	9						
227	4/16/2023	06:15 AM	9						
228	4/16/2023	06:30 AM	16						
229	4/16/2023	06:45 AM	21						
230	4/16/2023	07:00 AM	21						
231	4/16/2023	07:15 AM	28						
232	4/16/2023	07:30 AM	39						
233	4/16/2023	07:45 AM	35						
234	4/16/2023	08:00 AM	51						
235	4/16/2023	08:15 AM	59						
236	4/16/2023	08:30 AM	62						
237	4/16/2023	08:45 AM	66						
238	4/16/2023	09:00 AM	93						
239	4/16/2023	09:15 AM	90						
240	4/16/2023	09:30 AM	83						
241	4/16/2023	09:45 AM	102						
242	4/16/2023	10:00 AM	96						
243	4/16/2023	10:15 AM	121						
244	4/16/2023	10:30 AM	112						
245	4/16/2023	10:45 AM	125						
246	4/16/2023	11:00 AM	131						
247	4/16/2023	11:15 AM	132						
248	4/16/2023	11:30 AM	139						
249	4/16/2023	11:45 AM	149						

	A	B	C	D	E	F	G	H	I
250	4/16/2023	12:00 PM	165						
251	4/16/2023	12:15 PM	151						
252	4/16/2023	12:30 PM	134						
253	4/16/2023	12:45 PM	148						
254	4/16/2023	01:00 PM	149						
255	4/16/2023	01:15 PM	146						
256	4/16/2023	01:30 PM	127						
257	4/16/2023	01:45 PM	122						
258	4/16/2023	02:00 PM	129						
259	4/16/2023	02:15 PM	148						
260	4/16/2023	02:30 PM	120						
261	4/16/2023	02:45 PM	108						
262	4/16/2023	03:00 PM	140						
263	4/16/2023	03:15 PM	149						
264	4/16/2023	03:30 PM	125						
265	4/16/2023	03:45 PM	133						
266	4/16/2023	04:00 PM	110						
267	4/16/2023	04:15 PM	120						
268	4/16/2023	04:30 PM	102						
269	4/16/2023	04:45 PM	111						
270	4/16/2023	05:00 PM	110						
271	4/16/2023	05:15 PM	107						
272	4/16/2023	05:30 PM	86						
273	4/16/2023	05:45 PM	98						
274	4/16/2023	06:00 PM	81						
275	4/16/2023	06:15 PM	77						
276	4/16/2023	06:30 PM	89						
277	4/16/2023	06:45 PM	83						
278	4/16/2023	07:00 PM	61						
279	4/16/2023	07:15 PM	71						
280	4/16/2023	07:30 PM	79						
281	4/16/2023	07:45 PM	63						
282	4/16/2023	08:00 PM	65						
283	4/16/2023	08:15 PM	55						
284	4/16/2023	08:30 PM	73						
285	4/16/2023	08:45 PM	41						
286	4/16/2023	09:00 PM	39						
287	4/16/2023	09:15 PM	36						
288	4/16/2023	09:30 PM	16						
289	4/16/2023	09:45 PM	22						
290	4/16/2023	10:00 PM	17						
291	4/16/2023	10:15 PM	24						
292	4/16/2023	10:30 PM	22						
293	4/16/2023	10:45 PM	14						
294	4/16/2023	11:00 PM	11						
295	4/16/2023	11:15 PM	24						
296	4/16/2023	11:30 PM	9						
297	4/16/2023	11:45 PM	4						
298	4/17/2023	12:00 AM	8						
299	4/17/2023	12:15 AM	5						

	A	B	C	D	E	F	G	H	I
300	4/17/2023	12:30 AM	4						
301	4/17/2023	12:45 AM	3						
302	4/17/2023	01:00 AM	5						
303	4/17/2023	01:15 AM	6						
304	4/17/2023	01:30 AM	7						
305	4/17/2023	01:45 AM	2						
306	4/17/2023	02:00 AM	2						
307	4/17/2023	02:15 AM	2						
308	4/17/2023	02:30 AM	4						
309	4/17/2023	02:45 AM	2						
310	4/17/2023	03:00 AM	2						
311	4/17/2023	03:15 AM	7						
312	4/17/2023	03:30 AM	2						
313	4/17/2023	03:45 AM	2						
314	4/17/2023	04:00 AM	6						
315	4/17/2023	04:15 AM	8						
316	4/17/2023	04:30 AM	10						
317	4/17/2023	04:45 AM	16						
318	4/17/2023	05:00 AM	17						
319	4/17/2023	05:15 AM	18						
320	4/17/2023	05:30 AM	21						
321	4/17/2023	05:45 AM	29						
322	4/17/2023	06:00 AM	37						
323	4/17/2023	06:15 AM	53						
324	4/17/2023	06:30 AM	61						
325	4/17/2023	06:45 AM	76						
326	4/17/2023	07:00 AM	70						
327	4/17/2023	07:15 AM	87						
328	4/17/2023	07:30 AM	83						
329	4/17/2023	07:45 AM	118						
330	4/17/2023	08:00 AM	96						
331	4/17/2023	08:15 AM	95						
332	4/17/2023	08:30 AM	100						
333	4/17/2023	08:45 AM	91						
334	4/17/2023	09:00 AM	75						
335	4/17/2023	09:15 AM	78						
336	4/17/2023	09:30 AM	92						
337	4/17/2023	09:45 AM	91						
338	4/17/2023	10:00 AM	90						
339	4/17/2023	10:15 AM	78						
340	4/17/2023	10:30 AM	86						
341	4/17/2023	10:45 AM	98						
342	4/17/2023	11:00 AM	93						
343	4/17/2023	11:15 AM	109						
344	4/17/2023	11:30 AM	121						
345	4/17/2023	11:45 AM	120						
346	4/17/2023	12:00 PM	117						
347	4/17/2023	12:15 PM	106						
348	4/17/2023	12:30 PM	118						
349	4/17/2023	12:45 PM	106						

	A	B	C	D	E	F	G	H	I
350	4/17/2023	01:00 PM	111						
351	4/17/2023	01:15 PM	103						
352	4/17/2023	01:30 PM	86						
353	4/17/2023	01:45 PM	113						
354	4/17/2023	02:00 PM	117						
355	4/17/2023	02:15 PM	115						
356	4/17/2023	02:30 PM	124						
357	4/17/2023	02:45 PM	130						
358	4/17/2023	03:00 PM	130						
359	4/17/2023	03:15 PM	133						
360	4/17/2023	03:30 PM	160						
361	4/17/2023	03:45 PM	151						
362	4/17/2023	04:00 PM	128						
363	4/17/2023	04:15 PM	169						
364	4/17/2023	04:30 PM	174						
365	4/17/2023	04:45 PM	148						
366	4/17/2023	05:00 PM	160						
367	4/17/2023	05:15 PM	176						
368	4/17/2023	05:30 PM	154						
369	4/17/2023	05:45 PM	138						
370	4/17/2023	06:00 PM	115						
371	4/17/2023	06:15 PM	107						
372	4/17/2023	06:30 PM	80						
373	4/17/2023	06:45 PM	72						
374	4/17/2023	07:00 PM	99						
375	4/17/2023	07:15 PM	75						
376	4/17/2023	07:30 PM	48						
377	4/17/2023	07:45 PM	60						
378	4/17/2023	08:00 PM	38						
379	4/17/2023	08:15 PM	46						
380	4/17/2023	08:30 PM	41						
381	4/17/2023	08:45 PM	37						
382	4/17/2023	09:00 PM	25						
383	4/17/2023	09:15 PM	42						
384	4/17/2023	09:30 PM	22						
385	4/17/2023	09:45 PM	23						
386	4/17/2023	10:00 PM	25						
387	4/17/2023	10:15 PM	24						
388	4/17/2023	10:30 PM	25						
389	4/17/2023	10:45 PM	19						
390	4/17/2023	11:00 PM	10						
391	4/17/2023	11:15 PM	18						
392	4/17/2023	11:30 PM	7						
393	4/17/2023	11:45 PM	6						
394	4/18/2023	12:00 AM	7						
395	4/18/2023	12:15 AM	7						
396	4/18/2023	12:30 AM	7						
397	4/18/2023	12:45 AM	6						
398	4/18/2023	01:00 AM	9						
399	4/18/2023	01:15 AM	2						

	A	B	C	D	E	F	G	H	I
400	4/18/2023	01:30 AM	7						
401	4/18/2023	01:45 AM	3						
402	4/18/2023	02:00 AM	1						
403	4/18/2023	02:15 AM	2						
404	4/18/2023	02:30 AM	4						
405	4/18/2023	02:45 AM	0						
406	4/18/2023	03:00 AM	6						
407	4/18/2023	03:15 AM	7						
408	4/18/2023	03:30 AM	3						
409	4/18/2023	03:45 AM	4						
410	4/18/2023	04:00 AM	6						
411	4/18/2023	04:15 AM	13						
412	4/18/2023	04:30 AM	10						
413	4/18/2023	04:45 AM	16						
414	4/18/2023	05:00 AM	14						
415	4/18/2023	05:15 AM	18						
416	4/18/2023	05:30 AM	24						
417	4/18/2023	05:45 AM	25						
418	4/18/2023	06:00 AM	49						
419	4/18/2023	06:15 AM	50						
420	4/18/2023	06:30 AM	72						
421	4/18/2023	06:45 AM	72						
422	4/18/2023	07:00 AM	70						
423	4/18/2023	07:15 AM	90						
424	4/18/2023	07:30 AM	112						
425	4/18/2023	07:45 AM	93						
426	4/18/2023	08:00 AM	94						
427	4/18/2023	08:15 AM	85						
428	4/18/2023	08:30 AM	87						
429	4/18/2023	08:45 AM	81						
430	4/18/2023	09:00 AM	89						
431	4/18/2023	09:15 AM	89						
432	4/18/2023	09:30 AM	89						
433	4/18/2023	09:45 AM	103						
434	4/18/2023	10:00 AM	78						
435	4/18/2023	10:15 AM	102						
436	4/18/2023	10:30 AM	89						
437	4/18/2023	10:45 AM	99						
438	4/18/2023	11:00 AM	103						
439	4/18/2023	11:15 AM	94						
440	4/18/2023	11:30 AM	105						
441	4/18/2023	11:45 AM	123						
442	4/18/2023	12:00 PM	127						
443	4/18/2023	12:15 PM	109						
444	4/18/2023	12:30 PM	110						
445	4/18/2023	12:45 PM	118						
446	4/18/2023	01:00 PM	106						
447	4/18/2023	01:15 PM	95						
448	4/18/2023	01:30 PM	101						
449	4/18/2023	01:45 PM	88						

	A	B	C	D	E	F	G	H	I
450	4/18/2023	02:00 PM	116						
451	4/18/2023	02:15 PM	120						
452	4/18/2023	02:30 PM	129						
453	4/18/2023	02:45 PM	139						
454	4/18/2023	03:00 PM	132						
455	4/18/2023	03:15 PM	142						
456	4/18/2023	03:30 PM	158						
457	4/18/2023	03:45 PM	146						
458	4/18/2023	04:00 PM	145						
459	4/18/2023	04:15 PM	179						
460	4/18/2023	04:30 PM	183						
461	4/18/2023	04:45 PM	154						
462	4/18/2023	05:00 PM	154						
463	4/18/2023	05:15 PM	151						
464	4/18/2023	05:30 PM	147						
465	4/18/2023	05:45 PM	145						
466	4/18/2023	06:00 PM	120						
467	4/18/2023	06:15 PM	95						
468	4/18/2023	06:30 PM	123						
469	4/18/2023	06:45 PM	96						
470	4/18/2023	07:00 PM	89						
471	4/18/2023	07:15 PM	71						
472	4/18/2023	07:30 PM	64						
473	4/18/2023	07:45 PM	62						
474	4/18/2023	08:00 PM	57						
475	4/18/2023	08:15 PM	45						
476	4/18/2023	08:30 PM	37						
477	4/18/2023	08:45 PM	73						
478	4/18/2023	09:00 PM	55						
479	4/18/2023	09:15 PM	27						
480	4/18/2023	09:30 PM	22						
481	4/18/2023	09:45 PM	25						
482	4/18/2023	10:00 PM	22						
483	4/18/2023	10:15 PM	26						
484	4/18/2023	10:30 PM	22						
485	4/18/2023	10:45 PM	27						
486	4/18/2023	11:00 PM	13						
487	4/18/2023	11:15 PM	13						
488	4/18/2023	11:30 PM	11						
489	4/18/2023	11:45 PM	7						
490	4/19/2023	12:00 AM	6						
491	4/19/2023	12:15 AM	6						
492	4/19/2023	12:30 AM	8						
493	4/19/2023	12:45 AM	7						
494	4/19/2023	01:00 AM	10						
495	4/19/2023	01:15 AM	4						
496	4/19/2023	01:30 AM	3						
497	4/19/2023	01:45 AM	3						
498	4/19/2023	02:00 AM	4						
499	4/19/2023	02:15 AM	6						

	A	B	C	D	E	F	G	H	I
500	4/19/2023	02:30 AM	2						
501	4/19/2023	02:45 AM	2						
502	4/19/2023	03:00 AM	8						
503	4/19/2023	03:15 AM	10						
504	4/19/2023	03:30 AM	3						
505	4/19/2023	03:45 AM	1						
506	4/19/2023	04:00 AM	8						
507	4/19/2023	04:15 AM	8						
508	4/19/2023	04:30 AM	14						
509	4/19/2023	04:45 AM	17						
510	4/19/2023	05:00 AM	19						
511	4/19/2023	05:15 AM	26						
512	4/19/2023	05:30 AM	27						
513	4/19/2023	05:45 AM	26						
514	4/19/2023	06:00 AM	45						
515	4/19/2023	06:15 AM	52						
516	4/19/2023	06:30 AM	62						
517	4/19/2023	06:45 AM	68						
518	4/19/2023	07:00 AM	79						
519	4/19/2023	07:15 AM	95						
520	4/19/2023	07:30 AM	98						
521	4/19/2023	07:45 AM	97						
522	4/19/2023	08:00 AM	89						
523	4/19/2023	08:15 AM	87						
524	4/19/2023	08:30 AM	94						
525	4/19/2023	08:45 AM	89						
526	4/19/2023	09:00 AM	86						
527	4/19/2023	09:15 AM	97						
528	4/19/2023	09:30 AM	93						
529	4/19/2023	09:45 AM	104						
530	4/19/2023	10:00 AM	96						
531	4/19/2023	10:15 AM	80						
532	4/19/2023	10:30 AM	98						
533	4/19/2023	10:45 AM	99						
534	4/19/2023	11:00 AM	88						
535	4/19/2023	11:15 AM	96						
536	4/19/2023	11:30 AM	87						
537	4/19/2023	11:45 AM	113						
538	4/19/2023	12:00 PM	108						
539	4/19/2023	12:15 PM	116						
540	4/19/2023	12:30 PM	112						
541	4/19/2023	12:45 PM	105						
542	4/19/2023	01:00 PM	103						
543	4/19/2023	01:15 PM	123						
544	4/19/2023	01:30 PM	125						
545	4/19/2023	01:45 PM	121						
546	4/19/2023	02:00 PM	116						
547	4/19/2023	02:15 PM	124						
548	4/19/2023	02:30 PM	129						
549	4/19/2023	02:45 PM	121						

	A	B	C	D	E	F	G	H	I
550	4/19/2023	03:00 PM	142						
551	4/19/2023	03:15 PM	123						
552	4/19/2023	03:30 PM	151						
553	4/19/2023	03:45 PM	149						
554	4/19/2023	04:00 PM	152						
555	4/19/2023	04:15 PM	202						
556	4/19/2023	04:30 PM	171						
557	4/19/2023	04:45 PM	180						
558	4/19/2023	05:00 PM	157						
559	4/19/2023	05:15 PM	175						
560	4/19/2023	05:30 PM	183						
561	4/19/2023	05:45 PM	161						
562	4/19/2023	06:00 PM	156						
563	4/19/2023	06:15 PM	135						
564	4/19/2023	06:30 PM	119						
565	4/19/2023	06:45 PM	112						
566	4/19/2023	07:00 PM	89						
567	4/19/2023	07:15 PM	71						
568	4/19/2023	07:30 PM	76						
569	4/19/2023	07:45 PM	63						
570	4/19/2023	08:00 PM	62						
571	4/19/2023	08:15 PM	84						
572	4/19/2023	08:30 PM	58						
573	4/19/2023	08:45 PM	55						
574	4/19/2023	09:00 PM	53						
575	4/19/2023	09:15 PM	37						
576	4/19/2023	09:30 PM	29						
577	4/19/2023	09:45 PM	26						
578	4/19/2023	10:00 PM	27						
579	4/19/2023	10:15 PM	22						
580	4/19/2023	10:30 PM	32						
581	4/19/2023	10:45 PM	28						
582	4/19/2023	11:00 PM	19						
583	4/19/2023	11:15 PM	23						
584	4/19/2023	11:30 PM	7						
585	4/19/2023	11:45 PM	14						
586	4/20/2023	12:00 AM	7						
587	4/20/2023	12:15 AM	8						
588	4/20/2023	12:30 AM	7						
589	4/20/2023	12:45 AM	10						
590	4/20/2023	01:00 AM	6						
591	4/20/2023	01:15 AM	6						
592	4/20/2023	01:30 AM	5						
593	4/20/2023	01:45 AM	3						
594	4/20/2023	02:00 AM	6						
595	4/20/2023	02:15 AM	0						
596	4/20/2023	02:30 AM	7						
597	4/20/2023	02:45 AM	4						
598	4/20/2023	03:00 AM	7						
599	4/20/2023	03:15 AM	5						

	A	B	C	D	E	F	G	H	I
600	4/20/2023	03:30 AM	4						
601	4/20/2023	03:45 AM	6						
602	4/20/2023	04:00 AM	4						
603	4/20/2023	04:15 AM	8						
604	4/20/2023	04:30 AM	17						
605	4/20/2023	04:45 AM	15						
606	4/20/2023	05:00 AM	15						
607	4/20/2023	05:15 AM	18						
608	4/20/2023	05:30 AM	27						
609	4/20/2023	05:45 AM	33						
610	4/20/2023	06:00 AM	41						
611	4/20/2023	06:15 AM	41						
612	4/20/2023	06:30 AM	69						
613	4/20/2023	06:45 AM	87						
614	4/20/2023	07:00 AM	83						
615	4/20/2023	07:15 AM	86						
616	4/20/2023	07:30 AM	122						
617	4/20/2023	07:45 AM	102						
618	4/20/2023	08:00 AM	93						
619	4/20/2023	08:15 AM	90						
620	4/20/2023	08:30 AM	87						
621	4/20/2023	08:45 AM	83						
622	4/20/2023	09:00 AM	74						
623	4/20/2023	09:15 AM	96						
624	4/20/2023	09:30 AM	98						
625	4/20/2023	09:45 AM	111						
626	4/20/2023	10:00 AM	93						
627	4/20/2023	10:15 AM	82						
628	4/20/2023	10:30 AM	98						
629	4/20/2023	10:45 AM	108						
630	4/20/2023	11:00 AM	89						
631	4/20/2023	11:15 AM	121						
632	4/20/2023	11:30 AM	126						
633	4/20/2023	11:45 AM	137						
634	4/20/2023	12:00 PM	119						
635	4/20/2023	12:15 PM	121						
636	4/20/2023	12:30 PM	113						
637	4/20/2023	12:45 PM	102						
638	4/20/2023	01:00 PM	131						
639	4/20/2023	01:15 PM	96						
640	4/20/2023	01:30 PM	115						
641	4/20/2023	01:45 PM	124						
642	4/20/2023	02:00 PM	134						
643	4/20/2023	02:15 PM	126						
644	4/20/2023	02:30 PM	141						
645	4/20/2023	02:45 PM	148						
646	4/20/2023	03:00 PM	145						
647	4/20/2023	03:15 PM	152						
648	4/20/2023	03:30 PM	160						
649	4/20/2023	03:45 PM	161						

	A	B	C	D	E	F	G	H	I
650	4/20/2023	04:00 PM	159						
651	4/20/2023	04:15 PM	192						
652	4/20/2023	04:30 PM	176						
653	4/20/2023	04:45 PM	165						
654	4/20/2023	05:00 PM	164						
655	4/20/2023	05:15 PM	174						
656	4/20/2023	05:30 PM	157						
657	4/20/2023	05:45 PM	135						
658	4/20/2023	06:00 PM	134						
659	4/20/2023	06:15 PM	128						
660	4/20/2023	06:30 PM	138						
661	4/20/2023	06:45 PM	122						
662	4/20/2023	07:00 PM	108						
663	4/20/2023	07:15 PM	96						
664	4/20/2023	07:30 PM	95						
665	4/20/2023	07:45 PM	75						
666	4/20/2023	08:00 PM	72						
667	4/20/2023	08:15 PM	58						
668	4/20/2023	08:30 PM	66						
669	4/20/2023	08:45 PM	73						
670	4/20/2023	09:00 PM	58						
671	4/20/2023	09:15 PM	46						
672	4/20/2023	09:30 PM	58						
673	4/20/2023	09:45 PM	38						
674	4/20/2023	10:00 PM	33						
675	4/20/2023	10:15 PM	27						
676	4/20/2023	10:30 PM	32						
677	4/20/2023	10:45 PM	24						
678	4/20/2023	11:00 PM	14						
679	4/20/2023	11:15 PM	20						
680	4/20/2023	11:30 PM	14						
681	4/20/2023	11:45 PM	13						

	A	B	C	D	E	F	G	H	I
1									
2	File Name: C:\Users\obarrie\Desktop\transfer\Documents\Documents\Osman\Osman from harddrive\Documents\TDB\WSP\Syracuse\Data\ATR\SYRACUSE BATCH 10 jamar\SYRACUSE BATCH 10\ATR 1325.tf2								
3	Start Date: 5/15/2023								
4	Start Time: 12:00:00 AM								
5	Location 1: EB CR 57 at Soule Rd								
6	Location 2: SYRACUSE,NY								
7									
8	Date	Time	EB						
9	5/15/2023	12:00 AM	19						
10	5/15/2023	12:15 AM	7						
11	5/15/2023	12:30 AM	11						
12	5/15/2023	12:45 AM	4						
13	5/15/2023	01:00 AM	6						
14	5/15/2023	01:15 AM	0						
15	5/15/2023	01:30 AM	5						
16	5/15/2023	01:45 AM	5						
17	5/15/2023	02:00 AM	10						
18	5/15/2023	02:15 AM	3						
19	5/15/2023	02:30 AM	3						
20	5/15/2023	02:45 AM	3						
21	5/15/2023	03:00 AM	3						
22	5/15/2023	03:15 AM	5						
23	5/15/2023	03:30 AM	8						
24	5/15/2023	03:45 AM	10						
25	5/15/2023	04:00 AM	7						
26	5/15/2023	04:15 AM	19						
27	5/15/2023	04:30 AM	21						
28	5/15/2023	04:45 AM	32						
29	5/15/2023	05:00 AM	24						
30	5/15/2023	05:15 AM	38						
31	5/15/2023	05:30 AM	50						
32	5/15/2023	05:45 AM	55						
33	5/15/2023	06:00 AM	59						
34	5/15/2023	06:15 AM	89						
35	5/15/2023	06:30 AM	121						
36	5/15/2023	06:45 AM	131						
37	5/15/2023	07:00 AM	175						
38	5/15/2023	07:15 AM	153						
39	5/15/2023	07:30 AM	174						
40	5/15/2023	07:45 AM	177						
41	5/15/2023	08:00 AM	140						
42	5/15/2023	08:15 AM	163						
43	5/15/2023	08:30 AM	139						
44	5/15/2023	08:45 AM	165						
45	5/15/2023	09:00 AM	132						
46	5/15/2023	09:15 AM	144						
47	5/15/2023	09:30 AM	139						
48	5/15/2023	09:45 AM	145						

	A	B	C	D	E	F	G	H	I
49	5/15/2023	10:00 AM	131						
50	5/15/2023	10:15 AM	150						
51	5/15/2023	10:30 AM	154						
52	5/15/2023	10:45 AM	141						
53	5/15/2023	11:00 AM	176						
54	5/15/2023	11:15 AM	133						
55	5/15/2023	11:30 AM	164						
56	5/15/2023	11:45 AM	150						
57	5/15/2023	12:00 PM	188						
58	5/15/2023	12:15 PM	162						
59	5/15/2023	12:30 PM	160						
60	5/15/2023	12:45 PM	160						
61	5/15/2023	01:00 PM	144						
62	5/15/2023	01:15 PM	166						
63	5/15/2023	01:30 PM	145						
64	5/15/2023	01:45 PM	139						
65	5/15/2023	02:00 PM	154						
66	5/15/2023	02:15 PM	154						
67	5/15/2023	02:30 PM	178						
68	5/15/2023	02:45 PM	145						
69	5/15/2023	03:00 PM	169						
70	5/15/2023	03:15 PM	177						
71	5/15/2023	03:30 PM	171						
72	5/15/2023	03:45 PM	194						
73	5/15/2023	04:00 PM	191						
74	5/15/2023	04:15 PM	202						
75	5/15/2023	04:30 PM	191						
76	5/15/2023	04:45 PM	215						
77	5/15/2023	05:00 PM	191						
78	5/15/2023	05:15 PM	213						
79	5/15/2023	05:30 PM	182						
80	5/15/2023	05:45 PM	188						
81	5/15/2023	06:00 PM	163						
82	5/15/2023	06:15 PM	149						
83	5/15/2023	06:30 PM	132						
84	5/15/2023	06:45 PM	149						
85	5/15/2023	07:00 PM	109						
86	5/15/2023	07:15 PM	110						
87	5/15/2023	07:30 PM	119						
88	5/15/2023	07:45 PM	92						
89	5/15/2023	08:00 PM	107						
90	5/15/2023	08:15 PM	86						
91	5/15/2023	08:30 PM	77						
92	5/15/2023	08:45 PM	67						
93	5/15/2023	09:00 PM	78						
94	5/15/2023	09:15 PM	55						
95	5/15/2023	09:30 PM	63						
96	5/15/2023	09:45 PM	35						
97	5/15/2023	10:00 PM	37						
98	5/15/2023	10:15 PM	32						

	A	B	C	D	E	F	G	H	I
99	5/15/2023	10:30 PM	22						
100	5/15/2023	10:45 PM	13						
101	5/15/2023	11:00 PM	19						
102	5/15/2023	11:15 PM	12						
103	5/15/2023	11:30 PM	15						
104	5/15/2023	11:45 PM	8						
105	5/16/2023	12:00 AM	10						
106	5/16/2023	12:15 AM	12						
107	5/16/2023	12:30 AM	5						
108	5/16/2023	12:45 AM	2						
109	5/16/2023	01:00 AM	4						
110	5/16/2023	01:15 AM	5						
111	5/16/2023	01:30 AM	4						
112	5/16/2023	01:45 AM	7						
113	5/16/2023	02:00 AM	4						
114	5/16/2023	02:15 AM	2						
115	5/16/2023	02:30 AM	9						
116	5/16/2023	02:45 AM	2						
117	5/16/2023	03:00 AM	9						
118	5/16/2023	03:15 AM	3						
119	5/16/2023	03:30 AM	13						
120	5/16/2023	03:45 AM	8						
121	5/16/2023	04:00 AM	7						
122	5/16/2023	04:15 AM	19						
123	5/16/2023	04:30 AM	19						
124	5/16/2023	04:45 AM	25						
125	5/16/2023	05:00 AM	27						
126	5/16/2023	05:15 AM	48						
127	5/16/2023	05:30 AM	67						
128	5/16/2023	05:45 AM	47						
129	5/16/2023	06:00 AM	67						
130	5/16/2023	06:15 AM	81						
131	5/16/2023	06:30 AM	113						
132	5/16/2023	06:45 AM	135						
133	5/16/2023	07:00 AM	150						
134	5/16/2023	07:15 AM	180						
135	5/16/2023	07:30 AM	183						
136	5/16/2023	07:45 AM	193						
137	5/16/2023	08:00 AM	163						
138	5/16/2023	08:15 AM	158						
139	5/16/2023	08:30 AM	151						
140	5/16/2023	08:45 AM	138						
141	5/16/2023	09:00 AM	120						
142	5/16/2023	09:15 AM	139						
143	5/16/2023	09:30 AM	114						
144	5/16/2023	09:45 AM	122						
145	5/16/2023	10:00 AM	125						
146	5/16/2023	10:15 AM	143						
147	5/16/2023	10:30 AM	161						
148	5/16/2023	10:45 AM	155						

	A	B	C	D	E	F	G	H	I
149	5/16/2023	11:00 AM	140						
150	5/16/2023	11:15 AM	144						
151	5/16/2023	11:30 AM	160						
152	5/16/2023	11:45 AM	165						
153	5/16/2023	12:00 PM	163						
154	5/16/2023	12:15 PM	141						
155	5/16/2023	12:30 PM	180						
156	5/16/2023	12:45 PM	164						
157	5/16/2023	01:00 PM	159						
158	5/16/2023	01:15 PM	151						
159	5/16/2023	01:30 PM	148						
160	5/16/2023	01:45 PM	154						
161	5/16/2023	02:00 PM	151						
162	5/16/2023	02:15 PM	172						
163	5/16/2023	02:30 PM	185						
164	5/16/2023	02:45 PM	158						
165	5/16/2023	03:00 PM	170						
166	5/16/2023	03:15 PM	160						
167	5/16/2023	03:30 PM	165						
168	5/16/2023	03:45 PM	172						
169	5/16/2023	04:00 PM	222						
170	5/16/2023	04:15 PM	201						
171	5/16/2023	04:30 PM	182						
172	5/16/2023	04:45 PM	202						
173	5/16/2023	05:00 PM	201						
174	5/16/2023	05:15 PM	206						
175	5/16/2023	05:30 PM	181						
176	5/16/2023	05:45 PM	149						
177	5/16/2023	06:00 PM	174						
178	5/16/2023	06:15 PM	159						
179	5/16/2023	06:30 PM	136						
180	5/16/2023	06:45 PM	169						
181	5/16/2023	07:00 PM	101						
182	5/16/2023	07:15 PM	133						
183	5/16/2023	07:30 PM	119						
184	5/16/2023	07:45 PM	96						
185	5/16/2023	08:00 PM	126						
186	5/16/2023	08:15 PM	91						
187	5/16/2023	08:30 PM	82						
188	5/16/2023	08:45 PM	81						
189	5/16/2023	09:00 PM	61						
190	5/16/2023	09:15 PM	60						
191	5/16/2023	09:30 PM	55						
192	5/16/2023	09:45 PM	38						
193	5/16/2023	10:00 PM	48						
194	5/16/2023	10:15 PM	20						
195	5/16/2023	10:30 PM	22						
196	5/16/2023	10:45 PM	22						
197	5/16/2023	11:00 PM	26						
198	5/16/2023	11:15 PM	16						

	A	B	C	D	E	F	G	H	I
199	5/16/2023	11:30 PM	11						
200	5/16/2023	11:45 PM	9						
201	5/17/2023	12:00 AM	7						
202	5/17/2023	12:15 AM	4						
203	5/17/2023	12:30 AM	4						
204	5/17/2023	12:45 AM	6						
205	5/17/2023	01:00 AM	4						
206	5/17/2023	01:15 AM	4						
207	5/17/2023	01:30 AM	2						
208	5/17/2023	01:45 AM	7						
209	5/17/2023	02:00 AM	6						
210	5/17/2023	02:15 AM	5						
211	5/17/2023	02:30 AM	2						
212	5/17/2023	02:45 AM	0						
213	5/17/2023	03:00 AM	4						
214	5/17/2023	03:15 AM	2						
215	5/17/2023	03:30 AM	11						
216	5/17/2023	03:45 AM	10						
217	5/17/2023	04:00 AM	10						
218	5/17/2023	04:15 AM	12						
219	5/17/2023	04:30 AM	21						
220	5/17/2023	04:45 AM	30						
221	5/17/2023	05:00 AM	27						
222	5/17/2023	05:15 AM	42						
223	5/17/2023	05:30 AM	59						
224	5/17/2023	05:45 AM	46						
225	5/17/2023	06:00 AM	60						
226	5/17/2023	06:15 AM	90						
227	5/17/2023	06:30 AM	122						
228	5/17/2023	06:45 AM	138						
229	5/17/2023	07:00 AM	147						
230	5/17/2023	07:15 AM	177						
231	5/17/2023	07:30 AM	212						
232	5/17/2023	07:45 AM	183						
233	5/17/2023	08:00 AM	141						
234	5/17/2023	08:15 AM	173						
235	5/17/2023	08:30 AM	158						
236	5/17/2023	08:45 AM	147						
237	5/17/2023	09:00 AM	116						
238	5/17/2023	09:15 AM	152						
239	5/17/2023	09:30 AM	134						
240	5/17/2023	09:45 AM	146						
241	5/17/2023	10:00 AM	136						
242	5/17/2023	10:15 AM	125						
243	5/17/2023	10:30 AM	153						
244	5/17/2023	10:45 AM	158						
245	5/17/2023	11:00 AM	151						
246	5/17/2023	11:15 AM	168						
247	5/17/2023	11:30 AM	178						
248	5/17/2023	11:45 AM	160						

	A	B	C	D	E	F	G	H	I
249	5/17/2023	12:00 PM	182						
250	5/17/2023	12:15 PM	164						
251	5/17/2023	12:30 PM	156						
252	5/17/2023	12:45 PM	184						
253	5/17/2023	01:00 PM	149						
254	5/17/2023	01:15 PM	162						
255	5/17/2023	01:30 PM	140						
256	5/17/2023	01:45 PM	152						
257	5/17/2023	02:00 PM	161						
258	5/17/2023	02:15 PM	155						
259	5/17/2023	02:30 PM	156						
260	5/17/2023	02:45 PM	137						
261	5/17/2023	03:00 PM	132						
262	5/17/2023	03:15 PM	156						
263	5/17/2023	03:30 PM	182						
264	5/17/2023	03:45 PM	166						
265	5/17/2023	04:00 PM	203						
266	5/17/2023	04:15 PM	194						
267	5/17/2023	04:30 PM	200						
268	5/17/2023	04:45 PM	191						
269	5/17/2023	05:00 PM	216						
270	5/17/2023	05:15 PM	191						
271	5/17/2023	05:30 PM	199						
272	5/17/2023	05:45 PM	189						
273	5/17/2023	06:00 PM	153						
274	5/17/2023	06:15 PM	157						
275	5/17/2023	06:30 PM	149						
276	5/17/2023	06:45 PM	144						
277	5/17/2023	07:00 PM	116						
278	5/17/2023	07:15 PM	141						
279	5/17/2023	07:30 PM	115						
280	5/17/2023	07:45 PM	87						
281	5/17/2023	08:00 PM	101						
282	5/17/2023	08:15 PM	83						
283	5/17/2023	08:30 PM	81						
284	5/17/2023	08:45 PM	76						
285	5/17/2023	09:00 PM	66						
286	5/17/2023	09:15 PM	51						
287	5/17/2023	09:30 PM	50						
288	5/17/2023	09:45 PM	46						
289	5/17/2023	10:00 PM	41						
290	5/17/2023	10:15 PM	36						
291	5/17/2023	10:30 PM	26						
292	5/17/2023	10:45 PM	13						
293	5/17/2023	11:00 PM	30						
294	5/17/2023	11:15 PM	15						
295	5/17/2023	11:30 PM	13						
296	5/17/2023	11:45 PM	13						
297	5/18/2023	12:00 AM	14						
298	5/18/2023	12:15 AM	10						

	A	B	C	D	E	F	G	H	I
299	5/18/2023	12:30 AM	3						
300	5/18/2023	12:45 AM	3						
301	5/18/2023	01:00 AM	8						
302	5/18/2023	01:15 AM	3						
303	5/18/2023	01:30 AM	4						
304	5/18/2023	01:45 AM	6						
305	5/18/2023	02:00 AM	6						
306	5/18/2023	02:15 AM	5						
307	5/18/2023	02:30 AM	2						
308	5/18/2023	02:45 AM	6						
309	5/18/2023	03:00 AM	4						
310	5/18/2023	03:15 AM	6						
311	5/18/2023	03:30 AM	12						
312	5/18/2023	03:45 AM	9						
313	5/18/2023	04:00 AM	9						
314	5/18/2023	04:15 AM	8						
315	5/18/2023	04:30 AM	18						
316	5/18/2023	04:45 AM	28						
317	5/18/2023	05:00 AM	24						
318	5/18/2023	05:15 AM	39						
319	5/18/2023	05:30 AM	59						
320	5/18/2023	05:45 AM	45						
321	5/18/2023	06:00 AM	80						
322	5/18/2023	06:15 AM	84						
323	5/18/2023	06:30 AM	123						
324	5/18/2023	06:45 AM	147						
325	5/18/2023	07:00 AM	180						
326	5/18/2023	07:15 AM	173						
327	5/18/2023	07:30 AM	176						
328	5/18/2023	07:45 AM	188						
329	5/18/2023	08:00 AM	152						
330	5/18/2023	08:15 AM	165						
331	5/18/2023	08:30 AM	149						
332	5/18/2023	08:45 AM	174						
333	5/18/2023	09:00 AM	141						
334	5/18/2023	09:15 AM	157						
335	5/18/2023	09:30 AM	138						
336	5/18/2023	09:45 AM	129						
337	5/18/2023	10:00 AM	149						
338	5/18/2023	10:15 AM	124						
339	5/18/2023	10:30 AM	134						
340	5/18/2023	10:45 AM	163						
341	5/18/2023	11:00 AM	164						
342	5/18/2023	11:15 AM	171						
343	5/18/2023	11:30 AM	158						
344	5/18/2023	11:45 AM	158						
345	5/18/2023	12:00 PM	181						
346	5/18/2023	12:15 PM	159						
347	5/18/2023	12:30 PM	194						
348	5/18/2023	12:45 PM	160						

	A	B	C	D	E	F	G	H	I
349	5/18/2023	01:00 PM	154						
350	5/18/2023	01:15 PM	163						
351	5/18/2023	01:30 PM	174						
352	5/18/2023	01:45 PM	151						
353	5/18/2023	02:00 PM	184						
354	5/18/2023	02:15 PM	170						
355	5/18/2023	02:30 PM	191						
356	5/18/2023	02:45 PM	173						
357	5/18/2023	03:00 PM	155						
358	5/18/2023	03:15 PM	189						
359	5/18/2023	03:30 PM	146						
360	5/18/2023	03:45 PM	190						
361	5/18/2023	04:00 PM	202						
362	5/18/2023	04:15 PM	187						
363	5/18/2023	04:30 PM	207						
364	5/18/2023	04:45 PM	200						
365	5/18/2023	05:00 PM	243						
366	5/18/2023	05:15 PM	230						
367	5/18/2023	05:30 PM	233						
368	5/18/2023	05:45 PM	200						
369	5/18/2023	06:00 PM	176						
370	5/18/2023	06:15 PM	159						
371	5/18/2023	06:30 PM	143						
372	5/18/2023	06:45 PM	137						
373	5/18/2023	07:00 PM	135						
374	5/18/2023	07:15 PM	129						
375	5/18/2023	07:30 PM	110						
376	5/18/2023	07:45 PM	119						
377	5/18/2023	08:00 PM	113						
378	5/18/2023	08:15 PM	95						
379	5/18/2023	08:30 PM	96						
380	5/18/2023	08:45 PM	69						
381	5/18/2023	09:00 PM	74						
382	5/18/2023	09:15 PM	70						
383	5/18/2023	09:30 PM	57						
384	5/18/2023	09:45 PM	42						
385	5/18/2023	10:00 PM	42						
386	5/18/2023	10:15 PM	42						
387	5/18/2023	10:30 PM	28						
388	5/18/2023	10:45 PM	29						
389	5/18/2023	11:00 PM	32						
390	5/18/2023	11:15 PM	27						
391	5/18/2023	11:30 PM	21						
392	5/18/2023	11:45 PM	17						
393	5/19/2023	12:00 AM	9						
394	5/19/2023	12:15 AM	7						
395	5/19/2023	12:30 AM	13						
396	5/19/2023	12:45 AM	5						
397	5/19/2023	01:00 AM	9						
398	5/19/2023	01:15 AM	4						

	A	B	C	D	E	F	G	H	I
399	5/19/2023	01:30 AM	4						
400	5/19/2023	01:45 AM	8						
401	5/19/2023	02:00 AM	6						
402	5/19/2023	02:15 AM	3						
403	5/19/2023	02:30 AM	3						
404	5/19/2023	02:45 AM	5						
405	5/19/2023	03:00 AM	4						
406	5/19/2023	03:15 AM	4						
407	5/19/2023	03:30 AM	9						
408	5/19/2023	03:45 AM	5						
409	5/19/2023	04:00 AM	9						
410	5/19/2023	04:15 AM	9						
411	5/19/2023	04:30 AM	17						
412	5/19/2023	04:45 AM	25						
413	5/19/2023	05:00 AM	25						
414	5/19/2023	05:15 AM	37						
415	5/19/2023	05:30 AM	58						
416	5/19/2023	05:45 AM	45						
417	5/19/2023	06:00 AM	52						
418	5/19/2023	06:15 AM	77						
419	5/19/2023	06:30 AM	121						
420	5/19/2023	06:45 AM	110						
421	5/19/2023	07:00 AM	116						
422	5/19/2023	07:15 AM	116						
423	5/19/2023	07:30 AM	140						
424	5/19/2023	07:45 AM	189						
425	5/19/2023	08:00 AM	161						
426	5/19/2023	08:15 AM	151						
427	5/19/2023	08:30 AM	170						
428	5/19/2023	08:45 AM	138						
429	5/19/2023	09:00 AM	155						
430	5/19/2023	09:15 AM	139						
431	5/19/2023	09:30 AM	153						
432	5/19/2023	09:45 AM	149						
433	5/19/2023	10:00 AM	171						
434	5/19/2023	10:15 AM	160						
435	5/19/2023	10:30 AM	176						
436	5/19/2023	10:45 AM	183						
437	5/19/2023	11:00 AM	172						
438	5/19/2023	11:15 AM	188						
439	5/19/2023	11:30 AM	202						
440	5/19/2023	11:45 AM	203						
441	5/19/2023	12:00 PM	186						
442	5/19/2023	12:15 PM	213						
443	5/19/2023	12:30 PM	196						
444	5/19/2023	12:45 PM	173						
445	5/19/2023	01:00 PM	189						
446	5/19/2023	01:15 PM	222						
447	5/19/2023	01:30 PM	179						
448	5/19/2023	01:45 PM	170						

	A	B	C	D	E	F	G	H	I
449	5/19/2023	02:00 PM	183						
450	5/19/2023	02:15 PM	184						
451	5/19/2023	02:30 PM	189						
452	5/19/2023	02:45 PM	165						
453	5/19/2023	03:00 PM	205						
454	5/19/2023	03:15 PM	181						
455	5/19/2023	03:30 PM	191						
456	5/19/2023	03:45 PM	195						
457	5/19/2023	04:00 PM	202						
458	5/19/2023	04:15 PM	199						
459	5/19/2023	04:30 PM	206						
460	5/19/2023	04:45 PM	213						
461	5/19/2023	05:00 PM	212						
462	5/19/2023	05:15 PM	200						
463	5/19/2023	05:30 PM	210						
464	5/19/2023	05:45 PM	173						
465	5/19/2023	06:00 PM	157						
466	5/19/2023	06:15 PM	137						
467	5/19/2023	06:30 PM	143						
468	5/19/2023	06:45 PM	138						
469	5/19/2023	07:00 PM	117						
470	5/19/2023	07:15 PM	108						
471	5/19/2023	07:30 PM	101						
472	5/19/2023	07:45 PM	101						
473	5/19/2023	08:00 PM	100						
474	5/19/2023	08:15 PM	115						
475	5/19/2023	08:30 PM	100						
476	5/19/2023	08:45 PM	87						
477	5/19/2023	09:00 PM	85						
478	5/19/2023	09:15 PM	74						
479	5/19/2023	09:30 PM	62						
480	5/19/2023	09:45 PM	67						
481	5/19/2023	10:00 PM	48						
482	5/19/2023	10:15 PM	38						
483	5/19/2023	10:30 PM	47						
484	5/19/2023	10:45 PM	43						
485	5/19/2023	11:00 PM	24						
486	5/19/2023	11:15 PM	24						
487	5/19/2023	11:30 PM	26						
488	5/19/2023	11:45 PM	25						
489	5/20/2023	12:00 AM	11						
490	5/20/2023	12:15 AM	11						
491	5/20/2023	12:30 AM	8						
492	5/20/2023	12:45 AM	10						
493	5/20/2023	01:00 AM	12						
494	5/20/2023	01:15 AM	7						
495	5/20/2023	01:30 AM	8						
496	5/20/2023	01:45 AM	7						
497	5/20/2023	02:00 AM	9						
498	5/20/2023	02:15 AM	9						

	A	B	C	D	E	F	G	H	I
499	5/20/2023	02:30 AM	2						
500	5/20/2023	02:45 AM	2						
501	5/20/2023	03:00 AM	6						
502	5/20/2023	03:15 AM	7						
503	5/20/2023	03:30 AM	3						
504	5/20/2023	03:45 AM	6						
505	5/20/2023	04:00 AM	4						
506	5/20/2023	04:15 AM	6						
507	5/20/2023	04:30 AM	13						
508	5/20/2023	04:45 AM	9						
509	5/20/2023	05:00 AM	7						
510	5/20/2023	05:15 AM	15						
511	5/20/2023	05:30 AM	26						
512	5/20/2023	05:45 AM	15						
513	5/20/2023	06:00 AM	27						
514	5/20/2023	06:15 AM	29						
515	5/20/2023	06:30 AM	40						
516	5/20/2023	06:45 AM	42						
517	5/20/2023	07:00 AM	48						
518	5/20/2023	07:15 AM	50						
519	5/20/2023	07:30 AM	65						
520	5/20/2023	07:45 AM	70						
521	5/20/2023	08:00 AM	67						
522	5/20/2023	08:15 AM	115						
523	5/20/2023	08:30 AM	95						
524	5/20/2023	08:45 AM	108						
525	5/20/2023	09:00 AM	104						
526	5/20/2023	09:15 AM	133						
527	5/20/2023	09:30 AM	164						
528	5/20/2023	09:45 AM	151						
529	5/20/2023	10:00 AM	162						
530	5/20/2023	10:15 AM	167						
531	5/20/2023	10:30 AM	164						
532	5/20/2023	10:45 AM	159						
533	5/20/2023	11:00 AM	191						
534	5/20/2023	11:15 AM	174						
535	5/20/2023	11:30 AM	181						
536	5/20/2023	11:45 AM	154						
537	5/20/2023	12:00 PM	175						
538	5/20/2023	12:15 PM	168						
539	5/20/2023	12:30 PM	164						
540	5/20/2023	12:45 PM	171						
541	5/20/2023	01:00 PM	181						
542	5/20/2023	01:15 PM	173						
543	5/20/2023	01:30 PM	150						
544	5/20/2023	01:45 PM	157						
545	5/20/2023	02:00 PM	165						
546	5/20/2023	02:15 PM	163						
547	5/20/2023	02:30 PM	176						
548	5/20/2023	02:45 PM	158						

	A	B	C	D	E	F	G	H	I
549	5/20/2023	03:00 PM	157						
550	5/20/2023	03:15 PM	142						
551	5/20/2023	03:30 PM	150						
552	5/20/2023	03:45 PM	168						
553	5/20/2023	04:00 PM	135						
554	5/20/2023	04:15 PM	136						
555	5/20/2023	04:30 PM	157						
556	5/20/2023	04:45 PM	146						
557	5/20/2023	05:00 PM	135						
558	5/20/2023	05:15 PM	135						
559	5/20/2023	05:30 PM	126						
560	5/20/2023	05:45 PM	153						
561	5/20/2023	06:00 PM	129						
562	5/20/2023	06:15 PM	111						
563	5/20/2023	06:30 PM	108						
564	5/20/2023	06:45 PM	114						
565	5/20/2023	07:00 PM	131						
566	5/20/2023	07:15 PM	111						
567	5/20/2023	07:30 PM	108						
568	5/20/2023	07:45 PM	88						
569	5/20/2023	08:00 PM	101						
570	5/20/2023	08:15 PM	92						
571	5/20/2023	08:30 PM	98						
572	5/20/2023	08:45 PM	63						
573	5/20/2023	09:00 PM	104						
574	5/20/2023	09:15 PM	60						
575	5/20/2023	09:30 PM	78						
576	5/20/2023	09:45 PM	49						
577	5/20/2023	10:00 PM	60						
578	5/20/2023	10:15 PM	49						
579	5/20/2023	10:30 PM	46						
580	5/20/2023	10:45 PM	30						
581	5/20/2023	11:00 PM	28						
582	5/20/2023	11:15 PM	26						
583	5/20/2023	11:30 PM	21						
584	5/20/2023	11:45 PM	24						
585	5/21/2023	12:00 AM	26						
586	5/21/2023	12:15 AM	12						
587	5/21/2023	12:30 AM	17						
588	5/21/2023	12:45 AM	13						
589	5/21/2023	01:00 AM	13						
590	5/21/2023	01:15 AM	11						
591	5/21/2023	01:30 AM	9						
592	5/21/2023	01:45 AM	5						
593	5/21/2023	02:00 AM	6						
594	5/21/2023	02:15 AM	6						
595	5/21/2023	02:30 AM	8						
596	5/21/2023	02:45 AM	5						
597	5/21/2023	03:00 AM	5						
598	5/21/2023	03:15 AM	8						

	A	B	C	D	E	F	G	H	I
599	5/21/2023	03:30 AM	2						
600	5/21/2023	03:45 AM	2						
601	5/21/2023	04:00 AM	2						
602	5/21/2023	04:15 AM	4						
603	5/21/2023	04:30 AM	6						
604	5/21/2023	04:45 AM	7						
605	5/21/2023	05:00 AM	8						
606	5/21/2023	05:15 AM	7						
607	5/21/2023	05:30 AM	13						
608	5/21/2023	05:45 AM	16						
609	5/21/2023	06:00 AM	15						
610	5/21/2023	06:15 AM	22						
611	5/21/2023	06:30 AM	33						
612	5/21/2023	06:45 AM	23						
613	5/21/2023	07:00 AM	34						
614	5/21/2023	07:15 AM	29						
615	5/21/2023	07:30 AM	33						
616	5/21/2023	07:45 AM	56						
617	5/21/2023	08:00 AM	55						
618	5/21/2023	08:15 AM	73						
619	5/21/2023	08:30 AM	79						
620	5/21/2023	08:45 AM	124						
621	5/21/2023	09:00 AM	75						
622	5/21/2023	09:15 AM	87						
623	5/21/2023	09:30 AM	94						
624	5/21/2023	09:45 AM	113						
625	5/21/2023	10:00 AM	124						
626	5/21/2023	10:15 AM	134						
627	5/21/2023	10:30 AM	146						
628	5/21/2023	10:45 AM	144						
629	5/21/2023	11:00 AM	150						
630	5/21/2023	11:15 AM	126						
631	5/21/2023	11:30 AM	136						
632	5/21/2023	11:45 AM	132						
633	5/21/2023	12:00 PM	173						
634	5/21/2023	12:15 PM	132						
635	5/21/2023	12:30 PM	144						
636	5/21/2023	12:45 PM	155						
637	5/21/2023	01:00 PM	163						
638	5/21/2023	01:15 PM	131						
639	5/21/2023	01:30 PM	149						
640	5/21/2023	01:45 PM	144						
641	5/21/2023	02:00 PM	136						
642	5/21/2023	02:15 PM	134						
643	5/21/2023	02:30 PM	148						
644	5/21/2023	02:45 PM	113						
645	5/21/2023	03:00 PM	135						
646	5/21/2023	03:15 PM	135						
647	5/21/2023	03:30 PM	124						
648	5/21/2023	03:45 PM	119						

	A	B	C	D	E	F	G	H	I
649	5/21/2023	04:00 PM	142						
650	5/21/2023	04:15 PM	117						
651	5/21/2023	04:30 PM	120						
652	5/21/2023	04:45 PM	128						
653	5/21/2023	05:00 PM	125						
654	5/21/2023	05:15 PM	133						
655	5/21/2023	05:30 PM	132						
656	5/21/2023	05:45 PM	119						
657	5/21/2023	06:00 PM	125						
658	5/21/2023	06:15 PM	114						
659	5/21/2023	06:30 PM	85						
660	5/21/2023	06:45 PM	103						
661	5/21/2023	07:00 PM	100						
662	5/21/2023	07:15 PM	91						
663	5/21/2023	07:30 PM	100						
664	5/21/2023	07:45 PM	86						
665	5/21/2023	08:00 PM	108						
666	5/21/2023	08:15 PM	88						
667	5/21/2023	08:30 PM	82						
668	5/21/2023	08:45 PM	71						
669	5/21/2023	09:00 PM	71						
670	5/21/2023	09:15 PM	56						
671	5/21/2023	09:30 PM	42						
672	5/21/2023	09:45 PM	43						
673	5/21/2023	10:00 PM	52						
674	5/21/2023	10:15 PM	36						
675	5/21/2023	10:30 PM	29						
676	5/21/2023	10:45 PM	46						
677	5/21/2023	11:00 PM	19						
678	5/21/2023	11:15 PM	26						
679	5/21/2023	11:30 PM	19						
680	5/21/2023	11:45 PM	19						
681	5/22/2023	12:00 AM	15						
682	5/22/2023	12:15 AM	7						
683	5/22/2023	12:30 AM	6						
684	5/22/2023	12:45 AM	4						
685	5/22/2023	01:00 AM	1						
686	5/22/2023	01:15 AM	4						
687	5/22/2023	01:30 AM	4						
688	5/22/2023	01:45 AM	7						
689	5/22/2023	02:00 AM	10						
690	5/22/2023	02:15 AM	3						
691	5/22/2023	02:30 AM	3						
692	5/22/2023	02:45 AM	3						
693	5/22/2023	03:00 AM	7						
694	5/22/2023	03:15 AM	6						
695	5/22/2023	03:30 AM	10						
696	5/22/2023	03:45 AM	11						
697	5/22/2023	04:00 AM	13						
698	5/22/2023	04:15 AM	12						

	A	B	C	D	E	F	G	H	I
699	5/22/2023	04:30 AM	20						
700	5/22/2023	04:45 AM	27						
701	5/22/2023	05:00 AM	32						
702	5/22/2023	05:15 AM	51						
703	5/22/2023	05:30 AM	69						
704	5/22/2023	05:45 AM	54						
705	5/22/2023	06:00 AM	71						
706	5/22/2023	06:15 AM	85						
707	5/22/2023	06:30 AM	141						
708	5/22/2023	06:45 AM	160						
709	5/22/2023	07:00 AM	189						
710	5/22/2023	07:15 AM	195						
711	5/22/2023	07:30 AM	219						
712	5/22/2023	07:45 AM	208						
713	5/22/2023	08:00 AM	181						
714	5/22/2023	08:15 AM	162						
715	5/22/2023	08:30 AM	156						
716	5/22/2023	08:45 AM	162						
717	5/22/2023	09:00 AM	144						
718	5/22/2023	09:15 AM	187						
719	5/22/2023	09:30 AM	169						
720	5/22/2023	09:45 AM	150						
721	5/22/2023	10:00 AM	131						
722	5/22/2023	10:15 AM	164						
723	5/22/2023	10:30 AM	155						
724	5/22/2023	10:45 AM	160						
725	5/22/2023	11:00 AM	197						
726	5/22/2023	11:15 AM	158						
727	5/22/2023	11:30 AM	188						
728	5/22/2023	11:45 AM	190						
729	5/22/2023	12:00 PM	200						
730	5/22/2023	12:15 PM	170						
731	5/22/2023	12:30 PM	183						
732	5/22/2023	12:45 PM	163						
733	5/22/2023	01:00 PM	187						
734	5/22/2023	01:15 PM	183						
735	5/22/2023	01:30 PM	167						
736	5/22/2023	01:45 PM	172						
737	5/22/2023	02:00 PM	165						
738	5/22/2023	02:15 PM	168						
739	5/22/2023	02:30 PM	180						
740	5/22/2023	02:45 PM	148						
741	5/22/2023	03:00 PM	184						
742	5/22/2023	03:15 PM	172						
743	5/22/2023	03:30 PM	172						
744	5/22/2023	03:45 PM	163						
745	5/22/2023	04:00 PM	175						
746	5/22/2023	04:15 PM	174						
747	5/22/2023	04:30 PM	166						
748	5/22/2023	04:45 PM	145						

	A	B	C	D	E	F	G	H	I
749	5/22/2023	05:00 PM	155						
750	5/22/2023	05:15 PM	165						
751	5/22/2023	05:30 PM	166						
752	5/22/2023	05:45 PM	169						
753	5/22/2023	06:00 PM	135						
754	5/22/2023	06:15 PM	133						
755	5/22/2023	06:30 PM	126						
756	5/22/2023	06:45 PM	136						
757	5/22/2023	07:00 PM	123						
758	5/22/2023	07:15 PM	100						
759	5/22/2023	07:30 PM	98						
760	5/22/2023	07:45 PM	74						
761	5/22/2023	08:00 PM	98						
762	5/22/2023	08:15 PM	97						
763	5/22/2023	08:30 PM	60						
764	5/22/2023	08:45 PM	76						
765	5/22/2023	09:00 PM	41						
766	5/22/2023	09:15 PM	48						
767	5/22/2023	09:30 PM	42						
768	5/22/2023	09:45 PM	28						
769	5/22/2023	10:00 PM	35						
770	5/22/2023	10:15 PM	29						
771	5/22/2023	10:30 PM	20						
772	5/22/2023	10:45 PM	19						
773	5/22/2023	11:00 PM	24						
774	5/22/2023	11:15 PM	14						
775	5/22/2023	11:30 PM	17						
776	5/22/2023	11:45 PM	15						
777	5/23/2023	12:00 AM	11						
778	5/23/2023	12:15 AM	17						
779	5/23/2023	12:30 AM	6						
780	5/23/2023	12:45 AM	5						
781	5/23/2023	01:00 AM	7						
782	5/23/2023	01:15 AM	3						
783	5/23/2023	01:30 AM	4						
784	5/23/2023	01:45 AM	2						
785	5/23/2023	02:00 AM	5						
786	5/23/2023	02:15 AM	2						
787	5/23/2023	02:30 AM	6						
788	5/23/2023	02:45 AM	3						
789	5/23/2023	03:00 AM	3						
790	5/23/2023	03:15 AM	6						
791	5/23/2023	03:30 AM	10						
792	5/23/2023	03:45 AM	13						
793	5/23/2023	04:00 AM	9						
794	5/23/2023	04:15 AM	14						
795	5/23/2023	04:30 AM	21						
796	5/23/2023	04:45 AM	35						
797	5/23/2023	05:00 AM	28						
798	5/23/2023	05:15 AM	36						

	A	B	C	D	E	F	G	H	I
799	5/23/2023	05:30 AM	66						
800	5/23/2023	05:45 AM	46						
801	5/23/2023	06:00 AM	65						
802	5/23/2023	06:15 AM	101						
803	5/23/2023	06:30 AM	126						
804	5/23/2023	06:45 AM	146						
805	5/23/2023	07:00 AM	190						
806	5/23/2023	07:15 AM	157						
807	5/23/2023	07:30 AM	236						
808	5/23/2023	07:45 AM	213						
809	5/23/2023	08:00 AM	160						
810	5/23/2023	08:15 AM	179						
811	5/23/2023	08:30 AM	186						
812	5/23/2023	08:45 AM	165						
813	5/23/2023	09:00 AM	149						
814	5/23/2023	09:15 AM	130						
815	5/23/2023	09:30 AM	143						
816	5/23/2023	09:45 AM	165						
817	5/23/2023	10:00 AM	145						
818	5/23/2023	10:15 AM	119						
819	5/23/2023	10:30 AM	169						
820	5/23/2023	10:45 AM	157						
821	5/23/2023	11:00 AM	139						
822	5/23/2023	11:15 AM	155						
823	5/23/2023	11:30 AM	178						
824	5/23/2023	11:45 AM	215						
825	5/23/2023	12:00 PM	181						
826	5/23/2023	12:15 PM	176						
827	5/23/2023	12:30 PM	189						
828	5/23/2023	12:45 PM	197						
829	5/23/2023	01:00 PM	182						
830	5/23/2023	01:15 PM	164						
831	5/23/2023	01:30 PM	179						
832	5/23/2023	01:45 PM	153						
833	5/23/2023	02:00 PM	147						
834	5/23/2023	02:15 PM	176						
835	5/23/2023	02:30 PM	183						
836	5/23/2023	02:45 PM	164						
837	5/23/2023	03:00 PM	192						
838	5/23/2023	03:15 PM	195						
839	5/23/2023	03:30 PM	190						
840	5/23/2023	03:45 PM	192						
841	5/23/2023	04:00 PM	204						
842	5/23/2023	04:15 PM	193						
843	5/23/2023	04:30 PM	187						
844	5/23/2023	04:45 PM	196						
845	5/23/2023	05:00 PM	214						
846	5/23/2023	05:15 PM	186						
847	5/23/2023	05:30 PM	198						
848	5/23/2023	05:45 PM	181						

	A	B	C	D	E	F	G	H	I
849	5/23/2023	06:00 PM	189						
850	5/23/2023	06:15 PM	153						
851	5/23/2023	06:30 PM	144						
852	5/23/2023	06:45 PM	145						
853	5/23/2023	07:00 PM	137						
854	5/23/2023	07:15 PM	144						
855	5/23/2023	07:30 PM	116						
856	5/23/2023	07:45 PM	116						
857	5/23/2023	08:00 PM	114						
858	5/23/2023	08:15 PM	95						
859	5/23/2023	08:30 PM	98						
860	5/23/2023	08:45 PM	80						
861	5/23/2023	09:00 PM	81						
862	5/23/2023	09:15 PM	68						
863	5/23/2023	09:30 PM	57						
864	5/23/2023	09:45 PM	54						
865	5/23/2023	10:00 PM	51						
866	5/23/2023	10:15 PM	33						
867	5/23/2023	10:30 PM	26						
868	5/23/2023	10:45 PM	29						
869	5/23/2023	11:00 PM	15						
870	5/23/2023	11:15 PM	12						
871	5/23/2023	11:30 PM	6						
872	5/23/2023	11:45 PM	11						

	A	B	C	D	E	F	G	H	I
1									
2	File Name: C:\Users\obarrie\Desktop\transfer\Documents\Documents\Osman\Osman from harddrive\Documents\TDB\WSP\Syracuse\Data\ATR\SYRACUSE BATCH 10 jamar\SYRACUSE BATCH 10\ATR 1326.tf2								
3	Start Date: 5/15/2023								
4	Start Time: 12:00:00 AM								
5	Location 1: WB CR 57 at Soule Rd								
6	Location 2: SYRACUSE,NY								
7									
8	Date	Time	WB						
9	5/15/2023	12:00 AM	21						
10	5/15/2023	12:15 AM	18						
11	5/15/2023	12:30 AM	9						
12	5/15/2023	12:45 AM	4						
13	5/15/2023	01:00 AM	8						
14	5/15/2023	01:15 AM	4						
15	5/15/2023	01:30 AM	5						
16	5/15/2023	01:45 AM	0						
17	5/15/2023	02:00 AM	13						
18	5/15/2023	02:15 AM	6						
19	5/15/2023	02:30 AM	4						
20	5/15/2023	02:45 AM	10						
21	5/15/2023	03:00 AM	5						
22	5/15/2023	03:15 AM	5						
23	5/15/2023	03:30 AM	4						
24	5/15/2023	03:45 AM	3						
25	5/15/2023	04:00 AM	7						
26	5/15/2023	04:15 AM	8						
27	5/15/2023	04:30 AM	19						
28	5/15/2023	04:45 AM	21						
29	5/15/2023	05:00 AM	14						
30	5/15/2023	05:15 AM	36						
31	5/15/2023	05:30 AM	26						
32	5/15/2023	05:45 AM	32						
33	5/15/2023	06:00 AM	34						
34	5/15/2023	06:15 AM	53						
35	5/15/2023	06:30 AM	65						
36	5/15/2023	06:45 AM	87						
37	5/15/2023	07:00 AM	81						
38	5/15/2023	07:15 AM	122						
39	5/15/2023	07:30 AM	141						
40	5/15/2023	07:45 AM	135						
41	5/15/2023	08:00 AM	132						
42	5/15/2023	08:15 AM	120						
43	5/15/2023	08:30 AM	117						
44	5/15/2023	08:45 AM	120						
45	5/15/2023	09:00 AM	144						
46	5/15/2023	09:15 AM	152						
47	5/15/2023	09:30 AM	167						
48	5/15/2023	09:45 AM	143						

	A	B	C	D	E	F	G	H	I
49	5/15/2023	10:00 AM	149						
50	5/15/2023	10:15 AM	152						
51	5/15/2023	10:30 AM	176						
52	5/15/2023	10:45 AM	161						
53	5/15/2023	11:00 AM	150						
54	5/15/2023	11:15 AM	174						
55	5/15/2023	11:30 AM	161						
56	5/15/2023	11:45 AM	205						
57	5/15/2023	12:00 PM	188						
58	5/15/2023	12:15 PM	178						
59	5/15/2023	12:30 PM	159						
60	5/15/2023	12:45 PM	194						
61	5/15/2023	01:00 PM	144						
62	5/15/2023	01:15 PM	192						
63	5/15/2023	01:30 PM	162						
64	5/15/2023	01:45 PM	177						
65	5/15/2023	02:00 PM	191						
66	5/15/2023	02:15 PM	163						
67	5/15/2023	02:30 PM	207						
68	5/15/2023	02:45 PM	201						
69	5/15/2023	03:00 PM	201						
70	5/15/2023	03:15 PM	229						
71	5/15/2023	03:30 PM	246						
72	5/15/2023	03:45 PM	258						
73	5/15/2023	04:00 PM	236						
74	5/15/2023	04:15 PM	244						
75	5/15/2023	04:30 PM	252						
76	5/15/2023	04:45 PM	281						
77	5/15/2023	05:00 PM	275						
78	5/15/2023	05:15 PM	249						
79	5/15/2023	05:30 PM	250						
80	5/15/2023	05:45 PM	241						
81	5/15/2023	06:00 PM	200						
82	5/15/2023	06:15 PM	195						
83	5/15/2023	06:30 PM	195						
84	5/15/2023	06:45 PM	162						
85	5/15/2023	07:00 PM	150						
86	5/15/2023	07:15 PM	155						
87	5/15/2023	07:30 PM	165						
88	5/15/2023	07:45 PM	153						
89	5/15/2023	08:00 PM	123						
90	5/15/2023	08:15 PM	126						
91	5/15/2023	08:30 PM	128						
92	5/15/2023	08:45 PM	125						
93	5/15/2023	09:00 PM	64						
94	5/15/2023	09:15 PM	72						
95	5/15/2023	09:30 PM	68						
96	5/15/2023	09:45 PM	51						
97	5/15/2023	10:00 PM	38						
98	5/15/2023	10:15 PM	33						

	A	B	C	D	E	F	G	H	I
99	5/15/2023	10:30 PM	39						
100	5/15/2023	10:45 PM	29						
101	5/15/2023	11:00 PM	18						
102	5/15/2023	11:15 PM	34						
103	5/15/2023	11:30 PM	26						
104	5/15/2023	11:45 PM	25						
105	5/16/2023	12:00 AM	16						
106	5/16/2023	12:15 AM	15						
107	5/16/2023	12:30 AM	5						
108	5/16/2023	12:45 AM	13						
109	5/16/2023	01:00 AM	9						
110	5/16/2023	01:15 AM	12						
111	5/16/2023	01:30 AM	7						
112	5/16/2023	01:45 AM	9						
113	5/16/2023	02:00 AM	4						
114	5/16/2023	02:15 AM	8						
115	5/16/2023	02:30 AM	7						
116	5/16/2023	02:45 AM	12						
117	5/16/2023	03:00 AM	3						
118	5/16/2023	03:15 AM	2						
119	5/16/2023	03:30 AM	4						
120	5/16/2023	03:45 AM	8						
121	5/16/2023	04:00 AM	4						
122	5/16/2023	04:15 AM	9						
123	5/16/2023	04:30 AM	16						
124	5/16/2023	04:45 AM	25						
125	5/16/2023	05:00 AM	14						
126	5/16/2023	05:15 AM	32						
127	5/16/2023	05:30 AM	26						
128	5/16/2023	05:45 AM	48						
129	5/16/2023	06:00 AM	37						
130	5/16/2023	06:15 AM	55						
131	5/16/2023	06:30 AM	62						
132	5/16/2023	06:45 AM	90						
133	5/16/2023	07:00 AM	95						
134	5/16/2023	07:15 AM	106						
135	5/16/2023	07:30 AM	124						
136	5/16/2023	07:45 AM	137						
137	5/16/2023	08:00 AM	118						
138	5/16/2023	08:15 AM	110						
139	5/16/2023	08:30 AM	131						
140	5/16/2023	08:45 AM	127						
141	5/16/2023	09:00 AM	134						
142	5/16/2023	09:15 AM	130						
143	5/16/2023	09:30 AM	148						
144	5/16/2023	09:45 AM	167						
145	5/16/2023	10:00 AM	144						
146	5/16/2023	10:15 AM	175						
147	5/16/2023	10:30 AM	139						
148	5/16/2023	10:45 AM	143						

	A	B	C	D	E	F	G	H	I
149	5/16/2023	11:00 AM	146						
150	5/16/2023	11:15 AM	168						
151	5/16/2023	11:30 AM	162						
152	5/16/2023	11:45 AM	185						
153	5/16/2023	12:00 PM	176						
154	5/16/2023	12:15 PM	168						
155	5/16/2023	12:30 PM	166						
156	5/16/2023	12:45 PM	187						
157	5/16/2023	01:00 PM	169						
158	5/16/2023	01:15 PM	177						
159	5/16/2023	01:30 PM	167						
160	5/16/2023	01:45 PM	168						
161	5/16/2023	02:00 PM	179						
162	5/16/2023	02:15 PM	220						
163	5/16/2023	02:30 PM	193						
164	5/16/2023	02:45 PM	225						
165	5/16/2023	03:00 PM	205						
166	5/16/2023	03:15 PM	228						
167	5/16/2023	03:30 PM	245						
168	5/16/2023	03:45 PM	271						
169	5/16/2023	04:00 PM	241						
170	5/16/2023	04:15 PM	255						
171	5/16/2023	04:30 PM	261						
172	5/16/2023	04:45 PM	234						
173	5/16/2023	05:00 PM	242						
174	5/16/2023	05:15 PM	256						
175	5/16/2023	05:30 PM	249						
176	5/16/2023	05:45 PM	230						
177	5/16/2023	06:00 PM	194						
178	5/16/2023	06:15 PM	232						
179	5/16/2023	06:30 PM	159						
180	5/16/2023	06:45 PM	164						
181	5/16/2023	07:00 PM	179						
182	5/16/2023	07:15 PM	140						
183	5/16/2023	07:30 PM	152						
184	5/16/2023	07:45 PM	163						
185	5/16/2023	08:00 PM	142						
186	5/16/2023	08:15 PM	121						
187	5/16/2023	08:30 PM	131						
188	5/16/2023	08:45 PM	117						
189	5/16/2023	09:00 PM	107						
190	5/16/2023	09:15 PM	90						
191	5/16/2023	09:30 PM	72						
192	5/16/2023	09:45 PM	59						
193	5/16/2023	10:00 PM	59						
194	5/16/2023	10:15 PM	39						
195	5/16/2023	10:30 PM	35						
196	5/16/2023	10:45 PM	26						
197	5/16/2023	11:00 PM	30						
198	5/16/2023	11:15 PM	39						

	A	B	C	D	E	F	G	H	I
199	5/16/2023	11:30 PM	26						
200	5/16/2023	11:45 PM	20						
201	5/17/2023	12:00 AM	15						
202	5/17/2023	12:15 AM	17						
203	5/17/2023	12:30 AM	13						
204	5/17/2023	12:45 AM	10						
205	5/17/2023	01:00 AM	6						
206	5/17/2023	01:15 AM	11						
207	5/17/2023	01:30 AM	8						
208	5/17/2023	01:45 AM	6						
209	5/17/2023	02:00 AM	5						
210	5/17/2023	02:15 AM	5						
211	5/17/2023	02:30 AM	6						
212	5/17/2023	02:45 AM	5						
213	5/17/2023	03:00 AM	3						
214	5/17/2023	03:15 AM	5						
215	5/17/2023	03:30 AM	10						
216	5/17/2023	03:45 AM	5						
217	5/17/2023	04:00 AM	4						
218	5/17/2023	04:15 AM	8						
219	5/17/2023	04:30 AM	6						
220	5/17/2023	04:45 AM	22						
221	5/17/2023	05:00 AM	14						
222	5/17/2023	05:15 AM	33						
223	5/17/2023	05:30 AM	28						
224	5/17/2023	05:45 AM	37						
225	5/17/2023	06:00 AM	35						
226	5/17/2023	06:15 AM	43						
227	5/17/2023	06:30 AM	58						
228	5/17/2023	06:45 AM	85						
229	5/17/2023	07:00 AM	74						
230	5/17/2023	07:15 AM	118						
231	5/17/2023	07:30 AM	133						
232	5/17/2023	07:45 AM	123						
233	5/17/2023	08:00 AM	129						
234	5/17/2023	08:15 AM	123						
235	5/17/2023	08:30 AM	104						
236	5/17/2023	08:45 AM	151						
237	5/17/2023	09:00 AM	139						
238	5/17/2023	09:15 AM	134						
239	5/17/2023	09:30 AM	136						
240	5/17/2023	09:45 AM	151						
241	5/17/2023	10:00 AM	153						
242	5/17/2023	10:15 AM	162						
243	5/17/2023	10:30 AM	148						
244	5/17/2023	10:45 AM	164						
245	5/17/2023	11:00 AM	165						
246	5/17/2023	11:15 AM	181						
247	5/17/2023	11:30 AM	158						
248	5/17/2023	11:45 AM	176						

	A	B	C	D	E	F	G	H	I
249	5/17/2023	12:00 PM	191						
250	5/17/2023	12:15 PM	190						
251	5/17/2023	12:30 PM	176						
252	5/17/2023	12:45 PM	186						
253	5/17/2023	01:00 PM	181						
254	5/17/2023	01:15 PM	168						
255	5/17/2023	01:30 PM	183						
256	5/17/2023	01:45 PM	176						
257	5/17/2023	02:00 PM	177						
258	5/17/2023	02:15 PM	209						
259	5/17/2023	02:30 PM	207						
260	5/17/2023	02:45 PM	191						
261	5/17/2023	03:00 PM	186						
262	5/17/2023	03:15 PM	222						
263	5/17/2023	03:30 PM	211						
264	5/17/2023	03:45 PM	230						
265	5/17/2023	04:00 PM	251						
266	5/17/2023	04:15 PM	215						
267	5/17/2023	04:30 PM	244						
268	5/17/2023	04:45 PM	271						
269	5/17/2023	05:00 PM	252						
270	5/17/2023	05:15 PM	264						
271	5/17/2023	05:30 PM	236						
272	5/17/2023	05:45 PM	223						
273	5/17/2023	06:00 PM	209						
274	5/17/2023	06:15 PM	191						
275	5/17/2023	06:30 PM	195						
276	5/17/2023	06:45 PM	179						
277	5/17/2023	07:00 PM	168						
278	5/17/2023	07:15 PM	160						
279	5/17/2023	07:30 PM	137						
280	5/17/2023	07:45 PM	148						
281	5/17/2023	08:00 PM	146						
282	5/17/2023	08:15 PM	119						
283	5/17/2023	08:30 PM	83						
284	5/17/2023	08:45 PM	102						
285	5/17/2023	09:00 PM	102						
286	5/17/2023	09:15 PM	81						
287	5/17/2023	09:30 PM	94						
288	5/17/2023	09:45 PM	62						
289	5/17/2023	10:00 PM	72						
290	5/17/2023	10:15 PM	53						
291	5/17/2023	10:30 PM	38						
292	5/17/2023	10:45 PM	34						
293	5/17/2023	11:00 PM	33						
294	5/17/2023	11:15 PM	23						
295	5/17/2023	11:30 PM	24						
296	5/17/2023	11:45 PM	21						
297	5/18/2023	12:00 AM	15						
298	5/18/2023	12:15 AM	23						

	A	B	C	D	E	F	G	H	I
299	5/18/2023	12:30 AM	6						
300	5/18/2023	12:45 AM	7						
301	5/18/2023	01:00 AM	11						
302	5/18/2023	01:15 AM	11						
303	5/18/2023	01:30 AM	3						
304	5/18/2023	01:45 AM	6						
305	5/18/2023	02:00 AM	3						
306	5/18/2023	02:15 AM	5						
307	5/18/2023	02:30 AM	9						
308	5/18/2023	02:45 AM	4						
309	5/18/2023	03:00 AM	6						
310	5/18/2023	03:15 AM	5						
311	5/18/2023	03:30 AM	3						
312	5/18/2023	03:45 AM	10						
313	5/18/2023	04:00 AM	3						
314	5/18/2023	04:15 AM	8						
315	5/18/2023	04:30 AM	10						
316	5/18/2023	04:45 AM	25						
317	5/18/2023	05:00 AM	15						
318	5/18/2023	05:15 AM	27						
319	5/18/2023	05:30 AM	20						
320	5/18/2023	05:45 AM	50						
321	5/18/2023	06:00 AM	49						
322	5/18/2023	06:15 AM	57						
323	5/18/2023	06:30 AM	73						
324	5/18/2023	06:45 AM	76						
325	5/18/2023	07:00 AM	93						
326	5/18/2023	07:15 AM	124						
327	5/18/2023	07:30 AM	120						
328	5/18/2023	07:45 AM	130						
329	5/18/2023	08:00 AM	126						
330	5/18/2023	08:15 AM	123						
331	5/18/2023	08:30 AM	116						
332	5/18/2023	08:45 AM	139						
333	5/18/2023	09:00 AM	145						
334	5/18/2023	09:15 AM	132						
335	5/18/2023	09:30 AM	135						
336	5/18/2023	09:45 AM	161						
337	5/18/2023	10:00 AM	142						
338	5/18/2023	10:15 AM	185						
339	5/18/2023	10:30 AM	134						
340	5/18/2023	10:45 AM	155						
341	5/18/2023	11:00 AM	160						
342	5/18/2023	11:15 AM	152						
343	5/18/2023	11:30 AM	156						
344	5/18/2023	11:45 AM	174						
345	5/18/2023	12:00 PM	188						
346	5/18/2023	12:15 PM	194						
347	5/18/2023	12:30 PM	172						
348	5/18/2023	12:45 PM	195						

	A	B	C	D	E	F	G	H	I
349	5/18/2023	01:00 PM	185						
350	5/18/2023	01:15 PM	169						
351	5/18/2023	01:30 PM	187						
352	5/18/2023	01:45 PM	195						
353	5/18/2023	02:00 PM	211						
354	5/18/2023	02:15 PM	238						
355	5/18/2023	02:30 PM	239						
356	5/18/2023	02:45 PM	220						
357	5/18/2023	03:00 PM	191						
358	5/18/2023	03:15 PM	220						
359	5/18/2023	03:30 PM	239						
360	5/18/2023	03:45 PM	256						
361	5/18/2023	04:00 PM	252						
362	5/18/2023	04:15 PM	232						
363	5/18/2023	04:30 PM	260						
364	5/18/2023	04:45 PM	254						
365	5/18/2023	05:00 PM	245						
366	5/18/2023	05:15 PM	276						
367	5/18/2023	05:30 PM	259						
368	5/18/2023	05:45 PM	219						
369	5/18/2023	06:00 PM	217						
370	5/18/2023	06:15 PM	227						
371	5/18/2023	06:30 PM	182						
372	5/18/2023	06:45 PM	203						
373	5/18/2023	07:00 PM	165						
374	5/18/2023	07:15 PM	148						
375	5/18/2023	07:30 PM	154						
376	5/18/2023	07:45 PM	135						
377	5/18/2023	08:00 PM	158						
378	5/18/2023	08:15 PM	139						
379	5/18/2023	08:30 PM	129						
380	5/18/2023	08:45 PM	106						
381	5/18/2023	09:00 PM	112						
382	5/18/2023	09:15 PM	113						
383	5/18/2023	09:30 PM	99						
384	5/18/2023	09:45 PM	86						
385	5/18/2023	10:00 PM	81						
386	5/18/2023	10:15 PM	71						
387	5/18/2023	10:30 PM	50						
388	5/18/2023	10:45 PM	53						
389	5/18/2023	11:00 PM	39						
390	5/18/2023	11:15 PM	31						
391	5/18/2023	11:30 PM	23						
392	5/18/2023	11:45 PM	25						
393	5/19/2023	12:00 AM	28						
394	5/19/2023	12:15 AM	18						
395	5/19/2023	12:30 AM	18						
396	5/19/2023	12:45 AM	15						
397	5/19/2023	01:00 AM	11						
398	5/19/2023	01:15 AM	8						

	A	B	C	D	E	F	G	H	I
399	5/19/2023	01:30 AM	2						
400	5/19/2023	01:45 AM	6						
401	5/19/2023	02:00 AM	9						
402	5/19/2023	02:15 AM	8						
403	5/19/2023	02:30 AM	9						
404	5/19/2023	02:45 AM	9						
405	5/19/2023	03:00 AM	5						
406	5/19/2023	03:15 AM	13						
407	5/19/2023	03:30 AM	5						
408	5/19/2023	03:45 AM	6						
409	5/19/2023	04:00 AM	9						
410	5/19/2023	04:15 AM	5						
411	5/19/2023	04:30 AM	8						
412	5/19/2023	04:45 AM	14						
413	5/19/2023	05:00 AM	18						
414	5/19/2023	05:15 AM	18						
415	5/19/2023	05:30 AM	26						
416	5/19/2023	05:45 AM	40						
417	5/19/2023	06:00 AM	28						
418	5/19/2023	06:15 AM	34						
419	5/19/2023	06:30 AM	51						
420	5/19/2023	06:45 AM	72						
421	5/19/2023	07:00 AM	62						
422	5/19/2023	07:15 AM	99						
423	5/19/2023	07:30 AM	97						
424	5/19/2023	07:45 AM	118						
425	5/19/2023	08:00 AM	116						
426	5/19/2023	08:15 AM	131						
427	5/19/2023	08:30 AM	117						
428	5/19/2023	08:45 AM	148						
429	5/19/2023	09:00 AM	130						
430	5/19/2023	09:15 AM	140						
431	5/19/2023	09:30 AM	162						
432	5/19/2023	09:45 AM	174						
433	5/19/2023	10:00 AM	164						
434	5/19/2023	10:15 AM	179						
435	5/19/2023	10:30 AM	172						
436	5/19/2023	10:45 AM	217						
437	5/19/2023	11:00 AM	198						
438	5/19/2023	11:15 AM	219						
439	5/19/2023	11:30 AM	196						
440	5/19/2023	11:45 AM	215						
441	5/19/2023	12:00 PM	238						
442	5/19/2023	12:15 PM	222						
443	5/19/2023	12:30 PM	227						
444	5/19/2023	12:45 PM	231						
445	5/19/2023	01:00 PM	226						
446	5/19/2023	01:15 PM	210						
447	5/19/2023	01:30 PM	189						
448	5/19/2023	01:45 PM	229						

	A	B	C	D	E	F	G	H	I
449	5/19/2023	02:00 PM	198						
450	5/19/2023	02:15 PM	214						
451	5/19/2023	02:30 PM	244						
452	5/19/2023	02:45 PM	219						
453	5/19/2023	03:00 PM	186						
454	5/19/2023	03:15 PM	227						
455	5/19/2023	03:30 PM	209						
456	5/19/2023	03:45 PM	230						
457	5/19/2023	04:00 PM	215						
458	5/19/2023	04:15 PM	236						
459	5/19/2023	04:30 PM	245						
460	5/19/2023	04:45 PM	245						
461	5/19/2023	05:00 PM	275						
462	5/19/2023	05:15 PM	220						
463	5/19/2023	05:30 PM	231						
464	5/19/2023	05:45 PM	206						
465	5/19/2023	06:00 PM	193						
466	5/19/2023	06:15 PM	207						
467	5/19/2023	06:30 PM	181						
468	5/19/2023	06:45 PM	142						
469	5/19/2023	07:00 PM	163						
470	5/19/2023	07:15 PM	157						
471	5/19/2023	07:30 PM	150						
472	5/19/2023	07:45 PM	128						
473	5/19/2023	08:00 PM	134						
474	5/19/2023	08:15 PM	121						
475	5/19/2023	08:30 PM	104						
476	5/19/2023	08:45 PM	111						
477	5/19/2023	09:00 PM	107						
478	5/19/2023	09:15 PM	107						
479	5/19/2023	09:30 PM	86						
480	5/19/2023	09:45 PM	90						
481	5/19/2023	10:00 PM	70						
482	5/19/2023	10:15 PM	53						
483	5/19/2023	10:30 PM	62						
484	5/19/2023	10:45 PM	59						
485	5/19/2023	11:00 PM	50						
486	5/19/2023	11:15 PM	42						
487	5/19/2023	11:30 PM	24						
488	5/19/2023	11:45 PM	35						
489	5/20/2023	12:00 AM	27						
490	5/20/2023	12:15 AM	29						
491	5/20/2023	12:30 AM	30						
492	5/20/2023	12:45 AM	20						
493	5/20/2023	01:00 AM	8						
494	5/20/2023	01:15 AM	18						
495	5/20/2023	01:30 AM	21						
496	5/20/2023	01:45 AM	12						
497	5/20/2023	02:00 AM	6						
498	5/20/2023	02:15 AM	15						

	A	B	C	D	E	F	G	H	I
499	5/20/2023	02:30 AM	11						
500	5/20/2023	02:45 AM	4						
501	5/20/2023	03:00 AM	7						
502	5/20/2023	03:15 AM	6						
503	5/20/2023	03:30 AM	6						
504	5/20/2023	03:45 AM	6						
505	5/20/2023	04:00 AM	4						
506	5/20/2023	04:15 AM	5						
507	5/20/2023	04:30 AM	10						
508	5/20/2023	04:45 AM	7						
509	5/20/2023	05:00 AM	15						
510	5/20/2023	05:15 AM	11						
511	5/20/2023	05:30 AM	11						
512	5/20/2023	05:45 AM	19						
513	5/20/2023	06:00 AM	16						
514	5/20/2023	06:15 AM	26						
515	5/20/2023	06:30 AM	28						
516	5/20/2023	06:45 AM	34						
517	5/20/2023	07:00 AM	42						
518	5/20/2023	07:15 AM	56						
519	5/20/2023	07:30 AM	66						
520	5/20/2023	07:45 AM	92						
521	5/20/2023	08:00 AM	102						
522	5/20/2023	08:15 AM	112						
523	5/20/2023	08:30 AM	108						
524	5/20/2023	08:45 AM	115						
525	5/20/2023	09:00 AM	139						
526	5/20/2023	09:15 AM	160						
527	5/20/2023	09:30 AM	167						
528	5/20/2023	09:45 AM	160						
529	5/20/2023	10:00 AM	181						
530	5/20/2023	10:15 AM	176						
531	5/20/2023	10:30 AM	204						
532	5/20/2023	10:45 AM	214						
533	5/20/2023	11:00 AM	191						
534	5/20/2023	11:15 AM	196						
535	5/20/2023	11:30 AM	215						
536	5/20/2023	11:45 AM	224						
537	5/20/2023	12:00 PM	193						
538	5/20/2023	12:15 PM	218						
539	5/20/2023	12:30 PM	190						
540	5/20/2023	12:45 PM	192						
541	5/20/2023	01:00 PM	175						
542	5/20/2023	01:15 PM	184						
543	5/20/2023	01:30 PM	226						
544	5/20/2023	01:45 PM	173						
545	5/20/2023	02:00 PM	194						
546	5/20/2023	02:15 PM	192						
547	5/20/2023	02:30 PM	171						
548	5/20/2023	02:45 PM	175						

	A	B	C	D	E	F	G	H	I
549	5/20/2023	03:00 PM	148						
550	5/20/2023	03:15 PM	187						
551	5/20/2023	03:30 PM	173						
552	5/20/2023	03:45 PM	191						
553	5/20/2023	04:00 PM	166						
554	5/20/2023	04:15 PM	195						
555	5/20/2023	04:30 PM	180						
556	5/20/2023	04:45 PM	168						
557	5/20/2023	05:00 PM	185						
558	5/20/2023	05:15 PM	207						
559	5/20/2023	05:30 PM	164						
560	5/20/2023	05:45 PM	156						
561	5/20/2023	06:00 PM	157						
562	5/20/2023	06:15 PM	149						
563	5/20/2023	06:30 PM	137						
564	5/20/2023	06:45 PM	120						
565	5/20/2023	07:00 PM	143						
566	5/20/2023	07:15 PM	143						
567	5/20/2023	07:30 PM	126						
568	5/20/2023	07:45 PM	103						
569	5/20/2023	08:00 PM	132						
570	5/20/2023	08:15 PM	106						
571	5/20/2023	08:30 PM	101						
572	5/20/2023	08:45 PM	85						
573	5/20/2023	09:00 PM	82						
574	5/20/2023	09:15 PM	81						
575	5/20/2023	09:30 PM	75						
576	5/20/2023	09:45 PM	61						
577	5/20/2023	10:00 PM	46						
578	5/20/2023	10:15 PM	62						
579	5/20/2023	10:30 PM	58						
580	5/20/2023	10:45 PM	51						
581	5/20/2023	11:00 PM	50						
582	5/20/2023	11:15 PM	36						
583	5/20/2023	11:30 PM	32						
584	5/20/2023	11:45 PM	36						
585	5/21/2023	12:00 AM	21						
586	5/21/2023	12:15 AM	24						
587	5/21/2023	12:30 AM	20						
588	5/21/2023	12:45 AM	19						
589	5/21/2023	01:00 AM	10						
590	5/21/2023	01:15 AM	15						
591	5/21/2023	01:30 AM	10						
592	5/21/2023	01:45 AM	11						
593	5/21/2023	02:00 AM	10						
594	5/21/2023	02:15 AM	10						
595	5/21/2023	02:30 AM	12						
596	5/21/2023	02:45 AM	6						
597	5/21/2023	03:00 AM	5						
598	5/21/2023	03:15 AM	9						

	A	B	C	D	E	F	G	H	I
599	5/21/2023	03:30 AM	4						
600	5/21/2023	03:45 AM	4						
601	5/21/2023	04:00 AM	2						
602	5/21/2023	04:15 AM	3						
603	5/21/2023	04:30 AM	3						
604	5/21/2023	04:45 AM	5						
605	5/21/2023	05:00 AM	5						
606	5/21/2023	05:15 AM	7						
607	5/21/2023	05:30 AM	5						
608	5/21/2023	05:45 AM	20						
609	5/21/2023	06:00 AM	10						
610	5/21/2023	06:15 AM	11						
611	5/21/2023	06:30 AM	18						
612	5/21/2023	06:45 AM	24						
613	5/21/2023	07:00 AM	31						
614	5/21/2023	07:15 AM	34						
615	5/21/2023	07:30 AM	54						
616	5/21/2023	07:45 AM	58						
617	5/21/2023	08:00 AM	64						
618	5/21/2023	08:15 AM	54						
619	5/21/2023	08:30 AM	63						
620	5/21/2023	08:45 AM	84						
621	5/21/2023	09:00 AM	95						
622	5/21/2023	09:15 AM	130						
623	5/21/2023	09:30 AM	130						
624	5/21/2023	09:45 AM	132						
625	5/21/2023	10:00 AM	122						
626	5/21/2023	10:15 AM	172						
627	5/21/2023	10:30 AM	136						
628	5/21/2023	10:45 AM	173						
629	5/21/2023	11:00 AM	173						
630	5/21/2023	11:15 AM	160						
631	5/21/2023	11:30 AM	153						
632	5/21/2023	11:45 AM	185						
633	5/21/2023	12:00 PM	189						
634	5/21/2023	12:15 PM	209						
635	5/21/2023	12:30 PM	216						
636	5/21/2023	12:45 PM	186						
637	5/21/2023	01:00 PM	178						
638	5/21/2023	01:15 PM	176						
639	5/21/2023	01:30 PM	162						
640	5/21/2023	01:45 PM	172						
641	5/21/2023	02:00 PM	170						
642	5/21/2023	02:15 PM	155						
643	5/21/2023	02:30 PM	166						
644	5/21/2023	02:45 PM	165						
645	5/21/2023	03:00 PM	168						
646	5/21/2023	03:15 PM	171						
647	5/21/2023	03:30 PM	144						
648	5/21/2023	03:45 PM	142						

	A	B	C	D	E	F	G	H	I
649	5/21/2023	04:00 PM	150						
650	5/21/2023	04:15 PM	160						
651	5/21/2023	04:30 PM	113						
652	5/21/2023	04:45 PM	150						
653	5/21/2023	05:00 PM	124						
654	5/21/2023	05:15 PM	142						
655	5/21/2023	05:30 PM	136						
656	5/21/2023	05:45 PM	124						
657	5/21/2023	06:00 PM	127						
658	5/21/2023	06:15 PM	100						
659	5/21/2023	06:30 PM	118						
660	5/21/2023	06:45 PM	126						
661	5/21/2023	07:00 PM	111						
662	5/21/2023	07:15 PM	114						
663	5/21/2023	07:30 PM	102						
664	5/21/2023	07:45 PM	102						
665	5/21/2023	08:00 PM	103						
666	5/21/2023	08:15 PM	89						
667	5/21/2023	08:30 PM	98						
668	5/21/2023	08:45 PM	89						
669	5/21/2023	09:00 PM	81						
670	5/21/2023	09:15 PM	96						
671	5/21/2023	09:30 PM	69						
672	5/21/2023	09:45 PM	57						
673	5/21/2023	10:00 PM	60						
674	5/21/2023	10:15 PM	75						
675	5/21/2023	10:30 PM	55						
676	5/21/2023	10:45 PM	45						
677	5/21/2023	11:00 PM	39						
678	5/21/2023	11:15 PM	32						
679	5/21/2023	11:30 PM	29						
680	5/21/2023	11:45 PM	32						
681	5/22/2023	12:00 AM	23						
682	5/22/2023	12:15 AM	21						
683	5/22/2023	12:30 AM	15						
684	5/22/2023	12:45 AM	14						
685	5/22/2023	01:00 AM	10						
686	5/22/2023	01:15 AM	7						
687	5/22/2023	01:30 AM	8						
688	5/22/2023	01:45 AM	6						
689	5/22/2023	02:00 AM	12						
690	5/22/2023	02:15 AM	6						
691	5/22/2023	02:30 AM	7						
692	5/22/2023	02:45 AM	3						
693	5/22/2023	03:00 AM	6						
694	5/22/2023	03:15 AM	7						
695	5/22/2023	03:30 AM	4						
696	5/22/2023	03:45 AM	5						
697	5/22/2023	04:00 AM	2						
698	5/22/2023	04:15 AM	3						

	A	B	C	D	E	F	G	H	I
699	5/22/2023	04:30 AM	7						
700	5/22/2023	04:45 AM	10						
701	5/22/2023	05:00 AM	12						
702	5/22/2023	05:15 AM	9						
703	5/22/2023	05:30 AM	14						
704	5/22/2023	05:45 AM	15						
705	5/22/2023	06:00 AM	20						
706	5/22/2023	06:15 AM	14						
707	5/22/2023	06:30 AM	26						
708	5/22/2023	06:45 AM	29						
709	5/22/2023	07:00 AM	35						
710	5/22/2023	07:15 AM	42						
711	5/22/2023	07:30 AM	59						
712	5/22/2023	07:45 AM	72						
713	5/22/2023	08:00 AM	65						
714	5/22/2023	08:15 AM	72						
715	5/22/2023	08:30 AM	67						
716	5/22/2023	08:45 AM	81						
717	5/22/2023	09:00 AM	100						
718	5/22/2023	09:15 AM	109						
719	5/22/2023	09:30 AM	97						
720	5/22/2023	09:45 AM	110						
721	5/22/2023	10:00 AM	138						
722	5/22/2023	10:15 AM	154						
723	5/22/2023	10:30 AM	160						
724	5/22/2023	10:45 AM	185						
725	5/22/2023	11:00 AM	172						
726	5/22/2023	11:15 AM	193						
727	5/22/2023	11:30 AM	188						
728	5/22/2023	11:45 AM	186						
729	5/22/2023	12:00 PM	177						
730	5/22/2023	12:15 PM	152						
731	5/22/2023	12:30 PM	149						
732	5/22/2023	12:45 PM	188						
733	5/22/2023	01:00 PM	157						
734	5/22/2023	01:15 PM	162						
735	5/22/2023	01:30 PM	155						
736	5/22/2023	01:45 PM	191						
737	5/22/2023	02:00 PM	188						
738	5/22/2023	02:15 PM	178						
739	5/22/2023	02:30 PM	201						
740	5/22/2023	02:45 PM	211						
741	5/22/2023	03:00 PM	211						
742	5/22/2023	03:15 PM	235						
743	5/22/2023	03:30 PM	245						
744	5/22/2023	03:45 PM	266						
745	5/22/2023	04:00 PM	251						
746	5/22/2023	04:15 PM	232						
747	5/22/2023	04:30 PM	245						
748	5/22/2023	04:45 PM	233						

	A	B	C	D	E	F	G	H	I
749	5/22/2023	05:00 PM	254						
750	5/22/2023	05:15 PM	242						
751	5/22/2023	05:30 PM	225						
752	5/22/2023	05:45 PM	201						
753	5/22/2023	06:00 PM	188						
754	5/22/2023	06:15 PM	165						
755	5/22/2023	06:30 PM	177						
756	5/22/2023	06:45 PM	154						
757	5/22/2023	07:00 PM	144						
758	5/22/2023	07:15 PM	141						
759	5/22/2023	07:30 PM	132						
760	5/22/2023	07:45 PM	134						
761	5/22/2023	08:00 PM	125						
762	5/22/2023	08:15 PM	122						
763	5/22/2023	08:30 PM	121						
764	5/22/2023	08:45 PM	100						
765	5/22/2023	09:00 PM	89						
766	5/22/2023	09:15 PM	88						
767	5/22/2023	09:30 PM	78						
768	5/22/2023	09:45 PM	54						
769	5/22/2023	10:00 PM	44						
770	5/22/2023	10:15 PM	54						
771	5/22/2023	10:30 PM	44						
772	5/22/2023	10:45 PM	32						
773	5/22/2023	11:00 PM	22						
774	5/22/2023	11:15 PM	26						
775	5/22/2023	11:30 PM	24						
776	5/22/2023	11:45 PM	21						
777	5/23/2023	12:00 AM	19						
778	5/23/2023	12:15 AM	14						
779	5/23/2023	12:30 AM	10						
780	5/23/2023	12:45 AM	11						
781	5/23/2023	01:00 AM	15						
782	5/23/2023	01:15 AM	4						
783	5/23/2023	01:30 AM	10						
784	5/23/2023	01:45 AM	5						
785	5/23/2023	02:00 AM	7						
786	5/23/2023	02:15 AM	6						
787	5/23/2023	02:30 AM	4						
788	5/23/2023	02:45 AM	5						
789	5/23/2023	03:00 AM	2						
790	5/23/2023	03:15 AM	3						
791	5/23/2023	03:30 AM	8						
792	5/23/2023	03:45 AM	8						
793	5/23/2023	04:00 AM	3						
794	5/23/2023	04:15 AM	7						
795	5/23/2023	04:30 AM	13						
796	5/23/2023	04:45 AM	15						
797	5/23/2023	05:00 AM	25						
798	5/23/2023	05:15 AM	29						

	A	B	C	D	E	F	G	H	I
799	5/23/2023	05:30 AM	30						
800	5/23/2023	05:45 AM	43						
801	5/23/2023	06:00 AM	37						
802	5/23/2023	06:15 AM	42						
803	5/23/2023	06:30 AM	53						
804	5/23/2023	06:45 AM	91						
805	5/23/2023	07:00 AM	90						
806	5/23/2023	07:15 AM	118						
807	5/23/2023	07:30 AM	118						
808	5/23/2023	07:45 AM	122						
809	5/23/2023	08:00 AM	114						
810	5/23/2023	08:15 AM	116						
811	5/23/2023	08:30 AM	124						
812	5/23/2023	08:45 AM	150						
813	5/23/2023	09:00 AM	106						
814	5/23/2023	09:15 AM	146						
815	5/23/2023	09:30 AM	145						
816	5/23/2023	09:45 AM	157						
817	5/23/2023	10:00 AM	137						
818	5/23/2023	10:15 AM	167						
819	5/23/2023	10:30 AM	154						
820	5/23/2023	10:45 AM	182						
821	5/23/2023	11:00 AM	138						
822	5/23/2023	11:15 AM	161						
823	5/23/2023	11:30 AM	182						
824	5/23/2023	11:45 AM	176						
825	5/23/2023	12:00 PM	180						
826	5/23/2023	12:15 PM	167						
827	5/23/2023	12:30 PM	170						
828	5/23/2023	12:45 PM	166						
829	5/23/2023	01:00 PM	185						
830	5/23/2023	01:15 PM	202						
831	5/23/2023	01:30 PM	162						
832	5/23/2023	01:45 PM	194						
833	5/23/2023	02:00 PM	181						
834	5/23/2023	02:15 PM	189						
835	5/23/2023	02:30 PM	219						
836	5/23/2023	02:45 PM	220						
837	5/23/2023	03:00 PM	218						
838	5/23/2023	03:15 PM	249						
839	5/23/2023	03:30 PM	279						
840	5/23/2023	03:45 PM	245						
841	5/23/2023	04:00 PM	247						
842	5/23/2023	04:15 PM	214						
843	5/23/2023	04:30 PM	260						
844	5/23/2023	04:45 PM	233						
845	5/23/2023	05:00 PM	266						
846	5/23/2023	05:15 PM	288						
847	5/23/2023	05:30 PM	256						
848	5/23/2023	05:45 PM	212						

	A	B	C	D	E	F	G	H	I
849	5/23/2023	06:00 PM	192						
850	5/23/2023	06:15 PM	189						
851	5/23/2023	06:30 PM	181						
852	5/23/2023	06:45 PM	164						
853	5/23/2023	07:00 PM	152						
854	5/23/2023	07:15 PM	145						
855	5/23/2023	07:30 PM	140						
856	5/23/2023	07:45 PM	158						
857	5/23/2023	08:00 PM	136						
858	5/23/2023	08:15 PM	129						
859	5/23/2023	08:30 PM	117						
860	5/23/2023	08:45 PM	120						
861	5/23/2023	09:00 PM	108						
862	5/23/2023	09:15 PM	103						
863	5/23/2023	09:30 PM	72						
864	5/23/2023	09:45 PM	66						
865	5/23/2023	10:00 PM	46						
866	5/23/2023	10:15 PM	45						
867	5/23/2023	10:30 PM	36						
868	5/23/2023	10:45 PM	29						
869	5/23/2023	11:00 PM	28						
870	5/23/2023	11:15 PM	25						
871	5/23/2023	11:30 PM	25						
872	5/23/2023	11:45 PM	16						

	A	B	C	D	E	F	G	H	I
1									
2	File Name: C:\Users\obarrie\Desktop\transfer\Documents\Documents\Osman\Osman from harddrive\Documents\TDB\WSP\Syracuse\Data\ATR\SYRACUSE BATCH 10 jamar\SYRACUSE BATCH 10\ATR 1327.tf2								
3	Start Date: 5/15/2023								
4	Start Time: 12:00:00 AM								
5	Location 1: SB Soule Rd at CR 57								
6	Location 2: SYRACUSE,NY								
7									
8	Date	Time	SB						
9	5/15/2023	12:00 AM	2						
10	5/15/2023	12:15 AM	2						
11	5/15/2023	12:30 AM	8						
12	5/15/2023	12:45 AM	4						
13	5/15/2023	01:00 AM	3						
14	5/15/2023	01:15 AM	3						
15	5/15/2023	01:30 AM	1						
16	5/15/2023	01:45 AM	0						
17	5/15/2023	02:00 AM	0						
18	5/15/2023	02:15 AM	0						
19	5/15/2023	02:30 AM	1						
20	5/15/2023	02:45 AM	2						
21	5/15/2023	03:00 AM	2						
22	5/15/2023	03:15 AM	0						
23	5/15/2023	03:30 AM	2						
24	5/15/2023	03:45 AM	8						
25	5/15/2023	04:00 AM	1						
26	5/15/2023	04:15 AM	4						
27	5/15/2023	04:30 AM	9						
28	5/15/2023	04:45 AM	13						
29	5/15/2023	05:00 AM	8						
30	5/15/2023	05:15 AM	15						
31	5/15/2023	05:30 AM	19						
32	5/15/2023	05:45 AM	28						
33	5/15/2023	06:00 AM	25						
34	5/15/2023	06:15 AM	35						
35	5/15/2023	06:30 AM	44						
36	5/15/2023	06:45 AM	70						
37	5/15/2023	07:00 AM	86						
38	5/15/2023	07:15 AM	112						
39	5/15/2023	07:30 AM	94						
40	5/15/2023	07:45 AM	83						
41	5/15/2023	08:00 AM	100						
42	5/15/2023	08:15 AM	89						
43	5/15/2023	08:30 AM	95						
44	5/15/2023	08:45 AM	74						
45	5/15/2023	09:00 AM	91						
46	5/15/2023	09:15 AM	82						
47	5/15/2023	09:30 AM	58						
48	5/15/2023	09:45 AM	66						

	A	B	C	D	E	F	G	H	I
49	5/15/2023	10:00 AM	63						
50	5/15/2023	10:15 AM	71						
51	5/15/2023	10:30 AM	63						
52	5/15/2023	10:45 AM	93						
53	5/15/2023	11:00 AM	79						
54	5/15/2023	11:15 AM	91						
55	5/15/2023	11:30 AM	72						
56	5/15/2023	11:45 AM	79						
57	5/15/2023	12:00 PM	66						
58	5/15/2023	12:15 PM	80						
59	5/15/2023	12:30 PM	78						
60	5/15/2023	12:45 PM	86						
61	5/15/2023	01:00 PM	77						
62	5/15/2023	01:15 PM	87						
63	5/15/2023	01:30 PM	93						
64	5/15/2023	01:45 PM	76						
65	5/15/2023	02:00 PM	72						
66	5/15/2023	02:15 PM	94						
67	5/15/2023	02:30 PM	94						
68	5/15/2023	02:45 PM	95						
69	5/15/2023	03:00 PM	111						
70	5/15/2023	03:15 PM	108						
71	5/15/2023	03:30 PM	96						
72	5/15/2023	03:45 PM	145						
73	5/15/2023	04:00 PM	126						
74	5/15/2023	04:15 PM	132						
75	5/15/2023	04:30 PM	127						
76	5/15/2023	04:45 PM	125						
77	5/15/2023	05:00 PM	124						
78	5/15/2023	05:15 PM	107						
79	5/15/2023	05:30 PM	113						
80	5/15/2023	05:45 PM	96						
81	5/15/2023	06:00 PM	102						
82	5/15/2023	06:15 PM	118						
83	5/15/2023	06:30 PM	96						
84	5/15/2023	06:45 PM	69						
85	5/15/2023	07:00 PM	74						
86	5/15/2023	07:15 PM	64						
87	5/15/2023	07:30 PM	67						
88	5/15/2023	07:45 PM	54						
89	5/15/2023	08:00 PM	64						
90	5/15/2023	08:15 PM	31						
91	5/15/2023	08:30 PM	31						
92	5/15/2023	08:45 PM	38						
93	5/15/2023	09:00 PM	40						
94	5/15/2023	09:15 PM	28						
95	5/15/2023	09:30 PM	25						
96	5/15/2023	09:45 PM	22						
97	5/15/2023	10:00 PM	17						
98	5/15/2023	10:15 PM	18						

	A	B	C	D	E	F	G	H	I
99	5/15/2023	10:30 PM	12						
100	5/15/2023	10:45 PM	13						
101	5/15/2023	11:00 PM	9						
102	5/15/2023	11:15 PM	9						
103	5/15/2023	11:30 PM	9						
104	5/15/2023	11:45 PM	8						
105	5/16/2023	12:00 AM	5						
106	5/16/2023	12:15 AM	3						
107	5/16/2023	12:30 AM	3						
108	5/16/2023	12:45 AM	3						
109	5/16/2023	01:00 AM	5						
110	5/16/2023	01:15 AM	6						
111	5/16/2023	01:30 AM	3						
112	5/16/2023	01:45 AM	0						
113	5/16/2023	02:00 AM	5						
114	5/16/2023	02:15 AM	1						
115	5/16/2023	02:30 AM	2						
116	5/16/2023	02:45 AM	0						
117	5/16/2023	03:00 AM	3						
118	5/16/2023	03:15 AM	1						
119	5/16/2023	03:30 AM	3						
120	5/16/2023	03:45 AM	7						
121	5/16/2023	04:00 AM	2						
122	5/16/2023	04:15 AM	2						
123	5/16/2023	04:30 AM	11						
124	5/16/2023	04:45 AM	12						
125	5/16/2023	05:00 AM	7						
126	5/16/2023	05:15 AM	15						
127	5/16/2023	05:30 AM	18						
128	5/16/2023	05:45 AM	30						
129	5/16/2023	06:00 AM	28						
130	5/16/2023	06:15 AM	38						
131	5/16/2023	06:30 AM	42						
132	5/16/2023	06:45 AM	58						
133	5/16/2023	07:00 AM	92						
134	5/16/2023	07:15 AM	106						
135	5/16/2023	07:30 AM	100						
136	5/16/2023	07:45 AM	89						
137	5/16/2023	08:00 AM	110						
138	5/16/2023	08:15 AM	83						
139	5/16/2023	08:30 AM	89						
140	5/16/2023	08:45 AM	82						
141	5/16/2023	09:00 AM	83						
142	5/16/2023	09:15 AM	76						
143	5/16/2023	09:30 AM	76						
144	5/16/2023	09:45 AM	75						
145	5/16/2023	10:00 AM	73						
146	5/16/2023	10:15 AM	59						
147	5/16/2023	10:30 AM	82						
148	5/16/2023	10:45 AM	78						

	A	B	C	D	E	F	G	H	I
149	5/16/2023	11:00 AM	55						
150	5/16/2023	11:15 AM	71						
151	5/16/2023	11:30 AM	80						
152	5/16/2023	11:45 AM	80						
153	5/16/2023	12:00 PM	70						
154	5/16/2023	12:15 PM	60						
155	5/16/2023	12:30 PM	78						
156	5/16/2023	12:45 PM	80						
157	5/16/2023	01:00 PM	82						
158	5/16/2023	01:15 PM	84						
159	5/16/2023	01:30 PM	83						
160	5/16/2023	01:45 PM	65						
161	5/16/2023	02:00 PM	63						
162	5/16/2023	02:15 PM	73						
163	5/16/2023	02:30 PM	72						
164	5/16/2023	02:45 PM	84						
165	5/16/2023	03:00 PM	140						
166	5/16/2023	03:15 PM	103						
167	5/16/2023	03:30 PM	105						
168	5/16/2023	03:45 PM	114						
169	5/16/2023	04:00 PM	106						
170	5/16/2023	04:15 PM	138						
171	5/16/2023	04:30 PM	119						
172	5/16/2023	04:45 PM	123						
173	5/16/2023	05:00 PM	120						
174	5/16/2023	05:15 PM	103						
175	5/16/2023	05:30 PM	126						
176	5/16/2023	05:45 PM	98						
177	5/16/2023	06:00 PM	105						
178	5/16/2023	06:15 PM	90						
179	5/16/2023	06:30 PM	69						
180	5/16/2023	06:45 PM	93						
181	5/16/2023	07:00 PM	106						
182	5/16/2023	07:15 PM	69						
183	5/16/2023	07:30 PM	66						
184	5/16/2023	07:45 PM	94						
185	5/16/2023	08:00 PM	74						
186	5/16/2023	08:15 PM	43						
187	5/16/2023	08:30 PM	44						
188	5/16/2023	08:45 PM	53						
189	5/16/2023	09:00 PM	33						
190	5/16/2023	09:15 PM	31						
191	5/16/2023	09:30 PM	26						
192	5/16/2023	09:45 PM	29						
193	5/16/2023	10:00 PM	29						
194	5/16/2023	10:15 PM	23						
195	5/16/2023	10:30 PM	21						
196	5/16/2023	10:45 PM	11						
197	5/16/2023	11:00 PM	12						
198	5/16/2023	11:15 PM	9						

	A	B	C	D	E	F	G	H	I
199	5/16/2023	11:30 PM	4						
200	5/16/2023	11:45 PM	8						
201	5/17/2023	12:00 AM	7						
202	5/17/2023	12:15 AM	6						
203	5/17/2023	12:30 AM	6						
204	5/17/2023	12:45 AM	2						
205	5/17/2023	01:00 AM	6						
206	5/17/2023	01:15 AM	4						
207	5/17/2023	01:30 AM	1						
208	5/17/2023	01:45 AM	3						
209	5/17/2023	02:00 AM	1						
210	5/17/2023	02:15 AM	0						
211	5/17/2023	02:30 AM	0						
212	5/17/2023	02:45 AM	1						
213	5/17/2023	03:00 AM	1						
214	5/17/2023	03:15 AM	2						
215	5/17/2023	03:30 AM	5						
216	5/17/2023	03:45 AM	2						
217	5/17/2023	04:00 AM	2						
218	5/17/2023	04:15 AM	6						
219	5/17/2023	04:30 AM	10						
220	5/17/2023	04:45 AM	10						
221	5/17/2023	05:00 AM	4						
222	5/17/2023	05:15 AM	16						
223	5/17/2023	05:30 AM	13						
224	5/17/2023	05:45 AM	29						
225	5/17/2023	06:00 AM	28						
226	5/17/2023	06:15 AM	33						
227	5/17/2023	06:30 AM	41						
228	5/17/2023	06:45 AM	77						
229	5/17/2023	07:00 AM	90						
230	5/17/2023	07:15 AM	105						
231	5/17/2023	07:30 AM	88						
232	5/17/2023	07:45 AM	87						
233	5/17/2023	08:00 AM	99						
234	5/17/2023	08:15 AM	68						
235	5/17/2023	08:30 AM	94						
236	5/17/2023	08:45 AM	81						
237	5/17/2023	09:00 AM	86						
238	5/17/2023	09:15 AM	84						
239	5/17/2023	09:30 AM	64						
240	5/17/2023	09:45 AM	75						
241	5/17/2023	10:00 AM	57						
242	5/17/2023	10:15 AM	69						
243	5/17/2023	10:30 AM	68						
244	5/17/2023	10:45 AM	82						
245	5/17/2023	11:00 AM	78						
246	5/17/2023	11:15 AM	65						
247	5/17/2023	11:30 AM	85						
248	5/17/2023	11:45 AM	88						

	A	B	C	D	E	F	G	H	I
249	5/17/2023	12:00 PM	90						
250	5/17/2023	12:15 PM	75						
251	5/17/2023	12:30 PM	81						
252	5/17/2023	12:45 PM	75						
253	5/17/2023	01:00 PM	88						
254	5/17/2023	01:15 PM	83						
255	5/17/2023	01:30 PM	65						
256	5/17/2023	01:45 PM	93						
257	5/17/2023	02:00 PM	76						
258	5/17/2023	02:15 PM	63						
259	5/17/2023	02:30 PM	68						
260	5/17/2023	02:45 PM	77						
261	5/17/2023	03:00 PM	121						
262	5/17/2023	03:15 PM	93						
263	5/17/2023	03:30 PM	84						
264	5/17/2023	03:45 PM	102						
265	5/17/2023	04:00 PM	126						
266	5/17/2023	04:15 PM	123						
267	5/17/2023	04:30 PM	126						
268	5/17/2023	04:45 PM	95						
269	5/17/2023	05:00 PM	119						
270	5/17/2023	05:15 PM	121						
271	5/17/2023	05:30 PM	101						
272	5/17/2023	05:45 PM	105						
273	5/17/2023	06:00 PM	111						
274	5/17/2023	06:15 PM	93						
275	5/17/2023	06:30 PM	77						
276	5/17/2023	06:45 PM	72						
277	5/17/2023	07:00 PM	74						
278	5/17/2023	07:15 PM	71						
279	5/17/2023	07:30 PM	62						
280	5/17/2023	07:45 PM	62						
281	5/17/2023	08:00 PM	54						
282	5/17/2023	08:15 PM	67						
283	5/17/2023	08:30 PM	49						
284	5/17/2023	08:45 PM	34						
285	5/17/2023	09:00 PM	38						
286	5/17/2023	09:15 PM	30						
287	5/17/2023	09:30 PM	25						
288	5/17/2023	09:45 PM	26						
289	5/17/2023	10:00 PM	17						
290	5/17/2023	10:15 PM	19						
291	5/17/2023	10:30 PM	16						
292	5/17/2023	10:45 PM	12						
293	5/17/2023	11:00 PM	9						
294	5/17/2023	11:15 PM	5						
295	5/17/2023	11:30 PM	10						
296	5/17/2023	11:45 PM	4						
297	5/18/2023	12:00 AM	5						
298	5/18/2023	12:15 AM	5						

	A	B	C	D	E	F	G	H	I
299	5/18/2023	12:30 AM	2						
300	5/18/2023	12:45 AM	1						
301	5/18/2023	01:00 AM	6						
302	5/18/2023	01:15 AM	5						
303	5/18/2023	01:30 AM	1						
304	5/18/2023	01:45 AM	0						
305	5/18/2023	02:00 AM	3						
306	5/18/2023	02:15 AM	1						
307	5/18/2023	02:30 AM	1						
308	5/18/2023	02:45 AM	0						
309	5/18/2023	03:00 AM	1						
310	5/18/2023	03:15 AM	1						
311	5/18/2023	03:30 AM	4						
312	5/18/2023	03:45 AM	4						
313	5/18/2023	04:00 AM	4						
314	5/18/2023	04:15 AM	7						
315	5/18/2023	04:30 AM	7						
316	5/18/2023	04:45 AM	12						
317	5/18/2023	05:00 AM	3						
318	5/18/2023	05:15 AM	16						
319	5/18/2023	05:30 AM	16						
320	5/18/2023	05:45 AM	28						
321	5/18/2023	06:00 AM	38						
322	5/18/2023	06:15 AM	36						
323	5/18/2023	06:30 AM	49						
324	5/18/2023	06:45 AM	72						
325	5/18/2023	07:00 AM	93						
326	5/18/2023	07:15 AM	112						
327	5/18/2023	07:30 AM	90						
328	5/18/2023	07:45 AM	87						
329	5/18/2023	08:00 AM	107						
330	5/18/2023	08:15 AM	72						
331	5/18/2023	08:30 AM	80						
332	5/18/2023	08:45 AM	96						
333	5/18/2023	09:00 AM	70						
334	5/18/2023	09:15 AM	78						
335	5/18/2023	09:30 AM	55						
336	5/18/2023	09:45 AM	77						
337	5/18/2023	10:00 AM	65						
338	5/18/2023	10:15 AM	62						
339	5/18/2023	10:30 AM	70						
340	5/18/2023	10:45 AM	75						
341	5/18/2023	11:00 AM	76						
342	5/18/2023	11:15 AM	88						
343	5/18/2023	11:30 AM	83						
344	5/18/2023	11:45 AM	72						
345	5/18/2023	12:00 PM	88						
346	5/18/2023	12:15 PM	73						
347	5/18/2023	12:30 PM	78						
348	5/18/2023	12:45 PM	90						

	A	B	C	D	E	F	G	H	I
349	5/18/2023	01:00 PM	71						
350	5/18/2023	01:15 PM	74						
351	5/18/2023	01:30 PM	78						
352	5/18/2023	01:45 PM	100						
353	5/18/2023	02:00 PM	79						
354	5/18/2023	02:15 PM	86						
355	5/18/2023	02:30 PM	87						
356	5/18/2023	02:45 PM	92						
357	5/18/2023	03:00 PM	106						
358	5/18/2023	03:15 PM	118						
359	5/18/2023	03:30 PM	105						
360	5/18/2023	03:45 PM	128						
361	5/18/2023	04:00 PM	115						
362	5/18/2023	04:15 PM	136						
363	5/18/2023	04:30 PM	121						
364	5/18/2023	04:45 PM	137						
365	5/18/2023	05:00 PM	143						
366	5/18/2023	05:15 PM	133						
367	5/18/2023	05:30 PM	141						
368	5/18/2023	05:45 PM	108						
369	5/18/2023	06:00 PM	106						
370	5/18/2023	06:15 PM	100						
371	5/18/2023	06:30 PM	85						
372	5/18/2023	06:45 PM	93						
373	5/18/2023	07:00 PM	89						
374	5/18/2023	07:15 PM	93						
375	5/18/2023	07:30 PM	70						
376	5/18/2023	07:45 PM	64						
377	5/18/2023	08:00 PM	61						
378	5/18/2023	08:15 PM	70						
379	5/18/2023	08:30 PM	55						
380	5/18/2023	08:45 PM	47						
381	5/18/2023	09:00 PM	46						
382	5/18/2023	09:15 PM	32						
383	5/18/2023	09:30 PM	42						
384	5/18/2023	09:45 PM	23						
385	5/18/2023	10:00 PM	23						
386	5/18/2023	10:15 PM	21						
387	5/18/2023	10:30 PM	27						
388	5/18/2023	10:45 PM	16						
389	5/18/2023	11:00 PM	7						
390	5/18/2023	11:15 PM	11						
391	5/18/2023	11:30 PM	9						
392	5/18/2023	11:45 PM	12						
393	5/19/2023	12:00 AM	8						
394	5/19/2023	12:15 AM	4						
395	5/19/2023	12:30 AM	3						
396	5/19/2023	12:45 AM	6						
397	5/19/2023	01:00 AM	4						
398	5/19/2023	01:15 AM	2						

	A	B	C	D	E	F	G	H	I
399	5/19/2023	01:30 AM	0						
400	5/19/2023	01:45 AM	1						
401	5/19/2023	02:00 AM	1						
402	5/19/2023	02:15 AM	1						
403	5/19/2023	02:30 AM	1						
404	5/19/2023	02:45 AM	2						
405	5/19/2023	03:00 AM	1						
406	5/19/2023	03:15 AM	1						
407	5/19/2023	03:30 AM	5						
408	5/19/2023	03:45 AM	3						
409	5/19/2023	04:00 AM	2						
410	5/19/2023	04:15 AM	7						
411	5/19/2023	04:30 AM	5						
412	5/19/2023	04:45 AM	10						
413	5/19/2023	05:00 AM	9						
414	5/19/2023	05:15 AM	12						
415	5/19/2023	05:30 AM	19						
416	5/19/2023	05:45 AM	25						
417	5/19/2023	06:00 AM	19						
418	5/19/2023	06:15 AM	24						
419	5/19/2023	06:30 AM	53						
420	5/19/2023	06:45 AM	53						
421	5/19/2023	07:00 AM	47						
422	5/19/2023	07:15 AM	67						
423	5/19/2023	07:30 AM	78						
424	5/19/2023	07:45 AM	61						
425	5/19/2023	08:00 AM	63						
426	5/19/2023	08:15 AM	68						
427	5/19/2023	08:30 AM	66						
428	5/19/2023	08:45 AM	99						
429	5/19/2023	09:00 AM	80						
430	5/19/2023	09:15 AM	74						
431	5/19/2023	09:30 AM	90						
432	5/19/2023	09:45 AM	74						
433	5/19/2023	10:00 AM	75						
434	5/19/2023	10:15 AM	100						
435	5/19/2023	10:30 AM	90						
436	5/19/2023	10:45 AM	101						
437	5/19/2023	11:00 AM	96						
438	5/19/2023	11:15 AM	91						
439	5/19/2023	11:30 AM	92						
440	5/19/2023	11:45 AM	93						
441	5/19/2023	12:00 PM	85						
442	5/19/2023	12:15 PM	106						
443	5/19/2023	12:30 PM	102						
444	5/19/2023	12:45 PM	103						
445	5/19/2023	01:00 PM	101						
446	5/19/2023	01:15 PM	97						
447	5/19/2023	01:30 PM	83						
448	5/19/2023	01:45 PM	131						

	A	B	C	D	E	F	G	H	I
449	5/19/2023	02:00 PM	111						
450	5/19/2023	02:15 PM	98						
451	5/19/2023	02:30 PM	98						
452	5/19/2023	02:45 PM	108						
453	5/19/2023	03:00 PM	96						
454	5/19/2023	03:15 PM	111						
455	5/19/2023	03:30 PM	100						
456	5/19/2023	03:45 PM	105						
457	5/19/2023	04:00 PM	107						
458	5/19/2023	04:15 PM	103						
459	5/19/2023	04:30 PM	115						
460	5/19/2023	04:45 PM	119						
461	5/19/2023	05:00 PM	100						
462	5/19/2023	05:15 PM	121						
463	5/19/2023	05:30 PM	108						
464	5/19/2023	05:45 PM	114						
465	5/19/2023	06:00 PM	107						
466	5/19/2023	06:15 PM	84						
467	5/19/2023	06:30 PM	86						
468	5/19/2023	06:45 PM	75						
469	5/19/2023	07:00 PM	81						
470	5/19/2023	07:15 PM	81						
471	5/19/2023	07:30 PM	85						
472	5/19/2023	07:45 PM	64						
473	5/19/2023	08:00 PM	72						
474	5/19/2023	08:15 PM	63						
475	5/19/2023	08:30 PM	55						
476	5/19/2023	08:45 PM	50						
477	5/19/2023	09:00 PM	50						
478	5/19/2023	09:15 PM	38						
479	5/19/2023	09:30 PM	43						
480	5/19/2023	09:45 PM	33						
481	5/19/2023	10:00 PM	33						
482	5/19/2023	10:15 PM	28						
483	5/19/2023	10:30 PM	21						
484	5/19/2023	10:45 PM	18						
485	5/19/2023	11:00 PM	24						
486	5/19/2023	11:15 PM	19						
487	5/19/2023	11:30 PM	11						
488	5/19/2023	11:45 PM	11						
489	5/20/2023	12:00 AM	9						
490	5/20/2023	12:15 AM	12						
491	5/20/2023	12:30 AM	9						
492	5/20/2023	12:45 AM	9						
493	5/20/2023	01:00 AM	9						
494	5/20/2023	01:15 AM	3						
495	5/20/2023	01:30 AM	6						
496	5/20/2023	01:45 AM	7						
497	5/20/2023	02:00 AM	2						
498	5/20/2023	02:15 AM	0						

	A	B	C	D	E	F	G	H	I
499	5/20/2023	02:30 AM	3						
500	5/20/2023	02:45 AM	2						
501	5/20/2023	03:00 AM	2						
502	5/20/2023	03:15 AM	1						
503	5/20/2023	03:30 AM	7						
504	5/20/2023	03:45 AM	2						
505	5/20/2023	04:00 AM	1						
506	5/20/2023	04:15 AM	3						
507	5/20/2023	04:30 AM	2						
508	5/20/2023	04:45 AM	6						
509	5/20/2023	05:00 AM	3						
510	5/20/2023	05:15 AM	12						
511	5/20/2023	05:30 AM	3						
512	5/20/2023	05:45 AM	8						
513	5/20/2023	06:00 AM	7						
514	5/20/2023	06:15 AM	10						
515	5/20/2023	06:30 AM	21						
516	5/20/2023	06:45 AM	28						
517	5/20/2023	07:00 AM	25						
518	5/20/2023	07:15 AM	18						
519	5/20/2023	07:30 AM	35						
520	5/20/2023	07:45 AM	37						
521	5/20/2023	08:00 AM	50						
522	5/20/2023	08:15 AM	55						
523	5/20/2023	08:30 AM	53						
524	5/20/2023	08:45 AM	63						
525	5/20/2023	09:00 AM	59						
526	5/20/2023	09:15 AM	82						
527	5/20/2023	09:30 AM	82						
528	5/20/2023	09:45 AM	89						
529	5/20/2023	10:00 AM	88						
530	5/20/2023	10:15 AM	99						
531	5/20/2023	10:30 AM	83						
532	5/20/2023	10:45 AM	94						
533	5/20/2023	11:00 AM	83						
534	5/20/2023	11:15 AM	87						
535	5/20/2023	11:30 AM	83						
536	5/20/2023	11:45 AM	76						
537	5/20/2023	12:00 PM	115						
538	5/20/2023	12:15 PM	100						
539	5/20/2023	12:30 PM	98						
540	5/20/2023	12:45 PM	96						
541	5/20/2023	01:00 PM	88						
542	5/20/2023	01:15 PM	85						
543	5/20/2023	01:30 PM	84						
544	5/20/2023	01:45 PM	89						
545	5/20/2023	02:00 PM	91						
546	5/20/2023	02:15 PM	90						
547	5/20/2023	02:30 PM	98						
548	5/20/2023	02:45 PM	82						

	A	B	C	D	E	F	G	H	I
549	5/20/2023	03:00 PM	71						
550	5/20/2023	03:15 PM	71						
551	5/20/2023	03:30 PM	100						
552	5/20/2023	03:45 PM	86						
553	5/20/2023	04:00 PM	93						
554	5/20/2023	04:15 PM	84						
555	5/20/2023	04:30 PM	75						
556	5/20/2023	04:45 PM	71						
557	5/20/2023	05:00 PM	78						
558	5/20/2023	05:15 PM	77						
559	5/20/2023	05:30 PM	85						
560	5/20/2023	05:45 PM	71						
561	5/20/2023	06:00 PM	99						
562	5/20/2023	06:15 PM	72						
563	5/20/2023	06:30 PM	92						
564	5/20/2023	06:45 PM	63						
565	5/20/2023	07:00 PM	70						
566	5/20/2023	07:15 PM	61						
567	5/20/2023	07:30 PM	55						
568	5/20/2023	07:45 PM	57						
569	5/20/2023	08:00 PM	50						
570	5/20/2023	08:15 PM	53						
571	5/20/2023	08:30 PM	51						
572	5/20/2023	08:45 PM	55						
573	5/20/2023	09:00 PM	30						
574	5/20/2023	09:15 PM	42						
575	5/20/2023	09:30 PM	30						
576	5/20/2023	09:45 PM	25						
577	5/20/2023	10:00 PM	30						
578	5/20/2023	10:15 PM	22						
579	5/20/2023	10:30 PM	29						
580	5/20/2023	10:45 PM	16						
581	5/20/2023	11:00 PM	18						
582	5/20/2023	11:15 PM	16						
583	5/20/2023	11:30 PM	11						
584	5/20/2023	11:45 PM	15						
585	5/21/2023	12:00 AM	16						
586	5/21/2023	12:15 AM	13						
587	5/21/2023	12:30 AM	4						
588	5/21/2023	12:45 AM	10						
589	5/21/2023	01:00 AM	3						
590	5/21/2023	01:15 AM	2						
591	5/21/2023	01:30 AM	7						
592	5/21/2023	01:45 AM	4						
593	5/21/2023	02:00 AM	4						
594	5/21/2023	02:15 AM	3						
595	5/21/2023	02:30 AM	0						
596	5/21/2023	02:45 AM	2						
597	5/21/2023	03:00 AM	2						
598	5/21/2023	03:15 AM	1						

	A	B	C	D	E	F	G	H	I
599	5/21/2023	03:30 AM	2						
600	5/21/2023	03:45 AM	2						
601	5/21/2023	04:00 AM	2						
602	5/21/2023	04:15 AM	1						
603	5/21/2023	04:30 AM	1						
604	5/21/2023	04:45 AM	7						
605	5/21/2023	05:00 AM	2						
606	5/21/2023	05:15 AM	4						
607	5/21/2023	05:30 AM	6						
608	5/21/2023	05:45 AM	9						
609	5/21/2023	06:00 AM	6						
610	5/21/2023	06:15 AM	10						
611	5/21/2023	06:30 AM	18						
612	5/21/2023	06:45 AM	9						
613	5/21/2023	07:00 AM	20						
614	5/21/2023	07:15 AM	13						
615	5/21/2023	07:30 AM	19						
616	5/21/2023	07:45 AM	18						
617	5/21/2023	08:00 AM	33						
618	5/21/2023	08:15 AM	30						
619	5/21/2023	08:30 AM	55						
620	5/21/2023	08:45 AM	64						
621	5/21/2023	09:00 AM	52						
622	5/21/2023	09:15 AM	51						
623	5/21/2023	09:30 AM	47						
624	5/21/2023	09:45 AM	60						
625	5/21/2023	10:00 AM	82						
626	5/21/2023	10:15 AM	73						
627	5/21/2023	10:30 AM	90						
628	5/21/2023	10:45 AM	84						
629	5/21/2023	11:00 AM	86						
630	5/21/2023	11:15 AM	66						
631	5/21/2023	11:30 AM	89						
632	5/21/2023	11:45 AM	92						
633	5/21/2023	12:00 PM	83						
634	5/21/2023	12:15 PM	78						
635	5/21/2023	12:30 PM	72						
636	5/21/2023	12:45 PM	82						
637	5/21/2023	01:00 PM	59						
638	5/21/2023	01:15 PM	81						
639	5/21/2023	01:30 PM	109						
640	5/21/2023	01:45 PM	73						
641	5/21/2023	02:00 PM	71						
642	5/21/2023	02:15 PM	86						
643	5/21/2023	02:30 PM	80						
644	5/21/2023	02:45 PM	73						
645	5/21/2023	03:00 PM	77						
646	5/21/2023	03:15 PM	71						
647	5/21/2023	03:30 PM	62						
648	5/21/2023	03:45 PM	73						

	A	B	C	D	E	F	G	H	I
649	5/21/2023	04:00 PM	78						
650	5/21/2023	04:15 PM	64						
651	5/21/2023	04:30 PM	72						
652	5/21/2023	04:45 PM	60						
653	5/21/2023	05:00 PM	87						
654	5/21/2023	05:15 PM	71						
655	5/21/2023	05:30 PM	69						
656	5/21/2023	05:45 PM	71						
657	5/21/2023	06:00 PM	59						
658	5/21/2023	06:15 PM	68						
659	5/21/2023	06:30 PM	65						
660	5/21/2023	06:45 PM	79						
661	5/21/2023	07:00 PM	69						
662	5/21/2023	07:15 PM	52						
663	5/21/2023	07:30 PM	67						
664	5/21/2023	07:45 PM	42						
665	5/21/2023	08:00 PM	54						
666	5/21/2023	08:15 PM	38						
667	5/21/2023	08:30 PM	52						
668	5/21/2023	08:45 PM	33						
669	5/21/2023	09:00 PM	37						
670	5/21/2023	09:15 PM	24						
671	5/21/2023	09:30 PM	32						
672	5/21/2023	09:45 PM	33						
673	5/21/2023	10:00 PM	23						
674	5/21/2023	10:15 PM	16						
675	5/21/2023	10:30 PM	22						
676	5/21/2023	10:45 PM	21						
677	5/21/2023	11:00 PM	16						
678	5/21/2023	11:15 PM	8						
679	5/21/2023	11:30 PM	8						
680	5/21/2023	11:45 PM	7						
681	5/22/2023	12:00 AM	5						
682	5/22/2023	12:15 AM	2						
683	5/22/2023	12:30 AM	0						
684	5/22/2023	12:45 AM	3						
685	5/22/2023	01:00 AM	6						
686	5/22/2023	01:15 AM	4						
687	5/22/2023	01:30 AM	1						
688	5/22/2023	01:45 AM	3						
689	5/22/2023	02:00 AM	1						
690	5/22/2023	02:15 AM	1						
691	5/22/2023	02:30 AM	1						
692	5/22/2023	02:45 AM	1						
693	5/22/2023	03:00 AM	2						
694	5/22/2023	03:15 AM	1						
695	5/22/2023	03:30 AM	5						
696	5/22/2023	03:45 AM	4						
697	5/22/2023	04:00 AM	3						
698	5/22/2023	04:15 AM	5						

	A	B	C	D	E	F	G	H	I
699	5/22/2023	04:30 AM	8						
700	5/22/2023	04:45 AM	7						
701	5/22/2023	05:00 AM	6						
702	5/22/2023	05:15 AM	18						
703	5/22/2023	05:30 AM	20						
704	5/22/2023	05:45 AM	26						
705	5/22/2023	06:00 AM	31						
706	5/22/2023	06:15 AM	34						
707	5/22/2023	06:30 AM	44						
708	5/22/2023	06:45 AM	68						
709	5/22/2023	07:00 AM	88						
710	5/22/2023	07:15 AM	115						
711	5/22/2023	07:30 AM	89						
712	5/22/2023	07:45 AM	81						
713	5/22/2023	08:00 AM	100						
714	5/22/2023	08:15 AM	79						
715	5/22/2023	08:30 AM	115						
716	5/22/2023	08:45 AM	83						
717	5/22/2023	09:00 AM	99						
718	5/22/2023	09:15 AM	83						
719	5/22/2023	09:30 AM	72						
720	5/22/2023	09:45 AM	70						
721	5/22/2023	10:00 AM	74						
722	5/22/2023	10:15 AM	59						
723	5/22/2023	10:30 AM	61						
724	5/22/2023	10:45 AM	73						
725	5/22/2023	11:00 AM	79						
726	5/22/2023	11:15 AM	84						
727	5/22/2023	11:30 AM	85						
728	5/22/2023	11:45 AM	83						
729	5/22/2023	12:00 PM	96						
730	5/22/2023	12:15 PM	98						
731	5/22/2023	12:30 PM	91						
732	5/22/2023	12:45 PM	73						
733	5/22/2023	01:00 PM	87						
734	5/22/2023	01:15 PM	94						
735	5/22/2023	01:30 PM	85						
736	5/22/2023	01:45 PM	73						
737	5/22/2023	02:00 PM	78						
738	5/22/2023	02:15 PM	74						
739	5/22/2023	02:30 PM	80						
740	5/22/2023	02:45 PM	87						
741	5/22/2023	03:00 PM	99						
742	5/22/2023	03:15 PM	98						
743	5/22/2023	03:30 PM	88						
744	5/22/2023	03:45 PM	100						
745	5/22/2023	04:00 PM	121						
746	5/22/2023	04:15 PM	102						
747	5/22/2023	04:30 PM	112						
748	5/22/2023	04:45 PM	102						

	A	B	C	D	E	F	G	H	I
749	5/22/2023	05:00 PM	113						
750	5/22/2023	05:15 PM	104						
751	5/22/2023	05:30 PM	119						
752	5/22/2023	05:45 PM	106						
753	5/22/2023	06:00 PM	87						
754	5/22/2023	06:15 PM	88						
755	5/22/2023	06:30 PM	74						
756	5/22/2023	06:45 PM	65						
757	5/22/2023	07:00 PM	66						
758	5/22/2023	07:15 PM	65						
759	5/22/2023	07:30 PM	55						
760	5/22/2023	07:45 PM	54						
761	5/22/2023	08:00 PM	65						
762	5/22/2023	08:15 PM	45						
763	5/22/2023	08:30 PM	55						
764	5/22/2023	08:45 PM	45						
765	5/22/2023	09:00 PM	44						
766	5/22/2023	09:15 PM	36						
767	5/22/2023	09:30 PM	33						
768	5/22/2023	09:45 PM	32						
769	5/22/2023	10:00 PM	21						
770	5/22/2023	10:15 PM	16						
771	5/22/2023	10:30 PM	14						
772	5/22/2023	10:45 PM	11						
773	5/22/2023	11:00 PM	10						
774	5/22/2023	11:15 PM	6						
775	5/22/2023	11:30 PM	7						
776	5/22/2023	11:45 PM	5						
777	5/23/2023	12:00 AM	7						
778	5/23/2023	12:15 AM	6						
779	5/23/2023	12:30 AM	3						
780	5/23/2023	12:45 AM	3						
781	5/23/2023	01:00 AM	4						
782	5/23/2023	01:15 AM	5						
783	5/23/2023	01:30 AM	1						
784	5/23/2023	01:45 AM	2						
785	5/23/2023	02:00 AM	3						
786	5/23/2023	02:15 AM	3						
787	5/23/2023	02:30 AM	1						
788	5/23/2023	02:45 AM	1						
789	5/23/2023	03:00 AM	3						
790	5/23/2023	03:15 AM	2						
791	5/23/2023	03:30 AM	2						
792	5/23/2023	03:45 AM	6						
793	5/23/2023	04:00 AM	5						
794	5/23/2023	04:15 AM	4						
795	5/23/2023	04:30 AM	7						
796	5/23/2023	04:45 AM	9						
797	5/23/2023	05:00 AM	11						
798	5/23/2023	05:15 AM	7						

	A	B	C	D	E	F	G	H	I
799	5/23/2023	05:30 AM	21						
800	5/23/2023	05:45 AM	27						
801	5/23/2023	06:00 AM	36						
802	5/23/2023	06:15 AM	38						
803	5/23/2023	06:30 AM	41						
804	5/23/2023	06:45 AM	66						
805	5/23/2023	07:00 AM	95						
806	5/23/2023	07:15 AM	98						
807	5/23/2023	07:30 AM	87						
808	5/23/2023	07:45 AM	100						
809	5/23/2023	08:00 AM	102						
810	5/23/2023	08:15 AM	79						
811	5/23/2023	08:30 AM	107						
812	5/23/2023	08:45 AM	95						
813	5/23/2023	09:00 AM	75						
814	5/23/2023	09:15 AM	76						
815	5/23/2023	09:30 AM	72						
816	5/23/2023	09:45 AM	86						
817	5/23/2023	10:00 AM	67						
818	5/23/2023	10:15 AM	65						
819	5/23/2023	10:30 AM	78						
820	5/23/2023	10:45 AM	70						
821	5/23/2023	11:00 AM	74						
822	5/23/2023	11:15 AM	68						
823	5/23/2023	11:30 AM	74						
824	5/23/2023	11:45 AM	79						
825	5/23/2023	12:00 PM	77						
826	5/23/2023	12:15 PM	79						
827	5/23/2023	12:30 PM	86						
828	5/23/2023	12:45 PM	96						
829	5/23/2023	01:00 PM	77						
830	5/23/2023	01:15 PM	83						
831	5/23/2023	01:30 PM	88						
832	5/23/2023	01:45 PM	79						
833	5/23/2023	02:00 PM	62						
834	5/23/2023	02:15 PM	70						
835	5/23/2023	02:30 PM	99						
836	5/23/2023	02:45 PM	75						
837	5/23/2023	03:00 PM	114						
838	5/23/2023	03:15 PM	95						
839	5/23/2023	03:30 PM	99						
840	5/23/2023	03:45 PM	117						
841	5/23/2023	04:00 PM	129						
842	5/23/2023	04:15 PM	120						
843	5/23/2023	04:30 PM	100						
844	5/23/2023	04:45 PM	126						
845	5/23/2023	05:00 PM	118						
846	5/23/2023	05:15 PM	111						
847	5/23/2023	05:30 PM	124						
848	5/23/2023	05:45 PM	127						

	A	B	C	D	E	F	G	H	I
849	5/23/2023	06:00 PM	84						
850	5/23/2023	06:15 PM	93						
851	5/23/2023	06:30 PM	76						
852	5/23/2023	06:45 PM	68						
853	5/23/2023	07:00 PM	77						
854	5/23/2023	07:15 PM	65						
855	5/23/2023	07:30 PM	58						
856	5/23/2023	07:45 PM	63						
857	5/23/2023	08:00 PM	73						
858	5/23/2023	08:15 PM	47						
859	5/23/2023	08:30 PM	45						
860	5/23/2023	08:45 PM	45						
861	5/23/2023	09:00 PM	50						
862	5/23/2023	09:15 PM	40						
863	5/23/2023	09:30 PM	32						
864	5/23/2023	09:45 PM	10						
865	5/23/2023	10:00 PM	26						
866	5/23/2023	10:15 PM	19						
867	5/23/2023	10:30 PM	16						
868	5/23/2023	10:45 PM	15						
869	5/23/2023	11:00 PM	11						
870	5/23/2023	11:15 PM	15						
871	5/23/2023	11:30 PM	5						
872	5/23/2023	11:45 PM	5						

	A	B	C	D	E	F	G	H	I
1									
2	File Name: C:\Users\obarrie\Desktop\transfer\Documents\Documents\Osman\Osman from harddrive\Documents\TDB\WSP\Syracuse\Data\ATR\SYRACUSE BATCH 10 jamar\SYRACUSE BATCH 10\ATR 1328.tf2								
3	Start Date: 5/15/2023								
4	Start Time: 12:00:00 AM								
5	Location 1: WB Wetzel Rd at Oswego Rd								
6	Location 2: SYRACUSE,NY								
7									
8	Date	Time	WB						
9	5/15/2023	12:00 AM	2						
10	5/15/2023	12:15 AM	3						
11	5/15/2023	12:30 AM	3						
12	5/15/2023	12:45 AM	4						
13	5/15/2023	01:00 AM	1						
14	5/15/2023	01:15 AM	2						
15	5/15/2023	01:30 AM	1						
16	5/15/2023	01:45 AM	0						
17	5/15/2023	02:00 AM	3						
18	5/15/2023	02:15 AM	3						
19	5/15/2023	02:30 AM	0						
20	5/15/2023	02:45 AM	1						
21	5/15/2023	03:00 AM	2						
22	5/15/2023	03:15 AM	1						
23	5/15/2023	03:30 AM	1						
24	5/15/2023	03:45 AM	1						
25	5/15/2023	04:00 AM	2						
26	5/15/2023	04:15 AM	2						
27	5/15/2023	04:30 AM	11						
28	5/15/2023	04:45 AM	3						
29	5/15/2023	05:00 AM	7						
30	5/15/2023	05:15 AM	20						
31	5/15/2023	05:30 AM	10						
32	5/15/2023	05:45 AM	8						
33	5/15/2023	06:00 AM	18						
34	5/15/2023	06:15 AM	14						
35	5/15/2023	06:30 AM	20						
36	5/15/2023	06:45 AM	28						
37	5/15/2023	07:00 AM	36						
38	5/15/2023	07:15 AM	69						
39	5/15/2023	07:30 AM	95						
40	5/15/2023	07:45 AM	48						
41	5/15/2023	08:00 AM	43						
42	5/15/2023	08:15 AM	58						
43	5/15/2023	08:30 AM	65						
44	5/15/2023	08:45 AM	47						
45	5/15/2023	09:00 AM	70						
46	5/15/2023	09:15 AM	59						
47	5/15/2023	09:30 AM	53						
48	5/15/2023	09:45 AM	48						

	A	B	C	D	E	F	G	H	I
49	5/15/2023	10:00 AM	41						
50	5/15/2023	10:15 AM	49						
51	5/15/2023	10:30 AM	54						
52	5/15/2023	10:45 AM	52						
53	5/15/2023	11:00 AM	50						
54	5/15/2023	11:15 AM	47						
55	5/15/2023	11:30 AM	59						
56	5/15/2023	11:45 AM	71						
57	5/15/2023	12:00 PM	65						
58	5/15/2023	12:15 PM	61						
59	5/15/2023	12:30 PM	53						
60	5/15/2023	12:45 PM	65						
61	5/15/2023	01:00 PM	69						
62	5/15/2023	01:15 PM	51						
63	5/15/2023	01:30 PM	65						
64	5/15/2023	01:45 PM	58						
65	5/15/2023	02:00 PM	61						
66	5/15/2023	02:15 PM	100						
67	5/15/2023	02:30 PM	112						
68	5/15/2023	02:45 PM	91						
69	5/15/2023	03:00 PM	117						
70	5/15/2023	03:15 PM	101						
71	5/15/2023	03:30 PM	105						
72	5/15/2023	03:45 PM	100						
73	5/15/2023	04:00 PM	88						
74	5/15/2023	04:15 PM	104						
75	5/15/2023	04:30 PM	106						
76	5/15/2023	04:45 PM	77						
77	5/15/2023	05:00 PM	112						
78	5/15/2023	05:15 PM	117						
79	5/15/2023	05:30 PM	77						
80	5/15/2023	05:45 PM	70						
81	5/15/2023	06:00 PM	92						
82	5/15/2023	06:15 PM	86						
83	5/15/2023	06:30 PM	83						
84	5/15/2023	06:45 PM	81						
85	5/15/2023	07:00 PM	86						
86	5/15/2023	07:15 PM	82						
87	5/15/2023	07:30 PM	102						
88	5/15/2023	07:45 PM	63						
89	5/15/2023	08:00 PM	37						
90	5/15/2023	08:15 PM	39						
91	5/15/2023	08:30 PM	124						
92	5/15/2023	08:45 PM	41						
93	5/15/2023	09:00 PM	22						
94	5/15/2023	09:15 PM	23						
95	5/15/2023	09:30 PM	18						
96	5/15/2023	09:45 PM	13						
97	5/15/2023	10:00 PM	13						
98	5/15/2023	10:15 PM	5						

	A	B	C	D	E	F	G	H	I
99	5/15/2023	10:30 PM	3						
100	5/15/2023	10:45 PM	8						
101	5/15/2023	11:00 PM	6						
102	5/15/2023	11:15 PM	8						
103	5/15/2023	11:30 PM	8						
104	5/15/2023	11:45 PM	3						
105	5/16/2023	12:00 AM	3						
106	5/16/2023	12:15 AM	4						
107	5/16/2023	12:30 AM	1						
108	5/16/2023	12:45 AM	2						
109	5/16/2023	01:00 AM	1						
110	5/16/2023	01:15 AM	6						
111	5/16/2023	01:30 AM	3						
112	5/16/2023	01:45 AM	2						
113	5/16/2023	02:00 AM	4						
114	5/16/2023	02:15 AM	2						
115	5/16/2023	02:30 AM	2						
116	5/16/2023	02:45 AM	4						
117	5/16/2023	03:00 AM	2						
118	5/16/2023	03:15 AM	1						
119	5/16/2023	03:30 AM	1						
120	5/16/2023	03:45 AM	1						
121	5/16/2023	04:00 AM	1						
122	5/16/2023	04:15 AM	5						
123	5/16/2023	04:30 AM	8						
124	5/16/2023	04:45 AM	3						
125	5/16/2023	05:00 AM	7						
126	5/16/2023	05:15 AM	15						
127	5/16/2023	05:30 AM	12						
128	5/16/2023	05:45 AM	15						
129	5/16/2023	06:00 AM	16						
130	5/16/2023	06:15 AM	24						
131	5/16/2023	06:30 AM	31						
132	5/16/2023	06:45 AM	30						
133	5/16/2023	07:00 AM	41						
134	5/16/2023	07:15 AM	88						
135	5/16/2023	07:30 AM	91						
136	5/16/2023	07:45 AM	58						
137	5/16/2023	08:00 AM	64						
138	5/16/2023	08:15 AM	43						
139	5/16/2023	08:30 AM	70						
140	5/16/2023	08:45 AM	53						
141	5/16/2023	09:00 AM	52						
142	5/16/2023	09:15 AM	38						
143	5/16/2023	09:30 AM	40						
144	5/16/2023	09:45 AM	38						
145	5/16/2023	10:00 AM	57						
146	5/16/2023	10:15 AM	45						
147	5/16/2023	10:30 AM	53						
148	5/16/2023	10:45 AM	66						

	A	B	C	D	E	F	G	H	I
149	5/16/2023	11:00 AM	70						
150	5/16/2023	11:15 AM	54						
151	5/16/2023	11:30 AM	41						
152	5/16/2023	11:45 AM	61						
153	5/16/2023	12:00 PM	63						
154	5/16/2023	12:15 PM	64						
155	5/16/2023	12:30 PM	58						
156	5/16/2023	12:45 PM	50						
157	5/16/2023	01:00 PM	83						
158	5/16/2023	01:15 PM	43						
159	5/16/2023	01:30 PM	68						
160	5/16/2023	01:45 PM	61						
161	5/16/2023	02:00 PM	67						
162	5/16/2023	02:15 PM	111						
163	5/16/2023	02:30 PM	119						
164	5/16/2023	02:45 PM	94						
165	5/16/2023	03:00 PM	91						
166	5/16/2023	03:15 PM	126						
167	5/16/2023	03:30 PM	109						
168	5/16/2023	03:45 PM	90						
169	5/16/2023	04:00 PM	88						
170	5/16/2023	04:15 PM	107						
171	5/16/2023	04:30 PM	99						
172	5/16/2023	04:45 PM	83						
173	5/16/2023	05:00 PM	119						
174	5/16/2023	05:15 PM	93						
175	5/16/2023	05:30 PM	93						
176	5/16/2023	05:45 PM	98						
177	5/16/2023	06:00 PM	75						
178	5/16/2023	06:15 PM	57						
179	5/16/2023	06:30 PM	52						
180	5/16/2023	06:45 PM	47						
181	5/16/2023	07:00 PM	73						
182	5/16/2023	07:15 PM	61						
183	5/16/2023	07:30 PM	64						
184	5/16/2023	07:45 PM	61						
185	5/16/2023	08:00 PM	72						
186	5/16/2023	08:15 PM	42						
187	5/16/2023	08:30 PM	75						
188	5/16/2023	08:45 PM	49						
189	5/16/2023	09:00 PM	21						
190	5/16/2023	09:15 PM	24						
191	5/16/2023	09:30 PM	26						
192	5/16/2023	09:45 PM	25						
193	5/16/2023	10:00 PM	12						
194	5/16/2023	10:15 PM	9						
195	5/16/2023	10:30 PM	6						
196	5/16/2023	10:45 PM	6						
197	5/16/2023	11:00 PM	6						
198	5/16/2023	11:15 PM	3						

	A	B	C	D	E	F	G	H	I
199	5/16/2023	11:30 PM	4						
200	5/16/2023	11:45 PM	4						
201	5/17/2023	12:00 AM	1						
202	5/17/2023	12:15 AM	0						
203	5/17/2023	12:30 AM	2						
204	5/17/2023	12:45 AM	1						
205	5/17/2023	01:00 AM	2						
206	5/17/2023	01:15 AM	3						
207	5/17/2023	01:30 AM	2						
208	5/17/2023	01:45 AM	1						
209	5/17/2023	02:00 AM	0						
210	5/17/2023	02:15 AM	0						
211	5/17/2023	02:30 AM	3						
212	5/17/2023	02:45 AM	1						
213	5/17/2023	03:00 AM	3						
214	5/17/2023	03:15 AM	2						
215	5/17/2023	03:30 AM	2						
216	5/17/2023	03:45 AM	2						
217	5/17/2023	04:00 AM	1						
218	5/17/2023	04:15 AM	1						
219	5/17/2023	04:30 AM	3						
220	5/17/2023	04:45 AM	2						
221	5/17/2023	05:00 AM	6						
222	5/17/2023	05:15 AM	14						
223	5/17/2023	05:30 AM	9						
224	5/17/2023	05:45 AM	9						
225	5/17/2023	06:00 AM	25						
226	5/17/2023	06:15 AM	20						
227	5/17/2023	06:30 AM	20						
228	5/17/2023	06:45 AM	28						
229	5/17/2023	07:00 AM	47						
230	5/17/2023	07:15 AM	84						
231	5/17/2023	07:30 AM	81						
232	5/17/2023	07:45 AM	54						
233	5/17/2023	08:00 AM	66						
234	5/17/2023	08:15 AM	53						
235	5/17/2023	08:30 AM	74						
236	5/17/2023	08:45 AM	54						
237	5/17/2023	09:00 AM	54						
238	5/17/2023	09:15 AM	48						
239	5/17/2023	09:30 AM	45						
240	5/17/2023	09:45 AM	40						
241	5/17/2023	10:00 AM	38						
242	5/17/2023	10:15 AM	49						
243	5/17/2023	10:30 AM	41						
244	5/17/2023	10:45 AM	52						
245	5/17/2023	11:00 AM	74						
246	5/17/2023	11:15 AM	47						
247	5/17/2023	11:30 AM	43						
248	5/17/2023	11:45 AM	64						

	A	B	C	D	E	F	G	H	I
249	5/17/2023	12:00 PM	67						
250	5/17/2023	12:15 PM	62						
251	5/17/2023	12:30 PM	49						
252	5/17/2023	12:45 PM	46						
253	5/17/2023	01:00 PM	82						
254	5/17/2023	01:15 PM	69						
255	5/17/2023	01:30 PM	56						
256	5/17/2023	01:45 PM	54						
257	5/17/2023	02:00 PM	52						
258	5/17/2023	02:15 PM	112						
259	5/17/2023	02:30 PM	114						
260	5/17/2023	02:45 PM	75						
261	5/17/2023	03:00 PM	78						
262	5/17/2023	03:15 PM	98						
263	5/17/2023	03:30 PM	66						
264	5/17/2023	03:45 PM	91						
265	5/17/2023	04:00 PM	99						
266	5/17/2023	04:15 PM	82						
267	5/17/2023	04:30 PM	90						
268	5/17/2023	04:45 PM	99						
269	5/17/2023	05:00 PM	78						
270	5/17/2023	05:15 PM	104						
271	5/17/2023	05:30 PM	88						
272	5/17/2023	05:45 PM	86						
273	5/17/2023	06:00 PM	69						
274	5/17/2023	06:15 PM	47						
275	5/17/2023	06:30 PM	53						
276	5/17/2023	06:45 PM	57						
277	5/17/2023	07:00 PM	62						
278	5/17/2023	07:15 PM	70						
279	5/17/2023	07:30 PM	51						
280	5/17/2023	07:45 PM	57						
281	5/17/2023	08:00 PM	32						
282	5/17/2023	08:15 PM	21						
283	5/17/2023	08:30 PM	28						
284	5/17/2023	08:45 PM	29						
285	5/17/2023	09:00 PM	28						
286	5/17/2023	09:15 PM	24						
287	5/17/2023	09:30 PM	18						
288	5/17/2023	09:45 PM	21						
289	5/17/2023	10:00 PM	30						
290	5/17/2023	10:15 PM	17						
291	5/17/2023	10:30 PM	14						
292	5/17/2023	10:45 PM	8						
293	5/17/2023	11:00 PM	10						
294	5/17/2023	11:15 PM	6						
295	5/17/2023	11:30 PM	6						
296	5/17/2023	11:45 PM	6						
297	5/18/2023	12:00 AM	4						
298	5/18/2023	12:15 AM	2						

	A	B	C	D	E	F	G	H	I
299	5/18/2023	12:30 AM	0						
300	5/18/2023	12:45 AM	3						
301	5/18/2023	01:00 AM	1						
302	5/18/2023	01:15 AM	2						
303	5/18/2023	01:30 AM	0						
304	5/18/2023	01:45 AM	3						
305	5/18/2023	02:00 AM	1						
306	5/18/2023	02:15 AM	3						
307	5/18/2023	02:30 AM	4						
308	5/18/2023	02:45 AM	0						
309	5/18/2023	03:00 AM	2						
310	5/18/2023	03:15 AM	1						
311	5/18/2023	03:30 AM	0						
312	5/18/2023	03:45 AM	3						
313	5/18/2023	04:00 AM	0						
314	5/18/2023	04:15 AM	4						
315	5/18/2023	04:30 AM	4						
316	5/18/2023	04:45 AM	5						
317	5/18/2023	05:00 AM	7						
318	5/18/2023	05:15 AM	11						
319	5/18/2023	05:30 AM	9						
320	5/18/2023	05:45 AM	13						
321	5/18/2023	06:00 AM	16						
322	5/18/2023	06:15 AM	22						
323	5/18/2023	06:30 AM	25						
324	5/18/2023	06:45 AM	23						
325	5/18/2023	07:00 AM	47						
326	5/18/2023	07:15 AM	85						
327	5/18/2023	07:30 AM	85						
328	5/18/2023	07:45 AM	58						
329	5/18/2023	08:00 AM	53						
330	5/18/2023	08:15 AM	54						
331	5/18/2023	08:30 AM	61						
332	5/18/2023	08:45 AM	68						
333	5/18/2023	09:00 AM	55						
334	5/18/2023	09:15 AM	48						
335	5/18/2023	09:30 AM	38						
336	5/18/2023	09:45 AM	58						
337	5/18/2023	10:00 AM	61						
338	5/18/2023	10:15 AM	63						
339	5/18/2023	10:30 AM	38						
340	5/18/2023	10:45 AM	57						
341	5/18/2023	11:00 AM	64						
342	5/18/2023	11:15 AM	80						
343	5/18/2023	11:30 AM	67						
344	5/18/2023	11:45 AM	67						
345	5/18/2023	12:00 PM	69						
346	5/18/2023	12:15 PM	55						
347	5/18/2023	12:30 PM	62						
348	5/18/2023	12:45 PM	54						

	A	B	C	D	E	F	G	H	I
349	5/18/2023	01:00 PM	80						
350	5/18/2023	01:15 PM	53						
351	5/18/2023	01:30 PM	57						
352	5/18/2023	01:45 PM	67						
353	5/18/2023	02:00 PM	58						
354	5/18/2023	02:15 PM	111						
355	5/18/2023	02:30 PM	142						
356	5/18/2023	02:45 PM	94						
357	5/18/2023	03:00 PM	95						
358	5/18/2023	03:15 PM	98						
359	5/18/2023	03:30 PM	103						
360	5/18/2023	03:45 PM	111						
361	5/18/2023	04:00 PM	85						
362	5/18/2023	04:15 PM	92						
363	5/18/2023	04:30 PM	96						
364	5/18/2023	04:45 PM	97						
365	5/18/2023	05:00 PM	101						
366	5/18/2023	05:15 PM	105						
367	5/18/2023	05:30 PM	86						
368	5/18/2023	05:45 PM	75						
369	5/18/2023	06:00 PM	79						
370	5/18/2023	06:15 PM	72						
371	5/18/2023	06:30 PM	65						
372	5/18/2023	06:45 PM	56						
373	5/18/2023	07:00 PM	52						
374	5/18/2023	07:15 PM	37						
375	5/18/2023	07:30 PM	59						
376	5/18/2023	07:45 PM	49						
377	5/18/2023	08:00 PM	39						
378	5/18/2023	08:15 PM	39						
379	5/18/2023	08:30 PM	35						
380	5/18/2023	08:45 PM	26						
381	5/18/2023	09:00 PM	37						
382	5/18/2023	09:15 PM	26						
383	5/18/2023	09:30 PM	21						
384	5/18/2023	09:45 PM	19						
385	5/18/2023	10:00 PM	20						
386	5/18/2023	10:15 PM	24						
387	5/18/2023	10:30 PM	19						
388	5/18/2023	10:45 PM	16						
389	5/18/2023	11:00 PM	6						
390	5/18/2023	11:15 PM	8						
391	5/18/2023	11:30 PM	3						
392	5/18/2023	11:45 PM	4						
393	5/19/2023	12:00 AM	3						
394	5/19/2023	12:15 AM	4						
395	5/19/2023	12:30 AM	2						
396	5/19/2023	12:45 AM	1						
397	5/19/2023	01:00 AM	1						
398	5/19/2023	01:15 AM	2						

	A	B	C	D	E	F	G	H	I
399	5/19/2023	01:30 AM	1						
400	5/19/2023	01:45 AM	1						
401	5/19/2023	02:00 AM	1						
402	5/19/2023	02:15 AM	0						
403	5/19/2023	02:30 AM	3						
404	5/19/2023	02:45 AM	2						
405	5/19/2023	03:00 AM	2						
406	5/19/2023	03:15 AM	2						
407	5/19/2023	03:30 AM	1						
408	5/19/2023	03:45 AM	1						
409	5/19/2023	04:00 AM	3						
410	5/19/2023	04:15 AM	2						
411	5/19/2023	04:30 AM	3						
412	5/19/2023	04:45 AM	2						
413	5/19/2023	05:00 AM	6						
414	5/19/2023	05:15 AM	6						
415	5/19/2023	05:30 AM	7						
416	5/19/2023	05:45 AM	12						
417	5/19/2023	06:00 AM	14						
418	5/19/2023	06:15 AM	15						
419	5/19/2023	06:30 AM	14						
420	5/19/2023	06:45 AM	28						
421	5/19/2023	07:00 AM	33						
422	5/19/2023	07:15 AM	16						
423	5/19/2023	07:30 AM	31						
424	5/19/2023	07:45 AM	44						
425	5/19/2023	08:00 AM	25						
426	5/19/2023	08:15 AM	39						
427	5/19/2023	08:30 AM	30						
428	5/19/2023	08:45 AM	52						
429	5/19/2023	09:00 AM	40						
430	5/19/2023	09:15 AM	62						
431	5/19/2023	09:30 AM	53						
432	5/19/2023	09:45 AM	44						
433	5/19/2023	10:00 AM	54						
434	5/19/2023	10:15 AM	53						
435	5/19/2023	10:30 AM	59						
436	5/19/2023	10:45 AM	42						
437	5/19/2023	11:00 AM	61						
438	5/19/2023	11:15 AM	51						
439	5/19/2023	11:30 AM	60						
440	5/19/2023	11:45 AM	65						
441	5/19/2023	12:00 PM	85						
442	5/19/2023	12:15 PM	58						
443	5/19/2023	12:30 PM	74						
444	5/19/2023	12:45 PM	51						
445	5/19/2023	01:00 PM	65						
446	5/19/2023	01:15 PM	51						
447	5/19/2023	01:30 PM	62						
448	5/19/2023	01:45 PM	63						

	A	B	C	D	E	F	G	H	I
449	5/19/2023	02:00 PM	50						
450	5/19/2023	02:15 PM	53						
451	5/19/2023	02:30 PM	72						
452	5/19/2023	02:45 PM	53						
453	5/19/2023	03:00 PM	67						
454	5/19/2023	03:15 PM	66						
455	5/19/2023	03:30 PM	56						
456	5/19/2023	03:45 PM	74						
457	5/19/2023	04:00 PM	62						
458	5/19/2023	04:15 PM	66						
459	5/19/2023	04:30 PM	79						
460	5/19/2023	04:45 PM	73						
461	5/19/2023	05:00 PM	81						
462	5/19/2023	05:15 PM	83						
463	5/19/2023	05:30 PM	72						
464	5/19/2023	05:45 PM	60						
465	5/19/2023	06:00 PM	61						
466	5/19/2023	06:15 PM	63						
467	5/19/2023	06:30 PM	49						
468	5/19/2023	06:45 PM	47						
469	5/19/2023	07:00 PM	60						
470	5/19/2023	07:15 PM	50						
471	5/19/2023	07:30 PM	42						
472	5/19/2023	07:45 PM	30						
473	5/19/2023	08:00 PM	43						
474	5/19/2023	08:15 PM	38						
475	5/19/2023	08:30 PM	41						
476	5/19/2023	08:45 PM	33						
477	5/19/2023	09:00 PM	77						
478	5/19/2023	09:15 PM	28						
479	5/19/2023	09:30 PM	29						
480	5/19/2023	09:45 PM	18						
481	5/19/2023	10:00 PM	14						
482	5/19/2023	10:15 PM	8						
483	5/19/2023	10:30 PM	16						
484	5/19/2023	10:45 PM	15						
485	5/19/2023	11:00 PM	7						
486	5/19/2023	11:15 PM	10						
487	5/19/2023	11:30 PM	11						
488	5/19/2023	11:45 PM	9						
489	5/20/2023	12:00 AM	10						
490	5/20/2023	12:15 AM	10						
491	5/20/2023	12:30 AM	4						
492	5/20/2023	12:45 AM	2						
493	5/20/2023	01:00 AM	0						
494	5/20/2023	01:15 AM	1						
495	5/20/2023	01:30 AM	1						
496	5/20/2023	01:45 AM	1						
497	5/20/2023	02:00 AM	1						
498	5/20/2023	02:15 AM	2						

	A	B	C	D	E	F	G	H	I
499	5/20/2023	02:30 AM	6						
500	5/20/2023	02:45 AM	2						
501	5/20/2023	03:00 AM	0						
502	5/20/2023	03:15 AM	0						
503	5/20/2023	03:30 AM	2						
504	5/20/2023	03:45 AM	1						
505	5/20/2023	04:00 AM	4						
506	5/20/2023	04:15 AM	1						
507	5/20/2023	04:30 AM	4						
508	5/20/2023	04:45 AM	3						
509	5/20/2023	05:00 AM	4						
510	5/20/2023	05:15 AM	4						
511	5/20/2023	05:30 AM	8						
512	5/20/2023	05:45 AM	6						
513	5/20/2023	06:00 AM	10						
514	5/20/2023	06:15 AM	7						
515	5/20/2023	06:30 AM	12						
516	5/20/2023	06:45 AM	13						
517	5/20/2023	07:00 AM	16						
518	5/20/2023	07:15 AM	13						
519	5/20/2023	07:30 AM	20						
520	5/20/2023	07:45 AM	24						
521	5/20/2023	08:00 AM	26						
522	5/20/2023	08:15 AM	32						
523	5/20/2023	08:30 AM	44						
524	5/20/2023	08:45 AM	26						
525	5/20/2023	09:00 AM	41						
526	5/20/2023	09:15 AM	43						
527	5/20/2023	09:30 AM	41						
528	5/20/2023	09:45 AM	51						
529	5/20/2023	10:00 AM	52						
530	5/20/2023	10:15 AM	58						
531	5/20/2023	10:30 AM	57						
532	5/20/2023	10:45 AM	65						
533	5/20/2023	11:00 AM	65						
534	5/20/2023	11:15 AM	48						
535	5/20/2023	11:30 AM	60						
536	5/20/2023	11:45 AM	51						
537	5/20/2023	12:00 PM	61						
538	5/20/2023	12:15 PM	69						
539	5/20/2023	12:30 PM	55						
540	5/20/2023	12:45 PM	60						
541	5/20/2023	01:00 PM	53						
542	5/20/2023	01:15 PM	47						
543	5/20/2023	01:30 PM	58						
544	5/20/2023	01:45 PM	54						
545	5/20/2023	02:00 PM	60						
546	5/20/2023	02:15 PM	51						
547	5/20/2023	02:30 PM	57						
548	5/20/2023	02:45 PM	61						

	A	B	C	D	E	F	G	H	I
549	5/20/2023	03:00 PM	48						
550	5/20/2023	03:15 PM	87						
551	5/20/2023	03:30 PM	54						
552	5/20/2023	03:45 PM	50						
553	5/20/2023	04:00 PM	44						
554	5/20/2023	04:15 PM	48						
555	5/20/2023	04:30 PM	51						
556	5/20/2023	04:45 PM	58						
557	5/20/2023	05:00 PM	60						
558	5/20/2023	05:15 PM	54						
559	5/20/2023	05:30 PM	47						
560	5/20/2023	05:45 PM	52						
561	5/20/2023	06:00 PM	48						
562	5/20/2023	06:15 PM	49						
563	5/20/2023	06:30 PM	27						
564	5/20/2023	06:45 PM	32						
565	5/20/2023	07:00 PM	35						
566	5/20/2023	07:15 PM	33						
567	5/20/2023	07:30 PM	26						
568	5/20/2023	07:45 PM	26						
569	5/20/2023	08:00 PM	25						
570	5/20/2023	08:15 PM	24						
571	5/20/2023	08:30 PM	17						
572	5/20/2023	08:45 PM	19						
573	5/20/2023	09:00 PM	17						
574	5/20/2023	09:15 PM	23						
575	5/20/2023	09:30 PM	21						
576	5/20/2023	09:45 PM	19						
577	5/20/2023	10:00 PM	16						
578	5/20/2023	10:15 PM	13						
579	5/20/2023	10:30 PM	17						
580	5/20/2023	10:45 PM	14						
581	5/20/2023	11:00 PM	11						
582	5/20/2023	11:15 PM	11						
583	5/20/2023	11:30 PM	10						
584	5/20/2023	11:45 PM	6						
585	5/21/2023	12:00 AM	4						
586	5/21/2023	12:15 AM	6						
587	5/21/2023	12:30 AM	4						
588	5/21/2023	12:45 AM	5						
589	5/21/2023	01:00 AM	1						
590	5/21/2023	01:15 AM	6						
591	5/21/2023	01:30 AM	5						
592	5/21/2023	01:45 AM	4						
593	5/21/2023	02:00 AM	2						
594	5/21/2023	02:15 AM	1						
595	5/21/2023	02:30 AM	5						
596	5/21/2023	02:45 AM	1						
597	5/21/2023	03:00 AM	3						
598	5/21/2023	03:15 AM	2						

	A	B	C	D	E	F	G	H	I
599	5/21/2023	03:30 AM	0						
600	5/21/2023	03:45 AM	1						
601	5/21/2023	04:00 AM	1						
602	5/21/2023	04:15 AM	2						
603	5/21/2023	04:30 AM	0						
604	5/21/2023	04:45 AM	2						
605	5/21/2023	05:00 AM	2						
606	5/21/2023	05:15 AM	0						
607	5/21/2023	05:30 AM	4						
608	5/21/2023	05:45 AM	4						
609	5/21/2023	06:00 AM	5						
610	5/21/2023	06:15 AM	2						
611	5/21/2023	06:30 AM	11						
612	5/21/2023	06:45 AM	12						
613	5/21/2023	07:00 AM	14						
614	5/21/2023	07:15 AM	9						
615	5/21/2023	07:30 AM	14						
616	5/21/2023	07:45 AM	14						
617	5/21/2023	08:00 AM	16						
618	5/21/2023	08:15 AM	22						
619	5/21/2023	08:30 AM	31						
620	5/21/2023	08:45 AM	45						
621	5/21/2023	09:00 AM	33						
622	5/21/2023	09:15 AM	33						
623	5/21/2023	09:30 AM	40						
624	5/21/2023	09:45 AM	40						
625	5/21/2023	10:00 AM	32						
626	5/21/2023	10:15 AM	40						
627	5/21/2023	10:30 AM	47						
628	5/21/2023	10:45 AM	59						
629	5/21/2023	11:00 AM	54						
630	5/21/2023	11:15 AM	36						
631	5/21/2023	11:30 AM	58						
632	5/21/2023	11:45 AM	49						
633	5/21/2023	12:00 PM	44						
634	5/21/2023	12:15 PM	45						
635	5/21/2023	12:30 PM	47						
636	5/21/2023	12:45 PM	47						
637	5/21/2023	01:00 PM	52						
638	5/21/2023	01:15 PM	47						
639	5/21/2023	01:30 PM	52						
640	5/21/2023	01:45 PM	63						
641	5/21/2023	02:00 PM	49						
642	5/21/2023	02:15 PM	50						
643	5/21/2023	02:30 PM	60						
644	5/21/2023	02:45 PM	38						
645	5/21/2023	03:00 PM	49						
646	5/21/2023	03:15 PM	43						
647	5/21/2023	03:30 PM	35						
648	5/21/2023	03:45 PM	44						

	A	B	C	D	E	F	G	H	I
649	5/21/2023	04:00 PM	29						
650	5/21/2023	04:15 PM	31						
651	5/21/2023	04:30 PM	36						
652	5/21/2023	04:45 PM	42						
653	5/21/2023	05:00 PM	29						
654	5/21/2023	05:15 PM	46						
655	5/21/2023	05:30 PM	32						
656	5/21/2023	05:45 PM	28						
657	5/21/2023	06:00 PM	50						
658	5/21/2023	06:15 PM	28						
659	5/21/2023	06:30 PM	32						
660	5/21/2023	06:45 PM	34						
661	5/21/2023	07:00 PM	49						
662	5/21/2023	07:15 PM	31						
663	5/21/2023	07:30 PM	36						
664	5/21/2023	07:45 PM	27						
665	5/21/2023	08:00 PM	22						
666	5/21/2023	08:15 PM	24						
667	5/21/2023	08:30 PM	28						
668	5/21/2023	08:45 PM	19						
669	5/21/2023	09:00 PM	17						
670	5/21/2023	09:15 PM	20						
671	5/21/2023	09:30 PM	22						
672	5/21/2023	09:45 PM	13						
673	5/21/2023	10:00 PM	12						
674	5/21/2023	10:15 PM	18						
675	5/21/2023	10:30 PM	13						
676	5/21/2023	10:45 PM	9						
677	5/21/2023	11:00 PM	8						
678	5/21/2023	11:15 PM	8						
679	5/21/2023	11:30 PM	8						
680	5/21/2023	11:45 PM	9						
681	5/22/2023	12:00 AM	4						
682	5/22/2023	12:15 AM	7						
683	5/22/2023	12:30 AM	7						
684	5/22/2023	12:45 AM	1						
685	5/22/2023	01:00 AM	1						
686	5/22/2023	01:15 AM	2						
687	5/22/2023	01:30 AM	1						
688	5/22/2023	01:45 AM	4						
689	5/22/2023	02:00 AM	2						
690	5/22/2023	02:15 AM	0						
691	5/22/2023	02:30 AM	0						
692	5/22/2023	02:45 AM	2						
693	5/22/2023	03:00 AM	0						
694	5/22/2023	03:15 AM	3						
695	5/22/2023	03:30 AM	1						
696	5/22/2023	03:45 AM	3						
697	5/22/2023	04:00 AM	0						
698	5/22/2023	04:15 AM	3						

	A	B	C	D	E	F	G	H	I
699	5/22/2023	04:30 AM	3						
700	5/22/2023	04:45 AM	1						
701	5/22/2023	05:00 AM	5						
702	5/22/2023	05:15 AM	9						
703	5/22/2023	05:30 AM	8						
704	5/22/2023	05:45 AM	8						
705	5/22/2023	06:00 AM	11						
706	5/22/2023	06:15 AM	12						
707	5/22/2023	06:30 AM	25						
708	5/22/2023	06:45 AM	28						
709	5/22/2023	07:00 AM	41						
710	5/22/2023	07:15 AM	65						
711	5/22/2023	07:30 AM	66						
712	5/22/2023	07:45 AM	54						
713	5/22/2023	08:00 AM	55						
714	5/22/2023	08:15 AM	45						
715	5/22/2023	08:30 AM	54						
716	5/22/2023	08:45 AM	54						
717	5/22/2023	09:00 AM	55						
718	5/22/2023	09:15 AM	45						
719	5/22/2023	09:30 AM	44						
720	5/22/2023	09:45 AM	45						
721	5/22/2023	10:00 AM	36						
722	5/22/2023	10:15 AM	33						
723	5/22/2023	10:30 AM	32						
724	5/22/2023	10:45 AM	54						
725	5/22/2023	11:00 AM	57						
726	5/22/2023	11:15 AM	44						
727	5/22/2023	11:30 AM	68						
728	5/22/2023	11:45 AM	78						
729	5/22/2023	12:00 PM	44						
730	5/22/2023	12:15 PM	50						
731	5/22/2023	12:30 PM	46						
732	5/22/2023	12:45 PM	58						
733	5/22/2023	01:00 PM	55						
734	5/22/2023	01:15 PM	65						
735	5/22/2023	01:30 PM	55						
736	5/22/2023	01:45 PM	45						
737	5/22/2023	02:00 PM	55						
738	5/22/2023	02:15 PM	98						
739	5/22/2023	02:30 PM	99						
740	5/22/2023	02:45 PM	101						
741	5/22/2023	03:00 PM	111						
742	5/22/2023	03:15 PM	121						
743	5/22/2023	03:30 PM	122						
744	5/22/2023	03:45 PM	98						
745	5/22/2023	04:00 PM	88						
746	5/22/2023	04:15 PM	78						
747	5/22/2023	04:30 PM	99						
748	5/22/2023	04:45 PM	87						

	A	B	C	D	E	F	G	H	I
749	5/22/2023	05:00 PM	88						
750	5/22/2023	05:15 PM	98						
751	5/22/2023	05:30 PM	68						
752	5/22/2023	05:45 PM	66						
753	5/22/2023	06:00 PM	65						
754	5/22/2023	06:15 PM	54						
755	5/22/2023	06:30 PM	65						
756	5/22/2023	06:45 PM	55						
757	5/22/2023	07:00 PM	54						
758	5/22/2023	07:15 PM	55						
759	5/22/2023	07:30 PM	42						
760	5/22/2023	07:45 PM	54						
761	5/22/2023	08:00 PM	41						
762	5/22/2023	08:15 PM	44						
763	5/22/2023	08:30 PM	36						
764	5/22/2023	08:45 PM	33						
765	5/22/2023	09:00 PM	32						
766	5/22/2023	09:15 PM	21						
767	5/22/2023	09:30 PM	22						
768	5/22/2023	09:45 PM	10						
769	5/22/2023	10:00 PM	12						
770	5/22/2023	10:15 PM	10						
771	5/22/2023	10:30 PM	9						
772	5/22/2023	10:45 PM	6						
773	5/22/2023	11:00 PM	5						
774	5/22/2023	11:15 PM	4						
775	5/22/2023	11:30 PM	6						
776	5/22/2023	11:45 PM	5						
777	5/23/2023	12:00 AM	4						
778	5/23/2023	12:15 AM	1						
779	5/23/2023	12:30 AM	1						
780	5/23/2023	12:45 AM	4						
781	5/23/2023	01:00 AM	4						
782	5/23/2023	01:15 AM	3						
783	5/23/2023	01:30 AM	3						
784	5/23/2023	01:45 AM	0						
785	5/23/2023	02:00 AM	0						
786	5/23/2023	02:15 AM	3						
787	5/23/2023	02:30 AM	1						
788	5/23/2023	02:45 AM	1						
789	5/23/2023	03:00 AM	1						
790	5/23/2023	03:15 AM	0						
791	5/23/2023	03:30 AM	2						
792	5/23/2023	03:45 AM	1						
793	5/23/2023	04:00 AM	1						
794	5/23/2023	04:15 AM	2						
795	5/23/2023	04:30 AM	7						
796	5/23/2023	04:45 AM	1						
797	5/23/2023	05:00 AM	7						
798	5/23/2023	05:15 AM	14						

	A	B	C	D	E	F	G	H	I
799	5/23/2023	05:30 AM	16						
800	5/23/2023	05:45 AM	4						
801	5/23/2023	06:00 AM	20						
802	5/23/2023	06:15 AM	24						
803	5/23/2023	06:30 AM	23						
804	5/23/2023	06:45 AM	29						
805	5/23/2023	07:00 AM	42						
806	5/23/2023	07:15 AM	80						
807	5/23/2023	07:30 AM	77						
808	5/23/2023	07:45 AM	52						
809	5/23/2023	08:00 AM	52						
810	5/23/2023	08:15 AM	50						
811	5/23/2023	08:30 AM	72						
812	5/23/2023	08:45 AM	66						
813	5/23/2023	09:00 AM	48						
814	5/23/2023	09:15 AM	54						
815	5/23/2023	09:30 AM	49						
816	5/23/2023	09:45 AM	51						
817	5/23/2023	10:00 AM	50						
818	5/23/2023	10:15 AM	44						
819	5/23/2023	10:30 AM	43						
820	5/23/2023	10:45 AM	48						
821	5/23/2023	11:00 AM	69						
822	5/23/2023	11:15 AM	61						
823	5/23/2023	11:30 AM	57						
824	5/23/2023	11:45 AM	58						
825	5/23/2023	12:00 PM	56						
826	5/23/2023	12:15 PM	56						
827	5/23/2023	12:30 PM	57						
828	5/23/2023	12:45 PM	62						
829	5/23/2023	01:00 PM	71						
830	5/23/2023	01:15 PM	56						
831	5/23/2023	01:30 PM	49						
832	5/23/2023	01:45 PM	53						
833	5/23/2023	02:00 PM	54						
834	5/23/2023	02:15 PM	101						
835	5/23/2023	02:30 PM	147						
836	5/23/2023	02:45 PM	80						
837	5/23/2023	03:00 PM	93						
838	5/23/2023	03:15 PM	117						
839	5/23/2023	03:30 PM	129						
840	5/23/2023	03:45 PM	101						
841	5/23/2023	04:00 PM	88						
842	5/23/2023	04:15 PM	69						
843	5/23/2023	04:30 PM	103						
844	5/23/2023	04:45 PM	69						
845	5/23/2023	05:00 PM	102						
846	5/23/2023	05:15 PM	104						
847	5/23/2023	05:30 PM	84						
848	5/23/2023	05:45 PM	67						

	A	B	C	D	E	F	G	H	I
849	5/23/2023	06:00 PM	77						
850	5/23/2023	06:15 PM	63						
851	5/23/2023	06:30 PM	60						
852	5/23/2023	06:45 PM	77						
853	5/23/2023	07:00 PM	63						
854	5/23/2023	07:15 PM	50						
855	5/23/2023	07:30 PM	48						
856	5/23/2023	07:45 PM	59						
857	5/23/2023	08:00 PM	52						
858	5/23/2023	08:15 PM	31						
859	5/23/2023	08:30 PM	49						
860	5/23/2023	08:45 PM	60						
861	5/23/2023	09:00 PM	32						
862	5/23/2023	09:15 PM	31						
863	5/23/2023	09:30 PM	21						
864	5/23/2023	09:45 PM	12						
865	5/23/2023	10:00 PM	10						
866	5/23/2023	10:15 PM	11						
867	5/23/2023	10:30 PM	6						
868	5/23/2023	10:45 PM	5						
869	5/23/2023	11:00 PM	7						
870	5/23/2023	11:15 PM	7						
871	5/23/2023	11:30 PM	6						
872	5/23/2023	11:45 PM	1						

	A	B	C	D	E	F	G	H	I
1									
2	File Name: C:\Users\obarrie\Desktop\transfer\Documents\Documents\Osman\Osman from harddrive\Documents\TDB\WSP\Syracuse\Data\ATR\SYRACUSE BATCH 10 jamar\SYRACUSE BATCH 10\ATR 1329.tf2								
3	Start Date: 5/15/2023								
4	Start Time: 12:00:00 AM								
5	Location 1: EB Wetzel Rd at Oswego Rd								
6	Location 2: SYRACUSE,NY								
7									
8	Date	Time	SB						
9	5/15/2023	12:00 AM	18						
10	5/15/2023	12:15 AM	8						
11	5/15/2023	12:30 AM	12						
12	5/15/2023	12:45 AM	5						
13	5/15/2023	01:00 AM	3						
14	5/15/2023	01:15 AM	7						
15	5/15/2023	01:30 AM	9						
16	5/15/2023	01:45 AM	4						
17	5/15/2023	02:00 AM	4						
18	5/15/2023	02:15 AM	3						
19	5/15/2023	02:30 AM	7						
20	5/15/2023	02:45 AM	6						
21	5/15/2023	03:00 AM	6						
22	5/15/2023	03:15 AM	2						
23	5/15/2023	03:30 AM	5						
24	5/15/2023	03:45 AM	13						
25	5/15/2023	04:00 AM	11						
26	5/15/2023	04:15 AM	13						
27	5/15/2023	04:30 AM	35						
28	5/15/2023	04:45 AM	31						
29	5/15/2023	05:00 AM	24						
30	5/15/2023	05:15 AM	42						
31	5/15/2023	05:30 AM	47						
32	5/15/2023	05:45 AM	70						
33	5/15/2023	06:00 AM	84						
34	5/15/2023	06:15 AM	109						
35	5/15/2023	06:30 AM	117						
36	5/15/2023	06:45 AM	159						
37	5/15/2023	07:00 AM	178						
38	5/15/2023	07:15 AM	208						
39	5/15/2023	07:30 AM	214						
40	5/15/2023	07:45 AM	180						
41	5/15/2023	08:00 AM	156						
42	5/15/2023	08:15 AM	177						
43	5/15/2023	08:30 AM	160						
44	5/15/2023	08:45 AM	182						
45	5/15/2023	09:00 AM	158						
46	5/15/2023	09:15 AM	169						
47	5/15/2023	09:30 AM	169						
48	5/15/2023	09:45 AM	152						

	A	B	C	D	E	F	G	H	I
49	5/15/2023	10:00 AM	130						
50	5/15/2023	10:15 AM	170						
51	5/15/2023	10:30 AM	166						
52	5/15/2023	10:45 AM	162						
53	5/15/2023	11:00 AM	190						
54	5/15/2023	11:15 AM	187						
55	5/15/2023	11:30 AM	175						
56	5/15/2023	11:45 AM	167						
57	5/15/2023	12:00 PM	215						
58	5/15/2023	12:15 PM	196						
59	5/15/2023	12:30 PM	190						
60	5/15/2023	12:45 PM	182						
61	5/15/2023	01:00 PM	192						
62	5/15/2023	01:15 PM	181						
63	5/15/2023	01:30 PM	191						
64	5/15/2023	01:45 PM	166						
65	5/15/2023	02:00 PM	175						
66	5/15/2023	02:15 PM	217						
67	5/15/2023	02:30 PM	206						
68	5/15/2023	02:45 PM	203						
69	5/15/2023	03:00 PM	233						
70	5/15/2023	03:15 PM	207						
71	5/15/2023	03:30 PM	219						
72	5/15/2023	03:45 PM	206						
73	5/15/2023	04:00 PM	193						
74	5/15/2023	04:15 PM	229						
75	5/15/2023	04:30 PM	222						
76	5/15/2023	04:45 PM	170						
77	5/15/2023	05:00 PM	200						
78	5/15/2023	05:15 PM	226						
79	5/15/2023	05:30 PM	215						
80	5/15/2023	05:45 PM	210						
81	5/15/2023	06:00 PM	207						
82	5/15/2023	06:15 PM	210						
83	5/15/2023	06:30 PM	194						
84	5/15/2023	06:45 PM	172						
85	5/15/2023	07:00 PM	152						
86	5/15/2023	07:15 PM	147						
87	5/15/2023	07:30 PM	156						
88	5/15/2023	07:45 PM	134						
89	5/15/2023	08:00 PM	123						
90	5/15/2023	08:15 PM	91						
91	5/15/2023	08:30 PM	140						
92	5/15/2023	08:45 PM	97						
93	5/15/2023	09:00 PM	89						
94	5/15/2023	09:15 PM	60						
95	5/15/2023	09:30 PM	56						
96	5/15/2023	09:45 PM	51						
97	5/15/2023	10:00 PM	48						
98	5/15/2023	10:15 PM	38						

	A	B	C	D	E	F	G	H	I
99	5/15/2023	10:30 PM	23						
100	5/15/2023	10:45 PM	18						
101	5/15/2023	11:00 PM	24						
102	5/15/2023	11:15 PM	21						
103	5/15/2023	11:30 PM	23						
104	5/15/2023	11:45 PM	11						
105	5/16/2023	12:00 AM	6						
106	5/16/2023	12:15 AM	11						
107	5/16/2023	12:30 AM	8						
108	5/16/2023	12:45 AM	6						
109	5/16/2023	01:00 AM	7						
110	5/16/2023	01:15 AM	8						
111	5/16/2023	01:30 AM	7						
112	5/16/2023	01:45 AM	7						
113	5/16/2023	02:00 AM	6						
114	5/16/2023	02:15 AM	3						
115	5/16/2023	02:30 AM	9						
116	5/16/2023	02:45 AM	3						
117	5/16/2023	03:00 AM	6						
118	5/16/2023	03:15 AM	3						
119	5/16/2023	03:30 AM	7						
120	5/16/2023	03:45 AM	9						
121	5/16/2023	04:00 AM	4						
122	5/16/2023	04:15 AM	21						
123	5/16/2023	04:30 AM	26						
124	5/16/2023	04:45 AM	31						
125	5/16/2023	05:00 AM	26						
126	5/16/2023	05:15 AM	57						
127	5/16/2023	05:30 AM	59						
128	5/16/2023	05:45 AM	66						
129	5/16/2023	06:00 AM	82						
130	5/16/2023	06:15 AM	107						
131	5/16/2023	06:30 AM	134						
132	5/16/2023	06:45 AM	150						
133	5/16/2023	07:00 AM	155						
134	5/16/2023	07:15 AM	237						
135	5/16/2023	07:30 AM	246						
136	5/16/2023	07:45 AM	188						
137	5/16/2023	08:00 AM	206						
138	5/16/2023	08:15 AM	175						
139	5/16/2023	08:30 AM	171						
140	5/16/2023	08:45 AM	168						
141	5/16/2023	09:00 AM	151						
142	5/16/2023	09:15 AM	166						
143	5/16/2023	09:30 AM	143						
144	5/16/2023	09:45 AM	149						
145	5/16/2023	10:00 AM	121						
146	5/16/2023	10:15 AM	170						
147	5/16/2023	10:30 AM	177						
148	5/16/2023	10:45 AM	185						

	A	B	C	D	E	F	G	H	I
149	5/16/2023	11:00 AM	156						
150	5/16/2023	11:15 AM	157						
151	5/16/2023	11:30 AM	174						
152	5/16/2023	11:45 AM	182						
153	5/16/2023	12:00 PM	191						
154	5/16/2023	12:15 PM	162						
155	5/16/2023	12:30 PM	179						
156	5/16/2023	12:45 PM	182						
157	5/16/2023	01:00 PM	201						
158	5/16/2023	01:15 PM	194						
159	5/16/2023	01:30 PM	180						
160	5/16/2023	01:45 PM	188						
161	5/16/2023	02:00 PM	153						
162	5/16/2023	02:15 PM	215						
163	5/16/2023	02:30 PM	219						
164	5/16/2023	02:45 PM	187						
165	5/16/2023	03:00 PM	232						
166	5/16/2023	03:15 PM	211						
167	5/16/2023	03:30 PM	225						
168	5/16/2023	03:45 PM	193						
169	5/16/2023	04:00 PM	210						
170	5/16/2023	04:15 PM	203						
171	5/16/2023	04:30 PM	203						
172	5/16/2023	04:45 PM	209						
173	5/16/2023	05:00 PM	190						
174	5/16/2023	05:15 PM	187						
175	5/16/2023	05:30 PM	228						
176	5/16/2023	05:45 PM	190						
177	5/16/2023	06:00 PM	209						
178	5/16/2023	06:15 PM	159						
179	5/16/2023	06:30 PM	166						
180	5/16/2023	06:45 PM	169						
181	5/16/2023	07:00 PM	179						
182	5/16/2023	07:15 PM	170						
183	5/16/2023	07:30 PM	139						
184	5/16/2023	07:45 PM	132						
185	5/16/2023	08:00 PM	151						
186	5/16/2023	08:15 PM	109						
187	5/16/2023	08:30 PM	152						
188	5/16/2023	08:45 PM	104						
189	5/16/2023	09:00 PM	78						
190	5/16/2023	09:15 PM	69						
191	5/16/2023	09:30 PM	59						
192	5/16/2023	09:45 PM	78						
193	5/16/2023	10:00 PM	52						
194	5/16/2023	10:15 PM	26						
195	5/16/2023	10:30 PM	23						
196	5/16/2023	10:45 PM	26						
197	5/16/2023	11:00 PM	31						
198	5/16/2023	11:15 PM	22						

	A	B	C	D	E	F	G	H	I
199	5/16/2023	11:30 PM	20						
200	5/16/2023	11:45 PM	11						
201	5/17/2023	12:00 AM	10						
202	5/17/2023	12:15 AM	12						
203	5/17/2023	12:30 AM	4						
204	5/17/2023	12:45 AM	6						
205	5/17/2023	01:00 AM	7						
206	5/17/2023	01:15 AM	5						
207	5/17/2023	01:30 AM	4						
208	5/17/2023	01:45 AM	9						
209	5/17/2023	02:00 AM	3						
210	5/17/2023	02:15 AM	4						
211	5/17/2023	02:30 AM	1						
212	5/17/2023	02:45 AM	1						
213	5/17/2023	03:00 AM	4						
214	5/17/2023	03:15 AM	4						
215	5/17/2023	03:30 AM	9						
216	5/17/2023	03:45 AM	8						
217	5/17/2023	04:00 AM	11						
218	5/17/2023	04:15 AM	8						
219	5/17/2023	04:30 AM	25						
220	5/17/2023	04:45 AM	37						
221	5/17/2023	05:00 AM	21						
222	5/17/2023	05:15 AM	45						
223	5/17/2023	05:30 AM	58						
224	5/17/2023	05:45 AM	66						
225	5/17/2023	06:00 AM	84						
226	5/17/2023	06:15 AM	112						
227	5/17/2023	06:30 AM	127						
228	5/17/2023	06:45 AM	156						
229	5/17/2023	07:00 AM	188						
230	5/17/2023	07:15 AM	196						
231	5/17/2023	07:30 AM	248						
232	5/17/2023	07:45 AM	180						
233	5/17/2023	08:00 AM	177						
234	5/17/2023	08:15 AM	179						
235	5/17/2023	08:30 AM	177						
236	5/17/2023	08:45 AM	169						
237	5/17/2023	09:00 AM	172						
238	5/17/2023	09:15 AM	191						
239	5/17/2023	09:30 AM	162						
240	5/17/2023	09:45 AM	163						
241	5/17/2023	10:00 AM	172						
242	5/17/2023	10:15 AM	152						
243	5/17/2023	10:30 AM	183						
244	5/17/2023	10:45 AM	161						
245	5/17/2023	11:00 AM	196						
246	5/17/2023	11:15 AM	167						
247	5/17/2023	11:30 AM	178						
248	5/17/2023	11:45 AM	183						

	A	B	C	D	E	F	G	H	I
249	5/17/2023	12:00 PM	198						
250	5/17/2023	12:15 PM	182						
251	5/17/2023	12:30 PM	161						
252	5/17/2023	12:45 PM	181						
253	5/17/2023	01:00 PM	178						
254	5/17/2023	01:15 PM	192						
255	5/17/2023	01:30 PM	152						
256	5/17/2023	01:45 PM	164						
257	5/17/2023	02:00 PM	180						
258	5/17/2023	02:15 PM	194						
259	5/17/2023	02:30 PM	179						
260	5/17/2023	02:45 PM	157						
261	5/17/2023	03:00 PM	170						
262	5/17/2023	03:15 PM	193						
263	5/17/2023	03:30 PM	190						
264	5/17/2023	03:45 PM	171						
265	5/17/2023	04:00 PM	194						
266	5/17/2023	04:15 PM	214						
267	5/17/2023	04:30 PM	185						
268	5/17/2023	04:45 PM	205						
269	5/17/2023	05:00 PM	210						
270	5/17/2023	05:15 PM	223						
271	5/17/2023	05:30 PM	216						
272	5/17/2023	05:45 PM	218						
273	5/17/2023	06:00 PM	205						
274	5/17/2023	06:15 PM	174						
275	5/17/2023	06:30 PM	150						
276	5/17/2023	06:45 PM	151						
277	5/17/2023	07:00 PM	142						
278	5/17/2023	07:15 PM	171						
279	5/17/2023	07:30 PM	141						
280	5/17/2023	07:45 PM	113						
281	5/17/2023	08:00 PM	119						
282	5/17/2023	08:15 PM	109						
283	5/17/2023	08:30 PM	108						
284	5/17/2023	08:45 PM	82						
285	5/17/2023	09:00 PM	78						
286	5/17/2023	09:15 PM	67						
287	5/17/2023	09:30 PM	76						
288	5/17/2023	09:45 PM	54						
289	5/17/2023	10:00 PM	46						
290	5/17/2023	10:15 PM	41						
291	5/17/2023	10:30 PM	21						
292	5/17/2023	10:45 PM	25						
293	5/17/2023	11:00 PM	30						
294	5/17/2023	11:15 PM	18						
295	5/17/2023	11:30 PM	20						
296	5/17/2023	11:45 PM	14						
297	5/18/2023	12:00 AM	12						
298	5/18/2023	12:15 AM	9						

	A	B	C	D	E	F	G	H	I
299	5/18/2023	12:30 AM	7						
300	5/18/2023	12:45 AM	4						
301	5/18/2023	01:00 AM	10						
302	5/18/2023	01:15 AM	6						
303	5/18/2023	01:30 AM	6						
304	5/18/2023	01:45 AM	4						
305	5/18/2023	02:00 AM	5						
306	5/18/2023	02:15 AM	4						
307	5/18/2023	02:30 AM	3						
308	5/18/2023	02:45 AM	4						
309	5/18/2023	03:00 AM	3						
310	5/18/2023	03:15 AM	4						
311	5/18/2023	03:30 AM	9						
312	5/18/2023	03:45 AM	8						
313	5/18/2023	04:00 AM	10						
314	5/18/2023	04:15 AM	9						
315	5/18/2023	04:30 AM	23						
316	5/18/2023	04:45 AM	35						
317	5/18/2023	05:00 AM	23						
318	5/18/2023	05:15 AM	42						
319	5/18/2023	05:30 AM	54						
320	5/18/2023	05:45 AM	61						
321	5/18/2023	06:00 AM	101						
322	5/18/2023	06:15 AM	123						
323	5/18/2023	06:30 AM	125						
324	5/18/2023	06:45 AM	145						
325	5/18/2023	07:00 AM	194						
326	5/18/2023	07:15 AM	203						
327	5/18/2023	07:30 AM	226						
328	5/18/2023	07:45 AM	178						
329	5/18/2023	08:00 AM	189						
330	5/18/2023	08:15 AM	166						
331	5/18/2023	08:30 AM	160						
332	5/18/2023	08:45 AM	205						
333	5/18/2023	09:00 AM	187						
334	5/18/2023	09:15 AM	185						
335	5/18/2023	09:30 AM	151						
336	5/18/2023	09:45 AM	187						
337	5/18/2023	10:00 AM	154						
338	5/18/2023	10:15 AM	137						
339	5/18/2023	10:30 AM	149						
340	5/18/2023	10:45 AM	201						
341	5/18/2023	11:00 AM	183						
342	5/18/2023	11:15 AM	208						
343	5/18/2023	11:30 AM	167						
344	5/18/2023	11:45 AM	189						
345	5/18/2023	12:00 PM	191						
346	5/18/2023	12:15 PM	160						
347	5/18/2023	12:30 PM	206						
348	5/18/2023	12:45 PM	203						

	A	B	C	D	E	F	G	H	I
349	5/18/2023	01:00 PM	201						
350	5/18/2023	01:15 PM	197						
351	5/18/2023	01:30 PM	217						
352	5/18/2023	01:45 PM	182						
353	5/18/2023	02:00 PM	202						
354	5/18/2023	02:15 PM	218						
355	5/18/2023	02:30 PM	246						
356	5/18/2023	02:45 PM	206						
357	5/18/2023	03:00 PM	198						
358	5/18/2023	03:15 PM	235						
359	5/18/2023	03:30 PM	200						
360	5/18/2023	03:45 PM	195						
361	5/18/2023	04:00 PM	236						
362	5/18/2023	04:15 PM	214						
363	5/18/2023	04:30 PM	215						
364	5/18/2023	04:45 PM	230						
365	5/18/2023	05:00 PM	230						
366	5/18/2023	05:15 PM	239						
367	5/18/2023	05:30 PM	247						
368	5/18/2023	05:45 PM	221						
369	5/18/2023	06:00 PM	209						
370	5/18/2023	06:15 PM	208						
371	5/18/2023	06:30 PM	193						
372	5/18/2023	06:45 PM	156						
373	5/18/2023	07:00 PM	174						
374	5/18/2023	07:15 PM	157						
375	5/18/2023	07:30 PM	137						
376	5/18/2023	07:45 PM	151						
377	5/18/2023	08:00 PM	138						
378	5/18/2023	08:15 PM	113						
379	5/18/2023	08:30 PM	117						
380	5/18/2023	08:45 PM	95						
381	5/18/2023	09:00 PM	100						
382	5/18/2023	09:15 PM	76						
383	5/18/2023	09:30 PM	81						
384	5/18/2023	09:45 PM	50						
385	5/18/2023	10:00 PM	53						
386	5/18/2023	10:15 PM	58						
387	5/18/2023	10:30 PM	47						
388	5/18/2023	10:45 PM	41						
389	5/18/2023	11:00 PM	30						
390	5/18/2023	11:15 PM	26						
391	5/18/2023	11:30 PM	17						
392	5/18/2023	11:45 PM	16						
393	5/19/2023	12:00 AM	20						
394	5/19/2023	12:15 AM	10						
395	5/19/2023	12:30 AM	9						
396	5/19/2023	12:45 AM	12						
397	5/19/2023	01:00 AM	8						
398	5/19/2023	01:15 AM	5						

	A	B	C	D	E	F	G	H	I
399	5/19/2023	01:30 AM	3						
400	5/19/2023	01:45 AM	9						
401	5/19/2023	02:00 AM	4						
402	5/19/2023	02:15 AM	6						
403	5/19/2023	02:30 AM	4						
404	5/19/2023	02:45 AM	6						
405	5/19/2023	03:00 AM	4						
406	5/19/2023	03:15 AM	3						
407	5/19/2023	03:30 AM	9						
408	5/19/2023	03:45 AM	10						
409	5/19/2023	04:00 AM	16						
410	5/19/2023	04:15 AM	11						
411	5/19/2023	04:30 AM	22						
412	5/19/2023	04:45 AM	30						
413	5/19/2023	05:00 AM	23						
414	5/19/2023	05:15 AM	31						
415	5/19/2023	05:30 AM	48						
416	5/19/2023	05:45 AM	60						
417	5/19/2023	06:00 AM	63						
418	5/19/2023	06:15 AM	91						
419	5/19/2023	06:30 AM	132						
420	5/19/2023	06:45 AM	121						
421	5/19/2023	07:00 AM	155						
422	5/19/2023	07:15 AM	153						
423	5/19/2023	07:30 AM	157						
424	5/19/2023	07:45 AM	163						
425	5/19/2023	08:00 AM	166						
426	5/19/2023	08:15 AM	161						
427	5/19/2023	08:30 AM	172						
428	5/19/2023	08:45 AM	154						
429	5/19/2023	09:00 AM	155						
430	5/19/2023	09:15 AM	191						
431	5/19/2023	09:30 AM	197						
432	5/19/2023	09:45 AM	155						
433	5/19/2023	10:00 AM	190						
434	5/19/2023	10:15 AM	203						
435	5/19/2023	10:30 AM	186						
436	5/19/2023	10:45 AM	201						
437	5/19/2023	11:00 AM	216						
438	5/19/2023	11:15 AM	180						
439	5/19/2023	11:30 AM	223						
440	5/19/2023	11:45 AM	218						
441	5/19/2023	12:00 PM	215						
442	5/19/2023	12:15 PM	219						
443	5/19/2023	12:30 PM	201						
444	5/19/2023	12:45 PM	193						
445	5/19/2023	01:00 PM	213						
446	5/19/2023	01:15 PM	220						
447	5/19/2023	01:30 PM	198						
448	5/19/2023	01:45 PM	208						

	A	B	C	D	E	F	G	H	I
449	5/19/2023	02:00 PM	209						
450	5/19/2023	02:15 PM	210						
451	5/19/2023	02:30 PM	208						
452	5/19/2023	02:45 PM	195						
453	5/19/2023	03:00 PM	218						
454	5/19/2023	03:15 PM	203						
455	5/19/2023	03:30 PM	208						
456	5/19/2023	03:45 PM	238						
457	5/19/2023	04:00 PM	235						
458	5/19/2023	04:15 PM	201						
459	5/19/2023	04:30 PM	211						
460	5/19/2023	04:45 PM	230						
461	5/19/2023	05:00 PM	224						
462	5/19/2023	05:15 PM	216						
463	5/19/2023	05:30 PM	224						
464	5/19/2023	05:45 PM	188						
465	5/19/2023	06:00 PM	178						
466	5/19/2023	06:15 PM	199						
467	5/19/2023	06:30 PM	174						
468	5/19/2023	06:45 PM	176						
469	5/19/2023	07:00 PM	166						
470	5/19/2023	07:15 PM	164						
471	5/19/2023	07:30 PM	143						
472	5/19/2023	07:45 PM	151						
473	5/19/2023	08:00 PM	148						
474	5/19/2023	08:15 PM	123						
475	5/19/2023	08:30 PM	132						
476	5/19/2023	08:45 PM	122						
477	5/19/2023	09:00 PM	147						
478	5/19/2023	09:15 PM	96						
479	5/19/2023	09:30 PM	78						
480	5/19/2023	09:45 PM	79						
481	5/19/2023	10:00 PM	67						
482	5/19/2023	10:15 PM	56						
483	5/19/2023	10:30 PM	55						
484	5/19/2023	10:45 PM	57						
485	5/19/2023	11:00 PM	39						
486	5/19/2023	11:15 PM	33						
487	5/19/2023	11:30 PM	30						
488	5/19/2023	11:45 PM	20						
489	5/20/2023	12:00 AM	20						
490	5/20/2023	12:15 AM	19						
491	5/20/2023	12:30 AM	23						
492	5/20/2023	12:45 AM	16						
493	5/20/2023	01:00 AM	14						
494	5/20/2023	01:15 AM	11						
495	5/20/2023	01:30 AM	13						
496	5/20/2023	01:45 AM	15						
497	5/20/2023	02:00 AM	8						
498	5/20/2023	02:15 AM	9						

	A	B	C	D	E	F	G	H	I
499	5/20/2023	02:30 AM	12						
500	5/20/2023	02:45 AM	9						
501	5/20/2023	03:00 AM	3						
502	5/20/2023	03:15 AM	3						
503	5/20/2023	03:30 AM	5						
504	5/20/2023	03:45 AM	7						
505	5/20/2023	04:00 AM	7						
506	5/20/2023	04:15 AM	3						
507	5/20/2023	04:30 AM	10						
508	5/20/2023	04:45 AM	8						
509	5/20/2023	05:00 AM	4						
510	5/20/2023	05:15 AM	24						
511	5/20/2023	05:30 AM	27						
512	5/20/2023	05:45 AM	24						
513	5/20/2023	06:00 AM	32						
514	5/20/2023	06:15 AM	31						
515	5/20/2023	06:30 AM	58						
516	5/20/2023	06:45 AM	50						
517	5/20/2023	07:00 AM	69						
518	5/20/2023	07:15 AM	53						
519	5/20/2023	07:30 AM	98						
520	5/20/2023	07:45 AM	94						
521	5/20/2023	08:00 AM	108						
522	5/20/2023	08:15 AM	111						
523	5/20/2023	08:30 AM	118						
524	5/20/2023	08:45 AM	110						
525	5/20/2023	09:00 AM	135						
526	5/20/2023	09:15 AM	182						
527	5/20/2023	09:30 AM	175						
528	5/20/2023	09:45 AM	200						
529	5/20/2023	10:00 AM	188						
530	5/20/2023	10:15 AM	196						
531	5/20/2023	10:30 AM	213						
532	5/20/2023	10:45 AM	187						
533	5/20/2023	11:00 AM	228						
534	5/20/2023	11:15 AM	177						
535	5/20/2023	11:30 AM	217						
536	5/20/2023	11:45 AM	208						
537	5/20/2023	12:00 PM	243						
538	5/20/2023	12:15 PM	200						
539	5/20/2023	12:30 PM	212						
540	5/20/2023	12:45 PM	191						
541	5/20/2023	01:00 PM	193						
542	5/20/2023	01:15 PM	202						
543	5/20/2023	01:30 PM	187						
544	5/20/2023	01:45 PM	173						
545	5/20/2023	02:00 PM	196						
546	5/20/2023	02:15 PM	201						
547	5/20/2023	02:30 PM	216						
548	5/20/2023	02:45 PM	183						

	A	B	C	D	E	F	G	H	I
549	5/20/2023	03:00 PM	171						
550	5/20/2023	03:15 PM	183						
551	5/20/2023	03:30 PM	185						
552	5/20/2023	03:45 PM	169						
553	5/20/2023	04:00 PM	175						
554	5/20/2023	04:15 PM	169						
555	5/20/2023	04:30 PM	162						
556	5/20/2023	04:45 PM	138						
557	5/20/2023	05:00 PM	166						
558	5/20/2023	05:15 PM	160						
559	5/20/2023	05:30 PM	150						
560	5/20/2023	05:45 PM	145						
561	5/20/2023	06:00 PM	162						
562	5/20/2023	06:15 PM	160						
563	5/20/2023	06:30 PM	143						
564	5/20/2023	06:45 PM	136						
565	5/20/2023	07:00 PM	144						
566	5/20/2023	07:15 PM	140						
567	5/20/2023	07:30 PM	123						
568	5/20/2023	07:45 PM	107						
569	5/20/2023	08:00 PM	116						
570	5/20/2023	08:15 PM	106						
571	5/20/2023	08:30 PM	110						
572	5/20/2023	08:45 PM	83						
573	5/20/2023	09:00 PM	92						
574	5/20/2023	09:15 PM	76						
575	5/20/2023	09:30 PM	82						
576	5/20/2023	09:45 PM	52						
577	5/20/2023	10:00 PM	52						
578	5/20/2023	10:15 PM	56						
579	5/20/2023	10:30 PM	60						
580	5/20/2023	10:45 PM	44						
581	5/20/2023	11:00 PM	40						
582	5/20/2023	11:15 PM	31						
583	5/20/2023	11:30 PM	38						
584	5/20/2023	11:45 PM	28						
585	5/21/2023	12:00 AM	17						
586	5/21/2023	12:15 AM	21						
587	5/21/2023	12:30 AM	13						
588	5/21/2023	12:45 AM	10						
589	5/21/2023	01:00 AM	18						
590	5/21/2023	01:15 AM	10						
591	5/21/2023	01:30 AM	16						
592	5/21/2023	01:45 AM	16						
593	5/21/2023	02:00 AM	6						
594	5/21/2023	02:15 AM	5						
595	5/21/2023	02:30 AM	3						
596	5/21/2023	02:45 AM	11						
597	5/21/2023	03:00 AM	8						
598	5/21/2023	03:15 AM	8						

	A	B	C	D	E	F	G	H	I
599	5/21/2023	03:30 AM	2						
600	5/21/2023	03:45 AM	4						
601	5/21/2023	04:00 AM	3						
602	5/21/2023	04:15 AM	5						
603	5/21/2023	04:30 AM	6						
604	5/21/2023	04:45 AM	11						
605	5/21/2023	05:00 AM	7						
606	5/21/2023	05:15 AM	10						
607	5/21/2023	05:30 AM	16						
608	5/21/2023	05:45 AM	28						
609	5/21/2023	06:00 AM	20						
610	5/21/2023	06:15 AM	34						
611	5/21/2023	06:30 AM	35						
612	5/21/2023	06:45 AM	30						
613	5/21/2023	07:00 AM	40						
614	5/21/2023	07:15 AM	34						
615	5/21/2023	07:30 AM	46						
616	5/21/2023	07:45 AM	66						
617	5/21/2023	08:00 AM	62						
618	5/21/2023	08:15 AM	78						
619	5/21/2023	08:30 AM	76						
620	5/21/2023	08:45 AM	106						
621	5/21/2023	09:00 AM	94						
622	5/21/2023	09:15 AM	120						
623	5/21/2023	09:30 AM	122						
624	5/21/2023	09:45 AM	132						
625	5/21/2023	10:00 AM	136						
626	5/21/2023	10:15 AM	203						
627	5/21/2023	10:30 AM	182						
628	5/21/2023	10:45 AM	169						
629	5/21/2023	11:00 AM	146						
630	5/21/2023	11:15 AM	150						
631	5/21/2023	11:30 AM	164						
632	5/21/2023	11:45 AM	170						
633	5/21/2023	12:00 PM	181						
634	5/21/2023	12:15 PM	191						
635	5/21/2023	12:30 PM	205						
636	5/21/2023	12:45 PM	171						
637	5/21/2023	01:00 PM	174						
638	5/21/2023	01:15 PM	166						
639	5/21/2023	01:30 PM	173						
640	5/21/2023	01:45 PM	160						
641	5/21/2023	02:00 PM	175						
642	5/21/2023	02:15 PM	174						
643	5/21/2023	02:30 PM	155						
644	5/21/2023	02:45 PM	156						
645	5/21/2023	03:00 PM	148						
646	5/21/2023	03:15 PM	160						
647	5/21/2023	03:30 PM	124						
648	5/21/2023	03:45 PM	142						

	A	B	C	D	E	F	G	H	I
649	5/21/2023	04:00 PM	147						
650	5/21/2023	04:15 PM	162						
651	5/21/2023	04:30 PM	153						
652	5/21/2023	04:45 PM	161						
653	5/21/2023	05:00 PM	163						
654	5/21/2023	05:15 PM	144						
655	5/21/2023	05:30 PM	137						
656	5/21/2023	05:45 PM	123						
657	5/21/2023	06:00 PM	129						
658	5/21/2023	06:15 PM	126						
659	5/21/2023	06:30 PM	122						
660	5/21/2023	06:45 PM	106						
661	5/21/2023	07:00 PM	146						
662	5/21/2023	07:15 PM	107						
663	5/21/2023	07:30 PM	127						
664	5/21/2023	07:45 PM	107						
665	5/21/2023	08:00 PM	110						
666	5/21/2023	08:15 PM	98						
667	5/21/2023	08:30 PM	85						
668	5/21/2023	08:45 PM	73						
669	5/21/2023	09:00 PM	82						
670	5/21/2023	09:15 PM	66						
671	5/21/2023	09:30 PM	51						
672	5/21/2023	09:45 PM	70						
673	5/21/2023	10:00 PM	46						
674	5/21/2023	10:15 PM	43						
675	5/21/2023	10:30 PM	48						
676	5/21/2023	10:45 PM	37						
677	5/21/2023	11:00 PM	41						
678	5/21/2023	11:15 PM	29						
679	5/21/2023	11:30 PM	22						
680	5/21/2023	11:45 PM	20						
681	5/22/2023	12:00 AM	18						
682	5/22/2023	12:15 AM	12						
683	5/22/2023	12:30 AM	7						
684	5/22/2023	12:45 AM	6						
685	5/22/2023	01:00 AM	4						
686	5/22/2023	01:15 AM	3						
687	5/22/2023	01:30 AM	6						
688	5/22/2023	01:45 AM	3						
689	5/22/2023	02:00 AM	6						
690	5/22/2023	02:15 AM	4						
691	5/22/2023	02:30 AM	4						
692	5/22/2023	02:45 AM	1						
693	5/22/2023	03:00 AM	5						
694	5/22/2023	03:15 AM	9						
695	5/22/2023	03:30 AM	3						
696	5/22/2023	03:45 AM	10						
697	5/22/2023	04:00 AM	10						
698	5/22/2023	04:15 AM	11						

	A	B	C	D	E	F	G	H	I
699	5/22/2023	04:30 AM	20						
700	5/22/2023	04:45 AM	33						
701	5/22/2023	05:00 AM	30						
702	5/22/2023	05:15 AM	50						
703	5/22/2023	05:30 AM	63						
704	5/22/2023	05:45 AM	57						
705	5/22/2023	06:00 AM	96						
706	5/22/2023	06:15 AM	102						
707	5/22/2023	06:30 AM	123						
708	5/22/2023	06:45 AM	159						
709	5/22/2023	07:00 AM	196						
710	5/22/2023	07:15 AM	209						
711	5/22/2023	07:30 AM	264						
712	5/22/2023	07:45 AM	183						
713	5/22/2023	08:00 AM	174						
714	5/22/2023	08:15 AM	175						
715	5/22/2023	08:30 AM	194						
716	5/22/2023	08:45 AM	188						
717	5/22/2023	09:00 AM	190						
718	5/22/2023	09:15 AM	208						
719	5/22/2023	09:30 AM	185						
720	5/22/2023	09:45 AM	143						
721	5/22/2023	10:00 AM	167						
722	5/22/2023	10:15 AM	172						
723	5/22/2023	10:30 AM	163						
724	5/22/2023	10:45 AM	180						
725	5/22/2023	11:00 AM	215						
726	5/22/2023	11:15 AM	179						
727	5/22/2023	11:30 AM	189						
728	5/22/2023	11:45 AM	235						
729	5/22/2023	12:00 PM	232						
730	5/22/2023	12:15 PM	182						
731	5/22/2023	12:30 PM	202						
732	5/22/2023	12:45 PM	188						
733	5/22/2023	01:00 PM	199						
734	5/22/2023	01:15 PM	217						
735	5/22/2023	01:30 PM	221						
736	5/22/2023	01:45 PM	198						
737	5/22/2023	02:00 PM	162						
738	5/22/2023	02:15 PM	213						
739	5/22/2023	02:30 PM	205						
740	5/22/2023	02:45 PM	202						
741	5/22/2023	03:00 PM	214						
742	5/22/2023	03:15 PM	218						
743	5/22/2023	03:30 PM	220						
744	5/22/2023	03:45 PM	192						
745	5/22/2023	04:00 PM	211						
746	5/22/2023	04:15 PM	212						
747	5/22/2023	04:30 PM	222						
748	5/22/2023	04:45 PM	199						

	A	B	C	D	E	F	G	H	I
749	5/22/2023	05:00 PM	198						
750	5/22/2023	05:15 PM	212						
751	5/22/2023	05:30 PM	215						
752	5/22/2023	05:45 PM	199						
753	5/22/2023	06:00 PM	178						
754	5/22/2023	06:15 PM	168						
755	5/22/2023	06:30 PM	178						
756	5/22/2023	06:45 PM	166						
757	5/22/2023	07:00 PM	165						
758	5/22/2023	07:15 PM	145						
759	5/22/2023	07:30 PM	144						
760	5/22/2023	07:45 PM	132						
761	5/22/2023	08:00 PM	121						
762	5/22/2023	08:15 PM	100						
763	5/22/2023	08:30 PM	102						
764	5/22/2023	08:45 PM	98						
765	5/22/2023	09:00 PM	88						
766	5/22/2023	09:15 PM	74						
767	5/22/2023	09:30 PM	54						
768	5/22/2023	09:45 PM	55						
769	5/22/2023	10:00 PM	41						
770	5/22/2023	10:15 PM	55						
771	5/22/2023	10:30 PM	35						
772	5/22/2023	10:45 PM	33						
773	5/22/2023	11:00 PM	24						
774	5/22/2023	11:15 PM	15						
775	5/22/2023	11:30 PM	14						
776	5/22/2023	11:45 PM	10						
777	5/23/2023	12:00 AM	14						
778	5/23/2023	12:15 AM	14						
779	5/23/2023	12:30 AM	5						
780	5/23/2023	12:45 AM	6						
781	5/23/2023	01:00 AM	5						
782	5/23/2023	01:15 AM	6						
783	5/23/2023	01:30 AM	7						
784	5/23/2023	01:45 AM	4						
785	5/23/2023	02:00 AM	4						
786	5/23/2023	02:15 AM	4						
787	5/23/2023	02:30 AM	6						
788	5/23/2023	02:45 AM	3						
789	5/23/2023	03:00 AM	9						
790	5/23/2023	03:15 AM	6						
791	5/23/2023	03:30 AM	5						
792	5/23/2023	03:45 AM	13						
793	5/23/2023	04:00 AM	6						
794	5/23/2023	04:15 AM	13						
795	5/23/2023	04:30 AM	19						
796	5/23/2023	04:45 AM	36						
797	5/23/2023	05:00 AM	26						
798	5/23/2023	05:15 AM	34						

	A	B	C	D	E	F	G	H	I
799	5/23/2023	05:30 AM	55						
800	5/23/2023	05:45 AM	54						
801	5/23/2023	06:00 AM	87						
802	5/23/2023	06:15 AM	120						
803	5/23/2023	06:30 AM	141						
804	5/23/2023	06:45 AM	144						
805	5/23/2023	07:00 AM	201						
806	5/23/2023	07:15 AM	216						
807	5/23/2023	07:30 AM	255						
808	5/23/2023	07:45 AM	194						
809	5/23/2023	08:00 AM	181						
810	5/23/2023	08:15 AM	164						
811	5/23/2023	08:30 AM	194						
812	5/23/2023	08:45 AM	186						
813	5/23/2023	09:00 AM	170						
814	5/23/2023	09:15 AM	194						
815	5/23/2023	09:30 AM	160						
816	5/23/2023	09:45 AM	174						
817	5/23/2023	10:00 AM	162						
818	5/23/2023	10:15 AM	150						
819	5/23/2023	10:30 AM	177						
820	5/23/2023	10:45 AM	156						
821	5/23/2023	11:00 AM	182						
822	5/23/2023	11:15 AM	175						
823	5/23/2023	11:30 AM	191						
824	5/23/2023	11:45 AM	190						
825	5/23/2023	12:00 PM	187						
826	5/23/2023	12:15 PM	179						
827	5/23/2023	12:30 PM	177						
828	5/23/2023	12:45 PM	207						
829	5/23/2023	01:00 PM	206						
830	5/23/2023	01:15 PM	193						
831	5/23/2023	01:30 PM	186						
832	5/23/2023	01:45 PM	177						
833	5/23/2023	02:00 PM	168						
834	5/23/2023	02:15 PM	210						
835	5/23/2023	02:30 PM	218						
836	5/23/2023	02:45 PM	197						
837	5/23/2023	03:00 PM	203						
838	5/23/2023	03:15 PM	216						
839	5/23/2023	03:30 PM	226						
840	5/23/2023	03:45 PM	199						
841	5/23/2023	04:00 PM	241						
842	5/23/2023	04:15 PM	199						
843	5/23/2023	04:30 PM	234						
844	5/23/2023	04:45 PM	195						
845	5/23/2023	05:00 PM	236						
846	5/23/2023	05:15 PM	194						
847	5/23/2023	05:30 PM	231						
848	5/23/2023	05:45 PM	187						

	A	B	C	D	E	F	G	H	I
849	5/23/2023	06:00 PM	196						
850	5/23/2023	06:15 PM	203						
851	5/23/2023	06:30 PM	172						
852	5/23/2023	06:45 PM	167						
853	5/23/2023	07:00 PM	168						
854	5/23/2023	07:15 PM	158						
855	5/23/2023	07:30 PM	138						
856	5/23/2023	07:45 PM	115						
857	5/23/2023	08:00 PM	138						
858	5/23/2023	08:15 PM	96						
859	5/23/2023	08:30 PM	122						
860	5/23/2023	08:45 PM	94						
861	5/23/2023	09:00 PM	82						
862	5/23/2023	09:15 PM	70						
863	5/23/2023	09:30 PM	65						
864	5/23/2023	09:45 PM	52						
865	5/23/2023	10:00 PM	57						
866	5/23/2023	10:15 PM	48						
867	5/23/2023	10:30 PM	33						
868	5/23/2023	10:45 PM	36						
869	5/23/2023	11:00 PM	26						
870	5/23/2023	11:15 PM	19						
871	5/23/2023	11:30 PM	12						
872	5/23/2023	11:45 PM	10						

	A	B	C	D	E	F	G	H	I
1									
2	File Name: C:\Users\obarrie\Desktop\transfer\Documents\Documents\Osman\Osman from harddrive\Documents\TDB\WSP\Syracuse\Data\ATR\SYRACUSE BATCH 10 jamar\SYRACUSE BATCH 10\ATR 1330.tf2								
3	Start Date: 5/15/2023								
4	Start Time: 12:00:00 AM								
5	Location 1: SB Oswego Rd at Wetzel Rd								
6	Location 2: SYRACUSE,NY								
7									
8	Date	Time	SB						
9	5/15/2023	12:00 AM	18						
10	5/15/2023	12:15 AM	9						
11	5/15/2023	12:30 AM	14						
12	5/15/2023	12:45 AM	4						
13	5/15/2023	01:00 AM	5						
14	5/15/2023	01:15 AM	5						
15	5/15/2023	01:30 AM	4						
16	5/15/2023	01:45 AM	4						
17	5/15/2023	02:00 AM	9						
18	5/15/2023	02:15 AM	5						
19	5/15/2023	02:30 AM	4						
20	5/15/2023	02:45 AM	5						
21	5/15/2023	03:00 AM	7						
22	5/15/2023	03:15 AM	3						
23	5/15/2023	03:30 AM	10						
24	5/15/2023	03:45 AM	14						
25	5/15/2023	04:00 AM	9						
26	5/15/2023	04:15 AM	16						
27	5/15/2023	04:30 AM	30						
28	5/15/2023	04:45 AM	40						
29	5/15/2023	05:00 AM	25						
30	5/15/2023	05:15 AM	48						
31	5/15/2023	05:30 AM	49						
32	5/15/2023	05:45 AM	82						
33	5/15/2023	06:00 AM	80						
34	5/15/2023	06:15 AM	115						
35	5/15/2023	06:30 AM	134						
36	5/15/2023	06:45 AM	168						
37	5/15/2023	07:00 AM	231						
38	5/15/2023	07:15 AM	225						
39	5/15/2023	07:30 AM	218						
40	5/15/2023	07:45 AM	180						
41	5/15/2023	08:00 AM	171						
42	5/15/2023	08:15 AM	194						
43	5/15/2023	08:30 AM	174						
44	5/15/2023	08:45 AM	218						
45	5/15/2023	09:00 AM	169						
46	5/15/2023	09:15 AM	180						
47	5/15/2023	09:30 AM	164						
48	5/15/2023	09:45 AM	186						

	A	B	C	D	E	F	G	H	I
49	5/15/2023	10:00 AM	130						
50	5/15/2023	10:15 AM	175						
51	5/15/2023	10:30 AM	180						
52	5/15/2023	10:45 AM	182						
53	5/15/2023	11:00 AM	218						
54	5/15/2023	11:15 AM	221						
55	5/15/2023	11:30 AM	175						
56	5/15/2023	11:45 AM	183						
57	5/15/2023	12:00 PM	229						
58	5/15/2023	12:15 PM	206						
59	5/15/2023	12:30 PM	202						
60	5/15/2023	12:45 PM	202						
61	5/15/2023	01:00 PM	195						
62	5/15/2023	01:15 PM	217						
63	5/15/2023	01:30 PM	215						
64	5/15/2023	01:45 PM	185						
65	5/15/2023	02:00 PM	192						
66	5/15/2023	02:15 PM	210						
67	5/15/2023	02:30 PM	206						
68	5/15/2023	02:45 PM	203						
69	5/15/2023	03:00 PM	218						
70	5/15/2023	03:15 PM	222						
71	5/15/2023	03:30 PM	232						
72	5/15/2023	03:45 PM	225						
73	5/15/2023	04:00 PM	225						
74	5/15/2023	04:15 PM	246						
75	5/15/2023	04:30 PM	225						
76	5/15/2023	04:45 PM	203						
77	5/15/2023	05:00 PM	235						
78	5/15/2023	05:15 PM	243						
79	5/15/2023	05:30 PM	217						
80	5/15/2023	05:45 PM	253						
81	5/15/2023	06:00 PM	204						
82	5/15/2023	06:15 PM	242						
83	5/15/2023	06:30 PM	210						
84	5/15/2023	06:45 PM	175						
85	5/15/2023	07:00 PM	139						
86	5/15/2023	07:15 PM	129						
87	5/15/2023	07:30 PM	159						
88	5/15/2023	07:45 PM	128						
89	5/15/2023	08:00 PM	125						
90	5/15/2023	08:15 PM	101						
91	5/15/2023	08:30 PM	101						
92	5/15/2023	08:45 PM	114						
93	5/15/2023	09:00 PM	92						
94	5/15/2023	09:15 PM	75						
95	5/15/2023	09:30 PM	67						
96	5/15/2023	09:45 PM	54						
97	5/15/2023	10:00 PM	52						
98	5/15/2023	10:15 PM	47						

	A	B	C	D	E	F	G	H	I
99	5/15/2023	10:30 PM	25						
100	5/15/2023	10:45 PM	22						
101	5/15/2023	11:00 PM	28						
102	5/15/2023	11:15 PM	21						
103	5/15/2023	11:30 PM	24						
104	5/15/2023	11:45 PM	17						
105	5/16/2023	12:00 AM	8						
106	5/16/2023	12:15 AM	14						
107	5/16/2023	12:30 AM	9						
108	5/16/2023	12:45 AM	7						
109	5/16/2023	01:00 AM	6						
110	5/16/2023	01:15 AM	7						
111	5/16/2023	01:30 AM	9						
112	5/16/2023	01:45 AM	9						
113	5/16/2023	02:00 AM	7						
114	5/16/2023	02:15 AM	4						
115	5/16/2023	02:30 AM	11						
116	5/16/2023	02:45 AM	5						
117	5/16/2023	03:00 AM	7						
118	5/16/2023	03:15 AM	3						
119	5/16/2023	03:30 AM	10						
120	5/16/2023	03:45 AM	11						
121	5/16/2023	04:00 AM	4						
122	5/16/2023	04:15 AM	23						
123	5/16/2023	04:30 AM	20						
124	5/16/2023	04:45 AM	36						
125	5/16/2023	05:00 AM	25						
126	5/16/2023	05:15 AM	50						
127	5/16/2023	05:30 AM	73						
128	5/16/2023	05:45 AM	64						
129	5/16/2023	06:00 AM	70						
130	5/16/2023	06:15 AM	114						
131	5/16/2023	06:30 AM	129						
132	5/16/2023	06:45 AM	180						
133	5/16/2023	07:00 AM	192						
134	5/16/2023	07:15 AM	214						
135	5/16/2023	07:30 AM	234						
136	5/16/2023	07:45 AM	212						
137	5/16/2023	08:00 AM	220						
138	5/16/2023	08:15 AM	180						
139	5/16/2023	08:30 AM	198						
140	5/16/2023	08:45 AM	187						
141	5/16/2023	09:00 AM	152						
142	5/16/2023	09:15 AM	184						
143	5/16/2023	09:30 AM	161						
144	5/16/2023	09:45 AM	152						
145	5/16/2023	10:00 AM	131						
146	5/16/2023	10:15 AM	190						
147	5/16/2023	10:30 AM	178						
148	5/16/2023	10:45 AM	194						

	A	B	C	D	E	F	G	H	I
149	5/16/2023	11:00 AM	144						
150	5/16/2023	11:15 AM	203						
151	5/16/2023	11:30 AM	198						
152	5/16/2023	11:45 AM	204						
153	5/16/2023	12:00 PM	219						
154	5/16/2023	12:15 PM	168						
155	5/16/2023	12:30 PM	203						
156	5/16/2023	12:45 PM	232						
157	5/16/2023	01:00 PM	201						
158	5/16/2023	01:15 PM	192						
159	5/16/2023	01:30 PM	186						
160	5/16/2023	01:45 PM	188						
161	5/16/2023	02:00 PM	163						
162	5/16/2023	02:15 PM	182						
163	5/16/2023	02:30 PM	218						
164	5/16/2023	02:45 PM	178						
165	5/16/2023	03:00 PM	236						
166	5/16/2023	03:15 PM	223						
167	5/16/2023	03:30 PM	219						
168	5/16/2023	03:45 PM	200						
169	5/16/2023	04:00 PM	245						
170	5/16/2023	04:15 PM	245						
171	5/16/2023	04:30 PM	216						
172	5/16/2023	04:45 PM	236						
173	5/16/2023	05:00 PM	207						
174	5/16/2023	05:15 PM	244						
175	5/16/2023	05:30 PM	232						
176	5/16/2023	05:45 PM	195						
177	5/16/2023	06:00 PM	244						
178	5/16/2023	06:15 PM	181						
179	5/16/2023	06:30 PM	180						
180	5/16/2023	06:45 PM	192						
181	5/16/2023	07:00 PM	180						
182	5/16/2023	07:15 PM	144						
183	5/16/2023	07:30 PM	133						
184	5/16/2023	07:45 PM	135						
185	5/16/2023	08:00 PM	162						
186	5/16/2023	08:15 PM	120						
187	5/16/2023	08:30 PM	129						
188	5/16/2023	08:45 PM	102						
189	5/16/2023	09:00 PM	87						
190	5/16/2023	09:15 PM	83						
191	5/16/2023	09:30 PM	60						
192	5/16/2023	09:45 PM	73						
193	5/16/2023	10:00 PM	57						
194	5/16/2023	10:15 PM	29						
195	5/16/2023	10:30 PM	27						
196	5/16/2023	10:45 PM	32						
197	5/16/2023	11:00 PM	36						
198	5/16/2023	11:15 PM	32						

	A	B	C	D	E	F	G	H	I
199	5/16/2023	11:30 PM	22						
200	5/16/2023	11:45 PM	13						
201	5/17/2023	12:00 AM	13						
202	5/17/2023	12:15 AM	10						
203	5/17/2023	12:30 AM	6						
204	5/17/2023	12:45 AM	7						
205	5/17/2023	01:00 AM	8						
206	5/17/2023	01:15 AM	7						
207	5/17/2023	01:30 AM	5						
208	5/17/2023	01:45 AM	10						
209	5/17/2023	02:00 AM	3						
210	5/17/2023	02:15 AM	6						
211	5/17/2023	02:30 AM	1						
212	5/17/2023	02:45 AM	1						
213	5/17/2023	03:00 AM	5						
214	5/17/2023	03:15 AM	4						
215	5/17/2023	03:30 AM	11						
216	5/17/2023	03:45 AM	11						
217	5/17/2023	04:00 AM	11						
218	5/17/2023	04:15 AM	14						
219	5/17/2023	04:30 AM	24						
220	5/17/2023	04:45 AM	41						
221	5/17/2023	05:00 AM	25						
222	5/17/2023	05:15 AM	50						
223	5/17/2023	05:30 AM	62						
224	5/17/2023	05:45 AM	63						
225	5/17/2023	06:00 AM	74						
226	5/17/2023	06:15 AM	121						
227	5/17/2023	06:30 AM	148						
228	5/17/2023	06:45 AM	169						
229	5/17/2023	07:00 AM	199						
230	5/17/2023	07:15 AM	194						
231	5/17/2023	07:30 AM	254						
232	5/17/2023	07:45 AM	203						
233	5/17/2023	08:00 AM	163						
234	5/17/2023	08:15 AM	185						
235	5/17/2023	08:30 AM	172						
236	5/17/2023	08:45 AM	184						
237	5/17/2023	09:00 AM	171						
238	5/17/2023	09:15 AM	185						
239	5/17/2023	09:30 AM	155						
240	5/17/2023	09:45 AM	180						
241	5/17/2023	10:00 AM	172						
242	5/17/2023	10:15 AM	171						
243	5/17/2023	10:30 AM	181						
244	5/17/2023	10:45 AM	168						
245	5/17/2023	11:00 AM	190						
246	5/17/2023	11:15 AM	199						
247	5/17/2023	11:30 AM	198						
248	5/17/2023	11:45 AM	190						

	A	B	C	D	E	F	G	H	I
249	5/17/2023	12:00 PM	193						
250	5/17/2023	12:15 PM	192						
251	5/17/2023	12:30 PM	182						
252	5/17/2023	12:45 PM	187						
253	5/17/2023	01:00 PM	176						
254	5/17/2023	01:15 PM	202						
255	5/17/2023	01:30 PM	152						
256	5/17/2023	01:45 PM	183						
257	5/17/2023	02:00 PM	188						
258	5/17/2023	02:15 PM	199						
259	5/17/2023	02:30 PM	172						
260	5/17/2023	02:45 PM	171						
261	5/17/2023	03:00 PM	163						
262	5/17/2023	03:15 PM	183						
263	5/17/2023	03:30 PM	182						
264	5/17/2023	03:45 PM	180						
265	5/17/2023	04:00 PM	239						
266	5/17/2023	04:15 PM	225						
267	5/17/2023	04:30 PM	232						
268	5/17/2023	04:45 PM	215						
269	5/17/2023	05:00 PM	235						
270	5/17/2023	05:15 PM	238						
271	5/17/2023	05:30 PM	251						
272	5/17/2023	05:45 PM	232						
273	5/17/2023	06:00 PM	211						
274	5/17/2023	06:15 PM	193						
275	5/17/2023	06:30 PM	169						
276	5/17/2023	06:45 PM	167						
277	5/17/2023	07:00 PM	137						
278	5/17/2023	07:15 PM	157						
279	5/17/2023	07:30 PM	133						
280	5/17/2023	07:45 PM	118						
281	5/17/2023	08:00 PM	127						
282	5/17/2023	08:15 PM	106						
283	5/17/2023	08:30 PM	126						
284	5/17/2023	08:45 PM	72						
285	5/17/2023	09:00 PM	79						
286	5/17/2023	09:15 PM	86						
287	5/17/2023	09:30 PM	92						
288	5/17/2023	09:45 PM	64						
289	5/17/2023	10:00 PM	53						
290	5/17/2023	10:15 PM	34						
291	5/17/2023	10:30 PM	27						
292	5/17/2023	10:45 PM	20						
293	5/17/2023	11:00 PM	34						
294	5/17/2023	11:15 PM	25						
295	5/17/2023	11:30 PM	21						
296	5/17/2023	11:45 PM	12						
297	5/18/2023	12:00 AM	15						
298	5/18/2023	12:15 AM	11						

	A	B	C	D	E	F	G	H	I
299	5/18/2023	12:30 AM	9						
300	5/18/2023	12:45 AM	4						
301	5/18/2023	01:00 AM	10						
302	5/18/2023	01:15 AM	7						
303	5/18/2023	01:30 AM	6						
304	5/18/2023	01:45 AM	5						
305	5/18/2023	02:00 AM	6						
306	5/18/2023	02:15 AM	7						
307	5/18/2023	02:30 AM	3						
308	5/18/2023	02:45 AM	7						
309	5/18/2023	03:00 AM	3						
310	5/18/2023	03:15 AM	4						
311	5/18/2023	03:30 AM	13						
312	5/18/2023	03:45 AM	11						
313	5/18/2023	04:00 AM	13						
314	5/18/2023	04:15 AM	12						
315	5/18/2023	04:30 AM	20						
316	5/18/2023	04:45 AM	35						
317	5/18/2023	05:00 AM	25						
318	5/18/2023	05:15 AM	45						
319	5/18/2023	05:30 AM	60						
320	5/18/2023	05:45 AM	63						
321	5/18/2023	06:00 AM	105						
322	5/18/2023	06:15 AM	105						
323	5/18/2023	06:30 AM	140						
324	5/18/2023	06:45 AM	169						
325	5/18/2023	07:00 AM	212						
326	5/18/2023	07:15 AM	184						
327	5/18/2023	07:30 AM	223						
328	5/18/2023	07:45 AM	174						
329	5/18/2023	08:00 AM	196						
330	5/18/2023	08:15 AM	174						
331	5/18/2023	08:30 AM	144						
332	5/18/2023	08:45 AM	194						
333	5/18/2023	09:00 AM	180						
334	5/18/2023	09:15 AM	168						
335	5/18/2023	09:30 AM	174						
336	5/18/2023	09:45 AM	184						
337	5/18/2023	10:00 AM	165						
338	5/18/2023	10:15 AM	142						
339	5/18/2023	10:30 AM	153						
340	5/18/2023	10:45 AM	204						
341	5/18/2023	11:00 AM	199						
342	5/18/2023	11:15 AM	219						
343	5/18/2023	11:30 AM	177						
344	5/18/2023	11:45 AM	214						
345	5/18/2023	12:00 PM	216						
346	5/18/2023	12:15 PM	180						
347	5/18/2023	12:30 PM	204						
348	5/18/2023	12:45 PM	209						

	A	B	C	D	E	F	G	H	I
349	5/18/2023	01:00 PM	199						
350	5/18/2023	01:15 PM	204						
351	5/18/2023	01:30 PM	215						
352	5/18/2023	01:45 PM	182						
353	5/18/2023	02:00 PM	224						
354	5/18/2023	02:15 PM	201						
355	5/18/2023	02:30 PM	243						
356	5/18/2023	02:45 PM	202						
357	5/18/2023	03:00 PM	199						
358	5/18/2023	03:15 PM	223						
359	5/18/2023	03:30 PM	191						
360	5/18/2023	03:45 PM	216						
361	5/18/2023	04:00 PM	239						
362	5/18/2023	04:15 PM	239						
363	5/18/2023	04:30 PM	252						
364	5/18/2023	04:45 PM	266						
365	5/18/2023	05:00 PM	259						
366	5/18/2023	05:15 PM	257						
367	5/18/2023	05:30 PM	257						
368	5/18/2023	05:45 PM	249						
369	5/18/2023	06:00 PM	203						
370	5/18/2023	06:15 PM	230						
371	5/18/2023	06:30 PM	188						
372	5/18/2023	06:45 PM	175						
373	5/18/2023	07:00 PM	197						
374	5/18/2023	07:15 PM	170						
375	5/18/2023	07:30 PM	126						
376	5/18/2023	07:45 PM	136						
377	5/18/2023	08:00 PM	147						
378	5/18/2023	08:15 PM	111						
379	5/18/2023	08:30 PM	138						
380	5/18/2023	08:45 PM	102						
381	5/18/2023	09:00 PM	94						
382	5/18/2023	09:15 PM	83						
383	5/18/2023	09:30 PM	81						
384	5/18/2023	09:45 PM	50						
385	5/18/2023	10:00 PM	59						
386	5/18/2023	10:15 PM	48						
387	5/18/2023	10:30 PM	50						
388	5/18/2023	10:45 PM	41						
389	5/18/2023	11:00 PM	29						
390	5/18/2023	11:15 PM	30						
391	5/18/2023	11:30 PM	25						
392	5/18/2023	11:45 PM	19						
393	5/19/2023	12:00 AM	25						
394	5/19/2023	12:15 AM	12						
395	5/19/2023	12:30 AM	11						
396	5/19/2023	12:45 AM	11						
397	5/19/2023	01:00 AM	8						
398	5/19/2023	01:15 AM	5						

	A	B	C	D	E	F	G	H	I
399	5/19/2023	01:30 AM	2						
400	5/19/2023	01:45 AM	9						
401	5/19/2023	02:00 AM	4						
402	5/19/2023	02:15 AM	6						
403	5/19/2023	02:30 AM	4						
404	5/19/2023	02:45 AM	8						
405	5/19/2023	03:00 AM	5						
406	5/19/2023	03:15 AM	3						
407	5/19/2023	03:30 AM	10						
408	5/19/2023	03:45 AM	11						
409	5/19/2023	04:00 AM	9						
410	5/19/2023	04:15 AM	9						
411	5/19/2023	04:30 AM	20						
412	5/19/2023	04:45 AM	33						
413	5/19/2023	05:00 AM	27						
414	5/19/2023	05:15 AM	33						
415	5/19/2023	05:30 AM	53						
416	5/19/2023	05:45 AM	61						
417	5/19/2023	06:00 AM	57						
418	5/19/2023	06:15 AM	79						
419	5/19/2023	06:30 AM	138						
420	5/19/2023	06:45 AM	122						
421	5/19/2023	07:00 AM	139						
422	5/19/2023	07:15 AM	141						
423	5/19/2023	07:30 AM	170						
424	5/19/2023	07:45 AM	153						
425	5/19/2023	08:00 AM	172						
426	5/19/2023	08:15 AM	155						
427	5/19/2023	08:30 AM	180						
428	5/19/2023	08:45 AM	169						
429	5/19/2023	09:00 AM	159						
430	5/19/2023	09:15 AM	199						
431	5/19/2023	09:30 AM	207						
432	5/19/2023	09:45 AM	190						
433	5/19/2023	10:00 AM	203						
434	5/19/2023	10:15 AM	204						
435	5/19/2023	10:30 AM	196						
436	5/19/2023	10:45 AM	227						
437	5/19/2023	11:00 AM	220						
438	5/19/2023	11:15 AM	207						
439	5/19/2023	11:30 AM	239						
440	5/19/2023	11:45 AM	239						
441	5/19/2023	12:00 PM	221						
442	5/19/2023	12:15 PM	241						
443	5/19/2023	12:30 PM	239						
444	5/19/2023	12:45 PM	194						
445	5/19/2023	01:00 PM	230						
446	5/19/2023	01:15 PM	220						
447	5/19/2023	01:30 PM	194						
448	5/19/2023	01:45 PM	210						

	A	B	C	D	E	F	G	H	I
449	5/19/2023	02:00 PM	227						
450	5/19/2023	02:15 PM	218						
451	5/19/2023	02:30 PM	232						
452	5/19/2023	02:45 PM	210						
453	5/19/2023	03:00 PM	260						
454	5/19/2023	03:15 PM	222						
455	5/19/2023	03:30 PM	224						
456	5/19/2023	03:45 PM	259						
457	5/19/2023	04:00 PM	253						
458	5/19/2023	04:15 PM	200						
459	5/19/2023	04:30 PM	223						
460	5/19/2023	04:45 PM	250						
461	5/19/2023	05:00 PM	236						
462	5/19/2023	05:15 PM	232						
463	5/19/2023	05:30 PM	247						
464	5/19/2023	05:45 PM	209						
465	5/19/2023	06:00 PM	184						
466	5/19/2023	06:15 PM	214						
467	5/19/2023	06:30 PM	191						
468	5/19/2023	06:45 PM	173						
469	5/19/2023	07:00 PM	166						
470	5/19/2023	07:15 PM	159						
471	5/19/2023	07:30 PM	152						
472	5/19/2023	07:45 PM	152						
473	5/19/2023	08:00 PM	143						
474	5/19/2023	08:15 PM	124						
475	5/19/2023	08:30 PM	114						
476	5/19/2023	08:45 PM	124						
477	5/19/2023	09:00 PM	108						
478	5/19/2023	09:15 PM	87						
479	5/19/2023	09:30 PM	85						
480	5/19/2023	09:45 PM	87						
481	5/19/2023	10:00 PM	71						
482	5/19/2023	10:15 PM	58						
483	5/19/2023	10:30 PM	52						
484	5/19/2023	10:45 PM	57						
485	5/19/2023	11:00 PM	44						
486	5/19/2023	11:15 PM	31						
487	5/19/2023	11:30 PM	36						
488	5/19/2023	11:45 PM	26						
489	5/20/2023	12:00 AM	21						
490	5/20/2023	12:15 AM	21						
491	5/20/2023	12:30 AM	24						
492	5/20/2023	12:45 AM	16						
493	5/20/2023	01:00 AM	19						
494	5/20/2023	01:15 AM	11						
495	5/20/2023	01:30 AM	15						
496	5/20/2023	01:45 AM	17						
497	5/20/2023	02:00 AM	9						
498	5/20/2023	02:15 AM	12						

	A	B	C	D	E	F	G	H	I
499	5/20/2023	02:30 AM	12						
500	5/20/2023	02:45 AM	10						
501	5/20/2023	03:00 AM	5						
502	5/20/2023	03:15 AM	5						
503	5/20/2023	03:30 AM	5						
504	5/20/2023	03:45 AM	7						
505	5/20/2023	04:00 AM	4						
506	5/20/2023	04:15 AM	4						
507	5/20/2023	04:30 AM	15						
508	5/20/2023	04:45 AM	9						
509	5/20/2023	05:00 AM	10						
510	5/20/2023	05:15 AM	21						
511	5/20/2023	05:30 AM	30						
512	5/20/2023	05:45 AM	22						
513	5/20/2023	06:00 AM	30						
514	5/20/2023	06:15 AM	34						
515	5/20/2023	06:30 AM	55						
516	5/20/2023	06:45 AM	49						
517	5/20/2023	07:00 AM	58						
518	5/20/2023	07:15 AM	54						
519	5/20/2023	07:30 AM	94						
520	5/20/2023	07:45 AM	92						
521	5/20/2023	08:00 AM	99						
522	5/20/2023	08:15 AM	120						
523	5/20/2023	08:30 AM	120						
524	5/20/2023	08:45 AM	128						
525	5/20/2023	09:00 AM	139						
526	5/20/2023	09:15 AM	182						
527	5/20/2023	09:30 AM	188						
528	5/20/2023	09:45 AM	194						
529	5/20/2023	10:00 AM	186						
530	5/20/2023	10:15 AM	205						
531	5/20/2023	10:30 AM	203						
532	5/20/2023	10:45 AM	185						
533	5/20/2023	11:00 AM	232						
534	5/20/2023	11:15 AM	179						
535	5/20/2023	11:30 AM	213						
536	5/20/2023	11:45 AM	239						
537	5/20/2023	12:00 PM	233						
538	5/20/2023	12:15 PM	207						
539	5/20/2023	12:30 PM	243						
540	5/20/2023	12:45 PM	200						
541	5/20/2023	01:00 PM	207						
542	5/20/2023	01:15 PM	212						
543	5/20/2023	01:30 PM	189						
544	5/20/2023	01:45 PM	197						
545	5/20/2023	02:00 PM	182						
546	5/20/2023	02:15 PM	207						
547	5/20/2023	02:30 PM	224						
548	5/20/2023	02:45 PM	184						

	A	B	C	D	E	F	G	H	I
549	5/20/2023	03:00 PM	190						
550	5/20/2023	03:15 PM	173						
551	5/20/2023	03:30 PM	190						
552	5/20/2023	03:45 PM	180						
553	5/20/2023	04:00 PM	178						
554	5/20/2023	04:15 PM	174						
555	5/20/2023	04:30 PM	159						
556	5/20/2023	04:45 PM	162						
557	5/20/2023	05:00 PM	173						
558	5/20/2023	05:15 PM	165						
559	5/20/2023	05:30 PM	175						
560	5/20/2023	05:45 PM	153						
561	5/20/2023	06:00 PM	174						
562	5/20/2023	06:15 PM	172						
563	5/20/2023	06:30 PM	158						
564	5/20/2023	06:45 PM	143						
565	5/20/2023	07:00 PM	156						
566	5/20/2023	07:15 PM	158						
567	5/20/2023	07:30 PM	140						
568	5/20/2023	07:45 PM	103						
569	5/20/2023	08:00 PM	118						
570	5/20/2023	08:15 PM	108						
571	5/20/2023	08:30 PM	116						
572	5/20/2023	08:45 PM	88						
573	5/20/2023	09:00 PM	111						
574	5/20/2023	09:15 PM	90						
575	5/20/2023	09:30 PM	87						
576	5/20/2023	09:45 PM	49						
577	5/20/2023	10:00 PM	60						
578	5/20/2023	10:15 PM	59						
579	5/20/2023	10:30 PM	67						
580	5/20/2023	10:45 PM	43						
581	5/20/2023	11:00 PM	43						
582	5/20/2023	11:15 PM	37						
583	5/20/2023	11:30 PM	36						
584	5/20/2023	11:45 PM	35						
585	5/21/2023	12:00 AM	27						
586	5/21/2023	12:15 AM	22						
587	5/21/2023	12:30 AM	15						
588	5/21/2023	12:45 AM	13						
589	5/21/2023	01:00 AM	19						
590	5/21/2023	01:15 AM	14						
591	5/21/2023	01:30 AM	19						
592	5/21/2023	01:45 AM	14						
593	5/21/2023	02:00 AM	8						
594	5/21/2023	02:15 AM	9						
595	5/21/2023	02:30 AM	7						
596	5/21/2023	02:45 AM	15						
597	5/21/2023	03:00 AM	11						
598	5/21/2023	03:15 AM	10						

	A	B	C	D	E	F	G	H	I
599	5/21/2023	03:30 AM	2						
600	5/21/2023	03:45 AM	3						
601	5/21/2023	04:00 AM	3						
602	5/21/2023	04:15 AM	5						
603	5/21/2023	04:30 AM	8						
604	5/21/2023	04:45 AM	11						
605	5/21/2023	05:00 AM	11						
606	5/21/2023	05:15 AM	10						
607	5/21/2023	05:30 AM	17						
608	5/21/2023	05:45 AM	25						
609	5/21/2023	06:00 AM	21						
610	5/21/2023	06:15 AM	32						
611	5/21/2023	06:30 AM	32						
612	5/21/2023	06:45 AM	33						
613	5/21/2023	07:00 AM	41						
614	5/21/2023	07:15 AM	37						
615	5/21/2023	07:30 AM	46						
616	5/21/2023	07:45 AM	61						
617	5/21/2023	08:00 AM	62						
618	5/21/2023	08:15 AM	82						
619	5/21/2023	08:30 AM	70						
620	5/21/2023	08:45 AM	112						
621	5/21/2023	09:00 AM	94						
622	5/21/2023	09:15 AM	100						
623	5/21/2023	09:30 AM	130						
624	5/21/2023	09:45 AM	134						
625	5/21/2023	10:00 AM	145						
626	5/21/2023	10:15 AM	209						
627	5/21/2023	10:30 AM	193						
628	5/21/2023	10:45 AM	167						
629	5/21/2023	11:00 AM	158						
630	5/21/2023	11:15 AM	159						
631	5/21/2023	11:30 AM	162						
632	5/21/2023	11:45 AM	187						
633	5/21/2023	12:00 PM	189						
634	5/21/2023	12:15 PM	219						
635	5/21/2023	12:30 PM	217						
636	5/21/2023	12:45 PM	188						
637	5/21/2023	01:00 PM	167						
638	5/21/2023	01:15 PM	181						
639	5/21/2023	01:30 PM	184						
640	5/21/2023	01:45 PM	179						
641	5/21/2023	02:00 PM	184						
642	5/21/2023	02:15 PM	168						
643	5/21/2023	02:30 PM	172						
644	5/21/2023	02:45 PM	171						
645	5/21/2023	03:00 PM	156						
646	5/21/2023	03:15 PM	158						
647	5/21/2023	03:30 PM	132						
648	5/21/2023	03:45 PM	164						

	A	B	C	D	E	F	G	H	I
649	5/21/2023	04:00 PM	165						
650	5/21/2023	04:15 PM	166						
651	5/21/2023	04:30 PM	153						
652	5/21/2023	04:45 PM	146						
653	5/21/2023	05:00 PM	181						
654	5/21/2023	05:15 PM	162						
655	5/21/2023	05:30 PM	160						
656	5/21/2023	05:45 PM	151						
657	5/21/2023	06:00 PM	148						
658	5/21/2023	06:15 PM	123						
659	5/21/2023	06:30 PM	131						
660	5/21/2023	06:45 PM	127						
661	5/21/2023	07:00 PM	129						
662	5/21/2023	07:15 PM	110						
663	5/21/2023	07:30 PM	118						
664	5/21/2023	07:45 PM	106						
665	5/21/2023	08:00 PM	102						
666	5/21/2023	08:15 PM	89						
667	5/21/2023	08:30 PM	92						
668	5/21/2023	08:45 PM	77						
669	5/21/2023	09:00 PM	81						
670	5/21/2023	09:15 PM	68						
671	5/21/2023	09:30 PM	61						
672	5/21/2023	09:45 PM	70						
673	5/21/2023	10:00 PM	55						
674	5/21/2023	10:15 PM	53						
675	5/21/2023	10:30 PM	48						
676	5/21/2023	10:45 PM	41						
677	5/21/2023	11:00 PM	38						
678	5/21/2023	11:15 PM	35						
679	5/21/2023	11:30 PM	27						
680	5/21/2023	11:45 PM	22						
681	5/22/2023	12:00 AM	19						
682	5/22/2023	12:15 AM	14						
683	5/22/2023	12:30 AM	8						
684	5/22/2023	12:45 AM	7						
685	5/22/2023	01:00 AM	5						
686	5/22/2023	01:15 AM	3						
687	5/22/2023	01:30 AM	5						
688	5/22/2023	01:45 AM	6						
689	5/22/2023	02:00 AM	5						
690	5/22/2023	02:15 AM	4						
691	5/22/2023	02:30 AM	4						
692	5/22/2023	02:45 AM	3						
693	5/22/2023	03:00 AM	6						
694	5/22/2023	03:15 AM	9						
695	5/22/2023	03:30 AM	5						
696	5/22/2023	03:45 AM	12						
697	5/22/2023	04:00 AM	11						
698	5/22/2023	04:15 AM	14						

	A	B	C	D	E	F	G	H	I
699	5/22/2023	04:30 AM	20						
700	5/22/2023	04:45 AM	38						
701	5/22/2023	05:00 AM	31						
702	5/22/2023	05:15 AM	52						
703	5/22/2023	05:30 AM	67						
704	5/22/2023	05:45 AM	65						
705	5/22/2023	06:00 AM	90						
706	5/22/2023	06:15 AM	96						
707	5/22/2023	06:30 AM	144						
708	5/22/2023	06:45 AM	178						
709	5/22/2023	07:00 AM	239						
710	5/22/2023	07:15 AM	200						
711	5/22/2023	07:30 AM	253						
712	5/22/2023	07:45 AM	182						
713	5/22/2023	08:00 AM	169						
714	5/22/2023	08:15 AM	202						
715	5/22/2023	08:30 AM	184						
716	5/22/2023	08:45 AM	187						
717	5/22/2023	09:00 AM	200						
718	5/22/2023	09:15 AM	219						
719	5/22/2023	09:30 AM	210						
720	5/22/2023	09:45 AM	161						
721	5/22/2023	10:00 AM	171						
722	5/22/2023	10:15 AM	168						
723	5/22/2023	10:30 AM	170						
724	5/22/2023	10:45 AM	192						
725	5/22/2023	11:00 AM	210						
726	5/22/2023	11:15 AM	177						
727	5/22/2023	11:30 AM	208						
728	5/22/2023	11:45 AM	233						
729	5/22/2023	12:00 PM	260						
730	5/22/2023	12:15 PM	201						
731	5/22/2023	12:30 PM	201						
732	5/22/2023	12:45 PM	195						
733	5/22/2023	01:00 PM	212						
734	5/22/2023	01:15 PM	232						
735	5/22/2023	01:30 PM	217						
736	5/22/2023	01:45 PM	215						
737	5/22/2023	02:00 PM	177						
738	5/22/2023	02:15 PM	188						
739	5/22/2023	02:30 PM	196						
740	5/22/2023	02:45 PM	179						
741	5/22/2023	03:00 PM	212						
742	5/22/2023	03:15 PM	232						
743	5/22/2023	03:30 PM	222						
744	5/22/2023	03:45 PM	201						
745	5/22/2023	04:00 PM	221						
746	5/22/2023	04:15 PM	210						
747	5/22/2023	04:30 PM	215						
748	5/22/2023	04:45 PM	201						

	A	B	C	D	E	F	G	H	I
749	5/22/2023	05:00 PM	232						
750	5/22/2023	05:15 PM	241						
751	5/22/2023	05:30 PM	232						
752	5/22/2023	05:45 PM	212						
753	5/22/2023	06:00 PM	189						
754	5/22/2023	06:15 PM	187						
755	5/22/2023	06:30 PM	188						
756	5/22/2023	06:45 PM	165						
757	5/22/2023	07:00 PM	165						
758	5/22/2023	07:15 PM	151						
759	5/22/2023	07:30 PM	142						
760	5/22/2023	07:45 PM	133						
761	5/22/2023	08:00 PM	121						
762	5/22/2023	08:15 PM	112						
763	5/22/2023	08:30 PM	102						
764	5/22/2023	08:45 PM	98						
765	5/22/2023	09:00 PM	88						
766	5/22/2023	09:15 PM	74						
767	5/22/2023	09:30 PM	65						
768	5/22/2023	09:45 PM	66						
769	5/22/2023	10:00 PM	54						
770	5/22/2023	10:15 PM	54						
771	5/22/2023	10:30 PM	54						
772	5/22/2023	10:45 PM	41						
773	5/22/2023	11:00 PM	44						
774	5/22/2023	11:15 PM	12						
775	5/22/2023	11:30 PM	11						
776	5/22/2023	11:45 PM	10						
777	5/23/2023	12:00 AM	10						
778	5/23/2023	12:15 AM	17						
779	5/23/2023	12:30 AM	6						
780	5/23/2023	12:45 AM	7						
781	5/23/2023	01:00 AM	8						
782	5/23/2023	01:15 AM	6						
783	5/23/2023	01:30 AM	9						
784	5/23/2023	01:45 AM	5						
785	5/23/2023	02:00 AM	4						
786	5/23/2023	02:15 AM	5						
787	5/23/2023	02:30 AM	6						
788	5/23/2023	02:45 AM	3						
789	5/23/2023	03:00 AM	9						
790	5/23/2023	03:15 AM	6						
791	5/23/2023	03:30 AM	8						
792	5/23/2023	03:45 AM	16						
793	5/23/2023	04:00 AM	7						
794	5/23/2023	04:15 AM	13						
795	5/23/2023	04:30 AM	23						
796	5/23/2023	04:45 AM	43						
797	5/23/2023	05:00 AM	35						
798	5/23/2023	05:15 AM	37						

	A	B	C	D	E	F	G	H	I
799	5/23/2023	05:30 AM	68						
800	5/23/2023	05:45 AM	62						
801	5/23/2023	06:00 AM	74						
802	5/23/2023	06:15 AM	112						
803	5/23/2023	06:30 AM	145						
804	5/23/2023	06:45 AM	162						
805	5/23/2023	07:00 AM	226						
806	5/23/2023	07:15 AM	207						
807	5/23/2023	07:30 AM	230						
808	5/23/2023	07:45 AM	208						
809	5/23/2023	08:00 AM	187						
810	5/23/2023	08:15 AM	177						
811	5/23/2023	08:30 AM	187						
812	5/23/2023	08:45 AM	213						
813	5/23/2023	09:00 AM	162						
814	5/23/2023	09:15 AM	184						
815	5/23/2023	09:30 AM	147						
816	5/23/2023	09:45 AM	183						
817	5/23/2023	10:00 AM	166						
818	5/23/2023	10:15 AM	158						
819	5/23/2023	10:30 AM	186						
820	5/23/2023	10:45 AM	168						
821	5/23/2023	11:00 AM	189						
822	5/23/2023	11:15 AM	166						
823	5/23/2023	11:30 AM	198						
824	5/23/2023	11:45 AM	196						
825	5/23/2023	12:00 PM	188						
826	5/23/2023	12:15 PM	180						
827	5/23/2023	12:30 PM	208						
828	5/23/2023	12:45 PM	218						
829	5/23/2023	01:00 PM	209						
830	5/23/2023	01:15 PM	187						
831	5/23/2023	01:30 PM	199						
832	5/23/2023	01:45 PM	188						
833	5/23/2023	02:00 PM	190						
834	5/23/2023	02:15 PM	189						
835	5/23/2023	02:30 PM	186						
836	5/23/2023	02:45 PM	207						
837	5/23/2023	03:00 PM	214						
838	5/23/2023	03:15 PM	239						
839	5/23/2023	03:30 PM	200						
840	5/23/2023	03:45 PM	209						
841	5/23/2023	04:00 PM	245						
842	5/23/2023	04:15 PM	231						
843	5/23/2023	04:30 PM	222						
844	5/23/2023	04:45 PM	211						
845	5/23/2023	05:00 PM	266						
846	5/23/2023	05:15 PM	222						
847	5/23/2023	05:30 PM	253						
848	5/23/2023	05:45 PM	243						

	A	B	C	D	E	F	G	H	I
849	5/23/2023	06:00 PM	205						
850	5/23/2023	06:15 PM	198						
851	5/23/2023	06:30 PM	173						
852	5/23/2023	06:45 PM	151						
853	5/23/2023	07:00 PM	177						
854	5/23/2023	07:15 PM	158						
855	5/23/2023	07:30 PM	157						
856	5/23/2023	07:45 PM	122						
857	5/23/2023	08:00 PM	139						
858	5/23/2023	08:15 PM	120						
859	5/23/2023	08:30 PM	120						
860	5/23/2023	08:45 PM	90						
861	5/23/2023	09:00 PM	85						
862	5/23/2023	09:15 PM	74						
863	5/23/2023	09:30 PM	71						
864	5/23/2023	09:45 PM	57						
865	5/23/2023	10:00 PM	68						
866	5/23/2023	10:15 PM	53						
867	5/23/2023	10:30 PM	33						
868	5/23/2023	10:45 PM	42						
869	5/23/2023	11:00 PM	27						
870	5/23/2023	11:15 PM	24						
871	5/23/2023	11:30 PM	13						
872	5/23/2023	11:45 PM	12						

	A	B	C	D	E	F	G	H	I
1									
2	File Name: C:\Users\obarrie\Desktop\transfer\Documents\Documents\Osman\Osman from harddrive\Documents\TDB\WSP\Syracuse\Data\ATR\SYRACUSE BATCH 10 jamar\SYRACUSE BATCH 10\ATR 1331.tf2								
3	Start Date: 5/15/2023								
4	Start Time: 12:00:00 AM								
5	Location 1: NB Oswego Rd at Wetzel Rd								
6	Location 2: SYRACUSE,NY								
7									
8	Date	Time	NB						
9	5/15/2023	12:00 AM	8						
10	5/15/2023	12:15 AM	9						
11	5/15/2023	12:30 AM	9						
12	5/15/2023	12:45 AM	3						
13	5/15/2023	01:00 AM	9						
14	5/15/2023	01:15 AM	4						
15	5/15/2023	01:30 AM	5						
16	5/15/2023	01:45 AM	1						
17	5/15/2023	02:00 AM	11						
18	5/15/2023	02:15 AM	1						
19	5/15/2023	02:30 AM	5						
20	5/15/2023	02:45 AM	5						
21	5/15/2023	03:00 AM	4						
22	5/15/2023	03:15 AM	5						
23	5/15/2023	03:30 AM	3						
24	5/15/2023	03:45 AM	4						
25	5/15/2023	04:00 AM	7						
26	5/15/2023	04:15 AM	8						
27	5/15/2023	04:30 AM	13						
28	5/15/2023	04:45 AM	15						
29	5/15/2023	05:00 AM	12						
30	5/15/2023	05:15 AM	23						
31	5/15/2023	05:30 AM	20						
32	5/15/2023	05:45 AM	27						
33	5/15/2023	06:00 AM	30						
34	5/15/2023	06:15 AM	46						
35	5/15/2023	06:30 AM	66						
36	5/15/2023	06:45 AM	98						
37	5/15/2023	07:00 AM	117						
38	5/15/2023	07:15 AM	169						
39	5/15/2023	07:30 AM	143						
40	5/15/2023	07:45 AM	146						
41	5/15/2023	08:00 AM	123						
42	5/15/2023	08:15 AM	118						
43	5/15/2023	08:30 AM	135						
44	5/15/2023	08:45 AM	135						
45	5/15/2023	09:00 AM	153						
46	5/15/2023	09:15 AM	168						
47	5/15/2023	09:30 AM	152						
48	5/15/2023	09:45 AM	159						

	A	B	C	D	E	F	G	H	I
49	5/15/2023	10:00 AM	151						
50	5/15/2023	10:15 AM	165						
51	5/15/2023	10:30 AM	170						
52	5/15/2023	10:45 AM	168						
53	5/15/2023	11:00 AM	151						
54	5/15/2023	11:15 AM	190						
55	5/15/2023	11:30 AM	201						
56	5/15/2023	11:45 AM	182						
57	5/15/2023	12:00 PM	162						
58	5/15/2023	12:15 PM	176						
59	5/15/2023	12:30 PM	175						
60	5/15/2023	12:45 PM	165						
61	5/15/2023	01:00 PM	154						
62	5/15/2023	01:15 PM	166						
63	5/15/2023	01:30 PM	174						
64	5/15/2023	01:45 PM	165						
65	5/15/2023	02:00 PM	155						
66	5/15/2023	02:15 PM	187						
67	5/15/2023	02:30 PM	165						
68	5/15/2023	02:45 PM	154						
69	5/15/2023	03:00 PM	145						
70	5/15/2023	03:15 PM	155						
71	5/15/2023	03:30 PM	159						
72	5/15/2023	03:45 PM	168						
73	5/15/2023	04:00 PM	177						
74	5/15/2023	04:15 PM	174						
75	5/15/2023	04:30 PM	185						
76	5/15/2023	04:45 PM	188						
77	5/15/2023	05:00 PM	212						
78	5/15/2023	05:15 PM	211						
79	5/15/2023	05:30 PM	214						
80	5/15/2023	05:45 PM	223						
81	5/15/2023	06:00 PM	201						
82	5/15/2023	06:15 PM	211						
83	5/15/2023	06:30 PM	165						
84	5/15/2023	06:45 PM	144						
85	5/15/2023	07:00 PM	132						
86	5/15/2023	07:15 PM	124						
87	5/15/2023	07:30 PM	122						
88	5/15/2023	07:45 PM	102						
89	5/15/2023	08:00 PM	101						
90	5/15/2023	08:15 PM	78						
91	5/15/2023	08:30 PM	77						
92	5/15/2023	08:45 PM	87						
93	5/15/2023	09:00 PM	67						
94	5/15/2023	09:15 PM	54						
95	5/15/2023	09:30 PM	55						
96	5/15/2023	09:45 PM	54						
97	5/15/2023	10:00 PM	41						
98	5/15/2023	10:15 PM	44						

	A	B	C	D	E	F	G	H	I
99	5/15/2023	10:30 PM	20						
100	5/15/2023	10:45 PM	22						
101	5/15/2023	11:00 PM	19						
102	5/15/2023	11:15 PM	12						
103	5/15/2023	11:30 PM	11						
104	5/15/2023	11:45 PM	14						
105	5/16/2023	12:00 AM	10						
106	5/16/2023	12:15 AM	5						
107	5/16/2023	12:30 AM	6						
108	5/16/2023	12:45 AM	5						
109	5/16/2023	01:00 AM	5						
110	5/16/2023	01:15 AM	6						
111	5/16/2023	01:30 AM	6						
112	5/16/2023	01:45 AM	7						
113	5/16/2023	02:00 AM	8						
114	5/16/2023	02:15 AM	7						
115	5/16/2023	02:30 AM	8						
116	5/16/2023	02:45 AM	7						
117	5/16/2023	03:00 AM	4						
118	5/16/2023	03:15 AM	4						
119	5/16/2023	03:30 AM	5						
120	5/16/2023	03:45 AM	4						
121	5/16/2023	04:00 AM	6						
122	5/16/2023	04:15 AM	8						
123	5/16/2023	04:30 AM	12						
124	5/16/2023	04:45 AM	11						
125	5/16/2023	05:00 AM	21						
126	5/16/2023	05:15 AM	22						
127	5/16/2023	05:30 AM	32						
128	5/16/2023	05:45 AM	33						
129	5/16/2023	06:00 AM	36						
130	5/16/2023	06:15 AM	42						
131	5/16/2023	06:30 AM	69						
132	5/16/2023	06:45 AM	101						
133	5/16/2023	07:00 AM	112						
134	5/16/2023	07:15 AM	135						
135	5/16/2023	07:30 AM	165						
136	5/16/2023	07:45 AM	145						
137	5/16/2023	08:00 AM	132						
138	5/16/2023	08:15 AM	133						
139	5/16/2023	08:30 AM	145						
140	5/16/2023	08:45 AM	154						
141	5/16/2023	09:00 AM	174						
142	5/16/2023	09:15 AM	178						
143	5/16/2023	09:30 AM	165						
144	5/16/2023	09:45 AM	155						
145	5/16/2023	10:00 AM	164						
146	5/16/2023	10:15 AM	154						
147	5/16/2023	10:30 AM	166						
148	5/16/2023	10:45 AM	178						

	A	B	C	D	E	F	G	H	I
149	5/16/2023	11:00 AM	199						
150	5/16/2023	11:15 AM	201						
151	5/16/2023	11:30 AM	233						
152	5/16/2023	11:45 AM	187						
153	5/16/2023	12:00 PM	174						
154	5/16/2023	12:15 PM	166						
155	5/16/2023	12:30 PM	188						
156	5/16/2023	12:45 PM	154						
157	5/16/2023	01:00 PM	165						
158	5/16/2023	01:15 PM	174						
159	5/16/2023	01:30 PM	177						
160	5/16/2023	01:45 PM	165						
161	5/16/2023	02:00 PM	155						
162	5/16/2023	02:15 PM	187						
163	5/16/2023	02:30 PM	154						
164	5/16/2023	02:45 PM	165						
165	5/16/2023	03:00 PM	145						
166	5/16/2023	03:15 PM	155						
167	5/16/2023	03:30 PM	165						
168	5/16/2023	03:45 PM	166						
169	5/16/2023	04:00 PM	178						
170	5/16/2023	04:15 PM	187						
171	5/16/2023	04:30 PM	201						
172	5/16/2023	04:45 PM	211						
173	5/16/2023	05:00 PM	232						
174	5/16/2023	05:15 PM	233						
175	5/16/2023	05:30 PM	241						
176	5/16/2023	05:45 PM	232						
177	5/16/2023	06:00 PM	241						
178	5/16/2023	06:15 PM	215						
179	5/16/2023	06:30 PM	177						
180	5/16/2023	06:45 PM	165						
181	5/16/2023	07:00 PM	154						
182	5/16/2023	07:15 PM	121						
183	5/16/2023	07:30 PM	111						
184	5/16/2023	07:45 PM	103						
185	5/16/2023	08:00 PM	98						
186	5/16/2023	08:15 PM	88						
187	5/16/2023	08:30 PM	78						
188	5/16/2023	08:45 PM	88						
189	5/16/2023	09:00 PM	76						
190	5/16/2023	09:15 PM	54						
191	5/16/2023	09:30 PM	44						
192	5/16/2023	09:45 PM	54						
193	5/16/2023	10:00 PM	32						
194	5/16/2023	10:15 PM	41						
195	5/16/2023	10:30 PM	21						
196	5/16/2023	10:45 PM	22						
197	5/16/2023	11:00 PM	14						
198	5/16/2023	11:15 PM	11						

	A	B	C	D	E	F	G	H	I
199	5/16/2023	11:30 PM	12						
200	5/16/2023	11:45 PM	10						
201	5/17/2023	12:00 AM	5						
202	5/17/2023	12:15 AM	8						
203	5/17/2023	12:30 AM	5						
204	5/17/2023	12:45 AM	5						
205	5/17/2023	01:00 AM	6						
206	5/17/2023	01:15 AM	7						
207	5/17/2023	01:30 AM	5						
208	5/17/2023	01:45 AM	5						
209	5/17/2023	02:00 AM	8						
210	5/17/2023	02:15 AM	7						
211	5/17/2023	02:30 AM	8						
212	5/17/2023	02:45 AM	7						
213	5/17/2023	03:00 AM	4						
214	5/17/2023	03:15 AM	5						
215	5/17/2023	03:30 AM	4						
216	5/17/2023	03:45 AM	5						
217	5/17/2023	04:00 AM	10						
218	5/17/2023	04:15 AM	12						
219	5/17/2023	04:30 AM	10						
220	5/17/2023	04:45 AM	6						
221	5/17/2023	05:00 AM	28						
222	5/17/2023	05:15 AM	30						
223	5/17/2023	05:30 AM	32						
224	5/17/2023	05:45 AM	30						
225	5/17/2023	06:00 AM	39						
226	5/17/2023	06:15 AM	57						
227	5/17/2023	06:30 AM	91						
228	5/17/2023	06:45 AM	77						
229	5/17/2023	07:00 AM	121						
230	5/17/2023	07:15 AM	147						
231	5/17/2023	07:30 AM	157						
232	5/17/2023	07:45 AM	119						
233	5/17/2023	08:00 AM	136						
234	5/17/2023	08:15 AM	154						
235	5/17/2023	08:30 AM	153						
236	5/17/2023	08:45 AM	143						
237	5/17/2023	09:00 AM	155						
238	5/17/2023	09:15 AM	164						
239	5/17/2023	09:30 AM	175						
240	5/17/2023	09:45 AM	176						
241	5/17/2023	10:00 AM	170						
242	5/17/2023	10:15 AM	155						
243	5/17/2023	10:30 AM	155						
244	5/17/2023	10:45 AM	156						
245	5/17/2023	11:00 AM	229						
246	5/17/2023	11:15 AM	188						
247	5/17/2023	11:30 AM	223						
248	5/17/2023	11:45 AM	223						

	A	B	C	D	E	F	G	H	I
249	5/17/2023	12:00 PM	175						
250	5/17/2023	12:15 PM	168						
251	5/17/2023	12:30 PM	183						
252	5/17/2023	12:45 PM	174						
253	5/17/2023	01:00 PM	168						
254	5/17/2023	01:15 PM	168						
255	5/17/2023	01:30 PM	172						
256	5/17/2023	01:45 PM	170						
257	5/17/2023	02:00 PM	157						
258	5/17/2023	02:15 PM	173						
259	5/17/2023	02:30 PM	177						
260	5/17/2023	02:45 PM	177						
261	5/17/2023	03:00 PM	157						
262	5/17/2023	03:15 PM	162						
263	5/17/2023	03:30 PM	152						
264	5/17/2023	03:45 PM	153						
265	5/17/2023	04:00 PM	180						
266	5/17/2023	04:15 PM	182						
267	5/17/2023	04:30 PM	188						
268	5/17/2023	04:45 PM	190						
269	5/17/2023	05:00 PM	233						
270	5/17/2023	05:15 PM	238						
271	5/17/2023	05:30 PM	238						
272	5/17/2023	05:45 PM	232						
273	5/17/2023	06:00 PM	174						
274	5/17/2023	06:15 PM	229						
275	5/17/2023	06:30 PM	209						
276	5/17/2023	06:45 PM	212						
277	5/17/2023	07:00 PM	151						
278	5/17/2023	07:15 PM	145						
279	5/17/2023	07:30 PM	112						
280	5/17/2023	07:45 PM	147						
281	5/17/2023	08:00 PM	97						
282	5/17/2023	08:15 PM	80						
283	5/17/2023	08:30 PM	81						
284	5/17/2023	08:45 PM	94						
285	5/17/2023	09:00 PM	76						
286	5/17/2023	09:15 PM	66						
287	5/17/2023	09:30 PM	67						
288	5/17/2023	09:45 PM	66						
289	5/17/2023	10:00 PM	26						
290	5/17/2023	10:15 PM	22						
291	5/17/2023	10:30 PM	40						
292	5/17/2023	10:45 PM	36						
293	5/17/2023	11:00 PM	11						
294	5/17/2023	11:15 PM	13						
295	5/17/2023	11:30 PM	12						
296	5/17/2023	11:45 PM	14						
297	5/18/2023	12:00 AM	7						
298	5/18/2023	12:15 AM	7						

	A	B	C	D	E	F	G	H	I
299	5/18/2023	12:30 AM	6						
300	5/18/2023	12:45 AM	7						
301	5/18/2023	01:00 AM	7						
302	5/18/2023	01:15 AM	6						
303	5/18/2023	01:30 AM	7						
304	5/18/2023	01:45 AM	7						
305	5/18/2023	02:00 AM	7						
306	5/18/2023	02:15 AM	8						
307	5/18/2023	02:30 AM	8						
308	5/18/2023	02:45 AM	8						
309	5/18/2023	03:00 AM	4						
310	5/18/2023	03:15 AM	4						
311	5/18/2023	03:30 AM	4						
312	5/18/2023	03:45 AM	4						
313	5/18/2023	04:00 AM	6						
314	5/18/2023	04:15 AM	10						
315	5/18/2023	04:30 AM	10						
316	5/18/2023	04:45 AM	12						
317	5/18/2023	05:00 AM	31						
318	5/18/2023	05:15 AM	25						
319	5/18/2023	05:30 AM	27						
320	5/18/2023	05:45 AM	22						
321	5/18/2023	06:00 AM	100						
322	5/18/2023	06:15 AM	62						
323	5/18/2023	06:30 AM	79						
324	5/18/2023	06:45 AM	59						
325	5/18/2023	07:00 AM	130						
326	5/18/2023	07:15 AM	162						
327	5/18/2023	07:30 AM	164						
328	5/18/2023	07:45 AM	142						
329	5/18/2023	08:00 AM	142						
330	5/18/2023	08:15 AM	141						
331	5/18/2023	08:30 AM	150						
332	5/18/2023	08:45 AM	151						
333	5/18/2023	09:00 AM	166						
334	5/18/2023	09:15 AM	156						
335	5/18/2023	09:30 AM	173						
336	5/18/2023	09:45 AM	157						
337	5/18/2023	10:00 AM	161						
338	5/18/2023	10:15 AM	171						
339	5/18/2023	10:30 AM	164						
340	5/18/2023	10:45 AM	166						
341	5/18/2023	11:00 AM	227						
342	5/18/2023	11:15 AM	196						
343	5/18/2023	11:30 AM	221						
344	5/18/2023	11:45 AM	213						
345	5/18/2023	12:00 PM	187						
346	5/18/2023	12:15 PM	175						
347	5/18/2023	12:30 PM	158						
348	5/18/2023	12:45 PM	187						

	A	B	C	D	E	F	G	H	I
349	5/18/2023	01:00 PM	165						
350	5/18/2023	01:15 PM	171						
351	5/18/2023	01:30 PM	166						
352	5/18/2023	01:45 PM	174						
353	5/18/2023	02:00 PM	165						
354	5/18/2023	02:15 PM	154						
355	5/18/2023	02:30 PM	172						
356	5/18/2023	02:45 PM	182						
357	5/18/2023	03:00 PM	164						
358	5/18/2023	03:15 PM	160						
359	5/18/2023	03:30 PM	149						
360	5/18/2023	03:45 PM	156						
361	5/18/2023	04:00 PM	188						
362	5/18/2023	04:15 PM	200						
363	5/18/2023	04:30 PM	202						
364	5/18/2023	04:45 PM	200						
365	5/18/2023	05:00 PM	238						
366	5/18/2023	05:15 PM	232						
367	5/18/2023	05:30 PM	232						
368	5/18/2023	05:45 PM	240						
369	5/18/2023	06:00 PM	192						
370	5/18/2023	06:15 PM	223						
371	5/18/2023	06:30 PM	225						
372	5/18/2023	06:45 PM	173						
373	5/18/2023	07:00 PM	147						
374	5/18/2023	07:15 PM	127						
375	5/18/2023	07:30 PM	117						
376	5/18/2023	07:45 PM	141						
377	5/18/2023	08:00 PM	90						
378	5/18/2023	08:15 PM	85						
379	5/18/2023	08:30 PM	94						
380	5/18/2023	08:45 PM	79						
381	5/18/2023	09:00 PM	65						
382	5/18/2023	09:15 PM	57						
383	5/18/2023	09:30 PM	47						
384	5/18/2023	09:45 PM	75						
385	5/18/2023	10:00 PM	31						
386	5/18/2023	10:15 PM	36						
387	5/18/2023	10:30 PM	37						
388	5/18/2023	10:45 PM	28						
389	5/18/2023	11:00 PM	14						
390	5/18/2023	11:15 PM	11						
391	5/18/2023	11:30 PM	14						
392	5/18/2023	11:45 PM	14						
393	5/19/2023	12:00 AM	5						
394	5/19/2023	12:15 AM	6						
395	5/19/2023	12:30 AM	8						
396	5/19/2023	12:45 AM	7						
397	5/19/2023	01:00 AM	5						
398	5/19/2023	01:15 AM	7						

	A	B	C	D	E	F	G	H	I
399	5/19/2023	01:30 AM	7						
400	5/19/2023	01:45 AM	7						
401	5/19/2023	02:00 AM	8						
402	5/19/2023	02:15 AM	7						
403	5/19/2023	02:30 AM	8						
404	5/19/2023	02:45 AM	7						
405	5/19/2023	03:00 AM	4						
406	5/19/2023	03:15 AM	4						
407	5/19/2023	03:30 AM	5						
408	5/19/2023	03:45 AM	4						
409	5/19/2023	04:00 AM	9						
410	5/19/2023	04:15 AM	11						
411	5/19/2023	04:30 AM	6						
412	5/19/2023	04:45 AM	12						
413	5/19/2023	05:00 AM	32						
414	5/19/2023	05:15 AM	29						
415	5/19/2023	05:30 AM	30						
416	5/19/2023	05:45 AM	28						
417	5/19/2023	06:00 AM	82						
418	5/19/2023	06:15 AM	59						
419	5/19/2023	06:30 AM	48						
420	5/19/2023	06:45 AM	39						
421	5/19/2023	07:00 AM	120						
422	5/19/2023	07:15 AM	147						
423	5/19/2023	07:30 AM	150						
424	5/19/2023	07:45 AM	128						
425	5/19/2023	08:00 AM	153						
426	5/19/2023	08:15 AM	149						
427	5/19/2023	08:30 AM	151						
428	5/19/2023	08:45 AM	151						
429	5/19/2023	09:00 AM	158						
430	5/19/2023	09:15 AM	163						
431	5/19/2023	09:30 AM	162						
432	5/19/2023	09:45 AM	172						
433	5/19/2023	10:00 AM	163						
434	5/19/2023	10:15 AM	161						
435	5/19/2023	10:30 AM	156						
436	5/19/2023	10:45 AM	169						
437	5/19/2023	11:00 AM	220						
438	5/19/2023	11:15 AM	188						
439	5/19/2023	11:30 AM	218						
440	5/19/2023	11:45 AM	215						
441	5/19/2023	12:00 PM	183						
442	5/19/2023	12:15 PM	172						
443	5/19/2023	12:30 PM	178						
444	5/19/2023	12:45 PM	175						
445	5/19/2023	01:00 PM	169						
446	5/19/2023	01:15 PM	172						
447	5/19/2023	01:30 PM	170						
448	5/19/2023	01:45 PM	172						

	A	B	C	D	E	F	G	H	I
449	5/19/2023	02:00 PM	177						
450	5/19/2023	02:15 PM	172						
451	5/19/2023	02:30 PM	175						
452	5/19/2023	02:45 PM	174						
453	5/19/2023	03:00 PM	160						
454	5/19/2023	03:15 PM	154						
455	5/19/2023	03:30 PM	156						
456	5/19/2023	03:45 PM	155						
457	5/19/2023	04:00 PM	184						
458	5/19/2023	04:15 PM	188						
459	5/19/2023	04:30 PM	189						
460	5/19/2023	04:45 PM	185						
461	5/19/2023	05:00 PM	235						
462	5/19/2023	05:15 PM	234						
463	5/19/2023	05:30 PM	235						
464	5/19/2023	05:45 PM	235						
465	5/19/2023	06:00 PM	203						
466	5/19/2023	06:15 PM	176						
467	5/19/2023	06:30 PM	198						
468	5/19/2023	06:45 PM	221						
469	5/19/2023	07:00 PM	138						
470	5/19/2023	07:15 PM	121						
471	5/19/2023	07:30 PM	148						
472	5/19/2023	07:45 PM	144						
473	5/19/2023	08:00 PM	80						
474	5/19/2023	08:15 PM	81						
475	5/19/2023	08:30 PM	82						
476	5/19/2023	08:45 PM	81						
477	5/19/2023	09:00 PM	71						
478	5/19/2023	09:15 PM	70						
479	5/19/2023	09:30 PM	75						
480	5/19/2023	09:45 PM	70						
481	5/19/2023	10:00 PM	38						
482	5/19/2023	10:15 PM	32						
483	5/19/2023	10:30 PM	28						
484	5/19/2023	10:45 PM	32						
485	5/19/2023	11:00 PM	12						
486	5/19/2023	11:15 PM	11						
487	5/19/2023	11:30 PM	12						
488	5/19/2023	11:45 PM	14						
489	5/20/2023	12:00 AM	15						
490	5/20/2023	12:15 AM	18						
491	5/20/2023	12:30 AM	14						
492	5/20/2023	12:45 AM	15						
493	5/20/2023	01:00 AM	15						
494	5/20/2023	01:15 AM	9						
495	5/20/2023	01:30 AM	9						
496	5/20/2023	01:45 AM	15						
497	5/20/2023	02:00 AM	9						
498	5/20/2023	02:15 AM	9						

	A	B	C	D	E	F	G	H	I
499	5/20/2023	02:30 AM	10						
500	5/20/2023	02:45 AM	10						
501	5/20/2023	03:00 AM	6						
502	5/20/2023	03:15 AM	5						
503	5/20/2023	03:30 AM	6						
504	5/20/2023	03:45 AM	6						
505	5/20/2023	04:00 AM	10						
506	5/20/2023	04:15 AM	12						
507	5/20/2023	04:30 AM	6						
508	5/20/2023	04:45 AM	9						
509	5/20/2023	05:00 AM	20						
510	5/20/2023	05:15 AM	16						
511	5/20/2023	05:30 AM	11						
512	5/20/2023	05:45 AM	25						
513	5/20/2023	06:00 AM	46						
514	5/20/2023	06:15 AM	29						
515	5/20/2023	06:30 AM	32						
516	5/20/2023	06:45 AM	28						
517	5/20/2023	07:00 AM	49						
518	5/20/2023	07:15 AM	52						
519	5/20/2023	07:30 AM	50						
520	5/20/2023	07:45 AM	66						
521	5/20/2023	08:00 AM	100						
522	5/20/2023	08:15 AM	102						
523	5/20/2023	08:30 AM	108						
524	5/20/2023	08:45 AM	106						
525	5/20/2023	09:00 AM	120						
526	5/20/2023	09:15 AM	159						
527	5/20/2023	09:30 AM	166						
528	5/20/2023	09:45 AM	148						
529	5/20/2023	10:00 AM	162						
530	5/20/2023	10:15 AM	169						
531	5/20/2023	10:30 AM	160						
532	5/20/2023	10:45 AM	166						
533	5/20/2023	11:00 AM	170						
534	5/20/2023	11:15 AM	181						
535	5/20/2023	11:30 AM	178						
536	5/20/2023	11:45 AM	165						
537	5/20/2023	12:00 PM	180						
538	5/20/2023	12:15 PM	194						
539	5/20/2023	12:30 PM	196						
540	5/20/2023	12:45 PM	186						
541	5/20/2023	01:00 PM	181						
542	5/20/2023	01:15 PM	163						
543	5/20/2023	01:30 PM	163						
544	5/20/2023	01:45 PM	172						
545	5/20/2023	02:00 PM	182						
546	5/20/2023	02:15 PM	173						
547	5/20/2023	02:30 PM	171						
548	5/20/2023	02:45 PM	158						

	A	B	C	D	E	F	G	H	I
549	5/20/2023	03:00 PM	149						
550	5/20/2023	03:15 PM	159						
551	5/20/2023	03:30 PM	152						
552	5/20/2023	03:45 PM	155						
553	5/20/2023	04:00 PM	149						
554	5/20/2023	04:15 PM	140						
555	5/20/2023	04:30 PM	144						
556	5/20/2023	04:45 PM	153						
557	5/20/2023	05:00 PM	133						
558	5/20/2023	05:15 PM	151						
559	5/20/2023	05:30 PM	140						
560	5/20/2023	05:45 PM	144						
561	5/20/2023	06:00 PM	132						
562	5/20/2023	06:15 PM	128						
563	5/20/2023	06:30 PM	124						
564	5/20/2023	06:45 PM	144						
565	5/20/2023	07:00 PM	132						
566	5/20/2023	07:15 PM	131						
567	5/20/2023	07:30 PM	89						
568	5/20/2023	07:45 PM	129						
569	5/20/2023	08:00 PM	93						
570	5/20/2023	08:15 PM	83						
571	5/20/2023	08:30 PM	77						
572	5/20/2023	08:45 PM	86						
573	5/20/2023	09:00 PM	92						
574	5/20/2023	09:15 PM	63						
575	5/20/2023	09:30 PM	47						
576	5/20/2023	09:45 PM	92						
577	5/20/2023	10:00 PM	42						
578	5/20/2023	10:15 PM	46						
579	5/20/2023	10:30 PM	49						
580	5/20/2023	10:45 PM	46						
581	5/20/2023	11:00 PM	31						
582	5/20/2023	11:15 PM	31						
583	5/20/2023	11:30 PM	34						
584	5/20/2023	11:45 PM	34						
585	5/21/2023	12:00 AM	16						
586	5/21/2023	12:15 AM	12						
587	5/21/2023	12:30 AM	22						
588	5/21/2023	12:45 AM	20						
589	5/21/2023	01:00 AM	15						
590	5/21/2023	01:15 AM	15						
591	5/21/2023	01:30 AM	12						
592	5/21/2023	01:45 AM	12						
593	5/21/2023	02:00 AM	11						
594	5/21/2023	02:15 AM	6						
595	5/21/2023	02:30 AM	13						
596	5/21/2023	02:45 AM	8						
597	5/21/2023	03:00 AM	9						
598	5/21/2023	03:15 AM	2						

	A	B	C	D	E	F	G	H	I
599	5/21/2023	03:30 AM	8						
600	5/21/2023	03:45 AM	9						
601	5/21/2023	04:00 AM	7						
602	5/21/2023	04:15 AM	6						
603	5/21/2023	04:30 AM	4						
604	5/21/2023	04:45 AM	5						
605	5/21/2023	05:00 AM	19						
606	5/21/2023	05:15 AM	20						
607	5/21/2023	05:30 AM	11						
608	5/21/2023	05:45 AM	22						
609	5/21/2023	06:00 AM	22						
610	5/21/2023	06:15 AM	25						
611	5/21/2023	06:30 AM	22						
612	5/21/2023	06:45 AM	22						
613	5/21/2023	07:00 AM	49						
614	5/21/2023	07:15 AM	43						
615	5/21/2023	07:30 AM	33						
616	5/21/2023	07:45 AM	34						
617	5/21/2023	08:00 AM	94						
618	5/21/2023	08:15 AM	63						
619	5/21/2023	08:30 AM	94						
620	5/21/2023	08:45 AM	87						
621	5/21/2023	09:00 AM	81						
622	5/21/2023	09:15 AM	89						
623	5/21/2023	09:30 AM	105						
624	5/21/2023	09:45 AM	98						
625	5/21/2023	10:00 AM	135						
626	5/21/2023	10:15 AM	168						
627	5/21/2023	10:30 AM	125						
628	5/21/2023	10:45 AM	134						
629	5/21/2023	11:00 AM	140						
630	5/21/2023	11:15 AM	156						
631	5/21/2023	11:30 AM	137						
632	5/21/2023	11:45 AM	151						
633	5/21/2023	12:00 PM	176						
634	5/21/2023	12:15 PM	188						
635	5/21/2023	12:30 PM	183						
636	5/21/2023	12:45 PM	179						
637	5/21/2023	01:00 PM	152						
638	5/21/2023	01:15 PM	145						
639	5/21/2023	01:30 PM	156						
640	5/21/2023	01:45 PM	158						
641	5/21/2023	02:00 PM	151						
642	5/21/2023	02:15 PM	151						
643	5/21/2023	02:30 PM	153						
644	5/21/2023	02:45 PM	149						
645	5/21/2023	03:00 PM	131						
646	5/21/2023	03:15 PM	128						
647	5/21/2023	03:30 PM	131						
648	5/21/2023	03:45 PM	140						

	A	B	C	D	E	F	G	H	I
649	5/21/2023	04:00 PM	136						
650	5/21/2023	04:15 PM	131						
651	5/21/2023	04:30 PM	142						
652	5/21/2023	04:45 PM	141						
653	5/21/2023	05:00 PM	143						
654	5/21/2023	05:15 PM	145						
655	5/21/2023	05:30 PM	132						
656	5/21/2023	05:45 PM	139						
657	5/21/2023	06:00 PM	124						
658	5/21/2023	06:15 PM	112						
659	5/21/2023	06:30 PM	114						
660	5/21/2023	06:45 PM	116						
661	5/21/2023	07:00 PM	109						
662	5/21/2023	07:15 PM	109						
663	5/21/2023	07:30 PM	107						
664	5/21/2023	07:45 PM	92						
665	5/21/2023	08:00 PM	67						
666	5/21/2023	08:15 PM	81						
667	5/21/2023	08:30 PM	82						
668	5/21/2023	08:45 PM	71						
669	5/21/2023	09:00 PM	61						
670	5/21/2023	09:15 PM	53						
671	5/21/2023	09:30 PM	65						
672	5/21/2023	09:45 PM	60						
673	5/21/2023	10:00 PM	40						
674	5/21/2023	10:15 PM	36						
675	5/21/2023	10:30 PM	31						
676	5/21/2023	10:45 PM	31						
677	5/21/2023	11:00 PM	24						
678	5/21/2023	11:15 PM	21						
679	5/21/2023	11:30 PM	20						
680	5/21/2023	11:45 PM	15						
681	5/22/2023	12:00 AM	13						
682	5/22/2023	12:15 AM	5						
683	5/22/2023	12:30 AM	6						
684	5/22/2023	12:45 AM	4						
685	5/22/2023	01:00 AM	6						
686	5/22/2023	01:15 AM	9						
687	5/22/2023	01:30 AM	1						
688	5/22/2023	01:45 AM	5						
689	5/22/2023	02:00 AM	10						
690	5/22/2023	02:15 AM	11						
691	5/22/2023	02:30 AM	6						
692	5/22/2023	02:45 AM	3						
693	5/22/2023	03:00 AM	3						
694	5/22/2023	03:15 AM	4						
695	5/22/2023	03:30 AM	4						
696	5/22/2023	03:45 AM	3						
697	5/22/2023	04:00 AM	9						
698	5/22/2023	04:15 AM	11						

	A	B	C	D	E	F	G	H	I
699	5/22/2023	04:30 AM	11						
700	5/22/2023	04:45 AM	12						
701	5/22/2023	05:00 AM	21						
702	5/22/2023	05:15 AM	14						
703	5/22/2023	05:30 AM	23						
704	5/22/2023	05:45 AM	13						
705	5/22/2023	06:00 AM	81						
706	5/22/2023	06:15 AM	91						
707	5/22/2023	06:30 AM	70						
708	5/22/2023	06:45 AM	92						
709	5/22/2023	07:00 AM	123						
710	5/22/2023	07:15 AM	133						
711	5/22/2023	07:30 AM	167						
712	5/22/2023	07:45 AM	117						
713	5/22/2023	08:00 AM	131						
714	5/22/2023	08:15 AM	130						
715	5/22/2023	08:30 AM	134						
716	5/22/2023	08:45 AM	130						
717	5/22/2023	09:00 AM	168						
718	5/22/2023	09:15 AM	156						
719	5/22/2023	09:30 AM	159						
720	5/22/2023	09:45 AM	156						
721	5/22/2023	10:00 AM	169						
722	5/22/2023	10:15 AM	163						
723	5/22/2023	10:30 AM	157						
724	5/22/2023	10:45 AM	162						
725	5/22/2023	11:00 AM	179						
726	5/22/2023	11:15 AM	193						
727	5/22/2023	11:30 AM	152						
728	5/22/2023	11:45 AM	174						
729	5/22/2023	12:00 PM	162						
730	5/22/2023	12:15 PM	175						
731	5/22/2023	12:30 PM	167						
732	5/22/2023	12:45 PM	171						
733	5/22/2023	01:00 PM	154						
734	5/22/2023	01:15 PM	161						
735	5/22/2023	01:30 PM	155						
736	5/22/2023	01:45 PM	174						
737	5/22/2023	02:00 PM	176						
738	5/22/2023	02:15 PM	164						
739	5/22/2023	02:30 PM	184						
740	5/22/2023	02:45 PM	180						
741	5/22/2023	03:00 PM	149						
742	5/22/2023	03:15 PM	159						
743	5/22/2023	03:30 PM	149						
744	5/22/2023	03:45 PM	162						
745	5/22/2023	04:00 PM	174						
746	5/22/2023	04:15 PM	181						
747	5/22/2023	04:30 PM	174						
748	5/22/2023	04:45 PM	187						

	A	B	C	D	E	F	G	H	I
749	5/22/2023	05:00 PM	218						
750	5/22/2023	05:15 PM	220						
751	5/22/2023	05:30 PM	219						
752	5/22/2023	05:45 PM	220						
753	5/22/2023	06:00 PM	174						
754	5/22/2023	06:15 PM	209						
755	5/22/2023	06:30 PM	166						
756	5/22/2023	06:45 PM	179						
757	5/22/2023	07:00 PM	105						
758	5/22/2023	07:15 PM	126						
759	5/22/2023	07:30 PM	106						
760	5/22/2023	07:45 PM	117						
761	5/22/2023	08:00 PM	84						
762	5/22/2023	08:15 PM	81						
763	5/22/2023	08:30 PM	97						
764	5/22/2023	08:45 PM	89						
765	5/22/2023	09:00 PM	67						
766	5/22/2023	09:15 PM	59						
767	5/22/2023	09:30 PM	63						
768	5/22/2023	09:45 PM	54						
769	5/22/2023	10:00 PM	34						
770	5/22/2023	10:15 PM	21						
771	5/22/2023	10:30 PM	25						
772	5/22/2023	10:45 PM	20						
773	5/22/2023	11:00 PM	11						
774	5/22/2023	11:15 PM	15						
775	5/22/2023	11:30 PM	11						
776	5/22/2023	11:45 PM	11						
777	5/23/2023	12:00 AM	10						
778	5/23/2023	12:15 AM	8						
779	5/23/2023	12:30 AM	7						
780	5/23/2023	12:45 AM	10						
781	5/23/2023	01:00 AM	7						
782	5/23/2023	01:15 AM	6						
783	5/23/2023	01:30 AM	7						
784	5/23/2023	01:45 AM	5						
785	5/23/2023	02:00 AM	7						
786	5/23/2023	02:15 AM	7						
787	5/23/2023	02:30 AM	7						
788	5/23/2023	02:45 AM	7						
789	5/23/2023	03:00 AM	4						
790	5/23/2023	03:15 AM	4						
791	5/23/2023	03:30 AM	5						
792	5/23/2023	03:45 AM	4						
793	5/23/2023	04:00 AM	10						
794	5/23/2023	04:15 AM	9						
795	5/23/2023	04:30 AM	7						
796	5/23/2023	04:45 AM	9						
797	5/23/2023	05:00 AM	22						
798	5/23/2023	05:15 AM	27						

	A	B	C	D	E	F	G	H	I
799	5/23/2023	05:30 AM	28						
800	5/23/2023	05:45 AM	25						
801	5/23/2023	06:00 AM	37						
802	5/23/2023	06:15 AM	70						
803	5/23/2023	06:30 AM	41						
804	5/23/2023	06:45 AM	73						
805	5/23/2023	07:00 AM	160						
806	5/23/2023	07:15 AM	160						
807	5/23/2023	07:30 AM	136						
808	5/23/2023	07:45 AM	153						
809	5/23/2023	08:00 AM	147						
810	5/23/2023	08:15 AM	141						
811	5/23/2023	08:30 AM	149						
812	5/23/2023	08:45 AM	137						
813	5/23/2023	09:00 AM	161						
814	5/23/2023	09:15 AM	171						
815	5/23/2023	09:30 AM	162						
816	5/23/2023	09:45 AM	175						
817	5/23/2023	10:00 AM	155						
818	5/23/2023	10:15 AM	163						
819	5/23/2023	10:30 AM	163						
820	5/23/2023	10:45 AM	178						
821	5/23/2023	11:00 AM	213						
822	5/23/2023	11:15 AM	195						
823	5/23/2023	11:30 AM	206						
824	5/23/2023	11:45 AM	208						
825	5/23/2023	12:00 PM	167						
826	5/23/2023	12:15 PM	173						
827	5/23/2023	12:30 PM	159						
828	5/23/2023	12:45 PM	158						
829	5/23/2023	01:00 PM	176						
830	5/23/2023	01:15 PM	173						
831	5/23/2023	01:30 PM	177						
832	5/23/2023	01:45 PM	167						
833	5/23/2023	02:00 PM	167						
834	5/23/2023	02:15 PM	165						
835	5/23/2023	02:30 PM	154						
836	5/23/2023	02:45 PM	160						
837	5/23/2023	03:00 PM	157						
838	5/23/2023	03:15 PM	158						
839	5/23/2023	03:30 PM	147						
840	5/23/2023	03:45 PM	161						
841	5/23/2023	04:00 PM	185						
842	5/23/2023	04:15 PM	193						
843	5/23/2023	04:30 PM	207						
844	5/23/2023	04:45 PM	190						
845	5/23/2023	05:00 PM	235						
846	5/23/2023	05:15 PM	236						
847	5/23/2023	05:30 PM	236						
848	5/23/2023	05:45 PM	235						

	A	B	C	D	E	F	G	H	I
849	5/23/2023	06:00 PM	168						
850	5/23/2023	06:15 PM	194						
851	5/23/2023	06:30 PM	209						
852	5/23/2023	06:45 PM	208						
853	5/23/2023	07:00 PM	120						
854	5/23/2023	07:15 PM	113						
855	5/23/2023	07:30 PM	120						
856	5/23/2023	07:45 PM	107						
857	5/23/2023	08:00 PM	86						
858	5/23/2023	08:15 PM	82						
859	5/23/2023	08:30 PM	79						
860	5/23/2023	08:45 PM	98						
861	5/23/2023	09:00 PM	63						
862	5/23/2023	09:15 PM	44						
863	5/23/2023	09:30 PM	55						
864	5/23/2023	09:45 PM	76						
865	5/23/2023	10:00 PM	33						
866	5/23/2023	10:15 PM	41						
867	5/23/2023	10:30 PM	37						
868	5/23/2023	10:45 PM	28						
869	5/23/2023	11:00 PM	11						
870	5/23/2023	11:15 PM	12						
871	5/23/2023	11:30 PM	10						
872	5/23/2023	11:45 PM	11						

	A	B	C	D	E	F	G	H	I
1									
2	File Name: C:\Users\obarrie\Desktop\transfer\Documents\Documents\Osman\Osman from harddrive\Documents\TDB\WSP\Syracuse\Data\ATR\Batch 11\updated Jamar\Data\ATR 1332.tf2								
3	Start Date: 5/19/2023								
4	Start Time: 5:00:00 PM								
5	Location 1: WB Buckley Rd/Blueberry Rd at John Glenn								
6	Location 2:								
7									
8	Date	Time	WB						
9	5/19/2023	05:00 PM	170						
10	5/19/2023	05:15 PM	208						
11	5/19/2023	05:30 PM	186						
12	5/19/2023	05:45 PM	164						
13	5/19/2023	06:00 PM	158						
14	5/19/2023	06:15 PM	141						
15	5/19/2023	06:30 PM	132						
16	5/19/2023	06:45 PM	85						
17	5/19/2023	07:00 PM	108						
18	5/19/2023	07:15 PM	107						
19	5/19/2023	07:30 PM	97						
20	5/19/2023	07:45 PM	102						
21	5/19/2023	08:00 PM	96						
22	5/19/2023	08:15 PM	99						
23	5/19/2023	08:30 PM	71						
24	5/19/2023	08:45 PM	64						
25	5/19/2023	09:00 PM	77						
26	5/19/2023	09:15 PM	102						
27	5/19/2023	09:30 PM	51						
28	5/19/2023	09:45 PM	50						
29	5/19/2023	10:00 PM	67						
30	5/19/2023	10:15 PM	45						
31	5/19/2023	10:30 PM	51						
32	5/19/2023	10:45 PM	25						
33	5/19/2023	11:00 PM	36						
34	5/19/2023	11:15 PM	29						
35	5/19/2023	11:30 PM	12						
36	5/19/2023	11:45 PM	22						
37	5/20/2023	12:00 AM	24						
38	5/20/2023	12:15 AM	18						
39	5/20/2023	12:30 AM	11						
40	5/20/2023	12:45 AM	14						
41	5/20/2023	01:00 AM	13						
42	5/20/2023	01:15 AM	9						
43	5/20/2023	01:30 AM	11						
44	5/20/2023	01:45 AM	5						
45	5/20/2023	02:00 AM	5						
46	5/20/2023	02:15 AM	9						
47	5/20/2023	02:30 AM	12						
48	5/20/2023	02:45 AM	5						

	A	B	C	D	E	F	G	H	I
49	5/20/2023	03:00 AM	2						
50	5/20/2023	03:15 AM	4						
51	5/20/2023	03:30 AM	9						
52	5/20/2023	03:45 AM	12						
53	5/20/2023	04:00 AM	4						
54	5/20/2023	04:15 AM	4						
55	5/20/2023	04:30 AM	9						
56	5/20/2023	04:45 AM	7						
57	5/20/2023	05:00 AM	11						
58	5/20/2023	05:15 AM	17						
59	5/20/2023	05:30 AM	22						
60	5/20/2023	05:45 AM	15						
61	5/20/2023	06:00 AM	24						
62	5/20/2023	06:15 AM	20						
63	5/20/2023	06:30 AM	32						
64	5/20/2023	06:45 AM	36						
65	5/20/2023	07:00 AM	36						
66	5/20/2023	07:15 AM	51						
67	5/20/2023	07:30 AM	53						
68	5/20/2023	07:45 AM	83						
69	5/20/2023	08:00 AM	70						
70	5/20/2023	08:15 AM	80						
71	5/20/2023	08:30 AM	112						
72	5/20/2023	08:45 AM	124						
73	5/20/2023	09:00 AM	112						
74	5/20/2023	09:15 AM	151						
75	5/20/2023	09:30 AM	131						
76	5/20/2023	09:45 AM	142						
77	5/20/2023	10:00 AM	166						
78	5/20/2023	10:15 AM	122						
79	5/20/2023	10:30 AM	131						
80	5/20/2023	10:45 AM	142						
81	5/20/2023	11:00 AM	156						
82	5/20/2023	11:15 AM	160						
83	5/20/2023	11:30 AM	146						
84	5/20/2023	11:45 AM	156						
85	5/20/2023	12:00 PM	134						
86	5/20/2023	12:15 PM	165						
87	5/20/2023	12:30 PM	137						
88	5/20/2023	12:45 PM	150						
89	5/20/2023	01:00 PM	152						
90	5/20/2023	01:15 PM	151						
91	5/20/2023	01:30 PM	130						
92	5/20/2023	01:45 PM	142						
93	5/20/2023	02:00 PM	158						
94	5/20/2023	02:15 PM	150						
95	5/20/2023	02:30 PM	148						
96	5/20/2023	02:45 PM	151						
97	5/20/2023	03:00 PM	152						
98	5/20/2023	03:15 PM	144						

	A	B	C	D	E	F	G	H	I
99	5/20/2023	03:30 PM	120						
100	5/20/2023	03:45 PM	140						
101	5/20/2023	04:00 PM	128						
102	5/20/2023	04:15 PM	150						
103	5/20/2023	04:30 PM	100						
104	5/20/2023	04:45 PM	100						
105	5/20/2023	05:00 PM	124						
106	5/20/2023	05:15 PM	126						
107	5/20/2023	05:30 PM	94						
108	5/20/2023	05:45 PM	114						
109	5/20/2023	06:00 PM	106						
110	5/20/2023	06:15 PM	101						
111	5/20/2023	06:30 PM	88						
112	5/20/2023	06:45 PM	92						
113	5/20/2023	07:00 PM	77						
114	5/20/2023	07:15 PM	74						
115	5/20/2023	07:30 PM	79						
116	5/20/2023	07:45 PM	81						
117	5/20/2023	08:00 PM	62						
118	5/20/2023	08:15 PM	64						
119	5/20/2023	08:30 PM	76						
120	5/20/2023	08:45 PM	64						
121	5/20/2023	09:00 PM	58						
122	5/20/2023	09:15 PM	58						
123	5/20/2023	09:30 PM	52						
124	5/20/2023	09:45 PM	24						
125	5/20/2023	10:00 PM	53						
126	5/20/2023	10:15 PM	52						
127	5/20/2023	10:30 PM	38						
128	5/20/2023	10:45 PM	26						
129	5/20/2023	11:00 PM	34						
130	5/20/2023	11:15 PM	34						
131	5/20/2023	11:30 PM	22						
132	5/20/2023	11:45 PM	22						
133	5/21/2023	12:00 AM	16						
134	5/21/2023	12:15 AM	15						
135	5/21/2023	12:30 AM	10						
136	5/21/2023	12:45 AM	24						
137	5/21/2023	01:00 AM	6						
138	5/21/2023	01:15 AM	12						
139	5/21/2023	01:30 AM	5						
140	5/21/2023	01:45 AM	6						
141	5/21/2023	02:00 AM	3						
142	5/21/2023	02:15 AM	12						
143	5/21/2023	02:30 AM	6						
144	5/21/2023	02:45 AM	6						
145	5/21/2023	03:00 AM	3						
146	5/21/2023	03:15 AM	3						
147	5/21/2023	03:30 AM	5						
148	5/21/2023	03:45 AM	4						

	A	B	C	D	E	F	G	H	I
149	5/21/2023	04:00 AM	6						
150	5/21/2023	04:15 AM	8						
151	5/21/2023	04:30 AM	6						
152	5/21/2023	04:45 AM	1						
153	5/21/2023	05:00 AM	4						
154	5/21/2023	05:15 AM	12						
155	5/21/2023	05:30 AM	20						
156	5/21/2023	05:45 AM	12						
157	5/21/2023	06:00 AM	18						
158	5/21/2023	06:15 AM	14						
159	5/21/2023	06:30 AM	24						
160	5/21/2023	06:45 AM	32						
161	5/21/2023	07:00 AM	31						
162	5/21/2023	07:15 AM	40						
163	5/21/2023	07:30 AM	54						
164	5/21/2023	07:45 AM	54						
165	5/21/2023	08:00 AM	44						
166	5/21/2023	08:15 AM	78						
167	5/21/2023	08:30 AM	74						
168	5/21/2023	08:45 AM	66						
169	5/21/2023	09:00 AM	67						
170	5/21/2023	09:15 AM	65						
171	5/21/2023	09:30 AM	92						
172	5/21/2023	09:45 AM	112						
173	5/21/2023	10:00 AM	104						
174	5/21/2023	10:15 AM	108						
175	5/21/2023	10:30 AM	115						
176	5/21/2023	10:45 AM	98						
177	5/21/2023	11:00 AM	120						
178	5/21/2023	11:15 AM	126						
179	5/21/2023	11:30 AM	148						
180	5/21/2023	11:45 AM	160						
181	5/21/2023	12:00 PM	162						
182	5/21/2023	12:15 PM	144						
183	5/21/2023	12:30 PM	151						
184	5/21/2023	12:45 PM	156						
185	5/21/2023	01:00 PM	136						
186	5/21/2023	01:15 PM	128						
187	5/21/2023	01:30 PM	107						
188	5/21/2023	01:45 PM	103						
189	5/21/2023	02:00 PM	114						
190	5/21/2023	02:15 PM	151						
191	5/21/2023	02:30 PM	144						
192	5/21/2023	02:45 PM	130						
193	5/21/2023	03:00 PM	123						
194	5/21/2023	03:15 PM	148						
195	5/21/2023	03:30 PM	132						
196	5/21/2023	03:45 PM	140						
197	5/21/2023	04:00 PM	131						
198	5/21/2023	04:15 PM	124						

	A	B	C	D	E	F	G	H	I
199	5/21/2023	04:30 PM	122						
200	5/21/2023	04:45 PM	134						
201	5/21/2023	05:00 PM	96						
202	5/21/2023	05:15 PM	104						
203	5/21/2023	05:30 PM	100						
204	5/21/2023	05:45 PM	112						
205	5/21/2023	06:00 PM	101						
206	5/21/2023	06:15 PM	106						
207	5/21/2023	06:30 PM	95						
208	5/21/2023	06:45 PM	86						
209	5/21/2023	07:00 PM	78						
210	5/21/2023	07:15 PM	92						
211	5/21/2023	07:30 PM	80						
212	5/21/2023	07:45 PM	73						
213	5/21/2023	08:00 PM	73						
214	5/21/2023	08:15 PM	68						
215	5/21/2023	08:30 PM	59						
216	5/21/2023	08:45 PM	58						
217	5/21/2023	09:00 PM	41						
218	5/21/2023	09:15 PM	52						
219	5/21/2023	09:30 PM	35						
220	5/21/2023	09:45 PM	38						
221	5/21/2023	10:00 PM	34						
222	5/21/2023	10:15 PM	24						
223	5/21/2023	10:30 PM	22						
224	5/21/2023	10:45 PM	22						
225	5/21/2023	11:00 PM	12						
226	5/21/2023	11:15 PM	12						
227	5/21/2023	11:30 PM	12						
228	5/21/2023	11:45 PM	5						
229	5/22/2023	12:00 AM	10						
230	5/22/2023	12:15 AM	10						
231	5/22/2023	12:30 AM	8						
232	5/22/2023	12:45 AM	3						
233	5/22/2023	01:00 AM	4						
234	5/22/2023	01:15 AM	3						
235	5/22/2023	01:30 AM	7						
236	5/22/2023	01:45 AM	2						
237	5/22/2023	02:00 AM	4						
238	5/22/2023	02:15 AM	4						
239	5/22/2023	02:30 AM	4						
240	5/22/2023	02:45 AM	2						
241	5/22/2023	03:00 AM	6						
242	5/22/2023	03:15 AM	7						
243	5/22/2023	03:30 AM	8						
244	5/22/2023	03:45 AM	6						
245	5/22/2023	04:00 AM	10						
246	5/22/2023	04:15 AM	6						
247	5/22/2023	04:30 AM	18						
248	5/22/2023	04:45 AM	30						

	A	B	C	D	E	F	G	H	I
249	5/22/2023	05:00 AM	18						
250	5/22/2023	05:15 AM	34						
251	5/22/2023	05:30 AM	68						
252	5/22/2023	05:45 AM	47						
253	5/22/2023	06:00 AM	66						
254	5/22/2023	06:15 AM	72						
255	5/22/2023	06:30 AM	94						
256	5/22/2023	06:45 AM	98						
257	5/22/2023	07:00 AM	111						
258	5/22/2023	07:15 AM	133						
259	5/22/2023	07:30 AM	168						
260	5/22/2023	07:45 AM	173						
261	5/22/2023	08:00 AM	115						
262	5/22/2023	08:15 AM	153						
263	5/22/2023	08:30 AM	144						
264	5/22/2023	08:45 AM	141						
265	5/22/2023	09:00 AM	138						
266	5/22/2023	09:15 AM	132						
267	5/22/2023	09:30 AM	134						
268	5/22/2023	09:45 AM	145						
269	5/22/2023	10:00 AM	104						
270	5/22/2023	10:15 AM	102						
271	5/22/2023	10:30 AM	133						
272	5/22/2023	10:45 AM	144						
273	5/22/2023	11:00 AM	159						
274	5/22/2023	11:15 AM	136						
275	5/22/2023	11:30 AM	146						
276	5/22/2023	11:45 AM	155						
277	5/22/2023	12:00 PM	158						
278	5/22/2023	12:15 PM	135						
279	5/22/2023	12:30 PM	142						
280	5/22/2023	12:45 PM	151						
281	5/22/2023	01:00 PM	134						
282	5/22/2023	01:15 PM	138						
283	5/22/2023	01:30 PM	152						
284	5/22/2023	01:45 PM	132						
285	5/22/2023	02:00 PM	156						
286	5/22/2023	02:15 PM	162						
287	5/22/2023	02:30 PM	160						
288	5/22/2023	02:45 PM	180						
289	5/22/2023	03:00 PM	198						
290	5/22/2023	03:15 PM	228						
291	5/22/2023	03:30 PM	224						
292	5/22/2023	03:45 PM	218						
293	5/22/2023	04:00 PM	235						
294	5/22/2023	04:15 PM	220						
295	5/22/2023	04:30 PM	276						
296	5/22/2023	04:45 PM	242						
297	5/22/2023	05:00 PM	267						
298	5/22/2023	05:15 PM	260						

	A	B	C	D	E	F	G	H	I
299	5/22/2023	05:30 PM	208						
300	5/22/2023	05:45 PM	187						
301	5/22/2023	06:00 PM	175						
302	5/22/2023	06:15 PM	166						
303	5/22/2023	06:30 PM	126						
304	5/22/2023	06:45 PM	140						
305	5/22/2023	07:00 PM	115						
306	5/22/2023	07:15 PM	120						
307	5/22/2023	07:30 PM	126						
308	5/22/2023	07:45 PM	89						
309	5/22/2023	08:00 PM	91						
310	5/22/2023	08:15 PM	92						
311	5/22/2023	08:30 PM	88						
312	5/22/2023	08:45 PM	66						
313	5/22/2023	09:00 PM	76						
314	5/22/2023	09:15 PM	46						
315	5/22/2023	09:30 PM	56						
316	5/22/2023	09:45 PM	31						
317	5/22/2023	10:00 PM	32						
318	5/22/2023	10:15 PM	20						
319	5/22/2023	10:30 PM	31						
320	5/22/2023	10:45 PM	25						
321	5/22/2023	11:00 PM	20						
322	5/22/2023	11:15 PM	22						
323	5/22/2023	11:30 PM	16						
324	5/22/2023	11:45 PM	16						
325	5/23/2023	12:00 AM	16						
326	5/23/2023	12:15 AM	10						
327	5/23/2023	12:30 AM	8						
328	5/23/2023	12:45 AM	14						
329	5/23/2023	01:00 AM	5						
330	5/23/2023	01:15 AM	3						
331	5/23/2023	01:30 AM	8						
332	5/23/2023	01:45 AM	1						
333	5/23/2023	02:00 AM	8						
334	5/23/2023	02:15 AM	4						
335	5/23/2023	02:30 AM	13						
336	5/23/2023	02:45 AM	8						
337	5/23/2023	03:00 AM	2						
338	5/23/2023	03:15 AM	4						
339	5/23/2023	03:30 AM	9						
340	5/23/2023	03:45 AM	11						
341	5/23/2023	04:00 AM	20						
342	5/23/2023	04:15 AM	17						
343	5/23/2023	04:30 AM	16						
344	5/23/2023	04:45 AM	28						
345	5/23/2023	05:00 AM	22						
346	5/23/2023	05:15 AM	27						
347	5/23/2023	05:30 AM	61						
348	5/23/2023	05:45 AM	46						

	A	B	C	D	E	F	G	H	I
349	5/23/2023	06:00 AM	58						
350	5/23/2023	06:15 AM	82						
351	5/23/2023	06:30 AM	96						
352	5/23/2023	06:45 AM	109						
353	5/23/2023	07:00 AM	104						
354	5/23/2023	07:15 AM	124						
355	5/23/2023	07:30 AM	169						
356	5/23/2023	07:45 AM	176						
357	5/23/2023	08:00 AM	106						
358	5/23/2023	08:15 AM	160						
359	5/23/2023	08:30 AM	138						
360	5/23/2023	08:45 AM	141						
361	5/23/2023	09:00 AM	154						
362	5/23/2023	09:15 AM	158						
363	5/23/2023	09:30 AM	136						
364	5/23/2023	09:45 AM	135						
365	5/23/2023	10:00 AM	128						
366	5/23/2023	10:15 AM	133						
367	5/23/2023	10:30 AM	137						
368	5/23/2023	10:45 AM	106						
369	5/23/2023	11:00 AM	125						
370	5/23/2023	11:15 AM	152						
371	5/23/2023	11:30 AM	130						
372	5/23/2023	11:45 AM	150						
373	5/23/2023	12:00 PM	161						
374	5/23/2023	12:15 PM	178						
375	5/23/2023	12:30 PM	138						
376	5/23/2023	12:45 PM	144						
377	5/23/2023	01:00 PM	143						
378	5/23/2023	01:15 PM	150						
379	5/23/2023	01:30 PM	162						
380	5/23/2023	01:45 PM	152						
381	5/23/2023	02:00 PM	128						
382	5/23/2023	02:15 PM	162						
383	5/23/2023	02:30 PM	179						
384	5/23/2023	02:45 PM	177						
385	5/23/2023	03:00 PM	167						
386	5/23/2023	03:15 PM	192						
387	5/23/2023	03:30 PM	229						
388	5/23/2023	03:45 PM	206						
389	5/23/2023	04:00 PM	257						
390	5/23/2023	04:15 PM	249						
391	5/23/2023	04:30 PM	260						
392	5/23/2023	04:45 PM	244						
393	5/23/2023	05:00 PM	249						
394	5/23/2023	05:15 PM	250						
395	5/23/2023	05:30 PM	206						
396	5/23/2023	05:45 PM	198						
397	5/23/2023	06:00 PM	150						
398	5/23/2023	06:15 PM	167						

	A	B	C	D	E	F	G	H	I
399	5/23/2023	06:30 PM	162						
400	5/23/2023	06:45 PM	123						
401	5/23/2023	07:00 PM	115						
402	5/23/2023	07:15 PM	132						
403	5/23/2023	07:30 PM	104						
404	5/23/2023	07:45 PM	112						
405	5/23/2023	08:00 PM	133						
406	5/23/2023	08:15 PM	91						
407	5/23/2023	08:30 PM	96						
408	5/23/2023	08:45 PM	92						
409	5/23/2023	09:00 PM	66						
410	5/23/2023	09:15 PM	56						
411	5/23/2023	09:30 PM	50						
412	5/23/2023	09:45 PM	35						
413	5/23/2023	10:00 PM	36						
414	5/23/2023	10:15 PM	48						
415	5/23/2023	10:30 PM	22						
416	5/23/2023	10:45 PM	18						
417	5/23/2023	11:00 PM	28						
418	5/23/2023	11:15 PM	22						
419	5/23/2023	11:30 PM	18						
420	5/23/2023	11:45 PM	12						
421	5/24/2023	12:00 AM	16						
422	5/24/2023	12:15 AM	13						
423	5/24/2023	12:30 AM	9						
424	5/24/2023	12:45 AM	9						
425	5/24/2023	01:00 AM	6						
426	5/24/2023	01:15 AM	6						
427	5/24/2023	01:30 AM	8						
428	5/24/2023	01:45 AM	1						
429	5/24/2023	02:00 AM	9						
430	5/24/2023	02:15 AM	6						
431	5/24/2023	02:30 AM	8						
432	5/24/2023	02:45 AM	3						
433	5/24/2023	03:00 AM	6						
434	5/24/2023	03:15 AM	3						
435	5/24/2023	03:30 AM	14						
436	5/24/2023	03:45 AM	5						
437	5/24/2023	04:00 AM	10						
438	5/24/2023	04:15 AM	11						
439	5/24/2023	04:30 AM	9						
440	5/24/2023	04:45 AM	32						
441	5/24/2023	05:00 AM	26						
442	5/24/2023	05:15 AM	36						
443	5/24/2023	05:30 AM	62						
444	5/24/2023	05:45 AM	42						
445	5/24/2023	06:00 AM	68						
446	5/24/2023	06:15 AM	66						
447	5/24/2023	06:30 AM	93						
448	5/24/2023	06:45 AM	99						

	A	B	C	D	E	F	G	H	I
449	5/24/2023	07:00 AM	123						
450	5/24/2023	07:15 AM	130						
451	5/24/2023	07:30 AM	133						
452	5/24/2023	07:45 AM	146						
453	5/24/2023	08:00 AM	116						
454	5/24/2023	08:15 AM	147						
455	5/24/2023	08:30 AM	133						
456	5/24/2023	08:45 AM	170						
457	5/24/2023	09:00 AM	138						
458	5/24/2023	09:15 AM	110						
459	5/24/2023	09:30 AM	145						
460	5/24/2023	09:45 AM	124						
461	5/24/2023	10:00 AM	102						
462	5/24/2023	10:15 AM	112						
463	5/24/2023	10:30 AM	134						
464	5/24/2023	10:45 AM	128						
465	5/24/2023	11:00 AM	128						
466	5/24/2023	11:15 AM	142						
467	5/24/2023	11:30 AM	140						
468	5/24/2023	11:45 AM	158						
469	5/24/2023	12:00 PM	161						
470	5/24/2023	12:15 PM	168						
471	5/24/2023	12:30 PM	167						
472	5/24/2023	12:45 PM	154						
473	5/24/2023	01:00 PM	130						
474	5/24/2023	01:15 PM	143						
475	5/24/2023	01:30 PM	144						
476	5/24/2023	01:45 PM	140						
477	5/24/2023	02:00 PM	156						
478	5/24/2023	02:15 PM	148						
479	5/24/2023	02:30 PM	173						
480	5/24/2023	02:45 PM	163						
481	5/24/2023	03:00 PM	204						
482	5/24/2023	03:15 PM	236						
483	5/24/2023	03:30 PM	213						
484	5/24/2023	03:45 PM	244						
485	5/24/2023	04:00 PM	247						
486	5/24/2023	04:15 PM	234						
487	5/24/2023	04:30 PM	252						
488	5/24/2023	04:45 PM	240						
489	5/24/2023	05:00 PM	246						
490	5/24/2023	05:15 PM	252						
491	5/24/2023	05:30 PM	201						
492	5/24/2023	05:45 PM	175						
493	5/24/2023	06:00 PM	162						
494	5/24/2023	06:15 PM	164						
495	5/24/2023	06:30 PM	124						
496	5/24/2023	06:45 PM	116						
497	5/24/2023	07:00 PM	122						
498	5/24/2023	07:15 PM	96						

	A	B	C	D	E	F	G	H	I
499	5/24/2023	07:30 PM	92						
500	5/24/2023	07:45 PM	109						
501	5/24/2023	08:00 PM	80						
502	5/24/2023	08:15 PM	88						
503	5/24/2023	08:30 PM	79						
504	5/24/2023	08:45 PM	68						
505	5/24/2023	09:00 PM	56						
506	5/24/2023	09:15 PM	52						
507	5/24/2023	09:30 PM	50						
508	5/24/2023	09:45 PM	48						
509	5/24/2023	10:00 PM	45						
510	5/24/2023	10:15 PM	37						
511	5/24/2023	10:30 PM	26						
512	5/24/2023	10:45 PM	22						
513	5/24/2023	11:00 PM	30						
514	5/24/2023	11:15 PM	25						
515	5/24/2023	11:30 PM	14						
516	5/24/2023	11:45 PM	22						
517	5/25/2023	12:00 AM	11						
518	5/25/2023	12:15 AM	7						
519	5/25/2023	12:30 AM	8						
520	5/25/2023	12:45 AM	6						
521	5/25/2023	01:00 AM	3						
522	5/25/2023	01:15 AM	1						
523	5/25/2023	01:30 AM	9						
524	5/25/2023	01:45 AM	5						
525	5/25/2023	02:00 AM	14						
526	5/25/2023	02:15 AM	4						
527	5/25/2023	02:30 AM	10						
528	5/25/2023	02:45 AM	8						
529	5/25/2023	03:00 AM	8						
530	5/25/2023	03:15 AM	2						
531	5/25/2023	03:30 AM	10						
532	5/25/2023	03:45 AM	13						
533	5/25/2023	04:00 AM	19						
534	5/25/2023	04:15 AM	7						
535	5/25/2023	04:30 AM	14						
536	5/25/2023	04:45 AM	31						
537	5/25/2023	05:00 AM	14						
538	5/25/2023	05:15 AM	38						
539	5/25/2023	05:30 AM	52						
540	5/25/2023	05:45 AM	61						
541	5/25/2023	06:00 AM	56						
542	5/25/2023	06:15 AM	61						
543	5/25/2023	06:30 AM	90						
544	5/25/2023	06:45 AM	114						
545	5/25/2023	07:00 AM	118						
546	5/25/2023	07:15 AM	155						
547	5/25/2023	07:30 AM	155						
548	5/25/2023	07:45 AM	174						

	A	B	C	D	E	F	G	H	I
549	5/25/2023	08:00 AM	160						
550	5/25/2023	08:15 AM	136						
551	5/25/2023	08:30 AM	138						
552	5/25/2023	08:45 AM	158						
553	5/25/2023	09:00 AM	142						
554	5/25/2023	09:15 AM	148						
555	5/25/2023	09:30 AM	129						
556	5/25/2023	09:45 AM	136						
557	5/25/2023	10:00 AM	122						
558	5/25/2023	10:15 AM	133						
559	5/25/2023	10:30 AM	122						
560	5/25/2023	10:45 AM	124						
561	5/25/2023	11:00 AM	152						
562	5/25/2023	11:15 AM	138						
563	5/25/2023	11:30 AM	128						
564	5/25/2023	11:45 AM	170						
565	5/25/2023	12:00 PM	174						
566	5/25/2023	12:15 PM	160						
567	5/25/2023	12:30 PM	149						
568	5/25/2023	12:45 PM	152						
569	5/25/2023	01:00 PM	142						
570	5/25/2023	01:15 PM	162						
571	5/25/2023	01:30 PM	170						
572	5/25/2023	01:45 PM	148						
573	5/25/2023	02:00 PM	164						
574	5/25/2023	02:15 PM	196						
575	5/25/2023	02:30 PM	194						
576	5/25/2023	02:45 PM	184						
577	5/25/2023	03:00 PM	210						
578	5/25/2023	03:15 PM	256						
579	5/25/2023	03:30 PM	240						
580	5/25/2023	03:45 PM	232						
581	5/25/2023	04:00 PM	246						
582	5/25/2023	04:15 PM	241						
583	5/25/2023	04:30 PM	240						
584	5/25/2023	04:45 PM	250						
585	5/25/2023	05:00 PM	241						
586	5/25/2023	05:15 PM	274						
587	5/25/2023	05:30 PM	252						
588	5/25/2023	05:45 PM	184						
589	5/25/2023	06:00 PM	184						
590	5/25/2023	06:15 PM	164						
591	5/25/2023	06:30 PM	149						
592	5/25/2023	06:45 PM	120						
593	5/25/2023	07:00 PM	124						
594	5/25/2023	07:15 PM	126						
595	5/25/2023	07:30 PM	106						
596	5/25/2023	07:45 PM	128						
597	5/25/2023	08:00 PM	110						
598	5/25/2023	08:15 PM	99						

	A	B	C	D	E	F	G	H	I
599	5/25/2023	08:30 PM	82						
600	5/25/2023	08:45 PM	62						
601	5/25/2023	09:00 PM	80						
602	5/25/2023	09:15 PM	68						
603	5/25/2023	09:30 PM	58						
604	5/25/2023	09:45 PM	56						
605	5/25/2023	10:00 PM	44						
606	5/25/2023	10:15 PM	38						
607	5/25/2023	10:30 PM	34						
608	5/25/2023	10:45 PM	26						
609	5/25/2023	11:00 PM	31						
610	5/25/2023	11:15 PM	24						
611	5/25/2023	11:30 PM	20						
612	5/25/2023	11:45 PM	18						
613	5/26/2023	12:00 AM	23						
614	5/26/2023	12:15 AM	14						
615	5/26/2023	12:30 AM	13						
616	5/26/2023	12:45 AM	5						
617	5/26/2023	01:00 AM	6						
618	5/26/2023	01:15 AM	9						
619	5/26/2023	01:30 AM	7						
620	5/26/2023	01:45 AM	3						
621	5/26/2023	02:00 AM	10						
622	5/26/2023	02:15 AM	6						
623	5/26/2023	02:30 AM	8						
624	5/26/2023	02:45 AM	7						
625	5/26/2023	03:00 AM	8						
626	5/26/2023	03:15 AM	2						
627	5/26/2023	03:30 AM	10						
628	5/26/2023	03:45 AM	5						
629	5/26/2023	04:00 AM	14						
630	5/26/2023	04:15 AM	10						
631	5/26/2023	04:30 AM	10						
632	5/26/2023	04:45 AM	24						
633	5/26/2023	05:00 AM	13						
634	5/26/2023	05:15 AM	32						
635	5/26/2023	05:30 AM	50						
636	5/26/2023	05:45 AM	54						
637	5/26/2023	06:00 AM	42						
638	5/26/2023	06:15 AM	50						
639	5/26/2023	06:30 AM	77						
640	5/26/2023	06:45 AM	90						
641	5/26/2023	07:00 AM	109						
642	5/26/2023	07:15 AM	116						
643	5/26/2023	07:30 AM	115						
644	5/26/2023	07:45 AM	132						
645	5/26/2023	08:00 AM	96						
646	5/26/2023	08:15 AM	118						
647	5/26/2023	08:30 AM	140						
648	5/26/2023	08:45 AM	140						

	A	B	C	D	E	F	G	H	I
649	5/26/2023	09:00 AM	132						
650	5/26/2023	09:15 AM	142						
651	5/26/2023	09:30 AM	150						
652	5/26/2023	09:45 AM	138						
653	5/26/2023	10:00 AM	145						
654	5/26/2023	10:15 AM	166						
655	5/26/2023	10:30 AM	152						
656	5/26/2023	10:45 AM	162						
657	5/26/2023	11:00 AM	172						
658	5/26/2023	11:15 AM	165						
659	5/26/2023	11:30 AM	168						
660	5/26/2023	11:45 AM	173						
661	5/26/2023	12:00 PM	221						
662	5/26/2023	12:15 PM	175						
663	5/26/2023	12:30 PM	172						
664	5/26/2023	12:45 PM	162						
665	5/26/2023	01:00 PM	166						
666	5/26/2023	01:15 PM	198						
667	5/26/2023	01:30 PM	162						
668	5/26/2023	01:45 PM	150						
669	5/26/2023	02:00 PM	172						
670	5/26/2023	02:15 PM	178						
671	5/26/2023	02:30 PM	166						
672	5/26/2023	02:45 PM	169						
673	5/26/2023	03:00 PM	190						
674	5/26/2023	03:15 PM	194						
675	5/26/2023	03:30 PM	200						
676	5/26/2023	03:45 PM	219						
677	5/26/2023	04:00 PM	194						
678	5/26/2023	04:15 PM	207						
679	5/26/2023	04:30 PM	238						
680	5/26/2023	04:45 PM	190						
681	5/26/2023	05:00 PM	198						
682	5/26/2023	05:15 PM	191						
683	5/26/2023	05:30 PM	156						
684	5/26/2023	05:45 PM	170						
685	5/26/2023	06:00 PM	164						
686	5/26/2023	06:15 PM	139						
687	5/26/2023	06:30 PM	119						
688	5/26/2023	06:45 PM	118						
689	5/26/2023	07:00 PM	116						
690	5/26/2023	07:15 PM	94						
691	5/26/2023	07:30 PM	102						
692	5/26/2023	07:45 PM	88						
693	5/26/2023	08:00 PM	91						
694	5/26/2023	08:15 PM	97						
695	5/26/2023	08:30 PM	62						
696	5/26/2023	08:45 PM	66						
697	5/26/2023	09:00 PM	98						
698	5/26/2023	09:15 PM	78						

	A	B	C	D	E	F	G	H	I
699	5/26/2023	09:30 PM	44						
700	5/26/2023	09:45 PM	45						
701	5/26/2023	10:00 PM	58						
702	5/26/2023	10:15 PM	50						
703	5/26/2023	10:30 PM	44						
704	5/26/2023	10:45 PM	40						
705	5/26/2023	11:00 PM	30						
706	5/26/2023	11:15 PM	40						
707	5/26/2023	11:30 PM	23						
708	5/26/2023	11:45 PM	21						
709	5/27/2023	12:00 AM	18						
710	5/27/2023	12:15 AM	16						
711	5/27/2023	12:30 AM	15						
712	5/27/2023	12:45 AM	9						
713	5/27/2023	01:00 AM	8						
714	5/27/2023	01:15 AM	11						
715	5/27/2023	01:30 AM	11						
716	5/27/2023	01:45 AM	9						
717	5/27/2023	02:00 AM	3						
718	5/27/2023	02:15 AM	5						
719	5/27/2023	02:30 AM	4						
720	5/27/2023	02:45 AM	4						
721	5/27/2023	03:00 AM	6						
722	5/27/2023	03:15 AM	6						
723	5/27/2023	03:30 AM	4						
724	5/27/2023	03:45 AM	5						
725	5/27/2023	04:00 AM	8						
726	5/27/2023	04:15 AM	5						
727	5/27/2023	04:30 AM	3						
728	5/27/2023	04:45 AM	10						
729	5/27/2023	05:00 AM	8						
730	5/27/2023	05:15 AM	14						
731	5/27/2023	05:30 AM	20						
732	5/27/2023	05:45 AM	19						
733	5/27/2023	06:00 AM	25						
734	5/27/2023	06:15 AM	18						
735	5/27/2023	06:30 AM	22						
736	5/27/2023	06:45 AM	52						
737	5/27/2023	07:00 AM	38						
738	5/27/2023	07:15 AM	41						
739	5/27/2023	07:30 AM	36						
740	5/27/2023	07:45 AM	64						
741	5/27/2023	08:00 AM	73						
742	5/27/2023	08:15 AM	66						
743	5/27/2023	08:30 AM	100						
744	5/27/2023	08:45 AM	86						
745	5/27/2023	09:00 AM	76						
746	5/27/2023	09:15 AM	104						
747	5/27/2023	09:30 AM	122						
748	5/27/2023	09:45 AM	120						

	A	B	C	D	E	F	G	H	I
749	5/27/2023	10:00 AM	122						
750	5/27/2023	10:15 AM	112						
751	5/27/2023	10:30 AM	141						
752	5/27/2023	10:45 AM	118						
753	5/27/2023	11:00 AM	146						
754	5/27/2023	11:15 AM	122						
755	5/27/2023	11:30 AM	140						
756	5/27/2023	11:45 AM	128						
757	5/27/2023	12:00 PM	148						
758	5/27/2023	12:15 PM	122						
759	5/27/2023	12:30 PM	124						
760	5/27/2023	12:45 PM	112						
761	5/27/2023	01:00 PM	124						
762	5/27/2023	01:15 PM	104						
763	5/27/2023	01:30 PM	130						
764	5/27/2023	01:45 PM	138						
765	5/27/2023	02:00 PM	128						
766	5/27/2023	02:15 PM	114						
767	5/27/2023	02:30 PM	126						
768	5/27/2023	02:45 PM	106						
769	5/27/2023	03:00 PM	104						
770	5/27/2023	03:15 PM	159						
771	5/27/2023	03:30 PM	135						
772	5/27/2023	03:45 PM	132						
773	5/27/2023	04:00 PM	96						
774	5/27/2023	04:15 PM	130						
775	5/27/2023	04:30 PM	111						
776	5/27/2023	04:45 PM	94						
777	5/27/2023	05:00 PM	137						
778	5/27/2023	05:15 PM	116						
779	5/27/2023	05:30 PM	99						
780	5/27/2023	05:45 PM	102						
781	5/27/2023	06:00 PM	90						
782	5/27/2023	06:15 PM	102						
783	5/27/2023	06:30 PM	90						
784	5/27/2023	06:45 PM	86						
785	5/27/2023	07:00 PM	76						
786	5/27/2023	07:15 PM	77						
787	5/27/2023	07:30 PM	68						
788	5/27/2023	07:45 PM	70						
789	5/27/2023	08:00 PM	95						
790	5/27/2023	08:15 PM	70						
791	5/27/2023	08:30 PM	62						
792	5/27/2023	08:45 PM	81						
793	5/27/2023	09:00 PM	52						
794	5/27/2023	09:15 PM	60						
795	5/27/2023	09:30 PM	46						
796	5/27/2023	09:45 PM	42						
797	5/27/2023	10:00 PM	46						
798	5/27/2023	10:15 PM	42						

	A	B	C	D	E	F	G	H	I
799	5/27/2023	10:30 PM	37						
800	5/27/2023	10:45 PM	29						
801	5/27/2023	11:00 PM	19						
802	5/27/2023	11:15 PM	24						
803	5/27/2023	11:30 PM	26						
804	5/27/2023	11:45 PM	22						
805	5/28/2023	12:00 AM	16						
806	5/28/2023	12:15 AM	16						
807	5/28/2023	12:30 AM	18						
808	5/28/2023	12:45 AM	14						
809	5/28/2023	01:00 AM	16						
810	5/28/2023	01:15 AM	5						
811	5/28/2023	01:30 AM	9						
812	5/28/2023	01:45 AM	8						
813	5/28/2023	02:00 AM	5						
814	5/28/2023	02:15 AM	3						
815	5/28/2023	02:30 AM	8						
816	5/28/2023	02:45 AM	3						
817	5/28/2023	03:00 AM	6						
818	5/28/2023	03:15 AM	7						
819	5/28/2023	03:30 AM	3						
820	5/28/2023	03:45 AM	5						
821	5/28/2023	04:00 AM	8						
822	5/28/2023	04:15 AM	4						
823	5/28/2023	04:30 AM	4						
824	5/28/2023	04:45 AM	1						
825	5/28/2023	05:00 AM	6						
826	5/28/2023	05:15 AM	8						
827	5/28/2023	05:30 AM	6						
828	5/28/2023	05:45 AM	14						
829	5/28/2023	06:00 AM	20						
830	5/28/2023	06:15 AM	14						
831	5/28/2023	06:30 AM	17						
832	5/28/2023	06:45 AM	25						
833	5/28/2023	07:00 AM	22						
834	5/28/2023	07:15 AM	30						
835	5/28/2023	07:30 AM	32						
836	5/28/2023	07:45 AM	46						
837	5/28/2023	08:00 AM	41						
838	5/28/2023	08:15 AM	63						
839	5/28/2023	08:30 AM	46						
840	5/28/2023	08:45 AM	68						
841	5/28/2023	09:00 AM	62						
842	5/28/2023	09:15 AM	86						
843	5/28/2023	09:30 AM	69						
844	5/28/2023	09:45 AM	76						
845	5/28/2023	10:00 AM	86						
846	5/28/2023	10:15 AM	90						
847	5/28/2023	10:30 AM	101						
848	5/28/2023	10:45 AM	100						

	A	B	C	D	E	F	G	H	I
849	5/28/2023	11:00 AM	127						
850	5/28/2023	11:15 AM	101						
851	5/28/2023	11:30 AM	130						
852	5/28/2023	11:45 AM	146						
853	5/28/2023	12:00 PM	138						
854	5/28/2023	12:15 PM	132						
855	5/28/2023	12:30 PM	122						
856	5/28/2023	12:45 PM	120						
857	5/28/2023	01:00 PM	96						
858	5/28/2023	01:15 PM	116						
859	5/28/2023	01:30 PM	124						
860	5/28/2023	01:45 PM	108						
861	5/28/2023	02:00 PM	124						
862	5/28/2023	02:15 PM	115						
863	5/28/2023	02:30 PM	132						
864	5/28/2023	02:45 PM	118						
865	5/28/2023	03:00 PM	118						
866	5/28/2023	03:15 PM	108						
867	5/28/2023	03:30 PM	101						
868	5/28/2023	03:45 PM	122						
869	5/28/2023	04:00 PM	82						
870	5/28/2023	04:15 PM	110						
871	5/28/2023	04:30 PM	100						
872	5/28/2023	04:45 PM	126						
873	5/28/2023	05:00 PM	85						
874	5/28/2023	05:15 PM	94						
875	5/28/2023	05:30 PM	100						
876	5/28/2023	05:45 PM	110						
877	5/28/2023	06:00 PM	98						
878	5/28/2023	06:15 PM	69						
879	5/28/2023	06:30 PM	95						
880	5/28/2023	06:45 PM	84						
881	5/28/2023	07:00 PM	82						
882	5/28/2023	07:15 PM	74						
883	5/28/2023	07:30 PM	84						
884	5/28/2023	07:45 PM	92						
885	5/28/2023	08:00 PM	68						
886	5/28/2023	08:15 PM	67						
887	5/28/2023	08:30 PM	63						
888	5/28/2023	08:45 PM	54						
889	5/28/2023	09:00 PM	59						
890	5/28/2023	09:15 PM	78						
891	5/28/2023	09:30 PM	54						
892	5/28/2023	09:45 PM	54						
893	5/28/2023	10:00 PM	36						
894	5/28/2023	10:15 PM	49						
895	5/28/2023	10:30 PM	31						
896	5/28/2023	10:45 PM	20						
897	5/28/2023	11:00 PM	28						
898	5/28/2023	11:15 PM	20						

	A	B	C	D	E	F	G	H	I
899	5/28/2023	11:30 PM	26						
900	5/28/2023	11:45 PM	16						

	A	B	C	D	E	F	G	H	I
1									
2	File Name: C:\Users\obarrie\Desktop\transfer\Documents\Documents\Osman\Osman from harddrive\Documents\TDB\WSP\Syracuse\Data\ATR\Batch 13\ATR 1333.tf2								
3	Start Date: 5/19/2023								
4	Start Time: 4:45:00 PM								
5	Location 1: SB John Glenn Blvd at Buckley Rd/Blueber								
6	Location 2:								
7									
8	Date	Time	SB						
9	5/19/2023	04:45 PM	154						
10	5/19/2023	05:00 PM	164						
11	5/19/2023	05:15 PM	148						
12	5/19/2023	05:30 PM	122						
13	5/19/2023	05:45 PM	124						
14	5/19/2023	06:00 PM	120						
15	5/19/2023	06:15 PM	98						
16	5/19/2023	06:30 PM	94						
17	5/19/2023	06:45 PM	65						
18	5/19/2023	07:00 PM	66						
19	5/19/2023	07:15 PM	72						
20	5/19/2023	07:30 PM	72						
21	5/19/2023	07:45 PM	61						
22	5/19/2023	08:00 PM	62						
23	5/19/2023	08:15 PM	74						
24	5/19/2023	08:30 PM	60						
25	5/19/2023	08:45 PM	48						
26	5/19/2023	09:00 PM	55						
27	5/19/2023	09:15 PM	66						
28	5/19/2023	09:30 PM	44						
29	5/19/2023	09:45 PM	38						
30	5/19/2023	10:00 PM	48						
31	5/19/2023	10:15 PM	28						
32	5/19/2023	10:30 PM	33						
33	5/19/2023	10:45 PM	26						
34	5/19/2023	11:00 PM	16						
35	5/19/2023	11:15 PM	19						
36	5/19/2023	11:30 PM	12						
37	5/19/2023	11:45 PM	9						
38	5/20/2023	12:00 AM	16						
39	5/20/2023	12:15 AM	12						
40	5/20/2023	12:30 AM	7						
41	5/20/2023	12:45 AM	8						
42	5/20/2023	01:00 AM	8						
43	5/20/2023	01:15 AM	6						
44	5/20/2023	01:30 AM	5						
45	5/20/2023	01:45 AM	2						
46	5/20/2023	02:00 AM	3						
47	5/20/2023	02:15 AM	8						
48	5/20/2023	02:30 AM	7						
49	5/20/2023	02:45 AM	4						

	A	B	C	D	E	F	G	H	I
50	5/20/2023	03:00 AM	3						
51	5/20/2023	03:15 AM	2						
52	5/20/2023	03:30 AM	6						
53	5/20/2023	03:45 AM	7						
54	5/20/2023	04:00 AM	6						
55	5/20/2023	04:15 AM	4						
56	5/20/2023	04:30 AM	5						
57	5/20/2023	04:45 AM	6						
58	5/20/2023	05:00 AM	13						
59	5/20/2023	05:15 AM	15						
60	5/20/2023	05:30 AM	19						
61	5/20/2023	05:45 AM	12						
62	5/20/2023	06:00 AM	22						
63	5/20/2023	06:15 AM	19						
64	5/20/2023	06:30 AM	22						
65	5/20/2023	06:45 AM	22						
66	5/20/2023	07:00 AM	33						
67	5/20/2023	07:15 AM	34						
68	5/20/2023	07:30 AM	54						
69	5/20/2023	07:45 AM	66						
70	5/20/2023	08:00 AM	48						
71	5/20/2023	08:15 AM	56						
72	5/20/2023	08:30 AM	87						
73	5/20/2023	08:45 AM	94						
74	5/20/2023	09:00 AM	72						
75	5/20/2023	09:15 AM	88						
76	5/20/2023	09:30 AM	81						
77	5/20/2023	09:45 AM	104						
78	5/20/2023	10:00 AM	101						
79	5/20/2023	10:15 AM	96						
80	5/20/2023	10:30 AM	94						
81	5/20/2023	10:45 AM	94						
82	5/20/2023	11:00 AM	108						
83	5/20/2023	11:15 AM	105						
84	5/20/2023	11:30 AM	102						
85	5/20/2023	11:45 AM	105						
86	5/20/2023	12:00 PM	100						
87	5/20/2023	12:15 PM	124						
88	5/20/2023	12:30 PM	99						
89	5/20/2023	12:45 PM	112						
90	5/20/2023	01:00 PM	96						
91	5/20/2023	01:15 PM	106						
92	5/20/2023	01:30 PM	83						
93	5/20/2023	01:45 PM	110						
94	5/20/2023	02:00 PM	93						
95	5/20/2023	02:15 PM	104						
96	5/20/2023	02:30 PM	97						
97	5/20/2023	02:45 PM	104						
98	5/20/2023	03:00 PM	90						
99	5/20/2023	03:15 PM	96						

	A	B	C	D	E	F	G	H	I
100	5/20/2023	03:30 PM	66						
101	5/20/2023	03:45 PM	82						
102	5/20/2023	04:00 PM	70						
103	5/20/2023	04:15 PM	86						
104	5/20/2023	04:30 PM	76						
105	5/20/2023	04:45 PM	60						
106	5/20/2023	05:00 PM	88						
107	5/20/2023	05:15 PM	76						
108	5/20/2023	05:30 PM	64						
109	5/20/2023	05:45 PM	85						
110	5/20/2023	06:00 PM	68						
111	5/20/2023	06:15 PM	62						
112	5/20/2023	06:30 PM	56						
113	5/20/2023	06:45 PM	58						
114	5/20/2023	07:00 PM	45						
115	5/20/2023	07:15 PM	37						
116	5/20/2023	07:30 PM	45						
117	5/20/2023	07:45 PM	49						
118	5/20/2023	08:00 PM	34						
119	5/20/2023	08:15 PM	41						
120	5/20/2023	08:30 PM	41						
121	5/20/2023	08:45 PM	42						
122	5/20/2023	09:00 PM	31						
123	5/20/2023	09:15 PM	32						
124	5/20/2023	09:30 PM	32						
125	5/20/2023	09:45 PM	18						
126	5/20/2023	10:00 PM	23						
127	5/20/2023	10:15 PM	33						
128	5/20/2023	10:30 PM	27						
129	5/20/2023	10:45 PM	14						
130	5/20/2023	11:00 PM	21						
131	5/20/2023	11:15 PM	22						
132	5/20/2023	11:30 PM	16						
133	5/20/2023	11:45 PM	14						
134	5/21/2023	12:00 AM	11						
135	5/21/2023	12:15 AM	11						
136	5/21/2023	12:30 AM	7						
137	5/21/2023	12:45 AM	13						
138	5/21/2023	01:00 AM	4						
139	5/21/2023	01:15 AM	7						
140	5/21/2023	01:30 AM	4						
141	5/21/2023	01:45 AM	4						
142	5/21/2023	02:00 AM	0						
143	5/21/2023	02:15 AM	7						
144	5/21/2023	02:30 AM	3						
145	5/21/2023	02:45 AM	5						
146	5/21/2023	03:00 AM	1						
147	5/21/2023	03:15 AM	3						
148	5/21/2023	03:30 AM	2						
149	5/21/2023	03:45 AM	3						

	A	B	C	D	E	F	G	H	I
150	5/21/2023	04:00 AM	6						
151	5/21/2023	04:15 AM	6						
152	5/21/2023	04:30 AM	4						
153	5/21/2023	04:45 AM	0						
154	5/21/2023	05:00 AM	4						
155	5/21/2023	05:15 AM	6						
156	5/21/2023	05:30 AM	19						
157	5/21/2023	05:45 AM	12						
158	5/21/2023	06:00 AM	15						
159	5/21/2023	06:15 AM	8						
160	5/21/2023	06:30 AM	23						
161	5/21/2023	06:45 AM	23						
162	5/21/2023	07:00 AM	24						
163	5/21/2023	07:15 AM	29						
164	5/21/2023	07:30 AM	45						
165	5/21/2023	07:45 AM	40						
166	5/21/2023	08:00 AM	22						
167	5/21/2023	08:15 AM	44						
168	5/21/2023	08:30 AM	61						
169	5/21/2023	08:45 AM	55						
170	5/21/2023	09:00 AM	53						
171	5/21/2023	09:15 AM	52						
172	5/21/2023	09:30 AM	70						
173	5/21/2023	09:45 AM	76						
174	5/21/2023	10:00 AM	72						
175	5/21/2023	10:15 AM	75						
176	5/21/2023	10:30 AM	84						
177	5/21/2023	10:45 AM	76						
178	5/21/2023	11:00 AM	71						
179	5/21/2023	11:15 AM	84						
180	5/21/2023	11:30 AM	82						
181	5/21/2023	11:45 AM	116						
182	5/21/2023	12:00 PM	113						
183	5/21/2023	12:15 PM	110						
184	5/21/2023	12:30 PM	110						
185	5/21/2023	12:45 PM	115						
186	5/21/2023	01:00 PM	98						
187	5/21/2023	01:15 PM	86						
188	5/21/2023	01:30 PM	75						
189	5/21/2023	01:45 PM	82						
190	5/21/2023	02:00 PM	78						
191	5/21/2023	02:15 PM	100						
192	5/21/2023	02:30 PM	103						
193	5/21/2023	02:45 PM	80						
194	5/21/2023	03:00 PM	92						
195	5/21/2023	03:15 PM	104						
196	5/21/2023	03:30 PM	84						
197	5/21/2023	03:45 PM	94						
198	5/21/2023	04:00 PM	80						
199	5/21/2023	04:15 PM	88						

	A	B	C	D	E	F	G	H	I
200	5/21/2023	04:30 PM	88						
201	5/21/2023	04:45 PM	94						
202	5/21/2023	05:00 PM	67						
203	5/21/2023	05:15 PM	74						
204	5/21/2023	05:30 PM	80						
205	5/21/2023	05:45 PM	74						
206	5/21/2023	06:00 PM	63						
207	5/21/2023	06:15 PM	59						
208	5/21/2023	06:30 PM	59						
209	5/21/2023	06:45 PM	62						
210	5/21/2023	07:00 PM	61						
211	5/21/2023	07:15 PM	64						
212	5/21/2023	07:30 PM	58						
213	5/21/2023	07:45 PM	40						
214	5/21/2023	08:00 PM	37						
215	5/21/2023	08:15 PM	35						
216	5/21/2023	08:30 PM	42						
217	5/21/2023	08:45 PM	28						
218	5/21/2023	09:00 PM	26						
219	5/21/2023	09:15 PM	35						
220	5/21/2023	09:30 PM	22						
221	5/21/2023	09:45 PM	29						
222	5/21/2023	10:00 PM	21						
223	5/21/2023	10:15 PM	16						
224	5/21/2023	10:30 PM	17						
225	5/21/2023	10:45 PM	16						
226	5/21/2023	11:00 PM	8						
227	5/21/2023	11:15 PM	5						
228	5/21/2023	11:30 PM	8						
229	5/21/2023	11:45 PM	2						
230	5/22/2023	12:00 AM	5						
231	5/22/2023	12:15 AM	7						
232	5/22/2023	12:30 AM	4						
233	5/22/2023	12:45 AM	1						
234	5/22/2023	01:00 AM	3						
235	5/22/2023	01:15 AM	3						
236	5/22/2023	01:30 AM	5						
237	5/22/2023	01:45 AM	3						
238	5/22/2023	02:00 AM	4						
239	5/22/2023	02:15 AM	3						
240	5/22/2023	02:30 AM	4						
241	5/22/2023	02:45 AM	2						
242	5/22/2023	03:00 AM	4						
243	5/22/2023	03:15 AM	5						
244	5/22/2023	03:30 AM	11						
245	5/22/2023	03:45 AM	5						
246	5/22/2023	04:00 AM	6						
247	5/22/2023	04:15 AM	5						
248	5/22/2023	04:30 AM	16						
249	5/22/2023	04:45 AM	16						

	A	B	C	D	E	F	G	H	I
250	5/22/2023	05:00 AM	15						
251	5/22/2023	05:15 AM	32						
252	5/22/2023	05:30 AM	46						
253	5/22/2023	05:45 AM	48						
254	5/22/2023	06:00 AM	44						
255	5/22/2023	06:15 AM	66						
256	5/22/2023	06:30 AM	78						
257	5/22/2023	06:45 AM	80						
258	5/22/2023	07:00 AM	107						
259	5/22/2023	07:15 AM	102						
260	5/22/2023	07:30 AM	146						
261	5/22/2023	07:45 AM	127						
262	5/22/2023	08:00 AM	106						
263	5/22/2023	08:15 AM	108						
264	5/22/2023	08:30 AM	108						
265	5/22/2023	08:45 AM	127						
266	5/22/2023	09:00 AM	100						
267	5/22/2023	09:15 AM	102						
268	5/22/2023	09:30 AM	104						
269	5/22/2023	09:45 AM	107						
270	5/22/2023	10:00 AM	83						
271	5/22/2023	10:15 AM	79						
272	5/22/2023	10:30 AM	96						
273	5/22/2023	10:45 AM	105						
274	5/22/2023	11:00 AM	122						
275	5/22/2023	11:15 AM	94						
276	5/22/2023	11:30 AM	104						
277	5/22/2023	11:45 AM	112						
278	5/22/2023	12:00 PM	107						
279	5/22/2023	12:15 PM	104						
280	5/22/2023	12:30 PM	113						
281	5/22/2023	12:45 PM	110						
282	5/22/2023	01:00 PM	92						
283	5/22/2023	01:15 PM	110						
284	5/22/2023	01:30 PM	114						
285	5/22/2023	01:45 PM	109						
286	5/22/2023	02:00 PM	100						
287	5/22/2023	02:15 PM	132						
288	5/22/2023	02:30 PM	124						
289	5/22/2023	02:45 PM	130						
290	5/22/2023	03:00 PM	124						
291	5/22/2023	03:15 PM	163						
292	5/22/2023	03:30 PM	156						
293	5/22/2023	03:45 PM	156						
294	5/22/2023	04:00 PM	150						
295	5/22/2023	04:15 PM	142						
296	5/22/2023	04:30 PM	203						
297	5/22/2023	04:45 PM	135						
298	5/22/2023	05:00 PM	173						
299	5/22/2023	05:15 PM	162						

	A	B	C	D	E	F	G	H	I
300	5/22/2023	05:30 PM	153						
301	5/22/2023	05:45 PM	100						
302	5/22/2023	06:00 PM	118						
303	5/22/2023	06:15 PM	114						
304	5/22/2023	06:30 PM	88						
305	5/22/2023	06:45 PM	100						
306	5/22/2023	07:00 PM	70						
307	5/22/2023	07:15 PM	81						
308	5/22/2023	07:30 PM	84						
309	5/22/2023	07:45 PM	61						
310	5/22/2023	08:00 PM	58						
311	5/22/2023	08:15 PM	56						
312	5/22/2023	08:30 PM	45						
313	5/22/2023	08:45 PM	42						
314	5/22/2023	09:00 PM	44						
315	5/22/2023	09:15 PM	36						
316	5/22/2023	09:30 PM	34						
317	5/22/2023	09:45 PM	21						
318	5/22/2023	10:00 PM	19						
319	5/22/2023	10:15 PM	9						
320	5/22/2023	10:30 PM	24						
321	5/22/2023	10:45 PM	13						
322	5/22/2023	11:00 PM	13						
323	5/22/2023	11:15 PM	17						
324	5/22/2023	11:30 PM	7						
325	5/22/2023	11:45 PM	8						
326	5/23/2023	12:00 AM	12						
327	5/23/2023	12:15 AM	6						
328	5/23/2023	12:30 AM	8						
329	5/23/2023	12:45 AM	7						
330	5/23/2023	01:00 AM	6						
331	5/23/2023	01:15 AM	0						
332	5/23/2023	01:30 AM	7						
333	5/23/2023	01:45 AM	2						
334	5/23/2023	02:00 AM	5						
335	5/23/2023	02:15 AM	4						
336	5/23/2023	02:30 AM	11						
337	5/23/2023	02:45 AM	4						
338	5/23/2023	03:00 AM	2						
339	5/23/2023	03:15 AM	4						
340	5/23/2023	03:30 AM	7						
341	5/23/2023	03:45 AM	10						
342	5/23/2023	04:00 AM	16						
343	5/23/2023	04:15 AM	16						
344	5/23/2023	04:30 AM	13						
345	5/23/2023	04:45 AM	16						
346	5/23/2023	05:00 AM	22						
347	5/23/2023	05:15 AM	17						
348	5/23/2023	05:30 AM	56						
349	5/23/2023	05:45 AM	46						

	A	B	C	D	E	F	G	H	I
350	5/23/2023	06:00 AM	50						
351	5/23/2023	06:15 AM	60						
352	5/23/2023	06:30 AM	84						
353	5/23/2023	06:45 AM	92						
354	5/23/2023	07:00 AM	84						
355	5/23/2023	07:15 AM	94						
356	5/23/2023	07:30 AM	130						
357	5/23/2023	07:45 AM	128						
358	5/23/2023	08:00 AM	94						
359	5/23/2023	08:15 AM	118						
360	5/23/2023	08:30 AM	107						
361	5/23/2023	08:45 AM	108						
362	5/23/2023	09:00 AM	132						
363	5/23/2023	09:15 AM	110						
364	5/23/2023	09:30 AM	114						
365	5/23/2023	09:45 AM	107						
366	5/23/2023	10:00 AM	98						
367	5/23/2023	10:15 AM	98						
368	5/23/2023	10:30 AM	102						
369	5/23/2023	10:45 AM	88						
370	5/23/2023	11:00 AM	78						
371	5/23/2023	11:15 AM	102						
372	5/23/2023	11:30 AM	86						
373	5/23/2023	11:45 AM	114						
374	5/23/2023	12:00 PM	114						
375	5/23/2023	12:15 PM	125						
376	5/23/2023	12:30 PM	104						
377	5/23/2023	12:45 PM	104						
378	5/23/2023	01:00 PM	104						
379	5/23/2023	01:15 PM	120						
380	5/23/2023	01:30 PM	126						
381	5/23/2023	01:45 PM	116						
382	5/23/2023	02:00 PM	99						
383	5/23/2023	02:15 PM	118						
384	5/23/2023	02:30 PM	153						
385	5/23/2023	02:45 PM	130						
386	5/23/2023	03:00 PM	123						
387	5/23/2023	03:15 PM	134						
388	5/23/2023	03:30 PM	155						
389	5/23/2023	03:45 PM	164						
390	5/23/2023	04:00 PM	176						
391	5/23/2023	04:15 PM	176						
392	5/23/2023	04:30 PM	184						
393	5/23/2023	04:45 PM	155						
394	5/23/2023	05:00 PM	163						
395	5/23/2023	05:15 PM	174						
396	5/23/2023	05:30 PM	154						
397	5/23/2023	05:45 PM	144						
398	5/23/2023	06:00 PM	100						
399	5/23/2023	06:15 PM	106						

	A	B	C	D	E	F	G	H	I
400	5/23/2023	06:30 PM	108						
401	5/23/2023	06:45 PM	86						
402	5/23/2023	07:00 PM	74						
403	5/23/2023	07:15 PM	87						
404	5/23/2023	07:30 PM	63						
405	5/23/2023	07:45 PM	78						
406	5/23/2023	08:00 PM	76						
407	5/23/2023	08:15 PM	61						
408	5/23/2023	08:30 PM	59						
409	5/23/2023	08:45 PM	54						
410	5/23/2023	09:00 PM	41						
411	5/23/2023	09:15 PM	34						
412	5/23/2023	09:30 PM	33						
413	5/23/2023	09:45 PM	25						
414	5/23/2023	10:00 PM	26						
415	5/23/2023	10:15 PM	31						
416	5/23/2023	10:30 PM	15						
417	5/23/2023	10:45 PM	11						
418	5/23/2023	11:00 PM	12						
419	5/23/2023	11:15 PM	12						
420	5/23/2023	11:30 PM	10						
421	5/23/2023	11:45 PM	10						
422	5/24/2023	12:00 AM	10						
423	5/24/2023	12:15 AM	11						
424	5/24/2023	12:30 AM	5						
425	5/24/2023	12:45 AM	7						
426	5/24/2023	01:00 AM	2						
427	5/24/2023	01:15 AM	6						
428	5/24/2023	01:30 AM	7						
429	5/24/2023	01:45 AM	1						
430	5/24/2023	02:00 AM	6						
431	5/24/2023	02:15 AM	4						
432	5/24/2023	02:30 AM	4						
433	5/24/2023	02:45 AM	3						
434	5/24/2023	03:00 AM	4						
435	5/24/2023	03:15 AM	2						
436	5/24/2023	03:30 AM	12						
437	5/24/2023	03:45 AM	3						
438	5/24/2023	04:00 AM	9						
439	5/24/2023	04:15 AM	12						
440	5/24/2023	04:30 AM	10						
441	5/24/2023	04:45 AM	22						
442	5/24/2023	05:00 AM	18						
443	5/24/2023	05:15 AM	33						
444	5/24/2023	05:30 AM	52						
445	5/24/2023	05:45 AM	42						
446	5/24/2023	06:00 AM	56						
447	5/24/2023	06:15 AM	56						
448	5/24/2023	06:30 AM	78						
449	5/24/2023	06:45 AM	89						

	A	B	C	D	E	F	G	H	I
450	5/24/2023	07:00 AM	104						
451	5/24/2023	07:15 AM	92						
452	5/24/2023	07:30 AM	114						
453	5/24/2023	07:45 AM	123						
454	5/24/2023	08:00 AM	86						
455	5/24/2023	08:15 AM	120						
456	5/24/2023	08:30 AM	109						
457	5/24/2023	08:45 AM	130						
458	5/24/2023	09:00 AM	112						
459	5/24/2023	09:15 AM	84						
460	5/24/2023	09:30 AM	104						
461	5/24/2023	09:45 AM	104						
462	5/24/2023	10:00 AM	76						
463	5/24/2023	10:15 AM	96						
464	5/24/2023	10:30 AM	78						
465	5/24/2023	10:45 AM	96						
466	5/24/2023	11:00 AM	90						
467	5/24/2023	11:15 AM	90						
468	5/24/2023	11:30 AM	99						
469	5/24/2023	11:45 AM	103						
470	5/24/2023	12:00 PM	100						
471	5/24/2023	12:15 PM	103						
472	5/24/2023	12:30 PM	122						
473	5/24/2023	12:45 PM	111						
474	5/24/2023	01:00 PM	89						
475	5/24/2023	01:15 PM	96						
476	5/24/2023	01:30 PM	98						
477	5/24/2023	01:45 PM	96						
478	5/24/2023	02:00 PM	98						
479	5/24/2023	02:15 PM	90						
480	5/24/2023	02:30 PM	112						
481	5/24/2023	02:45 PM	124						
482	5/24/2023	03:00 PM	118						
483	5/24/2023	03:15 PM	146						
484	5/24/2023	03:30 PM	150						
485	5/24/2023	03:45 PM	142						
486	5/24/2023	04:00 PM	168						
487	5/24/2023	04:15 PM	156						
488	5/24/2023	04:30 PM	168						
489	5/24/2023	04:45 PM	163						
490	5/24/2023	05:00 PM	167						
491	5/24/2023	05:15 PM	148						
492	5/24/2023	05:30 PM	136						
493	5/24/2023	05:45 PM	108						
494	5/24/2023	06:00 PM	107						
495	5/24/2023	06:15 PM	120						
496	5/24/2023	06:30 PM	74						
497	5/24/2023	06:45 PM	72						
498	5/24/2023	07:00 PM	70						
499	5/24/2023	07:15 PM	76						

	A	B	C	D	E	F	G	H	I
500	5/24/2023	07:30 PM	56						
501	5/24/2023	07:45 PM	68						
502	5/24/2023	08:00 PM	50						
503	5/24/2023	08:15 PM	55						
504	5/24/2023	08:30 PM	49						
505	5/24/2023	08:45 PM	36						
506	5/24/2023	09:00 PM	38						
507	5/24/2023	09:15 PM	26						
508	5/24/2023	09:30 PM	32						
509	5/24/2023	09:45 PM	19						
510	5/24/2023	10:00 PM	28						
511	5/24/2023	10:15 PM	25						
512	5/24/2023	10:30 PM	24						
513	5/24/2023	10:45 PM	18						
514	5/24/2023	11:00 PM	19						
515	5/24/2023	11:15 PM	19						
516	5/24/2023	11:30 PM	8						
517	5/24/2023	11:45 PM	10						
518	5/25/2023	12:00 AM	6						
519	5/25/2023	12:15 AM	5						
520	5/25/2023	12:30 AM	8						
521	5/25/2023	12:45 AM	4						
522	5/25/2023	01:00 AM	2						
523	5/25/2023	01:15 AM	1						
524	5/25/2023	01:30 AM	5						
525	5/25/2023	01:45 AM	4						
526	5/25/2023	02:00 AM	10						
527	5/25/2023	02:15 AM	3						
528	5/25/2023	02:30 AM	10						
529	5/25/2023	02:45 AM	5						
530	5/25/2023	03:00 AM	7						
531	5/25/2023	03:15 AM	2						
532	5/25/2023	03:30 AM	7						
533	5/25/2023	03:45 AM	8						
534	5/25/2023	04:00 AM	10						
535	5/25/2023	04:15 AM	12						
536	5/25/2023	04:30 AM	14						
537	5/25/2023	04:45 AM	23						
538	5/25/2023	05:00 AM	13						
539	5/25/2023	05:15 AM	24						
540	5/25/2023	05:30 AM	54						
541	5/25/2023	05:45 AM	53						
542	5/25/2023	06:00 AM	46						
543	5/25/2023	06:15 AM	59						
544	5/25/2023	06:30 AM	76						
545	5/25/2023	06:45 AM	100						
546	5/25/2023	07:00 AM	102						
547	5/25/2023	07:15 AM	107						
548	5/25/2023	07:30 AM	126						
549	5/25/2023	07:45 AM	124						

	A	B	C	D	E	F	G	H	I
550	5/25/2023	08:00 AM	112						
551	5/25/2023	08:15 AM	106						
552	5/25/2023	08:30 AM	94						
553	5/25/2023	08:45 AM	124						
554	5/25/2023	09:00 AM	89						
555	5/25/2023	09:15 AM	94						
556	5/25/2023	09:30 AM	101						
557	5/25/2023	09:45 AM	96						
558	5/25/2023	10:00 AM	79						
559	5/25/2023	10:15 AM	88						
560	5/25/2023	10:30 AM	88						
561	5/25/2023	10:45 AM	87						
562	5/25/2023	11:00 AM	87						
563	5/25/2023	11:15 AM	88						
564	5/25/2023	11:30 AM	77						
565	5/25/2023	11:45 AM	112						
566	5/25/2023	12:00 PM	114						
567	5/25/2023	12:15 PM	91						
568	5/25/2023	12:30 PM	118						
569	5/25/2023	12:45 PM	96						
570	5/25/2023	01:00 PM	94						
571	5/25/2023	01:15 PM	110						
572	5/25/2023	01:30 PM	120						
573	5/25/2023	01:45 PM	106						
574	5/25/2023	02:00 PM	108						
575	5/25/2023	02:15 PM	138						
576	5/25/2023	02:30 PM	139						
577	5/25/2023	02:45 PM	122						
578	5/25/2023	03:00 PM	150						
579	5/25/2023	03:15 PM	158						
580	5/25/2023	03:30 PM	168						
581	5/25/2023	03:45 PM	160						
582	5/25/2023	04:00 PM	166						
583	5/25/2023	04:15 PM	168						
584	5/25/2023	04:30 PM	160						
585	5/25/2023	04:45 PM	174						
586	5/25/2023	05:00 PM	163						
587	5/25/2023	05:15 PM	170						
588	5/25/2023	05:30 PM	194						
589	5/25/2023	05:45 PM	120						
590	5/25/2023	06:00 PM	129						
591	5/25/2023	06:15 PM	114						
592	5/25/2023	06:30 PM	118						
593	5/25/2023	06:45 PM	75						
594	5/25/2023	07:00 PM	77						
595	5/25/2023	07:15 PM	78						
596	5/25/2023	07:30 PM	75						
597	5/25/2023	07:45 PM	66						
598	5/25/2023	08:00 PM	65						
599	5/25/2023	08:15 PM	52						

	A	B	C	D	E	F	G	H	I
600	5/25/2023	08:30 PM	60						
601	5/25/2023	08:45 PM	40						
602	5/25/2023	09:00 PM	50						
603	5/25/2023	09:15 PM	39						
604	5/25/2023	09:30 PM	35						
605	5/25/2023	09:45 PM	31						
606	5/25/2023	10:00 PM	29						
607	5/25/2023	10:15 PM	20						
608	5/25/2023	10:30 PM	24						
609	5/25/2023	10:45 PM	11						
610	5/25/2023	11:00 PM	18						
611	5/25/2023	11:15 PM	14						
612	5/25/2023	11:30 PM	14						
613	5/25/2023	11:45 PM	10						
614	5/26/2023	12:00 AM	12						
615	5/26/2023	12:15 AM	11						
616	5/26/2023	12:30 AM	12						
617	5/26/2023	12:45 AM	3						
618	5/26/2023	01:00 AM	2						
619	5/26/2023	01:15 AM	3						
620	5/26/2023	01:30 AM	7						
621	5/26/2023	01:45 AM	3						
622	5/26/2023	02:00 AM	8						
623	5/26/2023	02:15 AM	4						
624	5/26/2023	02:30 AM	9						
625	5/26/2023	02:45 AM	6						
626	5/26/2023	03:00 AM	9						
627	5/26/2023	03:15 AM	1						
628	5/26/2023	03:30 AM	7						
629	5/26/2023	03:45 AM	8						
630	5/26/2023	04:00 AM	10						
631	5/26/2023	04:15 AM	8						
632	5/26/2023	04:30 AM	10						
633	5/26/2023	04:45 AM	18						
634	5/26/2023	05:00 AM	13						
635	5/26/2023	05:15 AM	28						
636	5/26/2023	05:30 AM	46						
637	5/26/2023	05:45 AM	51						
638	5/26/2023	06:00 AM	31						
639	5/26/2023	06:15 AM	40						
640	5/26/2023	06:30 AM	65						
641	5/26/2023	06:45 AM	77						
642	5/26/2023	07:00 AM	86						
643	5/26/2023	07:15 AM	98						
644	5/26/2023	07:30 AM	94						
645	5/26/2023	07:45 AM	102						
646	5/26/2023	08:00 AM	76						
647	5/26/2023	08:15 AM	84						
648	5/26/2023	08:30 AM	94						
649	5/26/2023	08:45 AM	106						

	A	B	C	D	E	F	G	H	I
650	5/26/2023	09:00 AM	92						
651	5/26/2023	09:15 AM	106						
652	5/26/2023	09:30 AM	93						
653	5/26/2023	09:45 AM	94						
654	5/26/2023	10:00 AM	113						
655	5/26/2023	10:15 AM	108						
656	5/26/2023	10:30 AM	90						
657	5/26/2023	10:45 AM	110						
658	5/26/2023	11:00 AM	112						
659	5/26/2023	11:15 AM	115						
660	5/26/2023	11:30 AM	110						
661	5/26/2023	11:45 AM	118						
662	5/26/2023	12:00 PM	146						
663	5/26/2023	12:15 PM	116						
664	5/26/2023	12:30 PM	111						
665	5/26/2023	12:45 PM	110						
666	5/26/2023	01:00 PM	122						
667	5/26/2023	01:15 PM	143						
668	5/26/2023	01:30 PM	118						
669	5/26/2023	01:45 PM	112						
670	5/26/2023	02:00 PM	117						
671	5/26/2023	02:15 PM	100						
672	5/26/2023	02:30 PM	114						
673	5/26/2023	02:45 PM	114						
674	5/26/2023	03:00 PM	130						
675	5/26/2023	03:15 PM	125						
676	5/26/2023	03:30 PM	144						
677	5/26/2023	03:45 PM	128						
678	5/26/2023	04:00 PM	134						
679	5/26/2023	04:15 PM	149						
680	5/26/2023	04:30 PM	152						
681	5/26/2023	04:45 PM	146						
682	5/26/2023	05:00 PM	124						
683	5/26/2023	05:15 PM	136						
684	5/26/2023	05:30 PM	110						
685	5/26/2023	05:45 PM	106						
686	5/26/2023	06:00 PM	109						
687	5/26/2023	06:15 PM	97						
688	5/26/2023	06:30 PM	84						
689	5/26/2023	06:45 PM	77						
690	5/26/2023	07:00 PM	79						
691	5/26/2023	07:15 PM	60						
692	5/26/2023	07:30 PM	65						
693	5/26/2023	07:45 PM	52						
694	5/26/2023	08:00 PM	62						
695	5/26/2023	08:15 PM	62						
696	5/26/2023	08:30 PM	46						
697	5/26/2023	08:45 PM	48						
698	5/26/2023	09:00 PM	62						
699	5/26/2023	09:15 PM	51						

	A	B	C	D	E	F	G	H	I
700	5/26/2023	09:30 PM	35						
701	5/26/2023	09:45 PM	28						
702	5/26/2023	10:00 PM	37						
703	5/26/2023	10:15 PM	34						
704	5/26/2023	10:30 PM	30						
705	5/26/2023	10:45 PM	30						
706	5/26/2023	11:00 PM	16						
707	5/26/2023	11:15 PM	24						
708	5/26/2023	11:30 PM	15						
709	5/26/2023	11:45 PM	18						
710	5/27/2023	12:00 AM	8						
711	5/27/2023	12:15 AM	10						
712	5/27/2023	12:30 AM	12						
713	5/27/2023	12:45 AM	6						
714	5/27/2023	01:00 AM	4						
715	5/27/2023	01:15 AM	9						
716	5/27/2023	01:30 AM	5						
717	5/27/2023	01:45 AM	4						
718	5/27/2023	02:00 AM	6						
719	5/27/2023	02:15 AM	1						
720	5/27/2023	02:30 AM	4						
721	5/27/2023	02:45 AM	2						
722	5/27/2023	03:00 AM	2						
723	5/27/2023	03:15 AM	5						
724	5/27/2023	03:30 AM	4						
725	5/27/2023	03:45 AM	4						
726	5/27/2023	04:00 AM	6						
727	5/27/2023	04:15 AM	6						
728	5/27/2023	04:30 AM	4						
729	5/27/2023	04:45 AM	10						
730	5/27/2023	05:00 AM	5						
731	5/27/2023	05:15 AM	16						
732	5/27/2023	05:30 AM	18						
733	5/27/2023	05:45 AM	16						
734	5/27/2023	06:00 AM	24						
735	5/27/2023	06:15 AM	16						
736	5/27/2023	06:30 AM	16						
737	5/27/2023	06:45 AM	40						
738	5/27/2023	07:00 AM	28						
739	5/27/2023	07:15 AM	27						
740	5/27/2023	07:30 AM	34						
741	5/27/2023	07:45 AM	52						
742	5/27/2023	08:00 AM	58						
743	5/27/2023	08:15 AM	43						
744	5/27/2023	08:30 AM	78						
745	5/27/2023	08:45 AM	66						
746	5/27/2023	09:00 AM	48						
747	5/27/2023	09:15 AM	84						
748	5/27/2023	09:30 AM	80						
749	5/27/2023	09:45 AM	88						

	A	B	C	D	E	F	G	H	I
750	5/27/2023	10:00 AM	85						
751	5/27/2023	10:15 AM	86						
752	5/27/2023	10:30 AM	98						
753	5/27/2023	10:45 AM	94						
754	5/27/2023	11:00 AM	105						
755	5/27/2023	11:15 AM	82						
756	5/27/2023	11:30 AM	100						
757	5/27/2023	11:45 AM	92						
758	5/27/2023	12:00 PM	92						
759	5/27/2023	12:15 PM	106						
760	5/27/2023	12:30 PM	90						
761	5/27/2023	12:45 PM	75						
762	5/27/2023	01:00 PM	82						
763	5/27/2023	01:15 PM	78						
764	5/27/2023	01:30 PM	88						
765	5/27/2023	01:45 PM	98						
766	5/27/2023	02:00 PM	93						
767	5/27/2023	02:15 PM	93						
768	5/27/2023	02:30 PM	90						
769	5/27/2023	02:45 PM	74						
770	5/27/2023	03:00 PM	68						
771	5/27/2023	03:15 PM	116						
772	5/27/2023	03:30 PM	88						
773	5/27/2023	03:45 PM	100						
774	5/27/2023	04:00 PM	84						
775	5/27/2023	04:15 PM	87						
776	5/27/2023	04:30 PM	68						
777	5/27/2023	04:45 PM	65						
778	5/27/2023	05:00 PM	102						
779	5/27/2023	05:15 PM	74						
780	5/27/2023	05:30 PM	75						
781	5/27/2023	05:45 PM	68						
782	5/27/2023	06:00 PM	54						
783	5/27/2023	06:15 PM	76						
784	5/27/2023	06:30 PM	55						
785	5/27/2023	06:45 PM	67						
786	5/27/2023	07:00 PM	44						
787	5/27/2023	07:15 PM	42						
788	5/27/2023	07:30 PM	52						
789	5/27/2023	07:45 PM	50						
790	5/27/2023	08:00 PM	52						
791	5/27/2023	08:15 PM	40						
792	5/27/2023	08:30 PM	45						
793	5/27/2023	08:45 PM	44						
794	5/27/2023	09:00 PM	29						
795	5/27/2023	09:15 PM	38						
796	5/27/2023	09:30 PM	31						
797	5/27/2023	09:45 PM	26						
798	5/27/2023	10:00 PM	30						
799	5/27/2023	10:15 PM	27						

	A	B	C	D	E	F	G	H	I
800	5/27/2023	10:30 PM	26						
801	5/27/2023	10:45 PM	27						
802	5/27/2023	11:00 PM	10						
803	5/27/2023	11:15 PM	16						
804	5/27/2023	11:30 PM	15						
805	5/27/2023	11:45 PM	19						
806	5/28/2023	12:00 AM	9						
807	5/28/2023	12:15 AM	10						
808	5/28/2023	12:30 AM	13						
809	5/28/2023	12:45 AM	8						
810	5/28/2023	01:00 AM	11						
811	5/28/2023	01:15 AM	4						
812	5/28/2023	01:30 AM	9						
813	5/28/2023	01:45 AM	6						
814	5/28/2023	02:00 AM	1						
815	5/28/2023	02:15 AM	2						
816	5/28/2023	02:30 AM	3						
817	5/28/2023	02:45 AM	1						
818	5/28/2023	03:00 AM	3						
819	5/28/2023	03:15 AM	2						
820	5/28/2023	03:30 AM	4						
821	5/28/2023	03:45 AM	2						
822	5/28/2023	04:00 AM	3						
823	5/28/2023	04:15 AM	6						
824	5/28/2023	04:30 AM	4						
825	5/28/2023	04:45 AM	1						
826	5/28/2023	05:00 AM	4						
827	5/28/2023	05:15 AM	5						
828	5/28/2023	05:30 AM	5						
829	5/28/2023	05:45 AM	12						
830	5/28/2023	06:00 AM	19						
831	5/28/2023	06:15 AM	10						
832	5/28/2023	06:30 AM	15						
833	5/28/2023	06:45 AM	22						
834	5/28/2023	07:00 AM	20						
835	5/28/2023	07:15 AM	22						
836	5/28/2023	07:30 AM	25						
837	5/28/2023	07:45 AM	30						
838	5/28/2023	08:00 AM	30						
839	5/28/2023	08:15 AM	40						
840	5/28/2023	08:30 AM	34						
841	5/28/2023	08:45 AM	46						
842	5/28/2023	09:00 AM	50						
843	5/28/2023	09:15 AM	61						
844	5/28/2023	09:30 AM	50						
845	5/28/2023	09:45 AM	52						
846	5/28/2023	10:00 AM	58						
847	5/28/2023	10:15 AM	67						
848	5/28/2023	10:30 AM	67						
849	5/28/2023	10:45 AM	70						

	A	B	C	D	E	F	G	H	I
850	5/28/2023	11:00 AM	84						
851	5/28/2023	11:15 AM	68						
852	5/28/2023	11:30 AM	79						
853	5/28/2023	11:45 AM	100						
854	5/28/2023	12:00 PM	95						
855	5/28/2023	12:15 PM	82						
856	5/28/2023	12:30 PM	99						
857	5/28/2023	12:45 PM	79						
858	5/28/2023	01:00 PM	79						
859	5/28/2023	01:15 PM	87						
860	5/28/2023	01:30 PM	83						
861	5/28/2023	01:45 PM	90						
862	5/28/2023	02:00 PM	80						
863	5/28/2023	02:15 PM	85						
864	5/28/2023	02:30 PM	87						
865	5/28/2023	02:45 PM	82						
866	5/28/2023	03:00 PM	92						
867	5/28/2023	03:15 PM	72						
868	5/28/2023	03:30 PM	70						
869	5/28/2023	03:45 PM	85						
870	5/28/2023	04:00 PM	74						
871	5/28/2023	04:15 PM	72						
872	5/28/2023	04:30 PM	72						
873	5/28/2023	04:45 PM	84						
874	5/28/2023	05:00 PM	68						
875	5/28/2023	05:15 PM	71						
876	5/28/2023	05:30 PM	74						
877	5/28/2023	05:45 PM	80						
878	5/28/2023	06:00 PM	60						
879	5/28/2023	06:15 PM	58						
880	5/28/2023	06:30 PM	54						
881	5/28/2023	06:45 PM	51						
882	5/28/2023	07:00 PM	61						
883	5/28/2023	07:15 PM	54						
884	5/28/2023	07:30 PM	56						
885	5/28/2023	07:45 PM	62						
886	5/28/2023	08:00 PM	44						
887	5/28/2023	08:15 PM	42						
888	5/28/2023	08:30 PM	40						
889	5/28/2023	08:45 PM	38						
890	5/28/2023	09:00 PM	34						
891	5/28/2023	09:15 PM	51						
892	5/28/2023	09:30 PM	28						
893	5/28/2023	09:45 PM	36						
894	5/28/2023	10:00 PM	24						
895	5/28/2023	10:15 PM	29						
896	5/28/2023	10:30 PM	23						
897	5/28/2023	10:45 PM	10						
898	5/28/2023	11:00 PM	18						
899	5/28/2023	11:15 PM	15						

	A	B	C	D	E	F	G	H	I
900	5/28/2023	11:30 PM	13						
901	5/28/2023	11:45 PM	11						

	A	B	C	D	E	F	G	H	I
1									
2	File Name: C:\Users\obarrie\Desktop\transfer\Documents\Documents\Osman\Osman from harddrive\Documents\TDB\WSP\Syracuse\Data\ATR\Batch 13\ATR 1334.tf2								
3	Start Date: 5/19/2023								
4	Start Time: 4:45:00 PM								
5	Location 1: NB John Glenn Blvd at Buckley Rd/Blueber								
6	Location 2:								
7									
8	Date	Time	NB						
9	5/19/2023	04:45 PM	164						
10	5/19/2023	05:00 PM	150						
11	5/19/2023	05:15 PM	181						
12	5/19/2023	05:30 PM	148						
13	5/19/2023	05:45 PM	132						
14	5/19/2023	06:00 PM	109						
15	5/19/2023	06:15 PM	104						
16	5/19/2023	06:30 PM	97						
17	5/19/2023	06:45 PM	98						
18	5/19/2023	07:00 PM	98						
19	5/19/2023	07:15 PM	78						
20	5/19/2023	07:30 PM	68						
21	5/19/2023	07:45 PM	74						
22	5/19/2023	08:00 PM	74						
23	5/19/2023	08:15 PM	64						
24	5/19/2023	08:30 PM	68						
25	5/19/2023	08:45 PM	56						
26	5/19/2023	09:00 PM	52						
27	5/19/2023	09:15 PM	48						
28	5/19/2023	09:30 PM	50						
29	5/19/2023	09:45 PM	47						
30	5/19/2023	10:00 PM	35						
31	5/19/2023	10:15 PM	34						
32	5/19/2023	10:30 PM	42						
33	5/19/2023	10:45 PM	28						
34	5/19/2023	11:00 PM	30						
35	5/19/2023	11:15 PM	15						
36	5/19/2023	11:30 PM	18						
37	5/19/2023	11:45 PM	14						
38	5/20/2023	12:00 AM	17						
39	5/20/2023	12:15 AM	11						
40	5/20/2023	12:30 AM	11						
41	5/20/2023	12:45 AM	5						
42	5/20/2023	01:00 AM	7						
43	5/20/2023	01:15 AM	6						
44	5/20/2023	01:30 AM	4						
45	5/20/2023	01:45 AM	10						
46	5/20/2023	02:00 AM	1						
47	5/20/2023	02:15 AM	11						
48	5/20/2023	02:30 AM	8						
49	5/20/2023	02:45 AM	5						

	A	B	C	D	E	F	G	H	I
50	5/20/2023	03:00 AM	0						
51	5/20/2023	03:15 AM	5						
52	5/20/2023	03:30 AM	5						
53	5/20/2023	03:45 AM	5						
54	5/20/2023	04:00 AM	8						
55	5/20/2023	04:15 AM	3						
56	5/20/2023	04:30 AM	16						
57	5/20/2023	04:45 AM	13						
58	5/20/2023	05:00 AM	3						
59	5/20/2023	05:15 AM	2						
60	5/20/2023	05:30 AM	12						
61	5/20/2023	05:45 AM	15						
62	5/20/2023	06:00 AM	14						
63	5/20/2023	06:15 AM	17						
64	5/20/2023	06:30 AM	30						
65	5/20/2023	06:45 AM	29						
66	5/20/2023	07:00 AM	27						
67	5/20/2023	07:15 AM	36						
68	5/20/2023	07:30 AM	46						
69	5/20/2023	07:45 AM	46						
70	5/20/2023	08:00 AM	50						
71	5/20/2023	08:15 AM	72						
72	5/20/2023	08:30 AM	70						
73	5/20/2023	08:45 AM	73						
74	5/20/2023	09:00 AM	58						
75	5/20/2023	09:15 AM	75						
76	5/20/2023	09:30 AM	90						
77	5/20/2023	09:45 AM	110						
78	5/20/2023	10:00 AM	80						
79	5/20/2023	10:15 AM	95						
80	5/20/2023	10:30 AM	118						
81	5/20/2023	10:45 AM	94						
82	5/20/2023	11:00 AM	110						
83	5/20/2023	11:15 AM	102						
84	5/20/2023	11:30 AM	106						
85	5/20/2023	11:45 AM	125						
86	5/20/2023	12:00 PM	90						
87	5/20/2023	12:15 PM	119						
88	5/20/2023	12:30 PM	103						
89	5/20/2023	12:45 PM	120						
90	5/20/2023	01:00 PM	102						
91	5/20/2023	01:15 PM	122						
92	5/20/2023	01:30 PM	94						
93	5/20/2023	01:45 PM	118						
94	5/20/2023	02:00 PM	100						
95	5/20/2023	02:15 PM	117						
96	5/20/2023	02:30 PM	112						
97	5/20/2023	02:45 PM	134						
98	5/20/2023	03:00 PM	122						
99	5/20/2023	03:15 PM	104						

	A	B	C	D	E	F	G	H	I
100	5/20/2023	03:30 PM	112						
101	5/20/2023	03:45 PM	91						
102	5/20/2023	04:00 PM	98						
103	5/20/2023	04:15 PM	82						
104	5/20/2023	04:30 PM	98						
105	5/20/2023	04:45 PM	82						
106	5/20/2023	05:00 PM	81						
107	5/20/2023	05:15 PM	80						
108	5/20/2023	05:30 PM	74						
109	5/20/2023	05:45 PM	90						
110	5/20/2023	06:00 PM	69						
111	5/20/2023	06:15 PM	66						
112	5/20/2023	06:30 PM	54						
113	5/20/2023	06:45 PM	44						
114	5/20/2023	07:00 PM	51						
115	5/20/2023	07:15 PM	52						
116	5/20/2023	07:30 PM	60						
117	5/20/2023	07:45 PM	55						
118	5/20/2023	08:00 PM	48						
119	5/20/2023	08:15 PM	45						
120	5/20/2023	08:30 PM	39						
121	5/20/2023	08:45 PM	52						
122	5/20/2023	09:00 PM	36						
123	5/20/2023	09:15 PM	40						
124	5/20/2023	09:30 PM	31						
125	5/20/2023	09:45 PM	29						
126	5/20/2023	10:00 PM	28						
127	5/20/2023	10:15 PM	26						
128	5/20/2023	10:30 PM	26						
129	5/20/2023	10:45 PM	21						
130	5/20/2023	11:00 PM	17						
131	5/20/2023	11:15 PM	25						
132	5/20/2023	11:30 PM	17						
133	5/20/2023	11:45 PM	25						
134	5/21/2023	12:00 AM	21						
135	5/21/2023	12:15 AM	17						
136	5/21/2023	12:30 AM	10						
137	5/21/2023	12:45 AM	8						
138	5/21/2023	01:00 AM	8						
139	5/21/2023	01:15 AM	4						
140	5/21/2023	01:30 AM	2						
141	5/21/2023	01:45 AM	5						
142	5/21/2023	02:00 AM	3						
143	5/21/2023	02:15 AM	3						
144	5/21/2023	02:30 AM	4						
145	5/21/2023	02:45 AM	4						
146	5/21/2023	03:00 AM	2						
147	5/21/2023	03:15 AM	1						
148	5/21/2023	03:30 AM	5						
149	5/21/2023	03:45 AM	4						

	A	B	C	D	E	F	G	H	I
150	5/21/2023	04:00 AM	5						
151	5/21/2023	04:15 AM	3						
152	5/21/2023	04:30 AM	8						
153	5/21/2023	04:45 AM	1						
154	5/21/2023	05:00 AM	2						
155	5/21/2023	05:15 AM	1						
156	5/21/2023	05:30 AM	6						
157	5/21/2023	05:45 AM	8						
158	5/21/2023	06:00 AM	11						
159	5/21/2023	06:15 AM	8						
160	5/21/2023	06:30 AM	16						
161	5/21/2023	06:45 AM	20						
162	5/21/2023	07:00 AM	22						
163	5/21/2023	07:15 AM	13						
164	5/21/2023	07:30 AM	28						
165	5/21/2023	07:45 AM	24						
166	5/21/2023	08:00 AM	24						
167	5/21/2023	08:15 AM	32						
168	5/21/2023	08:30 AM	51						
169	5/21/2023	08:45 AM	70						
170	5/21/2023	09:00 AM	56						
171	5/21/2023	09:15 AM	62						
172	5/21/2023	09:30 AM	66						
173	5/21/2023	09:45 AM	63						
174	5/21/2023	10:00 AM	70						
175	5/21/2023	10:15 AM	76						
176	5/21/2023	10:30 AM	80						
177	5/21/2023	10:45 AM	100						
178	5/21/2023	11:00 AM	74						
179	5/21/2023	11:15 AM	96						
180	5/21/2023	11:30 AM	114						
181	5/21/2023	11:45 AM	103						
182	5/21/2023	12:00 PM	92						
183	5/21/2023	12:15 PM	98						
184	5/21/2023	12:30 PM	88						
185	5/21/2023	12:45 PM	115						
186	5/21/2023	01:00 PM	108						
187	5/21/2023	01:15 PM	110						
188	5/21/2023	01:30 PM	108						
189	5/21/2023	01:45 PM	110						
190	5/21/2023	02:00 PM	97						
191	5/21/2023	02:15 PM	109						
192	5/21/2023	02:30 PM	68						
193	5/21/2023	02:45 PM	91						
194	5/21/2023	03:00 PM	88						
195	5/21/2023	03:15 PM	90						
196	5/21/2023	03:30 PM	96						
197	5/21/2023	03:45 PM	81						
198	5/21/2023	04:00 PM	90						
199	5/21/2023	04:15 PM	91						

	A	B	C	D	E	F	G	H	I
200	5/21/2023	04:30 PM	94						
201	5/21/2023	04:45 PM	94						
202	5/21/2023	05:00 PM	90						
203	5/21/2023	05:15 PM	90						
204	5/21/2023	05:30 PM	92						
205	5/21/2023	05:45 PM	98						
206	5/21/2023	06:00 PM	97						
207	5/21/2023	06:15 PM	84						
208	5/21/2023	06:30 PM	78						
209	5/21/2023	06:45 PM	60						
210	5/21/2023	07:00 PM	74						
211	5/21/2023	07:15 PM	66						
212	5/21/2023	07:30 PM	58						
213	5/21/2023	07:45 PM	64						
214	5/21/2023	08:00 PM	64						
215	5/21/2023	08:15 PM	65						
216	5/21/2023	08:30 PM	52						
217	5/21/2023	08:45 PM	50						
218	5/21/2023	09:00 PM	38						
219	5/21/2023	09:15 PM	32						
220	5/21/2023	09:30 PM	30						
221	5/21/2023	09:45 PM	25						
222	5/21/2023	10:00 PM	30						
223	5/21/2023	10:15 PM	20						
224	5/21/2023	10:30 PM	16						
225	5/21/2023	10:45 PM	20						
226	5/21/2023	11:00 PM	15						
227	5/21/2023	11:15 PM	18						
228	5/21/2023	11:30 PM	9						
229	5/21/2023	11:45 PM	8						
230	5/22/2023	12:00 AM	7						
231	5/22/2023	12:15 AM	2						
232	5/22/2023	12:30 AM	4						
233	5/22/2023	12:45 AM	2						
234	5/22/2023	01:00 AM	3						
235	5/22/2023	01:15 AM	2						
236	5/22/2023	01:30 AM	1						
237	5/22/2023	01:45 AM	6						
238	5/22/2023	02:00 AM	4						
239	5/22/2023	02:15 AM	4						
240	5/22/2023	02:30 AM	6						
241	5/22/2023	02:45 AM	4						
242	5/22/2023	03:00 AM	7						
243	5/22/2023	03:15 AM	10						
244	5/22/2023	03:30 AM	5						
245	5/22/2023	03:45 AM	8						
246	5/22/2023	04:00 AM	12						
247	5/22/2023	04:15 AM	13						
248	5/22/2023	04:30 AM	28						
249	5/22/2023	04:45 AM	33						

	A	B	C	D	E	F	G	H	I
250	5/22/2023	05:00 AM	12						
251	5/22/2023	05:15 AM	19						
252	5/22/2023	05:30 AM	51						
253	5/22/2023	05:45 AM	33						
254	5/22/2023	06:00 AM	35						
255	5/22/2023	06:15 AM	54						
256	5/22/2023	06:30 AM	78						
257	5/22/2023	06:45 AM	112						
258	5/22/2023	07:00 AM	111						
259	5/22/2023	07:15 AM	129						
260	5/22/2023	07:30 AM	156						
261	5/22/2023	07:45 AM	172						
262	5/22/2023	08:00 AM	127						
263	5/22/2023	08:15 AM	139						
264	5/22/2023	08:30 AM	139						
265	5/22/2023	08:45 AM	112						
266	5/22/2023	09:00 AM	124						
267	5/22/2023	09:15 AM	90						
268	5/22/2023	09:30 AM	124						
269	5/22/2023	09:45 AM	104						
270	5/22/2023	10:00 AM	99						
271	5/22/2023	10:15 AM	82						
272	5/22/2023	10:30 AM	136						
273	5/22/2023	10:45 AM	100						
274	5/22/2023	11:00 AM	88						
275	5/22/2023	11:15 AM	94						
276	5/22/2023	11:30 AM	118						
277	5/22/2023	11:45 AM	107						
278	5/22/2023	12:00 PM	98						
279	5/22/2023	12:15 PM	115						
280	5/22/2023	12:30 PM	128						
281	5/22/2023	12:45 PM	122						
282	5/22/2023	01:00 PM	118						
283	5/22/2023	01:15 PM	118						
284	5/22/2023	01:30 PM	117						
285	5/22/2023	01:45 PM	120						
286	5/22/2023	02:00 PM	88						
287	5/22/2023	02:15 PM	116						
288	5/22/2023	02:30 PM	123						
289	5/22/2023	02:45 PM	114						
290	5/22/2023	03:00 PM	134						
291	5/22/2023	03:15 PM	146						
292	5/22/2023	03:30 PM	140						
293	5/22/2023	03:45 PM	166						
294	5/22/2023	04:00 PM	140						
295	5/22/2023	04:15 PM	144						
296	5/22/2023	04:30 PM	180						
297	5/22/2023	04:45 PM	176						
298	5/22/2023	05:00 PM	167						
299	5/22/2023	05:15 PM	160						

	A	B	C	D	E	F	G	H	I
300	5/22/2023	05:30 PM	138						
301	5/22/2023	05:45 PM	136						
302	5/22/2023	06:00 PM	100						
303	5/22/2023	06:15 PM	106						
304	5/22/2023	06:30 PM	94						
305	5/22/2023	06:45 PM	79						
306	5/22/2023	07:00 PM	68						
307	5/22/2023	07:15 PM	78						
308	5/22/2023	07:30 PM	67						
309	5/22/2023	07:45 PM	72						
310	5/22/2023	08:00 PM	60						
311	5/22/2023	08:15 PM	74						
312	5/22/2023	08:30 PM	61						
313	5/22/2023	08:45 PM	51						
314	5/22/2023	09:00 PM	55						
315	5/22/2023	09:15 PM	46						
316	5/22/2023	09:30 PM	25						
317	5/22/2023	09:45 PM	28						
318	5/22/2023	10:00 PM	16						
319	5/22/2023	10:15 PM	20						
320	5/22/2023	10:30 PM	20						
321	5/22/2023	10:45 PM	18						
322	5/22/2023	11:00 PM	19						
323	5/22/2023	11:15 PM	14						
324	5/22/2023	11:30 PM	17						
325	5/22/2023	11:45 PM	6						
326	5/23/2023	12:00 AM	8						
327	5/23/2023	12:15 AM	9						
328	5/23/2023	12:30 AM	6						
329	5/23/2023	12:45 AM	1						
330	5/23/2023	01:00 AM	3						
331	5/23/2023	01:15 AM	4						
332	5/23/2023	01:30 AM	10						
333	5/23/2023	01:45 AM	3						
334	5/23/2023	02:00 AM	6						
335	5/23/2023	02:15 AM	3						
336	5/23/2023	02:30 AM	3						
337	5/23/2023	02:45 AM	4						
338	5/23/2023	03:00 AM	10						
339	5/23/2023	03:15 AM	5						
340	5/23/2023	03:30 AM	11						
341	5/23/2023	03:45 AM	19						
342	5/23/2023	04:00 AM	18						
343	5/23/2023	04:15 AM	15						
344	5/23/2023	04:30 AM	18						
345	5/23/2023	04:45 AM	35						
346	5/23/2023	05:00 AM	17						
347	5/23/2023	05:15 AM	22						
348	5/23/2023	05:30 AM	35						
349	5/23/2023	05:45 AM	40						

	A	B	C	D	E	F	G	H	I
350	5/23/2023	06:00 AM	30						
351	5/23/2023	06:15 AM	60						
352	5/23/2023	06:30 AM	91						
353	5/23/2023	06:45 AM	100						
354	5/23/2023	07:00 AM	105						
355	5/23/2023	07:15 AM	146						
356	5/23/2023	07:30 AM	156						
357	5/23/2023	07:45 AM	186						
358	5/23/2023	08:00 AM	158						
359	5/23/2023	08:15 AM	140						
360	5/23/2023	08:30 AM	133						
361	5/23/2023	08:45 AM	136						
362	5/23/2023	09:00 AM	121						
363	5/23/2023	09:15 AM	116						
364	5/23/2023	09:30 AM	116						
365	5/23/2023	09:45 AM	114						
366	5/23/2023	10:00 AM	89						
367	5/23/2023	10:15 AM	95						
368	5/23/2023	10:30 AM	96						
369	5/23/2023	10:45 AM	96						
370	5/23/2023	11:00 AM	101						
371	5/23/2023	11:15 AM	94						
372	5/23/2023	11:30 AM	104						
373	5/23/2023	11:45 AM	108						
374	5/23/2023	12:00 PM	123						
375	5/23/2023	12:15 PM	126						
376	5/23/2023	12:30 PM	153						
377	5/23/2023	12:45 PM	136						
378	5/23/2023	01:00 PM	124						
379	5/23/2023	01:15 PM	122						
380	5/23/2023	01:30 PM	134						
381	5/23/2023	01:45 PM	144						
382	5/23/2023	02:00 PM	120						
383	5/23/2023	02:15 PM	127						
384	5/23/2023	02:30 PM	158						
385	5/23/2023	02:45 PM	145						
386	5/23/2023	03:00 PM	121						
387	5/23/2023	03:15 PM	154						
388	5/23/2023	03:30 PM	140						
389	5/23/2023	03:45 PM	160						
390	5/23/2023	04:00 PM	172						
391	5/23/2023	04:15 PM	144						
392	5/23/2023	04:30 PM	154						
393	5/23/2023	04:45 PM	176						
394	5/23/2023	05:00 PM	158						
395	5/23/2023	05:15 PM	180						
396	5/23/2023	05:30 PM	144						
397	5/23/2023	05:45 PM	146						
398	5/23/2023	06:00 PM	120						
399	5/23/2023	06:15 PM	108						

	A	B	C	D	E	F	G	H	I
400	5/23/2023	06:30 PM	90						
401	5/23/2023	06:45 PM	84						
402	5/23/2023	07:00 PM	97						
403	5/23/2023	07:15 PM	83						
404	5/23/2023	07:30 PM	84						
405	5/23/2023	07:45 PM	80						
406	5/23/2023	08:00 PM	86						
407	5/23/2023	08:15 PM	71						
408	5/23/2023	08:30 PM	70						
409	5/23/2023	08:45 PM	59						
410	5/23/2023	09:00 PM	68						
411	5/23/2023	09:15 PM	44						
412	5/23/2023	09:30 PM	40						
413	5/23/2023	09:45 PM	26						
414	5/23/2023	10:00 PM	29						
415	5/23/2023	10:15 PM	24						
416	5/23/2023	10:30 PM	20						
417	5/23/2023	10:45 PM	17						
418	5/23/2023	11:00 PM	12						
419	5/23/2023	11:15 PM	20						
420	5/23/2023	11:30 PM	7						
421	5/23/2023	11:45 PM	12						
422	5/24/2023	12:00 AM	11						
423	5/24/2023	12:15 AM	11						
424	5/24/2023	12:30 AM	5						
425	5/24/2023	12:45 AM	5						
426	5/24/2023	01:00 AM	7						
427	5/24/2023	01:15 AM	4						
428	5/24/2023	01:30 AM	4						
429	5/24/2023	01:45 AM	4						
430	5/24/2023	02:00 AM	4						
431	5/24/2023	02:15 AM	2						
432	5/24/2023	02:30 AM	5						
433	5/24/2023	02:45 AM	5						
434	5/24/2023	03:00 AM	14						
435	5/24/2023	03:15 AM	8						
436	5/24/2023	03:30 AM	12						
437	5/24/2023	03:45 AM	12						
438	5/24/2023	04:00 AM	6						
439	5/24/2023	04:15 AM	7						
440	5/24/2023	04:30 AM	20						
441	5/24/2023	04:45 AM	28						
442	5/24/2023	05:00 AM	20						
443	5/24/2023	05:15 AM	21						
444	5/24/2023	05:30 AM	32						
445	5/24/2023	05:45 AM	41						
446	5/24/2023	06:00 AM	43						
447	5/24/2023	06:15 AM	52						
448	5/24/2023	06:30 AM	74						
449	5/24/2023	06:45 AM	110						

	A	B	C	D	E	F	G	H	I
450	5/24/2023	07:00 AM	126						
451	5/24/2023	07:15 AM	124						
452	5/24/2023	07:30 AM	154						
453	5/24/2023	07:45 AM	138						
454	5/24/2023	08:00 AM	154						
455	5/24/2023	08:15 AM	140						
456	5/24/2023	08:30 AM	101						
457	5/24/2023	08:45 AM	114						
458	5/24/2023	09:00 AM	120						
459	5/24/2023	09:15 AM	104						
460	5/24/2023	09:30 AM	102						
461	5/24/2023	09:45 AM	101						
462	5/24/2023	10:00 AM	86						
463	5/24/2023	10:15 AM	88						
464	5/24/2023	10:30 AM	92						
465	5/24/2023	10:45 AM	84						
466	5/24/2023	11:00 AM	101						
467	5/24/2023	11:15 AM	96						
468	5/24/2023	11:30 AM	106						
469	5/24/2023	11:45 AM	87						
470	5/24/2023	12:00 PM	126						
471	5/24/2023	12:15 PM	112						
472	5/24/2023	12:30 PM	110						
473	5/24/2023	12:45 PM	125						
474	5/24/2023	01:00 PM	125						
475	5/24/2023	01:15 PM	102						
476	5/24/2023	01:30 PM	108						
477	5/24/2023	01:45 PM	112						
478	5/24/2023	02:00 PM	98						
479	5/24/2023	02:15 PM	128						
480	5/24/2023	02:30 PM	119						
481	5/24/2023	02:45 PM	104						
482	5/24/2023	03:00 PM	117						
483	5/24/2023	03:15 PM	126						
484	5/24/2023	03:30 PM	135						
485	5/24/2023	03:45 PM	163						
486	5/24/2023	04:00 PM	170						
487	5/24/2023	04:15 PM	166						
488	5/24/2023	04:30 PM	171						
489	5/24/2023	04:45 PM	165						
490	5/24/2023	05:00 PM	160						
491	5/24/2023	05:15 PM	154						
492	5/24/2023	05:30 PM	124						
493	5/24/2023	05:45 PM	130						
494	5/24/2023	06:00 PM	94						
495	5/24/2023	06:15 PM	93						
496	5/24/2023	06:30 PM	99						
497	5/24/2023	06:45 PM	86						
498	5/24/2023	07:00 PM	90						
499	5/24/2023	07:15 PM	76						

	A	B	C	D	E	F	G	H	I
500	5/24/2023	07:30 PM	55						
501	5/24/2023	07:45 PM	83						
502	5/24/2023	08:00 PM	60						
503	5/24/2023	08:15 PM	76						
504	5/24/2023	08:30 PM	52						
505	5/24/2023	08:45 PM	74						
506	5/24/2023	09:00 PM	45						
507	5/24/2023	09:15 PM	43						
508	5/24/2023	09:30 PM	32						
509	5/24/2023	09:45 PM	34						
510	5/24/2023	10:00 PM	17						
511	5/24/2023	10:15 PM	24						
512	5/24/2023	10:30 PM	23						
513	5/24/2023	10:45 PM	15						
514	5/24/2023	11:00 PM	19						
515	5/24/2023	11:15 PM	15						
516	5/24/2023	11:30 PM	16						
517	5/24/2023	11:45 PM	9						
518	5/25/2023	12:00 AM	4						
519	5/25/2023	12:15 AM	10						
520	5/25/2023	12:30 AM	4						
521	5/25/2023	12:45 AM	5						
522	5/25/2023	01:00 AM	5						
523	5/25/2023	01:15 AM	4						
524	5/25/2023	01:30 AM	3						
525	5/25/2023	01:45 AM	5						
526	5/25/2023	02:00 AM	4						
527	5/25/2023	02:15 AM	4						
528	5/25/2023	02:30 AM	4						
529	5/25/2023	02:45 AM	3						
530	5/25/2023	03:00 AM	7						
531	5/25/2023	03:15 AM	8						
532	5/25/2023	03:30 AM	8						
533	5/25/2023	03:45 AM	12						
534	5/25/2023	04:00 AM	9						
535	5/25/2023	04:15 AM	13						
536	5/25/2023	04:30 AM	30						
537	5/25/2023	04:45 AM	26						
538	5/25/2023	05:00 AM	28						
539	5/25/2023	05:15 AM	22						
540	5/25/2023	05:30 AM	33						
541	5/25/2023	05:45 AM	44						
542	5/25/2023	06:00 AM	35						
543	5/25/2023	06:15 AM	60						
544	5/25/2023	06:30 AM	88						
545	5/25/2023	06:45 AM	122						
546	5/25/2023	07:00 AM	126						
547	5/25/2023	07:15 AM	126						
548	5/25/2023	07:30 AM	146						
549	5/25/2023	07:45 AM	142						

	A	B	C	D	E	F	G	H	I
550	5/25/2023	08:00 AM	148						
551	5/25/2023	08:15 AM	119						
552	5/25/2023	08:30 AM	124						
553	5/25/2023	08:45 AM	113						
554	5/25/2023	09:00 AM	108						
555	5/25/2023	09:15 AM	96						
556	5/25/2023	09:30 AM	100						
557	5/25/2023	09:45 AM	93						
558	5/25/2023	10:00 AM	83						
559	5/25/2023	10:15 AM	106						
560	5/25/2023	10:30 AM	78						
561	5/25/2023	10:45 AM	118						
562	5/25/2023	11:00 AM	88						
563	5/25/2023	11:15 AM	110						
564	5/25/2023	11:30 AM	111						
565	5/25/2023	11:45 AM	120						
566	5/25/2023	12:00 PM	96						
567	5/25/2023	12:15 PM	100						
568	5/25/2023	12:30 PM	124						
569	5/25/2023	12:45 PM	121						
570	5/25/2023	01:00 PM	110						
571	5/25/2023	01:15 PM	113						
572	5/25/2023	01:30 PM	108						
573	5/25/2023	01:45 PM	138						
574	5/25/2023	02:00 PM	114						
575	5/25/2023	02:15 PM	140						
576	5/25/2023	02:30 PM	128						
577	5/25/2023	02:45 PM	144						
578	5/25/2023	03:00 PM	128						
579	5/25/2023	03:15 PM	162						
580	5/25/2023	03:30 PM	127						
581	5/25/2023	03:45 PM	164						
582	5/25/2023	04:00 PM	143						
583	5/25/2023	04:15 PM	162						
584	5/25/2023	04:30 PM	162						
585	5/25/2023	04:45 PM	178						
586	5/25/2023	05:00 PM	142						
587	5/25/2023	05:15 PM	138						
588	5/25/2023	05:30 PM	148						
589	5/25/2023	05:45 PM	163						
590	5/25/2023	06:00 PM	114						
591	5/25/2023	06:15 PM	123						
592	5/25/2023	06:30 PM	72						
593	5/25/2023	06:45 PM	96						
594	5/25/2023	07:00 PM	85						
595	5/25/2023	07:15 PM	98						
596	5/25/2023	07:30 PM	88						
597	5/25/2023	07:45 PM	92						
598	5/25/2023	08:00 PM	89						
599	5/25/2023	08:15 PM	108						

	A	B	C	D	E	F	G	H	I
600	5/25/2023	08:30 PM	86						
601	5/25/2023	08:45 PM	88						
602	5/25/2023	09:00 PM	58						
603	5/25/2023	09:15 PM	56						
604	5/25/2023	09:30 PM	55						
605	5/25/2023	09:45 PM	52						
606	5/25/2023	10:00 PM	34						
607	5/25/2023	10:15 PM	31						
608	5/25/2023	10:30 PM	27						
609	5/25/2023	10:45 PM	25						
610	5/25/2023	11:00 PM	29						
611	5/25/2023	11:15 PM	26						
612	5/25/2023	11:30 PM	16						
613	5/25/2023	11:45 PM	14						
614	5/26/2023	12:00 AM	16						
615	5/26/2023	12:15 AM	15						
616	5/26/2023	12:30 AM	4						
617	5/26/2023	12:45 AM	0						
618	5/26/2023	01:00 AM	6						
619	5/26/2023	01:15 AM	3						
620	5/26/2023	01:30 AM	4						
621	5/26/2023	01:45 AM	3						
622	5/26/2023	02:00 AM	6						
623	5/26/2023	02:15 AM	7						
624	5/26/2023	02:30 AM	6						
625	5/26/2023	02:45 AM	4						
626	5/26/2023	03:00 AM	4						
627	5/26/2023	03:15 AM	8						
628	5/26/2023	03:30 AM	7						
629	5/26/2023	03:45 AM	10						
630	5/26/2023	04:00 AM	8						
631	5/26/2023	04:15 AM	11						
632	5/26/2023	04:30 AM	22						
633	5/26/2023	04:45 AM	17						
634	5/26/2023	05:00 AM	17						
635	5/26/2023	05:15 AM	14						
636	5/26/2023	05:30 AM	30						
637	5/26/2023	05:45 AM	38						
638	5/26/2023	06:00 AM	32						
639	5/26/2023	06:15 AM	44						
640	5/26/2023	06:30 AM	64						
641	5/26/2023	06:45 AM	103						
642	5/26/2023	07:00 AM	103						
643	5/26/2023	07:15 AM	94						
644	5/26/2023	07:30 AM	132						
645	5/26/2023	07:45 AM	140						
646	5/26/2023	08:00 AM	102						
647	5/26/2023	08:15 AM	100						
648	5/26/2023	08:30 AM	117						
649	5/26/2023	08:45 AM	95						

	A	B	C	D	E	F	G	H	I
650	5/26/2023	09:00 AM	98						
651	5/26/2023	09:15 AM	92						
652	5/26/2023	09:30 AM	101						
653	5/26/2023	09:45 AM	110						
654	5/26/2023	10:00 AM	102						
655	5/26/2023	10:15 AM	100						
656	5/26/2023	10:30 AM	113						
657	5/26/2023	10:45 AM	110						
658	5/26/2023	11:00 AM	119						
659	5/26/2023	11:15 AM	134						
660	5/26/2023	11:30 AM	126						
661	5/26/2023	11:45 AM	136						
662	5/26/2023	12:00 PM	110						
663	5/26/2023	12:15 PM	118						
664	5/26/2023	12:30 PM	108						
665	5/26/2023	12:45 PM	154						
666	5/26/2023	01:00 PM	123						
667	5/26/2023	01:15 PM	88						
668	5/26/2023	01:30 PM	115						
669	5/26/2023	01:45 PM	128						
670	5/26/2023	02:00 PM	132						
671	5/26/2023	02:15 PM	128						
672	5/26/2023	02:30 PM	138						
673	5/26/2023	02:45 PM	138						
674	5/26/2023	03:00 PM	130						
675	5/26/2023	03:15 PM	130						
676	5/26/2023	03:30 PM	139						
677	5/26/2023	03:45 PM	135						
678	5/26/2023	04:00 PM	142						
679	5/26/2023	04:15 PM	142						
680	5/26/2023	04:30 PM	158						
681	5/26/2023	04:45 PM	144						
682	5/26/2023	05:00 PM	144						
683	5/26/2023	05:15 PM	118						
684	5/26/2023	05:30 PM	112						
685	5/26/2023	05:45 PM	114						
686	5/26/2023	06:00 PM	102						
687	5/26/2023	06:15 PM	94						
688	5/26/2023	06:30 PM	102						
689	5/26/2023	06:45 PM	72						
690	5/26/2023	07:00 PM	95						
691	5/26/2023	07:15 PM	84						
692	5/26/2023	07:30 PM	76						
693	5/26/2023	07:45 PM	82						
694	5/26/2023	08:00 PM	68						
695	5/26/2023	08:15 PM	64						
696	5/26/2023	08:30 PM	80						
697	5/26/2023	08:45 PM	68						
698	5/26/2023	09:00 PM	64						
699	5/26/2023	09:15 PM	58						

	A	B	C	D	E	F	G	H	I
700	5/26/2023	09:30 PM	49						
701	5/26/2023	09:45 PM	54						
702	5/26/2023	10:00 PM	36						
703	5/26/2023	10:15 PM	37						
704	5/26/2023	10:30 PM	40						
705	5/26/2023	10:45 PM	28						
706	5/26/2023	11:00 PM	23						
707	5/26/2023	11:15 PM	26						
708	5/26/2023	11:30 PM	31						
709	5/26/2023	11:45 PM	20						
710	5/27/2023	12:00 AM	23						
711	5/27/2023	12:15 AM	17						
712	5/27/2023	12:30 AM	12						
713	5/27/2023	12:45 AM	11						
714	5/27/2023	01:00 AM	9						
715	5/27/2023	01:15 AM	7						
716	5/27/2023	01:30 AM	8						
717	5/27/2023	01:45 AM	7						
718	5/27/2023	02:00 AM	10						
719	5/27/2023	02:15 AM	4						
720	5/27/2023	02:30 AM	8						
721	5/27/2023	02:45 AM	1						
722	5/27/2023	03:00 AM	4						
723	5/27/2023	03:15 AM	6						
724	5/27/2023	03:30 AM	6						
725	5/27/2023	03:45 AM	4						
726	5/27/2023	04:00 AM	6						
727	5/27/2023	04:15 AM	3						
728	5/27/2023	04:30 AM	10						
729	5/27/2023	04:45 AM	8						
730	5/27/2023	05:00 AM	3						
731	5/27/2023	05:15 AM	6						
732	5/27/2023	05:30 AM	14						
733	5/27/2023	05:45 AM	8						
734	5/27/2023	06:00 AM	8						
735	5/27/2023	06:15 AM	8						
736	5/27/2023	06:30 AM	11						
737	5/27/2023	06:45 AM	23						
738	5/27/2023	07:00 AM	18						
739	5/27/2023	07:15 AM	34						
740	5/27/2023	07:30 AM	34						
741	5/27/2023	07:45 AM	37						
742	5/27/2023	08:00 AM	34						
743	5/27/2023	08:15 AM	48						
744	5/27/2023	08:30 AM	57						
745	5/27/2023	08:45 AM	68						
746	5/27/2023	09:00 AM	63						
747	5/27/2023	09:15 AM	69						
748	5/27/2023	09:30 AM	52						
749	5/27/2023	09:45 AM	93						

	A	B	C	D	E	F	G	H	I
750	5/27/2023	10:00 AM	87						
751	5/27/2023	10:15 AM	91						
752	5/27/2023	10:30 AM	99						
753	5/27/2023	10:45 AM	93						
754	5/27/2023	11:00 AM	112						
755	5/27/2023	11:15 AM	84						
756	5/27/2023	11:30 AM	120						
757	5/27/2023	11:45 AM	130						
758	5/27/2023	12:00 PM	119						
759	5/27/2023	12:15 PM	114						
760	5/27/2023	12:30 PM	131						
761	5/27/2023	12:45 PM	130						
762	5/27/2023	01:00 PM	102						
763	5/27/2023	01:15 PM	98						
764	5/27/2023	01:30 PM	88						
765	5/27/2023	01:45 PM	90						
766	5/27/2023	02:00 PM	84						
767	5/27/2023	02:15 PM	113						
768	5/27/2023	02:30 PM	92						
769	5/27/2023	02:45 PM	88						
770	5/27/2023	03:00 PM	98						
771	5/27/2023	03:15 PM	80						
772	5/27/2023	03:30 PM	95						
773	5/27/2023	03:45 PM	100						
774	5/27/2023	04:00 PM	88						
775	5/27/2023	04:15 PM	71						
776	5/27/2023	04:30 PM	89						
777	5/27/2023	04:45 PM	82						
778	5/27/2023	05:00 PM	79						
779	5/27/2023	05:15 PM	72						
780	5/27/2023	05:30 PM	64						
781	5/27/2023	05:45 PM	84						
782	5/27/2023	06:00 PM	81						
783	5/27/2023	06:15 PM	80						
784	5/27/2023	06:30 PM	67						
785	5/27/2023	06:45 PM	64						
786	5/27/2023	07:00 PM	54						
787	5/27/2023	07:15 PM	58						
788	5/27/2023	07:30 PM	66						
789	5/27/2023	07:45 PM	64						
790	5/27/2023	08:00 PM	56						
791	5/27/2023	08:15 PM	64						
792	5/27/2023	08:30 PM	60						
793	5/27/2023	08:45 PM	48						
794	5/27/2023	09:00 PM	53						
795	5/27/2023	09:15 PM	38						
796	5/27/2023	09:30 PM	44						
797	5/27/2023	09:45 PM	28						
798	5/27/2023	10:00 PM	29						
799	5/27/2023	10:15 PM	34						

	A	B	C	D	E	F	G	H	I
800	5/27/2023	10:30 PM	29						
801	5/27/2023	10:45 PM	34						
802	5/27/2023	11:00 PM	17						
803	5/27/2023	11:15 PM	16						
804	5/27/2023	11:30 PM	26						
805	5/27/2023	11:45 PM	13						
806	5/28/2023	12:00 AM	12						
807	5/28/2023	12:15 AM	10						
808	5/28/2023	12:30 AM	9						
809	5/28/2023	12:45 AM	7						
810	5/28/2023	01:00 AM	5						
811	5/28/2023	01:15 AM	4						
812	5/28/2023	01:30 AM	4						
813	5/28/2023	01:45 AM	6						
814	5/28/2023	02:00 AM	4						
815	5/28/2023	02:15 AM	3						
816	5/28/2023	02:30 AM	3						
817	5/28/2023	02:45 AM	2						
818	5/28/2023	03:00 AM	1						
819	5/28/2023	03:15 AM	3						
820	5/28/2023	03:30 AM	5						
821	5/28/2023	03:45 AM	2						
822	5/28/2023	04:00 AM	3						
823	5/28/2023	04:15 AM	1						
824	5/28/2023	04:30 AM	6						
825	5/28/2023	04:45 AM	5						
826	5/28/2023	05:00 AM	4						
827	5/28/2023	05:15 AM	7						
828	5/28/2023	05:30 AM	8						
829	5/28/2023	05:45 AM	9						
830	5/28/2023	06:00 AM	7						
831	5/28/2023	06:15 AM	11						
832	5/28/2023	06:30 AM	7						
833	5/28/2023	06:45 AM	15						
834	5/28/2023	07:00 AM	12						
835	5/28/2023	07:15 AM	17						
836	5/28/2023	07:30 AM	22						
837	5/28/2023	07:45 AM	17						
838	5/28/2023	08:00 AM	29						
839	5/28/2023	08:15 AM	35						
840	5/28/2023	08:30 AM	38						
841	5/28/2023	08:45 AM	46						
842	5/28/2023	09:00 AM	48						
843	5/28/2023	09:15 AM	54						
844	5/28/2023	09:30 AM	61						
845	5/28/2023	09:45 AM	72						
846	5/28/2023	10:00 AM	78						
847	5/28/2023	10:15 AM	58						
848	5/28/2023	10:30 AM	76						
849	5/28/2023	10:45 AM	98						

	A	B	C	D	E	F	G	H	I
850	5/28/2023	11:00 AM	71						
851	5/28/2023	11:15 AM	87						
852	5/28/2023	11:30 AM	83						
853	5/28/2023	11:45 AM	82						
854	5/28/2023	12:00 PM	74						
855	5/28/2023	12:15 PM	88						
856	5/28/2023	12:30 PM	104						
857	5/28/2023	12:45 PM	94						
858	5/28/2023	01:00 PM	93						
859	5/28/2023	01:15 PM	97						
860	5/28/2023	01:30 PM	84						
861	5/28/2023	01:45 PM	106						
862	5/28/2023	02:00 PM	86						
863	5/28/2023	02:15 PM	72						
864	5/28/2023	02:30 PM	80						
865	5/28/2023	02:45 PM	80						
866	5/28/2023	03:00 PM	78						
867	5/28/2023	03:15 PM	82						
868	5/28/2023	03:30 PM	101						
869	5/28/2023	03:45 PM	88						
870	5/28/2023	04:00 PM	78						
871	5/28/2023	04:15 PM	64						
872	5/28/2023	04:30 PM	66						
873	5/28/2023	04:45 PM	72						
874	5/28/2023	05:00 PM	62						
875	5/28/2023	05:15 PM	62						
876	5/28/2023	05:30 PM	61						
877	5/28/2023	05:45 PM	81						
878	5/28/2023	06:00 PM	64						
879	5/28/2023	06:15 PM	61						
880	5/28/2023	06:30 PM	66						
881	5/28/2023	06:45 PM	63						
882	5/28/2023	07:00 PM	52						
883	5/28/2023	07:15 PM	66						
884	5/28/2023	07:30 PM	62						
885	5/28/2023	07:45 PM	53						
886	5/28/2023	08:00 PM	52						
887	5/28/2023	08:15 PM	56						
888	5/28/2023	08:30 PM	55						
889	5/28/2023	08:45 PM	54						
890	5/28/2023	09:00 PM	66						
891	5/28/2023	09:15 PM	58						
892	5/28/2023	09:30 PM	46						
893	5/28/2023	09:45 PM	40						
894	5/28/2023	10:00 PM	44						
895	5/28/2023	10:15 PM	38						
896	5/28/2023	10:30 PM	30						
897	5/28/2023	10:45 PM	29						
898	5/28/2023	11:00 PM	21						
899	5/28/2023	11:15 PM	16						

	A	B	C	D	E	F	G	H	I
900	5/28/2023	11:30 PM	16						
901	5/28/2023	11:45 PM	12						

	A	B	C	D	E	F	G	H	I
1									
2	File Name: C:\Users\obarrie\Desktop\transfer\Documents\Documents\Osman\Osman from harddrive\Documents\TDB\WSP\Syracuse\Data\ATR\Batch 11\updated Jamar\Data\ATR 1335.tf2								
3	Start Date: 5/19/2023								
4	Start Time: 6:00:00 PM								
5	Location 1: NB Morgan Rd at Buckley Rd								
6	Location 2:								
7									
8	Date	Time	NB						
9	5/19/2023	06:00 PM	28						
10	5/19/2023	06:15 PM	112						
11	5/19/2023	06:30 PM	75						
12	5/19/2023	06:45 PM	82						
13	5/19/2023	07:00 PM	72						
14	5/19/2023	07:15 PM	74						
15	5/19/2023	07:30 PM	69						
16	5/19/2023	07:45 PM	53						
17	5/19/2023	08:00 PM	58						
18	5/19/2023	08:15 PM	54						
19	5/19/2023	08:30 PM	40						
20	5/19/2023	08:45 PM	43						
21	5/19/2023	09:00 PM	44						
22	5/19/2023	09:15 PM	49						
23	5/19/2023	09:30 PM	40						
24	5/19/2023	09:45 PM	34						
25	5/19/2023	10:00 PM	52						
26	5/19/2023	10:15 PM	26						
27	5/19/2023	10:30 PM	27						
28	5/19/2023	10:45 PM	30						
29	5/19/2023	11:00 PM	29						
30	5/19/2023	11:15 PM	20						
31	5/19/2023	11:30 PM	19						
32	5/19/2023	11:45 PM	20						
33	5/20/2023	12:00 AM	17						
34	5/20/2023	12:15 AM	24						
35	5/20/2023	12:30 AM	16						
36	5/20/2023	12:45 AM	8						
37	5/20/2023	01:00 AM	11						
38	5/20/2023	01:15 AM	10						
39	5/20/2023	01:30 AM	7						
40	5/20/2023	01:45 AM	8						
41	5/20/2023	02:00 AM	3						
42	5/20/2023	02:15 AM	5						
43	5/20/2023	02:30 AM	11						
44	5/20/2023	02:45 AM	12						
45	5/20/2023	03:00 AM	1						
46	5/20/2023	03:15 AM	5						
47	5/20/2023	03:30 AM	8						
48	5/20/2023	03:45 AM	6						

	A	B	C	D	E	F	G	H	I
49	5/20/2023	04:00 AM	4						
50	5/20/2023	04:15 AM	8						
51	5/20/2023	04:30 AM	12						
52	5/20/2023	04:45 AM	11						
53	5/20/2023	05:00 AM	11						
54	5/20/2023	05:15 AM	11						
55	5/20/2023	05:30 AM	20						
56	5/20/2023	05:45 AM	9						
57	5/20/2023	06:00 AM	11						
58	5/20/2023	06:15 AM	12						
59	5/20/2023	06:30 AM	49						
60	5/20/2023	06:45 AM	36						
61	5/20/2023	07:00 AM	56						
62	5/20/2023	07:15 AM	44						
63	5/20/2023	07:30 AM	43						
64	5/20/2023	07:45 AM	44						
65	5/20/2023	08:00 AM	55						
66	5/20/2023	08:15 AM	64						
67	5/20/2023	08:30 AM	48						
68	5/20/2023	08:45 AM	62						
69	5/20/2023	09:00 AM	70						
70	5/20/2023	09:15 AM	68						
71	5/20/2023	09:30 AM	80						
72	5/20/2023	09:45 AM	76						
73	5/20/2023	10:00 AM	82						
74	5/20/2023	10:15 AM	72						
75	5/20/2023	10:30 AM	78						
76	5/20/2023	10:45 AM	73						
77	5/20/2023	11:00 AM	98						
78	5/20/2023	11:15 AM	82						
79	5/20/2023	11:30 AM	88						
80	5/20/2023	11:45 AM	78						
81	5/20/2023	12:00 PM	58						
82	5/20/2023	12:15 PM	86						
83	5/20/2023	12:30 PM	76						
84	5/20/2023	12:45 PM	65						
85	5/20/2023	01:00 PM	74						
86	5/20/2023	01:15 PM	71						
87	5/20/2023	01:30 PM	86						
88	5/20/2023	01:45 PM	62						
89	5/20/2023	02:00 PM	75						
90	5/20/2023	02:15 PM	78						
91	5/20/2023	02:30 PM	67						
92	5/20/2023	02:45 PM	90						
93	5/20/2023	03:00 PM	84						
94	5/20/2023	03:15 PM	94						
95	5/20/2023	03:30 PM	84						
96	5/20/2023	03:45 PM	74						
97	5/20/2023	04:00 PM	78						
98	5/20/2023	04:15 PM	74						

	A	B	C	D	E	F	G	H	I
99	5/20/2023	04:30 PM	78						
100	5/20/2023	04:45 PM	70						
101	5/20/2023	05:00 PM	66						
102	5/20/2023	05:15 PM	64						
103	5/20/2023	05:30 PM	86						
104	5/20/2023	05:45 PM	64						
105	5/20/2023	06:00 PM	103						
106	5/20/2023	06:15 PM	68						
107	5/20/2023	06:30 PM	55						
108	5/20/2023	06:45 PM	52						
109	5/20/2023	07:00 PM	45						
110	5/20/2023	07:15 PM	60						
111	5/20/2023	07:30 PM	49						
112	5/20/2023	07:45 PM	41						
113	5/20/2023	08:00 PM	38						
114	5/20/2023	08:15 PM	40						
115	5/20/2023	08:30 PM	42						
116	5/20/2023	08:45 PM	34						
117	5/20/2023	09:00 PM	36						
118	5/20/2023	09:15 PM	28						
119	5/20/2023	09:30 PM	36						
120	5/20/2023	09:45 PM	37						
121	5/20/2023	10:00 PM	21						
122	5/20/2023	10:15 PM	29						
123	5/20/2023	10:30 PM	40						
124	5/20/2023	10:45 PM	25						
125	5/20/2023	11:00 PM	28						
126	5/20/2023	11:15 PM	21						
127	5/20/2023	11:30 PM	20						
128	5/20/2023	11:45 PM	18						
129	5/21/2023	12:00 AM	13						
130	5/21/2023	12:15 AM	28						
131	5/21/2023	12:30 AM	14						
132	5/21/2023	12:45 AM	17						
133	5/21/2023	01:00 AM	9						
134	5/21/2023	01:15 AM	12						
135	5/21/2023	01:30 AM	16						
136	5/21/2023	01:45 AM	7						
137	5/21/2023	02:00 AM	5						
138	5/21/2023	02:15 AM	11						
139	5/21/2023	02:30 AM	5						
140	5/21/2023	02:45 AM	10						
141	5/21/2023	03:00 AM	2						
142	5/21/2023	03:15 AM	5						
143	5/21/2023	03:30 AM	7						
144	5/21/2023	03:45 AM	9						
145	5/21/2023	04:00 AM	8						
146	5/21/2023	04:15 AM	5						
147	5/21/2023	04:30 AM	6						
148	5/21/2023	04:45 AM	2						

	A	B	C	D	E	F	G	H	I
149	5/21/2023	05:00 AM	12						
150	5/21/2023	05:15 AM	11						
151	5/21/2023	05:30 AM	13						
152	5/21/2023	05:45 AM	8						
153	5/21/2023	06:00 AM	10						
154	5/21/2023	06:15 AM	12						
155	5/21/2023	06:30 AM	38						
156	5/21/2023	06:45 AM	29						
157	5/21/2023	07:00 AM	46						
158	5/21/2023	07:15 AM	35						
159	5/21/2023	07:30 AM	36						
160	5/21/2023	07:45 AM	32						
161	5/21/2023	08:00 AM	23						
162	5/21/2023	08:15 AM	28						
163	5/21/2023	08:30 AM	35						
164	5/21/2023	08:45 AM	53						
165	5/21/2023	09:00 AM	39						
166	5/21/2023	09:15 AM	44						
167	5/21/2023	09:30 AM	58						
168	5/21/2023	09:45 AM	55						
169	5/21/2023	10:00 AM	62						
170	5/21/2023	10:15 AM	57						
171	5/21/2023	10:30 AM	64						
172	5/21/2023	10:45 AM	69						
173	5/21/2023	11:00 AM	86						
174	5/21/2023	11:15 AM	80						
175	5/21/2023	11:30 AM	79						
176	5/21/2023	11:45 AM	56						
177	5/21/2023	12:00 PM	102						
178	5/21/2023	12:15 PM	78						
179	5/21/2023	12:30 PM	94						
180	5/21/2023	12:45 PM	84						
181	5/21/2023	01:00 PM	90						
182	5/21/2023	01:15 PM	94						
183	5/21/2023	01:30 PM	77						
184	5/21/2023	01:45 PM	70						
185	5/21/2023	02:00 PM	60						
186	5/21/2023	02:15 PM	81						
187	5/21/2023	02:30 PM	96						
188	5/21/2023	02:45 PM	80						
189	5/21/2023	03:00 PM	76						
190	5/21/2023	03:15 PM	87						
191	5/21/2023	03:30 PM	82						
192	5/21/2023	03:45 PM	78						
193	5/21/2023	04:00 PM	74						
194	5/21/2023	04:15 PM	56						
195	5/21/2023	04:30 PM	66						
196	5/21/2023	04:45 PM	51						
197	5/21/2023	05:00 PM	63						
198	5/21/2023	05:15 PM	70						

	A	B	C	D	E	F	G	H	I
199	5/21/2023	05:30 PM	102						
200	5/21/2023	05:45 PM	64						
201	5/21/2023	06:00 PM	130						
202	5/21/2023	06:15 PM	62						
203	5/21/2023	06:30 PM	57						
204	5/21/2023	06:45 PM	73						
205	5/21/2023	07:00 PM	60						
206	5/21/2023	07:15 PM	47						
207	5/21/2023	07:30 PM	52						
208	5/21/2023	07:45 PM	54						
209	5/21/2023	08:00 PM	36						
210	5/21/2023	08:15 PM	41						
211	5/21/2023	08:30 PM	32						
212	5/21/2023	08:45 PM	38						
213	5/21/2023	09:00 PM	29						
214	5/21/2023	09:15 PM	26						
215	5/21/2023	09:30 PM	24						
216	5/21/2023	09:45 PM	26						
217	5/21/2023	10:00 PM	24						
218	5/21/2023	10:15 PM	14						
219	5/21/2023	10:30 PM	20						
220	5/21/2023	10:45 PM	18						
221	5/21/2023	11:00 PM	13						
222	5/21/2023	11:15 PM	16						
223	5/21/2023	11:30 PM	10						
224	5/21/2023	11:45 PM	20						
225	5/22/2023	12:00 AM	10						
226	5/22/2023	12:15 AM	4						
227	5/22/2023	12:30 AM	12						
228	5/22/2023	12:45 AM	10						
229	5/22/2023	01:00 AM	2						
230	5/22/2023	01:15 AM	8						
231	5/22/2023	01:30 AM	6						
232	5/22/2023	01:45 AM	2						
233	5/22/2023	02:00 AM	6						
234	5/22/2023	02:15 AM	4						
235	5/22/2023	02:30 AM	0						
236	5/22/2023	02:45 AM	2						
237	5/22/2023	03:00 AM	5						
238	5/22/2023	03:15 AM	4						
239	5/22/2023	03:30 AM	5						
240	5/22/2023	03:45 AM	12						
241	5/22/2023	04:00 AM	7						
242	5/22/2023	04:15 AM	14						
243	5/22/2023	04:30 AM	18						
244	5/22/2023	04:45 AM	26						
245	5/22/2023	05:00 AM	17						
246	5/22/2023	05:15 AM	69						
247	5/22/2023	05:30 AM	46						
248	5/22/2023	05:45 AM	32						

	A	B	C	D	E	F	G	H	I
249	5/22/2023	06:00 AM	32						
250	5/22/2023	06:15 AM	30						
251	5/22/2023	06:30 AM	56						
252	5/22/2023	06:45 AM	66						
253	5/22/2023	07:00 AM	104						
254	5/22/2023	07:15 AM	107						
255	5/22/2023	07:30 AM	88						
256	5/22/2023	07:45 AM	95						
257	5/22/2023	08:00 AM	84						
258	5/22/2023	08:15 AM	80						
259	5/22/2023	08:30 AM	82						
260	5/22/2023	08:45 AM	86						
261	5/22/2023	09:00 AM	95						
262	5/22/2023	09:15 AM	73						
263	5/22/2023	09:30 AM	84						
264	5/22/2023	09:45 AM	72						
265	5/22/2023	10:00 AM	74						
266	5/22/2023	10:15 AM	60						
267	5/22/2023	10:30 AM	94						
268	5/22/2023	10:45 AM	126						
269	5/22/2023	11:00 AM	95						
270	5/22/2023	11:15 AM	97						
271	5/22/2023	11:30 AM	103						
272	5/22/2023	11:45 AM	116						
273	5/22/2023	12:00 PM	113						
274	5/22/2023	12:15 PM	109						
275	5/22/2023	12:30 PM	106						
276	5/22/2023	12:45 PM	107						
277	5/22/2023	01:00 PM	93						
278	5/22/2023	01:15 PM	85						
279	5/22/2023	01:30 PM	102						
280	5/22/2023	01:45 PM	101						
281	5/22/2023	02:00 PM	116						
282	5/22/2023	02:15 PM	122						
283	5/22/2023	02:30 PM	132						
284	5/22/2023	02:45 PM	110						
285	5/22/2023	03:00 PM	164						
286	5/22/2023	03:15 PM	167						
287	5/22/2023	03:30 PM	230						
288	5/22/2023	03:45 PM	144						
289	5/22/2023	04:00 PM	196						
290	5/22/2023	04:15 PM	150						
291	5/22/2023	04:30 PM	216						
292	5/22/2023	04:45 PM	186						
293	5/22/2023	05:00 PM	236						
294	5/22/2023	05:15 PM	166						
295	5/22/2023	05:30 PM	166						
296	5/22/2023	05:45 PM	119						
297	5/22/2023	06:00 PM	204						
298	5/22/2023	06:15 PM	134						

	A	B	C	D	E	F	G	H	I
299	5/22/2023	06:30 PM	81						
300	5/22/2023	06:45 PM	90						
301	5/22/2023	07:00 PM	80						
302	5/22/2023	07:15 PM	68						
303	5/22/2023	07:30 PM	80						
304	5/22/2023	07:45 PM	73						
305	5/22/2023	08:00 PM	72						
306	5/22/2023	08:15 PM	65						
307	5/22/2023	08:30 PM	55						
308	5/22/2023	08:45 PM	48						
309	5/22/2023	09:00 PM	40						
310	5/22/2023	09:15 PM	28						
311	5/22/2023	09:30 PM	30						
312	5/22/2023	09:45 PM	34						
313	5/22/2023	10:00 PM	28						
314	5/22/2023	10:15 PM	20						
315	5/22/2023	10:30 PM	25						
316	5/22/2023	10:45 PM	23						
317	5/22/2023	11:00 PM	38						
318	5/22/2023	11:15 PM	20						
319	5/22/2023	11:30 PM	18						
320	5/22/2023	11:45 PM	22						
321	5/23/2023	12:00 AM	14						
322	5/23/2023	12:15 AM	20						
323	5/23/2023	12:30 AM	7						
324	5/23/2023	12:45 AM	7						
325	5/23/2023	01:00 AM	12						
326	5/23/2023	01:15 AM	11						
327	5/23/2023	01:30 AM	3						
328	5/23/2023	01:45 AM	8						
329	5/23/2023	02:00 AM	6						
330	5/23/2023	02:15 AM	6						
331	5/23/2023	02:30 AM	8						
332	5/23/2023	02:45 AM	8						
333	5/23/2023	03:00 AM	10						
334	5/23/2023	03:15 AM	6						
335	5/23/2023	03:30 AM	8						
336	5/23/2023	03:45 AM	1						
337	5/23/2023	04:00 AM	8						
338	5/23/2023	04:15 AM	22						
339	5/23/2023	04:30 AM	16						
340	5/23/2023	04:45 AM	28						
341	5/23/2023	05:00 AM	18						
342	5/23/2023	05:15 AM	68						
343	5/23/2023	05:30 AM	30						
344	5/23/2023	05:45 AM	32						
345	5/23/2023	06:00 AM	36						
346	5/23/2023	06:15 AM	34						
347	5/23/2023	06:30 AM	55						
348	5/23/2023	06:45 AM	54						

	A	B	C	D	E	F	G	H	I
349	5/23/2023	07:00 AM	97						
350	5/23/2023	07:15 AM	90						
351	5/23/2023	07:30 AM	90						
352	5/23/2023	07:45 AM	108						
353	5/23/2023	08:00 AM	95						
354	5/23/2023	08:15 AM	84						
355	5/23/2023	08:30 AM	79						
356	5/23/2023	08:45 AM	84						
357	5/23/2023	09:00 AM	89						
358	5/23/2023	09:15 AM	80						
359	5/23/2023	09:30 AM	75						
360	5/23/2023	09:45 AM	76						
361	5/23/2023	10:00 AM	76						
362	5/23/2023	10:15 AM	74						
363	5/23/2023	10:30 AM	84						
364	5/23/2023	10:45 AM	88						
365	5/23/2023	11:00 AM	93						
366	5/23/2023	11:15 AM	79						
367	5/23/2023	11:30 AM	90						
368	5/23/2023	11:45 AM	116						
369	5/23/2023	12:00 PM	135						
370	5/23/2023	12:15 PM	102						
371	5/23/2023	12:30 PM	116						
372	5/23/2023	12:45 PM	101						
373	5/23/2023	01:00 PM	92						
374	5/23/2023	01:15 PM	111						
375	5/23/2023	01:30 PM	104						
376	5/23/2023	01:45 PM	103						
377	5/23/2023	02:00 PM	110						
378	5/23/2023	02:15 PM	98						
379	5/23/2023	02:30 PM	139						
380	5/23/2023	02:45 PM	120						
381	5/23/2023	03:00 PM	154						
382	5/23/2023	03:15 PM	176						
383	5/23/2023	03:30 PM	211						
384	5/23/2023	03:45 PM	158						
385	5/23/2023	04:00 PM	192						
386	5/23/2023	04:15 PM	177						
387	5/23/2023	04:30 PM	239						
388	5/23/2023	04:45 PM	147						
389	5/23/2023	05:00 PM	217						
390	5/23/2023	05:15 PM	182						
391	5/23/2023	05:30 PM	172						
392	5/23/2023	05:45 PM	140						
393	5/23/2023	06:00 PM	168						
394	5/23/2023	06:15 PM	107						
395	5/23/2023	06:30 PM	104						
396	5/23/2023	06:45 PM	70						
397	5/23/2023	07:00 PM	81						
398	5/23/2023	07:15 PM	90						

	A	B	C	D	E	F	G	H	I
399	5/23/2023	07:30 PM	65						
400	5/23/2023	07:45 PM	84						
401	5/23/2023	08:00 PM	84						
402	5/23/2023	08:15 PM	64						
403	5/23/2023	08:30 PM	58						
404	5/23/2023	08:45 PM	38						
405	5/23/2023	09:00 PM	50						
406	5/23/2023	09:15 PM	38						
407	5/23/2023	09:30 PM	46						
408	5/23/2023	09:45 PM	35						
409	5/23/2023	10:00 PM	31						
410	5/23/2023	10:15 PM	34						
411	5/23/2023	10:30 PM	26						
412	5/23/2023	10:45 PM	19						
413	5/23/2023	11:00 PM	37						
414	5/23/2023	11:15 PM	17						
415	5/23/2023	11:30 PM	18						
416	5/23/2023	11:45 PM	20						
417	5/24/2023	12:00 AM	12						
418	5/24/2023	12:15 AM	12						
419	5/24/2023	12:30 AM	5						
420	5/24/2023	12:45 AM	12						
421	5/24/2023	01:00 AM	5						
422	5/24/2023	01:15 AM	7						
423	5/24/2023	01:30 AM	2						
424	5/24/2023	01:45 AM	7						
425	5/24/2023	02:00 AM	1						
426	5/24/2023	02:15 AM	6						
427	5/24/2023	02:30 AM	12						
428	5/24/2023	02:45 AM	10						
429	5/24/2023	03:00 AM	9						
430	5/24/2023	03:15 AM	6						
431	5/24/2023	03:30 AM	6						
432	5/24/2023	03:45 AM	8						
433	5/24/2023	04:00 AM	6						
434	5/24/2023	04:15 AM	14						
435	5/24/2023	04:30 AM	14						
436	5/24/2023	04:45 AM	30						
437	5/24/2023	05:00 AM	34						
438	5/24/2023	05:15 AM	73						
439	5/24/2023	05:30 AM	36						
440	5/24/2023	05:45 AM	34						
441	5/24/2023	06:00 AM	42						
442	5/24/2023	06:15 AM	27						
443	5/24/2023	06:30 AM	40						
444	5/24/2023	06:45 AM	52						
445	5/24/2023	07:00 AM	102						
446	5/24/2023	07:15 AM	86						
447	5/24/2023	07:30 AM	100						
448	5/24/2023	07:45 AM	110						

	A	B	C	D	E	F	G	H	I
449	5/24/2023	08:00 AM	90						
450	5/24/2023	08:15 AM	84						
451	5/24/2023	08:30 AM	87						
452	5/24/2023	08:45 AM	88						
453	5/24/2023	09:00 AM	82						
454	5/24/2023	09:15 AM	83						
455	5/24/2023	09:30 AM	84						
456	5/24/2023	09:45 AM	76						
457	5/24/2023	10:00 AM	80						
458	5/24/2023	10:15 AM	92						
459	5/24/2023	10:30 AM	76						
460	5/24/2023	10:45 AM	76						
461	5/24/2023	11:00 AM	98						
462	5/24/2023	11:15 AM	79						
463	5/24/2023	11:30 AM	92						
464	5/24/2023	11:45 AM	114						
465	5/24/2023	12:00 PM	144						
466	5/24/2023	12:15 PM	102						
467	5/24/2023	12:30 PM	103						
468	5/24/2023	12:45 PM	86						
469	5/24/2023	01:00 PM	96						
470	5/24/2023	01:15 PM	110						
471	5/24/2023	01:30 PM	112						
472	5/24/2023	01:45 PM	84						
473	5/24/2023	02:00 PM	96						
474	5/24/2023	02:15 PM	88						
475	5/24/2023	02:30 PM	137						
476	5/24/2023	02:45 PM	120						
477	5/24/2023	03:00 PM	159						
478	5/24/2023	03:15 PM	154						
479	5/24/2023	03:30 PM	193						
480	5/24/2023	03:45 PM	130						
481	5/24/2023	04:00 PM	187						
482	5/24/2023	04:15 PM	152						
483	5/24/2023	04:30 PM	244						
484	5/24/2023	04:45 PM	193						
485	5/24/2023	05:00 PM	196						
486	5/24/2023	05:15 PM	178						
487	5/24/2023	05:30 PM	180						
488	5/24/2023	05:45 PM	132						
489	5/24/2023	06:00 PM	161						
490	5/24/2023	06:15 PM	104						
491	5/24/2023	06:30 PM	115						
492	5/24/2023	06:45 PM	78						
493	5/24/2023	07:00 PM	70						
494	5/24/2023	07:15 PM	50						
495	5/24/2023	07:30 PM	56						
496	5/24/2023	07:45 PM	66						
497	5/24/2023	08:00 PM	66						
498	5/24/2023	08:15 PM	48						

	A	B	C	D	E	F	G	H	I
499	5/24/2023	08:30 PM	52						
500	5/24/2023	08:45 PM	54						
501	5/24/2023	09:00 PM	46						
502	5/24/2023	09:15 PM	43						
503	5/24/2023	09:30 PM	50						
504	5/24/2023	09:45 PM	70						
505	5/24/2023	10:00 PM	36						
506	5/24/2023	10:15 PM	22						
507	5/24/2023	10:30 PM	20						
508	5/24/2023	10:45 PM	22						
509	5/24/2023	11:00 PM	40						
510	5/24/2023	11:15 PM	15						
511	5/24/2023	11:30 PM	16						
512	5/24/2023	11:45 PM	20						
513	5/25/2023	12:00 AM	10						
514	5/25/2023	12:15 AM	10						
515	5/25/2023	12:30 AM	6						
516	5/25/2023	12:45 AM	9						
517	5/25/2023	01:00 AM	14						
518	5/25/2023	01:15 AM	11						
519	5/25/2023	01:30 AM	5						
520	5/25/2023	01:45 AM	7						
521	5/25/2023	02:00 AM	6						
522	5/25/2023	02:15 AM	12						
523	5/25/2023	02:30 AM	11						
524	5/25/2023	02:45 AM	10						
525	5/25/2023	03:00 AM	5						
526	5/25/2023	03:15 AM	9						
527	5/25/2023	03:30 AM	3						
528	5/25/2023	03:45 AM	9						
529	5/25/2023	04:00 AM	12						
530	5/25/2023	04:15 AM	22						
531	5/25/2023	04:30 AM	17						
532	5/25/2023	04:45 AM	35						
533	5/25/2023	05:00 AM	28						
534	5/25/2023	05:15 AM	56						
535	5/25/2023	05:30 AM	44						
536	5/25/2023	05:45 AM	36						
537	5/25/2023	06:00 AM	32						
538	5/25/2023	06:15 AM	30						
539	5/25/2023	06:30 AM	52						
540	5/25/2023	06:45 AM	66						
541	5/25/2023	07:00 AM	104						
542	5/25/2023	07:15 AM	96						
543	5/25/2023	07:30 AM	78						
544	5/25/2023	07:45 AM	84						
545	5/25/2023	08:00 AM	84						
546	5/25/2023	08:15 AM	68						
547	5/25/2023	08:30 AM	80						
548	5/25/2023	08:45 AM	89						

	A	B	C	D	E	F	G	H	I
549	5/25/2023	09:00 AM	86						
550	5/25/2023	09:15 AM	70						
551	5/25/2023	09:30 AM	64						
552	5/25/2023	09:45 AM	76						
553	5/25/2023	10:00 AM	92						
554	5/25/2023	10:15 AM	70						
555	5/25/2023	10:30 AM	80						
556	5/25/2023	10:45 AM	66						
557	5/25/2023	11:00 AM	116						
558	5/25/2023	11:15 AM	86						
559	5/25/2023	11:30 AM	106						
560	5/25/2023	11:45 AM	111						
561	5/25/2023	12:00 PM	114						
562	5/25/2023	12:15 PM	105						
563	5/25/2023	12:30 PM	98						
564	5/25/2023	12:45 PM	107						
565	5/25/2023	01:00 PM	100						
566	5/25/2023	01:15 PM	116						
567	5/25/2023	01:30 PM	119						
568	5/25/2023	01:45 PM	111						
569	5/25/2023	02:00 PM	112						
570	5/25/2023	02:15 PM	118						
571	5/25/2023	02:30 PM	138						
572	5/25/2023	02:45 PM	126						
573	5/25/2023	03:00 PM	154						
574	5/25/2023	03:15 PM	184						
575	5/25/2023	03:30 PM	181						
576	5/25/2023	03:45 PM	156						
577	5/25/2023	04:00 PM	184						
578	5/25/2023	04:15 PM	172						
579	5/25/2023	04:30 PM	222						
580	5/25/2023	04:45 PM	176						
581	5/25/2023	05:00 PM	204						
582	5/25/2023	05:15 PM	144						
583	5/25/2023	05:30 PM	176						
584	5/25/2023	05:45 PM	148						
585	5/25/2023	06:00 PM	188						
586	5/25/2023	06:15 PM	128						
587	5/25/2023	06:30 PM	104						
588	5/25/2023	06:45 PM	85						
589	5/25/2023	07:00 PM	93						
590	5/25/2023	07:15 PM	78						
591	5/25/2023	07:30 PM	64						
592	5/25/2023	07:45 PM	73						
593	5/25/2023	08:00 PM	71						
594	5/25/2023	08:15 PM	68						
595	5/25/2023	08:30 PM	46						
596	5/25/2023	08:45 PM	60						
597	5/25/2023	09:00 PM	50						
598	5/25/2023	09:15 PM	40						

	A	B	C	D	E	F	G	H	I
599	5/25/2023	09:30 PM	40						
600	5/25/2023	09:45 PM	45						
601	5/25/2023	10:00 PM	38						
602	5/25/2023	10:15 PM	31						
603	5/25/2023	10:30 PM	26						
604	5/25/2023	10:45 PM	21						
605	5/25/2023	11:00 PM	42						
606	5/25/2023	11:15 PM	21						
607	5/25/2023	11:30 PM	24						
608	5/25/2023	11:45 PM	22						
609	5/26/2023	12:00 AM	20						
610	5/26/2023	12:15 AM	13						
611	5/26/2023	12:30 AM	7						
612	5/26/2023	12:45 AM	6						
613	5/26/2023	01:00 AM	15						
614	5/26/2023	01:15 AM	10						
615	5/26/2023	01:30 AM	5						
616	5/26/2023	01:45 AM	6						
617	5/26/2023	02:00 AM	4						
618	5/26/2023	02:15 AM	0						
619	5/26/2023	02:30 AM	8						
620	5/26/2023	02:45 AM	8						
621	5/26/2023	03:00 AM	10						
622	5/26/2023	03:15 AM	4						
623	5/26/2023	03:30 AM	4						
624	5/26/2023	03:45 AM	8						
625	5/26/2023	04:00 AM	14						
626	5/26/2023	04:15 AM	14						
627	5/26/2023	04:30 AM	12						
628	5/26/2023	04:45 AM	12						
629	5/26/2023	05:00 AM	15						
630	5/26/2023	05:15 AM	18						
631	5/26/2023	05:30 AM	32						
632	5/26/2023	05:45 AM	27						
633	5/26/2023	06:00 AM	26						
634	5/26/2023	06:15 AM	24						
635	5/26/2023	06:30 AM	66						
636	5/26/2023	06:45 AM	44						
637	5/26/2023	07:00 AM	92						
638	5/26/2023	07:15 AM	86						
639	5/26/2023	07:30 AM	90						
640	5/26/2023	07:45 AM	93						
641	5/26/2023	08:00 AM	72						
642	5/26/2023	08:15 AM	58						
643	5/26/2023	08:30 AM	82						
644	5/26/2023	08:45 AM	56						
645	5/26/2023	09:00 AM	86						
646	5/26/2023	09:15 AM	88						
647	5/26/2023	09:30 AM	78						
648	5/26/2023	09:45 AM	74						

	A	B	C	D	E	F	G	H	I
649	5/26/2023	10:00 AM	100						
650	5/26/2023	10:15 AM	78						
651	5/26/2023	10:30 AM	88						
652	5/26/2023	10:45 AM	83						
653	5/26/2023	11:00 AM	88						
654	5/26/2023	11:15 AM	81						
655	5/26/2023	11:30 AM	97						
656	5/26/2023	11:45 AM	107						
657	5/26/2023	12:00 PM	122						
658	5/26/2023	12:15 PM	94						
659	5/26/2023	12:30 PM	104						
660	5/26/2023	12:45 PM	102						
661	5/26/2023	01:00 PM	89						
662	5/26/2023	01:15 PM	116						
663	5/26/2023	01:30 PM	110						
664	5/26/2023	01:45 PM	100						
665	5/26/2023	02:00 PM	117						
666	5/26/2023	02:15 PM	116						
667	5/26/2023	02:30 PM	154						
668	5/26/2023	02:45 PM	112						
669	5/26/2023	03:00 PM	166						
670	5/26/2023	03:15 PM	143						
671	5/26/2023	03:30 PM	130						
672	5/26/2023	03:45 PM	148						
673	5/26/2023	04:00 PM	154						
674	5/26/2023	04:15 PM	163						
675	5/26/2023	04:30 PM	164						
676	5/26/2023	04:45 PM	144						
677	5/26/2023	05:00 PM	159						
678	5/26/2023	05:15 PM	124						
679	5/26/2023	05:30 PM	122						
680	5/26/2023	05:45 PM	109						
681	5/26/2023	06:00 PM	135						
682	5/26/2023	06:15 PM	100						
683	5/26/2023	06:30 PM	74						
684	5/26/2023	06:45 PM	90						
685	5/26/2023	07:00 PM	76						
686	5/26/2023	07:15 PM	68						
687	5/26/2023	07:30 PM	54						
688	5/26/2023	07:45 PM	68						
689	5/26/2023	08:00 PM	64						
690	5/26/2023	08:15 PM	50						
691	5/26/2023	08:30 PM	39						
692	5/26/2023	08:45 PM	46						
693	5/26/2023	09:00 PM	41						
694	5/26/2023	09:15 PM	49						
695	5/26/2023	09:30 PM	35						
696	5/26/2023	09:45 PM	34						
697	5/26/2023	10:00 PM	48						
698	5/26/2023	10:15 PM	36						

	A	B	C	D	E	F	G	H	I
699	5/26/2023	10:30 PM	45						
700	5/26/2023	10:45 PM	36						
701	5/26/2023	11:00 PM	33						
702	5/26/2023	11:15 PM	17						
703	5/26/2023	11:30 PM	26						
704	5/26/2023	11:45 PM	19						
705	5/27/2023	12:00 AM	13						
706	5/27/2023	12:15 AM	23						
707	5/27/2023	12:30 AM	14						
708	5/27/2023	12:45 AM	11						
709	5/27/2023	01:00 AM	9						
710	5/27/2023	01:15 AM	12						
711	5/27/2023	01:30 AM	6						
712	5/27/2023	01:45 AM	6						
713	5/27/2023	02:00 AM	2						
714	5/27/2023	02:15 AM	6						
715	5/27/2023	02:30 AM	2						
716	5/27/2023	02:45 AM	7						
717	5/27/2023	03:00 AM	7						
718	5/27/2023	03:15 AM	3						
719	5/27/2023	03:30 AM	3						
720	5/27/2023	03:45 AM	7						
721	5/27/2023	04:00 AM	12						
722	5/27/2023	04:15 AM	3						
723	5/27/2023	04:30 AM	6						
724	5/27/2023	04:45 AM	8						
725	5/27/2023	05:00 AM	6						
726	5/27/2023	05:15 AM	12						
727	5/27/2023	05:30 AM	20						
728	5/27/2023	05:45 AM	11						
729	5/27/2023	06:00 AM	9						
730	5/27/2023	06:15 AM	20						
731	5/27/2023	06:30 AM	41						
732	5/27/2023	06:45 AM	40						
733	5/27/2023	07:00 AM	40						
734	5/27/2023	07:15 AM	65						
735	5/27/2023	07:30 AM	48						
736	5/27/2023	07:45 AM	39						
737	5/27/2023	08:00 AM	33						
738	5/27/2023	08:15 AM	70						
739	5/27/2023	08:30 AM	56						
740	5/27/2023	08:45 AM	52						
741	5/27/2023	09:00 AM	54						
742	5/27/2023	09:15 AM	54						
743	5/27/2023	09:30 AM	76						
744	5/27/2023	09:45 AM	78						
745	5/27/2023	10:00 AM	77						
746	5/27/2023	10:15 AM	69						
747	5/27/2023	10:30 AM	87						
748	5/27/2023	10:45 AM	70						

	A	B	C	D	E	F	G	H	I
749	5/27/2023	11:00 AM	88						
750	5/27/2023	11:15 AM	77						
751	5/27/2023	11:30 AM	79						
752	5/27/2023	11:45 AM	74						
753	5/27/2023	12:00 PM	83						
754	5/27/2023	12:15 PM	71						
755	5/27/2023	12:30 PM	83						
756	5/27/2023	12:45 PM	74						
757	5/27/2023	01:00 PM	74						
758	5/27/2023	01:15 PM	85						
759	5/27/2023	01:30 PM	76						
760	5/27/2023	01:45 PM	68						
761	5/27/2023	02:00 PM	63						
762	5/27/2023	02:15 PM	64						
763	5/27/2023	02:30 PM	73						
764	5/27/2023	02:45 PM	88						
765	5/27/2023	03:00 PM	69						
766	5/27/2023	03:15 PM	78						
767	5/27/2023	03:30 PM	80						
768	5/27/2023	03:45 PM	76						
769	5/27/2023	04:00 PM	73						
770	5/27/2023	04:15 PM	74						
771	5/27/2023	04:30 PM	80						
772	5/27/2023	04:45 PM	60						
773	5/27/2023	05:00 PM	78						
774	5/27/2023	05:15 PM	62						
775	5/27/2023	05:30 PM	97						
776	5/27/2023	05:45 PM	58						
777	5/27/2023	06:00 PM	98						
778	5/27/2023	06:15 PM	71						
779	5/27/2023	06:30 PM	43						
780	5/27/2023	06:45 PM	52						
781	5/27/2023	07:00 PM	46						
782	5/27/2023	07:15 PM	55						
783	5/27/2023	07:30 PM	46						
784	5/27/2023	07:45 PM	38						
785	5/27/2023	08:00 PM	48						
786	5/27/2023	08:15 PM	54						
787	5/27/2023	08:30 PM	38						
788	5/27/2023	08:45 PM	37						
789	5/27/2023	09:00 PM	39						
790	5/27/2023	09:15 PM	36						
791	5/27/2023	09:30 PM	24						
792	5/27/2023	09:45 PM	37						
793	5/27/2023	10:00 PM	32						
794	5/27/2023	10:15 PM	38						
795	5/27/2023	10:30 PM	24						
796	5/27/2023	10:45 PM	18						
797	5/27/2023	11:00 PM	17						
798	5/27/2023	11:15 PM	14						

	A	B	C	D	E	F	G	H	I
799	5/27/2023	11:30 PM	28						
800	5/27/2023	11:45 PM	24						
801	5/28/2023	12:00 AM	19						
802	5/28/2023	12:15 AM	19						
803	5/28/2023	12:30 AM	23						
804	5/28/2023	12:45 AM	10						
805	5/28/2023	01:00 AM	18						
806	5/28/2023	01:15 AM	10						
807	5/28/2023	01:30 AM	6						
808	5/28/2023	01:45 AM	9						
809	5/28/2023	02:00 AM	7						
810	5/28/2023	02:15 AM	4						
811	5/28/2023	02:30 AM	6						
812	5/28/2023	02:45 AM	9						
813	5/28/2023	03:00 AM	5						
814	5/28/2023	03:15 AM	3						
815	5/28/2023	03:30 AM	8						
816	5/28/2023	03:45 AM	10						
817	5/28/2023	04:00 AM	10						
818	5/28/2023	04:15 AM	5						
819	5/28/2023	04:30 AM	6						
820	5/28/2023	04:45 AM	5						
821	5/28/2023	05:00 AM	14						
822	5/28/2023	05:15 AM	6						
823	5/28/2023	05:30 AM	17						
824	5/28/2023	05:45 AM	12						
825	5/28/2023	06:00 AM	12						
826	5/28/2023	06:15 AM	13						
827	5/28/2023	06:30 AM	27						
828	5/28/2023	06:45 AM	22						
829	5/28/2023	07:00 AM	26						
830	5/28/2023	07:15 AM	34						
831	5/28/2023	07:30 AM	26						
832	5/28/2023	07:45 AM	28						
833	5/28/2023	08:00 AM	28						
834	5/28/2023	08:15 AM	26						
835	5/28/2023	08:30 AM	30						
836	5/28/2023	08:45 AM	60						
837	5/28/2023	09:00 AM	38						
838	5/28/2023	09:15 AM	50						
839	5/28/2023	09:30 AM	52						
840	5/28/2023	09:45 AM	48						
841	5/28/2023	10:00 AM	44						
842	5/28/2023	10:15 AM	59						
843	5/28/2023	10:30 AM	63						
844	5/28/2023	10:45 AM	48						
845	5/28/2023	11:00 AM	66						
846	5/28/2023	11:15 AM	55						
847	5/28/2023	11:30 AM	70						
848	5/28/2023	11:45 AM	68						

	A	B	C	D	E	F	G	H	I
849	5/28/2023	12:00 PM	88						
850	5/28/2023	12:15 PM	97						
851	5/28/2023	12:30 PM	77						
852	5/28/2023	12:45 PM	85						
853	5/28/2023	01:00 PM	62						
854	5/28/2023	01:15 PM	70						
855	5/28/2023	01:30 PM	58						
856	5/28/2023	01:45 PM	58						
857	5/28/2023	02:00 PM	68						
858	5/28/2023	02:15 PM	66						
859	5/28/2023	02:30 PM	84						
860	5/28/2023	02:45 PM	90						
861	5/28/2023	03:00 PM	68						
862	5/28/2023	03:15 PM	62						
863	5/28/2023	03:30 PM	60						
864	5/28/2023	03:45 PM	60						
865	5/28/2023	04:00 PM	62						
866	5/28/2023	04:15 PM	54						
867	5/28/2023	04:30 PM	61						
868	5/28/2023	04:45 PM	58						
869	5/28/2023	05:00 PM	60						
870	5/28/2023	05:15 PM	60						
871	5/28/2023	05:30 PM	72						
872	5/28/2023	05:45 PM	56						
873	5/28/2023	06:00 PM	96						
874	5/28/2023	06:15 PM	50						
875	5/28/2023	06:30 PM	56						
876	5/28/2023	06:45 PM	46						
877	5/28/2023	07:00 PM	47						
878	5/28/2023	07:15 PM	32						
879	5/28/2023	07:30 PM	38						
880	5/28/2023	07:45 PM	57						
881	5/28/2023	08:00 PM	34						
882	5/28/2023	08:15 PM	38						
883	5/28/2023	08:30 PM	33						
884	5/28/2023	08:45 PM	40						
885	5/28/2023	09:00 PM	44						
886	5/28/2023	09:15 PM	46						
887	5/28/2023	09:30 PM	27						
888	5/28/2023	09:45 PM	27						
889	5/28/2023	10:00 PM	35						
890	5/28/2023	10:15 PM	44						
891	5/28/2023	10:30 PM	24						
892	5/28/2023	10:45 PM	30						
893	5/28/2023	11:00 PM	18						
894	5/28/2023	11:15 PM	14						
895	5/28/2023	11:30 PM	13						
896	5/28/2023	11:45 PM	20						

	A	B	C	D	E	F	G	H	I
1									
2	File Name: C:\Users\obarrie\Desktop\transfer\Documents\Documents\Osman\Osman from harddrive\Documents\TDB\WSP\Syracuse\Data\ATR\Batch 11\updated Jamar\Data\ATR 1336.tf2								
3	Start Date: 5/20/2023								
4	Start Time: 11:00:00 AM								
5	Location 1: SB Morgan Rd at Buckley Rd								
6	Location 2:								
7									
8	Date	Time	SB						
9	5/20/2023	11:00 AM	110						
10	5/20/2023	11:15 AM	118						
11	5/20/2023	11:30 AM	126						
12	5/20/2023	11:45 AM	90						
13	5/20/2023	12:00 PM	102						
14	5/20/2023	12:15 PM	102						
15	5/20/2023	12:30 PM	102						
16	5/20/2023	12:45 PM	104						
17	5/20/2023	01:00 PM	94						
18	5/20/2023	01:15 PM	99						
19	5/20/2023	01:30 PM	121						
20	5/20/2023	01:45 PM	98						
21	5/20/2023	02:00 PM	82						
22	5/20/2023	02:15 PM	109						
23	5/20/2023	02:30 PM	98						
24	5/20/2023	02:45 PM	112						
25	5/20/2023	03:00 PM	126						
26	5/20/2023	03:15 PM	88						
27	5/20/2023	03:30 PM	92						
28	5/20/2023	03:45 PM	94						
29	5/20/2023	04:00 PM	90						
30	5/20/2023	04:15 PM	114						
31	5/20/2023	04:30 PM	86						
32	5/20/2023	04:45 PM	92						
33	5/20/2023	05:00 PM	106						
34	5/20/2023	05:15 PM	93						
35	5/20/2023	05:30 PM	94						
36	5/20/2023	05:45 PM	90						
37	5/20/2023	06:00 PM	89						
38	5/20/2023	06:15 PM	87						
39	5/20/2023	06:30 PM	62						
40	5/20/2023	06:45 PM	54						
41	5/20/2023	07:00 PM	65						
42	5/20/2023	07:15 PM	65						
43	5/20/2023	07:30 PM	60						
44	5/20/2023	07:45 PM	56						
45	5/20/2023	08:00 PM	72						
46	5/20/2023	08:15 PM	41						
47	5/20/2023	08:30 PM	56						
48	5/20/2023	08:45 PM	40						

	A	B	C	D	E	F	G	H	I
49	5/20/2023	09:00 PM	44						
50	5/20/2023	09:15 PM	33						
51	5/20/2023	09:30 PM	25						
52	5/20/2023	09:45 PM	35						
53	5/20/2023	10:00 PM	41						
54	5/20/2023	10:15 PM	22						
55	5/20/2023	10:30 PM	24						
56	5/20/2023	10:45 PM	23						
57	5/20/2023	11:00 PM	21						
58	5/20/2023	11:15 PM	30						
59	5/20/2023	11:30 PM	24						
60	5/20/2023	11:45 PM	7						
61	5/21/2023	12:00 AM	11						
62	5/21/2023	12:15 AM	19						
63	5/21/2023	12:30 AM	10						
64	5/21/2023	12:45 AM	16						
65	5/21/2023	01:00 AM	7						
66	5/21/2023	01:15 AM	6						
67	5/21/2023	01:30 AM	8						
68	5/21/2023	01:45 AM	6						
69	5/21/2023	02:00 AM	2						
70	5/21/2023	02:15 AM	8						
71	5/21/2023	02:30 AM	6						
72	5/21/2023	02:45 AM	4						
73	5/21/2023	03:00 AM	2						
74	5/21/2023	03:15 AM	4						
75	5/21/2023	03:30 AM	8						
76	5/21/2023	03:45 AM	5						
77	5/21/2023	04:00 AM	3						
78	5/21/2023	04:15 AM	7						
79	5/21/2023	04:30 AM	9						
80	5/21/2023	04:45 AM	8						
81	5/21/2023	05:00 AM	7						
82	5/21/2023	05:15 AM	11						
83	5/21/2023	05:30 AM	23						
84	5/21/2023	05:45 AM	16						
85	5/21/2023	06:00 AM	19						
86	5/21/2023	06:15 AM	30						
87	5/21/2023	06:30 AM	50						
88	5/21/2023	06:45 AM	60						
89	5/21/2023	07:00 AM	72						
90	5/21/2023	07:15 AM	37						
91	5/21/2023	07:30 AM	39						
92	5/21/2023	07:45 AM	47						
93	5/21/2023	08:00 AM	44						
94	5/21/2023	08:15 AM	50						
95	5/21/2023	08:30 AM	49						
96	5/21/2023	08:45 AM	72						
97	5/21/2023	09:00 AM	62						
98	5/21/2023	09:15 AM	56						

	A	B	C	D	E	F	G	H	I
99	5/21/2023	09:30 AM	80						
100	5/21/2023	09:45 AM	78						
101	5/21/2023	10:00 AM	80						
102	5/21/2023	10:15 AM	84						
103	5/21/2023	10:30 AM	100						
104	5/21/2023	10:45 AM	95						
105	5/21/2023	11:00 AM	90						
106	5/21/2023	11:15 AM	106						
107	5/21/2023	11:30 AM	130						
108	5/21/2023	11:45 AM	82						
109	5/21/2023	12:00 PM	98						
110	5/21/2023	12:15 PM	120						
111	5/21/2023	12:30 PM	122						
112	5/21/2023	12:45 PM	108						
113	5/21/2023	01:00 PM	106						
114	5/21/2023	01:15 PM	101						
115	5/21/2023	01:30 PM	96						
116	5/21/2023	01:45 PM	98						
117	5/21/2023	02:00 PM	93						
118	5/21/2023	02:15 PM	98						
119	5/21/2023	02:30 PM	70						
120	5/21/2023	02:45 PM	100						
121	5/21/2023	03:00 PM	95						
122	5/21/2023	03:15 PM	118						
123	5/21/2023	03:30 PM	87						
124	5/21/2023	03:45 PM	106						
125	5/21/2023	04:00 PM	98						
126	5/21/2023	04:15 PM	94						
127	5/21/2023	04:30 PM	104						
128	5/21/2023	04:45 PM	82						
129	5/21/2023	05:00 PM	78						
130	5/21/2023	05:15 PM	86						
131	5/21/2023	05:30 PM	104						
132	5/21/2023	05:45 PM	96						
133	5/21/2023	06:00 PM	82						
134	5/21/2023	06:15 PM	90						
135	5/21/2023	06:30 PM	66						
136	5/21/2023	06:45 PM	73						
137	5/21/2023	07:00 PM	76						
138	5/21/2023	07:15 PM	48						
139	5/21/2023	07:30 PM	57						
140	5/21/2023	07:45 PM	52						
141	5/21/2023	08:00 PM	55						
142	5/21/2023	08:15 PM	49						
143	5/21/2023	08:30 PM	60						
144	5/21/2023	08:45 PM	39						
145	5/21/2023	09:00 PM	40						
146	5/21/2023	09:15 PM	33						
147	5/21/2023	09:30 PM	32						
148	5/21/2023	09:45 PM	33						

	A	B	C	D	E	F	G	H	I
149	5/21/2023	10:00 PM	19						
150	5/21/2023	10:15 PM	22						
151	5/21/2023	10:30 PM	22						
152	5/21/2023	10:45 PM	23						
153	5/21/2023	11:00 PM	16						
154	5/21/2023	11:15 PM	8						
155	5/21/2023	11:30 PM	13						
156	5/21/2023	11:45 PM	9						
157	5/22/2023	12:00 AM	8						
158	5/22/2023	12:15 AM	3						
159	5/22/2023	12:30 AM	2						
160	5/22/2023	12:45 AM	4						
161	5/22/2023	01:00 AM	4						
162	5/22/2023	01:15 AM	1						
163	5/22/2023	01:30 AM	6						
164	5/22/2023	01:45 AM	0						
165	5/22/2023	02:00 AM	6						
166	5/22/2023	02:15 AM	3						
167	5/22/2023	02:30 AM	3						
168	5/22/2023	02:45 AM	1						
169	5/22/2023	03:00 AM	1						
170	5/22/2023	03:15 AM	16						
171	5/22/2023	03:30 AM	13						
172	5/22/2023	03:45 AM	7						
173	5/22/2023	04:00 AM	10						
174	5/22/2023	04:15 AM	13						
175	5/22/2023	04:30 AM	32						
176	5/22/2023	04:45 AM	40						
177	5/22/2023	05:00 AM	34						
178	5/22/2023	05:15 AM	42						
179	5/22/2023	05:30 AM	76						
180	5/22/2023	05:45 AM	81						
181	5/22/2023	06:00 AM	60						
182	5/22/2023	06:15 AM	94						
183	5/22/2023	06:30 AM	168						
184	5/22/2023	06:45 AM	180						
185	5/22/2023	07:00 AM	209						
186	5/22/2023	07:15 AM	255						
187	5/22/2023	07:30 AM	282						
188	5/22/2023	07:45 AM	218						
189	5/22/2023	08:00 AM	200						
190	5/22/2023	08:15 AM	160						
191	5/22/2023	08:30 AM	158						
192	5/22/2023	08:45 AM	122						
193	5/22/2023	09:00 AM	129						
194	5/22/2023	09:15 AM	125						
195	5/22/2023	09:30 AM	112						
196	5/22/2023	09:45 AM	108						
197	5/22/2023	10:00 AM	87						
198	5/22/2023	10:15 AM	90						

	A	B	C	D	E	F	G	H	I
199	5/22/2023	10:30 AM	110						
200	5/22/2023	10:45 AM	126						
201	5/22/2023	11:00 AM	99						
202	5/22/2023	11:15 AM	115						
203	5/22/2023	11:30 AM	109						
204	5/22/2023	11:45 AM	120						
205	5/22/2023	12:00 PM	92						
206	5/22/2023	12:15 PM	102						
207	5/22/2023	12:30 PM	90						
208	5/22/2023	12:45 PM	126						
209	5/22/2023	01:00 PM	128						
210	5/22/2023	01:15 PM	127						
211	5/22/2023	01:30 PM	135						
212	5/22/2023	01:45 PM	106						
213	5/22/2023	02:00 PM	107						
214	5/22/2023	02:15 PM	148						
215	5/22/2023	02:30 PM	146						
216	5/22/2023	02:45 PM	126						
217	5/22/2023	03:00 PM	149						
218	5/22/2023	03:15 PM	192						
219	5/22/2023	03:30 PM	140						
220	5/22/2023	03:45 PM	120						
221	5/22/2023	04:00 PM	134						
222	5/22/2023	04:15 PM	137						
223	5/22/2023	04:30 PM	134						
224	5/22/2023	04:45 PM	136						
225	5/22/2023	05:00 PM	145						
226	5/22/2023	05:15 PM	148						
227	5/22/2023	05:30 PM	154						
228	5/22/2023	05:45 PM	130						
229	5/22/2023	06:00 PM	164						
230	5/22/2023	06:15 PM	113						
231	5/22/2023	06:30 PM	95						
232	5/22/2023	06:45 PM	106						
233	5/22/2023	07:00 PM	84						
234	5/22/2023	07:15 PM	106						
235	5/22/2023	07:30 PM	92						
236	5/22/2023	07:45 PM	87						
237	5/22/2023	08:00 PM	69						
238	5/22/2023	08:15 PM	64						
239	5/22/2023	08:30 PM	90						
240	5/22/2023	08:45 PM	41						
241	5/22/2023	09:00 PM	49						
242	5/22/2023	09:15 PM	37						
243	5/22/2023	09:30 PM	37						
244	5/22/2023	09:45 PM	13						
245	5/22/2023	10:00 PM	30						
246	5/22/2023	10:15 PM	16						
247	5/22/2023	10:30 PM	23						
248	5/22/2023	10:45 PM	15						

	A	B	C	D	E	F	G	H	I
249	5/22/2023	11:00 PM	14						
250	5/22/2023	11:15 PM	12						
251	5/22/2023	11:30 PM	8						
252	5/22/2023	11:45 PM	16						
253	5/23/2023	12:00 AM	15						
254	5/23/2023	12:15 AM	4						
255	5/23/2023	12:30 AM	3						
256	5/23/2023	12:45 AM	5						
257	5/23/2023	01:00 AM	5						
258	5/23/2023	01:15 AM	4						
259	5/23/2023	01:30 AM	6						
260	5/23/2023	01:45 AM	4						
261	5/23/2023	02:00 AM	6						
262	5/23/2023	02:15 AM	4						
263	5/23/2023	02:30 AM	8						
264	5/23/2023	02:45 AM	6						
265	5/23/2023	03:00 AM	5						
266	5/23/2023	03:15 AM	12						
267	5/23/2023	03:30 AM	12						
268	5/23/2023	03:45 AM	16						
269	5/23/2023	04:00 AM	13						
270	5/23/2023	04:15 AM	22						
271	5/23/2023	04:30 AM	34						
272	5/23/2023	04:45 AM	38						
273	5/23/2023	05:00 AM	43						
274	5/23/2023	05:15 AM	53						
275	5/23/2023	05:30 AM	84						
276	5/23/2023	05:45 AM	74						
277	5/23/2023	06:00 AM	78						
278	5/23/2023	06:15 AM	108						
279	5/23/2023	06:30 AM	181						
280	5/23/2023	06:45 AM	208						
281	5/23/2023	07:00 AM	193						
282	5/23/2023	07:15 AM	234						
283	5/23/2023	07:30 AM	298						
284	5/23/2023	07:45 AM	230						
285	5/23/2023	08:00 AM	209						
286	5/23/2023	08:15 AM	154						
287	5/23/2023	08:30 AM	170						
288	5/23/2023	08:45 AM	158						
289	5/23/2023	09:00 AM	158						
290	5/23/2023	09:15 AM	124						
291	5/23/2023	09:30 AM	102						
292	5/23/2023	09:45 AM	114						
293	5/23/2023	10:00 AM	106						
294	5/23/2023	10:15 AM	118						
295	5/23/2023	10:30 AM	111						
296	5/23/2023	10:45 AM	94						
297	5/23/2023	11:00 AM	104						
298	5/23/2023	11:15 AM	133						

	A	B	C	D	E	F	G	H	I
299	5/23/2023	11:30 AM	116						
300	5/23/2023	11:45 AM	87						
301	5/23/2023	12:00 PM	108						
302	5/23/2023	12:15 PM	100						
303	5/23/2023	12:30 PM	103						
304	5/23/2023	12:45 PM	136						
305	5/23/2023	01:00 PM	118						
306	5/23/2023	01:15 PM	102						
307	5/23/2023	01:30 PM	123						
308	5/23/2023	01:45 PM	100						
309	5/23/2023	02:00 PM	130						
310	5/23/2023	02:15 PM	159						
311	5/23/2023	02:30 PM	163						
312	5/23/2023	02:45 PM	128						
313	5/23/2023	03:00 PM	157						
314	5/23/2023	03:15 PM	154						
315	5/23/2023	03:30 PM	129						
316	5/23/2023	03:45 PM	129						
317	5/23/2023	04:00 PM	150						
318	5/23/2023	04:15 PM	160						
319	5/23/2023	04:30 PM	163						
320	5/23/2023	04:45 PM	118						
321	5/23/2023	05:00 PM	170						
322	5/23/2023	05:15 PM	147						
323	5/23/2023	05:30 PM	154						
324	5/23/2023	05:45 PM	148						
325	5/23/2023	06:00 PM	140						
326	5/23/2023	06:15 PM	116						
327	5/23/2023	06:30 PM	108						
328	5/23/2023	06:45 PM	70						
329	5/23/2023	07:00 PM	98						
330	5/23/2023	07:15 PM	92						
331	5/23/2023	07:30 PM	120						
332	5/23/2023	07:45 PM	92						
333	5/23/2023	08:00 PM	90						
334	5/23/2023	08:15 PM	68						
335	5/23/2023	08:30 PM	99						
336	5/23/2023	08:45 PM	74						
337	5/23/2023	09:00 PM	46						
338	5/23/2023	09:15 PM	34						
339	5/23/2023	09:30 PM	28						
340	5/23/2023	09:45 PM	36						
341	5/23/2023	10:00 PM	40						
342	5/23/2023	10:15 PM	31						
343	5/23/2023	10:30 PM	20						
344	5/23/2023	10:45 PM	22						
345	5/23/2023	11:00 PM	12						
346	5/23/2023	11:15 PM	23						
347	5/23/2023	11:30 PM	12						
348	5/23/2023	11:45 PM	13						

	A	B	C	D	E	F	G	H	I
349	5/24/2023	12:00 AM	10						
350	5/24/2023	12:15 AM	5						
351	5/24/2023	12:30 AM	4						
352	5/24/2023	12:45 AM	3						
353	5/24/2023	01:00 AM	1						
354	5/24/2023	01:15 AM	7						
355	5/24/2023	01:30 AM	2						
356	5/24/2023	01:45 AM	2						
357	5/24/2023	02:00 AM	3						
358	5/24/2023	02:15 AM	1						
359	5/24/2023	02:30 AM	3						
360	5/24/2023	02:45 AM	2						
361	5/24/2023	03:00 AM	4						
362	5/24/2023	03:15 AM	10						
363	5/24/2023	03:30 AM	14						
364	5/24/2023	03:45 AM	5						
365	5/24/2023	04:00 AM	8						
366	5/24/2023	04:15 AM	22						
367	5/24/2023	04:30 AM	36						
368	5/24/2023	04:45 AM	35						
369	5/24/2023	05:00 AM	40						
370	5/24/2023	05:15 AM	52						
371	5/24/2023	05:30 AM	76						
372	5/24/2023	05:45 AM	86						
373	5/24/2023	06:00 AM	84						
374	5/24/2023	06:15 AM	92						
375	5/24/2023	06:30 AM	196						
376	5/24/2023	06:45 AM	194						
377	5/24/2023	07:00 AM	204						
378	5/24/2023	07:15 AM	264						
379	5/24/2023	07:30 AM	332						
380	5/24/2023	07:45 AM	259						
381	5/24/2023	08:00 AM	168						
382	5/24/2023	08:15 AM	190						
383	5/24/2023	08:30 AM	171						
384	5/24/2023	08:45 AM	144						
385	5/24/2023	09:00 AM	136						
386	5/24/2023	09:15 AM	120						
387	5/24/2023	09:30 AM	152						
388	5/24/2023	09:45 AM	116						
389	5/24/2023	10:00 AM	75						
390	5/24/2023	10:15 AM	120						
391	5/24/2023	10:30 AM	100						
392	5/24/2023	10:45 AM	98						
393	5/24/2023	11:00 AM	100						
394	5/24/2023	11:15 AM	118						
395	5/24/2023	11:30 AM	116						
396	5/24/2023	11:45 AM	128						
397	5/24/2023	12:00 PM	86						
398	5/24/2023	12:15 PM	109						

	A	B	C	D	E	F	G	H	I
399	5/24/2023	12:30 PM	110						
400	5/24/2023	12:45 PM	105						
401	5/24/2023	01:00 PM	122						
402	5/24/2023	01:15 PM	113						
403	5/24/2023	01:30 PM	100						
404	5/24/2023	01:45 PM	110						
405	5/24/2023	02:00 PM	92						
406	5/24/2023	02:15 PM	146						
407	5/24/2023	02:30 PM	171						
408	5/24/2023	02:45 PM	104						
409	5/24/2023	03:00 PM	140						
410	5/24/2023	03:15 PM	117						
411	5/24/2023	03:30 PM	110						
412	5/24/2023	03:45 PM	118						
413	5/24/2023	04:00 PM	158						
414	5/24/2023	04:15 PM	126						
415	5/24/2023	04:30 PM	124						
416	5/24/2023	04:45 PM	116						
417	5/24/2023	05:00 PM	138						
418	5/24/2023	05:15 PM	142						
419	5/24/2023	05:30 PM	149						
420	5/24/2023	05:45 PM	148						
421	5/24/2023	06:00 PM	118						
422	5/24/2023	06:15 PM	142						
423	5/24/2023	06:30 PM	93						
424	5/24/2023	06:45 PM	86						
425	5/24/2023	07:00 PM	122						
426	5/24/2023	07:15 PM	88						
427	5/24/2023	07:30 PM	82						
428	5/24/2023	07:45 PM	61						
429	5/24/2023	08:00 PM	61						
430	5/24/2023	08:15 PM	66						
431	5/24/2023	08:30 PM	48						
432	5/24/2023	08:45 PM	46						
433	5/24/2023	09:00 PM	50						
434	5/24/2023	09:15 PM	28						
435	5/24/2023	09:30 PM	38						
436	5/24/2023	09:45 PM	33						
437	5/24/2023	10:00 PM	38						
438	5/24/2023	10:15 PM	34						
439	5/24/2023	10:30 PM	24						
440	5/24/2023	10:45 PM	15						
441	5/24/2023	11:00 PM	13						
442	5/24/2023	11:15 PM	13						
443	5/24/2023	11:30 PM	8						
444	5/24/2023	11:45 PM	11						
445	5/25/2023	12:00 AM	5						
446	5/25/2023	12:15 AM	11						
447	5/25/2023	12:30 AM	5						
448	5/25/2023	12:45 AM	4						

	A	B	C	D	E	F	G	H	I
449	5/25/2023	01:00 AM	2						
450	5/25/2023	01:15 AM	3						
451	5/25/2023	01:30 AM	6						
452	5/25/2023	01:45 AM	7						
453	5/25/2023	02:00 AM	6						
454	5/25/2023	02:15 AM	4						
455	5/25/2023	02:30 AM	5						
456	5/25/2023	02:45 AM	5						
457	5/25/2023	03:00 AM	5						
458	5/25/2023	03:15 AM	12						
459	5/25/2023	03:30 AM	15						
460	5/25/2023	03:45 AM	13						
461	5/25/2023	04:00 AM	10						
462	5/25/2023	04:15 AM	22						
463	5/25/2023	04:30 AM	28						
464	5/25/2023	04:45 AM	37						
465	5/25/2023	05:00 AM	36						
466	5/25/2023	05:15 AM	56						
467	5/25/2023	05:30 AM	86						
468	5/25/2023	05:45 AM	86						
469	5/25/2023	06:00 AM	66						
470	5/25/2023	06:15 AM	90						
471	5/25/2023	06:30 AM	180						
472	5/25/2023	06:45 AM	206						
473	5/25/2023	07:00 AM	192						
474	5/25/2023	07:15 AM	246						
475	5/25/2023	07:30 AM	280						
476	5/25/2023	07:45 AM	205						
477	5/25/2023	08:00 AM	184						
478	5/25/2023	08:15 AM	145						
479	5/25/2023	08:30 AM	152						
480	5/25/2023	08:45 AM	130						
481	5/25/2023	09:00 AM	103						
482	5/25/2023	09:15 AM	106						
483	5/25/2023	09:30 AM	104						
484	5/25/2023	09:45 AM	104						
485	5/25/2023	10:00 AM	102						
486	5/25/2023	10:15 AM	110						
487	5/25/2023	10:30 AM	124						
488	5/25/2023	10:45 AM	93						
489	5/25/2023	11:00 AM	104						
490	5/25/2023	11:15 AM	108						
491	5/25/2023	11:30 AM	114						
492	5/25/2023	11:45 AM	122						
493	5/25/2023	12:00 PM	96						
494	5/25/2023	12:15 PM	107						
495	5/25/2023	12:30 PM	112						
496	5/25/2023	12:45 PM	120						
497	5/25/2023	01:00 PM	92						
498	5/25/2023	01:15 PM	128						

	A	B	C	D	E	F	G	H	I
499	5/25/2023	01:30 PM	124						
500	5/25/2023	01:45 PM	110						
501	5/25/2023	02:00 PM	114						
502	5/25/2023	02:15 PM	170						
503	5/25/2023	02:30 PM	178						
504	5/25/2023	02:45 PM	132						
505	5/25/2023	03:00 PM	184						
506	5/25/2023	03:15 PM	150						
507	5/25/2023	03:30 PM	158						
508	5/25/2023	03:45 PM	144						
509	5/25/2023	04:00 PM	152						
510	5/25/2023	04:15 PM	148						
511	5/25/2023	04:30 PM	144						
512	5/25/2023	04:45 PM	131						
513	5/25/2023	05:00 PM	148						
514	5/25/2023	05:15 PM	174						
515	5/25/2023	05:30 PM	159						
516	5/25/2023	05:45 PM	132						
517	5/25/2023	06:00 PM	134						
518	5/25/2023	06:15 PM	121						
519	5/25/2023	06:30 PM	91						
520	5/25/2023	06:45 PM	73						
521	5/25/2023	07:00 PM	74						
522	5/25/2023	07:15 PM	77						
523	5/25/2023	07:30 PM	82						
524	5/25/2023	07:45 PM	66						
525	5/25/2023	08:00 PM	83						
526	5/25/2023	08:15 PM	62						
527	5/25/2023	08:30 PM	44						
528	5/25/2023	08:45 PM	42						
529	5/25/2023	09:00 PM	58						
530	5/25/2023	09:15 PM	31						
531	5/25/2023	09:30 PM	56						
532	5/25/2023	09:45 PM	38						
533	5/25/2023	10:00 PM	39						
534	5/25/2023	10:15 PM	42						
535	5/25/2023	10:30 PM	26						
536	5/25/2023	10:45 PM	18						
537	5/25/2023	11:00 PM	16						
538	5/25/2023	11:15 PM	14						
539	5/25/2023	11:30 PM	10						
540	5/25/2023	11:45 PM	14						
541	5/26/2023	12:00 AM	9						
542	5/26/2023	12:15 AM	9						
543	5/26/2023	12:30 AM	4						
544	5/26/2023	12:45 AM	2						
545	5/26/2023	01:00 AM	8						
546	5/26/2023	01:15 AM	4						
547	5/26/2023	01:30 AM	3						
548	5/26/2023	01:45 AM	4						

	A	B	C	D	E	F	G	H	I
549	5/26/2023	02:00 AM	3						
550	5/26/2023	02:15 AM	6						
551	5/26/2023	02:30 AM	5						
552	5/26/2023	02:45 AM	7						
553	5/26/2023	03:00 AM	6						
554	5/26/2023	03:15 AM	7						
555	5/26/2023	03:30 AM	10						
556	5/26/2023	03:45 AM	8						
557	5/26/2023	04:00 AM	9						
558	5/26/2023	04:15 AM	10						
559	5/26/2023	04:30 AM	30						
560	5/26/2023	04:45 AM	24						
561	5/26/2023	05:00 AM	30						
562	5/26/2023	05:15 AM	56						
563	5/26/2023	05:30 AM	64						
564	5/26/2023	05:45 AM	78						
565	5/26/2023	06:00 AM	72						
566	5/26/2023	06:15 AM	84						
567	5/26/2023	06:30 AM	152						
568	5/26/2023	06:45 AM	194						
569	5/26/2023	07:00 AM	142						
570	5/26/2023	07:15 AM	168						
571	5/26/2023	07:30 AM	187						
572	5/26/2023	07:45 AM	176						
573	5/26/2023	08:00 AM	146						
574	5/26/2023	08:15 AM	127						
575	5/26/2023	08:30 AM	136						
576	5/26/2023	08:45 AM	112						
577	5/26/2023	09:00 AM	110						
578	5/26/2023	09:15 AM	122						
579	5/26/2023	09:30 AM	116						
580	5/26/2023	09:45 AM	92						
581	5/26/2023	10:00 AM	93						
582	5/26/2023	10:15 AM	125						
583	5/26/2023	10:30 AM	108						
584	5/26/2023	10:45 AM	106						
585	5/26/2023	11:00 AM	106						
586	5/26/2023	11:15 AM	102						
587	5/26/2023	11:30 AM	110						
588	5/26/2023	11:45 AM	109						
589	5/26/2023	12:00 PM	130						
590	5/26/2023	12:15 PM	100						
591	5/26/2023	12:30 PM	120						
592	5/26/2023	12:45 PM	112						
593	5/26/2023	01:00 PM	109						
594	5/26/2023	01:15 PM	144						
595	5/26/2023	01:30 PM	96						
596	5/26/2023	01:45 PM	130						
597	5/26/2023	02:00 PM	114						
598	5/26/2023	02:15 PM	118						

	A	B	C	D	E	F	G	H	I
599	5/26/2023	02:30 PM	128						
600	5/26/2023	02:45 PM	102						
601	5/26/2023	03:00 PM	118						
602	5/26/2023	03:15 PM	74						
603	5/26/2023	03:30 PM	126						
604	5/26/2023	03:45 PM	104						
605	5/26/2023	04:00 PM	118						
606	5/26/2023	04:15 PM	106						
607	5/26/2023	04:30 PM	148						
608	5/26/2023	04:45 PM	122						
609	5/26/2023	05:00 PM	127						
610	5/26/2023	05:15 PM	157						
611	5/26/2023	05:30 PM	137						
612	5/26/2023	05:45 PM	106						
613	5/26/2023	06:00 PM	130						
614	5/26/2023	06:15 PM	110						
615	5/26/2023	06:30 PM	86						
616	5/26/2023	06:45 PM	104						
617	5/26/2023	07:00 PM	86						
618	5/26/2023	07:15 PM	64						
619	5/26/2023	07:30 PM	75						
620	5/26/2023	07:45 PM	59						
621	5/26/2023	08:00 PM	76						
622	5/26/2023	08:15 PM	64						
623	5/26/2023	08:30 PM	60						
624	5/26/2023	08:45 PM	62						
625	5/26/2023	09:00 PM	106						
626	5/26/2023	09:15 PM	55						
627	5/26/2023	09:30 PM	49						
628	5/26/2023	09:45 PM	38						
629	5/26/2023	10:00 PM	36						
630	5/26/2023	10:15 PM	32						
631	5/26/2023	10:30 PM	38						
632	5/26/2023	10:45 PM	30						
633	5/26/2023	11:00 PM	20						
634	5/26/2023	11:15 PM	28						
635	5/26/2023	11:30 PM	13						
636	5/26/2023	11:45 PM	12						
637	5/27/2023	12:00 AM	20						
638	5/27/2023	12:15 AM	14						
639	5/27/2023	12:30 AM	4						
640	5/27/2023	12:45 AM	8						
641	5/27/2023	01:00 AM	8						
642	5/27/2023	01:15 AM	9						
643	5/27/2023	01:30 AM	4						
644	5/27/2023	01:45 AM	10						
645	5/27/2023	02:00 AM	1						
646	5/27/2023	02:15 AM	1						
647	5/27/2023	02:30 AM	4						
648	5/27/2023	02:45 AM	0						

	A	B	C	D	E	F	G	H	I
649	5/27/2023	03:00 AM	2						
650	5/27/2023	03:15 AM	7						
651	5/27/2023	03:30 AM	10						
652	5/27/2023	03:45 AM	6						
653	5/27/2023	04:00 AM	3						
654	5/27/2023	04:15 AM	3						
655	5/27/2023	04:30 AM	10						
656	5/27/2023	04:45 AM	12						
657	5/27/2023	05:00 AM	14						
658	5/27/2023	05:15 AM	12						
659	5/27/2023	05:30 AM	19						
660	5/27/2023	05:45 AM	21						
661	5/27/2023	06:00 AM	21						
662	5/27/2023	06:15 AM	38						
663	5/27/2023	06:30 AM	68						
664	5/27/2023	06:45 AM	82						
665	5/27/2023	07:00 AM	74						
666	5/27/2023	07:15 AM	42						
667	5/27/2023	07:30 AM	52						
668	5/27/2023	07:45 AM	64						
669	5/27/2023	08:00 AM	62						
670	5/27/2023	08:15 AM	68						
671	5/27/2023	08:30 AM	99						
672	5/27/2023	08:45 AM	92						
673	5/27/2023	09:00 AM	84						
674	5/27/2023	09:15 AM	74						
675	5/27/2023	09:30 AM	98						
676	5/27/2023	09:45 AM	96						
677	5/27/2023	10:00 AM	110						
678	5/27/2023	10:15 AM	100						
679	5/27/2023	10:30 AM	116						
680	5/27/2023	10:45 AM	107						
681	5/27/2023	11:00 AM	108						
682	5/27/2023	11:15 AM	86						
683	5/27/2023	11:30 AM	96						
684	5/27/2023	11:45 AM	102						
685	5/27/2023	12:00 PM	112						
686	5/27/2023	12:15 PM	104						
687	5/27/2023	12:30 PM	88						
688	5/27/2023	12:45 PM	98						
689	5/27/2023	01:00 PM	86						
690	5/27/2023	01:15 PM	80						
691	5/27/2023	01:30 PM	96						
692	5/27/2023	01:45 PM	108						
693	5/27/2023	02:00 PM	90						
694	5/27/2023	02:15 PM	88						
695	5/27/2023	02:30 PM	90						
696	5/27/2023	02:45 PM	108						
697	5/27/2023	03:00 PM	114						
698	5/27/2023	03:15 PM	122						

	A	B	C	D	E	F	G	H	I
699	5/27/2023	03:30 PM	80						
700	5/27/2023	03:45 PM	81						
701	5/27/2023	04:00 PM	82						
702	5/27/2023	04:15 PM	84						
703	5/27/2023	04:30 PM	77						
704	5/27/2023	04:45 PM	80						
705	5/27/2023	05:00 PM	80						
706	5/27/2023	05:15 PM	87						
707	5/27/2023	05:30 PM	110						
708	5/27/2023	05:45 PM	106						
709	5/27/2023	06:00 PM	103						
710	5/27/2023	06:15 PM	82						
711	5/27/2023	06:30 PM	85						
712	5/27/2023	06:45 PM	80						
713	5/27/2023	07:00 PM	58						
714	5/27/2023	07:15 PM	78						
715	5/27/2023	07:30 PM	60						
716	5/27/2023	07:45 PM	50						
717	5/27/2023	08:00 PM	50						
718	5/27/2023	08:15 PM	64						
719	5/27/2023	08:30 PM	48						
720	5/27/2023	08:45 PM	71						
721	5/27/2023	09:00 PM	44						
722	5/27/2023	09:15 PM	37						
723	5/27/2023	09:30 PM	36						
724	5/27/2023	09:45 PM	29						
725	5/27/2023	10:00 PM	40						
726	5/27/2023	10:15 PM	26						
727	5/27/2023	10:30 PM	24						
728	5/27/2023	10:45 PM	18						
729	5/27/2023	11:00 PM	24						
730	5/27/2023	11:15 PM	28						
731	5/27/2023	11:30 PM	18						
732	5/27/2023	11:45 PM	24						
733	5/28/2023	12:00 AM	10						
734	5/28/2023	12:15 AM	9						
735	5/28/2023	12:30 AM	8						
736	5/28/2023	12:45 AM	10						
737	5/28/2023	01:00 AM	8						
738	5/28/2023	01:15 AM	7						
739	5/28/2023	01:30 AM	7						
740	5/28/2023	01:45 AM	4						
741	5/28/2023	02:00 AM	3						
742	5/28/2023	02:15 AM	5						
743	5/28/2023	02:30 AM	5						
744	5/28/2023	02:45 AM	3						
745	5/28/2023	03:00 AM	6						
746	5/28/2023	03:15 AM	6						
747	5/28/2023	03:30 AM	6						
748	5/28/2023	03:45 AM	1						

	A	B	C	D	E	F	G	H	I
749	5/28/2023	04:00 AM	6						
750	5/28/2023	04:15 AM	3						
751	5/28/2023	04:30 AM	6						
752	5/28/2023	04:45 AM	5						
753	5/28/2023	05:00 AM	4						
754	5/28/2023	05:15 AM	14						
755	5/28/2023	05:30 AM	10						
756	5/28/2023	05:45 AM	12						
757	5/28/2023	06:00 AM	23						
758	5/28/2023	06:15 AM	33						
759	5/28/2023	06:30 AM	54						
760	5/28/2023	06:45 AM	40						
761	5/28/2023	07:00 AM	58						
762	5/28/2023	07:15 AM	33						
763	5/28/2023	07:30 AM	33						
764	5/28/2023	07:45 AM	42						
765	5/28/2023	08:00 AM	24						
766	5/28/2023	08:15 AM	48						
767	5/28/2023	08:30 AM	45						
768	5/28/2023	08:45 AM	47						
769	5/28/2023	09:00 AM	64						
770	5/28/2023	09:15 AM	62						
771	5/28/2023	09:30 AM	81						
772	5/28/2023	09:45 AM	80						
773	5/28/2023	10:00 AM	72						
774	5/28/2023	10:15 AM	74						
775	5/28/2023	10:30 AM	92						
776	5/28/2023	10:45 AM	101						
777	5/28/2023	11:00 AM	94						
778	5/28/2023	11:15 AM	77						
779	5/28/2023	11:30 AM	86						
780	5/28/2023	11:45 AM	108						
781	5/28/2023	12:00 PM	121						
782	5/28/2023	12:15 PM	92						
783	5/28/2023	12:30 PM	80						
784	5/28/2023	12:45 PM	82						
785	5/28/2023	01:00 PM	86						
786	5/28/2023	01:15 PM	88						
787	5/28/2023	01:30 PM	100						
788	5/28/2023	01:45 PM	82						
789	5/28/2023	02:00 PM	100						
790	5/28/2023	02:15 PM	94						
791	5/28/2023	02:30 PM	98						
792	5/28/2023	02:45 PM	104						
793	5/28/2023	03:00 PM	80						
794	5/28/2023	03:15 PM	51						
795	5/28/2023	03:30 PM	78						
796	5/28/2023	03:45 PM	82						
797	5/28/2023	04:00 PM	77						
798	5/28/2023	04:15 PM	79						

	A	B	C	D	E	F	G	H	I
799	5/28/2023	04:30 PM	70						
800	5/28/2023	04:45 PM	79						
801	5/28/2023	05:00 PM	81						
802	5/28/2023	05:15 PM	92						
803	5/28/2023	05:30 PM	120						
804	5/28/2023	05:45 PM	113						
805	5/28/2023	06:00 PM	95						
806	5/28/2023	06:15 PM	90						
807	5/28/2023	06:30 PM	82						
808	5/28/2023	06:45 PM	84						
809	5/28/2023	07:00 PM	67						
810	5/28/2023	07:15 PM	76						
811	5/28/2023	07:30 PM	54						
812	5/28/2023	07:45 PM	60						
813	5/28/2023	08:00 PM	62						
814	5/28/2023	08:15 PM	65						
815	5/28/2023	08:30 PM	45						
816	5/28/2023	08:45 PM	43						
817	5/28/2023	09:00 PM	40						
818	5/28/2023	09:15 PM	35						
819	5/28/2023	09:30 PM	42						
820	5/28/2023	09:45 PM	40						
821	5/28/2023	10:00 PM	44						
822	5/28/2023	10:15 PM	21						
823	5/28/2023	10:30 PM	25						
824	5/28/2023	10:45 PM	18						
825	5/28/2023	11:00 PM	18						
826	5/28/2023	11:15 PM	16						
827	5/28/2023	11:30 PM	11						
828	5/28/2023	11:45 PM	20						

	A	B	C	D	E	F	G	H	I
1									
2	File Name: C:\Users\obarrie\Desktop\transfer\Documents\Documents\Osman\Osman from harddrive\Documents\TDB\WSP\Syracuse\Data\ATR\Batch 11\updated Jamar\Data\ATR 1337.tf2								
3	Start Date: 5/19/2023								
4	Start Time: 5:30:00 PM								
5	Location 1: EB Buckley Rd at Morgan Rd								
6	Location 2:								
7									
8	Date	Time	EB						
9	5/19/2023	05:30 PM	43						
10	5/19/2023	05:45 PM	30						
11	5/19/2023	06:00 PM	140						
12	5/19/2023	06:15 PM	143						
13	5/19/2023	06:30 PM	132						
14	5/19/2023	06:45 PM	118						
15	5/19/2023	07:00 PM	122						
16	5/19/2023	07:15 PM	112						
17	5/19/2023	07:30 PM	88						
18	5/19/2023	07:45 PM	98						
19	5/19/2023	08:00 PM	86						
20	5/19/2023	08:15 PM	90						
21	5/19/2023	08:30 PM	80						
22	5/19/2023	08:45 PM	66						
23	5/19/2023	09:00 PM	74						
24	5/19/2023	09:15 PM	52						
25	5/19/2023	09:30 PM	62						
26	5/19/2023	09:45 PM	56						
27	5/19/2023	10:00 PM	46						
28	5/19/2023	10:15 PM	44						
29	5/19/2023	10:30 PM	44						
30	5/19/2023	10:45 PM	32						
31	5/19/2023	11:00 PM	35						
32	5/19/2023	11:15 PM	23						
33	5/19/2023	11:30 PM	21						
34	5/19/2023	11:45 PM	21						
35	5/20/2023	12:00 AM	19						
36	5/20/2023	12:15 AM	18						
37	5/20/2023	12:30 AM	13						
38	5/20/2023	12:45 AM	9						
39	5/20/2023	01:00 AM	8						
40	5/20/2023	01:15 AM	6						
41	5/20/2023	01:30 AM	6						
42	5/20/2023	01:45 AM	15						
43	5/20/2023	02:00 AM	5						
44	5/20/2023	02:15 AM	14						
45	5/20/2023	02:30 AM	6						
46	5/20/2023	02:45 AM	4						
47	5/20/2023	03:00 AM	1						
48	5/20/2023	03:15 AM	8						

	A	B	C	D	E	F	G	H	I
49	5/20/2023	03:30 AM	8						
50	5/20/2023	03:45 AM	8						
51	5/20/2023	04:00 AM	7						
52	5/20/2023	04:15 AM	5						
53	5/20/2023	04:30 AM	16						
54	5/20/2023	04:45 AM	14						
55	5/20/2023	05:00 AM	5						
56	5/20/2023	05:15 AM	4						
57	5/20/2023	05:30 AM	24						
58	5/20/2023	05:45 AM	23						
59	5/20/2023	06:00 AM	15						
60	5/20/2023	06:15 AM	22						
61	5/20/2023	06:30 AM	46						
62	5/20/2023	06:45 AM	38						
63	5/20/2023	07:00 AM	40						
64	5/20/2023	07:15 AM	60						
65	5/20/2023	07:30 AM	67						
66	5/20/2023	07:45 AM	62						
67	5/20/2023	08:00 AM	74						
68	5/20/2023	08:15 AM	94						
69	5/20/2023	08:30 AM	99						
70	5/20/2023	08:45 AM	100						
71	5/20/2023	09:00 AM	103						
72	5/20/2023	09:15 AM	106						
73	5/20/2023	09:30 AM	144						
74	5/20/2023	09:45 AM	143						
75	5/20/2023	10:00 AM	111						
76	5/20/2023	10:15 AM	138						
77	5/20/2023	10:30 AM	142						
78	5/20/2023	10:45 AM	136						
79	5/20/2023	11:00 AM	147						
80	5/20/2023	11:15 AM	162						
81	5/20/2023	11:30 AM	142						
82	5/20/2023	11:45 AM	150						
83	5/20/2023	12:00 PM	124						
84	5/20/2023	12:15 PM	158						
85	5/20/2023	12:30 PM	166						
86	5/20/2023	12:45 PM	161						
87	5/20/2023	01:00 PM	148						
88	5/20/2023	01:15 PM	156						
89	5/20/2023	01:30 PM	138						
90	5/20/2023	01:45 PM	130						
91	5/20/2023	02:00 PM	151						
92	5/20/2023	02:15 PM	144						
93	5/20/2023	02:30 PM	132						
94	5/20/2023	02:45 PM	165						
95	5/20/2023	03:00 PM	146						
96	5/20/2023	03:15 PM	148						
97	5/20/2023	03:30 PM	144						
98	5/20/2023	03:45 PM	121						

	A	B	C	D	E	F	G	H	I
99	5/20/2023	04:00 PM	125						
100	5/20/2023	04:15 PM	106						
101	5/20/2023	04:30 PM	126						
102	5/20/2023	04:45 PM	127						
103	5/20/2023	05:00 PM	118						
104	5/20/2023	05:15 PM	106						
105	5/20/2023	05:30 PM	86						
106	5/20/2023	05:45 PM	112						
107	5/20/2023	06:00 PM	82						
108	5/20/2023	06:15 PM	86						
109	5/20/2023	06:30 PM	68						
110	5/20/2023	06:45 PM	64						
111	5/20/2023	07:00 PM	74						
112	5/20/2023	07:15 PM	72						
113	5/20/2023	07:30 PM	78						
114	5/20/2023	07:45 PM	74						
115	5/20/2023	08:00 PM	64						
116	5/20/2023	08:15 PM	60						
117	5/20/2023	08:30 PM	56						
118	5/20/2023	08:45 PM	66						
119	5/20/2023	09:00 PM	50						
120	5/20/2023	09:15 PM	46						
121	5/20/2023	09:30 PM	47						
122	5/20/2023	09:45 PM	40						
123	5/20/2023	10:00 PM	43						
124	5/20/2023	10:15 PM	36						
125	5/20/2023	10:30 PM	28						
126	5/20/2023	10:45 PM	29						
127	5/20/2023	11:00 PM	28						
128	5/20/2023	11:15 PM	28						
129	5/20/2023	11:30 PM	23						
130	5/20/2023	11:45 PM	31						
131	5/21/2023	12:00 AM	24						
132	5/21/2023	12:15 AM	26						
133	5/21/2023	12:30 AM	8						
134	5/21/2023	12:45 AM	9						
135	5/21/2023	01:00 AM	11						
136	5/21/2023	01:15 AM	7						
137	5/21/2023	01:30 AM	7						
138	5/21/2023	01:45 AM	10						
139	5/21/2023	02:00 AM	6						
140	5/21/2023	02:15 AM	5						
141	5/21/2023	02:30 AM	5						
142	5/21/2023	02:45 AM	4						
143	5/21/2023	03:00 AM	4						
144	5/21/2023	03:15 AM	3						
145	5/21/2023	03:30 AM	6						
146	5/21/2023	03:45 AM	8						
147	5/21/2023	04:00 AM	4						
148	5/21/2023	04:15 AM	6						

	A	B	C	D	E	F	G	H	I
149	5/21/2023	04:30 AM	12						
150	5/21/2023	04:45 AM	5						
151	5/21/2023	05:00 AM	2						
152	5/21/2023	05:15 AM	4						
153	5/21/2023	05:30 AM	9						
154	5/21/2023	05:45 AM	10						
155	5/21/2023	06:00 AM	15						
156	5/21/2023	06:15 AM	11						
157	5/21/2023	06:30 AM	24						
158	5/21/2023	06:45 AM	30						
159	5/21/2023	07:00 AM	27						
160	5/21/2023	07:15 AM	20						
161	5/21/2023	07:30 AM	50						
162	5/21/2023	07:45 AM	40						
163	5/21/2023	08:00 AM	50						
164	5/21/2023	08:15 AM	47						
165	5/21/2023	08:30 AM	80						
166	5/21/2023	08:45 AM	95						
167	5/21/2023	09:00 AM	80						
168	5/21/2023	09:15 AM	100						
169	5/21/2023	09:30 AM	100						
170	5/21/2023	09:45 AM	103						
171	5/21/2023	10:00 AM	98						
172	5/21/2023	10:15 AM	108						
173	5/21/2023	10:30 AM	112						
174	5/21/2023	10:45 AM	136						
175	5/21/2023	11:00 AM	100						
176	5/21/2023	11:15 AM	132						
177	5/21/2023	11:30 AM	144						
178	5/21/2023	11:45 AM	130						
179	5/21/2023	12:00 PM	120						
180	5/21/2023	12:15 PM	100						
181	5/21/2023	12:30 PM	122						
182	5/21/2023	12:45 PM	146						
183	5/21/2023	01:00 PM	130						
184	5/21/2023	01:15 PM	142						
185	5/21/2023	01:30 PM	134						
186	5/21/2023	01:45 PM	148						
187	5/21/2023	02:00 PM	120						
188	5/21/2023	02:15 PM	129						
189	5/21/2023	02:30 PM	106						
190	5/21/2023	02:45 PM	120						
191	5/21/2023	03:00 PM	117						
192	5/21/2023	03:15 PM	109						
193	5/21/2023	03:30 PM	129						
194	5/21/2023	03:45 PM	108						
195	5/21/2023	04:00 PM	107						
196	5/21/2023	04:15 PM	126						
197	5/21/2023	04:30 PM	112						
198	5/21/2023	04:45 PM	118						

	A	B	C	D	E	F	G	H	I
199	5/21/2023	05:00 PM	112						
200	5/21/2023	05:15 PM	121						
201	5/21/2023	05:30 PM	130						
202	5/21/2023	05:45 PM	123						
203	5/21/2023	06:00 PM	119						
204	5/21/2023	06:15 PM	104						
205	5/21/2023	06:30 PM	98						
206	5/21/2023	06:45 PM	84						
207	5/21/2023	07:00 PM	86						
208	5/21/2023	07:15 PM	92						
209	5/21/2023	07:30 PM	70						
210	5/21/2023	07:45 PM	88						
211	5/21/2023	08:00 PM	94						
212	5/21/2023	08:15 PM	84						
213	5/21/2023	08:30 PM	67						
214	5/21/2023	08:45 PM	52						
215	5/21/2023	09:00 PM	42						
216	5/21/2023	09:15 PM	46						
217	5/21/2023	09:30 PM	50						
218	5/21/2023	09:45 PM	36						
219	5/21/2023	10:00 PM	34						
220	5/21/2023	10:15 PM	23						
221	5/21/2023	10:30 PM	26						
222	5/21/2023	10:45 PM	20						
223	5/21/2023	11:00 PM	14						
224	5/21/2023	11:15 PM	18						
225	5/21/2023	11:30 PM	17						
226	5/21/2023	11:45 PM	15						
227	5/22/2023	12:00 AM	4						
228	5/22/2023	12:15 AM	3						
229	5/22/2023	12:30 AM	6						
230	5/22/2023	12:45 AM	5						
231	5/22/2023	01:00 AM	6						
232	5/22/2023	01:15 AM	3						
233	5/22/2023	01:30 AM	2						
234	5/22/2023	01:45 AM	9						
235	5/22/2023	02:00 AM	5						
236	5/22/2023	02:15 AM	4						
237	5/22/2023	02:30 AM	7						
238	5/22/2023	02:45 AM	6						
239	5/22/2023	03:00 AM	7						
240	5/22/2023	03:15 AM	12						
241	5/22/2023	03:30 AM	3						
242	5/22/2023	03:45 AM	12						
243	5/22/2023	04:00 AM	16						
244	5/22/2023	04:15 AM	19						
245	5/22/2023	04:30 AM	36						
246	5/22/2023	04:45 AM	38						
247	5/22/2023	05:00 AM	26						
248	5/22/2023	05:15 AM	29						

	A	B	C	D	E	F	G	H	I
249	5/22/2023	05:30 AM	69						
250	5/22/2023	05:45 AM	50						
251	5/22/2023	06:00 AM	52						
252	5/22/2023	06:15 AM	72						
253	5/22/2023	06:30 AM	116						
254	5/22/2023	06:45 AM	148						
255	5/22/2023	07:00 AM	164						
256	5/22/2023	07:15 AM	178						
257	5/22/2023	07:30 AM	210						
258	5/22/2023	07:45 AM	213						
259	5/22/2023	08:00 AM	178						
260	5/22/2023	08:15 AM	174						
261	5/22/2023	08:30 AM	161						
262	5/22/2023	08:45 AM	140						
263	5/22/2023	09:00 AM	137						
264	5/22/2023	09:15 AM	118						
265	5/22/2023	09:30 AM	160						
266	5/22/2023	09:45 AM	122						
267	5/22/2023	10:00 AM	114						
268	5/22/2023	10:15 AM	106						
269	5/22/2023	10:30 AM	152						
270	5/22/2023	10:45 AM	122						
271	5/22/2023	11:00 AM	108						
272	5/22/2023	11:15 AM	124						
273	5/22/2023	11:30 AM	132						
274	5/22/2023	11:45 AM	136						
275	5/22/2023	12:00 PM	114						
276	5/22/2023	12:15 PM	135						
277	5/22/2023	12:30 PM	144						
278	5/22/2023	12:45 PM	158						
279	5/22/2023	01:00 PM	147						
280	5/22/2023	01:15 PM	138						
281	5/22/2023	01:30 PM	152						
282	5/22/2023	01:45 PM	147						
283	5/22/2023	02:00 PM	129						
284	5/22/2023	02:15 PM	150						
285	5/22/2023	02:30 PM	162						
286	5/22/2023	02:45 PM	162						
287	5/22/2023	03:00 PM	162						
288	5/22/2023	03:15 PM	184						
289	5/22/2023	03:30 PM	172						
290	5/22/2023	03:45 PM	194						
291	5/22/2023	04:00 PM	196						
292	5/22/2023	04:15 PM	176						
293	5/22/2023	04:30 PM	224						
294	5/22/2023	04:45 PM	220						
295	5/22/2023	05:00 PM	198						
296	5/22/2023	05:15 PM	175						
297	5/22/2023	05:30 PM	176						
298	5/22/2023	05:45 PM	170						

	A	B	C	D	E	F	G	H	I
299	5/22/2023	06:00 PM	145						
300	5/22/2023	06:15 PM	138						
301	5/22/2023	06:30 PM	130						
302	5/22/2023	06:45 PM	94						
303	5/22/2023	07:00 PM	106						
304	5/22/2023	07:15 PM	98						
305	5/22/2023	07:30 PM	92						
306	5/22/2023	07:45 PM	86						
307	5/22/2023	08:00 PM	86						
308	5/22/2023	08:15 PM	98						
309	5/22/2023	08:30 PM	65						
310	5/22/2023	08:45 PM	62						
311	5/22/2023	09:00 PM	62						
312	5/22/2023	09:15 PM	58						
313	5/22/2023	09:30 PM	34						
314	5/22/2023	09:45 PM	30						
315	5/22/2023	10:00 PM	22						
316	5/22/2023	10:15 PM	22						
317	5/22/2023	10:30 PM	25						
318	5/22/2023	10:45 PM	22						
319	5/22/2023	11:00 PM	23						
320	5/22/2023	11:15 PM	18						
321	5/22/2023	11:30 PM	20						
322	5/22/2023	11:45 PM	13						
323	5/23/2023	12:00 AM	11						
324	5/23/2023	12:15 AM	10						
325	5/23/2023	12:30 AM	10						
326	5/23/2023	12:45 AM	2						
327	5/23/2023	01:00 AM	4						
328	5/23/2023	01:15 AM	4						
329	5/23/2023	01:30 AM	12						
330	5/23/2023	01:45 AM	6						
331	5/23/2023	02:00 AM	9						
332	5/23/2023	02:15 AM	6						
333	5/23/2023	02:30 AM	3						
334	5/23/2023	02:45 AM	8						
335	5/23/2023	03:00 AM	12						
336	5/23/2023	03:15 AM	8						
337	5/23/2023	03:30 AM	18						
338	5/23/2023	03:45 AM	23						
339	5/23/2023	04:00 AM	21						
340	5/23/2023	04:15 AM	16						
341	5/23/2023	04:30 AM	28						
342	5/23/2023	04:45 AM	38						
343	5/23/2023	05:00 AM	30						
344	5/23/2023	05:15 AM	44						
345	5/23/2023	05:30 AM	55						
346	5/23/2023	05:45 AM	60						
347	5/23/2023	06:00 AM	42						
348	5/23/2023	06:15 AM	86						

	A	B	C	D	E	F	G	H	I
349	5/23/2023	06:30 AM	121						
350	5/23/2023	06:45 AM	140						
351	5/23/2023	07:00 AM	157						
352	5/23/2023	07:15 AM	194						
353	5/23/2023	07:30 AM	196						
354	5/23/2023	07:45 AM	234						
355	5/23/2023	08:00 AM	184						
356	5/23/2023	08:15 AM	172						
357	5/23/2023	08:30 AM	156						
358	5/23/2023	08:45 AM	161						
359	5/23/2023	09:00 AM	152						
360	5/23/2023	09:15 AM	124						
361	5/23/2023	09:30 AM	150						
362	5/23/2023	09:45 AM	136						
363	5/23/2023	10:00 AM	110						
364	5/23/2023	10:15 AM	116						
365	5/23/2023	10:30 AM	127						
366	5/23/2023	10:45 AM	127						
367	5/23/2023	11:00 AM	112						
368	5/23/2023	11:15 AM	112						
369	5/23/2023	11:30 AM	143						
370	5/23/2023	11:45 AM	132						
371	5/23/2023	12:00 PM	121						
372	5/23/2023	12:15 PM	134						
373	5/23/2023	12:30 PM	158						
374	5/23/2023	12:45 PM	160						
375	5/23/2023	01:00 PM	126						
376	5/23/2023	01:15 PM	140						
377	5/23/2023	01:30 PM	162						
378	5/23/2023	01:45 PM	160						
379	5/23/2023	02:00 PM	141						
380	5/23/2023	02:15 PM	164						
381	5/23/2023	02:30 PM	166						
382	5/23/2023	02:45 PM	178						
383	5/23/2023	03:00 PM	154						
384	5/23/2023	03:15 PM	184						
385	5/23/2023	03:30 PM	172						
386	5/23/2023	03:45 PM	179						
387	5/23/2023	04:00 PM	197						
388	5/23/2023	04:15 PM	178						
389	5/23/2023	04:30 PM	184						
390	5/23/2023	04:45 PM	210						
391	5/23/2023	05:00 PM	210						
392	5/23/2023	05:15 PM	206						
393	5/23/2023	05:30 PM	186						
394	5/23/2023	05:45 PM	174						
395	5/23/2023	06:00 PM	152						
396	5/23/2023	06:15 PM	126						
397	5/23/2023	06:30 PM	128						
398	5/23/2023	06:45 PM	110						

	A	B	C	D	E	F	G	H	I
399	5/23/2023	07:00 PM	114						
400	5/23/2023	07:15 PM	104						
401	5/23/2023	07:30 PM	96						
402	5/23/2023	07:45 PM	112						
403	5/23/2023	08:00 PM	112						
404	5/23/2023	08:15 PM	83						
405	5/23/2023	08:30 PM	87						
406	5/23/2023	08:45 PM	76						
407	5/23/2023	09:00 PM	79						
408	5/23/2023	09:15 PM	46						
409	5/23/2023	09:30 PM	52						
410	5/23/2023	09:45 PM	35						
411	5/23/2023	10:00 PM	28						
412	5/23/2023	10:15 PM	28						
413	5/23/2023	10:30 PM	25						
414	5/23/2023	10:45 PM	18						
415	5/23/2023	11:00 PM	16						
416	5/23/2023	11:15 PM	19						
417	5/23/2023	11:30 PM	14						
418	5/23/2023	11:45 PM	16						
419	5/24/2023	12:00 AM	12						
420	5/24/2023	12:15 AM	17						
421	5/24/2023	12:30 AM	8						
422	5/24/2023	12:45 AM	7						
423	5/24/2023	01:00 AM	8						
424	5/24/2023	01:15 AM	5						
425	5/24/2023	01:30 AM	3						
426	5/24/2023	01:45 AM	4						
427	5/24/2023	02:00 AM	6						
428	5/24/2023	02:15 AM	3						
429	5/24/2023	02:30 AM	6						
430	5/24/2023	02:45 AM	6						
431	5/24/2023	03:00 AM	14						
432	5/24/2023	03:15 AM	13						
433	5/24/2023	03:30 AM	14						
434	5/24/2023	03:45 AM	16						
435	5/24/2023	04:00 AM	6						
436	5/24/2023	04:15 AM	12						
437	5/24/2023	04:30 AM	31						
438	5/24/2023	04:45 AM	34						
439	5/24/2023	05:00 AM	30						
440	5/24/2023	05:15 AM	38						
441	5/24/2023	05:30 AM	57						
442	5/24/2023	05:45 AM	62						
443	5/24/2023	06:00 AM	50						
444	5/24/2023	06:15 AM	86						
445	5/24/2023	06:30 AM	119						
446	5/24/2023	06:45 AM	144						
447	5/24/2023	07:00 AM	168						
448	5/24/2023	07:15 AM	180						

	A	B	C	D	E	F	G	H	I
449	5/24/2023	07:30 AM	194						
450	5/24/2023	07:45 AM	200						
451	5/24/2023	08:00 AM	188						
452	5/24/2023	08:15 AM	161						
453	5/24/2023	08:30 AM	162						
454	5/24/2023	08:45 AM	134						
455	5/24/2023	09:00 AM	143						
456	5/24/2023	09:15 AM	132						
457	5/24/2023	09:30 AM	120						
458	5/24/2023	09:45 AM	112						
459	5/24/2023	10:00 AM	118						
460	5/24/2023	10:15 AM	108						
461	5/24/2023	10:30 AM	128						
462	5/24/2023	10:45 AM	116						
463	5/24/2023	11:00 AM	122						
464	5/24/2023	11:15 AM	137						
465	5/24/2023	11:30 AM	147						
466	5/24/2023	11:45 AM	125						
467	5/24/2023	12:00 PM	150						
468	5/24/2023	12:15 PM	167						
469	5/24/2023	12:30 PM	146						
470	5/24/2023	12:45 PM	154						
471	5/24/2023	01:00 PM	166						
472	5/24/2023	01:15 PM	137						
473	5/24/2023	01:30 PM	148						
474	5/24/2023	01:45 PM	132						
475	5/24/2023	02:00 PM	132						
476	5/24/2023	02:15 PM	154						
477	5/24/2023	02:30 PM	162						
478	5/24/2023	02:45 PM	154						
479	5/24/2023	03:00 PM	158						
480	5/24/2023	03:15 PM	152						
481	5/24/2023	03:30 PM	180						
482	5/24/2023	03:45 PM	205						
483	5/24/2023	04:00 PM	212						
484	5/24/2023	04:15 PM	205						
485	5/24/2023	04:30 PM	188						
486	5/24/2023	04:45 PM	186						
487	5/24/2023	05:00 PM	206						
488	5/24/2023	05:15 PM	194						
489	5/24/2023	05:30 PM	163						
490	5/24/2023	05:45 PM	150						
491	5/24/2023	06:00 PM	120						
492	5/24/2023	06:15 PM	138						
493	5/24/2023	06:30 PM	128						
494	5/24/2023	06:45 PM	109						
495	5/24/2023	07:00 PM	114						
496	5/24/2023	07:15 PM	88						
497	5/24/2023	07:30 PM	79						
498	5/24/2023	07:45 PM	84						

	A	B	C	D	E	F	G	H	I
499	5/24/2023	08:00 PM	80						
500	5/24/2023	08:15 PM	88						
501	5/24/2023	08:30 PM	66						
502	5/24/2023	08:45 PM	88						
503	5/24/2023	09:00 PM	50						
504	5/24/2023	09:15 PM	54						
505	5/24/2023	09:30 PM	42						
506	5/24/2023	09:45 PM	39						
507	5/24/2023	10:00 PM	28						
508	5/24/2023	10:15 PM	28						
509	5/24/2023	10:30 PM	30						
510	5/24/2023	10:45 PM	17						
511	5/24/2023	11:00 PM	22						
512	5/24/2023	11:15 PM	26						
513	5/24/2023	11:30 PM	10						
514	5/24/2023	11:45 PM	22						
515	5/25/2023	12:00 AM	8						
516	5/25/2023	12:15 AM	16						
517	5/25/2023	12:30 AM	8						
518	5/25/2023	12:45 AM	6						
519	5/25/2023	01:00 AM	5						
520	5/25/2023	01:15 AM	6						
521	5/25/2023	01:30 AM	8						
522	5/25/2023	01:45 AM	9						
523	5/25/2023	02:00 AM	6						
524	5/25/2023	02:15 AM	5						
525	5/25/2023	02:30 AM	4						
526	5/25/2023	02:45 AM	6						
527	5/25/2023	03:00 AM	8						
528	5/25/2023	03:15 AM	14						
529	5/25/2023	03:30 AM	12						
530	5/25/2023	03:45 AM	16						
531	5/25/2023	04:00 AM	12						
532	5/25/2023	04:15 AM	20						
533	5/25/2023	04:30 AM	38						
534	5/25/2023	04:45 AM	30						
535	5/25/2023	05:00 AM	34						
536	5/25/2023	05:15 AM	32						
537	5/25/2023	05:30 AM	52						
538	5/25/2023	05:45 AM	66						
539	5/25/2023	06:00 AM	53						
540	5/25/2023	06:15 AM	100						
541	5/25/2023	06:30 AM	120						
542	5/25/2023	06:45 AM	172						
543	5/25/2023	07:00 AM	170						
544	5/25/2023	07:15 AM	194						
545	5/25/2023	07:30 AM	210						
546	5/25/2023	07:45 AM	204						
547	5/25/2023	08:00 AM	202						
548	5/25/2023	08:15 AM	172						

	A	B	C	D	E	F	G	H	I
549	5/25/2023	08:30 AM	176						
550	5/25/2023	08:45 AM	156						
551	5/25/2023	09:00 AM	166						
552	5/25/2023	09:15 AM	126						
553	5/25/2023	09:30 AM	137						
554	5/25/2023	09:45 AM	130						
555	5/25/2023	10:00 AM	114						
556	5/25/2023	10:15 AM	164						
557	5/25/2023	10:30 AM	116						
558	5/25/2023	10:45 AM	135						
559	5/25/2023	11:00 AM	130						
560	5/25/2023	11:15 AM	136						
561	5/25/2023	11:30 AM	141						
562	5/25/2023	11:45 AM	168						
563	5/25/2023	12:00 PM	134						
564	5/25/2023	12:15 PM	142						
565	5/25/2023	12:30 PM	175						
566	5/25/2023	12:45 PM	162						
567	5/25/2023	01:00 PM	142						
568	5/25/2023	01:15 PM	152						
569	5/25/2023	01:30 PM	141						
570	5/25/2023	01:45 PM	166						
571	5/25/2023	02:00 PM	168						
572	5/25/2023	02:15 PM	168						
573	5/25/2023	02:30 PM	181						
574	5/25/2023	02:45 PM	190						
575	5/25/2023	03:00 PM	178						
576	5/25/2023	03:15 PM	192						
577	5/25/2023	03:30 PM	165						
578	5/25/2023	03:45 PM	194						
579	5/25/2023	04:00 PM	176						
580	5/25/2023	04:15 PM	200						
581	5/25/2023	04:30 PM	212						
582	5/25/2023	04:45 PM	202						
583	5/25/2023	05:00 PM	194						
584	5/25/2023	05:15 PM	182						
585	5/25/2023	05:30 PM	184						
586	5/25/2023	05:45 PM	170						
587	5/25/2023	06:00 PM	154						
588	5/25/2023	06:15 PM	137						
589	5/25/2023	06:30 PM	118						
590	5/25/2023	06:45 PM	118						
591	5/25/2023	07:00 PM	105						
592	5/25/2023	07:15 PM	129						
593	5/25/2023	07:30 PM	116						
594	5/25/2023	07:45 PM	108						
595	5/25/2023	08:00 PM	115						
596	5/25/2023	08:15 PM	123						
597	5/25/2023	08:30 PM	88						
598	5/25/2023	08:45 PM	94						

	A	B	C	D	E	F	G	H	I
599	5/25/2023	09:00 PM	70						
600	5/25/2023	09:15 PM	70						
601	5/25/2023	09:30 PM	66						
602	5/25/2023	09:45 PM	62						
603	5/25/2023	10:00 PM	38						
604	5/25/2023	10:15 PM	37						
605	5/25/2023	10:30 PM	38						
606	5/25/2023	10:45 PM	32						
607	5/25/2023	11:00 PM	30						
608	5/25/2023	11:15 PM	34						
609	5/25/2023	11:30 PM	25						
610	5/25/2023	11:45 PM	14						
611	5/26/2023	12:00 AM	21						
612	5/26/2023	12:15 AM	18						
613	5/26/2023	12:30 AM	4						
614	5/26/2023	12:45 AM	5						
615	5/26/2023	01:00 AM	8						
616	5/26/2023	01:15 AM	5						
617	5/26/2023	01:30 AM	6						
618	5/26/2023	01:45 AM	2						
619	5/26/2023	02:00 AM	11						
620	5/26/2023	02:15 AM	8						
621	5/26/2023	02:30 AM	4						
622	5/26/2023	02:45 AM	6						
623	5/26/2023	03:00 AM	6						
624	5/26/2023	03:15 AM	9						
625	5/26/2023	03:30 AM	10						
626	5/26/2023	03:45 AM	12						
627	5/26/2023	04:00 AM	9						
628	5/26/2023	04:15 AM	16						
629	5/26/2023	04:30 AM	24						
630	5/26/2023	04:45 AM	26						
631	5/26/2023	05:00 AM	21						
632	5/26/2023	05:15 AM	33						
633	5/26/2023	05:30 AM	38						
634	5/26/2023	05:45 AM	54						
635	5/26/2023	06:00 AM	42						
636	5/26/2023	06:15 AM	62						
637	5/26/2023	06:30 AM	114						
638	5/26/2023	06:45 AM	153						
639	5/26/2023	07:00 AM	139						
640	5/26/2023	07:15 AM	151						
641	5/26/2023	07:30 AM	186						
642	5/26/2023	07:45 AM	182						
643	5/26/2023	08:00 AM	152						
644	5/26/2023	08:15 AM	143						
645	5/26/2023	08:30 AM	162						
646	5/26/2023	08:45 AM	131						
647	5/26/2023	09:00 AM	140						
648	5/26/2023	09:15 AM	123						

	A	B	C	D	E	F	G	H	I
649	5/26/2023	09:30 AM	136						
650	5/26/2023	09:45 AM	143						
651	5/26/2023	10:00 AM	137						
652	5/26/2023	10:15 AM	154						
653	5/26/2023	10:30 AM	160						
654	5/26/2023	10:45 AM	130						
655	5/26/2023	11:00 AM	170						
656	5/26/2023	11:15 AM	176						
657	5/26/2023	11:30 AM	170						
658	5/26/2023	11:45 AM	186						
659	5/26/2023	12:00 PM	168						
660	5/26/2023	12:15 PM	166						
661	5/26/2023	12:30 PM	166						
662	5/26/2023	12:45 PM	189						
663	5/26/2023	01:00 PM	168						
664	5/26/2023	01:15 PM	146						
665	5/26/2023	01:30 PM	155						
666	5/26/2023	01:45 PM	158						
667	5/26/2023	02:00 PM	166						
668	5/26/2023	02:15 PM	154						
669	5/26/2023	02:30 PM	178						
670	5/26/2023	02:45 PM	173						
671	5/26/2023	03:00 PM	158						
672	5/26/2023	03:15 PM	174						
673	5/26/2023	03:30 PM	156						
674	5/26/2023	03:45 PM	186						
675	5/26/2023	04:00 PM	178						
676	5/26/2023	04:15 PM	172						
677	5/26/2023	04:30 PM	196						
678	5/26/2023	04:45 PM	174						
679	5/26/2023	05:00 PM	182						
680	5/26/2023	05:15 PM	168						
681	5/26/2023	05:30 PM	140						
682	5/26/2023	05:45 PM	148						
683	5/26/2023	06:00 PM	132						
684	5/26/2023	06:15 PM	136						
685	5/26/2023	06:30 PM	112						
686	5/26/2023	06:45 PM	94						
687	5/26/2023	07:00 PM	126						
688	5/26/2023	07:15 PM	104						
689	5/26/2023	07:30 PM	118						
690	5/26/2023	07:45 PM	88						
691	5/26/2023	08:00 PM	84						
692	5/26/2023	08:15 PM	94						
693	5/26/2023	08:30 PM	93						
694	5/26/2023	08:45 PM	78						
695	5/26/2023	09:00 PM	70						
696	5/26/2023	09:15 PM	72						
697	5/26/2023	09:30 PM	58						
698	5/26/2023	09:45 PM	66						

	A	B	C	D	E	F	G	H	I
699	5/26/2023	10:00 PM	41						
700	5/26/2023	10:15 PM	40						
701	5/26/2023	10:30 PM	37						
702	5/26/2023	10:45 PM	34						
703	5/26/2023	11:00 PM	36						
704	5/26/2023	11:15 PM	40						
705	5/26/2023	11:30 PM	30						
706	5/26/2023	11:45 PM	24						
707	5/27/2023	12:00 AM	22						
708	5/27/2023	12:15 AM	22						
709	5/27/2023	12:30 AM	16						
710	5/27/2023	12:45 AM	10						
711	5/27/2023	01:00 AM	12						
712	5/27/2023	01:15 AM	9						
713	5/27/2023	01:30 AM	8						
714	5/27/2023	01:45 AM	6						
715	5/27/2023	02:00 AM	10						
716	5/27/2023	02:15 AM	4						
717	5/27/2023	02:30 AM	8						
718	5/27/2023	02:45 AM	5						
719	5/27/2023	03:00 AM	6						
720	5/27/2023	03:15 AM	6						
721	5/27/2023	03:30 AM	6						
722	5/27/2023	03:45 AM	5						
723	5/27/2023	04:00 AM	6						
724	5/27/2023	04:15 AM	4						
725	5/27/2023	04:30 AM	12						
726	5/27/2023	04:45 AM	10						
727	5/27/2023	05:00 AM	5						
728	5/27/2023	05:15 AM	7						
729	5/27/2023	05:30 AM	20						
730	5/27/2023	05:45 AM	15						
731	5/27/2023	06:00 AM	11						
732	5/27/2023	06:15 AM	20						
733	5/27/2023	06:30 AM	28						
734	5/27/2023	06:45 AM	33						
735	5/27/2023	07:00 AM	50						
736	5/27/2023	07:15 AM	50						
737	5/27/2023	07:30 AM	52						
738	5/27/2023	07:45 AM	52						
739	5/27/2023	08:00 AM	64						
740	5/27/2023	08:15 AM	66						
741	5/27/2023	08:30 AM	86						
742	5/27/2023	08:45 AM	94						
743	5/27/2023	09:00 AM	87						
744	5/27/2023	09:15 AM	94						
745	5/27/2023	09:30 AM	95						
746	5/27/2023	09:45 AM	128						
747	5/27/2023	10:00 AM	111						
748	5/27/2023	10:15 AM	131						

	A	B	C	D	E	F	G	H	I
749	5/27/2023	10:30 AM	136						
750	5/27/2023	10:45 AM	130						
751	5/27/2023	11:00 AM	142						
752	5/27/2023	11:15 AM	135						
753	5/27/2023	11:30 AM	142						
754	5/27/2023	11:45 AM	176						
755	5/27/2023	12:00 PM	140						
756	5/27/2023	12:15 PM	144						
757	5/27/2023	12:30 PM	152						
758	5/27/2023	12:45 PM	164						
759	5/27/2023	01:00 PM	132						
760	5/27/2023	01:15 PM	120						
761	5/27/2023	01:30 PM	124						
762	5/27/2023	01:45 PM	130						
763	5/27/2023	02:00 PM	110						
764	5/27/2023	02:15 PM	122						
765	5/27/2023	02:30 PM	130						
766	5/27/2023	02:45 PM	120						
767	5/27/2023	03:00 PM	120						
768	5/27/2023	03:15 PM	112						
769	5/27/2023	03:30 PM	125						
770	5/27/2023	03:45 PM	136						
771	5/27/2023	04:00 PM	111						
772	5/27/2023	04:15 PM	100						
773	5/27/2023	04:30 PM	114						
774	5/27/2023	04:45 PM	110						
775	5/27/2023	05:00 PM	108						
776	5/27/2023	05:15 PM	100						
777	5/27/2023	05:30 PM	92						
778	5/27/2023	05:45 PM	115						
779	5/27/2023	06:00 PM	109						
780	5/27/2023	06:15 PM	98						
781	5/27/2023	06:30 PM	88						
782	5/27/2023	06:45 PM	76						
783	5/27/2023	07:00 PM	83						
784	5/27/2023	07:15 PM	70						
785	5/27/2023	07:30 PM	84						
786	5/27/2023	07:45 PM	87						
787	5/27/2023	08:00 PM	70						
788	5/27/2023	08:15 PM	85						
789	5/27/2023	08:30 PM	71						
790	5/27/2023	08:45 PM	69						
791	5/27/2023	09:00 PM	56						
792	5/27/2023	09:15 PM	52						
793	5/27/2023	09:30 PM	54						
794	5/27/2023	09:45 PM	41						
795	5/27/2023	10:00 PM	44						
796	5/27/2023	10:15 PM	40						
797	5/27/2023	10:30 PM	38						
798	5/27/2023	10:45 PM	34						

	A	B	C	D	E	F	G	H	I
799	5/27/2023	11:00 PM	21						
800	5/27/2023	11:15 PM	24						
801	5/27/2023	11:30 PM	29						
802	5/27/2023	11:45 PM	22						
803	5/28/2023	12:00 AM	14						
804	5/28/2023	12:15 AM	14						
805	5/28/2023	12:30 AM	11						
806	5/28/2023	12:45 AM	7						
807	5/28/2023	01:00 AM	8						
808	5/28/2023	01:15 AM	9						
809	5/28/2023	01:30 AM	4						
810	5/28/2023	01:45 AM	12						
811	5/28/2023	02:00 AM	7						
812	5/28/2023	02:15 AM	4						
813	5/28/2023	02:30 AM	6						
814	5/28/2023	02:45 AM	3						
815	5/28/2023	03:00 AM	4						
816	5/28/2023	03:15 AM	5						
817	5/28/2023	03:30 AM	7						
818	5/28/2023	03:45 AM	1						
819	5/28/2023	04:00 AM	7						
820	5/28/2023	04:15 AM	1						
821	5/28/2023	04:30 AM	6						
822	5/28/2023	04:45 AM	7						
823	5/28/2023	05:00 AM	8						
824	5/28/2023	05:15 AM	7						
825	5/28/2023	05:30 AM	8						
826	5/28/2023	05:45 AM	12						
827	5/28/2023	06:00 AM	10						
828	5/28/2023	06:15 AM	14						
829	5/28/2023	06:30 AM	23						
830	5/28/2023	06:45 AM	28						
831	5/28/2023	07:00 AM	23						
832	5/28/2023	07:15 AM	30						
833	5/28/2023	07:30 AM	30						
834	5/28/2023	07:45 AM	36						
835	5/28/2023	08:00 AM	44						
836	5/28/2023	08:15 AM	44						
837	5/28/2023	08:30 AM	60						
838	5/28/2023	08:45 AM	67						
839	5/28/2023	09:00 AM	76						
840	5/28/2023	09:15 AM	82						
841	5/28/2023	09:30 AM	100						
842	5/28/2023	09:45 AM	108						
843	5/28/2023	10:00 AM	108						
844	5/28/2023	10:15 AM	104						
845	5/28/2023	10:30 AM	112						
846	5/28/2023	10:45 AM	116						
847	5/28/2023	11:00 AM	100						
848	5/28/2023	11:15 AM	116						

	A	B	C	D	E	F	G	H	I
849	5/28/2023	11:30 AM	110						
850	5/28/2023	11:45 AM	114						
851	5/28/2023	12:00 PM	117						
852	5/28/2023	12:15 PM	118						
853	5/28/2023	12:30 PM	115						
854	5/28/2023	12:45 PM	128						
855	5/28/2023	01:00 PM	111						
856	5/28/2023	01:15 PM	128						
857	5/28/2023	01:30 PM	120						
858	5/28/2023	01:45 PM	126						
859	5/28/2023	02:00 PM	114						
860	5/28/2023	02:15 PM	94						
861	5/28/2023	02:30 PM	110						
862	5/28/2023	02:45 PM	104						
863	5/28/2023	03:00 PM	100						
864	5/28/2023	03:15 PM	103						
865	5/28/2023	03:30 PM	125						
866	5/28/2023	03:45 PM	110						
867	5/28/2023	04:00 PM	102						
868	5/28/2023	04:15 PM	86						
869	5/28/2023	04:30 PM	96						
870	5/28/2023	04:45 PM	102						
871	5/28/2023	05:00 PM	84						
872	5/28/2023	05:15 PM	75						
873	5/28/2023	05:30 PM	84						
874	5/28/2023	05:45 PM	112						
875	5/28/2023	06:00 PM	92						
876	5/28/2023	06:15 PM	83						
877	5/28/2023	06:30 PM	88						
878	5/28/2023	06:45 PM	74						
879	5/28/2023	07:00 PM	72						
880	5/28/2023	07:15 PM	82						
881	5/28/2023	07:30 PM	76						
882	5/28/2023	07:45 PM	62						
883	5/28/2023	08:00 PM	74						
884	5/28/2023	08:15 PM	78						
885	5/28/2023	08:30 PM	73						
886	5/28/2023	08:45 PM	80						
887	5/28/2023	09:00 PM	83						
888	5/28/2023	09:15 PM	70						
889	5/28/2023	09:30 PM	60						
890	5/28/2023	09:45 PM	58						
891	5/28/2023	10:00 PM	55						
892	5/28/2023	10:15 PM	45						
893	5/28/2023	10:30 PM	27						
894	5/28/2023	10:45 PM	33						
895	5/28/2023	11:00 PM	22						
896	5/28/2023	11:15 PM	26						
897	5/28/2023	11:30 PM	24						
898	5/28/2023	11:45 PM	20						

	A	B	C	D	E	F	G	H	I
1									
2	File Name: C:\Users\obarrie\Desktop\transfer\Documents\Documents\Osman\Osman from harddrive\Documents\TDB\WSP\Syracuse\Data\ATR\Batch 11\updated Jamar\Data\ATR 1338.tf2								
3	Start Date: 5/20/2023								
4	Start Time: 11:00:00 AM								
5	Location 1: WB Buckley Rd at Morgan Rd								
6	Location 2:								
7									
8	Date	Time	WB						
9	5/20/2023	11:00 AM	113						
10	5/20/2023	11:15 AM	111						
11	5/20/2023	11:30 AM	110						
12	5/20/2023	11:45 AM	130						
13	5/20/2023	12:00 PM	119						
14	5/20/2023	12:15 PM	110						
15	5/20/2023	12:30 PM	124						
16	5/20/2023	12:45 PM	126						
17	5/20/2023	01:00 PM	106						
18	5/20/2023	01:15 PM	130						
19	5/20/2023	01:30 PM	82						
20	5/20/2023	01:45 PM	110						
21	5/20/2023	02:00 PM	121						
22	5/20/2023	02:15 PM	119						
23	5/20/2023	02:30 PM	106						
24	5/20/2023	02:45 PM	97						
25	5/20/2023	03:00 PM	114						
26	5/20/2023	03:15 PM	111						
27	5/20/2023	03:30 PM	82						
28	5/20/2023	03:45 PM	111						
29	5/20/2023	04:00 PM	95						
30	5/20/2023	04:15 PM	89						
31	5/20/2023	04:30 PM	84						
32	5/20/2023	04:45 PM	82						
33	5/20/2023	05:00 PM	102						
34	5/20/2023	05:15 PM	98						
35	5/20/2023	05:30 PM	61						
36	5/20/2023	05:45 PM	84						
37	5/20/2023	06:00 PM	80						
38	5/20/2023	06:15 PM	88						
39	5/20/2023	06:30 PM	72						
40	5/20/2023	06:45 PM	62						
41	5/20/2023	07:00 PM	56						
42	5/20/2023	07:15 PM	54						
43	5/20/2023	07:30 PM	68						
44	5/20/2023	07:45 PM	58						
45	5/20/2023	08:00 PM	37						
46	5/20/2023	08:15 PM	54						
47	5/20/2023	08:30 PM	45						
48	5/20/2023	08:45 PM	52						

	A	B	C	D	E	F	G	H	I
49	5/20/2023	09:00 PM	46						
50	5/20/2023	09:15 PM	42						
51	5/20/2023	09:30 PM	42						
52	5/20/2023	09:45 PM	33						
53	5/20/2023	10:00 PM	46						
54	5/20/2023	10:15 PM	43						
55	5/20/2023	10:30 PM	48						
56	5/20/2023	10:45 PM	24						
57	5/20/2023	11:00 PM	38						
58	5/20/2023	11:15 PM	30						
59	5/20/2023	11:30 PM	15						
60	5/20/2023	11:45 PM	25						
61	5/21/2023	12:00 AM	17						
62	5/21/2023	12:15 AM	15						
63	5/21/2023	12:30 AM	10						
64	5/21/2023	12:45 AM	7						
65	5/21/2023	01:00 AM	13						
66	5/21/2023	01:15 AM	16						
67	5/21/2023	01:30 AM	3						
68	5/21/2023	01:45 AM	5						
69	5/21/2023	02:00 AM	8						
70	5/21/2023	02:15 AM	7						
71	5/21/2023	02:30 AM	6						
72	5/21/2023	02:45 AM	6						
73	5/21/2023	03:00 AM	2						
74	5/21/2023	03:15 AM	2						
75	5/21/2023	03:30 AM	5						
76	5/21/2023	03:45 AM	3						
77	5/21/2023	04:00 AM	6						
78	5/21/2023	04:15 AM	8						
79	5/21/2023	04:30 AM	2						
80	5/21/2023	04:45 AM	4						
81	5/21/2023	05:00 AM	7						
82	5/21/2023	05:15 AM	4						
83	5/21/2023	05:30 AM	22						
84	5/21/2023	05:45 AM	5						
85	5/21/2023	06:00 AM	13						
86	5/21/2023	06:15 AM	12						
87	5/21/2023	06:30 AM	16						
88	5/21/2023	06:45 AM	26						
89	5/21/2023	07:00 AM	24						
90	5/21/2023	07:15 AM	31						
91	5/21/2023	07:30 AM	44						
92	5/21/2023	07:45 AM	38						
93	5/21/2023	08:00 AM	38						
94	5/21/2023	08:15 AM	48						
95	5/21/2023	08:30 AM	48						
96	5/21/2023	08:45 AM	72						
97	5/21/2023	09:00 AM	44						
98	5/21/2023	09:15 AM	61						

	A	B	C	D	E	F	G	H	I
99	5/21/2023	09:30 AM	72						
100	5/21/2023	09:45 AM	85						
101	5/21/2023	10:00 AM	74						
102	5/21/2023	10:15 AM	72						
103	5/21/2023	10:30 AM	81						
104	5/21/2023	10:45 AM	73						
105	5/21/2023	11:00 AM	97						
106	5/21/2023	11:15 AM	92						
107	5/21/2023	11:30 AM	120						
108	5/21/2023	11:45 AM	123						
109	5/21/2023	12:00 PM	132						
110	5/21/2023	12:15 PM	116						
111	5/21/2023	12:30 PM	89						
112	5/21/2023	12:45 PM	118						
113	5/21/2023	01:00 PM	105						
114	5/21/2023	01:15 PM	75						
115	5/21/2023	01:30 PM	90						
116	5/21/2023	01:45 PM	80						
117	5/21/2023	02:00 PM	111						
118	5/21/2023	02:15 PM	112						
119	5/21/2023	02:30 PM	119						
120	5/21/2023	02:45 PM	92						
121	5/21/2023	03:00 PM	106						
122	5/21/2023	03:15 PM	100						
123	5/21/2023	03:30 PM	110						
124	5/21/2023	03:45 PM	111						
125	5/21/2023	04:00 PM	110						
126	5/21/2023	04:15 PM	90						
127	5/21/2023	04:30 PM	100						
128	5/21/2023	04:45 PM	100						
129	5/21/2023	05:00 PM	102						
130	5/21/2023	05:15 PM	82						
131	5/21/2023	05:30 PM	93						
132	5/21/2023	05:45 PM	89						
133	5/21/2023	06:00 PM	83						
134	5/21/2023	06:15 PM	92						
135	5/21/2023	06:30 PM	72						
136	5/21/2023	06:45 PM	66						
137	5/21/2023	07:00 PM	60						
138	5/21/2023	07:15 PM	83						
139	5/21/2023	07:30 PM	54						
140	5/21/2023	07:45 PM	62						
141	5/21/2023	08:00 PM	54						
142	5/21/2023	08:15 PM	52						
143	5/21/2023	08:30 PM	40						
144	5/21/2023	08:45 PM	46						
145	5/21/2023	09:00 PM	32						
146	5/21/2023	09:15 PM	43						
147	5/21/2023	09:30 PM	31						
148	5/21/2023	09:45 PM	21						

	A	B	C	D	E	F	G	H	I
149	5/21/2023	10:00 PM	39						
150	5/21/2023	10:15 PM	26						
151	5/21/2023	10:30 PM	16						
152	5/21/2023	10:45 PM	11						
153	5/21/2023	11:00 PM	11						
154	5/21/2023	11:15 PM	19						
155	5/21/2023	11:30 PM	13						
156	5/21/2023	11:45 PM	6						
157	5/22/2023	12:00 AM	9						
158	5/22/2023	12:15 AM	15						
159	5/22/2023	12:30 AM	10						
160	5/22/2023	12:45 AM	5						
161	5/22/2023	01:00 AM	2						
162	5/22/2023	01:15 AM	6						
163	5/22/2023	01:30 AM	3						
164	5/22/2023	01:45 AM	3						
165	5/22/2023	02:00 AM	4						
166	5/22/2023	02:15 AM	2						
167	5/22/2023	02:30 AM	2						
168	5/22/2023	02:45 AM	4						
169	5/22/2023	03:00 AM	4						
170	5/22/2023	03:15 AM	4						
171	5/22/2023	03:30 AM	6						
172	5/22/2023	03:45 AM	9						
173	5/22/2023	04:00 AM	6						
174	5/22/2023	04:15 AM	8						
175	5/22/2023	04:30 AM	12						
176	5/22/2023	04:45 AM	22						
177	5/22/2023	05:00 AM	14						
178	5/22/2023	05:15 AM	32						
179	5/22/2023	05:30 AM	38						
180	5/22/2023	05:45 AM	44						
181	5/22/2023	06:00 AM	50						
182	5/22/2023	06:15 AM	54						
183	5/22/2023	06:30 AM	76						
184	5/22/2023	06:45 AM	105						
185	5/22/2023	07:00 AM	114						
186	5/22/2023	07:15 AM	112						
187	5/22/2023	07:30 AM	124						
188	5/22/2023	07:45 AM	138						
189	5/22/2023	08:00 AM	90						
190	5/22/2023	08:15 AM	115						
191	5/22/2023	08:30 AM	116						
192	5/22/2023	08:45 AM	114						
193	5/22/2023	09:00 AM	101						
194	5/22/2023	09:15 AM	122						
195	5/22/2023	09:30 AM	107						
196	5/22/2023	09:45 AM	118						
197	5/22/2023	10:00 AM	78						
198	5/22/2023	10:15 AM	93						

	A	B	C	D	E	F	G	H	I
199	5/22/2023	10:30 AM	104						
200	5/22/2023	10:45 AM	142						
201	5/22/2023	11:00 AM	120						
202	5/22/2023	11:15 AM	108						
203	5/22/2023	11:30 AM	115						
204	5/22/2023	11:45 AM	112						
205	5/22/2023	12:00 PM	120						
206	5/22/2023	12:15 PM	122						
207	5/22/2023	12:30 PM	112						
208	5/22/2023	12:45 PM	122						
209	5/22/2023	01:00 PM	90						
210	5/22/2023	01:15 PM	154						
211	5/22/2023	01:30 PM	137						
212	5/22/2023	01:45 PM	125						
213	5/22/2023	02:00 PM	133						
214	5/22/2023	02:15 PM	121						
215	5/22/2023	02:30 PM	148						
216	5/22/2023	02:45 PM	148						
217	5/22/2023	03:00 PM	146						
218	5/22/2023	03:15 PM	174						
219	5/22/2023	03:30 PM	202						
220	5/22/2023	03:45 PM	189						
221	5/22/2023	04:00 PM	196						
222	5/22/2023	04:15 PM	186						
223	5/22/2023	04:30 PM	215						
224	5/22/2023	04:45 PM	196						
225	5/22/2023	05:00 PM	238						
226	5/22/2023	05:15 PM	194						
227	5/22/2023	05:30 PM	155						
228	5/22/2023	05:45 PM	150						
229	5/22/2023	06:00 PM	122						
230	5/22/2023	06:15 PM	138						
231	5/22/2023	06:30 PM	107						
232	5/22/2023	06:45 PM	124						
233	5/22/2023	07:00 PM	83						
234	5/22/2023	07:15 PM	90						
235	5/22/2023	07:30 PM	86						
236	5/22/2023	07:45 PM	70						
237	5/22/2023	08:00 PM	60						
238	5/22/2023	08:15 PM	62						
239	5/22/2023	08:30 PM	66						
240	5/22/2023	08:45 PM	63						
241	5/22/2023	09:00 PM	58						
242	5/22/2023	09:15 PM	40						
243	5/22/2023	09:30 PM	42						
244	5/22/2023	09:45 PM	35						
245	5/22/2023	10:00 PM	38						
246	5/22/2023	10:15 PM	26						
247	5/22/2023	10:30 PM	21						
248	5/22/2023	10:45 PM	22						

	A	B	C	D	E	F	G	H	I
249	5/22/2023	11:00 PM	22						
250	5/22/2023	11:15 PM	17						
251	5/22/2023	11:30 PM	12						
252	5/22/2023	11:45 PM	10						
253	5/23/2023	12:00 AM	12						
254	5/23/2023	12:15 AM	13						
255	5/23/2023	12:30 AM	11						
256	5/23/2023	12:45 AM	15						
257	5/23/2023	01:00 AM	8						
258	5/23/2023	01:15 AM	8						
259	5/23/2023	01:30 AM	5						
260	5/23/2023	01:45 AM	4						
261	5/23/2023	02:00 AM	12						
262	5/23/2023	02:15 AM	5						
263	5/23/2023	02:30 AM	9						
264	5/23/2023	02:45 AM	4						
265	5/23/2023	03:00 AM	4						
266	5/23/2023	03:15 AM	2						
267	5/23/2023	03:30 AM	8						
268	5/23/2023	03:45 AM	14						
269	5/23/2023	04:00 AM	16						
270	5/23/2023	04:15 AM	10						
271	5/23/2023	04:30 AM	14						
272	5/23/2023	04:45 AM	26						
273	5/23/2023	05:00 AM	22						
274	5/23/2023	05:15 AM	23						
275	5/23/2023	05:30 AM	39						
276	5/23/2023	05:45 AM	46						
277	5/23/2023	06:00 AM	43						
278	5/23/2023	06:15 AM	68						
279	5/23/2023	06:30 AM	73						
280	5/23/2023	06:45 AM	102						
281	5/23/2023	07:00 AM	112						
282	5/23/2023	07:15 AM	99						
283	5/23/2023	07:30 AM	108						
284	5/23/2023	07:45 AM	138						
285	5/23/2023	08:00 AM	77						
286	5/23/2023	08:15 AM	110						
287	5/23/2023	08:30 AM	96						
288	5/23/2023	08:45 AM	119						
289	5/23/2023	09:00 AM	117						
290	5/23/2023	09:15 AM	116						
291	5/23/2023	09:30 AM	112						
292	5/23/2023	09:45 AM	99						
293	5/23/2023	10:00 AM	92						
294	5/23/2023	10:15 AM	97						
295	5/23/2023	10:30 AM	110						
296	5/23/2023	10:45 AM	104						
297	5/23/2023	11:00 AM	114						
298	5/23/2023	11:15 AM	116						

	A	B	C	D	E	F	G	H	I
299	5/23/2023	11:30 AM	119						
300	5/23/2023	11:45 AM	95						
301	5/23/2023	12:00 PM	149						
302	5/23/2023	12:15 PM	137						
303	5/23/2023	12:30 PM	110						
304	5/23/2023	12:45 PM	107						
305	5/23/2023	01:00 PM	128						
306	5/23/2023	01:15 PM	123						
307	5/23/2023	01:30 PM	125						
308	5/23/2023	01:45 PM	125						
309	5/23/2023	02:00 PM	122						
310	5/23/2023	02:15 PM	112						
311	5/23/2023	02:30 PM	134						
312	5/23/2023	02:45 PM	150						
313	5/23/2023	03:00 PM	148						
314	5/23/2023	03:15 PM	157						
315	5/23/2023	03:30 PM	180						
316	5/23/2023	03:45 PM	167						
317	5/23/2023	04:00 PM	202						
318	5/23/2023	04:15 PM	199						
319	5/23/2023	04:30 PM	211						
320	5/23/2023	04:45 PM	175						
321	5/23/2023	05:00 PM	224						
322	5/23/2023	05:15 PM	220						
323	5/23/2023	05:30 PM	188						
324	5/23/2023	05:45 PM	161						
325	5/23/2023	06:00 PM	124						
326	5/23/2023	06:15 PM	131						
327	5/23/2023	06:30 PM	136						
328	5/23/2023	06:45 PM	96						
329	5/23/2023	07:00 PM	102						
330	5/23/2023	07:15 PM	86						
331	5/23/2023	07:30 PM	88						
332	5/23/2023	07:45 PM	82						
333	5/23/2023	08:00 PM	90						
334	5/23/2023	08:15 PM	76						
335	5/23/2023	08:30 PM	52						
336	5/23/2023	08:45 PM	70						
337	5/23/2023	09:00 PM	60						
338	5/23/2023	09:15 PM	48						
339	5/23/2023	09:30 PM	43						
340	5/23/2023	09:45 PM	28						
341	5/23/2023	10:00 PM	43						
342	5/23/2023	10:15 PM	38						
343	5/23/2023	10:30 PM	16						
344	5/23/2023	10:45 PM	14						
345	5/23/2023	11:00 PM	26						
346	5/23/2023	11:15 PM	23						
347	5/23/2023	11:30 PM	16						
348	5/23/2023	11:45 PM	9						

	A	B	C	D	E	F	G	H	I
349	5/24/2023	12:00 AM	15						
350	5/24/2023	12:15 AM	13						
351	5/24/2023	12:30 AM	12						
352	5/24/2023	12:45 AM	9						
353	5/24/2023	01:00 AM	6						
354	5/24/2023	01:15 AM	3						
355	5/24/2023	01:30 AM	8						
356	5/24/2023	01:45 AM	7						
357	5/24/2023	02:00 AM	6						
358	5/24/2023	02:15 AM	6						
359	5/24/2023	02:30 AM	7						
360	5/24/2023	02:45 AM	2						
361	5/24/2023	03:00 AM	8						
362	5/24/2023	03:15 AM	3						
363	5/24/2023	03:30 AM	14						
364	5/24/2023	03:45 AM	8						
365	5/24/2023	04:00 AM	7						
366	5/24/2023	04:15 AM	13						
367	5/24/2023	04:30 AM	14						
368	5/24/2023	04:45 AM	32						
369	5/24/2023	05:00 AM	20						
370	5/24/2023	05:15 AM	28						
371	5/24/2023	05:30 AM	41						
372	5/24/2023	05:45 AM	48						
373	5/24/2023	06:00 AM	55						
374	5/24/2023	06:15 AM	51						
375	5/24/2023	06:30 AM	70						
376	5/24/2023	06:45 AM	116						
377	5/24/2023	07:00 AM	119						
378	5/24/2023	07:15 AM	102						
379	5/24/2023	07:30 AM	130						
380	5/24/2023	07:45 AM	124						
381	5/24/2023	08:00 AM	97						
382	5/24/2023	08:15 AM	104						
383	5/24/2023	08:30 AM	109						
384	5/24/2023	08:45 AM	116						
385	5/24/2023	09:00 AM	106						
386	5/24/2023	09:15 AM	106						
387	5/24/2023	09:30 AM	114						
388	5/24/2023	09:45 AM	112						
389	5/24/2023	10:00 AM	80						
390	5/24/2023	10:15 AM	92						
391	5/24/2023	10:30 AM	112						
392	5/24/2023	10:45 AM	119						
393	5/24/2023	11:00 AM	110						
394	5/24/2023	11:15 AM	106						
395	5/24/2023	11:30 AM	108						
396	5/24/2023	11:45 AM	122						
397	5/24/2023	12:00 PM	163						
398	5/24/2023	12:15 PM	150						

	A	B	C	D	E	F	G	H	I
399	5/24/2023	12:30 PM	142						
400	5/24/2023	12:45 PM	123						
401	5/24/2023	01:00 PM	114						
402	5/24/2023	01:15 PM	112						
403	5/24/2023	01:30 PM	128						
404	5/24/2023	01:45 PM	131						
405	5/24/2023	02:00 PM	134						
406	5/24/2023	02:15 PM	112						
407	5/24/2023	02:30 PM	141						
408	5/24/2023	02:45 PM	119						
409	5/24/2023	03:00 PM	142						
410	5/24/2023	03:15 PM	177						
411	5/24/2023	03:30 PM	189						
412	5/24/2023	03:45 PM	195						
413	5/24/2023	04:00 PM	200						
414	5/24/2023	04:15 PM	193						
415	5/24/2023	04:30 PM	209						
416	5/24/2023	04:45 PM	198						
417	5/24/2023	05:00 PM	186						
418	5/24/2023	05:15 PM	198						
419	5/24/2023	05:30 PM	174						
420	5/24/2023	05:45 PM	154						
421	5/24/2023	06:00 PM	130						
422	5/24/2023	06:15 PM	110						
423	5/24/2023	06:30 PM	100						
424	5/24/2023	06:45 PM	80						
425	5/24/2023	07:00 PM	90						
426	5/24/2023	07:15 PM	68						
427	5/24/2023	07:30 PM	81						
428	5/24/2023	07:45 PM	97						
429	5/24/2023	08:00 PM	60						
430	5/24/2023	08:15 PM	61						
431	5/24/2023	08:30 PM	64						
432	5/24/2023	08:45 PM	64						
433	5/24/2023	09:00 PM	45						
434	5/24/2023	09:15 PM	42						
435	5/24/2023	09:30 PM	38						
436	5/24/2023	09:45 PM	40						
437	5/24/2023	10:00 PM	48						
438	5/24/2023	10:15 PM	25						
439	5/24/2023	10:30 PM	21						
440	5/24/2023	10:45 PM	27						
441	5/24/2023	11:00 PM	25						
442	5/24/2023	11:15 PM	24						
443	5/24/2023	11:30 PM	14						
444	5/24/2023	11:45 PM	23						
445	5/25/2023	12:00 AM	9						
446	5/25/2023	12:15 AM	6						
447	5/25/2023	12:30 AM	10						
448	5/25/2023	12:45 AM	5						

	A	B	C	D	E	F	G	H	I
449	5/25/2023	01:00 AM	3						
450	5/25/2023	01:15 AM	4						
451	5/25/2023	01:30 AM	13						
452	5/25/2023	01:45 AM	5						
453	5/25/2023	02:00 AM	16						
454	5/25/2023	02:15 AM	4						
455	5/25/2023	02:30 AM	7						
456	5/25/2023	02:45 AM	9						
457	5/25/2023	03:00 AM	8						
458	5/25/2023	03:15 AM	2						
459	5/25/2023	03:30 AM	12						
460	5/25/2023	03:45 AM	15						
461	5/25/2023	04:00 AM	11						
462	5/25/2023	04:15 AM	14						
463	5/25/2023	04:30 AM	20						
464	5/25/2023	04:45 AM	20						
465	5/25/2023	05:00 AM	17						
466	5/25/2023	05:15 AM	28						
467	5/25/2023	05:30 AM	34						
468	5/25/2023	05:45 AM	49						
469	5/25/2023	06:00 AM	52						
470	5/25/2023	06:15 AM	62						
471	5/25/2023	06:30 AM	71						
472	5/25/2023	06:45 AM	116						
473	5/25/2023	07:00 AM	110						
474	5/25/2023	07:15 AM	116						
475	5/25/2023	07:30 AM	133						
476	5/25/2023	07:45 AM	128						
477	5/25/2023	08:00 AM	96						
478	5/25/2023	08:15 AM	112						
479	5/25/2023	08:30 AM	109						
480	5/25/2023	08:45 AM	128						
481	5/25/2023	09:00 AM	110						
482	5/25/2023	09:15 AM	109						
483	5/25/2023	09:30 AM	98						
484	5/25/2023	09:45 AM	116						
485	5/25/2023	10:00 AM	101						
486	5/25/2023	10:15 AM	90						
487	5/25/2023	10:30 AM	99						
488	5/25/2023	10:45 AM	119						
489	5/25/2023	11:00 AM	124						
490	5/25/2023	11:15 AM	98						
491	5/25/2023	11:30 AM	138						
492	5/25/2023	11:45 AM	146						
493	5/25/2023	12:00 PM	140						
494	5/25/2023	12:15 PM	134						
495	5/25/2023	12:30 PM	117						
496	5/25/2023	12:45 PM	120						
497	5/25/2023	01:00 PM	108						
498	5/25/2023	01:15 PM	137						

	A	B	C	D	E	F	G	H	I
499	5/25/2023	01:30 PM	136						
500	5/25/2023	01:45 PM	112						
501	5/25/2023	02:00 PM	136						
502	5/25/2023	02:15 PM	152						
503	5/25/2023	02:30 PM	133						
504	5/25/2023	02:45 PM	166						
505	5/25/2023	03:00 PM	146						
506	5/25/2023	03:15 PM	181						
507	5/25/2023	03:30 PM	194						
508	5/25/2023	03:45 PM	185						
509	5/25/2023	04:00 PM	212						
510	5/25/2023	04:15 PM	178						
511	5/25/2023	04:30 PM	204						
512	5/25/2023	04:45 PM	212						
513	5/25/2023	05:00 PM	204						
514	5/25/2023	05:15 PM	213						
515	5/25/2023	05:30 PM	174						
516	5/25/2023	05:45 PM	146						
517	5/25/2023	06:00 PM	142						
518	5/25/2023	06:15 PM	128						
519	5/25/2023	06:30 PM	120						
520	5/25/2023	06:45 PM	93						
521	5/25/2023	07:00 PM	104						
522	5/25/2023	07:15 PM	96						
523	5/25/2023	07:30 PM	85						
524	5/25/2023	07:45 PM	106						
525	5/25/2023	08:00 PM	74						
526	5/25/2023	08:15 PM	78						
527	5/25/2023	08:30 PM	71						
528	5/25/2023	08:45 PM	52						
529	5/25/2023	09:00 PM	64						
530	5/25/2023	09:15 PM	43						
531	5/25/2023	09:30 PM	47						
532	5/25/2023	09:45 PM	50						
533	5/25/2023	10:00 PM	44						
534	5/25/2023	10:15 PM	24						
535	5/25/2023	10:30 PM	30						
536	5/25/2023	10:45 PM	24						
537	5/25/2023	11:00 PM	24						
538	5/25/2023	11:15 PM	28						
539	5/25/2023	11:30 PM	24						
540	5/25/2023	11:45 PM	16						
541	5/26/2023	12:00 AM	17						
542	5/26/2023	12:15 AM	12						
543	5/26/2023	12:30 AM	14						
544	5/26/2023	12:45 AM	14						
545	5/26/2023	01:00 AM	8						
546	5/26/2023	01:15 AM	8						
547	5/26/2023	01:30 AM	6						
548	5/26/2023	01:45 AM	7						

	A	B	C	D	E	F	G	H	I
549	5/26/2023	02:00 AM	8						
550	5/26/2023	02:15 AM	6						
551	5/26/2023	02:30 AM	5						
552	5/26/2023	02:45 AM	6						
553	5/26/2023	03:00 AM	7						
554	5/26/2023	03:15 AM	5						
555	5/26/2023	03:30 AM	9						
556	5/26/2023	03:45 AM	7						
557	5/26/2023	04:00 AM	13						
558	5/26/2023	04:15 AM	8						
559	5/26/2023	04:30 AM	14						
560	5/26/2023	04:45 AM	22						
561	5/26/2023	05:00 AM	9						
562	5/26/2023	05:15 AM	22						
563	5/26/2023	05:30 AM	42						
564	5/26/2023	05:45 AM	46						
565	5/26/2023	06:00 AM	38						
566	5/26/2023	06:15 AM	44						
567	5/26/2023	06:30 AM	63						
568	5/26/2023	06:45 AM	87						
569	5/26/2023	07:00 AM	98						
570	5/26/2023	07:15 AM	96						
571	5/26/2023	07:30 AM	84						
572	5/26/2023	07:45 AM	97						
573	5/26/2023	08:00 AM	68						
574	5/26/2023	08:15 AM	114						
575	5/26/2023	08:30 AM	97						
576	5/26/2023	08:45 AM	100						
577	5/26/2023	09:00 AM	98						
578	5/26/2023	09:15 AM	100						
579	5/26/2023	09:30 AM	118						
580	5/26/2023	09:45 AM	128						
581	5/26/2023	10:00 AM	118						
582	5/26/2023	10:15 AM	142						
583	5/26/2023	10:30 AM	123						
584	5/26/2023	10:45 AM	132						
585	5/26/2023	11:00 AM	152						
586	5/26/2023	11:15 AM	126						
587	5/26/2023	11:30 AM	136						
588	5/26/2023	11:45 AM	142						
589	5/26/2023	12:00 PM	176						
590	5/26/2023	12:15 PM	132						
591	5/26/2023	12:30 PM	148						
592	5/26/2023	12:45 PM	117						
593	5/26/2023	01:00 PM	130						
594	5/26/2023	01:15 PM	152						
595	5/26/2023	01:30 PM	133						
596	5/26/2023	01:45 PM	144						
597	5/26/2023	02:00 PM	160						
598	5/26/2023	02:15 PM	146						

	A	B	C	D	E	F	G	H	I
599	5/26/2023	02:30 PM	130						
600	5/26/2023	02:45 PM	150						
601	5/26/2023	03:00 PM	180						
602	5/26/2023	03:15 PM	180						
603	5/26/2023	03:30 PM	178						
604	5/26/2023	03:45 PM	184						
605	5/26/2023	04:00 PM	188						
606	5/26/2023	04:15 PM	186						
607	5/26/2023	04:30 PM	183						
608	5/26/2023	04:45 PM	168						
609	5/26/2023	05:00 PM	166						
610	5/26/2023	05:15 PM	154						
611	5/26/2023	05:30 PM	116						
612	5/26/2023	05:45 PM	140						
613	5/26/2023	06:00 PM	120						
614	5/26/2023	06:15 PM	124						
615	5/26/2023	06:30 PM	94						
616	5/26/2023	06:45 PM	106						
617	5/26/2023	07:00 PM	89						
618	5/26/2023	07:15 PM	72						
619	5/26/2023	07:30 PM	81						
620	5/26/2023	07:45 PM	66						
621	5/26/2023	08:00 PM	86						
622	5/26/2023	08:15 PM	78						
623	5/26/2023	08:30 PM	58						
624	5/26/2023	08:45 PM	64						
625	5/26/2023	09:00 PM	70						
626	5/26/2023	09:15 PM	64						
627	5/26/2023	09:30 PM	36						
628	5/26/2023	09:45 PM	44						
629	5/26/2023	10:00 PM	50						
630	5/26/2023	10:15 PM	52						
631	5/26/2023	10:30 PM	25						
632	5/26/2023	10:45 PM	36						
633	5/26/2023	11:00 PM	30						
634	5/26/2023	11:15 PM	33						
635	5/26/2023	11:30 PM	21						
636	5/26/2023	11:45 PM	22						
637	5/27/2023	12:00 AM	20						
638	5/27/2023	12:15 AM	15						
639	5/27/2023	12:30 AM	17						
640	5/27/2023	12:45 AM	10						
641	5/27/2023	01:00 AM	10						
642	5/27/2023	01:15 AM	9						
643	5/27/2023	01:30 AM	14						
644	5/27/2023	01:45 AM	9						
645	5/27/2023	02:00 AM	5						
646	5/27/2023	02:15 AM	7						
647	5/27/2023	02:30 AM	4						
648	5/27/2023	02:45 AM	3						

	A	B	C	D	E	F	G	H	I
649	5/27/2023	03:00 AM	3						
650	5/27/2023	03:15 AM	5						
651	5/27/2023	03:30 AM	4						
652	5/27/2023	03:45 AM	7						
653	5/27/2023	04:00 AM	9						
654	5/27/2023	04:15 AM	5						
655	5/27/2023	04:30 AM	5						
656	5/27/2023	04:45 AM	7						
657	5/27/2023	05:00 AM	7						
658	5/27/2023	05:15 AM	12						
659	5/27/2023	05:30 AM	18						
660	5/27/2023	05:45 AM	15						
661	5/27/2023	06:00 AM	22						
662	5/27/2023	06:15 AM	24						
663	5/27/2023	06:30 AM	22						
664	5/27/2023	06:45 AM	42						
665	5/27/2023	07:00 AM	40						
666	5/27/2023	07:15 AM	44						
667	5/27/2023	07:30 AM	36						
668	5/27/2023	07:45 AM	54						
669	5/27/2023	08:00 AM	52						
670	5/27/2023	08:15 AM	52						
671	5/27/2023	08:30 AM	76						
672	5/27/2023	08:45 AM	73						
673	5/27/2023	09:00 AM	84						
674	5/27/2023	09:15 AM	102						
675	5/27/2023	09:30 AM	78						
676	5/27/2023	09:45 AM	84						
677	5/27/2023	10:00 AM	92						
678	5/27/2023	10:15 AM	109						
679	5/27/2023	10:30 AM	104						
680	5/27/2023	10:45 AM	114						
681	5/27/2023	11:00 AM	114						
682	5/27/2023	11:15 AM	107						
683	5/27/2023	11:30 AM	106						
684	5/27/2023	11:45 AM	124						
685	5/27/2023	12:00 PM	132						
686	5/27/2023	12:15 PM	98						
687	5/27/2023	12:30 PM	93						
688	5/27/2023	12:45 PM	102						
689	5/27/2023	01:00 PM	102						
690	5/27/2023	01:15 PM	102						
691	5/27/2023	01:30 PM	108						
692	5/27/2023	01:45 PM	107						
693	5/27/2023	02:00 PM	106						
694	5/27/2023	02:15 PM	104						
695	5/27/2023	02:30 PM	101						
696	5/27/2023	02:45 PM	79						
697	5/27/2023	03:00 PM	95						
698	5/27/2023	03:15 PM	109						

	A	B	C	D	E	F	G	H	I
699	5/27/2023	03:30 PM	111						
700	5/27/2023	03:45 PM	96						
701	5/27/2023	04:00 PM	107						
702	5/27/2023	04:15 PM	92						
703	5/27/2023	04:30 PM	91						
704	5/27/2023	04:45 PM	103						
705	5/27/2023	05:00 PM	106						
706	5/27/2023	05:15 PM	95						
707	5/27/2023	05:30 PM	90						
708	5/27/2023	05:45 PM	80						
709	5/27/2023	06:00 PM	75						
710	5/27/2023	06:15 PM	84						
711	5/27/2023	06:30 PM	73						
712	5/27/2023	06:45 PM	75						
713	5/27/2023	07:00 PM	60						
714	5/27/2023	07:15 PM	56						
715	5/27/2023	07:30 PM	49						
716	5/27/2023	07:45 PM	59						
717	5/27/2023	08:00 PM	71						
718	5/27/2023	08:15 PM	49						
719	5/27/2023	08:30 PM	52						
720	5/27/2023	08:45 PM	54						
721	5/27/2023	09:00 PM	40						
722	5/27/2023	09:15 PM	46						
723	5/27/2023	09:30 PM	50						
724	5/27/2023	09:45 PM	42						
725	5/27/2023	10:00 PM	35						
726	5/27/2023	10:15 PM	32						
727	5/27/2023	10:30 PM	36						
728	5/27/2023	10:45 PM	22						
729	5/27/2023	11:00 PM	21						
730	5/27/2023	11:15 PM	26						
731	5/27/2023	11:30 PM	26						
732	5/27/2023	11:45 PM	18						
733	5/28/2023	12:00 AM	16						
734	5/28/2023	12:15 AM	14						
735	5/28/2023	12:30 AM	24						
736	5/28/2023	12:45 AM	14						
737	5/28/2023	01:00 AM	7						
738	5/28/2023	01:15 AM	6						
739	5/28/2023	01:30 AM	8						
740	5/28/2023	01:45 AM	9						
741	5/28/2023	02:00 AM	2						
742	5/28/2023	02:15 AM	7						
743	5/28/2023	02:30 AM	4						
744	5/28/2023	02:45 AM	4						
745	5/28/2023	03:00 AM	1						
746	5/28/2023	03:15 AM	8						
747	5/28/2023	03:30 AM	3						
748	5/28/2023	03:45 AM	4						

	A	B	C	D	E	F	G	H	I
749	5/28/2023	04:00 AM	4						
750	5/28/2023	04:15 AM	3						
751	5/28/2023	04:30 AM	3						
752	5/28/2023	04:45 AM	3						
753	5/28/2023	05:00 AM	7						
754	5/28/2023	05:15 AM	5						
755	5/28/2023	05:30 AM	10						
756	5/28/2023	05:45 AM	6						
757	5/28/2023	06:00 AM	14						
758	5/28/2023	06:15 AM	8						
759	5/28/2023	06:30 AM	20						
760	5/28/2023	06:45 AM	21						
761	5/28/2023	07:00 AM	33						
762	5/28/2023	07:15 AM	24						
763	5/28/2023	07:30 AM	22						
764	5/28/2023	07:45 AM	36						
765	5/28/2023	08:00 AM	34						
766	5/28/2023	08:15 AM	46						
767	5/28/2023	08:30 AM	38						
768	5/28/2023	08:45 AM	38						
769	5/28/2023	09:00 AM	43						
770	5/28/2023	09:15 AM	61						
771	5/28/2023	09:30 AM	74						
772	5/28/2023	09:45 AM	56						
773	5/28/2023	10:00 AM	76						
774	5/28/2023	10:15 AM	79						
775	5/28/2023	10:30 AM	90						
776	5/28/2023	10:45 AM	95						
777	5/28/2023	11:00 AM	82						
778	5/28/2023	11:15 AM	77						
779	5/28/2023	11:30 AM	101						
780	5/28/2023	11:45 AM	117						
781	5/28/2023	12:00 PM	88						
782	5/28/2023	12:15 PM	96						
783	5/28/2023	12:30 PM	96						
784	5/28/2023	12:45 PM	94						
785	5/28/2023	01:00 PM	81						
786	5/28/2023	01:15 PM	86						
787	5/28/2023	01:30 PM	87						
788	5/28/2023	01:45 PM	104						
789	5/28/2023	02:00 PM	96						
790	5/28/2023	02:15 PM	102						
791	5/28/2023	02:30 PM	95						
792	5/28/2023	02:45 PM	94						
793	5/28/2023	03:00 PM	94						
794	5/28/2023	03:15 PM	79						
795	5/28/2023	03:30 PM	94						
796	5/28/2023	03:45 PM	87						
797	5/28/2023	04:00 PM	66						
798	5/28/2023	04:15 PM	85						

	A	B	C	D	E	F	G	H	I
799	5/28/2023	04:30 PM	88						
800	5/28/2023	04:45 PM	90						
801	5/28/2023	05:00 PM	76						
802	5/28/2023	05:15 PM	76						
803	5/28/2023	05:30 PM	87						
804	5/28/2023	05:45 PM	82						
805	5/28/2023	06:00 PM	84						
806	5/28/2023	06:15 PM	62						
807	5/28/2023	06:30 PM	58						
808	5/28/2023	06:45 PM	65						
809	5/28/2023	07:00 PM	62						
810	5/28/2023	07:15 PM	62						
811	5/28/2023	07:30 PM	78						
812	5/28/2023	07:45 PM	63						
813	5/28/2023	08:00 PM	48						
814	5/28/2023	08:15 PM	59						
815	5/28/2023	08:30 PM	48						
816	5/28/2023	08:45 PM	52						
817	5/28/2023	09:00 PM	54						
818	5/28/2023	09:15 PM	59						
819	5/28/2023	09:30 PM	52						
820	5/28/2023	09:45 PM	40						
821	5/28/2023	10:00 PM	36						
822	5/28/2023	10:15 PM	45						
823	5/28/2023	10:30 PM	34						
824	5/28/2023	10:45 PM	25						
825	5/28/2023	11:00 PM	22						
826	5/28/2023	11:15 PM	17						
827	5/28/2023	11:30 PM	22						
828	5/28/2023	11:45 PM	14						

	A	B	C	D	E	F	G	H	I
1									
2	File Name: C:\Users\barri\OneDrive\Documents\TDB\WSP\SYRACUSE\NYSTA DATA\BATCH 1\SYRACUSE NYSTA-ONONDAGA 1\ATR 1339.tf2								
3	Start Date: 5/11/2023								
4	Start Time: 12:00:00 AM								
5	Location 1: EB Wetzel Rd								
6	Location 2: at Morgan Rd								
7									
8									
9	Date	Time	EB						
10	5/11/2023	12:00 AM	4						
11	5/11/2023	12:15 AM	2						
12	5/11/2023	12:30 AM	3						
13	5/11/2023	12:45 AM	2						
14	5/11/2023	01:00 AM	2						
15	5/11/2023	01:15 AM	1						
16	5/11/2023	01:30 AM	1						
17	5/11/2023	01:45 AM	3						
18	5/11/2023	02:00 AM	1						
19	5/11/2023	02:15 AM	4						
20	5/11/2023	02:30 AM	4						
21	5/11/2023	02:45 AM	2						
22	5/11/2023	03:00 AM	4						
23	5/11/2023	03:15 AM	5						
24	5/11/2023	03:30 AM	5						
25	5/11/2023	03:45 AM	4						
26	5/11/2023	04:00 AM	0						
27	5/11/2023	04:15 AM	2						
28	5/11/2023	04:30 AM	4						
29	5/11/2023	04:45 AM	6						
30	5/11/2023	05:00 AM	5						
31	5/11/2023	05:15 AM	17						
32	5/11/2023	05:30 AM	20						
33	5/11/2023	05:45 AM	18						
34	5/11/2023	06:00 AM	24						
35	5/11/2023	06:15 AM	20						
36	5/11/2023	06:30 AM	22						
37	5/11/2023	06:45 AM	48						
38	5/11/2023	07:00 AM	52						
39	5/11/2023	07:15 AM	102						
40	5/11/2023	07:30 AM	162						
41	5/11/2023	07:45 AM	66						
42	5/11/2023	08:00 AM	94						
43	5/11/2023	08:15 AM	58						
44	5/11/2023	08:30 AM	76						
45	5/11/2023	08:45 AM	64						
46	5/11/2023	09:00 AM	62						
47	5/11/2023	09:15 AM	41						
48	5/11/2023	09:30 AM	56						
49	5/11/2023	09:45 AM	44						

	A	B	C	D	E	F	G	H	I
50	5/11/2023	10:00 AM	43						
51	5/11/2023	10:15 AM	43						
52	5/11/2023	10:30 AM	52						
53	5/11/2023	10:45 AM	58						
54	5/11/2023	11:00 AM	59						
55	5/11/2023	11:15 AM	56						
56	5/11/2023	11:30 AM	50						
57	5/11/2023	11:45 AM	51						
58	5/11/2023	12:00 PM	48						
59	5/11/2023	12:15 PM	50						
60	5/11/2023	12:30 PM	84						
61	5/11/2023	12:45 PM	58						
62	5/11/2023	01:00 PM	60						
63	5/11/2023	01:15 PM	50						
64	5/11/2023	01:30 PM	48						
65	5/11/2023	01:45 PM	42						
66	5/11/2023	02:00 PM	66						
67	5/11/2023	02:15 PM	112						
68	5/11/2023	02:30 PM	164						
69	5/11/2023	02:45 PM	86						
70	5/11/2023	03:00 PM	119						
71	5/11/2023	03:15 PM	104						
72	5/11/2023	03:30 PM	120						
73	5/11/2023	03:45 PM	95						
74	5/11/2023	04:00 PM	68						
75	5/11/2023	04:15 PM	70						
76	5/11/2023	04:30 PM	90						
77	5/11/2023	04:45 PM	88						
78	5/11/2023	05:00 PM	76						
79	5/11/2023	05:15 PM	58						
80	5/11/2023	05:30 PM	76						
81	5/11/2023	05:45 PM	96						
82	5/11/2023	06:00 PM	89						
83	5/11/2023	06:15 PM	103						
84	5/11/2023	06:30 PM	111						
85	5/11/2023	06:45 PM	88						
86	5/11/2023	07:00 PM	58						
87	5/11/2023	07:15 PM	94						
88	5/11/2023	07:30 PM	96						
89	5/11/2023	07:45 PM	50						
90	5/11/2023	08:00 PM	88						
91	5/11/2023	08:15 PM	39						
92	5/11/2023	08:30 PM	38						
93	5/11/2023	08:45 PM	79						
94	5/11/2023	09:00 PM	50						
95	5/11/2023	09:15 PM	18						
96	5/11/2023	09:30 PM	20						
97	5/11/2023	09:45 PM	16						
98	5/11/2023	10:00 PM	17						
99	5/11/2023	10:15 PM	10						

	A	B	C	D	E	F	G	H	I
100	5/11/2023	10:30 PM	10						
101	5/11/2023	10:45 PM	5						
102	5/11/2023	11:00 PM	6						
103	5/11/2023	11:15 PM	4						
104	5/11/2023	11:30 PM	8						
105	5/11/2023	11:45 PM	4						
106	5/12/2023	12:00 AM	2						
107	5/12/2023	12:15 AM	5						
108	5/12/2023	12:30 AM	4						
109	5/12/2023	12:45 AM	4						
110	5/12/2023	01:00 AM	1						
111	5/12/2023	01:15 AM	2						
112	5/12/2023	01:30 AM	0						
113	5/12/2023	01:45 AM	4						
114	5/12/2023	02:00 AM	1						
115	5/12/2023	02:15 AM	4						
116	5/12/2023	02:30 AM	2						
117	5/12/2023	02:45 AM	1						
118	5/12/2023	03:00 AM	4						
119	5/12/2023	03:15 AM	2						
120	5/12/2023	03:30 AM	4						
121	5/12/2023	03:45 AM	2						
122	5/12/2023	04:00 AM	3						
123	5/12/2023	04:15 AM	2						
124	5/12/2023	04:30 AM	6						
125	5/12/2023	04:45 AM	6						
126	5/12/2023	05:00 AM	6						
127	5/12/2023	05:15 AM	11						
128	5/12/2023	05:30 AM	18						
129	5/12/2023	05:45 AM	16						
130	5/12/2023	06:00 AM	20						
131	5/12/2023	06:15 AM	22						
132	5/12/2023	06:30 AM	34						
133	5/12/2023	06:45 AM	46						
134	5/12/2023	07:00 AM	48						
135	5/12/2023	07:15 AM	91						
136	5/12/2023	07:30 AM	154						
137	5/12/2023	07:45 AM	56						
138	5/12/2023	08:00 AM	92						
139	5/12/2023	08:15 AM	48						
140	5/12/2023	08:30 AM	78						
141	5/12/2023	08:45 AM	74						
142	5/12/2023	09:00 AM	42						
143	5/12/2023	09:15 AM	44						
144	5/12/2023	09:30 AM	64						
145	5/12/2023	09:45 AM	48						
146	5/12/2023	10:00 AM	50						
147	5/12/2023	10:15 AM	45						
148	5/12/2023	10:30 AM	50						
149	5/12/2023	10:45 AM	50						

	A	B	C	D	E	F	G	H	I
150	5/12/2023	11:00 AM	52						
151	5/12/2023	11:15 AM	66						
152	5/12/2023	11:30 AM	65						
153	5/12/2023	11:45 AM	61						
154	5/12/2023	12:00 PM	86						
155	5/12/2023	12:15 PM	58						
156	5/12/2023	12:30 PM	74						
157	5/12/2023	12:45 PM	59						
158	5/12/2023	01:00 PM	78						
159	5/12/2023	01:15 PM	104						
160	5/12/2023	01:30 PM	87						
161	5/12/2023	01:45 PM	50						
162	5/12/2023	02:00 PM	56						
163	5/12/2023	02:15 PM	132						
164	5/12/2023	02:30 PM	127						
165	5/12/2023	02:45 PM	72						
166	5/12/2023	03:00 PM	108						
167	5/12/2023	03:15 PM	101						
168	5/12/2023	03:30 PM	76						
169	5/12/2023	03:45 PM	68						
170	5/12/2023	04:00 PM	64						
171	5/12/2023	04:15 PM	76						
172	5/12/2023	04:30 PM	70						
173	5/12/2023	04:45 PM	66						
174	5/12/2023	05:00 PM	161						
175	5/12/2023	05:15 PM	90						
176	5/12/2023	05:30 PM	72						
177	5/12/2023	05:45 PM	74						
178	5/12/2023	06:00 PM	56						
179	5/12/2023	06:15 PM	68						
180	5/12/2023	06:30 PM	46						
181	5/12/2023	06:45 PM	34						
182	5/12/2023	07:00 PM	52						
183	5/12/2023	07:15 PM	72						
184	5/12/2023	07:30 PM	40						
185	5/12/2023	07:45 PM	32						
186	5/12/2023	08:00 PM	41						
187	5/12/2023	08:15 PM	34						
188	5/12/2023	08:30 PM	36						
189	5/12/2023	08:45 PM	26						
190	5/12/2023	09:00 PM	32						
191	5/12/2023	09:15 PM	26						
192	5/12/2023	09:30 PM	22						
193	5/12/2023	09:45 PM	19						
194	5/12/2023	10:00 PM	20						
195	5/12/2023	10:15 PM	29						
196	5/12/2023	10:30 PM	46						
197	5/12/2023	10:45 PM	25						
198	5/12/2023	11:00 PM	11						
199	5/12/2023	11:15 PM	14						

	A	B	C	D	E	F	G	H	I
200	5/12/2023	11:30 PM	14						
201	5/12/2023	11:45 PM	6						
202	5/13/2023	12:00 AM	3						
203	5/13/2023	12:15 AM	6						
204	5/13/2023	12:30 AM	8						
205	5/13/2023	12:45 AM	4						
206	5/13/2023	01:00 AM	5						
207	5/13/2023	01:15 AM	5						
208	5/13/2023	01:30 AM	4						
209	5/13/2023	01:45 AM	4						
210	5/13/2023	02:00 AM	2						
211	5/13/2023	02:15 AM	4						
212	5/13/2023	02:30 AM	8						
213	5/13/2023	02:45 AM	0						
214	5/13/2023	03:00 AM	0						
215	5/13/2023	03:15 AM	2						
216	5/13/2023	03:30 AM	1						
217	5/13/2023	03:45 AM	1						
218	5/13/2023	04:00 AM	2						
219	5/13/2023	04:15 AM	2						
220	5/13/2023	04:30 AM	0						
221	5/13/2023	04:45 AM	6						
222	5/13/2023	05:00 AM	3						
223	5/13/2023	05:15 AM	4						
224	5/13/2023	05:30 AM	6						
225	5/13/2023	05:45 AM	10						
226	5/13/2023	06:00 AM	5						
227	5/13/2023	06:15 AM	12						
228	5/13/2023	06:30 AM	12						
229	5/13/2023	06:45 AM	18						
230	5/13/2023	07:00 AM	16						
231	5/13/2023	07:15 AM	25						
232	5/13/2023	07:30 AM	26						
233	5/13/2023	07:45 AM	30						
234	5/13/2023	08:00 AM	22						
235	5/13/2023	08:15 AM	27						
236	5/13/2023	08:30 AM	32						
237	5/13/2023	08:45 AM	60						
238	5/13/2023	09:00 AM	50						
239	5/13/2023	09:15 AM	51						
240	5/13/2023	09:30 AM	43						
241	5/13/2023	09:45 AM	50						
242	5/13/2023	10:00 AM	54						
243	5/13/2023	10:15 AM	74						
244	5/13/2023	10:30 AM	50						
245	5/13/2023	10:45 AM	51						
246	5/13/2023	11:00 AM	52						
247	5/13/2023	11:15 AM	51						
248	5/13/2023	11:30 AM	42						
249	5/13/2023	11:45 AM	58						

	A	B	C	D	E	F	G	H	I
250	5/13/2023	12:00 PM	53						
251	5/13/2023	12:15 PM	50						
252	5/13/2023	12:30 PM	46						
253	5/13/2023	12:45 PM	50						
254	5/13/2023	01:00 PM	57						
255	5/13/2023	01:15 PM	68						
256	5/13/2023	01:30 PM	62						
257	5/13/2023	01:45 PM	55						
258	5/13/2023	02:00 PM	74						
259	5/13/2023	02:15 PM	44						
260	5/13/2023	02:30 PM	62						
261	5/13/2023	02:45 PM	50						
262	5/13/2023	03:00 PM	62						
263	5/13/2023	03:15 PM	40						
264	5/13/2023	03:30 PM	50						
265	5/13/2023	03:45 PM	54						
266	5/13/2023	04:00 PM	84						
267	5/13/2023	04:15 PM	88						
268	5/13/2023	04:30 PM	92						
269	5/13/2023	04:45 PM	50						
270	5/13/2023	05:00 PM	58						
271	5/13/2023	05:15 PM	60						
272	5/13/2023	05:30 PM	46						
273	5/13/2023	05:45 PM	39						
274	5/13/2023	06:00 PM	34						
275	5/13/2023	06:15 PM	40						
276	5/13/2023	06:30 PM	33						
277	5/13/2023	06:45 PM	31						
278	5/13/2023	07:00 PM	26						
279	5/13/2023	07:15 PM	42						
280	5/13/2023	07:30 PM	48						
281	5/13/2023	07:45 PM	25						
282	5/13/2023	08:00 PM	22						
283	5/13/2023	08:15 PM	32						
284	5/13/2023	08:30 PM	24						
285	5/13/2023	08:45 PM	20						
286	5/13/2023	09:00 PM	25						
287	5/13/2023	09:15 PM	18						
288	5/13/2023	09:30 PM	18						
289	5/13/2023	09:45 PM	24						
290	5/13/2023	10:00 PM	14						
291	5/13/2023	10:15 PM	14						
292	5/13/2023	10:30 PM	14						
293	5/13/2023	10:45 PM	12						
294	5/13/2023	11:00 PM	8						
295	5/13/2023	11:15 PM	5						
296	5/13/2023	11:30 PM	10						
297	5/13/2023	11:45 PM	4						
298	5/14/2023	12:00 AM	8						
299	5/14/2023	12:15 AM	0						

	A	B	C	D	E	F	G	H	I
300	5/14/2023	12:30 AM	8						
301	5/14/2023	12:45 AM	3						
302	5/14/2023	01:00 AM	4						
303	5/14/2023	01:15 AM	2						
304	5/14/2023	01:30 AM	5						
305	5/14/2023	01:45 AM	0						
306	5/14/2023	02:00 AM	2						
307	5/14/2023	02:15 AM	6						
308	5/14/2023	02:30 AM	1						
309	5/14/2023	02:45 AM	4						
310	5/14/2023	03:00 AM	2						
311	5/14/2023	03:15 AM	2						
312	5/14/2023	03:30 AM	2						
313	5/14/2023	03:45 AM	2						
314	5/14/2023	04:00 AM	0						
315	5/14/2023	04:15 AM	2						
316	5/14/2023	04:30 AM	0						
317	5/14/2023	04:45 AM	3						
318	5/14/2023	05:00 AM	2						
319	5/14/2023	05:15 AM	2						
320	5/14/2023	05:30 AM	0						
321	5/14/2023	05:45 AM	1						
322	5/14/2023	06:00 AM	5						
323	5/14/2023	06:15 AM	4						
324	5/14/2023	06:30 AM	8						
325	5/14/2023	06:45 AM	6						
326	5/14/2023	07:00 AM	8						
327	5/14/2023	07:15 AM	14						
328	5/14/2023	07:30 AM	6						
329	5/14/2023	07:45 AM	13						
330	5/14/2023	08:00 AM	11						
331	5/14/2023	08:15 AM	23						
332	5/14/2023	08:30 AM	16						
333	5/14/2023	08:45 AM	31						
334	5/14/2023	09:00 AM	24						
335	5/14/2023	09:15 AM	24						
336	5/14/2023	09:30 AM	28						
337	5/14/2023	09:45 AM	34						
338	5/14/2023	10:00 AM	28						
339	5/14/2023	10:15 AM	50						
340	5/14/2023	10:30 AM	52						
341	5/14/2023	10:45 AM	32						
342	5/14/2023	11:00 AM	28						
343	5/14/2023	11:15 AM	34						
344	5/14/2023	11:30 AM	54						
345	5/14/2023	11:45 AM	45						
346	5/14/2023	12:00 PM	32						
347	5/14/2023	12:15 PM	50						
348	5/14/2023	12:30 PM	44						
349	5/14/2023	12:45 PM	46						

	A	B	C	D	E	F	G	H	I
350	5/14/2023	01:00 PM	38						
351	5/14/2023	01:15 PM	44						
352	5/14/2023	01:30 PM	34						
353	5/14/2023	01:45 PM	49						
354	5/14/2023	02:00 PM	40						
355	5/14/2023	02:15 PM	46						
356	5/14/2023	02:30 PM	45						
357	5/14/2023	02:45 PM	34						
358	5/14/2023	03:00 PM	47						
359	5/14/2023	03:15 PM	41						
360	5/14/2023	03:30 PM	40						
361	5/14/2023	03:45 PM	56						
362	5/14/2023	04:00 PM	29						
363	5/14/2023	04:15 PM	43						
364	5/14/2023	04:30 PM	42						
365	5/14/2023	04:45 PM	40						
366	5/14/2023	05:00 PM	38						
367	5/14/2023	05:15 PM	34						
368	5/14/2023	05:30 PM	34						
369	5/14/2023	05:45 PM	23						
370	5/14/2023	06:00 PM	40						
371	5/14/2023	06:15 PM	34						
372	5/14/2023	06:30 PM	36						
373	5/14/2023	06:45 PM	52						
374	5/14/2023	07:00 PM	42						
375	5/14/2023	07:15 PM	28						
376	5/14/2023	07:30 PM	25						
377	5/14/2023	07:45 PM	28						
378	5/14/2023	08:00 PM	24						
379	5/14/2023	08:15 PM	14						
380	5/14/2023	08:30 PM	17						
381	5/14/2023	08:45 PM	15						
382	5/14/2023	09:00 PM	12						
383	5/14/2023	09:15 PM	14						
384	5/14/2023	09:30 PM	16						
385	5/14/2023	09:45 PM	14						
386	5/14/2023	10:00 PM	16						
387	5/14/2023	10:15 PM	10						
388	5/14/2023	10:30 PM	7						
389	5/14/2023	10:45 PM	8						
390	5/14/2023	11:00 PM	0						
391	5/14/2023	11:15 PM	8						
392	5/14/2023	11:30 PM	6						
393	5/14/2023	11:45 PM	4						
394	5/15/2023	12:00 AM	1						
395	5/15/2023	12:15 AM	4						
396	5/15/2023	12:30 AM	4						
397	5/15/2023	12:45 AM	2						
398	5/15/2023	01:00 AM	2						
399	5/15/2023	01:15 AM	0						

	A	B	C	D	E	F	G	H	I
400	5/15/2023	01:30 AM	0						
401	5/15/2023	01:45 AM	1						
402	5/15/2023	02:00 AM	2						
403	5/15/2023	02:15 AM	1						
404	5/15/2023	02:30 AM	0						
405	5/15/2023	02:45 AM	2						
406	5/15/2023	03:00 AM	0						
407	5/15/2023	03:15 AM	4						
408	5/15/2023	03:30 AM	4						
409	5/15/2023	03:45 AM	3						
410	5/15/2023	04:00 AM	2						
411	5/15/2023	04:15 AM	2						
412	5/15/2023	04:30 AM	5						
413	5/15/2023	04:45 AM	8						
414	5/15/2023	05:00 AM	6						
415	5/15/2023	05:15 AM	8						
416	5/15/2023	05:30 AM	12						
417	5/15/2023	05:45 AM	12						
418	5/15/2023	06:00 AM	14						
419	5/15/2023	06:15 AM	18						
420	5/15/2023	06:30 AM	24						
421	5/15/2023	06:45 AM	44						
422	5/15/2023	07:00 AM	46						
423	5/15/2023	07:15 AM	86						
424	5/15/2023	07:30 AM	138						
425	5/15/2023	07:45 AM	70						
426	5/15/2023	08:00 AM	88						
427	5/15/2023	08:15 AM	45						
428	5/15/2023	08:30 AM	82						
429	5/15/2023	08:45 AM	62						
430	5/15/2023	09:00 AM	60						
431	5/15/2023	09:15 AM	36						
432	5/15/2023	09:30 AM	32						
433	5/15/2023	09:45 AM	38						
434	5/15/2023	10:00 AM	46						
435	5/15/2023	10:15 AM	46						
436	5/15/2023	10:30 AM	38						
437	5/15/2023	10:45 AM	38						
438	5/15/2023	11:00 AM	64						
439	5/15/2023	11:15 AM	42						
440	5/15/2023	11:30 AM	40						
441	5/15/2023	11:45 AM	50						
442	5/15/2023	12:00 PM	44						
443	5/15/2023	12:15 PM	58						
444	5/15/2023	12:30 PM	60						
445	5/15/2023	12:45 PM	52						
446	5/15/2023	01:00 PM	84						
447	5/15/2023	01:15 PM	52						
448	5/15/2023	01:30 PM	74						
449	5/15/2023	01:45 PM	46						

	A	B	C	D	E	F	G	H	I
450	5/15/2023	02:00 PM	54						
451	5/15/2023	02:15 PM	111						
452	5/15/2023	02:30 PM	146						
453	5/15/2023	02:45 PM	96						
454	5/15/2023	03:00 PM	94						
455	5/15/2023	03:15 PM	124						
456	5/15/2023	03:30 PM	108						
457	5/15/2023	03:45 PM	84						
458	5/15/2023	04:00 PM	72						
459	5/15/2023	04:15 PM	78						
460	5/15/2023	04:30 PM	70						
461	5/15/2023	04:45 PM	56						
462	5/15/2023	05:00 PM	131						
463	5/15/2023	05:15 PM	130						
464	5/15/2023	05:30 PM	88						
465	5/15/2023	05:45 PM	72						
466	5/15/2023	06:00 PM	68						
467	5/15/2023	06:15 PM	92						
468	5/15/2023	06:30 PM	85						
469	5/15/2023	06:45 PM	46						
470	5/15/2023	07:00 PM	64						
471	5/15/2023	07:15 PM	67						
472	5/15/2023	07:30 PM	38						
473	5/15/2023	07:45 PM	42						
474	5/15/2023	08:00 PM	48						
475	5/15/2023	08:15 PM	28						
476	5/15/2023	08:30 PM	34						
477	5/15/2023	08:45 PM	24						
478	5/15/2023	09:00 PM	22						
479	5/15/2023	09:15 PM	13						
480	5/15/2023	09:30 PM	10						
481	5/15/2023	09:45 PM	8						
482	5/15/2023	10:00 PM	8						
483	5/15/2023	10:15 PM	3						
484	5/15/2023	10:30 PM	10						
485	5/15/2023	10:45 PM	9						
486	5/15/2023	11:00 PM	6						
487	5/15/2023	11:15 PM	8						
488	5/15/2023	11:30 PM	7						
489	5/15/2023	11:45 PM	3						
490	5/16/2023	12:00 AM	2						
491	5/16/2023	12:15 AM	3						
492	5/16/2023	12:30 AM	2						
493	5/16/2023	12:45 AM	3						
494	5/16/2023	01:00 AM	4						
495	5/16/2023	01:15 AM	1						
496	5/16/2023	01:30 AM	2						
497	5/16/2023	01:45 AM	0						
498	5/16/2023	02:00 AM	2						
499	5/16/2023	02:15 AM	1						

	A	B	C	D	E	F	G	H	I
500	5/16/2023	02:30 AM	2						
501	5/16/2023	02:45 AM	4						
502	5/16/2023	03:00 AM	2						
503	5/16/2023	03:15 AM	2						
504	5/16/2023	03:30 AM	2						
505	5/16/2023	03:45 AM	4						
506	5/16/2023	04:00 AM	1						
507	5/16/2023	04:15 AM	3						
508	5/16/2023	04:30 AM	4						
509	5/16/2023	04:45 AM	8						
510	5/16/2023	05:00 AM	6						
511	5/16/2023	05:15 AM	14						
512	5/16/2023	05:30 AM	18						
513	5/16/2023	05:45 AM	18						
514	5/16/2023	06:00 AM	13						
515	5/16/2023	06:15 AM	24						
516	5/16/2023	06:30 AM	42						
517	5/16/2023	06:45 AM	43						
518	5/16/2023	07:00 AM	46						
519	5/16/2023	07:15 AM	95						
520	5/16/2023	07:30 AM	148						
521	5/16/2023	07:45 AM	72						
522	5/16/2023	08:00 AM	88						
523	5/16/2023	08:15 AM	58						
524	5/16/2023	08:30 AM	70						
525	5/16/2023	08:45 AM	58						
526	5/16/2023	09:00 AM	59						
527	5/16/2023	09:15 AM	55						
528	5/16/2023	09:30 AM	48						
529	5/16/2023	09:45 AM	57						
530	5/16/2023	10:00 AM	36						
531	5/16/2023	10:15 AM	50						
532	5/16/2023	10:30 AM	56						
533	5/16/2023	10:45 AM	46						
534	5/16/2023	11:00 AM	58						
535	5/16/2023	11:15 AM	60						
536	5/16/2023	11:30 AM	60						
537	5/16/2023	11:45 AM	42						
538	5/16/2023	12:00 PM	70						
539	5/16/2023	12:15 PM	73						
540	5/16/2023	12:30 PM	67						
541	5/16/2023	12:45 PM	57						
542	5/16/2023	01:00 PM	80						
543	5/16/2023	01:15 PM	70						
544	5/16/2023	01:30 PM	57						
545	5/16/2023	01:45 PM	56						
546	5/16/2023	02:00 PM	56						
547	5/16/2023	02:15 PM	124						
548	5/16/2023	02:30 PM	167						
549	5/16/2023	02:45 PM	102						

	A	B	C	D	E	F	G	H	I
550	5/16/2023	03:00 PM	118						
551	5/16/2023	03:15 PM	118						
552	5/16/2023	03:30 PM	122						
553	5/16/2023	03:45 PM	86						
554	5/16/2023	04:00 PM	104						
555	5/16/2023	04:15 PM	116						
556	5/16/2023	04:30 PM	102						
557	5/16/2023	04:45 PM	81						
558	5/16/2023	05:00 PM	123						
559	5/16/2023	05:15 PM	130						
560	5/16/2023	05:30 PM	156						
561	5/16/2023	05:45 PM	131						
562	5/16/2023	06:00 PM	92						
563	5/16/2023	06:15 PM	101						
564	5/16/2023	06:30 PM	148						
565	5/16/2023	06:45 PM	90						
566	5/16/2023	07:00 PM	74						
567	5/16/2023	07:15 PM	78						
568	5/16/2023	07:30 PM	78						
569	5/16/2023	07:45 PM	58						
570	5/16/2023	08:00 PM	36						
571	5/16/2023	08:15 PM	50						
572	5/16/2023	08:30 PM	68						
573	5/16/2023	08:45 PM	58						
574	5/16/2023	09:00 PM	28						
575	5/16/2023	09:15 PM	22						
576	5/16/2023	09:30 PM	13						
577	5/16/2023	09:45 PM	16						
578	5/16/2023	10:00 PM	18						
579	5/16/2023	10:15 PM	6						
580	5/16/2023	10:30 PM	10						
581	5/16/2023	10:45 PM	6						
582	5/16/2023	11:00 PM	4						
583	5/16/2023	11:15 PM	15						
584	5/16/2023	11:30 PM	8						
585	5/16/2023	11:45 PM	3						
586	5/17/2023	12:00 AM	2						
587	5/17/2023	12:15 AM	3						
588	5/17/2023	12:30 AM	1						
589	5/17/2023	12:45 AM	0						
590	5/17/2023	01:00 AM	2						
591	5/17/2023	01:15 AM	1						
592	5/17/2023	01:30 AM	1						
593	5/17/2023	01:45 AM	2						
594	5/17/2023	02:00 AM	2						
595	5/17/2023	02:15 AM	4						
596	5/17/2023	02:30 AM	3						
597	5/17/2023	02:45 AM	2						
598	5/17/2023	03:00 AM	3						
599	5/17/2023	03:15 AM	1						

	A	B	C	D	E	F	G	H	I
600	5/17/2023	03:30 AM	3						
601	5/17/2023	03:45 AM	3						
602	5/17/2023	04:00 AM	2						
603	5/17/2023	04:15 AM	3						
604	5/17/2023	04:30 AM	4						
605	5/17/2023	04:45 AM	10						
606	5/17/2023	05:00 AM	5						
607	5/17/2023	05:15 AM	14						
608	5/17/2023	05:30 AM	12						
609	5/17/2023	05:45 AM	14						
610	5/17/2023	06:00 AM	18						
611	5/17/2023	06:15 AM	18						
612	5/17/2023	06:30 AM	40						
613	5/17/2023	06:45 AM	46						
614	5/17/2023	07:00 AM	34						
615	5/17/2023	07:15 AM	107						
616	5/17/2023	07:30 AM	148						
617	5/17/2023	07:45 AM	64						
618	5/17/2023	08:00 AM	90						
619	5/17/2023	08:15 AM	71						
620	5/17/2023	08:30 AM	66						
621	5/17/2023	08:45 AM	60						
622	5/17/2023	09:00 AM	50						
623	5/17/2023	09:15 AM	46						
624	5/17/2023	09:30 AM	36						
625	5/17/2023	09:45 AM	49						
626	5/17/2023	10:00 AM	41						
627	5/17/2023	10:15 AM	58						
628	5/17/2023	10:30 AM	49						
629	5/17/2023	10:45 AM	48						
630	5/17/2023	11:00 AM	52						
631	5/17/2023	11:15 AM	50						
632	5/17/2023	11:30 AM	52						
633	5/17/2023	11:45 AM	54						
634	5/17/2023	12:00 PM	32						
635	5/17/2023	12:15 PM	53						
636	5/17/2023	12:30 PM	78						
637	5/17/2023	12:45 PM	58						
638	5/17/2023	01:00 PM	82						
639	5/17/2023	01:15 PM	50						
640	5/17/2023	01:30 PM	67						
641	5/17/2023	01:45 PM	54						
642	5/17/2023	02:00 PM	62						
643	5/17/2023	02:15 PM	114						
644	5/17/2023	02:30 PM	157						
645	5/17/2023	02:45 PM	86						
646	5/17/2023	03:00 PM	128						
647	5/17/2023	03:15 PM	98						
648	5/17/2023	03:30 PM	98						
649	5/17/2023	03:45 PM	149						

	A	B	C	D	E	F	G	H	I
650	5/17/2023	04:00 PM	140						
651	5/17/2023	04:15 PM	153						
652	5/17/2023	04:30 PM	162						
653	5/17/2023	04:45 PM	151						
654	5/17/2023	05:00 PM	125						
655	5/17/2023	05:15 PM	125						
656	5/17/2023	05:30 PM	60						
657	5/17/2023	05:45 PM	92						
658	5/17/2023	06:00 PM	58						
659	5/17/2023	06:15 PM	90						
660	5/17/2023	06:30 PM	40						
661	5/17/2023	06:45 PM	40						
662	5/17/2023	07:00 PM	52						
663	5/17/2023	07:15 PM	63						
664	5/17/2023	07:30 PM	52						
665	5/17/2023	07:45 PM	35						
666	5/17/2023	08:00 PM	33						
667	5/17/2023	08:15 PM	22						
668	5/17/2023	08:30 PM	16						
669	5/17/2023	08:45 PM	25						
670	5/17/2023	09:00 PM	24						
671	5/17/2023	09:15 PM	12						
672	5/17/2023	09:30 PM	13						
673	5/17/2023	09:45 PM	7						
674	5/17/2023	10:00 PM	11						
675	5/17/2023	10:15 PM	6						
676	5/17/2023	10:30 PM	8						
677	5/17/2023	10:45 PM	4						
678	5/17/2023	11:00 PM	8						
679	5/17/2023	11:15 PM	2						
680	5/17/2023	11:30 PM	4						
681	5/17/2023	11:45 PM	2						
682	5/18/2023	12:00 AM	5						
683	5/18/2023	12:15 AM	2						
684	5/18/2023	12:30 AM	1						
685	5/18/2023	12:45 AM	0						
686	5/18/2023	01:00 AM	2						
687	5/18/2023	01:15 AM	0						
688	5/18/2023	01:30 AM	0						
689	5/18/2023	01:45 AM	0						
690	5/18/2023	02:00 AM	2						
691	5/18/2023	02:15 AM	1						
692	5/18/2023	02:30 AM	2						
693	5/18/2023	02:45 AM	0						
694	5/18/2023	03:00 AM	2						
695	5/18/2023	03:15 AM	2						
696	5/18/2023	03:30 AM	2						
697	5/18/2023	03:45 AM	4						
698	5/18/2023	04:00 AM	4						
699	5/18/2023	04:15 AM	3						

	A	B	C	D	E	F	G	H	I
700	5/18/2023	04:30 AM	4						
701	5/18/2023	04:45 AM	7						
702	5/18/2023	05:00 AM	2						
703	5/18/2023	05:15 AM	10						
704	5/18/2023	05:30 AM	14						
705	5/18/2023	05:45 AM	12						
706	5/18/2023	06:00 AM	14						
707	5/18/2023	06:15 AM	18						
708	5/18/2023	06:30 AM	35						
709	5/18/2023	06:45 AM	30						
710	5/18/2023	07:00 AM	34						
711	5/18/2023	07:15 AM	90						
712	5/18/2023	07:30 AM	142						
713	5/18/2023	07:45 AM	71						
714	5/18/2023	08:00 AM	77						
715	5/18/2023	08:15 AM	66						
716	5/18/2023	08:30 AM	62						
717	5/18/2023	08:45 AM	59						
718	5/18/2023	09:00 AM	50						
719	5/18/2023	09:15 AM	42						
720	5/18/2023	09:30 AM	45						
721	5/18/2023	09:45 AM	41						
722	5/18/2023	10:00 AM	47						
723	5/18/2023	10:15 AM	32						
724	5/18/2023	10:30 AM	46						
725	5/18/2023	10:45 AM	38						
726	5/18/2023	11:00 AM	52						
727	5/18/2023	11:15 AM	48						
728	5/18/2023	11:30 AM	50						
729	5/18/2023	11:45 AM	53						
730	5/18/2023	12:00 PM	44						
731	5/18/2023	12:15 PM	50						
732	5/18/2023	12:30 PM	56						
733	5/18/2023	12:45 PM	52						
734	5/18/2023	01:00 PM	78						
735	5/18/2023	01:15 PM	54						
736	5/18/2023	01:30 PM	49						
737	5/18/2023	01:45 PM	50						
738	5/18/2023	02:00 PM	56						
739	5/18/2023	02:15 PM	116						
740	5/18/2023	02:30 PM	136						
741	5/18/2023	02:45 PM	68						
742	5/18/2023	03:00 PM	106						
743	5/18/2023	03:15 PM	110						
744	5/18/2023	03:30 PM	120						
745	5/18/2023	03:45 PM	90						
746	5/18/2023	04:00 PM	82						
747	5/18/2023	04:15 PM	84						
748	5/18/2023	04:30 PM	58						
749	5/18/2023	04:45 PM	58						

	A	B	C	D	E	F	G	H	I
750	5/18/2023	05:00 PM	94						
751	5/18/2023	05:15 PM	98						
752	5/18/2023	05:30 PM	84						
753	5/18/2023	05:45 PM	76						
754	5/18/2023	06:00 PM	90						
755	5/18/2023	06:15 PM	86						
756	5/18/2023	06:30 PM	91						
757	5/18/2023	06:45 PM	86						
758	5/18/2023	07:00 PM	78						
759	5/18/2023	07:15 PM	40						
760	5/18/2023	07:30 PM	51						
761	5/18/2023	07:45 PM	61						
762	5/18/2023	08:00 PM	99						
763	5/18/2023	08:15 PM	33						
764	5/18/2023	08:30 PM	26						
765	5/18/2023	08:45 PM	22						
766	5/18/2023	09:00 PM	25						
767	5/18/2023	09:15 PM	18						
768	5/18/2023	09:30 PM	18						
769	5/18/2023	09:45 PM	11						
770	5/18/2023	10:00 PM	14						
771	5/18/2023	10:15 PM	8						
772	5/18/2023	10:30 PM	10						
773	5/18/2023	10:45 PM	9						
774	5/18/2023	11:00 PM	6						
775	5/18/2023	11:15 PM	5						
776	5/18/2023	11:30 PM	10						
777	5/18/2023	11:45 PM	3						

	A	B	C	D	E	F	G	H	I
1									
2	File Name: C:\Users\barri\OneDrive\Documents\TDB\WSP\SYRACUSE\NYSTA DATA\BATCH 1\SYRACUSE NYSTA-ONONDAGA 1\ATR 1341.tf2								
3	Start Date: 5/11/2023								
4	Start Time: 12:00:00 AM								
5	Location 1: SB Morgan Rd								
6	Location 2: at Wetzel Rd								
7									
8									
9	Date	Time	SB						
10	5/11/2023	12:00 AM	5						
11	5/11/2023	12:15 AM	4						
12	5/11/2023	12:30 AM	6						
13	5/11/2023	12:45 AM	3						
14	5/11/2023	01:00 AM	7						
15	5/11/2023	01:15 AM	3						
16	5/11/2023	01:30 AM	6						
17	5/11/2023	01:45 AM	3						
18	5/11/2023	02:00 AM	5						
19	5/11/2023	02:15 AM	1						
20	5/11/2023	02:30 AM	0						
21	5/11/2023	02:45 AM	3						
22	5/11/2023	03:00 AM	4						
23	5/11/2023	03:15 AM	7						
24	5/11/2023	03:30 AM	12						
25	5/11/2023	03:45 AM	7						
26	5/11/2023	04:00 AM	11						
27	5/11/2023	04:15 AM	15						
28	5/11/2023	04:30 AM	25						
29	5/11/2023	04:45 AM	36						
30	5/11/2023	05:00 AM	31						
31	5/11/2023	05:15 AM	64						
32	5/11/2023	05:30 AM	92						
33	5/11/2023	05:45 AM	80						
34	5/11/2023	06:00 AM	68						
35	5/11/2023	06:15 AM	68						
36	5/11/2023	06:30 AM	153						
37	5/11/2023	06:45 AM	180						
38	5/11/2023	07:00 AM	186						
39	5/11/2023	07:15 AM	182						
40	5/11/2023	07:30 AM	198						
41	5/11/2023	07:45 AM	207						
42	5/11/2023	08:00 AM	177						
43	5/11/2023	08:15 AM	156						
44	5/11/2023	08:30 AM	142						
45	5/11/2023	08:45 AM	145						
46	5/11/2023	09:00 AM	118						
47	5/11/2023	09:15 AM	96						
48	5/11/2023	09:30 AM	104						
49	5/11/2023	09:45 AM	98						

	A	B	C	D	E	F	G	H	I
50	5/11/2023	10:00 AM	72						
51	5/11/2023	10:15 AM	100						
52	5/11/2023	10:30 AM	76						
53	5/11/2023	10:45 AM	92						
54	5/11/2023	11:00 AM	109						
55	5/11/2023	11:15 AM	102						
56	5/11/2023	11:30 AM	104						
57	5/11/2023	11:45 AM	88						
58	5/11/2023	12:00 PM	96						
59	5/11/2023	12:15 PM	84						
60	5/11/2023	12:30 PM	100						
61	5/11/2023	12:45 PM	107						
62	5/11/2023	01:00 PM	96						
63	5/11/2023	01:15 PM	106						
64	5/11/2023	01:30 PM	100						
65	5/11/2023	01:45 PM	112						
66	5/11/2023	02:00 PM	94						
67	5/11/2023	02:15 PM	94						
68	5/11/2023	02:30 PM	128						
69	5/11/2023	02:45 PM	106						
70	5/11/2023	03:00 PM	117						
71	5/11/2023	03:15 PM	114						
72	5/11/2023	03:30 PM	110						
73	5/11/2023	03:45 PM	128						
74	5/11/2023	04:00 PM	110						
75	5/11/2023	04:15 PM	131						
76	5/11/2023	04:30 PM	161						
77	5/11/2023	04:45 PM	150						
78	5/11/2023	05:00 PM	120						
79	5/11/2023	05:15 PM	158						
80	5/11/2023	05:30 PM	146						
81	5/11/2023	05:45 PM	138						
82	5/11/2023	06:00 PM	152						
83	5/11/2023	06:15 PM	141						
84	5/11/2023	06:30 PM	132						
85	5/11/2023	06:45 PM	102						
86	5/11/2023	07:00 PM	78						
87	5/11/2023	07:15 PM	88						
88	5/11/2023	07:30 PM	99						
89	5/11/2023	07:45 PM	64						
90	5/11/2023	08:00 PM	67						
91	5/11/2023	08:15 PM	64						
92	5/11/2023	08:30 PM	62						
93	5/11/2023	08:45 PM	58						
94	5/11/2023	09:00 PM	55						
95	5/11/2023	09:15 PM	46						
96	5/11/2023	09:30 PM	44						
97	5/11/2023	09:45 PM	34						
98	5/11/2023	10:00 PM	30						
99	5/11/2023	10:15 PM	25						

	A	B	C	D	E	F	G	H	I
100	5/11/2023	10:30 PM	24						
101	5/11/2023	10:45 PM	21						
102	5/11/2023	11:00 PM	18						
103	5/11/2023	11:15 PM	12						
104	5/11/2023	11:30 PM	12						
105	5/11/2023	11:45 PM	9						
106	5/12/2023	12:00 AM	13						
107	5/12/2023	12:15 AM	4						
108	5/12/2023	12:30 AM	5						
109	5/12/2023	12:45 AM	3						
110	5/12/2023	01:00 AM	4						
111	5/12/2023	01:15 AM	2						
112	5/12/2023	01:30 AM	6						
113	5/12/2023	01:45 AM	4						
114	5/12/2023	02:00 AM	2						
115	5/12/2023	02:15 AM	2						
116	5/12/2023	02:30 AM	3						
117	5/12/2023	02:45 AM	0						
118	5/12/2023	03:00 AM	7						
119	5/12/2023	03:15 AM	10						
120	5/12/2023	03:30 AM	14						
121	5/12/2023	03:45 AM	8						
122	5/12/2023	04:00 AM	9						
123	5/12/2023	04:15 AM	12						
124	5/12/2023	04:30 AM	27						
125	5/12/2023	04:45 AM	25						
126	5/12/2023	05:00 AM	32						
127	5/12/2023	05:15 AM	52						
128	5/12/2023	05:30 AM	67						
129	5/12/2023	05:45 AM	70						
130	5/12/2023	06:00 AM	52						
131	5/12/2023	06:15 AM	76						
132	5/12/2023	06:30 AM	140						
133	5/12/2023	06:45 AM	160						
134	5/12/2023	07:00 AM	161						
135	5/12/2023	07:15 AM	208						
136	5/12/2023	07:30 AM	173						
137	5/12/2023	07:45 AM	192						
138	5/12/2023	08:00 AM	174						
139	5/12/2023	08:15 AM	134						
140	5/12/2023	08:30 AM	146						
141	5/12/2023	08:45 AM	120						
142	5/12/2023	09:00 AM	100						
143	5/12/2023	09:15 AM	90						
144	5/12/2023	09:30 AM	126						
145	5/12/2023	09:45 AM	96						
146	5/12/2023	10:00 AM	94						
147	5/12/2023	10:15 AM	95						
148	5/12/2023	10:30 AM	110						
149	5/12/2023	10:45 AM	106						

	A	B	C	D	E	F	G	H	I
150	5/12/2023	11:00 AM	122						
151	5/12/2023	11:15 AM	128						
152	5/12/2023	11:30 AM	92						
153	5/12/2023	11:45 AM	119						
154	5/12/2023	12:00 PM	90						
155	5/12/2023	12:15 PM	84						
156	5/12/2023	12:30 PM	138						
157	5/12/2023	12:45 PM	124						
158	5/12/2023	01:00 PM	124						
159	5/12/2023	01:15 PM	118						
160	5/12/2023	01:30 PM	116						
161	5/12/2023	01:45 PM	122						
162	5/12/2023	02:00 PM	92						
163	5/12/2023	02:15 PM	130						
164	5/12/2023	02:30 PM	124						
165	5/12/2023	02:45 PM	100						
166	5/12/2023	03:00 PM	118						
167	5/12/2023	03:15 PM	98						
168	5/12/2023	03:30 PM	126						
169	5/12/2023	03:45 PM	132						
170	5/12/2023	04:00 PM	144						
171	5/12/2023	04:15 PM	154						
172	5/12/2023	04:30 PM	171						
173	5/12/2023	04:45 PM	156						
174	5/12/2023	05:00 PM	130						
175	5/12/2023	05:15 PM	138						
176	5/12/2023	05:30 PM	137						
177	5/12/2023	05:45 PM	146						
178	5/12/2023	06:00 PM	138						
179	5/12/2023	06:15 PM	128						
180	5/12/2023	06:30 PM	97						
181	5/12/2023	06:45 PM	86						
182	5/12/2023	07:00 PM	77						
183	5/12/2023	07:15 PM	74						
184	5/12/2023	07:30 PM	97						
185	5/12/2023	07:45 PM	80						
186	5/12/2023	08:00 PM	64						
187	5/12/2023	08:15 PM	78						
188	5/12/2023	08:30 PM	60						
189	5/12/2023	08:45 PM	72						
190	5/12/2023	09:00 PM	70						
191	5/12/2023	09:15 PM	57						
192	5/12/2023	09:30 PM	46						
193	5/12/2023	09:45 PM	48						
194	5/12/2023	10:00 PM	28						
195	5/12/2023	10:15 PM	35						
196	5/12/2023	10:30 PM	31						
197	5/12/2023	10:45 PM	28						
198	5/12/2023	11:00 PM	34						
199	5/12/2023	11:15 PM	15						

	A	B	C	D	E	F	G	H	I
200	5/12/2023	11:30 PM	18						
201	5/12/2023	11:45 PM	14						
202	5/13/2023	12:00 AM	10						
203	5/13/2023	12:15 AM	9						
204	5/13/2023	12:30 AM	8						
205	5/13/2023	12:45 AM	8						
206	5/13/2023	01:00 AM	10						
207	5/13/2023	01:15 AM	6						
208	5/13/2023	01:30 AM	5						
209	5/13/2023	01:45 AM	3						
210	5/13/2023	02:00 AM	3						
211	5/13/2023	02:15 AM	3						
212	5/13/2023	02:30 AM	4						
213	5/13/2023	02:45 AM	4						
214	5/13/2023	03:00 AM	1						
215	5/13/2023	03:15 AM	6						
216	5/13/2023	03:30 AM	8						
217	5/13/2023	03:45 AM	4						
218	5/13/2023	04:00 AM	7						
219	5/13/2023	04:15 AM	3						
220	5/13/2023	04:30 AM	11						
221	5/13/2023	04:45 AM	10						
222	5/13/2023	05:00 AM	8						
223	5/13/2023	05:15 AM	14						
224	5/13/2023	05:30 AM	18						
225	5/13/2023	05:45 AM	26						
226	5/13/2023	06:00 AM	23						
227	5/13/2023	06:15 AM	29						
228	5/13/2023	06:30 AM	59						
229	5/13/2023	06:45 AM	73						
230	5/13/2023	07:00 AM	76						
231	5/13/2023	07:15 AM	46						
232	5/13/2023	07:30 AM	64						
233	5/13/2023	07:45 AM	84						
234	5/13/2023	08:00 AM	70						
235	5/13/2023	08:15 AM	71						
236	5/13/2023	08:30 AM	84						
237	5/13/2023	08:45 AM	112						
238	5/13/2023	09:00 AM	92						
239	5/13/2023	09:15 AM	93						
240	5/13/2023	09:30 AM	112						
241	5/13/2023	09:45 AM	136						
242	5/13/2023	10:00 AM	124						
243	5/13/2023	10:15 AM	138						
244	5/13/2023	10:30 AM	132						
245	5/13/2023	10:45 AM	131						
246	5/13/2023	11:00 AM	124						
247	5/13/2023	11:15 AM	127						
248	5/13/2023	11:30 AM	149						
249	5/13/2023	11:45 AM	116						

	A	B	C	D	E	F	G	H	I
250	5/13/2023	12:00 PM	134						
251	5/13/2023	12:15 PM	113						
252	5/13/2023	12:30 PM	114						
253	5/13/2023	12:45 PM	114						
254	5/13/2023	01:00 PM	124						
255	5/13/2023	01:15 PM	112						
256	5/13/2023	01:30 PM	132						
257	5/13/2023	01:45 PM	102						
258	5/13/2023	02:00 PM	106						
259	5/13/2023	02:15 PM	114						
260	5/13/2023	02:30 PM	99						
261	5/13/2023	02:45 PM	92						
262	5/13/2023	03:00 PM	110						
263	5/13/2023	03:15 PM	102						
264	5/13/2023	03:30 PM	124						
265	5/13/2023	03:45 PM	115						
266	5/13/2023	04:00 PM	98						
267	5/13/2023	04:15 PM	106						
268	5/13/2023	04:30 PM	95						
269	5/13/2023	04:45 PM	118						
270	5/13/2023	05:00 PM	95						
271	5/13/2023	05:15 PM	119						
272	5/13/2023	05:30 PM	109						
273	5/13/2023	05:45 PM	112						
274	5/13/2023	06:00 PM	103						
275	5/13/2023	06:15 PM	108						
276	5/13/2023	06:30 PM	93						
277	5/13/2023	06:45 PM	94						
278	5/13/2023	07:00 PM	92						
279	5/13/2023	07:15 PM	86						
280	5/13/2023	07:30 PM	73						
281	5/13/2023	07:45 PM	52						
282	5/13/2023	08:00 PM	72						
283	5/13/2023	08:15 PM	55						
284	5/13/2023	08:30 PM	56						
285	5/13/2023	08:45 PM	52						
286	5/13/2023	09:00 PM	46						
287	5/13/2023	09:15 PM	45						
288	5/13/2023	09:30 PM	41						
289	5/13/2023	09:45 PM	40						
290	5/13/2023	10:00 PM	41						
291	5/13/2023	10:15 PM	32						
292	5/13/2023	10:30 PM	30						
293	5/13/2023	10:45 PM	34						
294	5/13/2023	11:00 PM	15						
295	5/13/2023	11:15 PM	14						
296	5/13/2023	11:30 PM	21						
297	5/13/2023	11:45 PM	19						
298	5/14/2023	12:00 AM	13						
299	5/14/2023	12:15 AM	8						

	A	B	C	D	E	F	G	H	I
300	5/14/2023	12:30 AM	10						
301	5/14/2023	12:45 AM	10						
302	5/14/2023	01:00 AM	8						
303	5/14/2023	01:15 AM	5						
304	5/14/2023	01:30 AM	4						
305	5/14/2023	01:45 AM	8						
306	5/14/2023	02:00 AM	8						
307	5/14/2023	02:15 AM	6						
308	5/14/2023	02:30 AM	5						
309	5/14/2023	02:45 AM	0						
310	5/14/2023	03:00 AM	9						
311	5/14/2023	03:15 AM	5						
312	5/14/2023	03:30 AM	5						
313	5/14/2023	03:45 AM	3						
314	5/14/2023	04:00 AM	4						
315	5/14/2023	04:15 AM	0						
316	5/14/2023	04:30 AM	7						
317	5/14/2023	04:45 AM	9						
318	5/14/2023	05:00 AM	4						
319	5/14/2023	05:15 AM	13						
320	5/14/2023	05:30 AM	17						
321	5/14/2023	05:45 AM	12						
322	5/14/2023	06:00 AM	22						
323	5/14/2023	06:15 AM	23						
324	5/14/2023	06:30 AM	43						
325	5/14/2023	06:45 AM	48						
326	5/14/2023	07:00 AM	46						
327	5/14/2023	07:15 AM	37						
328	5/14/2023	07:30 AM	36						
329	5/14/2023	07:45 AM	39						
330	5/14/2023	08:00 AM	44						
331	5/14/2023	08:15 AM	62						
332	5/14/2023	08:30 AM	73						
333	5/14/2023	08:45 AM	74						
334	5/14/2023	09:00 AM	72						
335	5/14/2023	09:15 AM	68						
336	5/14/2023	09:30 AM	93						
337	5/14/2023	09:45 AM	97						
338	5/14/2023	10:00 AM	88						
339	5/14/2023	10:15 AM	105						
340	5/14/2023	10:30 AM	116						
341	5/14/2023	10:45 AM	116						
342	5/14/2023	11:00 AM	93						
343	5/14/2023	11:15 AM	100						
344	5/14/2023	11:30 AM	104						
345	5/14/2023	11:45 AM	100						
346	5/14/2023	12:00 PM	120						
347	5/14/2023	12:15 PM	116						
348	5/14/2023	12:30 PM	106						
349	5/14/2023	12:45 PM	107						

	A	B	C	D	E	F	G	H	I
350	5/14/2023	01:00 PM	104						
351	5/14/2023	01:15 PM	104						
352	5/14/2023	01:30 PM	100						
353	5/14/2023	01:45 PM	118						
354	5/14/2023	02:00 PM	85						
355	5/14/2023	02:15 PM	89						
356	5/14/2023	02:30 PM	110						
357	5/14/2023	02:45 PM	84						
358	5/14/2023	03:00 PM	122						
359	5/14/2023	03:15 PM	88						
360	5/14/2023	03:30 PM	96						
361	5/14/2023	03:45 PM	112						
362	5/14/2023	04:00 PM	98						
363	5/14/2023	04:15 PM	116						
364	5/14/2023	04:30 PM	107						
365	5/14/2023	04:45 PM	93						
366	5/14/2023	05:00 PM	88						
367	5/14/2023	05:15 PM	120						
368	5/14/2023	05:30 PM	116						
369	5/14/2023	05:45 PM	118						
370	5/14/2023	06:00 PM	113						
371	5/14/2023	06:15 PM	91						
372	5/14/2023	06:30 PM	75						
373	5/14/2023	06:45 PM	90						
374	5/14/2023	07:00 PM	75						
375	5/14/2023	07:15 PM	57						
376	5/14/2023	07:30 PM	67						
377	5/14/2023	07:45 PM	74						
378	5/14/2023	08:00 PM	78						
379	5/14/2023	08:15 PM	52						
380	5/14/2023	08:30 PM	49						
381	5/14/2023	08:45 PM	37						
382	5/14/2023	09:00 PM	46						
383	5/14/2023	09:15 PM	42						
384	5/14/2023	09:30 PM	33						
385	5/14/2023	09:45 PM	20						
386	5/14/2023	10:00 PM	24						
387	5/14/2023	10:15 PM	14						
388	5/14/2023	10:30 PM	24						
389	5/14/2023	10:45 PM	5						
390	5/14/2023	11:00 PM	13						
391	5/14/2023	11:15 PM	6						
392	5/14/2023	11:30 PM	0						
393	5/14/2023	11:45 PM	8						
394	5/15/2023	12:00 AM	7						
395	5/15/2023	12:15 AM	4						
396	5/15/2023	12:30 AM	3						
397	5/15/2023	12:45 AM	2						
398	5/15/2023	01:00 AM	1						
399	5/15/2023	01:15 AM	0						

	A	B	C	D	E	F	G	H	I
400	5/15/2023	01:30 AM	3						
401	5/15/2023	01:45 AM	8						
402	5/15/2023	02:00 AM	0						
403	5/15/2023	02:15 AM	5						
404	5/15/2023	02:30 AM	3						
405	5/15/2023	02:45 AM	3						
406	5/15/2023	03:00 AM	3						
407	5/15/2023	03:15 AM	8						
408	5/15/2023	03:30 AM	8						
409	5/15/2023	03:45 AM	7						
410	5/15/2023	04:00 AM	7						
411	5/15/2023	04:15 AM	16						
412	5/15/2023	04:30 AM	25						
413	5/15/2023	04:45 AM	29						
414	5/15/2023	05:00 AM	28						
415	5/15/2023	05:15 AM	34						
416	5/15/2023	05:30 AM	80						
417	5/15/2023	05:45 AM	70						
418	5/15/2023	06:00 AM	62						
419	5/15/2023	06:15 AM	74						
420	5/15/2023	06:30 AM	151						
421	5/15/2023	06:45 AM	179						
422	5/15/2023	07:00 AM	194						
423	5/15/2023	07:15 AM	190						
424	5/15/2023	07:30 AM	198						
425	5/15/2023	07:45 AM	231						
426	5/15/2023	08:00 AM	175						
427	5/15/2023	08:15 AM	135						
428	5/15/2023	08:30 AM	130						
429	5/15/2023	08:45 AM	147						
430	5/15/2023	09:00 AM	123						
431	5/15/2023	09:15 AM	103						
432	5/15/2023	09:30 AM	122						
433	5/15/2023	09:45 AM	82						
434	5/15/2023	10:00 AM	90						
435	5/15/2023	10:15 AM	82						
436	5/15/2023	10:30 AM	93						
437	5/15/2023	10:45 AM	95						
438	5/15/2023	11:00 AM	100						
439	5/15/2023	11:15 AM	104						
440	5/15/2023	11:30 AM	108						
441	5/15/2023	11:45 AM	90						
442	5/15/2023	12:00 PM	85						
443	5/15/2023	12:15 PM	80						
444	5/15/2023	12:30 PM	94						
445	5/15/2023	12:45 PM	107						
446	5/15/2023	01:00 PM	102						
447	5/15/2023	01:15 PM	101						
448	5/15/2023	01:30 PM	106						
449	5/15/2023	01:45 PM	87						

	A	B	C	D	E	F	G	H	I
450	5/15/2023	02:00 PM	102						
451	5/15/2023	02:15 PM	98						
452	5/15/2023	02:30 PM	128						
453	5/15/2023	02:45 PM	108						
454	5/15/2023	03:00 PM	106						
455	5/15/2023	03:15 PM	130						
456	5/15/2023	03:30 PM	118						
457	5/15/2023	03:45 PM	116						
458	5/15/2023	04:00 PM	118						
459	5/15/2023	04:15 PM	126						
460	5/15/2023	04:30 PM	138						
461	5/15/2023	04:45 PM	134						
462	5/15/2023	05:00 PM	122						
463	5/15/2023	05:15 PM	106						
464	5/15/2023	05:30 PM	164						
465	5/15/2023	05:45 PM	142						
466	5/15/2023	06:00 PM	121						
467	5/15/2023	06:15 PM	85						
468	5/15/2023	06:30 PM	92						
469	5/15/2023	06:45 PM	97						
470	5/15/2023	07:00 PM	75						
471	5/15/2023	07:15 PM	62						
472	5/15/2023	07:30 PM	70						
473	5/15/2023	07:45 PM	80						
474	5/15/2023	08:00 PM	73						
475	5/15/2023	08:15 PM	63						
476	5/15/2023	08:30 PM	42						
477	5/15/2023	08:45 PM	42						
478	5/15/2023	09:00 PM	54						
479	5/15/2023	09:15 PM	40						
480	5/15/2023	09:30 PM	32						
481	5/15/2023	09:45 PM	18						
482	5/15/2023	10:00 PM	15						
483	5/15/2023	10:15 PM	18						
484	5/15/2023	10:30 PM	23						
485	5/15/2023	10:45 PM	23						
486	5/15/2023	11:00 PM	11						
487	5/15/2023	11:15 PM	4						
488	5/15/2023	11:30 PM	10						
489	5/15/2023	11:45 PM	4						
490	5/16/2023	12:00 AM	6						
491	5/16/2023	12:15 AM	6						
492	5/16/2023	12:30 AM	1						
493	5/16/2023	12:45 AM	4						
494	5/16/2023	01:00 AM	3						
495	5/16/2023	01:15 AM	4						
496	5/16/2023	01:30 AM	3						
497	5/16/2023	01:45 AM	8						
498	5/16/2023	02:00 AM	3						
499	5/16/2023	02:15 AM	5						

	A	B	C	D	E	F	G	H	I
500	5/16/2023	02:30 AM	2						
501	5/16/2023	02:45 AM	1						
502	5/16/2023	03:00 AM	6						
503	5/16/2023	03:15 AM	7						
504	5/16/2023	03:30 AM	12						
505	5/16/2023	03:45 AM	8						
506	5/16/2023	04:00 AM	14						
507	5/16/2023	04:15 AM	14						
508	5/16/2023	04:30 AM	24						
509	5/16/2023	04:45 AM	33						
510	5/16/2023	05:00 AM	28						
511	5/16/2023	05:15 AM	45						
512	5/16/2023	05:30 AM	80						
513	5/16/2023	05:45 AM	80						
514	5/16/2023	06:00 AM	64						
515	5/16/2023	06:15 AM	84						
516	5/16/2023	06:30 AM	162						
517	5/16/2023	06:45 AM	186						
518	5/16/2023	07:00 AM	204						
519	5/16/2023	07:15 AM	214						
520	5/16/2023	07:30 AM	197						
521	5/16/2023	07:45 AM	218						
522	5/16/2023	08:00 AM	170						
523	5/16/2023	08:15 AM	150						
524	5/16/2023	08:30 AM	140						
525	5/16/2023	08:45 AM	142						
526	5/16/2023	09:00 AM	124						
527	5/16/2023	09:15 AM	104						
528	5/16/2023	09:30 AM	116						
529	5/16/2023	09:45 AM	99						
530	5/16/2023	10:00 AM	84						
531	5/16/2023	10:15 AM	82						
532	5/16/2023	10:30 AM	88						
533	5/16/2023	10:45 AM	94						
534	5/16/2023	11:00 AM	83						
535	5/16/2023	11:15 AM	103						
536	5/16/2023	11:30 AM	98						
537	5/16/2023	11:45 AM	94						
538	5/16/2023	12:00 PM	86						
539	5/16/2023	12:15 PM	124						
540	5/16/2023	12:30 PM	104						
541	5/16/2023	12:45 PM	111						
542	5/16/2023	01:00 PM	86						
543	5/16/2023	01:15 PM	102						
544	5/16/2023	01:30 PM	95						
545	5/16/2023	01:45 PM	90						
546	5/16/2023	02:00 PM	92						
547	5/16/2023	02:15 PM	98						
548	5/16/2023	02:30 PM	108						
549	5/16/2023	02:45 PM	122						

	A	B	C	D	E	F	G	H	I
550	5/16/2023	03:00 PM	128						
551	5/16/2023	03:15 PM	127						
552	5/16/2023	03:30 PM	119						
553	5/16/2023	03:45 PM	128						
554	5/16/2023	04:00 PM	139						
555	5/16/2023	04:15 PM	133						
556	5/16/2023	04:30 PM	152						
557	5/16/2023	04:45 PM	160						
558	5/16/2023	05:00 PM	154						
559	5/16/2023	05:15 PM	174						
560	5/16/2023	05:30 PM	156						
561	5/16/2023	05:45 PM	160						
562	5/16/2023	06:00 PM	111						
563	5/16/2023	06:15 PM	119						
564	5/16/2023	06:30 PM	106						
565	5/16/2023	06:45 PM	104						
566	5/16/2023	07:00 PM	83						
567	5/16/2023	07:15 PM	68						
568	5/16/2023	07:30 PM	68						
569	5/16/2023	07:45 PM	82						
570	5/16/2023	08:00 PM	63						
571	5/16/2023	08:15 PM	55						
572	5/16/2023	08:30 PM	50						
573	5/16/2023	08:45 PM	50						
574	5/16/2023	09:00 PM	24						
575	5/16/2023	09:15 PM	18						
576	5/16/2023	09:30 PM	30						
577	5/16/2023	09:45 PM	28						
578	5/16/2023	10:00 PM	13						
579	5/16/2023	10:15 PM	22						
580	5/16/2023	10:30 PM	18						
581	5/16/2023	10:45 PM	12						
582	5/16/2023	11:00 PM	10						
583	5/16/2023	11:15 PM	5						
584	5/16/2023	11:30 PM	10						
585	5/16/2023	11:45 PM	11						
586	5/17/2023	12:00 AM	5						
587	5/17/2023	12:15 AM	5						
588	5/17/2023	12:30 AM	5						
589	5/17/2023	12:45 AM	4						
590	5/17/2023	01:00 AM	3						
591	5/17/2023	01:15 AM	3						
592	5/17/2023	01:30 AM	2						
593	5/17/2023	01:45 AM	4						
594	5/17/2023	02:00 AM	1						
595	5/17/2023	02:15 AM	3						
596	5/17/2023	02:30 AM	2						
597	5/17/2023	02:45 AM	0						
598	5/17/2023	03:00 AM	3						
599	5/17/2023	03:15 AM	9						

	A	B	C	D	E	F	G	H	I
600	5/17/2023	03:30 AM	14						
601	5/17/2023	03:45 AM	11						
602	5/17/2023	04:00 AM	12						
603	5/17/2023	04:15 AM	26						
604	5/17/2023	04:30 AM	18						
605	5/17/2023	04:45 AM	36						
606	5/17/2023	05:00 AM	26						
607	5/17/2023	05:15 AM	48						
608	5/17/2023	05:30 AM	76						
609	5/17/2023	05:45 AM	78						
610	5/17/2023	06:00 AM	62						
611	5/17/2023	06:15 AM	79						
612	5/17/2023	06:30 AM	170						
613	5/17/2023	06:45 AM	201						
614	5/17/2023	07:00 AM	188						
615	5/17/2023	07:15 AM	185						
616	5/17/2023	07:30 AM	214						
617	5/17/2023	07:45 AM	212						
618	5/17/2023	08:00 AM	154						
619	5/17/2023	08:15 AM	169						
620	5/17/2023	08:30 AM	152						
621	5/17/2023	08:45 AM	158						
622	5/17/2023	09:00 AM	97						
623	5/17/2023	09:15 AM	97						
624	5/17/2023	09:30 AM	98						
625	5/17/2023	09:45 AM	93						
626	5/17/2023	10:00 AM	70						
627	5/17/2023	10:15 AM	95						
628	5/17/2023	10:30 AM	76						
629	5/17/2023	10:45 AM	99						
630	5/17/2023	11:00 AM	106						
631	5/17/2023	11:15 AM	90						
632	5/17/2023	11:30 AM	110						
633	5/17/2023	11:45 AM	91						
634	5/17/2023	12:00 PM	96						
635	5/17/2023	12:15 PM	90						
636	5/17/2023	12:30 PM	95						
637	5/17/2023	12:45 PM	94						
638	5/17/2023	01:00 PM	105						
639	5/17/2023	01:15 PM	112						
640	5/17/2023	01:30 PM	91						
641	5/17/2023	01:45 PM	103						
642	5/17/2023	02:00 PM	89						
643	5/17/2023	02:15 PM	99						
644	5/17/2023	02:30 PM	133						
645	5/17/2023	02:45 PM	98						
646	5/17/2023	03:00 PM	99						
647	5/17/2023	03:15 PM	122						
648	5/17/2023	03:30 PM	119						
649	5/17/2023	03:45 PM	164						

	A	B	C	D	E	F	G	H	I
650	5/17/2023	04:00 PM	163						
651	5/17/2023	04:15 PM	192						
652	5/17/2023	04:30 PM	155						
653	5/17/2023	04:45 PM	163						
654	5/17/2023	05:00 PM	143						
655	5/17/2023	05:15 PM	164						
656	5/17/2023	05:30 PM	152						
657	5/17/2023	05:45 PM	138						
658	5/17/2023	06:00 PM	135						
659	5/17/2023	06:15 PM	124						
660	5/17/2023	06:30 PM	93						
661	5/17/2023	06:45 PM	90						
662	5/17/2023	07:00 PM	90						
663	5/17/2023	07:15 PM	67						
664	5/17/2023	07:30 PM	86						
665	5/17/2023	07:45 PM	72						
666	5/17/2023	08:00 PM	74						
667	5/17/2023	08:15 PM	66						
668	5/17/2023	08:30 PM	54						
669	5/17/2023	08:45 PM	40						
670	5/17/2023	09:00 PM	57						
671	5/17/2023	09:15 PM	42						
672	5/17/2023	09:30 PM	36						
673	5/17/2023	09:45 PM	21						
674	5/17/2023	10:00 PM	23						
675	5/17/2023	10:15 PM	15						
676	5/17/2023	10:30 PM	26						
677	5/17/2023	10:45 PM	14						
678	5/17/2023	11:00 PM	10						
679	5/17/2023	11:15 PM	9						
680	5/17/2023	11:30 PM	13						
681	5/17/2023	11:45 PM	8						
682	5/18/2023	12:00 AM	2						
683	5/18/2023	12:15 AM	5						
684	5/18/2023	12:30 AM	3						
685	5/18/2023	12:45 AM	5						
686	5/18/2023	01:00 AM	4						
687	5/18/2023	01:15 AM	1						
688	5/18/2023	01:30 AM	3						
689	5/18/2023	01:45 AM	5						
690	5/18/2023	02:00 AM	3						
691	5/18/2023	02:15 AM	7						
692	5/18/2023	02:30 AM	1						
693	5/18/2023	02:45 AM	0						
694	5/18/2023	03:00 AM	6						
695	5/18/2023	03:15 AM	8						
696	5/18/2023	03:30 AM	6						
697	5/18/2023	03:45 AM	8						
698	5/18/2023	04:00 AM	13						
699	5/18/2023	04:15 AM	15						

	A	B	C	D	E	F	G	H	I
700	5/18/2023	04:30 AM	25						
701	5/18/2023	04:45 AM	31						
702	5/18/2023	05:00 AM	27						
703	5/18/2023	05:15 AM	53						
704	5/18/2023	05:30 AM	67						
705	5/18/2023	05:45 AM	72						
706	5/18/2023	06:00 AM	65						
707	5/18/2023	06:15 AM	80						
708	5/18/2023	06:30 AM	174						
709	5/18/2023	06:45 AM	189						
710	5/18/2023	07:00 AM	172						
711	5/18/2023	07:15 AM	202						
712	5/18/2023	07:30 AM	201						
713	5/18/2023	07:45 AM	204						
714	5/18/2023	08:00 AM	172						
715	5/18/2023	08:15 AM	139						
716	5/18/2023	08:30 AM	153						
717	5/18/2023	08:45 AM	137						
718	5/18/2023	09:00 AM	114						
719	5/18/2023	09:15 AM	110						
720	5/18/2023	09:30 AM	96						
721	5/18/2023	09:45 AM	112						
722	5/18/2023	10:00 AM	98						
723	5/18/2023	10:15 AM	85						
724	5/18/2023	10:30 AM	104						
725	5/18/2023	10:45 AM	80						
726	5/18/2023	11:00 AM	95						
727	5/18/2023	11:15 AM	91						
728	5/18/2023	11:30 AM	105						
729	5/18/2023	11:45 AM	120						
730	5/18/2023	12:00 PM	85						
731	5/18/2023	12:15 PM	94						
732	5/18/2023	12:30 PM	92						
733	5/18/2023	12:45 PM	111						
734	5/18/2023	01:00 PM	92						
735	5/18/2023	01:15 PM	87						
736	5/18/2023	01:30 PM	106						
737	5/18/2023	01:45 PM	102						
738	5/18/2023	02:00 PM	100						
739	5/18/2023	02:15 PM	90						
740	5/18/2023	02:30 PM	109						
741	5/18/2023	02:45 PM	114						
742	5/18/2023	03:00 PM	109						
743	5/18/2023	03:15 PM	109						
744	5/18/2023	03:30 PM	144						
745	5/18/2023	03:45 PM	126						
746	5/18/2023	04:00 PM	149						
747	5/18/2023	04:15 PM	149						
748	5/18/2023	04:30 PM	151						
749	5/18/2023	04:45 PM	132						

	A	B	C	D	E	F	G	H	I
750	5/18/2023	05:00 PM	134						
751	5/18/2023	05:15 PM	146						
752	5/18/2023	05:30 PM	169						
753	5/18/2023	05:45 PM	143						
754	5/18/2023	06:00 PM	142						
755	5/18/2023	06:15 PM	126						
756	5/18/2023	06:30 PM	98						
757	5/18/2023	06:45 PM	105						
758	5/18/2023	07:00 PM	71						
759	5/18/2023	07:15 PM	86						
760	5/18/2023	07:30 PM	70						
761	5/18/2023	07:45 PM	75						
762	5/18/2023	08:00 PM	76						
763	5/18/2023	08:15 PM	50						
764	5/18/2023	08:30 PM	70						
765	5/18/2023	08:45 PM	50						
766	5/18/2023	09:00 PM	43						
767	5/18/2023	09:15 PM	46						
768	5/18/2023	09:30 PM	29						
769	5/18/2023	09:45 PM	26						
770	5/18/2023	10:00 PM	26						
771	5/18/2023	10:15 PM	17						
772	5/18/2023	10:30 PM	30						
773	5/18/2023	10:45 PM	16						
774	5/18/2023	11:00 PM	14						
775	5/18/2023	11:15 PM	10						
776	5/18/2023	11:30 PM	14						
777	5/18/2023	11:45 PM	12						

	A	B	C	D	E	F	G	H	I
1									
2	File Name: C:\Users\barri\OneDrive\Documents\TDB\WSP\SYRACUSE\NYSTA DATA\BATCH 1\SYRACUSE NYSTA-ONONDAGA 1\ATR 1343.tf2								
3	Start Date: 5/11/2023								
4	Start Time: 12:00:00 AM								
5	Location 1: EB Buckley Rd								
6	Location 2: at Henry Clay Blvd								
7									
8									
9	Date	Time	Direction						
10	5/11/2023	12:00 AM	10						
11	5/11/2023	12:15 AM	9						
12	5/11/2023	12:30 AM	10						
13	5/11/2023	12:45 AM	11						
14	5/11/2023	01:00 AM	8						
15	5/11/2023	01:15 AM	2						
16	5/11/2023	01:30 AM	8						
17	5/11/2023	01:45 AM	2						
18	5/11/2023	02:00 AM	4						
19	5/11/2023	02:15 AM	1						
20	5/11/2023	02:30 AM	5						
21	5/11/2023	02:45 AM	6						
22	5/11/2023	03:00 AM	10						
23	5/11/2023	03:15 AM	8						
24	5/11/2023	03:30 AM	12						
25	5/11/2023	03:45 AM	12						
26	5/11/2023	04:00 AM	11						
27	5/11/2023	04:15 AM	22						
28	5/11/2023	04:30 AM	28						
29	5/11/2023	04:45 AM	28						
30	5/11/2023	05:00 AM	28						
31	5/11/2023	05:15 AM	50						
32	5/11/2023	05:30 AM	42						
33	5/11/2023	05:45 AM	53						
34	5/11/2023	06:00 AM	56						
35	5/11/2023	06:15 AM	65						
36	5/11/2023	06:30 AM	92						
37	5/11/2023	06:45 AM	112						
38	5/11/2023	07:00 AM	119						
39	5/11/2023	07:15 AM	140						
40	5/11/2023	07:30 AM	173						
41	5/11/2023	07:45 AM	216						
42	5/11/2023	08:00 AM	156						
43	5/11/2023	08:15 AM	125						
44	5/11/2023	08:30 AM	128						
45	5/11/2023	08:45 AM	128						
46	5/11/2023	09:00 AM	128						
47	5/11/2023	09:15 AM	127						
48	5/11/2023	09:30 AM	144						
49	5/11/2023	09:45 AM	120						

	A	B	C	D	E	F	G	H	I
50	5/11/2023	10:00 AM	100						
51	5/11/2023	10:15 AM	96						
52	5/11/2023	10:30 AM	89						
53	5/11/2023	10:45 AM	102						
54	5/11/2023	11:00 AM	136						
55	5/11/2023	11:15 AM	119						
56	5/11/2023	11:30 AM	113						
57	5/11/2023	11:45 AM	127						
58	5/11/2023	12:00 PM	148						
59	5/11/2023	12:15 PM	134						
60	5/11/2023	12:30 PM	133						
61	5/11/2023	12:45 PM	148						
62	5/11/2023	01:00 PM	140						
63	5/11/2023	01:15 PM	134						
64	5/11/2023	01:30 PM	114						
65	5/11/2023	01:45 PM	124						
66	5/11/2023	02:00 PM	122						
67	5/11/2023	02:15 PM	134						
68	5/11/2023	02:30 PM	171						
69	5/11/2023	02:45 PM	166						
70	5/11/2023	03:00 PM	150						
71	5/11/2023	03:15 PM	130						
72	5/11/2023	03:30 PM	154						
73	5/11/2023	03:45 PM	184						
74	5/11/2023	04:00 PM	160						
75	5/11/2023	04:15 PM	175						
76	5/11/2023	04:30 PM	200						
77	5/11/2023	04:45 PM	193						
78	5/11/2023	05:00 PM	162						
79	5/11/2023	05:15 PM	169						
80	5/11/2023	05:30 PM	136						
81	5/11/2023	05:45 PM	126						
82	5/11/2023	06:00 PM	140						
83	5/11/2023	06:15 PM	101						
84	5/11/2023	06:30 PM	106						
85	5/11/2023	06:45 PM	101						
86	5/11/2023	07:00 PM	87						
87	5/11/2023	07:15 PM	108						
88	5/11/2023	07:30 PM	96						
89	5/11/2023	07:45 PM	96						
90	5/11/2023	08:00 PM	104						
91	5/11/2023	08:15 PM	86						
92	5/11/2023	08:30 PM	62						
93	5/11/2023	08:45 PM	64						
94	5/11/2023	09:00 PM	56						
95	5/11/2023	09:15 PM	47						
96	5/11/2023	09:30 PM	48						
97	5/11/2023	09:45 PM	47						
98	5/11/2023	10:00 PM	45						
99	5/11/2023	10:15 PM	24						

	A	B	C	D	E	F	G	H	I
100	5/11/2023	10:30 PM	17						
101	5/11/2023	10:45 PM	22						
102	5/11/2023	11:00 PM	29						
103	5/11/2023	11:15 PM	15						
104	5/11/2023	11:30 PM	12						
105	5/11/2023	11:45 PM	12						
106	5/12/2023	12:00 AM	12						
107	5/12/2023	12:15 AM	18						
108	5/12/2023	12:30 AM	10						
109	5/12/2023	12:45 AM	9						
110	5/12/2023	01:00 AM	4						
111	5/12/2023	01:15 AM	3						
112	5/12/2023	01:30 AM	3						
113	5/12/2023	01:45 AM	3						
114	5/12/2023	02:00 AM	4						
115	5/12/2023	02:15 AM	2						
116	5/12/2023	02:30 AM	1						
117	5/12/2023	02:45 AM	8						
118	5/12/2023	03:00 AM	5						
119	5/12/2023	03:15 AM	6						
120	5/12/2023	03:30 AM	14						
121	5/12/2023	03:45 AM	11						
122	5/12/2023	04:00 AM	11						
123	5/12/2023	04:15 AM	17						
124	5/12/2023	04:30 AM	22						
125	5/12/2023	04:45 AM	30						
126	5/12/2023	05:00 AM	24						
127	5/12/2023	05:15 AM	37						
128	5/12/2023	05:30 AM	44						
129	5/12/2023	05:45 AM	50						
130	5/12/2023	06:00 AM	42						
131	5/12/2023	06:15 AM	73						
132	5/12/2023	06:30 AM	73						
133	5/12/2023	06:45 AM	118						
134	5/12/2023	07:00 AM	124						
135	5/12/2023	07:15 AM	144						
136	5/12/2023	07:30 AM	160						
137	5/12/2023	07:45 AM	182						
138	5/12/2023	08:00 AM	150						
139	5/12/2023	08:15 AM	142						
140	5/12/2023	08:30 AM	130						
141	5/12/2023	08:45 AM	123						
142	5/12/2023	09:00 AM	134						
143	5/12/2023	09:15 AM	103						
144	5/12/2023	09:30 AM	120						
145	5/12/2023	09:45 AM	114						
146	5/12/2023	10:00 AM	118						
147	5/12/2023	10:15 AM	111						
148	5/12/2023	10:30 AM	107						
149	5/12/2023	10:45 AM	130						

	A	B	C	D	E	F	G	H	I
150	5/12/2023	11:00 AM	118						
151	5/12/2023	11:15 AM	108						
152	5/12/2023	11:30 AM	126						
153	5/12/2023	11:45 AM	133						
154	5/12/2023	12:00 PM	156						
155	5/12/2023	12:15 PM	136						
156	5/12/2023	12:30 PM	136						
157	5/12/2023	12:45 PM	120						
158	5/12/2023	01:00 PM	143						
159	5/12/2023	01:15 PM	129						
160	5/12/2023	01:30 PM	116						
161	5/12/2023	01:45 PM	125						
162	5/12/2023	02:00 PM	115						
163	5/12/2023	02:15 PM	144						
164	5/12/2023	02:30 PM	162						
165	5/12/2023	02:45 PM	129						
166	5/12/2023	03:00 PM	129						
167	5/12/2023	03:15 PM	141						
168	5/12/2023	03:30 PM	114						
169	5/12/2023	03:45 PM	142						
170	5/12/2023	04:00 PM	160						
171	5/12/2023	04:15 PM	160						
172	5/12/2023	04:30 PM	152						
173	5/12/2023	04:45 PM	148						
174	5/12/2023	05:00 PM	132						
175	5/12/2023	05:15 PM	118						
176	5/12/2023	05:30 PM	148						
177	5/12/2023	05:45 PM	115						
178	5/12/2023	06:00 PM	115						
179	5/12/2023	06:15 PM	102						
180	5/12/2023	06:30 PM	99						
181	5/12/2023	06:45 PM	73						
182	5/12/2023	07:00 PM	78						
183	5/12/2023	07:15 PM	92						
184	5/12/2023	07:30 PM	81						
185	5/12/2023	07:45 PM	85						
186	5/12/2023	08:00 PM	80						
187	5/12/2023	08:15 PM	83						
188	5/12/2023	08:30 PM	76						
189	5/12/2023	08:45 PM	78						
190	5/12/2023	09:00 PM	70						
191	5/12/2023	09:15 PM	57						
192	5/12/2023	09:30 PM	45						
193	5/12/2023	09:45 PM	57						
194	5/12/2023	10:00 PM	46						
195	5/12/2023	10:15 PM	51						
196	5/12/2023	10:30 PM	42						
197	5/12/2023	10:45 PM	32						
198	5/12/2023	11:00 PM	46						
199	5/12/2023	11:15 PM	37						

	A	B	C	D	E	F	G	H	I
200	5/12/2023	11:30 PM	17						
201	5/12/2023	11:45 PM	20						
202	5/13/2023	12:00 AM	16						
203	5/13/2023	12:15 AM	25						
204	5/13/2023	12:30 AM	12						
205	5/13/2023	12:45 AM	8						
206	5/13/2023	01:00 AM	10						
207	5/13/2023	01:15 AM	13						
208	5/13/2023	01:30 AM	12						
209	5/13/2023	01:45 AM	6						
210	5/13/2023	02:00 AM	6						
211	5/13/2023	02:15 AM	9						
212	5/13/2023	02:30 AM	4						
213	5/13/2023	02:45 AM	3						
214	5/13/2023	03:00 AM	6						
215	5/13/2023	03:15 AM	8						
216	5/13/2023	03:30 AM	5						
217	5/13/2023	03:45 AM	6						
218	5/13/2023	04:00 AM	2						
219	5/13/2023	04:15 AM	3						
220	5/13/2023	04:30 AM	14						
221	5/13/2023	04:45 AM	7						
222	5/13/2023	05:00 AM	3						
223	5/13/2023	05:15 AM	8						
224	5/13/2023	05:30 AM	21						
225	5/13/2023	05:45 AM	20						
226	5/13/2023	06:00 AM	16						
227	5/13/2023	06:15 AM	21						
228	5/13/2023	06:30 AM	27						
229	5/13/2023	06:45 AM	34						
230	5/13/2023	07:00 AM	50						
231	5/13/2023	07:15 AM	44						
232	5/13/2023	07:30 AM	48						
233	5/13/2023	07:45 AM	66						
234	5/13/2023	08:00 AM	64						
235	5/13/2023	08:15 AM	72						
236	5/13/2023	08:30 AM	84						
237	5/13/2023	08:45 AM	88						
238	5/13/2023	09:00 AM	85						
239	5/13/2023	09:15 AM	86						
240	5/13/2023	09:30 AM	102						
241	5/13/2023	09:45 AM	108						
242	5/13/2023	10:00 AM	120						
243	5/13/2023	10:15 AM	115						
244	5/13/2023	10:30 AM	104						
245	5/13/2023	10:45 AM	119						
246	5/13/2023	11:00 AM	130						
247	5/13/2023	11:15 AM	106						
248	5/13/2023	11:30 AM	120						
249	5/13/2023	11:45 AM	136						

	A	B	C	D	E	F	G	H	I
250	5/13/2023	12:00 PM	121						
251	5/13/2023	12:15 PM	132						
252	5/13/2023	12:30 PM	122						
253	5/13/2023	12:45 PM	104						
254	5/13/2023	01:00 PM	150						
255	5/13/2023	01:15 PM	100						
256	5/13/2023	01:30 PM	115						
257	5/13/2023	01:45 PM	114						
258	5/13/2023	02:00 PM	116						
259	5/13/2023	02:15 PM	121						
260	5/13/2023	02:30 PM	120						
261	5/13/2023	02:45 PM	105						
262	5/13/2023	03:00 PM	107						
263	5/13/2023	03:15 PM	110						
264	5/13/2023	03:30 PM	90						
265	5/13/2023	03:45 PM	88						
266	5/13/2023	04:00 PM	112						
267	5/13/2023	04:15 PM	92						
268	5/13/2023	04:30 PM	91						
269	5/13/2023	04:45 PM	100						
270	5/13/2023	05:00 PM	106						
271	5/13/2023	05:15 PM	99						
272	5/13/2023	05:30 PM	102						
273	5/13/2023	05:45 PM	87						
274	5/13/2023	06:00 PM	90						
275	5/13/2023	06:15 PM	86						
276	5/13/2023	06:30 PM	72						
277	5/13/2023	06:45 PM	80						
278	5/13/2023	07:00 PM	69						
279	5/13/2023	07:15 PM	86						
280	5/13/2023	07:30 PM	78						
281	5/13/2023	07:45 PM	65						
282	5/13/2023	08:00 PM	79						
283	5/13/2023	08:15 PM	71						
284	5/13/2023	08:30 PM	82						
285	5/13/2023	08:45 PM	64						
286	5/13/2023	09:00 PM	55						
287	5/13/2023	09:15 PM	52						
288	5/13/2023	09:30 PM	58						
289	5/13/2023	09:45 PM	49						
290	5/13/2023	10:00 PM	41						
291	5/13/2023	10:15 PM	53						
292	5/13/2023	10:30 PM	38						
293	5/13/2023	10:45 PM	29						
294	5/13/2023	11:00 PM	34						
295	5/13/2023	11:15 PM	21						
296	5/13/2023	11:30 PM	15						
297	5/13/2023	11:45 PM	17						
298	5/14/2023	12:00 AM	26						
299	5/14/2023	12:15 AM	17						

	A	B	C	D	E	F	G	H	I
300	5/14/2023	12:30 AM	13						
301	5/14/2023	12:45 AM	11						
302	5/14/2023	01:00 AM	11						
303	5/14/2023	01:15 AM	11						
304	5/14/2023	01:30 AM	11						
305	5/14/2023	01:45 AM	5						
306	5/14/2023	02:00 AM	9						
307	5/14/2023	02:15 AM	7						
308	5/14/2023	02:30 AM	4						
309	5/14/2023	02:45 AM	6						
310	5/14/2023	03:00 AM	5						
311	5/14/2023	03:15 AM	6						
312	5/14/2023	03:30 AM	3						
313	5/14/2023	03:45 AM	6						
314	5/14/2023	04:00 AM	3						
315	5/14/2023	04:15 AM	2						
316	5/14/2023	04:30 AM	3						
317	5/14/2023	04:45 AM	5						
318	5/14/2023	05:00 AM	6						
319	5/14/2023	05:15 AM	3						
320	5/14/2023	05:30 AM	11						
321	5/14/2023	05:45 AM	10						
322	5/14/2023	06:00 AM	14						
323	5/14/2023	06:15 AM	19						
324	5/14/2023	06:30 AM	24						
325	5/14/2023	06:45 AM	25						
326	5/14/2023	07:00 AM	31						
327	5/14/2023	07:15 AM	23						
328	5/14/2023	07:30 AM	35						
329	5/14/2023	07:45 AM	46						
330	5/14/2023	08:00 AM	31						
331	5/14/2023	08:15 AM	52						
332	5/14/2023	08:30 AM	74						
333	5/14/2023	08:45 AM	74						
334	5/14/2023	09:00 AM	69						
335	5/14/2023	09:15 AM	67						
336	5/14/2023	09:30 AM	107						
337	5/14/2023	09:45 AM	109						
338	5/14/2023	10:00 AM	98						
339	5/14/2023	10:15 AM	102						
340	5/14/2023	10:30 AM	88						
341	5/14/2023	10:45 AM	114						
342	5/14/2023	11:00 AM	115						
343	5/14/2023	11:15 AM	82						
344	5/14/2023	11:30 AM	106						
345	5/14/2023	11:45 AM	118						
346	5/14/2023	12:00 PM	130						
347	5/14/2023	12:15 PM	134						
348	5/14/2023	12:30 PM	111						
349	5/14/2023	12:45 PM	134						

	A	B	C	D	E	F	G	H	I
350	5/14/2023	01:00 PM	127						
351	5/14/2023	01:15 PM	108						
352	5/14/2023	01:30 PM	124						
353	5/14/2023	01:45 PM	126						
354	5/14/2023	02:00 PM	124						
355	5/14/2023	02:15 PM	110						
356	5/14/2023	02:30 PM	132						
357	5/14/2023	02:45 PM	122						
358	5/14/2023	03:00 PM	96						
359	5/14/2023	03:15 PM	92						
360	5/14/2023	03:30 PM	116						
361	5/14/2023	03:45 PM	98						
362	5/14/2023	04:00 PM	100						
363	5/14/2023	04:15 PM	85						
364	5/14/2023	04:30 PM	76						
365	5/14/2023	04:45 PM	72						
366	5/14/2023	05:00 PM	86						
367	5/14/2023	05:15 PM	70						
368	5/14/2023	05:30 PM	102						
369	5/14/2023	05:45 PM	94						
370	5/14/2023	06:00 PM	93						
371	5/14/2023	06:15 PM	89						
372	5/14/2023	06:30 PM	84						
373	5/14/2023	06:45 PM	75						
374	5/14/2023	07:00 PM	76						
375	5/14/2023	07:15 PM	75						
376	5/14/2023	07:30 PM	62						
377	5/14/2023	07:45 PM	71						
378	5/14/2023	08:00 PM	61						
379	5/14/2023	08:15 PM	70						
380	5/14/2023	08:30 PM	48						
381	5/14/2023	08:45 PM	50						
382	5/14/2023	09:00 PM	37						
383	5/14/2023	09:15 PM	26						
384	5/14/2023	09:30 PM	22						
385	5/14/2023	09:45 PM	17						
386	5/14/2023	10:00 PM	25						
387	5/14/2023	10:15 PM	15						
388	5/14/2023	10:30 PM	15						
389	5/14/2023	10:45 PM	19						
390	5/14/2023	11:00 PM	11						
391	5/14/2023	11:15 PM	14						
392	5/14/2023	11:30 PM	8						
393	5/14/2023	11:45 PM	14						
394	5/15/2023	12:00 AM	9						
395	5/15/2023	12:15 AM	8						
396	5/15/2023	12:30 AM	6						
397	5/15/2023	12:45 AM	2						
398	5/15/2023	01:00 AM	4						
399	5/15/2023	01:15 AM	2						

	A	B	C	D	E	F	G	H	I
400	5/15/2023	01:30 AM	3						
401	5/15/2023	01:45 AM	6						
402	5/15/2023	02:00 AM	1						
403	5/15/2023	02:15 AM	3						
404	5/15/2023	02:30 AM	4						
405	5/15/2023	02:45 AM	6						
406	5/15/2023	03:00 AM	4						
407	5/15/2023	03:15 AM	7						
408	5/15/2023	03:30 AM	7						
409	5/15/2023	03:45 AM	11						
410	5/15/2023	04:00 AM	7						
411	5/15/2023	04:15 AM	23						
412	5/15/2023	04:30 AM	27						
413	5/15/2023	04:45 AM	30						
414	5/15/2023	05:00 AM	35						
415	5/15/2023	05:15 AM	37						
416	5/15/2023	05:30 AM	56						
417	5/15/2023	05:45 AM	47						
418	5/15/2023	06:00 AM	49						
419	5/15/2023	06:15 AM	71						
420	5/15/2023	06:30 AM	80						
421	5/15/2023	06:45 AM	109						
422	5/15/2023	07:00 AM	120						
423	5/15/2023	07:15 AM	158						
424	5/15/2023	07:30 AM	153						
425	5/15/2023	07:45 AM	182						
426	5/15/2023	08:00 AM	142						
427	5/15/2023	08:15 AM	118						
428	5/15/2023	08:30 AM	103						
429	5/15/2023	08:45 AM	144						
430	5/15/2023	09:00 AM	134						
431	5/15/2023	09:15 AM	108						
432	5/15/2023	09:30 AM	117						
433	5/15/2023	09:45 AM	113						
434	5/15/2023	10:00 AM	90						
435	5/15/2023	10:15 AM	102						
436	5/15/2023	10:30 AM	125						
437	5/15/2023	10:45 AM	127						
438	5/15/2023	11:00 AM	124						
439	5/15/2023	11:15 AM	102						
440	5/15/2023	11:30 AM	114						
441	5/15/2023	11:45 AM	140						
442	5/15/2023	12:00 PM	118						
443	5/15/2023	12:15 PM	140						
444	5/15/2023	12:30 PM	104						
445	5/15/2023	12:45 PM	136						
446	5/15/2023	01:00 PM	113						
447	5/15/2023	01:15 PM	136						
448	5/15/2023	01:30 PM	114						
449	5/15/2023	01:45 PM	114						

	A	B	C	D	E	F	G	H	I
450	5/15/2023	02:00 PM	123						
451	5/15/2023	02:15 PM	116						
452	5/15/2023	02:30 PM	122						
453	5/15/2023	02:45 PM	134						
454	5/15/2023	03:00 PM	143						
455	5/15/2023	03:15 PM	137						
456	5/15/2023	03:30 PM	132						
457	5/15/2023	03:45 PM	162						
458	5/15/2023	04:00 PM	171						
459	5/15/2023	04:15 PM	159						
460	5/15/2023	04:30 PM	160						
461	5/15/2023	04:45 PM	155						
462	5/15/2023	05:00 PM	168						
463	5/15/2023	05:15 PM	162						
464	5/15/2023	05:30 PM	158						
465	5/15/2023	05:45 PM	144						
466	5/15/2023	06:00 PM	147						
467	5/15/2023	06:15 PM	97						
468	5/15/2023	06:30 PM	122						
469	5/15/2023	06:45 PM	87						
470	5/15/2023	07:00 PM	86						
471	5/15/2023	07:15 PM	94						
472	5/15/2023	07:30 PM	86						
473	5/15/2023	07:45 PM	87						
474	5/15/2023	08:00 PM	80						
475	5/15/2023	08:15 PM	70						
476	5/15/2023	08:30 PM	80						
477	5/15/2023	08:45 PM	60						
478	5/15/2023	09:00 PM	53						
479	5/15/2023	09:15 PM	46						
480	5/15/2023	09:30 PM	31						
481	5/15/2023	09:45 PM	43						
482	5/15/2023	10:00 PM	25						
483	5/15/2023	10:15 PM	25						
484	5/15/2023	10:30 PM	13						
485	5/15/2023	10:45 PM	21						
486	5/15/2023	11:00 PM	29						
487	5/15/2023	11:15 PM	9						
488	5/15/2023	11:30 PM	10						
489	5/15/2023	11:45 PM	14						
490	5/16/2023	12:00 AM	12						
491	5/16/2023	12:15 AM	12						
492	5/16/2023	12:30 AM	5						
493	5/16/2023	12:45 AM	1						
494	5/16/2023	01:00 AM	13						
495	5/16/2023	01:15 AM	8						
496	5/16/2023	01:30 AM	3						
497	5/16/2023	01:45 AM	6						
498	5/16/2023	02:00 AM	3						
499	5/16/2023	02:15 AM	2						

	A	B	C	D	E	F	G	H	I
500	5/16/2023	02:30 AM	1						
501	5/16/2023	02:45 AM	3						
502	5/16/2023	03:00 AM	9						
503	5/16/2023	03:15 AM	6						
504	5/16/2023	03:30 AM	8						
505	5/16/2023	03:45 AM	13						
506	5/16/2023	04:00 AM	18						
507	5/16/2023	04:15 AM	20						
508	5/16/2023	04:30 AM	38						
509	5/16/2023	04:45 AM	29						
510	5/16/2023	05:00 AM	28						
511	5/16/2023	05:15 AM	43						
512	5/16/2023	05:30 AM	48						
513	5/16/2023	05:45 AM	60						
514	5/16/2023	06:00 AM	44						
515	5/16/2023	06:15 AM	60						
516	5/16/2023	06:30 AM	99						
517	5/16/2023	06:45 AM	112						
518	5/16/2023	07:00 AM	132						
519	5/16/2023	07:15 AM	144						
520	5/16/2023	07:30 AM	182						
521	5/16/2023	07:45 AM	180						
522	5/16/2023	08:00 AM	156						
523	5/16/2023	08:15 AM	138						
524	5/16/2023	08:30 AM	144						
525	5/16/2023	08:45 AM	130						
526	5/16/2023	09:00 AM	132						
527	5/16/2023	09:15 AM	115						
528	5/16/2023	09:30 AM	128						
529	5/16/2023	09:45 AM	126						
530	5/16/2023	10:00 AM	95						
531	5/16/2023	10:15 AM	109						
532	5/16/2023	10:30 AM	116						
533	5/16/2023	10:45 AM	114						
534	5/16/2023	11:00 AM	100						
535	5/16/2023	11:15 AM	102						
536	5/16/2023	11:30 AM	112						
537	5/16/2023	11:45 AM	144						
538	5/16/2023	12:00 PM	140						
539	5/16/2023	12:15 PM	139						
540	5/16/2023	12:30 PM	132						
541	5/16/2023	12:45 PM	119						
542	5/16/2023	01:00 PM	140						
543	5/16/2023	01:15 PM	118						
544	5/16/2023	01:30 PM	105						
545	5/16/2023	01:45 PM	121						
546	5/16/2023	02:00 PM	108						
547	5/16/2023	02:15 PM	126						
548	5/16/2023	02:30 PM	128						
549	5/16/2023	02:45 PM	130						

	A	B	C	D	E	F	G	H	I
550	5/16/2023	03:00 PM	133						
551	5/16/2023	03:15 PM	150						
552	5/16/2023	03:30 PM	169						
553	5/16/2023	03:45 PM	148						
554	5/16/2023	04:00 PM	171						
555	5/16/2023	04:15 PM	138						
556	5/16/2023	04:30 PM	178						
557	5/16/2023	04:45 PM	184						
558	5/16/2023	05:00 PM	182						
559	5/16/2023	05:15 PM	164						
560	5/16/2023	05:30 PM	161						
561	5/16/2023	05:45 PM	144						
562	5/16/2023	06:00 PM	134						
563	5/16/2023	06:15 PM	123						
564	5/16/2023	06:30 PM	102						
565	5/16/2023	06:45 PM	82						
566	5/16/2023	07:00 PM	103						
567	5/16/2023	07:15 PM	73						
568	5/16/2023	07:30 PM	92						
569	5/16/2023	07:45 PM	71						
570	5/16/2023	08:00 PM	58						
571	5/16/2023	08:15 PM	80						
572	5/16/2023	08:30 PM	53						
573	5/16/2023	08:45 PM	70						
574	5/16/2023	09:00 PM	44						
575	5/16/2023	09:15 PM	32						
576	5/16/2023	09:30 PM	32						
577	5/16/2023	09:45 PM	38						
578	5/16/2023	10:00 PM	18						
579	5/16/2023	10:15 PM	19						
580	5/16/2023	10:30 PM	23						
581	5/16/2023	10:45 PM	15						
582	5/16/2023	11:00 PM	19						
583	5/16/2023	11:15 PM	14						
584	5/16/2023	11:30 PM	8						
585	5/16/2023	11:45 PM	10						
586	5/17/2023	12:00 AM	5						
587	5/17/2023	12:15 AM	13						
588	5/17/2023	12:30 AM	9						
589	5/17/2023	12:45 AM	3						
590	5/17/2023	01:00 AM	9						
591	5/17/2023	01:15 AM	3						
592	5/17/2023	01:30 AM	3						
593	5/17/2023	01:45 AM	2						
594	5/17/2023	02:00 AM	5						
595	5/17/2023	02:15 AM	4						
596	5/17/2023	02:30 AM	4						
597	5/17/2023	02:45 AM	4						
598	5/17/2023	03:00 AM	6						
599	5/17/2023	03:15 AM	9						

	A	B	C	D	E	F	G	H	I
600	5/17/2023	03:30 AM	12						
601	5/17/2023	03:45 AM	7						
602	5/17/2023	04:00 AM	14						
603	5/17/2023	04:15 AM	18						
604	5/17/2023	04:30 AM	40						
605	5/17/2023	04:45 AM	36						
606	5/17/2023	05:00 AM	26						
607	5/17/2023	05:15 AM	41						
608	5/17/2023	05:30 AM	50						
609	5/17/2023	05:45 AM	40						
610	5/17/2023	06:00 AM	53						
611	5/17/2023	06:15 AM	62						
612	5/17/2023	06:30 AM	100						
613	5/17/2023	06:45 AM	118						
614	5/17/2023	07:00 AM	102						
615	5/17/2023	07:15 AM	154						
616	5/17/2023	07:30 AM	158						
617	5/17/2023	07:45 AM	202						
618	5/17/2023	08:00 AM	145						
619	5/17/2023	08:15 AM	129						
620	5/17/2023	08:30 AM	138						
621	5/17/2023	08:45 AM	156						
622	5/17/2023	09:00 AM	136						
623	5/17/2023	09:15 AM	120						
624	5/17/2023	09:30 AM	130						
625	5/17/2023	09:45 AM	108						
626	5/17/2023	10:00 AM	96						
627	5/17/2023	10:15 AM	104						
628	5/17/2023	10:30 AM	81						
629	5/17/2023	10:45 AM	106						
630	5/17/2023	11:00 AM	102						
631	5/17/2023	11:15 AM	110						
632	5/17/2023	11:30 AM	122						
633	5/17/2023	11:45 AM	141						
634	5/17/2023	12:00 PM	138						
635	5/17/2023	12:15 PM	150						
636	5/17/2023	12:30 PM	112						
637	5/17/2023	12:45 PM	117						
638	5/17/2023	01:00 PM	138						
639	5/17/2023	01:15 PM	122						
640	5/17/2023	01:30 PM	104						
641	5/17/2023	01:45 PM	155						
642	5/17/2023	02:00 PM	112						
643	5/17/2023	02:15 PM	138						
644	5/17/2023	02:30 PM	163						
645	5/17/2023	02:45 PM	140						
646	5/17/2023	03:00 PM	146						
647	5/17/2023	03:15 PM	134						
648	5/17/2023	03:30 PM	170						
649	5/17/2023	03:45 PM	138						

	A	B	C	D	E	F	G	H	I
650	5/17/2023	04:00 PM	174						
651	5/17/2023	04:15 PM	150						
652	5/17/2023	04:30 PM	204						
653	5/17/2023	04:45 PM	179						
654	5/17/2023	05:00 PM	175						
655	5/17/2023	05:15 PM	164						
656	5/17/2023	05:30 PM	156						
657	5/17/2023	05:45 PM	122						
658	5/17/2023	06:00 PM	122						
659	5/17/2023	06:15 PM	118						
660	5/17/2023	06:30 PM	98						
661	5/17/2023	06:45 PM	91						
662	5/17/2023	07:00 PM	90						
663	5/17/2023	07:15 PM	98						
664	5/17/2023	07:30 PM	102						
665	5/17/2023	07:45 PM	78						
666	5/17/2023	08:00 PM	82						
667	5/17/2023	08:15 PM	76						
668	5/17/2023	08:30 PM	64						
669	5/17/2023	08:45 PM	54						
670	5/17/2023	09:00 PM	48						
671	5/17/2023	09:15 PM	36						
672	5/17/2023	09:30 PM	32						
673	5/17/2023	09:45 PM	39						
674	5/17/2023	10:00 PM	29						
675	5/17/2023	10:15 PM	20						
676	5/17/2023	10:30 PM	24						
677	5/17/2023	10:45 PM	14						
678	5/17/2023	11:00 PM	21						
679	5/17/2023	11:15 PM	18						
680	5/17/2023	11:30 PM	9						
681	5/17/2023	11:45 PM	10						
682	5/18/2023	12:00 AM	7						
683	5/18/2023	12:15 AM	9						
684	5/18/2023	12:30 AM	7						
685	5/18/2023	12:45 AM	8						
686	5/18/2023	01:00 AM	6						
687	5/18/2023	01:15 AM	4						
688	5/18/2023	01:30 AM	5						
689	5/18/2023	01:45 AM	2						
690	5/18/2023	02:00 AM	5						
691	5/18/2023	02:15 AM	2						
692	5/18/2023	02:30 AM	6						
693	5/18/2023	02:45 AM	6						
694	5/18/2023	03:00 AM	5						
695	5/18/2023	03:15 AM	12						
696	5/18/2023	03:30 AM	11						
697	5/18/2023	03:45 AM	11						
698	5/18/2023	04:00 AM	20						
699	5/18/2023	04:15 AM	22						

	A	B	C	D	E	F	G	H	I
700	5/18/2023	04:30 AM	30						
701	5/18/2023	04:45 AM	29						
702	5/18/2023	05:00 AM	25						
703	5/18/2023	05:15 AM	51						
704	5/18/2023	05:30 AM	60						
705	5/18/2023	05:45 AM	62						
706	5/18/2023	06:00 AM	48						
707	5/18/2023	06:15 AM	57						
708	5/18/2023	06:30 AM	88						
709	5/18/2023	06:45 AM	112						
710	5/18/2023	07:00 AM	114						
711	5/18/2023	07:15 AM	160						
712	5/18/2023	07:30 AM	162						
713	5/18/2023	07:45 AM	185						
714	5/18/2023	08:00 AM	160						
715	5/18/2023	08:15 AM	133						
716	5/18/2023	08:30 AM	156						
717	5/18/2023	08:45 AM	138						
718	5/18/2023	09:00 AM	114						
719	5/18/2023	09:15 AM	107						
720	5/18/2023	09:30 AM	128						
721	5/18/2023	09:45 AM	117						
722	5/18/2023	10:00 AM	111						
723	5/18/2023	10:15 AM	112						
724	5/18/2023	10:30 AM	99						
725	5/18/2023	10:45 AM	104						
726	5/18/2023	11:00 AM	110						
727	5/18/2023	11:15 AM	104						
728	5/18/2023	11:30 AM	121						
729	5/18/2023	11:45 AM	108						
730	5/18/2023	12:00 PM	126						
731	5/18/2023	12:15 PM	112						
732	5/18/2023	12:30 PM	132						
733	5/18/2023	12:45 PM	138						
734	5/18/2023	01:00 PM	132						
735	5/18/2023	01:15 PM	146						
736	5/18/2023	01:30 PM	111						
737	5/18/2023	01:45 PM	131						
738	5/18/2023	02:00 PM	140						
739	5/18/2023	02:15 PM	142						
740	5/18/2023	02:30 PM	169						
741	5/18/2023	02:45 PM	148						
742	5/18/2023	03:00 PM	138						
743	5/18/2023	03:15 PM	156						
744	5/18/2023	03:30 PM	168						
745	5/18/2023	03:45 PM	170						
746	5/18/2023	04:00 PM	158						
747	5/18/2023	04:15 PM	160						
748	5/18/2023	04:30 PM	193						
749	5/18/2023	04:45 PM	162						

	A	B	C	D	E	F	G	H	I
750	5/18/2023	05:00 PM	192						
751	5/18/2023	05:15 PM	152						
752	5/18/2023	05:30 PM	163						
753	5/18/2023	05:45 PM	158						
754	5/18/2023	06:00 PM	132						
755	5/18/2023	06:15 PM	120						
756	5/18/2023	06:30 PM	96						
757	5/18/2023	06:45 PM	107						
758	5/18/2023	07:00 PM	96						
759	5/18/2023	07:15 PM	100						
760	5/18/2023	07:30 PM	109						
761	5/18/2023	07:45 PM	91						
762	5/18/2023	08:00 PM	105						
763	5/18/2023	08:15 PM	85						
764	5/18/2023	08:30 PM	85						
765	5/18/2023	08:45 PM	70						
766	5/18/2023	09:00 PM	81						
767	5/18/2023	09:15 PM	56						
768	5/18/2023	09:30 PM	49						
769	5/18/2023	09:45 PM	49						
770	5/18/2023	10:00 PM	32						
771	5/18/2023	10:15 PM	21						
772	5/18/2023	10:30 PM	24						
773	5/18/2023	10:45 PM	28						
774	5/18/2023	11:00 PM	24						
775	5/18/2023	11:15 PM	23						
776	5/18/2023	11:30 PM	14						
777	5/18/2023	11:45 PM	12						

	A	B	C	D	E	F	G	H	I
1									
2	File Name: C:\Users\barri\OneDrive\Documents\TDB\WSP\SYRACUSE\NYSTA DATA\BATCH 1\SYRACUSE NYSTA-ONONDAGA 1\ATR 1345.tf2								
3	Start Date: 5/11/2023								
4	Start Time: 12:00:00 AM								
5	Location 1: NB Henry Clay Blvd								
6	Location 2: at Buckley Rd								
7									
8									
9	Date	Time	NB						
10	5/11/2023	12:00 AM	10						
11	5/11/2023	12:15 AM	10						
12	5/11/2023	12:30 AM	11						
13	5/11/2023	12:45 AM	10						
14	5/11/2023	01:00 AM	6						
15	5/11/2023	01:15 AM	3						
16	5/11/2023	01:30 AM	10						
17	5/11/2023	01:45 AM	2						
18	5/11/2023	02:00 AM	10						
19	5/11/2023	02:15 AM	5						
20	5/11/2023	02:30 AM	8						
21	5/11/2023	02:45 AM	8						
22	5/11/2023	03:00 AM	7						
23	5/11/2023	03:15 AM	2						
24	5/11/2023	03:30 AM	6						
25	5/11/2023	03:45 AM	6						
26	5/11/2023	04:00 AM	5						
27	5/11/2023	04:15 AM	12						
28	5/11/2023	04:30 AM	5						
29	5/11/2023	04:45 AM	18						
30	5/11/2023	05:00 AM	17						
31	5/11/2023	05:15 AM	18						
32	5/11/2023	05:30 AM	26						
33	5/11/2023	05:45 AM	43						
34	5/11/2023	06:00 AM	41						
35	5/11/2023	06:15 AM	37						
36	5/11/2023	06:30 AM	58						
37	5/11/2023	06:45 AM	88						
38	5/11/2023	07:00 AM	123						
39	5/11/2023	07:15 AM	134						
40	5/11/2023	07:30 AM	96						
41	5/11/2023	07:45 AM	82						
42	5/11/2023	08:00 AM	90						
43	5/11/2023	08:15 AM	112						
44	5/11/2023	08:30 AM	94						
45	5/11/2023	08:45 AM	106						
46	5/11/2023	09:00 AM	100						
47	5/11/2023	09:15 AM	104						
48	5/11/2023	09:30 AM	70						
49	5/11/2023	09:45 AM	74						

	A	B	C	D	E	F	G	H	I
50	5/11/2023	10:00 AM	106						
51	5/11/2023	10:15 AM	87						
52	5/11/2023	10:30 AM	108						
53	5/11/2023	10:45 AM	98						
54	5/11/2023	11:00 AM	116						
55	5/11/2023	11:15 AM	102						
56	5/11/2023	11:30 AM	116						
57	5/11/2023	11:45 AM	136						
58	5/11/2023	12:00 PM	154						
59	5/11/2023	12:15 PM	128						
60	5/11/2023	12:30 PM	142						
61	5/11/2023	12:45 PM	122						
62	5/11/2023	01:00 PM	92						
63	5/11/2023	01:15 PM	102						
64	5/11/2023	01:30 PM	128						
65	5/11/2023	01:45 PM	129						
66	5/11/2023	02:00 PM	111						
67	5/11/2023	02:15 PM	124						
68	5/11/2023	02:30 PM	142						
69	5/11/2023	02:45 PM	152						
70	5/11/2023	03:00 PM	158						
71	5/11/2023	03:15 PM	210						
72	5/11/2023	03:30 PM	246						
73	5/11/2023	03:45 PM	193						
74	5/11/2023	04:00 PM	220						
75	5/11/2023	04:15 PM	164						
76	5/11/2023	04:30 PM	254						
77	5/11/2023	04:45 PM	228						
78	5/11/2023	05:00 PM	250						
79	5/11/2023	05:15 PM	231						
80	5/11/2023	05:30 PM	191						
81	5/11/2023	05:45 PM	150						
82	5/11/2023	06:00 PM	129						
83	5/11/2023	06:15 PM	120						
84	5/11/2023	06:30 PM	136						
85	5/11/2023	06:45 PM	84						
86	5/11/2023	07:00 PM	93						
87	5/11/2023	07:15 PM	95						
88	5/11/2023	07:30 PM	76						
89	5/11/2023	07:45 PM	66						
90	5/11/2023	08:00 PM	60						
91	5/11/2023	08:15 PM	70						
92	5/11/2023	08:30 PM	62						
93	5/11/2023	08:45 PM	52						
94	5/11/2023	09:00 PM	66						
95	5/11/2023	09:15 PM	44						
96	5/11/2023	09:30 PM	34						
97	5/11/2023	09:45 PM	35						
98	5/11/2023	10:00 PM	50						
99	5/11/2023	10:15 PM	31						

	A	B	C	D	E	F	G	H	I
100	5/11/2023	10:30 PM	25						
101	5/11/2023	10:45 PM	22						
102	5/11/2023	11:00 PM	17						
103	5/11/2023	11:15 PM	11						
104	5/11/2023	11:30 PM	20						
105	5/11/2023	11:45 PM	11						
106	5/12/2023	12:00 AM	10						
107	5/12/2023	12:15 AM	8						
108	5/12/2023	12:30 AM	11						
109	5/12/2023	12:45 AM	4						
110	5/12/2023	01:00 AM	6						
111	5/12/2023	01:15 AM	3						
112	5/12/2023	01:30 AM	9						
113	5/12/2023	01:45 AM	6						
114	5/12/2023	02:00 AM	7						
115	5/12/2023	02:15 AM	5						
116	5/12/2023	02:30 AM	12						
117	5/12/2023	02:45 AM	4						
118	5/12/2023	03:00 AM	6						
119	5/12/2023	03:15 AM	5						
120	5/12/2023	03:30 AM	6						
121	5/12/2023	03:45 AM	2						
122	5/12/2023	04:00 AM	4						
123	5/12/2023	04:15 AM	8						
124	5/12/2023	04:30 AM	10						
125	5/12/2023	04:45 AM	16						
126	5/12/2023	05:00 AM	12						
127	5/12/2023	05:15 AM	20						
128	5/12/2023	05:30 AM	28						
129	5/12/2023	05:45 AM	36						
130	5/12/2023	06:00 AM	39						
131	5/12/2023	06:15 AM	48						
132	5/12/2023	06:30 AM	60						
133	5/12/2023	06:45 AM	94						
134	5/12/2023	07:00 AM	110						
135	5/12/2023	07:15 AM	122						
136	5/12/2023	07:30 AM	75						
137	5/12/2023	07:45 AM	82						
138	5/12/2023	08:00 AM	94						
139	5/12/2023	08:15 AM	92						
140	5/12/2023	08:30 AM	96						
141	5/12/2023	08:45 AM	118						
142	5/12/2023	09:00 AM	100						
143	5/12/2023	09:15 AM	85						
144	5/12/2023	09:30 AM	96						
145	5/12/2023	09:45 AM	89						
146	5/12/2023	10:00 AM	122						
147	5/12/2023	10:15 AM	75						
148	5/12/2023	10:30 AM	101						
149	5/12/2023	10:45 AM	126						

	A	B	C	D	E	F	G	H	I
150	5/12/2023	11:00 AM	117						
151	5/12/2023	11:15 AM	130						
152	5/12/2023	11:30 AM	150						
153	5/12/2023	11:45 AM	138						
154	5/12/2023	12:00 PM	150						
155	5/12/2023	12:15 PM	142						
156	5/12/2023	12:30 PM	133						
157	5/12/2023	12:45 PM	128						
158	5/12/2023	01:00 PM	108						
159	5/12/2023	01:15 PM	125						
160	5/12/2023	01:30 PM	146						
161	5/12/2023	01:45 PM	122						
162	5/12/2023	02:00 PM	132						
163	5/12/2023	02:15 PM	150						
164	5/12/2023	02:30 PM	158						
165	5/12/2023	02:45 PM	150						
166	5/12/2023	03:00 PM	142						
167	5/12/2023	03:15 PM	194						
168	5/12/2023	03:30 PM	200						
169	5/12/2023	03:45 PM	189						
170	5/12/2023	04:00 PM	188						
171	5/12/2023	04:15 PM	170						
172	5/12/2023	04:30 PM	219						
173	5/12/2023	04:45 PM	168						
174	5/12/2023	05:00 PM	204						
175	5/12/2023	05:15 PM	179						
176	5/12/2023	05:30 PM	154						
177	5/12/2023	05:45 PM	126						
178	5/12/2023	06:00 PM	112						
179	5/12/2023	06:15 PM	109						
180	5/12/2023	06:30 PM	92						
181	5/12/2023	06:45 PM	98						
182	5/12/2023	07:00 PM	102						
183	5/12/2023	07:15 PM	68						
184	5/12/2023	07:30 PM	68						
185	5/12/2023	07:45 PM	72						
186	5/12/2023	08:00 PM	79						
187	5/12/2023	08:15 PM	54						
188	5/12/2023	08:30 PM	68						
189	5/12/2023	08:45 PM	60						
190	5/12/2023	09:00 PM	57						
191	5/12/2023	09:15 PM	39						
192	5/12/2023	09:30 PM	38						
193	5/12/2023	09:45 PM	52						
194	5/12/2023	10:00 PM	44						
195	5/12/2023	10:15 PM	32						
196	5/12/2023	10:30 PM	34						
197	5/12/2023	10:45 PM	38						
198	5/12/2023	11:00 PM	20						
199	5/12/2023	11:15 PM	21						

	A	B	C	D	E	F	G	H	I
200	5/12/2023	11:30 PM	18						
201	5/12/2023	11:45 PM	9						
202	5/13/2023	12:00 AM	33						
203	5/13/2023	12:15 AM	12						
204	5/13/2023	12:30 AM	12						
205	5/13/2023	12:45 AM	16						
206	5/13/2023	01:00 AM	6						
207	5/13/2023	01:15 AM	5						
208	5/13/2023	01:30 AM	5						
209	5/13/2023	01:45 AM	8						
210	5/13/2023	02:00 AM	13						
211	5/13/2023	02:15 AM	5						
212	5/13/2023	02:30 AM	5						
213	5/13/2023	02:45 AM	8						
214	5/13/2023	03:00 AM	2						
215	5/13/2023	03:15 AM	2						
216	5/13/2023	03:30 AM	1						
217	5/13/2023	03:45 AM	2						
218	5/13/2023	04:00 AM	5						
219	5/13/2023	04:15 AM	3						
220	5/13/2023	04:30 AM	1						
221	5/13/2023	04:45 AM	8						
222	5/13/2023	05:00 AM	8						
223	5/13/2023	05:15 AM	7						
224	5/13/2023	05:30 AM	12						
225	5/13/2023	05:45 AM	7						
226	5/13/2023	06:00 AM	21						
227	5/13/2023	06:15 AM	21						
228	5/13/2023	06:30 AM	21						
229	5/13/2023	06:45 AM	26						
230	5/13/2023	07:00 AM	28						
231	5/13/2023	07:15 AM	21						
232	5/13/2023	07:30 AM	64						
233	5/13/2023	07:45 AM	64						
234	5/13/2023	08:00 AM	66						
235	5/13/2023	08:15 AM	86						
236	5/13/2023	08:30 AM	92						
237	5/13/2023	08:45 AM	90						
238	5/13/2023	09:00 AM	82						
239	5/13/2023	09:15 AM	102						
240	5/13/2023	09:30 AM	76						
241	5/13/2023	09:45 AM	92						
242	5/13/2023	10:00 AM	103						
243	5/13/2023	10:15 AM	94						
244	5/13/2023	10:30 AM	109						
245	5/13/2023	10:45 AM	121						
246	5/13/2023	11:00 AM	112						
247	5/13/2023	11:15 AM	126						
248	5/13/2023	11:30 AM	116						
249	5/13/2023	11:45 AM	102						

	A	B	C	D	E	F	G	H	I
250	5/13/2023	12:00 PM	120						
251	5/13/2023	12:15 PM	112						
252	5/13/2023	12:30 PM	91						
253	5/13/2023	12:45 PM	114						
254	5/13/2023	01:00 PM	108						
255	5/13/2023	01:15 PM	109						
256	5/13/2023	01:30 PM	84						
257	5/13/2023	01:45 PM	107						
258	5/13/2023	02:00 PM	84						
259	5/13/2023	02:15 PM	99						
260	5/13/2023	02:30 PM	109						
261	5/13/2023	02:45 PM	112						
262	5/13/2023	03:00 PM	96						
263	5/13/2023	03:15 PM	98						
264	5/13/2023	03:30 PM	94						
265	5/13/2023	03:45 PM	101						
266	5/13/2023	04:00 PM	83						
267	5/13/2023	04:15 PM	84						
268	5/13/2023	04:30 PM	88						
269	5/13/2023	04:45 PM	85						
270	5/13/2023	05:00 PM	84						
271	5/13/2023	05:15 PM	85						
272	5/13/2023	05:30 PM	83						
273	5/13/2023	05:45 PM	83						
274	5/13/2023	06:00 PM	72						
275	5/13/2023	06:15 PM	65						
276	5/13/2023	06:30 PM	60						
277	5/13/2023	06:45 PM	60						
278	5/13/2023	07:00 PM	54						
279	5/13/2023	07:15 PM	78						
280	5/13/2023	07:30 PM	55						
281	5/13/2023	07:45 PM	51						
282	5/13/2023	08:00 PM	59						
283	5/13/2023	08:15 PM	64						
284	5/13/2023	08:30 PM	46						
285	5/13/2023	08:45 PM	38						
286	5/13/2023	09:00 PM	41						
287	5/13/2023	09:15 PM	52						
288	5/13/2023	09:30 PM	37						
289	5/13/2023	09:45 PM	36						
290	5/13/2023	10:00 PM	37						
291	5/13/2023	10:15 PM	35						
292	5/13/2023	10:30 PM	36						
293	5/13/2023	10:45 PM	32						
294	5/13/2023	11:00 PM	27						
295	5/13/2023	11:15 PM	19						
296	5/13/2023	11:30 PM	26						
297	5/13/2023	11:45 PM	17						
298	5/14/2023	12:00 AM	12						
299	5/14/2023	12:15 AM	16						

	A	B	C	D	E	F	G	H	I
300	5/14/2023	12:30 AM	10						
301	5/14/2023	12:45 AM	9						
302	5/14/2023	01:00 AM	7						
303	5/14/2023	01:15 AM	5						
304	5/14/2023	01:30 AM	5						
305	5/14/2023	01:45 AM	3						
306	5/14/2023	02:00 AM	6						
307	5/14/2023	02:15 AM	8						
308	5/14/2023	02:30 AM	10						
309	5/14/2023	02:45 AM	5						
310	5/14/2023	03:00 AM	2						
311	5/14/2023	03:15 AM	4						
312	5/14/2023	03:30 AM	4						
313	5/14/2023	03:45 AM	5						
314	5/14/2023	04:00 AM	4						
315	5/14/2023	04:15 AM	3						
316	5/14/2023	04:30 AM	4						
317	5/14/2023	04:45 AM	4						
318	5/14/2023	05:00 AM	2						
319	5/14/2023	05:15 AM	8						
320	5/14/2023	05:30 AM	6						
321	5/14/2023	05:45 AM	9						
322	5/14/2023	06:00 AM	10						
323	5/14/2023	06:15 AM	8						
324	5/14/2023	06:30 AM	19						
325	5/14/2023	06:45 AM	19						
326	5/14/2023	07:00 AM	18						
327	5/14/2023	07:15 AM	22						
328	5/14/2023	07:30 AM	35						
329	5/14/2023	07:45 AM	31						
330	5/14/2023	08:00 AM	37						
331	5/14/2023	08:15 AM	38						
332	5/14/2023	08:30 AM	56						
333	5/14/2023	08:45 AM	75						
334	5/14/2023	09:00 AM	53						
335	5/14/2023	09:15 AM	60						
336	5/14/2023	09:30 AM	55						
337	5/14/2023	09:45 AM	70						
338	5/14/2023	10:00 AM	74						
339	5/14/2023	10:15 AM	83						
340	5/14/2023	10:30 AM	64						
341	5/14/2023	10:45 AM	92						
342	5/14/2023	11:00 AM	82						
343	5/14/2023	11:15 AM	102						
344	5/14/2023	11:30 AM	95						
345	5/14/2023	11:45 AM	92						
346	5/14/2023	12:00 PM	90						
347	5/14/2023	12:15 PM	77						
348	5/14/2023	12:30 PM	85						
349	5/14/2023	12:45 PM	98						

	A	B	C	D	E	F	G	H	I
350	5/14/2023	01:00 PM	85						
351	5/14/2023	01:15 PM	112						
352	5/14/2023	01:30 PM	88						
353	5/14/2023	01:45 PM	78						
354	5/14/2023	02:00 PM	96						
355	5/14/2023	02:15 PM	78						
356	5/14/2023	02:30 PM	90						
357	5/14/2023	02:45 PM	92						
358	5/14/2023	03:00 PM	72						
359	5/14/2023	03:15 PM	86						
360	5/14/2023	03:30 PM	83						
361	5/14/2023	03:45 PM	93						
362	5/14/2023	04:00 PM	76						
363	5/14/2023	04:15 PM	73						
364	5/14/2023	04:30 PM	76						
365	5/14/2023	04:45 PM	79						
366	5/14/2023	05:00 PM	74						
367	5/14/2023	05:15 PM	65						
368	5/14/2023	05:30 PM	69						
369	5/14/2023	05:45 PM	64						
370	5/14/2023	06:00 PM	73						
371	5/14/2023	06:15 PM	86						
372	5/14/2023	06:30 PM	66						
373	5/14/2023	06:45 PM	59						
374	5/14/2023	07:00 PM	60						
375	5/14/2023	07:15 PM	68						
376	5/14/2023	07:30 PM	52						
377	5/14/2023	07:45 PM	64						
378	5/14/2023	08:00 PM	48						
379	5/14/2023	08:15 PM	39						
380	5/14/2023	08:30 PM	45						
381	5/14/2023	08:45 PM	41						
382	5/14/2023	09:00 PM	33						
383	5/14/2023	09:15 PM	34						
384	5/14/2023	09:30 PM	36						
385	5/14/2023	09:45 PM	32						
386	5/14/2023	10:00 PM	21						
387	5/14/2023	10:15 PM	23						
388	5/14/2023	10:30 PM	20						
389	5/14/2023	10:45 PM	19						
390	5/14/2023	11:00 PM	11						
391	5/14/2023	11:15 PM	6						
392	5/14/2023	11:30 PM	9						
393	5/14/2023	11:45 PM	12						
394	5/15/2023	12:00 AM	8						
395	5/15/2023	12:15 AM	8						
396	5/15/2023	12:30 AM	4						
397	5/15/2023	12:45 AM	2						
398	5/15/2023	01:00 AM	2						
399	5/15/2023	01:15 AM	3						

	A	B	C	D	E	F	G	H	I
400	5/15/2023	01:30 AM	4						
401	5/15/2023	01:45 AM	1						
402	5/15/2023	02:00 AM	4						
403	5/15/2023	02:15 AM	5						
404	5/15/2023	02:30 AM	2						
405	5/15/2023	02:45 AM	2						
406	5/15/2023	03:00 AM	2						
407	5/15/2023	03:15 AM	1						
408	5/15/2023	03:30 AM	0						
409	5/15/2023	03:45 AM	2						
410	5/15/2023	04:00 AM	1						
411	5/15/2023	04:15 AM	12						
412	5/15/2023	04:30 AM	14						
413	5/15/2023	04:45 AM	17						
414	5/15/2023	05:00 AM	12						
415	5/15/2023	05:15 AM	20						
416	5/15/2023	05:30 AM	22						
417	5/15/2023	05:45 AM	52						
418	5/15/2023	06:00 AM	34						
419	5/15/2023	06:15 AM	50						
420	5/15/2023	06:30 AM	58						
421	5/15/2023	06:45 AM	81						
422	5/15/2023	07:00 AM	105						
423	5/15/2023	07:15 AM	118						
424	5/15/2023	07:30 AM	122						
425	5/15/2023	07:45 AM	94						
426	5/15/2023	08:00 AM	96						
427	5/15/2023	08:15 AM	104						
428	5/15/2023	08:30 AM	90						
429	5/15/2023	08:45 AM	106						
430	5/15/2023	09:00 AM	94						
431	5/15/2023	09:15 AM	86						
432	5/15/2023	09:30 AM	88						
433	5/15/2023	09:45 AM	92						
434	5/15/2023	10:00 AM	100						
435	5/15/2023	10:15 AM	83						
436	5/15/2023	10:30 AM	82						
437	5/15/2023	10:45 AM	104						
438	5/15/2023	11:00 AM	116						
439	5/15/2023	11:15 AM	110						
440	5/15/2023	11:30 AM	112						
441	5/15/2023	11:45 AM	116						
442	5/15/2023	12:00 PM	154						
443	5/15/2023	12:15 PM	112						
444	5/15/2023	12:30 PM	104						
445	5/15/2023	12:45 PM	109						
446	5/15/2023	01:00 PM	105						
447	5/15/2023	01:15 PM	119						
448	5/15/2023	01:30 PM	128						
449	5/15/2023	01:45 PM	117						

	A	B	C	D	E	F	G	H	I
450	5/15/2023	02:00 PM	136						
451	5/15/2023	02:15 PM	88						
452	5/15/2023	02:30 PM	148						
453	5/15/2023	02:45 PM	138						
454	5/15/2023	03:00 PM	158						
455	5/15/2023	03:15 PM	186						
456	5/15/2023	03:30 PM	256						
457	5/15/2023	03:45 PM	186						
458	5/15/2023	04:00 PM	222						
459	5/15/2023	04:15 PM	189						
460	5/15/2023	04:30 PM	226						
461	5/15/2023	04:45 PM	220						
462	5/15/2023	05:00 PM	269						
463	5/15/2023	05:15 PM	191						
464	5/15/2023	05:30 PM	170						
465	5/15/2023	05:45 PM	158						
466	5/15/2023	06:00 PM	118						
467	5/15/2023	06:15 PM	110						
468	5/15/2023	06:30 PM	90						
469	5/15/2023	06:45 PM	97						
470	5/15/2023	07:00 PM	93						
471	5/15/2023	07:15 PM	92						
472	5/15/2023	07:30 PM	66						
473	5/15/2023	07:45 PM	66						
474	5/15/2023	08:00 PM	58						
475	5/15/2023	08:15 PM	67						
476	5/15/2023	08:30 PM	53						
477	5/15/2023	08:45 PM	54						
478	5/15/2023	09:00 PM	54						
479	5/15/2023	09:15 PM	44						
480	5/15/2023	09:30 PM	34						
481	5/15/2023	09:45 PM	18						
482	5/15/2023	10:00 PM	49						
483	5/15/2023	10:15 PM	24						
484	5/15/2023	10:30 PM	22						
485	5/15/2023	10:45 PM	28						
486	5/15/2023	11:00 PM	11						
487	5/15/2023	11:15 PM	15						
488	5/15/2023	11:30 PM	11						
489	5/15/2023	11:45 PM	10						
490	5/16/2023	12:00 AM	16						
491	5/16/2023	12:15 AM	11						
492	5/16/2023	12:30 AM	11						
493	5/16/2023	12:45 AM	6						
494	5/16/2023	01:00 AM	5						
495	5/16/2023	01:15 AM	1						
496	5/16/2023	01:30 AM	5						
497	5/16/2023	01:45 AM	3						
498	5/16/2023	02:00 AM	8						
499	5/16/2023	02:15 AM	4						

	A	B	C	D	E	F	G	H	I
500	5/16/2023	02:30 AM	12						
501	5/16/2023	02:45 AM	8						
502	5/16/2023	03:00 AM	5						
503	5/16/2023	03:15 AM	5						
504	5/16/2023	03:30 AM	8						
505	5/16/2023	03:45 AM	2						
506	5/16/2023	04:00 AM	12						
507	5/16/2023	04:15 AM	9						
508	5/16/2023	04:30 AM	8						
509	5/16/2023	04:45 AM	19						
510	5/16/2023	05:00 AM	11						
511	5/16/2023	05:15 AM	35						
512	5/16/2023	05:30 AM	24						
513	5/16/2023	05:45 AM	48						
514	5/16/2023	06:00 AM	44						
515	5/16/2023	06:15 AM	40						
516	5/16/2023	06:30 AM	45						
517	5/16/2023	06:45 AM	104						
518	5/16/2023	07:00 AM	120						
519	5/16/2023	07:15 AM	118						
520	5/16/2023	07:30 AM	100						
521	5/16/2023	07:45 AM	126						
522	5/16/2023	08:00 AM	94						
523	5/16/2023	08:15 AM	80						
524	5/16/2023	08:30 AM	84						
525	5/16/2023	08:45 AM	105						
526	5/16/2023	09:00 AM	98						
527	5/16/2023	09:15 AM	96						
528	5/16/2023	09:30 AM	92						
529	5/16/2023	09:45 AM	98						
530	5/16/2023	10:00 AM	78						
531	5/16/2023	10:15 AM	112						
532	5/16/2023	10:30 AM	108						
533	5/16/2023	10:45 AM	112						
534	5/16/2023	11:00 AM	114						
535	5/16/2023	11:15 AM	113						
536	5/16/2023	11:30 AM	138						
537	5/16/2023	11:45 AM	127						
538	5/16/2023	12:00 PM	156						
539	5/16/2023	12:15 PM	124						
540	5/16/2023	12:30 PM	144						
541	5/16/2023	12:45 PM	111						
542	5/16/2023	01:00 PM	111						
543	5/16/2023	01:15 PM	110						
544	5/16/2023	01:30 PM	120						
545	5/16/2023	01:45 PM	138						
546	5/16/2023	02:00 PM	143						
547	5/16/2023	02:15 PM	128						
548	5/16/2023	02:30 PM	148						
549	5/16/2023	02:45 PM	148						

	A	B	C	D	E	F	G	H	I
550	5/16/2023	03:00 PM	179						
551	5/16/2023	03:15 PM	180						
552	5/16/2023	03:30 PM	250						
553	5/16/2023	03:45 PM	212						
554	5/16/2023	04:00 PM	226						
555	5/16/2023	04:15 PM	222						
556	5/16/2023	04:30 PM	250						
557	5/16/2023	04:45 PM	226						
558	5/16/2023	05:00 PM	285						
559	5/16/2023	05:15 PM	224						
560	5/16/2023	05:30 PM	213						
561	5/16/2023	05:45 PM	170						
562	5/16/2023	06:00 PM	116						
563	5/16/2023	06:15 PM	126						
564	5/16/2023	06:30 PM	109						
565	5/16/2023	06:45 PM	90						
566	5/16/2023	07:00 PM	98						
567	5/16/2023	07:15 PM	66						
568	5/16/2023	07:30 PM	82						
569	5/16/2023	07:45 PM	65						
570	5/16/2023	08:00 PM	76						
571	5/16/2023	08:15 PM	56						
572	5/16/2023	08:30 PM	47						
573	5/16/2023	08:45 PM	61						
574	5/16/2023	09:00 PM	38						
575	5/16/2023	09:15 PM	41						
576	5/16/2023	09:30 PM	30						
577	5/16/2023	09:45 PM	28						
578	5/16/2023	10:00 PM	45						
579	5/16/2023	10:15 PM	27						
580	5/16/2023	10:30 PM	26						
581	5/16/2023	10:45 PM	18						
582	5/16/2023	11:00 PM	13						
583	5/16/2023	11:15 PM	12						
584	5/16/2023	11:30 PM	12						
585	5/16/2023	11:45 PM	5						
586	5/17/2023	12:00 AM	14						
587	5/17/2023	12:15 AM	11						
588	5/17/2023	12:30 AM	11						
589	5/17/2023	12:45 AM	9						
590	5/17/2023	01:00 AM	13						
591	5/17/2023	01:15 AM	2						
592	5/17/2023	01:30 AM	5						
593	5/17/2023	01:45 AM	3						
594	5/17/2023	02:00 AM	8						
595	5/17/2023	02:15 AM	7						
596	5/17/2023	02:30 AM	13						
597	5/17/2023	02:45 AM	2						
598	5/17/2023	03:00 AM	5						
599	5/17/2023	03:15 AM	4						

	A	B	C	D	E	F	G	H	I
600	5/17/2023	03:30 AM	4						
601	5/17/2023	03:45 AM	5						
602	5/17/2023	04:00 AM	6						
603	5/17/2023	04:15 AM	8						
604	5/17/2023	04:30 AM	8						
605	5/17/2023	04:45 AM	18						
606	5/17/2023	05:00 AM	14						
607	5/17/2023	05:15 AM	19						
608	5/17/2023	05:30 AM	28						
609	5/17/2023	05:45 AM	40						
610	5/17/2023	06:00 AM	39						
611	5/17/2023	06:15 AM	34						
612	5/17/2023	06:30 AM	56						
613	5/17/2023	06:45 AM	100						
614	5/17/2023	07:00 AM	118						
615	5/17/2023	07:15 AM	116						
616	5/17/2023	07:30 AM	114						
617	5/17/2023	07:45 AM	94						
618	5/17/2023	08:00 AM	96						
619	5/17/2023	08:15 AM	102						
620	5/17/2023	08:30 AM	98						
621	5/17/2023	08:45 AM	118						
622	5/17/2023	09:00 AM	107						
623	5/17/2023	09:15 AM	87						
624	5/17/2023	09:30 AM	86						
625	5/17/2023	09:45 AM	70						
626	5/17/2023	10:00 AM	98						
627	5/17/2023	10:15 AM	78						
628	5/17/2023	10:30 AM	86						
629	5/17/2023	10:45 AM	96						
630	5/17/2023	11:00 AM	116						
631	5/17/2023	11:15 AM	117						
632	5/17/2023	11:30 AM	110						
633	5/17/2023	11:45 AM	129						
634	5/17/2023	12:00 PM	152						
635	5/17/2023	12:15 PM	116						
636	5/17/2023	12:30 PM	136						
637	5/17/2023	12:45 PM	106						
638	5/17/2023	01:00 PM	93						
639	5/17/2023	01:15 PM	113						
640	5/17/2023	01:30 PM	127						
641	5/17/2023	01:45 PM	118						
642	5/17/2023	02:00 PM	120						
643	5/17/2023	02:15 PM	120						
644	5/17/2023	02:30 PM	159						
645	5/17/2023	02:45 PM	147						
646	5/17/2023	03:00 PM	172						
647	5/17/2023	03:15 PM	162						
648	5/17/2023	03:30 PM	264						
649	5/17/2023	03:45 PM	216						

	A	B	C	D	E	F	G	H	I
650	5/17/2023	04:00 PM	236						
651	5/17/2023	04:15 PM	192						
652	5/17/2023	04:30 PM	263						
653	5/17/2023	04:45 PM	231						
654	5/17/2023	05:00 PM	238						
655	5/17/2023	05:15 PM	210						
656	5/17/2023	05:30 PM	226						
657	5/17/2023	05:45 PM	161						
658	5/17/2023	06:00 PM	116						
659	5/17/2023	06:15 PM	112						
660	5/17/2023	06:30 PM	102						
661	5/17/2023	06:45 PM	94						
662	5/17/2023	07:00 PM	86						
663	5/17/2023	07:15 PM	78						
664	5/17/2023	07:30 PM	78						
665	5/17/2023	07:45 PM	86						
666	5/17/2023	08:00 PM	65						
667	5/17/2023	08:15 PM	42						
668	5/17/2023	08:30 PM	62						
669	5/17/2023	08:45 PM	51						
670	5/17/2023	09:00 PM	31						
671	5/17/2023	09:15 PM	32						
672	5/17/2023	09:30 PM	24						
673	5/17/2023	09:45 PM	31						
674	5/17/2023	10:00 PM	52						
675	5/17/2023	10:15 PM	19						
676	5/17/2023	10:30 PM	29						
677	5/17/2023	10:45 PM	25						
678	5/17/2023	11:00 PM	19						
679	5/17/2023	11:15 PM	9						
680	5/17/2023	11:30 PM	14						
681	5/17/2023	11:45 PM	5						
682	5/18/2023	12:00 AM	23						
683	5/18/2023	12:15 AM	8						
684	5/18/2023	12:30 AM	14						
685	5/18/2023	12:45 AM	7						
686	5/18/2023	01:00 AM	4						
687	5/18/2023	01:15 AM	5						
688	5/18/2023	01:30 AM	10						
689	5/18/2023	01:45 AM	0						
690	5/18/2023	02:00 AM	13						
691	5/18/2023	02:15 AM	8						
692	5/18/2023	02:30 AM	8						
693	5/18/2023	02:45 AM	9						
694	5/18/2023	03:00 AM	5						
695	5/18/2023	03:15 AM	1						
696	5/18/2023	03:30 AM	6						
697	5/18/2023	03:45 AM	6						
698	5/18/2023	04:00 AM	5						
699	5/18/2023	04:15 AM	12						

	A	B	C	D	E	F	G	H	I
700	5/18/2023	04:30 AM	14						
701	5/18/2023	04:45 AM	13						
702	5/18/2023	05:00 AM	17						
703	5/18/2023	05:15 AM	21						
704	5/18/2023	05:30 AM	28						
705	5/18/2023	05:45 AM	48						
706	5/18/2023	06:00 AM	42						
707	5/18/2023	06:15 AM	49						
708	5/18/2023	06:30 AM	56						
709	5/18/2023	06:45 AM	85						
710	5/18/2023	07:00 AM	119						
711	5/18/2023	07:15 AM	123						
712	5/18/2023	07:30 AM	92						
713	5/18/2023	07:45 AM	95						
714	5/18/2023	08:00 AM	92						
715	5/18/2023	08:15 AM	116						
716	5/18/2023	08:30 AM	112						
717	5/18/2023	08:45 AM	112						
718	5/18/2023	09:00 AM	80						
719	5/18/2023	09:15 AM	82						
720	5/18/2023	09:30 AM	84						
721	5/18/2023	09:45 AM	102						
722	5/18/2023	10:00 AM	88						
723	5/18/2023	10:15 AM	81						
724	5/18/2023	10:30 AM	84						
725	5/18/2023	10:45 AM	100						
726	5/18/2023	11:00 AM	122						
727	5/18/2023	11:15 AM	101						
728	5/18/2023	11:30 AM	141						
729	5/18/2023	11:45 AM	128						
730	5/18/2023	12:00 PM	148						
731	5/18/2023	12:15 PM	110						
732	5/18/2023	12:30 PM	112						
733	5/18/2023	12:45 PM	109						
734	5/18/2023	01:00 PM	116						
735	5/18/2023	01:15 PM	104						
736	5/18/2023	01:30 PM	136						
737	5/18/2023	01:45 PM	108						
738	5/18/2023	02:00 PM	125						
739	5/18/2023	02:15 PM	50						
740	5/18/2023	02:30 PM	64						
741	5/18/2023	02:45 PM	114						
742	5/18/2023	03:00 PM	174						
743	5/18/2023	03:15 PM	192						
744	5/18/2023	03:30 PM	232						
745	5/18/2023	03:45 PM	216						
746	5/18/2023	04:00 PM	256						
747	5/18/2023	04:15 PM	196						
748	5/18/2023	04:30 PM	238						
749	5/18/2023	04:45 PM	215						

	A	B	C	D	E	F	G	H	I
750	5/18/2023	05:00 PM	262						
751	5/18/2023	05:15 PM	210						
752	5/18/2023	05:30 PM	205						
753	5/18/2023	05:45 PM	152						
754	5/18/2023	06:00 PM	122						
755	5/18/2023	06:15 PM	145						
756	5/18/2023	06:30 PM	108						
757	5/18/2023	06:45 PM	106						
758	5/18/2023	07:00 PM	101						
759	5/18/2023	07:15 PM	84						
760	5/18/2023	07:30 PM	90						
761	5/18/2023	07:45 PM	82						
762	5/18/2023	08:00 PM	69						
763	5/18/2023	08:15 PM	68						
764	5/18/2023	08:30 PM	74						
765	5/18/2023	08:45 PM	48						
766	5/18/2023	09:00 PM	44						
767	5/18/2023	09:15 PM	44						
768	5/18/2023	09:30 PM	44						
769	5/18/2023	09:45 PM	28						
770	5/18/2023	10:00 PM	35						
771	5/18/2023	10:15 PM	36						
772	5/18/2023	10:30 PM	25						
773	5/18/2023	10:45 PM	26						
774	5/18/2023	11:00 PM	17						
775	5/18/2023	11:15 PM	12						
776	5/18/2023	11:30 PM	21						
777	5/18/2023	11:45 PM	15						

	A	B	C	D	E	F	G	H	I
1									
2	File Name: C:\Users\barri\OneDrive\Documents\TDB\WSP\SYRACUSE\NYSTA DATA\BATCH 1\SYRACUSE NYSTA-ONONDAGA 1\ATR 1346.tf2								
3	Start Date: 5/11/2023								
4	Start Time: 12:00:00 AM								
5	Location 1: SB Henry Clay Blvd								
6	Location 2: at Buckley Rd								
7									
8									
9	Date	Time	SB						
10	5/11/2023	12:00 AM	5						
11	5/11/2023	12:15 AM	6						
12	5/11/2023	12:30 AM	3						
13	5/11/2023	12:45 AM	6						
14	5/11/2023	01:00 AM	5						
15	5/11/2023	01:15 AM	2						
16	5/11/2023	01:30 AM	4						
17	5/11/2023	01:45 AM	4						
18	5/11/2023	02:00 AM	0						
19	5/11/2023	02:15 AM	2						
20	5/11/2023	02:30 AM	3						
21	5/11/2023	02:45 AM	3						
22	5/11/2023	03:00 AM	4						
23	5/11/2023	03:15 AM	4						
24	5/11/2023	03:30 AM	12						
25	5/11/2023	03:45 AM	10						
26	5/11/2023	04:00 AM	6						
27	5/11/2023	04:15 AM	12						
28	5/11/2023	04:30 AM	22						
29	5/11/2023	04:45 AM	28						
30	5/11/2023	05:00 AM	24						
31	5/11/2023	05:15 AM	39						
32	5/11/2023	05:30 AM	56						
33	5/11/2023	05:45 AM	59						
34	5/11/2023	06:00 AM	46						
35	5/11/2023	06:15 AM	72						
36	5/11/2023	06:30 AM	76						
37	5/11/2023	06:45 AM	138						
38	5/11/2023	07:00 AM	96						
39	5/11/2023	07:15 AM	112						
40	5/11/2023	07:30 AM	158						
41	5/11/2023	07:45 AM	190						
42	5/11/2023	08:00 AM	108						
43	5/11/2023	08:15 AM	100						
44	5/11/2023	08:30 AM	84						
45	5/11/2023	08:45 AM	126						
46	5/11/2023	09:00 AM	78						
47	5/11/2023	09:15 AM	61						
48	5/11/2023	09:30 AM	67						
49	5/11/2023	09:45 AM	67						

	A	B	C	D	E	F	G	H	I
50	5/11/2023	10:00 AM	56						
51	5/11/2023	10:15 AM	71						
52	5/11/2023	10:30 AM	80						
53	5/11/2023	10:45 AM	67						
54	5/11/2023	11:00 AM	72						
55	5/11/2023	11:15 AM	80						
56	5/11/2023	11:30 AM	82						
57	5/11/2023	11:45 AM	66						
58	5/11/2023	12:00 PM	68						
59	5/11/2023	12:15 PM	72						
60	5/11/2023	12:30 PM	71						
61	5/11/2023	12:45 PM	95						
62	5/11/2023	01:00 PM	80						
63	5/11/2023	01:15 PM	71						
64	5/11/2023	01:30 PM	80						
65	5/11/2023	01:45 PM	66						
66	5/11/2023	02:00 PM	73						
67	5/11/2023	02:15 PM	76						
68	5/11/2023	02:30 PM	81						
69	5/11/2023	02:45 PM	76						
70	5/11/2023	03:00 PM	68						
71	5/11/2023	03:15 PM	81						
72	5/11/2023	03:30 PM	112						
73	5/11/2023	03:45 PM	95						
74	5/11/2023	04:00 PM	94						
75	5/11/2023	04:15 PM	84						
76	5/11/2023	04:30 PM	82						
77	5/11/2023	04:45 PM	76						
78	5/11/2023	05:00 PM	70						
79	5/11/2023	05:15 PM	78						
80	5/11/2023	05:30 PM	86						
81	5/11/2023	05:45 PM	88						
82	5/11/2023	06:00 PM	94						
83	5/11/2023	06:15 PM	64						
84	5/11/2023	06:30 PM	82						
85	5/11/2023	06:45 PM	72						
86	5/11/2023	07:00 PM	70						
87	5/11/2023	07:15 PM	66						
88	5/11/2023	07:30 PM	79						
89	5/11/2023	07:45 PM	52						
90	5/11/2023	08:00 PM	39						
91	5/11/2023	08:15 PM	53						
92	5/11/2023	08:30 PM	44						
93	5/11/2023	08:45 PM	42						
94	5/11/2023	09:00 PM	46						
95	5/11/2023	09:15 PM	38						
96	5/11/2023	09:30 PM	9						
97	5/11/2023	09:45 PM	22						
98	5/11/2023	10:00 PM	17						
99	5/11/2023	10:15 PM	20						

	A	B	C	D	E	F	G	H	I
100	5/11/2023	10:30 PM	8						
101	5/11/2023	10:45 PM	15						
102	5/11/2023	11:00 PM	7						
103	5/11/2023	11:15 PM	8						
104	5/11/2023	11:30 PM	8						
105	5/11/2023	11:45 PM	2						
106	5/12/2023	12:00 AM	8						
107	5/12/2023	12:15 AM	9						
108	5/12/2023	12:30 AM	2						
109	5/12/2023	12:45 AM	7						
110	5/12/2023	01:00 AM	3						
111	5/12/2023	01:15 AM	1						
112	5/12/2023	01:30 AM	0						
113	5/12/2023	01:45 AM	3						
114	5/12/2023	02:00 AM	2						
115	5/12/2023	02:15 AM	3						
116	5/12/2023	02:30 AM	1						
117	5/12/2023	02:45 AM	4						
118	5/12/2023	03:00 AM	2						
119	5/12/2023	03:15 AM	2						
120	5/12/2023	03:30 AM	4						
121	5/12/2023	03:45 AM	8						
122	5/12/2023	04:00 AM	10						
123	5/12/2023	04:15 AM	12						
124	5/12/2023	04:30 AM	24						
125	5/12/2023	04:45 AM	26						
126	5/12/2023	05:00 AM	24						
127	5/12/2023	05:15 AM	30						
128	5/12/2023	05:30 AM	43						
129	5/12/2023	05:45 AM	59						
130	5/12/2023	06:00 AM	37						
131	5/12/2023	06:15 AM	42						
132	5/12/2023	06:30 AM	72						
133	5/12/2023	06:45 AM	108						
134	5/12/2023	07:00 AM	88						
135	5/12/2023	07:15 AM	101						
136	5/12/2023	07:30 AM	144						
137	5/12/2023	07:45 AM	149						
138	5/12/2023	08:00 AM	91						
139	5/12/2023	08:15 AM	89						
140	5/12/2023	08:30 AM	76						
141	5/12/2023	08:45 AM	113						
142	5/12/2023	09:00 AM	83						
143	5/12/2023	09:15 AM	66						
144	5/12/2023	09:30 AM	54						
145	5/12/2023	09:45 AM	81						
146	5/12/2023	10:00 AM	65						
147	5/12/2023	10:15 AM	63						
148	5/12/2023	10:30 AM	67						
149	5/12/2023	10:45 AM	62						

	A	B	C	D	E	F	G	H	I
150	5/12/2023	11:00 AM	65						
151	5/12/2023	11:15 AM	94						
152	5/12/2023	11:30 AM	64						
153	5/12/2023	11:45 AM	84						
154	5/12/2023	12:00 PM	68						
155	5/12/2023	12:15 PM	63						
156	5/12/2023	12:30 PM	92						
157	5/12/2023	12:45 PM	88						
158	5/12/2023	01:00 PM	100						
159	5/12/2023	01:15 PM	79						
160	5/12/2023	01:30 PM	91						
161	5/12/2023	01:45 PM	79						
162	5/12/2023	02:00 PM	55						
163	5/12/2023	02:15 PM	101						
164	5/12/2023	02:30 PM	74						
165	5/12/2023	02:45 PM	80						
166	5/12/2023	03:00 PM	78						
167	5/12/2023	03:15 PM	78						
168	5/12/2023	03:30 PM	80						
169	5/12/2023	03:45 PM	80						
170	5/12/2023	04:00 PM	67						
171	5/12/2023	04:15 PM	65						
172	5/12/2023	04:30 PM	90						
173	5/12/2023	04:45 PM	78						
174	5/12/2023	05:00 PM	112						
175	5/12/2023	05:15 PM	94						
176	5/12/2023	05:30 PM	74						
177	5/12/2023	05:45 PM	94						
178	5/12/2023	06:00 PM	68						
179	5/12/2023	06:15 PM	72						
180	5/12/2023	06:30 PM	49						
181	5/12/2023	06:45 PM	64						
182	5/12/2023	07:00 PM	45						
183	5/12/2023	07:15 PM	54						
184	5/12/2023	07:30 PM	56						
185	5/12/2023	07:45 PM	51						
186	5/12/2023	08:00 PM	57						
187	5/12/2023	08:15 PM	48						
188	5/12/2023	08:30 PM	39						
189	5/12/2023	08:45 PM	33						
190	5/12/2023	09:00 PM	36						
191	5/12/2023	09:15 PM	36						
192	5/12/2023	09:30 PM	26						
193	5/12/2023	09:45 PM	26						
194	5/12/2023	10:00 PM	29						
195	5/12/2023	10:15 PM	16						
196	5/12/2023	10:30 PM	22						
197	5/12/2023	10:45 PM	21						
198	5/12/2023	11:00 PM	10						
199	5/12/2023	11:15 PM	14						

	A	B	C	D	E	F	G	H	I
200	5/12/2023	11:30 PM	11						
201	5/12/2023	11:45 PM	8						
202	5/13/2023	12:00 AM	7						
203	5/13/2023	12:15 AM	9						
204	5/13/2023	12:30 AM	6						
205	5/13/2023	12:45 AM	8						
206	5/13/2023	01:00 AM	4						
207	5/13/2023	01:15 AM	4						
208	5/13/2023	01:30 AM	6						
209	5/13/2023	01:45 AM	3						
210	5/13/2023	02:00 AM	7						
211	5/13/2023	02:15 AM	0						
212	5/13/2023	02:30 AM	2						
213	5/13/2023	02:45 AM	2						
214	5/13/2023	03:00 AM	1						
215	5/13/2023	03:15 AM	2						
216	5/13/2023	03:30 AM	6						
217	5/13/2023	03:45 AM	3						
218	5/13/2023	04:00 AM	0						
219	5/13/2023	04:15 AM	7						
220	5/13/2023	04:30 AM	6						
221	5/13/2023	04:45 AM	11						
222	5/13/2023	05:00 AM	9						
223	5/13/2023	05:15 AM	8						
224	5/13/2023	05:30 AM	12						
225	5/13/2023	05:45 AM	24						
226	5/13/2023	06:00 AM	11						
227	5/13/2023	06:15 AM	16						
228	5/13/2023	06:30 AM	22						
229	5/13/2023	06:45 AM	16						
230	5/13/2023	07:00 AM	24						
231	5/13/2023	07:15 AM	33						
232	5/13/2023	07:30 AM	30						
233	5/13/2023	07:45 AM	40						
234	5/13/2023	08:00 AM	38						
235	5/13/2023	08:15 AM	44						
236	5/13/2023	08:30 AM	32						
237	5/13/2023	08:45 AM	51						
238	5/13/2023	09:00 AM	57						
239	5/13/2023	09:15 AM	60						
240	5/13/2023	09:30 AM	60						
241	5/13/2023	09:45 AM	81						
242	5/13/2023	10:00 AM	74						
243	5/13/2023	10:15 AM	75						
244	5/13/2023	10:30 AM	72						
245	5/13/2023	10:45 AM	82						
246	5/13/2023	11:00 AM	77						
247	5/13/2023	11:15 AM	94						
248	5/13/2023	11:30 AM	94						
249	5/13/2023	11:45 AM	57						

	A	B	C	D	E	F	G	H	I
250	5/13/2023	12:00 PM	62						
251	5/13/2023	12:15 PM	64						
252	5/13/2023	12:30 PM	74						
253	5/13/2023	12:45 PM	101						
254	5/13/2023	01:00 PM	84						
255	5/13/2023	01:15 PM	66						
256	5/13/2023	01:30 PM	64						
257	5/13/2023	01:45 PM	56						
258	5/13/2023	02:00 PM	80						
259	5/13/2023	02:15 PM	75						
260	5/13/2023	02:30 PM	64						
261	5/13/2023	02:45 PM	52						
262	5/13/2023	03:00 PM	70						
263	5/13/2023	03:15 PM	58						
264	5/13/2023	03:30 PM	62						
265	5/13/2023	03:45 PM	75						
266	5/13/2023	04:00 PM	62						
267	5/13/2023	04:15 PM	78						
268	5/13/2023	04:30 PM	64						
269	5/13/2023	04:45 PM	55						
270	5/13/2023	05:00 PM	63						
271	5/13/2023	05:15 PM	78						
272	5/13/2023	05:30 PM	46						
273	5/13/2023	05:45 PM	54						
274	5/13/2023	06:00 PM	47						
275	5/13/2023	06:15 PM	40						
276	5/13/2023	06:30 PM	36						
277	5/13/2023	06:45 PM	43						
278	5/13/2023	07:00 PM	52						
279	5/13/2023	07:15 PM	50						
280	5/13/2023	07:30 PM	50						
281	5/13/2023	07:45 PM	36						
282	5/13/2023	08:00 PM	40						
283	5/13/2023	08:15 PM	42						
284	5/13/2023	08:30 PM	38						
285	5/13/2023	08:45 PM	33						
286	5/13/2023	09:00 PM	27						
287	5/13/2023	09:15 PM	25						
288	5/13/2023	09:30 PM	13						
289	5/13/2023	09:45 PM	22						
290	5/13/2023	10:00 PM	22						
291	5/13/2023	10:15 PM	21						
292	5/13/2023	10:30 PM	25						
293	5/13/2023	10:45 PM	11						
294	5/13/2023	11:00 PM	15						
295	5/13/2023	11:15 PM	21						
296	5/13/2023	11:30 PM	15						
297	5/13/2023	11:45 PM	14						
298	5/14/2023	12:00 AM	12						
299	5/14/2023	12:15 AM	6						

	A	B	C	D	E	F	G	H	I
300	5/14/2023	12:30 AM	9						
301	5/14/2023	12:45 AM	7						
302	5/14/2023	01:00 AM	7						
303	5/14/2023	01:15 AM	2						
304	5/14/2023	01:30 AM	4						
305	5/14/2023	01:45 AM	7						
306	5/14/2023	02:00 AM	2						
307	5/14/2023	02:15 AM	6						
308	5/14/2023	02:30 AM	1						
309	5/14/2023	02:45 AM	3						
310	5/14/2023	03:00 AM	2						
311	5/14/2023	03:15 AM	2						
312	5/14/2023	03:30 AM	1						
313	5/14/2023	03:45 AM	0						
314	5/14/2023	04:00 AM	2						
315	5/14/2023	04:15 AM	4						
316	5/14/2023	04:30 AM	6						
317	5/14/2023	04:45 AM	2						
318	5/14/2023	05:00 AM	2						
319	5/14/2023	05:15 AM	5						
320	5/14/2023	05:30 AM	6						
321	5/14/2023	05:45 AM	14						
322	5/14/2023	06:00 AM	5						
323	5/14/2023	06:15 AM	8						
324	5/14/2023	06:30 AM	12						
325	5/14/2023	06:45 AM	16						
326	5/14/2023	07:00 AM	10						
327	5/14/2023	07:15 AM	12						
328	5/14/2023	07:30 AM	20						
329	5/14/2023	07:45 AM	19						
330	5/14/2023	08:00 AM	21						
331	5/14/2023	08:15 AM	37						
332	5/14/2023	08:30 AM	24						
333	5/14/2023	08:45 AM	42						
334	5/14/2023	09:00 AM	30						
335	5/14/2023	09:15 AM	50						
336	5/14/2023	09:30 AM	52						
337	5/14/2023	09:45 AM	64						
338	5/14/2023	10:00 AM	40						
339	5/14/2023	10:15 AM	45						
340	5/14/2023	10:30 AM	62						
341	5/14/2023	10:45 AM	58						
342	5/14/2023	11:00 AM	60						
343	5/14/2023	11:15 AM	42						
344	5/14/2023	11:30 AM	56						
345	5/14/2023	11:45 AM	79						
346	5/14/2023	12:00 PM	58						
347	5/14/2023	12:15 PM	62						
348	5/14/2023	12:30 PM	60						
349	5/14/2023	12:45 PM	82						

	A	B	C	D	E	F	G	H	I
350	5/14/2023	01:00 PM	62						
351	5/14/2023	01:15 PM	43						
352	5/14/2023	01:30 PM	74						
353	5/14/2023	01:45 PM	54						
354	5/14/2023	02:00 PM	78						
355	5/14/2023	02:15 PM	56						
356	5/14/2023	02:30 PM	68						
357	5/14/2023	02:45 PM	42						
358	5/14/2023	03:00 PM	64						
359	5/14/2023	03:15 PM	50						
360	5/14/2023	03:30 PM	34						
361	5/14/2023	03:45 PM	56						
362	5/14/2023	04:00 PM	60						
363	5/14/2023	04:15 PM	70						
364	5/14/2023	04:30 PM	55						
365	5/14/2023	04:45 PM	60						
366	5/14/2023	05:00 PM	48						
367	5/14/2023	05:15 PM	57						
368	5/14/2023	05:30 PM	58						
369	5/14/2023	05:45 PM	63						
370	5/14/2023	06:00 PM	48						
371	5/14/2023	06:15 PM	52						
372	5/14/2023	06:30 PM	56						
373	5/14/2023	06:45 PM	42						
374	5/14/2023	07:00 PM	38						
375	5/14/2023	07:15 PM	36						
376	5/14/2023	07:30 PM	31						
377	5/14/2023	07:45 PM	42						
378	5/14/2023	08:00 PM	46						
379	5/14/2023	08:15 PM	30						
380	5/14/2023	08:30 PM	27						
381	5/14/2023	08:45 PM	32						
382	5/14/2023	09:00 PM	29						
383	5/14/2023	09:15 PM	17						
384	5/14/2023	09:30 PM	16						
385	5/14/2023	09:45 PM	12						
386	5/14/2023	10:00 PM	16						
387	5/14/2023	10:15 PM	10						
388	5/14/2023	10:30 PM	22						
389	5/14/2023	10:45 PM	9						
390	5/14/2023	11:00 PM	6						
391	5/14/2023	11:15 PM	4						
392	5/14/2023	11:30 PM	2						
393	5/14/2023	11:45 PM	2						
394	5/15/2023	12:00 AM	9						
395	5/15/2023	12:15 AM	5						
396	5/15/2023	12:30 AM	1						
397	5/15/2023	12:45 AM	1						
398	5/15/2023	01:00 AM	4						
399	5/15/2023	01:15 AM	1						

	A	B	C	D	E	F	G	H	I
400	5/15/2023	01:30 AM	1						
401	5/15/2023	01:45 AM	4						
402	5/15/2023	02:00 AM	3						
403	5/15/2023	02:15 AM	2						
404	5/15/2023	02:30 AM	3						
405	5/15/2023	02:45 AM	1						
406	5/15/2023	03:00 AM	3						
407	5/15/2023	03:15 AM	3						
408	5/15/2023	03:30 AM	6						
409	5/15/2023	03:45 AM	8						
410	5/15/2023	04:00 AM	8						
411	5/15/2023	04:15 AM	13						
412	5/15/2023	04:30 AM	22						
413	5/15/2023	04:45 AM	31						
414	5/15/2023	05:00 AM	19						
415	5/15/2023	05:15 AM	21						
416	5/15/2023	05:30 AM	48						
417	5/15/2023	05:45 AM	60						
418	5/15/2023	06:00 AM	49						
419	5/15/2023	06:15 AM	58						
420	5/15/2023	06:30 AM	77						
421	5/15/2023	06:45 AM	123						
422	5/15/2023	07:00 AM	104						
423	5/15/2023	07:15 AM	134						
424	5/15/2023	07:30 AM	154						
425	5/15/2023	07:45 AM	184						
426	5/15/2023	08:00 AM	118						
427	5/15/2023	08:15 AM	78						
428	5/15/2023	08:30 AM	103						
429	5/15/2023	08:45 AM	92						
430	5/15/2023	09:00 AM	82						
431	5/15/2023	09:15 AM	60						
432	5/15/2023	09:30 AM	60						
433	5/15/2023	09:45 AM	69						
434	5/15/2023	10:00 AM	66						
435	5/15/2023	10:15 AM	62						
436	5/15/2023	10:30 AM	58						
437	5/15/2023	10:45 AM	81						
438	5/15/2023	11:00 AM	56						
439	5/15/2023	11:15 AM	71						
440	5/15/2023	11:30 AM	83						
441	5/15/2023	11:45 AM	65						
442	5/15/2023	12:00 PM	72						
443	5/15/2023	12:15 PM	72						
444	5/15/2023	12:30 PM	92						
445	5/15/2023	12:45 PM	67						
446	5/15/2023	01:00 PM	78						
447	5/15/2023	01:15 PM	77						
448	5/15/2023	01:30 PM	84						
449	5/15/2023	01:45 PM	73						

	A	B	C	D	E	F	G	H	I
450	5/15/2023	02:00 PM	62						
451	5/15/2023	02:15 PM	86						
452	5/15/2023	02:30 PM	80						
453	5/15/2023	02:45 PM	93						
454	5/15/2023	03:00 PM	62						
455	5/15/2023	03:15 PM	102						
456	5/15/2023	03:30 PM	98						
457	5/15/2023	03:45 PM	94						
458	5/15/2023	04:00 PM	82						
459	5/15/2023	04:15 PM	88						
460	5/15/2023	04:30 PM	78						
461	5/15/2023	04:45 PM	114						
462	5/15/2023	05:00 PM	88						
463	5/15/2023	05:15 PM	82						
464	5/15/2023	05:30 PM	79						
465	5/15/2023	05:45 PM	78						
466	5/15/2023	06:00 PM	84						
467	5/15/2023	06:15 PM	58						
468	5/15/2023	06:30 PM	53						
469	5/15/2023	06:45 PM	70						
470	5/15/2023	07:00 PM	54						
471	5/15/2023	07:15 PM	60						
472	5/15/2023	07:30 PM	60						
473	5/15/2023	07:45 PM	54						
474	5/15/2023	08:00 PM	58						
475	5/15/2023	08:15 PM	45						
476	5/15/2023	08:30 PM	24						
477	5/15/2023	08:45 PM	34						
478	5/15/2023	09:00 PM	24						
479	5/15/2023	09:15 PM	24						
480	5/15/2023	09:30 PM	22						
481	5/15/2023	09:45 PM	17						
482	5/15/2023	10:00 PM	19						
483	5/15/2023	10:15 PM	12						
484	5/15/2023	10:30 PM	14						
485	5/15/2023	10:45 PM	12						
486	5/15/2023	11:00 PM	9						
487	5/15/2023	11:15 PM	6						
488	5/15/2023	11:30 PM	6						
489	5/15/2023	11:45 PM	3						
490	5/16/2023	12:00 AM	4						
491	5/16/2023	12:15 AM	7						
492	5/16/2023	12:30 AM	3						
493	5/16/2023	12:45 AM	3						
494	5/16/2023	01:00 AM	1						
495	5/16/2023	01:15 AM	2						
496	5/16/2023	01:30 AM	0						
497	5/16/2023	01:45 AM	6						
498	5/16/2023	02:00 AM	6						
499	5/16/2023	02:15 AM	2						

	A	B	C	D	E	F	G	H	I
500	5/16/2023	02:30 AM	0						
501	5/16/2023	02:45 AM	4						
502	5/16/2023	03:00 AM	4						
503	5/16/2023	03:15 AM	5						
504	5/16/2023	03:30 AM	6						
505	5/16/2023	03:45 AM	11						
506	5/16/2023	04:00 AM	9						
507	5/16/2023	04:15 AM	14						
508	5/16/2023	04:30 AM	25						
509	5/16/2023	04:45 AM	27						
510	5/16/2023	05:00 AM	30						
511	5/16/2023	05:15 AM	28						
512	5/16/2023	05:30 AM	52						
513	5/16/2023	05:45 AM	82						
514	5/16/2023	06:00 AM	44						
515	5/16/2023	06:15 AM	58						
516	5/16/2023	06:30 AM	100						
517	5/16/2023	06:45 AM	111						
518	5/16/2023	07:00 AM	126						
519	5/16/2023	07:15 AM	133						
520	5/16/2023	07:30 AM	138						
521	5/16/2023	07:45 AM	172						
522	5/16/2023	08:00 AM	125						
523	5/16/2023	08:15 AM	108						
524	5/16/2023	08:30 AM	95						
525	5/16/2023	08:45 AM	99						
526	5/16/2023	09:00 AM	94						
527	5/16/2023	09:15 AM	63						
528	5/16/2023	09:30 AM	80						
529	5/16/2023	09:45 AM	75						
530	5/16/2023	10:00 AM	61						
531	5/16/2023	10:15 AM	60						
532	5/16/2023	10:30 AM	60						
533	5/16/2023	10:45 AM	70						
534	5/16/2023	11:00 AM	73						
535	5/16/2023	11:15 AM	57						
536	5/16/2023	11:30 AM	76						
537	5/16/2023	11:45 AM	70						
538	5/16/2023	12:00 PM	82						
539	5/16/2023	12:15 PM	80						
540	5/16/2023	12:30 PM	79						
541	5/16/2023	12:45 PM	79						
542	5/16/2023	01:00 PM	77						
543	5/16/2023	01:15 PM	70						
544	5/16/2023	01:30 PM	76						
545	5/16/2023	01:45 PM	70						
546	5/16/2023	02:00 PM	74						
547	5/16/2023	02:15 PM	97						
548	5/16/2023	02:30 PM	74						
549	5/16/2023	02:45 PM	74						

	A	B	C	D	E	F	G	H	I
550	5/16/2023	03:00 PM	68						
551	5/16/2023	03:15 PM	95						
552	5/16/2023	03:30 PM	114						
553	5/16/2023	03:45 PM	98						
554	5/16/2023	04:00 PM	90						
555	5/16/2023	04:15 PM	84						
556	5/16/2023	04:30 PM	100						
557	5/16/2023	04:45 PM	94						
558	5/16/2023	05:00 PM	87						
559	5/16/2023	05:15 PM	112						
560	5/16/2023	05:30 PM	102						
561	5/16/2023	05:45 PM	104						
562	5/16/2023	06:00 PM	81						
563	5/16/2023	06:15 PM	76						
564	5/16/2023	06:30 PM	92						
565	5/16/2023	06:45 PM	62						
566	5/16/2023	07:00 PM	77						
567	5/16/2023	07:15 PM	54						
568	5/16/2023	07:30 PM	75						
569	5/16/2023	07:45 PM	96						
570	5/16/2023	08:00 PM	48						
571	5/16/2023	08:15 PM	36						
572	5/16/2023	08:30 PM	30						
573	5/16/2023	08:45 PM	24						
574	5/16/2023	09:00 PM	34						
575	5/16/2023	09:15 PM	20						
576	5/16/2023	09:30 PM	19						
577	5/16/2023	09:45 PM	16						
578	5/16/2023	10:00 PM	17						
579	5/16/2023	10:15 PM	15						
580	5/16/2023	10:30 PM	7						
581	5/16/2023	10:45 PM	8						
582	5/16/2023	11:00 PM	10						
583	5/16/2023	11:15 PM	5						
584	5/16/2023	11:30 PM	3						
585	5/16/2023	11:45 PM	2						
586	5/17/2023	12:00 AM	3						
587	5/17/2023	12:15 AM	6						
588	5/17/2023	12:30 AM	3						
589	5/17/2023	12:45 AM	6						
590	5/17/2023	01:00 AM	1						
591	5/17/2023	01:15 AM	4						
592	5/17/2023	01:30 AM	1						
593	5/17/2023	01:45 AM	3						
594	5/17/2023	02:00 AM	1						
595	5/17/2023	02:15 AM	4						
596	5/17/2023	02:30 AM	0						
597	5/17/2023	02:45 AM	2						
598	5/17/2023	03:00 AM	5						
599	5/17/2023	03:15 AM	12						

	A	B	C	D	E	F	G	H	I
600	5/17/2023	03:30 AM	5						
601	5/17/2023	03:45 AM	8						
602	5/17/2023	04:00 AM	12						
603	5/17/2023	04:15 AM	14						
604	5/17/2023	04:30 AM	22						
605	5/17/2023	04:45 AM	35						
606	5/17/2023	05:00 AM	21						
607	5/17/2023	05:15 AM	32						
608	5/17/2023	05:30 AM	50						
609	5/17/2023	05:45 AM	73						
610	5/17/2023	06:00 AM	46						
611	5/17/2023	06:15 AM	67						
612	5/17/2023	06:30 AM	78						
613	5/17/2023	06:45 AM	120						
614	5/17/2023	07:00 AM	104						
615	5/17/2023	07:15 AM	136						
616	5/17/2023	07:30 AM	152						
617	5/17/2023	07:45 AM	178						
618	5/17/2023	08:00 AM	100						
619	5/17/2023	08:15 AM	124						
620	5/17/2023	08:30 AM	117						
621	5/17/2023	08:45 AM	94						
622	5/17/2023	09:00 AM	80						
623	5/17/2023	09:15 AM	62						
624	5/17/2023	09:30 AM	84						
625	5/17/2023	09:45 AM	63						
626	5/17/2023	10:00 AM	61						
627	5/17/2023	10:15 AM	77						
628	5/17/2023	10:30 AM	64						
629	5/17/2023	10:45 AM	74						
630	5/17/2023	11:00 AM	58						
631	5/17/2023	11:15 AM	66						
632	5/17/2023	11:30 AM	76						
633	5/17/2023	11:45 AM	83						
634	5/17/2023	12:00 PM	70						
635	5/17/2023	12:15 PM	77						
636	5/17/2023	12:30 PM	72						
637	5/17/2023	12:45 PM	87						
638	5/17/2023	01:00 PM	82						
639	5/17/2023	01:15 PM	86						
640	5/17/2023	01:30 PM	70						
641	5/17/2023	01:45 PM	68						
642	5/17/2023	02:00 PM	62						
643	5/17/2023	02:15 PM	96						
644	5/17/2023	02:30 PM	93						
645	5/17/2023	02:45 PM	74						
646	5/17/2023	03:00 PM	71						
647	5/17/2023	03:15 PM	86						
648	5/17/2023	03:30 PM	62						
649	5/17/2023	03:45 PM	95						

	A	B	C	D	E	F	G	H	I
650	5/17/2023	04:00 PM	81						
651	5/17/2023	04:15 PM	76						
652	5/17/2023	04:30 PM	101						
653	5/17/2023	04:45 PM	88						
654	5/17/2023	05:00 PM	103						
655	5/17/2023	05:15 PM	112						
656	5/17/2023	05:30 PM	82						
657	5/17/2023	05:45 PM	82						
658	5/17/2023	06:00 PM	62						
659	5/17/2023	06:15 PM	82						
660	5/17/2023	06:30 PM	65						
661	5/17/2023	06:45 PM	64						
662	5/17/2023	07:00 PM	78						
663	5/17/2023	07:15 PM	52						
664	5/17/2023	07:30 PM	72						
665	5/17/2023	07:45 PM	107						
666	5/17/2023	08:00 PM	72						
667	5/17/2023	08:15 PM	33						
668	5/17/2023	08:30 PM	35						
669	5/17/2023	08:45 PM	38						
670	5/17/2023	09:00 PM	31						
671	5/17/2023	09:15 PM	27						
672	5/17/2023	09:30 PM	18						
673	5/17/2023	09:45 PM	13						
674	5/17/2023	10:00 PM	15						
675	5/17/2023	10:15 PM	11						
676	5/17/2023	10:30 PM	12						
677	5/17/2023	10:45 PM	9						
678	5/17/2023	11:00 PM	7						
679	5/17/2023	11:15 PM	7						
680	5/17/2023	11:30 PM	7						
681	5/17/2023	11:45 PM	4						
682	5/18/2023	12:00 AM	1						
683	5/18/2023	12:15 AM	6						
684	5/18/2023	12:30 AM	4						
685	5/18/2023	12:45 AM	3						
686	5/18/2023	01:00 AM	1						
687	5/18/2023	01:15 AM	1						
688	5/18/2023	01:30 AM	1						
689	5/18/2023	01:45 AM	5						
690	5/18/2023	02:00 AM	3						
691	5/18/2023	02:15 AM	2						
692	5/18/2023	02:30 AM	1						
693	5/18/2023	02:45 AM	4						
694	5/18/2023	03:00 AM	3						
695	5/18/2023	03:15 AM	8						
696	5/18/2023	03:30 AM	10						
697	5/18/2023	03:45 AM	6						
698	5/18/2023	04:00 AM	10						
699	5/18/2023	04:15 AM	10						

	A	B	C	D	E	F	G	H	I
700	5/18/2023	04:30 AM	16						
701	5/18/2023	04:45 AM	30						
702	5/18/2023	05:00 AM	18						
703	5/18/2023	05:15 AM	32						
704	5/18/2023	05:30 AM	52						
705	5/18/2023	05:45 AM	74						
706	5/18/2023	06:00 AM	39						
707	5/18/2023	06:15 AM	66						
708	5/18/2023	06:30 AM	96						
709	5/18/2023	06:45 AM	127						
710	5/18/2023	07:00 AM	116						
711	5/18/2023	07:15 AM	122						
712	5/18/2023	07:30 AM	174						
713	5/18/2023	07:45 AM	158						
714	5/18/2023	08:00 AM	94						
715	5/18/2023	08:15 AM	114						
716	5/18/2023	08:30 AM	105						
717	5/18/2023	08:45 AM	110						
718	5/18/2023	09:00 AM	74						
719	5/18/2023	09:15 AM	65						
720	5/18/2023	09:30 AM	58						
721	5/18/2023	09:45 AM	68						
722	5/18/2023	10:00 AM	55						
723	5/18/2023	10:15 AM	67						
724	5/18/2023	10:30 AM	74						
725	5/18/2023	10:45 AM	70						
726	5/18/2023	11:00 AM	64						
727	5/18/2023	11:15 AM	70						
728	5/18/2023	11:30 AM	56						
729	5/18/2023	11:45 AM	79						
730	5/18/2023	12:00 PM	68						
731	5/18/2023	12:15 PM	66						
732	5/18/2023	12:30 PM	66						
733	5/18/2023	12:45 PM	93						
734	5/18/2023	01:00 PM	90						
735	5/18/2023	01:15 PM	70						
736	5/18/2023	01:30 PM	62						
737	5/18/2023	01:45 PM	90						
738	5/18/2023	02:00 PM	62						
739	5/18/2023	02:15 PM	76						
740	5/18/2023	02:30 PM	77						
741	5/18/2023	02:45 PM	78						
742	5/18/2023	03:00 PM	70						
743	5/18/2023	03:15 PM	62						
744	5/18/2023	03:30 PM	102						
745	5/18/2023	03:45 PM	88						
746	5/18/2023	04:00 PM	76						
747	5/18/2023	04:15 PM	95						
748	5/18/2023	04:30 PM	86						
749	5/18/2023	04:45 PM	88						

	A	B	C	D	E	F	G	H	I
750	5/18/2023	05:00 PM	98						
751	5/18/2023	05:15 PM	90						
752	5/18/2023	05:30 PM	100						
753	5/18/2023	05:45 PM	80						
754	5/18/2023	06:00 PM	85						
755	5/18/2023	06:15 PM	78						
756	5/18/2023	06:30 PM	90						
757	5/18/2023	06:45 PM	63						
758	5/18/2023	07:00 PM	71						
759	5/18/2023	07:15 PM	66						
760	5/18/2023	07:30 PM	59						
761	5/18/2023	07:45 PM	82						
762	5/18/2023	08:00 PM	88						
763	5/18/2023	08:15 PM	44						
764	5/18/2023	08:30 PM	43						
765	5/18/2023	08:45 PM	35						
766	5/18/2023	09:00 PM	25						
767	5/18/2023	09:15 PM	24						
768	5/18/2023	09:30 PM	25						
769	5/18/2023	09:45 PM	13						
770	5/18/2023	10:00 PM	16						
771	5/18/2023	10:15 PM	11						
772	5/18/2023	10:30 PM	21						
773	5/18/2023	10:45 PM	5						
774	5/18/2023	11:00 PM	10						
775	5/18/2023	11:15 PM	8						
776	5/18/2023	11:30 PM	10						
777	5/18/2023	11:45 PM	4						

	A	B	C	D	E	F	G	H	I
1									
2	File Name: C:\Users\obarrie\Desktop\transfer\Documents\Documents\Osman\Osman from harddrive\Documents\TDB\WSP\Syracuse\Data\ATR\SYRACUSE BATCH 10 jamar\SYRACUSE BATCH 10\ATR 1347.tf2								
3	Start Date: 5/15/2023								
4	Start Time: 12:00:00 AM								
5	Location 1: NB Henry Clay Blvd at W Taft Rd/Vine St								
6	Location 2: SYRACUSE,NY								
7									
8	Date	Time	NB						
9	5/15/2023	12:00 AM	17						
10	5/15/2023	12:15 AM	8						
11	5/15/2023	12:30 AM	5						
12	5/15/2023	12:45 AM	10						
13	5/15/2023	01:00 AM	4						
14	5/15/2023	01:15 AM	11						
15	5/15/2023	01:30 AM	4						
16	5/15/2023	01:45 AM	7						
17	5/15/2023	02:00 AM	6						
18	5/15/2023	02:15 AM	9						
19	5/15/2023	02:30 AM	4						
20	5/15/2023	02:45 AM	5						
21	5/15/2023	03:00 AM	7						
22	5/15/2023	03:15 AM	7						
23	5/15/2023	03:30 AM	8						
24	5/15/2023	03:45 AM	9						
25	5/15/2023	04:00 AM	12						
26	5/15/2023	04:15 AM	13						
27	5/15/2023	04:30 AM	36						
28	5/15/2023	04:45 AM	54						
29	5/15/2023	05:00 AM	34						
30	5/15/2023	05:15 AM	50						
31	5/15/2023	05:30 AM	64						
32	5/15/2023	05:45 AM	93						
33	5/15/2023	06:00 AM	41						
34	5/15/2023	06:15 AM	60						
35	5/15/2023	06:30 AM	74						
36	5/15/2023	06:45 AM	138						
37	5/15/2023	07:00 AM	131						
38	5/15/2023	07:15 AM	127						
39	5/15/2023	07:30 AM	140						
40	5/15/2023	07:45 AM	165						
41	5/15/2023	08:00 AM	124						
42	5/15/2023	08:15 AM	122						
43	5/15/2023	08:30 AM	117						
44	5/15/2023	08:45 AM	111						
45	5/15/2023	09:00 AM	120						
46	5/15/2023	09:15 AM	127						
47	5/15/2023	09:30 AM	96						
48	5/15/2023	09:45 AM	99						

	A	B	C	D	E	F	G	H	I
49	5/15/2023	10:00 AM	126						
50	5/15/2023	10:15 AM	115						
51	5/15/2023	10:30 AM	112						
52	5/15/2023	10:45 AM	92						
53	5/15/2023	11:00 AM	115						
54	5/15/2023	11:15 AM	128						
55	5/15/2023	11:30 AM	142						
56	5/15/2023	11:45 AM	120						
57	5/15/2023	12:00 PM	160						
58	5/15/2023	12:15 PM	146						
59	5/15/2023	12:30 PM	136						
60	5/15/2023	12:45 PM	138						
61	5/15/2023	01:00 PM	141						
62	5/15/2023	01:15 PM	150						
63	5/15/2023	01:30 PM	139						
64	5/15/2023	01:45 PM	162						
65	5/15/2023	02:00 PM	140						
66	5/15/2023	02:15 PM	124						
67	5/15/2023	02:30 PM	144						
68	5/15/2023	02:45 PM	145						
69	5/15/2023	03:00 PM	190						
70	5/15/2023	03:15 PM	215						
71	5/15/2023	03:30 PM	251						
72	5/15/2023	03:45 PM	216						
73	5/15/2023	04:00 PM	171						
74	5/15/2023	04:15 PM	187						
75	5/15/2023	04:30 PM	233						
76	5/15/2023	04:45 PM	224						
77	5/15/2023	05:00 PM	261						
78	5/15/2023	05:15 PM	236						
79	5/15/2023	05:30 PM	187						
80	5/15/2023	05:45 PM	159						
81	5/15/2023	06:00 PM	133						
82	5/15/2023	06:15 PM	143						
83	5/15/2023	06:30 PM	122						
84	5/15/2023	06:45 PM	129						
85	5/15/2023	07:00 PM	105						
86	5/15/2023	07:15 PM	121						
87	5/15/2023	07:30 PM	87						
88	5/15/2023	07:45 PM	82						
89	5/15/2023	08:00 PM	93						
90	5/15/2023	08:15 PM	89						
91	5/15/2023	08:30 PM	73						
92	5/15/2023	08:45 PM	76						
93	5/15/2023	09:00 PM	69						
94	5/15/2023	09:15 PM	59						
95	5/15/2023	09:30 PM	51						
96	5/15/2023	09:45 PM	40						
97	5/15/2023	10:00 PM	50						
98	5/15/2023	10:15 PM	28						

	A	B	C	D	E	F	G	H	I
99	5/15/2023	10:30 PM	26						
100	5/15/2023	10:45 PM	38						
101	5/15/2023	11:00 PM	25						
102	5/15/2023	11:15 PM	22						
103	5/15/2023	11:30 PM	20						
104	5/15/2023	11:45 PM	22						
105	5/16/2023	12:00 AM	17						
106	5/16/2023	12:15 AM	14						
107	5/16/2023	12:30 AM	13						
108	5/16/2023	12:45 AM	18						
109	5/16/2023	01:00 AM	9						
110	5/16/2023	01:15 AM	12						
111	5/16/2023	01:30 AM	9						
112	5/16/2023	01:45 AM	9						
113	5/16/2023	02:00 AM	19						
114	5/16/2023	02:15 AM	11						
115	5/16/2023	02:30 AM	14						
116	5/16/2023	02:45 AM	15						
117	5/16/2023	03:00 AM	13						
118	5/16/2023	03:15 AM	9						
119	5/16/2023	03:30 AM	13						
120	5/16/2023	03:45 AM	22						
121	5/16/2023	04:00 AM	11						
122	5/16/2023	04:15 AM	15						
123	5/16/2023	04:30 AM	37						
124	5/16/2023	04:45 AM	47						
125	5/16/2023	05:00 AM	32						
126	5/16/2023	05:15 AM	65						
127	5/16/2023	05:30 AM	47						
128	5/16/2023	05:45 AM	100						
129	5/16/2023	06:00 AM	48						
130	5/16/2023	06:15 AM	68						
131	5/16/2023	06:30 AM	81						
132	5/16/2023	06:45 AM	142						
133	5/16/2023	07:00 AM	114						
134	5/16/2023	07:15 AM	131						
135	5/16/2023	07:30 AM	154						
136	5/16/2023	07:45 AM	180						
137	5/16/2023	08:00 AM	112						
138	5/16/2023	08:15 AM	130						
139	5/16/2023	08:30 AM	125						
140	5/16/2023	08:45 AM	130						
141	5/16/2023	09:00 AM	101						
142	5/16/2023	09:15 AM	116						
143	5/16/2023	09:30 AM	106						
144	5/16/2023	09:45 AM	107						
145	5/16/2023	10:00 AM	114						
146	5/16/2023	10:15 AM	114						
147	5/16/2023	10:30 AM	115						
148	5/16/2023	10:45 AM	121						

	A	B	C	D	E	F	G	H	I
149	5/16/2023	11:00 AM	119						
150	5/16/2023	11:15 AM	122						
151	5/16/2023	11:30 AM	124						
152	5/16/2023	11:45 AM	134						
153	5/16/2023	12:00 PM	186						
154	5/16/2023	12:15 PM	116						
155	5/16/2023	12:30 PM	113						
156	5/16/2023	12:45 PM	132						
157	5/16/2023	01:00 PM	128						
158	5/16/2023	01:15 PM	153						
159	5/16/2023	01:30 PM	121						
160	5/16/2023	01:45 PM	142						
161	5/16/2023	02:00 PM	142						
162	5/16/2023	02:15 PM	127						
163	5/16/2023	02:30 PM	156						
164	5/16/2023	02:45 PM	152						
165	5/16/2023	03:00 PM	197						
166	5/16/2023	03:15 PM	215						
167	5/16/2023	03:30 PM	233						
168	5/16/2023	03:45 PM	191						
169	5/16/2023	04:00 PM	217						
170	5/16/2023	04:15 PM	196						
171	5/16/2023	04:30 PM	237						
172	5/16/2023	04:45 PM	218						
173	5/16/2023	05:00 PM	244						
174	5/16/2023	05:15 PM	215						
175	5/16/2023	05:30 PM	220						
176	5/16/2023	05:45 PM	191						
177	5/16/2023	06:00 PM	122						
178	5/16/2023	06:15 PM	136						
179	5/16/2023	06:30 PM	119						
180	5/16/2023	06:45 PM	109						
181	5/16/2023	07:00 PM	110						
182	5/16/2023	07:15 PM	94						
183	5/16/2023	07:30 PM	109						
184	5/16/2023	07:45 PM	96						
185	5/16/2023	08:00 PM	94						
186	5/16/2023	08:15 PM	89						
187	5/16/2023	08:30 PM	83						
188	5/16/2023	08:45 PM	81						
189	5/16/2023	09:00 PM	80						
190	5/16/2023	09:15 PM	77						
191	5/16/2023	09:30 PM	47						
192	5/16/2023	09:45 PM	44						
193	5/16/2023	10:00 PM	35						
194	5/16/2023	10:15 PM	39						
195	5/16/2023	10:30 PM	29						
196	5/16/2023	10:45 PM	39						
197	5/16/2023	11:00 PM	23						
198	5/16/2023	11:15 PM	27						

	A	B	C	D	E	F	G	H	I
199	5/16/2023	11:30 PM	19						
200	5/16/2023	11:45 PM	21						
201	5/17/2023	12:00 AM	17						
202	5/17/2023	12:15 AM	8						
203	5/17/2023	12:30 AM	10						
204	5/17/2023	12:45 AM	11						
205	5/17/2023	01:00 AM	10						
206	5/17/2023	01:15 AM	15						
207	5/17/2023	01:30 AM	11						
208	5/17/2023	01:45 AM	8						
209	5/17/2023	02:00 AM	9						
210	5/17/2023	02:15 AM	12						
211	5/17/2023	02:30 AM	8						
212	5/17/2023	02:45 AM	15						
213	5/17/2023	03:00 AM	9						
214	5/17/2023	03:15 AM	11						
215	5/17/2023	03:30 AM	17						
216	5/17/2023	03:45 AM	21						
217	5/17/2023	04:00 AM	15						
218	5/17/2023	04:15 AM	15						
219	5/17/2023	04:30 AM	46						
220	5/17/2023	04:45 AM	49						
221	5/17/2023	05:00 AM	37						
222	5/17/2023	05:15 AM	66						
223	5/17/2023	05:30 AM	64						
224	5/17/2023	05:45 AM	87						
225	5/17/2023	06:00 AM	45						
226	5/17/2023	06:15 AM	64						
227	5/17/2023	06:30 AM	86						
228	5/17/2023	06:45 AM	125						
229	5/17/2023	07:00 AM	135						
230	5/17/2023	07:15 AM	130						
231	5/17/2023	07:30 AM	151						
232	5/17/2023	07:45 AM	149						
233	5/17/2023	08:00 AM	137						
234	5/17/2023	08:15 AM	118						
235	5/17/2023	08:30 AM	108						
236	5/17/2023	08:45 AM	123						
237	5/17/2023	09:00 AM	120						
238	5/17/2023	09:15 AM	123						
239	5/17/2023	09:30 AM	107						
240	5/17/2023	09:45 AM	117						
241	5/17/2023	10:00 AM	114						
242	5/17/2023	10:15 AM	118						
243	5/17/2023	10:30 AM	106						
244	5/17/2023	10:45 AM	111						
245	5/17/2023	11:00 AM	85						
246	5/17/2023	11:15 AM	124						
247	5/17/2023	11:30 AM	139						
248	5/17/2023	11:45 AM	142						

	A	B	C	D	E	F	G	H	I
249	5/17/2023	12:00 PM	188						
250	5/17/2023	12:15 PM	134						
251	5/17/2023	12:30 PM	129						
252	5/17/2023	12:45 PM	119						
253	5/17/2023	01:00 PM	136						
254	5/17/2023	01:15 PM	137						
255	5/17/2023	01:30 PM	138						
256	5/17/2023	01:45 PM	126						
257	5/17/2023	02:00 PM	123						
258	5/17/2023	02:15 PM	127						
259	5/17/2023	02:30 PM	135						
260	5/17/2023	02:45 PM	130						
261	5/17/2023	03:00 PM	199						
262	5/17/2023	03:15 PM	202						
263	5/17/2023	03:30 PM	238						
264	5/17/2023	03:45 PM	193						
265	5/17/2023	04:00 PM	192						
266	5/17/2023	04:15 PM	182						
267	5/17/2023	04:30 PM	216						
268	5/17/2023	04:45 PM	228						
269	5/17/2023	05:00 PM	248						
270	5/17/2023	05:15 PM	203						
271	5/17/2023	05:30 PM	193						
272	5/17/2023	05:45 PM	174						
273	5/17/2023	06:00 PM	131						
274	5/17/2023	06:15 PM	106						
275	5/17/2023	06:30 PM	110						
276	5/17/2023	06:45 PM	123						
277	5/17/2023	07:00 PM	105						
278	5/17/2023	07:15 PM	91						
279	5/17/2023	07:30 PM	89						
280	5/17/2023	07:45 PM	123						
281	5/17/2023	08:00 PM	93						
282	5/17/2023	08:15 PM	73						
283	5/17/2023	08:30 PM	58						
284	5/17/2023	08:45 PM	63						
285	5/17/2023	09:00 PM	68						
286	5/17/2023	09:15 PM	57						
287	5/17/2023	09:30 PM	50						
288	5/17/2023	09:45 PM	52						
289	5/17/2023	10:00 PM	44						
290	5/17/2023	10:15 PM	36						
291	5/17/2023	10:30 PM	27						
292	5/17/2023	10:45 PM	25						
293	5/17/2023	11:00 PM	22						
294	5/17/2023	11:15 PM	26						
295	5/17/2023	11:30 PM	23						
296	5/17/2023	11:45 PM	20						
297	5/18/2023	12:00 AM	19						
298	5/18/2023	12:15 AM	11						

	A	B	C	D	E	F	G	H	I
299	5/18/2023	12:30 AM	14						
300	5/18/2023	12:45 AM	10						
301	5/18/2023	01:00 AM	10						
302	5/18/2023	01:15 AM	11						
303	5/18/2023	01:30 AM	11						
304	5/18/2023	01:45 AM	17						
305	5/18/2023	02:00 AM	14						
306	5/18/2023	02:15 AM	15						
307	5/18/2023	02:30 AM	16						
308	5/18/2023	02:45 AM	7						
309	5/18/2023	03:00 AM	9						
310	5/18/2023	03:15 AM	9						
311	5/18/2023	03:30 AM	21						
312	5/18/2023	03:45 AM	26						
313	5/18/2023	04:00 AM	10						
314	5/18/2023	04:15 AM	23						
315	5/18/2023	04:30 AM	32						
316	5/18/2023	04:45 AM	44						
317	5/18/2023	05:00 AM	34						
318	5/18/2023	05:15 AM	66						
319	5/18/2023	05:30 AM	54						
320	5/18/2023	05:45 AM	99						
321	5/18/2023	06:00 AM	40						
322	5/18/2023	06:15 AM	64						
323	5/18/2023	06:30 AM	86						
324	5/18/2023	06:45 AM	124						
325	5/18/2023	07:00 AM	128						
326	5/18/2023	07:15 AM	145						
327	5/18/2023	07:30 AM	143						
328	5/18/2023	07:45 AM	181						
329	5/18/2023	08:00 AM	133						
330	5/18/2023	08:15 AM	139						
331	5/18/2023	08:30 AM	136						
332	5/18/2023	08:45 AM	121						
333	5/18/2023	09:00 AM	123						
334	5/18/2023	09:15 AM	124						
335	5/18/2023	09:30 AM	126						
336	5/18/2023	09:45 AM	99						
337	5/18/2023	10:00 AM	98						
338	5/18/2023	10:15 AM	103						
339	5/18/2023	10:30 AM	93						
340	5/18/2023	10:45 AM	116						
341	5/18/2023	11:00 AM	151						
342	5/18/2023	11:15 AM	126						
343	5/18/2023	11:30 AM	119						
344	5/18/2023	11:45 AM	140						
345	5/18/2023	12:00 PM	174						
346	5/18/2023	12:15 PM	145						
347	5/18/2023	12:30 PM	159						
348	5/18/2023	12:45 PM	128						

	A	B	C	D	E	F	G	H	I
349	5/18/2023	01:00 PM	139						
350	5/18/2023	01:15 PM	161						
351	5/18/2023	01:30 PM	143						
352	5/18/2023	01:45 PM	153						
353	5/18/2023	02:00 PM	141						
354	5/18/2023	02:15 PM	142						
355	5/18/2023	02:30 PM	181						
356	5/18/2023	02:45 PM	152						
357	5/18/2023	03:00 PM	214						
358	5/18/2023	03:15 PM	220						
359	5/18/2023	03:30 PM	245						
360	5/18/2023	03:45 PM	222						
361	5/18/2023	04:00 PM	190						
362	5/18/2023	04:15 PM	216						
363	5/18/2023	04:30 PM	252						
364	5/18/2023	04:45 PM	217						
365	5/18/2023	05:00 PM	228						
366	5/18/2023	05:15 PM	232						
367	5/18/2023	05:30 PM	220						
368	5/18/2023	05:45 PM	194						
369	5/18/2023	06:00 PM	152						
370	5/18/2023	06:15 PM	142						
371	5/18/2023	06:30 PM	135						
372	5/18/2023	06:45 PM	119						
373	5/18/2023	07:00 PM	123						
374	5/18/2023	07:15 PM	97						
375	5/18/2023	07:30 PM	110						
376	5/18/2023	07:45 PM	93						
377	5/18/2023	08:00 PM	92						
378	5/18/2023	08:15 PM	105						
379	5/18/2023	08:30 PM	78						
380	5/18/2023	08:45 PM	86						
381	5/18/2023	09:00 PM	71						
382	5/18/2023	09:15 PM	78						
383	5/18/2023	09:30 PM	62						
384	5/18/2023	09:45 PM	51						
385	5/18/2023	10:00 PM	43						
386	5/18/2023	10:15 PM	45						
387	5/18/2023	10:30 PM	30						
388	5/18/2023	10:45 PM	30						
389	5/18/2023	11:00 PM	39						
390	5/18/2023	11:15 PM	37						
391	5/18/2023	11:30 PM	25						
392	5/18/2023	11:45 PM	16						
393	5/19/2023	12:00 AM	28						
394	5/19/2023	12:15 AM	20						
395	5/19/2023	12:30 AM	13						
396	5/19/2023	12:45 AM	12						
397	5/19/2023	01:00 AM	8						
398	5/19/2023	01:15 AM	4						

	A	B	C	D	E	F	G	H	I
399	5/19/2023	01:30 AM	7						
400	5/19/2023	01:45 AM	7						
401	5/19/2023	02:00 AM	14						
402	5/19/2023	02:15 AM	14						
403	5/19/2023	02:30 AM	17						
404	5/19/2023	02:45 AM	12						
405	5/19/2023	03:00 AM	9						
406	5/19/2023	03:15 AM	12						
407	5/19/2023	03:30 AM	6						
408	5/19/2023	03:45 AM	12						
409	5/19/2023	04:00 AM	9						
410	5/19/2023	04:15 AM	13						
411	5/19/2023	04:30 AM	32						
412	5/19/2023	04:45 AM	40						
413	5/19/2023	05:00 AM	16						
414	5/19/2023	05:15 AM	37						
415	5/19/2023	05:30 AM	50						
416	5/19/2023	05:45 AM	87						
417	5/19/2023	06:00 AM	32						
418	5/19/2023	06:15 AM	40						
419	5/19/2023	06:30 AM	85						
420	5/19/2023	06:45 AM	112						
421	5/19/2023	07:00 AM	89						
422	5/19/2023	07:15 AM	104						
423	5/19/2023	07:30 AM	108						
424	5/19/2023	07:45 AM	134						
425	5/19/2023	08:00 AM	101						
426	5/19/2023	08:15 AM	104						
427	5/19/2023	08:30 AM	101						
428	5/19/2023	08:45 AM	108						
429	5/19/2023	09:00 AM	96						
430	5/19/2023	09:15 AM	95						
431	5/19/2023	09:30 AM	119						
432	5/19/2023	09:45 AM	91						
433	5/19/2023	10:00 AM	125						
434	5/19/2023	10:15 AM	104						
435	5/19/2023	10:30 AM	115						
436	5/19/2023	10:45 AM	117						
437	5/19/2023	11:00 AM	102						
438	5/19/2023	11:15 AM	118						
439	5/19/2023	11:30 AM	141						
440	5/19/2023	11:45 AM	127						
441	5/19/2023	12:00 PM	171						
442	5/19/2023	12:15 PM	125						
443	5/19/2023	12:30 PM	152						
444	5/19/2023	12:45 PM	135						
445	5/19/2023	01:00 PM	152						
446	5/19/2023	01:15 PM	140						
447	5/19/2023	01:30 PM	155						
448	5/19/2023	01:45 PM	142						

	A	B	C	D	E	F	G	H	I
449	5/19/2023	02:00 PM	164						
450	5/19/2023	02:15 PM	126						
451	5/19/2023	02:30 PM	164						
452	5/19/2023	02:45 PM	148						
453	5/19/2023	03:00 PM	174						
454	5/19/2023	03:15 PM	191						
455	5/19/2023	03:30 PM	201						
456	5/19/2023	03:45 PM	179						
457	5/19/2023	04:00 PM	172						
458	5/19/2023	04:15 PM	167						
459	5/19/2023	04:30 PM	163						
460	5/19/2023	04:45 PM	155						
461	5/19/2023	05:00 PM	201						
462	5/19/2023	05:15 PM	181						
463	5/19/2023	05:30 PM	124						
464	5/19/2023	05:45 PM	151						
465	5/19/2023	06:00 PM	117						
466	5/19/2023	06:15 PM	102						
467	5/19/2023	06:30 PM	98						
468	5/19/2023	06:45 PM	83						
469	5/19/2023	07:00 PM	86						
470	5/19/2023	07:15 PM	70						
471	5/19/2023	07:30 PM	85						
472	5/19/2023	07:45 PM	70						
473	5/19/2023	08:00 PM	58						
474	5/19/2023	08:15 PM	73						
475	5/19/2023	08:30 PM	92						
476	5/19/2023	08:45 PM	67						
477	5/19/2023	09:00 PM	67						
478	5/19/2023	09:15 PM	62						
479	5/19/2023	09:30 PM	62						
480	5/19/2023	09:45 PM	60						
481	5/19/2023	10:00 PM	59						
482	5/19/2023	10:15 PM	50						
483	5/19/2023	10:30 PM	54						
484	5/19/2023	10:45 PM	36						
485	5/19/2023	11:00 PM	30						
486	5/19/2023	11:15 PM	47						
487	5/19/2023	11:30 PM	36						
488	5/19/2023	11:45 PM	26						
489	5/20/2023	12:00 AM	19						
490	5/20/2023	12:15 AM	20						
491	5/20/2023	12:30 AM	19						
492	5/20/2023	12:45 AM	9						
493	5/20/2023	01:00 AM	12						
494	5/20/2023	01:15 AM	11						
495	5/20/2023	01:30 AM	22						
496	5/20/2023	01:45 AM	12						
497	5/20/2023	02:00 AM	15						
498	5/20/2023	02:15 AM	9						

	A	B	C	D	E	F	G	H	I
499	5/20/2023	02:30 AM	13						
500	5/20/2023	02:45 AM	5						
501	5/20/2023	03:00 AM	8						
502	5/20/2023	03:15 AM	2						
503	5/20/2023	03:30 AM	7						
504	5/20/2023	03:45 AM	5						
505	5/20/2023	04:00 AM	13						
506	5/20/2023	04:15 AM	6						
507	5/20/2023	04:30 AM	14						
508	5/20/2023	04:45 AM	15						
509	5/20/2023	05:00 AM	10						
510	5/20/2023	05:15 AM	13						
511	5/20/2023	05:30 AM	17						
512	5/20/2023	05:45 AM	19						
513	5/20/2023	06:00 AM	16						
514	5/20/2023	06:15 AM	20						
515	5/20/2023	06:30 AM	27						
516	5/20/2023	06:45 AM	50						
517	5/20/2023	07:00 AM	35						
518	5/20/2023	07:15 AM	38						
519	5/20/2023	07:30 AM	45						
520	5/20/2023	07:45 AM	74						
521	5/20/2023	08:00 AM	44						
522	5/20/2023	08:15 AM	51						
523	5/20/2023	08:30 AM	70						
524	5/20/2023	08:45 AM	66						
525	5/20/2023	09:00 AM	62						
526	5/20/2023	09:15 AM	73						
527	5/20/2023	09:30 AM	83						
528	5/20/2023	09:45 AM	80						
529	5/20/2023	10:00 AM	94						
530	5/20/2023	10:15 AM	103						
531	5/20/2023	10:30 AM	85						
532	5/20/2023	10:45 AM	101						
533	5/20/2023	11:00 AM	117						
534	5/20/2023	11:15 AM	108						
535	5/20/2023	11:30 AM	100						
536	5/20/2023	11:45 AM	105						
537	5/20/2023	12:00 PM	115						
538	5/20/2023	12:15 PM	98						
539	5/20/2023	12:30 PM	107						
540	5/20/2023	12:45 PM	93						
541	5/20/2023	01:00 PM	96						
542	5/20/2023	01:15 PM	100						
543	5/20/2023	01:30 PM	135						
544	5/20/2023	01:45 PM	108						
545	5/20/2023	02:00 PM	85						
546	5/20/2023	02:15 PM	99						
547	5/20/2023	02:30 PM	87						
548	5/20/2023	02:45 PM	85						

	A	B	C	D	E	F	G	H	I
549	5/20/2023	03:00 PM	91						
550	5/20/2023	03:15 PM	102						
551	5/20/2023	03:30 PM	85						
552	5/20/2023	03:45 PM	102						
553	5/20/2023	04:00 PM	103						
554	5/20/2023	04:15 PM	82						
555	5/20/2023	04:30 PM	92						
556	5/20/2023	04:45 PM	85						
557	5/20/2023	05:00 PM	106						
558	5/20/2023	05:15 PM	100						
559	5/20/2023	05:30 PM	83						
560	5/20/2023	05:45 PM	98						
561	5/20/2023	06:00 PM	83						
562	5/20/2023	06:15 PM	85						
563	5/20/2023	06:30 PM	71						
564	5/20/2023	06:45 PM	68						
565	5/20/2023	07:00 PM	74						
566	5/20/2023	07:15 PM	56						
567	5/20/2023	07:30 PM	66						
568	5/20/2023	07:45 PM	85						
569	5/20/2023	08:00 PM	63						
570	5/20/2023	08:15 PM	59						
571	5/20/2023	08:30 PM	48						
572	5/20/2023	08:45 PM	70						
573	5/20/2023	09:00 PM	53						
574	5/20/2023	09:15 PM	60						
575	5/20/2023	09:30 PM	58						
576	5/20/2023	09:45 PM	50						
577	5/20/2023	10:00 PM	39						
578	5/20/2023	10:15 PM	56						
579	5/20/2023	10:30 PM	44						
580	5/20/2023	10:45 PM	38						
581	5/20/2023	11:00 PM	17						
582	5/20/2023	11:15 PM	31						
583	5/20/2023	11:30 PM	22						
584	5/20/2023	11:45 PM	30						
585	5/21/2023	12:00 AM	25						
586	5/21/2023	12:15 AM	27						
587	5/21/2023	12:30 AM	17						
588	5/21/2023	12:45 AM	15						
589	5/21/2023	01:00 AM	11						
590	5/21/2023	01:15 AM	18						
591	5/21/2023	01:30 AM	5						
592	5/21/2023	01:45 AM	10						
593	5/21/2023	02:00 AM	7						
594	5/21/2023	02:15 AM	13						
595	5/21/2023	02:30 AM	13						
596	5/21/2023	02:45 AM	10						
597	5/21/2023	03:00 AM	7						
598	5/21/2023	03:15 AM	11						

	A	B	C	D	E	F	G	H	I
599	5/21/2023	03:30 AM	3						
600	5/21/2023	03:45 AM	3						
601	5/21/2023	04:00 AM	3						
602	5/21/2023	04:15 AM	7						
603	5/21/2023	04:30 AM	14						
604	5/21/2023	04:45 AM	10						
605	5/21/2023	05:00 AM	1						
606	5/21/2023	05:15 AM	12						
607	5/21/2023	05:30 AM	10						
608	5/21/2023	05:45 AM	18						
609	5/21/2023	06:00 AM	10						
610	5/21/2023	06:15 AM	12						
611	5/21/2023	06:30 AM	19						
612	5/21/2023	06:45 AM	36						
613	5/21/2023	07:00 AM	15						
614	5/21/2023	07:15 AM	35						
615	5/21/2023	07:30 AM	29						
616	5/21/2023	07:45 AM	39						
617	5/21/2023	08:00 AM	38						
618	5/21/2023	08:15 AM	34						
619	5/21/2023	08:30 AM	43						
620	5/21/2023	08:45 AM	45						
621	5/21/2023	09:00 AM	41						
622	5/21/2023	09:15 AM	57						
623	5/21/2023	09:30 AM	82						
624	5/21/2023	09:45 AM	60						
625	5/21/2023	10:00 AM	64						
626	5/21/2023	10:15 AM	80						
627	5/21/2023	10:30 AM	74						
628	5/21/2023	10:45 AM	80						
629	5/21/2023	11:00 AM	85						
630	5/21/2023	11:15 AM	64						
631	5/21/2023	11:30 AM	72						
632	5/21/2023	11:45 AM	86						
633	5/21/2023	12:00 PM	85						
634	5/21/2023	12:15 PM	95						
635	5/21/2023	12:30 PM	89						
636	5/21/2023	12:45 PM	93						
637	5/21/2023	01:00 PM	98						
638	5/21/2023	01:15 PM	79						
639	5/21/2023	01:30 PM	92						
640	5/21/2023	01:45 PM	95						
641	5/21/2023	02:00 PM	106						
642	5/21/2023	02:15 PM	85						
643	5/21/2023	02:30 PM	107						
644	5/21/2023	02:45 PM	79						
645	5/21/2023	03:00 PM	94						
646	5/21/2023	03:15 PM	72						
647	5/21/2023	03:30 PM	83						
648	5/21/2023	03:45 PM	84						

	A	B	C	D	E	F	G	H	I
649	5/21/2023	04:00 PM	92						
650	5/21/2023	04:15 PM	79						
651	5/21/2023	04:30 PM	59						
652	5/21/2023	04:45 PM	81						
653	5/21/2023	05:00 PM	76						
654	5/21/2023	05:15 PM	79						
655	5/21/2023	05:30 PM	78						
656	5/21/2023	05:45 PM	74						
657	5/21/2023	06:00 PM	90						
658	5/21/2023	06:15 PM	65						
659	5/21/2023	06:30 PM	81						
660	5/21/2023	06:45 PM	77						
661	5/21/2023	07:00 PM	76						
662	5/21/2023	07:15 PM	52						
663	5/21/2023	07:30 PM	77						
664	5/21/2023	07:45 PM	69						
665	5/21/2023	08:00 PM	66						
666	5/21/2023	08:15 PM	60						
667	5/21/2023	08:30 PM	69						
668	5/21/2023	08:45 PM	44						
669	5/21/2023	09:00 PM	66						
670	5/21/2023	09:15 PM	64						
671	5/21/2023	09:30 PM	51						
672	5/21/2023	09:45 PM	40						
673	5/21/2023	10:00 PM	45						
674	5/21/2023	10:15 PM	43						
675	5/21/2023	10:30 PM	43						
676	5/21/2023	10:45 PM	38						
677	5/21/2023	11:00 PM	26						
678	5/21/2023	11:15 PM	40						
679	5/21/2023	11:30 PM	18						
680	5/21/2023	11:45 PM	29						
681	5/22/2023	12:00 AM	22						
682	5/22/2023	12:15 AM	20						
683	5/22/2023	12:30 AM	17						
684	5/22/2023	12:45 AM	18						
685	5/22/2023	01:00 AM	9						
686	5/22/2023	01:15 AM	9						
687	5/22/2023	01:30 AM	15						
688	5/22/2023	01:45 AM	11						
689	5/22/2023	02:00 AM	9						
690	5/22/2023	02:15 AM	9						
691	5/22/2023	02:30 AM	14						
692	5/22/2023	02:45 AM	10						
693	5/22/2023	03:00 AM	5						
694	5/22/2023	03:15 AM	15						
695	5/22/2023	03:30 AM	17						
696	5/22/2023	03:45 AM	18						
697	5/22/2023	04:00 AM	9						
698	5/22/2023	04:15 AM	9						

	A	B	C	D	E	F	G	H	I
699	5/22/2023	04:30 AM	36						
700	5/22/2023	04:45 AM	33						
701	5/22/2023	05:00 AM	34						
702	5/22/2023	05:15 AM	57						
703	5/22/2023	05:30 AM	62						
704	5/22/2023	05:45 AM	123						
705	5/22/2023	06:00 AM	121						
706	5/22/2023	06:15 AM	111						
707	5/22/2023	06:30 AM	123						
708	5/22/2023	06:45 AM	141						
709	5/22/2023	07:00 AM	119						
710	5/22/2023	07:15 AM	128						
711	5/22/2023	07:30 AM	157						
712	5/22/2023	07:45 AM	181						
713	5/22/2023	08:00 AM	142						
714	5/22/2023	08:15 AM	113						
715	5/22/2023	08:30 AM	123						
716	5/22/2023	08:45 AM	111						
717	5/22/2023	09:00 AM	97						
718	5/22/2023	09:15 AM	120						
719	5/22/2023	09:30 AM	112						
720	5/22/2023	09:45 AM	96						
721	5/22/2023	10:00 AM	108						
722	5/22/2023	10:15 AM	110						
723	5/22/2023	10:30 AM	109						
724	5/22/2023	10:45 AM	117						
725	5/22/2023	11:00 AM	140						
726	5/22/2023	11:15 AM	121						
727	5/22/2023	11:30 AM	137						
728	5/22/2023	11:45 AM	138						
729	5/22/2023	12:00 PM	187						
730	5/22/2023	12:15 PM	160						
731	5/22/2023	12:30 PM	139						
732	5/22/2023	12:45 PM	136						
733	5/22/2023	01:00 PM	159						
734	5/22/2023	01:15 PM	129						
735	5/22/2023	01:30 PM	153						
736	5/22/2023	01:45 PM	131						
737	5/22/2023	02:00 PM	133						
738	5/22/2023	02:15 PM	117						
739	5/22/2023	02:30 PM	165						
740	5/22/2023	02:45 PM	160						
741	5/22/2023	03:00 PM	195						
742	5/22/2023	03:15 PM	241						
743	5/22/2023	03:30 PM	231						
744	5/22/2023	03:45 PM	198						
745	5/22/2023	04:00 PM	220						
746	5/22/2023	04:15 PM	230						
747	5/22/2023	04:30 PM	211						
748	5/22/2023	04:45 PM	212						

	A	B	C	D	E	F	G	H	I
749	5/22/2023	05:00 PM	201						
750	5/22/2023	05:15 PM	215						
751	5/22/2023	05:30 PM	219						
752	5/22/2023	05:45 PM	222						
753	5/22/2023	06:00 PM	201						
754	5/22/2023	06:15 PM	165						
755	5/22/2023	06:30 PM	155						
756	5/22/2023	06:45 PM	145						
757	5/22/2023	07:00 PM	112						
758	5/22/2023	07:15 PM	103						
759	5/22/2023	07:30 PM	98						
760	5/22/2023	07:45 PM	99						
761	5/22/2023	08:00 PM	87						
762	5/22/2023	08:15 PM	99						
763	5/22/2023	08:30 PM	78						
764	5/22/2023	08:45 PM	88						
765	5/22/2023	09:00 PM	87						
766	5/22/2023	09:15 PM	65						
767	5/22/2023	09:30 PM	65						
768	5/22/2023	09:45 PM	54						
769	5/22/2023	10:00 PM	55						
770	5/22/2023	10:15 PM	43						
771	5/22/2023	10:30 PM	32						
772	5/22/2023	10:45 PM	22						
773	5/22/2023	11:00 PM	32						
774	5/22/2023	11:15 PM	21						
775	5/22/2023	11:30 PM	22						
776	5/22/2023	11:45 PM	25						
777	5/23/2023	12:00 AM	21						
778	5/23/2023	12:15 AM	21						
779	5/23/2023	12:30 AM	9						
780	5/23/2023	12:45 AM	8						
781	5/23/2023	01:00 AM	10						
782	5/23/2023	01:15 AM	10						
783	5/23/2023	01:30 AM	6						
784	5/23/2023	01:45 AM	9						
785	5/23/2023	02:00 AM	7						
786	5/23/2023	02:15 AM	4						
787	5/23/2023	02:30 AM	9						
788	5/23/2023	02:45 AM	8						
789	5/23/2023	03:00 AM	7						
790	5/23/2023	03:15 AM	10						
791	5/23/2023	03:30 AM	19						
792	5/23/2023	03:45 AM	22						
793	5/23/2023	04:00 AM	12						
794	5/23/2023	04:15 AM	10						
795	5/23/2023	04:30 AM	30						
796	5/23/2023	04:45 AM	30						
797	5/23/2023	05:00 AM	34						
798	5/23/2023	05:15 AM	62						

	A	B	C	D	E	F	G	H	I
799	5/23/2023	05:30 AM	55						
800	5/23/2023	05:45 AM	98						
801	5/23/2023	06:00 AM	57						
802	5/23/2023	06:15 AM	60						
803	5/23/2023	06:30 AM	99						
804	5/23/2023	06:45 AM	161						
805	5/23/2023	07:00 AM	104						
806	5/23/2023	07:15 AM	118						
807	5/23/2023	07:30 AM	126						
808	5/23/2023	07:45 AM	156						
809	5/23/2023	08:00 AM	132						
810	5/23/2023	08:15 AM	100						
811	5/23/2023	08:30 AM	110						
812	5/23/2023	08:45 AM	112						
813	5/23/2023	09:00 AM	119						
814	5/23/2023	09:15 AM	120						
815	5/23/2023	09:30 AM	126						
816	5/23/2023	09:45 AM	111						
817	5/23/2023	10:00 AM	101						
818	5/23/2023	10:15 AM	87						
819	5/23/2023	10:30 AM	89						
820	5/23/2023	10:45 AM	109						
821	5/23/2023	11:00 AM	103						
822	5/23/2023	11:15 AM	118						
823	5/23/2023	11:30 AM	127						
824	5/23/2023	11:45 AM	112						
825	5/23/2023	12:00 PM	165						
826	5/23/2023	12:15 PM	152						
827	5/23/2023	12:30 PM	146						
828	5/23/2023	12:45 PM	168						
829	5/23/2023	01:00 PM	127						
830	5/23/2023	01:15 PM	140						
831	5/23/2023	01:30 PM	150						
832	5/23/2023	01:45 PM	142						
833	5/23/2023	02:00 PM	125						
834	5/23/2023	02:15 PM	127						
835	5/23/2023	02:30 PM	152						
836	5/23/2023	02:45 PM	156						
837	5/23/2023	03:00 PM	189						
838	5/23/2023	03:15 PM	207						
839	5/23/2023	03:30 PM	219						
840	5/23/2023	03:45 PM	208						
841	5/23/2023	04:00 PM	203						
842	5/23/2023	04:15 PM	224						
843	5/23/2023	04:30 PM	226						
844	5/23/2023	04:45 PM	222						
845	5/23/2023	05:00 PM	232						
846	5/23/2023	05:15 PM	228						
847	5/23/2023	05:30 PM	218						
848	5/23/2023	05:45 PM	174						

	A	B	C	D	E	F	G	H	I
849	5/23/2023	06:00 PM	152						
850	5/23/2023	06:15 PM	132						
851	5/23/2023	06:30 PM	99						
852	5/23/2023	06:45 PM	124						
853	5/23/2023	07:00 PM	95						
854	5/23/2023	07:15 PM	92						
855	5/23/2023	07:30 PM	92						
856	5/23/2023	07:45 PM	105						
857	5/23/2023	08:00 PM	96						
858	5/23/2023	08:15 PM	100						
859	5/23/2023	08:30 PM	86						
860	5/23/2023	08:45 PM	62						
861	5/23/2023	09:00 PM	73						
862	5/23/2023	09:15 PM	67						
863	5/23/2023	09:30 PM	56						
864	5/23/2023	09:45 PM	30						
865	5/23/2023	10:00 PM	34						
866	5/23/2023	10:15 PM	32						
867	5/23/2023	10:30 PM	33						
868	5/23/2023	10:45 PM	29						
869	5/23/2023	11:00 PM	32						
870	5/23/2023	11:15 PM	21						
871	5/23/2023	11:30 PM	27						
872	5/23/2023	11:45 PM	21						

	A	B	C	D	E	F	G	H	I
1									
2	File Name: C:\Users\obarrie\Desktop\transfer\Documents\Documents\Osman\Osman from harddrive\Documents\TDB\WSP\Syracuse\Data\ATR\SYRACUSE BATCH 10 jamar\SYRACUSE BATCH 10\ATR 1348.tf2								
3	Start Date: 5/15/2023								
4	Start Time: 12:00:00 AM								
5	Location 1: SB Henry Clay Blvd at W Taft Rd/Vine St								
6	Location 2: SYRACUSE,NY								
7									
8	Date	Time	SB						
9	5/15/2023	12:00 AM	8						
10	5/15/2023	12:15 AM	7						
11	5/15/2023	12:30 AM	5						
12	5/15/2023	12:45 AM	5						
13	5/15/2023	01:00 AM	2						
14	5/15/2023	01:15 AM	5						
15	5/15/2023	01:30 AM	3						
16	5/15/2023	01:45 AM	2						
17	5/15/2023	02:00 AM	8						
18	5/15/2023	02:15 AM	2						
19	5/15/2023	02:30 AM	2						
20	5/15/2023	02:45 AM	3						
21	5/15/2023	03:00 AM	5						
22	5/15/2023	03:15 AM	4						
23	5/15/2023	03:30 AM	4						
24	5/15/2023	03:45 AM	12						
25	5/15/2023	04:00 AM	9						
26	5/15/2023	04:15 AM	15						
27	5/15/2023	04:30 AM	14						
28	5/15/2023	04:45 AM	28						
29	5/15/2023	05:00 AM	34						
30	5/15/2023	05:15 AM	36						
31	5/15/2023	05:30 AM	57						
32	5/15/2023	05:45 AM	76						
33	5/15/2023	06:00 AM	76						
34	5/15/2023	06:15 AM	77						
35	5/15/2023	06:30 AM	109						
36	5/15/2023	06:45 AM	110						
37	5/15/2023	07:00 AM	121						
38	5/15/2023	07:15 AM	145						
39	5/15/2023	07:30 AM	186						
40	5/15/2023	07:45 AM	202						
41	5/15/2023	08:00 AM	132						
42	5/15/2023	08:15 AM	140						
43	5/15/2023	08:30 AM	137						
44	5/15/2023	08:45 AM	129						
45	5/15/2023	09:00 AM	109						
46	5/15/2023	09:15 AM	88						
47	5/15/2023	09:30 AM	98						
48	5/15/2023	09:45 AM	115						

	A	B	C	D	E	F	G	H	I
49	5/15/2023	10:00 AM	99						
50	5/15/2023	10:15 AM	93						
51	5/15/2023	10:30 AM	87						
52	5/15/2023	10:45 AM	121						
53	5/15/2023	11:00 AM	113						
54	5/15/2023	11:15 AM	124						
55	5/15/2023	11:30 AM	121						
56	5/15/2023	11:45 AM	122						
57	5/15/2023	12:00 PM	145						
58	5/15/2023	12:15 PM	99						
59	5/15/2023	12:30 PM	116						
60	5/15/2023	12:45 PM	111						
61	5/15/2023	01:00 PM	113						
62	5/15/2023	01:15 PM	109						
63	5/15/2023	01:30 PM	147						
64	5/15/2023	01:45 PM	107						
65	5/15/2023	02:00 PM	117						
66	5/15/2023	02:15 PM	119						
67	5/15/2023	02:30 PM	191						
68	5/15/2023	02:45 PM	124						
69	5/15/2023	03:00 PM	125						
70	5/15/2023	03:15 PM	145						
71	5/15/2023	03:30 PM	185						
72	5/15/2023	03:45 PM	138						
73	5/15/2023	04:00 PM	169						
74	5/15/2023	04:15 PM	120						
75	5/15/2023	04:30 PM	151						
76	5/15/2023	04:45 PM	146						
77	5/15/2023	05:00 PM	169						
78	5/15/2023	05:15 PM	133						
79	5/15/2023	05:30 PM	105						
80	5/15/2023	05:45 PM	104						
81	5/15/2023	06:00 PM	98						
82	5/15/2023	06:15 PM	76						
83	5/15/2023	06:30 PM	78						
84	5/15/2023	06:45 PM	80						
85	5/15/2023	07:00 PM	74						
86	5/15/2023	07:15 PM	87						
87	5/15/2023	07:30 PM	88						
88	5/15/2023	07:45 PM	78						
89	5/15/2023	08:00 PM	55						
90	5/15/2023	08:15 PM	72						
91	5/15/2023	08:30 PM	69						
92	5/15/2023	08:45 PM	51						
93	5/15/2023	09:00 PM	42						
94	5/15/2023	09:15 PM	36						
95	5/15/2023	09:30 PM	34						
96	5/15/2023	09:45 PM	35						
97	5/15/2023	10:00 PM	45						
98	5/15/2023	10:15 PM	19						

	A	B	C	D	E	F	G	H	I
99	5/15/2023	10:30 PM	35						
100	5/15/2023	10:45 PM	22						
101	5/15/2023	11:00 PM	15						
102	5/15/2023	11:15 PM	16						
103	5/15/2023	11:30 PM	22						
104	5/15/2023	11:45 PM	15						
105	5/16/2023	12:00 AM	33						
106	5/16/2023	12:15 AM	5						
107	5/16/2023	12:30 AM	16						
108	5/16/2023	12:45 AM	14						
109	5/16/2023	01:00 AM	9						
110	5/16/2023	01:15 AM	10						
111	5/16/2023	01:30 AM	9						
112	5/16/2023	01:45 AM	5						
113	5/16/2023	02:00 AM	33						
114	5/16/2023	02:15 AM	7						
115	5/16/2023	02:30 AM	19						
116	5/16/2023	02:45 AM	5						
117	5/16/2023	03:00 AM	8						
118	5/16/2023	03:15 AM	7						
119	5/16/2023	03:30 AM	2						
120	5/16/2023	03:45 AM	15						
121	5/16/2023	04:00 AM	9						
122	5/16/2023	04:15 AM	12						
123	5/16/2023	04:30 AM	20						
124	5/16/2023	04:45 AM	28						
125	5/16/2023	05:00 AM	30						
126	5/16/2023	05:15 AM	52						
127	5/16/2023	05:30 AM	62						
128	5/16/2023	05:45 AM	78						
129	5/16/2023	06:00 AM	60						
130	5/16/2023	06:15 AM	89						
131	5/16/2023	06:30 AM	111						
132	5/16/2023	06:45 AM	136						
133	5/16/2023	07:00 AM	129						
134	5/16/2023	07:15 AM	164						
135	5/16/2023	07:30 AM	192						
136	5/16/2023	07:45 AM	202						
137	5/16/2023	08:00 AM	152						
138	5/16/2023	08:15 AM	130						
139	5/16/2023	08:30 AM	154						
140	5/16/2023	08:45 AM	149						
141	5/16/2023	09:00 AM	97						
142	5/16/2023	09:15 AM	90						
143	5/16/2023	09:30 AM	80						
144	5/16/2023	09:45 AM	115						
145	5/16/2023	10:00 AM	84						
146	5/16/2023	10:15 AM	92						
147	5/16/2023	10:30 AM	98						
148	5/16/2023	10:45 AM	94						

	A	B	C	D	E	F	G	H	I
149	5/16/2023	11:00 AM	106						
150	5/16/2023	11:15 AM	99						
151	5/16/2023	11:30 AM	116						
152	5/16/2023	11:45 AM	121						
153	5/16/2023	12:00 PM	138						
154	5/16/2023	12:15 PM	126						
155	5/16/2023	12:30 PM	103						
156	5/16/2023	12:45 PM	114						
157	5/16/2023	01:00 PM	109						
158	5/16/2023	01:15 PM	118						
159	5/16/2023	01:30 PM	122						
160	5/16/2023	01:45 PM	120						
161	5/16/2023	02:00 PM	128						
162	5/16/2023	02:15 PM	124						
163	5/16/2023	02:30 PM	184						
164	5/16/2023	02:45 PM	109						
165	5/16/2023	03:00 PM	135						
166	5/16/2023	03:15 PM	135						
167	5/16/2023	03:30 PM	193						
168	5/16/2023	03:45 PM	123						
169	5/16/2023	04:00 PM	177						
170	5/16/2023	04:15 PM	127						
171	5/16/2023	04:30 PM	161						
172	5/16/2023	04:45 PM	140						
173	5/16/2023	05:00 PM	157						
174	5/16/2023	05:15 PM	138						
175	5/16/2023	05:30 PM	103						
176	5/16/2023	05:45 PM	107						
177	5/16/2023	06:00 PM	104						
178	5/16/2023	06:15 PM	99						
179	5/16/2023	06:30 PM	82						
180	5/16/2023	06:45 PM	81						
181	5/16/2023	07:00 PM	71						
182	5/16/2023	07:15 PM	84						
183	5/16/2023	07:30 PM	67						
184	5/16/2023	07:45 PM	87						
185	5/16/2023	08:00 PM	66						
186	5/16/2023	08:15 PM	63						
187	5/16/2023	08:30 PM	78						
188	5/16/2023	08:45 PM	57						
189	5/16/2023	09:00 PM	38						
190	5/16/2023	09:15 PM	27						
191	5/16/2023	09:30 PM	33						
192	5/16/2023	09:45 PM	41						
193	5/16/2023	10:00 PM	40						
194	5/16/2023	10:15 PM	28						
195	5/16/2023	10:30 PM	33						
196	5/16/2023	10:45 PM	18						
197	5/16/2023	11:00 PM	37						
198	5/16/2023	11:15 PM	15						

	A	B	C	D	E	F	G	H	I
199	5/16/2023	11:30 PM	18						
200	5/16/2023	11:45 PM	11						
201	5/17/2023	12:00 AM	16						
202	5/17/2023	12:15 AM	6						
203	5/17/2023	12:30 AM	20						
204	5/17/2023	12:45 AM	6						
205	5/17/2023	01:00 AM	23						
206	5/17/2023	01:15 AM	17						
207	5/17/2023	01:30 AM	11						
208	5/17/2023	01:45 AM	6						
209	5/17/2023	02:00 AM	30						
210	5/17/2023	02:15 AM	6						
211	5/17/2023	02:30 AM	21						
212	5/17/2023	02:45 AM	7						
213	5/17/2023	03:00 AM	8						
214	5/17/2023	03:15 AM	8						
215	5/17/2023	03:30 AM	4						
216	5/17/2023	03:45 AM	13						
217	5/17/2023	04:00 AM	10						
218	5/17/2023	04:15 AM	11						
219	5/17/2023	04:30 AM	18						
220	5/17/2023	04:45 AM	35						
221	5/17/2023	05:00 AM	28						
222	5/17/2023	05:15 AM	47						
223	5/17/2023	05:30 AM	64						
224	5/17/2023	05:45 AM	84						
225	5/17/2023	06:00 AM	61						
226	5/17/2023	06:15 AM	80						
227	5/17/2023	06:30 AM	122						
228	5/17/2023	06:45 AM	145						
229	5/17/2023	07:00 AM	127						
230	5/17/2023	07:15 AM	157						
231	5/17/2023	07:30 AM	168						
232	5/17/2023	07:45 AM	193						
233	5/17/2023	08:00 AM	153						
234	5/17/2023	08:15 AM	165						
235	5/17/2023	08:30 AM	153						
236	5/17/2023	08:45 AM	141						
237	5/17/2023	09:00 AM	135						
238	5/17/2023	09:15 AM	105						
239	5/17/2023	09:30 AM	106						
240	5/17/2023	09:45 AM	99						
241	5/17/2023	10:00 AM	92						
242	5/17/2023	10:15 AM	94						
243	5/17/2023	10:30 AM	102						
244	5/17/2023	10:45 AM	113						
245	5/17/2023	11:00 AM	100						
246	5/17/2023	11:15 AM	111						
247	5/17/2023	11:30 AM	110						
248	5/17/2023	11:45 AM	133						

	A	B	C	D	E	F	G	H	I
249	5/17/2023	12:00 PM	124						
250	5/17/2023	12:15 PM	117						
251	5/17/2023	12:30 PM	122						
252	5/17/2023	12:45 PM	115						
253	5/17/2023	01:00 PM	102						
254	5/17/2023	01:15 PM	104						
255	5/17/2023	01:30 PM	106						
256	5/17/2023	01:45 PM	89						
257	5/17/2023	02:00 PM	111						
258	5/17/2023	02:15 PM	100						
259	5/17/2023	02:30 PM	154						
260	5/17/2023	02:45 PM	127						
261	5/17/2023	03:00 PM	112						
262	5/17/2023	03:15 PM	137						
263	5/17/2023	03:30 PM	170						
264	5/17/2023	03:45 PM	144						
265	5/17/2023	04:00 PM	169						
266	5/17/2023	04:15 PM	140						
267	5/17/2023	04:30 PM	152						
268	5/17/2023	04:45 PM	148						
269	5/17/2023	05:00 PM	148						
270	5/17/2023	05:15 PM	129						
271	5/17/2023	05:30 PM	121						
272	5/17/2023	05:45 PM	100						
273	5/17/2023	06:00 PM	91						
274	5/17/2023	06:15 PM	97						
275	5/17/2023	06:30 PM	84						
276	5/17/2023	06:45 PM	70						
277	5/17/2023	07:00 PM	75						
278	5/17/2023	07:15 PM	86						
279	5/17/2023	07:30 PM	64						
280	5/17/2023	07:45 PM	75						
281	5/17/2023	08:00 PM	63						
282	5/17/2023	08:15 PM	65						
283	5/17/2023	08:30 PM	46						
284	5/17/2023	08:45 PM	42						
285	5/17/2023	09:00 PM	39						
286	5/17/2023	09:15 PM	38						
287	5/17/2023	09:30 PM	33						
288	5/17/2023	09:45 PM	29						
289	5/17/2023	10:00 PM	46						
290	5/17/2023	10:15 PM	30						
291	5/17/2023	10:30 PM	42						
292	5/17/2023	10:45 PM	20						
293	5/17/2023	11:00 PM	25						
294	5/17/2023	11:15 PM	20						
295	5/17/2023	11:30 PM	14						
296	5/17/2023	11:45 PM	14						
297	5/18/2023	12:00 AM	13						
298	5/18/2023	12:15 AM	7						

	A	B	C	D	E	F	G	H	I
299	5/18/2023	12:30 AM	9						
300	5/18/2023	12:45 AM	7						
301	5/18/2023	01:00 AM	3						
302	5/18/2023	01:15 AM	6						
303	5/18/2023	01:30 AM	6						
304	5/18/2023	01:45 AM	7						
305	5/18/2023	02:00 AM	47						
306	5/18/2023	02:15 AM	17						
307	5/18/2023	02:30 AM	19						
308	5/18/2023	02:45 AM	5						
309	5/18/2023	03:00 AM	9						
310	5/18/2023	03:15 AM	11						
311	5/18/2023	03:30 AM	8						
312	5/18/2023	03:45 AM	12						
313	5/18/2023	04:00 AM	10						
314	5/18/2023	04:15 AM	17						
315	5/18/2023	04:30 AM	26						
316	5/18/2023	04:45 AM	20						
317	5/18/2023	05:00 AM	31						
318	5/18/2023	05:15 AM	41						
319	5/18/2023	05:30 AM	67						
320	5/18/2023	05:45 AM	81						
321	5/18/2023	06:00 AM	63						
322	5/18/2023	06:15 AM	89						
323	5/18/2023	06:30 AM	105						
324	5/18/2023	06:45 AM	106						
325	5/18/2023	07:00 AM	115						
326	5/18/2023	07:15 AM	180						
327	5/18/2023	07:30 AM	189						
328	5/18/2023	07:45 AM	162						
329	5/18/2023	08:00 AM	171						
330	5/18/2023	08:15 AM	145						
331	5/18/2023	08:30 AM	146						
332	5/18/2023	08:45 AM	126						
333	5/18/2023	09:00 AM	122						
334	5/18/2023	09:15 AM	114						
335	5/18/2023	09:30 AM	107						
336	5/18/2023	09:45 AM	98						
337	5/18/2023	10:00 AM	87						
338	5/18/2023	10:15 AM	101						
339	5/18/2023	10:30 AM	110						
340	5/18/2023	10:45 AM	107						
341	5/18/2023	11:00 AM	97						
342	5/18/2023	11:15 AM	101						
343	5/18/2023	11:30 AM	124						
344	5/18/2023	11:45 AM	129						
345	5/18/2023	12:00 PM	132						
346	5/18/2023	12:15 PM	107						
347	5/18/2023	12:30 PM	132						
348	5/18/2023	12:45 PM	109						

	A	B	C	D	E	F	G	H	I
349	5/18/2023	01:00 PM	110						
350	5/18/2023	01:15 PM	107						
351	5/18/2023	01:30 PM	108						
352	5/18/2023	01:45 PM	116						
353	5/18/2023	02:00 PM	105						
354	5/18/2023	02:15 PM	136						
355	5/18/2023	02:30 PM	163						
356	5/18/2023	02:45 PM	136						
357	5/18/2023	03:00 PM	155						
358	5/18/2023	03:15 PM	153						
359	5/18/2023	03:30 PM	167						
360	5/18/2023	03:45 PM	164						
361	5/18/2023	04:00 PM	165						
362	5/18/2023	04:15 PM	139						
363	5/18/2023	04:30 PM	156						
364	5/18/2023	04:45 PM	157						
365	5/18/2023	05:00 PM	150						
366	5/18/2023	05:15 PM	127						
367	5/18/2023	05:30 PM	120						
368	5/18/2023	05:45 PM	96						
369	5/18/2023	06:00 PM	95						
370	5/18/2023	06:15 PM	88						
371	5/18/2023	06:30 PM	75						
372	5/18/2023	06:45 PM	61						
373	5/18/2023	07:00 PM	82						
374	5/18/2023	07:15 PM	74						
375	5/18/2023	07:30 PM	78						
376	5/18/2023	07:45 PM	99						
377	5/18/2023	08:00 PM	65						
378	5/18/2023	08:15 PM	60						
379	5/18/2023	08:30 PM	64						
380	5/18/2023	08:45 PM	40						
381	5/18/2023	09:00 PM	49						
382	5/18/2023	09:15 PM	49						
383	5/18/2023	09:30 PM	43						
384	5/18/2023	09:45 PM	46						
385	5/18/2023	10:00 PM	46						
386	5/18/2023	10:15 PM	23						
387	5/18/2023	10:30 PM	40						
388	5/18/2023	10:45 PM	16						
389	5/18/2023	11:00 PM	27						
390	5/18/2023	11:15 PM	16						
391	5/18/2023	11:30 PM	13						
392	5/18/2023	11:45 PM	14						
393	5/19/2023	12:00 AM	29						
394	5/19/2023	12:15 AM	17						
395	5/19/2023	12:30 AM	15						
396	5/19/2023	12:45 AM	9						
397	5/19/2023	01:00 AM	9						
398	5/19/2023	01:15 AM	7						

	A	B	C	D	E	F	G	H	I
399	5/19/2023	01:30 AM	5						
400	5/19/2023	01:45 AM	7						
401	5/19/2023	02:00 AM	25						
402	5/19/2023	02:15 AM	8						
403	5/19/2023	02:30 AM	22						
404	5/19/2023	02:45 AM	8						
405	5/19/2023	03:00 AM	14						
406	5/19/2023	03:15 AM	10						
407	5/19/2023	03:30 AM	5						
408	5/19/2023	03:45 AM	7						
409	5/19/2023	04:00 AM	18						
410	5/19/2023	04:15 AM	15						
411	5/19/2023	04:30 AM	15						
412	5/19/2023	04:45 AM	24						
413	5/19/2023	05:00 AM	32						
414	5/19/2023	05:15 AM	35						
415	5/19/2023	05:30 AM	46						
416	5/19/2023	05:45 AM	72						
417	5/19/2023	06:00 AM	44						
418	5/19/2023	06:15 AM	73						
419	5/19/2023	06:30 AM	91						
420	5/19/2023	06:45 AM	101						
421	5/19/2023	07:00 AM	105						
422	5/19/2023	07:15 AM	126						
423	5/19/2023	07:30 AM	132						
424	5/19/2023	07:45 AM	139						
425	5/19/2023	08:00 AM	116						
426	5/19/2023	08:15 AM	108						
427	5/19/2023	08:30 AM	121						
428	5/19/2023	08:45 AM	126						
429	5/19/2023	09:00 AM	103						
430	5/19/2023	09:15 AM	97						
431	5/19/2023	09:30 AM	91						
432	5/19/2023	09:45 AM	110						
433	5/19/2023	10:00 AM	97						
434	5/19/2023	10:15 AM	82						
435	5/19/2023	10:30 AM	99						
436	5/19/2023	10:45 AM	98						
437	5/19/2023	11:00 AM	99						
438	5/19/2023	11:15 AM	117						
439	5/19/2023	11:30 AM	130						
440	5/19/2023	11:45 AM	126						
441	5/19/2023	12:00 PM	144						
442	5/19/2023	12:15 PM	122						
443	5/19/2023	12:30 PM	105						
444	5/19/2023	12:45 PM	107						
445	5/19/2023	01:00 PM	105						
446	5/19/2023	01:15 PM	93						
447	5/19/2023	01:30 PM	138						
448	5/19/2023	01:45 PM	107						

	A	B	C	D	E	F	G	H	I
449	5/19/2023	02:00 PM	118						
450	5/19/2023	02:15 PM	121						
451	5/19/2023	02:30 PM	124						
452	5/19/2023	02:45 PM	122						
453	5/19/2023	03:00 PM	129						
454	5/19/2023	03:15 PM	137						
455	5/19/2023	03:30 PM	146						
456	5/19/2023	03:45 PM	143						
457	5/19/2023	04:00 PM	89						
458	5/19/2023	04:15 PM	109						
459	5/19/2023	04:30 PM	144						
460	5/19/2023	04:45 PM	106						
461	5/19/2023	05:00 PM	118						
462	5/19/2023	05:15 PM	111						
463	5/19/2023	05:30 PM	97						
464	5/19/2023	05:45 PM	86						
465	5/19/2023	06:00 PM	78						
466	5/19/2023	06:15 PM	78						
467	5/19/2023	06:30 PM	86						
468	5/19/2023	06:45 PM	62						
469	5/19/2023	07:00 PM	56						
470	5/19/2023	07:15 PM	59						
471	5/19/2023	07:30 PM	57						
472	5/19/2023	07:45 PM	66						
473	5/19/2023	08:00 PM	68						
474	5/19/2023	08:15 PM	49						
475	5/19/2023	08:30 PM	65						
476	5/19/2023	08:45 PM	48						
477	5/19/2023	09:00 PM	64						
478	5/19/2023	09:15 PM	41						
479	5/19/2023	09:30 PM	43						
480	5/19/2023	09:45 PM	40						
481	5/19/2023	10:00 PM	37						
482	5/19/2023	10:15 PM	38						
483	5/19/2023	10:30 PM	29						
484	5/19/2023	10:45 PM	28						
485	5/19/2023	11:00 PM	30						
486	5/19/2023	11:15 PM	22						
487	5/19/2023	11:30 PM	17						
488	5/19/2023	11:45 PM	14						
489	5/20/2023	12:00 AM	21						
490	5/20/2023	12:15 AM	28						
491	5/20/2023	12:30 AM	14						
492	5/20/2023	12:45 AM	19						
493	5/20/2023	01:00 AM	7						
494	5/20/2023	01:15 AM	5						
495	5/20/2023	01:30 AM	13						
496	5/20/2023	01:45 AM	4						
497	5/20/2023	02:00 AM	8						
498	5/20/2023	02:15 AM	7						

	A	B	C	D	E	F	G	H	I
499	5/20/2023	02:30 AM	3						
500	5/20/2023	02:45 AM	14						
501	5/20/2023	03:00 AM	4						
502	5/20/2023	03:15 AM	3						
503	5/20/2023	03:30 AM	5						
504	5/20/2023	03:45 AM	5						
505	5/20/2023	04:00 AM	6						
506	5/20/2023	04:15 AM	7						
507	5/20/2023	04:30 AM	7						
508	5/20/2023	04:45 AM	9						
509	5/20/2023	05:00 AM	11						
510	5/20/2023	05:15 AM	11						
511	5/20/2023	05:30 AM	19						
512	5/20/2023	05:45 AM	22						
513	5/20/2023	06:00 AM	24						
514	5/20/2023	06:15 AM	31						
515	5/20/2023	06:30 AM	29						
516	5/20/2023	06:45 AM	27						
517	5/20/2023	07:00 AM	31						
518	5/20/2023	07:15 AM	37						
519	5/20/2023	07:30 AM	28						
520	5/20/2023	07:45 AM	52						
521	5/20/2023	08:00 AM	54						
522	5/20/2023	08:15 AM	49						
523	5/20/2023	08:30 AM	51						
524	5/20/2023	08:45 AM	63						
525	5/20/2023	09:00 AM	59						
526	5/20/2023	09:15 AM	72						
527	5/20/2023	09:30 AM	55						
528	5/20/2023	09:45 AM	82						
529	5/20/2023	10:00 AM	93						
530	5/20/2023	10:15 AM	74						
531	5/20/2023	10:30 AM	67						
532	5/20/2023	10:45 AM	85						
533	5/20/2023	11:00 AM	85						
534	5/20/2023	11:15 AM	81						
535	5/20/2023	11:30 AM	87						
536	5/20/2023	11:45 AM	91						
537	5/20/2023	12:00 PM	62						
538	5/20/2023	12:15 PM	83						
539	5/20/2023	12:30 PM	84						
540	5/20/2023	12:45 PM	71						
541	5/20/2023	01:00 PM	72						
542	5/20/2023	01:15 PM	70						
543	5/20/2023	01:30 PM	85						
544	5/20/2023	01:45 PM	88						
545	5/20/2023	02:00 PM	68						
546	5/20/2023	02:15 PM	72						
547	5/20/2023	02:30 PM	50						
548	5/20/2023	02:45 PM	84						

	A	B	C	D	E	F	G	H	I
549	5/20/2023	03:00 PM	72						
550	5/20/2023	03:15 PM	69						
551	5/20/2023	03:30 PM	90						
552	5/20/2023	03:45 PM	64						
553	5/20/2023	04:00 PM	63						
554	5/20/2023	04:15 PM	57						
555	5/20/2023	04:30 PM	57						
556	5/20/2023	04:45 PM	80						
557	5/20/2023	05:00 PM	64						
558	5/20/2023	05:15 PM	62						
559	5/20/2023	05:30 PM	69						
560	5/20/2023	05:45 PM	57						
561	5/20/2023	06:00 PM	61						
562	5/20/2023	06:15 PM	64						
563	5/20/2023	06:30 PM	71						
564	5/20/2023	06:45 PM	62						
565	5/20/2023	07:00 PM	61						
566	5/20/2023	07:15 PM	47						
567	5/20/2023	07:30 PM	52						
568	5/20/2023	07:45 PM	45						
569	5/20/2023	08:00 PM	43						
570	5/20/2023	08:15 PM	51						
571	5/20/2023	08:30 PM	33						
572	5/20/2023	08:45 PM	36						
573	5/20/2023	09:00 PM	32						
574	5/20/2023	09:15 PM	40						
575	5/20/2023	09:30 PM	28						
576	5/20/2023	09:45 PM	33						
577	5/20/2023	10:00 PM	25						
578	5/20/2023	10:15 PM	31						
579	5/20/2023	10:30 PM	19						
580	5/20/2023	10:45 PM	22						
581	5/20/2023	11:00 PM	18						
582	5/20/2023	11:15 PM	17						
583	5/20/2023	11:30 PM	10						
584	5/20/2023	11:45 PM	15						
585	5/21/2023	12:00 AM	7						
586	5/21/2023	12:15 AM	11						
587	5/21/2023	12:30 AM	8						
588	5/21/2023	12:45 AM	6						
589	5/21/2023	01:00 AM	2						
590	5/21/2023	01:15 AM	4						
591	5/21/2023	01:30 AM	5						
592	5/21/2023	01:45 AM	3						
593	5/21/2023	02:00 AM	3						
594	5/21/2023	02:15 AM	5						
595	5/21/2023	02:30 AM	3						
596	5/21/2023	02:45 AM	4						
597	5/21/2023	03:00 AM	5						
598	5/21/2023	03:15 AM	2						

	A	B	C	D	E	F	G	H	I
599	5/21/2023	03:30 AM	3						
600	5/21/2023	03:45 AM	3						
601	5/21/2023	04:00 AM	1						
602	5/21/2023	04:15 AM	4						
603	5/21/2023	04:30 AM	4						
604	5/21/2023	04:45 AM	6						
605	5/21/2023	05:00 AM	0						
606	5/21/2023	05:15 AM	8						
607	5/21/2023	05:30 AM	11						
608	5/21/2023	05:45 AM	16						
609	5/21/2023	06:00 AM	8						
610	5/21/2023	06:15 AM	22						
611	5/21/2023	06:30 AM	18						
612	5/21/2023	06:45 AM	18						
613	5/21/2023	07:00 AM	16						
614	5/21/2023	07:15 AM	34						
615	5/21/2023	07:30 AM	27						
616	5/21/2023	07:45 AM	33						
617	5/21/2023	08:00 AM	28						
618	5/21/2023	08:15 AM	28						
619	5/21/2023	08:30 AM	28						
620	5/21/2023	08:45 AM	40						
621	5/21/2023	09:00 AM	39						
622	5/21/2023	09:15 AM	41						
623	5/21/2023	09:30 AM	64						
624	5/21/2023	09:45 AM	55						
625	5/21/2023	10:00 AM	65						
626	5/21/2023	10:15 AM	60						
627	5/21/2023	10:30 AM	62						
628	5/21/2023	10:45 AM	70						
629	5/21/2023	11:00 AM	69						
630	5/21/2023	11:15 AM	61						
631	5/21/2023	11:30 AM	65						
632	5/21/2023	11:45 AM	89						
633	5/21/2023	12:00 PM	69						
634	5/21/2023	12:15 PM	87						
635	5/21/2023	12:30 PM	71						
636	5/21/2023	12:45 PM	65						
637	5/21/2023	01:00 PM	69						
638	5/21/2023	01:15 PM	69						
639	5/21/2023	01:30 PM	79						
640	5/21/2023	01:45 PM	92						
641	5/21/2023	02:00 PM	56						
642	5/21/2023	02:15 PM	61						
643	5/21/2023	02:30 PM	78						
644	5/21/2023	02:45 PM	81						
645	5/21/2023	03:00 PM	63						
646	5/21/2023	03:15 PM	59						
647	5/21/2023	03:30 PM	70						
648	5/21/2023	03:45 PM	62						

	A	B	C	D	E	F	G	H	I
649	5/21/2023	04:00 PM	63						
650	5/21/2023	04:15 PM	48						
651	5/21/2023	04:30 PM	58						
652	5/21/2023	04:45 PM	58						
653	5/21/2023	05:00 PM	67						
654	5/21/2023	05:15 PM	59						
655	5/21/2023	05:30 PM	69						
656	5/21/2023	05:45 PM	46						
657	5/21/2023	06:00 PM	73						
658	5/21/2023	06:15 PM	56						
659	5/21/2023	06:30 PM	65						
660	5/21/2023	06:45 PM	45						
661	5/21/2023	07:00 PM	43						
662	5/21/2023	07:15 PM	44						
663	5/21/2023	07:30 PM	51						
664	5/21/2023	07:45 PM	50						
665	5/21/2023	08:00 PM	52						
666	5/21/2023	08:15 PM	44						
667	5/21/2023	08:30 PM	41						
668	5/21/2023	08:45 PM	27						
669	5/21/2023	09:00 PM	42						
670	5/21/2023	09:15 PM	35						
671	5/21/2023	09:30 PM	32						
672	5/21/2023	09:45 PM	38						
673	5/21/2023	10:00 PM	32						
674	5/21/2023	10:15 PM	26						
675	5/21/2023	10:30 PM	21						
676	5/21/2023	10:45 PM	16						
677	5/21/2023	11:00 PM	24						
678	5/21/2023	11:15 PM	14						
679	5/21/2023	11:30 PM	22						
680	5/21/2023	11:45 PM	16						
681	5/22/2023	12:00 AM	21						
682	5/22/2023	12:15 AM	12						
683	5/22/2023	12:30 AM	13						
684	5/22/2023	12:45 AM	14						
685	5/22/2023	01:00 AM	20						
686	5/22/2023	01:15 AM	9						
687	5/22/2023	01:30 AM	10						
688	5/22/2023	01:45 AM	7						
689	5/22/2023	02:00 AM	31						
690	5/22/2023	02:15 AM	4						
691	5/22/2023	02:30 AM	21						
692	5/22/2023	02:45 AM	7						
693	5/22/2023	03:00 AM	6						
694	5/22/2023	03:15 AM	7						
695	5/22/2023	03:30 AM	7						
696	5/22/2023	03:45 AM	15						
697	5/22/2023	04:00 AM	13						
698	5/22/2023	04:15 AM	8						

	A	B	C	D	E	F	G	H	I
699	5/22/2023	04:30 AM	20						
700	5/22/2023	04:45 AM	26						
701	5/22/2023	05:00 AM	32						
702	5/22/2023	05:15 AM	49						
703	5/22/2023	05:30 AM	64						
704	5/22/2023	05:45 AM	85						
705	5/22/2023	06:00 AM	74						
706	5/22/2023	06:15 AM	88						
707	5/22/2023	06:30 AM	93						
708	5/22/2023	06:45 AM	143						
709	5/22/2023	07:00 AM	127						
710	5/22/2023	07:15 AM	164						
711	5/22/2023	07:30 AM	188						
712	5/22/2023	07:45 AM	207						
713	5/22/2023	08:00 AM	140						
714	5/22/2023	08:15 AM	161						
715	5/22/2023	08:30 AM	128						
716	5/22/2023	08:45 AM	129						
717	5/22/2023	09:00 AM	121						
718	5/22/2023	09:15 AM	105						
719	5/22/2023	09:30 AM	97						
720	5/22/2023	09:45 AM	116						
721	5/22/2023	10:00 AM	108						
722	5/22/2023	10:15 AM	113						
723	5/22/2023	10:30 AM	109						
724	5/22/2023	10:45 AM	112						
725	5/22/2023	11:00 AM	108						
726	5/22/2023	11:15 AM	121						
727	5/22/2023	11:30 AM	128						
728	5/22/2023	11:45 AM	125						
729	5/22/2023	12:00 PM	146						
730	5/22/2023	12:15 PM	126						
731	5/22/2023	12:30 PM	131						
732	5/22/2023	12:45 PM	113						
733	5/22/2023	01:00 PM	115						
734	5/22/2023	01:15 PM	102						
735	5/22/2023	01:30 PM	115						
736	5/22/2023	01:45 PM	113						
737	5/22/2023	02:00 PM	115						
738	5/22/2023	02:15 PM	112						
739	5/22/2023	02:30 PM	137						
740	5/22/2023	02:45 PM	124						
741	5/22/2023	03:00 PM	94						
742	5/22/2023	03:15 PM	153						
743	5/22/2023	03:30 PM	187						
744	5/22/2023	03:45 PM	120						
745	5/22/2023	04:00 PM	167						
746	5/22/2023	04:15 PM	144						
747	5/22/2023	04:30 PM	134						
748	5/22/2023	04:45 PM	134						

	A	B	C	D	E	F	G	H	I
749	5/22/2023	05:00 PM	149						
750	5/22/2023	05:15 PM	123						
751	5/22/2023	05:30 PM	111						
752	5/22/2023	05:45 PM	109						
753	5/22/2023	06:00 PM	89						
754	5/22/2023	06:15 PM	88						
755	5/22/2023	06:30 PM	78						
756	5/22/2023	06:45 PM	77						
757	5/22/2023	07:00 PM	65						
758	5/22/2023	07:15 PM	66						
759	5/22/2023	07:30 PM	78						
760	5/22/2023	07:45 PM	87						
761	5/22/2023	08:00 PM	76						
762	5/22/2023	08:15 PM	67						
763	5/22/2023	08:30 PM	65						
764	5/22/2023	08:45 PM	66						
765	5/22/2023	09:00 PM	54						
766	5/22/2023	09:15 PM	32						
767	5/22/2023	09:30 PM	33						
768	5/22/2023	09:45 PM	32						
769	5/22/2023	10:00 PM	23						
770	5/22/2023	10:15 PM	32						
771	5/22/2023	10:30 PM	34						
772	5/22/2023	10:45 PM	23						
773	5/22/2023	11:00 PM	21						
774	5/22/2023	11:15 PM	12						
775	5/22/2023	11:30 PM	12						
776	5/22/2023	11:45 PM	10						
777	5/23/2023	12:00 AM	11						
778	5/23/2023	12:15 AM	9						
779	5/23/2023	12:30 AM	6						
780	5/23/2023	12:45 AM	6						
781	5/23/2023	01:00 AM	5						
782	5/23/2023	01:15 AM	10						
783	5/23/2023	01:30 AM	2						
784	5/23/2023	01:45 AM	4						
785	5/23/2023	02:00 AM	6						
786	5/23/2023	02:15 AM	6						
787	5/23/2023	02:30 AM	0						
788	5/23/2023	02:45 AM	3						
789	5/23/2023	03:00 AM	2						
790	5/23/2023	03:15 AM	7						
791	5/23/2023	03:30 AM	6						
792	5/23/2023	03:45 AM	15						
793	5/23/2023	04:00 AM	14						
794	5/23/2023	04:15 AM	9						
795	5/23/2023	04:30 AM	20						
796	5/23/2023	04:45 AM	29						
797	5/23/2023	05:00 AM	35						
798	5/23/2023	05:15 AM	40						

	A	B	C	D	E	F	G	H	I
799	5/23/2023	05:30 AM	76						
800	5/23/2023	05:45 AM	77						
801	5/23/2023	06:00 AM	77						
802	5/23/2023	06:15 AM	63						
803	5/23/2023	06:30 AM	96						
804	5/23/2023	06:45 AM	138						
805	5/23/2023	07:00 AM	115						
806	5/23/2023	07:15 AM	173						
807	5/23/2023	07:30 AM	193						
808	5/23/2023	07:45 AM	196						
809	5/23/2023	08:00 AM	141						
810	5/23/2023	08:15 AM	129						
811	5/23/2023	08:30 AM	136						
812	5/23/2023	08:45 AM	139						
813	5/23/2023	09:00 AM	106						
814	5/23/2023	09:15 AM	92						
815	5/23/2023	09:30 AM	105						
816	5/23/2023	09:45 AM	93						
817	5/23/2023	10:00 AM	113						
818	5/23/2023	10:15 AM	83						
819	5/23/2023	10:30 AM	107						
820	5/23/2023	10:45 AM	105						
821	5/23/2023	11:00 AM	104						
822	5/23/2023	11:15 AM	99						
823	5/23/2023	11:30 AM	117						
824	5/23/2023	11:45 AM	131						
825	5/23/2023	12:00 PM	136						
826	5/23/2023	12:15 PM	97						
827	5/23/2023	12:30 PM	127						
828	5/23/2023	12:45 PM	116						
829	5/23/2023	01:00 PM	109						
830	5/23/2023	01:15 PM	119						
831	5/23/2023	01:30 PM	137						
832	5/23/2023	01:45 PM	146						
833	5/23/2023	02:00 PM	129						
834	5/23/2023	02:15 PM	134						
835	5/23/2023	02:30 PM	175						
836	5/23/2023	02:45 PM	103						
837	5/23/2023	03:00 PM	120						
838	5/23/2023	03:15 PM	145						
839	5/23/2023	03:30 PM	218						
840	5/23/2023	03:45 PM	147						
841	5/23/2023	04:00 PM	176						
842	5/23/2023	04:15 PM	121						
843	5/23/2023	04:30 PM	169						
844	5/23/2023	04:45 PM	148						
845	5/23/2023	05:00 PM	149						
846	5/23/2023	05:15 PM	120						
847	5/23/2023	05:30 PM	103						
848	5/23/2023	05:45 PM	106						

	A	B	C	D	E	F	G	H	I
849	5/23/2023	06:00 PM	102						
850	5/23/2023	06:15 PM	80						
851	5/23/2023	06:30 PM	78						
852	5/23/2023	06:45 PM	66						
853	5/23/2023	07:00 PM	63						
854	5/23/2023	07:15 PM	72						
855	5/23/2023	07:30 PM	84						
856	5/23/2023	07:45 PM	95						
857	5/23/2023	08:00 PM	71						
858	5/23/2023	08:15 PM	63						
859	5/23/2023	08:30 PM	71						
860	5/23/2023	08:45 PM	61						
861	5/23/2023	09:00 PM	52						
862	5/23/2023	09:15 PM	33						
863	5/23/2023	09:30 PM	34						
864	5/23/2023	09:45 PM	27						
865	5/23/2023	10:00 PM	66						
866	5/23/2023	10:15 PM	22						
867	5/23/2023	10:30 PM	36						
868	5/23/2023	10:45 PM	23						
869	5/23/2023	11:00 PM	20						
870	5/23/2023	11:15 PM	15						
871	5/23/2023	11:30 PM	20						
872	5/23/2023	11:45 PM	11						

	A	B	C	D	E	F	G	H	I
1									
2	File Name: C:\Users\obarrie\Desktop\transfer\Documents\Documents\Osman\Osman from harddrive\Documents\TDB\WSP\Syracuse\Data\ATR\SYRACUSE BATCH 10 jamar\SYRACUSE BATCH 10\ATR 1349.tf2								
3	Start Date: 5/15/2023								
4	Start Time: 12:00:00 AM								
5	Location 1: EB W Taft Rd/Vine St at Henry Clay Blvd								
6	Location 2: SYRACUSE,NY								
7									
8	Date	Time	EB						
9	5/15/2023	12:00 AM	10						
10	5/15/2023	12:15 AM	6						
11	5/15/2023	12:30 AM	6						
12	5/15/2023	12:45 AM	5						
13	5/15/2023	01:00 AM	1						
14	5/15/2023	01:15 AM	5						
15	5/15/2023	01:30 AM	5						
16	5/15/2023	01:45 AM	2						
17	5/15/2023	02:00 AM	0						
18	5/15/2023	02:15 AM	1						
19	5/15/2023	02:30 AM	1						
20	5/15/2023	02:45 AM	2						
21	5/15/2023	03:00 AM	2						
22	5/15/2023	03:15 AM	3						
23	5/15/2023	03:30 AM	9						
24	5/15/2023	03:45 AM	7						
25	5/15/2023	04:00 AM	14						
26	5/15/2023	04:15 AM	7						
27	5/15/2023	04:30 AM	20						
28	5/15/2023	04:45 AM	36						
29	5/15/2023	05:00 AM	24						
30	5/15/2023	05:15 AM	52						
31	5/15/2023	05:30 AM	47						
32	5/15/2023	05:45 AM	54						
33	5/15/2023	06:00 AM	51						
34	5/15/2023	06:15 AM	39						
35	5/15/2023	06:30 AM	93						
36	5/15/2023	06:45 AM	77						
37	5/15/2023	07:00 AM	75						
38	5/15/2023	07:15 AM	87						
39	5/15/2023	07:30 AM	123						
40	5/15/2023	07:45 AM	138						
41	5/15/2023	08:00 AM	112						
42	5/15/2023	08:15 AM	103						
43	5/15/2023	08:30 AM	126						
44	5/15/2023	08:45 AM	115						
45	5/15/2023	09:00 AM	93						
46	5/15/2023	09:15 AM	106						
47	5/15/2023	09:30 AM	88						
48	5/15/2023	09:45 AM	104						

	A	B	C	D	E	F	G	H	I
49	5/15/2023	10:00 AM	116						
50	5/15/2023	10:15 AM	87						
51	5/15/2023	10:30 AM	105						
52	5/15/2023	10:45 AM	83						
53	5/15/2023	11:00 AM	85						
54	5/15/2023	11:15 AM	79						
55	5/15/2023	11:30 AM	98						
56	5/15/2023	11:45 AM	121						
57	5/15/2023	12:00 PM	121						
58	5/15/2023	12:15 PM	105						
59	5/15/2023	12:30 PM	85						
60	5/15/2023	12:45 PM	131						
61	5/15/2023	01:00 PM	105						
62	5/15/2023	01:15 PM	95						
63	5/15/2023	01:30 PM	84						
64	5/15/2023	01:45 PM	121						
65	5/15/2023	02:00 PM	85						
66	5/15/2023	02:15 PM	119						
67	5/15/2023	02:30 PM	113						
68	5/15/2023	02:45 PM	102						
69	5/15/2023	03:00 PM	121						
70	5/15/2023	03:15 PM	134						
71	5/15/2023	03:30 PM	138						
72	5/15/2023	03:45 PM	116						
73	5/15/2023	04:00 PM	133						
74	5/15/2023	04:15 PM	106						
75	5/15/2023	04:30 PM	143						
76	5/15/2023	04:45 PM	136						
77	5/15/2023	05:00 PM	136						
78	5/15/2023	05:15 PM	112						
79	5/15/2023	05:30 PM	127						
80	5/15/2023	05:45 PM	106						
81	5/15/2023	06:00 PM	136						
82	5/15/2023	06:15 PM	105						
83	5/15/2023	06:30 PM	81						
84	5/15/2023	06:45 PM	76						
85	5/15/2023	07:00 PM	76						
86	5/15/2023	07:15 PM	79						
87	5/15/2023	07:30 PM	69						
88	5/15/2023	07:45 PM	55						
89	5/15/2023	08:00 PM	66						
90	5/15/2023	08:15 PM	59						
91	5/15/2023	08:30 PM	56						
92	5/15/2023	08:45 PM	56						
93	5/15/2023	09:00 PM	49						
94	5/15/2023	09:15 PM	43						
95	5/15/2023	09:30 PM	18						
96	5/15/2023	09:45 PM	21						
97	5/15/2023	10:00 PM	16						
98	5/15/2023	10:15 PM	22						

	A	B	C	D	E	F	G	H	I
99	5/15/2023	10:30 PM	11						
100	5/15/2023	10:45 PM	13						
101	5/15/2023	11:00 PM	18						
102	5/15/2023	11:15 PM	7						
103	5/15/2023	11:30 PM	19						
104	5/15/2023	11:45 PM	12						
105	5/16/2023	12:00 AM	17						
106	5/16/2023	12:15 AM	9						
107	5/16/2023	12:30 AM	5						
108	5/16/2023	12:45 AM	12						
109	5/16/2023	01:00 AM	8						
110	5/16/2023	01:15 AM	8						
111	5/16/2023	01:30 AM	9						
112	5/16/2023	01:45 AM	10						
113	5/16/2023	02:00 AM	1						
114	5/16/2023	02:15 AM	8						
115	5/16/2023	02:30 AM	3						
116	5/16/2023	02:45 AM	8						
117	5/16/2023	03:00 AM	5						
118	5/16/2023	03:15 AM	15						
119	5/16/2023	03:30 AM	11						
120	5/16/2023	03:45 AM	10						
121	5/16/2023	04:00 AM	11						
122	5/16/2023	04:15 AM	10						
123	5/16/2023	04:30 AM	22						
124	5/16/2023	04:45 AM	28						
125	5/16/2023	05:00 AM	20						
126	5/16/2023	05:15 AM	53						
127	5/16/2023	05:30 AM	35						
128	5/16/2023	05:45 AM	53						
129	5/16/2023	06:00 AM	44						
130	5/16/2023	06:15 AM	43						
131	5/16/2023	06:30 AM	60						
132	5/16/2023	06:45 AM	66						
133	5/16/2023	07:00 AM	80						
134	5/16/2023	07:15 AM	123						
135	5/16/2023	07:30 AM	103						
136	5/16/2023	07:45 AM	126						
137	5/16/2023	08:00 AM	137						
138	5/16/2023	08:15 AM	87						
139	5/16/2023	08:30 AM	83						
140	5/16/2023	08:45 AM	95						
141	5/16/2023	09:00 AM	83						
142	5/16/2023	09:15 AM	68						
143	5/16/2023	09:30 AM	97						
144	5/16/2023	09:45 AM	93						
145	5/16/2023	10:00 AM	80						
146	5/16/2023	10:15 AM	78						
147	5/16/2023	10:30 AM	78						
148	5/16/2023	10:45 AM	106						

	A	B	C	D	E	F	G	H	I
149	5/16/2023	11:00 AM	94						
150	5/16/2023	11:15 AM	112						
151	5/16/2023	11:30 AM	118						
152	5/16/2023	11:45 AM	104						
153	5/16/2023	12:00 PM	124						
154	5/16/2023	12:15 PM	106						
155	5/16/2023	12:30 PM	114						
156	5/16/2023	12:45 PM	113						
157	5/16/2023	01:00 PM	103						
158	5/16/2023	01:15 PM	109						
159	5/16/2023	01:30 PM	106						
160	5/16/2023	01:45 PM	96						
161	5/16/2023	02:00 PM	113						
162	5/16/2023	02:15 PM	123						
163	5/16/2023	02:30 PM	118						
164	5/16/2023	02:45 PM	110						
165	5/16/2023	03:00 PM	123						
166	5/16/2023	03:15 PM	116						
167	5/16/2023	03:30 PM	152						
168	5/16/2023	03:45 PM	124						
169	5/16/2023	04:00 PM	137						
170	5/16/2023	04:15 PM	141						
171	5/16/2023	04:30 PM	170						
172	5/16/2023	04:45 PM	114						
173	5/16/2023	05:00 PM	174						
174	5/16/2023	05:15 PM	115						
175	5/16/2023	05:30 PM	111						
176	5/16/2023	05:45 PM	108						
177	5/16/2023	06:00 PM	137						
178	5/16/2023	06:15 PM	91						
179	5/16/2023	06:30 PM	100						
180	5/16/2023	06:45 PM	92						
181	5/16/2023	07:00 PM	63						
182	5/16/2023	07:15 PM	72						
183	5/16/2023	07:30 PM	81						
184	5/16/2023	07:45 PM	85						
185	5/16/2023	08:00 PM	80						
186	5/16/2023	08:15 PM	86						
187	5/16/2023	08:30 PM	64						
188	5/16/2023	08:45 PM	56						
189	5/16/2023	09:00 PM	63						
190	5/16/2023	09:15 PM	36						
191	5/16/2023	09:30 PM	45						
192	5/16/2023	09:45 PM	34						
193	5/16/2023	10:00 PM	38						
194	5/16/2023	10:15 PM	13						
195	5/16/2023	10:30 PM	8						
196	5/16/2023	10:45 PM	31						
197	5/16/2023	11:00 PM	27						
198	5/16/2023	11:15 PM	9						

	A	B	C	D	E	F	G	H	I
199	5/16/2023	11:30 PM	18						
200	5/16/2023	11:45 PM	14						
201	5/17/2023	12:00 AM	12						
202	5/17/2023	12:15 AM	15						
203	5/17/2023	12:30 AM	7						
204	5/17/2023	12:45 AM	7						
205	5/17/2023	01:00 AM	5						
206	5/17/2023	01:15 AM	6						
207	5/17/2023	01:30 AM	5						
208	5/17/2023	01:45 AM	6						
209	5/17/2023	02:00 AM	2						
210	5/17/2023	02:15 AM	0						
211	5/17/2023	02:30 AM	6						
212	5/17/2023	02:45 AM	2						
213	5/17/2023	03:00 AM	3						
214	5/17/2023	03:15 AM	13						
215	5/17/2023	03:30 AM	12						
216	5/17/2023	03:45 AM	7						
217	5/17/2023	04:00 AM	9						
218	5/17/2023	04:15 AM	16						
219	5/17/2023	04:30 AM	15						
220	5/17/2023	04:45 AM	31						
221	5/17/2023	05:00 AM	32						
222	5/17/2023	05:15 AM	34						
223	5/17/2023	05:30 AM	34						
224	5/17/2023	05:45 AM	46						
225	5/17/2023	06:00 AM	34						
226	5/17/2023	06:15 AM	34						
227	5/17/2023	06:30 AM	61						
228	5/17/2023	06:45 AM	75						
229	5/17/2023	07:00 AM	76						
230	5/17/2023	07:15 AM	79						
231	5/17/2023	07:30 AM	98						
232	5/17/2023	07:45 AM	124						
233	5/17/2023	08:00 AM	103						
234	5/17/2023	08:15 AM	90						
235	5/17/2023	08:30 AM	71						
236	5/17/2023	08:45 AM	96						
237	5/17/2023	09:00 AM	102						
238	5/17/2023	09:15 AM	97						
239	5/17/2023	09:30 AM	94						
240	5/17/2023	09:45 AM	103						
241	5/17/2023	10:00 AM	90						
242	5/17/2023	10:15 AM	92						
243	5/17/2023	10:30 AM	85						
244	5/17/2023	10:45 AM	68						
245	5/17/2023	11:00 AM	83						
246	5/17/2023	11:15 AM	74						
247	5/17/2023	11:30 AM	106						
248	5/17/2023	11:45 AM	112						

	A	B	C	D	E	F	G	H	I
249	5/17/2023	12:00 PM	117						
250	5/17/2023	12:15 PM	116						
251	5/17/2023	12:30 PM	108						
252	5/17/2023	12:45 PM	128						
253	5/17/2023	01:00 PM	112						
254	5/17/2023	01:15 PM	94						
255	5/17/2023	01:30 PM	93						
256	5/17/2023	01:45 PM	90						
257	5/17/2023	02:00 PM	100						
258	5/17/2023	02:15 PM	84						
259	5/17/2023	02:30 PM	100						
260	5/17/2023	02:45 PM	87						
261	5/17/2023	03:00 PM	107						
262	5/17/2023	03:15 PM	99						
263	5/17/2023	03:30 PM	120						
264	5/17/2023	03:45 PM	95						
265	5/17/2023	04:00 PM	119						
266	5/17/2023	04:15 PM	127						
267	5/17/2023	04:30 PM	148						
268	5/17/2023	04:45 PM	112						
269	5/17/2023	05:00 PM	130						
270	5/17/2023	05:15 PM	94						
271	5/17/2023	05:30 PM	118						
272	5/17/2023	05:45 PM	102						
273	5/17/2023	06:00 PM	125						
274	5/17/2023	06:15 PM	81						
275	5/17/2023	06:30 PM	69						
276	5/17/2023	06:45 PM	75						
277	5/17/2023	07:00 PM	66						
278	5/17/2023	07:15 PM	51						
279	5/17/2023	07:30 PM	56						
280	5/17/2023	07:45 PM	52						
281	5/17/2023	08:00 PM	48						
282	5/17/2023	08:15 PM	55						
283	5/17/2023	08:30 PM	35						
284	5/17/2023	08:45 PM	41						
285	5/17/2023	09:00 PM	36						
286	5/17/2023	09:15 PM	26						
287	5/17/2023	09:30 PM	25						
288	5/17/2023	09:45 PM	17						
289	5/17/2023	10:00 PM	22						
290	5/17/2023	10:15 PM	16						
291	5/17/2023	10:30 PM	19						
292	5/17/2023	10:45 PM	18						
293	5/17/2023	11:00 PM	16						
294	5/17/2023	11:15 PM	7						
295	5/17/2023	11:30 PM	15						
296	5/17/2023	11:45 PM	15						
297	5/18/2023	12:00 AM	8						
298	5/18/2023	12:15 AM	13						

	A	B	C	D	E	F	G	H	I
299	5/18/2023	12:30 AM	7						
300	5/18/2023	12:45 AM	6						
301	5/18/2023	01:00 AM	8						
302	5/18/2023	01:15 AM	0						
303	5/18/2023	01:30 AM	5						
304	5/18/2023	01:45 AM	4						
305	5/18/2023	02:00 AM	5						
306	5/18/2023	02:15 AM	12						
307	5/18/2023	02:30 AM	5						
308	5/18/2023	02:45 AM	4						
309	5/18/2023	03:00 AM	3						
310	5/18/2023	03:15 AM	7						
311	5/18/2023	03:30 AM	12						
312	5/18/2023	03:45 AM	7						
313	5/18/2023	04:00 AM	12						
314	5/18/2023	04:15 AM	18						
315	5/18/2023	04:30 AM	11						
316	5/18/2023	04:45 AM	23						
317	5/18/2023	05:00 AM	26						
318	5/18/2023	05:15 AM	34						
319	5/18/2023	05:30 AM	39						
320	5/18/2023	05:45 AM	47						
321	5/18/2023	06:00 AM	46						
322	5/18/2023	06:15 AM	29						
323	5/18/2023	06:30 AM	54						
324	5/18/2023	06:45 AM	59						
325	5/18/2023	07:00 AM	74						
326	5/18/2023	07:15 AM	73						
327	5/18/2023	07:30 AM	104						
328	5/18/2023	07:45 AM	78						
329	5/18/2023	08:00 AM	128						
330	5/18/2023	08:15 AM	89						
331	5/18/2023	08:30 AM	91						
332	5/18/2023	08:45 AM	75						
333	5/18/2023	09:00 AM	60						
334	5/18/2023	09:15 AM	86						
335	5/18/2023	09:30 AM	86						
336	5/18/2023	09:45 AM	104						
337	5/18/2023	10:00 AM	89						
338	5/18/2023	10:15 AM	87						
339	5/18/2023	10:30 AM	103						
340	5/18/2023	10:45 AM	116						
341	5/18/2023	11:00 AM	92						
342	5/18/2023	11:15 AM	97						
343	5/18/2023	11:30 AM	97						
344	5/18/2023	11:45 AM	106						
345	5/18/2023	12:00 PM	124						
346	5/18/2023	12:15 PM	93						
347	5/18/2023	12:30 PM	100						
348	5/18/2023	12:45 PM	95						

	A	B	C	D	E	F	G	H	I
349	5/18/2023	01:00 PM	96						
350	5/18/2023	01:15 PM	83						
351	5/18/2023	01:30 PM	109						
352	5/18/2023	01:45 PM	109						
353	5/18/2023	02:00 PM	93						
354	5/18/2023	02:15 PM	105						
355	5/18/2023	02:30 PM	107						
356	5/18/2023	02:45 PM	98						
357	5/18/2023	03:00 PM	137						
358	5/18/2023	03:15 PM	119						
359	5/18/2023	03:30 PM	152						
360	5/18/2023	03:45 PM	131						
361	5/18/2023	04:00 PM	144						
362	5/18/2023	04:15 PM	144						
363	5/18/2023	04:30 PM	151						
364	5/18/2023	04:45 PM	135						
365	5/18/2023	05:00 PM	164						
366	5/18/2023	05:15 PM	100						
367	5/18/2023	05:30 PM	145						
368	5/18/2023	05:45 PM	106						
369	5/18/2023	06:00 PM	138						
370	5/18/2023	06:15 PM	112						
371	5/18/2023	06:30 PM	101						
372	5/18/2023	06:45 PM	89						
373	5/18/2023	07:00 PM	95						
374	5/18/2023	07:15 PM	80						
375	5/18/2023	07:30 PM	105						
376	5/18/2023	07:45 PM	51						
377	5/18/2023	08:00 PM	94						
378	5/18/2023	08:15 PM	80						
379	5/18/2023	08:30 PM	87						
380	5/18/2023	08:45 PM	64						
381	5/18/2023	09:00 PM	62						
382	5/18/2023	09:15 PM	50						
383	5/18/2023	09:30 PM	44						
384	5/18/2023	09:45 PM	38						
385	5/18/2023	10:00 PM	30						
386	5/18/2023	10:15 PM	31						
387	5/18/2023	10:30 PM	25						
388	5/18/2023	10:45 PM	21						
389	5/18/2023	11:00 PM	32						
390	5/18/2023	11:15 PM	18						
391	5/18/2023	11:30 PM	10						
392	5/18/2023	11:45 PM	17						
393	5/19/2023	12:00 AM	10						
394	5/19/2023	12:15 AM	18						
395	5/19/2023	12:30 AM	14						
396	5/19/2023	12:45 AM	5						
397	5/19/2023	01:00 AM	7						
398	5/19/2023	01:15 AM	3						

	A	B	C	D	E	F	G	H	I
399	5/19/2023	01:30 AM	4						
400	5/19/2023	01:45 AM	4						
401	5/19/2023	02:00 AM	4						
402	5/19/2023	02:15 AM	6						
403	5/19/2023	02:30 AM	2						
404	5/19/2023	02:45 AM	2						
405	5/19/2023	03:00 AM	5						
406	5/19/2023	03:15 AM	4						
407	5/19/2023	03:30 AM	9						
408	5/19/2023	03:45 AM	5						
409	5/19/2023	04:00 AM	7						
410	5/19/2023	04:15 AM	11						
411	5/19/2023	04:30 AM	12						
412	5/19/2023	04:45 AM	17						
413	5/19/2023	05:00 AM	23						
414	5/19/2023	05:15 AM	27						
415	5/19/2023	05:30 AM	22						
416	5/19/2023	05:45 AM	51						
417	5/19/2023	06:00 AM	33						
418	5/19/2023	06:15 AM	40						
419	5/19/2023	06:30 AM	69						
420	5/19/2023	06:45 AM	67						
421	5/19/2023	07:00 AM	88						
422	5/19/2023	07:15 AM	73						
423	5/19/2023	07:30 AM	113						
424	5/19/2023	07:45 AM	98						
425	5/19/2023	08:00 AM	78						
426	5/19/2023	08:15 AM	82						
427	5/19/2023	08:30 AM	80						
428	5/19/2023	08:45 AM	95						
429	5/19/2023	09:00 AM	95						
430	5/19/2023	09:15 AM	86						
431	5/19/2023	09:30 AM	99						
432	5/19/2023	09:45 AM	70						
433	5/19/2023	10:00 AM	116						
434	5/19/2023	10:15 AM	107						
435	5/19/2023	10:30 AM	109						
436	5/19/2023	10:45 AM	92						
437	5/19/2023	11:00 AM	123						
438	5/19/2023	11:15 AM	85						
439	5/19/2023	11:30 AM	106						
440	5/19/2023	11:45 AM	104						
441	5/19/2023	12:00 PM	105						
442	5/19/2023	12:15 PM	114						
443	5/19/2023	12:30 PM	115						
444	5/19/2023	12:45 PM	129						
445	5/19/2023	01:00 PM	112						
446	5/19/2023	01:15 PM	99						
447	5/19/2023	01:30 PM	108						
448	5/19/2023	01:45 PM	107						

	A	B	C	D	E	F	G	H	I
449	5/19/2023	02:00 PM	123						
450	5/19/2023	02:15 PM	116						
451	5/19/2023	02:30 PM	133						
452	5/19/2023	02:45 PM	114						
453	5/19/2023	03:00 PM	110						
454	5/19/2023	03:15 PM	117						
455	5/19/2023	03:30 PM	109						
456	5/19/2023	03:45 PM	108						
457	5/19/2023	04:00 PM	137						
458	5/19/2023	04:15 PM	120						
459	5/19/2023	04:30 PM	117						
460	5/19/2023	04:45 PM	116						
461	5/19/2023	05:00 PM	134						
462	5/19/2023	05:15 PM	94						
463	5/19/2023	05:30 PM	104						
464	5/19/2023	05:45 PM	104						
465	5/19/2023	06:00 PM	129						
466	5/19/2023	06:15 PM	82						
467	5/19/2023	06:30 PM	74						
468	5/19/2023	06:45 PM	76						
469	5/19/2023	07:00 PM	75						
470	5/19/2023	07:15 PM	65						
471	5/19/2023	07:30 PM	65						
472	5/19/2023	07:45 PM	60						
473	5/19/2023	08:00 PM	62						
474	5/19/2023	08:15 PM	64						
475	5/19/2023	08:30 PM	64						
476	5/19/2023	08:45 PM	65						
477	5/19/2023	09:00 PM	54						
478	5/19/2023	09:15 PM	48						
479	5/19/2023	09:30 PM	55						
480	5/19/2023	09:45 PM	51						
481	5/19/2023	10:00 PM	57						
482	5/19/2023	10:15 PM	34						
483	5/19/2023	10:30 PM	18						
484	5/19/2023	10:45 PM	22						
485	5/19/2023	11:00 PM	17						
486	5/19/2023	11:15 PM	22						
487	5/19/2023	11:30 PM	19						
488	5/19/2023	11:45 PM	6						
489	5/20/2023	12:00 AM	5						
490	5/20/2023	12:15 AM	22						
491	5/20/2023	12:30 AM	12						
492	5/20/2023	12:45 AM	4						
493	5/20/2023	01:00 AM	8						
494	5/20/2023	01:15 AM	7						
495	5/20/2023	01:30 AM	4						
496	5/20/2023	01:45 AM	4						
497	5/20/2023	02:00 AM	6						
498	5/20/2023	02:15 AM	4						

	A	B	C	D	E	F	G	H	I
499	5/20/2023	02:30 AM	6						
500	5/20/2023	02:45 AM	4						
501	5/20/2023	03:00 AM	1						
502	5/20/2023	03:15 AM	2						
503	5/20/2023	03:30 AM	7						
504	5/20/2023	03:45 AM	2						
505	5/20/2023	04:00 AM	6						
506	5/20/2023	04:15 AM	6						
507	5/20/2023	04:30 AM	9						
508	5/20/2023	04:45 AM	6						
509	5/20/2023	05:00 AM	11						
510	5/20/2023	05:15 AM	11						
511	5/20/2023	05:30 AM	10						
512	5/20/2023	05:45 AM	26						
513	5/20/2023	06:00 AM	15						
514	5/20/2023	06:15 AM	12						
515	5/20/2023	06:30 AM	17						
516	5/20/2023	06:45 AM	32						
517	5/20/2023	07:00 AM	56						
518	5/20/2023	07:15 AM	50						
519	5/20/2023	07:30 AM	38						
520	5/20/2023	07:45 AM	55						
521	5/20/2023	08:00 AM	41						
522	5/20/2023	08:15 AM	59						
523	5/20/2023	08:30 AM	55						
524	5/20/2023	08:45 AM	59						
525	5/20/2023	09:00 AM	74						
526	5/20/2023	09:15 AM	62						
527	5/20/2023	09:30 AM	81						
528	5/20/2023	09:45 AM	66						
529	5/20/2023	10:00 AM	95						
530	5/20/2023	10:15 AM	74						
531	5/20/2023	10:30 AM	101						
532	5/20/2023	10:45 AM	77						
533	5/20/2023	11:00 AM	106						
534	5/20/2023	11:15 AM	87						
535	5/20/2023	11:30 AM	96						
536	5/20/2023	11:45 AM	99						
537	5/20/2023	12:00 PM	92						
538	5/20/2023	12:15 PM	79						
539	5/20/2023	12:30 PM	85						
540	5/20/2023	12:45 PM	65						
541	5/20/2023	01:00 PM	90						
542	5/20/2023	01:15 PM	112						
543	5/20/2023	01:30 PM	72						
544	5/20/2023	01:45 PM	65						
545	5/20/2023	02:00 PM	92						
546	5/20/2023	02:15 PM	104						
547	5/20/2023	02:30 PM	80						
548	5/20/2023	02:45 PM	77						

	A	B	C	D	E	F	G	H	I
549	5/20/2023	03:00 PM	88						
550	5/20/2023	03:15 PM	72						
551	5/20/2023	03:30 PM	76						
552	5/20/2023	03:45 PM	81						
553	5/20/2023	04:00 PM	83						
554	5/20/2023	04:15 PM	71						
555	5/20/2023	04:30 PM	71						
556	5/20/2023	04:45 PM	91						
557	5/20/2023	05:00 PM	91						
558	5/20/2023	05:15 PM	77						
559	5/20/2023	05:30 PM	85						
560	5/20/2023	05:45 PM	72						
561	5/20/2023	06:00 PM	86						
562	5/20/2023	06:15 PM	61						
563	5/20/2023	06:30 PM	64						
564	5/20/2023	06:45 PM	50						
565	5/20/2023	07:00 PM	45						
566	5/20/2023	07:15 PM	47						
567	5/20/2023	07:30 PM	52						
568	5/20/2023	07:45 PM	41						
569	5/20/2023	08:00 PM	32						
570	5/20/2023	08:15 PM	54						
571	5/20/2023	08:30 PM	57						
572	5/20/2023	08:45 PM	59						
573	5/20/2023	09:00 PM	44						
574	5/20/2023	09:15 PM	23						
575	5/20/2023	09:30 PM	50						
576	5/20/2023	09:45 PM	44						
577	5/20/2023	10:00 PM	30						
578	5/20/2023	10:15 PM	19						
579	5/20/2023	10:30 PM	29						
580	5/20/2023	10:45 PM	17						
581	5/20/2023	11:00 PM	18						
582	5/20/2023	11:15 PM	29						
583	5/20/2023	11:30 PM	23						
584	5/20/2023	11:45 PM	11						
585	5/21/2023	12:00 AM	17						
586	5/21/2023	12:15 AM	8						
587	5/21/2023	12:30 AM	18						
588	5/21/2023	12:45 AM	12						
589	5/21/2023	01:00 AM	13						
590	5/21/2023	01:15 AM	8						
591	5/21/2023	01:30 AM	8						
592	5/21/2023	01:45 AM	0						
593	5/21/2023	02:00 AM	7						
594	5/21/2023	02:15 AM	9						
595	5/21/2023	02:30 AM	8						
596	5/21/2023	02:45 AM	6						
597	5/21/2023	03:00 AM	4						
598	5/21/2023	03:15 AM	1						

	A	B	C	D	E	F	G	H	I
599	5/21/2023	03:30 AM	6						
600	5/21/2023	03:45 AM	7						
601	5/21/2023	04:00 AM	5						
602	5/21/2023	04:15 AM	1						
603	5/21/2023	04:30 AM	11						
604	5/21/2023	04:45 AM	5						
605	5/21/2023	05:00 AM	6						
606	5/21/2023	05:15 AM	9						
607	5/21/2023	05:30 AM	11						
608	5/21/2023	05:45 AM	11						
609	5/21/2023	06:00 AM	17						
610	5/21/2023	06:15 AM	10						
611	5/21/2023	06:30 AM	25						
612	5/21/2023	06:45 AM	22						
613	5/21/2023	07:00 AM	37						
614	5/21/2023	07:15 AM	29						
615	5/21/2023	07:30 AM	28						
616	5/21/2023	07:45 AM	36						
617	5/21/2023	08:00 AM	39						
618	5/21/2023	08:15 AM	50						
619	5/21/2023	08:30 AM	41						
620	5/21/2023	08:45 AM	80						
621	5/21/2023	09:00 AM	72						
622	5/21/2023	09:15 AM	50						
623	5/21/2023	09:30 AM	70						
624	5/21/2023	09:45 AM	74						
625	5/21/2023	10:00 AM	64						
626	5/21/2023	10:15 AM	77						
627	5/21/2023	10:30 AM	61						
628	5/21/2023	10:45 AM	66						
629	5/21/2023	11:00 AM	53						
630	5/21/2023	11:15 AM	86						
631	5/21/2023	11:30 AM	65						
632	5/21/2023	11:45 AM	95						
633	5/21/2023	12:00 PM	114						
634	5/21/2023	12:15 PM	94						
635	5/21/2023	12:30 PM	105						
636	5/21/2023	12:45 PM	80						
637	5/21/2023	01:00 PM	88						
638	5/21/2023	01:15 PM	88						
639	5/21/2023	01:30 PM	81						
640	5/21/2023	01:45 PM	68						
641	5/21/2023	02:00 PM	74						
642	5/21/2023	02:15 PM	72						
643	5/21/2023	02:30 PM	62						
644	5/21/2023	02:45 PM	73						
645	5/21/2023	03:00 PM	70						
646	5/21/2023	03:15 PM	56						
647	5/21/2023	03:30 PM	66						
648	5/21/2023	03:45 PM	65						

	A	B	C	D	E	F	G	H	I
649	5/21/2023	04:00 PM	70						
650	5/21/2023	04:15 PM	78						
651	5/21/2023	04:30 PM	48						
652	5/21/2023	04:45 PM	49						
653	5/21/2023	05:00 PM	47						
654	5/21/2023	05:15 PM	43						
655	5/21/2023	05:30 PM	62						
656	5/21/2023	05:45 PM	62						
657	5/21/2023	06:00 PM	85						
658	5/21/2023	06:15 PM	58						
659	5/21/2023	06:30 PM	60						
660	5/21/2023	06:45 PM	55						
661	5/21/2023	07:00 PM	60						
662	5/21/2023	07:15 PM	53						
663	5/21/2023	07:30 PM	55						
664	5/21/2023	07:45 PM	45						
665	5/21/2023	08:00 PM	60						
666	5/21/2023	08:15 PM	51						
667	5/21/2023	08:30 PM	42						
668	5/21/2023	08:45 PM	48						
669	5/21/2023	09:00 PM	44						
670	5/21/2023	09:15 PM	30						
671	5/21/2023	09:30 PM	40						
672	5/21/2023	09:45 PM	33						
673	5/21/2023	10:00 PM	23						
674	5/21/2023	10:15 PM	19						
675	5/21/2023	10:30 PM	18						
676	5/21/2023	10:45 PM	24						
677	5/21/2023	11:00 PM	16						
678	5/21/2023	11:15 PM	12						
679	5/21/2023	11:30 PM	17						
680	5/21/2023	11:45 PM	18						
681	5/22/2023	12:00 AM	14						
682	5/22/2023	12:15 AM	11						
683	5/22/2023	12:30 AM	9						
684	5/22/2023	12:45 AM	9						
685	5/22/2023	01:00 AM	7						
686	5/22/2023	01:15 AM	5						
687	5/22/2023	01:30 AM	5						
688	5/22/2023	01:45 AM	7						
689	5/22/2023	02:00 AM	2						
690	5/22/2023	02:15 AM	3						
691	5/22/2023	02:30 AM	4						
692	5/22/2023	02:45 AM	3						
693	5/22/2023	03:00 AM	7						
694	5/22/2023	03:15 AM	9						
695	5/22/2023	03:30 AM	13						
696	5/22/2023	03:45 AM	5						
697	5/22/2023	04:00 AM	9						
698	5/22/2023	04:15 AM	9						

	A	B	C	D	E	F	G	H	I
699	5/22/2023	04:30 AM	13						
700	5/22/2023	04:45 AM	32						
701	5/22/2023	05:00 AM	20						
702	5/22/2023	05:15 AM	41						
703	5/22/2023	05:30 AM	31						
704	5/22/2023	05:45 AM	55						
705	5/22/2023	06:00 AM	49						
706	5/22/2023	06:15 AM	39						
707	5/22/2023	06:30 AM	61						
708	5/22/2023	06:45 AM	69						
709	5/22/2023	07:00 AM	78						
710	5/22/2023	07:15 AM	98						
711	5/22/2023	07:30 AM	105						
712	5/22/2023	07:45 AM	117						
713	5/22/2023	08:00 AM	94						
714	5/22/2023	08:15 AM	104						
715	5/22/2023	08:30 AM	93						
716	5/22/2023	08:45 AM	82						
717	5/22/2023	09:00 AM	76						
718	5/22/2023	09:15 AM	88						
719	5/22/2023	09:30 AM	122						
720	5/22/2023	09:45 AM	82						
721	5/22/2023	10:00 AM	85						
722	5/22/2023	10:15 AM	93						
723	5/22/2023	10:30 AM	107						
724	5/22/2023	10:45 AM	103						
725	5/22/2023	11:00 AM	91						
726	5/22/2023	11:15 AM	83						
727	5/22/2023	11:30 AM	91						
728	5/22/2023	11:45 AM	120						
729	5/22/2023	12:00 PM	111						
730	5/22/2023	12:15 PM	113						
731	5/22/2023	12:30 PM	99						
732	5/22/2023	12:45 PM	113						
733	5/22/2023	01:00 PM	87						
734	5/22/2023	01:15 PM	96						
735	5/22/2023	01:30 PM	98						
736	5/22/2023	01:45 PM	94						
737	5/22/2023	02:00 PM	126						
738	5/22/2023	02:15 PM	97						
739	5/22/2023	02:30 PM	101						
740	5/22/2023	02:45 PM	129						
741	5/22/2023	03:00 PM	117						
742	5/22/2023	03:15 PM	121						
743	5/22/2023	03:30 PM	124						
744	5/22/2023	03:45 PM	138						
745	5/22/2023	04:00 PM	138						
746	5/22/2023	04:15 PM	120						
747	5/22/2023	04:30 PM	133						
748	5/22/2023	04:45 PM	123						

	A	B	C	D	E	F	G	H	I
749	5/22/2023	05:00 PM	121						
750	5/22/2023	05:15 PM	105						
751	5/22/2023	05:30 PM	113						
752	5/22/2023	05:45 PM	103						
753	5/22/2023	06:00 PM	100						
754	5/22/2023	06:15 PM	104						
755	5/22/2023	06:30 PM	89						
756	5/22/2023	06:45 PM	88						
757	5/22/2023	07:00 PM	89						
758	5/22/2023	07:15 PM	67						
759	5/22/2023	07:30 PM	77						
760	5/22/2023	07:45 PM	65						
761	5/22/2023	08:00 PM	78						
762	5/22/2023	08:15 PM	65						
763	5/22/2023	08:30 PM	66						
764	5/22/2023	08:45 PM	65						
765	5/22/2023	09:00 PM	56						
766	5/22/2023	09:15 PM	56						
767	5/22/2023	09:30 PM	43						
768	5/22/2023	09:45 PM	44						
769	5/22/2023	10:00 PM	23						
770	5/22/2023	10:15 PM	21						
771	5/22/2023	10:30 PM	12						
772	5/22/2023	10:45 PM	18						
773	5/22/2023	11:00 PM	17						
774	5/22/2023	11:15 PM	12						
775	5/22/2023	11:30 PM	15						
776	5/22/2023	11:45 PM	15						
777	5/23/2023	12:00 AM	7						
778	5/23/2023	12:15 AM	5						
779	5/23/2023	12:30 AM	3						
780	5/23/2023	12:45 AM	11						
781	5/23/2023	01:00 AM	1						
782	5/23/2023	01:15 AM	5						
783	5/23/2023	01:30 AM	4						
784	5/23/2023	01:45 AM	2						
785	5/23/2023	02:00 AM	4						
786	5/23/2023	02:15 AM	7						
787	5/23/2023	02:30 AM	4						
788	5/23/2023	02:45 AM	2						
789	5/23/2023	03:00 AM	4						
790	5/23/2023	03:15 AM	5						
791	5/23/2023	03:30 AM	9						
792	5/23/2023	03:45 AM	7						
793	5/23/2023	04:00 AM	17						
794	5/23/2023	04:15 AM	6						
795	5/23/2023	04:30 AM	26						
796	5/23/2023	04:45 AM	34						
797	5/23/2023	05:00 AM	28						
798	5/23/2023	05:15 AM	39						

	A	B	C	D	E	F	G	H	I
799	5/23/2023	05:30 AM	44						
800	5/23/2023	05:45 AM	50						
801	5/23/2023	06:00 AM	38						
802	5/23/2023	06:15 AM	32						
803	5/23/2023	06:30 AM	50						
804	5/23/2023	06:45 AM	72						
805	5/23/2023	07:00 AM	60						
806	5/23/2023	07:15 AM	102						
807	5/23/2023	07:30 AM	108						
808	5/23/2023	07:45 AM	119						
809	5/23/2023	08:00 AM	77						
810	5/23/2023	08:15 AM	90						
811	5/23/2023	08:30 AM	101						
812	5/23/2023	08:45 AM	80						
813	5/23/2023	09:00 AM	80						
814	5/23/2023	09:15 AM	72						
815	5/23/2023	09:30 AM	86						
816	5/23/2023	09:45 AM	86						
817	5/23/2023	10:00 AM	76						
818	5/23/2023	10:15 AM	89						
819	5/23/2023	10:30 AM	97						
820	5/23/2023	10:45 AM	97						
821	5/23/2023	11:00 AM	83						
822	5/23/2023	11:15 AM	102						
823	5/23/2023	11:30 AM	87						
824	5/23/2023	11:45 AM	105						
825	5/23/2023	12:00 PM	106						
826	5/23/2023	12:15 PM	104						
827	5/23/2023	12:30 PM	107						
828	5/23/2023	12:45 PM	111						
829	5/23/2023	01:00 PM	96						
830	5/23/2023	01:15 PM	85						
831	5/23/2023	01:30 PM	103						
832	5/23/2023	01:45 PM	93						
833	5/23/2023	02:00 PM	96						
834	5/23/2023	02:15 PM	95						
835	5/23/2023	02:30 PM	111						
836	5/23/2023	02:45 PM	105						
837	5/23/2023	03:00 PM	109						
838	5/23/2023	03:15 PM	109						
839	5/23/2023	03:30 PM	129						
840	5/23/2023	03:45 PM	108						
841	5/23/2023	04:00 PM	139						
842	5/23/2023	04:15 PM	119						
843	5/23/2023	04:30 PM	155						
844	5/23/2023	04:45 PM	131						
845	5/23/2023	05:00 PM	147						
846	5/23/2023	05:15 PM	111						
847	5/23/2023	05:30 PM	116						
848	5/23/2023	05:45 PM	111						

	A	B	C	D	E	F	G	H	I
849	5/23/2023	06:00 PM	113						
850	5/23/2023	06:15 PM	97						
851	5/23/2023	06:30 PM	101						
852	5/23/2023	06:45 PM	73						
853	5/23/2023	07:00 PM	107						
854	5/23/2023	07:15 PM	58						
855	5/23/2023	07:30 PM	67						
856	5/23/2023	07:45 PM	69						
857	5/23/2023	08:00 PM	90						
858	5/23/2023	08:15 PM	70						
859	5/23/2023	08:30 PM	62						
860	5/23/2023	08:45 PM	67						
861	5/23/2023	09:00 PM	66						
862	5/23/2023	09:15 PM	63						
863	5/23/2023	09:30 PM	32						
864	5/23/2023	09:45 PM	20						
865	5/23/2023	10:00 PM	37						
866	5/23/2023	10:15 PM	20						
867	5/23/2023	10:30 PM	10						
868	5/23/2023	10:45 PM	29						
869	5/23/2023	11:00 PM	22						
870	5/23/2023	11:15 PM	11						
871	5/23/2023	11:30 PM	16						
872	5/23/2023	11:45 PM	11						

	A	B	C	D	E	F	G	H	I
1									
2	File Name: C:\Users\obarrie\Desktop\transfer\Documents\Documents\Osman\Osman from harddrive\Documents\TDB\WSP\Syracuse\Data\ATR\SYRACUSE BATCH 10 jamar\SYRACUSE BATCH 10\ATR 1350.tf2								
3	Start Date: 5/15/2023								
4	Start Time: 12:00:00 AM								
5	Location 1: WB W Taft Rd/Vine St at Henry Clay Blvd								
6	Location 2: SYRACUSE,NY								
7									
8	Date	Time	WB						
9	5/15/2023	12:00 AM	8						
10	5/15/2023	12:15 AM	16						
11	5/15/2023	12:30 AM	9						
12	5/15/2023	12:45 AM	3						
13	5/15/2023	01:00 AM	5						
14	5/15/2023	01:15 AM	5						
15	5/15/2023	01:30 AM	5						
16	5/15/2023	01:45 AM	4						
17	5/15/2023	02:00 AM	3						
18	5/15/2023	02:15 AM	2						
19	5/15/2023	02:30 AM	2						
20	5/15/2023	02:45 AM	2						
21	5/15/2023	03:00 AM	5						
22	5/15/2023	03:15 AM	4						
23	5/15/2023	03:30 AM	9						
24	5/15/2023	03:45 AM	9						
25	5/15/2023	04:00 AM	7						
26	5/15/2023	04:15 AM	9						
27	5/15/2023	04:30 AM	18						
28	5/15/2023	04:45 AM	17						
29	5/15/2023	05:00 AM	26						
30	5/15/2023	05:15 AM	39						
31	5/15/2023	05:30 AM	61						
32	5/15/2023	05:45 AM	79						
33	5/15/2023	06:00 AM	47						
34	5/15/2023	06:15 AM	75						
35	5/15/2023	06:30 AM	103						
36	5/15/2023	06:45 AM	131						
37	5/15/2023	07:00 AM	93						
38	5/15/2023	07:15 AM	124						
39	5/15/2023	07:30 AM	121						
40	5/15/2023	07:45 AM	145						
41	5/15/2023	08:00 AM	108						
42	5/15/2023	08:15 AM	107						
43	5/15/2023	08:30 AM	103						
44	5/15/2023	08:45 AM	108						
45	5/15/2023	09:00 AM	99						
46	5/15/2023	09:15 AM	119						
47	5/15/2023	09:30 AM	113						
48	5/15/2023	09:45 AM	139						

	A	B	C	D	E	F	G	H	I
49	5/15/2023	10:00 AM	98						
50	5/15/2023	10:15 AM	114						
51	5/15/2023	10:30 AM	110						
52	5/15/2023	10:45 AM	127						
53	5/15/2023	11:00 AM	119						
54	5/15/2023	11:15 AM	119						
55	5/15/2023	11:30 AM	137						
56	5/15/2023	11:45 AM	172						
57	5/15/2023	12:00 PM	124						
58	5/15/2023	12:15 PM	165						
59	5/15/2023	12:30 PM	138						
60	5/15/2023	12:45 PM	139						
61	5/15/2023	01:00 PM	158						
62	5/15/2023	01:15 PM	135						
63	5/15/2023	01:30 PM	118						
64	5/15/2023	01:45 PM	111						
65	5/15/2023	02:00 PM	158						
66	5/15/2023	02:15 PM	131						
67	5/15/2023	02:30 PM	144						
68	5/15/2023	02:45 PM	141						
69	5/15/2023	03:00 PM	135						
70	5/15/2023	03:15 PM	154						
71	5/15/2023	03:30 PM	142						
72	5/15/2023	03:45 PM	181						
73	5/15/2023	04:00 PM	163						
74	5/15/2023	04:15 PM	184						
75	5/15/2023	04:30 PM	179						
76	5/15/2023	04:45 PM	197						
77	5/15/2023	05:00 PM	210						
78	5/15/2023	05:15 PM	168						
79	5/15/2023	05:30 PM	186						
80	5/15/2023	05:45 PM	129						
81	5/15/2023	06:00 PM	151						
82	5/15/2023	06:15 PM	138						
83	5/15/2023	06:30 PM	99						
84	5/15/2023	06:45 PM	109						
85	5/15/2023	07:00 PM	116						
86	5/15/2023	07:15 PM	71						
87	5/15/2023	07:30 PM	97						
88	5/15/2023	07:45 PM	80						
89	5/15/2023	08:00 PM	82						
90	5/15/2023	08:15 PM	75						
91	5/15/2023	08:30 PM	64						
92	5/15/2023	08:45 PM	54						
93	5/15/2023	09:00 PM	53						
94	5/15/2023	09:15 PM	37						
95	5/15/2023	09:30 PM	36						
96	5/15/2023	09:45 PM	32						
97	5/15/2023	10:00 PM	47						
98	5/15/2023	10:15 PM	31						

	A	B	C	D	E	F	G	H	I
99	5/15/2023	10:30 PM	22						
100	5/15/2023	10:45 PM	19						
101	5/15/2023	11:00 PM	23						
102	5/15/2023	11:15 PM	21						
103	5/15/2023	11:30 PM	11						
104	5/15/2023	11:45 PM	18						
105	5/16/2023	12:00 AM	16						
106	5/16/2023	12:15 AM	10						
107	5/16/2023	12:30 AM	13						
108	5/16/2023	12:45 AM	11						
109	5/16/2023	01:00 AM	7						
110	5/16/2023	01:15 AM	8						
111	5/16/2023	01:30 AM	5						
112	5/16/2023	01:45 AM	6						
113	5/16/2023	02:00 AM	4						
114	5/16/2023	02:15 AM	7						
115	5/16/2023	02:30 AM	5						
116	5/16/2023	02:45 AM	5						
117	5/16/2023	03:00 AM	6						
118	5/16/2023	03:15 AM	5						
119	5/16/2023	03:30 AM	8						
120	5/16/2023	03:45 AM	12						
121	5/16/2023	04:00 AM	12						
122	5/16/2023	04:15 AM	13						
123	5/16/2023	04:30 AM	18						
124	5/16/2023	04:45 AM	21						
125	5/16/2023	05:00 AM	19						
126	5/16/2023	05:15 AM	34						
127	5/16/2023	05:30 AM	50						
128	5/16/2023	05:45 AM	76						
129	5/16/2023	06:00 AM	68						
130	5/16/2023	06:15 AM	77						
131	5/16/2023	06:30 AM	91						
132	5/16/2023	06:45 AM	143						
133	5/16/2023	07:00 AM	105						
134	5/16/2023	07:15 AM	91						
135	5/16/2023	07:30 AM	139						
136	5/16/2023	07:45 AM	158						
137	5/16/2023	08:00 AM	110						
138	5/16/2023	08:15 AM	126						
139	5/16/2023	08:30 AM	105						
140	5/16/2023	08:45 AM	106						
141	5/16/2023	09:00 AM	103						
142	5/16/2023	09:15 AM	110						
143	5/16/2023	09:30 AM	113						
144	5/16/2023	09:45 AM	113						
145	5/16/2023	10:00 AM	112						
146	5/16/2023	10:15 AM	114						
147	5/16/2023	10:30 AM	130						
148	5/16/2023	10:45 AM	122						

	A	B	C	D	E	F	G	H	I
149	5/16/2023	11:00 AM	136						
150	5/16/2023	11:15 AM	121						
151	5/16/2023	11:30 AM	140						
152	5/16/2023	11:45 AM	132						
153	5/16/2023	12:00 PM	152						
154	5/16/2023	12:15 PM	148						
155	5/16/2023	12:30 PM	157						
156	5/16/2023	12:45 PM	155						
157	5/16/2023	01:00 PM	141						
158	5/16/2023	01:15 PM	132						
159	5/16/2023	01:30 PM	127						
160	5/16/2023	01:45 PM	137						
161	5/16/2023	02:00 PM	142						
162	5/16/2023	02:15 PM	135						
163	5/16/2023	02:30 PM	157						
164	5/16/2023	02:45 PM	173						
165	5/16/2023	03:00 PM	145						
166	5/16/2023	03:15 PM	160						
167	5/16/2023	03:30 PM	165						
168	5/16/2023	03:45 PM	169						
169	5/16/2023	04:00 PM	169						
170	5/16/2023	04:15 PM	187						
171	5/16/2023	04:30 PM	176						
172	5/16/2023	04:45 PM	171						
173	5/16/2023	05:00 PM	181						
174	5/16/2023	05:15 PM	186						
175	5/16/2023	05:30 PM	189						
176	5/16/2023	05:45 PM	176						
177	5/16/2023	06:00 PM	141						
178	5/16/2023	06:15 PM	134						
179	5/16/2023	06:30 PM	116						
180	5/16/2023	06:45 PM	106						
181	5/16/2023	07:00 PM	89						
182	5/16/2023	07:15 PM	101						
183	5/16/2023	07:30 PM	87						
184	5/16/2023	07:45 PM	86						
185	5/16/2023	08:00 PM	89						
186	5/16/2023	08:15 PM	63						
187	5/16/2023	08:30 PM	81						
188	5/16/2023	08:45 PM	68						
189	5/16/2023	09:00 PM	75						
190	5/16/2023	09:15 PM	50						
191	5/16/2023	09:30 PM	30						
192	5/16/2023	09:45 PM	38						
193	5/16/2023	10:00 PM	36						
194	5/16/2023	10:15 PM	25						
195	5/16/2023	10:30 PM	21						
196	5/16/2023	10:45 PM	31						
197	5/16/2023	11:00 PM	26						
198	5/16/2023	11:15 PM	18						

	A	B	C	D	E	F	G	H	I
199	5/16/2023	11:30 PM	14						
200	5/16/2023	11:45 PM	13						
201	5/17/2023	12:00 AM	14						
202	5/17/2023	12:15 AM	8						
203	5/17/2023	12:30 AM	9						
204	5/17/2023	12:45 AM	7						
205	5/17/2023	01:00 AM	6						
206	5/17/2023	01:15 AM	7						
207	5/17/2023	01:30 AM	7						
208	5/17/2023	01:45 AM	2						
209	5/17/2023	02:00 AM	2						
210	5/17/2023	02:15 AM	1						
211	5/17/2023	02:30 AM	11						
212	5/17/2023	02:45 AM	2						
213	5/17/2023	03:00 AM	8						
214	5/17/2023	03:15 AM	7						
215	5/17/2023	03:30 AM	4						
216	5/17/2023	03:45 AM	9						
217	5/17/2023	04:00 AM	7						
218	5/17/2023	04:15 AM	12						
219	5/17/2023	04:30 AM	19						
220	5/17/2023	04:45 AM	28						
221	5/17/2023	05:00 AM	27						
222	5/17/2023	05:15 AM	37						
223	5/17/2023	05:30 AM	37						
224	5/17/2023	05:45 AM	85						
225	5/17/2023	06:00 AM	63						
226	5/17/2023	06:15 AM	80						
227	5/17/2023	06:30 AM	102						
228	5/17/2023	06:45 AM	126						
229	5/17/2023	07:00 AM	90						
230	5/17/2023	07:15 AM	105						
231	5/17/2023	07:30 AM	156						
232	5/17/2023	07:45 AM	142						
233	5/17/2023	08:00 AM	134						
234	5/17/2023	08:15 AM	115						
235	5/17/2023	08:30 AM	120						
236	5/17/2023	08:45 AM	117						
237	5/17/2023	09:00 AM	106						
238	5/17/2023	09:15 AM	123						
239	5/17/2023	09:30 AM	106						
240	5/17/2023	09:45 AM	108						
241	5/17/2023	10:00 AM	98						
242	5/17/2023	10:15 AM	124						
243	5/17/2023	10:30 AM	121						
244	5/17/2023	10:45 AM	108						
245	5/17/2023	11:00 AM	139						
246	5/17/2023	11:15 AM	115						
247	5/17/2023	11:30 AM	146						
248	5/17/2023	11:45 AM	144						

	A	B	C	D	E	F	G	H	I
249	5/17/2023	12:00 PM	145						
250	5/17/2023	12:15 PM	159						
251	5/17/2023	12:30 PM	159						
252	5/17/2023	12:45 PM	125						
253	5/17/2023	01:00 PM	143						
254	5/17/2023	01:15 PM	141						
255	5/17/2023	01:30 PM	125						
256	5/17/2023	01:45 PM	128						
257	5/17/2023	02:00 PM	127						
258	5/17/2023	02:15 PM	133						
259	5/17/2023	02:30 PM	142						
260	5/17/2023	02:45 PM	124						
261	5/17/2023	03:00 PM	147						
262	5/17/2023	03:15 PM	139						
263	5/17/2023	03:30 PM	147						
264	5/17/2023	03:45 PM	148						
265	5/17/2023	04:00 PM	156						
266	5/17/2023	04:15 PM	162						
267	5/17/2023	04:30 PM	181						
268	5/17/2023	04:45 PM	175						
269	5/17/2023	05:00 PM	205						
270	5/17/2023	05:15 PM	166						
271	5/17/2023	05:30 PM	157						
272	5/17/2023	05:45 PM	143						
273	5/17/2023	06:00 PM	142						
274	5/17/2023	06:15 PM	102						
275	5/17/2023	06:30 PM	114						
276	5/17/2023	06:45 PM	89						
277	5/17/2023	07:00 PM	108						
278	5/17/2023	07:15 PM	74						
279	5/17/2023	07:30 PM	87						
280	5/17/2023	07:45 PM	74						
281	5/17/2023	08:00 PM	78						
282	5/17/2023	08:15 PM	89						
283	5/17/2023	08:30 PM	61						
284	5/17/2023	08:45 PM	52						
285	5/17/2023	09:00 PM	60						
286	5/17/2023	09:15 PM	41						
287	5/17/2023	09:30 PM	37						
288	5/17/2023	09:45 PM	37						
289	5/17/2023	10:00 PM	44						
290	5/17/2023	10:15 PM	22						
291	5/17/2023	10:30 PM	16						
292	5/17/2023	10:45 PM	22						
293	5/17/2023	11:00 PM	25						
294	5/17/2023	11:15 PM	17						
295	5/17/2023	11:30 PM	16						
296	5/17/2023	11:45 PM	16						
297	5/18/2023	12:00 AM	11						
298	5/18/2023	12:15 AM	11						

	A	B	C	D	E	F	G	H	I
299	5/18/2023	12:30 AM	5						
300	5/18/2023	12:45 AM	7						
301	5/18/2023	01:00 AM	4						
302	5/18/2023	01:15 AM	4						
303	5/18/2023	01:30 AM	10						
304	5/18/2023	01:45 AM	7						
305	5/18/2023	02:00 AM	5						
306	5/18/2023	02:15 AM	5						
307	5/18/2023	02:30 AM	6						
308	5/18/2023	02:45 AM	5						
309	5/18/2023	03:00 AM	5						
310	5/18/2023	03:15 AM	5						
311	5/18/2023	03:30 AM	7						
312	5/18/2023	03:45 AM	12						
313	5/18/2023	04:00 AM	6						
314	5/18/2023	04:15 AM	13						
315	5/18/2023	04:30 AM	12						
316	5/18/2023	04:45 AM	32						
317	5/18/2023	05:00 AM	25						
318	5/18/2023	05:15 AM	37						
319	5/18/2023	05:30 AM	49						
320	5/18/2023	05:45 AM	70						
321	5/18/2023	06:00 AM	64						
322	5/18/2023	06:15 AM	79						
323	5/18/2023	06:30 AM	87						
324	5/18/2023	06:45 AM	135						
325	5/18/2023	07:00 AM	98						
326	5/18/2023	07:15 AM	96						
327	5/18/2023	07:30 AM	122						
328	5/18/2023	07:45 AM	151						
329	5/18/2023	08:00 AM	126						
330	5/18/2023	08:15 AM	116						
331	5/18/2023	08:30 AM	95						
332	5/18/2023	08:45 AM	101						
333	5/18/2023	09:00 AM	108						
334	5/18/2023	09:15 AM	119						
335	5/18/2023	09:30 AM	122						
336	5/18/2023	09:45 AM	131						
337	5/18/2023	10:00 AM	102						
338	5/18/2023	10:15 AM	106						
339	5/18/2023	10:30 AM	123						
340	5/18/2023	10:45 AM	111						
341	5/18/2023	11:00 AM	131						
342	5/18/2023	11:15 AM	124						
343	5/18/2023	11:30 AM	136						
344	5/18/2023	11:45 AM	154						
345	5/18/2023	12:00 PM	168						
346	5/18/2023	12:15 PM	189						
347	5/18/2023	12:30 PM	142						
348	5/18/2023	12:45 PM	154						

	A	B	C	D	E	F	G	H	I
349	5/18/2023	01:00 PM	142						
350	5/18/2023	01:15 PM	147						
351	5/18/2023	01:30 PM	188						
352	5/18/2023	01:45 PM	133						
353	5/18/2023	02:00 PM	145						
354	5/18/2023	02:15 PM	135						
355	5/18/2023	02:30 PM	167						
356	5/18/2023	02:45 PM	138						
357	5/18/2023	03:00 PM	176						
358	5/18/2023	03:15 PM	137						
359	5/18/2023	03:30 PM	162						
360	5/18/2023	03:45 PM	162						
361	5/18/2023	04:00 PM	168						
362	5/18/2023	04:15 PM	169						
363	5/18/2023	04:30 PM	190						
364	5/18/2023	04:45 PM	196						
365	5/18/2023	05:00 PM	221						
366	5/18/2023	05:15 PM	211						
367	5/18/2023	05:30 PM	181						
368	5/18/2023	05:45 PM	209						
369	5/18/2023	06:00 PM	142						
370	5/18/2023	06:15 PM	153						
371	5/18/2023	06:30 PM	137						
372	5/18/2023	06:45 PM	135						
373	5/18/2023	07:00 PM	100						
374	5/18/2023	07:15 PM	105						
375	5/18/2023	07:30 PM	86						
376	5/18/2023	07:45 PM	92						
377	5/18/2023	08:00 PM	88						
378	5/18/2023	08:15 PM	97						
379	5/18/2023	08:30 PM	79						
380	5/18/2023	08:45 PM	63						
381	5/18/2023	09:00 PM	62						
382	5/18/2023	09:15 PM	54						
383	5/18/2023	09:30 PM	52						
384	5/18/2023	09:45 PM	45						
385	5/18/2023	10:00 PM	42						
386	5/18/2023	10:15 PM	35						
387	5/18/2023	10:30 PM	26						
388	5/18/2023	10:45 PM	21						
389	5/18/2023	11:00 PM	24						
390	5/18/2023	11:15 PM	25						
391	5/18/2023	11:30 PM	18						
392	5/18/2023	11:45 PM	13						
393	5/19/2023	12:00 AM	16						
394	5/19/2023	12:15 AM	13						
395	5/19/2023	12:30 AM	10						
396	5/19/2023	12:45 AM	7						
397	5/19/2023	01:00 AM	4						
398	5/19/2023	01:15 AM	5						

	A	B	C	D	E	F	G	H	I
399	5/19/2023	01:30 AM	9						
400	5/19/2023	01:45 AM	10						
401	5/19/2023	02:00 AM	7						
402	5/19/2023	02:15 AM	3						
403	5/19/2023	02:30 AM	4						
404	5/19/2023	02:45 AM	4						
405	5/19/2023	03:00 AM	4						
406	5/19/2023	03:15 AM	3						
407	5/19/2023	03:30 AM	9						
408	5/19/2023	03:45 AM	11						
409	5/19/2023	04:00 AM	6						
410	5/19/2023	04:15 AM	9						
411	5/19/2023	04:30 AM	4						
412	5/19/2023	04:45 AM	16						
413	5/19/2023	05:00 AM	24						
414	5/19/2023	05:15 AM	22						
415	5/19/2023	05:30 AM	40						
416	5/19/2023	05:45 AM	65						
417	5/19/2023	06:00 AM	44						
418	5/19/2023	06:15 AM	54						
419	5/19/2023	06:30 AM	83						
420	5/19/2023	06:45 AM	104						
421	5/19/2023	07:00 AM	98						
422	5/19/2023	07:15 AM	81						
423	5/19/2023	07:30 AM	100						
424	5/19/2023	07:45 AM	136						
425	5/19/2023	08:00 AM	92						
426	5/19/2023	08:15 AM	76						
427	5/19/2023	08:30 AM	106						
428	5/19/2023	08:45 AM	118						
429	5/19/2023	09:00 AM	86						
430	5/19/2023	09:15 AM	95						
431	5/19/2023	09:30 AM	118						
432	5/19/2023	09:45 AM	107						
433	5/19/2023	10:00 AM	125						
434	5/19/2023	10:15 AM	113						
435	5/19/2023	10:30 AM	133						
436	5/19/2023	10:45 AM	106						
437	5/19/2023	11:00 AM	123						
438	5/19/2023	11:15 AM	145						
439	5/19/2023	11:30 AM	128						
440	5/19/2023	11:45 AM	181						
441	5/19/2023	12:00 PM	153						
442	5/19/2023	12:15 PM	159						
443	5/19/2023	12:30 PM	150						
444	5/19/2023	12:45 PM	159						
445	5/19/2023	01:00 PM	152						
446	5/19/2023	01:15 PM	143						
447	5/19/2023	01:30 PM	146						
448	5/19/2023	01:45 PM	158						

	A	B	C	D	E	F	G	H	I
449	5/19/2023	02:00 PM	141						
450	5/19/2023	02:15 PM	144						
451	5/19/2023	02:30 PM	141						
452	5/19/2023	02:45 PM	146						
453	5/19/2023	03:00 PM	150						
454	5/19/2023	03:15 PM	176						
455	5/19/2023	03:30 PM	157						
456	5/19/2023	03:45 PM	169						
457	5/19/2023	04:00 PM	153						
458	5/19/2023	04:15 PM	146						
459	5/19/2023	04:30 PM	169						
460	5/19/2023	04:45 PM	141						
461	5/19/2023	05:00 PM	166						
462	5/19/2023	05:15 PM	167						
463	5/19/2023	05:30 PM	156						
464	5/19/2023	05:45 PM	143						
465	5/19/2023	06:00 PM	134						
466	5/19/2023	06:15 PM	112						
467	5/19/2023	06:30 PM	105						
468	5/19/2023	06:45 PM	113						
469	5/19/2023	07:00 PM	106						
470	5/19/2023	07:15 PM	81						
471	5/19/2023	07:30 PM	95						
472	5/19/2023	07:45 PM	80						
473	5/19/2023	08:00 PM	87						
474	5/19/2023	08:15 PM	68						
475	5/19/2023	08:30 PM	72						
476	5/19/2023	08:45 PM	65						
477	5/19/2023	09:00 PM	64						
478	5/19/2023	09:15 PM	55						
479	5/19/2023	09:30 PM	42						
480	5/19/2023	09:45 PM	31						
481	5/19/2023	10:00 PM	45						
482	5/19/2023	10:15 PM	43						
483	5/19/2023	10:30 PM	39						
484	5/19/2023	10:45 PM	23						
485	5/19/2023	11:00 PM	37						
486	5/19/2023	11:15 PM	30						
487	5/19/2023	11:30 PM	22						
488	5/19/2023	11:45 PM	19						
489	5/20/2023	12:00 AM	18						
490	5/20/2023	12:15 AM	11						
491	5/20/2023	12:30 AM	10						
492	5/20/2023	12:45 AM	11						
493	5/20/2023	01:00 AM	6						
494	5/20/2023	01:15 AM	5						
495	5/20/2023	01:30 AM	5						
496	5/20/2023	01:45 AM	5						
497	5/20/2023	02:00 AM	7						
498	5/20/2023	02:15 AM	6						

	A	B	C	D	E	F	G	H	I
499	5/20/2023	02:30 AM	2						
500	5/20/2023	02:45 AM	4						
501	5/20/2023	03:00 AM	2						
502	5/20/2023	03:15 AM	5						
503	5/20/2023	03:30 AM	3						
504	5/20/2023	03:45 AM	4						
505	5/20/2023	04:00 AM	3						
506	5/20/2023	04:15 AM	3						
507	5/20/2023	04:30 AM	6						
508	5/20/2023	04:45 AM	9						
509	5/20/2023	05:00 AM	5						
510	5/20/2023	05:15 AM	13						
511	5/20/2023	05:30 AM	21						
512	5/20/2023	05:45 AM	19						
513	5/20/2023	06:00 AM	17						
514	5/20/2023	06:15 AM	23						
515	5/20/2023	06:30 AM	39						
516	5/20/2023	06:45 AM	31						
517	5/20/2023	07:00 AM	48						
518	5/20/2023	07:15 AM	30						
519	5/20/2023	07:30 AM	35						
520	5/20/2023	07:45 AM	47						
521	5/20/2023	08:00 AM	55						
522	5/20/2023	08:15 AM	73						
523	5/20/2023	08:30 AM	83						
524	5/20/2023	08:45 AM	83						
525	5/20/2023	09:00 AM	70						
526	5/20/2023	09:15 AM	81						
527	5/20/2023	09:30 AM	84						
528	5/20/2023	09:45 AM	98						
529	5/20/2023	10:00 AM	87						
530	5/20/2023	10:15 AM	109						
531	5/20/2023	10:30 AM	94						
532	5/20/2023	10:45 AM	116						
533	5/20/2023	11:00 AM	111						
534	5/20/2023	11:15 AM	112						
535	5/20/2023	11:30 AM	124						
536	5/20/2023	11:45 AM	132						
537	5/20/2023	12:00 PM	121						
538	5/20/2023	12:15 PM	123						
539	5/20/2023	12:30 PM	114						
540	5/20/2023	12:45 PM	134						
541	5/20/2023	01:00 PM	122						
542	5/20/2023	01:15 PM	115						
543	5/20/2023	01:30 PM	105						
544	5/20/2023	01:45 PM	123						
545	5/20/2023	02:00 PM	124						
546	5/20/2023	02:15 PM	115						
547	5/20/2023	02:30 PM	100						
548	5/20/2023	02:45 PM	112						

	A	B	C	D	E	F	G	H	I
549	5/20/2023	03:00 PM	110						
550	5/20/2023	03:15 PM	116						
551	5/20/2023	03:30 PM	101						
552	5/20/2023	03:45 PM	98						
553	5/20/2023	04:00 PM	93						
554	5/20/2023	04:15 PM	97						
555	5/20/2023	04:30 PM	102						
556	5/20/2023	04:45 PM	118						
557	5/20/2023	05:00 PM	87						
558	5/20/2023	05:15 PM	91						
559	5/20/2023	05:30 PM	98						
560	5/20/2023	05:45 PM	97						
561	5/20/2023	06:00 PM	106						
562	5/20/2023	06:15 PM	86						
563	5/20/2023	06:30 PM	82						
564	5/20/2023	06:45 PM	87						
565	5/20/2023	07:00 PM	76						
566	5/20/2023	07:15 PM	69						
567	5/20/2023	07:30 PM	72						
568	5/20/2023	07:45 PM	70						
569	5/20/2023	08:00 PM	72						
570	5/20/2023	08:15 PM	58						
571	5/20/2023	08:30 PM	51						
572	5/20/2023	08:45 PM	61						
573	5/20/2023	09:00 PM	53						
574	5/20/2023	09:15 PM	41						
575	5/20/2023	09:30 PM	43						
576	5/20/2023	09:45 PM	47						
577	5/20/2023	10:00 PM	46						
578	5/20/2023	10:15 PM	48						
579	5/20/2023	10:30 PM	24						
580	5/20/2023	10:45 PM	30						
581	5/20/2023	11:00 PM	36						
582	5/20/2023	11:15 PM	18						
583	5/20/2023	11:30 PM	23						
584	5/20/2023	11:45 PM	22						
585	5/21/2023	12:00 AM	15						
586	5/21/2023	12:15 AM	12						
587	5/21/2023	12:30 AM	15						
588	5/21/2023	12:45 AM	13						
589	5/21/2023	01:00 AM	3						
590	5/21/2023	01:15 AM	8						
591	5/21/2023	01:30 AM	7						
592	5/21/2023	01:45 AM	4						
593	5/21/2023	02:00 AM	3						
594	5/21/2023	02:15 AM	2						
595	5/21/2023	02:30 AM	4						
596	5/21/2023	02:45 AM	5						
597	5/21/2023	03:00 AM	5						
598	5/21/2023	03:15 AM	1						

	A	B	C	D	E	F	G	H	I
599	5/21/2023	03:30 AM	2						
600	5/21/2023	03:45 AM	3						
601	5/21/2023	04:00 AM	6						
602	5/21/2023	04:15 AM	3						
603	5/21/2023	04:30 AM	3						
604	5/21/2023	04:45 AM	3						
605	5/21/2023	05:00 AM	4						
606	5/21/2023	05:15 AM	8						
607	5/21/2023	05:30 AM	20						
608	5/21/2023	05:45 AM	7						
609	5/21/2023	06:00 AM	14						
610	5/21/2023	06:15 AM	22						
611	5/21/2023	06:30 AM	32						
612	5/21/2023	06:45 AM	32						
613	5/21/2023	07:00 AM	30						
614	5/21/2023	07:15 AM	25						
615	5/21/2023	07:30 AM	33						
616	5/21/2023	07:45 AM	42						
617	5/21/2023	08:00 AM	29						
618	5/21/2023	08:15 AM	51						
619	5/21/2023	08:30 AM	50						
620	5/21/2023	08:45 AM	52						
621	5/21/2023	09:00 AM	63						
622	5/21/2023	09:15 AM	71						
623	5/21/2023	09:30 AM	69						
624	5/21/2023	09:45 AM	80						
625	5/21/2023	10:00 AM	81						
626	5/21/2023	10:15 AM	87						
627	5/21/2023	10:30 AM	98						
628	5/21/2023	10:45 AM	91						
629	5/21/2023	11:00 AM	102						
630	5/21/2023	11:15 AM	111						
631	5/21/2023	11:30 AM	112						
632	5/21/2023	11:45 AM	103						
633	5/21/2023	12:00 PM	126						
634	5/21/2023	12:15 PM	114						
635	5/21/2023	12:30 PM	121						
636	5/21/2023	12:45 PM	121						
637	5/21/2023	01:00 PM	99						
638	5/21/2023	01:15 PM	95						
639	5/21/2023	01:30 PM	104						
640	5/21/2023	01:45 PM	100						
641	5/21/2023	02:00 PM	116						
642	5/21/2023	02:15 PM	112						
643	5/21/2023	02:30 PM	92						
644	5/21/2023	02:45 PM	109						
645	5/21/2023	03:00 PM	88						
646	5/21/2023	03:15 PM	87						
647	5/21/2023	03:30 PM	107						
648	5/21/2023	03:45 PM	81						

	A	B	C	D	E	F	G	H	I
649	5/21/2023	04:00 PM	101						
650	5/21/2023	04:15 PM	89						
651	5/21/2023	04:30 PM	87						
652	5/21/2023	04:45 PM	93						
653	5/21/2023	05:00 PM	77						
654	5/21/2023	05:15 PM	87						
655	5/21/2023	05:30 PM	85						
656	5/21/2023	05:45 PM	85						
657	5/21/2023	06:00 PM	99						
658	5/21/2023	06:15 PM	89						
659	5/21/2023	06:30 PM	68						
660	5/21/2023	06:45 PM	68						
661	5/21/2023	07:00 PM	78						
662	5/21/2023	07:15 PM	67						
663	5/21/2023	07:30 PM	72						
664	5/21/2023	07:45 PM	61						
665	5/21/2023	08:00 PM	67						
666	5/21/2023	08:15 PM	71						
667	5/21/2023	08:30 PM	63						
668	5/21/2023	08:45 PM	35						
669	5/21/2023	09:00 PM	49						
670	5/21/2023	09:15 PM	50						
671	5/21/2023	09:30 PM	45						
672	5/21/2023	09:45 PM	47						
673	5/21/2023	10:00 PM	44						
674	5/21/2023	10:15 PM	32						
675	5/21/2023	10:30 PM	23						
676	5/21/2023	10:45 PM	18						
677	5/21/2023	11:00 PM	12						
678	5/21/2023	11:15 PM	13						
679	5/21/2023	11:30 PM	16						
680	5/21/2023	11:45 PM	19						
681	5/22/2023	12:00 AM	10						
682	5/22/2023	12:15 AM	12						
683	5/22/2023	12:30 AM	10						
684	5/22/2023	12:45 AM	8						
685	5/22/2023	01:00 AM	10						
686	5/22/2023	01:15 AM	3						
687	5/22/2023	01:30 AM	9						
688	5/22/2023	01:45 AM	2						
689	5/22/2023	02:00 AM	5						
690	5/22/2023	02:15 AM	4						
691	5/22/2023	02:30 AM	12						
692	5/22/2023	02:45 AM	6						
693	5/22/2023	03:00 AM	4						
694	5/22/2023	03:15 AM	9						
695	5/22/2023	03:30 AM	7						
696	5/22/2023	03:45 AM	13						
697	5/22/2023	04:00 AM	10						
698	5/22/2023	04:15 AM	7						

	A	B	C	D	E	F	G	H	I
699	5/22/2023	04:30 AM	17						
700	5/22/2023	04:45 AM	24						
701	5/22/2023	05:00 AM	26						
702	5/22/2023	05:15 AM	40						
703	5/22/2023	05:30 AM	56						
704	5/22/2023	05:45 AM	97						
705	5/22/2023	06:00 AM	57						
706	5/22/2023	06:15 AM	75						
707	5/22/2023	06:30 AM	102						
708	5/22/2023	06:45 AM	143						
709	5/22/2023	07:00 AM	112						
710	5/22/2023	07:15 AM	108						
711	5/22/2023	07:30 AM	115						
712	5/22/2023	07:45 AM	167						
713	5/22/2023	08:00 AM	110						
714	5/22/2023	08:15 AM	130						
715	5/22/2023	08:30 AM	112						
716	5/22/2023	08:45 AM	138						
717	5/22/2023	09:00 AM	106						
718	5/22/2023	09:15 AM	111						
719	5/22/2023	09:30 AM	111						
720	5/22/2023	09:45 AM	110						
721	5/22/2023	10:00 AM	117						
722	5/22/2023	10:15 AM	111						
723	5/22/2023	10:30 AM	119						
724	5/22/2023	10:45 AM	115						
725	5/22/2023	11:00 AM	122						
726	5/22/2023	11:15 AM	107						
727	5/22/2023	11:30 AM	147						
728	5/22/2023	11:45 AM	151						
729	5/22/2023	12:00 PM	125						
730	5/22/2023	12:15 PM	149						
731	5/22/2023	12:30 PM	176						
732	5/22/2023	12:45 PM	149						
733	5/22/2023	01:00 PM	150						
734	5/22/2023	01:15 PM	123						
735	5/22/2023	01:30 PM	157						
736	5/22/2023	01:45 PM	124						
737	5/22/2023	02:00 PM	144						
738	5/22/2023	02:15 PM	145						
739	5/22/2023	02:30 PM	149						
740	5/22/2023	02:45 PM	150						
741	5/22/2023	03:00 PM	138						
742	5/22/2023	03:15 PM	169						
743	5/22/2023	03:30 PM	159						
744	5/22/2023	03:45 PM	173						
745	5/22/2023	04:00 PM	176						
746	5/22/2023	04:15 PM	189						
747	5/22/2023	04:30 PM	167						
748	5/22/2023	04:45 PM	167						

	A	B	C	D	E	F	G	H	I
749	5/22/2023	05:00 PM	177						
750	5/22/2023	05:15 PM	167						
751	5/22/2023	05:30 PM	145						
752	5/22/2023	05:45 PM	123						
753	5/22/2023	06:00 PM	133						
754	5/22/2023	06:15 PM	121						
755	5/22/2023	06:30 PM	89						
756	5/22/2023	06:45 PM	81						
757	5/22/2023	07:00 PM	96						
758	5/22/2023	07:15 PM	64						
759	5/22/2023	07:30 PM	77						
760	5/22/2023	07:45 PM	70						
761	5/22/2023	08:00 PM	58						
762	5/22/2023	08:15 PM	60						
763	5/22/2023	08:30 PM	50						
764	5/22/2023	08:45 PM	56						
765	5/22/2023	09:00 PM	36						
766	5/22/2023	09:15 PM	45						
767	5/22/2023	09:30 PM	48						
768	5/22/2023	09:45 PM	26						
769	5/22/2023	10:00 PM	37						
770	5/22/2023	10:15 PM	18						
771	5/22/2023	10:30 PM	13						
772	5/22/2023	10:45 PM	14						
773	5/22/2023	11:00 PM	28						
774	5/22/2023	11:15 PM	9						
775	5/22/2023	11:30 PM	13						
776	5/22/2023	11:45 PM	10						
777	5/23/2023	12:00 AM	10						
778	5/23/2023	12:15 AM	5						
779	5/23/2023	12:30 AM	3						
780	5/23/2023	12:45 AM	7						
781	5/23/2023	01:00 AM	6						
782	5/23/2023	01:15 AM	8						
783	5/23/2023	01:30 AM	3						
784	5/23/2023	01:45 AM	3						
785	5/23/2023	02:00 AM	1						
786	5/23/2023	02:15 AM	4						
787	5/23/2023	02:30 AM	2						
788	5/23/2023	02:45 AM	6						
789	5/23/2023	03:00 AM	8						
790	5/23/2023	03:15 AM	3						
791	5/23/2023	03:30 AM	10						
792	5/23/2023	03:45 AM	9						
793	5/23/2023	04:00 AM	17						
794	5/23/2023	04:15 AM	12						
795	5/23/2023	04:30 AM	20						
796	5/23/2023	04:45 AM	23						
797	5/23/2023	05:00 AM	28						
798	5/23/2023	05:15 AM	43						

	A	B	C	D	E	F	G	H	I
799	5/23/2023	05:30 AM	52						
800	5/23/2023	05:45 AM	79						
801	5/23/2023	06:00 AM	54						
802	5/23/2023	06:15 AM	68						
803	5/23/2023	06:30 AM	93						
804	5/23/2023	06:45 AM	141						
805	5/23/2023	07:00 AM	97						
806	5/23/2023	07:15 AM	104						
807	5/23/2023	07:30 AM	133						
808	5/23/2023	07:45 AM	146						
809	5/23/2023	08:00 AM	112						
810	5/23/2023	08:15 AM	124						
811	5/23/2023	08:30 AM	128						
812	5/23/2023	08:45 AM	128						
813	5/23/2023	09:00 AM	105						
814	5/23/2023	09:15 AM	90						
815	5/23/2023	09:30 AM	108						
816	5/23/2023	09:45 AM	124						
817	5/23/2023	10:00 AM	109						
818	5/23/2023	10:15 AM	100						
819	5/23/2023	10:30 AM	116						
820	5/23/2023	10:45 AM	119						
821	5/23/2023	11:00 AM	114						
822	5/23/2023	11:15 AM	123						
823	5/23/2023	11:30 AM	162						
824	5/23/2023	11:45 AM	127						
825	5/23/2023	12:00 PM	143						
826	5/23/2023	12:15 PM	161						
827	5/23/2023	12:30 PM	137						
828	5/23/2023	12:45 PM	161						
829	5/23/2023	01:00 PM	152						
830	5/23/2023	01:15 PM	124						
831	5/23/2023	01:30 PM	125						
832	5/23/2023	01:45 PM	150						
833	5/23/2023	02:00 PM	164						
834	5/23/2023	02:15 PM	154						
835	5/23/2023	02:30 PM	146						
836	5/23/2023	02:45 PM	151						
837	5/23/2023	03:00 PM	139						
838	5/23/2023	03:15 PM	159						
839	5/23/2023	03:30 PM	163						
840	5/23/2023	03:45 PM	163						
841	5/23/2023	04:00 PM	172						
842	5/23/2023	04:15 PM	180						
843	5/23/2023	04:30 PM	164						
844	5/23/2023	04:45 PM	191						
845	5/23/2023	05:00 PM	201						
846	5/23/2023	05:15 PM	190						
847	5/23/2023	05:30 PM	163						
848	5/23/2023	05:45 PM	149						

	A	B	C	D	E	F	G	H	I
849	5/23/2023	06:00 PM	129						
850	5/23/2023	06:15 PM	142						
851	5/23/2023	06:30 PM	114						
852	5/23/2023	06:45 PM	112						
853	5/23/2023	07:00 PM	102						
854	5/23/2023	07:15 PM	88						
855	5/23/2023	07:30 PM	86						
856	5/23/2023	07:45 PM	78						
857	5/23/2023	08:00 PM	89						
858	5/23/2023	08:15 PM	79						
859	5/23/2023	08:30 PM	74						
860	5/23/2023	08:45 PM	80						
861	5/23/2023	09:00 PM	53						
862	5/23/2023	09:15 PM	53						
863	5/23/2023	09:30 PM	45						
864	5/23/2023	09:45 PM	37						
865	5/23/2023	10:00 PM	37						
866	5/23/2023	10:15 PM	33						
867	5/23/2023	10:30 PM	21						
868	5/23/2023	10:45 PM	27						
869	5/23/2023	11:00 PM	13						
870	5/23/2023	11:15 PM	18						
871	5/23/2023	11:30 PM	21						
872	5/23/2023	11:45 PM	17						

	A	B	C	D	E	F	G	H	I
1									
2	File Name: C:\Users\obarrie\Desktop\transfer\Documents\Documents\Osman\Osman from harddrive\Documents\TDB\WSP\Syracuse\Data\ATR\SYRACUSE BATCH 10 jamar\SYRACUSE BATCH 10\ATR 1351.tf2								
3	Start Date: 5/15/2023								
4	Start Time: 12:00:00 AM								
5	Location 1: EB W Taft Rd at Bear Rd								
6	Location 2: SYRACUSE,NY								
7									
8	Date	Time	EB						
9	5/15/2023	12:00 AM	15						
10	5/15/2023	12:15 AM	10						
11	5/15/2023	12:30 AM	3						
12	5/15/2023	12:45 AM	8						
13	5/15/2023	01:00 AM	2						
14	5/15/2023	01:15 AM	5						
15	5/15/2023	01:30 AM	6						
16	5/15/2023	01:45 AM	2						
17	5/15/2023	02:00 AM	2						
18	5/15/2023	02:15 AM	4						
19	5/15/2023	02:30 AM	1						
20	5/15/2023	02:45 AM	3						
21	5/15/2023	03:00 AM	4						
22	5/15/2023	03:15 AM	5						
23	5/15/2023	03:30 AM	6						
24	5/15/2023	03:45 AM	4						
25	5/15/2023	04:00 AM	8						
26	5/15/2023	04:15 AM	8						
27	5/15/2023	04:30 AM	13						
28	5/15/2023	04:45 AM	24						
29	5/15/2023	05:00 AM	27						
30	5/15/2023	05:15 AM	34						
31	5/15/2023	05:30 AM	38						
32	5/15/2023	05:45 AM	46						
33	5/15/2023	06:00 AM	40						
34	5/15/2023	06:15 AM	40						
35	5/15/2023	06:30 AM	66						
36	5/15/2023	06:45 AM	58						
37	5/15/2023	07:00 AM	73						
38	5/15/2023	07:15 AM	75						
39	5/15/2023	07:30 AM	112						
40	5/15/2023	07:45 AM	136						
41	5/15/2023	08:00 AM	111						
42	5/15/2023	08:15 AM	113						
43	5/15/2023	08:30 AM	114						
44	5/15/2023	08:45 AM	128						
45	5/15/2023	09:00 AM	119						
46	5/15/2023	09:15 AM	122						
47	5/15/2023	09:30 AM	100						
48	5/15/2023	09:45 AM	137						

	A	B	C	D	E	F	G	H	I
49	5/15/2023	10:00 AM	127						
50	5/15/2023	10:15 AM	108						
51	5/15/2023	10:30 AM	128						
52	5/15/2023	10:45 AM	106						
53	5/15/2023	11:00 AM	135						
54	5/15/2023	11:15 AM	132						
55	5/15/2023	11:30 AM	149						
56	5/15/2023	11:45 AM	119						
57	5/15/2023	12:00 PM	218						
58	5/15/2023	12:15 PM	132						
59	5/15/2023	12:30 PM	133						
60	5/15/2023	12:45 PM	140						
61	5/15/2023	01:00 PM	130						
62	5/15/2023	01:15 PM	129						
63	5/15/2023	01:30 PM	134						
64	5/15/2023	01:45 PM	159						
65	5/15/2023	02:00 PM	129						
66	5/15/2023	02:15 PM	141						
67	5/15/2023	02:30 PM	151						
68	5/15/2023	02:45 PM	143						
69	5/15/2023	03:00 PM	144						
70	5/15/2023	03:15 PM	173						
71	5/15/2023	03:30 PM	261						
72	5/15/2023	03:45 PM	152						
73	5/15/2023	04:00 PM	176						
74	5/15/2023	04:15 PM	166						
75	5/15/2023	04:30 PM	216						
76	5/15/2023	04:45 PM	192						
77	5/15/2023	05:00 PM	215						
78	5/15/2023	05:15 PM	183						
79	5/15/2023	05:30 PM	159						
80	5/15/2023	05:45 PM	131						
81	5/15/2023	06:00 PM	130						
82	5/15/2023	06:15 PM	136						
83	5/15/2023	06:30 PM	103						
84	5/15/2023	06:45 PM	109						
85	5/15/2023	07:00 PM	105						
86	5/15/2023	07:15 PM	109						
87	5/15/2023	07:30 PM	107						
88	5/15/2023	07:45 PM	85						
89	5/15/2023	08:00 PM	86						
90	5/15/2023	08:15 PM	79						
91	5/15/2023	08:30 PM	73						
92	5/15/2023	08:45 PM	71						
93	5/15/2023	09:00 PM	58						
94	5/15/2023	09:15 PM	57						
95	5/15/2023	09:30 PM	37						
96	5/15/2023	09:45 PM	30						
97	5/15/2023	10:00 PM	37						
98	5/15/2023	10:15 PM	21						

	A	B	C	D	E	F	G	H	I
99	5/15/2023	10:30 PM	22						
100	5/15/2023	10:45 PM	14						
101	5/15/2023	11:00 PM	19						
102	5/15/2023	11:15 PM	15						
103	5/15/2023	11:30 PM	22						
104	5/15/2023	11:45 PM	13						
105	5/16/2023	12:00 AM	12						
106	5/16/2023	12:15 AM	13						
107	5/16/2023	12:30 AM	6						
108	5/16/2023	12:45 AM	15						
109	5/16/2023	01:00 AM	9						
110	5/16/2023	01:15 AM	5						
111	5/16/2023	01:30 AM	5						
112	5/16/2023	01:45 AM	7						
113	5/16/2023	02:00 AM	6						
114	5/16/2023	02:15 AM	7						
115	5/16/2023	02:30 AM	3						
116	5/16/2023	02:45 AM	8						
117	5/16/2023	03:00 AM	5						
118	5/16/2023	03:15 AM	5						
119	5/16/2023	03:30 AM	10						
120	5/16/2023	03:45 AM	13						
121	5/16/2023	04:00 AM	8						
122	5/16/2023	04:15 AM	7						
123	5/16/2023	04:30 AM	20						
124	5/16/2023	04:45 AM	16						
125	5/16/2023	05:00 AM	16						
126	5/16/2023	05:15 AM	42						
127	5/16/2023	05:30 AM	44						
128	5/16/2023	05:45 AM	49						
129	5/16/2023	06:00 AM	42						
130	5/16/2023	06:15 AM	47						
131	5/16/2023	06:30 AM	51						
132	5/16/2023	06:45 AM	57						
133	5/16/2023	07:00 AM	68						
134	5/16/2023	07:15 AM	113						
135	5/16/2023	07:30 AM	129						
136	5/16/2023	07:45 AM	134						
137	5/16/2023	08:00 AM	118						
138	5/16/2023	08:15 AM	104						
139	5/16/2023	08:30 AM	114						
140	5/16/2023	08:45 AM	132						
141	5/16/2023	09:00 AM	94						
142	5/16/2023	09:15 AM	109						
143	5/16/2023	09:30 AM	114						
144	5/16/2023	09:45 AM	126						
145	5/16/2023	10:00 AM	125						
146	5/16/2023	10:15 AM	112						
147	5/16/2023	10:30 AM	138						
148	5/16/2023	10:45 AM	129						

	A	B	C	D	E	F	G	H	I
149	5/16/2023	11:00 AM	123						
150	5/16/2023	11:15 AM	133						
151	5/16/2023	11:30 AM	147						
152	5/16/2023	11:45 AM	150						
153	5/16/2023	12:00 PM	192						
154	5/16/2023	12:15 PM	169						
155	5/16/2023	12:30 PM	142						
156	5/16/2023	12:45 PM	130						
157	5/16/2023	01:00 PM	114						
158	5/16/2023	01:15 PM	141						
159	5/16/2023	01:30 PM	141						
160	5/16/2023	01:45 PM	130						
161	5/16/2023	02:00 PM	129						
162	5/16/2023	02:15 PM	141						
163	5/16/2023	02:30 PM	154						
164	5/16/2023	02:45 PM	143						
165	5/16/2023	03:00 PM	156						
166	5/16/2023	03:15 PM	159						
167	5/16/2023	03:30 PM	214						
168	5/16/2023	03:45 PM	158						
169	5/16/2023	04:00 PM	208						
170	5/16/2023	04:15 PM	168						
171	5/16/2023	04:30 PM	226						
172	5/16/2023	04:45 PM	188						
173	5/16/2023	05:00 PM	249						
174	5/16/2023	05:15 PM	168						
175	5/16/2023	05:30 PM	154						
176	5/16/2023	05:45 PM	149						
177	5/16/2023	06:00 PM	143						
178	5/16/2023	06:15 PM	128						
179	5/16/2023	06:30 PM	122						
180	5/16/2023	06:45 PM	120						
181	5/16/2023	07:00 PM	102						
182	5/16/2023	07:15 PM	99						
183	5/16/2023	07:30 PM	88						
184	5/16/2023	07:45 PM	93						
185	5/16/2023	08:00 PM	96						
186	5/16/2023	08:15 PM	91						
187	5/16/2023	08:30 PM	85						
188	5/16/2023	08:45 PM	83						
189	5/16/2023	09:00 PM	71						
190	5/16/2023	09:15 PM	38						
191	5/16/2023	09:30 PM	44						
192	5/16/2023	09:45 PM	40						
193	5/16/2023	10:00 PM	39						
194	5/16/2023	10:15 PM	15						
195	5/16/2023	10:30 PM	13						
196	5/16/2023	10:45 PM	31						
197	5/16/2023	11:00 PM	27						
198	5/16/2023	11:15 PM	20						

	A	B	C	D	E	F	G	H	I
199	5/16/2023	11:30 PM	18						
200	5/16/2023	11:45 PM	14						
201	5/17/2023	12:00 AM	11						
202	5/17/2023	12:15 AM	12						
203	5/17/2023	12:30 AM	14						
204	5/17/2023	12:45 AM	7						
205	5/17/2023	01:00 AM	7						
206	5/17/2023	01:15 AM	10						
207	5/17/2023	01:30 AM	4						
208	5/17/2023	01:45 AM	6						
209	5/17/2023	02:00 AM	4						
210	5/17/2023	02:15 AM	1						
211	5/17/2023	02:30 AM	6						
212	5/17/2023	02:45 AM	5						
213	5/17/2023	03:00 AM	4						
214	5/17/2023	03:15 AM	7						
215	5/17/2023	03:30 AM	10						
216	5/17/2023	03:45 AM	8						
217	5/17/2023	04:00 AM	8						
218	5/17/2023	04:15 AM	9						
219	5/17/2023	04:30 AM	12						
220	5/17/2023	04:45 AM	19						
221	5/17/2023	05:00 AM	24						
222	5/17/2023	05:15 AM	39						
223	5/17/2023	05:30 AM	37						
224	5/17/2023	05:45 AM	58						
225	5/17/2023	06:00 AM	40						
226	5/17/2023	06:15 AM	40						
227	5/17/2023	06:30 AM	46						
228	5/17/2023	06:45 AM	71						
229	5/17/2023	07:00 AM	76						
230	5/17/2023	07:15 AM	90						
231	5/17/2023	07:30 AM	109						
232	5/17/2023	07:45 AM	142						
233	5/17/2023	08:00 AM	106						
234	5/17/2023	08:15 AM	115						
235	5/17/2023	08:30 AM	109						
236	5/17/2023	08:45 AM	111						
237	5/17/2023	09:00 AM	124						
238	5/17/2023	09:15 AM	123						
239	5/17/2023	09:30 AM	117						
240	5/17/2023	09:45 AM	130						
241	5/17/2023	10:00 AM	108						
242	5/17/2023	10:15 AM	122						
243	5/17/2023	10:30 AM	100						
244	5/17/2023	10:45 AM	123						
245	5/17/2023	11:00 AM	108						
246	5/17/2023	11:15 AM	112						
247	5/17/2023	11:30 AM	161						
248	5/17/2023	11:45 AM	159						

	A	B	C	D	E	F	G	H	I
249	5/17/2023	12:00 PM	216						
250	5/17/2023	12:15 PM	143						
251	5/17/2023	12:30 PM	140						
252	5/17/2023	12:45 PM	152						
253	5/17/2023	01:00 PM	140						
254	5/17/2023	01:15 PM	117						
255	5/17/2023	01:30 PM	129						
256	5/17/2023	01:45 PM	108						
257	5/17/2023	02:00 PM	145						
258	5/17/2023	02:15 PM	124						
259	5/17/2023	02:30 PM	144						
260	5/17/2023	02:45 PM	113						
261	5/17/2023	03:00 PM	151						
262	5/17/2023	03:15 PM	150						
263	5/17/2023	03:30 PM	217						
264	5/17/2023	03:45 PM	151						
265	5/17/2023	04:00 PM	195						
266	5/17/2023	04:15 PM	179						
267	5/17/2023	04:30 PM	219						
268	5/17/2023	04:45 PM	177						
269	5/17/2023	05:00 PM	189						
270	5/17/2023	05:15 PM	153						
271	5/17/2023	05:30 PM	150						
272	5/17/2023	05:45 PM	133						
273	5/17/2023	06:00 PM	141						
274	5/17/2023	06:15 PM	111						
275	5/17/2023	06:30 PM	116						
276	5/17/2023	06:45 PM	119						
277	5/17/2023	07:00 PM	97						
278	5/17/2023	07:15 PM	88						
279	5/17/2023	07:30 PM	86						
280	5/17/2023	07:45 PM	97						
281	5/17/2023	08:00 PM	87						
282	5/17/2023	08:15 PM	69						
283	5/17/2023	08:30 PM	57						
284	5/17/2023	08:45 PM	63						
285	5/17/2023	09:00 PM	56						
286	5/17/2023	09:15 PM	46						
287	5/17/2023	09:30 PM	39						
288	5/17/2023	09:45 PM	20						
289	5/17/2023	10:00 PM	34						
290	5/17/2023	10:15 PM	23						
291	5/17/2023	10:30 PM	23						
292	5/17/2023	10:45 PM	16						
293	5/17/2023	11:00 PM	16						
294	5/17/2023	11:15 PM	24						
295	5/17/2023	11:30 PM	14						
296	5/17/2023	11:45 PM	17						
297	5/18/2023	12:00 AM	11						
298	5/18/2023	12:15 AM	12						

	A	B	C	D	E	F	G	H	I
299	5/18/2023	12:30 AM	12						
300	5/18/2023	12:45 AM	9						
301	5/18/2023	01:00 AM	7						
302	5/18/2023	01:15 AM	1						
303	5/18/2023	01:30 AM	4						
304	5/18/2023	01:45 AM	5						
305	5/18/2023	02:00 AM	9						
306	5/18/2023	02:15 AM	15						
307	5/18/2023	02:30 AM	5						
308	5/18/2023	02:45 AM	2						
309	5/18/2023	03:00 AM	6						
310	5/18/2023	03:15 AM	5						
311	5/18/2023	03:30 AM	10						
312	5/18/2023	03:45 AM	6						
313	5/18/2023	04:00 AM	12						
314	5/18/2023	04:15 AM	8						
315	5/18/2023	04:30 AM	9						
316	5/18/2023	04:45 AM	23						
317	5/18/2023	05:00 AM	27						
318	5/18/2023	05:15 AM	39						
319	5/18/2023	05:30 AM	42						
320	5/18/2023	05:45 AM	58						
321	5/18/2023	06:00 AM	39						
322	5/18/2023	06:15 AM	37						
323	5/18/2023	06:30 AM	55						
324	5/18/2023	06:45 AM	56						
325	5/18/2023	07:00 AM	82						
326	5/18/2023	07:15 AM	92						
327	5/18/2023	07:30 AM	120						
328	5/18/2023	07:45 AM	108						
329	5/18/2023	08:00 AM	127						
330	5/18/2023	08:15 AM	125						
331	5/18/2023	08:30 AM	118						
332	5/18/2023	08:45 AM	102						
333	5/18/2023	09:00 AM	112						
334	5/18/2023	09:15 AM	125						
335	5/18/2023	09:30 AM	124						
336	5/18/2023	09:45 AM	140						
337	5/18/2023	10:00 AM	115						
338	5/18/2023	10:15 AM	134						
339	5/18/2023	10:30 AM	119						
340	5/18/2023	10:45 AM	115						
341	5/18/2023	11:00 AM	147						
342	5/18/2023	11:15 AM	141						
343	5/18/2023	11:30 AM	155						
344	5/18/2023	11:45 AM	156						
345	5/18/2023	12:00 PM	211						
346	5/18/2023	12:15 PM	143						
347	5/18/2023	12:30 PM	150						
348	5/18/2023	12:45 PM	146						

	A	B	C	D	E	F	G	H	I
349	5/18/2023	01:00 PM	120						
350	5/18/2023	01:15 PM	110						
351	5/18/2023	01:30 PM	159						
352	5/18/2023	01:45 PM	129						
353	5/18/2023	02:00 PM	149						
354	5/18/2023	02:15 PM	151						
355	5/18/2023	02:30 PM	165						
356	5/18/2023	02:45 PM	138						
357	5/18/2023	03:00 PM	205						
358	5/18/2023	03:15 PM	179						
359	5/18/2023	03:30 PM	210						
360	5/18/2023	03:45 PM	182						
361	5/18/2023	04:00 PM	202						
362	5/18/2023	04:15 PM	221						
363	5/18/2023	04:30 PM	220						
364	5/18/2023	04:45 PM	179						
365	5/18/2023	05:00 PM	222						
366	5/18/2023	05:15 PM	167						
367	5/18/2023	05:30 PM	178						
368	5/18/2023	05:45 PM	142						
369	5/18/2023	06:00 PM	165						
370	5/18/2023	06:15 PM	164						
371	5/18/2023	06:30 PM	132						
372	5/18/2023	06:45 PM	111						
373	5/18/2023	07:00 PM	116						
374	5/18/2023	07:15 PM	101						
375	5/18/2023	07:30 PM	115						
376	5/18/2023	07:45 PM	86						
377	5/18/2023	08:00 PM	90						
378	5/18/2023	08:15 PM	89						
379	5/18/2023	08:30 PM	94						
380	5/18/2023	08:45 PM	79						
381	5/18/2023	09:00 PM	72						
382	5/18/2023	09:15 PM	54						
383	5/18/2023	09:30 PM	63						
384	5/18/2023	09:45 PM	53						
385	5/18/2023	10:00 PM	46						
386	5/18/2023	10:15 PM	26						
387	5/18/2023	10:30 PM	31						
388	5/18/2023	10:45 PM	24						
389	5/18/2023	11:00 PM	28						
390	5/18/2023	11:15 PM	26						
391	5/18/2023	11:30 PM	16						
392	5/18/2023	11:45 PM	13						
393	5/19/2023	12:00 AM	9						
394	5/19/2023	12:15 AM	23						
395	5/19/2023	12:30 AM	15						
396	5/19/2023	12:45 AM	9						
397	5/19/2023	01:00 AM	6						
398	5/19/2023	01:15 AM	4						

	A	B	C	D	E	F	G	H	I
399	5/19/2023	01:30 AM	5						
400	5/19/2023	01:45 AM	4						
401	5/19/2023	02:00 AM	9						
402	5/19/2023	02:15 AM	8						
403	5/19/2023	02:30 AM	6						
404	5/19/2023	02:45 AM	2						
405	5/19/2023	03:00 AM	5						
406	5/19/2023	03:15 AM	2						
407	5/19/2023	03:30 AM	8						
408	5/19/2023	03:45 AM	8						
409	5/19/2023	04:00 AM	6						
410	5/19/2023	04:15 AM	5						
411	5/19/2023	04:30 AM	9						
412	5/19/2023	04:45 AM	16						
413	5/19/2023	05:00 AM	23						
414	5/19/2023	05:15 AM	25						
415	5/19/2023	05:30 AM	21						
416	5/19/2023	05:45 AM	47						
417	5/19/2023	06:00 AM	34						
418	5/19/2023	06:15 AM	42						
419	5/19/2023	06:30 AM	56						
420	5/19/2023	06:45 AM	66						
421	5/19/2023	07:00 AM	82						
422	5/19/2023	07:15 AM	75						
423	5/19/2023	07:30 AM	116						
424	5/19/2023	07:45 AM	108						
425	5/19/2023	08:00 AM	90						
426	5/19/2023	08:15 AM	104						
427	5/19/2023	08:30 AM	93						
428	5/19/2023	08:45 AM	108						
429	5/19/2023	09:00 AM	107						
430	5/19/2023	09:15 AM	111						
431	5/19/2023	09:30 AM	109						
432	5/19/2023	09:45 AM	101						
433	5/19/2023	10:00 AM	121						
434	5/19/2023	10:15 AM	117						
435	5/19/2023	10:30 AM	119						
436	5/19/2023	10:45 AM	136						
437	5/19/2023	11:00 AM	148						
438	5/19/2023	11:15 AM	134						
439	5/19/2023	11:30 AM	149						
440	5/19/2023	11:45 AM	151						
441	5/19/2023	12:00 PM	200						
442	5/19/2023	12:15 PM	147						
443	5/19/2023	12:30 PM	156						
444	5/19/2023	12:45 PM	150						
445	5/19/2023	01:00 PM	147						
446	5/19/2023	01:15 PM	115						
447	5/19/2023	01:30 PM	179						
448	5/19/2023	01:45 PM	126						

	A	B	C	D	E	F	G	H	I
449	5/19/2023	02:00 PM	160						
450	5/19/2023	02:15 PM	144						
451	5/19/2023	02:30 PM	184						
452	5/19/2023	02:45 PM	146						
453	5/19/2023	03:00 PM	145						
454	5/19/2023	03:15 PM	156						
455	5/19/2023	03:30 PM	179						
456	5/19/2023	03:45 PM	168						
457	5/19/2023	04:00 PM	178						
458	5/19/2023	04:15 PM	153						
459	5/19/2023	04:30 PM	153						
460	5/19/2023	04:45 PM	146						
461	5/19/2023	05:00 PM	172						
462	5/19/2023	05:15 PM	151						
463	5/19/2023	05:30 PM	123						
464	5/19/2023	05:45 PM	130						
465	5/19/2023	06:00 PM	125						
466	5/19/2023	06:15 PM	105						
467	5/19/2023	06:30 PM	104						
468	5/19/2023	06:45 PM	94						
469	5/19/2023	07:00 PM	84						
470	5/19/2023	07:15 PM	78						
471	5/19/2023	07:30 PM	76						
472	5/19/2023	07:45 PM	86						
473	5/19/2023	08:00 PM	76						
474	5/19/2023	08:15 PM	72						
475	5/19/2023	08:30 PM	81						
476	5/19/2023	08:45 PM	77						
477	5/19/2023	09:00 PM	80						
478	5/19/2023	09:15 PM	55						
479	5/19/2023	09:30 PM	60						
480	5/19/2023	09:45 PM	66						
481	5/19/2023	10:00 PM	52						
482	5/19/2023	10:15 PM	49						
483	5/19/2023	10:30 PM	40						
484	5/19/2023	10:45 PM	28						
485	5/19/2023	11:00 PM	22						
486	5/19/2023	11:15 PM	30						
487	5/19/2023	11:30 PM	27						
488	5/19/2023	11:45 PM	15						
489	5/20/2023	12:00 AM	7						
490	5/20/2023	12:15 AM	14						
491	5/20/2023	12:30 AM	12						
492	5/20/2023	12:45 AM	8						
493	5/20/2023	01:00 AM	8						
494	5/20/2023	01:15 AM	4						
495	5/20/2023	01:30 AM	4						
496	5/20/2023	01:45 AM	7						
497	5/20/2023	02:00 AM	5						
498	5/20/2023	02:15 AM	4						

	A	B	C	D	E	F	G	H	I
499	5/20/2023	02:30 AM	6						
500	5/20/2023	02:45 AM	2						
501	5/20/2023	03:00 AM	2						
502	5/20/2023	03:15 AM	1						
503	5/20/2023	03:30 AM	6						
504	5/20/2023	03:45 AM	5						
505	5/20/2023	04:00 AM	6						
506	5/20/2023	04:15 AM	6						
507	5/20/2023	04:30 AM	7						
508	5/20/2023	04:45 AM	6						
509	5/20/2023	05:00 AM	10						
510	5/20/2023	05:15 AM	13						
511	5/20/2023	05:30 AM	13						
512	5/20/2023	05:45 AM	29						
513	5/20/2023	06:00 AM	17						
514	5/20/2023	06:15 AM	13						
515	5/20/2023	06:30 AM	12						
516	5/20/2023	06:45 AM	35						
517	5/20/2023	07:00 AM	47						
518	5/20/2023	07:15 AM	50						
519	5/20/2023	07:30 AM	41						
520	5/20/2023	07:45 AM	81						
521	5/20/2023	08:00 AM	50						
522	5/20/2023	08:15 AM	62						
523	5/20/2023	08:30 AM	76						
524	5/20/2023	08:45 AM	69						
525	5/20/2023	09:00 AM	78						
526	5/20/2023	09:15 AM	85						
527	5/20/2023	09:30 AM	96						
528	5/20/2023	09:45 AM	78						
529	5/20/2023	10:00 AM	114						
530	5/20/2023	10:15 AM	105						
531	5/20/2023	10:30 AM	107						
532	5/20/2023	10:45 AM	110						
533	5/20/2023	11:00 AM	134						
534	5/20/2023	11:15 AM	129						
535	5/20/2023	11:30 AM	105						
536	5/20/2023	11:45 AM	133						
537	5/20/2023	12:00 PM	117						
538	5/20/2023	12:15 PM	107						
539	5/20/2023	12:30 PM	142						
540	5/20/2023	12:45 PM	108						
541	5/20/2023	01:00 PM	107						
542	5/20/2023	01:15 PM	122						
543	5/20/2023	01:30 PM	98						
544	5/20/2023	01:45 PM	116						
545	5/20/2023	02:00 PM	113						
546	5/20/2023	02:15 PM	124						
547	5/20/2023	02:30 PM	99						
548	5/20/2023	02:45 PM	101						

	A	B	C	D	E	F	G	H	I
549	5/20/2023	03:00 PM	114						
550	5/20/2023	03:15 PM	102						
551	5/20/2023	03:30 PM	104						
552	5/20/2023	03:45 PM	102						
553	5/20/2023	04:00 PM	125						
554	5/20/2023	04:15 PM	91						
555	5/20/2023	04:30 PM	90						
556	5/20/2023	04:45 PM	97						
557	5/20/2023	05:00 PM	98						
558	5/20/2023	05:15 PM	101						
559	5/20/2023	05:30 PM	83						
560	5/20/2023	05:45 PM	99						
561	5/20/2023	06:00 PM	105						
562	5/20/2023	06:15 PM	77						
563	5/20/2023	06:30 PM	73						
564	5/20/2023	06:45 PM	72						
565	5/20/2023	07:00 PM	64						
566	5/20/2023	07:15 PM	61						
567	5/20/2023	07:30 PM	69						
568	5/20/2023	07:45 PM	63						
569	5/20/2023	08:00 PM	50						
570	5/20/2023	08:15 PM	58						
571	5/20/2023	08:30 PM	64						
572	5/20/2023	08:45 PM	61						
573	5/20/2023	09:00 PM	51						
574	5/20/2023	09:15 PM	52						
575	5/20/2023	09:30 PM	55						
576	5/20/2023	09:45 PM	51						
577	5/20/2023	10:00 PM	31						
578	5/20/2023	10:15 PM	30						
579	5/20/2023	10:30 PM	36						
580	5/20/2023	10:45 PM	24						
581	5/20/2023	11:00 PM	20						
582	5/20/2023	11:15 PM	32						
583	5/20/2023	11:30 PM	17						
584	5/20/2023	11:45 PM	12						
585	5/21/2023	12:00 AM	14						
586	5/21/2023	12:15 AM	8						
587	5/21/2023	12:30 AM	11						
588	5/21/2023	12:45 AM	13						
589	5/21/2023	01:00 AM	6						
590	5/21/2023	01:15 AM	7						
591	5/21/2023	01:30 AM	3						
592	5/21/2023	01:45 AM	3						
593	5/21/2023	02:00 AM	7						
594	5/21/2023	02:15 AM	9						
595	5/21/2023	02:30 AM	7						
596	5/21/2023	02:45 AM	5						
597	5/21/2023	03:00 AM	6						
598	5/21/2023	03:15 AM	4						

	A	B	C	D	E	F	G	H	I
599	5/21/2023	03:30 AM	5						
600	5/21/2023	03:45 AM	5						
601	5/21/2023	04:00 AM	4						
602	5/21/2023	04:15 AM	3						
603	5/21/2023	04:30 AM	7						
604	5/21/2023	04:45 AM	5						
605	5/21/2023	05:00 AM	5						
606	5/21/2023	05:15 AM	6						
607	5/21/2023	05:30 AM	15						
608	5/21/2023	05:45 AM	20						
609	5/21/2023	06:00 AM	15						
610	5/21/2023	06:15 AM	11						
611	5/21/2023	06:30 AM	19						
612	5/21/2023	06:45 AM	23						
613	5/21/2023	07:00 AM	32						
614	5/21/2023	07:15 AM	39						
615	5/21/2023	07:30 AM	39						
616	5/21/2023	07:45 AM	47						
617	5/21/2023	08:00 AM	51						
618	5/21/2023	08:15 AM	51						
619	5/21/2023	08:30 AM	54						
620	5/21/2023	08:45 AM	75						
621	5/21/2023	09:00 AM	75						
622	5/21/2023	09:15 AM	60						
623	5/21/2023	09:30 AM	95						
624	5/21/2023	09:45 AM	90						
625	5/21/2023	10:00 AM	91						
626	5/21/2023	10:15 AM	99						
627	5/21/2023	10:30 AM	83						
628	5/21/2023	10:45 AM	92						
629	5/21/2023	11:00 AM	90						
630	5/21/2023	11:15 AM	89						
631	5/21/2023	11:30 AM	99						
632	5/21/2023	11:45 AM	113						
633	5/21/2023	12:00 PM	139						
634	5/21/2023	12:15 PM	130						
635	5/21/2023	12:30 PM	138						
636	5/21/2023	12:45 PM	98						
637	5/21/2023	01:00 PM	118						
638	5/21/2023	01:15 PM	99						
639	5/21/2023	01:30 PM	123						
640	5/21/2023	01:45 PM	104						
641	5/21/2023	02:00 PM	92						
642	5/21/2023	02:15 PM	109						
643	5/21/2023	02:30 PM	99						
644	5/21/2023	02:45 PM	111						
645	5/21/2023	03:00 PM	109						
646	5/21/2023	03:15 PM	79						
647	5/21/2023	03:30 PM	100						
648	5/21/2023	03:45 PM	80						

	A	B	C	D	E	F	G	H	I
649	5/21/2023	04:00 PM	94						
650	5/21/2023	04:15 PM	81						
651	5/21/2023	04:30 PM	70						
652	5/21/2023	04:45 PM	83						
653	5/21/2023	05:00 PM	66						
654	5/21/2023	05:15 PM	86						
655	5/21/2023	05:30 PM	78						
656	5/21/2023	05:45 PM	75						
657	5/21/2023	06:00 PM	95						
658	5/21/2023	06:15 PM	85						
659	5/21/2023	06:30 PM	77						
660	5/21/2023	06:45 PM	62						
661	5/21/2023	07:00 PM	80						
662	5/21/2023	07:15 PM	60						
663	5/21/2023	07:30 PM	85						
664	5/21/2023	07:45 PM	62						
665	5/21/2023	08:00 PM	74						
666	5/21/2023	08:15 PM	64						
667	5/21/2023	08:30 PM	58						
668	5/21/2023	08:45 PM	54						
669	5/21/2023	09:00 PM	46						
670	5/21/2023	09:15 PM	46						
671	5/21/2023	09:30 PM	43						
672	5/21/2023	09:45 PM	40						
673	5/21/2023	10:00 PM	26						
674	5/21/2023	10:15 PM	19						
675	5/21/2023	10:30 PM	23						
676	5/21/2023	10:45 PM	22						
677	5/21/2023	11:00 PM	14						
678	5/21/2023	11:15 PM	19						
679	5/21/2023	11:30 PM	14						
680	5/21/2023	11:45 PM	20						
681	5/22/2023	12:00 AM	13						
682	5/22/2023	12:15 AM	15						
683	5/22/2023	12:30 AM	20						
684	5/22/2023	12:45 AM	11						
685	5/22/2023	01:00 AM	11						
686	5/22/2023	01:15 AM	7						
687	5/22/2023	01:30 AM	7						
688	5/22/2023	01:45 AM	8						
689	5/22/2023	02:00 AM	5						
690	5/22/2023	02:15 AM	4						
691	5/22/2023	02:30 AM	3						
692	5/22/2023	02:45 AM	5						
693	5/22/2023	03:00 AM	9						
694	5/22/2023	03:15 AM	7						
695	5/22/2023	03:30 AM	15						
696	5/22/2023	03:45 AM	7						
697	5/22/2023	04:00 AM	12						
698	5/22/2023	04:15 AM	4						

	A	B	C	D	E	F	G	H	I
699	5/22/2023	04:30 AM	11						
700	5/22/2023	04:45 AM	22						
701	5/22/2023	05:00 AM	17						
702	5/22/2023	05:15 AM	37						
703	5/22/2023	05:30 AM	33						
704	5/22/2023	05:45 AM	55						
705	5/22/2023	06:00 AM	52						
706	5/22/2023	06:15 AM	43						
707	5/22/2023	06:30 AM	59						
708	5/22/2023	06:45 AM	69						
709	5/22/2023	07:00 AM	86						
710	5/22/2023	07:15 AM	89						
711	5/22/2023	07:30 AM	104						
712	5/22/2023	07:45 AM	133						
713	5/22/2023	08:00 AM	120						
714	5/22/2023	08:15 AM	121						
715	5/22/2023	08:30 AM	115						
716	5/22/2023	08:45 AM	104						
717	5/22/2023	09:00 AM	107						
718	5/22/2023	09:15 AM	129						
719	5/22/2023	09:30 AM	124						
720	5/22/2023	09:45 AM	114						
721	5/22/2023	10:00 AM	129						
722	5/22/2023	10:15 AM	122						
723	5/22/2023	10:30 AM	127						
724	5/22/2023	10:45 AM	126						
725	5/22/2023	11:00 AM	121						
726	5/22/2023	11:15 AM	134						
727	5/22/2023	11:30 AM	160						
728	5/22/2023	11:45 AM	157						
729	5/22/2023	12:00 PM	204						
730	5/22/2023	12:15 PM	165						
731	5/22/2023	12:30 PM	163						
732	5/22/2023	12:45 PM	143						
733	5/22/2023	01:00 PM	141						
734	5/22/2023	01:15 PM	117						
735	5/22/2023	01:30 PM	163						
736	5/22/2023	01:45 PM	123						
737	5/22/2023	02:00 PM	145						
738	5/22/2023	02:15 PM	140						
739	5/22/2023	02:30 PM	151						
740	5/22/2023	02:45 PM	148						
741	5/22/2023	03:00 PM	154						
742	5/22/2023	03:15 PM	186						
743	5/22/2023	03:30 PM	222						
744	5/22/2023	03:45 PM	199						
745	5/22/2023	04:00 PM	195						
746	5/22/2023	04:15 PM	178						
747	5/22/2023	04:30 PM	166						
748	5/22/2023	04:45 PM	156						

	A	B	C	D	E	F	G	H	I
749	5/22/2023	05:00 PM	145						
750	5/22/2023	05:15 PM	156						
751	5/22/2023	05:30 PM	134						
752	5/22/2023	05:45 PM	122						
753	5/22/2023	06:00 PM	121						
754	5/22/2023	06:15 PM	100						
755	5/22/2023	06:30 PM	89						
756	5/22/2023	06:45 PM	78						
757	5/22/2023	07:00 PM	66						
758	5/22/2023	07:15 PM	74						
759	5/22/2023	07:30 PM	70						
760	5/22/2023	07:45 PM	65						
761	5/22/2023	08:00 PM	66						
762	5/22/2023	08:15 PM	62						
763	5/22/2023	08:30 PM	52						
764	5/22/2023	08:45 PM	45						
765	5/22/2023	09:00 PM	40						
766	5/22/2023	09:15 PM	33						
767	5/22/2023	09:30 PM	29						
768	5/22/2023	09:45 PM	27						
769	5/22/2023	10:00 PM	22						
770	5/22/2023	10:15 PM	29						
771	5/22/2023	10:30 PM	26						
772	5/22/2023	10:45 PM	12						
773	5/22/2023	11:00 PM	15						
774	5/22/2023	11:15 PM	14						
775	5/22/2023	11:30 PM	12						
776	5/22/2023	11:45 PM	16						
777	5/23/2023	12:00 AM	7						
778	5/23/2023	12:15 AM	8						
779	5/23/2023	12:30 AM	5						
780	5/23/2023	12:45 AM	9						
781	5/23/2023	01:00 AM	4						
782	5/23/2023	01:15 AM	8						
783	5/23/2023	01:30 AM	3						
784	5/23/2023	01:45 AM	2						
785	5/23/2023	02:00 AM	6						
786	5/23/2023	02:15 AM	4						
787	5/23/2023	02:30 AM	3						
788	5/23/2023	02:45 AM	4						
789	5/23/2023	03:00 AM	4						
790	5/23/2023	03:15 AM	4						
791	5/23/2023	03:30 AM	11						
792	5/23/2023	03:45 AM	5						
793	5/23/2023	04:00 AM	15						
794	5/23/2023	04:15 AM	2						
795	5/23/2023	04:30 AM	18						
796	5/23/2023	04:45 AM	25						
797	5/23/2023	05:00 AM	21						
798	5/23/2023	05:15 AM	28						

	A	B	C	D	E	F	G	H	I
799	5/23/2023	05:30 AM	47						
800	5/23/2023	05:45 AM	49						
801	5/23/2023	06:00 AM	42						
802	5/23/2023	06:15 AM	38						
803	5/23/2023	06:30 AM	58						
804	5/23/2023	06:45 AM	72						
805	5/23/2023	07:00 AM	65						
806	5/23/2023	07:15 AM	104						
807	5/23/2023	07:30 AM	121						
808	5/23/2023	07:45 AM	127						
809	5/23/2023	08:00 AM	93						
810	5/23/2023	08:15 AM	98						
811	5/23/2023	08:30 AM	114						
812	5/23/2023	08:45 AM	109						
813	5/23/2023	09:00 AM	81						
814	5/23/2023	09:15 AM	96						
815	5/23/2023	09:30 AM	113						
816	5/23/2023	09:45 AM	116						
817	5/23/2023	10:00 AM	113						
818	5/23/2023	10:15 AM	104						
819	5/23/2023	10:30 AM	131						
820	5/23/2023	10:45 AM	151						
821	5/23/2023	11:00 AM	118						
822	5/23/2023	11:15 AM	139						
823	5/23/2023	11:30 AM	123						
824	5/23/2023	11:45 AM	144						
825	5/23/2023	12:00 PM	184						
826	5/23/2023	12:15 PM	137						
827	5/23/2023	12:30 PM	147						
828	5/23/2023	12:45 PM	136						
829	5/23/2023	01:00 PM	102						
830	5/23/2023	01:15 PM	145						
831	5/23/2023	01:30 PM	137						
832	5/23/2023	01:45 PM	151						
833	5/23/2023	02:00 PM	145						
834	5/23/2023	02:15 PM	136						
835	5/23/2023	02:30 PM	156						
836	5/23/2023	02:45 PM	130						
837	5/23/2023	03:00 PM	163						
838	5/23/2023	03:15 PM	169						
839	5/23/2023	03:30 PM	225						
840	5/23/2023	03:45 PM	187						
841	5/23/2023	04:00 PM	192						
842	5/23/2023	04:15 PM	156						
843	5/23/2023	04:30 PM	246						
844	5/23/2023	04:45 PM	182						
845	5/23/2023	05:00 PM	205						
846	5/23/2023	05:15 PM	163						
847	5/23/2023	05:30 PM	159						
848	5/23/2023	05:45 PM	142						

	A	B	C	D	E	F	G	H	I
849	5/23/2023	06:00 PM	146						
850	5/23/2023	06:15 PM	127						
851	5/23/2023	06:30 PM	118						
852	5/23/2023	06:45 PM	110						
853	5/23/2023	07:00 PM	99						
854	5/23/2023	07:15 PM	87						
855	5/23/2023	07:30 PM	80						
856	5/23/2023	07:45 PM	96						
857	5/23/2023	08:00 PM	98						
858	5/23/2023	08:15 PM	98						
859	5/23/2023	08:30 PM	80						
860	5/23/2023	08:45 PM	75						
861	5/23/2023	09:00 PM	67						
862	5/23/2023	09:15 PM	71						
863	5/23/2023	09:30 PM	43						
864	5/23/2023	09:45 PM	34						
865	5/23/2023	10:00 PM	51						
866	5/23/2023	10:15 PM	25						
867	5/23/2023	10:30 PM	29						
868	5/23/2023	10:45 PM	22						
869	5/23/2023	11:00 PM	31						
870	5/23/2023	11:15 PM	13						
871	5/23/2023	11:30 PM	23						
872	5/23/2023	11:45 PM	12						

	A	B	C	D	E	F	G	H	I
1									
2	File Name: C:\Users\obarrie\Desktop\transfer\Documents\Documents\Osman\Osman from harddrive\Documents\TDB\WSP\Syracuse\Data\ATR\SYRACUSE BATCH 10 jamar\SYRACUSE BATCH 10\ATR 1352.tf2								
3	Start Date: 5/15/2023								
4	Start Time: 12:00:00 AM								
5	Location 1: WB W Taft Rd at Bear Rd								
6	Location 2: SYRACUSE,NY								
7									
8	Date	Time	WB						
9	5/15/2023	12:00 AM	10						
10	5/15/2023	12:15 AM	17						
11	5/15/2023	12:30 AM	5						
12	5/15/2023	12:45 AM	4						
13	5/15/2023	01:00 AM	4						
14	5/15/2023	01:15 AM	2						
15	5/15/2023	01:30 AM	5						
16	5/15/2023	01:45 AM	5						
17	5/15/2023	02:00 AM	3						
18	5/15/2023	02:15 AM	2						
19	5/15/2023	02:30 AM	2						
20	5/15/2023	02:45 AM	3						
21	5/15/2023	03:00 AM	3						
22	5/15/2023	03:15 AM	3						
23	5/15/2023	03:30 AM	7						
24	5/15/2023	03:45 AM	7						
25	5/15/2023	04:00 AM	2						
26	5/15/2023	04:15 AM	6						
27	5/15/2023	04:30 AM	14						
28	5/15/2023	04:45 AM	12						
29	5/15/2023	05:00 AM	26						
30	5/15/2023	05:15 AM	23						
31	5/15/2023	05:30 AM	53						
32	5/15/2023	05:45 AM	47						
33	5/15/2023	06:00 AM	42						
34	5/15/2023	06:15 AM	58						
35	5/15/2023	06:30 AM	79						
36	5/15/2023	06:45 AM	87						
37	5/15/2023	07:00 AM	64						
38	5/15/2023	07:15 AM	88						
39	5/15/2023	07:30 AM	87						
40	5/15/2023	07:45 AM	108						
41	5/15/2023	08:00 AM	74						
42	5/15/2023	08:15 AM	79						
43	5/15/2023	08:30 AM	74						
44	5/15/2023	08:45 AM	80						
45	5/15/2023	09:00 AM	70						
46	5/15/2023	09:15 AM	102						
47	5/15/2023	09:30 AM	77						
48	5/15/2023	09:45 AM	96						

	A	B	C	D	E	F	G	H	I
49	5/15/2023	10:00 AM	69						
50	5/15/2023	10:15 AM	72						
51	5/15/2023	10:30 AM	87						
52	5/15/2023	10:45 AM	91						
53	5/15/2023	11:00 AM	88						
54	5/15/2023	11:15 AM	98						
55	5/15/2023	11:30 AM	104						
56	5/15/2023	11:45 AM	117						
57	5/15/2023	12:00 PM	95						
58	5/15/2023	12:15 PM	132						
59	5/15/2023	12:30 PM	125						
60	5/15/2023	12:45 PM	101						
61	5/15/2023	01:00 PM	113						
62	5/15/2023	01:15 PM	123						
63	5/15/2023	01:30 PM	107						
64	5/15/2023	01:45 PM	89						
65	5/15/2023	02:00 PM	133						
66	5/15/2023	02:15 PM	134						
67	5/15/2023	02:30 PM	158						
68	5/15/2023	02:45 PM	132						
69	5/15/2023	03:00 PM	152						
70	5/15/2023	03:15 PM	147						
71	5/15/2023	03:30 PM	156						
72	5/15/2023	03:45 PM	209						
73	5/15/2023	04:00 PM	194						
74	5/15/2023	04:15 PM	212						
75	5/15/2023	04:30 PM	205						
76	5/15/2023	04:45 PM	193						
77	5/15/2023	05:00 PM	236						
78	5/15/2023	05:15 PM	215						
79	5/15/2023	05:30 PM	233						
80	5/15/2023	05:45 PM	155						
81	5/15/2023	06:00 PM	167						
82	5/15/2023	06:15 PM	170						
83	5/15/2023	06:30 PM	106						
84	5/15/2023	06:45 PM	128						
85	5/15/2023	07:00 PM	145						
86	5/15/2023	07:15 PM	114						
87	5/15/2023	07:30 PM	120						
88	5/15/2023	07:45 PM	109						
89	5/15/2023	08:00 PM	105						
90	5/15/2023	08:15 PM	111						
91	5/15/2023	08:30 PM	87						
92	5/15/2023	08:45 PM	70						
93	5/15/2023	09:00 PM	62						
94	5/15/2023	09:15 PM	58						
95	5/15/2023	09:30 PM	54						
96	5/15/2023	09:45 PM	48						
97	5/15/2023	10:00 PM	52						
98	5/15/2023	10:15 PM	34						

	A	B	C	D	E	F	G	H	I
99	5/15/2023	10:30 PM	25						
100	5/15/2023	10:45 PM	29						
101	5/15/2023	11:00 PM	33						
102	5/15/2023	11:15 PM	30						
103	5/15/2023	11:30 PM	16						
104	5/15/2023	11:45 PM	27						
105	5/16/2023	12:00 AM	25						
106	5/16/2023	12:15 AM	16						
107	5/16/2023	12:30 AM	11						
108	5/16/2023	12:45 AM	12						
109	5/16/2023	01:00 AM	9						
110	5/16/2023	01:15 AM	13						
111	5/16/2023	01:30 AM	6						
112	5/16/2023	01:45 AM	10						
113	5/16/2023	02:00 AM	10						
114	5/16/2023	02:15 AM	8						
115	5/16/2023	02:30 AM	6						
116	5/16/2023	02:45 AM	3						
117	5/16/2023	03:00 AM	8						
118	5/16/2023	03:15 AM	7						
119	5/16/2023	03:30 AM	9						
120	5/16/2023	03:45 AM	15						
121	5/16/2023	04:00 AM	12						
122	5/16/2023	04:15 AM	18						
123	5/16/2023	04:30 AM	18						
124	5/16/2023	04:45 AM	39						
125	5/16/2023	05:00 AM	28						
126	5/16/2023	05:15 AM	37						
127	5/16/2023	05:30 AM	66						
128	5/16/2023	05:45 AM	92						
129	5/16/2023	06:00 AM	73						
130	5/16/2023	06:15 AM	83						
131	5/16/2023	06:30 AM	97						
132	5/16/2023	06:45 AM	148						
133	5/16/2023	07:00 AM	97						
134	5/16/2023	07:15 AM	108						
135	5/16/2023	07:30 AM	116						
136	5/16/2023	07:45 AM	183						
137	5/16/2023	08:00 AM	94						
138	5/16/2023	08:15 AM	133						
139	5/16/2023	08:30 AM	114						
140	5/16/2023	08:45 AM	112						
141	5/16/2023	09:00 AM	119						
142	5/16/2023	09:15 AM	99						
143	5/16/2023	09:30 AM	121						
144	5/16/2023	09:45 AM	135						
145	5/16/2023	10:00 AM	129						
146	5/16/2023	10:15 AM	114						
147	5/16/2023	10:30 AM	136						
148	5/16/2023	10:45 AM	129						

	A	B	C	D	E	F	G	H	I
149	5/16/2023	11:00 AM	148						
150	5/16/2023	11:15 AM	140						
151	5/16/2023	11:30 AM	166						
152	5/16/2023	11:45 AM	162						
153	5/16/2023	12:00 PM	169						
154	5/16/2023	12:15 PM	188						
155	5/16/2023	12:30 PM	178						
156	5/16/2023	12:45 PM	178						
157	5/16/2023	01:00 PM	158						
158	5/16/2023	01:15 PM	154						
159	5/16/2023	01:30 PM	161						
160	5/16/2023	01:45 PM	152						
161	5/16/2023	02:00 PM	144						
162	5/16/2023	02:15 PM	149						
163	5/16/2023	02:30 PM	182						
164	5/16/2023	02:45 PM	161						
165	5/16/2023	03:00 PM	149						
166	5/16/2023	03:15 PM	185						
167	5/16/2023	03:30 PM	169						
168	5/16/2023	03:45 PM	168						
169	5/16/2023	04:00 PM	178						
170	5/16/2023	04:15 PM	199						
171	5/16/2023	04:30 PM	209						
172	5/16/2023	04:45 PM	172						
173	5/16/2023	05:00 PM	210						
174	5/16/2023	05:15 PM	206						
175	5/16/2023	05:30 PM	217						
176	5/16/2023	05:45 PM	199						
177	5/16/2023	06:00 PM	149						
178	5/16/2023	06:15 PM	138						
179	5/16/2023	06:30 PM	123						
180	5/16/2023	06:45 PM	114						
181	5/16/2023	07:00 PM	119						
182	5/16/2023	07:15 PM	115						
183	5/16/2023	07:30 PM	106						
184	5/16/2023	07:45 PM	106						
185	5/16/2023	08:00 PM	94						
186	5/16/2023	08:15 PM	92						
187	5/16/2023	08:30 PM	109						
188	5/16/2023	08:45 PM	91						
189	5/16/2023	09:00 PM	94						
190	5/16/2023	09:15 PM	75						
191	5/16/2023	09:30 PM	34						
192	5/16/2023	09:45 PM	47						
193	5/16/2023	10:00 PM	34						
194	5/16/2023	10:15 PM	40						
195	5/16/2023	10:30 PM	29						
196	5/16/2023	10:45 PM	35						
197	5/16/2023	11:00 PM	40						
198	5/16/2023	11:15 PM	25						

	A	B	C	D	E	F	G	H	I
199	5/16/2023	11:30 PM	19						
200	5/16/2023	11:45 PM	10						
201	5/17/2023	12:00 AM	24						
202	5/17/2023	12:15 AM	7						
203	5/17/2023	12:30 AM	14						
204	5/17/2023	12:45 AM	5						
205	5/17/2023	01:00 AM	6						
206	5/17/2023	01:15 AM	15						
207	5/17/2023	01:30 AM	6						
208	5/17/2023	01:45 AM	1						
209	5/17/2023	02:00 AM	4						
210	5/17/2023	02:15 AM	3						
211	5/17/2023	02:30 AM	12						
212	5/17/2023	02:45 AM	3						
213	5/17/2023	03:00 AM	8						
214	5/17/2023	03:15 AM	9						
215	5/17/2023	03:30 AM	8						
216	5/17/2023	03:45 AM	11						
217	5/17/2023	04:00 AM	9						
218	5/17/2023	04:15 AM	16						
219	5/17/2023	04:30 AM	24						
220	5/17/2023	04:45 AM	42						
221	5/17/2023	05:00 AM	34						
222	5/17/2023	05:15 AM	48						
223	5/17/2023	05:30 AM	45						
224	5/17/2023	05:45 AM	107						
225	5/17/2023	06:00 AM	68						
226	5/17/2023	06:15 AM	88						
227	5/17/2023	06:30 AM	114						
228	5/17/2023	06:45 AM	140						
229	5/17/2023	07:00 AM	91						
230	5/17/2023	07:15 AM	110						
231	5/17/2023	07:30 AM	140						
232	5/17/2023	07:45 AM	127						
233	5/17/2023	08:00 AM	140						
234	5/17/2023	08:15 AM	125						
235	5/17/2023	08:30 AM	147						
236	5/17/2023	08:45 AM	126						
237	5/17/2023	09:00 AM	117						
238	5/17/2023	09:15 AM	133						
239	5/17/2023	09:30 AM	135						
240	5/17/2023	09:45 AM	127						
241	5/17/2023	10:00 AM	117						
242	5/17/2023	10:15 AM	120						
243	5/17/2023	10:30 AM	167						
244	5/17/2023	10:45 AM	129						
245	5/17/2023	11:00 AM	136						
246	5/17/2023	11:15 AM	139						
247	5/17/2023	11:30 AM	163						
248	5/17/2023	11:45 AM	161						

	A	B	C	D	E	F	G	H	I
249	5/17/2023	12:00 PM	192						
250	5/17/2023	12:15 PM	207						
251	5/17/2023	12:30 PM	196						
252	5/17/2023	12:45 PM	198						
253	5/17/2023	01:00 PM	182						
254	5/17/2023	01:15 PM	184						
255	5/17/2023	01:30 PM	127						
256	5/17/2023	01:45 PM	116						
257	5/17/2023	02:00 PM	93						
258	5/17/2023	02:15 PM	117						
259	5/17/2023	02:30 PM	100						
260	5/17/2023	02:45 PM	102						
261	5/17/2023	03:00 PM	125						
262	5/17/2023	03:15 PM	117						
263	5/17/2023	03:30 PM	126						
264	5/17/2023	03:45 PM	187						
265	5/17/2023	04:00 PM	188						
266	5/17/2023	04:15 PM	195						
267	5/17/2023	04:30 PM	210						
268	5/17/2023	04:45 PM	240						
269	5/17/2023	05:00 PM	266						
270	5/17/2023	05:15 PM	230						
271	5/17/2023	05:30 PM	205						
272	5/17/2023	05:45 PM	182						
273	5/17/2023	06:00 PM	187						
274	5/17/2023	06:15 PM	144						
275	5/17/2023	06:30 PM	149						
276	5/17/2023	06:45 PM	127						
277	5/17/2023	07:00 PM	158						
278	5/17/2023	07:15 PM	97						
279	5/17/2023	07:30 PM	109						
280	5/17/2023	07:45 PM	96						
281	5/17/2023	08:00 PM	111						
282	5/17/2023	08:15 PM	121						
283	5/17/2023	08:30 PM	81						
284	5/17/2023	08:45 PM	78						
285	5/17/2023	09:00 PM	63						
286	5/17/2023	09:15 PM	66						
287	5/17/2023	09:30 PM	63						
288	5/17/2023	09:45 PM	57						
289	5/17/2023	10:00 PM	39						
290	5/17/2023	10:15 PM	32						
291	5/17/2023	10:30 PM	24						
292	5/17/2023	10:45 PM	23						
293	5/17/2023	11:00 PM	34						
294	5/17/2023	11:15 PM	19						
295	5/17/2023	11:30 PM	30						
296	5/17/2023	11:45 PM	18						
297	5/18/2023	12:00 AM	14						
298	5/18/2023	12:15 AM	15						

	A	B	C	D	E	F	G	H	I
299	5/18/2023	12:30 AM	12						
300	5/18/2023	12:45 AM	8						
301	5/18/2023	01:00 AM	7						
302	5/18/2023	01:15 AM	5						
303	5/18/2023	01:30 AM	10						
304	5/18/2023	01:45 AM	11						
305	5/18/2023	02:00 AM	5						
306	5/18/2023	02:15 AM	7						
307	5/18/2023	02:30 AM	5						
308	5/18/2023	02:45 AM	5						
309	5/18/2023	03:00 AM	5						
310	5/18/2023	03:15 AM	6						
311	5/18/2023	03:30 AM	10						
312	5/18/2023	03:45 AM	13						
313	5/18/2023	04:00 AM	9						
314	5/18/2023	04:15 AM	20						
315	5/18/2023	04:30 AM	16						
316	5/18/2023	04:45 AM	54						
317	5/18/2023	05:00 AM	30						
318	5/18/2023	05:15 AM	48						
319	5/18/2023	05:30 AM	50						
320	5/18/2023	05:45 AM	83						
321	5/18/2023	06:00 AM	88						
322	5/18/2023	06:15 AM	87						
323	5/18/2023	06:30 AM	112						
324	5/18/2023	06:45 AM	151						
325	5/18/2023	07:00 AM	101						
326	5/18/2023	07:15 AM	98						
327	5/18/2023	07:30 AM	164						
328	5/18/2023	07:45 AM	156						
329	5/18/2023	08:00 AM	130						
330	5/18/2023	08:15 AM	118						
331	5/18/2023	08:30 AM	93						
332	5/18/2023	08:45 AM	127						
333	5/18/2023	09:00 AM	118						
334	5/18/2023	09:15 AM	152						
335	5/18/2023	09:30 AM	125						
336	5/18/2023	09:45 AM	148						
337	5/18/2023	10:00 AM	119						
338	5/18/2023	10:15 AM	137						
339	5/18/2023	10:30 AM	160						
340	5/18/2023	10:45 AM	147						
341	5/18/2023	11:00 AM	146						
342	5/18/2023	11:15 AM	148						
343	5/18/2023	11:30 AM	165						
344	5/18/2023	11:45 AM	185						
345	5/18/2023	12:00 PM	194						
346	5/18/2023	12:15 PM	223						
347	5/18/2023	12:30 PM	160						
348	5/18/2023	12:45 PM	186						

	A	B	C	D	E	F	G	H	I
349	5/18/2023	01:00 PM	176						
350	5/18/2023	01:15 PM	209						
351	5/18/2023	01:30 PM	215						
352	5/18/2023	01:45 PM	148						
353	5/18/2023	02:00 PM	152						
354	5/18/2023	02:15 PM	164						
355	5/18/2023	02:30 PM	141						
356	5/18/2023	02:45 PM	171						
357	5/18/2023	03:00 PM	199						
358	5/18/2023	03:15 PM	180						
359	5/18/2023	03:30 PM	173						
360	5/18/2023	03:45 PM	205						
361	5/18/2023	04:00 PM	170						
362	5/18/2023	04:15 PM	179						
363	5/18/2023	04:30 PM	189						
364	5/18/2023	04:45 PM	196						
365	5/18/2023	05:00 PM	240						
366	5/18/2023	05:15 PM	219						
367	5/18/2023	05:30 PM	157						
368	5/18/2023	05:45 PM	198						
369	5/18/2023	06:00 PM	156						
370	5/18/2023	06:15 PM	164						
371	5/18/2023	06:30 PM	120						
372	5/18/2023	06:45 PM	165						
373	5/18/2023	07:00 PM	131						
374	5/18/2023	07:15 PM	121						
375	5/18/2023	07:30 PM	111						
376	5/18/2023	07:45 PM	108						
377	5/18/2023	08:00 PM	96						
378	5/18/2023	08:15 PM	124						
379	5/18/2023	08:30 PM	103						
380	5/18/2023	08:45 PM	88						
381	5/18/2023	09:00 PM	85						
382	5/18/2023	09:15 PM	83						
383	5/18/2023	09:30 PM	74						
384	5/18/2023	09:45 PM	53						
385	5/18/2023	10:00 PM	60						
386	5/18/2023	10:15 PM	42						
387	5/18/2023	10:30 PM	34						
388	5/18/2023	10:45 PM	26						
389	5/18/2023	11:00 PM	27						
390	5/18/2023	11:15 PM	31						
391	5/18/2023	11:30 PM	29						
392	5/18/2023	11:45 PM	17						
393	5/19/2023	12:00 AM	15						
394	5/19/2023	12:15 AM	20						
395	5/19/2023	12:30 AM	6						
396	5/19/2023	12:45 AM	12						
397	5/19/2023	01:00 AM	5						
398	5/19/2023	01:15 AM	4						

	A	B	C	D	E	F	G	H	I
399	5/19/2023	01:30 AM	11						
400	5/19/2023	01:45 AM	11						
401	5/19/2023	02:00 AM	7						
402	5/19/2023	02:15 AM	4						
403	5/19/2023	02:30 AM	7						
404	5/19/2023	02:45 AM	7						
405	5/19/2023	03:00 AM	6						
406	5/19/2023	03:15 AM	5						
407	5/19/2023	03:30 AM	13						
408	5/19/2023	03:45 AM	12						
409	5/19/2023	04:00 AM	9						
410	5/19/2023	04:15 AM	12						
411	5/19/2023	04:30 AM	10						
412	5/19/2023	04:45 AM	28						
413	5/19/2023	05:00 AM	37						
414	5/19/2023	05:15 AM	28						
415	5/19/2023	05:30 AM	44						
416	5/19/2023	05:45 AM	80						
417	5/19/2023	06:00 AM	57						
418	5/19/2023	06:15 AM	62						
419	5/19/2023	06:30 AM	84						
420	5/19/2023	06:45 AM	108						
421	5/19/2023	07:00 AM	116						
422	5/19/2023	07:15 AM	90						
423	5/19/2023	07:30 AM	106						
424	5/19/2023	07:45 AM	129						
425	5/19/2023	08:00 AM	97						
426	5/19/2023	08:15 AM	94						
427	5/19/2023	08:30 AM	120						
428	5/19/2023	08:45 AM	131						
429	5/19/2023	09:00 AM	82						
430	5/19/2023	09:15 AM	118						
431	5/19/2023	09:30 AM	141						
432	5/19/2023	09:45 AM	123						
433	5/19/2023	10:00 AM	145						
434	5/19/2023	10:15 AM	145						
435	5/19/2023	10:30 AM	152						
436	5/19/2023	10:45 AM	160						
437	5/19/2023	11:00 AM	153						
438	5/19/2023	11:15 AM	167						
439	5/19/2023	11:30 AM	155						
440	5/19/2023	11:45 AM	211						
441	5/19/2023	12:00 PM	183						
442	5/19/2023	12:15 PM	190						
443	5/19/2023	12:30 PM	190						
444	5/19/2023	12:45 PM	194						
445	5/19/2023	01:00 PM	206						
446	5/19/2023	01:15 PM	164						
447	5/19/2023	01:30 PM	169						
448	5/19/2023	01:45 PM	190						

	A	B	C	D	E	F	G	H	I
449	5/19/2023	02:00 PM	125						
450	5/19/2023	02:15 PM	172						
451	5/19/2023	02:30 PM	146						
452	5/19/2023	02:45 PM	175						
453	5/19/2023	03:00 PM	167						
454	5/19/2023	03:15 PM	183						
455	5/19/2023	03:30 PM	190						
456	5/19/2023	03:45 PM	211						
457	5/19/2023	04:00 PM	152						
458	5/19/2023	04:15 PM	180						
459	5/19/2023	04:30 PM	175						
460	5/19/2023	04:45 PM	194						
461	5/19/2023	05:00 PM	194						
462	5/19/2023	05:15 PM	187						
463	5/19/2023	05:30 PM	180						
464	5/19/2023	05:45 PM	160						
465	5/19/2023	06:00 PM	162						
466	5/19/2023	06:15 PM	143						
467	5/19/2023	06:30 PM	118						
468	5/19/2023	06:45 PM	131						
469	5/19/2023	07:00 PM	123						
470	5/19/2023	07:15 PM	96						
471	5/19/2023	07:30 PM	107						
472	5/19/2023	07:45 PM	104						
473	5/19/2023	08:00 PM	123						
474	5/19/2023	08:15 PM	87						
475	5/19/2023	08:30 PM	84						
476	5/19/2023	08:45 PM	78						
477	5/19/2023	09:00 PM	76						
478	5/19/2023	09:15 PM	79						
479	5/19/2023	09:30 PM	57						
480	5/19/2023	09:45 PM	41						
481	5/19/2023	10:00 PM	55						
482	5/19/2023	10:15 PM	53						
483	5/19/2023	10:30 PM	54						
484	5/19/2023	10:45 PM	30						
485	5/19/2023	11:00 PM	47						
486	5/19/2023	11:15 PM	50						
487	5/19/2023	11:30 PM	23						
488	5/19/2023	11:45 PM	26						
489	5/20/2023	12:00 AM	31						
490	5/20/2023	12:15 AM	19						
491	5/20/2023	12:30 AM	14						
492	5/20/2023	12:45 AM	18						
493	5/20/2023	01:00 AM	10						
494	5/20/2023	01:15 AM	8						
495	5/20/2023	01:30 AM	7						
496	5/20/2023	01:45 AM	10						
497	5/20/2023	02:00 AM	9						
498	5/20/2023	02:15 AM	7						

	A	B	C	D	E	F	G	H	I
499	5/20/2023	02:30 AM	4						
500	5/20/2023	02:45 AM	7						
501	5/20/2023	03:00 AM	3						
502	5/20/2023	03:15 AM	4						
503	5/20/2023	03:30 AM	3						
504	5/20/2023	03:45 AM	6						
505	5/20/2023	04:00 AM	3						
506	5/20/2023	04:15 AM	1						
507	5/20/2023	04:30 AM	8						
508	5/20/2023	04:45 AM	9						
509	5/20/2023	05:00 AM	9						
510	5/20/2023	05:15 AM	17						
511	5/20/2023	05:30 AM	27						
512	5/20/2023	05:45 AM	23						
513	5/20/2023	06:00 AM	20						
514	5/20/2023	06:15 AM	30						
515	5/20/2023	06:30 AM	34						
516	5/20/2023	06:45 AM	37						
517	5/20/2023	07:00 AM	46						
518	5/20/2023	07:15 AM	38						
519	5/20/2023	07:30 AM	29						
520	5/20/2023	07:45 AM	48						
521	5/20/2023	08:00 AM	72						
522	5/20/2023	08:15 AM	81						
523	5/20/2023	08:30 AM	72						
524	5/20/2023	08:45 AM	87						
525	5/20/2023	09:00 AM	86						
526	5/20/2023	09:15 AM	85						
527	5/20/2023	09:30 AM	82						
528	5/20/2023	09:45 AM	112						
529	5/20/2023	10:00 AM	119						
530	5/20/2023	10:15 AM	126						
531	5/20/2023	10:30 AM	116						
532	5/20/2023	10:45 AM	147						
533	5/20/2023	11:00 AM	147						
534	5/20/2023	11:15 AM	120						
535	5/20/2023	11:30 AM	126						
536	5/20/2023	11:45 AM	131						
537	5/20/2023	12:00 PM	143						
538	5/20/2023	12:15 PM	145						
539	5/20/2023	12:30 PM	134						
540	5/20/2023	12:45 PM	155						
541	5/20/2023	01:00 PM	149						
542	5/20/2023	01:15 PM	136						
543	5/20/2023	01:30 PM	119						
544	5/20/2023	01:45 PM	143						
545	5/20/2023	02:00 PM	129						
546	5/20/2023	02:15 PM	118						
547	5/20/2023	02:30 PM	125						
548	5/20/2023	02:45 PM	127						

	A	B	C	D	E	F	G	H	I
549	5/20/2023	03:00 PM	138						
550	5/20/2023	03:15 PM	139						
551	5/20/2023	03:30 PM	99						
552	5/20/2023	03:45 PM	116						
553	5/20/2023	04:00 PM	106						
554	5/20/2023	04:15 PM	123						
555	5/20/2023	04:30 PM	125						
556	5/20/2023	04:45 PM	104						
557	5/20/2023	05:00 PM	110						
558	5/20/2023	05:15 PM	104						
559	5/20/2023	05:30 PM	121						
560	5/20/2023	05:45 PM	123						
561	5/20/2023	06:00 PM	114						
562	5/20/2023	06:15 PM	94						
563	5/20/2023	06:30 PM	107						
564	5/20/2023	06:45 PM	120						
565	5/20/2023	07:00 PM	79						
566	5/20/2023	07:15 PM	91						
567	5/20/2023	07:30 PM	85						
568	5/20/2023	07:45 PM	97						
569	5/20/2023	08:00 PM	99						
570	5/20/2023	08:15 PM	77						
571	5/20/2023	08:30 PM	59						
572	5/20/2023	08:45 PM	80						
573	5/20/2023	09:00 PM	60						
574	5/20/2023	09:15 PM	48						
575	5/20/2023	09:30 PM	52						
576	5/20/2023	09:45 PM	54						
577	5/20/2023	10:00 PM	54						
578	5/20/2023	10:15 PM	45						
579	5/20/2023	10:30 PM	35						
580	5/20/2023	10:45 PM	38						
581	5/20/2023	11:00 PM	39						
582	5/20/2023	11:15 PM	29						
583	5/20/2023	11:30 PM	31						
584	5/20/2023	11:45 PM	24						
585	5/21/2023	12:00 AM	21						
586	5/21/2023	12:15 AM	15						
587	5/21/2023	12:30 AM	11						
588	5/21/2023	12:45 AM	14						
589	5/21/2023	01:00 AM	6						
590	5/21/2023	01:15 AM	9						
591	5/21/2023	01:30 AM	8						
592	5/21/2023	01:45 AM	7						
593	5/21/2023	02:00 AM	2						
594	5/21/2023	02:15 AM	1						
595	5/21/2023	02:30 AM	5						
596	5/21/2023	02:45 AM	6						
597	5/21/2023	03:00 AM	7						
598	5/21/2023	03:15 AM	1						

	A	B	C	D	E	F	G	H	I
599	5/21/2023	03:30 AM	9						
600	5/21/2023	03:45 AM	5						
601	5/21/2023	04:00 AM	8						
602	5/21/2023	04:15 AM	4						
603	5/21/2023	04:30 AM	5						
604	5/21/2023	04:45 AM	5						
605	5/21/2023	05:00 AM	5						
606	5/21/2023	05:15 AM	12						
607	5/21/2023	05:30 AM	28						
608	5/21/2023	05:45 AM	12						
609	5/21/2023	06:00 AM	19						
610	5/21/2023	06:15 AM	24						
611	5/21/2023	06:30 AM	47						
612	5/21/2023	06:45 AM	37						
613	5/21/2023	07:00 AM	41						
614	5/21/2023	07:15 AM	29						
615	5/21/2023	07:30 AM	35						
616	5/21/2023	07:45 AM	42						
617	5/21/2023	08:00 AM	30						
618	5/21/2023	08:15 AM	59						
619	5/21/2023	08:30 AM	61						
620	5/21/2023	08:45 AM	66						
621	5/21/2023	09:00 AM	72						
622	5/21/2023	09:15 AM	85						
623	5/21/2023	09:30 AM	94						
624	5/21/2023	09:45 AM	82						
625	5/21/2023	10:00 AM	96						
626	5/21/2023	10:15 AM	99						
627	5/21/2023	10:30 AM	117						
628	5/21/2023	10:45 AM	105						
629	5/21/2023	11:00 AM	127						
630	5/21/2023	11:15 AM	142						
631	5/21/2023	11:30 AM	141						
632	5/21/2023	11:45 AM	109						
633	5/21/2023	12:00 PM	130						
634	5/21/2023	12:15 PM	149						
635	5/21/2023	12:30 PM	136						
636	5/21/2023	12:45 PM	151						
637	5/21/2023	01:00 PM	102						
638	5/21/2023	01:15 PM	126						
639	5/21/2023	01:30 PM	141						
640	5/21/2023	01:45 PM	137						
641	5/21/2023	02:00 PM	132						
642	5/21/2023	02:15 PM	127						
643	5/21/2023	02:30 PM	117						
644	5/21/2023	02:45 PM	139						
645	5/21/2023	03:00 PM	119						
646	5/21/2023	03:15 PM	118						
647	5/21/2023	03:30 PM	107						
648	5/21/2023	03:45 PM	86						

	A	B	C	D	E	F	G	H	I
649	5/21/2023	04:00 PM	124						
650	5/21/2023	04:15 PM	103						
651	5/21/2023	04:30 PM	106						
652	5/21/2023	04:45 PM	104						
653	5/21/2023	05:00 PM	101						
654	5/21/2023	05:15 PM	108						
655	5/21/2023	05:30 PM	100						
656	5/21/2023	05:45 PM	119						
657	5/21/2023	06:00 PM	106						
658	5/21/2023	06:15 PM	96						
659	5/21/2023	06:30 PM	81						
660	5/21/2023	06:45 PM	81						
661	5/21/2023	07:00 PM	84						
662	5/21/2023	07:15 PM	76						
663	5/21/2023	07:30 PM	77						
664	5/21/2023	07:45 PM	92						
665	5/21/2023	08:00 PM	96						
666	5/21/2023	08:15 PM	88						
667	5/21/2023	08:30 PM	89						
668	5/21/2023	08:45 PM	54						
669	5/21/2023	09:00 PM	64						
670	5/21/2023	09:15 PM	62						
671	5/21/2023	09:30 PM	54						
672	5/21/2023	09:45 PM	72						
673	5/21/2023	10:00 PM	45						
674	5/21/2023	10:15 PM	40						
675	5/21/2023	10:30 PM	35						
676	5/21/2023	10:45 PM	25						
677	5/21/2023	11:00 PM	18						
678	5/21/2023	11:15 PM	14						
679	5/21/2023	11:30 PM	27						
680	5/21/2023	11:45 PM	28						
681	5/22/2023	12:00 AM	16						
682	5/22/2023	12:15 AM	11						
683	5/22/2023	12:30 AM	7						
684	5/22/2023	12:45 AM	7						
685	5/22/2023	01:00 AM	7						
686	5/22/2023	01:15 AM	4						
687	5/22/2023	01:30 AM	9						
688	5/22/2023	01:45 AM	2						
689	5/22/2023	02:00 AM	6						
690	5/22/2023	02:15 AM	3						
691	5/22/2023	02:30 AM	5						
692	5/22/2023	02:45 AM	6						
693	5/22/2023	03:00 AM	6						
694	5/22/2023	03:15 AM	8						
695	5/22/2023	03:30 AM	7						
696	5/22/2023	03:45 AM	14						
697	5/22/2023	04:00 AM	6						
698	5/22/2023	04:15 AM	8						

	A	B	C	D	E	F	G	H	I
699	5/22/2023	04:30 AM	17						
700	5/22/2023	04:45 AM	22						
701	5/22/2023	05:00 AM	22						
702	5/22/2023	05:15 AM	34						
703	5/22/2023	05:30 AM	43						
704	5/22/2023	05:45 AM	78						
705	5/22/2023	06:00 AM	98						
706	5/22/2023	06:15 AM	94						
707	5/22/2023	06:30 AM	93						
708	5/22/2023	06:45 AM	136						
709	5/22/2023	07:00 AM	112						
710	5/22/2023	07:15 AM	116						
711	5/22/2023	07:30 AM	115						
712	5/22/2023	07:45 AM	143						
713	5/22/2023	08:00 AM	121						
714	5/22/2023	08:15 AM	105						
715	5/22/2023	08:30 AM	123						
716	5/22/2023	08:45 AM	109						
717	5/22/2023	09:00 AM	109						
718	5/22/2023	09:15 AM	116						
719	5/22/2023	09:30 AM	93						
720	5/22/2023	09:45 AM	109						
721	5/22/2023	10:00 AM	104						
722	5/22/2023	10:15 AM	140						
723	5/22/2023	10:30 AM	131						
724	5/22/2023	10:45 AM	112						
725	5/22/2023	11:00 AM	119						
726	5/22/2023	11:15 AM	126						
727	5/22/2023	11:30 AM	147						
728	5/22/2023	11:45 AM	129						
729	5/22/2023	12:00 PM	116						
730	5/22/2023	12:15 PM	165						
731	5/22/2023	12:30 PM	181						
732	5/22/2023	12:45 PM	140						
733	5/22/2023	01:00 PM	140						
734	5/22/2023	01:15 PM	130						
735	5/22/2023	01:30 PM	154						
736	5/22/2023	01:45 PM	133						
737	5/22/2023	02:00 PM	112						
738	5/22/2023	02:15 PM	117						
739	5/22/2023	02:30 PM	122						
740	5/22/2023	02:45 PM	115						
741	5/22/2023	03:00 PM	123						
742	5/22/2023	03:15 PM	131						
743	5/22/2023	03:30 PM	130						
744	5/22/2023	03:45 PM	157						
745	5/22/2023	04:00 PM	147						
746	5/22/2023	04:15 PM	161						
747	5/22/2023	04:30 PM	119						
748	5/22/2023	04:45 PM	122						

	A	B	C	D	E	F	G	H	I
749	5/22/2023	05:00 PM	100						
750	5/22/2023	05:15 PM	103						
751	5/22/2023	05:30 PM	113						
752	5/22/2023	05:45 PM	110						
753	5/22/2023	06:00 PM	106						
754	5/22/2023	06:15 PM	98						
755	5/22/2023	06:30 PM	80						
756	5/22/2023	06:45 PM	93						
757	5/22/2023	07:00 PM	89						
758	5/22/2023	07:15 PM	80						
759	5/22/2023	07:30 PM	81						
760	5/22/2023	07:45 PM	77						
761	5/22/2023	08:00 PM	58						
762	5/22/2023	08:15 PM	68						
763	5/22/2023	08:30 PM	58						
764	5/22/2023	08:45 PM	51						
765	5/22/2023	09:00 PM	44						
766	5/22/2023	09:15 PM	49						
767	5/22/2023	09:30 PM	56						
768	5/22/2023	09:45 PM	38						
769	5/22/2023	10:00 PM	47						
770	5/22/2023	10:15 PM	29						
771	5/22/2023	10:30 PM	15						
772	5/22/2023	10:45 PM	20						
773	5/22/2023	11:00 PM	31						
774	5/22/2023	11:15 PM	12						
775	5/22/2023	11:30 PM	25						
776	5/22/2023	11:45 PM	15						
777	5/23/2023	12:00 AM	10						
778	5/23/2023	12:15 AM	6						
779	5/23/2023	12:30 AM	4						
780	5/23/2023	12:45 AM	9						
781	5/23/2023	01:00 AM	10						
782	5/23/2023	01:15 AM	11						
783	5/23/2023	01:30 AM	3						
784	5/23/2023	01:45 AM	1						
785	5/23/2023	02:00 AM	2						
786	5/23/2023	02:15 AM	3						
787	5/23/2023	02:30 AM	5						
788	5/23/2023	02:45 AM	8						
789	5/23/2023	03:00 AM	13						
790	5/23/2023	03:15 AM	4						
791	5/23/2023	03:30 AM	12						
792	5/23/2023	03:45 AM	16						
793	5/23/2023	04:00 AM	18						
794	5/23/2023	04:15 AM	14						
795	5/23/2023	04:30 AM	29						
796	5/23/2023	04:45 AM	37						
797	5/23/2023	05:00 AM	37						
798	5/23/2023	05:15 AM	46						

	A	B	C	D	E	F	G	H	I
799	5/23/2023	05:30 AM	67						
800	5/23/2023	05:45 AM	85						
801	5/23/2023	06:00 AM	63						
802	5/23/2023	06:15 AM	81						
803	5/23/2023	06:30 AM	116						
804	5/23/2023	06:45 AM	172						
805	5/23/2023	07:00 AM	106						
806	5/23/2023	07:15 AM	117						
807	5/23/2023	07:30 AM	145						
808	5/23/2023	07:45 AM	167						
809	5/23/2023	08:00 AM	121						
810	5/23/2023	08:15 AM	107						
811	5/23/2023	08:30 AM	123						
812	5/23/2023	08:45 AM	131						
813	5/23/2023	09:00 AM	123						
814	5/23/2023	09:15 AM	83						
815	5/23/2023	09:30 AM	128						
816	5/23/2023	09:45 AM	117						
817	5/23/2023	10:00 AM	109						
818	5/23/2023	10:15 AM	116						
819	5/23/2023	10:30 AM	152						
820	5/23/2023	10:45 AM	116						
821	5/23/2023	11:00 AM	117						
822	5/23/2023	11:15 AM	163						
823	5/23/2023	11:30 AM	198						
824	5/23/2023	11:45 AM	193						
825	5/23/2023	12:00 PM	161						
826	5/23/2023	12:15 PM	165						
827	5/23/2023	12:30 PM	145						
828	5/23/2023	12:45 PM	173						
829	5/23/2023	01:00 PM	147						
830	5/23/2023	01:15 PM	140						
831	5/23/2023	01:30 PM	141						
832	5/23/2023	01:45 PM	130						
833	5/23/2023	02:00 PM	151						
834	5/23/2023	02:15 PM	144						
835	5/23/2023	02:30 PM	129						
836	5/23/2023	02:45 PM	141						
837	5/23/2023	03:00 PM	112						
838	5/23/2023	03:15 PM	138						
839	5/23/2023	03:30 PM	157						
840	5/23/2023	03:45 PM	137						
841	5/23/2023	04:00 PM	159						
842	5/23/2023	04:15 PM	163						
843	5/23/2023	04:30 PM	157						
844	5/23/2023	04:45 PM	159						
845	5/23/2023	05:00 PM	180						
846	5/23/2023	05:15 PM	183						
847	5/23/2023	05:30 PM	160						
848	5/23/2023	05:45 PM	139						

	A	B	C	D	E	F	G	H	I
849	5/23/2023	06:00 PM	134						
850	5/23/2023	06:15 PM	161						
851	5/23/2023	06:30 PM	119						
852	5/23/2023	06:45 PM	102						
853	5/23/2023	07:00 PM	106						
854	5/23/2023	07:15 PM	92						
855	5/23/2023	07:30 PM	95						
856	5/23/2023	07:45 PM	74						
857	5/23/2023	08:00 PM	71						
858	5/23/2023	08:15 PM	87						
859	5/23/2023	08:30 PM	73						
860	5/23/2023	08:45 PM	74						
861	5/23/2023	09:00 PM	44						
862	5/23/2023	09:15 PM	56						
863	5/23/2023	09:30 PM	45						
864	5/23/2023	09:45 PM	39						
865	5/23/2023	10:00 PM	20						
866	5/23/2023	10:15 PM	36						
867	5/23/2023	10:30 PM	27						
868	5/23/2023	10:45 PM	24						
869	5/23/2023	11:00 PM	17						
870	5/23/2023	11:15 PM	15						
871	5/23/2023	11:30 PM	20						
872	5/23/2023	11:45 PM	19						

	A	B	C	D	E	F	G	H	I
1									
2	File Name: C:\Users\obarrie\Desktop\transfer\Documents\Documents\Osman\Osman from harddrive\Documents\TDB\WSP\Syracuse\Data\ATR\SYRACUSE BATCH 10 jamar\SYRACUSE BATCH 10\ATR 1353.tf2								
3	Start Date: 5/15/2023								
4	Start Time: 12:00:00 AM								
5	Location 1: SB Bear Rd at W Taft Rd								
6	Location 2: SYRACUSE,NY								
7									
8	Date	Time	SB						
9	5/15/2023	12:00 AM	1						
10	5/15/2023	12:15 AM	0						
11	5/15/2023	12:30 AM	4						
12	5/15/2023	12:45 AM	0						
13	5/15/2023	01:00 AM	2						
14	5/15/2023	01:15 AM	2						
15	5/15/2023	01:30 AM	1						
16	5/15/2023	01:45 AM	1						
17	5/15/2023	02:00 AM	0						
18	5/15/2023	02:15 AM	0						
19	5/15/2023	02:30 AM	0						
20	5/15/2023	02:45 AM	0						
21	5/15/2023	03:00 AM	0						
22	5/15/2023	03:15 AM	0						
23	5/15/2023	03:30 AM	4						
24	5/15/2023	03:45 AM	2						
25	5/15/2023	04:00 AM	3						
26	5/15/2023	04:15 AM	2						
27	5/15/2023	04:30 AM	6						
28	5/15/2023	04:45 AM	5						
29	5/15/2023	05:00 AM	6						
30	5/15/2023	05:15 AM	15						
31	5/15/2023	05:30 AM	24						
32	5/15/2023	05:45 AM	28						
33	5/15/2023	06:00 AM	12						
34	5/15/2023	06:15 AM	30						
35	5/15/2023	06:30 AM	36						
36	5/15/2023	06:45 AM	57						
37	5/15/2023	07:00 AM	32						
38	5/15/2023	07:15 AM	49						
39	5/15/2023	07:30 AM	64						
40	5/15/2023	07:45 AM	61						
41	5/15/2023	08:00 AM	48						
42	5/15/2023	08:15 AM	39						
43	5/15/2023	08:30 AM	39						
44	5/15/2023	08:45 AM	38						
45	5/15/2023	09:00 AM	24						
46	5/15/2023	09:15 AM	43						
47	5/15/2023	09:30 AM	38						
48	5/15/2023	09:45 AM	28						

	A	B	C	D	E	F	G	H	I
49	5/15/2023	10:00 AM	33						
50	5/15/2023	10:15 AM	46						
51	5/15/2023	10:30 AM	32						
52	5/15/2023	10:45 AM	47						
53	5/15/2023	11:00 AM	46						
54	5/15/2023	11:15 AM	36						
55	5/15/2023	11:30 AM	32						
56	5/15/2023	11:45 AM	45						
57	5/15/2023	12:00 PM	39						
58	5/15/2023	12:15 PM	46						
59	5/15/2023	12:30 PM	34						
60	5/15/2023	12:45 PM	46						
61	5/15/2023	01:00 PM	39						
62	5/15/2023	01:15 PM	39						
63	5/15/2023	01:30 PM	31						
64	5/15/2023	01:45 PM	42						
65	5/15/2023	02:00 PM	58						
66	5/15/2023	02:15 PM	45						
67	5/15/2023	02:30 PM	49						
68	5/15/2023	02:45 PM	51						
69	5/15/2023	03:00 PM	37						
70	5/15/2023	03:15 PM	54						
71	5/15/2023	03:30 PM	42						
72	5/15/2023	03:45 PM	45						
73	5/15/2023	04:00 PM	39						
74	5/15/2023	04:15 PM	50						
75	5/15/2023	04:30 PM	60						
76	5/15/2023	04:45 PM	58						
77	5/15/2023	05:00 PM	45						
78	5/15/2023	05:15 PM	52						
79	5/15/2023	05:30 PM	58						
80	5/15/2023	05:45 PM	46						
81	5/15/2023	06:00 PM	48						
82	5/15/2023	06:15 PM	43						
83	5/15/2023	06:30 PM	36						
84	5/15/2023	06:45 PM	32						
85	5/15/2023	07:00 PM	39						
86	5/15/2023	07:15 PM	16						
87	5/15/2023	07:30 PM	34						
88	5/15/2023	07:45 PM	25						
89	5/15/2023	08:00 PM	24						
90	5/15/2023	08:15 PM	26						
91	5/15/2023	08:30 PM	26						
92	5/15/2023	08:45 PM	20						
93	5/15/2023	09:00 PM	17						
94	5/15/2023	09:15 PM	8						
95	5/15/2023	09:30 PM	18						
96	5/15/2023	09:45 PM	10						
97	5/15/2023	10:00 PM	19						
98	5/15/2023	10:15 PM	16						

	A	B	C	D	E	F	G	H	I
99	5/15/2023	10:30 PM	9						
100	5/15/2023	10:45 PM	4						
101	5/15/2023	11:00 PM	10						
102	5/15/2023	11:15 PM	3						
103	5/15/2023	11:30 PM	3						
104	5/15/2023	11:45 PM	4						
105	5/16/2023	12:00 AM	0						
106	5/16/2023	12:15 AM	4						
107	5/16/2023	12:30 AM	1						
108	5/16/2023	12:45 AM	2						
109	5/16/2023	01:00 AM	0						
110	5/16/2023	01:15 AM	1						
111	5/16/2023	01:30 AM	0						
112	5/16/2023	01:45 AM	0						
113	5/16/2023	02:00 AM	0						
114	5/16/2023	02:15 AM	1						
115	5/16/2023	02:30 AM	0						
116	5/16/2023	02:45 AM	3						
117	5/16/2023	03:00 AM	0						
118	5/16/2023	03:15 AM	1						
119	5/16/2023	03:30 AM	3						
120	5/16/2023	03:45 AM	1						
121	5/16/2023	04:00 AM	5						
122	5/16/2023	04:15 AM	2						
123	5/16/2023	04:30 AM	6						
124	5/16/2023	04:45 AM	5						
125	5/16/2023	05:00 AM	5						
126	5/16/2023	05:15 AM	14						
127	5/16/2023	05:30 AM	20						
128	5/16/2023	05:45 AM	27						
129	5/16/2023	06:00 AM	33						
130	5/16/2023	06:15 AM	30						
131	5/16/2023	06:30 AM	42						
132	5/16/2023	06:45 AM	45						
133	5/16/2023	07:00 AM	48						
134	5/16/2023	07:15 AM	41						
135	5/16/2023	07:30 AM	65						
136	5/16/2023	07:45 AM	50						
137	5/16/2023	08:00 AM	50						
138	5/16/2023	08:15 AM	43						
139	5/16/2023	08:30 AM	38						
140	5/16/2023	08:45 AM	40						
141	5/16/2023	09:00 AM	31						
142	5/16/2023	09:15 AM	42						
143	5/16/2023	09:30 AM	35						
144	5/16/2023	09:45 AM	35						
145	5/16/2023	10:00 AM	40						
146	5/16/2023	10:15 AM	39						
147	5/16/2023	10:30 AM	27						
148	5/16/2023	10:45 AM	39						

	A	B	C	D	E	F	G	H	I
149	5/16/2023	11:00 AM	40						
150	5/16/2023	11:15 AM	35						
151	5/16/2023	11:30 AM	40						
152	5/16/2023	11:45 AM	43						
153	5/16/2023	12:00 PM	45						
154	5/16/2023	12:15 PM	42						
155	5/16/2023	12:30 PM	41						
156	5/16/2023	12:45 PM	53						
157	5/16/2023	01:00 PM	52						
158	5/16/2023	01:15 PM	44						
159	5/16/2023	01:30 PM	35						
160	5/16/2023	01:45 PM	36						
161	5/16/2023	02:00 PM	38						
162	5/16/2023	02:15 PM	43						
163	5/16/2023	02:30 PM	38						
164	5/16/2023	02:45 PM	53						
165	5/16/2023	03:00 PM	46						
166	5/16/2023	03:15 PM	52						
167	5/16/2023	03:30 PM	54						
168	5/16/2023	03:45 PM	44						
169	5/16/2023	04:00 PM	53						
170	5/16/2023	04:15 PM	61						
171	5/16/2023	04:30 PM	55						
172	5/16/2023	04:45 PM	56						
173	5/16/2023	05:00 PM	49						
174	5/16/2023	05:15 PM	58						
175	5/16/2023	05:30 PM	39						
176	5/16/2023	05:45 PM	63						
177	5/16/2023	06:00 PM	42						
178	5/16/2023	06:15 PM	47						
179	5/16/2023	06:30 PM	41						
180	5/16/2023	06:45 PM	39						
181	5/16/2023	07:00 PM	27						
182	5/16/2023	07:15 PM	37						
183	5/16/2023	07:30 PM	30						
184	5/16/2023	07:45 PM	35						
185	5/16/2023	08:00 PM	36						
186	5/16/2023	08:15 PM	30						
187	5/16/2023	08:30 PM	21						
188	5/16/2023	08:45 PM	23						
189	5/16/2023	09:00 PM	23						
190	5/16/2023	09:15 PM	17						
191	5/16/2023	09:30 PM	13						
192	5/16/2023	09:45 PM	8						
193	5/16/2023	10:00 PM	19						
194	5/16/2023	10:15 PM	6						
195	5/16/2023	10:30 PM	5						
196	5/16/2023	10:45 PM	13						
197	5/16/2023	11:00 PM	8						
198	5/16/2023	11:15 PM	2						

	A	B	C	D	E	F	G	H	I
199	5/16/2023	11:30 PM	3						
200	5/16/2023	11:45 PM	5						
201	5/17/2023	12:00 AM	1						
202	5/17/2023	12:15 AM	3						
203	5/17/2023	12:30 AM	1						
204	5/17/2023	12:45 AM	3						
205	5/17/2023	01:00 AM	0						
206	5/17/2023	01:15 AM	3						
207	5/17/2023	01:30 AM	2						
208	5/17/2023	01:45 AM	1						
209	5/17/2023	02:00 AM	0						
210	5/17/2023	02:15 AM	1						
211	5/17/2023	02:30 AM	0						
212	5/17/2023	02:45 AM	0						
213	5/17/2023	03:00 AM	2						
214	5/17/2023	03:15 AM	1						
215	5/17/2023	03:30 AM	3						
216	5/17/2023	03:45 AM	3						
217	5/17/2023	04:00 AM	2						
218	5/17/2023	04:15 AM	2						
219	5/17/2023	04:30 AM	5						
220	5/17/2023	04:45 AM	7						
221	5/17/2023	05:00 AM	7						
222	5/17/2023	05:15 AM	13						
223	5/17/2023	05:30 AM	15						
224	5/17/2023	05:45 AM	32						
225	5/17/2023	06:00 AM	25						
226	5/17/2023	06:15 AM	26						
227	5/17/2023	06:30 AM	30						
228	5/17/2023	06:45 AM	41						
229	5/17/2023	07:00 AM	43						
230	5/17/2023	07:15 AM	47						
231	5/17/2023	07:30 AM	73						
232	5/17/2023	07:45 AM	62						
233	5/17/2023	08:00 AM	50						
234	5/17/2023	08:15 AM	38						
235	5/17/2023	08:30 AM	48						
236	5/17/2023	08:45 AM	32						
237	5/17/2023	09:00 AM	42						
238	5/17/2023	09:15 AM	36						
239	5/17/2023	09:30 AM	39						
240	5/17/2023	09:45 AM	36						
241	5/17/2023	10:00 AM	46						
242	5/17/2023	10:15 AM	41						
243	5/17/2023	10:30 AM	38						
244	5/17/2023	10:45 AM	40						
245	5/17/2023	11:00 AM	52						
246	5/17/2023	11:15 AM	36						
247	5/17/2023	11:30 AM	44						
248	5/17/2023	11:45 AM	41						

	A	B	C	D	E	F	G	H	I
249	5/17/2023	12:00 PM	39						
250	5/17/2023	12:15 PM	39						
251	5/17/2023	12:30 PM	43						
252	5/17/2023	12:45 PM	39						
253	5/17/2023	01:00 PM	42						
254	5/17/2023	01:15 PM	43						
255	5/17/2023	01:30 PM	35						
256	5/17/2023	01:45 PM	38						
257	5/17/2023	02:00 PM	53						
258	5/17/2023	02:15 PM	40						
259	5/17/2023	02:30 PM	43						
260	5/17/2023	02:45 PM	39						
261	5/17/2023	03:00 PM	45						
262	5/17/2023	03:15 PM	46						
263	5/17/2023	03:30 PM	43						
264	5/17/2023	03:45 PM	42						
265	5/17/2023	04:00 PM	47						
266	5/17/2023	04:15 PM	38						
267	5/17/2023	04:30 PM	72						
268	5/17/2023	04:45 PM	41						
269	5/17/2023	05:00 PM	47						
270	5/17/2023	05:15 PM	60						
271	5/17/2023	05:30 PM	48						
272	5/17/2023	05:45 PM	50						
273	5/17/2023	06:00 PM	47						
274	5/17/2023	06:15 PM	33						
275	5/17/2023	06:30 PM	33						
276	5/17/2023	06:45 PM	39						
277	5/17/2023	07:00 PM	31						
278	5/17/2023	07:15 PM	22						
279	5/17/2023	07:30 PM	26						
280	5/17/2023	07:45 PM	26						
281	5/17/2023	08:00 PM	30						
282	5/17/2023	08:15 PM	24						
283	5/17/2023	08:30 PM	29						
284	5/17/2023	08:45 PM	14						
285	5/17/2023	09:00 PM	32						
286	5/17/2023	09:15 PM	16						
287	5/17/2023	09:30 PM	7						
288	5/17/2023	09:45 PM	10						
289	5/17/2023	10:00 PM	19						
290	5/17/2023	10:15 PM	4						
291	5/17/2023	10:30 PM	4						
292	5/17/2023	10:45 PM	5						
293	5/17/2023	11:00 PM	8						
294	5/17/2023	11:15 PM	2						
295	5/17/2023	11:30 PM	4						
296	5/17/2023	11:45 PM	8						
297	5/18/2023	12:00 AM	3						
298	5/18/2023	12:15 AM	5						

	A	B	C	D	E	F	G	H	I
299	5/18/2023	12:30 AM	1						
300	5/18/2023	12:45 AM	1						
301	5/18/2023	01:00 AM	0						
302	5/18/2023	01:15 AM	1						
303	5/18/2023	01:30 AM	3						
304	5/18/2023	01:45 AM	0						
305	5/18/2023	02:00 AM	0						
306	5/18/2023	02:15 AM	1						
307	5/18/2023	02:30 AM	0						
308	5/18/2023	02:45 AM	1						
309	5/18/2023	03:00 AM	3						
310	5/18/2023	03:15 AM	2						
311	5/18/2023	03:30 AM	1						
312	5/18/2023	03:45 AM	7						
313	5/18/2023	04:00 AM	0						
314	5/18/2023	04:15 AM	4						
315	5/18/2023	04:30 AM	5						
316	5/18/2023	04:45 AM	2						
317	5/18/2023	05:00 AM	9						
318	5/18/2023	05:15 AM	12						
319	5/18/2023	05:30 AM	20						
320	5/18/2023	05:45 AM	36						
321	5/18/2023	06:00 AM	18						
322	5/18/2023	06:15 AM	29						
323	5/18/2023	06:30 AM	34						
324	5/18/2023	06:45 AM	47						
325	5/18/2023	07:00 AM	44						
326	5/18/2023	07:15 AM	43						
327	5/18/2023	07:30 AM	47						
328	5/18/2023	07:45 AM	64						
329	5/18/2023	08:00 AM	44						
330	5/18/2023	08:15 AM	44						
331	5/18/2023	08:30 AM	37						
332	5/18/2023	08:45 AM	26						
333	5/18/2023	09:00 AM	42						
334	5/18/2023	09:15 AM	42						
335	5/18/2023	09:30 AM	46						
336	5/18/2023	09:45 AM	34						
337	5/18/2023	10:00 AM	36						
338	5/18/2023	10:15 AM	41						
339	5/18/2023	10:30 AM	27						
340	5/18/2023	10:45 AM	42						
341	5/18/2023	11:00 AM	47						
342	5/18/2023	11:15 AM	38						
343	5/18/2023	11:30 AM	53						
344	5/18/2023	11:45 AM	46						
345	5/18/2023	12:00 PM	42						
346	5/18/2023	12:15 PM	53						
347	5/18/2023	12:30 PM	55						
348	5/18/2023	12:45 PM	38						

	A	B	C	D	E	F	G	H	I
349	5/18/2023	01:00 PM	45						
350	5/18/2023	01:15 PM	42						
351	5/18/2023	01:30 PM	46						
352	5/18/2023	01:45 PM	39						
353	5/18/2023	02:00 PM	48						
354	5/18/2023	02:15 PM	44						
355	5/18/2023	02:30 PM	48						
356	5/18/2023	02:45 PM	52						
357	5/18/2023	03:00 PM	49						
358	5/18/2023	03:15 PM	41						
359	5/18/2023	03:30 PM	44						
360	5/18/2023	03:45 PM	34						
361	5/18/2023	04:00 PM	68						
362	5/18/2023	04:15 PM	56						
363	5/18/2023	04:30 PM	49						
364	5/18/2023	04:45 PM	67						
365	5/18/2023	05:00 PM	54						
366	5/18/2023	05:15 PM	75						
367	5/18/2023	05:30 PM	55						
368	5/18/2023	05:45 PM	66						
369	5/18/2023	06:00 PM	56						
370	5/18/2023	06:15 PM	50						
371	5/18/2023	06:30 PM	45						
372	5/18/2023	06:45 PM	41						
373	5/18/2023	07:00 PM	32						
374	5/18/2023	07:15 PM	36						
375	5/18/2023	07:30 PM	26						
376	5/18/2023	07:45 PM	25						
377	5/18/2023	08:00 PM	31						
378	5/18/2023	08:15 PM	29						
379	5/18/2023	08:30 PM	27						
380	5/18/2023	08:45 PM	24						
381	5/18/2023	09:00 PM	25						
382	5/18/2023	09:15 PM	23						
383	5/18/2023	09:30 PM	17						
384	5/18/2023	09:45 PM	18						
385	5/18/2023	10:00 PM	26						
386	5/18/2023	10:15 PM	15						
387	5/18/2023	10:30 PM	11						
388	5/18/2023	10:45 PM	4						
389	5/18/2023	11:00 PM	10						
390	5/18/2023	11:15 PM	7						
391	5/18/2023	11:30 PM	5						
392	5/18/2023	11:45 PM	1						
393	5/19/2023	12:00 AM	6						
394	5/19/2023	12:15 AM	3						
395	5/19/2023	12:30 AM	4						
396	5/19/2023	12:45 AM	2						
397	5/19/2023	01:00 AM	1						
398	5/19/2023	01:15 AM	2						

	A	B	C	D	E	F	G	H	I
399	5/19/2023	01:30 AM	2						
400	5/19/2023	01:45 AM	2						
401	5/19/2023	02:00 AM	2						
402	5/19/2023	02:15 AM	0						
403	5/19/2023	02:30 AM	0						
404	5/19/2023	02:45 AM	4						
405	5/19/2023	03:00 AM	0						
406	5/19/2023	03:15 AM	0						
407	5/19/2023	03:30 AM	2						
408	5/19/2023	03:45 AM	3						
409	5/19/2023	04:00 AM	3						
410	5/19/2023	04:15 AM	1						
411	5/19/2023	04:30 AM	2						
412	5/19/2023	04:45 AM	6						
413	5/19/2023	05:00 AM	7						
414	5/19/2023	05:15 AM	9						
415	5/19/2023	05:30 AM	19						
416	5/19/2023	05:45 AM	20						
417	5/19/2023	06:00 AM	14						
418	5/19/2023	06:15 AM	19						
419	5/19/2023	06:30 AM	33						
420	5/19/2023	06:45 AM	47						
421	5/19/2023	07:00 AM	36						
422	5/19/2023	07:15 AM	31						
423	5/19/2023	07:30 AM	49						
424	5/19/2023	07:45 AM	45						
425	5/19/2023	08:00 AM	34						
426	5/19/2023	08:15 AM	22						
427	5/19/2023	08:30 AM	40						
428	5/19/2023	08:45 AM	31						
429	5/19/2023	09:00 AM	29						
430	5/19/2023	09:15 AM	36						
431	5/19/2023	09:30 AM	29						
432	5/19/2023	09:45 AM	55						
433	5/19/2023	10:00 AM	31						
434	5/19/2023	10:15 AM	35						
435	5/19/2023	10:30 AM	46						
436	5/19/2023	10:45 AM	35						
437	5/19/2023	11:00 AM	47						
438	5/19/2023	11:15 AM	40						
439	5/19/2023	11:30 AM	35						
440	5/19/2023	11:45 AM	47						
441	5/19/2023	12:00 PM	36						
442	5/19/2023	12:15 PM	49						
443	5/19/2023	12:30 PM	40						
444	5/19/2023	12:45 PM	42						
445	5/19/2023	01:00 PM	43						
446	5/19/2023	01:15 PM	33						
447	5/19/2023	01:30 PM	47						
448	5/19/2023	01:45 PM	57						

	A	B	C	D	E	F	G	H	I
449	5/19/2023	02:00 PM	61						
450	5/19/2023	02:15 PM	40						
451	5/19/2023	02:30 PM	41						
452	5/19/2023	02:45 PM	41						
453	5/19/2023	03:00 PM	61						
454	5/19/2023	03:15 PM	57						
455	5/19/2023	03:30 PM	50						
456	5/19/2023	03:45 PM	42						
457	5/19/2023	04:00 PM	55						
458	5/19/2023	04:15 PM	47						
459	5/19/2023	04:30 PM	56						
460	5/19/2023	04:45 PM	46						
461	5/19/2023	05:00 PM	51						
462	5/19/2023	05:15 PM	53						
463	5/19/2023	05:30 PM	58						
464	5/19/2023	05:45 PM	49						
465	5/19/2023	06:00 PM	32						
466	5/19/2023	06:15 PM	47						
467	5/19/2023	06:30 PM	41						
468	5/19/2023	06:45 PM	42						
469	5/19/2023	07:00 PM	38						
470	5/19/2023	07:15 PM	30						
471	5/19/2023	07:30 PM	30						
472	5/19/2023	07:45 PM	29						
473	5/19/2023	08:00 PM	21						
474	5/19/2023	08:15 PM	26						
475	5/19/2023	08:30 PM	26						
476	5/19/2023	08:45 PM	29						
477	5/19/2023	09:00 PM	25						
478	5/19/2023	09:15 PM	12						
479	5/19/2023	09:30 PM	15						
480	5/19/2023	09:45 PM	14						
481	5/19/2023	10:00 PM	17						
482	5/19/2023	10:15 PM	21						
483	5/19/2023	10:30 PM	13						
484	5/19/2023	10:45 PM	5						
485	5/19/2023	11:00 PM	14						
486	5/19/2023	11:15 PM	7						
487	5/19/2023	11:30 PM	11						
488	5/19/2023	11:45 PM	6						
489	5/20/2023	12:00 AM	3						
490	5/20/2023	12:15 AM	2						
491	5/20/2023	12:30 AM	2						
492	5/20/2023	12:45 AM	1						
493	5/20/2023	01:00 AM	2						
494	5/20/2023	01:15 AM	2						
495	5/20/2023	01:30 AM	0						
496	5/20/2023	01:45 AM	0						
497	5/20/2023	02:00 AM	1						
498	5/20/2023	02:15 AM	1						

	A	B	C	D	E	F	G	H	I
499	5/20/2023	02:30 AM	1						
500	5/20/2023	02:45 AM	0						
501	5/20/2023	03:00 AM	0						
502	5/20/2023	03:15 AM	0						
503	5/20/2023	03:30 AM	2						
504	5/20/2023	03:45 AM	0						
505	5/20/2023	04:00 AM	0						
506	5/20/2023	04:15 AM	2						
507	5/20/2023	04:30 AM	5						
508	5/20/2023	04:45 AM	2						
509	5/20/2023	05:00 AM	3						
510	5/20/2023	05:15 AM	5						
511	5/20/2023	05:30 AM	5						
512	5/20/2023	05:45 AM	3						
513	5/20/2023	06:00 AM	7						
514	5/20/2023	06:15 AM	5						
515	5/20/2023	06:30 AM	18						
516	5/20/2023	06:45 AM	16						
517	5/20/2023	07:00 AM	15						
518	5/20/2023	07:15 AM	7						
519	5/20/2023	07:30 AM	20						
520	5/20/2023	07:45 AM	21						
521	5/20/2023	08:00 AM	21						
522	5/20/2023	08:15 AM	31						
523	5/20/2023	08:30 AM	26						
524	5/20/2023	08:45 AM	40						
525	5/20/2023	09:00 AM	33						
526	5/20/2023	09:15 AM	30						
527	5/20/2023	09:30 AM	38						
528	5/20/2023	09:45 AM	31						
529	5/20/2023	10:00 AM	38						
530	5/20/2023	10:15 AM	39						
531	5/20/2023	10:30 AM	41						
532	5/20/2023	10:45 AM	40						
533	5/20/2023	11:00 AM	50						
534	5/20/2023	11:15 AM	31						
535	5/20/2023	11:30 AM	46						
536	5/20/2023	11:45 AM	48						
537	5/20/2023	12:00 PM	45						
538	5/20/2023	12:15 PM	33						
539	5/20/2023	12:30 PM	37						
540	5/20/2023	12:45 PM	49						
541	5/20/2023	01:00 PM	47						
542	5/20/2023	01:15 PM	31						
543	5/20/2023	01:30 PM	37						
544	5/20/2023	01:45 PM	44						
545	5/20/2023	02:00 PM	48						
546	5/20/2023	02:15 PM	57						
547	5/20/2023	02:30 PM	28						
548	5/20/2023	02:45 PM	43						

	A	B	C	D	E	F	G	H	I
549	5/20/2023	03:00 PM	38						
550	5/20/2023	03:15 PM	36						
551	5/20/2023	03:30 PM	51						
552	5/20/2023	03:45 PM	40						
553	5/20/2023	04:00 PM	33						
554	5/20/2023	04:15 PM	23						
555	5/20/2023	04:30 PM	36						
556	5/20/2023	04:45 PM	40						
557	5/20/2023	05:00 PM	27						
558	5/20/2023	05:15 PM	38						
559	5/20/2023	05:30 PM	42						
560	5/20/2023	05:45 PM	26						
561	5/20/2023	06:00 PM	38						
562	5/20/2023	06:15 PM	36						
563	5/20/2023	06:30 PM	36						
564	5/20/2023	06:45 PM	30						
565	5/20/2023	07:00 PM	35						
566	5/20/2023	07:15 PM	27						
567	5/20/2023	07:30 PM	33						
568	5/20/2023	07:45 PM	10						
569	5/20/2023	08:00 PM	21						
570	5/20/2023	08:15 PM	31						
571	5/20/2023	08:30 PM	21						
572	5/20/2023	08:45 PM	19						
573	5/20/2023	09:00 PM	22						
574	5/20/2023	09:15 PM	24						
575	5/20/2023	09:30 PM	17						
576	5/20/2023	09:45 PM	18						
577	5/20/2023	10:00 PM	22						
578	5/20/2023	10:15 PM	21						
579	5/20/2023	10:30 PM	11						
580	5/20/2023	10:45 PM	9						
581	5/20/2023	11:00 PM	11						
582	5/20/2023	11:15 PM	4						
583	5/20/2023	11:30 PM	5						
584	5/20/2023	11:45 PM	7						
585	5/21/2023	12:00 AM	7						
586	5/21/2023	12:15 AM	3						
587	5/21/2023	12:30 AM	7						
588	5/21/2023	12:45 AM	5						
589	5/21/2023	01:00 AM	1						
590	5/21/2023	01:15 AM	1						
591	5/21/2023	01:30 AM	3						
592	5/21/2023	01:45 AM	1						
593	5/21/2023	02:00 AM	1						
594	5/21/2023	02:15 AM	1						
595	5/21/2023	02:30 AM	1						
596	5/21/2023	02:45 AM	0						
597	5/21/2023	03:00 AM	0						
598	5/21/2023	03:15 AM	0						

	A	B	C	D	E	F	G	H	I
599	5/21/2023	03:30 AM	1						
600	5/21/2023	03:45 AM	0						
601	5/21/2023	04:00 AM	2						
602	5/21/2023	04:15 AM	2						
603	5/21/2023	04:30 AM	1						
604	5/21/2023	04:45 AM	1						
605	5/21/2023	05:00 AM	2						
606	5/21/2023	05:15 AM	1						
607	5/21/2023	05:30 AM	5						
608	5/21/2023	05:45 AM	5						
609	5/21/2023	06:00 AM	7						
610	5/21/2023	06:15 AM	10						
611	5/21/2023	06:30 AM	5						
612	5/21/2023	06:45 AM	12						
613	5/21/2023	07:00 AM	9						
614	5/21/2023	07:15 AM	6						
615	5/21/2023	07:30 AM	13						
616	5/21/2023	07:45 AM	19						
617	5/21/2023	08:00 AM	11						
618	5/21/2023	08:15 AM	20						
619	5/21/2023	08:30 AM	14						
620	5/21/2023	08:45 AM	18						
621	5/21/2023	09:00 AM	24						
622	5/21/2023	09:15 AM	28						
623	5/21/2023	09:30 AM	31						
624	5/21/2023	09:45 AM	33						
625	5/21/2023	10:00 AM	31						
626	5/21/2023	10:15 AM	26						
627	5/21/2023	10:30 AM	31						
628	5/21/2023	10:45 AM	39						
629	5/21/2023	11:00 AM	33						
630	5/21/2023	11:15 AM	36						
631	5/21/2023	11:30 AM	45						
632	5/21/2023	11:45 AM	55						
633	5/21/2023	12:00 PM	61						
634	5/21/2023	12:15 PM	41						
635	5/21/2023	12:30 PM	34						
636	5/21/2023	12:45 PM	43						
637	5/21/2023	01:00 PM	37						
638	5/21/2023	01:15 PM	42						
639	5/21/2023	01:30 PM	40						
640	5/21/2023	01:45 PM	35						
641	5/21/2023	02:00 PM	48						
642	5/21/2023	02:15 PM	49						
643	5/21/2023	02:30 PM	31						
644	5/21/2023	02:45 PM	42						
645	5/21/2023	03:00 PM	33						
646	5/21/2023	03:15 PM	40						
647	5/21/2023	03:30 PM	41						
648	5/21/2023	03:45 PM	34						

	A	B	C	D	E	F	G	H	I
649	5/21/2023	04:00 PM	31						
650	5/21/2023	04:15 PM	38						
651	5/21/2023	04:30 PM	23						
652	5/21/2023	04:45 PM	35						
653	5/21/2023	05:00 PM	26						
654	5/21/2023	05:15 PM	26						
655	5/21/2023	05:30 PM	27						
656	5/21/2023	05:45 PM	24						
657	5/21/2023	06:00 PM	45						
658	5/21/2023	06:15 PM	26						
659	5/21/2023	06:30 PM	21						
660	5/21/2023	06:45 PM	30						
661	5/21/2023	07:00 PM	24						
662	5/21/2023	07:15 PM	34						
663	5/21/2023	07:30 PM	35						
664	5/21/2023	07:45 PM	19						
665	5/21/2023	08:00 PM	28						
666	5/21/2023	08:15 PM	34						
667	5/21/2023	08:30 PM	18						
668	5/21/2023	08:45 PM	15						
669	5/21/2023	09:00 PM	21						
670	5/21/2023	09:15 PM	15						
671	5/21/2023	09:30 PM	20						
672	5/21/2023	09:45 PM	12						
673	5/21/2023	10:00 PM	25						
674	5/21/2023	10:15 PM	13						
675	5/21/2023	10:30 PM	7						
676	5/21/2023	10:45 PM	4						
677	5/21/2023	11:00 PM	2						
678	5/21/2023	11:15 PM	7						
679	5/21/2023	11:30 PM	2						
680	5/21/2023	11:45 PM	3						
681	5/22/2023	12:00 AM	4						
682	5/22/2023	12:15 AM	2						
683	5/22/2023	12:30 AM	3						
684	5/22/2023	12:45 AM	1						
685	5/22/2023	01:00 AM	2						
686	5/22/2023	01:15 AM	1						
687	5/22/2023	01:30 AM	1						
688	5/22/2023	01:45 AM	0						
689	5/22/2023	02:00 AM	0						
690	5/22/2023	02:15 AM	0						
691	5/22/2023	02:30 AM	1						
692	5/22/2023	02:45 AM	0						
693	5/22/2023	03:00 AM	0						
694	5/22/2023	03:15 AM	0						
695	5/22/2023	03:30 AM	2						
696	5/22/2023	03:45 AM	3						
697	5/22/2023	04:00 AM	5						
698	5/22/2023	04:15 AM	5						

	A	B	C	D	E	F	G	H	I
699	5/22/2023	04:30 AM	4						
700	5/22/2023	04:45 AM	6						
701	5/22/2023	05:00 AM	9						
702	5/22/2023	05:15 AM	15						
703	5/22/2023	05:30 AM	28						
704	5/22/2023	05:45 AM	41						
705	5/22/2023	06:00 AM	24						
706	5/22/2023	06:15 AM	31						
707	5/22/2023	06:30 AM	32						
708	5/22/2023	06:45 AM	63						
709	5/22/2023	07:00 AM	43						
710	5/22/2023	07:15 AM	42						
711	5/22/2023	07:30 AM	53						
712	5/22/2023	07:45 AM	64						
713	5/22/2023	08:00 AM	43						
714	5/22/2023	08:15 AM	44						
715	5/22/2023	08:30 AM	47						
716	5/22/2023	08:45 AM	49						
717	5/22/2023	09:00 AM	51						
718	5/22/2023	09:15 AM	37						
719	5/22/2023	09:30 AM	37						
720	5/22/2023	09:45 AM	33						
721	5/22/2023	10:00 AM	35						
722	5/22/2023	10:15 AM	36						
723	5/22/2023	10:30 AM	33						
724	5/22/2023	10:45 AM	33						
725	5/22/2023	11:00 AM	35						
726	5/22/2023	11:15 AM	33						
727	5/22/2023	11:30 AM	48						
728	5/22/2023	11:45 AM	37						
729	5/22/2023	12:00 PM	33						
730	5/22/2023	12:15 PM	45						
731	5/22/2023	12:30 PM	50						
732	5/22/2023	12:45 PM	46						
733	5/22/2023	01:00 PM	43						
734	5/22/2023	01:15 PM	37						
735	5/22/2023	01:30 PM	49						
736	5/22/2023	01:45 PM	43						
737	5/22/2023	02:00 PM	51						
738	5/22/2023	02:15 PM	54						
739	5/22/2023	02:30 PM	39						
740	5/22/2023	02:45 PM	56						
741	5/22/2023	03:00 PM	38						
742	5/22/2023	03:15 PM	57						
743	5/22/2023	03:30 PM	33						
744	5/22/2023	03:45 PM	47						
745	5/22/2023	04:00 PM	62						
746	5/22/2023	04:15 PM	56						
747	5/22/2023	04:30 PM	54						
748	5/22/2023	04:45 PM	54						

	A	B	C	D	E	F	G	H	I
749	5/22/2023	05:00 PM	45						
750	5/22/2023	05:15 PM	34						
751	5/22/2023	05:30 PM	45						
752	5/22/2023	05:45 PM	34						
753	5/22/2023	06:00 PM	34						
754	5/22/2023	06:15 PM	35						
755	5/22/2023	06:30 PM	31						
756	5/22/2023	06:45 PM	31						
757	5/22/2023	07:00 PM	38						
758	5/22/2023	07:15 PM	21						
759	5/22/2023	07:30 PM	30						
760	5/22/2023	07:45 PM	33						
761	5/22/2023	08:00 PM	22						
762	5/22/2023	08:15 PM	21						
763	5/22/2023	08:30 PM	19						
764	5/22/2023	08:45 PM	17						
765	5/22/2023	09:00 PM	16						
766	5/22/2023	09:15 PM	16						
767	5/22/2023	09:30 PM	18						
768	5/22/2023	09:45 PM	8						
769	5/22/2023	10:00 PM	18						
770	5/22/2023	10:15 PM	7						
771	5/22/2023	10:30 PM	9						
772	5/22/2023	10:45 PM	9						
773	5/22/2023	11:00 PM	10						
774	5/22/2023	11:15 PM	6						
775	5/22/2023	11:30 PM	1						
776	5/22/2023	11:45 PM	3						
777	5/23/2023	12:00 AM	3						
778	5/23/2023	12:15 AM	1						
779	5/23/2023	12:30 AM	0						
780	5/23/2023	12:45 AM	0						
781	5/23/2023	01:00 AM	1						
782	5/23/2023	01:15 AM	2						
783	5/23/2023	01:30 AM	1						
784	5/23/2023	01:45 AM	2						
785	5/23/2023	02:00 AM	0						
786	5/23/2023	02:15 AM	2						
787	5/23/2023	02:30 AM	0						
788	5/23/2023	02:45 AM	1						
789	5/23/2023	03:00 AM	1						
790	5/23/2023	03:15 AM	0						
791	5/23/2023	03:30 AM	3						
792	5/23/2023	03:45 AM	1						
793	5/23/2023	04:00 AM	4						
794	5/23/2023	04:15 AM	4						
795	5/23/2023	04:30 AM	5						
796	5/23/2023	04:45 AM	4						
797	5/23/2023	05:00 AM	8						
798	5/23/2023	05:15 AM	15						

	A	B	C	D	E	F	G	H	I
799	5/23/2023	05:30 AM	20						
800	5/23/2023	05:45 AM	32						
801	5/23/2023	06:00 AM	19						
802	5/23/2023	06:15 AM	28						
803	5/23/2023	06:30 AM	29						
804	5/23/2023	06:45 AM	46						
805	5/23/2023	07:00 AM	40						
806	5/23/2023	07:15 AM	46						
807	5/23/2023	07:30 AM	53						
808	5/23/2023	07:45 AM	55						
809	5/23/2023	08:00 AM	44						
810	5/23/2023	08:15 AM	47						
811	5/23/2023	08:30 AM	45						
812	5/23/2023	08:45 AM	54						
813	5/23/2023	09:00 AM	27						
814	5/23/2023	09:15 AM	25						
815	5/23/2023	09:30 AM	39						
816	5/23/2023	09:45 AM	33						
817	5/23/2023	10:00 AM	40						
818	5/23/2023	10:15 AM	31						
819	5/23/2023	10:30 AM	37						
820	5/23/2023	10:45 AM	35						
821	5/23/2023	11:00 AM	41						
822	5/23/2023	11:15 AM	29						
823	5/23/2023	11:30 AM	35						
824	5/23/2023	11:45 AM	24						
825	5/23/2023	12:00 PM	39						
826	5/23/2023	12:15 PM	48						
827	5/23/2023	12:30 PM	41						
828	5/23/2023	12:45 PM	45						
829	5/23/2023	01:00 PM	43						
830	5/23/2023	01:15 PM	30						
831	5/23/2023	01:30 PM	40						
832	5/23/2023	01:45 PM	42						
833	5/23/2023	02:00 PM	38						
834	5/23/2023	02:15 PM	41						
835	5/23/2023	02:30 PM	40						
836	5/23/2023	02:45 PM	46						
837	5/23/2023	03:00 PM	49						
838	5/23/2023	03:15 PM	62						
839	5/23/2023	03:30 PM	36						
840	5/23/2023	03:45 PM	45						
841	5/23/2023	04:00 PM	50						
842	5/23/2023	04:15 PM	73						
843	5/23/2023	04:30 PM	33						
844	5/23/2023	04:45 PM	55						
845	5/23/2023	05:00 PM	68						
846	5/23/2023	05:15 PM	54						
847	5/23/2023	05:30 PM	53						
848	5/23/2023	05:45 PM	60						

	A	B	C	D	E	F	G	H	I
849	5/23/2023	06:00 PM	46						
850	5/23/2023	06:15 PM	45						
851	5/23/2023	06:30 PM	39						
852	5/23/2023	06:45 PM	39						
853	5/23/2023	07:00 PM	34						
854	5/23/2023	07:15 PM	33						
855	5/23/2023	07:30 PM	26						
856	5/23/2023	07:45 PM	28						
857	5/23/2023	08:00 PM	39						
858	5/23/2023	08:15 PM	25						
859	5/23/2023	08:30 PM	20						
860	5/23/2023	08:45 PM	24						
861	5/23/2023	09:00 PM	15						
862	5/23/2023	09:15 PM	22						
863	5/23/2023	09:30 PM	15						
864	5/23/2023	09:45 PM	8						
865	5/23/2023	10:00 PM	24						
866	5/23/2023	10:15 PM	7						
867	5/23/2023	10:30 PM	3						
868	5/23/2023	10:45 PM	7						
869	5/23/2023	11:00 PM	2						
870	5/23/2023	11:15 PM	4						
871	5/23/2023	11:30 PM	3						
872	5/23/2023	11:45 PM	5						

	A	B	C	D	E	F	G	H	I
1									
2	File Name: C:\Users\obarrie\Desktop\transfer\Documents\Documents\Osman\Osman from harddrive\Documents\TDB\WSP\Syracuse\Data\ATR\Batch 11\updated Jamar\Data\ATR 1354.tf2								
3	Start Date: 5/19/2023								
4	Start Time: 9:30:00 AM								
5	Location 1: EB W Taft Rd at Buckley Rd								
6	Location 2:								
7									
8	Date	Time	EB						
9	5/19/2023	09:30 AM	138						
10	5/19/2023	09:45 AM	148						
11	5/19/2023	10:00 AM	154						
12	5/19/2023	10:15 AM	159						
13	5/19/2023	10:30 AM	156						
14	5/19/2023	10:45 AM	152						
15	5/19/2023	11:00 AM	162						
16	5/19/2023	11:15 AM	189						
17	5/19/2023	11:30 AM	171						
18	5/19/2023	11:45 AM	200						
19	5/19/2023	12:00 PM	234						
20	5/19/2023	12:15 PM	212						
21	5/19/2023	12:30 PM	194						
22	5/19/2023	12:45 PM	166						
23	5/19/2023	01:00 PM	169						
24	5/19/2023	01:15 PM	166						
25	5/19/2023	01:30 PM	196						
26	5/19/2023	01:45 PM	185						
27	5/19/2023	02:00 PM	186						
28	5/19/2023	02:15 PM	180						
29	5/19/2023	02:30 PM	178						
30	5/19/2023	02:45 PM	147						
31	5/19/2023	03:00 PM	188						
32	5/19/2023	03:15 PM	182						
33	5/19/2023	03:30 PM	216						
34	5/19/2023	03:45 PM	198						
35	5/19/2023	04:00 PM	215						
36	5/19/2023	04:15 PM	188						
37	5/19/2023	04:30 PM	224						
38	5/19/2023	04:45 PM	207						
39	5/19/2023	05:00 PM	221						
40	5/19/2023	05:15 PM	173						
41	5/19/2023	05:30 PM	178						
42	5/19/2023	05:45 PM	152						
43	5/19/2023	06:00 PM	190						
44	5/19/2023	06:15 PM	140						
45	5/19/2023	06:30 PM	118						
46	5/19/2023	06:45 PM	116						
47	5/19/2023	07:00 PM	109						
48	5/19/2023	07:15 PM	116						

	A	B	C	D	E	F	G	H	I
49	5/19/2023	07:30 PM	84						
50	5/19/2023	07:45 PM	72						
51	5/19/2023	08:00 PM	87						
52	5/19/2023	08:15 PM	74						
53	5/19/2023	08:30 PM	73						
54	5/19/2023	08:45 PM	63						
55	5/19/2023	09:00 PM	68						
56	5/19/2023	09:15 PM	60						
57	5/19/2023	09:30 PM	47						
58	5/19/2023	09:45 PM	54						
59	5/19/2023	10:00 PM	45						
60	5/19/2023	10:15 PM	47						
61	5/19/2023	10:30 PM	34						
62	5/19/2023	10:45 PM	23						
63	5/19/2023	11:00 PM	20						
64	5/19/2023	11:15 PM	29						
65	5/19/2023	11:30 PM	20						
66	5/19/2023	11:45 PM	22						
67	5/20/2023	12:00 AM	18						
68	5/20/2023	12:15 AM	9						
69	5/20/2023	12:30 AM	10						
70	5/20/2023	12:45 AM	5						
71	5/20/2023	01:00 AM	5						
72	5/20/2023	01:15 AM	5						
73	5/20/2023	01:30 AM	5						
74	5/20/2023	01:45 AM	8						
75	5/20/2023	02:00 AM	6						
76	5/20/2023	02:15 AM	5						
77	5/20/2023	02:30 AM	3						
78	5/20/2023	02:45 AM	2						
79	5/20/2023	03:00 AM	4						
80	5/20/2023	03:15 AM	4						
81	5/20/2023	03:30 AM	11						
82	5/20/2023	03:45 AM	8						
83	5/20/2023	04:00 AM	10						
84	5/20/2023	04:15 AM	5						
85	5/20/2023	04:30 AM	10						
86	5/20/2023	04:45 AM	7						
87	5/20/2023	05:00 AM	20						
88	5/20/2023	05:15 AM	7						
89	5/20/2023	05:30 AM	8						
90	5/20/2023	05:45 AM	28						
91	5/20/2023	06:00 AM	17						
92	5/20/2023	06:15 AM	26						
93	5/20/2023	06:30 AM	38						
94	5/20/2023	06:45 AM	46						
95	5/20/2023	07:00 AM	50						
96	5/20/2023	07:15 AM	40						
97	5/20/2023	07:30 AM	55						
98	5/20/2023	07:45 AM	54						

	A	B	C	D	E	F	G	H	I
99	5/20/2023	08:00 AM	73						
100	5/20/2023	08:15 AM	70						
101	5/20/2023	08:30 AM	85						
102	5/20/2023	08:45 AM	102						
103	5/20/2023	09:00 AM	86						
104	5/20/2023	09:15 AM	114						
105	5/20/2023	09:30 AM	118						
106	5/20/2023	09:45 AM	121						
107	5/20/2023	10:00 AM	136						
108	5/20/2023	10:15 AM	127						
109	5/20/2023	10:30 AM	132						
110	5/20/2023	10:45 AM	141						
111	5/20/2023	11:00 AM	130						
112	5/20/2023	11:15 AM	148						
113	5/20/2023	11:30 AM	141						
114	5/20/2023	11:45 AM	144						
115	5/20/2023	12:00 PM	126						
116	5/20/2023	12:15 PM	151						
117	5/20/2023	12:30 PM	117						
118	5/20/2023	12:45 PM	137						
119	5/20/2023	01:00 PM	116						
120	5/20/2023	01:15 PM	144						
121	5/20/2023	01:30 PM	128						
122	5/20/2023	01:45 PM	133						
123	5/20/2023	02:00 PM	128						
124	5/20/2023	02:15 PM	133						
125	5/20/2023	02:30 PM	167						
126	5/20/2023	02:45 PM	134						
127	5/20/2023	03:00 PM	138						
128	5/20/2023	03:15 PM	136						
129	5/20/2023	03:30 PM	112						
130	5/20/2023	03:45 PM	134						
131	5/20/2023	04:00 PM	106						
132	5/20/2023	04:15 PM	97						
133	5/20/2023	04:30 PM	106						
134	5/20/2023	04:45 PM	121						
135	5/20/2023	05:00 PM	110						
136	5/20/2023	05:15 PM	102						
137	5/20/2023	05:30 PM	111						
138	5/20/2023	05:45 PM	102						
139	5/20/2023	06:00 PM	112						
140	5/20/2023	06:15 PM	98						
141	5/20/2023	06:30 PM	88						
142	5/20/2023	06:45 PM	86						
143	5/20/2023	07:00 PM	72						
144	5/20/2023	07:15 PM	78						
145	5/20/2023	07:30 PM	63						
146	5/20/2023	07:45 PM	59						
147	5/20/2023	08:00 PM	68						
148	5/20/2023	08:15 PM	62						

	A	B	C	D	E	F	G	H	I
149	5/20/2023	08:30 PM	54						
150	5/20/2023	08:45 PM	47						
151	5/20/2023	09:00 PM	44						
152	5/20/2023	09:15 PM	46						
153	5/20/2023	09:30 PM	40						
154	5/20/2023	09:45 PM	39						
155	5/20/2023	10:00 PM	33						
156	5/20/2023	10:15 PM	30						
157	5/20/2023	10:30 PM	25						
158	5/20/2023	10:45 PM	24						
159	5/20/2023	11:00 PM	20						
160	5/20/2023	11:15 PM	24						
161	5/20/2023	11:30 PM	25						
162	5/20/2023	11:45 PM	18						
163	5/21/2023	12:00 AM	15						
164	5/21/2023	12:15 AM	19						
165	5/21/2023	12:30 AM	17						
166	5/21/2023	12:45 AM	7						
167	5/21/2023	01:00 AM	8						
168	5/21/2023	01:15 AM	3						
169	5/21/2023	01:30 AM	5						
170	5/21/2023	01:45 AM	5						
171	5/21/2023	02:00 AM	4						
172	5/21/2023	02:15 AM	1						
173	5/21/2023	02:30 AM	5						
174	5/21/2023	02:45 AM	5						
175	5/21/2023	03:00 AM	3						
176	5/21/2023	03:15 AM	8						
177	5/21/2023	03:30 AM	8						
178	5/21/2023	03:45 AM	4						
179	5/21/2023	04:00 AM	3						
180	5/21/2023	04:15 AM	10						
181	5/21/2023	04:30 AM	9						
182	5/21/2023	04:45 AM	4						
183	5/21/2023	05:00 AM	8						
184	5/21/2023	05:15 AM	8						
185	5/21/2023	05:30 AM	11						
186	5/21/2023	05:45 AM	13						
187	5/21/2023	06:00 AM	10						
188	5/21/2023	06:15 AM	29						
189	5/21/2023	06:30 AM	32						
190	5/21/2023	06:45 AM	37						
191	5/21/2023	07:00 AM	38						
192	5/21/2023	07:15 AM	32						
193	5/21/2023	07:30 AM	34						
194	5/21/2023	07:45 AM	44						
195	5/21/2023	08:00 AM	55						
196	5/21/2023	08:15 AM	57						
197	5/21/2023	08:30 AM	84						
198	5/21/2023	08:45 AM	80						

	A	B	C	D	E	F	G	H	I
199	5/21/2023	09:00 AM	82						
200	5/21/2023	09:15 AM	90						
201	5/21/2023	09:30 AM	118						
202	5/21/2023	09:45 AM	113						
203	5/21/2023	10:00 AM	118						
204	5/21/2023	10:15 AM	102						
205	5/21/2023	10:30 AM	121						
206	5/21/2023	10:45 AM	118						
207	5/21/2023	11:00 AM	120						
208	5/21/2023	11:15 AM	123						
209	5/21/2023	11:30 AM	120						
210	5/21/2023	11:45 AM	137						
211	5/21/2023	12:00 PM	140						
212	5/21/2023	12:15 PM	142						
213	5/21/2023	12:30 PM	172						
214	5/21/2023	12:45 PM	136						
215	5/21/2023	01:00 PM	143						
216	5/21/2023	01:15 PM	136						
217	5/21/2023	01:30 PM	134						
218	5/21/2023	01:45 PM	150						
219	5/21/2023	02:00 PM	134						
220	5/21/2023	02:15 PM	128						
221	5/21/2023	02:30 PM	136						
222	5/21/2023	02:45 PM	128						
223	5/21/2023	03:00 PM	110						
224	5/21/2023	03:15 PM	140						
225	5/21/2023	03:30 PM	126						
226	5/21/2023	03:45 PM	111						
227	5/21/2023	04:00 PM	137						
228	5/21/2023	04:15 PM	122						
229	5/21/2023	04:30 PM	128						
230	5/21/2023	04:45 PM	120						
231	5/21/2023	05:00 PM	148						
232	5/21/2023	05:15 PM	110						
233	5/21/2023	05:30 PM	112						
234	5/21/2023	05:45 PM	117						
235	5/21/2023	06:00 PM	107						
236	5/21/2023	06:15 PM	99						
237	5/21/2023	06:30 PM	104						
238	5/21/2023	06:45 PM	84						
239	5/21/2023	07:00 PM	78						
240	5/21/2023	07:15 PM	74						
241	5/21/2023	07:30 PM	86						
242	5/21/2023	07:45 PM	75						
243	5/21/2023	08:00 PM	90						
244	5/21/2023	08:15 PM	56						
245	5/21/2023	08:30 PM	44						
246	5/21/2023	08:45 PM	43						
247	5/21/2023	09:00 PM	38						
248	5/21/2023	09:15 PM	42						

	A	B	C	D	E	F	G	H	I
249	5/21/2023	09:30 PM	41						
250	5/21/2023	09:45 PM	19						
251	5/21/2023	10:00 PM	46						
252	5/21/2023	10:15 PM	22						
253	5/21/2023	10:30 PM	12						
254	5/21/2023	10:45 PM	14						
255	5/21/2023	11:00 PM	16						
256	5/21/2023	11:15 PM	9						
257	5/21/2023	11:30 PM	15						
258	5/21/2023	11:45 PM	14						
259	5/22/2023	12:00 AM	13						
260	5/22/2023	12:15 AM	7						
261	5/22/2023	12:30 AM	2						
262	5/22/2023	12:45 AM	3						
263	5/22/2023	01:00 AM	2						
264	5/22/2023	01:15 AM	4						
265	5/22/2023	01:30 AM	5						
266	5/22/2023	01:45 AM	5						
267	5/22/2023	02:00 AM	3						
268	5/22/2023	02:15 AM	3						
269	5/22/2023	02:30 AM	0						
270	5/22/2023	02:45 AM	3						
271	5/22/2023	03:00 AM	8						
272	5/22/2023	03:15 AM	5						
273	5/22/2023	03:30 AM	4						
274	5/22/2023	03:45 AM	6						
275	5/22/2023	04:00 AM	10						
276	5/22/2023	04:15 AM	15						
277	5/22/2023	04:30 AM	16						
278	5/22/2023	04:45 AM	17						
279	5/22/2023	05:00 AM	24						
280	5/22/2023	05:15 AM	30						
281	5/22/2023	05:30 AM	36						
282	5/22/2023	05:45 AM	40						
283	5/22/2023	06:00 AM	45						
284	5/22/2023	06:15 AM	60						
285	5/22/2023	06:30 AM	88						
286	5/22/2023	06:45 AM	87						
287	5/22/2023	07:00 AM	90						
288	5/22/2023	07:15 AM	101						
289	5/22/2023	07:30 AM	150						
290	5/22/2023	07:45 AM	154						
291	5/22/2023	08:00 AM	108						
292	5/22/2023	08:15 AM	136						
293	5/22/2023	08:30 AM	133						
294	5/22/2023	08:45 AM	164						
295	5/22/2023	09:00 AM	152						
296	5/22/2023	09:15 AM	122						
297	5/22/2023	09:30 AM	152						
298	5/22/2023	09:45 AM	150						

	A	B	C	D	E	F	G	H	I
299	5/22/2023	10:00 AM	164						
300	5/22/2023	10:15 AM	156						
301	5/22/2023	10:30 AM	177						
302	5/22/2023	10:45 AM	161						
303	5/22/2023	11:00 AM	152						
304	5/22/2023	11:15 AM	188						
305	5/22/2023	11:30 AM	190						
306	5/22/2023	11:45 AM	189						
307	5/22/2023	12:00 PM	236						
308	5/22/2023	12:15 PM	182						
309	5/22/2023	12:30 PM	185						
310	5/22/2023	12:45 PM	151						
311	5/22/2023	01:00 PM	163						
312	5/22/2023	01:15 PM	169						
313	5/22/2023	01:30 PM	158						
314	5/22/2023	01:45 PM	170						
315	5/22/2023	02:00 PM	165						
316	5/22/2023	02:15 PM	164						
317	5/22/2023	02:30 PM	176						
318	5/22/2023	02:45 PM	204						
319	5/22/2023	03:00 PM	184						
320	5/22/2023	03:15 PM	175						
321	5/22/2023	03:30 PM	240						
322	5/22/2023	03:45 PM	158						
323	5/22/2023	04:00 PM	218						
324	5/22/2023	04:15 PM	178						
325	5/22/2023	04:30 PM	228						
326	5/22/2023	04:45 PM	204						
327	5/22/2023	05:00 PM	212						
328	5/22/2023	05:15 PM	186						
329	5/22/2023	05:30 PM	179						
330	5/22/2023	05:45 PM	161						
331	5/22/2023	06:00 PM	162						
332	5/22/2023	06:15 PM	128						
333	5/22/2023	06:30 PM	134						
334	5/22/2023	06:45 PM	120						
335	5/22/2023	07:00 PM	99						
336	5/22/2023	07:15 PM	112						
337	5/22/2023	07:30 PM	114						
338	5/22/2023	07:45 PM	97						
339	5/22/2023	08:00 PM	76						
340	5/22/2023	08:15 PM	65						
341	5/22/2023	08:30 PM	80						
342	5/22/2023	08:45 PM	56						
343	5/22/2023	09:00 PM	71						
344	5/22/2023	09:15 PM	49						
345	5/22/2023	09:30 PM	48						
346	5/22/2023	09:45 PM	32						
347	5/22/2023	10:00 PM	35						
348	5/22/2023	10:15 PM	31						

	A	B	C	D	E	F	G	H	I
349	5/22/2023	10:30 PM	20						
350	5/22/2023	10:45 PM	10						
351	5/22/2023	11:00 PM	15						
352	5/22/2023	11:15 PM	18						
353	5/22/2023	11:30 PM	16						
354	5/22/2023	11:45 PM	15						
355	5/23/2023	12:00 AM	8						
356	5/23/2023	12:15 AM	11						
357	5/23/2023	12:30 AM	6						
358	5/23/2023	12:45 AM	6						
359	5/23/2023	01:00 AM	11						
360	5/23/2023	01:15 AM	9						
361	5/23/2023	01:30 AM	4						
362	5/23/2023	01:45 AM	8						
363	5/23/2023	02:00 AM	6						
364	5/23/2023	02:15 AM	6						
365	5/23/2023	02:30 AM	1						
366	5/23/2023	02:45 AM	8						
367	5/23/2023	03:00 AM	5						
368	5/23/2023	03:15 AM	5						
369	5/23/2023	03:30 AM	12						
370	5/23/2023	03:45 AM	12						
371	5/23/2023	04:00 AM	12						
372	5/23/2023	04:15 AM	6						
373	5/23/2023	04:30 AM	26						
374	5/23/2023	04:45 AM	16						
375	5/23/2023	05:00 AM	22						
376	5/23/2023	05:15 AM	36						
377	5/23/2023	05:30 AM	44						
378	5/23/2023	05:45 AM	43						
379	5/23/2023	06:00 AM	56						
380	5/23/2023	06:15 AM	62						
381	5/23/2023	06:30 AM	88						
382	5/23/2023	06:45 AM	82						
383	5/23/2023	07:00 AM	104						
384	5/23/2023	07:15 AM	125						
385	5/23/2023	07:30 AM	171						
386	5/23/2023	07:45 AM	144						
387	5/23/2023	08:00 AM	144						
388	5/23/2023	08:15 AM	116						
389	5/23/2023	08:30 AM	129						
390	5/23/2023	08:45 AM	144						
391	5/23/2023	09:00 AM	130						
392	5/23/2023	09:15 AM	126						
393	5/23/2023	09:30 AM	129						
394	5/23/2023	09:45 AM	150						
395	5/23/2023	10:00 AM	164						
396	5/23/2023	10:15 AM	146						
397	5/23/2023	10:30 AM	150						
398	5/23/2023	10:45 AM	158						

	A	B	C	D	E	F	G	H	I
399	5/23/2023	11:00 AM	170						
400	5/23/2023	11:15 AM	172						
401	5/23/2023	11:30 AM	168						
402	5/23/2023	11:45 AM	192						
403	5/23/2023	12:00 PM	218						
404	5/23/2023	12:15 PM	202						
405	5/23/2023	12:30 PM	184						
406	5/23/2023	12:45 PM	172						
407	5/23/2023	01:00 PM	160						
408	5/23/2023	01:15 PM	160						
409	5/23/2023	01:30 PM	178						
410	5/23/2023	01:45 PM	156						
411	5/23/2023	02:00 PM	182						
412	5/23/2023	02:15 PM	178						
413	5/23/2023	02:30 PM	186						
414	5/23/2023	02:45 PM	194						
415	5/23/2023	03:00 PM	173						
416	5/23/2023	03:15 PM	161						
417	5/23/2023	03:30 PM	222						
418	5/23/2023	03:45 PM	208						
419	5/23/2023	04:00 PM	232						
420	5/23/2023	04:15 PM	193						
421	5/23/2023	04:30 PM	243						
422	5/23/2023	04:45 PM	189						
423	5/23/2023	05:00 PM	244						
424	5/23/2023	05:15 PM	192						
425	5/23/2023	05:30 PM	164						
426	5/23/2023	05:45 PM	164						
427	5/23/2023	06:00 PM	154						
428	5/23/2023	06:15 PM	114						
429	5/23/2023	06:30 PM	136						
430	5/23/2023	06:45 PM	121						
431	5/23/2023	07:00 PM	130						
432	5/23/2023	07:15 PM	91						
433	5/23/2023	07:30 PM	91						
434	5/23/2023	07:45 PM	76						
435	5/23/2023	08:00 PM	96						
436	5/23/2023	08:15 PM	77						
437	5/23/2023	08:30 PM	86						
438	5/23/2023	08:45 PM	63						
439	5/23/2023	09:00 PM	67						
440	5/23/2023	09:15 PM	54						
441	5/23/2023	09:30 PM	44						
442	5/23/2023	09:45 PM	47						
443	5/23/2023	10:00 PM	45						
444	5/23/2023	10:15 PM	22						
445	5/23/2023	10:30 PM	19						
446	5/23/2023	10:45 PM	12						
447	5/23/2023	11:00 PM	24						
448	5/23/2023	11:15 PM	18						

	A	B	C	D	E	F	G	H	I
449	5/23/2023	11:30 PM	14						
450	5/23/2023	11:45 PM	11						
451	5/24/2023	12:00 AM	11						
452	5/24/2023	12:15 AM	9						
453	5/24/2023	12:30 AM	8						
454	5/24/2023	12:45 AM	8						
455	5/24/2023	01:00 AM	6						
456	5/24/2023	01:15 AM	8						
457	5/24/2023	01:30 AM	6						
458	5/24/2023	01:45 AM	3						
459	5/24/2023	02:00 AM	3						
460	5/24/2023	02:15 AM	3						
461	5/24/2023	02:30 AM	3						
462	5/24/2023	02:45 AM	3						
463	5/24/2023	03:00 AM	2						
464	5/24/2023	03:15 AM	11						
465	5/24/2023	03:30 AM	14						
466	5/24/2023	03:45 AM	10						
467	5/24/2023	04:00 AM	7						
468	5/24/2023	04:15 AM	10						
469	5/24/2023	04:30 AM	22						
470	5/24/2023	04:45 AM	13						
471	5/24/2023	05:00 AM	24						
472	5/24/2023	05:15 AM	28						
473	5/24/2023	05:30 AM	40						
474	5/24/2023	05:45 AM	50						
475	5/24/2023	06:00 AM	42						
476	5/24/2023	06:15 AM	66						
477	5/24/2023	06:30 AM	78						
478	5/24/2023	06:45 AM	83						
479	5/24/2023	07:00 AM	90						
480	5/24/2023	07:15 AM	132						
481	5/24/2023	07:30 AM	132						
482	5/24/2023	07:45 AM	170						
483	5/24/2023	08:00 AM	120						
484	5/24/2023	08:15 AM	148						
485	5/24/2023	08:30 AM	144						
486	5/24/2023	08:45 AM	150						
487	5/24/2023	09:00 AM	140						
488	5/24/2023	09:15 AM	168						
489	5/24/2023	09:30 AM	152						
490	5/24/2023	09:45 AM	136						
491	5/24/2023	10:00 AM	168						
492	5/24/2023	10:15 AM	147						
493	5/24/2023	10:30 AM	172						
494	5/24/2023	10:45 AM	146						
495	5/24/2023	11:00 AM	176						
496	5/24/2023	11:15 AM	172						
497	5/24/2023	11:30 AM	183						
498	5/24/2023	11:45 AM	204						

	A	B	C	D	E	F	G	H	I
499	5/24/2023	12:00 PM	230						
500	5/24/2023	12:15 PM	198						
501	5/24/2023	12:30 PM	186						
502	5/24/2023	12:45 PM	181						
503	5/24/2023	01:00 PM	178						
504	5/24/2023	01:15 PM	152						
505	5/24/2023	01:30 PM	150						
506	5/24/2023	01:45 PM	167						
507	5/24/2023	02:00 PM	202						
508	5/24/2023	02:15 PM	158						
509	5/24/2023	02:30 PM	182						
510	5/24/2023	02:45 PM	142						
511	5/24/2023	03:00 PM	188						
512	5/24/2023	03:15 PM	184						
513	5/24/2023	03:30 PM	240						
514	5/24/2023	03:45 PM	178						
515	5/24/2023	04:00 PM	232						
516	5/24/2023	04:15 PM	192						
517	5/24/2023	04:30 PM	215						
518	5/24/2023	04:45 PM	188						
519	5/24/2023	05:00 PM	227						
520	5/24/2023	05:15 PM	187						
521	5/24/2023	05:30 PM	186						
522	5/24/2023	05:45 PM	144						
523	5/24/2023	06:00 PM	162						
524	5/24/2023	06:15 PM	142						
525	5/24/2023	06:30 PM	134						
526	5/24/2023	06:45 PM	114						
527	5/24/2023	07:00 PM	124						
528	5/24/2023	07:15 PM	88						
529	5/24/2023	07:30 PM	104						
530	5/24/2023	07:45 PM	78						
531	5/24/2023	08:00 PM	105						
532	5/24/2023	08:15 PM	76						
533	5/24/2023	08:30 PM	64						
534	5/24/2023	08:45 PM	60						
535	5/24/2023	09:00 PM	53						
536	5/24/2023	09:15 PM	50						
537	5/24/2023	09:30 PM	44						
538	5/24/2023	09:45 PM	32						
539	5/24/2023	10:00 PM	30						
540	5/24/2023	10:15 PM	26						
541	5/24/2023	10:30 PM	25						
542	5/24/2023	10:45 PM	20						
543	5/24/2023	11:00 PM	10						
544	5/24/2023	11:15 PM	17						
545	5/24/2023	11:30 PM	15						
546	5/24/2023	11:45 PM	14						
547	5/25/2023	12:00 AM	12						
548	5/25/2023	12:15 AM	12						

	A	B	C	D	E	F	G	H	I
549	5/25/2023	12:30 AM	6						
550	5/25/2023	12:45 AM	9						
551	5/25/2023	01:00 AM	1						
552	5/25/2023	01:15 AM	1						
553	5/25/2023	01:30 AM	2						
554	5/25/2023	01:45 AM	5						
555	5/25/2023	02:00 AM	9						
556	5/25/2023	02:15 AM	13						
557	5/25/2023	02:30 AM	10						
558	5/25/2023	02:45 AM	2						
559	5/25/2023	03:00 AM	7						
560	5/25/2023	03:15 AM	8						
561	5/25/2023	03:30 AM	10						
562	5/25/2023	03:45 AM	8						
563	5/25/2023	04:00 AM	12						
564	5/25/2023	04:15 AM	8						
565	5/25/2023	04:30 AM	10						
566	5/25/2023	04:45 AM	25						
567	5/25/2023	05:00 AM	24						
568	5/25/2023	05:15 AM	26						
569	5/25/2023	05:30 AM	52						
570	5/25/2023	05:45 AM	50						
571	5/25/2023	06:00 AM	42						
572	5/25/2023	06:15 AM	68						
573	5/25/2023	06:30 AM	89						
574	5/25/2023	06:45 AM	90						
575	5/25/2023	07:00 AM	110						
576	5/25/2023	07:15 AM	118						
577	5/25/2023	07:30 AM	152						
578	5/25/2023	07:45 AM	109						
579	5/25/2023	08:00 AM	138						
580	5/25/2023	08:15 AM	126						
581	5/25/2023	08:30 AM	182						
582	5/25/2023	08:45 AM	138						
583	5/25/2023	09:00 AM	156						
584	5/25/2023	09:15 AM	151						
585	5/25/2023	09:30 AM	142						
586	5/25/2023	09:45 AM	162						
587	5/25/2023	10:00 AM	146						
588	5/25/2023	10:15 AM	161						
589	5/25/2023	10:30 AM	148						
590	5/25/2023	10:45 AM	172						
591	5/25/2023	11:00 AM	173						
592	5/25/2023	11:15 AM	159						
593	5/25/2023	11:30 AM	202						
594	5/25/2023	11:45 AM	200						
595	5/25/2023	12:00 PM	260						
596	5/25/2023	12:15 PM	195						
597	5/25/2023	12:30 PM	184						
598	5/25/2023	12:45 PM	165						

	A	B	C	D	E	F	G	H	I
599	5/25/2023	01:00 PM	162						
600	5/25/2023	01:15 PM	180						
601	5/25/2023	01:30 PM	173						
602	5/25/2023	01:45 PM	180						
603	5/25/2023	02:00 PM	200						
604	5/25/2023	02:15 PM	177						
605	5/25/2023	02:30 PM	212						
606	5/25/2023	02:45 PM	183						
607	5/25/2023	03:00 PM	218						
608	5/25/2023	03:15 PM	188						
609	5/25/2023	03:30 PM	233						
610	5/25/2023	03:45 PM	190						
611	5/25/2023	04:00 PM	234						
612	5/25/2023	04:15 PM	218						
613	5/25/2023	04:30 PM	271						
614	5/25/2023	04:45 PM	206						
615	5/25/2023	05:00 PM	218						
616	5/25/2023	05:15 PM	182						
617	5/25/2023	05:30 PM	181						
618	5/25/2023	05:45 PM	146						
619	5/25/2023	06:00 PM	177						
620	5/25/2023	06:15 PM	152						
621	5/25/2023	06:30 PM	154						
622	5/25/2023	06:45 PM	151						
623	5/25/2023	07:00 PM	111						
624	5/25/2023	07:15 PM	102						
625	5/25/2023	07:30 PM	101						
626	5/25/2023	07:45 PM	90						
627	5/25/2023	08:00 PM	96						
628	5/25/2023	08:15 PM	96						
629	5/25/2023	08:30 PM	110						
630	5/25/2023	08:45 PM	88						
631	5/25/2023	09:00 PM	68						
632	5/25/2023	09:15 PM	68						
633	5/25/2023	09:30 PM	58						
634	5/25/2023	09:45 PM	43						
635	5/25/2023	10:00 PM	58						
636	5/25/2023	10:15 PM	31						
637	5/25/2023	10:30 PM	28						
638	5/25/2023	10:45 PM	26						
639	5/25/2023	11:00 PM	22						
640	5/25/2023	11:15 PM	26						
641	5/25/2023	11:30 PM	16						
642	5/25/2023	11:45 PM	18						
643	5/26/2023	12:00 AM	8						
644	5/26/2023	12:15 AM	16						
645	5/26/2023	12:30 AM	12						
646	5/26/2023	12:45 AM	3						
647	5/26/2023	01:00 AM	8						
648	5/26/2023	01:15 AM	3						

	A	B	C	D	E	F	G	H	I
649	5/26/2023	01:30 AM	7						
650	5/26/2023	01:45 AM	8						
651	5/26/2023	02:00 AM	7						
652	5/26/2023	02:15 AM	6						
653	5/26/2023	02:30 AM	4						
654	5/26/2023	02:45 AM	8						
655	5/26/2023	03:00 AM	5						
656	5/26/2023	03:15 AM	3						
657	5/26/2023	03:30 AM	10						
658	5/26/2023	03:45 AM	8						
659	5/26/2023	04:00 AM	6						
660	5/26/2023	04:15 AM	7						
661	5/26/2023	04:30 AM	12						
662	5/26/2023	04:45 AM	17						
663	5/26/2023	05:00 AM	24						
664	5/26/2023	05:15 AM	22						
665	5/26/2023	05:30 AM	28						
666	5/26/2023	05:45 AM	40						
667	5/26/2023	06:00 AM	32						
668	5/26/2023	06:15 AM	62						
669	5/26/2023	06:30 AM	74						
670	5/26/2023	06:45 AM	98						
671	5/26/2023	07:00 AM	102						
672	5/26/2023	07:15 AM	116						
673	5/26/2023	07:30 AM	123						
674	5/26/2023	07:45 AM	118						
675	5/26/2023	08:00 AM	110						
676	5/26/2023	08:15 AM	101						
677	5/26/2023	08:30 AM	123						
678	5/26/2023	08:45 AM	130						
679	5/26/2023	09:00 AM	140						
680	5/26/2023	09:15 AM	160						
681	5/26/2023	09:30 AM	148						
682	5/26/2023	09:45 AM	146						
683	5/26/2023	10:00 AM	148						
684	5/26/2023	10:15 AM	179						
685	5/26/2023	10:30 AM	176						
686	5/26/2023	10:45 AM	182						
687	5/26/2023	11:00 AM	170						
688	5/26/2023	11:15 AM	180						
689	5/26/2023	11:30 AM	180						
690	5/26/2023	11:45 AM	174						
691	5/26/2023	12:00 PM	236						
692	5/26/2023	12:15 PM	216						
693	5/26/2023	12:30 PM	187						
694	5/26/2023	12:45 PM	188						
695	5/26/2023	01:00 PM	183						
696	5/26/2023	01:15 PM	166						
697	5/26/2023	01:30 PM	192						
698	5/26/2023	01:45 PM	182						

	A	B	C	D	E	F	G	H	I
699	5/26/2023	02:00 PM	195						
700	5/26/2023	02:15 PM	192						
701	5/26/2023	02:30 PM	232						
702	5/26/2023	02:45 PM	182						
703	5/26/2023	03:00 PM	185						
704	5/26/2023	03:15 PM	190						
705	5/26/2023	03:30 PM	195						
706	5/26/2023	03:45 PM	184						
707	5/26/2023	04:00 PM	227						
708	5/26/2023	04:15 PM	205						
709	5/26/2023	04:30 PM	200						
710	5/26/2023	04:45 PM	165						
711	5/26/2023	05:00 PM	180						
712	5/26/2023	05:15 PM	156						
713	5/26/2023	05:30 PM	134						
714	5/26/2023	05:45 PM	152						
715	5/26/2023	06:00 PM	144						
716	5/26/2023	06:15 PM	124						
717	5/26/2023	06:30 PM	140						
718	5/26/2023	06:45 PM	102						
719	5/26/2023	07:00 PM	86						
720	5/26/2023	07:15 PM	96						
721	5/26/2023	07:30 PM	80						
722	5/26/2023	07:45 PM	94						
723	5/26/2023	08:00 PM	77						
724	5/26/2023	08:15 PM	76						
725	5/26/2023	08:30 PM	80						
726	5/26/2023	08:45 PM	101						
727	5/26/2023	09:00 PM	92						
728	5/26/2023	09:15 PM	62						
729	5/26/2023	09:30 PM	62						
730	5/26/2023	09:45 PM	58						
731	5/26/2023	10:00 PM	35						
732	5/26/2023	10:15 PM	61						
733	5/26/2023	10:30 PM	36						
734	5/26/2023	10:45 PM	24						
735	5/26/2023	11:00 PM	28						
736	5/26/2023	11:15 PM	15						
737	5/26/2023	11:30 PM	22						
738	5/26/2023	11:45 PM	15						
739	5/27/2023	12:00 AM	6						
740	5/27/2023	12:15 AM	12						
741	5/27/2023	12:30 AM	10						
742	5/27/2023	12:45 AM	7						
743	5/27/2023	01:00 AM	6						
744	5/27/2023	01:15 AM	4						
745	5/27/2023	01:30 AM	3						
746	5/27/2023	01:45 AM	7						
747	5/27/2023	02:00 AM	3						
748	5/27/2023	02:15 AM	2						

	A	B	C	D	E	F	G	H	I
749	5/27/2023	02:30 AM	6						
750	5/27/2023	02:45 AM	4						
751	5/27/2023	03:00 AM	1						
752	5/27/2023	03:15 AM	3						
753	5/27/2023	03:30 AM	7						
754	5/27/2023	03:45 AM	6						
755	5/27/2023	04:00 AM	6						
756	5/27/2023	04:15 AM	8						
757	5/27/2023	04:30 AM	8						
758	5/27/2023	04:45 AM	5						
759	5/27/2023	05:00 AM	6						
760	5/27/2023	05:15 AM	16						
761	5/27/2023	05:30 AM	14						
762	5/27/2023	05:45 AM	13						
763	5/27/2023	06:00 AM	12						
764	5/27/2023	06:15 AM	24						
765	5/27/2023	06:30 AM	28						
766	5/27/2023	06:45 AM	40						
767	5/27/2023	07:00 AM	51						
768	5/27/2023	07:15 AM	62						
769	5/27/2023	07:30 AM	55						
770	5/27/2023	07:45 AM	62						
771	5/27/2023	08:00 AM	80						
772	5/27/2023	08:15 AM	73						
773	5/27/2023	08:30 AM	84						
774	5/27/2023	08:45 AM	96						
775	5/27/2023	09:00 AM	89						
776	5/27/2023	09:15 AM	104						
777	5/27/2023	09:30 AM	131						
778	5/27/2023	09:45 AM	119						
779	5/27/2023	10:00 AM	124						
780	5/27/2023	10:15 AM	125						
781	5/27/2023	10:30 AM	136						
782	5/27/2023	10:45 AM	154						
783	5/27/2023	11:00 AM	148						
784	5/27/2023	11:15 AM	144						
785	5/27/2023	11:30 AM	144						
786	5/27/2023	11:45 AM	161						
787	5/27/2023	12:00 PM	138						
788	5/27/2023	12:15 PM	137						
789	5/27/2023	12:30 PM	156						
790	5/27/2023	12:45 PM	116						
791	5/27/2023	01:00 PM	146						
792	5/27/2023	01:15 PM	150						
793	5/27/2023	01:30 PM	121						
794	5/27/2023	01:45 PM	124						
795	5/27/2023	02:00 PM	146						
796	5/27/2023	02:15 PM	112						
797	5/27/2023	02:30 PM	130						
798	5/27/2023	02:45 PM	116						

	A	B	C	D	E	F	G	H	I
799	5/27/2023	03:00 PM	129						
800	5/27/2023	03:15 PM	106						
801	5/27/2023	03:30 PM	134						
802	5/27/2023	03:45 PM	108						
803	5/27/2023	04:00 PM	121						
804	5/27/2023	04:15 PM	110						
805	5/27/2023	04:30 PM	108						
806	5/27/2023	04:45 PM	128						
807	5/27/2023	05:00 PM	119						
808	5/27/2023	05:15 PM	104						
809	5/27/2023	05:30 PM	108						
810	5/27/2023	05:45 PM	110						
811	5/27/2023	06:00 PM	116						
812	5/27/2023	06:15 PM	90						
813	5/27/2023	06:30 PM	85						
814	5/27/2023	06:45 PM	82						
815	5/27/2023	07:00 PM	83						
816	5/27/2023	07:15 PM	86						
817	5/27/2023	07:30 PM	84						
818	5/27/2023	07:45 PM	49						
819	5/27/2023	08:00 PM	59						
820	5/27/2023	08:15 PM	70						
821	5/27/2023	08:30 PM	59						
822	5/27/2023	08:45 PM	56						
823	5/27/2023	09:00 PM	49						
824	5/27/2023	09:15 PM	49						
825	5/27/2023	09:30 PM	49						
826	5/27/2023	09:45 PM	56						
827	5/27/2023	10:00 PM	26						
828	5/27/2023	10:15 PM	32						
829	5/27/2023	10:30 PM	32						
830	5/27/2023	10:45 PM	27						
831	5/27/2023	11:00 PM	26						
832	5/27/2023	11:15 PM	26						
833	5/27/2023	11:30 PM	27						
834	5/27/2023	11:45 PM	20						
835	5/28/2023	12:00 AM	13						
836	5/28/2023	12:15 AM	9						
837	5/28/2023	12:30 AM	12						
838	5/28/2023	12:45 AM	10						
839	5/28/2023	01:00 AM	3						
840	5/28/2023	01:15 AM	4						
841	5/28/2023	01:30 AM	4						
842	5/28/2023	01:45 AM	1						
843	5/28/2023	02:00 AM	3						
844	5/28/2023	02:15 AM	5						
845	5/28/2023	02:30 AM	4						
846	5/28/2023	02:45 AM	2						
847	5/28/2023	03:00 AM	10						
848	5/28/2023	03:15 AM	5						

	A	B	C	D	E	F	G	H	I
849	5/28/2023	03:30 AM	4						
850	5/28/2023	03:45 AM	5						
851	5/28/2023	04:00 AM	5						
852	5/28/2023	04:15 AM	8						
853	5/28/2023	04:30 AM	5						
854	5/28/2023	04:45 AM	5						
855	5/28/2023	05:00 AM	7						
856	5/28/2023	05:15 AM	8						
857	5/28/2023	05:30 AM	10						
858	5/28/2023	05:45 AM	8						
859	5/28/2023	06:00 AM	14						
860	5/28/2023	06:15 AM	20						
861	5/28/2023	06:30 AM	26						
862	5/28/2023	06:45 AM	32						
863	5/28/2023	07:00 AM	38						
864	5/28/2023	07:15 AM	36						
865	5/28/2023	07:30 AM	48						
866	5/28/2023	07:45 AM	55						
867	5/28/2023	08:00 AM	62						
868	5/28/2023	08:15 AM	58						
869	5/28/2023	08:30 AM	68						
870	5/28/2023	08:45 AM	91						
871	5/28/2023	09:00 AM	98						
872	5/28/2023	09:15 AM	102						
873	5/28/2023	09:30 AM	87						
874	5/28/2023	09:45 AM	111						
875	5/28/2023	10:00 AM	114						
876	5/28/2023	10:15 AM	120						
877	5/28/2023	10:30 AM	122						
878	5/28/2023	10:45 AM	146						
879	5/28/2023	11:00 AM	110						
880	5/28/2023	11:15 AM	129						
881	5/28/2023	11:30 AM	116						
882	5/28/2023	11:45 AM	156						
883	5/28/2023	12:00 PM	144						
884	5/28/2023	12:15 PM	155						
885	5/28/2023	12:30 PM	174						
886	5/28/2023	12:45 PM	138						
887	5/28/2023	01:00 PM	142						
888	5/28/2023	01:15 PM	130						
889	5/28/2023	01:30 PM	105						
890	5/28/2023	01:45 PM	127						
891	5/28/2023	02:00 PM	127						
892	5/28/2023	02:15 PM	136						
893	5/28/2023	02:30 PM	107						
894	5/28/2023	02:45 PM	116						
895	5/28/2023	03:00 PM	126						
896	5/28/2023	03:15 PM	104						
897	5/28/2023	03:30 PM	106						
898	5/28/2023	03:45 PM	96						

	A	B	C	D	E	F	G	H	I
899	5/28/2023	04:00 PM	120						
900	5/28/2023	04:15 PM	88						
901	5/28/2023	04:30 PM	97						
902	5/28/2023	04:45 PM	108						
903	5/28/2023	05:00 PM	92						
904	5/28/2023	05:15 PM	99						
905	5/28/2023	05:30 PM	84						
906	5/28/2023	05:45 PM	87						
907	5/28/2023	06:00 PM	95						
908	5/28/2023	06:15 PM	98						
909	5/28/2023	06:30 PM	91						
910	5/28/2023	06:45 PM	74						
911	5/28/2023	07:00 PM	72						
912	5/28/2023	07:15 PM	66						
913	5/28/2023	07:30 PM	65						
914	5/28/2023	07:45 PM	63						
915	5/28/2023	08:00 PM	58						
916	5/28/2023	08:15 PM	66						
917	5/28/2023	08:30 PM	52						
918	5/28/2023	08:45 PM	50						
919	5/28/2023	09:00 PM	50						
920	5/28/2023	09:15 PM	47						
921	5/28/2023	09:30 PM	44						
922	5/28/2023	09:45 PM	35						
923	5/28/2023	10:00 PM	31						
924	5/28/2023	10:15 PM	28						
925	5/28/2023	10:30 PM	28						
926	5/28/2023	10:45 PM	18						
927	5/28/2023	11:00 PM	18						
928	5/28/2023	11:15 PM	14						
929	5/28/2023	11:30 PM	16						
930	5/28/2023	11:45 PM	17						

	A	B	C	D	E	F	G	H	I
1									
2	File Name: C:\Users\lobarrie\Desktop\transfer\Documents\Documents\Osman\Osman from harddrive\Documents\TDB\WSP\Syracuse\Data\ATR\Batch 11\updated Jamar\Jamar\ATR 1355.tf2								
3	Start Date: 5/19/2023								
4	Start Time: 8:45:00 AM								
5	Location 1: EB S 104 at CR 3								
6	Location 2: SYRACUSE,NY								
7									
8	Date	Time	NB						
9	5/19/2023	08:45 AM	109						
10	5/19/2023	09:00 AM	143						
11	5/19/2023	09:15 AM	160						
12	5/19/2023	09:30 AM	145						
13	5/19/2023	09:45 AM	169						
14	5/19/2023	10:00 AM	170						
15	5/19/2023	10:15 AM	139						
16	5/19/2023	10:30 AM	162						
17	5/19/2023	10:45 AM	191						
18	5/19/2023	11:00 AM	172						
19	5/19/2023	11:15 AM	170						
20	5/19/2023	11:30 AM	178						
21	5/19/2023	11:45 AM	178						
22	5/19/2023	12:00 PM	204						
23	5/19/2023	12:15 PM	179						
24	5/19/2023	12:30 PM	175						
25	5/19/2023	12:45 PM	171						
26	5/19/2023	01:00 PM	171						
27	5/19/2023	01:15 PM	187						
28	5/19/2023	01:30 PM	207						
29	5/19/2023	01:45 PM	155						
30	5/19/2023	02:00 PM	176						
31	5/19/2023	02:15 PM	167						
32	5/19/2023	02:30 PM	187						
33	5/19/2023	02:45 PM	157						
34	5/19/2023	03:00 PM	183						
35	5/19/2023	03:15 PM	189						
36	5/19/2023	03:30 PM	183						
37	5/19/2023	03:45 PM	187						
38	5/19/2023	04:00 PM	220						
39	5/19/2023	04:15 PM	188						
40	5/19/2023	04:30 PM	184						
41	5/19/2023	04:45 PM	193						
42	5/19/2023	05:00 PM	207						
43	5/19/2023	05:15 PM	200						
44	5/19/2023	05:30 PM	154						
45	5/19/2023	05:45 PM	179						
46	5/19/2023	06:00 PM	171						
47	5/19/2023	06:15 PM	139						
48	5/19/2023	06:30 PM	107						

	A	B	C	D	E	F	G	H	I
49	5/19/2023	06:45 PM	127						
50	5/19/2023	07:00 PM	121						
51	5/19/2023	07:15 PM	109						
52	5/19/2023	07:30 PM	103						
53	5/19/2023	07:45 PM	89						
54	5/19/2023	08:00 PM	83						
55	5/19/2023	08:15 PM	98						
56	5/19/2023	08:30 PM	74						
57	5/19/2023	08:45 PM	78						
58	5/19/2023	09:00 PM	60						
59	5/19/2023	09:15 PM	55						
60	5/19/2023	09:30 PM	62						
61	5/19/2023	09:45 PM	65						
62	5/19/2023	10:00 PM	62						
63	5/19/2023	10:15 PM	49						
64	5/19/2023	10:30 PM	51						
65	5/19/2023	10:45 PM	30						
66	5/19/2023	11:00 PM	54						
67	5/19/2023	11:15 PM	32						
68	5/19/2023	11:30 PM	26						
69	5/19/2023	11:45 PM	23						
70	5/20/2023	12:00 AM	42						
71	5/20/2023	12:15 AM	20						
72	5/20/2023	12:30 AM	12						
73	5/20/2023	12:45 AM	14						
74	5/20/2023	01:00 AM	9						
75	5/20/2023	01:15 AM	11						
76	5/20/2023	01:30 AM	20						
77	5/20/2023	01:45 AM	6						
78	5/20/2023	02:00 AM	12						
79	5/20/2023	02:15 AM	9						
80	5/20/2023	02:30 AM	4						
81	5/20/2023	02:45 AM	9						
82	5/20/2023	03:00 AM	8						
83	5/20/2023	03:15 AM	9						
84	5/20/2023	03:30 AM	11						
85	5/20/2023	03:45 AM	6						
86	5/20/2023	04:00 AM	8						
87	5/20/2023	04:15 AM	11						
88	5/20/2023	04:30 AM	9						
89	5/20/2023	04:45 AM	16						
90	5/20/2023	05:00 AM	24						
91	5/20/2023	05:15 AM	11						
92	5/20/2023	05:30 AM	30						
93	5/20/2023	05:45 AM	29						
94	5/20/2023	06:00 AM	14						
95	5/20/2023	06:15 AM	33						
96	5/20/2023	06:30 AM	44						
97	5/20/2023	06:45 AM	50						
98	5/20/2023	07:00 AM	57						

	A	B	C	D	E	F	G	H	I
99	5/20/2023	07:15 AM	42						
100	5/20/2023	07:30 AM	50						
101	5/20/2023	07:45 AM	81						
102	5/20/2023	08:00 AM	80						
103	5/20/2023	08:15 AM	93						
104	5/20/2023	08:30 AM	88						
105	5/20/2023	08:45 AM	115						
106	5/20/2023	09:00 AM	112						
107	5/20/2023	09:15 AM	152						
108	5/20/2023	09:30 AM	123						
109	5/20/2023	09:45 AM	145						
110	5/20/2023	10:00 AM	156						
111	5/20/2023	10:15 AM	131						
112	5/20/2023	10:30 AM	169						
113	5/20/2023	10:45 AM	140						
114	5/20/2023	11:00 AM	167						
115	5/20/2023	11:15 AM	164						
116	5/20/2023	11:30 AM	160						
117	5/20/2023	11:45 AM	150						
118	5/20/2023	12:00 PM	174						
119	5/20/2023	12:15 PM	157						
120	5/20/2023	12:30 PM	184						
121	5/20/2023	12:45 PM	161						
122	5/20/2023	01:00 PM	158						
123	5/20/2023	01:15 PM	171						
124	5/20/2023	01:30 PM	168						
125	5/20/2023	01:45 PM	130						
126	5/20/2023	02:00 PM	137						
127	5/20/2023	02:15 PM	138						
128	5/20/2023	02:30 PM	158						
129	5/20/2023	02:45 PM	157						
130	5/20/2023	03:00 PM	157						
131	5/20/2023	03:15 PM	156						
132	5/20/2023	03:30 PM	163						
133	5/20/2023	03:45 PM	130						
134	5/20/2023	04:00 PM	124						
135	5/20/2023	04:15 PM	124						
136	5/20/2023	04:30 PM	97						
137	5/20/2023	04:45 PM	154						
138	5/20/2023	05:00 PM	155						
139	5/20/2023	05:15 PM	146						
140	5/20/2023	05:30 PM	121						
141	5/20/2023	05:45 PM	110						
142	5/20/2023	06:00 PM	117						
143	5/20/2023	06:15 PM	114						
144	5/20/2023	06:30 PM	99						
145	5/20/2023	06:45 PM	92						
146	5/20/2023	07:00 PM	96						
147	5/20/2023	07:15 PM	87						
148	5/20/2023	07:30 PM	104						

	A	B	C	D	E	F	G	H	I
149	5/20/2023	07:45 PM	94						
150	5/20/2023	08:00 PM	81						
151	5/20/2023	08:15 PM	65						
152	5/20/2023	08:30 PM	71						
153	5/20/2023	08:45 PM	50						
154	5/20/2023	09:00 PM	78						
155	5/20/2023	09:15 PM	53						
156	5/20/2023	09:30 PM	54						
157	5/20/2023	09:45 PM	54						
158	5/20/2023	10:00 PM	53						
159	5/20/2023	10:15 PM	47						
160	5/20/2023	10:30 PM	36						
161	5/20/2023	10:45 PM	32						
162	5/20/2023	11:00 PM	32						
163	5/20/2023	11:15 PM	24						
164	5/20/2023	11:30 PM	31						
165	5/20/2023	11:45 PM	23						
166	5/21/2023	12:00 AM	19						
167	5/21/2023	12:15 AM	24						
168	5/21/2023	12:30 AM	8						
169	5/21/2023	12:45 AM	13						
170	5/21/2023	01:00 AM	10						
171	5/21/2023	01:15 AM	11						
172	5/21/2023	01:30 AM	9						
173	5/21/2023	01:45 AM	9						
174	5/21/2023	02:00 AM	7						
175	5/21/2023	02:15 AM	11						
176	5/21/2023	02:30 AM	8						
177	5/21/2023	02:45 AM	5						
178	5/21/2023	03:00 AM	6						
179	5/21/2023	03:15 AM	4						
180	5/21/2023	03:30 AM	5						
181	5/21/2023	03:45 AM	9						
182	5/21/2023	04:00 AM	13						
183	5/21/2023	04:15 AM	7						
184	5/21/2023	04:30 AM	13						
185	5/21/2023	04:45 AM	13						
186	5/21/2023	05:00 AM	13						
187	5/21/2023	05:15 AM	6						
188	5/21/2023	05:30 AM	17						
189	5/21/2023	05:45 AM	23						
190	5/21/2023	06:00 AM	15						
191	5/21/2023	06:15 AM	16						
192	5/21/2023	06:30 AM	54						
193	5/21/2023	06:45 AM	64						
194	5/21/2023	07:00 AM	44						
195	5/21/2023	07:15 AM	40						
196	5/21/2023	07:30 AM	60						
197	5/21/2023	07:45 AM	56						
198	5/21/2023	08:00 AM	57						

	A	B	C	D	E	F	G	H	I
199	5/21/2023	08:15 AM	79						
200	5/21/2023	08:30 AM	78						
201	5/21/2023	08:45 AM	102						
202	5/21/2023	09:00 AM	88						
203	5/21/2023	09:15 AM	108						
204	5/21/2023	09:30 AM	148						
205	5/21/2023	09:45 AM	112						
206	5/21/2023	10:00 AM	139						
207	5/21/2023	10:15 AM	99						
208	5/21/2023	10:30 AM	149						
209	5/21/2023	10:45 AM	146						
210	5/21/2023	11:00 AM	127						
211	5/21/2023	11:15 AM	147						
212	5/21/2023	11:30 AM	168						
213	5/21/2023	11:45 AM	156						
214	5/21/2023	12:00 PM	154						
215	5/21/2023	12:15 PM	156						
216	5/21/2023	12:30 PM	187						
217	5/21/2023	12:45 PM	144						
218	5/21/2023	01:00 PM	210						
219	5/21/2023	01:15 PM	172						
220	5/21/2023	01:30 PM	155						
221	5/21/2023	01:45 PM	143						
222	5/21/2023	02:00 PM	155						
223	5/21/2023	02:15 PM	148						
224	5/21/2023	02:30 PM	152						
225	5/21/2023	02:45 PM	156						
226	5/21/2023	03:00 PM	148						
227	5/21/2023	03:15 PM	151						
228	5/21/2023	03:30 PM	141						
229	5/21/2023	03:45 PM	149						
230	5/21/2023	04:00 PM	124						
231	5/21/2023	04:15 PM	131						
232	5/21/2023	04:30 PM	133						
233	5/21/2023	04:45 PM	116						
234	5/21/2023	05:00 PM	128						
235	5/21/2023	05:15 PM	124						
236	5/21/2023	05:30 PM	127						
237	5/21/2023	05:45 PM	112						
238	5/21/2023	06:00 PM	105						
239	5/21/2023	06:15 PM	111						
240	5/21/2023	06:30 PM	89						
241	5/21/2023	06:45 PM	125						
242	5/21/2023	07:00 PM	106						
243	5/21/2023	07:15 PM	101						
244	5/21/2023	07:30 PM	84						
245	5/21/2023	07:45 PM	74						
246	5/21/2023	08:00 PM	93						
247	5/21/2023	08:15 PM	64						
248	5/21/2023	08:30 PM	68						

	A	B	C	D	E	F	G	H	I
249	5/21/2023	08:45 PM	59						
250	5/21/2023	09:00 PM	60						
251	5/21/2023	09:15 PM	37						
252	5/21/2023	09:30 PM	40						
253	5/21/2023	09:45 PM	34						
254	5/21/2023	10:00 PM	28						
255	5/21/2023	10:15 PM	21						
256	5/21/2023	10:30 PM	28						
257	5/21/2023	10:45 PM	23						
258	5/21/2023	11:00 PM	16						
259	5/21/2023	11:15 PM	24						
260	5/21/2023	11:30 PM	39						
261	5/21/2023	11:45 PM	13						
262	5/22/2023	12:00 AM	17						
263	5/22/2023	12:15 AM	20						
264	5/22/2023	12:30 AM	4						
265	5/22/2023	12:45 AM	14						
266	5/22/2023	01:00 AM	17						
267	5/22/2023	01:15 AM	11						
268	5/22/2023	01:30 AM	2						
269	5/22/2023	01:45 AM	10						
270	5/22/2023	02:00 AM	3						
271	5/22/2023	02:15 AM	2						
272	5/22/2023	02:30 AM	7						
273	5/22/2023	02:45 AM	1						
274	5/22/2023	03:00 AM	4						
275	5/22/2023	03:15 AM	8						
276	5/22/2023	03:30 AM	13						
277	5/22/2023	03:45 AM	9						
278	5/22/2023	04:00 AM	12						
279	5/22/2023	04:15 AM	11						
280	5/22/2023	04:30 AM	24						
281	5/22/2023	04:45 AM	30						
282	5/22/2023	05:00 AM	29						
283	5/22/2023	05:15 AM	27						
284	5/22/2023	05:30 AM	61						
285	5/22/2023	05:45 AM	56						
286	5/22/2023	06:00 AM	53						
287	5/22/2023	06:15 AM	97						
288	5/22/2023	06:30 AM	103						
289	5/22/2023	06:45 AM	137						
290	5/22/2023	07:00 AM	139						
291	5/22/2023	07:15 AM	128						
292	5/22/2023	07:30 AM	183						
293	5/22/2023	07:45 AM	183						
294	5/22/2023	08:00 AM	142						
295	5/22/2023	08:15 AM	145						
296	5/22/2023	08:30 AM	143						
297	5/22/2023	08:45 AM	157						
298	5/22/2023	09:00 AM	169						

	A	B	C	D	E	F	G	H	I
299	5/22/2023	09:15 AM	178						
300	5/22/2023	09:30 AM	153						
301	5/22/2023	09:45 AM	167						
302	5/22/2023	10:00 AM	168						
303	5/22/2023	10:15 AM	152						
304	5/22/2023	10:30 AM	174						
305	5/22/2023	10:45 AM	151						
306	5/22/2023	11:00 AM	161						
307	5/22/2023	11:15 AM	166						
308	5/22/2023	11:30 AM	165						
309	5/22/2023	11:45 AM	171						
310	5/22/2023	12:00 PM	189						
311	5/22/2023	12:15 PM	209						
312	5/22/2023	12:30 PM	205						
313	5/22/2023	12:45 PM	185						
314	5/22/2023	01:00 PM	179						
315	5/22/2023	01:15 PM	178						
316	5/22/2023	01:30 PM	138						
317	5/22/2023	01:45 PM	174						
318	5/22/2023	02:00 PM	189						
319	5/22/2023	02:15 PM	155						
320	5/22/2023	02:30 PM	198						
321	5/22/2023	02:45 PM	181						
322	5/22/2023	03:00 PM	198						
323	5/22/2023	03:15 PM	173						
324	5/22/2023	03:30 PM	182						
325	5/22/2023	03:45 PM	172						
326	5/22/2023	04:00 PM	169						
327	5/22/2023	04:15 PM	187						
328	5/22/2023	04:30 PM	182						
329	5/22/2023	04:45 PM	200						
330	5/22/2023	05:00 PM	189						
331	5/22/2023	05:15 PM	180						
332	5/22/2023	05:30 PM	181						
333	5/22/2023	05:45 PM	155						
334	5/22/2023	06:00 PM	153						
335	5/22/2023	06:15 PM	126						
336	5/22/2023	06:30 PM	127						
337	5/22/2023	06:45 PM	117						
338	5/22/2023	07:00 PM	91						
339	5/22/2023	07:15 PM	106						
340	5/22/2023	07:30 PM	100						
341	5/22/2023	07:45 PM	79						
342	5/22/2023	08:00 PM	97						
343	5/22/2023	08:15 PM	105						
344	5/22/2023	08:30 PM	82						
345	5/22/2023	08:45 PM	77						
346	5/22/2023	09:00 PM	58						
347	5/22/2023	09:15 PM	48						
348	5/22/2023	09:30 PM	40						

	A	B	C	D	E	F	G	H	I
349	5/22/2023	09:45 PM	33						
350	5/22/2023	10:00 PM	36						
351	5/22/2023	10:15 PM	22						
352	5/22/2023	10:30 PM	28						
353	5/22/2023	10:45 PM	30						
354	5/22/2023	11:00 PM	30						
355	5/22/2023	11:15 PM	28						
356	5/22/2023	11:30 PM	16						
357	5/22/2023	11:45 PM	18						
358	5/23/2023	12:00 AM	27						
359	5/23/2023	12:15 AM	18						
360	5/23/2023	12:30 AM	7						
361	5/23/2023	12:45 AM	18						
362	5/23/2023	01:00 AM	16						
363	5/23/2023	01:15 AM	7						
364	5/23/2023	01:30 AM	8						
365	5/23/2023	01:45 AM	9						
366	5/23/2023	02:00 AM	10						
367	5/23/2023	02:15 AM	12						
368	5/23/2023	02:30 AM	6						
369	5/23/2023	02:45 AM	6						
370	5/23/2023	03:00 AM	9						
371	5/23/2023	03:15 AM	9						
372	5/23/2023	03:30 AM	10						
373	5/23/2023	03:45 AM	9						
374	5/23/2023	04:00 AM	12						
375	5/23/2023	04:15 AM	11						
376	5/23/2023	04:30 AM	21						
377	5/23/2023	04:45 AM	30						
378	5/23/2023	05:00 AM	24						
379	5/23/2023	05:15 AM	35						
380	5/23/2023	05:30 AM	55						
381	5/23/2023	05:45 AM	65						
382	5/23/2023	06:00 AM	62						
383	5/23/2023	06:15 AM	77						
384	5/23/2023	06:30 AM	106						
385	5/23/2023	06:45 AM	127						
386	5/23/2023	07:00 AM	110						
387	5/23/2023	07:15 AM	153						
388	5/23/2023	07:30 AM	161						
389	5/23/2023	07:45 AM	181						
390	5/23/2023	08:00 AM	171						
391	5/23/2023	08:15 AM	131						
392	5/23/2023	08:30 AM	138						
393	5/23/2023	08:45 AM	127						
394	5/23/2023	09:00 AM	176						
395	5/23/2023	09:15 AM	156						
396	5/23/2023	09:30 AM	147						
397	5/23/2023	09:45 AM	197						
398	5/23/2023	10:00 AM	139						

	A	B	C	D	E	F	G	H	I
399	5/23/2023	10:15 AM	184						
400	5/23/2023	10:30 AM	150						
401	5/23/2023	10:45 AM	156						
402	5/23/2023	11:00 AM	217						
403	5/23/2023	11:15 AM	204						
404	5/23/2023	11:30 AM	181						
405	5/23/2023	11:45 AM	222						
406	5/23/2023	12:00 PM	178						
407	5/23/2023	12:15 PM	228						
408	5/23/2023	12:30 PM	232						
409	5/23/2023	12:45 PM	225						
410	5/23/2023	01:00 PM	189						
411	5/23/2023	01:15 PM	209						
412	5/23/2023	01:30 PM	197						
413	5/23/2023	01:45 PM	214						
414	5/23/2023	02:00 PM	211						
415	5/23/2023	02:15 PM	178						
416	5/23/2023	02:30 PM	219						
417	5/23/2023	02:45 PM	208						
418	5/23/2023	03:00 PM	207						
419	5/23/2023	03:15 PM	175						
420	5/23/2023	03:30 PM	191						
421	5/23/2023	03:45 PM	220						
422	5/23/2023	04:00 PM	214						
423	5/23/2023	04:15 PM	191						
424	5/23/2023	04:30 PM	235						
425	5/23/2023	04:45 PM	194						
426	5/23/2023	05:00 PM	237						
427	5/23/2023	05:15 PM	201						
428	5/23/2023	05:30 PM	218						
429	5/23/2023	05:45 PM	178						
430	5/23/2023	06:00 PM	218						
431	5/23/2023	06:15 PM	170						
432	5/23/2023	06:30 PM	148						
433	5/23/2023	06:45 PM	146						
434	5/23/2023	07:00 PM	162						
435	5/23/2023	07:15 PM	143						
436	5/23/2023	07:30 PM	130						
437	5/23/2023	07:45 PM	124						
438	5/23/2023	08:00 PM	132						
439	5/23/2023	08:15 PM	124						
440	5/23/2023	08:30 PM	104						
441	5/23/2023	08:45 PM	83						
442	5/23/2023	09:00 PM	84						
443	5/23/2023	09:15 PM	51						
444	5/23/2023	09:30 PM	42						
445	5/23/2023	09:45 PM	48						
446	5/23/2023	10:00 PM	30						
447	5/23/2023	10:15 PM	38						
448	5/23/2023	10:30 PM	39						

	A	B	C	D	E	F	G	H	I
449	5/23/2023	10:45 PM	30						
450	5/23/2023	11:00 PM	31						
451	5/23/2023	11:15 PM	19						
452	5/23/2023	11:30 PM	14						
453	5/23/2023	11:45 PM	14						
454	5/24/2023	12:00 AM	23						
455	5/24/2023	12:15 AM	2						
456	5/24/2023	12:30 AM	14						
457	5/24/2023	12:45 AM	7						
458	5/24/2023	01:00 AM	10						
459	5/24/2023	01:15 AM	12						
460	5/24/2023	01:30 AM	6						
461	5/24/2023	01:45 AM	4						
462	5/24/2023	02:00 AM	9						
463	5/24/2023	02:15 AM	1						
464	5/24/2023	02:30 AM	8						
465	5/24/2023	02:45 AM	2						
466	5/24/2023	03:00 AM	7						
467	5/24/2023	03:15 AM	9						
468	5/24/2023	03:30 AM	12						
469	5/24/2023	03:45 AM	10						
470	5/24/2023	04:00 AM	9						
471	5/24/2023	04:15 AM	14						
472	5/24/2023	04:30 AM	30						
473	5/24/2023	04:45 AM	29						
474	5/24/2023	05:00 AM	24						
475	5/24/2023	05:15 AM	39						
476	5/24/2023	05:30 AM	47						
477	5/24/2023	05:45 AM	76						
478	5/24/2023	06:00 AM	71						
479	5/24/2023	06:15 AM	70						
480	5/24/2023	06:30 AM	101						
481	5/24/2023	06:45 AM	136						
482	5/24/2023	07:00 AM	101						
483	5/24/2023	07:15 AM	149						
484	5/24/2023	07:30 AM	183						
485	5/24/2023	07:45 AM	211						
486	5/24/2023	08:00 AM	198						
487	5/24/2023	08:15 AM	170						
488	5/24/2023	08:30 AM	163						
489	5/24/2023	08:45 AM	197						
490	5/24/2023	09:00 AM	208						
491	5/24/2023	09:15 AM	215						
492	5/24/2023	09:30 AM	181						
493	5/24/2023	09:45 AM	215						
494	5/24/2023	10:00 AM	193						
495	5/24/2023	10:15 AM	180						
496	5/24/2023	10:30 AM	207						
497	5/24/2023	10:45 AM	163						
498	5/24/2023	11:00 AM	194						

	A	B	C	D	E	F	G	H	I
499	5/24/2023	11:15 AM	196						
500	5/24/2023	11:30 AM	226						
501	5/24/2023	11:45 AM	240						
502	5/24/2023	12:00 PM	195						
503	5/24/2023	12:15 PM	228						
504	5/24/2023	12:30 PM	251						
505	5/24/2023	12:45 PM	227						
506	5/24/2023	01:00 PM	198						
507	5/24/2023	01:15 PM	197						
508	5/24/2023	01:30 PM	230						
509	5/24/2023	01:45 PM	170						
510	5/24/2023	02:00 PM	154						
511	5/24/2023	02:15 PM	174						
512	5/24/2023	02:30 PM	170						
513	5/24/2023	02:45 PM	205						
514	5/24/2023	03:00 PM	179						
515	5/24/2023	03:15 PM	204						
516	5/24/2023	03:30 PM	190						
517	5/24/2023	03:45 PM	203						
518	5/24/2023	04:00 PM	191						
519	5/24/2023	04:15 PM	175						
520	5/24/2023	04:30 PM	248						
521	5/24/2023	04:45 PM	222						
522	5/24/2023	05:00 PM	184						
523	5/24/2023	05:15 PM	210						
524	5/24/2023	05:30 PM	211						
525	5/24/2023	05:45 PM	198						
526	5/24/2023	06:00 PM	161						
527	5/24/2023	06:15 PM	173						
528	5/24/2023	06:30 PM	147						
529	5/24/2023	06:45 PM	129						
530	5/24/2023	07:00 PM	136						
531	5/24/2023	07:15 PM	89						
532	5/24/2023	07:30 PM	150						
533	5/24/2023	07:45 PM	102						
534	5/24/2023	08:00 PM	106						
535	5/24/2023	08:15 PM	115						
536	5/24/2023	08:30 PM	97						
537	5/24/2023	08:45 PM	82						
538	5/24/2023	09:00 PM	61						
539	5/24/2023	09:15 PM	80						
540	5/24/2023	09:30 PM	51						
541	5/24/2023	09:45 PM	42						
542	5/24/2023	10:00 PM	41						
543	5/24/2023	10:15 PM	44						
544	5/24/2023	10:30 PM	33						
545	5/24/2023	10:45 PM	29						
546	5/24/2023	11:00 PM	31						
547	5/24/2023	11:15 PM	28						
548	5/24/2023	11:30 PM	18						

	A	B	C	D	E	F	G	H	I
549	5/24/2023	11:45 PM	26						
550	5/25/2023	12:00 AM	17						
551	5/25/2023	12:15 AM	16						
552	5/25/2023	12:30 AM	16						
553	5/25/2023	12:45 AM	13						
554	5/25/2023	01:00 AM	5						
555	5/25/2023	01:15 AM	5						
556	5/25/2023	01:30 AM	10						
557	5/25/2023	01:45 AM	7						
558	5/25/2023	02:00 AM	8						
559	5/25/2023	02:15 AM	8						
560	5/25/2023	02:30 AM	6						
561	5/25/2023	02:45 AM	4						
562	5/25/2023	03:00 AM	8						
563	5/25/2023	03:15 AM	10						
564	5/25/2023	03:30 AM	12						
565	5/25/2023	03:45 AM	5						
566	5/25/2023	04:00 AM	10						
567	5/25/2023	04:15 AM	13						
568	5/25/2023	04:30 AM	22						
569	5/25/2023	04:45 AM	32						
570	5/25/2023	05:00 AM	27						
571	5/25/2023	05:15 AM	32						
572	5/25/2023	05:30 AM	46						
573	5/25/2023	05:45 AM	79						
574	5/25/2023	06:00 AM	67						
575	5/25/2023	06:15 AM	72						
576	5/25/2023	06:30 AM	111						
577	5/25/2023	06:45 AM	123						
578	5/25/2023	07:00 AM	118						
579	5/25/2023	07:15 AM	126						
580	5/25/2023	07:30 AM	186						
581	5/25/2023	07:45 AM	224						
582	5/25/2023	08:00 AM	150						
583	5/25/2023	08:15 AM	184						
584	5/25/2023	08:30 AM	172						
585	5/25/2023	08:45 AM	154						
586	5/25/2023	09:00 AM	188						
587	5/25/2023	09:15 AM	175						
588	5/25/2023	09:30 AM	191						
589	5/25/2023	09:45 AM	189						
590	5/25/2023	10:00 AM	192						
591	5/25/2023	10:15 AM	203						
592	5/25/2023	10:30 AM	206						
593	5/25/2023	10:45 AM	231						
594	5/25/2023	11:00 AM	199						
595	5/25/2023	11:15 AM	184						
596	5/25/2023	11:30 AM	231						
597	5/25/2023	11:45 AM	217						
598	5/25/2023	12:00 PM	189						

	A	B	C	D	E	F	G	H	I
599	5/25/2023	12:15 PM	242						
600	5/25/2023	12:30 PM	239						
601	5/25/2023	12:45 PM	185						
602	5/25/2023	01:00 PM	255						
603	5/25/2023	01:15 PM	181						
604	5/25/2023	01:30 PM	248						
605	5/25/2023	01:45 PM	213						
606	5/25/2023	02:00 PM	207						
607	5/25/2023	02:15 PM	242						
608	5/25/2023	02:30 PM	213						
609	5/25/2023	02:45 PM	202						
610	5/25/2023	03:00 PM	234						
611	5/25/2023	03:15 PM	224						
612	5/25/2023	03:30 PM	254						
613	5/25/2023	03:45 PM	257						
614	5/25/2023	04:00 PM	232						
615	5/25/2023	04:15 PM	205						
616	5/25/2023	04:30 PM	219						
617	5/25/2023	04:45 PM	242						
618	5/25/2023	05:00 PM	216						
619	5/25/2023	05:15 PM	270						
620	5/25/2023	05:30 PM	215						
621	5/25/2023	05:45 PM	210						
622	5/25/2023	06:00 PM	225						
623	5/25/2023	06:15 PM	193						
624	5/25/2023	06:30 PM	201						
625	5/25/2023	06:45 PM	127						
626	5/25/2023	07:00 PM	140						
627	5/25/2023	07:15 PM	124						
628	5/25/2023	07:30 PM	107						
629	5/25/2023	07:45 PM	103						
630	5/25/2023	08:00 PM	124						
631	5/25/2023	08:15 PM	113						
632	5/25/2023	08:30 PM	112						
633	5/25/2023	08:45 PM	85						
634	5/25/2023	09:00 PM	85						
635	5/25/2023	09:15 PM	66						
636	5/25/2023	09:30 PM	65						
637	5/25/2023	09:45 PM	45						
638	5/25/2023	10:00 PM	49						
639	5/25/2023	10:15 PM	46						
640	5/25/2023	10:30 PM	28						
641	5/25/2023	10:45 PM	42						
642	5/25/2023	11:00 PM	34						
643	5/25/2023	11:15 PM	33						
644	5/25/2023	11:30 PM	25						
645	5/25/2023	11:45 PM	25						
646	5/26/2023	12:00 AM	22						
647	5/26/2023	12:15 AM	17						
648	5/26/2023	12:30 AM	10						

	A	B	C	D	E	F	G	H	I
649	5/26/2023	12:45 AM	7						
650	5/26/2023	01:00 AM	9						
651	5/26/2023	01:15 AM	14						
652	5/26/2023	01:30 AM	6						
653	5/26/2023	01:45 AM	11						
654	5/26/2023	02:00 AM	9						
655	5/26/2023	02:15 AM	2						
656	5/26/2023	02:30 AM	6						
657	5/26/2023	02:45 AM	2						
658	5/26/2023	03:00 AM	5						
659	5/26/2023	03:15 AM	10						
660	5/26/2023	03:30 AM	15						
661	5/26/2023	03:45 AM	11						
662	5/26/2023	04:00 AM	10						
663	5/26/2023	04:15 AM	5						
664	5/26/2023	04:30 AM	15						
665	5/26/2023	04:45 AM	21						
666	5/26/2023	05:00 AM	26						
667	5/26/2023	05:15 AM	22						
668	5/26/2023	05:30 AM	44						
669	5/26/2023	05:45 AM	55						
670	5/26/2023	06:00 AM	57						
671	5/26/2023	06:15 AM	49						
672	5/26/2023	06:30 AM	95						
673	5/26/2023	06:45 AM	101						
674	5/26/2023	07:00 AM	104						
675	5/26/2023	07:15 AM	104						
676	5/26/2023	07:30 AM	158						
677	5/26/2023	07:45 AM	187						
678	5/26/2023	08:00 AM	152						
679	5/26/2023	08:15 AM	136						
680	5/26/2023	08:30 AM	128						
681	5/26/2023	08:45 AM	185						
682	5/26/2023	09:00 AM	168						
683	5/26/2023	09:15 AM	197						
684	5/26/2023	09:30 AM	211						
685	5/26/2023	09:45 AM	179						
686	5/26/2023	10:00 AM	195						
687	5/26/2023	10:15 AM	221						
688	5/26/2023	10:30 AM	217						
689	5/26/2023	10:45 AM	210						
690	5/26/2023	11:00 AM	185						
691	5/26/2023	11:15 AM	233						
692	5/26/2023	11:30 AM	219						
693	5/26/2023	11:45 AM	228						
694	5/26/2023	12:00 PM	249						
695	5/26/2023	12:15 PM	212						
696	5/26/2023	12:30 PM	223						
697	5/26/2023	12:45 PM	223						
698	5/26/2023	01:00 PM	197						

	A	B	C	D	E	F	G	H	I
699	5/26/2023	01:15 PM	248						
700	5/26/2023	01:30 PM	186						
701	5/26/2023	01:45 PM	219						
702	5/26/2023	02:00 PM	219						
703	5/26/2023	02:15 PM	174						
704	5/26/2023	02:30 PM	232						
705	5/26/2023	02:45 PM	189						
706	5/26/2023	03:00 PM	209						
707	5/26/2023	03:15 PM	220						
708	5/26/2023	03:30 PM	232						
709	5/26/2023	03:45 PM	234						
710	5/26/2023	04:00 PM	239						
711	5/26/2023	04:15 PM	215						
712	5/26/2023	04:30 PM	193						
713	5/26/2023	04:45 PM	199						
714	5/26/2023	05:00 PM	198						
715	5/26/2023	05:15 PM	196						
716	5/26/2023	05:30 PM	230						
717	5/26/2023	05:45 PM	201						
718	5/26/2023	06:00 PM	158						
719	5/26/2023	06:15 PM	147						
720	5/26/2023	06:30 PM	168						
721	5/26/2023	06:45 PM	152						
722	5/26/2023	07:00 PM	129						
723	5/26/2023	07:15 PM	108						
724	5/26/2023	07:30 PM	104						
725	5/26/2023	07:45 PM	93						
726	5/26/2023	08:00 PM	105						
727	5/26/2023	08:15 PM	93						
728	5/26/2023	08:30 PM	122						
729	5/26/2023	08:45 PM	76						
730	5/26/2023	09:00 PM	82						
731	5/26/2023	09:15 PM	79						
732	5/26/2023	09:30 PM	66						
733	5/26/2023	09:45 PM	39						
734	5/26/2023	10:00 PM	60						
735	5/26/2023	10:15 PM	51						
736	5/26/2023	10:30 PM	49						
737	5/26/2023	10:45 PM	47						
738	5/26/2023	11:00 PM	45						
739	5/26/2023	11:15 PM	19						
740	5/26/2023	11:30 PM	27						
741	5/26/2023	11:45 PM	23						
742	5/27/2023	12:00 AM	25						
743	5/27/2023	12:15 AM	10						
744	5/27/2023	12:30 AM	18						
745	5/27/2023	12:45 AM	18						
746	5/27/2023	01:00 AM	11						
747	5/27/2023	01:15 AM	16						
748	5/27/2023	01:30 AM	5						

	A	B	C	D	E	F	G	H	I
749	5/27/2023	01:45 AM	13						
750	5/27/2023	02:00 AM	13						
751	5/27/2023	02:15 AM	12						
752	5/27/2023	02:30 AM	5						
753	5/27/2023	02:45 AM	7						
754	5/27/2023	03:00 AM	8						
755	5/27/2023	03:15 AM	8						
756	5/27/2023	03:30 AM	4						
757	5/27/2023	03:45 AM	8						
758	5/27/2023	04:00 AM	10						
759	5/27/2023	04:15 AM	3						
760	5/27/2023	04:30 AM	6						
761	5/27/2023	04:45 AM	7						
762	5/27/2023	05:00 AM	5						
763	5/27/2023	05:15 AM	13						
764	5/27/2023	05:30 AM	22						
765	5/27/2023	05:45 AM	24						
766	5/27/2023	06:00 AM	21						
767	5/27/2023	06:15 AM	23						
768	5/27/2023	06:30 AM	42						
769	5/27/2023	06:45 AM	48						
770	5/27/2023	07:00 AM	45						
771	5/27/2023	07:15 AM	53						
772	5/27/2023	07:30 AM	53						
773	5/27/2023	07:45 AM	62						
774	5/27/2023	08:00 AM	89						
775	5/27/2023	08:15 AM	101						
776	5/27/2023	08:30 AM	95						
777	5/27/2023	08:45 AM	129						
778	5/27/2023	09:00 AM	153						
779	5/27/2023	09:15 AM	161						
780	5/27/2023	09:30 AM	166						
781	5/27/2023	09:45 AM	130						
782	5/27/2023	10:00 AM	158						
783	5/27/2023	10:15 AM	178						
784	5/27/2023	10:30 AM	143						
785	5/27/2023	10:45 AM	174						
786	5/27/2023	11:00 AM	173						
787	5/27/2023	11:15 AM	179						
788	5/27/2023	11:30 AM	171						
789	5/27/2023	11:45 AM	154						
790	5/27/2023	12:00 PM	198						
791	5/27/2023	12:15 PM	196						
792	5/27/2023	12:30 PM	130						
793	5/27/2023	12:45 PM	179						
794	5/27/2023	01:00 PM	164						
795	5/27/2023	01:15 PM	188						
796	5/27/2023	01:30 PM	174						
797	5/27/2023	01:45 PM	133						
798	5/27/2023	02:00 PM	154						

	A	B	C	D	E	F	G	H	I
799	5/27/2023	02:15 PM	150						
800	5/27/2023	02:30 PM	149						
801	5/27/2023	02:45 PM	174						
802	5/27/2023	03:00 PM	142						
803	5/27/2023	03:15 PM	148						
804	5/27/2023	03:30 PM	102						
805	5/27/2023	03:45 PM	140						
806	5/27/2023	04:00 PM	147						
807	5/27/2023	04:15 PM	133						
808	5/27/2023	04:30 PM	144						
809	5/27/2023	04:45 PM	141						
810	5/27/2023	05:00 PM	150						
811	5/27/2023	05:15 PM	109						
812	5/27/2023	05:30 PM	97						
813	5/27/2023	05:45 PM	110						
814	5/27/2023	06:00 PM	123						
815	5/27/2023	06:15 PM	91						
816	5/27/2023	06:30 PM	121						
817	5/27/2023	06:45 PM	108						
818	5/27/2023	07:00 PM	87						
819	5/27/2023	07:15 PM	106						
820	5/27/2023	07:30 PM	82						
821	5/27/2023	07:45 PM	87						
822	5/27/2023	08:00 PM	97						
823	5/27/2023	08:15 PM	56						
824	5/27/2023	08:30 PM	77						
825	5/27/2023	08:45 PM	65						
826	5/27/2023	09:00 PM	55						
827	5/27/2023	09:15 PM	56						
828	5/27/2023	09:30 PM	48						
829	5/27/2023	09:45 PM	52						
830	5/27/2023	10:00 PM	40						
831	5/27/2023	10:15 PM	55						
832	5/27/2023	10:30 PM	33						
833	5/27/2023	10:45 PM	36						
834	5/27/2023	11:00 PM	47						
835	5/27/2023	11:15 PM	37						
836	5/27/2023	11:30 PM	36						
837	5/27/2023	11:45 PM	24						
838	5/28/2023	12:00 AM	12						
839	5/28/2023	12:15 AM	23						
840	5/28/2023	12:30 AM	11						
841	5/28/2023	12:45 AM	13						
842	5/28/2023	01:00 AM	12						
843	5/28/2023	01:15 AM	9						
844	5/28/2023	01:30 AM	8						
845	5/28/2023	01:45 AM	8						
846	5/28/2023	02:00 AM	7						
847	5/28/2023	02:15 AM	4						
848	5/28/2023	02:30 AM	4						

	A	B	C	D	E	F	G	H	I
849	5/28/2023	02:45 AM	4						
850	5/28/2023	03:00 AM	5						
851	5/28/2023	03:15 AM	3						
852	5/28/2023	03:30 AM	4						
853	5/28/2023	03:45 AM	4						
854	5/28/2023	04:00 AM	5						
855	5/28/2023	04:15 AM	5						
856	5/28/2023	04:30 AM	8						
857	5/28/2023	04:45 AM	8						
858	5/28/2023	05:00 AM	6						
859	5/28/2023	05:15 AM	7						
860	5/28/2023	05:30 AM	22						
861	5/28/2023	05:45 AM	14						
862	5/28/2023	06:00 AM	15						
863	5/28/2023	06:15 AM	27						
864	5/28/2023	06:30 AM	42						
865	5/28/2023	06:45 AM	36						
866	5/28/2023	07:00 AM	39						
867	5/28/2023	07:15 AM	43						
868	5/28/2023	07:30 AM	42						
869	5/28/2023	07:45 AM	53						
870	5/28/2023	08:00 AM	52						
871	5/28/2023	08:15 AM	66						
872	5/28/2023	08:30 AM	83						
873	5/28/2023	08:45 AM	122						
874	5/28/2023	09:00 AM	100						
875	5/28/2023	09:15 AM	99						
876	5/28/2023	09:30 AM	131						
877	5/28/2023	09:45 AM	118						
878	5/28/2023	10:00 AM	122						
879	5/28/2023	10:15 AM	129						
880	5/28/2023	10:30 AM	120						
881	5/28/2023	10:45 AM	142						
882	5/28/2023	11:00 AM	162						
883	5/28/2023	11:15 AM	183						
884	5/28/2023	11:30 AM	162						
885	5/28/2023	11:45 AM	160						
886	5/28/2023	12:00 PM	132						
887	5/28/2023	12:15 PM	178						
888	5/28/2023	12:30 PM	151						
889	5/28/2023	12:45 PM	138						
890	5/28/2023	01:00 PM	159						
891	5/28/2023	01:15 PM	125						
892	5/28/2023	01:30 PM	133						
893	5/28/2023	01:45 PM	137						
894	5/28/2023	02:00 PM	118						
895	5/28/2023	02:15 PM	114						
896	5/28/2023	02:30 PM	149						
897	5/28/2023	02:45 PM	113						
898	5/28/2023	03:00 PM	127						

	A	B	C	D	E	F	G	H	I
899	5/28/2023	03:15 PM	117						
900	5/28/2023	03:30 PM	131						
901	5/28/2023	03:45 PM	116						
902	5/28/2023	04:00 PM	95						
903	5/28/2023	04:15 PM	107						
904	5/28/2023	04:30 PM	109						
905	5/28/2023	04:45 PM	108						
906	5/28/2023	05:00 PM	97						
907	5/28/2023	05:15 PM	86						
908	5/28/2023	05:30 PM	93						
909	5/28/2023	05:45 PM	107						
910	5/28/2023	06:00 PM	123						
911	5/28/2023	06:15 PM	96						
912	5/28/2023	06:30 PM	74						
913	5/28/2023	06:45 PM	98						
914	5/28/2023	07:00 PM	91						
915	5/28/2023	07:15 PM	105						
916	5/28/2023	07:30 PM	80						
917	5/28/2023	07:45 PM	57						
918	5/28/2023	08:00 PM	55						
919	5/28/2023	08:15 PM	63						
920	5/28/2023	08:30 PM	68						
921	5/28/2023	08:45 PM	56						
922	5/28/2023	09:00 PM	73						
923	5/28/2023	09:15 PM	53						
924	5/28/2023	09:30 PM	52						
925	5/28/2023	09:45 PM	42						
926	5/28/2023	10:00 PM	34						
927	5/28/2023	10:15 PM	37						
928	5/28/2023	10:30 PM	28						
929	5/28/2023	10:45 PM	36						
930	5/28/2023	11:00 PM	27						
931	5/28/2023	11:15 PM	15						
932	5/28/2023	11:30 PM	25						
933	5/28/2023	11:45 PM	17						
934	5/29/2023	12:00 AM	20						
935	5/29/2023	12:15 AM	24						
936	5/29/2023	12:30 AM	16						
937	5/29/2023	12:45 AM	14						
938	5/29/2023	01:00 AM	5						
939	5/29/2023	01:15 AM	21						
940	5/29/2023	01:30 AM	6						
941	5/29/2023	01:45 AM	5						
942	5/29/2023	02:00 AM	3						
943	5/29/2023	02:15 AM	10						
944	5/29/2023	02:30 AM	4						
945	5/29/2023	02:45 AM	4						
946	5/29/2023	03:00 AM	3						
947	5/29/2023	03:15 AM	1						
948	5/29/2023	03:30 AM	4						

	A	B	C	D	E	F	G	H	I
949	5/29/2023	03:45 AM	1						
950	5/29/2023	04:00 AM	3						
951	5/29/2023	04:15 AM	8						
952	5/29/2023	04:30 AM	11						
953	5/29/2023	04:45 AM	12						
954	5/29/2023	05:00 AM	7						
955	5/29/2023	05:15 AM	9						
956	5/29/2023	05:30 AM	23						
957	5/29/2023	05:45 AM	29						
958	5/29/2023	06:00 AM	22						
959	5/29/2023	06:15 AM	18						
960	5/29/2023	06:30 AM	44						
961	5/29/2023	06:45 AM	40						
962	5/29/2023	07:00 AM	40						
963	5/29/2023	07:15 AM	40						
964	5/29/2023	07:30 AM	50						
965	5/29/2023	07:45 AM	59						
966	5/29/2023	08:00 AM	52						
967	5/29/2023	08:15 AM	64						
968	5/29/2023	08:30 AM	63						
969	5/29/2023	08:45 AM	85						
970	5/29/2023	09:00 AM	91						
971	5/29/2023	09:15 AM	90						
972	5/29/2023	09:30 AM	108						
973	5/29/2023	09:45 AM	118						
974	5/29/2023	10:00 AM	135						
975	5/29/2023	10:15 AM	131						
976	5/29/2023	10:30 AM	117						
977	5/29/2023	10:45 AM	119						
978	5/29/2023	11:00 AM	129						
979	5/29/2023	11:15 AM	125						
980	5/29/2023	11:30 AM	169						
981	5/29/2023	11:45 AM	129						
982	5/29/2023	12:00 PM	158						
983	5/29/2023	12:15 PM	160						
984	5/29/2023	12:30 PM	136						
985	5/29/2023	12:45 PM	132						
986	5/29/2023	01:00 PM	143						
987	5/29/2023	01:15 PM	106						
988	5/29/2023	01:30 PM	99						
989	5/29/2023	01:45 PM	140						
990	5/29/2023	02:00 PM	98						
991	5/29/2023	02:15 PM	117						
992	5/29/2023	02:30 PM	110						
993	5/29/2023	02:45 PM	94						
994	5/29/2023	03:00 PM	123						
995	5/29/2023	03:15 PM	124						
996	5/29/2023	03:30 PM	90						
997	5/29/2023	03:45 PM	110						
998	5/29/2023	04:00 PM	92						

	A	B	C	D	E	F	G	H	I
999	5/29/2023	04:15 PM	131						
1000	5/29/2023	04:30 PM	115						
1001	5/29/2023	04:45 PM	114						
1002	5/29/2023	05:00 PM	103						
1003	5/29/2023	05:15 PM	70						
1004	5/29/2023	05:30 PM	95						
1005	5/29/2023	05:45 PM	100						
1006	5/29/2023	06:00 PM	97						
1007	5/29/2023	06:15 PM	83						
1008	5/29/2023	06:30 PM	89						
1009	5/29/2023	06:45 PM	87						
1010	5/29/2023	07:00 PM	82						
1011	5/29/2023	07:15 PM	82						
1012	5/29/2023	07:30 PM	66						
1013	5/29/2023	07:45 PM	70						
1014	5/29/2023	08:00 PM	71						
1015	5/29/2023	08:15 PM	62						
1016	5/29/2023	08:30 PM	65						
1017	5/29/2023	08:45 PM	57						
1018	5/29/2023	09:00 PM	52						
1019	5/29/2023	09:15 PM	27						
1020	5/29/2023	09:30 PM	47						
1021	5/29/2023	09:45 PM	31						
1022	5/29/2023	10:00 PM	35						
1023	5/29/2023	10:15 PM	22						
1024	5/29/2023	10:30 PM	19						
1025	5/29/2023	10:45 PM	20						
1026	5/29/2023	11:00 PM	19						
1027	5/29/2023	11:15 PM	19						
1028	5/29/2023	11:30 PM	15						
1029	5/29/2023	11:45 PM	13						
1030	5/30/2023	12:00 AM	3						
1031	5/30/2023	12:15 AM	5						
1032	5/30/2023	12:30 AM	9						
1033	5/30/2023	12:45 AM	10						
1034	5/30/2023	01:00 AM	12						
1035	5/30/2023	01:15 AM	10						
1036	5/30/2023	01:30 AM	6						
1037	5/30/2023	01:45 AM	1						
1038	5/30/2023	02:00 AM	4						
1039	5/30/2023	02:15 AM	5						
1040	5/30/2023	02:30 AM	3						
1041	5/30/2023	02:45 AM	7						
1042	5/30/2023	03:00 AM	7						
1043	5/30/2023	03:15 AM	8						
1044	5/30/2023	03:30 AM	6						
1045	5/30/2023	03:45 AM	5						
1046	5/30/2023	04:00 AM	14						
1047	5/30/2023	04:15 AM	18						
1048	5/30/2023	04:30 AM	21						

	A	B	C	D	E	F	G	H	I
1049	5/30/2023	04:45 AM	28						
1050	5/30/2023	05:00 AM	22						
1051	5/30/2023	05:15 AM	26						
1052	5/30/2023	05:30 AM	45						
1053	5/30/2023	05:45 AM	61						
1054	5/30/2023	06:00 AM	42						
1055	5/30/2023	06:15 AM	75						
1056	5/30/2023	06:30 AM	107						
1057	5/30/2023	06:45 AM	133						
1058	5/30/2023	07:00 AM	128						
1059	5/30/2023	07:15 AM	122						
1060	5/30/2023	07:30 AM	177						
1061	5/30/2023	07:45 AM	163						
1062	5/30/2023	08:00 AM	149						
1063	5/30/2023	08:15 AM	137						
1064	5/30/2023	08:30 AM	151						
1065	5/30/2023	08:45 AM	170						
1066	5/30/2023	09:00 AM	155						
1067	5/30/2023	09:15 AM	134						
1068	5/30/2023	09:30 AM	164						
1069	5/30/2023	09:45 AM	171						
1070	5/30/2023	10:00 AM	165						
1071	5/30/2023	10:15 AM	156						
1072	5/30/2023	10:30 AM	166						
1073	5/30/2023	10:45 AM	194						
1074	5/30/2023	11:00 AM	159						
1075	5/30/2023	11:15 AM	199						
1076	5/30/2023	11:30 AM	215						
1077	5/30/2023	11:45 AM	176						
1078	5/30/2023	12:00 PM	225						
1079	5/30/2023	12:15 PM	220						
1080	5/30/2023	12:30 PM	201						
1081	5/30/2023	12:45 PM	213						
1082	5/30/2023	01:00 PM	194						
1083	5/30/2023	01:15 PM	153						
1084	5/30/2023	01:30 PM	164						
1085	5/30/2023	01:45 PM	190						
1086	5/30/2023	02:00 PM	185						
1087	5/30/2023	02:15 PM	174						
1088	5/30/2023	02:30 PM	192						
1089	5/30/2023	02:45 PM	189						
1090	5/30/2023	03:00 PM	161						
1091	5/30/2023	03:15 PM	187						
1092	5/30/2023	03:30 PM	187						
1093	5/30/2023	03:45 PM	188						
1094	5/30/2023	04:00 PM	177						
1095	5/30/2023	04:15 PM	192						
1096	5/30/2023	04:30 PM	195						
1097	5/30/2023	04:45 PM	191						
1098	5/30/2023	05:00 PM	216						

	A	B	C	D	E	F	G	H	I
1099	5/30/2023	05:15 PM	213						
1100	5/30/2023	05:30 PM	183						
1101	5/30/2023	05:45 PM	187						
1102	5/30/2023	06:00 PM	169						
1103	5/30/2023	06:15 PM	149						
1104	5/30/2023	06:30 PM	128						
1105	5/30/2023	06:45 PM	116						
1106	5/30/2023	07:00 PM	147						
1107	5/30/2023	07:15 PM	117						
1108	5/30/2023	07:30 PM	99						
1109	5/30/2023	07:45 PM	93						
1110	5/30/2023	08:00 PM	103						
1111	5/30/2023	08:15 PM	94						
1112	5/30/2023	08:30 PM	91						
1113	5/30/2023	08:45 PM	76						
1114	5/30/2023	09:00 PM	65						
1115	5/30/2023	09:15 PM	65						
1116	5/30/2023	09:30 PM	45						
1117	5/30/2023	09:45 PM	54						
1118	5/30/2023	10:00 PM	38						
1119	5/30/2023	10:15 PM	31						
1120	5/30/2023	10:30 PM	30						
1121	5/30/2023	10:45 PM	22						
1122	5/30/2023	11:00 PM	25						
1123	5/30/2023	11:15 PM	19						
1124	5/30/2023	11:30 PM	26						
1125	5/30/2023	11:45 PM	18						
1126	5/31/2023	12:00 AM	13						
1127	5/31/2023	12:15 AM	18						
1128	5/31/2023	12:30 AM	11						
1129	5/31/2023	12:45 AM	14						
1130	5/31/2023	01:00 AM	9						
1131	5/31/2023	01:15 AM	7						
1132	5/31/2023	01:30 AM	7						
1133	5/31/2023	01:45 AM	4						
1134	5/31/2023	02:00 AM	7						
1135	5/31/2023	02:15 AM	5						
1136	5/31/2023	02:30 AM	7						
1137	5/31/2023	02:45 AM	6						
1138	5/31/2023	03:00 AM	8						
1139	5/31/2023	03:15 AM	9						
1140	5/31/2023	03:30 AM	13						
1141	5/31/2023	03:45 AM	10						
1142	5/31/2023	04:00 AM	12						
1143	5/31/2023	04:15 AM	8						
1144	5/31/2023	04:30 AM	23						
1145	5/31/2023	04:45 AM	26						
1146	5/31/2023	05:00 AM	25						
1147	5/31/2023	05:15 AM	35						
1148	5/31/2023	05:30 AM	51						

	A	B	C	D	E	F	G	H	I
1149	5/31/2023	05:45 AM	65						
1150	5/31/2023	06:00 AM	63						
1151	5/31/2023	06:15 AM	63						
1152	5/31/2023	06:30 AM	117						
1153	5/31/2023	06:45 AM	133						
1154	5/31/2023	07:00 AM	110						
1155	5/31/2023	07:15 AM	137						
1156	5/31/2023	07:30 AM	160						
1157	5/31/2023	07:45 AM	198						
1158	5/31/2023	08:00 AM	159						
1159	5/31/2023	08:15 AM	134						
1160	5/31/2023	08:30 AM	136						
1161	5/31/2023	08:45 AM	145						
1162	5/31/2023	09:00 AM	162						
1163	5/31/2023	09:15 AM	175						
1164	5/31/2023	09:30 AM	157						
1165	5/31/2023	09:45 AM	160						
1166	5/31/2023	10:00 AM	158						
1167	5/31/2023	10:15 AM	153						
1168	5/31/2023	10:30 AM	140						
1169	5/31/2023	10:45 AM	159						
1170	5/31/2023	11:00 AM	172						
1171	5/31/2023	11:15 AM	162						
1172	5/31/2023	11:30 AM	186						
1173	5/31/2023	11:45 AM	172						
1174	5/31/2023	12:00 PM	194						
1175	5/31/2023	12:15 PM	180						
1176	5/31/2023	12:30 PM	187						
1177	5/31/2023	12:45 PM	199						
1178	5/31/2023	01:00 PM	176						
1179	5/31/2023	01:15 PM	206						
1180	5/31/2023	01:30 PM	159						
1181	5/31/2023	01:45 PM	184						
1182	5/31/2023	02:00 PM	200						
1183	5/31/2023	02:15 PM	173						

	A	B	C	D	E	F	G	H	I
1									
2	File Name: C:\Users\obarrie\Desktop\transfer\Documents\Documents\Osman\Osman from harddrive\Documents\TDB\WSP\Syracuse\Data\ATR\Batch 11\updated Jamar\Jamar\ATR 1356.tf2								
3	Start Date: 5/19/2023								
4	Start Time: 9:00:00 AM								
5	Location 1: ATR 1356 -SB Buckley Rd at W Taft Rd								
6	Location 2:								
7									
8	Date	Time	SB						
9	5/19/2023	09:00 AM	77						
10	5/19/2023	09:15 AM	123						
11	5/19/2023	09:30 AM	132						
12	5/19/2023	09:45 AM	106						
13	5/19/2023	10:00 AM	134						
14	5/19/2023	10:15 AM	126						
15	5/19/2023	10:30 AM	125						
16	5/19/2023	10:45 AM	109						
17	5/19/2023	11:00 AM	134						
18	5/19/2023	11:15 AM	126						
19	5/19/2023	11:30 AM	129						
20	5/19/2023	11:45 AM	155						
21	5/19/2023	12:00 PM	123						
22	5/19/2023	12:15 PM	157						
23	5/19/2023	12:30 PM	153						
24	5/19/2023	12:45 PM	156						
25	5/19/2023	01:00 PM	136						
26	5/19/2023	01:15 PM	168						
27	5/19/2023	01:30 PM	150						
28	5/19/2023	01:45 PM	141						
29	5/19/2023	02:00 PM	118						
30	5/19/2023	02:15 PM	124						
31	5/19/2023	02:30 PM	138						
32	5/19/2023	02:45 PM	141						
33	5/19/2023	03:00 PM	133						
34	5/19/2023	03:15 PM	130						
35	5/19/2023	03:30 PM	143						
36	5/19/2023	03:45 PM	127						
37	5/19/2023	04:00 PM	120						
38	5/19/2023	04:15 PM	142						
39	5/19/2023	04:30 PM	122						
40	5/19/2023	04:45 PM	130						
41	5/19/2023	05:00 PM	139						
42	5/19/2023	05:15 PM	135						
43	5/19/2023	05:30 PM	123						
44	5/19/2023	05:45 PM	121						
45	5/19/2023	06:00 PM	86						
46	5/19/2023	06:15 PM	105						
47	5/19/2023	06:30 PM	77						
48	5/19/2023	06:45 PM	77						

	A	B	C	D	E	F	G	H	I
49	5/19/2023	07:00 PM	74						
50	5/19/2023	07:15 PM	64						
51	5/19/2023	07:30 PM	63						
52	5/19/2023	07:45 PM	54						
53	5/19/2023	08:00 PM	50						
54	5/19/2023	08:15 PM	53						
55	5/19/2023	08:30 PM	60						
56	5/19/2023	08:45 PM	40						
57	5/19/2023	09:00 PM	40						
58	5/19/2023	09:15 PM	46						
59	5/19/2023	09:30 PM	49						
60	5/19/2023	09:45 PM	34						
61	5/19/2023	10:00 PM	26						
62	5/19/2023	10:15 PM	24						
63	5/19/2023	10:30 PM	16						
64	5/19/2023	10:45 PM	20						
65	5/19/2023	11:00 PM	21						
66	5/19/2023	11:15 PM	24						
67	5/19/2023	11:30 PM	7						
68	5/19/2023	11:45 PM	9						
69	5/20/2023	12:00 AM	6						
70	5/20/2023	12:15 AM	5						
71	5/20/2023	12:30 AM	9						
72	5/20/2023	12:45 AM	3						
73	5/20/2023	01:00 AM	0						
74	5/20/2023	01:15 AM	6						
75	5/20/2023	01:30 AM	1						
76	5/20/2023	01:45 AM	5						
77	5/20/2023	02:00 AM	5						
78	5/20/2023	02:15 AM	6						
79	5/20/2023	02:30 AM	4						
80	5/20/2023	02:45 AM	5						
81	5/20/2023	03:00 AM	2						
82	5/20/2023	03:15 AM	3						
83	5/20/2023	03:30 AM	2						
84	5/20/2023	03:45 AM	4						
85	5/20/2023	04:00 AM	5						
86	5/20/2023	04:15 AM	4						
87	5/20/2023	04:30 AM	9						
88	5/20/2023	04:45 AM	9						
89	5/20/2023	05:00 AM	7						
90	5/20/2023	05:15 AM	7						
91	5/20/2023	05:30 AM	12						
92	5/20/2023	05:45 AM	17						
93	5/20/2023	06:00 AM	10						
94	5/20/2023	06:15 AM	16						
95	5/20/2023	06:30 AM	28						
96	5/20/2023	06:45 AM	29						
97	5/20/2023	07:00 AM	32						
98	5/20/2023	07:15 AM	33						

	A	B	C	D	E	F	G	H	I
99	5/20/2023	07:30 AM	40						
100	5/20/2023	07:45 AM	51						
101	5/20/2023	08:00 AM	71						
102	5/20/2023	08:15 AM	70						
103	5/20/2023	08:30 AM	97						
104	5/20/2023	08:45 AM	91						
105	5/20/2023	09:00 AM	91						
106	5/20/2023	09:15 AM	109						
107	5/20/2023	09:30 AM	106						
108	5/20/2023	09:45 AM	103						
109	5/20/2023	10:00 AM	110						
110	5/20/2023	10:15 AM	131						
111	5/20/2023	10:30 AM	129						
112	5/20/2023	10:45 AM	130						
113	5/20/2023	11:00 AM	139						
114	5/20/2023	11:15 AM	152						
115	5/20/2023	11:30 AM	163						
116	5/20/2023	11:45 AM	137						
117	5/20/2023	12:00 PM	132						
118	5/20/2023	12:15 PM	135						
119	5/20/2023	12:30 PM	142						
120	5/20/2023	12:45 PM	156						
121	5/20/2023	01:00 PM	141						
122	5/20/2023	01:15 PM	115						
123	5/20/2023	01:30 PM	117						
124	5/20/2023	01:45 PM	125						
125	5/20/2023	02:00 PM	114						
126	5/20/2023	02:15 PM	133						
127	5/20/2023	02:30 PM	104						
128	5/20/2023	02:45 PM	125						
129	5/20/2023	03:00 PM	124						
130	5/20/2023	03:15 PM	138						
131	5/20/2023	03:30 PM	121						
132	5/20/2023	03:45 PM	97						
133	5/20/2023	04:00 PM	101						
134	5/20/2023	04:15 PM	80						
135	5/20/2023	04:30 PM	101						
136	5/20/2023	04:45 PM	79						
137	5/20/2023	05:00 PM	99						
138	5/20/2023	05:15 PM	79						
139	5/20/2023	05:30 PM	85						
140	5/20/2023	05:45 PM	74						
141	5/20/2023	06:00 PM	81						
142	5/20/2023	06:15 PM	66						
143	5/20/2023	06:30 PM	41						
144	5/20/2023	06:45 PM	54						
145	5/20/2023	07:00 PM	47						
146	5/20/2023	07:15 PM	61						
147	5/20/2023	07:30 PM	46						
148	5/20/2023	07:45 PM	43						

	A	B	C	D	E	F	G	H	I
149	5/20/2023	08:00 PM	42						
150	5/20/2023	08:15 PM	44						
151	5/20/2023	08:30 PM	44						
152	5/20/2023	08:45 PM	38						
153	5/20/2023	09:00 PM	35						
154	5/20/2023	09:15 PM	33						
155	5/20/2023	09:30 PM	12						
156	5/20/2023	09:45 PM	44						
157	5/20/2023	10:00 PM	27						
158	5/20/2023	10:15 PM	17						
159	5/20/2023	10:30 PM	22						
160	5/20/2023	10:45 PM	19						
161	5/20/2023	11:00 PM	8						
162	5/20/2023	11:15 PM	16						
163	5/20/2023	11:30 PM	18						
164	5/20/2023	11:45 PM	8						
165	5/21/2023	12:00 AM	11						
166	5/21/2023	12:15 AM	5						
167	5/21/2023	12:30 AM	3						
168	5/21/2023	12:45 AM	5						
169	5/21/2023	01:00 AM	6						
170	5/21/2023	01:15 AM	6						
171	5/21/2023	01:30 AM	1						
172	5/21/2023	01:45 AM	6						
173	5/21/2023	02:00 AM	3						
174	5/21/2023	02:15 AM	1						
175	5/21/2023	02:30 AM	1						
176	5/21/2023	02:45 AM	1						
177	5/21/2023	03:00 AM	3						
178	5/21/2023	03:15 AM	3						
179	5/21/2023	03:30 AM	6						
180	5/21/2023	03:45 AM	9						
181	5/21/2023	04:00 AM	4						
182	5/21/2023	04:15 AM	3						
183	5/21/2023	04:30 AM	7						
184	5/21/2023	04:45 AM	8						
185	5/21/2023	05:00 AM	5						
186	5/21/2023	05:15 AM	5						
187	5/21/2023	05:30 AM	13						
188	5/21/2023	05:45 AM	7						
189	5/21/2023	06:00 AM	10						
190	5/21/2023	06:15 AM	12						
191	5/21/2023	06:30 AM	28						
192	5/21/2023	06:45 AM	23						
193	5/21/2023	07:00 AM	20						
194	5/21/2023	07:15 AM	20						
195	5/21/2023	07:30 AM	32						
196	5/21/2023	07:45 AM	47						
197	5/21/2023	08:00 AM	31						
198	5/21/2023	08:15 AM	43						

	A	B	C	D	E	F	G	H	I
199	5/21/2023	08:30 AM	54						
200	5/21/2023	08:45 AM	92						
201	5/21/2023	09:00 AM	74						
202	5/21/2023	09:15 AM	74						
203	5/21/2023	09:30 AM	92						
204	5/21/2023	09:45 AM	84						
205	5/21/2023	10:00 AM	98						
206	5/21/2023	10:15 AM	110						
207	5/21/2023	10:30 AM	105						
208	5/21/2023	10:45 AM	112						
209	5/21/2023	11:00 AM	111						
210	5/21/2023	11:15 AM	112						
211	5/21/2023	11:30 AM	142						
212	5/21/2023	11:45 AM	135						
213	5/21/2023	12:00 PM	124						
214	5/21/2023	12:15 PM	132						
215	5/21/2023	12:30 PM	128						
216	5/21/2023	12:45 PM	127						
217	5/21/2023	01:00 PM	121						
218	5/21/2023	01:15 PM	123						
219	5/21/2023	01:30 PM	110						
220	5/21/2023	01:45 PM	112						
221	5/21/2023	02:00 PM	115						
222	5/21/2023	02:15 PM	116						
223	5/21/2023	02:30 PM	112						
224	5/21/2023	02:45 PM	135						
225	5/21/2023	03:00 PM	123						
226	5/21/2023	03:15 PM	116						
227	5/21/2023	03:30 PM	121						
228	5/21/2023	03:45 PM	92						
229	5/21/2023	04:00 PM	103						
230	5/21/2023	04:15 PM	105						
231	5/21/2023	04:30 PM	114						
232	5/21/2023	04:45 PM	101						
233	5/21/2023	05:00 PM	71						
234	5/21/2023	05:15 PM	62						
235	5/21/2023	05:30 PM	70						
236	5/21/2023	05:45 PM	73						
237	5/21/2023	06:00 PM	73						
238	5/21/2023	06:15 PM	72						
239	5/21/2023	06:30 PM	53						
240	5/21/2023	06:45 PM	69						
241	5/21/2023	07:00 PM	65						
242	5/21/2023	07:15 PM	61						
243	5/21/2023	07:30 PM	63						
244	5/21/2023	07:45 PM	41						
245	5/21/2023	08:00 PM	49						
246	5/21/2023	08:15 PM	37						
247	5/21/2023	08:30 PM	31						
248	5/21/2023	08:45 PM	39						

	A	B	C	D	E	F	G	H	I
249	5/21/2023	09:00 PM	44						
250	5/21/2023	09:15 PM	21						
251	5/21/2023	09:30 PM	20						
252	5/21/2023	09:45 PM	21						
253	5/21/2023	10:00 PM	12						
254	5/21/2023	10:15 PM	15						
255	5/21/2023	10:30 PM	9						
256	5/21/2023	10:45 PM	5						
257	5/21/2023	11:00 PM	15						
258	5/21/2023	11:15 PM	14						
259	5/21/2023	11:30 PM	8						
260	5/21/2023	11:45 PM	18						
261	5/22/2023	12:00 AM	5						
262	5/22/2023	12:15 AM	3						
263	5/22/2023	12:30 AM	2						
264	5/22/2023	12:45 AM	1						
265	5/22/2023	01:00 AM	3						
266	5/22/2023	01:15 AM	0						
267	5/22/2023	01:30 AM	2						
268	5/22/2023	01:45 AM	4						
269	5/22/2023	02:00 AM	2						
270	5/22/2023	02:15 AM	2						
271	5/22/2023	02:30 AM	0						
272	5/22/2023	02:45 AM	4						
273	5/22/2023	03:00 AM	4						
274	5/22/2023	03:15 AM	3						
275	5/22/2023	03:30 AM	11						
276	5/22/2023	03:45 AM	4						
277	5/22/2023	04:00 AM	7						
278	5/22/2023	04:15 AM	16						
279	5/22/2023	04:30 AM	19						
280	5/22/2023	04:45 AM	21						
281	5/22/2023	05:00 AM	22						
282	5/22/2023	05:15 AM	19						
283	5/22/2023	05:30 AM	39						
284	5/22/2023	05:45 AM	48						
285	5/22/2023	06:00 AM	37						
286	5/22/2023	06:15 AM	51						
287	5/22/2023	06:30 AM	95						
288	5/22/2023	06:45 AM	107						
289	5/22/2023	07:00 AM	136						
290	5/22/2023	07:15 AM	138						
291	5/22/2023	07:30 AM	147						
292	5/22/2023	07:45 AM	151						
293	5/22/2023	08:00 AM	120						
294	5/22/2023	08:15 AM	127						
295	5/22/2023	08:30 AM	145						
296	5/22/2023	08:45 AM	124						
297	5/22/2023	09:00 AM	105						
298	5/22/2023	09:15 AM	147						

	A	B	C	D	E	F	G	H	I
299	5/22/2023	09:30 AM	119						
300	5/22/2023	09:45 AM	118						
301	5/22/2023	10:00 AM	112						
302	5/22/2023	10:15 AM	127						
303	5/22/2023	10:30 AM	130						
304	5/22/2023	10:45 AM	119						
305	5/22/2023	11:00 AM	109						
306	5/22/2023	11:15 AM	135						
307	5/22/2023	11:30 AM	140						
308	5/22/2023	11:45 AM	117						
309	5/22/2023	12:00 PM	124						
310	5/22/2023	12:15 PM	125						
311	5/22/2023	12:30 PM	143						
312	5/22/2023	12:45 PM	153						
313	5/22/2023	01:00 PM	146						
314	5/22/2023	01:15 PM	127						
315	5/22/2023	01:30 PM	162						
316	5/22/2023	01:45 PM	115						
317	5/22/2023	02:00 PM	115						
318	5/22/2023	02:15 PM	148						
319	5/22/2023	02:30 PM	129						
320	5/22/2023	02:45 PM	120						
321	5/22/2023	03:00 PM	138						
322	5/22/2023	03:15 PM	143						
323	5/22/2023	03:30 PM	150						
324	5/22/2023	03:45 PM	130						
325	5/22/2023	04:00 PM	132						
326	5/22/2023	04:15 PM	127						
327	5/22/2023	04:30 PM	115						
328	5/22/2023	04:45 PM	122						
329	5/22/2023	05:00 PM	131						
330	5/22/2023	05:15 PM	151						
331	5/22/2023	05:30 PM	111						
332	5/22/2023	05:45 PM	123						
333	5/22/2023	06:00 PM	104						
334	5/22/2023	06:15 PM	99						
335	5/22/2023	06:30 PM	93						
336	5/22/2023	06:45 PM	74						
337	5/22/2023	07:00 PM	76						
338	5/22/2023	07:15 PM	64						
339	5/22/2023	07:30 PM	55						
340	5/22/2023	07:45 PM	76						
341	5/22/2023	08:00 PM	69						
342	5/22/2023	08:15 PM	53						
343	5/22/2023	08:30 PM	56						
344	5/22/2023	08:45 PM	39						
345	5/22/2023	09:00 PM	41						
346	5/22/2023	09:15 PM	22						
347	5/22/2023	09:30 PM	29						
348	5/22/2023	09:45 PM	20						

	A	B	C	D	E	F	G	H	I
349	5/22/2023	10:00 PM	12						
350	5/22/2023	10:15 PM	22						
351	5/22/2023	10:30 PM	16						
352	5/22/2023	10:45 PM	12						
353	5/22/2023	11:00 PM	10						
354	5/22/2023	11:15 PM	8						
355	5/22/2023	11:30 PM	14						
356	5/22/2023	11:45 PM	11						
357	5/23/2023	12:00 AM	11						
358	5/23/2023	12:15 AM	9						
359	5/23/2023	12:30 AM	4						
360	5/23/2023	12:45 AM	5						
361	5/23/2023	01:00 AM	3						
362	5/23/2023	01:15 AM	7						
363	5/23/2023	01:30 AM	6						
364	5/23/2023	01:45 AM	2						
365	5/23/2023	02:00 AM	2						
366	5/23/2023	02:15 AM	4						
367	5/23/2023	02:30 AM	4						
368	5/23/2023	02:45 AM	3						
369	5/23/2023	03:00 AM	9						
370	5/23/2023	03:15 AM	9						
371	5/23/2023	03:30 AM	6						
372	5/23/2023	03:45 AM	7						
373	5/23/2023	04:00 AM	11						
374	5/23/2023	04:15 AM	14						
375	5/23/2023	04:30 AM	18						
376	5/23/2023	04:45 AM	20						
377	5/23/2023	05:00 AM	23						
378	5/23/2023	05:15 AM	23						
379	5/23/2023	05:30 AM	40						
380	5/23/2023	05:45 AM	45						
381	5/23/2023	06:00 AM	55						
382	5/23/2023	06:15 AM	65						
383	5/23/2023	06:30 AM	89						
384	5/23/2023	06:45 AM	100						
385	5/23/2023	07:00 AM	137						
386	5/23/2023	07:15 AM	141						
387	5/23/2023	07:30 AM	164						
388	5/23/2023	07:45 AM	157						
389	5/23/2023	08:00 AM	112						
390	5/23/2023	08:15 AM	105						
391	5/23/2023	08:30 AM	130						
392	5/23/2023	08:45 AM	110						
393	5/23/2023	09:00 AM	112						
394	5/23/2023	09:15 AM	149						
395	5/23/2023	09:30 AM	121						
396	5/23/2023	09:45 AM	131						
397	5/23/2023	10:00 AM	116						
398	5/23/2023	10:15 AM	111						

	A	B	C	D	E	F	G	H	I
399	5/23/2023	10:30 AM	125						
400	5/23/2023	10:45 AM	124						
401	5/23/2023	11:00 AM	123						
402	5/23/2023	11:15 AM	110						
403	5/23/2023	11:30 AM	130						
404	5/23/2023	11:45 AM	137						
405	5/23/2023	12:00 PM	144						
406	5/23/2023	12:15 PM	148						
407	5/23/2023	12:30 PM	112						
408	5/23/2023	12:45 PM	143						
409	5/23/2023	01:00 PM	112						
410	5/23/2023	01:15 PM	116						
411	5/23/2023	01:30 PM	139						
412	5/23/2023	01:45 PM	118						
413	5/23/2023	02:00 PM	124						
414	5/23/2023	02:15 PM	133						
415	5/23/2023	02:30 PM	133						
416	5/23/2023	02:45 PM	149						
417	5/23/2023	03:00 PM	112						
418	5/23/2023	03:15 PM	133						
419	5/23/2023	03:30 PM	109						
420	5/23/2023	03:45 PM	160						
421	5/23/2023	04:00 PM	135						
422	5/23/2023	04:15 PM	140						
423	5/23/2023	04:30 PM	136						
424	5/23/2023	04:45 PM	140						
425	5/23/2023	05:00 PM	136						
426	5/23/2023	05:15 PM	127						
427	5/23/2023	05:30 PM	127						
428	5/23/2023	05:45 PM	123						
429	5/23/2023	06:00 PM	108						
430	5/23/2023	06:15 PM	94						
431	5/23/2023	06:30 PM	84						
432	5/23/2023	06:45 PM	68						
433	5/23/2023	07:00 PM	94						
434	5/23/2023	07:15 PM	91						
435	5/23/2023	07:30 PM	68						
436	5/23/2023	07:45 PM	73						
437	5/23/2023	08:00 PM	60						
438	5/23/2023	08:15 PM	58						
439	5/23/2023	08:30 PM	41						
440	5/23/2023	08:45 PM	58						
441	5/23/2023	09:00 PM	40						
442	5/23/2023	09:15 PM	29						
443	5/23/2023	09:30 PM	25						
444	5/23/2023	09:45 PM	26						
445	5/23/2023	10:00 PM	15						
446	5/23/2023	10:15 PM	18						
447	5/23/2023	10:30 PM	11						
448	5/23/2023	10:45 PM	17						

	A	B	C	D	E	F	G	H	I
449	5/23/2023	11:00 PM	8						
450	5/23/2023	11:15 PM	19						
451	5/23/2023	11:30 PM	13						
452	5/23/2023	11:45 PM	3						
453	5/24/2023	12:00 AM	12						
454	5/24/2023	12:15 AM	7						
455	5/24/2023	12:30 AM	9						
456	5/24/2023	12:45 AM	5						
457	5/24/2023	01:00 AM	3						
458	5/24/2023	01:15 AM	1						
459	5/24/2023	01:30 AM	5						
460	5/24/2023	01:45 AM	3						
461	5/24/2023	02:00 AM	3						
462	5/24/2023	02:15 AM	6						
463	5/24/2023	02:30 AM	4						
464	5/24/2023	02:45 AM	8						
465	5/24/2023	03:00 AM	3						
466	5/24/2023	03:15 AM	4						
467	5/24/2023	03:30 AM	7						
468	5/24/2023	03:45 AM	9						
469	5/24/2023	04:00 AM	8						
470	5/24/2023	04:15 AM	12						
471	5/24/2023	04:30 AM	16						
472	5/24/2023	04:45 AM	19						
473	5/24/2023	05:00 AM	14						
474	5/24/2023	05:15 AM	36						
475	5/24/2023	05:30 AM	48						
476	5/24/2023	05:45 AM	45						
477	5/24/2023	06:00 AM	55						
478	5/24/2023	06:15 AM	79						
479	5/24/2023	06:30 AM	79						
480	5/24/2023	06:45 AM	103						
481	5/24/2023	07:00 AM	143						
482	5/24/2023	07:15 AM	131						
483	5/24/2023	07:30 AM	146						
484	5/24/2023	07:45 AM	154						
485	5/24/2023	08:00 AM	141						
486	5/24/2023	08:15 AM	133						
487	5/24/2023	08:30 AM	144						
488	5/24/2023	08:45 AM	121						
489	5/24/2023	09:00 AM	105						
490	5/24/2023	09:15 AM	134						
491	5/24/2023	09:30 AM	132						
492	5/24/2023	09:45 AM	130						
493	5/24/2023	10:00 AM	114						
494	5/24/2023	10:15 AM	127						
495	5/24/2023	10:30 AM	136						
496	5/24/2023	10:45 AM	135						
497	5/24/2023	11:00 AM	129						
498	5/24/2023	11:15 AM	136						

	A	B	C	D	E	F	G	H	I
499	5/24/2023	11:30 AM	126						
500	5/24/2023	11:45 AM	133						
501	5/24/2023	12:00 PM	141						
502	5/24/2023	12:15 PM	153						
503	5/24/2023	12:30 PM	146						
504	5/24/2023	12:45 PM	158						
505	5/24/2023	01:00 PM	129						
506	5/24/2023	01:15 PM	126						
507	5/24/2023	01:30 PM	118						
508	5/24/2023	01:45 PM	107						
509	5/24/2023	02:00 PM	136						
510	5/24/2023	02:15 PM	105						
511	5/24/2023	02:30 PM	132						
512	5/24/2023	02:45 PM	129						
513	5/24/2023	03:00 PM	130						
514	5/24/2023	03:15 PM	137						
515	5/24/2023	03:30 PM	113						
516	5/24/2023	03:45 PM	139						
517	5/24/2023	04:00 PM	115						
518	5/24/2023	04:15 PM	153						
519	5/24/2023	04:30 PM	120						
520	5/24/2023	04:45 PM	111						
521	5/24/2023	05:00 PM	140						
522	5/24/2023	05:15 PM	116						
523	5/24/2023	05:30 PM	117						
524	5/24/2023	05:45 PM	124						
525	5/24/2023	06:00 PM	120						
526	5/24/2023	06:15 PM	95						
527	5/24/2023	06:30 PM	83						
528	5/24/2023	06:45 PM	70						
529	5/24/2023	07:00 PM	82						
530	5/24/2023	07:15 PM	89						
531	5/24/2023	07:30 PM	80						
532	5/24/2023	07:45 PM	79						
533	5/24/2023	08:00 PM	58						
534	5/24/2023	08:15 PM	58						
535	5/24/2023	08:30 PM	43						
536	5/24/2023	08:45 PM	42						
537	5/24/2023	09:00 PM	33						
538	5/24/2023	09:15 PM	30						
539	5/24/2023	09:30 PM	38						
540	5/24/2023	09:45 PM	30						
541	5/24/2023	10:00 PM	23						
542	5/24/2023	10:15 PM	11						
543	5/24/2023	10:30 PM	17						
544	5/24/2023	10:45 PM	5						
545	5/24/2023	11:00 PM	18						
546	5/24/2023	11:15 PM	14						
547	5/24/2023	11:30 PM	6						
548	5/24/2023	11:45 PM	9						

	A	B	C	D	E	F	G	H	I
549	5/25/2023	12:00 AM	11						
550	5/25/2023	12:15 AM	4						
551	5/25/2023	12:30 AM	8						
552	5/25/2023	12:45 AM	2						
553	5/25/2023	01:00 AM	3						
554	5/25/2023	01:15 AM	2						
555	5/25/2023	01:30 AM	6						
556	5/25/2023	01:45 AM	1						
557	5/25/2023	02:00 AM	2						
558	5/25/2023	02:15 AM	2						
559	5/25/2023	02:30 AM	6						
560	5/25/2023	02:45 AM	4						
561	5/25/2023	03:00 AM	3						
562	5/25/2023	03:15 AM	5						
563	5/25/2023	03:30 AM	9						
564	5/25/2023	03:45 AM	10						
565	5/25/2023	04:00 AM	4						
566	5/25/2023	04:15 AM	19						
567	5/25/2023	04:30 AM	17						
568	5/25/2023	04:45 AM	23						
569	5/25/2023	05:00 AM	21						
570	5/25/2023	05:15 AM	23						
571	5/25/2023	05:30 AM	44						
572	5/25/2023	05:45 AM	58						
573	5/25/2023	06:00 AM	45						
574	5/25/2023	06:15 AM	68						
575	5/25/2023	06:30 AM	97						
576	5/25/2023	06:45 AM	110						
577	5/25/2023	07:00 AM	148						
578	5/25/2023	07:15 AM	146						
579	5/25/2023	07:30 AM	151						
580	5/25/2023	07:45 AM	180						
581	5/25/2023	08:00 AM	142						
582	5/25/2023	08:15 AM	111						
583	5/25/2023	08:30 AM	149						
584	5/25/2023	08:45 AM	144						
585	5/25/2023	09:00 AM	96						
586	5/25/2023	09:15 AM	151						
587	5/25/2023	09:30 AM	105						
588	5/25/2023	09:45 AM	129						
589	5/25/2023	10:00 AM	129						
590	5/25/2023	10:15 AM	141						
591	5/25/2023	10:30 AM	125						
592	5/25/2023	10:45 AM	145						
593	5/25/2023	11:00 AM	115						
594	5/25/2023	11:15 AM	120						
595	5/25/2023	11:30 AM	142						
596	5/25/2023	11:45 AM	147						
597	5/25/2023	12:00 PM	134						
598	5/25/2023	12:15 PM	141						

	A	B	C	D	E	F	G	H	I
599	5/25/2023	12:30 PM	139						
600	5/25/2023	12:45 PM	162						
601	5/25/2023	01:00 PM	132						
602	5/25/2023	01:15 PM	134						
603	5/25/2023	01:30 PM	178						
604	5/25/2023	01:45 PM	150						
605	5/25/2023	02:00 PM	126						
606	5/25/2023	02:15 PM	132						
607	5/25/2023	02:30 PM	130						
608	5/25/2023	02:45 PM	124						
609	5/25/2023	03:00 PM	138						
610	5/25/2023	03:15 PM	136						
611	5/25/2023	03:30 PM	121						
612	5/25/2023	03:45 PM	143						
613	5/25/2023	04:00 PM	141						
614	5/25/2023	04:15 PM	155						
615	5/25/2023	04:30 PM	125						
616	5/25/2023	04:45 PM	176						
617	5/25/2023	05:00 PM	139						
618	5/25/2023	05:15 PM	121						
619	5/25/2023	05:30 PM	131						
620	5/25/2023	05:45 PM	115						
621	5/25/2023	06:00 PM	128						
622	5/25/2023	06:15 PM	100						
623	5/25/2023	06:30 PM	103						
624	5/25/2023	06:45 PM	79						
625	5/25/2023	07:00 PM	80						
626	5/25/2023	07:15 PM	84						
627	5/25/2023	07:30 PM	87						
628	5/25/2023	07:45 PM	65						
629	5/25/2023	08:00 PM	71						
630	5/25/2023	08:15 PM	59						
631	5/25/2023	08:30 PM	44						
632	5/25/2023	08:45 PM	47						
633	5/25/2023	09:00 PM	39						
634	5/25/2023	09:15 PM	33						
635	5/25/2023	09:30 PM	25						
636	5/25/2023	09:45 PM	26						
637	5/25/2023	10:00 PM	22						
638	5/25/2023	10:15 PM	18						
639	5/25/2023	10:30 PM	19						
640	5/25/2023	10:45 PM	24						
641	5/25/2023	11:00 PM	18						
642	5/25/2023	11:15 PM	9						
643	5/25/2023	11:30 PM	11						
644	5/25/2023	11:45 PM	11						
645	5/26/2023	12:00 AM	11						
646	5/26/2023	12:15 AM	6						
647	5/26/2023	12:30 AM	5						
648	5/26/2023	12:45 AM	4						

	A	B	C	D	E	F	G	H	I
649	5/26/2023	01:00 AM	2						
650	5/26/2023	01:15 AM	2						
651	5/26/2023	01:30 AM	5						
652	5/26/2023	01:45 AM	1						
653	5/26/2023	02:00 AM	1						
654	5/26/2023	02:15 AM	4						
655	5/26/2023	02:30 AM	2						
656	5/26/2023	02:45 AM	5						
657	5/26/2023	03:00 AM	6						
658	5/26/2023	03:15 AM	6						
659	5/26/2023	03:30 AM	10						
660	5/26/2023	03:45 AM	4						
661	5/26/2023	04:00 AM	10						
662	5/26/2023	04:15 AM	10						
663	5/26/2023	04:30 AM	13						
664	5/26/2023	04:45 AM	19						
665	5/26/2023	05:00 AM	18						
666	5/26/2023	05:15 AM	17						
667	5/26/2023	05:30 AM	29						
668	5/26/2023	05:45 AM	45						
669	5/26/2023	06:00 AM	40						
670	5/26/2023	06:15 AM	51						
671	5/26/2023	06:30 AM	88						
672	5/26/2023	06:45 AM	90						
673	5/26/2023	07:00 AM	85						
674	5/26/2023	07:15 AM	102						
675	5/26/2023	07:30 AM	135						
676	5/26/2023	07:45 AM	138						
677	5/26/2023	08:00 AM	108						
678	5/26/2023	08:15 AM	115						
679	5/26/2023	08:30 AM	133						
680	5/26/2023	08:45 AM	110						
681	5/26/2023	09:00 AM	130						
682	5/26/2023	09:15 AM	110						
683	5/26/2023	09:30 AM	103						
684	5/26/2023	09:45 AM	137						
685	5/26/2023	10:00 AM	115						
686	5/26/2023	10:15 AM	111						
687	5/26/2023	10:30 AM	134						
688	5/26/2023	10:45 AM	146						
689	5/26/2023	11:00 AM	135						
690	5/26/2023	11:15 AM	138						
691	5/26/2023	11:30 AM	144						
692	5/26/2023	11:45 AM	154						
693	5/26/2023	12:00 PM	140						
694	5/26/2023	12:15 PM	138						
695	5/26/2023	12:30 PM	149						
696	5/26/2023	12:45 PM	159						
697	5/26/2023	01:00 PM	131						
698	5/26/2023	01:15 PM	164						

	A	B	C	D	E	F	G	H	I
699	5/26/2023	01:30 PM	156						
700	5/26/2023	01:45 PM	139						
701	5/26/2023	02:00 PM	128						
702	5/26/2023	02:15 PM	147						
703	5/26/2023	02:30 PM	133						
704	5/26/2023	02:45 PM	138						
705	5/26/2023	03:00 PM	130						
706	5/26/2023	03:15 PM	130						
707	5/26/2023	03:30 PM	129						
708	5/26/2023	03:45 PM	129						
709	5/26/2023	04:00 PM	138						
710	5/26/2023	04:15 PM	130						
711	5/26/2023	04:30 PM	159						
712	5/26/2023	04:45 PM	132						
713	5/26/2023	05:00 PM	125						
714	5/26/2023	05:15 PM	112						
715	5/26/2023	05:30 PM	122						
716	5/26/2023	05:45 PM	105						
717	5/26/2023	06:00 PM	108						
718	5/26/2023	06:15 PM	87						
719	5/26/2023	06:30 PM	87						
720	5/26/2023	06:45 PM	94						
721	5/26/2023	07:00 PM	90						
722	5/26/2023	07:15 PM	61						
723	5/26/2023	07:30 PM	58						
724	5/26/2023	07:45 PM	54						
725	5/26/2023	08:00 PM	47						
726	5/26/2023	08:15 PM	45						
727	5/26/2023	08:30 PM	48						
728	5/26/2023	08:45 PM	61						
729	5/26/2023	09:00 PM	41						
730	5/26/2023	09:15 PM	41						
731	5/26/2023	09:30 PM	25						
732	5/26/2023	09:45 PM	23						
733	5/26/2023	10:00 PM	23						
734	5/26/2023	10:15 PM	28						
735	5/26/2023	10:30 PM	16						
736	5/26/2023	10:45 PM	19						
737	5/26/2023	11:00 PM	16						
738	5/26/2023	11:15 PM	24						
739	5/26/2023	11:30 PM	14						
740	5/26/2023	11:45 PM	6						
741	5/27/2023	12:00 AM	2						
742	5/27/2023	12:15 AM	8						
743	5/27/2023	12:30 AM	3						
744	5/27/2023	12:45 AM	6						
745	5/27/2023	01:00 AM	4						
746	5/27/2023	01:15 AM	3						
747	5/27/2023	01:30 AM	2						
748	5/27/2023	01:45 AM	5						

	A	B	C	D	E	F	G	H	I
749	5/27/2023	02:00 AM	5						
750	5/27/2023	02:15 AM	4						
751	5/27/2023	02:30 AM	4						
752	5/27/2023	02:45 AM	2						
753	5/27/2023	03:00 AM	1						
754	5/27/2023	03:15 AM	5						
755	5/27/2023	03:30 AM	7						
756	5/27/2023	03:45 AM	8						
757	5/27/2023	04:00 AM	4						
758	5/27/2023	04:15 AM	5						
759	5/27/2023	04:30 AM	4						
760	5/27/2023	04:45 AM	3						
761	5/27/2023	05:00 AM	9						
762	5/27/2023	05:15 AM	13						
763	5/27/2023	05:30 AM	11						
764	5/27/2023	05:45 AM	10						
765	5/27/2023	06:00 AM	12						
766	5/27/2023	06:15 AM	14						
767	5/27/2023	06:30 AM	14						
768	5/27/2023	06:45 AM	23						
769	5/27/2023	07:00 AM	39						
770	5/27/2023	07:15 AM	34						
771	5/27/2023	07:30 AM	47						
772	5/27/2023	07:45 AM	49						
773	5/27/2023	08:00 AM	47						
774	5/27/2023	08:15 AM	73						
775	5/27/2023	08:30 AM	99						
776	5/27/2023	08:45 AM	96						
777	5/27/2023	09:00 AM	103						
778	5/27/2023	09:15 AM	108						
779	5/27/2023	09:30 AM	128						
780	5/27/2023	09:45 AM	119						
781	5/27/2023	10:00 AM	101						
782	5/27/2023	10:15 AM	126						
783	5/27/2023	10:30 AM	123						
784	5/27/2023	10:45 AM	126						
785	5/27/2023	11:00 AM	101						
786	5/27/2023	11:15 AM	131						
787	5/27/2023	11:30 AM	153						
788	5/27/2023	11:45 AM	145						
789	5/27/2023	12:00 PM	148						
790	5/27/2023	12:15 PM	125						
791	5/27/2023	12:30 PM	123						
792	5/27/2023	12:45 PM	144						
793	5/27/2023	01:00 PM	117						
794	5/27/2023	01:15 PM	132						
795	5/27/2023	01:30 PM	126						
796	5/27/2023	01:45 PM	119						
797	5/27/2023	02:00 PM	122						
798	5/27/2023	02:15 PM	107						

	A	B	C	D	E	F	G	H	I
799	5/27/2023	02:30 PM	113						
800	5/27/2023	02:45 PM	107						
801	5/27/2023	03:00 PM	104						
802	5/27/2023	03:15 PM	98						
803	5/27/2023	03:30 PM	96						
804	5/27/2023	03:45 PM	105						
805	5/27/2023	04:00 PM	100						
806	5/27/2023	04:15 PM	109						
807	5/27/2023	04:30 PM	106						
808	5/27/2023	04:45 PM	99						
809	5/27/2023	05:00 PM	78						
810	5/27/2023	05:15 PM	94						
811	5/27/2023	05:30 PM	87						
812	5/27/2023	05:45 PM	94						
813	5/27/2023	06:00 PM	59						
814	5/27/2023	06:15 PM	57						
815	5/27/2023	06:30 PM	75						
816	5/27/2023	06:45 PM	58						
817	5/27/2023	07:00 PM	52						
818	5/27/2023	07:15 PM	52						
819	5/27/2023	07:30 PM	47						
820	5/27/2023	07:45 PM	44						
821	5/27/2023	08:00 PM	49						
822	5/27/2023	08:15 PM	44						
823	5/27/2023	08:30 PM	51						
824	5/27/2023	08:45 PM	40						
825	5/27/2023	09:00 PM	43						
826	5/27/2023	09:15 PM	26						
827	5/27/2023	09:30 PM	30						
828	5/27/2023	09:45 PM	29						
829	5/27/2023	10:00 PM	21						
830	5/27/2023	10:15 PM	29						
831	5/27/2023	10:30 PM	15						
832	5/27/2023	10:45 PM	22						
833	5/27/2023	11:00 PM	10						
834	5/27/2023	11:15 PM	13						
835	5/27/2023	11:30 PM	13						
836	5/27/2023	11:45 PM	10						
837	5/28/2023	12:00 AM	8						
838	5/28/2023	12:15 AM	4						
839	5/28/2023	12:30 AM	5						
840	5/28/2023	12:45 AM	4						
841	5/28/2023	01:00 AM	4						
842	5/28/2023	01:15 AM	5						
843	5/28/2023	01:30 AM	2						
844	5/28/2023	01:45 AM	5						
845	5/28/2023	02:00 AM	1						
846	5/28/2023	02:15 AM	1						
847	5/28/2023	02:30 AM	0						
848	5/28/2023	02:45 AM	7						

	A	B	C	D	E	F	G	H	I
849	5/28/2023	03:00 AM	1						
850	5/28/2023	03:15 AM	3						
851	5/28/2023	03:30 AM	5						
852	5/28/2023	03:45 AM	6						
853	5/28/2023	04:00 AM	6						
854	5/28/2023	04:15 AM	5						
855	5/28/2023	04:30 AM	4						
856	5/28/2023	04:45 AM	4						
857	5/28/2023	05:00 AM	3						
858	5/28/2023	05:15 AM	2						
859	5/28/2023	05:30 AM	18						
860	5/28/2023	05:45 AM	13						
861	5/28/2023	06:00 AM	14						
862	5/28/2023	06:15 AM	12						
863	5/28/2023	06:30 AM	14						
864	5/28/2023	06:45 AM	24						
865	5/28/2023	07:00 AM	19						
866	5/28/2023	07:15 AM	22						
867	5/28/2023	07:30 AM	28						
868	5/28/2023	07:45 AM	31						
869	5/28/2023	08:00 AM	46						
870	5/28/2023	08:15 AM	46						
871	5/28/2023	08:30 AM	74						
872	5/28/2023	08:45 AM	79						
873	5/28/2023	09:00 AM	82						
874	5/28/2023	09:15 AM	70						
875	5/28/2023	09:30 AM	85						
876	5/28/2023	09:45 AM	87						
877	5/28/2023	10:00 AM	91						
878	5/28/2023	10:15 AM	89						
879	5/28/2023	10:30 AM	110						
880	5/28/2023	10:45 AM	101						
881	5/28/2023	11:00 AM	97						
882	5/28/2023	11:15 AM	107						
883	5/28/2023	11:30 AM	118						
884	5/28/2023	11:45 AM	142						
885	5/28/2023	12:00 PM	135						
886	5/28/2023	12:15 PM	122						
887	5/28/2023	12:30 PM	122						
888	5/28/2023	12:45 PM	120						
889	5/28/2023	01:00 PM	96						
890	5/28/2023	01:15 PM	101						
891	5/28/2023	01:30 PM	111						
892	5/28/2023	01:45 PM	110						
893	5/28/2023	02:00 PM	94						
894	5/28/2023	02:15 PM	103						
895	5/28/2023	02:30 PM	93						
896	5/28/2023	02:45 PM	116						
897	5/28/2023	03:00 PM	98						
898	5/28/2023	03:15 PM	101						

	A	B	C	D	E	F	G	H	I
899	5/28/2023	03:30 PM	88						
900	5/28/2023	03:45 PM	89						
901	5/28/2023	04:00 PM	78						
902	5/28/2023	04:15 PM	80						
903	5/28/2023	04:30 PM	85						
904	5/28/2023	04:45 PM	84						
905	5/28/2023	05:00 PM	80						
906	5/28/2023	05:15 PM	69						
907	5/28/2023	05:30 PM	62						
908	5/28/2023	05:45 PM	67						
909	5/28/2023	06:00 PM	63						
910	5/28/2023	06:15 PM	59						
911	5/28/2023	06:30 PM	58						
912	5/28/2023	06:45 PM	48						
913	5/28/2023	07:00 PM	59						
914	5/28/2023	07:15 PM	62						
915	5/28/2023	07:30 PM	52						
916	5/28/2023	07:45 PM	53						
917	5/28/2023	08:00 PM	48						
918	5/28/2023	08:15 PM	53						
919	5/28/2023	08:30 PM	32						
920	5/28/2023	08:45 PM	38						
921	5/28/2023	09:00 PM	37						
922	5/28/2023	09:15 PM	36						
923	5/28/2023	09:30 PM	22						
924	5/28/2023	09:45 PM	30						
925	5/28/2023	10:00 PM	22						
926	5/28/2023	10:15 PM	23						
927	5/28/2023	10:30 PM	17						
928	5/28/2023	10:45 PM	13						
929	5/28/2023	11:00 PM	12						
930	5/28/2023	11:15 PM	15						
931	5/28/2023	11:30 PM	8						
932	5/28/2023	11:45 PM	11						

	A	B	C	D	E	F	G	H	I
1									
2	File Name: C:\Users\obarrie\Desktop\transfer\Documents\Documents\Osman\Osman from harddrive\Documents\TDB\WSP\Syracuse\Data\ATR\Batch 11\updated Jamar\Data\ATR 1356 NB.tf2								
3	Start Date: 5/20/2023								
4	Start Time: 12:00:00 PM								
5	Location 1: NB Buckley Rd at W Taft Rd								
6	Location 2:								
7									
8	Date	Time	NB						
9	5/20/2023	12:00 PM	130						
10	5/20/2023	12:15 PM	142						
11	5/20/2023	12:30 PM	162						
12	5/20/2023	12:45 PM	150						
13	5/20/2023	01:00 PM	163						
14	5/20/2023	01:15 PM	150						
15	5/20/2023	01:30 PM	129						
16	5/20/2023	01:45 PM	134						
17	5/20/2023	02:00 PM	124						
18	5/20/2023	02:15 PM	140						
19	5/20/2023	02:30 PM	114						
20	5/20/2023	02:45 PM	106						
21	5/20/2023	03:00 PM	106						
22	5/20/2023	03:15 PM	116						
23	5/20/2023	03:30 PM	117						
24	5/20/2023	03:45 PM	123						
25	5/20/2023	04:00 PM	102						
26	5/20/2023	04:15 PM	109						
27	5/20/2023	04:30 PM	99						
28	5/20/2023	04:45 PM	103						
29	5/20/2023	05:00 PM	109						
30	5/20/2023	05:15 PM	90						
31	5/20/2023	05:30 PM	95						
32	5/20/2023	05:45 PM	90						
33	5/20/2023	06:00 PM	81						
34	5/20/2023	06:15 PM	93						
35	5/20/2023	06:30 PM	83						
36	5/20/2023	06:45 PM	78						
37	5/20/2023	07:00 PM	74						
38	5/20/2023	07:15 PM	72						
39	5/20/2023	07:30 PM	60						
40	5/20/2023	07:45 PM	70						
41	5/20/2023	08:00 PM	61						
42	5/20/2023	08:15 PM	45						
43	5/20/2023	08:30 PM	60						
44	5/20/2023	08:45 PM	61						
45	5/20/2023	09:00 PM	47						
46	5/20/2023	09:15 PM	49						
47	5/20/2023	09:30 PM	50						
48	5/20/2023	09:45 PM	29						

	A	B	C	D	E	F	G	H	I
49	5/20/2023	10:00 PM	38						
50	5/20/2023	10:15 PM	50						
51	5/20/2023	10:30 PM	30						
52	5/20/2023	10:45 PM	32						
53	5/20/2023	11:00 PM	26						
54	5/20/2023	11:15 PM	27						
55	5/20/2023	11:30 PM	29						
56	5/20/2023	11:45 PM	20						
57	5/21/2023	12:00 AM	11						
58	5/21/2023	12:15 AM	16						
59	5/21/2023	12:30 AM	11						
60	5/21/2023	12:45 AM	15						
61	5/21/2023	01:00 AM	7						
62	5/21/2023	01:15 AM	11						
63	5/21/2023	01:30 AM	9						
64	5/21/2023	01:45 AM	9						
65	5/21/2023	02:00 AM	12						
66	5/21/2023	02:15 AM	5						
67	5/21/2023	02:30 AM	6						
68	5/21/2023	02:45 AM	4						
69	5/21/2023	03:00 AM	2						
70	5/21/2023	03:15 AM	4						
71	5/21/2023	03:30 AM	2						
72	5/21/2023	03:45 AM	7						
73	5/21/2023	04:00 AM	3						
74	5/21/2023	04:15 AM	3						
75	5/21/2023	04:30 AM	3						
76	5/21/2023	04:45 AM	5						
77	5/21/2023	05:00 AM	8						
78	5/21/2023	05:15 AM	5						
79	5/21/2023	05:30 AM	8						
80	5/21/2023	05:45 AM	16						
81	5/21/2023	06:00 AM	12						
82	5/21/2023	06:15 AM	12						
83	5/21/2023	06:30 AM	14						
84	5/21/2023	06:45 AM	21						
85	5/21/2023	07:00 AM	27						
86	5/21/2023	07:15 AM	32						
87	5/21/2023	07:30 AM	35						
88	5/21/2023	07:45 AM	34						
89	5/21/2023	08:00 AM	45						
90	5/21/2023	08:15 AM	46						
91	5/21/2023	08:30 AM	53						
92	5/21/2023	08:45 AM	72						
93	5/21/2023	09:00 AM	74						
94	5/21/2023	09:15 AM	65						
95	5/21/2023	09:30 AM	82						
96	5/21/2023	09:45 AM	120						
97	5/21/2023	10:00 AM	92						
98	5/21/2023	10:15 AM	115						

	A	B	C	D	E	F	G	H	I
99	5/21/2023	10:30 AM	98						
100	5/21/2023	10:45 AM	108						
101	5/21/2023	11:00 AM	113						
102	5/21/2023	11:15 AM	124						
103	5/21/2023	11:30 AM	116						
104	5/21/2023	11:45 AM	128						
105	5/21/2023	12:00 PM	136						
106	5/21/2023	12:15 PM	140						
107	5/21/2023	12:30 PM	116						
108	5/21/2023	12:45 PM	140						
109	5/21/2023	01:00 PM	130						
110	5/21/2023	01:15 PM	130						
111	5/21/2023	01:30 PM	143						
112	5/21/2023	01:45 PM	102						
113	5/21/2023	02:00 PM	128						
114	5/21/2023	02:15 PM	128						
115	5/21/2023	02:30 PM	118						
116	5/21/2023	02:45 PM	124						
117	5/21/2023	03:00 PM	132						
118	5/21/2023	03:15 PM	112						
119	5/21/2023	03:30 PM	102						
120	5/21/2023	03:45 PM	118						
121	5/21/2023	04:00 PM	106						
122	5/21/2023	04:15 PM	120						
123	5/21/2023	04:30 PM	118						
124	5/21/2023	04:45 PM	105						
125	5/21/2023	05:00 PM	102						
126	5/21/2023	05:15 PM	76						
127	5/21/2023	05:30 PM	97						
128	5/21/2023	05:45 PM	98						
129	5/21/2023	06:00 PM	79						
130	5/21/2023	06:15 PM	97						
131	5/21/2023	06:30 PM	80						
132	5/21/2023	06:45 PM	90						
133	5/21/2023	07:00 PM	75						
134	5/21/2023	07:15 PM	80						
135	5/21/2023	07:30 PM	64						
136	5/21/2023	07:45 PM	64						
137	5/21/2023	08:00 PM	62						
138	5/21/2023	08:15 PM	56						
139	5/21/2023	08:30 PM	44						
140	5/21/2023	08:45 PM	62						
141	5/21/2023	09:00 PM	35						
142	5/21/2023	09:15 PM	43						
143	5/21/2023	09:30 PM	36						
144	5/21/2023	09:45 PM	32						
145	5/21/2023	10:00 PM	17						
146	5/21/2023	10:15 PM	16						
147	5/21/2023	10:30 PM	18						
148	5/21/2023	10:45 PM	18						

	A	B	C	D	E	F	G	H	I
149	5/21/2023	11:00 PM	20						
150	5/21/2023	11:15 PM	15						
151	5/21/2023	11:30 PM	14						
152	5/21/2023	11:45 PM	11						
153	5/22/2023	12:00 AM	7						
154	5/22/2023	12:15 AM	10						
155	5/22/2023	12:30 AM	9						
156	5/22/2023	12:45 AM	3						
157	5/22/2023	01:00 AM	3						
158	5/22/2023	01:15 AM	6						
159	5/22/2023	01:30 AM	3						
160	5/22/2023	01:45 AM	4						
161	5/22/2023	02:00 AM	2						
162	5/22/2023	02:15 AM	1						
163	5/22/2023	02:30 AM	0						
164	5/22/2023	02:45 AM	2						
165	5/22/2023	03:00 AM	4						
166	5/22/2023	03:15 AM	2						
167	5/22/2023	03:30 AM	3						
168	5/22/2023	03:45 AM	4						
169	5/22/2023	04:00 AM	3						
170	5/22/2023	04:15 AM	5						
171	5/22/2023	04:30 AM	10						
172	5/22/2023	04:45 AM	21						
173	5/22/2023	05:00 AM	19						
174	5/22/2023	05:15 AM	11						
175	5/22/2023	05:30 AM	29						
176	5/22/2023	05:45 AM	32						
177	5/22/2023	06:00 AM	34						
178	5/22/2023	06:15 AM	26						
179	5/22/2023	06:30 AM	36						
180	5/22/2023	06:45 AM	63						
181	5/22/2023	07:00 AM	70						
182	5/22/2023	07:15 AM	80						
183	5/22/2023	07:30 AM	52						
184	5/22/2023	07:45 AM	108						
185	5/22/2023	08:00 AM	92						
186	5/22/2023	08:15 AM	111						
187	5/22/2023	08:30 AM	90						
188	5/22/2023	08:45 AM	96						
189	5/22/2023	09:00 AM	96						
190	5/22/2023	09:15 AM	120						
191	5/22/2023	09:30 AM	116						
192	5/22/2023	09:45 AM	119						
193	5/22/2023	10:00 AM	123						
194	5/22/2023	10:15 AM	116						
195	5/22/2023	10:30 AM	103						
196	5/22/2023	10:45 AM	139						
197	5/22/2023	11:00 AM	114						
198	5/22/2023	11:15 AM	131						

	A	B	C	D	E	F	G	H	I
199	5/22/2023	11:30 AM	122						
200	5/22/2023	11:45 AM	118						
201	5/22/2023	12:00 PM	148						
202	5/22/2023	12:15 PM	152						
203	5/22/2023	12:30 PM	132						
204	5/22/2023	12:45 PM	138						
205	5/22/2023	01:00 PM	128						
206	5/22/2023	01:15 PM	156						
207	5/22/2023	01:30 PM	140						
208	5/22/2023	01:45 PM	136						
209	5/22/2023	02:00 PM	130						
210	5/22/2023	02:15 PM	142						
211	5/22/2023	02:30 PM	150						
212	5/22/2023	02:45 PM	164						
213	5/22/2023	03:00 PM	145						
214	5/22/2023	03:15 PM	150						
215	5/22/2023	03:30 PM	184						
216	5/22/2023	03:45 PM	210						
217	5/22/2023	04:00 PM	178						
218	5/22/2023	04:15 PM	203						
219	5/22/2023	04:30 PM	206						
220	5/22/2023	04:45 PM	204						
221	5/22/2023	05:00 PM	212						
222	5/22/2023	05:15 PM	207						
223	5/22/2023	05:30 PM	197						
224	5/22/2023	05:45 PM	158						
225	5/22/2023	06:00 PM	136						
226	5/22/2023	06:15 PM	154						
227	5/22/2023	06:30 PM	119						
228	5/22/2023	06:45 PM	134						
229	5/22/2023	07:00 PM	137						
230	5/22/2023	07:15 PM	109						
231	5/22/2023	07:30 PM	88						
232	5/22/2023	07:45 PM	84						
233	5/22/2023	08:00 PM	91						
234	5/22/2023	08:15 PM	78						
235	5/22/2023	08:30 PM	90						
236	5/22/2023	08:45 PM	60						
237	5/22/2023	09:00 PM	60						
238	5/22/2023	09:15 PM	42						
239	5/22/2023	09:30 PM	36						
240	5/22/2023	09:45 PM	40						
241	5/22/2023	10:00 PM	31						
242	5/22/2023	10:15 PM	24						
243	5/22/2023	10:30 PM	20						
244	5/22/2023	10:45 PM	24						
245	5/22/2023	11:00 PM	15						
246	5/22/2023	11:15 PM	8						
247	5/22/2023	11:30 PM	15						
248	5/22/2023	11:45 PM	14						

	A	B	C	D	E	F	G	H	I
249	5/23/2023	12:00 AM	5						
250	5/23/2023	12:15 AM	13						
251	5/23/2023	12:30 AM	10						
252	5/23/2023	12:45 AM	5						
253	5/23/2023	01:00 AM	6						
254	5/23/2023	01:15 AM	5						
255	5/23/2023	01:30 AM	3						
256	5/23/2023	01:45 AM	5						
257	5/23/2023	02:00 AM	4						
258	5/23/2023	02:15 AM	2						
259	5/23/2023	02:30 AM	0						
260	5/23/2023	02:45 AM	1						
261	5/23/2023	03:00 AM	4						
262	5/23/2023	03:15 AM	1						
263	5/23/2023	03:30 AM	4						
264	5/23/2023	03:45 AM	10						
265	5/23/2023	04:00 AM	4						
266	5/23/2023	04:15 AM	10						
267	5/23/2023	04:30 AM	8						
268	5/23/2023	04:45 AM	24						
269	5/23/2023	05:00 AM	18						
270	5/23/2023	05:15 AM	8						
271	5/23/2023	05:30 AM	22						
272	5/23/2023	05:45 AM	40						
273	5/23/2023	06:00 AM	30						
274	5/23/2023	06:15 AM	39						
275	5/23/2023	06:30 AM	40						
276	5/23/2023	06:45 AM	56						
277	5/23/2023	07:00 AM	66						
278	5/23/2023	07:15 AM	64						
279	5/23/2023	07:30 AM	63						
280	5/23/2023	07:45 AM	112						
281	5/23/2023	08:00 AM	82						
282	5/23/2023	08:15 AM	100						
283	5/23/2023	08:30 AM	88						
284	5/23/2023	08:45 AM	104						
285	5/23/2023	09:00 AM	99						
286	5/23/2023	09:15 AM	103						
287	5/23/2023	09:30 AM	96						
288	5/23/2023	09:45 AM	120						
289	5/23/2023	10:00 AM	128						
290	5/23/2023	10:15 AM	112						
291	5/23/2023	10:30 AM	120						
292	5/23/2023	10:45 AM	102						
293	5/23/2023	11:00 AM	119						
294	5/23/2023	11:15 AM	127						
295	5/23/2023	11:30 AM	122						
296	5/23/2023	11:45 AM	152						
297	5/23/2023	12:00 PM	136						
298	5/23/2023	12:15 PM	126						

	A	B	C	D	E	F	G	H	I
299	5/23/2023	12:30 PM	144						
300	5/23/2023	12:45 PM	164						
301	5/23/2023	01:00 PM	118						
302	5/23/2023	01:15 PM	124						
303	5/23/2023	01:30 PM	114						
304	5/23/2023	01:45 PM	136						
305	5/23/2023	02:00 PM	122						
306	5/23/2023	02:15 PM	142						
307	5/23/2023	02:30 PM	132						
308	5/23/2023	02:45 PM	120						
309	5/23/2023	03:00 PM	176						
310	5/23/2023	03:15 PM	154						
311	5/23/2023	03:30 PM	190						
312	5/23/2023	03:45 PM	214						
313	5/23/2023	04:00 PM	194						
314	5/23/2023	04:15 PM	198						
315	5/23/2023	04:30 PM	195						
316	5/23/2023	04:45 PM	218						
317	5/23/2023	05:00 PM	181						
318	5/23/2023	05:15 PM	212						
319	5/23/2023	05:30 PM	180						
320	5/23/2023	05:45 PM	166						
321	5/23/2023	06:00 PM	133						
322	5/23/2023	06:15 PM	133						
323	5/23/2023	06:30 PM	109						
324	5/23/2023	06:45 PM	113						
325	5/23/2023	07:00 PM	107						
326	5/23/2023	07:15 PM	114						
327	5/23/2023	07:30 PM	88						
328	5/23/2023	07:45 PM	96						
329	5/23/2023	08:00 PM	100						
330	5/23/2023	08:15 PM	78						
331	5/23/2023	08:30 PM	68						
332	5/23/2023	08:45 PM	70						
333	5/23/2023	09:00 PM	52						
334	5/23/2023	09:15 PM	49						
335	5/23/2023	09:30 PM	41						
336	5/23/2023	09:45 PM	32						
337	5/23/2023	10:00 PM	45						
338	5/23/2023	10:15 PM	22						
339	5/23/2023	10:30 PM	31						
340	5/23/2023	10:45 PM	24						
341	5/23/2023	11:00 PM	24						
342	5/23/2023	11:15 PM	21						
343	5/23/2023	11:30 PM	17						
344	5/23/2023	11:45 PM	19						
345	5/24/2023	12:00 AM	10						
346	5/24/2023	12:15 AM	10						
347	5/24/2023	12:30 AM	6						
348	5/24/2023	12:45 AM	4						

	A	B	C	D	E	F	G	H	I
349	5/24/2023	01:00 AM	5						
350	5/24/2023	01:15 AM	6						
351	5/24/2023	01:30 AM	5						
352	5/24/2023	01:45 AM	2						
353	5/24/2023	02:00 AM	1						
354	5/24/2023	02:15 AM	3						
355	5/24/2023	02:30 AM	4						
356	5/24/2023	02:45 AM	4						
357	5/24/2023	03:00 AM	3						
358	5/24/2023	03:15 AM	3						
359	5/24/2023	03:30 AM	3						
360	5/24/2023	03:45 AM	6						
361	5/24/2023	04:00 AM	7						
362	5/24/2023	04:15 AM	6						
363	5/24/2023	04:30 AM	8						
364	5/24/2023	04:45 AM	22						
365	5/24/2023	05:00 AM	21						
366	5/24/2023	05:15 AM	12						
367	5/24/2023	05:30 AM	19						
368	5/24/2023	05:45 AM	31						
369	5/24/2023	06:00 AM	27						
370	5/24/2023	06:15 AM	42						
371	5/24/2023	06:30 AM	34						
372	5/24/2023	06:45 AM	60						
373	5/24/2023	07:00 AM	74						
374	5/24/2023	07:15 AM	64						
375	5/24/2023	07:30 AM	70						
376	5/24/2023	07:45 AM	112						
377	5/24/2023	08:00 AM	97						
378	5/24/2023	08:15 AM	94						
379	5/24/2023	08:30 AM	86						
380	5/24/2023	08:45 AM	114						
381	5/24/2023	09:00 AM	117						
382	5/24/2023	09:15 AM	120						
383	5/24/2023	09:30 AM	138						
384	5/24/2023	09:45 AM	116						
385	5/24/2023	10:00 AM	110						
386	5/24/2023	10:15 AM	120						
387	5/24/2023	10:30 AM	129						
388	5/24/2023	10:45 AM	132						
389	5/24/2023	11:00 AM	102						
390	5/24/2023	11:15 AM	127						
391	5/24/2023	11:30 AM	145						
392	5/24/2023	11:45 AM	134						
393	5/24/2023	12:00 PM	151						
394	5/24/2023	12:15 PM	150						
395	5/24/2023	12:30 PM	132						
396	5/24/2023	12:45 PM	148						
397	5/24/2023	01:00 PM	144						
398	5/24/2023	01:15 PM	136						

	A	B	C	D	E	F	G	H	I
399	5/24/2023	01:30 PM	129						
400	5/24/2023	01:45 PM	130						
401	5/24/2023	02:00 PM	130						
402	5/24/2023	02:15 PM	132						
403	5/24/2023	02:30 PM	133						
404	5/24/2023	02:45 PM	144						
405	5/24/2023	03:00 PM	162						
406	5/24/2023	03:15 PM	140						
407	5/24/2023	03:30 PM	156						
408	5/24/2023	03:45 PM	188						
409	5/24/2023	04:00 PM	168						
410	5/24/2023	04:15 PM	216						
411	5/24/2023	04:30 PM	197						
412	5/24/2023	04:45 PM	204						
413	5/24/2023	05:00 PM	213						
414	5/24/2023	05:15 PM	200						
415	5/24/2023	05:30 PM	167						
416	5/24/2023	05:45 PM	160						
417	5/24/2023	06:00 PM	114						
418	5/24/2023	06:15 PM	128						
419	5/24/2023	06:30 PM	98						
420	5/24/2023	06:45 PM	112						
421	5/24/2023	07:00 PM	112						
422	5/24/2023	07:15 PM	120						
423	5/24/2023	07:30 PM	86						
424	5/24/2023	07:45 PM	84						
425	5/24/2023	08:00 PM	91						
426	5/24/2023	08:15 PM	84						
427	5/24/2023	08:30 PM	66						
428	5/24/2023	08:45 PM	70						
429	5/24/2023	09:00 PM	47						
430	5/24/2023	09:15 PM	48						
431	5/24/2023	09:30 PM	48						
432	5/24/2023	09:45 PM	41						
433	5/24/2023	10:00 PM	32						
434	5/24/2023	10:15 PM	32						
435	5/24/2023	10:30 PM	19						
436	5/24/2023	10:45 PM	21						
437	5/24/2023	11:00 PM	24						
438	5/24/2023	11:15 PM	17						
439	5/24/2023	11:30 PM	10						
440	5/24/2023	11:45 PM	12						
441	5/25/2023	12:00 AM	10						
442	5/25/2023	12:15 AM	9						
443	5/25/2023	12:30 AM	12						
444	5/25/2023	12:45 AM	1						
445	5/25/2023	01:00 AM	8						
446	5/25/2023	01:15 AM	5						
447	5/25/2023	01:30 AM	4						
448	5/25/2023	01:45 AM	3						

	A	B	C	D	E	F	G	H	I
449	5/25/2023	02:00 AM	1						
450	5/25/2023	02:15 AM	3						
451	5/25/2023	02:30 AM	3						
452	5/25/2023	02:45 AM	3						
453	5/25/2023	03:00 AM	2						
454	5/25/2023	03:15 AM	4						
455	5/25/2023	03:30 AM	4						
456	5/25/2023	03:45 AM	4						
457	5/25/2023	04:00 AM	7						
458	5/25/2023	04:15 AM	14						
459	5/25/2023	04:30 AM	12						
460	5/25/2023	04:45 AM	16						
461	5/25/2023	05:00 AM	21						
462	5/25/2023	05:15 AM	13						
463	5/25/2023	05:30 AM	26						
464	5/25/2023	05:45 AM	38						
465	5/25/2023	06:00 AM	44						
466	5/25/2023	06:15 AM	38						
467	5/25/2023	06:30 AM	42						
468	5/25/2023	06:45 AM	62						
469	5/25/2023	07:00 AM	64						
470	5/25/2023	07:15 AM	63						
471	5/25/2023	07:30 AM	68						
472	5/25/2023	07:45 AM	100						
473	5/25/2023	08:00 AM	90						
474	5/25/2023	08:15 AM	96						
475	5/25/2023	08:30 AM	80						
476	5/25/2023	08:45 AM	104						
477	5/25/2023	09:00 AM	118						
478	5/25/2023	09:15 AM	130						
479	5/25/2023	09:30 AM	114						
480	5/25/2023	09:45 AM	108						
481	5/25/2023	10:00 AM	97						
482	5/25/2023	10:15 AM	102						
483	5/25/2023	10:30 AM	114						
484	5/25/2023	10:45 AM	134						
485	5/25/2023	11:00 AM	155						
486	5/25/2023	11:15 AM	126						
487	5/25/2023	11:30 AM	154						
488	5/25/2023	11:45 AM	134						
489	5/25/2023	12:00 PM	170						
490	5/25/2023	12:15 PM	135						
491	5/25/2023	12:30 PM	152						
492	5/25/2023	12:45 PM	163						
493	5/25/2023	01:00 PM	163						
494	5/25/2023	01:15 PM	144						
495	5/25/2023	01:30 PM	147						
496	5/25/2023	01:45 PM	142						
497	5/25/2023	02:00 PM	148						
498	5/25/2023	02:15 PM	130						

	A	B	C	D	E	F	G	H	I
499	5/25/2023	02:30 PM	122						
500	5/25/2023	02:45 PM	135						
501	5/25/2023	03:00 PM	148						
502	5/25/2023	03:15 PM	164						
503	5/25/2023	03:30 PM	168						
504	5/25/2023	03:45 PM	176						
505	5/25/2023	04:00 PM	191						
506	5/25/2023	04:15 PM	214						
507	5/25/2023	04:30 PM	196						
508	5/25/2023	04:45 PM	224						
509	5/25/2023	05:00 PM	198						
510	5/25/2023	05:15 PM	212						
511	5/25/2023	05:30 PM	192						
512	5/25/2023	05:45 PM	187						
513	5/25/2023	06:00 PM	128						
514	5/25/2023	06:15 PM	142						
515	5/25/2023	06:30 PM	112						
516	5/25/2023	06:45 PM	107						
517	5/25/2023	07:00 PM	97						
518	5/25/2023	07:15 PM	103						
519	5/25/2023	07:30 PM	90						
520	5/25/2023	07:45 PM	92						
521	5/25/2023	08:00 PM	104						
522	5/25/2023	08:15 PM	104						
523	5/25/2023	08:30 PM	72						
524	5/25/2023	08:45 PM	76						
525	5/25/2023	09:00 PM	44						
526	5/25/2023	09:15 PM	50						
527	5/25/2023	09:30 PM	50						
528	5/25/2023	09:45 PM	58						
529	5/25/2023	10:00 PM	40						
530	5/25/2023	10:15 PM	38						
531	5/25/2023	10:30 PM	30						
532	5/25/2023	10:45 PM	34						
533	5/25/2023	11:00 PM	26						
534	5/25/2023	11:15 PM	24						
535	5/25/2023	11:30 PM	24						
536	5/25/2023	11:45 PM	11						
537	5/26/2023	12:00 AM	9						
538	5/26/2023	12:15 AM	13						
539	5/26/2023	12:30 AM	11						
540	5/26/2023	12:45 AM	10						
541	5/26/2023	01:00 AM	4						
542	5/26/2023	01:15 AM	4						
543	5/26/2023	01:30 AM	7						
544	5/26/2023	01:45 AM	5						
545	5/26/2023	02:00 AM	2						
546	5/26/2023	02:15 AM	6						
547	5/26/2023	02:30 AM	3						
548	5/26/2023	02:45 AM	3						

	A	B	C	D	E	F	G	H	I
549	5/26/2023	03:00 AM	2						
550	5/26/2023	03:15 AM	1						
551	5/26/2023	03:30 AM	5						
552	5/26/2023	03:45 AM	2						
553	5/26/2023	04:00 AM	5						
554	5/26/2023	04:15 AM	4						
555	5/26/2023	04:30 AM	8						
556	5/26/2023	04:45 AM	15						
557	5/26/2023	05:00 AM	14						
558	5/26/2023	05:15 AM	9						
559	5/26/2023	05:30 AM	18						
560	5/26/2023	05:45 AM	36						
561	5/26/2023	06:00 AM	22						
562	5/26/2023	06:15 AM	33						
563	5/26/2023	06:30 AM	38						
564	5/26/2023	06:45 AM	61						
565	5/26/2023	07:00 AM	55						
566	5/26/2023	07:15 AM	54						
567	5/26/2023	07:30 AM	74						
568	5/26/2023	07:45 AM	96						
569	5/26/2023	08:00 AM	81						
570	5/26/2023	08:15 AM	72						
571	5/26/2023	08:30 AM	78						
572	5/26/2023	08:45 AM	95						
573	5/26/2023	09:00 AM	96						
574	5/26/2023	09:15 AM	126						
575	5/26/2023	09:30 AM	114						
576	5/26/2023	09:45 AM	125						
577	5/26/2023	10:00 AM	122						
578	5/26/2023	10:15 AM	132						
579	5/26/2023	10:30 AM	136						
580	5/26/2023	10:45 AM	126						
581	5/26/2023	11:00 AM	130						
582	5/26/2023	11:15 AM	126						
583	5/26/2023	11:30 AM	148						
584	5/26/2023	11:45 AM	153						
585	5/26/2023	12:00 PM	157						
586	5/26/2023	12:15 PM	149						
587	5/26/2023	12:30 PM	162						
588	5/26/2023	12:45 PM	147						
589	5/26/2023	01:00 PM	167						
590	5/26/2023	01:15 PM	154						
591	5/26/2023	01:30 PM	156						
592	5/26/2023	01:45 PM	156						
593	5/26/2023	02:00 PM	182						
594	5/26/2023	02:15 PM	148						
595	5/26/2023	02:30 PM	164						
596	5/26/2023	02:45 PM	145						
597	5/26/2023	03:00 PM	158						
598	5/26/2023	03:15 PM	161						

	A	B	C	D	E	F	G	H	I
599	5/26/2023	03:30 PM	162						
600	5/26/2023	03:45 PM	209						
601	5/26/2023	04:00 PM	188						
602	5/26/2023	04:15 PM	188						
603	5/26/2023	04:30 PM	170						
604	5/26/2023	04:45 PM	161						
605	5/26/2023	05:00 PM	162						
606	5/26/2023	05:15 PM	165						
607	5/26/2023	05:30 PM	132						
608	5/26/2023	05:45 PM	131						
609	5/26/2023	06:00 PM	107						
610	5/26/2023	06:15 PM	123						
611	5/26/2023	06:30 PM	106						
612	5/26/2023	06:45 PM	96						
613	5/26/2023	07:00 PM	102						
614	5/26/2023	07:15 PM	90						
615	5/26/2023	07:30 PM	92						
616	5/26/2023	07:45 PM	82						
617	5/26/2023	08:00 PM	81						
618	5/26/2023	08:15 PM	63						
619	5/26/2023	08:30 PM	62						
620	5/26/2023	08:45 PM	70						
621	5/26/2023	09:00 PM	73						
622	5/26/2023	09:15 PM	52						
623	5/26/2023	09:30 PM	42						
624	5/26/2023	09:45 PM	49						
625	5/26/2023	10:00 PM	40						
626	5/26/2023	10:15 PM	30						
627	5/26/2023	10:30 PM	58						
628	5/26/2023	10:45 PM	42						
629	5/26/2023	11:00 PM	36						
630	5/26/2023	11:15 PM	24						
631	5/26/2023	11:30 PM	16						
632	5/26/2023	11:45 PM	24						
633	5/27/2023	12:00 AM	21						
634	5/27/2023	12:15 AM	22						
635	5/27/2023	12:30 AM	11						
636	5/27/2023	12:45 AM	4						
637	5/27/2023	01:00 AM	10						
638	5/27/2023	01:15 AM	12						
639	5/27/2023	01:30 AM	6						
640	5/27/2023	01:45 AM	4						
641	5/27/2023	02:00 AM	11						
642	5/27/2023	02:15 AM	10						
643	5/27/2023	02:30 AM	3						
644	5/27/2023	02:45 AM	6						
645	5/27/2023	03:00 AM	1						
646	5/27/2023	03:15 AM	3						
647	5/27/2023	03:30 AM	3						
648	5/27/2023	03:45 AM	5						

	A	B	C	D	E	F	G	H	I
649	5/27/2023	04:00 AM	3						
650	5/27/2023	04:15 AM	2						
651	5/27/2023	04:30 AM	8						
652	5/27/2023	04:45 AM	3						
653	5/27/2023	05:00 AM	3						
654	5/27/2023	05:15 AM	4						
655	5/27/2023	05:30 AM	5						
656	5/27/2023	05:45 AM	15						
657	5/27/2023	06:00 AM	19						
658	5/27/2023	06:15 AM	16						
659	5/27/2023	06:30 AM	14						
660	5/27/2023	06:45 AM	42						
661	5/27/2023	07:00 AM	38						
662	5/27/2023	07:15 AM	50						
663	5/27/2023	07:30 AM	49						
664	5/27/2023	07:45 AM	68						
665	5/27/2023	08:00 AM	73						
666	5/27/2023	08:15 AM	88						
667	5/27/2023	08:30 AM	84						
668	5/27/2023	08:45 AM	126						
669	5/27/2023	09:00 AM	74						
670	5/27/2023	09:15 AM	115						
671	5/27/2023	09:30 AM	91						
672	5/27/2023	09:45 AM	110						
673	5/27/2023	10:00 AM	126						
674	5/27/2023	10:15 AM	134						
675	5/27/2023	10:30 AM	132						
676	5/27/2023	10:45 AM	154						
677	5/27/2023	11:00 AM	155						
678	5/27/2023	11:15 AM	132						
679	5/27/2023	11:30 AM	113						
680	5/27/2023	11:45 AM	122						
681	5/27/2023	12:00 PM	139						
682	5/27/2023	12:15 PM	126						
683	5/27/2023	12:30 PM	135						
684	5/27/2023	12:45 PM	150						
685	5/27/2023	01:00 PM	146						
686	5/27/2023	01:15 PM	126						
687	5/27/2023	01:30 PM	128						
688	5/27/2023	01:45 PM	149						
689	5/27/2023	02:00 PM	120						
690	5/27/2023	02:15 PM	131						
691	5/27/2023	02:30 PM	110						
692	5/27/2023	02:45 PM	116						
693	5/27/2023	03:00 PM	113						
694	5/27/2023	03:15 PM	116						
695	5/27/2023	03:30 PM	114						
696	5/27/2023	03:45 PM	104						
697	5/27/2023	04:00 PM	100						
698	5/27/2023	04:15 PM	106						

	A	B	C	D	E	F	G	H	I
699	5/27/2023	04:30 PM	103						
700	5/27/2023	04:45 PM	83						
701	5/27/2023	05:00 PM	106						
702	5/27/2023	05:15 PM	90						
703	5/27/2023	05:30 PM	100						
704	5/27/2023	05:45 PM	97						
705	5/27/2023	06:00 PM	88						
706	5/27/2023	06:15 PM	80						
707	5/27/2023	06:30 PM	93						
708	5/27/2023	06:45 PM	81						
709	5/27/2023	07:00 PM	66						
710	5/27/2023	07:15 PM	62						
711	5/27/2023	07:30 PM	58						
712	5/27/2023	07:45 PM	64						
713	5/27/2023	08:00 PM	74						
714	5/27/2023	08:15 PM	58						
715	5/27/2023	08:30 PM	72						
716	5/27/2023	08:45 PM	48						
717	5/27/2023	09:00 PM	52						
718	5/27/2023	09:15 PM	54						
719	5/27/2023	09:30 PM	40						
720	5/27/2023	09:45 PM	48						
721	5/27/2023	10:00 PM	40						
722	5/27/2023	10:15 PM	42						
723	5/27/2023	10:30 PM	40						
724	5/27/2023	10:45 PM	31						
725	5/27/2023	11:00 PM	25						
726	5/27/2023	11:15 PM	24						
727	5/27/2023	11:30 PM	25						
728	5/27/2023	11:45 PM	18						
729	5/28/2023	12:00 AM	12						
730	5/28/2023	12:15 AM	18						
731	5/28/2023	12:30 AM	15						
732	5/28/2023	12:45 AM	10						
733	5/28/2023	01:00 AM	12						
734	5/28/2023	01:15 AM	6						
735	5/28/2023	01:30 AM	5						
736	5/28/2023	01:45 AM	10						
737	5/28/2023	02:00 AM	6						
738	5/28/2023	02:15 AM	2						
739	5/28/2023	02:30 AM	2						
740	5/28/2023	02:45 AM	10						
741	5/28/2023	03:00 AM	2						
742	5/28/2023	03:15 AM	3						
743	5/28/2023	03:30 AM	4						
744	5/28/2023	03:45 AM	6						
745	5/28/2023	04:00 AM	3						
746	5/28/2023	04:15 AM	5						
747	5/28/2023	04:30 AM	1						
748	5/28/2023	04:45 AM	5						

	A	B	C	D	E	F	G	H	I
749	5/28/2023	05:00 AM	1						
750	5/28/2023	05:15 AM	7						
751	5/28/2023	05:30 AM	13						
752	5/28/2023	05:45 AM	11						
753	5/28/2023	06:00 AM	11						
754	5/28/2023	06:15 AM	15						
755	5/28/2023	06:30 AM	16						
756	5/28/2023	06:45 AM	24						
757	5/28/2023	07:00 AM	27						
758	5/28/2023	07:15 AM	32						
759	5/28/2023	07:30 AM	39						
760	5/28/2023	07:45 AM	37						
761	5/28/2023	08:00 AM	48						
762	5/28/2023	08:15 AM	38						
763	5/28/2023	08:30 AM	70						
764	5/28/2023	08:45 AM	70						
765	5/28/2023	09:00 AM	76						
766	5/28/2023	09:15 AM	82						
767	5/28/2023	09:30 AM	90						
768	5/28/2023	09:45 AM	107						
769	5/28/2023	10:00 AM	96						
770	5/28/2023	10:15 AM	116						
771	5/28/2023	10:30 AM	112						
772	5/28/2023	10:45 AM	104						
773	5/28/2023	11:00 AM	100						
774	5/28/2023	11:15 AM	132						
775	5/28/2023	11:30 AM	122						
776	5/28/2023	11:45 AM	105						
777	5/28/2023	12:00 PM	114						
778	5/28/2023	12:15 PM	122						
779	5/28/2023	12:30 PM	130						
780	5/28/2023	12:45 PM	137						
781	5/28/2023	01:00 PM	132						
782	5/28/2023	01:15 PM	118						
783	5/28/2023	01:30 PM	109						
784	5/28/2023	01:45 PM	110						
785	5/28/2023	02:00 PM	112						
786	5/28/2023	02:15 PM	114						
787	5/28/2023	02:30 PM	110						
788	5/28/2023	02:45 PM	91						
789	5/28/2023	03:00 PM	108						
790	5/28/2023	03:15 PM	93						
791	5/28/2023	03:30 PM	102						
792	5/28/2023	03:45 PM	94						
793	5/28/2023	04:00 PM	85						
794	5/28/2023	04:15 PM	96						
795	5/28/2023	04:30 PM	82						
796	5/28/2023	04:45 PM	80						
797	5/28/2023	05:00 PM	71						
798	5/28/2023	05:15 PM	93						

	A	B	C	D	E	F	G	H	I
799	5/28/2023	05:30 PM	91						
800	5/28/2023	05:45 PM	69						
801	5/28/2023	06:00 PM	76						
802	5/28/2023	06:15 PM	74						
803	5/28/2023	06:30 PM	72						
804	5/28/2023	06:45 PM	72						
805	5/28/2023	07:00 PM	60						
806	5/28/2023	07:15 PM	68						
807	5/28/2023	07:30 PM	70						
808	5/28/2023	07:45 PM	70						
809	5/28/2023	08:00 PM	60						
810	5/28/2023	08:15 PM	68						
811	5/28/2023	08:30 PM	62						
812	5/28/2023	08:45 PM	60						
813	5/28/2023	09:00 PM	55						
814	5/28/2023	09:15 PM	51						
815	5/28/2023	09:30 PM	46						
816	5/28/2023	09:45 PM	55						
817	5/28/2023	10:00 PM	46						
818	5/28/2023	10:15 PM	40						
819	5/28/2023	10:30 PM	39						
820	5/28/2023	10:45 PM	28						
821	5/28/2023	11:00 PM	32						
822	5/28/2023	11:15 PM	16						
823	5/28/2023	11:30 PM	20						
824	5/28/2023	11:45 PM	22						

	A	B	C	D	E	F	G	H	I
1									
2	File Name: C:\Users\obarrie\Desktop\transfer\Documents\Documents\Osman\Osman from harddrive\Documents\TDB\WSP\Syracuse\Data\ATR\Batch 11\updated Jamar\Jamar\ATR 1366.tf2								
3	Start Date: 5/19/2023								
4	Start Time: 12:00:00 AM								
5	Location 1: ATR 1366 -EB W Taft Rd at Allen Rd								
6	Location 2:								
7									
8	Date	Time	EB						
9	5/19/2023	12:00 AM	24						
10	5/19/2023	12:15 AM	18						
11	5/19/2023	12:30 AM	11						
12	5/19/2023	12:45 AM	14						
13	5/19/2023	01:00 AM	5						
14	5/19/2023	01:15 AM	4						
15	5/19/2023	01:30 AM	7						
16	5/19/2023	01:45 AM	3						
17	5/19/2023	02:00 AM	4						
18	5/19/2023	02:15 AM	7						
19	5/19/2023	02:30 AM	3						
20	5/19/2023	02:45 AM	5						
21	5/19/2023	03:00 AM	9						
22	5/19/2023	03:15 AM	5						
23	5/19/2023	03:30 AM	19						
24	5/19/2023	03:45 AM	14						
25	5/19/2023	04:00 AM	9						
26	5/19/2023	04:15 AM	14						
27	5/19/2023	04:30 AM	24						
28	5/19/2023	04:45 AM	31						
29	5/19/2023	05:00 AM	24						
30	5/19/2023	05:15 AM	21						
31	5/19/2023	05:30 AM	46						
32	5/19/2023	05:45 AM	52						
33	5/19/2023	06:00 AM	47						
34	5/19/2023	06:15 AM	55						
35	5/19/2023	06:30 AM	71						
36	5/19/2023	06:45 AM	117						
37	5/19/2023	07:00 AM	151						
38	5/19/2023	07:15 AM	133						
39	5/19/2023	07:30 AM	115						
40	5/19/2023	07:45 AM	148						
41	5/19/2023	08:00 AM	135						
42	5/19/2023	08:15 AM	137						
43	5/19/2023	08:30 AM	168						
44	5/19/2023	08:45 AM	151						
45	5/19/2023	09:00 AM	157						
46	5/19/2023	09:15 AM	162						
47	5/19/2023	09:30 AM	161						
48	5/19/2023	09:45 AM	168						

	A	B	C	D	E	F	G	H	I
49	5/19/2023	10:00 AM	185						
50	5/19/2023	10:15 AM	196						
51	5/19/2023	10:30 AM	146						
52	5/19/2023	10:45 AM	191						
53	5/19/2023	11:00 AM	186						
54	5/19/2023	11:15 AM	183						
55	5/19/2023	11:30 AM	176						
56	5/19/2023	11:45 AM	218						
57	5/19/2023	12:00 PM	210						
58	5/19/2023	12:15 PM	228						
59	5/19/2023	12:30 PM	224						
60	5/19/2023	12:45 PM	196						
61	5/19/2023	01:00 PM	185						
62	5/19/2023	01:15 PM	191						
63	5/19/2023	01:30 PM	218						
64	5/19/2023	01:45 PM	206						
65	5/19/2023	02:00 PM	215						
66	5/19/2023	02:15 PM	207						
67	5/19/2023	02:30 PM	206						
68	5/19/2023	02:45 PM	198						
69	5/19/2023	03:00 PM	220						
70	5/19/2023	03:15 PM	205						
71	5/19/2023	03:30 PM	189						
72	5/19/2023	03:45 PM	239						
73	5/19/2023	04:00 PM	208						
74	5/19/2023	04:15 PM	197						
75	5/19/2023	04:30 PM	223						
76	5/19/2023	04:45 PM	229						
77	5/19/2023	05:00 PM	234						
78	5/19/2023	05:15 PM	188						
79	5/19/2023	05:30 PM	180						
80	5/19/2023	05:45 PM	173						
81	5/19/2023	06:00 PM	171						
82	5/19/2023	06:15 PM	160						
83	5/19/2023	06:30 PM	162						
84	5/19/2023	06:45 PM	116						
85	5/19/2023	07:00 PM	122						
86	5/19/2023	07:15 PM	103						
87	5/19/2023	07:30 PM	87						
88	5/19/2023	07:45 PM	94						
89	5/19/2023	08:00 PM	86						
90	5/19/2023	08:15 PM	72						
91	5/19/2023	08:30 PM	87						
92	5/19/2023	08:45 PM	59						
93	5/19/2023	09:00 PM	77						
94	5/19/2023	09:15 PM	69						
95	5/19/2023	09:30 PM	56						
96	5/19/2023	09:45 PM	57						
97	5/19/2023	10:00 PM	55						
98	5/19/2023	10:15 PM	51						

	A	B	C	D	E	F	G	H	I
99	5/19/2023	10:30 PM	39						
100	5/19/2023	10:45 PM	35						
101	5/19/2023	11:00 PM	29						
102	5/19/2023	11:15 PM	23						
103	5/19/2023	11:30 PM	25						
104	5/19/2023	11:45 PM	18						
105	5/20/2023	12:00 AM	18						
106	5/20/2023	12:15 AM	11						
107	5/20/2023	12:30 AM	14						
108	5/20/2023	12:45 AM	7						
109	5/20/2023	01:00 AM	4						
110	5/20/2023	01:15 AM	11						
111	5/20/2023	01:30 AM	3						
112	5/20/2023	01:45 AM	7						
113	5/20/2023	02:00 AM	7						
114	5/20/2023	02:15 AM	8						
115	5/20/2023	02:30 AM	10						
116	5/20/2023	02:45 AM	3						
117	5/20/2023	03:00 AM	5						
118	5/20/2023	03:15 AM	4						
119	5/20/2023	03:30 AM	10						
120	5/20/2023	03:45 AM	14						
121	5/20/2023	04:00 AM	11						
122	5/20/2023	04:15 AM	4						
123	5/20/2023	04:30 AM	16						
124	5/20/2023	04:45 AM	19						
125	5/20/2023	05:00 AM	16						
126	5/20/2023	05:15 AM	9						
127	5/20/2023	05:30 AM	6						
128	5/20/2023	05:45 AM	25						
129	5/20/2023	06:00 AM	15						
130	5/20/2023	06:15 AM	32						
131	5/20/2023	06:30 AM	36						
132	5/20/2023	06:45 AM	41						
133	5/20/2023	07:00 AM	59						
134	5/20/2023	07:15 AM	60						
135	5/20/2023	07:30 AM	56						
136	5/20/2023	07:45 AM	66						
137	5/20/2023	08:00 AM	81						
138	5/20/2023	08:15 AM	98						
139	5/20/2023	08:30 AM	112						
140	5/20/2023	08:45 AM	116						
141	5/20/2023	09:00 AM	125						
142	5/20/2023	09:15 AM	137						
143	5/20/2023	09:30 AM	149						
144	5/20/2023	09:45 AM	161						
145	5/20/2023	10:00 AM	162						
146	5/20/2023	10:15 AM	177						
147	5/20/2023	10:30 AM	163						
148	5/20/2023	10:45 AM	167						

	A	B	C	D	E	F	G	H	I
149	5/20/2023	11:00 AM	166						
150	5/20/2023	11:15 AM	171						
151	5/20/2023	11:30 AM	182						
152	5/20/2023	11:45 AM	184						
153	5/20/2023	12:00 PM	164						
154	5/20/2023	12:15 PM	171						
155	5/20/2023	12:30 PM	166						
156	5/20/2023	12:45 PM	168						
157	5/20/2023	01:00 PM	161						
158	5/20/2023	01:15 PM	164						
159	5/20/2023	01:30 PM	130						
160	5/20/2023	01:45 PM	164						
161	5/20/2023	02:00 PM	152						
162	5/20/2023	02:15 PM	167						
163	5/20/2023	02:30 PM	165						
164	5/20/2023	02:45 PM	147						
165	5/20/2023	03:00 PM	153						
166	5/20/2023	03:15 PM	171						
167	5/20/2023	03:30 PM	127						
168	5/20/2023	03:45 PM	154						
169	5/20/2023	04:00 PM	123						
170	5/20/2023	04:15 PM	125						
171	5/20/2023	04:30 PM	108						
172	5/20/2023	04:45 PM	117						
173	5/20/2023	05:00 PM	135						
174	5/20/2023	05:15 PM	122						
175	5/20/2023	05:30 PM	116						
176	5/20/2023	05:45 PM	114						
177	5/20/2023	06:00 PM	108						
178	5/20/2023	06:15 PM	101						
179	5/20/2023	06:30 PM	86						
180	5/20/2023	06:45 PM	81						
181	5/20/2023	07:00 PM	70						
182	5/20/2023	07:15 PM	88						
183	5/20/2023	07:30 PM	67						
184	5/20/2023	07:45 PM	66						
185	5/20/2023	08:00 PM	66						
186	5/20/2023	08:15 PM	69						
187	5/20/2023	08:30 PM	51						
188	5/20/2023	08:45 PM	64						
189	5/20/2023	09:00 PM	50						
190	5/20/2023	09:15 PM	48						
191	5/20/2023	09:30 PM	40						
192	5/20/2023	09:45 PM	37						
193	5/20/2023	10:00 PM	38						
194	5/20/2023	10:15 PM	31						
195	5/20/2023	10:30 PM	31						
196	5/20/2023	10:45 PM	22						
197	5/20/2023	11:00 PM	30						
198	5/20/2023	11:15 PM	25						

	A	B	C	D	E	F	G	H	I
199	5/20/2023	11:30 PM	29						
200	5/20/2023	11:45 PM	23						
201	5/21/2023	12:00 AM	19						
202	5/21/2023	12:15 AM	15						
203	5/21/2023	12:30 AM	13						
204	5/21/2023	12:45 AM	12						
205	5/21/2023	01:00 AM	11						
206	5/21/2023	01:15 AM	6						
207	5/21/2023	01:30 AM	7						
208	5/21/2023	01:45 AM	9						
209	5/21/2023	02:00 AM	6						
210	5/21/2023	02:15 AM	2						
211	5/21/2023	02:30 AM	6						
212	5/21/2023	02:45 AM	3						
213	5/21/2023	03:00 AM	5						
214	5/21/2023	03:15 AM	8						
215	5/21/2023	03:30 AM	11						
216	5/21/2023	03:45 AM	10						
217	5/21/2023	04:00 AM	8						
218	5/21/2023	04:15 AM	9						
219	5/21/2023	04:30 AM	10						
220	5/21/2023	04:45 AM	11						
221	5/21/2023	05:00 AM	9						
222	5/21/2023	05:15 AM	11						
223	5/21/2023	05:30 AM	23						
224	5/21/2023	05:45 AM	10						
225	5/21/2023	06:00 AM	16						
226	5/21/2023	06:15 AM	22						
227	5/21/2023	06:30 AM	31						
228	5/21/2023	06:45 AM	47						
229	5/21/2023	07:00 AM	36						
230	5/21/2023	07:15 AM	30						
231	5/21/2023	07:30 AM	47						
232	5/21/2023	07:45 AM	58						
233	5/21/2023	08:00 AM	61						
234	5/21/2023	08:15 AM	61						
235	5/21/2023	08:30 AM	97						
236	5/21/2023	08:45 AM	91						
237	5/21/2023	09:00 AM	85						
238	5/21/2023	09:15 AM	88						
239	5/21/2023	09:30 AM	108						
240	5/21/2023	09:45 AM	147						
241	5/21/2023	10:00 AM	139						
242	5/21/2023	10:15 AM	135						
243	5/21/2023	10:30 AM	128						
244	5/21/2023	10:45 AM	148						
245	5/21/2023	11:00 AM	151						
246	5/21/2023	11:15 AM	157						
247	5/21/2023	11:30 AM	177						
248	5/21/2023	11:45 AM	169						

	A	B	C	D	E	F	G	H	I
249	5/21/2023	12:00 PM	148						
250	5/21/2023	12:15 PM	160						
251	5/21/2023	12:30 PM	168						
252	5/21/2023	12:45 PM	182						
253	5/21/2023	01:00 PM	166						
254	5/21/2023	01:15 PM	165						
255	5/21/2023	01:30 PM	147						
256	5/21/2023	01:45 PM	161						
257	5/21/2023	02:00 PM	167						
258	5/21/2023	02:15 PM	143						
259	5/21/2023	02:30 PM	136						
260	5/21/2023	02:45 PM	143						
261	5/21/2023	03:00 PM	146						
262	5/21/2023	03:15 PM	148						
263	5/21/2023	03:30 PM	129						
264	5/21/2023	03:45 PM	146						
265	5/21/2023	04:00 PM	145						
266	5/21/2023	04:15 PM	143						
267	5/21/2023	04:30 PM	144						
268	5/21/2023	04:45 PM	152						
269	5/21/2023	05:00 PM	136						
270	5/21/2023	05:15 PM	118						
271	5/21/2023	05:30 PM	120						
272	5/21/2023	05:45 PM	126						
273	5/21/2023	06:00 PM	101						
274	5/21/2023	06:15 PM	103						
275	5/21/2023	06:30 PM	113						
276	5/21/2023	06:45 PM	98						
277	5/21/2023	07:00 PM	83						
278	5/21/2023	07:15 PM	82						
279	5/21/2023	07:30 PM	74						
280	5/21/2023	07:45 PM	66						
281	5/21/2023	08:00 PM	81						
282	5/21/2023	08:15 PM	65						
283	5/21/2023	08:30 PM	53						
284	5/21/2023	08:45 PM	53						
285	5/21/2023	09:00 PM	51						
286	5/21/2023	09:15 PM	38						
287	5/21/2023	09:30 PM	34						
288	5/21/2023	09:45 PM	30						
289	5/21/2023	10:00 PM	27						
290	5/21/2023	10:15 PM	19						
291	5/21/2023	10:30 PM	16						
292	5/21/2023	10:45 PM	16						
293	5/21/2023	11:00 PM	22						
294	5/21/2023	11:15 PM	21						
295	5/21/2023	11:30 PM	19						
296	5/21/2023	11:45 PM	21						
297	5/22/2023	12:00 AM	13						
298	5/22/2023	12:15 AM	7						

	A	B	C	D	E	F	G	H	I
299	5/22/2023	12:30 AM	3						
300	5/22/2023	12:45 AM	5						
301	5/22/2023	01:00 AM	3						
302	5/22/2023	01:15 AM	6						
303	5/22/2023	01:30 AM	5						
304	5/22/2023	01:45 AM	6						
305	5/22/2023	02:00 AM	3						
306	5/22/2023	02:15 AM	3						
307	5/22/2023	02:30 AM	0						
308	5/22/2023	02:45 AM	3						
309	5/22/2023	03:00 AM	7						
310	5/22/2023	03:15 AM	10						
311	5/22/2023	03:30 AM	9						
312	5/22/2023	03:45 AM	10						
313	5/22/2023	04:00 AM	13						
314	5/22/2023	04:15 AM	22						
315	5/22/2023	04:30 AM	28						
316	5/22/2023	04:45 AM	40						
317	5/22/2023	05:00 AM	26						
318	5/22/2023	05:15 AM	30						
319	5/22/2023	05:30 AM	40						
320	5/22/2023	05:45 AM	58						
321	5/22/2023	06:00 AM	47						
322	5/22/2023	06:15 AM	63						
323	5/22/2023	06:30 AM	78						
324	5/22/2023	06:45 AM	123						
325	5/22/2023	07:00 AM	122						
326	5/22/2023	07:15 AM	132						
327	5/22/2023	07:30 AM	127						
328	5/22/2023	07:45 AM	177						
329	5/22/2023	08:00 AM	144						
330	5/22/2023	08:15 AM	150						
331	5/22/2023	08:30 AM	168						
332	5/22/2023	08:45 AM	172						
333	5/22/2023	09:00 AM	159						
334	5/22/2023	09:15 AM	160						
335	5/22/2023	09:30 AM	138						
336	5/22/2023	09:45 AM	151						
337	5/22/2023	10:00 AM	185						
338	5/22/2023	10:15 AM	178						
339	5/22/2023	10:30 AM	178						
340	5/22/2023	10:45 AM	180						
341	5/22/2023	11:00 AM	168						
342	5/22/2023	11:15 AM	179						
343	5/22/2023	11:30 AM	189						
344	5/22/2023	11:45 AM	185						
345	5/22/2023	12:00 PM	212						
346	5/22/2023	12:15 PM	199						
347	5/22/2023	12:30 PM	199						
348	5/22/2023	12:45 PM	185						

	A	B	C	D	E	F	G	H	I
349	5/22/2023	01:00 PM	165						
350	5/22/2023	01:15 PM	199						
351	5/22/2023	01:30 PM	185						
352	5/22/2023	01:45 PM	183						
353	5/22/2023	02:00 PM	180						
354	5/22/2023	02:15 PM	183						
355	5/22/2023	02:30 PM	192						
356	5/22/2023	02:45 PM	201						
357	5/22/2023	03:00 PM	218						
358	5/22/2023	03:15 PM	187						
359	5/22/2023	03:30 PM	202						
360	5/22/2023	03:45 PM	209						
361	5/22/2023	04:00 PM	214						
362	5/22/2023	04:15 PM	171						
363	5/22/2023	04:30 PM	196						
364	5/22/2023	04:45 PM	205						
365	5/22/2023	05:00 PM	211						
366	5/22/2023	05:15 PM	214						
367	5/22/2023	05:30 PM	203						
368	5/22/2023	05:45 PM	161						
369	5/22/2023	06:00 PM	152						
370	5/22/2023	06:15 PM	142						
371	5/22/2023	06:30 PM	144						
372	5/22/2023	06:45 PM	114						
373	5/22/2023	07:00 PM	133						
374	5/22/2023	07:15 PM	113						
375	5/22/2023	07:30 PM	101						
376	5/22/2023	07:45 PM	86						
377	5/22/2023	08:00 PM	91						
378	5/22/2023	08:15 PM	75						
379	5/22/2023	08:30 PM	82						
380	5/22/2023	08:45 PM	60						
381	5/22/2023	09:00 PM	52						
382	5/22/2023	09:15 PM	53						
383	5/22/2023	09:30 PM	52						
384	5/22/2023	09:45 PM	31						
385	5/22/2023	10:00 PM	28						
386	5/22/2023	10:15 PM	25						
387	5/22/2023	10:30 PM	29						
388	5/22/2023	10:45 PM	15						
389	5/22/2023	11:00 PM	18						
390	5/22/2023	11:15 PM	11						
391	5/22/2023	11:30 PM	21						
392	5/22/2023	11:45 PM	17						
393	5/23/2023	12:00 AM	11						
394	5/23/2023	12:15 AM	18						
395	5/23/2023	12:30 AM	8						
396	5/23/2023	12:45 AM	9						
397	5/23/2023	01:00 AM	10						
398	5/23/2023	01:15 AM	14						

	A	B	C	D	E	F	G	H	I
399	5/23/2023	01:30 AM	6						
400	5/23/2023	01:45 AM	5						
401	5/23/2023	02:00 AM	6						
402	5/23/2023	02:15 AM	6						
403	5/23/2023	02:30 AM	5						
404	5/23/2023	02:45 AM	6						
405	5/23/2023	03:00 AM	12						
406	5/23/2023	03:15 AM	15						
407	5/23/2023	03:30 AM	14						
408	5/23/2023	03:45 AM	17						
409	5/23/2023	04:00 AM	17						
410	5/23/2023	04:15 AM	19						
411	5/23/2023	04:30 AM	24						
412	5/23/2023	04:45 AM	31						
413	5/23/2023	05:00 AM	25						
414	5/23/2023	05:15 AM	37						
415	5/23/2023	05:30 AM	39						
416	5/23/2023	05:45 AM	72						
417	5/23/2023	06:00 AM	52						
418	5/23/2023	06:15 AM	68						
419	5/23/2023	06:30 AM	96						
420	5/23/2023	06:45 AM	100						
421	5/23/2023	07:00 AM	142						
422	5/23/2023	07:15 AM	120						
423	5/23/2023	07:30 AM	167						
424	5/23/2023	07:45 AM	150						
425	5/23/2023	08:00 AM	124						
426	5/23/2023	08:15 AM	138						
427	5/23/2023	08:30 AM	131						
428	5/23/2023	08:45 AM	146						
429	5/23/2023	09:00 AM	146						
430	5/23/2023	09:15 AM	185						
431	5/23/2023	09:30 AM	148						
432	5/23/2023	09:45 AM	163						
433	5/23/2023	10:00 AM	188						
434	5/23/2023	10:15 AM	152						
435	5/23/2023	10:30 AM	177						
436	5/23/2023	10:45 AM	158						
437	5/23/2023	11:00 AM	186						
438	5/23/2023	11:15 AM	184						
439	5/23/2023	11:30 AM	187						
440	5/23/2023	11:45 AM	223						
441	5/23/2023	12:00 PM	208						
442	5/23/2023	12:15 PM	223						
443	5/23/2023	12:30 PM	216						
444	5/23/2023	12:45 PM	231						
445	5/23/2023	01:00 PM	172						
446	5/23/2023	01:15 PM	167						
447	5/23/2023	01:30 PM	189						
448	5/23/2023	01:45 PM	204						

	A	B	C	D	E	F	G	H	I
449	5/23/2023	02:00 PM	182						
450	5/23/2023	02:15 PM	196						
451	5/23/2023	02:30 PM	172						
452	5/23/2023	02:45 PM	185						
453	5/23/2023	03:00 PM	215						
454	5/23/2023	03:15 PM	175						
455	5/23/2023	03:30 PM	212						
456	5/23/2023	03:45 PM	199						
457	5/23/2023	04:00 PM	218						
458	5/23/2023	04:15 PM	222						
459	5/23/2023	04:30 PM	226						
460	5/23/2023	04:45 PM	224						
461	5/23/2023	05:00 PM	226						
462	5/23/2023	05:15 PM	207						
463	5/23/2023	05:30 PM	160						
464	5/23/2023	05:45 PM	191						
465	5/23/2023	06:00 PM	152						
466	5/23/2023	06:15 PM	139						
467	5/23/2023	06:30 PM	137						
468	5/23/2023	06:45 PM	130						
469	5/23/2023	07:00 PM	120						
470	5/23/2023	07:15 PM	117						
471	5/23/2023	07:30 PM	85						
472	5/23/2023	07:45 PM	99						
473	5/23/2023	08:00 PM	111						
474	5/23/2023	08:15 PM	94						
475	5/23/2023	08:30 PM	84						
476	5/23/2023	08:45 PM	93						
477	5/23/2023	09:00 PM	64						
478	5/23/2023	09:15 PM	47						
479	5/23/2023	09:30 PM	51						
480	5/23/2023	09:45 PM	42						
481	5/23/2023	10:00 PM	42						
482	5/23/2023	10:15 PM	33						
483	5/23/2023	10:30 PM	15						
484	5/23/2023	10:45 PM	19						
485	5/23/2023	11:00 PM	25						
486	5/23/2023	11:15 PM	26						
487	5/23/2023	11:30 PM	18						
488	5/23/2023	11:45 PM	10						
489	5/24/2023	12:00 AM	14						
490	5/24/2023	12:15 AM	10						
491	5/24/2023	12:30 AM	13						
492	5/24/2023	12:45 AM	10						
493	5/24/2023	01:00 AM	9						
494	5/24/2023	01:15 AM	5						
495	5/24/2023	01:30 AM	6						
496	5/24/2023	01:45 AM	3						
497	5/24/2023	02:00 AM	2						
498	5/24/2023	02:15 AM	3						

	A	B	C	D	E	F	G	H	I
499	5/24/2023	02:30 AM	3						
500	5/24/2023	02:45 AM	10						
501	5/24/2023	03:00 AM	4						
502	5/24/2023	03:15 AM	12						
503	5/24/2023	03:30 AM	15						
504	5/24/2023	03:45 AM	18						
505	5/24/2023	04:00 AM	9						
506	5/24/2023	04:15 AM	19						
507	5/24/2023	04:30 AM	19						
508	5/24/2023	04:45 AM	37						
509	5/24/2023	05:00 AM	28						
510	5/24/2023	05:15 AM	30						
511	5/24/2023	05:30 AM	35						
512	5/24/2023	05:45 AM	63						
513	5/24/2023	06:00 AM	50						
514	5/24/2023	06:15 AM	68						
515	5/24/2023	06:30 AM	68						
516	5/24/2023	06:45 AM	123						
517	5/24/2023	07:00 AM	122						
518	5/24/2023	07:15 AM	128						
519	5/24/2023	07:30 AM	129						
520	5/24/2023	07:45 AM	189						
521	5/24/2023	08:00 AM	130						
522	5/24/2023	08:15 AM	149						
523	5/24/2023	08:30 AM	161						
524	5/24/2023	08:45 AM	165						
525	5/24/2023	09:00 AM	154						
526	5/24/2023	09:15 AM	177						
527	5/24/2023	09:30 AM	195						
528	5/24/2023	09:45 AM	168						
529	5/24/2023	10:00 AM	192						
530	5/24/2023	10:15 AM	196						
531	5/24/2023	10:30 AM	192						
532	5/24/2023	10:45 AM	181						
533	5/24/2023	11:00 AM	182						
534	5/24/2023	11:15 AM	197						
535	5/24/2023	11:30 AM	188						
536	5/24/2023	11:45 AM	202						
537	5/24/2023	12:00 PM	225						
538	5/24/2023	12:15 PM	248						
539	5/24/2023	12:30 PM	211						
540	5/24/2023	12:45 PM	195						
541	5/24/2023	01:00 PM	187						
542	5/24/2023	01:15 PM	194						
543	5/24/2023	01:30 PM	157						
544	5/24/2023	01:45 PM	189						
545	5/24/2023	02:00 PM	181						
546	5/24/2023	02:15 PM	170						
547	5/24/2023	02:30 PM	188						
548	5/24/2023	02:45 PM	169						

	A	B	C	D	E	F	G	H	I
549	5/24/2023	03:00 PM	192						
550	5/24/2023	03:15 PM	185						
551	5/24/2023	03:30 PM	214						
552	5/24/2023	03:45 PM	207						
553	5/24/2023	04:00 PM	217						
554	5/24/2023	04:15 PM	236						
555	5/24/2023	04:30 PM	219						
556	5/24/2023	04:45 PM	185						
557	5/24/2023	05:00 PM	230						
558	5/24/2023	05:15 PM	193						
559	5/24/2023	05:30 PM	195						
560	5/24/2023	05:45 PM	191						
561	5/24/2023	06:00 PM	165						
562	5/24/2023	06:15 PM	164						
563	5/24/2023	06:30 PM	118						
564	5/24/2023	06:45 PM	110						
565	5/24/2023	07:00 PM	136						
566	5/24/2023	07:15 PM	118						
567	5/24/2023	07:30 PM	98						
568	5/24/2023	07:45 PM	104						
569	5/24/2023	08:00 PM	120						
570	5/24/2023	08:15 PM	95						
571	5/24/2023	08:30 PM	67						
572	5/24/2023	08:45 PM	67						
573	5/24/2023	09:00 PM	55						
574	5/24/2023	09:15 PM	50						
575	5/24/2023	09:30 PM	46						
576	5/24/2023	09:45 PM	36						
577	5/24/2023	10:00 PM	38						
578	5/24/2023	10:15 PM	24						
579	5/24/2023	10:30 PM	24						
580	5/24/2023	10:45 PM	24						
581	5/24/2023	11:00 PM	15						
582	5/24/2023	11:15 PM	23						
583	5/24/2023	11:30 PM	15						
584	5/24/2023	11:45 PM	11						
585	5/25/2023	12:00 AM	14						
586	5/25/2023	12:15 AM	14						
587	5/25/2023	12:30 AM	11						
588	5/25/2023	12:45 AM	6						
589	5/25/2023	01:00 AM	5						
590	5/25/2023	01:15 AM	1						
591	5/25/2023	01:30 AM	6						
592	5/25/2023	01:45 AM	3						
593	5/25/2023	02:00 AM	8						
594	5/25/2023	02:15 AM	8						
595	5/25/2023	02:30 AM	12						
596	5/25/2023	02:45 AM	4						
597	5/25/2023	03:00 AM	9						
598	5/25/2023	03:15 AM	11						

	A	B	C	D	E	F	G	H	I
599	5/25/2023	03:30 AM	12						
600	5/25/2023	03:45 AM	13						
601	5/25/2023	04:00 AM	7						
602	5/25/2023	04:15 AM	22						
603	5/25/2023	04:30 AM	21						
604	5/25/2023	04:45 AM	34						
605	5/25/2023	05:00 AM	26						
606	5/25/2023	05:15 AM	29						
607	5/25/2023	05:30 AM	41						
608	5/25/2023	05:45 AM	70						
609	5/25/2023	06:00 AM	53						
610	5/25/2023	06:15 AM	61						
611	5/25/2023	06:30 AM	72						
612	5/25/2023	06:45 AM	101						
613	5/25/2023	07:00 AM	155						
614	5/25/2023	07:15 AM	125						
615	5/25/2023	07:30 AM	150						
616	5/25/2023	07:45 AM	158						
617	5/25/2023	08:00 AM	138						
618	5/25/2023	08:15 AM	138						
619	5/25/2023	08:30 AM	181						
620	5/25/2023	08:45 AM	150						
621	5/25/2023	09:00 AM	161						
622	5/25/2023	09:15 AM	173						
623	5/25/2023	09:30 AM	155						
624	5/25/2023	09:45 AM	169						
625	5/25/2023	10:00 AM	172						
626	5/25/2023	10:15 AM	174						
627	5/25/2023	10:30 AM	168						
628	5/25/2023	10:45 AM	192						
629	5/25/2023	11:00 AM	188						
630	5/25/2023	11:15 AM	203						
631	5/25/2023	11:30 AM	206						
632	5/25/2023	11:45 AM	219						
633	5/25/2023	12:00 PM	225						
634	5/25/2023	12:15 PM	209						
635	5/25/2023	12:30 PM	204						
636	5/25/2023	12:45 PM	202						
637	5/25/2023	01:00 PM	191						
638	5/25/2023	01:15 PM	193						
639	5/25/2023	01:30 PM	201						
640	5/25/2023	01:45 PM	207						
641	5/25/2023	02:00 PM	189						
642	5/25/2023	02:15 PM	177						
643	5/25/2023	02:30 PM	200						
644	5/25/2023	02:45 PM	192						
645	5/25/2023	03:00 PM	229						
646	5/25/2023	03:15 PM	207						
647	5/25/2023	03:30 PM	216						
648	5/25/2023	03:45 PM	194						

	A	B	C	D	E	F	G	H	I
649	5/25/2023	04:00 PM	218						
650	5/25/2023	04:15 PM	239						
651	5/25/2023	04:30 PM	258						
652	5/25/2023	04:45 PM	239						
653	5/25/2023	05:00 PM	245						
654	5/25/2023	05:15 PM	215						
655	5/25/2023	05:30 PM	180						
656	5/25/2023	05:45 PM	186						
657	5/25/2023	06:00 PM	191						
658	5/25/2023	06:15 PM	172						
659	5/25/2023	06:30 PM	161						
660	5/25/2023	06:45 PM	141						
661	5/25/2023	07:00 PM	119						
662	5/25/2023	07:15 PM	128						
663	5/25/2023	07:30 PM	108						
664	5/25/2023	07:45 PM	97						
665	5/25/2023	08:00 PM	101						
666	5/25/2023	08:15 PM	93						
667	5/25/2023	08:30 PM	103						
668	5/25/2023	08:45 PM	96						
669	5/25/2023	09:00 PM	70						
670	5/25/2023	09:15 PM	62						
671	5/25/2023	09:30 PM	48						
672	5/25/2023	09:45 PM	48						
673	5/25/2023	10:00 PM	53						
674	5/25/2023	10:15 PM	36						
675	5/25/2023	10:30 PM	27						
676	5/25/2023	10:45 PM	38						
677	5/25/2023	11:00 PM	28						
678	5/25/2023	11:15 PM	27						
679	5/25/2023	11:30 PM	21						
680	5/25/2023	11:45 PM	23						
681	5/26/2023	12:00 AM	9						
682	5/26/2023	12:15 AM	25						
683	5/26/2023	12:30 AM	11						
684	5/26/2023	12:45 AM	4						
685	5/26/2023	01:00 AM	7						
686	5/26/2023	01:15 AM	4						
687	5/26/2023	01:30 AM	7						
688	5/26/2023	01:45 AM	5						
689	5/26/2023	02:00 AM	4						
690	5/26/2023	02:15 AM	6						
691	5/26/2023	02:30 AM	3						
692	5/26/2023	02:45 AM	6						
693	5/26/2023	03:00 AM	10						
694	5/26/2023	03:15 AM	10						
695	5/26/2023	03:30 AM	16						
696	5/26/2023	03:45 AM	11						
697	5/26/2023	04:00 AM	10						
698	5/26/2023	04:15 AM	15						

	A	B	C	D	E	F	G	H	I
699	5/26/2023	04:30 AM	16						
700	5/26/2023	04:45 AM	30						
701	5/26/2023	05:00 AM	26						
702	5/26/2023	05:15 AM	29						
703	5/26/2023	05:30 AM	27						
704	5/26/2023	05:45 AM	58						
705	5/26/2023	06:00 AM	41						
706	5/26/2023	06:15 AM	51						
707	5/26/2023	06:30 AM	83						
708	5/26/2023	06:45 AM	112						
709	5/26/2023	07:00 AM	108						
710	5/26/2023	07:15 AM	111						
711	5/26/2023	07:30 AM	130						
712	5/26/2023	07:45 AM	164						
713	5/26/2023	08:00 AM	132						
714	5/26/2023	08:15 AM	139						
715	5/26/2023	08:30 AM	155						
716	5/26/2023	08:45 AM	130						
717	5/26/2023	09:00 AM	166						
718	5/26/2023	09:15 AM	167						
719	5/26/2023	09:30 AM	172						
720	5/26/2023	09:45 AM	199						
721	5/26/2023	10:00 AM	186						
722	5/26/2023	10:15 AM	195						
723	5/26/2023	10:30 AM	195						
724	5/26/2023	10:45 AM	192						
725	5/26/2023	11:00 AM	198						
726	5/26/2023	11:15 AM	198						
727	5/26/2023	11:30 AM	196						
728	5/26/2023	11:45 AM	229						
729	5/26/2023	12:00 PM	251						
730	5/26/2023	12:15 PM	251						
731	5/26/2023	12:30 PM	236						
732	5/26/2023	12:45 PM	215						
733	5/26/2023	01:00 PM	217						
734	5/26/2023	01:15 PM	204						
735	5/26/2023	01:30 PM	234						
736	5/26/2023	01:45 PM	186						
737	5/26/2023	02:00 PM	232						
738	5/26/2023	02:15 PM	221						
739	5/26/2023	02:30 PM	226						
740	5/26/2023	02:45 PM	188						
741	5/26/2023	03:00 PM	190						
742	5/26/2023	03:15 PM	197						
743	5/26/2023	03:30 PM	212						
744	5/26/2023	03:45 PM	200						
745	5/26/2023	04:00 PM	252						
746	5/26/2023	04:15 PM	219						
747	5/26/2023	04:30 PM	246						
748	5/26/2023	04:45 PM	201						

	A	B	C	D	E	F	G	H	I
749	5/26/2023	05:00 PM	184						
750	5/26/2023	05:15 PM	184						
751	5/26/2023	05:30 PM	167						
752	5/26/2023	05:45 PM	150						
753	5/26/2023	06:00 PM	166						
754	5/26/2023	06:15 PM	150						
755	5/26/2023	06:30 PM	141						
756	5/26/2023	06:45 PM	135						
757	5/26/2023	07:00 PM	107						
758	5/26/2023	07:15 PM	103						
759	5/26/2023	07:30 PM	108						
760	5/26/2023	07:45 PM	100						
761	5/26/2023	08:00 PM	96						
762	5/26/2023	08:15 PM	96						
763	5/26/2023	08:30 PM	82						
764	5/26/2023	08:45 PM	125						
765	5/26/2023	09:00 PM	94						
766	5/26/2023	09:15 PM	62						
767	5/26/2023	09:30 PM	53						
768	5/26/2023	09:45 PM	54						
769	5/26/2023	10:00 PM	41						
770	5/26/2023	10:15 PM	49						
771	5/26/2023	10:30 PM	50						
772	5/26/2023	10:45 PM	35						
773	5/26/2023	11:00 PM	32						
774	5/26/2023	11:15 PM	30						
775	5/26/2023	11:30 PM	25						
776	5/26/2023	11:45 PM	22						
777	5/27/2023	12:00 AM	10						
778	5/27/2023	12:15 AM	19						
779	5/27/2023	12:30 AM	15						
780	5/27/2023	12:45 AM	12						
781	5/27/2023	01:00 AM	9						
782	5/27/2023	01:15 AM	5						
783	5/27/2023	01:30 AM	3						
784	5/27/2023	01:45 AM	5						
785	5/27/2023	02:00 AM	7						
786	5/27/2023	02:15 AM	4						
787	5/27/2023	02:30 AM	6						
788	5/27/2023	02:45 AM	4						
789	5/27/2023	03:00 AM	2						
790	5/27/2023	03:15 AM	6						
791	5/27/2023	03:30 AM	13						
792	5/27/2023	03:45 AM	10						
793	5/27/2023	04:00 AM	10						
794	5/27/2023	04:15 AM	6						
795	5/27/2023	04:30 AM	10						
796	5/27/2023	04:45 AM	6						
797	5/27/2023	05:00 AM	12						
798	5/27/2023	05:15 AM	14						

	A	B	C	D	E	F	G	H	I
799	5/27/2023	05:30 AM	17						
800	5/27/2023	05:45 AM	16						
801	5/27/2023	06:00 AM	14						
802	5/27/2023	06:15 AM	24						
803	5/27/2023	06:30 AM	27						
804	5/27/2023	06:45 AM	47						
805	5/27/2023	07:00 AM	58						
806	5/27/2023	07:15 AM	78						
807	5/27/2023	07:30 AM	56						
808	5/27/2023	07:45 AM	89						
809	5/27/2023	08:00 AM	78						
810	5/27/2023	08:15 AM	90						
811	5/27/2023	08:30 AM	111						
812	5/27/2023	08:45 AM	128						
813	5/27/2023	09:00 AM	150						
814	5/27/2023	09:15 AM	150						
815	5/27/2023	09:30 AM	156						
816	5/27/2023	09:45 AM	180						
817	5/27/2023	10:00 AM	165						
818	5/27/2023	10:15 AM	167						
819	5/27/2023	10:30 AM	156						
820	5/27/2023	10:45 AM	192						
821	5/27/2023	11:00 AM	154						
822	5/27/2023	11:15 AM	185						
823	5/27/2023	11:30 AM	177						
824	5/27/2023	11:45 AM	197						
825	5/27/2023	12:00 PM	161						
826	5/27/2023	12:15 PM	168						
827	5/27/2023	12:30 PM	190						
828	5/27/2023	12:45 PM	181						
829	5/27/2023	01:00 PM	168						
830	5/27/2023	01:15 PM	161						
831	5/27/2023	01:30 PM	160						
832	5/27/2023	01:45 PM	167						
833	5/27/2023	02:00 PM	180						
834	5/27/2023	02:15 PM	133						
835	5/27/2023	02:30 PM	147						
836	5/27/2023	02:45 PM	149						
837	5/27/2023	03:00 PM	146						
838	5/27/2023	03:15 PM	126						
839	5/27/2023	03:30 PM	166						
840	5/27/2023	03:45 PM	130						
841	5/27/2023	04:00 PM	121						
842	5/27/2023	04:15 PM	139						
843	5/27/2023	04:30 PM	129						
844	5/27/2023	04:45 PM	130						
845	5/27/2023	05:00 PM	129						
846	5/27/2023	05:15 PM	117						
847	5/27/2023	05:30 PM	122						
848	5/27/2023	05:45 PM	134						

	A	B	C	D	E	F	G	H	I
849	5/27/2023	06:00 PM	114						
850	5/27/2023	06:15 PM	116						
851	5/27/2023	06:30 PM	98						
852	5/27/2023	06:45 PM	102						
853	5/27/2023	07:00 PM	74						
854	5/27/2023	07:15 PM	93						
855	5/27/2023	07:30 PM	93						
856	5/27/2023	07:45 PM	74						
857	5/27/2023	08:00 PM	82						
858	5/27/2023	08:15 PM	67						
859	5/27/2023	08:30 PM	80						
860	5/27/2023	08:45 PM	69						
861	5/27/2023	09:00 PM	59						
862	5/27/2023	09:15 PM	49						
863	5/27/2023	09:30 PM	51						
864	5/27/2023	09:45 PM	62						
865	5/27/2023	10:00 PM	40						
866	5/27/2023	10:15 PM	50						
867	5/27/2023	10:30 PM	35						
868	5/27/2023	10:45 PM	40						
869	5/27/2023	11:00 PM	23						
870	5/27/2023	11:15 PM	27						
871	5/27/2023	11:30 PM	26						
872	5/27/2023	11:45 PM	22						
873	5/28/2023	12:00 AM	17						
874	5/28/2023	12:15 AM	14						
875	5/28/2023	12:30 AM	11						
876	5/28/2023	12:45 AM	11						
877	5/28/2023	01:00 AM	10						
878	5/28/2023	01:15 AM	6						
879	5/28/2023	01:30 AM	5						
880	5/28/2023	01:45 AM	5						
881	5/28/2023	02:00 AM	3						
882	5/28/2023	02:15 AM	5						
883	5/28/2023	02:30 AM	5						
884	5/28/2023	02:45 AM	4						
885	5/28/2023	03:00 AM	8						
886	5/28/2023	03:15 AM	11						
887	5/28/2023	03:30 AM	7						
888	5/28/2023	03:45 AM	13						
889	5/28/2023	04:00 AM	10						
890	5/28/2023	04:15 AM	10						
891	5/28/2023	04:30 AM	4						
892	5/28/2023	04:45 AM	7						
893	5/28/2023	05:00 AM	6						
894	5/28/2023	05:15 AM	11						
895	5/28/2023	05:30 AM	11						
896	5/28/2023	05:45 AM	14						
897	5/28/2023	06:00 AM	13						
898	5/28/2023	06:15 AM	25						

	A	B	C	D	E	F	G	H	I
899	5/28/2023	06:30 AM	29						
900	5/28/2023	06:45 AM	35						
901	5/28/2023	07:00 AM	40						
902	5/28/2023	07:15 AM	36						
903	5/28/2023	07:30 AM	66						
904	5/28/2023	07:45 AM	64						
905	5/28/2023	08:00 AM	68						
906	5/28/2023	08:15 AM	70						
907	5/28/2023	08:30 AM	75						
908	5/28/2023	08:45 AM	133						
909	5/28/2023	09:00 AM	96						
910	5/28/2023	09:15 AM	107						
911	5/28/2023	09:30 AM	121						
912	5/28/2023	09:45 AM	156						
913	5/28/2023	10:00 AM	138						
914	5/28/2023	10:15 AM	133						
915	5/28/2023	10:30 AM	161						
916	5/28/2023	10:45 AM	157						
917	5/28/2023	11:00 AM	135						
918	5/28/2023	11:15 AM	166						
919	5/28/2023	11:30 AM	144						
920	5/28/2023	11:45 AM	181						
921	5/28/2023	12:00 PM	177						
922	5/28/2023	12:15 PM	139						
923	5/28/2023	12:30 PM	185						
924	5/28/2023	12:45 PM	177						
925	5/28/2023	01:00 PM	160						
926	5/28/2023	01:15 PM	142						
927	5/28/2023	01:30 PM	147						
928	5/28/2023	01:45 PM	164						
929	5/28/2023	02:00 PM	141						
930	5/28/2023	02:15 PM	125						
931	5/28/2023	02:30 PM	138						
932	5/28/2023	02:45 PM	135						
933	5/28/2023	03:00 PM	141						
934	5/28/2023	03:15 PM	129						
935	5/28/2023	03:30 PM	137						
936	5/28/2023	03:45 PM	126						
937	5/28/2023	04:00 PM	125						
938	5/28/2023	04:15 PM	112						
939	5/28/2023	04:30 PM	109						
940	5/28/2023	04:45 PM	99						
941	5/28/2023	05:00 PM	98						
942	5/28/2023	05:15 PM	97						
943	5/28/2023	05:30 PM	100						
944	5/28/2023	05:45 PM	80						
945	5/28/2023	06:00 PM	98						
946	5/28/2023	06:15 PM	111						
947	5/28/2023	06:30 PM	95						
948	5/28/2023	06:45 PM	74						

	A	B	C	D	E	F	G	H	I
949	5/28/2023	07:00 PM	84						
950	5/28/2023	07:15 PM	79						
951	5/28/2023	07:30 PM	78						
952	5/28/2023	07:45 PM	64						
953	5/28/2023	08:00 PM	66						
954	5/28/2023	08:15 PM	68						
955	5/28/2023	08:30 PM	54						
956	5/28/2023	08:45 PM	59						
957	5/28/2023	09:00 PM	50						
958	5/28/2023	09:15 PM	52						
959	5/28/2023	09:30 PM	51						
960	5/28/2023	09:45 PM	32						
961	5/28/2023	10:00 PM	26						
962	5/28/2023	10:15 PM	37						
963	5/28/2023	10:30 PM	28						
964	5/28/2023	10:45 PM	40						
965	5/28/2023	11:00 PM	18						
966	5/28/2023	11:15 PM	20						
967	5/28/2023	11:30 PM	14						
968	5/28/2023	11:45 PM	16						

	A	B	C	D	E	F	G	H	I
1									
2	File Name: C:\Users\obarrie\Desktop\transfer\Documents\Documents\Osman\Osman from harddrive\Documents\TDB\WSP\Syracuse\Data\ATR\Batch 11\updated Jamar\Jamar\ATR 1367.tf2								
3	Start Date: 5/19/2023								
4	Start Time: 12:00:00 AM								
5	Location 1: ATR 1367 -WB W Taft Rd at Allen Rd								
6	Location 2:								
7									
8	Date	Time	WB						
9	5/19/2023	12:00 AM	19						
10	5/19/2023	12:15 AM	22						
11	5/19/2023	12:30 AM	12						
12	5/19/2023	12:45 AM	11						
13	5/19/2023	01:00 AM	8						
14	5/19/2023	01:15 AM	3						
15	5/19/2023	01:30 AM	4						
16	5/19/2023	01:45 AM	7						
17	5/19/2023	02:00 AM	7						
18	5/19/2023	02:15 AM	2						
19	5/19/2023	02:30 AM	3						
20	5/19/2023	02:45 AM	8						
21	5/19/2023	03:00 AM	8						
22	5/19/2023	03:15 AM	7						
23	5/19/2023	03:30 AM	5						
24	5/19/2023	03:45 AM	7						
25	5/19/2023	04:00 AM	7						
26	5/19/2023	04:15 AM	6						
27	5/19/2023	04:30 AM	17						
28	5/19/2023	04:45 AM	12						
29	5/19/2023	05:00 AM	20						
30	5/19/2023	05:15 AM	17						
31	5/19/2023	05:30 AM	32						
32	5/19/2023	05:45 AM	55						
33	5/19/2023	06:00 AM	40						
34	5/19/2023	06:15 AM	40						
35	5/19/2023	06:30 AM	66						
36	5/19/2023	06:45 AM	73						
37	5/19/2023	07:00 AM	80						
38	5/19/2023	07:15 AM	112						
39	5/19/2023	07:30 AM	138						
40	5/19/2023	07:45 AM	154						
41	5/19/2023	08:00 AM	113						
42	5/19/2023	08:15 AM	146						
43	5/19/2023	08:30 AM	124						
44	5/19/2023	08:45 AM	150						
45	5/19/2023	09:00 AM	115						
46	5/19/2023	09:15 AM	142						
47	5/19/2023	09:30 AM	117						
48	5/19/2023	09:45 AM	153						

	A	B	C	D	E	F	G	H	I
49	5/19/2023	10:00 AM	142						
50	5/19/2023	10:15 AM	117						
51	5/19/2023	10:30 AM	162						
52	5/19/2023	10:45 AM	162						
53	5/19/2023	11:00 AM	149						
54	5/19/2023	11:15 AM	170						
55	5/19/2023	11:30 AM	157						
56	5/19/2023	11:45 AM	196						
57	5/19/2023	12:00 PM	163						
58	5/19/2023	12:15 PM	173						
59	5/19/2023	12:30 PM	174						
60	5/19/2023	12:45 PM	164						
61	5/19/2023	01:00 PM	192						
62	5/19/2023	01:15 PM	186						
63	5/19/2023	01:30 PM	188						
64	5/19/2023	01:45 PM	153						
65	5/19/2023	02:00 PM	171						
66	5/19/2023	02:15 PM	172						
67	5/19/2023	02:30 PM	192						
68	5/19/2023	02:45 PM	203						
69	5/19/2023	03:00 PM	204						
70	5/19/2023	03:15 PM	206						
71	5/19/2023	03:30 PM	194						
72	5/19/2023	03:45 PM	190						
73	5/19/2023	04:00 PM	215						
74	5/19/2023	04:15 PM	193						
75	5/19/2023	04:30 PM	214						
76	5/19/2023	04:45 PM	181						
77	5/19/2023	05:00 PM	211						
78	5/19/2023	05:15 PM	218						
79	5/19/2023	05:30 PM	155						
80	5/19/2023	05:45 PM	193						
81	5/19/2023	06:00 PM	151						
82	5/19/2023	06:15 PM	146						
83	5/19/2023	06:30 PM	105						
84	5/19/2023	06:45 PM	138						
85	5/19/2023	07:00 PM	122						
86	5/19/2023	07:15 PM	100						
87	5/19/2023	07:30 PM	104						
88	5/19/2023	07:45 PM	70						
89	5/19/2023	08:00 PM	83						
90	5/19/2023	08:15 PM	92						
91	5/19/2023	08:30 PM	71						
92	5/19/2023	08:45 PM	70						
93	5/19/2023	09:00 PM	56						
94	5/19/2023	09:15 PM	56						
95	5/19/2023	09:30 PM	60						
96	5/19/2023	09:45 PM	74						
97	5/19/2023	10:00 PM	57						
98	5/19/2023	10:15 PM	42						

	A	B	C	D	E	F	G	H	I
99	5/19/2023	10:30 PM	42						
100	5/19/2023	10:45 PM	25						
101	5/19/2023	11:00 PM	54						
102	5/19/2023	11:15 PM	34						
103	5/19/2023	11:30 PM	27						
104	5/19/2023	11:45 PM	17						
105	5/20/2023	12:00 AM	31						
106	5/20/2023	12:15 AM	25						
107	5/20/2023	12:30 AM	7						
108	5/20/2023	12:45 AM	17						
109	5/20/2023	01:00 AM	7						
110	5/20/2023	01:15 AM	9						
111	5/20/2023	01:30 AM	14						
112	5/20/2023	01:45 AM	4						
113	5/20/2023	02:00 AM	12						
114	5/20/2023	02:15 AM	6						
115	5/20/2023	02:30 AM	4						
116	5/20/2023	02:45 AM	7						
117	5/20/2023	03:00 AM	8						
118	5/20/2023	03:15 AM	3						
119	5/20/2023	03:30 AM	9						
120	5/20/2023	03:45 AM	5						
121	5/20/2023	04:00 AM	9						
122	5/20/2023	04:15 AM	8						
123	5/20/2023	04:30 AM	9						
124	5/20/2023	04:45 AM	9						
125	5/20/2023	05:00 AM	17						
126	5/20/2023	05:15 AM	11						
127	5/20/2023	05:30 AM	24						
128	5/20/2023	05:45 AM	21						
129	5/20/2023	06:00 AM	12						
130	5/20/2023	06:15 AM	32						
131	5/20/2023	06:30 AM	28						
132	5/20/2023	06:45 AM	41						
133	5/20/2023	07:00 AM	42						
134	5/20/2023	07:15 AM	34						
135	5/20/2023	07:30 AM	41						
136	5/20/2023	07:45 AM	61						
137	5/20/2023	08:00 AM	69						
138	5/20/2023	08:15 AM	73						
139	5/20/2023	08:30 AM	68						
140	5/20/2023	08:45 AM	91						
141	5/20/2023	09:00 AM	93						
142	5/20/2023	09:15 AM	121						
143	5/20/2023	09:30 AM	125						
144	5/20/2023	09:45 AM	116						
145	5/20/2023	10:00 AM	151						
146	5/20/2023	10:15 AM	118						
147	5/20/2023	10:30 AM	165						
148	5/20/2023	10:45 AM	142						

	A	B	C	D	E	F	G	H	I
149	5/20/2023	11:00 AM	149						
150	5/20/2023	11:15 AM	155						
151	5/20/2023	11:30 AM	151						
152	5/20/2023	11:45 AM	165						
153	5/20/2023	12:00 PM	143						
154	5/20/2023	12:15 PM	153						
155	5/20/2023	12:30 PM	186						
156	5/20/2023	12:45 PM	170						
157	5/20/2023	01:00 PM	132						
158	5/20/2023	01:15 PM	140						
159	5/20/2023	01:30 PM	149						
160	5/20/2023	01:45 PM	119						
161	5/20/2023	02:00 PM	129						
162	5/20/2023	02:15 PM	134						
163	5/20/2023	02:30 PM	142						
164	5/20/2023	02:45 PM	140						
165	5/20/2023	03:00 PM	149						
166	5/20/2023	03:15 PM	131						
167	5/20/2023	03:30 PM	149						
168	5/20/2023	03:45 PM	109						
169	5/20/2023	04:00 PM	108						
170	5/20/2023	04:15 PM	95						
171	5/20/2023	04:30 PM	89						
172	5/20/2023	04:45 PM	139						
173	5/20/2023	05:00 PM	115						
174	5/20/2023	05:15 PM	97						
175	5/20/2023	05:30 PM	81						
176	5/20/2023	05:45 PM	98						
177	5/20/2023	06:00 PM	82						
178	5/20/2023	06:15 PM	87						
179	5/20/2023	06:30 PM	80						
180	5/20/2023	06:45 PM	84						
181	5/20/2023	07:00 PM	77						
182	5/20/2023	07:15 PM	73						
183	5/20/2023	07:30 PM	80						
184	5/20/2023	07:45 PM	81						
185	5/20/2023	08:00 PM	61						
186	5/20/2023	08:15 PM	40						
187	5/20/2023	08:30 PM	63						
188	5/20/2023	08:45 PM	47						
189	5/20/2023	09:00 PM	39						
190	5/20/2023	09:15 PM	45						
191	5/20/2023	09:30 PM	40						
192	5/20/2023	09:45 PM	50						
193	5/20/2023	10:00 PM	33						
194	5/20/2023	10:15 PM	35						
195	5/20/2023	10:30 PM	29						
196	5/20/2023	10:45 PM	25						
197	5/20/2023	11:00 PM	20						
198	5/20/2023	11:15 PM	25						

	A	B	C	D	E	F	G	H	I
199	5/20/2023	11:30 PM	23						
200	5/20/2023	11:45 PM	21						
201	5/21/2023	12:00 AM	13						
202	5/21/2023	12:15 AM	20						
203	5/21/2023	12:30 AM	9						
204	5/21/2023	12:45 AM	7						
205	5/21/2023	01:00 AM	10						
206	5/21/2023	01:15 AM	9						
207	5/21/2023	01:30 AM	3						
208	5/21/2023	01:45 AM	10						
209	5/21/2023	02:00 AM	3						
210	5/21/2023	02:15 AM	6						
211	5/21/2023	02:30 AM	2						
212	5/21/2023	02:45 AM	3						
213	5/21/2023	03:00 AM	8						
214	5/21/2023	03:15 AM	3						
215	5/21/2023	03:30 AM	2						
216	5/21/2023	03:45 AM	5						
217	5/21/2023	04:00 AM	10						
218	5/21/2023	04:15 AM	7						
219	5/21/2023	04:30 AM	8						
220	5/21/2023	04:45 AM	7						
221	5/21/2023	05:00 AM	4						
222	5/21/2023	05:15 AM	1						
223	5/21/2023	05:30 AM	8						
224	5/21/2023	05:45 AM	10						
225	5/21/2023	06:00 AM	9						
226	5/21/2023	06:15 AM	14						
227	5/21/2023	06:30 AM	37						
228	5/21/2023	06:45 AM	34						
229	5/21/2023	07:00 AM	27						
230	5/21/2023	07:15 AM	24						
231	5/21/2023	07:30 AM	37						
232	5/21/2023	07:45 AM	41						
233	5/21/2023	08:00 AM	45						
234	5/21/2023	08:15 AM	54						
235	5/21/2023	08:30 AM	52						
236	5/21/2023	08:45 AM	94						
237	5/21/2023	09:00 AM	60						
238	5/21/2023	09:15 AM	86						
239	5/21/2023	09:30 AM	103						
240	5/21/2023	09:45 AM	90						
241	5/21/2023	10:00 AM	97						
242	5/21/2023	10:15 AM	85						
243	5/21/2023	10:30 AM	108						
244	5/21/2023	10:45 AM	119						
245	5/21/2023	11:00 AM	111						
246	5/21/2023	11:15 AM	123						
247	5/21/2023	11:30 AM	140						
248	5/21/2023	11:45 AM	158						

	A	B	C	D	E	F	G	H	I
249	5/21/2023	12:00 PM	136						
250	5/21/2023	12:15 PM	131						
251	5/21/2023	12:30 PM	156						
252	5/21/2023	12:45 PM	140						
253	5/21/2023	01:00 PM	182						
254	5/21/2023	01:15 PM	121						
255	5/21/2023	01:30 PM	132						
256	5/21/2023	01:45 PM	137						
257	5/21/2023	02:00 PM	142						
258	5/21/2023	02:15 PM	130						
259	5/21/2023	02:30 PM	143						
260	5/21/2023	02:45 PM	143						
261	5/21/2023	03:00 PM	132						
262	5/21/2023	03:15 PM	150						
263	5/21/2023	03:30 PM	129						
264	5/21/2023	03:45 PM	144						
265	5/21/2023	04:00 PM	105						
266	5/21/2023	04:15 PM	122						
267	5/21/2023	04:30 PM	119						
268	5/21/2023	04:45 PM	101						
269	5/21/2023	05:00 PM	94						
270	5/21/2023	05:15 PM	114						
271	5/21/2023	05:30 PM	108						
272	5/21/2023	05:45 PM	89						
273	5/21/2023	06:00 PM	103						
274	5/21/2023	06:15 PM	91						
275	5/21/2023	06:30 PM	73						
276	5/21/2023	06:45 PM	109						
277	5/21/2023	07:00 PM	85						
278	5/21/2023	07:15 PM	81						
279	5/21/2023	07:30 PM	67						
280	5/21/2023	07:45 PM	58						
281	5/21/2023	08:00 PM	76						
282	5/21/2023	08:15 PM	47						
283	5/21/2023	08:30 PM	59						
284	5/21/2023	08:45 PM	54						
285	5/21/2023	09:00 PM	48						
286	5/21/2023	09:15 PM	36						
287	5/21/2023	09:30 PM	27						
288	5/21/2023	09:45 PM	34						
289	5/21/2023	10:00 PM	23						
290	5/21/2023	10:15 PM	20						
291	5/21/2023	10:30 PM	21						
292	5/21/2023	10:45 PM	11						
293	5/21/2023	11:00 PM	17						
294	5/21/2023	11:15 PM	16						
295	5/21/2023	11:30 PM	31						
296	5/21/2023	11:45 PM	10						
297	5/22/2023	12:00 AM	11						
298	5/22/2023	12:15 AM	23						

	A	B	C	D	E	F	G	H	I
299	5/22/2023	12:30 AM	3						
300	5/22/2023	12:45 AM	5						
301	5/22/2023	01:00 AM	4						
302	5/22/2023	01:15 AM	8						
303	5/22/2023	01:30 AM	4						
304	5/22/2023	01:45 AM	4						
305	5/22/2023	02:00 AM	3						
306	5/22/2023	02:15 AM	2						
307	5/22/2023	02:30 AM	2						
308	5/22/2023	02:45 AM	1						
309	5/22/2023	03:00 AM	3						
310	5/22/2023	03:15 AM	3						
311	5/22/2023	03:30 AM	4						
312	5/22/2023	03:45 AM	7						
313	5/22/2023	04:00 AM	8						
314	5/22/2023	04:15 AM	5						
315	5/22/2023	04:30 AM	13						
316	5/22/2023	04:45 AM	21						
317	5/22/2023	05:00 AM	19						
318	5/22/2023	05:15 AM	23						
319	5/22/2023	05:30 AM	39						
320	5/22/2023	05:45 AM	42						
321	5/22/2023	06:00 AM	33						
322	5/22/2023	06:15 AM	62						
323	5/22/2023	06:30 AM	74						
324	5/22/2023	06:45 AM	103						
325	5/22/2023	07:00 AM	80						
326	5/22/2023	07:15 AM	101						
327	5/22/2023	07:30 AM	140						
328	5/22/2023	07:45 AM	131						
329	5/22/2023	08:00 AM	111						
330	5/22/2023	08:15 AM	117						
331	5/22/2023	08:30 AM	111						
332	5/22/2023	08:45 AM	122						
333	5/22/2023	09:00 AM	143						
334	5/22/2023	09:15 AM	165						
335	5/22/2023	09:30 AM	119						
336	5/22/2023	09:45 AM	150						
337	5/22/2023	10:00 AM	135						
338	5/22/2023	10:15 AM	145						
339	5/22/2023	10:30 AM	133						
340	5/22/2023	10:45 AM	143						
341	5/22/2023	11:00 AM	121						
342	5/22/2023	11:15 AM	135						
343	5/22/2023	11:30 AM	127						
344	5/22/2023	11:45 AM	166						
345	5/22/2023	12:00 PM	158						
346	5/22/2023	12:15 PM	190						
347	5/22/2023	12:30 PM	174						
348	5/22/2023	12:45 PM	185						

	A	B	C	D	E	F	G	H	I
349	5/22/2023	01:00 PM	144						
350	5/22/2023	01:15 PM	155						
351	5/22/2023	01:30 PM	141						
352	5/22/2023	01:45 PM	148						
353	5/22/2023	02:00 PM	164						
354	5/22/2023	02:15 PM	149						
355	5/22/2023	02:30 PM	186						
356	5/22/2023	02:45 PM	171						
357	5/22/2023	03:00 PM	168						
358	5/22/2023	03:15 PM	162						
359	5/22/2023	03:30 PM	193						
360	5/22/2023	03:45 PM	179						
361	5/22/2023	04:00 PM	167						
362	5/22/2023	04:15 PM	93						
363	5/22/2023	04:30 PM	120						
364	5/22/2023	04:45 PM	192						
365	5/22/2023	05:00 PM	189						
366	5/22/2023	05:15 PM	200						
367	5/22/2023	05:30 PM	163						
368	5/22/2023	05:45 PM	157						
369	5/22/2023	06:00 PM	165						
370	5/22/2023	06:15 PM	125						
371	5/22/2023	06:30 PM	85						
372	5/22/2023	06:45 PM	98						
373	5/22/2023	07:00 PM	101						
374	5/22/2023	07:15 PM	93						
375	5/22/2023	07:30 PM	89						
376	5/22/2023	07:45 PM	72						
377	5/22/2023	08:00 PM	75						
378	5/22/2023	08:15 PM	98						
379	5/22/2023	08:30 PM	62						
380	5/22/2023	08:45 PM	69						
381	5/22/2023	09:00 PM	49						
382	5/22/2023	09:15 PM	43						
383	5/22/2023	09:30 PM	30						
384	5/22/2023	09:45 PM	28						
385	5/22/2023	10:00 PM	30						
386	5/22/2023	10:15 PM	21						
387	5/22/2023	10:30 PM	21						
388	5/22/2023	10:45 PM	29						
389	5/22/2023	11:00 PM	24						
390	5/22/2023	11:15 PM	26						
391	5/22/2023	11:30 PM	17						
392	5/22/2023	11:45 PM	17						
393	5/23/2023	12:00 AM	15						
394	5/23/2023	12:15 AM	17						
395	5/23/2023	12:30 AM	7						
396	5/23/2023	12:45 AM	17						
397	5/23/2023	01:00 AM	12						
398	5/23/2023	01:15 AM	5						

	A	B	C	D	E	F	G	H	I
399	5/23/2023	01:30 AM	4						
400	5/23/2023	01:45 AM	9						
401	5/23/2023	02:00 AM	7						
402	5/23/2023	02:15 AM	4						
403	5/23/2023	02:30 AM	11						
404	5/23/2023	02:45 AM	4						
405	5/23/2023	03:00 AM	4						
406	5/23/2023	03:15 AM	6						
407	5/23/2023	03:30 AM	6						
408	5/23/2023	03:45 AM	7						
409	5/23/2023	04:00 AM	7						
410	5/23/2023	04:15 AM	12						
411	5/23/2023	04:30 AM	14						
412	5/23/2023	04:45 AM	25						
413	5/23/2023	05:00 AM	15						
414	5/23/2023	05:15 AM	29						
415	5/23/2023	05:30 AM	45						
416	5/23/2023	05:45 AM	46						
417	5/23/2023	06:00 AM	41						
418	5/23/2023	06:15 AM	52						
419	5/23/2023	06:30 AM	80						
420	5/23/2023	06:45 AM	92						
421	5/23/2023	07:00 AM	85						
422	5/23/2023	07:15 AM	126						
423	5/23/2023	07:30 AM	124						
424	5/23/2023	07:45 AM	163						
425	5/23/2023	08:00 AM	124						
426	5/23/2023	08:15 AM	104						
427	5/23/2023	08:30 AM	114						
428	5/23/2023	08:45 AM	110						
429	5/23/2023	09:00 AM	140						
430	5/23/2023	09:15 AM	117						
431	5/23/2023	09:30 AM	112						
432	5/23/2023	09:45 AM	149						
433	5/23/2023	10:00 AM	111						
434	5/23/2023	10:15 AM	144						
435	5/23/2023	10:30 AM	132						
436	5/23/2023	10:45 AM	159						
437	5/23/2023	11:00 AM	152						
438	5/23/2023	11:15 AM	138						
439	5/23/2023	11:30 AM	143						
440	5/23/2023	11:45 AM	176						
441	5/23/2023	12:00 PM	155						
442	5/23/2023	12:15 PM	177						
443	5/23/2023	12:30 PM	155						
444	5/23/2023	12:45 PM	152						
445	5/23/2023	01:00 PM	154						
446	5/23/2023	01:15 PM	156						
447	5/23/2023	01:30 PM	143						
448	5/23/2023	01:45 PM	157						

	A	B	C	D	E	F	G	H	I
449	5/23/2023	02:00 PM	163						
450	5/23/2023	02:15 PM	150						
451	5/23/2023	02:30 PM	150						
452	5/23/2023	02:45 PM	185						
453	5/23/2023	03:00 PM	165						
454	5/23/2023	03:15 PM	186						
455	5/23/2023	03:30 PM	164						
456	5/23/2023	03:45 PM	192						
457	5/23/2023	04:00 PM	184						
458	5/23/2023	04:15 PM	212						
459	5/23/2023	04:30 PM	212						
460	5/23/2023	04:45 PM	160						
461	5/23/2023	05:00 PM	192						
462	5/23/2023	05:15 PM	190						
463	5/23/2023	05:30 PM	175						
464	5/23/2023	05:45 PM	150						
465	5/23/2023	06:00 PM	168						
466	5/23/2023	06:15 PM	121						
467	5/23/2023	06:30 PM	120						
468	5/23/2023	06:45 PM	94						
469	5/23/2023	07:00 PM	118						
470	5/23/2023	07:15 PM	111						
471	5/23/2023	07:30 PM	94						
472	5/23/2023	07:45 PM	104						
473	5/23/2023	08:00 PM	77						
474	5/23/2023	08:15 PM	88						
475	5/23/2023	08:30 PM	65						
476	5/23/2023	08:45 PM	58						
477	5/23/2023	09:00 PM	50						
478	5/23/2023	09:15 PM	38						
479	5/23/2023	09:30 PM	37						
480	5/23/2023	09:45 PM	28						
481	5/23/2023	10:00 PM	29						
482	5/23/2023	10:15 PM	25						
483	5/23/2023	10:30 PM	29						
484	5/23/2023	10:45 PM	21						
485	5/23/2023	11:00 PM	31						
486	5/23/2023	11:15 PM	16						
487	5/23/2023	11:30 PM	13						
488	5/23/2023	11:45 PM	6						
489	5/24/2023	12:00 AM	17						
490	5/24/2023	12:15 AM	4						
491	5/24/2023	12:30 AM	13						
492	5/24/2023	12:45 AM	10						
493	5/24/2023	01:00 AM	8						
494	5/24/2023	01:15 AM	7						
495	5/24/2023	01:30 AM	4						
496	5/24/2023	01:45 AM	6						
497	5/24/2023	02:00 AM	3						
498	5/24/2023	02:15 AM	1						

	A	B	C	D	E	F	G	H	I
499	5/24/2023	02:30 AM	2						
500	5/24/2023	02:45 AM	3						
501	5/24/2023	03:00 AM	3						
502	5/24/2023	03:15 AM	6						
503	5/24/2023	03:30 AM	6						
504	5/24/2023	03:45 AM	3						
505	5/24/2023	04:00 AM	17						
506	5/24/2023	04:15 AM	5						
507	5/24/2023	04:30 AM	13						
508	5/24/2023	04:45 AM	9						
509	5/24/2023	05:00 AM	20						
510	5/24/2023	05:15 AM	39						
511	5/24/2023	05:30 AM	39						
512	5/24/2023	05:45 AM	19						
513	5/24/2023	06:00 AM	48						
514	5/24/2023	06:15 AM	69						
515	5/24/2023	06:30 AM	70						
516	5/24/2023	06:45 AM	63						
517	5/24/2023	07:00 AM	83						
518	5/24/2023	07:15 AM	133						
519	5/24/2023	07:30 AM	85						
520	5/24/2023	07:45 AM	117						
521	5/24/2023	08:00 AM	116						
522	5/24/2023	08:15 AM	112						
523	5/24/2023	08:30 AM	116						
524	5/24/2023	08:45 AM	112						
525	5/24/2023	09:00 AM	121						
526	5/24/2023	09:15 AM	151						
527	5/24/2023	09:30 AM	155						
528	5/24/2023	09:45 AM	155						
529	5/24/2023	10:00 AM	135						
530	5/24/2023	10:15 AM	144						
531	5/24/2023	10:30 AM	140						
532	5/24/2023	10:45 AM	133						
533	5/24/2023	11:00 AM	129						
534	5/24/2023	11:15 AM	149						
535	5/24/2023	11:30 AM	150						
536	5/24/2023	11:45 AM	151						
537	5/24/2023	12:00 PM	185						
538	5/24/2023	12:15 PM	182						
539	5/24/2023	12:30 PM	165						
540	5/24/2023	12:45 PM	159						
541	5/24/2023	01:00 PM	153						
542	5/24/2023	01:15 PM	154						
543	5/24/2023	01:30 PM	155						
544	5/24/2023	01:45 PM	153						
545	5/24/2023	02:00 PM	151						
546	5/24/2023	02:15 PM	186						
547	5/24/2023	02:30 PM	186						
548	5/24/2023	02:45 PM	161						

	A	B	C	D	E	F	G	H	I
549	5/24/2023	03:00 PM	167						
550	5/24/2023	03:15 PM	186						
551	5/24/2023	03:30 PM	189						
552	5/24/2023	03:45 PM	178						
553	5/24/2023	04:00 PM	102						
554	5/24/2023	04:15 PM	103						
555	5/24/2023	04:30 PM	108						
556	5/24/2023	04:45 PM	186						
557	5/24/2023	05:00 PM	188						
558	5/24/2023	05:15 PM	195						
559	5/24/2023	05:30 PM	168						
560	5/24/2023	05:45 PM	187						
561	5/24/2023	06:00 PM	152						
562	5/24/2023	06:15 PM	91						
563	5/24/2023	06:30 PM	135						
564	5/24/2023	06:45 PM	133						
565	5/24/2023	07:00 PM	79						
566	5/24/2023	07:15 PM	81						
567	5/24/2023	07:30 PM	74						
568	5/24/2023	07:45 PM	81						
569	5/24/2023	08:00 PM	62						
570	5/24/2023	08:15 PM	62						
571	5/24/2023	08:30 PM	90						
572	5/24/2023	08:45 PM	65						
573	5/24/2023	09:00 PM	48						
574	5/24/2023	09:15 PM	38						
575	5/24/2023	09:30 PM	42						
576	5/24/2023	09:45 PM	32						
577	5/24/2023	10:00 PM	23						
578	5/24/2023	10:15 PM	24						
579	5/24/2023	10:30 PM	27						
580	5/24/2023	10:45 PM	24						
581	5/24/2023	11:00 PM	21						
582	5/24/2023	11:15 PM	22						
583	5/24/2023	11:30 PM	20						
584	5/24/2023	11:45 PM	19						
585	5/25/2023	12:00 AM	11						
586	5/25/2023	12:15 AM	11						
587	5/25/2023	12:30 AM	10						
588	5/25/2023	12:45 AM	11						
589	5/25/2023	01:00 AM	7						
590	5/25/2023	01:15 AM	7						
591	5/25/2023	01:30 AM	6						
592	5/25/2023	01:45 AM	7						
593	5/25/2023	02:00 AM	5						
594	5/25/2023	02:15 AM	10						
595	5/25/2023	02:30 AM	10						
596	5/25/2023	02:45 AM	5						
597	5/25/2023	03:00 AM	6						
598	5/25/2023	03:15 AM	7						

	A	B	C	D	E	F	G	H	I
599	5/25/2023	03:30 AM	6						
600	5/25/2023	03:45 AM	6						
601	5/25/2023	04:00 AM	12						
602	5/25/2023	04:15 AM	23						
603	5/25/2023	04:30 AM	12						
604	5/25/2023	04:45 AM	8						
605	5/25/2023	05:00 AM	35						
606	5/25/2023	05:15 AM	46						
607	5/25/2023	05:30 AM	21						
608	5/25/2023	05:45 AM	36						
609	5/25/2023	06:00 AM	92						
610	5/25/2023	06:15 AM	80						
611	5/25/2023	06:30 AM	77						
612	5/25/2023	06:45 AM	75						
613	5/25/2023	07:00 AM	103						
614	5/25/2023	07:15 AM	89						
615	5/25/2023	07:30 AM	105						
616	5/25/2023	07:45 AM	158						
617	5/25/2023	08:00 AM	113						
618	5/25/2023	08:15 AM	116						
619	5/25/2023	08:30 AM	106						
620	5/25/2023	08:45 AM	109						
621	5/25/2023	09:00 AM	127						
622	5/25/2023	09:15 AM	130						
623	5/25/2023	09:30 AM	121						
624	5/25/2023	09:45 AM	128						
625	5/25/2023	10:00 AM	117						
626	5/25/2023	10:15 AM	140						
627	5/25/2023	10:30 AM	117						
628	5/25/2023	10:45 AM	127						
629	5/25/2023	11:00 AM	144						
630	5/25/2023	11:15 AM	141						
631	5/25/2023	11:30 AM	166						
632	5/25/2023	11:45 AM	139						
633	5/25/2023	12:00 PM	166						
634	5/25/2023	12:15 PM	159						
635	5/25/2023	12:30 PM	153						
636	5/25/2023	12:45 PM	173						
637	5/25/2023	01:00 PM	144						
638	5/25/2023	01:15 PM	151						
639	5/25/2023	01:30 PM	145						
640	5/25/2023	01:45 PM	156						
641	5/25/2023	02:00 PM	165						
642	5/25/2023	02:15 PM	171						
643	5/25/2023	02:30 PM	165						
644	5/25/2023	02:45 PM	180						
645	5/25/2023	03:00 PM	184						
646	5/25/2023	03:15 PM	164						
647	5/25/2023	03:30 PM	166						
648	5/25/2023	03:45 PM	164						

	A	B	C	D	E	F	G	H	I
649	5/25/2023	04:00 PM	202						
650	5/25/2023	04:15 PM	189						
651	5/25/2023	04:30 PM	188						
652	5/25/2023	04:45 PM	192						
653	5/25/2023	05:00 PM	156						
654	5/25/2023	05:15 PM	161						
655	5/25/2023	05:30 PM	172						
656	5/25/2023	05:45 PM	164						
657	5/25/2023	06:00 PM	111						
658	5/25/2023	06:15 PM	162						
659	5/25/2023	06:30 PM	107						
660	5/25/2023	06:45 PM	128						
661	5/25/2023	07:00 PM	114						
662	5/25/2023	07:15 PM	101						
663	5/25/2023	07:30 PM	109						
664	5/25/2023	07:45 PM	95						
665	5/25/2023	08:00 PM	65						
666	5/25/2023	08:15 PM	67						
667	5/25/2023	08:30 PM	80						
668	5/25/2023	08:45 PM	74						
669	5/25/2023	09:00 PM	45						
670	5/25/2023	09:15 PM	40						
671	5/25/2023	09:30 PM	32						
672	5/25/2023	09:45 PM	37						
673	5/25/2023	10:00 PM	21						
674	5/25/2023	10:15 PM	21						
675	5/25/2023	10:30 PM	29						
676	5/25/2023	10:45 PM	23						
677	5/25/2023	11:00 PM	12						
678	5/25/2023	11:15 PM	9						
679	5/25/2023	11:30 PM	14						
680	5/25/2023	11:45 PM	15						
681	5/26/2023	12:00 AM	19						
682	5/26/2023	12:15 AM	12						
683	5/26/2023	12:30 AM	12						
684	5/26/2023	12:45 AM	17						
685	5/26/2023	01:00 AM	8						
686	5/26/2023	01:15 AM	3						
687	5/26/2023	01:30 AM	7						
688	5/26/2023	01:45 AM	6						
689	5/26/2023	02:00 AM	3						
690	5/26/2023	02:15 AM	2						
691	5/26/2023	02:30 AM	7						
692	5/26/2023	02:45 AM	4						
693	5/26/2023	03:00 AM	8						
694	5/26/2023	03:15 AM	8						
695	5/26/2023	03:30 AM	5						
696	5/26/2023	03:45 AM	5						
697	5/26/2023	04:00 AM	17						
698	5/26/2023	04:15 AM	14						

	A	B	C	D	E	F	G	H	I
699	5/26/2023	04:30 AM	14						
700	5/26/2023	04:45 AM	6						
701	5/26/2023	05:00 AM	51						
702	5/26/2023	05:15 AM	41						
703	5/26/2023	05:30 AM	19						
704	5/26/2023	05:45 AM	29						
705	5/26/2023	06:00 AM	59						
706	5/26/2023	06:15 AM	70						
707	5/26/2023	06:30 AM	61						
708	5/26/2023	06:45 AM	64						
709	5/26/2023	07:00 AM	113						
710	5/26/2023	07:15 AM	144						
711	5/26/2023	07:30 AM	106						
712	5/26/2023	07:45 AM	103						
713	5/26/2023	08:00 AM	129						
714	5/26/2023	08:15 AM	149						
715	5/26/2023	08:30 AM	143						
716	5/26/2023	08:45 AM	149						
717	5/26/2023	09:00 AM	153						
718	5/26/2023	09:15 AM	142						
719	5/26/2023	09:30 AM	147						
720	5/26/2023	09:45 AM	148						
721	5/26/2023	10:00 AM	144						
722	5/26/2023	10:15 AM	122						
723	5/26/2023	10:30 AM	151						
724	5/26/2023	10:45 AM	151						
725	5/26/2023	11:00 AM	193						
726	5/26/2023	11:15 AM	190						
727	5/26/2023	11:30 AM	178						
728	5/26/2023	11:45 AM	164						
729	5/26/2023	12:00 PM	170						
730	5/26/2023	12:15 PM	167						
731	5/26/2023	12:30 PM	166						
732	5/26/2023	12:45 PM	163						
733	5/26/2023	01:00 PM	179						
734	5/26/2023	01:15 PM	159						
735	5/26/2023	01:30 PM	191						
736	5/26/2023	01:45 PM	184						
737	5/26/2023	02:00 PM	198						
738	5/26/2023	02:15 PM	178						
739	5/26/2023	02:30 PM	172						
740	5/26/2023	02:45 PM	178						
741	5/26/2023	03:00 PM	194						
742	5/26/2023	03:15 PM	201						
743	5/26/2023	03:30 PM	197						
744	5/26/2023	03:45 PM	200						
745	5/26/2023	04:00 PM	193						
746	5/26/2023	04:15 PM	187						
747	5/26/2023	04:30 PM	214						
748	5/26/2023	04:45 PM	190						

	A	B	C	D	E	F	G	H	I
749	5/26/2023	05:00 PM	210						
750	5/26/2023	05:15 PM	208						
751	5/26/2023	05:30 PM	155						
752	5/26/2023	05:45 PM	194						
753	5/26/2023	06:00 PM	117						
754	5/26/2023	06:15 PM	129						
755	5/26/2023	06:30 PM	121						
756	5/26/2023	06:45 PM	146						
757	5/26/2023	07:00 PM	121						
758	5/26/2023	07:15 PM	75						
759	5/26/2023	07:30 PM	119						
760	5/26/2023	07:45 PM	70						
761	5/26/2023	08:00 PM	75						
762	5/26/2023	08:15 PM	78						
763	5/26/2023	08:30 PM	75						
764	5/26/2023	08:45 PM	84						
765	5/26/2023	09:00 PM	69						
766	5/26/2023	09:15 PM	71						
767	5/26/2023	09:30 PM	74						
768	5/26/2023	09:45 PM	68						
769	5/26/2023	10:00 PM	34						
770	5/26/2023	10:15 PM	35						
771	5/26/2023	10:30 PM	30						
772	5/26/2023	10:45 PM	53						
773	5/26/2023	11:00 PM	37						
774	5/26/2023	11:15 PM	45						
775	5/26/2023	11:30 PM	48						
776	5/26/2023	11:45 PM	28						
777	5/27/2023	12:00 AM	15						
778	5/27/2023	12:15 AM	21						
779	5/27/2023	12:30 AM	25						
780	5/27/2023	12:45 AM	7						
781	5/27/2023	01:00 AM	4						
782	5/27/2023	01:15 AM	4						
783	5/27/2023	01:30 AM	9						
784	5/27/2023	01:45 AM	13						
785	5/27/2023	02:00 AM	12						
786	5/27/2023	02:15 AM	7						
787	5/27/2023	02:30 AM	4						
788	5/27/2023	02:45 AM	7						
789	5/27/2023	03:00 AM	9						
790	5/27/2023	03:15 AM	5						
791	5/27/2023	03:30 AM	7						
792	5/27/2023	03:45 AM	4						
793	5/27/2023	04:00 AM	9						
794	5/27/2023	04:15 AM	8						
795	5/27/2023	04:30 AM	8						
796	5/27/2023	04:45 AM	9						
797	5/27/2023	05:00 AM	18						
798	5/27/2023	05:15 AM	21						

	A	B	C	D	E	F	G	H	I
799	5/27/2023	05:30 AM	14						
800	5/27/2023	05:45 AM	24						
801	5/27/2023	06:00 AM	18						
802	5/27/2023	06:15 AM	35						
803	5/27/2023	06:30 AM	41						
804	5/27/2023	06:45 AM	36						
805	5/27/2023	07:00 AM	42						
806	5/27/2023	07:15 AM	49						
807	5/27/2023	07:30 AM	58						
808	5/27/2023	07:45 AM	41						
809	5/27/2023	08:00 AM	88						
810	5/27/2023	08:15 AM	91						
811	5/27/2023	08:30 AM	82						
812	5/27/2023	08:45 AM	70						
813	5/27/2023	09:00 AM	110						
814	5/27/2023	09:15 AM	108						
815	5/27/2023	09:30 AM	97						
816	5/27/2023	09:45 AM	106						
817	5/27/2023	10:00 AM	125						
818	5/27/2023	10:15 AM	153						
819	5/27/2023	10:30 AM	155						
820	5/27/2023	10:45 AM	157						
821	5/27/2023	11:00 AM	155						
822	5/27/2023	11:15 AM	155						
823	5/27/2023	11:30 AM	162						
824	5/27/2023	11:45 AM	153						
825	5/27/2023	12:00 PM	183						
826	5/27/2023	12:15 PM	169						
827	5/27/2023	12:30 PM	149						
828	5/27/2023	12:45 PM	169						
829	5/27/2023	01:00 PM	141						
830	5/27/2023	01:15 PM	128						
831	5/27/2023	01:30 PM	137						
832	5/27/2023	01:45 PM	145						
833	5/27/2023	02:00 PM	141						
834	5/27/2023	02:15 PM	130						
835	5/27/2023	02:30 PM	136						
836	5/27/2023	02:45 PM	134						
837	5/27/2023	03:00 PM	139						
838	5/27/2023	03:15 PM	119						
839	5/27/2023	03:30 PM	136						
840	5/27/2023	03:45 PM	139						
841	5/27/2023	04:00 PM	130						
842	5/27/2023	04:15 PM	95						
843	5/27/2023	04:30 PM	130						
844	5/27/2023	04:45 PM	102						
845	5/27/2023	05:00 PM	103						
846	5/27/2023	05:15 PM	106						
847	5/27/2023	05:30 PM	101						
848	5/27/2023	05:45 PM	112						

	A	B	C	D	E	F	G	H	I
849	5/27/2023	06:00 PM	86						
850	5/27/2023	06:15 PM	82						
851	5/27/2023	06:30 PM	81						
852	5/27/2023	06:45 PM	86						
853	5/27/2023	07:00 PM	75						
854	5/27/2023	07:15 PM	79						
855	5/27/2023	07:30 PM	80						
856	5/27/2023	07:45 PM	73						
857	5/27/2023	08:00 PM	43						
858	5/27/2023	08:15 PM	60						
859	5/27/2023	08:30 PM	46						
860	5/27/2023	08:45 PM	61						
861	5/27/2023	09:00 PM	48						
862	5/27/2023	09:15 PM	50						
863	5/27/2023	09:30 PM	44						
864	5/27/2023	09:45 PM	50						
865	5/27/2023	10:00 PM	32						
866	5/27/2023	10:15 PM	33						
867	5/27/2023	10:30 PM	25						
868	5/27/2023	10:45 PM	32						
869	5/27/2023	11:00 PM	22						
870	5/27/2023	11:15 PM	24						
871	5/27/2023	11:30 PM	23						
872	5/27/2023	11:45 PM	25						
873	5/28/2023	12:00 AM	20						
874	5/28/2023	12:15 AM	9						
875	5/28/2023	12:30 AM	10						
876	5/28/2023	12:45 AM	9						
877	5/28/2023	01:00 AM	9						
878	5/28/2023	01:15 AM	6						
879	5/28/2023	01:30 AM	7						
880	5/28/2023	01:45 AM	10						
881	5/28/2023	02:00 AM	2						
882	5/28/2023	02:15 AM	3						
883	5/28/2023	02:30 AM	3						
884	5/28/2023	02:45 AM	5						
885	5/28/2023	03:00 AM	7						
886	5/28/2023	03:15 AM	7						
887	5/28/2023	03:30 AM	3						
888	5/28/2023	03:45 AM	3						
889	5/28/2023	04:00 AM	7						
890	5/28/2023	04:15 AM	7						
891	5/28/2023	04:30 AM	8						
892	5/28/2023	04:45 AM	10						
893	5/28/2023	05:00 AM	9						
894	5/28/2023	05:15 AM	2						
895	5/28/2023	05:30 AM	7						
896	5/28/2023	05:45 AM	4						
897	5/28/2023	06:00 AM	14						
898	5/28/2023	06:15 AM	34						

	A	B	C	D	E	F	G	H	I
899	5/28/2023	06:30 AM	22						
900	5/28/2023	06:45 AM	26						
901	5/28/2023	07:00 AM	33						
902	5/28/2023	07:15 AM	31						
903	5/28/2023	07:30 AM	32						
904	5/28/2023	07:45 AM	38						
905	5/28/2023	08:00 AM	94						
906	5/28/2023	08:15 AM	62						
907	5/28/2023	08:30 AM	78						
908	5/28/2023	08:45 AM	57						
909	5/28/2023	09:00 AM	69						
910	5/28/2023	09:15 AM	98						
911	5/28/2023	09:30 AM	84						
912	5/28/2023	09:45 AM	80						
913	5/28/2023	10:00 AM	96						
914	5/28/2023	10:15 AM	110						
915	5/28/2023	10:30 AM	119						
916	5/28/2023	10:45 AM	107						
917	5/28/2023	11:00 AM	111						
918	5/28/2023	11:15 AM	123						
919	5/28/2023	11:30 AM	129						
920	5/28/2023	11:45 AM	132						
921	5/28/2023	12:00 PM	133						
922	5/28/2023	12:15 PM	133						
923	5/28/2023	12:30 PM	152						
924	5/28/2023	12:45 PM	155						
925	5/28/2023	01:00 PM	179						
926	5/28/2023	01:15 PM	177						
927	5/28/2023	01:30 PM	168						
928	5/28/2023	01:45 PM	121						
929	5/28/2023	02:00 PM	132						
930	5/28/2023	02:15 PM	134						
931	5/28/2023	02:30 PM	132						
932	5/28/2023	02:45 PM	132						
933	5/28/2023	03:00 PM	132						
934	5/28/2023	03:15 PM	137						
935	5/28/2023	03:30 PM	144						
936	5/28/2023	03:45 PM	147						
937	5/28/2023	04:00 PM	111						
938	5/28/2023	04:15 PM	101						
939	5/28/2023	04:30 PM	118						
940	5/28/2023	04:45 PM	111						
941	5/28/2023	05:00 PM	89						
942	5/28/2023	05:15 PM	106						
943	5/28/2023	05:30 PM	91						
944	5/28/2023	05:45 PM	101						
945	5/28/2023	06:00 PM	82						
946	5/28/2023	06:15 PM	87						
947	5/28/2023	06:30 PM	80						
948	5/28/2023	06:45 PM	83						

	A	B	C	D	E	F	G	H	I
949	5/28/2023	07:00 PM	60						
950	5/28/2023	07:15 PM	62						
951	5/28/2023	07:30 PM	73						
952	5/28/2023	07:45 PM	66						
953	5/28/2023	08:00 PM	53						
954	5/28/2023	08:15 PM	53						
955	5/28/2023	08:30 PM	76						
956	5/28/2023	08:45 PM	51						
957	5/28/2023	09:00 PM	40						
958	5/28/2023	09:15 PM	31						
959	5/28/2023	09:30 PM	44						
960	5/28/2023	09:45 PM	29						
961	5/28/2023	10:00 PM	20						
962	5/28/2023	10:15 PM	22						
963	5/28/2023	10:30 PM	16						
964	5/28/2023	10:45 PM	21						
965	5/28/2023	11:00 PM	31						
966	5/28/2023	11:15 PM	30						
967	5/28/2023	11:30 PM	19						
968	5/28/2023	11:45 PM	30						

	A	B	C	D	E	F	G	H	I
1									
2	File Name: C:\Users\obarrie\Desktop\transfer\Documents\Documents\Osman\Osman from harddrive\Documents\TDB\WSP\Syracuse\Data\ATR\Batch 11\updated Jamar\Jamar\ATR 1368.tf2								
3	Start Date: 5/19/2023								
4	Start Time: 12:00:00 AM								
5	Location 1: ATR 1368-SB Allen Rd at W Taft Rd								
6	Location 2:								
7									
8	Date	Time	SB						
9	5/19/2023	12:00 AM	1						
10	5/19/2023	12:15 AM	0						
11	5/19/2023	12:30 AM	1						
12	5/19/2023	12:45 AM	0						
13	5/19/2023	01:00 AM	0						
14	5/19/2023	01:15 AM	1						
15	5/19/2023	01:30 AM	0						
16	5/19/2023	01:45 AM	1						
17	5/19/2023	02:00 AM	0						
18	5/19/2023	02:15 AM	0						
19	5/19/2023	02:30 AM	2						
20	5/19/2023	02:45 AM	2						
21	5/19/2023	03:00 AM	3						
22	5/19/2023	03:15 AM	2						
23	5/19/2023	03:30 AM	6						
24	5/19/2023	03:45 AM	2						
25	5/19/2023	04:00 AM	6						
26	5/19/2023	04:15 AM	1						
27	5/19/2023	04:30 AM	2						
28	5/19/2023	04:45 AM	4						
29	5/19/2023	05:00 AM	11						
30	5/19/2023	05:15 AM	6						
31	5/19/2023	05:30 AM	17						
32	5/19/2023	05:45 AM	22						
33	5/19/2023	06:00 AM	21						
34	5/19/2023	06:15 AM	24						
35	5/19/2023	06:30 AM	34						
36	5/19/2023	06:45 AM	59						
37	5/19/2023	07:00 AM	61						
38	5/19/2023	07:15 AM	69						
39	5/19/2023	07:30 AM	81						
40	5/19/2023	07:45 AM	78						
41	5/19/2023	08:00 AM	75						
42	5/19/2023	08:15 AM	69						
43	5/19/2023	08:30 AM	53						
44	5/19/2023	08:45 AM	42						
45	5/19/2023	09:00 AM	76						
46	5/19/2023	09:15 AM	65						
47	5/19/2023	09:30 AM	38						
48	5/19/2023	09:45 AM	62						

	A	B	C	D	E	F	G	H	I
49	5/19/2023	10:00 AM	51						
50	5/19/2023	10:15 AM	63						
51	5/19/2023	10:30 AM	62						
52	5/19/2023	10:45 AM	71						
53	5/19/2023	11:00 AM	72						
54	5/19/2023	11:15 AM	49						
55	5/19/2023	11:30 AM	64						
56	5/19/2023	11:45 AM	58						
57	5/19/2023	12:00 PM	63						
58	5/19/2023	12:15 PM	61						
59	5/19/2023	12:30 PM	55						
60	5/19/2023	12:45 PM	73						
61	5/19/2023	01:00 PM	56						
62	5/19/2023	01:15 PM	58						
63	5/19/2023	01:30 PM	79						
64	5/19/2023	01:45 PM	59						
65	5/19/2023	02:00 PM	48						
66	5/19/2023	02:15 PM	60						
67	5/19/2023	02:30 PM	57						
68	5/19/2023	02:45 PM	73						
69	5/19/2023	03:00 PM	65						
70	5/19/2023	03:15 PM	60						
71	5/19/2023	03:30 PM	79						
72	5/19/2023	03:45 PM	81						
73	5/19/2023	04:00 PM	77						
74	5/19/2023	04:15 PM	70						
75	5/19/2023	04:30 PM	57						
76	5/19/2023	04:45 PM	66						
77	5/19/2023	05:00 PM	82						
78	5/19/2023	05:15 PM	60						
79	5/19/2023	05:30 PM	55						
80	5/19/2023	05:45 PM	53						
81	5/19/2023	06:00 PM	53						
82	5/19/2023	06:15 PM	60						
83	5/19/2023	06:30 PM	43						
84	5/19/2023	06:45 PM	49						
85	5/19/2023	07:00 PM	50						
86	5/19/2023	07:15 PM	36						
87	5/19/2023	07:30 PM	35						
88	5/19/2023	07:45 PM	35						
89	5/19/2023	08:00 PM	37						
90	5/19/2023	08:15 PM	25						
91	5/19/2023	08:30 PM	20						
92	5/19/2023	08:45 PM	16						
93	5/19/2023	09:00 PM	18						
94	5/19/2023	09:15 PM	13						
95	5/19/2023	09:30 PM	16						
96	5/19/2023	09:45 PM	10						
97	5/19/2023	10:00 PM	20						
98	5/19/2023	10:15 PM	10						

	A	B	C	D	E	F	G	H	I
99	5/19/2023	10:30 PM	13						
100	5/19/2023	10:45 PM	7						
101	5/19/2023	11:00 PM	13						
102	5/19/2023	11:15 PM	5						
103	5/19/2023	11:30 PM	2						
104	5/19/2023	11:45 PM	1						
105	5/20/2023	12:00 AM	2						
106	5/20/2023	12:15 AM	1						
107	5/20/2023	12:30 AM	1						
108	5/20/2023	12:45 AM	0						
109	5/20/2023	01:00 AM	2						
110	5/20/2023	01:15 AM	0						
111	5/20/2023	01:30 AM	1						
112	5/20/2023	01:45 AM	0						
113	5/20/2023	02:00 AM	3						
114	5/20/2023	02:15 AM	3						
115	5/20/2023	02:30 AM	1						
116	5/20/2023	02:45 AM	2						
117	5/20/2023	03:00 AM	1						
118	5/20/2023	03:15 AM	3						
119	5/20/2023	03:30 AM	3						
120	5/20/2023	03:45 AM	3						
121	5/20/2023	04:00 AM	2						
122	5/20/2023	04:15 AM	0						
123	5/20/2023	04:30 AM	1						
124	5/20/2023	04:45 AM	4						
125	5/20/2023	05:00 AM	5						
126	5/20/2023	05:15 AM	3						
127	5/20/2023	05:30 AM	4						
128	5/20/2023	05:45 AM	12						
129	5/20/2023	06:00 AM	10						
130	5/20/2023	06:15 AM	10						
131	5/20/2023	06:30 AM	18						
132	5/20/2023	06:45 AM	20						
133	5/20/2023	07:00 AM	17						
134	5/20/2023	07:15 AM	26						
135	5/20/2023	07:30 AM	21						
136	5/20/2023	07:45 AM	27						
137	5/20/2023	08:00 AM	32						
138	5/20/2023	08:15 AM	45						
139	5/20/2023	08:30 AM	42						
140	5/20/2023	08:45 AM	51						
141	5/20/2023	09:00 AM	52						
142	5/20/2023	09:15 AM	60						
143	5/20/2023	09:30 AM	49						
144	5/20/2023	09:45 AM	55						
145	5/20/2023	10:00 AM	49						
146	5/20/2023	10:15 AM	44						
147	5/20/2023	10:30 AM	68						
148	5/20/2023	10:45 AM	61						

	A	B	C	D	E	F	G	H	I
149	5/20/2023	11:00 AM	59						
150	5/20/2023	11:15 AM	71						
151	5/20/2023	11:30 AM	61						
152	5/20/2023	11:45 AM	59						
153	5/20/2023	12:00 PM	69						
154	5/20/2023	12:15 PM	68						
155	5/20/2023	12:30 PM	60						
156	5/20/2023	12:45 PM	55						
157	5/20/2023	01:00 PM	73						
158	5/20/2023	01:15 PM	54						
159	5/20/2023	01:30 PM	61						
160	5/20/2023	01:45 PM	46						
161	5/20/2023	02:00 PM	48						
162	5/20/2023	02:15 PM	60						
163	5/20/2023	02:30 PM	70						
164	5/20/2023	02:45 PM	65						
165	5/20/2023	03:00 PM	59						
166	5/20/2023	03:15 PM	65						
167	5/20/2023	03:30 PM	46						
168	5/20/2023	03:45 PM	58						
169	5/20/2023	04:00 PM	49						
170	5/20/2023	04:15 PM	56						
171	5/20/2023	04:30 PM	41						
172	5/20/2023	04:45 PM	56						
173	5/20/2023	05:00 PM	50						
174	5/20/2023	05:15 PM	60						
175	5/20/2023	05:30 PM	62						
176	5/20/2023	05:45 PM	34						
177	5/20/2023	06:00 PM	29						
178	5/20/2023	06:15 PM	39						
179	5/20/2023	06:30 PM	41						
180	5/20/2023	06:45 PM	41						
181	5/20/2023	07:00 PM	30						
182	5/20/2023	07:15 PM	25						
183	5/20/2023	07:30 PM	28						
184	5/20/2023	07:45 PM	24						
185	5/20/2023	08:00 PM	34						
186	5/20/2023	08:15 PM	23						
187	5/20/2023	08:30 PM	21						
188	5/20/2023	08:45 PM	18						
189	5/20/2023	09:00 PM	20						
190	5/20/2023	09:15 PM	15						
191	5/20/2023	09:30 PM	11						
192	5/20/2023	09:45 PM	7						
193	5/20/2023	10:00 PM	24						
194	5/20/2023	10:15 PM	15						
195	5/20/2023	10:30 PM	7						
196	5/20/2023	10:45 PM	10						
197	5/20/2023	11:00 PM	9						
198	5/20/2023	11:15 PM	6						

	A	B	C	D	E	F	G	H	I
199	5/20/2023	11:30 PM	6						
200	5/20/2023	11:45 PM	0						
201	5/21/2023	12:00 AM	1						
202	5/21/2023	12:15 AM	5						
203	5/21/2023	12:30 AM	4						
204	5/21/2023	12:45 AM	2						
205	5/21/2023	01:00 AM	1						
206	5/21/2023	01:15 AM	2						
207	5/21/2023	01:30 AM	0						
208	5/21/2023	01:45 AM	1						
209	5/21/2023	02:00 AM	4						
210	5/21/2023	02:15 AM	4						
211	5/21/2023	02:30 AM	4						
212	5/21/2023	02:45 AM	3						
213	5/21/2023	03:00 AM	1						
214	5/21/2023	03:15 AM	1						
215	5/21/2023	03:30 AM	3						
216	5/21/2023	03:45 AM	3						
217	5/21/2023	04:00 AM	6						
218	5/21/2023	04:15 AM	0						
219	5/21/2023	04:30 AM	1						
220	5/21/2023	04:45 AM	2						
221	5/21/2023	05:00 AM	6						
222	5/21/2023	05:15 AM	3						
223	5/21/2023	05:30 AM	2						
224	5/21/2023	05:45 AM	10						
225	5/21/2023	06:00 AM	9						
226	5/21/2023	06:15 AM	16						
227	5/21/2023	06:30 AM	18						
228	5/21/2023	06:45 AM	14						
229	5/21/2023	07:00 AM	15						
230	5/21/2023	07:15 AM	26						
231	5/21/2023	07:30 AM	22						
232	5/21/2023	07:45 AM	16						
233	5/21/2023	08:00 AM	23						
234	5/21/2023	08:15 AM	30						
235	5/21/2023	08:30 AM	43						
236	5/21/2023	08:45 AM	32						
237	5/21/2023	09:00 AM	40						
238	5/21/2023	09:15 AM	36						
239	5/21/2023	09:30 AM	52						
240	5/21/2023	09:45 AM	41						
241	5/21/2023	10:00 AM	58						
242	5/21/2023	10:15 AM	39						
243	5/21/2023	10:30 AM	48						
244	5/21/2023	10:45 AM	47						
245	5/21/2023	11:00 AM	45						
246	5/21/2023	11:15 AM	41						
247	5/21/2023	11:30 AM	61						
248	5/21/2023	11:45 AM	49						

	A	B	C	D	E	F	G	H	I
249	5/21/2023	12:00 PM	65						
250	5/21/2023	12:15 PM	63						
251	5/21/2023	12:30 PM	53						
252	5/21/2023	12:45 PM	60						
253	5/21/2023	01:00 PM	73						
254	5/21/2023	01:15 PM	66						
255	5/21/2023	01:30 PM	58						
256	5/21/2023	01:45 PM	61						
257	5/21/2023	02:00 PM	45						
258	5/21/2023	02:15 PM	52						
259	5/21/2023	02:30 PM	61						
260	5/21/2023	02:45 PM	47						
261	5/21/2023	03:00 PM	50						
262	5/21/2023	03:15 PM	37						
263	5/21/2023	03:30 PM	51						
264	5/21/2023	03:45 PM	60						
265	5/21/2023	04:00 PM	58						
266	5/21/2023	04:15 PM	43						
267	5/21/2023	04:30 PM	49						
268	5/21/2023	04:45 PM	40						
269	5/21/2023	05:00 PM	58						
270	5/21/2023	05:15 PM	49						
271	5/21/2023	05:30 PM	49						
272	5/21/2023	05:45 PM	46						
273	5/21/2023	06:00 PM	32						
274	5/21/2023	06:15 PM	39						
275	5/21/2023	06:30 PM	36						
276	5/21/2023	06:45 PM	23						
277	5/21/2023	07:00 PM	39						
278	5/21/2023	07:15 PM	55						
279	5/21/2023	07:30 PM	25						
280	5/21/2023	07:45 PM	21						
281	5/21/2023	08:00 PM	33						
282	5/21/2023	08:15 PM	18						
283	5/21/2023	08:30 PM	21						
284	5/21/2023	08:45 PM	16						
285	5/21/2023	09:00 PM	12						
286	5/21/2023	09:15 PM	11						
287	5/21/2023	09:30 PM	13						
288	5/21/2023	09:45 PM	10						
289	5/21/2023	10:00 PM	6						
290	5/21/2023	10:15 PM	8						
291	5/21/2023	10:30 PM	6						
292	5/21/2023	10:45 PM	3						
293	5/21/2023	11:00 PM	7						
294	5/21/2023	11:15 PM	3						
295	5/21/2023	11:30 PM	3						
296	5/21/2023	11:45 PM	3						
297	5/22/2023	12:00 AM	5						
298	5/22/2023	12:15 AM	2						

	A	B	C	D	E	F	G	H	I
299	5/22/2023	12:30 AM	1						
300	5/22/2023	12:45 AM	2						
301	5/22/2023	01:00 AM	1						
302	5/22/2023	01:15 AM	1						
303	5/22/2023	01:30 AM	4						
304	5/22/2023	01:45 AM	1						
305	5/22/2023	02:00 AM	0						
306	5/22/2023	02:15 AM	0						
307	5/22/2023	02:30 AM	3						
308	5/22/2023	02:45 AM	1						
309	5/22/2023	03:00 AM	3						
310	5/22/2023	03:15 AM	3						
311	5/22/2023	03:30 AM	6						
312	5/22/2023	03:45 AM	3						
313	5/22/2023	04:00 AM	6						
314	5/22/2023	04:15 AM	2						
315	5/22/2023	04:30 AM	3						
316	5/22/2023	04:45 AM	6						
317	5/22/2023	05:00 AM	15						
318	5/22/2023	05:15 AM	7						
319	5/22/2023	05:30 AM	18						
320	5/22/2023	05:45 AM	21						
321	5/22/2023	06:00 AM	21						
322	5/22/2023	06:15 AM	32						
323	5/22/2023	06:30 AM	47						
324	5/22/2023	06:45 AM	74						
325	5/22/2023	07:00 AM	74						
326	5/22/2023	07:15 AM	74						
327	5/22/2023	07:30 AM	84						
328	5/22/2023	07:45 AM	110						
329	5/22/2023	08:00 AM	66						
330	5/22/2023	08:15 AM	64						
331	5/22/2023	08:30 AM	60						
332	5/22/2023	08:45 AM	62						
333	5/22/2023	09:00 AM	96						
334	5/22/2023	09:15 AM	66						
335	5/22/2023	09:30 AM	55						
336	5/22/2023	09:45 AM	56						
337	5/22/2023	10:00 AM	61						
338	5/22/2023	10:15 AM	54						
339	5/22/2023	10:30 AM	53						
340	5/22/2023	10:45 AM	56						
341	5/22/2023	11:00 AM	70						
342	5/22/2023	11:15 AM	59						
343	5/22/2023	11:30 AM	51						
344	5/22/2023	11:45 AM	55						
345	5/22/2023	12:00 PM	54						
346	5/22/2023	12:15 PM	56						
347	5/22/2023	12:30 PM	60						
348	5/22/2023	12:45 PM	59						

	A	B	C	D	E	F	G	H	I
349	5/22/2023	01:00 PM	69						
350	5/22/2023	01:15 PM	51						
351	5/22/2023	01:30 PM	46						
352	5/22/2023	01:45 PM	55						
353	5/22/2023	02:00 PM	51						
354	5/22/2023	02:15 PM	49						
355	5/22/2023	02:30 PM	64						
356	5/22/2023	02:45 PM	62						
357	5/22/2023	03:00 PM	55						
358	5/22/2023	03:15 PM	56						
359	5/22/2023	03:30 PM	60						
360	5/22/2023	03:45 PM	62						
361	5/22/2023	04:00 PM	93						
362	5/22/2023	04:15 PM	56						
363	5/22/2023	04:30 PM	59						
364	5/22/2023	04:45 PM	88						
365	5/22/2023	05:00 PM	61						
366	5/22/2023	05:15 PM	72						
367	5/22/2023	05:30 PM	64						
368	5/22/2023	05:45 PM	76						
369	5/22/2023	06:00 PM	43						
370	5/22/2023	06:15 PM	45						
371	5/22/2023	06:30 PM	39						
372	5/22/2023	06:45 PM	42						
373	5/22/2023	07:00 PM	35						
374	5/22/2023	07:15 PM	34						
375	5/22/2023	07:30 PM	29						
376	5/22/2023	07:45 PM	31						
377	5/22/2023	08:00 PM	36						
378	5/22/2023	08:15 PM	31						
379	5/22/2023	08:30 PM	17						
380	5/22/2023	08:45 PM	18						
381	5/22/2023	09:00 PM	17						
382	5/22/2023	09:15 PM	13						
383	5/22/2023	09:30 PM	4						
384	5/22/2023	09:45 PM	10						
385	5/22/2023	10:00 PM	7						
386	5/22/2023	10:15 PM	4						
387	5/22/2023	10:30 PM	9						
388	5/22/2023	10:45 PM	1						
389	5/22/2023	11:00 PM	8						
390	5/22/2023	11:15 PM	1						
391	5/22/2023	11:30 PM	2						
392	5/22/2023	11:45 PM	0						
393	5/23/2023	12:00 AM	1						
394	5/23/2023	12:15 AM	1						
395	5/23/2023	12:30 AM	2						
396	5/23/2023	12:45 AM	2						
397	5/23/2023	01:00 AM	0						
398	5/23/2023	01:15 AM	2						

	A	B	C	D	E	F	G	H	I
399	5/23/2023	01:30 AM	0						
400	5/23/2023	01:45 AM	0						
401	5/23/2023	02:00 AM	2						
402	5/23/2023	02:15 AM	2						
403	5/23/2023	02:30 AM	1						
404	5/23/2023	02:45 AM	2						
405	5/23/2023	03:00 AM	6						
406	5/23/2023	03:15 AM	1						
407	5/23/2023	03:30 AM	2						
408	5/23/2023	03:45 AM	2						
409	5/23/2023	04:00 AM	6						
410	5/23/2023	04:15 AM	3						
411	5/23/2023	04:30 AM	5						
412	5/23/2023	04:45 AM	9						
413	5/23/2023	05:00 AM	15						
414	5/23/2023	05:15 AM	6						
415	5/23/2023	05:30 AM	24						
416	5/23/2023	05:45 AM	31						
417	5/23/2023	06:00 AM	26						
418	5/23/2023	06:15 AM	31						
419	5/23/2023	06:30 AM	50						
420	5/23/2023	06:45 AM	54						
421	5/23/2023	07:00 AM	76						
422	5/23/2023	07:15 AM	72						
423	5/23/2023	07:30 AM	80						
424	5/23/2023	07:45 AM	90						
425	5/23/2023	08:00 AM	82						
426	5/23/2023	08:15 AM	51						
427	5/23/2023	08:30 AM	62						
428	5/23/2023	08:45 AM	81						
429	5/23/2023	09:00 AM	81						
430	5/23/2023	09:15 AM	70						
431	5/23/2023	09:30 AM	48						
432	5/23/2023	09:45 AM	59						
433	5/23/2023	10:00 AM	47						
434	5/23/2023	10:15 AM	64						
435	5/23/2023	10:30 AM	51						
436	5/23/2023	10:45 AM	58						
437	5/23/2023	11:00 AM	54						
438	5/23/2023	11:15 AM	50						
439	5/23/2023	11:30 AM	47						
440	5/23/2023	11:45 AM	56						
441	5/23/2023	12:00 PM	58						
442	5/23/2023	12:15 PM	63						
443	5/23/2023	12:30 PM	64						
444	5/23/2023	12:45 PM	63						
445	5/23/2023	01:00 PM	45						
446	5/23/2023	01:15 PM	54						
447	5/23/2023	01:30 PM	45						
448	5/23/2023	01:45 PM	61						

	A	B	C	D	E	F	G	H	I
449	5/23/2023	02:00 PM	56						
450	5/23/2023	02:15 PM	43						
451	5/23/2023	02:30 PM	69						
452	5/23/2023	02:45 PM	52						
453	5/23/2023	03:00 PM	49						
454	5/23/2023	03:15 PM	63						
455	5/23/2023	03:30 PM	62						
456	5/23/2023	03:45 PM	65						
457	5/23/2023	04:00 PM	84						
458	5/23/2023	04:15 PM	57						
459	5/23/2023	04:30 PM	68						
460	5/23/2023	04:45 PM	80						
461	5/23/2023	05:00 PM	66						
462	5/23/2023	05:15 PM	72						
463	5/23/2023	05:30 PM	71						
464	5/23/2023	05:45 PM	50						
465	5/23/2023	06:00 PM	58						
466	5/23/2023	06:15 PM	56						
467	5/23/2023	06:30 PM	65						
468	5/23/2023	06:45 PM	36						
469	5/23/2023	07:00 PM	38						
470	5/23/2023	07:15 PM	28						
471	5/23/2023	07:30 PM	33						
472	5/23/2023	07:45 PM	30						
473	5/23/2023	08:00 PM	34						
474	5/23/2023	08:15 PM	37						
475	5/23/2023	08:30 PM	29						
476	5/23/2023	08:45 PM	24						
477	5/23/2023	09:00 PM	15						
478	5/23/2023	09:15 PM	19						
479	5/23/2023	09:30 PM	13						
480	5/23/2023	09:45 PM	17						
481	5/23/2023	10:00 PM	8						
482	5/23/2023	10:15 PM	11						
483	5/23/2023	10:30 PM	4						
484	5/23/2023	10:45 PM	6						
485	5/23/2023	11:00 PM	1						
486	5/23/2023	11:15 PM	5						
487	5/23/2023	11:30 PM	2						
488	5/23/2023	11:45 PM	3						
489	5/24/2023	12:00 AM	1						
490	5/24/2023	12:15 AM	0						
491	5/24/2023	12:30 AM	1						
492	5/24/2023	12:45 AM	3						
493	5/24/2023	01:00 AM	1						
494	5/24/2023	01:15 AM	2						
495	5/24/2023	01:30 AM	0						
496	5/24/2023	01:45 AM	1						
497	5/24/2023	02:00 AM	3						
498	5/24/2023	02:15 AM	2						

	A	B	C	D	E	F	G	H	I
499	5/24/2023	02:30 AM	2						
500	5/24/2023	02:45 AM	1						
501	5/24/2023	03:00 AM	1						
502	5/24/2023	03:15 AM	1						
503	5/24/2023	03:30 AM	7						
504	5/24/2023	03:45 AM	1						
505	5/24/2023	04:00 AM	2						
506	5/24/2023	04:15 AM	4						
507	5/24/2023	04:30 AM	1						
508	5/24/2023	04:45 AM	11						
509	5/24/2023	05:00 AM	11						
510	5/24/2023	05:15 AM	9						
511	5/24/2023	05:30 AM	18						
512	5/24/2023	05:45 AM	25						
513	5/24/2023	06:00 AM	29						
514	5/24/2023	06:15 AM	35						
515	5/24/2023	06:30 AM	41						
516	5/24/2023	06:45 AM	48						
517	5/24/2023	07:00 AM	76						
518	5/24/2023	07:15 AM	69						
519	5/24/2023	07:30 AM	83						
520	5/24/2023	07:45 AM	80						
521	5/24/2023	08:00 AM	84						
522	5/24/2023	08:15 AM	70						
523	5/24/2023	08:30 AM	63						
524	5/24/2023	08:45 AM	73						
525	5/24/2023	09:00 AM	94						
526	5/24/2023	09:15 AM	52						
527	5/24/2023	09:30 AM	51						
528	5/24/2023	09:45 AM	54						
529	5/24/2023	10:00 AM	63						
530	5/24/2023	10:15 AM	62						
531	5/24/2023	10:30 AM	51						
532	5/24/2023	10:45 AM	61						
533	5/24/2023	11:00 AM	62						
534	5/24/2023	11:15 AM	52						
535	5/24/2023	11:30 AM	66						
536	5/24/2023	11:45 AM	54						
537	5/24/2023	12:00 PM	56						
538	5/24/2023	12:15 PM	77						
539	5/24/2023	12:30 PM	70						
540	5/24/2023	12:45 PM	64						
541	5/24/2023	01:00 PM	67						
542	5/24/2023	01:15 PM	49						
543	5/24/2023	01:30 PM	66						
544	5/24/2023	01:45 PM	61						
545	5/24/2023	02:00 PM	54						
546	5/24/2023	02:15 PM	46						
547	5/24/2023	02:30 PM	56						
548	5/24/2023	02:45 PM	64						

	A	B	C	D	E	F	G	H	I
549	5/24/2023	03:00 PM	54						
550	5/24/2023	03:15 PM	60						
551	5/24/2023	03:30 PM	82						
552	5/24/2023	03:45 PM	46						
553	5/24/2023	04:00 PM	72						
554	5/24/2023	04:15 PM	65						
555	5/24/2023	04:30 PM	58						
556	5/24/2023	04:45 PM	69						
557	5/24/2023	05:00 PM	54						
558	5/24/2023	05:15 PM	67						
559	5/24/2023	05:30 PM	72						
560	5/24/2023	05:45 PM	69						
561	5/24/2023	06:00 PM	68						
562	5/24/2023	06:15 PM	63						
563	5/24/2023	06:30 PM	53						
564	5/24/2023	06:45 PM	34						
565	5/24/2023	07:00 PM	50						
566	5/24/2023	07:15 PM	31						
567	5/24/2023	07:30 PM	27						
568	5/24/2023	07:45 PM	27						
569	5/24/2023	08:00 PM	16						
570	5/24/2023	08:15 PM	35						
571	5/24/2023	08:30 PM	25						
572	5/24/2023	08:45 PM	19						
573	5/24/2023	09:00 PM	20						
574	5/24/2023	09:15 PM	23						
575	5/24/2023	09:30 PM	16						
576	5/24/2023	09:45 PM	8						
577	5/24/2023	10:00 PM	14						
578	5/24/2023	10:15 PM	12						
579	5/24/2023	10:30 PM	8						
580	5/24/2023	10:45 PM	9						
581	5/24/2023	11:00 PM	4						
582	5/24/2023	11:15 PM	3						
583	5/24/2023	11:30 PM	4						
584	5/24/2023	11:45 PM	4						
585	5/25/2023	12:00 AM	4						
586	5/25/2023	12:15 AM	5						
587	5/25/2023	12:30 AM	3						
588	5/25/2023	12:45 AM	4						
589	5/25/2023	01:00 AM	0						
590	5/25/2023	01:15 AM	2						
591	5/25/2023	01:30 AM	0						
592	5/25/2023	01:45 AM	2						
593	5/25/2023	02:00 AM	3						
594	5/25/2023	02:15 AM	0						
595	5/25/2023	02:30 AM	4						
596	5/25/2023	02:45 AM	2						
597	5/25/2023	03:00 AM	1						
598	5/25/2023	03:15 AM	5						

	A	B	C	D	E	F	G	H	I
599	5/25/2023	03:30 AM	7						
600	5/25/2023	03:45 AM	4						
601	5/25/2023	04:00 AM	2						
602	5/25/2023	04:15 AM	0						
603	5/25/2023	04:30 AM	1						
604	5/25/2023	04:45 AM	10						
605	5/25/2023	05:00 AM	12						
606	5/25/2023	05:15 AM	3						
607	5/25/2023	05:30 AM	22						
608	5/25/2023	05:45 AM	31						
609	5/25/2023	06:00 AM	26						
610	5/25/2023	06:15 AM	36						
611	5/25/2023	06:30 AM	48						
612	5/25/2023	06:45 AM	54						
613	5/25/2023	07:00 AM	70						
614	5/25/2023	07:15 AM	77						
615	5/25/2023	07:30 AM	87						
616	5/25/2023	07:45 AM	102						
617	5/25/2023	08:00 AM	87						
618	5/25/2023	08:15 AM	63						
619	5/25/2023	08:30 AM	63						
620	5/25/2023	08:45 AM	65						
621	5/25/2023	09:00 AM	77						
622	5/25/2023	09:15 AM	71						
623	5/25/2023	09:30 AM	62						
624	5/25/2023	09:45 AM	63						
625	5/25/2023	10:00 AM	54						
626	5/25/2023	10:15 AM	48						
627	5/25/2023	10:30 AM	72						
628	5/25/2023	10:45 AM	53						
629	5/25/2023	11:00 AM	68						
630	5/25/2023	11:15 AM	52						
631	5/25/2023	11:30 AM	67						
632	5/25/2023	11:45 AM	68						
633	5/25/2023	12:00 PM	63						
634	5/25/2023	12:15 PM	62						
635	5/25/2023	12:30 PM	54						
636	5/25/2023	12:45 PM	57						
637	5/25/2023	01:00 PM	58						
638	5/25/2023	01:15 PM	55						
639	5/25/2023	01:30 PM	59						
640	5/25/2023	01:45 PM	58						
641	5/25/2023	02:00 PM	46						
642	5/25/2023	02:15 PM	43						
643	5/25/2023	02:30 PM	67						
644	5/25/2023	02:45 PM	49						
645	5/25/2023	03:00 PM	61						
646	5/25/2023	03:15 PM	60						
647	5/25/2023	03:30 PM	75						
648	5/25/2023	03:45 PM	83						

	A	B	C	D	E	F	G	H	I
649	5/25/2023	04:00 PM	78						
650	5/25/2023	04:15 PM	77						
651	5/25/2023	04:30 PM	72						
652	5/25/2023	04:45 PM	78						
653	5/25/2023	05:00 PM	83						
654	5/25/2023	05:15 PM	83						
655	5/25/2023	05:30 PM	81						
656	5/25/2023	05:45 PM	60						
657	5/25/2023	06:00 PM	68						
658	5/25/2023	06:15 PM	47						
659	5/25/2023	06:30 PM	58						
660	5/25/2023	06:45 PM	44						
661	5/25/2023	07:00 PM	53						
662	5/25/2023	07:15 PM	35						
663	5/25/2023	07:30 PM	28						
664	5/25/2023	07:45 PM	39						
665	5/25/2023	08:00 PM	31						
666	5/25/2023	08:15 PM	28						
667	5/25/2023	08:30 PM	32						
668	5/25/2023	08:45 PM	18						
669	5/25/2023	09:00 PM	19						
670	5/25/2023	09:15 PM	10						
671	5/25/2023	09:30 PM	14						
672	5/25/2023	09:45 PM	15						
673	5/25/2023	10:00 PM	22						
674	5/25/2023	10:15 PM	6						
675	5/25/2023	10:30 PM	9						
676	5/25/2023	10:45 PM	3						
677	5/25/2023	11:00 PM	5						
678	5/25/2023	11:15 PM	6						
679	5/25/2023	11:30 PM	4						
680	5/25/2023	11:45 PM	2						
681	5/26/2023	12:00 AM	3						
682	5/26/2023	12:15 AM	3						
683	5/26/2023	12:30 AM	1						
684	5/26/2023	12:45 AM	1						
685	5/26/2023	01:00 AM	1						
686	5/26/2023	01:15 AM	0						
687	5/26/2023	01:30 AM	0						
688	5/26/2023	01:45 AM	3						
689	5/26/2023	02:00 AM	1						
690	5/26/2023	02:15 AM	0						
691	5/26/2023	02:30 AM	0						
692	5/26/2023	02:45 AM	2						
693	5/26/2023	03:00 AM	4						
694	5/26/2023	03:15 AM	3						
695	5/26/2023	03:30 AM	5						
696	5/26/2023	03:45 AM	1						
697	5/26/2023	04:00 AM	4						
698	5/26/2023	04:15 AM	1						

	A	B	C	D	E	F	G	H	I
699	5/26/2023	04:30 AM	2						
700	5/26/2023	04:45 AM	4						
701	5/26/2023	05:00 AM	10						
702	5/26/2023	05:15 AM	6						
703	5/26/2023	05:30 AM	15						
704	5/26/2023	05:45 AM	27						
705	5/26/2023	06:00 AM	31						
706	5/26/2023	06:15 AM	28						
707	5/26/2023	06:30 AM	51						
708	5/26/2023	06:45 AM	47						
709	5/26/2023	07:00 AM	64						
710	5/26/2023	07:15 AM	47						
711	5/26/2023	07:30 AM	78						
712	5/26/2023	07:45 AM	69						
713	5/26/2023	08:00 AM	66						
714	5/26/2023	08:15 AM	54						
715	5/26/2023	08:30 AM	63						
716	5/26/2023	08:45 AM	59						
717	5/26/2023	09:00 AM	72						
718	5/26/2023	09:15 AM	73						
719	5/26/2023	09:30 AM	63						
720	5/26/2023	09:45 AM	55						
721	5/26/2023	10:00 AM	66						
722	5/26/2023	10:15 AM	79						
723	5/26/2023	10:30 AM	60						
724	5/26/2023	10:45 AM	66						
725	5/26/2023	11:00 AM	61						
726	5/26/2023	11:15 AM	67						
727	5/26/2023	11:30 AM	64						
728	5/26/2023	11:45 AM	66						
729	5/26/2023	12:00 PM	63						
730	5/26/2023	12:15 PM	65						
731	5/26/2023	12:30 PM	61						
732	5/26/2023	12:45 PM	69						
733	5/26/2023	01:00 PM	61						
734	5/26/2023	01:15 PM	76						
735	5/26/2023	01:30 PM	51						
736	5/26/2023	01:45 PM	76						
737	5/26/2023	02:00 PM	49						
738	5/26/2023	02:15 PM	59						
739	5/26/2023	02:30 PM	84						
740	5/26/2023	02:45 PM	66						
741	5/26/2023	03:00 PM	70						
742	5/26/2023	03:15 PM	61						
743	5/26/2023	03:30 PM	64						
744	5/26/2023	03:45 PM	79						
745	5/26/2023	04:00 PM	55						
746	5/26/2023	04:15 PM	60						
747	5/26/2023	04:30 PM	81						
748	5/26/2023	04:45 PM	69						

	A	B	C	D	E	F	G	H	I
749	5/26/2023	05:00 PM	59						
750	5/26/2023	05:15 PM	75						
751	5/26/2023	05:30 PM	59						
752	5/26/2023	05:45 PM	54						
753	5/26/2023	06:00 PM	58						
754	5/26/2023	06:15 PM	42						
755	5/26/2023	06:30 PM	60						
756	5/26/2023	06:45 PM	44						
757	5/26/2023	07:00 PM	49						
758	5/26/2023	07:15 PM	41						
759	5/26/2023	07:30 PM	19						
760	5/26/2023	07:45 PM	40						
761	5/26/2023	08:00 PM	24						
762	5/26/2023	08:15 PM	35						
763	5/26/2023	08:30 PM	38						
764	5/26/2023	08:45 PM	15						
765	5/26/2023	09:00 PM	27						
766	5/26/2023	09:15 PM	25						
767	5/26/2023	09:30 PM	17						
768	5/26/2023	09:45 PM	8						
769	5/26/2023	10:00 PM	17						
770	5/26/2023	10:15 PM	14						
771	5/26/2023	10:30 PM	20						
772	5/26/2023	10:45 PM	17						
773	5/26/2023	11:00 PM	7						
774	5/26/2023	11:15 PM	4						
775	5/26/2023	11:30 PM	2						
776	5/26/2023	11:45 PM	3						
777	5/27/2023	12:00 AM	3						
778	5/27/2023	12:15 AM	3						
779	5/27/2023	12:30 AM	4						
780	5/27/2023	12:45 AM	8						
781	5/27/2023	01:00 AM	5						
782	5/27/2023	01:15 AM	1						
783	5/27/2023	01:30 AM	0						
784	5/27/2023	01:45 AM	1						
785	5/27/2023	02:00 AM	7						
786	5/27/2023	02:15 AM	2						
787	5/27/2023	02:30 AM	3						
788	5/27/2023	02:45 AM	1						
789	5/27/2023	03:00 AM	3						
790	5/27/2023	03:15 AM	1						
791	5/27/2023	03:30 AM	6						
792	5/27/2023	03:45 AM	1						
793	5/27/2023	04:00 AM	1						
794	5/27/2023	04:15 AM	2						
795	5/27/2023	04:30 AM	0						
796	5/27/2023	04:45 AM	4						
797	5/27/2023	05:00 AM	1						
798	5/27/2023	05:15 AM	2						

	A	B	C	D	E	F	G	H	I
799	5/27/2023	05:30 AM	6						
800	5/27/2023	05:45 AM	8						
801	5/27/2023	06:00 AM	14						
802	5/27/2023	06:15 AM	12						
803	5/27/2023	06:30 AM	12						
804	5/27/2023	06:45 AM	21						
805	5/27/2023	07:00 AM	26						
806	5/27/2023	07:15 AM	24						
807	5/27/2023	07:30 AM	23						
808	5/27/2023	07:45 AM	27						
809	5/27/2023	08:00 AM	29						
810	5/27/2023	08:15 AM	34						
811	5/27/2023	08:30 AM	40						
812	5/27/2023	08:45 AM	56						
813	5/27/2023	09:00 AM	58						
814	5/27/2023	09:15 AM	61						
815	5/27/2023	09:30 AM	55						
816	5/27/2023	09:45 AM	45						
817	5/27/2023	10:00 AM	38						
818	5/27/2023	10:15 AM	68						
819	5/27/2023	10:30 AM	78						
820	5/27/2023	10:45 AM	65						
821	5/27/2023	11:00 AM	68						
822	5/27/2023	11:15 AM	55						
823	5/27/2023	11:30 AM	70						
824	5/27/2023	11:45 AM	61						
825	5/27/2023	12:00 PM	64						
826	5/27/2023	12:15 PM	66						
827	5/27/2023	12:30 PM	62						
828	5/27/2023	12:45 PM	72						
829	5/27/2023	01:00 PM	62						
830	5/27/2023	01:15 PM	57						
831	5/27/2023	01:30 PM	66						
832	5/27/2023	01:45 PM	48						
833	5/27/2023	02:00 PM	43						
834	5/27/2023	02:15 PM	64						
835	5/27/2023	02:30 PM	56						
836	5/27/2023	02:45 PM	54						
837	5/27/2023	03:00 PM	53						
838	5/27/2023	03:15 PM	50						
839	5/27/2023	03:30 PM	46						
840	5/27/2023	03:45 PM	57						
841	5/27/2023	04:00 PM	59						
842	5/27/2023	04:15 PM	34						
843	5/27/2023	04:30 PM	52						
844	5/27/2023	04:45 PM	53						
845	5/27/2023	05:00 PM	53						
846	5/27/2023	05:15 PM	44						
847	5/27/2023	05:30 PM	33						
848	5/27/2023	05:45 PM	34						

	A	B	C	D	E	F	G	H	I
849	5/27/2023	06:00 PM	42						
850	5/27/2023	06:15 PM	37						
851	5/27/2023	06:30 PM	40						
852	5/27/2023	06:45 PM	32						
853	5/27/2023	07:00 PM	51						
854	5/27/2023	07:15 PM	27						
855	5/27/2023	07:30 PM	24						
856	5/27/2023	07:45 PM	27						
857	5/27/2023	08:00 PM	23						
858	5/27/2023	08:15 PM	19						
859	5/27/2023	08:30 PM	31						
860	5/27/2023	08:45 PM	25						
861	5/27/2023	09:00 PM	26						
862	5/27/2023	09:15 PM	18						
863	5/27/2023	09:30 PM	17						
864	5/27/2023	09:45 PM	17						
865	5/27/2023	10:00 PM	10						
866	5/27/2023	10:15 PM	15						
867	5/27/2023	10:30 PM	8						
868	5/27/2023	10:45 PM	8						
869	5/27/2023	11:00 PM	11						
870	5/27/2023	11:15 PM	7						
871	5/27/2023	11:30 PM	13						
872	5/27/2023	11:45 PM	4						
873	5/28/2023	12:00 AM	0						
874	5/28/2023	12:15 AM	7						
875	5/28/2023	12:30 AM	3						
876	5/28/2023	12:45 AM	4						
877	5/28/2023	01:00 AM	6						
878	5/28/2023	01:15 AM	1						
879	5/28/2023	01:30 AM	5						
880	5/28/2023	01:45 AM	2						
881	5/28/2023	02:00 AM	2						
882	5/28/2023	02:15 AM	1						
883	5/28/2023	02:30 AM	3						
884	5/28/2023	02:45 AM	1						
885	5/28/2023	03:00 AM	0						
886	5/28/2023	03:15 AM	1						
887	5/28/2023	03:30 AM	3						
888	5/28/2023	03:45 AM	2						
889	5/28/2023	04:00 AM	3						
890	5/28/2023	04:15 AM	0						
891	5/28/2023	04:30 AM	3						
892	5/28/2023	04:45 AM	6						
893	5/28/2023	05:00 AM	2						
894	5/28/2023	05:15 AM	4						
895	5/28/2023	05:30 AM	4						
896	5/28/2023	05:45 AM	5						
897	5/28/2023	06:00 AM	3						
898	5/28/2023	06:15 AM	9						

	A	B	C	D	E	F	G	H	I
899	5/28/2023	06:30 AM	20						
900	5/28/2023	06:45 AM	7						
901	5/28/2023	07:00 AM	13						
902	5/28/2023	07:15 AM	19						
903	5/28/2023	07:30 AM	15						
904	5/28/2023	07:45 AM	16						
905	5/28/2023	08:00 AM	23						
906	5/28/2023	08:15 AM	31						
907	5/28/2023	08:30 AM	32						
908	5/28/2023	08:45 AM	36						
909	5/28/2023	09:00 AM	38						
910	5/28/2023	09:15 AM	41						
911	5/28/2023	09:30 AM	53						
912	5/28/2023	09:45 AM	41						
913	5/28/2023	10:00 AM	44						
914	5/28/2023	10:15 AM	46						
915	5/28/2023	10:30 AM	53						
916	5/28/2023	10:45 AM	70						
917	5/28/2023	11:00 AM	51						
918	5/28/2023	11:15 AM	54						
919	5/28/2023	11:30 AM	60						
920	5/28/2023	11:45 AM	62						
921	5/28/2023	12:00 PM	44						
922	5/28/2023	12:15 PM	62						
923	5/28/2023	12:30 PM	46						
924	5/28/2023	12:45 PM	54						
925	5/28/2023	01:00 PM	52						
926	5/28/2023	01:15 PM	54						
927	5/28/2023	01:30 PM	52						
928	5/28/2023	01:45 PM	33						
929	5/28/2023	02:00 PM	46						
930	5/28/2023	02:15 PM	44						
931	5/28/2023	02:30 PM	44						
932	5/28/2023	02:45 PM	41						
933	5/28/2023	03:00 PM	45						
934	5/28/2023	03:15 PM	53						
935	5/28/2023	03:30 PM	46						
936	5/28/2023	03:45 PM	47						
937	5/28/2023	04:00 PM	33						
938	5/28/2023	04:15 PM	36						
939	5/28/2023	04:30 PM	50						
940	5/28/2023	04:45 PM	55						
941	5/28/2023	05:00 PM	43						
942	5/28/2023	05:15 PM	43						
943	5/28/2023	05:30 PM	40						
944	5/28/2023	05:45 PM	31						
945	5/28/2023	06:00 PM	36						
946	5/28/2023	06:15 PM	39						
947	5/28/2023	06:30 PM	50						
948	5/28/2023	06:45 PM	43						

	A	B	C	D	E	F	G	H	I
949	5/28/2023	07:00 PM	38						
950	5/28/2023	07:15 PM	29						
951	5/28/2023	07:30 PM	35						
952	5/28/2023	07:45 PM	25						
953	5/28/2023	08:00 PM	30						
954	5/28/2023	08:15 PM	15						
955	5/28/2023	08:30 PM	18						
956	5/28/2023	08:45 PM	18						
957	5/28/2023	09:00 PM	22						
958	5/28/2023	09:15 PM	21						
959	5/28/2023	09:30 PM	11						
960	5/28/2023	09:45 PM	15						
961	5/28/2023	10:00 PM	10						
962	5/28/2023	10:15 PM	19						
963	5/28/2023	10:30 PM	14						
964	5/28/2023	10:45 PM	10						
965	5/28/2023	11:00 PM	4						
966	5/28/2023	11:15 PM	7						
967	5/28/2023	11:30 PM	9						
968	5/28/2023	11:45 PM	2						

	A	B	C	D	E	F	G	H	I
1									
2	File Name: C:\Users\barri\OneDrive\Documents\TDB\WSP\SYRACUSE\DATA\BATCH 6\DONE\ATR 1369.tf2								
3	Start Date: 4/12/2023								
4	Start Time: 12:00:00 AM								
5	Location 1: NB US 11								
6	Location 2: at W Taft Rd								
7									
8									
9	Date	Time	NB						
10	4/12/2023	12:00 AM	8						
11	4/12/2023	12:15 AM	16						
12	4/12/2023	12:30 AM	15						
13	4/12/2023	12:45 AM	12						
14	4/12/2023	01:00 AM	6						
15	4/12/2023	01:15 AM	7						
16	4/12/2023	01:30 AM	10						
17	4/12/2023	01:45 AM	5						
18	4/12/2023	02:00 AM	4						
19	4/12/2023	02:15 AM	4						
20	4/12/2023	02:30 AM	3						
21	4/12/2023	02:45 AM	2						
22	4/12/2023	03:00 AM	6						
23	4/12/2023	03:15 AM	1						
24	4/12/2023	03:30 AM	2						
25	4/12/2023	03:45 AM	5						
26	4/12/2023	04:00 AM	8						
27	4/12/2023	04:15 AM	8						
28	4/12/2023	04:30 AM	12						
29	4/12/2023	04:45 AM	3						
30	4/12/2023	05:00 AM	10						
31	4/12/2023	05:15 AM	14						
32	4/12/2023	05:30 AM	16						
33	4/12/2023	05:45 AM	16						
34	4/12/2023	06:00 AM	16						
35	4/12/2023	06:15 AM	26						
36	4/12/2023	06:30 AM	52						
37	4/12/2023	06:45 AM	75						
38	4/12/2023	07:00 AM	62						
39	4/12/2023	07:15 AM	64						
40	4/12/2023	07:30 AM	96						
41	4/12/2023	07:45 AM	89						
42	4/12/2023	08:00 AM	106						
43	4/12/2023	08:15 AM	102						
44	4/12/2023	08:30 AM	103						
45	4/12/2023	08:45 AM	113						
46	4/12/2023	09:00 AM	108						
47	4/12/2023	09:15 AM	110						
48	4/12/2023	09:30 AM	118						
49	4/12/2023	09:45 AM	122						

	A	B	C	D	E	F	G	H	I
50	4/12/2023	10:00 AM	134						
51	4/12/2023	10:15 AM	130						
52	4/12/2023	10:30 AM	129						
53	4/12/2023	10:45 AM	148						
54	4/12/2023	11:00 AM	152						
55	4/12/2023	11:15 AM	148						
56	4/12/2023	11:30 AM	175						
57	4/12/2023	11:45 AM	168						
58	4/12/2023	12:00 PM	206						
59	4/12/2023	12:15 PM	186						
60	4/12/2023	12:30 PM	151						
61	4/12/2023	12:45 PM	188						
62	4/12/2023	01:00 PM	156						
63	4/12/2023	01:15 PM	172						
64	4/12/2023	01:30 PM	154						
65	4/12/2023	01:45 PM	143						
66	4/12/2023	02:00 PM	166						
67	4/12/2023	02:15 PM	223						
68	4/12/2023	02:30 PM	190						
69	4/12/2023	02:45 PM	186						
70	4/12/2023	03:00 PM	182						
71	4/12/2023	03:15 PM	176						
72	4/12/2023	03:30 PM	216						
73	4/12/2023	03:45 PM	229						
74	4/12/2023	04:00 PM	196						
75	4/12/2023	04:15 PM	210						
76	4/12/2023	04:30 PM	246						
77	4/12/2023	04:45 PM	214						
78	4/12/2023	05:00 PM	204						
79	4/12/2023	05:15 PM	232						
80	4/12/2023	05:30 PM	216						
81	4/12/2023	05:45 PM	194						
82	4/12/2023	06:00 PM	151						
83	4/12/2023	06:15 PM	168						
84	4/12/2023	06:30 PM	162						
85	4/12/2023	06:45 PM	122						
86	4/12/2023	07:00 PM	142						
87	4/12/2023	07:15 PM	151						
88	4/12/2023	07:30 PM	132						
89	4/12/2023	07:45 PM	123						
90	4/12/2023	08:00 PM	131						
91	4/12/2023	08:15 PM	124						
92	4/12/2023	08:30 PM	114						
93	4/12/2023	08:45 PM	107						
94	4/12/2023	09:00 PM	84						
95	4/12/2023	09:15 PM	55						
96	4/12/2023	09:30 PM	46						
97	4/12/2023	09:45 PM	38						
98	4/12/2023	10:00 PM	44						
99	4/12/2023	10:15 PM	35						

	A	B	C	D	E	F	G	H	I
100	4/12/2023	10:30 PM	32						
101	4/12/2023	10:45 PM	32						
102	4/12/2023	11:00 PM	25						
103	4/12/2023	11:15 PM	27						
104	4/12/2023	11:30 PM	30						
105	4/12/2023	11:45 PM	24						
106	4/13/2023	12:00 AM	7						
107	4/13/2023	12:15 AM	15						
108	4/13/2023	12:30 AM	10						
109	4/13/2023	12:45 AM	9						
110	4/13/2023	01:00 AM	9						
111	4/13/2023	01:15 AM	11						
112	4/13/2023	01:30 AM	8						
113	4/13/2023	01:45 AM	3						
114	4/13/2023	02:00 AM	6						
115	4/13/2023	02:15 AM	2						
116	4/13/2023	02:30 AM	5						
117	4/13/2023	02:45 AM	4						
118	4/13/2023	03:00 AM	6						
119	4/13/2023	03:15 AM	8						
120	4/13/2023	03:30 AM	4						
121	4/13/2023	03:45 AM	6						
122	4/13/2023	04:00 AM	8						
123	4/13/2023	04:15 AM	8						
124	4/13/2023	04:30 AM	11						
125	4/13/2023	04:45 AM	3						
126	4/13/2023	05:00 AM	15						
127	4/13/2023	05:15 AM	14						
128	4/13/2023	05:30 AM	26						
129	4/13/2023	05:45 AM	12						
130	4/13/2023	06:00 AM	17						
131	4/13/2023	06:15 AM	36						
132	4/13/2023	06:30 AM	43						
133	4/13/2023	06:45 AM	64						
134	4/13/2023	07:00 AM	78						
135	4/13/2023	07:15 AM	74						
136	4/13/2023	07:30 AM	76						
137	4/13/2023	07:45 AM	120						
138	4/13/2023	08:00 AM	96						
139	4/13/2023	08:15 AM	107						
140	4/13/2023	08:30 AM	109						
141	4/13/2023	08:45 AM	91						
142	4/13/2023	09:00 AM	126						
143	4/13/2023	09:15 AM	129						
144	4/13/2023	09:30 AM	136						
145	4/13/2023	09:45 AM	152						
146	4/13/2023	10:00 AM	126						
147	4/13/2023	10:15 AM	108						
148	4/13/2023	10:30 AM	140						
149	4/13/2023	10:45 AM	170						

	A	B	C	D	E	F	G	H	I
150	4/13/2023	11:00 AM	114						
151	4/13/2023	11:15 AM	148						
152	4/13/2023	11:30 AM	160						
153	4/13/2023	11:45 AM	162						
154	4/13/2023	12:00 PM	152						
155	4/13/2023	12:15 PM	184						
156	4/13/2023	12:30 PM	157						
157	4/13/2023	12:45 PM	180						
158	4/13/2023	01:00 PM	166						
159	4/13/2023	01:15 PM	152						
160	4/13/2023	01:30 PM	150						
161	4/13/2023	01:45 PM	150						
162	4/13/2023	02:00 PM	173						
163	4/13/2023	02:15 PM	194						
164	4/13/2023	02:30 PM	160						
165	4/13/2023	02:45 PM	194						
166	4/13/2023	03:00 PM	205						
167	4/13/2023	03:15 PM	190						
168	4/13/2023	03:30 PM	180						
169	4/13/2023	03:45 PM	214						
170	4/13/2023	04:00 PM	212						
171	4/13/2023	04:15 PM	207						
172	4/13/2023	04:30 PM	224						
173	4/13/2023	04:45 PM	213						
174	4/13/2023	05:00 PM	232						
175	4/13/2023	05:15 PM	238						
176	4/13/2023	05:30 PM	220						
177	4/13/2023	05:45 PM	192						
178	4/13/2023	06:00 PM	188						
179	4/13/2023	06:15 PM	148						
180	4/13/2023	06:30 PM	153						
181	4/13/2023	06:45 PM	149						
182	4/13/2023	07:00 PM	166						
183	4/13/2023	07:15 PM	136						
184	4/13/2023	07:30 PM	129						
185	4/13/2023	07:45 PM	137						
186	4/13/2023	08:00 PM	117						
187	4/13/2023	08:15 PM	114						
188	4/13/2023	08:30 PM	102						
189	4/13/2023	08:45 PM	70						
190	4/13/2023	09:00 PM	60						
191	4/13/2023	09:15 PM	51						
192	4/13/2023	09:30 PM	55						
193	4/13/2023	09:45 PM	41						
194	4/13/2023	10:00 PM	39						
195	4/13/2023	10:15 PM	54						
196	4/13/2023	10:30 PM	42						
197	4/13/2023	10:45 PM	19						
198	4/13/2023	11:00 PM	20						
199	4/13/2023	11:15 PM	20						

	A	B	C	D	E	F	G	H	I
200	4/13/2023	11:30 PM	30						
201	4/13/2023	11:45 PM	19						
202	4/14/2023	12:00 AM	18						
203	4/14/2023	12:15 AM	14						
204	4/14/2023	12:30 AM	17						
205	4/14/2023	12:45 AM	16						
206	4/14/2023	01:00 AM	9						
207	4/14/2023	01:15 AM	6						
208	4/14/2023	01:30 AM	7						
209	4/14/2023	01:45 AM	7						
210	4/14/2023	02:00 AM	7						
211	4/14/2023	02:15 AM	5						
212	4/14/2023	02:30 AM	5						
213	4/14/2023	02:45 AM	2						
214	4/14/2023	03:00 AM	7						
215	4/14/2023	03:15 AM	7						
216	4/14/2023	03:30 AM	7						
217	4/14/2023	03:45 AM	6						
218	4/14/2023	04:00 AM	5						
219	4/14/2023	04:15 AM	8						
220	4/14/2023	04:30 AM	7						
221	4/14/2023	04:45 AM	9						
222	4/14/2023	05:00 AM	8						
223	4/14/2023	05:15 AM	13						
224	4/14/2023	05:30 AM	23						
225	4/14/2023	05:45 AM	19						
226	4/14/2023	06:00 AM	13						
227	4/14/2023	06:15 AM	21						
228	4/14/2023	06:30 AM	56						
229	4/14/2023	06:45 AM	70						
230	4/14/2023	07:00 AM	79						
231	4/14/2023	07:15 AM	90						
232	4/14/2023	07:30 AM	78						
233	4/14/2023	07:45 AM	103						
234	4/14/2023	08:00 AM	117						
235	4/14/2023	08:15 AM	116						
236	4/14/2023	08:30 AM	106						
237	4/14/2023	08:45 AM	119						
238	4/14/2023	09:00 AM	115						
239	4/14/2023	09:15 AM	126						
240	4/14/2023	09:30 AM	124						
241	4/14/2023	09:45 AM	154						
242	4/14/2023	10:00 AM	132						
243	4/14/2023	10:15 AM	146						
244	4/14/2023	10:30 AM	170						
245	4/14/2023	10:45 AM	166						
246	4/14/2023	11:00 AM	144						
247	4/14/2023	11:15 AM	180						
248	4/14/2023	11:30 AM	174						
249	4/14/2023	11:45 AM	216						

	A	B	C	D	E	F	G	H	I
250	4/14/2023	12:00 PM	206						
251	4/14/2023	12:15 PM	218						
252	4/14/2023	12:30 PM	194						
253	4/14/2023	12:45 PM	189						
254	4/14/2023	01:00 PM	168						
255	4/14/2023	01:15 PM	196						
256	4/14/2023	01:30 PM	160						
257	4/14/2023	01:45 PM	206						
258	4/14/2023	02:00 PM	208						
259	4/14/2023	02:15 PM	192						
260	4/14/2023	02:30 PM	200						
261	4/14/2023	02:45 PM	213						
262	4/14/2023	03:00 PM	260						
263	4/14/2023	03:15 PM	244						
264	4/14/2023	03:30 PM	266						
265	4/14/2023	03:45 PM	246						
266	4/14/2023	04:00 PM	242						
267	4/14/2023	04:15 PM	203						
268	4/14/2023	04:30 PM	222						
269	4/14/2023	04:45 PM	228						
270	4/14/2023	05:00 PM	236						
271	4/14/2023	05:15 PM	226						
272	4/14/2023	05:30 PM	204						
273	4/14/2023	05:45 PM	199						
274	4/14/2023	06:00 PM	192						
275	4/14/2023	06:15 PM	191						
276	4/14/2023	06:30 PM	172						
277	4/14/2023	06:45 PM	198						
278	4/14/2023	07:00 PM	160						
279	4/14/2023	07:15 PM	165						
280	4/14/2023	07:30 PM	166						
281	4/14/2023	07:45 PM	152						
282	4/14/2023	08:00 PM	132						
283	4/14/2023	08:15 PM	144						
284	4/14/2023	08:30 PM	112						
285	4/14/2023	08:45 PM	98						
286	4/14/2023	09:00 PM	79						
287	4/14/2023	09:15 PM	80						
288	4/14/2023	09:30 PM	80						
289	4/14/2023	09:45 PM	60						
290	4/14/2023	10:00 PM	70						
291	4/14/2023	10:15 PM	58						
292	4/14/2023	10:30 PM	80						
293	4/14/2023	10:45 PM	72						
294	4/14/2023	11:00 PM	70						
295	4/14/2023	11:15 PM	68						
296	4/14/2023	11:30 PM	50						
297	4/14/2023	11:45 PM	40						
298	4/15/2023	12:00 AM	34						
299	4/15/2023	12:15 AM	35						

	A	B	C	D	E	F	G	H	I
300	4/15/2023	12:30 AM	32						
301	4/15/2023	12:45 AM	24						
302	4/15/2023	01:00 AM	20						
303	4/15/2023	01:15 AM	12						
304	4/15/2023	01:30 AM	12						
305	4/15/2023	01:45 AM	22						
306	4/15/2023	02:00 AM	14						
307	4/15/2023	02:15 AM	11						
308	4/15/2023	02:30 AM	6						
309	4/15/2023	02:45 AM	8						
310	4/15/2023	03:00 AM	6						
311	4/15/2023	03:15 AM	6						
312	4/15/2023	03:30 AM	14						
313	4/15/2023	03:45 AM	2						
314	4/15/2023	04:00 AM	2						
315	4/15/2023	04:15 AM	3						
316	4/15/2023	04:30 AM	9						
317	4/15/2023	04:45 AM	4						
318	4/15/2023	05:00 AM	6						
319	4/15/2023	05:15 AM	9						
320	4/15/2023	05:30 AM	12						
321	4/15/2023	05:45 AM	9						
322	4/15/2023	06:00 AM	7						
323	4/15/2023	06:15 AM	8						
324	4/15/2023	06:30 AM	20						
325	4/15/2023	06:45 AM	26						
326	4/15/2023	07:00 AM	41						
327	4/15/2023	07:15 AM	54						
328	4/15/2023	07:30 AM	72						
329	4/15/2023	07:45 AM	51						
330	4/15/2023	08:00 AM	78						
331	4/15/2023	08:15 AM	78						
332	4/15/2023	08:30 AM	96						
333	4/15/2023	08:45 AM	104						
334	4/15/2023	09:00 AM	110						
335	4/15/2023	09:15 AM	130						
336	4/15/2023	09:30 AM	136						
337	4/15/2023	09:45 AM	154						
338	4/15/2023	10:00 AM	140						
339	4/15/2023	10:15 AM	144						
340	4/15/2023	10:30 AM	161						
341	4/15/2023	10:45 AM	154						
342	4/15/2023	11:00 AM	148						
343	4/15/2023	11:15 AM	190						
344	4/15/2023	11:30 AM	187						
345	4/15/2023	11:45 AM	183						
346	4/15/2023	12:00 PM	186						
347	4/15/2023	12:15 PM	171						
348	4/15/2023	12:30 PM	180						
349	4/15/2023	12:45 PM	175						

	A	B	C	D	E	F	G	H	I
350	4/15/2023	01:00 PM	159						
351	4/15/2023	01:15 PM	176						
352	4/15/2023	01:30 PM	153						
353	4/15/2023	01:45 PM	162						
354	4/15/2023	02:00 PM	162						
355	4/15/2023	02:15 PM	128						
356	4/15/2023	02:30 PM	164						
357	4/15/2023	02:45 PM	166						
358	4/15/2023	03:00 PM	166						
359	4/15/2023	03:15 PM	166						
360	4/15/2023	03:30 PM	136						
361	4/15/2023	03:45 PM	148						
362	4/15/2023	04:00 PM	151						
363	4/15/2023	04:15 PM	165						
364	4/15/2023	04:30 PM	175						
365	4/15/2023	04:45 PM	138						
366	4/15/2023	05:00 PM	158						
367	4/15/2023	05:15 PM	162						
368	4/15/2023	05:30 PM	150						
369	4/15/2023	05:45 PM	142						
370	4/15/2023	06:00 PM	154						
371	4/15/2023	06:15 PM	130						
372	4/15/2023	06:30 PM	122						
373	4/15/2023	06:45 PM	136						
374	4/15/2023	07:00 PM	124						
375	4/15/2023	07:15 PM	132						
376	4/15/2023	07:30 PM	104						
377	4/15/2023	07:45 PM	108						
378	4/15/2023	08:00 PM	121						
379	4/15/2023	08:15 PM	86						
380	4/15/2023	08:30 PM	86						
381	4/15/2023	08:45 PM	92						
382	4/15/2023	09:00 PM	70						
383	4/15/2023	09:15 PM	67						
384	4/15/2023	09:30 PM	59						
385	4/15/2023	09:45 PM	61						
386	4/15/2023	10:00 PM	70						
387	4/15/2023	10:15 PM	52						
388	4/15/2023	10:30 PM	44						
389	4/15/2023	10:45 PM	51						
390	4/15/2023	11:00 PM	52						
391	4/15/2023	11:15 PM	40						
392	4/15/2023	11:30 PM	62						
393	4/15/2023	11:45 PM	40						
394	4/16/2023	12:00 AM	62						
395	4/16/2023	12:15 AM	21						
396	4/16/2023	12:30 AM	16						
397	4/16/2023	12:45 AM	20						
398	4/16/2023	01:00 AM	26						
399	4/16/2023	01:15 AM	12						

	A	B	C	D	E	F	G	H	I
400	4/16/2023	01:30 AM	14						
401	4/16/2023	01:45 AM	17						
402	4/16/2023	02:00 AM	9						
403	4/16/2023	02:15 AM	19						
404	4/16/2023	02:30 AM	9						
405	4/16/2023	02:45 AM	11						
406	4/16/2023	03:00 AM	8						
407	4/16/2023	03:15 AM	4						
408	4/16/2023	03:30 AM	8						
409	4/16/2023	03:45 AM	5						
410	4/16/2023	04:00 AM	5						
411	4/16/2023	04:15 AM	5						
412	4/16/2023	04:30 AM	6						
413	4/16/2023	04:45 AM	1						
414	4/16/2023	05:00 AM	7						
415	4/16/2023	05:15 AM	6						
416	4/16/2023	05:30 AM	10						
417	4/16/2023	05:45 AM	12						
418	4/16/2023	06:00 AM	9						
419	4/16/2023	06:15 AM	8						
420	4/16/2023	06:30 AM	11						
421	4/16/2023	06:45 AM	22						
422	4/16/2023	07:00 AM	29						
423	4/16/2023	07:15 AM	35						
424	4/16/2023	07:30 AM	63						
425	4/16/2023	07:45 AM	43						
426	4/16/2023	08:00 AM	61						
427	4/16/2023	08:15 AM	64						
428	4/16/2023	08:30 AM	79						
429	4/16/2023	08:45 AM	76						
430	4/16/2023	09:00 AM	94						
431	4/16/2023	09:15 AM	104						
432	4/16/2023	09:30 AM	128						
433	4/16/2023	09:45 AM	148						
434	4/16/2023	10:00 AM	132						
435	4/16/2023	10:15 AM	147						
436	4/16/2023	10:30 AM	130						
437	4/16/2023	10:45 AM	141						
438	4/16/2023	11:00 AM	138						
439	4/16/2023	11:15 AM	146						
440	4/16/2023	11:30 AM	147						
441	4/16/2023	11:45 AM	173						
442	4/16/2023	12:00 PM	144						
443	4/16/2023	12:15 PM	160						
444	4/16/2023	12:30 PM	176						
445	4/16/2023	12:45 PM	178						
446	4/16/2023	01:00 PM	146						
447	4/16/2023	01:15 PM	166						
448	4/16/2023	01:30 PM	146						
449	4/16/2023	01:45 PM	146						

	A	B	C	D	E	F	G	H	I
450	4/16/2023	02:00 PM	163						
451	4/16/2023	02:15 PM	152						
452	4/16/2023	02:30 PM	146						
453	4/16/2023	02:45 PM	148						
454	4/16/2023	03:00 PM	148						
455	4/16/2023	03:15 PM	148						
456	4/16/2023	03:30 PM	146						
457	4/16/2023	03:45 PM	144						
458	4/16/2023	04:00 PM	142						
459	4/16/2023	04:15 PM	149						
460	4/16/2023	04:30 PM	146						
461	4/16/2023	04:45 PM	129						
462	4/16/2023	05:00 PM	140						
463	4/16/2023	05:15 PM	164						
464	4/16/2023	05:30 PM	125						
465	4/16/2023	05:45 PM	143						
466	4/16/2023	06:00 PM	138						
467	4/16/2023	06:15 PM	124						
468	4/16/2023	06:30 PM	132						
469	4/16/2023	06:45 PM	114						
470	4/16/2023	07:00 PM	100						
471	4/16/2023	07:15 PM	98						
472	4/16/2023	07:30 PM	84						
473	4/16/2023	07:45 PM	97						
474	4/16/2023	08:00 PM	93						
475	4/16/2023	08:15 PM	98						
476	4/16/2023	08:30 PM	88						
477	4/16/2023	08:45 PM	64						
478	4/16/2023	09:00 PM	54						
479	4/16/2023	09:15 PM	46						
480	4/16/2023	09:30 PM	40						
481	4/16/2023	09:45 PM	27						
482	4/16/2023	10:00 PM	37						
483	4/16/2023	10:15 PM	34						
484	4/16/2023	10:30 PM	29						
485	4/16/2023	10:45 PM	23						
486	4/16/2023	11:00 PM	19						
487	4/16/2023	11:15 PM	12						
488	4/16/2023	11:30 PM	15						
489	4/16/2023	11:45 PM	16						
490	4/17/2023	12:00 AM	18						
491	4/17/2023	12:15 AM	8						
492	4/17/2023	12:30 AM	10						
493	4/17/2023	12:45 AM	9						
494	4/17/2023	01:00 AM	11						
495	4/17/2023	01:15 AM	6						
496	4/17/2023	01:30 AM	2						
497	4/17/2023	01:45 AM	4						
498	4/17/2023	02:00 AM	4						
499	4/17/2023	02:15 AM	4						

	A	B	C	D	E	F	G	H	I
500	4/17/2023	02:30 AM	2						
501	4/17/2023	02:45 AM	3						
502	4/17/2023	03:00 AM	4						
503	4/17/2023	03:15 AM	3						
504	4/17/2023	03:30 AM	5						
505	4/17/2023	03:45 AM	4						
506	4/17/2023	04:00 AM	5						
507	4/17/2023	04:15 AM	9						
508	4/17/2023	04:30 AM	8						
509	4/17/2023	04:45 AM	2						
510	4/17/2023	05:00 AM	9						
511	4/17/2023	05:15 AM	10						
512	4/17/2023	05:30 AM	15						
513	4/17/2023	05:45 AM	22						
514	4/17/2023	06:00 AM	12						
515	4/17/2023	06:15 AM	20						
516	4/17/2023	06:30 AM	26						
517	4/17/2023	06:45 AM	58						
518	4/17/2023	07:00 AM	68						
519	4/17/2023	07:15 AM	53						
520	4/17/2023	07:30 AM	68						
521	4/17/2023	07:45 AM	76						
522	4/17/2023	08:00 AM	94						
523	4/17/2023	08:15 AM	80						
524	4/17/2023	08:30 AM	83						
525	4/17/2023	08:45 AM	100						
526	4/17/2023	09:00 AM	83						
527	4/17/2023	09:15 AM	102						
528	4/17/2023	09:30 AM	95						
529	4/17/2023	09:45 AM	106						
530	4/17/2023	10:00 AM	118						
531	4/17/2023	10:15 AM	108						
532	4/17/2023	10:30 AM	100						
533	4/17/2023	10:45 AM	118						
534	4/17/2023	11:00 AM	120						
535	4/17/2023	11:15 AM	125						
536	4/17/2023	11:30 AM	134						
537	4/17/2023	11:45 AM	134						
538	4/17/2023	12:00 PM	168						
539	4/17/2023	12:15 PM	174						
540	4/17/2023	12:30 PM	143						
541	4/17/2023	12:45 PM	175						
542	4/17/2023	01:00 PM	134						
543	4/17/2023	01:15 PM	174						
544	4/17/2023	01:30 PM	138						
545	4/17/2023	01:45 PM	158						
546	4/17/2023	02:00 PM	138						
547	4/17/2023	02:15 PM	146						
548	4/17/2023	02:30 PM	153						
549	4/17/2023	02:45 PM	182						

	A	B	C	D	E	F	G	H	I
550	4/17/2023	03:00 PM	184						
551	4/17/2023	03:15 PM	202						
552	4/17/2023	03:30 PM	210						
553	4/17/2023	03:45 PM	185						
554	4/17/2023	04:00 PM	193						
555	4/17/2023	04:15 PM	198						
556	4/17/2023	04:30 PM	198						
557	4/17/2023	04:45 PM	196						
558	4/17/2023	05:00 PM	222						
559	4/17/2023	05:15 PM	206						
560	4/17/2023	05:30 PM	178						
561	4/17/2023	05:45 PM	149						
562	4/17/2023	06:00 PM	144						
563	4/17/2023	06:15 PM	144						
564	4/17/2023	06:30 PM	137						
565	4/17/2023	06:45 PM	112						
566	4/17/2023	07:00 PM	100						
567	4/17/2023	07:15 PM	86						
568	4/17/2023	07:30 PM	88						
569	4/17/2023	07:45 PM	92						
570	4/17/2023	08:00 PM	76						
571	4/17/2023	08:15 PM	78						
572	4/17/2023	08:30 PM	60						
573	4/17/2023	08:45 PM	57						
574	4/17/2023	09:00 PM	46						
575	4/17/2023	09:15 PM	42						
576	4/17/2023	09:30 PM	42						
577	4/17/2023	09:45 PM	29						
578	4/17/2023	10:00 PM	40						
579	4/17/2023	10:15 PM	32						
580	4/17/2023	10:30 PM	22						
581	4/17/2023	10:45 PM	29						
582	4/17/2023	11:00 PM	24						
583	4/17/2023	11:15 PM	14						
584	4/17/2023	11:30 PM	23						
585	4/17/2023	11:45 PM	18						
586	4/18/2023	12:00 AM	13						
587	4/18/2023	12:15 AM	9						
588	4/18/2023	12:30 AM	3						
589	4/18/2023	12:45 AM	9						
590	4/18/2023	01:00 AM	8						
591	4/18/2023	01:15 AM	3						
592	4/18/2023	01:30 AM	11						
593	4/18/2023	01:45 AM	5						
594	4/18/2023	02:00 AM	7						
595	4/18/2023	02:15 AM	2						
596	4/18/2023	02:30 AM	4						
597	4/18/2023	02:45 AM	2						
598	4/18/2023	03:00 AM	11						
599	4/18/2023	03:15 AM	3						

	A	B	C	D	E	F	G	H	I
600	4/18/2023	03:30 AM	2						
601	4/18/2023	03:45 AM	4						
602	4/18/2023	04:00 AM	12						
603	4/18/2023	04:15 AM	10						
604	4/18/2023	04:30 AM	13						
605	4/18/2023	04:45 AM	7						
606	4/18/2023	05:00 AM	13						
607	4/18/2023	05:15 AM	20						
608	4/18/2023	05:30 AM	19						
609	4/18/2023	05:45 AM	18						
610	4/18/2023	06:00 AM	23						
611	4/18/2023	06:15 AM	29						
612	4/18/2023	06:30 AM	36						
613	4/18/2023	06:45 AM	72						
614	4/18/2023	07:00 AM	62						
615	4/18/2023	07:15 AM	63						
616	4/18/2023	07:30 AM	76						
617	4/18/2023	07:45 AM	99						
618	4/18/2023	08:00 AM	100						
619	4/18/2023	08:15 AM	77						
620	4/18/2023	08:30 AM	76						
621	4/18/2023	08:45 AM	100						
622	4/18/2023	09:00 AM	91						
623	4/18/2023	09:15 AM	98						
624	4/18/2023	09:30 AM	80						
625	4/18/2023	09:45 AM	100						
626	4/18/2023	10:00 AM	109						
627	4/18/2023	10:15 AM	101						
628	4/18/2023	10:30 AM	124						
629	4/18/2023	10:45 AM	141						
630	4/18/2023	11:00 AM	128						
631	4/18/2023	11:15 AM	126						
632	4/18/2023	11:30 AM	128						
633	4/18/2023	11:45 AM	134						
634	4/18/2023	12:00 PM	152						
635	4/18/2023	12:15 PM	160						
636	4/18/2023	12:30 PM	148						
637	4/18/2023	12:45 PM	149						
638	4/18/2023	01:00 PM	148						
639	4/18/2023	01:15 PM	154						
640	4/18/2023	01:30 PM	139						
641	4/18/2023	01:45 PM	140						
642	4/18/2023	02:00 PM	146						
643	4/18/2023	02:15 PM	148						
644	4/18/2023	02:30 PM	169						
645	4/18/2023	02:45 PM	156						
646	4/18/2023	03:00 PM	180						
647	4/18/2023	03:15 PM	186						
648	4/18/2023	03:30 PM	186						
649	4/18/2023	03:45 PM	202						

	A	B	C	D	E	F	G	H	I
650	4/18/2023	04:00 PM	164						
651	4/18/2023	04:15 PM	203						
652	4/18/2023	04:30 PM	202						
653	4/18/2023	04:45 PM	195						
654	4/18/2023	05:00 PM	217						
655	4/18/2023	05:15 PM	180						
656	4/18/2023	05:30 PM	173						
657	4/18/2023	05:45 PM	158						
658	4/18/2023	06:00 PM	148						
659	4/18/2023	06:15 PM	136						
660	4/18/2023	06:30 PM	118						
661	4/18/2023	06:45 PM	122						
662	4/18/2023	07:00 PM	136						
663	4/18/2023	07:15 PM	132						
664	4/18/2023	07:30 PM	106						
665	4/18/2023	07:45 PM	98						
666	4/18/2023	08:00 PM	78						
667	4/18/2023	08:15 PM	84						
668	4/18/2023	08:30 PM	68						
669	4/18/2023	08:45 PM	69						
670	4/18/2023	09:00 PM	70						
671	4/18/2023	09:15 PM	48						
672	4/18/2023	09:30 PM	47						
673	4/18/2023	09:45 PM	39						
674	4/18/2023	10:00 PM	36						
675	4/18/2023	10:15 PM	27						
676	4/18/2023	10:30 PM	28						
677	4/18/2023	10:45 PM	41						
678	4/18/2023	11:00 PM	32						
679	4/18/2023	11:15 PM	16						
680	4/18/2023	11:30 PM	20						
681	4/18/2023	11:45 PM	11						
682	4/19/2023	12:00 AM	18						
683	4/19/2023	12:15 AM	13						
684	4/19/2023	12:30 AM	13						
685	4/19/2023	12:45 AM	5						
686	4/19/2023	01:00 AM	10						
687	4/19/2023	01:15 AM	8						
688	4/19/2023	01:30 AM	5						
689	4/19/2023	01:45 AM	2						
690	4/19/2023	02:00 AM	7						
691	4/19/2023	02:15 AM	5						
692	4/19/2023	02:30 AM	1						
693	4/19/2023	02:45 AM	4						
694	4/19/2023	03:00 AM	6						
695	4/19/2023	03:15 AM	2						
696	4/19/2023	03:30 AM	4						
697	4/19/2023	03:45 AM	7						
698	4/19/2023	04:00 AM	4						
699	4/19/2023	04:15 AM	8						

	A	B	C	D	E	F	G	H	I
700	4/19/2023	04:30 AM	13						
701	4/19/2023	04:45 AM	18						
702	4/19/2023	05:00 AM	13						
703	4/19/2023	05:15 AM	7						
704	4/19/2023	05:30 AM	23						
705	4/19/2023	05:45 AM	19						
706	4/19/2023	06:00 AM	19						
707	4/19/2023	06:15 AM	30						
708	4/19/2023	06:30 AM	38						
709	4/19/2023	06:45 AM	70						
710	4/19/2023	07:00 AM	74						
711	4/19/2023	07:15 AM	57						
712	4/19/2023	07:30 AM	63						
713	4/19/2023	07:45 AM	83						
714	4/19/2023	08:00 AM	84						
715	4/19/2023	08:15 AM	90						
716	4/19/2023	08:30 AM	88						
717	4/19/2023	08:45 AM	86						
718	4/19/2023	09:00 AM	81						
719	4/19/2023	09:15 AM	114						
720	4/19/2023	09:30 AM	84						
721	4/19/2023	09:45 AM	112						
722	4/19/2023	10:00 AM	113						
723	4/19/2023	10:15 AM	89						
724	4/19/2023	10:30 AM	136						
725	4/19/2023	10:45 AM	124						
726	4/19/2023	11:00 AM	128						
727	4/19/2023	11:15 AM	150						
728	4/19/2023	11:30 AM	134						
729	4/19/2023	11:45 AM	146						
730	4/19/2023	12:00 PM	150						
731	4/19/2023	12:15 PM	160						
732	4/19/2023	12:30 PM	139						
733	4/19/2023	12:45 PM	160						
734	4/19/2023	01:00 PM	135						
735	4/19/2023	01:15 PM	154						
736	4/19/2023	01:30 PM	152						
737	4/19/2023	01:45 PM	156						
738	4/19/2023	02:00 PM	164						
739	4/19/2023	02:15 PM	162						
740	4/19/2023	02:30 PM	179						
741	4/19/2023	02:45 PM	170						
742	4/19/2023	03:00 PM	184						
743	4/19/2023	03:15 PM	199						
744	4/19/2023	03:30 PM	170						
745	4/19/2023	03:45 PM	192						
746	4/19/2023	04:00 PM	202						
747	4/19/2023	04:15 PM	206						
748	4/19/2023	04:30 PM	200						
749	4/19/2023	04:45 PM	208						

	A	B	C	D	E	F	G	H	I
750	4/19/2023	05:00 PM	186						
751	4/19/2023	05:15 PM	228						
752	4/19/2023	05:30 PM	212						
753	4/19/2023	05:45 PM	172						
754	4/19/2023	06:00 PM	176						
755	4/19/2023	06:15 PM	156						
756	4/19/2023	06:30 PM	123						
757	4/19/2023	06:45 PM	128						
758	4/19/2023	07:00 PM	125						
759	4/19/2023	07:15 PM	120						
760	4/19/2023	07:30 PM	110						
761	4/19/2023	07:45 PM	110						
762	4/19/2023	08:00 PM	110						
763	4/19/2023	08:15 PM	96						
764	4/19/2023	08:30 PM	73						
765	4/19/2023	08:45 PM	77						
766	4/19/2023	09:00 PM	51						
767	4/19/2023	09:15 PM	58						
768	4/19/2023	09:30 PM	42						
769	4/19/2023	09:45 PM	41						
770	4/19/2023	10:00 PM	45						
771	4/19/2023	10:15 PM	34						
772	4/19/2023	10:30 PM	26						
773	4/19/2023	10:45 PM	29						
774	4/19/2023	11:00 PM	23						
775	4/19/2023	11:15 PM	14						
776	4/19/2023	11:30 PM	17						
777	4/19/2023	11:45 PM	26						
778	4/20/2023	12:00 AM	22						
779	4/20/2023	12:15 AM	11						
780	4/20/2023	12:30 AM	5						
781	4/20/2023	12:45 AM	10						
782	4/20/2023	01:00 AM	12						
783	4/20/2023	01:15 AM	5						
784	4/20/2023	01:30 AM	5						
785	4/20/2023	01:45 AM	3						
786	4/20/2023	02:00 AM	1						
787	4/20/2023	02:15 AM	3						
788	4/20/2023	02:30 AM	8						
789	4/20/2023	02:45 AM	1						
790	4/20/2023	03:00 AM	4						
791	4/20/2023	03:15 AM	2						
792	4/20/2023	03:30 AM	2						
793	4/20/2023	03:45 AM	9						
794	4/20/2023	04:00 AM	5						
795	4/20/2023	04:15 AM	9						
796	4/20/2023	04:30 AM	9						
797	4/20/2023	04:45 AM	4						
798	4/20/2023	05:00 AM	12						
799	4/20/2023	05:15 AM	13						

	A	B	C	D	E	F	G	H	I
800	4/20/2023	05:30 AM	21						
801	4/20/2023	05:45 AM	22						
802	4/20/2023	06:00 AM	22						
803	4/20/2023	06:15 AM	30						
804	4/20/2023	06:30 AM	44						
805	4/20/2023	06:45 AM	56						
806	4/20/2023	07:00 AM	86						
807	4/20/2023	07:15 AM	76						
808	4/20/2023	07:30 AM	86						
809	4/20/2023	07:45 AM	94						
810	4/20/2023	08:00 AM	87						
811	4/20/2023	08:15 AM	83						
812	4/20/2023	08:30 AM	79						
813	4/20/2023	08:45 AM	94						
814	4/20/2023	09:00 AM	114						
815	4/20/2023	09:15 AM	89						
816	4/20/2023	09:30 AM	106						
817	4/20/2023	09:45 AM	124						
818	4/20/2023	10:00 AM	116						
819	4/20/2023	10:15 AM	110						
820	4/20/2023	10:30 AM	138						
821	4/20/2023	10:45 AM	111						
822	4/20/2023	11:00 AM	121						
823	4/20/2023	11:15 AM	149						
824	4/20/2023	11:30 AM	164						
825	4/20/2023	11:45 AM	188						
826	4/20/2023	12:00 PM	174						
827	4/20/2023	12:15 PM	176						
828	4/20/2023	12:30 PM	173						
829	4/20/2023	12:45 PM	174						
830	4/20/2023	01:00 PM	156						
831	4/20/2023	01:15 PM	194						
832	4/20/2023	01:30 PM	175						
833	4/20/2023	01:45 PM	168						
834	4/20/2023	02:00 PM	151						
835	4/20/2023	02:15 PM	171						
836	4/20/2023	02:30 PM	151						
837	4/20/2023	02:45 PM	176						
838	4/20/2023	03:00 PM	178						
839	4/20/2023	03:15 PM	198						
840	4/20/2023	03:30 PM	205						
841	4/20/2023	03:45 PM	214						
842	4/20/2023	04:00 PM	202						
843	4/20/2023	04:15 PM	216						
844	4/20/2023	04:30 PM	206						
845	4/20/2023	04:45 PM	216						
846	4/20/2023	05:00 PM	200						
847	4/20/2023	05:15 PM	222						
848	4/20/2023	05:30 PM	184						
849	4/20/2023	05:45 PM	178						

	A	B	C	D	E	F	G	H	I
850	4/20/2023	06:00 PM	160						
851	4/20/2023	06:15 PM	160						
852	4/20/2023	06:30 PM	154						
853	4/20/2023	06:45 PM	137						
854	4/20/2023	07:00 PM	143						
855	4/20/2023	07:15 PM	162						
856	4/20/2023	07:30 PM	132						
857	4/20/2023	07:45 PM	153						
858	4/20/2023	08:00 PM	110						
859	4/20/2023	08:15 PM	107						
860	4/20/2023	08:30 PM	87						
861	4/20/2023	08:45 PM	80						
862	4/20/2023	09:00 PM	84						
863	4/20/2023	09:15 PM	65						
864	4/20/2023	09:30 PM	58						
865	4/20/2023	09:45 PM	55						
866	4/20/2023	10:00 PM	38						
867	4/20/2023	10:15 PM	37						
868	4/20/2023	10:30 PM	34						
869	4/20/2023	10:45 PM	22						
870	4/20/2023	11:00 PM	37						
871	4/20/2023	11:15 PM	27						
872	4/20/2023	11:30 PM	25						
873	4/20/2023	11:45 PM	27						

	A	B	C	D	E	F	G	H	I
1									
2	File Name: C:\Users\barri\OneDrive\Documents\TDB\WSP\SYRACUSE\DATA\BATCH 6\DONE\ATR 1370.tf2								
3	Start Date: 4/14/2023								
4	Start Time: 12:00:00 AM								
5	Location 1: SB US 11								
6	Location 2: at W Taft Rd								
7									
8									
9	Date	Time	SB						
10	4/14/2023	12:00 AM	10						
11	4/14/2023	12:15 AM	2						
12	4/14/2023	12:30 AM	6						
13	4/14/2023	12:45 AM	5						
14	4/14/2023	01:00 AM	0						
15	4/14/2023	01:15 AM	6						
16	4/14/2023	01:30 AM	7						
17	4/14/2023	01:45 AM	1						
18	4/14/2023	02:00 AM	10						
19	4/14/2023	02:15 AM	5						
20	4/14/2023	02:30 AM	9						
21	4/14/2023	02:45 AM	7						
22	4/14/2023	03:00 AM	8						
23	4/14/2023	03:15 AM	6						
24	4/14/2023	03:30 AM	4						
25	4/14/2023	03:45 AM	15						
26	4/14/2023	04:00 AM	18						
27	4/14/2023	04:15 AM	17						
28	4/14/2023	04:30 AM	25						
29	4/14/2023	04:45 AM	32						
30	4/14/2023	05:00 AM	38						
31	4/14/2023	05:15 AM	39						
32	4/14/2023	05:30 AM	68						
33	4/14/2023	05:45 AM	67						
34	4/14/2023	06:00 AM	90						
35	4/14/2023	06:15 AM	92						
36	4/14/2023	06:30 AM	111						
37	4/14/2023	06:45 AM	120						
38	4/14/2023	07:00 AM	90						
39	4/14/2023	07:15 AM	82						
40	4/14/2023	07:30 AM	80						
41	4/14/2023	07:45 AM	86						
42	4/14/2023	08:00 AM	96						
43	4/14/2023	08:15 AM	70						
44	4/14/2023	08:30 AM	88						
45	4/14/2023	08:45 AM	62						
46	4/14/2023	09:00 AM	62						
47	4/14/2023	09:15 AM	46						
48	4/14/2023	09:30 AM	48						
49	4/14/2023	09:45 AM	47						

	A	B	C	D	E	F	G	H	I
50	4/14/2023	10:00 AM	46						
51	4/14/2023	10:15 AM	47						
52	4/14/2023	10:30 AM	50						
53	4/14/2023	10:45 AM	75						
54	4/14/2023	11:00 AM	65						
55	4/14/2023	11:15 AM	68						
56	4/14/2023	11:30 AM	62						
57	4/14/2023	11:45 AM	54						
58	4/14/2023	12:00 PM	64						
59	4/14/2023	12:15 PM	48						
60	4/14/2023	12:30 PM	48						
61	4/14/2023	12:45 PM	50						
62	4/14/2023	01:00 PM	76						
63	4/14/2023	01:15 PM	48						
64	4/14/2023	01:30 PM	53						
65	4/14/2023	01:45 PM	46						
66	4/14/2023	02:00 PM	54						
67	4/14/2023	02:15 PM	72						
68	4/14/2023	02:30 PM	49						
69	4/14/2023	02:45 PM	82						
70	4/14/2023	03:00 PM	70						
71	4/14/2023	03:15 PM	55						
72	4/14/2023	03:30 PM	69						
73	4/14/2023	03:45 PM	64						
74	4/14/2023	04:00 PM	70						
75	4/14/2023	04:15 PM	81						
76	4/14/2023	04:30 PM	65						
77	4/14/2023	04:45 PM	76						
78	4/14/2023	05:00 PM	74						
79	4/14/2023	05:15 PM	82						
80	4/14/2023	05:30 PM	78						
81	4/14/2023	05:45 PM	85						
82	4/14/2023	06:00 PM	92						
83	4/14/2023	06:15 PM	108						
84	4/14/2023	06:30 PM	110						
85	4/14/2023	06:45 PM	110						
86	4/14/2023	07:00 PM	112						
87	4/14/2023	07:15 PM	102						
88	4/14/2023	07:30 PM	116						
89	4/14/2023	07:45 PM	102						
90	4/14/2023	08:00 PM	96						
91	4/14/2023	08:15 PM	106						
92	4/14/2023	08:30 PM	74						
93	4/14/2023	08:45 PM	56						
94	4/14/2023	09:00 PM	67						
95	4/14/2023	09:15 PM	42						
96	4/14/2023	09:30 PM	44						
97	4/14/2023	09:45 PM	22						
98	4/14/2023	10:00 PM	30						
99	4/14/2023	10:15 PM	28						

	A	B	C	D	E	F	G	H	I
100	4/14/2023	10:30 PM	29						
101	4/14/2023	10:45 PM	16						
102	4/14/2023	11:00 PM	22						
103	4/14/2023	11:15 PM	12						
104	4/14/2023	11:30 PM	16						
105	4/14/2023	11:45 PM	16						
106	4/15/2023	12:00 AM	11						
107	4/15/2023	12:15 AM	5						
108	4/15/2023	12:30 AM	8						
109	4/15/2023	12:45 AM	14						
110	4/15/2023	01:00 AM	5						
111	4/15/2023	01:15 AM	8						
112	4/15/2023	01:30 AM	9						
113	4/15/2023	01:45 AM	7						
114	4/15/2023	02:00 AM	7						
115	4/15/2023	02:15 AM	5						
116	4/15/2023	02:30 AM	4						
117	4/15/2023	02:45 AM	5						
118	4/15/2023	03:00 AM	6						
119	4/15/2023	03:15 AM	6						
120	4/15/2023	03:30 AM	6						
121	4/15/2023	03:45 AM	3						
122	4/15/2023	04:00 AM	8						
123	4/15/2023	04:15 AM	7						
124	4/15/2023	04:30 AM	13						
125	4/15/2023	04:45 AM	10						
126	4/15/2023	05:00 AM	22						
127	4/15/2023	05:15 AM	20						
128	4/15/2023	05:30 AM	26						
129	4/15/2023	05:45 AM	27						
130	4/15/2023	06:00 AM	38						
131	4/15/2023	06:15 AM	42						
132	4/15/2023	06:30 AM	45						
133	4/15/2023	06:45 AM	60						
134	4/15/2023	07:00 AM	60						
135	4/15/2023	07:15 AM	56						
136	4/15/2023	07:30 AM	70						
137	4/15/2023	07:45 AM	74						
138	4/15/2023	08:00 AM	56						
139	4/15/2023	08:15 AM	63						
140	4/15/2023	08:30 AM	58						
141	4/15/2023	08:45 AM	60						
142	4/15/2023	09:00 AM	40						
143	4/15/2023	09:15 AM	51						
144	4/15/2023	09:30 AM	62						
145	4/15/2023	09:45 AM	50						
146	4/15/2023	10:00 AM	56						
147	4/15/2023	10:15 AM	48						
148	4/15/2023	10:30 AM	58						
149	4/15/2023	10:45 AM	59						

	A	B	C	D	E	F	G	H	I
150	4/15/2023	11:00 AM	68						
151	4/15/2023	11:15 AM	56						
152	4/15/2023	11:30 AM	48						
153	4/15/2023	11:45 AM	48						
154	4/15/2023	12:00 PM	53						
155	4/15/2023	12:15 PM	46						
156	4/15/2023	12:30 PM	40						
157	4/15/2023	12:45 PM	61						
158	4/15/2023	01:00 PM	40						
159	4/15/2023	01:15 PM	36						
160	4/15/2023	01:30 PM	38						
161	4/15/2023	01:45 PM	58						
162	4/15/2023	02:00 PM	58						
163	4/15/2023	02:15 PM	50						
164	4/15/2023	02:30 PM	44						
165	4/15/2023	02:45 PM	58						
166	4/15/2023	03:00 PM	42						
167	4/15/2023	03:15 PM	52						
168	4/15/2023	03:30 PM	50						
169	4/15/2023	03:45 PM	75						
170	4/15/2023	04:00 PM	60						
171	4/15/2023	04:15 PM	75						
172	4/15/2023	04:30 PM	48						
173	4/15/2023	04:45 PM	74						
174	4/15/2023	05:00 PM	64						
175	4/15/2023	05:15 PM	53						
176	4/15/2023	05:30 PM	58						
177	4/15/2023	05:45 PM	62						
178	4/15/2023	06:00 PM	69						
179	4/15/2023	06:15 PM	77						
180	4/15/2023	06:30 PM	72						
181	4/15/2023	06:45 PM	87						
182	4/15/2023	07:00 PM	73						
183	4/15/2023	07:15 PM	85						
184	4/15/2023	07:30 PM	100						
185	4/15/2023	07:45 PM	90						
186	4/15/2023	08:00 PM	82						
187	4/15/2023	08:15 PM	66						
188	4/15/2023	08:30 PM	46						
189	4/15/2023	08:45 PM	66						
190	4/15/2023	09:00 PM	46						
191	4/15/2023	09:15 PM	59						
192	4/15/2023	09:30 PM	48						
193	4/15/2023	09:45 PM	44						
194	4/15/2023	10:00 PM	32						
195	4/15/2023	10:15 PM	35						
196	4/15/2023	10:30 PM	24						
197	4/15/2023	10:45 PM	21						
198	4/15/2023	11:00 PM	12						
199	4/15/2023	11:15 PM	13						

	A	B	C	D	E	F	G	H	I
200	4/15/2023	11:30 PM	10						
201	4/15/2023	11:45 PM	14						
202	4/16/2023	12:00 AM	8						
203	4/16/2023	12:15 AM	7						
204	4/16/2023	12:30 AM	14						
205	4/16/2023	12:45 AM	6						
206	4/16/2023	01:00 AM	14						
207	4/16/2023	01:15 AM	3						
208	4/16/2023	01:30 AM	4						
209	4/16/2023	01:45 AM	4						
210	4/16/2023	02:00 AM	4						
211	4/16/2023	02:15 AM	3						
212	4/16/2023	02:30 AM	2						
213	4/16/2023	02:45 AM	4						
214	4/16/2023	03:00 AM	4						
215	4/16/2023	03:15 AM	6						
216	4/16/2023	03:30 AM	5						
217	4/16/2023	03:45 AM	6						
218	4/16/2023	04:00 AM	3						
219	4/16/2023	04:15 AM	6						
220	4/16/2023	04:30 AM	13						
221	4/16/2023	04:45 AM	11						
222	4/16/2023	05:00 AM	6						
223	4/16/2023	05:15 AM	14						
224	4/16/2023	05:30 AM	14						
225	4/16/2023	05:45 AM	15						
226	4/16/2023	06:00 AM	21						
227	4/16/2023	06:15 AM	22						
228	4/16/2023	06:30 AM	34						
229	4/16/2023	06:45 AM	34						
230	4/16/2023	07:00 AM	38						
231	4/16/2023	07:15 AM	34						
232	4/16/2023	07:30 AM	50						
233	4/16/2023	07:45 AM	54						
234	4/16/2023	08:00 AM	48						
235	4/16/2023	08:15 AM	51						
236	4/16/2023	08:30 AM	35						
237	4/16/2023	08:45 AM	44						
238	4/16/2023	09:00 AM	45						
239	4/16/2023	09:15 AM	42						
240	4/16/2023	09:30 AM	44						
241	4/16/2023	09:45 AM	31						
242	4/16/2023	10:00 AM	62						
243	4/16/2023	10:15 AM	55						
244	4/16/2023	10:30 AM	74						
245	4/16/2023	10:45 AM	73						
246	4/16/2023	11:00 AM	51						
247	4/16/2023	11:15 AM	52						
248	4/16/2023	11:30 AM	59						
249	4/16/2023	11:45 AM	46						

	A	B	C	D	E	F	G	H	I
250	4/16/2023	12:00 PM	51						
251	4/16/2023	12:15 PM	44						
252	4/16/2023	12:30 PM	45						
253	4/16/2023	12:45 PM	52						
254	4/16/2023	01:00 PM	53						
255	4/16/2023	01:15 PM	47						
256	4/16/2023	01:30 PM	53						
257	4/16/2023	01:45 PM	45						
258	4/16/2023	02:00 PM	56						
259	4/16/2023	02:15 PM	50						
260	4/16/2023	02:30 PM	68						
261	4/16/2023	02:45 PM	52						
262	4/16/2023	03:00 PM	49						
263	4/16/2023	03:15 PM	56						
264	4/16/2023	03:30 PM	48						
265	4/16/2023	03:45 PM	52						
266	4/16/2023	04:00 PM	57						
267	4/16/2023	04:15 PM	50						
268	4/16/2023	04:30 PM	56						
269	4/16/2023	04:45 PM	56						
270	4/16/2023	05:00 PM	49						
271	4/16/2023	05:15 PM	58						
272	4/16/2023	05:30 PM	42						
273	4/16/2023	05:45 PM	54						
274	4/16/2023	06:00 PM	44						
275	4/16/2023	06:15 PM	40						
276	4/16/2023	06:30 PM	54						
277	4/16/2023	06:45 PM	56						
278	4/16/2023	07:00 PM	54						
279	4/16/2023	07:15 PM	74						
280	4/16/2023	07:30 PM	70						
281	4/16/2023	07:45 PM	52						
282	4/16/2023	08:00 PM	49						
283	4/16/2023	08:15 PM	46						
284	4/16/2023	08:30 PM	31						
285	4/16/2023	08:45 PM	28						
286	4/16/2023	09:00 PM	29						
287	4/16/2023	09:15 PM	23						
288	4/16/2023	09:30 PM	22						
289	4/16/2023	09:45 PM	24						
290	4/16/2023	10:00 PM	14						
291	4/16/2023	10:15 PM	17						
292	4/16/2023	10:30 PM	5						
293	4/16/2023	10:45 PM	8						
294	4/16/2023	11:00 PM	14						
295	4/16/2023	11:15 PM	10						
296	4/16/2023	11:30 PM	6						
297	4/16/2023	11:45 PM	6						
298	4/17/2023	12:00 AM	6						
299	4/17/2023	12:15 AM	4						

	A	B	C	D	E	F	G	H	I
300	4/17/2023	12:30 AM	5						
301	4/17/2023	12:45 AM	6						
302	4/17/2023	01:00 AM	5						
303	4/17/2023	01:15 AM	3						
304	4/17/2023	01:30 AM	3						
305	4/17/2023	01:45 AM	0						
306	4/17/2023	02:00 AM	4						
307	4/17/2023	02:15 AM	3						
308	4/17/2023	02:30 AM	9						
309	4/17/2023	02:45 AM	6						
310	4/17/2023	03:00 AM	8						
311	4/17/2023	03:15 AM	5						
312	4/17/2023	03:30 AM	6						
313	4/17/2023	03:45 AM	6						
314	4/17/2023	04:00 AM	10						
315	4/17/2023	04:15 AM	17						
316	4/17/2023	04:30 AM	23						
317	4/17/2023	04:45 AM	41						
318	4/17/2023	05:00 AM	34						
319	4/17/2023	05:15 AM	61						
320	4/17/2023	05:30 AM	61						
321	4/17/2023	05:45 AM	70						
322	4/17/2023	06:00 AM	76						
323	4/17/2023	06:15 AM	76						
324	4/17/2023	06:30 AM	97						
325	4/17/2023	06:45 AM	120						
326	4/17/2023	07:00 AM	80						
327	4/17/2023	07:15 AM	76						
328	4/17/2023	07:30 AM	88						
329	4/17/2023	07:45 AM	72						
330	4/17/2023	08:00 AM	106						
331	4/17/2023	08:15 AM	92						
332	4/17/2023	08:30 AM	102						
333	4/17/2023	08:45 AM	84						
334	4/17/2023	09:00 AM	98						
335	4/17/2023	09:15 AM	86						
336	4/17/2023	09:30 AM	88						
337	4/17/2023	09:45 AM	92						
338	4/17/2023	10:00 AM	112						
339	4/17/2023	10:15 AM	112						
340	4/17/2023	10:30 AM	128						
341	4/17/2023	10:45 AM	130						
342	4/17/2023	11:00 AM	123						
343	4/17/2023	11:15 AM	114						
344	4/17/2023	11:30 AM	122						
345	4/17/2023	11:45 AM	124						
346	4/17/2023	12:00 PM	126						
347	4/17/2023	12:15 PM	120						
348	4/17/2023	12:30 PM	100						
349	4/17/2023	12:45 PM	103						

	A	B	C	D	E	F	G	H	I
350	4/17/2023	01:00 PM	112						
351	4/17/2023	01:15 PM	96						
352	4/17/2023	01:30 PM	122						
353	4/17/2023	01:45 PM	116						
354	4/17/2023	02:00 PM	122						
355	4/17/2023	02:15 PM	122						
356	4/17/2023	02:30 PM	122						
357	4/17/2023	02:45 PM	120						
358	4/17/2023	03:00 PM	119						
359	4/17/2023	03:15 PM	128						
360	4/17/2023	03:30 PM	120						
361	4/17/2023	03:45 PM	128						
362	4/17/2023	04:00 PM	116						
363	4/17/2023	04:15 PM	126						
364	4/17/2023	04:30 PM	126						
365	4/17/2023	04:45 PM	112						
366	4/17/2023	05:00 PM	110						
367	4/17/2023	05:15 PM	110						
368	4/17/2023	05:30 PM	114						
369	4/17/2023	05:45 PM	98						
370	4/17/2023	06:00 PM	94						
371	4/17/2023	06:15 PM	98						
372	4/17/2023	06:30 PM	94						
373	4/17/2023	06:45 PM	68						
374	4/17/2023	07:00 PM	84						
375	4/17/2023	07:15 PM	57						
376	4/17/2023	07:30 PM	50						
377	4/17/2023	07:45 PM	76						
378	4/17/2023	08:00 PM	44						
379	4/17/2023	08:15 PM	42						
380	4/17/2023	08:30 PM	35						
381	4/17/2023	08:45 PM	38						
382	4/17/2023	09:00 PM	32						
383	4/17/2023	09:15 PM	24						
384	4/17/2023	09:30 PM	26						
385	4/17/2023	09:45 PM	23						
386	4/17/2023	10:00 PM	22						
387	4/17/2023	10:15 PM	16						
388	4/17/2023	10:30 PM	13						
389	4/17/2023	10:45 PM	7						
390	4/17/2023	11:00 PM	12						
391	4/17/2023	11:15 PM	12						
392	4/17/2023	11:30 PM	9						
393	4/17/2023	11:45 PM	3						
394	4/18/2023	12:00 AM	1						
395	4/18/2023	12:15 AM	3						
396	4/18/2023	12:30 AM	6						
397	4/18/2023	12:45 AM	2						
398	4/18/2023	01:00 AM	8						
399	4/18/2023	01:15 AM	4						

	A	B	C	D	E	F	G	H	I
400	4/18/2023	01:30 AM	7						
401	4/18/2023	01:45 AM	2						
402	4/18/2023	02:00 AM	6						
403	4/18/2023	02:15 AM	5						
404	4/18/2023	02:30 AM	4						
405	4/18/2023	02:45 AM	5						
406	4/18/2023	03:00 AM	4						
407	4/18/2023	03:15 AM	7						
408	4/18/2023	03:30 AM	10						
409	4/18/2023	03:45 AM	11						
410	4/18/2023	04:00 AM	16						
411	4/18/2023	04:15 AM	19						
412	4/18/2023	04:30 AM	22						
413	4/18/2023	04:45 AM	40						
414	4/18/2023	05:00 AM	46						
415	4/18/2023	05:15 AM	54						
416	4/18/2023	05:30 AM	70						
417	4/18/2023	05:45 AM	78						
418	4/18/2023	06:00 AM	62						
419	4/18/2023	06:15 AM	96						
420	4/18/2023	06:30 AM	106						
421	4/18/2023	06:45 AM	122						
422	4/18/2023	07:00 AM	88						
423	4/18/2023	07:15 AM	71						
424	4/18/2023	07:30 AM	84						
425	4/18/2023	07:45 AM	114						
426	4/18/2023	08:00 AM	102						
427	4/18/2023	08:15 AM	90						
428	4/18/2023	08:30 AM	98						
429	4/18/2023	08:45 AM	114						
430	4/18/2023	09:00 AM	104						
431	4/18/2023	09:15 AM	101						
432	4/18/2023	09:30 AM	122						
433	4/18/2023	09:45 AM	112						
434	4/18/2023	10:00 AM	119						
435	4/18/2023	10:15 AM	132						
436	4/18/2023	10:30 AM	136						
437	4/18/2023	10:45 AM	129						
438	4/18/2023	11:00 AM	140						
439	4/18/2023	11:15 AM	146						
440	4/18/2023	11:30 AM	144						
441	4/18/2023	11:45 AM	126						
442	4/18/2023	12:00 PM	147						
443	4/18/2023	12:15 PM	144						
444	4/18/2023	12:30 PM	112						
445	4/18/2023	12:45 PM	143						
446	4/18/2023	01:00 PM	128						
447	4/18/2023	01:15 PM	114						
448	4/18/2023	01:30 PM	128						
449	4/18/2023	01:45 PM	148						

	A	B	C	D	E	F	G	H	I
450	4/18/2023	02:00 PM	146						
451	4/18/2023	02:15 PM	128						
452	4/18/2023	02:30 PM	134						
453	4/18/2023	02:45 PM	128						
454	4/18/2023	03:00 PM	108						
455	4/18/2023	03:15 PM	122						
456	4/18/2023	03:30 PM	156						
457	4/18/2023	03:45 PM	148						
458	4/18/2023	04:00 PM	130						
459	4/18/2023	04:15 PM	140						
460	4/18/2023	04:30 PM	130						
461	4/18/2023	04:45 PM	141						
462	4/18/2023	05:00 PM	119						
463	4/18/2023	05:15 PM	116						
464	4/18/2023	05:30 PM	115						
465	4/18/2023	05:45 PM	102						
466	4/18/2023	06:00 PM	118						
467	4/18/2023	06:15 PM	87						
468	4/18/2023	06:30 PM	96						
469	4/18/2023	06:45 PM	69						
470	4/18/2023	07:00 PM	77						
471	4/18/2023	07:15 PM	84						
472	4/18/2023	07:30 PM	63						
473	4/18/2023	07:45 PM	57						
474	4/18/2023	08:00 PM	66						
475	4/18/2023	08:15 PM	50						
476	4/18/2023	08:30 PM	42						
477	4/18/2023	08:45 PM	36						
478	4/18/2023	09:00 PM	32						
479	4/18/2023	09:15 PM	31						
480	4/18/2023	09:30 PM	25						
481	4/18/2023	09:45 PM	21						
482	4/18/2023	10:00 PM	22						
483	4/18/2023	10:15 PM	14						
484	4/18/2023	10:30 PM	20						
485	4/18/2023	10:45 PM	9						
486	4/18/2023	11:00 PM	14						
487	4/18/2023	11:15 PM	10						
488	4/18/2023	11:30 PM	8						
489	4/18/2023	11:45 PM	6						
490	4/19/2023	12:00 AM	5						
491	4/19/2023	12:15 AM	10						
492	4/19/2023	12:30 AM	4						
493	4/19/2023	12:45 AM	5						
494	4/19/2023	01:00 AM	2						
495	4/19/2023	01:15 AM	1						
496	4/19/2023	01:30 AM	10						
497	4/19/2023	01:45 AM	1						
498	4/19/2023	02:00 AM	6						
499	4/19/2023	02:15 AM	6						

	A	B	C	D	E	F	G	H	I
500	4/19/2023	02:30 AM	6						
501	4/19/2023	02:45 AM	5						
502	4/19/2023	03:00 AM	4						
503	4/19/2023	03:15 AM	5						
504	4/19/2023	03:30 AM	10						
505	4/19/2023	03:45 AM	17						
506	4/19/2023	04:00 AM	10						
507	4/19/2023	04:15 AM	14						
508	4/19/2023	04:30 AM	33						
509	4/19/2023	04:45 AM	43						
510	4/19/2023	05:00 AM	40						
511	4/19/2023	05:15 AM	48						
512	4/19/2023	05:30 AM	44						
513	4/19/2023	05:45 AM	82						
514	4/19/2023	06:00 AM	74						
515	4/19/2023	06:15 AM	80						
516	4/19/2023	06:30 AM	104						
517	4/19/2023	06:45 AM	124						
518	4/19/2023	07:00 AM	70						
519	4/19/2023	07:15 AM	80						
520	4/19/2023	07:30 AM	86						
521	4/19/2023	07:45 AM	104						
522	4/19/2023	08:00 AM	132						
523	4/19/2023	08:15 AM	104						
524	4/19/2023	08:30 AM	110						
525	4/19/2023	08:45 AM	124						
526	4/19/2023	09:00 AM	110						
527	4/19/2023	09:15 AM	108						
528	4/19/2023	09:30 AM	115						
529	4/19/2023	09:45 AM	120						
530	4/19/2023	10:00 AM	132						
531	4/19/2023	10:15 AM	112						
532	4/19/2023	10:30 AM	146						
533	4/19/2023	10:45 AM	116						
534	4/19/2023	11:00 AM	152						
535	4/19/2023	11:15 AM	142						
536	4/19/2023	11:30 AM	158						
537	4/19/2023	11:45 AM	150						
538	4/19/2023	12:00 PM	126						
539	4/19/2023	12:15 PM	140						
540	4/19/2023	12:30 PM	149						
541	4/19/2023	12:45 PM	149						
542	4/19/2023	01:00 PM	154						
543	4/19/2023	01:15 PM	136						
544	4/19/2023	01:30 PM	125						
545	4/19/2023	01:45 PM	134						
546	4/19/2023	02:00 PM	126						
547	4/19/2023	02:15 PM	127						
548	4/19/2023	02:30 PM	130						
549	4/19/2023	02:45 PM	124						

	A	B	C	D	E	F	G	H	I
550	4/19/2023	03:00 PM	114						
551	4/19/2023	03:15 PM	122						
552	4/19/2023	03:30 PM	142						
553	4/19/2023	03:45 PM	136						
554	4/19/2023	04:00 PM	126						
555	4/19/2023	04:15 PM	135						
556	4/19/2023	04:30 PM	134						
557	4/19/2023	04:45 PM	134						
558	4/19/2023	05:00 PM	136						
559	4/19/2023	05:15 PM	138						
560	4/19/2023	05:30 PM	106						
561	4/19/2023	05:45 PM	103						
562	4/19/2023	06:00 PM	109						
563	4/19/2023	06:15 PM	112						
564	4/19/2023	06:30 PM	122						
565	4/19/2023	06:45 PM	82						
566	4/19/2023	07:00 PM	84						
567	4/19/2023	07:15 PM	90						
568	4/19/2023	07:30 PM	73						
569	4/19/2023	07:45 PM	59						
570	4/19/2023	08:00 PM	64						
571	4/19/2023	08:15 PM	67						
572	4/19/2023	08:30 PM	41						
573	4/19/2023	08:45 PM	43						
574	4/19/2023	09:00 PM	44						
575	4/19/2023	09:15 PM	28						
576	4/19/2023	09:30 PM	29						
577	4/19/2023	09:45 PM	16						
578	4/19/2023	10:00 PM	26						
579	4/19/2023	10:15 PM	23						
580	4/19/2023	10:30 PM	14						
581	4/19/2023	10:45 PM	9						
582	4/19/2023	11:00 PM	9						
583	4/19/2023	11:15 PM	9						
584	4/19/2023	11:30 PM	12						
585	4/19/2023	11:45 PM	9						
586	4/20/2023	12:00 AM	3						
587	4/20/2023	12:15 AM	4						
588	4/20/2023	12:30 AM	4						
589	4/20/2023	12:45 AM	8						
590	4/20/2023	01:00 AM	1						
591	4/20/2023	01:15 AM	4						
592	4/20/2023	01:30 AM	7						
593	4/20/2023	01:45 AM	3						
594	4/20/2023	02:00 AM	2						
595	4/20/2023	02:15 AM	1						
596	4/20/2023	02:30 AM	6						
597	4/20/2023	02:45 AM	9						
598	4/20/2023	03:00 AM	6						
599	4/20/2023	03:15 AM	7						

	A	B	C	D	E	F	G	H	I
600	4/20/2023	03:30 AM	7						
601	4/20/2023	03:45 AM	14						
602	4/20/2023	04:00 AM	15						
603	4/20/2023	04:15 AM	20						
604	4/20/2023	04:30 AM	28						
605	4/20/2023	04:45 AM	48						
606	4/20/2023	05:00 AM	46						
607	4/20/2023	05:15 AM	42						
608	4/20/2023	05:30 AM	74						
609	4/20/2023	05:45 AM	66						
610	4/20/2023	06:00 AM	86						
611	4/20/2023	06:15 AM	98						
612	4/20/2023	06:30 AM	101						
613	4/20/2023	06:45 AM	120						
614	4/20/2023	07:00 AM	98						
615	4/20/2023	07:15 AM	76						
616	4/20/2023	07:30 AM	91						
617	4/20/2023	07:45 AM	90						
618	4/20/2023	08:00 AM	98						
619	4/20/2023	08:15 AM	90						
620	4/20/2023	08:30 AM	98						
621	4/20/2023	08:45 AM	136						
622	4/20/2023	09:00 AM	118						
623	4/20/2023	09:15 AM	102						
624	4/20/2023	09:30 AM	120						
625	4/20/2023	09:45 AM	127						
626	4/20/2023	10:00 AM	121						
627	4/20/2023	10:15 AM	132						
628	4/20/2023	10:30 AM	131						
629	4/20/2023	10:45 AM	95						
630	4/20/2023	11:00 AM	122						
631	4/20/2023	11:15 AM	129						
632	4/20/2023	11:30 AM	94						
633	4/20/2023	11:45 AM	94						
634	4/20/2023	12:00 PM	96						
635	4/20/2023	12:15 PM	99						
636	4/20/2023	12:30 PM	83						
637	4/20/2023	12:45 PM	86						
638	4/20/2023	01:00 PM	69						
639	4/20/2023	01:15 PM	89						
640	4/20/2023	01:30 PM	88						
641	4/20/2023	01:45 PM	82						
642	4/20/2023	02:00 PM	82						
643	4/20/2023	02:15 PM	96						
644	4/20/2023	02:30 PM	119						
645	4/20/2023	02:45 PM	102						
646	4/20/2023	03:00 PM	95						
647	4/20/2023	03:15 PM	112						
648	4/20/2023	03:30 PM	114						
649	4/20/2023	03:45 PM	100						

	A	B	C	D	E	F	G	H	I
650	4/20/2023	04:00 PM	118						
651	4/20/2023	04:15 PM	130						
652	4/20/2023	04:30 PM	118						
653	4/20/2023	04:45 PM	142						
654	4/20/2023	05:00 PM	118						
655	4/20/2023	05:15 PM	125						
656	4/20/2023	05:30 PM	116						
657	4/20/2023	05:45 PM	112						
658	4/20/2023	06:00 PM	112						
659	4/20/2023	06:15 PM	122						
660	4/20/2023	06:30 PM	149						
661	4/20/2023	06:45 PM	108						
662	4/20/2023	07:00 PM	110						
663	4/20/2023	07:15 PM	116						
664	4/20/2023	07:30 PM	89						
665	4/20/2023	07:45 PM	93						
666	4/20/2023	08:00 PM	78						
667	4/20/2023	08:15 PM	61						
668	4/20/2023	08:30 PM	72						
669	4/20/2023	08:45 PM	44						
670	4/20/2023	09:00 PM	52						
671	4/20/2023	09:15 PM	31						
672	4/20/2023	09:30 PM	34						
673	4/20/2023	09:45 PM	20						
674	4/20/2023	10:00 PM	32						
675	4/20/2023	10:15 PM	16						
676	4/20/2023	10:30 PM	18						
677	4/20/2023	10:45 PM	25						
678	4/20/2023	11:00 PM	8						
679	4/20/2023	11:15 PM	11						
680	4/20/2023	11:30 PM	9						
681	4/20/2023	11:45 PM	12						

	A	B	C	D	E	F	G	H	I
1									
2	File Name: C:\Users\obarrie\Desktop\transfer\Documents\Documents\Osman\Osman from harddrive\Documents\TDB\WSP\Syracuse\Data\ATR\Batch 11\updated Jamar\Jamar\ATR 1371.tf2								
3	Start Date: 5/19/2023								
4	Start Time: 12:00:00 AM								
5	Location 1: ATR 1371-EB W Taft Rd at US 11								
6	Location 2:								
7									
8	Date	Time	EB						
9	5/19/2023	12:00 AM	24						
10	5/19/2023	12:15 AM	17						
11	5/19/2023	12:30 AM	14						
12	5/19/2023	12:45 AM	14						
13	5/19/2023	01:00 AM	6						
14	5/19/2023	01:15 AM	3						
15	5/19/2023	01:30 AM	8						
16	5/19/2023	01:45 AM	3						
17	5/19/2023	02:00 AM	3						
18	5/19/2023	02:15 AM	6						
19	5/19/2023	02:30 AM	1						
20	5/19/2023	02:45 AM	9						
21	5/19/2023	03:00 AM	7						
22	5/19/2023	03:15 AM	10						
23	5/19/2023	03:30 AM	23						
24	5/19/2023	03:45 AM	10						
25	5/19/2023	04:00 AM	11						
26	5/19/2023	04:15 AM	12						
27	5/19/2023	04:30 AM	28						
28	5/19/2023	04:45 AM	31						
29	5/19/2023	05:00 AM	24						
30	5/19/2023	05:15 AM	30						
31	5/19/2023	05:30 AM	61						
32	5/19/2023	05:45 AM	64						
33	5/19/2023	06:00 AM	61						
34	5/19/2023	06:15 AM	86						
35	5/19/2023	06:30 AM	97						
36	5/19/2023	06:45 AM	145						
37	5/19/2023	07:00 AM	173						
38	5/19/2023	07:15 AM	217						
39	5/19/2023	07:30 AM	168						
40	5/19/2023	07:45 AM	196						
41	5/19/2023	08:00 AM	172						
42	5/19/2023	08:15 AM	161						
43	5/19/2023	08:30 AM	184						
44	5/19/2023	08:45 AM	151						
45	5/19/2023	09:00 AM	183						
46	5/19/2023	09:15 AM	176						
47	5/19/2023	09:30 AM	144						
48	5/19/2023	09:45 AM	194						

	A	B	C	D	E	F	G	H	I
49	5/19/2023	10:00 AM	177						
50	5/19/2023	10:15 AM	199						
51	5/19/2023	10:30 AM	163						
52	5/19/2023	10:45 AM	195						
53	5/19/2023	11:00 AM	196						
54	5/19/2023	11:15 AM	173						
55	5/19/2023	11:30 AM	194						
56	5/19/2023	11:45 AM	207						
57	5/19/2023	12:00 PM	212						
58	5/19/2023	12:15 PM	201						
59	5/19/2023	12:30 PM	196						
60	5/19/2023	12:45 PM	202						
61	5/19/2023	01:00 PM	188						
62	5/19/2023	01:15 PM	172						
63	5/19/2023	01:30 PM	229						
64	5/19/2023	01:45 PM	198						
65	5/19/2023	02:00 PM	225						
66	5/19/2023	02:15 PM	235						
67	5/19/2023	02:30 PM	208						
68	5/19/2023	02:45 PM	226						
69	5/19/2023	03:00 PM	209						
70	5/19/2023	03:15 PM	194						
71	5/19/2023	03:30 PM	187						
72	5/19/2023	03:45 PM	199						
73	5/19/2023	04:00 PM	220						
74	5/19/2023	04:15 PM	199						
75	5/19/2023	04:30 PM	225						
76	5/19/2023	04:45 PM	198						
77	5/19/2023	05:00 PM	215						
78	5/19/2023	05:15 PM	184						
79	5/19/2023	05:30 PM	156						
80	5/19/2023	05:45 PM	168						
81	5/19/2023	06:00 PM	189						
82	5/19/2023	06:15 PM	159						
83	5/19/2023	06:30 PM	158						
84	5/19/2023	06:45 PM	130						
85	5/19/2023	07:00 PM	132						
86	5/19/2023	07:15 PM	114						
87	5/19/2023	07:30 PM	88						
88	5/19/2023	07:45 PM	106						
89	5/19/2023	08:00 PM	89						
90	5/19/2023	08:15 PM	80						
91	5/19/2023	08:30 PM	90						
92	5/19/2023	08:45 PM	65						
93	5/19/2023	09:00 PM	70						
94	5/19/2023	09:15 PM	69						
95	5/19/2023	09:30 PM	99						
96	5/19/2023	09:45 PM	99						
97	5/19/2023	10:00 PM	76						
98	5/19/2023	10:15 PM	62						

	A	B	C	D	E	F	G	H	I
99	5/19/2023	10:30 PM	48						
100	5/19/2023	10:45 PM	34						
101	5/19/2023	11:00 PM	36						
102	5/19/2023	11:15 PM	32						
103	5/19/2023	11:30 PM	21						
104	5/19/2023	11:45 PM	15						
105	5/20/2023	12:00 AM	19						
106	5/20/2023	12:15 AM	20						
107	5/20/2023	12:30 AM	18						
108	5/20/2023	12:45 AM	7						
109	5/20/2023	01:00 AM	7						
110	5/20/2023	01:15 AM	10						
111	5/20/2023	01:30 AM	5						
112	5/20/2023	01:45 AM	4						
113	5/20/2023	02:00 AM	5						
114	5/20/2023	02:15 AM	8						
115	5/20/2023	02:30 AM	8						
116	5/20/2023	02:45 AM	3						
117	5/20/2023	03:00 AM	7						
118	5/20/2023	03:15 AM	6						
119	5/20/2023	03:30 AM	16						
120	5/20/2023	03:45 AM	13						
121	5/20/2023	04:00 AM	11						
122	5/20/2023	04:15 AM	9						
123	5/20/2023	04:30 AM	21						
124	5/20/2023	04:45 AM	17						
125	5/20/2023	05:00 AM	16						
126	5/20/2023	05:15 AM	17						
127	5/20/2023	05:30 AM	14						
128	5/20/2023	05:45 AM	26						
129	5/20/2023	06:00 AM	27						
130	5/20/2023	06:15 AM	27						
131	5/20/2023	06:30 AM	46						
132	5/20/2023	06:45 AM	54						
133	5/20/2023	07:00 AM	59						
134	5/20/2023	07:15 AM	55						
135	5/20/2023	07:30 AM	68						
136	5/20/2023	07:45 AM	74						
137	5/20/2023	08:00 AM	75						
138	5/20/2023	08:15 AM	101						
139	5/20/2023	08:30 AM	114						
140	5/20/2023	08:45 AM	112						
141	5/20/2023	09:00 AM	113						
142	5/20/2023	09:15 AM	131						
143	5/20/2023	09:30 AM	169						
144	5/20/2023	09:45 AM	145						
145	5/20/2023	10:00 AM	156						
146	5/20/2023	10:15 AM	153						
147	5/20/2023	10:30 AM	161						
148	5/20/2023	10:45 AM	167						

	A	B	C	D	E	F	G	H	I
149	5/20/2023	11:00 AM	168						
150	5/20/2023	11:15 AM	177						
151	5/20/2023	11:30 AM	164						
152	5/20/2023	11:45 AM	190						
153	5/20/2023	12:00 PM	181						
154	5/20/2023	12:15 PM	173						
155	5/20/2023	12:30 PM	183						
156	5/20/2023	12:45 PM	173						
157	5/20/2023	01:00 PM	173						
158	5/20/2023	01:15 PM	156						
159	5/20/2023	01:30 PM	152						
160	5/20/2023	01:45 PM	155						
161	5/20/2023	02:00 PM	154						
162	5/20/2023	02:15 PM	169						
163	5/20/2023	02:30 PM	173						
164	5/20/2023	02:45 PM	142						
165	5/20/2023	03:00 PM	188						
166	5/20/2023	03:15 PM	182						
167	5/20/2023	03:30 PM	144						
168	5/20/2023	03:45 PM	137						
169	5/20/2023	04:00 PM	143						
170	5/20/2023	04:15 PM	131						
171	5/20/2023	04:30 PM	113						
172	5/20/2023	04:45 PM	120						
173	5/20/2023	05:00 PM	134						
174	5/20/2023	05:15 PM	136						
175	5/20/2023	05:30 PM	111						
176	5/20/2023	05:45 PM	112						
177	5/20/2023	06:00 PM	100						
178	5/20/2023	06:15 PM	96						
179	5/20/2023	06:30 PM	99						
180	5/20/2023	06:45 PM	88						
181	5/20/2023	07:00 PM	89						
182	5/20/2023	07:15 PM	89						
183	5/20/2023	07:30 PM	61						
184	5/20/2023	07:45 PM	71						
185	5/20/2023	08:00 PM	85						
186	5/20/2023	08:15 PM	79						
187	5/20/2023	08:30 PM	88						
188	5/20/2023	08:45 PM	62						
189	5/20/2023	09:00 PM	52						
190	5/20/2023	09:15 PM	44						
191	5/20/2023	09:30 PM	47						
192	5/20/2023	09:45 PM	40						
193	5/20/2023	10:00 PM	50						
194	5/20/2023	10:15 PM	35						
195	5/20/2023	10:30 PM	30						
196	5/20/2023	10:45 PM	31						
197	5/20/2023	11:00 PM	37						
198	5/20/2023	11:15 PM	28						

	A	B	C	D	E	F	G	H	I
199	5/20/2023	11:30 PM	23						
200	5/20/2023	11:45 PM	22						
201	5/21/2023	12:00 AM	22						
202	5/21/2023	12:15 AM	13						
203	5/21/2023	12:30 AM	16						
204	5/21/2023	12:45 AM	15						
205	5/21/2023	01:00 AM	13						
206	5/21/2023	01:15 AM	10						
207	5/21/2023	01:30 AM	5						
208	5/21/2023	01:45 AM	13						
209	5/21/2023	02:00 AM	9						
210	5/21/2023	02:15 AM	5						
211	5/21/2023	02:30 AM	3						
212	5/21/2023	02:45 AM	8						
213	5/21/2023	03:00 AM	6						
214	5/21/2023	03:15 AM	9						
215	5/21/2023	03:30 AM	14						
216	5/21/2023	03:45 AM	11						
217	5/21/2023	04:00 AM	14						
218	5/21/2023	04:15 AM	10						
219	5/21/2023	04:30 AM	11						
220	5/21/2023	04:45 AM	11						
221	5/21/2023	05:00 AM	9						
222	5/21/2023	05:15 AM	12						
223	5/21/2023	05:30 AM	27						
224	5/21/2023	05:45 AM	15						
225	5/21/2023	06:00 AM	20						
226	5/21/2023	06:15 AM	27						
227	5/21/2023	06:30 AM	39						
228	5/21/2023	06:45 AM	49						
229	5/21/2023	07:00 AM	42						
230	5/21/2023	07:15 AM	38						
231	5/21/2023	07:30 AM	49						
232	5/21/2023	07:45 AM	66						
233	5/21/2023	08:00 AM	64						
234	5/21/2023	08:15 AM	64						
235	5/21/2023	08:30 AM	97						
236	5/21/2023	08:45 AM	90						
237	5/21/2023	09:00 AM	106						
238	5/21/2023	09:15 AM	95						
239	5/21/2023	09:30 AM	106						
240	5/21/2023	09:45 AM	150						
241	5/21/2023	10:00 AM	130						
242	5/21/2023	10:15 AM	151						
243	5/21/2023	10:30 AM	124						
244	5/21/2023	10:45 AM	136						
245	5/21/2023	11:00 AM	138						
246	5/21/2023	11:15 AM	135						
247	5/21/2023	11:30 AM	161						
248	5/21/2023	11:45 AM	172						

	A	B	C	D	E	F	G	H	I
249	5/21/2023	12:00 PM	147						
250	5/21/2023	12:15 PM	155						
251	5/21/2023	12:30 PM	155						
252	5/21/2023	12:45 PM	165						
253	5/21/2023	01:00 PM	155						
254	5/21/2023	01:15 PM	165						
255	5/21/2023	01:30 PM	156						
256	5/21/2023	01:45 PM	159						
257	5/21/2023	02:00 PM	143						
258	5/21/2023	02:15 PM	138						
259	5/21/2023	02:30 PM	137						
260	5/21/2023	02:45 PM	150						
261	5/21/2023	03:00 PM	137						
262	5/21/2023	03:15 PM	136						
263	5/21/2023	03:30 PM	138						
264	5/21/2023	03:45 PM	132						
265	5/21/2023	04:00 PM	120						
266	5/21/2023	04:15 PM	145						
267	5/21/2023	04:30 PM	131						
268	5/21/2023	04:45 PM	144						
269	5/21/2023	05:00 PM	149						
270	5/21/2023	05:15 PM	126						
271	5/21/2023	05:30 PM	119						
272	5/21/2023	05:45 PM	114						
273	5/21/2023	06:00 PM	117						
274	5/21/2023	06:15 PM	106						
275	5/21/2023	06:30 PM	94						
276	5/21/2023	06:45 PM	102						
277	5/21/2023	07:00 PM	85						
278	5/21/2023	07:15 PM	100						
279	5/21/2023	07:30 PM	74						
280	5/21/2023	07:45 PM	52						
281	5/21/2023	08:00 PM	88						
282	5/21/2023	08:15 PM	67						
283	5/21/2023	08:30 PM	47						
284	5/21/2023	08:45 PM	49						
285	5/21/2023	09:00 PM	48						
286	5/21/2023	09:15 PM	47						
287	5/21/2023	09:30 PM	39						
288	5/21/2023	09:45 PM	34						
289	5/21/2023	10:00 PM	33						
290	5/21/2023	10:15 PM	21						
291	5/21/2023	10:30 PM	17						
292	5/21/2023	10:45 PM	13						
293	5/21/2023	11:00 PM	19						
294	5/21/2023	11:15 PM	23						
295	5/21/2023	11:30 PM	18						
296	5/21/2023	11:45 PM	26						
297	5/22/2023	12:00 AM	16						
298	5/22/2023	12:15 AM	6						

	A	B	C	D	E	F	G	H	I
299	5/22/2023	12:30 AM	10						
300	5/22/2023	12:45 AM	2						
301	5/22/2023	01:00 AM	5						
302	5/22/2023	01:15 AM	6						
303	5/22/2023	01:30 AM	4						
304	5/22/2023	01:45 AM	8						
305	5/22/2023	02:00 AM	3						
306	5/22/2023	02:15 AM	4						
307	5/22/2023	02:30 AM	1						
308	5/22/2023	02:45 AM	6						
309	5/22/2023	03:00 AM	8						
310	5/22/2023	03:15 AM	11						
311	5/22/2023	03:30 AM	17						
312	5/22/2023	03:45 AM	15						
313	5/22/2023	04:00 AM	14						
314	5/22/2023	04:15 AM	23						
315	5/22/2023	04:30 AM	29						
316	5/22/2023	04:45 AM	42						
317	5/22/2023	05:00 AM	29						
318	5/22/2023	05:15 AM	38						
319	5/22/2023	05:30 AM	57						
320	5/22/2023	05:45 AM	64						
321	5/22/2023	06:00 AM	65						
322	5/22/2023	06:15 AM	84						
323	5/22/2023	06:30 AM	113						
324	5/22/2023	06:45 AM	120						
325	5/22/2023	07:00 AM	156						
326	5/22/2023	07:15 AM	235						
327	5/22/2023	07:30 AM	195						
328	5/22/2023	07:45 AM	230						
329	5/22/2023	08:00 AM	157						
330	5/22/2023	08:15 AM	167						
331	5/22/2023	08:30 AM	173						
332	5/22/2023	08:45 AM	182						
333	5/22/2023	09:00 AM	182						
334	5/22/2023	09:15 AM	161						
335	5/22/2023	09:30 AM	152						
336	5/22/2023	09:45 AM	146						
337	5/22/2023	10:00 AM	171						
338	5/22/2023	10:15 AM	162						
339	5/22/2023	10:30 AM	167						
340	5/22/2023	10:45 AM	172						
341	5/22/2023	11:00 AM	166						
342	5/22/2023	11:15 AM	175						
343	5/22/2023	11:30 AM	193						
344	5/22/2023	11:45 AM	191						
345	5/22/2023	12:00 PM	200						
346	5/22/2023	12:15 PM	198						
347	5/22/2023	12:30 PM	172						
348	5/22/2023	12:45 PM	164						

	A	B	C	D	E	F	G	H	I
349	5/22/2023	01:00 PM	165						
350	5/22/2023	01:15 PM	179						
351	5/22/2023	01:30 PM	173						
352	5/22/2023	01:45 PM	185						
353	5/22/2023	02:00 PM	213						
354	5/22/2023	02:15 PM	189						
355	5/22/2023	02:30 PM	194						
356	5/22/2023	02:45 PM	229						
357	5/22/2023	03:00 PM	180						
358	5/22/2023	03:15 PM	208						
359	5/22/2023	03:30 PM	215						
360	5/22/2023	03:45 PM	184						
361	5/22/2023	04:00 PM	191						
362	5/22/2023	04:15 PM	158						
363	5/22/2023	04:30 PM	197						
364	5/22/2023	04:45 PM	207						
365	5/22/2023	05:00 PM	204						
366	5/22/2023	05:15 PM	217						
367	5/22/2023	05:30 PM	186						
368	5/22/2023	05:45 PM	174						
369	5/22/2023	06:00 PM	152						
370	5/22/2023	06:15 PM	141						
371	5/22/2023	06:30 PM	130						
372	5/22/2023	06:45 PM	146						
373	5/22/2023	07:00 PM	143						
374	5/22/2023	07:15 PM	117						
375	5/22/2023	07:30 PM	98						
376	5/22/2023	07:45 PM	87						
377	5/22/2023	08:00 PM	84						
378	5/22/2023	08:15 PM	76						
379	5/22/2023	08:30 PM	72						
380	5/22/2023	08:45 PM	85						
381	5/22/2023	09:00 PM	65						
382	5/22/2023	09:15 PM	57						
383	5/22/2023	09:30 PM	41						
384	5/22/2023	09:45 PM	36						
385	5/22/2023	10:00 PM	28						
386	5/22/2023	10:15 PM	28						
387	5/22/2023	10:30 PM	26						
388	5/22/2023	10:45 PM	21						
389	5/22/2023	11:00 PM	21						
390	5/22/2023	11:15 PM	16						
391	5/22/2023	11:30 PM	23						
392	5/22/2023	11:45 PM	18						
393	5/23/2023	12:00 AM	9						
394	5/23/2023	12:15 AM	19						
395	5/23/2023	12:30 AM	14						
396	5/23/2023	12:45 AM	8						
397	5/23/2023	01:00 AM	8						
398	5/23/2023	01:15 AM	10						

	A	B	C	D	E	F	G	H	I
399	5/23/2023	01:30 AM	6						
400	5/23/2023	01:45 AM	5						
401	5/23/2023	02:00 AM	4						
402	5/23/2023	02:15 AM	3						
403	5/23/2023	02:30 AM	5						
404	5/23/2023	02:45 AM	9						
405	5/23/2023	03:00 AM	9						
406	5/23/2023	03:15 AM	14						
407	5/23/2023	03:30 AM	17						
408	5/23/2023	03:45 AM	20						
409	5/23/2023	04:00 AM	17						
410	5/23/2023	04:15 AM	23						
411	5/23/2023	04:30 AM	33						
412	5/23/2023	04:45 AM	39						
413	5/23/2023	05:00 AM	32						
414	5/23/2023	05:15 AM	50						
415	5/23/2023	05:30 AM	66						
416	5/23/2023	05:45 AM	74						
417	5/23/2023	06:00 AM	65						
418	5/23/2023	06:15 AM	85						
419	5/23/2023	06:30 AM	132						
420	5/23/2023	06:45 AM	129						
421	5/23/2023	07:00 AM	184						
422	5/23/2023	07:15 AM	236						
423	5/23/2023	07:30 AM	174						
424	5/23/2023	07:45 AM	208						
425	5/23/2023	08:00 AM	156						
426	5/23/2023	08:15 AM	160						
427	5/23/2023	08:30 AM	141						
428	5/23/2023	08:45 AM	174						
429	5/23/2023	09:00 AM	165						
430	5/23/2023	09:15 AM	166						
431	5/23/2023	09:30 AM	150						
432	5/23/2023	09:45 AM	163						
433	5/23/2023	10:00 AM	176						
434	5/23/2023	10:15 AM	151						
435	5/23/2023	10:30 AM	172						
436	5/23/2023	10:45 AM	170						
437	5/23/2023	11:00 AM	162						
438	5/23/2023	11:15 AM	180						
439	5/23/2023	11:30 AM	181						
440	5/23/2023	11:45 AM	202						
441	5/23/2023	12:00 PM	200						
442	5/23/2023	12:15 PM	180						
443	5/23/2023	12:30 PM	199						
444	5/23/2023	12:45 PM	199						
445	5/23/2023	01:00 PM	200						
446	5/23/2023	01:15 PM	181						
447	5/23/2023	01:30 PM	187						
448	5/23/2023	01:45 PM	166						

	A	B	C	D	E	F	G	H	I
449	5/23/2023	02:00 PM	214						
450	5/23/2023	02:15 PM	184						
451	5/23/2023	02:30 PM	188						
452	5/23/2023	02:45 PM	223						
453	5/23/2023	03:00 PM	209						
454	5/23/2023	03:15 PM	186						
455	5/23/2023	03:30 PM	209						
456	5/23/2023	03:45 PM	196						
457	5/23/2023	04:00 PM	218						
458	5/23/2023	04:15 PM	194						
459	5/23/2023	04:30 PM	256						
460	5/23/2023	04:45 PM	211						
461	5/23/2023	05:00 PM	227						
462	5/23/2023	05:15 PM	190						
463	5/23/2023	05:30 PM	150						
464	5/23/2023	05:45 PM	195						
465	5/23/2023	06:00 PM	143						
466	5/23/2023	06:15 PM	119						
467	5/23/2023	06:30 PM	144						
468	5/23/2023	06:45 PM	123						
469	5/23/2023	07:00 PM	138						
470	5/23/2023	07:15 PM	119						
471	5/23/2023	07:30 PM	107						
472	5/23/2023	07:45 PM	113						
473	5/23/2023	08:00 PM	112						
474	5/23/2023	08:15 PM	86						
475	5/23/2023	08:30 PM	75						
476	5/23/2023	08:45 PM	88						
477	5/23/2023	09:00 PM	74						
478	5/23/2023	09:15 PM	43						
479	5/23/2023	09:30 PM	50						
480	5/23/2023	09:45 PM	41						
481	5/23/2023	10:00 PM	45						
482	5/23/2023	10:15 PM	29						
483	5/23/2023	10:30 PM	20						
484	5/23/2023	10:45 PM	19						
485	5/23/2023	11:00 PM	27						
486	5/23/2023	11:15 PM	30						
487	5/23/2023	11:30 PM	17						
488	5/23/2023	11:45 PM	9						
489	5/24/2023	12:00 AM	13						
490	5/24/2023	12:15 AM	8						
491	5/24/2023	12:30 AM	13						
492	5/24/2023	12:45 AM	10						
493	5/24/2023	01:00 AM	4						
494	5/24/2023	01:15 AM	5						
495	5/24/2023	01:30 AM	4						
496	5/24/2023	01:45 AM	5						
497	5/24/2023	02:00 AM	3						
498	5/24/2023	02:15 AM	6						

	A	B	C	D	E	F	G	H	I
499	5/24/2023	02:30 AM	4						
500	5/24/2023	02:45 AM	9						
501	5/24/2023	03:00 AM	8						
502	5/24/2023	03:15 AM	12						
503	5/24/2023	03:30 AM	17						
504	5/24/2023	03:45 AM	15						
505	5/24/2023	04:00 AM	14						
506	5/24/2023	04:15 AM	22						
507	5/24/2023	04:30 AM	21						
508	5/24/2023	04:45 AM	37						
509	5/24/2023	05:00 AM	42						
510	5/24/2023	05:15 AM	39						
511	5/24/2023	05:30 AM	53						
512	5/24/2023	05:45 AM	67						
513	5/24/2023	06:00 AM	63						
514	5/24/2023	06:15 AM	93						
515	5/24/2023	06:30 AM	111						
516	5/24/2023	06:45 AM	139						
517	5/24/2023	07:00 AM	159						
518	5/24/2023	07:15 AM	228						
519	5/24/2023	07:30 AM	187						
520	5/24/2023	07:45 AM	205						
521	5/24/2023	08:00 AM	177						
522	5/24/2023	08:15 AM	157						
523	5/24/2023	08:30 AM	161						
524	5/24/2023	08:45 AM	160						
525	5/24/2023	09:00 AM	173						
526	5/24/2023	09:15 AM	160						
527	5/24/2023	09:30 AM	187						
528	5/24/2023	09:45 AM	172						
529	5/24/2023	10:00 AM	191						
530	5/24/2023	10:15 AM	181						
531	5/24/2023	10:30 AM	171						
532	5/24/2023	10:45 AM	191						
533	5/24/2023	11:00 AM	181						
534	5/24/2023	11:15 AM	193						
535	5/24/2023	11:30 AM	191						
536	5/24/2023	11:45 AM	204						
537	5/24/2023	12:00 PM	193						
538	5/24/2023	12:15 PM	225						
539	5/24/2023	12:30 PM	193						
540	5/24/2023	12:45 PM	182						
541	5/24/2023	01:00 PM	186						
542	5/24/2023	01:15 PM	187						
543	5/24/2023	01:30 PM	161						
544	5/24/2023	01:45 PM	155						
545	5/24/2023	02:00 PM	219						
546	5/24/2023	02:15 PM	183						
547	5/24/2023	02:30 PM	207						
548	5/24/2023	02:45 PM	193						

	A	B	C	D	E	F	G	H	I
549	5/24/2023	03:00 PM	203						
550	5/24/2023	03:15 PM	189						
551	5/24/2023	03:30 PM	222						
552	5/24/2023	03:45 PM	183						
553	5/24/2023	04:00 PM	188						
554	5/24/2023	04:15 PM	186						
555	5/24/2023	04:30 PM	204						
556	5/24/2023	04:45 PM	192						
557	5/24/2023	05:00 PM	198						
558	5/24/2023	05:15 PM	179						
559	5/24/2023	05:30 PM	173						
560	5/24/2023	05:45 PM	213						
561	5/24/2023	06:00 PM	156						
562	5/24/2023	06:15 PM	138						
563	5/24/2023	06:30 PM	128						
564	5/24/2023	06:45 PM	93						
565	5/24/2023	07:00 PM	135						
566	5/24/2023	07:15 PM	99						
567	5/24/2023	07:30 PM	107						
568	5/24/2023	07:45 PM	102						
569	5/24/2023	08:00 PM	95						
570	5/24/2023	08:15 PM	147						
571	5/24/2023	08:30 PM	78						
572	5/24/2023	08:45 PM	66						
573	5/24/2023	09:00 PM	57						
574	5/24/2023	09:15 PM	51						
575	5/24/2023	09:30 PM	45						
576	5/24/2023	09:45 PM	27						
577	5/24/2023	10:00 PM	38						
578	5/24/2023	10:15 PM	31						
579	5/24/2023	10:30 PM	26						
580	5/24/2023	10:45 PM	27						
581	5/24/2023	11:00 PM	19						
582	5/24/2023	11:15 PM	31						
583	5/24/2023	11:30 PM	16						
584	5/24/2023	11:45 PM	9						
585	5/25/2023	12:00 AM	12						
586	5/25/2023	12:15 AM	13						
587	5/25/2023	12:30 AM	9						
588	5/25/2023	12:45 AM	7						
589	5/25/2023	01:00 AM	3						
590	5/25/2023	01:15 AM	1						
591	5/25/2023	01:30 AM	5						
592	5/25/2023	01:45 AM	5						
593	5/25/2023	02:00 AM	8						
594	5/25/2023	02:15 AM	6						
595	5/25/2023	02:30 AM	12						
596	5/25/2023	02:45 AM	8						
597	5/25/2023	03:00 AM	7						
598	5/25/2023	03:15 AM	14						

	A	B	C	D	E	F	G	H	I
599	5/25/2023	03:30 AM	20						
600	5/25/2023	03:45 AM	14						
601	5/25/2023	04:00 AM	10						
602	5/25/2023	04:15 AM	19						
603	5/25/2023	04:30 AM	25						
604	5/25/2023	04:45 AM	39						
605	5/25/2023	05:00 AM	31						
606	5/25/2023	05:15 AM	35						
607	5/25/2023	05:30 AM	61						
608	5/25/2023	05:45 AM	75						
609	5/25/2023	06:00 AM	71						
610	5/25/2023	06:15 AM	65						
611	5/25/2023	06:30 AM	118						
612	5/25/2023	06:45 AM	125						
613	5/25/2023	07:00 AM	171						
614	5/25/2023	07:15 AM	244						
615	5/25/2023	07:30 AM	203						
616	5/25/2023	07:45 AM	198						
617	5/25/2023	08:00 AM	156						
618	5/25/2023	08:15 AM	169						
619	5/25/2023	08:30 AM	152						
620	5/25/2023	08:45 AM	171						
621	5/25/2023	09:00 AM	179						
622	5/25/2023	09:15 AM	169						
623	5/25/2023	09:30 AM	165						
624	5/25/2023	09:45 AM	150						
625	5/25/2023	10:00 AM	162						
626	5/25/2023	10:15 AM	177						
627	5/25/2023	10:30 AM	185						
628	5/25/2023	10:45 AM	165						
629	5/25/2023	11:00 AM	172						
630	5/25/2023	11:15 AM	197						
631	5/25/2023	11:30 AM	183						
632	5/25/2023	11:45 AM	216						
633	5/25/2023	12:00 PM	178						
634	5/25/2023	12:15 PM	197						
635	5/25/2023	12:30 PM	194						
636	5/25/2023	12:45 PM	199						
637	5/25/2023	01:00 PM	202						
638	5/25/2023	01:15 PM	180						
639	5/25/2023	01:30 PM	198						
640	5/25/2023	01:45 PM	199						
641	5/25/2023	02:00 PM	227						
642	5/25/2023	02:15 PM	209						
643	5/25/2023	02:30 PM	198						
644	5/25/2023	02:45 PM	204						
645	5/25/2023	03:00 PM	228						
646	5/25/2023	03:15 PM	187						
647	5/25/2023	03:30 PM	220						
648	5/25/2023	03:45 PM	202						

	A	B	C	D	E	F	G	H	I
649	5/25/2023	04:00 PM	200						
650	5/25/2023	04:15 PM	210						
651	5/25/2023	04:30 PM	242						
652	5/25/2023	04:45 PM	212						
653	5/25/2023	05:00 PM	234						
654	5/25/2023	05:15 PM	193						
655	5/25/2023	05:30 PM	169						
656	5/25/2023	05:45 PM	180						
657	5/25/2023	06:00 PM	196						
658	5/25/2023	06:15 PM	205						
659	5/25/2023	06:30 PM	155						
660	5/25/2023	06:45 PM	128						
661	5/25/2023	07:00 PM	127						
662	5/25/2023	07:15 PM	122						
663	5/25/2023	07:30 PM	107						
664	5/25/2023	07:45 PM	90						
665	5/25/2023	08:00 PM	102						
666	5/25/2023	08:15 PM	78						
667	5/25/2023	08:30 PM	94						
668	5/25/2023	08:45 PM	81						
669	5/25/2023	09:00 PM	69						
670	5/25/2023	09:15 PM	63						
671	5/25/2023	09:30 PM	45						
672	5/25/2023	09:45 PM	51						
673	5/25/2023	10:00 PM	54						
674	5/25/2023	10:15 PM	42						
675	5/25/2023	10:30 PM	37						
676	5/25/2023	10:45 PM	29						
677	5/25/2023	11:00 PM	25						
678	5/25/2023	11:15 PM	24						
679	5/25/2023	11:30 PM	26						
680	5/25/2023	11:45 PM	22						
681	5/26/2023	12:00 AM	10						
682	5/26/2023	12:15 AM	23						
683	5/26/2023	12:30 AM	12						
684	5/26/2023	12:45 AM	8						
685	5/26/2023	01:00 AM	6						
686	5/26/2023	01:15 AM	4						
687	5/26/2023	01:30 AM	7						
688	5/26/2023	01:45 AM	6						
689	5/26/2023	02:00 AM	2						
690	5/26/2023	02:15 AM	8						
691	5/26/2023	02:30 AM	2						
692	5/26/2023	02:45 AM	8						
693	5/26/2023	03:00 AM	11						
694	5/26/2023	03:15 AM	10						
695	5/26/2023	03:30 AM	21						
696	5/26/2023	03:45 AM	11						
697	5/26/2023	04:00 AM	16						
698	5/26/2023	04:15 AM	16						

	A	B	C	D	E	F	G	H	I
699	5/26/2023	04:30 AM	20						
700	5/26/2023	04:45 AM	29						
701	5/26/2023	05:00 AM	30						
702	5/26/2023	05:15 AM	39						
703	5/26/2023	05:30 AM	36						
704	5/26/2023	05:45 AM	57						
705	5/26/2023	06:00 AM	58						
706	5/26/2023	06:15 AM	77						
707	5/26/2023	06:30 AM	106						
708	5/26/2023	06:45 AM	119						
709	5/26/2023	07:00 AM	145						
710	5/26/2023	07:15 AM	116						
711	5/26/2023	07:30 AM	167						
712	5/26/2023	07:45 AM	175						
713	5/26/2023	08:00 AM	156						
714	5/26/2023	08:15 AM	143						
715	5/26/2023	08:30 AM	153						
716	5/26/2023	08:45 AM	151						
717	5/26/2023	09:00 AM	135						
718	5/26/2023	09:15 AM	178						
719	5/26/2023	09:30 AM	172						
720	5/26/2023	09:45 AM	181						
721	5/26/2023	10:00 AM	177						
722	5/26/2023	10:15 AM	172						
723	5/26/2023	10:30 AM	178						
724	5/26/2023	10:45 AM	176						
725	5/26/2023	11:00 AM	191						
726	5/26/2023	11:15 AM	161						
727	5/26/2023	11:30 AM	197						
728	5/26/2023	11:45 AM	214						
729	5/26/2023	12:00 PM	222						
730	5/26/2023	12:15 PM	218						
731	5/26/2023	12:30 PM	243						
732	5/26/2023	12:45 PM	204						
733	5/26/2023	01:00 PM	203						
734	5/26/2023	01:15 PM	196						
735	5/26/2023	01:30 PM	194						
736	5/26/2023	01:45 PM	202						
737	5/26/2023	02:00 PM	205						
738	5/26/2023	02:15 PM	197						
739	5/26/2023	02:30 PM	207						
740	5/26/2023	02:45 PM	198						
741	5/26/2023	03:00 PM	207						
742	5/26/2023	03:15 PM	172						
743	5/26/2023	03:30 PM	194						
744	5/26/2023	03:45 PM	188						
745	5/26/2023	04:00 PM	231						
746	5/26/2023	04:15 PM	196						
747	5/26/2023	04:30 PM	237						
748	5/26/2023	04:45 PM	181						

	A	B	C	D	E	F	G	H	I
749	5/26/2023	05:00 PM	173						
750	5/26/2023	05:15 PM	177						
751	5/26/2023	05:30 PM	170						
752	5/26/2023	05:45 PM	155						
753	5/26/2023	06:00 PM	153						
754	5/26/2023	06:15 PM	156						
755	5/26/2023	06:30 PM	131						
756	5/26/2023	06:45 PM	128						
757	5/26/2023	07:00 PM	122						
758	5/26/2023	07:15 PM	104						
759	5/26/2023	07:30 PM	96						
760	5/26/2023	07:45 PM	91						
761	5/26/2023	08:00 PM	97						
762	5/26/2023	08:15 PM	88						
763	5/26/2023	08:30 PM	96						
764	5/26/2023	08:45 PM	95						
765	5/26/2023	09:00 PM	89						
766	5/26/2023	09:15 PM	77						
767	5/26/2023	09:30 PM	63						
768	5/26/2023	09:45 PM	53						
769	5/26/2023	10:00 PM	40						
770	5/26/2023	10:15 PM	48						
771	5/26/2023	10:30 PM	59						
772	5/26/2023	10:45 PM	38						
773	5/26/2023	11:00 PM	29						
774	5/26/2023	11:15 PM	38						
775	5/26/2023	11:30 PM	30						
776	5/26/2023	11:45 PM	19						
777	5/27/2023	12:00 AM	7						
778	5/27/2023	12:15 AM	19						
779	5/27/2023	12:30 AM	18						
780	5/27/2023	12:45 AM	17						
781	5/27/2023	01:00 AM	15						
782	5/27/2023	01:15 AM	9						
783	5/27/2023	01:30 AM	5						
784	5/27/2023	01:45 AM	6						
785	5/27/2023	02:00 AM	7						
786	5/27/2023	02:15 AM	5						
787	5/27/2023	02:30 AM	8						
788	5/27/2023	02:45 AM	4						
789	5/27/2023	03:00 AM	6						
790	5/27/2023	03:15 AM	8						
791	5/27/2023	03:30 AM	15						
792	5/27/2023	03:45 AM	7						
793	5/27/2023	04:00 AM	10						
794	5/27/2023	04:15 AM	13						
795	5/27/2023	04:30 AM	11						
796	5/27/2023	04:45 AM	12						
797	5/27/2023	05:00 AM	14						
798	5/27/2023	05:15 AM	17						

	A	B	C	D	E	F	G	H	I
799	5/27/2023	05:30 AM	23						
800	5/27/2023	05:45 AM	23						
801	5/27/2023	06:00 AM	16						
802	5/27/2023	06:15 AM	20						
803	5/27/2023	06:30 AM	30						
804	5/27/2023	06:45 AM	69						
805	5/27/2023	07:00 AM	63						
806	5/27/2023	07:15 AM	65						
807	5/27/2023	07:30 AM	64						
808	5/27/2023	07:45 AM	77						
809	5/27/2023	08:00 AM	69						
810	5/27/2023	08:15 AM	103						
811	5/27/2023	08:30 AM	108						
812	5/27/2023	08:45 AM	107						
813	5/27/2023	09:00 AM	132						
814	5/27/2023	09:15 AM	143						
815	5/27/2023	09:30 AM	160						
816	5/27/2023	09:45 AM	157						
817	5/27/2023	10:00 AM	147						
818	5/27/2023	10:15 AM	156						
819	5/27/2023	10:30 AM	162						
820	5/27/2023	10:45 AM	178						
821	5/27/2023	11:00 AM	171						
822	5/27/2023	11:15 AM	167						
823	5/27/2023	11:30 AM	170						
824	5/27/2023	11:45 AM	184						
825	5/27/2023	12:00 PM	170						
826	5/27/2023	12:15 PM	165						
827	5/27/2023	12:30 PM	185						
828	5/27/2023	12:45 PM	175						
829	5/27/2023	01:00 PM	158						
830	5/27/2023	01:15 PM	154						
831	5/27/2023	01:30 PM	162						
832	5/27/2023	01:45 PM	145						
833	5/27/2023	02:00 PM	150						
834	5/27/2023	02:15 PM	150						
835	5/27/2023	02:30 PM	129						
836	5/27/2023	02:45 PM	132						
837	5/27/2023	03:00 PM	116						
838	5/27/2023	03:15 PM	157						
839	5/27/2023	03:30 PM	143						
840	5/27/2023	03:45 PM	117						
841	5/27/2023	04:00 PM	123						
842	5/27/2023	04:15 PM	138						
843	5/27/2023	04:30 PM	140						
844	5/27/2023	04:45 PM	152						
845	5/27/2023	05:00 PM	123						
846	5/27/2023	05:15 PM	95						
847	5/27/2023	05:30 PM	126						
848	5/27/2023	05:45 PM	109						

	A	B	C	D	E	F	G	H	I
849	5/27/2023	06:00 PM	102						
850	5/27/2023	06:15 PM	101						
851	5/27/2023	06:30 PM	106						
852	5/27/2023	06:45 PM	104						
853	5/27/2023	07:00 PM	91						
854	5/27/2023	07:15 PM	76						
855	5/27/2023	07:30 PM	84						
856	5/27/2023	07:45 PM	66						
857	5/27/2023	08:00 PM	68						
858	5/27/2023	08:15 PM	72						
859	5/27/2023	08:30 PM	64						
860	5/27/2023	08:45 PM	73						
861	5/27/2023	09:00 PM	67						
862	5/27/2023	09:15 PM	42						
863	5/27/2023	09:30 PM	50						
864	5/27/2023	09:45 PM	62						
865	5/27/2023	10:00 PM	51						
866	5/27/2023	10:15 PM	50						
867	5/27/2023	10:30 PM	32						
868	5/27/2023	10:45 PM	39						
869	5/27/2023	11:00 PM	23						
870	5/27/2023	11:15 PM	26						
871	5/27/2023	11:30 PM	29						
872	5/27/2023	11:45 PM	21						
873	5/28/2023	12:00 AM	16						
874	5/28/2023	12:15 AM	16						
875	5/28/2023	12:30 AM	15						
876	5/28/2023	12:45 AM	11						
877	5/28/2023	01:00 AM	10						
878	5/28/2023	01:15 AM	7						
879	5/28/2023	01:30 AM	8						
880	5/28/2023	01:45 AM	4						
881	5/28/2023	02:00 AM	6						
882	5/28/2023	02:15 AM	4						
883	5/28/2023	02:30 AM	5						
884	5/28/2023	02:45 AM	4						
885	5/28/2023	03:00 AM	9						
886	5/28/2023	03:15 AM	11						
887	5/28/2023	03:30 AM	11						
888	5/28/2023	03:45 AM	13						
889	5/28/2023	04:00 AM	7						
890	5/28/2023	04:15 AM	9						
891	5/28/2023	04:30 AM	10						
892	5/28/2023	04:45 AM	10						
893	5/28/2023	05:00 AM	7						
894	5/28/2023	05:15 AM	8						
895	5/28/2023	05:30 AM	16						
896	5/28/2023	05:45 AM	21						
897	5/28/2023	06:00 AM	16						
898	5/28/2023	06:15 AM	20						

	A	B	C	D	E	F	G	H	I
899	5/28/2023	06:30 AM	39						
900	5/28/2023	06:45 AM	43						
901	5/28/2023	07:00 AM	44						
902	5/28/2023	07:15 AM	47						
903	5/28/2023	07:30 AM	59						
904	5/28/2023	07:45 AM	66						
905	5/28/2023	08:00 AM	67						
906	5/28/2023	08:15 AM	65						
907	5/28/2023	08:30 AM	87						
908	5/28/2023	08:45 AM	114						
909	5/28/2023	09:00 AM	96						
910	5/28/2023	09:15 AM	105						
911	5/28/2023	09:30 AM	110						
912	5/28/2023	09:45 AM	136						
913	5/28/2023	10:00 AM	105						
914	5/28/2023	10:15 AM	120						
915	5/28/2023	10:30 AM	128						
916	5/28/2023	10:45 AM	143						
917	5/28/2023	11:00 AM	133						
918	5/28/2023	11:15 AM	145						
919	5/28/2023	11:30 AM	140						
920	5/28/2023	11:45 AM	151						
921	5/28/2023	12:00 PM	179						
922	5/28/2023	12:15 PM	147						
923	5/28/2023	12:30 PM	151						
924	5/28/2023	12:45 PM	158						
925	5/28/2023	01:00 PM	151						
926	5/28/2023	01:15 PM	138						
927	5/28/2023	01:30 PM	129						
928	5/28/2023	01:45 PM	143						
929	5/28/2023	02:00 PM	125						
930	5/28/2023	02:15 PM	110						
931	5/28/2023	02:30 PM	137						
932	5/28/2023	02:45 PM	119						
933	5/28/2023	03:00 PM	123						
934	5/28/2023	03:15 PM	115						
935	5/28/2023	03:30 PM	103						
936	5/28/2023	03:45 PM	110						
937	5/28/2023	04:00 PM	116						
938	5/28/2023	04:15 PM	101						
939	5/28/2023	04:30 PM	135						
940	5/28/2023	04:45 PM	88						
941	5/28/2023	05:00 PM	96						
942	5/28/2023	05:15 PM	94						
943	5/28/2023	05:30 PM	97						
944	5/28/2023	05:45 PM	80						
945	5/28/2023	06:00 PM	88						
946	5/28/2023	06:15 PM	108						
947	5/28/2023	06:30 PM	97						
948	5/28/2023	06:45 PM	88						

	A	B	C	D	E	F	G	H	I
949	5/28/2023	07:00 PM	82						
950	5/28/2023	07:15 PM	83						
951	5/28/2023	07:30 PM	71						
952	5/28/2023	07:45 PM	49						
953	5/28/2023	08:00 PM	68						
954	5/28/2023	08:15 PM	69						
955	5/28/2023	08:30 PM	66						
956	5/28/2023	08:45 PM	59						
957	5/28/2023	09:00 PM	61						
958	5/28/2023	09:15 PM	68						
959	5/28/2023	09:30 PM	41						
960	5/28/2023	09:45 PM	32						
961	5/28/2023	10:00 PM	24						
962	5/28/2023	10:15 PM	26						
963	5/28/2023	10:30 PM	34						
964	5/28/2023	10:45 PM	34						
965	5/28/2023	11:00 PM	17						
966	5/28/2023	11:15 PM	20						
967	5/28/2023	11:30 PM	17						
968	5/28/2023	11:45 PM	19						

	A	B	C	D	E	F	G	H	I
1									
2	File Name: C:\Users\obarrie\Desktop\transfer\Documents\Documents\Osman\Osman from harddrive\Documents\TDB\WSP\Syracuse\Data\ATR\Batch 11\updated Jamar\Data\ATR 1372.tf2								
3	Start Date: 5/18/2023								
4	Start Time: 9:00:00 PM								
5	Location 1: WB W Taft Rd at US 11								
6	Location 2:								
7									
8	Date	Time	WB						
9	5/18/2023	09:00 PM	44						
10	5/18/2023	09:15 PM	56						
11	5/18/2023	09:30 PM	32						
12	5/18/2023	09:45 PM	26						
13	5/18/2023	10:00 PM	35						
14	5/18/2023	10:15 PM	27						
15	5/18/2023	10:30 PM	34						
16	5/18/2023	10:45 PM	25						
17	5/18/2023	11:00 PM	32						
18	5/18/2023	11:15 PM	30						
19	5/18/2023	11:30 PM	30						
20	5/18/2023	11:45 PM	14						
21	5/19/2023	12:00 AM	20						
22	5/19/2023	12:15 AM	16						
23	5/19/2023	12:30 AM	10						
24	5/19/2023	12:45 AM	7						
25	5/19/2023	01:00 AM	7						
26	5/19/2023	01:15 AM	8						
27	5/19/2023	01:30 AM	10						
28	5/19/2023	01:45 AM	7						
29	5/19/2023	02:00 AM	5						
30	5/19/2023	02:15 AM	2						
31	5/19/2023	02:30 AM	6						
32	5/19/2023	02:45 AM	8						
33	5/19/2023	03:00 AM	13						
34	5/19/2023	03:15 AM	13						
35	5/19/2023	03:30 AM	8						
36	5/19/2023	03:45 AM	14						
37	5/19/2023	04:00 AM	13						
38	5/19/2023	04:15 AM	9						
39	5/19/2023	04:30 AM	22						
40	5/19/2023	04:45 AM	22						
41	5/19/2023	05:00 AM	31						
42	5/19/2023	05:15 AM	26						
43	5/19/2023	05:30 AM	45						
44	5/19/2023	05:45 AM	50						
45	5/19/2023	06:00 AM	43						
46	5/19/2023	06:15 AM	56						
47	5/19/2023	06:30 AM	91						
48	5/19/2023	06:45 AM	102						

	A	B	C	D	E	F	G	H	I
49	5/19/2023	07:00 AM	138						
50	5/19/2023	07:15 AM	114						
51	5/19/2023	07:30 AM	136						
52	5/19/2023	07:45 AM	152						
53	5/19/2023	08:00 AM	124						
54	5/19/2023	08:15 AM	135						
55	5/19/2023	08:30 AM	126						
56	5/19/2023	08:45 AM	138						
57	5/19/2023	09:00 AM	118						
58	5/19/2023	09:15 AM	160						
59	5/19/2023	09:30 AM	125						
60	5/19/2023	09:45 AM	130						
61	5/19/2023	10:00 AM	138						
62	5/19/2023	10:15 AM	118						
63	5/19/2023	10:30 AM	150						
64	5/19/2023	10:45 AM	146						
65	5/19/2023	11:00 AM	140						
66	5/19/2023	11:15 AM	158						
67	5/19/2023	11:30 AM	175						
68	5/19/2023	11:45 AM	172						
69	5/19/2023	12:00 PM	168						
70	5/19/2023	12:15 PM	152						
71	5/19/2023	12:30 PM	155						
72	5/19/2023	12:45 PM	170						
73	5/19/2023	01:00 PM	156						
74	5/19/2023	01:15 PM	138						
75	5/19/2023	01:30 PM	162						
76	5/19/2023	01:45 PM	160						
77	5/19/2023	02:00 PM	180						
78	5/19/2023	02:15 PM	134						
79	5/19/2023	02:30 PM	190						
80	5/19/2023	02:45 PM	152						
81	5/19/2023	03:00 PM	148						
82	5/19/2023	03:15 PM	164						
83	5/19/2023	03:30 PM	160						
84	5/19/2023	03:45 PM	187						
85	5/19/2023	04:00 PM	166						
86	5/19/2023	04:15 PM	200						
87	5/19/2023	04:30 PM	218						
88	5/19/2023	04:45 PM	200						
89	5/19/2023	05:00 PM	169						
90	5/19/2023	05:15 PM	162						
91	5/19/2023	05:30 PM	157						
92	5/19/2023	05:45 PM	148						
93	5/19/2023	06:00 PM	137						
94	5/19/2023	06:15 PM	130						
95	5/19/2023	06:30 PM	144						
96	5/19/2023	06:45 PM	134						
97	5/19/2023	07:00 PM	106						
98	5/19/2023	07:15 PM	94						

	A	B	C	D	E	F	G	H	I
99	5/19/2023	07:30 PM	90						
100	5/19/2023	07:45 PM	58						
101	5/19/2023	08:00 PM	76						
102	5/19/2023	08:15 PM	80						
103	5/19/2023	08:30 PM	60						
104	5/19/2023	08:45 PM	64						
105	5/19/2023	09:00 PM	60						
106	5/19/2023	09:15 PM	48						
107	5/19/2023	09:30 PM	72						
108	5/19/2023	09:45 PM	35						
109	5/19/2023	10:00 PM	38						
110	5/19/2023	10:15 PM	36						
111	5/19/2023	10:30 PM	44						
112	5/19/2023	10:45 PM	32						
113	5/19/2023	11:00 PM	42						
114	5/19/2023	11:15 PM	28						
115	5/19/2023	11:30 PM	21						
116	5/19/2023	11:45 PM	16						
117	5/20/2023	12:00 AM	34						
118	5/20/2023	12:15 AM	22						
119	5/20/2023	12:30 AM	10						
120	5/20/2023	12:45 AM	9						
121	5/20/2023	01:00 AM	8						
122	5/20/2023	01:15 AM	14						
123	5/20/2023	01:30 AM	14						
124	5/20/2023	01:45 AM	8						
125	5/20/2023	02:00 AM	8						
126	5/20/2023	02:15 AM	6						
127	5/20/2023	02:30 AM	4						
128	5/20/2023	02:45 AM	5						
129	5/20/2023	03:00 AM	10						
130	5/20/2023	03:15 AM	6						
131	5/20/2023	03:30 AM	9						
132	5/20/2023	03:45 AM	5						
133	5/20/2023	04:00 AM	12						
134	5/20/2023	04:15 AM	9						
135	5/20/2023	04:30 AM	12						
136	5/20/2023	04:45 AM	10						
137	5/20/2023	05:00 AM	15						
138	5/20/2023	05:15 AM	12						
139	5/20/2023	05:30 AM	20						
140	5/20/2023	05:45 AM	20						
141	5/20/2023	06:00 AM	12						
142	5/20/2023	06:15 AM	27						
143	5/20/2023	06:30 AM	32						
144	5/20/2023	06:45 AM	38						
145	5/20/2023	07:00 AM	32						
146	5/20/2023	07:15 AM	30						
147	5/20/2023	07:30 AM	40						
148	5/20/2023	07:45 AM	52						

	A	B	C	D	E	F	G	H	I
149	5/20/2023	08:00 AM	66						
150	5/20/2023	08:15 AM	78						
151	5/20/2023	08:30 AM	78						
152	5/20/2023	08:45 AM	84						
153	5/20/2023	09:00 AM	97						
154	5/20/2023	09:15 AM	92						
155	5/20/2023	09:30 AM	96						
156	5/20/2023	09:45 AM	110						
157	5/20/2023	10:00 AM	93						
158	5/20/2023	10:15 AM	130						
159	5/20/2023	10:30 AM	120						
160	5/20/2023	10:45 AM	130						
161	5/20/2023	11:00 AM	124						
162	5/20/2023	11:15 AM	126						
163	5/20/2023	11:30 AM	126						
164	5/20/2023	11:45 AM	132						
165	5/20/2023	12:00 PM	130						
166	5/20/2023	12:15 PM	130						
167	5/20/2023	12:30 PM	148						
168	5/20/2023	12:45 PM	138						
169	5/20/2023	01:00 PM	120						
170	5/20/2023	01:15 PM	139						
171	5/20/2023	01:30 PM	110						
172	5/20/2023	01:45 PM	104						
173	5/20/2023	02:00 PM	125						
174	5/20/2023	02:15 PM	114						
175	5/20/2023	02:30 PM	115						
176	5/20/2023	02:45 PM	124						
177	5/20/2023	03:00 PM	100						
178	5/20/2023	03:15 PM	122						
179	5/20/2023	03:30 PM	123						
180	5/20/2023	03:45 PM	94						
181	5/20/2023	04:00 PM	90						
182	5/20/2023	04:15 PM	96						
183	5/20/2023	04:30 PM	74						
184	5/20/2023	04:45 PM	114						
185	5/20/2023	05:00 PM	99						
186	5/20/2023	05:15 PM	90						
187	5/20/2023	05:30 PM	72						
188	5/20/2023	05:45 PM	72						
189	5/20/2023	06:00 PM	71						
190	5/20/2023	06:15 PM	83						
191	5/20/2023	06:30 PM	58						
192	5/20/2023	06:45 PM	68						
193	5/20/2023	07:00 PM	55						
194	5/20/2023	07:15 PM	70						
195	5/20/2023	07:30 PM	52						
196	5/20/2023	07:45 PM	70						
197	5/20/2023	08:00 PM	56						
198	5/20/2023	08:15 PM	35						

	A	B	C	D	E	F	G	H	I
199	5/20/2023	08:30 PM	48						
200	5/20/2023	08:45 PM	40						
201	5/20/2023	09:00 PM	48						
202	5/20/2023	09:15 PM	29						
203	5/20/2023	09:30 PM	48						
204	5/20/2023	09:45 PM	37						
205	5/20/2023	10:00 PM	38						
206	5/20/2023	10:15 PM	29						
207	5/20/2023	10:30 PM	32						
208	5/20/2023	10:45 PM	16						
209	5/20/2023	11:00 PM	16						
210	5/20/2023	11:15 PM	23						
211	5/20/2023	11:30 PM	34						
212	5/20/2023	11:45 PM	21						
213	5/21/2023	12:00 AM	15						
214	5/21/2023	12:15 AM	14						
215	5/21/2023	12:30 AM	11						
216	5/21/2023	12:45 AM	7						
217	5/21/2023	01:00 AM	8						
218	5/21/2023	01:15 AM	8						
219	5/21/2023	01:30 AM	7						
220	5/21/2023	01:45 AM	4						
221	5/21/2023	02:00 AM	3						
222	5/21/2023	02:15 AM	8						
223	5/21/2023	02:30 AM	3						
224	5/21/2023	02:45 AM	5						
225	5/21/2023	03:00 AM	8						
226	5/21/2023	03:15 AM	3						
227	5/21/2023	03:30 AM	3						
228	5/21/2023	03:45 AM	6						
229	5/21/2023	04:00 AM	7						
230	5/21/2023	04:15 AM	6						
231	5/21/2023	04:30 AM	12						
232	5/21/2023	04:45 AM	9						
233	5/21/2023	05:00 AM	13						
234	5/21/2023	05:15 AM	5						
235	5/21/2023	05:30 AM	14						
236	5/21/2023	05:45 AM	12						
237	5/21/2023	06:00 AM	13						
238	5/21/2023	06:15 AM	10						
239	5/21/2023	06:30 AM	36						
240	5/21/2023	06:45 AM	28						
241	5/21/2023	07:00 AM	34						
242	5/21/2023	07:15 AM	26						
243	5/21/2023	07:30 AM	35						
244	5/21/2023	07:45 AM	38						
245	5/21/2023	08:00 AM	35						
246	5/21/2023	08:15 AM	44						
247	5/21/2023	08:30 AM	58						
248	5/21/2023	08:45 AM	70						

	A	B	C	D	E	F	G	H	I
249	5/21/2023	09:00 AM	63						
250	5/21/2023	09:15 AM	62						
251	5/21/2023	09:30 AM	92						
252	5/21/2023	09:45 AM	94						
253	5/21/2023	10:00 AM	72						
254	5/21/2023	10:15 AM	92						
255	5/21/2023	10:30 AM	82						
256	5/21/2023	10:45 AM	84						
257	5/21/2023	11:00 AM	110						
258	5/21/2023	11:15 AM	111						
259	5/21/2023	11:30 AM	133						
260	5/21/2023	11:45 AM	106						
261	5/21/2023	12:00 PM	120						
262	5/21/2023	12:15 PM	137						
263	5/21/2023	12:30 PM	138						
264	5/21/2023	12:45 PM	116						
265	5/21/2023	01:00 PM	126						
266	5/21/2023	01:15 PM	116						
267	5/21/2023	01:30 PM	119						
268	5/21/2023	01:45 PM	126						
269	5/21/2023	02:00 PM	110						
270	5/21/2023	02:15 PM	112						
271	5/21/2023	02:30 PM	114						
272	5/21/2023	02:45 PM	122						
273	5/21/2023	03:00 PM	112						
274	5/21/2023	03:15 PM	126						
275	5/21/2023	03:30 PM	106						
276	5/21/2023	03:45 PM	108						
277	5/21/2023	04:00 PM	92						
278	5/21/2023	04:15 PM	109						
279	5/21/2023	04:30 PM	100						
280	5/21/2023	04:45 PM	79						
281	5/21/2023	05:00 PM	94						
282	5/21/2023	05:15 PM	92						
283	5/21/2023	05:30 PM	90						
284	5/21/2023	05:45 PM	72						
285	5/21/2023	06:00 PM	70						
286	5/21/2023	06:15 PM	77						
287	5/21/2023	06:30 PM	80						
288	5/21/2023	06:45 PM	94						
289	5/21/2023	07:00 PM	68						
290	5/21/2023	07:15 PM	64						
291	5/21/2023	07:30 PM	73						
292	5/21/2023	07:45 PM	54						
293	5/21/2023	08:00 PM	48						
294	5/21/2023	08:15 PM	42						
295	5/21/2023	08:30 PM	43						
296	5/21/2023	08:45 PM	30						
297	5/21/2023	09:00 PM	34						
298	5/21/2023	09:15 PM	32						

	A	B	C	D	E	F	G	H	I
299	5/21/2023	09:30 PM	32						
300	5/21/2023	09:45 PM	28						
301	5/21/2023	10:00 PM	28						
302	5/21/2023	10:15 PM	15						
303	5/21/2023	10:30 PM	18						
304	5/21/2023	10:45 PM	16						
305	5/21/2023	11:00 PM	13						
306	5/21/2023	11:15 PM	18						
307	5/21/2023	11:30 PM	28						
308	5/21/2023	11:45 PM	16						
309	5/22/2023	12:00 AM	12						
310	5/22/2023	12:15 AM	15						
311	5/22/2023	12:30 AM	10						
312	5/22/2023	12:45 AM	4						
313	5/22/2023	01:00 AM	8						
314	5/22/2023	01:15 AM	10						
315	5/22/2023	01:30 AM	2						
316	5/22/2023	01:45 AM	3						
317	5/22/2023	02:00 AM	1						
318	5/22/2023	02:15 AM	2						
319	5/22/2023	02:30 AM	4						
320	5/22/2023	02:45 AM	2						
321	5/22/2023	03:00 AM	3						
322	5/22/2023	03:15 AM	4						
323	5/22/2023	03:30 AM	7						
324	5/22/2023	03:45 AM	13						
325	5/22/2023	04:00 AM	13						
326	5/22/2023	04:15 AM	15						
327	5/22/2023	04:30 AM	22						
328	5/22/2023	04:45 AM	31						
329	5/22/2023	05:00 AM	31						
330	5/22/2023	05:15 AM	26						
331	5/22/2023	05:30 AM	59						
332	5/22/2023	05:45 AM	60						
333	5/22/2023	06:00 AM	47						
334	5/22/2023	06:15 AM	78						
335	5/22/2023	06:30 AM	88						
336	5/22/2023	06:45 AM	120						
337	5/22/2023	07:00 AM	134						
338	5/22/2023	07:15 AM	142						
339	5/22/2023	07:30 AM	142						
340	5/22/2023	07:45 AM	148						
341	5/22/2023	08:00 AM	125						
342	5/22/2023	08:15 AM	134						
343	5/22/2023	08:30 AM	119						
344	5/22/2023	08:45 AM	122						
345	5/22/2023	09:00 AM	148						
346	5/22/2023	09:15 AM	160						
347	5/22/2023	09:30 AM	130						
348	5/22/2023	09:45 AM	159						

	A	B	C	D	E	F	G	H	I
349	5/22/2023	10:00 AM	124						
350	5/22/2023	10:15 AM	138						
351	5/22/2023	10:30 AM	144						
352	5/22/2023	10:45 AM	132						
353	5/22/2023	11:00 AM	122						
354	5/22/2023	11:15 AM	114						
355	5/22/2023	11:30 AM	150						
356	5/22/2023	11:45 AM	154						
357	5/22/2023	12:00 PM	187						
358	5/22/2023	12:15 PM	168						
359	5/22/2023	12:30 PM	150						
360	5/22/2023	12:45 PM	183						
361	5/22/2023	01:00 PM	129						
362	5/22/2023	01:15 PM	136						
363	5/22/2023	01:30 PM	160						
364	5/22/2023	01:45 PM	170						
365	5/22/2023	02:00 PM	138						
366	5/22/2023	02:15 PM	152						
367	5/22/2023	02:30 PM	165						
368	5/22/2023	02:45 PM	180						
369	5/22/2023	03:00 PM	169						
370	5/22/2023	03:15 PM	156						
371	5/22/2023	03:30 PM	196						
372	5/22/2023	03:45 PM	176						
373	5/22/2023	04:00 PM	148						
374	5/22/2023	04:15 PM	164						
375	5/22/2023	04:30 PM	190						
376	5/22/2023	04:45 PM	172						
377	5/22/2023	05:00 PM	180						
378	5/22/2023	05:15 PM	163						
379	5/22/2023	05:30 PM	162						
380	5/22/2023	05:45 PM	136						
381	5/22/2023	06:00 PM	120						
382	5/22/2023	06:15 PM	105						
383	5/22/2023	06:30 PM	90						
384	5/22/2023	06:45 PM	106						
385	5/22/2023	07:00 PM	90						
386	5/22/2023	07:15 PM	85						
387	5/22/2023	07:30 PM	82						
388	5/22/2023	07:45 PM	85						
389	5/22/2023	08:00 PM	66						
390	5/22/2023	08:15 PM	88						
391	5/22/2023	08:30 PM	79						
392	5/22/2023	08:45 PM	57						
393	5/22/2023	09:00 PM	29						
394	5/22/2023	09:15 PM	36						
395	5/22/2023	09:30 PM	40						
396	5/22/2023	09:45 PM	31						
397	5/22/2023	10:00 PM	33						
398	5/22/2023	10:15 PM	24						

	A	B	C	D	E	F	G	H	I
399	5/22/2023	10:30 PM	18						
400	5/22/2023	10:45 PM	22						
401	5/22/2023	11:00 PM	21						
402	5/22/2023	11:15 PM	28						
403	5/22/2023	11:30 PM	19						
404	5/22/2023	11:45 PM	11						
405	5/23/2023	12:00 AM	24						
406	5/23/2023	12:15 AM	14						
407	5/23/2023	12:30 AM	10						
408	5/23/2023	12:45 AM	13						
409	5/23/2023	01:00 AM	11						
410	5/23/2023	01:15 AM	7						
411	5/23/2023	01:30 AM	5						
412	5/23/2023	01:45 AM	8						
413	5/23/2023	02:00 AM	10						
414	5/23/2023	02:15 AM	9						
415	5/23/2023	02:30 AM	10						
416	5/23/2023	02:45 AM	5						
417	5/23/2023	03:00 AM	10						
418	5/23/2023	03:15 AM	8						
419	5/23/2023	03:30 AM	13						
420	5/23/2023	03:45 AM	10						
421	5/23/2023	04:00 AM	15						
422	5/23/2023	04:15 AM	8						
423	5/23/2023	04:30 AM	30						
424	5/23/2023	04:45 AM	25						
425	5/23/2023	05:00 AM	19						
426	5/23/2023	05:15 AM	36						
427	5/23/2023	05:30 AM	52						
428	5/23/2023	05:45 AM	59						
429	5/23/2023	06:00 AM	55						
430	5/23/2023	06:15 AM	54						
431	5/23/2023	06:30 AM	96						
432	5/23/2023	06:45 AM	103						
433	5/23/2023	07:00 AM	140						
434	5/23/2023	07:15 AM	148						
435	5/23/2023	07:30 AM	142						
436	5/23/2023	07:45 AM	158						
437	5/23/2023	08:00 AM	131						
438	5/23/2023	08:15 AM	130						
439	5/23/2023	08:30 AM	118						
440	5/23/2023	08:45 AM	120						
441	5/23/2023	09:00 AM	124						
442	5/23/2023	09:15 AM	149						
443	5/23/2023	09:30 AM	134						
444	5/23/2023	09:45 AM	142						
445	5/23/2023	10:00 AM	120						
446	5/23/2023	10:15 AM	154						
447	5/23/2023	10:30 AM	134						
448	5/23/2023	10:45 AM	148						

	A	B	C	D	E	F	G	H	I
449	5/23/2023	11:00 AM	136						
450	5/23/2023	11:15 AM	146						
451	5/23/2023	11:30 AM	154						
452	5/23/2023	11:45 AM	184						
453	5/23/2023	12:00 PM	156						
454	5/23/2023	12:15 PM	166						
455	5/23/2023	12:30 PM	157						
456	5/23/2023	12:45 PM	152						
457	5/23/2023	01:00 PM	158						
458	5/23/2023	01:15 PM	164						
459	5/23/2023	01:30 PM	152						
460	5/23/2023	01:45 PM	149						
461	5/23/2023	02:00 PM	162						
462	5/23/2023	02:15 PM	134						
463	5/23/2023	02:30 PM	165						
464	5/23/2023	02:45 PM	160						
465	5/23/2023	03:00 PM	160						
466	5/23/2023	03:15 PM	150						
467	5/23/2023	03:30 PM	174						
468	5/23/2023	03:45 PM	156						
469	5/23/2023	04:00 PM	142						
470	5/23/2023	04:15 PM	185						
471	5/23/2023	04:30 PM	178						
472	5/23/2023	04:45 PM	200						
473	5/23/2023	05:00 PM	180						
474	5/23/2023	05:15 PM	175						
475	5/23/2023	05:30 PM	155						
476	5/23/2023	05:45 PM	132						
477	5/23/2023	06:00 PM	134						
478	5/23/2023	06:15 PM	108						
479	5/23/2023	06:30 PM	98						
480	5/23/2023	06:45 PM	101						
481	5/23/2023	07:00 PM	106						
482	5/23/2023	07:15 PM	90						
483	5/23/2023	07:30 PM	85						
484	5/23/2023	07:45 PM	86						
485	5/23/2023	08:00 PM	77						
486	5/23/2023	08:15 PM	66						
487	5/23/2023	08:30 PM	56						
488	5/23/2023	08:45 PM	58						
489	5/23/2023	09:00 PM	36						
490	5/23/2023	09:15 PM	40						
491	5/23/2023	09:30 PM	42						
492	5/23/2023	09:45 PM	28						
493	5/23/2023	10:00 PM	34						
494	5/23/2023	10:15 PM	29						
495	5/23/2023	10:30 PM	35						
496	5/23/2023	10:45 PM	23						
497	5/23/2023	11:00 PM	24						
498	5/23/2023	11:15 PM	17						

	A	B	C	D	E	F	G	H	I
499	5/23/2023	11:30 PM	15						
500	5/23/2023	11:45 PM	12						
501	5/24/2023	12:00 AM	19						
502	5/24/2023	12:15 AM	10						
503	5/24/2023	12:30 AM	13						
504	5/24/2023	12:45 AM	9						
505	5/24/2023	01:00 AM	6						
506	5/24/2023	01:15 AM	6						
507	5/24/2023	01:30 AM	4						
508	5/24/2023	01:45 AM	6						
509	5/24/2023	02:00 AM	4						
510	5/24/2023	02:15 AM	1						
511	5/24/2023	02:30 AM	9						
512	5/24/2023	02:45 AM	4						
513	5/24/2023	03:00 AM	10						
514	5/24/2023	03:15 AM	10						
515	5/24/2023	03:30 AM	12						
516	5/24/2023	03:45 AM	12						
517	5/24/2023	04:00 AM	12						
518	5/24/2023	04:15 AM	18						
519	5/24/2023	04:30 AM	26						
520	5/24/2023	04:45 AM	29						
521	5/24/2023	05:00 AM	23						
522	5/24/2023	05:15 AM	40						
523	5/24/2023	05:30 AM	38						
524	5/24/2023	05:45 AM	60						
525	5/24/2023	06:00 AM	44						
526	5/24/2023	06:15 AM	58						
527	5/24/2023	06:30 AM	98						
528	5/24/2023	06:45 AM	118						
529	5/24/2023	07:00 AM	133						
530	5/24/2023	07:15 AM	138						
531	5/24/2023	07:30 AM	148						
532	5/24/2023	07:45 AM	161						
533	5/24/2023	08:00 AM	130						
534	5/24/2023	08:15 AM	136						
535	5/24/2023	08:30 AM	114						
536	5/24/2023	08:45 AM	129						
537	5/24/2023	09:00 AM	150						
538	5/24/2023	09:15 AM	164						
539	5/24/2023	09:30 AM	145						
540	5/24/2023	09:45 AM	148						
541	5/24/2023	10:00 AM	122						
542	5/24/2023	10:15 AM	136						
543	5/24/2023	10:30 AM	146						
544	5/24/2023	10:45 AM	126						
545	5/24/2023	11:00 AM	146						
546	5/24/2023	11:15 AM	136						
547	5/24/2023	11:30 AM	162						
548	5/24/2023	11:45 AM	170						

	A	B	C	D	E	F	G	H	I
549	5/24/2023	12:00 PM	178						
550	5/24/2023	12:15 PM	174						
551	5/24/2023	12:30 PM	152						
552	5/24/2023	12:45 PM	162						
553	5/24/2023	01:00 PM	156						
554	5/24/2023	01:15 PM	146						
555	5/24/2023	01:30 PM	158						
556	5/24/2023	01:45 PM	157						
557	5/24/2023	02:00 PM	142						
558	5/24/2023	02:15 PM	150						
559	5/24/2023	02:30 PM	151						
560	5/24/2023	02:45 PM	172						
561	5/24/2023	03:00 PM	152						
562	5/24/2023	03:15 PM	174						
563	5/24/2023	03:30 PM	150						
564	5/24/2023	03:45 PM	166						
565	5/24/2023	04:00 PM	172						
566	5/24/2023	04:15 PM	172						
567	5/24/2023	04:30 PM	189						
568	5/24/2023	04:45 PM	164						
569	5/24/2023	05:00 PM	201						
570	5/24/2023	05:15 PM	174						
571	5/24/2023	05:30 PM	146						
572	5/24/2023	05:45 PM	126						
573	5/24/2023	06:00 PM	146						
574	5/24/2023	06:15 PM	115						
575	5/24/2023	06:30 PM	113						
576	5/24/2023	06:45 PM	114						
577	5/24/2023	07:00 PM	90						
578	5/24/2023	07:15 PM	76						
579	5/24/2023	07:30 PM	80						
580	5/24/2023	07:45 PM	84						
581	5/24/2023	08:00 PM	78						
582	5/24/2023	08:15 PM	60						
583	5/24/2023	08:30 PM	72						
584	5/24/2023	08:45 PM	58						
585	5/24/2023	09:00 PM	42						
586	5/24/2023	09:15 PM	40						
587	5/24/2023	09:30 PM	44						
588	5/24/2023	09:45 PM	30						
589	5/24/2023	10:00 PM	26						
590	5/24/2023	10:15 PM	26						
591	5/24/2023	10:30 PM	25						
592	5/24/2023	10:45 PM	15						
593	5/24/2023	11:00 PM	20						
594	5/24/2023	11:15 PM	27						
595	5/24/2023	11:30 PM	22						
596	5/24/2023	11:45 PM	20						
597	5/25/2023	12:00 AM	17						
598	5/25/2023	12:15 AM	9						

	A	B	C	D	E	F	G	H	I
599	5/25/2023	12:30 AM	11						
600	5/25/2023	12:45 AM	11						
601	5/25/2023	01:00 AM	7						
602	5/25/2023	01:15 AM	4						
603	5/25/2023	01:30 AM	8						
604	5/25/2023	01:45 AM	8						
605	5/25/2023	02:00 AM	10						
606	5/25/2023	02:15 AM	5						
607	5/25/2023	02:30 AM	5						
608	5/25/2023	02:45 AM	5						
609	5/25/2023	03:00 AM	5						
610	5/25/2023	03:15 AM	10						
611	5/25/2023	03:30 AM	11						
612	5/25/2023	03:45 AM	7						
613	5/25/2023	04:00 AM	14						
614	5/25/2023	04:15 AM	13						
615	5/25/2023	04:30 AM	17						
616	5/25/2023	04:45 AM	37						
617	5/25/2023	05:00 AM	24						
618	5/25/2023	05:15 AM	28						
619	5/25/2023	05:30 AM	42						
620	5/25/2023	05:45 AM	64						
621	5/25/2023	06:00 AM	50						
622	5/25/2023	06:15 AM	64						
623	5/25/2023	06:30 AM	75						
624	5/25/2023	06:45 AM	118						
625	5/25/2023	07:00 AM	144						
626	5/25/2023	07:15 AM	136						
627	5/25/2023	07:30 AM	123						
628	5/25/2023	07:45 AM	157						
629	5/25/2023	08:00 AM	122						
630	5/25/2023	08:15 AM	162						
631	5/25/2023	08:30 AM	120						
632	5/25/2023	08:45 AM	142						
633	5/25/2023	09:00 AM	117						
634	5/25/2023	09:15 AM	134						
635	5/25/2023	09:30 AM	150						
636	5/25/2023	09:45 AM	126						
637	5/25/2023	10:00 AM	128						
638	5/25/2023	10:15 AM	130						
639	5/25/2023	10:30 AM	142						
640	5/25/2023	10:45 AM	163						
641	5/25/2023	11:00 AM	135						
642	5/25/2023	11:15 AM	150						
643	5/25/2023	11:30 AM	149						
644	5/25/2023	11:45 AM	176						
645	5/25/2023	12:00 PM	168						
646	5/25/2023	12:15 PM	165						
647	5/25/2023	12:30 PM	156						
648	5/25/2023	12:45 PM	165						

	A	B	C	D	E	F	G	H	I
649	5/25/2023	01:00 PM	171						
650	5/25/2023	01:15 PM	152						
651	5/25/2023	01:30 PM	180						
652	5/25/2023	01:45 PM	171						
653	5/25/2023	02:00 PM	170						
654	5/25/2023	02:15 PM	164						
655	5/25/2023	02:30 PM	196						
656	5/25/2023	02:45 PM	170						
657	5/25/2023	03:00 PM	186						
658	5/25/2023	03:15 PM	162						
659	5/25/2023	03:30 PM	186						
660	5/25/2023	03:45 PM	143						
661	5/25/2023	04:00 PM	176						
662	5/25/2023	04:15 PM	240						
663	5/25/2023	04:30 PM	202						
664	5/25/2023	04:45 PM	204						
665	5/25/2023	05:00 PM	194						
666	5/25/2023	05:15 PM	198						
667	5/25/2023	05:30 PM	168						
668	5/25/2023	05:45 PM	154						
669	5/25/2023	06:00 PM	124						
670	5/25/2023	06:15 PM	135						
671	5/25/2023	06:30 PM	136						
672	5/25/2023	06:45 PM	116						
673	5/25/2023	07:00 PM	87						
674	5/25/2023	07:15 PM	90						
675	5/25/2023	07:30 PM	72						
676	5/25/2023	07:45 PM	72						
677	5/25/2023	08:00 PM	94						
678	5/25/2023	08:15 PM	76						
679	5/25/2023	08:30 PM	72						
680	5/25/2023	08:45 PM	56						
681	5/25/2023	09:00 PM	48						
682	5/25/2023	09:15 PM	44						
683	5/25/2023	09:30 PM	44						
684	5/25/2023	09:45 PM	30						
685	5/25/2023	10:00 PM	30						
686	5/25/2023	10:15 PM	41						
687	5/25/2023	10:30 PM	19						
688	5/25/2023	10:45 PM	20						
689	5/25/2023	11:00 PM	33						
690	5/25/2023	11:15 PM	15						
691	5/25/2023	11:30 PM	25						
692	5/25/2023	11:45 PM	22						
693	5/26/2023	12:00 AM	15						
694	5/26/2023	12:15 AM	20						
695	5/26/2023	12:30 AM	8						
696	5/26/2023	12:45 AM	5						
697	5/26/2023	01:00 AM	8						
698	5/26/2023	01:15 AM	6						

	A	B	C	D	E	F	G	H	I
699	5/26/2023	01:30 AM	5						
700	5/26/2023	01:45 AM	6						
701	5/26/2023	02:00 AM	4						
702	5/26/2023	02:15 AM	4						
703	5/26/2023	02:30 AM	9						
704	5/26/2023	02:45 AM	4						
705	5/26/2023	03:00 AM	12						
706	5/26/2023	03:15 AM	12						
707	5/26/2023	03:30 AM	14						
708	5/26/2023	03:45 AM	13						
709	5/26/2023	04:00 AM	14						
710	5/26/2023	04:15 AM	11						
711	5/26/2023	04:30 AM	24						
712	5/26/2023	04:45 AM	22						
713	5/26/2023	05:00 AM	30						
714	5/26/2023	05:15 AM	18						
715	5/26/2023	05:30 AM	40						
716	5/26/2023	05:45 AM	42						
717	5/26/2023	06:00 AM	33						
718	5/26/2023	06:15 AM	41						
719	5/26/2023	06:30 AM	63						
720	5/26/2023	06:45 AM	80						
721	5/26/2023	07:00 AM	75						
722	5/26/2023	07:15 AM	70						
723	5/26/2023	07:30 AM	128						
724	5/26/2023	07:45 AM	128						
725	5/26/2023	08:00 AM	105						
726	5/26/2023	08:15 AM	110						
727	5/26/2023	08:30 AM	102						
728	5/26/2023	08:45 AM	148						
729	5/26/2023	09:00 AM	115						
730	5/26/2023	09:15 AM	152						
731	5/26/2023	09:30 AM	138						
732	5/26/2023	09:45 AM	144						
733	5/26/2023	10:00 AM	132						
734	5/26/2023	10:15 AM	146						
735	5/26/2023	10:30 AM	126						
736	5/26/2023	10:45 AM	141						
737	5/26/2023	11:00 AM	133						
738	5/26/2023	11:15 AM	159						
739	5/26/2023	11:30 AM	154						
740	5/26/2023	11:45 AM	184						
741	5/26/2023	12:00 PM	196						
742	5/26/2023	12:15 PM	190						
743	5/26/2023	12:30 PM	174						
744	5/26/2023	12:45 PM	170						
745	5/26/2023	01:00 PM	153						
746	5/26/2023	01:15 PM	142						
747	5/26/2023	01:30 PM	154						
748	5/26/2023	01:45 PM	151						

	A	B	C	D	E	F	G	H	I
749	5/26/2023	02:00 PM	155						
750	5/26/2023	02:15 PM	131						
751	5/26/2023	02:30 PM	170						
752	5/26/2023	02:45 PM	160						
753	5/26/2023	03:00 PM	174						
754	5/26/2023	03:15 PM	184						
755	5/26/2023	03:30 PM	180						
756	5/26/2023	03:45 PM	172						
757	5/26/2023	04:00 PM	176						
758	5/26/2023	04:15 PM	178						
759	5/26/2023	04:30 PM	154						
760	5/26/2023	04:45 PM	170						
761	5/26/2023	05:00 PM	150						
762	5/26/2023	05:15 PM	142						
763	5/26/2023	05:30 PM	154						
764	5/26/2023	05:45 PM	148						
765	5/26/2023	06:00 PM	110						
766	5/26/2023	06:15 PM	116						
767	5/26/2023	06:30 PM	120						
768	5/26/2023	06:45 PM	87						
769	5/26/2023	07:00 PM	94						
770	5/26/2023	07:15 PM	79						
771	5/26/2023	07:30 PM	85						
772	5/26/2023	07:45 PM	78						
773	5/26/2023	08:00 PM	74						
774	5/26/2023	08:15 PM	71						
775	5/26/2023	08:30 PM	66						
776	5/26/2023	08:45 PM	69						
777	5/26/2023	09:00 PM	58						
778	5/26/2023	09:15 PM	64						
779	5/26/2023	09:30 PM	50						
780	5/26/2023	09:45 PM	42						
781	5/26/2023	10:00 PM	49						
782	5/26/2023	10:15 PM	52						
783	5/26/2023	10:30 PM	40						
784	5/26/2023	10:45 PM	30						
785	5/26/2023	11:00 PM	26						
786	5/26/2023	11:15 PM	26						
787	5/26/2023	11:30 PM	33						
788	5/26/2023	11:45 PM	24						
789	5/27/2023	12:00 AM	38						
790	5/27/2023	12:15 AM	13						
791	5/27/2023	12:30 AM	16						
792	5/27/2023	12:45 AM	21						
793	5/27/2023	01:00 AM	10						
794	5/27/2023	01:15 AM	9						
795	5/27/2023	01:30 AM	6						
796	5/27/2023	01:45 AM	12						
797	5/27/2023	02:00 AM	4						
798	5/27/2023	02:15 AM	7						

	A	B	C	D	E	F	G	H	I
799	5/27/2023	02:30 AM	5						
800	5/27/2023	02:45 AM	8						
801	5/27/2023	03:00 AM	11						
802	5/27/2023	03:15 AM	13						
803	5/27/2023	03:30 AM	2						
804	5/27/2023	03:45 AM	10						
805	5/27/2023	04:00 AM	8						
806	5/27/2023	04:15 AM	4						
807	5/27/2023	04:30 AM	8						
808	5/27/2023	04:45 AM	4						
809	5/27/2023	05:00 AM	6						
810	5/27/2023	05:15 AM	10						
811	5/27/2023	05:30 AM	15						
812	5/27/2023	05:45 AM	18						
813	5/27/2023	06:00 AM	14						
814	5/27/2023	06:15 AM	20						
815	5/27/2023	06:30 AM	34						
816	5/27/2023	06:45 AM	40						
817	5/27/2023	07:00 AM	24						
818	5/27/2023	07:15 AM	37						
819	5/27/2023	07:30 AM	40						
820	5/27/2023	07:45 AM	38						
821	5/27/2023	08:00 AM	62						
822	5/27/2023	08:15 AM	53						
823	5/27/2023	08:30 AM	88						
824	5/27/2023	08:45 AM	87						
825	5/27/2023	09:00 AM	87						
826	5/27/2023	09:15 AM	82						
827	5/27/2023	09:30 AM	88						
828	5/27/2023	09:45 AM	93						
829	5/27/2023	10:00 AM	84						
830	5/27/2023	10:15 AM	100						
831	5/27/2023	10:30 AM	130						
832	5/27/2023	10:45 AM	92						
833	5/27/2023	11:00 AM	120						
834	5/27/2023	11:15 AM	142						
835	5/27/2023	11:30 AM	112						
836	5/27/2023	11:45 AM	116						
837	5/27/2023	12:00 PM	140						
838	5/27/2023	12:15 PM	132						
839	5/27/2023	12:30 PM	108						
840	5/27/2023	12:45 PM	128						
841	5/27/2023	01:00 PM	130						
842	5/27/2023	01:15 PM	120						
843	5/27/2023	01:30 PM	132						
844	5/27/2023	01:45 PM	110						
845	5/27/2023	02:00 PM	116						
846	5/27/2023	02:15 PM	113						
847	5/27/2023	02:30 PM	126						
848	5/27/2023	02:45 PM	116						

	A	B	C	D	E	F	G	H	I
849	5/27/2023	03:00 PM	106						
850	5/27/2023	03:15 PM	102						
851	5/27/2023	03:30 PM	92						
852	5/27/2023	03:45 PM	101						
853	5/27/2023	04:00 PM	103						
854	5/27/2023	04:15 PM	94						
855	5/27/2023	04:30 PM	98						
856	5/27/2023	04:45 PM	128						
857	5/27/2023	05:00 PM	102						
858	5/27/2023	05:15 PM	68						
859	5/27/2023	05:30 PM	88						
860	5/27/2023	05:45 PM	75						
861	5/27/2023	06:00 PM	89						
862	5/27/2023	06:15 PM	59						
863	5/27/2023	06:30 PM	74						
864	5/27/2023	06:45 PM	68						
865	5/27/2023	07:00 PM	60						
866	5/27/2023	07:15 PM	76						
867	5/27/2023	07:30 PM	57						
868	5/27/2023	07:45 PM	46						
869	5/27/2023	08:00 PM	75						
870	5/27/2023	08:15 PM	52						
871	5/27/2023	08:30 PM	52						
872	5/27/2023	08:45 PM	52						
873	5/27/2023	09:00 PM	57						
874	5/27/2023	09:15 PM	42						
875	5/27/2023	09:30 PM	43						
876	5/27/2023	09:45 PM	38						
877	5/27/2023	10:00 PM	32						
878	5/27/2023	10:15 PM	33						
879	5/27/2023	10:30 PM	36						
880	5/27/2023	10:45 PM	32						
881	5/27/2023	11:00 PM	36						
882	5/27/2023	11:15 PM	28						
883	5/27/2023	11:30 PM	38						
884	5/27/2023	11:45 PM	24						
885	5/28/2023	12:00 AM	16						
886	5/28/2023	12:15 AM	17						
887	5/28/2023	12:30 AM	14						
888	5/28/2023	12:45 AM	12						
889	5/28/2023	01:00 AM	10						
890	5/28/2023	01:15 AM	8						
891	5/28/2023	01:30 AM	7						
892	5/28/2023	01:45 AM	4						
893	5/28/2023	02:00 AM	4						
894	5/28/2023	02:15 AM	6						
895	5/28/2023	02:30 AM	6						
896	5/28/2023	02:45 AM	2						
897	5/28/2023	03:00 AM	6						
898	5/28/2023	03:15 AM	1						

	A	B	C	D	E	F	G	H	I
899	5/28/2023	03:30 AM	6						
900	5/28/2023	03:45 AM	4						
901	5/28/2023	04:00 AM	6						
902	5/28/2023	04:15 AM	6						
903	5/28/2023	04:30 AM	12						
904	5/28/2023	04:45 AM	5						
905	5/28/2023	05:00 AM	5						
906	5/28/2023	05:15 AM	7						
907	5/28/2023	05:30 AM	16						
908	5/28/2023	05:45 AM	18						
909	5/28/2023	06:00 AM	10						
910	5/28/2023	06:15 AM	16						
911	5/28/2023	06:30 AM	28						
912	5/28/2023	06:45 AM	36						
913	5/28/2023	07:00 AM	30						
914	5/28/2023	07:15 AM	21						
915	5/28/2023	07:30 AM	22						
916	5/28/2023	07:45 AM	42						
917	5/28/2023	08:00 AM	32						
918	5/28/2023	08:15 AM	28						
919	5/28/2023	08:30 AM	50						
920	5/28/2023	08:45 AM	55						
921	5/28/2023	09:00 AM	64						
922	5/28/2023	09:15 AM	61						
923	5/28/2023	09:30 AM	78						
924	5/28/2023	09:45 AM	80						
925	5/28/2023	10:00 AM	78						
926	5/28/2023	10:15 AM	78						
927	5/28/2023	10:30 AM	68						
928	5/28/2023	10:45 AM	108						
929	5/28/2023	11:00 AM	106						
930	5/28/2023	11:15 AM	100						
931	5/28/2023	11:30 AM	105						
932	5/28/2023	11:45 AM	94						
933	5/28/2023	12:00 PM	118						
934	5/28/2023	12:15 PM	108						
935	5/28/2023	12:30 PM	120						
936	5/28/2023	12:45 PM	112						
937	5/28/2023	01:00 PM	101						
938	5/28/2023	01:15 PM	100						
939	5/28/2023	01:30 PM	90						
940	5/28/2023	01:45 PM	100						
941	5/28/2023	02:00 PM	84						
942	5/28/2023	02:15 PM	94						
943	5/28/2023	02:30 PM	92						
944	5/28/2023	02:45 PM	76						
945	5/28/2023	03:00 PM	75						
946	5/28/2023	03:15 PM	85						
947	5/28/2023	03:30 PM	83						
948	5/28/2023	03:45 PM	86						

	A	B	C	D	E	F	G	H	I
949	5/28/2023	04:00 PM	77						
950	5/28/2023	04:15 PM	89						
951	5/28/2023	04:30 PM	80						
952	5/28/2023	04:45 PM	80						
953	5/28/2023	05:00 PM	70						
954	5/28/2023	05:15 PM	63						
955	5/28/2023	05:30 PM	64						
956	5/28/2023	05:45 PM	72						
957	5/28/2023	06:00 PM	73						
958	5/28/2023	06:15 PM	62						
959	5/28/2023	06:30 PM	70						
960	5/28/2023	06:45 PM	62						
961	5/28/2023	07:00 PM	70						
962	5/28/2023	07:15 PM	64						
963	5/28/2023	07:30 PM	64						
964	5/28/2023	07:45 PM	42						
965	5/28/2023	08:00 PM	54						
966	5/28/2023	08:15 PM	54						
967	5/28/2023	08:30 PM	62						
968	5/28/2023	08:45 PM	36						
969	5/28/2023	09:00 PM	55						
970	5/28/2023	09:15 PM	41						
971	5/28/2023	09:30 PM	38						
972	5/28/2023	09:45 PM	37						
973	5/28/2023	10:00 PM	24						
974	5/28/2023	10:15 PM	33						
975	5/28/2023	10:30 PM	28						
976	5/28/2023	10:45 PM	29						
977	5/28/2023	11:00 PM	22						
978	5/28/2023	11:15 PM	16						
979	5/28/2023	11:30 PM	15						
980	5/28/2023	11:45 PM	30						

	A	B	C	D	E	F	G	H	I
1									
2	File Name: C:\Users\obarrie\Desktop\transfer\Documents\Documents\Osman\Osman from harddrive\Documents\TDB\WSP\Syracuse\Data\ATR\Batch 11\updated Jamar\Data\ATR 1373.tf2								
3	Start Date: 5/18/2023								
4	Start Time: 8:00:00 PM								
5	Location 1: NB S Bay Rd at E Taft Rd								
6	Location 2:								
7									
8	Date	Time	NB						
9	5/18/2023	08:00 PM	76						
10	5/18/2023	08:15 PM	69						
11	5/18/2023	08:30 PM	54						
12	5/18/2023	08:45 PM	48						
13	5/18/2023	09:00 PM	30						
14	5/18/2023	09:15 PM	37						
15	5/18/2023	09:30 PM	36						
16	5/18/2023	09:45 PM	28						
17	5/18/2023	10:00 PM	31						
18	5/18/2023	10:15 PM	22						
19	5/18/2023	10:30 PM	26						
20	5/18/2023	10:45 PM	26						
21	5/18/2023	11:00 PM	21						
22	5/18/2023	11:15 PM	16						
23	5/18/2023	11:30 PM	29						
24	5/18/2023	11:45 PM	20						
25	5/19/2023	12:00 AM	19						
26	5/19/2023	12:15 AM	14						
27	5/19/2023	12:30 AM	4						
28	5/19/2023	12:45 AM	4						
29	5/19/2023	01:00 AM	6						
30	5/19/2023	01:15 AM	8						
31	5/19/2023	01:30 AM	10						
32	5/19/2023	01:45 AM	6						
33	5/19/2023	02:00 AM	0						
34	5/19/2023	02:15 AM	2						
35	5/19/2023	02:30 AM	6						
36	5/19/2023	02:45 AM	3						
37	5/19/2023	03:00 AM	7						
38	5/19/2023	03:15 AM	4						
39	5/19/2023	03:30 AM	6						
40	5/19/2023	03:45 AM	9						
41	5/19/2023	04:00 AM	10						
42	5/19/2023	04:15 AM	6						
43	5/19/2023	04:30 AM	22						
44	5/19/2023	04:45 AM	24						
45	5/19/2023	05:00 AM	14						
46	5/19/2023	05:15 AM	19						
47	5/19/2023	05:30 AM	19						
48	5/19/2023	05:45 AM	19						

	A	B	C	D	E	F	G	H	I
49	5/19/2023	06:00 AM	19						
50	5/19/2023	06:15 AM	30						
51	5/19/2023	06:30 AM	38						
52	5/19/2023	06:45 AM	49						
53	5/19/2023	07:00 AM	62						
54	5/19/2023	07:15 AM	66						
55	5/19/2023	07:30 AM	76						
56	5/19/2023	07:45 AM	98						
57	5/19/2023	08:00 AM	106						
58	5/19/2023	08:15 AM	84						
59	5/19/2023	08:30 AM	82						
60	5/19/2023	08:45 AM	104						
61	5/19/2023	09:00 AM	99						
62	5/19/2023	09:15 AM	104						
63	5/19/2023	09:30 AM	91						
64	5/19/2023	09:45 AM	110						
65	5/19/2023	10:00 AM	96						
66	5/19/2023	10:15 AM	113						
67	5/19/2023	10:30 AM	108						
68	5/19/2023	10:45 AM	128						
69	5/19/2023	11:00 AM	133						
70	5/19/2023	11:15 AM	102						
71	5/19/2023	11:30 AM	140						
72	5/19/2023	11:45 AM	132						
73	5/19/2023	12:00 PM	137						
74	5/19/2023	12:15 PM	117						
75	5/19/2023	12:30 PM	110						
76	5/19/2023	12:45 PM	123						
77	5/19/2023	01:00 PM	138						
78	5/19/2023	01:15 PM	102						
79	5/19/2023	01:30 PM	124						
80	5/19/2023	01:45 PM	121						
81	5/19/2023	02:00 PM	148						
82	5/19/2023	02:15 PM	113						
83	5/19/2023	02:30 PM	120						
84	5/19/2023	02:45 PM	144						
85	5/19/2023	03:00 PM	142						
86	5/19/2023	03:15 PM	150						
87	5/19/2023	03:30 PM	153						
88	5/19/2023	03:45 PM	145						
89	5/19/2023	04:00 PM	156						
90	5/19/2023	04:15 PM	156						
91	5/19/2023	04:30 PM	135						
92	5/19/2023	04:45 PM	148						
93	5/19/2023	05:00 PM	143						
94	5/19/2023	05:15 PM	134						
95	5/19/2023	05:30 PM	118						
96	5/19/2023	05:45 PM	116						
97	5/19/2023	06:00 PM	104						
98	5/19/2023	06:15 PM	102						

	A	B	C	D	E	F	G	H	I
99	5/19/2023	06:30 PM	90						
100	5/19/2023	06:45 PM	112						
101	5/19/2023	07:00 PM	87						
102	5/19/2023	07:15 PM	61						
103	5/19/2023	07:30 PM	68						
104	5/19/2023	07:45 PM	60						
105	5/19/2023	08:00 PM	79						
106	5/19/2023	08:15 PM	60						
107	5/19/2023	08:30 PM	56						
108	5/19/2023	08:45 PM	52						
109	5/19/2023	09:00 PM	48						
110	5/19/2023	09:15 PM	49						
111	5/19/2023	09:30 PM	48						
112	5/19/2023	09:45 PM	30						
113	5/19/2023	10:00 PM	45						
114	5/19/2023	10:15 PM	44						
115	5/19/2023	10:30 PM	35						
116	5/19/2023	10:45 PM	22						
117	5/19/2023	11:00 PM	41						
118	5/19/2023	11:15 PM	32						
119	5/19/2023	11:30 PM	26						
120	5/19/2023	11:45 PM	23						
121	5/20/2023	12:00 AM	45						
122	5/20/2023	12:15 AM	29						
123	5/20/2023	12:30 AM	14						
124	5/20/2023	12:45 AM	6						
125	5/20/2023	01:00 AM	7						
126	5/20/2023	01:15 AM	12						
127	5/20/2023	01:30 AM	11						
128	5/20/2023	01:45 AM	8						
129	5/20/2023	02:00 AM	5						
130	5/20/2023	02:15 AM	7						
131	5/20/2023	02:30 AM	9						
132	5/20/2023	02:45 AM	3						
133	5/20/2023	03:00 AM	4						
134	5/20/2023	03:15 AM	8						
135	5/20/2023	03:30 AM	6						
136	5/20/2023	03:45 AM	6						
137	5/20/2023	04:00 AM	11						
138	5/20/2023	04:15 AM	15						
139	5/20/2023	04:30 AM	15						
140	5/20/2023	04:45 AM	15						
141	5/20/2023	05:00 AM	9						
142	5/20/2023	05:15 AM	14						
143	5/20/2023	05:30 AM	13						
144	5/20/2023	05:45 AM	7						
145	5/20/2023	06:00 AM	8						
146	5/20/2023	06:15 AM	20						
147	5/20/2023	06:30 AM	18						
148	5/20/2023	06:45 AM	22						

	A	B	C	D	E	F	G	H	I
149	5/20/2023	07:00 AM	22						
150	5/20/2023	07:15 AM	28						
151	5/20/2023	07:30 AM	41						
152	5/20/2023	07:45 AM	44						
153	5/20/2023	08:00 AM	47						
154	5/20/2023	08:15 AM	42						
155	5/20/2023	08:30 AM	52						
156	5/20/2023	08:45 AM	54						
157	5/20/2023	09:00 AM	71						
158	5/20/2023	09:15 AM	68						
159	5/20/2023	09:30 AM	70						
160	5/20/2023	09:45 AM	84						
161	5/20/2023	10:00 AM	82						
162	5/20/2023	10:15 AM	94						
163	5/20/2023	10:30 AM	80						
164	5/20/2023	10:45 AM	89						
165	5/20/2023	11:00 AM	92						
166	5/20/2023	11:15 AM	118						
167	5/20/2023	11:30 AM	120						
168	5/20/2023	11:45 AM	112						
169	5/20/2023	12:00 PM	106						
170	5/20/2023	12:15 PM	112						
171	5/20/2023	12:30 PM	131						
172	5/20/2023	12:45 PM	119						
173	5/20/2023	01:00 PM	88						
174	5/20/2023	01:15 PM	100						
175	5/20/2023	01:30 PM	101						
176	5/20/2023	01:45 PM	92						
177	5/20/2023	02:00 PM	112						
178	5/20/2023	02:15 PM	104						
179	5/20/2023	02:30 PM	102						
180	5/20/2023	02:45 PM	114						
181	5/20/2023	03:00 PM	105						
182	5/20/2023	03:15 PM	122						
183	5/20/2023	03:30 PM	81						
184	5/20/2023	03:45 PM	96						
185	5/20/2023	04:00 PM	88						
186	5/20/2023	04:15 PM	78						
187	5/20/2023	04:30 PM	80						
188	5/20/2023	04:45 PM	93						
189	5/20/2023	05:00 PM	82						
190	5/20/2023	05:15 PM	64						
191	5/20/2023	05:30 PM	66						
192	5/20/2023	05:45 PM	70						
193	5/20/2023	06:00 PM	62						
194	5/20/2023	06:15 PM	70						
195	5/20/2023	06:30 PM	72						
196	5/20/2023	06:45 PM	58						
197	5/20/2023	07:00 PM	64						
198	5/20/2023	07:15 PM	61						

	A	B	C	D	E	F	G	H	I
199	5/20/2023	07:30 PM	50						
200	5/20/2023	07:45 PM	64						
201	5/20/2023	08:00 PM	48						
202	5/20/2023	08:15 PM	45						
203	5/20/2023	08:30 PM	52						
204	5/20/2023	08:45 PM	32						
205	5/20/2023	09:00 PM	42						
206	5/20/2023	09:15 PM	29						
207	5/20/2023	09:30 PM	34						
208	5/20/2023	09:45 PM	30						
209	5/20/2023	10:00 PM	32						
210	5/20/2023	10:15 PM	30						
211	5/20/2023	10:30 PM	25						
212	5/20/2023	10:45 PM	18						
213	5/20/2023	11:00 PM	19						
214	5/20/2023	11:15 PM	33						
215	5/20/2023	11:30 PM	22						
216	5/20/2023	11:45 PM	21						
217	5/21/2023	12:00 AM	9						
218	5/21/2023	12:15 AM	26						
219	5/21/2023	12:30 AM	8						
220	5/21/2023	12:45 AM	9						
221	5/21/2023	01:00 AM	13						
222	5/21/2023	01:15 AM	14						
223	5/21/2023	01:30 AM	8						
224	5/21/2023	01:45 AM	7						
225	5/21/2023	02:00 AM	11						
226	5/21/2023	02:15 AM	2						
227	5/21/2023	02:30 AM	2						
228	5/21/2023	02:45 AM	5						
229	5/21/2023	03:00 AM	6						
230	5/21/2023	03:15 AM	4						
231	5/21/2023	03:30 AM	3						
232	5/21/2023	03:45 AM	7						
233	5/21/2023	04:00 AM	11						
234	5/21/2023	04:15 AM	12						
235	5/21/2023	04:30 AM	15						
236	5/21/2023	04:45 AM	10						
237	5/21/2023	05:00 AM	6						
238	5/21/2023	05:15 AM	7						
239	5/21/2023	05:30 AM	16						
240	5/21/2023	05:45 AM	11						
241	5/21/2023	06:00 AM	8						
242	5/21/2023	06:15 AM	7						
243	5/21/2023	06:30 AM	13						
244	5/21/2023	06:45 AM	18						
245	5/21/2023	07:00 AM	23						
246	5/21/2023	07:15 AM	26						
247	5/21/2023	07:30 AM	34						
248	5/21/2023	07:45 AM	24						

	A	B	C	D	E	F	G	H	I
249	5/21/2023	08:00 AM	35						
250	5/21/2023	08:15 AM	45						
251	5/21/2023	08:30 AM	46						
252	5/21/2023	08:45 AM	42						
253	5/21/2023	09:00 AM	41						
254	5/21/2023	09:15 AM	43						
255	5/21/2023	09:30 AM	60						
256	5/21/2023	09:45 AM	50						
257	5/21/2023	10:00 AM	58						
258	5/21/2023	10:15 AM	81						
259	5/21/2023	10:30 AM	64						
260	5/21/2023	10:45 AM	70						
261	5/21/2023	11:00 AM	81						
262	5/21/2023	11:15 AM	83						
263	5/21/2023	11:30 AM	93						
264	5/21/2023	11:45 AM	102						
265	5/21/2023	12:00 PM	120						
266	5/21/2023	12:15 PM	100						
267	5/21/2023	12:30 PM	95						
268	5/21/2023	12:45 PM	108						
269	5/21/2023	01:00 PM	103						
270	5/21/2023	01:15 PM	96						
271	5/21/2023	01:30 PM	81						
272	5/21/2023	01:45 PM	78						
273	5/21/2023	02:00 PM	92						
274	5/21/2023	02:15 PM	86						
275	5/21/2023	02:30 PM	86						
276	5/21/2023	02:45 PM	78						
277	5/21/2023	03:00 PM	94						
278	5/21/2023	03:15 PM	87						
279	5/21/2023	03:30 PM	72						
280	5/21/2023	03:45 PM	77						
281	5/21/2023	04:00 PM	79						
282	5/21/2023	04:15 PM	82						
283	5/21/2023	04:30 PM	84						
284	5/21/2023	04:45 PM	70						
285	5/21/2023	05:00 PM	84						
286	5/21/2023	05:15 PM	78						
287	5/21/2023	05:30 PM	67						
288	5/21/2023	05:45 PM	75						
289	5/21/2023	06:00 PM	59						
290	5/21/2023	06:15 PM	78						
291	5/21/2023	06:30 PM	83						
292	5/21/2023	06:45 PM	60						
293	5/21/2023	07:00 PM	62						
294	5/21/2023	07:15 PM	72						
295	5/21/2023	07:30 PM	62						
296	5/21/2023	07:45 PM	53						
297	5/21/2023	08:00 PM	45						
298	5/21/2023	08:15 PM	44						

	A	B	C	D	E	F	G	H	I
299	5/21/2023	08:30 PM	45						
300	5/21/2023	08:45 PM	36						
301	5/21/2023	09:00 PM	46						
302	5/21/2023	09:15 PM	26						
303	5/21/2023	09:30 PM	29						
304	5/21/2023	09:45 PM	22						
305	5/21/2023	10:00 PM	20						
306	5/21/2023	10:15 PM	16						
307	5/21/2023	10:30 PM	16						
308	5/21/2023	10:45 PM	14						
309	5/21/2023	11:00 PM	13						
310	5/21/2023	11:15 PM	23						
311	5/21/2023	11:30 PM	22						
312	5/21/2023	11:45 PM	12						
313	5/22/2023	12:00 AM	17						
314	5/22/2023	12:15 AM	13						
315	5/22/2023	12:30 AM	8						
316	5/22/2023	12:45 AM	6						
317	5/22/2023	01:00 AM	4						
318	5/22/2023	01:15 AM	7						
319	5/22/2023	01:30 AM	5						
320	5/22/2023	01:45 AM	4						
321	5/22/2023	02:00 AM	1						
322	5/22/2023	02:15 AM	3						
323	5/22/2023	02:30 AM	3						
324	5/22/2023	02:45 AM	1						
325	5/22/2023	03:00 AM	2						
326	5/22/2023	03:15 AM	4						
327	5/22/2023	03:30 AM	7						
328	5/22/2023	03:45 AM	11						
329	5/22/2023	04:00 AM	8						
330	5/22/2023	04:15 AM	15						
331	5/22/2023	04:30 AM	19						
332	5/22/2023	04:45 AM	25						
333	5/22/2023	05:00 AM	17						
334	5/22/2023	05:15 AM	20						
335	5/22/2023	05:30 AM	26						
336	5/22/2023	05:45 AM	25						
337	5/22/2023	06:00 AM	22						
338	5/22/2023	06:15 AM	33						
339	5/22/2023	06:30 AM	43						
340	5/22/2023	06:45 AM	42						
341	5/22/2023	07:00 AM	42						
342	5/22/2023	07:15 AM	56						
343	5/22/2023	07:30 AM	84						
344	5/22/2023	07:45 AM	84						
345	5/22/2023	08:00 AM	100						
346	5/22/2023	08:15 AM	93						
347	5/22/2023	08:30 AM	78						
348	5/22/2023	08:45 AM	98						

	A	B	C	D	E	F	G	H	I
349	5/22/2023	09:00 AM	100						
350	5/22/2023	09:15 AM	70						
351	5/22/2023	09:30 AM	79						
352	5/22/2023	09:45 AM	72						
353	5/22/2023	10:00 AM	86						
354	5/22/2023	10:15 AM	96						
355	5/22/2023	10:30 AM	92						
356	5/22/2023	10:45 AM	90						
357	5/22/2023	11:00 AM	94						
358	5/22/2023	11:15 AM	105						
359	5/22/2023	11:30 AM	129						
360	5/22/2023	11:45 AM	102						
361	5/22/2023	12:00 PM	155						
362	5/22/2023	12:15 PM	136						
363	5/22/2023	12:30 PM	120						
364	5/22/2023	12:45 PM	122						
365	5/22/2023	01:00 PM	120						
366	5/22/2023	01:15 PM	104						
367	5/22/2023	01:30 PM	134						
368	5/22/2023	01:45 PM	114						
369	5/22/2023	02:00 PM	108						
370	5/22/2023	02:15 PM	132						
371	5/22/2023	02:30 PM	144						
372	5/22/2023	02:45 PM	130						
373	5/22/2023	03:00 PM	134						
374	5/22/2023	03:15 PM	134						
375	5/22/2023	03:30 PM	152						
376	5/22/2023	03:45 PM	138						
377	5/22/2023	04:00 PM	140						
378	5/22/2023	04:15 PM	163						
379	5/22/2023	04:30 PM	170						
380	5/22/2023	04:45 PM	145						
381	5/22/2023	05:00 PM	176						
382	5/22/2023	05:15 PM	137						
383	5/22/2023	05:30 PM	106						
384	5/22/2023	05:45 PM	110						
385	5/22/2023	06:00 PM	88						
386	5/22/2023	06:15 PM	98						
387	5/22/2023	06:30 PM	82						
388	5/22/2023	06:45 PM	86						
389	5/22/2023	07:00 PM	77						
390	5/22/2023	07:15 PM	76						
391	5/22/2023	07:30 PM	58						
392	5/22/2023	07:45 PM	64						
393	5/22/2023	08:00 PM	74						
394	5/22/2023	08:15 PM	49						
395	5/22/2023	08:30 PM	53						
396	5/22/2023	08:45 PM	42						
397	5/22/2023	09:00 PM	35						
398	5/22/2023	09:15 PM	21						

	A	B	C	D	E	F	G	H	I
399	5/22/2023	09:30 PM	31						
400	5/22/2023	09:45 PM	19						
401	5/22/2023	10:00 PM	17						
402	5/22/2023	10:15 PM	25						
403	5/22/2023	10:30 PM	14						
404	5/22/2023	10:45 PM	20						
405	5/22/2023	11:00 PM	17						
406	5/22/2023	11:15 PM	19						
407	5/22/2023	11:30 PM	15						
408	5/22/2023	11:45 PM	15						
409	5/23/2023	12:00 AM	19						
410	5/23/2023	12:15 AM	16						
411	5/23/2023	12:30 AM	12						
412	5/23/2023	12:45 AM	14						
413	5/23/2023	01:00 AM	11						
414	5/23/2023	01:15 AM	8						
415	5/23/2023	01:30 AM	9						
416	5/23/2023	01:45 AM	5						
417	5/23/2023	02:00 AM	2						
418	5/23/2023	02:15 AM	4						
419	5/23/2023	02:30 AM	2						
420	5/23/2023	02:45 AM	4						
421	5/23/2023	03:00 AM	7						
422	5/23/2023	03:15 AM	2						
423	5/23/2023	03:30 AM	5						
424	5/23/2023	03:45 AM	14						
425	5/23/2023	04:00 AM	11						
426	5/23/2023	04:15 AM	6						
427	5/23/2023	04:30 AM	19						
428	5/23/2023	04:45 AM	24						
429	5/23/2023	05:00 AM	14						
430	5/23/2023	05:15 AM	16						
431	5/23/2023	05:30 AM	28						
432	5/23/2023	05:45 AM	20						
433	5/23/2023	06:00 AM	24						
434	5/23/2023	06:15 AM	27						
435	5/23/2023	06:30 AM	36						
436	5/23/2023	06:45 AM	50						
437	5/23/2023	07:00 AM	53						
438	5/23/2023	07:15 AM	66						
439	5/23/2023	07:30 AM	74						
440	5/23/2023	07:45 AM	101						
441	5/23/2023	08:00 AM	92						
442	5/23/2023	08:15 AM	74						
443	5/23/2023	08:30 AM	75						
444	5/23/2023	08:45 AM	76						
445	5/23/2023	09:00 AM	94						
446	5/23/2023	09:15 AM	92						
447	5/23/2023	09:30 AM	83						
448	5/23/2023	09:45 AM	85						

	A	B	C	D	E	F	G	H	I
449	5/23/2023	10:00 AM	85						
450	5/23/2023	10:15 AM	108						
451	5/23/2023	10:30 AM	112						
452	5/23/2023	10:45 AM	98						
453	5/23/2023	11:00 AM	90						
454	5/23/2023	11:15 AM	97						
455	5/23/2023	11:30 AM	122						
456	5/23/2023	11:45 AM	123						
457	5/23/2023	12:00 PM	128						
458	5/23/2023	12:15 PM	122						
459	5/23/2023	12:30 PM	110						
460	5/23/2023	12:45 PM	114						
461	5/23/2023	01:00 PM	120						
462	5/23/2023	01:15 PM	108						
463	5/23/2023	01:30 PM	88						
464	5/23/2023	01:45 PM	119						
465	5/23/2023	02:00 PM	90						
466	5/23/2023	02:15 PM	127						
467	5/23/2023	02:30 PM	124						
468	5/23/2023	02:45 PM	138						
469	5/23/2023	03:00 PM	139						
470	5/23/2023	03:15 PM	168						
471	5/23/2023	03:30 PM	156						
472	5/23/2023	03:45 PM	159						
473	5/23/2023	04:00 PM	154						
474	5/23/2023	04:15 PM	166						
475	5/23/2023	04:30 PM	182						
476	5/23/2023	04:45 PM	146						
477	5/23/2023	05:00 PM	165						
478	5/23/2023	05:15 PM	154						
479	5/23/2023	05:30 PM	132						
480	5/23/2023	05:45 PM	115						
481	5/23/2023	06:00 PM	105						
482	5/23/2023	06:15 PM	82						
483	5/23/2023	06:30 PM	92						
484	5/23/2023	06:45 PM	86						
485	5/23/2023	07:00 PM	80						
486	5/23/2023	07:15 PM	76						
487	5/23/2023	07:30 PM	76						
488	5/23/2023	07:45 PM	61						
489	5/23/2023	08:00 PM	71						
490	5/23/2023	08:15 PM	74						
491	5/23/2023	08:30 PM	50						
492	5/23/2023	08:45 PM	46						
493	5/23/2023	09:00 PM	33						
494	5/23/2023	09:15 PM	34						
495	5/23/2023	09:30 PM	32						
496	5/23/2023	09:45 PM	36						
497	5/23/2023	10:00 PM	22						
498	5/23/2023	10:15 PM	20						

	A	B	C	D	E	F	G	H	I
499	5/23/2023	10:30 PM	26						
500	5/23/2023	10:45 PM	10						
501	5/23/2023	11:00 PM	22						
502	5/23/2023	11:15 PM	19						
503	5/23/2023	11:30 PM	20						
504	5/23/2023	11:45 PM	17						
505	5/24/2023	12:00 AM	11						
506	5/24/2023	12:15 AM	12						
507	5/24/2023	12:30 AM	12						
508	5/24/2023	12:45 AM	8						
509	5/24/2023	01:00 AM	3						
510	5/24/2023	01:15 AM	12						
511	5/24/2023	01:30 AM	3						
512	5/24/2023	01:45 AM	9						
513	5/24/2023	02:00 AM	2						
514	5/24/2023	02:15 AM	1						
515	5/24/2023	02:30 AM	4						
516	5/24/2023	02:45 AM	4						
517	5/24/2023	03:00 AM	4						
518	5/24/2023	03:15 AM	5						
519	5/24/2023	03:30 AM	5						
520	5/24/2023	03:45 AM	7						
521	5/24/2023	04:00 AM	7						
522	5/24/2023	04:15 AM	9						
523	5/24/2023	04:30 AM	22						
524	5/24/2023	04:45 AM	20						
525	5/24/2023	05:00 AM	20						
526	5/24/2023	05:15 AM	12						
527	5/24/2023	05:30 AM	20						
528	5/24/2023	05:45 AM	20						
529	5/24/2023	06:00 AM	22						
530	5/24/2023	06:15 AM	23						
531	5/24/2023	06:30 AM	44						
532	5/24/2023	06:45 AM	43						
533	5/24/2023	07:00 AM	59						
534	5/24/2023	07:15 AM	66						
535	5/24/2023	07:30 AM	65						
536	5/24/2023	07:45 AM	94						
537	5/24/2023	08:00 AM	102						
538	5/24/2023	08:15 AM	74						
539	5/24/2023	08:30 AM	66						
540	5/24/2023	08:45 AM	86						
541	5/24/2023	09:00 AM	90						
542	5/24/2023	09:15 AM	94						
543	5/24/2023	09:30 AM	74						
544	5/24/2023	09:45 AM	88						
545	5/24/2023	10:00 AM	78						
546	5/24/2023	10:15 AM	109						
547	5/24/2023	10:30 AM	95						
548	5/24/2023	10:45 AM	106						

	A	B	C	D	E	F	G	H	I
549	5/24/2023	11:00 AM	100						
550	5/24/2023	11:15 AM	98						
551	5/24/2023	11:30 AM	114						
552	5/24/2023	11:45 AM	126						
553	5/24/2023	12:00 PM	132						
554	5/24/2023	12:15 PM	140						
555	5/24/2023	12:30 PM	122						
556	5/24/2023	12:45 PM	115						
557	5/24/2023	01:00 PM	122						
558	5/24/2023	01:15 PM	128						
559	5/24/2023	01:30 PM	124						
560	5/24/2023	01:45 PM	103						
561	5/24/2023	02:00 PM	106						
562	5/24/2023	02:15 PM	132						
563	5/24/2023	02:30 PM	123						
564	5/24/2023	02:45 PM	122						
565	5/24/2023	03:00 PM	121						
566	5/24/2023	03:15 PM	136						
567	5/24/2023	03:30 PM	162						
568	5/24/2023	03:45 PM	130						
569	5/24/2023	04:00 PM	166						
570	5/24/2023	04:15 PM	170						
571	5/24/2023	04:30 PM	156						
572	5/24/2023	04:45 PM	132						
573	5/24/2023	05:00 PM	188						
574	5/24/2023	05:15 PM	162						
575	5/24/2023	05:30 PM	132						
576	5/24/2023	05:45 PM	92						
577	5/24/2023	06:00 PM	105						
578	5/24/2023	06:15 PM	76						
579	5/24/2023	06:30 PM	82						
580	5/24/2023	06:45 PM	80						
581	5/24/2023	07:00 PM	61						
582	5/24/2023	07:15 PM	67						
583	5/24/2023	07:30 PM	60						
584	5/24/2023	07:45 PM	63						
585	5/24/2023	08:00 PM	62						
586	5/24/2023	08:15 PM	63						
587	5/24/2023	08:30 PM	60						
588	5/24/2023	08:45 PM	35						
589	5/24/2023	09:00 PM	35						
590	5/24/2023	09:15 PM	27						
591	5/24/2023	09:30 PM	36						
592	5/24/2023	09:45 PM	32						
593	5/24/2023	10:00 PM	15						
594	5/24/2023	10:15 PM	24						
595	5/24/2023	10:30 PM	13						
596	5/24/2023	10:45 PM	8						
597	5/24/2023	11:00 PM	11						
598	5/24/2023	11:15 PM	24						

	A	B	C	D	E	F	G	H	I
599	5/24/2023	11:30 PM	16						
600	5/24/2023	11:45 PM	20						
601	5/25/2023	12:00 AM	16						
602	5/25/2023	12:15 AM	7						
603	5/25/2023	12:30 AM	9						
604	5/25/2023	12:45 AM	10						
605	5/25/2023	01:00 AM	5						
606	5/25/2023	01:15 AM	6						
607	5/25/2023	01:30 AM	5						
608	5/25/2023	01:45 AM	10						
609	5/25/2023	02:00 AM	6						
610	5/25/2023	02:15 AM	2						
611	5/25/2023	02:30 AM	2						
612	5/25/2023	02:45 AM	4						
613	5/25/2023	03:00 AM	3						
614	5/25/2023	03:15 AM	6						
615	5/25/2023	03:30 AM	8						
616	5/25/2023	03:45 AM	5						
617	5/25/2023	04:00 AM	12						
618	5/25/2023	04:15 AM	9						
619	5/25/2023	04:30 AM	20						
620	5/25/2023	04:45 AM	23						
621	5/25/2023	05:00 AM	13						
622	5/25/2023	05:15 AM	17						
623	5/25/2023	05:30 AM	17						
624	5/25/2023	05:45 AM	22						
625	5/25/2023	06:00 AM	20						
626	5/25/2023	06:15 AM	36						
627	5/25/2023	06:30 AM	35						
628	5/25/2023	06:45 AM	34						
629	5/25/2023	07:00 AM	50						
630	5/25/2023	07:15 AM	65						
631	5/25/2023	07:30 AM	76						
632	5/25/2023	07:45 AM	107						
633	5/25/2023	08:00 AM	98						
634	5/25/2023	08:15 AM	98						
635	5/25/2023	08:30 AM	75						
636	5/25/2023	08:45 AM	92						
637	5/25/2023	09:00 AM	108						
638	5/25/2023	09:15 AM	91						
639	5/25/2023	09:30 AM	75						
640	5/25/2023	09:45 AM	88						
641	5/25/2023	10:00 AM	126						
642	5/25/2023	10:15 AM	94						
643	5/25/2023	10:30 AM	102						
644	5/25/2023	10:45 AM	111						
645	5/25/2023	11:00 AM	98						
646	5/25/2023	11:15 AM	101						
647	5/25/2023	11:30 AM	112						
648	5/25/2023	11:45 AM	144						

	A	B	C	D	E	F	G	H	I
649	5/25/2023	12:00 PM	134						
650	5/25/2023	12:15 PM	147						
651	5/25/2023	12:30 PM	118						
652	5/25/2023	12:45 PM	138						
653	5/25/2023	01:00 PM	110						
654	5/25/2023	01:15 PM	116						
655	5/25/2023	01:30 PM	110						
656	5/25/2023	01:45 PM	108						
657	5/25/2023	02:00 PM	120						
658	5/25/2023	02:15 PM	142						
659	5/25/2023	02:30 PM	146						
660	5/25/2023	02:45 PM	128						
661	5/25/2023	03:00 PM	131						
662	5/25/2023	03:15 PM	148						
663	5/25/2023	03:30 PM	179						
664	5/25/2023	03:45 PM	174						
665	5/25/2023	04:00 PM	167						
666	5/25/2023	04:15 PM	177						
667	5/25/2023	04:30 PM	170						
668	5/25/2023	04:45 PM	158						
669	5/25/2023	05:00 PM	174						
670	5/25/2023	05:15 PM	189						
671	5/25/2023	05:30 PM	126						
672	5/25/2023	05:45 PM	124						
673	5/25/2023	06:00 PM	128						
674	5/25/2023	06:15 PM	128						
675	5/25/2023	06:30 PM	102						
676	5/25/2023	06:45 PM	93						
677	5/25/2023	07:00 PM	89						
678	5/25/2023	07:15 PM	90						
679	5/25/2023	07:30 PM	78						
680	5/25/2023	07:45 PM	74						
681	5/25/2023	08:00 PM	80						
682	5/25/2023	08:15 PM	68						
683	5/25/2023	08:30 PM	47						
684	5/25/2023	08:45 PM	40						
685	5/25/2023	09:00 PM	41						
686	5/25/2023	09:15 PM	50						
687	5/25/2023	09:30 PM	44						
688	5/25/2023	09:45 PM	30						
689	5/25/2023	10:00 PM	34						
690	5/25/2023	10:15 PM	26						
691	5/25/2023	10:30 PM	15						
692	5/25/2023	10:45 PM	23						
693	5/25/2023	11:00 PM	21						
694	5/25/2023	11:15 PM	14						
695	5/25/2023	11:30 PM	17						
696	5/25/2023	11:45 PM	26						
697	5/26/2023	12:00 AM	20						
698	5/26/2023	12:15 AM	22						

	A	B	C	D	E	F	G	H	I
699	5/26/2023	12:30 AM	8						
700	5/26/2023	12:45 AM	9						
701	5/26/2023	01:00 AM	3						
702	5/26/2023	01:15 AM	4						
703	5/26/2023	01:30 AM	1						
704	5/26/2023	01:45 AM	9						
705	5/26/2023	02:00 AM	1						
706	5/26/2023	02:15 AM	4						
707	5/26/2023	02:30 AM	3						
708	5/26/2023	02:45 AM	1						
709	5/26/2023	03:00 AM	4						
710	5/26/2023	03:15 AM	4						
711	5/26/2023	03:30 AM	10						
712	5/26/2023	03:45 AM	13						
713	5/26/2023	04:00 AM	13						
714	5/26/2023	04:15 AM	12						
715	5/26/2023	04:30 AM	14						
716	5/26/2023	04:45 AM	22						
717	5/26/2023	05:00 AM	14						
718	5/26/2023	05:15 AM	16						
719	5/26/2023	05:30 AM	20						
720	5/26/2023	05:45 AM	13						
721	5/26/2023	06:00 AM	14						
722	5/26/2023	06:15 AM	23						
723	5/26/2023	06:30 AM	32						
724	5/26/2023	06:45 AM	52						
725	5/26/2023	07:00 AM	42						
726	5/26/2023	07:15 AM	49						
727	5/26/2023	07:30 AM	77						
728	5/26/2023	07:45 AM	72						
729	5/26/2023	08:00 AM	68						
730	5/26/2023	08:15 AM	72						
731	5/26/2023	08:30 AM	67						
732	5/26/2023	08:45 AM	86						
733	5/26/2023	09:00 AM	88						
734	5/26/2023	09:15 AM	86						
735	5/26/2023	09:30 AM	100						
736	5/26/2023	09:45 AM	80						
737	5/26/2023	10:00 AM	95						
738	5/26/2023	10:15 AM	112						
739	5/26/2023	10:30 AM	98						
740	5/26/2023	10:45 AM	125						
741	5/26/2023	11:00 AM	110						
742	5/26/2023	11:15 AM	112						
743	5/26/2023	11:30 AM	142						
744	5/26/2023	11:45 AM	120						
745	5/26/2023	12:00 PM	154						
746	5/26/2023	12:15 PM	160						
747	5/26/2023	12:30 PM	116						
748	5/26/2023	12:45 PM	133						

	A	B	C	D	E	F	G	H	I
749	5/26/2023	01:00 PM	128						
750	5/26/2023	01:15 PM	144						
751	5/26/2023	01:30 PM	126						
752	5/26/2023	01:45 PM	124						
753	5/26/2023	02:00 PM	118						
754	5/26/2023	02:15 PM	123						
755	5/26/2023	02:30 PM	126						
756	5/26/2023	02:45 PM	150						
757	5/26/2023	03:00 PM	139						
758	5/26/2023	03:15 PM	155						
759	5/26/2023	03:30 PM	164						
760	5/26/2023	03:45 PM	167						
761	5/26/2023	04:00 PM	156						
762	5/26/2023	04:15 PM	144						
763	5/26/2023	04:30 PM	142						
764	5/26/2023	04:45 PM	168						
765	5/26/2023	05:00 PM	174						
766	5/26/2023	05:15 PM	124						
767	5/26/2023	05:30 PM	125						
768	5/26/2023	05:45 PM	106						
769	5/26/2023	06:00 PM	108						
770	5/26/2023	06:15 PM	109						
771	5/26/2023	06:30 PM	85						
772	5/26/2023	06:45 PM	80						
773	5/26/2023	07:00 PM	80						
774	5/26/2023	07:15 PM	66						
775	5/26/2023	07:30 PM	74						
776	5/26/2023	07:45 PM	72						
777	5/26/2023	08:00 PM	65						
778	5/26/2023	08:15 PM	63						
779	5/26/2023	08:30 PM	70						
780	5/26/2023	08:45 PM	72						
781	5/26/2023	09:00 PM	53						
782	5/26/2023	09:15 PM	68						
783	5/26/2023	09:30 PM	48						
784	5/26/2023	09:45 PM	35						
785	5/26/2023	10:00 PM	46						
786	5/26/2023	10:15 PM	62						
787	5/26/2023	10:30 PM	40						
788	5/26/2023	10:45 PM	42						
789	5/26/2023	11:00 PM	29						
790	5/26/2023	11:15 PM	39						
791	5/26/2023	11:30 PM	30						
792	5/26/2023	11:45 PM	20						
793	5/27/2023	12:00 AM	14						
794	5/27/2023	12:15 AM	18						
795	5/27/2023	12:30 AM	22						
796	5/27/2023	12:45 AM	13						
797	5/27/2023	01:00 AM	16						
798	5/27/2023	01:15 AM	6						

	A	B	C	D	E	F	G	H	I
799	5/27/2023	01:30 AM	14						
800	5/27/2023	01:45 AM	6						
801	5/27/2023	02:00 AM	7						
802	5/27/2023	02:15 AM	3						
803	5/27/2023	02:30 AM	3						
804	5/27/2023	02:45 AM	5						
805	5/27/2023	03:00 AM	4						
806	5/27/2023	03:15 AM	5						
807	5/27/2023	03:30 AM	3						
808	5/27/2023	03:45 AM	8						
809	5/27/2023	04:00 AM	8						
810	5/27/2023	04:15 AM	4						
811	5/27/2023	04:30 AM	11						
812	5/27/2023	04:45 AM	8						
813	5/27/2023	05:00 AM	6						
814	5/27/2023	05:15 AM	12						
815	5/27/2023	05:30 AM	18						
816	5/27/2023	05:45 AM	12						
817	5/27/2023	06:00 AM	12						
818	5/27/2023	06:15 AM	20						
819	5/27/2023	06:30 AM	22						
820	5/27/2023	06:45 AM	20						
821	5/27/2023	07:00 AM	26						
822	5/27/2023	07:15 AM	22						
823	5/27/2023	07:30 AM	34						
824	5/27/2023	07:45 AM	48						
825	5/27/2023	08:00 AM	43						
826	5/27/2023	08:15 AM	46						
827	5/27/2023	08:30 AM	70						
828	5/27/2023	08:45 AM	70						
829	5/27/2023	09:00 AM	54						
830	5/27/2023	09:15 AM	70						
831	5/27/2023	09:30 AM	86						
832	5/27/2023	09:45 AM	94						
833	5/27/2023	10:00 AM	70						
834	5/27/2023	10:15 AM	84						
835	5/27/2023	10:30 AM	97						
836	5/27/2023	10:45 AM	111						
837	5/27/2023	11:00 AM	112						
838	5/27/2023	11:15 AM	111						
839	5/27/2023	11:30 AM	102						
840	5/27/2023	11:45 AM	110						
841	5/27/2023	12:00 PM	139						
842	5/27/2023	12:15 PM	116						
843	5/27/2023	12:30 PM	118						
844	5/27/2023	12:45 PM	114						
845	5/27/2023	01:00 PM	116						
846	5/27/2023	01:15 PM	98						
847	5/27/2023	01:30 PM	88						
848	5/27/2023	01:45 PM	98						

	A	B	C	D	E	F	G	H	I
849	5/27/2023	02:00 PM	104						
850	5/27/2023	02:15 PM	102						
851	5/27/2023	02:30 PM	104						
852	5/27/2023	02:45 PM	95						
853	5/27/2023	03:00 PM	85						
854	5/27/2023	03:15 PM	82						
855	5/27/2023	03:30 PM	90						
856	5/27/2023	03:45 PM	80						
857	5/27/2023	04:00 PM	90						
858	5/27/2023	04:15 PM	79						
859	5/27/2023	04:30 PM	82						
860	5/27/2023	04:45 PM	70						
861	5/27/2023	05:00 PM	74						
862	5/27/2023	05:15 PM	63						
863	5/27/2023	05:30 PM	69						
864	5/27/2023	05:45 PM	62						
865	5/27/2023	06:00 PM	65						
866	5/27/2023	06:15 PM	73						
867	5/27/2023	06:30 PM	62						
868	5/27/2023	06:45 PM	60						
869	5/27/2023	07:00 PM	44						
870	5/27/2023	07:15 PM	64						
871	5/27/2023	07:30 PM	58						
872	5/27/2023	07:45 PM	69						
873	5/27/2023	08:00 PM	48						
874	5/27/2023	08:15 PM	64						
875	5/27/2023	08:30 PM	50						
876	5/27/2023	08:45 PM	42						
877	5/27/2023	09:00 PM	59						
878	5/27/2023	09:15 PM	41						
879	5/27/2023	09:30 PM	36						
880	5/27/2023	09:45 PM	30						
881	5/27/2023	10:00 PM	28						
882	5/27/2023	10:15 PM	26						
883	5/27/2023	10:30 PM	39						
884	5/27/2023	10:45 PM	23						
885	5/27/2023	11:00 PM	31						
886	5/27/2023	11:15 PM	24						
887	5/27/2023	11:30 PM	26						
888	5/27/2023	11:45 PM	17						
889	5/28/2023	12:00 AM	19						
890	5/28/2023	12:15 AM	17						
891	5/28/2023	12:30 AM	12						
892	5/28/2023	12:45 AM	13						
893	5/28/2023	01:00 AM	10						
894	5/28/2023	01:15 AM	4						
895	5/28/2023	01:30 AM	9						
896	5/28/2023	01:45 AM	7						
897	5/28/2023	02:00 AM	2						
898	5/28/2023	02:15 AM	5						

	A	B	C	D	E	F	G	H	I
899	5/28/2023	02:30 AM	5						
900	5/28/2023	02:45 AM	4						
901	5/28/2023	03:00 AM	7						
902	5/28/2023	03:15 AM	4						
903	5/28/2023	03:30 AM	8						
904	5/28/2023	03:45 AM	5						
905	5/28/2023	04:00 AM	8						
906	5/28/2023	04:15 AM	15						
907	5/28/2023	04:30 AM	8						
908	5/28/2023	04:45 AM	9						
909	5/28/2023	05:00 AM	8						
910	5/28/2023	05:15 AM	6						
911	5/28/2023	05:30 AM	14						
912	5/28/2023	05:45 AM	13						
913	5/28/2023	06:00 AM	6						
914	5/28/2023	06:15 AM	7						
915	5/28/2023	06:30 AM	15						
916	5/28/2023	06:45 AM	18						
917	5/28/2023	07:00 AM	24						
918	5/28/2023	07:15 AM	22						
919	5/28/2023	07:30 AM	22						
920	5/28/2023	07:45 AM	31						
921	5/28/2023	08:00 AM	32						
922	5/28/2023	08:15 AM	32						
923	5/28/2023	08:30 AM	49						
924	5/28/2023	08:45 AM	37						
925	5/28/2023	09:00 AM	58						
926	5/28/2023	09:15 AM	56						
927	5/28/2023	09:30 AM	58						
928	5/28/2023	09:45 AM	62						
929	5/28/2023	10:00 AM	60						
930	5/28/2023	10:15 AM	76						
931	5/28/2023	10:30 AM	55						
932	5/28/2023	10:45 AM	78						
933	5/28/2023	11:00 AM	74						
934	5/28/2023	11:15 AM	72						
935	5/28/2023	11:30 AM	76						
936	5/28/2023	11:45 AM	90						
937	5/28/2023	12:00 PM	92						
938	5/28/2023	12:15 PM	82						
939	5/28/2023	12:30 PM	87						
940	5/28/2023	12:45 PM	87						
941	5/28/2023	01:00 PM	72						
942	5/28/2023	01:15 PM	73						
943	5/28/2023	01:30 PM	85						
944	5/28/2023	01:45 PM	90						
945	5/28/2023	02:00 PM	77						
946	5/28/2023	02:15 PM	71						
947	5/28/2023	02:30 PM	79						
948	5/28/2023	02:45 PM	65						

	A	B	C	D	E	F	G	H	I
949	5/28/2023	03:00 PM	67						
950	5/28/2023	03:15 PM	68						
951	5/28/2023	03:30 PM	66						
952	5/28/2023	03:45 PM	79						
953	5/28/2023	04:00 PM	53						
954	5/28/2023	04:15 PM	52						
955	5/28/2023	04:30 PM	68						
956	5/28/2023	04:45 PM	60						
957	5/28/2023	05:00 PM	66						
958	5/28/2023	05:15 PM	50						
959	5/28/2023	05:30 PM	64						
960	5/28/2023	05:45 PM	53						
961	5/28/2023	06:00 PM	71						
962	5/28/2023	06:15 PM	64						
963	5/28/2023	06:30 PM	56						
964	5/28/2023	06:45 PM	52						
965	5/28/2023	07:00 PM	70						
966	5/28/2023	07:15 PM	60						
967	5/28/2023	07:30 PM	59						
968	5/28/2023	07:45 PM	39						
969	5/28/2023	08:00 PM	35						
970	5/28/2023	08:15 PM	43						
971	5/28/2023	08:30 PM	35						
972	5/28/2023	08:45 PM	35						
973	5/28/2023	09:00 PM	41						
974	5/28/2023	09:15 PM	38						
975	5/28/2023	09:30 PM	34						
976	5/28/2023	09:45 PM	29						
977	5/28/2023	10:00 PM	28						
978	5/28/2023	10:15 PM	36						
979	5/28/2023	10:30 PM	27						
980	5/28/2023	10:45 PM	30						
981	5/28/2023	11:00 PM	19						
982	5/28/2023	11:15 PM	28						
983	5/28/2023	11:30 PM	22						
984	5/28/2023	11:45 PM	32						

	A	B	C	D	E	F	G	H	I
1									
2	File Name: C:\Users\obarrie\Desktop\transfer\Documents\Documents\Osman\Osman from harddrive\Documents\TDB\WSP\Syracuse\Data\ATR\Batch 11\updated Jamar\Jamar\ATR 1374.tf2								
3	Start Date: 5/19/2023								
4	Start Time: 12:00:00 AM								
5	Location 1: ATR 1374-SB S Bay Rd at E Taft Rd								
6	Location 2:								
7									
8	Date	Time	SB						
9	5/19/2023	12:00 AM	8						
10	5/19/2023	12:15 AM	4						
11	5/19/2023	12:30 AM	3						
12	5/19/2023	12:45 AM	2						
13	5/19/2023	01:00 AM	1						
14	5/19/2023	01:15 AM	2						
15	5/19/2023	01:30 AM	2						
16	5/19/2023	01:45 AM	1						
17	5/19/2023	02:00 AM	2						
18	5/19/2023	02:15 AM	1						
19	5/19/2023	02:30 AM	3						
20	5/19/2023	02:45 AM	2						
21	5/19/2023	03:00 AM	3						
22	5/19/2023	03:15 AM	7						
23	5/19/2023	03:30 AM	7						
24	5/19/2023	03:45 AM	6						
25	5/19/2023	04:00 AM	2						
26	5/19/2023	04:15 AM	6						
27	5/19/2023	04:30 AM	8						
28	5/19/2023	04:45 AM	14						
29	5/19/2023	05:00 AM	8						
30	5/19/2023	05:15 AM	8						
31	5/19/2023	05:30 AM	16						
32	5/19/2023	05:45 AM	16						
33	5/19/2023	06:00 AM	18						
34	5/19/2023	06:15 AM	33						
35	5/19/2023	06:30 AM	41						
36	5/19/2023	06:45 AM	63						
37	5/19/2023	07:00 AM	56						
38	5/19/2023	07:15 AM	49						
39	5/19/2023	07:30 AM	76						
40	5/19/2023	07:45 AM	87						
41	5/19/2023	08:00 AM	96						
42	5/19/2023	08:15 AM	68						
43	5/19/2023	08:30 AM	84						
44	5/19/2023	08:45 AM	71						
45	5/19/2023	09:00 AM	68						
46	5/19/2023	09:15 AM	80						
47	5/19/2023	09:30 AM	76						
48	5/19/2023	09:45 AM	71						

	A	B	C	D	E	F	G	H	I
49	5/19/2023	10:00 AM	50						
50	5/19/2023	10:15 AM	71						
51	5/19/2023	10:30 AM	67						
52	5/19/2023	10:45 AM	77						
53	5/19/2023	11:00 AM	78						
54	5/19/2023	11:15 AM	83						
55	5/19/2023	11:30 AM	71						
56	5/19/2023	11:45 AM	86						
57	5/19/2023	12:00 PM	100						
58	5/19/2023	12:15 PM	93						
59	5/19/2023	12:30 PM	90						
60	5/19/2023	12:45 PM	93						
61	5/19/2023	01:00 PM	85						
62	5/19/2023	01:15 PM	95						
63	5/19/2023	01:30 PM	95						
64	5/19/2023	01:45 PM	83						
65	5/19/2023	02:00 PM	109						
66	5/19/2023	02:15 PM	103						
67	5/19/2023	02:30 PM	114						
68	5/19/2023	02:45 PM	83						
69	5/19/2023	03:00 PM	81						
70	5/19/2023	03:15 PM	89						
71	5/19/2023	03:30 PM	102						
72	5/19/2023	03:45 PM	120						
73	5/19/2023	04:00 PM	104						
74	5/19/2023	04:15 PM	108						
75	5/19/2023	04:30 PM	96						
76	5/19/2023	04:45 PM	81						
77	5/19/2023	05:00 PM	89						
78	5/19/2023	05:15 PM	95						
79	5/19/2023	05:30 PM	87						
80	5/19/2023	05:45 PM	89						
81	5/19/2023	06:00 PM	66						
82	5/19/2023	06:15 PM	76						
83	5/19/2023	06:30 PM	72						
84	5/19/2023	06:45 PM	66						
85	5/19/2023	07:00 PM	53						
86	5/19/2023	07:15 PM	52						
87	5/19/2023	07:30 PM	41						
88	5/19/2023	07:45 PM	33						
89	5/19/2023	08:00 PM	24						
90	5/19/2023	08:15 PM	22						
91	5/19/2023	08:30 PM	28						
92	5/19/2023	08:45 PM	24						
93	5/19/2023	09:00 PM	23						
94	5/19/2023	09:15 PM	30						
95	5/19/2023	09:30 PM	36						
96	5/19/2023	09:45 PM	22						
97	5/19/2023	10:00 PM	22						
98	5/19/2023	10:15 PM	18						

	A	B	C	D	E	F	G	H	I
99	5/19/2023	10:30 PM	17						
100	5/19/2023	10:45 PM	14						
101	5/19/2023	11:00 PM	10						
102	5/19/2023	11:15 PM	11						
103	5/19/2023	11:30 PM	10						
104	5/19/2023	11:45 PM	4						
105	5/20/2023	12:00 AM	9						
106	5/20/2023	12:15 AM	5						
107	5/20/2023	12:30 AM	5						
108	5/20/2023	12:45 AM	2						
109	5/20/2023	01:00 AM	0						
110	5/20/2023	01:15 AM	2						
111	5/20/2023	01:30 AM	7						
112	5/20/2023	01:45 AM	1						
113	5/20/2023	02:00 AM	0						
114	5/20/2023	02:15 AM	1						
115	5/20/2023	02:30 AM	2						
116	5/20/2023	02:45 AM	5						
117	5/20/2023	03:00 AM	1						
118	5/20/2023	03:15 AM	5						
119	5/20/2023	03:30 AM	3						
120	5/20/2023	03:45 AM	2						
121	5/20/2023	04:00 AM	1						
122	5/20/2023	04:15 AM	4						
123	5/20/2023	04:30 AM	6						
124	5/20/2023	04:45 AM	2						
125	5/20/2023	05:00 AM	9						
126	5/20/2023	05:15 AM	7						
127	5/20/2023	05:30 AM	7						
128	5/20/2023	05:45 AM	6						
129	5/20/2023	06:00 AM	8						
130	5/20/2023	06:15 AM	13						
131	5/20/2023	06:30 AM	13						
132	5/20/2023	06:45 AM	21						
133	5/20/2023	07:00 AM	17						
134	5/20/2023	07:15 AM	23						
135	5/20/2023	07:30 AM	30						
136	5/20/2023	07:45 AM	36						
137	5/20/2023	08:00 AM	31						
138	5/20/2023	08:15 AM	37						
139	5/20/2023	08:30 AM	44						
140	5/20/2023	08:45 AM	38						
141	5/20/2023	09:00 AM	41						
142	5/20/2023	09:15 AM	52						
143	5/20/2023	09:30 AM	64						
144	5/20/2023	09:45 AM	54						
145	5/20/2023	10:00 AM	53						
146	5/20/2023	10:15 AM	63						
147	5/20/2023	10:30 AM	68						
148	5/20/2023	10:45 AM	77						

	A	B	C	D	E	F	G	H	I
149	5/20/2023	11:00 AM	70						
150	5/20/2023	11:15 AM	84						
151	5/20/2023	11:30 AM	66						
152	5/20/2023	11:45 AM	72						
153	5/20/2023	12:00 PM	81						
154	5/20/2023	12:15 PM	87						
155	5/20/2023	12:30 PM	80						
156	5/20/2023	12:45 PM	78						
157	5/20/2023	01:00 PM	75						
158	5/20/2023	01:15 PM	56						
159	5/20/2023	01:30 PM	82						
160	5/20/2023	01:45 PM	77						
161	5/20/2023	02:00 PM	57						
162	5/20/2023	02:15 PM	60						
163	5/20/2023	02:30 PM	66						
164	5/20/2023	02:45 PM	82						
165	5/20/2023	03:00 PM	67						
166	5/20/2023	03:15 PM	70						
167	5/20/2023	03:30 PM	84						
168	5/20/2023	03:45 PM	60						
169	5/20/2023	04:00 PM	42						
170	5/20/2023	04:15 PM	47						
171	5/20/2023	04:30 PM	59						
172	5/20/2023	04:45 PM	96						
173	5/20/2023	05:00 PM	51						
174	5/20/2023	05:15 PM	45						
175	5/20/2023	05:30 PM	34						
176	5/20/2023	05:45 PM	34						
177	5/20/2023	06:00 PM	36						
178	5/20/2023	06:15 PM	46						
179	5/20/2023	06:30 PM	41						
180	5/20/2023	06:45 PM	42						
181	5/20/2023	07:00 PM	42						
182	5/20/2023	07:15 PM	32						
183	5/20/2023	07:30 PM	35						
184	5/20/2023	07:45 PM	22						
185	5/20/2023	08:00 PM	32						
186	5/20/2023	08:15 PM	18						
187	5/20/2023	08:30 PM	39						
188	5/20/2023	08:45 PM	26						
189	5/20/2023	09:00 PM	22						
190	5/20/2023	09:15 PM	24						
191	5/20/2023	09:30 PM	26						
192	5/20/2023	09:45 PM	20						
193	5/20/2023	10:00 PM	13						
194	5/20/2023	10:15 PM	22						
195	5/20/2023	10:30 PM	13						
196	5/20/2023	10:45 PM	10						
197	5/20/2023	11:00 PM	8						
198	5/20/2023	11:15 PM	8						

	A	B	C	D	E	F	G	H	I
199	5/20/2023	11:30 PM	6						
200	5/20/2023	11:45 PM	8						
201	5/21/2023	12:00 AM	5						
202	5/21/2023	12:15 AM	2						
203	5/21/2023	12:30 AM	7						
204	5/21/2023	12:45 AM	5						
205	5/21/2023	01:00 AM	9						
206	5/21/2023	01:15 AM	4						
207	5/21/2023	01:30 AM	4						
208	5/21/2023	01:45 AM	1						
209	5/21/2023	02:00 AM	1						
210	5/21/2023	02:15 AM	2						
211	5/21/2023	02:30 AM	2						
212	5/21/2023	02:45 AM	2						
213	5/21/2023	03:00 AM	2						
214	5/21/2023	03:15 AM	3						
215	5/21/2023	03:30 AM	4						
216	5/21/2023	03:45 AM	2						
217	5/21/2023	04:00 AM	3						
218	5/21/2023	04:15 AM	4						
219	5/21/2023	04:30 AM	3						
220	5/21/2023	04:45 AM	3						
221	5/21/2023	05:00 AM	5						
222	5/21/2023	05:15 AM	5						
223	5/21/2023	05:30 AM	5						
224	5/21/2023	05:45 AM	6						
225	5/21/2023	06:00 AM	4						
226	5/21/2023	06:15 AM	4						
227	5/21/2023	06:30 AM	10						
228	5/21/2023	06:45 AM	14						
229	5/21/2023	07:00 AM	11						
230	5/21/2023	07:15 AM	16						
231	5/21/2023	07:30 AM	15						
232	5/21/2023	07:45 AM	25						
233	5/21/2023	08:00 AM	19						
234	5/21/2023	08:15 AM	26						
235	5/21/2023	08:30 AM	38						
236	5/21/2023	08:45 AM	71						
237	5/21/2023	09:00 AM	39						
238	5/21/2023	09:15 AM	40						
239	5/21/2023	09:30 AM	39						
240	5/21/2023	09:45 AM	31						
241	5/21/2023	10:00 AM	58						
242	5/21/2023	10:15 AM	55						
243	5/21/2023	10:30 AM	58						
244	5/21/2023	10:45 AM	46						
245	5/21/2023	11:00 AM	62						
246	5/21/2023	11:15 AM	81						
247	5/21/2023	11:30 AM	70						
248	5/21/2023	11:45 AM	69						

	A	B	C	D	E	F	G	H	I
249	5/21/2023	12:00 PM	62						
250	5/21/2023	12:15 PM	59						
251	5/21/2023	12:30 PM	76						
252	5/21/2023	12:45 PM	81						
253	5/21/2023	01:00 PM	78						
254	5/21/2023	01:15 PM	57						
255	5/21/2023	01:30 PM	64						
256	5/21/2023	01:45 PM	63						
257	5/21/2023	02:00 PM	72						
258	5/21/2023	02:15 PM	65						
259	5/21/2023	02:30 PM	53						
260	5/21/2023	02:45 PM	78						
261	5/21/2023	03:00 PM	50						
262	5/21/2023	03:15 PM	58						
263	5/21/2023	03:30 PM	67						
264	5/21/2023	03:45 PM	53						
265	5/21/2023	04:00 PM	60						
266	5/21/2023	04:15 PM	61						
267	5/21/2023	04:30 PM	58						
268	5/21/2023	04:45 PM	59						
269	5/21/2023	05:00 PM	55						
270	5/21/2023	05:15 PM	58						
271	5/21/2023	05:30 PM	57						
272	5/21/2023	05:45 PM	44						
273	5/21/2023	06:00 PM	44						
274	5/21/2023	06:15 PM	49						
275	5/21/2023	06:30 PM	35						
276	5/21/2023	06:45 PM	70						
277	5/21/2023	07:00 PM	32						
278	5/21/2023	07:15 PM	39						
279	5/21/2023	07:30 PM	41						
280	5/21/2023	07:45 PM	45						
281	5/21/2023	08:00 PM	35						
282	5/21/2023	08:15 PM	24						
283	5/21/2023	08:30 PM	19						
284	5/21/2023	08:45 PM	30						
285	5/21/2023	09:00 PM	33						
286	5/21/2023	09:15 PM	18						
287	5/21/2023	09:30 PM	17						
288	5/21/2023	09:45 PM	19						
289	5/21/2023	10:00 PM	9						
290	5/21/2023	10:15 PM	11						
291	5/21/2023	10:30 PM	8						
292	5/21/2023	10:45 PM	6						
293	5/21/2023	11:00 PM	9						
294	5/21/2023	11:15 PM	4						
295	5/21/2023	11:30 PM	5						
296	5/21/2023	11:45 PM	4						
297	5/22/2023	12:00 AM	5						
298	5/22/2023	12:15 AM	4						

	A	B	C	D	E	F	G	H	I
299	5/22/2023	12:30 AM	1						
300	5/22/2023	12:45 AM	2						
301	5/22/2023	01:00 AM	1						
302	5/22/2023	01:15 AM	2						
303	5/22/2023	01:30 AM	1						
304	5/22/2023	01:45 AM	0						
305	5/22/2023	02:00 AM	1						
306	5/22/2023	02:15 AM	1						
307	5/22/2023	02:30 AM	5						
308	5/22/2023	02:45 AM	1						
309	5/22/2023	03:00 AM	4						
310	5/22/2023	03:15 AM	7						
311	5/22/2023	03:30 AM	6						
312	5/22/2023	03:45 AM	7						
313	5/22/2023	04:00 AM	4						
314	5/22/2023	04:15 AM	5						
315	5/22/2023	04:30 AM	9						
316	5/22/2023	04:45 AM	14						
317	5/22/2023	05:00 AM	7						
318	5/22/2023	05:15 AM	8						
319	5/22/2023	05:30 AM	15						
320	5/22/2023	05:45 AM	20						
321	5/22/2023	06:00 AM	26						
322	5/22/2023	06:15 AM	31						
323	5/22/2023	06:30 AM	46						
324	5/22/2023	06:45 AM	55						
325	5/22/2023	07:00 AM	53						
326	5/22/2023	07:15 AM	83						
327	5/22/2023	07:30 AM	77						
328	5/22/2023	07:45 AM	107						
329	5/22/2023	08:00 AM	104						
330	5/22/2023	08:15 AM	79						
331	5/22/2023	08:30 AM	79						
332	5/22/2023	08:45 AM	63						
333	5/22/2023	09:00 AM	53						
334	5/22/2023	09:15 AM	86						
335	5/22/2023	09:30 AM	64						
336	5/22/2023	09:45 AM	62						
337	5/22/2023	10:00 AM	62						
338	5/22/2023	10:15 AM	73						
339	5/22/2023	10:30 AM	52						
340	5/22/2023	10:45 AM	75						
341	5/22/2023	11:00 AM	69						
342	5/22/2023	11:15 AM	72						
343	5/22/2023	11:30 AM	62						
344	5/22/2023	11:45 AM	92						
345	5/22/2023	12:00 PM	125						
346	5/22/2023	12:15 PM	95						
347	5/22/2023	12:30 PM	70						
348	5/22/2023	12:45 PM	95						

	A	B	C	D	E	F	G	H	I
349	5/22/2023	01:00 PM	72						
350	5/22/2023	01:15 PM	86						
351	5/22/2023	01:30 PM	85						
352	5/22/2023	01:45 PM	84						
353	5/22/2023	02:00 PM	69						
354	5/22/2023	02:15 PM	93						
355	5/22/2023	02:30 PM	112						
356	5/22/2023	02:45 PM	110						
357	5/22/2023	03:00 PM	94						
358	5/22/2023	03:15 PM	87						
359	5/22/2023	03:30 PM	91						
360	5/22/2023	03:45 PM	88						
361	5/22/2023	04:00 PM	75						
362	5/22/2023	04:15 PM	93						
363	5/22/2023	04:30 PM	94						
364	5/22/2023	04:45 PM	90						
365	5/22/2023	05:00 PM	91						
366	5/22/2023	05:15 PM	81						
367	5/22/2023	05:30 PM	81						
368	5/22/2023	05:45 PM	76						
369	5/22/2023	06:00 PM	55						
370	5/22/2023	06:15 PM	56						
371	5/22/2023	06:30 PM	59						
372	5/22/2023	06:45 PM	44						
373	5/22/2023	07:00 PM	54						
374	5/22/2023	07:15 PM	50						
375	5/22/2023	07:30 PM	51						
376	5/22/2023	07:45 PM	44						
377	5/22/2023	08:00 PM	37						
378	5/22/2023	08:15 PM	45						
379	5/22/2023	08:30 PM	38						
380	5/22/2023	08:45 PM	23						
381	5/22/2023	09:00 PM	22						
382	5/22/2023	09:15 PM	12						
383	5/22/2023	09:30 PM	18						
384	5/22/2023	09:45 PM	15						
385	5/22/2023	10:00 PM	9						
386	5/22/2023	10:15 PM	11						
387	5/22/2023	10:30 PM	14						
388	5/22/2023	10:45 PM	10						
389	5/22/2023	11:00 PM	10						
390	5/22/2023	11:15 PM	4						
391	5/22/2023	11:30 PM	10						
392	5/22/2023	11:45 PM	3						
393	5/23/2023	12:00 AM	8						
394	5/23/2023	12:15 AM	3						
395	5/23/2023	12:30 AM	3						
396	5/23/2023	12:45 AM	4						
397	5/23/2023	01:00 AM	1						
398	5/23/2023	01:15 AM	3						

	A	B	C	D	E	F	G	H	I
399	5/23/2023	01:30 AM	2						
400	5/23/2023	01:45 AM	2						
401	5/23/2023	02:00 AM	1						
402	5/23/2023	02:15 AM	1						
403	5/23/2023	02:30 AM	3						
404	5/23/2023	02:45 AM	5						
405	5/23/2023	03:00 AM	3						
406	5/23/2023	03:15 AM	7						
407	5/23/2023	03:30 AM	7						
408	5/23/2023	03:45 AM	5						
409	5/23/2023	04:00 AM	3						
410	5/23/2023	04:15 AM	5						
411	5/23/2023	04:30 AM	5						
412	5/23/2023	04:45 AM	13						
413	5/23/2023	05:00 AM	10						
414	5/23/2023	05:15 AM	8						
415	5/23/2023	05:30 AM	12						
416	5/23/2023	05:45 AM	22						
417	5/23/2023	06:00 AM	34						
418	5/23/2023	06:15 AM	34						
419	5/23/2023	06:30 AM	41						
420	5/23/2023	06:45 AM	61						
421	5/23/2023	07:00 AM	49						
422	5/23/2023	07:15 AM	65						
423	5/23/2023	07:30 AM	79						
424	5/23/2023	07:45 AM	112						
425	5/23/2023	08:00 AM	99						
426	5/23/2023	08:15 AM	111						
427	5/23/2023	08:30 AM	62						
428	5/23/2023	08:45 AM	69						
429	5/23/2023	09:00 AM	69						
430	5/23/2023	09:15 AM	80						
431	5/23/2023	09:30 AM	90						
432	5/23/2023	09:45 AM	67						
433	5/23/2023	10:00 AM	48						
434	5/23/2023	10:15 AM	68						
435	5/23/2023	10:30 AM	63						
436	5/23/2023	10:45 AM	68						
437	5/23/2023	11:00 AM	68						
438	5/23/2023	11:15 AM	59						
439	5/23/2023	11:30 AM	79						
440	5/23/2023	11:45 AM	64						
441	5/23/2023	12:00 PM	67						
442	5/23/2023	12:15 PM	79						
443	5/23/2023	12:30 PM	83						
444	5/23/2023	12:45 PM	88						
445	5/23/2023	01:00 PM	80						
446	5/23/2023	01:15 PM	83						
447	5/23/2023	01:30 PM	73						
448	5/23/2023	01:45 PM	82						

	A	B	C	D	E	F	G	H	I
449	5/23/2023	02:00 PM	71						
450	5/23/2023	02:15 PM	76						
451	5/23/2023	02:30 PM	95						
452	5/23/2023	02:45 PM	80						
453	5/23/2023	03:00 PM	77						
454	5/23/2023	03:15 PM	87						
455	5/23/2023	03:30 PM	83						
456	5/23/2023	03:45 PM	117						
457	5/23/2023	04:00 PM	85						
458	5/23/2023	04:15 PM	87						
459	5/23/2023	04:30 PM	88						
460	5/23/2023	04:45 PM	94						
461	5/23/2023	05:00 PM	100						
462	5/23/2023	05:15 PM	106						
463	5/23/2023	05:30 PM	98						
464	5/23/2023	05:45 PM	75						
465	5/23/2023	06:00 PM	69						
466	5/23/2023	06:15 PM	59						
467	5/23/2023	06:30 PM	64						
468	5/23/2023	06:45 PM	58						
469	5/23/2023	07:00 PM	62						
470	5/23/2023	07:15 PM	48						
471	5/23/2023	07:30 PM	39						
472	5/23/2023	07:45 PM	35						
473	5/23/2023	08:00 PM	54						
474	5/23/2023	08:15 PM	51						
475	5/23/2023	08:30 PM	36						
476	5/23/2023	08:45 PM	33						
477	5/23/2023	09:00 PM	21						
478	5/23/2023	09:15 PM	20						
479	5/23/2023	09:30 PM	18						
480	5/23/2023	09:45 PM	12						
481	5/23/2023	10:00 PM	16						
482	5/23/2023	10:15 PM	14						
483	5/23/2023	10:30 PM	10						
484	5/23/2023	10:45 PM	4						
485	5/23/2023	11:00 PM	11						
486	5/23/2023	11:15 PM	4						
487	5/23/2023	11:30 PM	4						
488	5/23/2023	11:45 PM	5						
489	5/24/2023	12:00 AM	6						
490	5/24/2023	12:15 AM	2						
491	5/24/2023	12:30 AM	6						
492	5/24/2023	12:45 AM	5						
493	5/24/2023	01:00 AM	0						
494	5/24/2023	01:15 AM	2						
495	5/24/2023	01:30 AM	2						
496	5/24/2023	01:45 AM	0						
497	5/24/2023	02:00 AM	1						
498	5/24/2023	02:15 AM	2						

	A	B	C	D	E	F	G	H	I
499	5/24/2023	02:30 AM	1						
500	5/24/2023	02:45 AM	2						
501	5/24/2023	03:00 AM	2						
502	5/24/2023	03:15 AM	7						
503	5/24/2023	03:30 AM	3						
504	5/24/2023	03:45 AM	3						
505	5/24/2023	04:00 AM	6						
506	5/24/2023	04:15 AM	6						
507	5/24/2023	04:30 AM	7						
508	5/24/2023	04:45 AM	10						
509	5/24/2023	05:00 AM	9						
510	5/24/2023	05:15 AM	8						
511	5/24/2023	05:30 AM	13						
512	5/24/2023	05:45 AM	20						
513	5/24/2023	06:00 AM	30						
514	5/24/2023	06:15 AM	33						
515	5/24/2023	06:30 AM	46						
516	5/24/2023	06:45 AM	58						
517	5/24/2023	07:00 AM	62						
518	5/24/2023	07:15 AM	58						
519	5/24/2023	07:30 AM	93						
520	5/24/2023	07:45 AM	108						
521	5/24/2023	08:00 AM	99						
522	5/24/2023	08:15 AM	63						
523	5/24/2023	08:30 AM	65						
524	5/24/2023	08:45 AM	66						
525	5/24/2023	09:00 AM	80						
526	5/24/2023	09:15 AM	73						
527	5/24/2023	09:30 AM	72						
528	5/24/2023	09:45 AM	57						
529	5/24/2023	10:00 AM	67						
530	5/24/2023	10:15 AM	59						
531	5/24/2023	10:30 AM	85						
532	5/24/2023	10:45 AM	57						
533	5/24/2023	11:00 AM	73						
534	5/24/2023	11:15 AM	62						
535	5/24/2023	11:30 AM	74						
536	5/24/2023	11:45 AM	86						
537	5/24/2023	12:00 PM	93						
538	5/24/2023	12:15 PM	88						
539	5/24/2023	12:30 PM	88						
540	5/24/2023	12:45 PM	104						
541	5/24/2023	01:00 PM	79						
542	5/24/2023	01:15 PM	60						
543	5/24/2023	01:30 PM	64						
544	5/24/2023	01:45 PM	68						
545	5/24/2023	02:00 PM	73						
546	5/24/2023	02:15 PM	73						
547	5/24/2023	02:30 PM	80						
548	5/24/2023	02:45 PM	92						

	A	B	C	D	E	F	G	H	I
549	5/24/2023	03:00 PM	79						
550	5/24/2023	03:15 PM	84						
551	5/24/2023	03:30 PM	84						
552	5/24/2023	03:45 PM	99						
553	5/24/2023	04:00 PM	82						
554	5/24/2023	04:15 PM	96						
555	5/24/2023	04:30 PM	77						
556	5/24/2023	04:45 PM	84						
557	5/24/2023	05:00 PM	86						
558	5/24/2023	05:15 PM	85						
559	5/24/2023	05:30 PM	79						
560	5/24/2023	05:45 PM	58						
561	5/24/2023	06:00 PM	64						
562	5/24/2023	06:15 PM	54						
563	5/24/2023	06:30 PM	58						
564	5/24/2023	06:45 PM	57						
565	5/24/2023	07:00 PM	46						
566	5/24/2023	07:15 PM	46						
567	5/24/2023	07:30 PM	44						
568	5/24/2023	07:45 PM	47						
569	5/24/2023	08:00 PM	34						
570	5/24/2023	08:15 PM	35						
571	5/24/2023	08:30 PM	33						
572	5/24/2023	08:45 PM	22						
573	5/24/2023	09:00 PM	22						
574	5/24/2023	09:15 PM	16						
575	5/24/2023	09:30 PM	13						
576	5/24/2023	09:45 PM	19						
577	5/24/2023	10:00 PM	13						
578	5/24/2023	10:15 PM	9						
579	5/24/2023	10:30 PM	9						
580	5/24/2023	10:45 PM	7						
581	5/24/2023	11:00 PM	12						
582	5/24/2023	11:15 PM	5						
583	5/24/2023	11:30 PM	9						
584	5/24/2023	11:45 PM	4						
585	5/25/2023	12:00 AM	7						
586	5/25/2023	12:15 AM	5						
587	5/25/2023	12:30 AM	3						
588	5/25/2023	12:45 AM	1						
589	5/25/2023	01:00 AM	4						
590	5/25/2023	01:15 AM	1						
591	5/25/2023	01:30 AM	1						
592	5/25/2023	01:45 AM	0						
593	5/25/2023	02:00 AM	2						
594	5/25/2023	02:15 AM	1						
595	5/25/2023	02:30 AM	6						
596	5/25/2023	02:45 AM	4						
597	5/25/2023	03:00 AM	3						
598	5/25/2023	03:15 AM	9						

	A	B	C	D	E	F	G	H	I
599	5/25/2023	03:30 AM	6						
600	5/25/2023	03:45 AM	4						
601	5/25/2023	04:00 AM	5						
602	5/25/2023	04:15 AM	7						
603	5/25/2023	04:30 AM	14						
604	5/25/2023	04:45 AM	14						
605	5/25/2023	05:00 AM	8						
606	5/25/2023	05:15 AM	11						
607	5/25/2023	05:30 AM	17						
608	5/25/2023	05:45 AM	15						
609	5/25/2023	06:00 AM	21						
610	5/25/2023	06:15 AM	44						
611	5/25/2023	06:30 AM	46						
612	5/25/2023	06:45 AM	52						
613	5/25/2023	07:00 AM	65						
614	5/25/2023	07:15 AM	67						
615	5/25/2023	07:30 AM	78						
616	5/25/2023	07:45 AM	108						
617	5/25/2023	08:00 AM	99						
618	5/25/2023	08:15 AM	81						
619	5/25/2023	08:30 AM	69						
620	5/25/2023	08:45 AM	72						
621	5/25/2023	09:00 AM	54						
622	5/25/2023	09:15 AM	81						
623	5/25/2023	09:30 AM	78						
624	5/25/2023	09:45 AM	65						
625	5/25/2023	10:00 AM	57						
626	5/25/2023	10:15 AM	70						
627	5/25/2023	10:30 AM	67						
628	5/25/2023	10:45 AM	74						
629	5/25/2023	11:00 AM	78						
630	5/25/2023	11:15 AM	74						
631	5/25/2023	11:30 AM	82						
632	5/25/2023	11:45 AM	85						
633	5/25/2023	12:00 PM	83						
634	5/25/2023	12:15 PM	93						
635	5/25/2023	12:30 PM	86						
636	5/25/2023	12:45 PM	87						
637	5/25/2023	01:00 PM	74						
638	5/25/2023	01:15 PM	95						
639	5/25/2023	01:30 PM	82						
640	5/25/2023	01:45 PM	98						
641	5/25/2023	02:00 PM	76						
642	5/25/2023	02:15 PM	88						
643	5/25/2023	02:30 PM	106						
644	5/25/2023	02:45 PM	97						
645	5/25/2023	03:00 PM	92						
646	5/25/2023	03:15 PM	82						
647	5/25/2023	03:30 PM	99						
648	5/25/2023	03:45 PM	124						

	A	B	C	D	E	F	G	H	I
649	5/25/2023	04:00 PM	136						
650	5/25/2023	04:15 PM	113						
651	5/25/2023	04:30 PM	103						
652	5/25/2023	04:45 PM	98						
653	5/25/2023	05:00 PM	113						
654	5/25/2023	05:15 PM	94						
655	5/25/2023	05:30 PM	106						
656	5/25/2023	05:45 PM	76						
657	5/25/2023	06:00 PM	84						
658	5/25/2023	06:15 PM	73						
659	5/25/2023	06:30 PM	59						
660	5/25/2023	06:45 PM	66						
661	5/25/2023	07:00 PM	66						
662	5/25/2023	07:15 PM	46						
663	5/25/2023	07:30 PM	45						
664	5/25/2023	07:45 PM	58						
665	5/25/2023	08:00 PM	34						
666	5/25/2023	08:15 PM	46						
667	5/25/2023	08:30 PM	38						
668	5/25/2023	08:45 PM	34						
669	5/25/2023	09:00 PM	27						
670	5/25/2023	09:15 PM	24						
671	5/25/2023	09:30 PM	16						
672	5/25/2023	09:45 PM	19						
673	5/25/2023	10:00 PM	18						
674	5/25/2023	10:15 PM	7						
675	5/25/2023	10:30 PM	9						
676	5/25/2023	10:45 PM	11						
677	5/25/2023	11:00 PM	8						
678	5/25/2023	11:15 PM	10						
679	5/25/2023	11:30 PM	7						
680	5/25/2023	11:45 PM	7						
681	5/26/2023	12:00 AM	6						
682	5/26/2023	12:15 AM	5						
683	5/26/2023	12:30 AM	4						
684	5/26/2023	12:45 AM	3						
685	5/26/2023	01:00 AM	2						
686	5/26/2023	01:15 AM	1						
687	5/26/2023	01:30 AM	1						
688	5/26/2023	01:45 AM	2						
689	5/26/2023	02:00 AM	2						
690	5/26/2023	02:15 AM	1						
691	5/26/2023	02:30 AM	2						
692	5/26/2023	02:45 AM	3						
693	5/26/2023	03:00 AM	4						
694	5/26/2023	03:15 AM	8						
695	5/26/2023	03:30 AM	4						
696	5/26/2023	03:45 AM	7						
697	5/26/2023	04:00 AM	3						
698	5/26/2023	04:15 AM	3						

	A	B	C	D	E	F	G	H	I
699	5/26/2023	04:30 AM	12						
700	5/26/2023	04:45 AM	13						
701	5/26/2023	05:00 AM	12						
702	5/26/2023	05:15 AM	8						
703	5/26/2023	05:30 AM	20						
704	5/26/2023	05:45 AM	16						
705	5/26/2023	06:00 AM	15						
706	5/26/2023	06:15 AM	26						
707	5/26/2023	06:30 AM	38						
708	5/26/2023	06:45 AM	44						
709	5/26/2023	07:00 AM	39						
710	5/26/2023	07:15 AM	55						
711	5/26/2023	07:30 AM	58						
712	5/26/2023	07:45 AM	68						
713	5/26/2023	08:00 AM	40						
714	5/26/2023	08:15 AM	55						
715	5/26/2023	08:30 AM	58						
716	5/26/2023	08:45 AM	73						
717	5/26/2023	09:00 AM	59						
718	5/26/2023	09:15 AM	59						
719	5/26/2023	09:30 AM	71						
720	5/26/2023	09:45 AM	73						
721	5/26/2023	10:00 AM	50						
722	5/26/2023	10:15 AM	66						
723	5/26/2023	10:30 AM	71						
724	5/26/2023	10:45 AM	84						
725	5/26/2023	11:00 AM	78						
726	5/26/2023	11:15 AM	92						
727	5/26/2023	11:30 AM	81						
728	5/26/2023	11:45 AM	94						
729	5/26/2023	12:00 PM	94						
730	5/26/2023	12:15 PM	93						
731	5/26/2023	12:30 PM	108						
732	5/26/2023	12:45 PM	88						
733	5/26/2023	01:00 PM	106						
734	5/26/2023	01:15 PM	85						
735	5/26/2023	01:30 PM	95						
736	5/26/2023	01:45 PM	75						
737	5/26/2023	02:00 PM	84						
738	5/26/2023	02:15 PM	73						
739	5/26/2023	02:30 PM	83						
740	5/26/2023	02:45 PM	97						
741	5/26/2023	03:00 PM	90						
742	5/26/2023	03:15 PM	90						
743	5/26/2023	03:30 PM	98						
744	5/26/2023	03:45 PM	89						
745	5/26/2023	04:00 PM	93						
746	5/26/2023	04:15 PM	93						
747	5/26/2023	04:30 PM	91						
748	5/26/2023	04:45 PM	88						

	A	B	C	D	E	F	G	H	I
749	5/26/2023	05:00 PM	95						
750	5/26/2023	05:15 PM	68						
751	5/26/2023	05:30 PM	85						
752	5/26/2023	05:45 PM	71						
753	5/26/2023	06:00 PM	76						
754	5/26/2023	06:15 PM	64						
755	5/26/2023	06:30 PM	59						
756	5/26/2023	06:45 PM	64						
757	5/26/2023	07:00 PM	60						
758	5/26/2023	07:15 PM	49						
759	5/26/2023	07:30 PM	40						
760	5/26/2023	07:45 PM	41						
761	5/26/2023	08:00 PM	38						
762	5/26/2023	08:15 PM	31						
763	5/26/2023	08:30 PM	27						
764	5/26/2023	08:45 PM	40						
765	5/26/2023	09:00 PM	29						
766	5/26/2023	09:15 PM	25						
767	5/26/2023	09:30 PM	30						
768	5/26/2023	09:45 PM	18						
769	5/26/2023	10:00 PM	28						
770	5/26/2023	10:15 PM	17						
771	5/26/2023	10:30 PM	11						
772	5/26/2023	10:45 PM	20						
773	5/26/2023	11:00 PM	12						
774	5/26/2023	11:15 PM	12						
775	5/26/2023	11:30 PM	11						
776	5/26/2023	11:45 PM	10						
777	5/27/2023	12:00 AM	11						
778	5/27/2023	12:15 AM	8						
779	5/27/2023	12:30 AM	4						
780	5/27/2023	12:45 AM	10						
781	5/27/2023	01:00 AM	9						
782	5/27/2023	01:15 AM	2						
783	5/27/2023	01:30 AM	2						
784	5/27/2023	01:45 AM	3						
785	5/27/2023	02:00 AM	1						
786	5/27/2023	02:15 AM	2						
787	5/27/2023	02:30 AM	5						
788	5/27/2023	02:45 AM	6						
789	5/27/2023	03:00 AM	2						
790	5/27/2023	03:15 AM	6						
791	5/27/2023	03:30 AM	2						
792	5/27/2023	03:45 AM	4						
793	5/27/2023	04:00 AM	2						
794	5/27/2023	04:15 AM	4						
795	5/27/2023	04:30 AM	3						
796	5/27/2023	04:45 AM	4						
797	5/27/2023	05:00 AM	6						
798	5/27/2023	05:15 AM	10						

	A	B	C	D	E	F	G	H	I
799	5/27/2023	05:30 AM	10						
800	5/27/2023	05:45 AM	7						
801	5/27/2023	06:00 AM	6						
802	5/27/2023	06:15 AM	15						
803	5/27/2023	06:30 AM	19						
804	5/27/2023	06:45 AM	19						
805	5/27/2023	07:00 AM	15						
806	5/27/2023	07:15 AM	21						
807	5/27/2023	07:30 AM	18						
808	5/27/2023	07:45 AM	30						
809	5/27/2023	08:00 AM	32						
810	5/27/2023	08:15 AM	36						
811	5/27/2023	08:30 AM	41						
812	5/27/2023	08:45 AM	54						
813	5/27/2023	09:00 AM	46						
814	5/27/2023	09:15 AM	49						
815	5/27/2023	09:30 AM	69						
816	5/27/2023	09:45 AM	55						
817	5/27/2023	10:00 AM	71						
818	5/27/2023	10:15 AM	73						
819	5/27/2023	10:30 AM	84						
820	5/27/2023	10:45 AM	66						
821	5/27/2023	11:00 AM	84						
822	5/27/2023	11:15 AM	75						
823	5/27/2023	11:30 AM	73						
824	5/27/2023	11:45 AM	70						
825	5/27/2023	12:00 PM	76						
826	5/27/2023	12:15 PM	103						
827	5/27/2023	12:30 PM	56						
828	5/27/2023	12:45 PM	77						
829	5/27/2023	01:00 PM	77						
830	5/27/2023	01:15 PM	66						
831	5/27/2023	01:30 PM	98						
832	5/27/2023	01:45 PM	67						
833	5/27/2023	02:00 PM	68						
834	5/27/2023	02:15 PM	68						
835	5/27/2023	02:30 PM	76						
836	5/27/2023	02:45 PM	88						
837	5/27/2023	03:00 PM	79						
838	5/27/2023	03:15 PM	68						
839	5/27/2023	03:30 PM	56						
840	5/27/2023	03:45 PM	66						
841	5/27/2023	04:00 PM	71						
842	5/27/2023	04:15 PM	52						
843	5/27/2023	04:30 PM	51						
844	5/27/2023	04:45 PM	116						
845	5/27/2023	05:00 PM	68						
846	5/27/2023	05:15 PM	47						
847	5/27/2023	05:30 PM	61						
848	5/27/2023	05:45 PM	54						

	A	B	C	D	E	F	G	H	I
849	5/27/2023	06:00 PM	53						
850	5/27/2023	06:15 PM	47						
851	5/27/2023	06:30 PM	61						
852	5/27/2023	06:45 PM	62						
853	5/27/2023	07:00 PM	34						
854	5/27/2023	07:15 PM	50						
855	5/27/2023	07:30 PM	47						
856	5/27/2023	07:45 PM	39						
857	5/27/2023	08:00 PM	45						
858	5/27/2023	08:15 PM	33						
859	5/27/2023	08:30 PM	42						
860	5/27/2023	08:45 PM	26						
861	5/27/2023	09:00 PM	34						
862	5/27/2023	09:15 PM	34						
863	5/27/2023	09:30 PM	28						
864	5/27/2023	09:45 PM	31						
865	5/27/2023	10:00 PM	15						
866	5/27/2023	10:15 PM	10						
867	5/27/2023	10:30 PM	12						
868	5/27/2023	10:45 PM	21						
869	5/27/2023	11:00 PM	19						
870	5/27/2023	11:15 PM	15						
871	5/27/2023	11:30 PM	15						
872	5/27/2023	11:45 PM	13						
873	5/28/2023	12:00 AM	6						
874	5/28/2023	12:15 AM	1						
875	5/28/2023	12:30 AM	5						
876	5/28/2023	12:45 AM	5						
877	5/28/2023	01:00 AM	4						
878	5/28/2023	01:15 AM	2						
879	5/28/2023	01:30 AM	2						
880	5/28/2023	01:45 AM	2						
881	5/28/2023	02:00 AM	2						
882	5/28/2023	02:15 AM	5						
883	5/28/2023	02:30 AM	2						
884	5/28/2023	02:45 AM	0						
885	5/28/2023	03:00 AM	1						
886	5/28/2023	03:15 AM	2						
887	5/28/2023	03:30 AM	1						
888	5/28/2023	03:45 AM	3						
889	5/28/2023	04:00 AM	2						
890	5/28/2023	04:15 AM	2						
891	5/28/2023	04:30 AM	3						
892	5/28/2023	04:45 AM	5						
893	5/28/2023	05:00 AM	6						
894	5/28/2023	05:15 AM	2						
895	5/28/2023	05:30 AM	7						
896	5/28/2023	05:45 AM	11						
897	5/28/2023	06:00 AM	6						
898	5/28/2023	06:15 AM	8						

	A	B	C	D	E	F	G	H	I
899	5/28/2023	06:30 AM	9						
900	5/28/2023	06:45 AM	11						
901	5/28/2023	07:00 AM	11						
902	5/28/2023	07:15 AM	10						
903	5/28/2023	07:30 AM	22						
904	5/28/2023	07:45 AM	20						
905	5/28/2023	08:00 AM	20						
906	5/28/2023	08:15 AM	11						
907	5/28/2023	08:30 AM	34						
908	5/28/2023	08:45 AM	72						
909	5/28/2023	09:00 AM	43						
910	5/28/2023	09:15 AM	36						
911	5/28/2023	09:30 AM	46						
912	5/28/2023	09:45 AM	41						
913	5/28/2023	10:00 AM	40						
914	5/28/2023	10:15 AM	52						
915	5/28/2023	10:30 AM	62						
916	5/28/2023	10:45 AM	56						
917	5/28/2023	11:00 AM	63						
918	5/28/2023	11:15 AM	70						
919	5/28/2023	11:30 AM	95						
920	5/28/2023	11:45 AM	64						
921	5/28/2023	12:00 PM	70						
922	5/28/2023	12:15 PM	60						
923	5/28/2023	12:30 PM	64						
924	5/28/2023	12:45 PM	72						
925	5/28/2023	01:00 PM	44						
926	5/28/2023	01:15 PM	61						
927	5/28/2023	01:30 PM	58						
928	5/28/2023	01:45 PM	57						
929	5/28/2023	02:00 PM	45						
930	5/28/2023	02:15 PM	46						
931	5/28/2023	02:30 PM	47						
932	5/28/2023	02:45 PM	48						
933	5/28/2023	03:00 PM	42						
934	5/28/2023	03:15 PM	35						
935	5/28/2023	03:30 PM	52						
936	5/28/2023	03:45 PM	31						
937	5/28/2023	04:00 PM	55						
938	5/28/2023	04:15 PM	49						
939	5/28/2023	04:30 PM	39						
940	5/28/2023	04:45 PM	54						
941	5/28/2023	05:00 PM	48						
942	5/28/2023	05:15 PM	41						
943	5/28/2023	05:30 PM	49						
944	5/28/2023	05:45 PM	56						
945	5/28/2023	06:00 PM	43						
946	5/28/2023	06:15 PM	38						
947	5/28/2023	06:30 PM	42						
948	5/28/2023	06:45 PM	45						

	A	B	C	D	E	F	G	H	I
949	5/28/2023	07:00 PM	29						
950	5/28/2023	07:15 PM	48						
951	5/28/2023	07:30 PM	28						
952	5/28/2023	07:45 PM	32						
953	5/28/2023	08:00 PM	29						
954	5/28/2023	08:15 PM	27						
955	5/28/2023	08:30 PM	35						
956	5/28/2023	08:45 PM	33						
957	5/28/2023	09:00 PM	19						
958	5/28/2023	09:15 PM	23						
959	5/28/2023	09:30 PM	20						
960	5/28/2023	09:45 PM	16						
961	5/28/2023	10:00 PM	22						
962	5/28/2023	10:15 PM	16						
963	5/28/2023	10:30 PM	9						
964	5/28/2023	10:45 PM	13						
965	5/28/2023	11:00 PM	13						
966	5/28/2023	11:15 PM	9						
967	5/28/2023	11:30 PM	7						
968	5/28/2023	11:45 PM	8						

	A	B	C	D	E	F	G	H	I
1									
2	File Name: C:\Users\obarrie\Desktop\transfer\Documents\Documents\Osman\Osman from harddrive\Documents\TDB\WSP\Syracuse\Data\ATR\Batch 11\updated Jamar\Jamar\ATR 1375.tf2								
3	Start Date: 5/19/2023								
4	Start Time: 12:00:00 AM								
5	Location 1: ATR 1375-EB E Taft Rd at S Bay Rd								
6	Location 2:								
7									
8	Date	Time	EB						
9	5/19/2023	12:00 AM	20						
10	5/19/2023	12:15 AM	10						
11	5/19/2023	12:30 AM	9						
12	5/19/2023	12:45 AM	8						
13	5/19/2023	01:00 AM	4						
14	5/19/2023	01:15 AM	3						
15	5/19/2023	01:30 AM	3						
16	5/19/2023	01:45 AM	2						
17	5/19/2023	02:00 AM	6						
18	5/19/2023	02:15 AM	2						
19	5/19/2023	02:30 AM	2						
20	5/19/2023	02:45 AM	7						
21	5/19/2023	03:00 AM	5						
22	5/19/2023	03:15 AM	12						
23	5/19/2023	03:30 AM	23						
24	5/19/2023	03:45 AM	11						
25	5/19/2023	04:00 AM	10						
26	5/19/2023	04:15 AM	9						
27	5/19/2023	04:30 AM	17						
28	5/19/2023	04:45 AM	23						
29	5/19/2023	05:00 AM	19						
30	5/19/2023	05:15 AM	27						
31	5/19/2023	05:30 AM	42						
32	5/19/2023	05:45 AM	56						
33	5/19/2023	06:00 AM	38						
34	5/19/2023	06:15 AM	47						
35	5/19/2023	06:30 AM	62						
36	5/19/2023	06:45 AM	87						
37	5/19/2023	07:00 AM	94						
38	5/19/2023	07:15 AM	121						
39	5/19/2023	07:30 AM	100						
40	5/19/2023	07:45 AM	118						
41	5/19/2023	08:00 AM	112						
42	5/19/2023	08:15 AM	91						
43	5/19/2023	08:30 AM	114						
44	5/19/2023	08:45 AM	101						
45	5/19/2023	09:00 AM	111						
46	5/19/2023	09:15 AM	91						
47	5/19/2023	09:30 AM	104						
48	5/19/2023	09:45 AM	125						

	A	B	C	D	E	F	G	H	I
49	5/19/2023	10:00 AM	97						
50	5/19/2023	10:15 AM	119						
51	5/19/2023	10:30 AM	131						
52	5/19/2023	10:45 AM	121						
53	5/19/2023	11:00 AM	112						
54	5/19/2023	11:15 AM	138						
55	5/19/2023	11:30 AM	139						
56	5/19/2023	11:45 AM	149						
57	5/19/2023	12:00 PM	162						
58	5/19/2023	12:15 PM	152						
59	5/19/2023	12:30 PM	145						
60	5/19/2023	12:45 PM	143						
61	5/19/2023	01:00 PM	152						
62	5/19/2023	01:15 PM	133						
63	5/19/2023	01:30 PM	161						
64	5/19/2023	01:45 PM	148						
65	5/19/2023	02:00 PM	161						
66	5/19/2023	02:15 PM	169						
67	5/19/2023	02:30 PM	140						
68	5/19/2023	02:45 PM	157						
69	5/19/2023	03:00 PM	151						
70	5/19/2023	03:15 PM	147						
71	5/19/2023	03:30 PM	137						
72	5/19/2023	03:45 PM	140						
73	5/19/2023	04:00 PM	151						
74	5/19/2023	04:15 PM	148						
75	5/19/2023	04:30 PM	153						
76	5/19/2023	04:45 PM	145						
77	5/19/2023	05:00 PM	139						
78	5/19/2023	05:15 PM	123						
79	5/19/2023	05:30 PM	102						
80	5/19/2023	05:45 PM	105						
81	5/19/2023	06:00 PM	136						
82	5/19/2023	06:15 PM	118						
83	5/19/2023	06:30 PM	95						
84	5/19/2023	06:45 PM	63						
85	5/19/2023	07:00 PM	73						
86	5/19/2023	07:15 PM	85						
87	5/19/2023	07:30 PM	64						
88	5/19/2023	07:45 PM	57						
89	5/19/2023	08:00 PM	83						
90	5/19/2023	08:15 PM	62						
91	5/19/2023	08:30 PM	68						
92	5/19/2023	08:45 PM	49						
93	5/19/2023	09:00 PM	49						
94	5/19/2023	09:15 PM	48						
95	5/19/2023	09:30 PM	67						
96	5/19/2023	09:45 PM	63						
97	5/19/2023	10:00 PM	45						
98	5/19/2023	10:15 PM	55						

	A	B	C	D	E	F	G	H	I
99	5/19/2023	10:30 PM	34						
100	5/19/2023	10:45 PM	27						
101	5/19/2023	11:00 PM	25						
102	5/19/2023	11:15 PM	26						
103	5/19/2023	11:30 PM	18						
104	5/19/2023	11:45 PM	34						
105	5/20/2023	12:00 AM	31						
106	5/20/2023	12:15 AM	19						
107	5/20/2023	12:30 AM	16						
108	5/20/2023	12:45 AM	5						
109	5/20/2023	01:00 AM	8						
110	5/20/2023	01:15 AM	10						
111	5/20/2023	01:30 AM	3						
112	5/20/2023	01:45 AM	6						
113	5/20/2023	02:00 AM	2						
114	5/20/2023	02:15 AM	8						
115	5/20/2023	02:30 AM	3						
116	5/20/2023	02:45 AM	0						
117	5/20/2023	03:00 AM	7						
118	5/20/2023	03:15 AM	5						
119	5/20/2023	03:30 AM	13						
120	5/20/2023	03:45 AM	11						
121	5/20/2023	04:00 AM	6						
122	5/20/2023	04:15 AM	12						
123	5/20/2023	04:30 AM	13						
124	5/20/2023	04:45 AM	15						
125	5/20/2023	05:00 AM	17						
126	5/20/2023	05:15 AM	15						
127	5/20/2023	05:30 AM	8						
128	5/20/2023	05:45 AM	18						
129	5/20/2023	06:00 AM	15						
130	5/20/2023	06:15 AM	17						
131	5/20/2023	06:30 AM	24						
132	5/20/2023	06:45 AM	19						
133	5/20/2023	07:00 AM	26						
134	5/20/2023	07:15 AM	23						
135	5/20/2023	07:30 AM	31						
136	5/20/2023	07:45 AM	42						
137	5/20/2023	08:00 AM	40						
138	5/20/2023	08:15 AM	52						
139	5/20/2023	08:30 AM	63						
140	5/20/2023	08:45 AM	57						
141	5/20/2023	09:00 AM	61						
142	5/20/2023	09:15 AM	65						
143	5/20/2023	09:30 AM	87						
144	5/20/2023	09:45 AM	82						
145	5/20/2023	10:00 AM	57						
146	5/20/2023	10:15 AM	62						
147	5/20/2023	10:30 AM	93						
148	5/20/2023	10:45 AM	87						

	A	B	C	D	E	F	G	H	I
149	5/20/2023	11:00 AM	101						
150	5/20/2023	11:15 AM	86						
151	5/20/2023	11:30 AM	90						
152	5/20/2023	11:45 AM	91						
153	5/20/2023	12:00 PM	85						
154	5/20/2023	12:15 PM	102						
155	5/20/2023	12:30 PM	87						
156	5/20/2023	12:45 PM	96						
157	5/20/2023	01:00 PM	77						
158	5/20/2023	01:15 PM	86						
159	5/20/2023	01:30 PM	68						
160	5/20/2023	01:45 PM	81						
161	5/20/2023	02:00 PM	75						
162	5/20/2023	02:15 PM	79						
163	5/20/2023	02:30 PM	78						
164	5/20/2023	02:45 PM	83						
165	5/20/2023	03:00 PM	109						
166	5/20/2023	03:15 PM	94						
167	5/20/2023	03:30 PM	78						
168	5/20/2023	03:45 PM	78						
169	5/20/2023	04:00 PM	75						
170	5/20/2023	04:15 PM	73						
171	5/20/2023	04:30 PM	67						
172	5/20/2023	04:45 PM	61						
173	5/20/2023	05:00 PM	75						
174	5/20/2023	05:15 PM	69						
175	5/20/2023	05:30 PM	68						
176	5/20/2023	05:45 PM	55						
177	5/20/2023	06:00 PM	64						
178	5/20/2023	06:15 PM	68						
179	5/20/2023	06:30 PM	55						
180	5/20/2023	06:45 PM	50						
181	5/20/2023	07:00 PM	60						
182	5/20/2023	07:15 PM	44						
183	5/20/2023	07:30 PM	33						
184	5/20/2023	07:45 PM	36						
185	5/20/2023	08:00 PM	52						
186	5/20/2023	08:15 PM	42						
187	5/20/2023	08:30 PM	57						
188	5/20/2023	08:45 PM	45						
189	5/20/2023	09:00 PM	28						
190	5/20/2023	09:15 PM	26						
191	5/20/2023	09:30 PM	34						
192	5/20/2023	09:45 PM	34						
193	5/20/2023	10:00 PM	33						
194	5/20/2023	10:15 PM	29						
195	5/20/2023	10:30 PM	25						
196	5/20/2023	10:45 PM	22						
197	5/20/2023	11:00 PM	20						
198	5/20/2023	11:15 PM	21						

	A	B	C	D	E	F	G	H	I
199	5/20/2023	11:30 PM	18						
200	5/20/2023	11:45 PM	28						
201	5/21/2023	12:00 AM	24						
202	5/21/2023	12:15 AM	7						
203	5/21/2023	12:30 AM	6						
204	5/21/2023	12:45 AM	8						
205	5/21/2023	01:00 AM	7						
206	5/21/2023	01:15 AM	6						
207	5/21/2023	01:30 AM	7						
208	5/21/2023	01:45 AM	11						
209	5/21/2023	02:00 AM	4						
210	5/21/2023	02:15 AM	4						
211	5/21/2023	02:30 AM	1						
212	5/21/2023	02:45 AM	7						
213	5/21/2023	03:00 AM	7						
214	5/21/2023	03:15 AM	8						
215	5/21/2023	03:30 AM	12						
216	5/21/2023	03:45 AM	13						
217	5/21/2023	04:00 AM	10						
218	5/21/2023	04:15 AM	8						
219	5/21/2023	04:30 AM	9						
220	5/21/2023	04:45 AM	6						
221	5/21/2023	05:00 AM	9						
222	5/21/2023	05:15 AM	10						
223	5/21/2023	05:30 AM	21						
224	5/21/2023	05:45 AM	7						
225	5/21/2023	06:00 AM	9						
226	5/21/2023	06:15 AM	16						
227	5/21/2023	06:30 AM	18						
228	5/21/2023	06:45 AM	31						
229	5/21/2023	07:00 AM	22						
230	5/21/2023	07:15 AM	22						
231	5/21/2023	07:30 AM	20						
232	5/21/2023	07:45 AM	35						
233	5/21/2023	08:00 AM	35						
234	5/21/2023	08:15 AM	50						
235	5/21/2023	08:30 AM	50						
236	5/21/2023	08:45 AM	56						
237	5/21/2023	09:00 AM	70						
238	5/21/2023	09:15 AM	46						
239	5/21/2023	09:30 AM	56						
240	5/21/2023	09:45 AM	67						
241	5/21/2023	10:00 AM	56						
242	5/21/2023	10:15 AM	63						
243	5/21/2023	10:30 AM	67						
244	5/21/2023	10:45 AM	82						
245	5/21/2023	11:00 AM	63						
246	5/21/2023	11:15 AM	80						
247	5/21/2023	11:30 AM	99						
248	5/21/2023	11:45 AM	101						

	A	B	C	D	E	F	G	H	I
249	5/21/2023	12:00 PM	87						
250	5/21/2023	12:15 PM	86						
251	5/21/2023	12:30 PM	95						
252	5/21/2023	12:45 PM	77						
253	5/21/2023	01:00 PM	73						
254	5/21/2023	01:15 PM	87						
255	5/21/2023	01:30 PM	99						
256	5/21/2023	01:45 PM	110						
257	5/21/2023	02:00 PM	92						
258	5/21/2023	02:15 PM	99						
259	5/21/2023	02:30 PM	92						
260	5/21/2023	02:45 PM	88						
261	5/21/2023	03:00 PM	78						
262	5/21/2023	03:15 PM	65						
263	5/21/2023	03:30 PM	70						
264	5/21/2023	03:45 PM	67						
265	5/21/2023	04:00 PM	77						
266	5/21/2023	04:15 PM	96						
267	5/21/2023	04:30 PM	83						
268	5/21/2023	04:45 PM	84						
269	5/21/2023	05:00 PM	86						
270	5/21/2023	05:15 PM	76						
271	5/21/2023	05:30 PM	59						
272	5/21/2023	05:45 PM	65						
273	5/21/2023	06:00 PM	74						
274	5/21/2023	06:15 PM	58						
275	5/21/2023	06:30 PM	60						
276	5/21/2023	06:45 PM	66						
277	5/21/2023	07:00 PM	57						
278	5/21/2023	07:15 PM	56						
279	5/21/2023	07:30 PM	43						
280	5/21/2023	07:45 PM	44						
281	5/21/2023	08:00 PM	62						
282	5/21/2023	08:15 PM	51						
283	5/21/2023	08:30 PM	34						
284	5/21/2023	08:45 PM	39						
285	5/21/2023	09:00 PM	25						
286	5/21/2023	09:15 PM	22						
287	5/21/2023	09:30 PM	29						
288	5/21/2023	09:45 PM	24						
289	5/21/2023	10:00 PM	25						
290	5/21/2023	10:15 PM	12						
291	5/21/2023	10:30 PM	16						
292	5/21/2023	10:45 PM	14						
293	5/21/2023	11:00 PM	15						
294	5/21/2023	11:15 PM	19						
295	5/21/2023	11:30 PM	16						
296	5/21/2023	11:45 PM	17						
297	5/22/2023	12:00 AM	13						
298	5/22/2023	12:15 AM	3						

	A	B	C	D	E	F	G	H	I
299	5/22/2023	12:30 AM	7						
300	5/22/2023	12:45 AM	2						
301	5/22/2023	01:00 AM	4						
302	5/22/2023	01:15 AM	2						
303	5/22/2023	01:30 AM	3						
304	5/22/2023	01:45 AM	6						
305	5/22/2023	02:00 AM	4						
306	5/22/2023	02:15 AM	3						
307	5/22/2023	02:30 AM	2						
308	5/22/2023	02:45 AM	4						
309	5/22/2023	03:00 AM	8						
310	5/22/2023	03:15 AM	9						
311	5/22/2023	03:30 AM	15						
312	5/22/2023	03:45 AM	11						
313	5/22/2023	04:00 AM	11						
314	5/22/2023	04:15 AM	21						
315	5/22/2023	04:30 AM	23						
316	5/22/2023	04:45 AM	34						
317	5/22/2023	05:00 AM	18						
318	5/22/2023	05:15 AM	24						
319	5/22/2023	05:30 AM	42						
320	5/22/2023	05:45 AM	61						
321	5/22/2023	06:00 AM	41						
322	5/22/2023	06:15 AM	53						
323	5/22/2023	06:30 AM	65						
324	5/22/2023	06:45 AM	89						
325	5/22/2023	07:00 AM	93						
326	5/22/2023	07:15 AM	124						
327	5/22/2023	07:30 AM	110						
328	5/22/2023	07:45 AM	144						
329	5/22/2023	08:00 AM	103						
330	5/22/2023	08:15 AM	115						
331	5/22/2023	08:30 AM	105						
332	5/22/2023	08:45 AM	117						
333	5/22/2023	09:00 AM	107						
334	5/22/2023	09:15 AM	114						
335	5/22/2023	09:30 AM	90						
336	5/22/2023	09:45 AM	100						
337	5/22/2023	10:00 AM	119						
338	5/22/2023	10:15 AM	103						
339	5/22/2023	10:30 AM	113						
340	5/22/2023	10:45 AM	121						
341	5/22/2023	11:00 AM	129						
342	5/22/2023	11:15 AM	113						
343	5/22/2023	11:30 AM	120						
344	5/22/2023	11:45 AM	131						
345	5/22/2023	12:00 PM	140						
346	5/22/2023	12:15 PM	132						
347	5/22/2023	12:30 PM	142						
348	5/22/2023	12:45 PM	150						

	A	B	C	D	E	F	G	H	I
349	5/22/2023	01:00 PM	137						
350	5/22/2023	01:15 PM	141						
351	5/22/2023	01:30 PM	113						
352	5/22/2023	01:45 PM	139						
353	5/22/2023	02:00 PM	136						
354	5/22/2023	02:15 PM	136						
355	5/22/2023	02:30 PM	149						
356	5/22/2023	02:45 PM	154						
357	5/22/2023	03:00 PM	146						
358	5/22/2023	03:15 PM	142						
359	5/22/2023	03:30 PM	141						
360	5/22/2023	03:45 PM	138						
361	5/22/2023	04:00 PM	134						
362	5/22/2023	04:15 PM	124						
363	5/22/2023	04:30 PM	149						
364	5/22/2023	04:45 PM	141						
365	5/22/2023	05:00 PM	133						
366	5/22/2023	05:15 PM	168						
367	5/22/2023	05:30 PM	146						
368	5/22/2023	05:45 PM	121						
369	5/22/2023	06:00 PM	107						
370	5/22/2023	06:15 PM	101						
371	5/22/2023	06:30 PM	102						
372	5/22/2023	06:45 PM	82						
373	5/22/2023	07:00 PM	95						
374	5/22/2023	07:15 PM	83						
375	5/22/2023	07:30 PM	74						
376	5/22/2023	07:45 PM	55						
377	5/22/2023	08:00 PM	68						
378	5/22/2023	08:15 PM	60						
379	5/22/2023	08:30 PM	50						
380	5/22/2023	08:45 PM	72						
381	5/22/2023	09:00 PM	34						
382	5/22/2023	09:15 PM	37						
383	5/22/2023	09:30 PM	33						
384	5/22/2023	09:45 PM	25						
385	5/22/2023	10:00 PM	23						
386	5/22/2023	10:15 PM	24						
387	5/22/2023	10:30 PM	18						
388	5/22/2023	10:45 PM	9						
389	5/22/2023	11:00 PM	17						
390	5/22/2023	11:15 PM	13						
391	5/22/2023	11:30 PM	17						
392	5/22/2023	11:45 PM	15						
393	5/23/2023	12:00 AM	8						
394	5/23/2023	12:15 AM	18						
395	5/23/2023	12:30 AM	12						
396	5/23/2023	12:45 AM	9						
397	5/23/2023	01:00 AM	7						
398	5/23/2023	01:15 AM	9						

	A	B	C	D	E	F	G	H	I
399	5/23/2023	01:30 AM	6						
400	5/23/2023	01:45 AM	5						
401	5/23/2023	02:00 AM	3						
402	5/23/2023	02:15 AM	2						
403	5/23/2023	02:30 AM	4						
404	5/23/2023	02:45 AM	8						
405	5/23/2023	03:00 AM	9						
406	5/23/2023	03:15 AM	14						
407	5/23/2023	03:30 AM	14						
408	5/23/2023	03:45 AM	18						
409	5/23/2023	04:00 AM	22						
410	5/23/2023	04:15 AM	23						
411	5/23/2023	04:30 AM	29						
412	5/23/2023	04:45 AM	31						
413	5/23/2023	05:00 AM	24						
414	5/23/2023	05:15 AM	29						
415	5/23/2023	05:30 AM	47						
416	5/23/2023	05:45 AM	57						
417	5/23/2023	06:00 AM	43						
418	5/23/2023	06:15 AM	61						
419	5/23/2023	06:30 AM	86						
420	5/23/2023	06:45 AM	83						
421	5/23/2023	07:00 AM	102						
422	5/23/2023	07:15 AM	143						
423	5/23/2023	07:30 AM	113						
424	5/23/2023	07:45 AM	143						
425	5/23/2023	08:00 AM	113						
426	5/23/2023	08:15 AM	106						
427	5/23/2023	08:30 AM	97						
428	5/23/2023	08:45 AM	95						
429	5/23/2023	09:00 AM	104						
430	5/23/2023	09:15 AM	133						
431	5/23/2023	09:30 AM	103						
432	5/23/2023	09:45 AM	121						
433	5/23/2023	10:00 AM	121						
434	5/23/2023	10:15 AM	112						
435	5/23/2023	10:30 AM	108						
436	5/23/2023	10:45 AM	109						
437	5/23/2023	11:00 AM	109						
438	5/23/2023	11:15 AM	127						
439	5/23/2023	11:30 AM	126						
440	5/23/2023	11:45 AM	146						
441	5/23/2023	12:00 PM	164						
442	5/23/2023	12:15 PM	140						
443	5/23/2023	12:30 PM	147						
444	5/23/2023	12:45 PM	170						
445	5/23/2023	01:00 PM	142						
446	5/23/2023	01:15 PM	139						
447	5/23/2023	01:30 PM	135						
448	5/23/2023	01:45 PM	108						

	A	B	C	D	E	F	G	H	I
449	5/23/2023	02:00 PM	143						
450	5/23/2023	02:15 PM	127						
451	5/23/2023	02:30 PM	137						
452	5/23/2023	02:45 PM	152						
453	5/23/2023	03:00 PM	155						
454	5/23/2023	03:15 PM	132						
455	5/23/2023	03:30 PM	161						
456	5/23/2023	03:45 PM	134						
457	5/23/2023	04:00 PM	132						
458	5/23/2023	04:15 PM	137						
459	5/23/2023	04:30 PM	197						
460	5/23/2023	04:45 PM	141						
461	5/23/2023	05:00 PM	150						
462	5/23/2023	05:15 PM	139						
463	5/23/2023	05:30 PM	94						
464	5/23/2023	05:45 PM	122						
465	5/23/2023	06:00 PM	94						
466	5/23/2023	06:15 PM	74						
467	5/23/2023	06:30 PM	91						
468	5/23/2023	06:45 PM	85						
469	5/23/2023	07:00 PM	77						
470	5/23/2023	07:15 PM	86						
471	5/23/2023	07:30 PM	70						
472	5/23/2023	07:45 PM	66						
473	5/23/2023	08:00 PM	90						
474	5/23/2023	08:15 PM	55						
475	5/23/2023	08:30 PM	76						
476	5/23/2023	08:45 PM	58						
477	5/23/2023	09:00 PM	40						
478	5/23/2023	09:15 PM	34						
479	5/23/2023	09:30 PM	30						
480	5/23/2023	09:45 PM	37						
481	5/23/2023	10:00 PM	36						
482	5/23/2023	10:15 PM	24						
483	5/23/2023	10:30 PM	16						
484	5/23/2023	10:45 PM	15						
485	5/23/2023	11:00 PM	19						
486	5/23/2023	11:15 PM	24						
487	5/23/2023	11:30 PM	11						
488	5/23/2023	11:45 PM	9						
489	5/24/2023	12:00 AM	8						
490	5/24/2023	12:15 AM	9						
491	5/24/2023	12:30 AM	6						
492	5/24/2023	12:45 AM	7						
493	5/24/2023	01:00 AM	4						
494	5/24/2023	01:15 AM	5						
495	5/24/2023	01:30 AM	5						
496	5/24/2023	01:45 AM	5						
497	5/24/2023	02:00 AM	4						
498	5/24/2023	02:15 AM	1						

	A	B	C	D	E	F	G	H	I
499	5/24/2023	02:30 AM	7						
500	5/24/2023	02:45 AM	8						
501	5/24/2023	03:00 AM	7						
502	5/24/2023	03:15 AM	11						
503	5/24/2023	03:30 AM	19						
504	5/24/2023	03:45 AM	14						
505	5/24/2023	04:00 AM	12						
506	5/24/2023	04:15 AM	17						
507	5/24/2023	04:30 AM	17						
508	5/24/2023	04:45 AM	26						
509	5/24/2023	05:00 AM	31						
510	5/24/2023	05:15 AM	28						
511	5/24/2023	05:30 AM	41						
512	5/24/2023	05:45 AM	53						
513	5/24/2023	06:00 AM	45						
514	5/24/2023	06:15 AM	53						
515	5/24/2023	06:30 AM	72						
516	5/24/2023	06:45 AM	90						
517	5/24/2023	07:00 AM	86						
518	5/24/2023	07:15 AM	110						
519	5/24/2023	07:30 AM	116						
520	5/24/2023	07:45 AM	139						
521	5/24/2023	08:00 AM	122						
522	5/24/2023	08:15 AM	103						
523	5/24/2023	08:30 AM	105						
524	5/24/2023	08:45 AM	108						
525	5/24/2023	09:00 AM	102						
526	5/24/2023	09:15 AM	120						
527	5/24/2023	09:30 AM	115						
528	5/24/2023	09:45 AM	104						
529	5/24/2023	10:00 AM	139						
530	5/24/2023	10:15 AM	119						
531	5/24/2023	10:30 AM	121						
532	5/24/2023	10:45 AM	119						
533	5/24/2023	11:00 AM	121						
534	5/24/2023	11:15 AM	119						
535	5/24/2023	11:30 AM	127						
536	5/24/2023	11:45 AM	146						
537	5/24/2023	12:00 PM	118						
538	5/24/2023	12:15 PM	155						
539	5/24/2023	12:30 PM	143						
540	5/24/2023	12:45 PM	154						
541	5/24/2023	01:00 PM	142						
542	5/24/2023	01:15 PM	126						
543	5/24/2023	01:30 PM	125						
544	5/24/2023	01:45 PM	123						
545	5/24/2023	02:00 PM	156						
546	5/24/2023	02:15 PM	133						
547	5/24/2023	02:30 PM	143						
548	5/24/2023	02:45 PM	129						

	A	B	C	D	E	F	G	H	I
549	5/24/2023	03:00 PM	145						
550	5/24/2023	03:15 PM	114						
551	5/24/2023	03:30 PM	149						
552	5/24/2023	03:45 PM	147						
553	5/24/2023	04:00 PM	123						
554	5/24/2023	04:15 PM	151						
555	5/24/2023	04:30 PM	133						
556	5/24/2023	04:45 PM	139						
557	5/24/2023	05:00 PM	148						
558	5/24/2023	05:15 PM	128						
559	5/24/2023	05:30 PM	121						
560	5/24/2023	05:45 PM	127						
561	5/24/2023	06:00 PM	102						
562	5/24/2023	06:15 PM	92						
563	5/24/2023	06:30 PM	77						
564	5/24/2023	06:45 PM	88						
565	5/24/2023	07:00 PM	76						
566	5/24/2023	07:15 PM	83						
567	5/24/2023	07:30 PM	81						
568	5/24/2023	07:45 PM	70						
569	5/24/2023	08:00 PM	80						
570	5/24/2023	08:15 PM	87						
571	5/24/2023	08:30 PM	57						
572	5/24/2023	08:45 PM	57						
573	5/24/2023	09:00 PM	44						
574	5/24/2023	09:15 PM	28						
575	5/24/2023	09:30 PM	38						
576	5/24/2023	09:45 PM	22						
577	5/24/2023	10:00 PM	28						
578	5/24/2023	10:15 PM	26						
579	5/24/2023	10:30 PM	15						
580	5/24/2023	10:45 PM	18						
581	5/24/2023	11:00 PM	16						
582	5/24/2023	11:15 PM	24						
583	5/24/2023	11:30 PM	16						
584	5/24/2023	11:45 PM	9						
585	5/25/2023	12:00 AM	13						
586	5/25/2023	12:15 AM	11						
587	5/25/2023	12:30 AM	8						
588	5/25/2023	12:45 AM	5						
589	5/25/2023	01:00 AM	3						
590	5/25/2023	01:15 AM	2						
591	5/25/2023	01:30 AM	1						
592	5/25/2023	01:45 AM	5						
593	5/25/2023	02:00 AM	6						
594	5/25/2023	02:15 AM	5						
595	5/25/2023	02:30 AM	13						
596	5/25/2023	02:45 AM	7						
597	5/25/2023	03:00 AM	9						
598	5/25/2023	03:15 AM	11						

	A	B	C	D	E	F	G	H	I
599	5/25/2023	03:30 AM	16						
600	5/25/2023	03:45 AM	14						
601	5/25/2023	04:00 AM	9						
602	5/25/2023	04:15 AM	18						
603	5/25/2023	04:30 AM	15						
604	5/25/2023	04:45 AM	34						
605	5/25/2023	05:00 AM	20						
606	5/25/2023	05:15 AM	19						
607	5/25/2023	05:30 AM	42						
608	5/25/2023	05:45 AM	52						
609	5/25/2023	06:00 AM	46						
610	5/25/2023	06:15 AM	54						
611	5/25/2023	06:30 AM	66						
612	5/25/2023	06:45 AM	100						
613	5/25/2023	07:00 AM	102						
614	5/25/2023	07:15 AM	132						
615	5/25/2023	07:30 AM	110						
616	5/25/2023	07:45 AM	136						
617	5/25/2023	08:00 AM	104						
618	5/25/2023	08:15 AM	112						
619	5/25/2023	08:30 AM	105						
620	5/25/2023	08:45 AM	104						
621	5/25/2023	09:00 AM	101						
622	5/25/2023	09:15 AM	98						
623	5/25/2023	09:30 AM	115						
624	5/25/2023	09:45 AM	102						
625	5/25/2023	10:00 AM	109						
626	5/25/2023	10:15 AM	118						
627	5/25/2023	10:30 AM	126						
628	5/25/2023	10:45 AM	118						
629	5/25/2023	11:00 AM	124						
630	5/25/2023	11:15 AM	138						
631	5/25/2023	11:30 AM	129						
632	5/25/2023	11:45 AM	139						
633	5/25/2023	12:00 PM	117						
634	5/25/2023	12:15 PM	156						
635	5/25/2023	12:30 PM	161						
636	5/25/2023	12:45 PM	158						
637	5/25/2023	01:00 PM	134						
638	5/25/2023	01:15 PM	145						
639	5/25/2023	01:30 PM	140						
640	5/25/2023	01:45 PM	141						
641	5/25/2023	02:00 PM	157						
642	5/25/2023	02:15 PM	175						
643	5/25/2023	02:30 PM	142						
644	5/25/2023	02:45 PM	131						
645	5/25/2023	03:00 PM	141						
646	5/25/2023	03:15 PM	127						
647	5/25/2023	03:30 PM	150						
648	5/25/2023	03:45 PM	142						

	A	B	C	D	E	F	G	H	I
649	5/25/2023	04:00 PM	148						
650	5/25/2023	04:15 PM	165						
651	5/25/2023	04:30 PM	170						
652	5/25/2023	04:45 PM	163						
653	5/25/2023	05:00 PM	152						
654	5/25/2023	05:15 PM	121						
655	5/25/2023	05:30 PM	111						
656	5/25/2023	05:45 PM	127						
657	5/25/2023	06:00 PM	147						
658	5/25/2023	06:15 PM	133						
659	5/25/2023	06:30 PM	96						
660	5/25/2023	06:45 PM	74						
661	5/25/2023	07:00 PM	90						
662	5/25/2023	07:15 PM	84						
663	5/25/2023	07:30 PM	74						
664	5/25/2023	07:45 PM	67						
665	5/25/2023	08:00 PM	60						
666	5/25/2023	08:15 PM	58						
667	5/25/2023	08:30 PM	64						
668	5/25/2023	08:45 PM	59						
669	5/25/2023	09:00 PM	52						
670	5/25/2023	09:15 PM	49						
671	5/25/2023	09:30 PM	35						
672	5/25/2023	09:45 PM	40						
673	5/25/2023	10:00 PM	30						
674	5/25/2023	10:15 PM	33						
675	5/25/2023	10:30 PM	31						
676	5/25/2023	10:45 PM	24						
677	5/25/2023	11:00 PM	18						
678	5/25/2023	11:15 PM	19						
679	5/25/2023	11:30 PM	25						
680	5/25/2023	11:45 PM	21						
681	5/26/2023	12:00 AM	6						
682	5/26/2023	12:15 AM	8						
683	5/26/2023	12:30 AM	10						
684	5/26/2023	12:45 AM	3						
685	5/26/2023	01:00 AM	7						
686	5/26/2023	01:15 AM	4						
687	5/26/2023	01:30 AM	8						
688	5/26/2023	01:45 AM	5						
689	5/26/2023	02:00 AM	1						
690	5/26/2023	02:15 AM	5						
691	5/26/2023	02:30 AM	4						
692	5/26/2023	02:45 AM	5						
693	5/26/2023	03:00 AM	9						
694	5/26/2023	03:15 AM	11						
695	5/26/2023	03:30 AM	22						
696	5/26/2023	03:45 AM	12						
697	5/26/2023	04:00 AM	10						
698	5/26/2023	04:15 AM	15						

	A	B	C	D	E	F	G	H	I
699	5/26/2023	04:30 AM	18						
700	5/26/2023	04:45 AM	19						
701	5/26/2023	05:00 AM	21						
702	5/26/2023	05:15 AM	23						
703	5/26/2023	05:30 AM	32						
704	5/26/2023	05:45 AM	35						
705	5/26/2023	06:00 AM	28						
706	5/26/2023	06:15 AM	47						
707	5/26/2023	06:30 AM	71						
708	5/26/2023	06:45 AM	78						
709	5/26/2023	07:00 AM	79						
710	5/26/2023	07:15 AM	71						
711	5/26/2023	07:30 AM	90						
712	5/26/2023	07:45 AM	107						
713	5/26/2023	08:00 AM	100						
714	5/26/2023	08:15 AM	98						
715	5/26/2023	08:30 AM	89						
716	5/26/2023	08:45 AM	98						
717	5/26/2023	09:00 AM	81						
718	5/26/2023	09:15 AM	110						
719	5/26/2023	09:30 AM	84						
720	5/26/2023	09:45 AM	137						
721	5/26/2023	10:00 AM	114						
722	5/26/2023	10:15 AM	122						
723	5/26/2023	10:30 AM	116						
724	5/26/2023	10:45 AM	133						
725	5/26/2023	11:00 AM	116						
726	5/26/2023	11:15 AM	144						
727	5/26/2023	11:30 AM	126						
728	5/26/2023	11:45 AM	142						
729	5/26/2023	12:00 PM	148						
730	5/26/2023	12:15 PM	173						
731	5/26/2023	12:30 PM	175						
732	5/26/2023	12:45 PM	143						
733	5/26/2023	01:00 PM	159						
734	5/26/2023	01:15 PM	158						
735	5/26/2023	01:30 PM	137						
736	5/26/2023	01:45 PM	155						
737	5/26/2023	02:00 PM	151						
738	5/26/2023	02:15 PM	157						
739	5/26/2023	02:30 PM	153						
740	5/26/2023	02:45 PM	146						
741	5/26/2023	03:00 PM	133						
742	5/26/2023	03:15 PM	130						
743	5/26/2023	03:30 PM	127						
744	5/26/2023	03:45 PM	122						
745	5/26/2023	04:00 PM	156						
746	5/26/2023	04:15 PM	118						
747	5/26/2023	04:30 PM	153						
748	5/26/2023	04:45 PM	146						

	A	B	C	D	E	F	G	H	I
749	5/26/2023	05:00 PM	123						
750	5/26/2023	05:15 PM	132						
751	5/26/2023	05:30 PM	120						
752	5/26/2023	05:45 PM	105						
753	5/26/2023	06:00 PM	102						
754	5/26/2023	06:15 PM	104						
755	5/26/2023	06:30 PM	104						
756	5/26/2023	06:45 PM	81						
757	5/26/2023	07:00 PM	87						
758	5/26/2023	07:15 PM	65						
759	5/26/2023	07:30 PM	78						
760	5/26/2023	07:45 PM	70						
761	5/26/2023	08:00 PM	54						
762	5/26/2023	08:15 PM	56						
763	5/26/2023	08:30 PM	69						
764	5/26/2023	08:45 PM	69						
765	5/26/2023	09:00 PM	64						
766	5/26/2023	09:15 PM	66						
767	5/26/2023	09:30 PM	41						
768	5/26/2023	09:45 PM	52						
769	5/26/2023	10:00 PM	48						
770	5/26/2023	10:15 PM	49						
771	5/26/2023	10:30 PM	53						
772	5/26/2023	10:45 PM	33						
773	5/26/2023	11:00 PM	22						
774	5/26/2023	11:15 PM	30						
775	5/26/2023	11:30 PM	22						
776	5/26/2023	11:45 PM	14						
777	5/27/2023	12:00 AM	10						
778	5/27/2023	12:15 AM	14						
779	5/27/2023	12:30 AM	16						
780	5/27/2023	12:45 AM	10						
781	5/27/2023	01:00 AM	9						
782	5/27/2023	01:15 AM	6						
783	5/27/2023	01:30 AM	4						
784	5/27/2023	01:45 AM	2						
785	5/27/2023	02:00 AM	4						
786	5/27/2023	02:15 AM	1						
787	5/27/2023	02:30 AM	9						
788	5/27/2023	02:45 AM	5						
789	5/27/2023	03:00 AM	2						
790	5/27/2023	03:15 AM	5						
791	5/27/2023	03:30 AM	14						
792	5/27/2023	03:45 AM	7						
793	5/27/2023	04:00 AM	9						
794	5/27/2023	04:15 AM	5						
795	5/27/2023	04:30 AM	8						
796	5/27/2023	04:45 AM	10						
797	5/27/2023	05:00 AM	9						
798	5/27/2023	05:15 AM	13						

	A	B	C	D	E	F	G	H	I
799	5/27/2023	05:30 AM	21						
800	5/27/2023	05:45 AM	18						
801	5/27/2023	06:00 AM	11						
802	5/27/2023	06:15 AM	15						
803	5/27/2023	06:30 AM	16						
804	5/27/2023	06:45 AM	29						
805	5/27/2023	07:00 AM	31						
806	5/27/2023	07:15 AM	35						
807	5/27/2023	07:30 AM	35						
808	5/27/2023	07:45 AM	31						
809	5/27/2023	08:00 AM	42						
810	5/27/2023	08:15 AM	45						
811	5/27/2023	08:30 AM	59						
812	5/27/2023	08:45 AM	55						
813	5/27/2023	09:00 AM	61						
814	5/27/2023	09:15 AM	76						
815	5/27/2023	09:30 AM	77						
816	5/27/2023	09:45 AM	92						
817	5/27/2023	10:00 AM	87						
818	5/27/2023	10:15 AM	85						
819	5/27/2023	10:30 AM	88						
820	5/27/2023	10:45 AM	98						
821	5/27/2023	11:00 AM	76						
822	5/27/2023	11:15 AM	93						
823	5/27/2023	11:30 AM	90						
824	5/27/2023	11:45 AM	106						
825	5/27/2023	12:00 PM	75						
826	5/27/2023	12:15 PM	104						
827	5/27/2023	12:30 PM	112						
828	5/27/2023	12:45 PM	95						
829	5/27/2023	01:00 PM	92						
830	5/27/2023	01:15 PM	86						
831	5/27/2023	01:30 PM	103						
832	5/27/2023	01:45 PM	78						
833	5/27/2023	02:00 PM	98						
834	5/27/2023	02:15 PM	103						
835	5/27/2023	02:30 PM	52						
836	5/27/2023	02:45 PM	71						
837	5/27/2023	03:00 PM	71						
838	5/27/2023	03:15 PM	77						
839	5/27/2023	03:30 PM	96						
840	5/27/2023	03:45 PM	86						
841	5/27/2023	04:00 PM	62						
842	5/27/2023	04:15 PM	82						
843	5/27/2023	04:30 PM	63						
844	5/27/2023	04:45 PM	87						
845	5/27/2023	05:00 PM	67						
846	5/27/2023	05:15 PM	66						
847	5/27/2023	05:30 PM	76						
848	5/27/2023	05:45 PM	52						

	A	B	C	D	E	F	G	H	I
849	5/27/2023	06:00 PM	68						
850	5/27/2023	06:15 PM	64						
851	5/27/2023	06:30 PM	44						
852	5/27/2023	06:45 PM	46						
853	5/27/2023	07:00 PM	55						
854	5/27/2023	07:15 PM	47						
855	5/27/2023	07:30 PM	41						
856	5/27/2023	07:45 PM	43						
857	5/27/2023	08:00 PM	39						
858	5/27/2023	08:15 PM	43						
859	5/27/2023	08:30 PM	46						
860	5/27/2023	08:45 PM	42						
861	5/27/2023	09:00 PM	46						
862	5/27/2023	09:15 PM	31						
863	5/27/2023	09:30 PM	39						
864	5/27/2023	09:45 PM	38						
865	5/27/2023	10:00 PM	37						
866	5/27/2023	10:15 PM	42						
867	5/27/2023	10:30 PM	26						
868	5/27/2023	10:45 PM	32						
869	5/27/2023	11:00 PM	19						
870	5/27/2023	11:15 PM	15						
871	5/27/2023	11:30 PM	20						
872	5/27/2023	11:45 PM	17						
873	5/28/2023	12:00 AM	12						
874	5/28/2023	12:15 AM	8						
875	5/28/2023	12:30 AM	8						
876	5/28/2023	12:45 AM	6						
877	5/28/2023	01:00 AM	3						
878	5/28/2023	01:15 AM	6						
879	5/28/2023	01:30 AM	9						
880	5/28/2023	01:45 AM	3						
881	5/28/2023	02:00 AM	8						
882	5/28/2023	02:15 AM	3						
883	5/28/2023	02:30 AM	4						
884	5/28/2023	02:45 AM	3						
885	5/28/2023	03:00 AM	7						
886	5/28/2023	03:15 AM	10						
887	5/28/2023	03:30 AM	9						
888	5/28/2023	03:45 AM	13						
889	5/28/2023	04:00 AM	5						
890	5/28/2023	04:15 AM	12						
891	5/28/2023	04:30 AM	7						
892	5/28/2023	04:45 AM	8						
893	5/28/2023	05:00 AM	8						
894	5/28/2023	05:15 AM	6						
895	5/28/2023	05:30 AM	12						
896	5/28/2023	05:45 AM	13						
897	5/28/2023	06:00 AM	6						
898	5/28/2023	06:15 AM	12						

	A	B	C	D	E	F	G	H	I
899	5/28/2023	06:30 AM	25						
900	5/28/2023	06:45 AM	24						
901	5/28/2023	07:00 AM	21						
902	5/28/2023	07:15 AM	21						
903	5/28/2023	07:30 AM	39						
904	5/28/2023	07:45 AM	28						
905	5/28/2023	08:00 AM	33						
906	5/28/2023	08:15 AM	36						
907	5/28/2023	08:30 AM	40						
908	5/28/2023	08:45 AM	58						
909	5/28/2023	09:00 AM	55						
910	5/28/2023	09:15 AM	68						
911	5/28/2023	09:30 AM	46						
912	5/28/2023	09:45 AM	69						
913	5/28/2023	10:00 AM	45						
914	5/28/2023	10:15 AM	72						
915	5/28/2023	10:30 AM	81						
916	5/28/2023	10:45 AM	79						
917	5/28/2023	11:00 AM	80						
918	5/28/2023	11:15 AM	86						
919	5/28/2023	11:30 AM	86						
920	5/28/2023	11:45 AM	80						
921	5/28/2023	12:00 PM	78						
922	5/28/2023	12:15 PM	79						
923	5/28/2023	12:30 PM	99						
924	5/28/2023	12:45 PM	76						
925	5/28/2023	01:00 PM	79						
926	5/28/2023	01:15 PM	82						
927	5/28/2023	01:30 PM	85						
928	5/28/2023	01:45 PM	85						
929	5/28/2023	02:00 PM	98						
930	5/28/2023	02:15 PM	64						
931	5/28/2023	02:30 PM	80						
932	5/28/2023	02:45 PM	81						
933	5/28/2023	03:00 PM	76						
934	5/28/2023	03:15 PM	56						
935	5/28/2023	03:30 PM	68						
936	5/28/2023	03:45 PM	73						
937	5/28/2023	04:00 PM	74						
938	5/28/2023	04:15 PM	58						
939	5/28/2023	04:30 PM	72						
940	5/28/2023	04:45 PM	54						
941	5/28/2023	05:00 PM	77						
942	5/28/2023	05:15 PM	75						
943	5/28/2023	05:30 PM	52						
944	5/28/2023	05:45 PM	57						
945	5/28/2023	06:00 PM	54						
946	5/28/2023	06:15 PM	62						
947	5/28/2023	06:30 PM	45						
948	5/28/2023	06:45 PM	46						

	A	B	C	D	E	F	G	H	I
949	5/28/2023	07:00 PM	46						
950	5/28/2023	07:15 PM	30						
951	5/28/2023	07:30 PM	45						
952	5/28/2023	07:45 PM	29						
953	5/28/2023	08:00 PM	37						
954	5/28/2023	08:15 PM	38						
955	5/28/2023	08:30 PM	39						
956	5/28/2023	08:45 PM	32						
957	5/28/2023	09:00 PM	41						
958	5/28/2023	09:15 PM	39						
959	5/28/2023	09:30 PM	28						
960	5/28/2023	09:45 PM	18						
961	5/28/2023	10:00 PM	18						
962	5/28/2023	10:15 PM	17						
963	5/28/2023	10:30 PM	21						
964	5/28/2023	10:45 PM	27						
965	5/28/2023	11:00 PM	12						
966	5/28/2023	11:15 PM	19						
967	5/28/2023	11:30 PM	12						
968	5/28/2023	11:45 PM	15						

	A	B	C	D	E	F	G	H	I
1									
2	File Name: C:\Users\obarrie\Desktop\transfer\Documents\Documents\Osman\Osman from harddrive\Documents\TDB\WSP\Syracuse\Data\ATR\Batch 11\updated Jamar\Data\ATR 1376.tf2								
3	Start Date: 5/18/2023								
4	Start Time: 8:15:00 PM								
5	Location 1: WB E Taft Rd at S Bay Rd								
6	Location 2:								
7									
8	Date	Time	WB						
9	5/18/2023	08:15 PM	53						
10	5/18/2023	08:30 PM	82						
11	5/18/2023	08:45 PM	56						
12	5/18/2023	09:00 PM	53						
13	5/18/2023	09:15 PM	59						
14	5/18/2023	09:30 PM	26						
15	5/18/2023	09:45 PM	31						
16	5/18/2023	10:00 PM	32						
17	5/18/2023	10:15 PM	24						
18	5/18/2023	10:30 PM	26						
19	5/18/2023	10:45 PM	16						
20	5/18/2023	11:00 PM	23						
21	5/18/2023	11:15 PM	26						
22	5/18/2023	11:30 PM	27						
23	5/18/2023	11:45 PM	9						
24	5/19/2023	12:00 AM	24						
25	5/19/2023	12:15 AM	11						
26	5/19/2023	12:30 AM	9						
27	5/19/2023	12:45 AM	8						
28	5/19/2023	01:00 AM	4						
29	5/19/2023	01:15 AM	3						
30	5/19/2023	01:30 AM	10						
31	5/19/2023	01:45 AM	5						
32	5/19/2023	02:00 AM	7						
33	5/19/2023	02:15 AM	2						
34	5/19/2023	02:30 AM	6						
35	5/19/2023	02:45 AM	8						
36	5/19/2023	03:00 AM	13						
37	5/19/2023	03:15 AM	11						
38	5/19/2023	03:30 AM	11						
39	5/19/2023	03:45 AM	9						
40	5/19/2023	04:00 AM	11						
41	5/19/2023	04:15 AM	6						
42	5/19/2023	04:30 AM	18						
43	5/19/2023	04:45 AM	10						
44	5/19/2023	05:00 AM	24						
45	5/19/2023	05:15 AM	30						
46	5/19/2023	05:30 AM	39						
47	5/19/2023	05:45 AM	52						
48	5/19/2023	06:00 AM	48						

	A	B	C	D	E	F	G	H	I
49	5/19/2023	06:15 AM	83						
50	5/19/2023	06:30 AM	116						
51	5/19/2023	06:45 AM	116						
52	5/19/2023	07:00 AM	134						
53	5/19/2023	07:15 AM	147						
54	5/19/2023	07:30 AM	168						
55	5/19/2023	07:45 AM	175						
56	5/19/2023	08:00 AM	128						
57	5/19/2023	08:15 AM	142						
58	5/19/2023	08:30 AM	143						
59	5/19/2023	08:45 AM	156						
60	5/19/2023	09:00 AM	146						
61	5/19/2023	09:15 AM	208						
62	5/19/2023	09:30 AM	141						
63	5/19/2023	09:45 AM	131						
64	5/19/2023	10:00 AM	158						
65	5/19/2023	10:15 AM	133						
66	5/19/2023	10:30 AM	162						
67	5/19/2023	10:45 AM	160						
68	5/19/2023	11:00 AM	151						
69	5/19/2023	11:15 AM	176						
70	5/19/2023	11:30 AM	186						
71	5/19/2023	11:45 AM	174						
72	5/19/2023	12:00 PM	164						
73	5/19/2023	12:15 PM	152						
74	5/19/2023	12:30 PM	162						
75	5/19/2023	12:45 PM	156						
76	5/19/2023	01:00 PM	164						
77	5/19/2023	01:15 PM	144						
78	5/19/2023	01:30 PM	160						
79	5/19/2023	01:45 PM	176						
80	5/19/2023	02:00 PM	152						
81	5/19/2023	02:15 PM	160						
82	5/19/2023	02:30 PM	184						
83	5/19/2023	02:45 PM	148						
84	5/19/2023	03:00 PM	162						
85	5/19/2023	03:15 PM	164						
86	5/19/2023	03:30 PM	144						
87	5/19/2023	03:45 PM	173						
88	5/19/2023	04:00 PM	158						
89	5/19/2023	04:15 PM	210						
90	5/19/2023	04:30 PM	224						
91	5/19/2023	04:45 PM	194						
92	5/19/2023	05:00 PM	154						
93	5/19/2023	05:15 PM	144						
94	5/19/2023	05:30 PM	158						
95	5/19/2023	05:45 PM	120						
96	5/19/2023	06:00 PM	125						
97	5/19/2023	06:15 PM	113						
98	5/19/2023	06:30 PM	122						

	A	B	C	D	E	F	G	H	I
99	5/19/2023	06:45 PM	111						
100	5/19/2023	07:00 PM	79						
101	5/19/2023	07:15 PM	86						
102	5/19/2023	07:30 PM	87						
103	5/19/2023	07:45 PM	60						
104	5/19/2023	08:00 PM	72						
105	5/19/2023	08:15 PM	61						
106	5/19/2023	08:30 PM	48						
107	5/19/2023	08:45 PM	46						
108	5/19/2023	09:00 PM	54						
109	5/19/2023	09:15 PM	37						
110	5/19/2023	09:30 PM	54						
111	5/19/2023	09:45 PM	40						
112	5/19/2023	10:00 PM	32						
113	5/19/2023	10:15 PM	24						
114	5/19/2023	10:30 PM	36						
115	5/19/2023	10:45 PM	32						
116	5/19/2023	11:00 PM	33						
117	5/19/2023	11:15 PM	26						
118	5/19/2023	11:30 PM	18						
119	5/19/2023	11:45 PM	12						
120	5/20/2023	12:00 AM	19						
121	5/20/2023	12:15 AM	10						
122	5/20/2023	12:30 AM	7						
123	5/20/2023	12:45 AM	8						
124	5/20/2023	01:00 AM	10						
125	5/20/2023	01:15 AM	12						
126	5/20/2023	01:30 AM	10						
127	5/20/2023	01:45 AM	6						
128	5/20/2023	02:00 AM	15						
129	5/20/2023	02:15 AM	6						
130	5/20/2023	02:30 AM	7						
131	5/20/2023	02:45 AM	8						
132	5/20/2023	03:00 AM	13						
133	5/20/2023	03:15 AM	7						
134	5/20/2023	03:30 AM	9						
135	5/20/2023	03:45 AM	6						
136	5/20/2023	04:00 AM	6						
137	5/20/2023	04:15 AM	3						
138	5/20/2023	04:30 AM	9						
139	5/20/2023	04:45 AM	10						
140	5/20/2023	05:00 AM	13						
141	5/20/2023	05:15 AM	14						
142	5/20/2023	05:30 AM	22						
143	5/20/2023	05:45 AM	23						
144	5/20/2023	06:00 AM	12						
145	5/20/2023	06:15 AM	27						
146	5/20/2023	06:30 AM	40						
147	5/20/2023	06:45 AM	38						
148	5/20/2023	07:00 AM	34						

	A	B	C	D	E	F	G	H	I
149	5/20/2023	07:15 AM	33						
150	5/20/2023	07:30 AM	54						
151	5/20/2023	07:45 AM	67						
152	5/20/2023	08:00 AM	73						
153	5/20/2023	08:15 AM	94						
154	5/20/2023	08:30 AM	76						
155	5/20/2023	08:45 AM	79						
156	5/20/2023	09:00 AM	113						
157	5/20/2023	09:15 AM	84						
158	5/20/2023	09:30 AM	94						
159	5/20/2023	09:45 AM	106						
160	5/20/2023	10:00 AM	98						
161	5/20/2023	10:15 AM	126						
162	5/20/2023	10:30 AM	134						
163	5/20/2023	10:45 AM	136						
164	5/20/2023	11:00 AM	123						
165	5/20/2023	11:15 AM	115						
166	5/20/2023	11:30 AM	114						
167	5/20/2023	11:45 AM	118						
168	5/20/2023	12:00 PM	107						
169	5/20/2023	12:15 PM	112						
170	5/20/2023	12:30 PM	139						
171	5/20/2023	12:45 PM	114						
172	5/20/2023	01:00 PM	130						
173	5/20/2023	01:15 PM	118						
174	5/20/2023	01:30 PM	88						
175	5/20/2023	01:45 PM	93						
176	5/20/2023	02:00 PM	118						
177	5/20/2023	02:15 PM	114						
178	5/20/2023	02:30 PM	120						
179	5/20/2023	02:45 PM	92						
180	5/20/2023	03:00 PM	86						
181	5/20/2023	03:15 PM	92						
182	5/20/2023	03:30 PM	115						
183	5/20/2023	03:45 PM	70						
184	5/20/2023	04:00 PM	104						
185	5/20/2023	04:15 PM	89						
186	5/20/2023	04:30 PM	67						
187	5/20/2023	04:45 PM	86						
188	5/20/2023	05:00 PM	75						
189	5/20/2023	05:15 PM	85						
190	5/20/2023	05:30 PM	68						
191	5/20/2023	05:45 PM	64						
192	5/20/2023	06:00 PM	65						
193	5/20/2023	06:15 PM	64						
194	5/20/2023	06:30 PM	58						
195	5/20/2023	06:45 PM	65						
196	5/20/2023	07:00 PM	50						
197	5/20/2023	07:15 PM	47						
198	5/20/2023	07:30 PM	40						

	A	B	C	D	E	F	G	H	I
199	5/20/2023	07:45 PM	59						
200	5/20/2023	08:00 PM	48						
201	5/20/2023	08:15 PM	31						
202	5/20/2023	08:30 PM	41						
203	5/20/2023	08:45 PM	32						
204	5/20/2023	09:00 PM	34						
205	5/20/2023	09:15 PM	32						
206	5/20/2023	09:30 PM	31						
207	5/20/2023	09:45 PM	27						
208	5/20/2023	10:00 PM	32						
209	5/20/2023	10:15 PM	18						
210	5/20/2023	10:30 PM	19						
211	5/20/2023	10:45 PM	14						
212	5/20/2023	11:00 PM	17						
213	5/20/2023	11:15 PM	17						
214	5/20/2023	11:30 PM	19						
215	5/20/2023	11:45 PM	16						
216	5/21/2023	12:00 AM	16						
217	5/21/2023	12:15 AM	11						
218	5/21/2023	12:30 AM	10						
219	5/21/2023	12:45 AM	12						
220	5/21/2023	01:00 AM	5						
221	5/21/2023	01:15 AM	4						
222	5/21/2023	01:30 AM	5						
223	5/21/2023	01:45 AM	8						
224	5/21/2023	02:00 AM	6						
225	5/21/2023	02:15 AM	5						
226	5/21/2023	02:30 AM	4						
227	5/21/2023	02:45 AM	1						
228	5/21/2023	03:00 AM	10						
229	5/21/2023	03:15 AM	2						
230	5/21/2023	03:30 AM	3						
231	5/21/2023	03:45 AM	5						
232	5/21/2023	04:00 AM	8						
233	5/21/2023	04:15 AM	2						
234	5/21/2023	04:30 AM	6						
235	5/21/2023	04:45 AM	6						
236	5/21/2023	05:00 AM	15						
237	5/21/2023	05:15 AM	5						
238	5/21/2023	05:30 AM	13						
239	5/21/2023	05:45 AM	9						
240	5/21/2023	06:00 AM	14						
241	5/21/2023	06:15 AM	12						
242	5/21/2023	06:30 AM	46						
243	5/21/2023	06:45 AM	32						
244	5/21/2023	07:00 AM	32						
245	5/21/2023	07:15 AM	32						
246	5/21/2023	07:30 AM	32						
247	5/21/2023	07:45 AM	44						
248	5/21/2023	08:00 AM	38						

	A	B	C	D	E	F	G	H	I
249	5/21/2023	08:15 AM	32						
250	5/21/2023	08:30 AM	50						
251	5/21/2023	08:45 AM	68						
252	5/21/2023	09:00 AM	58						
253	5/21/2023	09:15 AM	54						
254	5/21/2023	09:30 AM	97						
255	5/21/2023	09:45 AM	96						
256	5/21/2023	10:00 AM	66						
257	5/21/2023	10:15 AM	84						
258	5/21/2023	10:30 AM	80						
259	5/21/2023	10:45 AM	86						
260	5/21/2023	11:00 AM	93						
261	5/21/2023	11:15 AM	104						
262	5/21/2023	11:30 AM	100						
263	5/21/2023	11:45 AM	101						
264	5/21/2023	12:00 PM	92						
265	5/21/2023	12:15 PM	128						
266	5/21/2023	12:30 PM	112						
267	5/21/2023	12:45 PM	118						
268	5/21/2023	01:00 PM	105						
269	5/21/2023	01:15 PM	98						
270	5/21/2023	01:30 PM	108						
271	5/21/2023	01:45 PM	118						
272	5/21/2023	02:00 PM	104						
273	5/21/2023	02:15 PM	106						
274	5/21/2023	02:30 PM	105						
275	5/21/2023	02:45 PM	108						
276	5/21/2023	03:00 PM	112						
277	5/21/2023	03:15 PM	124						
278	5/21/2023	03:30 PM	97						
279	5/21/2023	03:45 PM	108						
280	5/21/2023	04:00 PM	100						
281	5/21/2023	04:15 PM	93						
282	5/21/2023	04:30 PM	90						
283	5/21/2023	04:45 PM	84						
284	5/21/2023	05:00 PM	80						
285	5/21/2023	05:15 PM	76						
286	5/21/2023	05:30 PM	82						
287	5/21/2023	05:45 PM	62						
288	5/21/2023	06:00 PM	70						
289	5/21/2023	06:15 PM	74						
290	5/21/2023	06:30 PM	62						
291	5/21/2023	06:45 PM	81						
292	5/21/2023	07:00 PM	64						
293	5/21/2023	07:15 PM	50						
294	5/21/2023	07:30 PM	52						
295	5/21/2023	07:45 PM	46						
296	5/21/2023	08:00 PM	45						
297	5/21/2023	08:15 PM	43						
298	5/21/2023	08:30 PM	40						

	A	B	C	D	E	F	G	H	I
299	5/21/2023	08:45 PM	32						
300	5/21/2023	09:00 PM	28						
301	5/21/2023	09:15 PM	28						
302	5/21/2023	09:30 PM	21						
303	5/21/2023	09:45 PM	30						
304	5/21/2023	10:00 PM	20						
305	5/21/2023	10:15 PM	8						
306	5/21/2023	10:30 PM	14						
307	5/21/2023	10:45 PM	5						
308	5/21/2023	11:00 PM	12						
309	5/21/2023	11:15 PM	16						
310	5/21/2023	11:30 PM	15						
311	5/21/2023	11:45 PM	11						
312	5/22/2023	12:00 AM	5						
313	5/22/2023	12:15 AM	6						
314	5/22/2023	12:30 AM	4						
315	5/22/2023	12:45 AM	8						
316	5/22/2023	01:00 AM	8						
317	5/22/2023	01:15 AM	6						
318	5/22/2023	01:30 AM	3						
319	5/22/2023	01:45 AM	2						
320	5/22/2023	02:00 AM	2						
321	5/22/2023	02:15 AM	2						
322	5/22/2023	02:30 AM	3						
323	5/22/2023	02:45 AM	4						
324	5/22/2023	03:00 AM	4						
325	5/22/2023	03:15 AM	5						
326	5/22/2023	03:30 AM	7						
327	5/22/2023	03:45 AM	7						
328	5/22/2023	04:00 AM	9						
329	5/22/2023	04:15 AM	10						
330	5/22/2023	04:30 AM	18						
331	5/22/2023	04:45 AM	21						
332	5/22/2023	05:00 AM	26						
333	5/22/2023	05:15 AM	30						
334	5/22/2023	05:30 AM	52						
335	5/22/2023	05:45 AM	62						
336	5/22/2023	06:00 AM	47						
337	5/22/2023	06:15 AM	95						
338	5/22/2023	06:30 AM	115						
339	5/22/2023	06:45 AM	123						
340	5/22/2023	07:00 AM	149						
341	5/22/2023	07:15 AM	148						
342	5/22/2023	07:30 AM	160						
343	5/22/2023	07:45 AM	166						
344	5/22/2023	08:00 AM	134						
345	5/22/2023	08:15 AM	144						
346	5/22/2023	08:30 AM	130						
347	5/22/2023	08:45 AM	148						
348	5/22/2023	09:00 AM	149						

	A	B	C	D	E	F	G	H	I
349	5/22/2023	09:15 AM	186						
350	5/22/2023	09:30 AM	154						
351	5/22/2023	09:45 AM	160						
352	5/22/2023	10:00 AM	144						
353	5/22/2023	10:15 AM	157						
354	5/22/2023	10:30 AM	156						
355	5/22/2023	10:45 AM	149						
356	5/22/2023	11:00 AM	126						
357	5/22/2023	11:15 AM	154						
358	5/22/2023	11:30 AM	160						
359	5/22/2023	11:45 AM	155						
360	5/22/2023	12:00 PM	176						
361	5/22/2023	12:15 PM	168						
362	5/22/2023	12:30 PM	145						
363	5/22/2023	12:45 PM	188						
364	5/22/2023	01:00 PM	139						
365	5/22/2023	01:15 PM	140						
366	5/22/2023	01:30 PM	177						
367	5/22/2023	01:45 PM	184						
368	5/22/2023	02:00 PM	159						
369	5/22/2023	02:15 PM	154						
370	5/22/2023	02:30 PM	178						
371	5/22/2023	02:45 PM	160						
372	5/22/2023	03:00 PM	158						
373	5/22/2023	03:15 PM	156						
374	5/22/2023	03:30 PM	182						
375	5/22/2023	03:45 PM	186						
376	5/22/2023	04:00 PM	176						
377	5/22/2023	04:15 PM	144						
378	5/22/2023	04:30 PM	204						
379	5/22/2023	04:45 PM	141						
380	5/22/2023	05:00 PM	162						
381	5/22/2023	05:15 PM	159						
382	5/22/2023	05:30 PM	133						
383	5/22/2023	05:45 PM	128						
384	5/22/2023	06:00 PM	107						
385	5/22/2023	06:15 PM	99						
386	5/22/2023	06:30 PM	91						
387	5/22/2023	06:45 PM	109						
388	5/22/2023	07:00 PM	72						
389	5/22/2023	07:15 PM	81						
390	5/22/2023	07:30 PM	76						
391	5/22/2023	07:45 PM	76						
392	5/22/2023	08:00 PM	60						
393	5/22/2023	08:15 PM	84						
394	5/22/2023	08:30 PM	64						
395	5/22/2023	08:45 PM	44						
396	5/22/2023	09:00 PM	28						
397	5/22/2023	09:15 PM	36						
398	5/22/2023	09:30 PM	42						

	A	B	C	D	E	F	G	H	I
399	5/22/2023	09:45 PM	25						
400	5/22/2023	10:00 PM	29						
401	5/22/2023	10:15 PM	18						
402	5/22/2023	10:30 PM	18						
403	5/22/2023	10:45 PM	13						
404	5/22/2023	11:00 PM	17						
405	5/22/2023	11:15 PM	22						
406	5/22/2023	11:30 PM	16						
407	5/22/2023	11:45 PM	8						
408	5/23/2023	12:00 AM	16						
409	5/23/2023	12:15 AM	9						
410	5/23/2023	12:30 AM	5						
411	5/23/2023	12:45 AM	2						
412	5/23/2023	01:00 AM	7						
413	5/23/2023	01:15 AM	4						
414	5/23/2023	01:30 AM	3						
415	5/23/2023	01:45 AM	8						
416	5/23/2023	02:00 AM	10						
417	5/23/2023	02:15 AM	4						
418	5/23/2023	02:30 AM	10						
419	5/23/2023	02:45 AM	3						
420	5/23/2023	03:00 AM	8						
421	5/23/2023	03:15 AM	7						
422	5/23/2023	03:30 AM	14						
423	5/23/2023	03:45 AM	6						
424	5/23/2023	04:00 AM	14						
425	5/23/2023	04:15 AM	8						
426	5/23/2023	04:30 AM	22						
427	5/23/2023	04:45 AM	23						
428	5/23/2023	05:00 AM	15						
429	5/23/2023	05:15 AM	38						
430	5/23/2023	05:30 AM	50						
431	5/23/2023	05:45 AM	58						
432	5/23/2023	06:00 AM	61						
433	5/23/2023	06:15 AM	70						
434	5/23/2023	06:30 AM	124						
435	5/23/2023	06:45 AM	118						
436	5/23/2023	07:00 AM	142						
437	5/23/2023	07:15 AM	158						
438	5/23/2023	07:30 AM	162						
439	5/23/2023	07:45 AM	164						
440	5/23/2023	08:00 AM	124						
441	5/23/2023	08:15 AM	147						
442	5/23/2023	08:30 AM	150						
443	5/23/2023	08:45 AM	131						
444	5/23/2023	09:00 AM	156						
445	5/23/2023	09:15 AM	152						
446	5/23/2023	09:30 AM	140						
447	5/23/2023	09:45 AM	152						
448	5/23/2023	10:00 AM	139						

	A	B	C	D	E	F	G	H	I
449	5/23/2023	10:15 AM	151						
450	5/23/2023	10:30 AM	120						
451	5/23/2023	10:45 AM	154						
452	5/23/2023	11:00 AM	138						
453	5/23/2023	11:15 AM	172						
454	5/23/2023	11:30 AM	178						
455	5/23/2023	11:45 AM	180						
456	5/23/2023	12:00 PM	156						
457	5/23/2023	12:15 PM	158						
458	5/23/2023	12:30 PM	166						
459	5/23/2023	12:45 PM	148						
460	5/23/2023	01:00 PM	174						
461	5/23/2023	01:15 PM	180						
462	5/23/2023	01:30 PM	150						
463	5/23/2023	01:45 PM	176						
464	5/23/2023	02:00 PM	159						
465	5/23/2023	02:15 PM	146						
466	5/23/2023	02:30 PM	169						
467	5/23/2023	02:45 PM	179						
468	5/23/2023	03:00 PM	160						
469	5/23/2023	03:15 PM	160						
470	5/23/2023	03:30 PM	186						
471	5/23/2023	03:45 PM	148						
472	5/23/2023	04:00 PM	164						
473	5/23/2023	04:15 PM	184						
474	5/23/2023	04:30 PM	170						
475	5/23/2023	04:45 PM	190						
476	5/23/2023	05:00 PM	166						
477	5/23/2023	05:15 PM	160						
478	5/23/2023	05:30 PM	132						
479	5/23/2023	05:45 PM	116						
480	5/23/2023	06:00 PM	118						
481	5/23/2023	06:15 PM	104						
482	5/23/2023	06:30 PM	94						
483	5/23/2023	06:45 PM	96						
484	5/23/2023	07:00 PM	124						
485	5/23/2023	07:15 PM	67						
486	5/23/2023	07:30 PM	85						
487	5/23/2023	07:45 PM	86						
488	5/23/2023	08:00 PM	69						
489	5/23/2023	08:15 PM	56						
490	5/23/2023	08:30 PM	68						
491	5/23/2023	08:45 PM	48						
492	5/23/2023	09:00 PM	46						
493	5/23/2023	09:15 PM	42						
494	5/23/2023	09:30 PM	33						
495	5/23/2023	09:45 PM	24						
496	5/23/2023	10:00 PM	30						
497	5/23/2023	10:15 PM	21						
498	5/23/2023	10:30 PM	33						

	A	B	C	D	E	F	G	H	I
499	5/23/2023	10:45 PM	19						
500	5/23/2023	11:00 PM	17						
501	5/23/2023	11:15 PM	8						
502	5/23/2023	11:30 PM	13						
503	5/23/2023	11:45 PM	4						
504	5/24/2023	12:00 AM	10						
505	5/24/2023	12:15 AM	8						
506	5/24/2023	12:30 AM	10						
507	5/24/2023	12:45 AM	7						
508	5/24/2023	01:00 AM	6						
509	5/24/2023	01:15 AM	5						
510	5/24/2023	01:30 AM	4						
511	5/24/2023	01:45 AM	3						
512	5/24/2023	02:00 AM	3						
513	5/24/2023	02:15 AM	1						
514	5/24/2023	02:30 AM	12						
515	5/24/2023	02:45 AM	3						
516	5/24/2023	03:00 AM	7						
517	5/24/2023	03:15 AM	10						
518	5/24/2023	03:30 AM	13						
519	5/24/2023	03:45 AM	9						
520	5/24/2023	04:00 AM	8						
521	5/24/2023	04:15 AM	18						
522	5/24/2023	04:30 AM	26						
523	5/24/2023	04:45 AM	21						
524	5/24/2023	05:00 AM	22						
525	5/24/2023	05:15 AM	36						
526	5/24/2023	05:30 AM	48						
527	5/24/2023	05:45 AM	55						
528	5/24/2023	06:00 AM	57						
529	5/24/2023	06:15 AM	86						
530	5/24/2023	06:30 AM	113						
531	5/24/2023	06:45 AM	126						
532	5/24/2023	07:00 AM	152						
533	5/24/2023	07:15 AM	145						
534	5/24/2023	07:30 AM	172						
535	5/24/2023	07:45 AM	164						
536	5/24/2023	08:00 AM	140						
537	5/24/2023	08:15 AM	160						
538	5/24/2023	08:30 AM	145						
539	5/24/2023	08:45 AM	145						
540	5/24/2023	09:00 AM	146						
541	5/24/2023	09:15 AM	179						
542	5/24/2023	09:30 AM	186						
543	5/24/2023	09:45 AM	154						
544	5/24/2023	10:00 AM	142						
545	5/24/2023	10:15 AM	150						
546	5/24/2023	10:30 AM	150						
547	5/24/2023	10:45 AM	138						
548	5/24/2023	11:00 AM	156						

	A	B	C	D	E	F	G	H	I
549	5/24/2023	11:15 AM	159						
550	5/24/2023	11:30 AM	166						
551	5/24/2023	11:45 AM	172						
552	5/24/2023	12:00 PM	172						
553	5/24/2023	12:15 PM	158						
554	5/24/2023	12:30 PM	160						
555	5/24/2023	12:45 PM	149						
556	5/24/2023	01:00 PM	178						
557	5/24/2023	01:15 PM	149						
558	5/24/2023	01:30 PM	161						
559	5/24/2023	01:45 PM	169						
560	5/24/2023	02:00 PM	160						
561	5/24/2023	02:15 PM	126						
562	5/24/2023	02:30 PM	153						
563	5/24/2023	02:45 PM	168						
564	5/24/2023	03:00 PM	148						
565	5/24/2023	03:15 PM	151						
566	5/24/2023	03:30 PM	156						
567	5/24/2023	03:45 PM	154						
568	5/24/2023	04:00 PM	162						
569	5/24/2023	04:15 PM	182						
570	5/24/2023	04:30 PM	188						
571	5/24/2023	04:45 PM	169						
572	5/24/2023	05:00 PM	183						
573	5/24/2023	05:15 PM	154						
574	5/24/2023	05:30 PM	122						
575	5/24/2023	05:45 PM	120						
576	5/24/2023	06:00 PM	128						
577	5/24/2023	06:15 PM	104						
578	5/24/2023	06:30 PM	118						
579	5/24/2023	06:45 PM	92						
580	5/24/2023	07:00 PM	88						
581	5/24/2023	07:15 PM	67						
582	5/24/2023	07:30 PM	78						
583	5/24/2023	07:45 PM	80						
584	5/24/2023	08:00 PM	70						
585	5/24/2023	08:15 PM	62						
586	5/24/2023	08:30 PM	54						
587	5/24/2023	08:45 PM	59						
588	5/24/2023	09:00 PM	49						
589	5/24/2023	09:15 PM	36						
590	5/24/2023	09:30 PM	42						
591	5/24/2023	09:45 PM	15						
592	5/24/2023	10:00 PM	30						
593	5/24/2023	10:15 PM	22						
594	5/24/2023	10:30 PM	25						
595	5/24/2023	10:45 PM	15						
596	5/24/2023	11:00 PM	14						
597	5/24/2023	11:15 PM	20						
598	5/24/2023	11:30 PM	16						

	A	B	C	D	E	F	G	H	I
599	5/24/2023	11:45 PM	12						
600	5/25/2023	12:00 AM	12						
601	5/25/2023	12:15 AM	8						
602	5/25/2023	12:30 AM	5						
603	5/25/2023	12:45 AM	6						
604	5/25/2023	01:00 AM	4						
605	5/25/2023	01:15 AM	3						
606	5/25/2023	01:30 AM	5						
607	5/25/2023	01:45 AM	6						
608	5/25/2023	02:00 AM	8						
609	5/25/2023	02:15 AM	6						
610	5/25/2023	02:30 AM	5						
611	5/25/2023	02:45 AM	6						
612	5/25/2023	03:00 AM	4						
613	5/25/2023	03:15 AM	10						
614	5/25/2023	03:30 AM	13						
615	5/25/2023	03:45 AM	5						
616	5/25/2023	04:00 AM	16						
617	5/25/2023	04:15 AM	9						
618	5/25/2023	04:30 AM	16						
619	5/25/2023	04:45 AM	18						
620	5/25/2023	05:00 AM	24						
621	5/25/2023	05:15 AM	30						
622	5/25/2023	05:30 AM	38						
623	5/25/2023	05:45 AM	67						
624	5/25/2023	06:00 AM	60						
625	5/25/2023	06:15 AM	82						
626	5/25/2023	06:30 AM	104						
627	5/25/2023	06:45 AM	157						
628	5/25/2023	07:00 AM	140						
629	5/25/2023	07:15 AM	164						
630	5/25/2023	07:30 AM	159						
631	5/25/2023	07:45 AM	170						
632	5/25/2023	08:00 AM	140						
633	5/25/2023	08:15 AM	155						
634	5/25/2023	08:30 AM	130						
635	5/25/2023	08:45 AM	168						
636	5/25/2023	09:00 AM	154						
637	5/25/2023	09:15 AM	168						
638	5/25/2023	09:30 AM	178						
639	5/25/2023	09:45 AM	152						
640	5/25/2023	10:00 AM	146						
641	5/25/2023	10:15 AM	134						
642	5/25/2023	10:30 AM	164						
643	5/25/2023	10:45 AM	150						
644	5/25/2023	11:00 AM	132						
645	5/25/2023	11:15 AM	140						
646	5/25/2023	11:30 AM	168						
647	5/25/2023	11:45 AM	175						
648	5/25/2023	12:00 PM	170						

	A	B	C	D	E	F	G	H	I
649	5/25/2023	12:15 PM	162						
650	5/25/2023	12:30 PM	168						
651	5/25/2023	12:45 PM	162						
652	5/25/2023	01:00 PM	169						
653	5/25/2023	01:15 PM	170						
654	5/25/2023	01:30 PM	173						
655	5/25/2023	01:45 PM	186						
656	5/25/2023	02:00 PM	168						
657	5/25/2023	02:15 PM	199						
658	5/25/2023	02:30 PM	200						
659	5/25/2023	02:45 PM	176						
660	5/25/2023	03:00 PM	180						
661	5/25/2023	03:15 PM	177						
662	5/25/2023	03:30 PM	178						
663	5/25/2023	03:45 PM	128						
664	5/25/2023	04:00 PM	167						
665	5/25/2023	04:15 PM	216						
666	5/25/2023	04:30 PM	234						
667	5/25/2023	04:45 PM	178						
668	5/25/2023	05:00 PM	172						
669	5/25/2023	05:15 PM	175						
670	5/25/2023	05:30 PM	142						
671	5/25/2023	05:45 PM	158						
672	5/25/2023	06:00 PM	126						
673	5/25/2023	06:15 PM	125						
674	5/25/2023	06:30 PM	144						
675	5/25/2023	06:45 PM	113						
676	5/25/2023	07:00 PM	88						
677	5/25/2023	07:15 PM	92						
678	5/25/2023	07:30 PM	68						
679	5/25/2023	07:45 PM	76						
680	5/25/2023	08:00 PM	78						
681	5/25/2023	08:15 PM	56						
682	5/25/2023	08:30 PM	70						
683	5/25/2023	08:45 PM	52						
684	5/25/2023	09:00 PM	48						
685	5/25/2023	09:15 PM	33						
686	5/25/2023	09:30 PM	44						
687	5/25/2023	09:45 PM	27						
688	5/25/2023	10:00 PM	26						
689	5/25/2023	10:15 PM	36						
690	5/25/2023	10:30 PM	19						
691	5/25/2023	10:45 PM	18						
692	5/25/2023	11:00 PM	22						
693	5/25/2023	11:15 PM	14						
694	5/25/2023	11:30 PM	22						
695	5/25/2023	11:45 PM	10						
696	5/26/2023	12:00 AM	13						
697	5/26/2023	12:15 AM	14						
698	5/26/2023	12:30 AM	3						

	A	B	C	D	E	F	G	H	I
699	5/26/2023	12:45 AM	4						
700	5/26/2023	01:00 AM	7						
701	5/26/2023	01:15 AM	6						
702	5/26/2023	01:30 AM	6						
703	5/26/2023	01:45 AM	7						
704	5/26/2023	02:00 AM	6						
705	5/26/2023	02:15 AM	4						
706	5/26/2023	02:30 AM	12						
707	5/26/2023	02:45 AM	5						
708	5/26/2023	03:00 AM	12						
709	5/26/2023	03:15 AM	13						
710	5/26/2023	03:30 AM	13						
711	5/26/2023	03:45 AM	7						
712	5/26/2023	04:00 AM	14						
713	5/26/2023	04:15 AM	9						
714	5/26/2023	04:30 AM	25						
715	5/26/2023	04:45 AM	20						
716	5/26/2023	05:00 AM	22						
717	5/26/2023	05:15 AM	20						
718	5/26/2023	05:30 AM	36						
719	5/26/2023	05:45 AM	40						
720	5/26/2023	06:00 AM	43						
721	5/26/2023	06:15 AM	54						
722	5/26/2023	06:30 AM	84						
723	5/26/2023	06:45 AM	90						
724	5/26/2023	07:00 AM	86						
725	5/26/2023	07:15 AM	93						
726	5/26/2023	07:30 AM	139						
727	5/26/2023	07:45 AM	142						
728	5/26/2023	08:00 AM	128						
729	5/26/2023	08:15 AM	130						
730	5/26/2023	08:30 AM	126						
731	5/26/2023	08:45 AM	142						
732	5/26/2023	09:00 AM	128						
733	5/26/2023	09:15 AM	174						
734	5/26/2023	09:30 AM	146						
735	5/26/2023	09:45 AM	154						
736	5/26/2023	10:00 AM	155						
737	5/26/2023	10:15 AM	167						
738	5/26/2023	10:30 AM	119						
739	5/26/2023	10:45 AM	150						
740	5/26/2023	11:00 AM	157						
741	5/26/2023	11:15 AM	158						
742	5/26/2023	11:30 AM	168						
743	5/26/2023	11:45 AM	187						
744	5/26/2023	12:00 PM	221						
745	5/26/2023	12:15 PM	178						
746	5/26/2023	12:30 PM	166						
747	5/26/2023	12:45 PM	152						
748	5/26/2023	01:00 PM	142						

	A	B	C	D	E	F	G	H	I
749	5/26/2023	01:15 PM	158						
750	5/26/2023	01:30 PM	147						
751	5/26/2023	01:45 PM	151						
752	5/26/2023	02:00 PM	158						
753	5/26/2023	02:15 PM	134						
754	5/26/2023	02:30 PM	155						
755	5/26/2023	02:45 PM	170						
756	5/26/2023	03:00 PM	164						
757	5/26/2023	03:15 PM	188						
758	5/26/2023	03:30 PM	166						
759	5/26/2023	03:45 PM	160						
760	5/26/2023	04:00 PM	154						
761	5/26/2023	04:15 PM	184						
762	5/26/2023	04:30 PM	160						
763	5/26/2023	04:45 PM	154						
764	5/26/2023	05:00 PM	130						
765	5/26/2023	05:15 PM	137						
766	5/26/2023	05:30 PM	128						
767	5/26/2023	05:45 PM	146						
768	5/26/2023	06:00 PM	96						
769	5/26/2023	06:15 PM	96						
770	5/26/2023	06:30 PM	100						
771	5/26/2023	06:45 PM	83						
772	5/26/2023	07:00 PM	100						
773	5/26/2023	07:15 PM	72						
774	5/26/2023	07:30 PM	76						
775	5/26/2023	07:45 PM	64						
776	5/26/2023	08:00 PM	64						
777	5/26/2023	08:15 PM	62						
778	5/26/2023	08:30 PM	66						
779	5/26/2023	08:45 PM	59						
780	5/26/2023	09:00 PM	52						
781	5/26/2023	09:15 PM	70						
782	5/26/2023	09:30 PM	41						
783	5/26/2023	09:45 PM	35						
784	5/26/2023	10:00 PM	39						
785	5/26/2023	10:15 PM	35						
786	5/26/2023	10:30 PM	37						
787	5/26/2023	10:45 PM	21						
788	5/26/2023	11:00 PM	28						
789	5/26/2023	11:15 PM	18						
790	5/26/2023	11:30 PM	32						
791	5/26/2023	11:45 PM	18						
792	5/27/2023	12:00 AM	56						
793	5/27/2023	12:15 AM	11						
794	5/27/2023	12:30 AM	12						
795	5/27/2023	12:45 AM	11						
796	5/27/2023	01:00 AM	8						
797	5/27/2023	01:15 AM	8						
798	5/27/2023	01:30 AM	4						

	A	B	C	D	E	F	G	H	I
799	5/27/2023	01:45 AM	6						
800	5/27/2023	02:00 AM	10						
801	5/27/2023	02:15 AM	5						
802	5/27/2023	02:30 AM	3						
803	5/27/2023	02:45 AM	9						
804	5/27/2023	03:00 AM	8						
805	5/27/2023	03:15 AM	11						
806	5/27/2023	03:30 AM	4						
807	5/27/2023	03:45 AM	7						
808	5/27/2023	04:00 AM	5						
809	5/27/2023	04:15 AM	4						
810	5/27/2023	04:30 AM	6						
811	5/27/2023	04:45 AM	3						
812	5/27/2023	05:00 AM	8						
813	5/27/2023	05:15 AM	12						
814	5/27/2023	05:30 AM	17						
815	5/27/2023	05:45 AM	23						
816	5/27/2023	06:00 AM	15						
817	5/27/2023	06:15 AM	19						
818	5/27/2023	06:30 AM	42						
819	5/27/2023	06:45 AM	46						
820	5/27/2023	07:00 AM	22						
821	5/27/2023	07:15 AM	40						
822	5/27/2023	07:30 AM	54						
823	5/27/2023	07:45 AM	52						
824	5/27/2023	08:00 AM	74						
825	5/27/2023	08:15 AM	66						
826	5/27/2023	08:30 AM	89						
827	5/27/2023	08:45 AM	92						
828	5/27/2023	09:00 AM	92						
829	5/27/2023	09:15 AM	94						
830	5/27/2023	09:30 AM	102						
831	5/27/2023	09:45 AM	94						
832	5/27/2023	10:00 AM	86						
833	5/27/2023	10:15 AM	100						
834	5/27/2023	10:30 AM	120						
835	5/27/2023	10:45 AM	86						
836	5/27/2023	11:00 AM	114						
837	5/27/2023	11:15 AM	120						
838	5/27/2023	11:30 AM	100						
839	5/27/2023	11:45 AM	99						
840	5/27/2023	12:00 PM	119						
841	5/27/2023	12:15 PM	114						
842	5/27/2023	12:30 PM	97						
843	5/27/2023	12:45 PM	120						
844	5/27/2023	01:00 PM	104						
845	5/27/2023	01:15 PM	90						
846	5/27/2023	01:30 PM	105						
847	5/27/2023	01:45 PM	98						
848	5/27/2023	02:00 PM	104						

	A	B	C	D	E	F	G	H	I
849	5/27/2023	02:15 PM	88						
850	5/27/2023	02:30 PM	122						
851	5/27/2023	02:45 PM	91						
852	5/27/2023	03:00 PM	92						
853	5/27/2023	03:15 PM	104						
854	5/27/2023	03:30 PM	94						
855	5/27/2023	03:45 PM	86						
856	5/27/2023	04:00 PM	94						
857	5/27/2023	04:15 PM	81						
858	5/27/2023	04:30 PM	94						
859	5/27/2023	04:45 PM	77						
860	5/27/2023	05:00 PM	76						
861	5/27/2023	05:15 PM	76						
862	5/27/2023	05:30 PM	78						
863	5/27/2023	05:45 PM	66						
864	5/27/2023	06:00 PM	64						
865	5/27/2023	06:15 PM	60						
866	5/27/2023	06:30 PM	66						
867	5/27/2023	06:45 PM	70						
868	5/27/2023	07:00 PM	58						
869	5/27/2023	07:15 PM	61						
870	5/27/2023	07:30 PM	56						
871	5/27/2023	07:45 PM	40						
872	5/27/2023	08:00 PM	64						
873	5/27/2023	08:15 PM	50						
874	5/27/2023	08:30 PM	47						
875	5/27/2023	08:45 PM	50						
876	5/27/2023	09:00 PM	42						
877	5/27/2023	09:15 PM	42						
878	5/27/2023	09:30 PM	34						
879	5/27/2023	09:45 PM	33						
880	5/27/2023	10:00 PM	30						
881	5/27/2023	10:15 PM	30						
882	5/27/2023	10:30 PM	29						
883	5/27/2023	10:45 PM	27						
884	5/27/2023	11:00 PM	28						
885	5/27/2023	11:15 PM	18						
886	5/27/2023	11:30 PM	22						
887	5/27/2023	11:45 PM	14						
888	5/28/2023	12:00 AM	21						
889	5/28/2023	12:15 AM	11						
890	5/28/2023	12:30 AM	13						
891	5/28/2023	12:45 AM	7						
892	5/28/2023	01:00 AM	6						
893	5/28/2023	01:15 AM	11						
894	5/28/2023	01:30 AM	9						
895	5/28/2023	01:45 AM	3						
896	5/28/2023	02:00 AM	3						
897	5/28/2023	02:15 AM	3						
898	5/28/2023	02:30 AM	6						

	A	B	C	D	E	F	G	H	I
899	5/28/2023	02:45 AM	3						
900	5/28/2023	03:00 AM	6						
901	5/28/2023	03:15 AM	3						
902	5/28/2023	03:30 AM	3						
903	5/28/2023	03:45 AM	5						
904	5/28/2023	04:00 AM	3						
905	5/28/2023	04:15 AM	5						
906	5/28/2023	04:30 AM	4						
907	5/28/2023	04:45 AM	4						
908	5/28/2023	05:00 AM	3						
909	5/28/2023	05:15 AM	11						
910	5/28/2023	05:30 AM	17						
911	5/28/2023	05:45 AM	16						
912	5/28/2023	06:00 AM	11						
913	5/28/2023	06:15 AM	18						
914	5/28/2023	06:30 AM	40						
915	5/28/2023	06:45 AM	33						
916	5/28/2023	07:00 AM	32						
917	5/28/2023	07:15 AM	25						
918	5/28/2023	07:30 AM	36						
919	5/28/2023	07:45 AM	52						
920	5/28/2023	08:00 AM	30						
921	5/28/2023	08:15 AM	44						
922	5/28/2023	08:30 AM	48						
923	5/28/2023	08:45 AM	52						
924	5/28/2023	09:00 AM	54						
925	5/28/2023	09:15 AM	60						
926	5/28/2023	09:30 AM	70						
927	5/28/2023	09:45 AM	84						
928	5/28/2023	10:00 AM	70						
929	5/28/2023	10:15 AM	76						
930	5/28/2023	10:30 AM	64						
931	5/28/2023	10:45 AM	118						
932	5/28/2023	11:00 AM	85						
933	5/28/2023	11:15 AM	101						
934	5/28/2023	11:30 AM	92						
935	5/28/2023	11:45 AM	88						
936	5/28/2023	12:00 PM	92						
937	5/28/2023	12:15 PM	91						
938	5/28/2023	12:30 PM	114						
939	5/28/2023	12:45 PM	99						
940	5/28/2023	01:00 PM	98						
941	5/28/2023	01:15 PM	92						
942	5/28/2023	01:30 PM	81						
943	5/28/2023	01:45 PM	90						
944	5/28/2023	02:00 PM	78						
945	5/28/2023	02:15 PM	108						
946	5/28/2023	02:30 PM	86						
947	5/28/2023	02:45 PM	84						
948	5/28/2023	03:00 PM	88						

	A	B	C	D	E	F	G	H	I
949	5/28/2023	03:15 PM	62						
950	5/28/2023	03:30 PM	86						
951	5/28/2023	03:45 PM	74						
952	5/28/2023	04:00 PM	68						
953	5/28/2023	04:15 PM	76						
954	5/28/2023	04:30 PM	92						
955	5/28/2023	04:45 PM	63						
956	5/28/2023	05:00 PM	60						
957	5/28/2023	05:15 PM	62						
958	5/28/2023	05:30 PM	62						
959	5/28/2023	05:45 PM	77						
960	5/28/2023	06:00 PM	57						
961	5/28/2023	06:15 PM	63						
962	5/28/2023	06:30 PM	74						
963	5/28/2023	06:45 PM	52						
964	5/28/2023	07:00 PM	54						
965	5/28/2023	07:15 PM	62						
966	5/28/2023	07:30 PM	61						
967	5/28/2023	07:45 PM	42						
968	5/28/2023	08:00 PM	51						
969	5/28/2023	08:15 PM	51						
970	5/28/2023	08:30 PM	60						
971	5/28/2023	08:45 PM	42						
972	5/28/2023	09:00 PM	51						
973	5/28/2023	09:15 PM	36						
974	5/28/2023	09:30 PM	28						
975	5/28/2023	09:45 PM	35						
976	5/28/2023	10:00 PM	20						
977	5/28/2023	10:15 PM	23						
978	5/28/2023	10:30 PM	26						
979	5/28/2023	10:45 PM	22						
980	5/28/2023	11:00 PM	16						
981	5/28/2023	11:15 PM	17						
982	5/28/2023	11:30 PM	15						
983	5/28/2023	11:45 PM	21						

	A	B	C	D	E	F	G	H	I
1									
2	File Name: C:\Users\barri\OneDrive\Documents\TDB\WSP\SYRACUSE\DATA\BATCH 6\DONE\ATR 1378.tf2								
3	Start Date: 4/12/2023								
4	Start Time: 12:00:00 AM								
5	Location 1: I-81 SB Off Ramp								
6	Location 2: at E Taft Rd								
7									
8									
9	Date	Time	SB						
10	4/12/2023	12:00 AM	3						
11	4/12/2023	12:15 AM	8						
12	4/12/2023	12:30 AM	3						
13	4/12/2023	12:45 AM	2						
14	4/12/2023	01:00 AM	8						
15	4/12/2023	01:15 AM	1						
16	4/12/2023	01:30 AM	1						
17	4/12/2023	01:45 AM	2						
18	4/12/2023	02:00 AM	3						
19	4/12/2023	02:15 AM	3						
20	4/12/2023	02:30 AM	5						
21	4/12/2023	02:45 AM	4						
22	4/12/2023	03:00 AM	8						
23	4/12/2023	03:15 AM	6						
24	4/12/2023	03:30 AM	9						
25	4/12/2023	03:45 AM	14						
26	4/12/2023	04:00 AM	9						
27	4/12/2023	04:15 AM	6						
28	4/12/2023	04:30 AM	36						
29	4/12/2023	04:45 AM	27						
30	4/12/2023	05:00 AM	27						
31	4/12/2023	05:15 AM	24						
32	4/12/2023	05:30 AM	40						
33	4/12/2023	05:45 AM	77						
34	4/12/2023	06:00 AM	67						
35	4/12/2023	06:15 AM	74						
36	4/12/2023	06:30 AM	103						
37	4/12/2023	06:45 AM	115						
38	4/12/2023	07:00 AM	147						
39	4/12/2023	07:15 AM	170						
40	4/12/2023	07:30 AM	118						
41	4/12/2023	07:45 AM	174						
42	4/12/2023	08:00 AM	150						
43	4/12/2023	08:15 AM	100						
44	4/12/2023	08:30 AM	86						
45	4/12/2023	08:45 AM	84						
46	4/12/2023	09:00 AM	112						
47	4/12/2023	09:15 AM	88						
48	4/12/2023	09:30 AM	76						
49	4/12/2023	09:45 AM	82						

	A	B	C	D	E	F	G	H	I
50	4/12/2023	10:00 AM	77						
51	4/12/2023	10:15 AM	68						
52	4/12/2023	10:30 AM	82						
53	4/12/2023	10:45 AM	96						
54	4/12/2023	11:00 AM	63						
55	4/12/2023	11:15 AM	56						
56	4/12/2023	11:30 AM	68						
57	4/12/2023	11:45 AM	80						
58	4/12/2023	12:00 PM	70						
59	4/12/2023	12:15 PM	63						
60	4/12/2023	12:30 PM	69						
61	4/12/2023	12:45 PM	74						
62	4/12/2023	01:00 PM	76						
63	4/12/2023	01:15 PM	79						
64	4/12/2023	01:30 PM	74						
65	4/12/2023	01:45 PM	76						
66	4/12/2023	02:00 PM	78						
67	4/12/2023	02:15 PM	90						
68	4/12/2023	02:30 PM	80						
69	4/12/2023	02:45 PM	70						
70	4/12/2023	03:00 PM	64						
71	4/12/2023	03:15 PM	72						
72	4/12/2023	03:30 PM	68						
73	4/12/2023	03:45 PM	78						
74	4/12/2023	04:00 PM	79						
75	4/12/2023	04:15 PM	98						
76	4/12/2023	04:30 PM	108						
77	4/12/2023	04:45 PM	81						
78	4/12/2023	05:00 PM	62						
79	4/12/2023	05:15 PM	72						
80	4/12/2023	05:30 PM	59						
81	4/12/2023	05:45 PM	60						
82	4/12/2023	06:00 PM	60						
83	4/12/2023	06:15 PM	52						
84	4/12/2023	06:30 PM	44						
85	4/12/2023	06:45 PM	44						
86	4/12/2023	07:00 PM	44						
87	4/12/2023	07:15 PM	24						
88	4/12/2023	07:30 PM	36						
89	4/12/2023	07:45 PM	22						
90	4/12/2023	08:00 PM	34						
91	4/12/2023	08:15 PM	38						
92	4/12/2023	08:30 PM	23						
93	4/12/2023	08:45 PM	23						
94	4/12/2023	09:00 PM	21						
95	4/12/2023	09:15 PM	14						
96	4/12/2023	09:30 PM	19						
97	4/12/2023	09:45 PM	22						
98	4/12/2023	10:00 PM	13						
99	4/12/2023	10:15 PM	10						

	A	B	C	D	E	F	G	H	I
100	4/12/2023	10:30 PM	6						
101	4/12/2023	10:45 PM	17						
102	4/12/2023	11:00 PM	6						
103	4/12/2023	11:15 PM	4						
104	4/12/2023	11:30 PM	6						
105	4/12/2023	11:45 PM	4						
106	4/13/2023	12:00 AM	3						
107	4/13/2023	12:15 AM	2						
108	4/13/2023	12:30 AM	5						
109	4/13/2023	12:45 AM	4						
110	4/13/2023	01:00 AM	3						
111	4/13/2023	01:15 AM	3						
112	4/13/2023	01:30 AM	3						
113	4/13/2023	01:45 AM	4						
114	4/13/2023	02:00 AM	2						
115	4/13/2023	02:15 AM	4						
116	4/13/2023	02:30 AM	4						
117	4/13/2023	02:45 AM	7						
118	4/13/2023	03:00 AM	2						
119	4/13/2023	03:15 AM	10						
120	4/13/2023	03:30 AM	7						
121	4/13/2023	03:45 AM	14						
122	4/13/2023	04:00 AM	10						
123	4/13/2023	04:15 AM	13						
124	4/13/2023	04:30 AM	24						
125	4/13/2023	04:45 AM	31						
126	4/13/2023	05:00 AM	18						
127	4/13/2023	05:15 AM	28						
128	4/13/2023	05:30 AM	42						
129	4/13/2023	05:45 AM	84						
130	4/13/2023	06:00 AM	64						
131	4/13/2023	06:15 AM	74						
132	4/13/2023	06:30 AM	86						
133	4/13/2023	06:45 AM	121						
134	4/13/2023	07:00 AM	134						
135	4/13/2023	07:15 AM	133						
136	4/13/2023	07:30 AM	129						
137	4/13/2023	07:45 AM	172						
138	4/13/2023	08:00 AM	114						
139	4/13/2023	08:15 AM	101						
140	4/13/2023	08:30 AM	86						
141	4/13/2023	08:45 AM	66						
142	4/13/2023	09:00 AM	102						
143	4/13/2023	09:15 AM	95						
144	4/13/2023	09:30 AM	62						
145	4/13/2023	09:45 AM	79						
146	4/13/2023	10:00 AM	71						
147	4/13/2023	10:15 AM	72						
148	4/13/2023	10:30 AM	88						
149	4/13/2023	10:45 AM	67						

	A	B	C	D	E	F	G	H	I
150	4/13/2023	11:00 AM	70						
151	4/13/2023	11:15 AM	68						
152	4/13/2023	11:30 AM	62						
153	4/13/2023	11:45 AM	60						
154	4/13/2023	12:00 PM	55						
155	4/13/2023	12:15 PM	64						
156	4/13/2023	12:30 PM	102						
157	4/13/2023	12:45 PM	75						
158	4/13/2023	01:00 PM	86						
159	4/13/2023	01:15 PM	93						
160	4/13/2023	01:30 PM	98						
161	4/13/2023	01:45 PM	70						
162	4/13/2023	02:00 PM	86						
163	4/13/2023	02:15 PM	74						
164	4/13/2023	02:30 PM	91						
165	4/13/2023	02:45 PM	74						
166	4/13/2023	03:00 PM	70						
167	4/13/2023	03:15 PM	69						
168	4/13/2023	03:30 PM	74						
169	4/13/2023	03:45 PM	70						
170	4/13/2023	04:00 PM	80						
171	4/13/2023	04:15 PM	78						
172	4/13/2023	04:30 PM	82						
173	4/13/2023	04:45 PM	104						
174	4/13/2023	05:00 PM	77						
175	4/13/2023	05:15 PM	70						
176	4/13/2023	05:30 PM	66						
177	4/13/2023	05:45 PM	70						
178	4/13/2023	06:00 PM	51						
179	4/13/2023	06:15 PM	48						
180	4/13/2023	06:30 PM	48						
181	4/13/2023	06:45 PM	46						
182	4/13/2023	07:00 PM	36						
183	4/13/2023	07:15 PM	33						
184	4/13/2023	07:30 PM	33						
185	4/13/2023	07:45 PM	30						
186	4/13/2023	08:00 PM	31						
187	4/13/2023	08:15 PM	26						
188	4/13/2023	08:30 PM	22						
189	4/13/2023	08:45 PM	28						
190	4/13/2023	09:00 PM	22						
191	4/13/2023	09:15 PM	12						
192	4/13/2023	09:30 PM	16						
193	4/13/2023	09:45 PM	20						
194	4/13/2023	10:00 PM	11						
195	4/13/2023	10:15 PM	11						
196	4/13/2023	10:30 PM	6						
197	4/13/2023	10:45 PM	9						
198	4/13/2023	11:00 PM	9						
199	4/13/2023	11:15 PM	1						

	A	B	C	D	E	F	G	H	I
200	4/13/2023	11:30 PM	4						
201	4/13/2023	11:45 PM	8						
202	4/14/2023	12:00 AM	2						
203	4/14/2023	12:15 AM	4						
204	4/14/2023	12:30 AM	4						
205	4/14/2023	12:45 AM	4						
206	4/14/2023	01:00 AM	3						
207	4/14/2023	01:15 AM	3						
208	4/14/2023	01:30 AM	0						
209	4/14/2023	01:45 AM	3						
210	4/14/2023	02:00 AM	1						
211	4/14/2023	02:15 AM	8						
212	4/14/2023	02:30 AM	5						
213	4/14/2023	02:45 AM	4						
214	4/14/2023	03:00 AM	4						
215	4/14/2023	03:15 AM	8						
216	4/14/2023	03:30 AM	10						
217	4/14/2023	03:45 AM	7						
218	4/14/2023	04:00 AM	15						
219	4/14/2023	04:15 AM	8						
220	4/14/2023	04:30 AM	21						
221	4/14/2023	04:45 AM	19						
222	4/14/2023	05:00 AM	14						
223	4/14/2023	05:15 AM	25						
224	4/14/2023	05:30 AM	47						
225	4/14/2023	05:45 AM	74						
226	4/14/2023	06:00 AM	66						
227	4/14/2023	06:15 AM	58						
228	4/14/2023	06:30 AM	84						
229	4/14/2023	06:45 AM	136						
230	4/14/2023	07:00 AM	124						
231	4/14/2023	07:15 AM	110						
232	4/14/2023	07:30 AM	135						
233	4/14/2023	07:45 AM	146						
234	4/14/2023	08:00 AM	104						
235	4/14/2023	08:15 AM	94						
236	4/14/2023	08:30 AM	86						
237	4/14/2023	08:45 AM	94						
238	4/14/2023	09:00 AM	102						
239	4/14/2023	09:15 AM	104						
240	4/14/2023	09:30 AM	78						
241	4/14/2023	09:45 AM	74						
242	4/14/2023	10:00 AM	59						
243	4/14/2023	10:15 AM	78						
244	4/14/2023	10:30 AM	87						
245	4/14/2023	10:45 AM	84						
246	4/14/2023	11:00 AM	58						
247	4/14/2023	11:15 AM	60						
248	4/14/2023	11:30 AM	67						
249	4/14/2023	11:45 AM	74						

	A	B	C	D	E	F	G	H	I
250	4/14/2023	12:00 PM	54						
251	4/14/2023	12:15 PM	66						
252	4/14/2023	12:30 PM	83						
253	4/14/2023	12:45 PM	94						
254	4/14/2023	01:00 PM	73						
255	4/14/2023	01:15 PM	89						
256	4/14/2023	01:30 PM	94						
257	4/14/2023	01:45 PM	78						
258	4/14/2023	02:00 PM	104						
259	4/14/2023	02:15 PM	80						
260	4/14/2023	02:30 PM	84						
261	4/14/2023	02:45 PM	71						
262	4/14/2023	03:00 PM	84						
263	4/14/2023	03:15 PM	84						
264	4/14/2023	03:30 PM	71						
265	4/14/2023	03:45 PM	76						
266	4/14/2023	04:00 PM	73						
267	4/14/2023	04:15 PM	106						
268	4/14/2023	04:30 PM	83						
269	4/14/2023	04:45 PM	90						
270	4/14/2023	05:00 PM	90						
271	4/14/2023	05:15 PM	64						
272	4/14/2023	05:30 PM	92						
273	4/14/2023	05:45 PM	54						
274	4/14/2023	06:00 PM	52						
275	4/14/2023	06:15 PM	48						
276	4/14/2023	06:30 PM	44						
277	4/14/2023	06:45 PM	40						
278	4/14/2023	07:00 PM	42						
279	4/14/2023	07:15 PM	37						
280	4/14/2023	07:30 PM	38						
281	4/14/2023	07:45 PM	42						
282	4/14/2023	08:00 PM	33						
283	4/14/2023	08:15 PM	30						
284	4/14/2023	08:30 PM	28						
285	4/14/2023	08:45 PM	24						
286	4/14/2023	09:00 PM	23						
287	4/14/2023	09:15 PM	22						
288	4/14/2023	09:30 PM	22						
289	4/14/2023	09:45 PM	16						
290	4/14/2023	10:00 PM	9						
291	4/14/2023	10:15 PM	16						
292	4/14/2023	10:30 PM	17						
293	4/14/2023	10:45 PM	16						
294	4/14/2023	11:00 PM	10						
295	4/14/2023	11:15 PM	7						
296	4/14/2023	11:30 PM	11						
297	4/14/2023	11:45 PM	10						
298	4/15/2023	12:00 AM	6						
299	4/15/2023	12:15 AM	9						

	A	B	C	D	E	F	G	H	I
300	4/15/2023	12:30 AM	3						
301	4/15/2023	12:45 AM	4						
302	4/15/2023	01:00 AM	2						
303	4/15/2023	01:15 AM	6						
304	4/15/2023	01:30 AM	1						
305	4/15/2023	01:45 AM	6						
306	4/15/2023	02:00 AM	4						
307	4/15/2023	02:15 AM	1						
308	4/15/2023	02:30 AM	4						
309	4/15/2023	02:45 AM	2						
310	4/15/2023	03:00 AM	2						
311	4/15/2023	03:15 AM	6						
312	4/15/2023	03:30 AM	0						
313	4/15/2023	03:45 AM	6						
314	4/15/2023	04:00 AM	3						
315	4/15/2023	04:15 AM	1						
316	4/15/2023	04:30 AM	6						
317	4/15/2023	04:45 AM	5						
318	4/15/2023	05:00 AM	8						
319	4/15/2023	05:15 AM	8						
320	4/15/2023	05:30 AM	13						
321	4/15/2023	05:45 AM	15						
322	4/15/2023	06:00 AM	18						
323	4/15/2023	06:15 AM	17						
324	4/15/2023	06:30 AM	30						
325	4/15/2023	06:45 AM	29						
326	4/15/2023	07:00 AM	24						
327	4/15/2023	07:15 AM	28						
328	4/15/2023	07:30 AM	40						
329	4/15/2023	07:45 AM	34						
330	4/15/2023	08:00 AM	27						
331	4/15/2023	08:15 AM	26						
332	4/15/2023	08:30 AM	38						
333	4/15/2023	08:45 AM	56						
334	4/15/2023	09:00 AM	40						
335	4/15/2023	09:15 AM	40						
336	4/15/2023	09:30 AM	42						
337	4/15/2023	09:45 AM	57						
338	4/15/2023	10:00 AM	34						
339	4/15/2023	10:15 AM	48						
340	4/15/2023	10:30 AM	57						
341	4/15/2023	10:45 AM	60						
342	4/15/2023	11:00 AM	60						
343	4/15/2023	11:15 AM	43						
344	4/15/2023	11:30 AM	49						
345	4/15/2023	11:45 AM	56						
346	4/15/2023	12:00 PM	51						
347	4/15/2023	12:15 PM	59						
348	4/15/2023	12:30 PM	56						
349	4/15/2023	12:45 PM	60						

	A	B	C	D	E	F	G	H	I
350	4/15/2023	01:00 PM	64						
351	4/15/2023	01:15 PM	62						
352	4/15/2023	01:30 PM	64						
353	4/15/2023	01:45 PM	43						
354	4/15/2023	02:00 PM	56						
355	4/15/2023	02:15 PM	46						
356	4/15/2023	02:30 PM	50						
357	4/15/2023	02:45 PM	62						
358	4/15/2023	03:00 PM	51						
359	4/15/2023	03:15 PM	45						
360	4/15/2023	03:30 PM	51						
361	4/15/2023	03:45 PM	58						
362	4/15/2023	04:00 PM	47						
363	4/15/2023	04:15 PM	46						
364	4/15/2023	04:30 PM	52						
365	4/15/2023	04:45 PM	53						
366	4/15/2023	05:00 PM	42						
367	4/15/2023	05:15 PM	56						
368	4/15/2023	05:30 PM	38						
369	4/15/2023	05:45 PM	54						
370	4/15/2023	06:00 PM	44						
371	4/15/2023	06:15 PM	38						
372	4/15/2023	06:30 PM	42						
373	4/15/2023	06:45 PM	33						
374	4/15/2023	07:00 PM	33						
375	4/15/2023	07:15 PM	42						
376	4/15/2023	07:30 PM	26						
377	4/15/2023	07:45 PM	26						
378	4/15/2023	08:00 PM	34						
379	4/15/2023	08:15 PM	27						
380	4/15/2023	08:30 PM	20						
381	4/15/2023	08:45 PM	20						
382	4/15/2023	09:00 PM	31						
383	4/15/2023	09:15 PM	16						
384	4/15/2023	09:30 PM	18						
385	4/15/2023	09:45 PM	16						
386	4/15/2023	10:00 PM	14						
387	4/15/2023	10:15 PM	16						
388	4/15/2023	10:30 PM	12						
389	4/15/2023	10:45 PM	14						
390	4/15/2023	11:00 PM	6						
391	4/15/2023	11:15 PM	6						
392	4/15/2023	11:30 PM	9						
393	4/15/2023	11:45 PM	3						
394	4/16/2023	12:00 AM	6						
395	4/16/2023	12:15 AM	6						
396	4/16/2023	12:30 AM	6						
397	4/16/2023	12:45 AM	1						
398	4/16/2023	01:00 AM	7						
399	4/16/2023	01:15 AM	4						

	A	B	C	D	E	F	G	H	I
400	4/16/2023	01:30 AM	3						
401	4/16/2023	01:45 AM	4						
402	4/16/2023	02:00 AM	6						
403	4/16/2023	02:15 AM	2						
404	4/16/2023	02:30 AM	3						
405	4/16/2023	02:45 AM	2						
406	4/16/2023	03:00 AM	2						
407	4/16/2023	03:15 AM	0						
408	4/16/2023	03:30 AM	0						
409	4/16/2023	03:45 AM	3						
410	4/16/2023	04:00 AM	3						
411	4/16/2023	04:15 AM	1						
412	4/16/2023	04:30 AM	2						
413	4/16/2023	04:45 AM	8						
414	4/16/2023	05:00 AM	2						
415	4/16/2023	05:15 AM	4						
416	4/16/2023	05:30 AM	5						
417	4/16/2023	05:45 AM	12						
418	4/16/2023	06:00 AM	10						
419	4/16/2023	06:15 AM	10						
420	4/16/2023	06:30 AM	10						
421	4/16/2023	06:45 AM	19						
422	4/16/2023	07:00 AM	12						
423	4/16/2023	07:15 AM	15						
424	4/16/2023	07:30 AM	22						
425	4/16/2023	07:45 AM	27						
426	4/16/2023	08:00 AM	25						
427	4/16/2023	08:15 AM	28						
428	4/16/2023	08:30 AM	27						
429	4/16/2023	08:45 AM	28						
430	4/16/2023	09:00 AM	32						
431	4/16/2023	09:15 AM	28						
432	4/16/2023	09:30 AM	46						
433	4/16/2023	09:45 AM	50						
434	4/16/2023	10:00 AM	41						
435	4/16/2023	10:15 AM	34						
436	4/16/2023	10:30 AM	32						
437	4/16/2023	10:45 AM	53						
438	4/16/2023	11:00 AM	47						
439	4/16/2023	11:15 AM	43						
440	4/16/2023	11:30 AM	44						
441	4/16/2023	11:45 AM	62						
442	4/16/2023	12:00 PM	52						
443	4/16/2023	12:15 PM	49						
444	4/16/2023	12:30 PM	48						
445	4/16/2023	12:45 PM	53						
446	4/16/2023	01:00 PM	44						
447	4/16/2023	01:15 PM	62						
448	4/16/2023	01:30 PM	46						
449	4/16/2023	01:45 PM	46						

	A	B	C	D	E	F	G	H	I
450	4/16/2023	02:00 PM	40						
451	4/16/2023	02:15 PM	44						
452	4/16/2023	02:30 PM	41						
453	4/16/2023	02:45 PM	54						
454	4/16/2023	03:00 PM	42						
455	4/16/2023	03:15 PM	56						
456	4/16/2023	03:30 PM	48						
457	4/16/2023	03:45 PM	45						
458	4/16/2023	04:00 PM	38						
459	4/16/2023	04:15 PM	55						
460	4/16/2023	04:30 PM	62						
461	4/16/2023	04:45 PM	50						
462	4/16/2023	05:00 PM	38						
463	4/16/2023	05:15 PM	46						
464	4/16/2023	05:30 PM	56						
465	4/16/2023	05:45 PM	40						
466	4/16/2023	06:00 PM	43						
467	4/16/2023	06:15 PM	24						
468	4/16/2023	06:30 PM	36						
469	4/16/2023	06:45 PM	23						
470	4/16/2023	07:00 PM	34						
471	4/16/2023	07:15 PM	34						
472	4/16/2023	07:30 PM	26						
473	4/16/2023	07:45 PM	29						
474	4/16/2023	08:00 PM	24						
475	4/16/2023	08:15 PM	22						
476	4/16/2023	08:30 PM	17						
477	4/16/2023	08:45 PM	18						
478	4/16/2023	09:00 PM	16						
479	4/16/2023	09:15 PM	12						
480	4/16/2023	09:30 PM	7						
481	4/16/2023	09:45 PM	19						
482	4/16/2023	10:00 PM	14						
483	4/16/2023	10:15 PM	9						
484	4/16/2023	10:30 PM	10						
485	4/16/2023	10:45 PM	5						
486	4/16/2023	11:00 PM	3						
487	4/16/2023	11:15 PM	4						
488	4/16/2023	11:30 PM	2						
489	4/16/2023	11:45 PM	8						
490	4/17/2023	12:00 AM	6						
491	4/17/2023	12:15 AM	4						
492	4/17/2023	12:30 AM	0						
493	4/17/2023	12:45 AM	3						
494	4/17/2023	01:00 AM	4						
495	4/17/2023	01:15 AM	4						
496	4/17/2023	01:30 AM	2						
497	4/17/2023	01:45 AM	4						
498	4/17/2023	02:00 AM	2						
499	4/17/2023	02:15 AM	2						

	A	B	C	D	E	F	G	H	I
500	4/17/2023	02:30 AM	7						
501	4/17/2023	02:45 AM	5						
502	4/17/2023	03:00 AM	3						
503	4/17/2023	03:15 AM	10						
504	4/17/2023	03:30 AM	9						
505	4/17/2023	03:45 AM	10						
506	4/17/2023	04:00 AM	10						
507	4/17/2023	04:15 AM	3						
508	4/17/2023	04:30 AM	29						
509	4/17/2023	04:45 AM	29						
510	4/17/2023	05:00 AM	18						
511	4/17/2023	05:15 AM	26						
512	4/17/2023	05:30 AM	46						
513	4/17/2023	05:45 AM	84						
514	4/17/2023	06:00 AM	82						
515	4/17/2023	06:15 AM	76						
516	4/17/2023	06:30 AM	96						
517	4/17/2023	06:45 AM	118						
518	4/17/2023	07:00 AM	128						
519	4/17/2023	07:15 AM	130						
520	4/17/2023	07:30 AM	130						
521	4/17/2023	07:45 AM	174						
522	4/17/2023	08:00 AM	106						
523	4/17/2023	08:15 AM	96						
524	4/17/2023	08:30 AM	82						
525	4/17/2023	08:45 AM	81						
526	4/17/2023	09:00 AM	110						
527	4/17/2023	09:15 AM	84						
528	4/17/2023	09:30 AM	75						
529	4/17/2023	09:45 AM	64						
530	4/17/2023	10:00 AM	77						
531	4/17/2023	10:15 AM	68						
532	4/17/2023	10:30 AM	66						
533	4/17/2023	10:45 AM	68						
534	4/17/2023	11:00 AM	48						
535	4/17/2023	11:15 AM	69						
536	4/17/2023	11:30 AM	56						
537	4/17/2023	11:45 AM	55						
538	4/17/2023	12:00 PM	52						
539	4/17/2023	12:15 PM	61						
540	4/17/2023	12:30 PM	71						
541	4/17/2023	12:45 PM	70						
542	4/17/2023	01:00 PM	93						
543	4/17/2023	01:15 PM	82						
544	4/17/2023	01:30 PM	66						
545	4/17/2023	01:45 PM	76						
546	4/17/2023	02:00 PM	88						
547	4/17/2023	02:15 PM	78						
548	4/17/2023	02:30 PM	72						
549	4/17/2023	02:45 PM	77						

	A	B	C	D	E	F	G	H	I
550	4/17/2023	03:00 PM	66						
551	4/17/2023	03:15 PM	76						
552	4/17/2023	03:30 PM	65						
553	4/17/2023	03:45 PM	72						
554	4/17/2023	04:00 PM	82						
555	4/17/2023	04:15 PM	93						
556	4/17/2023	04:30 PM	72						
557	4/17/2023	04:45 PM	87						
558	4/17/2023	05:00 PM	55						
559	4/17/2023	05:15 PM	82						
560	4/17/2023	05:30 PM	75						
561	4/17/2023	05:45 PM	57						
562	4/17/2023	06:00 PM	51						
563	4/17/2023	06:15 PM	48						
564	4/17/2023	06:30 PM	38						
565	4/17/2023	06:45 PM	26						
566	4/17/2023	07:00 PM	31						
567	4/17/2023	07:15 PM	29						
568	4/17/2023	07:30 PM	30						
569	4/17/2023	07:45 PM	22						
570	4/17/2023	08:00 PM	25						
571	4/17/2023	08:15 PM	28						
572	4/17/2023	08:30 PM	20						
573	4/17/2023	08:45 PM	22						
574	4/17/2023	09:00 PM	19						
575	4/17/2023	09:15 PM	8						
576	4/17/2023	09:30 PM	12						
577	4/17/2023	09:45 PM	14						
578	4/17/2023	10:00 PM	11						
579	4/17/2023	10:15 PM	8						
580	4/17/2023	10:30 PM	9						
581	4/17/2023	10:45 PM	16						
582	4/17/2023	11:00 PM	8						
583	4/17/2023	11:15 PM	10						
584	4/17/2023	11:30 PM	6						
585	4/17/2023	11:45 PM	4						
586	4/18/2023	12:00 AM	2						
587	4/18/2023	12:15 AM	2						
588	4/18/2023	12:30 AM	0						
589	4/18/2023	12:45 AM	0						
590	4/18/2023	01:00 AM	4						
591	4/18/2023	01:15 AM	2						
592	4/18/2023	01:30 AM	2						
593	4/18/2023	01:45 AM	0						
594	4/18/2023	02:00 AM	3						
595	4/18/2023	02:15 AM	4						
596	4/18/2023	02:30 AM	6						
597	4/18/2023	02:45 AM	6						
598	4/18/2023	03:00 AM	2						
599	4/18/2023	03:15 AM	10						

	A	B	C	D	E	F	G	H	I
600	4/18/2023	03:30 AM	11						
601	4/18/2023	03:45 AM	10						
602	4/18/2023	04:00 AM	9						
603	4/18/2023	04:15 AM	18						
604	4/18/2023	04:30 AM	24						
605	4/18/2023	04:45 AM	30						
606	4/18/2023	05:00 AM	14						
607	4/18/2023	05:15 AM	42						
608	4/18/2023	05:30 AM	44						
609	4/18/2023	05:45 AM	89						
610	4/18/2023	06:00 AM	77						
611	4/18/2023	06:15 AM	78						
612	4/18/2023	06:30 AM	100						
613	4/18/2023	06:45 AM	128						
614	4/18/2023	07:00 AM	138						
615	4/18/2023	07:15 AM	136						
616	4/18/2023	07:30 AM	130						
617	4/18/2023	07:45 AM	163						
618	4/18/2023	08:00 AM	114						
619	4/18/2023	08:15 AM	85						
620	4/18/2023	08:30 AM	93						
621	4/18/2023	08:45 AM	91						
622	4/18/2023	09:00 AM	91						
623	4/18/2023	09:15 AM	86						
624	4/18/2023	09:30 AM	58						
625	4/18/2023	09:45 AM	62						
626	4/18/2023	10:00 AM	62						
627	4/18/2023	10:15 AM	62						
628	4/18/2023	10:30 AM	66						
629	4/18/2023	10:45 AM	44						
630	4/18/2023	11:00 AM	35						
631	4/18/2023	11:15 AM	53						
632	4/18/2023	11:30 AM	55						
633	4/18/2023	11:45 AM	58						
634	4/18/2023	12:00 PM	57						
635	4/18/2023	12:15 PM	61						
636	4/18/2023	12:30 PM	60						
637	4/18/2023	12:45 PM	59						
638	4/18/2023	01:00 PM	70						
639	4/18/2023	01:15 PM	54						
640	4/18/2023	01:30 PM	64						
641	4/18/2023	01:45 PM	88						
642	4/18/2023	02:00 PM	52						
643	4/18/2023	02:15 PM	50						
644	4/18/2023	02:30 PM	52						
645	4/18/2023	02:45 PM	47						
646	4/18/2023	03:00 PM	86						
647	4/18/2023	03:15 PM	68						
648	4/18/2023	03:30 PM	58						
649	4/18/2023	03:45 PM	54						

	A	B	C	D	E	F	G	H	I
650	4/18/2023	04:00 PM	74						
651	4/18/2023	04:15 PM	82						
652	4/18/2023	04:30 PM	73						
653	4/18/2023	04:45 PM	90						
654	4/18/2023	05:00 PM	67						
655	4/18/2023	05:15 PM	67						
656	4/18/2023	05:30 PM	72						
657	4/18/2023	05:45 PM	56						
658	4/18/2023	06:00 PM	44						
659	4/18/2023	06:15 PM	52						
660	4/18/2023	06:30 PM	52						
661	4/18/2023	06:45 PM	51						
662	4/18/2023	07:00 PM	44						
663	4/18/2023	07:15 PM	23						
664	4/18/2023	07:30 PM	25						
665	4/18/2023	07:45 PM	26						
666	4/18/2023	08:00 PM	24						
667	4/18/2023	08:15 PM	26						
668	4/18/2023	08:30 PM	24						
669	4/18/2023	08:45 PM	14						
670	4/18/2023	09:00 PM	23						
671	4/18/2023	09:15 PM	18						
672	4/18/2023	09:30 PM	17						
673	4/18/2023	09:45 PM	12						
674	4/18/2023	10:00 PM	14						
675	4/18/2023	10:15 PM	8						
676	4/18/2023	10:30 PM	11						
677	4/18/2023	10:45 PM	11						
678	4/18/2023	11:00 PM	3						
679	4/18/2023	11:15 PM	5						
680	4/18/2023	11:30 PM	1						
681	4/18/2023	11:45 PM	4						
682	4/19/2023	12:00 AM	3						
683	4/19/2023	12:15 AM	2						
684	4/19/2023	12:30 AM	3						
685	4/19/2023	12:45 AM	0						
686	4/19/2023	01:00 AM	1						
687	4/19/2023	01:15 AM	3						
688	4/19/2023	01:30 AM	1						
689	4/19/2023	01:45 AM	0						
690	4/19/2023	02:00 AM	7						
691	4/19/2023	02:15 AM	1						
692	4/19/2023	02:30 AM	5						
693	4/19/2023	02:45 AM	4						
694	4/19/2023	03:00 AM	7						
695	4/19/2023	03:15 AM	10						
696	4/19/2023	03:30 AM	10						
697	4/19/2023	03:45 AM	12						
698	4/19/2023	04:00 AM	7						
699	4/19/2023	04:15 AM	18						

	A	B	C	D	E	F	G	H	I
700	4/19/2023	04:30 AM	30						
701	4/19/2023	04:45 AM	29						
702	4/19/2023	05:00 AM	20						
703	4/19/2023	05:15 AM	26						
704	4/19/2023	05:30 AM	49						
705	4/19/2023	05:45 AM	83						
706	4/19/2023	06:00 AM	68						
707	4/19/2023	06:15 AM	92						
708	4/19/2023	06:30 AM	94						
709	4/19/2023	06:45 AM	143						
710	4/19/2023	07:00 AM	125						
711	4/19/2023	07:15 AM	149						
712	4/19/2023	07:30 AM	164						
713	4/19/2023	07:45 AM	170						
714	4/19/2023	08:00 AM	113						
715	4/19/2023	08:15 AM	79						
716	4/19/2023	08:30 AM	94						
717	4/19/2023	08:45 AM	76						
718	4/19/2023	09:00 AM	84						
719	4/19/2023	09:15 AM	70						
720	4/19/2023	09:30 AM	67						
721	4/19/2023	09:45 AM	59						
722	4/19/2023	10:00 AM	52						
723	4/19/2023	10:15 AM	74						
724	4/19/2023	10:30 AM	66						
725	4/19/2023	10:45 AM	48						
726	4/19/2023	11:00 AM	46						
727	4/19/2023	11:15 AM	60						
728	4/19/2023	11:30 AM	58						
729	4/19/2023	11:45 AM	46						
730	4/19/2023	12:00 PM	35						
731	4/19/2023	12:15 PM	67						
732	4/19/2023	12:30 PM	69						
733	4/19/2023	12:45 PM	74						
734	4/19/2023	01:00 PM	54						
735	4/19/2023	01:15 PM	71						
736	4/19/2023	01:30 PM	70						
737	4/19/2023	01:45 PM	48						
738	4/19/2023	02:00 PM	71						
739	4/19/2023	02:15 PM	74						
740	4/19/2023	02:30 PM	58						
741	4/19/2023	02:45 PM	66						
742	4/19/2023	03:00 PM	66						
743	4/19/2023	03:15 PM	54						
744	4/19/2023	03:30 PM	74						
745	4/19/2023	03:45 PM	63						
746	4/19/2023	04:00 PM	74						
747	4/19/2023	04:15 PM	80						
748	4/19/2023	04:30 PM	74						
749	4/19/2023	04:45 PM	86						

	A	B	C	D	E	F	G	H	I
750	4/19/2023	05:00 PM	78						
751	4/19/2023	05:15 PM	78						
752	4/19/2023	05:30 PM	64						
753	4/19/2023	05:45 PM	57						
754	4/19/2023	06:00 PM	47						
755	4/19/2023	06:15 PM	46						
756	4/19/2023	06:30 PM	42						
757	4/19/2023	06:45 PM	32						
758	4/19/2023	07:00 PM	34						
759	4/19/2023	07:15 PM	27						
760	4/19/2023	07:30 PM	33						
761	4/19/2023	07:45 PM	24						
762	4/19/2023	08:00 PM	28						
763	4/19/2023	08:15 PM	22						
764	4/19/2023	08:30 PM	18						
765	4/19/2023	08:45 PM	28						
766	4/19/2023	09:00 PM	23						
767	4/19/2023	09:15 PM	16						
768	4/19/2023	09:30 PM	11						
769	4/19/2023	09:45 PM	17						
770	4/19/2023	10:00 PM	7						
771	4/19/2023	10:15 PM	13						
772	4/19/2023	10:30 PM	7						
773	4/19/2023	10:45 PM	12						
774	4/19/2023	11:00 PM	8						
775	4/19/2023	11:15 PM	6						
776	4/19/2023	11:30 PM	1						
777	4/19/2023	11:45 PM	8						
778	4/20/2023	12:00 AM	6						
779	4/20/2023	12:15 AM	2						
780	4/20/2023	12:30 AM	3						
781	4/20/2023	12:45 AM	2						
782	4/20/2023	01:00 AM	5						
783	4/20/2023	01:15 AM	2						
784	4/20/2023	01:30 AM	0						
785	4/20/2023	01:45 AM	4						
786	4/20/2023	02:00 AM	4						
787	4/20/2023	02:15 AM	3						
788	4/20/2023	02:30 AM	5						
789	4/20/2023	02:45 AM	6						
790	4/20/2023	03:00 AM	4						
791	4/20/2023	03:15 AM	12						
792	4/20/2023	03:30 AM	7						
793	4/20/2023	03:45 AM	12						
794	4/20/2023	04:00 AM	8						
795	4/20/2023	04:15 AM	10						
796	4/20/2023	04:30 AM	24						
797	4/20/2023	04:45 AM	24						
798	4/20/2023	05:00 AM	17						
799	4/20/2023	05:15 AM	32						

	A	B	C	D	E	F	G	H	I
800	4/20/2023	05:30 AM	52						
801	4/20/2023	05:45 AM	74						
802	4/20/2023	06:00 AM	80						
803	4/20/2023	06:15 AM	73						
804	4/20/2023	06:30 AM	96						
805	4/20/2023	06:45 AM	142						
806	4/20/2023	07:00 AM	133						
807	4/20/2023	07:15 AM	134						
808	4/20/2023	07:30 AM	130						
809	4/20/2023	07:45 AM	170						
810	4/20/2023	08:00 AM	96						
811	4/20/2023	08:15 AM	96						
812	4/20/2023	08:30 AM	90						
813	4/20/2023	08:45 AM	76						
814	4/20/2023	09:00 AM	112						
815	4/20/2023	09:15 AM	78						
816	4/20/2023	09:30 AM	63						
817	4/20/2023	09:45 AM	60						
818	4/20/2023	10:00 AM	60						
819	4/20/2023	10:15 AM	55						
820	4/20/2023	10:30 AM	69						
821	4/20/2023	10:45 AM	56						
822	4/20/2023	11:00 AM	62						
823	4/20/2023	11:15 AM	50						
824	4/20/2023	11:30 AM	62						
825	4/20/2023	11:45 AM	61						
826	4/20/2023	12:00 PM	56						
827	4/20/2023	12:15 PM	58						
828	4/20/2023	12:30 PM	68						
829	4/20/2023	12:45 PM	58						
830	4/20/2023	01:00 PM	56						
831	4/20/2023	01:15 PM	73						
832	4/20/2023	01:30 PM	64						
833	4/20/2023	01:45 PM	64						
834	4/20/2023	02:00 PM	63						
835	4/20/2023	02:15 PM	76						
836	4/20/2023	02:30 PM	64						
837	4/20/2023	02:45 PM	60						
838	4/20/2023	03:00 PM	66						
839	4/20/2023	03:15 PM	82						
840	4/20/2023	03:30 PM	71						
841	4/20/2023	03:45 PM	73						
842	4/20/2023	04:00 PM	98						
843	4/20/2023	04:15 PM	88						
844	4/20/2023	04:30 PM	76						
845	4/20/2023	04:45 PM	86						
846	4/20/2023	05:00 PM	64						
847	4/20/2023	05:15 PM	66						
848	4/20/2023	05:30 PM	62						
849	4/20/2023	05:45 PM	72						

	A	B	C	D	E	F	G	H	I
850	4/20/2023	06:00 PM	64						
851	4/20/2023	06:15 PM	56						
852	4/20/2023	06:30 PM	44						
853	4/20/2023	06:45 PM	36						
854	4/20/2023	07:00 PM	35						
855	4/20/2023	07:15 PM	33						
856	4/20/2023	07:30 PM	30						
857	4/20/2023	07:45 PM	38						
858	4/20/2023	08:00 PM	36						
859	4/20/2023	08:15 PM	20						
860	4/20/2023	08:30 PM	26						
861	4/20/2023	08:45 PM	21						
862	4/20/2023	09:00 PM	17						
863	4/20/2023	09:15 PM	20						
864	4/20/2023	09:30 PM	21						
865	4/20/2023	09:45 PM	15						
866	4/20/2023	10:00 PM	8						
867	4/20/2023	10:15 PM	10						
868	4/20/2023	10:30 PM	7						
869	4/20/2023	10:45 PM	10						
870	4/20/2023	11:00 PM	9						
871	4/20/2023	11:15 PM	6						
872	4/20/2023	11:30 PM	3						
873	4/20/2023	11:45 PM	2						

	A	B	C	D	E	F	G	H	I
1									
2	File Name: C:\Users\obarrie\Desktop\transfer\Documents\Documents\Osman\Osman from harddrive\Documents\TDB\WSP\Syracuse\Data\ATR\Batch 11\updated Jamar\Jamar\ATR 1379.tf2								
3	Start Date: 5/19/2023								
4	Start Time: 10:30:00 AM								
5	Location 1: ATR 1379-EB E Taft Rd at I-81 SB Off Ram								
6	Location 2:								
7									
8	Date	Time	EB						
9	5/19/2023	10:30 AM	145						
10	5/19/2023	10:45 AM	119						
11	5/19/2023	11:00 AM	128						
12	5/19/2023	11:15 AM	139						
13	5/19/2023	11:30 AM	146						
14	5/19/2023	11:45 AM	158						
15	5/19/2023	12:00 PM	166						
16	5/19/2023	12:15 PM	147						
17	5/19/2023	12:30 PM	155						
18	5/19/2023	12:45 PM	162						
19	5/19/2023	01:00 PM	170						
20	5/19/2023	01:15 PM	150						
21	5/19/2023	01:30 PM	147						
22	5/19/2023	01:45 PM	134						
23	5/19/2023	02:00 PM	167						
24	5/19/2023	02:15 PM	152						
25	5/19/2023	02:30 PM	162						
26	5/19/2023	02:45 PM	169						
27	5/19/2023	03:00 PM	153						
28	5/19/2023	03:15 PM	151						
29	5/19/2023	03:30 PM	181						
30	5/19/2023	03:45 PM	149						
31	5/19/2023	04:00 PM	174						
32	5/19/2023	04:15 PM	143						
33	5/19/2023	04:30 PM	168						
34	5/19/2023	04:45 PM	168						
35	5/19/2023	05:00 PM	141						
36	5/19/2023	05:15 PM	164						
37	5/19/2023	05:30 PM	111						
38	5/19/2023	05:45 PM	107						
39	5/19/2023	06:00 PM	159						
40	5/19/2023	06:15 PM	99						
41	5/19/2023	06:30 PM	95						
42	5/19/2023	06:45 PM	78						
43	5/19/2023	07:00 PM	74						
44	5/19/2023	07:15 PM	74						
45	5/19/2023	07:30 PM	78						
46	5/19/2023	07:45 PM	67						
47	5/19/2023	08:00 PM	65						
48	5/19/2023	08:15 PM	59						

	A	B	C	D	E	F	G	H	I
49	5/19/2023	08:30 PM	62						
50	5/19/2023	08:45 PM	42						
51	5/19/2023	09:00 PM	59						
52	5/19/2023	09:15 PM	47						
53	5/19/2023	09:30 PM	75						
54	5/19/2023	09:45 PM	54						
55	5/19/2023	10:00 PM	61						
56	5/19/2023	10:15 PM	47						
57	5/19/2023	10:30 PM	47						
58	5/19/2023	10:45 PM	24						
59	5/19/2023	11:00 PM	35						
60	5/19/2023	11:15 PM	27						
61	5/19/2023	11:30 PM	31						
62	5/19/2023	11:45 PM	18						
63	5/20/2023	12:00 AM	53						
64	5/20/2023	12:15 AM	32						
65	5/20/2023	12:30 AM	26						
66	5/20/2023	12:45 AM	15						
67	5/20/2023	01:00 AM	14						
68	5/20/2023	01:15 AM	18						
69	5/20/2023	01:30 AM	15						
70	5/20/2023	01:45 AM	8						
71	5/20/2023	02:00 AM	11						
72	5/20/2023	02:15 AM	6						
73	5/20/2023	02:30 AM	16						
74	5/20/2023	02:45 AM	4						
75	5/20/2023	03:00 AM	23						
76	5/20/2023	03:15 AM	8						
77	5/20/2023	03:30 AM	16						
78	5/20/2023	03:45 AM	12						
79	5/20/2023	04:00 AM	5						
80	5/20/2023	04:15 AM	4						
81	5/20/2023	04:30 AM	17						
82	5/20/2023	04:45 AM	12						
83	5/20/2023	05:00 AM	14						
84	5/20/2023	05:15 AM	14						
85	5/20/2023	05:30 AM	26						
86	5/20/2023	05:45 AM	26						
87	5/20/2023	06:00 AM	20						
88	5/20/2023	06:15 AM	17						
89	5/20/2023	06:30 AM	37						
90	5/20/2023	06:45 AM	23						
91	5/20/2023	07:00 AM	31						
92	5/20/2023	07:15 AM	36						
93	5/20/2023	07:30 AM	36						
94	5/20/2023	07:45 AM	37						
95	5/20/2023	08:00 AM	47						
96	5/20/2023	08:15 AM	73						
97	5/20/2023	08:30 AM	77						
98	5/20/2023	08:45 AM	63						

	A	B	C	D	E	F	G	H	I
99	5/20/2023	09:00 AM	57						
100	5/20/2023	09:15 AM	90						
101	5/20/2023	09:30 AM	84						
102	5/20/2023	09:45 AM	96						
103	5/20/2023	10:00 AM	90						
104	5/20/2023	10:15 AM	99						
105	5/20/2023	10:30 AM	73						
106	5/20/2023	10:45 AM	100						
107	5/20/2023	11:00 AM	109						
108	5/20/2023	11:15 AM	99						
109	5/20/2023	11:30 AM	112						
110	5/20/2023	11:45 AM	105						
111	5/20/2023	12:00 PM	105						
112	5/20/2023	12:15 PM	114						
113	5/20/2023	12:30 PM	120						
114	5/20/2023	12:45 PM	107						
115	5/20/2023	01:00 PM	91						
116	5/20/2023	01:15 PM	96						
117	5/20/2023	01:30 PM	94						
118	5/20/2023	01:45 PM	82						
119	5/20/2023	02:00 PM	96						
120	5/20/2023	02:15 PM	93						
121	5/20/2023	02:30 PM	94						
122	5/20/2023	02:45 PM	88						
123	5/20/2023	03:00 PM	115						
124	5/20/2023	03:15 PM	85						
125	5/20/2023	03:30 PM	108						
126	5/20/2023	03:45 PM	83						
127	5/20/2023	04:00 PM	75						
128	5/20/2023	04:15 PM	86						
129	5/20/2023	04:30 PM	91						
130	5/20/2023	04:45 PM	57						
131	5/20/2023	05:00 PM	80						
132	5/20/2023	05:15 PM	68						
133	5/20/2023	05:30 PM	69						
134	5/20/2023	05:45 PM	58						
135	5/20/2023	06:00 PM	64						
136	5/20/2023	06:15 PM	66						
137	5/20/2023	06:30 PM	55						
138	5/20/2023	06:45 PM	39						
139	5/20/2023	07:00 PM	59						
140	5/20/2023	07:15 PM	50						
141	5/20/2023	07:30 PM	44						
142	5/20/2023	07:45 PM	33						
143	5/20/2023	08:00 PM	54						
144	5/20/2023	08:15 PM	36						
145	5/20/2023	08:30 PM	63						
146	5/20/2023	08:45 PM	37						
147	5/20/2023	09:00 PM	39						
148	5/20/2023	09:15 PM	26						

	A	B	C	D	E	F	G	H	I
149	5/20/2023	09:30 PM	26						
150	5/20/2023	09:45 PM	35						
151	5/20/2023	10:00 PM	30						
152	5/20/2023	10:15 PM	22						
153	5/20/2023	10:30 PM	34						
154	5/20/2023	10:45 PM	14						
155	5/20/2023	11:00 PM	24						
156	5/20/2023	11:15 PM	28						
157	5/20/2023	11:30 PM	26						
158	5/20/2023	11:45 PM	30						
159	5/21/2023	12:00 AM	16						
160	5/21/2023	12:15 AM	10						
161	5/21/2023	12:30 AM	6						
162	5/21/2023	12:45 AM	10						
163	5/21/2023	01:00 AM	14						
164	5/21/2023	01:15 AM	6						
165	5/21/2023	01:30 AM	12						
166	5/21/2023	01:45 AM	7						
167	5/21/2023	02:00 AM	4						
168	5/21/2023	02:15 AM	6						
169	5/21/2023	02:30 AM	1						
170	5/21/2023	02:45 AM	10						
171	5/21/2023	03:00 AM	6						
172	5/21/2023	03:15 AM	1						
173	5/21/2023	03:30 AM	2						
174	5/21/2023	03:45 AM	6						
175	5/21/2023	04:00 AM	3						
176	5/21/2023	04:15 AM	5						
177	5/21/2023	04:30 AM	10						
178	5/21/2023	04:45 AM	3						
179	5/21/2023	05:00 AM	11						
180	5/21/2023	05:15 AM	10						
181	5/21/2023	05:30 AM	17						
182	5/21/2023	05:45 AM	6						
183	5/21/2023	06:00 AM	10						
184	5/21/2023	06:15 AM	15						
185	5/21/2023	06:30 AM	24						
186	5/21/2023	06:45 AM	23						
187	5/21/2023	07:00 AM	25						
188	5/21/2023	07:15 AM	23						
189	5/21/2023	07:30 AM	27						
190	5/21/2023	07:45 AM	33						
191	5/21/2023	08:00 AM	42						
192	5/21/2023	08:15 AM	45						
193	5/21/2023	08:30 AM	56						
194	5/21/2023	08:45 AM	64						
195	5/21/2023	09:00 AM	56						
196	5/21/2023	09:15 AM	50						
197	5/21/2023	09:30 AM	67						
198	5/21/2023	09:45 AM	73						

	A	B	C	D	E	F	G	H	I
199	5/21/2023	10:00 AM	47						
200	5/21/2023	10:15 AM	73						
201	5/21/2023	10:30 AM	82						
202	5/21/2023	10:45 AM	69						
203	5/21/2023	11:00 AM	55						
204	5/21/2023	11:15 AM	102						
205	5/21/2023	11:30 AM	114						
206	5/21/2023	11:45 AM	98						
207	5/21/2023	12:00 PM	114						
208	5/21/2023	12:15 PM	91						
209	5/21/2023	12:30 PM	85						
210	5/21/2023	12:45 PM	93						
211	5/21/2023	01:00 PM	91						
212	5/21/2023	01:15 PM	123						
213	5/21/2023	01:30 PM	116						
214	5/21/2023	01:45 PM	100						
215	5/21/2023	02:00 PM	92						
216	5/21/2023	02:15 PM	103						
217	5/21/2023	02:30 PM	99						
218	5/21/2023	02:45 PM	100						
219	5/21/2023	03:00 PM	91						
220	5/21/2023	03:15 PM	73						
221	5/21/2023	03:30 PM	78						
222	5/21/2023	03:45 PM	85						
223	5/21/2023	04:00 PM	68						
224	5/21/2023	04:15 PM	90						
225	5/21/2023	04:30 PM	81						
226	5/21/2023	04:45 PM	85						
227	5/21/2023	05:00 PM	90						
228	5/21/2023	05:15 PM	75						
229	5/21/2023	05:30 PM	67						
230	5/21/2023	05:45 PM	59						
231	5/21/2023	06:00 PM	74						
232	5/21/2023	06:15 PM	53						
233	5/21/2023	06:30 PM	74						
234	5/21/2023	06:45 PM	67						
235	5/21/2023	07:00 PM	53						
236	5/21/2023	07:15 PM	52						
237	5/21/2023	07:30 PM	43						
238	5/21/2023	07:45 PM	39						
239	5/21/2023	08:00 PM	49						
240	5/21/2023	08:15 PM	47						
241	5/21/2023	08:30 PM	46						
242	5/21/2023	08:45 PM	40						
243	5/21/2023	09:00 PM	35						
244	5/21/2023	09:15 PM	29						
245	5/21/2023	09:30 PM	27						
246	5/21/2023	09:45 PM	20						
247	5/21/2023	10:00 PM	20						
248	5/21/2023	10:15 PM	11						

	A	B	C	D	E	F	G	H	I
249	5/21/2023	10:30 PM	19						
250	5/21/2023	10:45 PM	7						
251	5/21/2023	11:00 PM	11						
252	5/21/2023	11:15 PM	12						
253	5/21/2023	11:30 PM	27						
254	5/21/2023	11:45 PM	16						
255	5/22/2023	12:00 AM	7						
256	5/22/2023	12:15 AM	6						
257	5/22/2023	12:30 AM	9						
258	5/22/2023	12:45 AM	6						
259	5/22/2023	01:00 AM	7						
260	5/22/2023	01:15 AM	4						
261	5/22/2023	01:30 AM	10						
262	5/22/2023	01:45 AM	8						
263	5/22/2023	02:00 AM	7						
264	5/22/2023	02:15 AM	3						
265	5/22/2023	02:30 AM	6						
266	5/22/2023	02:45 AM	5						
267	5/22/2023	03:00 AM	9						
268	5/22/2023	03:15 AM	13						
269	5/22/2023	03:30 AM	14						
270	5/22/2023	03:45 AM	9						
271	5/22/2023	04:00 AM	12						
272	5/22/2023	04:15 AM	9						
273	5/22/2023	04:30 AM	20						
274	5/22/2023	04:45 AM	26						
275	5/22/2023	05:00 AM	18						
276	5/22/2023	05:15 AM	25						
277	5/22/2023	05:30 AM	41						
278	5/22/2023	05:45 AM	69						
279	5/22/2023	06:00 AM	67						
280	5/22/2023	06:15 AM	77						
281	5/22/2023	06:30 AM	106						
282	5/22/2023	06:45 AM	105						
283	5/22/2023	07:00 AM	122						
284	5/22/2023	07:15 AM	116						
285	5/22/2023	07:30 AM	138						
286	5/22/2023	07:45 AM	126						
287	5/22/2023	08:00 AM	109						
288	5/22/2023	08:15 AM	141						
289	5/22/2023	08:30 AM	123						
290	5/22/2023	08:45 AM	137						
291	5/22/2023	09:00 AM	128						
292	5/22/2023	09:15 AM	145						
293	5/22/2023	09:30 AM	138						
294	5/22/2023	09:45 AM	111						
295	5/22/2023	10:00 AM	127						
296	5/22/2023	10:15 AM	124						
297	5/22/2023	10:30 AM	123						
298	5/22/2023	10:45 AM	140						

	A	B	C	D	E	F	G	H	I
299	5/22/2023	11:00 AM	119						
300	5/22/2023	11:15 AM	144						
301	5/22/2023	11:30 AM	132						
302	5/22/2023	11:45 AM	138						
303	5/22/2023	12:00 PM	138						
304	5/22/2023	12:15 PM	139						
305	5/22/2023	12:30 PM	132						
306	5/22/2023	12:45 PM	151						
307	5/22/2023	01:00 PM	137						
308	5/22/2023	01:15 PM	149						
309	5/22/2023	01:30 PM	154						
310	5/22/2023	01:45 PM	167						
311	5/22/2023	02:00 PM	155						
312	5/22/2023	02:15 PM	156						
313	5/22/2023	02:30 PM	170						
314	5/22/2023	02:45 PM	155						
315	5/22/2023	03:00 PM	153						
316	5/22/2023	03:15 PM	149						
317	5/22/2023	03:30 PM	139						
318	5/22/2023	03:45 PM	119						
319	5/22/2023	04:00 PM	169						
320	5/22/2023	04:15 PM	158						
321	5/22/2023	04:30 PM	183						
322	5/22/2023	04:45 PM	172						
323	5/22/2023	05:00 PM	159						
324	5/22/2023	05:15 PM	143						
325	5/22/2023	05:30 PM	146						
326	5/22/2023	05:45 PM	142						
327	5/22/2023	06:00 PM	123						
328	5/22/2023	06:15 PM	108						
329	5/22/2023	06:30 PM	119						
330	5/22/2023	06:45 PM	86						
331	5/22/2023	07:00 PM	97						
332	5/22/2023	07:15 PM	90						
333	5/22/2023	07:30 PM	84						
334	5/22/2023	07:45 PM	62						
335	5/22/2023	08:00 PM	51						
336	5/22/2023	08:15 PM	48						
337	5/22/2023	08:30 PM	61						
338	5/22/2023	08:45 PM	67						
339	5/22/2023	09:00 PM	36						
340	5/22/2023	09:15 PM	33						
341	5/22/2023	09:30 PM	39						
342	5/22/2023	09:45 PM	19						
343	5/22/2023	10:00 PM	33						
344	5/22/2023	10:15 PM	29						
345	5/22/2023	10:30 PM	28						
346	5/22/2023	10:45 PM	11						
347	5/22/2023	11:00 PM	21						
348	5/22/2023	11:15 PM	15						

	A	B	C	D	E	F	G	H	I
349	5/22/2023	11:30 PM	22						
350	5/22/2023	11:45 PM	10						
351	5/23/2023	12:00 AM	10						
352	5/23/2023	12:15 AM	13						
353	5/23/2023	12:30 AM	13						
354	5/23/2023	12:45 AM	12						
355	5/23/2023	01:00 AM	13						
356	5/23/2023	01:15 AM	12						
357	5/23/2023	01:30 AM	13						
358	5/23/2023	01:45 AM	4						
359	5/23/2023	02:00 AM	6						
360	5/23/2023	02:15 AM	3						
361	5/23/2023	02:30 AM	7						
362	5/23/2023	02:45 AM	12						
363	5/23/2023	03:00 AM	11						
364	5/23/2023	03:15 AM	14						
365	5/23/2023	03:30 AM	13						
366	5/23/2023	03:45 AM	12						
367	5/23/2023	04:00 AM	18						
368	5/23/2023	04:15 AM	18						
369	5/23/2023	04:30 AM	23						
370	5/23/2023	04:45 AM	34						
371	5/23/2023	05:00 AM	21						
372	5/23/2023	05:15 AM	25						
373	5/23/2023	05:30 AM	52						
374	5/23/2023	05:45 AM	74						
375	5/23/2023	06:00 AM	60						
376	5/23/2023	06:15 AM	82						
377	5/23/2023	06:30 AM	131						
378	5/23/2023	06:45 AM	101						
379	5/23/2023	07:00 AM	120						
380	5/23/2023	07:15 AM	128						
381	5/23/2023	07:30 AM	133						
382	5/23/2023	07:45 AM	120						
383	5/23/2023	08:00 AM	121						
384	5/23/2023	08:15 AM	140						
385	5/23/2023	08:30 AM	134						
386	5/23/2023	08:45 AM	115						
387	5/23/2023	09:00 AM	114						
388	5/23/2023	09:15 AM	153						
389	5/23/2023	09:30 AM	138						
390	5/23/2023	09:45 AM	112						
391	5/23/2023	10:00 AM	127						
392	5/23/2023	10:15 AM	137						
393	5/23/2023	10:30 AM	127						
394	5/23/2023	10:45 AM	122						
395	5/23/2023	11:00 AM	133						
396	5/23/2023	11:15 AM	146						
397	5/23/2023	11:30 AM	157						
398	5/23/2023	11:45 AM	149						

	A	B	C	D	E	F	G	H	I
399	5/23/2023	12:00 PM	153						
400	5/23/2023	12:15 PM	146						
401	5/23/2023	12:30 PM	145						
402	5/23/2023	12:45 PM	132						
403	5/23/2023	01:00 PM	155						
404	5/23/2023	01:15 PM	137						
405	5/23/2023	01:30 PM	153						
406	5/23/2023	01:45 PM	136						
407	5/23/2023	02:00 PM	146						
408	5/23/2023	02:15 PM	154						
409	5/23/2023	02:30 PM	174						
410	5/23/2023	02:45 PM	160						
411	5/23/2023	03:00 PM	161						
412	5/23/2023	03:15 PM	136						
413	5/23/2023	03:30 PM	162						
414	5/23/2023	03:45 PM	170						
415	5/23/2023	04:00 PM	163						
416	5/23/2023	04:15 PM	172						
417	5/23/2023	04:30 PM	178						
418	5/23/2023	04:45 PM	134						
419	5/23/2023	05:00 PM	149						
420	5/23/2023	05:15 PM	152						
421	5/23/2023	05:30 PM	126						
422	5/23/2023	05:45 PM	141						
423	5/23/2023	06:00 PM	115						
424	5/23/2023	06:15 PM	102						
425	5/23/2023	06:30 PM	92						
426	5/23/2023	06:45 PM	97						
427	5/23/2023	07:00 PM	92						
428	5/23/2023	07:15 PM	94						
429	5/23/2023	07:30 PM	84						
430	5/23/2023	07:45 PM	77						
431	5/23/2023	08:00 PM	87						
432	5/23/2023	08:15 PM	65						
433	5/23/2023	08:30 PM	62						
434	5/23/2023	08:45 PM	69						
435	5/23/2023	09:00 PM	54						
436	5/23/2023	09:15 PM	36						
437	5/23/2023	09:30 PM	34						
438	5/23/2023	09:45 PM	36						
439	5/23/2023	10:00 PM	39						
440	5/23/2023	10:15 PM	24						
441	5/23/2023	10:30 PM	26						
442	5/23/2023	10:45 PM	9						
443	5/23/2023	11:00 PM	27						
444	5/23/2023	11:15 PM	22						
445	5/23/2023	11:30 PM	27						
446	5/23/2023	11:45 PM	11						
447	5/24/2023	12:00 AM	5						
448	5/24/2023	12:15 AM	11						

	A	B	C	D	E	F	G	H	I
449	5/24/2023	12:30 AM	21						
450	5/24/2023	12:45 AM	5						
451	5/24/2023	01:00 AM	14						
452	5/24/2023	01:15 AM	9						
453	5/24/2023	01:30 AM	10						
454	5/24/2023	01:45 AM	5						
455	5/24/2023	02:00 AM	4						
456	5/24/2023	02:15 AM	4						
457	5/24/2023	02:30 AM	14						
458	5/24/2023	02:45 AM	11						
459	5/24/2023	03:00 AM	8						
460	5/24/2023	03:15 AM	9						
461	5/24/2023	03:30 AM	23						
462	5/24/2023	03:45 AM	13						
463	5/24/2023	04:00 AM	14						
464	5/24/2023	04:15 AM	22						
465	5/24/2023	04:30 AM	25						
466	5/24/2023	04:45 AM	26						
467	5/24/2023	05:00 AM	25						
468	5/24/2023	05:15 AM	33						
469	5/24/2023	05:30 AM	51						
470	5/24/2023	05:45 AM	74						
471	5/24/2023	06:00 AM	72						
472	5/24/2023	06:15 AM	74						
473	5/24/2023	06:30 AM	111						
474	5/24/2023	06:45 AM	85						
475	5/24/2023	07:00 AM	101						
476	5/24/2023	07:15 AM	128						
477	5/24/2023	07:30 AM	132						
478	5/24/2023	07:45 AM	119						
479	5/24/2023	08:00 AM	130						
480	5/24/2023	08:15 AM	139						
481	5/24/2023	08:30 AM	157						
482	5/24/2023	08:45 AM	135						
483	5/24/2023	09:00 AM	104						
484	5/24/2023	09:15 AM	154						
485	5/24/2023	09:30 AM	167						
486	5/24/2023	09:45 AM	131						
487	5/24/2023	10:00 AM	145						
488	5/24/2023	10:15 AM	147						
489	5/24/2023	10:30 AM	133						
490	5/24/2023	10:45 AM	134						
491	5/24/2023	11:00 AM	149						
492	5/24/2023	11:15 AM	136						
493	5/24/2023	11:30 AM	161						
494	5/24/2023	11:45 AM	152						
495	5/24/2023	12:00 PM	159						
496	5/24/2023	12:15 PM	152						
497	5/24/2023	12:30 PM	134						
498	5/24/2023	12:45 PM	153						

	A	B	C	D	E	F	G	H	I
499	5/24/2023	01:00 PM	159						
500	5/24/2023	01:15 PM	138						
501	5/24/2023	01:30 PM	144						
502	5/24/2023	01:45 PM	138						
503	5/24/2023	02:00 PM	155						
504	5/24/2023	02:15 PM	146						
505	5/24/2023	02:30 PM	178						
506	5/24/2023	02:45 PM	130						
507	5/24/2023	03:00 PM	143						
508	5/24/2023	03:15 PM	135						
509	5/24/2023	03:30 PM	180						
510	5/24/2023	03:45 PM	152						
511	5/24/2023	04:00 PM	164						
512	5/24/2023	04:15 PM	158						
513	5/24/2023	04:30 PM	155						
514	5/24/2023	04:45 PM	155						
515	5/24/2023	05:00 PM	193						
516	5/24/2023	05:15 PM	149						
517	5/24/2023	05:30 PM	148						
518	5/24/2023	05:45 PM	160						
519	5/24/2023	06:00 PM	144						
520	5/24/2023	06:15 PM	103						
521	5/24/2023	06:30 PM	95						
522	5/24/2023	06:45 PM	96						
523	5/24/2023	07:00 PM	91						
524	5/24/2023	07:15 PM	78						
525	5/24/2023	07:30 PM	83						
526	5/24/2023	07:45 PM	78						
527	5/24/2023	08:00 PM	80						
528	5/24/2023	08:15 PM	96						
529	5/24/2023	08:30 PM	66						
530	5/24/2023	08:45 PM	48						
531	5/24/2023	09:00 PM	51						
532	5/24/2023	09:15 PM	33						
533	5/24/2023	09:30 PM	39						
534	5/24/2023	09:45 PM	29						
535	5/24/2023	10:00 PM	34						
536	5/24/2023	10:15 PM	36						
537	5/24/2023	10:30 PM	32						
538	5/24/2023	10:45 PM	20						
539	5/24/2023	11:00 PM	18						
540	5/24/2023	11:15 PM	16						
541	5/24/2023	11:30 PM	28						
542	5/24/2023	11:45 PM	15						
543	5/25/2023	12:00 AM	11						
544	5/25/2023	12:15 AM	2						
545	5/25/2023	12:30 AM	10						
546	5/25/2023	12:45 AM	9						
547	5/25/2023	01:00 AM	13						
548	5/25/2023	01:15 AM	10						

	A	B	C	D	E	F	G	H	I
549	5/25/2023	01:30 AM	11						
550	5/25/2023	01:45 AM	4						
551	5/25/2023	02:00 AM	8						
552	5/25/2023	02:15 AM	7						
553	5/25/2023	02:30 AM	17						
554	5/25/2023	02:45 AM	17						
555	5/25/2023	03:00 AM	15						
556	5/25/2023	03:15 AM	11						
557	5/25/2023	03:30 AM	20						
558	5/25/2023	03:45 AM	12						
559	5/25/2023	04:00 AM	13						
560	5/25/2023	04:15 AM	12						
561	5/25/2023	04:30 AM	25						
562	5/25/2023	04:45 AM	27						
563	5/25/2023	05:00 AM	30						
564	5/25/2023	05:15 AM	17						
565	5/25/2023	05:30 AM	56						
566	5/25/2023	05:45 AM	73						
567	5/25/2023	06:00 AM	61						
568	5/25/2023	06:15 AM	77						
569	5/25/2023	06:30 AM	110						
570	5/25/2023	06:45 AM	101						
571	5/25/2023	07:00 AM	109						
572	5/25/2023	07:15 AM	141						
573	5/25/2023	07:30 AM	114						
574	5/25/2023	07:45 AM	128						
575	5/25/2023	08:00 AM	117						
576	5/25/2023	08:15 AM	119						
577	5/25/2023	08:30 AM	136						
578	5/25/2023	08:45 AM	129						
579	5/25/2023	09:00 AM	119						
580	5/25/2023	09:15 AM	141						
581	5/25/2023	09:30 AM	159						
582	5/25/2023	09:45 AM	131						
583	5/25/2023	10:00 AM	124						
584	5/25/2023	10:15 AM	136						
585	5/25/2023	10:30 AM	135						
586	5/25/2023	10:45 AM	145						
587	5/25/2023	11:00 AM	136						
588	5/25/2023	11:15 AM	146						
589	5/25/2023	11:30 AM	145						
590	5/25/2023	11:45 AM	153						
591	5/25/2023	12:00 PM	137						
592	5/25/2023	12:15 PM	159						
593	5/25/2023	12:30 PM	171						
594	5/25/2023	12:45 PM	143						
595	5/25/2023	01:00 PM	141						
596	5/25/2023	01:15 PM	177						
597	5/25/2023	01:30 PM	137						
598	5/25/2023	01:45 PM	153						

	A	B	C	D	E	F	G	H	I
599	5/25/2023	02:00 PM	177						
600	5/25/2023	02:15 PM	140						
601	5/25/2023	02:30 PM	146						
602	5/25/2023	02:45 PM	130						
603	5/25/2023	03:00 PM	150						
604	5/25/2023	03:15 PM	142						
605	5/25/2023	03:30 PM	177						
606	5/25/2023	03:45 PM	174						
607	5/25/2023	04:00 PM	172						
608	5/25/2023	04:15 PM	138						
609	5/25/2023	04:30 PM	153						
610	5/25/2023	04:45 PM	151						
611	5/25/2023	05:00 PM	145						
612	5/25/2023	05:15 PM	134						
613	5/25/2023	05:30 PM	125						
614	5/25/2023	05:45 PM	119						
615	5/25/2023	06:00 PM	142						
616	5/25/2023	06:15 PM	117						
617	5/25/2023	06:30 PM	108						
618	5/25/2023	06:45 PM	84						
619	5/25/2023	07:00 PM	93						
620	5/25/2023	07:15 PM	101						
621	5/25/2023	07:30 PM	89						
622	5/25/2023	07:45 PM	67						
623	5/25/2023	08:00 PM	51						
624	5/25/2023	08:15 PM	69						
625	5/25/2023	08:30 PM	77						
626	5/25/2023	08:45 PM	57						
627	5/25/2023	09:00 PM	53						
628	5/25/2023	09:15 PM	44						
629	5/25/2023	09:30 PM	44						
630	5/25/2023	09:45 PM	32						
631	5/25/2023	10:00 PM	35						
632	5/25/2023	10:15 PM	28						
633	5/25/2023	10:30 PM	47						
634	5/25/2023	10:45 PM	31						
635	5/25/2023	11:00 PM	34						
636	5/25/2023	11:15 PM	20						
637	5/25/2023	11:30 PM	32						
638	5/25/2023	11:45 PM	13						
639	5/26/2023	12:00 AM	12						
640	5/26/2023	12:15 AM	10						
641	5/26/2023	12:30 AM	12						
642	5/26/2023	12:45 AM	4						
643	5/26/2023	01:00 AM	15						
644	5/26/2023	01:15 AM	7						
645	5/26/2023	01:30 AM	10						
646	5/26/2023	01:45 AM	8						
647	5/26/2023	02:00 AM	6						
648	5/26/2023	02:15 AM	10						

	A	B	C	D	E	F	G	H	I
649	5/26/2023	02:30 AM	12						
650	5/26/2023	02:45 AM	13						
651	5/26/2023	03:00 AM	12						
652	5/26/2023	03:15 AM	10						
653	5/26/2023	03:30 AM	10						
654	5/26/2023	03:45 AM	12						
655	5/26/2023	04:00 AM	9						
656	5/26/2023	04:15 AM	16						
657	5/26/2023	04:30 AM	19						
658	5/26/2023	04:45 AM	21						
659	5/26/2023	05:00 AM	21						
660	5/26/2023	05:15 AM	28						
661	5/26/2023	05:30 AM	45						
662	5/26/2023	05:45 AM	50						
663	5/26/2023	06:00 AM	45						
664	5/26/2023	06:15 AM	57						
665	5/26/2023	06:30 AM	89						
666	5/26/2023	06:45 AM	89						
667	5/26/2023	07:00 AM	97						
668	5/26/2023	07:15 AM	80						
669	5/26/2023	07:30 AM	98						
670	5/26/2023	07:45 AM	106						
671	5/26/2023	08:00 AM	92						
672	5/26/2023	08:15 AM	111						
673	5/26/2023	08:30 AM	109						
674	5/26/2023	08:45 AM	105						
675	5/26/2023	09:00 AM	119						
676	5/26/2023	09:15 AM	129						
677	5/26/2023	09:30 AM	124						
678	5/26/2023	09:45 AM	130						
679	5/26/2023	10:00 AM	150						
680	5/26/2023	10:15 AM	130						
681	5/26/2023	10:30 AM	130						
682	5/26/2023	10:45 AM	134						
683	5/26/2023	11:00 AM	163						
684	5/26/2023	11:15 AM	137						
685	5/26/2023	11:30 AM	168						
686	5/26/2023	11:45 AM	148						
687	5/26/2023	12:00 PM	153						
688	5/26/2023	12:15 PM	164						
689	5/26/2023	12:30 PM	179						
690	5/26/2023	12:45 PM	151						
691	5/26/2023	01:00 PM	149						
692	5/26/2023	01:15 PM	157						
693	5/26/2023	01:30 PM	157						
694	5/26/2023	01:45 PM	136						
695	5/26/2023	02:00 PM	149						
696	5/26/2023	02:15 PM	153						
697	5/26/2023	02:30 PM	169						
698	5/26/2023	02:45 PM	156						

	A	B	C	D	E	F	G	H	I
699	5/26/2023	03:00 PM	161						
700	5/26/2023	03:15 PM	156						
701	5/26/2023	03:30 PM	178						
702	5/26/2023	03:45 PM	142						
703	5/26/2023	04:00 PM	186						
704	5/26/2023	04:15 PM	139						
705	5/26/2023	04:30 PM	180						
706	5/26/2023	04:45 PM	151						
707	5/26/2023	05:00 PM	157						
708	5/26/2023	05:15 PM	129						
709	5/26/2023	05:30 PM	127						
710	5/26/2023	05:45 PM	117						
711	5/26/2023	06:00 PM	111						
712	5/26/2023	06:15 PM	94						
713	5/26/2023	06:30 PM	113						
714	5/26/2023	06:45 PM	86						
715	5/26/2023	07:00 PM	93						
716	5/26/2023	07:15 PM	64						
717	5/26/2023	07:30 PM	84						
718	5/26/2023	07:45 PM	85						
719	5/26/2023	08:00 PM	61						
720	5/26/2023	08:15 PM	64						
721	5/26/2023	08:30 PM	68						
722	5/26/2023	08:45 PM	70						
723	5/26/2023	09:00 PM	58						
724	5/26/2023	09:15 PM	60						
725	5/26/2023	09:30 PM	52						
726	5/26/2023	09:45 PM	44						
727	5/26/2023	10:00 PM	48						
728	5/26/2023	10:15 PM	53						
729	5/26/2023	10:30 PM	80						
730	5/26/2023	10:45 PM	38						
731	5/26/2023	11:00 PM	41						
732	5/26/2023	11:15 PM	40						
733	5/26/2023	11:30 PM	35						
734	5/26/2023	11:45 PM	16						
735	5/27/2023	12:00 AM	16						
736	5/27/2023	12:15 AM	11						
737	5/27/2023	12:30 AM	14						
738	5/27/2023	12:45 AM	12						
739	5/27/2023	01:00 AM	16						
740	5/27/2023	01:15 AM	6						
741	5/27/2023	01:30 AM	14						
742	5/27/2023	01:45 AM	4						
743	5/27/2023	02:00 AM	11						
744	5/27/2023	02:15 AM	10						
745	5/27/2023	02:30 AM	8						
746	5/27/2023	02:45 AM	10						
747	5/27/2023	03:00 AM	6						
748	5/27/2023	03:15 AM	4						

	A	B	C	D	E	F	G	H	I
749	5/27/2023	03:30 AM	18						
750	5/27/2023	03:45 AM	11						
751	5/27/2023	04:00 AM	6						
752	5/27/2023	04:15 AM	7						
753	5/27/2023	04:30 AM	10						
754	5/27/2023	04:45 AM	15						
755	5/27/2023	05:00 AM	6						
756	5/27/2023	05:15 AM	13						
757	5/27/2023	05:30 AM	28						
758	5/27/2023	05:45 AM	24						
759	5/27/2023	06:00 AM	23						
760	5/27/2023	06:15 AM	17						
761	5/27/2023	06:30 AM	47						
762	5/27/2023	06:45 AM	24						
763	5/27/2023	07:00 AM	42						
764	5/27/2023	07:15 AM	45						
765	5/27/2023	07:30 AM	42						
766	5/27/2023	07:45 AM	37						
767	5/27/2023	08:00 AM	50						
768	5/27/2023	08:15 AM	66						
769	5/27/2023	08:30 AM	71						
770	5/27/2023	08:45 AM	71						
771	5/27/2023	09:00 AM	72						
772	5/27/2023	09:15 AM	90						
773	5/27/2023	09:30 AM	102						
774	5/27/2023	09:45 AM	100						
775	5/27/2023	10:00 AM	77						
776	5/27/2023	10:15 AM	88						
777	5/27/2023	10:30 AM	103						
778	5/27/2023	10:45 AM	108						
779	5/27/2023	11:00 AM	84						
780	5/27/2023	11:15 AM	98						
781	5/27/2023	11:30 AM	100						
782	5/27/2023	11:45 AM	121						
783	5/27/2023	12:00 PM	97						
784	5/27/2023	12:15 PM	99						
785	5/27/2023	12:30 PM	107						
786	5/27/2023	12:45 PM	110						
787	5/27/2023	01:00 PM	108						
788	5/27/2023	01:15 PM	102						
789	5/27/2023	01:30 PM	100						
790	5/27/2023	01:45 PM	74						
791	5/27/2023	02:00 PM	108						
792	5/27/2023	02:15 PM	92						
793	5/27/2023	02:30 PM	102						
794	5/27/2023	02:45 PM	90						
795	5/27/2023	03:00 PM	85						
796	5/27/2023	03:15 PM	79						
797	5/27/2023	03:30 PM	84						
798	5/27/2023	03:45 PM	88						

	A	B	C	D	E	F	G	H	I
799	5/27/2023	04:00 PM	79						
800	5/27/2023	04:15 PM	88						
801	5/27/2023	04:30 PM	84						
802	5/27/2023	04:45 PM	95						
803	5/27/2023	05:00 PM	81						
804	5/27/2023	05:15 PM	72						
805	5/27/2023	05:30 PM	70						
806	5/27/2023	05:45 PM	59						
807	5/27/2023	06:00 PM	66						
808	5/27/2023	06:15 PM	57						
809	5/27/2023	06:30 PM	42						
810	5/27/2023	06:45 PM	69						
811	5/27/2023	07:00 PM	41						
812	5/27/2023	07:15 PM	53						
813	5/27/2023	07:30 PM	50						
814	5/27/2023	07:45 PM	59						
815	5/27/2023	08:00 PM	41						
816	5/27/2023	08:15 PM	41						
817	5/27/2023	08:30 PM	36						
818	5/27/2023	08:45 PM	32						
819	5/27/2023	09:00 PM	37						
820	5/27/2023	09:15 PM	40						
821	5/27/2023	09:30 PM	29						
822	5/27/2023	09:45 PM	34						
823	5/27/2023	10:00 PM	20						
824	5/27/2023	10:15 PM	61						
825	5/27/2023	10:30 PM	46						
826	5/27/2023	10:45 PM	30						
827	5/27/2023	11:00 PM	20						
828	5/27/2023	11:15 PM	18						
829	5/27/2023	11:30 PM	24						
830	5/27/2023	11:45 PM	9						
831	5/28/2023	12:00 AM	9						
832	5/28/2023	12:15 AM	12						
833	5/28/2023	12:30 AM	9						
834	5/28/2023	12:45 AM	7						
835	5/28/2023	01:00 AM	11						
836	5/28/2023	01:15 AM	3						
837	5/28/2023	01:30 AM	7						
838	5/28/2023	01:45 AM	2						
839	5/28/2023	02:00 AM	7						
840	5/28/2023	02:15 AM	5						
841	5/28/2023	02:30 AM	7						
842	5/28/2023	02:45 AM	7						
843	5/28/2023	03:00 AM	8						
844	5/28/2023	03:15 AM	7						
845	5/28/2023	03:30 AM	2						
846	5/28/2023	03:45 AM	3						
847	5/28/2023	04:00 AM	4						
848	5/28/2023	04:15 AM	7						

	A	B	C	D	E	F	G	H	I
849	5/28/2023	04:30 AM	9						
850	5/28/2023	04:45 AM	5						
851	5/28/2023	05:00 AM	5						
852	5/28/2023	05:15 AM	2						
853	5/28/2023	05:30 AM	20						
854	5/28/2023	05:45 AM	11						
855	5/28/2023	06:00 AM	11						
856	5/28/2023	06:15 AM	12						
857	5/28/2023	06:30 AM	36						
858	5/28/2023	06:45 AM	17						
859	5/28/2023	07:00 AM	29						
860	5/28/2023	07:15 AM	24						
861	5/28/2023	07:30 AM	40						
862	5/28/2023	07:45 AM	24						
863	5/28/2023	08:00 AM	30						
864	5/28/2023	08:15 AM	37						
865	5/28/2023	08:30 AM	39						
866	5/28/2023	08:45 AM	63						
867	5/28/2023	09:00 AM	50						
868	5/28/2023	09:15 AM	74						
869	5/28/2023	09:30 AM	56						
870	5/28/2023	09:45 AM	71						
871	5/28/2023	10:00 AM	46						
872	5/28/2023	10:15 AM	68						
873	5/28/2023	10:30 AM	80						
874	5/28/2023	10:45 AM	75						
875	5/28/2023	11:00 AM	103						
876	5/28/2023	11:15 AM	89						
877	5/28/2023	11:30 AM	89						
878	5/28/2023	11:45 AM	110						
879	5/28/2023	12:00 PM	78						
880	5/28/2023	12:15 PM	88						
881	5/28/2023	12:30 PM	123						
882	5/28/2023	12:45 PM	100						
883	5/28/2023	01:00 PM	82						
884	5/28/2023	01:15 PM	100						
885	5/28/2023	01:30 PM	89						
886	5/28/2023	01:45 PM	86						
887	5/28/2023	02:00 PM	105						
888	5/28/2023	02:15 PM	67						
889	5/28/2023	02:30 PM	88						
890	5/28/2023	02:45 PM	83						
891	5/28/2023	03:00 PM	71						
892	5/28/2023	03:15 PM	73						
893	5/28/2023	03:30 PM	81						
894	5/28/2023	03:45 PM	63						
895	5/28/2023	04:00 PM	76						
896	5/28/2023	04:15 PM	57						
897	5/28/2023	04:30 PM	95						
898	5/28/2023	04:45 PM	61						

	A	B	C	D	E	F	G	H	I
899	5/28/2023	05:00 PM	63						
900	5/28/2023	05:15 PM	58						
901	5/28/2023	05:30 PM	47						
902	5/28/2023	05:45 PM	71						
903	5/28/2023	06:00 PM	55						
904	5/28/2023	06:15 PM	69						
905	5/28/2023	06:30 PM	48						
906	5/28/2023	06:45 PM	48						
907	5/28/2023	07:00 PM	52						
908	5/28/2023	07:15 PM	32						
909	5/28/2023	07:30 PM	43						
910	5/28/2023	07:45 PM	38						
911	5/28/2023	08:00 PM	39						
912	5/28/2023	08:15 PM	51						
913	5/28/2023	08:30 PM	41						
914	5/28/2023	08:45 PM	30						
915	5/28/2023	09:00 PM	38						
916	5/28/2023	09:15 PM	36						
917	5/28/2023	09:30 PM	38						
918	5/28/2023	09:45 PM	15						
919	5/28/2023	10:00 PM	25						
920	5/28/2023	10:15 PM	25						
921	5/28/2023	10:30 PM	20						
922	5/28/2023	10:45 PM	18						
923	5/28/2023	11:00 PM	13						
924	5/28/2023	11:15 PM	12						
925	5/28/2023	11:30 PM	16						
926	5/28/2023	11:45 PM	17						

	A	B	C	D	E	F	G	H	I
1									
2	File Name: C:\Users\obarrie\Desktop\transfer\Documents\Documents\Osman\Osman from harddrive\Documents\TDB\WSP\Syracuse\Data\ATR\Batch 11\updated Jamar\Jamar\ATR 1380.tf2								
3	Start Date: 5/20/2023								
4	Start Time: 12:00:00 PM								
5	Location 1: ATR 1380-WB E Taft Rd at I-81 SB Off Ram								
6	Location 2:								
7									
8	Date	Time	WB						
9	5/20/2023	12:00 PM	23						
10	5/20/2023	12:15 PM	114						
11	5/20/2023	12:30 PM	132						
12	5/20/2023	12:45 PM	109						
13	5/20/2023	01:00 PM	119						
14	5/20/2023	01:15 PM	116						
15	5/20/2023	01:30 PM	110						
16	5/20/2023	01:45 PM	104						
17	5/20/2023	02:00 PM	114						
18	5/20/2023	02:15 PM	113						
19	5/20/2023	02:30 PM	107						
20	5/20/2023	02:45 PM	85						
21	5/20/2023	03:00 PM	87						
22	5/20/2023	03:15 PM	77						
23	5/20/2023	03:30 PM	106						
24	5/20/2023	03:45 PM	73						
25	5/20/2023	04:00 PM	110						
26	5/20/2023	04:15 PM	85						
27	5/20/2023	04:30 PM	81						
28	5/20/2023	04:45 PM	84						
29	5/20/2023	05:00 PM	87						
30	5/20/2023	05:15 PM	87						
31	5/20/2023	05:30 PM	71						
32	5/20/2023	05:45 PM	58						
33	5/20/2023	06:00 PM	74						
34	5/20/2023	06:15 PM	71						
35	5/20/2023	06:30 PM	69						
36	5/20/2023	06:45 PM	62						
37	5/20/2023	07:00 PM	50						
38	5/20/2023	07:15 PM	56						
39	5/20/2023	07:30 PM	51						
40	5/20/2023	07:45 PM	49						
41	5/20/2023	08:00 PM	44						
42	5/20/2023	08:15 PM	49						
43	5/20/2023	08:30 PM	42						
44	5/20/2023	08:45 PM	50						
45	5/20/2023	09:00 PM	49						
46	5/20/2023	09:15 PM	27						
47	5/20/2023	09:30 PM	44						
48	5/20/2023	09:45 PM	47						

	A	B	C	D	E	F	G	H	I
49	5/20/2023	10:00 PM	32						
50	5/20/2023	10:15 PM	25						
51	5/20/2023	10:30 PM	29						
52	5/20/2023	10:45 PM	11						
53	5/20/2023	11:00 PM	30						
54	5/20/2023	11:15 PM	18						
55	5/20/2023	11:30 PM	13						
56	5/20/2023	11:45 PM	27						
57	5/21/2023	12:00 AM	18						
58	5/21/2023	12:15 AM	13						
59	5/21/2023	12:30 AM	16						
60	5/21/2023	12:45 AM	16						
61	5/21/2023	01:00 AM	5						
62	5/21/2023	01:15 AM	9						
63	5/21/2023	01:30 AM	3						
64	5/21/2023	01:45 AM	11						
65	5/21/2023	02:00 AM	4						
66	5/21/2023	02:15 AM	8						
67	5/21/2023	02:30 AM	8						
68	5/21/2023	02:45 AM	3						
69	5/21/2023	03:00 AM	6						
70	5/21/2023	03:15 AM	7						
71	5/21/2023	03:30 AM	4						
72	5/21/2023	03:45 AM	9						
73	5/21/2023	04:00 AM	8						
74	5/21/2023	04:15 AM	13						
75	5/21/2023	04:30 AM	14						
76	5/21/2023	04:45 AM	15						
77	5/21/2023	05:00 AM	16						
78	5/21/2023	05:15 AM	9						
79	5/21/2023	05:30 AM	14						
80	5/21/2023	05:45 AM	22						
81	5/21/2023	06:00 AM	9						
82	5/21/2023	06:15 AM	20						
83	5/21/2023	06:30 AM	32						
84	5/21/2023	06:45 AM	33						
85	5/21/2023	07:00 AM	36						
86	5/21/2023	07:15 AM	26						
87	5/21/2023	07:30 AM	28						
88	5/21/2023	07:45 AM	42						
89	5/21/2023	08:00 AM	40						
90	5/21/2023	08:15 AM	32						
91	5/21/2023	08:30 AM	43						
92	5/21/2023	08:45 AM	66						
93	5/21/2023	09:00 AM	70						
94	5/21/2023	09:15 AM	56						
95	5/21/2023	09:30 AM	74						
96	5/21/2023	09:45 AM	87						
97	5/21/2023	10:00 AM	63						
98	5/21/2023	10:15 AM	64						

	A	B	C	D	E	F	G	H	I
99	5/21/2023	10:30 AM	96						
100	5/21/2023	10:45 AM	92						
101	5/21/2023	11:00 AM	112						
102	5/21/2023	11:15 AM	100						
103	5/21/2023	11:30 AM	115						
104	5/21/2023	11:45 AM	87						
105	5/21/2023	12:00 PM	100						
106	5/21/2023	12:15 PM	111						
107	5/21/2023	12:30 PM	100						
108	5/21/2023	12:45 PM	105						
109	5/21/2023	01:00 PM	94						
110	5/21/2023	01:15 PM	105						
111	5/21/2023	01:30 PM	114						
112	5/21/2023	01:45 PM	131						
113	5/21/2023	02:00 PM	115						
114	5/21/2023	02:15 PM	104						
115	5/21/2023	02:30 PM	90						
116	5/21/2023	02:45 PM	95						
117	5/21/2023	03:00 PM	103						
118	5/21/2023	03:15 PM	103						
119	5/21/2023	03:30 PM	102						
120	5/21/2023	03:45 PM	101						
121	5/21/2023	04:00 PM	97						
122	5/21/2023	04:15 PM	92						
123	5/21/2023	04:30 PM	71						
124	5/21/2023	04:45 PM	83						
125	5/21/2023	05:00 PM	85						
126	5/21/2023	05:15 PM	82						
127	5/21/2023	05:30 PM	83						
128	5/21/2023	05:45 PM	62						
129	5/21/2023	06:00 PM	77						
130	5/21/2023	06:15 PM	65						
131	5/21/2023	06:30 PM	62						
132	5/21/2023	06:45 PM	66						
133	5/21/2023	07:00 PM	59						
134	5/21/2023	07:15 PM	48						
135	5/21/2023	07:30 PM	63						
136	5/21/2023	07:45 PM	45						
137	5/21/2023	08:00 PM	49						
138	5/21/2023	08:15 PM	49						
139	5/21/2023	08:30 PM	48						
140	5/21/2023	08:45 PM	32						
141	5/21/2023	09:00 PM	38						
142	5/21/2023	09:15 PM	34						
143	5/21/2023	09:30 PM	29						
144	5/21/2023	09:45 PM	42						
145	5/21/2023	10:00 PM	25						
146	5/21/2023	10:15 PM	23						
147	5/21/2023	10:30 PM	23						
148	5/21/2023	10:45 PM	10						

	A	B	C	D	E	F	G	H	I
149	5/21/2023	11:00 PM	16						
150	5/21/2023	11:15 PM	16						
151	5/21/2023	11:30 PM	18						
152	5/21/2023	11:45 PM	16						
153	5/22/2023	12:00 AM	9						
154	5/22/2023	12:15 AM	10						
155	5/22/2023	12:30 AM	7						
156	5/22/2023	12:45 AM	11						
157	5/22/2023	01:00 AM	5						
158	5/22/2023	01:15 AM	3						
159	5/22/2023	01:30 AM	5						
160	5/22/2023	01:45 AM	5						
161	5/22/2023	02:00 AM	8						
162	5/22/2023	02:15 AM	8						
163	5/22/2023	02:30 AM	6						
164	5/22/2023	02:45 AM	15						
165	5/22/2023	03:00 AM	10						
166	5/22/2023	03:15 AM	10						
167	5/22/2023	03:30 AM	14						
168	5/22/2023	03:45 AM	16						
169	5/22/2023	04:00 AM	18						
170	5/22/2023	04:15 AM	17						
171	5/22/2023	04:30 AM	28						
172	5/22/2023	04:45 AM	36						
173	5/22/2023	05:00 AM	33						
174	5/22/2023	05:15 AM	48						
175	5/22/2023	05:30 AM	51						
176	5/22/2023	05:45 AM	82						
177	5/22/2023	06:00 AM	56						
178	5/22/2023	06:15 AM	88						
179	5/22/2023	06:30 AM	103						
180	5/22/2023	06:45 AM	141						
181	5/22/2023	07:00 AM	121						
182	5/22/2023	07:15 AM	137						
183	5/22/2023	07:30 AM	160						
184	5/22/2023	07:45 AM	154						
185	5/22/2023	08:00 AM	143						
186	5/22/2023	08:15 AM	154						
187	5/22/2023	08:30 AM	119						
188	5/22/2023	08:45 AM	118						
189	5/22/2023	09:00 AM	140						
190	5/22/2023	09:15 AM	139						
191	5/22/2023	09:30 AM	135						
192	5/22/2023	09:45 AM	134						
193	5/22/2023	10:00 AM	116						
194	5/22/2023	10:15 AM	152						
195	5/22/2023	10:30 AM	136						
196	5/22/2023	10:45 AM	123						
197	5/22/2023	11:00 AM	115						
198	5/22/2023	11:15 AM	146						

	A	B	C	D	E	F	G	H	I
199	5/22/2023	11:30 AM	124						
200	5/22/2023	11:45 AM	144						
201	5/22/2023	12:00 PM	149						
202	5/22/2023	12:15 PM	155						
203	5/22/2023	12:30 PM	157						
204	5/22/2023	12:45 PM	178						
205	5/22/2023	01:00 PM	146						
206	5/22/2023	01:15 PM	149						
207	5/22/2023	01:30 PM	151						
208	5/22/2023	01:45 PM	147						
209	5/22/2023	02:00 PM	146						
210	5/22/2023	02:15 PM	159						
211	5/22/2023	02:30 PM	137						
212	5/22/2023	02:45 PM	147						
213	5/22/2023	03:00 PM	129						
214	5/22/2023	03:15 PM	167						
215	5/22/2023	03:30 PM	146						
216	5/22/2023	03:45 PM	150						
217	5/22/2023	04:00 PM	139						
218	5/22/2023	04:15 PM	145						
219	5/22/2023	04:30 PM	161						
220	5/22/2023	04:45 PM	130						
221	5/22/2023	05:00 PM	157						
222	5/22/2023	05:15 PM	156						
223	5/22/2023	05:30 PM	134						
224	5/22/2023	05:45 PM	113						
225	5/22/2023	06:00 PM	114						
226	5/22/2023	06:15 PM	93						
227	5/22/2023	06:30 PM	95						
228	5/22/2023	06:45 PM	93						
229	5/22/2023	07:00 PM	84						
230	5/22/2023	07:15 PM	75						
231	5/22/2023	07:30 PM	96						
232	5/22/2023	07:45 PM	80						
233	5/22/2023	08:00 PM	80						
234	5/22/2023	08:15 PM	94						
235	5/22/2023	08:30 PM	66						
236	5/22/2023	08:45 PM	55						
237	5/22/2023	09:00 PM	47						
238	5/22/2023	09:15 PM	51						
239	5/22/2023	09:30 PM	45						
240	5/22/2023	09:45 PM	42						
241	5/22/2023	10:00 PM	36						
242	5/22/2023	10:15 PM	25						
243	5/22/2023	10:30 PM	22						
244	5/22/2023	10:45 PM	23						
245	5/22/2023	11:00 PM	23						
246	5/22/2023	11:15 PM	14						
247	5/22/2023	11:30 PM	20						
248	5/22/2023	11:45 PM	20						

	A	B	C	D	E	F	G	H	I
249	5/23/2023	12:00 AM	43						
250	5/23/2023	12:15 AM	11						
251	5/23/2023	12:30 AM	17						
252	5/23/2023	12:45 AM	8						
253	5/23/2023	01:00 AM	12						
254	5/23/2023	01:15 AM	10						
255	5/23/2023	01:30 AM	7						
256	5/23/2023	01:45 AM	10						
257	5/23/2023	02:00 AM	20						
258	5/23/2023	02:15 AM	13						
259	5/23/2023	02:30 AM	18						
260	5/23/2023	02:45 AM	11						
261	5/23/2023	03:00 AM	19						
262	5/23/2023	03:15 AM	10						
263	5/23/2023	03:30 AM	36						
264	5/23/2023	03:45 AM	16						
265	5/23/2023	04:00 AM	15						
266	5/23/2023	04:15 AM	17						
267	5/23/2023	04:30 AM	32						
268	5/23/2023	04:45 AM	38						
269	5/23/2023	05:00 AM	28						
270	5/23/2023	05:15 AM	44						
271	5/23/2023	05:30 AM	64						
272	5/23/2023	05:45 AM	93						
273	5/23/2023	06:00 AM	67						
274	5/23/2023	06:15 AM	73						
275	5/23/2023	06:30 AM	101						
276	5/23/2023	06:45 AM	149						
277	5/23/2023	07:00 AM	120						
278	5/23/2023	07:15 AM	137						
279	5/23/2023	07:30 AM	166						
280	5/23/2023	07:45 AM	156						
281	5/23/2023	08:00 AM	161						
282	5/23/2023	08:15 AM	141						
283	5/23/2023	08:30 AM	135						
284	5/23/2023	08:45 AM	144						
285	5/23/2023	09:00 AM	134						
286	5/23/2023	09:15 AM	114						
287	5/23/2023	09:30 AM	143						
288	5/23/2023	09:45 AM	156						
289	5/23/2023	10:00 AM	123						
290	5/23/2023	10:15 AM	152						
291	5/23/2023	10:30 AM	125						
292	5/23/2023	10:45 AM	130						
293	5/23/2023	11:00 AM	133						
294	5/23/2023	11:15 AM	151						
295	5/23/2023	11:30 AM	131						
296	5/23/2023	11:45 AM	160						
297	5/23/2023	12:00 PM	150						
298	5/23/2023	12:15 PM	155						

	A	B	C	D	E	F	G	H	I
299	5/23/2023	12:30 PM	160						
300	5/23/2023	12:45 PM	141						
301	5/23/2023	01:00 PM	157						
302	5/23/2023	01:15 PM	161						
303	5/23/2023	01:30 PM	146						
304	5/23/2023	01:45 PM	138						
305	5/23/2023	02:00 PM	123						
306	5/23/2023	02:15 PM	138						
307	5/23/2023	02:30 PM	150						
308	5/23/2023	02:45 PM	148						
309	5/23/2023	03:00 PM	128						
310	5/23/2023	03:15 PM	152						
311	5/23/2023	03:30 PM	160						
312	5/23/2023	03:45 PM	155						
313	5/23/2023	04:00 PM	148						
314	5/23/2023	04:15 PM	153						
315	5/23/2023	04:30 PM	143						
316	5/23/2023	04:45 PM	156						
317	5/23/2023	05:00 PM	159						
318	5/23/2023	05:15 PM	145						
319	5/23/2023	05:30 PM	158						
320	5/23/2023	05:45 PM	123						
321	5/23/2023	06:00 PM	116						
322	5/23/2023	06:15 PM	103						
323	5/23/2023	06:30 PM	97						
324	5/23/2023	06:45 PM	85						
325	5/23/2023	07:00 PM	115						
326	5/23/2023	07:15 PM	70						
327	5/23/2023	07:30 PM	96						
328	5/23/2023	07:45 PM	81						
329	5/23/2023	08:00 PM	86						
330	5/23/2023	08:15 PM	69						
331	5/23/2023	08:30 PM	78						
332	5/23/2023	08:45 PM	54						
333	5/23/2023	09:00 PM	45						
334	5/23/2023	09:15 PM	62						
335	5/23/2023	09:30 PM	55						
336	5/23/2023	09:45 PM	44						
337	5/23/2023	10:00 PM	34						
338	5/23/2023	10:15 PM	29						
339	5/23/2023	10:30 PM	39						
340	5/23/2023	10:45 PM	29						
341	5/23/2023	11:00 PM	22						
342	5/23/2023	11:15 PM	9						
343	5/23/2023	11:30 PM	18						
344	5/23/2023	11:45 PM	13						
345	5/24/2023	12:00 AM	42						
346	5/24/2023	12:15 AM	16						
347	5/24/2023	12:30 AM	11						
348	5/24/2023	12:45 AM	18						

	A	B	C	D	E	F	G	H	I
349	5/24/2023	01:00 AM	10						
350	5/24/2023	01:15 AM	8						
351	5/24/2023	01:30 AM	6						
352	5/24/2023	01:45 AM	9						
353	5/24/2023	02:00 AM	14						
354	5/24/2023	02:15 AM	10						
355	5/24/2023	02:30 AM	18						
356	5/24/2023	02:45 AM	18						
357	5/24/2023	03:00 AM	14						
358	5/24/2023	03:15 AM	23						
359	5/24/2023	03:30 AM	22						
360	5/24/2023	03:45 AM	22						
361	5/24/2023	04:00 AM	19						
362	5/24/2023	04:15 AM	25						
363	5/24/2023	04:30 AM	40						
364	5/24/2023	04:45 AM	28						
365	5/24/2023	05:00 AM	35						
366	5/24/2023	05:15 AM	39						
367	5/24/2023	05:30 AM	62						
368	5/24/2023	05:45 AM	72						
369	5/24/2023	06:00 AM	67						
370	5/24/2023	06:15 AM	95						
371	5/24/2023	06:30 AM	96						
372	5/24/2023	06:45 AM	141						
373	5/24/2023	07:00 AM	121						
374	5/24/2023	07:15 AM	137						
375	5/24/2023	07:30 AM	166						
376	5/24/2023	07:45 AM	151						
377	5/24/2023	08:00 AM	134						
378	5/24/2023	08:15 AM	148						
379	5/24/2023	08:30 AM	129						
380	5/24/2023	08:45 AM	139						
381	5/24/2023	09:00 AM	149						
382	5/24/2023	09:15 AM	146						
383	5/24/2023	09:30 AM	142						
384	5/24/2023	09:45 AM	169						
385	5/24/2023	10:00 AM	120						
386	5/24/2023	10:15 AM	150						
387	5/24/2023	10:30 AM	144						
388	5/24/2023	10:45 AM	122						
389	5/24/2023	11:00 AM	154						
390	5/24/2023	11:15 AM	147						
391	5/24/2023	11:30 AM	133						
392	5/24/2023	11:45 AM	153						
393	5/24/2023	12:00 PM	153						
394	5/24/2023	12:15 PM	142						
395	5/24/2023	12:30 PM	154						
396	5/24/2023	12:45 PM	157						
397	5/24/2023	01:00 PM	137						
398	5/24/2023	01:15 PM	140						

	A	B	C	D	E	F	G	H	I
399	5/24/2023	01:30 PM	149						
400	5/24/2023	01:45 PM	163						
401	5/24/2023	02:00 PM	135						
402	5/24/2023	02:15 PM	144						
403	5/24/2023	02:30 PM	135						
404	5/24/2023	02:45 PM	150						
405	5/24/2023	03:00 PM	152						
406	5/24/2023	03:15 PM	143						
407	5/24/2023	03:30 PM	142						
408	5/24/2023	03:45 PM	159						
409	5/24/2023	04:00 PM	132						
410	5/24/2023	04:15 PM	161						
411	5/24/2023	04:30 PM	140						
412	5/24/2023	04:45 PM	151						
413	5/24/2023	05:00 PM	153						
414	5/24/2023	05:15 PM	141						
415	5/24/2023	05:30 PM	140						
416	5/24/2023	05:45 PM	130						
417	5/24/2023	06:00 PM	131						
418	5/24/2023	06:15 PM	93						
419	5/24/2023	06:30 PM	108						
420	5/24/2023	06:45 PM	77						
421	5/24/2023	07:00 PM	83						
422	5/24/2023	07:15 PM	78						
423	5/24/2023	07:30 PM	68						
424	5/24/2023	07:45 PM	87						
425	5/24/2023	08:00 PM	92						
426	5/24/2023	08:15 PM	65						
427	5/24/2023	08:30 PM	69						
428	5/24/2023	08:45 PM	80						
429	5/24/2023	09:00 PM	70						
430	5/24/2023	09:15 PM	38						
431	5/24/2023	09:30 PM	40						
432	5/24/2023	09:45 PM	50						
433	5/24/2023	10:00 PM	32						
434	5/24/2023	10:15 PM	29						
435	5/24/2023	10:30 PM	29						
436	5/24/2023	10:45 PM	25						
437	5/24/2023	11:00 PM	14						
438	5/24/2023	11:15 PM	27						
439	5/24/2023	11:30 PM	22						
440	5/24/2023	11:45 PM	19						
441	5/25/2023	12:00 AM	41						
442	5/25/2023	12:15 AM	21						
443	5/25/2023	12:30 AM	13						
444	5/25/2023	12:45 AM	10						
445	5/25/2023	01:00 AM	11						
446	5/25/2023	01:15 AM	11						
447	5/25/2023	01:30 AM	8						
448	5/25/2023	01:45 AM	10						

	A	B	C	D	E	F	G	H	I
449	5/25/2023	02:00 AM	15						
450	5/25/2023	02:15 AM	9						
451	5/25/2023	02:30 AM	14						
452	5/25/2023	02:45 AM	16						
453	5/25/2023	03:00 AM	12						
454	5/25/2023	03:15 AM	29						
455	5/25/2023	03:30 AM	25						
456	5/25/2023	03:45 AM	18						
457	5/25/2023	04:00 AM	17						
458	5/25/2023	04:15 AM	25						
459	5/25/2023	04:30 AM	35						
460	5/25/2023	04:45 AM	30						
461	5/25/2023	05:00 AM	40						
462	5/25/2023	05:15 AM	33						
463	5/25/2023	05:30 AM	61						
464	5/25/2023	05:45 AM	71						
465	5/25/2023	06:00 AM	72						
466	5/25/2023	06:15 AM	81						
467	5/25/2023	06:30 AM	99						
468	5/25/2023	06:45 AM	155						
469	5/25/2023	07:00 AM	124						
470	5/25/2023	07:15 AM	138						
471	5/25/2023	07:30 AM	144						
472	5/25/2023	07:45 AM	143						
473	5/25/2023	08:00 AM	105						
474	5/25/2023	08:15 AM	142						
475	5/25/2023	08:30 AM	129						
476	5/25/2023	08:45 AM	159						
477	5/25/2023	09:00 AM	158						
478	5/25/2023	09:15 AM	159						
479	5/25/2023	09:30 AM	144						
480	5/25/2023	09:45 AM	162						
481	5/25/2023	10:00 AM	122						
482	5/25/2023	10:15 AM	124						
483	5/25/2023	10:30 AM	136						
484	5/25/2023	10:45 AM	141						
485	5/25/2023	11:00 AM	128						
486	5/25/2023	11:15 AM	133						
487	5/25/2023	11:30 AM	150						
488	5/25/2023	11:45 AM	160						
489	5/25/2023	12:00 PM	141						
490	5/25/2023	12:15 PM	169						
491	5/25/2023	12:30 PM	149						
492	5/25/2023	12:45 PM	169						
493	5/25/2023	01:00 PM	156						
494	5/25/2023	01:15 PM	143						
495	5/25/2023	01:30 PM	135						
496	5/25/2023	01:45 PM	157						
497	5/25/2023	02:00 PM	153						
498	5/25/2023	02:15 PM	164						

	A	B	C	D	E	F	G	H	I
499	5/25/2023	02:30 PM	148						
500	5/25/2023	02:45 PM	154						
501	5/25/2023	03:00 PM	154						
502	5/25/2023	03:15 PM	157						
503	5/25/2023	03:30 PM	156						
504	5/25/2023	03:45 PM	145						
505	5/25/2023	04:00 PM	150						
506	5/25/2023	04:15 PM	166						
507	5/25/2023	04:30 PM	164						
508	5/25/2023	04:45 PM	148						
509	5/25/2023	05:00 PM	157						
510	5/25/2023	05:15 PM	138						
511	5/25/2023	05:30 PM	149						
512	5/25/2023	05:45 PM	152						
513	5/25/2023	06:00 PM	129						
514	5/25/2023	06:15 PM	120						
515	5/25/2023	06:30 PM	129						
516	5/25/2023	06:45 PM	102						
517	5/25/2023	07:00 PM	74						
518	5/25/2023	07:15 PM	99						
519	5/25/2023	07:30 PM	88						
520	5/25/2023	07:45 PM	120						
521	5/25/2023	08:00 PM	90						
522	5/25/2023	08:15 PM	81						
523	5/25/2023	08:30 PM	78						
524	5/25/2023	08:45 PM	62						
525	5/25/2023	09:00 PM	63						
526	5/25/2023	09:15 PM	51						
527	5/25/2023	09:30 PM	47						
528	5/25/2023	09:45 PM	44						
529	5/25/2023	10:00 PM	46						
530	5/25/2023	10:15 PM	35						
531	5/25/2023	10:30 PM	28						
532	5/25/2023	10:45 PM	34						
533	5/25/2023	11:00 PM	26						
534	5/25/2023	11:15 PM	23						
535	5/25/2023	11:30 PM	22						
536	5/25/2023	11:45 PM	24						
537	5/26/2023	12:00 AM	53						
538	5/26/2023	12:15 AM	16						
539	5/26/2023	12:30 AM	9						
540	5/26/2023	12:45 AM	12						
541	5/26/2023	01:00 AM	5						
542	5/26/2023	01:15 AM	14						
543	5/26/2023	01:30 AM	6						
544	5/26/2023	01:45 AM	9						
545	5/26/2023	02:00 AM	18						
546	5/26/2023	02:15 AM	10						
547	5/26/2023	02:30 AM	16						
548	5/26/2023	02:45 AM	18						

	A	B	C	D	E	F	G	H	I
549	5/26/2023	03:00 AM	21						
550	5/26/2023	03:15 AM	34						
551	5/26/2023	03:30 AM	19						
552	5/26/2023	03:45 AM	18						
553	5/26/2023	04:00 AM	18						
554	5/26/2023	04:15 AM	19						
555	5/26/2023	04:30 AM	24						
556	5/26/2023	04:45 AM	25						
557	5/26/2023	05:00 AM	24						
558	5/26/2023	05:15 AM	41						
559	5/26/2023	05:30 AM	44						
560	5/26/2023	05:45 AM	60						
561	5/26/2023	06:00 AM	57						
562	5/26/2023	06:15 AM	66						
563	5/26/2023	06:30 AM	96						
564	5/26/2023	06:45 AM	103						
565	5/26/2023	07:00 AM	112						
566	5/26/2023	07:15 AM	113						
567	5/26/2023	07:30 AM	144						
568	5/26/2023	07:45 AM	161						
569	5/26/2023	08:00 AM	123						
570	5/26/2023	08:15 AM	137						
571	5/26/2023	08:30 AM	140						
572	5/26/2023	08:45 AM	110						
573	5/26/2023	09:00 AM	99						
574	5/26/2023	09:15 AM	151						
575	5/26/2023	09:30 AM	140						
576	5/26/2023	09:45 AM	142						
577	5/26/2023	10:00 AM	135						
578	5/26/2023	10:15 AM	124						
579	5/26/2023	10:30 AM	134						
580	5/26/2023	10:45 AM	148						
581	5/26/2023	11:00 AM	142						
582	5/26/2023	11:15 AM	152						
583	5/26/2023	11:30 AM	141						
584	5/26/2023	11:45 AM	151						
585	5/26/2023	12:00 PM	165						
586	5/26/2023	12:15 PM	161						
587	5/26/2023	12:30 PM	159						
588	5/26/2023	12:45 PM	160						
589	5/26/2023	01:00 PM	151						
590	5/26/2023	01:15 PM	146						
591	5/26/2023	01:30 PM	154						
592	5/26/2023	01:45 PM	146						
593	5/26/2023	02:00 PM	151						
594	5/26/2023	02:15 PM	136						
595	5/26/2023	02:30 PM	154						
596	5/26/2023	02:45 PM	172						
597	5/26/2023	03:00 PM	153						
598	5/26/2023	03:15 PM	150						

	A	B	C	D	E	F	G	H	I
599	5/26/2023	03:30 PM	140						
600	5/26/2023	03:45 PM	139						
601	5/26/2023	04:00 PM	157						
602	5/26/2023	04:15 PM	144						
603	5/26/2023	04:30 PM	155						
604	5/26/2023	04:45 PM	150						
605	5/26/2023	05:00 PM	141						
606	5/26/2023	05:15 PM	142						
607	5/26/2023	05:30 PM	141						
608	5/26/2023	05:45 PM	139						
609	5/26/2023	06:00 PM	112						
610	5/26/2023	06:15 PM	108						
611	5/26/2023	06:30 PM	122						
612	5/26/2023	06:45 PM	97						
613	5/26/2023	07:00 PM	91						
614	5/26/2023	07:15 PM	66						
615	5/26/2023	07:30 PM	82						
616	5/26/2023	07:45 PM	62						
617	5/26/2023	08:00 PM	74						
618	5/26/2023	08:15 PM	72						
619	5/26/2023	08:30 PM	61						
620	5/26/2023	08:45 PM	55						
621	5/26/2023	09:00 PM	64						
622	5/26/2023	09:15 PM	76						
623	5/26/2023	09:30 PM	62						
624	5/26/2023	09:45 PM	52						
625	5/26/2023	10:00 PM	47						
626	5/26/2023	10:15 PM	47						
627	5/26/2023	10:30 PM	46						
628	5/26/2023	10:45 PM	34						
629	5/26/2023	11:00 PM	25						
630	5/26/2023	11:15 PM	24						
631	5/26/2023	11:30 PM	27						
632	5/26/2023	11:45 PM	55						
633	5/27/2023	12:00 AM	78						
634	5/27/2023	12:15 AM	20						
635	5/27/2023	12:30 AM	22						
636	5/27/2023	12:45 AM	18						
637	5/27/2023	01:00 AM	8						
638	5/27/2023	01:15 AM	12						
639	5/27/2023	01:30 AM	10						
640	5/27/2023	01:45 AM	9						
641	5/27/2023	02:00 AM	12						
642	5/27/2023	02:15 AM	5						
643	5/27/2023	02:30 AM	16						
644	5/27/2023	02:45 AM	14						
645	5/27/2023	03:00 AM	13						
646	5/27/2023	03:15 AM	19						
647	5/27/2023	03:30 AM	13						
648	5/27/2023	03:45 AM	12						

	A	B	C	D	E	F	G	H	I
649	5/27/2023	04:00 AM	19						
650	5/27/2023	04:15 AM	19						
651	5/27/2023	04:30 AM	11						
652	5/27/2023	04:45 AM	14						
653	5/27/2023	05:00 AM	13						
654	5/27/2023	05:15 AM	14						
655	5/27/2023	05:30 AM	23						
656	5/27/2023	05:45 AM	26						
657	5/27/2023	06:00 AM	15						
658	5/27/2023	06:15 AM	33						
659	5/27/2023	06:30 AM	40						
660	5/27/2023	06:45 AM	44						
661	5/27/2023	07:00 AM	28						
662	5/27/2023	07:15 AM	46						
663	5/27/2023	07:30 AM	48						
664	5/27/2023	07:45 AM	59						
665	5/27/2023	08:00 AM	65						
666	5/27/2023	08:15 AM	49						
667	5/27/2023	08:30 AM	72						
668	5/27/2023	08:45 AM	70						
669	5/27/2023	09:00 AM	79						
670	5/27/2023	09:15 AM	100						
671	5/27/2023	09:30 AM	94						
672	5/27/2023	09:45 AM	88						
673	5/27/2023	10:00 AM	82						
674	5/27/2023	10:15 AM	91						
675	5/27/2023	10:30 AM	98						
676	5/27/2023	10:45 AM	95						
677	5/27/2023	11:00 AM	103						
678	5/27/2023	11:15 AM	95						
679	5/27/2023	11:30 AM	88						
680	5/27/2023	11:45 AM	99						
681	5/27/2023	12:00 PM	99						
682	5/27/2023	12:15 PM	107						
683	5/27/2023	12:30 PM	87						
684	5/27/2023	12:45 PM	90						
685	5/27/2023	01:00 PM	83						
686	5/27/2023	01:15 PM	115						
687	5/27/2023	01:30 PM	97						
688	5/27/2023	01:45 PM	100						
689	5/27/2023	02:00 PM	103						
690	5/27/2023	02:15 PM	90						
691	5/27/2023	02:30 PM	104						
692	5/27/2023	02:45 PM	99						
693	5/27/2023	03:00 PM	80						
694	5/27/2023	03:15 PM	95						
695	5/27/2023	03:30 PM	92						
696	5/27/2023	03:45 PM	87						
697	5/27/2023	04:00 PM	100						
698	5/27/2023	04:15 PM	97						

	A	B	C	D	E	F	G	H	I
699	5/27/2023	04:30 PM	93						
700	5/27/2023	04:45 PM	73						
701	5/27/2023	05:00 PM	92						
702	5/27/2023	05:15 PM	81						
703	5/27/2023	05:30 PM	72						
704	5/27/2023	05:45 PM	74						
705	5/27/2023	06:00 PM	85						
706	5/27/2023	06:15 PM	61						
707	5/27/2023	06:30 PM	68						
708	5/27/2023	06:45 PM	68						
709	5/27/2023	07:00 PM	64						
710	5/27/2023	07:15 PM	52						
711	5/27/2023	07:30 PM	49						
712	5/27/2023	07:45 PM	45						
713	5/27/2023	08:00 PM	61						
714	5/27/2023	08:15 PM	48						
715	5/27/2023	08:30 PM	45						
716	5/27/2023	08:45 PM	57						
717	5/27/2023	09:00 PM	44						
718	5/27/2023	09:15 PM	47						
719	5/27/2023	09:30 PM	51						
720	5/27/2023	09:45 PM	45						
721	5/27/2023	10:00 PM	24						
722	5/27/2023	10:15 PM	42						
723	5/27/2023	10:30 PM	31						
724	5/27/2023	10:45 PM	38						
725	5/27/2023	11:00 PM	38						
726	5/27/2023	11:15 PM	28						
727	5/27/2023	11:30 PM	30						
728	5/27/2023	11:45 PM	31						
729	5/28/2023	12:00 AM	34						
730	5/28/2023	12:15 AM	13						
731	5/28/2023	12:30 AM	16						
732	5/28/2023	12:45 AM	6						
733	5/28/2023	01:00 AM	13						
734	5/28/2023	01:15 AM	8						
735	5/28/2023	01:30 AM	7						
736	5/28/2023	01:45 AM	8						
737	5/28/2023	02:00 AM	4						
738	5/28/2023	02:15 AM	11						
739	5/28/2023	02:30 AM	12						
740	5/28/2023	02:45 AM	9						
741	5/28/2023	03:00 AM	10						
742	5/28/2023	03:15 AM	5						
743	5/28/2023	03:30 AM	4						
744	5/28/2023	03:45 AM	5						
745	5/28/2023	04:00 AM	11						
746	5/28/2023	04:15 AM	8						
747	5/28/2023	04:30 AM	13						
748	5/28/2023	04:45 AM	17						

	A	B	C	D	E	F	G	H	I
749	5/28/2023	05:00 AM	5						
750	5/28/2023	05:15 AM	17						
751	5/28/2023	05:30 AM	8						
752	5/28/2023	05:45 AM	24						
753	5/28/2023	06:00 AM	15						
754	5/28/2023	06:15 AM	21						
755	5/28/2023	06:30 AM	31						
756	5/28/2023	06:45 AM	27						
757	5/28/2023	07:00 AM	22						
758	5/28/2023	07:15 AM	34						
759	5/28/2023	07:30 AM	29						
760	5/28/2023	07:45 AM	38						
761	5/28/2023	08:00 AM	33						
762	5/28/2023	08:15 AM	42						
763	5/28/2023	08:30 AM	37						
764	5/28/2023	08:45 AM	55						
765	5/28/2023	09:00 AM	54						
766	5/28/2023	09:15 AM	62						
767	5/28/2023	09:30 AM	68						
768	5/28/2023	09:45 AM	83						
769	5/28/2023	10:00 AM	64						
770	5/28/2023	10:15 AM	68						
771	5/28/2023	10:30 AM	79						
772	5/28/2023	10:45 AM	125						
773	5/28/2023	11:00 AM	89						
774	5/28/2023	11:15 AM	88						
775	5/28/2023	11:30 AM	93						
776	5/28/2023	11:45 AM	85						
777	5/28/2023	12:00 PM	102						
778	5/28/2023	12:15 PM	98						
779	5/28/2023	12:30 PM	110						
780	5/28/2023	12:45 PM	102						
781	5/28/2023	01:00 PM	82						
782	5/28/2023	01:15 PM	89						
783	5/28/2023	01:30 PM	95						
784	5/28/2023	01:45 PM	87						
785	5/28/2023	02:00 PM	74						
786	5/28/2023	02:15 PM	94						
787	5/28/2023	02:30 PM	80						
788	5/28/2023	02:45 PM	80						
789	5/28/2023	03:00 PM	88						
790	5/28/2023	03:15 PM	60						
791	5/28/2023	03:30 PM	86						
792	5/28/2023	03:45 PM	70						
793	5/28/2023	04:00 PM	72						
794	5/28/2023	04:15 PM	69						
795	5/28/2023	04:30 PM	68						
796	5/28/2023	04:45 PM	86						
797	5/28/2023	05:00 PM	68						
798	5/28/2023	05:15 PM	76						

	A	B	C	D	E	F	G	H	I
799	5/28/2023	05:30 PM	72						
800	5/28/2023	05:45 PM	81						
801	5/28/2023	06:00 PM	79						
802	5/28/2023	06:15 PM	66						
803	5/28/2023	06:30 PM	75						
804	5/28/2023	06:45 PM	59						
805	5/28/2023	07:00 PM	52						
806	5/28/2023	07:15 PM	65						
807	5/28/2023	07:30 PM	70						
808	5/28/2023	07:45 PM	45						
809	5/28/2023	08:00 PM	44						
810	5/28/2023	08:15 PM	56						
811	5/28/2023	08:30 PM	46						
812	5/28/2023	08:45 PM	57						
813	5/28/2023	09:00 PM	42						
814	5/28/2023	09:15 PM	39						
815	5/28/2023	09:30 PM	43						
816	5/28/2023	09:45 PM	39						
817	5/28/2023	10:00 PM	30						
818	5/28/2023	10:15 PM	42						
819	5/28/2023	10:30 PM	28						
820	5/28/2023	10:45 PM	39						
821	5/28/2023	11:00 PM	27						
822	5/28/2023	11:15 PM	30						
823	5/28/2023	11:30 PM	25						
824	5/28/2023	11:45 PM	20						

	A	B	C	D	E	F	G	H	I
1									
2	File Name: C:\Users\barri\OneDrive\Documents\TDB\WSP\SYRACUSE\DATA\BATCH 6\DONE\ATR 1381.tf2								
3	Start Date: 4/12/2023								
4	Start Time: 12:00:00 AM								
5	Location 1: I-81 NB On Ramp								
6	Location 2: at E Taft Rd								
7									
8									
9	Date	Time	NB						
10	4/12/2023	12:00 AM	10						
11	4/12/2023	12:15 AM	17						
12	4/12/2023	12:30 AM	8						
13	4/12/2023	12:45 AM	15						
14	4/12/2023	01:00 AM	10						
15	4/12/2023	01:15 AM	16						
16	4/12/2023	01:30 AM	13						
17	4/12/2023	01:45 AM	9						
18	4/12/2023	02:00 AM	20						
19	4/12/2023	02:15 AM	10						
20	4/12/2023	02:30 AM	3						
21	4/12/2023	02:45 AM	11						
22	4/12/2023	03:00 AM	8						
23	4/12/2023	03:15 AM	14						
24	4/12/2023	03:30 AM	18						
25	4/12/2023	03:45 AM	12						
26	4/12/2023	04:00 AM	18						
27	4/12/2023	04:15 AM	12						
28	4/12/2023	04:30 AM	30						
29	4/12/2023	04:45 AM	28						
30	4/12/2023	05:00 AM	17						
31	4/12/2023	05:15 AM	22						
32	4/12/2023	05:30 AM	36						
33	4/12/2023	05:45 AM	70						
34	4/12/2023	06:00 AM	40						
35	4/12/2023	06:15 AM	72						
36	4/12/2023	06:30 AM	86						
37	4/12/2023	06:45 AM	138						
38	4/12/2023	07:00 AM	102						
39	4/12/2023	07:15 AM	111						
40	4/12/2023	07:30 AM	104						
41	4/12/2023	07:45 AM	144						
42	4/12/2023	08:00 AM	110						
43	4/12/2023	08:15 AM	98						
44	4/12/2023	08:30 AM	80						
45	4/12/2023	08:45 AM	77						
46	4/12/2023	09:00 AM	94						
47	4/12/2023	09:15 AM	96						
48	4/12/2023	09:30 AM	88						
49	4/12/2023	09:45 AM	78						

	A	B	C	D	E	F	G	H	I
50	4/12/2023	10:00 AM	90						
51	4/12/2023	10:15 AM	81						
52	4/12/2023	10:30 AM	69						
53	4/12/2023	10:45 AM	76						
54	4/12/2023	11:00 AM	86						
55	4/12/2023	11:15 AM	84						
56	4/12/2023	11:30 AM	102						
57	4/12/2023	11:45 AM	86						
58	4/12/2023	12:00 PM	94						
59	4/12/2023	12:15 PM	119						
60	4/12/2023	12:30 PM	112						
61	4/12/2023	12:45 PM	121						
62	4/12/2023	01:00 PM	126						
63	4/12/2023	01:15 PM	110						
64	4/12/2023	01:30 PM	117						
65	4/12/2023	01:45 PM	144						
66	4/12/2023	02:00 PM	138						
67	4/12/2023	02:15 PM	183						
68	4/12/2023	02:30 PM	222						
69	4/12/2023	02:45 PM	200						
70	4/12/2023	03:00 PM	174						
71	4/12/2023	03:15 PM	138						
72	4/12/2023	03:30 PM	128						
73	4/12/2023	03:45 PM	118						
74	4/12/2023	04:00 PM	130						
75	4/12/2023	04:15 PM	164						
76	4/12/2023	04:30 PM	117						
77	4/12/2023	04:45 PM	146						
78	4/12/2023	05:00 PM	130						
79	4/12/2023	05:15 PM	136						
80	4/12/2023	05:30 PM	94						
81	4/12/2023	05:45 PM	86						
82	4/12/2023	06:00 PM	62						
83	4/12/2023	06:15 PM	64						
84	4/12/2023	06:30 PM	90						
85	4/12/2023	06:45 PM	80						
86	4/12/2023	07:00 PM	59						
87	4/12/2023	07:15 PM	46						
88	4/12/2023	07:30 PM	50						
89	4/12/2023	07:45 PM	38						
90	4/12/2023	08:00 PM	43						
91	4/12/2023	08:15 PM	57						
92	4/12/2023	08:30 PM	39						
93	4/12/2023	08:45 PM	38						
94	4/12/2023	09:00 PM	42						
95	4/12/2023	09:15 PM	29						
96	4/12/2023	09:30 PM	42						
97	4/12/2023	09:45 PM	47						
98	4/12/2023	10:00 PM	21						
99	4/12/2023	10:15 PM	30						

	A	B	C	D	E	F	G	H	I
100	4/12/2023	10:30 PM	23						
101	4/12/2023	10:45 PM	9						
102	4/12/2023	11:00 PM	18						
103	4/12/2023	11:15 PM	23						
104	4/12/2023	11:30 PM	20						
105	4/12/2023	11:45 PM	12						
106	4/13/2023	12:00 AM	18						
107	4/13/2023	12:15 AM	13						
108	4/13/2023	12:30 AM	24						
109	4/13/2023	12:45 AM	19						
110	4/13/2023	01:00 AM	16						
111	4/13/2023	01:15 AM	12						
112	4/13/2023	01:30 AM	18						
113	4/13/2023	01:45 AM	6						
114	4/13/2023	02:00 AM	7						
115	4/13/2023	02:15 AM	14						
116	4/13/2023	02:30 AM	8						
117	4/13/2023	02:45 AM	11						
118	4/13/2023	03:00 AM	2						
119	4/13/2023	03:15 AM	14						
120	4/13/2023	03:30 AM	12						
121	4/13/2023	03:45 AM	16						
122	4/13/2023	04:00 AM	12						
123	4/13/2023	04:15 AM	9						
124	4/13/2023	04:30 AM	26						
125	4/13/2023	04:45 AM	22						
126	4/13/2023	05:00 AM	27						
127	4/13/2023	05:15 AM	22						
128	4/13/2023	05:30 AM	34						
129	4/13/2023	05:45 AM	61						
130	4/13/2023	06:00 AM	52						
131	4/13/2023	06:15 AM	66						
132	4/13/2023	06:30 AM	88						
133	4/13/2023	06:45 AM	144						
134	4/13/2023	07:00 AM	80						
135	4/13/2023	07:15 AM	108						
136	4/13/2023	07:30 AM	102						
137	4/13/2023	07:45 AM	144						
138	4/13/2023	08:00 AM	134						
139	4/13/2023	08:15 AM	102						
140	4/13/2023	08:30 AM	76						
141	4/13/2023	08:45 AM	83						
142	4/13/2023	09:00 AM	96						
143	4/13/2023	09:15 AM	78						
144	4/13/2023	09:30 AM	76						
145	4/13/2023	09:45 AM	88						
146	4/13/2023	10:00 AM	70						
147	4/13/2023	10:15 AM	89						
148	4/13/2023	10:30 AM	102						
149	4/13/2023	10:45 AM	90						

	A	B	C	D	E	F	G	H	I
150	4/13/2023	11:00 AM	68						
151	4/13/2023	11:15 AM	95						
152	4/13/2023	11:30 AM	86						
153	4/13/2023	11:45 AM	121						
154	4/13/2023	12:00 PM	116						
155	4/13/2023	12:15 PM	132						
156	4/13/2023	12:30 PM	129						
157	4/13/2023	12:45 PM	170						
158	4/13/2023	01:00 PM	128						
159	4/13/2023	01:15 PM	110						
160	4/13/2023	01:30 PM	136						
161	4/13/2023	01:45 PM	138						
162	4/13/2023	02:00 PM	142						
163	4/13/2023	02:15 PM	178						
164	4/13/2023	02:30 PM	218						
165	4/13/2023	02:45 PM	180						
166	4/13/2023	03:00 PM	205						
167	4/13/2023	03:15 PM	165						
168	4/13/2023	03:30 PM	120						
169	4/13/2023	03:45 PM	112						
170	4/13/2023	04:00 PM	118						
171	4/13/2023	04:15 PM	133						
172	4/13/2023	04:30 PM	140						
173	4/13/2023	04:45 PM	126						
174	4/13/2023	05:00 PM	120						
175	4/13/2023	05:15 PM	138						
176	4/13/2023	05:30 PM	90						
177	4/13/2023	05:45 PM	100						
178	4/13/2023	06:00 PM	63						
179	4/13/2023	06:15 PM	80						
180	4/13/2023	06:30 PM	70						
181	4/13/2023	06:45 PM	68						
182	4/13/2023	07:00 PM	54						
183	4/13/2023	07:15 PM	33						
184	4/13/2023	07:30 PM	61						
185	4/13/2023	07:45 PM	50						
186	4/13/2023	08:00 PM	60						
187	4/13/2023	08:15 PM	62						
188	4/13/2023	08:30 PM	34						
189	4/13/2023	08:45 PM	42						
190	4/13/2023	09:00 PM	34						
191	4/13/2023	09:15 PM	40						
192	4/13/2023	09:30 PM	40						
193	4/13/2023	09:45 PM	45						
194	4/13/2023	10:00 PM	23						
195	4/13/2023	10:15 PM	23						
196	4/13/2023	10:30 PM	20						
197	4/13/2023	10:45 PM	26						
198	4/13/2023	11:00 PM	14						
199	4/13/2023	11:15 PM	24						

	A	B	C	D	E	F	G	H	I
200	4/13/2023	11:30 PM	18						
201	4/13/2023	11:45 PM	16						
202	4/14/2023	12:00 AM	19						
203	4/14/2023	12:15 AM	11						
204	4/14/2023	12:30 AM	30						
205	4/14/2023	12:45 AM	22						
206	4/14/2023	01:00 AM	5						
207	4/14/2023	01:15 AM	16						
208	4/14/2023	01:30 AM	11						
209	4/14/2023	01:45 AM	6						
210	4/14/2023	02:00 AM	15						
211	4/14/2023	02:15 AM	10						
212	4/14/2023	02:30 AM	5						
213	4/14/2023	02:45 AM	15						
214	4/14/2023	03:00 AM	14						
215	4/14/2023	03:15 AM	14						
216	4/14/2023	03:30 AM	16						
217	4/14/2023	03:45 AM	14						
218	4/14/2023	04:00 AM	13						
219	4/14/2023	04:15 AM	12						
220	4/14/2023	04:30 AM	15						
221	4/14/2023	04:45 AM	20						
222	4/14/2023	05:00 AM	18						
223	4/14/2023	05:15 AM	16						
224	4/14/2023	05:30 AM	46						
225	4/14/2023	05:45 AM	60						
226	4/14/2023	06:00 AM	43						
227	4/14/2023	06:15 AM	62						
228	4/14/2023	06:30 AM	86						
229	4/14/2023	06:45 AM	140						
230	4/14/2023	07:00 AM	87						
231	4/14/2023	07:15 AM	112						
232	4/14/2023	07:30 AM	108						
233	4/14/2023	07:45 AM	126						
234	4/14/2023	08:00 AM	105						
235	4/14/2023	08:15 AM	90						
236	4/14/2023	08:30 AM	82						
237	4/14/2023	08:45 AM	112						
238	4/14/2023	09:00 AM	86						
239	4/14/2023	09:15 AM	72						
240	4/14/2023	09:30 AM	66						
241	4/14/2023	09:45 AM	124						
242	4/14/2023	10:00 AM	94						
243	4/14/2023	10:15 AM	90						
244	4/14/2023	10:30 AM	100						
245	4/14/2023	10:45 AM	92						
246	4/14/2023	11:00 AM	68						
247	4/14/2023	11:15 AM	62						
248	4/14/2023	11:30 AM	97						
249	4/14/2023	11:45 AM	158						

	A	B	C	D	E	F	G	H	I
250	4/14/2023	12:00 PM	162						
251	4/14/2023	12:15 PM	156						
252	4/14/2023	12:30 PM	166						
253	4/14/2023	12:45 PM	196						
254	4/14/2023	01:00 PM	160						
255	4/14/2023	01:15 PM	150						
256	4/14/2023	01:30 PM	152						
257	4/14/2023	01:45 PM	184						
258	4/14/2023	02:00 PM	174						
259	4/14/2023	02:15 PM	216						
260	4/14/2023	02:30 PM	193						
261	4/14/2023	02:45 PM	150						
262	4/14/2023	03:00 PM	78						
263	4/14/2023	03:15 PM	76						
264	4/14/2023	03:30 PM	62						
265	4/14/2023	03:45 PM	83						
266	4/14/2023	04:00 PM	170						
267	4/14/2023	04:15 PM	135						
268	4/14/2023	04:30 PM	111						
269	4/14/2023	04:45 PM	117						
270	4/14/2023	05:00 PM	122						
271	4/14/2023	05:15 PM	96						
272	4/14/2023	05:30 PM	78						
273	4/14/2023	05:45 PM	80						
274	4/14/2023	06:00 PM	76						
275	4/14/2023	06:15 PM	68						
276	4/14/2023	06:30 PM	72						
277	4/14/2023	06:45 PM	68						
278	4/14/2023	07:00 PM	65						
279	4/14/2023	07:15 PM	49						
280	4/14/2023	07:30 PM	53						
281	4/14/2023	07:45 PM	38						
282	4/14/2023	08:00 PM	52						
283	4/14/2023	08:15 PM	38						
284	4/14/2023	08:30 PM	49						
285	4/14/2023	08:45 PM	41						
286	4/14/2023	09:00 PM	46						
287	4/14/2023	09:15 PM	44						
288	4/14/2023	09:30 PM	48						
289	4/14/2023	09:45 PM	52						
290	4/14/2023	10:00 PM	46						
291	4/14/2023	10:15 PM	38						
292	4/14/2023	10:30 PM	24						
293	4/14/2023	10:45 PM	15						
294	4/14/2023	11:00 PM	40						
295	4/14/2023	11:15 PM	38						
296	4/14/2023	11:30 PM	44						
297	4/14/2023	11:45 PM	47						
298	4/15/2023	12:00 AM	33						
299	4/15/2023	12:15 AM	35						

	A	B	C	D	E	F	G	H	I
300	4/15/2023	12:30 AM	32						
301	4/15/2023	12:45 AM	14						
302	4/15/2023	01:00 AM	20						
303	4/15/2023	01:15 AM	13						
304	4/15/2023	01:30 AM	22						
305	4/15/2023	01:45 AM	13						
306	4/15/2023	02:00 AM	12						
307	4/15/2023	02:15 AM	12						
308	4/15/2023	02:30 AM	10						
309	4/15/2023	02:45 AM	6						
310	4/15/2023	03:00 AM	14						
311	4/15/2023	03:15 AM	8						
312	4/15/2023	03:30 AM	8						
313	4/15/2023	03:45 AM	12						
314	4/15/2023	04:00 AM	9						
315	4/15/2023	04:15 AM	8						
316	4/15/2023	04:30 AM	13						
317	4/15/2023	04:45 AM	13						
318	4/15/2023	05:00 AM	13						
319	4/15/2023	05:15 AM	18						
320	4/15/2023	05:30 AM	16						
321	4/15/2023	05:45 AM	18						
322	4/15/2023	06:00 AM	7						
323	4/15/2023	06:15 AM	11						
324	4/15/2023	06:30 AM	26						
325	4/15/2023	06:45 AM	39						
326	4/15/2023	07:00 AM	25						
327	4/15/2023	07:15 AM	25						
328	4/15/2023	07:30 AM	34						
329	4/15/2023	07:45 AM	36						
330	4/15/2023	08:00 AM	22						
331	4/15/2023	08:15 AM	35						
332	4/15/2023	08:30 AM	40						
333	4/15/2023	08:45 AM	54						
334	4/15/2023	09:00 AM	41						
335	4/15/2023	09:15 AM	47						
336	4/15/2023	09:30 AM	51						
337	4/15/2023	09:45 AM	54						
338	4/15/2023	10:00 AM	44						
339	4/15/2023	10:15 AM	54						
340	4/15/2023	10:30 AM	63						
341	4/15/2023	10:45 AM	58						
342	4/15/2023	11:00 AM	56						
343	4/15/2023	11:15 AM	61						
344	4/15/2023	11:30 AM	59						
345	4/15/2023	11:45 AM	70						
346	4/15/2023	12:00 PM	60						
347	4/15/2023	12:15 PM	66						
348	4/15/2023	12:30 PM	58						
349	4/15/2023	12:45 PM	72						

	A	B	C	D	E	F	G	H	I
350	4/15/2023	01:00 PM	64						
351	4/15/2023	01:15 PM	56						
352	4/15/2023	01:30 PM	52						
353	4/15/2023	01:45 PM	58						
354	4/15/2023	02:00 PM	56						
355	4/15/2023	02:15 PM	50						
356	4/15/2023	02:30 PM	57						
357	4/15/2023	02:45 PM	72						
358	4/15/2023	03:00 PM	56						
359	4/15/2023	03:15 PM	56						
360	4/15/2023	03:30 PM	52						
361	4/15/2023	03:45 PM	58						
362	4/15/2023	04:00 PM	57						
363	4/15/2023	04:15 PM	58						
364	4/15/2023	04:30 PM	53						
365	4/15/2023	04:45 PM	60						
366	4/15/2023	05:00 PM	52						
367	4/15/2023	05:15 PM	66						
368	4/15/2023	05:30 PM	66						
369	4/15/2023	05:45 PM	39						
370	4/15/2023	06:00 PM	52						
371	4/15/2023	06:15 PM	46						
372	4/15/2023	06:30 PM	54						
373	4/15/2023	06:45 PM	45						
374	4/15/2023	07:00 PM	50						
375	4/15/2023	07:15 PM	34						
376	4/15/2023	07:30 PM	40						
377	4/15/2023	07:45 PM	40						
378	4/15/2023	08:00 PM	40						
379	4/15/2023	08:15 PM	34						
380	4/15/2023	08:30 PM	52						
381	4/15/2023	08:45 PM	32						
382	4/15/2023	09:00 PM	38						
383	4/15/2023	09:15 PM	34						
384	4/15/2023	09:30 PM	30						
385	4/15/2023	09:45 PM	38						
386	4/15/2023	10:00 PM	34						
387	4/15/2023	10:15 PM	29						
388	4/15/2023	10:30 PM	40						
389	4/15/2023	10:45 PM	20						
390	4/15/2023	11:00 PM	14						
391	4/15/2023	11:15 PM	24						
392	4/15/2023	11:30 PM	17						
393	4/15/2023	11:45 PM	17						
394	4/16/2023	12:00 AM	13						
395	4/16/2023	12:15 AM	24						
396	4/16/2023	12:30 AM	20						
397	4/16/2023	12:45 AM	7						
398	4/16/2023	01:00 AM	11						
399	4/16/2023	01:15 AM	8						

	A	B	C	D	E	F	G	H	I
400	4/16/2023	01:30 AM	6						
401	4/16/2023	01:45 AM	5						
402	4/16/2023	02:00 AM	6						
403	4/16/2023	02:15 AM	4						
404	4/16/2023	02:30 AM	12						
405	4/16/2023	02:45 AM	9						
406	4/16/2023	03:00 AM	8						
407	4/16/2023	03:15 AM	5						
408	4/16/2023	03:30 AM	3						
409	4/16/2023	03:45 AM	6						
410	4/16/2023	04:00 AM	7						
411	4/16/2023	04:15 AM	6						
412	4/16/2023	04:30 AM	14						
413	4/16/2023	04:45 AM	7						
414	4/16/2023	05:00 AM	5						
415	4/16/2023	05:15 AM	9						
416	4/16/2023	05:30 AM	10						
417	4/16/2023	05:45 AM	15						
418	4/16/2023	06:00 AM	5						
419	4/16/2023	06:15 AM	10						
420	4/16/2023	06:30 AM	7						
421	4/16/2023	06:45 AM	22						
422	4/16/2023	07:00 AM	20						
423	4/16/2023	07:15 AM	27						
424	4/16/2023	07:30 AM	21						
425	4/16/2023	07:45 AM	22						
426	4/16/2023	08:00 AM	26						
427	4/16/2023	08:15 AM	28						
428	4/16/2023	08:30 AM	29						
429	4/16/2023	08:45 AM	38						
430	4/16/2023	09:00 AM	40						
431	4/16/2023	09:15 AM	34						
432	4/16/2023	09:30 AM	26						
433	4/16/2023	09:45 AM	40						
434	4/16/2023	10:00 AM	33						
435	4/16/2023	10:15 AM	50						
436	4/16/2023	10:30 AM	46						
437	4/16/2023	10:45 AM	42						
438	4/16/2023	11:00 AM	53						
439	4/16/2023	11:15 AM	53						
440	4/16/2023	11:30 AM	48						
441	4/16/2023	11:45 AM	52						
442	4/16/2023	12:00 PM	44						
443	4/16/2023	12:15 PM	60						
444	4/16/2023	12:30 PM	60						
445	4/16/2023	12:45 PM	57						
446	4/16/2023	01:00 PM	62						
447	4/16/2023	01:15 PM	52						
448	4/16/2023	01:30 PM	50						
449	4/16/2023	01:45 PM	62						

	A	B	C	D	E	F	G	H	I
450	4/16/2023	02:00 PM	50						
451	4/16/2023	02:15 PM	54						
452	4/16/2023	02:30 PM	53						
453	4/16/2023	02:45 PM	72						
454	4/16/2023	03:00 PM	52						
455	4/16/2023	03:15 PM	50						
456	4/16/2023	03:30 PM	52						
457	4/16/2023	03:45 PM	57						
458	4/16/2023	04:00 PM	38						
459	4/16/2023	04:15 PM	46						
460	4/16/2023	04:30 PM	59						
461	4/16/2023	04:45 PM	38						
462	4/16/2023	05:00 PM	54						
463	4/16/2023	05:15 PM	44						
464	4/16/2023	05:30 PM	53						
465	4/16/2023	05:45 PM	66						
466	4/16/2023	06:00 PM	44						
467	4/16/2023	06:15 PM	45						
468	4/16/2023	06:30 PM	31						
469	4/16/2023	06:45 PM	39						
470	4/16/2023	07:00 PM	39						
471	4/16/2023	07:15 PM	38						
472	4/16/2023	07:30 PM	29						
473	4/16/2023	07:45 PM	38						
474	4/16/2023	08:00 PM	39						
475	4/16/2023	08:15 PM	38						
476	4/16/2023	08:30 PM	24						
477	4/16/2023	08:45 PM	37						
478	4/16/2023	09:00 PM	24						
479	4/16/2023	09:15 PM	24						
480	4/16/2023	09:30 PM	21						
481	4/16/2023	09:45 PM	37						
482	4/16/2023	10:00 PM	16						
483	4/16/2023	10:15 PM	11						
484	4/16/2023	10:30 PM	12						
485	4/16/2023	10:45 PM	10						
486	4/16/2023	11:00 PM	17						
487	4/16/2023	11:15 PM	19						
488	4/16/2023	11:30 PM	20						
489	4/16/2023	11:45 PM	8						
490	4/17/2023	12:00 AM	10						
491	4/17/2023	12:15 AM	5						
492	4/17/2023	12:30 AM	10						
493	4/17/2023	12:45 AM	20						
494	4/17/2023	01:00 AM	10						
495	4/17/2023	01:15 AM	6						
496	4/17/2023	01:30 AM	2						
497	4/17/2023	01:45 AM	12						
498	4/17/2023	02:00 AM	8						
499	4/17/2023	02:15 AM	7						

	A	B	C	D	E	F	G	H	I
500	4/17/2023	02:30 AM	10						
501	4/17/2023	02:45 AM	10						
502	4/17/2023	03:00 AM	12						
503	4/17/2023	03:15 AM	18						
504	4/17/2023	03:30 AM	9						
505	4/17/2023	03:45 AM	12						
506	4/17/2023	04:00 AM	9						
507	4/17/2023	04:15 AM	17						
508	4/17/2023	04:30 AM	18						
509	4/17/2023	04:45 AM	30						
510	4/17/2023	05:00 AM	25						
511	4/17/2023	05:15 AM	28						
512	4/17/2023	05:30 AM	34						
513	4/17/2023	05:45 AM	84						
514	4/17/2023	06:00 AM	46						
515	4/17/2023	06:15 AM	54						
516	4/17/2023	06:30 AM	74						
517	4/17/2023	06:45 AM	133						
518	4/17/2023	07:00 AM	66						
519	4/17/2023	07:15 AM	112						
520	4/17/2023	07:30 AM	94						
521	4/17/2023	07:45 AM	158						
522	4/17/2023	08:00 AM	122						
523	4/17/2023	08:15 AM	99						
524	4/17/2023	08:30 AM	99						
525	4/17/2023	08:45 AM	106						
526	4/17/2023	09:00 AM	77						
527	4/17/2023	09:15 AM	84						
528	4/17/2023	09:30 AM	87						
529	4/17/2023	09:45 AM	92						
530	4/17/2023	10:00 AM	76						
531	4/17/2023	10:15 AM	72						
532	4/17/2023	10:30 AM	70						
533	4/17/2023	10:45 AM	70						
534	4/17/2023	11:00 AM	80						
535	4/17/2023	11:15 AM	81						
536	4/17/2023	11:30 AM	73						
537	4/17/2023	11:45 AM	75						
538	4/17/2023	12:00 PM	94						
539	4/17/2023	12:15 PM	100						
540	4/17/2023	12:30 PM	76						
541	4/17/2023	12:45 PM	122						
542	4/17/2023	01:00 PM	74						
543	4/17/2023	01:15 PM	70						
544	4/17/2023	01:30 PM	98						
545	4/17/2023	01:45 PM	100						
546	4/17/2023	02:00 PM	87						
547	4/17/2023	02:15 PM	133						
548	4/17/2023	02:30 PM	94						
549	4/17/2023	02:45 PM	203						

	A	B	C	D	E	F	G	H	I
550	4/17/2023	03:00 PM	135						
551	4/17/2023	03:15 PM	154						
552	4/17/2023	03:30 PM	132						
553	4/17/2023	03:45 PM	137						
554	4/17/2023	04:00 PM	120						
555	4/17/2023	04:15 PM	144						
556	4/17/2023	04:30 PM	130						
557	4/17/2023	04:45 PM	124						
558	4/17/2023	05:00 PM	116						
559	4/17/2023	05:15 PM	112						
560	4/17/2023	05:30 PM	105						
561	4/17/2023	05:45 PM	86						
562	4/17/2023	06:00 PM	67						
563	4/17/2023	06:15 PM	47						
564	4/17/2023	06:30 PM	64						
565	4/17/2023	06:45 PM	56						
566	4/17/2023	07:00 PM	50						
567	4/17/2023	07:15 PM	50						
568	4/17/2023	07:30 PM	54						
569	4/17/2023	07:45 PM	38						
570	4/17/2023	08:00 PM	36						
571	4/17/2023	08:15 PM	42						
572	4/17/2023	08:30 PM	30						
573	4/17/2023	08:45 PM	34						
574	4/17/2023	09:00 PM	32						
575	4/17/2023	09:15 PM	40						
576	4/17/2023	09:30 PM	33						
577	4/17/2023	09:45 PM	34						
578	4/17/2023	10:00 PM	20						
579	4/17/2023	10:15 PM	23						
580	4/17/2023	10:30 PM	20						
581	4/17/2023	10:45 PM	15						
582	4/17/2023	11:00 PM	24						
583	4/17/2023	11:15 PM	27						
584	4/17/2023	11:30 PM	18						
585	4/17/2023	11:45 PM	11						
586	4/18/2023	12:00 AM	23						
587	4/18/2023	12:15 AM	12						
588	4/18/2023	12:30 AM	21						
589	4/18/2023	12:45 AM	19						
590	4/18/2023	01:00 AM	8						
591	4/18/2023	01:15 AM	18						
592	4/18/2023	01:30 AM	7						
593	4/18/2023	01:45 AM	6						
594	4/18/2023	02:00 AM	10						
595	4/18/2023	02:15 AM	10						
596	4/18/2023	02:30 AM	4						
597	4/18/2023	02:45 AM	12						
598	4/18/2023	03:00 AM	10						
599	4/18/2023	03:15 AM	12						

	A	B	C	D	E	F	G	H	I
600	4/18/2023	03:30 AM	20						
601	4/18/2023	03:45 AM	16						
602	4/18/2023	04:00 AM	14						
603	4/18/2023	04:15 AM	7						
604	4/18/2023	04:30 AM	25						
605	4/18/2023	04:45 AM	34						
606	4/18/2023	05:00 AM	20						
607	4/18/2023	05:15 AM	21						
608	4/18/2023	05:30 AM	46						
609	4/18/2023	05:45 AM	78						
610	4/18/2023	06:00 AM	48						
611	4/18/2023	06:15 AM	58						
612	4/18/2023	06:30 AM	86						
613	4/18/2023	06:45 AM	144						
614	4/18/2023	07:00 AM	100						
615	4/18/2023	07:15 AM	112						
616	4/18/2023	07:30 AM	102						
617	4/18/2023	07:45 AM	167						
618	4/18/2023	08:00 AM	122						
619	4/18/2023	08:15 AM	91						
620	4/18/2023	08:30 AM	94						
621	4/18/2023	08:45 AM	92						
622	4/18/2023	09:00 AM	78						
623	4/18/2023	09:15 AM	87						
624	4/18/2023	09:30 AM	83						
625	4/18/2023	09:45 AM	94						
626	4/18/2023	10:00 AM	74						
627	4/18/2023	10:15 AM	78						
628	4/18/2023	10:30 AM	76						
629	4/18/2023	10:45 AM	72						
630	4/18/2023	11:00 AM	76						
631	4/18/2023	11:15 AM	90						
632	4/18/2023	11:30 AM	76						
633	4/18/2023	11:45 AM	98						
634	4/18/2023	12:00 PM	106						
635	4/18/2023	12:15 PM	130						
636	4/18/2023	12:30 PM	92						
637	4/18/2023	12:45 PM	96						
638	4/18/2023	01:00 PM	108						
639	4/18/2023	01:15 PM	92						
640	4/18/2023	01:30 PM	78						
641	4/18/2023	01:45 PM	82						
642	4/18/2023	02:00 PM	96						
643	4/18/2023	02:15 PM	108						
644	4/18/2023	02:30 PM	97						
645	4/18/2023	02:45 PM	116						
646	4/18/2023	03:00 PM	122						
647	4/18/2023	03:15 PM	152						
648	4/18/2023	03:30 PM	146						
649	4/18/2023	03:45 PM	112						

	A	B	C	D	E	F	G	H	I
650	4/18/2023	04:00 PM	126						
651	4/18/2023	04:15 PM	142						
652	4/18/2023	04:30 PM	122						
653	4/18/2023	04:45 PM	156						
654	4/18/2023	05:00 PM	116						
655	4/18/2023	05:15 PM	140						
656	4/18/2023	05:30 PM	118						
657	4/18/2023	05:45 PM	88						
658	4/18/2023	06:00 PM	66						
659	4/18/2023	06:15 PM	71						
660	4/18/2023	06:30 PM	82						
661	4/18/2023	06:45 PM	76						
662	4/18/2023	07:00 PM	58						
663	4/18/2023	07:15 PM	54						
664	4/18/2023	07:30 PM	52						
665	4/18/2023	07:45 PM	50						
666	4/18/2023	08:00 PM	46						
667	4/18/2023	08:15 PM	34						
668	4/18/2023	08:30 PM	34						
669	4/18/2023	08:45 PM	50						
670	4/18/2023	09:00 PM	57						
671	4/18/2023	09:15 PM	37						
672	4/18/2023	09:30 PM	38						
673	4/18/2023	09:45 PM	37						
674	4/18/2023	10:00 PM	22						
675	4/18/2023	10:15 PM	19						
676	4/18/2023	10:30 PM	29						
677	4/18/2023	10:45 PM	16						
678	4/18/2023	11:00 PM	20						
679	4/18/2023	11:15 PM	28						
680	4/18/2023	11:30 PM	29						
681	4/18/2023	11:45 PM	12						
682	4/19/2023	12:00 AM	17						
683	4/19/2023	12:15 AM	18						
684	4/19/2023	12:30 AM	14						
685	4/19/2023	12:45 AM	13						
686	4/19/2023	01:00 AM	16						
687	4/19/2023	01:15 AM	13						
688	4/19/2023	01:30 AM	16						
689	4/19/2023	01:45 AM	11						
690	4/19/2023	02:00 AM	12						
691	4/19/2023	02:15 AM	8						
692	4/19/2023	02:30 AM	5						
693	4/19/2023	02:45 AM	12						
694	4/19/2023	03:00 AM	6						
695	4/19/2023	03:15 AM	20						
696	4/19/2023	03:30 AM	14						
697	4/19/2023	03:45 AM	10						
698	4/19/2023	04:00 AM	12						
699	4/19/2023	04:15 AM	15						

	A	B	C	D	E	F	G	H	I
700	4/19/2023	04:30 AM	17						
701	4/19/2023	04:45 AM	36						
702	4/19/2023	05:00 AM	20						
703	4/19/2023	05:15 AM	25						
704	4/19/2023	05:30 AM	36						
705	4/19/2023	05:45 AM	57						
706	4/19/2023	06:00 AM	38						
707	4/19/2023	06:15 AM	76						
708	4/19/2023	06:30 AM	92						
709	4/19/2023	06:45 AM	137						
710	4/19/2023	07:00 AM	98						
711	4/19/2023	07:15 AM	116						
712	4/19/2023	07:30 AM	104						
713	4/19/2023	07:45 AM	158						
714	4/19/2023	08:00 AM	106						
715	4/19/2023	08:15 AM	102						
716	4/19/2023	08:30 AM	100						
717	4/19/2023	08:45 AM	92						
718	4/19/2023	09:00 AM	78						
719	4/19/2023	09:15 AM	68						
720	4/19/2023	09:30 AM	68						
721	4/19/2023	09:45 AM	84						
722	4/19/2023	10:00 AM	60						
723	4/19/2023	10:15 AM	72						
724	4/19/2023	10:30 AM	57						
725	4/19/2023	10:45 AM	89						
726	4/19/2023	11:00 AM	84						
727	4/19/2023	11:15 AM	67						
728	4/19/2023	11:30 AM	80						
729	4/19/2023	11:45 AM	87						
730	4/19/2023	12:00 PM	84						
731	4/19/2023	12:15 PM	108						
732	4/19/2023	12:30 PM	119						
733	4/19/2023	12:45 PM	123						
734	4/19/2023	01:00 PM	124						
735	4/19/2023	01:15 PM	80						
736	4/19/2023	01:30 PM	99						
737	4/19/2023	01:45 PM	114						
738	4/19/2023	02:00 PM	100						
739	4/19/2023	02:15 PM	108						
740	4/19/2023	02:30 PM	96						
741	4/19/2023	02:45 PM	130						
742	4/19/2023	03:00 PM	140						
743	4/19/2023	03:15 PM	134						
744	4/19/2023	03:30 PM	126						
745	4/19/2023	03:45 PM	143						
746	4/19/2023	04:00 PM	138						
747	4/19/2023	04:15 PM	128						
748	4/19/2023	04:30 PM	142						
749	4/19/2023	04:45 PM	130						

	A	B	C	D	E	F	G	H	I
750	4/19/2023	05:00 PM	136						
751	4/19/2023	05:15 PM	152						
752	4/19/2023	05:30 PM	88						
753	4/19/2023	05:45 PM	92						
754	4/19/2023	06:00 PM	70						
755	4/19/2023	06:15 PM	68						
756	4/19/2023	06:30 PM	76						
757	4/19/2023	06:45 PM	78						
758	4/19/2023	07:00 PM	55						
759	4/19/2023	07:15 PM	45						
760	4/19/2023	07:30 PM	42						
761	4/19/2023	07:45 PM	54						
762	4/19/2023	08:00 PM	46						
763	4/19/2023	08:15 PM	39						
764	4/19/2023	08:30 PM	48						
765	4/19/2023	08:45 PM	42						
766	4/19/2023	09:00 PM	44						
767	4/19/2023	09:15 PM	32						
768	4/19/2023	09:30 PM	33						
769	4/19/2023	09:45 PM	35						
770	4/19/2023	10:00 PM	34						
771	4/19/2023	10:15 PM	20						
772	4/19/2023	10:30 PM	18						
773	4/19/2023	10:45 PM	21						
774	4/19/2023	11:00 PM	19						
775	4/19/2023	11:15 PM	26						
776	4/19/2023	11:30 PM	18						
777	4/19/2023	11:45 PM	22						
778	4/20/2023	12:00 AM	10						
779	4/20/2023	12:15 AM	21						
780	4/20/2023	12:30 AM	22						
781	4/20/2023	12:45 AM	10						
782	4/20/2023	01:00 AM	15						
783	4/20/2023	01:15 AM	8						
784	4/20/2023	01:30 AM	10						
785	4/20/2023	01:45 AM	12						
786	4/20/2023	02:00 AM	10						
787	4/20/2023	02:15 AM	10						
788	4/20/2023	02:30 AM	3						
789	4/20/2023	02:45 AM	15						
790	4/20/2023	03:00 AM	8						
791	4/20/2023	03:15 AM	16						
792	4/20/2023	03:30 AM	14						
793	4/20/2023	03:45 AM	12						
794	4/20/2023	04:00 AM	12						
795	4/20/2023	04:15 AM	12						
796	4/20/2023	04:30 AM	20						
797	4/20/2023	04:45 AM	28						
798	4/20/2023	05:00 AM	18						
799	4/20/2023	05:15 AM	21						

	A	B	C	D	E	F	G	H	I
800	4/20/2023	05:30 AM	48						
801	4/20/2023	05:45 AM	80						
802	4/20/2023	06:00 AM	44						
803	4/20/2023	06:15 AM	65						
804	4/20/2023	06:30 AM	98						
805	4/20/2023	06:45 AM	136						
806	4/20/2023	07:00 AM	106						
807	4/20/2023	07:15 AM	128						
808	4/20/2023	07:30 AM	109						
809	4/20/2023	07:45 AM	151						
810	4/20/2023	08:00 AM	104						
811	4/20/2023	08:15 AM	94						
812	4/20/2023	08:30 AM	80						
813	4/20/2023	08:45 AM	100						
814	4/20/2023	09:00 AM	98						
815	4/20/2023	09:15 AM	110						
816	4/20/2023	09:30 AM	82						
817	4/20/2023	09:45 AM	53						
818	4/20/2023	10:00 AM	75						
819	4/20/2023	10:15 AM	70						
820	4/20/2023	10:30 AM	74						
821	4/20/2023	10:45 AM	71						
822	4/20/2023	11:00 AM	72						
823	4/20/2023	11:15 AM	68						
824	4/20/2023	11:30 AM	81						
825	4/20/2023	11:45 AM	76						
826	4/20/2023	12:00 PM	83						
827	4/20/2023	12:15 PM	75						
828	4/20/2023	12:30 PM	87						
829	4/20/2023	12:45 PM	92						
830	4/20/2023	01:00 PM	87						
831	4/20/2023	01:15 PM	88						
832	4/20/2023	01:30 PM	90						
833	4/20/2023	01:45 PM	104						
834	4/20/2023	02:00 PM	108						
835	4/20/2023	02:15 PM	88						
836	4/20/2023	02:30 PM	114						
837	4/20/2023	02:45 PM	114						
838	4/20/2023	03:00 PM	106						
839	4/20/2023	03:15 PM	126						
840	4/20/2023	03:30 PM	150						
841	4/20/2023	03:45 PM	136						
842	4/20/2023	04:00 PM	136						
843	4/20/2023	04:15 PM	147						
844	4/20/2023	04:30 PM	128						
845	4/20/2023	04:45 PM	142						
846	4/20/2023	05:00 PM	124						
847	4/20/2023	05:15 PM	132						
848	4/20/2023	05:30 PM	90						
849	4/20/2023	05:45 PM	96						

	A	B	C	D	E	F	G	H	I
850	4/20/2023	06:00 PM	75						
851	4/20/2023	06:15 PM	78						
852	4/20/2023	06:30 PM	62						
853	4/20/2023	06:45 PM	68						
854	4/20/2023	07:00 PM	62						
855	4/20/2023	07:15 PM	50						
856	4/20/2023	07:30 PM	52						
857	4/20/2023	07:45 PM	42						
858	4/20/2023	08:00 PM	44						
859	4/20/2023	08:15 PM	43						
860	4/20/2023	08:30 PM	58						
861	4/20/2023	08:45 PM	40						
862	4/20/2023	09:00 PM	54						
863	4/20/2023	09:15 PM	35						
864	4/20/2023	09:30 PM	40						
865	4/20/2023	09:45 PM	40						
866	4/20/2023	10:00 PM	25						
867	4/20/2023	10:15 PM	24						
868	4/20/2023	10:30 PM	18						
869	4/20/2023	10:45 PM	21						
870	4/20/2023	11:00 PM	16						
871	4/20/2023	11:15 PM	30						
872	4/20/2023	11:30 PM	16						
873	4/20/2023	11:45 PM	20						

	A	B	C	D	E	F	G	H	I
1									
2	File Name: C:\Users\barri\OneDrive\Documents\TDB\WSP\SYRACUSE\DATA\BATCH 6\DONE\ATR 1382.tf2								
3	Start Date: 4/12/2023								
4	Start Time: 12:00:00 AM								
5	Location 1: I-81 NB Off Ramp								
6	Location 2: at E Taft Rd								
7									
8									
9	Date	Time	NB						
10	4/12/2023	12:00 AM	7						
11	4/12/2023	12:15 AM	10						
12	4/12/2023	12:30 AM	9						
13	4/12/2023	12:45 AM	2						
14	4/12/2023	01:00 AM	12						
15	4/12/2023	01:15 AM	6						
16	4/12/2023	01:30 AM	8						
17	4/12/2023	01:45 AM	6						
18	4/12/2023	02:00 AM	4						
19	4/12/2023	02:15 AM	6						
20	4/12/2023	02:30 AM	4						
21	4/12/2023	02:45 AM	5						
22	4/12/2023	03:00 AM	4						
23	4/12/2023	03:15 AM	4						
24	4/12/2023	03:30 AM	9						
25	4/12/2023	03:45 AM	3						
26	4/12/2023	04:00 AM	2						
27	4/12/2023	04:15 AM	2						
28	4/12/2023	04:30 AM	11						
29	4/12/2023	04:45 AM	5						
30	4/12/2023	05:00 AM	9						
31	4/12/2023	05:15 AM	7						
32	4/12/2023	05:30 AM	22						
33	4/12/2023	05:45 AM	25						
34	4/12/2023	06:00 AM	32						
35	4/12/2023	06:15 AM	29						
36	4/12/2023	06:30 AM	57						
37	4/12/2023	06:45 AM	41						
38	4/12/2023	07:00 AM	57						
39	4/12/2023	07:15 AM	44						
40	4/12/2023	07:30 AM	56						
41	4/12/2023	07:45 AM	39						
42	4/12/2023	08:00 AM	43						
43	4/12/2023	08:15 AM	49						
44	4/12/2023	08:30 AM	42						
45	4/12/2023	08:45 AM	43						
46	4/12/2023	09:00 AM	45						
47	4/12/2023	09:15 AM	58						
48	4/12/2023	09:30 AM	41						
49	4/12/2023	09:45 AM	60						

	A	B	C	D	E	F	G	H	I
50	4/12/2023	10:00 AM	63						
51	4/12/2023	10:15 AM	49						
52	4/12/2023	10:30 AM	66						
53	4/12/2023	10:45 AM	67						
54	4/12/2023	11:00 AM	48						
55	4/12/2023	11:15 AM	57						
56	4/12/2023	11:30 AM	67						
57	4/12/2023	11:45 AM	64						
58	4/12/2023	12:00 PM	76						
59	4/12/2023	12:15 PM	66						
60	4/12/2023	12:30 PM	66						
61	4/12/2023	12:45 PM	73						
62	4/12/2023	01:00 PM	68						
63	4/12/2023	01:15 PM	66						
64	4/12/2023	01:30 PM	102						
65	4/12/2023	01:45 PM	73						
66	4/12/2023	02:00 PM	93						
67	4/12/2023	02:15 PM	116						
68	4/12/2023	02:30 PM	128						
69	4/12/2023	02:45 PM	127						
70	4/12/2023	03:00 PM	105						
71	4/12/2023	03:15 PM	94						
72	4/12/2023	03:30 PM	93						
73	4/12/2023	03:45 PM	79						
74	4/12/2023	04:00 PM	98						
75	4/12/2023	04:15 PM	92						
76	4/12/2023	04:30 PM	88						
77	4/12/2023	04:45 PM	80						
78	4/12/2023	05:00 PM	87						
79	4/12/2023	05:15 PM	85						
80	4/12/2023	05:30 PM	72						
81	4/12/2023	05:45 PM	72						
82	4/12/2023	06:00 PM	68						
83	4/12/2023	06:15 PM	62						
84	4/12/2023	06:30 PM	49						
85	4/12/2023	06:45 PM	54						
86	4/12/2023	07:00 PM	36						
87	4/12/2023	07:15 PM	53						
88	4/12/2023	07:30 PM	49						
89	4/12/2023	07:45 PM	29						
90	4/12/2023	08:00 PM	45						
91	4/12/2023	08:15 PM	34						
92	4/12/2023	08:30 PM	42						
93	4/12/2023	08:45 PM	21						
94	4/12/2023	09:00 PM	23						
95	4/12/2023	09:15 PM	17						
96	4/12/2023	09:30 PM	20						
97	4/12/2023	09:45 PM	15						
98	4/12/2023	10:00 PM	18						
99	4/12/2023	10:15 PM	8						

	A	B	C	D	E	F	G	H	I
100	4/12/2023	10:30 PM	9						
101	4/12/2023	10:45 PM	6						
102	4/12/2023	11:00 PM	11						
103	4/12/2023	11:15 PM	6						
104	4/12/2023	11:30 PM	22						
105	4/12/2023	11:45 PM	4						
106	4/13/2023	12:00 AM	8						
107	4/13/2023	12:15 AM	5						
108	4/13/2023	12:30 AM	3						
109	4/13/2023	12:45 AM	7						
110	4/13/2023	01:00 AM	9						
111	4/13/2023	01:15 AM	4						
112	4/13/2023	01:30 AM	9						
113	4/13/2023	01:45 AM	5						
114	4/13/2023	02:00 AM	4						
115	4/13/2023	02:15 AM	5						
116	4/13/2023	02:30 AM	3						
117	4/13/2023	02:45 AM	3						
118	4/13/2023	03:00 AM	2						
119	4/13/2023	03:15 AM	2						
120	4/13/2023	03:30 AM	5						
121	4/13/2023	03:45 AM	1						
122	4/13/2023	04:00 AM	6						
123	4/13/2023	04:15 AM	9						
124	4/13/2023	04:30 AM	7						
125	4/13/2023	04:45 AM	6						
126	4/13/2023	05:00 AM	5						
127	4/13/2023	05:15 AM	10						
128	4/13/2023	05:30 AM	21						
129	4/13/2023	05:45 AM	30						
130	4/13/2023	06:00 AM	32						
131	4/13/2023	06:15 AM	36						
132	4/13/2023	06:30 AM	46						
133	4/13/2023	06:45 AM	37						
134	4/13/2023	07:00 AM	76						
135	4/13/2023	07:15 AM	48						
136	4/13/2023	07:30 AM	55						
137	4/13/2023	07:45 AM	55						
138	4/13/2023	08:00 AM	48						
139	4/13/2023	08:15 AM	53						
140	4/13/2023	08:30 AM	46						
141	4/13/2023	08:45 AM	43						
142	4/13/2023	09:00 AM	48						
143	4/13/2023	09:15 AM	70						
144	4/13/2023	09:30 AM	60						
145	4/13/2023	09:45 AM	51						
146	4/13/2023	10:00 AM	51						
147	4/13/2023	10:15 AM	50						
148	4/13/2023	10:30 AM	48						
149	4/13/2023	10:45 AM	62						

	A	B	C	D	E	F	G	H	I
150	4/13/2023	11:00 AM	65						
151	4/13/2023	11:15 AM	50						
152	4/13/2023	11:30 AM	52						
153	4/13/2023	11:45 AM	71						
154	4/13/2023	12:00 PM	55						
155	4/13/2023	12:15 PM	82						
156	4/13/2023	12:30 PM	68						
157	4/13/2023	12:45 PM	71						
158	4/13/2023	01:00 PM	91						
159	4/13/2023	01:15 PM	74						
160	4/13/2023	01:30 PM	95						
161	4/13/2023	01:45 PM	94						
162	4/13/2023	02:00 PM	95						
163	4/13/2023	02:15 PM	97						
164	4/13/2023	02:30 PM	125						
165	4/13/2023	02:45 PM	116						
166	4/13/2023	03:00 PM	103						
167	4/13/2023	03:15 PM	123						
168	4/13/2023	03:30 PM	83						
169	4/13/2023	03:45 PM	88						
170	4/13/2023	04:00 PM	91						
171	4/13/2023	04:15 PM	97						
172	4/13/2023	04:30 PM	100						
173	4/13/2023	04:45 PM	86						
174	4/13/2023	05:00 PM	95						
175	4/13/2023	05:15 PM	91						
176	4/13/2023	05:30 PM	89						
177	4/13/2023	05:45 PM	62						
178	4/13/2023	06:00 PM	73						
179	4/13/2023	06:15 PM	68						
180	4/13/2023	06:30 PM	66						
181	4/13/2023	06:45 PM	35						
182	4/13/2023	07:00 PM	57						
183	4/13/2023	07:15 PM	58						
184	4/13/2023	07:30 PM	44						
185	4/13/2023	07:45 PM	38						
186	4/13/2023	08:00 PM	29						
187	4/13/2023	08:15 PM	30						
188	4/13/2023	08:30 PM	37						
189	4/13/2023	08:45 PM	15						
190	4/13/2023	09:00 PM	28						
191	4/13/2023	09:15 PM	14						
192	4/13/2023	09:30 PM	15						
193	4/13/2023	09:45 PM	8						
194	4/13/2023	10:00 PM	23						
195	4/13/2023	10:15 PM	11						
196	4/13/2023	10:30 PM	11						
197	4/13/2023	10:45 PM	9						
198	4/13/2023	11:00 PM	9						
199	4/13/2023	11:15 PM	2						

	A	B	C	D	E	F	G	H	I
200	4/13/2023	11:30 PM	7						
201	4/13/2023	11:45 PM	5						
202	4/14/2023	12:00 AM	7						
203	4/14/2023	12:15 AM	6						
204	4/14/2023	12:30 AM	6						
205	4/14/2023	12:45 AM	4						
206	4/14/2023	01:00 AM	4						
207	4/14/2023	01:15 AM	5						
208	4/14/2023	01:30 AM	12						
209	4/14/2023	01:45 AM	6						
210	4/14/2023	02:00 AM	3						
211	4/14/2023	02:15 AM	6						
212	4/14/2023	02:30 AM	3						
213	4/14/2023	02:45 AM	3						
214	4/14/2023	03:00 AM	7						
215	4/14/2023	03:15 AM	5						
216	4/14/2023	03:30 AM	3						
217	4/14/2023	03:45 AM	8						
218	4/14/2023	04:00 AM	6						
219	4/14/2023	04:15 AM	2						
220	4/14/2023	04:30 AM	5						
221	4/14/2023	04:45 AM	1						
222	4/14/2023	05:00 AM	7						
223	4/14/2023	05:15 AM	7						
224	4/14/2023	05:30 AM	20						
225	4/14/2023	05:45 AM	20						
226	4/14/2023	06:00 AM	35						
227	4/14/2023	06:15 AM	39						
228	4/14/2023	06:30 AM	48						
229	4/14/2023	06:45 AM	34						
230	4/14/2023	07:00 AM	54						
231	4/14/2023	07:15 AM	65						
232	4/14/2023	07:30 AM	52						
233	4/14/2023	07:45 AM	48						
234	4/14/2023	08:00 AM	45						
235	4/14/2023	08:15 AM	44						
236	4/14/2023	08:30 AM	54						
237	4/14/2023	08:45 AM	59						
238	4/14/2023	09:00 AM	49						
239	4/14/2023	09:15 AM	61						
240	4/14/2023	09:30 AM	62						
241	4/14/2023	09:45 AM	83						
242	4/14/2023	10:00 AM	79						
243	4/14/2023	10:15 AM	68						
244	4/14/2023	10:30 AM	70						
245	4/14/2023	10:45 AM	63						
246	4/14/2023	11:00 AM	63						
247	4/14/2023	11:15 AM	69						
248	4/14/2023	11:30 AM	41						
249	4/14/2023	11:45 AM	67						

	A	B	C	D	E	F	G	H	I
250	4/14/2023	12:00 PM	73						
251	4/14/2023	12:15 PM	95						
252	4/14/2023	12:30 PM	93						
253	4/14/2023	12:45 PM	101						
254	4/14/2023	01:00 PM	117						
255	4/14/2023	01:15 PM	93						
256	4/14/2023	01:30 PM	113						
257	4/14/2023	01:45 PM	129						
258	4/14/2023	02:00 PM	116						
259	4/14/2023	02:15 PM	125						
260	4/14/2023	02:30 PM	120						
261	4/14/2023	02:45 PM	140						
262	4/14/2023	03:00 PM	99						
263	4/14/2023	03:15 PM	96						
264	4/14/2023	03:30 PM	97						
265	4/14/2023	03:45 PM	101						
266	4/14/2023	04:00 PM	104						
267	4/14/2023	04:15 PM	98						
268	4/14/2023	04:30 PM	105						
269	4/14/2023	04:45 PM	82						
270	4/14/2023	05:00 PM	95						
271	4/14/2023	05:15 PM	88						
272	4/14/2023	05:30 PM	75						
273	4/14/2023	05:45 PM	70						
274	4/14/2023	06:00 PM	74						
275	4/14/2023	06:15 PM	68						
276	4/14/2023	06:30 PM	58						
277	4/14/2023	06:45 PM	51						
278	4/14/2023	07:00 PM	44						
279	4/14/2023	07:15 PM	35						
280	4/14/2023	07:30 PM	34						
281	4/14/2023	07:45 PM	50						
282	4/14/2023	08:00 PM	33						
283	4/14/2023	08:15 PM	36						
284	4/14/2023	08:30 PM	44						
285	4/14/2023	08:45 PM	43						
286	4/14/2023	09:00 PM	19						
287	4/14/2023	09:15 PM	19						
288	4/14/2023	09:30 PM	26						
289	4/14/2023	09:45 PM	13						
290	4/14/2023	10:00 PM	15						
291	4/14/2023	10:15 PM	18						
292	4/14/2023	10:30 PM	19						
293	4/14/2023	10:45 PM	10						
294	4/14/2023	11:00 PM	17						
295	4/14/2023	11:15 PM	11						
296	4/14/2023	11:30 PM	16						
297	4/14/2023	11:45 PM	14						
298	4/15/2023	12:00 AM	18						
299	4/15/2023	12:15 AM	11						

	A	B	C	D	E	F	G	H	I
300	4/15/2023	12:30 AM	14						
301	4/15/2023	12:45 AM	9						
302	4/15/2023	01:00 AM	8						
303	4/15/2023	01:15 AM	4						
304	4/15/2023	01:30 AM	4						
305	4/15/2023	01:45 AM	4						
306	4/15/2023	02:00 AM	8						
307	4/15/2023	02:15 AM	7						
308	4/15/2023	02:30 AM	2						
309	4/15/2023	02:45 AM	4						
310	4/15/2023	03:00 AM	4						
311	4/15/2023	03:15 AM	4						
312	4/15/2023	03:30 AM	3						
313	4/15/2023	03:45 AM	2						
314	4/15/2023	04:00 AM	4						
315	4/15/2023	04:15 AM	3						
316	4/15/2023	04:30 AM	3						
317	4/15/2023	04:45 AM	3						
318	4/15/2023	05:00 AM	3						
319	4/15/2023	05:15 AM	7						
320	4/15/2023	05:30 AM	8						
321	4/15/2023	05:45 AM	10						
322	4/15/2023	06:00 AM	17						
323	4/15/2023	06:15 AM	11						
324	4/15/2023	06:30 AM	20						
325	4/15/2023	06:45 AM	13						
326	4/15/2023	07:00 AM	17						
327	4/15/2023	07:15 AM	20						
328	4/15/2023	07:30 AM	24						
329	4/15/2023	07:45 AM	35						
330	4/15/2023	08:00 AM	28						
331	4/15/2023	08:15 AM	32						
332	4/15/2023	08:30 AM	40						
333	4/15/2023	08:45 AM	35						
334	4/15/2023	09:00 AM	38						
335	4/15/2023	09:15 AM	42						
336	4/15/2023	09:30 AM	60						
337	4/15/2023	09:45 AM	34						
338	4/15/2023	10:00 AM	40						
339	4/15/2023	10:15 AM	36						
340	4/15/2023	10:30 AM	50						
341	4/15/2023	10:45 AM	55						
342	4/15/2023	11:00 AM	48						
343	4/15/2023	11:15 AM	59						
344	4/15/2023	11:30 AM	47						
345	4/15/2023	11:45 AM	61						
346	4/15/2023	12:00 PM	61						
347	4/15/2023	12:15 PM	68						
348	4/15/2023	12:30 PM	66						
349	4/15/2023	12:45 PM	58						

	A	B	C	D	E	F	G	H	I
350	4/15/2023	01:00 PM	55						
351	4/15/2023	01:15 PM	48						
352	4/15/2023	01:30 PM	42						
353	4/15/2023	01:45 PM	47						
354	4/15/2023	02:00 PM	46						
355	4/15/2023	02:15 PM	57						
356	4/15/2023	02:30 PM	68						
357	4/15/2023	02:45 PM	59						
358	4/15/2023	03:00 PM	43						
359	4/15/2023	03:15 PM	51						
360	4/15/2023	03:30 PM	45						
361	4/15/2023	03:45 PM	44						
362	4/15/2023	04:00 PM	34						
363	4/15/2023	04:15 PM	44						
364	4/15/2023	04:30 PM	56						
365	4/15/2023	04:45 PM	37						
366	4/15/2023	05:00 PM	54						
367	4/15/2023	05:15 PM	41						
368	4/15/2023	05:30 PM	45						
369	4/15/2023	05:45 PM	35						
370	4/15/2023	06:00 PM	36						
371	4/15/2023	06:15 PM	24						
372	4/15/2023	06:30 PM	26						
373	4/15/2023	06:45 PM	39						
374	4/15/2023	07:00 PM	29						
375	4/15/2023	07:15 PM	36						
376	4/15/2023	07:30 PM	28						
377	4/15/2023	07:45 PM	26						
378	4/15/2023	08:00 PM	26						
379	4/15/2023	08:15 PM	28						
380	4/15/2023	08:30 PM	18						
381	4/15/2023	08:45 PM	15						
382	4/15/2023	09:00 PM	24						
383	4/15/2023	09:15 PM	23						
384	4/15/2023	09:30 PM	14						
385	4/15/2023	09:45 PM	17						
386	4/15/2023	10:00 PM	18						
387	4/15/2023	10:15 PM	17						
388	4/15/2023	10:30 PM	15						
389	4/15/2023	10:45 PM	7						
390	4/15/2023	11:00 PM	8						
391	4/15/2023	11:15 PM	10						
392	4/15/2023	11:30 PM	7						
393	4/15/2023	11:45 PM	12						
394	4/16/2023	12:00 AM	9						
395	4/16/2023	12:15 AM	5						
396	4/16/2023	12:30 AM	7						
397	4/16/2023	12:45 AM	6						
398	4/16/2023	01:00 AM	8						
399	4/16/2023	01:15 AM	4						

	A	B	C	D	E	F	G	H	I
400	4/16/2023	01:30 AM	7						
401	4/16/2023	01:45 AM	6						
402	4/16/2023	02:00 AM	1						
403	4/16/2023	02:15 AM	5						
404	4/16/2023	02:30 AM	3						
405	4/16/2023	02:45 AM	1						
406	4/16/2023	03:00 AM	5						
407	4/16/2023	03:15 AM	3						
408	4/16/2023	03:30 AM	0						
409	4/16/2023	03:45 AM	6						
410	4/16/2023	04:00 AM	3						
411	4/16/2023	04:15 AM	2						
412	4/16/2023	04:30 AM	3						
413	4/16/2023	04:45 AM	1						
414	4/16/2023	05:00 AM	5						
415	4/16/2023	05:15 AM	5						
416	4/16/2023	05:30 AM	5						
417	4/16/2023	05:45 AM	2						
418	4/16/2023	06:00 AM	7						
419	4/16/2023	06:15 AM	6						
420	4/16/2023	06:30 AM	9						
421	4/16/2023	06:45 AM	7						
422	4/16/2023	07:00 AM	15						
423	4/16/2023	07:15 AM	14						
424	4/16/2023	07:30 AM	12						
425	4/16/2023	07:45 AM	14						
426	4/16/2023	08:00 AM	18						
427	4/16/2023	08:15 AM	23						
428	4/16/2023	08:30 AM	16						
429	4/16/2023	08:45 AM	25						
430	4/16/2023	09:00 AM	27						
431	4/16/2023	09:15 AM	39						
432	4/16/2023	09:30 AM	21						
433	4/16/2023	09:45 AM	22						
434	4/16/2023	10:00 AM	29						
435	4/16/2023	10:15 AM	30						
436	4/16/2023	10:30 AM	31						
437	4/16/2023	10:45 AM	33						
438	4/16/2023	11:00 AM	35						
439	4/16/2023	11:15 AM	38						
440	4/16/2023	11:30 AM	42						
441	4/16/2023	11:45 AM	44						
442	4/16/2023	12:00 PM	52						
443	4/16/2023	12:15 PM	48						
444	4/16/2023	12:30 PM	36						
445	4/16/2023	12:45 PM	51						
446	4/16/2023	01:00 PM	50						
447	4/16/2023	01:15 PM	58						
448	4/16/2023	01:30 PM	52						
449	4/16/2023	01:45 PM	51						

	A	B	C	D	E	F	G	H	I
450	4/16/2023	02:00 PM	44						
451	4/16/2023	02:15 PM	43						
452	4/16/2023	02:30 PM	60						
453	4/16/2023	02:45 PM	33						
454	4/16/2023	03:00 PM	42						
455	4/16/2023	03:15 PM	40						
456	4/16/2023	03:30 PM	38						
457	4/16/2023	03:45 PM	44						
458	4/16/2023	04:00 PM	30						
459	4/16/2023	04:15 PM	34						
460	4/16/2023	04:30 PM	31						
461	4/16/2023	04:45 PM	24						
462	4/16/2023	05:00 PM	44						
463	4/16/2023	05:15 PM	37						
464	4/16/2023	05:30 PM	35						
465	4/16/2023	05:45 PM	35						
466	4/16/2023	06:00 PM	35						
467	4/16/2023	06:15 PM	29						
468	4/16/2023	06:30 PM	28						
469	4/16/2023	06:45 PM	17						
470	4/16/2023	07:00 PM	25						
471	4/16/2023	07:15 PM	29						
472	4/16/2023	07:30 PM	22						
473	4/16/2023	07:45 PM	29						
474	4/16/2023	08:00 PM	27						
475	4/16/2023	08:15 PM	25						
476	4/16/2023	08:30 PM	22						
477	4/16/2023	08:45 PM	16						
478	4/16/2023	09:00 PM	12						
479	4/16/2023	09:15 PM	9						
480	4/16/2023	09:30 PM	10						
481	4/16/2023	09:45 PM	10						
482	4/16/2023	10:00 PM	10						
483	4/16/2023	10:15 PM	3						
484	4/16/2023	10:30 PM	7						
485	4/16/2023	10:45 PM	3						
486	4/16/2023	11:00 PM	6						
487	4/16/2023	11:15 PM	7						
488	4/16/2023	11:30 PM	9						
489	4/16/2023	11:45 PM	1						
490	4/17/2023	12:00 AM	6						
491	4/17/2023	12:15 AM	1						
492	4/17/2023	12:30 AM	6						
493	4/17/2023	12:45 AM	3						
494	4/17/2023	01:00 AM	9						
495	4/17/2023	01:15 AM	4						
496	4/17/2023	01:30 AM	6						
497	4/17/2023	01:45 AM	2						
498	4/17/2023	02:00 AM	1						
499	4/17/2023	02:15 AM	2						

	A	B	C	D	E	F	G	H	I
500	4/17/2023	02:30 AM	3						
501	4/17/2023	02:45 AM	5						
502	4/17/2023	03:00 AM	3						
503	4/17/2023	03:15 AM	1						
504	4/17/2023	03:30 AM	6						
505	4/17/2023	03:45 AM	6						
506	4/17/2023	04:00 AM	9						
507	4/17/2023	04:15 AM	3						
508	4/17/2023	04:30 AM	9						
509	4/17/2023	04:45 AM	4						
510	4/17/2023	05:00 AM	5						
511	4/17/2023	05:15 AM	7						
512	4/17/2023	05:30 AM	19						
513	4/17/2023	05:45 AM	15						
514	4/17/2023	06:00 AM	40						
515	4/17/2023	06:15 AM	33						
516	4/17/2023	06:30 AM	46						
517	4/17/2023	06:45 AM	40						
518	4/17/2023	07:00 AM	59						
519	4/17/2023	07:15 AM	47						
520	4/17/2023	07:30 AM	45						
521	4/17/2023	07:45 AM	29						
522	4/17/2023	08:00 AM	36						
523	4/17/2023	08:15 AM	44						
524	4/17/2023	08:30 AM	48						
525	4/17/2023	08:45 AM	45						
526	4/17/2023	09:00 AM	41						
527	4/17/2023	09:15 AM	67						
528	4/17/2023	09:30 AM	62						
529	4/17/2023	09:45 AM	38						
530	4/17/2023	10:00 AM	60						
531	4/17/2023	10:15 AM	50						
532	4/17/2023	10:30 AM	57						
533	4/17/2023	10:45 AM	49						
534	4/17/2023	11:00 AM	59						
535	4/17/2023	11:15 AM	55						
536	4/17/2023	11:30 AM	70						
537	4/17/2023	11:45 AM	77						
538	4/17/2023	12:00 PM	42						
539	4/17/2023	12:15 PM	69						
540	4/17/2023	12:30 PM	73						
541	4/17/2023	12:45 PM	68						
542	4/17/2023	01:00 PM	62						
543	4/17/2023	01:15 PM	78						
544	4/17/2023	01:30 PM	69						
545	4/17/2023	01:45 PM	89						
546	4/17/2023	02:00 PM	65						
547	4/17/2023	02:15 PM	71						
548	4/17/2023	02:30 PM	81						
549	4/17/2023	02:45 PM	120						

	A	B	C	D	E	F	G	H	I
550	4/17/2023	03:00 PM	89						
551	4/17/2023	03:15 PM	88						
552	4/17/2023	03:30 PM	99						
553	4/17/2023	03:45 PM	85						
554	4/17/2023	04:00 PM	91						
555	4/17/2023	04:15 PM	95						
556	4/17/2023	04:30 PM	106						
557	4/17/2023	04:45 PM	81						
558	4/17/2023	05:00 PM	102						
559	4/17/2023	05:15 PM	97						
560	4/17/2023	05:30 PM	84						
561	4/17/2023	05:45 PM	66						
562	4/17/2023	06:00 PM	66						
563	4/17/2023	06:15 PM	75						
564	4/17/2023	06:30 PM	49						
565	4/17/2023	06:45 PM	53						
566	4/17/2023	07:00 PM	34						
567	4/17/2023	07:15 PM	18						
568	4/17/2023	07:30 PM	41						
569	4/17/2023	07:45 PM	36						
570	4/17/2023	08:00 PM	31						
571	4/17/2023	08:15 PM	25						
572	4/17/2023	08:30 PM	23						
573	4/17/2023	08:45 PM	21						
574	4/17/2023	09:00 PM	21						
575	4/17/2023	09:15 PM	20						
576	4/17/2023	09:30 PM	16						
577	4/17/2023	09:45 PM	13						
578	4/17/2023	10:00 PM	13						
579	4/17/2023	10:15 PM	5						
580	4/17/2023	10:30 PM	16						
581	4/17/2023	10:45 PM	6						
582	4/17/2023	11:00 PM	18						
583	4/17/2023	11:15 PM	5						
584	4/17/2023	11:30 PM	9						
585	4/17/2023	11:45 PM	2						
586	4/18/2023	12:00 AM	6						
587	4/18/2023	12:15 AM	3						
588	4/18/2023	12:30 AM	4						
589	4/18/2023	12:45 AM	2						
590	4/18/2023	01:00 AM	8						
591	4/18/2023	01:15 AM	1						
592	4/18/2023	01:30 AM	8						
593	4/18/2023	01:45 AM	1						
594	4/18/2023	02:00 AM	7						
595	4/18/2023	02:15 AM	2						
596	4/18/2023	02:30 AM	4						
597	4/18/2023	02:45 AM	3						
598	4/18/2023	03:00 AM	6						
599	4/18/2023	03:15 AM	3						

	A	B	C	D	E	F	G	H	I
600	4/18/2023	03:30 AM	7						
601	4/18/2023	03:45 AM	4						
602	4/18/2023	04:00 AM	7						
603	4/18/2023	04:15 AM	6						
604	4/18/2023	04:30 AM	5						
605	4/18/2023	04:45 AM	7						
606	4/18/2023	05:00 AM	9						
607	4/18/2023	05:15 AM	9						
608	4/18/2023	05:30 AM	19						
609	4/18/2023	05:45 AM	25						
610	4/18/2023	06:00 AM	32						
611	4/18/2023	06:15 AM	30						
612	4/18/2023	06:30 AM	52						
613	4/18/2023	06:45 AM	37						
614	4/18/2023	07:00 AM	72						
615	4/18/2023	07:15 AM	51						
616	4/18/2023	07:30 AM	47						
617	4/18/2023	07:45 AM	42						
618	4/18/2023	08:00 AM	46						
619	4/18/2023	08:15 AM	45						
620	4/18/2023	08:30 AM	41						
621	4/18/2023	08:45 AM	50						
622	4/18/2023	09:00 AM	45						
623	4/18/2023	09:15 AM	57						
624	4/18/2023	09:30 AM	62						
625	4/18/2023	09:45 AM	55						
626	4/18/2023	10:00 AM	54						
627	4/18/2023	10:15 AM	49						
628	4/18/2023	10:30 AM	60						
629	4/18/2023	10:45 AM	65						
630	4/18/2023	11:00 AM	59						
631	4/18/2023	11:15 AM	56						
632	4/18/2023	11:30 AM	56						
633	4/18/2023	11:45 AM	44						
634	4/18/2023	12:00 PM	59						
635	4/18/2023	12:15 PM	50						
636	4/18/2023	12:30 PM	59						
637	4/18/2023	12:45 PM	62						
638	4/18/2023	01:00 PM	52						
639	4/18/2023	01:15 PM	62						
640	4/18/2023	01:30 PM	80						
641	4/18/2023	01:45 PM	61						
642	4/18/2023	02:00 PM	90						
643	4/18/2023	02:15 PM	71						
644	4/18/2023	02:30 PM	72						
645	4/18/2023	02:45 PM	67						
646	4/18/2023	03:00 PM	86						
647	4/18/2023	03:15 PM	95						
648	4/18/2023	03:30 PM	85						
649	4/18/2023	03:45 PM	87						

	A	B	C	D	E	F	G	H	I
650	4/18/2023	04:00 PM	89						
651	4/18/2023	04:15 PM	86						
652	4/18/2023	04:30 PM	100						
653	4/18/2023	04:45 PM	91						
654	4/18/2023	05:00 PM	107						
655	4/18/2023	05:15 PM	85						
656	4/18/2023	05:30 PM	87						
657	4/18/2023	05:45 PM	62						
658	4/18/2023	06:00 PM	77						
659	4/18/2023	06:15 PM	71						
660	4/18/2023	06:30 PM	59						
661	4/18/2023	06:45 PM	47						
662	4/18/2023	07:00 PM	47						
663	4/18/2023	07:15 PM	32						
664	4/18/2023	07:30 PM	38						
665	4/18/2023	07:45 PM	28						
666	4/18/2023	08:00 PM	35						
667	4/18/2023	08:15 PM	38						
668	4/18/2023	08:30 PM	36						
669	4/18/2023	08:45 PM	27						
670	4/18/2023	09:00 PM	28						
671	4/18/2023	09:15 PM	17						
672	4/18/2023	09:30 PM	10						
673	4/18/2023	09:45 PM	8						
674	4/18/2023	10:00 PM	14						
675	4/18/2023	10:15 PM	7						
676	4/18/2023	10:30 PM	13						
677	4/18/2023	10:45 PM	11						
678	4/18/2023	11:00 PM	10						
679	4/18/2023	11:15 PM	5						
680	4/18/2023	11:30 PM	16						
681	4/18/2023	11:45 PM	4						
682	4/19/2023	12:00 AM	4						
683	4/19/2023	12:15 AM	7						
684	4/19/2023	12:30 AM	7						
685	4/19/2023	12:45 AM	3						
686	4/19/2023	01:00 AM	12						
687	4/19/2023	01:15 AM	3						
688	4/19/2023	01:30 AM	7						
689	4/19/2023	01:45 AM	3						
690	4/19/2023	02:00 AM	2						
691	4/19/2023	02:15 AM	2						
692	4/19/2023	02:30 AM	3						
693	4/19/2023	02:45 AM	2						
694	4/19/2023	03:00 AM	4						
695	4/19/2023	03:15 AM	3						
696	4/19/2023	03:30 AM	9						
697	4/19/2023	03:45 AM	2						
698	4/19/2023	04:00 AM	6						
699	4/19/2023	04:15 AM	3						

	A	B	C	D	E	F	G	H	I
700	4/19/2023	04:30 AM	10						
701	4/19/2023	04:45 AM	5						
702	4/19/2023	05:00 AM	13						
703	4/19/2023	05:15 AM	8						
704	4/19/2023	05:30 AM	23						
705	4/19/2023	05:45 AM	28						
706	4/19/2023	06:00 AM	36						
707	4/19/2023	06:15 AM	27						
708	4/19/2023	06:30 AM	51						
709	4/19/2023	06:45 AM	42						
710	4/19/2023	07:00 AM	47						
711	4/19/2023	07:15 AM	57						
712	4/19/2023	07:30 AM	49						
713	4/19/2023	07:45 AM	42						
714	4/19/2023	08:00 AM	40						
715	4/19/2023	08:15 AM	56						
716	4/19/2023	08:30 AM	51						
717	4/19/2023	08:45 AM	46						
718	4/19/2023	09:00 AM	47						
719	4/19/2023	09:15 AM	49						
720	4/19/2023	09:30 AM	58						
721	4/19/2023	09:45 AM	61						
722	4/19/2023	10:00 AM	53						
723	4/19/2023	10:15 AM	48						
724	4/19/2023	10:30 AM	42						
725	4/19/2023	10:45 AM	60						
726	4/19/2023	11:00 AM	61						
727	4/19/2023	11:15 AM	48						
728	4/19/2023	11:30 AM	68						
729	4/19/2023	11:45 AM	66						
730	4/19/2023	12:00 PM	71						
731	4/19/2023	12:15 PM	47						
732	4/19/2023	12:30 PM	71						
733	4/19/2023	12:45 PM	68						
734	4/19/2023	01:00 PM	67						
735	4/19/2023	01:15 PM	75						
736	4/19/2023	01:30 PM	83						
737	4/19/2023	01:45 PM	67						
738	4/19/2023	02:00 PM	74						
739	4/19/2023	02:15 PM	77						
740	4/19/2023	02:30 PM	85						
741	4/19/2023	02:45 PM	85						
742	4/19/2023	03:00 PM	97						
743	4/19/2023	03:15 PM	81						
744	4/19/2023	03:30 PM	75						
745	4/19/2023	03:45 PM	81						
746	4/19/2023	04:00 PM	95						
747	4/19/2023	04:15 PM	97						
748	4/19/2023	04:30 PM	107						
749	4/19/2023	04:45 PM	86						

	A	B	C	D	E	F	G	H	I
750	4/19/2023	05:00 PM	102						
751	4/19/2023	05:15 PM	90						
752	4/19/2023	05:30 PM	71						
753	4/19/2023	05:45 PM	85						
754	4/19/2023	06:00 PM	63						
755	4/19/2023	06:15 PM	46						
756	4/19/2023	06:30 PM	58						
757	4/19/2023	06:45 PM	49						
758	4/19/2023	07:00 PM	42						
759	4/19/2023	07:15 PM	34						
760	4/19/2023	07:30 PM	40						
761	4/19/2023	07:45 PM	27						
762	4/19/2023	08:00 PM	40						
763	4/19/2023	08:15 PM	31						
764	4/19/2023	08:30 PM	31						
765	4/19/2023	08:45 PM	27						
766	4/19/2023	09:00 PM	21						
767	4/19/2023	09:15 PM	19						
768	4/19/2023	09:30 PM	16						
769	4/19/2023	09:45 PM	9						
770	4/19/2023	10:00 PM	19						
771	4/19/2023	10:15 PM	6						
772	4/19/2023	10:30 PM	16						
773	4/19/2023	10:45 PM	9						
774	4/19/2023	11:00 PM	18						
775	4/19/2023	11:15 PM	7						
776	4/19/2023	11:30 PM	11						
777	4/19/2023	11:45 PM	6						
778	4/20/2023	12:00 AM	7						
779	4/20/2023	12:15 AM	4						
780	4/20/2023	12:30 AM	4						
781	4/20/2023	12:45 AM	4						
782	4/20/2023	01:00 AM	11						
783	4/20/2023	01:15 AM	3						
784	4/20/2023	01:30 AM	7						
785	4/20/2023	01:45 AM	3						
786	4/20/2023	02:00 AM	3						
787	4/20/2023	02:15 AM	1						
788	4/20/2023	02:30 AM	5						
789	4/20/2023	02:45 AM	4						
790	4/20/2023	03:00 AM	5						
791	4/20/2023	03:15 AM	1						
792	4/20/2023	03:30 AM	8						
793	4/20/2023	03:45 AM	2						
794	4/20/2023	04:00 AM	4						
795	4/20/2023	04:15 AM	3						
796	4/20/2023	04:30 AM	3						
797	4/20/2023	04:45 AM	8						
798	4/20/2023	05:00 AM	7						
799	4/20/2023	05:15 AM	4						

	A	B	C	D	E	F	G	H	I
800	4/20/2023	05:30 AM	16						
801	4/20/2023	05:45 AM	24						
802	4/20/2023	06:00 AM	32						
803	4/20/2023	06:15 AM	34						
804	4/20/2023	06:30 AM	46						
805	4/20/2023	06:45 AM	42						
806	4/20/2023	07:00 AM	56						
807	4/20/2023	07:15 AM	73						
808	4/20/2023	07:30 AM	56						
809	4/20/2023	07:45 AM	49						
810	4/20/2023	08:00 AM	45						
811	4/20/2023	08:15 AM	45						
812	4/20/2023	08:30 AM	44						
813	4/20/2023	08:45 AM	57						
814	4/20/2023	09:00 AM	43						
815	4/20/2023	09:15 AM	69						
816	4/20/2023	09:30 AM	80						
817	4/20/2023	09:45 AM	49						
818	4/20/2023	10:00 AM	49						
819	4/20/2023	10:15 AM	49						
820	4/20/2023	10:30 AM	73						
821	4/20/2023	10:45 AM	69						
822	4/20/2023	11:00 AM	70						
823	4/20/2023	11:15 AM	36						
824	4/20/2023	11:30 AM	72						
825	4/20/2023	11:45 AM	59						
826	4/20/2023	12:00 PM	60						
827	4/20/2023	12:15 PM	61						
828	4/20/2023	12:30 PM	62						
829	4/20/2023	12:45 PM	65						
830	4/20/2023	01:00 PM	66						
831	4/20/2023	01:15 PM	79						
832	4/20/2023	01:30 PM	80						
833	4/20/2023	01:45 PM	60						
834	4/20/2023	02:00 PM	61						
835	4/20/2023	02:15 PM	89						
836	4/20/2023	02:30 PM	78						
837	4/20/2023	02:45 PM	68						
838	4/20/2023	03:00 PM	98						
839	4/20/2023	03:15 PM	77						
840	4/20/2023	03:30 PM	94						
841	4/20/2023	03:45 PM	77						
842	4/20/2023	04:00 PM	98						
843	4/20/2023	04:15 PM	102						
844	4/20/2023	04:30 PM	111						
845	4/20/2023	04:45 PM	75						
846	4/20/2023	05:00 PM	95						
847	4/20/2023	05:15 PM	91						
848	4/20/2023	05:30 PM	78						
849	4/20/2023	05:45 PM	64						

	A	B	C	D	E	F	G	H	I
850	4/20/2023	06:00 PM	70						
851	4/20/2023	06:15 PM	65						
852	4/20/2023	06:30 PM	60						
853	4/20/2023	06:45 PM	55						
854	4/20/2023	07:00 PM	51						
855	4/20/2023	07:15 PM	35						
856	4/20/2023	07:30 PM	53						
857	4/20/2023	07:45 PM	37						
858	4/20/2023	08:00 PM	36						
859	4/20/2023	08:15 PM	34						
860	4/20/2023	08:30 PM	24						
861	4/20/2023	08:45 PM	22						
862	4/20/2023	09:00 PM	17						
863	4/20/2023	09:15 PM	18						
864	4/20/2023	09:30 PM	18						
865	4/20/2023	09:45 PM	19						
866	4/20/2023	10:00 PM	15						
867	4/20/2023	10:15 PM	9						
868	4/20/2023	10:30 PM	10						
869	4/20/2023	10:45 PM	11						
870	4/20/2023	11:00 PM	13						
871	4/20/2023	11:15 PM	8						
872	4/20/2023	11:30 PM	14						
873	4/20/2023	11:45 PM	1						

	A	B	C	D	E	F	G	H	I
1									
2	File Name: C:\Users\obarrie\Desktop\transfer\Documents\Documents\Osman\Osman from harddrive\Documents\TDB\WSP\Syracuse\Data\ATR\Batch 11\updated Jamar\Jamar\ATR 1383.tf2								
3	Start Date: 5/19/2023								
4	Start Time: 11:00:00 AM								
5	Location 1: ATR 1383 -EB E Taft Rd at I-81 NB Off Ra								
6	Location 2:								
7									
8	Date	Time	EB						
9	5/19/2023	11:00 AM	64						
10	5/19/2023	11:15 AM	134						
11	5/19/2023	11:30 AM	119						
12	5/19/2023	11:45 AM	142						
13	5/19/2023	12:00 PM	140						
14	5/19/2023	12:15 PM	130						
15	5/19/2023	12:30 PM	133						
16	5/19/2023	12:45 PM	133						
17	5/19/2023	01:00 PM	133						
18	5/19/2023	01:15 PM	147						
19	5/19/2023	01:30 PM	134						
20	5/19/2023	01:45 PM	143						
21	5/19/2023	02:00 PM	136						
22	5/19/2023	02:15 PM	121						
23	5/19/2023	02:30 PM	140						
24	5/19/2023	02:45 PM	137						
25	5/19/2023	03:00 PM	144						
26	5/19/2023	03:15 PM	126						
27	5/19/2023	03:30 PM	136						
28	5/19/2023	03:45 PM	135						
29	5/19/2023	04:00 PM	126						
30	5/19/2023	04:15 PM	140						
31	5/19/2023	04:30 PM	140						
32	5/19/2023	04:45 PM	130						
33	5/19/2023	05:00 PM	152						
34	5/19/2023	05:15 PM	137						
35	5/19/2023	05:30 PM	104						
36	5/19/2023	05:45 PM	89						
37	5/19/2023	06:00 PM	132						
38	5/19/2023	06:15 PM	89						
39	5/19/2023	06:30 PM	88						
40	5/19/2023	06:45 PM	66						
41	5/19/2023	07:00 PM	74						
42	5/19/2023	07:15 PM	79						
43	5/19/2023	07:30 PM	56						
44	5/19/2023	07:45 PM	61						
45	5/19/2023	08:00 PM	67						
46	5/19/2023	08:15 PM	61						
47	5/19/2023	08:30 PM	53						
48	5/19/2023	08:45 PM	41						

	A	B	C	D	E	F	G	H	I
49	5/19/2023	09:00 PM	52						
50	5/19/2023	09:15 PM	47						
51	5/19/2023	09:30 PM	63						
52	5/19/2023	09:45 PM	47						
53	5/19/2023	10:00 PM	53						
54	5/19/2023	10:15 PM	38						
55	5/19/2023	10:30 PM	33						
56	5/19/2023	10:45 PM	25						
57	5/19/2023	11:00 PM	28						
58	5/19/2023	11:15 PM	25						
59	5/19/2023	11:30 PM	20						
60	5/19/2023	11:45 PM	22						
61	5/20/2023	12:00 AM	52						
62	5/20/2023	12:15 AM	29						
63	5/20/2023	12:30 AM	25						
64	5/20/2023	12:45 AM	10						
65	5/20/2023	01:00 AM	9						
66	5/20/2023	01:15 AM	12						
67	5/20/2023	01:30 AM	8						
68	5/20/2023	01:45 AM	5						
69	5/20/2023	02:00 AM	6						
70	5/20/2023	02:15 AM	8						
71	5/20/2023	02:30 AM	7						
72	5/20/2023	02:45 AM	8						
73	5/20/2023	03:00 AM	13						
74	5/20/2023	03:15 AM	5						
75	5/20/2023	03:30 AM	9						
76	5/20/2023	03:45 AM	13						
77	5/20/2023	04:00 AM	5						
78	5/20/2023	04:15 AM	7						
79	5/20/2023	04:30 AM	14						
80	5/20/2023	04:45 AM	5						
81	5/20/2023	05:00 AM	15						
82	5/20/2023	05:15 AM	13						
83	5/20/2023	05:30 AM	15						
84	5/20/2023	05:45 AM	20						
85	5/20/2023	06:00 AM	20						
86	5/20/2023	06:15 AM	12						
87	5/20/2023	06:30 AM	37						
88	5/20/2023	06:45 AM	18						
89	5/20/2023	07:00 AM	33						
90	5/20/2023	07:15 AM	29						
91	5/20/2023	07:30 AM	37						
92	5/20/2023	07:45 AM	40						
93	5/20/2023	08:00 AM	35						
94	5/20/2023	08:15 AM	63						
95	5/20/2023	08:30 AM	67						
96	5/20/2023	08:45 AM	67						
97	5/20/2023	09:00 AM	53						
98	5/20/2023	09:15 AM	86						

	A	B	C	D	E	F	G	H	I
99	5/20/2023	09:30 AM	79						
100	5/20/2023	09:45 AM	91						
101	5/20/2023	10:00 AM	89						
102	5/20/2023	10:15 AM	80						
103	5/20/2023	10:30 AM	74						
104	5/20/2023	10:45 AM	95						
105	5/20/2023	11:00 AM	106						
106	5/20/2023	11:15 AM	81						
107	5/20/2023	11:30 AM	108						
108	5/20/2023	11:45 AM	105						
109	5/20/2023	12:00 PM	95						
110	5/20/2023	12:15 PM	91						
111	5/20/2023	12:30 PM	123						
112	5/20/2023	12:45 PM	92						
113	5/20/2023	01:00 PM	104						
114	5/20/2023	01:15 PM	81						
115	5/20/2023	01:30 PM	81						
116	5/20/2023	01:45 PM	64						
117	5/20/2023	02:00 PM	97						
118	5/20/2023	02:15 PM	86						
119	5/20/2023	02:30 PM	91						
120	5/20/2023	02:45 PM	77						
121	5/20/2023	03:00 PM	101						
122	5/20/2023	03:15 PM	71						
123	5/20/2023	03:30 PM	95						
124	5/20/2023	03:45 PM	66						
125	5/20/2023	04:00 PM	71						
126	5/20/2023	04:15 PM	80						
127	5/20/2023	04:30 PM	83						
128	5/20/2023	04:45 PM	72						
129	5/20/2023	05:00 PM	69						
130	5/20/2023	05:15 PM	72						
131	5/20/2023	05:30 PM	65						
132	5/20/2023	05:45 PM	60						
133	5/20/2023	06:00 PM	51						
134	5/20/2023	06:15 PM	61						
135	5/20/2023	06:30 PM	52						
136	5/20/2023	06:45 PM	35						
137	5/20/2023	07:00 PM	53						
138	5/20/2023	07:15 PM	49						
139	5/20/2023	07:30 PM	42						
140	5/20/2023	07:45 PM	39						
141	5/20/2023	08:00 PM	47						
142	5/20/2023	08:15 PM	35						
143	5/20/2023	08:30 PM	65						
144	5/20/2023	08:45 PM	40						
145	5/20/2023	09:00 PM	37						
146	5/20/2023	09:15 PM	29						
147	5/20/2023	09:30 PM	31						
148	5/20/2023	09:45 PM	34						

	A	B	C	D	E	F	G	H	I
149	5/20/2023	10:00 PM	28						
150	5/20/2023	10:15 PM	21						
151	5/20/2023	10:30 PM	32						
152	5/20/2023	10:45 PM	15						
153	5/20/2023	11:00 PM	22						
154	5/20/2023	11:15 PM	21						
155	5/20/2023	11:30 PM	24						
156	5/20/2023	11:45 PM	27						
157	5/21/2023	12:00 AM	17						
158	5/21/2023	12:15 AM	12						
159	5/21/2023	12:30 AM	7						
160	5/21/2023	12:45 AM	8						
161	5/21/2023	01:00 AM	10						
162	5/21/2023	01:15 AM	6						
163	5/21/2023	01:30 AM	13						
164	5/21/2023	01:45 AM	7						
165	5/21/2023	02:00 AM	4						
166	5/21/2023	02:15 AM	6						
167	5/21/2023	02:30 AM	1						
168	5/21/2023	02:45 AM	8						
169	5/21/2023	03:00 AM	2						
170	5/21/2023	03:15 AM	0						
171	5/21/2023	03:30 AM	1						
172	5/21/2023	03:45 AM	5						
173	5/21/2023	04:00 AM	2						
174	5/21/2023	04:15 AM	3						
175	5/21/2023	04:30 AM	9						
176	5/21/2023	04:45 AM	3						
177	5/21/2023	05:00 AM	9						
178	5/21/2023	05:15 AM	5						
179	5/21/2023	05:30 AM	16						
180	5/21/2023	05:45 AM	7						
181	5/21/2023	06:00 AM	9						
182	5/21/2023	06:15 AM	12						
183	5/21/2023	06:30 AM	20						
184	5/21/2023	06:45 AM	24						
185	5/21/2023	07:00 AM	21						
186	5/21/2023	07:15 AM	24						
187	5/21/2023	07:30 AM	26						
188	5/21/2023	07:45 AM	34						
189	5/21/2023	08:00 AM	41						
190	5/21/2023	08:15 AM	46						
191	5/21/2023	08:30 AM	57						
192	5/21/2023	08:45 AM	60						
193	5/21/2023	09:00 AM	65						
194	5/21/2023	09:15 AM	54						
195	5/21/2023	09:30 AM	65						
196	5/21/2023	09:45 AM	64						
197	5/21/2023	10:00 AM	44						
198	5/21/2023	10:15 AM	78						

	A	B	C	D	E	F	G	H	I
199	5/21/2023	10:30 AM	76						
200	5/21/2023	10:45 AM	66						
201	5/21/2023	11:00 AM	67						
202	5/21/2023	11:15 AM	96						
203	5/21/2023	11:30 AM	102						
204	5/21/2023	11:45 AM	96						
205	5/21/2023	12:00 PM	99						
206	5/21/2023	12:15 PM	96						
207	5/21/2023	12:30 PM	82						
208	5/21/2023	12:45 PM	100						
209	5/21/2023	01:00 PM	82						
210	5/21/2023	01:15 PM	99						
211	5/21/2023	01:30 PM	116						
212	5/21/2023	01:45 PM	98						
213	5/21/2023	02:00 PM	82						
214	5/21/2023	02:15 PM	102						
215	5/21/2023	02:30 PM	87						
216	5/21/2023	02:45 PM	85						
217	5/21/2023	03:00 PM	84						
218	5/21/2023	03:15 PM	90						
219	5/21/2023	03:30 PM	58						
220	5/21/2023	03:45 PM	74						
221	5/21/2023	04:00 PM	65						
222	5/21/2023	04:15 PM	80						
223	5/21/2023	04:30 PM	76						
224	5/21/2023	04:45 PM	75						
225	5/21/2023	05:00 PM	78						
226	5/21/2023	05:15 PM	82						
227	5/21/2023	05:30 PM	58						
228	5/21/2023	05:45 PM	65						
229	5/21/2023	06:00 PM	75						
230	5/21/2023	06:15 PM	52						
231	5/21/2023	06:30 PM	64						
232	5/21/2023	06:45 PM	66						
233	5/21/2023	07:00 PM	58						
234	5/21/2023	07:15 PM	53						
235	5/21/2023	07:30 PM	41						
236	5/21/2023	07:45 PM	35						
237	5/21/2023	08:00 PM	47						
238	5/21/2023	08:15 PM	43						
239	5/21/2023	08:30 PM	44						
240	5/21/2023	08:45 PM	40						
241	5/21/2023	09:00 PM	31						
242	5/21/2023	09:15 PM	28						
243	5/21/2023	09:30 PM	24						
244	5/21/2023	09:45 PM	21						
245	5/21/2023	10:00 PM	19						
246	5/21/2023	10:15 PM	9						
247	5/21/2023	10:30 PM	14						
248	5/21/2023	10:45 PM	9						

	A	B	C	D	E	F	G	H	I
249	5/21/2023	11:00 PM	3						
250	5/21/2023	11:15 PM	10						
251	5/21/2023	11:30 PM	27						
252	5/21/2023	11:45 PM	14						
253	5/22/2023	12:00 AM	7						
254	5/22/2023	12:15 AM	7						
255	5/22/2023	12:30 AM	5						
256	5/22/2023	12:45 AM	6						
257	5/22/2023	01:00 AM	6						
258	5/22/2023	01:15 AM	4						
259	5/22/2023	01:30 AM	3						
260	5/22/2023	01:45 AM	5						
261	5/22/2023	02:00 AM	5						
262	5/22/2023	02:15 AM	2						
263	5/22/2023	02:30 AM	5						
264	5/22/2023	02:45 AM	2						
265	5/22/2023	03:00 AM	11						
266	5/22/2023	03:15 AM	9						
267	5/22/2023	03:30 AM	16						
268	5/22/2023	03:45 AM	14						
269	5/22/2023	04:00 AM	13						
270	5/22/2023	04:15 AM	18						
271	5/22/2023	04:30 AM	25						
272	5/22/2023	04:45 AM	39						
273	5/22/2023	05:00 AM	21						
274	5/22/2023	05:15 AM	26						
275	5/22/2023	05:30 AM	34						
276	5/22/2023	05:45 AM	69						
277	5/22/2023	06:00 AM	61						
278	5/22/2023	06:15 AM	85						
279	5/22/2023	06:30 AM	98						
280	5/22/2023	06:45 AM	106						
281	5/22/2023	07:00 AM	110						
282	5/22/2023	07:15 AM	107						
283	5/22/2023	07:30 AM	114						
284	5/22/2023	07:45 AM	147						
285	5/22/2023	08:00 AM	122						
286	5/22/2023	08:15 AM	140						
287	5/22/2023	08:30 AM	111						
288	5/22/2023	08:45 AM	121						
289	5/22/2023	09:00 AM	110						
290	5/22/2023	09:15 AM	129						
291	5/22/2023	09:30 AM	132						
292	5/22/2023	09:45 AM	93						
293	5/22/2023	10:00 AM	106						
294	5/22/2023	10:15 AM	111						
295	5/22/2023	10:30 AM	110						
296	5/22/2023	10:45 AM	109						
297	5/22/2023	11:00 AM	114						
298	5/22/2023	11:15 AM	117						

	A	B	C	D	E	F	G	H	I
299	5/22/2023	11:30 AM	126						
300	5/22/2023	11:45 AM	124						
301	5/22/2023	12:00 PM	100						
302	5/22/2023	12:15 PM	144						
303	5/22/2023	12:30 PM	109						
304	5/22/2023	12:45 PM	124						
305	5/22/2023	01:00 PM	121						
306	5/22/2023	01:15 PM	122						
307	5/22/2023	01:30 PM	154						
308	5/22/2023	01:45 PM	137						
309	5/22/2023	02:00 PM	134						
310	5/22/2023	02:15 PM	132						
311	5/22/2023	02:30 PM	148						
312	5/22/2023	02:45 PM	126						
313	5/22/2023	03:00 PM	148						
314	5/22/2023	03:15 PM	129						
315	5/22/2023	03:30 PM	135						
316	5/22/2023	03:45 PM	122						
317	5/22/2023	04:00 PM	151						
318	5/22/2023	04:15 PM	142						
319	5/22/2023	04:30 PM	137						
320	5/22/2023	04:45 PM	126						
321	5/22/2023	05:00 PM	126						
322	5/22/2023	05:15 PM	144						
323	5/22/2023	05:30 PM	137						
324	5/22/2023	05:45 PM	147						
325	5/22/2023	06:00 PM	107						
326	5/22/2023	06:15 PM	97						
327	5/22/2023	06:30 PM	101						
328	5/22/2023	06:45 PM	70						
329	5/22/2023	07:00 PM	92						
330	5/22/2023	07:15 PM	83						
331	5/22/2023	07:30 PM	63						
332	5/22/2023	07:45 PM	60						
333	5/22/2023	08:00 PM	44						
334	5/22/2023	08:15 PM	50						
335	5/22/2023	08:30 PM	57						
336	5/22/2023	08:45 PM	62						
337	5/22/2023	09:00 PM	38						
338	5/22/2023	09:15 PM	38						
339	5/22/2023	09:30 PM	38						
340	5/22/2023	09:45 PM	17						
341	5/22/2023	10:00 PM	32						
342	5/22/2023	10:15 PM	28						
343	5/22/2023	10:30 PM	25						
344	5/22/2023	10:45 PM	14						
345	5/22/2023	11:00 PM	15						
346	5/22/2023	11:15 PM	16						
347	5/22/2023	11:30 PM	17						
348	5/22/2023	11:45 PM	4						

	A	B	C	D	E	F	G	H	I
349	5/23/2023	12:00 AM	10						
350	5/23/2023	12:15 AM	10						
351	5/23/2023	12:30 AM	9						
352	5/23/2023	12:45 AM	12						
353	5/23/2023	01:00 AM	12						
354	5/23/2023	01:15 AM	12						
355	5/23/2023	01:30 AM	12						
356	5/23/2023	01:45 AM	4						
357	5/23/2023	02:00 AM	3						
358	5/23/2023	02:15 AM	6						
359	5/23/2023	02:30 AM	4						
360	5/23/2023	02:45 AM	1						
361	5/23/2023	03:00 AM	12						
362	5/23/2023	03:15 AM	6						
363	5/23/2023	03:30 AM	17						
364	5/23/2023	03:45 AM	13						
365	5/23/2023	04:00 AM	21						
366	5/23/2023	04:15 AM	18						
367	5/23/2023	04:30 AM	31						
368	5/23/2023	04:45 AM	47						
369	5/23/2023	05:00 AM	21						
370	5/23/2023	05:15 AM	32						
371	5/23/2023	05:30 AM	36						
372	5/23/2023	05:45 AM	75						
373	5/23/2023	06:00 AM	58						
374	5/23/2023	06:15 AM	93						
375	5/23/2023	06:30 AM	105						
376	5/23/2023	06:45 AM	131						
377	5/23/2023	07:00 AM	108						
378	5/23/2023	07:15 AM	111						
379	5/23/2023	07:30 AM	136						
380	5/23/2023	07:45 AM	133						
381	5/23/2023	08:00 AM	115						
382	5/23/2023	08:15 AM	144						
383	5/23/2023	08:30 AM	107						
384	5/23/2023	08:45 AM	98						
385	5/23/2023	09:00 AM	97						
386	5/23/2023	09:15 AM	129						
387	5/23/2023	09:30 AM	119						
388	5/23/2023	09:45 AM	107						
389	5/23/2023	10:00 AM	117						
390	5/23/2023	10:15 AM	115						
391	5/23/2023	10:30 AM	113						
392	5/23/2023	10:45 AM	120						
393	5/23/2023	11:00 AM	116						
394	5/23/2023	11:15 AM	115						
395	5/23/2023	11:30 AM	136						
396	5/23/2023	11:45 AM	122						
397	5/23/2023	12:00 PM	138						
398	5/23/2023	12:15 PM	127						

	A	B	C	D	E	F	G	H	I
399	5/23/2023	12:30 PM	134						
400	5/23/2023	12:45 PM	113						
401	5/23/2023	01:00 PM	128						
402	5/23/2023	01:15 PM	126						
403	5/23/2023	01:30 PM	128						
404	5/23/2023	01:45 PM	126						
405	5/23/2023	02:00 PM	112						
406	5/23/2023	02:15 PM	135						
407	5/23/2023	02:30 PM	128						
408	5/23/2023	02:45 PM	142						
409	5/23/2023	03:00 PM	143						
410	5/23/2023	03:15 PM	132						
411	5/23/2023	03:30 PM	136						
412	5/23/2023	03:45 PM	139						
413	5/23/2023	04:00 PM	124						
414	5/23/2023	04:15 PM	150						
415	5/23/2023	04:30 PM	143						
416	5/23/2023	04:45 PM	168						
417	5/23/2023	05:00 PM	143						
418	5/23/2023	05:15 PM	134						
419	5/23/2023	05:30 PM	141						
420	5/23/2023	05:45 PM	125						
421	5/23/2023	06:00 PM	103						
422	5/23/2023	06:15 PM	92						
423	5/23/2023	06:30 PM	77						
424	5/23/2023	06:45 PM	84						
425	5/23/2023	07:00 PM	77						
426	5/23/2023	07:15 PM	78						
427	5/23/2023	07:30 PM	86						
428	5/23/2023	07:45 PM	66						
429	5/23/2023	08:00 PM	79						
430	5/23/2023	08:15 PM	66						
431	5/23/2023	08:30 PM	63						
432	5/23/2023	08:45 PM	69						
433	5/23/2023	09:00 PM	41						
434	5/23/2023	09:15 PM	37						
435	5/23/2023	09:30 PM	32						
436	5/23/2023	09:45 PM	31						
437	5/23/2023	10:00 PM	39						
438	5/23/2023	10:15 PM	24						
439	5/23/2023	10:30 PM	19						
440	5/23/2023	10:45 PM	10						
441	5/23/2023	11:00 PM	19						
442	5/23/2023	11:15 PM	12						
443	5/23/2023	11:30 PM	19						
444	5/23/2023	11:45 PM	11						
445	5/24/2023	12:00 AM	5						
446	5/24/2023	12:15 AM	8						
447	5/24/2023	12:30 AM	13						
448	5/24/2023	12:45 AM	7						

	A	B	C	D	E	F	G	H	I
449	5/24/2023	01:00 AM	7						
450	5/24/2023	01:15 AM	10						
451	5/24/2023	01:30 AM	8						
452	5/24/2023	01:45 AM	4						
453	5/24/2023	02:00 AM	9						
454	5/24/2023	02:15 AM	2						
455	5/24/2023	02:30 AM	11						
456	5/24/2023	02:45 AM	14						
457	5/24/2023	03:00 AM	6						
458	5/24/2023	03:15 AM	7						
459	5/24/2023	03:30 AM	24						
460	5/24/2023	03:45 AM	10						
461	5/24/2023	04:00 AM	14						
462	5/24/2023	04:15 AM	19						
463	5/24/2023	04:30 AM	35						
464	5/24/2023	04:45 AM	36						
465	5/24/2023	05:00 AM	27						
466	5/24/2023	05:15 AM	43						
467	5/24/2023	05:30 AM	45						
468	5/24/2023	05:45 AM	65						
469	5/24/2023	06:00 AM	70						
470	5/24/2023	06:15 AM	80						
471	5/24/2023	06:30 AM	105						
472	5/24/2023	06:45 AM	102						
473	5/24/2023	07:00 AM	88						
474	5/24/2023	07:15 AM	114						
475	5/24/2023	07:30 AM	120						
476	5/24/2023	07:45 AM	135						
477	5/24/2023	08:00 AM	144						
478	5/24/2023	08:15 AM	130						
479	5/24/2023	08:30 AM	123						
480	5/24/2023	08:45 AM	123						
481	5/24/2023	09:00 AM	91						
482	5/24/2023	09:15 AM	132						
483	5/24/2023	09:30 AM	126						
484	5/24/2023	09:45 AM	112						
485	5/24/2023	10:00 AM	118						
486	5/24/2023	10:15 AM	125						
487	5/24/2023	10:30 AM	107						
488	5/24/2023	10:45 AM	123						
489	5/24/2023	11:00 AM	104						
490	5/24/2023	11:15 AM	121						
491	5/24/2023	11:30 AM	120						
492	5/24/2023	11:45 AM	124						
493	5/24/2023	12:00 PM	125						
494	5/24/2023	12:15 PM	133						
495	5/24/2023	12:30 PM	126						
496	5/24/2023	12:45 PM	111						
497	5/24/2023	01:00 PM	133						
498	5/24/2023	01:15 PM	102						

	A	B	C	D	E	F	G	H	I
499	5/24/2023	01:30 PM	128						
500	5/24/2023	01:45 PM	121						
501	5/24/2023	02:00 PM	125						
502	5/24/2023	02:15 PM	138						
503	5/24/2023	02:30 PM	134						
504	5/24/2023	02:45 PM	141						
505	5/24/2023	03:00 PM	134						
506	5/24/2023	03:15 PM	129						
507	5/24/2023	03:30 PM	128						
508	5/24/2023	03:45 PM	139						
509	5/24/2023	04:00 PM	144						
510	5/24/2023	04:15 PM	135						
511	5/24/2023	04:30 PM	144						
512	5/24/2023	04:45 PM	128						
513	5/24/2023	05:00 PM	123						
514	5/24/2023	05:15 PM	147						
515	5/24/2023	05:30 PM	118						
516	5/24/2023	05:45 PM	143						
517	5/24/2023	06:00 PM	114						
518	5/24/2023	06:15 PM	86						
519	5/24/2023	06:30 PM	82						
520	5/24/2023	06:45 PM	80						
521	5/24/2023	07:00 PM	73						
522	5/24/2023	07:15 PM	68						
523	5/24/2023	07:30 PM	78						
524	5/24/2023	07:45 PM	62						
525	5/24/2023	08:00 PM	82						
526	5/24/2023	08:15 PM	84						
527	5/24/2023	08:30 PM	67						
528	5/24/2023	08:45 PM	47						
529	5/24/2023	09:00 PM	47						
530	5/24/2023	09:15 PM	33						
531	5/24/2023	09:30 PM	31						
532	5/24/2023	09:45 PM	29						
533	5/24/2023	10:00 PM	33						
534	5/24/2023	10:15 PM	32						
535	5/24/2023	10:30 PM	20						
536	5/24/2023	10:45 PM	17						
537	5/24/2023	11:00 PM	15						
538	5/24/2023	11:15 PM	18						
539	5/24/2023	11:30 PM	18						
540	5/24/2023	11:45 PM	11						
541	5/25/2023	12:00 AM	9						
542	5/25/2023	12:15 AM	1						
543	5/25/2023	12:30 AM	8						
544	5/25/2023	12:45 AM	6						
545	5/25/2023	01:00 AM	11						
546	5/25/2023	01:15 AM	8						
547	5/25/2023	01:30 AM	7						
548	5/25/2023	01:45 AM	5						

	A	B	C	D	E	F	G	H	I
549	5/25/2023	02:00 AM	4						
550	5/25/2023	02:15 AM	6						
551	5/25/2023	02:30 AM	12						
552	5/25/2023	02:45 AM	9						
553	5/25/2023	03:00 AM	12						
554	5/25/2023	03:15 AM	9						
555	5/25/2023	03:30 AM	16						
556	5/25/2023	03:45 AM	12						
557	5/25/2023	04:00 AM	14						
558	5/25/2023	04:15 AM	16						
559	5/25/2023	04:30 AM	32						
560	5/25/2023	04:45 AM	36						
561	5/25/2023	05:00 AM	29						
562	5/25/2023	05:15 AM	23						
563	5/25/2023	05:30 AM	44						
564	5/25/2023	05:45 AM	64						
565	5/25/2023	06:00 AM	68						
566	5/25/2023	06:15 AM	80						
567	5/25/2023	06:30 AM	110						
568	5/25/2023	06:45 AM	112						
569	5/25/2023	07:00 AM	100						
570	5/25/2023	07:15 AM	146						
571	5/25/2023	07:30 AM	103						
572	5/25/2023	07:45 AM	149						
573	5/25/2023	08:00 AM	119						
574	5/25/2023	08:15 AM	105						
575	5/25/2023	08:30 AM	114						
576	5/25/2023	08:45 AM	86						
577	5/25/2023	09:00 AM	92						
578	5/25/2023	09:15 AM	125						
579	5/25/2023	09:30 AM	142						
580	5/25/2023	09:45 AM	112						
581	5/25/2023	10:00 AM	106						
582	5/25/2023	10:15 AM	96						
583	5/25/2023	10:30 AM	111						
584	5/25/2023	10:45 AM	118						
585	5/25/2023	11:00 AM	121						
586	5/25/2023	11:15 AM	123						
587	5/25/2023	11:30 AM	110						
588	5/25/2023	11:45 AM	125						
589	5/25/2023	12:00 PM	121						
590	5/25/2023	12:15 PM	129						
591	5/25/2023	12:30 PM	112						
592	5/25/2023	12:45 PM	127						
593	5/25/2023	01:00 PM	136						
594	5/25/2023	01:15 PM	154						
595	5/25/2023	01:30 PM	124						
596	5/25/2023	01:45 PM	138						
597	5/25/2023	02:00 PM	146						
598	5/25/2023	02:15 PM	125						

	A	B	C	D	E	F	G	H	I
599	5/25/2023	02:30 PM	140						
600	5/25/2023	02:45 PM	128						
601	5/25/2023	03:00 PM	52						
602	5/25/2023	03:15 PM	69						
603	5/25/2023	03:30 PM	39						
604	5/25/2023	03:45 PM	89						
605	5/25/2023	04:00 PM	129						
606	5/25/2023	04:15 PM	127						
607	5/25/2023	04:30 PM	143						
608	5/25/2023	04:45 PM	158						
609	5/25/2023	05:00 PM	124						
610	5/25/2023	05:15 PM	134						
611	5/25/2023	05:30 PM	119						
612	5/25/2023	05:45 PM	107						
613	5/25/2023	06:00 PM	128						
614	5/25/2023	06:15 PM	92						
615	5/25/2023	06:30 PM	107						
616	5/25/2023	06:45 PM	78						
617	5/25/2023	07:00 PM	90						
618	5/25/2023	07:15 PM	94						
619	5/25/2023	07:30 PM	83						
620	5/25/2023	07:45 PM	69						
621	5/25/2023	08:00 PM	54						
622	5/25/2023	08:15 PM	66						
623	5/25/2023	08:30 PM	67						
624	5/25/2023	08:45 PM	60						
625	5/25/2023	09:00 PM	55						
626	5/25/2023	09:15 PM	42						
627	5/25/2023	09:30 PM	42						
628	5/25/2023	09:45 PM	32						
629	5/25/2023	10:00 PM	28						
630	5/25/2023	10:15 PM	24						
631	5/25/2023	10:30 PM	34						
632	5/25/2023	10:45 PM	29						
633	5/25/2023	11:00 PM	27						
634	5/25/2023	11:15 PM	12						
635	5/25/2023	11:30 PM	26						
636	5/25/2023	11:45 PM	12						
637	5/26/2023	12:00 AM	9						
638	5/26/2023	12:15 AM	8						
639	5/26/2023	12:30 AM	7						
640	5/26/2023	12:45 AM	4						
641	5/26/2023	01:00 AM	11						
642	5/26/2023	01:15 AM	6						
643	5/26/2023	01:30 AM	8						
644	5/26/2023	01:45 AM	7						
645	5/26/2023	02:00 AM	4						
646	5/26/2023	02:15 AM	9						
647	5/26/2023	02:30 AM	10						
648	5/26/2023	02:45 AM	11						

	A	B	C	D	E	F	G	H	I
649	5/26/2023	03:00 AM	12						
650	5/26/2023	03:15 AM	6						
651	5/26/2023	03:30 AM	17						
652	5/26/2023	03:45 AM	10						
653	5/26/2023	04:00 AM	13						
654	5/26/2023	04:15 AM	18						
655	5/26/2023	04:30 AM	28						
656	5/26/2023	04:45 AM	30						
657	5/26/2023	05:00 AM	20						
658	5/26/2023	05:15 AM	25						
659	5/26/2023	05:30 AM	42						
660	5/26/2023	05:45 AM	49						
661	5/26/2023	06:00 AM	49						
662	5/26/2023	06:15 AM	61						
663	5/26/2023	06:30 AM	83						
664	5/26/2023	06:45 AM	118						
665	5/26/2023	07:00 AM	92						
666	5/26/2023	07:15 AM	73						
667	5/26/2023	07:30 AM	94						
668	5/26/2023	07:45 AM	128						
669	5/26/2023	08:00 AM	75						
670	5/26/2023	08:15 AM	116						
671	5/26/2023	08:30 AM	93						
672	5/26/2023	08:45 AM	104						
673	5/26/2023	09:00 AM	106						
674	5/26/2023	09:15 AM	105						
675	5/26/2023	09:30 AM	98						
676	5/26/2023	09:45 AM	116						
677	5/26/2023	10:00 AM	101						
678	5/26/2023	10:15 AM	126						
679	5/26/2023	10:30 AM	121						
680	5/26/2023	10:45 AM	114						
681	5/26/2023	11:00 AM	115						
682	5/26/2023	11:15 AM	122						
683	5/26/2023	11:30 AM	137						
684	5/26/2023	11:45 AM	137						
685	5/26/2023	12:00 PM	127						
686	5/26/2023	12:15 PM	133						
687	5/26/2023	12:30 PM	165						
688	5/26/2023	12:45 PM	155						
689	5/26/2023	01:00 PM	130						
690	5/26/2023	01:15 PM	136						
691	5/26/2023	01:30 PM	135						
692	5/26/2023	01:45 PM	147						
693	5/26/2023	02:00 PM	133						
694	5/26/2023	02:15 PM	136						
695	5/26/2023	02:30 PM	124						
696	5/26/2023	02:45 PM	126						
697	5/26/2023	03:00 PM	114						
698	5/26/2023	03:15 PM	158						

	A	B	C	D	E	F	G	H	I
699	5/26/2023	03:30 PM	141						
700	5/26/2023	03:45 PM	129						
701	5/26/2023	04:00 PM	142						
702	5/26/2023	04:15 PM	158						
703	5/26/2023	04:30 PM	153						
704	5/26/2023	04:45 PM	146						
705	5/26/2023	05:00 PM	144						
706	5/26/2023	05:15 PM	112						
707	5/26/2023	05:30 PM	112						
708	5/26/2023	05:45 PM	120						
709	5/26/2023	06:00 PM	94						
710	5/26/2023	06:15 PM	101						
711	5/26/2023	06:30 PM	95						
712	5/26/2023	06:45 PM	82						
713	5/26/2023	07:00 PM	85						
714	5/26/2023	07:15 PM	58						
715	5/26/2023	07:30 PM	74						
716	5/26/2023	07:45 PM	70						
717	5/26/2023	08:00 PM	59						
718	5/26/2023	08:15 PM	65						
719	5/26/2023	08:30 PM	65						
720	5/26/2023	08:45 PM	61						
721	5/26/2023	09:00 PM	54						
722	5/26/2023	09:15 PM	52						
723	5/26/2023	09:30 PM	48						
724	5/26/2023	09:45 PM	36						
725	5/26/2023	10:00 PM	39						
726	5/26/2023	10:15 PM	50						
727	5/26/2023	10:30 PM	61						
728	5/26/2023	10:45 PM	33						
729	5/26/2023	11:00 PM	38						
730	5/26/2023	11:15 PM	39						
731	5/26/2023	11:30 PM	28						
732	5/26/2023	11:45 PM	16						
733	5/27/2023	12:00 AM	14						
734	5/27/2023	12:15 AM	8						
735	5/27/2023	12:30 AM	16						
736	5/27/2023	12:45 AM	8						
737	5/27/2023	01:00 AM	16						
738	5/27/2023	01:15 AM	7						
739	5/27/2023	01:30 AM	12						
740	5/27/2023	01:45 AM	2						
741	5/27/2023	02:00 AM	7						
742	5/27/2023	02:15 AM	5						
743	5/27/2023	02:30 AM	9						
744	5/27/2023	02:45 AM	10						
745	5/27/2023	03:00 AM	6						
746	5/27/2023	03:15 AM	2						
747	5/27/2023	03:30 AM	9						
748	5/27/2023	03:45 AM	9						

	A	B	C	D	E	F	G	H	I
749	5/27/2023	04:00 AM	7						
750	5/27/2023	04:15 AM	7						
751	5/27/2023	04:30 AM	9						
752	5/27/2023	04:45 AM	14						
753	5/27/2023	05:00 AM	7						
754	5/27/2023	05:15 AM	14						
755	5/27/2023	05:30 AM	20						
756	5/27/2023	05:45 AM	14						
757	5/27/2023	06:00 AM	19						
758	5/27/2023	06:15 AM	15						
759	5/27/2023	06:30 AM	29						
760	5/27/2023	06:45 AM	24						
761	5/27/2023	07:00 AM	36						
762	5/27/2023	07:15 AM	41						
763	5/27/2023	07:30 AM	42						
764	5/27/2023	07:45 AM	32						
765	5/27/2023	08:00 AM	50						
766	5/27/2023	08:15 AM	61						
767	5/27/2023	08:30 AM	72						
768	5/27/2023	08:45 AM	67						
769	5/27/2023	09:00 AM	75						
770	5/27/2023	09:15 AM	78						
771	5/27/2023	09:30 AM	95						
772	5/27/2023	09:45 AM	95						
773	5/27/2023	10:00 AM	81						
774	5/27/2023	10:15 AM	92						
775	5/27/2023	10:30 AM	94						
776	5/27/2023	10:45 AM	96						
777	5/27/2023	11:00 AM	89						
778	5/27/2023	11:15 AM	86						
779	5/27/2023	11:30 AM	104						
780	5/27/2023	11:45 AM	113						
781	5/27/2023	12:00 PM	78						
782	5/27/2023	12:15 PM	102						
783	5/27/2023	12:30 PM	110						
784	5/27/2023	12:45 PM	102						
785	5/27/2023	01:00 PM	98						
786	5/27/2023	01:15 PM	86						
787	5/27/2023	01:30 PM	105						
788	5/27/2023	01:45 PM	71						
789	5/27/2023	02:00 PM	107						
790	5/27/2023	02:15 PM	84						
791	5/27/2023	02:30 PM	90						
792	5/27/2023	02:45 PM	88						
793	5/27/2023	03:00 PM	80						
794	5/27/2023	03:15 PM	74						
795	5/27/2023	03:30 PM	73						
796	5/27/2023	03:45 PM	77						
797	5/27/2023	04:00 PM	74						
798	5/27/2023	04:15 PM	90						

	A	B	C	D	E	F	G	H	I
799	5/27/2023	04:30 PM	78						
800	5/27/2023	04:45 PM	76						
801	5/27/2023	05:00 PM	83						
802	5/27/2023	05:15 PM	74						
803	5/27/2023	05:30 PM	64						
804	5/27/2023	05:45 PM	49						
805	5/27/2023	06:00 PM	64						
806	5/27/2023	06:15 PM	59						
807	5/27/2023	06:30 PM	47						
808	5/27/2023	06:45 PM	63						
809	5/27/2023	07:00 PM	47						
810	5/27/2023	07:15 PM	48						
811	5/27/2023	07:30 PM	46						
812	5/27/2023	07:45 PM	56						
813	5/27/2023	08:00 PM	36						
814	5/27/2023	08:15 PM	42						
815	5/27/2023	08:30 PM	42						
816	5/27/2023	08:45 PM	26						
817	5/27/2023	09:00 PM	34						
818	5/27/2023	09:15 PM	41						
819	5/27/2023	09:30 PM	31						
820	5/27/2023	09:45 PM	28						
821	5/27/2023	10:00 PM	15						
822	5/27/2023	10:15 PM	58						
823	5/27/2023	10:30 PM	39						
824	5/27/2023	10:45 PM	27						
825	5/27/2023	11:00 PM	17						
826	5/27/2023	11:15 PM	13						
827	5/27/2023	11:30 PM	22						
828	5/27/2023	11:45 PM	12						
829	5/28/2023	12:00 AM	13						
830	5/28/2023	12:15 AM	11						
831	5/28/2023	12:30 AM	8						
832	5/28/2023	12:45 AM	7						
833	5/28/2023	01:00 AM	6						
834	5/28/2023	01:15 AM	5						
835	5/28/2023	01:30 AM	9						
836	5/28/2023	01:45 AM	4						
837	5/28/2023	02:00 AM	4						
838	5/28/2023	02:15 AM	7						
839	5/28/2023	02:30 AM	4						
840	5/28/2023	02:45 AM	6						
841	5/28/2023	03:00 AM	6						
842	5/28/2023	03:15 AM	3						
843	5/28/2023	03:30 AM	3						
844	5/28/2023	03:45 AM	3						
845	5/28/2023	04:00 AM	1						
846	5/28/2023	04:15 AM	6						
847	5/28/2023	04:30 AM	8						
848	5/28/2023	04:45 AM	5						

	A	B	C	D	E	F	G	H	I
849	5/28/2023	05:00 AM	6						
850	5/28/2023	05:15 AM	3						
851	5/28/2023	05:30 AM	13						
852	5/28/2023	05:45 AM	10						
853	5/28/2023	06:00 AM	9						
854	5/28/2023	06:15 AM	11						
855	5/28/2023	06:30 AM	26						
856	5/28/2023	06:45 AM	17						
857	5/28/2023	07:00 AM	29						
858	5/28/2023	07:15 AM	25						
859	5/28/2023	07:30 AM	31						
860	5/28/2023	07:45 AM	26						
861	5/28/2023	08:00 AM	30						
862	5/28/2023	08:15 AM	26						
863	5/28/2023	08:30 AM	45						
864	5/28/2023	08:45 AM	55						
865	5/28/2023	09:00 AM	44						
866	5/28/2023	09:15 AM	70						
867	5/28/2023	09:30 AM	59						
868	5/28/2023	09:45 AM	71						
869	5/28/2023	10:00 AM	47						
870	5/28/2023	10:15 AM	63						
871	5/28/2023	10:30 AM	70						
872	5/28/2023	10:45 AM	72						
873	5/28/2023	11:00 AM	92						
874	5/28/2023	11:15 AM	81						
875	5/28/2023	11:30 AM	94						
876	5/28/2023	11:45 AM	91						
877	5/28/2023	12:00 PM	92						
878	5/28/2023	12:15 PM	66						
879	5/28/2023	12:30 PM	107						
880	5/28/2023	12:45 PM	106						
881	5/28/2023	01:00 PM	72						
882	5/28/2023	01:15 PM	77						
883	5/28/2023	01:30 PM	92						
884	5/28/2023	01:45 PM	86						
885	5/28/2023	02:00 PM	97						
886	5/28/2023	02:15 PM	67						
887	5/28/2023	02:30 PM	70						
888	5/28/2023	02:45 PM	75						
889	5/28/2023	03:00 PM	48						
890	5/28/2023	03:15 PM	83						
891	5/28/2023	03:30 PM	78						
892	5/28/2023	03:45 PM	60						
893	5/28/2023	04:00 PM	66						
894	5/28/2023	04:15 PM	55						
895	5/28/2023	04:30 PM	70						
896	5/28/2023	04:45 PM	59						
897	5/28/2023	05:00 PM	58						
898	5/28/2023	05:15 PM	59						

	A	B	C	D	E	F	G	H	I
899	5/28/2023	05:30 PM	53						
900	5/28/2023	05:45 PM	66						
901	5/28/2023	06:00 PM	50						
902	5/28/2023	06:15 PM	68						
903	5/28/2023	06:30 PM	50						
904	5/28/2023	06:45 PM	45						
905	5/28/2023	07:00 PM	48						
906	5/28/2023	07:15 PM	35						
907	5/28/2023	07:30 PM	40						
908	5/28/2023	07:45 PM	32						
909	5/28/2023	08:00 PM	35						
910	5/28/2023	08:15 PM	45						
911	5/28/2023	08:30 PM	38						
912	5/28/2023	08:45 PM	33						
913	5/28/2023	09:00 PM	31						
914	5/28/2023	09:15 PM	41						
915	5/28/2023	09:30 PM	35						
916	5/28/2023	09:45 PM	17						
917	5/28/2023	10:00 PM	25						
918	5/28/2023	10:15 PM	15						
919	5/28/2023	10:30 PM	16						
920	5/28/2023	10:45 PM	17						
921	5/28/2023	11:00 PM	16						
922	5/28/2023	11:15 PM	13						
923	5/28/2023	11:30 PM	15						
924	5/28/2023	11:45 PM	14						

	A	B	C	D	E	F	G	H	I
1									
2	File Name: C:\Users\obarrie\Desktop\transfer\Documents\Documents\Osman\Osman from harddrive\Documents\TDB\WSP\Syracuse\Data\ATR\Batch 11\updated Jamar\Jamar\ATR 1384.tf2								
3	Start Date: 5/20/2023								
4	Start Time: 12:15:00 PM								
5	Location 1: ATR 1384-WB E Taft Rd at I-81 NB Off Ram								
6	Location 2:								
7									
8	Date	Time	WB						
9	5/20/2023	12:15 PM	70						
10	5/20/2023	12:30 PM	136						
11	5/20/2023	12:45 PM	110						
12	5/20/2023	01:00 PM	120						
13	5/20/2023	01:15 PM	104						
14	5/20/2023	01:30 PM	106						
15	5/20/2023	01:45 PM	100						
16	5/20/2023	02:00 PM	102						
17	5/20/2023	02:15 PM	112						
18	5/20/2023	02:30 PM	102						
19	5/20/2023	02:45 PM	86						
20	5/20/2023	03:00 PM	95						
21	5/20/2023	03:15 PM	81						
22	5/20/2023	03:30 PM	108						
23	5/20/2023	03:45 PM	80						
24	5/20/2023	04:00 PM	101						
25	5/20/2023	04:15 PM	89						
26	5/20/2023	04:30 PM	86						
27	5/20/2023	04:45 PM	82						
28	5/20/2023	05:00 PM	86						
29	5/20/2023	05:15 PM	79						
30	5/20/2023	05:30 PM	68						
31	5/20/2023	05:45 PM	62						
32	5/20/2023	06:00 PM	57						
33	5/20/2023	06:15 PM	64						
34	5/20/2023	06:30 PM	70						
35	5/20/2023	06:45 PM	60						
36	5/20/2023	07:00 PM	54						
37	5/20/2023	07:15 PM	52						
38	5/20/2023	07:30 PM	50						
39	5/20/2023	07:45 PM	50						
40	5/20/2023	08:00 PM	39						
41	5/20/2023	08:15 PM	39						
42	5/20/2023	08:30 PM	48						
43	5/20/2023	08:45 PM	40						
44	5/20/2023	09:00 PM	42						
45	5/20/2023	09:15 PM	27						
46	5/20/2023	09:30 PM	48						
47	5/20/2023	09:45 PM	42						
48	5/20/2023	10:00 PM	37						

	A	B	C	D	E	F	G	H	I
49	5/20/2023	10:15 PM	29						
50	5/20/2023	10:30 PM	24						
51	5/20/2023	10:45 PM	11						
52	5/20/2023	11:00 PM	28						
53	5/20/2023	11:15 PM	16						
54	5/20/2023	11:30 PM	14						
55	5/20/2023	11:45 PM	38						
56	5/21/2023	12:00 AM	19						
57	5/21/2023	12:15 AM	17						
58	5/21/2023	12:30 AM	12						
59	5/21/2023	12:45 AM	14						
60	5/21/2023	01:00 AM	6						
61	5/21/2023	01:15 AM	8						
62	5/21/2023	01:30 AM	2						
63	5/21/2023	01:45 AM	12						
64	5/21/2023	02:00 AM	3						
65	5/21/2023	02:15 AM	13						
66	5/21/2023	02:30 AM	6						
67	5/21/2023	02:45 AM	3						
68	5/21/2023	03:00 AM	9						
69	5/21/2023	03:15 AM	11						
70	5/21/2023	03:30 AM	5						
71	5/21/2023	03:45 AM	10						
72	5/21/2023	04:00 AM	9						
73	5/21/2023	04:15 AM	13						
74	5/21/2023	04:30 AM	14						
75	5/21/2023	04:45 AM	10						
76	5/21/2023	05:00 AM	19						
77	5/21/2023	05:15 AM	14						
78	5/21/2023	05:30 AM	15						
79	5/21/2023	05:45 AM	17						
80	5/21/2023	06:00 AM	11						
81	5/21/2023	06:15 AM	33						
82	5/21/2023	06:30 AM	39						
83	5/21/2023	06:45 AM	39						
84	5/21/2023	07:00 AM	52						
85	5/21/2023	07:15 AM	34						
86	5/21/2023	07:30 AM	30						
87	5/21/2023	07:45 AM	42						
88	5/21/2023	08:00 AM	50						
89	5/21/2023	08:15 AM	58						
90	5/21/2023	08:30 AM	61						
91	5/21/2023	08:45 AM	79						
92	5/21/2023	09:00 AM	99						
93	5/21/2023	09:15 AM	69						
94	5/21/2023	09:30 AM	93						
95	5/21/2023	09:45 AM	105						
96	5/21/2023	10:00 AM	81						
97	5/21/2023	10:15 AM	64						
98	5/21/2023	10:30 AM	103						

	A	B	C	D	E	F	G	H	I
99	5/21/2023	10:45 AM	122						
100	5/21/2023	11:00 AM	143						
101	5/21/2023	11:15 AM	144						
102	5/21/2023	11:30 AM	156						
103	5/21/2023	11:45 AM	128						
104	5/21/2023	12:00 PM	128						
105	5/21/2023	12:15 PM	116						
106	5/21/2023	12:30 PM	118						
107	5/21/2023	12:45 PM	146						
108	5/21/2023	01:00 PM	118						
109	5/21/2023	01:15 PM	134						
110	5/21/2023	01:30 PM	143						
111	5/21/2023	01:45 PM	143						
112	5/21/2023	02:00 PM	145						
113	5/21/2023	02:15 PM	135						
114	5/21/2023	02:30 PM	109						
115	5/21/2023	02:45 PM	136						
116	5/21/2023	03:00 PM	106						
117	5/21/2023	03:15 PM	127						
118	5/21/2023	03:30 PM	131						
119	5/21/2023	03:45 PM	111						
120	5/21/2023	04:00 PM	132						
121	5/21/2023	04:15 PM	96						
122	5/21/2023	04:30 PM	90						
123	5/21/2023	04:45 PM	101						
124	5/21/2023	05:00 PM	95						
125	5/21/2023	05:15 PM	109						
126	5/21/2023	05:30 PM	97						
127	5/21/2023	05:45 PM	79						
128	5/21/2023	06:00 PM	91						
129	5/21/2023	06:15 PM	74						
130	5/21/2023	06:30 PM	66						
131	5/21/2023	06:45 PM	87						
132	5/21/2023	07:00 PM	62						
133	5/21/2023	07:15 PM	59						
134	5/21/2023	07:30 PM	66						
135	5/21/2023	07:45 PM	60						
136	5/21/2023	08:00 PM	69						
137	5/21/2023	08:15 PM	54						
138	5/21/2023	08:30 PM	61						
139	5/21/2023	08:45 PM	53						
140	5/21/2023	09:00 PM	42						
141	5/21/2023	09:15 PM	42						
142	5/21/2023	09:30 PM	23						
143	5/21/2023	09:45 PM	33						
144	5/21/2023	10:00 PM	33						
145	5/21/2023	10:15 PM	27						
146	5/21/2023	10:30 PM	25						
147	5/21/2023	10:45 PM	12						
148	5/21/2023	11:00 PM	18						

	A	B	C	D	E	F	G	H	I
149	5/21/2023	11:15 PM	21						
150	5/21/2023	11:30 PM	26						
151	5/21/2023	11:45 PM	19						
152	5/22/2023	12:00 AM	11						
153	5/22/2023	12:15 AM	8						
154	5/22/2023	12:30 AM	11						
155	5/22/2023	12:45 AM	11						
156	5/22/2023	01:00 AM	10						
157	5/22/2023	01:15 AM	5						
158	5/22/2023	01:30 AM	7						
159	5/22/2023	01:45 AM	5						
160	5/22/2023	02:00 AM	10						
161	5/22/2023	02:15 AM	5						
162	5/22/2023	02:30 AM	3						
163	5/22/2023	02:45 AM	13						
164	5/22/2023	03:00 AM	12						
165	5/22/2023	03:15 AM	9						
166	5/22/2023	03:30 AM	12						
167	5/22/2023	03:45 AM	7						
168	5/22/2023	04:00 AM	16						
169	5/22/2023	04:15 AM	20						
170	5/22/2023	04:30 AM	34						
171	5/22/2023	04:45 AM	49						
172	5/22/2023	05:00 AM	60						
173	5/22/2023	05:15 AM	64						
174	5/22/2023	05:30 AM	55						
175	5/22/2023	05:45 AM	103						
176	5/22/2023	06:00 AM	88						
177	5/22/2023	06:15 AM	110						
178	5/22/2023	06:30 AM	130						
179	5/22/2023	06:45 AM	163						
180	5/22/2023	07:00 AM	160						
181	5/22/2023	07:15 AM	166						
182	5/22/2023	07:30 AM	195						
183	5/22/2023	07:45 AM	141						
184	5/22/2023	08:00 AM	170						
185	5/22/2023	08:15 AM	174						
186	5/22/2023	08:30 AM	172						
187	5/22/2023	08:45 AM	158						
188	5/22/2023	09:00 AM	162						
189	5/22/2023	09:15 AM	153						
190	5/22/2023	09:30 AM	143						
191	5/22/2023	09:45 AM	165						
192	5/22/2023	10:00 AM	167						
193	5/22/2023	10:15 AM	175						
194	5/22/2023	10:30 AM	174						
195	5/22/2023	10:45 AM	137						
196	5/22/2023	11:00 AM	157						
197	5/22/2023	11:15 AM	162						
198	5/22/2023	11:30 AM	162						

	A	B	C	D	E	F	G	H	I
199	5/22/2023	11:45 AM	171						
200	5/22/2023	12:00 PM	194						
201	5/22/2023	12:15 PM	112						
202	5/22/2023	12:30 PM	158						
203	5/22/2023	12:45 PM	148						
204	5/22/2023	01:00 PM	179						
205	5/22/2023	01:15 PM	155						
206	5/22/2023	01:30 PM	187						
207	5/22/2023	01:45 PM	163						
208	5/22/2023	02:00 PM	153						
209	5/22/2023	02:15 PM	164						
210	5/22/2023	02:30 PM	161						
211	5/22/2023	02:45 PM	130						
212	5/22/2023	03:00 PM	144						
213	5/22/2023	03:15 PM	161						
214	5/22/2023	03:30 PM	181						
215	5/22/2023	03:45 PM	159						
216	5/22/2023	04:00 PM	161						
217	5/22/2023	04:15 PM	140						
218	5/22/2023	04:30 PM	183						
219	5/22/2023	04:45 PM	166						
220	5/22/2023	05:00 PM	156						
221	5/22/2023	05:15 PM	139						
222	5/22/2023	05:30 PM	162						
223	5/22/2023	05:45 PM	148						
224	5/22/2023	06:00 PM	143						
225	5/22/2023	06:15 PM	108						
226	5/22/2023	06:30 PM	116						
227	5/22/2023	06:45 PM	118						
228	5/22/2023	07:00 PM	99						
229	5/22/2023	07:15 PM	109						
230	5/22/2023	07:30 PM	123						
231	5/22/2023	07:45 PM	118						
232	5/22/2023	08:00 PM	121						
233	5/22/2023	08:15 PM	117						
234	5/22/2023	08:30 PM	104						
235	5/22/2023	08:45 PM	74						
236	5/22/2023	09:00 PM	62						
237	5/22/2023	09:15 PM	60						
238	5/22/2023	09:30 PM	50						
239	5/22/2023	09:45 PM	36						
240	5/22/2023	10:00 PM	61						
241	5/22/2023	10:15 PM	35						
242	5/22/2023	10:30 PM	21						
243	5/22/2023	10:45 PM	26						
244	5/22/2023	11:00 PM	27						
245	5/22/2023	11:15 PM	16						
246	5/22/2023	11:30 PM	26						
247	5/22/2023	11:45 PM	20						
248	5/23/2023	12:00 AM	47						

	A	B	C	D	E	F	G	H	I
249	5/23/2023	12:15 AM	10						
250	5/23/2023	12:30 AM	18						
251	5/23/2023	12:45 AM	10						
252	5/23/2023	01:00 AM	10						
253	5/23/2023	01:15 AM	14						
254	5/23/2023	01:30 AM	13						
255	5/23/2023	01:45 AM	14						
256	5/23/2023	02:00 AM	28						
257	5/23/2023	02:15 AM	17						
258	5/23/2023	02:30 AM	26						
259	5/23/2023	02:45 AM	22						
260	5/23/2023	03:00 AM	11						
261	5/23/2023	03:15 AM	18						
262	5/23/2023	03:30 AM	34						
263	5/23/2023	03:45 AM	20						
264	5/23/2023	04:00 AM	18						
265	5/23/2023	04:15 AM	18						
266	5/23/2023	04:30 AM	38						
267	5/23/2023	04:45 AM	46						
268	5/23/2023	05:00 AM	51						
269	5/23/2023	05:15 AM	70						
270	5/23/2023	05:30 AM	84						
271	5/23/2023	05:45 AM	116						
272	5/23/2023	06:00 AM	92						
273	5/23/2023	06:15 AM	127						
274	5/23/2023	06:30 AM	132						
275	5/23/2023	06:45 AM	199						
276	5/23/2023	07:00 AM	185						
277	5/23/2023	07:15 AM	164						
278	5/23/2023	07:30 AM	182						
279	5/23/2023	07:45 AM	143						
280	5/23/2023	08:00 AM	155						
281	5/23/2023	08:15 AM	176						
282	5/23/2023	08:30 AM	162						
283	5/23/2023	08:45 AM	151						
284	5/23/2023	09:00 AM	133						
285	5/23/2023	09:15 AM	142						
286	5/23/2023	09:30 AM	165						
287	5/23/2023	09:45 AM	157						
288	5/23/2023	10:00 AM	151						
289	5/23/2023	10:15 AM	154						
290	5/23/2023	10:30 AM	142						
291	5/23/2023	10:45 AM	170						
292	5/23/2023	11:00 AM	171						
293	5/23/2023	11:15 AM	167						
294	5/23/2023	11:30 AM	165						
295	5/23/2023	11:45 AM	173						
296	5/23/2023	12:00 PM	151						
297	5/23/2023	12:15 PM	167						
298	5/23/2023	12:30 PM	181						

	A	B	C	D	E	F	G	H	I
299	5/23/2023	12:45 PM	167						
300	5/23/2023	01:00 PM	190						
301	5/23/2023	01:15 PM	174						
302	5/23/2023	01:30 PM	185						
303	5/23/2023	01:45 PM	166						
304	5/23/2023	02:00 PM	175						
305	5/23/2023	02:15 PM	168						
306	5/23/2023	02:30 PM	153						
307	5/23/2023	02:45 PM	161						
308	5/23/2023	03:00 PM	146						
309	5/23/2023	03:15 PM	173						
310	5/23/2023	03:30 PM	170						
311	5/23/2023	03:45 PM	158						
312	5/23/2023	04:00 PM	175						
313	5/23/2023	04:15 PM	154						
314	5/23/2023	04:30 PM	178						
315	5/23/2023	04:45 PM	174						
316	5/23/2023	05:00 PM	180						
317	5/23/2023	05:15 PM	164						
318	5/23/2023	05:30 PM	146						
319	5/23/2023	05:45 PM	159						
320	5/23/2023	06:00 PM	167						
321	5/23/2023	06:15 PM	125						
322	5/23/2023	06:30 PM	131						
323	5/23/2023	06:45 PM	105						
324	5/23/2023	07:00 PM	136						
325	5/23/2023	07:15 PM	99						
326	5/23/2023	07:30 PM	124						
327	5/23/2023	07:45 PM	107						
328	5/23/2023	08:00 PM	138						
329	5/23/2023	08:15 PM	84						
330	5/23/2023	08:30 PM	107						
331	5/23/2023	08:45 PM	71						
332	5/23/2023	09:00 PM	67						
333	5/23/2023	09:15 PM	75						
334	5/23/2023	09:30 PM	64						
335	5/23/2023	09:45 PM	50						
336	5/23/2023	10:00 PM	46						
337	5/23/2023	10:15 PM	42						
338	5/23/2023	10:30 PM	39						
339	5/23/2023	10:45 PM	29						
340	5/23/2023	11:00 PM	21						
341	5/23/2023	11:15 PM	10						
342	5/23/2023	11:30 PM	24						
343	5/23/2023	11:45 PM	19						
344	5/24/2023	12:00 AM	59						
345	5/24/2023	12:15 AM	17						
346	5/24/2023	12:30 AM	16						
347	5/24/2023	12:45 AM	24						
348	5/24/2023	01:00 AM	10						

	A	B	C	D	E	F	G	H	I
349	5/24/2023	01:15 AM	8						
350	5/24/2023	01:30 AM	5						
351	5/24/2023	01:45 AM	14						
352	5/24/2023	02:00 AM	20						
353	5/24/2023	02:15 AM	16						
354	5/24/2023	02:30 AM	24						
355	5/24/2023	02:45 AM	9						
356	5/24/2023	03:00 AM	22						
357	5/24/2023	03:15 AM	24						
358	5/24/2023	03:30 AM	30						
359	5/24/2023	03:45 AM	38						
360	5/24/2023	04:00 AM	27						
361	5/24/2023	04:15 AM	37						
362	5/24/2023	04:30 AM	48						
363	5/24/2023	04:45 AM	48						
364	5/24/2023	05:00 AM	60						
365	5/24/2023	05:15 AM	63						
366	5/24/2023	05:30 AM	96						
367	5/24/2023	05:45 AM	104						
368	5/24/2023	06:00 AM	106						
369	5/24/2023	06:15 AM	160						
370	5/24/2023	06:30 AM	153						
371	5/24/2023	06:45 AM	178						
372	5/24/2023	07:00 AM	200						
373	5/24/2023	07:15 AM	186						
374	5/24/2023	07:30 AM	201						
375	5/24/2023	07:45 AM	172						
376	5/24/2023	08:00 AM	172						
377	5/24/2023	08:15 AM	187						
378	5/24/2023	08:30 AM	200						
379	5/24/2023	08:45 AM	226						
380	5/24/2023	09:00 AM	211						
381	5/24/2023	09:15 AM	181						
382	5/24/2023	09:30 AM	197						
383	5/24/2023	09:45 AM	218						
384	5/24/2023	10:00 AM	190						
385	5/24/2023	10:15 AM	188						
386	5/24/2023	10:30 AM	192						
387	5/24/2023	10:45 AM	152						
388	5/24/2023	11:00 AM	176						
389	5/24/2023	11:15 AM	205						
390	5/24/2023	11:30 AM	163						
391	5/24/2023	11:45 AM	185						
392	5/24/2023	12:00 PM	176						
393	5/24/2023	12:15 PM	195						
394	5/24/2023	12:30 PM	154						
395	5/24/2023	12:45 PM	164						
396	5/24/2023	01:00 PM	165						
397	5/24/2023	01:15 PM	182						
398	5/24/2023	01:30 PM	205						

	A	B	C	D	E	F	G	H	I
399	5/24/2023	01:45 PM	150						
400	5/24/2023	02:00 PM	182						
401	5/24/2023	02:15 PM	174						
402	5/24/2023	02:30 PM	227						
403	5/24/2023	02:45 PM	172						
404	5/24/2023	03:00 PM	203						
405	5/24/2023	03:15 PM	177						
406	5/24/2023	03:30 PM	174						
407	5/24/2023	03:45 PM	184						
408	5/24/2023	04:00 PM	176						
409	5/24/2023	04:15 PM	167						
410	5/24/2023	04:30 PM	191						
411	5/24/2023	04:45 PM	167						
412	5/24/2023	05:00 PM	191						
413	5/24/2023	05:15 PM	204						
414	5/24/2023	05:30 PM	193						
415	5/24/2023	05:45 PM	192						
416	5/24/2023	06:00 PM	179						
417	5/24/2023	06:15 PM	146						
418	5/24/2023	06:30 PM	144						
419	5/24/2023	06:45 PM	108						
420	5/24/2023	07:00 PM	126						
421	5/24/2023	07:15 PM	118						
422	5/24/2023	07:30 PM	108						
423	5/24/2023	07:45 PM	123						
424	5/24/2023	08:00 PM	153						
425	5/24/2023	08:15 PM	110						
426	5/24/2023	08:30 PM	115						
427	5/24/2023	08:45 PM	100						
428	5/24/2023	09:00 PM	82						
429	5/24/2023	09:15 PM	62						
430	5/24/2023	09:30 PM	54						
431	5/24/2023	09:45 PM	47						
432	5/24/2023	10:00 PM	41						
433	5/24/2023	10:15 PM	46						
434	5/24/2023	10:30 PM	31						
435	5/24/2023	10:45 PM	32						
436	5/24/2023	11:00 PM	15						
437	5/24/2023	11:15 PM	31						
438	5/24/2023	11:30 PM	24						
439	5/24/2023	11:45 PM	26						
440	5/25/2023	12:00 AM	70						
441	5/25/2023	12:15 AM	21						
442	5/25/2023	12:30 AM	14						
443	5/25/2023	12:45 AM	14						
444	5/25/2023	01:00 AM	15						
445	5/25/2023	01:15 AM	8						
446	5/25/2023	01:30 AM	15						
447	5/25/2023	01:45 AM	19						
448	5/25/2023	02:00 AM	22						

	A	B	C	D	E	F	G	H	I
449	5/25/2023	02:15 AM	13						
450	5/25/2023	02:30 AM	19						
451	5/25/2023	02:45 AM	17						
452	5/25/2023	03:00 AM	10						
453	5/25/2023	03:15 AM	33						
454	5/25/2023	03:30 AM	27						
455	5/25/2023	03:45 AM	21						
456	5/25/2023	04:00 AM	22						
457	5/25/2023	04:15 AM	43						
458	5/25/2023	04:30 AM	37						
459	5/25/2023	04:45 AM	41						
460	5/25/2023	05:00 AM	78						
461	5/25/2023	05:15 AM	66						
462	5/25/2023	05:30 AM	94						
463	5/25/2023	05:45 AM	116						
464	5/25/2023	06:00 AM	100						
465	5/25/2023	06:15 AM	152						
466	5/25/2023	06:30 AM	165						
467	5/25/2023	06:45 AM	206						
468	5/25/2023	07:00 AM	185						
469	5/25/2023	07:15 AM	204						
470	5/25/2023	07:30 AM	214						
471	5/25/2023	07:45 AM	180						
472	5/25/2023	08:00 AM	166						
473	5/25/2023	08:15 AM	201						
474	5/25/2023	08:30 AM	223						
475	5/25/2023	08:45 AM	196						
476	5/25/2023	09:00 AM	170						
477	5/25/2023	09:15 AM	182						
478	5/25/2023	09:30 AM	184						
479	5/25/2023	09:45 AM	197						
480	5/25/2023	10:00 AM	194						
481	5/25/2023	10:15 AM	184						
482	5/25/2023	10:30 AM	205						
483	5/25/2023	10:45 AM	215						
484	5/25/2023	11:00 AM	189						
485	5/25/2023	11:15 AM	177						
486	5/25/2023	11:30 AM	189						
487	5/25/2023	11:45 AM	164						
488	5/25/2023	12:00 PM	178						
489	5/25/2023	12:15 PM	176						
490	5/25/2023	12:30 PM	209						
491	5/25/2023	12:45 PM	205						
492	5/25/2023	01:00 PM	171						
493	5/25/2023	01:15 PM	163						
494	5/25/2023	01:30 PM	188						
495	5/25/2023	01:45 PM	176						
496	5/25/2023	02:00 PM	164						
497	5/25/2023	02:15 PM	145						
498	5/25/2023	02:30 PM	186						

	A	B	C	D	E	F	G	H	I
499	5/25/2023	02:45 PM	180						
500	5/25/2023	03:00 PM	162						
501	5/25/2023	03:15 PM	169						
502	5/25/2023	03:30 PM	174						
503	5/25/2023	03:45 PM	173						
504	5/25/2023	04:00 PM	181						
505	5/25/2023	04:15 PM	155						
506	5/25/2023	04:30 PM	177						
507	5/25/2023	04:45 PM	173						
508	5/25/2023	05:00 PM	195						
509	5/25/2023	05:15 PM	179						
510	5/25/2023	05:30 PM	163						
511	5/25/2023	05:45 PM	158						
512	5/25/2023	06:00 PM	188						
513	5/25/2023	06:15 PM	187						
514	5/25/2023	06:30 PM	174						
515	5/25/2023	06:45 PM	135						
516	5/25/2023	07:00 PM	112						
517	5/25/2023	07:15 PM	147						
518	5/25/2023	07:30 PM	116						
519	5/25/2023	07:45 PM	215						
520	5/25/2023	08:00 PM	135						
521	5/25/2023	08:15 PM	127						
522	5/25/2023	08:30 PM	105						
523	5/25/2023	08:45 PM	81						
524	5/25/2023	09:00 PM	98						
525	5/25/2023	09:15 PM	78						
526	5/25/2023	09:30 PM	66						
527	5/25/2023	09:45 PM	50						
528	5/25/2023	10:00 PM	79						
529	5/25/2023	10:15 PM	48						
530	5/25/2023	10:30 PM	37						
531	5/25/2023	10:45 PM	40						
532	5/25/2023	11:00 PM	36						
533	5/25/2023	11:15 PM	34						
534	5/25/2023	11:30 PM	31						
535	5/25/2023	11:45 PM	31						
536	5/26/2023	12:00 AM	77						
537	5/26/2023	12:15 AM	25						
538	5/26/2023	12:30 AM	11						
539	5/26/2023	12:45 AM	15						
540	5/26/2023	01:00 AM	7						
541	5/26/2023	01:15 AM	22						
542	5/26/2023	01:30 AM	7						
543	5/26/2023	01:45 AM	7						
544	5/26/2023	02:00 AM	33						
545	5/26/2023	02:15 AM	8						
546	5/26/2023	02:30 AM	18						
547	5/26/2023	02:45 AM	19						
548	5/26/2023	03:00 AM	28						

	A	B	C	D	E	F	G	H	I
549	5/26/2023	03:15 AM	38						
550	5/26/2023	03:30 AM	20						
551	5/26/2023	03:45 AM	17						
552	5/26/2023	04:00 AM	27						
553	5/26/2023	04:15 AM	27						
554	5/26/2023	04:30 AM	26						
555	5/26/2023	04:45 AM	39						
556	5/26/2023	05:00 AM	35						
557	5/26/2023	05:15 AM	55						
558	5/26/2023	05:30 AM	70						
559	5/26/2023	05:45 AM	89						
560	5/26/2023	06:00 AM	91						
561	5/26/2023	06:15 AM	122						
562	5/26/2023	06:30 AM	159						
563	5/26/2023	06:45 AM	153						
564	5/26/2023	07:00 AM	154						
565	5/26/2023	07:15 AM	190						
566	5/26/2023	07:30 AM	217						
567	5/26/2023	07:45 AM	223						
568	5/26/2023	08:00 AM	188						
569	5/26/2023	08:15 AM	201						
570	5/26/2023	08:30 AM	226						
571	5/26/2023	08:45 AM	172						
572	5/26/2023	09:00 AM	149						
573	5/26/2023	09:15 AM	221						
574	5/26/2023	09:30 AM	207						
575	5/26/2023	09:45 AM	195						
576	5/26/2023	10:00 AM	220						
577	5/26/2023	10:15 AM	181						
578	5/26/2023	10:30 AM	171						
579	5/26/2023	10:45 AM	203						
580	5/26/2023	11:00 AM	179						
581	5/26/2023	11:15 AM	165						
582	5/26/2023	11:30 AM	183						
583	5/26/2023	11:45 AM	200						
584	5/26/2023	12:00 PM	159						
585	5/26/2023	12:15 PM	177						
586	5/26/2023	12:30 PM	141						
587	5/26/2023	12:45 PM	178						
588	5/26/2023	01:00 PM	180						
589	5/26/2023	01:15 PM	200						
590	5/26/2023	01:30 PM	213						
591	5/26/2023	01:45 PM	209						
592	5/26/2023	02:00 PM	220						
593	5/26/2023	02:15 PM	161						
594	5/26/2023	02:30 PM	197						
595	5/26/2023	02:45 PM	195						
596	5/26/2023	03:00 PM	184						
597	5/26/2023	03:15 PM	170						
598	5/26/2023	03:30 PM	160						

	A	B	C	D	E	F	G	H	I
599	5/26/2023	03:45 PM	165						
600	5/26/2023	04:00 PM	189						
601	5/26/2023	04:15 PM	176						
602	5/26/2023	04:30 PM	161						
603	5/26/2023	04:45 PM	213						
604	5/26/2023	05:00 PM	203						
605	5/26/2023	05:15 PM	166						
606	5/26/2023	05:30 PM	186						
607	5/26/2023	05:45 PM	208						
608	5/26/2023	06:00 PM	169						
609	5/26/2023	06:15 PM	177						
610	5/26/2023	06:30 PM	191						
611	5/26/2023	06:45 PM	117						
612	5/26/2023	07:00 PM	149						
613	5/26/2023	07:15 PM	88						
614	5/26/2023	07:30 PM	129						
615	5/26/2023	07:45 PM	103						
616	5/26/2023	08:00 PM	105						
617	5/26/2023	08:15 PM	95						
618	5/26/2023	08:30 PM	92						
619	5/26/2023	08:45 PM	81						
620	5/26/2023	09:00 PM	98						
621	5/26/2023	09:15 PM	102						
622	5/26/2023	09:30 PM	72						
623	5/26/2023	09:45 PM	71						
624	5/26/2023	10:00 PM	70						
625	5/26/2023	10:15 PM	60						
626	5/26/2023	10:30 PM	80						
627	5/26/2023	10:45 PM	40						
628	5/26/2023	11:00 PM	31						
629	5/26/2023	11:15 PM	37						
630	5/26/2023	11:30 PM	44						
631	5/26/2023	11:45 PM	82						
632	5/27/2023	12:00 AM	117						
633	5/27/2023	12:15 AM	26						
634	5/27/2023	12:30 AM	28						
635	5/27/2023	12:45 AM	25						
636	5/27/2023	01:00 AM	13						
637	5/27/2023	01:15 AM	16						
638	5/27/2023	01:30 AM	15						
639	5/27/2023	01:45 AM	11						
640	5/27/2023	02:00 AM	21						
641	5/27/2023	02:15 AM	12						
642	5/27/2023	02:30 AM	27						
643	5/27/2023	02:45 AM	17						
644	5/27/2023	03:00 AM	17						
645	5/27/2023	03:15 AM	24						
646	5/27/2023	03:30 AM	13						
647	5/27/2023	03:45 AM	17						
648	5/27/2023	04:00 AM	26						

	A	B	C	D	E	F	G	H	I
649	5/27/2023	04:15 AM	28						
650	5/27/2023	04:30 AM	13						
651	5/27/2023	04:45 AM	17						
652	5/27/2023	05:00 AM	18						
653	5/27/2023	05:15 AM	21						
654	5/27/2023	05:30 AM	38						
655	5/27/2023	05:45 AM	34						
656	5/27/2023	06:00 AM	26						
657	5/27/2023	06:15 AM	48						
658	5/27/2023	06:30 AM	61						
659	5/27/2023	06:45 AM	68						
660	5/27/2023	07:00 AM	49						
661	5/27/2023	07:15 AM	69						
662	5/27/2023	07:30 AM	85						
663	5/27/2023	07:45 AM	77						
664	5/27/2023	08:00 AM	108						
665	5/27/2023	08:15 AM	88						
666	5/27/2023	08:30 AM	127						
667	5/27/2023	08:45 AM	101						
668	5/27/2023	09:00 AM	120						
669	5/27/2023	09:15 AM	156						
670	5/27/2023	09:30 AM	139						
671	5/27/2023	09:45 AM	140						
672	5/27/2023	10:00 AM	127						
673	5/27/2023	10:15 AM	148						
674	5/27/2023	10:30 AM	155						
675	5/27/2023	10:45 AM	139						
676	5/27/2023	11:00 AM	166						
677	5/27/2023	11:15 AM	157						
678	5/27/2023	11:30 AM	146						
679	5/27/2023	11:45 AM	158						
680	5/27/2023	12:00 PM	141						
681	5/27/2023	12:15 PM	168						
682	5/27/2023	12:30 PM	126						
683	5/27/2023	12:45 PM	131						
684	5/27/2023	01:00 PM	158						
685	5/27/2023	01:15 PM	143						
686	5/27/2023	01:30 PM	131						
687	5/27/2023	01:45 PM	150						
688	5/27/2023	02:00 PM	156						
689	5/27/2023	02:15 PM	138						
690	5/27/2023	02:30 PM	147						
691	5/27/2023	02:45 PM	162						
692	5/27/2023	03:00 PM	125						
693	5/27/2023	03:15 PM	148						
694	5/27/2023	03:30 PM	149						
695	5/27/2023	03:45 PM	131						
696	5/27/2023	04:00 PM	160						
697	5/27/2023	04:15 PM	130						
698	5/27/2023	04:30 PM	144						

	A	B	C	D	E	F	G	H	I
699	5/27/2023	04:45 PM	122						
700	5/27/2023	05:00 PM	137						
701	5/27/2023	05:15 PM	127						
702	5/27/2023	05:30 PM	120						
703	5/27/2023	05:45 PM	134						
704	5/27/2023	06:00 PM	127						
705	5/27/2023	06:15 PM	101						
706	5/27/2023	06:30 PM	119						
707	5/27/2023	06:45 PM	103						
708	5/27/2023	07:00 PM	91						
709	5/27/2023	07:15 PM	93						
710	5/27/2023	07:30 PM	79						
711	5/27/2023	07:45 PM	73						
712	5/27/2023	08:00 PM	96						
713	5/27/2023	08:15 PM	78						
714	5/27/2023	08:30 PM	75						
715	5/27/2023	08:45 PM	90						
716	5/27/2023	09:00 PM	67						
717	5/27/2023	09:15 PM	74						
718	5/27/2023	09:30 PM	61						
719	5/27/2023	09:45 PM	71						
720	5/27/2023	10:00 PM	37						
721	5/27/2023	10:15 PM	64						
722	5/27/2023	10:30 PM	43						
723	5/27/2023	10:45 PM	62						
724	5/27/2023	11:00 PM	43						
725	5/27/2023	11:15 PM	36						
726	5/27/2023	11:30 PM	46						
727	5/27/2023	11:45 PM	41						
728	5/28/2023	12:00 AM	52						
729	5/28/2023	12:15 AM	18						
730	5/28/2023	12:30 AM	16						
731	5/28/2023	12:45 AM	7						
732	5/28/2023	01:00 AM	15						
733	5/28/2023	01:15 AM	18						
734	5/28/2023	01:30 AM	8						
735	5/28/2023	01:45 AM	15						
736	5/28/2023	02:00 AM	7						
737	5/28/2023	02:15 AM	17						
738	5/28/2023	02:30 AM	20						
739	5/28/2023	02:45 AM	10						
740	5/28/2023	03:00 AM	22						
741	5/28/2023	03:15 AM	9						
742	5/28/2023	03:30 AM	7						
743	5/28/2023	03:45 AM	8						
744	5/28/2023	04:00 AM	15						
745	5/28/2023	04:15 AM	15						
746	5/28/2023	04:30 AM	16						
747	5/28/2023	04:45 AM	27						
748	5/28/2023	05:00 AM	6						

	A	B	C	D	E	F	G	H	I
749	5/28/2023	05:15 AM	30						
750	5/28/2023	05:30 AM	16						
751	5/28/2023	05:45 AM	27						
752	5/28/2023	06:00 AM	23						
753	5/28/2023	06:15 AM	31						
754	5/28/2023	06:30 AM	40						
755	5/28/2023	06:45 AM	39						
756	5/28/2023	07:00 AM	37						
757	5/28/2023	07:15 AM	60						
758	5/28/2023	07:30 AM	43						
759	5/28/2023	07:45 AM	53						
760	5/28/2023	08:00 AM	63						
761	5/28/2023	08:15 AM	81						
762	5/28/2023	08:30 AM	73						
763	5/28/2023	08:45 AM	93						
764	5/28/2023	09:00 AM	98						
765	5/28/2023	09:15 AM	97						
766	5/28/2023	09:30 AM	99						
767	5/28/2023	09:45 AM	122						
768	5/28/2023	10:00 AM	94						
769	5/28/2023	10:15 AM	100						
770	5/28/2023	10:30 AM	143						
771	5/28/2023	10:45 AM	199						
772	5/28/2023	11:00 AM	164						
773	5/28/2023	11:15 AM	145						
774	5/28/2023	11:30 AM	153						
775	5/28/2023	11:45 AM	141						
776	5/28/2023	12:00 PM	145						
777	5/28/2023	12:15 PM	162						
778	5/28/2023	12:30 PM	153						
779	5/28/2023	12:45 PM	163						
780	5/28/2023	01:00 PM	139						
781	5/28/2023	01:15 PM	148						
782	5/28/2023	01:30 PM	134						
783	5/28/2023	01:45 PM	141						
784	5/28/2023	02:00 PM	108						
785	5/28/2023	02:15 PM	155						
786	5/28/2023	02:30 PM	118						
787	5/28/2023	02:45 PM	131						
788	5/28/2023	03:00 PM	115						
789	5/28/2023	03:15 PM	112						
790	5/28/2023	03:30 PM	118						
791	5/28/2023	03:45 PM	103						
792	5/28/2023	04:00 PM	125						
793	5/28/2023	04:15 PM	93						
794	5/28/2023	04:30 PM	92						
795	5/28/2023	04:45 PM	129						
796	5/28/2023	05:00 PM	130						
797	5/28/2023	05:15 PM	122						
798	5/28/2023	05:30 PM	129						

	A	B	C	D	E	F	G	H	I
799	5/28/2023	05:45 PM	134						
800	5/28/2023	06:00 PM	116						
801	5/28/2023	06:15 PM	113						
802	5/28/2023	06:30 PM	118						
803	5/28/2023	06:45 PM	99						
804	5/28/2023	07:00 PM	108						
805	5/28/2023	07:15 PM	100						
806	5/28/2023	07:30 PM	100						
807	5/28/2023	07:45 PM	72						
808	5/28/2023	08:00 PM	81						
809	5/28/2023	08:15 PM	97						
810	5/28/2023	08:30 PM	76						
811	5/28/2023	08:45 PM	89						
812	5/28/2023	09:00 PM	81						
813	5/28/2023	09:15 PM	61						
814	5/28/2023	09:30 PM	68						
815	5/28/2023	09:45 PM	68						
816	5/28/2023	10:00 PM	28						
817	5/28/2023	10:15 PM	74						
818	5/28/2023	10:30 PM	38						
819	5/28/2023	10:45 PM	65						
820	5/28/2023	11:00 PM	39						
821	5/28/2023	11:15 PM	44						
822	5/28/2023	11:30 PM	50						
823	5/28/2023	11:45 PM	24						

	A	B	C	D	E	F	G	H	I
1									
2	File Name: C:\Users\obarrie\Desktop\transfer\Documents\Documents\Osman\Osman from harddrive\Documents\TDB\WSP\Syracuse\Data\ATR\Batch 11\updated Jamar\Jamar\ATR 1385.tf2								
3	Start Date: 5/19/2023								
4	Start Time: 11:45:00 AM								
5	Location 1: ATR 1385-EB E Taft Rd at Kreischer Rd								
6	Location 2:								
7									
8	Date	Time	EB						
9	5/19/2023	11:45 AM	31						
10	5/19/2023	12:00 PM	165						
11	5/19/2023	12:15 PM	135						
12	5/19/2023	12:30 PM	141						
13	5/19/2023	12:45 PM	132						
14	5/19/2023	01:00 PM	132						
15	5/19/2023	01:15 PM	123						
16	5/19/2023	01:30 PM	113						
17	5/19/2023	01:45 PM	132						
18	5/19/2023	02:00 PM	131						
19	5/19/2023	02:15 PM	123						
20	5/19/2023	02:30 PM	146						
21	5/19/2023	02:45 PM	136						
22	5/19/2023	03:00 PM	162						
23	5/19/2023	03:15 PM	165						
24	5/19/2023	03:30 PM	155						
25	5/19/2023	03:45 PM	152						
26	5/19/2023	04:00 PM	136						
27	5/19/2023	04:15 PM	150						
28	5/19/2023	04:30 PM	176						
29	5/19/2023	04:45 PM	160						
30	5/19/2023	05:00 PM	159						
31	5/19/2023	05:15 PM	151						
32	5/19/2023	05:30 PM	125						
33	5/19/2023	05:45 PM	100						
34	5/19/2023	06:00 PM	117						
35	5/19/2023	06:15 PM	96						
36	5/19/2023	06:30 PM	96						
37	5/19/2023	06:45 PM	94						
38	5/19/2023	07:00 PM	84						
39	5/19/2023	07:15 PM	97						
40	5/19/2023	07:30 PM	81						
41	5/19/2023	07:45 PM	76						
42	5/19/2023	08:00 PM	57						
43	5/19/2023	08:15 PM	79						
44	5/19/2023	08:30 PM	58						
45	5/19/2023	08:45 PM	42						
46	5/19/2023	09:00 PM	65						
47	5/19/2023	09:15 PM	49						
48	5/19/2023	09:30 PM	60						

	A	B	C	D	E	F	G	H	I
49	5/19/2023	09:45 PM	51						
50	5/19/2023	10:00 PM	63						
51	5/19/2023	10:15 PM	59						
52	5/19/2023	10:30 PM	43						
53	5/19/2023	10:45 PM	26						
54	5/19/2023	11:00 PM	33						
55	5/19/2023	11:15 PM	27						
56	5/19/2023	11:30 PM	29						
57	5/19/2023	11:45 PM	35						
58	5/20/2023	12:00 AM	58						
59	5/20/2023	12:15 AM	43						
60	5/20/2023	12:30 AM	23						
61	5/20/2023	12:45 AM	10						
62	5/20/2023	01:00 AM	10						
63	5/20/2023	01:15 AM	9						
64	5/20/2023	01:30 AM	8						
65	5/20/2023	01:45 AM	12						
66	5/20/2023	02:00 AM	9						
67	5/20/2023	02:15 AM	9						
68	5/20/2023	02:30 AM	12						
69	5/20/2023	02:45 AM	3						
70	5/20/2023	03:00 AM	12						
71	5/20/2023	03:15 AM	10						
72	5/20/2023	03:30 AM	15						
73	5/20/2023	03:45 AM	13						
74	5/20/2023	04:00 AM	6						
75	5/20/2023	04:15 AM	4						
76	5/20/2023	04:30 AM	12						
77	5/20/2023	04:45 AM	15						
78	5/20/2023	05:00 AM	21						
79	5/20/2023	05:15 AM	15						
80	5/20/2023	05:30 AM	14						
81	5/20/2023	05:45 AM	18						
82	5/20/2023	06:00 AM	18						
83	5/20/2023	06:15 AM	20						
84	5/20/2023	06:30 AM	22						
85	5/20/2023	06:45 AM	28						
86	5/20/2023	07:00 AM	34						
87	5/20/2023	07:15 AM	34						
88	5/20/2023	07:30 AM	34						
89	5/20/2023	07:45 AM	36						
90	5/20/2023	08:00 AM	42						
91	5/20/2023	08:15 AM	49						
92	5/20/2023	08:30 AM	54						
93	5/20/2023	08:45 AM	76						
94	5/20/2023	09:00 AM	51						
95	5/20/2023	09:15 AM	72						
96	5/20/2023	09:30 AM	87						
97	5/20/2023	09:45 AM	90						
98	5/20/2023	10:00 AM	84						

	A	B	C	D	E	F	G	H	I
99	5/20/2023	10:15 AM	103						
100	5/20/2023	10:30 AM	79						
101	5/20/2023	10:45 AM	102						
102	5/20/2023	11:00 AM	120						
103	5/20/2023	11:15 AM	82						
104	5/20/2023	11:30 AM	108						
105	5/20/2023	11:45 AM	112						
106	5/20/2023	12:00 PM	93						
107	5/20/2023	12:15 PM	100						
108	5/20/2023	12:30 PM	115						
109	5/20/2023	12:45 PM	90						
110	5/20/2023	01:00 PM	106						
111	5/20/2023	01:15 PM	77						
112	5/20/2023	01:30 PM	101						
113	5/20/2023	01:45 PM	79						
114	5/20/2023	02:00 PM	102						
115	5/20/2023	02:15 PM	77						
116	5/20/2023	02:30 PM	81						
117	5/20/2023	02:45 PM	87						
118	5/20/2023	03:00 PM	90						
119	5/20/2023	03:15 PM	85						
120	5/20/2023	03:30 PM	101						
121	5/20/2023	03:45 PM	105						
122	5/20/2023	04:00 PM	74						
123	5/20/2023	04:15 PM	95						
124	5/20/2023	04:30 PM	73						
125	5/20/2023	04:45 PM	70						
126	5/20/2023	05:00 PM	70						
127	5/20/2023	05:15 PM	79						
128	5/20/2023	05:30 PM	73						
129	5/20/2023	05:45 PM	67						
130	5/20/2023	06:00 PM	63						
131	5/20/2023	06:15 PM	90						
132	5/20/2023	06:30 PM	56						
133	5/20/2023	06:45 PM	40						
134	5/20/2023	07:00 PM	66						
135	5/20/2023	07:15 PM	48						
136	5/20/2023	07:30 PM	50						
137	5/20/2023	07:45 PM	64						
138	5/20/2023	08:00 PM	45						
139	5/20/2023	08:15 PM	57						
140	5/20/2023	08:30 PM	56						
141	5/20/2023	08:45 PM	49						
142	5/20/2023	09:00 PM	50						
143	5/20/2023	09:15 PM	48						
144	5/20/2023	09:30 PM	33						
145	5/20/2023	09:45 PM	41						
146	5/20/2023	10:00 PM	40						
147	5/20/2023	10:15 PM	40						
148	5/20/2023	10:30 PM	33						

	A	B	C	D	E	F	G	H	I
149	5/20/2023	10:45 PM	27						
150	5/20/2023	11:00 PM	30						
151	5/20/2023	11:15 PM	27						
152	5/20/2023	11:30 PM	25						
153	5/20/2023	11:45 PM	24						
154	5/21/2023	12:00 AM	20						
155	5/21/2023	12:15 AM	21						
156	5/21/2023	12:30 AM	18						
157	5/21/2023	12:45 AM	12						
158	5/21/2023	01:00 AM	11						
159	5/21/2023	01:15 AM	8						
160	5/21/2023	01:30 AM	10						
161	5/21/2023	01:45 AM	14						
162	5/21/2023	02:00 AM	10						
163	5/21/2023	02:15 AM	5						
164	5/21/2023	02:30 AM	5						
165	5/21/2023	02:45 AM	6						
166	5/21/2023	03:00 AM	4						
167	5/21/2023	03:15 AM	1						
168	5/21/2023	03:30 AM	2						
169	5/21/2023	03:45 AM	4						
170	5/21/2023	04:00 AM	5						
171	5/21/2023	04:15 AM	8						
172	5/21/2023	04:30 AM	10						
173	5/21/2023	04:45 AM	6						
174	5/21/2023	05:00 AM	4						
175	5/21/2023	05:15 AM	7						
176	5/21/2023	05:30 AM	12						
177	5/21/2023	05:45 AM	14						
178	5/21/2023	06:00 AM	10						
179	5/21/2023	06:15 AM	11						
180	5/21/2023	06:30 AM	24						
181	5/21/2023	06:45 AM	29						
182	5/21/2023	07:00 AM	23						
183	5/21/2023	07:15 AM	21						
184	5/21/2023	07:30 AM	25						
185	5/21/2023	07:45 AM	27						
186	5/21/2023	08:00 AM	30						
187	5/21/2023	08:15 AM	47						
188	5/21/2023	08:30 AM	67						
189	5/21/2023	08:45 AM	68						
190	5/21/2023	09:00 AM	60						
191	5/21/2023	09:15 AM	47						
192	5/21/2023	09:30 AM	64						
193	5/21/2023	09:45 AM	70						
194	5/21/2023	10:00 AM	49						
195	5/21/2023	10:15 AM	81						
196	5/21/2023	10:30 AM	87						
197	5/21/2023	10:45 AM	80						
198	5/21/2023	11:00 AM	74						

	A	B	C	D	E	F	G	H	I
199	5/21/2023	11:15 AM	91						
200	5/21/2023	11:30 AM	114						
201	5/21/2023	11:45 AM	109						
202	5/21/2023	12:00 PM	91						
203	5/21/2023	12:15 PM	93						
204	5/21/2023	12:30 PM	95						
205	5/21/2023	12:45 PM	95						
206	5/21/2023	01:00 PM	107						
207	5/21/2023	01:15 PM	108						
208	5/21/2023	01:30 PM	100						
209	5/21/2023	01:45 PM	105						
210	5/21/2023	02:00 PM	82						
211	5/21/2023	02:15 PM	92						
212	5/21/2023	02:30 PM	90						
213	5/21/2023	02:45 PM	76						
214	5/21/2023	03:00 PM	90						
215	5/21/2023	03:15 PM	79						
216	5/21/2023	03:30 PM	66						
217	5/21/2023	03:45 PM	70						
218	5/21/2023	04:00 PM	85						
219	5/21/2023	04:15 PM	83						
220	5/21/2023	04:30 PM	77						
221	5/21/2023	04:45 PM	87						
222	5/21/2023	05:00 PM	90						
223	5/21/2023	05:15 PM	69						
224	5/21/2023	05:30 PM	73						
225	5/21/2023	05:45 PM	74						
226	5/21/2023	06:00 PM	60						
227	5/21/2023	06:15 PM	66						
228	5/21/2023	06:30 PM	61						
229	5/21/2023	06:45 PM	72						
230	5/21/2023	07:00 PM	57						
231	5/21/2023	07:15 PM	60						
232	5/21/2023	07:30 PM	55						
233	5/21/2023	07:45 PM	51						
234	5/21/2023	08:00 PM	61						
235	5/21/2023	08:15 PM	57						
236	5/21/2023	08:30 PM	43						
237	5/21/2023	08:45 PM	45						
238	5/21/2023	09:00 PM	40						
239	5/21/2023	09:15 PM	30						
240	5/21/2023	09:30 PM	29						
241	5/21/2023	09:45 PM	35						
242	5/21/2023	10:00 PM	24						
243	5/21/2023	10:15 PM	14						
244	5/21/2023	10:30 PM	16						
245	5/21/2023	10:45 PM	25						
246	5/21/2023	11:00 PM	16						
247	5/21/2023	11:15 PM	20						
248	5/21/2023	11:30 PM	25						

	A	B	C	D	E	F	G	H	I
249	5/21/2023	11:45 PM	22						
250	5/22/2023	12:00 AM	17						
251	5/22/2023	12:15 AM	11						
252	5/22/2023	12:30 AM	10						
253	5/22/2023	12:45 AM	5						
254	5/22/2023	01:00 AM	3						
255	5/22/2023	01:15 AM	4						
256	5/22/2023	01:30 AM	0						
257	5/22/2023	01:45 AM	7						
258	5/22/2023	02:00 AM	4						
259	5/22/2023	02:15 AM	2						
260	5/22/2023	02:30 AM	4						
261	5/22/2023	02:45 AM	4						
262	5/22/2023	03:00 AM	7						
263	5/22/2023	03:15 AM	9						
264	5/22/2023	03:30 AM	13						
265	5/22/2023	03:45 AM	10						
266	5/22/2023	04:00 AM	14						
267	5/22/2023	04:15 AM	13						
268	5/22/2023	04:30 AM	37						
269	5/22/2023	04:45 AM	48						
270	5/22/2023	05:00 AM	33						
271	5/22/2023	05:15 AM	38						
272	5/22/2023	05:30 AM	39						
273	5/22/2023	05:45 AM	81						
274	5/22/2023	06:00 AM	69						
275	5/22/2023	06:15 AM	92						
276	5/22/2023	06:30 AM	113						
277	5/22/2023	06:45 AM	163						
278	5/22/2023	07:00 AM	104						
279	5/22/2023	07:15 AM	127						
280	5/22/2023	07:30 AM	117						
281	5/22/2023	07:45 AM	174						
282	5/22/2023	08:00 AM	159						
283	5/22/2023	08:15 AM	143						
284	5/22/2023	08:30 AM	112						
285	5/22/2023	08:45 AM	117						
286	5/22/2023	09:00 AM	102						
287	5/22/2023	09:15 AM	127						
288	5/22/2023	09:30 AM	114						
289	5/22/2023	09:45 AM	84						
290	5/22/2023	10:00 AM	95						
291	5/22/2023	10:15 AM	103						
292	5/22/2023	10:30 AM	114						
293	5/22/2023	10:45 AM	89						
294	5/22/2023	11:00 AM	88						
295	5/22/2023	11:15 AM	112						
296	5/22/2023	11:30 AM	127						
297	5/22/2023	11:45 AM	117						
298	5/22/2023	12:00 PM	113						

	A	B	C	D	E	F	G	H	I
299	5/22/2023	12:15 PM	158						
300	5/22/2023	12:30 PM	131						
301	5/22/2023	12:45 PM	123						
302	5/22/2023	01:00 PM	122						
303	5/22/2023	01:15 PM	111						
304	5/22/2023	01:30 PM	128						
305	5/22/2023	01:45 PM	127						
306	5/22/2023	02:00 PM	135						
307	5/22/2023	02:15 PM	102						
308	5/22/2023	02:30 PM	124						
309	5/22/2023	02:45 PM	129						
310	5/22/2023	03:00 PM	164						
311	5/22/2023	03:15 PM	151						
312	5/22/2023	03:30 PM	147						
313	5/22/2023	03:45 PM	145						
314	5/22/2023	04:00 PM	141						
315	5/22/2023	04:15 PM	148						
316	5/22/2023	04:30 PM	163						
317	5/22/2023	04:45 PM	160						
318	5/22/2023	05:00 PM	151						
319	5/22/2023	05:15 PM	163						
320	5/22/2023	05:30 PM	149						
321	5/22/2023	05:45 PM	136						
322	5/22/2023	06:00 PM	132						
323	5/22/2023	06:15 PM	91						
324	5/22/2023	06:30 PM	88						
325	5/22/2023	06:45 PM	77						
326	5/22/2023	07:00 PM	89						
327	5/22/2023	07:15 PM	88						
328	5/22/2023	07:30 PM	64						
329	5/22/2023	07:45 PM	70						
330	5/22/2023	08:00 PM	66						
331	5/22/2023	08:15 PM	57						
332	5/22/2023	08:30 PM	61						
333	5/22/2023	08:45 PM	59						
334	5/22/2023	09:00 PM	37						
335	5/22/2023	09:15 PM	50						
336	5/22/2023	09:30 PM	34						
337	5/22/2023	09:45 PM	27						
338	5/22/2023	10:00 PM	22						
339	5/22/2023	10:15 PM	33						
340	5/22/2023	10:30 PM	24						
341	5/22/2023	10:45 PM	24						
342	5/22/2023	11:00 PM	28						
343	5/22/2023	11:15 PM	26						
344	5/22/2023	11:30 PM	17						
345	5/22/2023	11:45 PM	19						
346	5/23/2023	12:00 AM	11						
347	5/23/2023	12:15 AM	14						
348	5/23/2023	12:30 AM	8						

	A	B	C	D	E	F	G	H	I
349	5/23/2023	12:45 AM	11						
350	5/23/2023	01:00 AM	11						
351	5/23/2023	01:15 AM	16						
352	5/23/2023	01:30 AM	6						
353	5/23/2023	01:45 AM	9						
354	5/23/2023	02:00 AM	5						
355	5/23/2023	02:15 AM	9						
356	5/23/2023	02:30 AM	4						
357	5/23/2023	02:45 AM	5						
358	5/23/2023	03:00 AM	12						
359	5/23/2023	03:15 AM	11						
360	5/23/2023	03:30 AM	20						
361	5/23/2023	03:45 AM	18						
362	5/23/2023	04:00 AM	16						
363	5/23/2023	04:15 AM	21						
364	5/23/2023	04:30 AM	41						
365	5/23/2023	04:45 AM	55						
366	5/23/2023	05:00 AM	39						
367	5/23/2023	05:15 AM	34						
368	5/23/2023	05:30 AM	39						
369	5/23/2023	05:45 AM	89						
370	5/23/2023	06:00 AM	61						
371	5/23/2023	06:15 AM	101						
372	5/23/2023	06:30 AM	113						
373	5/23/2023	06:45 AM	176						
374	5/23/2023	07:00 AM	113						
375	5/23/2023	07:15 AM	117						
376	5/23/2023	07:30 AM	131						
377	5/23/2023	07:45 AM	178						
378	5/23/2023	08:00 AM	134						
379	5/23/2023	08:15 AM	159						
380	5/23/2023	08:30 AM	119						
381	5/23/2023	08:45 AM	130						
382	5/23/2023	09:00 AM	112						
383	5/23/2023	09:15 AM	104						
384	5/23/2023	09:30 AM	106						
385	5/23/2023	09:45 AM	119						
386	5/23/2023	10:00 AM	98						
387	5/23/2023	10:15 AM	113						
388	5/23/2023	10:30 AM	107						
389	5/23/2023	10:45 AM	107						
390	5/23/2023	11:00 AM	111						
391	5/23/2023	11:15 AM	117						
392	5/23/2023	11:30 AM	116						
393	5/23/2023	11:45 AM	135						
394	5/23/2023	12:00 PM	136						
395	5/23/2023	12:15 PM	159						
396	5/23/2023	12:30 PM	134						
397	5/23/2023	12:45 PM	133						
398	5/23/2023	01:00 PM	131						

	A	B	C	D	E	F	G	H	I
399	5/23/2023	01:15 PM	134						
400	5/23/2023	01:30 PM	127						
401	5/23/2023	01:45 PM	138						
402	5/23/2023	02:00 PM	149						
403	5/23/2023	02:15 PM	145						
404	5/23/2023	02:30 PM	130						
405	5/23/2023	02:45 PM	137						
406	5/23/2023	03:00 PM	150						
407	5/23/2023	03:15 PM	147						
408	5/23/2023	03:30 PM	142						
409	5/23/2023	03:45 PM	163						
410	5/23/2023	04:00 PM	157						
411	5/23/2023	04:15 PM	171						
412	5/23/2023	04:30 PM	152						
413	5/23/2023	04:45 PM	176						
414	5/23/2023	05:00 PM	173						
415	5/23/2023	05:15 PM	175						
416	5/23/2023	05:30 PM	154						
417	5/23/2023	05:45 PM	143						
418	5/23/2023	06:00 PM	109						
419	5/23/2023	06:15 PM	93						
420	5/23/2023	06:30 PM	79						
421	5/23/2023	06:45 PM	89						
422	5/23/2023	07:00 PM	88						
423	5/23/2023	07:15 PM	100						
424	5/23/2023	07:30 PM	91						
425	5/23/2023	07:45 PM	67						
426	5/23/2023	08:00 PM	69						
427	5/23/2023	08:15 PM	58						
428	5/23/2023	08:30 PM	83						
429	5/23/2023	08:45 PM	81						
430	5/23/2023	09:00 PM	56						
431	5/23/2023	09:15 PM	43						
432	5/23/2023	09:30 PM	51						
433	5/23/2023	09:45 PM	46						
434	5/23/2023	10:00 PM	45						
435	5/23/2023	10:15 PM	51						
436	5/23/2023	10:30 PM	24						
437	5/23/2023	10:45 PM	21						
438	5/23/2023	11:00 PM	19						
439	5/23/2023	11:15 PM	23						
440	5/23/2023	11:30 PM	21						
441	5/23/2023	11:45 PM	27						
442	5/24/2023	12:00 AM	22						
443	5/24/2023	12:15 AM	12						
444	5/24/2023	12:30 AM	3						
445	5/24/2023	12:45 AM	7						
446	5/24/2023	01:00 AM	7						
447	5/24/2023	01:15 AM	6						
448	5/24/2023	01:30 AM	9						

	A	B	C	D	E	F	G	H	I
449	5/24/2023	01:45 AM	10						
450	5/24/2023	02:00 AM	4						
451	5/24/2023	02:15 AM	10						
452	5/24/2023	02:30 AM	6						
453	5/24/2023	02:45 AM	10						
454	5/24/2023	03:00 AM	9						
455	5/24/2023	03:15 AM	11						
456	5/24/2023	03:30 AM	20						
457	5/24/2023	03:45 AM	12						
458	5/24/2023	04:00 AM	13						
459	5/24/2023	04:15 AM	28						
460	5/24/2023	04:30 AM	39						
461	5/24/2023	04:45 AM	54						
462	5/24/2023	05:00 AM	30						
463	5/24/2023	05:15 AM	51						
464	5/24/2023	05:30 AM	43						
465	5/24/2023	05:45 AM	80						
466	5/24/2023	06:00 AM	77						
467	5/24/2023	06:15 AM	90						
468	5/24/2023	06:30 AM	101						
469	5/24/2023	06:45 AM	169						
470	5/24/2023	07:00 AM	113						
471	5/24/2023	07:15 AM	119						
472	5/24/2023	07:30 AM	116						
473	5/24/2023	07:45 AM	170						
474	5/24/2023	08:00 AM	167						
475	5/24/2023	08:15 AM	152						
476	5/24/2023	08:30 AM	133						
477	5/24/2023	08:45 AM	131						
478	5/24/2023	09:00 AM	111						
479	5/24/2023	09:15 AM	122						
480	5/24/2023	09:30 AM	124						
481	5/24/2023	09:45 AM	113						
482	5/24/2023	10:00 AM	110						
483	5/24/2023	10:15 AM	113						
484	5/24/2023	10:30 AM	99						
485	5/24/2023	10:45 AM	111						
486	5/24/2023	11:00 AM	102						
487	5/24/2023	11:15 AM	117						
488	5/24/2023	11:30 AM	130						
489	5/24/2023	11:45 AM	129						
490	5/24/2023	12:00 PM	155						
491	5/24/2023	12:15 PM	145						
492	5/24/2023	12:30 PM	135						
493	5/24/2023	12:45 PM	143						
494	5/24/2023	01:00 PM	137						
495	5/24/2023	01:15 PM	115						
496	5/24/2023	01:30 PM	121						
497	5/24/2023	01:45 PM	129						
498	5/24/2023	02:00 PM	131						

	A	B	C	D	E	F	G	H	I
499	5/24/2023	02:15 PM	131						
500	5/24/2023	02:30 PM	136						
501	5/24/2023	02:45 PM	153						
502	5/24/2023	03:00 PM	156						
503	5/24/2023	03:15 PM	165						
504	5/24/2023	03:30 PM	146						
505	5/24/2023	03:45 PM	162						
506	5/24/2023	04:00 PM	141						
507	5/24/2023	04:15 PM	176						
508	5/24/2023	04:30 PM	170						
509	5/24/2023	04:45 PM	160						
510	5/24/2023	05:00 PM	160						
511	5/24/2023	05:15 PM	174						
512	5/24/2023	05:30 PM	134						
513	5/24/2023	05:45 PM	142						
514	5/24/2023	06:00 PM	127						
515	5/24/2023	06:15 PM	114						
516	5/24/2023	06:30 PM	95						
517	5/24/2023	06:45 PM	92						
518	5/24/2023	07:00 PM	92						
519	5/24/2023	07:15 PM	85						
520	5/24/2023	07:30 PM	72						
521	5/24/2023	07:45 PM	83						
522	5/24/2023	08:00 PM	66						
523	5/24/2023	08:15 PM	63						
524	5/24/2023	08:30 PM	64						
525	5/24/2023	08:45 PM	53						
526	5/24/2023	09:00 PM	66						
527	5/24/2023	09:15 PM	39						
528	5/24/2023	09:30 PM	48						
529	5/24/2023	09:45 PM	33						
530	5/24/2023	10:00 PM	38						
531	5/24/2023	10:15 PM	38						
532	5/24/2023	10:30 PM	22						
533	5/24/2023	10:45 PM	17						
534	5/24/2023	11:00 PM	26						
535	5/24/2023	11:15 PM	32						
536	5/24/2023	11:30 PM	18						
537	5/24/2023	11:45 PM	21						
538	5/25/2023	12:00 AM	21						
539	5/25/2023	12:15 AM	8						
540	5/25/2023	12:30 AM	19						
541	5/25/2023	12:45 AM	14						
542	5/25/2023	01:00 AM	10						
543	5/25/2023	01:15 AM	7						
544	5/25/2023	01:30 AM	9						
545	5/25/2023	01:45 AM	12						
546	5/25/2023	02:00 AM	2						
547	5/25/2023	02:15 AM	7						
548	5/25/2023	02:30 AM	11						

	A	B	C	D	E	F	G	H	I
549	5/25/2023	02:45 AM	8						
550	5/25/2023	03:00 AM	5						
551	5/25/2023	03:15 AM	8						
552	5/25/2023	03:30 AM	18						
553	5/25/2023	03:45 AM	18						
554	5/25/2023	04:00 AM	19						
555	5/25/2023	04:15 AM	23						
556	5/25/2023	04:30 AM	37						
557	5/25/2023	04:45 AM	51						
558	5/25/2023	05:00 AM	39						
559	5/25/2023	05:15 AM	31						
560	5/25/2023	05:30 AM	45						
561	5/25/2023	05:45 AM	93						
562	5/25/2023	06:00 AM	67						
563	5/25/2023	06:15 AM	94						
564	5/25/2023	06:30 AM	120						
565	5/25/2023	06:45 AM	165						
566	5/25/2023	07:00 AM	129						
567	5/25/2023	07:15 AM	126						
568	5/25/2023	07:30 AM	138						
569	5/25/2023	07:45 AM	170						
570	5/25/2023	08:00 AM	147						
571	5/25/2023	08:15 AM	128						
572	5/25/2023	08:30 AM	124						
573	5/25/2023	08:45 AM	132						
574	5/25/2023	09:00 AM	100						
575	5/25/2023	09:15 AM	120						
576	5/25/2023	09:30 AM	107						
577	5/25/2023	09:45 AM	119						
578	5/25/2023	10:00 AM	86						
579	5/25/2023	10:15 AM	116						
580	5/25/2023	10:30 AM	107						
581	5/25/2023	10:45 AM	115						
582	5/25/2023	11:00 AM	111						
583	5/25/2023	11:15 AM	139						
584	5/25/2023	11:30 AM	111						
585	5/25/2023	11:45 AM	128						
586	5/25/2023	12:00 PM	155						
587	5/25/2023	12:15 PM	147						
588	5/25/2023	12:30 PM	141						
589	5/25/2023	12:45 PM	149						
590	5/25/2023	01:00 PM	141						
591	5/25/2023	01:15 PM	130						
592	5/25/2023	01:30 PM	121						
593	5/25/2023	01:45 PM	140						
594	5/25/2023	02:00 PM	146						
595	5/25/2023	02:15 PM	134						
596	5/25/2023	02:30 PM	153						
597	5/25/2023	02:45 PM	150						
598	5/25/2023	03:00 PM	147						

	A	B	C	D	E	F	G	H	I
599	5/25/2023	03:15 PM	159						
600	5/25/2023	03:30 PM	156						
601	5/25/2023	03:45 PM	160						
602	5/25/2023	04:00 PM	135						
603	5/25/2023	04:15 PM	128						
604	5/25/2023	04:30 PM	168						
605	5/25/2023	04:45 PM	172						
606	5/25/2023	05:00 PM	157						
607	5/25/2023	05:15 PM	170						
608	5/25/2023	05:30 PM	148						
609	5/25/2023	05:45 PM	134						
610	5/25/2023	06:00 PM	100						
611	5/25/2023	06:15 PM	113						
612	5/25/2023	06:30 PM	111						
613	5/25/2023	06:45 PM	114						
614	5/25/2023	07:00 PM	97						
615	5/25/2023	07:15 PM	109						
616	5/25/2023	07:30 PM	90						
617	5/25/2023	07:45 PM	79						
618	5/25/2023	08:00 PM	60						
619	5/25/2023	08:15 PM	64						
620	5/25/2023	08:30 PM	89						
621	5/25/2023	08:45 PM	64						
622	5/25/2023	09:00 PM	59						
623	5/25/2023	09:15 PM	55						
624	5/25/2023	09:30 PM	69						
625	5/25/2023	09:45 PM	57						
626	5/25/2023	10:00 PM	48						
627	5/25/2023	10:15 PM	39						
628	5/25/2023	10:30 PM	40						
629	5/25/2023	10:45 PM	47						
630	5/25/2023	11:00 PM	21						
631	5/25/2023	11:15 PM	31						
632	5/25/2023	11:30 PM	19						
633	5/25/2023	11:45 PM	26						
634	5/26/2023	12:00 AM	20						
635	5/26/2023	12:15 AM	11						
636	5/26/2023	12:30 AM	14						
637	5/26/2023	12:45 AM	19						
638	5/26/2023	01:00 AM	11						
639	5/26/2023	01:15 AM	8						
640	5/26/2023	01:30 AM	6						
641	5/26/2023	01:45 AM	4						
642	5/26/2023	02:00 AM	4						
643	5/26/2023	02:15 AM	13						
644	5/26/2023	02:30 AM	6						
645	5/26/2023	02:45 AM	8						
646	5/26/2023	03:00 AM	9						
647	5/26/2023	03:15 AM	8						
648	5/26/2023	03:30 AM	17						

	A	B	C	D	E	F	G	H	I
649	5/26/2023	03:45 AM	17						
650	5/26/2023	04:00 AM	7						
651	5/26/2023	04:15 AM	18						
652	5/26/2023	04:30 AM	36						
653	5/26/2023	04:45 AM	42						
654	5/26/2023	05:00 AM	31						
655	5/26/2023	05:15 AM	30						
656	5/26/2023	05:30 AM	45						
657	5/26/2023	05:45 AM	64						
658	5/26/2023	06:00 AM	56						
659	5/26/2023	06:15 AM	80						
660	5/26/2023	06:30 AM	90						
661	5/26/2023	06:45 AM	174						
662	5/26/2023	07:00 AM	96						
663	5/26/2023	07:15 AM	97						
664	5/26/2023	07:30 AM	103						
665	5/26/2023	07:45 AM	138						
666	5/26/2023	08:00 AM	115						
667	5/26/2023	08:15 AM	143						
668	5/26/2023	08:30 AM	105						
669	5/26/2023	08:45 AM	105						
670	5/26/2023	09:00 AM	102						
671	5/26/2023	09:15 AM	109						
672	5/26/2023	09:30 AM	111						
673	5/26/2023	09:45 AM	115						
674	5/26/2023	10:00 AM	108						
675	5/26/2023	10:15 AM	101						
676	5/26/2023	10:30 AM	112						
677	5/26/2023	10:45 AM	116						
678	5/26/2023	11:00 AM	122						
679	5/26/2023	11:15 AM	121						
680	5/26/2023	11:30 AM	144						
681	5/26/2023	11:45 AM	129						
682	5/26/2023	12:00 PM	126						
683	5/26/2023	12:15 PM	146						
684	5/26/2023	12:30 PM	178						
685	5/26/2023	12:45 PM	156						
686	5/26/2023	01:00 PM	150						
687	5/26/2023	01:15 PM	167						
688	5/26/2023	01:30 PM	136						
689	5/26/2023	01:45 PM	133						
690	5/26/2023	02:00 PM	133						
691	5/26/2023	02:15 PM	137						
692	5/26/2023	02:30 PM	136						
693	5/26/2023	02:45 PM	128						
694	5/26/2023	03:00 PM	150						
695	5/26/2023	03:15 PM	155						
696	5/26/2023	03:30 PM	166						
697	5/26/2023	03:45 PM	139						
698	5/26/2023	04:00 PM	152						

	A	B	C	D	E	F	G	H	I
699	5/26/2023	04:15 PM	155						
700	5/26/2023	04:30 PM	162						
701	5/26/2023	04:45 PM	168						
702	5/26/2023	05:00 PM	174						
703	5/26/2023	05:15 PM	127						
704	5/26/2023	05:30 PM	119						
705	5/26/2023	05:45 PM	111						
706	5/26/2023	06:00 PM	91						
707	5/26/2023	06:15 PM	111						
708	5/26/2023	06:30 PM	95						
709	5/26/2023	06:45 PM	90						
710	5/26/2023	07:00 PM	88						
711	5/26/2023	07:15 PM	79						
712	5/26/2023	07:30 PM	73						
713	5/26/2023	07:45 PM	67						
714	5/26/2023	08:00 PM	67						
715	5/26/2023	08:15 PM	80						
716	5/26/2023	08:30 PM	59						
717	5/26/2023	08:45 PM	59						
718	5/26/2023	09:00 PM	60						
719	5/26/2023	09:15 PM	71						
720	5/26/2023	09:30 PM	59						
721	5/26/2023	09:45 PM	46						
722	5/26/2023	10:00 PM	47						
723	5/26/2023	10:15 PM	67						
724	5/26/2023	10:30 PM	76						
725	5/26/2023	10:45 PM	60						
726	5/26/2023	11:00 PM	45						
727	5/26/2023	11:15 PM	43						
728	5/26/2023	11:30 PM	34						
729	5/26/2023	11:45 PM	29						
730	5/27/2023	12:00 AM	21						
731	5/27/2023	12:15 AM	24						
732	5/27/2023	12:30 AM	17						
733	5/27/2023	12:45 AM	18						
734	5/27/2023	01:00 AM	11						
735	5/27/2023	01:15 AM	7						
736	5/27/2023	01:30 AM	12						
737	5/27/2023	01:45 AM	8						
738	5/27/2023	02:00 AM	9						
739	5/27/2023	02:15 AM	6						
740	5/27/2023	02:30 AM	9						
741	5/27/2023	02:45 AM	3						
742	5/27/2023	03:00 AM	6						
743	5/27/2023	03:15 AM	6						
744	5/27/2023	03:30 AM	10						
745	5/27/2023	03:45 AM	9						
746	5/27/2023	04:00 AM	7						
747	5/27/2023	04:15 AM	10						
748	5/27/2023	04:30 AM	11						

	A	B	C	D	E	F	G	H	I
749	5/27/2023	04:45 AM	19						
750	5/27/2023	05:00 AM	13						
751	5/27/2023	05:15 AM	12						
752	5/27/2023	05:30 AM	13						
753	5/27/2023	05:45 AM	13						
754	5/27/2023	06:00 AM	19						
755	5/27/2023	06:15 AM	15						
756	5/27/2023	06:30 AM	29						
757	5/27/2023	06:45 AM	40						
758	5/27/2023	07:00 AM	27						
759	5/27/2023	07:15 AM	29						
760	5/27/2023	07:30 AM	38						
761	5/27/2023	07:45 AM	38						
762	5/27/2023	08:00 AM	44						
763	5/27/2023	08:15 AM	50						
764	5/27/2023	08:30 AM	65						
765	5/27/2023	08:45 AM	73						
766	5/27/2023	09:00 AM	76						
767	5/27/2023	09:15 AM	81						
768	5/27/2023	09:30 AM	83						
769	5/27/2023	09:45 AM	81						
770	5/27/2023	10:00 AM	88						
771	5/27/2023	10:15 AM	87						
772	5/27/2023	10:30 AM	75						
773	5/27/2023	10:45 AM	96						
774	5/27/2023	11:00 AM	83						
775	5/27/2023	11:15 AM	74						
776	5/27/2023	11:30 AM	97						
777	5/27/2023	11:45 AM	113						
778	5/27/2023	12:00 PM	88						
779	5/27/2023	12:15 PM	89						
780	5/27/2023	12:30 PM	109						
781	5/27/2023	12:45 PM	117						
782	5/27/2023	01:00 PM	84						
783	5/27/2023	01:15 PM	84						
784	5/27/2023	01:30 PM	116						
785	5/27/2023	01:45 PM	89						
786	5/27/2023	02:00 PM	101						
787	5/27/2023	02:15 PM	86						
788	5/27/2023	02:30 PM	92						
789	5/27/2023	02:45 PM	84						
790	5/27/2023	03:00 PM	85						
791	5/27/2023	03:15 PM	72						
792	5/27/2023	03:30 PM	79						
793	5/27/2023	03:45 PM	77						
794	5/27/2023	04:00 PM	88						
795	5/27/2023	04:15 PM	87						
796	5/27/2023	04:30 PM	66						
797	5/27/2023	04:45 PM	85						
798	5/27/2023	05:00 PM	79						

	A	B	C	D	E	F	G	H	I
799	5/27/2023	05:15 PM	75						
800	5/27/2023	05:30 PM	56						
801	5/27/2023	05:45 PM	68						
802	5/27/2023	06:00 PM	67						
803	5/27/2023	06:15 PM	76						
804	5/27/2023	06:30 PM	49						
805	5/27/2023	06:45 PM	66						
806	5/27/2023	07:00 PM	55						
807	5/27/2023	07:15 PM	46						
808	5/27/2023	07:30 PM	60						
809	5/27/2023	07:45 PM	51						
810	5/27/2023	08:00 PM	43						
811	5/27/2023	08:15 PM	52						
812	5/27/2023	08:30 PM	54						
813	5/27/2023	08:45 PM	31						
814	5/27/2023	09:00 PM	43						
815	5/27/2023	09:15 PM	42						
816	5/27/2023	09:30 PM	40						
817	5/27/2023	09:45 PM	45						
818	5/27/2023	10:00 PM	37						
819	5/27/2023	10:15 PM	75						
820	5/27/2023	10:30 PM	55						
821	5/27/2023	10:45 PM	32						
822	5/27/2023	11:00 PM	29						
823	5/27/2023	11:15 PM	28						
824	5/27/2023	11:30 PM	29						
825	5/27/2023	11:45 PM	29						
826	5/28/2023	12:00 AM	23						
827	5/28/2023	12:15 AM	19						
828	5/28/2023	12:30 AM	15						
829	5/28/2023	12:45 AM	11						
830	5/28/2023	01:00 AM	15						
831	5/28/2023	01:15 AM	10						
832	5/28/2023	01:30 AM	8						
833	5/28/2023	01:45 AM	10						
834	5/28/2023	02:00 AM	8						
835	5/28/2023	02:15 AM	6						
836	5/28/2023	02:30 AM	6						
837	5/28/2023	02:45 AM	6						
838	5/28/2023	03:00 AM	8						
839	5/28/2023	03:15 AM	4						
840	5/28/2023	03:30 AM	4						
841	5/28/2023	03:45 AM	5						
842	5/28/2023	04:00 AM	4						
843	5/28/2023	04:15 AM	7						
844	5/28/2023	04:30 AM	12						
845	5/28/2023	04:45 AM	13						
846	5/28/2023	05:00 AM	6						
847	5/28/2023	05:15 AM	8						
848	5/28/2023	05:30 AM	15						

	A	B	C	D	E	F	G	H	I
849	5/28/2023	05:45 AM	10						
850	5/28/2023	06:00 AM	11						
851	5/28/2023	06:15 AM	21						
852	5/28/2023	06:30 AM	22						
853	5/28/2023	06:45 AM	29						
854	5/28/2023	07:00 AM	20						
855	5/28/2023	07:15 AM	21						
856	5/28/2023	07:30 AM	31						
857	5/28/2023	07:45 AM	26						
858	5/28/2023	08:00 AM	41						
859	5/28/2023	08:15 AM	32						
860	5/28/2023	08:30 AM	63						
861	5/28/2023	08:45 AM	67						
862	5/28/2023	09:00 AM	61						
863	5/28/2023	09:15 AM	45						
864	5/28/2023	09:30 AM	54						
865	5/28/2023	09:45 AM	61						
866	5/28/2023	10:00 AM	52						
867	5/28/2023	10:15 AM	62						
868	5/28/2023	10:30 AM	68						
869	5/28/2023	10:45 AM	74						
870	5/28/2023	11:00 AM	100						
871	5/28/2023	11:15 AM	86						
872	5/28/2023	11:30 AM	83						
873	5/28/2023	11:45 AM	84						
874	5/28/2023	12:00 PM	100						
875	5/28/2023	12:15 PM	86						
876	5/28/2023	12:30 PM	85						
877	5/28/2023	12:45 PM	121						
878	5/28/2023	01:00 PM	84						
879	5/28/2023	01:15 PM	82						
880	5/28/2023	01:30 PM	91						
881	5/28/2023	01:45 PM	98						
882	5/28/2023	02:00 PM	78						
883	5/28/2023	02:15 PM	84						
884	5/28/2023	02:30 PM	82						
885	5/28/2023	02:45 PM	76						
886	5/28/2023	03:00 PM	66						
887	5/28/2023	03:15 PM	79						
888	5/28/2023	03:30 PM	89						
889	5/28/2023	03:45 PM	66						
890	5/28/2023	04:00 PM	57						
891	5/28/2023	04:15 PM	65						
892	5/28/2023	04:30 PM	89						
893	5/28/2023	04:45 PM	78						
894	5/28/2023	05:00 PM	70						
895	5/28/2023	05:15 PM	67						
896	5/28/2023	05:30 PM	67						
897	5/28/2023	05:45 PM	73						
898	5/28/2023	06:00 PM	53						

	A	B	C	D	E	F	G	H	I
899	5/28/2023	06:15 PM	57						
900	5/28/2023	06:30 PM	60						
901	5/28/2023	06:45 PM	57						
902	5/28/2023	07:00 PM	58						
903	5/28/2023	07:15 PM	54						
904	5/28/2023	07:30 PM	54						
905	5/28/2023	07:45 PM	36						
906	5/28/2023	08:00 PM	46						
907	5/28/2023	08:15 PM	48						
908	5/28/2023	08:30 PM	48						
909	5/28/2023	08:45 PM	38						
910	5/28/2023	09:00 PM	46						
911	5/28/2023	09:15 PM	57						
912	5/28/2023	09:30 PM	45						
913	5/28/2023	09:45 PM	36						
914	5/28/2023	10:00 PM	38						
915	5/28/2023	10:15 PM	44						
916	5/28/2023	10:30 PM	32						
917	5/28/2023	10:45 PM	22						
918	5/28/2023	11:00 PM	21						
919	5/28/2023	11:15 PM	29						
920	5/28/2023	11:30 PM	23						
921	5/28/2023	11:45 PM	43						

	A	B	C	D	E	F	G	H	I
1									
2	File Name: C:\Users\obarrie\Desktop\transfer\Documents\Documents\Osman\Osman from harddrive\Documents\TDB\WSP\Syracuse\Data\ATR\Batch 11\updated Jamar\Jamar\ATR 1386.tf2								
3	Start Date: 5/20/2023								
4	Start Time: 12:00:00 AM								
5	Location 1: ATR 1386-WB E Taft Rd at Kreischer Rd								
6	Location 2:								
7									
8	Date	Time	WB						
9	5/20/2023	12:00 AM	47						
10	5/20/2023	12:15 AM	16						
11	5/20/2023	12:30 AM	14						
12	5/20/2023	12:45 AM	13						
13	5/20/2023	01:00 AM	13						
14	5/20/2023	01:15 AM	19						
15	5/20/2023	01:30 AM	12						
16	5/20/2023	01:45 AM	9						
17	5/20/2023	02:00 AM	11						
18	5/20/2023	02:15 AM	6						
19	5/20/2023	02:30 AM	9						
20	5/20/2023	02:45 AM	13						
21	5/20/2023	03:00 AM	14						
22	5/20/2023	03:15 AM	16						
23	5/20/2023	03:30 AM	12						
24	5/20/2023	03:45 AM	14						
25	5/20/2023	04:00 AM	9						
26	5/20/2023	04:15 AM	11						
27	5/20/2023	04:30 AM	12						
28	5/20/2023	04:45 AM	16						
29	5/20/2023	05:00 AM	10						
30	5/20/2023	05:15 AM	16						
31	5/20/2023	05:30 AM	18						
32	5/20/2023	05:45 AM	26						
33	5/20/2023	06:00 AM	20						
34	5/20/2023	06:15 AM	29						
35	5/20/2023	06:30 AM	32						
36	5/20/2023	06:45 AM	19						
37	5/20/2023	07:00 AM	28						
38	5/20/2023	07:15 AM	32						
39	5/20/2023	07:30 AM	49						
40	5/20/2023	07:45 AM	47						
41	5/20/2023	08:00 AM	43						
42	5/20/2023	08:15 AM	55						
43	5/20/2023	08:30 AM	53						
44	5/20/2023	08:45 AM	66						
45	5/20/2023	09:00 AM	78						
46	5/20/2023	09:15 AM	71						
47	5/20/2023	09:30 AM	62						
48	5/20/2023	09:45 AM	76						

	A	B	C	D	E	F	G	H	I
49	5/20/2023	10:00 AM	76						
50	5/20/2023	10:15 AM	101						
51	5/20/2023	10:30 AM	119						
52	5/20/2023	10:45 AM	93						
53	5/20/2023	11:00 AM	97						
54	5/20/2023	11:15 AM	112						
55	5/20/2023	11:30 AM	99						
56	5/20/2023	11:45 AM	111						
57	5/20/2023	12:00 PM	87						
58	5/20/2023	12:15 PM	109						
59	5/20/2023	12:30 PM	110						
60	5/20/2023	12:45 PM	95						
61	5/20/2023	01:00 PM	108						
62	5/20/2023	01:15 PM	83						
63	5/20/2023	01:30 PM	92						
64	5/20/2023	01:45 PM	82						
65	5/20/2023	02:00 PM	88						
66	5/20/2023	02:15 PM	109						
67	5/20/2023	02:30 PM	81						
68	5/20/2023	02:45 PM	73						
69	5/20/2023	03:00 PM	71						
70	5/20/2023	03:15 PM	69						
71	5/20/2023	03:30 PM	98						
72	5/20/2023	03:45 PM	65						
73	5/20/2023	04:00 PM	80						
74	5/20/2023	04:15 PM	68						
75	5/20/2023	04:30 PM	67						
76	5/20/2023	04:45 PM	65						
77	5/20/2023	05:00 PM	75						
78	5/20/2023	05:15 PM	72						
79	5/20/2023	05:30 PM	58						
80	5/20/2023	05:45 PM	53						
81	5/20/2023	06:00 PM	48						
82	5/20/2023	06:15 PM	58						
83	5/20/2023	06:30 PM	56						
84	5/20/2023	06:45 PM	42						
85	5/20/2023	07:00 PM	43						
86	5/20/2023	07:15 PM	40						
87	5/20/2023	07:30 PM	45						
88	5/20/2023	07:45 PM	39						
89	5/20/2023	08:00 PM	32						
90	5/20/2023	08:15 PM	40						
91	5/20/2023	08:30 PM	44						
92	5/20/2023	08:45 PM	36						
93	5/20/2023	09:00 PM	30						
94	5/20/2023	09:15 PM	27						
95	5/20/2023	09:30 PM	32						
96	5/20/2023	09:45 PM	34						
97	5/20/2023	10:00 PM	28						
98	5/20/2023	10:15 PM	23						

	A	B	C	D	E	F	G	H	I
99	5/20/2023	10:30 PM	17						
100	5/20/2023	10:45 PM	16						
101	5/20/2023	11:00 PM	19						
102	5/20/2023	11:15 PM	12						
103	5/20/2023	11:30 PM	13						
104	5/20/2023	11:45 PM	22						
105	5/21/2023	12:00 AM	13						
106	5/21/2023	12:15 AM	9						
107	5/21/2023	12:30 AM	14						
108	5/21/2023	12:45 AM	9						
109	5/21/2023	01:00 AM	5						
110	5/21/2023	01:15 AM	7						
111	5/21/2023	01:30 AM	6						
112	5/21/2023	01:45 AM	5						
113	5/21/2023	02:00 AM	4						
114	5/21/2023	02:15 AM	4						
115	5/21/2023	02:30 AM	4						
116	5/21/2023	02:45 AM	4						
117	5/21/2023	03:00 AM	7						
118	5/21/2023	03:15 AM	6						
119	5/21/2023	03:30 AM	2						
120	5/21/2023	03:45 AM	7						
121	5/21/2023	04:00 AM	10						
122	5/21/2023	04:15 AM	8						
123	5/21/2023	04:30 AM	7						
124	5/21/2023	04:45 AM	8						
125	5/21/2023	05:00 AM	14						
126	5/21/2023	05:15 AM	8						
127	5/21/2023	05:30 AM	8						
128	5/21/2023	05:45 AM	9						
129	5/21/2023	06:00 AM	7						
130	5/21/2023	06:15 AM	13						
131	5/21/2023	06:30 AM	26						
132	5/21/2023	06:45 AM	27						
133	5/21/2023	07:00 AM	30						
134	5/21/2023	07:15 AM	29						
135	5/21/2023	07:30 AM	18						
136	5/21/2023	07:45 AM	35						
137	5/21/2023	08:00 AM	31						
138	5/21/2023	08:15 AM	33						
139	5/21/2023	08:30 AM	44						
140	5/21/2023	08:45 AM	49						
141	5/21/2023	09:00 AM	59						
142	5/21/2023	09:15 AM	51						
143	5/21/2023	09:30 AM	68						
144	5/21/2023	09:45 AM	79						
145	5/21/2023	10:00 AM	61						
146	5/21/2023	10:15 AM	54						
147	5/21/2023	10:30 AM	68						
148	5/21/2023	10:45 AM	88						

	A	B	C	D	E	F	G	H	I
149	5/21/2023	11:00 AM	104						
150	5/21/2023	11:15 AM	92						
151	5/21/2023	11:30 AM	91						
152	5/21/2023	11:45 AM	74						
153	5/21/2023	12:00 PM	81						
154	5/21/2023	12:15 PM	78						
155	5/21/2023	12:30 PM	82						
156	5/21/2023	12:45 PM	91						
157	5/21/2023	01:00 PM	90						
158	5/21/2023	01:15 PM	85						
159	5/21/2023	01:30 PM	96						
160	5/21/2023	01:45 PM	111						
161	5/21/2023	02:00 PM	91						
162	5/21/2023	02:15 PM	97						
163	5/21/2023	02:30 PM	85						
164	5/21/2023	02:45 PM	99						
165	5/21/2023	03:00 PM	82						
166	5/21/2023	03:15 PM	77						
167	5/21/2023	03:30 PM	82						
168	5/21/2023	03:45 PM	81						
169	5/21/2023	04:00 PM	98						
170	5/21/2023	04:15 PM	68						
171	5/21/2023	04:30 PM	56						
172	5/21/2023	04:45 PM	87						
173	5/21/2023	05:00 PM	65						
174	5/21/2023	05:15 PM	81						
175	5/21/2023	05:30 PM	66						
176	5/21/2023	05:45 PM	60						
177	5/21/2023	06:00 PM	72						
178	5/21/2023	06:15 PM	52						
179	5/21/2023	06:30 PM	53						
180	5/21/2023	06:45 PM	52						
181	5/21/2023	07:00 PM	42						
182	5/21/2023	07:15 PM	43						
183	5/21/2023	07:30 PM	46						
184	5/21/2023	07:45 PM	26						
185	5/21/2023	08:00 PM	46						
186	5/21/2023	08:15 PM	42						
187	5/21/2023	08:30 PM	38						
188	5/21/2023	08:45 PM	31						
189	5/21/2023	09:00 PM	21						
190	5/21/2023	09:15 PM	26						
191	5/21/2023	09:30 PM	18						
192	5/21/2023	09:45 PM	23						
193	5/21/2023	10:00 PM	19						
194	5/21/2023	10:15 PM	14						
195	5/21/2023	10:30 PM	12						
196	5/21/2023	10:45 PM	4						
197	5/21/2023	11:00 PM	15						
198	5/21/2023	11:15 PM	11						

	A	B	C	D	E	F	G	H	I
199	5/21/2023	11:30 PM	12						
200	5/21/2023	11:45 PM	9						
201	5/22/2023	12:00 AM	7						
202	5/22/2023	12:15 AM	6						
203	5/22/2023	12:30 AM	6						
204	5/22/2023	12:45 AM	4						
205	5/22/2023	01:00 AM	3						
206	5/22/2023	01:15 AM	4						
207	5/22/2023	01:30 AM	3						
208	5/22/2023	01:45 AM	3						
209	5/22/2023	02:00 AM	5						
210	5/22/2023	02:15 AM	1						
211	5/22/2023	02:30 AM	3						
212	5/22/2023	02:45 AM	2						
213	5/22/2023	03:00 AM	8						
214	5/22/2023	03:15 AM	6						
215	5/22/2023	03:30 AM	6						
216	5/22/2023	03:45 AM	7						
217	5/22/2023	04:00 AM	10						
218	5/22/2023	04:15 AM	13						
219	5/22/2023	04:30 AM	26						
220	5/22/2023	04:45 AM	28						
221	5/22/2023	05:00 AM	26						
222	5/22/2023	05:15 AM	33						
223	5/22/2023	05:30 AM	38						
224	5/22/2023	05:45 AM	52						
225	5/22/2023	06:00 AM	53						
226	5/22/2023	06:15 AM	73						
227	5/22/2023	06:30 AM	89						
228	5/22/2023	06:45 AM	107						
229	5/22/2023	07:00 AM	96						
230	5/22/2023	07:15 AM	107						
231	5/22/2023	07:30 AM	124						
232	5/22/2023	07:45 AM	152						
233	5/22/2023	08:00 AM	122						
234	5/22/2023	08:15 AM	122						
235	5/22/2023	08:30 AM	114						
236	5/22/2023	08:45 AM	120						
237	5/22/2023	09:00 AM	103						
238	5/22/2023	09:15 AM	103						
239	5/22/2023	09:30 AM	102						
240	5/22/2023	09:45 AM	81						
241	5/22/2023	10:00 AM	105						
242	5/22/2023	10:15 AM	108						
243	5/22/2023	10:30 AM	106						
244	5/22/2023	10:45 AM	97						
245	5/22/2023	11:00 AM	99						
246	5/22/2023	11:15 AM	122						
247	5/22/2023	11:30 AM	92						
248	5/22/2023	11:45 AM	117						

	A	B	C	D	E	F	G	H	I
249	5/22/2023	12:00 PM	133						
250	5/22/2023	12:15 PM	157						
251	5/22/2023	12:30 PM	104						
252	5/22/2023	12:45 PM	138						
253	5/22/2023	01:00 PM	116						
254	5/22/2023	01:15 PM	119						
255	5/22/2023	01:30 PM	130						
256	5/22/2023	01:45 PM	111						
257	5/22/2023	02:00 PM	104						
258	5/22/2023	02:15 PM	120						
259	5/22/2023	02:30 PM	156						
260	5/22/2023	02:45 PM	126						
261	5/22/2023	03:00 PM	141						
262	5/22/2023	03:15 PM	116						
263	5/22/2023	03:30 PM	162						
264	5/22/2023	03:45 PM	118						
265	5/22/2023	04:00 PM	132						
266	5/22/2023	04:15 PM	151						
267	5/22/2023	04:30 PM	163						
268	5/22/2023	04:45 PM	146						
269	5/22/2023	05:00 PM	184						
270	5/22/2023	05:15 PM	105						
271	5/22/2023	05:30 PM	113						
272	5/22/2023	05:45 PM	111						
273	5/22/2023	06:00 PM	99						
274	5/22/2023	06:15 PM	70						
275	5/22/2023	06:30 PM	81						
276	5/22/2023	06:45 PM	70						
277	5/22/2023	07:00 PM	67						
278	5/22/2023	07:15 PM	75						
279	5/22/2023	07:30 PM	88						
280	5/22/2023	07:45 PM	101						
281	5/22/2023	08:00 PM	82						
282	5/22/2023	08:15 PM	91						
283	5/22/2023	08:30 PM	73						
284	5/22/2023	08:45 PM	38						
285	5/22/2023	09:00 PM	45						
286	5/22/2023	09:15 PM	35						
287	5/22/2023	09:30 PM	31						
288	5/22/2023	09:45 PM	19						
289	5/22/2023	10:00 PM	41						
290	5/22/2023	10:15 PM	18						
291	5/22/2023	10:30 PM	16						
292	5/22/2023	10:45 PM	13						
293	5/22/2023	11:00 PM	17						
294	5/22/2023	11:15 PM	11						
295	5/22/2023	11:30 PM	16						
296	5/22/2023	11:45 PM	9						
297	5/23/2023	12:00 AM	40						
298	5/23/2023	12:15 AM	5						

	A	B	C	D	E	F	G	H	I
299	5/23/2023	12:30 AM	9						
300	5/23/2023	12:45 AM	3						
301	5/23/2023	01:00 AM	7						
302	5/23/2023	01:15 AM	7						
303	5/23/2023	01:30 AM	5						
304	5/23/2023	01:45 AM	9						
305	5/23/2023	02:00 AM	19						
306	5/23/2023	02:15 AM	6						
307	5/23/2023	02:30 AM	14						
308	5/23/2023	02:45 AM	12						
309	5/23/2023	03:00 AM	11						
310	5/23/2023	03:15 AM	12						
311	5/23/2023	03:30 AM	19						
312	5/23/2023	03:45 AM	12						
313	5/23/2023	04:00 AM	8						
314	5/23/2023	04:15 AM	12						
315	5/23/2023	04:30 AM	27						
316	5/23/2023	04:45 AM	34						
317	5/23/2023	05:00 AM	24						
318	5/23/2023	05:15 AM	33						
319	5/23/2023	05:30 AM	46						
320	5/23/2023	05:45 AM	67						
321	5/23/2023	06:00 AM	53						
322	5/23/2023	06:15 AM	66						
323	5/23/2023	06:30 AM	83						
324	5/23/2023	06:45 AM	119						
325	5/23/2023	07:00 AM	100						
326	5/23/2023	07:15 AM	110						
327	5/23/2023	07:30 AM	146						
328	5/23/2023	07:45 AM	114						
329	5/23/2023	08:00 AM	111						
330	5/23/2023	08:15 AM	117						
331	5/23/2023	08:30 AM	115						
332	5/23/2023	08:45 AM	142						
333	5/23/2023	09:00 AM	88						
334	5/23/2023	09:15 AM	84						
335	5/23/2023	09:30 AM	118						
336	5/23/2023	09:45 AM	109						
337	5/23/2023	10:00 AM	95						
338	5/23/2023	10:15 AM	110						
339	5/23/2023	10:30 AM	103						
340	5/23/2023	10:45 AM	107						
341	5/23/2023	11:00 AM	131						
342	5/23/2023	11:15 AM	112						
343	5/23/2023	11:30 AM	126						
344	5/23/2023	11:45 AM	119						
345	5/23/2023	12:00 PM	131						
346	5/23/2023	12:15 PM	140						
347	5/23/2023	12:30 PM	118						
348	5/23/2023	12:45 PM	109						

	A	B	C	D	E	F	G	H	I
349	5/23/2023	01:00 PM	157						
350	5/23/2023	01:15 PM	133						
351	5/23/2023	01:30 PM	138						
352	5/23/2023	01:45 PM	111						
353	5/23/2023	02:00 PM	123						
354	5/23/2023	02:15 PM	124						
355	5/23/2023	02:30 PM	130						
356	5/23/2023	02:45 PM	115						
357	5/23/2023	03:00 PM	118						
358	5/23/2023	03:15 PM	126						
359	5/23/2023	03:30 PM	172						
360	5/23/2023	03:45 PM	151						
361	5/23/2023	04:00 PM	144						
362	5/23/2023	04:15 PM	159						
363	5/23/2023	04:30 PM	165						
364	5/23/2023	04:45 PM	146						
365	5/23/2023	05:00 PM	180						
366	5/23/2023	05:15 PM	139						
367	5/23/2023	05:30 PM	106						
368	5/23/2023	05:45 PM	97						
369	5/23/2023	06:00 PM	72						
370	5/23/2023	06:15 PM	37						
371	5/23/2023	06:30 PM	57						
372	5/23/2023	06:45 PM	40						
373	5/23/2023	07:00 PM	42						
374	5/23/2023	07:15 PM	34						
375	5/23/2023	07:30 PM	21						
376	5/23/2023	07:45 PM	12						
377	5/23/2023	08:00 PM	90						
378	5/23/2023	08:15 PM	57						
379	5/23/2023	08:30 PM	59						
380	5/23/2023	08:45 PM	45						
381	5/23/2023	09:00 PM	42						
382	5/23/2023	09:15 PM	51						
383	5/23/2023	09:30 PM	30						
384	5/23/2023	09:45 PM	24						
385	5/23/2023	10:00 PM	29						
386	5/23/2023	10:15 PM	35						
387	5/23/2023	10:30 PM	35						
388	5/23/2023	10:45 PM	17						
389	5/23/2023	11:00 PM	8						
390	5/23/2023	11:15 PM	8						
391	5/23/2023	11:30 PM	12						
392	5/23/2023	11:45 PM	15						
393	5/24/2023	12:00 AM	44						
394	5/24/2023	12:15 AM	8						
395	5/24/2023	12:30 AM	9						
396	5/24/2023	12:45 AM	9						
397	5/24/2023	01:00 AM	5						
398	5/24/2023	01:15 AM	7						

	A	B	C	D	E	F	G	H	I
399	5/24/2023	01:30 AM	3						
400	5/24/2023	01:45 AM	7						
401	5/24/2023	02:00 AM	13						
402	5/24/2023	02:15 AM	9						
403	5/24/2023	02:30 AM	7						
404	5/24/2023	02:45 AM	6						
405	5/24/2023	03:00 AM	12						
406	5/24/2023	03:15 AM	15						
407	5/24/2023	03:30 AM	20						
408	5/24/2023	03:45 AM	17						
409	5/24/2023	04:00 AM	12						
410	5/24/2023	04:15 AM	17						
411	5/24/2023	04:30 AM	28						
412	5/24/2023	04:45 AM	25						
413	5/24/2023	05:00 AM	23						
414	5/24/2023	05:15 AM	28						
415	5/24/2023	05:30 AM	48						
416	5/24/2023	05:45 AM	47						
417	5/24/2023	06:00 AM	56						
418	5/24/2023	06:15 AM	71						
419	5/24/2023	06:30 AM	89						
420	5/24/2023	06:45 AM	13						
421	5/24/2023	07:00 AM	37						
422	5/24/2023	07:15 AM	113						
423	5/24/2023	07:30 AM	124						
424	5/24/2023	07:45 AM	144						
425	5/24/2023	08:00 AM	117						
426	5/24/2023	08:15 AM	97						
427	5/24/2023	08:30 AM	115						
428	5/24/2023	08:45 AM	111						
429	5/24/2023	09:00 AM	97						
430	5/24/2023	09:15 AM	125						
431	5/24/2023	09:30 AM	105						
432	5/24/2023	09:45 AM	127						
433	5/24/2023	10:00 AM	100						
434	5/24/2023	10:15 AM	113						
435	5/24/2023	10:30 AM	98						
436	5/24/2023	10:45 AM	91						
437	5/24/2023	11:00 AM	128						
438	5/24/2023	11:15 AM	139						
439	5/24/2023	11:30 AM	120						
440	5/24/2023	11:45 AM	131						
441	5/24/2023	12:00 PM	159						
442	5/24/2023	12:15 PM	145						
443	5/24/2023	12:30 PM	128						
444	5/24/2023	12:45 PM	127						
445	5/24/2023	01:00 PM	112						
446	5/24/2023	01:15 PM	118						
447	5/24/2023	01:30 PM	145						
448	5/24/2023	01:45 PM	114						

	A	B	C	D	E	F	G	H	I
449	5/24/2023	02:00 PM	104						
450	5/24/2023	02:15 PM	92						
451	5/24/2023	02:30 PM	148						
452	5/24/2023	02:45 PM	109						
453	5/24/2023	03:00 PM	153						
454	5/24/2023	03:15 PM	111						
455	5/24/2023	03:30 PM	180						
456	5/24/2023	03:45 PM	139						
457	5/24/2023	04:00 PM	117						
458	5/24/2023	04:15 PM	134						
459	5/24/2023	04:30 PM	134						
460	5/24/2023	04:45 PM	117						
461	5/24/2023	05:00 PM	180						
462	5/24/2023	05:15 PM	128						
463	5/24/2023	05:30 PM	90						
464	5/24/2023	05:45 PM	96						
465	5/24/2023	06:00 PM	95						
466	5/24/2023	06:15 PM	65						
467	5/24/2023	06:30 PM	59						
468	5/24/2023	06:45 PM	40						
469	5/24/2023	07:00 PM	69						
470	5/24/2023	07:15 PM	35						
471	5/24/2023	07:30 PM	61						
472	5/24/2023	07:45 PM	81						
473	5/24/2023	08:00 PM	88						
474	5/24/2023	08:15 PM	64						
475	5/24/2023	08:30 PM	79						
476	5/24/2023	08:45 PM	43						
477	5/24/2023	09:00 PM	44						
478	5/24/2023	09:15 PM	30						
479	5/24/2023	09:30 PM	31						
480	5/24/2023	09:45 PM	21						
481	5/24/2023	10:00 PM	24						
482	5/24/2023	10:15 PM	26						
483	5/24/2023	10:30 PM	13						
484	5/24/2023	10:45 PM	18						
485	5/24/2023	11:00 PM	9						
486	5/24/2023	11:15 PM	22						
487	5/24/2023	11:30 PM	15						
488	5/24/2023	11:45 PM	7						
489	5/25/2023	12:00 AM	19						
490	5/25/2023	12:15 AM	7						
491	5/25/2023	12:30 AM	6						
492	5/25/2023	12:45 AM	5						
493	5/25/2023	01:00 AM	6						
494	5/25/2023	01:15 AM	5						
495	5/25/2023	01:30 AM	3						
496	5/25/2023	01:45 AM	4						
497	5/25/2023	02:00 AM	12						
498	5/25/2023	02:15 AM	6						

	A	B	C	D	E	F	G	H	I
499	5/25/2023	02:30 AM	6						
500	5/25/2023	02:45 AM	8						
501	5/25/2023	03:00 AM	9						
502	5/25/2023	03:15 AM	22						
503	5/25/2023	03:30 AM	10						
504	5/25/2023	03:45 AM	13						
505	5/25/2023	04:00 AM	10						
506	5/25/2023	04:15 AM	18						
507	5/25/2023	04:30 AM	23						
508	5/25/2023	04:45 AM	21						
509	5/25/2023	05:00 AM	29						
510	5/25/2023	05:15 AM	24						
511	5/25/2023	05:30 AM	33						
512	5/25/2023	05:45 AM	43						
513	5/25/2023	06:00 AM	53						
514	5/25/2023	06:15 AM	61						
515	5/25/2023	06:30 AM	92						
516	5/25/2023	06:45 AM	100						
517	5/25/2023	07:00 AM	101						
518	5/25/2023	07:15 AM	98						
519	5/25/2023	07:30 AM	120						
520	5/25/2023	07:45 AM	100						
521	5/25/2023	08:00 AM	111						
522	5/25/2023	08:15 AM	105						
523	5/25/2023	08:30 AM	115						
524	5/25/2023	08:45 AM	98						
525	5/25/2023	09:00 AM	116						
526	5/25/2023	09:15 AM	110						
527	5/25/2023	09:30 AM	119						
528	5/25/2023	09:45 AM	116						
529	5/25/2023	10:00 AM	91						
530	5/25/2023	10:15 AM	93						
531	5/25/2023	10:30 AM	100						
532	5/25/2023	10:45 AM	112						
533	5/25/2023	11:00 AM	139						
534	5/25/2023	11:15 AM	133						
535	5/25/2023	11:30 AM	135						
536	5/25/2023	11:45 AM	127						
537	5/25/2023	12:00 PM	140						
538	5/25/2023	12:15 PM	153						
539	5/25/2023	12:30 PM	155						
540	5/25/2023	12:45 PM	128						
541	5/25/2023	01:00 PM	137						
542	5/25/2023	01:15 PM	116						
543	5/25/2023	01:30 PM	134						
544	5/25/2023	01:45 PM	140						
545	5/25/2023	02:00 PM	140						
546	5/25/2023	02:15 PM	145						
547	5/25/2023	02:30 PM	102						
548	5/25/2023	02:45 PM	144						

	A	B	C	D	E	F	G	H	I
549	5/25/2023	03:00 PM	139						
550	5/25/2023	03:15 PM	176						
551	5/25/2023	03:30 PM	134						
552	5/25/2023	03:45 PM	157						
553	5/25/2023	04:00 PM	132						
554	5/25/2023	04:15 PM	122						
555	5/25/2023	04:30 PM	119						
556	5/25/2023	04:45 PM	131						
557	5/25/2023	05:00 PM	171						
558	5/25/2023	05:15 PM	95						
559	5/25/2023	05:30 PM	165						
560	5/25/2023	05:45 PM	111						
561	5/25/2023	06:00 PM	68						
562	5/25/2023	06:15 PM	67						
563	5/25/2023	06:30 PM	78						
564	5/25/2023	06:45 PM	55						
565	5/25/2023	07:00 PM	74						
566	5/25/2023	07:15 PM	57						
567	5/25/2023	07:30 PM	52						
568	5/25/2023	07:45 PM	39						
569	5/25/2023	08:00 PM	65						
570	5/25/2023	08:15 PM	86						
571	5/25/2023	08:30 PM	53						
572	5/25/2023	08:45 PM	66						
573	5/25/2023	09:00 PM	35						
574	5/25/2023	09:15 PM	30						
575	5/25/2023	09:30 PM	33						
576	5/25/2023	09:45 PM	27						
577	5/25/2023	10:00 PM	21						
578	5/25/2023	10:15 PM	24						
579	5/25/2023	10:30 PM	16						
580	5/25/2023	10:45 PM	21						
581	5/25/2023	11:00 PM	8						
582	5/25/2023	11:15 PM	11						
583	5/25/2023	11:30 PM	17						
584	5/25/2023	11:45 PM	12						
585	5/26/2023	12:00 AM	10						
586	5/26/2023	12:15 AM	6						
587	5/26/2023	12:30 AM	10						
588	5/26/2023	12:45 AM	17						
589	5/26/2023	01:00 AM	5						
590	5/26/2023	01:15 AM	4						
591	5/26/2023	01:30 AM	6						
592	5/26/2023	01:45 AM	5						
593	5/26/2023	02:00 AM	11						
594	5/26/2023	02:15 AM	6						
595	5/26/2023	02:30 AM	11						
596	5/26/2023	02:45 AM	6						
597	5/26/2023	03:00 AM	12						
598	5/26/2023	03:15 AM	13						

	A	B	C	D	E	F	G	H	I
599	5/26/2023	03:30 AM	19						
600	5/26/2023	03:45 AM	12						
601	5/26/2023	04:00 AM	13						
602	5/26/2023	04:15 AM	16						
603	5/26/2023	04:30 AM	21						
604	5/26/2023	04:45 AM	22						
605	5/26/2023	05:00 AM	24						
606	5/26/2023	05:15 AM	36						
607	5/26/2023	05:30 AM	36						
608	5/26/2023	05:45 AM	32						
609	5/26/2023	06:00 AM	76						
610	5/26/2023	06:15 AM	85						
611	5/26/2023	06:30 AM	97						
612	5/26/2023	06:45 AM	74						
613	5/26/2023	07:00 AM	119						
614	5/26/2023	07:15 AM	118						
615	5/26/2023	07:30 AM	111						
616	5/26/2023	07:45 AM	103						
617	5/26/2023	08:00 AM	109						
618	5/26/2023	08:15 AM	109						
619	5/26/2023	08:30 AM	111						
620	5/26/2023	08:45 AM	110						
621	5/26/2023	09:00 AM	110						
622	5/26/2023	09:15 AM	115						
623	5/26/2023	09:30 AM	118						
624	5/26/2023	09:45 AM	113						
625	5/26/2023	10:00 AM	101						
626	5/26/2023	10:15 AM	103						
627	5/26/2023	10:30 AM	112						
628	5/26/2023	10:45 AM	93						
629	5/26/2023	11:00 AM	134						
630	5/26/2023	11:15 AM	129						
631	5/26/2023	11:30 AM	129						
632	5/26/2023	11:45 AM	132						
633	5/26/2023	12:00 PM	137						
634	5/26/2023	12:15 PM	151						
635	5/26/2023	12:30 PM	147						
636	5/26/2023	12:45 PM	128						
637	5/26/2023	01:00 PM	131						
638	5/26/2023	01:15 PM	132						
639	5/26/2023	01:30 PM	127						
640	5/26/2023	01:45 PM	128						
641	5/26/2023	02:00 PM	115						
642	5/26/2023	02:15 PM	132						
643	5/26/2023	02:30 PM	115						
644	5/26/2023	02:45 PM	111						
645	5/26/2023	03:00 PM	165						
646	5/26/2023	03:15 PM	121						
647	5/26/2023	03:30 PM	122						
648	5/26/2023	03:45 PM	129						

	A	B	C	D	E	F	G	H	I
649	5/26/2023	04:00 PM	112						
650	5/26/2023	04:15 PM	122						
651	5/26/2023	04:30 PM	145						
652	5/26/2023	04:45 PM	135						
653	5/26/2023	05:00 PM	137						
654	5/26/2023	05:15 PM	111						
655	5/26/2023	05:30 PM	189						
656	5/26/2023	05:45 PM	137						
657	5/26/2023	06:00 PM	160						
658	5/26/2023	06:15 PM	129						
659	5/26/2023	06:30 PM	139						
660	5/26/2023	06:45 PM	153						
661	5/26/2023	07:00 PM	171						
662	5/26/2023	07:15 PM	163						
663	5/26/2023	07:30 PM	121						
664	5/26/2023	07:45 PM	102						
665	5/26/2023	08:00 PM	109						
666	5/26/2023	08:15 PM	91						
667	5/26/2023	08:30 PM	86						
668	5/26/2023	08:45 PM	66						
669	5/26/2023	09:00 PM	76						
670	5/26/2023	09:15 PM	60						
671	5/26/2023	09:30 PM	95						
672	5/26/2023	09:45 PM	69						
673	5/26/2023	10:00 PM	66						
674	5/26/2023	10:15 PM	71						
675	5/26/2023	10:30 PM	50						
676	5/26/2023	10:45 PM	45						
677	5/26/2023	11:00 PM	43						
678	5/26/2023	11:15 PM	43						
679	5/26/2023	11:30 PM	31						
680	5/26/2023	11:45 PM	46						

	A	B	C	D	E	F	G	H	I
1									
2	File Name: C:\Users\obarrie\Desktop\transfer\Documents\Documents\Osman\Osman from harddrive\Documents\TDB\WSP\Syracuse\Data\ATR\Batch 11\updated Jamar\Jamar\ATR 1387.tf2								
3	Start Date: 5/19/2023								
4	Start Time: 12:30:00 PM								
5	Location 1: ATR 1387-SB Kreischer Rd at E Taft Rd								
6	Location 2:								
7									
8	Date	Time	SB						
9	5/19/2023	12:30 PM	31						
10	5/19/2023	12:45 PM	35						
11	5/19/2023	01:00 PM	77						
12	5/19/2023	01:15 PM	45						
13	5/19/2023	01:30 PM	43						
14	5/19/2023	01:45 PM	44						
15	5/19/2023	02:00 PM	50						
16	5/19/2023	02:15 PM	61						
17	5/19/2023	02:30 PM	42						
18	5/19/2023	02:45 PM	50						
19	5/19/2023	03:00 PM	47						
20	5/19/2023	03:15 PM	57						
21	5/19/2023	03:30 PM	66						
22	5/19/2023	03:45 PM	47						
23	5/19/2023	04:00 PM	78						
24	5/19/2023	04:15 PM	54						
25	5/19/2023	04:30 PM	60						
26	5/19/2023	04:45 PM	48						
27	5/19/2023	05:00 PM	54						
28	5/19/2023	05:15 PM	64						
29	5/19/2023	05:30 PM	55						
30	5/19/2023	05:45 PM	34						
31	5/19/2023	06:00 PM	49						
32	5/19/2023	06:15 PM	39						
33	5/19/2023	06:30 PM	34						
34	5/19/2023	06:45 PM	23						
35	5/19/2023	07:00 PM	25						
36	5/19/2023	07:15 PM	32						
37	5/19/2023	07:30 PM	28						
38	5/19/2023	07:45 PM	26						
39	5/19/2023	08:00 PM	18						
40	5/19/2023	08:15 PM	21						
41	5/19/2023	08:30 PM	18						
42	5/19/2023	08:45 PM	16						
43	5/19/2023	09:00 PM	19						
44	5/19/2023	09:15 PM	17						
45	5/19/2023	09:30 PM	10						
46	5/19/2023	09:45 PM	10						
47	5/19/2023	10:00 PM	16						
48	5/19/2023	10:15 PM	8						

	A	B	C	D	E	F	G	H	I
49	5/19/2023	10:30 PM	17						
50	5/19/2023	10:45 PM	12						
51	5/19/2023	11:00 PM	5						
52	5/19/2023	11:15 PM	10						
53	5/19/2023	11:30 PM	3						
54	5/19/2023	11:45 PM	7						
55	5/20/2023	12:00 AM	6						
56	5/20/2023	12:15 AM	4						
57	5/20/2023	12:30 AM	9						
58	5/20/2023	12:45 AM	3						
59	5/20/2023	01:00 AM	3						
60	5/20/2023	01:15 AM	3						
61	5/20/2023	01:30 AM	2						
62	5/20/2023	01:45 AM	3						
63	5/20/2023	02:00 AM	5						
64	5/20/2023	02:15 AM	3						
65	5/20/2023	02:30 AM	4						
66	5/20/2023	02:45 AM	2						
67	5/20/2023	03:00 AM	0						
68	5/20/2023	03:15 AM	5						
69	5/20/2023	03:30 AM	2						
70	5/20/2023	03:45 AM	1						
71	5/20/2023	04:00 AM	2						
72	5/20/2023	04:15 AM	0						
73	5/20/2023	04:30 AM	1						
74	5/20/2023	04:45 AM	4						
75	5/20/2023	05:00 AM	1						
76	5/20/2023	05:15 AM	4						
77	5/20/2023	05:30 AM	8						
78	5/20/2023	05:45 AM	5						
79	5/20/2023	06:00 AM	8						
80	5/20/2023	06:15 AM	9						
81	5/20/2023	06:30 AM	9						
82	5/20/2023	06:45 AM	6						
83	5/20/2023	07:00 AM	14						
84	5/20/2023	07:15 AM	6						
85	5/20/2023	07:30 AM	12						
86	5/20/2023	07:45 AM	27						
87	5/20/2023	08:00 AM	30						
88	5/20/2023	08:15 AM	24						
89	5/20/2023	08:30 AM	40						
90	5/20/2023	08:45 AM	29						
91	5/20/2023	09:00 AM	29						
92	5/20/2023	09:15 AM	27						
93	5/20/2023	09:30 AM	30						
94	5/20/2023	09:45 AM	34						
95	5/20/2023	10:00 AM	45						
96	5/20/2023	10:15 AM	41						
97	5/20/2023	10:30 AM	32						
98	5/20/2023	10:45 AM	42						

	A	B	C	D	E	F	G	H	I
99	5/20/2023	11:00 AM	32						
100	5/20/2023	11:15 AM	40						
101	5/20/2023	11:30 AM	37						
102	5/20/2023	11:45 AM	39						
103	5/20/2023	12:00 PM	37						
104	5/20/2023	12:15 PM	36						
105	5/20/2023	12:30 PM	34						
106	5/20/2023	12:45 PM	35						
107	5/20/2023	01:00 PM	42						
108	5/20/2023	01:15 PM	40						
109	5/20/2023	01:30 PM	33						
110	5/20/2023	01:45 PM	20						
111	5/20/2023	02:00 PM	32						
112	5/20/2023	02:15 PM	35						
113	5/20/2023	02:30 PM	31						
114	5/20/2023	02:45 PM	31						
115	5/20/2023	03:00 PM	46						
116	5/20/2023	03:15 PM	27						
117	5/20/2023	03:30 PM	41						
118	5/20/2023	03:45 PM	40						
119	5/20/2023	04:00 PM	29						
120	5/20/2023	04:15 PM	40						
121	5/20/2023	04:30 PM	50						
122	5/20/2023	04:45 PM	27						
123	5/20/2023	05:00 PM	32						
124	5/20/2023	05:15 PM	27						
125	5/20/2023	05:30 PM	16						
126	5/20/2023	05:45 PM	25						
127	5/20/2023	06:00 PM	27						
128	5/20/2023	06:15 PM	15						
129	5/20/2023	06:30 PM	22						
130	5/20/2023	06:45 PM	29						
131	5/20/2023	07:00 PM	17						
132	5/20/2023	07:15 PM	18						
133	5/20/2023	07:30 PM	21						
134	5/20/2023	07:45 PM	18						
135	5/20/2023	08:00 PM	22						
136	5/20/2023	08:15 PM	13						
137	5/20/2023	08:30 PM	21						
138	5/20/2023	08:45 PM	12						
139	5/20/2023	09:00 PM	14						
140	5/20/2023	09:15 PM	5						
141	5/20/2023	09:30 PM	15						
142	5/20/2023	09:45 PM	11						
143	5/20/2023	10:00 PM	12						
144	5/20/2023	10:15 PM	11						
145	5/20/2023	10:30 PM	14						
146	5/20/2023	10:45 PM	10						
147	5/20/2023	11:00 PM	10						
148	5/20/2023	11:15 PM	2						

	A	B	C	D	E	F	G	H	I
149	5/20/2023	11:30 PM	5						
150	5/20/2023	11:45 PM	8						
151	5/21/2023	12:00 AM	2						
152	5/21/2023	12:15 AM	4						
153	5/21/2023	12:30 AM	13						
154	5/21/2023	12:45 AM	5						
155	5/21/2023	01:00 AM	1						
156	5/21/2023	01:15 AM	1						
157	5/21/2023	01:30 AM	1						
158	5/21/2023	01:45 AM	4						
159	5/21/2023	02:00 AM	0						
160	5/21/2023	02:15 AM	4						
161	5/21/2023	02:30 AM	2						
162	5/21/2023	02:45 AM	0						
163	5/21/2023	03:00 AM	3						
164	5/21/2023	03:15 AM	3						
165	5/21/2023	03:30 AM	0						
166	5/21/2023	03:45 AM	2						
167	5/21/2023	04:00 AM	0						
168	5/21/2023	04:15 AM	4						
169	5/21/2023	04:30 AM	3						
170	5/21/2023	04:45 AM	1						
171	5/21/2023	05:00 AM	2						
172	5/21/2023	05:15 AM	3						
173	5/21/2023	05:30 AM	6						
174	5/21/2023	05:45 AM	4						
175	5/21/2023	06:00 AM	3						
176	5/21/2023	06:15 AM	11						
177	5/21/2023	06:30 AM	10						
178	5/21/2023	06:45 AM	8						
179	5/21/2023	07:00 AM	16						
180	5/21/2023	07:15 AM	12						
181	5/21/2023	07:30 AM	8						
182	5/21/2023	07:45 AM	11						
183	5/21/2023	08:00 AM	14						
184	5/21/2023	08:15 AM	22						
185	5/21/2023	08:30 AM	24						
186	5/21/2023	08:45 AM	18						
187	5/21/2023	09:00 AM	26						
188	5/21/2023	09:15 AM	24						
189	5/21/2023	09:30 AM	24						
190	5/21/2023	09:45 AM	33						
191	5/21/2023	10:00 AM	33						
192	5/21/2023	10:15 AM	16						
193	5/21/2023	10:30 AM	25						
194	5/21/2023	10:45 AM	36						
195	5/21/2023	11:00 AM	29						
196	5/21/2023	11:15 AM	42						
197	5/21/2023	11:30 AM	59						
198	5/21/2023	11:45 AM	56						

	A	B	C	D	E	F	G	H	I
199	5/21/2023	12:00 PM	35						
200	5/21/2023	12:15 PM	38						
201	5/21/2023	12:30 PM	39						
202	5/21/2023	12:45 PM	39						
203	5/21/2023	01:00 PM	34						
204	5/21/2023	01:15 PM	35						
205	5/21/2023	01:30 PM	41						
206	5/21/2023	01:45 PM	32						
207	5/21/2023	02:00 PM	36						
208	5/21/2023	02:15 PM	31						
209	5/21/2023	02:30 PM	35						
210	5/21/2023	02:45 PM	33						
211	5/21/2023	03:00 PM	28						
212	5/21/2023	03:15 PM	37						
213	5/21/2023	03:30 PM	27						
214	5/21/2023	03:45 PM	29						
215	5/21/2023	04:00 PM	27						
216	5/21/2023	04:15 PM	25						
217	5/21/2023	04:30 PM	22						
218	5/21/2023	04:45 PM	26						
219	5/21/2023	05:00 PM	33						
220	5/21/2023	05:15 PM	29						
221	5/21/2023	05:30 PM	20						
222	5/21/2023	05:45 PM	30						
223	5/21/2023	06:00 PM	15						
224	5/21/2023	06:15 PM	24						
225	5/21/2023	06:30 PM	16						
226	5/21/2023	06:45 PM	31						
227	5/21/2023	07:00 PM	16						
228	5/21/2023	07:15 PM	18						
229	5/21/2023	07:30 PM	16						
230	5/21/2023	07:45 PM	31						
231	5/21/2023	08:00 PM	21						
232	5/21/2023	08:15 PM	27						
233	5/21/2023	08:30 PM	10						
234	5/21/2023	08:45 PM	8						
235	5/21/2023	09:00 PM	11						
236	5/21/2023	09:15 PM	14						
237	5/21/2023	09:30 PM	5						
238	5/21/2023	09:45 PM	11						
239	5/21/2023	10:00 PM	7						
240	5/21/2023	10:15 PM	7						
241	5/21/2023	10:30 PM	8						
242	5/21/2023	10:45 PM	5						
243	5/21/2023	11:00 PM	1						
244	5/21/2023	11:15 PM	6						
245	5/21/2023	11:30 PM	4						
246	5/21/2023	11:45 PM	5						
247	5/22/2023	12:00 AM	1						
248	5/22/2023	12:15 AM	0						

	A	B	C	D	E	F	G	H	I
249	5/22/2023	12:30 AM	3						
250	5/22/2023	12:45 AM	0						
251	5/22/2023	01:00 AM	0						
252	5/22/2023	01:15 AM	0						
253	5/22/2023	01:30 AM	0						
254	5/22/2023	01:45 AM	2						
255	5/22/2023	02:00 AM	0						
256	5/22/2023	02:15 AM	3						
257	5/22/2023	02:30 AM	2						
258	5/22/2023	02:45 AM	0						
259	5/22/2023	03:00 AM	3						
260	5/22/2023	03:15 AM	5						
261	5/22/2023	03:30 AM	2						
262	5/22/2023	03:45 AM	5						
263	5/22/2023	04:00 AM	3						
264	5/22/2023	04:15 AM	5						
265	5/22/2023	04:30 AM	3						
266	5/22/2023	04:45 AM	11						
267	5/22/2023	05:00 AM	3						
268	5/22/2023	05:15 AM	13						
269	5/22/2023	05:30 AM	25						
270	5/22/2023	05:45 AM	26						
271	5/22/2023	06:00 AM	15						
272	5/22/2023	06:15 AM	36						
273	5/22/2023	06:30 AM	57						
274	5/22/2023	06:45 AM	40						
275	5/22/2023	07:00 AM	56						
276	5/22/2023	07:15 AM	63						
277	5/22/2023	07:30 AM	77						
278	5/22/2023	07:45 AM	68						
279	5/22/2023	08:00 AM	51						
280	5/22/2023	08:15 AM	58						
281	5/22/2023	08:30 AM	64						
282	5/22/2023	08:45 AM	43						
283	5/22/2023	09:00 AM	61						
284	5/22/2023	09:15 AM	44						
285	5/22/2023	09:30 AM	56						
286	5/22/2023	09:45 AM	56						
287	5/22/2023	10:00 AM	54						
288	5/22/2023	10:15 AM	51						
289	5/22/2023	10:30 AM	46						
290	5/22/2023	10:45 AM	31						
291	5/22/2023	11:00 AM	52						
292	5/22/2023	11:15 AM	44						
293	5/22/2023	11:30 AM	52						
294	5/22/2023	11:45 AM	40						
295	5/22/2023	12:00 PM	67						
296	5/22/2023	12:15 PM	51						
297	5/22/2023	12:30 PM	50						
298	5/22/2023	12:45 PM	44						

	A	B	C	D	E	F	G	H	I
299	5/22/2023	01:00 PM	66						
300	5/22/2023	01:15 PM	51						
301	5/22/2023	01:30 PM	53						
302	5/22/2023	01:45 PM	58						
303	5/22/2023	02:00 PM	50						
304	5/22/2023	02:15 PM	51						
305	5/22/2023	02:30 PM	60						
306	5/22/2023	02:45 PM	66						
307	5/22/2023	03:00 PM	52						
308	5/22/2023	03:15 PM	60						
309	5/22/2023	03:30 PM	56						
310	5/22/2023	03:45 PM	49						
311	5/22/2023	04:00 PM	66						
312	5/22/2023	04:15 PM	49						
313	5/22/2023	04:30 PM	50						
314	5/22/2023	04:45 PM	39						
315	5/22/2023	05:00 PM	43						
316	5/22/2023	05:15 PM	49						
317	5/22/2023	05:30 PM	53						
318	5/22/2023	05:45 PM	44						
319	5/22/2023	06:00 PM	34						
320	5/22/2023	06:15 PM	28						
321	5/22/2023	06:30 PM	27						
322	5/22/2023	06:45 PM	31						
323	5/22/2023	07:00 PM	33						
324	5/22/2023	07:15 PM	29						
325	5/22/2023	07:30 PM	21						
326	5/22/2023	07:45 PM	12						
327	5/22/2023	08:00 PM	23						
328	5/22/2023	08:15 PM	9						
329	5/22/2023	08:30 PM	14						
330	5/22/2023	08:45 PM	10						
331	5/22/2023	09:00 PM	16						
332	5/22/2023	09:15 PM	14						
333	5/22/2023	09:30 PM	11						
334	5/22/2023	09:45 PM	7						
335	5/22/2023	10:00 PM	8						
336	5/22/2023	10:15 PM	10						
337	5/22/2023	10:30 PM	2						
338	5/22/2023	10:45 PM	1						
339	5/22/2023	11:00 PM	7						
340	5/22/2023	11:15 PM	10						
341	5/22/2023	11:30 PM	3						
342	5/22/2023	11:45 PM	3						
343	5/23/2023	12:00 AM	2						
344	5/23/2023	12:15 AM	2						
345	5/23/2023	12:30 AM	1						
346	5/23/2023	12:45 AM	0						
347	5/23/2023	01:00 AM	1						
348	5/23/2023	01:15 AM	0						

	A	B	C	D	E	F	G	H	I
349	5/23/2023	01:30 AM	3						
350	5/23/2023	01:45 AM	2						
351	5/23/2023	02:00 AM	0						
352	5/23/2023	02:15 AM	3						
353	5/23/2023	02:30 AM	6						
354	5/23/2023	02:45 AM	0						
355	5/23/2023	03:00 AM	1						
356	5/23/2023	03:15 AM	2						
357	5/23/2023	03:30 AM	2						
358	5/23/2023	03:45 AM	3						
359	5/23/2023	04:00 AM	4						
360	5/23/2023	04:15 AM	2						
361	5/23/2023	04:30 AM	1						
362	5/23/2023	04:45 AM	10						
363	5/23/2023	05:00 AM	7						
364	5/23/2023	05:15 AM	15						
365	5/23/2023	05:30 AM	16						
366	5/23/2023	05:45 AM	15						
367	5/23/2023	06:00 AM	23						
368	5/23/2023	06:15 AM	31						
369	5/23/2023	06:30 AM	30						
370	5/23/2023	06:45 AM	50						
371	5/23/2023	07:00 AM	64						
372	5/23/2023	07:15 AM	54						
373	5/23/2023	07:30 AM	61						
374	5/23/2023	07:45 AM	60						
375	5/23/2023	08:00 AM	37						
376	5/23/2023	08:15 AM	49						
377	5/23/2023	08:30 AM	50						
378	5/23/2023	08:45 AM	41						
379	5/23/2023	09:00 AM	46						
380	5/23/2023	09:15 AM	36						
381	5/23/2023	09:30 AM	46						
382	5/23/2023	09:45 AM	41						
383	5/23/2023	10:00 AM	34						
384	5/23/2023	10:15 AM	45						
385	5/23/2023	10:30 AM	42						
386	5/23/2023	10:45 AM	28						
387	5/23/2023	11:00 AM	29						
388	5/23/2023	11:15 AM	39						
389	5/23/2023	11:30 AM	30						
390	5/23/2023	11:45 AM	36						
391	5/23/2023	12:00 PM	51						
392	5/23/2023	12:15 PM	50						
393	5/23/2023	12:30 PM	44						
394	5/23/2023	12:45 PM	58						
395	5/23/2023	01:00 PM	48						
396	5/23/2023	01:15 PM	37						
397	5/23/2023	01:30 PM	53						
398	5/23/2023	01:45 PM	37						

	A	B	C	D	E	F	G	H	I
399	5/23/2023	02:00 PM	47						
400	5/23/2023	02:15 PM	45						
401	5/23/2023	02:30 PM	55						
402	5/23/2023	02:45 PM	31						
403	5/23/2023	03:00 PM	51						
404	5/23/2023	03:15 PM	42						
405	5/23/2023	03:30 PM	63						
406	5/23/2023	03:45 PM	44						
407	5/23/2023	04:00 PM	61						
408	5/23/2023	04:15 PM	45						
409	5/23/2023	04:30 PM	54						
410	5/23/2023	04:45 PM	43						
411	5/23/2023	05:00 PM	56						
412	5/23/2023	05:15 PM	60						
413	5/23/2023	05:30 PM	37						
414	5/23/2023	05:45 PM	32						
415	5/23/2023	06:00 PM	36						
416	5/23/2023	06:15 PM	29						
417	5/23/2023	06:30 PM	32						
418	5/23/2023	06:45 PM	22						
419	5/23/2023	07:00 PM	27						
420	5/23/2023	07:15 PM	18						
421	5/23/2023	07:30 PM	31						
422	5/23/2023	07:45 PM	30						
423	5/23/2023	08:00 PM	19						
424	5/23/2023	08:15 PM	22						
425	5/23/2023	08:30 PM	20						
426	5/23/2023	08:45 PM	18						
427	5/23/2023	09:00 PM	12						
428	5/23/2023	09:15 PM	16						
429	5/23/2023	09:30 PM	13						
430	5/23/2023	09:45 PM	11						
431	5/23/2023	10:00 PM	8						
432	5/23/2023	10:15 PM	11						
433	5/23/2023	10:30 PM	3						
434	5/23/2023	10:45 PM	3						
435	5/23/2023	11:00 PM	4						
436	5/23/2023	11:15 PM	2						
437	5/23/2023	11:30 PM	4						
438	5/23/2023	11:45 PM	0						
439	5/24/2023	12:00 AM	0						
440	5/24/2023	12:15 AM	1						
441	5/24/2023	12:30 AM	1						
442	5/24/2023	12:45 AM	3						
443	5/24/2023	01:00 AM	3						
444	5/24/2023	01:15 AM	1						
445	5/24/2023	01:30 AM	3						
446	5/24/2023	01:45 AM	1						
447	5/24/2023	02:00 AM	3						
448	5/24/2023	02:15 AM	2						

	A	B	C	D	E	F	G	H	I
449	5/24/2023	02:30 AM	5						
450	5/24/2023	02:45 AM	2						
451	5/24/2023	03:00 AM	0						
452	5/24/2023	03:15 AM	1						
453	5/24/2023	03:30 AM	3						
454	5/24/2023	03:45 AM	3						
455	5/24/2023	04:00 AM	1						
456	5/24/2023	04:15 AM	6						
457	5/24/2023	04:30 AM	3						
458	5/24/2023	04:45 AM	6						
459	5/24/2023	05:00 AM	8						
460	5/24/2023	05:15 AM	12						
461	5/24/2023	05:30 AM	18						
462	5/24/2023	05:45 AM	16						
463	5/24/2023	06:00 AM	18						
464	5/24/2023	06:15 AM	30						
465	5/24/2023	06:30 AM	37						
466	5/24/2023	06:45 AM	43						
467	5/24/2023	07:00 AM	56						
468	5/24/2023	07:15 AM	50						
469	5/24/2023	07:30 AM	65						
470	5/24/2023	07:45 AM	72						
471	5/24/2023	08:00 AM	39						
472	5/24/2023	08:15 AM	44						
473	5/24/2023	08:30 AM	54						
474	5/24/2023	08:45 AM	36						
475	5/24/2023	09:00 AM	61						
476	5/24/2023	09:15 AM	36						
477	5/24/2023	09:30 AM	37						
478	5/24/2023	09:45 AM	47						
479	5/24/2023	10:00 AM	29						
480	5/24/2023	10:15 AM	43						
481	5/24/2023	10:30 AM	24						
482	5/24/2023	10:45 AM	21						
483	5/24/2023	11:00 AM	43						
484	5/24/2023	11:15 AM	34						
485	5/24/2023	11:30 AM	34						
486	5/24/2023	11:45 AM	41						
487	5/24/2023	12:00 PM	48						
488	5/24/2023	12:15 PM	40						
489	5/24/2023	12:30 PM	48						
490	5/24/2023	12:45 PM	59						
491	5/24/2023	01:00 PM	42						
492	5/24/2023	01:15 PM	34						
493	5/24/2023	01:30 PM	52						
494	5/24/2023	01:45 PM	37						
495	5/24/2023	02:00 PM	25						
496	5/24/2023	02:15 PM	55						
497	5/24/2023	02:30 PM	31						
498	5/24/2023	02:45 PM	47						

	A	B	C	D	E	F	G	H	I
499	5/24/2023	03:00 PM	56						
500	5/24/2023	03:15 PM	49						
501	5/24/2023	03:30 PM	67						
502	5/24/2023	03:45 PM	45						
503	5/24/2023	04:00 PM	58						
504	5/24/2023	04:15 PM	39						
505	5/24/2023	04:30 PM	46						
506	5/24/2023	04:45 PM	37						
507	5/24/2023	05:00 PM	45						
508	5/24/2023	05:15 PM	58						
509	5/24/2023	05:30 PM	48						
510	5/24/2023	05:45 PM	31						
511	5/24/2023	06:00 PM	45						
512	5/24/2023	06:15 PM	19						
513	5/24/2023	06:30 PM	30						
514	5/24/2023	06:45 PM	22						
515	5/24/2023	07:00 PM	21						
516	5/24/2023	07:15 PM	21						
517	5/24/2023	07:30 PM	11						
518	5/24/2023	07:45 PM	19						
519	5/24/2023	08:00 PM	24						
520	5/24/2023	08:15 PM	20						
521	5/24/2023	08:30 PM	5						
522	5/24/2023	08:45 PM	12						
523	5/24/2023	09:00 PM	7						
524	5/24/2023	09:15 PM	7						
525	5/24/2023	09:30 PM	15						
526	5/24/2023	09:45 PM	4						
527	5/24/2023	10:00 PM	4						
528	5/24/2023	10:15 PM	8						
529	5/24/2023	10:30 PM	9						
530	5/24/2023	10:45 PM	3						
531	5/24/2023	11:00 PM	4						
532	5/24/2023	11:15 PM	3						
533	5/24/2023	11:30 PM	2						
534	5/24/2023	11:45 PM	3						
535	5/25/2023	12:00 AM	0						
536	5/25/2023	12:15 AM	1						
537	5/25/2023	12:30 AM	2						
538	5/25/2023	12:45 AM	2						
539	5/25/2023	01:00 AM	2						
540	5/25/2023	01:15 AM	4						
541	5/25/2023	01:30 AM	3						
542	5/25/2023	01:45 AM	2						
543	5/25/2023	02:00 AM	2						
544	5/25/2023	02:15 AM	2						
545	5/25/2023	02:30 AM	6						
546	5/25/2023	02:45 AM	0						
547	5/25/2023	03:00 AM	0						
548	5/25/2023	03:15 AM	1						

	A	B	C	D	E	F	G	H	I
549	5/25/2023	03:30 AM	3						
550	5/25/2023	03:45 AM	1						
551	5/25/2023	04:00 AM	1						
552	5/25/2023	04:15 AM	2						
553	5/25/2023	04:30 AM	2						
554	5/25/2023	04:45 AM	4						
555	5/25/2023	05:00 AM	8						
556	5/25/2023	05:15 AM	12						
557	5/25/2023	05:30 AM	15						
558	5/25/2023	05:45 AM	20						
559	5/25/2023	06:00 AM	12						
560	5/25/2023	06:15 AM	33						
561	5/25/2023	06:30 AM	30						
562	5/25/2023	06:45 AM	46						
563	5/25/2023	07:00 AM	44						
564	5/25/2023	07:15 AM	46						
565	5/25/2023	07:30 AM	56						
566	5/25/2023	07:45 AM	59						
567	5/25/2023	08:00 AM	50						
568	5/25/2023	08:15 AM	41						
569	5/25/2023	08:30 AM	53						
570	5/25/2023	08:45 AM	46						
571	5/25/2023	09:00 AM	57						
572	5/25/2023	09:15 AM	37						
573	5/25/2023	09:30 AM	34						
574	5/25/2023	09:45 AM	30						
575	5/25/2023	10:00 AM	43						
576	5/25/2023	10:15 AM	28						
577	5/25/2023	10:30 AM	38						
578	5/25/2023	10:45 AM	43						
579	5/25/2023	11:00 AM	37						
580	5/25/2023	11:15 AM	39						
581	5/25/2023	11:30 AM	47						
582	5/25/2023	11:45 AM	47						
583	5/25/2023	12:00 PM	57						
584	5/25/2023	12:15 PM	47						
585	5/25/2023	12:30 PM	53						
586	5/25/2023	12:45 PM	42						
587	5/25/2023	01:00 PM	55						
588	5/25/2023	01:15 PM	68						
589	5/25/2023	01:30 PM	56						
590	5/25/2023	01:45 PM	55						
591	5/25/2023	02:00 PM	52						
592	5/25/2023	02:15 PM	48						
593	5/25/2023	02:30 PM	51						
594	5/25/2023	02:45 PM	60						
595	5/25/2023	03:00 PM	51						
596	5/25/2023	03:15 PM	60						
597	5/25/2023	03:30 PM	82						
598	5/25/2023	03:45 PM	67						

	A	B	C	D	E	F	G	H	I
599	5/25/2023	04:00 PM	71						
600	5/25/2023	04:15 PM	60						
601	5/25/2023	04:30 PM	81						
602	5/25/2023	04:45 PM	45						
603	5/25/2023	05:00 PM	42						
604	5/25/2023	05:15 PM	64						
605	5/25/2023	05:30 PM	70						
606	5/25/2023	05:45 PM	68						
607	5/25/2023	06:00 PM	40						
608	5/25/2023	06:15 PM	40						
609	5/25/2023	06:30 PM	27						
610	5/25/2023	06:45 PM	26						
611	5/25/2023	07:00 PM	32						
612	5/25/2023	07:15 PM	18						
613	5/25/2023	07:30 PM	28						
614	5/25/2023	07:45 PM	24						
615	5/25/2023	08:00 PM	20						
616	5/25/2023	08:15 PM	16						
617	5/25/2023	08:30 PM	22						
618	5/25/2023	08:45 PM	11						
619	5/25/2023	09:00 PM	16						
620	5/25/2023	09:15 PM	16						
621	5/25/2023	09:30 PM	9						
622	5/25/2023	09:45 PM	6						
623	5/25/2023	10:00 PM	9						
624	5/25/2023	10:15 PM	6						
625	5/25/2023	10:30 PM	12						
626	5/25/2023	10:45 PM	5						
627	5/25/2023	11:00 PM	4						
628	5/25/2023	11:15 PM	7						
629	5/25/2023	11:30 PM	3						
630	5/25/2023	11:45 PM	6						
631	5/26/2023	12:00 AM	5						
632	5/26/2023	12:15 AM	0						
633	5/26/2023	12:30 AM	3						
634	5/26/2023	12:45 AM	2						
635	5/26/2023	01:00 AM	2						
636	5/26/2023	01:15 AM	1						
637	5/26/2023	01:30 AM	1						
638	5/26/2023	01:45 AM	1						
639	5/26/2023	02:00 AM	2						
640	5/26/2023	02:15 AM	3						
641	5/26/2023	02:30 AM	8						
642	5/26/2023	02:45 AM	1						
643	5/26/2023	03:00 AM	2						
644	5/26/2023	03:15 AM	3						
645	5/26/2023	03:30 AM	2						
646	5/26/2023	03:45 AM	5						
647	5/26/2023	04:00 AM	3						
648	5/26/2023	04:15 AM	1						

	A	B	C	D	E	F	G	H	I
649	5/26/2023	04:30 AM	3						
650	5/26/2023	04:45 AM	0						
651	5/26/2023	05:00 AM	5						
652	5/26/2023	05:15 AM	18						
653	5/26/2023	05:30 AM	20						
654	5/26/2023	05:45 AM	16						
655	5/26/2023	06:00 AM	15						
656	5/26/2023	06:15 AM	17						
657	5/26/2023	06:30 AM	44						
658	5/26/2023	06:45 AM	31						
659	5/26/2023	07:00 AM	54						
660	5/26/2023	07:15 AM	31						
661	5/26/2023	07:30 AM	67						
662	5/26/2023	07:45 AM	59						
663	5/26/2023	08:00 AM	45						
664	5/26/2023	08:15 AM	45						
665	5/26/2023	08:30 AM	34						
666	5/26/2023	08:45 AM	33						
667	5/26/2023	09:00 AM	44						
668	5/26/2023	09:15 AM	21						
669	5/26/2023	09:30 AM	48						
670	5/26/2023	09:45 AM	42						
671	5/26/2023	10:00 AM	41						
672	5/26/2023	10:15 AM	28						
673	5/26/2023	10:30 AM	37						
674	5/26/2023	10:45 AM	40						
675	5/26/2023	11:00 AM	45						
676	5/26/2023	11:15 AM	42						
677	5/26/2023	11:30 AM	51						
678	5/26/2023	11:45 AM	66						
679	5/26/2023	12:00 PM	55						
680	5/26/2023	12:15 PM	34						
681	5/26/2023	12:30 PM	63						
682	5/26/2023	12:45 PM	51						
683	5/26/2023	01:00 PM	40						
684	5/26/2023	01:15 PM	56						
685	5/26/2023	01:30 PM	42						
686	5/26/2023	01:45 PM	57						
687	5/26/2023	02:00 PM	42						
688	5/26/2023	02:15 PM	49						
689	5/26/2023	02:30 PM	39						
690	5/26/2023	02:45 PM	60						
691	5/26/2023	03:00 PM	46						
692	5/26/2023	03:15 PM	35						
693	5/26/2023	03:30 PM	49						
694	5/26/2023	03:45 PM	63						
695	5/26/2023	04:00 PM	54						
696	5/26/2023	04:15 PM	56						
697	5/26/2023	04:30 PM	49						
698	5/26/2023	04:45 PM	50						

	A	B	C	D	E	F	G	H	I
699	5/26/2023	05:00 PM	40						
700	5/26/2023	05:15 PM	41						
701	5/26/2023	05:30 PM	58						
702	5/26/2023	05:45 PM	49						
703	5/26/2023	06:00 PM	57						
704	5/26/2023	06:15 PM	35						
705	5/26/2023	06:30 PM	43						
706	5/26/2023	06:45 PM	31						
707	5/26/2023	07:00 PM	25						
708	5/26/2023	07:15 PM	25						
709	5/26/2023	07:30 PM	29						
710	5/26/2023	07:45 PM	12						
711	5/26/2023	08:00 PM	18						
712	5/26/2023	08:15 PM	23						
713	5/26/2023	08:30 PM	17						
714	5/26/2023	08:45 PM	15						
715	5/26/2023	09:00 PM	11						
716	5/26/2023	09:15 PM	12						
717	5/26/2023	09:30 PM	14						
718	5/26/2023	09:45 PM	18						
719	5/26/2023	10:00 PM	12						
720	5/26/2023	10:15 PM	0						
721	5/26/2023	10:30 PM	9						
722	5/26/2023	10:45 PM	4						
723	5/26/2023	11:00 PM	4						
724	5/26/2023	11:15 PM	6						
725	5/26/2023	11:30 PM	6						
726	5/26/2023	11:45 PM	3						
727	5/27/2023	12:00 AM	2						
728	5/27/2023	12:15 AM	3						
729	5/27/2023	12:30 AM	4						
730	5/27/2023	12:45 AM	6						
731	5/27/2023	01:00 AM	0						
732	5/27/2023	01:15 AM	2						
733	5/27/2023	01:30 AM	3						
734	5/27/2023	01:45 AM	0						
735	5/27/2023	02:00 AM	0						
736	5/27/2023	02:15 AM	0						
737	5/27/2023	02:30 AM	9						
738	5/27/2023	02:45 AM	2						
739	5/27/2023	03:00 AM	0						
740	5/27/2023	03:15 AM	1						
741	5/27/2023	03:30 AM	3						
742	5/27/2023	03:45 AM	1						
743	5/27/2023	04:00 AM	3						
744	5/27/2023	04:15 AM	0						
745	5/27/2023	04:30 AM	4						
746	5/27/2023	04:45 AM	3						
747	5/27/2023	05:00 AM	1						
748	5/27/2023	05:15 AM	2						

	A	B	C	D	E	F	G	H	I
749	5/27/2023	05:30 AM	7						
750	5/27/2023	05:45 AM	8						
751	5/27/2023	06:00 AM	4						
752	5/27/2023	06:15 AM	12						
753	5/27/2023	06:30 AM	11						
754	5/27/2023	06:45 AM	4						
755	5/27/2023	07:00 AM	11						
756	5/27/2023	07:15 AM	18						
757	5/27/2023	07:30 AM	17						
758	5/27/2023	07:45 AM	11						
759	5/27/2023	08:00 AM	20						
760	5/27/2023	08:15 AM	18						
761	5/27/2023	08:30 AM	17						
762	5/27/2023	08:45 AM	17						
763	5/27/2023	09:00 AM	25						
764	5/27/2023	09:15 AM	31						
765	5/27/2023	09:30 AM	22						
766	5/27/2023	09:45 AM	30						
767	5/27/2023	10:00 AM	30						
768	5/27/2023	10:15 AM	26						
769	5/27/2023	10:30 AM	24						
770	5/27/2023	10:45 AM	26						
771	5/27/2023	11:00 AM	28						
772	5/27/2023	11:15 AM	25						
773	5/27/2023	11:30 AM	19						
774	5/27/2023	11:45 AM	35						
775	5/27/2023	12:00 PM	35						
776	5/27/2023	12:15 PM	33						
777	5/27/2023	12:30 PM	22						
778	5/27/2023	12:45 PM	16						
779	5/27/2023	01:00 PM	24						
780	5/27/2023	01:15 PM	39						
781	5/27/2023	01:30 PM	22						
782	5/27/2023	01:45 PM	27						
783	5/27/2023	02:00 PM	28						
784	5/27/2023	02:15 PM	24						
785	5/27/2023	02:30 PM	23						
786	5/27/2023	02:45 PM	30						
787	5/27/2023	03:00 PM	32						
788	5/27/2023	03:15 PM	17						
789	5/27/2023	03:30 PM	26						
790	5/27/2023	03:45 PM	29						
791	5/27/2023	04:00 PM	26						
792	5/27/2023	04:15 PM	23						
793	5/27/2023	04:30 PM	21						
794	5/27/2023	04:45 PM	21						
795	5/27/2023	05:00 PM	19						
796	5/27/2023	05:15 PM	28						
797	5/27/2023	05:30 PM	35						
798	5/27/2023	05:45 PM	15						

	A	B	C	D	E	F	G	H	I
799	5/27/2023	06:00 PM	18						
800	5/27/2023	06:15 PM	21						
801	5/27/2023	06:30 PM	20						
802	5/27/2023	06:45 PM	14						
803	5/27/2023	07:00 PM	18						
804	5/27/2023	07:15 PM	27						
805	5/27/2023	07:30 PM	20						
806	5/27/2023	07:45 PM	17						
807	5/27/2023	08:00 PM	11						
808	5/27/2023	08:15 PM	12						
809	5/27/2023	08:30 PM	14						
810	5/27/2023	08:45 PM	12						
811	5/27/2023	09:00 PM	16						
812	5/27/2023	09:15 PM	13						
813	5/27/2023	09:30 PM	15						
814	5/27/2023	09:45 PM	11						
815	5/27/2023	10:00 PM	9						
816	5/27/2023	10:15 PM	14						
817	5/27/2023	10:30 PM	7						
818	5/27/2023	10:45 PM	6						
819	5/27/2023	11:00 PM	4						
820	5/27/2023	11:15 PM	5						
821	5/27/2023	11:30 PM	1						
822	5/27/2023	11:45 PM	6						
823	5/28/2023	12:00 AM	3						
824	5/28/2023	12:15 AM	0						
825	5/28/2023	12:30 AM	2						
826	5/28/2023	12:45 AM	0						
827	5/28/2023	01:00 AM	0						
828	5/28/2023	01:15 AM	1						
829	5/28/2023	01:30 AM	0						
830	5/28/2023	01:45 AM	4						
831	5/28/2023	02:00 AM	2						
832	5/28/2023	02:15 AM	3						
833	5/28/2023	02:30 AM	3						
834	5/28/2023	02:45 AM	1						
835	5/28/2023	03:00 AM	2						
836	5/28/2023	03:15 AM	1						
837	5/28/2023	03:30 AM	3						
838	5/28/2023	03:45 AM	1						
839	5/28/2023	04:00 AM	1						
840	5/28/2023	04:15 AM	1						
841	5/28/2023	04:30 AM	2						
842	5/28/2023	04:45 AM	3						
843	5/28/2023	05:00 AM	2						
844	5/28/2023	05:15 AM	3						
845	5/28/2023	05:30 AM	4						
846	5/28/2023	05:45 AM	5						
847	5/28/2023	06:00 AM	8						
848	5/28/2023	06:15 AM	7						

	A	B	C	D	E	F	G	H	I
849	5/28/2023	06:30 AM	11						
850	5/28/2023	06:45 AM	8						
851	5/28/2023	07:00 AM	16						
852	5/28/2023	07:15 AM	14						
853	5/28/2023	07:30 AM	6						
854	5/28/2023	07:45 AM	12						
855	5/28/2023	08:00 AM	15						
856	5/28/2023	08:15 AM	16						
857	5/28/2023	08:30 AM	19						
858	5/28/2023	08:45 AM	16						
859	5/28/2023	09:00 AM	19						
860	5/28/2023	09:15 AM	19						
861	5/28/2023	09:30 AM	24						
862	5/28/2023	09:45 AM	25						
863	5/28/2023	10:00 AM	22						
864	5/28/2023	10:15 AM	20						
865	5/28/2023	10:30 AM	25						
866	5/28/2023	10:45 AM	27						
867	5/28/2023	11:00 AM	22						
868	5/28/2023	11:15 AM	25						
869	5/28/2023	11:30 AM	39						
870	5/28/2023	11:45 AM	37						
871	5/28/2023	12:00 PM	47						
872	5/28/2023	12:15 PM	33						
873	5/28/2023	12:30 PM	45						
874	5/28/2023	12:45 PM	28						
875	5/28/2023	01:00 PM	28						
876	5/28/2023	01:15 PM	27						
877	5/28/2023	01:30 PM	23						
878	5/28/2023	01:45 PM	25						
879	5/28/2023	02:00 PM	25						
880	5/28/2023	02:15 PM	21						
881	5/28/2023	02:30 PM	32						
882	5/28/2023	02:45 PM	23						
883	5/28/2023	03:00 PM	25						
884	5/28/2023	03:15 PM	20						
885	5/28/2023	03:30 PM	22						
886	5/28/2023	03:45 PM	21						
887	5/28/2023	04:00 PM	20						
888	5/28/2023	04:15 PM	21						
889	5/28/2023	04:30 PM	23						
890	5/28/2023	04:45 PM	30						
891	5/28/2023	05:00 PM	21						
892	5/28/2023	05:15 PM	29						
893	5/28/2023	05:30 PM	20						
894	5/28/2023	05:45 PM	23						
895	5/28/2023	06:00 PM	15						
896	5/28/2023	06:15 PM	20						
897	5/28/2023	06:30 PM	16						
898	5/28/2023	06:45 PM	14						

	A	B	C	D	E	F	G	H	I
899	5/28/2023	07:00 PM	13						
900	5/28/2023	07:15 PM	19						
901	5/28/2023	07:30 PM	16						
902	5/28/2023	07:45 PM	9						
903	5/28/2023	08:00 PM	20						
904	5/28/2023	08:15 PM	11						
905	5/28/2023	08:30 PM	12						
906	5/28/2023	08:45 PM	13						
907	5/28/2023	09:00 PM	11						
908	5/28/2023	09:15 PM	8						
909	5/28/2023	09:30 PM	14						
910	5/28/2023	09:45 PM	5						
911	5/28/2023	10:00 PM	7						
912	5/28/2023	10:15 PM	10						
913	5/28/2023	10:30 PM	8						
914	5/28/2023	10:45 PM	9						
915	5/28/2023	11:00 PM	4						
916	5/28/2023	11:15 PM	8						
917	5/28/2023	11:30 PM	7						
918	5/28/2023	11:45 PM	2						

	A	B	C	D	E	F	G	H	I
1									
2	File Name: C:\Users\barri\OneDrive\Documents\TDB\WSP\SYRACUSE\DATA\BATCH 6\DONE\ATR1377.tf2								
3	Start Date: 4/12/2023								
4	Start Time: 12:00:00 AM								
5	Location 1: I-81 SB On Ramp								
6	Location 2: at E Taft Rd								
7									
8									
9	Date	Time	SB						
10	4/12/2023	12:00 AM	32						
11	4/12/2023	12:15 AM	7						
12	4/12/2023	12:30 AM	8						
13	4/12/2023	12:45 AM	1						
14	4/12/2023	01:00 AM	8						
15	4/12/2023	01:15 AM	7						
16	4/12/2023	01:30 AM	5						
17	4/12/2023	01:45 AM	11						
18	4/12/2023	02:00 AM	7						
19	4/12/2023	02:15 AM	11						
20	4/12/2023	02:30 AM	10						
21	4/12/2023	02:45 AM	6						
22	4/12/2023	03:00 AM	7						
23	4/12/2023	03:15 AM	12						
24	4/12/2023	03:30 AM	14						
25	4/12/2023	03:45 AM	10						
26	4/12/2023	04:00 AM	11						
27	4/12/2023	04:15 AM	9						
28	4/12/2023	04:30 AM	10						
29	4/12/2023	04:45 AM	14						
30	4/12/2023	05:00 AM	21						
31	4/12/2023	05:15 AM	24						
32	4/12/2023	05:30 AM	31						
33	4/12/2023	05:45 AM	57						
34	4/12/2023	06:00 AM	40						
35	4/12/2023	06:15 AM	45						
36	4/12/2023	06:30 AM	79						
37	4/12/2023	06:45 AM	62						
38	4/12/2023	07:00 AM	93						
39	4/12/2023	07:15 AM	74						
40	4/12/2023	07:30 AM	110						
41	4/12/2023	07:45 AM	84						
42	4/12/2023	08:00 AM	98						
43	4/12/2023	08:15 AM	92						
44	4/12/2023	08:30 AM	96						
45	4/12/2023	08:45 AM	89						
46	4/12/2023	09:00 AM	77						
47	4/12/2023	09:15 AM	72						
48	4/12/2023	09:30 AM	86						
49	4/12/2023	09:45 AM	67						

	A	B	C	D	E	F	G	H	I
50	4/12/2023	10:00 AM	73						
51	4/12/2023	10:15 AM	78						
52	4/12/2023	10:30 AM	64						
53	4/12/2023	10:45 AM	73						
54	4/12/2023	11:00 AM	84						
55	4/12/2023	11:15 AM	79						
56	4/12/2023	11:30 AM	69						
57	4/12/2023	11:45 AM	79						
58	4/12/2023	12:00 PM	89						
59	4/12/2023	12:15 PM	75						
60	4/12/2023	12:30 PM	75						
61	4/12/2023	12:45 PM	74						
62	4/12/2023	01:00 PM	92						
63	4/12/2023	01:15 PM	71						
64	4/12/2023	01:30 PM	65						
65	4/12/2023	01:45 PM	76						
66	4/12/2023	02:00 PM	71						
67	4/12/2023	02:15 PM	68						
68	4/12/2023	02:30 PM	86						
69	4/12/2023	02:45 PM	83						
70	4/12/2023	03:00 PM	87						
71	4/12/2023	03:15 PM	104						
72	4/12/2023	03:30 PM	131						
73	4/12/2023	03:45 PM	95						
74	4/12/2023	04:00 PM	85						
75	4/12/2023	04:15 PM	96						
76	4/12/2023	04:30 PM	115						
77	4/12/2023	04:45 PM	97						
78	4/12/2023	05:00 PM	97						
79	4/12/2023	05:15 PM	95						
80	4/12/2023	05:30 PM	103						
81	4/12/2023	05:45 PM	70						
82	4/12/2023	06:00 PM	66						
83	4/12/2023	06:15 PM	53						
84	4/12/2023	06:30 PM	37						
85	4/12/2023	06:45 PM	42						
86	4/12/2023	07:00 PM	55						
87	4/12/2023	07:15 PM	43						
88	4/12/2023	07:30 PM	35						
89	4/12/2023	07:45 PM	38						
90	4/12/2023	08:00 PM	32						
91	4/12/2023	08:15 PM	39						
92	4/12/2023	08:30 PM	28						
93	4/12/2023	08:45 PM	37						
94	4/12/2023	09:00 PM	21						
95	4/12/2023	09:15 PM	29						
96	4/12/2023	09:30 PM	30						
97	4/12/2023	09:45 PM	14						
98	4/12/2023	10:00 PM	14						
99	4/12/2023	10:15 PM	17						

	A	B	C	D	E	F	G	H	I
100	4/12/2023	10:30 PM	25						
101	4/12/2023	10:45 PM	13						
102	4/12/2023	11:00 PM	18						
103	4/12/2023	11:15 PM	11						
104	4/12/2023	11:30 PM	15						
105	4/12/2023	11:45 PM	16						
106	4/13/2023	12:00 AM	32						
107	4/13/2023	12:15 AM	9						
108	4/13/2023	12:30 AM	9						
109	4/13/2023	12:45 AM	4						
110	4/13/2023	01:00 AM	10						
111	4/13/2023	01:15 AM	10						
112	4/13/2023	01:30 AM	8						
113	4/13/2023	01:45 AM	2						
114	4/13/2023	02:00 AM	15						
115	4/13/2023	02:15 AM	9						
116	4/13/2023	02:30 AM	11						
117	4/13/2023	02:45 AM	9						
118	4/13/2023	03:00 AM	7						
119	4/13/2023	03:15 AM	11						
120	4/13/2023	03:30 AM	17						
121	4/13/2023	03:45 AM	7						
122	4/13/2023	04:00 AM	13						
123	4/13/2023	04:15 AM	19						
124	4/13/2023	04:30 AM	10						
125	4/13/2023	04:45 AM	22						
126	4/13/2023	05:00 AM	23						
127	4/13/2023	05:15 AM	20						
128	4/13/2023	05:30 AM	28						
129	4/13/2023	05:45 AM	46						
130	4/13/2023	06:00 AM	34						
131	4/13/2023	06:15 AM	45						
132	4/13/2023	06:30 AM	80						
133	4/13/2023	06:45 AM	66						
134	4/13/2023	07:00 AM	76						
135	4/13/2023	07:15 AM	78						
136	4/13/2023	07:30 AM	88						
137	4/13/2023	07:45 AM	95						
138	4/13/2023	08:00 AM	94						
139	4/13/2023	08:15 AM	80						
140	4/13/2023	08:30 AM	83						
141	4/13/2023	08:45 AM	91						
142	4/13/2023	09:00 AM	73						
143	4/13/2023	09:15 AM	78						
144	4/13/2023	09:30 AM	94						
145	4/13/2023	09:45 AM	59						
146	4/13/2023	10:00 AM	75						
147	4/13/2023	10:15 AM	58						
148	4/13/2023	10:30 AM	77						
149	4/13/2023	10:45 AM	62						

	A	B	C	D	E	F	G	H	I
150	4/13/2023	11:00 AM	74						
151	4/13/2023	11:15 AM	79						
152	4/13/2023	11:30 AM	83						
153	4/13/2023	11:45 AM	81						
154	4/13/2023	12:00 PM	85						
155	4/13/2023	12:15 PM	75						
156	4/13/2023	12:30 PM	80						
157	4/13/2023	12:45 PM	62						
158	4/13/2023	01:00 PM	73						
159	4/13/2023	01:15 PM	78						
160	4/13/2023	01:30 PM	81						
161	4/13/2023	01:45 PM	77						
162	4/13/2023	02:00 PM	79						
163	4/13/2023	02:15 PM	84						
164	4/13/2023	02:30 PM	89						
165	4/13/2023	02:45 PM	81						
166	4/13/2023	03:00 PM	80						
167	4/13/2023	03:15 PM	77						
168	4/13/2023	03:30 PM	118						
169	4/13/2023	03:45 PM	110						
170	4/13/2023	04:00 PM	103						
171	4/13/2023	04:15 PM	95						
172	4/13/2023	04:30 PM	100						
173	4/13/2023	04:45 PM	100						
174	4/13/2023	05:00 PM	104						
175	4/13/2023	05:15 PM	97						
176	4/13/2023	05:30 PM	85						
177	4/13/2023	05:45 PM	64						
178	4/13/2023	06:00 PM	62						
179	4/13/2023	06:15 PM	67						
180	4/13/2023	06:30 PM	55						
181	4/13/2023	06:45 PM	47						
182	4/13/2023	07:00 PM	47						
183	4/13/2023	07:15 PM	37						
184	4/13/2023	07:30 PM	37						
185	4/13/2023	07:45 PM	33						
186	4/13/2023	08:00 PM	39						
187	4/13/2023	08:15 PM	36						
188	4/13/2023	08:30 PM	37						
189	4/13/2023	08:45 PM	37						
190	4/13/2023	09:00 PM	28						
191	4/13/2023	09:15 PM	15						
192	4/13/2023	09:30 PM	26						
193	4/13/2023	09:45 PM	13						
194	4/13/2023	10:00 PM	19						
195	4/13/2023	10:15 PM	22						
196	4/13/2023	10:30 PM	15						
197	4/13/2023	10:45 PM	11						
198	4/13/2023	11:00 PM	18						
199	4/13/2023	11:15 PM	15						

	A	B	C	D	E	F	G	H	I
200	4/13/2023	11:30 PM	17						
201	4/13/2023	11:45 PM	10						
202	4/14/2023	12:00 AM	35						
203	4/14/2023	12:15 AM	13						
204	4/14/2023	12:30 AM	18						
205	4/14/2023	12:45 AM	10						
206	4/14/2023	01:00 AM	15						
207	4/14/2023	01:15 AM	7						
208	4/14/2023	01:30 AM	7						
209	4/14/2023	01:45 AM	6						
210	4/14/2023	02:00 AM	6						
211	4/14/2023	02:15 AM	11						
212	4/14/2023	02:30 AM	6						
213	4/14/2023	02:45 AM	9						
214	4/14/2023	03:00 AM	7						
215	4/14/2023	03:15 AM	17						
216	4/14/2023	03:30 AM	9						
217	4/14/2023	03:45 AM	15						
218	4/14/2023	04:00 AM	10						
219	4/14/2023	04:15 AM	14						
220	4/14/2023	04:30 AM	17						
221	4/14/2023	04:45 AM	13						
222	4/14/2023	05:00 AM	14						
223	4/14/2023	05:15 AM	15						
224	4/14/2023	05:30 AM	43						
225	4/14/2023	05:45 AM	42						
226	4/14/2023	06:00 AM	37						
227	4/14/2023	06:15 AM	39						
228	4/14/2023	06:30 AM	79						
229	4/14/2023	06:45 AM	63						
230	4/14/2023	07:00 AM	68						
231	4/14/2023	07:15 AM	70						
232	4/14/2023	07:30 AM	97						
233	4/14/2023	07:45 AM	93						
234	4/14/2023	08:00 AM	88						
235	4/14/2023	08:15 AM	74						
236	4/14/2023	08:30 AM	96						
237	4/14/2023	08:45 AM	75						
238	4/14/2023	09:00 AM	84						
239	4/14/2023	09:15 AM	99						
240	4/14/2023	09:30 AM	86						
241	4/14/2023	09:45 AM	67						
242	4/14/2023	10:00 AM	74						
243	4/14/2023	10:15 AM	75						
244	4/14/2023	10:30 AM	59						
245	4/14/2023	10:45 AM	64						
246	4/14/2023	11:00 AM	72						
247	4/14/2023	11:15 AM	81						
248	4/14/2023	11:30 AM	78						
249	4/14/2023	11:45 AM	71						

	A	B	C	D	E	F	G	H	I
250	4/14/2023	12:00 PM	69						
251	4/14/2023	12:15 PM	83						
252	4/14/2023	12:30 PM	83						
253	4/14/2023	12:45 PM	69						
254	4/14/2023	01:00 PM	67						
255	4/14/2023	01:15 PM	93						
256	4/14/2023	01:30 PM	93						
257	4/14/2023	01:45 PM	77						
258	4/14/2023	02:00 PM	81						
259	4/14/2023	02:15 PM	81						
260	4/14/2023	02:30 PM	95						
261	4/14/2023	02:45 PM	69						
262	4/14/2023	03:00 PM	86						
263	4/14/2023	03:15 PM	90						
264	4/14/2023	03:30 PM	97						
265	4/14/2023	03:45 PM	77						
266	4/14/2023	04:00 PM	91						
267	4/14/2023	04:15 PM	80						
268	4/14/2023	04:30 PM	88						
269	4/14/2023	04:45 PM	97						
270	4/14/2023	05:00 PM	92						
271	4/14/2023	05:15 PM	107						
272	4/14/2023	05:30 PM	75						
273	4/14/2023	05:45 PM	67						
274	4/14/2023	06:00 PM	69						
275	4/14/2023	06:15 PM	66						
276	4/14/2023	06:30 PM	58						
277	4/14/2023	06:45 PM	44						
278	4/14/2023	07:00 PM	47						
279	4/14/2023	07:15 PM	26						
280	4/14/2023	07:30 PM	36						
281	4/14/2023	07:45 PM	29						
282	4/14/2023	08:00 PM	45						
283	4/14/2023	08:15 PM	27						
284	4/14/2023	08:30 PM	37						
285	4/14/2023	08:45 PM	32						
286	4/14/2023	09:00 PM	35						
287	4/14/2023	09:15 PM	37						
288	4/14/2023	09:30 PM	26						
289	4/14/2023	09:45 PM	23						
290	4/14/2023	10:00 PM	19						
291	4/14/2023	10:15 PM	20						
292	4/14/2023	10:30 PM	21						
293	4/14/2023	10:45 PM	23						
294	4/14/2023	11:00 PM	14						
295	4/14/2023	11:15 PM	17						
296	4/14/2023	11:30 PM	25						
297	4/14/2023	11:45 PM	24						
298	4/15/2023	12:00 AM	47						
299	4/15/2023	12:15 AM	23						

	A	B	C	D	E	F	G	H	I
300	4/15/2023	12:30 AM	28						
301	4/15/2023	12:45 AM	19						
302	4/15/2023	01:00 AM	12						
303	4/15/2023	01:15 AM	14						
304	4/15/2023	01:30 AM	4						
305	4/15/2023	01:45 AM	5						
306	4/15/2023	02:00 AM	5						
307	4/15/2023	02:15 AM	5						
308	4/15/2023	02:30 AM	11						
309	4/15/2023	02:45 AM	6						
310	4/15/2023	03:00 AM	10						
311	4/15/2023	03:15 AM	13						
312	4/15/2023	03:30 AM	10						
313	4/15/2023	03:45 AM	9						
314	4/15/2023	04:00 AM	13						
315	4/15/2023	04:15 AM	14						
316	4/15/2023	04:30 AM	10						
317	4/15/2023	04:45 AM	9						
318	4/15/2023	05:00 AM	8						
319	4/15/2023	05:15 AM	17						
320	4/15/2023	05:30 AM	20						
321	4/15/2023	05:45 AM	24						
322	4/15/2023	06:00 AM	8						
323	4/15/2023	06:15 AM	10						
324	4/15/2023	06:30 AM	34						
325	4/15/2023	06:45 AM	26						
326	4/15/2023	07:00 AM	28						
327	4/15/2023	07:15 AM	28						
328	4/15/2023	07:30 AM	27						
329	4/15/2023	07:45 AM	28						
330	4/15/2023	08:00 AM	33						
331	4/15/2023	08:15 AM	36						
332	4/15/2023	08:30 AM	38						
333	4/15/2023	08:45 AM	37						
334	4/15/2023	09:00 AM	48						
335	4/15/2023	09:15 AM	44						
336	4/15/2023	09:30 AM	61						
337	4/15/2023	09:45 AM	54						
338	4/15/2023	10:00 AM	45						
339	4/15/2023	10:15 AM	60						
340	4/15/2023	10:30 AM	46						
341	4/15/2023	10:45 AM	54						
342	4/15/2023	11:00 AM	49						
343	4/15/2023	11:15 AM	57						
344	4/15/2023	11:30 AM	55						
345	4/15/2023	11:45 AM	43						
346	4/15/2023	12:00 PM	55						
347	4/15/2023	12:15 PM	53						
348	4/15/2023	12:30 PM	45						
349	4/15/2023	12:45 PM	64						

	A	B	C	D	E	F	G	H	I
350	4/15/2023	01:00 PM	46						
351	4/15/2023	01:15 PM	54						
352	4/15/2023	01:30 PM	53						
353	4/15/2023	01:45 PM	47						
354	4/15/2023	02:00 PM	54						
355	4/15/2023	02:15 PM	48						
356	4/15/2023	02:30 PM	54						
357	4/15/2023	02:45 PM	34						
358	4/15/2023	03:00 PM	55						
359	4/15/2023	03:15 PM	33						
360	4/15/2023	03:30 PM	35						
361	4/15/2023	03:45 PM	45						
362	4/15/2023	04:00 PM	37						
363	4/15/2023	04:15 PM	59						
364	4/15/2023	04:30 PM	38						
365	4/15/2023	04:45 PM	48						
366	4/15/2023	05:00 PM	43						
367	4/15/2023	05:15 PM	46						
368	4/15/2023	05:30 PM	46						
369	4/15/2023	05:45 PM	35						
370	4/15/2023	06:00 PM	29						
371	4/15/2023	06:15 PM	52						
372	4/15/2023	06:30 PM	44						
373	4/15/2023	06:45 PM	32						
374	4/15/2023	07:00 PM	28						
375	4/15/2023	07:15 PM	21						
376	4/15/2023	07:30 PM	42						
377	4/15/2023	07:45 PM	28						
378	4/15/2023	08:00 PM	29						
379	4/15/2023	08:15 PM	24						
380	4/15/2023	08:30 PM	28						
381	4/15/2023	08:45 PM	22						
382	4/15/2023	09:00 PM	29						
383	4/15/2023	09:15 PM	22						
384	4/15/2023	09:30 PM	22						
385	4/15/2023	09:45 PM	17						
386	4/15/2023	10:00 PM	21						
387	4/15/2023	10:15 PM	24						
388	4/15/2023	10:30 PM	23						
389	4/15/2023	10:45 PM	15						
390	4/15/2023	11:00 PM	17						
391	4/15/2023	11:15 PM	10						
392	4/15/2023	11:30 PM	12						
393	4/15/2023	11:45 PM	13						
394	4/16/2023	12:00 AM	12						
395	4/16/2023	12:15 AM	8						
396	4/16/2023	12:30 AM	8						
397	4/16/2023	12:45 AM	4						
398	4/16/2023	01:00 AM	18						
399	4/16/2023	01:15 AM	5						

	A	B	C	D	E	F	G	H	I
400	4/16/2023	01:30 AM	0						
401	4/16/2023	01:45 AM	4						
402	4/16/2023	02:00 AM	5						
403	4/16/2023	02:15 AM	5						
404	4/16/2023	02:30 AM	6						
405	4/16/2023	02:45 AM	7						
406	4/16/2023	03:00 AM	5						
407	4/16/2023	03:15 AM	4						
408	4/16/2023	03:30 AM	3						
409	4/16/2023	03:45 AM	6						
410	4/16/2023	04:00 AM	5						
411	4/16/2023	04:15 AM	9						
412	4/16/2023	04:30 AM	7						
413	4/16/2023	04:45 AM	8						
414	4/16/2023	05:00 AM	12						
415	4/16/2023	05:15 AM	9						
416	4/16/2023	05:30 AM	10						
417	4/16/2023	05:45 AM	8						
418	4/16/2023	06:00 AM	10						
419	4/16/2023	06:15 AM	13						
420	4/16/2023	06:30 AM	28						
421	4/16/2023	06:45 AM	15						
422	4/16/2023	07:00 AM	15						
423	4/16/2023	07:15 AM	20						
424	4/16/2023	07:30 AM	15						
425	4/16/2023	07:45 AM	22						
426	4/16/2023	08:00 AM	20						
427	4/16/2023	08:15 AM	22						
428	4/16/2023	08:30 AM	31						
429	4/16/2023	08:45 AM	36						
430	4/16/2023	09:00 AM	21						
431	4/16/2023	09:15 AM	31						
432	4/16/2023	09:30 AM	33						
433	4/16/2023	09:45 AM	31						
434	4/16/2023	10:00 AM	35						
435	4/16/2023	10:15 AM	46						
436	4/16/2023	10:30 AM	42						
437	4/16/2023	10:45 AM	56						
438	4/16/2023	11:00 AM	64						
439	4/16/2023	11:15 AM	40						
440	4/16/2023	11:30 AM	44						
441	4/16/2023	11:45 AM	55						
442	4/16/2023	12:00 PM	63						
443	4/16/2023	12:15 PM	50						
444	4/16/2023	12:30 PM	46						
445	4/16/2023	12:45 PM	49						
446	4/16/2023	01:00 PM	35						
447	4/16/2023	01:15 PM	49						
448	4/16/2023	01:30 PM	48						
449	4/16/2023	01:45 PM	45						

	A	B	C	D	E	F	G	H	I
450	4/16/2023	02:00 PM	51						
451	4/16/2023	02:15 PM	35						
452	4/16/2023	02:30 PM	34						
453	4/16/2023	02:45 PM	54						
454	4/16/2023	03:00 PM	43						
455	4/16/2023	03:15 PM	30						
456	4/16/2023	03:30 PM	38						
457	4/16/2023	03:45 PM	35						
458	4/16/2023	04:00 PM	42						
459	4/16/2023	04:15 PM	35						
460	4/16/2023	04:30 PM	37						
461	4/16/2023	04:45 PM	39						
462	4/16/2023	05:00 PM	33						
463	4/16/2023	05:15 PM	40						
464	4/16/2023	05:30 PM	38						
465	4/16/2023	05:45 PM	28						
466	4/16/2023	06:00 PM	32						
467	4/16/2023	06:15 PM	35						
468	4/16/2023	06:30 PM	20						
469	4/16/2023	06:45 PM	25						
470	4/16/2023	07:00 PM	17						
471	4/16/2023	07:15 PM	24						
472	4/16/2023	07:30 PM	28						
473	4/16/2023	07:45 PM	28						
474	4/16/2023	08:00 PM	27						
475	4/16/2023	08:15 PM	24						
476	4/16/2023	08:30 PM	28						
477	4/16/2023	08:45 PM	29						
478	4/16/2023	09:00 PM	12						
479	4/16/2023	09:15 PM	9						
480	4/16/2023	09:30 PM	17						
481	4/16/2023	09:45 PM	14						
482	4/16/2023	10:00 PM	15						
483	4/16/2023	10:15 PM	9						
484	4/16/2023	10:30 PM	14						
485	4/16/2023	10:45 PM	12						
486	4/16/2023	11:00 PM	11						
487	4/16/2023	11:15 PM	11						
488	4/16/2023	11:30 PM	14						
489	4/16/2023	11:45 PM	4						
490	4/17/2023	12:00 AM	8						
491	4/17/2023	12:15 AM	6						
492	4/17/2023	12:30 AM	6						
493	4/17/2023	12:45 AM	6						
494	4/17/2023	01:00 AM	7						
495	4/17/2023	01:15 AM	9						
496	4/17/2023	01:30 AM	3						
497	4/17/2023	01:45 AM	5						
498	4/17/2023	02:00 AM	4						
499	4/17/2023	02:15 AM	5						

	A	B	C	D	E	F	G	H	I
500	4/17/2023	02:30 AM	6						
501	4/17/2023	02:45 AM	4						
502	4/17/2023	03:00 AM	5						
503	4/17/2023	03:15 AM	8						
504	4/17/2023	03:30 AM	13						
505	4/17/2023	03:45 AM	7						
506	4/17/2023	04:00 AM	8						
507	4/17/2023	04:15 AM	14						
508	4/17/2023	04:30 AM	11						
509	4/17/2023	04:45 AM	13						
510	4/17/2023	05:00 AM	18						
511	4/17/2023	05:15 AM	22						
512	4/17/2023	05:30 AM	31						
513	4/17/2023	05:45 AM	48						
514	4/17/2023	06:00 AM	41						
515	4/17/2023	06:15 AM	37						
516	4/17/2023	06:30 AM	74						
517	4/17/2023	06:45 AM	70						
518	4/17/2023	07:00 AM	72						
519	4/17/2023	07:15 AM	70						
520	4/17/2023	07:30 AM	87						
521	4/17/2023	07:45 AM	100						
522	4/17/2023	08:00 AM	97						
523	4/17/2023	08:15 AM	92						
524	4/17/2023	08:30 AM	93						
525	4/17/2023	08:45 AM	77						
526	4/17/2023	09:00 AM	103						
527	4/17/2023	09:15 AM	93						
528	4/17/2023	09:30 AM	78						
529	4/17/2023	09:45 AM	76						
530	4/17/2023	10:00 AM	67						
531	4/17/2023	10:15 AM	70						
532	4/17/2023	10:30 AM	67						
533	4/17/2023	10:45 AM	79						
534	4/17/2023	11:00 AM	74						
535	4/17/2023	11:15 AM	66						
536	4/17/2023	11:30 AM	74						
537	4/17/2023	11:45 AM	72						
538	4/17/2023	12:00 PM	68						
539	4/17/2023	12:15 PM	74						
540	4/17/2023	12:30 PM	80						
541	4/17/2023	12:45 PM	74						
542	4/17/2023	01:00 PM	46						
543	4/17/2023	01:15 PM	71						
544	4/17/2023	01:30 PM	90						
545	4/17/2023	01:45 PM	73						
546	4/17/2023	02:00 PM	81						
547	4/17/2023	02:15 PM	81						
548	4/17/2023	02:30 PM	82						
549	4/17/2023	02:45 PM	73						

	A	B	C	D	E	F	G	H	I
550	4/17/2023	03:00 PM	93						
551	4/17/2023	03:15 PM	84						
552	4/17/2023	03:30 PM	107						
553	4/17/2023	03:45 PM	96						
554	4/17/2023	04:00 PM	115						
555	4/17/2023	04:15 PM	102						
556	4/17/2023	04:30 PM	105						
557	4/17/2023	04:45 PM	77						
558	4/17/2023	05:00 PM	93						
559	4/17/2023	05:15 PM	94						
560	4/17/2023	05:30 PM	101						
561	4/17/2023	05:45 PM	78						
562	4/17/2023	06:00 PM	61						
563	4/17/2023	06:15 PM	45						
564	4/17/2023	06:30 PM	53						
565	4/17/2023	06:45 PM	41						
566	4/17/2023	07:00 PM	35						
567	4/17/2023	07:15 PM	32						
568	4/17/2023	07:30 PM	41						
569	4/17/2023	07:45 PM	31						
570	4/17/2023	08:00 PM	26						
571	4/17/2023	08:15 PM	32						
572	4/17/2023	08:30 PM	18						
573	4/17/2023	08:45 PM	17						
574	4/17/2023	09:00 PM	22						
575	4/17/2023	09:15 PM	19						
576	4/17/2023	09:30 PM	20						
577	4/17/2023	09:45 PM	16						
578	4/17/2023	10:00 PM	17						
579	4/17/2023	10:15 PM	14						
580	4/17/2023	10:30 PM	20						
581	4/17/2023	10:45 PM	6						
582	4/17/2023	11:00 PM	17						
583	4/17/2023	11:15 PM	17						
584	4/17/2023	11:30 PM	13						
585	4/17/2023	11:45 PM	11						
586	4/18/2023	12:00 AM	22						
587	4/18/2023	12:15 AM	8						
588	4/18/2023	12:30 AM	12						
589	4/18/2023	12:45 AM	5						
590	4/18/2023	01:00 AM	14						
591	4/18/2023	01:15 AM	4						
592	4/18/2023	01:30 AM	10						
593	4/18/2023	01:45 AM	4						
594	4/18/2023	02:00 AM	15						
595	4/18/2023	02:15 AM	4						
596	4/18/2023	02:30 AM	7						
597	4/18/2023	02:45 AM	7						
598	4/18/2023	03:00 AM	11						
599	4/18/2023	03:15 AM	12						

	A	B	C	D	E	F	G	H	I
600	4/18/2023	03:30 AM	15						
601	4/18/2023	03:45 AM	14						
602	4/18/2023	04:00 AM	11						
603	4/18/2023	04:15 AM	15						
604	4/18/2023	04:30 AM	15						
605	4/18/2023	04:45 AM	19						
606	4/18/2023	05:00 AM	19						
607	4/18/2023	05:15 AM	22						
608	4/18/2023	05:30 AM	42						
609	4/18/2023	05:45 AM	38						
610	4/18/2023	06:00 AM	40						
611	4/18/2023	06:15 AM	40						
612	4/18/2023	06:30 AM	92						
613	4/18/2023	06:45 AM	68						
614	4/18/2023	07:00 AM	83						
615	4/18/2023	07:15 AM	73						
616	4/18/2023	07:30 AM	87						
617	4/18/2023	07:45 AM	96						
618	4/18/2023	08:00 AM	92						
619	4/18/2023	08:15 AM	85						
620	4/18/2023	08:30 AM	81						
621	4/18/2023	08:45 AM	91						
622	4/18/2023	09:00 AM	79						
623	4/18/2023	09:15 AM	88						
624	4/18/2023	09:30 AM	78						
625	4/18/2023	09:45 AM	84						
626	4/18/2023	10:00 AM	64						
627	4/18/2023	10:15 AM	72						
628	4/18/2023	10:30 AM	79						
629	4/18/2023	10:45 AM	54						
630	4/18/2023	11:00 AM	83						
631	4/18/2023	11:15 AM	75						
632	4/18/2023	11:30 AM	80						
633	4/18/2023	11:45 AM	75						
634	4/18/2023	12:00 PM	64						
635	4/18/2023	12:15 PM	69						
636	4/18/2023	12:30 PM	66						
637	4/18/2023	12:45 PM	75						
638	4/18/2023	01:00 PM	71						
639	4/18/2023	01:15 PM	96						
640	4/18/2023	01:30 PM	87						
641	4/18/2023	01:45 PM	92						
642	4/18/2023	02:00 PM	77						
643	4/18/2023	02:15 PM	90						
644	4/18/2023	02:30 PM	108						
645	4/18/2023	02:45 PM	80						
646	4/18/2023	03:00 PM	70						
647	4/18/2023	03:15 PM	89						
648	4/18/2023	03:30 PM	102						
649	4/18/2023	03:45 PM	103						

	A	B	C	D	E	F	G	H	I
650	4/18/2023	04:00 PM	110						
651	4/18/2023	04:15 PM	88						
652	4/18/2023	04:30 PM	105						
653	4/18/2023	04:45 PM	87						
654	4/18/2023	05:00 PM	109						
655	4/18/2023	05:15 PM	95						
656	4/18/2023	05:30 PM	85						
657	4/18/2023	05:45 PM	105						
658	4/18/2023	06:00 PM	62						
659	4/18/2023	06:15 PM	64						
660	4/18/2023	06:30 PM	49						
661	4/18/2023	06:45 PM	37						
662	4/18/2023	07:00 PM	37						
663	4/18/2023	07:15 PM	40						
664	4/18/2023	07:30 PM	42						
665	4/18/2023	07:45 PM	29						
666	4/18/2023	08:00 PM	40						
667	4/18/2023	08:15 PM	51						
668	4/18/2023	08:30 PM	40						
669	4/18/2023	08:45 PM	23						
670	4/18/2023	09:00 PM	33						
671	4/18/2023	09:15 PM	26						
672	4/18/2023	09:30 PM	30						
673	4/18/2023	09:45 PM	21						
674	4/18/2023	10:00 PM	17						
675	4/18/2023	10:15 PM	17						
676	4/18/2023	10:30 PM	18						
677	4/18/2023	10:45 PM	19						
678	4/18/2023	11:00 PM	21						
679	4/18/2023	11:15 PM	17						
680	4/18/2023	11:30 PM	10						
681	4/18/2023	11:45 PM	10						
682	4/19/2023	12:00 AM	21						
683	4/19/2023	12:15 AM	14						
684	4/19/2023	12:30 AM	8						
685	4/19/2023	12:45 AM	4						
686	4/19/2023	01:00 AM	15						
687	4/19/2023	01:15 AM	7						
688	4/19/2023	01:30 AM	4						
689	4/19/2023	01:45 AM	8						
690	4/19/2023	02:00 AM	11						
691	4/19/2023	02:15 AM	12						
692	4/19/2023	02:30 AM	6						
693	4/19/2023	02:45 AM	7						
694	4/19/2023	03:00 AM	5						
695	4/19/2023	03:15 AM	12						
696	4/19/2023	03:30 AM	9						
697	4/19/2023	03:45 AM	11						
698	4/19/2023	04:00 AM	13						
699	4/19/2023	04:15 AM	10						

	A	B	C	D	E	F	G	H	I
700	4/19/2023	04:30 AM	22						
701	4/19/2023	04:45 AM	22						
702	4/19/2023	05:00 AM	29						
703	4/19/2023	05:15 AM	30						
704	4/19/2023	05:30 AM	29						
705	4/19/2023	05:45 AM	53						
706	4/19/2023	06:00 AM	30						
707	4/19/2023	06:15 AM	49						
708	4/19/2023	06:30 AM	88						
709	4/19/2023	06:45 AM	68						
710	4/19/2023	07:00 AM	93						
711	4/19/2023	07:15 AM	73						
712	4/19/2023	07:30 AM	87						
713	4/19/2023	07:45 AM	92						
714	4/19/2023	08:00 AM	75						
715	4/19/2023	08:15 AM	95						
716	4/19/2023	08:30 AM	75						
717	4/19/2023	08:45 AM	89						
718	4/19/2023	09:00 AM	85						
719	4/19/2023	09:15 AM	76						
720	4/19/2023	09:30 AM	84						
721	4/19/2023	09:45 AM	65						
722	4/19/2023	10:00 AM	67						
723	4/19/2023	10:15 AM	51						
724	4/19/2023	10:30 AM	63						
725	4/19/2023	10:45 AM	64						
726	4/19/2023	11:00 AM	72						
727	4/19/2023	11:15 AM	71						
728	4/19/2023	11:30 AM	81						
729	4/19/2023	11:45 AM	65						
730	4/19/2023	12:00 PM	62						
731	4/19/2023	12:15 PM	66						
732	4/19/2023	12:30 PM	84						
733	4/19/2023	12:45 PM	79						
734	4/19/2023	01:00 PM	61						
735	4/19/2023	01:15 PM	105						
736	4/19/2023	01:30 PM	84						
737	4/19/2023	01:45 PM	85						
738	4/19/2023	02:00 PM	66						
739	4/19/2023	02:15 PM	69						
740	4/19/2023	02:30 PM	102						
741	4/19/2023	02:45 PM	76						
742	4/19/2023	03:00 PM	90						
743	4/19/2023	03:15 PM	74						
744	4/19/2023	03:30 PM	107						
745	4/19/2023	03:45 PM	108						
746	4/19/2023	04:00 PM	105						
747	4/19/2023	04:15 PM	91						
748	4/19/2023	04:30 PM	101						
749	4/19/2023	04:45 PM	118						

	A	B	C	D	E	F	G	H	I
750	4/19/2023	05:00 PM	103						
751	4/19/2023	05:15 PM	103						
752	4/19/2023	05:30 PM	75						
753	4/19/2023	05:45 PM	73						
754	4/19/2023	06:00 PM	70						
755	4/19/2023	06:15 PM	60						
756	4/19/2023	06:30 PM	47						
757	4/19/2023	06:45 PM	49						
758	4/19/2023	07:00 PM	46						
759	4/19/2023	07:15 PM	33						
760	4/19/2023	07:30 PM	42						
761	4/19/2023	07:45 PM	46						
762	4/19/2023	08:00 PM	26						
763	4/19/2023	08:15 PM	23						
764	4/19/2023	08:30 PM	35						
765	4/19/2023	08:45 PM	47						
766	4/19/2023	09:00 PM	17						
767	4/19/2023	09:15 PM	29						
768	4/19/2023	09:30 PM	16						
769	4/19/2023	09:45 PM	20						
770	4/19/2023	10:00 PM	20						
771	4/19/2023	10:15 PM	19						
772	4/19/2023	10:30 PM	24						
773	4/19/2023	10:45 PM	14						
774	4/19/2023	11:00 PM	14						
775	4/19/2023	11:15 PM	11						
776	4/19/2023	11:30 PM	17						
777	4/19/2023	11:45 PM	10						
778	4/20/2023	12:00 AM	24						
779	4/20/2023	12:15 AM	12						
780	4/20/2023	12:30 AM	2						
781	4/20/2023	12:45 AM	5						
782	4/20/2023	01:00 AM	22						
783	4/20/2023	01:15 AM	11						
784	4/20/2023	01:30 AM	7						
785	4/20/2023	01:45 AM	7						
786	4/20/2023	02:00 AM	5						
787	4/20/2023	02:15 AM	3						
788	4/20/2023	02:30 AM	2						
789	4/20/2023	02:45 AM	5						
790	4/20/2023	03:00 AM	11						
791	4/20/2023	03:15 AM	14						
792	4/20/2023	03:30 AM	16						
793	4/20/2023	03:45 AM	8						
794	4/20/2023	04:00 AM	12						
795	4/20/2023	04:15 AM	15						
796	4/20/2023	04:30 AM	17						
797	4/20/2023	04:45 AM	12						
798	4/20/2023	05:00 AM	19						
799	4/20/2023	05:15 AM	23						

	A	B	C	D	E	F	G	H	I
800	4/20/2023	05:30 AM	33						
801	4/20/2023	05:45 AM	45						
802	4/20/2023	06:00 AM	33						
803	4/20/2023	06:15 AM	60						
804	4/20/2023	06:30 AM	82						
805	4/20/2023	06:45 AM	71						
806	4/20/2023	07:00 AM	68						
807	4/20/2023	07:15 AM	75						
808	4/20/2023	07:30 AM	96						
809	4/20/2023	07:45 AM	85						
810	4/20/2023	08:00 AM	104						
811	4/20/2023	08:15 AM	89						
812	4/20/2023	08:30 AM	66						
813	4/20/2023	08:45 AM	98						
814	4/20/2023	09:00 AM	64						
815	4/20/2023	09:15 AM	93						
816	4/20/2023	09:30 AM	64						
817	4/20/2023	09:45 AM	75						
818	4/20/2023	10:00 AM	59						
819	4/20/2023	10:15 AM	68						
820	4/20/2023	10:30 AM	91						
821	4/20/2023	10:45 AM	64						
822	4/20/2023	11:00 AM	62						
823	4/20/2023	11:15 AM	70						
824	4/20/2023	11:30 AM	59						
825	4/20/2023	11:45 AM	73						
826	4/20/2023	12:00 PM	69						
827	4/20/2023	12:15 PM	77						
828	4/20/2023	12:30 PM	82						
829	4/20/2023	12:45 PM	79						
830	4/20/2023	01:00 PM	71						
831	4/20/2023	01:15 PM	80						
832	4/20/2023	01:30 PM	81						
833	4/20/2023	01:45 PM	82						
834	4/20/2023	02:00 PM	78						
835	4/20/2023	02:15 PM	77						
836	4/20/2023	02:30 PM	103						
837	4/20/2023	02:45 PM	68						
838	4/20/2023	03:00 PM	91						
839	4/20/2023	03:15 PM	96						
840	4/20/2023	03:30 PM	108						
841	4/20/2023	03:45 PM	96						
842	4/20/2023	04:00 PM	119						
843	4/20/2023	04:15 PM	91						
844	4/20/2023	04:30 PM	98						
845	4/20/2023	04:45 PM	84						
846	4/20/2023	05:00 PM	116						
847	4/20/2023	05:15 PM	87						
848	4/20/2023	05:30 PM	75						
849	4/20/2023	05:45 PM	89						

	A	B	C	D	E	F	G	H	I
850	4/20/2023	06:00 PM	64						
851	4/20/2023	06:15 PM	70						
852	4/20/2023	06:30 PM	58						
853	4/20/2023	06:45 PM	47						
854	4/20/2023	07:00 PM	46						
855	4/20/2023	07:15 PM	39						
856	4/20/2023	07:30 PM	43						
857	4/20/2023	07:45 PM	31						
858	4/20/2023	08:00 PM	37						
859	4/20/2023	08:15 PM	28						
860	4/20/2023	08:30 PM	36						
861	4/20/2023	08:45 PM	30						
862	4/20/2023	09:00 PM	17						
863	4/20/2023	09:15 PM	26						
864	4/20/2023	09:30 PM	22						
865	4/20/2023	09:45 PM	19						
866	4/20/2023	10:00 PM	27						
867	4/20/2023	10:15 PM	17						
868	4/20/2023	10:30 PM	19						
869	4/20/2023	10:45 PM	9						
870	4/20/2023	11:00 PM	14						
871	4/20/2023	11:15 PM	11						
872	4/20/2023	11:30 PM	18						
873	4/20/2023	11:45 PM	12						

Site Code Motorcycles

[illegible]

Site Code Motorcycles

[illegible]

Study Name 1-HWY 31 AT SOULE RD

Start Date 04-25-2023

Start Time 5:00 AM

Site Code Cars

Start Time	I 481 SB OFF RAMP Southbound				HWY 31 Westbound				SOULE RD Northbound				HWY 31 Eastbound			
	Left	Thru	Right	U-Turn	Left	Thru	Right	U-Turn	Left	Thru	Right	U-Turn	Left	Thru	Right	U-Turn
5:00 AM	21	0	4	0	7	14	0	0	0	0	5	0	0	16	13	0
5:15 AM	18	1	4	0	11	24	0	0	0	0	7	0	0	11	18	0
5:30 AM	27	1	3	0	17	24	0	0	6	0	7	0	0	7	25	0
5:45 AM	22	2	13	0	30	41	0	0	8	0	6	0	0	4	32	0
6:00 AM	18	7	7	0	19	51	0	0	4	0	8	0	0	21	40	0
6:15 AM	27	0	8	0	21	38	0	0	13	0	9	0	0	31	59	0
6:30 AM	43	0	8	0	23	66	0	0	6	0	21	0	0	43	90	0
6:45 AM	46	4	15	0	36	85	0	0	15	0	27	0	0	56	86	1
7:00 AM	54	3	14	0	47	75	0	0	16	1	18	0	0	73	121	0
7:15 AM	45	3	20	0	68	85	0	0	10	1	29	0	0	75	153	0
7:30 AM	50	5	16	0	58	108	0	0	16	0	22	0	0	76	183	0
7:45 AM	29	10	26	0	51	128	0	0	21	0	20	0	0	71	140	0
8:00 AM	19	6	14	0	52	98	1	0	26	0	26	0	0	73	125	0
8:15 AM	26	3	17	0	42	114	0	0	20	0	24	0	0	72	128	0
8:30 AM	30	7	20	0	32	107	0	0	24	0	14	0	0	78	111	0
8:45 AM	31	5	31	0	34	127	0	0	21	0	19	1	0	65	101	0
9:00 AM	22	4	16	0	32	126	0	0	23	0	15	0	0	88	70	0
9:15 AM	24	3	15	0	34	115	0	0	30	0	12	0	0	82	89	0
9:30 AM	24	9	26	0	28	136	0	0	18	0	6	0	0	88	67	0
9:45 AM	22	10	27	0	38	138	0	0	37	0	18	0	0	88	79	0
3:00 PM	23	17	20	0	57	176	0	0	47	0	26	0	0	154	105	0
3:15 PM	36	20	38	0	71	222	0	0	41	0	27	0	0	165	117	0
3:30 PM	35	15	18	0	66	224	0	0	41	0	21	0	0	160	126	0
3:45 PM	35	13	44	0	77	254	0	0	38	0	30	0	0	188	139	0
4:00 PM	24	19	47	0	69	208	0	0	25	0	23	0	0	170	123	0
4:15 PM	32	16	51	0	100	188	0	0	36	0	30	0	0	167	107	0
4:30 PM	33	10	38	0	96	251	0	0	48	0	27	0	0	148	152	0
4:45 PM	33	19	40	0	73	276	0	0	52	0	32	0	0	149	129	0

Study Name 1-HWY 31 AT SOULE RD

Start Date 04-25-2023

Start Time 5:00 AM

Site Code Cars

Start Time	I 481 SB OFF RAMP Southbound				HWY 31 Westbound				SOULE RD Northbound				HWY 31 Eastbound			
	Left	Thru	Right	U-Turn	Left	Thru	Right	U-Turn	Left	Thru	Right	U-Turn	Left	Thru	Right	U-Turn
5:00 PM	28	11	33	0	98	265	1	0	38	0	24	0	0	218	159	0
5:15 PM	29	10	36	0	98	323	0	0	47	0	42	0	0	168	123	0
5:30 PM	31	3	34	0	82	299	0	0	46	0	35	0	0	177	132	0
5:45 PM	27	9	39	0	75	251	0	0	46	0	36	0	0	190	113	0
6:00 PM	28	6	23	0	44	217	0	0	34	0	27	0	0	151	107	0
6:15 PM	15	3	19	0	57	224	0	0	41	0	27	0	0	163	85	0
6:30 PM	16	10	21	0	38	189	0	0	32	0	18	0	0	119	111	0
6:45 PM	10	3	17	0	41	191	0	0	40	0	27	0	0	136	92	0
7:00 PM	10	2	12	0	54	127	0	0	27	0	31	0	0	142	105	0
7:15 PM	11	7	14	0	41	160	0	0	44	0	16	0	0	139	81	0
7:30 PM	10	4	7	0	32	140	0	0	32	0	10	0	0	108	99	0
7:45 PM	10	3	9	0	39	119	0	0	22	0	12	0	0	116	84	0

Study Name 1-HWY 31 AT SOULE RD

Start Date 04-25-2023

Start Time 5:00 AM

Site Code Light Goods Vehicles

	I 481 SB OFF RAMP Southbound				HWY 31 Westbound				SOULE RD Northbound				HWY 31 Eastbound			
Start Time	Left	Thru	Right	U-Turn	Left	Thru	Right	U-Turn	Left	Thru	Right	U-Turn	Left	Thru	Right	U-Turn
5:00 AM	2	0	1	0	0	0	0	0	0	0	0	0	0	0	0	0
5:15 AM	6	0	0	0	0	0	0	0	0	0	2	0	0	3	3	0
5:30 AM	11	0	0	0	0	0	0	0	0	0	3	0	0	2	2	0
5:45 AM	8	0	0	0	0	3	0	0	1	0	1	0	0	0	1	0
6:00 AM	10	2	1	0	5	7	0	0	2	0	4	0	0	8	6	0
6:15 AM	0	0	3	0	7	11	0	0	3	0	1	0	0	12	2	0
6:30 AM	6	0	0	0	13	8	0	0	3	0	4	0	0	8	6	0
6:45 AM	0	1	3	0	4	7	0	0	0	0	6	0	0	2	1	0
7:00 AM	11	0	1	0	10	21	0	0	0	0	4	0	0	22	14	0
7:15 AM	9	1	8	0	14	26	0	0	4	0	3	0	0	15	13	0
7:30 AM	10	0	5	1	10	25	0	0	1	0	3	0	0	18	8	0
7:45 AM	16	2	3	0	10	30	0	0	5	0	2	0	0	15	12	0
8:00 AM	7	2	2	0	10	19	0	0	3	0	6	0	0	11	5	0
8:15 AM	5	2	0	0	10	19	0	0	4	0	2	0	0	14	5	0
8:30 AM	3	1	4	0	12	25	0	0	6	0	2	0	0	17	5	0
8:45 AM	6	2	2	0	10	28	0	0	0	0	4	0	0	16	2	0
9:00 AM	2	0	7	0	6	35	0	0	1	0	1	0	0	17	7	0
9:15 AM	7	1	6	0	9	17	0	0	4	0	8	0	0	19	11	0
9:30 AM	6	2	2	0	6	20	0	0	3	0	1	0	0	25	11	0
9:45 AM	3	0	4	0	7	24	0	0	0	0	7	0	0	24	7	0
3:00 PM	2	4	6	0	3	37	0	0	3	0	6	0	0	12	7	0
3:15 PM	2	1	3	0	8	42	0	0	4	0	2	0	0	31	5	0
3:30 PM	2	2	6	0	9	44	0	0	6	0	3	0	0	16	9	0
3:45 PM	10	0	4	0	10	57	0	0	7	0	6	0	0	20	8	0
4:00 PM	0	0	1	0	10	23	0	0	3	0	7	0	0	36	19	0
4:15 PM	3	0	5	0	13	19	0	0	1	0	4	0	0	40	20	0
4:30 PM	6	1	6	0	13	25	0	0	2	0	1	0	0	26	18	0
4:45 PM	5	0	0	0	14	31	0	0	2	0	7	0	0	28	13	0

Study Name 1-HWY 31 AT SOULE RD

Start Date 04-25-2023

Start Time 5:00 AM

Site Code Light Goods Vehicles

Start Time	I 481 SB OFF RAMP Southbound				HWY 31 Westbound				SOULE RD Northbound				HWY 31 Eastbound			
	Left	Thru	Right	U-Turn	Left	Thru	Right	U-Turn	Left	Thru	Right	U-Turn	Left	Thru	Right	U-Turn
5:00 PM	3	3	2	0	11	27	0	0	5	0	8	0	0	21	9	0
5:15 PM	5	2	1	0	14	32	0	0	2	0	14	0	0	26	5	0
5:30 PM	6	1	1	0	11	51	0	0	10	0	8	0	0	26	14	0
5:45 PM	3	0	3	0	7	41	0	0	4	0	7	0	0	23	18	0
6:00 PM	6	1	2	0	3	21	0	0	7	0	4	0	0	29	10	0
6:15 PM	5	1	3	0	1	18	0	0	2	0	2	0	0	20	7	0
6:30 PM	0	0	3	0	9	25	0	0	2	0	1	0	0	26	10	0
6:45 PM	2	0	0	0	4	6	0	0	2	0	2	0	0	13	6	0
7:00 PM	2	0	1	0	4	21	0	0	2	0	1	0	0	24	10	0
7:15 PM	1	0	3	0	8	27	0	0	2	0	5	0	0	17	7	0
7:30 PM	2	1	2	0	5	35	0	0	6	0	1	0	0	19	12	0
7:45 PM	2	1	0	0	3	20	0	0	0	0	1	0	0	17	10	0

Site Code Buses

[illegible]

Site Code Buses

[illegible]

Site Code Single-Unit Trucks

[illegible]

Site Code Single-Unit Trucks

[illegible]

Site Code Articulated Trucks

[illegible]

Site Code Articulated Trucks

[illegible]

Site Code Bicycles on Road

[illegible]

Site Code Bicycles on Road

[illegible]

Study Name 1-HWY 31 AT SOULE RD

Start Date 04-25-2023

Start Time 5:00 AM

Site Code Bicycles on Crosswalk

Start Time	HWY 31 Westbound		SOULE RD Northbound		HWY 31 Eastbound	
	Peds CCW	Peds CW	Peds CCW	Peds CW	Peds CCW	Peds CW
5:00 AM	0	0	0	0	0	0
5:15 AM	0	0	0	0	0	0
5:30 AM	0	0	0	0	0	0
5:45 AM	0	0	0	0	0	0
6:00 AM	0	0	0	0	0	0
6:15 AM	0	0	0	0	0	0
6:30 AM	0	0	0	0	0	0
6:45 AM	0	0	0	0	0	0
7:00 AM	0	0	0	0	0	0
7:15 AM	0	0	0	0	0	0
7:30 AM	0	0	0	0	0	0
7:45 AM	0	0	0	0	0	0
8:00 AM	0	0	0	0	0	0
8:15 AM	0	0	0	0	0	0
8:30 AM	0	0	0	0	0	0
8:45 AM	0	0	0	0	0	0
9:00 AM	0	0	0	0	0	0
9:15 AM	0	0	0	0	0	0
9:30 AM	0	0	0	0	0	0
9:45 AM	0	0	0	0	0	0
3:00 PM	0	0	0	0	0	0
3:15 PM	0	0	0	0	0	1
3:30 PM	0	0	0	0	0	0
3:45 PM	0	0	0	0	0	0
4:00 PM	0	0	0	0	0	0
4:15 PM	0	0	0	0	0	0
4:30 PM	0	0	0	0	0	0
4:45 PM	0	0	0	0	0	0

Study Name 1-HWY 31 AT SOULE RD

Start Date 04-25-2023

Start Time 5:00 AM

Site Code Bicycles on Crosswalk

Start Time	HWY 31 Westbound		SOULE RD Northbound		HWY 31 Eastbound	
	Peds CCW	Peds CW	Peds CCW	Peds CW	Peds CCW	Peds CW
5:00 PM	0	0	0	0	0	0
5:15 PM	0	0	0	0	0	0
5:30 PM	0	0	0	0	0	0
5:45 PM	0	0	0	0	0	0
6:00 PM	0	0	0	0	0	0
6:15 PM	0	0	0	0	0	0
6:30 PM	0	0	0	0	0	0
6:45 PM	0	0	0	0	0	0
7:00 PM	0	0	0	0	0	0
7:15 PM	0	0	0	0	0	0
7:30 PM	0	0	0	0	0	0
7:45 PM	0	0	0	0	0	0

Study Name 1-HWY 31 AT SOULE RD

Start Date 04-25-2023

Start Time 5:00 AM

Site Code Pedestrians

Start Time	HWY 31 Westbound		SOULE RD Northbound		HWY 31 Eastbound	
	Peds CCW	Peds CW	Peds CCW	Peds CW	Peds CCW	Peds CW
5:00 AM	0	0	0	0	0	0
5:15 AM	0	0	0	0	0	0
5:30 AM	0	0	0	0	0	0
5:45 AM	0	0	0	0	0	0
6:00 AM	0	0	0	0	0	0
6:15 AM	0	0	0	0	0	0
6:30 AM	0	0	0	0	0	0
6:45 AM	0	0	0	0	0	0
7:00 AM	0	0	0	0	0	0
7:15 AM	0	0	0	0	0	0
7:30 AM	0	0	0	0	0	0
7:45 AM	0	0	0	0	0	0
8:00 AM	0	0	0	0	0	0
8:15 AM	0	0	0	0	0	0
8:30 AM	0	0	0	0	0	0
8:45 AM	0	0	0	0	0	0
9:00 AM	0	0	0	0	0	0
9:15 AM	0	0	0	0	0	0
9:30 AM	0	0	0	0	0	0
9:45 AM	0	0	0	0	0	0
3:00 PM	0	0	0	0	0	1
3:15 PM	0	0	0	0	0	0
3:30 PM	0	0	0	0	0	0
3:45 PM	0	0	0	0	0	0
4:00 PM	0	0	0	0	0	0
4:15 PM	0	0	0	0	0	0
4:30 PM	0	0	0	0	0	0
4:45 PM	0	0	0	0	0	0

Study Name 1-HWY 31 AT SOULE RD

Start Date 04-25-2023

Start Time 5:00 AM

Site Code Pedestrians

Start Time	HWY 31 Westbound		SOULE RD Northbound		HWY 31 Eastbound	
	Peds CCW	Peds CW	Peds CCW	Peds CW	Peds CCW	Peds CW
5:00 PM	0	0	0	0	0	0
5:15 PM	0	0	0	0	0	0
5:30 PM	0	0	0	0	0	0
5:45 PM	0	0	0	0	0	0
6:00 PM	0	0	0	0	0	0
6:15 PM	0	0	0	0	0	0
6:30 PM	0	0	0	0	0	0
6:45 PM	0	0	0	0	0	0
7:00 PM	0	0	1	1	0	0
7:15 PM	0	0	0	0	0	0
7:30 PM	0	0	0	0	0	0
7:45 PM	0	0	0	0	0	0

Study Name 1-HWY 31 AT SOULE RD

Start Date 04-25-2023

Start Time 5:00 AM

Site Code Totals

	I 481 SB OFF RAMP Southbound				HWY 31 Westbound				SOULE RD Northbound				HWY 31 Eastbound			
Start Time	Left	Thru	Right	U-Turn	Left	Thru	Right	U-Turn	Left	Thru	Right	U-Turn	Left	Thru	Right	U-Turn
5:00 AM	23	0	5	0	7	15	0	0	0	0	5	0	0	16	13	0
5:15 AM	24	1	4	0	11	27	0	0	0	0	9	0	0	14	23	0
5:30 AM	38	1	3	0	17	28	0	0	6	0	10	0	0	10	28	0
5:45 AM	31	2	13	0	30	47	0	0	10	0	7	0	0	4	36	0
6:00 AM	28	9	8	0	26	60	0	0	6	0	12	0	0	30	49	0
6:15 AM	28	0	11	0	30	55	0	0	17	0	10	0	0	45	64	0
6:30 AM	49	0	8	0	36	75	0	0	11	0	25	0	0	52	99	0
6:45 AM	49	5	18	0	42	101	0	0	15	0	33	0	0	59	97	1
7:00 AM	65	4	17	0	57	105	0	0	16	1	22	0	0	97	138	0
7:15 AM	54	4	28	0	84	116	0	0	14	1	33	0	0	91	170	0
7:30 AM	61	5	22	1	72	138	0	0	20	0	25	0	0	95	196	0
7:45 AM	47	12	29	0	64	166	0	0	26	0	24	0	0	91	158	0
8:00 AM	27	8	16	0	68	124	1	0	31	0	35	0	0	86	135	0
8:15 AM	32	6	17	0	54	143	0	0	25	0	26	0	0	91	137	0
8:30 AM	36	8	25	0	47	146	0	0	31	0	17	0	0	100	123	0
8:45 AM	38	7	34	0	49	162	0	0	23	0	23	1	0	87	105	0
9:00 AM	26	4	24	0	41	173	0	0	30	0	17	0	0	107	81	0
9:15 AM	33	5	21	0	43	141	0	0	34	0	20	0	0	104	115	0
9:30 AM	31	11	28	0	35	162	0	0	21	0	7	0	0	115	80	0
9:45 AM	26	10	31	0	47	175	0	0	38	0	26	0	0	115	90	0
3:00 PM	27	21	26	0	60	215	0	0	51	0	34	0	0	168	113	0
3:15 PM	39	21	41	0	80	272	0	0	49	0	30	0	0	198	125	0
3:30 PM	38	17	24	0	75	274	0	0	47	0	24	0	0	178	146	0
3:45 PM	48	13	48	0	89	316	0	0	45	0	37	0	0	209	149	0
4:00 PM	25	19	48	0	82	233	0	0	28	0	31	0	0	206	147	0
4:15 PM	37	16	56	0	115	208	0	0	40	0	34	0	0	209	129	0
4:30 PM	39	12	44	0	110	282	0	0	50	0	29	0	0	177	172	0
4:45 PM	38	19	41	0	87	311	0	0	54	0	39	0	0	177	145	0

Study Name 1-HWY 31 AT SOULE RD

Start Date 04-25-2023

Start Time 5:00 AM

Site Code Totals

Start Time	I 481 SB OFF RAMP Southbound				HWY 31 Westbound				SOULE RD Northbound				HWY 31 Eastbound			
	Left	Thru	Right	U-Turn	Left	Thru	Right	U-Turn	Left	Thru	Right	U-Turn	Left	Thru	Right	U-Turn
5:00 PM	31	14	35	0	109	294	1	0	44	0	32	0	0	239	170	0
5:15 PM	35	12	37	0	113	358	0	0	50	0	56	0	0	194	131	0
5:30 PM	37	4	36	0	94	354	0	0	56	0	43	0	0	203	150	0
5:45 PM	31	9	42	0	84	294	0	0	50	0	43	0	0	213	131	0
6:00 PM	34	7	25	0	47	239	0	0	41	0	31	0	0	180	117	0
6:15 PM	20	4	22	0	60	243	0	0	44	0	29	0	0	185	94	0
6:30 PM	17	10	24	0	48	216	0	0	34	0	19	0	0	145	122	0
6:45 PM	12	3	17	0	48	198	0	0	42	0	29	0	0	150	103	0
7:00 PM	14	2	13	0	58	148	0	0	29	0	32	0	0	168	115	0
7:15 PM	13	7	17	0	49	187	0	0	46	0	21	0	0	156	88	0
7:30 PM	12	5	9	0	37	178	0	0	38	0	11	0	0	127	113	0
7:45 PM	12	4	9	0	42	140	0	0	22	0	13	0	0	134	94	0

Site Code Motorcycles

[illegible]

Site Code Motorcycles

[illegible]

Study Name 2-HWY 31 AT HWY 481 NB OFF-RAMP

Start Date 04-19-2023

Start Time 5:00 AM

Site Code Cars

	481 NB OFF-RAMP Southbound				HWY 31 Westbound				481 SB OFF-RAMP Northbound				HWY 31 Eastbound			
Start Time	Left	Thru	Right	U-Turn	Left	Thru	Right	U-Turn	Left	Thru	Right	U-Turn	Left	Thru	Right	U-Turn
5:00 AM	0	0	0	0	0	17	6	0	15	0	0	0	3	25	0	0
5:15 AM	0	0	0	0	0	15	20	0	12	0	2	0	12	27	0	0
5:30 AM	0	0	0	0	0	27	9	0	5	0	1	0	6	63	0	0
5:45 AM	0	0	0	0	0	40	6	0	17	0	2	0	10	54	1	0
6:00 AM	0	0	0	0	0	36	13	0	23	0	1	0	9	40	0	0
6:15 AM	0	0	0	0	0	48	15	0	25	0	4	0	17	55	0	0
6:30 AM	0	0	0	0	0	41	13	0	25	0	5	0	16	75	0	0
6:45 AM	0	0	0	0	0	74	18	0	27	0	8	0	23	118	0	0
7:00 AM	0	0	0	0	0	79	31	0	37	0	4	0	21	111	0	0
7:15 AM	0	0	0	0	0	97	36	0	42	0	8	0	17	106	0	0
7:30 AM	0	0	0	0	0	111	32	0	42	0	3	0	25	136	0	0
7:45 AM	0	0	0	0	0	126	27	0	73	0	9	0	17	113	0	0
8:00 AM	0	0	0	0	0	84	28	0	55	0	12	0	23	96	0	0
8:15 AM	0	0	0	0	0	89	17	0	63	0	6	0	17	119	0	0
8:30 AM	0	0	0	0	0	95	19	0	49	0	10	0	14	105	0	0
8:45 AM	0	0	0	0	0	98	22	0	81	0	13	0	7	81	0	0
9:00 AM	0	0	0	0	0	111	17	0	54	0	11	0	16	111	0	0
9:15 AM	0	0	0	0	0	104	24	0	44	0	7	0	15	98	0	0
9:30 AM	0	0	0	0	0	111	14	0	33	0	13	0	14	90	0	0
9:45 AM	0	0	0	0	0	118	10	0	64	0	13	0	17	127	0	0
3:00 PM	0	0	0	0	0	155	43	0	87	0	30	0	41	159	0	0
3:15 PM	0	0	0	0	0	139	43	0	121	0	40	0	28	197	0	0
3:30 PM	0	0	0	0	0	174	34	0	126	0	42	0	45	191	0	0
3:45 PM	0	0	0	0	0	162	39	0	173	0	51	0	42	201	0	0
4:00 PM	0	0	0	0	0	162	31	0	191	0	41	0	46	209	0	0
4:15 PM	0	0	0	0	0	219	55	0	207	0	63	0	48	211	0	0
4:30 PM	0	0	0	0	0	190	69	0	194	0	74	0	45	212	0	0
4:45 PM	0	0	0	0	0	209	66	0	221	0	61	0	36	228	0	0

Study Name 2-HWY 31 AT HWY 481 NB OFF-RAMP

Start Date 04-19-2023

Start Time 5:00 AM

Site Code Cars

Start Time	481 NB OFF-RAMP Southbound				HWY 31 Westbound				481 SB OFF-RAMP Northbound				HWY 31 Eastbound			
	Left	Thru	Right	U-Turn	Left	Thru	Right	U-Turn	Left	Thru	Right	U-Turn	Left	Thru	Right	U-Turn
5:00 PM	0	0	0	0	0	199	40	0	196	0	53	0	51	236	1	0
5:15 PM	0	0	0	0	0	204	55	0	250	0	54	0	52	237	0	0
5:30 PM	0	0	0	0	0	189	48	0	164	0	38	0	50	240	0	0
5:45 PM	0	0	0	0	0	213	45	0	148	0	56	0	43	221	1	0
6:00 PM	0	0	0	0	0	162	43	0	107	0	27	0	31	219	0	0
6:15 PM	0	0	0	0	0	159	42	0	112	0	37	0	40	192	0	0
6:30 PM	0	0	0	0	0	144	31	0	87	0	40	0	33	161	0	0
6:45 PM	0	0	0	0	0	147	29	0	85	0	20	0	28	165	0	1
7:00 PM	0	0	0	0	0	159	25	0	62	0	26	0	32	154	0	0
7:15 PM	0	0	0	0	0	113	23	0	61	0	14	0	42	146	0	0
7:30 PM	0	0	0	0	0	114	17	0	61	0	13	0	28	147	0	0
7:45 PM	0	0	0	0	0	128	27	0	65	0	9	0	29	122	1	0

Study Name 2-HWY 31 AT HWY 481 NB OFF-RAMP

Start Date 04-19-2023

Start Time 5:00 AM

Site Code Light Goods Vehicles

Start Time	481 NB OFF-RAMP Southbound				HWY 31 Westbound				481 SB OFF-RAMP Northbound				HWY 31 Eastbound			
	Left	Thru	Right	U-Turn	Left	Thru	Right	U-Turn	Left	Thru	Right	U-Turn	Left	Thru	Right	U-Turn
5:00 AM	0	0	0	0	0	1	4	0	0	0	0	0	1	1	0	0
5:15 AM	0	0	0	0	0	6	7	0	0	0	0	0	5	8	0	0
5:30 AM	0	0	0	0	0	7	5	0	1	0	0	0	2	7	0	0
5:45 AM	0	0	0	0	0	13	1	0	1	0	0	0	2	7	0	0
6:00 AM	0	0	0	0	0	15	5	0	2	0	1	0	2	14	0	0
6:15 AM	0	0	0	0	0	18	3	0	4	0	0	0	3	20	0	0
6:30 AM	0	0	0	0	0	21	5	0	4	0	3	0	5	23	0	0
6:45 AM	0	0	0	0	0	24	5	0	9	0	1	0	2	25	0	0
7:00 AM	0	0	0	0	0	24	7	0	7	0	0	0	5	34	0	0
7:15 AM	0	0	0	0	0	32	11	0	6	0	1	0	0	34	0	0
7:30 AM	0	0	0	0	0	24	4	0	17	0	0	0	2	30	0	0
7:45 AM	0	0	0	0	0	26	3	0	11	0	2	0	3	26	0	0
8:00 AM	0	0	0	0	0	32	2	0	11	0	3	0	4	23	0	0
8:15 AM	0	0	0	0	0	22	1	0	17	0	1	0	1	18	0	0
8:30 AM	0	0	0	0	0	25	4	0	6	0	4	0	5	21	0	0
8:45 AM	0	0	0	0	0	39	2	0	18	0	3	0	3	25	0	0
9:00 AM	0	0	0	0	0	22	5	0	8	0	2	0	4	20	0	0
9:15 AM	0	0	0	0	0	19	5	0	8	0	1	0	3	28	0	0
9:30 AM	0	0	0	0	0	32	4	0	10	0	4	0	2	19	0	0
9:45 AM	0	0	0	0	0	38	3	0	8	0	2	0	3	18	0	0
3:00 PM	0	0	0	0	0	22	4	0	19	0	1	0	9	39	0	0
3:15 PM	0	0	0	0	0	22	10	0	21	0	4	0	2	25	0	0
3:30 PM	0	0	0	0	0	23	6	0	31	0	2	0	5	34	0	0
3:45 PM	0	0	0	0	0	18	15	0	38	0	5	0	16	28	0	0
4:00 PM	0	0	0	0	0	31	10	0	22	0	10	0	10	23	0	0
4:15 PM	0	0	0	0	0	27	18	0	22	0	4	0	7	25	0	0
4:30 PM	0	0	0	0	0	31	20	0	20	0	3	0	8	21	0	0
4:45 PM	0	0	0	0	0	34	10	0	20	0	3	0	16	12	0	0

Study Name 2-HWY 31 AT HWY 481 NB OFF-RAMP

Start Date 04-19-2023

Start Time 5:00 AM

Site Code Light Goods Vehicles

Start Time	481 NB OFF-RAMP Southbound				HWY 31 Westbound				481 SB OFF-RAMP Northbound				HWY 31 Eastbound			
	Left	Thru	Right	U-Turn	Left	Thru	Right	U-Turn	Left	Thru	Right	U-Turn	Left	Thru	Right	U-Turn
5:00 PM	0	0	0	0	0	29	10	0	19	0	7	0	12	24	0	0
5:15 PM	0	0	0	0	0	24	23	0	19	0	4	0	6	26	0	1
5:30 PM	0	0	0	0	0	27	8	0	22	0	8	0	9	23	0	0
5:45 PM	0	0	0	0	0	31	5	0	13	0	4	0	5	22	0	0
6:00 PM	0	0	0	0	0	41	1	0	21	0	6	0	8	30	0	0
6:15 PM	0	0	0	0	0	28	7	0	12	0	10	0	8	22	0	0
6:30 PM	0	0	0	0	0	31	7	0	6	0	2	0	7	13	0	0
6:45 PM	0	0	0	0	0	29	9	0	13	0	2	0	9	25	0	0
7:00 PM	0	0	0	0	0	24	8	0	11	0	6	0	3	19	0	0
7:15 PM	0	0	0	0	0	26	6	0	12	0	5	0	4	17	0	0
7:30 PM	0	0	0	0	0	18	4	0	8	0	0	0	6	21	0	0
7:45 PM	0	0	0	0	0	14	4	0	7	0	3	0	6	17	0	0

Study Name 2-HWY 31 AT HWY 481 NB OFF-RAMP

Start Date 04-19-2023

Start Time 5:00 AM

Site Code Buses

Start Time	481 NB OFF-RAMP Southbound				HWY 31 Westbound				481 SB OFF-RAMP Northbound				HWY 31 Eastbound			
	Left	Thru	Right	U-Turn	Left	Thru	Right	U-Turn	Left	Thru	Right	U-Turn	Left	Thru	Right	U-Turn
5:00 AM	0	0	0	0	0	0	0	0	0	0	0	0	0	0	0	0
5:15 AM	0	0	0	0	0	0	0	0	0	0	0	0	1	0	0	0
5:30 AM	0	0	0	0	0	0	0	0	0	0	0	0	0	0	0	0
5:45 AM	0	0	0	0	0	0	0	0	0	0	0	0	0	0	0	0
6:00 AM	0	0	0	0	0	0	0	0	0	0	0	0	0	0	0	0
6:15 AM	0	0	0	0	0	0	0	0	0	0	1	0	0	1	0	0
6:30 AM	0	0	0	0	0	0	0	0	0	0	0	0	0	0	0	0
6:45 AM	0	0	0	0	0	1	0	0	2	0	0	0	0	0	0	0
7:00 AM	0	0	0	0	0	0	0	0	0	0	0	0	0	2	0	0
7:15 AM	0	0	0	0	0	1	1	0	2	0	1	0	0	0	0	0
7:30 AM	0	0	0	0	0	0	0	0	1	0	0	0	0	0	0	0
7:45 AM	0	0	0	0	0	2	0	0	1	0	0	0	0	2	0	0
8:00 AM	0	0	0	0	0	0	0	0	1	0	0	0	0	3	0	0
8:15 AM	0	0	0	0	0	1	0	0	3	0	0	0	0	3	0	0
8:30 AM	0	0	0	0	0	4	0	0	2	0	0	0	0	2	0	0
8:45 AM	0	0	0	0	0	1	0	0	1	0	1	0	0	2	0	0
9:00 AM	0	0	0	0	0	4	0	0	1	0	1	0	0	0	0	0
9:15 AM	0	0	0	0	0	1	0	0	0	0	0	0	0	0	0	0
9:30 AM	0	0	0	0	0	0	0	0	1	0	0	0	0	0	0	0
9:45 AM	0	0	0	0	0	1	0	0	0	0	1	0	0	0	0	0
3:00 PM	0	0	0	0	0	0	0	0	0	0	0	0	0	1	0	0
3:15 PM	0	0	0	0	0	1	0	0	0	0	0	0	0	0	0	0
3:30 PM	0	0	0	0	0	3	0	0	0	0	0	0	0	1	0	0
3:45 PM	0	0	0	0	0	0	0	0	0	0	0	0	0	2	0	0
4:00 PM	0	0	0	0	0	1	0	0	0	0	0	0	0	0	0	0
4:15 PM	0	0	0	0	0	1	0	0	0	0	0	0	0	0	0	0
4:30 PM	0	0	0	0	0	0	0	0	0	0	0	0	0	0	0	0
4:45 PM	0	0	0	0	0	0	1	0	0	0	1	0	0	0	0	0

Site Code Buses

[illegible]

Study Name 2-HWY 31 AT HWY 481 NB OFF-RAMP

Start Date 04-19-2023

Start Time 5:00 AM

Site Code Single-Unit Trucks

Start Time	481 NB OFF-RAMP Southbound				HWY 31 Westbound				481 SB OFF-RAMP Northbound				HWY 31 Eastbound			
	Left	Thru	Right	U-Turn	Left	Thru	Right	U-Turn	Left	Thru	Right	U-Turn	Left	Thru	Right	U-Turn
5:00 AM	0	0	0	0	0	0	0	0	0	0	0	0	0	1	0	0
5:15 AM	0	0	0	0	0	0	0	0	0	0	0	0	0	0	0	0
5:30 AM	0	0	0	0	0	0	1	0	1	0	0	0	0	0	0	0
5:45 AM	0	0	0	0	0	0	0	0	0	0	1	0	0	0	0	0
6:00 AM	0	0	0	0	0	0	1	0	0	0	0	0	0	1	0	0
6:15 AM	0	0	0	0	0	0	1	0	0	0	0	0	0	1	0	0
6:30 AM	0	0	0	0	0	0	1	0	1	0	0	0	0	2	0	0
6:45 AM	0	0	0	0	0	2	0	0	1	0	0	0	0	0	0	0
7:00 AM	0	0	0	0	0	2	0	0	1	0	1	0	0	1	0	0
7:15 AM	0	0	0	0	0	3	2	0	1	0	1	0	0	2	0	0
7:30 AM	0	0	0	0	0	3	2	0	0	0	1	0	0	1	0	0
7:45 AM	0	0	0	0	0	3	1	0	3	0	1	0	0	2	0	0
8:00 AM	0	0	0	0	0	1	0	0	2	0	1	0	0	3	0	0
8:15 AM	0	0	0	0	0	3	1	0	3	0	1	0	1	0	0	0
8:30 AM	0	0	0	0	0	0	1	0	2	0	1	0	0	2	0	0
8:45 AM	0	0	0	0	0	2	4	0	5	0	1	0	1	2	0	0
9:00 AM	0	0	0	0	0	2	2	0	2	0	2	0	1	4	0	0
9:15 AM	0	0	0	0	0	3	2	0	3	0	1	0	3	2	0	0
9:30 AM	0	0	0	0	0	2	1	0	3	0	1	0	0	3	0	0
9:45 AM	0	0	0	0	0	4	1	0	5	0	3	0	1	2	0	0
3:00 PM	0	0	0	0	0	0	0	0	0	0	2	0	0	1	0	0
3:15 PM	0	0	0	0	0	3	6	0	2	0	0	0	0	0	0	0
3:30 PM	0	0	0	0	0	4	0	0	4	0	0	0	0	4	0	0
3:45 PM	0	0	0	0	0	0	1	0	0	0	2	0	1	2	0	0
4:00 PM	0	0	0	0	0	3	0	0	0	0	0	0	0	4	0	0
4:15 PM	0	0	0	0	0	0	1	0	0	0	0	0	0	4	0	0
4:30 PM	0	0	0	0	0	2	0	0	0	0	0	0	0	1	0	0
4:45 PM	0	0	0	0	0	0	0	0	0	0	1	0	0	2	0	0

Site Code Single-Unit Trucks

[illegible]

Study Name 2-HWY 31 AT HWY 481 NB OFF-RAMP

Start Date 04-19-2023

Start Time 5:00 AM

Site Code Articulated Trucks

Start Time	481 NB OFF-RAMP Southbound				HWY 31 Westbound				481 SB OFF-RAMP Northbound				HWY 31 Eastbound			
	Left	Thru	Right	U-Turn	Left	Thru	Right	U-Turn	Left	Thru	Right	U-Turn	Left	Thru	Right	U-Turn
5:00 AM	0	0	0	0	0	2	1	0	0	0	0	0	0	0	0	0
5:15 AM	0	0	0	0	0	0	0	0	0	0	0	0	0	0	0	0
5:30 AM	0	0	0	0	0	1	0	0	3	0	1	0	0	0	0	0
5:45 AM	0	0	0	0	0	0	0	0	2	0	0	0	0	0	0	0
6:00 AM	0	0	0	0	0	0	0	0	3	0	0	0	0	0	0	0
6:15 AM	0	0	0	0	0	2	1	0	0	0	0	0	0	0	0	0
6:30 AM	0	0	0	0	0	2	0	0	2	0	0	0	0	2	0	0
6:45 AM	0	0	0	0	0	0	1	0	2	0	0	0	0	2	0	0
7:00 AM	0	0	0	0	0	1	2	0	2	0	0	0	0	3	0	0
7:15 AM	0	0	0	0	0	2	1	0	0	0	0	0	0	2	0	0
7:30 AM	0	0	0	0	0	0	1	0	1	0	0	0	0	0	0	0
7:45 AM	0	0	0	0	0	1	0	0	4	0	0	0	0	1	0	0
8:00 AM	0	0	0	0	0	1	2	0	4	0	0	0	0	2	0	0
8:15 AM	0	0	0	0	0	0	0	0	2	0	0	0	0	0	0	0
8:30 AM	0	0	0	0	0	1	0	0	2	0	0	0	0	1	0	0
8:45 AM	0	0	0	0	0	0	0	0	3	0	0	0	0	2	0	0
9:00 AM	0	0	0	0	0	0	0	0	1	0	1	0	0	2	0	0
9:15 AM	0	0	0	0	0	1	0	0	1	0	1	0	0	0	0	0
9:30 AM	0	0	0	0	0	1	2	0	3	0	0	0	0	2	0	0
9:45 AM	0	0	0	0	0	1	1	0	5	0	1	0	0	1	0	0
3:00 PM	0	0	0	0	0	3	0	0	2	0	0	0	0	0	0	0
3:15 PM	0	0	0	0	0	0	0	0	3	0	0	0	0	1	0	0
3:30 PM	0	0	0	0	0	0	0	0	0	0	0	0	0	0	0	0
3:45 PM	0	0	0	0	0	0	0	0	1	0	1	0	0	1	0	0
4:00 PM	0	0	0	0	0	0	1	0	0	0	0	0	0	0	0	0
4:15 PM	0	0	0	0	0	0	0	0	2	0	1	0	0	1	0	0
4:30 PM	0	0	0	0	0	1	0	0	2	0	0	0	0	1	0	0
4:45 PM	0	0	0	0	0	0	0	0	1	0	0	0	1	0	0	0

Site Code Articulated Trucks

[illegible]

Site Code Bicycles on Road

[illegible]

Site Code Bicycles on Road

[illegible]

Study Name 2-HWY 31 AT HWY 481 NB OFF-RAMP

Start Date 04-19-2023

Start Time 5:00 AM

Site Code Bicycles on Crosswalk

	481 NB OFF-RAMP Southbound		HWY 31 Westbound		481 SB OFF-RAMP Northbound		HWY 31 Eastbound	
Start Time	Peds CCW	Peds CW	Peds CCW	Peds CW	Peds CCW	Peds CW	Peds CCW	Peds CW
5:00 AM	0	0	0	0	0	0	0	0
5:15 AM	0	0	0	0	0	0	0	0
5:30 AM	0	0	0	0	0	0	0	0
5:45 AM	0	0	0	0	0	0	0	0
6:00 AM	0	0	0	0	0	0	0	0
6:15 AM	0	0	0	0	0	0	0	0
6:30 AM	0	0	0	0	0	0	0	0
6:45 AM	0	0	0	0	0	0	0	0
7:00 AM	0	0	0	0	0	0	0	0
7:15 AM	0	0	0	0	0	0	0	0
7:30 AM	0	0	0	0	0	0	0	0
7:45 AM	0	0	0	0	0	0	0	0
8:00 AM	0	0	0	0	0	0	0	0
8:15 AM	0	0	0	0	0	0	0	0
8:30 AM	0	0	0	0	0	0	0	0
8:45 AM	0	0	0	0	0	0	0	0
9:00 AM	0	0	0	0	0	0	0	0
9:15 AM	0	0	0	0	0	0	0	0
9:30 AM	0	0	0	0	0	0	0	0
9:45 AM	0	0	0	0	0	0	0	0
3:00 PM	0	0	0	0	0	0	0	0
3:15 PM	0	0	0	0	0	0	0	0
3:30 PM	0	0	0	0	0	0	0	0
3:45 PM	0	0	0	0	0	0	0	0
4:00 PM	0	0	0	0	0	0	0	0
4:15 PM	0	0	0	0	0	0	0	0
4:30 PM	0	0	0	0	0	0	0	0
4:45 PM	0	0	0	0	0	0	0	0

Study Name 2-HWY 31 AT HWY 481 NB OFF-RAMP

Start Date 04-19-2023

Start Time 5:00 AM

Site Code Bicycles on Crosswalk

	481 NB OFF-RAMP Southbound		HWY 31 Westbound		481 SB OFF-RAMP Northbound		HWY 31 Eastbound	
Start Time	Peds CCW	Peds CW	Peds CCW	Peds CW	Peds CCW	Peds CW	Peds CCW	Peds CW
5:00 PM	0	0	0	0	0	0	0	0
5:15 PM	0	0	0	0	0	0	0	0
5:30 PM	0	0	0	0	0	0	0	0
5:45 PM	0	0	0	0	0	0	0	0
6:00 PM	0	0	0	0	0	0	0	0
6:15 PM	0	0	0	0	0	0	0	0
6:30 PM	0	0	0	0	0	0	0	0
6:45 PM	0	0	0	0	0	0	0	0
7:00 PM	0	0	0	0	0	0	0	0
7:15 PM	0	0	0	0	0	0	0	0
7:30 PM	0	0	0	0	0	0	0	0
7:45 PM	0	0	0	0	0	0	0	0

Study Name 2-HWY 31 AT HWY 481 NB OFF-RAMP

Start Date 04-19-2023

Start Time 5:00 AM

Site Code Pedestrians

	481 NB OFF-RAMP Southbound		HWY 31 Westbound		481 SB OFF-RAMP Northbound		HWY 31 Eastbound	
Start Time	Peds CCW	Peds CW	Peds CCW	Peds CW	Peds CCW	Peds CW	Peds CCW	Peds CW
5:00 AM	0	0	0	0	0	0	0	0
5:15 AM	1	0	0	0	0	0	0	0
5:30 AM	0	0	0	0	0	0	0	0
5:45 AM	0	0	0	0	0	0	0	0
6:00 AM	0	0	0	0	0	0	0	0
6:15 AM	0	0	0	0	0	0	0	0
6:30 AM	0	0	0	0	0	0	0	0
6:45 AM	0	0	0	0	0	0	0	0
7:00 AM	0	0	0	0	0	0	0	0
7:15 AM	0	0	0	0	0	0	0	0
7:30 AM	0	0	0	0	0	0	0	0
7:45 AM	0	0	0	0	0	0	0	0
8:00 AM	0	0	0	0	0	0	0	0
8:15 AM	0	0	0	0	0	0	0	0
8:30 AM	0	0	0	0	0	0	0	0
8:45 AM	0	0	0	0	0	0	0	0
9:00 AM	0	0	0	0	0	0	0	0
9:15 AM	1	0	0	0	0	0	0	0
9:30 AM	0	0	0	0	0	0	0	0
9:45 AM	0	1	0	0	0	0	0	0
3:00 PM	0	0	0	0	0	0	0	0
3:15 PM	0	0	0	0	0	0	0	0
3:30 PM	0	0	0	0	0	0	0	0
3:45 PM	0	0	0	0	0	0	0	1
4:00 PM	0	0	0	0	0	0	0	0
4:15 PM	0	0	0	0	0	1	0	0
4:30 PM	0	0	0	0	0	0	0	0
4:45 PM	0	0	0	0	0	0	0	0

Study Name 2-HWY 31 AT HWY 481 NB OFF-RAMP

Start Date 04-19-2023

Start Time 5:00 AM

Site Code Pedestrians

	481 NB OFF-RAMP Southbound		HWY 31 Westbound		481 SB OFF-RAMP Northbound		HWY 31 Eastbound	
Start Time	Peds CCW	Peds CW	Peds CCW	Peds CW	Peds CCW	Peds CW	Peds CCW	Peds CW
5:00 PM	0	0	0	0	0	0	0	0
5:15 PM	0	0	0	0	0	0	0	0
5:30 PM	0	0	0	0	0	0	0	0
5:45 PM	0	0	0	0	0	0	0	0
6:00 PM	0	0	0	0	0	0	0	0
6:15 PM	0	0	0	0	0	0	0	0
6:30 PM	0	0	0	0	0	0	0	0
6:45 PM	0	0	0	0	0	0	0	0
7:00 PM	0	0	0	0	0	0	0	0
7:15 PM	0	0	0	0	0	0	0	0
7:30 PM	0	0	0	0	0	0	0	0
7:45 PM	0	0	0	0	0	0	0	0

Study Name 2-HWY 31 AT HWY 481 NB OFF-RAMP

Start Date 04-19-2023

Start Time 5:00 AM

Site Code Totals

	481 NB OFF-RAMP Southbound				HWY 31 Westbound				481 SB OFF-RAMP Northbound				HWY 31 Eastbound			
Start Time	Left	Thru	Right	U-Turn	Left	Thru	Right	U-Turn	Left	Thru	Right	U-Turn	Left	Thru	Right	U-Turn
5:00 AM	0	0	0	0	0	20	11	0	15	0	0	0	4	27	0	0
5:15 AM	0	0	0	0	0	21	27	0	12	0	2	0	18	35	0	0
5:30 AM	0	0	0	0	0	35	15	0	10	0	2	0	8	70	0	0
5:45 AM	0	0	0	0	0	53	7	0	20	0	3	0	12	61	1	0
6:00 AM	0	0	0	0	0	51	19	0	28	0	2	0	11	55	0	0
6:15 AM	0	0	0	0	0	68	20	0	29	0	5	0	20	77	0	0
6:30 AM	0	0	0	0	0	64	19	0	32	0	8	0	21	102	0	0
6:45 AM	0	0	0	0	0	101	24	0	41	0	9	0	25	145	0	0
7:00 AM	0	0	0	0	0	106	40	0	47	0	5	0	26	151	0	0
7:15 AM	0	0	0	0	0	135	51	0	51	0	11	0	17	144	0	0
7:30 AM	0	0	0	0	0	138	39	0	61	0	4	0	27	167	0	0
7:45 AM	0	0	0	0	0	158	31	0	92	0	12	0	20	144	0	0
8:00 AM	0	0	0	0	0	118	32	0	73	0	16	0	27	127	0	0
8:15 AM	0	0	0	0	0	115	19	0	88	0	8	0	19	140	0	0
8:30 AM	0	0	0	0	0	125	24	0	61	0	15	0	19	131	0	0
8:45 AM	0	0	0	0	0	140	28	0	108	0	18	0	11	112	0	0
9:00 AM	0	0	0	0	0	139	24	0	66	0	17	0	21	137	0	0
9:15 AM	0	0	0	0	0	128	31	0	56	0	10	0	21	128	0	0
9:30 AM	0	0	0	0	0	146	21	0	50	0	18	0	16	115	0	0
9:45 AM	0	0	0	0	0	162	15	0	82	0	20	0	21	148	0	0
3:00 PM	0	0	0	0	0	180	47	0	108	0	33	0	50	200	0	0
3:15 PM	0	0	0	0	0	165	59	0	147	0	44	0	30	223	0	0
3:30 PM	0	0	0	0	0	204	40	0	161	0	44	0	50	230	0	0
3:45 PM	0	0	0	0	0	180	55	0	212	0	59	0	59	234	0	0
4:00 PM	0	0	0	0	0	197	42	0	213	0	51	0	56	236	0	0
4:15 PM	0	0	0	0	0	247	74	0	231	0	68	0	55	241	0	0
4:30 PM	0	0	0	0	0	224	89	0	216	0	77	0	53	235	0	0
4:45 PM	0	0	0	0	0	243	77	0	242	0	66	0	53	242	0	0

Study Name 2-HWY 31 AT HWY 481 NB OFF-RAMP

Start Date 04-19-2023

Start Time 5:00 AM

Site Code Totals

Start Time	481 NB OFF-RAMP Southbound				HWY 31 Westbound				481 SB OFF-RAMP Northbound				HWY 31 Eastbound			
	Left	Thru	Right	U-Turn	Left	Thru	Right	U-Turn	Left	Thru	Right	U-Turn	Left	Thru	Right	U-Turn
5:00 PM	0	0	0	0	0	230	53	0	215	0	61	0	65	260	1	0
5:15 PM	0	0	0	0	0	229	78	0	271	0	59	0	58	264	0	1
5:30 PM	0	0	0	0	0	217	57	0	187	0	47	0	59	264	0	0
5:45 PM	0	0	0	0	0	245	51	0	162	0	60	0	48	243	1	0
6:00 PM	0	0	0	0	0	203	44	0	129	0	33	0	39	249	0	0
6:15 PM	0	0	0	0	0	188	50	0	124	0	48	0	48	215	0	0
6:30 PM	0	0	0	0	0	175	39	0	95	0	42	0	40	175	0	0
6:45 PM	0	0	0	0	0	177	38	0	100	0	22	0	38	190	0	1
7:00 PM	0	0	0	0	0	184	33	0	73	0	32	0	37	173	0	0
7:15 PM	0	0	0	0	0	139	29	0	73	0	19	0	47	163	0	0
7:30 PM	0	0	0	0	0	133	21	0	71	0	15	0	35	168	0	0
7:45 PM	0	0	0	0	0	143	31	0	72	0	12	0	35	139	1	0

Study Name 3-HWY 31 AT MARKETFAIR NORTH

Start Date 04-19-2023

Start Time 5:00 AM

Site Code Cars

	HWY 31 Westbound			MARKETFAIR NORTH Northbound			HWY 31 Eastbound		
Start Time	Left	Thru	U-Turn	Left	Right	U-Turn	Thru	Right	U-Turn
5:00 AM	0	25	0	0	0	0	26	0	0
5:15 AM	0	49	0	0	0	0	37	0	0
5:30 AM	0	52	0	0	0	0	63	0	0
5:45 AM	0	49	0	0	0	0	47	3	0
6:00 AM	0	54	0	0	0	0	37	1	0
6:15 AM	0	63	0	0	0	0	66	1	0
6:30 AM	0	71	0	0	0	0	82	0	0
6:45 AM	1	85	0	0	0	0	131	4	0
7:00 AM	1	116	0	2	0	0	109	2	0
7:15 AM	0	139	0	1	2	0	108	4	0
7:30 AM	0	148	0	0	2	0	135	1	0
7:45 AM	4	141	0	0	0	0	123	4	0
8:00 AM	2	107	0	2	0	0	97	5	0
8:15 AM	1	101	0	2	0	0	132	4	0
8:30 AM	4	118	0	1	0	0	107	3	0
8:45 AM	2	133	0	0	1	0	91	5	0
9:00 AM	3	122	0	4	3	0	107	0	0
9:15 AM	3	123	0	7	0	0	93	4	0
9:30 AM	4	126	0	3	2	0	103	5	0
9:45 AM	7	121	0	1	4	0	128	16	0
3:00 PM	7	194	0	14	6	0	166	20	0
3:15 PM	7	170	0	18	5	0	202	29	0
3:30 PM	8	180	0	21	10	0	204	15	0
3:45 PM	10	204	0	19	8	0	215	23	0
4:00 PM	5	169	0	16	6	0	251	18	0
4:15 PM	6	227	0	21	11	0	240	29	0
4:30 PM	7	219	0	18	9	0	254	21	0
4:45 PM	17	214	0	22	11	0	239	21	0
5:00 PM	4	205	0	24	9	0	276	26	0
5:15 PM	7	201	0	26	11	0	251	15	0
5:30 PM	19	201	0	14	7	0	292	17	0
5:45 PM	8	223	0	20	11	0	246	14	0
6:00 PM	6	195	0	26	6	0	225	22	0
6:15 PM	13	232	0	17	9	0	208	7	0
6:30 PM	7	193	0	17	6	0	205	11	0
6:45 PM	3	195	0	17	8	0	165	24	0
7:00 PM	3	158	0	18	7	0	164	12	0
7:15 PM	5	121	0	16	6	0	148	11	0
7:30 PM	1	130	0	14	4	0	148	12	0
7:45 PM	3	128	0	15	4	0	115	5	0

Study Name 3-HWY 31 AT MARKETFAIR NORTH

Start Date 04-19-2023

Start Time 5:00 AM

Site Code Light Goods Vehicles

Start Time	HWY 31 Westbound			MARKETFAIR NORTH Northbound			HWY 31 Eastbound		
	Left	Thru	U-Turn	Left	Right	U-Turn	Thru	Right	U-Turn
5:00 AM	0	0	0	0	0	0	0	0	0
5:15 AM	0	3	0	0	0	0	5	0	0
5:30 AM	0	1	0	0	0	0	4	0	0
5:45 AM	0	4	0	0	0	0	16	0	0
6:00 AM	0	17	0	0	0	0	14	0	0
6:15 AM	0	22	0	0	0	0	17	0	0
6:30 AM	0	25	0	0	0	0	27	0	0
6:45 AM	0	25	0	1	0	0	24	0	0
7:00 AM	0	29	0	0	0	0	36	1	0
7:15 AM	0	30	0	0	0	0	30	0	0
7:30 AM	0	25	0	0	0	0	29	1	0
7:45 AM	1	31	0	0	0	0	29	1	0
8:00 AM	1	31	0	1	0	0	29	0	0
8:15 AM	0	23	0	0	0	0	15	0	0
8:30 AM	0	22	0	1	0	0	32	0	0
8:45 AM	0	36	0	0	0	0	14	0	0
9:00 AM	1	20	0	1	1	0	28	0	0
9:15 AM	0	21	0	1	0	0	26	0	0
9:30 AM	2	32	0	0	0	0	18	0	0
9:45 AM	0	37	0	4	1	0	19	0	0
3:00 PM	0	28	0	2	3	0	45	2	0
3:15 PM	0	30	0	1	0	0	42	1	0
3:30 PM	0	27	0	3	0	0	48	2	0
3:45 PM	2	25	0	4	1	0	44	5	0
4:00 PM	1	26	0	4	1	0	39	0	0
4:15 PM	2	33	1	2	0	0	34	0	0
4:30 PM	0	33	0	1	0	0	37	0	0
4:45 PM	1	33	0	1	1	0	33	0	0
5:00 PM	0	26	0	1	1	0	36	2	0
5:15 PM	1	33	0	1	0	0	53	0	0
5:30 PM	0	34	0	0	1	0	38	0	0
5:45 PM	2	26	0	0	1	0	36	3	0
6:00 PM	1	32	0	2	2	0	36	1	0
6:15 PM	3	27	0	1	3	0	42	0	0
6:30 PM	2	19	0	2	1	0	24	0	0
6:45 PM	3	24	0	2	2	0	33	1	0
7:00 PM	0	22	0	4	0	0	21	0	0
7:15 PM	1	24	0	4	0	0	21	0	0
7:30 PM	1	16	0	2	0	0	22	0	0
7:45 PM	0	11	0	3	0	0	25	0	0

Study Name 3-HWY 31 AT MARKETFAIR NORTH

Start Date 04-19-2023

Start Time 5:00 AM

Site Code Single-Unit Trucks

Start Time	HWY 31 Westbound			MARKETFAIR NORTH Northbound			HWY 31 Eastbound		
	Left	Thru	U-Turn	Left	Right	U-Turn	Thru	Right	U-Turn
5:00 AM	0	0	0	0	0	0	0	0	0
5:15 AM	0	0	0	0	0	0	0	0	0
5:30 AM	0	1	0	0	0	0	0	0	0
5:45 AM	0	0	0	0	0	0	2	0	0
6:00 AM	1	1	0	0	0	0	0	0	0
6:15 AM	0	2	0	0	0	0	2	0	0
6:30 AM	0	1	0	0	0	0	1	0	0
6:45 AM	0	1	0	0	0	0	1	0	0
7:00 AM	0	2	0	1	0	0	2	0	0
7:15 AM	0	6	0	0	0	0	4	0	0
7:30 AM	0	4	0	0	0	0	3	0	0
7:45 AM	0	5	0	0	0	0	3	0	0
8:00 AM	0	2	0	0	0	0	4	0	0
8:15 AM	0	4	0	0	0	0	1	0	0
8:30 AM	0	1	0	0	0	0	3	0	0
8:45 AM	0	4	0	0	0	0	3	0	0
9:00 AM	0	4	0	0	0	0	4	0	0
9:15 AM	0	5	0	0	0	0	1	0	0
9:30 AM	0	4	0	0	0	0	7	0	0
9:45 AM	0	6	0	0	0	0	5	0	0
3:00 PM	0	0	0	0	0	0	3	0	0
3:15 PM	0	5	0	0	0	0	0	0	0
3:30 PM	0	5	0	0	0	0	6	1	0
3:45 PM	0	0	0	0	0	0	3	0	0
4:00 PM	1	3	0	1	0	0	5	0	0
4:15 PM	0	1	0	0	0	0	4	0	0
4:30 PM	0	3	0	0	0	0	0	0	0
4:45 PM	0	0	0	0	0	0	3	0	0
5:00 PM	0	1	0	0	0	0	0	0	0
5:15 PM	0	0	0	0	0	0	0	0	0
5:30 PM	0	1	0	0	0	0	0	0	0
5:45 PM	0	0	0	1	0	0	0	0	0
6:00 PM	0	0	0	0	0	0	0	0	0
6:15 PM	0	1	0	0	0	0	1	0	0
6:30 PM	0	3	0	0	0	0	1	0	0
6:45 PM	0	0	0	0	0	0	0	0	0
7:00 PM	0	1	0	0	0	0	0	0	0
7:15 PM	0	0	0	0	0	0	0	0	0
7:30 PM	0	0	0	0	0	0	1	0	0
7:45 PM	0	1	0	0	0	0	0	0	0

Study Name 3-HWY 31 AT MARKETFAIR NORTH

Start Date 04-19-2023

Start Time 5:00 AM

Site Code Bicycles on Crosswalk

Start Time	HWY 31 Westbound		MARKETFAIR NORTH Northbound		HWY 31 Eastbound	
	Peds CCW	Peds CW	Peds CCW	Peds CW	Peds CCW	Peds CW
5:00 AM	0	0	0	0	0	0
5:15 AM	0	0	0	0	0	0
5:30 AM	0	0	0	0	0	0
5:45 AM	0	0	0	0	0	0
6:00 AM	0	0	0	0	0	0
6:15 AM	0	0	0	0	0	0
6:30 AM	0	0	0	0	0	0
6:45 AM	0	0	0	0	0	0
7:00 AM	0	0	0	0	0	0
7:15 AM	0	0	0	0	0	0
7:30 AM	0	0	0	0	0	0
7:45 AM	0	0	0	0	0	0
8:00 AM	0	0	0	0	0	0
8:15 AM	0	0	0	0	0	0
8:30 AM	0	0	0	0	0	0
8:45 AM	0	0	0	0	0	0
9:00 AM	0	0	0	0	0	0
9:15 AM	0	0	0	0	0	0
9:30 AM	0	0	0	0	0	0
9:45 AM	0	0	0	0	0	0
3:00 PM	0	0	0	0	0	0
3:15 PM	0	0	0	0	0	0
3:30 PM	0	0	0	0	0	0
3:45 PM	0	0	0	0	0	0
4:00 PM	0	0	0	0	0	0
4:15 PM	0	0	0	0	0	0
4:30 PM	0	0	0	0	0	0
4:45 PM	0	0	0	0	0	0
5:00 PM	0	0	0	0	0	0
5:15 PM	0	0	0	0	0	0
5:30 PM	0	0	0	0	0	0
5:45 PM	0	0	0	0	0	0
6:00 PM	0	0	0	0	0	0
6:15 PM	0	0	0	0	0	0
6:30 PM	0	0	0	0	0	0
6:45 PM	0	0	0	0	0	0
7:00 PM	0	0	0	0	0	0
7:15 PM	0	0	0	0	0	0
7:30 PM	0	0	0	0	0	0
7:45 PM	0	0	0	0	0	0

Study Name 3-HWY 31 AT MARKETFAIR NORTH

Start Date 04-19-2023

Start Time 5:00 AM

Site Code Pedestrians

Start Time	HWY 31 Westbound		MARKETFAIR NORTH Northbound		HWY 31 Eastbound	
	Peds CCW	Peds CW	Peds CCW	Peds CW	Peds CCW	Peds CW
5:00 AM	0	0	0	0	0	0
5:15 AM	0	0	0	0	0	0
5:30 AM	0	0	0	0	0	0
5:45 AM	0	0	0	0	0	0
6:00 AM	0	0	0	0	0	0
6:15 AM	0	0	0	0	0	0
6:30 AM	0	0	0	0	0	0
6:45 AM	0	0	0	0	0	0
7:00 AM	0	0	0	0	0	0
7:15 AM	0	0	0	0	0	0
7:30 AM	0	0	0	0	0	0
7:45 AM	0	0	0	0	0	0
8:00 AM	0	0	0	0	0	0
8:15 AM	0	0	0	0	0	0
8:30 AM	0	0	0	0	0	0
8:45 AM	0	0	0	0	0	0
9:00 AM	0	0	0	0	0	0
9:15 AM	0	0	0	0	0	0
9:30 AM	0	0	0	0	0	0
9:45 AM	0	0	0	0	0	0
3:00 PM	0	0	0	0	0	0
3:15 PM	0	0	0	0	0	0
3:30 PM	0	0	0	0	0	0
3:45 PM	0	0	0	0	0	0
4:00 PM	0	0	0	0	0	0
4:15 PM	0	0	0	0	0	0
4:30 PM	0	0	0	0	0	0
4:45 PM	0	0	0	0	0	0
5:00 PM	0	0	0	0	0	0
5:15 PM	0	0	0	0	0	0
5:30 PM	0	0	0	0	0	0
5:45 PM	0	0	0	0	0	0
6:00 PM	0	0	0	0	0	0
6:15 PM	0	0	0	0	0	0
6:30 PM	0	0	0	0	0	0
6:45 PM	0	0	0	0	0	0
7:00 PM	0	0	0	0	0	0
7:15 PM	0	0	0	0	0	0
7:30 PM	0	0	0	0	0	0
7:45 PM	0	0	0	0	0	0

Study Name 3-HWY 31 AT MARKETFAIR NORTH

Start Date 04-19-2023

Start Time 5:00 AM

Site Code Totals

Start Time	HWY 31 Westbound			MARKETFAIR NORTH Northbound			HWY 31 Eastbound		
	Left	Thru	U-Turn	Left	Right	U-Turn	Thru	Right	U-Turn
5:00 AM	0	28	0	0	0	0	26	0	0
5:15 AM	0	52	0	0	0	0	42	0	0
5:30 AM	0	55	0	0	0	0	68	0	0
5:45 AM	0	53	0	0	0	0	65	3	0
6:00 AM	1	72	0	0	0	0	51	1	0
6:15 AM	0	90	0	0	0	0	87	1	0
6:30 AM	0	99	0	0	0	0	112	0	0
6:45 AM	1	113	0	1	0	0	159	4	0
7:00 AM	1	151	0	3	0	0	151	3	0
7:15 AM	0	179	0	1	2	0	145	4	0
7:30 AM	0	178	0	0	2	0	167	3	0
7:45 AM	5	179	0	1	0	0	160	5	0
8:00 AM	3	144	0	3	0	0	131	5	0
8:15 AM	1	131	0	2	0	0	151	4	0
8:30 AM	4	144	0	2	0	0	145	3	0
8:45 AM	2	173	0	1	1	0	113	6	0
9:00 AM	4	151	0	5	4	0	143	0	0
9:15 AM	3	150	0	8	0	0	121	4	0
9:30 AM	6	165	0	3	2	0	130	5	0
9:45 AM	7	166	0	5	5	0	155	16	0
3:00 PM	7	224	0	16	9	0	215	22	0
3:15 PM	7	205	0	19	5	0	245	30	0
3:30 PM	8	215	0	24	10	0	259	18	0
3:45 PM	12	229	0	23	9	0	266	28	0
4:00 PM	7	199	0	21	7	0	295	18	0
4:15 PM	8	262	1	23	11	0	280	29	0
4:30 PM	7	256	0	19	9	0	292	21	0
4:45 PM	18	248	0	24	12	0	275	22	0
5:00 PM	4	232	0	25	10	0	313	28	0
5:15 PM	8	234	0	27	11	0	305	15	0
5:30 PM	19	236	0	14	8	0	331	17	0
5:45 PM	10	250	0	21	12	0	282	17	0
6:00 PM	7	227	0	28	8	0	261	23	0
6:15 PM	16	261	0	18	12	0	252	7	0
6:30 PM	9	216	0	19	7	0	230	11	0
6:45 PM	6	219	0	19	10	0	198	25	0
7:00 PM	3	181	0	22	7	0	185	12	0
7:15 PM	6	145	0	20	6	0	169	11	0
7:30 PM	2	147	0	16	4	0	172	12	0
7:45 PM	3	140	0	18	4	0	140	5	0

Site Code Motorcycles

[illegible]

Study Name 4-HWY 31 AT GREAT NORTHERN MALL WEST ENTRANCE

Start Date 04-19-2023

Start Time 5:00 AM

Site Code Motorcycles

[illegible]

Study Name 4-HWY 31 AT GREAT NORTHERN MALL WEST ENTRANCE

Start Date 04-19-2023

Start Time 5:00 AM

Site Code Cars

	GREAT NORTHERN MALL WEST ENTRANCE Southbound				HWY 31 Westbound				DRIVEWAY Northbound				HWY 31 Eastbound			
Start Time	Left	Thru	Right	U-Turn	Left	Thru	Right	U-Turn	Left	Thru	Right	U-Turn	Left	Thru	Right	U-Turn
5:00 AM	1	0	1	0	0	4	0	0	0	0	0	0	0	20	0	0
5:15 AM	0	0	0	0	0	55	0	0	0	0	0	0	0	30	0	0
5:30 AM	0	0	0	0	0	44	0	0	0	0	0	0	0	56	0	0
5:45 AM	1	0	0	0	0	44	0	0	0	0	0	0	0	45	0	0
6:00 AM	0	0	0	0	0	52	0	0	0	0	0	0	0	38	0	0
6:15 AM	0	0	1	0	0	61	0	0	0	0	0	0	0	60	0	0
6:30 AM	0	0	0	0	0	67	0	0	0	0	0	0	2	84	0	0
6:45 AM	0	0	0	0	0	83	0	0	0	0	0	0	2	123	0	0
7:00 AM	0	0	0	0	0	109	1	0	0	0	0	0	4	113	0	0
7:15 AM	0	0	1	0	0	128	3	0	0	0	0	0	8	104	0	0
7:30 AM	4	0	2	0	0	132	1	0	0	0	0	0	9	127	1	0
7:45 AM	2	0	1	0	1	144	0	0	0	0	0	0	9	110	1	0
8:00 AM	0	0	4	0	0	98	3	0	0	0	0	0	14	90	0	0
8:15 AM	0	0	2	0	0	91	3	0	0	0	0	0	10	107	0	0
8:30 AM	0	0	0	0	0	114	6	0	0	0	0	0	15	96	1	0
8:45 AM	3	0	2	0	0	113	0	0	0	0	0	0	23	66	0	0
9:00 AM	3	0	4	0	1	111	6	0	0	0	0	0	15	92	0	0
9:15 AM	0	0	3	0	0	101	1	0	0	0	0	0	19	74	0	0
9:30 AM	3	0	1	0	0	117	3	0	0	0	0	0	17	77	0	0
9:45 AM	5	0	3	0	0	121	5	0	0	0	0	0	21	78	0	0
3:00 PM	4	0	6	0	0	163	6	0	0	0	0	0	25	190	0	0
3:15 PM	3	1	4	0	0	140	7	0	0	0	0	0	44	193	0	0
3:30 PM	3	0	5	0	0	156	9	0	2	0	1	0	32	229	0	0
3:45 PM	4	0	6	0	0	180	9	0	0	0	0	0	62	202	0	0
4:00 PM	6	0	5	0	0	160	8	0	2	0	0	0	71	187	0	0
4:15 PM	1	0	6	0	0	214	7	0	0	0	0	0	50	196	0	0
4:30 PM	6	0	6	0	0	186	5	0	0	0	1	0	70	195	0	0
4:45 PM	6	0	6	0	0	224	11	0	0	1	0	0	75	189	1	0

Study Name 4-HWY 31 AT GREAT NORTHERN MALL WEST ENTRANCE

Start Date 04-19-2023

Start Time 5:00 AM

Site Code Cars

	GREAT NORTHERN MALL WEST ENTRANCE Southbound				HWY 31 Westbound				DRIVEWAY Northbound				HWY 31 Eastbound			
Start Time	Left	Thru	Right	U-Turn	Left	Thru	Right	U-Turn	Left	Thru	Right	U-Turn	Left	Thru	Right	U-Turn
5:00 PM	5	0	15	0	0	200	9	0	0	0	0	0	68	207	0	0
5:15 PM	5	0	15	0	1	203	8	0	0	0	0	0	61	211	0	0
5:30 PM	4	0	14	0	0	198	7	0	0	0	0	0	66	223	0	0
5:45 PM	11	0	8	0	0	224	11	0	0	0	0	0	67	204	0	0
6:00 PM	4	0	8	0	0	179	11	0	0	0	0	0	45	201	0	0
6:15 PM	3	0	7	0	0	196	12	0	0	0	0	0	55	174	0	0
6:30 PM	5	0	7	0	0	159	3	0	0	0	0	0	43	162	0	0
6:45 PM	4	0	2	0	1	169	4	0	0	0	0	0	44	138	0	0
7:00 PM	8	0	2	0	0	123	2	0	0	0	0	0	36	134	0	1
7:15 PM	7	0	3	0	0	93	2	0	0	0	0	0	27	128	1	0
7:30 PM	14	0	4	0	0	91	4	0	0	0	0	0	25	126	0	0
7:45 PM	7	0	1	0	0	107	3	0	0	0	0	0	17	105	0	0

Study Name 4-HWY 31 AT GREAT NORTHERN MALL WEST ENTRANCE

Start Date 04-19-2023

Start Time 5:00 AM

Site Code Light Goods Vehicles

	GREAT NORTHERN MALL WEST ENTRANCE Southbound				HWY 31 Westbound				DRIVEWAY Northbound				HWY 31 Eastbound			
Start Time	Left	Thru	Right	U-Turn	Left	Thru	Right	U-Turn	Left	Thru	Right	U-Turn	Left	Thru	Right	U-Turn
5:00 AM	0	0	0	0	0	0	0	0	0	0	0	0	0	4	0	0
5:15 AM	0	0	0	0	0	3	0	0	0	0	0	0	0	9	0	0
5:30 AM	0	0	0	0	0	6	0	0	0	0	0	0	0	10	0	0
5:45 AM	0	0	0	0	0	9	0	0	0	0	0	0	0	10	0	0
6:00 AM	0	0	0	0	0	18	0	0	0	0	0	0	0	17	0	0
6:15 AM	0	0	0	0	0	22	0	0	0	0	0	0	0	19	0	0
6:30 AM	0	0	0	0	0	24	0	0	0	0	0	0	2	22	0	0
6:45 AM	0	0	0	0	0	24	0	0	0	0	0	0	1	23	0	0
7:00 AM	0	0	0	0	0	35	0	0	0	0	0	0	2	30	0	0
7:15 AM	0	0	0	0	0	33	0	0	0	0	0	0	1	28	0	0
7:30 AM	0	0	0	0	0	27	0	0	0	0	0	0	0	29	0	0
7:45 AM	0	0	0	0	0	30	1	0	0	0	0	0	2	20	1	0
8:00 AM	0	0	0	0	0	31	0	0	0	0	0	0	2	27	1	0
8:15 AM	0	0	0	0	0	23	0	0	0	0	0	0	2	21	0	0
8:30 AM	0	0	0	0	0	25	0	0	0	0	0	0	3	22	0	0
8:45 AM	0	0	0	0	0	38	1	0	0	0	0	0	3	22	0	0
9:00 AM	0	0	0	0	0	18	0	0	0	0	0	0	6	21	0	0
9:15 AM	2	0	1	0	0	21	0	0	0	0	0	0	8	24	0	0
9:30 AM	0	0	1	0	0	30	0	0	0	0	0	0	5	17	0	0
9:45 AM	0	0	1	0	0	27	1	0	0	0	0	0	9	20	0	0
3:00 PM	1	0	0	0	0	26	2	0	0	0	0	0	12	1	0	0
3:15 PM	4	0	0	0	0	31	2	0	1	0	0	0	7	3	1	0
3:30 PM	1	0	0	0	0	31	1	0	1	0	0	0	3	4	0	0
3:45 PM	3	0	1	0	0	30	1	0	0	0	0	0	8	7	0	0
4:00 PM	3	0	1	0	0	23	3	0	0	0	0	0	6	28	1	0
4:15 PM	0	0	1	0	0	35	2	0	0	0	0	0	4	36	0	0
4:30 PM	0	0	0	0	0	39	1	0	0	0	0	0	5	33	0	0
4:45 PM	1	0	0	0	0	32	1	0	0	0	0	0	6	23	0	0

Study Name 4-HWY 31 AT GREAT NORTHERN MALL WEST ENTRANCE

Start Date 04-19-2023

Start Time 5:00 AM

Site Code Light Goods Vehicles

	REAT NORTHERN MALL WEST ENTRANCE Southbound				HWY 31 Westbound				DRIVEWAY Northbound				HWY 31 Eastbound			
Start Time	Left	Thru	Right	U-Turn	Left	Thru	Right	U-Turn	Left	Thru	Right	U-Turn	Left	Thru	Right	U-Turn
5:00 PM	0	0	0	0	0	21	1	0	0	0	0	0	11	27	0	0
5:15 PM	0	0	0	0	0	18	0	0	0	0	0	0	7	44	0	0
5:30 PM	1	0	0	0	0	14	2	0	0	0	0	0	9	36	0	0
5:45 PM	1	0	0	0	0	15	1	0	0	0	0	0	6	28	0	0
6:00 PM	1	0	0	0	0	11	1	0	0	0	0	0	11	22	0	0
6:15 PM	1	0	2	0	0	14	0	0	0	0	0	0	9	33	0	0
6:30 PM	1	0	0	0	0	11	0	0	0	0	0	0	4	17	0	0
6:45 PM	3	0	0	0	0	16	1	0	0	0	0	0	4	24	0	0
7:00 PM	3	0	1	0	0	18	0	0	0	0	0	0	2	24	0	0
7:15 PM	1	0	1	0	0	18	1	0	0	0	0	0	3	23	0	0
7:30 PM	1	0	0	0	0	12	0	0	0	0	0	0	3	21	0	0
7:45 PM	3	0	0	0	0	11	0	0	0	0	0	0	1	25	0	0

Site Code Buses

[illegible]

Site Code Buses

[illegible]

Site Code Single-Unit Trucks

[illegible]

Site Code Single-Unit Trucks

[illegible]

Site Code Articulated Trucks

[illegible]

Site Code Articulated Trucks

[illegible]

Site Code Bicycles on Road

[illegible]

Site Code Bicycles on Road

[illegible]

Study Name 4-HWY 31 AT GREAT NORTHERN MALL WEST ENTRANCE

Start Date 04-19-2023

Start Time 5:00 AM

Site Code Bicycles on Crosswalk

	GREAT NORTHERN MALL WEST Southbound		HWY 31 Westbound		DRIVEWAY Northbound		HWY 31 Eastbound	
Start Time	Peds CCW	Peds CW	Peds CCW	Peds CW	Peds CCW	Peds CW	Peds CCW	Peds CW
5:00 AM	0	0	0	0	0	0	0	0
5:15 AM	0	0	0	0	0	0	0	0
5:30 AM	0	0	0	0	0	0	0	0
5:45 AM	0	0	0	0	0	0	0	0
6:00 AM	0	0	0	0	0	0	0	0
6:15 AM	0	0	0	0	0	0	0	0
6:30 AM	0	0	0	0	0	0	0	0
6:45 AM	0	0	0	0	0	0	0	0
7:00 AM	0	0	0	0	0	0	0	0
7:15 AM	0	0	0	0	0	0	0	0
7:30 AM	0	0	0	0	0	0	0	0
7:45 AM	0	0	0	0	0	0	0	0
8:00 AM	0	0	0	0	0	0	0	0
8:15 AM	0	0	0	0	0	0	0	0
8:30 AM	0	0	0	0	0	0	0	0
8:45 AM	0	0	0	0	0	0	0	0
9:00 AM	0	0	0	0	0	0	0	0
9:15 AM	0	0	0	0	0	0	0	0
9:30 AM	0	0	0	0	0	0	0	0
9:45 AM	0	0	0	0	0	0	0	0
3:00 PM	0	0	0	0	0	0	0	0
3:15 PM	0	0	0	0	0	0	0	0
3:30 PM	0	0	0	0	0	0	0	0
3:45 PM	0	0	0	0	0	0	0	0
4:00 PM	0	0	0	0	0	0	0	0
4:15 PM	0	0	0	0	0	0	0	0
4:30 PM	0	0	0	0	0	0	0	0
4:45 PM	0	0	0	0	0	0	0	0

Study Name 4-HWY 31 AT GREAT NORTHERN MALL WEST ENTRANCE

Start Date 04-19-2023

Start Time 5:00 AM

Site Code Bicycles on Crosswalk

	GREAT NORTHERN MALL WEST Southbound		HWY 31 Westbound		DRIVEWAY Northbound		HWY 31 Eastbound	
Start Time	Peds CCW	Peds CW	Peds CCW	Peds CW	Peds CCW	Peds CW	Peds CCW	Peds CW
5:00 PM	0	0	0	0	0	0	0	0
5:15 PM	0	0	0	0	0	0	0	0
5:30 PM	0	0	0	0	0	0	0	0
5:45 PM	0	0	0	0	0	0	0	0
6:00 PM	0	0	0	0	0	0	0	0
6:15 PM	0	0	0	0	0	0	0	0
6:30 PM	0	0	0	0	0	0	0	0
6:45 PM	0	0	0	0	0	0	0	0
7:00 PM	0	0	0	0	0	0	0	0
7:15 PM	0	0	0	0	0	0	0	0
7:30 PM	0	0	0	0	0	0	0	0
7:45 PM	0	0	0	0	0	0	0	0

Study Name 4-HWY 31 AT GREAT NORTHERN MALL WEST ENTRANCE

Start Date 04-19-2023

Start Time 5:00 AM

Site Code Pedestrians

	GREAT NORTHERN MALL WEST Southbound		HWY 31 Westbound		DRIVEWAY Northbound		HWY 31 Eastbound	
Start Time	Peds CCW	Peds CW	Peds CCW	Peds CW	Peds CCW	Peds CW	Peds CCW	Peds CW
5:00 AM	0	0	0	0	0	0	0	0
5:15 AM	0	0	0	0	0	0	0	0
5:30 AM	0	0	0	0	0	0	0	0
5:45 AM	0	0	0	0	0	0	0	0
6:00 AM	0	0	0	0	0	0	0	0
6:15 AM	0	0	0	0	0	0	0	0
6:30 AM	0	0	0	0	0	0	0	0
6:45 AM	0	0	0	0	0	0	0	0
7:00 AM	0	0	0	0	0	0	0	0
7:15 AM	0	0	0	0	0	0	0	0
7:30 AM	0	0	0	0	0	0	0	0
7:45 AM	0	0	0	0	0	0	0	0
8:00 AM	0	0	0	0	0	0	0	0
8:15 AM	0	0	0	0	0	0	0	0
8:30 AM	0	0	0	0	0	0	0	0
8:45 AM	0	0	0	0	0	0	0	0
9:00 AM	0	0	0	0	0	0	0	0
9:15 AM	0	0	0	0	0	0	0	0
9:30 AM	0	0	0	0	0	0	0	0
9:45 AM	0	0	0	0	0	0	0	0
3:00 PM	0	0	0	0	0	0	0	0
3:15 PM	0	0	0	0	0	0	0	0
3:30 PM	0	0	0	0	0	0	0	0
3:45 PM	0	0	0	0	0	0	0	0
4:00 PM	0	0	0	0	0	0	0	0
4:15 PM	0	0	0	0	0	1	0	0
4:30 PM	0	0	0	0	0	0	0	0
4:45 PM	0	0	0	0	0	0	0	0

Study Name 4-HWY 31 AT GREAT NORTHERN MALL WEST ENTRANCE

Start Date 04-19-2023

Start Time 5:00 AM

Site Code Pedestrians

	GREAT NORTHERN MALL WEST Southbound		HWY 31 Westbound		DRIVEWAY Northbound		HWY 31 Eastbound	
Start Time	Peds CCW	Peds CW	Peds CCW	Peds CW	Peds CCW	Peds CW	Peds CCW	Peds CW
5:00 PM	0	0	0	0	0	0	0	0
5:15 PM	0	0	0	0	0	0	0	0
5:30 PM	0	0	0	0	0	0	0	0
5:45 PM	0	0	0	0	0	0	0	0
6:00 PM	0	0	0	0	0	0	0	0
6:15 PM	0	0	0	0	0	0	0	0
6:30 PM	0	0	0	0	0	0	0	0
6:45 PM	0	0	0	0	0	0	0	0
7:00 PM	0	0	0	0	0	0	0	0
7:15 PM	0	0	0	0	0	0	0	0
7:30 PM	0	0	0	0	0	0	0	0
7:45 PM	0	0	0	0	0	0	0	0

Study Name 4-HWY 31 AT GREAT NORTHERN MALL WEST ENTRANCE

Start Date 04-19-2023

Start Time 5:00 AM

Site Code Totals

	GREAT NORTHERN MALL WEST ENTRANCE Southbound				HWY 31 Westbound				DRIVEWAY Northbound				HWY 31 Eastbound			
Start Time	Left	Thru	Right	U-Turn	Left	Thru	Right	U-Turn	Left	Thru	Right	U-Turn	Left	Thru	Right	U-Turn
5:00 AM	1	0	1	0	0	4	0	0	0	0	0	0	0	25	0	0
5:15 AM	0	0	0	0	0	59	0	0	0	0	0	0	0	39	0	0
5:30 AM	0	0	0	0	0	52	0	0	0	0	0	0	0	66	0	0
5:45 AM	1	0	0	0	0	54	0	0	0	0	0	0	0	56	0	0
6:00 AM	0	0	0	0	0	71	0	0	0	0	0	0	0	56	0	0
6:15 AM	0	0	1	0	0	88	0	0	0	0	0	0	0	82	0	0
6:30 AM	0	0	0	0	0	93	0	0	0	0	0	0	5	109	0	0
6:45 AM	0	0	0	0	0	110	0	0	0	0	0	0	3	148	0	0
7:00 AM	1	0	0	0	0	150	1	0	0	0	0	0	7	149	0	0
7:15 AM	1	0	1	0	0	171	3	0	0	0	0	0	9	139	0	0
7:30 AM	4	0	2	0	0	163	1	0	0	0	0	0	9	159	1	0
7:45 AM	2	0	1	0	1	180	1	0	0	0	0	0	11	135	2	0
8:00 AM	0	0	4	0	0	134	3	0	0	0	0	0	17	124	1	0
8:15 AM	0	0	2	0	0	119	3	0	0	0	0	0	12	132	0	0
8:30 AM	1	0	0	0	0	144	6	0	0	0	0	0	18	123	1	0
8:45 AM	3	0	2	0	0	157	1	0	0	0	0	0	27	96	0	0
9:00 AM	3	0	4	0	1	137	7	0	0	0	0	0	22	122	0	0
9:15 AM	2	0	4	0	0	126	2	0	0	0	0	0	28	102	0	0
9:30 AM	3	0	2	0	0	152	3	0	0	0	0	0	22	100	0	0
9:45 AM	5	0	5	0	0	154	6	0	0	0	0	0	32	102	0	0
3:00 PM	5	0	6	0	0	191	8	0	0	0	0	0	37	196	0	0
3:15 PM	7	1	4	0	0	175	9	0	1	0	0	0	51	197	1	0
3:30 PM	4	0	5	0	0	193	10	0	3	0	1	0	36	236	0	0
3:45 PM	7	0	7	0	0	210	10	0	0	0	1	0	70	215	1	0
4:00 PM	9	0	6	0	0	188	11	0	2	0	0	0	77	219	1	0
4:15 PM	1	0	7	0	0	251	9	0	0	0	0	0	55	237	0	0
4:30 PM	6	0	7	0	0	226	6	0	0	0	1	0	75	230	0	0
4:45 PM	7	0	6	0	0	256	12	0	0	1	0	0	81	215	1	0

Study Name 4-HWY 31 AT GREAT NORTHERN MALL WEST ENTRANCE

Start Date 04-19-2023

Start Time 5:00 AM

Site Code Totals

	GREAT NORTHERN MALL WEST ENTRANCE Southbound				HWY 31 Westbound				DRIVEWAY Northbound				HWY 31 Eastbound			
Start Time	Left	Thru	Right	U-Turn	Left	Thru	Right	U-Turn	Left	Thru	Right	U-Turn	Left	Thru	Right	U-Turn
5:00 PM	5	0	15	0	0	224	10	0	0	0	0	0	80	236	0	0
5:15 PM	6	0	15	0	1	222	8	0	0	0	0	0	68	257	0	0
5:30 PM	5	0	14	0	0	213	9	0	0	0	0	0	75	261	0	0
5:45 PM	12	0	8	0	0	240	12	0	0	0	0	0	73	232	0	0
6:00 PM	5	0	8	0	0	190	12	0	0	0	0	0	56	223	0	0
6:15 PM	4	0	9	0	0	211	12	0	0	0	0	0	64	209	0	0
6:30 PM	6	0	7	0	0	174	3	0	0	0	0	0	47	180	0	0
6:45 PM	7	0	2	0	1	185	5	0	0	0	0	0	48	162	0	0
7:00 PM	11	0	3	0	0	142	2	0	0	0	0	0	38	158	0	1
7:15 PM	8	0	4	0	0	111	3	0	0	0	0	0	30	151	1	0
7:30 PM	15	0	4	0	0	104	4	0	0	0	0	0	29	148	0	0
7:45 PM	10	0	1	0	0	119	3	0	0	0	0	0	18	130	0	0

Site Code Motorcycles

[illegible]

Site Code Motorcycles

[illegible]

Study Name 5-HWY 31 AT GREAT NORTHERN MALL EAST ENTRANCE

Start Date 04-19-2023

Start Time 5:00 AM

Site Code Cars

	GREAT NORTHERN MALL EAST ENTRANCE Southbound				HWY 31 Westbound				DRIVEWAY Northbound				HWY 31 Eastbound			
Start Time	Left	Thru	Right	U-Turn	Left	Thru	Right	U-Turn	Left	Thru	Right	U-Turn	Left	Thru	Right	U-Turn
5:00 AM	0	0	0	0	1	23	0	0	3	1	2	0	0	21	4	0
5:15 AM	0	0	0	0	3	39	0	0	5	0	0	0	0	29	4	0
5:30 AM	0	0	0	0	4	46	0	0	4	0	6	0	0	59	7	0
5:45 AM	0	0	0	0	4	47	0	0	7	0	5	0	0	42	6	0
6:00 AM	0	0	0	0	11	43	0	0	8	0	3	0	0	29	9	0
6:15 AM	0	0	0	0	2	55	1	0	7	0	9	0	1	48	12	0
6:30 AM	0	0	0	0	12	53	0	0	6	0	11	0	1	73	7	0
6:45 AM	0	1	0	0	6	84	1	0	9	1	6	0	1	110	12	0
7:00 AM	2	0	0	0	9	91	1	0	17	0	11	0	0	96	16	0
7:15 AM	0	0	0	0	14	113	2	0	17	0	4	0	0	94	13	0
7:30 AM	0	0	0	0	12	119	1	0	18	0	11	0	1	102	20	0
7:45 AM	1	0	1	0	9	125	2	0	21	1	7	0	0	108	15	0
8:00 AM	0	0	0	0	10	83	2	0	14	1	9	0	0	72	11	1
8:15 AM	0	0	0	0	8	86	0	0	10	0	4	0	1	94	9	0
8:30 AM	2	0	2	0	4	91	2	0	14	0	8	0	1	78	17	0
8:45 AM	1	0	2	0	10	107	3	0	8	1	6	0	2	53	13	0
9:00 AM	1	1	1	0	5	105	0	0	12	1	3	0	0	90	13	0
9:15 AM	0	0	2	0	1	98	2	0	6	1	7	0	3	58	13	0
9:30 AM	0	1	2	0	7	110	1	0	9	0	5	0	3	66	7	0
9:45 AM	1	0	0	0	4	116	3	0	8	0	4	0	1	84	9	0
3:00 PM	1	0	5	0	4	156	2	0	9	0	4	0	1	150	6	0
3:15 PM	7	0	4	0	4	147	3	0	8	0	2	0	1	166	8	0
3:30 PM	1	1	7	0	6	158	3	0	8	0	7	0	1	179	7	0
3:45 PM	1	0	8	0	5	195	8	0	4	0	3	0	5	167	6	0
4:00 PM	8	0	3	0	5	160	6	0	11	0	4	0	9	185	9	0
4:15 PM	13	1	9	0	3	205	20	0	9	2	3	0	1	210	6	0
4:30 PM	15	0	5	0	2	185	14	0	2	0	1	0	10	185	5	0
4:45 PM	8	0	8	0	5	171	13	0	5	2	3	0	18	188	6	0

Study Name 5-HWY 31 AT GREAT NORTHERN MALL EAST ENTRANCE

Start Date 04-19-2023

Start Time 5:00 AM

Site Code Cars

	GREAT NORTHERN MALL EAST ENTRANCE Southbound				HWY 31 Westbound				DRIVEWAY Northbound				HWY 31 Eastbound			
Start Time	Left	Thru	Right	U-Turn	Left	Thru	Right	U-Turn	Left	Thru	Right	U-Turn	Left	Thru	Right	U-Turn
5:00 PM	11	1	28	0	3	171	2	0	3	0	11	0	6	197	7	1
5:15 PM	19	1	14	0	1	195	2	0	8	0	6	0	6	212	8	1
5:30 PM	16	0	19	0	1	182	0	0	7	0	4	0	7	199	8	0
5:45 PM	27	2	20	0	2	201	0	0	3	2	4	0	16	197	3	0
6:00 PM	19	1	20	0	0	157	15	0	2	0	5	0	7	200	11	0
6:15 PM	16	2	15	0	4	179	17	0	6	1	8	0	17	178	8	0
6:30 PM	17	0	23	0	0	128	19	0	4	2	5	0	10	167	5	0
6:45 PM	21	0	17	0	0	133	9	0	1	0	1	0	7	154	0	0
7:00 PM	27	1	24	0	0	111	10	0	0	0	3	0	4	149	2	0
7:15 PM	14	1	11	0	0	91	8	0	3	0	2	0	5	135	2	0
7:30 PM	18	0	16	0	0	84	3	0	4	1	3	0	3	137	6	0
7:45 PM	9	0	22	0	1	87	4	0	1	1	2	0	3	118	2	0

Study Name 5-HWY 31 AT GREAT NORTHERN MALL EAST ENTRANCE

Start Date 04-19-2023

Start Time 5:00 AM

Site Code Light Goods Vehicles

	GREAT NORTHERN MALL EAST ENTRANCE Southbound				HWY 31 Westbound				DRIVEWAY Northbound				HWY 31 Eastbound			
Start Time	Left	Thru	Right	U-Turn	Left	Thru	Right	U-Turn	Left	Thru	Right	U-Turn	Left	Thru	Right	U-Turn
5:00 AM	0	0	0	0	0	0	0	0	0	0	1	0	0	0	0	0
5:15 AM	0	0	0	0	1	2	0	0	1	0	0	0	0	2	0	0
5:30 AM	0	0	0	0	0	0	0	0	0	0	1	0	0	2	0	0
5:45 AM	0	0	0	0	1	2	0	0	1	0	0	0	0	8	1	0
6:00 AM	0	0	0	0	0	12	0	0	3	0	0	0	0	11	3	0
6:15 AM	0	0	0	0	3	16	0	0	2	0	2	0	0	13	1	0
6:30 AM	0	0	0	0	2	19	0	0	3	0	0	0	0	25	1	0
6:45 AM	0	0	0	0	1	20	0	0	3	0	1	0	0	21	2	0
7:00 AM	0	0	0	0	2	33	0	0	0	0	2	0	0	26	1	0
7:15 AM	0	0	0	0	5	31	0	0	2	0	4	0	0	33	0	0
7:30 AM	0	0	0	0	2	25	0	0	0	0	1	0	0	25	0	0
7:45 AM	0	0	0	0	0	28	0	0	2	0	3	0	0	17	2	0
8:00 AM	0	0	0	0	1	29	0	0	4	0	0	0	0	26	2	0
8:15 AM	0	0	0	0	2	23	0	0	1	0	1	0	0	23	1	0
8:30 AM	0	0	0	0	4	24	0	0	3	0	1	0	0	24	0	0
8:45 AM	0	0	0	0	2	35	0	0	2	0	4	0	0	17	2	0
9:00 AM	1	0	0	0	1	11	0	0	3	0	4	0	2	17	2	0
9:15 AM	0	0	0	0	2	19	1	0	1	1	2	0	0	20	2	0
9:30 AM	1	0	0	0	0	20	0	0	0	1	2	0	0	15	2	0
9:45 AM	0	0	3	0	1	15	0	0	1	0	1	0	0	21	0	0
3:00 PM	2	1	0	0	0	20	3	0	0	0	2	0	2	30	1	0
3:15 PM	0	1	0	0	1	21	1	0	2	0	1	0	0	33	0	0
3:30 PM	1	0	0	0	1	22	0	0	1	1	0	0	0	40	0	0
3:45 PM	0	1	0	0	0	13	3	0	0	0	1	0	0	32	0	0
4:00 PM	0	0	0	0	0	9	0	0	0	0	2	0	0	14	1	0
4:15 PM	2	0	0	0	0	2	0	0	0	0	0	0	0	22	0	0
4:30 PM	2	0	0	0	1	6	0	0	0	1	0	0	0	21	0	0
4:45 PM	2	0	0	0	0	0	0	0	0	1	0	0	0	16	0	0

Site Code Buses

[illegible]

Site Code Buses

[illegible]

Site Code Single-Unit Trucks

[illegible]

Site Code Articulated Trucks

[illegible]

Site Code Articulated Trucks

[illegible]

Site Code Bicycles on Road

[illegible]

Site Code Bicycles on Road

[illegible]

Study Name 5-HWY 31 AT GREAT NORTHERN MALL EAST ENTRANCE

Start Date 04-19-2023

Start Time 5:00 AM

Site Code Bicycles on Crosswalk

	GREAT NORTHERN MALL EAST Southbound		HWY 31 Westbound		DRIVEWAY Northbound		HWY 31 Eastbound	
Start Time	Peds CCW	Peds CW	Peds CCW	Peds CW	Peds CCW	Peds CW	Peds CCW	Peds CW
5:00 AM	0	0	0	0	0	0	0	0
5:15 AM	0	0	0	0	0	0	0	0
5:30 AM	0	0	0	0	0	0	0	0
5:45 AM	0	0	0	0	0	0	0	0
6:00 AM	0	0	0	0	0	0	0	0
6:15 AM	0	0	0	0	0	0	0	0
6:30 AM	0	0	0	0	0	0	0	0
6:45 AM	0	0	0	0	0	0	0	0
7:00 AM	0	0	0	0	0	0	0	0
7:15 AM	0	0	0	0	0	0	0	0
7:30 AM	0	0	0	0	0	0	0	0
7:45 AM	0	0	0	0	0	0	0	0
8:00 AM	0	0	0	0	0	0	0	0
8:15 AM	0	0	0	0	0	0	0	0
8:30 AM	0	0	0	0	0	0	0	0
8:45 AM	0	0	0	0	0	0	0	0
9:00 AM	0	0	0	0	0	0	0	0
9:15 AM	0	0	0	0	0	0	0	0
9:30 AM	0	0	0	0	0	0	0	0
9:45 AM	0	0	0	0	0	0	0	0
3:00 PM	0	0	0	0	0	0	0	0
3:15 PM	0	0	0	0	0	0	0	0
3:30 PM	0	0	0	0	0	0	0	0
3:45 PM	0	0	0	0	0	0	0	0
4:00 PM	0	0	0	0	0	0	0	0
4:15 PM	0	0	0	0	0	0	0	0
4:30 PM	0	0	0	0	0	0	0	0
4:45 PM	0	0	0	0	0	0	0	0

Study Name 5-HWY 31 AT GREAT NORTHERN MALL EAST ENTRANCE

Start Date 04-19-2023

Start Time 5:00 AM

Site Code Bicycles on Crosswalk

	GREAT NORTHERN MALL EAST Southbound		HWY 31 Westbound		DRIVEWAY Northbound		HWY 31 Eastbound	
Start Time	Peds CCW	Peds CW	Peds CCW	Peds CW	Peds CCW	Peds CW	Peds CCW	Peds CW
5:00 PM	0	0	0	0	0	0	0	0
5:15 PM	0	0	0	0	0	0	0	0
5:30 PM	0	0	0	0	0	0	0	0
5:45 PM	0	0	0	0	0	0	0	0
6:00 PM	0	0	0	0	0	0	0	0
6:15 PM	0	0	0	0	0	0	0	0
6:30 PM	0	0	0	0	0	0	0	0
6:45 PM	0	0	0	0	0	0	0	0
7:00 PM	0	0	0	0	0	0	0	0
7:15 PM	0	0	0	0	0	0	0	0
7:30 PM	0	0	0	0	0	0	0	0
7:45 PM	0	0	0	0	0	0	0	0

Study Name 5-HWY 31 AT GREAT NORTHERN MALL EAST ENTRANCE

Start Date 04-19-2023

Start Time 5:00 AM

Site Code Pedestrians

	GREAT NORTHERN MALL EAST Southbound		HWY 31 Westbound		DRIVEWAY Northbound		HWY 31 Eastbound	
Start Time	Peds CCW	Peds CW	Peds CCW	Peds CW	Peds CCW	Peds CW	Peds CCW	Peds CW
5:00 AM	0	0	0	0	0	0	0	0
5:15 AM	0	0	0	0	0	0	0	0
5:30 AM	0	0	0	0	0	0	0	0
5:45 AM	0	0	0	0	0	0	0	0
6:00 AM	0	0	0	0	0	0	0	0
6:15 AM	0	0	0	0	0	0	0	0
6:30 AM	0	0	0	0	0	0	0	0
6:45 AM	0	0	0	0	0	0	0	0
7:00 AM	0	0	0	0	0	0	0	0
7:15 AM	0	0	0	0	0	0	0	0
7:30 AM	0	0	0	0	0	0	0	0
7:45 AM	0	0	0	0	0	0	0	0
8:00 AM	0	0	0	0	0	0	0	0
8:15 AM	0	0	0	0	0	0	0	0
8:30 AM	0	0	0	0	0	0	0	0
8:45 AM	0	0	0	0	0	0	0	0
9:00 AM	0	0	0	0	0	0	0	0
9:15 AM	0	0	0	0	0	0	0	0
9:30 AM	0	0	0	0	0	0	0	0
9:45 AM	0	0	0	0	0	0	0	0
3:00 PM	0	0	0	0	0	0	0	0
3:15 PM	0	0	0	0	0	0	0	0
3:30 PM	0	0	0	0	0	0	0	0
3:45 PM	0	0	0	0	0	0	0	0
4:00 PM	0	0	0	0	0	0	0	0
4:15 PM	0	0	0	0	0	1	0	0
4:30 PM	0	0	0	0	0	0	0	0
4:45 PM	0	0	0	0	0	0	0	0

Study Name 5-HWY 31 AT GREAT NORTHERN MALL EAST ENTRANCE

Start Date 04-19-2023

Start Time 5:00 AM

Site Code Pedestrians

	GREAT NORTHERN MALL EAST Southbound		HWY 31 Westbound		DRIVEWAY Northbound		HWY 31 Eastbound	
Start Time	Peds CCW	Peds CW	Peds CCW	Peds CW	Peds CCW	Peds CW	Peds CCW	Peds CW
5:00 PM	0	1	0	0	0	0	0	0
5:15 PM	1	1	0	0	0	0	0	0
5:30 PM	0	0	0	0	0	0	0	0
5:45 PM	0	0	0	0	0	0	0	0
6:00 PM	0	0	0	0	0	0	0	0
6:15 PM	0	0	0	0	0	0	0	0
6:30 PM	0	0	0	0	0	0	0	0
6:45 PM	0	0	0	0	0	0	0	0
7:00 PM	0	0	0	0	0	0	0	0
7:15 PM	0	0	0	0	0	0	0	0
7:30 PM	0	0	0	0	0	0	0	0
7:45 PM	0	0	0	0	0	0	0	0

Study Name 5-HWY 31 AT GREAT NORTHERN MALL EAST ENTRANCE

Start Date 04-19-2023

Start Time 5:00 AM

Site Code Totals

	GREAT NORTHERN MALL EAST ENTRANCE Southbound				HWY 31 Westbound				DRIVEWAY Northbound				HWY 31 Eastbound			
Start Time	Left	Thru	Right	U-Turn	Left	Thru	Right	U-Turn	Left	Thru	Right	U-Turn	Left	Thru	Right	U-Turn
5:00 AM	0	0	0	0	1	26	0	0	3	1	3	0	0	22	4	0
5:15 AM	0	0	0	0	4	41	0	0	6	0	0	0	0	31	4	0
5:30 AM	0	0	0	0	4	48	0	0	4	0	7	0	0	61	7	0
5:45 AM	0	0	0	0	5	49	0	0	8	0	5	0	0	51	7	0
6:00 AM	0	0	0	0	11	57	0	0	11	0	3	0	0	41	12	0
6:15 AM	0	0	0	0	5	76	1	0	9	0	11	0	1	64	13	0
6:30 AM	0	0	0	0	14	74	0	0	9	0	11	0	1	101	8	0
6:45 AM	0	1	0	0	7	108	1	0	12	1	7	0	1	133	14	0
7:00 AM	2	0	0	0	11	129	1	0	17	0	13	0	1	127	17	0
7:15 AM	0	0	0	0	19	154	2	0	19	0	8	0	0	135	13	0
7:30 AM	0	0	0	0	14	149	1	0	18	0	12	0	1	130	20	0
7:45 AM	1	0	1	0	9	160	2	0	23	1	10	0	0	130	17	0
8:00 AM	0	0	0	0	11	117	2	0	18	1	9	0	0	105	13	1
8:15 AM	0	0	0	0	10	115	0	0	12	0	5	0	1	120	10	0
8:30 AM	2	0	2	0	8	120	2	0	17	0	9	0	1	109	17	0
8:45 AM	1	0	2	0	12	147	3	0	10	1	10	0	2	77	15	0
9:00 AM	2	1	1	0	6	126	0	0	15	1	7	0	2	115	15	0
9:15 AM	0	0	2	0	3	123	3	0	7	2	9	0	3	82	15	0
9:30 AM	1	1	2	0	7	135	1	0	9	1	7	0	3	90	9	0
9:45 AM	1	0	4	0	5	136	3	0	9	0	5	0	2	109	9	0
3:00 PM	3	1	5	0	4	178	5	0	9	0	6	0	3	185	7	0
3:15 PM	7	1	5	0	5	171	5	0	10	0	3	0	1	200	8	0
3:30 PM	2	1	7	0	7	186	4	0	9	1	8	0	1	221	8	0
3:45 PM	1	1	8	0	5	208	11	0	4	0	4	0	5	209	6	0
4:00 PM	8	0	4	0	5	172	6	0	11	0	6	0	9	203	10	0
4:15 PM	15	1	10	0	3	208	20	0	9	2	3	0	1	237	6	0
4:30 PM	17	0	5	0	3	191	14	0	2	1	1	0	10	208	5	0
4:45 PM	10	0	8	0	5	171	14	0	5	3	3	0	18	206	6	0

Study Name 5-HWY 31 AT GREAT NORTHERN MALL EAST ENTRANCE

Start Date 04-19-2023

Start Time 5:00 AM

Site Code Totals

	GREAT NORTHERN MALL EAST ENTRANCE Southbound				HWY 31 Westbound				DRIVEWAY Northbound				HWY 31 Eastbound			
Start Time	Left	Thru	Right	U-Turn	Left	Thru	Right	U-Turn	Left	Thru	Right	U-Turn	Left	Thru	Right	U-Turn
5:00 PM	11	1	28	0	3	194	2	0	3	0	11	0	6	210	8	1
5:15 PM	19	2	14	0	1	207	2	0	8	1	6	0	6	237	8	1
5:30 PM	16	0	19	0	1	194	0	0	7	0	4	0	7	219	8	0
5:45 PM	27	2	20	0	2	212	0	0	3	2	4	0	16	211	3	0
6:00 PM	19	1	20	0	0	182	21	0	2	0	6	0	7	210	12	0
6:15 PM	19	2	16	0	4	193	20	0	7	1	8	0	17	192	8	0
6:30 PM	18	0	23	0	0	149	23	0	4	2	8	0	10	175	5	0
6:45 PM	21	0	17	0	0	152	10	0	1	0	1	0	7	160	0	0
7:00 PM	27	1	24	0	0	125	11	0	0	0	3	0	5	161	2	0
7:15 PM	15	1	11	0	0	102	8	0	3	0	2	0	5	144	3	0
7:30 PM	20	0	16	0	0	93	6	0	4	1	3	0	5	148	6	0
7:45 PM	9	0	22	0	1	93	8	0	1	1	2	0	3	142	2	0

Site Code Motorcycles

[illegible]

Study Name 6-HWY 31 AT MORGAN RD

Start Date 04-25-2023

Start Time 5:00 AM

Site Code Motorcycles

Start Time	MORGAN RD Southbound				HWY 31 Westbound				MORGAN RD Northbound				HWY 31 Eastbound			
	Left	Thru	Right	U-Turn	Left	Thru	Right	U-Turn	Left	Thru	Right	U-Turn	Left	Thru	Right	U-Turn
5:00 PM	0	0	0	0	0	0	0	0	0	0	0	0	0	0	0	0
5:15 PM	0	0	0	0	0	0	0	0	0	0	0	0	0	0	0	0
5:30 PM	0	0	0	0	0	0	0	0	0	0	0	0	0	0	0	0
5:45 PM	0	0	0	0	0	1	1	0	0	0	0	0	0	0	0	0
6:00 PM	0	0	0	0	0	0	0	0	0	0	0	0	0	0	0	0
6:15 PM	0	0	0	0	0	0	0	0	0	0	1	0	0	0	0	0
6:30 PM	0	0	0	0	0	0	0	0	0	0	0	0	0	1	0	0
6:45 PM	0	0	0	0	0	0	0	0	0	0	0	0	0	0	0	0
7:00 PM	0	0	0	0	0	0	0	0	0	0	0	0	1	0	0	0
7:15 PM	0	0	0	0	0	0	0	0	0	1	0	0	0	0	0	0
7:30 PM	0	0	0	0	0	0	0	0	0	0	0	0	0	0	0	0
7:45 PM	0	1	0	0	0	0	0	0	0	1	0	0	0	0	0	0

Study Name 6-HWY 31 AT MORGAN RD

Start Date 04-25-2023

Start Time 5:00 AM

Site Code Cars

Start Time	MORGAN RD Southbound				HWY 31 Westbound				MORGAN RD Northbound				HWY 31 Eastbound			
	Left	Thru	Right	U-Turn	Left	Thru	Right	U-Turn	Left	Thru	Right	U-Turn	Left	Thru	Right	U-Turn
5:00 AM	3	10	7	0	2	10	2	0	7	2	3	0	2	12	12	0
5:15 AM	0	13	8	0	1	17	1	0	30	5	4	0	1	17	8	0
5:30 AM	2	23	21	1	0	16	0	2	12	2	1	0	10	10	13	0
5:45 AM	0	0	36	0	0	1	18	0	11	0	4	0	12	1	33	0
6:00 AM	5	13	19	0	3	25	0	0	24	4	4	0	6	16	22	0
6:15 AM	3	14	17	0	8	30	3	0	12	3	5	0	3	18	23	0
6:30 AM	11	43	21	0	7	34	2	0	17	9	9	0	6	47	28	0
6:45 AM	15	43	26	0	12	54	2	0	28	9	11	0	10	51	38	2
7:00 AM	12	33	32	0	16	47	2	0	26	19	8	0	14	67	72	0
7:15 AM	14	31	34	0	8	66	1	0	25	18	9	0	13	69	41	0
7:30 AM	16	41	51	0	13	82	1	0	30	17	12	0	9	76	50	0
7:45 AM	13	47	43	0	23	62	1	0	26	4	9	0	20	73	34	0
8:00 AM	7	27	37	0	12	80	7	0	39	11	11	0	14	52	29	0
8:15 AM	8	25	39	0	11	61	6	0	24	13	11	0	13	67	21	0
8:30 AM	5	22	38	0	9	53	2	0	33	12	16	0	11	61	28	0
8:45 AM	6	36	54	0	13	60	4	0	38	9	11	0	10	47	25	1
9:00 AM	6	16	28	0	7	58	2	0	24	10	5	0	9	36	35	0
9:15 AM	4	21	25	0	6	56	9	0	27	12	7	0	11	59	17	0
9:30 AM	14	24	25	0	7	52	6	0	33	10	8	0	19	52	25	0
9:45 AM	8	14	36	0	4	58	4	0	26	17	12	0	8	52	23	0
3:00 PM	9	20	21	0	11	104	7	0	57	33	9	0	35	67	49	0
3:15 PM	7	15	26	0	8	97	10	0	41	28	15	0	36	90	64	0
3:30 PM	8	15	33	0	15	88	15	0	54	43	19	0	38	98	48	0
3:45 PM	6	14	28	0	18	106	15	0	58	34	18	0	52	80	63	0
4:00 PM	5	26	35	0	22	97	18	0	48	28	19	0	66	102	54	0
4:15 PM	6	15	27	0	20	122	23	0	56	50	17	0	52	103	57	0
4:30 PM	7	19	28	0	14	98	11	0	72	41	16	0	46	68	42	0
4:45 PM	6	17	26	0	14	121	10	0	46	42	17	0	57	84	61	0

Study Name 6-HWY 31 AT MORGAN RD

Start Date 04-25-2023

Start Time 5:00 AM

Site Code Cars

Start Time	MORGAN RD Southbound				HWY 31 Westbound				MORGAN RD Northbound				HWY 31 Eastbound			
	Left	Thru	Right	U-Turn	Left	Thru	Right	U-Turn	Left	Thru	Right	U-Turn	Left	Thru	Right	U-Turn
5:00 PM	6	26	37	0	28	105	13	1	55	33	17	0	41	81	49	0
5:15 PM	10	17	37	0	19	112	17	0	64	47	17	0	54	55	55	0
5:30 PM	5	20	25	0	20	106	15	0	64	26	15	0	49	80	73	0
5:45 PM	6	18	31	0	15	97	18	0	56	25	19	0	53	98	54	0
6:00 PM	9	19	29	0	14	72	5	0	47	29	18	0	48	70	66	0
6:15 PM	9	15	24	0	16	93	5	0	38	18	16	0	33	82	54	0
6:30 PM	8	13	18	0	6	82	8	0	40	18	14	0	29	70	44	0
6:45 PM	2	12	23	0	13	74	14	0	38	17	11	0	31	61	30	0
7:00 PM	6	16	19	0	14	70	1	0	31	8	4	0	33	72	38	0
7:15 PM	9	10	26	0	10	51	11	0	39	14	11	0	43	59	42	0
7:30 PM	6	10	12	0	4	43	2	0	35	14	9	0	28	54	34	0
7:45 PM	7	17	11	0	7	42	10	0	25	8	14	0	20	71	22	0

Study Name 6-HWY 31 AT MORGAN RD

Start Date 04-25-2023

Start Time 5:00 AM

Site Code Light Goods Vehicles

	MORGAN RD Southbound				HWY 31 Westbound				MORGAN RD Northbound				HWY 31 Eastbound			
Start Time	Left	Thru	Right	U-Turn	Left	Thru	Right	U-Turn	Left	Thru	Right	U-Turn	Left	Thru	Right	U-Turn
5:00 AM	0	1	0	0	0	0	0	0	1	0	1	0	1	1	0	0
5:15 AM	4	2	3	0	0	0	0	0	6	0	3	0	1	6	3	0
5:30 AM	6	1	2	0	0	0	0	0	1	0	2	0	0	4	2	0
5:45 AM	0	0	8	0	0	1	6	0	0	0	2	0	2	0	5	0
6:00 AM	2	5	3	0	0	7	0	0	0	1	0	0	2	8	3	0
6:15 AM	3	7	9	0	1	8	0	0	1	1	0	0	5	7	3	0
6:30 AM	6	12	7	0	4	12	0	0	4	2	1	0	3	9	4	0
6:45 AM	2	10	7	0	8	7	0	0	2	1	1	0	2	4	5	0
7:00 AM	2	5	0	0	0	1	1	0	0	0	2	0	0	4	0	0
7:15 AM	0	9	1	0	0	3	0	0	0	2	4	0	0	0	0	0
7:30 AM	0	8	1	0	0	1	0	0	0	0	0	0	0	5	2	0
7:45 AM	2	6	0	0	3	2	0	0	2	0	3	0	1	4	4	0
8:00 AM	2	4	0	0	0	0	0	0	1	1	1	0	0	8	1	0
8:15 AM	2	3	0	0	1	0	0	0	0	0	2	0	0	3	0	0
8:30 AM	6	1	0	0	2	0	0	0	0	0	1	0	0	4	4	0
8:45 AM	0	1	0	0	5	0	0	0	0	1	2	0	0	14	1	0
9:00 AM	1	1	0	0	3	0	0	0	1	3	2	0	0	4	3	0
9:15 AM	0	1	0	0	4	0	0	0	0	2	5	0	0	10	4	0
9:30 AM	3	0	0	0	2	1	0	0	1	5	1	0	0	11	3	0
9:45 AM	2	1	0	0	4	1	0	0	0	2	4	0	0	16	3	0
3:00 PM	2	2	0	0	1	12	1	0	4	2	6	0	0	10	1	0
3:15 PM	1	3	0	0	2	14	5	0	5	6	3	0	1	9	6	0
3:30 PM	2	7	0	0	0	16	0	0	2	8	1	0	1	9	0	0
3:45 PM	0	2	0	0	0	11	6	0	4	7	4	0	0	8	9	0
4:00 PM	6	5	0	0	0	0	0	0	0	2	7	0	0	6	5	0
4:15 PM	1	4	0	0	3	2	0	0	0	9	9	0	0	13	4	0
4:30 PM	2	6	2	0	11	6	1	0	5	17	4	0	1	12	10	0
4:45 PM	2	4	2	0	2	11	2	0	2	5	3	0	17	10	1	0

Study Name 6-HWY 31 AT MORGAN RD

Start Date 04-25-2023

Start Time 5:00 AM

Site Code Light Goods Vehicles

Start Time	MORGAN RD Southbound				HWY 31 Westbound				MORGAN RD Northbound				HWY 31 Eastbound			
	Left	Thru	Right	U-Turn	Left	Thru	Right	U-Turn	Left	Thru	Right	U-Turn	Left	Thru	Right	U-Turn
5:00 PM	0	3	3	0	0	3	7	0	7	10	1	0	10	14	0	0
5:15 PM	0	5	1	0	1	8	1	0	6	5	5	0	5	16	2	0
5:30 PM	0	9	4	0	2	6	5	0	8	7	6	0	9	13	0	0
5:45 PM	1	5	6	0	0	5	6	0	6	4	3	0	8	7	0	0
6:00 PM	3	3	0	0	1	0	0	0	0	4	2	0	1	12	8	0
6:15 PM	0	2	0	0	5	2	0	0	0	2	1	0	1	13	1	0
6:30 PM	0	1	0	0	1	2	0	0	1	2	4	0	1	13	1	0
6:45 PM	0	5	0	0	3	4	0	0	3	4	5	0	0	7	4	0
7:00 PM	0	1	1	0	0	6	0	0	0	5	1	0	2	6	1	0
7:15 PM	0	1	2	0	1	6	1	0	0	3	5	0	7	8	1	0
7:30 PM	0	2	2	0	2	8	0	0	1	2	2	0	2	2	0	0
7:45 PM	0	1	1	0	3	4	0	0	1	1	0	0	2	4	0	0

Site Code Buses

[illegible]

Study Name 6-HWY 31 AT MORGAN RD

Start Date 04-25-2023

Start Time 5:00 AM

Site Code Buses

Start Time	MORGAN RD Southbound				HWY 31 Westbound				MORGAN RD Northbound				HWY 31 Eastbound			
	Left	Thru	Right	U-Turn	Left	Thru	Right	U-Turn	Left	Thru	Right	U-Turn	Left	Thru	Right	U-Turn
5:00 PM	0	0	0	0	0	0	0	0	0	0	0	0	0	0	0	0
5:15 PM	0	0	0	0	0	0	0	0	0	0	0	0	0	0	0	0
5:30 PM	0	0	0	0	1	0	0	0	0	0	0	0	0	0	0	0
5:45 PM	0	0	0	0	0	0	0	0	0	0	0	0	0	0	0	0
6:00 PM	0	0	0	0	0	0	0	0	0	0	0	0	0	0	0	0
6:15 PM	0	0	0	0	0	0	0	0	0	0	0	0	0	0	1	0
6:30 PM	0	0	0	0	0	0	0	0	0	0	0	0	0	0	0	0
6:45 PM	0	0	0	0	0	0	0	0	0	0	0	0	0	0	0	0
7:00 PM	0	0	0	0	0	0	0	0	0	0	0	0	0	0	0	0
7:15 PM	0	0	0	0	0	0	0	0	0	0	1	0	0	0	0	0
7:30 PM	0	0	0	0	0	0	0	0	0	0	0	0	0	0	0	0
7:45 PM	0	0	0	0	0	0	0	0	0	0	1	0	0	0	0	0

Study Name 6-HWY 31 AT MORGAN RD

Start Date 04-25-2023

Start Time 5:00 AM

Site Code Single-Unit Trucks

Start Time	MORGAN RD Southbound				HWY 31 Westbound				MORGAN RD Northbound				HWY 31 Eastbound			
	Left	Thru	Right	U-Turn	Left	Thru	Right	U-Turn	Left	Thru	Right	U-Turn	Left	Thru	Right	U-Turn
5:00 AM	0	0	0	0	0	0	0	0	0	0	0	0	0	0	0	0
5:15 AM	0	0	0	0	0	1	0	0	0	0	0	0	0	0	0	0
5:30 AM	0	0	0	0	0	0	0	0	0	0	0	0	1	0	0	0
5:45 AM	1	0	1	0	0	1	0	0	1	0	2	0	1	0	0	0
6:00 AM	0	0	1	0	0	0	0	0	3	0	0	0	0	1	0	0
6:15 AM	0	1	1	0	0	1	0	0	0	0	1	0	0	1	0	0
6:30 AM	0	1	0	0	0	3	0	0	1	0	0	0	0	0	0	0
6:45 AM	0	2	1	0	0	0	0	0	0	0	0	0	0	0	1	0
7:00 AM	0	0	0	0	0	0	0	0	0	0	0	0	0	1	3	0
7:15 AM	1	0	0	0	0	0	0	0	0	1	0	0	0	0	1	0
7:30 AM	0	0	1	0	0	0	0	0	0	1	0	0	0	1	0	0
7:45 AM	0	0	0	0	0	0	0	0	2	0	0	0	0	1	1	0
8:00 AM	0	0	0	0	0	0	0	0	0	1	2	0	0	0	1	0
8:15 AM	0	1	0	0	0	0	0	0	1	1	0	0	0	2	2	0
8:30 AM	0	0	1	0	1	0	0	0	0	0	0	0	0	0	1	0
8:45 AM	0	2	0	0	4	1	0	0	1	0	1	0	1	3	1	0
9:00 AM	0	0	0	0	0	0	0	0	3	1	2	0	0	1	3	0
9:15 AM	0	1	0	0	1	0	0	0	1	0	1	0	0	2	2	0
9:30 AM	0	0	0	0	1	0	0	0	1	0	0	0	0	1	1	0
9:45 AM	1	0	1	0	0	0	0	0	2	1	2	0	0	2	2	0
3:00 PM	0	1	1	0	2	0	0	0	0	0	1	0	0	1	2	0
3:15 PM	0	1	2	0	1	1	0	0	1	0	1	0	0	5	1	0
3:30 PM	1	0	0	0	1	0	1	0	0	0	0	0	0	3	0	0
3:45 PM	0	0	1	0	1	2	0	0	0	0	0	0	0	0	1	0
4:00 PM	0	1	0	0	2	0	0	0	0	0	0	0	1	1	0	0
4:15 PM	0	2	0	0	0	1	0	0	0	1	0	0	0	0	2	0
4:30 PM	0	0	0	0	0	1	0	0	0	0	0	0	0	0	0	0
4:45 PM	0	0	0	0	0	1	0	0	1	0	0	0	1	0	0	0

Site Code Single-Unit Trucks

[illegible]

Study Name 6-HWY 31 AT MORGAN RD

Start Date 04-25-2023

Start Time 5:00 AM

Site Code Articulated Trucks

Start Time	MORGAN RD Southbound				HWY 31 Westbound				MORGAN RD Northbound				HWY 31 Eastbound			
	Left	Thru	Right	U-Turn	Left	Thru	Right	U-Turn	Left	Thru	Right	U-Turn	Left	Thru	Right	U-Turn
5:00 AM	0	0	0	0	0	0	0	0	0	0	1	0	0	0	0	0
5:15 AM	0	0	0	0	0	0	0	0	0	0	0	0	0	0	0	0
5:30 AM	0	0	0	0	0	1	0	0	2	0	0	0	0	0	0	0
5:45 AM	0	0	0	0	0	0	1	0	1	0	0	0	0	0	1	0
6:00 AM	0	0	0	0	0	0	0	0	1	0	0	0	0	0	0	0
6:15 AM	0	0	0	0	0	0	0	0	0	0	1	0	0	0	0	0
6:30 AM	1	0	0	0	0	1	0	0	1	0	1	0	0	0	0	0
6:45 AM	0	0	0	0	0	3	0	0	1	0	0	0	0	0	2	0
7:00 AM	0	0	1	0	0	0	0	0	0	0	0	0	0	0	1	0
7:15 AM	0	0	0	0	0	2	0	0	0	0	1	0	0	1	0	0
7:30 AM	0	0	0	0	1	0	0	0	2	0	0	0	0	0	0	0
7:45 AM	0	0	0	0	0	1	0	0	1	0	0	0	0	2	0	0
8:00 AM	0	0	0	0	0	1	0	0	1	0	0	0	0	1	0	0
8:15 AM	0	0	0	0	0	3	0	0	0	0	0	0	0	1	1	0
8:30 AM	0	0	0	0	0	2	0	0	0	0	1	0	1	4	0	0
8:45 AM	0	1	0	0	0	0	0	0	0	0	0	0	0	1	2	0
9:00 AM	0	0	0	0	0	0	0	0	0	0	0	0	0	0	0	0
9:15 AM	0	0	0	0	0	1	0	0	1	0	1	0	0	1	1	0
9:30 AM	0	1	0	0	0	0	0	0	0	0	0	0	0	1	0	0
9:45 AM	0	0	0	0	0	1	1	0	1	0	0	0	0	1	0	0
3:00 PM	0	0	0	0	1	0	0	0	0	0	0	0	1	3	0	0
3:15 PM	0	0	0	0	0	3	0	0	1	0	0	0	0	0	0	0
3:30 PM	0	0	0	0	1	0	0	0	0	0	0	0	0	1	1	0
3:45 PM	0	0	0	0	0	0	0	0	0	0	0	0	0	1	0	0
4:00 PM	0	0	0	0	0	0	0	0	0	0	0	0	0	0	1	0
4:15 PM	0	0	0	0	0	0	0	0	0	1	0	0	0	2	0	0
4:30 PM	0	1	0	0	0	0	0	0	0	0	0	0	0	1	2	0
4:45 PM	0	0	0	0	0	0	0	0	0	0	0	0	1	0	0	0

Site Code Articulated Trucks

[illegible]

Site Code Bicycles on Road

[illegible]

Site Code Bicycles on Road

[illegible]

Study Name 6-HWY 31 AT MORGAN RD

Start Date 04-25-2023

Start Time 5:00 AM

Site Code Bicycles on Crosswalk

	MORGAN RD Southbound		HWY 31 Westbound		MORGAN RD Northbound		HWY 31 Eastbound	
Start Time	Peds CCW	Peds CW	Peds CCW	Peds CW	Peds CCW	Peds CW	Peds CCW	Peds CW
5:00 AM	0	0	0	0	0	0	0	0
5:15 AM	0	0	0	0	0	0	0	0
5:30 AM	0	0	0	0	0	0	0	0
5:45 AM	0	0	0	0	0	0	0	0
6:00 AM	0	0	0	0	0	0	0	0
6:15 AM	0	0	0	0	0	0	0	0
6:30 AM	0	0	0	0	0	0	0	0
6:45 AM	0	0	0	0	0	0	0	0
7:00 AM	0	0	0	0	0	0	0	0
7:15 AM	0	0	0	0	0	0	0	0
7:30 AM	0	0	0	0	0	0	0	0
7:45 AM	0	0	0	0	0	0	0	0
8:00 AM	0	0	0	0	0	0	0	0
8:15 AM	0	0	0	0	0	0	0	0
8:30 AM	0	0	0	0	0	0	0	0
8:45 AM	0	0	0	0	0	0	0	0
9:00 AM	0	0	0	0	0	0	0	0
9:15 AM	0	0	0	0	0	0	0	0
9:30 AM	0	0	0	0	0	0	0	0
9:45 AM	0	0	0	0	0	0	0	0
3:00 PM	0	0	0	0	0	0	0	0
3:15 PM	0	0	0	0	0	0	0	0
3:30 PM	0	0	0	0	0	0	0	0
3:45 PM	0	0	0	0	0	0	0	0
4:00 PM	0	0	0	0	0	0	0	0
4:15 PM	0	0	0	0	0	0	0	0
4:30 PM	0	0	0	0	0	0	0	0
4:45 PM	0	0	0	0	0	0	0	0

Study Name 6-HWY 31 AT MORGAN RD

Start Date 04-25-2023

Start Time 5:00 AM

Site Code Bicycles on Crosswalk

	MORGAN RD Southbound		HWY 31 Westbound		MORGAN RD Northbound		HWY 31 Eastbound	
Start Time	Peds CCW	Peds CW	Peds CCW	Peds CW	Peds CCW	Peds CW	Peds CCW	Peds CW
5:00 PM	0	0	0	0	0	0	0	0
5:15 PM	0	0	0	0	0	0	0	0
5:30 PM	0	0	0	0	0	0	0	0
5:45 PM	0	0	0	0	0	0	0	0
6:00 PM	0	0	0	0	0	0	0	0
6:15 PM	0	0	0	0	0	0	0	0
6:30 PM	0	0	0	0	0	0	0	0
6:45 PM	0	0	0	0	0	0	0	0
7:00 PM	0	0	0	0	0	0	0	0
7:15 PM	0	0	0	0	0	0	0	0
7:30 PM	0	0	0	0	0	0	0	0
7:45 PM	0	0	0	0	0	0	0	0

Study Name 6-HWY 31 AT MORGAN RD

Start Date 04-25-2023

Start Time 5:00 AM

Site Code Pedestrians

	MORGAN RD Southbound		HWY 31 Westbound		MORGAN RD Northbound		HWY 31 Eastbound	
Start Time	Peds CCW	Peds CW	Peds CCW	Peds CW	Peds CCW	Peds CW	Peds CCW	Peds CW
5:00 AM	0	0	0	0	0	0	0	0
5:15 AM	0	0	0	0	0	0	0	0
5:30 AM	0	0	0	0	0	0	0	0
5:45 AM	0	0	0	0	0	0	1	0
6:00 AM	0	0	0	0	0	0	0	0
6:15 AM	0	0	0	0	0	0	0	0
6:30 AM	0	0	0	0	0	0	0	0
6:45 AM	0	2	0	0	0	0	0	0
7:00 AM	0	0	0	0	0	0	0	0
7:15 AM	0	0	0	0	0	0	0	0
7:30 AM	0	0	0	0	0	0	0	0
7:45 AM	0	0	0	0	0	0	0	0
8:00 AM	0	0	0	0	0	0	0	0
8:15 AM	0	0	0	0	0	0	0	0
8:30 AM	0	0	0	0	0	0	0	0
8:45 AM	0	0	0	0	0	0	0	0
9:00 AM	0	0	0	0	0	0	0	0
9:15 AM	0	0	0	0	0	0	0	0
9:30 AM	0	0	0	0	0	0	0	0
9:45 AM	0	0	0	0	0	0	0	0
3:00 PM	0	0	0	0	0	0	0	0
3:15 PM	0	0	0	0	0	0	0	0
3:30 PM	0	0	0	0	0	0	0	0
3:45 PM	0	0	0	0	0	0	0	0
4:00 PM	0	0	0	0	0	0	0	0
4:15 PM	0	0	0	0	0	0	0	0
4:30 PM	0	0	0	0	0	0	0	0
4:45 PM	0	0	0	0	0	0	0	0

Study Name 6-HWY 31 AT MORGAN RD

Start Date 04-25-2023

Start Time 5:00 AM

Site Code Pedestrians

	MORGAN RD Southbound		HWY 31 Westbound		MORGAN RD Northbound		HWY 31 Eastbound	
Start Time	Peds CCW	Peds CW	Peds CCW	Peds CW	Peds CCW	Peds CW	Peds CCW	Peds CW
5:00 PM	0	0	0	0	0	0	0	0
5:15 PM	0	0	0	0	0	0	0	0
5:30 PM	0	0	0	0	0	0	0	0
5:45 PM	0	0	0	0	0	0	0	0
6:00 PM	0	0	0	0	0	0	0	0
6:15 PM	0	0	0	0	0	0	0	0
6:30 PM	0	0	0	0	0	0	0	0
6:45 PM	0	0	0	0	0	0	0	0
7:00 PM	0	0	0	0	0	0	0	0
7:15 PM	0	0	0	0	0	0	0	0
7:30 PM	0	0	0	0	0	0	0	0
7:45 PM	0	0	0	0	0	0	0	0

Study Name 6-HWY 31 AT MORGAN RD

Start Date 04-25-2023

Start Time 5:00 AM

Site Code Totals

	MORGAN RD Southbound				HWY 31 Westbound				MORGAN RD Northbound				HWY 31 Eastbound			
Start Time	Left	Thru	Right	U-Turn	Left	Thru	Right	U-Turn	Left	Thru	Right	U-Turn	Left	Thru	Right	U-Turn
5:00 AM	3	11	7	0	2	10	2	0	8	2	5	0	3	13	12	0
5:15 AM	4	15	11	0	1	18	1	0	36	5	7	0	2	23	11	0
5:30 AM	8	24	23	1	0	17	0	2	15	2	3	0	11	14	15	0
5:45 AM	1	0	45	0	0	4	25	0	13	0	8	0	15	1	39	0
6:00 AM	7	18	23	0	3	32	0	0	28	5	4	0	8	25	25	0
6:15 AM	6	22	28	0	9	39	3	0	13	4	7	0	9	27	26	0
6:30 AM	18	56	28	0	11	50	2	0	23	12	11	0	9	56	35	0
6:45 AM	17	56	34	0	20	64	2	0	32	10	12	0	12	55	46	2
7:00 AM	14	38	33	0	16	48	3	0	26	19	10	0	14	73	77	0
7:15 AM	15	40	35	0	8	71	1	0	26	21	14	0	13	70	42	0
7:30 AM	16	49	53	0	14	83	1	0	32	18	13	0	9	82	52	0
7:45 AM	15	54	43	0	26	65	1	0	31	5	13	0	21	81	39	0
8:00 AM	9	31	37	0	12	82	7	0	41	13	14	0	14	63	32	0
8:15 AM	10	29	40	0	12	66	6	0	26	14	13	0	13	74	26	0
8:30 AM	11	24	39	0	12	56	2	0	34	12	18	0	13	70	34	0
8:45 AM	6	41	54	0	22	61	4	0	40	10	14	0	11	66	29	1
9:00 AM	7	17	28	0	10	58	2	0	31	14	9	0	10	41	41	0
9:15 AM	4	23	25	0	11	57	9	0	29	14	14	0	11	72	24	0
9:30 AM	17	25	25	0	10	55	6	0	36	15	9	0	19	65	29	0
9:45 AM	11	15	37	0	8	60	5	0	30	20	18	0	8	71	28	0
3:00 PM	11	23	22	0	15	116	8	0	62	35	16	0	36	81	53	0
3:15 PM	8	19	28	0	11	117	15	0	50	35	19	0	37	104	71	0
3:30 PM	11	22	34	0	17	105	16	0	56	51	20	0	39	111	51	0
3:45 PM	6	17	30	0	19	119	21	0	62	41	22	0	53	89	73	0
4:00 PM	11	32	35	0	24	98	18	0	48	30	26	0	67	109	60	0
4:15 PM	7	21	27	0	23	126	23	0	56	61	26	0	52	118	63	0
4:30 PM	10	26	30	0	25	105	12	0	77	58	21	0	47	81	54	0
4:45 PM	8	22	29	0	16	133	12	0	49	47	20	0	76	94	62	0

Study Name 6-HWY 31 AT MORGAN RD

Start Date 04-25-2023

Start Time 5:00 AM

Site Code Totals

Start Time	MORGAN RD Southbound				HWY 31 Westbound				MORGAN RD Northbound				HWY 31 Eastbound			
	Left	Thru	Right	U-Turn	Left	Thru	Right	U-Turn	Left	Thru	Right	U-Turn	Left	Thru	Right	U-Turn
5:00 PM	6	29	40	0	28	108	20	1	63	43	19	0	51	95	49	0
5:15 PM	10	22	39	0	20	121	18	0	70	53	22	0	60	72	57	0
5:30 PM	5	29	30	0	23	113	21	0	72	33	22	0	58	93	73	0
5:45 PM	7	23	37	0	15	105	25	0	62	30	22	0	61	106	54	0
6:00 PM	12	23	29	0	15	72	5	0	47	33	20	0	49	82	74	0
6:15 PM	9	18	24	0	21	98	5	0	39	21	18	0	35	95	57	0
6:30 PM	8	14	19	0	7	84	8	0	41	20	18	0	30	84	45	0
6:45 PM	2	19	23	0	17	79	15	0	42	21	16	0	32	69	34	0
7:00 PM	6	18	20	0	14	76	1	0	31	13	5	0	36	79	39	0
7:15 PM	9	11	28	0	12	57	12	0	39	19	17	0	50	67	43	0
7:30 PM	6	12	14	0	6	51	2	0	36	16	11	0	30	56	34	0
7:45 PM	7	19	12	0	10	46	10	0	26	10	15	0	22	76	22	0

Study Name 7-HWY 31 AT HENRY CLAY BLVD

Start Date 04-19-2023

Start Time 5:00 AM

Site Code Motorcycles

Start Time	HENRY CLAY BLVD Southbound				HWY 31 Westbound				HENRY CLAY BLVD Northbound				HWY 31 Eastbound			
	Left	Thru	Right	U-Turn	Left	Thru	Right	U-Turn	Left	Thru	Right	U-Turn	Left	Thru	Right	U-Turn
5:00 AM	0	0	0	0	0	0	0	0	0	0	0	0	0	0	0	0
5:15 AM	0	0	0	0	0	0	0	0	0	0	0	0	0	0	0	0
5:30 AM	0	0	0	0	0	0	0	0	0	0	0	0	0	0	0	0
5:45 AM	0	0	0	0	0	0	0	0	0	0	0	0	0	0	0	0
6:00 AM	0	0	0	0	0	0	0	0	0	0	0	0	0	0	0	0
6:15 AM	0	0	0	0	0	0	0	0	0	0	0	0	0	0	0	0
6:30 AM	0	0	0	0	0	0	0	0	0	0	0	0	0	0	0	0
6:45 AM	0	0	0	0	0	0	0	0	0	0	0	0	0	0	0	0
7:00 AM	0	0	0	0	0	0	0	0	0	1	0	0	0	0	0	0
7:15 AM	0	0	0	0	0	0	0	0	0	0	0	0	0	0	0	0
7:30 AM	0	0	0	0	0	0	0	0	0	0	0	0	0	0	0	0
7:45 AM	0	1	0	0	0	0	0	0	0	0	0	0	0	0	0	0
8:00 AM	0	0	0	0	0	0	0	0	0	0	0	0	0	0	0	0
8:15 AM	0	0	0	0	0	0	0	0	0	0	0	0	0	0	0	0
8:30 AM	0	0	0	0	0	0	0	0	0	0	0	0	0	0	0	0
8:45 AM	0	0	0	0	0	0	0	0	0	0	0	0	0	0	0	0
9:00 AM	0	0	0	0	0	0	0	0	0	0	0	0	0	0	0	0
9:15 AM	0	0	0	0	0	0	0	0	0	0	0	0	0	0	0	0
9:30 AM	0	0	0	0	0	0	0	0	0	0	0	0	0	0	0	0
9:45 AM	0	0	0	0	0	0	0	0	0	0	0	0	0	0	0	0
3:00 PM	0	0	0	0	0	0	0	0	0	0	0	0	0	0	0	0
3:15 PM	0	0	0	0	0	0	0	0	0	0	0	0	0	0	0	0
3:30 PM	0	0	0	0	0	0	0	0	0	0	0	0	0	0	0	0
3:45 PM	0	0	0	0	0	0	0	0	0	0	0	0	0	0	0	0
4:00 PM	0	0	0	0	0	0	0	0	0	0	0	0	0	0	0	0
4:15 PM	0	0	0	0	0	0	0	0	0	0	0	0	0	0	0	0
4:30 PM	0	0	0	0	0	0	0	0	0	0	0	0	0	0	0	0
4:45 PM	0	0	0	0	0	0	0	0	0	0	1	0	0	0	0	0

Site Code Motorcycles

[illegible]

Study Name 7-HWY 31 AT HENRY CLAY BLVD

Start Date 04-19-2023

Start Time 5:00 AM

Site Code Cars

	HENRY CLAY BLVD Southbound				HWY 31 Westbound				HENRY CLAY BLVD Northbound				HWY 31 Eastbound			
Start Time	Left	Thru	Right	U-Turn	Left	Thru	Right	U-Turn	Left	Thru	Right	U-Turn	Left	Thru	Right	U-Turn
5:00 AM	0	4	3	0	5	8	0	0	3	1	2	0	0	8	10	0
5:15 AM	0	7	0	0	11	18	0	0	5	2	1	0	0	10	12	0
5:30 AM	1	7	2	0	9	18	0	0	8	1	1	0	0	20	24	0
5:45 AM	0	8	3	0	13	18	0	0	5	1	0	0	0	15	29	0
6:00 AM	0	5	5	1	7	15	0	0	12	1	2	0	1	12	15	0
6:15 AM	0	11	0	0	10	30	0	0	8	1	3	0	1	14	15	0
6:30 AM	0	12	0	0	13	34	0	0	7	3	1	0	4	36	16	0
6:45 AM	2	12	2	0	31	30	0	0	12	4	6	0	2	48	25	0
7:00 AM	1	16	4	0	21	41	0	0	13	8	9	0	1	42	22	0
7:15 AM	1	25	3	0	24	51	1	0	18	5	8	0	0	37	36	0
7:30 AM	5	22	3	0	26	48	1	0	21	2	10	0	1	36	46	0
7:45 AM	1	28	2	0	30	51	2	0	19	6	6	0	1	61	38	0
8:00 AM	1	13	6	0	13	42	1	0	14	4	14	0	0	37	23	0
8:15 AM	3	11	4	0	23	52	1	0	11	5	7	0	0	49	27	0
8:30 AM	4	8	3	0	14	42	3	0	28	3	11	0	1	54	18	0
8:45 AM	1	15	0	0	18	42	3	0	19	3	5	0	2	40	22	0
9:00 AM	2	8	5	0	4	40	2	0	21	5	6	0	1	53	19	0
9:15 AM	0	11	1	0	8	46	0	0	28	6	6	0	2	34	18	0
9:30 AM	1	9	1	0	14	42	1	0	21	1	7	0	1	44	19	0
9:45 AM	3	11	3	0	7	54	0	0	26	4	6	0	2	34	16	0
3:00 PM	1	11	0	0	9	73	0	0	38	12	18	0	3	58	21	0
3:15 PM	1	2	1	0	11	64	3	0	29	17	15	0	5	82	29	0
3:30 PM	2	8	2	0	12	77	2	0	50	17	22	0	4	78	30	0
3:45 PM	3	10	3	0	18	78	1	0	41	13	28	0	2	80	29	0
4:00 PM	0	2	3	0	11	72	3	0	41	20	27	0	2	82	17	0
4:15 PM	1	6	6	0	14	112	1	0	44	18	32	0	7	82	23	0
4:30 PM	1	11	4	0	14	83	7	0	47	26	23	0	6	84	22	0
4:45 PM	1	10	1	0	18	101	4	0	46	17	33	0	1	89	20	0

Study Name 7-HWY 31 AT HENRY CLAY BLVD

Start Date 04-19-2023

Start Time 5:00 AM

Site Code Cars

Start Time	HENRY CLAY BLVD Southbound				HWY 31 Westbound				HENRY CLAY BLVD Northbound				HWY 31 Eastbound			
	Left	Thru	Right	U-Turn	Left	Thru	Right	U-Turn	Left	Thru	Right	U-Turn	Left	Thru	Right	U-Turn
5:00 PM	2	10	1	0	15	90	5	0	38	17	21	0	4	63	24	0
5:15 PM	2	8	2	0	22	92	3	0	51	17	31	0	5	94	18	0
5:30 PM	0	7	5	0	31	110	8	0	43	20	16	0	2	69	21	0
5:45 PM	1	6	2	0	13	98	1	0	36	15	11	0	6	91	28	0
6:00 PM	3	4	5	0	7	81	0	0	37	10	18	0	4	88	24	0
6:15 PM	2	8	2	0	10	82	5	0	36	9	16	0	4	73	24	0
6:30 PM	1	5	4	0	8	67	2	0	31	7	8	0	2	63	19	0
6:45 PM	3	4	1	0	10	70	2	0	23	13	20	0	5	73	14	0
7:00 PM	1	2	4	0	9	50	3	0	18	7	28	0	4	69	21	0
7:15 PM	2	2	1	0	7	42	1	0	11	12	15	0	3	68	26	0
7:30 PM	0	0	1	0	11	51	1	0	11	5	12	0	3	62	14	0
7:45 PM	0	4	1	0	6	33	1	0	15	9	10	0	5	50	12	0

Study Name 7-HWY 31 AT HENRY CLAY BLVD

Start Date 04-19-2023

Start Time 5:00 AM

Site Code Light Goods Vehicles

Start Time	HENRY CLAY BLVD Southbound				HWY 31 Westbound				HENRY CLAY BLVD Northbound				HWY 31 Eastbound			
	Left	Thru	Right	U-Turn	Left	Thru	Right	U-Turn	Left	Thru	Right	U-Turn	Left	Thru	Right	U-Turn
5:00 AM	0	1	0	0	0	3	0	0	1	2	0	0	0	1	1	0
5:15 AM	0	5	0	0	3	3	0	0	2	0	0	0	0	3	3	0
5:30 AM	0	5	0	0	6	2	0	0	0	0	1	0	0	7	0	0
5:45 AM	1	5	3	0	3	5	1	0	2	0	0	0	0	4	1	0
6:00 AM	0	6	1	0	6	6	0	0	3	1	0	0	0	7	2	0
6:15 AM	0	6	0	0	4	7	0	0	6	1	1	0	0	6	12	0
6:30 AM	0	8	0	0	16	13	1	0	4	3	2	0	1	11	10	0
6:45 AM	2	2	0	0	12	15	2	0	3	2	3	0	0	4	7	0
7:00 AM	2	8	1	0	7	7	0	0	8	2	5	0	0	13	8	0
7:15 AM	0	8	1	0	10	12	0	0	7	1	2	0	1	9	8	0
7:30 AM	1	7	1	0	11	14	2	0	2	3	2	0	0	16	10	0
7:45 AM	2	10	3	0	14	14	0	0	7	2	2	0	1	12	4	0
8:00 AM	0	4	1	0	2	15	0	0	6	1	2	0	1	6	7	0
8:15 AM	0	10	2	0	2	11	2	0	3	3	4	0	2	17	7	0
8:30 AM	0	4	1	0	3	11	0	0	5	0	2	0	1	13	8	0
8:45 AM	2	3	2	0	7	17	0	0	8	2	3	0	0	19	4	0
9:00 AM	1	7	3	0	3	6	1	0	5	4	0	0	0	12	3	0
9:15 AM	1	4	1	0	3	10	1	0	4	4	4	0	1	10	2	0
9:30 AM	0	0	2	0	6	16	0	0	5	3	2	0	0	12	5	0
9:45 AM	0	1	1	0	2	10	0	0	4	5	3	0	1	11	3	0
3:00 PM	1	2	1	0	1	12	0	0	16	5	4	0	0	13	7	0
3:15 PM	1	0	2	0	3	14	1	0	7	5	8	0	2	21	5	0
3:30 PM	1	5	2	0	7	8	1	0	12	7	3	0	1	22	3	0
3:45 PM	0	4	1	0	9	7	4	0	14	12	3	0	3	25	6	0
4:00 PM	2	5	4	0	3	24	2	0	12	9	4	0	2	17	3	0
4:15 PM	0	3	3	0	5	12	0	0	6	3	13	0	3	26	6	0
4:30 PM	1	4	1	0	5	18	0	0	13	11	8	0	3	20	5	0
4:45 PM	1	4	1	0	4	18	2	0	5	21	5	0	1	16	6	0

Study Name 7-HWY 31 AT HENRY CLAY BLVD

Start Date 04-19-2023

Start Time 5:00 AM

Site Code Light Goods Vehicles

	HENRY CLAY BLVD Southbound				HWY 31 Westbound				HENRY CLAY BLVD Northbound				HWY 31 Eastbound			
Start Time	Left	Thru	Right	U-Turn	Left	Thru	Right	U-Turn	Left	Thru	Right	U-Turn	Left	Thru	Right	U-Turn
5:00 PM	0	6	0	0	7	20	1	0	5	15	7	0	0	14	2	0
5:15 PM	0	6	0	0	3	20	1	0	9	6	9	0	4	18	4	0
5:30 PM	1	6	0	0	2	14	2	0	6	3	5	0	0	15	6	0
5:45 PM	0	1	1	0	2	13	1	0	8	10	5	0	0	11	4	0
6:00 PM	0	2	2	0	1	14	0	0	18	2	4	0	0	11	6	0
6:15 PM	1	1	2	0	2	9	0	0	5	4	2	0	3	13	3	0
6:30 PM	2	1	0	0	3	11	0	0	5	3	1	0	2	10	3	0
6:45 PM	1	3	2	0	1	13	1	0	8	3	2	0	0	16	5	0
7:00 PM	0	2	1	0	1	11	0	0	3	7	6	0	0	11	1	0
7:15 PM	0	4	0	0	2	11	1	0	5	2	0	0	1	11	2	0
7:30 PM	0	1	0	0	2	10	2	0	3	2	2	0	1	8	2	0
7:45 PM	0	0	1	0	2	6	1	0	4	2	3	0	0	12	3	0

Site Code Buses

[illegible]

Site Code Buses

[illegible]

Site Code Single-Unit Trucks

[illegible]

Site Code Single-Unit Trucks

[illegible]

Study Name 7-HWY 31 AT HENRY CLAY BLVD

Start Date 04-19-2023

Start Time 5:00 AM

Site Code Articulated Trucks

Start Time	HENRY CLAY BLVD Southbound				HWY 31 Westbound				HENRY CLAY BLVD Northbound				HWY 31 Eastbound			
	Left	Thru	Right	U-Turn	Left	Thru	Right	U-Turn	Left	Thru	Right	U-Turn	Left	Thru	Right	U-Turn
5:00 AM	0	0	0	0	0	0	0	0	1	0	0	0	0	0	0	0
5:15 AM	0	0	0	0	1	0	0	0	0	0	0	0	0	0	0	0
5:30 AM	0	0	0	0	0	0	0	0	0	0	0	0	0	0	0	0
5:45 AM	0	0	0	0	0	0	0	0	0	0	0	0	0	1	0	0
6:00 AM	0	0	0	0	0	0	0	0	0	0	0	0	0	1	0	0
6:15 AM	0	0	0	0	0	0	0	0	2	0	0	0	0	0	0	0
6:30 AM	0	0	0	0	0	1	0	0	0	0	0	0	0	1	0	0
6:45 AM	0	0	0	0	0	1	0	0	1	0	0	0	0	3	0	0
7:00 AM	0	0	0	0	0	4	0	0	2	0	0	0	0	1	0	0
7:15 AM	0	0	0	0	1	0	0	0	1	0	0	0	0	0	0	0
7:30 AM	0	0	0	0	1	0	0	0	0	0	0	0	0	0	0	0
7:45 AM	0	0	0	0	0	0	0	0	1	0	1	0	0	0	1	0
8:00 AM	0	0	0	0	0	3	0	0	1	0	0	0	0	1	0	0
8:15 AM	0	0	0	0	0	0	0	0	0	0	0	0	0	0	0	0
8:30 AM	0	2	0	0	1	0	0	0	0	0	0	0	0	1	0	0
8:45 AM	0	0	0	0	1	0	0	0	0	0	0	0	0	0	1	0
9:00 AM	0	0	0	0	1	0	0	0	2	0	0	0	0	1	1	0
9:15 AM	0	0	0	0	0	1	0	0	0	0	0	0	0	1	0	0
9:30 AM	0	0	0	0	0	1	0	0	1	0	1	0	0	2	0	0
9:45 AM	0	0	0	0	0	1	0	0	1	0	0	0	0	1	1	0
3:00 PM	0	0	1	0	1	0	0	0	1	0	0	0	0	0	0	0
3:15 PM	0	0	0	0	0	0	0	0	1	0	1	0	0	0	0	0
3:30 PM	0	0	1	0	0	0	0	0	1	0	0	0	0	0	1	0
3:45 PM	0	0	0	0	0	0	0	0	0	0	0	0	0	0	1	0
4:00 PM	0	0	0	0	1	1	0	0	0	0	0	0	0	0	0	0
4:15 PM	0	0	0	0	0	1	0	0	0	0	0	0	0	2	0	0
4:30 PM	0	0	0	0	0	1	0	0	0	0	0	0	0	0	1	0
4:45 PM	0	0	0	0	0	0	0	0	1	0	0	0	0	0	0	0

Site Code Articulated Trucks

[illegible]

Site Code Bicycles on Road

[illegible]

Site Code Bicycles on Road

[illegible]

Study Name 7-HWY 31 AT HENRY CLAY BLVD

Start Date 04-19-2023

Start Time 5:00 AM

Site Code Bicycles on Crosswalk

	HENRY CLAY BLVD Southbound		HWY 31 Westbound		HENRY CLAY BLVD Northbound		HWY 31 Eastbound	
Start Time	Peds CCW	Peds CW	Peds CCW	Peds CW	Peds CCW	Peds CW	Peds CCW	Peds CW
5:00 AM	0	0	0	0	0	0	0	0
5:15 AM	0	0	0	0	0	0	0	0
5:30 AM	0	0	0	0	0	0	0	0
5:45 AM	0	0	0	0	0	0	0	0
6:00 AM	0	0	0	0	0	0	0	0
6:15 AM	0	0	0	0	0	0	0	0
6:30 AM	0	0	0	0	0	0	0	0
6:45 AM	0	0	0	0	0	0	0	0
7:00 AM	0	0	0	0	0	0	0	0
7:15 AM	0	0	0	0	0	0	0	0
7:30 AM	0	0	0	0	0	0	0	0
7:45 AM	0	0	0	0	0	0	0	0
8:00 AM	0	0	0	0	0	0	0	0
8:15 AM	0	0	0	0	0	0	0	0
8:30 AM	0	0	0	0	0	0	0	0
8:45 AM	0	0	0	0	0	0	0	0
9:00 AM	0	0	0	0	0	0	0	0
9:15 AM	0	0	0	0	0	0	0	0
9:30 AM	0	0	0	0	0	0	0	0
9:45 AM	0	0	0	0	0	0	0	0
3:00 PM	0	0	0	0	0	0	0	0
3:15 PM	0	0	0	0	0	0	0	0
3:30 PM	0	0	0	0	0	0	0	0
3:45 PM	0	0	0	0	0	0	0	0
4:00 PM	0	0	0	0	0	0	0	0
4:15 PM	0	0	0	0	0	0	0	0
4:30 PM	0	0	0	0	0	0	0	0
4:45 PM	0	0	0	0	0	0	0	0

Study Name 7-HWY 31 AT HENRY CLAY BLVD

Start Date 04-19-2023

Start Time 5:00 AM

Site Code Bicycles on Crosswalk

	HENRY CLAY BLVD Southbound		HWY 31 Westbound		HENRY CLAY BLVD Northbound		HWY 31 Eastbound	
Start Time	Peds CCW	Peds CW	Peds CCW	Peds CW	Peds CCW	Peds CW	Peds CCW	Peds CW
5:00 PM	0	0	0	0	0	0	0	0
5:15 PM	0	0	0	0	0	0	0	0
5:30 PM	0	0	0	0	0	0	0	0
5:45 PM	0	0	0	0	0	0	0	0
6:00 PM	0	0	0	0	0	0	0	0
6:15 PM	0	0	0	0	0	0	0	0
6:30 PM	0	0	0	0	0	0	0	0
6:45 PM	0	0	0	0	0	0	0	0
7:00 PM	0	0	0	0	0	0	0	0
7:15 PM	0	0	0	0	0	0	0	0
7:30 PM	0	0	0	0	0	0	0	0
7:45 PM	0	0	0	0	0	0	0	0

Study Name 7-HWY 31 AT HENRY CLAY BLVD

Start Date 04-19-2023

Start Time 5:00 AM

Site Code Pedestrians

	HENRY CLAY BLVD Southbound		HWY 31 Westbound		HENRY CLAY BLVD Northbound		HWY 31 Eastbound	
Start Time	Peds CCW	Peds CW	Peds CCW	Peds CW	Peds CCW	Peds CW	Peds CCW	Peds CW
5:00 AM	0	0	0	0	0	0	0	0
5:15 AM	0	0	0	0	0	0	0	0
5:30 AM	0	0	0	0	0	0	0	0
5:45 AM	0	0	0	0	0	0	0	0
6:00 AM	0	0	0	0	0	0	0	0
6:15 AM	0	0	0	0	0	0	0	0
6:30 AM	0	0	0	0	0	0	0	0
6:45 AM	0	0	0	0	0	0	0	0
7:00 AM	0	0	0	0	0	0	0	0
7:15 AM	0	0	0	0	0	0	0	0
7:30 AM	0	0	0	0	0	0	0	0
7:45 AM	0	0	0	0	0	0	0	0
8:00 AM	0	0	0	0	0	0	0	0
8:15 AM	0	0	0	0	0	0	0	0
8:30 AM	0	0	0	0	0	0	0	0
8:45 AM	0	0	0	0	0	0	0	0
9:00 AM	0	0	0	0	0	0	0	0
9:15 AM	0	0	0	0	0	0	0	0
9:30 AM	0	0	0	0	0	0	0	0
9:45 AM	0	0	0	0	0	0	0	0
3:00 PM	0	0	0	0	0	0	0	0
3:15 PM	0	0	0	0	0	0	0	0
3:30 PM	0	0	0	0	0	0	0	0
3:45 PM	0	0	0	0	0	0	0	0
4:00 PM	0	0	0	0	0	0	0	0
4:15 PM	0	0	0	0	0	0	0	0
4:30 PM	0	0	0	0	0	0	0	0
4:45 PM	0	0	0	0	0	0	0	0

Study Name 7-HWY 31 AT HENRY CLAY BLVD

Start Date 04-19-2023

Start Time 5:00 AM

Site Code Pedestrians

	HENRY CLAY BLVD Southbound		HWY 31 Westbound		HENRY CLAY BLVD Northbound		HWY 31 Eastbound	
Start Time	Peds CCW	Peds CW	Peds CCW	Peds CW	Peds CCW	Peds CW	Peds CCW	Peds CW
5:00 PM	0	0	0	0	0	0	0	0
5:15 PM	0	0	0	0	0	0	0	0
5:30 PM	0	0	0	0	0	0	0	0
5:45 PM	0	0	0	0	0	0	0	0
6:00 PM	0	0	0	0	0	0	0	0
6:15 PM	0	0	0	0	0	0	0	0
6:30 PM	0	0	0	0	0	0	0	0
6:45 PM	0	0	0	0	0	0	0	0
7:00 PM	0	0	0	0	0	0	0	0
7:15 PM	0	0	0	0	0	0	0	0
7:30 PM	0	0	0	0	0	0	0	0
7:45 PM	0	0	0	0	0	0	0	0

Study Name 7-HWY 31 AT HENRY CLAY BLVD

Start Date 04-19-2023

Start Time 5:00 AM

Site Code Totals

	HENRY CLAY BLVD Southbound				HWY 31 Westbound				HENRY CLAY BLVD Northbound				HWY 31 Eastbound			
Start Time	Left	Thru	Right	U-Turn	Left	Thru	Right	U-Turn	Left	Thru	Right	U-Turn	Left	Thru	Right	U-Turn
5:00 AM	0	5	3	0	5	11	0	0	5	3	2	0	0	10	11	0
5:15 AM	0	12	0	0	15	21	0	0	7	2	1	0	0	13	15	0
5:30 AM	1	12	2	0	15	20	0	0	8	2	2	0	0	27	24	0
5:45 AM	1	13	6	0	16	23	1	0	7	1	0	0	0	21	30	0
6:00 AM	0	11	6	1	14	21	0	0	17	3	3	0	1	21	17	0
6:15 AM	0	17	0	0	16	38	1	0	16	2	5	0	1	21	27	0
6:30 AM	1	21	0	0	30	49	1	0	12	6	4	0	5	48	26	0
6:45 AM	4	14	2	0	44	48	3	0	18	6	12	0	2	58	32	0
7:00 AM	3	24	6	0	28	52	0	0	23	11	16	0	2	57	31	0
7:15 AM	1	33	4	0	36	64	1	0	28	6	11	0	2	49	48	0
7:30 AM	6	29	4	0	39	64	4	0	24	5	13	0	2	53	57	0
7:45 AM	3	40	6	0	46	65	2	0	29	8	9	0	3	78	45	0
8:00 AM	1	17	7	0	15	61	1	0	22	5	16	0	1	48	33	0
8:15 AM	3	21	6	0	25	68	3	0	16	8	13	0	2	68	36	0
8:30 AM	4	15	5	0	18	57	3	0	34	6	16	0	2	71	27	0
8:45 AM	3	18	3	0	28	59	4	0	29	5	8	0	2	62	29	0
9:00 AM	3	15	8	0	8	46	3	0	31	9	8	0	1	67	24	0
9:15 AM	1	15	2	0	12	59	1	0	32	11	13	0	3	46	22	0
9:30 AM	1	9	3	0	20	60	1	0	30	6	10	0	1	61	27	0
9:45 AM	3	13	4	0	9	68	0	0	32	10	9	0	3	46	21	0
3:00 PM	2	13	3	0	13	88	0	0	56	18	22	0	3	72	28	0
3:15 PM	2	2	4	0	14	78	4	0	39	23	25	0	7	104	37	0
3:30 PM	3	14	6	0	20	86	3	0	64	24	26	0	5	100	34	0
3:45 PM	3	16	4	0	27	89	5	0	55	27	33	0	5	109	39	0
4:00 PM	2	7	7	0	15	99	5	0	53	30	32	0	4	100	21	0
4:15 PM	2	9	9	0	19	126	1	0	50	21	45	0	10	111	30	0
4:30 PM	2	15	5	0	22	104	7	0	60	38	31	0	9	106	28	0
4:45 PM	2	14	3	0	22	119	6	0	52	38	39	0	2	107	26	0

Study Name 7-HWY 31 AT HENRY CLAY BLVD

Start Date 04-19-2023

Start Time 5:00 AM

Site Code Totals

Start Time	HENRY CLAY BLVD Southbound				HWY 31 Westbound				HENRY CLAY BLVD Northbound				HWY 31 Eastbound			
	Left	Thru	Right	U-Turn	Left	Thru	Right	U-Turn	Left	Thru	Right	U-Turn	Left	Thru	Right	U-Turn
5:00 PM	2	16	1	0	22	112	6	0	43	32	28	0	4	78	26	0
5:15 PM	2	14	2	0	25	113	4	0	60	23	40	0	9	113	22	0
5:30 PM	1	13	5	0	34	127	10	0	49	23	22	0	2	85	27	0
5:45 PM	1	7	3	0	15	111	2	0	44	25	16	0	6	102	32	0
6:00 PM	3	6	7	0	8	96	0	0	55	12	22	0	4	99	30	0
6:15 PM	3	9	4	0	13	93	5	0	41	13	18	0	7	88	27	0
6:30 PM	3	6	4	0	11	78	2	0	36	10	9	0	4	73	23	0
6:45 PM	4	7	3	0	11	83	3	0	31	16	23	0	5	89	19	0
7:00 PM	1	4	5	0	11	61	3	0	21	14	34	0	4	80	22	0
7:15 PM	3	6	1	0	9	53	2	0	16	14	16	0	4	80	28	0
7:30 PM	0	1	1	0	13	62	3	0	14	7	15	0	4	70	16	0
7:45 PM	0	4	2	0	9	40	2	0	19	11	13	0	5	62	15	0

Study Name 8-HWY 31 AT GRAND RD WEST

Start Date 04-19-2023

Start Time 5:00 AM

Site Code Cars

	HWY 31 Westbound			GRAND RD WEST Northbound			HWY 31 Eastbound		
Start Time	Left	Thru	U-Turn	Left	Right	U-Turn	Thru	Right	U-Turn
5:00 AM	0	18	0	0	0	0	10	1	0
5:15 AM	0	22	0	6	0	0	11	0	0
5:30 AM	0	25	0	3	0	0	18	2	0
5:45 AM	0	33	0	3	0	0	12	1	0
6:00 AM	0	21	0	6	0	0	12	2	0
6:15 AM	0	33	0	7	0	0	14	1	0
6:30 AM	0	39	0	15	0	0	31	8	0
6:45 AM	0	56	0	12	0	0	54	8	0
7:00 AM	0	48	0	14	1	0	51	3	0
7:15 AM	0	60	0	16	0	0	39	5	0
7:30 AM	0	67	0	14	0	0	48	4	0
7:45 AM	0	69	0	10	0	0	59	8	0
8:00 AM	0	59	0	9	0	0	61	6	0
8:15 AM	0	69	0	14	0	0	50	4	0
8:30 AM	0	42	0	12	0	0	64	7	0
8:45 AM	0	56	0	14	0	0	41	5	0
9:00 AM	0	39	0	13	0	0	56	5	0
9:15 AM	0	52	0	6	0	0	41	3	0
9:30 AM	0	46	0	7	0	0	44	9	0
9:45 AM	0	61	0	4	1	0	37	5	0
3:00 PM	0	74	0	10	0	0	66	9	0
3:15 PM	0	66	0	11	0	0	84	16	0
3:30 PM	0	77	0	13	0	0	76	22	0
3:45 PM	0	89	0	11	0	0	100	19	0
4:00 PM	0	81	0	12	0	0	89	24	0
4:15 PM	0	102	0	18	0	0	91	21	0
4:30 PM	0	101	0	19	0	0	98	16	0
4:45 PM	0	96	0	19	0	0	97	23	0
5:00 PM	0	102	0	13	0	0	72	17	0
5:15 PM	0	107	0	22	0	0	109	19	0
5:30 PM	1	118	0	28	1	0	73	16	0
5:45 PM	0	92	0	21	0	0	97	10	0

Study Name 8-HWY 31 AT GRAND RD WEST

Start Date 04-19-2023

Start Time 5:00 AM

Site Code Cars

Start Time	HWY 31 Westbound			GRAND RD WEST Northbound			HWY 31 Eastbound		
	Left	Thru	U-Turn	Left	Right	U-Turn	Thru	Right	U-Turn
6:00 PM	0	87	0	12	1	0	96	12	0
6:15 PM	0	75	0	14	0	0	74	20	0
6:30 PM	0	67	0	16	0	0	65	7	0
6:45 PM	0	73	0	9	0	0	83	14	0
7:00 PM	0	50	0	10	0	0	97	13	0
7:15 PM	0	44	0	12	0	0	72	16	0
7:30 PM	0	63	0	3	0	0	63	13	0
7:45 PM	0	40	0	6	0	0	48	12	0

Study Name 8-HWY 31 AT GRAND RD WEST

Start Date 04-19-2023

Start Time 5:00 AM

Site Code Light Goods Vehicles

	HWY 31 Westbound			GRAND RD WEST Northbound			HWY 31 Eastbound		
Start Time	Left	Thru	U-Turn	Left	Right	U-Turn	Thru	Right	U-Turn
5:00 AM	0	3	0	0	0	0	1	0	0
5:15 AM	0	5	0	1	0	0	3	0	0
5:30 AM	0	7	0	3	0	0	9	0	0
5:45 AM	0	3	0	0	0	0	6	0	0
6:00 AM	0	11	0	1	0	0	8	0	0
6:15 AM	0	13	0	3	0	0	5	2	0
6:30 AM	0	31	0	4	0	0	12	1	0
6:45 AM	0	24	0	3	0	0	11	1	0
7:00 AM	0	13	0	5	0	0	16	4	0
7:15 AM	0	21	0	3	0	0	11	1	0
7:30 AM	0	23	0	4	0	0	16	3	0
7:45 AM	0	25	0	4	0	0	17	1	0
8:00 AM	0	15	0	1	0	0	7	0	0
8:15 AM	0	14	0	4	0	0	15	3	0
8:30 AM	0	13	0	6	0	0	16	4	0
8:45 AM	0	18	0	1	0	0	17	7	0
9:00 AM	0	7	0	2	0	0	9	3	0
9:15 AM	0	16	0	1	0	0	15	2	0
9:30 AM	0	16	0	5	0	0	9	4	0
9:45 AM	0	9	0	2	0	0	12	3	0
3:00 PM	0	16	0	2	0	0	20	1	0
3:15 PM	0	15	0	3	0	0	26	9	0
3:30 PM	0	21	0	4	0	0	24	5	0
3:45 PM	0	25	0	3	1	0	26	4	0
4:00 PM	0	21	0	5	0	0	20	5	0
4:15 PM	0	12	0	8	0	0	35	4	0
4:30 PM	0	22	0	1	0	0	27	6	0
4:45 PM	0	20	0	6	0	0	16	10	0
5:00 PM	0	20	0	4	0	0	19	4	0
5:15 PM	0	20	0	2	0	0	16	7	0
5:30 PM	0	14	0	2	0	0	17	5	0
5:45 PM	0	11	0	5	0	0	17	0	0

Study Name 8-HWY 31 AT GRAND RD WEST

Start Date 04-19-2023

Start Time 5:00 AM

Site Code Light Goods Vehicles

Start Time	HWY 31 Westbound			GRAND RD WEST Northbound			HWY 31 Eastbound		
	Left	Thru	U-Turn	Left	Right	U-Turn	Thru	Right	U-Turn
6:00 PM	0	17	0	3	0	0	12	4	0
6:15 PM	0	8	0	4	0	0	15	2	0
6:30 PM	0	10	0	3	0	0	12	1	0
6:45 PM	0	19	0	3	0	0	15	6	0
7:00 PM	0	11	0	2	0	0	11	2	0
7:15 PM	0	9	0	2	0	0	12	0	0
7:30 PM	0	13	0	2	0	0	8	2	0
7:45 PM	0	4	0	2	0	0	15	1	0

Study Name 8-HWY 31 AT GRAND RD WEST

Start Date 04-19-2023

Start Time 5:00 AM

Site Code Single-Unit Trucks

Start Time	HWY 31 Westbound			GRAND RD WEST Northbound			HWY 31 Eastbound		
	Left	Thru	U-Turn	Left	Right	U-Turn	Thru	Right	U-Turn
6:00 PM	0	0	0	0	0	0	0	0	0
6:15 PM	0	1	0	0	0	0	0	0	0
6:30 PM	0	0	0	0	0	0	0	0	0
6:45 PM	0	0	0	0	0	0	0	0	0
7:00 PM	0	1	0	0	0	0	0	0	0
7:15 PM	0	0	0	0	0	0	1	0	0
7:30 PM	0	0	0	0	0	0	1	0	0
7:45 PM	0	1	0	0	0	0	0	0	0

Study Name 8-HWY 31 AT GRAND RD WEST

Start Date 04-19-2023

Start Time 5:00 AM

Site Code Articulated Trucks

Start Time	HWY 31 Westbound			GRAND RD WEST Northbound			HWY 31 Eastbound		
	Left	Thru	U-Turn	Left	Right	U-Turn	Thru	Right	U-Turn
6:00 PM	0	0	0	0	0	0	0	0	0
6:15 PM	0	0	0	0	0	0	1	0	0
6:30 PM	0	0	0	0	0	0	0	0	0
6:45 PM	0	0	0	0	0	0	0	0	0
7:00 PM	0	0	0	0	0	0	0	0	0
7:15 PM	0	0	0	0	0	0	2	0	0
7:30 PM	0	1	0	0	0	0	0	0	0
7:45 PM	0	1	0	0	0	0	0	0	0

Study Name 8-HWY 31 AT GRAND RD WEST

Start Date 04-19-2023

Start Time 5:00 AM

Site Code Bicycles on Crosswalk

Start Time	HWY 31 Westbound		GRAND RD WEST Northbound		HWY 31 Eastbound	
	Peds CCW	Peds CW	Peds CCW	Peds CW	Peds CCW	Peds CW
5:00 AM	0	0	0	0	0	0
5:15 AM	0	0	0	0	0	0
5:30 AM	0	0	0	0	0	0
5:45 AM	0	0	0	0	0	0
6:00 AM	0	0	0	0	0	0
6:15 AM	0	0	0	0	0	0
6:30 AM	0	0	0	0	0	0
6:45 AM	0	0	0	0	0	0
7:00 AM	0	0	0	0	0	0
7:15 AM	0	0	0	0	0	0
7:30 AM	0	0	0	0	0	0
7:45 AM	0	0	0	0	0	0
8:00 AM	0	0	0	0	0	0
8:15 AM	0	0	0	0	0	0
8:30 AM	0	0	0	0	0	0
8:45 AM	0	0	0	0	0	0
9:00 AM	0	0	0	0	0	0
9:15 AM	0	0	0	0	0	0
9:30 AM	0	0	0	0	0	0
9:45 AM	0	0	0	0	0	0
3:00 PM	0	0	0	0	0	0
3:15 PM	0	0	0	0	0	0
3:30 PM	0	0	0	0	0	0
3:45 PM	0	0	0	0	0	0
4:00 PM	0	0	0	0	0	0
4:15 PM	0	0	0	0	0	0
4:30 PM	0	0	0	0	0	0
4:45 PM	0	0	0	0	0	0
5:00 PM	0	0	0	0	0	0
5:15 PM	0	0	0	0	0	0
5:30 PM	0	0	0	0	0	0
5:45 PM	0	0	0	0	0	0

Study Name 8-HWY 31 AT GRAND RD WEST

Start Date 04-19-2023

Start Time 5:00 AM

Site Code Bicycles on Crosswalk

Start Time	HWY 31 Westbound		GRAND RD WEST Northbound		HWY 31 Eastbound	
	Peds CCW	Peds CW	Peds CCW	Peds CW	Peds CCW	Peds CW
6:00 PM	0	0	0	0	0	0
6:15 PM	0	0	0	0	0	0
6:30 PM	0	0	0	0	0	0
6:45 PM	0	0	0	0	0	0
7:00 PM	0	0	0	0	0	0
7:15 PM	0	0	0	0	0	0
7:30 PM	0	0	0	0	0	0
7:45 PM	0	0	0	0	0	0

Study Name 8-HWY 31 AT GRAND RD WEST

Start Date 04-19-2023

Start Time 5:00 AM

Site Code Pedestrians

Start Time	HWY 31 Westbound		GRAND RD WEST Northbound		HWY 31 Eastbound	
	Peds CCW	Peds CW	Peds CCW	Peds CW	Peds CCW	Peds CW
5:00 AM	0	0	0	0	0	0
5:15 AM	0	0	0	0	0	0
5:30 AM	0	0	0	0	0	0
5:45 AM	0	0	0	0	0	0
6:00 AM	0	0	0	0	0	0
6:15 AM	0	0	0	0	0	0
6:30 AM	0	0	0	0	0	0
6:45 AM	0	0	0	0	0	0
7:00 AM	0	0	0	0	0	0
7:15 AM	0	0	0	0	0	0
7:30 AM	0	0	0	0	0	0
7:45 AM	0	0	0	0	0	0
8:00 AM	0	0	0	0	0	0
8:15 AM	0	0	0	0	0	0
8:30 AM	0	0	0	0	0	0
8:45 AM	0	0	0	0	0	0
9:00 AM	0	0	0	0	0	0
9:15 AM	0	0	0	0	0	0
9:30 AM	0	0	0	0	0	0
9:45 AM	0	0	0	0	0	0
3:00 PM	0	0	0	0	0	0
3:15 PM	0	0	0	0	0	0
3:30 PM	0	0	0	0	0	0
3:45 PM	0	0	0	0	0	0
4:00 PM	0	0	0	0	0	0
4:15 PM	0	0	0	0	0	0
4:30 PM	0	0	0	0	0	0
4:45 PM	0	0	0	0	0	0
5:00 PM	0	0	0	0	0	0
5:15 PM	0	0	0	0	0	0
5:30 PM	0	0	0	0	0	0
5:45 PM	0	0	0	0	0	0

Study Name 8-HWY 31 AT GRAND RD WEST
Start Date 04-19-2023
Start Time 5:00 AM
Site Code Pedestrians

Start Time	HWY 31 Westbound		GRAND RD WEST Northbound		HWY 31 Eastbound	
	Peds CCW	Peds CW	Peds CCW	Peds CW	Peds CCW	Peds CW
6:00 PM	0	0	0	0	0	0
6:15 PM	0	0	0	0	0	0
6:30 PM	0	0	0	0	0	0
6:45 PM	0	0	0	0	0	0
7:00 PM	0	0	0	0	0	0
7:15 PM	0	0	0	0	0	0
7:30 PM	0	0	0	0	0	0
7:45 PM	0	0	0	0	0	0

Study Name 8-HWY 31 AT GRAND RD WEST

Start Date 04-19-2023

Start Time 5:00 AM

Site Code Totals

	HWY 31 Westbound			GRAND RD WEST Northbound			HWY 31 Eastbound		
Start Time	Left	Thru	U-Turn	Left	Right	U-Turn	Thru	Right	U-Turn
5:00 AM	0	21	0	0	0	0	13	1	0
5:15 AM	0	28	0	7	0	0	14	0	0
5:30 AM	0	32	0	6	0	0	27	2	0
5:45 AM	0	36	0	3	0	0	20	1	0
6:00 AM	0	32	0	7	0	0	23	2	0
6:15 AM	0	48	0	10	0	0	21	3	0
6:30 AM	0	73	0	20	0	0	45	10	0
6:45 AM	0	84	0	15	0	0	72	11	0
7:00 AM	0	66	0	19	1	0	71	7	0
7:15 AM	0	85	0	19	0	0	53	8	0
7:30 AM	0	94	0	18	0	0	68	7	0
7:45 AM	0	95	0	14	0	0	80	9	0
8:00 AM	0	78	0	11	0	0	73	6	0
8:15 AM	0	90	0	18	0	0	68	8	0
8:30 AM	0	60	0	18	0	0	84	14	0
8:45 AM	0	75	0	15	0	0	61	12	0
9:00 AM	0	48	0	15	0	0	68	10	0
9:15 AM	0	70	0	7	0	0	61	5	0
9:30 AM	0	64	0	12	0	0	58	14	0
9:45 AM	0	75	0	7	1	0	50	8	0
3:00 PM	0	96	0	12	0	0	89	10	0
3:15 PM	0	82	0	14	0	0	112	25	0
3:30 PM	0	100	0	17	0	0	101	28	0
3:45 PM	0	118	0	16	1	0	131	24	0
4:00 PM	0	104	0	18	0	0	109	31	0
4:15 PM	0	115	0	26	0	0	129	25	0
4:30 PM	0	125	0	21	0	0	125	22	0
4:45 PM	0	117	0	25	0	0	115	33	0
5:00 PM	0	124	0	17	0	0	92	22	0
5:15 PM	0	128	0	24	0	0	125	26	0
5:30 PM	1	135	0	31	1	0	92	21	0
5:45 PM	0	103	0	26	0	0	114	10	0

Study Name 8-HWY 31 AT GRAND RD WEST

Start Date 04-19-2023

Start Time 5:00 AM

Site Code Totals

Start Time	HWY 31 Westbound			GRAND RD WEST Northbound			HWY 31 Eastbound		
	Left	Thru	U-Turn	Left	Right	U-Turn	Thru	Right	U-Turn
6:00 PM	0	104	0	15	1	0	108	16	0
6:15 PM	0	84	0	18	0	0	90	22	0
6:30 PM	0	77	0	19	0	0	77	8	0
6:45 PM	0	92	0	12	0	0	99	20	0
7:00 PM	0	62	0	12	0	0	108	15	0
7:15 PM	0	53	0	14	0	0	87	16	0
7:30 PM	0	77	0	5	0	0	72	15	0
7:45 PM	0	46	0	8	0	0	63	13	0

Site Code Motorcycles

[illegible]

Site Code Motorcycles

[illegible]

Study Name 9-HWY 31 AT VAN HOESEN RD

Start Date 04-19-2023

Start Time 5:00 AM

Site Code Cars

Start Time	VAN HOESEN RD Southbound				HWY 31 Westbound				VAN HOESEN RD Northbound				HWY 31 Eastbound			
	Left	Thru	Right	U-Turn	Left	Thru	Right	U-Turn	Left	Thru	Right	U-Turn	Left	Thru	Right	U-Turn
5:00 AM	0	0	0	0	0	17	0	0	0	0	0	0	0	10	0	0
5:15 AM	0	0	0	0	0	24	0	0	0	0	0	0	0	11	0	0
5:30 AM	0	0	0	0	0	24	0	0	0	0	0	0	0	18	0	0
5:45 AM	0	0	0	0	0	30	0	0	0	0	0	0	0	14	0	0
6:00 AM	1	0	0	0	0	20	0	0	0	0	0	0	0	15	0	0
6:15 AM	0	0	0	0	0	32	0	0	0	0	0	0	0	16	0	0
6:30 AM	0	0	0	0	0	38	0	0	0	0	0	0	0	28	0	0
6:45 AM	1	0	0	0	0	56	0	0	0	0	0	0	0	52	1	0
7:00 AM	0	0	3	0	0	49	0	0	0	0	0	0	0	56	0	0
7:15 AM	1	0	0	0	0	58	0	0	0	0	0	0	0	36	0	0
7:30 AM	1	1	0	0	0	66	1	0	0	0	0	0	2	42	0	0
7:45 AM	6	1	0	0	0	70	0	0	1	0	0	0	0	67	0	0
8:00 AM	0	0	4	0	0	56	0	0	0	0	0	0	1	49	0	0
8:15 AM	1	0	0	0	0	70	0	0	1	0	0	0	0	49	0	0
8:30 AM	1	1	0	0	0	43	0	0	0	1	0	0	0	73	1	0
8:45 AM	0	1	0	0	0	55	1	0	0	0	1	0	0	40	0	0
9:00 AM	0	0	1	0	0	38	0	0	1	1	0	0	0	58	0	0
9:15 AM	1	0	0	0	0	54	0	0	0	0	0	0	0	46	0	0
9:30 AM	2	0	0	0	0	48	0	0	0	0	0	0	1	39	0	0
9:45 AM	2	0	0	0	0	59	1	0	1	0	0	0	1	41	0	0
3:00 PM	1	0	0	0	0	78	0	0	1	1	0	0	0	61	0	0
3:15 PM	0	0	0	0	0	68	1	0	1	0	0	0	0	89	0	0
3:30 PM	1	1	0	0	0	74	1	0	2	0	0	0	0	77	0	0
3:45 PM	0	1	2	0	0	79	0	0	0	0	0	0	1	95	0	0
4:00 PM	0	0	1	0	0	85	1	0	0	4	0	0	1	91	0	0
4:15 PM	0	0	1	0	1	98	1	0	0	0	0	0	1	92	0	0
4:30 PM	0	0	0	0	1	102	1	0	0	1	0	0	2	100	0	0
4:45 PM	1	1	1	0	1	87	1	0	0	0	0	0	3	91	0	0

Study Name 9-HWY 31 AT VAN HOESEN RD

Start Date 04-19-2023

Start Time 5:00 AM

Site Code Cars

Start Time	VAN HOESEN RD Southbound				HWY 31 Westbound				VAN HOESEN RD Northbound				HWY 31 Eastbound			
	Left	Thru	Right	U-Turn	Left	Thru	Right	U-Turn	Left	Thru	Right	U-Turn	Left	Thru	Right	U-Turn
5:00 PM	4	1	0	0	0	99	1	0	0	3	0	0	0	70	0	0
5:15 PM	1	2	2	0	0	106	0	0	1	0	0	0	3	105	0	0
5:30 PM	1	0	1	0	0	112	4	0	2	3	0	0	2	68	0	0
5:45 PM	0	0	1	0	0	90	0	0	0	0	0	0	3	103	0	0
6:00 PM	1	0	0	0	0	85	2	0	0	0	0	0	3	81	0	0
6:15 PM	0	2	1	0	1	71	0	0	0	5	0	0	1	75	0	0
6:30 PM	0	0	0	0	0	64	0	0	0	1	0	0	1	71	0	0
6:45 PM	0	0	1	0	0	67	1	0	0	1	0	0	1	76	0	0
7:00 PM	1	0	1	0	0	51	0	0	0	0	0	0	0	98	0	0
7:15 PM	0	0	0	0	1	42	0	0	0	1	0	0	0	75	0	0
7:30 PM	1	0	1	0	0	58	0	0	0	1	0	0	1	59	0	0
7:45 PM	0	0	0	0	0	38	0	0	0	0	0	0	1	53	0	0

Site Code Light Goods Vehicles

[illegible]

Study Name 9-HWY 31 AT VAN HOESEN RD

Start Date 04-19-2023

Start Time 5:00 AM

Site Code Light Goods Vehicles

Start Time	VAN HOESEN RD Southbound				HWY 31 Westbound				VAN HOESEN RD Northbound				HWY 31 Eastbound			
	Left	Thru	Right	U-Turn	Left	Thru	Right	U-Turn	Left	Thru	Right	U-Turn	Left	Thru	Right	U-Turn
5:00 PM	0	0	0	0	0	25	0	0	0	2	0	0	1	15	0	0
5:15 PM	0	0	0	0	0	18	1	0	0	1	0	0	1	15	0	0
5:30 PM	0	0	0	0	0	19	0	0	0	0	0	0	0	19	0	0
5:45 PM	0	0	0	0	0	12	0	0	0	0	0	0	0	18	0	0
6:00 PM	0	0	0	0	0	19	1	0	0	0	0	0	0	11	0	0
6:15 PM	0	0	0	0	0	9	0	0	0	0	0	0	0	16	0	0
6:30 PM	0	0	0	0	0	16	0	0	0	0	0	0	0	13	0	0
6:45 PM	0	1	0	0	0	17	0	0	1	0	0	0	0	12	0	0
7:00 PM	0	0	0	0	1	13	0	0	0	1	0	0	0	13	0	0
7:15 PM	0	0	0	0	0	12	0	0	0	0	0	0	0	14	0	0
7:30 PM	0	0	0	0	0	14	0	0	0	0	0	0	0	9	0	0
7:45 PM	0	0	0	0	0	6	0	0	0	1	0	0	0	15	0	0

Site Code Buses

[illegible]

Site Code Buses

[illegible]

Site Code Single-Unit Trucks

[illegible]

Site Code Single-Unit Trucks

[illegible]

Site Code Articulated Trucks

[illegible]

Site Code Articulated Trucks

[illegible]

Site Code Bicycles on Road

[illegible]

Site Code Bicycles on Road

[illegible]

Study Name 9-HWY 31 AT VAN HOESEN RD

Start Date 04-19-2023

Start Time 5:00 AM

Site Code Bicycles on Crosswalk

	VAN HOESEN RD Southbound		HWY 31 Westbound		VAN HOESEN RD Northbound		HWY 31 Eastbound	
Start Time	Peds CCW	Peds CW	Peds CCW	Peds CW	Peds CCW	Peds CW	Peds CCW	Peds CW
5:00 AM	0	0	0	0	0	0	0	0
5:15 AM	0	0	0	0	0	0	0	0
5:30 AM	0	0	0	0	0	0	0	0
5:45 AM	0	0	0	0	0	0	0	0
6:00 AM	0	0	0	0	0	0	0	0
6:15 AM	0	0	0	0	0	0	0	0
6:30 AM	0	0	0	0	0	0	0	0
6:45 AM	0	0	0	0	0	0	0	0
7:00 AM	0	0	0	0	0	0	0	0
7:15 AM	0	0	0	0	0	0	0	0
7:30 AM	0	0	0	0	0	0	0	0
7:45 AM	0	0	0	0	0	0	0	0
8:00 AM	0	0	0	0	0	0	0	0
8:15 AM	0	0	0	0	0	0	0	0
8:30 AM	0	0	0	0	0	0	0	0
8:45 AM	0	0	0	0	0	0	0	0
9:00 AM	0	0	0	0	0	0	0	0
9:15 AM	0	0	0	0	0	0	0	0
9:30 AM	0	0	0	0	0	0	0	0
9:45 AM	0	0	0	0	0	0	0	0
3:00 PM	0	0	0	0	0	0	0	0
3:15 PM	0	0	0	0	0	0	0	0
3:30 PM	0	0	0	0	0	0	0	0
3:45 PM	0	0	0	0	0	0	0	0
4:00 PM	0	0	0	0	0	0	0	0
4:15 PM	0	0	0	0	0	0	0	0
4:30 PM	0	0	0	0	0	0	0	0
4:45 PM	0	0	0	0	0	0	0	0

Study Name 9-HWY 31 AT VAN HOESEN RD

Start Date 04-19-2023

Start Time 5:00 AM

Site Code Bicycles on Crosswalk

	VAN HOESEN RD Southbound		HWY 31 Westbound		VAN HOESEN RD Northbound		HWY 31 Eastbound	
Start Time	Peds CCW	Peds CW	Peds CCW	Peds CW	Peds CCW	Peds CW	Peds CCW	Peds CW
5:00 PM	0	0	0	0	0	0	0	0
5:15 PM	0	0	0	0	0	0	0	0
5:30 PM	0	0	0	0	0	0	0	0
5:45 PM	0	0	0	0	0	0	0	0
6:00 PM	0	0	0	0	0	0	0	0
6:15 PM	0	0	0	0	0	0	0	0
6:30 PM	0	0	0	0	0	0	0	0
6:45 PM	0	0	0	0	0	0	0	0
7:00 PM	0	0	0	0	0	0	0	0
7:15 PM	0	0	0	0	0	0	0	0
7:30 PM	0	0	0	0	0	0	0	0
7:45 PM	0	0	0	0	0	0	0	0

Study Name 9-HWY 31 AT VAN HOESEN RD

Start Date 04-19-2023

Start Time 5:00 AM

Site Code Pedestrians

Start Time	VAN HOESEN RD Southbound		HWY 31 Westbound		VAN HOESEN RD Northbound		HWY 31 Eastbound	
	Peds CCW	Peds CW	Peds CCW	Peds CW	Peds CCW	Peds CW	Peds CCW	Peds CW
5:00 AM	0	0	0	0	0	0	0	0
5:15 AM	0	0	0	0	0	0	0	0
5:30 AM	0	0	0	0	0	0	0	0
5:45 AM	0	0	0	0	0	0	0	0
6:00 AM	0	0	0	0	0	0	0	0
6:15 AM	0	0	0	0	0	0	0	0
6:30 AM	0	0	0	0	0	0	0	0
6:45 AM	0	0	0	0	0	0	0	0
7:00 AM	0	0	0	0	0	0	0	0
7:15 AM	0	0	0	0	0	0	0	0
7:30 AM	0	0	0	0	0	0	0	0
7:45 AM	0	0	0	0	0	0	0	0
8:00 AM	0	0	0	0	0	0	0	0
8:15 AM	0	0	0	0	0	0	0	0
8:30 AM	0	0	0	0	0	0	0	0
8:45 AM	0	0	0	0	0	0	0	0
9:00 AM	0	0	0	0	0	0	0	0
9:15 AM	0	0	0	0	0	0	0	0
9:30 AM	0	0	0	0	0	0	0	0
9:45 AM	0	0	0	0	0	0	0	0
3:00 PM	0	0	0	0	0	0	0	0
3:15 PM	0	0	0	0	0	0	0	0
3:30 PM	0	0	0	0	0	0	0	0
3:45 PM	0	0	0	0	0	0	0	0
4:00 PM	0	0	0	0	0	0	0	0
4:15 PM	0	0	0	0	0	0	0	0
4:30 PM	0	0	0	0	0	0	0	0
4:45 PM	0	0	0	0	0	0	0	0

Study Name 9-HWY 31 AT VAN HOESEN RD

Start Date 04-19-2023

Start Time 5:00 AM

Site Code Pedestrians

	VAN HOESEN RD Southbound		HWY 31 Westbound		VAN HOESEN RD Northbound		HWY 31 Eastbound	
Start Time	Peds CCW	Peds CW	Peds CCW	Peds CW	Peds CCW	Peds CW	Peds CCW	Peds CW
5:00 PM	0	0	0	0	0	0	0	0
5:15 PM	0	0	0	0	0	0	0	0
5:30 PM	0	0	0	0	0	0	0	0
5:45 PM	0	0	0	0	0	0	0	0
6:00 PM	0	0	0	0	0	0	0	0
6:15 PM	0	0	0	0	0	0	0	0
6:30 PM	0	0	0	0	0	0	0	0
6:45 PM	0	0	0	0	0	0	0	0
7:00 PM	0	0	0	0	0	0	0	0
7:15 PM	0	0	0	0	0	0	0	0
7:30 PM	0	0	0	0	0	0	0	0
7:45 PM	0	0	0	0	0	0	0	0

Study Name 9-HWY 31 AT VAN HOESEN RD

Start Date 04-19-2023

Start Time 5:00 AM

Site Code Totals

	VAN HOESEN RD Southbound				HWY 31 Westbound				VAN HOESEN RD Northbound				HWY 31 Eastbound			
Start Time	Left	Thru	Right	U-Turn	Left	Thru	Right	U-Turn	Left	Thru	Right	U-Turn	Left	Thru	Right	U-Turn
5:00 AM	0	0	0	0	0	18	0	0	0	0	0	0	0	12	0	0
5:15 AM	0	0	0	0	0	30	0	0	0	0	0	0	0	14	0	0
5:30 AM	1	0	0	0	0	30	0	0	0	0	0	0	0	23	0	0
5:45 AM	1	0	0	0	0	37	0	0	0	0	0	0	0	21	0	0
6:00 AM	2	0	0	0	0	30	0	0	0	0	0	0	1	21	0	0
6:15 AM	0	0	0	0	0	48	0	0	0	0	0	0	0	19	0	0
6:30 AM	0	0	2	0	0	72	0	0	0	0	0	0	0	39	0	0
6:45 AM	1	0	0	0	0	82	0	0	0	0	0	0	0	72	1	0
7:00 AM	1	0	3	0	0	65	0	0	0	0	0	0	1	77	0	0
7:15 AM	4	0	1	0	0	79	0	0	0	0	0	0	0	47	1	0
7:30 AM	3	1	0	0	0	96	1	0	0	0	1	0	2	56	0	0
7:45 AM	8	1	0	0	0	96	0	0	1	0	0	0	1	92	0	0
8:00 AM	0	0	4	0	0	73	0	0	0	0	0	0	1	59	0	0
8:15 AM	1	1	0	0	0	93	1	0	1	0	0	0	0	64	0	0
8:30 AM	1	1	0	0	0	56	1	0	0	1	0	0	0	88	1	0
8:45 AM	0	2	1	0	0	77	1	0	0	0	1	0	0	55	0	0
9:00 AM	0	0	2	0	0	46	0	0	1	1	0	0	0	64	0	0
9:15 AM	1	0	0	0	0	70	0	0	0	1	0	0	0	65	0	0
9:30 AM	2	0	0	0	0	66	0	0	0	0	0	0	1	55	0	0
9:45 AM	3	0	0	0	0	74	1	0	1	0	0	0	1	54	0	0
3:00 PM	1	0	0	0	0	96	2	0	2	2	0	0	0	84	0	0
3:15 PM	2	0	0	0	1	82	1	0	1	1	1	0	1	113	0	0
3:30 PM	1	1	0	0	0	94	1	0	3	0	0	0	0	99	0	0
3:45 PM	0	2	2	0	1	106	1	0	1	0	0	0	1	129	0	0
4:00 PM	0	0	1	0	0	111	2	0	0	6	0	0	1	109	0	0
4:15 PM	0	1	1	0	1	110	1	0	0	2	0	0	1	127	0	0
4:30 PM	0	0	0	0	1	127	1	0	0	2	0	0	2	128	0	0
4:45 PM	2	1	2	0	1	112	1	0	0	0	0	0	3	107	0	0

Study Name 9-HWY 31 AT VAN HOESEN RD

Start Date 04-19-2023

Start Time 5:00 AM

Site Code Totals

Start Time	VAN HOESEN RD Southbound				HWY 31 Westbound				VAN HOESEN RD Northbound				HWY 31 Eastbound			
	Left	Thru	Right	U-Turn	Left	Thru	Right	U-Turn	Left	Thru	Right	U-Turn	Left	Thru	Right	U-Turn
5:00 PM	4	1	0	0	0	125	1	0	0	5	0	0	1	86	0	0
5:15 PM	1	2	2	0	0	125	1	0	1	1	0	0	4	120	0	0
5:30 PM	1	0	1	0	0	133	4	0	2	3	0	0	2	89	0	0
5:45 PM	0	0	1	0	0	102	0	0	0	0	0	0	3	121	0	0
6:00 PM	1	0	0	0	0	105	3	0	0	0	0	0	3	92	0	0
6:15 PM	0	2	1	0	1	83	0	0	0	5	0	0	1	92	0	0
6:30 PM	0	0	0	0	0	80	0	0	0	1	0	0	1	84	0	0
6:45 PM	0	1	1	0	0	84	1	0	1	1	0	0	1	89	0	0
7:00 PM	1	0	1	0	1	65	0	0	0	1	0	0	0	111	0	0
7:15 PM	0	0	0	0	1	54	0	0	0	1	0	0	0	92	0	0
7:30 PM	1	0	1	0	0	73	0	0	0	1	0	0	1	69	0	0
7:45 PM	0	0	0	0	0	46	0	0	0	1	0	0	1	68	0	0

Study Name 10-HWY 31 AT GRAND RD EAST

Start Date 04-19-2023

Start Time 5:00 AM

Site Code Cars

	HWY 31 Westbound			GRAND RD EAST Northbound			HWY 31 Eastbound		
Start Time	Left	Thru	U-Turn	Left	Right	U-Turn	Thru	Right	U-Turn
5:00 AM	0	17	0	0	0	0	8	0	0
5:15 AM	0	24	0	0	0	0	10	0	0
5:30 AM	0	27	0	0	0	0	17	0	0
5:45 AM	0	26	0	0	0	0	13	0	0
6:00 AM	0	27	0	0	3	0	13	0	0
6:15 AM	0	30	0	0	1	0	15	0	0
6:30 AM	0	38	0	0	1	0	30	0	0
6:45 AM	0	55	0	0	4	0	53	0	0
7:00 AM	0	46	0	0	1	0	53	0	0
7:15 AM	1	63	0	1	1	0	37	0	0
7:30 AM	1	67	0	0	4	0	49	0	0
7:45 AM	0	68	0	0	3	0	64	0	0
8:00 AM	1	55	0	0	2	0	50	0	0
8:15 AM	2	66	0	0	1	0	49	0	0
8:30 AM	0	46	0	0	0	0	69	0	0
8:45 AM	1	52	0	0	7	0	43	0	0
9:00 AM	1	38	0	0	0	0	54	0	0
9:15 AM	0	51	0	1	3	0	42	0	0
9:30 AM	1	45	0	0	1	0	41	0	0
9:45 AM	0	64	0	0	2	0	40	0	0
3:00 PM	5	75	0	0	3	0	65	0	0
3:15 PM	2	71	0	0	2	0	83	1	0
3:30 PM	1	74	0	2	1	0	80	0	0
3:45 PM	1	88	0	0	3	0	97	0	0
4:00 PM	1	89	0	0	2	0	90	0	0
4:15 PM	2	98	0	0	0	0	89	0	0
4:30 PM	2	103	0	0	4	0	94	0	0
4:45 PM	2	85	0	1	3	0	97	0	0
5:00 PM	2	109	0	0	4	0	78	0	0
5:15 PM	1	100	0	0	2	0	102	0	0
5:30 PM	2	115	0	1	2	0	76	0	0
5:45 PM	1	86	0	0	1	0	95	0	0

Study Name 10-HWY 31 AT GRAND RD EAST

Start Date 04-19-2023

Start Time 5:00 AM

Site Code Cars

Start Time	HWY 31 Westbound			GRAND RD EAST Northbound			HWY 31 Eastbound		
	Left	Thru	U-Turn	Left	Right	U-Turn	Thru	Right	U-Turn
6:00 PM	2	91	0	0	4	0	93	0	0
6:15 PM	2	70	0	0	2	0	72	0	0
6:30 PM	1	65	0	0	1	0	68	0	0
6:45 PM	4	71	0	0	3	0	78	0	0
7:00 PM	1	48	0	0	1	0	107	0	0
7:15 PM	0	45	0	0	6	0	74	0	0
7:30 PM	2	60	0	0	2	0	59	0	0
7:45 PM	2	33	0	0	0	0	56	0	0

Study Name 10-HWY 31 AT GRAND RD EAST

Start Date 04-19-2023

Start Time 5:00 AM

Site Code Light Goods Vehicles

	HWY 31 Westbound			GRAND RD EAST Northbound			HWY 31 Eastbound		
Start Time	Left	Thru	U-Turn	Left	Right	U-Turn	Thru	Right	U-Turn
5:00 AM	0	2	0	0	0	0	3	0	0
5:15 AM	0	3	0	0	1	0	3	0	0
5:30 AM	0	8	0	0	0	0	10	0	0
5:45 AM	0	8	1	0	0	0	7	0	0
6:00 AM	0	7	0	0	0	0	7	0	0
6:15 AM	0	15	0	0	0	0	4	0	0
6:30 AM	0	32	0	0	1	0	11	0	0
6:45 AM	0	23	0	0	2	0	12	0	0
7:00 AM	1	10	0	0	1	0	18	0	0
7:15 AM	0	18	0	0	2	0	12	0	0
7:30 AM	1	21	0	0	1	0	15	0	0
7:45 AM	1	26	0	0	1	0	20	0	0
8:00 AM	0	18	0	0	0	0	8	0	0
8:15 AM	0	14	0	0	0	0	15	0	0
8:30 AM	0	16	0	0	1	0	15	0	0
8:45 AM	0	16	0	0	1	0	14	0	0
9:00 AM	1	8	0	0	1	0	8	0	0
9:15 AM	0	15	0	0	0	0	15	0	0
9:30 AM	0	14	0	0	1	0	11	0	0
9:45 AM	0	11	0	0	0	0	12	0	0
3:00 PM	0	12	0	0	2	0	21	0	0
3:15 PM	1	15	0	0	1	0	27	0	0
3:30 PM	2	19	0	0	2	0	26	0	0
3:45 PM	1	22	0	0	0	0	27	0	0
4:00 PM	1	19	0	0	0	0	20	0	0
4:15 PM	1	12	0	0	2	0	33	0	0
4:30 PM	1	23	0	0	1	0	26	0	0
4:45 PM	2	24	0	0	1	0	15	0	0
5:00 PM	1	20	0	0	0	0	11	0	0
5:15 PM	0	23	0	1	1	0	20	0	0
5:30 PM	3	15	0	0	0	0	17	0	0
5:45 PM	0	15	0	0	2	0	13	0	0

Study Name 10-HWY 31 AT GRAND RD EAST

Start Date 04-19-2023

Start Time 5:00 AM

Site Code Light Goods Vehicles

Start Time	HWY 31 Westbound			GRAND RD EAST Northbound			HWY 31 Eastbound		
	Left	Thru	U-Turn	Left	Right	U-Turn	Thru	Right	U-Turn
6:00 PM	0	16	0	0	2	0	10	1	0
6:15 PM	2	9	0	0	0	0	16	0	0
6:30 PM	0	17	0	0	1	0	11	0	0
6:45 PM	1	18	0	0	0	0	13	0	0
7:00 PM	0	14	0	1	0	0	5	0	0
7:15 PM	0	11	0	0	0	0	14	0	0
7:30 PM	0	12	0	0	0	0	6	0	0
7:45 PM	0	5	0	0	0	0	12	0	0

Study Name 10-HWY 31 AT GRAND RD EAST

Start Date 04-19-2023

Start Time 5:00 AM

Site Code Single-Unit Trucks

Start Time	HWY 31 Westbound			GRAND RD EAST Northbound			HWY 31 Eastbound		
	Left	Thru	U-Turn	Left	Right	U-Turn	Thru	Right	U-Turn
6:00 PM	0	1	0	0	0	0	0	0	0
6:15 PM	0	2	0	0	0	0	0	0	0
6:30 PM	0	0	0	0	0	0	0	0	0
6:45 PM	0	0	0	0	0	0	0	0	0
7:00 PM	0	1	0	0	0	0	0	0	0
7:15 PM	0	0	0	0	0	0	1	0	0
7:30 PM	0	0	0	0	0	0	1	0	0
7:45 PM	0	1	0	0	0	0	0	0	0

Study Name 10-HWY 31 AT GRAND RD EAST

Start Date 04-19-2023

Start Time 5:00 AM

Site Code Articulated Trucks

Start Time	HWY 31 Westbound			GRAND RD EAST Northbound			HWY 31 Eastbound		
	Left	Thru	U-Turn	Left	Right	U-Turn	Thru	Right	U-Turn
6:00 PM	0	0	0	0	0	0	0	0	0
6:15 PM	0	0	0	0	0	0	1	0	0
6:30 PM	0	0	0	0	0	0	0	0	0
6:45 PM	0	0	0	0	0	0	0	0	0
7:00 PM	0	0	0	0	0	0	0	0	0
7:15 PM	0	0	0	0	0	0	2	0	0
7:30 PM	0	1	0	0	0	0	0	0	0
7:45 PM	0	1	0	0	0	0	0	0	0

Study Name 10-HWY 31 AT GRAND RD EAST

Start Date 04-19-2023

Start Time 5:00 AM

Site Code Bicycles on Crosswalk

	HWY 31 Westbound		GRAND RD EAST Northbound		HWY 31 Eastbound	
Start Time	Peds CCW	Peds CW	Peds CCW	Peds CW	Peds CCW	Peds CW
5:00 AM	0	0	0	0	0	0
5:15 AM	0	0	0	0	0	0
5:30 AM	0	0	0	0	0	0
5:45 AM	0	0	0	0	0	0
6:00 AM	0	0	0	0	0	0
6:15 AM	0	0	0	0	0	0
6:30 AM	0	0	0	0	0	0
6:45 AM	0	0	0	0	0	0
7:00 AM	0	0	0	0	0	0
7:15 AM	0	0	0	0	0	0
7:30 AM	0	0	0	0	0	0
7:45 AM	0	0	0	0	0	0
8:00 AM	0	0	0	0	0	0
8:15 AM	0	0	0	0	0	0
8:30 AM	0	0	0	0	0	0
8:45 AM	0	0	0	0	0	0
9:00 AM	0	0	0	0	0	0
9:15 AM	0	0	0	0	0	0
9:30 AM	0	0	0	0	0	0
9:45 AM	0	0	0	0	0	0
3:00 PM	0	0	0	0	0	0
3:15 PM	0	0	0	0	0	0
3:30 PM	0	0	0	0	0	0
3:45 PM	0	0	0	0	0	0
4:00 PM	0	0	0	0	0	0
4:15 PM	0	0	0	0	0	0
4:30 PM	0	0	0	0	0	0
4:45 PM	0	0	0	0	0	0
5:00 PM	0	0	0	0	0	0
5:15 PM	0	0	0	0	0	0
5:30 PM	0	0	0	0	0	0
5:45 PM	0	0	0	0	0	0

Study Name 10-HWY 31 AT GRAND RD EAST

Start Date 04-19-2023

Start Time 5:00 AM

Site Code Bicycles on Crosswalk

Start Time	HWY 31 Westbound		GRAND RD EAST Northbound		HWY 31 Eastbound	
	Peds CCW	Peds CW	Peds CCW	Peds CW	Peds CCW	Peds CW
6:00 PM	0	0	0	0	0	0
6:15 PM	0	0	0	0	0	0
6:30 PM	0	0	0	0	0	0
6:45 PM	0	0	0	0	0	0
7:00 PM	0	0	0	0	0	0
7:15 PM	0	0	0	0	0	0
7:30 PM	0	0	0	0	0	0
7:45 PM	0	0	0	0	0	0

Study Name 10-HWY 31 AT GRAND RD EAST

Start Date 04-19-2023

Start Time 5:00 AM

Site Code Pedestrians

Start Time	HWY 31 Westbound		GRAND RD EAST Northbound		HWY 31 Eastbound	
	Peds CCW	Peds CW	Peds CCW	Peds CW	Peds CCW	Peds CW
5:00 AM	0	0	0	0	0	0
5:15 AM	0	0	0	0	0	0
5:30 AM	0	0	0	0	0	0
5:45 AM	0	0	0	0	0	0
6:00 AM	0	0	0	0	0	0
6:15 AM	0	0	0	0	0	0
6:30 AM	0	0	0	0	0	0
6:45 AM	0	0	0	0	0	0
7:00 AM	0	0	0	0	0	0
7:15 AM	0	0	0	0	0	0
7:30 AM	0	0	0	0	0	0
7:45 AM	0	0	0	0	0	0
8:00 AM	0	0	0	0	0	0
8:15 AM	0	0	0	0	0	0
8:30 AM	0	0	0	0	0	0
8:45 AM	0	0	0	0	0	0
9:00 AM	0	0	0	0	0	0
9:15 AM	0	0	0	0	0	0
9:30 AM	0	0	0	0	0	0
9:45 AM	0	0	0	0	0	0
3:00 PM	0	0	0	0	0	0
3:15 PM	0	0	0	0	0	0
3:30 PM	0	0	0	0	0	0
3:45 PM	0	0	0	0	0	0
4:00 PM	0	0	0	0	0	0
4:15 PM	0	0	0	0	0	0
4:30 PM	0	0	0	0	0	0
4:45 PM	0	0	0	0	0	0
5:00 PM	0	0	0	0	0	0
5:15 PM	0	0	0	0	0	0
5:30 PM	0	0	0	0	0	0
5:45 PM	0	0	0	0	0	0

Study Name 10-HWY 31 AT GRAND RD EAST
 Start Date 04-19-2023
 Start Time 5:00 AM
 Site Code Pedestrians

	HWY 31 Westbound		GRAND RD EAST Northbound		HWY 31 Eastbound	
Start Time	Peds CCW	Peds CW	Peds CCW	Peds CW	Peds CCW	Peds CW
6:00 PM	0	0	0	0	0	0
6:15 PM	0	0	0	0	0	0
6:30 PM	0	0	0	0	0	0
6:45 PM	0	0	0	0	0	0
7:00 PM	0	0	0	0	0	0
7:15 PM	0	0	0	0	0	0
7:30 PM	0	0	0	0	0	0
7:45 PM	0	0	0	0	0	0

Study Name 10-HWY 31 AT GRAND RD EAST

Start Date 04-19-2023

Start Time 5:00 AM

Site Code Totals

	HWY 31 Westbound			GRAND RD EAST Northbound			HWY 31 Eastbound		
Start Time	Left	Thru	U-Turn	Left	Right	U-Turn	Thru	Right	U-Turn
5:00 AM	0	19	0	0	0	0	13	0	0
5:15 AM	0	28	0	0	1	0	13	0	0
5:30 AM	0	35	0	0	0	0	27	0	0
5:45 AM	0	34	1	0	0	0	21	0	0
6:00 AM	0	34	0	0	3	0	25	0	0
6:15 AM	0	47	0	0	1	0	20	0	0
6:30 AM	0	71	0	0	2	0	44	0	0
6:45 AM	0	82	0	0	7	0	71	0	0
7:00 AM	1	61	0	0	2	0	75	0	0
7:15 AM	2	86	0	1	3	0	53	0	0
7:30 AM	3	91	0	0	5	0	69	0	0
7:45 AM	1	96	0	0	5	0	90	0	0
8:00 AM	2	77	0	0	2	0	63	0	0
8:15 AM	2	87	0	0	2	0	66	0	0
8:30 AM	0	65	0	0	1	0	88	0	0
8:45 AM	1	70	0	0	11	0	61	0	0
9:00 AM	2	47	0	0	1	0	65	0	0
9:15 AM	0	68	0	1	3	0	62	0	0
9:30 AM	1	61	0	0	2	0	57	0	0
9:45 AM	0	80	0	0	3	0	53	0	0
3:00 PM	5	95	0	0	5	0	88	0	0
3:15 PM	3	88	0	0	6	0	112	1	0
3:30 PM	3	95	0	2	3	0	107	0	0
3:45 PM	2	117	0	0	3	0	129	0	0
4:00 PM	3	112	0	0	3	0	111	0	0
4:15 PM	3	110	0	0	5	0	125	0	0
4:30 PM	3	128	0	0	5	0	121	0	0
4:45 PM	4	110	0	1	4	0	114	0	0
5:00 PM	3	130	0	0	4	0	90	0	0
5:15 PM	1	124	0	1	3	0	122	0	0
5:30 PM	5	132	0	1	2	0	94	0	0
5:45 PM	1	101	0	0	3	0	108	0	0

Study Name 10-HWY 31 AT GRAND RD EAST

Start Date 04-19-2023

Start Time 5:00 AM

Site Code Totals

Start Time	HWY 31 Westbound			GRAND RD EAST Northbound			HWY 31 Eastbound		
	Left	Thru	U-Turn	Left	Right	U-Turn	Thru	Right	U-Turn
6:00 PM	2	109	0	0	6	0	103	1	0
6:15 PM	4	81	0	0	2	0	89	0	0
6:30 PM	1	82	0	0	2	0	79	0	0
6:45 PM	5	89	0	0	3	0	92	0	0
7:00 PM	1	63	0	1	1	0	112	0	0
7:15 PM	0	56	0	0	6	0	91	0	0
7:30 PM	2	73	0	0	2	0	66	0	0
7:45 PM	2	40	0	0	0	0	68	0	0

Site Code Motorcycles

[illegible]

Site Code Motorcycles

[illegible]

Study Name 11-HWY 31 AT CAUGHDENROY RD

Start Date 04-19-2023

Start Time 5:00 AM

Site Code Cars

Start Time	CAUGHDENROY RD Southbound				HWY 31 Westbound				CAUGHDENROY RD Northbound				HWY 31 Eastbound			
	Left	Thru	Right	U-Turn	Left	Thru	Right	U-Turn	Left	Thru	Right	U-Turn	Left	Thru	Right	U-Turn
5:00 AM	1	0	2	0	0	10	0	0	4	0	0	0	0	10	0	0
5:15 AM	1	0	4	0	0	22	0	0	1	1	1	0	0	11	1	0
5:30 AM	1	1	1	0	0	22	0	0	4	0	0	0	1	23	0	0
5:45 AM	1	1	3	0	0	29	0	0	3	0	0	0	1	19	0	0
6:00 AM	1	0	1	0	0	27	0	0	2	3	1	0	1	16	1	0
6:15 AM	0	0	5	0	0	23	0	0	6	0	2	0	1	17	1	0
6:30 AM	5	2	7	0	0	28	0	0	3	2	2	0	2	25	3	0
6:45 AM	12	1	5	0	0	42	3	0	8	5	7	0	4	52	2	0
7:00 AM	8	2	6	0	1	41	3	0	2	5	12	0	5	56	2	0
7:15 AM	3	3	5	0	2	46	3	0	10	1	6	0	0	34	3	0
7:30 AM	4	1	7	0	2	54	1	0	10	2	7	0	2	41	4	0
7:45 AM	4	4	6	0	0	55	4	0	8	3	3	0	6	69	2	0
8:00 AM	6	3	4	0	1	44	2	0	10	3	3	0	4	46	1	0
8:15 AM	7	3	4	0	0	58	2	0	11	5	6	0	4	45	3	0
8:30 AM	8	5	5	0	0	38	2	0	4	3	3	0	5	65	2	0
8:45 AM	2	2	1	0	1	56	2	0	2	1	5	0	2	52	2	0
9:00 AM	5	1	2	0	1	31	1	0	7	1	6	0	2	45	3	0
9:15 AM	4	1	1	0	0	45	3	0	4	1	1	0	3	44	3	0
9:30 AM	4	3	2	0	1	45	2	0	3	1	2	0	3	34	3	0
9:45 AM	5	2	8	0	0	49	0	0	5	0	2	0	1	43	2	0
3:00 PM	2	0	4	0	2	68	5	0	4	6	3	0	3	66	8	0
3:15 PM	8	0	3	0	4	68	3	0	4	6	4	0	6	74	4	0
3:30 PM	4	3	2	0	3	67	6	0	8	4	2	0	8	74	4	0
3:45 PM	3	4	5	0	6	72	8	0	10	8	3	0	8	80	10	1
4:00 PM	1	2	4	0	3	83	8	0	6	13	3	0	11	73	10	0
4:15 PM	5	3	5	0	1	92	6	0	7	5	2	0	5	80	9	0
4:30 PM	6	4	4	0	3	95	5	0	7	9	6	0	13	78	13	0
4:45 PM	7	3	2	0	6	78	6	0	5	5	8	0	8	85	4	0

Study Name 11-HWY 31 AT CAUGHDENROY RD

Start Date 04-19-2023

Start Time 5:00 AM

Site Code Cars

Start Time	CAUGHDENROY RD Southbound				HWY 31 Westbound				CAUGHDENROY RD Northbound				HWY 31 Eastbound			
	Left	Thru	Right	U-Turn	Left	Thru	Right	U-Turn	Left	Thru	Right	U-Turn	Left	Thru	Right	U-Turn
5:00 PM	4	2	6	0	3	91	4	0	9	14	2	0	4	73	4	0
5:15 PM	3	2	2	0	2	96	7	0	6	8	2	0	7	90	10	0
5:30 PM	7	5	6	0	3	102	6	0	8	9	2	0	4	60	13	0
5:45 PM	3	0	0	0	5	80	5	0	11	2	5	0	1	94	10	0
6:00 PM	5	2	3	0	4	87	1	0	7	4	5	0	7	71	7	0
6:15 PM	3	0	1	0	2	62	3	0	5	4	6	0	3	65	5	0
6:30 PM	1	2	4	0	4	61	2	0	2	3	5	0	4	61	8	0
6:45 PM	1	3	5	0	1	64	0	0	5	3	2	0	2	66	10	0
7:00 PM	2	2	2	0	6	48	4	0	2	3	2	1	2	93	9	0
7:15 PM	2	1	2	0	2	40	1	0	4	4	1	0	3	72	7	0
7:30 PM	1	1	2	0	0	59	3	0	3	2	1	0	6	46	9	0
7:45 PM	2	1	2	0	1	33	5	0	2	1	3	0	2	46	3	0

Study Name 11-HWY 31 AT CAUGHDENROY RD

Start Date 04-19-2023

Start Time 5:00 AM

Site Code Light Goods Vehicles

Start Time	CAUGHDENROY RD Southbound				HWY 31 Westbound				CAUGHDENROY RD Northbound				HWY 31 Eastbound			
	Left	Thru	Right	U-Turn	Left	Thru	Right	U-Turn	Left	Thru	Right	U-Turn	Left	Thru	Right	U-Turn
5:00 AM	0	0	0	0	0	2	0	0	0	0	0	0	0	1	0	0
5:15 AM	0	0	0	0	0	2	0	0	0	0	0	0	0	3	0	0
5:30 AM	2	0	2	0	0	4	0	0	0	0	2	0	0	3	0	0
5:45 AM	0	0	1	0	0	1	0	0	0	0	0	0	0	3	0	0
6:00 AM	1	0	0	0	0	5	0	0	0	1	1	0	0	4	0	0
6:15 AM	1	0	0	0	0	10	0	0	1	1	0	0	0	3	0	0
6:30 AM	1	0	3	0	0	25	1	0	2	1	0	0	1	7	0	0
6:45 AM	1	0	3	0	0	18	2	0	0	1	4	0	0	12	0	0
7:00 AM	3	0	0	0	0	11	2	0	1	2	2	0	1	13	0	0
7:15 AM	4	1	2	0	1	18	1	0	1	1	0	0	1	14	0	0
7:30 AM	10	1	6	0	0	15	2	0	0	2	1	0	2	9	1	0
7:45 AM	4	0	1	0	0	24	3	0	1	1	0	0	2	20	0	0
8:00 AM	5	0	1	0	0	14	2	0	1	2	0	0	1	8	0	0
8:15 AM	3	2	1	0	1	10	0	0	1	2	0	0	1	11	1	0
8:30 AM	4	4	0	0	0	14	2	0	1	0	2	0	1	14	0	0
8:45 AM	0	0	0	0	0	10	1	0	1	1	0	0	0	13	0	0
9:00 AM	0	0	2	0	1	6	0	0	0	1	1	0	1	9	0	0
9:15 AM	1	1	1	0	0	13	4	0	4	2	2	0	2	10	0	0
9:30 AM	4	1	1	0	1	12	0	0	0	1	0	0	0	9	0	0
9:45 AM	1	3	2	0	0	7	3	0	1	1	1	0	4	9	1	0
3:00 PM	3	0	1	0	0	11	2	0	1	3	0	0	2	9	0	0
3:15 PM	2	1	0	0	0	17	2	0	0	2	1	0	8	15	1	0
3:30 PM	2	1	2	0	2	17	3	0	3	3	0	0	0	20	1	0
3:45 PM	2	2	3	0	0	14	1	0	5	2	0	0	0	28	0	0
4:00 PM	1	2	0	0	2	19	0	0	0	1	0	0	3	17	2	0
4:15 PM	1	0	0	0	2	10	1	0	3	2	2	0	3	28	2	0
4:30 PM	1	0	3	0	0	19	2	0	1	2	2	0	1	30	1	0
4:45 PM	0	1	2	0	2	19	0	0	3	3	0	0	1	10	1	0

Study Name 11-HWY 31 AT CAUGHDENROY RD

Start Date 04-19-2023

Start Time 5:00 AM

Site Code Light Goods Vehicles

Start Time	CAUGHDENROY RD Southbound				HWY 31 Westbound				CAUGHDENROY RD Northbound				HWY 31 Eastbound			
	Left	Thru	Right	U-Turn	Left	Thru	Right	U-Turn	Left	Thru	Right	U-Turn	Left	Thru	Right	U-Turn
5:00 PM	3	3	1	0	0	22	0	0	0	5	0	0	1	8	3	0
5:15 PM	0	0	0	0	0	20	3	0	4	2	1	0	3	11	1	0
5:30 PM	4	0	2	0	0	13	0	0	1	1	0	0	5	11	0	0
5:45 PM	0	3	0	0	0	11	0	0	1	3	0	0	1	15	2	0
6:00 PM	2	0	0	0	1	10	0	0	3	0	0	0	3	11	0	0
6:15 PM	0	1	2	0	1	9	0	0	1	3	2	0	0	11	2	0
6:30 PM	2	0	0	0	0	14	0	0	2	1	0	0	0	12	1	0
6:45 PM	1	0	3	0	1	9	1	0	0	0	0	0	0	11	1	0
7:00 PM	2	1	0	0	0	12	0	0	1	1	0	0	1	10	1	0
7:15 PM	0	1	0	0	0	7	2	0	2	0	0	0	0	13	1	0
7:30 PM	1	1	0	0	0	10	0	0	2	3	0	0	1	6	2	0
7:45 PM	1	1	0	0	0	6	1	0	0	3	0	0	0	15	1	0

Site Code Buses

[illegible]

Site Code Buses

[illegible]

Study Name 11-HWY 31 AT CAUGHDENROY RD

Start Date 04-19-2023

Start Time 5:00 AM

Site Code Single-Unit Trucks

Start Time	CAUGHDENROY RD Southbound				HWY 31 Westbound				CAUGHDENROY RD Northbound				HWY 31 Eastbound			
	Left	Thru	Right	U-Turn	Left	Thru	Right	U-Turn	Left	Thru	Right	U-Turn	Left	Thru	Right	U-Turn
5:00 AM	0	0	0	0	0	0	0	0	0	0	0	0	0	2	0	0
5:15 AM	0	0	0	0	0	0	0	0	0	0	0	0	0	0	0	0
5:30 AM	0	0	0	0	0	0	0	0	0	0	0	0	0	0	0	0
5:45 AM	0	0	0	0	0	0	0	0	0	0	0	0	0	0	0	0
6:00 AM	0	0	0	0	0	0	0	0	0	0	0	0	0	1	0	0
6:15 AM	0	0	0	0	0	2	1	0	0	0	0	0	0	0	0	0
6:30 AM	0	0	0	0	0	0	0	0	0	0	0	0	0	1	0	0
6:45 AM	0	0	0	0	0	2	0	0	0	0	0	0	0	3	0	0
7:00 AM	0	0	0	0	0	0	0	0	0	0	0	0	0	3	0	0
7:15 AM	0	0	1	0	0	0	1	0	1	0	0	0	0	1	0	0
7:30 AM	0	0	0	0	0	1	0	0	0	0	0	0	1	2	0	0
7:45 AM	1	0	0	0	0	0	0	0	0	0	0	0	0	0	0	0
8:00 AM	1	0	1	0	0	0	1	0	0	0	0	0	0	2	0	0
8:15 AM	1	0	0	0	0	2	0	0	0	0	0	0	0	2	0	0
8:30 AM	1	0	0	0	0	2	0	0	0	0	0	0	0	3	0	0
8:45 AM	0	0	0	0	0	1	0	0	0	0	0	0	1	1	0	0
9:00 AM	0	0	0	0	0	0	0	0	0	1	0	0	0	1	0	0
9:15 AM	0	0	0	0	0	1	0	0	0	1	0	0	0	5	0	0
9:30 AM	0	0	0	0	0	2	1	0	0	0	0	0	0	2	0	0
9:45 AM	0	0	0	0	0	3	0	0	0	0	0	0	0	1	0	0
3:00 PM	0	0	0	0	0	1	0	0	0	1	0	0	1	2	0	0
3:15 PM	1	0	0	0	0	1	0	0	0	0	0	0	0	0	0	0
3:30 PM	0	0	0	0	0	3	0	0	0	0	0	0	0	1	0	0
3:45 PM	0	0	0	0	0	2	0	0	1	0	0	0	0	2	1	0
4:00 PM	0	0	1	0	0	1	0	0	0	0	0	0	0	0	0	0
4:15 PM	0	0	0	0	0	0	0	0	0	1	0	0	0	1	0	0
4:30 PM	0	0	1	0	0	1	0	0	0	1	0	0	0	0	0	0
4:45 PM	0	0	0	0	0	0	0	0	1	0	0	0	0	1	0	0

Site Code Single-Unit Trucks

[illegible]

Site Code Articulated Trucks

[illegible]

Site Code Articulated Trucks

[illegible]

Site Code Bicycles on Road

[illegible]

Site Code Bicycles on Road

[illegible]

Study Name 11-HWY 31 AT CAUGHDENROY RD

Start Date 04-19-2023

Start Time 5:00 AM

Site Code Bicycles on Crosswalk

	CAUGHDENROY RD Southbound		HWY 31 Westbound		CAUGHDENROY RD Northbound		HWY 31 Eastbound	
Start Time	Peds CCW	Peds CW	Peds CCW	Peds CW	Peds CCW	Peds CW	Peds CCW	Peds CW
5:00 AM	0	0	0	0	0	0	0	0
5:15 AM	0	0	0	0	0	0	0	0
5:30 AM	0	0	0	0	0	0	0	0
5:45 AM	0	0	0	0	0	0	0	0
6:00 AM	0	0	0	0	0	0	0	0
6:15 AM	0	0	0	0	0	0	0	0
6:30 AM	0	0	0	0	0	0	0	0
6:45 AM	0	0	0	0	0	0	0	0
7:00 AM	0	0	0	0	0	0	0	0
7:15 AM	0	0	0	0	0	0	0	0
7:30 AM	0	0	0	0	0	0	0	0
7:45 AM	0	0	0	0	0	0	0	0
8:00 AM	0	0	0	0	0	0	0	0
8:15 AM	0	0	0	0	0	0	0	0
8:30 AM	0	0	0	0	0	0	0	0
8:45 AM	0	0	0	0	0	0	0	0
9:00 AM	0	0	0	0	0	0	0	0
9:15 AM	0	0	0	0	0	0	0	0
9:30 AM	0	0	0	0	0	0	0	0
9:45 AM	0	0	0	0	0	0	0	0
3:00 PM	0	0	0	0	0	0	0	0
3:15 PM	0	0	0	0	0	0	0	0
3:30 PM	0	0	0	0	0	0	0	0
3:45 PM	0	0	0	0	0	0	0	0
4:00 PM	0	0	0	0	0	0	0	0
4:15 PM	0	0	0	0	0	0	0	0
4:30 PM	0	0	0	0	0	0	0	0
4:45 PM	0	0	0	0	0	0	0	0

Study Name 11-HWY 31 AT CAUGHDENROY RD

Start Date 04-19-2023

Start Time 5:00 AM

Site Code Bicycles on Crosswalk

	CAUGHDENROY RD Southbound		HWY 31 Westbound		CAUGHDENROY RD Northbound		HWY 31 Eastbound	
Start Time	Peds CCW	Peds CW	Peds CCW	Peds CW	Peds CCW	Peds CW	Peds CCW	Peds CW
5:00 PM	0	0	0	0	0	0	0	0
5:15 PM	0	0	0	0	0	0	0	0
5:30 PM	0	0	0	0	0	0	0	0
5:45 PM	0	0	0	0	0	0	0	0
6:00 PM	0	0	0	0	0	0	0	0
6:15 PM	0	0	0	0	0	0	0	0
6:30 PM	0	0	0	0	0	0	0	0
6:45 PM	0	0	0	0	0	0	0	0
7:00 PM	0	0	0	0	0	0	0	0
7:15 PM	0	0	0	0	0	0	0	0
7:30 PM	0	0	0	0	0	0	0	0
7:45 PM	0	0	0	0	0	0	0	0

Study Name 11-HWY 31 AT CAUGHDENROY RD

Start Date 04-19-2023

Start Time 5:00 AM

Site Code Pedestrians

	CAUGHDENROY RD Southbound		HWY 31 Westbound		CAUGHDENROY RD Northbound		HWY 31 Eastbound	
Start Time	Peds CCW	Peds CW	Peds CCW	Peds CW	Peds CCW	Peds CW	Peds CCW	Peds CW
5:00 AM	0	0	0	0	0	0	0	0
5:15 AM	0	0	0	0	0	0	0	0
5:30 AM	0	0	0	0	0	0	0	0
5:45 AM	0	0	0	0	0	0	0	0
6:00 AM	0	0	0	0	0	0	0	0
6:15 AM	0	0	0	0	0	0	0	0
6:30 AM	0	0	0	0	0	0	0	0
6:45 AM	0	0	0	0	0	0	0	0
7:00 AM	0	0	0	0	0	0	0	0
7:15 AM	0	0	0	0	0	0	0	0
7:30 AM	0	0	0	0	0	0	0	0
7:45 AM	0	0	0	0	0	0	0	0
8:00 AM	0	0	0	0	0	0	0	0
8:15 AM	0	0	0	0	0	0	0	0
8:30 AM	0	0	0	0	0	0	0	0
8:45 AM	0	0	0	0	0	0	0	0
9:00 AM	0	0	0	0	0	0	0	0
9:15 AM	0	0	0	0	0	0	0	0
9:30 AM	0	0	0	0	0	0	0	0
9:45 AM	0	0	0	0	0	0	0	0
3:00 PM	0	0	0	0	0	0	0	0
3:15 PM	0	0	0	0	0	0	0	0
3:30 PM	0	0	0	0	0	0	0	0
3:45 PM	0	0	0	0	0	0	0	0
4:00 PM	0	0	0	0	0	0	0	0
4:15 PM	0	0	0	0	0	0	0	0
4:30 PM	0	0	0	0	0	0	0	0
4:45 PM	0	0	0	0	0	0	0	0

Study Name 11-HWY 31 AT CAUGHDENROY RD

Start Date 04-19-2023

Start Time 5:00 AM

Site Code Pedestrians

	CAUGHDENROY RD Southbound		HWY 31 Westbound		CAUGHDENROY RD Northbound		HWY 31 Eastbound	
Start Time	Peds CCW	Peds CW	Peds CCW	Peds CW	Peds CCW	Peds CW	Peds CCW	Peds CW
5:00 PM	0	0	0	0	0	0	0	0
5:15 PM	0	0	0	0	0	0	0	0
5:30 PM	0	0	0	0	0	0	0	0
5:45 PM	0	0	0	0	0	0	0	0
6:00 PM	0	0	0	0	0	0	0	0
6:15 PM	0	0	0	0	0	0	0	0
6:30 PM	0	0	0	0	0	0	0	0
6:45 PM	0	0	0	0	0	0	0	0
7:00 PM	0	0	0	0	0	0	0	0
7:15 PM	0	0	0	0	0	0	0	0
7:30 PM	0	0	0	0	0	0	0	0
7:45 PM	0	0	0	0	0	0	0	0

Study Name 11-HWY 31 AT CAUGHDENROY RD

Start Date 04-19-2023

Start Time 5:00 AM

Site Code Totals

	CAUGHDENROY RD Southbound				HWY 31 Westbound				CAUGHDENROY RD Northbound				HWY 31 Eastbound			
Start Time	Left	Thru	Right	U-Turn	Left	Thru	Right	U-Turn	Left	Thru	Right	U-Turn	Left	Thru	Right	U-Turn
5:00 AM	1	0	2	0	0	12	0	0	4	0	0	0	0	13	0	0
5:15 AM	1	0	4	0	0	25	0	0	1	1	1	0	0	14	1	0
5:30 AM	3	1	3	0	0	26	0	0	4	0	2	0	1	26	0	0
5:45 AM	1	1	4	0	0	30	0	0	3	0	0	0	1	23	0	0
6:00 AM	2	0	1	0	0	32	0	0	2	4	2	0	1	23	1	0
6:15 AM	1	0	5	0	0	35	1	0	7	2	2	0	1	21	2	0
6:30 AM	6	2	10	0	0	54	1	0	5	3	2	0	3	34	3	0
6:45 AM	13	1	8	0	1	63	5	0	8	6	12	0	4	72	2	0
7:00 AM	11	2	6	0	1	56	5	0	3	7	14	0	6	73	2	0
7:15 AM	7	4	8	0	4	67	6	0	12	2	6	0	1	51	3	0
7:30 AM	15	2	13	0	2	73	4	0	10	4	8	0	5	54	6	0
7:45 AM	9	4	7	0	0	81	7	0	9	4	3	0	8	94	3	0
8:00 AM	12	3	6	0	1	63	6	0	11	5	3	0	5	59	1	0
8:15 AM	11	6	5	0	3	73	2	0	13	7	7	0	5	58	5	0
8:30 AM	13	9	5	0	0	55	4	0	5	3	6	0	6	82	3	0
8:45 AM	2	2	1	0	1	68	3	0	3	2	5	0	3	70	2	0
9:00 AM	5	1	4	0	2	38	1	0	7	3	7	0	3	56	3	0
9:15 AM	5	2	2	0	0	61	7	0	8	4	3	0	5	60	3	0
9:30 AM	8	4	3	0	2	59	3	0	3	2	2	0	3	49	3	0
9:45 AM	6	5	10	0	0	60	3	0	6	1	3	0	5	53	4	0
3:00 PM	5	0	5	0	3	83	7	0	9	10	4	0	6	79	8	0
3:15 PM	12	2	3	0	4	87	5	0	4	8	6	0	14	92	5	0
3:30 PM	6	4	4	0	7	87	10	0	11	7	2	0	8	96	5	0
3:45 PM	5	6	8	0	6	91	9	0	17	10	3	0	8	110	11	1
4:00 PM	2	4	6	0	5	106	8	0	6	14	4	0	14	92	12	0
4:15 PM	6	3	5	0	3	102	7	0	10	8	5	0	8	113	12	0
4:30 PM	7	4	8	0	3	115	7	0	8	12	8	0	14	108	14	0
4:45 PM	7	4	4	0	8	97	6	0	9	8	8	0	9	97	5	0

Study Name 11-HWY 31 AT CAUGHDENROY RD

Start Date 04-19-2023

Start Time 5:00 AM

Site Code Totals

Start Time	CAUGHDENROY RD Southbound				HWY 31 Westbound				CAUGHDENROY RD Northbound				HWY 31 Eastbound			
	Left	Thru	Right	U-Turn	Left	Thru	Right	U-Turn	Left	Thru	Right	U-Turn	Left	Thru	Right	U-Turn
5:00 PM	7	5	8	0	3	114	4	0	9	19	2	0	5	82	7	0
5:15 PM	3	2	2	0	2	118	10	0	10	10	3	0	10	101	11	0
5:30 PM	11	5	8	0	3	117	6	0	10	10	2	0	9	72	13	0
5:45 PM	3	3	0	0	5	92	6	0	12	5	5	0	2	109	12	0
6:00 PM	7	2	3	0	5	99	1	0	10	4	5	0	10	82	7	0
6:15 PM	3	1	3	0	3	73	3	0	6	7	8	0	3	77	7	0
6:30 PM	4	2	4	0	4	75	2	0	4	4	5	0	4	73	9	0
6:45 PM	2	3	8	0	2	74	1	0	5	3	2	0	2	77	11	0
7:00 PM	4	3	2	0	6	60	5	0	3	4	2	1	3	103	10	0
7:15 PM	2	2	2	0	2	47	3	0	6	4	1	0	3	88	8	0
7:30 PM	2	2	2	0	0	70	3	0	5	5	1	0	7	53	11	0
7:45 PM	3	2	3	0	1	40	6	0	2	4	3	0	2	61	4	0

Study Name 12-HWY 31 AT STEARNS RD

Start Date 04-19-2023

Start Time 5:00 AM

Site Code Cars

Start Time	HWY 31 Westbound			STEARNS RD Northbound			HWY 31 Eastbound		
	Left	Thru	U-Turn	Left	Right	U-Turn	Thru	Right	U-Turn
5:00 AM	0	7	0	4	3	0	12	0	0
5:15 AM	0	15	0	4	0	0	7	1	0
5:30 AM	1	20	0	3	1	0	13	0	0
5:45 AM	0	21	0	2	1	0	12	1	0
6:00 AM	0	22	0	2	3	0	14	1	0
6:15 AM	1	16	0	3	7	0	16	2	0
6:30 AM	1	24	0	8	1	0	26	2	0
6:45 AM	1	31	0	9	12	0	65	1	0
7:00 AM	1	40	0	6	25	0	69	3	0
7:15 AM	3	36	0	12	17	0	46	0	0
7:30 AM	4	44	0	15	12	0	46	3	0
7:45 AM	3	48	0	8	9	0	84	3	0
8:00 AM	5	38	0	6	7	0	48	7	0
8:15 AM	4	50	0	6	6	0	59	2	0
8:30 AM	0	41	0	4	10	0	71	2	0
8:45 AM	4	49	0	2	8	0	56	1	0
9:00 AM	2	30	0	2	5	0	54	2	0
9:15 AM	2	45	0	6	5	0	46	2	0
9:30 AM	1	46	0	4	8	0	43	1	0
9:45 AM	3	47	0	2	3	0	48	1	0
3:00 PM	8	65	0	4	9	0	61	9	0
3:15 PM	3	77	0	1	6	0	80	6	0
3:30 PM	6	75	0	6	12	0	72	7	0
3:45 PM	4	78	0	10	7	0	77	8	0
4:00 PM	9	83	0	4	11	0	69	6	0
4:15 PM	11	80	0	10	8	0	67	17	0
4:30 PM	11	95	0	11	6	0	81	10	0
4:45 PM	14	76	0	8	13	0	88	12	0
5:00 PM	10	97	0	4	8	0	71	7	0
5:15 PM	10	99	0	9	4	0	79	12	0
5:30 PM	11	88	0	13	5	0	64	8	0
5:45 PM	12	84	0	6	10	0	83	14	0
6:00 PM	9	84	0	7	4	0	64	14	0
6:15 PM	5	63	0	4	8	0	68	10	0
6:30 PM	5	59	0	5	10	0	60	7	0
6:45 PM	7	64	0	3	3	0	66	2	0
7:00 PM	4	48	0	3	3	0	81	14	0
7:15 PM	3	38	0	4	4	0	65	12	0
7:30 PM	6	51	0	7	5	0	45	5	0
7:45 PM	5	41	0	4	3	0	44	7	0

Study Name 12-HWY 31 AT STEARNS RD

Start Date 04-19-2023

Start Time 5:00 AM

Site Code Light Goods Vehicles

Start Time	HWY 31 Westbound			STEARNS RD Northbound			HWY 31 Eastbound		
	Left	Thru	U-Turn	Left	Right	U-Turn	Thru	Right	U-Turn
5:00 AM	0	5	0	0	2	0	2	0	0
5:15 AM	0	2	0	0	1	0	8	0	0
5:30 AM	1	7	0	0	0	0	17	0	0
5:45 AM	0	6	0	0	1	0	10	0	0
6:00 AM	0	11	0	0	1	0	6	0	0
6:15 AM	0	12	0	3	1	0	5	0	0
6:30 AM	0	28	0	0	2	0	9	0	0
6:45 AM	0	17	0	1	4	0	23	1	0
7:00 AM	0	16	0	4	0	0	17	0	0
7:15 AM	1	19	0	2	2	0	21	0	0
7:30 AM	0	17	0	2	2	0	17	2	0
7:45 AM	2	25	0	1	1	0	14	0	0
8:00 AM	2	18	0	1	2	0	12	0	0
8:15 AM	1	10	0	2	0	0	12	2	0
8:30 AM	1	17	0	2	0	0	18	1	0
8:45 AM	0	14	0	2	3	0	14	0	0
9:00 AM	1	6	0	1	1	0	12	0	0
9:15 AM	1	17	0	0	0	0	13	0	0
9:30 AM	1	11	0	1	0	0	13	0	0
9:45 AM	2	6	0	2	0	0	10	1	0
3:00 PM	0	13	0	2	2	0	19	0	0
3:15 PM	1	20	0	0	1	0	18	1	0
3:30 PM	0	22	0	2	1	0	21	2	0
3:45 PM	0	19	0	0	1	0	26	3	0
4:00 PM	2	18	0	0	1	0	20	0	0
4:15 PM	6	19	0	1	1	0	27	2	0
4:30 PM	0	21	0	4	0	0	34	0	0
4:45 PM	2	19	0	1	1	0	14	0	0
5:00 PM	2	24	0	0	1	0	10	3	0
5:15 PM	1	23	0	0	1	0	11	2	0
5:30 PM	0	15	0	0	2	0	15	1	0
5:45 PM	0	10	0	3	0	0	13	4	0
6:00 PM	0	13	0	0	0	0	8	0	0
6:15 PM	2	9	0	0	1	0	12	1	0
6:30 PM	0	18	0	2	0	0	10	1	0
6:45 PM	0	9	0	0	1	0	10	1	0
7:00 PM	3	11	0	3	2	0	11	0	0
7:15 PM	1	10	0	1	0	0	12	3	0
7:30 PM	1	11	0	0	0	0	6	0	0
7:45 PM	0	7	0	2	1	0	13	3	0

Study Name 12-HWY 31 AT STEARNS RD

Start Date 04-19-2023

Start Time 5:00 AM

Site Code Articulated Trucks

Start Time	HWY 31 Westbound			STEARNS RD Northbound			HWY 31 Eastbound		
	Left	Thru	U-Turn	Left	Right	U-Turn	Thru	Right	U-Turn
5:00 AM	0	0	0	0	0	0	1	0	0
5:15 AM	0	1	0	0	0	0	0	0	0
5:30 AM	0	0	0	0	0	0	0	0	0
5:45 AM	0	0	0	0	0	0	1	0	0
6:00 AM	0	0	0	0	0	0	2	0	0
6:15 AM	0	0	0	0	0	0	0	0	0
6:30 AM	0	1	0	0	0	0	0	0	0
6:45 AM	0	1	0	0	0	0	4	0	0
7:00 AM	0	3	0	0	0	0	1	0	0
7:15 AM	0	2	0	0	0	0	0	0	0
7:30 AM	0	0	0	0	0	0	0	0	0
7:45 AM	0	1	0	0	0	0	1	0	0
8:00 AM	0	2	0	0	0	0	1	0	0
8:15 AM	0	1	0	0	0	0	0	0	0
8:30 AM	0	1	0	0	0	0	0	0	0
8:45 AM	0	1	0	0	0	0	0	0	0
9:00 AM	0	1	0	0	0	0	1	0	0
9:15 AM	0	1	0	0	0	0	1	0	0
9:30 AM	0	0	0	0	0	0	3	0	0
9:45 AM	0	1	0	0	0	0	0	0	0
3:00 PM	0	0	0	0	0	0	1	0	0
3:15 PM	0	0	0	0	0	0	0	0	0
3:30 PM	0	0	0	0	0	0	2	0	0
3:45 PM	0	1	0	0	0	0	1	0	0
4:00 PM	0	2	0	0	0	0	0	0	0
4:15 PM	0	0	0	0	0	0	2	0	0
4:30 PM	0	0	0	0	0	0	0	0	0
4:45 PM	0	0	0	0	0	0	0	0	0
5:00 PM	0	0	0	0	0	0	0	0	0
5:15 PM	0	0	0	0	0	0	0	0	0
5:30 PM	0	0	0	0	0	0	1	0	0
5:45 PM	0	0	0	0	0	0	0	0	0
6:00 PM	0	0	0	0	0	0	0	0	0
6:15 PM	0	0	0	0	0	0	1	0	0
6:30 PM	0	0	0	0	0	0	0	0	0
6:45 PM	0	0	0	0	0	0	0	0	0
7:00 PM	0	0	0	0	0	0	0	0	0
7:15 PM	0	0	0	0	0	0	2	0	0
7:30 PM	0	1	0	0	0	0	0	0	0
7:45 PM	0	1	0	0	0	0	0	0	0

Study Name 12-HWY 31 AT STEARNS RD

Start Date 04-19-2023

Start Time 5:00 AM

Site Code Bicycles on Crosswalk

Start Time	HWY 31 Westbound		STEARNS RD Northbound		HWY 31 Eastbound	
	Peds CCW	Peds CW	Peds CCW	Peds CW	Peds CCW	Peds CW
5:00 AM	0	0	0	0	0	0
5:15 AM	0	0	0	0	0	0
5:30 AM	0	0	0	0	0	0
5:45 AM	0	0	0	0	0	0
6:00 AM	0	0	0	0	0	0
6:15 AM	0	0	0	0	0	0
6:30 AM	0	0	0	0	0	0
6:45 AM	0	0	0	0	0	0
7:00 AM	0	0	0	0	0	0
7:15 AM	0	0	0	0	0	0
7:30 AM	0	0	0	0	0	0
7:45 AM	0	0	0	0	0	0
8:00 AM	0	0	0	0	0	0
8:15 AM	0	0	0	0	0	0
8:30 AM	0	0	0	0	0	0
8:45 AM	0	0	0	0	0	0
9:00 AM	0	0	0	0	0	0
9:15 AM	0	0	0	0	0	0
9:30 AM	0	0	0	0	0	0
9:45 AM	0	0	0	0	0	0
3:00 PM	0	0	0	0	0	0
3:15 PM	0	0	0	0	0	0
3:30 PM	0	0	0	0	0	0
3:45 PM	0	0	0	0	0	0
4:00 PM	0	0	0	0	0	0
4:15 PM	0	0	0	0	0	0
4:30 PM	0	0	0	0	0	0
4:45 PM	0	0	0	0	0	0
5:00 PM	0	0	0	0	0	0
5:15 PM	0	0	0	0	0	0
5:30 PM	0	0	0	0	0	0
5:45 PM	0	0	0	0	0	0
6:00 PM	0	0	0	0	0	0
6:15 PM	0	0	0	0	0	0
6:30 PM	0	0	0	0	0	0
6:45 PM	0	0	0	0	0	0
7:00 PM	0	0	0	0	0	0
7:15 PM	0	0	0	0	0	0
7:30 PM	0	0	0	0	0	0
7:45 PM	0	0	0	0	0	0

Study Name 12-HWY 31 AT STEARNS RD

Start Date 04-19-2023

Start Time 5:00 AM

Site Code Pedestrians

Start Time	HWY 31 Westbound		STEARNS RD Northbound		HWY 31 Eastbound	
	Peds CCW	Peds CW	Peds CCW	Peds CW	Peds CCW	Peds CW
5:00 AM	0	0	0	0	0	0
5:15 AM	0	0	0	0	0	0
5:30 AM	0	0	0	0	0	0
5:45 AM	0	0	0	0	0	0
6:00 AM	0	0	0	0	0	0
6:15 AM	0	0	0	0	0	0
6:30 AM	0	0	0	0	0	0
6:45 AM	0	0	0	0	0	0
7:00 AM	0	0	0	0	0	0
7:15 AM	0	0	0	0	0	0
7:30 AM	0	0	0	0	0	0
7:45 AM	0	0	0	0	0	0
8:00 AM	0	0	0	0	0	0
8:15 AM	0	0	0	0	0	0
8:30 AM	0	0	0	0	0	0
8:45 AM	0	0	0	0	0	0
9:00 AM	0	0	0	0	0	0
9:15 AM	0	0	0	0	0	0
9:30 AM	0	0	0	0	0	0
9:45 AM	0	0	0	0	0	0
3:00 PM	0	0	0	0	0	0
3:15 PM	0	0	0	0	0	0
3:30 PM	0	0	1	0	0	0
3:45 PM	0	0	0	0	0	0
4:00 PM	0	0	0	0	0	0
4:15 PM	0	0	0	0	0	0
4:30 PM	0	0	0	0	0	0
4:45 PM	0	0	0	0	0	0
5:00 PM	0	0	0	0	0	0
5:15 PM	0	0	0	0	0	0
5:30 PM	0	0	0	0	0	0
5:45 PM	0	0	0	0	0	0
6:00 PM	0	0	0	0	0	0
6:15 PM	0	0	0	0	0	0
6:30 PM	0	0	0	0	0	0
6:45 PM	0	0	0	0	0	0
7:00 PM	0	0	0	0	0	0
7:15 PM	0	0	0	0	0	0
7:30 PM	0	0	0	0	0	0
7:45 PM	0	0	0	0	0	0

Study Name 12-HWY 31 AT STEARNS RD

Start Date 04-19-2023

Start Time 5:00 AM

Site Code Totals

Start Time	HWY 31 Westbound			STEARNS RD Northbound			HWY 31 Eastbound		
	Left	Thru	U-Turn	Left	Right	U-Turn	Thru	Right	U-Turn
5:00 AM	0	12	0	4	5	0	16	0	0
5:15 AM	0	18	0	4	1	0	15	1	0
5:30 AM	2	27	0	3	1	0	30	0	0
5:45 AM	0	27	0	2	2	0	23	1	0
6:00 AM	0	33	0	2	4	0	25	1	0
6:15 AM	1	32	0	6	8	0	21	3	0
6:30 AM	1	55	0	8	3	0	36	2	0
6:45 AM	1	52	0	10	18	0	99	2	0
7:00 AM	1	59	0	10	26	0	90	3	0
7:15 AM	7	63	0	14	19	0	69	0	0
7:30 AM	4	63	0	18	14	0	69	5	0
7:45 AM	5	75	0	9	10	0	104	3	0
8:00 AM	7	62	0	8	10	0	67	7	0
8:15 AM	6	67	0	8	6	0	74	4	0
8:30 AM	1	62	0	6	10	0	93	4	0
8:45 AM	4	64	0	4	12	0	75	1	0
9:00 AM	3	37	0	3	6	0	68	3	0
9:15 AM	4	65	0	6	5	0	65	2	0
9:30 AM	3	61	0	5	8	0	60	1	0
9:45 AM	5	56	0	5	3	0	60	2	0
3:00 PM	8	83	0	6	12	0	83	9	0
3:15 PM	4	99	0	1	7	0	104	7	0
3:30 PM	7	101	0	8	13	0	96	9	0
3:45 PM	5	101	0	10	8	0	107	11	0
4:00 PM	11	105	0	4	13	0	91	6	0
4:15 PM	17	99	0	11	10	0	101	19	0
4:30 PM	12	117	0	15	6	0	115	10	0
4:45 PM	16	97	0	9	14	0	104	13	0
5:00 PM	12	121	0	4	9	0	82	10	0
5:15 PM	11	124	0	9	5	0	90	14	0
5:30 PM	11	105	0	13	7	0	81	9	0
5:45 PM	12	95	0	9	10	0	96	18	0
6:00 PM	9	99	0	7	4	0	73	14	0
6:15 PM	7	74	0	4	9	0	81	11	0
6:30 PM	5	77	0	7	10	0	71	8	0
6:45 PM	7	74	0	3	4	0	77	3	0
7:00 PM	7	59	0	7	5	0	92	14	0
7:15 PM	4	48	0	5	4	0	80	15	0
7:30 PM	7	63	0	7	5	0	52	5	0
7:45 PM	5	49	0	6	4	0	57	10	0

Study Name 13-HWY 31 AT BURNET RD

Start Date 04-19-2023

Start Time 5:00 AM

Site Code Cars

	BURNET RD Southbound			HWY 31 Westbound			HWY 31 Eastbound		
Start Time	Left	Right	U-Turn	Thru	Right	U-Turn	Left	Thru	U-Turn
5:00 AM	0	0	0	10	0	0	0	18	0
5:15 AM	0	0	0	19	0	0	0	10	0
5:30 AM	0	0	0	27	0	0	0	21	0
5:45 AM	0	0	0	27	0	0	0	22	0
6:00 AM	0	0	0	21	0	0	0	18	0
6:15 AM	0	0	0	19	0	0	0	24	0
6:30 AM	0	0	0	25	0	0	0	29	0
6:45 AM	0	0	0	34	0	0	0	72	0
7:00 AM	2	0	0	41	0	0	1	87	0
7:15 AM	0	0	0	42	0	0	0	67	0
7:30 AM	1	0	0	52	0	0	2	53	0
7:45 AM	0	0	0	56	0	0	2	82	0
8:00 AM	1	1	0	45	0	0	0	60	0
8:15 AM	0	0	0	54	0	0	0	62	0
8:30 AM	1	0	0	40	1	0	0	82	0
8:45 AM	0	0	0	54	0	0	0	62	0
9:00 AM	1	0	0	31	0	0	0	59	0
9:15 AM	0	0	0	49	0	0	0	46	0
9:30 AM	1	1	0	45	0	0	0	63	0
9:45 AM	0	0	0	48	1	0	0	47	0
3:00 PM	1	0	0	75	0	0	1	60	0
3:15 PM	1	1	0	81	1	0	0	96	0
3:30 PM	0	0	0	78	0	0	0	75	0
3:45 PM	0	0	0	82	0	0	0	88	0
4:00 PM	0	0	0	90	0	0	0	75	0
4:15 PM	0	1	0	96	3	0	0	80	0
4:30 PM	1	1	0	100	2	0	0	91	0
4:45 PM	0	1	0	92	2	0	1	100	0
5:00 PM	0	3	0	103	0	0	1	75	0
5:15 PM	0	0	0	111	2	0	1	89	0
5:30 PM	0	2	0	99	0	0	1	72	0
5:45 PM	2	1	0	93	0	0	0	84	0

Study Name 13-HWY 31 AT BURNET RD

Start Date 04-19-2023

Start Time 5:00 AM

Site Code Cars

	BURNET RD Southbound			HWY 31 Westbound			HWY 31 Eastbound		
Start Time	Left	Right	U-Turn	Thru	Right	U-Turn	Left	Thru	U-Turn
6:00 PM	1	1	0	92	0	0	0	72	0
6:15 PM	0	0	0	77	0	0	1	69	0
6:30 PM	1	1	0	70	1	0	0	73	0
6:45 PM	0	0	0	66	0	0	1	67	0
7:00 PM	0	0	0	56	0	0	0	76	0
7:15 PM	2	0	0	43	0	0	2	75	0
7:30 PM	1	0	0	58	1	0	0	48	0
7:45 PM	0	0	0	48	2	0	0	52	0

Study Name 13-HWY 31 AT BURNET RD

Start Date 04-19-2023

Start Time 5:00 AM

Site Code Light Goods Vehicles

	BURNET RD Southbound			HWY 31 Westbound			HWY 31 Eastbound		
Start Time	Left	Right	U-Turn	Thru	Right	U-Turn	Left	Thru	U-Turn
5:00 AM	0	0	0	0	0	0	0	3	0
5:15 AM	0	0	0	0	0	0	0	5	0
5:30 AM	0	0	0	0	0	0	0	6	0
5:45 AM	0	0	0	0	0	0	0	2	0
6:00 AM	0	0	0	10	0	0	0	4	0
6:15 AM	0	0	0	11	0	0	0	6	0
6:30 AM	0	0	0	31	0	0	0	11	0
6:45 AM	0	0	0	15	0	0	1	23	0
7:00 AM	0	1	0	11	0	0	1	20	0
7:15 AM	0	0	0	17	0	0	2	18	0
7:30 AM	0	0	0	12	0	0	0	15	0
7:45 AM	0	1	0	21	0	0	1	26	0
8:00 AM	0	1	0	17	0	0	2	14	0
8:15 AM	0	0	0	13	0	0	1	13	0
8:30 AM	0	0	0	17	0	0	0	16	0
8:45 AM	0	1	0	14	0	0	0	18	0
9:00 AM	0	0	0	7	0	0	1	10	0
9:15 AM	0	1	0	17	1	0	0	14	0
9:30 AM	0	0	0	14	0	0	1	10	0
9:45 AM	1	0	0	9	0	0	0	8	0
3:00 PM	0	0	0	15	0	0	0	24	0
3:15 PM	0	0	0	20	0	0	0	19	0
3:30 PM	0	1	0	21	0	0	0	21	0
3:45 PM	0	0	0	21	0	0	0	24	0
4:00 PM	1	0	0	18	0	0	0	18	0
4:15 PM	0	0	0	25	0	0	0	33	0
4:30 PM	0	0	0	20	0	0	0	30	0
4:45 PM	0	0	0	23	0	0	0	21	0
5:00 PM	0	0	0	24	0	0	0	9	0
5:15 PM	0	0	0	24	0	0	0	12	0
5:30 PM	0	0	0	17	0	0	0	13	0
5:45 PM	0	0	0	10	0	0	0	14	0

Study Name 13-HWY 31 AT BURNET RD

Start Date 04-19-2023

Start Time 5:00 AM

Site Code Light Goods Vehicles

	BURNET RD Southbound			HWY 31 Westbound			HWY 31 Eastbound		
Start Time	Left	Right	U-Turn	Thru	Right	U-Turn	Left	Thru	U-Turn
6:00 PM	0	0	0	10	0	0	0	12	0
6:15 PM	0	0	0	11	0	0	0	11	0
6:30 PM	0	0	0	14	0	0	0	11	0
6:45 PM	0	0	0	9	0	0	0	12	0
7:00 PM	0	0	0	14	0	0	0	16	0
7:15 PM	0	0	0	10	0	0	1	11	0
7:30 PM	1	0	0	11	0	0	0	7	0
7:45 PM	0	0	0	7	0	0	0	9	0

Study Name 13-HWY 31 AT BURNET RD

Start Date 04-19-2023

Start Time 5:00 AM

Site Code Single-Unit Trucks

	BURNET RD Southbound			HWY 31 Westbound			HWY 31 Eastbound		
Start Time	Left	Right	U-Turn	Thru	Right	U-Turn	Left	Thru	U-Turn
5:00 AM	0	0	0	0	0	0	0	2	0
5:15 AM	0	0	0	0	0	0	0	0	0
5:30 AM	0	0	0	0	0	0	0	0	0
5:45 AM	0	0	0	0	0	0	0	0	0
6:00 AM	0	0	0	0	0	0	1	2	0
6:15 AM	0	1	0	2	0	0	0	0	0
6:30 AM	0	0	0	1	0	0	0	1	0
6:45 AM	0	0	0	1	0	0	0	4	0
7:00 AM	0	0	0	0	0	0	0	3	0
7:15 AM	0	0	0	2	0	0	0	0	0
7:30 AM	0	0	0	1	0	0	0	3	0
7:45 AM	0	1	0	0	0	0	0	1	0
8:00 AM	0	0	0	1	0	0	1	3	0
8:15 AM	0	0	0	3	0	0	0	2	0
8:30 AM	0	0	0	3	0	0	0	4	0
8:45 AM	0	0	0	0	0	0	0	1	0
9:00 AM	0	0	0	0	0	0	0	1	0
9:15 AM	0	0	0	1	0	0	0	2	0
9:30 AM	0	0	0	5	0	0	0	4	0
9:45 AM	0	0	0	2	0	0	0	2	0
3:00 PM	0	0	0	1	0	0	0	2	0
3:15 PM	0	0	0	1	0	0	0	1	0
3:30 PM	0	0	0	2	0	0	0	1	0
3:45 PM	0	0	0	2	0	0	0	3	0
4:00 PM	0	0	0	1	0	0	0	0	0
4:15 PM	0	0	0	0	0	0	0	1	0
4:30 PM	0	0	0	3	0	0	0	0	0
4:45 PM	0	0	0	1	0	0	0	1	0
5:00 PM	0	0	0	0	0	0	0	1	0
5:15 PM	0	0	0	2	0	0	0	0	0
5:30 PM	0	0	0	2	0	0	0	0	0
5:45 PM	0	0	0	2	0	0	0	0	0

Study Name 13-HWY 31 AT BURNET RD

Start Date 04-19-2023

Start Time 5:00 AM

Site Code Articulated Trucks

	BURNET RD Southbound			HWY 31 Westbound			HWY 31 Eastbound		
Start Time	Left	Right	U-Turn	Thru	Right	U-Turn	Left	Thru	U-Turn
6:00 PM	0	0	0	0	0	0	0	0	0
6:15 PM	0	0	0	0	0	0	0	1	0
6:30 PM	0	0	0	0	0	0	0	0	0
6:45 PM	0	0	0	0	0	0	0	0	0
7:00 PM	0	0	0	0	0	0	0	0	0
7:15 PM	0	0	0	0	0	0	0	2	0
7:30 PM	0	0	0	1	0	0	0	0	0
7:45 PM	0	0	0	1	0	0	0	0	0

Study Name 13-HWY 31 AT BURNET RD

Start Date 04-19-2023

Start Time 5:00 AM

Site Code Bicycles on Crosswalk

	BURNET RD Southbound		HWY 31 Westbound		HWY 31 Eastbound	
Start Time	Peds CCW	Peds CW	Peds CCW	Peds CW	Peds CCW	Peds CW
5:00 AM	0	0	0	0	0	0
5:15 AM	0	0	0	0	0	0
5:30 AM	0	0	0	0	0	0
5:45 AM	0	0	0	0	0	0
6:00 AM	0	0	0	0	0	0
6:15 AM	0	0	0	0	0	0
6:30 AM	0	0	0	0	0	0
6:45 AM	0	0	0	0	0	0
7:00 AM	0	0	0	0	0	0
7:15 AM	0	0	0	0	0	0
7:30 AM	0	0	0	0	0	0
7:45 AM	0	0	0	0	0	0
8:00 AM	0	0	0	0	0	0
8:15 AM	0	0	0	0	0	0
8:30 AM	0	0	0	0	0	0
8:45 AM	0	0	0	0	0	0
9:00 AM	0	0	0	0	0	0
9:15 AM	0	0	0	0	0	0
9:30 AM	0	0	0	0	0	0
9:45 AM	0	0	0	0	0	0
3:00 PM	0	0	0	0	0	0
3:15 PM	0	0	0	0	0	0
3:30 PM	0	0	0	0	0	0
3:45 PM	0	0	0	0	0	0
4:00 PM	0	0	0	0	0	0
4:15 PM	0	0	0	0	0	0
4:30 PM	0	0	0	0	0	0
4:45 PM	0	0	0	0	0	0
5:00 PM	0	0	0	0	0	0
5:15 PM	0	0	0	0	0	0
5:30 PM	0	0	0	0	0	0
5:45 PM	0	0	0	0	0	0

Study Name 13-HWY 31 AT BURNET RD

Start Date 04-19-2023

Start Time 5:00 AM

Site Code Bicycles on Crosswalk

Start Time	BURNET RD Southbound		HWY 31 Westbound		HWY 31 Eastbound	
	Peds CCW	Peds CW	Peds CCW	Peds CW	Peds CCW	Peds CW
6:00 PM	0	0	0	0	0	0
6:15 PM	0	0	0	0	0	0
6:30 PM	0	0	0	0	0	0
6:45 PM	0	0	0	0	0	0
7:00 PM	0	0	0	0	0	0
7:15 PM	0	0	0	0	0	0
7:30 PM	0	0	0	0	0	0
7:45 PM	0	0	0	0	0	0

Study Name 13-HWY 31 AT BURNET RD

Start Date 04-19-2023

Start Time 5:00 AM

Site Code Pedestrians

	BURNET RD Southbound		HWY 31 Westbound		HWY 31 Eastbound	
Start Time	Peds CCW	Peds CW	Peds CCW	Peds CW	Peds CCW	Peds CW
5:00 AM	0	0	0	0	0	0
5:15 AM	0	0	0	0	0	0
5:30 AM	0	0	0	0	0	0
5:45 AM	0	0	0	0	0	0
6:00 AM	0	0	0	0	0	0
6:15 AM	0	0	0	0	0	0
6:30 AM	0	0	0	0	0	0
6:45 AM	0	0	0	0	0	0
7:00 AM	0	0	0	0	0	0
7:15 AM	0	0	0	0	0	0
7:30 AM	0	0	0	0	0	0
7:45 AM	0	0	0	0	0	0
8:00 AM	0	0	0	0	0	0
8:15 AM	0	0	0	0	0	0
8:30 AM	0	0	0	0	0	0
8:45 AM	0	0	0	0	0	0
9:00 AM	0	0	0	0	0	0
9:15 AM	0	0	0	0	0	0
9:30 AM	0	0	0	0	0	0
9:45 AM	0	0	0	0	0	0
3:00 PM	0	0	0	0	0	0
3:15 PM	0	0	0	0	0	0
3:30 PM	0	0	0	0	0	0
3:45 PM	0	0	0	0	0	0
4:00 PM	0	0	0	0	0	0
4:15 PM	0	0	0	0	0	0
4:30 PM	0	0	0	0	0	0
4:45 PM	0	0	0	0	0	0
5:00 PM	0	0	0	0	0	0
5:15 PM	0	0	0	0	0	0
5:30 PM	0	0	0	0	0	0
5:45 PM	0	0	0	0	0	0

Study Name 13-HWY 31 AT BURNET RD
 Start Date 04-19-2023
 Start Time 5:00 AM
 Site Code Pedestrians

	BURNET RD Southbound		HWY 31 Westbound		HWY 31 Eastbound	
Start Time	Peds CCW	Peds CW	Peds CCW	Peds CW	Peds CCW	Peds CW
6:00 PM	0	0	0	0	0	0
6:15 PM	0	0	0	0	0	0
6:30 PM	0	0	0	0	0	0
6:45 PM	0	0	0	0	0	0
7:00 PM	0	0	0	0	0	0
7:15 PM	0	0	0	0	0	0
7:30 PM	0	0	0	0	0	0
7:45 PM	0	0	0	0	0	0

Study Name 13-HWY 31 AT BURNET RD

Start Date 04-19-2023

Start Time 5:00 AM

Site Code Totals

	BURNET RD Southbound			HWY 31 Westbound			HWY 31 Eastbound		
Start Time	Left	Right	U-Turn	Thru	Right	U-Turn	Left	Thru	U-Turn
5:00 AM	0	0	0	10	0	0	0	23	0
5:15 AM	0	0	0	20	0	0	0	15	0
5:30 AM	0	0	0	27	0	0	0	27	0
5:45 AM	0	0	0	27	0	0	0	24	0
6:00 AM	0	0	0	31	0	0	1	26	0
6:15 AM	0	1	0	33	0	0	0	30	0
6:30 AM	0	0	0	58	0	0	0	41	0
6:45 AM	0	0	0	53	0	0	1	107	0
7:00 AM	2	1	0	56	0	0	2	113	0
7:15 AM	0	0	0	71	0	0	2	87	0
7:30 AM	1	1	0	65	0	0	2	74	0
7:45 AM	0	2	0	79	0	0	3	113	0
8:00 AM	1	2	0	68	0	0	3	82	0
8:15 AM	0	1	0	75	1	0	1	78	0
8:30 AM	1	0	0	61	1	0	0	102	0
8:45 AM	0	1	0	69	0	0	0	87	0
9:00 AM	1	0	0	39	0	0	1	71	0
9:15 AM	0	1	0	70	1	0	0	63	0
9:30 AM	1	1	0	64	0	0	1	79	0
9:45 AM	1	0	0	60	1	0	0	58	0
3:00 PM	1	1	0	95	1	0	1	89	0
3:15 PM	1	1	0	103	1	0	0	120	0
3:30 PM	0	1	0	104	1	0	0	100	0
3:45 PM	0	1	0	108	0	0	0	115	0
4:00 PM	1	0	0	112	0	0	0	96	0
4:15 PM	0	1	0	121	3	0	0	120	0
4:30 PM	1	1	0	123	2	0	0	122	0
4:45 PM	0	1	0	117	2	0	1	123	0
5:00 PM	0	3	0	127	0	0	1	85	0
5:15 PM	0	0	0	137	2	0	1	101	0
5:30 PM	0	2	0	118	0	0	1	86	0
5:45 PM	2	1	0	105	0	0	0	98	0

Study Name 13-HWY 31 AT BURNET RD

Start Date 04-19-2023

Start Time 5:00 AM

Site Code Totals

Start Time	BURNET RD Southbound			HWY 31 Westbound			HWY 31 Eastbound		
	Left	Right	U-Turn	Thru	Right	U-Turn	Left	Thru	U-Turn
6:00 PM	1	1	0	104	0	0	0	85	0
6:15 PM	0	0	0	90	0	0	1	81	0
6:30 PM	1	1	0	84	1	0	0	85	0
6:45 PM	0	0	0	76	0	0	1	79	0
7:00 PM	0	0	0	70	0	0	0	92	0
7:15 PM	2	0	0	53	0	0	3	89	0
7:30 PM	2	0	0	70	1	0	0	56	0
7:45 PM	0	0	0	56	2	0	0	61	0

Site Code Motorcycles

[illegible]

Site Code Motorcycles

[illegible]

Study Name 14-HWY 31 AT BARCALDINE DR/LEGIONNAIRE DR

Start Date 04-19-2023

Start Time 5:00 AM

Site Code Cars

Start Time	LEGIONNAIRE DR Southbound				HWY 31 Westbound				BARCALDIN DR Northbound				HWY 31 Eastbound			
	Left	Thru	Right	U-Turn	Left	Thru	Right	U-Turn	Left	Thru	Right	U-Turn	Left	Thru	Right	U-Turn
5:00 AM	1	0	0	0	0	7	0	0	0	0	0	0	0	14	1	0
5:15 AM	0	0	0	0	0	12	0	0	3	0	3	0	0	11	0	0
5:30 AM	0	0	1	0	0	19	0	0	1	0	10	0	0	13	1	0
5:45 AM	0	0	0	0	0	18	0	0	2	0	6	0	0	16	2	0
6:00 AM	0	0	0	0	0	19	0	0	1	0	9	0	0	16	0	0
6:15 AM	0	0	0	0	0	16	0	0	1	0	13	0	0	21	0	0
6:30 AM	0	0	0	0	0	25	1	0	2	0	16	0	0	31	0	0
6:45 AM	0	0	2	0	0	31	1	0	1	0	20	0	0	69	1	0
7:00 AM	0	0	1	0	0	38	0	0	0	0	38	0	0	85	2	0
7:15 AM	0	0	0	0	0	39	0	0	0	0	23	0	0	64	2	0
7:30 AM	1	0	1	0	0	45	0	0	4	0	26	0	0	55	1	0
7:45 AM	0	0	0	0	0	48	0	0	2	0	21	0	0	79	3	0
8:00 AM	0	0	1	0	0	40	0	0	3	0	15	0	0	57	2	0
8:15 AM	0	0	1	0	0	53	0	0	1	0	17	0	1	60	1	0
8:30 AM	1	0	1	0	0	42	1	0	1	0	15	0	0	74	4	0
8:45 AM	0	0	1	0	0	53	0	0	3	0	11	0	0	67	1	0
9:00 AM	0	0	0	0	0	30	0	0	2	0	8	0	0	50	2	0
9:15 AM	0	0	0	0	0	46	1	0	0	0	5	0	0	49	1	0
9:30 AM	1	0	1	0	0	48	0	0	0	0	9	0	0	59	1	0
9:45 AM	0	0	0	0	0	47	0	0	0	0	7	0	0	46	1	0
3:00 PM	0	0	1	0	2	73	0	0	0	0	8	0	0	63	3	0
3:15 PM	0	0	2	0	0	76	2	0	0	0	5	0	0	86	7	0
3:30 PM	0	0	2	0	0	76	0	0	1	0	12	0	0	70	2	0
3:45 PM	1	0	5	0	0	78	2	0	0	0	10	0	0	84	7	0
4:00 PM	0	0	0	0	0	95	1	0	2	0	9	0	0	74	10	0
4:15 PM	1	0	3	0	1	94	3	0	1	1	9	0	0	73	5	0
4:30 PM	0	0	0	0	0	105	0	0	0	0	15	0	3	78	9	0
4:45 PM	0	0	0	0	0	90	0	0	0	0	17	0	0	97	6	0

Study Name 14-HWY 31 AT BARCOLDINE DR/LEGIONNAIRE DR

Start Date 04-19-2023

Start Time 5:00 AM

Site Code Cars

Start Time	LEGIONNAIRE DR Southbound				HWY 31 Westbound				BARCOLDIN DR Northbound				HWY 31 Eastbound			
	Left	Thru	Right	U-Turn	Left	Thru	Right	U-Turn	Left	Thru	Right	U-Turn	Left	Thru	Right	U-Turn
5:00 PM	0	0	0	0	1	103	0	0	5	0	17	0	0	69	9	0
5:15 PM	0	0	1	0	0	108	0	0	3	0	16	0	2	80	5	0
5:30 PM	0	0	2	0	0	90	1	0	5	1	8	0	0	67	6	0
5:45 PM	0	0	2	0	0	88	2	0	4	2	18	0	1	77	7	0
6:00 PM	0	1	2	0	0	92	1	0	1	0	11	0	0	66	6	0
6:15 PM	0	0	0	0	1	74	0	0	2	0	10	0	1	62	4	0
6:30 PM	0	0	1	0	0	64	1	0	2	0	12	0	1	70	3	0
6:45 PM	0	0	2	0	0	69	0	0	2	0	4	0	0	58	15	0
7:00 PM	0	0	0	0	0	51	0	0	0	0	7	0	0	68	8	0
7:15 PM	0	0	0	0	0	40	1	0	0	0	9	0	0	73	6	0
7:30 PM	0	0	1	0	0	62	0	0	0	0	6	0	0	47	1	0
7:45 PM	0	0	3	0	0	50	0	0	0	0	5	0	0	46	4	0

Site Code Light Goods Vehicles

[illegible]

Study Name 14-HWY 31 AT BARCOLDINE DR/LEGIONNAIRE DR

Start Date 04-19-2023

Start Time 5:00 AM

Site Code Light Goods Vehicles

Start Time	LEGIONNAIRE DR Southbound				HWY 31 Westbound				BARCOLDINE DR Northbound				HWY 31 Eastbound			
	Left	Thru	Right	U-Turn	Left	Thru	Right	U-Turn	Left	Thru	Right	U-Turn	Left	Thru	Right	U-Turn
5:00 PM	0	0	0	0	0	24	0	0	1	0	1	0	0	9	1	0
5:15 PM	0	0	0	0	0	22	0	0	0	0	1	0	0	15	0	0
5:30 PM	0	0	0	0	0	16	0	0	0	0	2	0	0	10	0	0
5:45 PM	0	0	0	0	0	10	0	0	0	0	2	0	0	15	1	0
6:00 PM	0	0	0	0	0	12	0	0	0	0	2	0	0	9	1	0
6:15 PM	0	0	0	0	0	10	0	0	0	0	2	0	0	12	0	0
6:30 PM	0	0	0	0	0	16	0	0	0	0	1	0	0	10	0	0
6:45 PM	0	0	0	0	0	9	0	0	0	0	0	0	0	10	0	0
7:00 PM	0	0	0	0	0	13	0	0	0	0	1	0	0	12	1	0
7:15 PM	0	0	0	0	0	11	0	0	0	0	2	0	0	10	1	0
7:30 PM	0	0	0	0	0	9	0	0	0	0	0	0	0	7	0	0
7:45 PM	0	0	0	0	0	6	0	0	0	0	1	0	0	12	1	0

Site Code Buses

[illegible]

Site Code Buses

[illegible]

Study Name 14-HWY 31 AT BARCALDINE DR/LEGIONNAIRE DR

Start Date 04-19-2023

Start Time 5:00 AM

Site Code Single-Unit Trucks

Start Time	LEGIONNAIRE DR Southbound				HWY 31 Westbound				BARCALDIN DR Northbound				HWY 31 Eastbound			
	Left	Thru	Right	U-Turn	Left	Thru	Right	U-Turn	Left	Thru	Right	U-Turn	Left	Thru	Right	U-Turn
5:00 AM	0	0	0	0	0	0	0	0	0	0	0	0	0	2	0	0
5:15 AM	0	0	0	0	0	0	0	0	0	0	0	0	0	0	0	0
5:30 AM	0	0	0	0	0	0	0	0	0	0	0	0	0	0	0	0
5:45 AM	0	0	0	0	0	0	0	0	0	0	0	0	0	0	0	0
6:00 AM	0	0	0	0	0	0	0	0	0	0	0	0	0	2	0	0
6:15 AM	0	0	0	0	0	2	0	0	0	0	0	0	0	0	0	0
6:30 AM	0	0	0	0	0	2	0	0	0	0	0	0	0	1	0	0
6:45 AM	0	0	0	0	0	2	0	0	0	0	0	0	0	3	0	0
7:00 AM	0	0	0	0	0	1	0	0	0	0	0	0	0	4	0	0
7:15 AM	0	0	0	0	0	1	0	0	0	0	0	0	0	0	0	0
7:30 AM	0	0	0	0	0	1	0	0	0	0	0	0	0	3	0	0
7:45 AM	0	0	0	0	0	0	0	0	0	0	2	0	0	1	0	0
8:00 AM	0	0	0	0	0	1	0	0	0	0	0	0	0	3	0	0
8:15 AM	0	0	0	0	0	1	0	0	0	0	0	0	0	1	0	0
8:30 AM	0	0	0	0	0	4	0	0	0	0	0	0	0	5	0	0
8:45 AM	0	0	0	0	0	0	0	0	0	0	0	0	0	1	0	0
9:00 AM	0	0	0	0	0	0	0	0	0	0	0	0	0	2	0	0
9:15 AM	0	0	0	0	0	1	0	0	0	0	0	0	0	2	0	0
9:30 AM	0	0	0	0	0	5	0	0	0	0	0	0	0	4	0	0
9:45 AM	0	0	0	0	0	2	0	0	0	0	0	0	0	2	0	0
3:00 PM	0	0	0	0	0	2	0	0	0	0	0	0	0	2	0	0
3:15 PM	0	0	0	0	0	1	0	0	0	0	0	0	0	1	0	0
3:30 PM	0	0	0	0	0	1	0	0	0	0	0	0	0	1	0	0
3:45 PM	0	0	0	0	0	3	0	0	0	0	0	0	0	3	0	0
4:00 PM	0	0	0	0	0	1	0	0	0	0	0	0	0	0	0	0
4:15 PM	0	0	0	0	0	0	0	0	0	0	0	0	0	2	0	0
4:30 PM	0	0	0	0	0	2	0	0	0	0	0	0	0	0	0	0
4:45 PM	0	0	0	0	0	1	0	0	0	0	1	0	0	0	0	0

Site Code Single-Unit Trucks

[illegible]

Site Code Articulated Trucks

[illegible]

Site Code Articulated Trucks

[illegible]

Site Code Bicycles on Road

[illegible]

Site Code Bicycles on Road

[illegible]

Study Name 14-HWY 31 AT BARCOLDINE DR/LEGIONNAIRE DR

Start Date 04-19-2023

Start Time 5:00 AM

Site Code Bicycles on Crosswalk

	LEGIONNAIRE DR Southbound		HWY 31 Westbound		BARCOLDIN DR Northbound		HWY 31 Eastbound	
Start Time	Peds CCW	Peds CW	Peds CCW	Peds CW	Peds CCW	Peds CW	Peds CCW	Peds CW
5:00 AM	0	0	0	0	0	0	0	0
5:15 AM	0	0	0	0	0	0	0	0
5:30 AM	0	0	0	0	0	0	0	0
5:45 AM	0	0	0	0	0	0	0	0
6:00 AM	0	0	0	0	0	0	0	0
6:15 AM	0	0	0	0	0	0	0	0
6:30 AM	0	0	0	0	0	0	0	0
6:45 AM	0	0	0	0	0	0	0	0
7:00 AM	0	0	0	0	0	0	0	0
7:15 AM	0	0	0	0	0	0	0	0
7:30 AM	0	0	0	0	0	0	0	0
7:45 AM	0	0	0	0	0	0	0	0
8:00 AM	0	0	0	0	0	0	0	0
8:15 AM	0	0	0	0	0	0	0	0
8:30 AM	0	0	0	0	0	0	0	0
8:45 AM	0	0	0	0	0	0	0	0
9:00 AM	0	0	0	0	0	0	0	0
9:15 AM	0	0	0	0	0	0	0	0
9:30 AM	0	0	0	0	0	0	0	0
9:45 AM	0	0	0	0	0	0	0	0
3:00 PM	0	0	0	0	0	0	0	0
3:15 PM	0	0	0	0	0	0	0	0
3:30 PM	0	0	0	0	0	0	0	0
3:45 PM	0	0	0	0	0	0	0	0
4:00 PM	0	0	0	0	0	0	0	0
4:15 PM	0	0	0	0	0	0	0	0
4:30 PM	0	0	0	0	0	0	0	0
4:45 PM	0	0	0	0	0	0	0	0

Study Name 14-HWY 31 AT BARCOLDINE DR/LEGIONNAIRE DR

Start Date 04-19-2023

Start Time 5:00 AM

Site Code Bicycles on Crosswalk

	LEGIONNAIRE DR Southbound		HWY 31 Westbound		BARCOLDIN DR Northbound		HWY 31 Eastbound	
Start Time	Peds CCW	Peds CW	Peds CCW	Peds CW	Peds CCW	Peds CW	Peds CCW	Peds CW
5:00 PM	0	0	0	0	0	0	0	0
5:15 PM	0	0	0	0	0	0	0	0
5:30 PM	0	0	0	0	0	0	0	0
5:45 PM	0	0	0	0	0	0	0	0
6:00 PM	0	0	0	0	0	0	0	0
6:15 PM	0	0	0	0	0	0	0	0
6:30 PM	0	0	0	0	0	0	0	0
6:45 PM	0	0	0	0	0	0	0	0
7:00 PM	0	0	0	0	0	0	0	0
7:15 PM	0	0	0	0	0	0	0	0
7:30 PM	0	0	0	0	0	0	0	0
7:45 PM	0	0	0	0	0	0	0	0

Study Name 14-HWY 31 AT BARCALTINE DR/LEGIONNAIRE DR

Start Date 04-19-2023

Start Time 5:00 AM

Site Code Pedestrians

	LEGIONNAIRE DR Southbound		HWY 31 Westbound		BARCALTINE DR Northbound		HWY 31 Eastbound	
Start Time	Peds CCW	Peds CW	Peds CCW	Peds CW	Peds CCW	Peds CW	Peds CCW	Peds CW
5:00 AM	0	0	0	0	0	0	0	0
5:15 AM	0	0	0	0	0	0	0	0
5:30 AM	0	0	0	0	0	0	0	0
5:45 AM	0	0	0	0	0	0	0	0
6:00 AM	0	0	0	0	0	0	0	0
6:15 AM	0	0	0	0	0	0	0	0
6:30 AM	0	0	0	0	0	0	0	0
6:45 AM	0	0	0	0	0	0	0	0
7:00 AM	0	0	0	0	0	0	0	0
7:15 AM	0	0	0	0	0	0	0	0
7:30 AM	0	0	0	0	0	0	0	0
7:45 AM	0	0	0	0	0	0	0	0
8:00 AM	0	0	0	0	0	0	0	0
8:15 AM	0	0	0	0	0	0	0	0
8:30 AM	0	0	0	0	0	0	0	0
8:45 AM	0	0	0	0	0	0	0	0
9:00 AM	0	0	0	0	1	0	0	0
9:15 AM	0	0	0	0	0	0	0	0
9:30 AM	0	0	0	0	0	0	0	0
9:45 AM	0	0	0	0	0	0	0	0
3:00 PM	0	0	0	0	1	0	0	0
3:15 PM	0	0	0	0	0	0	0	0
3:30 PM	0	0	0	0	0	0	0	0
3:45 PM	0	0	0	0	0	0	0	0
4:00 PM	0	0	0	0	0	0	0	0
4:15 PM	0	0	0	0	0	0	0	0
4:30 PM	0	0	0	0	0	0	0	0
4:45 PM	0	0	0	0	0	0	0	0

Study Name 14-HWY 31 AT BARCOLDINE DR/LEGIONNAIRE DR

Start Date 04-19-2023

Start Time 5:00 AM

Site Code Pedestrians

	LEGIONNAIRE DR Southbound		HWY 31 Westbound		BARCOLDIN DR Northbound		HWY 31 Eastbound	
Start Time	Peds CCW	Peds CW	Peds CCW	Peds CW	Peds CCW	Peds CW	Peds CCW	Peds CW
5:00 PM	0	0	0	0	0	0	0	0
5:15 PM	0	0	0	0	0	0	0	0
5:30 PM	0	0	0	0	0	0	0	0
5:45 PM	0	0	0	0	0	0	0	0
6:00 PM	0	0	0	0	1	1	0	0
6:15 PM	0	0	0	0	0	0	0	0
6:30 PM	0	0	1	0	0	0	0	0
6:45 PM	0	0	0	0	0	0	0	0
7:00 PM	0	0	0	0	0	0	0	0
7:15 PM	0	0	0	0	0	0	0	0
7:30 PM	0	0	0	0	0	0	3	0
7:45 PM	0	0	0	0	0	0	2	0

Study Name 14-HWY 31 AT BARCOLDINE DR/LEGIONNAIRE DR

Start Date 04-19-2023

Start Time 5:00 AM

Site Code Totals

	LEGIONNAIRE DR Southbound				HWY 31 Westbound				BARCOLDIN DR Northbound				HWY 31 Eastbound			
Start Time	Left	Thru	Right	U-Turn	Left	Thru	Right	U-Turn	Left	Thru	Right	U-Turn	Left	Thru	Right	U-Turn
5:00 AM	1	0	0	0	0	11	0	0	0	0	2	0	0	20	1	0
5:15 AM	0	0	0	0	0	16	0	0	3	0	3	0	0	17	0	0
5:30 AM	0	0	1	0	0	27	0	0	1	0	11	0	0	26	1	0
5:45 AM	0	0	0	0	0	24	0	0	2	0	7	0	0	26	2	0
6:00 AM	0	0	0	0	0	31	0	0	2	0	10	0	0	27	0	0
6:15 AM	0	0	0	0	0	30	0	0	2	0	15	0	0	30	0	0
6:30 AM	0	0	0	0	0	52	2	0	5	0	22	0	0	43	0	0
6:45 AM	0	0	2	0	0	51	2	0	1	0	23	0	0	102	1	0
7:00 AM	0	0	1	0	0	56	0	0	1	0	41	0	0	114	2	0
7:15 AM	0	0	0	0	0	70	0	0	0	0	27	0	0	83	3	0
7:30 AM	1	0	1	0	0	64	0	0	5	0	30	0	0	74	4	0
7:45 AM	0	0	1	0	0	73	0	0	2	0	28	0	0	110	3	0
8:00 AM	0	0	1	0	0	62	0	0	4	0	19	0	0	78	2	0
8:15 AM	0	0	2	0	0	71	1	0	1	0	20	0	1	72	3	0
8:30 AM	1	0	2	0	1	62	1	0	1	0	20	0	0	94	5	0
8:45 AM	0	0	1	0	0	65	0	0	3	0	15	0	0	93	1	0
9:00 AM	0	0	0	0	0	38	0	0	2	0	11	0	0	66	2	0
9:15 AM	1	0	0	0	0	69	1	0	0	0	8	0	0	65	2	0
9:30 AM	1	0	1	0	0	66	0	0	0	0	11	0	1	74	2	0
9:45 AM	0	0	0	0	1	60	0	0	0	0	7	0	0	61	1	0
3:00 PM	0	0	1	0	2	92	0	0	0	0	10	0	0	90	6	0
3:15 PM	0	0	2	0	0	97	2	0	0	0	10	0	0	109	8	0
3:30 PM	0	0	2	0	1	105	1	0	1	0	14	0	0	92	3	0
3:45 PM	1	0	6	0	0	100	2	0	0	0	10	0	0	111	8	0
4:00 PM	0	0	0	0	0	116	1	0	2	0	10	0	0	89	11	0
4:15 PM	1	0	3	0	1	116	5	0	1	1	11	0	0	108	6	0
4:30 PM	0	0	2	0	0	127	0	0	0	0	16	0	3	108	11	0
4:45 PM	0	0	0	0	0	111	0	0	0	0	18	0	0	119	6	0

Study Name 14-HWY 31 AT BARCOLDINE DR/LEGIONNAIRE DR

Start Date 04-19-2023

Start Time 5:00 AM

Site Code Totals

Start Time	LEGIONNAIRE DR Southbound				HWY 31 Westbound				BARCOLDINE DR Northbound				HWY 31 Eastbound			
	Left	Thru	Right	U-Turn	Left	Thru	Right	U-Turn	Left	Thru	Right	U-Turn	Left	Thru	Right	U-Turn
5:00 PM	0	0	0	0	1	127	0	0	6	0	18	0	0	79	10	0
5:15 PM	0	0	1	0	0	133	0	0	3	0	17	0	2	95	5	0
5:30 PM	0	0	2	0	0	107	1	0	5	1	10	0	0	78	6	0
5:45 PM	0	0	2	0	0	100	2	0	4	2	20	0	1	93	8	0
6:00 PM	0	1	2	0	0	105	1	0	1	0	13	0	0	76	7	0
6:15 PM	0	0	0	0	1	86	0	0	2	0	12	0	1	75	4	0
6:30 PM	0	0	1	0	0	80	1	0	2	0	13	0	1	82	3	0
6:45 PM	0	0	2	0	0	79	0	0	2	0	4	0	0	69	15	0
7:00 PM	0	0	0	0	0	64	0	0	0	0	8	0	0	80	9	0
7:15 PM	0	0	0	0	0	51	1	0	0	0	11	0	0	86	7	0
7:30 PM	0	0	1	0	0	72	0	0	0	0	6	0	0	55	1	0
7:45 PM	0	0	3	0	0	57	0	0	0	0	6	0	0	58	5	0

Site Code Motorcycles

[illegible]

Site Code Motorcycles

[illegible]

Study Name 15-HWY 31 AT LAWTON RD/LEGIONNAIRE DR

Start Date 04-19-2023

Start Time 5:00 AM

Site Code Cars

Start Time	LEGIONNAIRE DR Southbound				HWY 31 Westbound				LAWTON DR Northbound				HWY 31 Eastbound			
	Left	Thru	Right	U-Turn	Left	Thru	Right	U-Turn	Left	Thru	Right	U-Turn	Left	Thru	Right	U-Turn
5:00 AM	0	0	1	0	0	7	0	0	0	0	1	0	0	17	0	0
5:15 AM	0	0	0	0	1	15	0	0	0	0	3	0	0	13	1	0
5:30 AM	4	0	0	0	2	20	0	0	3	0	5	0	0	31	0	0
5:45 AM	3	0	0	0	5	17	0	0	0	0	5	0	0	25	1	0
6:00 AM	3	1	0	0	1	20	0	0	0	0	5	0	0	25	0	0
6:15 AM	6	1	0	0	0	14	0	0	2	0	6	0	0	37	0	0
6:30 AM	3	0	1	0	2	22	1	0	5	0	9	1	1	45	0	0
6:45 AM	4	0	0	0	2	30	1	0	4	0	18	0	0	91	1	0
7:00 AM	8	1	1	0	6	28	3	0	6	0	26	0	2	125	1	0
7:15 AM	7	1	2	0	4	37	6	0	8	0	21	0	0	81	1	0
7:30 AM	7	3	1	0	7	34	4	0	7	0	19	0	1	75	3	0
7:45 AM	9	0	0	0	7	43	6	0	3	0	17	0	3	95	3	0
8:00 AM	10	2	2	0	12	41	7	0	2	0	15	0	1	69	0	0
8:15 AM	9	0	1	0	4	41	5	0	5	1	9	0	2	65	4	0
8:30 AM	11	1	2	0	9	36	8	0	8	1	15	0	0	88	5	0
8:45 AM	10	2	1	0	6	42	5	0	5	1	12	0	2	70	5	0
9:00 AM	12	2	3	0	6	26	1	0	2	0	16	0	1	61	4	0
9:15 AM	10	1	4	0	7	40	4	0	3	1	6	0	1	48	3	0
9:30 AM	9	4	1	0	8	43	3	0	4	1	12	0	1	69	3	0
9:45 AM	11	0	2	0	5	40	11	0	6	0	6	0	2	47	4	0
3:00 PM	9	0	5	0	21	64	5	0	6	1	12	0	2	64	2	0
3:15 PM	9	3	9	0	31	65	3	0	5	1	7	0	0	89	5	0
3:30 PM	5	2	2	0	37	66	5	0	6	1	7	0	2	83	3	0
3:45 PM	9	8	9	0	30	72	3	0	3	1	9	0	1	79	5	0
4:00 PM	8	6	3	0	16	86	5	0	6	1	13	0	3	74	4	0
4:15 PM	12	6	5	0	40	85	8	0	8	0	15	0	3	74	7	0
4:30 PM	11	6	5	0	26	79	10	0	12	0	10	0	3	91	4	0
4:45 PM	10	1	6	0	47	85	9	0	5	1	14	0	6	98	7	0

Study Name 15-HWY 31 AT LAWTON RD/LEGIONNAIRE DR

Start Date 04-19-2023

Start Time 5:00 AM

Site Code Cars

Start Time	LEGIONNAIRE DR Southbound				HWY 31 Westbound				LAWTON DR Northbound				HWY 31 Eastbound			
	Left	Thru	Right	U-Turn	Left	Thru	Right	U-Turn	Left	Thru	Right	U-Turn	Left	Thru	Right	U-Turn
5:00 PM	6	3	1	0	29	93	8	0	5	5	13	0	4	78	3	0
5:15 PM	6	1	3	0	40	93	12	0	8	2	12	0	3	88	5	0
5:30 PM	8	1	0	0	35	99	9	0	9	4	9	0	8	64	4	0
5:45 PM	5	2	5	0	24	60	7	0	7	3	15	0	7	86	5	0
6:00 PM	5	4	4	0	26	90	12	0	6	1	9	0	3	76	2	0
6:15 PM	4	2	1	0	15	64	15	0	3	4	9	0	5	63	3	0
6:30 PM	3	1	3	0	25	52	6	0	7	2	12	0	1	75	2	0
6:45 PM	0	2	1	0	20	62	7	0	6	1	10	0	1	55	3	0
7:00 PM	3	0	1	0	16	44	2	0	1	1	2	0	2	71	2	0
7:15 PM	1	0	2	0	18	42	3	0	1	0	4	0	1	73	7	0
7:30 PM	1	2	2	0	15	49	3	0	6	2	8	0	0	51	3	0
7:45 PM	2	2	4	0	20	45	4	0	1	1	5	0	0	47	4	0

Study Name 15-HWY 31 AT LAWTON RD/LEGIONNAIRE DR

Start Date 04-19-2023

Start Time 5:00 AM

Site Code Light Goods Vehicles

	LEGIONNAIRE DR Southbound				HWY 31 Westbound				LAWTON DR Northbound				HWY 31 Eastbound			
Start Time	Left	Thru	Right	U-Turn	Left	Thru	Right	U-Turn	Left	Thru	Right	U-Turn	Left	Thru	Right	U-Turn
5:00 AM	0	0	0	0	0	2	0	0	1	0	0	0	0	6	0	0
5:15 AM	0	0	0	0	0	2	0	0	0	0	0	0	0	5	0	0
5:30 AM	0	0	0	0	0	5	0	0	0	0	0	0	0	8	0	0
5:45 AM	0	0	0	0	1	4	0	0	0	0	0	0	0	7	0	0
6:00 AM	0	0	0	0	0	11	0	0	0	0	0	0	0	7	0	0
6:15 AM	4	0	0	0	1	10	0	0	1	0	5	0	0	9	0	0
6:30 AM	1	0	0	0	1	23	0	0	2	0	2	0	1	14	0	0
6:45 AM	0	0	0	0	1	14	0	0	1	0	6	0	0	27	0	0
7:00 AM	2	0	0	0	1	15	1	0	0	0	4	0	0	18	3	0
7:15 AM	2	0	1	0	2	10	2	0	3	0	1	0	0	22	0	0
7:30 AM	2	0	1	0	1	14	2	0	2	0	4	0	0	19	1	0
7:45 AM	3	0	1	0	3	20	2	0	2	0	0	0	0	30	0	0
8:00 AM	1	0	0	0	1	17	0	0	1	0	2	0	0	18	1	0
8:15 AM	2	0	1	0	1	12	1	0	1	0	3	0	1	13	2	0
8:30 AM	4	0	0	0	2	10	0	0	2	0	2	0	2	17	1	0
8:45 AM	1	1	1	0	3	8	2	0	2	0	5	0	0	22	0	0
9:00 AM	7	1	0	0	4	7	1	0	0	0	4	0	0	11	1	0
9:15 AM	2	0	2	0	2	16	1	0	0	0	2	0	0	12	2	0
9:30 AM	4	0	1	0	0	8	2	0	2	0	4	0	0	9	0	0
9:45 AM	4	0	1	0	4	8	0	0	0	0	6	0	0	10	0	0
3:00 PM	3	0	0	0	6	17	5	0	1	0	1	0	0	19	3	0
3:15 PM	0	0	1	0	5	16	1	0	1	0	1	0	0	17	2	0
3:30 PM	3	2	1	0	4	26	1	0	1	0	0	0	0	20	1	0
3:45 PM	0	0	0	0	6	18	3	0	3	0	3	0	1	20	2	0
4:00 PM	1	1	0	0	5	15	1	0	2	0	1	0	0	15	4	0
4:15 PM	1	0	2	0	8	19	0	0	0	0	1	0	0	30	1	0
4:30 PM	3	0	0	0	5	15	1	0	2	0	2	0	2	23	2	0
4:45 PM	2	0	1	0	3	21	0	0	0	0	2	0	0	16	2	0

Study Name 15-HWY 31 AT LAWTON RD/LEGIONNAIRE DR

Start Date 04-19-2023

Start Time 5:00 AM

Site Code Light Goods Vehicles

Start Time	LEGIONNAIRE DR Southbound				HWY 31 Westbound				LAWTON DR Northbound				HWY 31 Eastbound			
	Left	Thru	Right	U-Turn	Left	Thru	Right	U-Turn	Left	Thru	Right	U-Turn	Left	Thru	Right	U-Turn
5:00 PM	0	0	1	0	5	22	0	0	1	0	2	0	1	9	1	0
5:15 PM	0	0	0	0	6	18	0	0	0	0	1	0	0	11	0	0
5:30 PM	1	0	0	0	4	15	0	0	1	1	2	0	0	11	2	0
5:45 PM	1	1	0	0	5	10	2	0	1	0	1	0	0	12	1	0
6:00 PM	0	0	0	0	6	10	0	0	1	1	0	0	0	10	2	0
6:15 PM	0	0	0	0	2	8	0	0	1	0	5	0	0	14	0	0
6:30 PM	0	0	0	0	4	14	0	0	3	0	1	0	0	12	0	0
6:45 PM	2	0	0	0	1	10	0	0	0	0	1	0	0	10	3	0
7:00 PM	0	0	0	0	6	13	3	0	0	1	0	0	0	15	1	0
7:15 PM	0	0	0	0	4	9	0	0	2	0	1	0	0	10	1	0
7:30 PM	0	0	0	0	2	9	0	0	3	0	0	0	0	7	1	0
7:45 PM	1	0	0	0	3	6	0	0	0	0	1	0	1	9	0	0

Site Code Buses

[illegible]

Site Code Buses

[illegible]

Site Code Single-Unit Trucks

[illegible]

Site Code Single-Unit Trucks

[illegible]

Site Code Articulated Trucks

[illegible]

Site Code Articulated Trucks

[illegible]

Site Code Bicycles on Road

[illegible]

Site Code Bicycles on Road

[illegible]

Study Name 15-HWY 31 AT LAWTON RD/LEGIONNAIRE DR

Start Date 04-19-2023

Start Time 5:00 AM

Site Code Bicycles on Crosswalk

	LEGIONNAIRE DR Southbound		HWY 31 Westbound		LAWTON DR Northbound		HWY 31 Eastbound	
Start Time	Peds CCW	Peds CW	Peds CCW	Peds CW	Peds CCW	Peds CW	Peds CCW	Peds CW
5:00 AM	0	0	0	0	0	0	0	0
5:15 AM	0	0	0	0	0	0	0	0
5:30 AM	0	0	0	0	0	0	0	0
5:45 AM	0	0	0	0	0	0	0	0
6:00 AM	0	0	0	0	0	0	0	0
6:15 AM	0	0	0	0	0	0	0	0
6:30 AM	0	0	0	0	0	0	0	0
6:45 AM	0	0	0	0	0	0	0	0
7:00 AM	0	0	0	0	0	0	0	0
7:15 AM	0	0	0	0	0	0	0	0
7:30 AM	0	0	0	0	0	0	0	0
7:45 AM	0	0	0	0	0	0	0	0
8:00 AM	0	0	0	0	0	0	0	0
8:15 AM	0	0	0	0	0	0	0	0
8:30 AM	0	0	0	0	0	0	0	0
8:45 AM	0	0	0	0	0	0	0	0
9:00 AM	0	0	0	0	0	0	0	0
9:15 AM	0	0	0	0	0	0	0	0
9:30 AM	0	0	0	0	0	0	0	0
9:45 AM	0	0	0	0	0	0	0	0
3:00 PM	0	0	0	0	0	0	0	0
3:15 PM	0	0	0	0	0	0	0	0
3:30 PM	0	0	0	0	0	0	0	0
3:45 PM	0	0	0	0	0	0	0	0
4:00 PM	0	0	0	0	0	0	0	0
4:15 PM	0	0	0	0	0	0	0	0
4:30 PM	0	0	0	0	0	0	0	0
4:45 PM	0	0	0	0	0	0	0	0

Study Name 15-HWY 31 AT LAWTON RD/LEGIONNAIRE DR

Start Date 04-19-2023

Start Time 5:00 AM

Site Code Bicycles on Crosswalk

	LEGIONNAIRE DR Southbound		HWY 31 Westbound		LAWTON DR Northbound		HWY 31 Eastbound	
Start Time	Peds CCW	Peds CW	Peds CCW	Peds CW	Peds CCW	Peds CW	Peds CCW	Peds CW
5:00 PM	0	0	0	0	0	0	0	0
5:15 PM	0	0	0	0	0	0	0	0
5:30 PM	0	0	0	0	0	0	0	0
5:45 PM	0	0	0	0	0	0	0	0
6:00 PM	0	0	0	0	0	0	0	0
6:15 PM	0	0	0	0	0	0	0	0
6:30 PM	0	0	0	0	0	0	0	0
6:45 PM	0	0	0	0	0	0	0	0
7:00 PM	0	0	0	0	0	0	0	0
7:15 PM	0	0	0	0	0	0	0	0
7:30 PM	0	0	0	0	0	0	0	0
7:45 PM	0	0	0	0	0	0	0	0

Study Name 15-HWY 31 AT LAWTON RD/LEGIONNAIRE DR

Start Date 04-19-2023

Start Time 5:00 AM

Site Code Pedestrians

	LEGIONNAIRE DR Southbound		HWY 31 Westbound		LAWTON DR Northbound		HWY 31 Eastbound	
Start Time	Peds CCW	Peds CW	Peds CCW	Peds CW	Peds CCW	Peds CW	Peds CCW	Peds CW
5:00 AM	0	0	0	0	0	0	0	0
5:15 AM	0	0	0	0	0	0	0	0
5:30 AM	0	0	0	0	0	0	0	0
5:45 AM	0	0	0	0	0	0	0	0
6:00 AM	0	0	0	0	0	0	0	0
6:15 AM	0	0	0	0	0	0	0	0
6:30 AM	0	0	0	0	0	0	0	0
6:45 AM	0	0	0	0	0	0	0	0
7:00 AM	0	0	0	0	0	0	0	0
7:15 AM	0	0	0	0	0	0	0	0
7:30 AM	0	0	0	0	0	0	0	0
7:45 AM	0	0	0	0	0	0	0	0
8:00 AM	0	0	0	0	0	0	0	0
8:15 AM	0	0	0	0	0	0	0	0
8:30 AM	0	0	0	0	0	0	0	0
8:45 AM	0	0	0	0	0	0	0	0
9:00 AM	0	0	0	0	1	0	0	0
9:15 AM	0	0	0	0	0	0	0	0
9:30 AM	0	0	0	0	0	0	0	0
9:45 AM	0	0	0	0	0	0	0	0
3:00 PM	0	1	0	0	0	0	0	0
3:15 PM	0	0	0	0	0	0	0	0
3:30 PM	0	0	0	0	0	0	0	0
3:45 PM	0	0	0	0	0	1	0	0
4:00 PM	0	0	0	1	0	0	0	0
4:15 PM	0	0	0	0	0	0	0	0
4:30 PM	0	0	0	0	0	0	0	0
4:45 PM	0	0	0	0	0	0	0	0

Study Name 15-HWY 31 AT LAWTON RD/LEGIONNAIRE DR

Start Date 04-19-2023

Start Time 5:00 AM

Site Code Pedestrians

	LEGIONNAIRE DR Southbound		HWY 31 Westbound		LAWTON DR Northbound		HWY 31 Eastbound	
Start Time	Peds CCW	Peds CW	Peds CCW	Peds CW	Peds CCW	Peds CW	Peds CCW	Peds CW
5:00 PM	0	0	0	0	0	0	0	0
5:15 PM	0	0	0	0	0	0	0	0
5:30 PM	0	0	0	0	0	0	0	0
5:45 PM	0	0	0	0	0	0	0	0
6:00 PM	0	0	0	0	0	0	0	0
6:15 PM	0	0	0	0	0	0	0	0
6:30 PM	0	0	0	0	0	0	0	0
6:45 PM	0	0	0	0	0	0	0	0
7:00 PM	0	0	0	0	0	0	0	0
7:15 PM	0	0	0	0	0	0	0	0
7:30 PM	0	0	0	0	0	0	0	0
7:45 PM	0	0	0	0	0	0	0	0

Study Name 15-HWY 31 AT LAWTON RD/LEGIONNAIRE DR

Start Date 04-19-2023

Start Time 5:00 AM

Site Code Totals

	LEGIONNAIRE DR Southbound				HWY 31 Westbound				LAWTON DR Northbound				HWY 31 Eastbound			
Start Time	Left	Thru	Right	U-Turn	Left	Thru	Right	U-Turn	Left	Thru	Right	U-Turn	Left	Thru	Right	U-Turn
5:00 AM	0	0	1	0	0	9	0	0	1	0	1	0	0	25	0	0
5:15 AM	0	0	0	0	1	18	0	0	0	0	3	0	0	18	1	0
5:30 AM	4	0	0	0	2	25	0	0	3	0	5	0	0	39	0	0
5:45 AM	4	0	0	0	6	21	1	0	0	0	5	0	0	32	1	0
6:00 AM	4	1	0	0	1	31	0	0	0	0	5	0	0	36	0	0
6:15 AM	10	1	0	0	1	28	0	0	3	0	11	0	0	46	0	0
6:30 AM	4	1	1	0	5	48	1	0	7	0	11	1	2	61	0	0
6:45 AM	4	1	0	0	4	51	1	0	5	0	25	0	0	130	1	0
7:00 AM	10	1	1	0	9	45	5	0	6	0	32	0	2	149	4	0
7:15 AM	10	2	3	0	6	59	9	0	11	0	22	0	1	104	1	0
7:30 AM	9	5	2	0	8	50	6	0	9	0	25	0	1	99	4	0
7:45 AM	12	0	1	0	12	65	8	0	5	0	17	0	3	134	3	0
8:00 AM	11	2	2	0	15	63	7	0	4	0	17	0	1	95	2	0
8:15 AM	12	1	2	0	6	61	7	0	6	1	12	0	3	79	6	0
8:30 AM	16	1	2	0	13	49	9	0	10	1	17	0	2	110	6	0
8:45 AM	12	3	2	0	9	51	8	0	7	1	17	0	2	99	6	0
9:00 AM	20	3	3	0	10	35	2	0	2	0	20	0	1	75	5	0
9:15 AM	12	1	6	0	9	60	5	0	3	1	8	0	1	63	5	0
9:30 AM	13	4	2	0	8	55	6	0	6	1	16	0	1	84	3	0
9:45 AM	16	1	3	0	9	50	12	0	7	0	12	0	2	60	4	0
3:00 PM	13	0	5	0	31	86	10	0	7	1	13	0	2	87	5	0
3:15 PM	9	3	10	0	36	83	4	0	6	1	10	0	0	115	7	0
3:30 PM	8	4	3	0	44	99	6	0	7	1	9	0	2	108	4	0
3:45 PM	9	8	9	0	37	93	7	0	6	1	15	0	2	102	7	0
4:00 PM	9	7	3	0	21	104	6	0	8	1	14	0	3	93	8	0
4:15 PM	13	6	7	0	49	104	8	0	8	0	16	0	3	110	10	0
4:30 PM	14	6	5	0	31	96	11	0	14	0	13	0	5	115	6	0
4:45 PM	12	1	7	0	50	108	9	0	5	1	16	0	6	116	9	0

Study Name 15-HWY 31 AT LAWTON RD/LEGIONNAIRE DR

Start Date 04-19-2023

Start Time 5:00 AM

Site Code Totals

Start Time	LEGIONNAIRE DR Southbound				HWY 31 Westbound				LAWTON DR Northbound				HWY 31 Eastbound			
	Left	Thru	Right	U-Turn	Left	Thru	Right	U-Turn	Left	Thru	Right	U-Turn	Left	Thru	Right	U-Turn
5:00 PM	6	3	2	0	34	115	8	0	6	5	16	0	5	88	4	0
5:15 PM	6	1	3	0	46	113	12	0	9	2	13	0	3	99	5	0
5:30 PM	9	1	0	0	39	116	9	0	10	5	11	0	8	76	6	0
5:45 PM	7	3	5	0	30	71	9	0	8	3	16	0	7	98	6	0
6:00 PM	6	4	4	0	32	102	12	0	7	2	9	0	3	86	5	0
6:15 PM	4	2	1	0	17	75	15	0	4	4	14	0	5	78	3	0
6:30 PM	3	1	3	0	30	66	6	0	10	2	13	0	1	88	2	0
6:45 PM	2	2	1	0	21	73	7	0	6	1	11	0	1	65	6	0
7:00 PM	3	0	1	0	22	57	5	0	1	2	2	0	2	86	3	0
7:15 PM	1	0	2	0	22	52	3	0	3	0	5	0	1	86	8	0
7:30 PM	1	2	2	0	17	59	3	0	9	2	8	0	0	59	4	0
7:45 PM	3	2	4	0	23	51	4	0	1	1	6	0	1	56	4	0

Site Code Motorcycles

[illegible]

Site Code Motorcycles

[illegible]

Study Name 21-HWY 31 AT NEW COUNTRY DR

Start Date 04-19-2023

Start Time 5:00 AM

Site Code Cars

	DRIVEWAY Southbound				HWY 31 Westbound				NEW COUNTRY RD Northbound				HWY 31 Eastbound			
Start Time	Left	Thru	Right	U-Turn	Left	Thru	Right	U-Turn	Left	Thru	Right	U-Turn	Left	Thru	Right	U-Turn
5:00 AM	0	0	0	0	0	4	0	0	1	0	0	0	0	4	0	0
5:15 AM	0	0	0	0	0	9	0	0	0	0	1	0	0	10	0	0
5:30 AM	0	0	0	0	0	25	0	0	4	0	0	0	0	12	1	0
5:45 AM	0	0	0	0	0	20	0	0	2	0	0	0	0	27	3	0
6:00 AM	0	0	0	0	1	23	0	0	4	0	0	0	0	13	0	0
6:15 AM	0	0	0	0	0	34	0	0	4	0	0	0	0	25	6	0
6:30 AM	0	0	0	0	1	44	0	0	9	0	2	0	0	48	8	0
6:45 AM	0	0	0	0	4	40	3	0	6	0	1	0	1	100	26	0
7:00 AM	4	0	3	0	1	44	4	0	7	0	2	0	8	183	19	0
7:15 AM	7	0	6	0	3	67	1	0	13	0	4	0	16	221	15	0
7:30 AM	2	0	7	0	4	96	1	0	12	0	3	0	6	88	9	0
7:45 AM	1	0	3	0	3	59	5	0	7	0	3	0	8	94	18	0
8:00 AM	1	0	2	0	1	82	8	0	11	0	2	0	8	68	10	0
8:15 AM	1	0	0	0	1	70	9	0	4	0	3	0	18	64	4	0
8:30 AM	0	0	0	0	8	68	4	0	10	0	1	0	4	66	6	0
8:45 AM	1	0	5	0	3	64	3	0	9	0	12	0	1	76	12	0
9:00 AM	5	1	1	0	9	73	0	0	11	2	8	0	2	54	14	0
9:15 AM	1	0	2	0	6	72	0	0	11	0	5	0	5	58	17	0
9:30 AM	0	0	0	0	8	80	0	0	17	0	7	0	0	55	16	0
9:45 AM	1	0	0	0	7	72	1	0	17	0	10	0	0	66	16	0
3:00 PM	1	0	0	0	16	110	9	0	19	0	17	0	7	101	21	0
3:15 PM	9	0	14	0	14	97	2	0	16	2	10	0	2	109	28	0
3:30 PM	4	0	3	0	15	94	0	0	47	2	21	0	2	86	24	0
3:45 PM	3	0	5	0	12	80	1	0	23	1	7	0	3	104	17	0
4:00 PM	9	0	19	0	18	111	0	0	19	0	19	0	2	114	29	0
4:15 PM	2	0	6	0	14	114	1	0	20	0	23	0	3	123	22	0
4:30 PM	1	1	3	0	18	145	0	0	18	0	10	0	0	125	23	0
4:45 PM	0	2	1	0	11	140	0	0	23	1	17	0	3	154	20	0

Study Name 21-HWY 31 AT NEW COUNTRY DR

Start Date 04-19-2023

Start Time 5:00 AM

Site Code Cars

Start Time	DRIVEWAY Southbound				HWY 31 Westbound				NEW COUNTRY RD Northbound				HWY 31 Eastbound			
	Left	Thru	Right	U-Turn	Left	Thru	Right	U-Turn	Left	Thru	Right	U-Turn	Left	Thru	Right	U-Turn
5:00 PM	1	0	4	0	12	163	1	0	30	0	15	0	4	139	22	0
5:15 PM	2	1	3	0	10	139	0	0	20	0	19	0	5	147	28	0
5:30 PM	0	0	8	0	10	128	1	0	24	0	11	0	3	103	26	0
5:45 PM	1	0	2	0	5	81	0	0	19	0	12	0	2	134	21	0
6:00 PM	1	1	1	0	19	104	1	0	16	0	12	0	3	99	16	0
6:15 PM	1	1	1	0	17	72	0	0	13	0	12	0	2	82	18	0
6:30 PM	0	0	1	0	4	76	0	0	17	0	17	0	1	81	21	0
6:45 PM	0	0	0	0	13	85	0	0	13	0	7	0	1	85	11	0
7:00 PM	0	0	0	0	14	52	0	0	10	1	15	0	0	88	12	0
7:15 PM	1	0	5	0	6	62	0	0	18	0	15	0	3	79	13	0
7:30 PM	0	0	0	0	5	64	0	0	14	0	6	0	0	67	11	0
7:45 PM	0	0	2	0	4	54	0	0	8	0	11	0	1	72	10	0

Study Name 21-HWY 31 AT NEW COUNTRY DR

Start Date 04-19-2023

Start Time 5:00 AM

Site Code Light Goods Vehicles

Start Time	DRIVEWAY Southbound				HWY 31 Westbound				NEW COUNTRY RD Northbound				HWY 31 Eastbound			
	Left	Thru	Right	U-Turn	Left	Thru	Right	U-Turn	Left	Thru	Right	U-Turn	Left	Thru	Right	U-Turn
5:00 AM	0	0	0	0	0	3	0	0	0	0	0	0	0	3	0	0
5:15 AM	0	0	0	0	1	1	0	0	0	0	0	0	0	2	0	0
5:30 AM	0	0	0	0	0	5	0	0	0	0	0	0	0	4	0	0
5:45 AM	0	0	0	0	0	4	0	0	0	0	0	0	0	5	1	0
6:00 AM	0	0	0	0	1	9	0	0	0	0	0	0	0	3	1	0
6:15 AM	0	0	0	0	0	11	0	0	0	0	0	0	1	11	1	0
6:30 AM	0	0	0	0	0	18	0	0	1	0	1	0	0	8	1	0
6:45 AM	0	0	0	0	1	17	0	0	3	0	0	0	0	19	6	0
7:00 AM	0	0	1	0	0	16	1	0	6	0	0	0	0	15	0	0
7:15 AM	1	0	0	0	0	11	0	0	1	0	0	0	1	20	1	0
7:30 AM	0	0	2	0	2	19	0	0	3	0	3	0	2	20	2	0
7:45 AM	0	0	0	0	2	19	0	0	1	0	0	0	0	21	1	0
8:00 AM	0	0	0	0	0	21	1	0	1	0	0	0	0	18	1	0
8:15 AM	0	0	0	0	0	25	1	0	1	0	0	0	2	23	3	0
8:30 AM	0	0	0	0	0	20	0	0	2	0	1	0	0	26	2	0
8:45 AM	0	0	1	0	2	22	1	0	2	0	0	0	2	20	2	0
9:00 AM	0	0	0	0	1	18	0	0	2	0	0	0	0	16	3	0
9:15 AM	0	0	1	0	4	26	0	0	3	0	1	0	0	22	0	0
9:30 AM	0	0	0	0	0	19	0	0	4	0	0	0	0	19	3	0
9:45 AM	0	0	0	0	0	11	0	0	3	0	0	0	0	22	3	0
3:00 PM	0	0	1	0	0	30	0	0	1	0	4	0	2	23	4	0
3:15 PM	1	0	3	0	3	21	0	0	2	0	1	0	1	25	2	0
3:30 PM	1	0	0	0	0	23	0	0	6	0	3	0	0	24	6	0
3:45 PM	0	0	0	0	0	13	0	0	6	0	1	0	0	29	4	0
4:00 PM	1	0	0	0	2	19	0	0	3	0	0	0	0	22	4	0
4:15 PM	0	0	0	0	0	17	0	0	0	0	3	0	0	21	4	0
4:30 PM	1	0	0	0	3	17	1	0	5	0	1	0	0	27	2	0
4:45 PM	0	0	1	0	3	31	0	0	2	0	3	0	1	29	6	0

Study Name 21-HWY 31 AT NEW COUNTRY DR

Start Date 04-19-2023

Start Time 5:00 AM

Site Code Light Goods Vehicles

Start Time	DRIVEWAY Southbound				HWY 31 Westbound				NEW COUNTRY RD Northbound				HWY 31 Eastbound			
	Left	Thru	Right	U-Turn	Left	Thru	Right	U-Turn	Left	Thru	Right	U-Turn	Left	Thru	Right	U-Turn
5:00 PM	0	0	0	0	3	27	0	0	2	0	3	0	0	32	2	0
5:15 PM	0	0	0	0	1	25	0	0	3	0	1	0	0	24	3	0
5:30 PM	0	0	0	0	2	20	0	0	2	0	2	0	0	22	4	0
5:45 PM	0	0	0	0	3	18	0	0	1	0	5	0	0	18	5	0
6:00 PM	0	0	0	0	2	19	0	0	1	0	1	0	0	24	1	0
6:15 PM	0	0	0	0	1	15	0	0	1	0	4	0	0	20	1	0
6:30 PM	0	0	0	0	1	27	0	0	4	0	0	0	0	18	2	0
6:45 PM	0	0	0	0	0	8	0	0	1	0	1	0	0	14	3	0
7:00 PM	0	0	0	0	1	18	0	0	0	0	2	0	1	24	3	0
7:15 PM	1	0	0	0	2	12	0	0	2	0	0	0	0	18	1	0
7:30 PM	0	0	0	0	0	13	0	0	2	0	0	0	0	8	0	0
7:45 PM	0	0	0	0	0	10	0	0	1	0	1	0	0	9	1	0

Site Code Buses

[illegible]

Site Code Buses

[illegible]

Site Code Single-Unit Trucks

[illegible]

Site Code Single-Unit Trucks

[illegible]

Site Code Articulated Trucks

[illegible]

Site Code Articulated Trucks

[illegible]

Site Code Bicycles on Road

[illegible]

Site Code Bicycles on Road

[illegible]

Study Name 21-HWY 31 AT NEW COUNTRY DR

Start Date 04-19-2023

Start Time 5:00 AM

Site Code Bicycles on Crosswalk

Start Time	DRIVEWAY Southbound		HWY 31 Westbound		NEW COUNTRY RD Northbound		HWY 31 Eastbound	
	Peds CCW	Peds CW	Peds CCW	Peds CW	Peds CCW	Peds CW	Peds CCW	Peds CW
5:00 AM	0	0	0	0	0	0	0	0
5:15 AM	0	0	0	0	0	0	0	0
5:30 AM	0	0	0	0	0	0	0	0
5:45 AM	0	0	0	0	0	0	0	0
6:00 AM	0	0	0	0	0	0	0	0
6:15 AM	0	0	0	0	0	0	0	0
6:30 AM	0	0	0	0	0	0	0	0
6:45 AM	0	0	0	0	0	0	0	0
7:00 AM	0	0	0	0	0	0	0	0
7:15 AM	0	0	0	0	0	0	0	0
7:30 AM	0	0	0	0	0	0	0	0
7:45 AM	0	0	0	0	0	0	0	0
8:00 AM	0	0	0	0	0	0	0	0
8:15 AM	0	0	0	0	0	0	0	0
8:30 AM	0	0	0	0	0	0	0	0
8:45 AM	0	0	0	0	0	0	0	0
9:00 AM	0	0	0	0	0	0	0	0
9:15 AM	0	0	0	0	0	0	0	0
9:30 AM	0	0	0	0	0	0	0	0
9:45 AM	0	0	0	0	0	0	0	0
3:00 PM	0	0	0	0	0	0	0	0
3:15 PM	0	0	0	0	0	0	0	0
3:30 PM	0	0	0	0	0	0	0	0
3:45 PM	0	0	0	0	0	0	0	0
4:00 PM	0	0	0	0	0	0	0	0
4:15 PM	0	0	0	0	0	0	0	0
4:30 PM	0	0	0	0	0	0	0	0
4:45 PM	0	0	0	0	1	0	0	0

Study Name 21-HWY 31 AT NEW COUNTRY DR

Start Date 04-19-2023

Start Time 5:00 AM

Site Code Bicycles on Crosswalk

	DRIVEWAY Southbound		HWY 31 Westbound		NEW COUNTRY RD Northbound		HWY 31 Eastbound	
Start Time	Peds CCW	Peds CW	Peds CCW	Peds CW	Peds CCW	Peds CW	Peds CCW	Peds CW
5:00 PM	0	0	0	0	0	0	0	0
5:15 PM	0	0	0	0	0	0	0	0
5:30 PM	0	0	0	0	0	0	0	0
5:45 PM	0	0	0	0	0	0	0	0
6:00 PM	0	0	0	0	0	0	0	0
6:15 PM	0	0	0	0	0	0	0	0
6:30 PM	0	0	0	0	0	0	0	0
6:45 PM	0	0	0	0	0	0	0	0
7:00 PM	0	0	0	0	0	0	0	0
7:15 PM	0	0	0	0	0	0	0	0
7:30 PM	0	0	0	0	0	0	0	0
7:45 PM	0	0	0	0	0	0	0	0

Study Name 21-HWY 31 AT NEW COUNTRY DR

Start Date 04-19-2023

Start Time 5:00 AM

Site Code Pedestrians

	DRIVEWAY Southbound		HWY 31 Westbound		NEW COUNTRY RD Northbound		HWY 31 Eastbound	
Start Time	Peds CCW	Peds CW	Peds CCW	Peds CW	Peds CCW	Peds CW	Peds CCW	Peds CW
5:00 AM	0	0	0	0	0	0	0	0
5:15 AM	0	0	0	0	0	0	0	0
5:30 AM	0	0	0	0	0	0	0	0
5:45 AM	0	0	0	0	0	0	0	0
6:00 AM	0	0	0	0	0	0	0	0
6:15 AM	0	0	0	0	0	0	0	0
6:30 AM	0	0	0	0	0	0	0	0
6:45 AM	0	0	0	0	0	0	0	0
7:00 AM	0	0	0	0	0	0	0	0
7:15 AM	0	0	0	0	0	0	0	0
7:30 AM	0	0	0	0	0	0	0	0
7:45 AM	0	0	0	0	0	0	0	0
8:00 AM	0	0	1	1	0	0	0	0
8:15 AM	0	0	0	0	0	0	0	0
8:30 AM	0	0	0	0	0	0	0	0
8:45 AM	0	0	0	0	0	0	0	0
9:00 AM	0	0	0	0	0	0	0	0
9:15 AM	0	0	0	0	0	0	0	0
9:30 AM	0	0	0	0	0	0	0	0
9:45 AM	0	0	0	0	0	0	0	0
3:00 PM	0	0	0	0	0	0	0	0
3:15 PM	0	0	0	0	0	0	0	0
3:30 PM	0	0	0	0	0	0	0	0
3:45 PM	0	0	0	0	0	0	0	0
4:00 PM	0	0	0	0	0	0	0	0
4:15 PM	0	0	0	0	0	0	0	0
4:30 PM	0	0	0	0	0	1	0	0
4:45 PM	0	0	0	0	0	0	0	0

Study Name 21-HWY 31 AT NEW COUNTRY DR

Start Date 04-19-2023

Start Time 5:00 AM

Site Code Pedestrians

	DRIVEWAY Southbound		HWY 31 Westbound		NEW COUNTRY RD Northbound		HWY 31 Eastbound	
Start Time	Peds CCW	Peds CW	Peds CCW	Peds CW	Peds CCW	Peds CW	Peds CCW	Peds CW
5:00 PM	0	0	0	0	0	0	0	0
5:15 PM	0	0	0	0	0	0	0	0
5:30 PM	0	0	0	0	0	0	0	0
5:45 PM	0	0	0	1	0	0	0	0
6:00 PM	0	0	0	0	0	0	0	0
6:15 PM	0	0	0	0	0	0	0	0
6:30 PM	0	0	0	0	0	0	0	0
6:45 PM	0	0	0	0	0	0	0	0
7:00 PM	0	0	0	0	0	0	0	0
7:15 PM	0	0	0	0	0	0	0	0
7:30 PM	0	0	0	0	0	0	0	0
7:45 PM	0	0	0	0	0	0	0	0

Study Name 21-HWY 31 AT NEW COUNTRY DR

Start Date 04-19-2023

Start Time 5:00 AM

Site Code Totals

	DRIVEWAY Southbound				HWY 31 Westbound				NEW COUNTRY RD Northbound				HWY 31 Eastbound			
Start Time	Left	Thru	Right	U-Turn	Left	Thru	Right	U-Turn	Left	Thru	Right	U-Turn	Left	Thru	Right	U-Turn
5:00 AM	0	0	0	0	0	7	0	0	2	0	0	0	0	10	0	0
5:15 AM	0	0	0	0	1	10	0	0	0	0	1	0	0	12	0	0
5:30 AM	0	0	0	0	0	31	0	0	4	0	0	0	0	17	1	0
5:45 AM	0	0	0	0	0	24	0	0	2	0	0	0	0	32	4	0
6:00 AM	0	0	0	0	2	33	1	0	4	0	0	0	0	18	2	0
6:15 AM	0	1	0	0	0	47	0	0	4	0	1	0	2	42	7	0
6:30 AM	1	0	1	0	1	63	0	0	10	0	4	0	1	59	10	0
6:45 AM	0	0	1	0	5	59	4	0	9	0	1	0	1	127	33	0
7:00 AM	4	0	4	0	1	62	5	0	14	0	3	0	8	222	19	0
7:15 AM	8	1	10	0	6	98	4	0	14	0	6	0	19	247	16	0
7:30 AM	2	0	9	0	6	118	1	0	15	0	7	0	8	111	11	0
7:45 AM	2	0	3	0	5	82	6	0	8	0	3	0	8	125	19	0
8:00 AM	1	0	2	0	1	111	10	0	12	0	2	0	9	96	11	0
8:15 AM	2	0	1	0	1	102	11	0	5	0	3	0	20	88	7	0
8:30 AM	0	0	0	0	9	90	5	0	13	0	2	0	4	94	8	0
8:45 AM	1	0	6	0	5	90	5	0	11	1	12	0	6	99	15	0
9:00 AM	6	1	3	0	10	93	0	0	13	2	9	0	5	76	17	0
9:15 AM	1	1	3	0	10	101	0	0	14	0	6	0	6	83	17	0
9:30 AM	0	0	0	0	8	101	0	0	21	0	7	0	0	79	19	0
9:45 AM	1	0	0	0	8	90	1	0	21	0	11	0	0	93	20	0
3:00 PM	1	0	1	0	17	144	12	0	21	0	22	0	9	127	25	0
3:15 PM	11	0	17	0	19	123	2	0	20	3	12	0	8	137	31	0
3:30 PM	7	1	4	0	15	120	0	0	54	2	25	0	7	115	30	0
3:45 PM	3	0	5	0	12	96	2	0	30	1	8	0	3	137	22	0
4:00 PM	10	0	19	0	20	137	0	0	22	0	19	0	2	142	33	0
4:15 PM	2	0	6	0	14	133	1	0	20	0	26	0	3	148	26	0
4:30 PM	2	1	3	0	21	165	1	0	23	0	12	0	0	159	26	0
4:45 PM	0	2	2	0	14	171	0	0	25	1	20	0	4	183	27	0

Study Name 21-HWY 31 AT NEW COUNTRY DR

Start Date 04-19-2023

Start Time 5:00 AM

Site Code Totals

Start Time	DRIVEWAY Southbound				HWY 31 Westbound				NEW COUNTRY RD Northbound				HWY 31 Eastbound			
	Left	Thru	Right	U-Turn	Left	Thru	Right	U-Turn	Left	Thru	Right	U-Turn	Left	Thru	Right	U-Turn
5:00 PM	1	0	4	0	15	192	1	0	32	0	18	0	4	171	25	0
5:15 PM	2	1	3	0	11	167	0	0	24	0	20	0	5	173	31	0
5:30 PM	0	0	8	0	12	149	1	0	26	0	13	0	3	127	30	0
5:45 PM	1	0	2	0	8	100	0	0	20	0	17	0	2	154	26	0
6:00 PM	1	1	1	0	21	124	1	0	17	0	13	0	3	124	17	0
6:15 PM	1	1	1	0	18	91	0	0	14	0	16	0	2	102	19	0
6:30 PM	0	0	1	0	5	104	0	0	21	0	17	0	1	99	23	0
6:45 PM	0	0	0	0	13	94	0	0	14	0	8	0	1	99	14	0
7:00 PM	0	0	0	0	15	71	0	0	10	1	17	0	1	113	15	0
7:15 PM	2	0	5	0	8	75	0	0	20	0	15	0	3	97	14	0
7:30 PM	0	0	0	0	5	77	0	0	16	0	6	0	0	75	11	0
7:45 PM	0	0	2	0	4	64	0	0	9	0	12	0	1	81	11	0

Study Name 22-HWY 31 AT CICERO NORTH SYRACUSE HIGH SCHOLL WEST
 Start Date 04-19-2023
 Start Time 5:00 AM
 Site Code Cars

Start Time	HWY 31 Westbound			RTH SYRACUSE HIGH SCHOO Northbound			HWY 31 Eastbound		
	Left	Thru	U-Turn	Left	Right	U-Turn	Thru	Right	U-Turn
5:00 AM	0	7	0	0	0	0	4	0	0
5:15 AM	0	9	0	0	0	0	10	2	0
5:30 AM	0	29	0	0	0	0	12	1	0
5:45 AM	0	18	0	0	0	0	23	2	0
6:00 AM	0	21	0	1	0	0	13	1	0
6:15 AM	2	32	0	0	0	0	15	10	0
6:30 AM	12	44	0	0	0	0	27	20	0
6:45 AM	15	42	0	2	0	0	49	51	0
7:00 AM	75	36	0	15	8	0	30	143	0
7:15 AM	59	21	0	46	8	0	48	176	0
7:30 AM	39	72	0	32	7	0	63	40	0
7:45 AM	4	63	0	5	0	0	82	10	0
8:00 AM	3	88	0	3	0	0	64	11	0
8:15 AM	3	76	0	7	0	0	63	8	0
8:30 AM	3	79	0	2	1	0	62	7	0
8:45 AM	8	66	0	2	1	0	77	12	0
9:00 AM	4	80	0	2	1	0	68	4	0
9:15 AM	5	71	0	2	0	0	60	6	0
9:30 AM	2	82	0	6	1	0	64	3	0
9:45 AM	1	78	0	3	2	0	74	4	0
3:00 PM	9	77	0	56	4	0	99	20	0
3:15 PM	6	89	0	22	3	0	118	7	0
3:30 PM	7	100	0	7	6	0	105	8	0
3:45 PM	5	89	0	7	5	0	105	6	0
4:00 PM	5	120	0	8	3	0	133	14	0
4:15 PM	10	126	0	3	7	0	136	11	0
4:30 PM	17	138	0	22	4	0	109	25	0
4:45 PM	17	115	0	36	11	0	143	29	0
5:00 PM	6	140	0	35	21	0	130	21	0
5:15 PM	18	125	0	25	18	0	155	19	0
5:30 PM	9	130	0	12	8	0	105	19	0
5:45 PM	7	78	0	10	7	0	123	20	0

Study Name 22-HWY 31 AT CICERO NORTH SYRACUSE HIGH SCHOLL WEST
 Start Date 04-19-2023
 Start Time 5:00 AM
 Site Code Cars

Start Time	HWY 31 Westbound			RTH SYRACUSE HIGH SCHOO Northbound			HWY 31 Eastbound		
	Left	Thru	U-Turn	Left	Right	U-Turn	Thru	Right	U-Turn
6:00 PM	2	111	0	13	6	0	112	3	0
6:15 PM	0	89	0	0	0	0	96	2	0
6:30 PM	1	74	0	6	0	0	94	1	0
6:45 PM	2	91	0	5	0	0	84	3	0
7:00 PM	1	62	0	6	2	0	92	3	0
7:15 PM	5	66	0	2	0	0	97	7	0
7:30 PM	1	57	0	10	3	0	70	0	0
7:45 PM	0	57	0	2	0	0	84	0	0

Study Name 22-HWY 31 AT CICERO NORTH SYRACUSE HIGH SCHOLL WEST

Start Date 04-19-2023

Start Time 5:00 AM

Site Code Light Goods Vehicles

Start Time	HWY 31 Westbound			RTH SYRACUSE HIGH SCHOO Northbound			HWY 31 Eastbound		
	Left	Thru	U-Turn	Left	Right	U-Turn	Thru	Right	U-Turn
5:00 AM	0	0	0	0	0	0	3	0	0
5:15 AM	0	1	0	1	0	0	1	0	0
5:30 AM	0	1	0	0	0	0	3	0	0
5:45 AM	0	6	0	0	0	0	3	2	0
6:00 AM	0	11	0	0	0	0	2	1	0
6:15 AM	0	12	0	0	0	0	9	2	0
6:30 AM	1	19	0	0	0	0	6	1	0
6:45 AM	1	21	0	0	0	0	15	4	0
7:00 AM	5	16	0	1	1	0	12	6	0
7:15 AM	6	7	0	5	1	0	16	12	0
7:30 AM	3	17	0	1	2	0	22	4	0
7:45 AM	1	21	0	0	0	0	24	0	0
8:00 AM	0	20	0	0	0	0	19	0	0
8:15 AM	0	24	0	1	0	0	20	1	0
8:30 AM	0	22	0	0	0	0	19	0	0
8:45 AM	0	28	0	1	0	0	21	1	0
9:00 AM	1	17	0	1	0	0	16	0	0
9:15 AM	0	28	0	1	0	0	19	2	0
9:30 AM	0	21	0	1	1	0	18	0	0
9:45 AM	0	15	0	0	0	0	19	1	0
3:00 PM	3	24	0	5	2	0	21	2	0
3:15 PM	0	24	0	1	0	0	26	1	0
3:30 PM	1	23	0	1	0	0	26	2	0
3:45 PM	1	12	0	0	1	0	31	0	0
4:00 PM	0	21	0	1	0	0	23	0	0
4:15 PM	3	18	0	0	0	0	21	3	0
4:30 PM	1	22	0	2	1	0	28	1	0
4:45 PM	1	31	0	3	1	0	28	2	0
5:00 PM	2	32	0	5	2	0	27	6	0
5:15 PM	1	23	0	1	4	0	16	2	0
5:30 PM	2	21	0	2	5	0	25	1	0
5:45 PM	4	20	0	1	0	0	14	4	0

Study Name 22-HWY 31 AT CICERO NORTH SYRACUSE HIGH SCHOLL WEST

Start Date 04-19-2023

Start Time 5:00 AM

Site Code Light Goods Vehicles

Start Time	HWY 31 Westbound			RTH SYRACUSE HIGH SCHOO Northbound			HWY 31 Eastbound		
	Left	Thru	U-Turn	Left	Right	U-Turn	Thru	Right	U-Turn
6:00 PM	0	17	0	3	3	0	24	2	0
6:15 PM	0	16	0	0	0	0	22	0	0
6:30 PM	0	29	0	1	0	0	18	7	0
6:45 PM	1	6	0	2	0	0	15	5	0
7:00 PM	0	18	0	1	0	0	23	0	0
7:15 PM	3	14	0	1	1	0	16	3	0
7:30 PM	0	13	0	1	0	0	7	1	0
7:45 PM	0	8	0	1	0	0	8	0	0

Study Name 22-HWY 31 AT CICERO NORTH SYRACUSE HIGH SCHOLL WEST

Start Date 04-19-2023

Start Time 5:00 AM

Site Code Single-Unit Trucks

Start Time	HWY 31 Westbound			RTH SYRACUSE HIGH SCHOOL Northbound			HWY 31 Eastbound		
	Left	Thru	U-Turn	Left	Right	U-Turn	Thru	Right	U-Turn
5:00 AM	0	0	0	0	0	0	0	0	0
5:15 AM	0	0	0	0	0	0	0	0	0
5:30 AM	0	0	0	0	0	0	1	0	0
5:45 AM	0	0	0	0	0	0	0	0	0
6:00 AM	0	0	0	0	0	0	0	0	0
6:15 AM	0	2	0	0	0	0	0	1	0
6:30 AM	1	1	0	0	1	0	1	0	0
6:45 AM	0	1	0	1	0	0	1	0	0
7:00 AM	0	1	0	0	0	0	2	0	0
7:15 AM	0	3	0	0	0	0	1	0	0
7:30 AM	0	1	0	0	0	0	2	0	0
7:45 AM	0	3	0	0	0	0	3	0	0
8:00 AM	0	4	0	0	0	0	4	1	0
8:15 AM	0	1	0	0	0	0	0	0	0
8:30 AM	0	0	0	0	0	0	1	0	0
8:45 AM	0	1	0	0	0	0	2	0	0
9:00 AM	0	2	0	0	0	0	5	1	0
9:15 AM	0	1	0	0	1	0	1	0	0
9:30 AM	0	4	0	0	0	0	4	0	0
9:45 AM	0	5	0	0	1	0	6	1	0
3:00 PM	1	0	0	0	0	0	2	0	0
3:15 PM	0	3	0	0	1	0	1	0	0
3:30 PM	0	0	0	0	0	0	1	0	0
3:45 PM	0	2	0	0	0	0	2	0	0
4:00 PM	0	2	0	0	0	0	2	0	0
4:15 PM	0	0	0	0	0	0	3	0	0
4:30 PM	0	2	0	0	0	0	7	0	0
4:45 PM	0	0	0	0	0	0	0	0	0
5:00 PM	0	2	0	0	0	0	0	0	0
5:15 PM	0	3	0	0	0	0	1	0	0
5:30 PM	0	1	0	0	0	0	1	0	0
5:45 PM	0	1	0	0	0	0	1	0	0

Study Name 22-HWY 31 AT CICERO NORTH SYRACUSE F
 Start Date 04-19-2023
 Start Time 5:00 AM
 Site Code Bicycles on Crosswalk

	HWY 31 Westbound		SYRACUSE HIGH SC Northbound		HWY 31 Eastbound	
Start Time	Peds CCW	Peds CW	Peds CCW	Peds CW	Peds CCW	Peds CW
5:00 AM	0	0	0	0	0	0
5:15 AM	0	0	0	0	0	0
5:30 AM	0	0	0	0	0	0
5:45 AM	0	0	0	0	0	0
6:00 AM	0	0	0	0	0	0
6:15 AM	0	0	0	0	0	0
6:30 AM	0	0	0	0	0	0
6:45 AM	0	0	0	0	0	0
7:00 AM	0	0	0	0	0	0
7:15 AM	0	0	0	0	0	0
7:30 AM	0	0	0	0	0	0
7:45 AM	0	0	0	0	0	0
8:00 AM	0	0	0	0	0	0
8:15 AM	0	0	0	0	0	0
8:30 AM	0	0	0	0	0	0
8:45 AM	0	0	0	0	0	0
9:00 AM	0	0	0	0	0	0
9:15 AM	0	0	0	0	0	0
9:30 AM	0	0	0	0	0	0
9:45 AM	0	0	0	0	0	0
3:00 PM	0	0	0	0	0	0
3:15 PM	0	0	0	0	0	0
3:30 PM	0	0	0	0	0	0
3:45 PM	0	0	0	0	0	0
4:00 PM	0	0	0	0	0	0
4:15 PM	0	0	0	0	0	0
4:30 PM	0	0	0	0	0	0
4:45 PM	0	0	0	0	0	0
5:00 PM	0	0	0	0	0	0
5:15 PM	0	0	0	0	0	0
5:30 PM	0	0	0	0	0	0
5:45 PM	0	0	0	0	0	0

Study Name 22-HWY 31 AT CICERO NORTH SYRACUSE F
 Start Date 04-19-2023
 Start Time 5:00 AM
 Site Code Bicycles on Crosswalk

	HWY 31 Westbound		SYRACUSE HIGH SC Northbound		HWY 31 Eastbound	
Start Time	Peds CCW	Peds CW	Peds CCW	Peds CW	Peds CCW	Peds CW
6:00 PM	0	0	0	0	0	0
6:15 PM	0	0	0	0	0	0
6:30 PM	0	0	0	0	0	0
6:45 PM	0	0	0	0	0	0
7:00 PM	0	0	0	0	0	0
7:15 PM	0	0	0	0	0	0
7:30 PM	0	0	0	0	0	0
7:45 PM	0	0	0	0	0	0

Study Name 22-HWY 31 AT CICERO NORTH SYRACUSE F
 Start Date 04-19-2023
 Start Time 5:00 AM
 Site Code Pedestrians

	HWY 31 Westbound		SYRACUSE HIGH SC Northbound		HWY 31 Eastbound	
Start Time	Peds CCW	Peds CW	Peds CCW	Peds CW	Peds CCW	Peds CW
5:00 AM	0	0	0	0	0	0
5:15 AM	0	0	0	0	0	0
5:30 AM	0	0	0	0	0	0
5:45 AM	0	0	0	0	0	0
6:00 AM	0	0	0	0	0	0
6:15 AM	0	0	0	0	0	0
6:30 AM	0	0	0	0	0	0
6:45 AM	0	0	0	0	0	0
7:00 AM	0	0	0	0	0	0
7:15 AM	0	0	0	0	0	0
7:30 AM	0	0	0	0	0	0
7:45 AM	0	0	0	0	0	0
8:00 AM	0	0	0	0	0	0
8:15 AM	0	0	0	0	0	0
8:30 AM	0	0	0	0	0	0
8:45 AM	0	0	0	0	0	0
9:00 AM	0	0	0	0	0	0
9:15 AM	0	0	0	0	0	0
9:30 AM	0	0	0	0	0	0
9:45 AM	0	0	0	0	0	0
3:00 PM	0	0	0	0	0	0
3:15 PM	0	0	0	0	0	0
3:30 PM	0	0	0	0	0	0
3:45 PM	0	0	0	0	0	0
4:00 PM	0	0	3	0	0	0
4:15 PM	0	0	0	0	0	0
4:30 PM	0	0	0	0	0	0
4:45 PM	0	0	0	0	0	0
5:00 PM	0	0	0	0	0	0
5:15 PM	0	0	0	0	0	0
5:30 PM	0	0	0	0	0	0
5:45 PM	0	0	0	0	0	0

Study Name 22-HWY 31 AT CICERO NORTH SYRACUSE F
 Start Date 04-19-2023
 Start Time 5:00 AM
 Site Code Pedestrians

	HWY 31 Westbound		SYRACUSE HIGH SC Northbound		HWY 31 Eastbound	
Start Time	Peds CCW	Peds CW	Peds CCW	Peds CW	Peds CCW	Peds CW
6:00 PM	0	0	0	0	0	0
6:15 PM	0	0	0	0	0	0
6:30 PM	0	0	0	0	0	0
6:45 PM	0	0	0	0	0	0
7:00 PM	0	0	1	0	0	0
7:15 PM	0	0	0	0	0	0
7:30 PM	0	0	0	0	0	0
7:45 PM	0	0	0	0	0	0

Study Name 22-HWY 31 AT CICERO NORTH SYRACUSE HIGH SCHOLL WEST

Start Date 04-19-2023

Start Time 5:00 AM

Site Code Totals

Start Time	HWY 31 Westbound			RTH SYRACUSE HIGH SCHOO Northbound			HWY 31 Eastbound		
	Left	Thru	U-Turn	Left	Right	U-Turn	Thru	Right	U-Turn
5:00 AM	0	7	0	0	0	0	9	1	0
5:15 AM	0	10	0	1	0	0	11	2	0
5:30 AM	0	31	0	0	0	0	16	1	0
5:45 AM	0	24	0	0	0	0	26	4	0
6:00 AM	0	33	0	2	0	0	17	2	0
6:15 AM	2	47	0	0	0	0	30	13	0
6:30 AM	14	64	0	0	1	0	39	21	0
6:45 AM	19	65	0	3	0	0	66	61	0
7:00 AM	94	53	0	18	10	0	45	170	0
7:15 AM	65	31	0	74	11	0	68	191	0
7:30 AM	42	90	0	35	9	0	88	47	0
7:45 AM	6	89	0	5	0	0	117	10	0
8:00 AM	3	115	0	5	0	0	90	14	0
8:15 AM	3	107	0	9	0	0	85	9	0
8:30 AM	3	105	0	2	1	0	82	8	0
8:45 AM	8	99	0	4	1	0	101	13	0
9:00 AM	5	99	0	3	1	0	90	5	0
9:15 AM	5	102	0	3	1	0	81	8	0
9:30 AM	2	107	0	7	2	0	87	3	0
9:45 AM	1	99	0	4	3	0	99	7	0
3:00 PM	13	108	0	61	6	0	124	23	0
3:15 PM	7	118	0	25	4	0	146	11	0
3:30 PM	8	124	0	10	6	0	138	10	0
3:45 PM	6	105	0	7	6	0	139	6	0
4:00 PM	5	148	0	9	3	0	162	14	0
4:15 PM	13	146	0	3	7	0	161	14	0
4:30 PM	18	162	0	24	5	0	145	26	0
4:45 PM	18	146	0	39	12	0	172	31	0
5:00 PM	8	174	0	40	23	0	157	27	0
5:15 PM	19	151	0	26	22	0	173	21	0
5:30 PM	11	152	0	14	13	0	132	20	0
5:45 PM	11	99	0	11	7	0	139	24	0

Study Name 22-HWY 31 AT CICERO NORTH SYRACUSE HIGH SCHOLL WEST
 Start Date 04-19-2023
 Start Time 5:00 AM
 Site Code Totals

Start Time	HWY 31 Westbound			RTH SYRACUSE HIGH SCHOO Northbound			HWY 31 Eastbound		
	Left	Thru	U-Turn	Left	Right	U-Turn	Thru	Right	U-Turn
6:00 PM	2	129	0	16	9	0	137	5	0
6:15 PM	0	108	0	0	0	0	118	2	0
6:30 PM	1	104	0	7	0	0	112	8	0
6:45 PM	3	98	0	7	0	0	99	8	0
7:00 PM	1	81	0	7	2	0	116	3	0
7:15 PM	8	81	0	3	1	0	113	10	0
7:30 PM	1	70	0	11	3	0	77	1	0
7:45 PM	0	65	0	3	0	0	92	0	0

Site Code Motorcycles

[illegible]

Site Code Motorcycles

[illegible]

Study Name 23-HWY 31 AT THOMPSON RD

Start Date 04-19-2023

Start Time 5:00 AM

Site Code Cars

Start Time	THOMPSON RD Southbound				HWY 31 Westbound				THOMPSON RD Northbound				HWY 31 Eastbound			
	Left	Thru	Right	U-Turn	Left	Thru	Right	U-Turn	Left	Thru	Right	U-Turn	Left	Thru	Right	U-Turn
5:00 AM	0	2	0	0	0	4	0	0	0	1	0	0	0	3	0	0
5:15 AM	0	3	0	0	1	9	0	0	0	1	3	0	0	7	3	0
5:30 AM	0	6	6	0	0	15	0	0	0	0	1	0	0	10	4	0
5:45 AM	0	1	1	0	2	17	0	0	3	0	1	0	0	13	6	0
6:00 AM	2	4	0	0	2	18	1	0	4	3	4	0	0	10	2	0
6:15 AM	2	9	3	0	5	26	0	0	11	1	4	0	0	14	2	0
6:30 AM	0	12	5	0	2	43	0	0	12	3	2	0	1	19	8	0
6:45 AM	0	21	2	0	9	35	1	0	25	0	11	0	5	28	10	0
7:00 AM	2	22	5	0	8	83	2	0	59	4	5	0	4	24	20	0
7:15 AM	2	30	5	0	14	46	4	0	26	8	13	0	5	40	37	0
7:30 AM	1	31	9	0	17	39	2	0	23	6	15	0	4	48	38	0
7:45 AM	4	33	3	0	18	48	0	0	18	8	12	0	2	52	17	0
8:00 AM	2	23	5	0	21	50	3	0	36	8	13	0	3	40	17	0
8:15 AM	4	21	7	0	8	45	2	0	26	4	11	0	7	39	12	0
8:30 AM	3	18	7	0	13	51	0	0	16	7	15	0	2	45	11	0
8:45 AM	2	18	11	0	6	52	0	0	29	15	16	0	1	60	22	0
9:00 AM	2	14	9	0	15	47	2	0	16	9	8	0	7	44	20	0
9:15 AM	1	8	5	0	4	55	1	0	21	7	12	0	8	46	8	0
9:30 AM	2	18	3	0	13	52	2	0	23	11	9	0	4	43	14	0
9:45 AM	1	17	3	0	11	49	3	0	18	8	8	0	8	53	12	0
3:00 PM	4	20	9	0	11	67	3	0	26	17	30	0	6	89	53	0
3:15 PM	5	16	5	0	15	51	2	0	34	21	30	0	14	75	29	0
3:30 PM	2	12	9	0	12	67	5	0	29	25	22	0	11	78	25	0
3:45 PM	4	29	9	0	9	69	6	0	26	28	32	0	7	71	32	0
4:00 PM	8	12	13	0	15	88	5	0	30	35	35	0	10	73	34	0
4:15 PM	10	22	10	0	12	86	4	0	30	33	30	0	6	115	26	0
4:30 PM	7	18	4	0	16	106	7	0	47	25	39	0	9	81	27	0
4:45 PM	8	14	14	0	9	83	4	0	45	36	36	0	15	114	35	0

Study Name 23-HWY 31 AT THOMPSON RD

Start Date 04-19-2023

Start Time 5:00 AM

Site Code Cars

Start Time	THOMPSON RD Southbound				HWY 31 Westbound				THOMPSON RD Northbound				HWY 31 Eastbound			
	Left	Thru	Right	U-Turn	Left	Thru	Right	U-Turn	Left	Thru	Right	U-Turn	Left	Thru	Right	U-Turn
5:00 PM	13	22	8	0	11	95	5	0	43	36	40	0	16	91	45	0
5:15 PM	5	18	15	0	13	97	5	0	39	31	44	0	16	112	49	0
5:30 PM	1	16	4	0	11	71	3	0	23	17	21	0	5	73	41	0
5:45 PM	7	25	7	0	12	49	6	0	26	26	24	0	9	86	34	0
6:00 PM	6	18	15	0	13	73	3	0	22	18	19	0	5	65	42	0
6:15 PM	2	13	12	0	18	59	2	0	19	21	24	0	9	63	22	0
6:30 PM	5	18	7	0	13	63	6	0	18	17	14	0	6	62	32	0
6:45 PM	5	9	8	0	13	60	4	0	20	10	13	0	3	58	17	0
7:00 PM	2	12	2	0	5	38	1	0	9	11	7	0	11	61	37	0
7:15 PM	1	7	8	0	7	46	2	0	17	18	13	0	6	51	21	0
7:30 PM	2	7	5	0	4	35	3	0	16	18	9	0	8	41	35	0
7:45 PM	7	6	7	0	5	41	3	0	9	13	10	0	6	52	20	0

Study Name 23-HWY 31 AT THOMPSON RD

Start Date 04-19-2023

Start Time 5:00 AM

Site Code Light Goods Vehicles

	THOMPSON RD Southbound				HWY 31 Westbound				THOMPSON RD Northbound				HWY 31 Eastbound			
Start Time	Left	Thru	Right	U-Turn	Left	Thru	Right	U-Turn	Left	Thru	Right	U-Turn	Left	Thru	Right	U-Turn
5:00 AM	0	2	0	0	1	1	0	0	0	1	0	0	0	1	2	0
5:15 AM	0	2	0	0	1	0	0	0	0	0	0	0	0	3	0	0
5:30 AM	1	1	0	0	4	1	0	0	0	0	0	0	0	1	0	0
5:45 AM	0	1	0	0	1	3	0	0	1	0	0	0	0	3	1	0
6:00 AM	0	0	0	0	1	11	0	0	0	1	1	0	0	1	0	0
6:15 AM	0	3	2	0	1	8	0	0	3	2	1	0	0	6	3	0
6:30 AM	1	4	1	0	5	19	0	0	5	0	1	0	1	2	3	0
6:45 AM	0	8	1	0	1	14	0	0	6	2	2	0	1	11	2	0
7:00 AM	0	3	1	0	1	15	0	0	8	0	1	0	1	6	9	0
7:15 AM	1	4	0	0	3	8	3	0	4	2	5	0	0	16	8	0
7:30 AM	0	5	2	0	6	15	0	0	7	2	3	0	0	18	12	0
7:45 AM	1	6	2	0	5	20	0	0	5	3	6	0	1	12	16	0
8:00 AM	0	2	0	0	2	13	0	0	9	2	7	0	0	12	6	0
8:15 AM	1	8	1	0	2	13	0	0	10	5	0	0	2	14	4	0
8:30 AM	0	3	1	0	5	19	0	0	4	1	2	0	2	14	8	0
8:45 AM	3	4	1	0	2	20	2	0	7	2	2	0	0	14	3	0
9:00 AM	0	1	0	0	3	15	2	0	4	1	4	0	2	13	2	0
9:15 AM	0	5	3	0	1	16	1	0	5	4	4	0	1	10	6	0
9:30 AM	0	0	4	0	3	10	1	0	8	1	1	0	0	10	5	0
9:45 AM	1	3	1	0	3	14	1	0	1	3	4	0	2	14	6	0
3:00 PM	0	1	1	0	1	14	2	0	7	4	5	0	3	16	13	0
3:15 PM	1	8	3	0	3	15	0	0	5	5	6	0	3	19	3	0
3:30 PM	0	4	0	0	5	10	0	0	4	5	6	0	0	22	7	0
3:45 PM	0	3	0	0	3	13	2	0	5	4	8	0	0	24	6	0
4:00 PM	2	2	1	0	6	15	2	0	7	8	8	0	1	16	6	0
4:15 PM	0	3	0	0	0	11	2	0	6	3	7	0	0	22	3	0
4:30 PM	1	2	1	0	1	16	0	0	8	10	8	0	2	18	11	0
4:45 PM	2	6	1	0	3	21	1	0	15	9	6	0	3	21	8	0

Study Name 23-HWY 31 AT THOMPSON RD

Start Date 04-19-2023

Start Time 5:00 AM

Site Code Light Goods Vehicles

Start Time	THOMPSON RD Southbound				HWY 31 Westbound				THOMPSON RD Northbound				HWY 31 Eastbound			
	Left	Thru	Right	U-Turn	Left	Thru	Right	U-Turn	Left	Thru	Right	U-Turn	Left	Thru	Right	U-Turn
5:00 PM	0	4	1	0	3	19	0	0	9	5	8	0	1	18	13	0
5:15 PM	3	3	3	0	1	11	1	0	8	9	6	0	1	17	7	0
5:30 PM	1	4	2	0	2	20	5	0	5	4	5	0	3	14	12	0
5:45 PM	1	3	3	0	5	13	1	0	6	3	6	0	6	10	6	0
6:00 PM	1	6	0	0	2	12	2	0	4	3	7	0	2	19	3	0
6:15 PM	0	1	0	0	2	15	1	0	5	9	6	0	0	16	7	0
6:30 PM	0	8	4	0	1	11	0	0	7	1	3	0	3	9	6	0
6:45 PM	0	3	0	0	5	4	0	0	4	4	2	0	1	10	5	0
7:00 PM	1	2	0	0	3	8	1	0	8	1	3	0	2	18	6	0
7:15 PM	1	1	0	0	1	8	1	0	7	4	1	0	0	10	7	0
7:30 PM	0	2	1	0	2	6	1	0	1	3	3	0	0	9	3	0
7:45 PM	0	3	1	0	3	3	1	0	1	4	2	0	0	10	2	0

Site Code Buses

[illegible]

Site Code Buses

[illegible]

Site Code Single-Unit Trucks

[illegible]

Study Name 23-HWY 31 AT THOMPSON RD

Start Date 04-19-2023

Start Time 5:00 AM

Site Code Single-Unit Trucks

Start Time	THOMPSON RD Southbound				HWY 31 Westbound				THOMPSON RD Northbound				HWY 31 Eastbound			
	Left	Thru	Right	U-Turn	Left	Thru	Right	U-Turn	Left	Thru	Right	U-Turn	Left	Thru	Right	U-Turn
5:00 PM	0	0	0	0	0	1	0	0	2	0	0	0	0	0	0	0
5:15 PM	0	1	1	0	0	0	0	0	0	0	0	0	0	0	0	0
5:30 PM	0	0	0	0	0	1	0	0	0	0	0	0	0	0	1	0
5:45 PM	0	0	0	0	0	1	0	0	0	0	0	0	0	1	0	0
6:00 PM	0	0	0	0	0	1	0	0	1	0	0	0	0	0	1	0
6:15 PM	0	0	0	0	0	3	0	0	0	0	0	0	0	0	0	0
6:30 PM	0	0	0	0	0	0	0	0	0	0	0	0	0	0	0	0
6:45 PM	0	0	0	0	0	1	0	0	0	0	0	0	0	0	0	0
7:00 PM	0	0	1	0	0	1	0	0	0	0	0	0	0	1	0	0
7:15 PM	0	0	0	0	0	1	0	0	0	0	0	0	0	0	0	0
7:30 PM	0	0	0	0	0	0	0	0	0	0	0	0	0	0	0	0
7:45 PM	0	0	0	0	0	0	0	0	0	0	1	0	0	0	0	0

Site Code Articulated Trucks

[illegible]

Site Code Articulated Trucks

[illegible]

Site Code Bicycles on Road

[illegible]

Site Code Bicycles on Road

[illegible]

Study Name 23-HWY 31 AT THOMPSON RD

Start Date 04-19-2023

Start Time 5:00 AM

Site Code Bicycles on Crosswalk

	THOMPSON RD Southbound		HWY 31 Westbound		THOMPSON RD Northbound		HWY 31 Eastbound	
Start Time	Peds CCW	Peds CW	Peds CCW	Peds CW	Peds CCW	Peds CW	Peds CCW	Peds CW
5:00 AM	0	0	0	0	0	0	0	0
5:15 AM	0	0	0	0	0	0	0	0
5:30 AM	0	0	0	0	0	0	0	0
5:45 AM	0	0	0	0	0	0	0	0
6:00 AM	0	0	0	0	0	0	0	0
6:15 AM	0	0	0	0	0	0	0	0
6:30 AM	0	0	0	0	0	0	0	0
6:45 AM	0	0	0	0	0	0	0	0
7:00 AM	0	0	0	0	0	0	0	0
7:15 AM	0	0	0	0	0	0	0	0
7:30 AM	0	0	0	0	0	0	0	0
7:45 AM	0	0	0	0	0	0	0	0
8:00 AM	0	0	0	0	0	0	0	0
8:15 AM	0	0	0	0	0	0	0	0
8:30 AM	0	0	0	0	0	0	0	0
8:45 AM	0	0	0	0	0	0	0	0
9:00 AM	0	0	0	0	0	0	0	0
9:15 AM	0	0	0	0	0	0	0	0
9:30 AM	0	0	0	0	0	0	0	0
9:45 AM	0	0	0	0	0	0	0	0
3:00 PM	0	0	0	0	0	0	0	0
3:15 PM	0	0	0	0	0	0	0	0
3:30 PM	0	0	0	0	0	0	0	0
3:45 PM	0	0	0	0	0	0	0	0
4:00 PM	0	0	0	0	0	0	0	0
4:15 PM	0	0	0	0	0	0	0	0
4:30 PM	0	0	0	0	0	0	0	0
4:45 PM	0	0	0	0	0	0	0	0

Study Name 23-HWY 31 AT THOMPSON RD

Start Date 04-19-2023

Start Time 5:00 AM

Site Code Bicycles on Crosswalk

	THOMPSON RD Southbound		HWY 31 Westbound		THOMPSON RD Northbound		HWY 31 Eastbound	
Start Time	Peds CCW	Peds CW	Peds CCW	Peds CW	Peds CCW	Peds CW	Peds CCW	Peds CW
5:00 PM	0	0	0	0	0	0	0	0
5:15 PM	0	0	0	0	0	0	0	0
5:30 PM	0	0	0	0	0	0	0	0
5:45 PM	0	0	0	0	0	0	0	0
6:00 PM	0	0	0	0	0	0	0	0
6:15 PM	0	0	0	0	0	0	0	0
6:30 PM	0	0	0	0	0	0	0	0
6:45 PM	0	0	0	0	0	0	0	0
7:00 PM	0	0	0	0	0	0	0	0
7:15 PM	0	0	0	0	0	0	0	0
7:30 PM	0	0	0	0	0	0	0	0
7:45 PM	0	0	0	0	0	0	0	0

Study Name 23-HWY 31 AT THOMPSON RD

Start Date 04-19-2023

Start Time 5:00 AM

Site Code Pedestrians

	THOMPSON RD Southbound		HWY 31 Westbound		THOMPSON RD Northbound		HWY 31 Eastbound	
Start Time	Peds CCW	Peds CW	Peds CCW	Peds CW	Peds CCW	Peds CW	Peds CCW	Peds CW
5:00 AM	0	0	0	0	0	0	0	0
5:15 AM	0	0	0	0	0	0	0	0
5:30 AM	0	0	0	0	0	0	0	0
5:45 AM	0	0	0	0	0	0	0	0
6:00 AM	0	0	0	0	0	0	0	0
6:15 AM	0	0	0	0	0	0	1	0
6:30 AM	0	0	0	0	0	0	0	0
6:45 AM	0	0	0	0	0	0	0	0
7:00 AM	0	0	0	0	0	0	0	0
7:15 AM	1	0	0	0	0	0	0	0
7:30 AM	0	0	0	0	0	0	0	0
7:45 AM	0	0	0	0	0	0	0	0
8:00 AM	0	0	0	0	0	0	0	0
8:15 AM	0	0	0	0	0	0	0	0
8:30 AM	0	0	0	0	0	0	0	0
8:45 AM	0	0	0	0	0	0	0	0
9:00 AM	0	0	0	0	0	0	0	0
9:15 AM	0	0	0	0	0	0	0	0
9:30 AM	0	0	1	0	0	0	1	0
9:45 AM	0	0	0	0	0	0	0	0
3:00 PM	0	0	0	0	0	0	0	0
3:15 PM	0	0	0	0	0	0	0	0
3:30 PM	0	0	0	0	0	0	0	0
3:45 PM	0	3	0	0	0	0	0	0
4:00 PM	0	0	0	0	0	0	0	0
4:15 PM	0	0	0	0	0	0	0	0
4:30 PM	0	0	0	0	0	0	0	0
4:45 PM	0	0	0	0	0	0	0	0

Study Name 23-HWY 31 AT THOMPSON RD

Start Date 04-19-2023

Start Time 5:00 AM

Site Code Pedestrians

	THOMPSON RD Southbound		HWY 31 Westbound		THOMPSON RD Northbound		HWY 31 Eastbound	
Start Time	Peds CCW	Peds CW	Peds CCW	Peds CW	Peds CCW	Peds CW	Peds CCW	Peds CW
5:00 PM	0	0	0	0	0	0	0	0
5:15 PM	0	0	0	0	0	0	0	0
5:30 PM	0	0	0	0	0	0	0	0
5:45 PM	0	0	0	0	0	0	0	0
6:00 PM	0	0	0	0	0	0	0	0
6:15 PM	0	0	0	0	0	0	0	0
6:30 PM	0	0	0	0	0	0	0	0
6:45 PM	0	0	0	0	0	0	0	0
7:00 PM	0	0	0	0	1	0	0	0
7:15 PM	0	0	0	0	0	0	0	0
7:30 PM	0	0	0	0	0	0	0	0
7:45 PM	0	0	0	2	0	0	0	0

Study Name 23-HWY 31 AT THOMPSON RD

Start Date 04-19-2023

Start Time 5:00 AM

Site Code Totals

	THOMPSON RD Southbound				HWY 31 Westbound				THOMPSON RD Northbound				HWY 31 Eastbound			
Start Time	Left	Thru	Right	U-Turn	Left	Thru	Right	U-Turn	Left	Thru	Right	U-Turn	Left	Thru	Right	U-Turn
5:00 AM	0	4	0	0	1	5	0	0	0	2	0	0	0	4	4	0
5:15 AM	0	5	0	0	2	10	0	0	0	1	3	0	0	10	3	0
5:30 AM	1	7	6	0	4	16	0	0	0	0	1	0	0	12	4	0
5:45 AM	0	2	1	0	3	20	0	0	4	0	1	0	0	16	7	0
6:00 AM	2	4	0	0	3	31	1	0	4	4	6	0	0	14	2	0
6:15 AM	2	12	5	0	6	36	0	0	15	3	5	0	0	24	5	0
6:30 AM	1	16	6	0	7	62	0	0	17	3	3	0	2	25	14	0
6:45 AM	0	30	5	0	10	53	1	0	36	2	13	0	6	40	12	0
7:00 AM	2	25	7	0	9	102	2	0	72	4	6	0	5	32	33	0
7:15 AM	3	34	5	0	18	57	7	0	30	12	19	0	7	68	53	0
7:30 AM	1	37	11	0	24	54	2	0	30	9	18	0	4	69	52	0
7:45 AM	5	43	5	0	24	75	1	0	25	12	18	0	3	67	42	0
8:00 AM	3	25	5	0	23	64	3	0	54	12	26	0	3	58	26	0
8:15 AM	6	29	9	0	11	60	2	0	37	10	12	0	10	53	17	0
8:30 AM	3	23	8	0	18	73	0	0	21	8	18	0	4	59	21	0
8:45 AM	6	22	12	0	8	75	2	0	38	17	18	0	1	76	25	0
9:00 AM	2	15	9	0	18	64	4	0	21	10	12	0	9	62	24	0
9:15 AM	1	13	8	0	5	73	2	0	26	11	16	0	9	59	15	0
9:30 AM	2	18	8	0	17	68	3	0	32	13	10	0	5	56	19	0
9:45 AM	2	20	4	0	14	67	4	0	20	11	13	0	10	70	20	0
3:00 PM	4	22	11	0	12	85	5	0	37	22	38	0	10	108	67	0
3:15 PM	6	24	8	0	20	68	2	0	42	26	36	0	17	99	32	0
3:30 PM	2	16	9	0	19	77	6	0	34	31	28	0	12	104	37	0
3:45 PM	4	34	10	0	13	86	8	0	32	32	41	0	7	98	38	0
4:00 PM	10	16	14	0	21	107	7	0	38	43	43	0	11	93	42	0
4:15 PM	10	25	10	0	12	99	6	0	37	36	37	0	6	140	31	0
4:30 PM	8	21	5	0	17	123	7	0	55	35	47	0	12	103	40	0
4:45 PM	10	20	15	0	12	104	5	0	60	45	42	0	18	135	43	0

Study Name 23-HWY 31 AT THOMPSON RD

Start Date 04-19-2023

Start Time 5:00 AM

Site Code Totals

Start Time	THOMPSON RD Southbound				HWY 31 Westbound				THOMPSON RD Northbound				HWY 31 Eastbound			
	Left	Thru	Right	U-Turn	Left	Thru	Right	U-Turn	Left	Thru	Right	U-Turn	Left	Thru	Right	U-Turn
5:00 PM	13	26	9	0	14	115	5	0	54	41	48	0	17	109	58	0
5:15 PM	8	22	19	0	14	108	6	0	47	40	50	0	17	129	56	0
5:30 PM	2	20	6	0	13	92	8	0	28	21	26	0	8	88	54	0
5:45 PM	8	28	10	0	17	63	7	0	32	29	30	0	15	98	40	0
6:00 PM	7	24	15	0	15	86	5	0	27	21	26	0	7	84	46	0
6:15 PM	2	14	12	0	20	78	3	0	24	30	30	0	9	79	29	0
6:30 PM	5	26	11	0	14	74	6	0	25	18	17	0	9	71	38	0
6:45 PM	5	12	8	0	18	65	4	0	24	14	15	0	4	68	22	0
7:00 PM	3	14	3	0	8	47	2	0	17	12	10	0	13	80	43	0
7:15 PM	2	8	8	0	8	55	3	0	24	22	14	0	6	61	28	0
7:30 PM	2	9	6	0	6	41	4	0	17	21	12	0	8	50	38	0
7:45 PM	7	9	8	0	8	44	4	0	10	17	13	0	6	62	22	0

Site Code Motorcycles

[illegible]

Site Code Motorcycles

[illegible]

Study Name 24-HWY 31 AT S BAY RD

Start Date 04-19-2023

Start Time 5:00 AM

Site Code Cars

Start Time	S BAY RD Southbound				HWY 31 Westbound				S BAY RD Northbound				HWY 31 Eastbound			
	Left	Thru	Right	U-Turn	Left	Thru	Right	U-Turn	Left	Thru	Right	U-Turn	Left	Thru	Right	U-Turn
5:00 AM	0	2	0	0	2	2	0	0	0	1	2	0	0	2	0	0
5:15 AM	1	12	0	0	5	4	0	0	0	0	3	0	0	6	0	0
5:30 AM	1	4	2	0	6	11	0	0	1	1	5	0	0	9	0	0
5:45 AM	0	7	0	0	1	8	2	0	0	3	0	0	0	5	2	0
6:00 AM	1	14	2	0	5	12	0	0	1	3	3	0	1	10	2	0
6:15 AM	2	14	2	0	3	11	0	0	0	2	3	0	0	13	1	0
6:30 AM	2	32	4	0	9	29	2	0	4	3	8	0	2	7	3	0
6:45 AM	1	36	8	0	17	25	1	0	3	7	6	0	2	19	3	0
7:00 AM	3	33	17	0	20	37	0	0	15	11	6	0	0	17	12	0
7:15 AM	0	38	12	0	22	35	0	0	15	5	14	0	1	25	10	0
7:30 AM	3	68	6	0	29	20	0	0	5	13	3	0	5	23	11	0
7:45 AM	2	56	4	0	24	25	0	0	10	19	15	0	7	23	8	0
8:00 AM	1	38	8	0	12	38	0	0	7	16	6	0	5	23	7	0
8:15 AM	3	41	7	0	12	29	0	0	8	14	7	0	3	23	11	0
8:30 AM	2	43	6	0	15	31	0	0	10	10	6	0	4	32	5	0
8:45 AM	1	23	8	0	15	34	2	0	8	14	9	0	6	29	8	0
9:00 AM	2	33	7	0	14	37	1	0	3	10	5	0	2	34	6	0
9:15 AM	1	20	8	0	10	26	0	0	9	12	7	0	3	16	8	0
9:30 AM	0	13	9	0	15	38	0	0	4	11	9	0	2	28	7	0
9:45 AM	0	16	4	0	18	27	0	0	7	7	7	0	3	25	7	0
3:00 PM	0	19	5	0	21	34	2	0	7	30	16	0	19	40	12	0
3:15 PM	2	31	6	0	16	39	0	0	7	25	20	0	12	56	10	0
3:30 PM	1	25	3	0	13	33	2	0	6	38	15	0	8	42	7	0
3:45 PM	0	23	5	0	15	44	2	0	10	39	28	0	4	55	13	0
4:00 PM	3	36	4	0	14	51	2	0	10	32	37	0	7	48	21	0
4:15 PM	0	31	3	0	22	50	1	0	6	35	25	0	10	76	15	0
4:30 PM	1	31	12	0	17	60	4	0	10	48	20	0	6	64	10	0
4:45 PM	0	26	16	0	12	37	2	0	16	48	31	0	16	51	26	0

Study Name 24-HWY 31 AT S BAY RD

Start Date 04-19-2023

Start Time 5:00 AM

Site Code Cars

Start Time	S BAY RD Southbound				HWY 31 Westbound				S BAY RD Northbound				HWY 31 Eastbound			
	Left	Thru	Right	U-Turn	Left	Thru	Right	U-Turn	Left	Thru	Right	U-Turn	Left	Thru	Right	U-Turn
5:00 PM	0	25	10	0	16	55	1	0	10	42	25	0	17	57	19	0
5:15 PM	2	27	8	0	26	56	0	0	15	48	32	0	16	72	13	0
5:30 PM	4	25	8	0	18	49	1	0	6	50	23	0	9	61	28	0
5:45 PM	0	28	7	0	21	47	0	0	5	45	19	0	6	52	15	0
6:00 PM	1	21	6	0	10	46	1	0	5	33	21	0	2	53	11	0
6:15 PM	1	14	8	0	7	34	2	0	7	24	27	0	9	44	9	0
6:30 PM	2	13	2	0	7	32	0	0	7	15	10	0	8	39	4	0
6:45 PM	1	13	5	0	11	61	0	0	5	25	15	0	9	44	6	0
7:00 PM	3	9	4	0	10	16	2	0	1	23	20	0	9	43	4	0
7:15 PM	1	16	5	0	15	26	1	0	5	23	15	0	9	29	8	0
7:30 PM	2	11	3	0	11	18	1	0	3	19	14	0	3	34	5	0
7:45 PM	1	12	7	0	7	28	0	0	2	24	14	0	8	42	7	0

Study Name 24-HWY 31 AT S BAY RD

Start Date 04-19-2023

Start Time 5:00 AM

Site Code Light Goods Vehicles

Start Time	S BAY RD Southbound				HWY 31 Westbound				S BAY RD Northbound				HWY 31 Eastbound			
	Left	Thru	Right	U-Turn	Left	Thru	Right	U-Turn	Left	Thru	Right	U-Turn	Left	Thru	Right	U-Turn
5:00 AM	0	1	1	0	1	2	0	0	0	0	0	0	0	0	0	0
5:15 AM	0	4	0	0	3	2	0	0	0	1	0	0	0	0	0	0
5:30 AM	0	8	0	0	1	2	0	0	1	0	1	0	0	1	1	0
5:45 AM	1	2	0	0	1	5	0	0	0	0	2	0	0	0	0	0
6:00 AM	0	7	1	0	6	9	0	0	0	0	2	0	0	3	0	0
6:15 AM	0	13	1	0	1	8	0	0	2	0	0	0	0	6	2	0
6:30 AM	0	10	1	0	4	13	0	0	1	2	5	0	0	5	1	0
6:45 AM	0	14	0	0	4	7	0	0	2	1	6	0	0	9	0	0
7:00 AM	0	10	0	0	4	8	0	0	4	2	1	0	1	2	4	0
7:15 AM	0	8	2	0	9	9	0	0	1	1	4	0	1	9	2	0
7:30 AM	0	17	0	0	10	8	0	0	2	3	1	0	1	16	3	0
7:45 AM	0	17	3	0	3	13	0	0	0	2	2	0	0	8	1	0
8:00 AM	0	11	1	0	5	11	0	0	0	2	4	0	0	6	4	0
8:15 AM	0	7	1	0	3	7	0	0	3	3	3	0	1	15	1	0
8:30 AM	0	9	2	0	3	13	0	0	4	8	5	0	0	4	0	0
8:45 AM	0	8	1	0	0	17	0	0	3	3	2	0	1	13	4	0
9:00 AM	1	3	2	0	4	11	1	0	2	4	6	0	1	12	3	0
9:15 AM	2	1	2	0	5	9	0	0	2	6	3	0	1	7	3	0
9:30 AM	0	6	2	0	4	7	0	0	1	4	1	0	0	7	3	0
9:45 AM	0	9	1	0	4	6	0	0	0	5	4	0	2	12	0	0
3:00 PM	0	1	4	0	7	11	0	0	2	8	3	0	2	19	1	0
3:15 PM	0	6	0	0	2	12	0	0	1	8	8	0	0	8	1	0
3:30 PM	1	3	2	0	2	13	0	0	3	9	8	0	1	17	3	0
3:45 PM	0	2	0	0	3	12	0	0	1	11	4	0	1	21	2	0
4:00 PM	0	6	0	0	3	12	0	0	0	7	11	0	2	15	1	0
4:15 PM	2	8	1	0	6	8	0	0	1	8	6	0	3	16	1	0
4:30 PM	1	7	4	0	3	12	0	0	1	19	5	0	1	18	6	0
4:45 PM	0	15	1	0	5	13	0	0	3	16	2	0	3	17	2	0

Study Name 24-HWY 31 AT S BAY RD

Start Date 04-19-2023

Start Time 5:00 AM

Site Code Light Goods Vehicles

Start Time	S BAY RD Southbound				HWY 31 Westbound				S BAY RD Northbound				HWY 31 Eastbound			
	Left	Thru	Right	U-Turn	Left	Thru	Right	U-Turn	Left	Thru	Right	U-Turn	Left	Thru	Right	U-Turn
5:00 PM	0	1	1	0	2	19	0	0	1	10	7	0	4	15	0	0
5:15 PM	0	4	1	0	6	13	0	0	1	5	3	0	1	11	5	0
5:30 PM	0	8	2	0	3	13	0	0	3	13	3	0	1	19	7	0
5:45 PM	0	8	2	0	3	11	1	0	1	7	2	0	0	8	1	0
6:00 PM	0	4	3	0	2	9	0	0	0	7	6	0	2	14	3	0
6:15 PM	0	10	3	0	2	11	0	0	2	5	4	0	1	12	2	0
6:30 PM	1	6	2	1	2	14	1	0	0	6	2	0	1	11	1	0
6:45 PM	0	4	0	0	3	4	0	0	1	11	2	0	3	5	1	0
7:00 PM	0	0	0	0	3	6	1	0	1	4	1	0	1	10	1	0
7:15 PM	0	3	1	0	3	12	0	0	1	4	1	0	4	9	1	0
7:30 PM	0	2	0	0	3	7	0	0	0	1	1	0	0	5	0	0
7:45 PM	0	1	0	0	3	5	0	0	1	4	2	0	1	8	1	0

Site Code Buses

[illegible]

Site Code Buses

[illegible]

Site Code Single-Unit Trucks

[illegible]

Site Code Single-Unit Trucks

[illegible]

Site Code Articulated Trucks

[illegible]

Site Code Articulated Trucks

[illegible]

Site Code Bicycles on Road

[illegible]

Site Code Bicycles on Road

[illegible]

Study Name 24-HWY 31 AT S BAY RD

Start Date 04-19-2023

Start Time 5:00 AM

Site Code Bicycles on Crosswalk

	S BAY RD Southbound		HWY 31 Westbound		S BAY RD Northbound		HWY 31 Eastbound	
Start Time	Peds CCW	Peds CW	Peds CCW	Peds CW	Peds CCW	Peds CW	Peds CCW	Peds CW
5:00 AM	0	0	0	0	0	0	0	0
5:15 AM	0	0	0	0	0	0	0	0
5:30 AM	0	0	0	0	0	0	0	0
5:45 AM	0	0	0	0	0	0	0	0
6:00 AM	0	0	0	0	0	0	0	0
6:15 AM	0	0	0	0	0	0	0	0
6:30 AM	0	0	0	0	0	0	0	0
6:45 AM	0	0	0	0	0	0	0	0
7:00 AM	0	0	0	0	0	0	0	0
7:15 AM	0	0	0	0	0	0	0	0
7:30 AM	0	0	0	0	0	0	0	0
7:45 AM	0	0	0	0	0	0	0	0
8:00 AM	0	0	0	0	0	0	0	0
8:15 AM	0	0	0	0	0	0	0	0
8:30 AM	0	0	0	0	0	0	0	0
8:45 AM	0	0	0	0	0	0	0	0
9:00 AM	0	0	0	0	0	0	0	0
9:15 AM	0	0	0	0	0	0	0	0
9:30 AM	0	0	0	0	0	0	0	0
9:45 AM	0	0	0	0	0	0	0	0
3:00 PM	0	0	0	0	0	0	0	0
3:15 PM	0	0	0	0	0	0	0	0
3:30 PM	0	0	0	0	0	0	0	0
3:45 PM	0	0	0	0	0	0	0	0
4:00 PM	0	0	0	0	0	0	0	0
4:15 PM	0	0	0	0	0	0	0	0
4:30 PM	0	0	0	0	0	0	0	0
4:45 PM	0	0	0	0	0	0	0	0

Study Name 24-HWY 31 AT S BAY RD

Start Date 04-19-2023

Start Time 5:00 AM

Site Code Bicycles on Crosswalk

Start Time	S BAY RD Southbound		HWY 31 Westbound		S BAY RD Northbound		HWY 31 Eastbound	
	Peds CCW	Peds CW	Peds CCW	Peds CW	Peds CCW	Peds CW	Peds CCW	Peds CW
5:00 PM	0	0	0	0	0	0	0	0
5:15 PM	0	0	0	0	0	0	0	0
5:30 PM	0	0	0	0	0	0	0	0
5:45 PM	0	0	0	0	0	0	0	0
6:00 PM	0	0	0	0	0	0	0	0
6:15 PM	0	0	0	0	0	0	0	0
6:30 PM	0	0	0	0	0	0	0	0
6:45 PM	0	0	0	0	0	0	0	0
7:00 PM	0	0	0	0	0	0	0	0
7:15 PM	0	0	0	0	0	0	0	0
7:30 PM	0	0	0	0	0	0	0	0
7:45 PM	0	0	0	0	0	0	0	0

Study Name 24-HWY 31 AT S BAY RD

Start Date 04-19-2023

Start Time 5:00 AM

Site Code Pedestrians

	S BAY RD Southbound		HWY 31 Westbound		S BAY RD Northbound		HWY 31 Eastbound	
Start Time	Peds CCW	Peds CW	Peds CCW	Peds CW	Peds CCW	Peds CW	Peds CCW	Peds CW
5:00 AM	0	0	0	0	0	0	0	0
5:15 AM	0	0	0	0	0	0	0	0
5:30 AM	0	0	0	0	0	0	0	0
5:45 AM	0	0	0	0	0	0	0	0
6:00 AM	0	0	0	0	0	0	0	0
6:15 AM	0	0	0	0	0	0	0	0
6:30 AM	0	0	0	0	0	0	0	0
6:45 AM	0	0	0	0	0	0	0	0
7:00 AM	0	0	0	0	0	0	0	0
7:15 AM	0	0	0	0	0	0	0	0
7:30 AM	0	0	0	0	0	0	0	0
7:45 AM	0	0	0	0	0	0	0	0
8:00 AM	0	0	0	0	0	0	0	0
8:15 AM	0	0	0	0	0	0	0	0
8:30 AM	0	0	0	0	0	0	0	0
8:45 AM	0	0	0	0	0	0	0	0
9:00 AM	0	0	0	0	0	0	0	0
9:15 AM	0	0	0	0	0	0	0	0
9:30 AM	0	0	0	0	0	0	0	0
9:45 AM	0	0	0	0	0	0	0	0
3:00 PM	0	0	0	0	0	0	0	0
3:15 PM	0	0	0	0	0	0	0	0
3:30 PM	0	0	0	0	0	0	0	0
3:45 PM	0	0	0	0	0	0	0	0
4:00 PM	0	0	0	0	0	0	0	0
4:15 PM	0	0	0	0	0	0	0	0
4:30 PM	0	0	0	0	0	0	0	0
4:45 PM	0	0	0	0	0	0	0	0

Study Name 24-HWY 31 AT S BAY RD

Start Date 04-19-2023

Start Time 5:00 AM

Site Code Pedestrians

Start Time	S BAY RD Southbound		HWY 31 Westbound		S BAY RD Northbound		HWY 31 Eastbound	
	Peds CCW	Peds CW	Peds CCW	Peds CW	Peds CCW	Peds CW	Peds CCW	Peds CW
5:00 PM	0	0	0	0	0	0	0	0
5:15 PM	0	0	0	0	0	0	0	0
5:30 PM	0	0	0	0	0	0	0	0
5:45 PM	0	0	0	0	0	0	0	0
6:00 PM	0	0	0	0	0	0	0	0
6:15 PM	0	0	0	0	0	0	0	0
6:30 PM	0	0	0	0	0	0	0	0
6:45 PM	0	0	0	0	0	0	0	0
7:00 PM	0	0	0	0	0	0	0	0
7:15 PM	0	0	0	0	0	0	0	0
7:30 PM	0	0	0	0	0	0	0	0
7:45 PM	0	0	0	0	0	0	0	0

Study Name 24-HWY 31 AT S BAY RD

Start Date 04-19-2023

Start Time 5:00 AM

Site Code Totals

Start Time	S BAY RD Southbound				HWY 31 Westbound				S BAY RD Northbound				HWY 31 Eastbound			
	Left	Thru	Right	U-Turn	Left	Thru	Right	U-Turn	Left	Thru	Right	U-Turn	Left	Thru	Right	U-Turn
5:00 AM	0	3	1	0	3	4	0	0	0	1	2	0	0	2	0	0
5:15 AM	1	16	0	0	8	6	0	0	0	1	3	0	0	6	0	0
5:30 AM	1	12	2	0	7	13	0	0	2	1	6	0	0	11	1	0
5:45 AM	1	9	0	0	3	13	2	0	1	3	3	0	0	5	2	0
6:00 AM	1	21	3	0	11	22	0	0	1	3	5	0	1	14	2	0
6:15 AM	2	27	3	0	5	19	0	0	2	2	3	0	0	23	4	0
6:30 AM	2	43	5	0	13	42	2	0	5	8	15	0	2	14	5	0
6:45 AM	1	52	8	0	23	36	3	0	5	8	13	0	3	29	3	0
7:00 AM	3	44	19	0	24	48	1	0	20	13	8	0	1	20	17	0
7:15 AM	0	46	14	0	31	45	0	0	16	8	19	0	3	41	13	0
7:30 AM	3	89	6	0	41	28	0	0	7	20	5	0	6	40	15	0
7:45 AM	2	76	7	0	32	43	0	0	11	22	17	0	7	32	9	0
8:00 AM	1	51	9	0	18	49	0	0	7	20	12	0	5	34	11	0
8:15 AM	3	48	8	0	16	38	0	0	11	18	10	0	5	40	13	0
8:30 AM	2	53	9	0	18	44	1	0	15	18	11	0	4	36	6	0
8:45 AM	1	31	9	0	15	53	2	0	12	18	13	0	8	45	12	0
9:00 AM	3	38	9	0	20	49	2	0	5	15	11	0	3	48	9	0
9:15 AM	3	25	11	0	15	35	0	0	11	20	13	0	4	26	12	0
9:30 AM	0	20	11	0	21	51	0	0	5	15	12	0	3	38	10	0
9:45 AM	0	26	5	0	23	35	0	0	8	14	11	0	5	40	8	0
3:00 PM	0	20	10	0	28	48	2	0	9	39	19	0	21	61	14	0
3:15 PM	2	40	6	0	19	52	0	0	8	35	28	0	12	66	11	0
3:30 PM	2	28	7	0	18	48	2	0	9	50	24	0	12	61	12	0
3:45 PM	0	28	6	0	19	60	2	0	11	50	32	0	6	76	17	0
4:00 PM	3	43	4	0	17	66	2	0	10	39	48	0	11	66	22	0
4:15 PM	2	39	4	0	28	59	1	0	7	45	33	0	13	92	16	0
4:30 PM	2	38	16	0	20	73	4	0	11	68	25	0	7	88	16	0
4:45 PM	0	41	17	0	18	50	2	0	19	64	33	0	19	68	28	0

Study Name 24-HWY 31 AT S BAY RD

Start Date 04-19-2023

Start Time 5:00 AM

Site Code Totals

Start Time	S BAY RD Southbound				HWY 31 Westbound				S BAY RD Northbound				HWY 31 Eastbound			
	Left	Thru	Right	U-Turn	Left	Thru	Right	U-Turn	Left	Thru	Right	U-Turn	Left	Thru	Right	U-Turn
5:00 PM	1	26	11	0	18	74	1	0	11	52	32	0	21	72	19	0
5:15 PM	2	31	9	0	33	70	0	0	16	53	36	0	17	83	18	0
5:30 PM	4	33	10	0	21	63	1	0	9	63	26	0	10	81	35	0
5:45 PM	0	36	9	0	24	59	1	0	6	52	21	0	6	62	16	0
6:00 PM	1	26	9	0	12	56	1	0	5	41	27	0	4	67	14	0
6:15 PM	1	24	11	0	9	48	2	0	9	29	31	0	10	56	11	0
6:30 PM	3	19	4	1	9	46	1	0	7	21	12	0	9	50	5	0
6:45 PM	1	17	5	0	14	66	0	0	6	36	17	0	12	49	7	0
7:00 PM	3	10	4	0	13	22	3	0	2	27	21	0	11	53	5	0
7:15 PM	1	19	6	0	18	39	1	0	7	27	16	0	13	38	9	0
7:30 PM	2	13	3	0	14	25	1	0	3	20	15	0	3	39	5	0
7:45 PM	1	13	7	0	10	33	0	0	3	28	16	0	9	50	8	0

Site Code Motorcycles

[illegible]

Study Name 25-HENRY CLAY BLVD AT VERPLANK RD

Start Date 05-10-2023

Start Time 5:00 AM

Site Code Motorcycles

Start Time	HENRY CLAY BLVD Southbound				VERPLANK RD Westbound				HENRY CLAY BLVD Northbound				VERPLANK RD Eastbound			
	Left	Thru	Right	U-Turn	Left	Thru	Right	U-Turn	Left	Thru	Right	U-Turn	Left	Thru	Right	U-Turn
5:00 PM	0	0	0	0	0	0	0	0	0	0	0	0	0	0	0	0
5:15 PM	0	0	0	0	0	0	0	0	0	0	0	0	0	0	0	0
5:30 PM	0	0	0	0	0	0	0	0	0	0	0	0	0	0	0	0
5:45 PM	0	0	0	0	1	0	1	0	0	0	0	0	0	0	1	0
6:00 PM	0	0	0	0	0	0	1	0	1	0	1	0	0	0	0	0
6:15 PM	0	0	0	0	0	8	0	0	0	0	0	0	0	1	0	0
6:30 PM	0	0	0	0	0	1	0	0	0	0	0	0	0	0	0	0
6:45 PM	0	0	0	0	1	0	0	0	0	0	0	0	0	0	0	0
7:00 PM	0	0	0	0	0	0	0	0	0	1	0	0	0	0	0	0
7:15 PM	0	1	0	0	0	0	0	0	0	1	0	0	0	0	0	0
7:30 PM	0	0	0	0	0	0	0	0	0	0	0	0	0	0	0	0
7:45 PM	0	0	0	0	0	0	0	0	1	0	0	0	0	0	0	0

Study Name 25-HENRY CLAY BLVD AT VERPLANK RD

Start Date 05-10-2023

Start Time 5:00 AM

Site Code Cars

	HENRY CLAY BLVD Southbound				VERPLANK RD Westbound				HENRY CLAY BLVD Northbound				VERPLANK RD Eastbound			
Start Time	Left	Thru	Right	U-Turn	Left	Thru	Right	U-Turn	Left	Thru	Right	U-Turn	Left	Thru	Right	U-Turn
5:00 AM	0	3	0	0	2	2	0	0	0	0	0	0	0	0	0	0
5:15 AM	0	2	0	0	2	0	0	0	0	2	0	0	0	0	1	0
5:30 AM	0	6	0	0	4	2	0	0	1	1	1	0	0	1	1	0
5:45 AM	0	7	0	0	4	2	0	0	0	0	0	0	0	2	1	0
6:00 AM	0	4	0	0	5	3	0	0	0	0	0	0	0	1	0	0
6:15 AM	0	12	0	0	4	4	0	0	0	2	1	0	0	1	1	0
6:30 AM	0	5	1	0	5	7	0	0	1	4	0	0	0	5	0	0
6:45 AM	1	10	0	0	4	2	0	0	1	3	4	0	0	4	0	0
7:00 AM	0	13	0	0	10	3	0	0	2	4	1	0	0	1	1	0
7:15 AM	0	15	1	0	13	4	0	0	1	4	3	0	0	4	2	0
7:30 AM	0	18	0	0	14	9	1	0	2	2	1	0	0	8	2	0
7:45 AM	0	17	2	0	9	4	0	0	0	7	2	0	1	3	2	0
8:00 AM	0	6	0	0	4	4	0	0	1	4	1	0	1	2	2	0
8:15 AM	0	14	1	0	6	6	0	0	0	1	0	0	0	6	4	0
8:30 AM	1	9	0	0	3	10	0	0	0	8	0	0	0	3	3	0
8:45 AM	0	5	0	0	4	9	0	0	1	0	2	0	0	1	3	0
9:00 AM	2	12	0	0	1	5	0	0	1	8	1	0	0	0	1	0
9:15 AM	0	8	0	0	4	5	0	0	1	4	3	0	0	2	0	0
9:30 AM	0	8	1	0	8	5	0	0	0	3	2	0	0	5	1	0
9:45 AM	0	4	0	0	3	6	0	0	0	2	1	0	0	4	1	0
3:00 PM	1	4	0	0	6	5	2	0	3	11	10	0	0	15	1	0
3:15 PM	1	1	2	0	7	8	2	0	3	17	7	0	2	9	1	0
3:30 PM	0	14	0	0	5	5	0	0	1	21	6	0	1	7	0	0
3:45 PM	0	9	2	0	0	6	1	0	1	18	4	0	2	10	0	0
4:00 PM	1	9	1	0	3	7	2	0	1	13	8	0	0	11	1	0
4:15 PM	1	6	2	0	0	12	0	0	2	21	10	0	1	11	1	0
4:30 PM	1	13	1	0	6	11	0	0	3	23	18	0	0	10	2	0
4:45 PM	0	11	2	0	5	14	2	0	8	13	11	0	0	7	0	0

Study Name 25-HENRY CLAY BLVD AT VERPLANK RD

Start Date 05-10-2023

Start Time 5:00 AM

Site Code Cars

Start Time	HENRY CLAY BLVD Southbound				VERPLANK RD Westbound				HENRY CLAY BLVD Northbound				VERPLANK RD Eastbound			
	Left	Thru	Right	U-Turn	Left	Thru	Right	U-Turn	Left	Thru	Right	U-Turn	Left	Thru	Right	U-Turn
5:00 PM	0	5	1	0	6	17	4	0	2	20	9	0	1	7	0	0
5:15 PM	1	9	1	0	3	13	3	0	12	15	10	0	1	18	1	0
5:30 PM	0	12	1	0	4	7	0	0	16	13	11	0	3	14	1	0
5:45 PM	0	5	0	0	5	13	0	0	16	12	3	0	2	12	4	0
6:00 PM	0	9	0	0	4	10	2	0	14	8	6	0	1	11	3	0
6:15 PM	0	7	1	0	2	9	0	0	4	8	5	0	1	12	2	0
6:30 PM	0	8	1	0	5	6	0	0	1	11	3	0	2	6	2	0
6:45 PM	0	5	0	0	5	6	2	0	3	11	4	0	0	5	1	0
7:00 PM	0	5	0	0	5	9	0	0	2	9	5	0	3	7	1	0
7:15 PM	0	3	0	0	3	3	0	0	1	12	4	0	0	4	21	0
7:30 PM	0	3	0	0	3	12	0	0	1	12	6	0	1	12	5	0
7:45 PM	0	2	2	0	0	0	0	0	1	8	2	0	1	9	21	0

Study Name 25-HENRY CLAY BLVD AT VERPLANK RD

Start Date 05-10-2023

Start Time 5:00 AM

Site Code Light Goods Vehicles

	HENRY CLAY BLVD Southbound				VERPLANK RD Westbound				HENRY CLAY BLVD Northbound				VERPLANK RD Eastbound			
Start Time	Left	Thru	Right	U-Turn	Left	Thru	Right	U-Turn	Left	Thru	Right	U-Turn	Left	Thru	Right	U-Turn
5:00 AM	0	2	0	0	0	1	0	0	0	0	0	0	0	1	0	0
5:15 AM	0	1	1	0	3	1	0	0	1	0	1	0	0	0	2	0
5:30 AM	0	5	0	0	1	0	0	0	1	0	1	0	0	0	0	0
5:45 AM	0	4	0	0	3	2	0	0	0	0	0	0	0	2	1	0
6:00 AM	0	5	1	0	1	1	0	0	0	1	0	0	0	0	0	0
6:15 AM	0	6	1	0	2	2	0	0	0	1	1	0	0	1	1	0
6:30 AM	0	4	0	0	3	6	0	0	3	1	0	0	0	4	1	0
6:45 AM	0	7	0	0	6	1	0	0	0	4	1	0	0	0	0	0
7:00 AM	0	9	0	0	1	1	1	0	0	2	0	0	1	1	3	0
7:15 AM	1	8	0	0	2	1	0	0	0	4	3	0	0	3	0	0
7:30 AM	0	6	0	0	4	3	0	0	0	2	2	0	0	2	1	0
7:45 AM	0	5	0	0	1	1	0	0	0	5	0	0	0	5	1	0
8:00 AM	0	2	0	0	2	1	0	0	1	2	1	0	0	2	0	0
8:15 AM	0	6	0	0	1	1	1	0	1	1	0	0	0	1	0	0
8:30 AM	2	6	0	0	1	2	1	0	0	3	2	0	0	0	0	0
8:45 AM	0	2	0	0	0	3	0	0	0	2	0	0	1	1	0	0
9:00 AM	0	3	1	0	2	2	1	0	0	2	1	0	0	1	0	0
9:15 AM	0	5	0	0	1	1	1	0	2	2	0	0	0	0	0	0
9:30 AM	1	4	0	0	1	2	0	0	0	5	1	0	0	2	0	0
9:45 AM	0	1	0	0	0	1	0	0	0	6	2	0	0	1	0	0
3:00 PM	0	6	0	0	1	2	2	0	0	3	7	0	0	8	1	0
3:15 PM	0	0	0	0	1	3	0	0	1	2	5	0	0	9	1	0
3:30 PM	0	0	0	0	2	4	0	0	1	7	3	0	0	3	0	0
3:45 PM	1	3	1	0	1	3	1	0	1	6	2	0	0	0	0	0
4:00 PM	1	0	0	0	2	5	0	0	0	7	3	0	0	3	0	0
4:15 PM	0	3	0	0	0	1	0	0	0	15	5	0	0	6	2	0
4:30 PM	0	6	1	0	2	5	0	0	0	11	4	0	1	1	0	0
4:45 PM	0	3	0	0	2	3	1	0	1	5	4	0	0	4	0	0

Study Name 25-HENRY CLAY BLVD AT VERPLANK RD

Start Date 05-10-2023

Start Time 5:00 AM

Site Code Light Goods Vehicles

Start Time	HENRY CLAY BLVD Southbound				VERPLANK RD Westbound				HENRY CLAY BLVD Northbound				VERPLANK RD Eastbound			
	Left	Thru	Right	U-Turn	Left	Thru	Right	U-Turn	Left	Thru	Right	U-Turn	Left	Thru	Right	U-Turn
5:00 PM	1	2	1	0	0	4	0	0	0	11	6	0	0	3	3	0
5:15 PM	0	3	0	0	1	6	1	0	1	6	4	0	1	5	1	0
5:30 PM	0	2	1	0	2	5	0	0	5	8	2	0	0	4	0	0
5:45 PM	0	0	1	0	0	1	0	0	1	5	4	0	0	0	0	0
6:00 PM	0	2	0	0	1	2	0	0	1	4	2	0	1	1	0	0
6:15 PM	0	0	0	0	2	4	0	0	1	1	6	0	3	6	0	0
6:30 PM	0	1	0	0	1	1	1	0	0	2	0	0	0	4	1	0
6:45 PM	0	0	0	0	1	2	0	0	0	5	1	0	1	1	0	0
7:00 PM	0	2	0	0	1	2	0	0	0	2	0	0	0	2	0	0
7:15 PM	0	2	0	0	0	3	0	0	1	0	1	0	0	4	4	0
7:30 PM	0	1	1	0	1	0	0	0	0	2	2	0	0	2	0	0
7:45 PM	0	1	0	0	1	1	0	0	1	2	1	0	0	4	1	0

Site Code Buses

[illegible]

Site Code Buses

[illegible]

Study Name 25-HENRY CLAY BLVD AT VERPLANK RD

Start Date 05-10-2023

Start Time 5:00 AM

Site Code Single-Unit Trucks

Start Time	HENRY CLAY BLVD Southbound				VERPLANK RD Westbound				HENRY CLAY BLVD Northbound				VERPLANK RD Eastbound			
	Left	Thru	Right	U-Turn	Left	Thru	Right	U-Turn	Left	Thru	Right	U-Turn	Left	Thru	Right	U-Turn
5:00 AM	0	0	0	0	0	0	0	0	0	0	0	0	0	0	0	0
5:15 AM	0	0	0	0	0	0	0	0	0	0	0	0	0	0	0	0
5:30 AM	0	0	0	0	0	0	0	0	0	0	0	0	0	0	0	0
5:45 AM	0	0	0	0	0	0	0	0	0	0	0	0	0	0	0	0
6:00 AM	0	1	0	0	0	0	0	0	0	0	1	0	0	0	0	0
6:15 AM	0	0	0	0	0	0	0	0	0	0	0	0	0	0	0	0
6:30 AM	0	0	0	0	1	0	0	1	0	0	1	0	0	0	0	0
6:45 AM	0	0	0	0	0	0	0	0	0	0	1	0	0	0	0	0
7:00 AM	0	0	0	0	0	0	0	0	0	0	0	0	0	0	0	0
7:15 AM	0	0	0	0	0	1	0	0	0	2	0	0	0	0	0	0
7:30 AM	0	0	1	0	0	0	0	0	0	1	2	0	0	1	0	0
7:45 AM	0	2	0	0	0	0	0	0	0	1	0	0	0	0	0	0
8:00 AM	0	0	0	0	0	0	0	0	0	3	0	0	0	0	0	0
8:15 AM	0	1	0	0	0	0	0	0	0	0	0	0	0	0	0	0
8:30 AM	0	0	0	0	0	0	0	0	0	1	0	0	0	0	1	0
8:45 AM	0	1	0	0	0	0	0	0	0	0	0	0	0	0	0	0
9:00 AM	0	2	0	0	0	0	0	0	0	2	0	0	0	0	4	0
9:15 AM	0	2	0	0	0	0	0	0	0	1	0	0	0	0	0	0
9:30 AM	0	1	0	0	0	0	0	0	0	2	0	0	0	0	0	1
9:45 AM	0	1	0	0	0	0	0	0	0	3	0	0	0	0	0	0
3:00 PM	0	0	0	0	0	0	0	0	0	0	0	0	0	0	0	0
3:15 PM	0	0	1	0	0	0	1	0	0	1	0	0	0	1	0	0
3:30 PM	0	0	0	0	1	0	0	0	0	1	2	0	0	1	0	0
3:45 PM	0	0	0	0	0	0	0	0	0	0	0	0	0	0	0	0
4:00 PM	0	0	0	0	0	0	0	0	0	0	0	0	0	0	0	0
4:15 PM	0	0	0	0	0	0	0	0	0	0	0	0	0	0	0	0
4:30 PM	0	0	1	0	0	0	0	0	0	0	0	0	0	0	0	0
4:45 PM	0	0	0	0	0	0	0	0	2	0	0	0	0	0	0	0

Site Code Single-Unit Trucks

[illegible]

Site Code Articulated Trucks

[illegible]

Site Code Articulated Trucks

[illegible]

Site Code Bicycles on Road

[illegible]

Site Code Bicycles on Road

[illegible]

Study Name 25-HENRY CLAY BLVD AT VERPLANK RD

Start Date 05-10-2023

Start Time 5:00 AM

Site Code Bicycles on Crosswalk

	HENRY CLAY BLVD Southbound		VERPLANK RD Westbound		HENRY CLAY BLVD Northbound		VERPLANK RD Eastbound	
Start Time	Peds CCW	Peds CW	Peds CCW	Peds CW	Peds CCW	Peds CW	Peds CCW	Peds CW
5:00 AM	0	0	0	0	0	0	0	0
5:15 AM	0	0	0	0	0	0	0	0
5:30 AM	0	0	0	0	0	0	0	0
5:45 AM	0	0	0	0	0	0	0	0
6:00 AM	0	0	0	0	0	0	0	0
6:15 AM	0	0	0	0	0	0	0	0
6:30 AM	0	0	0	0	0	0	0	0
6:45 AM	0	0	0	0	0	0	0	0
7:00 AM	0	0	0	0	0	0	0	0
7:15 AM	0	0	0	0	0	0	0	0
7:30 AM	0	0	0	0	0	0	0	0
7:45 AM	0	0	0	0	0	0	0	0
8:00 AM	0	0	0	0	0	0	0	0
8:15 AM	0	0	0	0	0	0	0	0
8:30 AM	0	0	0	0	0	0	0	0
8:45 AM	0	0	0	0	0	0	0	0
9:00 AM	0	0	0	0	0	0	0	0
9:15 AM	0	0	0	0	0	0	0	0
9:30 AM	0	0	0	0	0	0	0	0
9:45 AM	0	0	0	0	0	0	0	0
3:00 PM	0	0	0	0	0	0	0	0
3:15 PM	0	0	0	0	0	0	0	0
3:30 PM	0	0	0	0	0	0	0	0
3:45 PM	0	0	0	0	0	0	0	0
4:00 PM	0	0	0	0	0	0	0	0
4:15 PM	0	0	0	0	0	0	0	0
4:30 PM	0	0	0	0	0	0	0	0
4:45 PM	0	0	0	0	0	0	0	0

Study Name 25-HENRY CLAY BLVD AT VERPLANK RD

Start Date 05-10-2023

Start Time 5:00 AM

Site Code Bicycles on Crosswalk

	HENRY CLAY BLVD Southbound		VERPLANK RD Westbound		HENRY CLAY BLVD Northbound		VERPLANK RD Eastbound	
Start Time	Peds CCW	Peds CW	Peds CCW	Peds CW	Peds CCW	Peds CW	Peds CCW	Peds CW
5:00 PM	0	0	0	0	0	0	0	0
5:15 PM	0	0	0	0	0	0	0	0
5:30 PM	0	0	0	0	0	0	0	0
5:45 PM	0	0	0	0	0	0	0	0
6:00 PM	0	0	0	0	0	0	0	0
6:15 PM	0	0	0	0	0	0	0	0
6:30 PM	0	0	0	0	0	0	0	0
6:45 PM	0	0	0	0	0	0	0	0
7:00 PM	0	0	0	0	0	0	0	0
7:15 PM	0	0	0	0	0	0	0	0
7:30 PM	0	0	0	0	0	0	0	0
7:45 PM	0	0	0	0	0	0	0	0

Study Name 25-HENRY CLAY BLVD AT VERPLANK RD

Start Date 05-10-2023

Start Time 5:00 AM

Site Code Pedestrians

	HENRY CLAY BLVD Southbound		VERPLANK RD Westbound		HENRY CLAY BLVD Northbound		VERPLANK RD Eastbound	
Start Time	Peds CCW	Peds CW	Peds CCW	Peds CW	Peds CCW	Peds CW	Peds CCW	Peds CW
5:00 AM	0	0	0	0	0	0	0	0
5:15 AM	0	0	0	0	0	0	0	0
5:30 AM	0	0	0	0	0	0	0	0
5:45 AM	0	0	0	0	0	0	0	0
6:00 AM	0	0	0	0	0	0	0	0
6:15 AM	0	0	0	0	0	0	0	0
6:30 AM	0	0	0	0	0	0	0	0
6:45 AM	0	0	0	0	0	0	0	0
7:00 AM	0	0	0	0	0	0	0	0
7:15 AM	0	0	0	0	0	0	0	0
7:30 AM	0	0	0	0	0	0	0	0
7:45 AM	0	0	0	0	0	0	0	0
8:00 AM	0	0	0	0	0	0	0	0
8:15 AM	0	0	0	0	0	0	0	0
8:30 AM	0	0	0	0	0	0	0	0
8:45 AM	0	0	0	0	0	0	0	0
9:00 AM	0	0	0	0	0	0	0	0
9:15 AM	0	0	0	0	0	0	0	0
9:30 AM	0	0	0	0	0	0	0	0
9:45 AM	0	0	0	0	0	0	0	0
3:00 PM	0	0	0	0	0	0	0	0
3:15 PM	0	0	0	0	0	0	0	0
3:30 PM	0	0	0	0	0	0	0	0
3:45 PM	0	0	0	0	0	0	0	0
4:00 PM	0	0	0	0	0	0	0	0
4:15 PM	0	0	0	0	0	0	0	0
4:30 PM	0	0	0	0	0	0	0	0
4:45 PM	0	0	0	0	0	0	0	0

Study Name 25-HENRY CLAY BLVD AT VERPLANK RD

Start Date 05-10-2023

Start Time 5:00 AM

Site Code Pedestrians

	HENRY CLAY BLVD Southbound		VERPLANK RD Westbound		HENRY CLAY BLVD Northbound		VERPLANK RD Eastbound	
Start Time	Peds CCW	Peds CW	Peds CCW	Peds CW	Peds CCW	Peds CW	Peds CCW	Peds CW
5:00 PM	0	0	0	0	0	0	0	0
5:15 PM	0	0	0	0	0	0	0	0
5:30 PM	0	0	0	0	0	0	0	0
5:45 PM	0	0	0	0	0	0	0	0
6:00 PM	0	0	0	0	0	0	0	0
6:15 PM	0	0	0	0	0	0	0	0
6:30 PM	0	0	0	0	0	0	0	0
6:45 PM	0	0	0	0	0	0	0	0
7:00 PM	0	0	0	0	0	0	0	0
7:15 PM	0	0	0	0	0	0	0	0
7:30 PM	0	0	0	0	0	0	0	0
7:45 PM	0	0	0	0	0	0	0	0

Study Name 25-HENRY CLAY BLVD AT VERPLANK RD

Start Date 05-10-2023

Start Time 5:00 AM

Site Code Totals

	HENRY CLAY BLVD Southbound				VERPLANK RD Westbound				HENRY CLAY BLVD Northbound				VERPLANK RD Eastbound			
Start Time	Left	Thru	Right	U-Turn	Left	Thru	Right	U-Turn	Left	Thru	Right	U-Turn	Left	Thru	Right	U-Turn
5:00 AM	0	5	0	0	2	3	0	0	0	0	0	0	0	1	0	0
5:15 AM	0	3	1	0	5	1	0	0	1	2	1	0	0	0	3	0
5:30 AM	0	11	0	0	5	2	0	0	2	1	2	0	0	1	1	0
5:45 AM	0	11	0	0	7	4	0	0	0	0	0	0	0	4	2	0
6:00 AM	0	10	1	0	6	4	0	0	0	1	1	0	0	1	0	0
6:15 AM	0	18	1	0	6	6	0	0	0	4	2	0	0	2	2	0
6:30 AM	1	10	1	0	9	13	0	1	4	5	1	0	0	10	2	0
6:45 AM	1	17	0	0	10	3	0	0	2	8	6	0	0	4	0	0
7:00 AM	0	22	0	0	12	4	1	0	2	6	1	0	1	2	4	0
7:15 AM	1	23	1	0	16	7	0	0	1	10	6	0	0	7	2	0
7:30 AM	0	24	1	0	18	12	1	0	2	6	6	0	0	11	3	0
7:45 AM	1	25	2	0	11	5	0	0	0	13	2	0	1	8	3	0
8:00 AM	0	8	0	0	6	5	0	0	2	10	3	0	1	4	2	0
8:15 AM	0	22	1	0	7	7	1	0	1	2	0	0	0	8	4	0
8:30 AM	3	16	0	0	4	12	1	0	0	12	3	0	0	3	5	0
8:45 AM	0	9	0	0	4	12	0	0	1	3	2	0	1	2	3	0
9:00 AM	2	17	1	0	3	7	1	0	1	12	2	0	0	3	5	0
9:15 AM	0	15	0	0	5	6	1	0	3	7	3	0	0	2	0	0
9:30 AM	1	14	1	0	9	7	0	0	0	10	3	0	0	7	1	1
9:45 AM	0	6	0	0	4	7	0	0	0	11	3	0	0	5	1	0
3:00 PM	1	10	0	0	7	7	5	0	3	14	17	0	0	23	2	0
3:15 PM	1	1	3	0	8	11	3	0	5	22	12	0	2	19	2	0
3:30 PM	0	14	0	0	8	10	0	0	2	29	11	0	1	11	1	0
3:45 PM	1	14	3	0	1	9	2	0	2	27	7	0	2	11	0	0
4:00 PM	2	11	1	0	5	12	2	0	1	22	11	0	0	14	2	0
4:15 PM	1	9	3	0	1	13	1	0	2	36	15	0	1	17	3	0
4:30 PM	1	21	3	0	8	17	0	0	3	35	22	0	1	11	2	0
4:45 PM	0	14	2	0	7	17	3	0	11	18	15	0	0	11	0	0

Study Name 25-HENRY CLAY BLVD AT VERPLANK RD

Start Date 05-10-2023

Start Time 5:00 AM

Site Code Totals

Start Time	HENRY CLAY BLVD Southbound				VERPLANK RD Westbound				HENRY CLAY BLVD Northbound				VERPLANK RD Eastbound			
	Left	Thru	Right	U-Turn	Left	Thru	Right	U-Turn	Left	Thru	Right	U-Turn	Left	Thru	Right	U-Turn
5:00 PM	1	8	2	0	6	21	4	0	2	31	16	0	1	10	3	0
5:15 PM	1	13	1	0	4	19	4	0	13	21	14	0	2	23	2	0
5:30 PM	0	14	2	0	7	13	0	0	21	21	13	0	3	18	1	0
5:45 PM	0	5	1	0	7	14	1	0	17	17	7	0	2	12	5	0
6:00 PM	0	11	0	0	5	12	3	0	16	12	9	0	2	13	3	0
6:15 PM	0	7	1	0	4	23	0	0	5	9	11	0	4	19	2	0
6:30 PM	0	9	1	0	6	8	1	0	1	13	3	0	2	10	3	0
6:45 PM	0	5	0	0	7	8	2	0	3	16	5	0	1	6	1	0
7:00 PM	0	7	0	0	6	11	0	0	2	12	5	0	3	9	1	0
7:15 PM	0	6	0	0	3	6	0	0	2	13	5	0	0	8	25	0
7:30 PM	0	4	1	0	4	12	0	0	1	14	8	0	1	14	5	0
7:45 PM	0	3	2	0	1	1	0	0	3	10	3	0	1	13	22	0

Study Name 26-CAUGHDENROY RD AT VERPLANK RD

Start Date 05-10-2023

Start Time 5:00 AM

Site Code Motorcycles

Start Time	CAUGHDENROY RD Southbound			CAUGHDENROY RD Northbound			VERPLANK RD Eastbound		
	Thru	Right	U-Turn	Left	Thru	U-Turn	Left	Right	U-Turn
5:00 AM	0	0	0	0	0	0	0	0	0
5:15 AM	0	0	0	0	0	0	0	0	0
5:30 AM	0	0	0	0	0	0	0	0	0
5:45 AM	1	0	0	0	0	0	0	0	0
6:00 AM	0	0	0	0	0	0	0	0	0
6:15 AM	0	0	0	0	0	0	0	0	0
6:30 AM	0	0	0	0	0	0	0	0	0
6:45 AM	0	0	0	0	0	0	0	0	0
7:00 AM	0	2	0	0	0	0	0	0	0
7:15 AM	0	0	0	0	0	0	0	0	0
7:30 AM	1	0	0	0	0	0	0	0	0
7:45 AM	0	0	0	0	1	0	0	0	0
8:00 AM	0	0	0	0	0	0	0	0	0
8:15 AM	0	0	0	0	0	0	0	0	0
8:30 AM	0	0	0	0	0	0	0	0	0
8:45 AM	0	0	0	0	1	0	0	0	0
9:00 AM	0	0	0	0	0	0	0	0	0
9:15 AM	0	0	0	0	0	0	0	0	0
9:30 AM	0	0	0	0	0	0	0	0	0
9:45 AM	0	1	0	0	0	0	0	0	0
3:00 PM	1	0	0	0	1	0	0	0	0
3:15 PM	0	0	0	0	0	0	0	0	0
3:30 PM	0	1	0	0	0	0	0	0	0
3:45 PM	0	0	0	0	0	0	1	0	0
4:00 PM	1	0	0	0	0	0	0	0	0
4:15 PM	1	0	0	0	0	0	0	0	0
4:30 PM	2	1	0	0	1	0	0	0	0
4:45 PM	0	0	0	0	2	0	0	0	0
5:00 PM	0	0	0	0	0	0	0	0	0
5:15 PM	0	0	0	0	0	0	0	0	0
5:30 PM	0	0	0	0	0	0	0	0	0
5:45 PM	1	0	0	1	0	0	0	0	0

Study Name 26-CAUGHDENROY RD AT VERPLANK RD

Start Date 05-10-2023

Start Time 5:00 AM

Site Code Motorcycles

[illegible]

Study Name 26-CAUGHDENROY RD AT VERPLANK RD

Start Date 05-10-2023

Start Time 5:00 AM

Site Code Cars

Start Time	CAUGHDENROY RD Southbound			CAUGHDENROY RD Northbound			VERPLANK RD Eastbound		
	Thru	Right	U-Turn	Left	Thru	U-Turn	Left	Right	U-Turn
5:00 AM	6	4	0	0	1	0	0	1	0
5:15 AM	1	2	0	0	1	1	0	0	0
5:30 AM	5	7	0	0	0	0	2	0	0
5:45 AM	3	5	0	0	0	0	3	0	0
6:00 AM	4	6	0	0	0	0	1	0	0
6:15 AM	5	9	0	0	0	0	2	1	0
6:30 AM	10	12	0	0	5	0	5	1	0
6:45 AM	14	6	0	0	8	0	8	3	0
7:00 AM	14	12	0	0	6	0	3	0	0
7:15 AM	9	13	0	0	8	0	7	1	0
7:30 AM	14	17	0	0	7	0	4	5	0
7:45 AM	11	12	0	0	4	0	6	2	0
8:00 AM	10	8	0	0	6	0	6	0	0
8:15 AM	13	8	0	0	8	0	5	1	0
8:30 AM	11	14	0	0	12	0	4	2	0
8:45 AM	7	8	0	3	5	0	2	2	0
9:00 AM	8	6	0	1	4	0	2	2	0
9:15 AM	7	9	0	0	4	0	5	1	0
9:30 AM	10	10	0	0	4	0	6	0	0
9:45 AM	9	8	0	1	6	0	3	1	0
3:00 PM	9	10	0	5	20	0	17	4	0
3:15 PM	3	11	0	3	10	0	16	3	1
3:30 PM	5	7	0	2	20	0	11	1	0
3:45 PM	11	8	0	2	19	0	13	1	0
4:00 PM	13	11	0	1	21	0	18	0	0
4:15 PM	10	12	0	1	28	0	22	5	0
4:30 PM	14	14	0	2	24	0	25	2	1
4:45 PM	11	13	0	8	22	0	16	1	0
5:00 PM	11	16	0	2	16	0	13	1	0
5:15 PM	8	20	0	5	25	0	28	0	0
5:30 PM	8	7	0	4	9	0	22	2	0
5:45 PM	8	17	0	2	12	0	16	0	0

Study Name 26-CAUGHDENYOY RD AT VERPLANK RD

Start Date 05-10-2023

Start Time 5:00 AM

Site Code Cars

Start Time	CAUGHDENYOY RD Southbound			CAUGHDENYOY RD Northbound			VERPLANK RD Eastbound		
	Thru	Right	U-Turn	Left	Thru	U-Turn	Left	Right	U-Turn
6:00 PM	5	13	0	2	11	0	17	1	0
6:15 PM	8	7	0	1	6	0	16	1	0
6:30 PM	14	12	0	3	10	0	9	2	0
6:45 PM	6	17	0	1	12	0	5	0	0
7:00 PM	6	5	0	1	8	0	13	2	0
7:15 PM	5	7	0	4	12	0	9	1	0
7:30 PM	6	9	0	4	14	0	12	0	0
7:45 PM	13	2	0	1	8	0	12	2	0

Study Name 26-CAUGHDENROY RD AT VERPLANK RD

Start Date 05-10-2023

Start Time 5:00 AM

Site Code Light Goods Vehicles

	CAUGHDENROY RD Southbound			CAUGHDENROY RD Northbound			VERPLANK RD Eastbound		
Start Time	Thru	Right	U-Turn	Left	Thru	U-Turn	Left	Right	U-Turn
5:00 AM	0	1	0	0	0	0	0	0	0
5:15 AM	3	4	0	0	0	0	1	0	0
5:30 AM	3	2	0	0	0	0	1	0	0
5:45 AM	0	3	0	0	0	0	1	1	0
6:00 AM	0	1	0	0	0	0	0	0	0
6:15 AM	2	4	0	0	2	0	2	0	0
6:30 AM	2	10	0	0	3	0	1	2	0
6:45 AM	5	4	0	2	2	0	1	0	0
7:00 AM	2	3	0	1	1	0	1	0	0
7:15 AM	4	2	0	1	5	0	6	3	0
7:30 AM	5	6	0	0	4	0	3	3	0
7:45 AM	3	6	0	0	7	0	6	2	0
8:00 AM	6	2	0	1	1	0	1	1	0
8:15 AM	8	2	0	0	5	0	1	1	0
8:30 AM	5	2	0	0	2	0	2	0	0
8:45 AM	3	1	0	1	0	0	2	2	0
9:00 AM	4	3	0	0	3	0	0	1	0
9:15 AM	3	2	0	2	4	0	1	0	0
9:30 AM	1	4	0	0	2	0	5	0	0
9:45 AM	2	1	0	0	4	0	1	1	0
3:00 PM	3	3	0	2	11	0	12	2	0
3:15 PM	3	3	0	0	4	0	16	0	0
3:30 PM	4	6	0	0	13	0	4	0	0
3:45 PM	3	1	0	0	11	0	4	0	0
4:00 PM	6	6	0	0	5	0	6	0	0
4:15 PM	1	1	0	0	8	0	9	1	0
4:30 PM	2	4	0	1	8	0	3	0	0
4:45 PM	5	5	0	0	5	0	6	1	0
5:00 PM	3	3	0	1	6	0	6	2	0
5:15 PM	3	4	0	2	7	0	8	1	0
5:30 PM	2	3	0	0	6	0	5	1	0
5:45 PM	1	1	0	0	10	0	2	0	0

Study Name 26-CAUGHDENOY RD AT VERPLANK RD

Start Date 05-10-2023

Start Time 5:00 AM

Site Code Light Goods Vehicles

Start Time	CAUGHDENOY RD Southbound			CAUGHDENOY RD Northbound			VERPLANK RD Eastbound		
	Thru	Right	U-Turn	Left	Thru	U-Turn	Left	Right	U-Turn
6:00 PM	1	2	0	0	8	0	2	1	0
6:15 PM	3	8	0	0	0	0	9	1	0
6:30 PM	1	2	0	0	0	0	4	0	0
6:45 PM	0	3	0	0	4	0	2	0	0
7:00 PM	3	2	0	0	1	0	1	0	0
7:15 PM	4	3	0	0	1	0	4	0	0
7:30 PM	1	0	0	0	4	0	2	0	0
7:45 PM	1	1	0	0	4	0	2	0	0

Study Name 26-CAUGHDENNOY RD AT VERPLANK RD

Start Date 05-10-2023

Start Time 5:00 AM

Site Code Buses

[illegible]

Study Name 26-CAUGHDENROY RD AT VERPLANK RD

Start Date 05-10-2023

Start Time 5:00 AM

Site Code Articulated Trucks

[illegible]

Study Name 26-CAUGHDENYOY RD AT VERPLANK RD

Start Date 05-10-2023

Start Time 5:00 AM

Site Code Bicycles on Road

Start Time	CAUGHDENYOY RD Southbound			CAUGHDENYOY RD Northbound			VERPLANK RD Eastbound		
	Thru	Right	U-Turn	Left	Thru	U-Turn	Left	Right	U-Turn
6:00 PM	1	0	0	0	0	0	0	0	0
6:15 PM	0	0	0	0	0	0	0	0	0
6:30 PM	0	0	0	0	0	0	0	0	0
6:45 PM	0	0	0	0	0	0	0	0	0
7:00 PM	0	0	0	0	0	0	0	0	0
7:15 PM	0	0	0	0	0	0	0	0	0
7:30 PM	0	0	0	0	0	0	0	0	0
7:45 PM	0	0	0	0	1	0	0	0	0

Study Name 26-CAUGHDENROY RD AT VERPLANK RD

Start Date 05-10-2023

Start Time 5:00 AM

Site Code Bicycles on Crosswalk

Start Time	CAUGHDENROY RD Southbound		CAUGHDENROY RD Northbound		VERPLANK RD Eastbound	
	Peds CCW	Peds CW	Peds CCW	Peds CW	Peds CCW	Peds CW
5:00 AM	0	0	0	0	0	0
5:15 AM	0	0	0	0	0	0
5:30 AM	0	0	0	0	0	0
5:45 AM	0	0	0	0	0	0
6:00 AM	0	0	0	0	0	0
6:15 AM	0	0	0	0	0	0
6:30 AM	0	0	0	0	0	0
6:45 AM	0	0	0	0	0	0
7:00 AM	0	0	0	0	0	0
7:15 AM	0	0	0	0	0	0
7:30 AM	0	0	0	0	0	0
7:45 AM	0	0	0	0	0	0
8:00 AM	0	0	0	0	0	0
8:15 AM	0	0	0	0	0	0
8:30 AM	0	0	0	0	0	0
8:45 AM	0	0	0	0	0	0
9:00 AM	0	0	0	0	0	0
9:15 AM	0	0	0	0	0	0
9:30 AM	0	0	0	0	0	0
9:45 AM	0	0	0	0	0	0
3:00 PM	0	0	0	0	0	0
3:15 PM	0	0	0	0	0	0
3:30 PM	0	0	0	0	0	0
3:45 PM	0	0	0	0	0	0
4:00 PM	0	0	0	0	0	0
4:15 PM	0	0	0	0	0	0
4:30 PM	0	0	0	0	0	0
4:45 PM	0	0	0	0	0	0
5:00 PM	0	0	0	0	0	0
5:15 PM	0	0	0	0	0	0
5:30 PM	0	0	0	0	0	0
5:45 PM	0	0	0	0	0	0

Study Name 26-CAUGHDENOY RD AT VERPLANK RD

Start Date 05-10-2023

Start Time 5:00 AM

Site Code Bicycles on Crosswalk

Start Time	CAUGHDENOY RD Southbound		CAUGHDENOY RD Northbound		VERPLANK RD Eastbound	
	Peds CCW	Peds CW	Peds CCW	Peds CW	Peds CCW	Peds CW
6:00 PM	0	0	0	0	0	0
6:15 PM	0	0	0	0	0	0
6:30 PM	0	0	0	0	0	0
6:45 PM	0	0	0	0	0	0
7:00 PM	0	0	0	0	0	0
7:15 PM	0	0	0	0	0	0
7:30 PM	0	0	0	0	0	0
7:45 PM	0	0	0	0	0	0

Study Name 26-CAUGHDENROY RD AT VERPLANK RD

Start Date 05-10-2023

Start Time 5:00 AM

Site Code Pedestrians

	CAUGHDENROY RD Southbound		CAUGHDENROY RD Northbound		VERPLANK RD Eastbound	
Start Time	Peds CCW	Peds CW	Peds CCW	Peds CW	Peds CCW	Peds CW
5:00 AM	0	0	0	0	0	0
5:15 AM	0	0	0	0	0	0
5:30 AM	0	0	0	0	0	0
5:45 AM	0	0	0	0	0	0
6:00 AM	0	0	0	0	0	0
6:15 AM	0	0	0	0	0	0
6:30 AM	0	0	0	0	0	0
6:45 AM	0	0	0	0	0	0
7:00 AM	0	0	0	0	0	0
7:15 AM	0	0	0	0	0	0
7:30 AM	0	0	0	0	0	0
7:45 AM	0	0	0	0	0	0
8:00 AM	0	0	0	0	0	0
8:15 AM	0	0	0	0	0	0
8:30 AM	0	0	0	0	0	0
8:45 AM	0	0	0	0	0	0
9:00 AM	0	0	0	0	0	0
9:15 AM	0	0	0	0	0	0
9:30 AM	0	0	0	0	0	0
9:45 AM	0	0	0	0	0	0
3:00 PM	0	0	0	0	0	0
3:15 PM	0	0	0	0	0	0
3:30 PM	0	0	0	0	0	0
3:45 PM	0	0	0	0	0	0
4:00 PM	0	0	0	0	0	0
4:15 PM	0	0	0	0	0	0
4:30 PM	0	0	0	0	0	0
4:45 PM	0	0	0	0	0	0
5:00 PM	0	0	0	0	0	0
5:15 PM	0	0	0	0	0	0
5:30 PM	0	0	0	0	0	0
5:45 PM	0	0	0	0	0	0

Study Name 26-CAUGHDENYOY RD AT VERPLANK RD
 Start Date 05-10-2023
 Start Time 5:00 AM
 Site Code Pedestrians

	CAUGHDENYOY RD Southbound		CAUGHDENYOY RD Northbound		VERPLANK RD Eastbound	
Start Time	Peds CCW	Peds CW	Peds CCW	Peds CW	Peds CCW	Peds CW
6:00 PM	0	0	0	0	0	0
6:15 PM	0	0	0	0	0	0
6:30 PM	0	0	0	0	0	0
6:45 PM	0	0	0	0	0	0
7:00 PM	0	0	0	0	0	0
7:15 PM	0	0	0	0	0	0
7:30 PM	0	0	0	0	0	0
7:45 PM	0	0	0	0	0	0

Study Name 26-CAUGHDENROY RD AT VERPLANK RD

Start Date 05-10-2023

Start Time 5:00 AM

Site Code Totals

	CAUGHDENROY RD Southbound			CAUGHDENROY RD Northbound			VERPLANK RD Eastbound		
Start Time	Thru	Right	U-Turn	Left	Thru	U-Turn	Left	Right	U-Turn
5:00 AM	6	5	0	0	1	0	0	1	0
5:15 AM	4	6	0	0	1	1	1	0	0
5:30 AM	8	9	0	0	0	0	3	0	0
5:45 AM	4	8	0	0	1	0	4	1	0
6:00 AM	4	7	0	0	1	0	2	0	0
6:15 AM	7	13	0	1	3	0	4	1	0
6:30 AM	13	22	0	1	8	0	8	3	0
6:45 AM	19	10	0	2	10	0	10	3	0
7:00 AM	16	17	0	1	8	0	4	0	0
7:15 AM	13	17	0	2	13	0	13	4	0
7:30 AM	23	23	0	0	12	0	9	8	0
7:45 AM	16	19	0	0	12	0	13	4	0
8:00 AM	18	10	0	1	9	0	7	1	0
8:15 AM	22	10	0	0	15	0	7	2	0
8:30 AM	16	16	0	0	14	0	6	2	0
8:45 AM	10	9	0	4	7	0	4	4	0
9:00 AM	13	9	0	1	7	0	2	3	0
9:15 AM	11	11	0	2	9	0	8	2	0
9:30 AM	11	14	0	0	6	0	11	0	0
9:45 AM	12	10	0	2	10	0	4	2	0
3:00 PM	13	14	0	8	33	0	29	6	0
3:15 PM	8	15	0	3	17	0	33	4	1
3:30 PM	9	14	0	2	34	0	17	2	0
3:45 PM	14	9	0	3	30	0	18	1	0
4:00 PM	20	17	0	2	27	0	24	0	0
4:15 PM	13	13	0	1	37	0	31	6	0
4:30 PM	18	20	0	3	33	0	28	2	1
4:45 PM	16	18	0	8	30	0	22	2	0
5:00 PM	16	19	0	4	22	0	19	3	0
5:15 PM	11	24	0	7	32	0	37	1	0
5:30 PM	10	13	0	4	15	0	27	3	0
5:45 PM	10	18	0	3	22	0	18	0	0

Study Name 26-CAUGHDENYOY RD AT VERPLANK RD

Start Date 05-10-2023

Start Time 5:00 AM

Site Code Totals

Start Time	CAUGHDENYOY RD Southbound			CAUGHDENYOY RD Northbound			VERPLANK RD Eastbound		
	Thru	Right	U-Turn	Left	Thru	U-Turn	Left	Right	U-Turn
6:00 PM	7	18	0	2	21	0	21	2	0
6:15 PM	11	22	0	1	6	0	26	2	0
6:30 PM	17	15	0	3	10	0	13	2	0
6:45 PM	6	21	0	1	16	0	7	0	0
7:00 PM	9	7	0	1	10	0	14	2	0
7:15 PM	9	10	0	4	13	0	13	1	0
7:30 PM	7	9	0	4	18	0	14	0	0
7:45 PM	14	3	0	1	13	0	14	2	0

Study Name 27-CAUGHDENROY RD AT MUD MILL RD

Start Date 05-10-2023

Start Time 5:00 AM

Site Code Motorcycles

	CAUGHDENROY RD Southbound			MUD MILL RD Westbound			CAUGHDENROY RD Northbound		
Start Time	Left	Thru	U-Turn	Left	Right	U-Turn	Thru	Right	U-Turn
5:00 AM	0	0	0	0	0	0	0	0	0
5:15 AM	0	0	0	0	0	0	0	0	0
5:30 AM	0	0	0	0	0	0	0	0	0
5:45 AM	0	0	0	0	0	0	0	0	0
6:00 AM	0	0	0	0	0	0	0	0	0
6:15 AM	0	0	0	0	0	0	0	0	0
6:30 AM	0	0	0	0	0	0	0	0	0
6:45 AM	0	0	0	0	0	0	0	0	0
7:00 AM	0	0	0	2	0	0	0	0	0
7:15 AM	0	0	0	0	0	0	0	0	0
7:30 AM	0	1	0	0	0	0	0	0	0
7:45 AM	0	0	0	0	0	0	0	1	0
8:00 AM	0	0	0	0	0	0	0	0	0
8:15 AM	0	0	0	0	0	0	0	0	0
8:30 AM	0	0	0	0	0	0	0	0	0
8:45 AM	0	0	0	0	0	0	0	1	0
9:00 AM	0	0	0	0	0	0	0	0	0
9:15 AM	0	0	0	0	0	0	0	0	0
9:30 AM	0	0	0	0	3	0	0	0	0
9:45 AM	0	0	0	1	0	0	0	0	0
3:00 PM	0	0	0	1	0	0	0	0	0
3:15 PM	0	0	0	0	0	0	1	0	0
3:30 PM	0	0	0	1	0	0	0	0	0
3:45 PM	1	0	0	0	0	0	0	1	0
4:00 PM	0	0	0	1	0	0	0	0	0
4:15 PM	0	1	0	0	2	0	0	1	0
4:30 PM	0	2	0	1	0	0	1	0	0
4:45 PM	0	0	0	0	0	0	2	0	0
5:00 PM	0	0	0	0	1	0	0	0	0
5:15 PM	0	0	0	0	0	0	0	0	0
5:30 PM	0	0	0	0	0	0	0	0	0
5:45 PM	0	1	0	0	0	0	0	0	0

Study Name 27-CAUGHDENOY RD AT MUD MILL RD

Start Date 05-10-2023

Start Time 5:00 AM

Site Code Motorcycles

Start Time	CAUGHDENOY RD Southbound			MUD MILL RD Westbound			CAUGHDENOY RD Northbound		
	Left	Thru	U-Turn	Left	Right	U-Turn	Thru	Right	U-Turn
6:00 PM	0	0	0	1	0	0	2	1	0
6:15 PM	0	0	0	8	0	0	1	0	0
6:30 PM	0	0	0	2	0	0	0	0	0
6:45 PM	0	0	0	1	0	0	0	0	0
7:00 PM	0	0	0	0	0	0	2	0	0
7:15 PM	0	0	0	0	1	0	0	0	0
7:30 PM	0	0	0	0	0	0	0	0	0
7:45 PM	0	0	0	0	1	0	0	0	0

Study Name 27-CAUGHDENROY RD AT MUD MILL RD

Start Date 05-10-2023

Start Time 5:00 AM

Site Code Cars

	CAUGHDENROY RD Southbound			MUD MILL RD Westbound			CAUGHDENROY RD Northbound		
Start Time	Left	Thru	U-Turn	Left	Right	U-Turn	Thru	Right	U-Turn
5:00 AM	0	2	0	7	0	0	0	0	1
5:15 AM	0	1	0	3	0	0	1	0	0
5:30 AM	0	6	0	7	0	0	1	1	0
5:45 AM	0	2	0	5	0	0	0	3	0
6:00 AM	1	3	0	6	0	0	0	2	0
6:15 AM	2	2	0	12	0	0	0	2	0
6:30 AM	2	5	0	16	0	0	2	7	0
6:45 AM	1	5	0	15	0	0	4	12	0
7:00 AM	2	6	0	19	0	0	3	5	0
7:15 AM	1	3	0	19	0	0	5	11	0
7:30 AM	3	6	0	25	2	0	3	6	0
7:45 AM	3	9	0	14	0	0	1	9	0
8:00 AM	1	5	0	11	0	0	2	6	0
8:15 AM	0	7	1	14	0	0	4	11	0
8:30 AM	0	9	0	16	1	0	6	9	0
8:45 AM	0	6	0	9	0	0	3	6	0
9:00 AM	0	6	0	10	0	0	2	3	0
9:15 AM	1	4	0	10	1	0	1	7	0
9:30 AM	3	8	0	12	2	0	5	7	0
9:45 AM	3	8	0	9	1	0	4	6	0
3:00 PM	3	7	0	12	2	0	9	25	0
3:15 PM	1	1	0	13	1	0	9	17	0
3:30 PM	3	2	0	11	2	0	14	20	0
3:45 PM	2	4	0	16	1	0	13	18	0
4:00 PM	3	8	0	16	2	0	7	28	0
4:15 PM	1	7	0	15	1	0	16	37	0
4:30 PM	1	9	0	19	3	0	15	33	0
4:45 PM	3	8	0	19	1	0	14	26	0
5:00 PM	3	3	0	21	5	0	9	23	0
5:15 PM	2	2	0	24	2	0	10	42	0
5:30 PM	2	4	0	10	1	0	5	28	0
5:45 PM	2	7	0	17	3	0	10	18	0

Study Name 27-CAUGHDENYOY RD AT MUD MILL RD

Start Date 05-10-2023

Start Time 5:00 AM

Site Code Cars

Start Time	CAUGHDENYOY RD Southbound			MUD MILL RD Westbound			CAUGHDENYOY RD Northbound		
	Left	Thru	U-Turn	Left	Right	U-Turn	Thru	Right	U-Turn
6:00 PM	2	0	0	16	1	0	5	20	0
6:15 PM	1	6	0	10	2	0	7	14	0
6:30 PM	2	9	0	16	0	0	9	11	0
6:45 PM	2	3	0	19	1	0	5	9	0
7:00 PM	0	6	0	6	3	0	7	15	0
7:15 PM	2	2	0	10	2	0	6	15	0
7:30 PM	0	2	0	13	0	0	7	19	0
7:45 PM	2	5	0	10	1	0	3	15	0

Study Name 27-CAUGHDENROY RD AT MUD MILL RD

Start Date 05-10-2023

Start Time 5:00 AM

Site Code Light Goods Vehicles

	CAUGHDENROY RD Southbound			MUD MILL RD Westbound			CAUGHDENROY RD Northbound		
Start Time	Left	Thru	U-Turn	Left	Right	U-Turn	Thru	Right	U-Turn
5:00 AM	0	0	0	1	0	0	0	0	0
5:15 AM	0	2	0	5	0	0	0	1	0
5:30 AM	0	1	0	3	0	0	0	1	0
5:45 AM	2	0	0	3	0	0	0	1	0
6:00 AM	0	0	0	2	1	0	0	0	0
6:15 AM	2	2	0	6	1	0	1	3	0
6:30 AM	1	0	0	11	0	0	2	2	0
6:45 AM	3	2	0	8	0	0	1	2	0
7:00 AM	1	0	0	5	0	0	0	2	0
7:15 AM	0	3	1	3	0	0	4	7	0
7:30 AM	4	5	0	6	2	0	5	4	0
7:45 AM	3	2	0	7	0	0	2	11	0
8:00 AM	3	4	0	5	1	0	2	2	0
8:15 AM	1	8	0	2	0	0	3	2	0
8:30 AM	0	5	0	2	0	0	1	4	0
8:45 AM	1	2	0	2	1	0	0	2	0
9:00 AM	0	3	0	4	1	0	2	1	0
9:15 AM	2	3	0	2	0	0	3	2	0
9:30 AM	0	2	0	3	0	0	0	5	0
9:45 AM	2	0	0	3	2	0	3	2	0
3:00 PM	0	4	0	3	0	0	7	16	0
3:15 PM	2	2	0	3	2	0	2	15	0
3:30 PM	1	4	0	5	0	0	5	14	0
3:45 PM	0	1	0	2	0	0	10	5	0
4:00 PM	0	4	0	8	2	0	4	9	0
4:15 PM	2	1	0	1	2	0	6	8	0
4:30 PM	0	0	0	6	4	0	9	3	0
4:45 PM	1	1	0	6	1	0	5	6	0
5:00 PM	0	3	0	5	2	0	3	5	0
5:15 PM	1	2	0	6	1	0	6	10	0
5:30 PM	0	0	0	4	2	0	4	8	0
5:45 PM	1	1	0	3	1	0	5	6	0

Study Name 27-CAUGHDENOY RD AT MUD MILL RD

Start Date 05-10-2023

Start Time 5:00 AM

Site Code Light Goods Vehicles

Start Time	CAUGHDENOY RD Southbound			MUD MILL RD Westbound			CAUGHDENOY RD Northbound		
	Left	Thru	U-Turn	Left	Right	U-Turn	Thru	Right	U-Turn
6:00 PM	1	1	0	3	1	0	4	6	0
6:15 PM	0	2	0	9	1	0	2	9	0
6:30 PM	1	1	0	2	4	0	0	3	0
6:45 PM	0	1	0	2	1	0	1	8	0
7:00 PM	1	1	0	3	0	0	1	4	0
7:15 PM	0	3	0	4	1	0	0	4	0
7:30 PM	0	1	0	1	4	0	3	4	0
7:45 PM	0	1	0	1	2	0	3	2	0

Study Name 27-CAUGHDENOY RD AT MUD MILL RD

Start Date 05-10-2023

Start Time 5:00 AM

Site Code Buses

[illegible]

Study Name 27-CAUGHDENOY RD AT MUD MILL RD

Start Date 05-10-2023

Start Time 5:00 AM

Site Code Single-Unit Trucks

[illegible]

Study Name 27-CAUGHDENOY RD AT MUD MILL RD

Start Date 05-10-2023

Start Time 5:00 AM

Site Code Bicycles on Road

[illegible]

Study Name 27-CAUGHDENROY RD AT MUD MILL RD

Start Date 05-10-2023

Start Time 5:00 AM

Site Code Bicycles on Crosswalk

	CAUGHDENROY RD Southbound		MUD MILL RD Westbound		CAUGHDENROY RD Northbound	
Start Time	Peds CCW	Peds CW	Peds CCW	Peds CW	Peds CCW	Peds CW
5:00 AM	0	0	0	0	0	0
5:15 AM	0	0	0	0	0	0
5:30 AM	0	0	0	0	0	0
5:45 AM	0	0	0	0	0	0
6:00 AM	0	0	0	0	0	0
6:15 AM	0	0	0	0	0	0
6:30 AM	0	0	0	0	0	0
6:45 AM	0	0	0	0	0	0
7:00 AM	0	0	0	0	0	0
7:15 AM	0	0	0	0	0	0
7:30 AM	0	0	0	0	0	0
7:45 AM	0	0	0	0	0	0
8:00 AM	0	0	0	0	0	0
8:15 AM	0	0	0	0	0	0
8:30 AM	0	0	0	0	0	0
8:45 AM	0	0	0	0	0	0
9:00 AM	0	0	0	0	0	0
9:15 AM	0	0	0	0	0	0
9:30 AM	0	0	0	0	0	0
9:45 AM	0	0	0	0	0	0
3:00 PM	0	0	0	0	0	0
3:15 PM	0	0	0	0	0	0
3:30 PM	0	0	0	0	0	0
3:45 PM	0	0	0	0	0	0
4:00 PM	0	0	0	0	0	0
4:15 PM	0	0	0	0	0	0
4:30 PM	0	0	0	0	0	0
4:45 PM	0	0	0	0	0	0
5:00 PM	0	0	0	0	0	0
5:15 PM	0	0	0	0	0	0
5:30 PM	0	0	0	0	0	0
5:45 PM	0	0	0	0	0	0

Study Name 27-CAUGHDENOY RD AT MUD MILL RD

Start Date 05-10-2023

Start Time 5:00 AM

Site Code Bicycles on Crosswalk

	CAUGHDENOY RD Southbound		MUD MILL RD Westbound		CAUGHDENOY RD Northbound	
Start Time	Peds CCW	Peds CW	Peds CCW	Peds CW	Peds CCW	Peds CW
6:00 PM	0	0	0	0	0	0
6:15 PM	0	0	0	0	0	0
6:30 PM	0	0	0	0	0	0
6:45 PM	0	0	0	0	0	0
7:00 PM	0	0	0	0	0	0
7:15 PM	0	0	0	0	0	0
7:30 PM	0	0	0	0	0	0
7:45 PM	0	0	0	0	0	0

Study Name 27-CAUGHDENROY RD AT MUD MILL RD

Start Date 05-10-2023

Start Time 5:00 AM

Site Code Pedestrians

	CAUGHDENROY RD Southbound		MUD MILL RD Westbound		CAUGHDENROY RD Northbound	
Start Time	Peds CCW	Peds CW	Peds CCW	Peds CW	Peds CCW	Peds CW
5:00 AM	0	0	0	0	0	0
5:15 AM	0	0	0	0	0	0
5:30 AM	0	0	0	0	0	0
5:45 AM	0	0	0	0	0	0
6:00 AM	0	0	0	0	0	0
6:15 AM	0	0	0	0	0	0
6:30 AM	0	0	0	0	0	0
6:45 AM	0	0	0	0	0	0
7:00 AM	0	0	0	0	0	0
7:15 AM	0	0	0	0	0	0
7:30 AM	0	0	0	0	0	0
7:45 AM	0	0	0	0	0	0
8:00 AM	0	0	0	0	0	0
8:15 AM	0	0	0	0	0	0
8:30 AM	0	0	0	0	0	0
8:45 AM	0	0	0	0	0	0
9:00 AM	0	0	0	0	0	0
9:15 AM	0	0	0	0	0	0
9:30 AM	0	0	0	0	0	0
9:45 AM	0	0	0	0	0	0
3:00 PM	0	0	0	0	0	0
3:15 PM	0	0	0	0	0	0
3:30 PM	0	0	0	0	0	0
3:45 PM	0	0	0	0	0	0
4:00 PM	0	0	0	0	0	0
4:15 PM	0	0	0	0	0	0
4:30 PM	0	0	0	0	0	0
4:45 PM	0	0	0	0	0	0
5:00 PM	0	0	0	0	0	0
5:15 PM	0	0	0	0	0	0
5:30 PM	0	0	0	0	0	0
5:45 PM	0	0	0	0	0	0

Study Name 27-CAUGHDENOY RD AT MUD MILL RD
 Start Date 05-10-2023
 Start Time 5:00 AM
 Site Code Pedestrians

	CAUGHDENOY RD Southbound		MUD MILL RD Westbound		CAUGHDENOY RD Northbound	
Start Time	Peds CCW	Peds CW	Peds CCW	Peds CW	Peds CCW	Peds CW
6:00 PM	0	0	0	0	0	0
6:15 PM	0	0	0	0	0	0
6:30 PM	0	0	0	0	0	0
6:45 PM	0	0	0	0	0	0
7:00 PM	0	0	0	0	0	0
7:15 PM	0	0	0	0	0	0
7:30 PM	0	0	0	0	0	0
7:45 PM	0	0	0	0	0	0

Study Name 27-CAUGHDENROY RD AT MUD MILL RD

Start Date 05-10-2023

Start Time 5:00 AM

Site Code Totals

	CAUGHDENROY RD Southbound			MUD MILL RD Westbound			CAUGHDENROY RD Northbound		
Start Time	Left	Thru	U-Turn	Left	Right	U-Turn	Thru	Right	U-Turn
5:00 AM	0	2	0	8	0	0	0	0	1
5:15 AM	0	3	0	8	0	0	1	1	0
5:30 AM	0	7	0	10	0	0	1	2	0
5:45 AM	2	2	0	8	0	0	1	4	0
6:00 AM	1	3	0	8	1	0	1	3	0
6:15 AM	4	4	0	18	1	0	2	5	0
6:30 AM	3	5	0	28	0	0	4	11	0
6:45 AM	4	7	0	23	1	1	5	15	0
7:00 AM	3	6	0	26	0	0	4	7	0
7:15 AM	1	6	1	24	0	0	9	18	0
7:30 AM	7	15	0	31	4	0	10	11	0
7:45 AM	6	12	0	23	0	0	3	22	0
8:00 AM	4	10	0	17	1	0	6	8	0
8:15 AM	1	16	1	16	0	0	9	14	0
8:30 AM	0	14	0	18	1	0	7	13	0
8:45 AM	1	8	0	11	1	0	4	9	0
9:00 AM	0	10	0	14	1	0	4	4	0
9:15 AM	3	8	0	12	1	0	5	11	0
9:30 AM	3	10	0	15	5	0	5	12	0
9:45 AM	5	9	0	13	3	0	7	8	0
3:00 PM	3	11	0	16	2	0	16	41	0
3:15 PM	3	6	0	18	3	0	12	37	0
3:30 PM	4	6	0	17	2	0	20	37	0
3:45 PM	4	5	0	18	1	0	23	24	0
4:00 PM	3	12	0	25	4	0	12	37	0
4:15 PM	3	9	0	17	5	0	23	46	0
4:30 PM	1	11	0	26	7	0	25	36	0
4:45 PM	4	9	0	25	2	0	22	32	0
5:00 PM	3	8	0	26	8	0	12	28	0
5:15 PM	4	4	0	32	3	0	17	52	0
5:30 PM	2	4	0	17	3	0	9	36	0
5:45 PM	3	9	0	20	4	0	15	24	0

Study Name 27-CAUGHDENYOY RD AT MUD MILL RD

Start Date 05-10-2023

Start Time 5:00 AM

Site Code Totals

Start Time	CAUGHDENYOY RD Southbound			MUD MILL RD Westbound			CAUGHDENYOY RD Northbound		
	Left	Thru	U-Turn	Left	Right	U-Turn	Thru	Right	U-Turn
6:00 PM	3	1	0	23	2	0	11	28	0
6:15 PM	1	8	0	27	3	0	10	23	0
6:30 PM	3	11	0	20	4	0	9	14	0
6:45 PM	2	4	0	22	2	0	6	17	0
7:00 PM	1	7	0	9	3	0	10	19	0
7:15 PM	2	5	0	14	4	0	6	19	0
7:30 PM	0	3	0	14	4	0	10	23	0
7:45 PM	2	6	0	11	4	0	6	18	0

Study Name 28-CAUGHDENOY RD AT OAK ORCHARD RD

Start Date 05-10-2023

Start Time 5:00 AM

Site Code Motorcycles

Start Time	CAUGHDENOY RD Southbound			CAUGHDENOY RD Northbound			OLD ORCHARD RD Eastbound		
	Thru	Right	U-Turn	Left	Thru	U-Turn	Left	Right	U-Turn
6:00 PM	0	2	0	1	1	0	0	0	0
6:15 PM	0	0	0	0	1	0	1	0	0
6:30 PM	0	0	0	0	0	0	0	0	0
6:45 PM	0	0	0	0	0	0	0	0	0
7:00 PM	0	0	0	0	2	0	1	0	0
7:15 PM	0	0	0	0	1	0	0	0	0
7:30 PM	0	0	0	0	0	0	0	0	0
7:45 PM	0	0	0	0	1	0	0	0	0

Study Name 28-CAUGHDENROY RD AT OAK ORCHARD RD

Start Date 05-10-2023

Start Time 5:00 AM

Site Code Cars

	CAUGHDENROY RD Southbound			CAUGHDENROY RD Northbound			OLD ORCHARD RD Eastbound		
Start Time	Thru	Right	U-Turn	Left	Thru	U-Turn	Left	Right	U-Turn
5:00 AM	1	3	0	0	0	0	2	1	0
5:15 AM	2	2	0	0	1	0	0	0	0
5:30 AM	5	9	0	0	0	0	3	0	0
5:45 AM	1	3	0	0	1	0	3	1	0
6:00 AM	4	8	0	0	0	0	4	1	0
6:15 AM	2	8	0	0	0	0	1	1	0
6:30 AM	4	14	0	0	2	0	3	2	0
6:45 AM	6	7	0	0	4	0	6	0	0
7:00 AM	6	14	0	0	3	0	15	2	0
7:15 AM	4	21	0	0	6	0	7	1	0
7:30 AM	8	22	0	0	5	0	3	0	0
7:45 AM	10	16	0	0	2	0	15	2	0
8:00 AM	6	9	0	0	3	0	12	0	0
8:15 AM	5	15	0	0	1	0	3	0	0
8:30 AM	9	12	0	1	7	0	14	0	0
8:45 AM	4	14	0	1	1	0	7	0	0
9:00 AM	5	12	0	0	3	0	4	1	0
9:15 AM	2	14	0	1	1	0	10	2	0
9:30 AM	9	5	0	0	5	0	10	2	0
9:45 AM	9	15	0	1	4	0	5	1	0
3:00 PM	7	22	0	1	6	0	14	2	0
3:15 PM	1	11	0	0	11	0	23	1	0
3:30 PM	4	28	0	2	13	0	28	1	0
3:45 PM	5	10	0	1	13	0	22	2	0
4:00 PM	8	22	0	3	5	0	25	0	0
4:15 PM	9	22	0	3	16	0	38	0	0
4:30 PM	7	23	0	1	13	0	26	3	0
4:45 PM	6	27	0	2	14	0	16	2	0
5:00 PM	6	22	0	1	11	0	26	1	0
5:15 PM	2	19	0	0	11	0	22	1	0
5:30 PM	5	19	0	0	5	0	22	1	0
5:45 PM	8	12	0	0	13	0	14	1	0

Study Name 28-CAUGHDENOY RD AT OAK ORCHARD RD

Start Date 05-10-2023

Start Time 5:00 AM

Site Code Cars

Start Time	CAUGHDENOY RD Southbound			CAUGHDENOY RD Northbound			OLD ORCHARD RD Eastbound		
	Thru	Right	U-Turn	Left	Thru	U-Turn	Left	Right	U-Turn
6:00 PM	2	9	0	2	5	0	20	1	0
6:15 PM	7	7	0	1	10	0	21	0	0
6:30 PM	9	9	0	0	9	0	17	2	0
6:45 PM	5	13	0	0	7	0	20	1	0
7:00 PM	4	13	0	1	8	0	18	1	0
7:15 PM	4	4	0	1	7	0	17	0	0
7:30 PM	3	5	0	2	6	0	15	0	0
7:45 PM	7	4	0	1	4	0	11	0	0

Study Name 28-CAUGHDENROY RD AT OAK ORCHARD RD

Start Date 05-10-2023

Start Time 5:00 AM

Site Code Light Goods Vehicles

	CAUGHDENROY RD Southbound			CAUGHDENROY RD Northbound			OLD ORCHARD RD Eastbound		
Start Time	Thru	Right	U-Turn	Left	Thru	U-Turn	Left	Right	U-Turn
5:00 AM	0	1	0	0	0	0	0	0	0
5:15 AM	1	2	0	0	0	0	0	0	0
5:30 AM	2	3	0	0	0	0	4	0	0
5:45 AM	1	2	0	0	0	0	3	1	0
6:00 AM	0	7	0	0	1	0	4	0	0
6:15 AM	3	8	0	0	2	0	0	1	0
6:30 AM	1	6	0	0	2	0	1	1	0
6:45 AM	4	7	0	0	1	0	7	1	0
7:00 AM	1	9	0	0	0	0	3	0	0
7:15 AM	3	7	0	0	3	0	3	0	0
7:30 AM	6	9	0	1	7	0	1	4	0
7:45 AM	4	9	0	0	2	0	8	0	0
8:00 AM	5	6	0	0	2	0	4	4	0
8:15 AM	8	3	0	0	3	0	4	0	0
8:30 AM	4	1	0	0	0	0	3	0	0
8:45 AM	1	6	0	0	1	0	1	2	0
9:00 AM	5	5	0	1	2	0	2	0	0
9:15 AM	3	4	0	1	2	0	6	2	0
9:30 AM	2	4	0	1	0	0	2	0	0
9:45 AM	2	3	0	1	5	0	5	2	1
3:00 PM	3	2	0	0	8	0	10	2	0
3:15 PM	3	3	0	0	5	0	7	3	0
3:30 PM	3	4	0	0	2	0	9	1	0
3:45 PM	1	2	0	1	12	0	8	0	0
4:00 PM	3	5	0	1	5	0	6	1	0
4:15 PM	3	7	0	2	6	0	8	0	0
4:30 PM	0	3	0	2	9	0	9	0	0
4:45 PM	2	5	0	1	4	0	10	1	0
5:00 PM	3	4	0	4	4	0	8	0	0
5:15 PM	5	3	0	2	6	0	7	1	0
5:30 PM	0	4	0	2	4	0	8	1	0
5:45 PM	1	5	0	2	7	0	7	0	0

Study Name 28-CAUGHDENOY RD AT OAK ORCHARD RD

Start Date 05-10-2023

Start Time 5:00 AM

Site Code Light Goods Vehicles

Start Time	CAUGHDENOY RD Southbound			CAUGHDENOY RD Northbound			OLD ORCHARD RD Eastbound		
	Thru	Right	U-Turn	Left	Thru	U-Turn	Left	Right	U-Turn
6:00 PM	1	4	0	2	1	0	4	0	0
6:15 PM	2	4	0	1	2	0	8	0	0
6:30 PM	2	1	0	0	2	0	6	0	0
6:45 PM	0	4	0	0	1	0	6	0	0
7:00 PM	1	3	0	1	1	0	6	2	0
7:15 PM	2	4	0	0	0	0	1	1	0
7:30 PM	1	1	0	4	3	0	4	0	0
7:45 PM	1	2	0	1	3	0	4	0	0

Study Name 28-CAUGHDENNOY RD AT OAK ORCHARD RD

Start Date 05-10-2023

Start Time 5:00 AM

Site Code Buses

[illegible]

Study Name 28-CAUGHDENNOY RD AT OAK ORCHARD RD

Start Date 05-10-2023

Start Time 5:00 AM

Site Code Single-Unit Trucks

[illegible]

Study Name 28-CAUGHDENOY RD AT OAK ORCHARD RD

Start Date 05-10-2023

Start Time 5:00 AM

Site Code Articulated Trucks

[illegible]

Study Name 28-CAUGHDENOY RD AT OAK ORCHARD RD

Start Date 05-10-2023

Start Time 5:00 AM

Site Code Bicycles on Road

[illegible]

Study Name 28-CAUGHDENROY RD AT OAK ORCHARD RD

Start Date 05-10-2023

Start Time 5:00 AM

Site Code Bicycles on Crosswalk

	CAUGHDENROY RD Southbound		CAUGHDENROY RD Northbound		OLD ORCHARD RD Eastbound	
Start Time	Peds CCW	Peds CW	Peds CCW	Peds CW	Peds CCW	Peds CW
5:00 AM	0	0	0	0	0	0
5:15 AM	0	0	0	0	0	0
5:30 AM	0	0	0	0	0	0
5:45 AM	0	0	0	0	0	0
6:00 AM	0	0	0	0	0	0
6:15 AM	0	0	0	0	0	0
6:30 AM	0	0	0	0	0	0
6:45 AM	0	0	0	0	0	0
7:00 AM	0	0	0	0	0	0
7:15 AM	0	0	0	0	0	0
7:30 AM	0	0	0	0	0	0
7:45 AM	0	0	0	0	0	0
8:00 AM	0	0	0	0	0	0
8:15 AM	0	0	0	0	0	0
8:30 AM	0	0	0	0	0	0
8:45 AM	0	0	0	0	0	0
9:00 AM	0	0	0	0	0	0
9:15 AM	0	0	0	0	0	0
9:30 AM	0	0	0	0	0	0
9:45 AM	0	0	0	0	0	0
3:00 PM	0	0	0	0	0	0
3:15 PM	0	0	0	0	0	0
3:30 PM	0	0	0	0	0	0
3:45 PM	0	0	0	0	0	0
4:00 PM	0	0	0	0	0	0
4:15 PM	0	0	0	0	0	0
4:30 PM	0	0	0	0	0	0
4:45 PM	0	0	0	0	0	0
5:00 PM	0	0	0	0	0	0
5:15 PM	0	0	0	0	0	0
5:30 PM	0	0	0	0	0	0
5:45 PM	0	0	0	0	0	0

Study Name 28-CAUGHDENOY RD AT OAK ORCHARD RD

Start Date 05-10-2023

Start Time 5:00 AM

Site Code Bicycles on Crosswalk

Start Time	CAUGHDENOY RD Southbound		CAUGHDENOY RD Northbound		OLD ORCHARD RD Eastbound	
	Peds CCW	Peds CW	Peds CCW	Peds CW	Peds CCW	Peds CW
6:00 PM	0	0	0	0	0	0
6:15 PM	0	0	0	0	0	0
6:30 PM	0	0	0	0	0	0
6:45 PM	0	0	0	0	0	0
7:00 PM	0	0	0	0	0	0
7:15 PM	0	0	0	0	0	0
7:30 PM	0	0	0	0	0	0
7:45 PM	0	0	0	0	0	0

Study Name 28-CAUGHDENROY RD AT OAK ORCHARD RD

Start Date 05-10-2023

Start Time 5:00 AM

Site Code Pedestrians

Start Time	CAUGHDENROY RD Southbound		CAUGHDENROY RD Northbound		OLD ORCHARD RD Eastbound	
	Peds CCW	Peds CW	Peds CCW	Peds CW	Peds CCW	Peds CW
5:00 AM	0	0	0	0	0	0
5:15 AM	0	0	0	0	0	0
5:30 AM	0	0	0	0	0	0
5:45 AM	0	0	0	0	0	0
6:00 AM	0	0	0	0	0	0
6:15 AM	0	0	0	0	0	0
6:30 AM	0	0	0	0	0	0
6:45 AM	0	0	0	0	0	0
7:00 AM	0	0	0	0	0	0
7:15 AM	0	0	0	0	0	0
7:30 AM	0	0	0	0	0	0
7:45 AM	0	0	0	0	0	0
8:00 AM	0	0	0	0	0	0
8:15 AM	0	0	0	0	0	0
8:30 AM	0	0	0	0	0	0
8:45 AM	0	0	0	0	0	0
9:00 AM	0	0	0	0	0	0
9:15 AM	0	0	0	0	0	0
9:30 AM	0	0	0	0	0	0
9:45 AM	0	0	0	0	0	0
3:00 PM	0	0	0	0	0	0
3:15 PM	0	0	0	0	0	0
3:30 PM	0	0	0	0	0	0
3:45 PM	0	0	0	0	0	0
4:00 PM	0	0	0	0	0	0
4:15 PM	0	0	0	0	0	0
4:30 PM	0	0	0	0	0	0
4:45 PM	0	0	0	0	0	0
5:00 PM	0	0	0	0	0	0
5:15 PM	0	0	0	0	0	0
5:30 PM	0	0	0	0	0	0
5:45 PM	0	0	0	0	0	0

Study Name 28-CAUGHDENOY RD AT OAK ORCHARD RD
 Start Date 05-10-2023
 Start Time 5:00 AM
 Site Code Pedestrians

	CAUGHDENOY RD Southbound		CAUGHDENOY RD Northbound		OLD ORCHARD RD Eastbound	
Start Time	Peds CCW	Peds CW	Peds CCW	Peds CW	Peds CCW	Peds CW
6:00 PM	0	0	0	0	0	0
6:15 PM	0	0	0	0	0	0
6:30 PM	0	0	0	0	0	0
6:45 PM	0	0	0	0	0	0
7:00 PM	0	0	0	0	0	0
7:15 PM	0	0	0	0	0	0
7:30 PM	0	0	0	0	0	0
7:45 PM	0	0	0	0	0	0

Study Name 28-CAUGHDENROY RD AT OAK ORCHARD RD

Start Date 05-10-2023

Start Time 5:00 AM

Site Code Totals

	CAUGHDENROY RD Southbound			CAUGHDENROY RD Northbound			OLD ORCHARD RD Eastbound		
Start Time	Thru	Right	U-Turn	Left	Thru	U-Turn	Left	Right	U-Turn
5:00 AM	1	4	0	0	0	0	2	1	0
5:15 AM	3	4	0	0	1	0	0	0	0
5:30 AM	7	12	0	0	0	0	7	0	0
5:45 AM	3	5	0	0	1	0	6	2	0
6:00 AM	4	15	0	0	2	0	8	1	0
6:15 AM	5	16	0	1	3	0	1	2	0
6:30 AM	5	20	0	0	4	0	5	3	0
6:45 AM	10	14	0	0	5	0	13	1	0
7:00 AM	7	23	0	0	5	0	18	2	0
7:15 AM	8	28	0	0	9	0	10	1	0
7:30 AM	16	34	0	2	13	0	4	5	0
7:45 AM	15	27	0	0	4	0	23	2	0
8:00 AM	12	16	0	1	6	0	16	4	0
8:15 AM	13	19	0	1	5	0	8	1	0
8:30 AM	13	13	0	1	7	0	17	0	0
8:45 AM	5	20	0	1	4	0	9	2	0
9:00 AM	11	18	0	1	5	0	6	1	0
9:15 AM	5	20	0	3	3	0	16	4	0
9:30 AM	11	9	0	1	8	0	12	2	0
9:45 AM	12	19	0	2	9	0	10	3	1
3:00 PM	10	26	0	1	14	0	24	4	0
3:15 PM	5	14	0	0	19	0	31	6	0
3:30 PM	7	33	0	2	16	0	37	2	0
3:45 PM	8	12	0	2	25	0	31	2	0
4:00 PM	12	29	0	4	10	0	32	1	0
4:15 PM	13	30	0	5	24	0	47	0	0
4:30 PM	9	27	0	4	23	0	38	4	0
4:45 PM	8	32	0	3	20	0	29	3	0
5:00 PM	10	29	0	7	15	0	34	2	0
5:15 PM	7	23	0	2	17	0	29	2	0
5:30 PM	5	23	0	2	9	0	31	2	0
5:45 PM	9	17	0	2	20	0	22	2	0

Study Name 28-CAUGHDENOY RD AT OAK ORCHARD RD

Start Date 05-10-2023

Start Time 5:00 AM

Site Code Totals

Start Time	CAUGHDENOY RD Southbound			CAUGHDENOY RD Northbound			OLD ORCHARD RD Eastbound		
	Thru	Right	U-Turn	Left	Thru	U-Turn	Left	Right	U-Turn
6:00 PM	3	15	0	5	7	0	24	1	0
6:15 PM	9	11	0	2	13	0	30	0	0
6:30 PM	12	10	0	0	11	0	23	2	0
6:45 PM	5	17	0	0	8	0	26	1	0
7:00 PM	5	16	0	2	11	0	25	3	0
7:15 PM	6	8	0	1	8	0	18	1	0
7:30 PM	4	6	0	6	9	0	19	0	0
7:45 PM	8	6	0	2	8	0	15	0	0

Site Code Motorcycles

[illegible]

Site Code Motorcycles

[illegible]

Study Name 29-US 11 AT MUD MILL RD

Start Date 04-19-2023

Start Time 5:00 AM

Site Code Cars

Start Time	US 11 Southbound				MUD MILL RD Westbound				US 11 Northbound				MUD MILL RD Eastbound			
	Left	Thru	Right	U-Turn	Left	Thru	Right	U-Turn	Left	Thru	Right	U-Turn	Left	Thru	Right	U-Turn
5:00 AM	1	4	6	0	1	0	0	0	0	6	0	0	0	0	0	0
5:15 AM	1	4	4	0	0	0	1	0	1	0	0	0	2	0	0	0
5:30 AM	2	5	2	0	1	0	1	0	1	1	0	0	2	0	1	0
5:45 AM	1	13	3	0	0	1	0	0	0	3	0	0	1	0	1	0
6:00 AM	1	6	2	0	1	0	0	0	1	1	0	0	2	0	4	0
6:15 AM	2	11	4	0	0	1	3	0	0	3	0	0	3	2	0	0
6:30 AM	4	15	6	0	1	4	4	0	0	3	0	0	4	0	2	0
6:45 AM	4	20	8	0	0	3	4	0	0	11	0	0	11	0	4	0
7:00 AM	9	14	8	0	0	5	3	0	1	15	2	0	6	3	2	0
7:15 AM	7	24	8	0	2	3	5	0	0	9	0	0	4	0	3	0
7:30 AM	6	28	11	0	3	7	9	0	0	8	2	0	4	5	2	0
7:45 AM	9	30	14	0	3	5	5	0	1	12	2	0	5	2	6	0
8:00 AM	5	24	8	0	4	4	3	0	2	6	1	0	3	2	6	0
8:15 AM	5	13	2	0	1	2	6	0	2	15	1	0	5	1	1	0
8:30 AM	0	16	6	0	2	3	8	0	3	13	0	0	9	1	3	0
8:45 AM	5	36	4	0	2	4	6	0	3	9	3	0	4	8	5	0
9:00 AM	4	27	6	0	2	1	5	0	2	19	2	0	4	0	4	0
9:15 AM	2	23	2	0	4	4	6	0	4	15	0	0	1	1	4	0
9:30 AM	8	38	7	0	2	3	0	0	1	30	1	0	1	1	3	0
9:45 AM	1	23	3	0	3	5	2	0	1	23	5	0	1	2	3	0
3:00 PM	6	23	5	0	0	6	6	0	2	39	6	0	3	4	3	0
3:15 PM	5	22	5	0	1	2	9	0	5	47	4	0	9	3	0	0
3:30 PM	8	22	6	0	2	0	10	0	5	53	10	0	6	3	5	0
3:45 PM	14	28	8	0	0	5	11	0	1	45	4	0	7	4	3	0
4:00 PM	9	25	12	0	4	11	7	0	5	44	9	0	9	5	5	0
4:15 PM	8	31	9	0	7	6	14	0	2	36	8	0	17	8	1	0
4:30 PM	10	32	3	0	3	6	9	0	9	55	9	0	11	6	5	0
4:45 PM	2	27	9	0	2	4	12	0	8	72	6	0	12	14	6	0

Study Name 29-US 11 AT MUD MILL RD

Start Date 04-19-2023

Start Time 5:00 AM

Site Code Cars

Start Time	US 11 Southbound				MUD MILL RD Westbound				US 11 Northbound				MUD MILL RD Eastbound			
	Left	Thru	Right	U-Turn	Left	Thru	Right	U-Turn	Left	Thru	Right	U-Turn	Left	Thru	Right	U-Turn
5:00 PM	7	29	7	0	4	10	12	0	7	59	8	0	12	6	4	0
5:15 PM	9	33	7	0	0	6	8	0	12	62	7	0	8	10	2	0
5:30 PM	6	26	6	0	4	3	6	0	8	49	5	0	8	10	1	0
5:45 PM	4	27	7	0	6	6	13	0	4	39	6	0	10	10	5	0
6:00 PM	4	25	4	0	4	4	4	0	2	46	4	0	10	4	8	0
6:15 PM	9	23	10	0	0	3	6	0	4	46	8	0	9	3	3	0
6:30 PM	5	26	6	0	4	1	5	0	6	45	5	0	4	1	4	0
6:45 PM	2	27	1	0	2	2	4	0	6	38	1	0	4	4	2	0
7:00 PM	6	17	2	0	1	2	2	0	1	33	2	0	4	3	0	0
7:15 PM	4	18	2	0	1	1	4	0	5	35	3	0	6	2	3	0
7:30 PM	2	22	5	0	1	1	6	0	4	22	8	0	3	2	6	0
7:45 PM	0	15	3	0	1	4	3	0	6	37	0	0	4	1	3	0

Study Name 29-US 11 AT MUD MILL RD

Start Date 04-19-2023

Start Time 5:00 AM

Site Code Light Goods Vehicles

	US 11 Southbound				MUD MILL RD Westbound				US 11 Northbound				MUD MILL RD Eastbound			
Start Time	Left	Thru	Right	U-Turn	Left	Thru	Right	U-Turn	Left	Thru	Right	U-Turn	Left	Thru	Right	U-Turn
5:00 AM	0	2	2	0	0	0	0	0	0	0	0	0	0	0	1	0
5:15 AM	0	0	2	0	0	1	1	0	0	0	0	0	0	0	0	0
5:30 AM	2	2	2	0	0	0	0	0	0	0	0	0	0	0	2	0
5:45 AM	1	2	3	0	0	1	0	0	0	1	0	0	0	1	0	0
6:00 AM	3	4	2	0	0	0	2	0	0	0	0	0	1	0	1	0
6:15 AM	2	11	4	0	1	3	3	0	0	2	1	0	0	1	1	0
6:30 AM	6	6	4	0	0	4	0	0	0	5	0	0	1	0	3	0
6:45 AM	6	3	3	0	2	1	4	0	0	1	0	0	2	2	2	0
7:00 AM	2	7	1	0	1	2	1	0	0	4	1	0	4	3	0	0
7:15 AM	2	8	3	0	2	1	0	0	0	1	0	0	1	1	3	0
7:30 AM	4	9	5	0	1	2	5	0	0	2	1	0	2	2	4	0
7:45 AM	1	13	4	0	3	1	3	0	1	8	1	0	1	3	3	0
8:00 AM	2	9	2	0	0	0	2	0	0	3	0	0	2	4	4	0
8:15 AM	2	12	3	0	0	3	1	0	0	3	3	0	1	0	1	0
8:30 AM	1	9	3	0	1	1	0	0	5	13	1	0	6	0	0	0
8:45 AM	1	20	1	0	1	1	1	0	1	10	0	0	2	0	2	0
9:00 AM	3	15	4	0	1	0	1	0	2	10	1	0	0	0	0	0
9:15 AM	2	8	1	0	0	0	1	0	1	5	2	0	2	2	0	0
9:30 AM	2	12	3	0	1	0	2	0	0	11	1	0	0	0	1	0
9:45 AM	0	9	2	0	1	0	2	0	1	7	1	0	0	1	2	0
3:00 PM	2	10	3	0	1	3	5	0	1	7	0	0	5	2	1	0
3:15 PM	1	9	1	0	3	1	5	0	1	15	1	0	5	4	0	0
3:30 PM	3	14	0	0	1	2	5	0	4	19	2	0	5	1	2	0
3:45 PM	3	8	1	0	1	4	3	0	2	14	4	0	2	4	2	0
4:00 PM	5	6	1	0	2	2	4	0	4	13	2	0	4	0	3	0
4:15 PM	5	11	3	0	2	2	2	0	3	12	1	0	3	3	3	0
4:30 PM	4	14	4	0	1	0	2	0	0	20	4	0	3	5	1	0
4:45 PM	6	14	1	0	1	0	2	0	0	11	2	0	5	3	1	0

Study Name 29-US 11 AT MUD MILL RD

Start Date 04-19-2023

Start Time 5:00 AM

Site Code Light Goods Vehicles

Start Time	US 11 Southbound				MUD MILL RD Westbound				US 11 Northbound				MUD MILL RD Eastbound			
	Left	Thru	Right	U-Turn	Left	Thru	Right	U-Turn	Left	Thru	Right	U-Turn	Left	Thru	Right	U-Turn
5:00 PM	5	3	3	0	1	3	3	0	7	20	2	0	5	2	2	0
5:15 PM	6	5	2	0	1	3	4	0	4	15	0	0	4	9	2	0
5:30 PM	1	5	2	0	1	11	1	0	0	18	1	0	4	3	4	0
5:45 PM	5	4	2	0	1	6	6	0	0	11	0	0	2	3	2	0
6:00 PM	1	7	1	0	0	3	2	0	1	5	1	0	2	5	1	0
6:15 PM	1	6	8	0	1	7	5	0	2	9	0	0	1	1	2	0
6:30 PM	0	2	2	0	1	1	4	0	2	4	2	0	3	1	3	0
6:45 PM	1	3	0	0	1	4	1	0	4	7	0	0	1	0	0	0
7:00 PM	1	2	1	0	0	2	1	0	3	10	1	0	2	2	0	0
7:15 PM	1	5	2	0	0	0	3	0	4	13	2	0	0	0	1	0
7:30 PM	0	2	2	0	1	0	3	0	0	6	0	0	1	2	1	0
7:45 PM	3	0	0	0	0	0	0	0	0	9	0	0	1	2	2	0

Site Code Buses

[illegible]

Site Code Buses

[illegible]

Site Code Single-Unit Trucks

[illegible]

Site Code Single-Unit Trucks

[illegible]

Site Code Articulated Trucks

[illegible]

Site Code Articulated Trucks

[illegible]

Site Code Bicycles on Road

[illegible]

Site Code Bicycles on Road

[illegible]

Study Name 29-US 11 AT MUD MILL RD

Start Date 04-19-2023

Start Time 5:00 AM

Site Code Bicycles on Crosswalk

	US 11 Southbound		MUD MILL RD Westbound		US 11 Northbound		MUD MILL RD Eastbound	
Start Time	Peds CCW	Peds CW	Peds CCW	Peds CW	Peds CCW	Peds CW	Peds CCW	Peds CW
5:00 AM	0	0	0	0	0	0	0	0
5:15 AM	0	0	0	0	0	0	0	0
5:30 AM	0	0	0	0	0	0	0	0
5:45 AM	0	0	0	0	0	0	0	0
6:00 AM	0	0	0	0	0	0	0	0
6:15 AM	0	0	0	0	0	0	0	0
6:30 AM	0	0	0	0	0	0	0	0
6:45 AM	0	0	0	0	0	0	0	0
7:00 AM	0	0	0	0	0	0	0	0
7:15 AM	0	0	0	0	0	0	0	0
7:30 AM	0	0	0	0	0	0	0	0
7:45 AM	0	0	0	0	0	0	0	0
8:00 AM	0	0	0	0	0	0	0	0
8:15 AM	0	0	0	0	0	0	0	0
8:30 AM	0	0	0	0	0	0	0	0
8:45 AM	0	0	0	0	0	0	0	0
9:00 AM	0	0	0	0	0	0	0	0
9:15 AM	0	0	0	0	0	0	0	0
9:30 AM	0	0	0	0	0	0	0	0
9:45 AM	0	0	0	0	0	0	0	0
3:00 PM	0	0	0	0	0	0	0	0
3:15 PM	0	0	0	0	0	0	0	0
3:30 PM	0	0	0	0	0	0	0	0
3:45 PM	0	0	0	0	0	0	0	0
4:00 PM	0	0	0	0	0	0	0	0
4:15 PM	0	0	0	0	0	0	0	0
4:30 PM	0	0	0	0	0	0	0	0
4:45 PM	0	0	0	0	0	0	0	0

Study Name 29-US 11 AT MUD MILL RD

Start Date 04-19-2023

Start Time 5:00 AM

Site Code Bicycles on Crosswalk

	US 11 Southbound		MUD MILL RD Westbound		US 11 Northbound		MUD MILL RD Eastbound	
Start Time	Peds CCW	Peds CW	Peds CCW	Peds CW	Peds CCW	Peds CW	Peds CCW	Peds CW
5:00 PM	0	0	0	0	0	0	0	0
5:15 PM	0	0	0	0	0	0	0	0
5:30 PM	0	0	0	0	0	0	0	0
5:45 PM	0	0	0	0	0	0	0	0
6:00 PM	0	0	0	0	0	0	0	0
6:15 PM	0	0	0	0	0	0	0	0
6:30 PM	0	0	0	0	0	0	0	0
6:45 PM	0	0	0	0	0	0	0	0
7:00 PM	0	0	0	0	0	0	0	0
7:15 PM	0	0	0	0	0	0	0	0
7:30 PM	0	0	0	0	0	0	0	0
7:45 PM	0	0	0	0	0	0	0	0

Study Name 29-US 11 AT MUD MILL RD

Start Date 04-19-2023

Start Time 5:00 AM

Site Code Pedestrians

	US 11 Southbound		MUD MILL RD Westbound		US 11 Northbound		MUD MILL RD Eastbound	
Start Time	Peds CCW	Peds CW	Peds CCW	Peds CW	Peds CCW	Peds CW	Peds CCW	Peds CW
5:00 AM	0	0	0	0	0	0	0	0
5:15 AM	0	0	0	0	0	0	0	0
5:30 AM	0	0	0	0	0	0	0	0
5:45 AM	0	0	0	0	0	0	0	0
6:00 AM	0	0	0	0	0	0	0	0
6:15 AM	0	0	0	0	0	0	0	0
6:30 AM	0	0	0	0	0	0	0	0
6:45 AM	0	0	0	0	0	0	0	0
7:00 AM	0	0	0	0	0	0	0	0
7:15 AM	0	0	0	0	0	0	0	0
7:30 AM	0	0	0	0	0	0	0	0
7:45 AM	0	0	0	0	0	0	0	0
8:00 AM	0	0	0	0	0	0	0	0
8:15 AM	0	0	0	0	0	0	0	0
8:30 AM	0	0	0	1	0	0	0	0
8:45 AM	0	0	0	0	0	0	0	0
9:00 AM	0	0	0	0	1	1	0	0
9:15 AM	0	0	0	0	0	0	0	0
9:30 AM	0	0	1	1	0	0	0	0
9:45 AM	0	0	0	0	0	0	0	1
3:00 PM	0	0	0	1	0	0	0	0
3:15 PM	0	0	0	1	0	1	0	0
3:30 PM	0	0	0	0	1	0	0	0
3:45 PM	0	0	0	0	0	0	0	0
4:00 PM	0	0	0	0	0	0	0	0
4:15 PM	0	0	0	0	0	0	0	0
4:30 PM	0	0	0	0	0	0	0	0
4:45 PM	0	0	0	0	0	0	0	0

Study Name 29-US 11 AT MUD MILL RD

Start Date 04-19-2023

Start Time 5:00 AM

Site Code Pedestrians

	US 11 Southbound		MUD MILL RD Westbound		US 11 Northbound		MUD MILL RD Eastbound	
Start Time	Peds CCW	Peds CW	Peds CCW	Peds CW	Peds CCW	Peds CW	Peds CCW	Peds CW
5:00 PM	0	0	0	0	0	0	0	0
5:15 PM	0	0	0	0	0	0	0	0
5:30 PM	0	0	0	0	0	0	0	0
5:45 PM	0	0	0	0	0	0	0	0
6:00 PM	0	0	0	0	0	0	0	0
6:15 PM	0	0	0	0	0	0	0	0
6:30 PM	0	0	0	0	0	0	0	0
6:45 PM	0	0	0	0	0	0	0	0
7:00 PM	0	0	0	0	0	0	0	0
7:15 PM	0	0	0	0	0	0	0	0
7:30 PM	0	0	0	0	0	0	0	0
7:45 PM	0	0	0	0	0	0	0	0

Study Name 29-US 11 AT MUD MILL RD

Start Date 04-19-2023

Start Time 5:00 AM

Site Code Totals

	US 11 Southbound				MUD MILL RD Westbound				US 11 Northbound				MUD MILL RD Eastbound			
Start Time	Left	Thru	Right	U-Turn	Left	Thru	Right	U-Turn	Left	Thru	Right	U-Turn	Left	Thru	Right	U-Turn
5:00 AM	1	6	8	0	1	0	0	0	0	6	0	0	0	0	1	0
5:15 AM	1	4	6	0	0	1	2	0	1	0	0	0	2	0	0	0
5:30 AM	4	7	4	0	1	0	1	0	1	1	0	0	3	0	3	0
5:45 AM	2	15	6	0	0	2	0	0	0	4	0	0	1	1	1	0
6:00 AM	4	12	4	0	1	0	2	0	1	2	0	0	3	0	5	0
6:15 AM	4	22	9	0	1	4	6	0	0	5	2	0	3	3	1	0
6:30 AM	12	21	10	0	1	8	4	0	0	9	0	0	5	0	5	0
6:45 AM	12	24	12	0	2	4	9	0	0	13	1	0	13	2	6	0
7:00 AM	11	23	9	0	1	8	5	0	1	21	3	0	10	6	2	0
7:15 AM	10	33	12	0	4	4	5	0	0	11	0	0	5	1	6	0
7:30 AM	11	39	17	0	4	9	14	0	0	10	3	0	7	7	6	0
7:45 AM	10	43	18	0	6	6	9	0	3	23	3	0	6	5	9	0
8:00 AM	7	33	10	0	5	4	5	0	2	9	1	0	6	7	10	0
8:15 AM	10	25	6	0	1	6	8	0	3	19	4	0	6	1	3	0
8:30 AM	1	26	10	0	4	4	9	0	8	27	1	0	15	2	3	0
8:45 AM	6	56	5	0	3	5	7	0	5	20	3	0	8	8	7	0
9:00 AM	7	43	10	0	3	2	7	0	4	33	3	0	4	0	4	0
9:15 AM	4	32	3	0	4	4	7	0	5	21	2	0	4	3	4	0
9:30 AM	10	54	10	0	3	3	2	0	1	42	3	1	1	1	4	0
9:45 AM	2	34	5	0	4	5	4	0	2	31	8	0	1	3	5	0
3:00 PM	8	33	9	0	1	9	11	0	3	47	7	0	8	7	4	0
3:15 PM	7	35	6	0	4	3	15	0	6	64	5	0	14	7	3	0
3:30 PM	12	37	6	0	3	2	15	0	9	72	12	0	12	4	7	0
3:45 PM	17	38	10	0	2	9	15	0	3	60	8	0	9	8	5	0
4:00 PM	15	31	13	0	7	13	12	0	10	58	11	0	13	6	8	0
4:15 PM	13	45	13	0	9	9	16	0	5	49	10	0	20	11	4	0
4:30 PM	15	47	7	0	4	6	11	0	9	76	13	0	14	11	6	0
4:45 PM	8	42	10	0	3	4	14	0	8	83	8	0	17	17	8	0

Study Name 29-US 11 AT MUD MILL RD

Start Date 04-19-2023

Start Time 5:00 AM

Site Code Totals

Start Time	US 11 Southbound				MUD MILL RD Westbound				US 11 Northbound				MUD MILL RD Eastbound			
	Left	Thru	Right	U-Turn	Left	Thru	Right	U-Turn	Left	Thru	Right	U-Turn	Left	Thru	Right	U-Turn
5:00 PM	12	33	10	0	5	13	15	0	14	79	10	0	17	8	6	0
5:15 PM	15	38	9	0	1	9	12	0	16	77	7	0	12	19	4	0
5:30 PM	7	31	8	0	5	14	7	0	8	67	7	0	12	13	6	0
5:45 PM	9	32	9	0	7	12	20	0	4	51	6	0	12	13	7	0
6:00 PM	5	32	5	0	4	7	6	0	3	53	5	0	12	9	9	0
6:15 PM	10	29	18	0	1	10	11	0	6	55	8	0	10	4	5	0
6:30 PM	5	29	8	0	5	2	9	0	8	50	7	0	7	2	7	0
6:45 PM	3	31	1	0	3	6	5	0	10	45	1	0	5	4	2	0
7:00 PM	7	19	3	0	1	4	3	0	5	44	3	0	6	5	0	0
7:15 PM	5	23	4	0	1	1	7	0	9	49	5	0	6	2	4	0
7:30 PM	2	24	8	0	2	1	9	0	4	29	8	0	4	4	7	0
7:45 PM	3	15	3	0	1	4	3	0	6	46	0	0	5	3	5	0

Study Name 30-LAKE SHORE RD AT LAKE SHORE RD SPUR

Start Date 05-10-2023

Start Time 5:00 AM

Site Code Cars

	LAKE SHORE RD Westbound			LAKE SHORE RD SPUR Northbound			LAKE SHORE RD Eastbound		
Start Time	Left	Thru	U-Turn	Left	Right	U-Turn	Thru	Right	U-Turn
5:00 AM	0	9	0	0	0	0	2	0	0
5:15 AM	0	24	0	0	1	0	7	0	0
5:30 AM	1	31	0	0	0	0	2	0	0
5:45 AM	0	32	0	0	0	0	12	0	0
6:00 AM	0	34	0	0	0	0	1	0	0
6:15 AM	1	37	0	0	0	0	8	0	0
6:30 AM	2	66	0	0	1	0	15	0	0
6:45 AM	4	82	0	0	0	0	18	0	0
7:00 AM	27	104	0	0	2	0	21	0	0
7:15 AM	41	95	0	0	10	0	20	0	0
7:30 AM	9	120	0	0	4	0	16	0	0
7:45 AM	4	102	0	0	1	0	26	0	0
8:00 AM	2	100	0	0	3	0	22	0	0
8:15 AM	2	68	0	0	1	0	24	1	0
8:30 AM	1	75	0	0	2	0	35	0	0
8:45 AM	4	80	0	0	0	0	34	0	0
9:00 AM	6	86	0	0	6	0	30	0	0
9:15 AM	4	53	0	0	2	0	31	0	0
9:30 AM	1	35	0	0	2	0	25	0	0
9:45 AM	3	42	0	0	4	0	27	0	0
3:00 PM	7	45	0	0	3	0	65	0	0
3:15 PM	6	53	0	0	5	0	84	0	0
3:30 PM	7	51	0	0	8	0	82	0	0
3:45 PM	4	56	0	0	4	0	85	0	0
4:00 PM	9	54	0	0	8	0	75	0	0
4:15 PM	8	69	0	0	5	0	82	0	0
4:30 PM	3	61	0	0	2	0	78	2	0
4:45 PM	9	51	0	0	6	0	99	0	0
5:00 PM	4	70	0	0	7	0	86	0	0
5:15 PM	5	59	0	0	9	0	104	0	0
5:30 PM	7	74	0	0	5	0	84	1	0
5:45 PM	5	58	0	0	7	0	82	1	0

Study Name 30-LAKE SHORE RD AT LAKE SHORE RD SPUR

Start Date 05-10-2023

Start Time 5:00 AM

Site Code Cars

Start Time	LAKE SHORE RD Westbound			LAKE SHORE RD SPUR Northbound			LAKE SHORE RD Eastbound		
	Left	Thru	U-Turn	Left	Right	U-Turn	Thru	Right	U-Turn
6:00 PM	9	57	0	0	7	0	69	0	0
6:15 PM	3	57	0	0	3	0	66	0	0
6:30 PM	2	57	0	1	6	0	78	0	0
6:45 PM	6	29	0	0	4	0	62	0	0
7:00 PM	4	40	0	0	3	0	69	0	0
7:15 PM	1	44	0	0	10	0	65	0	0
7:30 PM	4	33	0	0	10	0	54	0	0
7:45 PM	4	36	0	0	7	0	80	0	0

Study Name 30-LAKE SHORE RD AT LAKE SHORE RD SPUR

Start Date 05-10-2023

Start Time 5:00 AM

Site Code Light Goods Vehicles

	LAKE SHORE RD Westbound			LAKE SHORE RD SPUR Northbound			LAKE SHORE RD Eastbound		
Start Time	Left	Thru	U-Turn	Left	Right	U-Turn	Thru	Right	U-Turn
5:00 AM	0	3	0	0	0	0	2	0	0
5:15 AM	1	8	0	0	0	0	2	0	0
5:30 AM	0	12	0	0	0	0	3	0	0
5:45 AM	0	9	0	0	0	0	1	0	0
6:00 AM	1	10	0	0	0	0	3	0	0
6:15 AM	0	17	0	0	0	0	4	0	0
6:30 AM	1	23	0	0	0	0	2	0	0
6:45 AM	2	24	0	0	0	0	8	0	0
7:00 AM	3	22	0	0	0	0	7	0	0
7:15 AM	3	20	0	0	0	0	5	0	0
7:30 AM	1	17	0	0	0	0	8	0	0
7:45 AM	2	26	0	0	0	0	5	0	0
8:00 AM	1	17	0	0	0	0	11	0	0
8:15 AM	1	14	0	0	0	0	11	0	0
8:30 AM	1	14	0	0	0	0	6	0	0
8:45 AM	0	19	0	0	0	0	11	0	0
9:00 AM	1	15	0	0	0	0	11	0	0
9:15 AM	0	13	0	0	1	0	8	0	0
9:30 AM	0	17	0	0	0	0	10	0	0
9:45 AM	1	10	0	0	2	0	7	0	0
3:00 PM	0	22	0	0	0	0	22	0	0
3:15 PM	1	19	0	0	1	0	13	0	0
3:30 PM	2	17	0	0	1	0	12	0	0
3:45 PM	1	5	0	0	2	0	11	0	0
4:00 PM	3	11	0	0	1	0	21	0	0
4:15 PM	2	12	0	0	1	0	23	0	0
4:30 PM	1	11	0	0	1	0	21	1	0
4:45 PM	2	8	0	0	3	0	16	0	0
5:00 PM	0	10	0	0	3	0	17	0	0
5:15 PM	5	16	0	0	2	0	15	0	0
5:30 PM	2	12	0	0	2	0	18	0	0
5:45 PM	0	8	0	0	0	0	19	1	0

Study Name 30-LAKE SHORE RD AT LAKE SHORE RD SPUR

Start Date 05-10-2023

Start Time 5:00 AM

Site Code Light Goods Vehicles

Start Time	LAKE SHORE RD Westbound			LAKE SHORE RD SPUR Northbound			LAKE SHORE RD Eastbound		
	Left	Thru	U-Turn	Left	Right	U-Turn	Thru	Right	U-Turn
6:00 PM	0	9	0	0	0	0	16	0	0
6:15 PM	1	2	0	0	1	0	11	0	0
6:30 PM	0	8	0	0	1	0	10	0	0
6:45 PM	0	4	0	0	0	0	14	0	0
7:00 PM	0	7	0	0	1	0	9	1	0
7:15 PM	3	8	0	0	1	0	12	0	0
7:30 PM	0	6	0	0	0	0	5	0	0
7:45 PM	0	7	0	0	0	0	7	0	0

Study Name 30-LAKE SHORE RD AT LAKE SHORE RD SPUR

Start Date 05-10-2023

Start Time 5:00 AM

Site Code Buses

[illegible]

Site Code Single-Unit Trucks

[illegible]

Study Name 30-LAKE SHORE RD AT LAKE SHORE RD SPUR

Start Date 05-10-2023

Start Time 5:00 AM

Site Code Single-Unit Trucks

[illegible]

Study Name 30-LAKE SHORE RD AT LAKE SHORE RD SPUR

Start Date 05-10-2023

Start Time 5:00 AM

Site Code Articulated Trucks

[illegible]

Study Name 30-LAKE SHORE RD AT LAKE SHORE RD SPUR

Start Date 05-10-2023

Start Time 5:00 AM

Site Code Bicycles on Road

[illegible]

Study Name 30-LAKE SHORE RD AT LAKE SHORE RD SP

Start Date 05-10-2023

Start Time 5:00 AM

Site Code Bicycles on Crosswalk

	LAKE SHORE RD Westbound		LAKE SHORE RD SPU Northbound		LAKE SHORE RD Eastbound	
Start Time	Peds CCW	Peds CW	Peds CCW	Peds CW	Peds CCW	Peds CW
5:00 AM	0	0	0	0	0	0
5:15 AM	0	0	0	0	0	0
5:30 AM	0	0	0	0	0	0
5:45 AM	0	0	0	0	0	0
6:00 AM	0	0	0	0	0	0
6:15 AM	0	0	0	0	0	0
6:30 AM	0	0	0	0	0	0
6:45 AM	0	0	0	0	0	0
7:00 AM	0	0	0	0	0	0
7:15 AM	0	0	0	0	0	0
7:30 AM	0	0	0	0	0	0
7:45 AM	0	0	0	0	0	0
8:00 AM	0	0	0	0	0	0
8:15 AM	0	0	0	0	0	0
8:30 AM	0	0	0	0	0	0
8:45 AM	0	0	0	0	0	0
9:00 AM	0	0	0	0	0	0
9:15 AM	0	0	0	0	0	0
9:30 AM	0	0	0	0	0	0
9:45 AM	0	0	0	0	0	0
3:00 PM	0	0	0	0	0	0
3:15 PM	0	0	0	0	0	0
3:30 PM	0	0	0	0	0	0
3:45 PM	0	0	1	0	0	0
4:00 PM	0	0	0	0	0	0
4:15 PM	0	0	0	0	0	0
4:30 PM	0	0	0	0	0	0
4:45 PM	0	0	0	0	0	0
5:00 PM	0	0	0	0	0	0
5:15 PM	0	0	0	0	0	0
5:30 PM	0	0	0	0	0	0
5:45 PM	0	0	0	0	0	0

Study Name 30-LAKE SHORE RD AT LAKE SHORE RD SP
 Start Date 05-10-2023
 Start Time 5:00 AM
 Site Code Bicycles on Crosswalk

	LAKE SHORE RD Westbound		LAKE SHORE RD SPU Northbound		LAKE SHORE RD Eastbound	
Start Time	Peds CCW	Peds CW	Peds CCW	Peds CW	Peds CCW	Peds CW
6:00 PM	0	0	0	0	0	0
6:15 PM	0	0	0	0	0	0
6:30 PM	0	0	0	0	0	0
6:45 PM	0	0	0	0	0	0
7:00 PM	0	0	0	0	0	0
7:15 PM	0	0	0	0	0	0
7:30 PM	0	0	0	0	0	0
7:45 PM	0	0	0	0	0	0

Study Name 30-LAKE SHORE RD AT LAKE SHORE RD SP
Start Date 05-10-2023
Start Time 5:00 AM
Site Code Pedestrians

	LAKE SHORE RD Westbound		LAKE SHORE RD SPU Northbound		LAKE SHORE RD Eastbound	
Start Time	Peds CCW	Peds CW	Peds CCW	Peds CW	Peds CCW	Peds CW
5:00 AM	0	0	0	0	0	0
5:15 AM	0	0	0	0	0	0
5:30 AM	0	0	0	0	0	0
5:45 AM	0	0	0	0	0	0
6:00 AM	0	0	0	0	0	0
6:15 AM	0	0	0	0	0	0
6:30 AM	0	0	0	0	0	0
6:45 AM	0	0	0	0	0	0
7:00 AM	0	0	0	0	0	0
7:15 AM	0	0	0	0	0	0
7:30 AM	0	0	0	0	0	0
7:45 AM	0	0	0	0	0	0
8:00 AM	0	0	0	0	0	0
8:15 AM	0	0	0	0	0	0
8:30 AM	0	0	0	0	0	0
8:45 AM	0	0	0	0	0	0
9:00 AM	0	0	0	0	0	0
9:15 AM	0	0	0	0	0	0
9:30 AM	0	0	0	0	0	0
9:45 AM	0	0	0	0	0	0
3:00 PM	0	0	0	0	0	0
3:15 PM	1	0	0	0	0	0
3:30 PM	0	0	0	0	0	0
3:45 PM	0	0	0	0	0	0
4:00 PM	0	0	0	0	0	0
4:15 PM	0	0	0	0	0	0
4:30 PM	0	0	0	0	0	0
4:45 PM	0	0	0	0	0	0
5:00 PM	0	0	0	0	0	0
5:15 PM	0	0	0	0	0	0
5:30 PM	0	3	0	0	0	0
5:45 PM	0	0	0	0	0	0

Study Name 30-LAKE SHORE RD AT LAKE SHORE RD SP
 Start Date 05-10-2023
 Start Time 5:00 AM
 Site Code Pedestrians

	LAKE SHORE RD Westbound		LAKE SHORE RD SPU Northbound		LAKE SHORE RD Eastbound	
Start Time	Peds CCW	Peds CW	Peds CCW	Peds CW	Peds CCW	Peds CW
6:00 PM	0	0	0	0	0	0
6:15 PM	0	0	0	0	0	0
6:30 PM	0	0	0	0	0	0
6:45 PM	0	0	0	0	0	0
7:00 PM	0	0	0	0	0	0
7:15 PM	0	0	0	0	0	0
7:30 PM	0	0	0	0	0	0
7:45 PM	0	0	0	0	0	0

Study Name 30-LAKE SHORE RD AT LAKE SHORE RD SPUR

Start Date 05-10-2023

Start Time 5:00 AM

Site Code Totals

Start Time	LAKE SHORE RD Westbound			LAKE SHORE RD SPUR Northbound			LAKE SHORE RD Eastbound		
	Left	Thru	U-Turn	Left	Right	U-Turn	Thru	Right	U-Turn
5:00 AM	0	12	0	0	0	0	4	0	0
5:15 AM	1	32	0	0	1	0	9	0	0
5:30 AM	1	43	0	0	0	0	5	0	0
5:45 AM	0	42	0	0	0	0	13	0	0
6:00 AM	1	44	0	0	0	0	4	0	0
6:15 AM	1	55	0	0	0	0	13	0	0
6:30 AM	3	90	0	0	1	0	17	0	0
6:45 AM	6	109	0	0	2	0	29	0	0
7:00 AM	32	130	0	0	2	0	29	0	0
7:15 AM	44	115	0	0	12	0	26	0	0
7:30 AM	10	139	0	0	4	0	24	0	0
7:45 AM	7	129	0	0	1	0	31	0	0
8:00 AM	3	119	0	0	3	0	36	0	0
8:15 AM	3	83	0	0	2	0	37	1	0
8:30 AM	2	90	0	0	2	0	43	0	0
8:45 AM	4	99	0	0	1	0	47	0	0
9:00 AM	7	117	0	0	6	0	41	0	0
9:15 AM	4	69	0	0	3	0	40	0	0
9:30 AM	1	53	0	0	2	0	36	0	0
9:45 AM	4	53	0	0	7	0	34	0	0
3:00 PM	7	70	0	0	4	0	90	0	0
3:15 PM	7	76	0	0	7	0	98	0	0
3:30 PM	9	78	0	0	9	0	96	0	0
3:45 PM	5	66	0	0	7	0	99	1	0
4:00 PM	13	70	0	0	9	0	96	0	0
4:15 PM	10	82	0	0	6	0	105	0	0
4:30 PM	4	75	0	0	3	0	99	3	0
4:45 PM	11	62	0	0	9	0	115	0	0
5:00 PM	4	80	0	0	10	0	104	0	0
5:15 PM	10	76	0	0	11	0	120	0	0
5:30 PM	9	87	0	0	7	0	105	1	0
5:45 PM	5	66	0	0	7	0	101	2	0

Study Name 30-LAKE SHORE RD AT LAKE SHORE RD SPUR

Start Date 05-10-2023

Start Time 5:00 AM

Site Code Totals

Start Time	LAKE SHORE RD Westbound			LAKE SHORE RD SPUR Northbound			LAKE SHORE RD Eastbound		
	Left	Thru	U-Turn	Left	Right	U-Turn	Thru	Right	U-Turn
6:00 PM	9	66	0	0	7	0	85	0	0
6:15 PM	4	60	0	0	4	0	77	0	0
6:30 PM	2	65	0	1	7	0	88	0	0
6:45 PM	6	35	0	0	4	0	77	0	0
7:00 PM	4	49	0	0	4	0	80	1	0
7:15 PM	4	54	0	0	11	0	79	0	0
7:30 PM	4	39	0	0	10	0	59	0	0
7:45 PM	4	43	0	0	7	0	87	0	0

Study Name 31-SOULE RD AT NY 481 SB ON RAMP

Start Date 04-19-2023

Start Time 5:00 AM

Site Code Motorcycles

[illegible]

Study Name 31-SOULE RD AT NY 481 SB ON RAMP

Start Date 04-19-2023

Start Time 5:00 AM

Site Code Cars

	SOULE RD Southbound			NY 481 SB ON RAMP Westbound			SOULE RD Northbound		
Start Time	Left	Thru	U-Turn	Left	Right	U-Turn	Thru	Right	U-Turn
5:00 AM	9	3	0	0	0	0	6	6	0
5:15 AM	15	6	0	0	0	0	16	7	0
5:30 AM	40	4	0	0	0	0	16	20	0
5:45 AM	39	7	0	0	0	0	12	18	0
6:00 AM	47	11	0	0	0	0	18	26	0
6:15 AM	59	15	0	0	0	0	15	31	0
6:30 AM	89	18	0	0	0	0	27	61	0
6:45 AM	102	19	0	0	0	0	39	67	0
7:00 AM	140	25	0	0	0	0	42	75	0
7:15 AM	168	32	0	0	0	0	39	82	0
7:30 AM	193	49	1	0	0	0	46	114	0
7:45 AM	185	63	0	0	0	0	44	94	0
8:00 AM	124	39	0	0	0	0	48	64	0
8:15 AM	120	39	0	0	0	0	38	65	0
8:30 AM	99	39	1	0	0	0	33	48	0
8:45 AM	73	53	0	0	0	0	41	49	0
9:00 AM	57	41	0	0	0	0	53	27	0
9:15 AM	84	42	0	0	0	0	37	29	0
9:30 AM	72	41	0	0	0	0	36	30	0
9:45 AM	72	70	0	0	0	0	41	21	0
3:00 PM	80	94	0	0	0	0	47	33	0
3:15 PM	58	100	1	0	0	0	78	22	0
3:30 PM	90	104	0	0	0	0	59	26	0
3:45 PM	88	120	0	0	0	0	66	20	0
4:00 PM	90	128	0	0	0	0	71	28	0
4:15 PM	78	150	0	0	0	0	68	25	0
4:30 PM	106	143	0	0	0	0	78	37	0
4:45 PM	87	149	0	0	0	0	75	25	0
5:00 PM	110	154	1	0	0	0	105	52	0
5:15 PM	99	173	0	0	0	0	88	26	0
5:30 PM	103	142	1	0	0	0	86	25	0
5:45 PM	78	132	0	0	0	0	85	22	0

Study Name 31-SOULE RD AT NY 481 SB ON RAMP

Start Date 04-19-2023

Start Time 5:00 AM

Site Code Cars

Start Time	SOULE RD Southbound			NY 481 SB ON RAMP Westbound			SOULE RD Northbound		
	Left	Thru	U-Turn	Left	Right	U-Turn	Thru	Right	U-Turn
6:00 PM	77	133	0	0	0	0	78	23	0
6:15 PM	86	95	1	0	0	0	68	20	0
6:30 PM	67	104	0	0	0	0	62	14	0
6:45 PM	67	102	0	0	0	0	40	19	0
7:00 PM	55	84	0	0	0	0	55	15	0
7:15 PM	64	79	1	0	0	0	52	15	0
7:30 PM	62	90	0	0	0	0	43	11	0
7:45 PM	49	85	0	0	0	0	36	5	0

Study Name 31-SOULE RD AT NY 481 SB ON RAMP

Start Date 04-19-2023

Start Time 5:00 AM

Site Code Light Goods Vehicles

	SOULE RD Southbound			NY 481 SB ON RAMP Westbound			SOULE RD Northbound		
Start Time	Left	Thru	U-Turn	Left	Right	U-Turn	Thru	Right	U-Turn
5:00 AM	4	1	0	0	0	0	0	1	0
5:15 AM	2	0	0	0	0	0	1	3	0
5:30 AM	4	2	0	0	0	0	0	1	0
5:45 AM	7	1	0	0	0	0	1	3	0
6:00 AM	10	2	0	0	0	0	4	5	0
6:15 AM	19	1	1	0	0	0	4	4	0
6:30 AM	25	3	0	0	0	0	5	15	0
6:45 AM	20	5	0	0	0	0	2	9	0
7:00 AM	14	4	0	0	0	0	4	12	0
7:15 AM	21	7	0	0	0	0	5	6	0
7:30 AM	11	7	0	0	0	0	4	7	0
7:45 AM	8	12	0	0	0	0	2	6	0
8:00 AM	14	13	0	0	0	0	5	7	0
8:15 AM	31	6	0	0	0	0	3	3	0
8:30 AM	17	11	0	0	0	0	6	9	0
8:45 AM	15	15	0	0	0	0	3	4	0
9:00 AM	15	4	0	0	0	0	12	4	0
9:15 AM	10	9	0	0	0	0	8	10	0
9:30 AM	16	5	0	0	0	0	8	1	0
9:45 AM	11	11	0	0	0	0	4	2	0
3:00 PM	11	14	0	0	0	0	13	5	0
3:15 PM	16	14	0	0	0	0	7	6	0
3:30 PM	22	17	0	0	0	0	9	7	0
3:45 PM	15	12	0	0	0	0	9	3	0
4:00 PM	10	24	0	0	0	0	2	7	0
4:15 PM	13	15	0	0	0	0	6	4	0
4:30 PM	6	18	0	0	0	0	16	5	0
4:45 PM	10	18	0	0	0	0	11	2	0
5:00 PM	11	12	0	0	0	0	8	3	0
5:15 PM	6	21	0	0	0	0	5	0	0
5:30 PM	14	8	0	0	0	0	10	4	0
5:45 PM	11	19	0	0	0	0	6	2	0

Study Name 31-SOULE RD AT NY 481 SB ON RAMP

Start Date 04-19-2023

Start Time 5:00 AM

Site Code Light Goods Vehicles

Start Time	SOULE RD Southbound			NY 481 SB ON RAMP Westbound			SOULE RD Northbound		
	Left	Thru	U-Turn	Left	Right	U-Turn	Thru	Right	U-Turn
6:00 PM	10	22	0	0	0	0	4	3	0
6:15 PM	9	9	0	0	0	0	8	3	0
6:30 PM	9	2	0	0	0	0	6	1	0
6:45 PM	8	11	0	0	0	0	6	0	0
7:00 PM	7	15	0	0	0	0	5	1	0
7:15 PM	12	17	0	0	0	0	9	3	0
7:30 PM	8	8	0	0	0	0	2	4	0
7:45 PM	6	11	0	0	0	0	6	3	0

Study Name 31-SOULE RD AT NY 481 SB ON RAMP

Start Date 04-19-2023

Start Time 5:00 AM

Site Code Buses

Start Time	SOULE RD Southbound			NY 481 SB ON RAMP Westbound			SOULE RD Northbound		
	Left	Thru	U-Turn	Left	Right	U-Turn	Thru	Right	U-Turn
5:00 AM	0	0	0	0	0	0	0	0	0
5:15 AM	0	0	0	0	0	0	0	0	0
5:30 AM	0	0	0	0	0	0	0	0	0
5:45 AM	0	0	0	0	0	0	1	0	0
6:00 AM	0	1	0	0	0	0	0	0	0
6:15 AM	0	0	0	0	0	0	0	0	0
6:30 AM	0	0	0	0	0	0	1	0	0
6:45 AM	2	2	0	0	0	0	0	0	0
7:00 AM	0	0	0	0	0	0	0	0	0
7:15 AM	0	0	0	0	0	0	0	0	0
7:30 AM	0	2	0	0	0	0	2	0	0
7:45 AM	1	3	0	0	0	0	1	0	0
8:00 AM	0	2	0	0	0	0	3	0	0
8:15 AM	1	1	0	0	0	0	1	1	0
8:30 AM	0	3	0	0	0	0	1	1	0
8:45 AM	2	0	0	0	0	0	2	0	0
9:00 AM	3	3	0	0	0	0	7	0	0
9:15 AM	0	4	0	0	0	0	0	0	0
9:30 AM	0	0	0	0	0	0	0	0	0
9:45 AM	1	1	0	0	0	0	0	0	0
3:00 PM	0	0	0	0	0	0	2	1	0
3:15 PM	1	1	0	0	0	0	4	0	0
3:30 PM	0	6	0	0	0	0	1	1	0
3:45 PM	2	3	0	0	0	0	1	0	0
4:00 PM	1	0	0	0	0	0	0	0	0
4:15 PM	0	1	0	0	0	0	0	0	0
4:30 PM	0	0	0	0	0	0	1	2	0
4:45 PM	0	0	0	0	0	0	0	0	0
5:00 PM	1	0	0	0	0	0	1	1	0
5:15 PM	0	1	0	0	0	0	0	0	0
5:30 PM	1	0	0	0	0	0	0	0	0
5:45 PM	1	0	0	0	0	0	0	0	0

Study Name 31-SOULE RD AT NY 481 SB ON RAMP

Start Date 04-19-2023

Start Time 5:00 AM

Site Code Buses

[illegible]

Study Name 31-SOULE RD AT NY 481 SB ON RAMP

Start Date 04-19-2023

Start Time 5:00 AM

Site Code Single-Unit Trucks

	SOULE RD Southbound			NY 481 SB ON RAMP Westbound			SOULE RD Northbound		
Start Time	Left	Thru	U-Turn	Left	Right	U-Turn	Thru	Right	U-Turn
5:00 AM	0	0	0	0	0	0	0	0	0
5:15 AM	0	0	0	0	0	0	0	0	0
5:30 AM	0	0	0	0	0	0	0	0	0
5:45 AM	1	0	0	0	0	0	0	1	0
6:00 AM	1	0	0	0	0	0	0	0	0
6:15 AM	2	2	0	0	0	0	0	0	0
6:30 AM	1	0	0	0	0	0	1	0	0
6:45 AM	0	0	0	0	0	0	0	0	0
7:00 AM	2	0	0	0	0	0	0	0	0
7:15 AM	1	1	0	0	0	0	0	0	0
7:30 AM	5	0	0	0	0	0	0	0	0
7:45 AM	3	0	0	0	0	0	0	0	0
8:00 AM	2	2	0	0	0	0	0	0	0
8:15 AM	0	0	0	0	0	0	0	0	0
8:30 AM	1	1	0	0	0	0	1	1	0
8:45 AM	0	2	0	0	0	0	2	0	0
9:00 AM	2	1	0	0	0	0	0	0	0
9:15 AM	1	5	0	0	0	0	2	0	0
9:30 AM	4	0	0	0	0	0	0	0	0
9:45 AM	1	0	0	0	0	0	1	1	0
3:00 PM	3	1	0	0	0	0	1	0	0
3:15 PM	1	0	0	0	0	0	0	0	0
3:30 PM	3	2	0	0	0	0	2	2	0
3:45 PM	3	0	0	0	0	0	1	0	0
4:00 PM	3	0	0	0	0	0	1	1	0
4:15 PM	0	0	0	0	0	0	2	2	0
4:30 PM	0	1	0	0	0	0	0	0	0
4:45 PM	2	0	0	0	0	0	0	0	0
5:00 PM	1	0	0	0	0	0	1	0	0
5:15 PM	3	0	0	0	0	0	0	2	0
5:30 PM	2	0	0	0	0	0	0	0	0
5:45 PM	0	1	0	0	0	0	0	0	0

Study Name 31-SOULE RD AT NY 481 SB ON RAMP

Start Date 04-19-2023

Start Time 5:00 AM

Site Code Single-Unit Trucks

[illegible]

Study Name 31-SOULE RD AT NY 481 SB ON RAMP

Start Date 04-19-2023

Start Time 5:00 AM

Site Code Articulated Trucks

[illegible]

Study Name 31-SOULE RD AT NY 481 SB ON RAMP

Start Date 04-19-2023

Start Time 5:00 AM

Site Code Bicycles on Road

Start Time	SOULE RD Southbound			NY 481 SB ON RAMP Westbound			SOULE RD Northbound		
	Left	Thru	U-Turn	Left	Right	U-Turn	Thru	Right	U-Turn
6:00 PM	0	0	0	0	0	0	0	0	0
6:15 PM	0	0	0	0	0	0	0	0	0
6:30 PM	0	0	0	0	0	0	3	0	0
6:45 PM	0	0	0	0	0	0	0	0	0
7:00 PM	0	0	0	0	0	0	0	0	0
7:15 PM	0	0	0	0	0	0	0	0	0
7:30 PM	0	0	0	0	0	0	0	0	0
7:45 PM	0	1	0	0	0	0	0	0	0

Study Name 31-SOULE RD AT NY 481 SB ON RAMP

Start Date 04-19-2023

Start Time 5:00 AM

Site Code Bicycles on Crosswalk

	SOULE RD Southbound		NY 481 SB ON RAMP Westbound		SOULE RD Northbound	
Start Time	Peds CCW	Peds CW	Peds CCW	Peds CW	Peds CCW	Peds CW
5:00 AM	0	0	0	0	0	0
5:15 AM	0	0	0	0	0	0
5:30 AM	0	0	0	0	0	0
5:45 AM	0	0	0	0	0	0
6:00 AM	0	0	0	0	0	0
6:15 AM	0	0	0	0	0	0
6:30 AM	0	0	0	0	0	0
6:45 AM	0	0	0	0	0	0
7:00 AM	0	0	0	0	0	0
7:15 AM	0	0	0	0	0	0
7:30 AM	0	0	0	0	0	0
7:45 AM	0	0	0	0	0	0
8:00 AM	0	0	0	0	0	0
8:15 AM	0	0	0	0	0	0
8:30 AM	0	0	0	0	0	0
8:45 AM	0	0	0	0	0	0
9:00 AM	0	0	0	0	0	0
9:15 AM	0	0	0	0	0	0
9:30 AM	0	0	0	0	0	0
9:45 AM	0	0	0	0	0	0
3:00 PM	0	0	0	0	0	0
3:15 PM	0	0	0	0	0	0
3:30 PM	0	0	0	0	0	0
3:45 PM	0	0	0	0	0	0
4:00 PM	0	0	0	0	0	0
4:15 PM	0	0	0	0	0	0
4:30 PM	0	0	0	0	0	0
4:45 PM	0	0	0	0	0	0
5:00 PM	0	0	0	0	0	0
5:15 PM	0	0	0	0	0	0
5:30 PM	0	0	0	0	0	0
5:45 PM	0	0	0	0	0	0

Study Name 31-SOULE RD AT NY 481 SB ON RAMP

Start Date 04-19-2023

Start Time 5:00 AM

Site Code Bicycles on Crosswalk

Start Time	SOULE RD Southbound		NY 481 SB ON RAMP Westbound		SOULE RD Northbound	
	Peds CCW	Peds CW	Peds CCW	Peds CW	Peds CCW	Peds CW
6:00 PM	0	0	0	0	0	0
6:15 PM	0	0	0	0	0	0
6:30 PM	0	0	0	0	0	0
6:45 PM	0	0	0	0	0	0
7:00 PM	0	0	0	0	0	0
7:15 PM	0	0	0	0	0	0
7:30 PM	0	0	0	0	0	0
7:45 PM	0	0	0	0	0	0

Study Name 31-SOULE RD AT NY 481 SB ON RAMP

Start Date 04-19-2023

Start Time 5:00 AM

Site Code Pedestrians

	SOULE RD Southbound		NY 481 SB ON RAMP Westbound		SOULE RD Northbound	
Start Time	Peds CCW	Peds CW	Peds CCW	Peds CW	Peds CCW	Peds CW
5:00 AM	0	0	0	0	0	0
5:15 AM	0	0	0	0	0	0
5:30 AM	0	0	0	0	0	0
5:45 AM	0	0	0	0	0	0
6:00 AM	0	0	0	0	0	0
6:15 AM	0	0	0	0	0	0
6:30 AM	0	0	0	0	0	0
6:45 AM	0	0	0	0	0	0
7:00 AM	0	0	0	0	0	0
7:15 AM	0	0	0	0	0	0
7:30 AM	0	0	0	0	0	0
7:45 AM	0	0	0	0	0	0
8:00 AM	0	0	0	0	0	0
8:15 AM	0	0	0	0	0	0
8:30 AM	0	0	0	0	0	0
8:45 AM	0	0	0	0	0	0
9:00 AM	0	0	0	0	0	0
9:15 AM	0	0	0	0	0	0
9:30 AM	0	0	0	0	0	0
9:45 AM	0	0	0	0	0	0
3:00 PM	0	0	0	0	0	0
3:15 PM	0	0	0	0	0	0
3:30 PM	0	0	0	0	0	0
3:45 PM	0	0	0	0	0	0
4:00 PM	0	0	0	0	0	0
4:15 PM	0	0	0	0	0	0
4:30 PM	0	0	0	0	0	0
4:45 PM	0	0	0	0	0	0
5:00 PM	0	0	0	0	0	0
5:15 PM	0	0	0	0	0	0
5:30 PM	0	0	0	0	0	0
5:45 PM	0	0	0	0	0	0

Study Name 31-SOULE RD AT NY 481 SB ON RAMP

Start Date 04-19-2023

Start Time 5:00 AM

Site Code Pedestrians

Start Time	SOULE RD Southbound		NY 481 SB ON RAMP Westbound		SOULE RD Northbound	
	Peds CCW	Peds CW	Peds CCW	Peds CW	Peds CCW	Peds CW
6:00 PM	0	0	0	0	0	0
6:15 PM	0	0	0	0	0	0
6:30 PM	0	0	0	0	0	0
6:45 PM	0	0	0	0	0	0
7:00 PM	0	0	0	0	0	0
7:15 PM	0	0	0	0	0	0
7:30 PM	0	0	0	0	0	0
7:45 PM	0	0	0	0	0	0

Study Name 31-SOULE RD AT NY 481 SB ON RAMP

Start Date 04-19-2023

Start Time 5:00 AM

Site Code Totals

	SOULE RD Southbound			NY 481 SB ON RAMP Westbound			SOULE RD Northbound		
Start Time	Left	Thru	U-Turn	Left	Right	U-Turn	Thru	Right	U-Turn
5:00 AM	15	4	0	0	0	0	6	7	0
5:15 AM	19	6	0	0	0	0	17	10	0
5:30 AM	46	6	0	0	0	0	16	21	0
5:45 AM	47	8	0	0	0	0	14	22	0
6:00 AM	59	14	0	0	0	0	22	31	0
6:15 AM	82	18	1	0	0	0	19	35	0
6:30 AM	120	21	0	0	0	0	35	76	0
6:45 AM	126	26	0	0	0	0	41	76	0
7:00 AM	157	29	0	0	0	0	46	87	0
7:15 AM	192	41	0	0	0	0	44	88	0
7:30 AM	210	58	1	0	0	0	52	121	0
7:45 AM	201	78	0	0	0	0	47	100	0
8:00 AM	141	56	0	0	0	0	56	71	0
8:15 AM	153	46	0	0	0	0	42	69	0
8:30 AM	119	54	1	0	0	0	41	59	0
8:45 AM	93	71	0	0	0	0	48	53	0
9:00 AM	80	49	0	0	0	0	72	31	0
9:15 AM	95	60	0	0	0	0	47	39	0
9:30 AM	95	46	0	0	0	0	44	31	0
9:45 AM	86	82	0	0	0	0	46	24	0
3:00 PM	95	109	0	0	0	0	63	39	0
3:15 PM	78	115	1	0	0	0	89	28	0
3:30 PM	116	129	0	0	0	0	71	36	0
3:45 PM	109	135	0	0	0	0	77	23	0
4:00 PM	105	152	0	0	0	0	74	36	0
4:15 PM	93	166	0	0	0	0	76	31	0
4:30 PM	113	163	0	0	0	0	95	44	0
4:45 PM	100	167	0	0	0	0	86	27	0
5:00 PM	124	166	1	0	0	0	115	56	0
5:15 PM	108	195	0	0	0	0	93	28	0
5:30 PM	120	150	1	0	0	0	96	29	0
5:45 PM	90	152	0	0	0	0	91	24	0

Study Name 31-SOULE RD AT NY 481 SB ON RAMP

Start Date 04-19-2023

Start Time 5:00 AM

Site Code Totals

Start Time	SOULE RD Southbound			NY 481 SB ON RAMP Westbound			SOULE RD Northbound		
	Left	Thru	U-Turn	Left	Right	U-Turn	Thru	Right	U-Turn
6:00 PM	87	155	0	0	0	0	83	26	0
6:15 PM	98	105	1	0	0	0	76	23	0
6:30 PM	77	106	0	0	0	0	71	15	0
6:45 PM	78	113	0	0	0	0	46	19	0
7:00 PM	65	99	0	0	0	0	60	16	0
7:15 PM	76	96	1	0	0	0	61	19	0
7:30 PM	70	98	0	0	0	0	45	15	0
7:45 PM	55	97	0	0	0	0	42	8	0

Study Name 32-HENRY CLAY BLVD AT WETZEL RD

Start Date 05-10-2023

Start Time 5:00 AM

Site Code Motorcycles

	HENRY CLAY BLVD Southbound				WETZEL RD Westbound				HENRY CLAY BLVD Northbound				WET ZEL RD Eastbound			
Start Time	Left	Thru	Right	U-Turn	Left	Thru	Right	U-Turn	Left	Thru	Right	U-Turn	Left	Thru	Right	U-Turn
5:00 AM	0	0	0	0	0	0	0	0	0	0	0	0	0	0	0	0
5:15 AM	0	0	0	0	0	0	0	0	0	0	0	0	0	0	1	0
5:30 AM	0	1	0	0	0	0	1	0	0	0	0	0	0	0	0	0
5:45 AM	0	2	0	0	0	0	0	0	0	0	0	0	0	0	1	0
6:00 AM	0	0	0	0	0	0	0	0	0	0	1	0	0	0	0	0
6:15 AM	0	0	0	0	0	0	0	0	0	0	0	0	0	0	1	0
6:30 AM	0	0	0	0	0	0	0	0	0	0	0	0	0	0	0	0
6:45 AM	0	0	0	0	0	0	0	0	0	1	0	0	0	0	0	0
7:00 AM	0	1	0	0	0	0	0	0	0	0	0	0	0	0	0	0
7:15 AM	0	1	0	0	0	0	0	0	0	0	0	0	0	0	0	0
7:30 AM	0	1	0	0	0	0	1	0	0	0	0	0	0	0	0	0
7:45 AM	0	2	0	0	0	0	0	0	0	0	0	0	0	0	0	0
8:00 AM	0	1	0	0	0	0	0	0	0	1	0	0	0	0	0	0
8:15 AM	0	0	0	0	0	0	0	0	0	0	0	0	0	0	0	0
8:30 AM	0	0	0	0	0	0	0	0	0	0	0	0	0	0	0	0
8:45 AM	0	0	0	0	0	0	0	0	0	0	0	0	0	0	0	0
9:00 AM	0	0	0	0	0	0	0	0	0	0	0	0	0	0	0	0
9:15 AM	0	0	0	0	0	0	0	0	0	0	0	0	0	0	0	0
9:30 AM	0	0	0	0	0	0	0	0	0	0	0	0	0	0	0	0
9:45 AM	0	0	0	0	0	0	0	0	0	0	0	0	0	0	0	0
3:00 PM	0	0	0	0	0	0	0	0	0	0	0	0	0	0	0	0
3:15 PM	0	1	0	0	0	0	0	0	0	1	0	0	0	2	0	0
3:30 PM	0	0	0	0	0	0	0	0	0	1	0	0	0	0	0	0
3:45 PM	0	2	0	0	0	0	0	0	0	3	0	0	0	0	0	0
4:00 PM	0	0	0	0	0	1	0	0	0	2	0	0	0	0	0	0
4:15 PM	0	0	0	0	0	0	0	0	0	0	0	0	0	0	0	0
4:30 PM	1	1	0	0	0	0	0	0	0	1	0	0	0	0	0	0
4:45 PM	0	1	0	0	0	1	0	0	0	2	0	0	0	0	0	0

Study Name 32-HENRY CLAY BLVD AT WETZEL RD

Start Date 05-10-2023

Start Time 5:00 AM

Site Code Motorcycles

Start Time	HENRY CLAY BLVD Southbound				WETZEL RD Westbound				HENRY CLAY BLVD Northbound				WET ZEL RD Eastbound			
	Left	Thru	Right	U-Turn	Left	Thru	Right	U-Turn	Left	Thru	Right	U-Turn	Left	Thru	Right	U-Turn
5:00 PM	0	0	0	0	0	0	0	0	2	1	0	0	0	0	0	0
5:15 PM	0	0	0	0	0	0	0	0	0	0	0	0	0	1	0	0
5:30 PM	1	0	0	0	0	0	0	0	0	3	1	0	0	0	1	0
5:45 PM	0	0	0	0	1	1	1	0	0	1	0	0	0	2	0	0
6:00 PM	0	2	0	0	0	0	0	0	0	0	1	0	0	0	0	0
6:15 PM	0	1	0	0	0	0	1	0	0	1	0	0	0	0	0	0
6:30 PM	1	0	0	0	0	0	1	0	0	0	0	0	0	0	0	0
6:45 PM	0	0	0	0	0	0	0	0	0	5	0	0	0	0	0	0
7:00 PM	0	0	0	0	0	0	1	0	0	0	0	0	1	0	0	0
7:15 PM	2	0	0	0	0	1	0	0	0	2	0	0	0	0	0	0
7:30 PM	0	2	0	0	0	1	0	0	0	1	0	0	0	0	0	0
7:45 PM	1	0	0	0	0	0	2	0	0	1	0	0	0	0	0	0

Study Name 32-HENRY CLAY BLVD AT WETZEL RD

Start Date 05-10-2023

Start Time 5:00 AM

Site Code Cars

	HENRY CLAY BLVD Southbound				WETZEL RD Westbound				HENRY CLAY BLVD Northbound				WET ZEL RD Eastbound			
Start Time	Left	Thru	Right	U-Turn	Left	Thru	Right	U-Turn	Left	Thru	Right	U-Turn	Left	Thru	Right	U-Turn
5:00 AM	1	21	0	0	0	1	0	0	1	8	1	0	0	1	1	0
5:15 AM	4	21	1	0	1	2	3	0	1	3	4	0	1	2	4	0
5:30 AM	3	39	1	0	3	1	4	0	4	3	2	0	0	9	8	0
5:45 AM	3	50	2	0	2	4	2	0	2	9	2	0	1	5	7	0
6:00 AM	2	28	1	0	1	2	3	0	3	9	1	0	0	3	2	0
6:15 AM	8	37	0	0	3	2	3	0	1	6	4	0	1	5	3	0
6:30 AM	3	38	1	0	2	5	4	0	10	16	4	0	1	8	14	0
6:45 AM	4	61	2	0	5	15	5	0	11	21	4	0	1	19	17	0
7:00 AM	10	52	7	0	10	18	16	0	30	25	0	0	2	12	13	0
7:15 AM	15	67	4	0	5	11	11	0	23	24	2	0	3	23	26	0
7:30 AM	19	89	7	0	4	15	11	0	16	25	3	0	1	32	29	0
7:45 AM	12	93	3	0	7	21	18	0	18	24	2	0	0	17	20	0
8:00 AM	16	72	5	0	6	19	11	0	12	22	5	0	1	24	19	0
8:15 AM	13	61	5	0	6	17	8	0	11	23	4	0	2	17	16	0
8:30 AM	18	56	1	0	2	23	6	0	15	26	3	0	0	20	13	0
8:45 AM	17	57	5	0	4	22	18	0	14	30	6	0	3	21	16	0
9:00 AM	18	42	3	0	5	21	7	0	15	32	3	0	0	20	10	0
9:15 AM	18	39	2	0	3	25	13	0	13	31	6	0	1	19	12	0
9:30 AM	12	30	1	0	4	12	16	0	10	22	4	0	0	23	5	0
9:45 AM	7	37	1	0	5	16	12	0	6	27	5	0	0	10	9	0
3:00 PM	18	34	2	0	1	24	19	0	17	71	9	0	6	31	12	0
3:15 PM	14	37	3	0	2	42	27	0	17	57	4	0	4	12	12	0
3:30 PM	15	51	2	0	5	37	25	0	28	96	10	0	6	23	19	0
3:45 PM	22	37	0	0	12	38	24	0	24	71	6	0	6	23	11	0
4:00 PM	14	44	3	0	4	25	32	0	36	77	3	0	3	27	18	0
4:15 PM	14	37	2	0	3	42	28	0	33	81	12	0	5	38	20	0
4:30 PM	14	47	3	0	9	35	32	0	34	103	10	0	9	35	15	0
4:45 PM	12	43	5	0	6	56	32	0	37	93	6	0	5	22	22	0

Study Name 32-HENRY CLAY BLVD AT WETZEL RD

Start Date 05-10-2023

Start Time 5:00 AM

Site Code Cars

Start Time	HENRY CLAY BLVD Southbound				WETZEL RD Westbound				HENRY CLAY BLVD Northbound				WET ZEL RD Eastbound			
	Left	Thru	Right	U-Turn	Left	Thru	Right	U-Turn	Left	Thru	Right	U-Turn	Left	Thru	Right	U-Turn
5:00 PM	24	58	3	0	5	42	25	0	40	98	15	0	12	42	19	0
5:15 PM	30	44	1	0	8	61	17	0	34	92	25	0	9	27	24	0
5:30 PM	23	45	3	0	4	31	33	0	27	80	19	0	8	22	16	0
5:45 PM	24	43	1	0	3	30	24	0	20	71	23	0	2	34	12	0
6:00 PM	21	41	2	0	8	39	24	0	15	69	6	0	3	31	12	0
6:15 PM	17	32	3	0	6	37	26	0	16	55	10	0	3	22	10	0
6:30 PM	15	37	3	0	13	27	24	0	15	36	11	0	4	22	5	0
6:45 PM	14	35	3	0	5	35	17	0	12	37	7	0	3	23	11	0
7:00 PM	17	44	5	0	22	43	27	0	15	42	5	0	2	27	25	0
7:15 PM	15	44	1	0	8	19	9	0	12	13	3	0	3	23	13	0
7:30 PM	13	32	1	0	8	33	26	0	10	30	3	0	3	18	9	0
7:45 PM	16	43	2	0	7	14	17	0	9	34	5	0	3	19	14	0

Study Name 32-HENRY CLAY BLVD AT WETZEL RD

Start Date 05-10-2023

Start Time 5:00 AM

Site Code Light Goods Vehicles

Start Time	HENRY CLAY BLVD Southbound				WETZEL RD Westbound				HENRY CLAY BLVD Northbound				WET ZEL RD Eastbound			
	Left	Thru	Right	U-Turn	Left	Thru	Right	U-Turn	Left	Thru	Right	U-Turn	Left	Thru	Right	U-Turn
5:00 AM	1	1	0	0	0	0	0	0	0	1	0	0	0	0	0	0
5:15 AM	1	1	0	0	0	2	1	0	0	3	0	0	0	0	2	0
5:30 AM	2	8	0	0	0	0	1	0	0	1	0	0	0	1	1	0
5:45 AM	0	13	1	0	2	2	0	0	1	4	0	0	0	2	0	0
6:00 AM	2	10	0	0	1	2	0	0	2	5	0	0	0	1	0	0
6:15 AM	0	18	0	0	0	2	3	0	1	1	0	0	0	3	1	0
6:30 AM	0	20	2	0	0	3	3	0	3	5	1	0	1	4	2	0
6:45 AM	1	20	4	0	0	11	4	0	2	6	0	0	0	2	1	0
7:00 AM	5	23	3	0	1	2	2	0	2	7	1	0	0	4	1	0
7:15 AM	2	18	1	0	1	4	2	0	2	9	1	0	2	4	3	0
7:30 AM	4	20	0	0	2	4	3	0	9	6	0	0	0	10	10	0
7:45 AM	3	13	0	0	2	8	3	0	3	8	1	0	1	5	1	0
8:00 AM	5	5	3	0	0	6	6	0	2	9	1	0	2	4	4	0
8:15 AM	1	14	0	0	1	3	2	0	4	12	0	0	1	3	5	0
8:30 AM	4	10	0	0	1	4	1	0	5	7	0	0	1	3	6	0
8:45 AM	4	6	2	0	0	5	3	0	2	7	0	0	1	4	2	0
9:00 AM	2	3	0	0	3	5	3	0	5	9	1	0	3	5	5	0
9:15 AM	3	6	0	0	1	4	3	0	2	8	0	0	2	4	3	0
9:30 AM	3	13	0	0	0	6	2	0	3	5	0	0	1	6	3	0
9:45 AM	0	11	1	0	0	2	0	0	1	8	0	0	1	7	3	0
3:00 PM	7	11	0	0	1	5	3	0	3	22	1	0	1	8	4	0
3:15 PM	3	5	1	0	3	7	8	0	5	19	0	0	0	6	6	0
3:30 PM	3	7	1	0	1	3	4	0	9	20	0	0	2	13	7	0
3:45 PM	3	9	0	0	1	7	5	0	6	13	0	0	2	2	2	0
4:00 PM	4	3	1	0	0	7	10	0	6	23	1	0	2	4	4	0
4:15 PM	4	3	1	0	0	8	4	0	8	18	3	0	1	8	3	0
4:30 PM	3	7	0	0	0	7	5	0	10	17	1	0	2	2	4	0
4:45 PM	2	9	1	0	1	12	6	0	12	16	4	0	4	8	4	0

Study Name 32-HENRY CLAY BLVD AT WETZEL RD

Start Date 05-10-2023

Start Time 5:00 AM

Site Code Light Goods Vehicles

Start Time	HENRY CLAY BLVD Southbound				WETZEL RD Westbound				HENRY CLAY BLVD Northbound				WET ZEL RD Eastbound			
	Left	Thru	Right	U-Turn	Left	Thru	Right	U-Turn	Left	Thru	Right	U-Turn	Left	Thru	Right	U-Turn
5:00 PM	1	9	1	0	2	4	5	0	5	19	2	0	2	0	1	0
5:15 PM	2	4	0	0	1	5	12	0	5	17	1	0	1	7	3	0
5:30 PM	5	11	1	0	0	6	3	0	1	16	4	0	0	2	1	0
5:45 PM	4	5	0	0	2	0	3	0	3	18	0	0	0	10	1	0
6:00 PM	2	4	0	0	1	5	4	0	3	8	3	0	0	7	3	0
6:15 PM	6	0	1	0	0	4	4	0	1	8	6	0	0	2	0	0
6:30 PM	0	3	0	0	0	6	4	0	2	10	0	0	1	1	2	0
6:45 PM	1	7	0	0	0	1	2	0	2	6	2	0	0	5	0	0
7:00 PM	1	6	0	0	2	5	1	0	2	3	0	0	0	2	2	0
7:15 PM	5	7	0	0	0	3	3	0	1	1	1	0	2	1	3	0
7:30 PM	5	9	1	0	1	2	2	0	1	4	0	0	0	1	0	0
7:45 PM	1	3	0	0	1	5	2	0	5	5	0	0	0	4	1	0

Site Code Buses

[illegible]

Site Code Buses

[illegible]

Study Name 32-HENRY CLAY BLVD AT WETZEL RD

Start Date 05-10-2023

Start Time 5:00 AM

Site Code Single-Unit Trucks

Start Time	HENRY CLAY BLVD Southbound				WETZEL RD Westbound				HENRY CLAY BLVD Northbound				WET ZEL RD Eastbound			
	Left	Thru	Right	U-Turn	Left	Thru	Right	U-Turn	Left	Thru	Right	U-Turn	Left	Thru	Right	U-Turn
5:00 AM	0	0	0	0	0	0	0	0	0	0	0	0	0	0	0	0
5:15 AM	0	0	0	0	0	0	0	0	1	1	0	0	0	0	1	0
5:30 AM	0	0	0	0	0	0	0	0	0	0	0	0	0	0	0	0
5:45 AM	0	0	0	0	0	0	0	0	0	1	0	0	0	0	0	0
6:00 AM	0	2	0	0	0	0	0	0	0	1	0	0	0	0	0	0
6:15 AM	0	1	0	0	0	0	0	0	0	1	0	0	0	0	0	0
6:30 AM	0	0	1	0	0	0	0	0	0	5	0	0	1	0	0	0
6:45 AM	0	0	0	0	0	0	0	0	1	3	0	0	0	0	1	0
7:00 AM	0	0	0	0	0	0	0	0	1	1	0	0	0	0	0	0
7:15 AM	0	0	0	0	0	3	0	0	2	0	0	0	1	0	2	0
7:30 AM	0	0	0	0	0	0	0	0	2	1	1	0	0	0	3	0
7:45 AM	0	1	1	0	0	0	0	0	1	4	0	0	0	1	2	0
8:00 AM	0	0	2	0	0	0	0	0	0	0	0	0	0	1	2	0
8:15 AM	0	0	0	0	0	0	0	0	1	0	0	0	0	0	2	0
8:30 AM	1	0	1	0	0	0	1	0	1	2	0	0	0	0	2	0
8:45 AM	0	1	0	0	0	1	0	0	0	2	0	0	0	0	2	0
9:00 AM	0	3	0	0	0	0	0	0	1	1	0	0	0	0	1	0
9:15 AM	0	2	0	0	0	0	0	0	1	1	0	0	0	0	2	0
9:30 AM	1	3	0	0	0	0	0	0	1	0	0	0	0	0	1	0
9:45 AM	0	2	0	0	0	1	0	0	2	3	0	0	0	0	2	0
3:00 PM	0	1	0	0	0	0	0	0	3	1	0	0	1	0	1	0
3:15 PM	0	2	0	0	0	0	1	0	1	0	0	0	0	1	3	0
3:30 PM	0	1	0	0	0	1	0	0	5	1	0	0	1	0	7	0
3:45 PM	0	3	0	0	0	0	0	0	0	3	0	0	0	0	0	0
4:00 PM	0	1	0	0	0	1	0	0	2	0	0	0	0	1	1	0
4:15 PM	0	4	0	0	0	0	0	0	0	0	0	0	0	1	0	0
4:30 PM	0	0	0	0	0	0	0	0	0	0	0	0	1	1	0	0
4:45 PM	0	0	0	0	0	1	0	0	2	0	0	0	0	1	0	0

Site Code Single-Unit Trucks

[illegible]

Site Code Articulated Trucks

[illegible]

Site Code Articulated Trucks

[illegible]

Site Code Bicycles on Road

[illegible]

Site Code Bicycles on Road

[illegible]

Study Name 32-HENRY CLAY BLVD AT WETZEL RD

Start Date 05-10-2023

Start Time 5:00 AM

Site Code Bicycles on Crosswalk

	HENRY CLAY BLVD Southbound		WETZEL RD Westbound		HENRY CLAY BLVD Northbound		WET ZEL RD Eastbound	
Start Time	Peds CCW	Peds CW	Peds CCW	Peds CW	Peds CCW	Peds CW	Peds CCW	Peds CW
5:00 AM	0	0	0	0	0	0	0	0
5:15 AM	0	0	0	0	0	0	0	0
5:30 AM	0	0	0	0	0	0	0	0
5:45 AM	0	1	0	0	0	0	0	0
6:00 AM	0	0	0	0	0	0	0	0
6:15 AM	0	0	0	0	0	0	0	0
6:30 AM	0	0	0	0	0	0	0	0
6:45 AM	0	0	0	0	0	0	0	0
7:00 AM	0	0	0	0	0	0	0	0
7:15 AM	0	0	0	0	0	0	0	0
7:30 AM	0	0	0	0	0	0	0	0
7:45 AM	0	0	0	0	0	0	0	0
8:00 AM	0	0	0	0	0	0	0	0
8:15 AM	0	0	0	0	0	0	0	0
8:30 AM	0	0	0	0	0	0	0	0
8:45 AM	0	0	0	0	0	0	0	0
9:00 AM	0	0	0	0	0	0	0	0
9:15 AM	0	0	0	0	0	0	0	0
9:30 AM	0	0	0	0	0	0	0	0
9:45 AM	0	0	0	0	0	0	0	0
3:00 PM	0	0	0	0	0	0	0	0
3:15 PM	0	0	0	0	0	0	0	0
3:30 PM	0	0	0	0	0	0	0	0
3:45 PM	0	0	0	0	0	0	0	0
4:00 PM	1	0	0	0	0	0	0	0
4:15 PM	0	0	0	0	0	0	0	0
4:30 PM	0	0	0	0	0	0	0	0
4:45 PM	0	0	0	0	0	0	0	0

Study Name 32-HENRY CLAY BLVD AT WETZEL RD

Start Date 05-10-2023

Start Time 5:00 AM

Site Code Bicycles on Crosswalk

	HENRY CLAY BLVD Southbound		WETZEL RD Westbound		HENRY CLAY BLVD Northbound		WET ZEL RD Eastbound	
Start Time	Peds CCW	Peds CW	Peds CCW	Peds CW	Peds CCW	Peds CW	Peds CCW	Peds CW
5:00 PM	0	0	0	0	0	0	0	0
5:15 PM	0	0	0	0	0	0	0	0
5:30 PM	0	0	0	0	0	0	0	0
5:45 PM	0	0	0	0	0	0	0	0
6:00 PM	0	0	0	0	0	0	0	0
6:15 PM	0	0	0	0	0	0	0	0
6:30 PM	0	0	0	0	0	0	0	0
6:45 PM	0	0	0	0	0	0	0	0
7:00 PM	0	0	0	0	0	0	0	0
7:15 PM	0	0	0	0	0	0	0	0
7:30 PM	0	0	0	0	0	0	0	0
7:45 PM	0	0	0	0	0	0	0	0

Study Name 32-HENRY CLAY BLVD AT WETZEL RD

Start Date 05-10-2023

Start Time 5:00 AM

Site Code Pedestrians

	HENRY CLAY BLVD Southbound		WETZEL RD Westbound		HENRY CLAY BLVD Northbound		WET ZEL RD Eastbound	
Start Time	Peds CCW	Peds CW	Peds CCW	Peds CW	Peds CCW	Peds CW	Peds CCW	Peds CW
5:00 AM	0	0	0	0	0	0	0	0
5:15 AM	0	0	0	0	0	0	0	0
5:30 AM	0	0	0	0	0	0	0	0
5:45 AM	0	0	0	0	0	0	0	0
6:00 AM	0	0	0	0	0	0	0	0
6:15 AM	0	0	0	0	0	0	0	0
6:30 AM	0	0	0	0	0	0	0	0
6:45 AM	0	0	0	0	0	0	0	0
7:00 AM	0	0	0	0	0	0	0	0
7:15 AM	0	0	0	0	0	0	0	0
7:30 AM	0	0	0	0	0	0	0	0
7:45 AM	0	0	0	0	0	0	0	0
8:00 AM	0	0	0	0	0	1	0	0
8:15 AM	0	0	0	0	0	0	0	0
8:30 AM	0	0	0	0	0	0	0	0
8:45 AM	0	0	0	0	0	0	0	0
9:00 AM	0	0	0	0	0	0	0	0
9:15 AM	0	0	0	0	0	0	0	0
9:30 AM	0	0	0	0	0	0	0	0
9:45 AM	0	0	0	0	0	0	0	0
3:00 PM	0	0	0	0	0	0	0	0
3:15 PM	0	0	0	0	0	0	0	0
3:30 PM	0	0	0	0	0	0	0	0
3:45 PM	0	0	0	0	0	0	0	1
4:00 PM	0	0	0	0	0	0	0	0
4:15 PM	0	0	0	0	0	0	0	0
4:30 PM	0	0	0	0	0	0	0	0
4:45 PM	0	0	0	0	0	0	0	0

Study Name 32-HENRY CLAY BLVD AT WETZEL RD

Start Date 05-10-2023

Start Time 5:00 AM

Site Code Pedestrians

	HENRY CLAY BLVD Southbound		WETZEL RD Westbound		HENRY CLAY BLVD Northbound		WET ZEL RD Eastbound	
Start Time	Peds CCW	Peds CW	Peds CCW	Peds CW	Peds CCW	Peds CW	Peds CCW	Peds CW
5:00 PM	0	0	0	0	0	0	0	0
5:15 PM	0	0	0	0	0	0	0	0
5:30 PM	0	0	0	0	0	0	0	0
5:45 PM	0	0	0	0	0	0	0	0
6:00 PM	0	0	0	0	0	0	0	0
6:15 PM	0	0	0	0	0	0	0	0
6:30 PM	0	0	0	0	0	0	0	0
6:45 PM	0	0	0	0	0	0	0	0
7:00 PM	0	0	0	0	0	0	0	0
7:15 PM	0	0	0	0	0	0	0	0
7:30 PM	0	0	0	0	0	0	0	0
7:45 PM	0	0	0	0	0	0	0	0

Study Name 32-HENRY CLAY BLVD AT WETZEL RD

Start Date 05-10-2023

Start Time 5:00 AM

Site Code Totals

	HENRY CLAY BLVD Southbound				WETZEL RD Westbound				HENRY CLAY BLVD Northbound				WET ZEL RD Eastbound			
Start Time	Left	Thru	Right	U-Turn	Left	Thru	Right	U-Turn	Left	Thru	Right	U-Turn	Left	Thru	Right	U-Turn
5:00 AM	2	22	0	0	0	1	0	0	1	10	1	0	0	1	1	0
5:15 AM	5	22	1	0	1	4	4	0	2	7	4	0	1	2	8	0
5:30 AM	5	48	1	0	3	1	6	0	4	4	2	0	0	10	9	0
5:45 AM	3	65	3	0	4	6	2	0	3	14	2	0	1	7	8	0
6:00 AM	4	40	1	0	2	4	3	0	5	15	2	0	0	4	4	0
6:15 AM	8	56	0	0	3	6	7	0	2	9	4	0	1	8	6	0
6:30 AM	3	59	4	0	2	8	7	0	13	26	5	0	3	12	16	0
6:45 AM	5	81	6	0	5	27	9	0	15	36	4	0	1	21	21	0
7:00 AM	15	77	10	0	11	23	19	0	42	33	1	0	2	17	14	0
7:15 AM	17	86	5	0	6	18	13	0	28	34	3	0	7	29	32	0
7:30 AM	23	110	8	0	6	20	15	0	27	32	4	0	2	42	43	0
7:45 AM	15	109	4	0	9	29	21	0	23	36	3	0	2	24	23	0
8:00 AM	21	79	10	0	6	25	18	0	14	34	6	0	3	31	26	0
8:15 AM	14	77	5	0	8	20	10	0	16	39	5	0	3	20	24	0
8:30 AM	24	67	2	0	3	27	8	0	21	37	3	0	1	24	21	0
8:45 AM	21	67	7	0	4	28	21	0	17	40	7	0	4	25	20	0
9:00 AM	20	49	3	0	8	26	10	0	21	44	4	0	3	26	16	0
9:15 AM	21	47	2	0	4	29	16	0	18	43	6	0	3	23	18	0
9:30 AM	16	46	1	0	4	18	18	0	14	27	4	0	1	29	10	0
9:45 AM	7	50	2	0	5	19	12	0	10	40	5	0	1	17	16	0
3:00 PM	26	47	2	0	2	30	22	0	23	96	10	0	8	39	17	0
3:15 PM	17	46	4	0	5	49	37	0	23	78	4	0	4	21	23	0
3:30 PM	18	60	3	0	6	41	29	0	42	118	10	0	9	36	33	0
3:45 PM	25	51	0	0	13	45	30	0	32	91	7	0	8	26	13	0
4:00 PM	20	51	4	0	4	34	42	0	44	104	4	0	5	32	23	0
4:15 PM	19	44	3	0	3	51	33	0	41	99	15	0	6	47	23	0
4:30 PM	19	55	3	0	9	42	37	0	44	121	11	0	12	38	19	0
4:45 PM	14	55	6	0	7	71	38	0	51	111	10	0	9	31	27	0

Study Name 32-HENRY CLAY BLVD AT WETZEL RD

Start Date 05-10-2023

Start Time 5:00 AM

Site Code Totals

Start Time	HENRY CLAY BLVD Southbound				WETZEL RD Westbound				HENRY CLAY BLVD Northbound				WET ZEL RD Eastbound			
	Left	Thru	Right	U-Turn	Left	Thru	Right	U-Turn	Left	Thru	Right	U-Turn	Left	Thru	Right	U-Turn
5:00 PM	25	69	4	0	7	47	31	0	47	119	17	0	14	44	20	0
5:15 PM	33	49	2	0	9	67	29	0	40	109	26	0	10	36	27	0
5:30 PM	29	59	4	0	4	38	36	0	29	99	24	0	8	24	18	0
5:45 PM	28	50	1	0	6	31	28	0	24	90	23	0	2	46	14	0
6:00 PM	23	48	2	0	9	45	28	0	18	77	10	0	3	38	15	0
6:15 PM	23	34	4	0	6	41	31	0	17	64	16	0	3	24	10	0
6:30 PM	16	40	3	0	13	33	29	0	18	46	11	1	5	23	7	0
6:45 PM	15	44	3	0	5	36	19	0	15	49	9	0	3	28	12	0
7:00 PM	18	50	5	0	24	48	29	0	17	45	6	0	3	29	27	0
7:15 PM	22	51	1	0	8	23	12	0	13	16	4	0	5	24	16	0
7:30 PM	18	43	2	0	9	36	28	0	11	35	3	0	3	19	9	0
7:45 PM	18	46	2	0	8	19	21	0	14	40	5	0	3	23	15	0

Study Name 33-BEAR RD AT ALLEN RD

Start Date 05-10-2023

Start Time 5:00 AM

Site Code Motorcycles

	BEAR RD Westbound			ALLEN RD Northbound			BEAR RD Eastbound		
Start Time	Left	Thru	U-Turn	Left	Right	U-Turn	Thru	Right	U-Turn
5:00 AM	0	0	0	0	0	0	0	0	0
5:15 AM	0	0	0	0	0	0	0	0	0
5:30 AM	0	0	0	0	0	0	0	0	0
5:45 AM	0	0	0	0	0	0	0	0	0
6:00 AM	0	0	0	0	0	0	0	0	0
6:15 AM	0	1	0	0	0	0	0	0	0
6:30 AM	0	0	0	0	0	0	0	0	0
6:45 AM	0	0	0	0	0	0	0	0	0
7:00 AM	0	1	0	0	0	0	0	0	0
7:15 AM	0	0	0	0	0	0	0	0	0
7:30 AM	1	2	0	0	0	0	0	1	0
7:45 AM	0	0	0	0	0	0	0	0	0
8:00 AM	0	0	0	0	0	0	0	0	0
8:15 AM	0	0	0	0	0	0	0	0	0
8:30 AM	0	0	0	0	0	0	0	0	0
8:45 AM	0	1	0	0	0	0	0	0	0
9:00 AM	0	0	0	0	0	0	0	0	0
9:15 AM	0	0	0	0	0	0	0	0	0
9:30 AM	0	1	0	0	0	0	0	0	0
9:45 AM	0	0	0	1	0	0	0	0	0
3:00 PM	0	4	0	0	0	0	0	0	0
3:15 PM	0	0	0	0	0	0	0	0	0
3:30 PM	0	0	0	0	0	0	1	0	0
3:45 PM	0	0	0	0	0	0	0	0	0
4:00 PM	1	0	0	0	0	0	0	0	0
4:15 PM	0	2	0	2	0	0	2	1	0
4:30 PM	2	0	0	0	0	0	0	0	0
4:45 PM	0	3	0	0	1	0	1	0	0
5:00 PM	0	0	0	0	0	0	1	0	0
5:15 PM	0	0	0	0	0	0	0	0	0
5:30 PM	0	1	0	0	0	0	5	0	0
5:45 PM	0	1	0	1	0	0	0	2	0

Study Name 33-BEAR RD AT ALLEN RD

Start Date 05-10-2023

Start Time 5:00 AM

Site Code Cars

	BEAR RD Westbound			ALLEN RD Northbound			BEAR RD Eastbound		
Start Time	Left	Thru	U-Turn	Left	Right	U-Turn	Thru	Right	U-Turn
5:00 AM	1	13	0	0	1	0	7	0	0
5:15 AM	1	20	0	4	1	0	10	2	0
5:30 AM	2	18	0	5	4	0	13	1	0
5:45 AM	4	21	0	4	2	0	24	3	0
6:00 AM	2	19	0	2	3	0	17	7	0
6:15 AM	2	27	0	7	5	0	22	9	0
6:30 AM	5	25	0	7	10	0	48	9	0
6:45 AM	2	45	0	17	12	0	42	12	0
7:00 AM	10	42	0	12	10	0	66	11	0
7:15 AM	14	55	0	13	9	0	82	17	0
7:30 AM	15	53	0	21	13	0	84	22	0
7:45 AM	17	84	0	20	12	0	65	25	0
8:00 AM	12	44	0	13	5	0	72	17	0
8:15 AM	14	47	0	9	10	0	65	21	0
8:30 AM	12	45	0	16	6	0	71	23	0
8:45 AM	14	51	0	19	9	0	68	14	0
9:00 AM	8	50	0	24	13	0	76	19	0
9:15 AM	18	49	0	8	8	0	53	21	0
9:30 AM	8	65	0	18	22	0	63	11	0
9:45 AM	6	43	0	11	11	0	71	11	0
3:00 PM	12	93	0	14	17	0	92	38	0
3:15 PM	14	94	0	28	15	0	97	19	0
3:30 PM	20	95	0	20	19	0	92	20	0
3:45 PM	14	107	0	32	19	0	102	25	0
4:00 PM	16	96	0	36	18	0	108	20	0
4:15 PM	20	81	0	42	27	0	117	30	0
4:30 PM	20	115	0	42	18	0	111	33	0
4:45 PM	24	97	0	29	22	0	101	23	0
5:00 PM	21	112	0	29	21	0	132	28	0
5:15 PM	23	103	0	39	20	0	117	24	0
5:30 PM	25	106	0	40	27	0	105	20	0
5:45 PM	19	87	0	26	19	0	99	20	0

Study Name 33-BEAR RD AT ALLEN RD

Start Date 05-10-2023

Start Time 5:00 AM

Site Code Cars

Start Time	BEAR RD Westbound			ALLEN RD Northbound			BEAR RD Eastbound		
	Left	Thru	U-Turn	Left	Right	U-Turn	Thru	Right	U-Turn
6:00 PM	14	108	0	21	14	0	96	20	0
6:15 PM	11	93	0	22	10	0	84	18	0
6:30 PM	13	67	0	18	15	0	73	11	0
6:45 PM	10	73	0	19	11	0	70	21	0
7:00 PM	18	69	0	13	10	0	82	26	0
7:15 PM	15	76	0	13	7	0	64	18	0
7:30 PM	14	74	0	15	9	0	69	10	0
7:45 PM	11	69	0	8	10	0	54	17	0

Study Name 33-BEAR RD AT ALLEN RD

Start Date 05-10-2023

Start Time 5:00 AM

Site Code Light Goods Vehicles

Start Time	BEAR RD Westbound			ALLEN RD Northbound			BEAR RD Eastbound		
	Left	Thru	U-Turn	Left	Right	U-Turn	Thru	Right	U-Turn
5:00 AM	1	5	0	1	0	0	2	0	0
5:15 AM	0	8	0	2	0	0	1	0	0
5:30 AM	0	6	0	1	1	0	1	1	0
5:45 AM	1	4	0	0	0	0	2	1	0
6:00 AM	0	4	0	3	0	0	5	2	0
6:15 AM	0	13	0	2	0	0	3	1	0
6:30 AM	0	13	0	3	3	0	5	4	0
6:45 AM	2	14	0	4	1	0	15	4	0
7:00 AM	0	7	0	2	2	0	12	4	0
7:15 AM	0	7	0	1	2	0	11	2	0
7:30 AM	0	12	0	1	0	0	19	3	0
7:45 AM	2	14	0	8	3	0	9	2	0
8:00 AM	1	8	0	3	0	0	9	1	0
8:15 AM	1	10	0	4	4	0	13	2	0
8:30 AM	1	15	0	6	1	0	15	1	0
8:45 AM	0	17	0	2	1	0	9	6	0
9:00 AM	1	10	0	4	1	0	19	3	0
9:15 AM	2	13	0	5	3	0	11	2	0
9:30 AM	2	6	0	5	1	0	15	7	0
9:45 AM	2	22	0	1	6	0	12	4	0
3:00 PM	3	14	0	2	1	0	30	3	0
3:15 PM	2	12	0	8	3	0	21	7	0
3:30 PM	2	11	0	5	4	0	22	4	0
3:45 PM	2	11	0	5	4	0	15	5	0
4:00 PM	2	17	0	8	1	0	24	3	0
4:15 PM	3	16	0	2	0	0	16	3	0
4:30 PM	5	23	0	7	1	0	24	8	0
4:45 PM	3	23	0	7	0	0	17	7	0
5:00 PM	2	14	0	2	2	0	15	7	0
5:15 PM	3	17	0	6	2	0	15	4	0
5:30 PM	4	18	0	5	6	0	23	4	0
5:45 PM	3	12	0	1	4	0	18	3	0

Study Name 33-BEAR RD AT ALLEN RD

Start Date 05-10-2023

Start Time 5:00 AM

Site Code Light Goods Vehicles

Start Time	BEAR RD Westbound			ALLEN RD Northbound			BEAR RD Eastbound		
	Left	Thru	U-Turn	Left	Right	U-Turn	Thru	Right	U-Turn
6:00 PM	2	13	0	1	1	0	12	5	0
6:15 PM	3	12	0	3	1	0	13	4	0
6:30 PM	1	14	0	3	3	0	6	3	0
6:45 PM	3	9	0	2	2	0	13	2	0
7:00 PM	1	14	0	0	1	0	13	1	0
7:15 PM	0	9	0	1	0	0	7	4	0
7:30 PM	0	15	0	4	2	0	10	2	0
7:45 PM	3	10	0	2	2	0	9	1	0

Study Name 33-BEAR RD AT ALLEN RD

Start Date 05-10-2023

Start Time 5:00 AM

Site Code Single-Unit Trucks

	BEAR RD Westbound			ALLEN RD Northbound			BEAR RD Eastbound		
Start Time	Left	Thru	U-Turn	Left	Right	U-Turn	Thru	Right	U-Turn
5:00 AM	0	0	0	0	0	0	0	0	0
5:15 AM	0	0	0	0	0	0	0	0	0
5:30 AM	0	0	0	0	0	0	0	0	0
5:45 AM	0	0	0	0	1	0	1	0	0
6:00 AM	0	1	0	0	0	0	0	0	0
6:15 AM	0	1	0	0	0	0	0	0	0
6:30 AM	0	1	0	0	1	0	0	0	0
6:45 AM	0	0	0	0	0	0	0	0	0
7:00 AM	0	2	0	0	0	0	2	0	0
7:15 AM	0	2	0	0	0	0	3	1	0
7:30 AM	0	2	0	0	0	0	3	0	0
7:45 AM	1	1	0	0	0	0	4	1	0
8:00 AM	0	1	0	0	0	0	6	0	0
8:15 AM	0	1	0	0	0	0	1	0	0
8:30 AM	1	1	0	0	0	0	3	1	0
8:45 AM	0	3	0	0	1	0	0	0	0
9:00 AM	0	1	0	0	0	0	0	0	0
9:15 AM	0	3	0	0	0	0	0	0	0
9:30 AM	0	4	0	0	0	0	2	0	0
9:45 AM	0	3	0	1	0	0	2	0	0
3:00 PM	1	2	0	0	0	0	2	0	0
3:15 PM	0	1	0	0	0	0	3	0	0
3:30 PM	0	0	0	0	0	0	0	1	0
3:45 PM	0	3	0	0	0	0	0	0	0
4:00 PM	1	1	0	0	1	0	2	0	0
4:15 PM	1	1	0	1	0	0	0	0	0
4:30 PM	0	1	0	0	1	0	1	1	0
4:45 PM	0	2	0	0	0	0	3	0	0
5:00 PM	0	1	0	1	0	0	2	1	0
5:15 PM	0	0	0	0	0	0	3	0	0
5:30 PM	0	0	0	0	0	0	0	0	0
5:45 PM	1	0	0	0	0	0	1	0	0

Study Name 33-BEAR RD AT ALLEN RD

Start Date 05-10-2023

Start Time 5:00 AM

Site Code Single-Unit Trucks

[illegible]

Study Name 33-BEAR RD AT ALLEN RD

Start Date 05-10-2023

Start Time 5:00 AM

Site Code Articulated Trucks

[illegible]

Study Name 33-BEAR RD AT ALLEN RD

Start Date 05-10-2023

Start Time 5:00 AM

Site Code Bicycles on Road

[illegible]

Study Name 33-BEAR RD AT ALLEN RD

Start Date 05-10-2023

Start Time 5:00 AM

Site Code Bicycles on Crosswalk

Start Time	BEAR RD Westbound		ALLEN RD Northbound		BEAR RD Eastbound	
	Peds CCW	Peds CW	Peds CCW	Peds CW	Peds CCW	Peds CW
5:00 AM	0	0	0	0	0	0
5:15 AM	0	0	0	0	0	0
5:30 AM	0	0	0	0	0	0
5:45 AM	0	0	0	0	0	0
6:00 AM	0	0	0	0	0	0
6:15 AM	0	0	0	0	0	0
6:30 AM	0	0	0	0	0	0
6:45 AM	0	0	0	0	0	0
7:00 AM	0	0	0	0	0	0
7:15 AM	0	0	0	0	0	0
7:30 AM	0	0	0	0	0	0
7:45 AM	0	0	0	0	0	0
8:00 AM	0	0	0	0	0	0
8:15 AM	0	0	0	0	0	0
8:30 AM	0	0	0	0	0	0
8:45 AM	0	0	0	0	0	0
9:00 AM	0	0	0	0	0	0
9:15 AM	0	0	0	0	0	0
9:30 AM	0	0	0	0	0	0
9:45 AM	0	0	0	0	0	0
3:00 PM	0	0	0	0	0	0
3:15 PM	0	0	0	0	0	0
3:30 PM	0	0	0	0	0	0
3:45 PM	0	0	0	0	0	0
4:00 PM	0	0	0	0	0	0
4:15 PM	0	0	0	0	0	0
4:30 PM	0	0	0	0	0	0
4:45 PM	0	0	0	0	0	0
5:00 PM	0	0	0	0	0	0
5:15 PM	0	0	0	0	0	0
5:30 PM	0	0	0	0	0	0
5:45 PM	0	0	0	0	0	0

Study Name 33-BEAR RD AT ALLEN RD

Start Date 05-10-2023

Start Time 5:00 AM

Site Code Bicycles on Crosswalk

Start Time	BEAR RD Westbound		ALLEN RD Northbound		BEAR RD Eastbound	
	Peds CCW	Peds CW	Peds CCW	Peds CW	Peds CCW	Peds CW
6:00 PM	0	0	0	0	0	0
6:15 PM	0	0	0	0	0	0
6:30 PM	0	0	0	0	0	0
6:45 PM	0	0	0	0	0	0
7:00 PM	0	0	0	0	0	0
7:15 PM	0	0	0	0	0	0
7:30 PM	0	0	0	0	0	0
7:45 PM	0	0	0	0	0	0

Study Name 33-BEAR RD AT ALLEN RD

Start Date 05-10-2023

Start Time 5:00 AM

Site Code Pedestrians

Start Time	BEAR RD Westbound		ALLEN RD Northbound		BEAR RD Eastbound	
	Peds CCW	Peds CW	Peds CCW	Peds CW	Peds CCW	Peds CW
5:00 AM	0	0	0	0	0	0
5:15 AM	0	0	0	0	0	0
5:30 AM	0	0	0	0	0	0
5:45 AM	0	0	0	0	0	0
6:00 AM	0	0	0	0	0	0
6:15 AM	0	0	0	0	0	0
6:30 AM	0	0	0	0	0	0
6:45 AM	0	0	0	0	0	0
7:00 AM	0	0	0	0	0	0
7:15 AM	0	0	0	0	0	0
7:30 AM	1	1	0	0	0	0
7:45 AM	0	0	0	0	0	0
8:00 AM	0	0	2	0	2	2
8:15 AM	0	0	0	0	0	0
8:30 AM	0	0	0	0	0	0
8:45 AM	0	0	0	0	0	0
9:00 AM	0	0	0	0	0	0
9:15 AM	0	0	0	0	0	0
9:30 AM	0	0	0	0	0	0
9:45 AM	0	0	0	0	0	0
3:00 PM	0	0	0	0	0	1
3:15 PM	0	0	0	0	0	0
3:30 PM	0	0	0	0	0	0
3:45 PM	0	0	0	0	0	0
4:00 PM	0	0	0	0	0	0
4:15 PM	0	0	0	0	0	0
4:30 PM	0	0	0	0	0	0
4:45 PM	0	0	0	0	0	0
5:00 PM	0	1	0	0	0	0
5:15 PM	0	0	1	1	1	0
5:30 PM	0	0	0	0	0	0
5:45 PM	0	0	0	0	0	0

Study Name 33-BEAR RD AT ALLEN RD
 Start Date 05-10-2023
 Start Time 5:00 AM
 Site Code Pedestrians

	BEAR RD Westbound		ALLEN RD Northbound		BEAR RD Eastbound	
Start Time	Peds CCW	Peds CW	Peds CCW	Peds CW	Peds CCW	Peds CW
6:00 PM	0	0	0	0	0	0
6:15 PM	0	0	0	0	0	0
6:30 PM	0	0	0	0	0	0
6:45 PM	0	0	0	0	0	0
7:00 PM	0	0	0	0	0	0
7:15 PM	0	0	0	0	0	0
7:30 PM	0	0	0	0	0	0
7:45 PM	0	0	0	0	0	0

Study Name 33-BEAR RD AT ALLEN RD

Start Date 05-10-2023

Start Time 5:00 AM

Site Code Totals

Start Time	BEAR RD Westbound			ALLEN RD Northbound			BEAR RD Eastbound		
	Left	Thru	U-Turn	Left	Right	U-Turn	Thru	Right	U-Turn
5:00 AM	2	18	0	1	1	0	9	0	0
5:15 AM	1	28	0	6	1	0	11	2	0
5:30 AM	2	24	0	6	5	0	16	2	0
5:45 AM	5	25	0	4	3	0	27	4	0
6:00 AM	2	24	0	5	3	0	22	9	0
6:15 AM	2	43	0	9	5	0	26	10	0
6:30 AM	5	41	0	10	15	0	54	13	0
6:45 AM	5	62	0	23	14	0	61	16	0
7:00 AM	11	52	0	14	12	0	81	15	0
7:15 AM	14	70	0	14	11	0	96	20	0
7:30 AM	16	71	0	23	13	0	107	28	0
7:45 AM	20	99	0	28	15	0	79	28	0
8:00 AM	13	55	0	18	5	0	88	18	0
8:15 AM	16	62	0	14	14	0	81	26	0
8:30 AM	14	65	0	22	7	0	93	27	0
8:45 AM	15	72	0	22	11	0	78	24	0
9:00 AM	9	62	0	28	14	0	97	23	0
9:15 AM	20	66	0	13	11	0	64	23	0
9:30 AM	10	76	0	24	23	0	81	18	0
9:45 AM	8	68	0	14	17	0	85	15	0
3:00 PM	18	114	0	18	19	0	126	45	0
3:15 PM	16	112	0	37	18	0	123	31	0
3:30 PM	22	107	0	29	23	0	115	26	0
3:45 PM	16	124	0	37	24	0	119	33	0
4:00 PM	20	121	0	45	21	0	137	24	0
4:15 PM	24	100	0	48	27	0	136	35	0
4:30 PM	27	139	0	49	21	0	138	44	0
4:45 PM	27	126	0	36	23	0	122	30	0
5:00 PM	23	127	0	32	23	0	150	36	0
5:15 PM	26	120	0	46	22	0	135	28	0
5:30 PM	29	125	0	45	33	0	133	25	0
5:45 PM	23	100	0	28	23	0	118	25	0

Study Name 33-BEAR RD AT ALLEN RD

Start Date 05-10-2023

Start Time 5:00 AM

Site Code Totals

Start Time	BEAR RD Westbound			ALLEN RD Northbound			BEAR RD Eastbound		
	Left	Thru	U-Turn	Left	Right	U-Turn	Thru	Right	U-Turn
6:00 PM	16	123	0	23	15	0	111	25	0
6:15 PM	14	107	0	26	14	0	97	24	0
6:30 PM	14	82	0	21	18	0	82	14	0
6:45 PM	13	84	0	22	13	0	83	23	0
7:00 PM	19	83	0	13	11	0	95	27	0
7:15 PM	15	85	0	14	7	0	71	22	0
7:30 PM	14	91	0	20	12	0	79	12	0
7:45 PM	14	79	0	10	12	0	65	19	0

Site Code Motorcycles

[illegible]

Site Code Motorcycles

[illegible]

Study Name 34-US 11 AT BEAR RD

Start Date 04-19-2023

Start Time 5:00 AM

Site Code Cars

Start Time	US 11 Southbound				BEAR RD Westbound				US 11 Northbound				BEAR RD Eastbound			
	Left	Thru	Right	U-Turn	Left	Thru	Right	U-Turn	Left	Thru	Right	U-Turn	Left	Thru	Right	U-Turn
5:00 AM	16	5	8	0	0	1	4	0	2	6	3	0	3	8	1	0
5:15 AM	16	4	12	0	1	3	2	0	1	4	1	0	15	9	3	0
5:30 AM	30	9	17	0	0	3	2	0	3	7	7	0	13	17	6	0
5:45 AM	34	12	23	0	2	2	4	0	2	11	7	0	15	12	3	0
6:00 AM	44	15	20	0	0	6	8	0	2	17	6	0	14	17	2	0
6:15 AM	55	19	13	0	2	8	4	0	0	18	9	0	14	27	4	0
6:30 AM	87	21	32	0	4	7	7	0	5	22	13	0	17	32	3	0
6:45 AM	86	45	24	0	7	13	14	0	2	29	14	0	41	45	3	0
7:00 AM	93	44	36	0	3	11	13	0	1	22	18	0	45	50	5	0
7:15 AM	129	47	32	0	5	19	13	0	5	36	34	0	40	64	2	0
7:30 AM	122	53	50	0	10	21	19	0	2	40	28	1	44	57	7	0
7:45 AM	128	69	55	0	7	21	27	0	4	32	16	0	46	54	6	0
8:00 AM	100	62	43	0	16	24	23	0	7	32	19	0	44	43	5	0
8:15 AM	74	73	63	0	15	17	18	0	9	23	24	0	46	48	7	0
8:30 AM	67	51	62	0	7	14	28	0	10	63	24	0	32	36	5	0
8:45 AM	70	83	60	0	17	13	24	0	3	67	19	0	64	42	9	0
9:00 AM	54	61	51	0	14	16	9	0	9	73	26	0	70	45	6	0
9:15 AM	57	65	47	0	13	15	14	1	10	67	17	0	45	33	8	0
9:30 AM	59	66	32	0	13	10	23	0	5	63	11	0	45	34	8	0
9:45 AM	51	89	57	0	10	15	9	0	12	81	19	0	42	26	9	0
3:00 PM	65	113	91	0	21	26	15	0	16	99	28	0	51	35	10	0
3:15 PM	72	102	91	0	13	31	19	0	10	106	21	0	80	33	11	0
3:30 PM	66	106	91	0	13	15	23	0	18	94	44	0	101	47	16	0
3:45 PM	70	92	106	0	16	19	27	0	13	98	19	0	80	45	13	0
4:00 PM	84	94	90	0	14	26	20	0	25	101	30	0	97	57	16	0
4:15 PM	89	103	117	1	18	21	17	0	15	104	26	0	81	57	10	0
4:30 PM	74	109	113	0	7	29	19	0	19	111	34	0	88	68	10	0
4:45 PM	74	115	112	0	14	21	25	0	19	102	28	0	101	52	15	0

Study Name 34-US 11 AT BEAR RD

Start Date 04-19-2023

Start Time 5:00 AM

Site Code Cars

Start Time	US 11 Southbound				BEAR RD Westbound				US 11 Northbound				BEAR RD Eastbound			
	Left	Thru	Right	U-Turn	Left	Thru	Right	U-Turn	Left	Thru	Right	U-Turn	Left	Thru	Right	U-Turn
5:00 PM	81	116	119	0	15	29	23	0	21	101	32	0	88	55	15	0
5:15 PM	86	126	140	0	20	29	30	0	28	120	23	0	87	63	11	0
5:30 PM	89	108	134	0	19	30	14	0	15	131	25	0	78	51	11	0
5:45 PM	96	108	126	0	16	18	19	0	15	90	24	0	93	47	15	0
6:00 PM	90	103	96	0	15	12	15	0	18	91	19	0	89	57	14	0
6:15 PM	83	90	99	0	15	21	18	0	8	92	15	0	68	44	7	0
6:30 PM	78	82	92	0	7	15	14	0	9	75	15	0	63	36	7	0
6:45 PM	75	86	80	0	4	12	9	0	8	87	12	0	51	36	7	0
7:00 PM	83	91	80	0	8	15	11	0	14	72	17	0	51	29	7	0
7:15 PM	71	85	74	0	12	9	8	0	16	75	15	0	48	35	9	0
7:30 PM	48	69	79	0	13	17	10	0	10	71	12	0	69	21	16	0
7:45 PM	51	74	64	0	8	11	11	0	16	56	13	0	52	40	7	0

Study Name 34-US 11 AT BEAR RD

Start Date 04-19-2023

Start Time 5:00 AM

Site Code Light Goods Vehicles

Start Time	US 11 Southbound				BEAR RD Westbound				US 11 Northbound				BEAR RD Eastbound			
	Left	Thru	Right	U-Turn	Left	Thru	Right	U-Turn	Left	Thru	Right	U-Turn	Left	Thru	Right	U-Turn
5:00 AM	4	1	0	0	0	2	0	0	0	0	0	0	2	2	0	0
5:15 AM	9	2	1	0	1	2	1	0	0	1	1	0	0	2	0	0
5:30 AM	12	2	2	0	0	2	1	0	0	0	0	0	2	3	0	0
5:45 AM	6	4	3	0	2	1	1	0	0	5	1	0	6	2	0	0
6:00 AM	13	0	2	0	2	1	4	0	0	3	1	0	3	1	0	0
6:15 AM	16	3	2	0	1	1	2	0	0	4	2	0	2	3	0	0
6:30 AM	22	4	2	0	0	4	2	0	0	3	7	0	5	4	0	0
6:45 AM	23	7	2	0	1	4	2	0	1	8	2	0	4	6	0	0
7:00 AM	16	7	10	0	0	2	7	0	1	4	3	0	5	11	0	0
7:15 AM	16	10	5	0	2	1	5	0	1	6	6	0	7	10	0	0
7:30 AM	21	12	6	0	4	2	7	0	2	5	9	0	8	9	1	0
7:45 AM	23	16	14	0	1	2	7	0	0	5	4	0	9	13	0	0
8:00 AM	16	7	1	0	1	5	5	0	1	6	1	0	6	0	0	0
8:15 AM	21	9	2	0	3	3	5	0	2	5	2	0	6	1	1	0
8:30 AM	19	16	1	0	3	4	3	0	3	18	1	0	8	1	1	0
8:45 AM	13	14	3	0	0	1	3	0	0	8	3	0	10	5	0	0
9:00 AM	12	11	7	0	0	4	1	0	2	9	3	0	11	8	0	0
9:15 AM	11	11	12	0	1	1	2	0	2	12	5	0	3	2	0	0
9:30 AM	12	21	10	0	3	1	3	0	0	18	3	0	8	5	0	0
9:45 AM	16	14	8	0	1	1	0	0	0	13	1	0	5	6	0	0
3:00 PM	11	15	7	0	0	2	4	0	1	12	6	0	14	7	0	0
3:15 PM	12	13	13	0	2	1	2	0	4	17	4	0	14	8	4	0
3:30 PM	14	15	11	0	2	1	2	0	1	10	4	0	17	11	2	0
3:45 PM	15	12	6	0	3	5	2	0	1	16	3	0	16	10	2	0
4:00 PM	19	11	8	0	0	2	2	0	2	13	2	0	12	9	0	0
4:15 PM	19	18	30	0	4	5	2	0	5	14	3	0	10	6	0	0
4:30 PM	22	13	12	0	3	3	4	0	1	19	1	0	18	9	1	0
4:45 PM	14	19	10	0	4	2	1	0	1	12	6	0	14	14	1	0

Study Name 34-US 11 AT BEAR RD

Start Date 04-19-2023

Start Time 5:00 AM

Site Code Light Goods Vehicles

Start Time	US 11 Southbound				BEAR RD Westbound				US 11 Northbound				BEAR RD Eastbound			
	Left	Thru	Right	U-Turn	Left	Thru	Right	U-Turn	Left	Thru	Right	U-Turn	Left	Thru	Right	U-Turn
5:00 PM	17	9	7	0	1	9	2	0	1	14	3	0	9	12	1	0
5:15 PM	12	15	12	0	3	3	1	0	0	19	1	0	7	6	0	0
5:30 PM	16	18	17	0	4	2	3	0	1	12	4	0	8	8	1	0
5:45 PM	7	9	23	0	7	2	1	0	4	15	3	0	11	8	0	0
6:00 PM	10	6	14	0	2	4	6	0	1	10	3	0	12	8	1	0
6:15 PM	9	15	14	0	1	6	4	0	2	9	2	0	10	4	0	0
6:30 PM	7	10	11	0	5	3	3	0	2	9	1	0	13	7	0	0
6:45 PM	9	6	12	0	1	2	0	0	3	15	3	0	9	4	2	0
7:00 PM	5	6	11	0	2	3	0	0	2	12	6	0	4	2	1	0
7:15 PM	5	16	9	0	2	1	1	0	0	7	0	0	4	1	2	0
7:30 PM	7	8	12	0	1	2	2	0	1	10	2	0	8	3	1	0
7:45 PM	7	7	11	0	5	2	4	0	3	6	2	0	6	4	2	0

Site Code Buses

[illegible]

Site Code Buses

[illegible]

Study Name 34-US 11 AT BEAR RD

Start Date 04-19-2023

Start Time 5:00 AM

Site Code Single-Unit Trucks

Start Time	US 11 Southbound				BEAR RD Westbound				US 11 Northbound				BEAR RD Eastbound			
	Left	Thru	Right	U-Turn	Left	Thru	Right	U-Turn	Left	Thru	Right	U-Turn	Left	Thru	Right	U-Turn
5:00 AM	0	0	0	0	0	0	0	0	0	0	0	0	0	0	0	0
5:15 AM	0	0	0	0	0	0	0	0	0	0	0	0	0	0	0	0
5:30 AM	0	0	0	0	0	0	0	0	0	0	0	0	0	0	0	0
5:45 AM	0	0	0	0	0	0	0	0	0	0	0	0	0	0	0	0
6:00 AM	2	0	0	0	0	0	0	0	1	0	0	0	1	0	0	0
6:15 AM	2	0	0	0	0	0	0	0	0	0	0	0	0	0	0	0
6:30 AM	0	0	1	0	0	0	0	0	0	0	0	0	0	1	0	0
6:45 AM	0	0	0	0	0	2	0	0	0	0	0	0	0	2	0	0
7:00 AM	0	1	1	0	0	0	0	0	0	1	0	0	1	1	0	0
7:15 AM	1	0	3	0	0	0	0	0	0	1	0	0	1	2	0	0
7:30 AM	1	0	1	0	0	1	1	0	0	1	1	0	1	0	0	0
7:45 AM	0	0	4	0	0	0	0	0	0	1	0	0	0	1	0	0
8:00 AM	3	0	5	0	0	0	0	0	0	1	0	0	3	0	1	0
8:15 AM	4	2	1	0	0	1	1	0	1	1	0	0	0	5	0	0
8:30 AM	1	1	2	0	0	1	0	0	0	1	0	0	0	1	0	0
8:45 AM	1	2	3	0	0	0	0	0	0	0	0	0	0	3	0	0
9:00 AM	2	0	2	0	0	1	0	0	0	0	1	0	1	2	0	0
9:15 AM	2	1	1	0	0	0	0	0	0	0	1	0	2	1	0	0
9:30 AM	6	2	2	0	1	1	0	0	0	0	1	0	0	0	1	0
9:45 AM	5	2	3	0	0	1	0	0	0	1	2	0	0	2	0	0
3:00 PM	1	1	3	0	0	0	0	0	2	0	1	0	1	5	0	0
3:15 PM	1	0	0	0	0	0	0	0	1	1	1	0	0	1	0	0
3:30 PM	0	2	1	0	0	1	1	0	0	0	0	0	0	1	0	0
3:45 PM	1	1	0	0	0	3	0	0	0	0	1	0	0	1	0	0
4:00 PM	1	0	0	0	0	0	0	0	0	1	0	0	1	1	0	0
4:15 PM	0	2	0	0	0	0	0	0	0	0	0	0	0	0	0	0
4:30 PM	0	0	2	0	0	1	0	0	0	1	0	0	1	0	0	0
4:45 PM	0	0	0	0	0	0	0	0	0	0	0	0	2	1	0	0

Site Code Single-Unit Trucks

[illegible]

Site Code Articulated Trucks

[illegible]

Site Code Articulated Trucks

[illegible]

Site Code Bicycles on Road

[illegible]

Site Code Bicycles on Road

[illegible]

Study Name 34-US 11 AT BEAR RD
 Start Date 04-19-2023
 Start Time 5:00 AM
 Site Code Bicycles on Crosswalk

	US 11 Southbound		BEAR RD Westbound		US 11 Northbound		BEAR RD Eastbound	
Start Time	Peds CCW	Peds CW	Peds CCW	Peds CW	Peds CCW	Peds CW	Peds CCW	Peds CW
5:00 AM	0	0	0	0	0	0	0	0
5:15 AM	0	0	0	0	0	0	0	0
5:30 AM	0	0	0	0	0	0	0	0
5:45 AM	0	0	0	0	0	0	0	0
6:00 AM	0	0	0	0	0	0	0	0
6:15 AM	0	0	0	0	0	0	0	0
6:30 AM	0	0	0	0	0	0	0	0
6:45 AM	0	0	0	0	0	0	0	0
7:00 AM	0	0	0	0	0	0	0	0
7:15 AM	0	0	0	0	0	0	0	0
7:30 AM	0	0	0	0	0	0	0	0
7:45 AM	0	0	0	0	0	0	0	0
8:00 AM	0	0	0	0	0	0	0	0
8:15 AM	0	0	0	0	0	0	0	0
8:30 AM	0	0	0	0	0	0	0	0
8:45 AM	0	0	0	0	0	0	0	0
9:00 AM	0	0	0	0	0	0	0	0
9:15 AM	0	0	0	0	0	0	0	0
9:30 AM	0	0	0	0	0	0	0	0
9:45 AM	0	0	0	0	0	0	0	0
3:00 PM	0	0	0	0	0	0	0	0
3:15 PM	0	0	0	0	0	0	0	0
3:30 PM	0	0	0	0	0	0	0	0
3:45 PM	0	0	0	0	0	0	0	0
4:00 PM	0	0	0	0	0	0	0	0
4:15 PM	0	0	0	0	0	0	0	0
4:30 PM	0	0	0	0	0	0	0	0
4:45 PM	0	0	0	0	0	0	0	0

Study Name 34-US 11 AT BEAR RD
 Start Date 04-19-2023
 Start Time 5:00 AM
 Site Code Bicycles on Crosswalk

	US 11 Southbound		BEAR RD Westbound		US 11 Northbound		BEAR RD Eastbound	
Start Time	Peds CCW	Peds CW	Peds CCW	Peds CW	Peds CCW	Peds CW	Peds CCW	Peds CW
5:00 PM	0	0	0	0	0	0	0	0
5:15 PM	0	0	0	0	0	0	0	0
5:30 PM	0	0	0	0	0	0	0	0
5:45 PM	0	0	0	0	0	0	0	0
6:00 PM	0	0	0	0	0	0	0	0
6:15 PM	0	0	0	0	0	0	1	0
6:30 PM	0	0	0	0	0	0	0	0
6:45 PM	0	0	0	0	0	0	0	0
7:00 PM	0	0	0	0	0	0	0	0
7:15 PM	0	0	0	0	0	0	0	0
7:30 PM	0	0	0	0	0	0	0	0
7:45 PM	0	0	0	0	0	0	0	0

Study Name 34-US 11 AT BEAR RD

Start Date 04-19-2023

Start Time 5:00 AM

Site Code Pedestrians

Start Time	US 11 Southbound		BEAR RD Westbound		US 11 Northbound		BEAR RD Eastbound	
	Peds CCW	Peds CW	Peds CCW	Peds CW	Peds CCW	Peds CW	Peds CCW	Peds CW
5:00 AM	0	0	0	0	0	0	0	0
5:15 AM	0	0	0	0	0	0	0	0
5:30 AM	0	0	0	0	0	0	0	0
5:45 AM	0	0	0	0	0	0	0	0
6:00 AM	0	0	0	0	0	0	0	0
6:15 AM	0	0	0	0	0	0	0	0
6:30 AM	0	0	0	0	0	0	0	0
6:45 AM	0	0	1	0	1	0	0	0
7:00 AM	0	0	0	0	0	0	0	0
7:15 AM	0	0	0	0	0	0	0	0
7:30 AM	0	0	0	0	0	0	0	0
7:45 AM	0	0	0	0	0	0	0	0
8:00 AM	0	0	0	0	0	0	0	0
8:15 AM	0	0	0	0	0	0	0	0
8:30 AM	0	0	0	0	0	0	0	0
8:45 AM	0	0	1	1	0	0	0	0
9:00 AM	0	0	1	0	0	0	0	0
9:15 AM	0	0	0	1	0	2	0	0
9:30 AM	0	0	1	0	1	0	0	0
9:45 AM	0	0	0	0	0	0	0	0
3:00 PM	0	0	0	0	0	0	1	0
3:15 PM	0	0	0	1	0	0	0	0
3:30 PM	0	0	0	0	0	0	0	0
3:45 PM	0	0	1	0	0	0	0	0
4:00 PM	0	0	1	1	1	1	0	0
4:15 PM	0	0	0	0	0	0	0	0
4:30 PM	0	0	1	0	0	0	0	0
4:45 PM	0	0	0	1	0	1	1	2

Study Name 34-US 11 AT BEAR RD

Start Date 04-19-2023

Start Time 5:00 AM

Site Code Pedestrians

Start Time	US 11 Southbound		BEAR RD Westbound		US 11 Northbound		BEAR RD Eastbound	
	Peds CCW	Peds CW	Peds CCW	Peds CW	Peds CCW	Peds CW	Peds CCW	Peds CW
5:00 PM	0	0	0	0	0	0	0	1
5:15 PM	0	0	0	0	0	0	0	0
5:30 PM	0	0	0	0	0	0	1	0
5:45 PM	0	0	0	0	0	0	0	0
6:00 PM	0	0	0	0	0	0	0	0
6:15 PM	0	0	0	0	0	0	0	0
6:30 PM	0	0	0	0	0	0	0	0
6:45 PM	0	0	0	1	0	0	0	0
7:00 PM	0	0	1	0	0	0	0	0
7:15 PM	0	0	0	0	0	0	0	0
7:30 PM	0	0	0	0	0	0	0	0
7:45 PM	0	0	0	0	0	0	0	0

Study Name 34-US 11 AT BEAR RD

Start Date 04-19-2023

Start Time 5:00 AM

Site Code Totals

	US 11 Southbound				BEAR RD Westbound				US 11 Northbound				BEAR RD Eastbound			
Start Time	Left	Thru	Right	U-Turn	Left	Thru	Right	U-Turn	Left	Thru	Right	U-Turn	Left	Thru	Right	U-Turn
5:00 AM	20	6	8	0	0	3	4	0	2	7	3	0	5	10	1	0
5:15 AM	26	6	13	0	2	5	3	0	1	5	2	0	15	11	3	0
5:30 AM	44	12	19	0	0	5	3	0	3	8	7	0	15	20	6	0
5:45 AM	40	16	26	0	4	3	5	0	2	16	8	0	21	14	3	0
6:00 AM	59	15	22	0	2	7	12	0	3	20	7	0	19	18	2	0
6:15 AM	73	22	17	0	3	9	6	0	0	23	11	0	16	31	4	0
6:30 AM	109	25	35	0	5	11	9	0	5	26	20	0	22	39	3	0
6:45 AM	110	57	29	0	8	23	17	0	5	38	18	0	50	55	3	0
7:00 AM	111	55	48	0	3	15	20	0	2	27	21	0	51	64	5	0
7:15 AM	148	59	46	0	7	22	18	0	7	46	40	0	48	76	2	0
7:30 AM	144	67	61	0	14	24	27	0	4	46	39	1	54	67	9	0
7:45 AM	151	86	74	0	8	24	35	0	5	38	20	0	55	69	6	0
8:00 AM	120	69	53	0	17	30	28	0	9	43	20	0	53	44	7	0
8:15 AM	99	86	68	0	18	22	25	0	12	29	27	0	52	57	9	0
8:30 AM	89	72	69	0	11	19	31	0	15	83	26	0	41	41	6	0
8:45 AM	84	102	75	0	17	15	27	0	5	75	22	0	74	54	9	0
9:00 AM	68	73	62	0	14	21	10	0	11	83	30	0	82	67	7	0
9:15 AM	70	78	60	0	14	17	16	1	13	80	23	0	50	39	8	0
9:30 AM	78	89	45	0	17	13	26	0	5	82	15	0	53	39	9	0
9:45 AM	73	106	69	0	11	17	9	0	12	96	22	0	47	34	9	0
3:00 PM	79	130	103	0	21	28	20	0	20	111	35	0	67	47	11	0
3:15 PM	86	115	111	0	15	35	21	0	15	126	26	0	95	42	16	0
3:30 PM	80	123	107	0	15	17	26	0	19	106	48	0	127	60	20	0
3:45 PM	87	106	113	0	19	28	29	0	16	114	23	0	96	59	16	0
4:00 PM	110	105	98	0	14	28	22	0	28	115	32	0	111	68	17	0
4:15 PM	113	123	148	1	22	26	19	0	21	118	29	0	92	65	11	0
4:30 PM	97	123	127	0	10	33	23	0	20	132	36	0	107	77	11	0
4:45 PM	90	135	123	0	18	23	26	0	20	114	34	0	117	67	16	0

Study Name 34-US 11 AT BEAR RD

Start Date 04-19-2023

Start Time 5:00 AM

Site Code Totals

Start Time	US 11 Southbound				BEAR RD Westbound				US 11 Northbound				BEAR RD Eastbound			
	Left	Thru	Right	U-Turn	Left	Thru	Right	U-Turn	Left	Thru	Right	U-Turn	Left	Thru	Right	U-Turn
5:00 PM	100	125	127	0	16	38	25	0	22	117	35	0	97	67	17	0
5:15 PM	99	142	154	0	23	32	31	0	28	139	24	0	95	72	11	0
5:30 PM	107	126	151	0	23	32	17	0	16	143	29	0	86	59	12	0
5:45 PM	105	117	149	0	23	20	20	0	19	107	27	0	106	58	15	0
6:00 PM	101	111	110	0	17	16	21	0	19	103	22	0	101	65	15	0
6:15 PM	92	108	113	0	16	27	22	0	10	102	17	0	78	51	7	0
6:30 PM	87	92	103	0	12	18	17	0	11	84	17	0	76	43	7	0
6:45 PM	84	93	93	0	5	14	9	0	11	102	15	0	60	40	9	0
7:00 PM	90	98	91	0	10	18	11	0	16	84	24	0	55	32	8	0
7:15 PM	76	101	83	0	14	10	9	0	16	82	15	0	52	36	11	0
7:30 PM	56	77	91	0	14	19	12	0	11	81	14	0	77	24	17	0
7:45 PM	58	81	75	0	14	13	15	0	19	62	15	0	58	44	9	0

Study Name 35-BEAR RD AT NY 481 ON/OFF RAMP

Start Date 04-19-2023

Start Time 5:00 AM

Site Code Motorcycles

[illegible]

Study Name 35-BEAR RD AT NY 481 ON/OFF RAMP

Start Date 04-19-2023

Start Time 5:00 AM

Site Code Cars

	NY 481 ON/OFF RAMP Southbound			BEAR RD Westbound			BEAR RD Eastbound		
Start Time	Left	Right	U-Turn	Thru	Right	U-Turn	Left	Thru	U-Turn
5:00 AM	1	3	0	0	4	0	31	1	0
5:15 AM	0	7	0	3	7	0	36	0	0
5:30 AM	1	3	0	5	11	0	58	6	0
5:45 AM	1	7	0	0	14	0	57	2	0
6:00 AM	2	9	0	7	15	0	65	7	0
6:15 AM	4	8	0	5	28	0	83	9	0
6:30 AM	6	14	0	7	28	0	127	8	0
6:45 AM	11	20	0	11	38	0	136	12	0
7:00 AM	7	13	0	13	33	0	151	14	0
7:15 AM	8	24	0	21	76	0	205	12	0
7:30 AM	17	25	0	25	73	0	200	9	0
7:45 AM	10	41	0	24	57	0	186	15	0
8:00 AM	7	38	0	24	55	0	152	11	0
8:15 AM	16	31	0	19	48	0	139	11	0
8:30 AM	11	33	0	20	53	0	120	9	0
8:45 AM	8	35	0	20	34	0	130	16	0
9:00 AM	3	21	0	12	40	0	110	13	0
9:15 AM	7	29	0	14	48	0	95	15	0
9:30 AM	13	33	0	11	29	0	97	8	0
9:45 AM	12	22	0	18	29	0	77	12	0
3:00 PM	6	32	0	31	49	0	96	26	0
3:15 PM	13	24	0	36	46	0	104	21	0
3:30 PM	16	35	0	21	40	0	119	37	0
3:45 PM	7	37	0	19	54	0	115	24	0
4:00 PM	15	29	0	29	58	0	138	32	0
4:15 PM	20	33	0	27	63	0	134	35	0
4:30 PM	16	22	0	38	63	0	148	25	0
4:45 PM	24	34	0	34	54	0	124	36	0
5:00 PM	21	38	0	21	69	0	128	41	0
5:15 PM	18	34	0	52	65	0	132	39	0
5:30 PM	17	28	0	46	55	0	126	34	0
5:45 PM	11	26	0	19	50	0	138	36	0

Study Name 35-BEAR RD AT NY 481 ON/OFF RAMP

Start Date 04-19-2023

Start Time 5:00 AM

Site Code Cars

Start Time	NY 481 ON/OFF RAMP Southbound			BEAR RD Westbound			BEAR RD Eastbound		
	Left	Right	U-Turn	Thru	Right	U-Turn	Left	Thru	U-Turn
6:00 PM	14	35	0	17	38	0	128	31	0
6:15 PM	12	30	0	19	44	1	125	22	0
6:30 PM	14	25	0	18	49	0	105	23	0
6:45 PM	6	16	0	13	22	0	101	23	0
7:00 PM	11	18	0	15	38	0	104	26	0
7:15 PM	4	19	0	12	27	0	93	26	0
7:30 PM	10	24	0	17	27	0	66	13	0
7:45 PM	8	22	0	10	21	0	78	28	0

Study Name 35-BEAR RD AT NY 481 ON/OFF RAMP

Start Date 04-19-2023

Start Time 5:00 AM

Site Code Light Goods Vehicles

	NY 481 ON/OFF RAMP Southbound			BEAR RD Westbound			BEAR RD Eastbound		
Start Time	Left	Right	U-Turn	Thru	Right	U-Turn	Left	Thru	U-Turn
5:00 AM	0	0	0	2	0	0	1	0	0
5:15 AM	0	0	0	0	0	0	2	0	0
5:30 AM	1	0	0	2	6	0	5	0	0
5:45 AM	0	0	0	2	5	0	4	0	0
6:00 AM	1	3	0	3	7	0	10	0	0
6:15 AM	1	1	0	2	8	0	21	1	0
6:30 AM	0	2	0	4	12	0	28	2	0
6:45 AM	1	2	0	4	16	0	26	5	0
7:00 AM	2	7	0	2	11	0	25	3	0
7:15 AM	4	3	0	2	15	0	28	6	0
7:30 AM	6	4	0	4	11	0	38	3	0
7:45 AM	5	3	0	2	12	0	35	2	0
8:00 AM	3	5	0	4	7	0	15	3	0
8:15 AM	4	6	0	6	7	0	18	2	0
8:30 AM	2	2	0	5	6	0	13	3	0
8:45 AM	2	3	0	0	13	0	6	7	0
9:00 AM	2	1	0	4	5	0	17	8	0
9:15 AM	0	4	0	3	6	0	14	3	0
9:30 AM	0	1	0	3	6	0	19	2	0
9:45 AM	4	0	0	2	11	0	21	5	0
3:00 PM	0	3	0	2	16	0	21	4	0
3:15 PM	4	3	0	1	14	0	21	5	0
3:30 PM	2	0	0	0	17	0	19	10	0
3:45 PM	4	1	0	3	11	0	18	6	0
4:00 PM	2	1	0	2	23	0	25	5	0
4:15 PM	4	6	0	4	14	0	22	6	0
4:30 PM	0	3	0	3	20	0	29	5	0
4:45 PM	6	0	0	3	11	0	26	6	0
5:00 PM	4	3	0	6	12	0	26	6	0
5:15 PM	1	2	0	4	17	0	17	1	0
5:30 PM	2	2	0	4	9	0	20	2	0
5:45 PM	2	1	0	5	12	0	21	1	0

Study Name 35-BEAR RD AT NY 481 ON/OFF RAMP

Start Date 04-19-2023

Start Time 5:00 AM

Site Code Light Goods Vehicles

	NY 481 ON/OFF RAMP Southbound			BEAR RD Westbound			BEAR RD Eastbound		
Start Time	Left	Right	U-Turn	Thru	Right	U-Turn	Left	Thru	U-Turn
6:00 PM	1	2	0	6	13	0	15	4	0
6:15 PM	2	0	0	6	9	0	9	6	0
6:30 PM	4	3	0	2	13	0	9	6	0
6:45 PM	1	2	0	2	3	0	11	4	0
7:00 PM	1	0	0	4	11	0	11	3	0
7:15 PM	2	3	0	1	6	0	3	3	0
7:30 PM	0	3	0	1	6	0	11	2	0
7:45 PM	1	3	0	4	1	0	11	2	0

Study Name 35-BEAR RD AT NY 481 ON/OFF RAMP

Start Date 04-19-2023

Start Time 5:00 AM

Site Code Buses

[illegible]

Study Name 35-BEAR RD AT NY 481 ON/OFF RAMP

Start Date 04-19-2023

Start Time 5:00 AM

Site Code Single-Unit Trucks

	NY 481 ON/OFF RAMP Southbound			BEAR RD Westbound			BEAR RD Eastbound		
Start Time	Left	Right	U-Turn	Thru	Right	U-Turn	Left	Thru	U-Turn
5:00 AM	0	0	0	0	0	0	0	0	0
5:15 AM	0	0	0	0	0	0	0	0	0
5:30 AM	0	0	0	0	0	0	0	0	0
5:45 AM	0	0	0	0	0	0	0	0	0
6:00 AM	0	0	0	0	0	0	2	0	0
6:15 AM	0	0	0	0	0	0	2	0	0
6:30 AM	0	0	0	0	0	0	1	0	0
6:45 AM	0	0	0	1	0	0	2	0	0
7:00 AM	0	0	0	0	1	0	2	0	0
7:15 AM	0	0	0	0	0	0	3	0	0
7:30 AM	0	1	0	1	1	0	4	0	0
7:45 AM	0	0	0	0	0	0	2	0	0
8:00 AM	0	0	0	0	0	0	4	0	0
8:15 AM	0	1	0	1	2	0	9	0	0
8:30 AM	0	0	0	1	1	0	2	0	0
8:45 AM	0	0	0	1	2	0	2	1	0
9:00 AM	0	0	0	0	0	0	2	2	0
9:15 AM	0	0	0	0	0	0	3	1	0
9:30 AM	0	0	0	1	5	0	7	0	0
9:45 AM	0	0	0	1	0	0	9	0	0
3:00 PM	0	0	0	0	1	0	5	2	0
3:15 PM	0	0	0	0	2	0	3	0	0
3:30 PM	0	1	0	2	1	0	1	1	0
3:45 PM	0	0	0	3	1	0	3	0	0
4:00 PM	1	0	0	0	0	0	2	0	0
4:15 PM	0	0	0	1	1	0	0	0	0
4:30 PM	0	0	0	0	0	0	0	0	0
4:45 PM	0	0	0	0	0	0	1	0	0
5:00 PM	0	0	0	0	1	0	1	0	0
5:15 PM	1	0	0	0	2	0	4	0	0
5:30 PM	0	0	0	0	1	0	1	0	0
5:45 PM	0	0	0	0	1	0	3	1	0

Study Name 35-BEAR RD AT NY 481 ON/OFF RAMP

Start Date 04-19-2023

Start Time 5:00 AM

Site Code Single-Unit Trucks

	NY 481 ON/OFF RAMP Southbound			BEAR RD Westbound			BEAR RD Eastbound		
Start Time	Left	Right	U-Turn	Thru	Right	U-Turn	Left	Thru	U-Turn
6:00 PM	0	0	0	0	0	0	0	0	0
6:15 PM	0	0	0	0	0	0	2	1	0
6:30 PM	0	0	0	0	1	0	3	0	0
6:45 PM	0	0	0	0	0	0	0	0	0
7:00 PM	0	0	0	0	0	0	3	0	0
7:15 PM	0	0	0	0	0	0	0	0	0
7:30 PM	0	0	0	0	0	0	0	0	0
7:45 PM	0	0	0	0	1	0	0	0	0

Study Name 35-BEAR RD AT NY 481 ON/OFF RAMP

Start Date 04-19-2023

Start Time 5:00 AM

Site Code Articulated Trucks

[illegible]

Study Name 35-BEAR RD AT NY 481 ON/OFF RAMP

Start Date 04-19-2023

Start Time 5:00 AM

Site Code Bicycles on Road

[illegible]

Study Name 35-BEAR RD AT NY 481 ON/OFF RAMP

Start Date 04-19-2023

Start Time 5:00 AM

Site Code Bicycles on Crosswalk

	NY 481 ON/OFF RAMP Southbound		BEAR RD Westbound		BEAR RD Eastbound	
Start Time	Peds CCW	Peds CW	Peds CCW	Peds CW	Peds CCW	Peds CW
5:00 AM	0	0	0	0	0	0
5:15 AM	0	0	0	0	0	0
5:30 AM	0	0	0	0	0	0
5:45 AM	0	0	0	0	0	0
6:00 AM	0	0	0	0	0	0
6:15 AM	0	0	0	0	0	0
6:30 AM	0	0	0	0	0	0
6:45 AM	0	0	0	0	0	0
7:00 AM	0	0	0	0	0	0
7:15 AM	0	0	0	0	0	0
7:30 AM	0	0	0	0	0	0
7:45 AM	0	0	0	0	0	0
8:00 AM	0	0	0	0	0	0
8:15 AM	0	0	0	0	0	0
8:30 AM	0	0	0	0	0	0
8:45 AM	0	0	0	0	0	0
9:00 AM	0	0	0	0	0	0
9:15 AM	0	0	0	0	0	0
9:30 AM	0	0	0	0	0	0
9:45 AM	0	0	0	0	0	0
3:00 PM	0	0	0	0	0	0
3:15 PM	0	0	0	0	0	0
3:30 PM	0	0	0	0	0	0
3:45 PM	0	0	0	0	0	0
4:00 PM	0	0	0	0	0	0
4:15 PM	0	0	0	0	0	0
4:30 PM	0	0	0	0	0	0
4:45 PM	0	0	0	0	0	0
5:00 PM	0	0	0	0	0	0
5:15 PM	0	0	0	0	0	0
5:30 PM	0	0	0	0	0	0
5:45 PM	0	0	0	0	0	0

Study Name 35-BEAR RD AT NY 481 ON/OFF RAMP

Start Date 04-19-2023

Start Time 5:00 AM

Site Code Bicycles on Crosswalk

	NY 481 ON/OFF RAMP Southbound		BEAR RD Westbound		BEAR RD Eastbound	
Start Time	Peds CCW	Peds CW	Peds CCW	Peds CW	Peds CCW	Peds CW
6:00 PM	0	0	0	0	0	0
6:15 PM	0	0	0	0	0	0
6:30 PM	0	0	0	0	0	0
6:45 PM	0	0	0	0	0	0
7:00 PM	0	0	0	0	0	0
7:15 PM	0	0	0	0	0	0
7:30 PM	0	0	0	0	0	0
7:45 PM	0	0	0	0	0	0

Study Name 35-BEAR RD AT NY 481 ON/OFF RAMP

Start Date 04-19-2023

Start Time 5:00 AM

Site Code Pedestrians

	NY 481 ON/OFF RAMP Southbound		BEAR RD Westbound		BEAR RD Eastbound	
Start Time	Peds CCW	Peds CW	Peds CCW	Peds CW	Peds CCW	Peds CW
5:00 AM	0	0	0	0	0	0
5:15 AM	0	0	0	0	0	0
5:30 AM	0	0	0	0	0	0
5:45 AM	0	0	0	0	0	0
6:00 AM	0	0	0	0	0	0
6:15 AM	0	0	0	0	0	0
6:30 AM	0	0	0	0	0	0
6:45 AM	0	0	0	0	0	0
7:00 AM	0	0	0	0	0	0
7:15 AM	0	0	0	0	0	0
7:30 AM	0	0	0	0	0	0
7:45 AM	0	0	0	0	0	0
8:00 AM	0	0	0	0	0	0
8:15 AM	0	0	0	0	0	0
8:30 AM	0	0	0	0	0	0
8:45 AM	0	0	0	0	0	0
9:00 AM	0	0	0	0	0	0
9:15 AM	0	0	0	0	0	0
9:30 AM	0	0	0	0	0	0
9:45 AM	0	0	0	0	0	0
3:00 PM	0	0	0	0	0	0
3:15 PM	0	0	0	0	0	0
3:30 PM	0	0	0	0	0	0
3:45 PM	0	0	0	0	0	0
4:00 PM	0	0	0	0	0	0
4:15 PM	0	0	0	0	0	0
4:30 PM	0	0	0	0	0	0
4:45 PM	0	0	0	0	0	0
5:00 PM	0	0	0	0	0	0
5:15 PM	0	0	0	0	0	0
5:30 PM	0	0	0	0	0	0
5:45 PM	0	0	0	0	0	0

Study Name 35-BEAR RD AT NY 481 ON/OFF RAMP

Start Date 04-19-2023

Start Time 5:00 AM

Site Code Pedestrians

	NY 481 ON/OFF RAMP Southbound		BEAR RD Westbound		BEAR RD Eastbound	
Start Time	Peds CCW	Peds CW	Peds CCW	Peds CW	Peds CCW	Peds CW
6:00 PM	0	0	0	0	0	0
6:15 PM	0	0	0	0	0	0
6:30 PM	0	0	0	0	0	0
6:45 PM	0	0	0	0	0	0
7:00 PM	0	0	0	0	0	0
7:15 PM	0	0	0	0	0	0
7:30 PM	0	0	0	0	0	0
7:45 PM	0	0	0	0	0	0

Study Name 35-BEAR RD AT NY 481 ON/OFF RAMP

Start Date 04-19-2023

Start Time 5:00 AM

Site Code Totals

	NY 481 ON/OFF RAMP Southbound			BEAR RD Westbound			BEAR RD Eastbound		
Start Time	Left	Right	U-Turn	Thru	Right	U-Turn	Left	Thru	U-Turn
5:00 AM	1	3	0	2	4	0	32	1	0
5:15 AM	0	7	0	3	8	0	39	0	0
5:30 AM	2	3	0	7	17	0	65	6	0
5:45 AM	1	7	0	2	19	0	61	2	0
6:00 AM	3	12	0	10	23	0	77	7	0
6:15 AM	5	9	0	7	38	0	106	11	0
6:30 AM	6	16	0	13	41	0	156	11	0
6:45 AM	12	22	0	21	54	0	170	17	0
7:00 AM	9	20	0	17	46	0	182	17	0
7:15 AM	12	27	0	25	91	0	238	18	0
7:30 AM	23	31	0	30	85	0	243	12	0
7:45 AM	15	44	0	27	70	0	224	17	0
8:00 AM	10	43	0	29	64	0	172	15	0
8:15 AM	20	38	0	28	59	0	167	16	0
8:30 AM	13	35	0	26	61	0	140	14	0
8:45 AM	10	38	0	22	50	0	140	27	0
9:00 AM	6	22	0	16	46	0	139	25	0
9:15 AM	7	33	0	18	56	0	114	20	0
9:30 AM	13	34	0	16	40	0	124	10	0
9:45 AM	16	22	0	21	41	0	108	17	0
3:00 PM	6	35	0	33	67	0	124	32	0
3:15 PM	17	27	0	40	62	0	129	26	0
3:30 PM	18	36	0	23	59	0	140	48	0
3:45 PM	11	38	0	26	68	0	139	31	0
4:00 PM	18	30	0	31	82	0	172	38	0
4:15 PM	24	39	0	32	78	0	163	41	0
4:30 PM	16	25	0	41	83	0	179	30	0
4:45 PM	31	34	0	37	65	0	153	42	0
5:00 PM	25	41	0	27	82	0	156	47	0
5:15 PM	20	36	0	56	84	0	154	40	0
5:30 PM	19	30	0	50	65	0	148	36	0
5:45 PM	13	27	0	24	63	0	163	39	0

Study Name 35-BEAR RD AT NY 481 ON/OFF RAMP

Start Date 04-19-2023

Start Time 5:00 AM

Site Code Totals

Start Time	NY 481 ON/OFF RAMP Southbound			BEAR RD Westbound			BEAR RD Eastbound		
	Left	Right	U-Turn	Thru	Right	U-Turn	Left	Thru	U-Turn
6:00 PM	15	37	0	23	51	0	144	35	0
6:15 PM	14	30	0	25	54	1	136	29	0
6:30 PM	18	28	0	20	63	0	117	29	0
6:45 PM	7	18	0	15	25	0	112	27	0
7:00 PM	12	18	0	19	49	0	119	29	0
7:15 PM	6	22	0	13	33	0	96	29	0
7:30 PM	10	27	0	18	33	0	78	15	0
7:45 PM	9	25	0	14	23	0	89	30	0

Study Name 36-S BAY RD AT BEAR RD

Start Date 04-19-2023

Start Time 5:00 AM

Site Code Motorcycles

[illegible]

Study Name 36-S BAY RD AT BEAR RD

Start Date 04-19-2023

Start Time 5:00 AM

Site Code Cars

	S BAY RD Southbound			S BAY RD Northbound			BEAR RD Eastbound		
Start Time	Thru	Right	U-Turn	Left	Thru	U-Turn	Left	Right	U-Turn
5:00 AM	4	4	0	0	5	0	1	0	0
5:15 AM	9	7	0	0	2	0	1	0	0
5:30 AM	12	17	0	1	8	0	2	4	0
5:45 AM	15	14	0	1	16	0	1	2	0
6:00 AM	15	16	0	4	15	0	5	1	0
6:15 AM	8	27	0	7	15	0	10	4	0
6:30 AM	22	31	0	4	24	0	10	2	0
6:45 AM	37	42	0	6	29	0	20	3	0
7:00 AM	59	39	0	8	45	0	20	4	0
7:15 AM	62	78	0	17	57	0	12	7	0
7:30 AM	62	79	0	16	59	0	19	6	0
7:45 AM	94	72	0	13	50	0	20	5	0
8:00 AM	59	57	0	21	53	0	11	8	0
8:15 AM	63	52	0	11	51	0	14	14	0
8:30 AM	62	53	0	14	54	0	10	8	0
8:45 AM	77	47	0	8	50	0	18	9	0
9:00 AM	52	40	0	13	57	0	10	3	0
9:15 AM	58	52	0	9	68	0	21	6	0
9:30 AM	49	33	0	9	60	0	13	6	0
9:45 AM	50	39	0	5	65	0	17	6	0
3:00 PM	76	64	0	16	88	0	22	8	0
3:15 PM	86	71	0	10	96	0	20	15	0
3:30 PM	67	44	0	19	87	0	35	16	0
3:45 PM	73	54	0	17	100	0	21	7	0
4:00 PM	77	59	0	26	105	0	42	11	0
4:15 PM	83	72	0	15	113	0	40	15	0
4:30 PM	110	86	0	18	111	0	40	10	0
4:45 PM	95	70	0	16	133	0	45	15	0
5:00 PM	99	76	0	17	120	0	47	8	0
5:15 PM	83	87	0	27	135	0	46	10	0
5:30 PM	92	82	0	17	96	0	44	14	0
5:45 PM	86	53	0	14	78	0	37	10	0

Study Name 36-S BAY RD AT BEAR RD

Start Date 04-19-2023

Start Time 5:00 AM

Site Code Cars

Start Time	S BAY RD Southbound			S BAY RD Northbound			BEAR RD Eastbound		
	Thru	Right	U-Turn	Left	Thru	U-Turn	Left	Right	U-Turn
6:00 PM	70	47	0	9	88	0	40	5	0
6:15 PM	70	55	0	13	74	0	29	12	0
6:30 PM	79	53	0	10	51	0	25	11	0
6:45 PM	55	32	0	4	63	0	26	7	0
7:00 PM	52	48	0	5	42	0	25	14	0
7:15 PM	49	29	0	6	47	1	20	6	0
7:30 PM	54	38	0	6	46	0	18	6	0
7:45 PM	33	25	0	7	30	0	25	7	0

Study Name 36-S BAY RD AT BEAR RD

Start Date 04-19-2023

Start Time 5:00 AM

Site Code Light Goods Vehicles

	S BAY RD Southbound			S BAY RD Northbound			BEAR RD Eastbound		
Start Time	Thru	Right	U-Turn	Left	Thru	U-Turn	Left	Right	U-Turn
5:00 AM	0	2	0	0	2	0	0	0	0
5:15 AM	0	2	0	0	0	0	0	0	0
5:30 AM	0	6	0	0	0	0	1	0	0
5:45 AM	0	5	0	0	1	0	0	0	0
6:00 AM	2	9	0	2	2	0	1	0	0
6:15 AM	4	9	0	1	1	0	2	0	0
6:30 AM	6	14	0	4	5	0	1	1	0
6:45 AM	9	17	0	4	5	0	4	1	0
7:00 AM	9	13	0	1	5	0	4	0	0
7:15 AM	11	13	0	6	4	0	6	1	0
7:30 AM	17	16	0	3	7	0	5	5	0
7:45 AM	13	11	0	1	10	0	3	4	0
8:00 AM	11	10	0	4	13	0	5	0	0
8:15 AM	18	13	0	2	11	0	4	1	0
8:30 AM	11	11	0	2	11	0	4	1	0
8:45 AM	12	11	0	1	14	0	6	3	0
9:00 AM	18	7	0	3	3	0	2	6	0
9:15 AM	10	7	0	1	13	0	3	1	0
9:30 AM	7	10	0	0	12	0	1	1	0
9:45 AM	14	13	0	1	8	0	9	2	0
3:00 PM	17	13	0	4	13	0	4	1	0
3:15 PM	8	13	0	4	20	0	4	3	0
3:30 PM	22	17	0	2	20	0	9	5	0
3:45 PM	13	9	0	6	31	0	6	3	0
4:00 PM	12	21	0	5	23	0	5	2	0
4:15 PM	20	16	0	5	21	0	3	2	0
4:30 PM	15	18	0	4	28	0	5	1	0
4:45 PM	26	14	0	3	21	0	2	3	0
5:00 PM	14	19	0	3	17	0	14	1	0
5:15 PM	22	18	0	5	22	0	4	1	0
5:30 PM	14	12	0	3	22	0	0	1	0
5:45 PM	13	17	0	1	12	0	1	0	0

Study Name 36-S BAY RD AT BEAR RD

Start Date 04-19-2023

Start Time 5:00 AM

Site Code Light Goods Vehicles

Start Time	S BAY RD Southbound			S BAY RD Northbound			BEAR RD Eastbound		
	Thru	Right	U-Turn	Left	Thru	U-Turn	Left	Right	U-Turn
6:00 PM	11	20	0	0	9	0	4	1	0
6:15 PM	9	14	0	1	8	0	6	1	0
6:30 PM	5	15	0	2	13	0	5	3	0
6:45 PM	13	5	0	1	10	0	4	1	0
7:00 PM	9	14	0	0	3	0	4	0	0
7:15 PM	7	10	0	1	7	0	4	1	0
7:30 PM	5	7	0	0	9	0	2	0	0
7:45 PM	2	4	0	0	4	0	6	0	0

Study Name 36-S BAY RD AT BEAR RD

Start Date 04-19-2023

Start Time 5:00 AM

Site Code Buses

[illegible]

Study Name 36-S BAY RD AT BEAR RD

Start Date 04-19-2023

Start Time 5:00 AM

Site Code Single-Unit Trucks

	S BAY RD Southbound			S BAY RD Northbound			BEAR RD Eastbound		
Start Time	Thru	Right	U-Turn	Left	Thru	U-Turn	Left	Right	U-Turn
5:00 AM	0	0	0	0	0	0	0	0	0
5:15 AM	0	0	0	0	0	0	0	0	0
5:30 AM	0	0	0	0	0	0	0	0	0
5:45 AM	1	0	0	0	0	0	0	0	0
6:00 AM	0	1	0	0	0	0	0	0	0
6:15 AM	0	0	0	0	1	0	0	0	0
6:30 AM	1	0	0	0	0	0	0	0	0
6:45 AM	0	2	0	0	0	0	0	0	0
7:00 AM	0	1	0	0	0	0	0	0	0
7:15 AM	0	0	0	0	1	0	0	0	0
7:30 AM	0	1	0	0	1	0	0	0	0
7:45 AM	1	0	0	0	1	0	0	0	0
8:00 AM	1	0	0	0	0	0	0	0	0
8:15 AM	1	2	0	1	0	0	0	0	0
8:30 AM	1	1	0	0	0	0	0	0	0
8:45 AM	0	4	0	0	1	0	0	0	0
9:00 AM	2	0	0	0	1	0	3	0	0
9:15 AM	1	0	0	0	2	0	1	0	0
9:30 AM	0	5	0	0	0	0	0	0	0
9:45 AM	1	1	0	0	0	0	0	0	0
3:00 PM	2	1	0	0	1	0	1	0	0
3:15 PM	0	1	0	0	3	0	0	0	0
3:30 PM	2	4	0	0	3	0	0	0	0
3:45 PM	1	2	0	0	2	0	0	0	0
4:00 PM	3	0	0	0	0	0	0	0	0
4:15 PM	0	2	0	0	1	0	1	0	0
4:30 PM	1	0	0	0	1	0	0	0	0
4:45 PM	0	0	0	0	0	0	0	0	0
5:00 PM	1	0	0	0	0	0	0	0	0
5:15 PM	0	1	0	0	0	0	1	0	0
5:30 PM	1	1	0	0	0	0	0	0	0
5:45 PM	0	1	0	0	0	0	1	0	0

Study Name 36-S BAY RD AT BEAR RD

Start Date 04-19-2023

Start Time 5:00 AM

Site Code Single-Unit Trucks

[illegible]

Study Name 36-S BAY RD AT BEAR RD

Start Date 04-19-2023

Start Time 5:00 AM

Site Code Articulated Trucks

[illegible]

Study Name 36-S BAY RD AT BEAR RD

Start Date 04-19-2023

Start Time 5:00 AM

Site Code Bicycles on Road

Start Time	S BAY RD Southbound			S BAY RD Northbound			BEAR RD Eastbound		
	Thru	Right	U-Turn	Left	Thru	U-Turn	Left	Right	U-Turn
6:00 PM	0	0	0	0	0	0	0	0	0
6:15 PM	0	0	0	0	0	0	0	0	0
6:30 PM	0	0	0	0	0	0	0	0	0
6:45 PM	0	0	0	0	1	0	0	0	0
7:00 PM	0	0	0	0	0	0	0	0	0
7:15 PM	0	0	0	0	0	0	1	0	0
7:30 PM	0	0	0	0	0	0	0	0	0
7:45 PM	1	0	0	0	0	0	0	0	0

Study Name 36-S BAY RD AT BEAR RD

Start Date 04-19-2023

Start Time 5:00 AM

Site Code Bicycles on Crosswalk

Start Time	S BAY RD Southbound		S BAY RD Northbound		BEAR RD Eastbound	
	Peds CCW	Peds CW	Peds CCW	Peds CW	Peds CCW	Peds CW
5:00 AM	0	0	0	0	0	0
5:15 AM	0	0	0	0	0	0
5:30 AM	0	0	0	0	0	0
5:45 AM	0	0	0	0	0	0
6:00 AM	0	0	0	0	0	0
6:15 AM	0	0	0	0	0	0
6:30 AM	0	0	0	0	0	0
6:45 AM	0	0	0	0	0	0
7:00 AM	0	0	0	0	0	0
7:15 AM	0	0	0	0	0	0
7:30 AM	0	0	0	0	0	0
7:45 AM	0	0	0	0	0	0
8:00 AM	0	0	0	0	0	0
8:15 AM	0	0	0	0	0	0
8:30 AM	0	0	0	0	0	0
8:45 AM	0	0	0	0	0	0
9:00 AM	0	0	0	0	0	0
9:15 AM	0	0	0	0	0	0
9:30 AM	0	0	0	0	0	0
9:45 AM	0	0	0	0	0	0
3:00 PM	0	0	0	0	0	0
3:15 PM	0	0	0	0	0	0
3:30 PM	0	0	0	0	0	0
3:45 PM	0	0	0	0	0	0
4:00 PM	0	0	0	0	0	0
4:15 PM	0	0	0	0	0	0
4:30 PM	0	0	0	0	0	0
4:45 PM	0	0	0	0	0	0
5:00 PM	0	0	0	0	0	0
5:15 PM	0	0	0	0	0	0
5:30 PM	0	0	0	0	0	0
5:45 PM	0	0	0	0	0	0

Study Name 36-S BAY RD AT BEAR RD

Start Date 04-19-2023

Start Time 5:00 AM

Site Code Bicycles on Crosswalk

Start Time	S BAY RD Southbound		S BAY RD Northbound		BEAR RD Eastbound	
	Peds CCW	Peds CW	Peds CCW	Peds CW	Peds CCW	Peds CW
6:00 PM	0	0	0	0	0	0
6:15 PM	0	0	0	0	1	0
6:30 PM	0	0	0	0	0	0
6:45 PM	0	0	0	0	0	0
7:00 PM	0	0	0	0	0	0
7:15 PM	0	0	0	0	0	1
7:30 PM	0	0	0	0	0	0
7:45 PM	0	0	0	0	0	0

Study Name 36-S BAY RD AT BEAR RD

Start Date 04-19-2023

Start Time 5:00 AM

Site Code Pedestrians

	S BAY RD Southbound		S BAY RD Northbound		BEAR RD Eastbound	
Start Time	Peds CCW	Peds CW	Peds CCW	Peds CW	Peds CCW	Peds CW
5:00 AM	0	0	0	0	0	0
5:15 AM	0	0	0	0	0	0
5:30 AM	0	0	0	0	0	0
5:45 AM	0	0	0	0	0	0
6:00 AM	0	0	0	0	0	0
6:15 AM	0	0	0	0	0	0
6:30 AM	0	0	0	0	0	0
6:45 AM	0	0	0	0	0	0
7:00 AM	0	0	0	0	0	0
7:15 AM	0	0	0	0	0	0
7:30 AM	0	0	0	0	0	0
7:45 AM	0	0	0	0	0	0
8:00 AM	0	0	0	0	0	0
8:15 AM	0	0	0	0	0	0
8:30 AM	0	0	0	0	0	0
8:45 AM	0	0	0	0	0	0
9:00 AM	0	0	0	0	0	0
9:15 AM	0	0	0	0	0	0
9:30 AM	0	0	0	0	0	0
9:45 AM	0	0	0	0	0	0
3:00 PM	0	0	0	0	0	0
3:15 PM	0	0	0	0	0	0
3:30 PM	0	0	0	0	0	0
3:45 PM	0	0	0	0	0	0
4:00 PM	0	0	0	0	0	0
4:15 PM	0	0	0	0	0	0
4:30 PM	0	0	0	0	0	0
4:45 PM	0	0	0	0	0	0
5:00 PM	0	0	0	0	0	0
5:15 PM	0	0	0	0	0	0
5:30 PM	0	0	0	0	0	0
5:45 PM	0	0	0	0	0	0

Study Name 36-S BAY RD AT BEAR RD
 Start Date 04-19-2023
 Start Time 5:00 AM
 Site Code Pedestrians

	S BAY RD Southbound		S BAY RD Northbound		BEAR RD Eastbound	
Start Time	Peds CCW	Peds CW	Peds CCW	Peds CW	Peds CCW	Peds CW
6:00 PM	0	0	0	0	0	0
6:15 PM	0	0	0	0	0	0
6:30 PM	0	0	0	0	0	0
6:45 PM	0	0	0	0	0	0
7:00 PM	0	0	0	0	0	0
7:15 PM	0	0	0	0	0	0
7:30 PM	0	0	0	0	0	0
7:45 PM	0	0	0	0	0	0

Study Name 36-S BAY RD AT BEAR RD

Start Date 04-19-2023

Start Time 5:00 AM

Site Code Totals

Start Time	S BAY RD Southbound			S BAY RD Northbound			BEAR RD Eastbound		
	Thru	Right	U-Turn	Left	Thru	U-Turn	Left	Right	U-Turn
5:00 AM	4	6	0	0	7	0	1	0	0
5:15 AM	9	10	0	0	2	0	1	0	0
5:30 AM	12	23	0	1	8	0	3	4	0
5:45 AM	16	19	0	1	17	0	1	2	0
6:00 AM	17	27	0	6	17	0	6	1	0
6:15 AM	12	37	0	9	19	0	12	4	0
6:30 AM	30	49	0	9	40	0	13	3	0
6:45 AM	50	61	0	11	36	0	24	4	0
7:00 AM	73	56	0	9	50	0	24	4	0
7:15 AM	76	93	0	23	72	0	18	8	0
7:30 AM	83	96	0	19	68	0	24	11	0
7:45 AM	109	84	0	15	64	0	23	9	0
8:00 AM	76	69	0	27	68	0	16	8	0
8:15 AM	84	71	0	14	63	0	20	16	0
8:30 AM	76	66	0	16	66	0	17	9	0
8:45 AM	91	64	0	9	67	0	25	14	0
9:00 AM	72	48	0	16	62	0	16	11	0
9:15 AM	75	62	0	10	84	0	26	7	0
9:30 AM	59	49	0	9	73	0	14	7	0
9:45 AM	65	53	0	7	75	0	26	8	0
3:00 PM	99	79	0	20	104	0	27	9	0
3:15 PM	96	87	0	15	124	0	24	18	0
3:30 PM	93	66	0	21	113	0	44	21	0
3:45 PM	93	68	0	23	134	0	28	10	0
4:00 PM	99	81	0	31	130	0	48	13	0
4:15 PM	104	90	0	20	135	0	44	17	0
4:30 PM	127	104	0	22	140	0	45	11	0
4:45 PM	121	84	0	19	155	0	47	19	0
5:00 PM	115	95	0	20	137	0	61	9	0
5:15 PM	105	106	0	32	157	0	51	11	0
5:30 PM	107	95	0	20	118	0	44	15	0
5:45 PM	99	71	0	15	90	0	39	11	0

Study Name 36-S BAY RD AT BEAR RD

Start Date 04-19-2023

Start Time 5:00 AM

Site Code Totals

Start Time	S BAY RD Southbound			S BAY RD Northbound			BEAR RD Eastbound		
	Thru	Right	U-Turn	Left	Thru	U-Turn	Left	Right	U-Turn
6:00 PM	81	67	0	9	98	0	44	6	0
6:15 PM	79	70	0	14	82	0	36	13	0
6:30 PM	84	68	0	12	64	0	30	14	0
6:45 PM	68	37	0	5	74	0	30	8	0
7:00 PM	61	62	0	5	46	0	29	14	0
7:15 PM	56	39	0	7	54	1	25	7	0
7:30 PM	59	45	0	6	55	0	20	6	0
7:45 PM	36	29	0	7	34	0	31	7	0

Study Name 37-CIR DR E AT NY 481 ON/OFF RAMP

Start Date 04-19-2023

Start Time 5:00 AM

Site Code Motorcycles

[illegible]

Study Name 37-CIR DR E AT NY 481 ON/OFF RAMP

Start Date 04-19-2023

Start Time 5:00 AM

Site Code Cars

	CIR DR E Westbound			NY 481 ON/OFF RAMP Northbound			CIR DR E Eastbound		
Start Time	Left	Thru	U-Turn	Left	Right	U-Turn	Thru	Right	U-Turn
5:00 AM	2	3	0	12	3	0	0	1	0
5:15 AM	1	2	0	8	5	0	6	5	0
5:30 AM	2	3	0	11	7	0	2	2	0
5:45 AM	3	5	0	18	8	0	9	1	0
6:00 AM	9	4	0	10	8	0	7	3	0
6:15 AM	4	8	0	17	16	0	6	5	0
6:30 AM	6	7	0	23	14	0	10	5	0
6:45 AM	12	10	0	35	28	0	17	8	0
7:00 AM	9	13	0	35	20	0	17	15	0
7:15 AM	11	14	0	56	37	0	34	16	0
7:30 AM	27	10	0	60	52	0	34	8	0
7:45 AM	17	15	0	63	78	0	40	9	0
8:00 AM	10	18	0	60	43	0	29	12	0
8:15 AM	18	21	0	62	51	0	33	11	0
8:30 AM	14	19	0	80	50	0	33	12	0
8:45 AM	11	18	0	77	74	0	49	16	0
9:00 AM	16	31	0	67	57	0	35	20	0
9:15 AM	9	44	0	59	54	0	25	10	1
9:30 AM	11	18	0	64	44	0	33	12	0
9:45 AM	13	30	0	96	42	0	39	17	0
3:00 PM	26	47	0	109	52	0	45	30	0
3:15 PM	28	49	0	124	63	0	47	22	0
3:30 PM	26	52	0	136	85	0	53	31	0
3:45 PM	30	44	0	141	94	0	47	42	1
4:00 PM	41	42	0	153	77	0	56	34	0
4:15 PM	45	46	0	153	82	0	83	33	0
4:30 PM	37	56	0	135	97	0	73	36	0
4:45 PM	23	70	0	162	88	0	78	27	0
5:00 PM	39	56	0	186	87	0	81	37	1
5:15 PM	32	62	0	195	63	0	60	33	1
5:30 PM	30	51	0	114	62	0	48	30	0
5:45 PM	29	75	0	127	67	0	70	30	2

Study Name 37-CIR DR E AT NY 481 ON/OFF RAMP

Start Date 04-19-2023

Start Time 5:00 AM

Site Code Cars

Start Time	CIR DR E Westbound			NY 481 ON/OFF RAMP Northbound			CIR DR E Eastbound		
	Left	Thru	U-Turn	Left	Right	U-Turn	Thru	Right	U-Turn
6:00 PM	40	78	0	120	53	0	41	30	1
6:15 PM	16	52	0	112	46	0	44	25	0
6:30 PM	21	38	0	102	26	0	31	29	0
6:45 PM	11	49	0	78	24	0	41	18	0
7:00 PM	25	50	0	82	34	0	27	19	0
7:15 PM	12	40	0	80	29	0	25	16	0
7:30 PM	8	36	0	84	24	0	30	17	0
7:45 PM	10	28	0	86	23	0	29	22	0

Study Name 37-CIR DR E AT NY 481 ON/OFF RAMP

Start Date 04-19-2023

Start Time 5:00 AM

Site Code Light Goods Vehicles

	CIR DR E Westbound			NY 481 ON/OFF RAMP Northbound			CIR DR E Eastbound		
Start Time	Left	Thru	U-Turn	Left	Right	U-Turn	Thru	Right	U-Turn
5:00 AM	0	1	0	1	0	0	1	2	0
5:15 AM	0	0	0	1	0	0	0	1	0
5:30 AM	2	0	0	2	0	0	2	0	0
5:45 AM	0	0	0	4	1	0	3	0	0
6:00 AM	3	4	0	4	0	0	2	1	0
6:15 AM	1	3	0	6	1	0	0	0	0
6:30 AM	1	3	0	10	4	0	3	2	0
6:45 AM	2	3	0	9	3	0	4	2	0
7:00 AM	0	2	0	11	7	0	5	0	0
7:15 AM	1	5	0	14	5	0	4	5	0
7:30 AM	2	5	0	21	6	0	7	3	0
7:45 AM	7	10	0	16	11	0	10	3	0
8:00 AM	2	8	0	11	10	0	6	0	0
8:15 AM	1	9	0	21	7	0	8	2	0
8:30 AM	1	11	0	17	8	0	11	2	0
8:45 AM	3	6	0	14	14	0	7	5	0
9:00 AM	8	10	0	19	5	0	10	3	0
9:15 AM	3	5	0	15	6	0	7	1	0
9:30 AM	5	9	0	18	15	0	10	1	0
9:45 AM	5	11	0	15	12	0	13	1	0
3:00 PM	5	15	0	26	5	0	7	4	0
3:15 PM	5	10	0	19	11	0	7	7	0
3:30 PM	11	12	0	22	7	0	4	6	0
3:45 PM	4	3	0	23	3	0	9	2	0
4:00 PM	6	10	0	29	9	0	14	12	0
4:15 PM	6	12	0	30	11	0	12	5	0
4:30 PM	9	5	0	25	10	0	16	6	0
4:45 PM	10	9	0	26	4	0	14	3	0
5:00 PM	10	6	0	14	18	0	8	3	0
5:15 PM	7	6	0	19	11	0	6	3	0
5:30 PM	10	11	0	17	17	0	10	10	0
5:45 PM	4	8	0	17	17	0	10	4	0

Study Name 37-CIR DR E AT NY 481 ON/OFF RAMP

Start Date 04-19-2023

Start Time 5:00 AM

Site Code Light Goods Vehicles

Start Time	CIR DR E Westbound			NY 481 ON/OFF RAMP Northbound			CIR DR E Eastbound		
	Left	Thru	U-Turn	Left	Right	U-Turn	Thru	Right	U-Turn
6:00 PM	5	4	0	13	6	0	9	5	0
6:15 PM	3	8	0	9	2	0	11	4	0
6:30 PM	3	5	0	9	3	0	10	4	0
6:45 PM	5	3	0	13	2	0	9	4	0
7:00 PM	4	4	0	8	3	0	5	5	0
7:15 PM	3	8	0	16	0	0	4	1	0
7:30 PM	5	5	0	17	5	0	5	3	0
7:45 PM	3	1	0	11	1	0	4	3	0

Study Name 37-CIR DR E AT NY 481 ON/OFF RAMP

Start Date 04-19-2023

Start Time 5:00 AM

Site Code Buses

	CIR DR E Westbound			NY 481 ON/OFF RAMP Northbound			CIR DR E Eastbound		
Start Time	Left	Thru	U-Turn	Left	Right	U-Turn	Thru	Right	U-Turn
5:00 AM	0	0	0	0	0	0	0	0	0
5:15 AM	0	0	0	0	0	0	0	0	0
5:30 AM	0	0	0	0	0	0	0	0	0
5:45 AM	0	0	0	0	0	0	0	0	0
6:00 AM	0	0	0	0	0	0	0	0	0
6:15 AM	0	0	0	1	0	0	0	0	0
6:30 AM	0	0	0	0	0	0	0	0	0
6:45 AM	0	0	0	0	0	0	0	0	0
7:00 AM	0	1	0	0	0	0	1	0	0
7:15 AM	0	1	0	0	0	0	0	0	0
7:30 AM	0	1	0	0	1	0	0	0	0
7:45 AM	0	0	0	0	1	0	4	0	0
8:00 AM	2	3	0	0	2	0	0	0	0
8:15 AM	0	1	0	1	1	0	1	0	0
8:30 AM	1	1	0	0	0	0	0	0	0
8:45 AM	0	0	0	1	0	0	0	0	0
9:00 AM	0	0	0	1	0	0	0	0	0
9:15 AM	0	0	0	0	0	0	0	0	0
9:30 AM	0	0	0	0	0	0	0	0	0
9:45 AM	0	0	0	1	0	0	0	0	0
3:00 PM	1	1	0	2	0	0	0	0	0
3:15 PM	0	1	0	1	1	0	0	0	0
3:30 PM	0	0	0	0	0	0	1	0	0
3:45 PM	0	1	0	0	0	0	2	0	0
4:00 PM	0	1	0	0	0	0	0	0	0
4:15 PM	1	0	0	0	0	0	0	0	0
4:30 PM	1	0	0	0	1	0	0	0	0
4:45 PM	0	0	0	0	0	0	0	0	0
5:00 PM	0	0	0	0	0	0	0	0	0
5:15 PM	0	0	0	0	0	0	0	0	0
5:30 PM	0	0	0	0	0	0	0	0	0
5:45 PM	0	0	0	1	0	0	0	0	0

Study Name 37-CIR DR E AT NY 481 ON/OFF RAMP

Start Date 04-19-2023

Start Time 5:00 AM

Site Code Single-Unit Trucks

Start Time	CIR DR E Westbound			NY 481 ON/OFF RAMP Northbound			CIR DR E Eastbound		
	Left	Thru	U-Turn	Left	Right	U-Turn	Thru	Right	U-Turn
5:00 AM	0	0	0	0	0	0	0	0	0
5:15 AM	1	0	0	0	0	0	0	0	0
5:30 AM	0	0	0	1	0	0	0	0	0
5:45 AM	0	0	0	0	0	0	0	0	0
6:00 AM	0	0	0	1	0	0	0	0	0
6:15 AM	0	1	0	0	0	0	0	0	0
6:30 AM	0	0	0	1	0	0	0	0	0
6:45 AM	1	0	0	2	2	0	0	0	0
7:00 AM	0	1	0	1	2	0	0	0	0
7:15 AM	0	0	0	1	1	0	2	0	0
7:30 AM	0	0	0	1	2	0	0	0	0
7:45 AM	1	0	0	6	1	0	2	0	0
8:00 AM	1	0	0	7	0	0	1	1	0
8:15 AM	1	2	0	4	0	0	0	0	0
8:30 AM	0	2	0	4	1	0	0	0	0
8:45 AM	0	0	0	3	1	0	0	0	0
9:00 AM	1	0	0	2	2	0	0	0	0
9:15 AM	0	2	0	5	1	0	2	0	0
9:30 AM	0	2	0	10	2	0	0	0	0
9:45 AM	0	3	0	0	3	0	0	0	0
3:00 PM	0	2	0	2	1	0	1	0	0
3:15 PM	0	0	0	0	4	0	0	0	0
3:30 PM	0	1	0	2	0	0	0	2	0
3:45 PM	0	0	0	1	2	0	0	0	0
4:00 PM	0	2	0	0	1	0	1	0	0
4:15 PM	0	0	0	2	0	0	0	0	0
4:30 PM	0	0	0	1	0	0	1	0	0
4:45 PM	0	0	0	0	0	0	0	0	0
5:00 PM	0	1	0	1	1	0	0	0	0
5:15 PM	0	0	0	2	0	0	0	0	0
5:30 PM	0	0	0	0	0	0	0	0	0
5:45 PM	0	0	0	1	0	0	1	0	0

Site Code Single-Unit Trucks

[illegible]

Study Name 37-CIR DR E AT NY 481 ON/OFF RAMP

Start Date 04-19-2023

Start Time 5:00 AM

Site Code Articulated Trucks

Start Time	CIR DR E Westbound			NY 481 ON/OFF RAMP Northbound			CIR DR E Eastbound		
	Left	Thru	U-Turn	Left	Right	U-Turn	Thru	Right	U-Turn
5:00 AM	0	0	0	0	0	0	0	0	0
5:15 AM	0	0	0	0	0	0	0	0	0
5:30 AM	0	0	0	0	3	0	0	0	0
5:45 AM	0	0	0	0	1	0	1	1	0
6:00 AM	2	0	0	1	1	0	0	0	0
6:15 AM	0	0	0	0	0	0	1	0	0
6:30 AM	0	0	0	0	0	0	0	2	0
6:45 AM	0	0	0	1	0	0	1	1	0
7:00 AM	0	0	0	1	1	0	0	0	0
7:15 AM	0	0	0	2	0	0	0	0	0
7:30 AM	0	0	0	1	2	0	0	0	0
7:45 AM	1	0	0	1	2	0	0	0	0
8:00 AM	0	1	0	1	0	0	0	1	0
8:15 AM	0	0	0	1	0	0	0	0	0
8:30 AM	0	0	0	1	0	0	0	0	0
8:45 AM	0	0	0	2	0	0	0	0	0
9:00 AM	0	0	0	1	0	0	0	1	0
9:15 AM	0	0	0	1	0	0	0	0	0
9:30 AM	0	1	0	2	1	0	1	0	0
9:45 AM	0	0	0	1	1	0	0	1	0
3:00 PM	0	0	0	0	0	0	0	0	0
3:15 PM	1	0	0	0	0	0	0	0	0
3:30 PM	0	0	0	3	0	0	0	0	0
3:45 PM	0	0	0	0	0	0	0	0	0
4:00 PM	0	0	0	2	0	0	1	0	0
4:15 PM	0	0	0	1	1	0	0	0	0
4:30 PM	0	0	0	2	0	0	0	0	0
4:45 PM	0	0	0	0	1	0	0	0	0
5:00 PM	0	1	0	0	0	0	0	0	0
5:15 PM	0	1	0	0	1	0	0	0	0
5:30 PM	0	0	0	0	0	0	0	0	0
5:45 PM	0	0	0	1	0	0	0	0	0

Study Name 37-CIR DR E AT NY 481 ON/OFF RAMP

Start Date 04-19-2023

Start Time 5:00 AM

Site Code Articulated Trucks

[illegible]

Study Name 37-CIR DR E AT NY 481 ON/OFF RAMP

Start Date 04-19-2023

Start Time 5:00 AM

Site Code Bicycles on Road

[illegible]

Study Name 37-CIR DR E AT NY 481 ON/OFF RAMP

Start Date 04-19-2023

Start Time 5:00 AM

Site Code Bicycles on Crosswalk

	CIR DR E Westbound		NY 481 ON/OFF RAMP Northbound		CIR DR E Eastbound	
Start Time	Peds CCW	Peds CW	Peds CCW	Peds CW	Peds CCW	Peds CW
5:00 AM	0	0	0	0	0	0
5:15 AM	0	0	0	0	0	0
5:30 AM	0	0	0	0	0	0
5:45 AM	0	0	0	0	0	0
6:00 AM	0	0	0	0	0	0
6:15 AM	0	0	0	0	0	0
6:30 AM	0	0	0	0	0	0
6:45 AM	0	0	0	0	0	0
7:00 AM	0	0	0	0	0	0
7:15 AM	0	0	0	0	0	0
7:30 AM	0	0	0	0	0	0
7:45 AM	0	0	0	0	0	0
8:00 AM	0	0	0	0	0	0
8:15 AM	0	0	0	0	0	0
8:30 AM	0	0	0	0	0	0
8:45 AM	0	0	0	0	0	0
9:00 AM	0	0	0	0	0	0
9:15 AM	0	0	0	0	0	0
9:30 AM	0	0	0	0	0	0
9:45 AM	0	0	0	0	0	0
3:00 PM	0	0	0	0	0	0
3:15 PM	0	0	0	0	0	0
3:30 PM	0	0	0	0	0	0
3:45 PM	0	0	0	0	0	0
4:00 PM	0	0	0	0	0	0
4:15 PM	0	0	0	0	0	0
4:30 PM	0	0	0	0	0	0
4:45 PM	0	0	0	0	0	0
5:00 PM	0	0	0	0	0	0
5:15 PM	0	0	0	0	0	0
5:30 PM	0	0	0	0	0	0
5:45 PM	0	0	0	0	0	0

Study Name 37-CIR DR E AT NY 481 ON/OFF RAMP

Start Date 04-19-2023

Start Time 5:00 AM

Site Code Bicycles on Crosswalk

Start Time	CIR DR E Westbound		NY 481 ON/OFF RAMP Northbound		CIR DR E Eastbound	
	Peds CCW	Peds CW	Peds CCW	Peds CW	Peds CCW	Peds CW
6:00 PM	0	0	0	0	0	0
6:15 PM	0	0	0	0	0	0
6:30 PM	0	0	0	0	0	0
6:45 PM	0	0	0	0	0	0
7:00 PM	0	0	0	0	0	0
7:15 PM	0	0	0	0	0	0
7:30 PM	0	0	1	0	0	0
7:45 PM	0	0	0	0	0	0

Study Name 37-CIR DR E AT NY 481 ON/OFF RAMP

Start Date 04-19-2023

Start Time 5:00 AM

Site Code Pedestrians

	CIR DR E Westbound		NY 481 ON/OFF RAMP Northbound		CIR DR E Eastbound	
Start Time	Peds CCW	Peds CW	Peds CCW	Peds CW	Peds CCW	Peds CW
5:00 AM	0	0	0	0	0	0
5:15 AM	0	0	0	0	0	0
5:30 AM	0	0	0	0	0	0
5:45 AM	0	0	0	0	0	0
6:00 AM	0	0	0	0	0	0
6:15 AM	0	0	0	0	0	0
6:30 AM	0	0	0	0	0	0
6:45 AM	0	0	0	0	0	0
7:00 AM	0	0	0	0	0	1
7:15 AM	0	0	0	0	1	0
7:30 AM	0	0	0	0	0	0
7:45 AM	0	0	0	0	0	0
8:00 AM	0	0	0	0	0	0
8:15 AM	0	0	0	0	0	0
8:30 AM	0	0	0	0	0	0
8:45 AM	0	0	0	0	0	0
9:00 AM	0	0	0	0	0	0
9:15 AM	0	0	0	0	0	0
9:30 AM	0	0	0	0	0	0
9:45 AM	0	0	0	0	0	0
3:00 PM	0	0	0	0	0	0
3:15 PM	0	0	0	0	0	0
3:30 PM	0	0	0	0	0	0
3:45 PM	0	0	0	0	0	0
4:00 PM	0	0	0	0	0	0
4:15 PM	0	0	0	0	0	0
4:30 PM	0	0	0	0	0	0
4:45 PM	0	0	0	0	0	0
5:00 PM	0	1	0	0	0	0
5:15 PM	0	0	0	0	0	0
5:30 PM	0	0	0	0	0	0
5:45 PM	0	0	0	0	0	0

Study Name 37-CIR DR E AT NY 481 ON/OFF RAMP
 Start Date 04-19-2023
 Start Time 5:00 AM
 Site Code Pedestrians

Start Time	CIR DR E Westbound		NY 481 ON/OFF RAMP Northbound		CIR DR E Eastbound	
	Peds CCW	Peds CW	Peds CCW	Peds CW	Peds CCW	Peds CW
6:00 PM	0	0	0	0	0	0
6:15 PM	0	0	0	0	0	0
6:30 PM	0	0	0	0	0	0
6:45 PM	0	0	0	0	0	0
7:00 PM	0	0	0	0	0	0
7:15 PM	0	0	0	0	0	0
7:30 PM	0	0	0	0	0	0
7:45 PM	0	0	0	0	0	0

Study Name 37-CIR DR E AT NY 481 ON/OFF RAMP

Start Date 04-19-2023

Start Time 5:00 AM

Site Code Totals

Start Time	CIR DR E Westbound			NY 481 ON/OFF RAMP Northbound			CIR DR E Eastbound		
	Left	Thru	U-Turn	Left	Right	U-Turn	Thru	Right	U-Turn
5:00 AM	2	4	0	13	3	0	1	3	0
5:15 AM	2	2	0	9	5	0	6	6	0
5:30 AM	4	3	0	14	10	0	4	2	0
5:45 AM	3	5	0	22	10	0	13	2	0
6:00 AM	14	8	0	16	9	0	9	4	0
6:15 AM	5	12	0	24	17	0	7	5	0
6:30 AM	7	10	0	34	18	0	13	9	0
6:45 AM	15	13	0	47	33	0	22	11	0
7:00 AM	9	17	0	48	30	0	23	15	0
7:15 AM	12	20	0	73	43	0	40	21	0
7:30 AM	29	16	0	83	63	0	41	11	0
7:45 AM	26	25	0	86	93	0	56	12	0
8:00 AM	15	30	0	79	55	0	36	14	0
8:15 AM	20	33	0	89	59	0	42	13	0
8:30 AM	16	33	0	102	59	0	44	14	0
8:45 AM	14	24	0	97	89	0	56	21	0
9:00 AM	25	41	0	90	64	0	45	24	0
9:15 AM	12	51	0	80	61	0	34	11	1
9:30 AM	16	30	0	94	62	0	44	13	0
9:45 AM	18	44	0	113	58	0	52	19	0
3:00 PM	32	65	0	139	58	0	53	34	0
3:15 PM	34	60	0	144	79	0	54	29	0
3:30 PM	37	65	0	163	92	0	58	39	0
3:45 PM	34	48	0	165	99	0	58	44	1
4:00 PM	47	55	0	184	87	0	72	46	0
4:15 PM	52	58	0	186	94	0	95	38	0
4:30 PM	47	61	0	163	108	0	90	42	0
4:45 PM	33	79	0	188	93	0	92	30	0
5:00 PM	49	64	0	201	106	0	89	40	1
5:15 PM	39	69	0	216	75	0	66	36	1
5:30 PM	40	62	0	131	79	0	58	40	0
5:45 PM	33	83	0	147	84	0	81	34	2

Study Name 37-CIR DR E AT NY 481 ON/OFF RAMP

Start Date 04-19-2023

Start Time 5:00 AM

Site Code Totals

Start Time	CIR DR E Westbound			NY 481 ON/OFF RAMP Northbound			CIR DR E Eastbound		
	Left	Thru	U-Turn	Left	Right	U-Turn	Thru	Right	U-Turn
6:00 PM	45	82	0	134	59	0	50	35	1
6:15 PM	19	60	0	122	49	0	56	29	0
6:30 PM	25	44	0	111	30	0	41	33	0
6:45 PM	16	53	0	93	26	0	50	22	0
7:00 PM	29	54	0	90	37	0	32	24	0
7:15 PM	15	48	0	96	29	0	29	17	0
7:30 PM	13	41	0	101	30	0	35	21	0
7:45 PM	13	29	0	97	24	0	33	25	0

Site Code Motorcycles

[illegible]

Study Name 38-US 11 AT CIR DR E

Start Date 04-19-2023

Start Time 5:00 AM

Site Code Cars

	US 11 Southbound				CIR DR E Westbound				US 11 Northbound				CIR DR E Eastbound			
Start Time	Left	Thru	Right	U-Turn	Left	Thru	Right	U-Turn	Left	Thru	Right	U-Turn	Left	Thru	Right	U-Turn
5:00 AM	0	26	0	0	4	0	8	0	0	12	2	0	0	0	0	1
5:15 AM	1	30	0	0	5	1	7	0	0	9	10	0	0	1	0	0
5:30 AM	1	48	0	0	7	0	6	0	0	21	5	0	0	0	0	0
5:45 AM	2	55	0	0	10	0	15	0	0	22	11	0	0	0	0	0
6:00 AM	3	69	0	0	6	0	9	0	0	26	8	0	0	0	0	0
6:15 AM	0	63	3	0	10	0	19	0	0	23	9	0	0	0	0	0
6:30 AM	4	129	1	0	10	1	20	0	0	30	11	0	0	0	1	0
6:45 AM	2	121	0	0	17	3	29	0	0	57	23	0	1	0	2	0
7:00 AM	5	149	2	0	20	1	31	0	2	49	22	0	0	0	0	0
7:15 AM	8	200	3	0	22	2	46	0	0	41	42	0	1	1	0	0
7:30 AM	8	197	0	0	37	0	41	0	0	60	33	0	0	1	1	0
7:45 AM	17	208	2	0	42	1	47	0	1	67	37	0	2	0	0	0
8:00 AM	8	148	2	0	40	1	45	0	2	69	32	0	0	1	1	0
8:15 AM	6	157	0	0	45	1	43	0	1	48	32	0	0	0	2	0
8:30 AM	13	130	2	0	34	1	58	0	2	66	41	0	1	0	0	0
8:45 AM	10	166	2	0	43	1	57	0	1	106	44	0	1	1	0	0
9:00 AM	10	131	1	0	46	3	54	0	0	103	43	0	1	2	0	0
9:15 AM	10	115	3	0	50	2	55	0	1	84	28	0	1	0	1	0
9:30 AM	11	137	0	0	28	3	58	0	2	110	32	0	1	1	0	0
9:45 AM	25	133	2	0	47	4	73	0	1	82	29	0	3	1	0	0
3:00 PM	26	199	4	0	73	3	96	0	1	139	43	2	1	3	3	0
3:15 PM	22	180	4	0	75	1	104	0	1	155	41	0	6	0	1	0
3:30 PM	17	183	2	0	83	2	133	0	1	146	55	0	4	1	0	0
3:45 PM	33	194	6	0	87	2	109	0	1	160	60	0	1	2	1	0
4:00 PM	36	211	6	0	74	2	125	0	5	146	59	0	5	0	0	0
4:15 PM	36	210	2	0	90	3	117	0	3	120	79	0	2	3	5	0
4:30 PM	38	191	3	0	97	4	76	0	3	136	70	0	3	0	1	0
4:45 PM	27	212	4	0	123	8	118	0	4	120	70	0	9	8	2	0

Study Name 38-US 11 AT CIR DR E

Start Date 04-19-2023

Start Time 5:00 AM

Site Code Cars

Start Time	US 11 Southbound				CIR DR E Westbound				US 11 Northbound				CIR DR E Eastbound			
	Left	Thru	Right	U-Turn	Left	Thru	Right	U-Turn	Left	Thru	Right	U-Turn	Left	Thru	Right	U-Turn
5:00 PM	32	196	7	0	117	0	137	0	3	176	69	0	3	6	3	0
5:15 PM	36	217	3	0	116	1	154	0	4	176	72	2	5	2	2	0
5:30 PM	31	225	8	0	86	0	89	0	1	167	50	0	3	2	1	0
5:45 PM	37	212	4	0	89	0	114	0	1	139	67	0	2	4	2	0
6:00 PM	22	215	4	1	103	0	88	1	0	145	25	0	4	2	2	0
6:15 PM	22	205	3	0	82	0	96	0	3	147	48	0	2	2	0	0
6:30 PM	21	192	5	0	61	0	77	0	1	108	40	0	0	1	0	0
6:45 PM	26	188	3	0	53	1	71	0	1	115	37	0	2	2	0	0
7:00 PM	13	195	6	0	57	2	74	0	0	110	30	0	1	2	2	0
7:15 PM	11	171	4	0	55	1	71	0	1	112	23	0	3	2	0	0
7:30 PM	16	156	2	0	49	0	76	0	1	124	31	0	4	2	0	0
7:45 PM	13	148	3	0	41	0	76	0	0	95	33	0	5	0	0	0

Study Name 38-US 11 AT CIR DR E

Start Date 04-19-2023

Start Time 5:00 AM

Site Code Light Goods Vehicles

Start Time	US 11 Southbound				CIR DR E Westbound				US 11 Northbound				CIR DR E Eastbound			
	Left	Thru	Right	U-Turn	Left	Thru	Right	U-Turn	Left	Thru	Right	U-Turn	Left	Thru	Right	U-Turn
5:00 AM	1	5	0	0	1	0	0	0	0	0	1	0	0	0	0	0
5:15 AM	0	10	0	0	1	0	0	0	0	0	0	0	0	0	0	0
5:30 AM	0	18	0	0	2	0	0	0	0	0	0	0	0	0	0	0
5:45 AM	0	13	0	0	1	0	1	0	0	4	0	0	0	0	0	0
6:00 AM	0	15	0	0	6	0	2	0	0	1	1	0	0	0	0	0
6:15 AM	0	22	0	0	3	1	2	0	0	2	1	0	0	0	0	0
6:30 AM	0	29	0	0	5	0	3	0	0	5	3	0	0	0	0	0
6:45 AM	0	25	0	0	7	0	1	0	1	10	3	0	0	0	2	0
7:00 AM	3	22	0	0	7	0	3	0	0	13	3	0	0	0	0	0
7:15 AM	4	29	0	0	6	0	2	0	0	16	7	0	0	0	0	0
7:30 AM	5	27	1	0	14	0	6	0	0	8	5	0	1	0	0	0
7:45 AM	3	42	0	0	12	0	4	0	0	13	7	0	0	0	0	0
8:00 AM	1	25	0	0	9	0	6	0	0	9	6	0	1	0	0	0
8:15 AM	3	23	0	0	12	0	10	0	0	10	9	0	0	0	1	0
8:30 AM	2	35	2	0	13	0	10	0	0	13	4	0	1	0	2	0
8:45 AM	7	34	0	0	8	0	5	0	0	13	7	0	0	0	0	0
9:00 AM	5	26	0	0	15	0	4	0	0	11	8	0	0	0	0	0
9:15 AM	2	21	1	0	7	0	10	0	0	12	4	0	0	0	0	0
9:30 AM	5	31	0	0	15	0	1	0	0	22	4	0	1	1	0	0
9:45 AM	7	36	0	0	14	0	5	0	0	9	8	0	0	1	0	0
3:00 PM	6	24	1	0	14	0	6	0	0	16	6	0	1	0	1	0
3:15 PM	6	33	0	0	8	1	2	0	0	22	6	0	1	1	0	0
3:30 PM	1	26	0	0	16	0	2	0	0	15	8	0	0	0	0	0
3:45 PM	6	24	1	0	12	1	3	0	0	27	3	0	1	0	0	0
4:00 PM	8	31	1	0	15	0	11	0	0	15	15	0	0	0	0	0
4:15 PM	6	39	0	0	19	1	6	0	0	12	9	0	0	0	0	0
4:30 PM	8	44	0	0	16	1	4	0	0	24	14	0	0	0	0	0
4:45 PM	6	32	0	0	16	1	3	0	0	16	8	0	1	0	0	0

Study Name 38-US 11 AT CIR DR E

Start Date 04-19-2023

Start Time 5:00 AM

Site Code Light Goods Vehicles

Start Time	US 11 Southbound				CIR DR E Westbound				US 11 Northbound				CIR DR E Eastbound			
	Left	Thru	Right	U-Turn	Left	Thru	Right	U-Turn	Left	Thru	Right	U-Turn	Left	Thru	Right	U-Turn
5:00 PM	6	30	0	0	8	0	4	0	0	28	8	0	0	0	0	0
5:15 PM	0	28	0	0	13	0	6	0	0	24	4	0	0	0	0	0
5:30 PM	3	30	1	0	20	0	2	0	0	13	10	0	0	0	1	0
5:45 PM	3	20	0	0	9	0	3	0	0	25	8	0	0	1	0	0
6:00 PM	4	20	0	0	13	0	1	0	0	17	2	0	0	1	1	0
6:15 PM	0	21	0	0	15	0	1	0	0	15	8	0	0	1	0	0
6:30 PM	4	16	0	0	11	0	0	0	0	17	4	0	0	0	0	0
6:45 PM	2	22	0	0	11	0	0	0	0	23	4	0	0	1	0	0
7:00 PM	1	20	0	0	10	0	4	0	0	6	2	0	0	0	0	0
7:15 PM	1	18	0	0	11	0	5	0	0	4	4	0	0	0	0	0
7:30 PM	3	22	0	0	12	0	3	0	0	10	4	0	2	1	1	0
7:45 PM	1	22	1	0	6	0	2	0	0	15	2	0	0	1	0	0

Site Code Buses

[illegible]

Site Code Buses

[illegible]

Study Name 38-US 11 AT CIR DR E

Start Date 04-19-2023

Start Time 5:00 AM

Site Code Single-Unit Trucks

Start Time	US 11 Southbound				CIR DR E Westbound				US 11 Northbound				CIR DR E Eastbound			
	Left	Thru	Right	U-Turn	Left	Thru	Right	U-Turn	Left	Thru	Right	U-Turn	Left	Thru	Right	U-Turn
5:00 AM	0	0	0	0	0	0	0	0	0	0	0	0	0	0	0	0
5:15 AM	0	0	0	0	0	0	0	0	0	0	0	0	0	0	0	0
5:30 AM	0	0	0	0	0	0	0	0	0	0	0	0	0	0	0	0
5:45 AM	0	0	0	0	0	0	0	0	0	0	0	0	0	0	0	0
6:00 AM	0	2	0	0	0	0	0	0	0	1	0	0	0	0	0	0
6:15 AM	0	1	0	0	1	0	0	0	0	0	0	0	0	0	0	0
6:30 AM	0	0	0	0	1	0	0	0	0	0	0	0	0	0	0	0
6:45 AM	0	0	0	0	0	0	2	0	0	0	0	0	0	0	0	0
7:00 AM	0	1	0	0	3	0	0	0	0	1	0	0	0	0	0	0
7:15 AM	0	0	0	0	2	0	0	0	0	2	0	0	0	0	0	0
7:30 AM	1	1	0	0	0	0	0	0	0	2	0	0	0	0	0	0
7:45 AM	1	0	0	0	3	0	3	0	0	0	1	0	0	0	0	0
8:00 AM	0	6	1	0	5	0	3	0	0	2	3	0	0	0	0	0
8:15 AM	0	2	0	0	3	0	2	0	0	2	1	0	0	0	1	0
8:30 AM	0	3	0	0	1	0	5	0	0	1	0	0	0	0	0	0
8:45 AM	0	3	0	0	3	0	1	0	0	1	0	0	0	0	0	0
9:00 AM	0	4	0	0	2	0	3	0	0	1	0	0	0	0	0	0
9:15 AM	1	1	0	0	1	0	2	0	0	3	2	0	0	0	0	0
9:30 AM	0	8	0	0	6	0	4	0	0	0	0	0	0	0	0	0
9:45 AM	0	3	0	0	4	0	0	0	0	2	0	0	0	0	0	0
3:00 PM	0	2	0	0	3	0	1	0	0	0	0	0	0	0	1	0
3:15 PM	0	0	0	0	0	0	0	0	0	1	0	0	0	0	0	0
3:30 PM	0	1	0	0	2	0	1	0	0	1	2	0	0	0	0	0
3:45 PM	0	0	0	0	2	0	0	0	0	0	0	0	0	0	0	0
4:00 PM	2	1	0	0	1	0	1	0	0	1	0	0	0	0	0	0
4:15 PM	0	3	0	0	0	0	1	0	0	1	0	0	0	0	0	0
4:30 PM	0	0	0	0	2	0	0	0	0	1	1	0	0	0	0	0
4:45 PM	0	0	0	0	0	0	1	0	0	2	0	0	0	0	0	0

Site Code Single-Unit Trucks

[illegible]

Site Code Articulated Trucks

[illegible]

Site Code Articulated Trucks

[illegible]

Site Code Bicycles on Road

[illegible]

Site Code Bicycles on Road

[illegible]

Study Name 38-US 11 AT CIR DR E
 Start Date 04-19-2023
 Start Time 5:00 AM
 Site Code Bicycles on Crosswalk

	US 11 Southbound		CIR DR E Westbound		US 11 Northbound		CIR DR E Eastbound	
Start Time	Peds CCW	Peds CW	Peds CCW	Peds CW	Peds CCW	Peds CW	Peds CCW	Peds CW
5:00 AM	0	0	0	0	0	0	0	0
5:15 AM	0	0	0	0	0	0	0	0
5:30 AM	0	0	0	0	0	0	0	0
5:45 AM	0	0	0	0	0	0	0	0
6:00 AM	0	0	0	0	0	0	0	0
6:15 AM	0	0	0	0	0	0	0	0
6:30 AM	0	0	0	0	0	0	0	0
6:45 AM	0	0	0	0	0	0	0	0
7:00 AM	0	0	0	0	0	0	0	0
7:15 AM	0	0	0	0	0	0	0	0
7:30 AM	0	0	0	0	0	0	0	0
7:45 AM	0	0	0	0	0	0	0	0
8:00 AM	0	0	0	0	0	0	0	0
8:15 AM	0	0	0	0	0	0	0	0
8:30 AM	0	0	0	0	0	0	0	0
8:45 AM	0	0	0	0	0	0	0	0
9:00 AM	0	0	0	0	0	0	0	0
9:15 AM	0	0	0	0	0	0	0	0
9:30 AM	0	0	0	0	0	0	0	0
9:45 AM	0	0	0	0	0	0	0	0
3:00 PM	0	0	0	0	0	0	1	0
3:15 PM	0	0	0	0	0	0	0	0
3:30 PM	0	0	0	0	0	0	0	0
3:45 PM	0	0	0	0	0	0	0	0
4:00 PM	0	0	0	0	0	0	1	0
4:15 PM	0	0	0	0	0	0	0	0
4:30 PM	0	0	0	0	0	0	0	0
4:45 PM	0	0	0	0	0	0	0	0

Study Name 38-US 11 AT CIR DR E
 Start Date 04-19-2023
 Start Time 5:00 AM
 Site Code Bicycles on Crosswalk

	US 11 Southbound		CIR DR E Westbound		US 11 Northbound		CIR DR E Eastbound	
Start Time	Peds CCW	Peds CW	Peds CCW	Peds CW	Peds CCW	Peds CW	Peds CCW	Peds CW
5:00 PM	0	0	0	0	0	0	0	0
5:15 PM	0	0	0	0	0	0	0	0
5:30 PM	0	0	0	0	0	0	0	0
5:45 PM	0	0	0	0	0	0	0	0
6:00 PM	0	0	0	0	0	0	0	0
6:15 PM	0	0	0	0	0	0	0	0
6:30 PM	0	0	0	0	0	0	0	0
6:45 PM	0	0	0	0	0	0	0	0
7:00 PM	0	0	0	0	0	0	0	0
7:15 PM	0	0	0	0	0	0	0	0
7:30 PM	0	0	0	0	0	0	0	0
7:45 PM	0	0	0	0	0	0	0	0

Study Name 38-US 11 AT CIR DR E

Start Date 04-19-2023

Start Time 5:00 AM

Site Code Pedestrians

	US 11 Southbound		CIR DR E Westbound		US 11 Northbound		CIR DR E Eastbound	
Start Time	Peds CCW	Peds CW	Peds CCW	Peds CW	Peds CCW	Peds CW	Peds CCW	Peds CW
5:00 AM	0	0	0	0	0	0	0	0
5:15 AM	0	0	0	0	0	0	0	0
5:30 AM	0	0	0	0	0	0	0	0
5:45 AM	0	0	0	0	0	0	0	0
6:00 AM	0	0	0	0	0	0	0	0
6:15 AM	0	0	0	0	0	0	0	0
6:30 AM	0	0	0	0	0	0	0	0
6:45 AM	0	0	0	0	0	0	0	0
7:00 AM	0	0	0	0	0	0	0	0
7:15 AM	0	0	0	0	0	0	1	0
7:30 AM	0	0	0	0	0	0	0	1
7:45 AM	0	0	0	0	0	0	0	0
8:00 AM	0	0	0	0	0	0	0	0
8:15 AM	0	0	0	0	0	0	0	0
8:30 AM	0	0	0	0	0	0	0	0
8:45 AM	0	0	0	0	0	0	0	0
9:00 AM	0	0	0	0	0	0	0	0
9:15 AM	0	0	0	0	0	0	0	0
9:30 AM	0	0	0	0	0	0	0	0
9:45 AM	0	0	0	0	0	0	0	0
3:00 PM	0	0	0	0	0	0	0	0
3:15 PM	0	0	0	1	0	0	1	0
3:30 PM	0	0	0	0	0	0	0	0
3:45 PM	0	0	0	0	0	0	0	1
4:00 PM	0	0	0	0	0	0	0	0
4:15 PM	0	0	0	0	0	0	1	0
4:30 PM	0	0	0	0	0	1	0	1
4:45 PM	0	0	0	0	0	0	0	1

Study Name 38-US 11 AT CIR DR E

Start Date 04-19-2023

Start Time 5:00 AM

Site Code Pedestrians

	US 11 Southbound		CIR DR E Westbound		US 11 Northbound		CIR DR E Eastbound	
Start Time	Peds CCW	Peds CW	Peds CCW	Peds CW	Peds CCW	Peds CW	Peds CCW	Peds CW
5:00 PM	0	0	0	0	0	0	0	1
5:15 PM	0	0	0	0	0	0	0	0
5:30 PM	0	0	0	0	0	0	1	0
5:45 PM	0	0	0	0	0	0	0	0
6:00 PM	0	0	0	0	0	0	0	1
6:15 PM	0	0	0	0	0	0	1	0
6:30 PM	0	0	0	0	0	0	2	0
6:45 PM	0	0	0	0	0	0	0	0
7:00 PM	0	0	0	0	0	0	0	0
7:15 PM	0	0	0	0	0	0	0	0
7:30 PM	0	0	0	0	0	0	0	0
7:45 PM	0	0	0	0	0	0	0	0

Study Name 38-US 11 AT CIR DR E

Start Date 04-19-2023

Start Time 5:00 AM

Site Code Totals

	US 11 Southbound				CIR DR E Westbound				US 11 Northbound				CIR DR E Eastbound			
Start Time	Left	Thru	Right	U-Turn	Left	Thru	Right	U-Turn	Left	Thru	Right	U-Turn	Left	Thru	Right	U-Turn
5:00 AM	1	31	0	0	5	0	8	0	0	13	3	0	0	0	0	1
5:15 AM	1	41	0	0	6	1	7	0	0	9	10	0	0	1	0	0
5:30 AM	1	68	0	0	9	0	7	0	0	22	5	0	0	0	0	0
5:45 AM	3	68	0	0	11	0	16	0	0	26	12	0	0	0	0	0
6:00 AM	3	86	0	0	12	0	12	0	0	29	9	0	0	0	0	0
6:15 AM	0	88	3	0	14	1	22	0	0	26	11	0	0	0	0	0
6:30 AM	6	158	1	0	16	1	23	0	0	36	14	0	0	0	1	0
6:45 AM	2	154	0	0	24	3	33	0	2	71	28	0	1	0	4	0
7:00 AM	8	177	2	0	30	1	34	0	2	63	25	0	0	0	0	0
7:15 AM	13	237	3	0	31	2	50	0	0	62	49	0	1	1	0	0
7:30 AM	14	230	1	0	52	0	47	0	0	70	38	0	1	1	1	0
7:45 AM	24	251	2	0	58	1	54	0	1	81	45	0	2	1	0	0
8:00 AM	9	181	3	0	54	1	59	0	2	84	42	0	1	1	1	0
8:15 AM	9	186	0	0	62	1	56	0	1	60	42	0	0	0	4	0
8:30 AM	15	173	4	0	51	1	73	0	2	81	46	0	2	0	2	0
8:45 AM	17	215	2	0	55	1	65	0	1	120	51	0	1	1	0	0
9:00 AM	16	161	1	0	64	3	62	0	0	116	51	0	1	2	0	0
9:15 AM	13	138	4	0	58	2	69	0	1	99	34	0	1	0	1	0
9:30 AM	17	178	0	0	51	3	64	0	2	134	36	0	2	2	0	0
9:45 AM	33	173	2	0	67	4	78	0	1	93	37	0	3	2	0	0
3:00 PM	32	228	5	0	93	3	105	0	1	158	49	2	2	3	5	0
3:15 PM	28	217	4	0	85	2	106	0	1	180	47	0	7	1	1	0
3:30 PM	18	212	3	0	102	2	138	0	1	170	66	0	4	1	1	0
3:45 PM	39	221	7	0	102	3	112	0	1	189	64	0	2	2	1	0
4:00 PM	47	248	7	0	91	2	139	0	5	162	74	0	5	0	0	0
4:15 PM	42	257	2	0	110	4	124	0	3	134	88	0	2	3	5	0
4:30 PM	46	237	3	0	115	5	81	0	3	162	85	0	3	0	1	0
4:45 PM	33	247	4	0	140	9	122	0	4	138	78	0	10	8	2	0

Study Name 38-US 11 AT CIR DR E

Start Date 04-19-2023

Start Time 5:00 AM

Site Code Totals

Start Time	US 11 Southbound				CIR DR E Westbound				US 11 Northbound				CIR DR E Eastbound			
	Left	Thru	Right	U-Turn	Left	Thru	Right	U-Turn	Left	Thru	Right	U-Turn	Left	Thru	Right	U-Turn
5:00 PM	38	229	7	0	126	0	143	0	3	206	77	0	3	6	3	0
5:15 PM	36	248	3	0	129	1	160	0	4	200	76	2	5	2	2	0
5:30 PM	34	256	9	0	107	0	91	0	1	181	60	0	3	2	2	0
5:45 PM	40	233	4	0	99	0	118	0	1	167	76	0	2	5	3	0
6:00 PM	26	238	4	1	116	0	90	1	0	163	27	0	4	3	3	0
6:15 PM	22	228	3	0	97	0	97	0	3	162	56	0	2	3	0	0
6:30 PM	25	210	5	0	72	0	77	0	1	125	44	0	0	1	0	0
6:45 PM	28	210	3	0	65	1	71	0	1	138	41	0	2	3	0	0
7:00 PM	14	218	6	0	67	2	78	0	0	116	32	0	1	2	2	0
7:15 PM	12	189	4	0	66	1	76	0	1	116	27	0	3	2	0	0
7:30 PM	19	179	2	0	61	0	79	0	1	134	35	0	6	3	1	0
7:45 PM	14	170	4	0	47	0	79	0	0	110	35	0	5	1	0	0

Site Code Motorcycles

[illegible]

Site Code Motorcycles

[illegible]

Study Name 39-US 11 AT CAUGHDENROY RD

Start Date 04-19-2023

Start Time 5:00 AM

Site Code Cars

Start Time	US 11 Southbound				DRIVEWAY Westbound				US 11 Northbound				CAUGHDENROY RD Eastbound			
	Left	Thru	Right	U-Turn	Left	Thru	Right	U-Turn	Left	Thru	Right	U-Turn	Left	Thru	Right	U-Turn
5:00 AM	1	13	1	0	0	0	0	0	6	8	1	0	3	0	19	0
5:15 AM	3	13	0	0	0	0	0	0	3	4	0	0	0	0	18	0
5:30 AM	0	13	0	0	0	1	0	0	7	15	2	0	2	4	47	0
5:45 AM	3	22	1	0	2	0	0	0	5	13	8	0	2	2	33	0
6:00 AM	4	29	1	0	0	0	1	0	6	13	3	0	2	2	47	0
6:15 AM	3	16	0	0	2	3	0	0	11	15	5	0	3	1	43	0
6:30 AM	6	28	1	0	3	0	2	0	7	33	2	0	7	4	96	0
6:45 AM	7	38	2	0	5	1	0	0	7	54	6	0	10	1	77	0
7:00 AM	5	57	3	0	3	1	1	0	18	51	1	0	14	4	133	0
7:15 AM	3	52	4	0	2	3	5	0	12	57	5	0	9	10	146	0
7:30 AM	5	68	3	0	6	1	1	0	11	56	4	0	9	8	155	0
7:45 AM	4	81	1	0	5	4	4	0	13	62	9	0	18	3	151	0
8:00 AM	9	67	5	0	5	3	3	1	16	69	3	0	5	5	110	0
8:15 AM	1	68	3	0	4	3	8	0	16	58	5	0	7	3	97	0
8:30 AM	7	55	1	0	8	1	4	0	25	63	11	0	10	5	78	0
8:45 AM	11	77	4	0	6	1	5	0	18	99	7	0	8	4	91	0
9:00 AM	12	64	7	0	10	3	10	0	42	79	14	0	10	4	74	0
9:15 AM	13	82	4	0	11	5	9	0	14	92	16	0	6	6	44	0
9:30 AM	24	100	13	0	7	2	16	0	20	128	5	0	11	1	66	0
9:45 AM	13	85	2	0	15	7	14	0	19	102	10	0	10	10	57	0
3:00 PM	26	150	11	0	31	14	37	0	58	144	19	0	13	8	67	0
3:15 PM	22	141	18	0	27	12	41	0	83	155	15	0	9	6	47	0
3:30 PM	35	139	13	0	36	23	29	0	86	128	14	0	22	7	58	0
3:45 PM	20	137	12	0	41	21	50	0	74	127	29	0	8	17	63	0
4:00 PM	20	124	15	0	51	23	32	0	44	150	13	0	14	14	73	0
4:15 PM	31	139	5	0	47	21	36	0	70	147	12	0	9	5	71	0
4:30 PM	30	134	15	0	47	14	42	0	63	158	13	0	15	7	72	0
4:45 PM	37	118	13	0	37	14	39	0	69	153	11	0	16	11	74	0

Study Name 39-US 11 AT CAUGHDENROY RD

Start Date 04-19-2023

Start Time 5:00 AM

Site Code Cars

Start Time	US 11 Southbound				DRIVEWAY Westbound				US 11 Northbound				CAUGHDENROY RD Eastbound			
	Left	Thru	Right	U-Turn	Left	Thru	Right	U-Turn	Left	Thru	Right	U-Turn	Left	Thru	Right	U-Turn
5:00 PM	40	143	16	0	33	23	39	0	101	199	41	0	16	14	72	0
5:15 PM	29	143	19	0	55	29	44	0	101	213	58	0	11	14	63	0
5:30 PM	35	167	23	0	43	20	44	0	71	163	54	0	18	14	66	0
5:45 PM	35	121	17	0	38	20	40	0	80	175	51	0	19	7	73	0
6:00 PM	34	138	24	0	45	21	44	0	48	161	57	0	12	12	65	0
6:15 PM	24	146	7	0	26	9	34	0	60	155	36	0	12	17	59	0
6:30 PM	29	115	16	0	51	26	27	0	43	145	15	0	18	18	55	0
6:45 PM	29	134	16	0	38	10	31	0	52	129	22	0	6	11	49	0
7:00 PM	23	123	14	0	37	12	25	0	50	105	31	0	14	9	55	0
7:15 PM	23	98	9	0	34	25	17	1	51	115	31	0	10	6	39	0
7:30 PM	31	102	21	0	25	9	19	1	57	131	24	0	7	8	40	0
7:45 PM	16	103	10	0	25	7	31	1	48	101	30	0	10	7	43	0

Study Name 39-US 11 AT CAUGHDENROY RD

Start Date 04-19-2023

Start Time 5:00 AM

Site Code Light Goods Vehicles

Start Time	US 11 Southbound				DRIVEWAY Westbound				US 11 Northbound				CAUGHDENROY RD Eastbound			
	Left	Thru	Right	U-Turn	Left	Thru	Right	U-Turn	Left	Thru	Right	U-Turn	Left	Thru	Right	U-Turn
5:00 AM	0	0	0	0	0	0	0	0	1	0	0	0	0	0	2	0
5:15 AM	0	0	0	0	0	0	0	0	0	1	0	0	0	0	8	0
5:30 AM	0	2	0	0	0	0	0	0	0	0	0	0	1	0	9	0
5:45 AM	0	4	0	0	0	0	0	0	1	4	0	0	2	0	7	0
6:00 AM	2	1	0	0	0	1	0	0	2	0	0	0	0	1	11	0
6:15 AM	0	6	1	0	1	0	0	0	1	4	0	0	0	0	14	0
6:30 AM	0	8	0	0	0	1	1	0	3	9	0	0	1	2	22	0
6:45 AM	1	9	0	0	1	0	0	0	3	9	0	0	1	0	16	0
7:00 AM	2	10	0	0	0	0	1	0	1	6	0	0	1	1	21	0
7:15 AM	2	14	0	0	1	0	1	0	2	13	0	0	4	0	28	0
7:30 AM	3	14	0	0	0	0	6	0	2	13	2	0	2	0	25	0
7:45 AM	4	21	0	0	0	0	2	0	4	17	1	0	2	0	23	0
8:00 AM	1	9	1	0	1	1	1	0	3	11	3	0	8	1	11	0
8:15 AM	1	12	0	0	1	1	0	0	1	12	1	0	3	1	12	0
8:30 AM	1	21	1	0	1	1	3	0	4	23	1	0	6	1	18	0
8:45 AM	4	22	1	0	1	0	0	0	4	13	0	0	4	2	13	0
9:00 AM	3	19	1	0	0	0	2	0	3	15	1	0	0	0	11	0
9:15 AM	5	15	0	0	3	0	3	0	6	23	2	0	0	1	7	0
9:30 AM	1	19	0	0	1	0	3	0	1	31	1	0	0	0	7	0
9:45 AM	1	15	1	0	2	1	5	0	2	18	0	0	2	0	11	0
3:00 PM	4	12	0	0	2	2	6	0	0	29	1	0	1	1	6	0
3:15 PM	2	6	0	0	0	3	8	0	1	28	2	0	2	0	14	0
3:30 PM	3	12	0	0	0	4	5	0	0	22	2	0	4	1	2	0
3:45 PM	2	4	0	0	1	2	8	0	0	30	2	0	5	0	2	0
4:00 PM	0	20	1	0	3	1	5	0	11	15	0	0	2	2	16	0
4:15 PM	10	25	1	0	2	3	8	0	10	17	0	0	3	2	16	0
4:30 PM	3	31	1	0	0	2	10	0	8	14	0	0	6	2	14	0
4:45 PM	2	25	3	0	4	3	6	0	11	12	2	0	2	2	8	0

Study Name 39-US 11 AT CAUGHDENROY RD

Start Date 04-19-2023

Start Time 5:00 AM

Site Code Light Goods Vehicles

Start Time	US 11 Southbound				DRIVEWAY Westbound				US 11 Northbound				CAUGHDENROY RD Eastbound			
	Left	Thru	Right	U-Turn	Left	Thru	Right	U-Turn	Left	Thru	Right	U-Turn	Left	Thru	Right	U-Turn
5:00 PM	0	17	0	0	3	2	5	0	16	19	1	0	4	0	13	0
5:15 PM	1	15	0	0	2	0	1	0	7	13	0	0	1	4	12	0
5:30 PM	0	15	2	0	0	2	0	0	6	4	0	0	0	0	15	0
5:45 PM	1	10	0	0	0	1	1	0	9	11	0	0	2	1	8	0
6:00 PM	0	5	4	0	0	0	2	0	8	8	2	0	0	0	11	0
6:15 PM	1	2	0	0	2	1	2	0	1	4	1	0	3	0	8	0
6:30 PM	1	1	0	0	1	1	0	0	4	3	0	0	2	1	6	0
6:45 PM	0	7	1	0	3	1	2	0	4	5	0	0	1	0	7	0
7:00 PM	1	4	0	0	1	0	6	0	3	21	1	0	2	1	6	0
7:15 PM	0	7	0	0	0	0	2	0	3	8	1	0	0	2	6	0
7:30 PM	1	5	0	0	0	0	1	0	8	5	5	0	1	1	8	0
7:45 PM	0	2	0	0	0	0	3	0	3	13	2	0	1	0	3	0

Site Code Buses

[illegible]

Site Code Buses

[illegible]

Study Name 39-US 11 AT CAUGHDENROY RD

Start Date 04-19-2023

Start Time 5:00 AM

Site Code Single-Unit Trucks

Start Time	US 11 Southbound				DRIVEWAY Westbound				US 11 Northbound				CAUGHDENROY RD Eastbound			
	Left	Thru	Right	U-Turn	Left	Thru	Right	U-Turn	Left	Thru	Right	U-Turn	Left	Thru	Right	U-Turn
5:00 AM	0	0	0	0	0	0	0	0	0	0	0	0	0	0	0	0
5:15 AM	0	0	0	0	0	0	0	0	0	0	0	0	0	0	0	0
5:30 AM	0	0	0	0	0	0	0	0	0	0	0	0	0	0	0	0
5:45 AM	0	0	0	0	0	0	0	0	0	0	0	0	0	0	0	0
6:00 AM	0	0	0	0	0	0	0	0	0	1	1	0	0	0	0	0
6:15 AM	0	0	0	0	1	0	0	0	0	0	0	0	0	0	0	0
6:30 AM	0	0	0	0	0	0	0	0	0	0	0	0	0	0	0	0
6:45 AM	0	0	1	0	0	0	0	0	0	1	0	0	0	0	0	0
7:00 AM	1	0	0	0	0	0	0	0	0	0	0	0	0	0	0	0
7:15 AM	0	1	0	0	0	0	1	0	0	0	0	0	1	0	0	0
7:30 AM	1	1	0	0	0	0	0	0	1	1	0	0	0	1	1	0
7:45 AM	0	0	1	0	1	0	0	0	0	5	0	0	0	0	0	0
8:00 AM	0	4	0	0	2	0	1	0	0	3	0	0	1	0	0	0
8:15 AM	0	3	0	0	0	0	0	0	0	3	0	0	0	0	0	0
8:30 AM	0	5	0	0	0	0	0	0	0	4	0	0	0	0	0	0
8:45 AM	0	2	0	0	0	0	0	0	0	2	0	0	0	0	1	0
9:00 AM	0	4	0	0	0	0	0	0	0	0	0	0	0	0	0	0
9:15 AM	0	2	0	0	0	0	0	0	0	5	0	0	0	0	0	0
9:30 AM	0	4	0	0	0	0	0	0	0	6	0	0	0	0	4	0
9:45 AM	0	4	0	0	0	1	0	0	0	0	0	0	0	1	0	0
3:00 PM	0	2	0	0	0	0	1	0	0	2	0	0	0	0	0	0
3:15 PM	0	0	0	0	0	0	0	0	0	2	0	0	0	0	0	0
3:30 PM	0	0	0	0	0	0	0	0	0	1	0	0	0	0	0	0
3:45 PM	0	0	0	0	0	0	0	0	0	0	0	0	0	0	0	0
4:00 PM	0	1	0	0	0	0	0	0	0	3	0	0	1	0	1	0
4:15 PM	0	1	0	0	0	0	0	0	1	0	0	0	0	0	0	0
4:30 PM	0	0	0	0	0	0	0	0	0	1	0	0	0	0	0	0
4:45 PM	0	0	0	0	0	0	1	0	0	1	0	0	0	0	0	0

Site Code Single-Unit Trucks

[illegible]

Site Code Articulated Trucks

[illegible]

Site Code Articulated Trucks

[illegible]

Site Code Bicycles on Road

[illegible]

Site Code Bicycles on Road

[illegible]

Study Name 39-US 11 AT CAUGHDENY RD

Start Date 04-19-2023

Start Time 5:00 AM

Site Code Bicycles on Crosswalk

Start Time	US 11 Southbound		DRIVEWAY Westbound		US 11 Northbound		CAUGHDENY RD Eastbound	
	Peds CCW	Peds CW	Peds CCW	Peds CW	Peds CCW	Peds CW	Peds CCW	Peds CW
5:00 AM	0	0	0	0	0	0	0	0
5:15 AM	0	0	0	0	0	0	0	0
5:30 AM	0	0	0	0	0	0	0	0
5:45 AM	0	0	0	0	0	0	0	0
6:00 AM	0	0	0	0	0	0	0	0
6:15 AM	0	0	0	0	0	0	0	0
6:30 AM	0	0	0	0	0	0	0	0
6:45 AM	0	0	0	0	0	0	0	0
7:00 AM	0	0	0	0	0	0	0	0
7:15 AM	0	0	0	0	0	0	0	0
7:30 AM	0	1	0	0	0	0	0	0
7:45 AM	0	0	0	0	0	0	0	0
8:00 AM	0	0	0	0	0	0	0	0
8:15 AM	0	0	0	0	0	0	0	0
8:30 AM	0	0	0	0	0	0	0	0
8:45 AM	0	0	0	0	0	0	0	0
9:00 AM	0	0	0	0	0	0	0	0
9:15 AM	0	0	0	0	0	0	0	0
9:30 AM	0	0	0	0	0	0	0	0
9:45 AM	0	0	0	0	0	0	0	0
3:00 PM	0	0	0	0	0	0	0	0
3:15 PM	0	0	0	0	0	0	0	0
3:30 PM	0	0	0	0	0	0	0	0
3:45 PM	0	0	0	0	0	0	0	0
4:00 PM	1	0	0	0	0	0	1	0
4:15 PM	0	0	0	0	0	0	0	0
4:30 PM	0	0	0	0	0	0	0	0
4:45 PM	0	0	0	0	0	0	0	1

Study Name 39-US 11 AT CAUGHDENROY RD

Start Date 04-19-2023

Start Time 5:00 AM

Site Code Bicycles on Crosswalk

	US 11 Southbound		DRIVEWAY Westbound		US 11 Northbound		CAUGHDENROY RD Eastbound	
Start Time	Peds CCW	Peds CW	Peds CCW	Peds CW	Peds CCW	Peds CW	Peds CCW	Peds CW
5:00 PM	0	0	0	0	0	0	0	0
5:15 PM	0	0	0	0	0	0	0	0
5:30 PM	0	0	0	0	0	0	0	0
5:45 PM	0	0	0	0	0	0	0	0
6:00 PM	0	0	0	0	0	0	0	0
6:15 PM	0	0	0	0	0	0	0	0
6:30 PM	0	0	0	0	0	0	0	0
6:45 PM	0	0	0	0	0	0	0	0
7:00 PM	0	0	0	0	0	0	0	0
7:15 PM	0	0	0	0	0	0	0	0
7:30 PM	0	0	0	0	0	0	0	0
7:45 PM	0	0	0	0	0	0	0	0

Study Name 39-US 11 AT CAUGHDENROY RD

Start Date 04-19-2023

Start Time 5:00 AM

Site Code Pedestrians

	US 11 Southbound		DRIVEWAY Westbound		US 11 Northbound		CAUGHDENROY RD Eastbound	
Start Time	Peds CCW	Peds CW	Peds CCW	Peds CW	Peds CCW	Peds CW	Peds CCW	Peds CW
5:00 AM	0	0	0	0	0	0	0	0
5:15 AM	0	0	0	0	0	0	0	0
5:30 AM	0	0	0	0	0	0	0	0
5:45 AM	0	0	0	0	0	0	0	0
6:00 AM	0	0	0	0	0	0	0	0
6:15 AM	0	0	0	0	0	0	0	0
6:30 AM	0	1	2	0	0	0	0	0
6:45 AM	0	0	0	0	0	0	0	0
7:00 AM	1	0	0	1	0	0	1	0
7:15 AM	0	0	0	0	0	0	0	0
7:30 AM	0	0	0	0	0	0	0	1
7:45 AM	0	0	0	0	0	0	0	0
8:00 AM	0	0	0	0	0	0	0	0
8:15 AM	1	0	0	0	0	0	1	0
8:30 AM	0	1	0	0	0	0	0	1
8:45 AM	0	0	0	0	0	0	0	0
9:00 AM	0	0	0	0	0	0	0	1
9:15 AM	0	0	0	0	0	0	0	0
9:30 AM	0	0	0	0	0	0	0	0
9:45 AM	0	0	0	0	0	0	0	0
3:00 PM	0	0	0	0	0	0	0	0
3:15 PM	0	0	0	0	0	0	0	0
3:30 PM	0	0	0	0	0	0	0	0
3:45 PM	0	0	0	0	0	0	0	0
4:00 PM	0	0	0	0	0	0	0	1
4:15 PM	0	0	0	0	0	0	0	0
4:30 PM	0	0	0	0	0	0	0	0
4:45 PM	1	0	0	1	0	0	0	0

Study Name 39-US 11 AT CAUGHDENY RD

Start Date 04-19-2023

Start Time 5:00 AM

Site Code Pedestrians

Start Time	US 11 Southbound		DRIVEWAY Westbound		US 11 Northbound		CAUGHDENY RD Eastbound	
	Peds CCW	Peds CW	Peds CCW	Peds CW	Peds CCW	Peds CW	Peds CCW	Peds CW
5:00 PM	0	0	0	1	0	0	0	0
5:15 PM	0	0	0	0	0	1	0	1
5:30 PM	0	0	0	0	0	0	1	0
5:45 PM	0	0	0	0	0	0	0	0
6:00 PM	0	0	0	0	0	0	0	0
6:15 PM	0	0	0	0	0	0	0	0
6:30 PM	0	0	0	0	0	0	0	0
6:45 PM	0	0	0	0	0	0	0	0
7:00 PM	0	0	0	0	0	0	0	0
7:15 PM	0	0	0	0	0	0	0	0
7:30 PM	0	0	0	0	0	0	0	0
7:45 PM	0	0	1	0	0	0	0	0

Study Name 39-US 11 AT CAUGHDENROY RD

Start Date 04-19-2023

Start Time 5:00 AM

Site Code Totals

	US 11 Southbound				DRIVEWAY Westbound				US 11 Northbound				CAUGHDENROY RD Eastbound			
Start Time	Left	Thru	Right	U-Turn	Left	Thru	Right	U-Turn	Left	Thru	Right	U-Turn	Left	Thru	Right	U-Turn
5:00 AM	2	13	1	0	0	0	0	0	7	9	1	0	3	0	21	0
5:15 AM	3	13	0	0	0	0	0	0	3	5	0	0	0	0	26	0
5:30 AM	0	18	0	0	1	1	0	0	7	15	3	0	3	4	56	0
5:45 AM	3	26	1	0	2	0	0	0	6	17	8	0	4	2	40	0
6:00 AM	6	30	1	0	0	1	1	0	8	16	4	0	2	3	59	0
6:15 AM	4	22	1	0	5	3	0	0	12	21	5	0	3	1	58	0
6:30 AM	6	37	1	0	5	1	3	0	10	42	3	0	8	6	118	0
6:45 AM	8	48	4	0	6	1	0	0	12	68	6	0	12	1	99	0
7:00 AM	8	73	3	0	3	1	2	0	19	57	1	0	16	5	156	0
7:15 AM	5	72	5	0	3	3	7	0	16	72	5	0	14	10	177	0
7:30 AM	10	84	3	0	6	1	7	0	14	70	6	0	11	9	186	0
7:45 AM	8	103	2	0	6	4	6	0	18	84	10	0	20	3	179	0
8:00 AM	10	81	6	0	8	4	6	1	21	86	8	0	14	6	124	0
8:15 AM	2	83	3	0	6	5	8	0	18	74	6	0	10	4	112	0
8:30 AM	8	83	2	0	10	2	7	0	29	90	12	0	16	6	98	0
8:45 AM	15	103	5	0	8	1	5	0	22	116	7	0	13	7	113	0
9:00 AM	15	87	8	0	10	3	12	0	45	94	17	0	10	4	85	0
9:15 AM	18	100	4	0	14	5	12	0	20	120	18	0	6	7	51	0
9:30 AM	25	125	13	0	8	2	19	0	21	166	8	0	11	1	78	0
9:45 AM	14	104	3	0	17	9	19	0	21	121	10	0	13	11	69	0
3:00 PM	30	165	11	0	33	16	44	0	61	177	20	0	14	9	74	0
3:15 PM	24	150	18	0	27	15	49	0	84	185	17	0	11	6	65	0
3:30 PM	38	151	14	0	36	27	34	0	93	154	17	0	26	8	62	0
3:45 PM	22	141	12	0	42	23	58	0	78	157	31	0	13	17	67	0
4:00 PM	20	145	16	0	56	24	37	0	55	170	13	0	17	16	94	0
4:15 PM	41	167	6	0	49	24	44	0	81	164	12	0	13	7	90	0
4:30 PM	33	166	16	0	47	16	52	0	72	173	14	0	21	9	87	0
4:45 PM	39	144	16	0	42	17	46	0	80	166	13	0	18	13	84	0

Study Name 39-US 11 AT CAUGHDENROY RD

Start Date 04-19-2023

Start Time 5:00 AM

Site Code Totals

Start Time	US 11 Southbound				DRIVEWAY Westbound				US 11 Northbound				CAUGHDENROY RD Eastbound			
	Left	Thru	Right	U-Turn	Left	Thru	Right	U-Turn	Left	Thru	Right	U-Turn	Left	Thru	Right	U-Turn
5:00 PM	40	161	16	0	36	25	44	0	117	218	43	0	20	14	86	0
5:15 PM	30	160	19	0	57	30	45	0	108	226	58	0	12	18	75	0
5:30 PM	35	182	25	0	43	22	44	0	77	167	54	0	18	14	81	0
5:45 PM	36	131	17	0	38	21	42	0	89	187	53	0	21	8	81	0
6:00 PM	34	144	28	0	46	21	46	0	56	171	59	0	12	12	78	0
6:15 PM	25	148	7	0	28	10	36	0	61	159	37	0	15	17	67	0
6:30 PM	30	116	16	0	52	27	27	0	47	148	15	0	20	19	63	0
6:45 PM	30	143	17	0	41	11	33	0	56	134	22	0	8	11	56	0
7:00 PM	24	127	14	0	39	12	31	0	53	126	32	0	16	10	62	0
7:15 PM	23	105	9	0	34	25	19	1	54	123	32	0	10	8	45	0
7:30 PM	32	107	21	0	25	9	20	1	65	136	29	0	8	9	48	0
7:45 PM	16	105	10	0	25	7	34	1	51	114	32	0	11	7	47	0

Study Name 40-MAPLE RD AT CAUGHDENROY RD

Start Date 05-10-2023

Start Time 5:00 AM

Site Code Motorcycles

Start Time	CAUGHDENROY RD Southbound				CAUGHDENROY RD Westbound				481 RAMP Northbound				MAPLE RD Eastbound			
	Left	Thru	Right	U-Turn	Left	Thru	Right	U-Turn	Left	Thru	Right	U-Turn	Left	Thru	Right	U-Turn
5:00 AM	0	0	0	0	0	0	0	0	0	0	0	0	0	0	0	0
5:15 AM	0	0	0	0	0	0	0	0	0	0	0	0	0	0	0	0
5:30 AM	0	0	0	0	0	0	0	0	0	0	0	0	0	0	0	0
5:45 AM	0	0	0	0	0	0	0	0	0	0	0	0	0	0	0	0
6:00 AM	0	0	0	0	0	0	0	0	0	0	0	0	0	0	0	0
6:15 AM	0	0	0	0	0	0	0	0	0	0	0	0	0	0	0	0
6:30 AM	0	0	0	0	0	0	0	0	0	0	0	0	0	0	0	0
6:45 AM	0	0	0	0	0	0	0	0	0	0	0	0	0	0	0	0
7:00 AM	0	0	0	0	0	0	0	0	0	0	0	0	0	1	0	0
7:15 AM	0	0	0	0	0	0	0	0	0	0	0	0	0	0	0	0
7:30 AM	0	0	0	0	0	0	1	0	0	0	0	0	0	1	0	0
7:45 AM	1	0	0	0	0	0	0	0	0	0	0	0	0	0	0	0
8:00 AM	0	0	0	0	0	0	0	0	0	0	0	0	0	0	0	0
8:15 AM	0	0	0	0	0	0	0	0	0	0	0	0	0	0	0	0
8:30 AM	0	0	0	0	0	0	0	0	0	0	0	0	0	0	0	0
8:45 AM	0	0	0	0	0	0	0	0	0	0	0	0	0	0	0	0
9:00 AM	0	0	0	0	0	0	0	0	0	0	0	0	0	0	0	0
9:15 AM	0	0	0	0	0	0	0	0	0	0	0	0	0	0	0	0
9:30 AM	0	0	0	0	0	0	0	0	0	0	0	0	0	0	0	0
9:45 AM	0	0	0	0	0	0	0	0	0	0	0	0	0	0	0	0
3:00 PM	1	0	0	0	0	0	0	0	0	0	0	0	0	0	0	0
3:15 PM	0	0	0	0	0	0	0	0	0	0	0	0	0	0	0	0
3:30 PM	0	0	0	0	0	0	0	0	0	0	0	0	0	0	0	0
3:45 PM	0	0	0	0	0	1	0	0	0	0	0	0	0	0	0	0
4:00 PM	1	0	0	0	0	0	0	0	0	0	0	0	0	2	0	0
4:15 PM	0	0	0	0	0	0	0	0	1	0	0	0	0	0	0	0
4:30 PM	1	0	0	0	0	0	1	0	0	1	1	0	0	1	0	0
4:45 PM	0	0	0	0	0	0	0	0	0	1	1	0	0	1	0	0

Site Code Motorcycles

[illegible]

Study Name 40-MAPLE RD AT CAUGHDENY RD

Start Date 05-10-2023

Start Time 5:00 AM

Site Code Cars

Start Time	CAUGHDENY RD Southbound				CAUGHDENY RD Westbound				481 RAMP Northbound				MAPLE RD Eastbound			
	Left	Thru	Right	U-Turn	Left	Thru	Right	U-Turn	Left	Thru	Right	U-Turn	Left	Thru	Right	U-Turn
5:00 AM	1	0	1	0	0	1	1	0	0	1	0	0	0	3	0	0
5:15 AM	2	0	0	0	0	2	1	0	0	2	0	0	0	3	0	0
5:30 AM	5	0	0	0	0	0	0	0	1	1	0	0	0	4	0	0
5:45 AM	4	0	0	0	0	0	0	0	0	1	3	0	0	2	0	0
6:00 AM	3	0	0	0	0	3	0	0	1	0	0	0	0	4	0	0
6:15 AM	7	0	0	0	0	9	1	0	3	1	0	0	0	9	0	0
6:30 AM	18	0	3	0	0	10	2	0	3	0	5	0	0	11	0	0
6:45 AM	16	0	2	0	0	3	1	0	0	2	1	0	0	9	0	0
7:00 AM	17	0	0	0	0	5	0	0	2	4	2	0	0	21	0	0
7:15 AM	13	0	2	0	0	8	2	0	3	1	5	0	2	20	0	0
7:30 AM	21	0	1	0	0	8	2	0	2	5	6	0	0	34	0	0
7:45 AM	26	0	3	0	0	6	2	0	7	5	4	0	1	18	0	0
8:00 AM	19	0	1	0	0	5	5	0	2	0	5	0	0	17	0	0
8:15 AM	22	0	2	0	0	9	2	0	3	7	8	0	0	15	0	0
8:30 AM	19	0	0	0	0	6	3	0	2	9	6	0	0	18	0	0
8:45 AM	14	0	0	0	0	3	4	0	5	4	6	0	0	13	0	0
9:00 AM	9	0	0	0	0	7	5	0	7	4	9	0	0	12	0	0
9:15 AM	12	0	0	0	0	5	4	0	0	4	6	0	0	13	0	0
9:30 AM	15	0	3	0	0	10	3	0	6	5	4	0	0	5	0	0
9:45 AM	12	0	1	0	0	4	6	0	3	6	12	0	1	10	0	0
3:00 PM	13	0	2	0	0	9	7	0	3	14	25	0	0	15	0	0
3:15 PM	4	0	1	0	0	9	17	0	12	21	26	0	2	16	0	0
3:30 PM	10	0	0	0	0	11	8	0	17	19	39	0	0	11	0	0
3:45 PM	13	0	0	0	0	15	7	0	6	15	41	0	0	15	0	0
4:00 PM	12	0	0	0	0	6	10	0	20	18	29	0	2	26	0	1
4:15 PM	12	0	0	0	0	13	10	0	15	17	35	0	2	15	0	0
4:30 PM	17	0	2	0	0	9	17	0	17	23	42	0	2	18	0	0
4:45 PM	21	0	3	0	0	18	13	0	22	24	58	0	3	28	0	0

Study Name 40-MAPLE RD AT CAUGHDENROY RD

Start Date 05-10-2023

Start Time 5:00 AM

Site Code Cars

	CAUGHDENROY RD Southbound				CAUGHDENROY RD Westbound				481 RAMP Northbound				MAPLE RD Eastbound			
Start Time	Left	Thru	Right	U-Turn	Left	Thru	Right	U-Turn	Left	Thru	Right	U-Turn	Left	Thru	Right	U-Turn
5:00 PM	8	0	3	0	0	17	14	0	11	30	42	0	6	18	0	0
5:15 PM	15	0	1	0	0	13	15	0	20	24	56	0	1	28	0	0
5:30 PM	18	0	2	0	0	17	10	0	20	20	22	0	2	25	0	0
5:45 PM	10	0	1	0	0	16	14	0	8	22	25	0	1	27	0	0
6:00 PM	16	0	1	0	0	13	12	0	8	8	16	0	0	10	0	0
6:15 PM	19	0	1	0	0	12	9	0	8	15	21	0	0	21	0	0
6:30 PM	11	0	0	0	0	13	10	0	8	7	18	0	2	9	1	0
6:45 PM	5	0	0	0	0	12	9	0	6	18	14	0	3	18	0	0
7:00 PM	5	0	1	0	0	11	14	0	4	8	11	0	0	13	0	0
7:15 PM	10	0	4	0	0	13	7	0	13	7	22	0	2	17	0	0
7:30 PM	8	0	2	0	0	12	6	0	13	13	11	0	2	8	0	0
7:45 PM	6	0	3	0	0	7	8	0	7	7	16	0	2	11	0	0

Study Name 40-MAPLE RD AT CAUGHDENY RD

Start Date 05-10-2023

Start Time 5:00 AM

Site Code Light Goods Vehicles

Start Time	CAUGHDENY RD Southbound				CAUGHDENY RD Westbound				481 RAMP Northbound				MAPLE RD Eastbound			
	Left	Thru	Right	U-Turn	Left	Thru	Right	U-Turn	Left	Thru	Right	U-Turn	Left	Thru	Right	U-Turn
5:00 AM	0	0	0	0	0	0	0	0	0	0	0	0	0	0	0	0
5:15 AM	1	0	0	0	0	0	0	0	1	0	0	0	0	0	0	0
5:30 AM	2	0	0	0	0	1	0	0	0	0	0	0	0	1	0	0
5:45 AM	2	0	0	0	0	1	0	0	1	0	0	0	0	2	0	0
6:00 AM	0	0	0	0	0	0	0	0	0	1	1	0	0	0	0	0
6:15 AM	4	0	0	0	0	0	0	0	0	1	1	0	0	5	0	0
6:30 AM	5	0	0	0	0	0	1	0	1	2	0	0	0	6	0	0
6:45 AM	4	0	0	0	0	0	0	0	1	3	0	0	0	2	0	0
7:00 AM	4	0	0	0	0	0	0	0	1	1	1	0	0	1	0	0
7:15 AM	4	0	0	0	0	3	0	0	1	1	1	0	0	5	0	0
7:30 AM	5	0	1	0	0	1	0	0	4	3	0	0	1	3	0	0
7:45 AM	5	0	1	0	0	3	0	0	2	3	1	0	0	6	0	0
8:00 AM	4	0	0	0	0	1	0	0	1	5	3	0	0	4	0	0
8:15 AM	2	0	0	0	0	0	2	0	0	1	1	0	1	2	0	0
8:30 AM	4	0	0	0	0	2	0	0	0	2	1	0	0	0	0	0
8:45 AM	3	0	2	0	0	1	0	0	2	3	2	0	0	1	0	0
9:00 AM	1	0	0	0	0	3	1	0	2	2	4	0	1	5	0	0
9:15 AM	3	0	0	0	0	1	2	0	0	3	1	0	0	3	0	0
9:30 AM	3	0	1	0	0	2	1	0	2	0	0	0	0	3	0	0
9:45 AM	2	0	0	0	0	2	0	0	2	2	1	0	0	3	0	0
3:00 PM	2	0	1	0	0	1	4	0	3	0	3	0	0	1	0	0
3:15 PM	1	0	0	0	0	2	1	0	3	5	7	0	0	5	0	0
3:30 PM	0	0	0	0	0	3	5	0	4	5	10	0	0	1	0	0
3:45 PM	0	0	0	0	0	2	4	0	2	5	8	0	0	4	0	0
4:00 PM	1	0	0	0	0	2	3	0	3	3	9	0	0	3	0	0
4:15 PM	2	0	0	0	0	1	2	0	1	7	13	0	1	6	0	0
4:30 PM	2	0	1	0	0	5	2	0	5	6	12	0	0	2	0	0
4:45 PM	2	0	0	0	0	0	0	0	2	7	11	0	0	6	0	0

Study Name 40-MAPLE RD AT CAUGHDENROY RD

Start Date 05-10-2023

Start Time 5:00 AM

Site Code Light Goods Vehicles

Start Time	CAUGHDENROY RD Southbound				CAUGHDENROY RD Westbound				481 RAMP Northbound				MAPLE RD Eastbound			
	Left	Thru	Right	U-Turn	Left	Thru	Right	U-Turn	Left	Thru	Right	U-Turn	Left	Thru	Right	U-Turn
5:00 PM	4	0	1	0	0	1	6	0	10	5	8	0	1	6	0	0
5:15 PM	2	0	0	0	0	3	3	0	2	8	10	0	0	8	0	0
5:30 PM	1	0	1	0	0	0	2	0	3	4	5	0	0	4	0	0
5:45 PM	3	0	0	0	0	2	1	0	1	6	4	0	0	4	0	0
6:00 PM	0	0	1	0	0	7	0	0	0	5	5	0	0	0	0	0
6:15 PM	2	0	0	0	0	2	0	0	2	3	4	0	0	3	0	0
6:30 PM	3	0	0	0	0	1	2	0	1	0	7	0	0	2	0	0
6:45 PM	2	0	0	0	0	3	2	0	5	2	2	0	0	2	0	0
7:00 PM	0	0	0	0	0	1	1	0	0	1	2	0	0	3	0	0
7:15 PM	1	0	0	0	0	2	0	0	1	1	3	0	0	1	0	0
7:30 PM	1	0	1	0	0	0	0	0	4	1	2	0	0	3	0	0
7:45 PM	2	0	0	0	0	2	3	0	2	1	0	0	0	1	0	0

Site Code Buses

[illegible]

Site Code Buses

[illegible]

Site Code Single-Unit Trucks

[illegible]

Site Code Articulated Trucks

[illegible]

Site Code Articulated Trucks

[illegible]

Study Name 40-MAPLE RD AT CAUGHDENY RD

Start Date 05-10-2023

Start Time 5:00 AM

Site Code Bicycles on Road

	CAUGHDENY RD Southbound				CAUGHDENY RD Westbound				481 RAMP Northbound				MAPLE RD Eastbound			
Start Time	Left	Thru	Right	U-Turn	Left	Thru	Right	U-Turn	Left	Thru	Right	U-Turn	Left	Thru	Right	U-Turn
5:00 AM	0	0	0	0	0	0	0	0	0	0	0	0	0	0	0	0
5:15 AM	0	0	0	0	0	0	0	0	0	0	0	0	0	0	0	0
5:30 AM	0	0	0	0	0	1	0	0	0	0	0	0	0	0	0	0
5:45 AM	0	0	0	0	0	0	0	0	0	0	0	0	0	0	0	0
6:00 AM	0	0	0	0	0	0	0	0	0	0	0	0	0	0	0	0
6:15 AM	0	0	0	0	0	0	0	0	0	0	0	0	0	0	0	0
6:30 AM	0	0	0	0	0	0	0	0	0	0	0	0	0	0	0	0
6:45 AM	0	0	0	0	0	0	0	0	0	0	0	0	0	0	0	0
7:00 AM	0	0	0	0	0	0	0	0	0	0	0	0	0	0	0	0
7:15 AM	0	0	0	0	0	0	0	0	0	0	0	0	0	0	0	0
7:30 AM	0	0	0	0	0	0	0	0	0	0	0	0	0	0	0	0
7:45 AM	0	0	0	0	0	0	0	0	0	0	0	0	0	0	0	0
8:00 AM	0	0	0	0	0	0	0	0	0	0	0	0	0	0	0	0
8:15 AM	0	0	0	0	0	0	0	0	0	0	0	0	0	0	0	0
8:30 AM	0	0	0	0	0	0	0	0	0	0	0	0	0	0	0	0
8:45 AM	0	0	0	0	0	0	0	0	0	0	0	0	0	0	0	0
9:00 AM	0	0	0	0	0	0	0	0	0	0	0	0	0	0	0	0
9:15 AM	0	0	0	0	0	0	0	0	0	0	0	0	0	0	0	0
9:30 AM	0	0	0	0	0	0	0	0	0	0	0	0	0	0	0	0
9:45 AM	0	0	0	0	0	0	0	0	0	0	0	0	0	0	0	0
3:00 PM	0	0	0	0	0	0	0	0	0	0	0	0	0	0	0	0
3:15 PM	0	0	0	0	0	0	0	0	0	0	0	0	0	0	0	0
3:30 PM	0	0	0	0	0	0	0	0	0	0	0	0	0	0	0	0
3:45 PM	0	0	0	0	0	0	0	0	0	0	0	0	0	0	0	0
4:00 PM	0	0	0	0	0	1	0	0	0	0	0	0	0	0	0	0
4:15 PM	0	0	0	0	0	0	0	0	0	0	0	0	0	0	0	0
4:30 PM	0	0	0	0	0	0	0	0	0	0	0	0	1	0	0	0
4:45 PM	0	0	0	0	0	0	0	0	1	0	0	0	0	0	0	0

Site Code Bicycles on Road

[illegible]

Study Name 40-MAPLE RD AT CAUGHDENROY RD

Start Date 05-10-2023

Start Time 5:00 AM

Site Code Bicycles on Crosswalk

Start Time	CAUGHDENROY RD Southbound		CAUGHDENROY RD Westbound		481 RAMP Northbound		MAPLE RD Eastbound	
	Peds CCW	Peds CW	Peds CCW	Peds CW	Peds CCW	Peds CW	Peds CCW	Peds CW
5:00 AM	0	0	0	0	0	0	0	0
5:15 AM	0	0	0	0	0	0	0	0
5:30 AM	0	0	0	0	0	0	0	0
5:45 AM	0	0	0	0	0	0	0	0
6:00 AM	0	0	0	0	0	0	0	0
6:15 AM	0	0	0	0	0	0	0	0
6:30 AM	0	0	0	0	0	0	0	0
6:45 AM	0	0	0	0	1	0	0	0
7:00 AM	0	0	0	0	0	0	0	0
7:15 AM	0	0	0	0	0	0	0	0
7:30 AM	0	0	0	0	0	0	0	0
7:45 AM	0	0	0	0	0	0	0	0
8:00 AM	0	0	0	0	0	0	0	0
8:15 AM	0	0	0	0	0	0	0	0
8:30 AM	0	0	0	0	1	0	0	0
8:45 AM	0	0	0	0	0	0	0	0
9:00 AM	0	0	0	0	0	0	0	0
9:15 AM	0	0	0	0	0	0	0	0
9:30 AM	0	0	0	0	0	0	0	0
9:45 AM	0	0	0	0	0	0	0	0
3:00 PM	0	0	0	0	0	0	0	0
3:15 PM	0	0	0	0	0	0	0	0
3:30 PM	0	0	0	0	0	0	0	0
3:45 PM	0	0	0	0	0	0	0	0
4:00 PM	0	0	0	0	0	0	0	0
4:15 PM	0	0	0	0	0	0	0	0
4:30 PM	0	0	0	0	0	0	0	0
4:45 PM	0	0	0	0	0	0	0	0

Study Name 40-MAPLE RD AT CAUGHDENROY RD

Start Date 05-10-2023

Start Time 5:00 AM

Site Code Bicycles on Crosswalk

	CAUGHDENROY RD Southbound		CAUGHDENROY RD Westbound		481 RAMP Northbound		MAPLE RD Eastbound	
Start Time	Peds CCW	Peds CW	Peds CCW	Peds CW	Peds CCW	Peds CW	Peds CCW	Peds CW
5:00 PM	0	0	0	0	0	0	0	0
5:15 PM	0	0	0	0	0	0	0	0
5:30 PM	0	0	0	0	0	0	0	0
5:45 PM	0	0	0	0	0	0	0	0
6:00 PM	0	0	0	0	0	0	0	0
6:15 PM	0	0	0	0	0	0	0	0
6:30 PM	0	0	0	0	0	0	0	0
6:45 PM	0	0	0	0	0	0	0	0
7:00 PM	0	0	0	0	0	0	0	0
7:15 PM	0	0	0	0	0	0	0	0
7:30 PM	0	0	0	0	0	0	0	0
7:45 PM	0	0	0	0	0	0	0	0

Study Name 40-MAPLE RD AT CAUGHDENROY RD

Start Date 05-10-2023

Start Time 5:00 AM

Site Code Pedestrians

	CAUGHDENROY RD Southbound		CAUGHDENROY RD Westbound		481 RAMP Northbound		MAPLE RD Eastbound	
Start Time	Peds CCW	Peds CW	Peds CCW	Peds CW	Peds CCW	Peds CW	Peds CCW	Peds CW
5:00 AM	0	0	0	0	0	0	0	0
5:15 AM	0	0	0	0	0	0	0	0
5:30 AM	0	0	0	0	0	0	0	0
5:45 AM	0	0	0	0	0	0	0	0
6:00 AM	0	0	0	0	0	0	0	0
6:15 AM	0	0	0	0	0	0	0	0
6:30 AM	0	0	0	0	0	0	0	0
6:45 AM	0	1	0	0	0	0	0	0
7:00 AM	0	0	0	0	0	0	0	0
7:15 AM	0	0	0	0	0	1	0	0
7:30 AM	0	0	0	0	0	0	0	0
7:45 AM	0	0	0	0	0	0	0	0
8:00 AM	0	0	0	0	0	0	0	0
8:15 AM	0	0	0	0	0	0	0	0
8:30 AM	0	0	0	0	0	0	0	0
8:45 AM	0	0	0	0	0	0	0	0
9:00 AM	0	0	0	0	0	0	0	0
9:15 AM	0	0	0	0	0	0	0	0
9:30 AM	0	0	0	0	0	0	0	0
9:45 AM	0	0	0	0	0	0	0	0
3:00 PM	0	0	0	0	0	0	0	0
3:15 PM	0	0	0	0	0	0	0	0
3:30 PM	0	0	0	0	0	0	0	0
3:45 PM	0	0	0	0	0	0	0	0
4:00 PM	0	0	0	0	0	0	0	0
4:15 PM	0	0	0	0	0	0	0	0
4:30 PM	0	0	0	0	0	0	0	0
4:45 PM	0	0	0	0	0	0	0	0

Study Name 40-MAPLE RD AT CAUGHDENROY RD

Start Date 05-10-2023

Start Time 5:00 AM

Site Code Pedestrians

	CAUGHDENROY RD Southbound		CAUGHDENROY RD Westbound		481 RAMP Northbound		MAPLE RD Eastbound	
Start Time	Peds CCW	Peds CW	Peds CCW	Peds CW	Peds CCW	Peds CW	Peds CCW	Peds CW
5:00 PM	0	0	0	0	0	0	0	0
5:15 PM	0	0	0	0	0	0	0	0
5:30 PM	0	0	0	0	0	0	0	0
5:45 PM	0	0	0	0	0	0	0	0
6:00 PM	0	0	0	0	0	0	0	0
6:15 PM	0	0	0	0	0	0	0	0
6:30 PM	0	0	0	0	0	0	0	0
6:45 PM	0	0	0	0	0	0	0	0
7:00 PM	0	0	0	0	0	0	0	0
7:15 PM	0	0	0	0	0	0	0	0
7:30 PM	0	0	0	0	0	0	0	0
7:45 PM	0	0	0	0	0	0	0	0

Study Name 40-MAPLE RD AT CAUGHDENROY RD

Start Date 05-10-2023

Start Time 5:00 AM

Site Code Totals

	CAUGHDENROY RD Southbound				CAUGHDENROY RD Westbound				481 RAMP Northbound				MAPLE RD Eastbound			
Start Time	Left	Thru	Right	U-Turn	Left	Thru	Right	U-Turn	Left	Thru	Right	U-Turn	Left	Thru	Right	U-Turn
5:00 AM	1	0	1	0	0	1	1	0	0	1	0	0	0	3	0	0
5:15 AM	3	0	0	0	0	2	1	0	1	2	0	0	0	3	0	0
5:30 AM	7	0	0	0	0	2	0	0	1	1	0	0	0	5	0	0
5:45 AM	6	0	0	0	0	1	0	0	1	1	3	0	0	4	0	0
6:00 AM	3	0	0	0	0	3	0	0	1	2	2	0	0	5	0	0
6:15 AM	11	0	0	0	0	9	1	0	3	3	1	0	0	14	0	0
6:30 AM	23	0	4	0	0	10	3	0	4	4	6	0	1	18	0	0
6:45 AM	20	0	2	0	0	3	1	0	1	5	2	0	1	12	0	0
7:00 AM	24	0	0	0	0	5	1	0	3	8	4	0	0	23	0	0
7:15 AM	17	0	2	0	0	12	2	0	5	2	6	0	2	25	0	0
7:30 AM	26	0	2	0	0	9	3	0	6	9	7	0	1	39	0	0
7:45 AM	34	0	5	0	0	10	2	0	9	10	5	0	1	24	0	0
8:00 AM	23	0	1	0	0	7	5	0	3	6	8	0	0	22	0	0
8:15 AM	25	0	2	0	0	10	4	0	4	11	10	0	1	20	0	0
8:30 AM	24	0	2	0	0	8	3	0	2	11	7	0	0	20	0	0
8:45 AM	18	0	2	0	0	4	4	0	7	9	9	0	0	14	0	0
9:00 AM	10	0	0	0	0	10	7	0	9	8	13	0	1	18	0	0
9:15 AM	15	0	1	0	0	6	7	0	0	7	7	0	0	17	0	0
9:30 AM	18	0	4	0	0	12	4	0	10	7	4	0	0	8	0	0
9:45 AM	14	0	1	0	0	6	6	0	5	9	13	0	1	13	0	0
3:00 PM	19	0	3	0	0	10	11	0	7	16	31	0	1	16	0	0
3:15 PM	9	0	1	0	0	11	20	0	15	26	34	0	2	22	0	0
3:30 PM	11	0	0	0	0	14	13	0	21	24	50	0	0	12	0	0
3:45 PM	14	0	2	0	0	19	12	0	8	21	49	0	1	20	0	0
4:00 PM	16	0	1	0	0	10	14	0	23	22	38	0	2	31	0	1
4:15 PM	15	0	0	0	0	14	12	0	18	25	48	0	3	21	0	0
4:30 PM	20	0	4	0	0	14	20	0	23	30	55	0	3	23	0	0
4:45 PM	23	0	3	0	0	18	14	0	25	32	70	0	3	35	0	0

Study Name 40-MAPLE RD AT CAUGHDENROY RD

Start Date 05-10-2023

Start Time 5:00 AM

Site Code Totals

Start Time	CAUGHDENROY RD Southbound				CAUGHDENROY RD Westbound				481 RAMP Northbound				MAPLE RD Eastbound			
	Left	Thru	Right	U-Turn	Left	Thru	Right	U-Turn	Left	Thru	Right	U-Turn	Left	Thru	Right	U-Turn
5:00 PM	12	0	4	0	0	19	20	0	21	36	50	0	8	24	0	0
5:15 PM	17	0	1	0	0	17	18	0	22	32	66	0	1	37	0	0
5:30 PM	19	0	3	0	0	18	12	0	23	24	27	0	2	29	0	0
5:45 PM	13	0	1	0	0	18	16	0	9	28	30	0	1	32	0	0
6:00 PM	16	0	2	0	0	20	12	0	8	13	21	0	0	11	0	0
6:15 PM	21	0	1	0	0	15	10	0	10	18	25	0	0	26	0	0
6:30 PM	14	0	0	0	0	14	12	0	9	7	25	0	2	11	1	0
6:45 PM	7	0	0	0	0	16	11	0	11	20	16	0	3	20	0	0
7:00 PM	5	0	1	0	0	12	15	0	4	9	13	0	0	16	0	0
7:15 PM	11	0	4	0	0	15	7	0	14	8	25	0	2	18	0	0
7:30 PM	9	0	3	0	0	12	6	0	17	14	13	0	2	11	0	0
7:45 PM	8	0	3	0	0	9	11	0	9	8	16	0	2	12	0	0

Study Name 41-MAPLE RD AT GRANGE RD

Start Date 05-10-2023

Start Time 5:00 AM

Site Code Motorcycles

[illegible]

Study Name 41-MAPLE RD AT GRANGE RD

Start Date 05-10-2023

Start Time 5:00 AM

Site Code Cars

	GRANGE RD Westbound			MAPLE RD Northbound			GRANGE RD Eastbound		
Start Time	Left	Thru	U-Turn	Left	Right	U-Turn	Thru	Right	U-Turn
5:00 AM	0	0	0	1	0	0	0	2	0
5:15 AM	0	0	0	5	0	0	0	0	0
5:30 AM	1	0	0	3	0	0	0	1	0
5:45 AM	0	1	0	3	0	0	0	2	0
6:00 AM	0	0	0	2	1	0	1	0	0
6:15 AM	0	0	0	8	3	0	0	1	0
6:30 AM	0	0	0	14	1	0	0	4	0
6:45 AM	0	0	0	13	2	0	0	4	0
7:00 AM	1	0	0	10	2	0	0	5	0
7:15 AM	3	0	0	13	3	0	0	5	0
7:30 AM	2	0	0	11	5	0	0	5	0
7:45 AM	1	0	0	20	3	0	1	8	0
8:00 AM	1	0	0	10	2	0	0	5	0
8:15 AM	1	0	0	11	0	0	0	7	0
8:30 AM	0	1	0	11	2	0	0	6	0
8:45 AM	1	0	0	18	3	0	0	6	0
9:00 AM	3	0	0	11	3	0	0	5	0
9:15 AM	0	0	0	6	2	1	0	7	0
9:30 AM	2	1	0	10	3	0	0	4	0
9:45 AM	0	0	0	8	3	0	1	10	0
3:00 PM	3	0	0	11	4	0	2	15	0
3:15 PM	1	1	0	9	3	0	1	16	0
3:30 PM	3	1	0	12	1	0	0	12	0
3:45 PM	2	0	0	12	2	0	0	19	0
4:00 PM	2	0	0	8	2	0	0	23	0
4:15 PM	0	1	0	17	3	0	0	19	0
4:30 PM	2	0	0	9	4	0	2	18	0
4:45 PM	3	0	0	18	6	0	1	22	0
5:00 PM	0	0	0	18	8	0	0	25	0
5:15 PM	1	1	0	23	5	0	1	23	0
5:30 PM	1	0	0	22	3	0	0	24	0
5:45 PM	2	0	1	22	3	0	0	17	0

Study Name 41-MAPLE RD AT GRANGE RD

Start Date 05-10-2023

Start Time 5:00 AM

Site Code Cars

Start Time	GRANGE RD Westbound			MAPLE RD Northbound			GRANGE RD Eastbound		
	Left	Thru	U-Turn	Left	Right	U-Turn	Thru	Right	U-Turn
6:00 PM	2	0	0	13	1	0	1	16	0
6:15 PM	3	0	0	9	3	0	1	22	0
6:30 PM	1	0	0	12	8	0	0	15	0
6:45 PM	1	0	0	11	2	0	0	16	0
7:00 PM	2	0	0	7	1	0	0	10	0
7:15 PM	1	0	0	13	4	0	0	12	0
7:30 PM	2	0	0	16	1	0	0	6	0
7:45 PM	0	0	0	9	1	0	0	14	0

Study Name 41-MAPLE RD AT GRANGE RD

Start Date 05-10-2023

Start Time 5:00 AM

Site Code Light Goods Vehicles

	GRANGE RD Westbound			MAPLE RD Northbound			GRANGE RD Eastbound		
Start Time	Left	Thru	U-Turn	Left	Right	U-Turn	Thru	Right	U-Turn
5:00 AM	0	0	0	0	0	0	0	0	0
5:15 AM	0	0	0	1	0	0	0	0	0
5:30 AM	0	0	0	2	2	0	1	0	0
5:45 AM	0	0	0	1	2	0	0	0	0
6:00 AM	0	0	0	3	0	0	0	0	0
6:15 AM	0	0	0	2	0	0	0	2	0
6:30 AM	0	0	0	2	0	0	0	1	0
6:45 AM	0	0	0	7	0	0	0	1	0
7:00 AM	1	0	0	2	1	0	1	2	0
7:15 AM	0	0	0	5	4	0	0	2	0
7:30 AM	2	0	0	2	1	0	0	2	0
7:45 AM	2	0	0	8	0	0	0	3	0
8:00 AM	1	0	0	2	1	0	0	6	0
8:15 AM	0	0	0	4	1	0	0	2	0
8:30 AM	0	0	0	3	0	0	0	2	0
8:45 AM	0	0	0	2	3	0	0	0	0
9:00 AM	0	0	0	4	2	0	0	1	0
9:15 AM	1	0	0	5	0	0	0	4	0
9:30 AM	2	0	0	5	0	0	0	1	0
9:45 AM	0	0	0	9	0	0	0	5	0
3:00 PM	2	0	0	4	1	0	0	3	0
3:15 PM	1	0	0	7	1	0	0	5	0
3:30 PM	1	1	0	5	1	0	0	1	0
3:45 PM	0	0	0	2	6	0	0	4	0
4:00 PM	1	0	0	11	1	0	0	6	0
4:15 PM	2	0	0	4	1	0	0	7	0
4:30 PM	0	0	0	2	1	0	0	3	0
4:45 PM	1	0	0	5	1	0	0	4	0
5:00 PM	2	0	0	7	1	0	0	4	0
5:15 PM	0	0	0	2	2	0	0	7	0
5:30 PM	2	0	0	2	2	0	1	4	0
5:45 PM	1	0	0	4	3	0	0	2	0

Study Name 41-MAPLE RD AT GRANGE RD

Start Date 05-10-2023

Start Time 5:00 AM

Site Code Light Goods Vehicles

Start Time	GRANGE RD Westbound			MAPLE RD Northbound			GRANGE RD Eastbound		
	Left	Thru	U-Turn	Left	Right	U-Turn	Thru	Right	U-Turn
6:00 PM	0	0	0	4	0	0	0	0	0
6:15 PM	0	0	0	4	0	0	0	4	0
6:30 PM	0	0	0	1	1	0	1	2	0
6:45 PM	0	0	0	6	1	0	0	4	0
7:00 PM	1	0	0	3	0	0	0	2	0
7:15 PM	1	0	0	2	0	0	0	1	0
7:30 PM	1	0	0	1	0	0	0	5	0
7:45 PM	1	0	0	2	1	0	2	1	0

Study Name 41-MAPLE RD AT GRANGE RD

Start Date 05-10-2023

Start Time 5:00 AM

Site Code Buses

[illegible]

Study Name 41-MAPLE RD AT GRANGE RD

Start Date 05-10-2023

Start Time 5:00 AM

Site Code Articulated Trucks

[illegible]

Study Name 41-MAPLE RD AT GRANGE RD

Start Date 05-10-2023

Start Time 5:00 AM

Site Code Bicycles on Crosswalk

Start Time	GRANGE RD Westbound		MAPLE RD Northbound		GRANGE RD Eastbound	
	Peds CCW	Peds CW	Peds CCW	Peds CW	Peds CCW	Peds CW
5:00 AM	0	0	0	0	0	0
5:15 AM	0	0	0	0	0	0
5:30 AM	0	0	0	0	0	0
5:45 AM	0	0	0	0	0	0
6:00 AM	0	0	0	0	0	0
6:15 AM	0	0	0	0	0	0
6:30 AM	0	0	0	0	0	0
6:45 AM	0	0	0	0	0	0
7:00 AM	0	0	0	0	0	0
7:15 AM	0	0	0	0	0	0
7:30 AM	0	0	0	0	0	0
7:45 AM	0	0	0	0	0	0
8:00 AM	0	0	0	0	0	0
8:15 AM	0	0	0	0	0	0
8:30 AM	0	0	0	0	0	0
8:45 AM	0	0	0	0	0	0
9:00 AM	0	0	0	0	0	0
9:15 AM	0	0	0	0	0	0
9:30 AM	0	0	0	0	0	0
9:45 AM	0	0	0	0	0	0
3:00 PM	0	0	0	0	0	0
3:15 PM	0	0	0	0	0	0
3:30 PM	0	0	0	0	0	0
3:45 PM	0	0	0	0	0	0
4:00 PM	0	0	0	0	0	0
4:15 PM	0	0	0	0	0	0
4:30 PM	0	0	0	0	0	0
4:45 PM	0	0	0	0	0	0
5:00 PM	0	0	0	0	0	0
5:15 PM	0	0	0	0	0	0
5:30 PM	0	0	0	0	0	0
5:45 PM	0	0	0	0	0	0

Study Name 41-MAPLE RD AT GRANGE RD

Start Date 05-10-2023

Start Time 5:00 AM

Site Code Bicycles on Crosswalk

Start Time	GRANGE RD Westbound		MAPLE RD Northbound		GRANGE RD Eastbound	
	Peds CCW	Peds CW	Peds CCW	Peds CW	Peds CCW	Peds CW
6:00 PM	0	0	0	0	0	0
6:15 PM	0	0	0	0	0	0
6:30 PM	0	0	0	0	0	0
6:45 PM	0	0	0	0	0	0
7:00 PM	0	0	0	0	0	0
7:15 PM	0	0	0	0	0	0
7:30 PM	0	0	0	0	0	0
7:45 PM	0	0	0	0	0	0

Study Name 41-MAPLE RD AT GRANGE RD

Start Date 05-10-2023

Start Time 5:00 AM

Site Code Pedestrians

	GRANGE RD Westbound		MAPLE RD Northbound		GRANGE RD Eastbound	
Start Time	Peds CCW	Peds CW	Peds CCW	Peds CW	Peds CCW	Peds CW
5:00 AM	0	0	0	0	0	0
5:15 AM	0	0	0	0	0	0
5:30 AM	0	0	0	0	0	0
5:45 AM	0	0	0	0	0	0
6:00 AM	0	0	0	0	0	0
6:15 AM	0	0	0	0	0	0
6:30 AM	0	0	0	0	0	0
6:45 AM	0	0	0	0	0	0
7:00 AM	0	0	0	0	0	0
7:15 AM	0	0	0	0	0	0
7:30 AM	0	0	0	0	0	0
7:45 AM	0	0	0	0	0	0
8:00 AM	0	0	0	0	0	0
8:15 AM	0	0	0	0	0	0
8:30 AM	0	0	0	0	0	0
8:45 AM	0	0	0	0	0	0
9:00 AM	0	0	0	0	0	0
9:15 AM	0	0	0	0	0	0
9:30 AM	0	0	0	0	0	0
9:45 AM	0	0	0	0	0	0
3:00 PM	1	0	0	0	0	0
3:15 PM	0	0	0	0	0	0
3:30 PM	0	0	0	0	0	0
3:45 PM	0	0	0	0	0	0
4:00 PM	0	0	0	0	0	0
4:15 PM	0	0	0	0	0	0
4:30 PM	0	0	0	0	0	0
4:45 PM	0	0	0	0	0	0
5:00 PM	0	0	0	0	0	0
5:15 PM	0	0	0	0	0	0
5:30 PM	0	0	0	0	0	0
5:45 PM	0	0	0	0	0	0

Study Name 41-MAPLE RD AT GRANGE RD
 Start Date 05-10-2023
 Start Time 5:00 AM
 Site Code Pedestrians

	GRANGE RD Westbound		MAPLE RD Northbound		GRANGE RD Eastbound	
Start Time	Peds CCW	Peds CW	Peds CCW	Peds CW	Peds CCW	Peds CW
6:00 PM	0	0	0	0	0	0
6:15 PM	0	0	0	0	0	0
6:30 PM	0	0	0	0	0	0
6:45 PM	0	0	0	0	0	0
7:00 PM	0	0	0	0	0	0
7:15 PM	0	0	0	0	0	0
7:30 PM	0	0	0	0	0	0
7:45 PM	0	0	0	0	0	0

Study Name 41-MAPLE RD AT GRANGE RD

Start Date 05-10-2023

Start Time 5:00 AM

Site Code Totals

	GRANGE RD Westbound			MAPLE RD Northbound			GRANGE RD Eastbound		
Start Time	Left	Thru	U-Turn	Left	Right	U-Turn	Thru	Right	U-Turn
5:00 AM	0	0	0	1	0	0	0	2	0
5:15 AM	0	0	0	6	0	0	0	0	0
5:30 AM	1	0	0	5	2	0	1	1	0
5:45 AM	0	1	0	4	3	0	0	2	0
6:00 AM	0	0	0	5	1	0	1	0	0
6:15 AM	0	0	0	10	3	0	0	3	0
6:30 AM	1	0	0	16	1	0	0	7	0
6:45 AM	0	0	0	20	3	0	0	7	0
7:00 AM	2	0	0	12	3	0	1	8	0
7:15 AM	3	0	0	18	7	0	0	7	0
7:30 AM	4	0	0	14	7	0	0	8	0
7:45 AM	3	0	0	28	3	0	1	11	0
8:00 AM	2	0	0	14	3	0	0	11	0
8:15 AM	2	0	0	16	1	0	0	11	0
8:30 AM	0	1	0	14	3	0	0	9	0
8:45 AM	1	0	0	20	7	0	1	7	0
9:00 AM	3	0	0	15	5	0	0	6	0
9:15 AM	1	0	0	11	2	1	0	11	0
9:30 AM	4	1	0	17	3	0	0	5	0
9:45 AM	0	0	0	17	3	0	1	16	0
3:00 PM	5	0	0	15	5	0	2	18	0
3:15 PM	5	1	0	16	8	0	1	22	0
3:30 PM	4	2	0	17	2	0	0	13	0
3:45 PM	2	0	0	16	8	0	0	23	0
4:00 PM	3	0	0	20	4	0	1	32	0
4:15 PM	2	1	0	21	6	0	0	27	0
4:30 PM	3	0	0	12	5	0	2	24	0
4:45 PM	5	0	0	24	7	0	1	27	0
5:00 PM	2	0	0	25	9	0	0	29	0
5:15 PM	1	1	0	26	7	0	1	31	0
5:30 PM	3	0	0	24	6	0	1	28	0
5:45 PM	3	0	1	26	6	0	0	21	0

Study Name 41-MAPLE RD AT GRANGE RD

Start Date 05-10-2023

Start Time 5:00 AM

Site Code Totals

Start Time	GRANGE RD Westbound			MAPLE RD Northbound			GRANGE RD Eastbound		
	Left	Thru	U-Turn	Left	Right	U-Turn	Thru	Right	U-Turn
6:00 PM	2	0	0	17	2	0	1	16	0
6:15 PM	3	0	0	15	3	0	1	26	0
6:30 PM	1	0	0	13	9	0	1	17	0
6:45 PM	1	0	0	18	3	0	0	20	0
7:00 PM	3	0	0	10	1	0	0	14	0
7:15 PM	2	0	0	15	4	0	0	13	0
7:30 PM	3	0	0	17	1	0	0	11	0
7:45 PM	1	0	0	11	2	0	2	15	0

Study Name HWY 31 AT BRABTREE LN

Start Date 04-19-2023

Start Time 5:00 AM

Site Code Cars

Start Time	HWY 31 Westbound			CRABTREE LN Northbound			HWY 31 Eastbound		
	Left	Thru	U-Turn	Left	Right	U-Turn	Thru	Right	U-Turn
5:00 AM	0	13	0	0	1	0	14	0	0
5:15 AM	0	25	0	0	2	0	20	0	0
5:30 AM	0	39	0	0	3	0	39	0	0
5:45 AM	0	49	0	0	5	0	42	0	0
6:00 AM	1	46	0	0	4	0	38	0	0
6:15 AM	0	30	0	0	1	0	62	0	0
6:30 AM	0	72	0	0	3	0	75	0	0
6:45 AM	0	90	0	0	6	0	115	0	0
7:00 AM	0	88	0	0	6	0	167	0	0
7:15 AM	0	111	0	0	11	0	169	0	0
7:30 AM	0	127	0	0	5	0	141	0	0
7:45 AM	0	128	0	0	6	0	158	0	0
8:00 AM	1	136	0	0	3	0	128	0	0
8:15 AM	0	111	0	0	7	0	125	0	0
8:30 AM	0	121	0	0	0	0	123	1	0
8:45 AM	0	142	0	0	8	0	118	1	0
9:00 AM	0	137	0	0	4	0	116	0	0
9:15 AM	0	129	0	0	6	0	134	0	0
9:30 AM	0	142	0	0	7	0	145	0	0
9:45 AM	3	124	0	1	4	0	130	0	0
3:00 PM	0	175	0	0	1	0	215	1	0
3:15 PM	1	195	0	0	1	0	191	1	0
3:30 PM	0	196	0	0	2	0	208	1	0
3:45 PM	1	188	0	0	2	0	206	0	0
4:00 PM	3	223	0	0	8	0	210	0	0
4:15 PM	4	237	0	0	9	0	166	2	0
4:30 PM	1	241	0	0	8	0	219	0	0
4:45 PM	0	247	0	0	6	0	208	0	0
5:00 PM	1	215	0	0	4	0	210	0	0
5:15 PM	0	263	0	0	10	0	198	0	0
5:30 PM	1	236	0	0	8	0	216	2	0
5:45 PM	1	148	0	0	6	0	203	0	0

Study Name HWY 31 AT BRABTREE LN

Start Date 04-19-2023

Start Time 5:00 AM

Site Code Cars

Start Time	HWY 31 Westbound			CRABTREE LN Northbound			HWY 31 Eastbound		
	Left	Thru	U-Turn	Left	Right	U-Turn	Thru	Right	U-Turn
6:00 PM	0	188	0	0	11	0	193	0	0
6:15 PM	0	163	0	0	3	0	159	0	0
6:30 PM	0	135	0	0	13	0	182	0	0
6:45 PM	2	149	0	0	5	0	143	1	0
7:00 PM	0	120	0	0	6	0	166	0	0
7:15 PM	0	108	0	0	4	0	156	1	0
7:30 PM	0	122	0	0	13	0	141	0	0
7:45 PM	0	108	0	0	4	0	136	0	0

Study Name HWY 31 AT BRABTREE LN

Start Date 04-19-2023

Start Time 5:00 AM

Site Code Light Goods Vehicles

	HWY 31 Westbound			CRABTREE LN Northbound			HWY 31 Eastbound		
Start Time	Left	Thru	U-Turn	Left	Right	U-Turn	Thru	Right	U-Turn
5:00 AM	0	7	0	0	3	0	10	0	0
5:15 AM	0	10	0	0	0	0	11	0	0
5:30 AM	0	12	0	0	4	0	15	0	0
5:45 AM	0	16	0	0	0	0	18	0	0
6:00 AM	0	20	0	0	0	0	11	0	0
6:15 AM	0	19	0	0	1	0	25	0	0
6:30 AM	0	33	0	0	0	0	25	0	0
6:45 AM	0	24	0	0	3	0	27	0	0
7:00 AM	0	32	0	0	1	0	21	0	0
7:15 AM	0	28	0	0	2	0	34	0	0
7:30 AM	0	36	0	0	3	0	24	0	0
7:45 AM	0	42	0	0	0	0	46	0	0
8:00 AM	0	38	0	0	3	0	36	0	0
8:15 AM	0	36	0	0	2	0	27	0	0
8:30 AM	0	35	0	0	2	0	33	0	0
8:45 AM	1	36	0	0	1	0	39	0	0
9:00 AM	0	32	0	0	1	0	36	0	0
9:15 AM	0	40	0	0	0	0	36	0	0
9:30 AM	0	30	0	0	2	0	35	0	0
9:45 AM	0	30	0	0	2	0	17	0	0
3:00 PM	0	41	0	0	0	0	55	0	0
3:15 PM	0	44	0	0	2	0	38	0	0
3:30 PM	0	47	0	0	0	0	36	0	0
3:45 PM	0	51	0	0	0	0	45	0	0
4:00 PM	1	42	0	0	3	0	47	0	0
4:15 PM	0	48	0	0	1	0	44	1	0
4:30 PM	1	38	0	0	4	0	66	0	0
4:45 PM	0	46	0	0	5	0	54	0	0
5:00 PM	0	45	0	1	0	0	46	0	0
5:15 PM	0	47	0	0	3	0	44	0	0
5:30 PM	1	33	0	0	1	0	39	0	0
5:45 PM	0	29	0	0	2	0	39	0	0

Study Name HWY 31 AT BRABTREE LN

Start Date 04-19-2023

Start Time 5:00 AM

Site Code Light Goods Vehicles

Start Time	HWY 31 Westbound			CRABTREE LN Northbound			HWY 31 Eastbound		
	Left	Thru	U-Turn	Left	Right	U-Turn	Thru	Right	U-Turn
6:00 PM	0	32	0	0	1	0	46	0	0
6:15 PM	0	27	0	0	2	0	33	0	0
6:30 PM	0	28	0	0	2	0	35	0	0
6:45 PM	0	22	0	0	1	0	38	0	0
7:00 PM	0	32	0	0	1	0	33	0	0
7:15 PM	0	21	0	0	0	0	28	0	0
7:30 PM	0	16	0	0	1	0	15	0	0
7:45 PM	0	15	0	0	0	0	23	0	0

Study Name HWY 31 AT BRABTREE LN

Start Date 04-19-2023

Start Time 5:00 AM

Site Code Single-Unit Trucks

Start Time	HWY 31 Westbound			CRABTREE LN Northbound			HWY 31 Eastbound		
	Left	Thru	U-Turn	Left	Right	U-Turn	Thru	Right	U-Turn
5:00 AM	0	0	0	0	0	0	1	0	0
5:15 AM	0	0	0	0	0	0	0	0	0
5:30 AM	0	0	0	0	0	0	1	0	0
5:45 AM	0	3	0	0	0	0	2	0	0
6:00 AM	0	1	0	0	0	0	4	0	0
6:15 AM	0	3	0	0	0	0	3	0	0
6:30 AM	0	1	0	0	0	0	0	0	0
6:45 AM	0	2	0	0	0	0	2	0	0
7:00 AM	0	3	0	0	0	0	3	0	0
7:15 AM	0	2	0	0	0	0	3	0	0
7:30 AM	0	2	0	0	1	0	6	0	0
7:45 AM	0	8	0	0	0	0	7	0	0
8:00 AM	0	3	0	0	0	0	6	0	0
8:15 AM	0	13	0	0	0	0	1	0	0
8:30 AM	0	4	0	0	0	0	4	0	0
8:45 AM	0	8	0	0	0	0	3	0	0
9:00 AM	0	1	0	0	0	0	3	0	0
9:15 AM	0	2	0	0	0	0	1	0	0
9:30 AM	0	4	0	0	0	0	6	0	0
9:45 AM	0	7	0	0	0	0	4	0	0
3:00 PM	0	4	0	0	0	0	8	0	0
3:15 PM	0	2	0	0	0	0	6	0	0
3:30 PM	0	7	0	0	0	0	2	0	0
3:45 PM	0	4	0	0	0	0	4	0	0
4:00 PM	0	6	0	0	0	0	2	0	0
4:15 PM	0	2	0	0	1	0	5	0	0
4:30 PM	0	3	0	0	0	0	2	0	0
4:45 PM	0	1	0	0	1	0	2	0	0
5:00 PM	0	2	0	0	1	0	3	0	0
5:15 PM	0	3	0	0	0	0	1	0	0
5:30 PM	0	2	0	0	0	0	1	0	0
5:45 PM	0	3	0	0	0	0	4	0	0

Study Name HWY 31 AT BRABTREE LN

Start Date 04-19-2023

Start Time 5:00 AM

Site Code Bicycles on Crosswalk

	HWY 31 Westbound		CRABTREE LN Northbound		HWY 31 Eastbound	
Start Time	Peds CCW	Peds CW	Peds CCW	Peds CW	Peds CCW	Peds CW
5:00 AM	0	0	0	0	0	0
5:15 AM	0	0	0	0	0	0
5:30 AM	0	0	0	0	0	0
5:45 AM	0	0	0	0	0	0
6:00 AM	0	0	0	0	0	0
6:15 AM	0	0	0	0	0	0
6:30 AM	0	0	0	0	0	0
6:45 AM	0	0	0	0	0	0
7:00 AM	0	0	0	0	0	0
7:15 AM	0	0	0	0	0	0
7:30 AM	0	0	0	0	0	0
7:45 AM	0	0	0	0	0	0
8:00 AM	0	0	0	0	0	0
8:15 AM	0	0	0	0	0	0
8:30 AM	0	0	0	0	0	0
8:45 AM	0	0	0	0	0	0
9:00 AM	0	0	0	0	0	0
9:15 AM	0	0	0	0	0	0
9:30 AM	0	0	0	0	0	0
9:45 AM	0	0	0	0	0	0
3:00 PM	0	0	0	0	0	0
3:15 PM	0	0	0	0	0	0
3:30 PM	0	0	0	0	0	0
3:45 PM	0	0	0	0	0	0
4:00 PM	0	0	0	0	0	0
4:15 PM	0	0	0	0	0	0
4:30 PM	0	0	0	0	0	0
4:45 PM	0	0	0	0	0	0
5:00 PM	0	0	0	0	0	0
5:15 PM	0	0	0	0	0	0
5:30 PM	0	0	0	0	0	0
5:45 PM	0	0	0	0	0	0

Study Name HWY 31 AT BRABTREE LN

Start Date 04-19-2023

Start Time 5:00 AM

Site Code Bicycles on Crosswalk

	HWY 31 Westbound		CRABTREE LN Northbound		HWY 31 Eastbound	
Start Time	Peds CCW	Peds CW	Peds CCW	Peds CW	Peds CCW	Peds CW
6:00 PM	0	0	0	0	0	0
6:15 PM	0	0	0	0	0	0
6:30 PM	0	0	0	0	0	0
6:45 PM	0	0	0	0	0	0
7:00 PM	0	0	0	0	0	0
7:15 PM	0	0	0	0	0	0
7:30 PM	0	0	0	0	0	0
7:45 PM	0	0	0	0	0	0

Study Name HWY 31 AT BRABTREE LN

Start Date 04-19-2023

Start Time 5:00 AM

Site Code Pedestrians

	HWY 31 Westbound		CRABTREE LN Northbound		HWY 31 Eastbound	
Start Time	Peds CCW	Peds CW	Peds CCW	Peds CW	Peds CCW	Peds CW
5:00 AM	0	0	0	0	0	0
5:15 AM	0	0	0	0	0	0
5:30 AM	0	0	0	0	0	0
5:45 AM	0	0	0	0	0	0
6:00 AM	0	0	0	0	0	0
6:15 AM	0	0	0	0	0	0
6:30 AM	0	0	0	0	0	0
6:45 AM	0	0	0	0	0	0
7:00 AM	0	0	0	0	0	0
7:15 AM	0	0	0	0	0	0
7:30 AM	0	0	0	0	0	0
7:45 AM	0	0	0	0	0	0
8:00 AM	0	0	0	0	0	0
8:15 AM	0	0	0	0	0	0
8:30 AM	0	0	0	0	0	0
8:45 AM	0	0	0	0	0	0
9:00 AM	0	0	0	0	0	0
9:15 AM	0	0	1	0	0	0
9:30 AM	0	0	0	0	0	0
9:45 AM	0	0	0	0	0	0
3:00 PM	0	0	0	1	0	0
3:15 PM	0	0	0	0	0	0
3:30 PM	0	0	0	0	0	0
3:45 PM	0	0	0	0	0	0
4:00 PM	0	0	0	0	0	0
4:15 PM	0	0	0	0	0	0
4:30 PM	0	0	0	0	0	0
4:45 PM	0	0	0	0	0	0
5:00 PM	0	0	0	0	0	0
5:15 PM	0	0	0	0	0	0
5:30 PM	0	0	0	0	0	0
5:45 PM	0	0	0	0	0	0

Study Name HWY 31 AT BRABTREE LN
 Start Date 04-19-2023
 Start Time 5:00 AM
 Site Code Pedestrians

	HWY 31 Westbound		CRABTREE LN Northbound		HWY 31 Eastbound	
Start Time	Peds CCW	Peds CW	Peds CCW	Peds CW	Peds CCW	Peds CW
6:00 PM	0	0	0	0	0	0
6:15 PM	0	0	0	0	0	0
6:30 PM	0	0	0	0	0	0
6:45 PM	0	0	0	0	0	0
7:00 PM	0	0	0	0	0	0
7:15 PM	0	0	0	0	0	0
7:30 PM	0	0	0	0	0	0
7:45 PM	0	0	0	0	0	0

Study Name HWY 31 AT BRABTREE LN

Start Date 04-19-2023

Start Time 5:00 AM

Site Code Totals

Start Time	HWY 31 Westbound			CRABTREE LN Northbound			HWY 31 Eastbound		
	Left	Thru	U-Turn	Left	Right	U-Turn	Thru	Right	U-Turn
5:00 AM	0	20	0	0	4	0	25	0	0
5:15 AM	0	38	0	0	2	0	31	0	0
5:30 AM	0	52	0	0	7	0	55	0	0
5:45 AM	0	68	0	0	5	0	62	0	0
6:00 AM	1	67	0	0	4	0	55	0	0
6:15 AM	0	55	0	0	2	0	90	0	0
6:30 AM	0	112	0	0	3	0	100	0	0
6:45 AM	0	120	0	0	9	0	149	0	0
7:00 AM	0	129	0	0	7	0	201	0	0
7:15 AM	0	160	0	0	13	0	207	0	0
7:30 AM	0	168	0	0	9	0	173	0	0
7:45 AM	0	184	0	0	6	0	218	0	0
8:00 AM	2	183	0	0	6	0	175	0	0
8:15 AM	0	168	0	0	9	0	154	0	0
8:30 AM	0	163	0	0	3	0	160	1	0
8:45 AM	1	188	0	0	10	0	164	1	0
9:00 AM	0	173	0	0	5	0	160	0	0
9:15 AM	0	173	0	0	6	0	173	0	0
9:30 AM	0	179	0	0	9	0	188	0	0
9:45 AM	3	164	0	1	6	0	154	0	0
3:00 PM	0	228	0	0	1	0	280	1	0
3:15 PM	1	247	0	0	3	0	242	1	0
3:30 PM	0	257	0	0	2	0	252	1	0
3:45 PM	1	249	0	0	2	0	260	0	0
4:00 PM	4	274	0	0	11	0	263	0	0
4:15 PM	4	288	0	0	11	0	221	3	0
4:30 PM	2	283	0	0	12	0	289	0	0
4:45 PM	1	295	0	0	12	0	264	0	0
5:00 PM	1	262	0	1	5	0	262	0	0
5:15 PM	0	314	0	0	13	0	244	0	0
5:30 PM	2	271	0	0	9	0	257	2	0
5:45 PM	1	180	0	0	8	0	247	0	0

Study Name HWY 31 AT BRABTREE LN

Start Date 04-19-2023

Start Time 5:00 AM

Site Code Totals

Start Time	HWY 31 Westbound			CRABTREE LN Northbound			HWY 31 Eastbound		
	Left	Thru	U-Turn	Left	Right	U-Turn	Thru	Right	U-Turn
6:00 PM	0	224	0	0	12	0	241	0	0
6:15 PM	0	193	0	0	5	0	194	0	0
6:30 PM	1	164	0	0	15	0	218	0	0
6:45 PM	2	173	0	0	6	0	183	1	0
7:00 PM	0	152	0	0	7	0	200	0	0
7:15 PM	0	131	0	0	4	0	185	1	0
7:30 PM	0	139	0	0	14	0	157	0	0
7:45 PM	0	123	0	0	4	0	159	0	0

Study Name 1005-I-81 SB OFF RAMP AT HWY 31
Start Date 04-19-2023
Start Time 12:00 AM
Site Code Motorcycles

Channel	Direction
Direction	Southbound
12:00 AM	0
12:15 AM	0
12:30 AM	0
12:45 AM	0
1:00 AM	0
1:15 AM	0
1:30 AM	0
1:45 AM	0
2:00 AM	0
2:15 AM	0
2:30 AM	0
2:45 AM	0
3:00 AM	0
3:15 AM	0
3:30 AM	0
3:45 AM	0
4:00 AM	0
4:15 AM	0
4:30 AM	0
4:45 AM	0
5:00 AM	0
5:15 AM	0
5:30 AM	0
5:45 AM	0
6:00 AM	0
6:15 AM	0
6:30 AM	0
6:45 AM	0
7:00 AM	0
7:15 AM	0

Study Name 1005-I-81 SB OFF RAMP AT HWY 31
Start Date 04-19-2023
Start Time 12:00 AM
Site Code Motorcycles

Channel	Direction
Direction	Southbound
7:30 AM	0
7:45 AM	0
8:00 AM	0
8:15 AM	0
8:30 AM	0
8:45 AM	0
9:00 AM	0
9:15 AM	0
9:30 AM	0
9:45 AM	0
10:00 AM	0
10:15 AM	0
10:30 AM	0
10:45 AM	0
11:00 AM	0
11:15 AM	0
11:30 AM	0
11:45 AM	0
12:00 PM	0
12:15 PM	0
12:30 PM	0
12:45 PM	0
1:00 PM	0
1:15 PM	0
1:30 PM	0
1:45 PM	0
2:00 PM	0
2:15 PM	0
2:30 PM	0
2:45 PM	0
3:00 PM	0

Study Name 1005-I-81 SB OFF RAMP AT HWY 31
Start Date 04-19-2023
Start Time 12:00 AM
Site Code Motorcycles

Channel	Direction
Direction	Southbound
3:15 PM	0
3:30 PM	0
3:45 PM	0
4:00 PM	0
4:15 PM	0
4:30 PM	0
4:45 PM	0
5:00 PM	0
5:15 PM	0
5:30 PM	0
5:45 PM	0
6:00 PM	0
6:15 PM	0
6:30 PM	0
6:45 PM	0
7:00 PM	0
7:15 PM	0
7:30 PM	0
7:45 PM	0
8:00 PM	0
8:15 PM	0
8:30 PM	0
8:45 PM	0
9:00 PM	0
9:15 PM	0
9:30 PM	0
9:45 PM	0
10:00 PM	0
10:15 PM	0
10:30 PM	0
10:45 PM	0

Study Name 1005-I-81 SB OFF RAMP AT HWY 31
Start Date 04-19-2023
Start Time 12:00 AM
Site Code Motorcycles

Channel	Direction
Direction	Southbound
11:00 PM	0
11:15 PM	0
11:30 PM	0
11:45 PM	0

Study Name 1005-I-81 SB OFF RAMP AT HWY 31
 Start Date 04-19-2023
 Start Time 12:00 AM
 Site Code Cars

Channel	Direction
Direction	Southbound
12:00 AM	1
12:15 AM	4
12:30 AM	1
12:45 AM	3
1:00 AM	0
1:15 AM	1
1:30 AM	2
1:45 AM	0
2:00 AM	3
2:15 AM	2
2:30 AM	3
2:45 AM	3
3:00 AM	3
3:15 AM	1
3:30 AM	2
3:45 AM	3
4:00 AM	1
4:15 AM	14
4:30 AM	11
4:45 AM	12
5:00 AM	5
5:15 AM	15
5:30 AM	23
5:45 AM	36
6:00 AM	22
6:15 AM	19
6:30 AM	33
6:45 AM	47
7:00 AM	44
7:15 AM	45

Study Name 1005-I-81 SB OFF RAMP AT HWY 31
Start Date 04-19-2023
Start Time 12:00 AM
Site Code Cars

Channel	Direction
Direction	Southbound
7:30 AM	58
7:45 AM	60
8:00 AM	39
8:15 AM	38
8:30 AM	47
8:45 AM	49
9:00 AM	39
9:15 AM	40
9:30 AM	54
9:45 AM	32
10:00 AM	35
10:15 AM	39
10:30 AM	35
10:45 AM	32
11:00 AM	37
11:15 AM	32
11:30 AM	39
11:45 AM	39
12:00 PM	34
12:15 PM	37
12:30 PM	36
12:45 PM	39
1:00 PM	39
1:15 PM	40
1:30 PM	39
1:45 PM	34
2:00 PM	27
2:15 PM	35
2:30 PM	36
2:45 PM	41
3:00 PM	36

Study Name 1005-I-81 SB OFF RAMP AT HWY 31
Start Date 04-19-2023
Start Time 12:00 AM
Site Code Cars

Channel	Direction
Direction	Southbound
3:15 PM	44
3:30 PM	37
3:45 PM	50
4:00 PM	61
4:15 PM	45
4:30 PM	45
4:45 PM	46
5:00 PM	46
5:15 PM	53
5:30 PM	50
5:45 PM	48
6:00 PM	29
6:15 PM	35
6:30 PM	26
6:45 PM	28
7:00 PM	26
7:15 PM	23
7:30 PM	22
7:45 PM	21
8:00 PM	20
8:15 PM	20
8:30 PM	10
8:45 PM	11
9:00 PM	9
9:15 PM	13
9:30 PM	22
9:45 PM	24
10:00 PM	15
10:15 PM	17
10:30 PM	4
10:45 PM	6

Study Name 1005-I-81 SB OFF RAMP AT HWY 31
Start Date 04-19-2023
Start Time 12:00 AM
Site Code Cars

Channel	Direction
Direction	Southbound
11:00 PM	2
11:15 PM	6
11:30 PM	9
11:45 PM	2

Study Name 1005-I-81 SB OFF RAMP AT HWY 31
 Start Date 04-19-2023
 Start Time 12:00 AM
 Site Code Light Goods Vehicles

Channel	Direction
Direction	Southbound
12:00 AM	0
12:15 AM	0
12:30 AM	0
12:45 AM	1
1:00 AM	0
1:15 AM	0
1:30 AM	0
1:45 AM	0
2:00 AM	0
2:15 AM	0
2:30 AM	0
2:45 AM	0
3:00 AM	0
3:15 AM	1
3:30 AM	1
3:45 AM	4
4:00 AM	0
4:15 AM	0
4:30 AM	0
4:45 AM	0
5:00 AM	2
5:15 AM	4
5:30 AM	7
5:45 AM	3
6:00 AM	6
6:15 AM	11
6:30 AM	16
6:45 AM	15
7:00 AM	2
7:15 AM	17

Study Name 1005-I-81 SB OFF RAMP AT HWY 31
 Start Date 04-19-2023
 Start Time 12:00 AM
 Site Code Light Goods Vehicles

Channel	Direction
Direction	Southbound
7:30 AM	11
7:45 AM	12
8:00 AM	16
8:15 AM	19
8:30 AM	18
8:45 AM	8
9:00 AM	12
9:15 AM	12
9:30 AM	11
9:45 AM	15
10:00 AM	18
10:15 AM	5
10:30 AM	11
10:45 AM	15
11:00 AM	13
11:15 AM	8
11:30 AM	12
11:45 AM	12
12:00 PM	11
12:15 PM	8
12:30 PM	9
12:45 PM	8
1:00 PM	7
1:15 PM	6
1:30 PM	13
1:45 PM	17
2:00 PM	9
2:15 PM	11
2:30 PM	8
2:45 PM	11
3:00 PM	7

Study Name 1005-I-81 SB OFF RAMP AT HWY 31
 Start Date 04-19-2023
 Start Time 12:00 AM
 Site Code Light Goods Vehicles

Channel	Direction
Direction	Southbound
3:15 PM	9
3:30 PM	12
3:45 PM	11
4:00 PM	19
4:15 PM	18
4:30 PM	12
4:45 PM	12
5:00 PM	9
5:15 PM	11
5:30 PM	14
5:45 PM	7
6:00 PM	7
6:15 PM	4
6:30 PM	4
6:45 PM	5
7:00 PM	9
7:15 PM	9
7:30 PM	6
7:45 PM	4
8:00 PM	2
8:15 PM	3
8:30 PM	4
8:45 PM	6
9:00 PM	0
9:15 PM	0
9:30 PM	0
9:45 PM	0
10:00 PM	2
10:15 PM	0
10:30 PM	0
10:45 PM	0

Study Name 1005-I-81 SB OFF RAMP AT HWY 31
Start Date 04-19-2023
Start Time 12:00 AM
Site Code Light Goods Vehicles

Channel	Direction
Direction	Southbound
11:00 PM	0
11:15 PM	0
11:30 PM	0
11:45 PM	0

Study Name 1005-I-81 SB OFF RAMP AT HWY 31
Start Date 04-19-2023
Start Time 12:00 AM
Site Code Buses

Channel	Direction
Direction	Southbound
12:00 AM	0
12:15 AM	0
12:30 AM	0
12:45 AM	0
1:00 AM	0
1:15 AM	0
1:30 AM	0
1:45 AM	0
2:00 AM	0
2:15 AM	0
2:30 AM	0
2:45 AM	0
3:00 AM	0
3:15 AM	0
3:30 AM	0
3:45 AM	0
4:00 AM	0
4:15 AM	1
4:30 AM	0
4:45 AM	0
5:00 AM	0
5:15 AM	0
5:30 AM	0
5:45 AM	0
6:00 AM	0
6:15 AM	0
6:30 AM	0
6:45 AM	0
7:00 AM	0
7:15 AM	0

Study Name 1005-I-81 SB OFF RAMP AT HWY 31
 Start Date 04-19-2023
 Start Time 12:00 AM
 Site Code Buses

Channel	Direction
Direction	Southbound
7:30 AM	0
7:45 AM	1
8:00 AM	1
8:15 AM	2
8:30 AM	0
8:45 AM	0
9:00 AM	0
9:15 AM	0
9:30 AM	0
9:45 AM	0
10:00 AM	0
10:15 AM	0
10:30 AM	0
10:45 AM	0
11:00 AM	0
11:15 AM	0
11:30 AM	0
11:45 AM	0
12:00 PM	0
12:15 PM	0
12:30 PM	0
12:45 PM	0
1:00 PM	0
1:15 PM	0
1:30 PM	0
1:45 PM	0
2:00 PM	0
2:15 PM	0
2:30 PM	1
2:45 PM	0
3:00 PM	0

Study Name 1005-I-81 SB OFF RAMP AT HWY 31
Start Date 04-19-2023
Start Time 12:00 AM
Site Code Buses

Channel	Direction
Direction	Southbound
3:15 PM	0
3:30 PM	1
3:45 PM	0
4:00 PM	0
4:15 PM	0
4:30 PM	0
4:45 PM	1
5:00 PM	0
5:15 PM	0
5:30 PM	0
5:45 PM	0
6:00 PM	0
6:15 PM	0
6:30 PM	0
6:45 PM	0
7:00 PM	0
7:15 PM	0
7:30 PM	0
7:45 PM	0
8:00 PM	0
8:15 PM	0
8:30 PM	0
8:45 PM	0
9:00 PM	0
9:15 PM	0
9:30 PM	0
9:45 PM	0
10:00 PM	0
10:15 PM	0
10:30 PM	0
10:45 PM	0

Study Name 1005-I-81 SB OFF RAMP AT HWY 31
Start Date 04-19-2023
Start Time 12:00 AM
Site Code Buses

Channel	Direction
Direction	Southbound
11:00 PM	0
11:15 PM	0
11:30 PM	0
11:45 PM	0

Study Name 1005-I-81 SB OFF RAMP AT HWY 31
Start Date 04-19-2023
Start Time 12:00 AM
Site Code Single-Unit Trucks

Channel	Direction
Direction	Southbound
12:00 AM	0
12:15 AM	0
12:30 AM	0
12:45 AM	0
1:00 AM	0
1:15 AM	0
1:30 AM	0
1:45 AM	0
2:00 AM	0
2:15 AM	0
2:30 AM	0
2:45 AM	0
3:00 AM	0
3:15 AM	0
3:30 AM	0
3:45 AM	0
4:00 AM	0
4:15 AM	0
4:30 AM	0
4:45 AM	0
5:00 AM	0
5:15 AM	0
5:30 AM	0
5:45 AM	0
6:00 AM	0
6:15 AM	1
6:30 AM	1
6:45 AM	0
7:00 AM	0
7:15 AM	0

Study Name 1005-I-81 SB OFF RAMP AT HWY 31
 Start Date 04-19-2023
 Start Time 12:00 AM
 Site Code Single-Unit Trucks

Channel	Direction
Direction	Southbound
7:30 AM	0
7:45 AM	2
8:00 AM	1
8:15 AM	1
8:30 AM	3
8:45 AM	0
9:00 AM	0
9:15 AM	2
9:30 AM	1
9:45 AM	2
10:00 AM	0
10:15 AM	0
10:30 AM	1
10:45 AM	1
11:00 AM	3
11:15 AM	4
11:30 AM	0
11:45 AM	1
12:00 PM	2
12:15 PM	1
12:30 PM	1
12:45 PM	0
1:00 PM	2
1:15 PM	3
1:30 PM	2
1:45 PM	2
2:00 PM	5
2:15 PM	1
2:30 PM	3
2:45 PM	1
3:00 PM	2

Study Name 1005-I-81 SB OFF RAMP AT HWY 31
Start Date 04-19-2023
Start Time 12:00 AM
Site Code Single-Unit Trucks

Channel	Direction
Direction	Southbound
3:15 PM	0
3:30 PM	1
3:45 PM	2
4:00 PM	2
4:15 PM	0
4:30 PM	3
4:45 PM	1
5:00 PM	0
5:15 PM	0
5:30 PM	1
5:45 PM	1
6:00 PM	1
6:15 PM	0
6:30 PM	0
6:45 PM	1
7:00 PM	0
7:15 PM	0
7:30 PM	0
7:45 PM	0
8:00 PM	0
8:15 PM	1
8:30 PM	1
8:45 PM	0
9:00 PM	0
9:15 PM	0
9:30 PM	0
9:45 PM	0
10:00 PM	0
10:15 PM	0
10:30 PM	0
10:45 PM	0

Study Name 1005-I-81 SB OFF RAMP AT HWY 31
Start Date 04-19-2023
Start Time 12:00 AM
Site Code Single-Unit Trucks

Channel	Direction
Direction	Southbound
11:00 PM	0
11:15 PM	0
11:30 PM	0
11:45 PM	0

Study Name 1005-I-81 SB OFF RAMP AT HWY 31
 Start Date 04-19-2023
 Start Time 12:00 AM
 Site Code Articulated Trucks

Channel	Direction
Direction	Southbound
12:00 AM	0
12:15 AM	0
12:30 AM	0
12:45 AM	0
1:00 AM	0
1:15 AM	0
1:30 AM	0
1:45 AM	0
2:00 AM	0
2:15 AM	0
2:30 AM	0
2:45 AM	0
3:00 AM	0
3:15 AM	0
3:30 AM	0
3:45 AM	0
4:00 AM	0
4:15 AM	0
4:30 AM	0
4:45 AM	0
5:00 AM	2
5:15 AM	2
5:30 AM	0
5:45 AM	0
6:00 AM	0
6:15 AM	0
6:30 AM	1
6:45 AM	3
7:00 AM	2
7:15 AM	1

Study Name 1005-I-81 SB OFF RAMP AT HWY 31
 Start Date 04-19-2023
 Start Time 12:00 AM
 Site Code Articulated Trucks

Channel	Direction
Direction	Southbound
7:30 AM	1
7:45 AM	1
8:00 AM	1
8:15 AM	1
8:30 AM	0
8:45 AM	0
9:00 AM	1
9:15 AM	1
9:30 AM	2
9:45 AM	0
10:00 AM	2
10:15 AM	2
10:30 AM	0
10:45 AM	0
11:00 AM	0
11:15 AM	1
11:30 AM	1
11:45 AM	3
12:00 PM	1
12:15 PM	1
12:30 PM	1
12:45 PM	0
1:00 PM	0
1:15 PM	0
1:30 PM	1
1:45 PM	0
2:00 PM	1
2:15 PM	1
2:30 PM	2
2:45 PM	1
3:00 PM	0

Study Name 1005-I-81 SB OFF RAMP AT HWY 31
 Start Date 04-19-2023
 Start Time 12:00 AM
 Site Code Articulated Trucks

Channel	Direction
Direction	Southbound
3:15 PM	1
3:30 PM	1
3:45 PM	1
4:00 PM	2
4:15 PM	0
4:30 PM	2
4:45 PM	0
5:00 PM	0
5:15 PM	1
5:30 PM	0
5:45 PM	0
6:00 PM	0
6:15 PM	0
6:30 PM	1
6:45 PM	0
7:00 PM	2
7:15 PM	0
7:30 PM	1
7:45 PM	0
8:00 PM	0
8:15 PM	1
8:30 PM	0
8:45 PM	1
9:00 PM	1
9:15 PM	0
9:30 PM	1
9:45 PM	1
10:00 PM	0
10:15 PM	0
10:30 PM	0
10:45 PM	0

Study Name 1005-I-81 SB OFF RAMP AT HWY 31
Start Date 04-19-2023
Start Time 12:00 AM
Site Code Articulated Trucks

Channel	Direction
Direction	Southbound
11:00 PM	0
11:15 PM	0
11:30 PM	0
11:45 PM	0

Study Name 1005-I-81 SB OFF RAMP AT HWY 31
Start Date 04-19-2023
Start Time 12:00 AM
Site Code Bicycles on Road

Channel	Direction
Direction	Southbound
12:00 AM	0
12:15 AM	0
12:30 AM	0
12:45 AM	0
1:00 AM	0
1:15 AM	0
1:30 AM	0
1:45 AM	0
2:00 AM	0
2:15 AM	0
2:30 AM	0
2:45 AM	0
3:00 AM	0
3:15 AM	0
3:30 AM	0
3:45 AM	0
4:00 AM	0
4:15 AM	0
4:30 AM	0
4:45 AM	0
5:00 AM	0
5:15 AM	0
5:30 AM	0
5:45 AM	0
6:00 AM	0
6:15 AM	0
6:30 AM	0
6:45 AM	0
7:00 AM	0
7:15 AM	0

Study Name 1005-I-81 SB OFF RAMP AT HWY 31
Start Date 04-19-2023
Start Time 12:00 AM
Site Code Bicycles on Road

Channel	Direction
Direction	Southbound
7:30 AM	0
7:45 AM	0
8:00 AM	0
8:15 AM	0
8:30 AM	0
8:45 AM	0
9:00 AM	0
9:15 AM	0
9:30 AM	0
9:45 AM	0
10:00 AM	0
10:15 AM	0
10:30 AM	0
10:45 AM	0
11:00 AM	0
11:15 AM	0
11:30 AM	0
11:45 AM	0
12:00 PM	0
12:15 PM	0
12:30 PM	0
12:45 PM	0
1:00 PM	0
1:15 PM	0
1:30 PM	0
1:45 PM	0
2:00 PM	0
2:15 PM	0
2:30 PM	0
2:45 PM	0
3:00 PM	0

Study Name 1005-I-81 SB OFF RAMP AT HWY 31
Start Date 04-19-2023
Start Time 12:00 AM
Site Code Bicycles on Road

Channel	Direction
Direction	Southbound
3:15 PM	0
3:30 PM	0
3:45 PM	0
4:00 PM	0
4:15 PM	0
4:30 PM	0
4:45 PM	0
5:00 PM	0
5:15 PM	0
5:30 PM	0
5:45 PM	0
6:00 PM	0
6:15 PM	0
6:30 PM	0
6:45 PM	0
7:00 PM	0
7:15 PM	0
7:30 PM	0
7:45 PM	0
8:00 PM	0
8:15 PM	0
8:30 PM	0
8:45 PM	0
9:00 PM	0
9:15 PM	0
9:30 PM	0
9:45 PM	0
10:00 PM	0
10:15 PM	0
10:30 PM	0
10:45 PM	0

Study Name 1005-I-81 SB OFF RAMP AT HWY 31
Start Date 04-19-2023
Start Time 12:00 AM
Site Code Bicycles on Road

Channel	Direction
Direction	Southbound
11:00 PM	0
11:15 PM	0
11:30 PM	0
11:45 PM	0

Study Name 1006-I-81 SB ON RAMP AT HWY 31
Start Date 04-19-2023
Start Time 12:00 AM
Site Code Motorcycles

Channel	Direction
Direction	Southbound
12:00 AM	0
12:15 AM	0
12:30 AM	0
12:45 AM	0
1:00 AM	0
1:15 AM	0
1:30 AM	0
1:45 AM	0
2:00 AM	0
2:15 AM	0
2:30 AM	0
2:45 AM	0
3:00 AM	0
3:15 AM	0
3:30 AM	0
3:45 AM	0
4:00 AM	0
4:15 AM	0
4:30 AM	0
4:45 AM	0
5:00 AM	0
5:15 AM	0
5:30 AM	0
5:45 AM	0
6:00 AM	0
6:15 AM	0
6:30 AM	0
6:45 AM	0
7:00 AM	0
7:15 AM	0

Study Name 1006-I-81 SB ON RAMP AT HWY 31
Start Date 04-19-2023
Start Time 12:00 AM
Site Code Motorcycles

Channel	Direction
Direction	Southbound
7:30 AM	0
7:45 AM	0
8:00 AM	0
8:15 AM	0
8:30 AM	0
8:45 AM	0
9:00 AM	0
9:15 AM	0
9:30 AM	0
9:45 AM	0
10:00 AM	0
10:15 AM	0
10:30 AM	0
10:45 AM	0
11:00 AM	0
11:15 AM	0
11:30 AM	0
11:45 AM	0
12:00 PM	0
12:15 PM	0
12:30 PM	0
12:45 PM	0
1:00 PM	0
1:15 PM	0
1:30 PM	0
1:45 PM	0
2:00 PM	0
2:15 PM	0
2:30 PM	0
2:45 PM	0
3:00 PM	0

Study Name 1006-I-81 SB ON RAMP AT HWY 31
 Start Date 04-19-2023
 Start Time 12:00 AM
 Site Code Motorcycles

Channel	Direction
Direction	Southbound
3:15 PM	0
3:30 PM	0
3:45 PM	0
4:00 PM	0
4:15 PM	0
4:30 PM	0
4:45 PM	0
5:00 PM	0
5:15 PM	0
5:30 PM	0
5:45 PM	0
6:00 PM	0
6:15 PM	0
6:30 PM	1
6:45 PM	0
7:00 PM	0
7:15 PM	0
7:30 PM	0
7:45 PM	0
8:00 PM	0
8:15 PM	0
8:30 PM	0
8:45 PM	0
9:00 PM	0
9:15 PM	0
9:30 PM	0
9:45 PM	0
10:00 PM	0
10:15 PM	0
10:30 PM	1
10:45 PM	0

Study Name 1006-I-81 SB ON RAMP AT HWY 31
Start Date 04-19-2023
Start Time 12:00 AM
Site Code Motorcycles

Channel	Direction
Direction	Southbound
11:00 PM	0
11:15 PM	0
11:30 PM	0
11:45 PM	0

Study Name 1006-I-81 SB ON RAMP AT HWY 31
 Start Date 04-19-2023
 Start Time 12:00 AM
 Site Code Cars

Channel	Direction
Direction	Southbound
12:00 AM	5
12:15 AM	6
12:30 AM	2
12:45 AM	4
1:00 AM	2
1:15 AM	4
1:30 AM	2
1:45 AM	6
2:00 AM	4
2:15 AM	2
2:30 AM	2
2:45 AM	6
3:00 AM	3
3:15 AM	2
3:30 AM	7
3:45 AM	10
4:00 AM	3
4:15 AM	16
4:30 AM	12
4:45 AM	24
5:00 AM	11
5:15 AM	30
5:30 AM	49
5:45 AM	51
6:00 AM	50
6:15 AM	92
6:30 AM	121
6:45 AM	136
7:00 AM	143
7:15 AM	191

Study Name 1006-I-81 SB ON RAMP AT HWY 31
 Start Date 04-19-2023
 Start Time 12:00 AM
 Site Code Cars

Channel	Direction
Direction	Southbound
7:30 AM	224
7:45 AM	200
8:00 AM	161
8:15 AM	138
8:30 AM	123
8:45 AM	113
9:00 AM	96
9:15 AM	89
9:30 AM	81
9:45 AM	82
10:00 AM	74
10:15 AM	67
10:30 AM	73
10:45 AM	75
11:00 AM	51
11:15 AM	72
11:30 AM	79
11:45 AM	62
12:00 PM	79
12:15 PM	78
12:30 PM	55
12:45 PM	82
1:00 PM	85
1:15 PM	82
1:30 PM	80
1:45 PM	67
2:00 PM	88
2:15 PM	97
2:30 PM	102
2:45 PM	89
3:00 PM	104

Study Name 1006-I-81 SB ON RAMP AT HWY 31
 Start Date 04-19-2023
 Start Time 12:00 AM
 Site Code Cars

Channel	Direction
Direction	Southbound
3:15 PM	80
3:30 PM	113
3:45 PM	91
4:00 PM	116
4:15 PM	86
4:30 PM	135
4:45 PM	119
5:00 PM	130
5:15 PM	114
5:30 PM	112
5:45 PM	89
6:00 PM	91
6:15 PM	61
6:30 PM	72
6:45 PM	70
7:00 PM	58
7:15 PM	62
7:30 PM	49
7:45 PM	36
8:00 PM	55
8:15 PM	39
8:30 PM	35
8:45 PM	38
9:00 PM	34
9:15 PM	29
9:30 PM	30
9:45 PM	21
10:00 PM	19
10:15 PM	19
10:30 PM	18
10:45 PM	18

Study Name 1006-I-81 SB ON RAMP AT HWY 31
Start Date 04-19-2023
Start Time 12:00 AM
Site Code Cars

Channel	Direction
Direction	Southbound
11:00 PM	20
11:15 PM	12
11:30 PM	9
11:45 PM	8

Study Name 1006-I-81 SB ON RAMP AT HWY 31
 Start Date 04-19-2023
 Start Time 12:00 AM
 Site Code Light Goods Vehicles

Channel	Direction
Direction	Southbound
12:00 AM	0
12:15 AM	0
12:30 AM	2
12:45 AM	1
1:00 AM	0
1:15 AM	1
1:30 AM	0
1:45 AM	0
2:00 AM	0
2:15 AM	0
2:30 AM	1
2:45 AM	1
3:00 AM	4
3:15 AM	4
3:30 AM	2
3:45 AM	2
4:00 AM	4
4:15 AM	3
4:30 AM	9
4:45 AM	7
5:00 AM	13
5:15 AM	14
5:30 AM	24
5:45 AM	22
6:00 AM	18
6:15 AM	41
6:30 AM	34
6:45 AM	46
7:00 AM	38
7:15 AM	41

Study Name 1006-I-81 SB ON RAMP AT HWY 31
Start Date 04-19-2023
Start Time 12:00 AM
Site Code Light Goods Vehicles

Channel	Direction
Direction	Southbound
7:30 AM	26
7:45 AM	42
8:00 AM	31
8:15 AM	27
8:30 AM	28
8:45 AM	25
9:00 AM	17
9:15 AM	31
9:30 AM	31
9:45 AM	18
10:00 AM	14
10:15 AM	21
10:30 AM	16
10:45 AM	26
11:00 AM	15
11:15 AM	17
11:30 AM	16
11:45 AM	20
12:00 PM	14
12:15 PM	25
12:30 PM	18
12:45 PM	20
1:00 PM	21
1:15 PM	16
1:30 PM	14
1:45 PM	23
2:00 PM	23
2:15 PM	19
2:30 PM	26
2:45 PM	21
3:00 PM	39

Study Name 1006-I-81 SB ON RAMP AT HWY 31
 Start Date 04-19-2023
 Start Time 12:00 AM
 Site Code Light Goods Vehicles

Channel	Direction
Direction	Southbound
3:15 PM	29
3:30 PM	20
3:45 PM	21
4:00 PM	29
4:15 PM	25
4:30 PM	31
4:45 PM	29
5:00 PM	25
5:15 PM	29
5:30 PM	21
5:45 PM	23
6:00 PM	26
6:15 PM	18
6:30 PM	18
6:45 PM	12
7:00 PM	11
7:15 PM	15
7:30 PM	14
7:45 PM	5
8:00 PM	6
8:15 PM	12
8:30 PM	3
8:45 PM	10
9:00 PM	4
9:15 PM	5
9:30 PM	3
9:45 PM	2
10:00 PM	1
10:15 PM	3
10:30 PM	2
10:45 PM	10

Study Name 1006-I-81 SB ON RAMP AT HWY 31
Start Date 04-19-2023
Start Time 12:00 AM
Site Code Light Goods Vehicles

Channel	Direction
Direction	Southbound
11:00 PM	6
11:15 PM	4
11:30 PM	0
11:45 PM	2

Study Name 1006-I-81 SB ON RAMP AT HWY 31
 Start Date 04-19-2023
 Start Time 12:00 AM
 Site Code Buses

Channel	Direction
Direction	Southbound
12:00 AM	0
12:15 AM	0
12:30 AM	0
12:45 AM	0
1:00 AM	0
1:15 AM	0
1:30 AM	0
1:45 AM	0
2:00 AM	0
2:15 AM	0
2:30 AM	0
2:45 AM	0
3:00 AM	0
3:15 AM	0
3:30 AM	0
3:45 AM	0
4:00 AM	0
4:15 AM	0
4:30 AM	0
4:45 AM	0
5:00 AM	0
5:15 AM	0
5:30 AM	0
5:45 AM	0
6:00 AM	0
6:15 AM	0
6:30 AM	0
6:45 AM	3
7:00 AM	1
7:15 AM	6

Study Name 1006-I-81 SB ON RAMP AT HWY 31
 Start Date 04-19-2023
 Start Time 12:00 AM
 Site Code Buses

Channel	Direction
Direction	Southbound
7:30 AM	2
7:45 AM	1
8:00 AM	1
8:15 AM	3
8:30 AM	2
8:45 AM	1
9:00 AM	21
9:15 AM	2
9:30 AM	0
9:45 AM	1
10:00 AM	0
10:15 AM	1
10:30 AM	0
10:45 AM	2
11:00 AM	1
11:15 AM	0
11:30 AM	0
11:45 AM	0
12:00 PM	0
12:15 PM	0
12:30 PM	0
12:45 PM	0
1:00 PM	0
1:15 PM	1
1:30 PM	0
1:45 PM	0
2:00 PM	5
2:15 PM	2
2:30 PM	5
2:45 PM	2
3:00 PM	1

Study Name 1006-I-81 SB ON RAMP AT HWY 31
Start Date 04-19-2023
Start Time 12:00 AM
Site Code Buses

Channel	Direction
Direction	Southbound
3:15 PM	2
3:30 PM	1
3:45 PM	3
4:00 PM	10
4:15 PM	7
4:30 PM	2
4:45 PM	1
5:00 PM	0
5:15 PM	0
5:30 PM	0
5:45 PM	0
6:00 PM	0
6:15 PM	1
6:30 PM	0
6:45 PM	0
7:00 PM	0
7:15 PM	0
7:30 PM	0
7:45 PM	0
8:00 PM	0
8:15 PM	0
8:30 PM	0
8:45 PM	0
9:00 PM	0
9:15 PM	0
9:30 PM	0
9:45 PM	0
10:00 PM	0
10:15 PM	0
10:30 PM	0
10:45 PM	0

Study Name 1006-I-81 SB ON RAMP AT HWY 31
Start Date 04-19-2023
Start Time 12:00 AM
Site Code Buses

Channel	Direction
Direction	Southbound
11:00 PM	0
11:15 PM	0
11:30 PM	0
11:45 PM	0

Study Name 1006-I-81 SB ON RAMP AT HWY 31
 Start Date 04-19-2023
 Start Time 12:00 AM
 Site Code Single-Unit Trucks

Channel	Direction
Direction	Southbound
12:00 AM	0
12:15 AM	1
12:30 AM	0
12:45 AM	0
1:00 AM	0
1:15 AM	0
1:30 AM	1
1:45 AM	0
2:00 AM	0
2:15 AM	0
2:30 AM	0
2:45 AM	0
3:00 AM	1
3:15 AM	1
3:30 AM	2
3:45 AM	0
4:00 AM	0
4:15 AM	1
4:30 AM	0
4:45 AM	1
5:00 AM	0
5:15 AM	0
5:30 AM	0
5:45 AM	1
6:00 AM	3
6:15 AM	3
6:30 AM	2
6:45 AM	2
7:00 AM	2
7:15 AM	3

Study Name 1006-I-81 SB ON RAMP AT HWY 31
 Start Date 04-19-2023
 Start Time 12:00 AM
 Site Code Single-Unit Trucks

Channel	Direction
Direction	Southbound
7:30 AM	3
7:45 AM	3
8:00 AM	2
8:15 AM	1
8:30 AM	2
8:45 AM	2
9:00 AM	3
9:15 AM	3
9:30 AM	3
9:45 AM	4
10:00 AM	5
10:15 AM	6
10:30 AM	1
10:45 AM	3
11:00 AM	4
11:15 AM	2
11:30 AM	7
11:45 AM	5
12:00 PM	3
12:15 PM	3
12:30 PM	2
12:45 PM	2
1:00 PM	3
1:15 PM	3
1:30 PM	5
1:45 PM	3
2:00 PM	2
2:15 PM	4
2:30 PM	3
2:45 PM	2
3:00 PM	7

Study Name 1006-I-81 SB ON RAMP AT HWY 31
Start Date 04-19-2023
Start Time 12:00 AM
Site Code Single-Unit Trucks

Channel	Direction
Direction	Southbound
3:15 PM	4
3:30 PM	4
3:45 PM	2
4:00 PM	2
4:15 PM	0
4:30 PM	2
4:45 PM	3
5:00 PM	3
5:15 PM	3
5:30 PM	2
5:45 PM	3
6:00 PM	1
6:15 PM	0
6:30 PM	0
6:45 PM	1
7:00 PM	1
7:15 PM	0
7:30 PM	1
7:45 PM	0
8:00 PM	0
8:15 PM	0
8:30 PM	2
8:45 PM	0
9:00 PM	0
9:15 PM	0
9:30 PM	0
9:45 PM	0
10:00 PM	0
10:15 PM	0
10:30 PM	0
10:45 PM	0

Study Name 1006-I-81 SB ON RAMP AT HWY 31
Start Date 04-19-2023
Start Time 12:00 AM
Site Code Single-Unit Trucks

Channel	Direction
Direction	Southbound
11:00 PM	0
11:15 PM	0
11:30 PM	0
11:45 PM	0

Study Name 1006-I-81 SB ON RAMP AT HWY 31
Start Date 04-19-2023
Start Time 12:00 AM
Site Code Articulated Trucks

Channel	Direction
Direction	Southbound
12:00 AM	1
12:15 AM	2
12:30 AM	0
12:45 AM	0
1:00 AM	2
1:15 AM	3
1:30 AM	0
1:45 AM	1
2:00 AM	2
2:15 AM	2
2:30 AM	4
2:45 AM	1
3:00 AM	3
3:15 AM	1
3:30 AM	2
3:45 AM	3
4:00 AM	1
4:15 AM	2
4:30 AM	3
4:45 AM	1
5:00 AM	1
5:15 AM	3
5:30 AM	1
5:45 AM	0
6:00 AM	0
6:15 AM	1
6:30 AM	1
6:45 AM	0
7:00 AM	0
7:15 AM	2

Study Name 1006-I-81 SB ON RAMP AT HWY 31
 Start Date 04-19-2023
 Start Time 12:00 AM
 Site Code Articulated Trucks

Channel	Direction
Direction	Southbound
7:30 AM	3
7:45 AM	2
8:00 AM	1
8:15 AM	1
8:30 AM	2
8:45 AM	1
9:00 AM	5
9:15 AM	2
9:30 AM	4
9:45 AM	1
10:00 AM	4
10:15 AM	6
10:30 AM	3
10:45 AM	3
11:00 AM	3
11:15 AM	1
11:30 AM	3
11:45 AM	2
12:00 PM	3
12:15 PM	0
12:30 PM	1
12:45 PM	1
1:00 PM	5
1:15 PM	1
1:30 PM	3
1:45 PM	0
2:00 PM	3
2:15 PM	4
2:30 PM	3
2:45 PM	0
3:00 PM	2

Study Name 1006-I-81 SB ON RAMP AT HWY 31
 Start Date 04-19-2023
 Start Time 12:00 AM
 Site Code Articulated Trucks

Channel	Direction
Direction	Southbound
3:15 PM	3
3:30 PM	5
3:45 PM	0
4:00 PM	1
4:15 PM	1
4:30 PM	2
4:45 PM	0
5:00 PM	3
5:15 PM	0
5:30 PM	3
5:45 PM	1
6:00 PM	0
6:15 PM	2
6:30 PM	0
6:45 PM	2
7:00 PM	3
7:15 PM	0
7:30 PM	0
7:45 PM	1
8:00 PM	0
8:15 PM	0
8:30 PM	1
8:45 PM	1
9:00 PM	0
9:15 PM	0
9:30 PM	3
9:45 PM	2
10:00 PM	3
10:15 PM	0
10:30 PM	2
10:45 PM	2

Study Name 1006-I-81 SB ON RAMP AT HWY 31
Start Date 04-19-2023
Start Time 12:00 AM
Site Code Articulated Trucks

Channel	Direction
Direction	Southbound
11:00 PM	1
11:15 PM	1
11:30 PM	0
11:45 PM	1

Study Name 1006-I-81 SB ON RAMP AT HWY 31
Start Date 04-19-2023
Start Time 12:00 AM
Site Code Bicycles on Road

Channel Direction	Direction
	Southbound
12:00 AM	0
12:15 AM	0
12:30 AM	0
12:45 AM	0
1:00 AM	0
1:15 AM	0
1:30 AM	0
1:45 AM	0
2:00 AM	0
2:15 AM	0
2:30 AM	0
2:45 AM	0
3:00 AM	0
3:15 AM	0
3:30 AM	0
3:45 AM	0
4:00 AM	0
4:15 AM	0
4:30 AM	0
4:45 AM	0
5:00 AM	0
5:15 AM	0
5:30 AM	0
5:45 AM	0
6:00 AM	0
6:15 AM	0
6:30 AM	0
6:45 AM	0
7:00 AM	0
7:15 AM	0

Study Name 1006-I-81 SB ON RAMP AT HWY 31
Start Date 04-19-2023
Start Time 12:00 AM
Site Code Bicycles on Road

Channel	Direction
Direction	Southbound
7:30 AM	0
7:45 AM	0
8:00 AM	0
8:15 AM	0
8:30 AM	0
8:45 AM	0
9:00 AM	0
9:15 AM	0
9:30 AM	0
9:45 AM	0
10:00 AM	0
10:15 AM	0
10:30 AM	0
10:45 AM	0
11:00 AM	0
11:15 AM	0
11:30 AM	0
11:45 AM	0
12:00 PM	0
12:15 PM	0
12:30 PM	0
12:45 PM	0
1:00 PM	0
1:15 PM	0
1:30 PM	0
1:45 PM	0
2:00 PM	0
2:15 PM	0
2:30 PM	0
2:45 PM	0
3:00 PM	0

Study Name 1006-I-81 SB ON RAMP AT HWY 31
Start Date 04-19-2023
Start Time 12:00 AM
Site Code Bicycles on Road

Channel	Direction
Direction	Southbound
3:15 PM	0
3:30 PM	0
3:45 PM	0
4:00 PM	0
4:15 PM	0
4:30 PM	0
4:45 PM	0
5:00 PM	0
5:15 PM	0
5:30 PM	0
5:45 PM	0
6:00 PM	0
6:15 PM	0
6:30 PM	0
6:45 PM	0
7:00 PM	0
7:15 PM	0
7:30 PM	0
7:45 PM	0
8:00 PM	0
8:15 PM	0
8:30 PM	0
8:45 PM	0
9:00 PM	0
9:15 PM	0
9:30 PM	0
9:45 PM	0
10:00 PM	0
10:15 PM	0
10:30 PM	0
10:45 PM	0

Study Name 1006-I-81 SB ON RAMP AT HWY 31
Start Date 04-19-2023
Start Time 12:00 AM
Site Code Bicycles on Road

Channel	Direction
Direction	Southbound
11:00 PM	0
11:15 PM	0
11:30 PM	0
11:45 PM	0

Study Name 1007-I-81 NB OFF RAMP AT HWY 31
 Start Date 04-19-2023
 Start Time 12:00 AM
 Site Code Motorcycles

Channel	Lane 1	Lane 2	Lane 3
Direction	Northbound	Northbound	Northbound
12:00 AM	0	0	0
12:15 AM	0	0	0
12:30 AM	0	0	0
12:45 AM	0	0	0
1:00 AM	0	0	0
1:15 AM	0	0	0
1:30 AM	0	0	0
1:45 AM	0	0	0
2:00 AM	0	0	0
2:15 AM	0	0	0
2:30 AM	0	0	0
2:45 AM	0	0	0
3:00 AM	0	0	0
3:15 AM	0	0	0
3:30 AM	0	0	0
3:45 AM	0	0	0
4:00 AM	0	0	0
4:15 AM	0	0	0
4:30 AM	0	0	0
4:45 AM	0	0	0
5:00 AM	0	0	0
5:15 AM	0	0	0
5:30 AM	0	0	0
5:45 AM	0	0	0
6:00 AM	0	0	0
6:15 AM	0	0	0
6:30 AM	0	0	0
6:45 AM	0	0	0
7:00 AM	0	0	0
7:15 AM	0	0	0

Study Name 1007-I-81 NB OFF RAMP AT HWY 31
 Start Date 04-19-2023
 Start Time 12:00 AM
 Site Code Motorcycles

Channel	Lane 1	Lane 2	Lane 3
Direction	Northbound	Northbound	Northbound
7:30 AM	0	0	0
7:45 AM	0	0	0
8:00 AM	0	0	0
8:15 AM	0	0	0
8:30 AM	0	0	0
8:45 AM	0	0	0
9:00 AM	0	0	0
9:15 AM	0	0	0
9:30 AM	0	0	0
9:45 AM	0	0	0
10:00 AM	0	0	0
10:15 AM	0	0	0
10:30 AM	0	0	0
10:45 AM	0	0	0
11:00 AM	0	0	0
11:15 AM	0	0	0
11:30 AM	0	0	0
11:45 AM	0	0	0
12:00 PM	0	0	0
12:15 PM	0	0	0
12:30 PM	0	0	0
12:45 PM	0	0	0
1:00 PM	0	0	0
1:15 PM	0	0	0
1:30 PM	0	0	0
1:45 PM	0	0	0
2:00 PM	0	0	0
2:15 PM	0	0	0
2:30 PM	0	0	0
2:45 PM	0	0	0
3:00 PM	0	0	0

Study Name 1007-I-81 NB OFF RAMP AT HWY 31
 Start Date 04-19-2023
 Start Time 12:00 AM
 Site Code Motorcycles

Channel	Lane 1	Lane 2	Lane 3
Direction	Northbound	Northbound	Northbound
3:15 PM	0	0	0
3:30 PM	0	0	0
3:45 PM	0	0	0
4:00 PM	1	0	0
4:15 PM	0	0	0
4:30 PM	0	0	0
4:45 PM	0	0	0
5:00 PM	0	0	0
5:15 PM	0	0	0
5:30 PM	0	0	0
5:45 PM	0	0	0
6:00 PM	0	0	1
6:15 PM	0	0	0
6:30 PM	0	0	0
6:45 PM	0	0	0
7:00 PM	0	0	0
7:15 PM	0	0	0
7:30 PM	0	0	0
7:45 PM	0	0	0
8:00 PM	0	0	0
8:15 PM	0	0	0
8:30 PM	0	0	0
8:45 PM	1	0	0
9:00 PM	0	0	0
9:15 PM	0	0	0
9:30 PM	0	0	0
9:45 PM	0	0	0
10:00 PM	0	0	0
10:15 PM	0	0	0
10:30 PM	0	0	0
10:45 PM	0	0	0

Study Name 1007-I-81 NB OFF RAMP AT HWY 31
Start Date 04-19-2023
Start Time 12:00 AM
Site Code Motorcycles

Channel	Lane 1	Lane 2	Lane 3
Direction	Northbound	Northbound	Northbound
11:00 PM	0	0	0
11:15 PM	0	0	0
11:30 PM	0	0	0
11:45 PM	0	0	0

Study Name 1007-I-81 NB OFF RAMP AT HWY 31
 Start Date 04-19-2023
 Start Time 12:00 AM
 Site Code Cars

Channel	Lane 1	Lane 2	Lane 3
Direction	Northbound	Northbound	Northbound
12:00 AM	8	3	2
12:15 AM	6	2	6
12:30 AM	7	1	7
12:45 AM	3	0	5
1:00 AM	3	1	2
1:15 AM	1	1	2
1:30 AM	4	1	0
1:45 AM	0	1	1
2:00 AM	2	0	0
2:15 AM	2	0	2
2:30 AM	1	1	0
2:45 AM	2	1	1
3:00 AM	2	2	1
3:15 AM	3	0	2
3:30 AM	0	0	1
3:45 AM	0	1	1
4:00 AM	1	0	4
4:15 AM	1	1	1
4:30 AM	7	1	3
4:45 AM	3	1	2
5:00 AM	4	0	1
5:15 AM	1	1	2
5:30 AM	7	3	5
5:45 AM	10	10	3
6:00 AM	12	0	4
6:15 AM	10	5	5
6:30 AM	22	4	16
6:45 AM	61	8	18
7:00 AM	84	4	17
7:15 AM	65	3	26

Study Name 1007-I-81 NB OFF RAMP AT HWY 31
 Start Date 04-19-2023
 Start Time 12:00 AM
 Site Code Cars

Channel	Lane 1	Lane 2	Lane 3
Direction	Northbound	Northbound	Northbound
7:30 AM	41	10	27
7:45 AM	50	9	24
8:00 AM	40	4	26
8:15 AM	39	5	20
8:30 AM	36	6	26
8:45 AM	37	11	31
9:00 AM	37	5	20
9:15 AM	28	6	28
9:30 AM	37	5	25
9:45 AM	30	2	24
10:00 AM	25	1	22
10:15 AM	37	5	19
10:30 AM	42	2	26
10:45 AM	35	3	31
11:00 AM	29	8	21
11:15 AM	40	7	31
11:30 AM	33	8	26
11:45 AM	28	6	36
12:00 PM	36	7	33
12:15 PM	29	6	24
12:30 PM	43	3	31
12:45 PM	27	7	32
1:00 PM	28	7	27
1:15 PM	42	7	22
1:30 PM	50	10	31
1:45 PM	56	13	29
2:00 PM	43	12	30
2:15 PM	39	3	33
2:30 PM	49	8	30
2:45 PM	73	3	48
3:00 PM	65	8	45

Study Name 1007-I-81 NB OFF RAMP AT HWY 31
 Start Date 04-19-2023
 Start Time 12:00 AM
 Site Code Cars

Channel	Lane 1	Lane 2	Lane 3
Direction	Northbound	Northbound	Northbound
3:15 PM	96	9	48
3:30 PM	68	13	56
3:45 PM	76	8	73
4:00 PM	79	14	62
4:15 PM	121	10	88
4:30 PM	102	17	66
4:45 PM	107	17	62
5:00 PM	91	20	72
5:15 PM	122	16	66
5:30 PM	77	14	56
5:45 PM	84	11	41
6:00 PM	60	10	41
6:15 PM	53	8	41
6:30 PM	47	7	38
6:45 PM	44	4	32
7:00 PM	39	2	29
7:15 PM	41	11	25
7:30 PM	43	6	28
7:45 PM	41	6	31
8:00 PM	42	5	17
8:15 PM	29	8	28
8:30 PM	33	3	15
8:45 PM	22	4	14
9:00 PM	31	3	12
9:15 PM	21	2	14
9:30 PM	20	6	10
9:45 PM	18	4	10
10:00 PM	25	7	10
10:15 PM	30	5	5
10:30 PM	10	1	4
10:45 PM	17	3	6

Study Name 1007-I-81 NB OFF RAMP AT HWY 31
Start Date 04-19-2023
Start Time 12:00 AM
Site Code Cars

Channel Direction	Lane 1	Lane 2	Lane 3
	Northbound	Northbound	Northbound
11:00 PM	17	0	7
11:15 PM	14	1	4
11:30 PM	17	1	9
11:45 PM	7	3	5

Study Name 1007-I-81 NB OFF RAMP AT HWY 31
 Start Date 04-19-2023
 Start Time 12:00 AM
 Site Code Light Goods Vehicles

Channel	Lane 1	Lane 2	Lane 3
Direction	Northbound	Northbound	Northbound
12:00 AM	2	0	1
12:15 AM	1	1	1
12:30 AM	0	0	0
12:45 AM	0	0	0
1:00 AM	0	0	1
1:15 AM	0	1	0
1:30 AM	0	0	0
1:45 AM	0	1	0
2:00 AM	0	1	1
2:15 AM	0	0	0
2:30 AM	0	2	0
2:45 AM	1	0	0
3:00 AM	1	0	0
3:15 AM	0	1	2
3:30 AM	1	1	0
3:45 AM	0	0	0
4:00 AM	0	0	0
4:15 AM	1	1	1
4:30 AM	0	0	0
4:45 AM	0	1	1
5:00 AM	0	1	0
5:15 AM	1	1	0
5:30 AM	2	4	1
5:45 AM	1	4	2
6:00 AM	4	1	1
6:15 AM	5	0	3
6:30 AM	5	1	5
6:45 AM	11	5	5
7:00 AM	12	3	8
7:15 AM	6	1	6

Study Name 1007-I-81 NB OFF RAMP AT HWY 31
 Start Date 04-19-2023
 Start Time 12:00 AM
 Site Code Light Goods Vehicles

Channel	Lane 1	Lane 2	Lane 3
Direction	Northbound	Northbound	Northbound
7:30 AM	4	2	11
7:45 AM	10	3	11
8:00 AM	15	1	5
8:15 AM	7	3	12
8:30 AM	14	1	5
8:45 AM	11	2	15
9:00 AM	8	3	11
9:15 AM	6	1	6
9:30 AM	6	1	10
9:45 AM	7	1	8
10:00 AM	11	3	10
10:15 AM	15	4	5
10:30 AM	14	4	8
10:45 AM	15	0	17
11:00 AM	12	4	7
11:15 AM	4	0	6
11:30 AM	6	1	10
11:45 AM	9	3	11
12:00 PM	9	3	6
12:15 PM	7	1	9
12:30 PM	10	5	8
12:45 PM	8	2	11
1:00 PM	12	1	10
1:15 PM	10	2	9
1:30 PM	10	2	12
1:45 PM	6	4	16
2:00 PM	10	5	9
2:15 PM	10	3	12
2:30 PM	13	3	15
2:45 PM	17	3	19
3:00 PM	15	4	16

Study Name 1007-I-81 NB OFF RAMP AT HWY 31
 Start Date 04-19-2023
 Start Time 12:00 AM
 Site Code Light Goods Vehicles

Channel	Lane 1	Lane 2	Lane 3
Direction	Northbound	Northbound	Northbound
3:15 PM	18	3	13
3:30 PM	18	2	19
3:45 PM	20	6	23
4:00 PM	16	5	11
4:15 PM	20	2	9
4:30 PM	21	4	13
4:45 PM	19	4	9
5:00 PM	22	5	18
5:15 PM	20	5	14
5:30 PM	12	4	19
5:45 PM	10	2	6
6:00 PM	7	1	7
6:15 PM	14	3	5
6:30 PM	5	4	6
6:45 PM	9	0	6
7:00 PM	12	1	10
7:15 PM	8	4	3
7:30 PM	4	2	5
7:45 PM	3	1	5
8:00 PM	7	0	4
8:15 PM	9	5	2
8:30 PM	6	2	4
8:45 PM	3	3	1
9:00 PM	5	1	4
9:15 PM	2	3	2
9:30 PM	3	0	0
9:45 PM	0	1	2
10:00 PM	0	0	1
10:15 PM	5	0	1
10:30 PM	4	1	1
10:45 PM	6	0	4

Study Name 1007-I-81 NB OFF RAMP AT HWY 31
Start Date 04-19-2023
Start Time 12:00 AM
Site Code Light Goods Vehicles

Channel Direction	Lane 1	Lane 2	Lane 3
	Northbound	Northbound	Northbound
11:00 PM	5	1	1
11:15 PM	3	0	0
11:30 PM	2	0	1
11:45 PM	4	0	1

Study Name 1007-I-81 NB OFF RAMP AT HWY 31
 Start Date 04-19-2023
 Start Time 12:00 AM
 Site Code Buses

Channel	Lane 1	Lane 2	Lane 3
Direction	Northbound	Northbound	Northbound
12:00 AM	0	0	0
12:15 AM	0	0	0
12:30 AM	0	0	0
12:45 AM	0	0	0
1:00 AM	0	0	0
1:15 AM	0	0	0
1:30 AM	0	0	0
1:45 AM	0	0	0
2:00 AM	0	0	0
2:15 AM	0	0	0
2:30 AM	0	0	0
2:45 AM	0	0	0
3:00 AM	0	0	0
3:15 AM	0	0	0
3:30 AM	0	0	0
3:45 AM	0	0	0
4:00 AM	0	0	0
4:15 AM	0	0	0
4:30 AM	0	0	0
4:45 AM	0	0	0
5:00 AM	0	0	0
5:15 AM	0	0	0
5:30 AM	0	0	0
5:45 AM	0	0	0
6:00 AM	3	0	1
6:15 AM	7	2	1
6:30 AM	6	1	5
6:45 AM	6	0	0
7:00 AM	10	0	1
7:15 AM	5	1	1

Study Name 1007-I-81 NB OFF RAMP AT HWY 31
 Start Date 04-19-2023
 Start Time 12:00 AM
 Site Code Buses

Channel	Lane 1	Lane 2	Lane 3
Direction	Northbound	Northbound	Northbound
7:30 AM	0	0	0
7:45 AM	1	0	2
8:00 AM	4	0	0
8:15 AM	0	0	0
8:30 AM	2	0	0
8:45 AM	0	0	0
9:00 AM	0	0	0
9:15 AM	0	0	0
9:30 AM	0	0	1
9:45 AM	0	0	0
10:00 AM	0	0	0
10:15 AM	1	0	0
10:30 AM	0	0	0
10:45 AM	2	0	0
11:00 AM	4	1	0
11:15 AM	1	0	0
11:30 AM	0	0	0
11:45 AM	0	0	0
12:00 PM	0	0	0
12:15 PM	1	0	0
12:30 PM	0	0	0
12:45 PM	0	0	0
1:00 PM	8	0	0
1:15 PM	11	0	0
1:30 PM	16	0	0
1:45 PM	11	0	0
2:00 PM	2	0	0
2:15 PM	6	1	1
2:30 PM	2	0	2
2:45 PM	3	0	0
3:00 PM	0	0	0

Study Name 1007-I-81 NB OFF RAMP AT HWY 31
 Start Date 04-19-2023
 Start Time 12:00 AM
 Site Code Buses

Channel	Lane 1	Lane 2	Lane 3
Direction	Northbound	Northbound	Northbound
3:15 PM	2	0	0
3:30 PM	1	0	0
3:45 PM	1	0	0
4:00 PM	0	0	0
4:15 PM	1	0	0
4:30 PM	0	0	0
4:45 PM	0	0	0
5:00 PM	0	0	0
5:15 PM	0	0	0
5:30 PM	0	0	0
5:45 PM	0	0	0
6:00 PM	0	0	0
6:15 PM	0	0	0
6:30 PM	0	0	0
6:45 PM	0	0	0
7:00 PM	0	0	0
7:15 PM	0	0	0
7:30 PM	0	0	0
7:45 PM	0	0	0
8:00 PM	0	0	0
8:15 PM	0	0	0
8:30 PM	0	0	0
8:45 PM	0	0	0
9:00 PM	0	0	0
9:15 PM	0	0	0
9:30 PM	0	0	0
9:45 PM	0	0	0
10:00 PM	0	0	0
10:15 PM	0	0	0
10:30 PM	0	0	0
10:45 PM	0	0	0

Study Name 1007-I-81 NB OFF RAMP AT HWY 31
Start Date 04-19-2023
Start Time 12:00 AM
Site Code Buses

Channel Direction	Lane 1	Lane 2	Lane 3
	Northbound	Northbound	Northbound
11:00 PM	0	0	0
11:15 PM	0	0	0
11:30 PM	0	0	0
11:45 PM	0	0	0

Study Name 1007-I-81 NB OFF RAMP AT HWY 31
 Start Date 04-19-2023
 Start Time 12:00 AM
 Site Code Single-Unit Trucks

Channel	Lane 1	Lane 2	Lane 3
Direction	Northbound	Northbound	Northbound
12:00 AM	0	0	0
12:15 AM	0	0	0
12:30 AM	0	0	0
12:45 AM	0	0	0
1:00 AM	0	0	1
1:15 AM	0	0	0
1:30 AM	0	0	0
1:45 AM	0	0	1
2:00 AM	0	0	0
2:15 AM	0	0	0
2:30 AM	0	0	0
2:45 AM	0	0	0
3:00 AM	0	0	0
3:15 AM	0	0	1
3:30 AM	0	0	0
3:45 AM	0	0	0
4:00 AM	0	0	0
4:15 AM	0	1	0
4:30 AM	0	1	0
4:45 AM	0	0	0
5:00 AM	0	0	0
5:15 AM	0	1	1
5:30 AM	0	0	0
5:45 AM	0	0	2
6:00 AM	0	2	1
6:15 AM	0	0	0
6:30 AM	0	0	0
6:45 AM	1	1	0
7:00 AM	4	0	2
7:15 AM	0	1	2

Study Name 1007-I-81 NB OFF RAMP AT HWY 31
 Start Date 04-19-2023
 Start Time 12:00 AM
 Site Code Single-Unit Trucks

Channel	Lane 1	Lane 2	Lane 3
Direction	Northbound	Northbound	Northbound
7:30 AM	2	0	0
7:45 AM	2	0	1
8:00 AM	1	0	1
8:15 AM	1	0	3
8:30 AM	1	0	2
8:45 AM	3	1	5
9:00 AM	3	2	1
9:15 AM	0	1	1
9:30 AM	0	1	1
9:45 AM	2	1	3
10:00 AM	1	2	3
10:15 AM	1	1	1
10:30 AM	3	0	3
10:45 AM	5	0	2
11:00 AM	0	1	4
11:15 AM	1	1	0
11:30 AM	0	1	1
11:45 AM	3	1	3
12:00 PM	0	1	4
12:15 PM	1	0	1
12:30 PM	2	0	0
12:45 PM	0	0	3
1:00 PM	2	0	2
1:15 PM	1	0	3
1:30 PM	1	0	1
1:45 PM	1	0	3
2:00 PM	1	0	1
2:15 PM	0	0	1
2:30 PM	0	0	0
2:45 PM	2	0	2
3:00 PM	0	1	3

Study Name 1007-I-81 NB OFF RAMP AT HWY 31
 Start Date 04-19-2023
 Start Time 12:00 AM
 Site Code Single-Unit Trucks

Channel	Lane 1	Lane 2	Lane 3
Direction	Northbound	Northbound	Northbound
3:15 PM	0	0	1
3:30 PM	1	0	0
3:45 PM	1	0	5
4:00 PM	1	1	1
4:15 PM	1	0	2
4:30 PM	1	0	1
4:45 PM	2	0	0
5:00 PM	0	0	1
5:15 PM	0	0	0
5:30 PM	0	0	2
5:45 PM	0	1	0
6:00 PM	1	1	0
6:15 PM	0	0	0
6:30 PM	0	0	0
6:45 PM	1	0	0
7:00 PM	0	0	0
7:15 PM	2	0	0
7:30 PM	0	0	0
7:45 PM	0	0	0
8:00 PM	0	0	0
8:15 PM	0	0	0
8:30 PM	0	0	1
8:45 PM	0	0	0
9:00 PM	0	0	0
9:15 PM	0	0	1
9:30 PM	0	0	0
9:45 PM	0	0	0
10:00 PM	0	0	0
10:15 PM	0	0	0
10:30 PM	0	0	1
10:45 PM	0	0	0

Study Name 1007-I-81 NB OFF RAMP AT HWY 31
Start Date 04-19-2023
Start Time 12:00 AM
Site Code Single-Unit Trucks

Channel Direction	Lane 1	Lane 2	Lane 3
	Northbound	Northbound	Northbound
11:00 PM	0	0	0
11:15 PM	0	0	0
11:30 PM	0	0	0
11:45 PM	0	0	0

Study Name 1007-I-81 NB OFF RAMP AT HWY 31
 Start Date 04-19-2023
 Start Time 12:00 AM
 Site Code Articulated Trucks

Channel	Lane 1	Lane 2	Lane 3
Direction	Northbound	Northbound	Northbound
12:00 AM	0	0	0
12:15 AM	0	1	0
12:30 AM	0	1	0
12:45 AM	0	1	0
1:00 AM	0	0	0
1:15 AM	0	0	0
1:30 AM	0	0	3
1:45 AM	0	0	0
2:00 AM	0	1	0
2:15 AM	0	0	0
2:30 AM	0	0	0
2:45 AM	0	0	0
3:00 AM	0	0	0
3:15 AM	0	2	1
3:30 AM	0	1	0
3:45 AM	0	0	0
4:00 AM	0	0	0
4:15 AM	0	0	0
4:30 AM	0	0	0
4:45 AM	0	2	0
5:00 AM	1	0	0
5:15 AM	0	1	0
5:30 AM	0	0	0
5:45 AM	0	0	0
6:00 AM	1	1	0
6:15 AM	0	0	0
6:30 AM	0	0	0
6:45 AM	0	1	0
7:00 AM	0	2	1
7:15 AM	1	1	1

Study Name 1007-I-81 NB OFF RAMP AT HWY 31
 Start Date 04-19-2023
 Start Time 12:00 AM
 Site Code Articulated Trucks

Channel	Lane 1	Lane 2	Lane 3
Direction	Northbound	Northbound	Northbound
7:30 AM	0	0	1
7:45 AM	0	2	1
8:00 AM	0	1	1
8:15 AM	1	5	2
8:30 AM	0	1	0
8:45 AM	0	2	1
9:00 AM	0	5	0
9:15 AM	0	2	2
9:30 AM	0	1	1
9:45 AM	0	1	0
10:00 AM	0	1	0
10:15 AM	0	2	1
10:30 AM	0	0	1
10:45 AM	1	0	2
11:00 AM	0	1	1
11:15 AM	0	2	0
11:30 AM	0	1	0
11:45 AM	0	3	0
12:00 PM	0	1	1
12:15 PM	0	1	1
12:30 PM	0	2	0
12:45 PM	0	3	0
1:00 PM	0	3	1
1:15 PM	0	2	0
1:30 PM	1	3	0
1:45 PM	0	4	0
2:00 PM	0	2	0
2:15 PM	0	3	0
2:30 PM	0	6	0
2:45 PM	1	1	0
3:00 PM	0	2	0

Study Name 1007-I-81 NB OFF RAMP AT HWY 31
 Start Date 04-19-2023
 Start Time 12:00 AM
 Site Code Articulated Trucks

Channel	Lane 1	Lane 2	Lane 3
Direction	Northbound	Northbound	Northbound
3:15 PM	0	0	1
3:30 PM	0	1	1
3:45 PM	1	2	1
4:00 PM	0	2	0
4:15 PM	0	0	0
4:30 PM	0	1	0
4:45 PM	0	0	0
5:00 PM	0	0	0
5:15 PM	1	2	0
5:30 PM	1	0	0
5:45 PM	0	1	0
6:00 PM	1	2	1
6:15 PM	0	2	0
6:30 PM	0	2	0
6:45 PM	0	1	0
7:00 PM	0	2	0
7:15 PM	0	1	1
7:30 PM	0	1	0
7:45 PM	0	0	0
8:00 PM	0	0	0
8:15 PM	0	4	1
8:30 PM	0	0	0
8:45 PM	0	0	0
9:00 PM	0	0	0
9:15 PM	0	1	0
9:30 PM	0	0	0
9:45 PM	0	0	0
10:00 PM	0	1	0
10:15 PM	0	0	0
10:30 PM	0	1	0
10:45 PM	0	2	1

Study Name 1007-I-81 NB OFF RAMP AT HWY 31
Start Date 04-19-2023
Start Time 12:00 AM
Site Code Articulated Trucks

Channel	Lane 1	Lane 2	Lane 3
Direction	Northbound	Northbound	Northbound
11:00 PM	0	1	0
11:15 PM	1	0	0
11:30 PM	0	1	0
11:45 PM	0	2	0

Study Name 1007-I-81 NB OFF RAMP AT HWY 31
 Start Date 04-19-2023
 Start Time 12:00 AM
 Site Code Bicycles on Road

Channel	Lane 1	Lane 2	Lane 3
Direction	Northbound	Northbound	Northbound
12:00 AM	0	0	0
12:15 AM	0	0	0
12:30 AM	0	0	0
12:45 AM	0	0	0
1:00 AM	0	0	0
1:15 AM	0	0	0
1:30 AM	0	0	0
1:45 AM	0	0	0
2:00 AM	0	0	0
2:15 AM	0	0	0
2:30 AM	0	0	0
2:45 AM	0	0	0
3:00 AM	0	0	0
3:15 AM	0	0	0
3:30 AM	0	0	0
3:45 AM	0	0	0
4:00 AM	0	0	0
4:15 AM	0	0	0
4:30 AM	0	0	0
4:45 AM	0	0	0
5:00 AM	0	0	0
5:15 AM	0	0	0
5:30 AM	0	0	0
5:45 AM	0	0	0
6:00 AM	0	0	0
6:15 AM	0	0	0
6:30 AM	0	0	0
6:45 AM	0	0	0
7:00 AM	0	0	0
7:15 AM	0	0	0

Study Name 1007-I-81 NB OFF RAMP AT HWY 31
 Start Date 04-19-2023
 Start Time 12:00 AM
 Site Code Bicycles on Road

Channel	Lane 1	Lane 2	Lane 3
Direction	Northbound	Northbound	Northbound
7:30 AM	0	0	0
7:45 AM	0	0	0
8:00 AM	0	0	0
8:15 AM	0	0	0
8:30 AM	0	0	0
8:45 AM	0	0	0
9:00 AM	0	0	0
9:15 AM	0	0	0
9:30 AM	0	0	0
9:45 AM	0	0	0
10:00 AM	0	0	0
10:15 AM	0	0	0
10:30 AM	0	0	0
10:45 AM	0	0	0
11:00 AM	0	0	0
11:15 AM	0	0	0
11:30 AM	0	0	0
11:45 AM	0	0	0
12:00 PM	0	0	0
12:15 PM	0	0	0
12:30 PM	0	0	0
12:45 PM	0	0	0
1:00 PM	0	0	0
1:15 PM	0	0	0
1:30 PM	0	0	0
1:45 PM	0	0	0
2:00 PM	0	0	0
2:15 PM	0	0	0
2:30 PM	0	0	0
2:45 PM	0	0	0
3:00 PM	0	0	0

Study Name 1007-I-81 NB OFF RAMP AT HWY 31
 Start Date 04-19-2023
 Start Time 12:00 AM
 Site Code Bicycles on Road

Channel	Lane 1	Lane 2	Lane 3
Direction	Northbound	Northbound	Northbound
3:15 PM	0	0	0
3:30 PM	0	0	0
3:45 PM	0	0	0
4:00 PM	0	0	0
4:15 PM	0	0	0
4:30 PM	0	0	0
4:45 PM	0	0	0
5:00 PM	0	0	0
5:15 PM	0	0	0
5:30 PM	0	0	0
5:45 PM	0	0	0
6:00 PM	0	0	0
6:15 PM	0	0	0
6:30 PM	0	0	0
6:45 PM	0	0	0
7:00 PM	0	0	0
7:15 PM	0	0	0
7:30 PM	0	0	0
7:45 PM	0	0	0
8:00 PM	0	0	0
8:15 PM	0	0	0
8:30 PM	0	0	0
8:45 PM	0	0	0
9:00 PM	0	0	0
9:15 PM	0	0	0
9:30 PM	0	0	0
9:45 PM	0	0	0
10:00 PM	0	0	0
10:15 PM	0	0	0
10:30 PM	0	0	0
10:45 PM	0	0	0

Study Name 1007-I-81 NB OFF RAMP AT HWY 31
Start Date 04-19-2023
Start Time 12:00 AM
Site Code Bicycles on Road

Channel	Lane 1	Lane 2	Lane 3
Direction	Northbound	Northbound	Northbound
11:00 PM	0	0	0
11:15 PM	0	0	0
11:30 PM	0	0	0
11:45 PM	0	0	0

Study Name 1008-I-81 NB ON RAMP AT HWY 31
Start Date 04-19-2023
Start Time 12:00 AM
Site Code Motorcycles

Channel	Direction
Direction	Northbound
12:00 AM	0
12:15 AM	0
12:30 AM	0
12:45 AM	0
1:00 AM	0
1:15 AM	0
1:30 AM	0
1:45 AM	0
2:00 AM	0
2:15 AM	0
2:30 AM	0
2:45 AM	0
3:00 AM	0
3:15 AM	0
3:30 AM	0
3:45 AM	0
4:00 AM	0
4:15 AM	0
4:30 AM	0
4:45 AM	0
5:00 AM	0
5:15 AM	0
5:30 AM	0
5:45 AM	0
6:00 AM	0
6:15 AM	0
6:30 AM	0
6:45 AM	0
7:00 AM	0
7:15 AM	0

Study Name 1008-I-81 NB ON RAMP AT HWY 31
Start Date 04-19-2023
Start Time 12:00 AM
Site Code Motorcycles

Channel	Direction
Direction	Northbound
7:30 AM	0
7:45 AM	0
8:00 AM	0
8:15 AM	0
8:30 AM	0
8:45 AM	0
9:00 AM	0
9:15 AM	0
9:30 AM	0
9:45 AM	0
10:00 AM	0
10:15 AM	0
10:30 AM	0
10:45 AM	0
11:00 AM	0
11:15 AM	0
11:30 AM	0
11:45 AM	0
12:00 PM	0
12:15 PM	0
12:30 PM	0
12:45 PM	0
1:00 PM	0
1:15 PM	0
1:30 PM	0
1:45 PM	0
2:00 PM	0
2:15 PM	0
2:30 PM	0
2:45 PM	0
3:00 PM	0

Study Name 1008-I-81 NB ON RAMP AT HWY 31
Start Date 04-19-2023
Start Time 12:00 AM
Site Code Motorcycles

Channel	Direction
Direction	Northbound
3:15 PM	0
3:30 PM	0
3:45 PM	0
4:00 PM	0
4:15 PM	0
4:30 PM	0
4:45 PM	0
5:00 PM	0
5:15 PM	0
5:30 PM	0
5:45 PM	0
6:00 PM	0
6:15 PM	0
6:30 PM	0
6:45 PM	0
7:00 PM	0
7:15 PM	0
7:30 PM	0
7:45 PM	0
8:00 PM	0
8:15 PM	0
8:30 PM	0
8:45 PM	0
9:00 PM	0
9:15 PM	0
9:30 PM	0
9:45 PM	0
10:00 PM	0
10:15 PM	0
10:30 PM	0
10:45 PM	0

Study Name 1008-I-81 NB ON RAMP AT HWY 31
Start Date 04-19-2023
Start Time 12:00 AM
Site Code Motorcycles

Channel	Direction
Direction	Northbound
11:00 PM	0
11:15 PM	0
11:30 PM	0
11:45 PM	0

Study Name 1008-I-81 NB ON RAMP AT HWY 31
Start Date 04-19-2023
Start Time 12:00 AM
Site Code Cars

Channel Direction	Direction
	Northbound
12:00 AM	7
12:15 AM	4
12:30 AM	3
12:45 AM	2
1:00 AM	1
1:15 AM	2
1:30 AM	2
1:45 AM	0
2:00 AM	0
2:15 AM	1
2:30 AM	0
2:45 AM	2
3:00 AM	2
3:15 AM	1
3:30 AM	0
3:45 AM	2
4:00 AM	2
4:15 AM	3
4:30 AM	3
4:45 AM	5
5:00 AM	6
5:15 AM	6
5:30 AM	6
5:45 AM	12
6:00 AM	6
6:15 AM	11
6:30 AM	8
6:45 AM	20
7:00 AM	20
7:15 AM	13

Study Name 1008-I-81 NB ON RAMP AT HWY 31
 Start Date 04-19-2023
 Start Time 12:00 AM
 Site Code Cars

Channel	Direction
Direction	Northbound
7:30 AM	20
7:45 AM	24
8:00 AM	26
8:15 AM	23
8:30 AM	20
8:45 AM	26
9:00 AM	24
9:15 AM	32
9:30 AM	32
9:45 AM	23
10:00 AM	21
10:15 AM	37
10:30 AM	31
10:45 AM	26
11:00 AM	31
11:15 AM	35
11:30 AM	40
11:45 AM	41
12:00 PM	43
12:15 PM	32
12:30 PM	55
12:45 PM	41
1:00 PM	36
1:15 PM	37
1:30 PM	45
1:45 PM	58
2:00 PM	49
2:15 PM	39
2:30 PM	41
2:45 PM	38
3:00 PM	59

Study Name 1008-I-81 NB ON RAMP AT HWY 31
 Start Date 04-19-2023
 Start Time 12:00 AM
 Site Code Cars

Channel	Direction
Direction	Northbound
3:15 PM	56
3:30 PM	77
3:45 PM	57
4:00 PM	58
4:15 PM	61
4:30 PM	59
4:45 PM	62
5:00 PM	55
5:15 PM	63
5:30 PM	73
5:45 PM	53
6:00 PM	49
6:15 PM	45
6:30 PM	52
6:45 PM	34
7:00 PM	45
7:15 PM	46
7:30 PM	48
7:45 PM	35
8:00 PM	26
8:15 PM	21
8:30 PM	32
8:45 PM	17
9:00 PM	32
9:15 PM	23
9:30 PM	18
9:45 PM	19
10:00 PM	25
10:15 PM	15
10:30 PM	15
10:45 PM	12

Study Name 1008-I-81 NB ON RAMP AT HWY 31
Start Date 04-19-2023
Start Time 12:00 AM
Site Code Cars

Channel	Direction
Direction	Northbound
11:00 PM	12
11:15 PM	14
11:30 PM	5
11:45 PM	6

Study Name 1008-I-81 NB ON RAMP AT HWY 31
Start Date 04-19-2023
Start Time 12:00 AM
Site Code Light Goods Vehicles

Channel Direction	Direction
	Northbound
12:00 AM	0
12:15 AM	0
12:30 AM	0
12:45 AM	0
1:00 AM	0
1:15 AM	0
1:30 AM	0
1:45 AM	0
2:00 AM	1
2:15 AM	0
2:30 AM	0
2:45 AM	0
3:00 AM	0
3:15 AM	0
3:30 AM	1
3:45 AM	0
4:00 AM	0
4:15 AM	0
4:30 AM	0
4:45 AM	2
5:00 AM	1
5:15 AM	0
5:30 AM	0
5:45 AM	2
6:00 AM	2
6:15 AM	8
6:30 AM	3
6:45 AM	9
7:00 AM	8
7:15 AM	4

Study Name 1008-I-81 NB ON RAMP AT HWY 31
 Start Date 04-19-2023
 Start Time 12:00 AM
 Site Code Light Goods Vehicles

Channel	Direction
Direction	Northbound
7:30 AM	3
7:45 AM	7
8:00 AM	8
8:15 AM	9
8:30 AM	10
8:45 AM	11
9:00 AM	8
9:15 AM	9
9:30 AM	12
9:45 AM	11
10:00 AM	10
10:15 AM	12
10:30 AM	8
10:45 AM	9
11:00 AM	8
11:15 AM	13
11:30 AM	10
11:45 AM	7
12:00 PM	11
12:15 PM	14
12:30 PM	10
12:45 PM	14
1:00 PM	18
1:15 PM	13
1:30 PM	13
1:45 PM	16
2:00 PM	12
2:15 PM	13
2:30 PM	13
2:45 PM	18
3:00 PM	16

Study Name 1008-I-81 NB ON RAMP AT HWY 31

Start Date 04-19-2023

Start Time 12:00 AM

Site Code Light Goods Vehicles

Channel	Direction
Direction	Northbound
3:15 PM	18
3:30 PM	13
3:45 PM	18
4:00 PM	17
4:15 PM	20
4:30 PM	13
4:45 PM	15
5:00 PM	25
5:15 PM	15
5:30 PM	17
5:45 PM	13
6:00 PM	12
6:15 PM	10
6:30 PM	20
6:45 PM	7
7:00 PM	7
7:15 PM	8
7:30 PM	10
7:45 PM	10
8:00 PM	9
8:15 PM	7
8:30 PM	7
8:45 PM	5
9:00 PM	2
9:15 PM	0
9:30 PM	0
9:45 PM	0
10:00 PM	6
10:15 PM	2
10:30 PM	1
10:45 PM	2

Study Name 1008-I-81 NB ON RAMP AT HWY 31
Start Date 04-19-2023
Start Time 12:00 AM
Site Code Light Goods Vehicles

Channel	Direction
Direction	Northbound
11:00 PM	1
11:15 PM	0
11:30 PM	0
11:45 PM	0

Study Name 1008-I-81 NB ON RAMP AT HWY 31
Start Date 04-19-2023
Start Time 12:00 AM
Site Code Buses

Channel Direction	Direction
	Northbound
12:00 AM	0
12:15 AM	0
12:30 AM	0
12:45 AM	0
1:00 AM	0
1:15 AM	0
1:30 AM	0
1:45 AM	0
2:00 AM	0
2:15 AM	0
2:30 AM	0
2:45 AM	0
3:00 AM	0
3:15 AM	0
3:30 AM	0
3:45 AM	0
4:00 AM	0
4:15 AM	0
4:30 AM	0
4:45 AM	0
5:00 AM	0
5:15 AM	0
5:30 AM	0
5:45 AM	0
6:00 AM	0
6:15 AM	0
6:30 AM	0
6:45 AM	0
7:00 AM	0
7:15 AM	0

Study Name 1008-I-81 NB ON RAMP AT HWY 31
Start Date 04-19-2023
Start Time 12:00 AM
Site Code Buses

Channel	Direction
Direction	Northbound
7:30 AM	1
7:45 AM	0
8:00 AM	0
8:15 AM	0
8:30 AM	0
8:45 AM	0
9:00 AM	0
9:15 AM	0
9:30 AM	0
9:45 AM	0
10:00 AM	0
10:15 AM	0
10:30 AM	0
10:45 AM	0
11:00 AM	0
11:15 AM	0
11:30 AM	0
11:45 AM	0
12:00 PM	0
12:15 PM	0
12:30 PM	0
12:45 PM	0
1:00 PM	0
1:15 PM	0
1:30 PM	0
1:45 PM	0
2:00 PM	0
2:15 PM	0
2:30 PM	0
2:45 PM	0
3:00 PM	0

Study Name 1008-I-81 NB ON RAMP AT HWY 31
Start Date 04-19-2023
Start Time 12:00 AM
Site Code Buses

Channel	Direction
Direction	Northbound
3:15 PM	0
3:30 PM	0
3:45 PM	0
4:00 PM	1
4:15 PM	0
4:30 PM	0
4:45 PM	0
5:00 PM	0
5:15 PM	0
5:30 PM	0
5:45 PM	0
6:00 PM	0
6:15 PM	0
6:30 PM	0
6:45 PM	0
7:00 PM	0
7:15 PM	0
7:30 PM	0
7:45 PM	0
8:00 PM	0
8:15 PM	0
8:30 PM	0
8:45 PM	0
9:00 PM	0
9:15 PM	0
9:30 PM	0
9:45 PM	0
10:00 PM	0
10:15 PM	0
10:30 PM	0
10:45 PM	0

Study Name 1008-I-81 NB ON RAMP AT HWY 31
Start Date 04-19-2023
Start Time 12:00 AM
Site Code Buses

Channel	Direction
Direction	Northbound
11:00 PM	0
11:15 PM	0
11:30 PM	0
11:45 PM	0

Study Name 1008-I-81 NB ON RAMP AT HWY 31
 Start Date 04-19-2023
 Start Time 12:00 AM
 Site Code Single-Unit Trucks

Channel	Direction
Direction	Northbound
12:00 AM	0
12:15 AM	0
12:30 AM	0
12:45 AM	0
1:00 AM	0
1:15 AM	1
1:30 AM	0
1:45 AM	1
2:00 AM	0
2:15 AM	0
2:30 AM	1
2:45 AM	0
3:00 AM	0
3:15 AM	0
3:30 AM	0
3:45 AM	0
4:00 AM	0
4:15 AM	0
4:30 AM	0
4:45 AM	0
5:00 AM	1
5:15 AM	0
5:30 AM	0
5:45 AM	0
6:00 AM	1
6:15 AM	2
6:30 AM	0
6:45 AM	2
7:00 AM	1
7:15 AM	3

Study Name 1008-I-81 NB ON RAMP AT HWY 31
Start Date 04-19-2023
Start Time 12:00 AM
Site Code Single-Unit Trucks

Channel	Direction
Direction	Northbound
7:30 AM	2
7:45 AM	4
8:00 AM	1
8:15 AM	0
8:30 AM	1
8:45 AM	1
9:00 AM	1
9:15 AM	0
9:30 AM	1
9:45 AM	1
10:00 AM	2
10:15 AM	0
10:30 AM	0
10:45 AM	2
11:00 AM	0
11:15 AM	5
11:30 AM	2
11:45 AM	0
12:00 PM	1
12:15 PM	3
12:30 PM	2
12:45 PM	0
1:00 PM	1
1:15 PM	1
1:30 PM	2
1:45 PM	0
2:00 PM	0
2:15 PM	0
2:30 PM	1
2:45 PM	1
3:00 PM	1

Study Name 1008-I-81 NB ON RAMP AT HWY 31
 Start Date 04-19-2023
 Start Time 12:00 AM
 Site Code Single-Unit Trucks

Channel	Direction
Direction	Northbound
3:15 PM	0
3:30 PM	0
3:45 PM	3
4:00 PM	0
4:15 PM	0
4:30 PM	0
4:45 PM	0
5:00 PM	0
5:15 PM	0
5:30 PM	0
5:45 PM	1
6:00 PM	1
6:15 PM	1
6:30 PM	0
6:45 PM	0
7:00 PM	0
7:15 PM	1
7:30 PM	0
7:45 PM	0
8:00 PM	0
8:15 PM	0
8:30 PM	0
8:45 PM	0
9:00 PM	0
9:15 PM	1
9:30 PM	1
9:45 PM	0
10:00 PM	0
10:15 PM	0
10:30 PM	0
10:45 PM	0

Study Name 1008-I-81 NB ON RAMP AT HWY 31
Start Date 04-19-2023
Start Time 12:00 AM
Site Code Single-Unit Trucks

Channel	Direction
Direction	Northbound
11:00 PM	0
11:15 PM	0
11:30 PM	0
11:45 PM	0

Study Name 1008-I-81 NB ON RAMP AT HWY 31
 Start Date 04-19-2023
 Start Time 12:00 AM
 Site Code Articulated Trucks

Channel	Direction
Direction	Northbound
12:00 AM	0
12:15 AM	0
12:30 AM	0
12:45 AM	0
1:00 AM	0
1:15 AM	1
1:30 AM	0
1:45 AM	0
2:00 AM	0
2:15 AM	0
2:30 AM	0
2:45 AM	0
3:00 AM	0
3:15 AM	0
3:30 AM	2
3:45 AM	0
4:00 AM	0
4:15 AM	0
4:30 AM	0
4:45 AM	1
5:00 AM	0
5:15 AM	0
5:30 AM	0
5:45 AM	0
6:00 AM	1
6:15 AM	2
6:30 AM	0
6:45 AM	0
7:00 AM	1
7:15 AM	0

Study Name 1008-I-81 NB ON RAMP AT HWY 31
Start Date 04-19-2023
Start Time 12:00 AM
Site Code Articulated Trucks

Channel	Direction
Direction	Northbound
7:30 AM	0
7:45 AM	0
8:00 AM	0
8:15 AM	0
8:30 AM	0
8:45 AM	0
9:00 AM	0
9:15 AM	3
9:30 AM	0
9:45 AM	1
10:00 AM	0
10:15 AM	0
10:30 AM	0
10:45 AM	1
11:00 AM	0
11:15 AM	1
11:30 AM	0
11:45 AM	1
12:00 PM	0
12:15 PM	1
12:30 PM	3
12:45 PM	0
1:00 PM	0
1:15 PM	0
1:30 PM	3
1:45 PM	0
2:00 PM	1
2:15 PM	0
2:30 PM	0
2:45 PM	0
3:00 PM	0

Study Name 1008-I-81 NB ON RAMP AT HWY 31
 Start Date 04-19-2023
 Start Time 12:00 AM
 Site Code Articulated Trucks

Channel	Direction
Direction	Northbound
3:15 PM	1
3:30 PM	0
3:45 PM	0
4:00 PM	0
4:15 PM	0
4:30 PM	1
4:45 PM	0
5:00 PM	0
5:15 PM	1
5:30 PM	0
5:45 PM	0
6:00 PM	0
6:15 PM	0
6:30 PM	1
6:45 PM	0
7:00 PM	0
7:15 PM	1
7:30 PM	0
7:45 PM	0
8:00 PM	0
8:15 PM	0
8:30 PM	0
8:45 PM	0
9:00 PM	0
9:15 PM	0
9:30 PM	0
9:45 PM	0
10:00 PM	0
10:15 PM	0
10:30 PM	0
10:45 PM	0

Study Name 1008-I-81 NB ON RAMP AT HWY 31
Start Date 04-19-2023
Start Time 12:00 AM
Site Code Articulated Trucks

Channel	Direction
Direction	Northbound
11:00 PM	0
11:15 PM	0
11:30 PM	0
11:45 PM	0

Study Name 1008-I-81 NB ON RAMP AT HWY 31
Start Date 04-19-2023
Start Time 12:00 AM
Site Code Bicycles on Road

Channel	Direction
Direction	Northbound
12:00 AM	0
12:15 AM	0
12:30 AM	0
12:45 AM	0
1:00 AM	0
1:15 AM	0
1:30 AM	0
1:45 AM	0
2:00 AM	0
2:15 AM	0
2:30 AM	0
2:45 AM	0
3:00 AM	0
3:15 AM	0
3:30 AM	0
3:45 AM	0
4:00 AM	0
4:15 AM	0
4:30 AM	0
4:45 AM	0
5:00 AM	0
5:15 AM	0
5:30 AM	0
5:45 AM	0
6:00 AM	0
6:15 AM	0
6:30 AM	0
6:45 AM	0
7:00 AM	0
7:15 AM	0

Study Name 1008-I-81 NB ON RAMP AT HWY 31
Start Date 04-19-2023
Start Time 12:00 AM
Site Code Bicycles on Road

Channel	Direction
Direction	Northbound
7:30 AM	0
7:45 AM	0
8:00 AM	0
8:15 AM	0
8:30 AM	0
8:45 AM	0
9:00 AM	0
9:15 AM	0
9:30 AM	0
9:45 AM	0
10:00 AM	0
10:15 AM	0
10:30 AM	0
10:45 AM	0
11:00 AM	0
11:15 AM	0
11:30 AM	0
11:45 AM	0
12:00 PM	0
12:15 PM	0
12:30 PM	0
12:45 PM	0
1:00 PM	0
1:15 PM	0
1:30 PM	0
1:45 PM	0
2:00 PM	0
2:15 PM	0
2:30 PM	0
2:45 PM	0
3:00 PM	0

Study Name 1008-I-81 NB ON RAMP AT HWY 31
Start Date 04-19-2023
Start Time 12:00 AM
Site Code Bicycles on Road

Channel	Direction
Direction	Northbound
3:15 PM	0
3:30 PM	0
3:45 PM	0
4:00 PM	0
4:15 PM	0
4:30 PM	0
4:45 PM	0
5:00 PM	0
5:15 PM	0
5:30 PM	0
5:45 PM	0
6:00 PM	0
6:15 PM	0
6:30 PM	0
6:45 PM	0
7:00 PM	0
7:15 PM	0
7:30 PM	0
7:45 PM	0
8:00 PM	0
8:15 PM	0
8:30 PM	0
8:45 PM	0
9:00 PM	0
9:15 PM	0
9:30 PM	0
9:45 PM	0
10:00 PM	0
10:15 PM	0
10:30 PM	0
10:45 PM	0

Study Name 1008-I-81 NB ON RAMP AT HWY 31
Start Date 04-19-2023
Start Time 12:00 AM
Site Code Bicycles on Road

Channel	Direction
Direction	Northbound
11:00 PM	0
11:15 PM	0
11:30 PM	0
11:45 PM	0

Study Name 1027-NB S 11 AT S 49

Start Date 04-19-2023

Start Time 12:00 AM

Site Code Motorcycles

Channel Direction	Lane 1	Lane 2
	Northbound	Northbound
12:00 AM	0	0
12:15 AM	0	0
12:30 AM	0	0
12:45 AM	0	0
1:00 AM	0	0
1:15 AM	0	0
1:30 AM	0	0
1:45 AM	0	0
2:00 AM	0	0
2:15 AM	0	0
2:30 AM	0	0
2:45 AM	0	0
3:00 AM	0	0
3:15 AM	0	0
3:30 AM	0	0
3:45 AM	0	0
4:00 AM	0	0
4:15 AM	0	0
4:30 AM	0	0
4:45 AM	0	0
5:00 AM	0	0
5:15 AM	0	0
5:30 AM	0	0
5:45 AM	0	0
6:00 AM	0	0
6:15 AM	0	0
6:30 AM	0	0
6:45 AM	0	0
7:00 AM	0	0
7:15 AM	0	0

Study Name 1027-NB S 11 AT S 49

Start Date 04-19-2023

Start Time 12:00 AM

Site Code Motorcycles

Channel	Lane 1	Lane 2
Direction	Northbound	Northbound
7:30 AM	0	0
7:45 AM	0	0
8:00 AM	0	0
8:15 AM	0	0
8:30 AM	0	0
8:45 AM	0	0
9:00 AM	0	0
9:15 AM	0	0
9:30 AM	0	0
9:45 AM	0	0
10:00 AM	0	0
10:15 AM	0	0
10:30 AM	0	0
10:45 AM	0	0
11:00 AM	0	0
11:15 AM	0	0
11:30 AM	0	0
11:45 AM	0	0
12:00 PM	0	0
12:15 PM	0	0
12:30 PM	0	0
12:45 PM	0	0
1:00 PM	0	0
1:15 PM	0	0
1:30 PM	0	0
1:45 PM	0	0
2:00 PM	0	0
2:15 PM	0	0
2:30 PM	0	0
2:45 PM	0	0
3:00 PM	0	0

Study Name 1027-NB S 11 AT S 49

Start Date 04-19-2023

Start Time 12:00 AM

Site Code Motorcycles

Channel	Lane 1	Lane 2
Direction	Northbound	Northbound
3:15 PM	0	0
3:30 PM	0	0
3:45 PM	0	0
4:00 PM	0	0
4:15 PM	0	0
4:30 PM	0	0
4:45 PM	0	0
5:00 PM	0	0
5:15 PM	0	0
5:30 PM	0	0
5:45 PM	0	0
6:00 PM	0	0
6:15 PM	0	0
6:30 PM	0	0
6:45 PM	0	0
7:00 PM	0	0
7:15 PM	0	0
7:30 PM	0	0
7:45 PM	0	0
8:00 PM	0	0
8:15 PM	0	0
8:30 PM	0	0
8:45 PM	0	0
9:00 PM	0	0
9:15 PM	0	0
9:30 PM	0	0
9:45 PM	0	0
10:00 PM	0	0
10:15 PM	0	0
10:30 PM	0	0
10:45 PM	0	0

Study Name 1027-NB S 11 AT S 49
Start Date 04-19-2023
Start Time 12:00 AM
Site Code Motorcycles

Channel	Lane 1	Lane 2
Direction	Northbound	Northbound
11:00 PM	0	0
11:15 PM	0	0
11:30 PM	0	0
11:45 PM	0	0

Study Name 1027-NB S 11 AT S 49
 Start Date 04-19-2023
 Start Time 12:00 AM
 Site Code Cars

Channel Direction	Lane 1	Lane 2
	Northbound	Northbound
12:00 AM	3	0
12:15 AM	1	0
12:30 AM	6	1
12:45 AM	3	0
1:00 AM	1	0
1:15 AM	0	0
1:30 AM	1	0
1:45 AM	2	0
2:00 AM	1	0
2:15 AM	0	1
2:30 AM	1	0
2:45 AM	1	0
3:00 AM	1	0
3:15 AM	0	0
3:30 AM	0	0
3:45 AM	1	1
4:00 AM	2	0
4:15 AM	2	0
4:30 AM	0	0
4:45 AM	1	0
5:00 AM	2	2
5:15 AM	8	1
5:30 AM	11	0
5:45 AM	6	0
6:00 AM	0	1
6:15 AM	13	1
6:30 AM	11	0
6:45 AM	22	1
7:00 AM	22	2
7:15 AM	18	1

Study Name 1027-NB S 11 AT S 49
 Start Date 04-19-2023
 Start Time 12:00 AM
 Site Code Cars

Channel	Lane 1	Lane 2
Direction	Northbound	Northbound
7:30 AM	38	7
7:45 AM	34	4
8:00 AM	27	1
8:15 AM	23	2
8:30 AM	29	2
8:45 AM	32	1
9:00 AM	27	2
9:15 AM	31	5
9:30 AM	34	3
9:45 AM	30	3
10:00 AM	35	4
10:15 AM	22	0
10:30 AM	22	1
10:45 AM	44	2
11:00 AM	28	3
11:15 AM	27	3
11:30 AM	33	4
11:45 AM	50	4
12:00 PM	45	2
12:15 PM	35	1
12:30 PM	42	5
12:45 PM	24	5
1:00 PM	45	6
1:15 PM	34	7
1:30 PM	4	43
1:45 PM	30	19
2:00 PM	39	11
2:15 PM	41	10
2:30 PM	47	8
2:45 PM	86	8
3:00 PM	62	16

Study Name 1027-NB S 11 AT S 49
 Start Date 04-19-2023
 Start Time 12:00 AM
 Site Code Cars

Channel	Lane 1	Lane 2
Direction	Northbound	Northbound
3:15 PM	41	13
3:30 PM	49	17
3:45 PM	54	7
4:00 PM	60	11
4:15 PM	74	8
4:30 PM	67	9
4:45 PM	66	12
5:00 PM	85	11
5:15 PM	72	11
5:30 PM	51	10
5:45 PM	61	7
6:00 PM	47	7
6:15 PM	60	2
6:30 PM	45	4
6:45 PM	40	6
7:00 PM	54	6
7:15 PM	34	4
7:30 PM	34	3
7:45 PM	24	2
8:00 PM	44	6
8:15 PM	19	3
8:30 PM	29	4
8:45 PM	24	1
9:00 PM	21	3
9:15 PM	15	2
9:30 PM	15	3
9:45 PM	3	1
10:00 PM	10	2
10:15 PM	14	0
10:30 PM	5	1
10:45 PM	5	1

Study Name 1027-NB S 11 AT S 49
Start Date 04-19-2023
Start Time 12:00 AM
Site Code Cars

Channel	Lane 1	Lane 2
Direction	Northbound	Northbound
11:00 PM	4	2
11:15 PM	7	0
11:30 PM	6	1
11:45 PM	5	0

Study Name 1027-NB S 11 AT S 49

Start Date 04-19-2023

Start Time 12:00 AM

Site Code Light Goods Vehicles

Channel Direction	Lane 1	Lane 2
	Northbound	Northbound
12:00 AM	1	0
12:15 AM	1	0
12:30 AM	1	0
12:45 AM	0	0
1:00 AM	1	0
1:15 AM	0	1
1:30 AM	0	0
1:45 AM	1	0
2:00 AM	0	0
2:15 AM	1	0
2:30 AM	0	0
2:45 AM	0	0
3:00 AM	0	0
3:15 AM	0	0
3:30 AM	1	0
3:45 AM	0	0
4:00 AM	1	0
4:15 AM	1	0
4:30 AM	0	0
4:45 AM	1	0
5:00 AM	2	1
5:15 AM	2	0
5:30 AM	4	0
5:45 AM	2	0
6:00 AM	5	0
6:15 AM	6	1
6:30 AM	11	2
6:45 AM	11	2
7:00 AM	6	0
7:15 AM	8	1

Study Name 1027-NB S 11 AT S 49

Start Date 04-19-2023

Start Time 12:00 AM

Site Code Light Goods Vehicles

Channel Direction	Lane 1	Lane 2
	Northbound	Northbound
7:30 AM	14	3
7:45 AM	13	0
8:00 AM	14	2
8:15 AM	4	0
8:30 AM	12	2
8:45 AM	12	2
9:00 AM	12	5
9:15 AM	13	3
9:30 AM	13	0
9:45 AM	15	3
10:00 AM	18	0
10:15 AM	12	0
10:30 AM	15	0
10:45 AM	16	1
11:00 AM	18	3
11:15 AM	16	2
11:30 AM	11	3
11:45 AM	9	2
12:00 PM	10	3
12:15 PM	12	2
12:30 PM	14	1
12:45 PM	10	2
1:00 PM	11	1
1:15 PM	18	4
1:30 PM	2	10
1:45 PM	14	10
2:00 PM	20	3
2:15 PM	22	2
2:30 PM	14	1
2:45 PM	24	4
3:00 PM	16	8

Study Name 1027-NB S 11 AT S 49

Start Date 04-19-2023

Start Time 12:00 AM

Site Code Light Goods Vehicles

Channel	Lane 1	Lane 2
Direction	Northbound	Northbound
3:15 PM	12	4
3:30 PM	28	7
3:45 PM	18	1
4:00 PM	19	5
4:15 PM	16	2
4:30 PM	20	1
4:45 PM	31	2
5:00 PM	20	1
5:15 PM	22	4
5:30 PM	27	5
5:45 PM	23	4
6:00 PM	20	3
6:15 PM	12	0
6:30 PM	18	3
6:45 PM	10	3
7:00 PM	15	1
7:15 PM	9	1
7:30 PM	8	0
7:45 PM	12	1
8:00 PM	12	3
8:15 PM	8	3
8:30 PM	5	0
8:45 PM	4	0
9:00 PM	5	0
9:15 PM	3	0
9:30 PM	3	0
9:45 PM	2	0
10:00 PM	5	0
10:15 PM	1	1
10:30 PM	1	0
10:45 PM	2	1

Study Name 1027-NB S 11 AT S 49
Start Date 04-19-2023
Start Time 12:00 AM
Site Code Light Goods Vehicles

Channel Direction	Lane 1	Lane 2
	Northbound	Northbound
11:00 PM	1	0
11:15 PM	1	1
11:30 PM	1	0
11:45 PM	0	0

Study Name 1027-NB S 11 AT S 49
 Start Date 04-19-2023
 Start Time 12:00 AM
 Site Code Buses

Channel Direction	Lane 1	Lane 2
	Northbound	Northbound
12:00 AM	0	0
12:15 AM	0	0
12:30 AM	0	0
12:45 AM	0	0
1:00 AM	0	0
1:15 AM	0	0
1:30 AM	0	0
1:45 AM	0	0
2:00 AM	0	0
2:15 AM	0	0
2:30 AM	0	0
2:45 AM	0	0
3:00 AM	0	0
3:15 AM	0	0
3:30 AM	0	0
3:45 AM	0	0
4:00 AM	0	0
4:15 AM	0	0
4:30 AM	0	0
4:45 AM	0	0
5:00 AM	0	0
5:15 AM	0	0
5:30 AM	0	0
5:45 AM	1	1
6:00 AM	1	0
6:15 AM	5	1
6:30 AM	6	1
6:45 AM	0	0
7:00 AM	2	0
7:15 AM	0	1

Study Name 1027-NB S 11 AT S 49
 Start Date 04-19-2023
 Start Time 12:00 AM
 Site Code Buses

Channel Direction	Lane 1	Lane 2
	Northbound	Northbound
7:30 AM	6	1
7:45 AM	18	2
8:00 AM	5	2
8:15 AM	3	2
8:30 AM	1	0
8:45 AM	0	0
9:00 AM	0	0
9:15 AM	0	1
9:30 AM	1	0
9:45 AM	0	0
10:00 AM	1	0
10:15 AM	2	0
10:30 AM	0	0
10:45 AM	1	1
11:00 AM	0	0
11:15 AM	2	0
11:30 AM	1	0
11:45 AM	1	1
12:00 PM	0	0
12:15 PM	0	0
12:30 PM	1	0
12:45 PM	0	0
1:00 PM	0	0
1:15 PM	0	0
1:30 PM	0	0
1:45 PM	0	1
2:00 PM	2	0
2:15 PM	2	2
2:30 PM	7	2
2:45 PM	10	5
3:00 PM	9	1

Study Name 1027-NB S 11 AT S 49
 Start Date 04-19-2023
 Start Time 12:00 AM
 Site Code Buses

Channel Direction	Lane 1	Lane 2
	Northbound	Northbound
3:15 PM	2	1
3:30 PM	4	1
3:45 PM	7	1
4:00 PM	1	0
4:15 PM	1	0
4:30 PM	2	0
4:45 PM	0	0
5:00 PM	1	0
5:15 PM	3	0
5:30 PM	0	0
5:45 PM	0	0
6:00 PM	0	0
6:15 PM	1	0
6:30 PM	0	0
6:45 PM	0	0
7:00 PM	0	0
7:15 PM	0	0
7:30 PM	0	0
7:45 PM	0	0
8:00 PM	0	0
8:15 PM	0	0
8:30 PM	0	0
8:45 PM	0	0
9:00 PM	0	0
9:15 PM	0	0
9:30 PM	0	0
9:45 PM	0	0
10:00 PM	0	0
10:15 PM	0	0
10:30 PM	0	0
10:45 PM	0	0

Study Name 1027-NB S 11 AT S 49
Start Date 04-19-2023
Start Time 12:00 AM
Site Code Buses

Channel Direction	Lane 1	Lane 2
	Northbound	Northbound
11:00 PM	0	0
11:15 PM	0	0
11:30 PM	0	0
11:45 PM	0	0

Study Name 1027-NB S 11 AT S 49

Start Date 04-19-2023

Start Time 12:00 AM

Site Code Single-Unit Trucks

Channel Direction	Lane 1	Lane 2
	Northbound	Northbound
12:00 AM	0	0
12:15 AM	0	0
12:30 AM	0	0
12:45 AM	1	0
1:00 AM	0	0
1:15 AM	0	0
1:30 AM	0	0
1:45 AM	0	0
2:00 AM	0	0
2:15 AM	0	0
2:30 AM	0	0
2:45 AM	0	0
3:00 AM	0	0
3:15 AM	0	0
3:30 AM	0	0
3:45 AM	0	0
4:00 AM	0	0
4:15 AM	0	0
4:30 AM	0	0
4:45 AM	0	0
5:00 AM	1	0
5:15 AM	1	0
5:30 AM	0	0
5:45 AM	0	0
6:00 AM	2	0
6:15 AM	1	0
6:30 AM	1	0
6:45 AM	3	0
7:00 AM	1	0
7:15 AM	1	0

Study Name 1027-NB S 11 AT S 49

Start Date 04-19-2023

Start Time 12:00 AM

Site Code Single-Unit Trucks

Channel Direction	Lane 1	Lane 2
	Northbound	Northbound
7:30 AM	2	0
7:45 AM	1	0
8:00 AM	2	0
8:15 AM	1	0
8:30 AM	2	0
8:45 AM	2	0
9:00 AM	4	1
9:15 AM	0	0
9:30 AM	2	0
9:45 AM	3	0
10:00 AM	2	0
10:15 AM	2	0
10:30 AM	4	0
10:45 AM	0	0
11:00 AM	2	0
11:15 AM	3	0
11:30 AM	1	0
11:45 AM	1	0
12:00 PM	0	1
12:15 PM	1	0
12:30 PM	0	1
12:45 PM	2	0
1:00 PM	2	0
1:15 PM	1	1
1:30 PM	0	1
1:45 PM	2	1
2:00 PM	2	0
2:15 PM	0	0
2:30 PM	1	0
2:45 PM	0	0
3:00 PM	0	0

Study Name 1027-NB S 11 AT S 49

Start Date 04-19-2023

Start Time 12:00 AM

Site Code Single-Unit Trucks

Channel	Lane 1	Lane 2
Direction	Northbound	Northbound
3:15 PM	0	1
3:30 PM	0	1
3:45 PM	0	2
4:00 PM	1	0
4:15 PM	1	0
4:30 PM	0	0
4:45 PM	1	0
5:00 PM	1	0
5:15 PM	1	0
5:30 PM	1	0
5:45 PM	1	0
6:00 PM	0	0
6:15 PM	0	0
6:30 PM	0	0
6:45 PM	0	0
7:00 PM	0	0
7:15 PM	0	1
7:30 PM	0	0
7:45 PM	0	0
8:00 PM	1	0
8:15 PM	0	0
8:30 PM	0	0
8:45 PM	0	0
9:00 PM	0	0
9:15 PM	0	0
9:30 PM	0	0
9:45 PM	0	0
10:00 PM	0	0
10:15 PM	0	0
10:30 PM	0	0
10:45 PM	0	0

Study Name 1027-NB S 11 AT S 49
Start Date 04-19-2023
Start Time 12:00 AM
Site Code Single-Unit Trucks

Channel Direction	Lane 1	Lane 2
	Northbound	Northbound
11:00 PM	0	0
11:15 PM	0	0
11:30 PM	0	0
11:45 PM	0	0

Study Name 1027-NB S 11 AT S 49
 Start Date 04-19-2023
 Start Time 12:00 AM
 Site Code Articulated Trucks

Channel	Lane 1	Lane 2
Direction	Northbound	Northbound
12:00 AM	0	0
12:15 AM	0	0
12:30 AM	0	0
12:45 AM	0	0
1:00 AM	0	0
1:15 AM	0	0
1:30 AM	0	0
1:45 AM	0	0
2:00 AM	0	0
2:15 AM	0	0
2:30 AM	0	0
2:45 AM	0	0
3:00 AM	0	0
3:15 AM	0	0
3:30 AM	0	0
3:45 AM	0	0
4:00 AM	0	0
4:15 AM	0	0
4:30 AM	0	0
4:45 AM	0	0
5:00 AM	0	0
5:15 AM	0	0
5:30 AM	0	0
5:45 AM	0	0
6:00 AM	0	0
6:15 AM	0	0
6:30 AM	1	0
6:45 AM	0	0
7:00 AM	1	0
7:15 AM	0	0

Study Name 1027-NB S 11 AT S 49
 Start Date 04-19-2023
 Start Time 12:00 AM
 Site Code Articulated Trucks

Channel	Lane 1	Lane 2
Direction	Northbound	Northbound
7:30 AM	0	0
7:45 AM	0	0
8:00 AM	0	0
8:15 AM	0	0
8:30 AM	0	0
8:45 AM	0	0
9:00 AM	0	0
9:15 AM	0	0
9:30 AM	0	0
9:45 AM	0	0
10:00 AM	0	0
10:15 AM	1	0
10:30 AM	2	0
10:45 AM	0	0
11:00 AM	0	0
11:15 AM	0	0
11:30 AM	1	0
11:45 AM	0	0
12:00 PM	0	0
12:15 PM	0	0
12:30 PM	0	0
12:45 PM	0	1
1:00 PM	1	1
1:15 PM	0	0
1:30 PM	0	0
1:45 PM	0	0
2:00 PM	1	0
2:15 PM	0	0
2:30 PM	0	0
2:45 PM	0	1
3:00 PM	0	0

Study Name 1027-NB S 11 AT S 49
 Start Date 04-19-2023
 Start Time 12:00 AM
 Site Code Articulated Trucks

Channel	Lane 1	Lane 2
Direction	Northbound	Northbound
3:15 PM	0	1
3:30 PM	0	0
3:45 PM	0	0
4:00 PM	0	0
4:15 PM	0	0
4:30 PM	0	0
4:45 PM	0	0
5:00 PM	0	0
5:15 PM	0	0
5:30 PM	0	0
5:45 PM	0	0
6:00 PM	0	0
6:15 PM	1	1
6:30 PM	0	0
6:45 PM	0	0
7:00 PM	0	0
7:15 PM	0	0
7:30 PM	0	0
7:45 PM	0	0
8:00 PM	0	0
8:15 PM	0	0
8:30 PM	0	0
8:45 PM	0	0
9:00 PM	0	0
9:15 PM	0	0
9:30 PM	0	0
9:45 PM	0	0
10:00 PM	0	0
10:15 PM	0	0
10:30 PM	0	0
10:45 PM	0	0

Study Name 1027-NB S 11 AT S 49
Start Date 04-19-2023
Start Time 12:00 AM
Site Code Articulated Trucks

Channel Direction	Lane 1	Lane 2
	Northbound	Northbound
11:00 PM	0	0
11:15 PM	0	0
11:30 PM	0	0
11:45 PM	0	0

Study Name 1027-NB S 11 AT S 49
 Start Date 04-19-2023
 Start Time 12:00 AM
 Site Code Bicycles on Road

Channel	Lane 1	Lane 2
Direction	Northbound	Northbound
12:00 AM	0	0
12:15 AM	0	0
12:30 AM	0	0
12:45 AM	0	0
1:00 AM	0	0
1:15 AM	0	0
1:30 AM	0	0
1:45 AM	0	0
2:00 AM	0	0
2:15 AM	0	0
2:30 AM	0	0
2:45 AM	0	0
3:00 AM	0	0
3:15 AM	0	0
3:30 AM	0	0
3:45 AM	0	0
4:00 AM	0	0
4:15 AM	0	0
4:30 AM	0	0
4:45 AM	0	0
5:00 AM	0	0
5:15 AM	0	0
5:30 AM	0	0
5:45 AM	0	0
6:00 AM	0	0
6:15 AM	0	0
6:30 AM	0	0
6:45 AM	0	0
7:00 AM	0	0
7:15 AM	0	0

Study Name 1027-NB S 11 AT S 49

Start Date 04-19-2023

Start Time 12:00 AM

Site Code Bicycles on Road

Channel	Lane 1	Lane 2
Direction	Northbound	Northbound
7:30 AM	0	0
7:45 AM	0	0
8:00 AM	0	0
8:15 AM	0	0
8:30 AM	0	0
8:45 AM	0	0
9:00 AM	0	0
9:15 AM	0	0
9:30 AM	0	0
9:45 AM	0	0
10:00 AM	0	0
10:15 AM	0	0
10:30 AM	0	0
10:45 AM	0	0
11:00 AM	0	0
11:15 AM	0	0
11:30 AM	0	0
11:45 AM	0	0
12:00 PM	0	0
12:15 PM	0	0
12:30 PM	0	0
12:45 PM	0	0
1:00 PM	0	0
1:15 PM	0	0
1:30 PM	0	0
1:45 PM	0	0
2:00 PM	0	0
2:15 PM	0	0
2:30 PM	0	0
2:45 PM	0	0
3:00 PM	0	0

Study Name 1027-NB S 11 AT S 49

Start Date 04-19-2023

Start Time 12:00 AM

Site Code Bicycles on Road

Channel	Lane 1	Lane 2
Direction	Northbound	Northbound
3:15 PM	0	0
3:30 PM	0	0
3:45 PM	0	0
4:00 PM	0	0
4:15 PM	0	0
4:30 PM	0	0
4:45 PM	0	0
5:00 PM	0	0
5:15 PM	0	0
5:30 PM	0	0
5:45 PM	0	0
6:00 PM	0	0
6:15 PM	0	0
6:30 PM	0	0
6:45 PM	0	0
7:00 PM	0	0
7:15 PM	0	0
7:30 PM	0	0
7:45 PM	0	0
8:00 PM	0	0
8:15 PM	0	0
8:30 PM	0	0
8:45 PM	0	0
9:00 PM	0	0
9:15 PM	0	0
9:30 PM	0	0
9:45 PM	0	0
10:00 PM	0	0
10:15 PM	0	0
10:30 PM	0	0
10:45 PM	0	0

Study Name 1027-NB S 11 AT S 49
Start Date 04-19-2023
Start Time 12:00 AM
Site Code Bicycles on Road

Channel Direction	Lane 1	Lane 2
	Northbound	Northbound
11:00 PM	0	0
11:15 PM	0	0
11:30 PM	0	0
11:45 PM	0	0

Study Name 1028-SB S 11 AT S 49
Start Date 04-19-2023
Start Time 12:00 AM
Site Code Motorcycles

Channel	Direction
Direction	Southbound
12:00 AM	0
12:15 AM	0
12:30 AM	0
12:45 AM	0
1:00 AM	0
1:15 AM	0
1:30 AM	0
1:45 AM	0
2:00 AM	0
2:15 AM	0
2:30 AM	0
2:45 AM	0
3:00 AM	0
3:15 AM	0
3:30 AM	0
3:45 AM	0
4:00 AM	0
4:15 AM	0
4:30 AM	0
4:45 AM	0
5:00 AM	0
5:15 AM	0
5:30 AM	0
5:45 AM	0
6:00 AM	0
6:15 AM	0
6:30 AM	0
6:45 AM	0
7:00 AM	0
7:15 AM	0

Study Name 1028-SB S 11 AT S 49
Start Date 04-19-2023
Start Time 12:00 AM
Site Code Motorcycles

Channel	Direction
Direction	Southbound
7:30 AM	0
7:45 AM	0
8:00 AM	0
8:15 AM	0
8:30 AM	0
8:45 AM	0
9:00 AM	0
9:15 AM	0
9:30 AM	0
9:45 AM	0
10:00 AM	0
10:15 AM	0
10:30 AM	1
10:45 AM	0
11:00 AM	0
11:15 AM	0
11:30 AM	0
11:45 AM	0
12:00 PM	0
12:15 PM	0
12:30 PM	0
12:45 PM	0
1:00 PM	0
1:15 PM	0
1:30 PM	0
1:45 PM	0
2:00 PM	1
2:15 PM	0
2:30 PM	0
2:45 PM	0
3:00 PM	0

Study Name 1028-SB S 11 AT S 49

Start Date 04-19-2023

Start Time 12:00 AM

Site Code Motorcycles

Channel	Direction
Direction	Southbound
3:15 PM	0
3:30 PM	0
3:45 PM	0
4:00 PM	0
4:15 PM	0
4:30 PM	0
4:45 PM	0
5:00 PM	0
5:15 PM	0
5:30 PM	0
5:45 PM	0
6:00 PM	0
6:15 PM	0
6:30 PM	0
6:45 PM	0
7:00 PM	0
7:15 PM	0
7:30 PM	0
7:45 PM	0
8:00 PM	0
8:15 PM	0
8:30 PM	0
8:45 PM	0
9:00 PM	0
9:15 PM	0
9:30 PM	0
9:45 PM	0
10:00 PM	0
10:15 PM	0
10:30 PM	0
10:45 PM	0

Study Name 1028-SB S 11 AT S 49
Start Date 04-19-2023
Start Time 12:00 AM
Site Code Motorcycles

Channel	Direction
Direction	Southbound
11:00 PM	0
11:15 PM	0
11:30 PM	0
11:45 PM	0

Study Name 1028-SB S 11 AT S 49
Start Date 04-19-2023
Start Time 12:00 AM
Site Code Cars

Channel	Direction
Direction	Southbound
12:00 AM	1
12:15 AM	1
12:30 AM	2
12:45 AM	2
1:00 AM	0
1:15 AM	0
1:30 AM	2
1:45 AM	2
2:00 AM	0
2:15 AM	5
2:30 AM	3
2:45 AM	3
3:00 AM	4
3:15 AM	4
3:30 AM	3
3:45 AM	7
4:00 AM	9
4:15 AM	10
4:30 AM	21
4:45 AM	16
5:00 AM	13
5:15 AM	19
5:30 AM	39
5:45 AM	29
6:00 AM	33
6:15 AM	51
6:30 AM	59
6:45 AM	74
7:00 AM	86
7:15 AM	100

Study Name 1028-SB S 11 AT S 49
Start Date 04-19-2023
Start Time 12:00 AM
Site Code Cars

Channel	Direction
Direction	Southbound
7:30 AM	115
7:45 AM	92
8:00 AM	50
8:15 AM	58
8:30 AM	75
8:45 AM	54
9:00 AM	61
9:15 AM	64
9:30 AM	52
9:45 AM	53
10:00 AM	43
10:15 AM	52
10:30 AM	43
10:45 AM	48
11:00 AM	32
11:15 AM	49
11:30 AM	33
11:45 AM	49
12:00 PM	47
12:15 PM	56
12:30 PM	41
12:45 PM	53
1:00 PM	63
1:15 PM	65
1:30 PM	54
1:45 PM	46
2:00 PM	47
2:15 PM	40
2:30 PM	48
2:45 PM	39
3:00 PM	48

Study Name 1028-SB S 11 AT S 49
Start Date 04-19-2023
Start Time 12:00 AM
Site Code Cars

Channel	Direction
Direction	Southbound
3:15 PM	49
3:30 PM	59
3:45 PM	66
4:00 PM	81
4:15 PM	43
4:30 PM	77
4:45 PM	64
5:00 PM	70
5:15 PM	55
5:30 PM	63
5:45 PM	40
6:00 PM	32
6:15 PM	38
6:30 PM	33
6:45 PM	41
7:00 PM	35
7:15 PM	29
7:30 PM	20
7:45 PM	24
8:00 PM	16
8:15 PM	19
8:30 PM	16
8:45 PM	23
9:00 PM	12
9:15 PM	11
9:30 PM	16
9:45 PM	13
10:00 PM	8
10:15 PM	6
10:30 PM	6
10:45 PM	3

Study Name 1028-SB S 11 AT S 49
Start Date 04-19-2023
Start Time 12:00 AM
Site Code Cars

Channel	Direction
Direction	Southbound
11:00 PM	4
11:15 PM	2
11:30 PM	2
11:45 PM	4

Study Name 1028-SB S 11 AT S 49
 Start Date 04-19-2023
 Start Time 12:00 AM
 Site Code Light Goods Vehicles

Channel	Direction
Direction	Southbound
12:00 AM	2
12:15 AM	1
12:30 AM	0
12:45 AM	1
1:00 AM	1
1:15 AM	1
1:30 AM	0
1:45 AM	0
2:00 AM	0
2:15 AM	0
2:30 AM	0
2:45 AM	0
3:00 AM	1
3:15 AM	2
3:30 AM	3
3:45 AM	3
4:00 AM	3
4:15 AM	8
4:30 AM	1
4:45 AM	0
5:00 AM	10
5:15 AM	22
5:30 AM	21
5:45 AM	20
6:00 AM	22
6:15 AM	42
6:30 AM	36
6:45 AM	37
7:00 AM	21
7:15 AM	23

Study Name 1028-SB S 11 AT S 49

Start Date 04-19-2023

Start Time 12:00 AM

Site Code Light Goods Vehicles

Channel	Direction
Direction	Southbound
7:30 AM	43
7:45 AM	33
8:00 AM	26
8:15 AM	23
8:30 AM	26
8:45 AM	25
9:00 AM	25
9:15 AM	26
9:30 AM	23
9:45 AM	23
10:00 AM	12
10:15 AM	20
10:30 AM	16
10:45 AM	17
11:00 AM	13
11:15 AM	22
11:30 AM	12
11:45 AM	18
12:00 PM	29
12:15 PM	24
12:30 PM	11
12:45 PM	18
1:00 PM	21
1:15 PM	13
1:30 PM	19
1:45 PM	16
2:00 PM	18
2:15 PM	21
2:30 PM	19
2:45 PM	21
3:00 PM	14

Study Name 1028-SB S 11 AT S 49
 Start Date 04-19-2023
 Start Time 12:00 AM
 Site Code Light Goods Vehicles

Channel	Direction
Direction	Southbound
3:15 PM	11
3:30 PM	12
3:45 PM	21
4:00 PM	26
4:15 PM	29
4:30 PM	21
4:45 PM	23
5:00 PM	21
5:15 PM	12
5:30 PM	16
5:45 PM	12
6:00 PM	12
6:15 PM	8
6:30 PM	12
6:45 PM	7
7:00 PM	17
7:15 PM	7
7:30 PM	2
7:45 PM	11
8:00 PM	8
8:15 PM	3
8:30 PM	4
8:45 PM	0
9:00 PM	4
9:15 PM	5
9:30 PM	7
9:45 PM	2
10:00 PM	8
10:15 PM	3
10:30 PM	3
10:45 PM	1

Study Name 1028-SB S 11 AT S 49
Start Date 04-19-2023
Start Time 12:00 AM
Site Code Light Goods Vehicles

Channel	Direction
Direction	Southbound
11:00 PM	0
11:15 PM	2
11:30 PM	1
11:45 PM	0

Study Name 1028-SB S 11 AT S 49
Start Date 04-19-2023
Start Time 12:00 AM
Site Code Buses

Channel	Direction
Direction	Southbound
12:00 AM	0
12:15 AM	0
12:30 AM	0
12:45 AM	0
1:00 AM	0
1:15 AM	0
1:30 AM	0
1:45 AM	0
2:00 AM	0
2:15 AM	0
2:30 AM	0
2:45 AM	0
3:00 AM	0
3:15 AM	0
3:30 AM	0
3:45 AM	0
4:00 AM	0
4:15 AM	0
4:30 AM	0
4:45 AM	0
5:00 AM	0
5:15 AM	0
5:30 AM	0
5:45 AM	1
6:00 AM	0
6:15 AM	1
6:30 AM	2
6:45 AM	1
7:00 AM	9
7:15 AM	2

Study Name 1028-SB S 11 AT S 49
Start Date 04-19-2023
Start Time 12:00 AM
Site Code Buses

Channel	Direction
Direction	Southbound
7:30 AM	1
7:45 AM	2
8:00 AM	1
8:15 AM	4
8:30 AM	2
8:45 AM	4
9:00 AM	13
9:15 AM	1
9:30 AM	0
9:45 AM	0
10:00 AM	0
10:15 AM	0
10:30 AM	1
10:45 AM	0
11:00 AM	1
11:15 AM	5
11:30 AM	0
11:45 AM	0
12:00 PM	0
12:15 PM	1
12:30 PM	0
12:45 PM	1
1:00 PM	0
1:15 PM	0
1:30 PM	0
1:45 PM	1
2:00 PM	0
2:15 PM	0
2:30 PM	0
2:45 PM	2
3:00 PM	2

Study Name 1028-SB S 11 AT S 49
Start Date 04-19-2023
Start Time 12:00 AM
Site Code Buses

Channel	Direction
Direction	Southbound
3:15 PM	1
3:30 PM	6
3:45 PM	2
4:00 PM	1
4:15 PM	5
4:30 PM	4
4:45 PM	2
5:00 PM	1
5:15 PM	1
5:30 PM	0
5:45 PM	0
6:00 PM	1
6:15 PM	1
6:30 PM	1
6:45 PM	0
7:00 PM	0
7:15 PM	0
7:30 PM	0
7:45 PM	0
8:00 PM	0
8:15 PM	0
8:30 PM	0
8:45 PM	0
9:00 PM	0
9:15 PM	0
9:30 PM	0
9:45 PM	0
10:00 PM	0
10:15 PM	0
10:30 PM	0
10:45 PM	0

Study Name 1028-SB S 11 AT S 49
Start Date 04-19-2023
Start Time 12:00 AM
Site Code Buses

Channel	Direction
Direction	Southbound
11:00 PM	0
11:15 PM	0
11:30 PM	0
11:45 PM	0

Study Name 1028-SB S 11 AT S 49

Start Date 04-19-2023

Start Time 12:00 AM

Site Code Single-Unit Trucks

Channel	Direction
Direction	Southbound
12:00 AM	0
12:15 AM	0
12:30 AM	0
12:45 AM	0
1:00 AM	0
1:15 AM	0
1:30 AM	0
1:45 AM	0
2:00 AM	0
2:15 AM	0
2:30 AM	0
2:45 AM	0
3:00 AM	0
3:15 AM	0
3:30 AM	0
3:45 AM	0
4:00 AM	0
4:15 AM	0
4:30 AM	0
4:45 AM	0
5:00 AM	1
5:15 AM	0
5:30 AM	0
5:45 AM	1
6:00 AM	0
6:15 AM	3
6:30 AM	0
6:45 AM	1
7:00 AM	4
7:15 AM	1

Study Name 1028-SB S 11 AT S 49
Start Date 04-19-2023
Start Time 12:00 AM
Site Code Single-Unit Trucks

Channel	Direction
Direction	Southbound
7:30 AM	3
7:45 AM	1
8:00 AM	1
8:15 AM	0
8:30 AM	1
8:45 AM	1
9:00 AM	0
9:15 AM	3
9:30 AM	1
9:45 AM	2
10:00 AM	4
10:15 AM	3
10:30 AM	0
10:45 AM	4
11:00 AM	3
11:15 AM	1
11:30 AM	3
11:45 AM	1
12:00 PM	1
12:15 PM	1
12:30 PM	0
12:45 PM	2
1:00 PM	3
1:15 PM	3
1:30 PM	0
1:45 PM	2
2:00 PM	2
2:15 PM	3
2:30 PM	1
2:45 PM	1
3:00 PM	1

Study Name 1028-SB S 11 AT S 49

Start Date 04-19-2023

Start Time 12:00 AM

Site Code Single-Unit Trucks

Channel	Direction
Direction	Southbound
3:15 PM	1
3:30 PM	2
3:45 PM	2
4:00 PM	0
4:15 PM	3
4:30 PM	0
4:45 PM	0
5:00 PM	1
5:15 PM	2
5:30 PM	0
5:45 PM	0
6:00 PM	1
6:15 PM	0
6:30 PM	0
6:45 PM	0
7:00 PM	0
7:15 PM	0
7:30 PM	0
7:45 PM	0
8:00 PM	0
8:15 PM	0
8:30 PM	0
8:45 PM	0
9:00 PM	0
9:15 PM	1
9:30 PM	0
9:45 PM	0
10:00 PM	0
10:15 PM	0
10:30 PM	0
10:45 PM	0

Study Name 1028-SB S 11 AT S 49
Start Date 04-19-2023
Start Time 12:00 AM
Site Code Single-Unit Trucks

Channel	Direction
Direction	Southbound
11:00 PM	0
11:15 PM	0
11:30 PM	0
11:45 PM	0

Study Name 1028-SB S 11 AT S 49
 Start Date 04-19-2023
 Start Time 12:00 AM
 Site Code Articulated Trucks

Channel	Direction
Direction	Southbound
12:00 AM	0
12:15 AM	0
12:30 AM	0
12:45 AM	0
1:00 AM	0
1:15 AM	0
1:30 AM	0
1:45 AM	0
2:00 AM	0
2:15 AM	0
2:30 AM	0
2:45 AM	0
3:00 AM	0
3:15 AM	0
3:30 AM	0
3:45 AM	0
4:00 AM	0
4:15 AM	0
4:30 AM	0
4:45 AM	1
5:00 AM	0
5:15 AM	0
5:30 AM	0
5:45 AM	1
6:00 AM	0
6:15 AM	0
6:30 AM	0
6:45 AM	2
7:00 AM	2
7:15 AM	0

Study Name 1028-SB S 11 AT S 49
Start Date 04-19-2023
Start Time 12:00 AM
Site Code Articulated Trucks

Channel	Direction
Direction	Southbound
7:30 AM	0
7:45 AM	1
8:00 AM	1
8:15 AM	1
8:30 AM	0
8:45 AM	0
9:00 AM	1
9:15 AM	2
9:30 AM	1
9:45 AM	1
10:00 AM	0
10:15 AM	0
10:30 AM	3
10:45 AM	0
11:00 AM	0
11:15 AM	0
11:30 AM	0
11:45 AM	2
12:00 PM	2
12:15 PM	1
12:30 PM	1
12:45 PM	1
1:00 PM	1
1:15 PM	0
1:30 PM	2
1:45 PM	1
2:00 PM	2
2:15 PM	2
2:30 PM	1
2:45 PM	1
3:00 PM	1

Study Name 1028-SB S 11 AT S 49
Start Date 04-19-2023
Start Time 12:00 AM
Site Code Articulated Trucks

Channel	Direction
Direction	Southbound
3:15 PM	0
3:30 PM	0
3:45 PM	0
4:00 PM	0
4:15 PM	0
4:30 PM	0
4:45 PM	0
5:00 PM	0
5:15 PM	0
5:30 PM	0
5:45 PM	0
6:00 PM	0
6:15 PM	0
6:30 PM	0
6:45 PM	0
7:00 PM	0
7:15 PM	0
7:30 PM	0
7:45 PM	0
8:00 PM	0
8:15 PM	0
8:30 PM	0
8:45 PM	0
9:00 PM	0
9:15 PM	0
9:30 PM	0
9:45 PM	0
10:00 PM	0
10:15 PM	0
10:30 PM	0
10:45 PM	0

Study Name 1028-SB S 11 AT S 49
Start Date 04-19-2023
Start Time 12:00 AM
Site Code Articulated Trucks

Channel	Direction
Direction	Southbound
11:00 PM	0
11:15 PM	0
11:30 PM	0
11:45 PM	0

Study Name 1028-SB S 11 AT S 49
Start Date 04-19-2023
Start Time 12:00 AM
Site Code Bicycles on Road

Channel	Direction
Direction	Southbound
12:00 AM	0
12:15 AM	0
12:30 AM	0
12:45 AM	0
1:00 AM	0
1:15 AM	0
1:30 AM	0
1:45 AM	0
2:00 AM	0
2:15 AM	0
2:30 AM	0
2:45 AM	0
3:00 AM	0
3:15 AM	0
3:30 AM	0
3:45 AM	0
4:00 AM	0
4:15 AM	0
4:30 AM	0
4:45 AM	0
5:00 AM	0
5:15 AM	0
5:30 AM	0
5:45 AM	0
6:00 AM	0
6:15 AM	0
6:30 AM	0
6:45 AM	0
7:00 AM	0
7:15 AM	0

Study Name 1028-SB S 11 AT S 49
Start Date 04-19-2023
Start Time 12:00 AM
Site Code Bicycles on Road

Channel	Direction
Direction	Southbound
7:30 AM	0
7:45 AM	0
8:00 AM	0
8:15 AM	0
8:30 AM	0
8:45 AM	0
9:00 AM	0
9:15 AM	0
9:30 AM	0
9:45 AM	0
10:00 AM	0
10:15 AM	0
10:30 AM	0
10:45 AM	0
11:00 AM	0
11:15 AM	0
11:30 AM	0
11:45 AM	0
12:00 PM	0
12:15 PM	0
12:30 PM	0
12:45 PM	0
1:00 PM	0
1:15 PM	0
1:30 PM	0
1:45 PM	0
2:00 PM	0
2:15 PM	0
2:30 PM	0
2:45 PM	0
3:00 PM	0

Study Name 1028-SB S 11 AT S 49
Start Date 04-19-2023
Start Time 12:00 AM
Site Code Bicycles on Road

Channel	Direction
Direction	Southbound
3:15 PM	0
3:30 PM	0
3:45 PM	0
4:00 PM	0
4:15 PM	0
4:30 PM	0
4:45 PM	0
5:00 PM	0
5:15 PM	0
5:30 PM	0
5:45 PM	0
6:00 PM	0
6:15 PM	0
6:30 PM	0
6:45 PM	0
7:00 PM	0
7:15 PM	0
7:30 PM	0
7:45 PM	0
8:00 PM	0
8:15 PM	0
8:30 PM	0
8:45 PM	0
9:00 PM	0
9:15 PM	0
9:30 PM	0
9:45 PM	0
10:00 PM	0
10:15 PM	0
10:30 PM	0
10:45 PM	0

Study Name 1028-SB S 11 AT S 49
Start Date 04-19-2023
Start Time 12:00 AM
Site Code Bicycles on Road

Channel	Direction
Direction	Southbound
11:00 PM	0
11:15 PM	0
11:30 PM	0
11:45 PM	0

Study Name 1047-WB S 481 AT CR 3

Start Date 04-19-2023

Start Time 12:00 AM

Site Code Motorcycles

Channel	Lane 1	Lane 2	Lane 3
Direction	Westbound	Westbound	Westbound
12:00 AM	0	0	0
12:15 AM	0	0	0
12:30 AM	0	0	0
12:45 AM	0	0	0
1:00 AM	0	0	0
1:15 AM	0	0	0
1:30 AM	0	0	0
1:45 AM	0	0	0
2:00 AM	0	0	0
2:15 AM	0	0	0
2:30 AM	0	0	0
2:45 AM	0	0	0
3:00 AM	0	0	0
3:15 AM	0	0	0
3:30 AM	0	0	0
3:45 AM	0	0	0
4:00 AM	0	0	0
4:15 AM	0	0	0
4:30 AM	0	0	0
4:45 AM	0	0	0
5:00 AM	0	0	0
5:15 AM	0	0	0
5:30 AM	0	0	0
5:45 AM	0	0	0
6:00 AM	0	0	0
6:15 AM	0	0	0
6:30 AM	0	0	0
6:45 AM	0	0	0
7:00 AM	0	0	0
7:15 AM	0	0	0

Study Name 1047-WB S 481 AT CR 3

Start Date 04-19-2023

Start Time 12:00 AM

Site Code Motorcycles

Channel	Lane 1	Lane 2	Lane 3
Direction	Westbound	Westbound	Westbound
7:30 AM	0	0	0
7:45 AM	0	0	0
8:00 AM	0	0	0
8:15 AM	0	0	0
8:30 AM	0	0	0
8:45 AM	0	0	0
9:00 AM	0	0	0
9:15 AM	0	0	0
9:30 AM	0	0	0
9:45 AM	0	0	0
10:00 AM	0	0	0
10:15 AM	0	0	0
10:30 AM	0	0	0
10:45 AM	0	0	0
11:00 AM	0	0	0
11:15 AM	0	0	0
11:30 AM	0	0	0
11:45 AM	0	0	0
12:00 PM	0	0	0
12:15 PM	0	0	0
12:30 PM	0	0	0
12:45 PM	0	0	0
1:00 PM	0	0	0
1:15 PM	0	0	0
1:30 PM	0	0	0
1:45 PM	0	0	0
2:00 PM	0	0	0
2:15 PM	0	0	0
2:30 PM	0	0	0
2:45 PM	0	0	0
3:00 PM	0	0	0

Study Name 1047-WB S 481 AT CR 3

Start Date 04-19-2023

Start Time 12:00 AM

Site Code Motorcycles

Channel	Lane 1	Lane 2	Lane 3
Direction	Westbound	Westbound	Westbound
3:15 PM	0	0	0
3:30 PM	0	0	0
3:45 PM	0	0	0
4:00 PM	0	0	0
4:15 PM	0	0	0
4:30 PM	0	0	0
4:45 PM	0	0	0
5:00 PM	0	1	0
5:15 PM	0	0	0
5:30 PM	0	0	1
5:45 PM	0	0	0
6:00 PM	0	0	0
6:15 PM	0	0	0
6:30 PM	0	0	0
6:45 PM	0	0	0
7:00 PM	0	0	2
7:15 PM	0	0	0
7:30 PM	0	0	0
7:45 PM	0	0	0
8:00 PM	0	0	0
8:15 PM	0	0	0
8:30 PM	0	0	0
8:45 PM	0	0	0
9:00 PM	0	0	0
9:15 PM	0	0	0
9:30 PM	0	0	0
9:45 PM	0	0	0
10:00 PM	0	0	0
10:15 PM	0	0	0
10:30 PM	0	0	0
10:45 PM	0	0	0

Study Name 1047-WB S 481 AT CR 3
Start Date 04-19-2023
Start Time 12:00 AM
Site Code Motorcycles

Channel	Lane 1	Lane 2	Lane 3
Direction	Westbound	Westbound	Westbound
11:00 PM	0	0	0
11:15 PM	0	0	0
11:30 PM	0	0	0
11:45 PM	0	0	0

Study Name 1047-WB S 481 AT CR 3
 Start Date 04-19-2023
 Start Time 12:00 AM
 Site Code Cars

Channel	Lane 1	Lane 2	Lane 3
Direction	Westbound	Westbound	Westbound
12:00 AM	6	5	1
12:15 AM	4	1	2
12:30 AM	5	1	2
12:45 AM	4	0	1
1:00 AM	6	2	0
1:15 AM	6	2	0
1:30 AM	8	2	1
1:45 AM	4	3	0
2:00 AM	5	2	1
2:15 AM	2	1	0
2:30 AM	7	3	0
2:45 AM	5	2	0
3:00 AM	0	0	0
3:15 AM	3	0	1
3:30 AM	5	0	1
3:45 AM	2	3	0
4:00 AM	6	3	1
4:15 AM	3	4	0
4:30 AM	4	1	0
4:45 AM	5	2	2
5:00 AM	10	3	1
5:15 AM	19	4	2
5:30 AM	30	13	3
5:45 AM	21	13	0
6:00 AM	18	8	1
6:15 AM	37	11	5
6:30 AM	30	12	5
6:45 AM	42	15	7
7:00 AM	41	33	15
7:15 AM	52	28	12

Study Name 1047-WB S 481 AT CR 3
 Start Date 04-19-2023
 Start Time 12:00 AM
 Site Code Cars

Channel	Lane 1	Lane 2	Lane 3
Direction	Westbound	Westbound	Westbound
7:30 AM	77	22	9
7:45 AM	83	26	15
8:00 AM	70	15	12
8:15 AM	76	20	15
8:30 AM	73	25	6
8:45 AM	58	26	10
9:00 AM	46	16	5
9:15 AM	51	30	9
9:30 AM	63	24	9
9:45 AM	40	30	7
10:00 AM	49	21	16
10:15 AM	45	23	12
10:30 AM	54	25	7
10:45 AM	39	28	9
11:00 AM	66	32	14
11:15 AM	55	29	17
11:30 AM	71	26	19
11:45 AM	51	32	19
12:00 PM	68	44	19
12:15 PM	64	23	18
12:30 PM	52	40	22
12:45 PM	56	37	9
1:00 PM	52	39	11
1:15 PM	68	31	19
1:30 PM	57	31	8
1:45 PM	63	44	13
2:00 PM	58	41	17
2:15 PM	74	42	16
2:30 PM	77	43	20
2:45 PM	76	42	16
3:00 PM	70	38	15

Study Name 1047-WB S 481 AT CR 3
 Start Date 04-19-2023
 Start Time 12:00 AM
 Site Code Cars

Channel	Lane 1	Lane 2	Lane 3
Direction	Westbound	Westbound	Westbound
3:15 PM	86	46	23
3:30 PM	89	52	22
3:45 PM	104	51	26
4:00 PM	94	58	26
4:15 PM	84	53	22
4:30 PM	92	67	28
4:45 PM	122	70	28
5:00 PM	95	58	36
5:15 PM	104	53	26
5:30 PM	96	60	27
5:45 PM	76	58	12
6:00 PM	81	56	24
6:15 PM	65	38	18
6:30 PM	84	32	20
6:45 PM	71	32	13
7:00 PM	48	31	13
7:15 PM	45	42	13
7:30 PM	54	36	7
7:45 PM	62	18	11
8:00 PM	49	34	6
8:15 PM	36	43	10
8:30 PM	40	21	13
8:45 PM	31	21	13
9:00 PM	27	24	4
9:15 PM	30	19	8
9:30 PM	23	16	3
9:45 PM	24	17	3
10:00 PM	18	5	2
10:15 PM	13	9	0
10:30 PM	18	10	5
10:45 PM	13	7	2

Study Name 1047-WB S 481 AT CR 3
Start Date 04-19-2023
Start Time 12:00 AM
Site Code Cars

Channel	Lane 1	Lane 2	Lane 3
Direction	Westbound	Westbound	Westbound
11:00 PM	11	8	1
11:15 PM	10	4	1
11:30 PM	11	6	1
11:45 PM	13	4	3

Study Name 1047-WB S 481 AT CR 3

Start Date 04-19-2023

Start Time 12:00 AM

Site Code Light Goods Vehicles

Channel	Lane 1	Lane 2	Lane 3
Direction	Westbound	Westbound	Westbound
12:00 AM	0	1	1
12:15 AM	0	1	0
12:30 AM	0	0	0
12:45 AM	3	2	0
1:00 AM	1	1	0
1:15 AM	0	0	0
1:30 AM	1	0	0
1:45 AM	0	0	0
2:00 AM	1	0	0
2:15 AM	3	1	0
2:30 AM	0	0	0
2:45 AM	0	1	0
3:00 AM	0	1	0
3:15 AM	1	0	0
3:30 AM	0	1	0
3:45 AM	1	0	0
4:00 AM	1	2	0
4:15 AM	7	0	0
4:30 AM	2	1	0
4:45 AM	3	0	0
5:00 AM	3	2	0
5:15 AM	2	0	0
5:30 AM	4	0	0
5:45 AM	1	5	0
6:00 AM	15	5	0
6:15 AM	15	3	2
6:30 AM	16	6	0
6:45 AM	7	5	0
7:00 AM	7	5	3
7:15 AM	14	7	0

Study Name 1047-WB S 481 AT CR 3

Start Date 04-19-2023

Start Time 12:00 AM

Site Code Light Goods Vehicles

Channel	Lane 1	Lane 2	Lane 3
Direction	Westbound	Westbound	Westbound
7:30 AM	19	8	3
7:45 AM	13	2	1
8:00 AM	15	8	5
8:15 AM	13	4	0
8:30 AM	15	4	2
8:45 AM	19	7	3
9:00 AM	10	9	3
9:15 AM	7	7	5
9:30 AM	12	6	1
9:45 AM	11	7	2
10:00 AM	19	9	1
10:15 AM	16	8	2
10:30 AM	13	4	6
10:45 AM	13	5	3
11:00 AM	9	10	5
11:15 AM	18	8	2
11:30 AM	12	12	2
11:45 AM	20	13	2
12:00 PM	17	11	2
12:15 PM	10	9	6
12:30 PM	17	4	3
12:45 PM	11	7	6
1:00 PM	13	8	2
1:15 PM	13	9	3
1:30 PM	14	7	3
1:45 PM	16	8	4
2:00 PM	23	13	11
2:15 PM	11	9	7
2:30 PM	16	11	9
2:45 PM	23	11	4
3:00 PM	21	18	5

Study Name 1047-WB S 481 AT CR 3

Start Date 04-19-2023

Start Time 12:00 AM

Site Code Light Goods Vehicles

Channel	Lane 1	Lane 2	Lane 3
Direction	Westbound	Westbound	Westbound
3:15 PM	24	9	7
3:30 PM	18	12	7
3:45 PM	28	14	5
4:00 PM	25	27	3
4:15 PM	27	15	6
4:30 PM	13	3	3
4:45 PM	21	15	9
5:00 PM	32	24	10
5:15 PM	18	16	7
5:30 PM	19	15	5
5:45 PM	13	14	8
6:00 PM	12	8	3
6:15 PM	15	10	6
6:30 PM	12	13	2
6:45 PM	7	9	3
7:00 PM	12	10	3
7:15 PM	10	7	3
7:30 PM	8	7	4
7:45 PM	10	5	3
8:00 PM	11	5	4
8:15 PM	8	8	2
8:30 PM	0	4	0
8:45 PM	8	9	0
9:00 PM	7	6	4
9:15 PM	3	6	0
9:30 PM	1	4	0
9:45 PM	2	1	1
10:00 PM	7	4	0
10:15 PM	1	4	0
10:30 PM	3	1	0
10:45 PM	4	0	2

Study Name 1047-WB S 481 AT CR 3

Start Date 04-19-2023

Start Time 12:00 AM

Site Code Light Goods Vehicles

Channel	Lane 1	Lane 2	Lane 3
Direction	Westbound	Westbound	Westbound
11:00 PM	2	5	1
11:15 PM	3	2	1
11:30 PM	4	0	1
11:45 PM	0	1	0

Study Name 1047-WB S 481 AT CR 3
 Start Date 04-19-2023
 Start Time 12:00 AM
 Site Code Buses

Channel	Lane 1	Lane 2	Lane 3
Direction	Westbound	Westbound	Westbound
12:00 AM	0	0	0
12:15 AM	0	0	0
12:30 AM	0	0	0
12:45 AM	0	0	0
1:00 AM	0	0	0
1:15 AM	0	0	0
1:30 AM	0	0	0
1:45 AM	0	0	0
2:00 AM	0	0	0
2:15 AM	0	0	0
2:30 AM	0	0	0
2:45 AM	0	0	0
3:00 AM	0	0	0
3:15 AM	0	0	0
3:30 AM	0	0	0
3:45 AM	0	0	0
4:00 AM	0	0	0
4:15 AM	0	1	0
4:30 AM	0	0	0
4:45 AM	0	0	0
5:00 AM	0	0	0
5:15 AM	0	0	0
5:30 AM	0	0	0
5:45 AM	0	2	0
6:00 AM	1	0	0
6:15 AM	0	0	0
6:30 AM	1	1	0
6:45 AM	2	0	0
7:00 AM	0	3	0
7:15 AM	1	0	0

Study Name 1047-WB S 481 AT CR 3
 Start Date 04-19-2023
 Start Time 12:00 AM
 Site Code Buses

Channel	Lane 1	Lane 2	Lane 3
Direction	Westbound	Westbound	Westbound
7:30 AM	0	1	0
7:45 AM	0	0	0
8:00 AM	1	3	1
8:15 AM	0	2	0
8:30 AM	1	0	0
8:45 AM	1	1	0
9:00 AM	1	1	0
9:15 AM	2	0	0
9:30 AM	2	0	0
9:45 AM	1	0	0
10:00 AM	0	0	0
10:15 AM	0	0	0
10:30 AM	0	2	0
10:45 AM	0	1	0
11:00 AM	0	0	0
11:15 AM	0	0	0
11:30 AM	1	1	0
11:45 AM	0	0	0
12:00 PM	1	0	1
12:15 PM	0	1	0
12:30 PM	1	1	0
12:45 PM	0	0	0
1:00 PM	2	1	0
1:15 PM	0	0	0
1:30 PM	0	0	0
1:45 PM	0	1	0
2:00 PM	0	3	0
2:15 PM	0	1	0
2:30 PM	2	0	0
2:45 PM	0	1	0
3:00 PM	1	1	0

Study Name 1047-WB S 481 AT CR 3
 Start Date 04-19-2023
 Start Time 12:00 AM
 Site Code Buses

Channel	Lane 1	Lane 2	Lane 3
Direction	Westbound	Westbound	Westbound
3:15 PM	1	1	0
3:30 PM	0	1	0
3:45 PM	0	0	2
4:00 PM	1	0	0
4:15 PM	0	1	0
4:30 PM	2	1	0
4:45 PM	0	0	0
5:00 PM	0	0	0
5:15 PM	0	1	0
5:30 PM	1	0	0
5:45 PM	2	0	1
6:00 PM	0	0	0
6:15 PM	0	0	0
6:30 PM	0	0	0
6:45 PM	1	0	0
7:00 PM	0	0	0
7:15 PM	0	0	0
7:30 PM	0	0	0
7:45 PM	1	0	0
8:00 PM	0	0	0
8:15 PM	0	0	0
8:30 PM	0	0	0
8:45 PM	0	0	0
9:00 PM	0	0	0
9:15 PM	0	0	0
9:30 PM	0	0	0
9:45 PM	0	0	0
10:00 PM	0	0	0
10:15 PM	0	0	0
10:30 PM	0	0	0
10:45 PM	0	0	0

Study Name 1047-WB S 481 AT CR 3
Start Date 04-19-2023
Start Time 12:00 AM
Site Code Buses

Channel	Lane 1	Lane 2	Lane 3
Direction	Westbound	Westbound	Westbound
11:00 PM	0	0	0
11:15 PM	0	0	0
11:30 PM	0	0	0
11:45 PM	0	0	0

Study Name 1047-WB S 481 AT CR 3

Start Date 04-19-2023

Start Time 12:00 AM

Site Code Single-Unit Trucks

Channel	Lane 1	Lane 2	Lane 3
Direction	Westbound	Westbound	Westbound
12:00 AM	0	0	0
12:15 AM	0	0	0
12:30 AM	0	0	0
12:45 AM	0	0	0
1:00 AM	1	0	0
1:15 AM	0	0	0
1:30 AM	0	0	0
1:45 AM	0	0	0
2:00 AM	1	0	0
2:15 AM	0	0	0
2:30 AM	0	0	0
2:45 AM	0	0	0
3:00 AM	0	0	0
3:15 AM	0	1	0
3:30 AM	1	0	0
3:45 AM	0	0	0
4:00 AM	0	0	0
4:15 AM	0	0	0
4:30 AM	0	0	0
4:45 AM	1	0	1
5:00 AM	2	0	0
5:15 AM	0	0	0
5:30 AM	0	1	0
5:45 AM	2	0	0
6:00 AM	0	1	0
6:15 AM	1	0	0
6:30 AM	3	0	1
6:45 AM	1	1	0
7:00 AM	0	1	0
7:15 AM	5	0	1

Study Name 1047-WB S 481 AT CR 3

Start Date 04-19-2023

Start Time 12:00 AM

Site Code Single-Unit Trucks

Channel	Lane 1	Lane 2	Lane 3
Direction	Westbound	Westbound	Westbound
7:30 AM	5	0	1
7:45 AM	5	4	0
8:00 AM	2	0	1
8:15 AM	4	0	0
8:30 AM	2	0	0
8:45 AM	1	2	0
9:00 AM	2	0	0
9:15 AM	4	0	0
9:30 AM	3	4	0
9:45 AM	6	2	1
10:00 AM	4	1	0
10:15 AM	2	2	0
10:30 AM	3	2	0
10:45 AM	2	2	0
11:00 AM	1	1	0
11:15 AM	3	0	0
11:30 AM	4	0	0
11:45 AM	1	4	0
12:00 PM	2	0	1
12:15 PM	1	1	0
12:30 PM	0	3	0
12:45 PM	2	1	0
1:00 PM	3	0	0
1:15 PM	2	2	0
1:30 PM	1	2	0
1:45 PM	0	1	0
2:00 PM	1	1	0
2:15 PM	2	0	0
2:30 PM	0	0	1
2:45 PM	1	0	1
3:00 PM	3	0	0

Study Name 1047-WB S 481 AT CR 3

Start Date 04-19-2023

Start Time 12:00 AM

Site Code Single-Unit Trucks

Channel	Lane 1	Lane 2	Lane 3
Direction	Westbound	Westbound	Westbound
3:15 PM	1	2	0
3:30 PM	0	4	0
3:45 PM	2	0	1
4:00 PM	0	0	0
4:15 PM	2	2	0
4:30 PM	2	1	0
4:45 PM	1	0	0
5:00 PM	1	0	0
5:15 PM	1	1	1
5:30 PM	0	0	0
5:45 PM	0	1	0
6:00 PM	0	0	0
6:15 PM	0	0	0
6:30 PM	0	0	0
6:45 PM	0	0	0
7:00 PM	0	0	0
7:15 PM	1	0	0
7:30 PM	0	1	0
7:45 PM	1	1	0
8:00 PM	0	1	0
8:15 PM	0	0	1
8:30 PM	0	0	0
8:45 PM	0	0	0
9:00 PM	1	0	0
9:15 PM	0	1	0
9:30 PM	0	0	0
9:45 PM	0	0	0
10:00 PM	0	0	0
10:15 PM	0	0	0
10:30 PM	0	0	0
10:45 PM	0	0	0

Study Name 1047-WB S 481 AT CR 3
Start Date 04-19-2023
Start Time 12:00 AM
Site Code Single-Unit Trucks

Channel Direction	Lane 1	Lane 2	Lane 3
	Westbound	Westbound	Westbound
11:00 PM	0	0	0
11:15 PM	0	0	0
11:30 PM	0	0	0
11:45 PM	2	0	0

Study Name 1047-WB S 481 AT CR 3
 Start Date 04-19-2023
 Start Time 12:00 AM
 Site Code Articulated Trucks

Channel	Lane 1	Lane 2	Lane 3
Direction	Westbound	Westbound	Westbound
12:00 AM	0	0	0
12:15 AM	0	0	0
12:30 AM	0	0	0
12:45 AM	0	0	0
1:00 AM	0	1	0
1:15 AM	0	0	0
1:30 AM	0	1	0
1:45 AM	0	1	0
2:00 AM	1	0	0
2:15 AM	0	0	0
2:30 AM	0	0	0
2:45 AM	0	0	0
3:00 AM	0	0	0
3:15 AM	0	0	0
3:30 AM	0	1	0
3:45 AM	0	1	0
4:00 AM	0	0	0
4:15 AM	0	0	0
4:30 AM	2	0	0
4:45 AM	0	0	0
5:00 AM	0	0	0
5:15 AM	1	0	0
5:30 AM	2	0	0
5:45 AM	0	2	0
6:00 AM	1	2	0
6:15 AM	2	1	0
6:30 AM	1	2	0
6:45 AM	3	0	0
7:00 AM	2	1	0
7:15 AM	1	3	0

Study Name 1047-WB S 481 AT CR 3
 Start Date 04-19-2023
 Start Time 12:00 AM
 Site Code Articulated Trucks

Channel	Lane 1	Lane 2	Lane 3
Direction	Westbound	Westbound	Westbound
7:30 AM	3	0	0
7:45 AM	4	1	0
8:00 AM	1	3	1
8:15 AM	4	3	0
8:30 AM	1	2	0
8:45 AM	3	0	0
9:00 AM	2	1	1
9:15 AM	2	2	0
9:30 AM	1	3	0
9:45 AM	0	2	0
10:00 AM	2	3	0
10:15 AM	0	1	0
10:30 AM	4	2	1
10:45 AM	6	3	0
11:00 AM	1	1	0
11:15 AM	4	6	0
11:30 AM	1	4	0
11:45 AM	0	1	0
12:00 PM	1	0	0
12:15 PM	4	3	0
12:30 PM	3	0	0
12:45 PM	2	1	0
1:00 PM	2	4	0
1:15 PM	0	2	0
1:30 PM	1	1	0
1:45 PM	3	3	0
2:00 PM	1	4	0
2:15 PM	1	0	0
2:30 PM	0	1	0
2:45 PM	0	0	0
3:00 PM	0	0	0

Study Name 1047-WB S 481 AT CR 3
 Start Date 04-19-2023
 Start Time 12:00 AM
 Site Code Articulated Trucks

Channel	Lane 1	Lane 2	Lane 3
Direction	Westbound	Westbound	Westbound
3:15 PM	2	1	0
3:30 PM	0	0	0
3:45 PM	0	1	0
4:00 PM	1	2	0
4:15 PM	2	1	0
4:30 PM	1	2	0
4:45 PM	1	0	0
5:00 PM	0	0	0
5:15 PM	2	1	0
5:30 PM	1	0	0
5:45 PM	0	0	0
6:00 PM	1	0	0
6:15 PM	2	0	0
6:30 PM	1	0	0
6:45 PM	0	0	0
7:00 PM	0	0	0
7:15 PM	0	0	0
7:30 PM	0	0	0
7:45 PM	0	1	0
8:00 PM	0	0	0
8:15 PM	0	0	0
8:30 PM	0	0	0
8:45 PM	1	1	0
9:00 PM	0	0	0
9:15 PM	0	0	0
9:30 PM	0	0	0
9:45 PM	0	0	0
10:00 PM	1	1	0
10:15 PM	2	0	0
10:30 PM	0	0	0
10:45 PM	1	0	0

Study Name 1047-WB S 481 AT CR 3
Start Date 04-19-2023
Start Time 12:00 AM
Site Code Articulated Trucks

Channel Direction	Lane 1	Lane 2	Lane 3
	Westbound	Westbound	Westbound
11:00 PM	0	0	0
11:15 PM	0	0	0
11:30 PM	0	1	0
11:45 PM	0	0	0

Study Name 1047-WB S 481 AT CR 3
 Start Date 04-19-2023
 Start Time 12:00 AM
 Site Code Bicycles on Road

Channel	Lane 1	Lane 2	Lane 3
Direction	Westbound	Westbound	Westbound
12:00 AM	0	0	0
12:15 AM	0	0	0
12:30 AM	0	0	0
12:45 AM	0	0	0
1:00 AM	0	0	0
1:15 AM	0	0	0
1:30 AM	0	0	0
1:45 AM	0	0	0
2:00 AM	0	0	0
2:15 AM	0	0	0
2:30 AM	0	0	0
2:45 AM	0	0	0
3:00 AM	0	0	0
3:15 AM	0	0	0
3:30 AM	0	0	0
3:45 AM	0	0	0
4:00 AM	0	0	0
4:15 AM	0	0	0
4:30 AM	0	0	0
4:45 AM	0	0	0
5:00 AM	0	0	0
5:15 AM	0	0	0
5:30 AM	0	0	0
5:45 AM	0	0	0
6:00 AM	0	0	0
6:15 AM	0	0	0
6:30 AM	0	0	0
6:45 AM	0	0	0
7:00 AM	0	0	0
7:15 AM	0	0	0

Study Name 1047-WB S 481 AT CR 3

Start Date 04-19-2023

Start Time 12:00 AM

Site Code Bicycles on Road

Channel	Lane 1	Lane 2	Lane 3
Direction	Westbound	Westbound	Westbound
7:30 AM	0	0	0
7:45 AM	0	0	0
8:00 AM	0	0	0
8:15 AM	0	0	0
8:30 AM	0	0	0
8:45 AM	0	0	0
9:00 AM	0	0	0
9:15 AM	0	0	0
9:30 AM	0	0	0
9:45 AM	0	0	0
10:00 AM	0	0	0
10:15 AM	0	0	0
10:30 AM	0	0	0
10:45 AM	0	0	0
11:00 AM	0	0	0
11:15 AM	0	0	0
11:30 AM	0	0	0
11:45 AM	0	0	0
12:00 PM	0	0	0
12:15 PM	0	0	0
12:30 PM	0	0	0
12:45 PM	0	0	0
1:00 PM	0	0	0
1:15 PM	0	0	0
1:30 PM	0	0	0
1:45 PM	0	0	0
2:00 PM	0	0	0
2:15 PM	0	0	0
2:30 PM	0	0	0
2:45 PM	0	0	0
3:00 PM	0	0	0

Study Name 1047-WB S 481 AT CR 3

Start Date 04-19-2023

Start Time 12:00 AM

Site Code Bicycles on Road

Channel	Lane 1	Lane 2	Lane 3
Direction	Westbound	Westbound	Westbound
3:15 PM	0	0	0
3:30 PM	0	0	0
3:45 PM	0	0	0
4:00 PM	0	0	0
4:15 PM	0	0	0
4:30 PM	0	0	0
4:45 PM	0	0	0
5:00 PM	0	0	0
5:15 PM	0	0	0
5:30 PM	0	0	0
5:45 PM	0	0	0
6:00 PM	0	0	0
6:15 PM	0	0	0
6:30 PM	0	0	0
6:45 PM	0	0	0
7:00 PM	0	0	0
7:15 PM	0	0	0
7:30 PM	0	0	0
7:45 PM	0	0	0
8:00 PM	0	0	0
8:15 PM	0	0	0
8:30 PM	0	0	0
8:45 PM	0	0	0
9:00 PM	0	0	0
9:15 PM	0	0	0
9:30 PM	0	0	0
9:45 PM	0	0	0
10:00 PM	0	0	0
10:15 PM	0	0	0
10:30 PM	0	0	0
10:45 PM	0	0	0

Study Name 1047-WB S 481 AT CR 3
Start Date 04-19-2023
Start Time 12:00 AM
Site Code Bicycles on Road

Channel	Lane 1	Lane 2	Lane 3
Direction	Westbound	Westbound	Westbound
11:00 PM	0	0	0
11:15 PM	0	0	0
11:30 PM	0	0	0
11:45 PM	0	0	0

Study Name 1048-EB S 481 AT CR 3

Start Date 04-19-2023

Start Time 12:00 AM

Site Code Motorcycles

Channel	Lane 1	Lane 2	Lane 3
Direction	Eastbound	Eastbound	Eastbound
12:00 AM	0	0	0
12:15 AM	0	0	0
12:30 AM	0	0	0
12:45 AM	0	0	0
1:00 AM	0	0	0
1:15 AM	0	0	0
1:30 AM	0	0	0
1:45 AM	0	0	0
2:00 AM	0	0	0
2:15 AM	0	0	0
2:30 AM	0	0	0
2:45 AM	0	0	0
3:00 AM	0	0	0
3:15 AM	0	0	0
3:30 AM	0	0	0
3:45 AM	0	0	0
4:00 AM	0	0	0
4:15 AM	0	0	0
4:30 AM	0	0	0
4:45 AM	0	0	0
5:00 AM	0	0	0
5:15 AM	0	0	0
5:30 AM	0	0	0
5:45 AM	0	0	0
6:00 AM	0	0	0
6:15 AM	0	0	0
6:30 AM	0	0	0
6:45 AM	0	0	0
7:00 AM	0	0	0
7:15 AM	0	0	0

Study Name 1048-EB S 481 AT CR 3

Start Date 04-19-2023

Start Time 12:00 AM

Site Code Motorcycles

Channel	Lane 1	Lane 2	Lane 3
Direction	Eastbound	Eastbound	Eastbound
7:30 AM	0	0	0
7:45 AM	0	0	0
8:00 AM	0	0	0
8:15 AM	1	0	0
8:30 AM	0	0	0
8:45 AM	0	0	0
9:00 AM	0	0	0
9:15 AM	0	0	0
9:30 AM	0	0	0
9:45 AM	0	0	0
10:00 AM	0	0	0
10:15 AM	0	0	0
10:30 AM	0	0	0
10:45 AM	0	0	0
11:00 AM	0	0	0
11:15 AM	0	0	0
11:30 AM	0	0	0
11:45 AM	0	0	0
12:00 PM	0	0	0
12:15 PM	0	0	0
12:30 PM	0	0	0
12:45 PM	0	0	0
1:00 PM	0	0	0
1:15 PM	0	0	0
1:30 PM	0	0	0
1:45 PM	0	0	0
2:00 PM	0	0	0
2:15 PM	0	0	0
2:30 PM	0	0	0
2:45 PM	0	0	0
3:00 PM	0	0	0

Study Name 1048-EB S 481 AT CR 3

Start Date 04-19-2023

Start Time 12:00 AM

Site Code Motorcycles

Channel	Lane 1	Lane 2	Lane 3
Direction	Eastbound	Eastbound	Eastbound
3:15 PM	0	0	0
3:30 PM	0	0	0
3:45 PM	0	0	0
4:00 PM	0	0	0
4:15 PM	0	0	0
4:30 PM	0	0	0
4:45 PM	0	0	0
5:00 PM	0	0	0
5:15 PM	0	0	0
5:30 PM	0	0	0
5:45 PM	0	0	0
6:00 PM	0	0	0
6:15 PM	0	0	0
6:30 PM	0	0	0
6:45 PM	0	0	0
7:00 PM	0	0	0
7:15 PM	0	0	0
7:30 PM	0	0	0
7:45 PM	0	0	0
8:00 PM	0	0	0
8:15 PM	0	0	0
8:30 PM	0	0	0
8:45 PM	0	0	0
9:00 PM	0	0	0
9:15 PM	0	0	0
9:30 PM	0	0	0
9:45 PM	0	0	0
10:00 PM	0	0	0
10:15 PM	0	0	0
10:30 PM	0	0	0
10:45 PM	0	0	0

Study Name 1048-EB S 481 AT CR 3
Start Date 04-19-2023
Start Time 12:00 AM
Site Code Motorcycles

Channel Direction	Lane 1	Lane 2	Lane 3
	Eastbound	Eastbound	Eastbound
11:00 PM	0	0	0
11:15 PM	0	0	0
11:30 PM	0	0	0
11:45 PM	0	0	0

Study Name 1048-EB S 481 AT CR 3

Start Date 04-19-2023

Start Time 12:00 AM

Site Code Cars

Channel	Lane 1	Lane 2	Lane 3
Direction	Eastbound	Eastbound	Eastbound
12:00 AM	2	1	0
12:15 AM	1	3	1
12:30 AM	1	3	0
12:45 AM	3	1	1
1:00 AM	1	0	1
1:15 AM	2	2	0
1:30 AM	0	1	0
1:45 AM	0	0	0
2:00 AM	0	2	1
2:15 AM	0	2	0
2:30 AM	0	1	0
2:45 AM	0	3	0
3:00 AM	0	4	1
3:15 AM	2	4	0
3:30 AM	4	6	0
3:45 AM	1	3	0
4:00 AM	1	3	0
4:15 AM	4	17	0
4:30 AM	7	12	0
4:45 AM	8	12	1
5:00 AM	12	18	2
5:15 AM	19	22	0
5:30 AM	21	24	1
5:45 AM	13	22	1
6:00 AM	20	22	3
6:15 AM	22	34	1
6:30 AM	28	37	3
6:45 AM	24	62	4
7:00 AM	50	43	5
7:15 AM	43	68	4

Study Name 1048-EB S 481 AT CR 3
 Start Date 04-19-2023
 Start Time 12:00 AM
 Site Code Cars

Channel	Lane 1	Lane 2	Lane 3
Direction	Eastbound	Eastbound	Eastbound
7:30 AM	42	57	6
7:45 AM	36	48	10
8:00 AM	27	49	3
8:15 AM	27	52	7
8:30 AM	42	34	9
8:45 AM	28	44	5
9:00 AM	33	37	4
9:15 AM	32	38	7
9:30 AM	26	38	7
9:45 AM	27	47	8
10:00 AM	30	37	10
10:15 AM	46	46	9
10:30 AM	31	47	6
10:45 AM	21	39	5
11:00 AM	24	45	8
11:15 AM	34	57	8
11:30 AM	40	42	6
11:45 AM	44	43	9
12:00 PM	49	56	5
12:15 PM	54	39	14
12:30 PM	45	52	9
12:45 PM	52	38	9
1:00 PM	48	40	8
1:15 PM	47	50	10
1:30 PM	40	40	8
1:45 PM	37	53	14
2:00 PM	52	47	14
2:15 PM	40	58	8
2:30 PM	41	43	14
2:45 PM	31	43	4
3:00 PM	38	49	10

Study Name 1048-EB S 481 AT CR 3
 Start Date 04-19-2023
 Start Time 12:00 AM
 Site Code Cars

Channel	Lane 1	Lane 2	Lane 3
Direction	Eastbound	Eastbound	Eastbound
3:15 PM	37	37	10
3:30 PM	35	50	16
3:45 PM	52	62	22
4:00 PM	54	78	12
4:15 PM	61	74	12
4:30 PM	69	59	16
4:45 PM	52	63	14
5:00 PM	79	60	10
5:15 PM	57	61	16
5:30 PM	55	47	9
5:45 PM	47	55	12
6:00 PM	26	36	3
6:15 PM	29	33	9
6:30 PM	42	29	10
6:45 PM	28	26	10
7:00 PM	24	35	8
7:15 PM	22	36	13
7:30 PM	27	30	8
7:45 PM	21	32	11
8:00 PM	19	25	8
8:15 PM	20	28	5
8:30 PM	19	20	7
8:45 PM	15	22	2
9:00 PM	13	9	7
9:15 PM	13	12	3
9:30 PM	9	16	5
9:45 PM	4	13	2
10:00 PM	5	14	2
10:15 PM	10	8	1
10:30 PM	4	10	4
10:45 PM	2	7	1

Study Name 1048-EB S 481 AT CR 3
Start Date 04-19-2023
Start Time 12:00 AM
Site Code Cars

Channel Direction	Lane 1	Lane 2	Lane 3
	Eastbound	Eastbound	Eastbound
11:00 PM	5	9	0
11:15 PM	5	7	1
11:30 PM	2	7	1
11:45 PM	2	3	2

Study Name 1048-EB S 481 AT CR 3

Start Date 04-19-2023

Start Time 12:00 AM

Site Code Light Goods Vehicles

Channel	Lane 1	Lane 2	Lane 3
Direction	Eastbound	Eastbound	Eastbound
12:00 AM	0	0	1
12:15 AM	1	1	0
12:30 AM	1	0	0
12:45 AM	0	0	0
1:00 AM	1	0	0
1:15 AM	1	1	0
1:30 AM	0	0	0
1:45 AM	0	4	0
2:00 AM	0	0	0
2:15 AM	0	0	0
2:30 AM	1	0	0
2:45 AM	0	2	0
3:00 AM	0	0	0
3:15 AM	1	4	0
3:30 AM	0	0	0
3:45 AM	0	1	1
4:00 AM	0	2	0
4:15 AM	0	3	0
4:30 AM	2	4	0
4:45 AM	1	4	0
5:00 AM	2	6	0
5:15 AM	1	11	0
5:30 AM	3	6	1
5:45 AM	6	5	1
6:00 AM	3	17	2
6:15 AM	3	12	1
6:30 AM	8	14	1
6:45 AM	7	10	0
7:00 AM	4	15	0
7:15 AM	14	13	4

Study Name 1048-EB S 481 AT CR 3

Start Date 04-19-2023

Start Time 12:00 AM

Site Code Light Goods Vehicles

Channel	Lane 1	Lane 2	Lane 3
Direction	Eastbound	Eastbound	Eastbound
7:30 AM	11	14	6
7:45 AM	7	18	1
8:00 AM	5	5	1
8:15 AM	7	10	2
8:30 AM	4	7	2
8:45 AM	8	6	2
9:00 AM	10	12	0
9:15 AM	4	7	1
9:30 AM	9	12	1
9:45 AM	11	9	2
10:00 AM	11	11	0
10:15 AM	1	6	1
10:30 AM	8	10	4
10:45 AM	12	7	1
11:00 AM	9	16	3
11:15 AM	5	17	1
11:30 AM	6	12	3
11:45 AM	10	15	6
12:00 PM	13	11	2
12:15 PM	12	10	2
12:30 PM	17	11	5
12:45 PM	12	8	1
1:00 PM	12	8	2
1:15 PM	11	16	3
1:30 PM	10	15	4
1:45 PM	12	7	2
2:00 PM	13	7	1
2:15 PM	8	18	3
2:30 PM	10	10	3
2:45 PM	14	11	2
3:00 PM	12	13	3

Study Name 1048-EB S 481 AT CR 3

Start Date 04-19-2023

Start Time 12:00 AM

Site Code Light Goods Vehicles

Channel	Lane 1	Lane 2	Lane 3
Direction	Eastbound	Eastbound	Eastbound
3:15 PM	2	13	0
3:30 PM	12	15	3
3:45 PM	13	15	1
4:00 PM	9	9	4
4:15 PM	12	11	2
4:30 PM	15	22	4
4:45 PM	10	14	2
5:00 PM	10	21	4
5:15 PM	13	10	2
5:30 PM	11	12	5
5:45 PM	14	11	5
6:00 PM	7	4	1
6:15 PM	12	5	0
6:30 PM	4	9	1
6:45 PM	5	6	1
7:00 PM	6	7	1
7:15 PM	5	4	3
7:30 PM	6	5	0
7:45 PM	6	1	1
8:00 PM	1	1	0
8:15 PM	3	2	2
8:30 PM	4	2	1
8:45 PM	0	1	0
9:00 PM	2	4	0
9:15 PM	5	4	0
9:30 PM	2	2	0
9:45 PM	3	0	0
10:00 PM	0	3	1
10:15 PM	0	1	1
10:30 PM	1	0	0
10:45 PM	1	1	0

Study Name 1048-EB S 481 AT CR 3
Start Date 04-19-2023
Start Time 12:00 AM
Site Code Light Goods Vehicles

Channel Direction	Lane 1	Lane 2	Lane 3
	Eastbound	Eastbound	Eastbound
11:00 PM	0	1	2
11:15 PM	1	0	1
11:30 PM	0	3	1
11:45 PM	1	0	0

Study Name 1048-EB S 481 AT CR 3

Start Date 04-19-2023

Start Time 12:00 AM

Site Code Buses

Channel	Lane 1	Lane 2	Lane 3
Direction	Eastbound	Eastbound	Eastbound
12:00 AM	0	0	0
12:15 AM	0	0	0
12:30 AM	0	0	0
12:45 AM	0	0	0
1:00 AM	0	0	0
1:15 AM	0	0	0
1:30 AM	0	0	0
1:45 AM	0	0	0
2:00 AM	0	0	0
2:15 AM	0	0	0
2:30 AM	0	0	0
2:45 AM	0	0	0
3:00 AM	0	0	0
3:15 AM	0	0	0
3:30 AM	0	0	0
3:45 AM	0	0	0
4:00 AM	0	0	0
4:15 AM	0	0	0
4:30 AM	0	0	0
4:45 AM	0	0	0
5:00 AM	0	0	0
5:15 AM	0	0	0
5:30 AM	0	0	0
5:45 AM	0	1	1
6:00 AM	0	2	2
6:15 AM	0	0	0
6:30 AM	0	0	1
6:45 AM	0	0	0
7:00 AM	4	0	0
7:15 AM	0	1	0

Study Name 1048-EB S 481 AT CR 3

Start Date 04-19-2023

Start Time 12:00 AM

Site Code Buses

Channel	Lane 1	Lane 2	Lane 3
Direction	Eastbound	Eastbound	Eastbound
7:30 AM	1	0	0
7:45 AM	1	0	0
8:00 AM	0	0	0
8:15 AM	1	0	2
8:30 AM	0	0	0
8:45 AM	3	0	1
9:00 AM	0	1	0
9:15 AM	0	0	1
9:30 AM	0	0	0
9:45 AM	1	0	1
10:00 AM	0	0	0
10:15 AM	0	0	0
10:30 AM	1	0	0
10:45 AM	1	0	0
11:00 AM	0	1	0
11:15 AM	0	0	1
11:30 AM	0	0	0
11:45 AM	0	0	0
12:00 PM	0	1	0
12:15 PM	0	0	1
12:30 PM	2	0	0
12:45 PM	0	0	0
1:00 PM	1	0	0
1:15 PM	0	0	1
1:30 PM	0	0	0
1:45 PM	0	0	0
2:00 PM	0	0	0
2:15 PM	1	0	0
2:30 PM	1	1	0
2:45 PM	0	0	0
3:00 PM	2	0	0

Study Name 1048-EB S 481 AT CR 3

Start Date 04-19-2023

Start Time 12:00 AM

Site Code Buses

Channel	Lane 1	Lane 2	Lane 3
Direction	Eastbound	Eastbound	Eastbound
3:15 PM	2	0	0
3:30 PM	1	0	0
3:45 PM	0	1	0
4:00 PM	0	2	0
4:15 PM	0	1	0
4:30 PM	0	0	0
4:45 PM	0	0	0
5:00 PM	0	0	0
5:15 PM	2	0	0
5:30 PM	0	0	0
5:45 PM	0	0	0
6:00 PM	0	0	0
6:15 PM	1	1	0
6:30 PM	0	0	1
6:45 PM	0	1	0
7:00 PM	0	0	0
7:15 PM	0	0	0
7:30 PM	0	0	0
7:45 PM	0	0	0
8:00 PM	0	0	0
8:15 PM	0	0	0
8:30 PM	0	0	0
8:45 PM	0	3	0
9:00 PM	0	0	0
9:15 PM	0	0	0
9:30 PM	0	0	0
9:45 PM	0	0	0
10:00 PM	0	0	0
10:15 PM	0	0	0
10:30 PM	0	0	0
10:45 PM	0	0	0

Study Name 1048-EB S 481 AT CR 3
Start Date 04-19-2023
Start Time 12:00 AM
Site Code Buses

Channel Direction	Lane 1	Lane 2	Lane 3
	Eastbound	Eastbound	Eastbound
11:00 PM	0	0	0
11:15 PM	0	0	0
11:30 PM	0	0	0
11:45 PM	0	0	0

Study Name 1048-EB S 481 AT CR 3

Start Date 04-19-2023

Start Time 12:00 AM

Site Code Single-Unit Trucks

Channel	Lane 1	Lane 2	Lane 3
Direction	Eastbound	Eastbound	Eastbound
12:00 AM	1	0	0
12:15 AM	0	0	0
12:30 AM	0	0	0
12:45 AM	0	0	0
1:00 AM	0	0	0
1:15 AM	0	0	0
1:30 AM	0	0	0
1:45 AM	0	0	0
2:00 AM	0	0	0
2:15 AM	1	0	0
2:30 AM	0	0	0
2:45 AM	0	0	0
3:00 AM	0	0	0
3:15 AM	0	0	0
3:30 AM	0	0	0
3:45 AM	0	0	0
4:00 AM	0	1	0
4:15 AM	0	0	0
4:30 AM	0	0	0
4:45 AM	0	1	0
5:00 AM	0	0	0
5:15 AM	1	0	0
5:30 AM	0	1	0
5:45 AM	1	0	0
6:00 AM	0	0	0
6:15 AM	0	0	0
6:30 AM	1	1	0
6:45 AM	0	0	0
7:00 AM	0	0	0
7:15 AM	0	0	1

Study Name 1048-EB S 481 AT CR 3

Start Date 04-19-2023

Start Time 12:00 AM

Site Code Single-Unit Trucks

Channel	Lane 1	Lane 2	Lane 3
Direction	Eastbound	Eastbound	Eastbound
7:30 AM	3	0	0
7:45 AM	0	2	0
8:00 AM	2	0	1
8:15 AM	0	2	0
8:30 AM	1	1	1
8:45 AM	3	2	0
9:00 AM	1	3	0
9:15 AM	0	2	0
9:30 AM	0	2	1
9:45 AM	1	0	0
10:00 AM	0	1	0
10:15 AM	1	4	0
10:30 AM	2	3	0
10:45 AM	2	2	0
11:00 AM	2	2	0
11:15 AM	0	4	0
11:30 AM	0	2	1
11:45 AM	1	1	0
12:00 PM	0	1	0
12:15 PM	0	1	0
12:30 PM	0	1	1
12:45 PM	1	2	0
1:00 PM	0	2	0
1:15 PM	2	0	0
1:30 PM	2	2	1
1:45 PM	1	1	1
2:00 PM	0	2	0
2:15 PM	0	1	0
2:30 PM	1	1	0
2:45 PM	1	2	0
3:00 PM	1	0	0

Study Name 1048-EB S 481 AT CR 3

Start Date 04-19-2023

Start Time 12:00 AM

Site Code Single-Unit Trucks

Channel	Lane 1	Lane 2	Lane 3
Direction	Eastbound	Eastbound	Eastbound
3:15 PM	1	3	0
3:30 PM	2	3	0
3:45 PM	2	1	0
4:00 PM	0	0	0
4:15 PM	0	2	0
4:30 PM	0	0	0
4:45 PM	0	0	0
5:00 PM	1	1	0
5:15 PM	0	0	0
5:30 PM	1	0	0
5:45 PM	0	0	0
6:00 PM	1	2	0
6:15 PM	1	2	0
6:30 PM	1	0	0
6:45 PM	1	2	0
7:00 PM	0	0	0
7:15 PM	0	1	0
7:30 PM	0	1	0
7:45 PM	0	0	0
8:00 PM	0	0	0
8:15 PM	0	0	0
8:30 PM	1	0	0
8:45 PM	0	0	0
9:00 PM	0	1	0
9:15 PM	0	0	0
9:30 PM	0	0	0
9:45 PM	0	0	0
10:00 PM	0	1	0
10:15 PM	0	0	0
10:30 PM	0	0	0
10:45 PM	0	1	0

Study Name 1048-EB S 481 AT CR 3
Start Date 04-19-2023
Start Time 12:00 AM
Site Code Single-Unit Trucks

Channel Direction	Lane 1	Lane 2	Lane 3
	Eastbound	Eastbound	Eastbound
11:00 PM	0	0	0
11:15 PM	0	0	0
11:30 PM	0	0	0
11:45 PM	0	0	0

Study Name 1048-EB S 481 AT CR 3

Start Date 04-19-2023

Start Time 12:00 AM

Site Code Articulated Trucks

Channel	Lane 1	Lane 2	Lane 3
Direction	Eastbound	Eastbound	Eastbound
12:00 AM	0	0	0
12:15 AM	0	0	0
12:30 AM	0	1	0
12:45 AM	0	0	0
1:00 AM	0	0	0
1:15 AM	0	0	0
1:30 AM	0	1	0
1:45 AM	0	0	0
2:00 AM	0	0	0
2:15 AM	0	0	0
2:30 AM	0	0	0
2:45 AM	0	0	0
3:00 AM	0	0	0
3:15 AM	0	0	0
3:30 AM	0	0	0
3:45 AM	0	0	0
4:00 AM	0	0	0
4:15 AM	0	0	0
4:30 AM	0	0	0
4:45 AM	0	1	0
5:00 AM	2	1	0
5:15 AM	0	0	0
5:30 AM	0	1	0
5:45 AM	0	0	0
6:00 AM	1	0	0
6:15 AM	0	1	0
6:30 AM	0	1	0
6:45 AM	0	0	0
7:00 AM	0	1	0
7:15 AM	1	0	0

Study Name 1048-EB S 481 AT CR 3

Start Date 04-19-2023

Start Time 12:00 AM

Site Code Articulated Trucks

Channel	Lane 1	Lane 2	Lane 3
Direction	Eastbound	Eastbound	Eastbound
7:30 AM	1	1	0
7:45 AM	1	1	0
8:00 AM	0	1	0
8:15 AM	2	1	1
8:30 AM	2	2	0
8:45 AM	0	1	1
9:00 AM	3	1	0
9:15 AM	1	0	0
9:30 AM	2	0	0
9:45 AM	0	0	0
10:00 AM	2	0	0
10:15 AM	1	1	0
10:30 AM	2	1	0
10:45 AM	0	0	0
11:00 AM	1	2	0
11:15 AM	0	0	0
11:30 AM	0	6	1
11:45 AM	2	3	0
12:00 PM	1	1	0
12:15 PM	1	2	1
12:30 PM	0	4	0
12:45 PM	1	3	0
1:00 PM	1	2	0
1:15 PM	0	3	0
1:30 PM	1	0	0
1:45 PM	0	1	0
2:00 PM	1	0	2
2:15 PM	0	2	0
2:30 PM	1	5	0
2:45 PM	0	1	0
3:00 PM	0	1	0

Study Name 1048-EB S 481 AT CR 3
 Start Date 04-19-2023
 Start Time 12:00 AM
 Site Code Articulated Trucks

Channel	Lane 1	Lane 2	Lane 3
Direction	Eastbound	Eastbound	Eastbound
3:15 PM	1	0	0
3:30 PM	0	2	0
3:45 PM	0	1	0
4:00 PM	0	0	0
4:15 PM	1	2	0
4:30 PM	0	1	0
4:45 PM	0	0	0
5:00 PM	0	0	0
5:15 PM	0	1	0
5:30 PM	0	0	0
5:45 PM	0	2	0
6:00 PM	0	0	0
6:15 PM	0	1	0
6:30 PM	0	3	0
6:45 PM	0	0	0
7:00 PM	2	0	0
7:15 PM	1	0	0
7:30 PM	0	0	0
7:45 PM	0	0	0
8:00 PM	0	0	0
8:15 PM	0	3	0
8:30 PM	0	0	0
8:45 PM	0	1	0
9:00 PM	0	0	0
9:15 PM	0	0	0
9:30 PM	0	0	0
9:45 PM	0	0	0
10:00 PM	0	0	0
10:15 PM	0	0	0
10:30 PM	0	0	0
10:45 PM	0	0	0

Study Name 1048-EB S 481 AT CR 3
Start Date 04-19-2023
Start Time 12:00 AM
Site Code Articulated Trucks

Channel Direction	Lane 1	Lane 2	Lane 3
	Eastbound	Eastbound	Eastbound
11:00 PM	0	0	0
11:15 PM	0	0	0
11:30 PM	0	0	0
11:45 PM	0	2	0

Study Name 1048-EB S 481 AT CR 3

Start Date 04-19-2023

Start Time 12:00 AM

Site Code Bicycles on Road

Channel	Lane 1	Lane 2	Lane 3
Direction	Eastbound	Eastbound	Eastbound
12:00 AM	0	0	0
12:15 AM	0	0	0
12:30 AM	0	0	0
12:45 AM	0	0	0
1:00 AM	0	0	0
1:15 AM	0	0	0
1:30 AM	0	0	0
1:45 AM	0	0	0
2:00 AM	0	0	0
2:15 AM	0	0	0
2:30 AM	0	0	0
2:45 AM	0	0	0
3:00 AM	0	0	0
3:15 AM	0	0	0
3:30 AM	0	0	0
3:45 AM	0	0	0
4:00 AM	0	0	0
4:15 AM	0	0	0
4:30 AM	0	0	0
4:45 AM	0	0	0
5:00 AM	0	0	0
5:15 AM	0	0	0
5:30 AM	0	0	0
5:45 AM	0	0	0
6:00 AM	0	0	0
6:15 AM	0	0	0
6:30 AM	0	0	0
6:45 AM	0	0	0
7:00 AM	0	0	0
7:15 AM	0	0	0

Study Name 1048-EB S 481 AT CR 3

Start Date 04-19-2023

Start Time 12:00 AM

Site Code Bicycles on Road

Channel	Lane 1	Lane 2	Lane 3
Direction	Eastbound	Eastbound	Eastbound
7:30 AM	0	0	0
7:45 AM	0	0	0
8:00 AM	0	0	0
8:15 AM	0	0	0
8:30 AM	0	0	0
8:45 AM	0	0	0
9:00 AM	0	0	0
9:15 AM	0	0	0
9:30 AM	0	0	0
9:45 AM	0	0	0
10:00 AM	0	0	0
10:15 AM	0	0	0
10:30 AM	0	0	0
10:45 AM	0	0	0
11:00 AM	0	0	0
11:15 AM	0	0	0
11:30 AM	0	0	0
11:45 AM	0	0	0
12:00 PM	0	0	0
12:15 PM	0	0	0
12:30 PM	0	0	0
12:45 PM	0	0	0
1:00 PM	0	0	0
1:15 PM	0	0	0
1:30 PM	0	0	0
1:45 PM	0	0	0
2:00 PM	0	0	0
2:15 PM	0	0	0
2:30 PM	0	0	0
2:45 PM	0	0	0
3:00 PM	0	0	0

Study Name 1048-EB S 481 AT CR 3

Start Date 04-19-2023

Start Time 12:00 AM

Site Code Bicycles on Road

Channel	Lane 1	Lane 2	Lane 3
Direction	Eastbound	Eastbound	Eastbound
3:15 PM	0	0	0
3:30 PM	0	0	0
3:45 PM	0	0	0
4:00 PM	0	0	0
4:15 PM	0	0	0
4:30 PM	0	0	0
4:45 PM	0	0	0
5:00 PM	0	0	0
5:15 PM	0	0	0
5:30 PM	0	0	0
5:45 PM	0	0	0
6:00 PM	0	0	0
6:15 PM	0	0	0
6:30 PM	0	0	0
6:45 PM	0	0	0
7:00 PM	0	0	0
7:15 PM	0	0	0
7:30 PM	0	0	0
7:45 PM	0	0	0
8:00 PM	0	0	0
8:15 PM	0	0	0
8:30 PM	0	0	0
8:45 PM	0	0	0
9:00 PM	0	0	0
9:15 PM	0	0	0
9:30 PM	0	0	0
9:45 PM	0	0	0
10:00 PM	0	0	0
10:15 PM	0	0	0
10:30 PM	0	0	0
10:45 PM	0	0	0

Study Name 1048-EB S 481 AT CR 3
Start Date 04-19-2023
Start Time 12:00 AM
Site Code Bicycles on Road

Channel Direction	Lane 1	Lane 2	Lane 3
	Eastbound	Eastbound	Eastbound
11:00 PM	0	0	0
11:15 PM	0	0	0
11:30 PM	0	0	0
11:45 PM	0	0	0

Study Name 1049-EB CR 3 AT S 481
 Start Date 04-25-2023
 Start Time 12:00 AM
 Site Code Motorcycles

Channel	Lane 1	Lane 2	Lane 3
Direction	Eastbound	Eastbound	Eastbound
12:00 AM	0	0	0
12:15 AM	0	0	0
12:30 AM	0	0	0
12:45 AM	0	0	0
1:00 AM	0	0	0
1:15 AM	0	0	0
1:30 AM	0	0	0
1:45 AM	0	0	0
2:00 AM	0	0	0
2:15 AM	0	0	0
2:30 AM	0	0	0
2:45 AM	0	0	0
3:00 AM	0	0	0
3:15 AM	0	0	0
3:30 AM	0	0	0
3:45 AM	0	0	0
4:00 AM	0	0	0
4:15 AM	0	0	0
4:30 AM	0	0	0
4:45 AM	0	0	0
5:00 AM	0	0	0
5:15 AM	0	0	0
5:30 AM	0	0	0
5:45 AM	0	0	0
6:00 AM	0	1	0
6:15 AM	0	0	0
6:30 AM	0	0	0
6:45 AM	0	0	0
7:00 AM	0	0	0
7:15 AM	0	0	0

Study Name 1049-EB CR 3 AT S 481
 Start Date 04-25-2023
 Start Time 12:00 AM
 Site Code Motorcycles

Channel	Lane 1	Lane 2	Lane 3
Direction	Eastbound	Eastbound	Eastbound
7:30 AM	0	0	0
7:45 AM	0	0	0
8:00 AM	0	1	0
8:15 AM	0	0	0
8:30 AM	0	0	0
8:45 AM	0	0	0
9:00 AM	0	1	0
9:15 AM	0	0	0
9:30 AM	0	0	0
9:45 AM	0	0	0
10:00 AM	0	0	0
10:15 AM	0	0	0
10:30 AM	1	0	0
10:45 AM	0	0	0
11:00 AM	0	0	0
11:15 AM	0	0	0
11:30 AM	0	0	0
11:45 AM	1	0	0
12:00 PM	0	0	0
12:15 PM	0	0	0
12:30 PM	0	0	0
12:45 PM	0	0	0
1:00 PM	0	0	0
1:15 PM	0	0	0
1:30 PM	0	0	0
1:45 PM	0	0	0
2:00 PM	0	0	0
2:15 PM	0	0	0
2:30 PM	0	0	0
2:45 PM	0	0	0
3:00 PM	0	0	0

Study Name 1049-EB CR 3 AT S 481

Start Date 04-25-2023

Start Time 12:00 AM

Site Code Motorcycles

Channel	Lane 1	Lane 2	Lane 3
Direction	Eastbound	Eastbound	Eastbound
3:15 PM	0	0	0
3:30 PM	0	0	0
3:45 PM	0	0	0
4:00 PM	0	0	0
4:15 PM	0	0	0
4:30 PM	0	0	0
4:45 PM	0	0	0
5:00 PM	0	0	0
5:15 PM	0	0	0
5:30 PM	0	0	0
5:45 PM	0	0	1
6:00 PM	0	0	0
6:15 PM	0	0	1
6:30 PM	0	0	0
6:45 PM	0	0	0
7:00 PM	0	0	0
7:15 PM	0	0	0
7:30 PM	0	0	0
7:45 PM	0	0	0
8:00 PM	0	0	0
8:15 PM	0	0	0
8:30 PM	0	0	0
8:45 PM	0	0	0
9:00 PM	0	0	0
9:15 PM	0	0	0
9:30 PM	0	0	0
9:45 PM	0	0	0
10:00 PM	0	0	0
10:15 PM	0	0	0
10:30 PM	0	0	0
10:45 PM	0	0	0

Study Name 1049-EB CR 3 AT S 481
Start Date 04-25-2023
Start Time 12:00 AM
Site Code Motorcycles

Channel	Lane 1	Lane 2	Lane 3
Direction	Eastbound	Eastbound	Eastbound
11:00 PM	0	0	0
11:15 PM	0	0	0
11:30 PM	0	0	0
11:45 PM	0	0	0
12:00 AM	0	0	0
12:15 AM	0	0	0
12:30 AM	0	0	0
12:45 AM	0	0	0
1:00 AM	0	0	0
1:15 AM	0	0	0
1:30 AM	0	0	0
1:45 AM	0	0	0
2:00 AM	0	0	0
2:15 AM	0	0	0
2:30 AM	0	0	0
2:45 AM	0	0	0
3:00 AM	0	0	0
3:15 AM	0	0	0
3:30 AM	0	0	0
3:45 AM	0	0	0
4:00 AM	0	0	0
4:15 AM	0	0	0
4:30 AM	0	0	0
4:45 AM	0	0	0
5:00 AM	0	0	0
5:15 AM	0	0	0
5:30 AM	0	0	0
5:45 AM	0	0	0
6:00 AM	0	0	0
6:15 AM	0	0	0
6:30 AM	0	0	0

Study Name 1049-EB CR 3 AT S 481

Start Date 04-25-2023

Start Time 12:00 AM

Site Code Motorcycles

Channel	Lane 1	Lane 2	Lane 3
Direction	Eastbound	Eastbound	Eastbound
6:45 AM	0	0	0
7:00 AM	0	0	0
7:15 AM	0	0	0
7:30 AM	0	0	0
7:45 AM	0	0	0
8:00 AM	0	0	0
8:15 AM	0	0	0
8:30 AM	0	0	0
8:45 AM	0	0	0
9:00 AM	0	0	0
9:15 AM	0	0	0
9:30 AM	0	0	0
9:45 AM	0	0	0
10:00 AM	0	0	0
10:15 AM	0	0	0
10:30 AM	0	0	0
10:45 AM	0	0	0
11:00 AM	0	0	0
11:15 AM	0	0	0
11:30 AM	0	0	0
11:45 AM	0	0	0
12:00 PM	0	0	0
12:15 PM	1	0	0
12:30 PM	0	0	0
12:45 PM	0	0	0
1:00 PM	0	0	0
1:15 PM	0	0	0
1:30 PM	0	0	0
1:45 PM	0	0	0
2:00 PM	0	0	0
2:15 PM	0	0	1

Study Name 1049-EB CR 3 AT S 481

Start Date 04-25-2023

Start Time 12:00 AM

Site Code Motorcycles

Channel	Lane 1	Lane 2	Lane 3
Direction	Eastbound	Eastbound	Eastbound
2:30 PM	0	0	0
2:45 PM	0	0	0
3:00 PM	0	0	0
3:15 PM	0	0	0
3:30 PM	0	1	0
3:45 PM	0	0	0
4:00 PM	0	0	0
4:15 PM	0	0	0
4:30 PM	0	0	0
4:45 PM	0	0	0
5:00 PM	0	0	0
5:15 PM	0	0	0
5:30 PM	0	2	0
5:45 PM	0	1	0
6:00 PM	0	0	0
6:15 PM	0	0	0
6:30 PM	1	0	1
6:45 PM	0	0	0
7:00 PM	0	0	0
7:15 PM	0	0	0
7:30 PM	0	0	0
7:45 PM	0	0	0
8:00 PM	0	0	0
8:15 PM	0	0	0
8:30 PM	0	0	0
8:45 PM	0	0	0
9:00 PM	0	0	0
9:15 PM	0	0	0
9:30 PM	0	0	0
9:45 PM	0	0	0
10:00 PM	0	0	0

Study Name 1049-EB CR 3 AT S 481
Start Date 04-25-2023
Start Time 12:00 AM
Site Code Motorcycles

Channel Direction	Lane 1	Lane 2	Lane 3
	Eastbound	Eastbound	Eastbound
10:15 PM	0	0	0
10:30 PM	0	0	0
10:45 PM	0	0	0
11:00 PM	0	0	0
11:15 PM	0	0	0
11:30 PM	0	0	0
11:45 PM	0	0	0

Study Name 1049-EB CR 3 AT S 481
 Start Date 04-25-2023
 Start Time 12:00 AM
 Site Code Cars

Channel	Lane 1	Lane 2	Lane 3
Direction	Eastbound	Eastbound	Eastbound
12:00 AM	1	10	2
12:15 AM	5	4	4
12:30 AM	5	4	1
12:45 AM	3	1	2
1:00 AM	2	2	0
1:15 AM	2	5	0
1:30 AM	2	0	2
1:45 AM	2	2	0
2:00 AM	0	3	0
2:15 AM	5	1	0
2:30 AM	1	1	3
2:45 AM	2	2	0
3:00 AM	1	0	2
3:15 AM	6	2	1
3:30 AM	3	1	1
3:45 AM	6	1	0
4:00 AM	8	2	1
4:15 AM	19	4	1
4:30 AM	14	1	2
4:45 AM	8	1	7
5:00 AM	26	3	4
5:15 AM	41	8	2
5:30 AM	26	6	5
5:45 AM	23	7	9
6:00 AM	40	18	10
6:15 AM	48	19	17
6:30 AM	50	19	17
6:45 AM	50	23	15
7:00 AM	59	21	16
7:15 AM	90	24	17

Study Name 1049-EB CR 3 AT S 481
 Start Date 04-25-2023
 Start Time 12:00 AM
 Site Code Cars

Channel	Lane 1	Lane 2	Lane 3
Direction	Eastbound	Eastbound	Eastbound
7:30 AM	77	28	25
7:45 AM	70	47	18
8:00 AM	49	41	19
8:15 AM	57	45	26
8:30 AM	76	47	17
8:45 AM	61	38	19
9:00 AM	45	30	20
9:15 AM	57	21	18
9:30 AM	60	25	14
9:45 AM	50	42	17
10:00 AM	35	30	16
10:15 AM	47	31	27
10:30 AM	54	32	22
10:45 AM	38	27	24
11:00 AM	51	31	15
11:15 AM	53	39	24
11:30 AM	54	38	29
11:45 AM	46	34	27
12:00 PM	57	35	23
12:15 PM	45	20	26
12:30 PM	48	19	20
12:45 PM	52	32	27
1:00 PM	61	48	21
1:15 PM	55	36	33
1:30 PM	47	29	23
1:45 PM	43	31	26
2:00 PM	47	46	25
2:15 PM	41	31	30
2:30 PM	43	34	36
2:45 PM	68	68	26
3:00 PM	46	43	21

Study Name 1049-EB CR 3 AT S 481
 Start Date 04-25-2023
 Start Time 12:00 AM
 Site Code Cars

Channel	Lane 1	Lane 2	Lane 3
Direction	Eastbound	Eastbound	Eastbound
3:15 PM	39	49	23
3:30 PM	65	59	35
3:45 PM	65	62	33
4:00 PM	59	63	25
4:15 PM	59	43	27
4:30 PM	65	49	25
4:45 PM	58	53	34
5:00 PM	64	60	27
5:15 PM	63	61	41
5:30 PM	59	53	26
5:45 PM	35	46	28
6:00 PM	32	50	28
6:15 PM	35	22	15
6:30 PM	37	20	31
6:45 PM	39	27	18
7:00 PM	41	20	15
7:15 PM	32	26	20
7:30 PM	26	16	12
7:45 PM	21	28	12
8:00 PM	17	20	11
8:15 PM	21	19	8
8:30 PM	17	13	9
8:45 PM	27	33	7
9:00 PM	30	13	10
9:15 PM	19	29	8
9:30 PM	13	19	18
9:45 PM	19	13	5
10:00 PM	12	19	6
10:15 PM	8	7	5
10:30 PM	5	6	5
10:45 PM	7	6	9

Study Name 1049-EB CR 3 AT S 481
 Start Date 04-25-2023
 Start Time 12:00 AM
 Site Code Cars

Channel	Lane 1	Lane 2	Lane 3
Direction	Eastbound	Eastbound	Eastbound
11:00 PM	7	1	2
11:15 PM	4	2	5
11:30 PM	6	9	1
11:45 PM	6	7	0
12:00 AM	3	4	0
12:15 AM	2	2	2
12:30 AM	1	2	2
12:45 AM	1	2	0
1:00 AM	1	1	1
1:15 AM	0	0	2
1:30 AM	3	4	2
1:45 AM	0	0	0
2:00 AM	0	3	0
2:15 AM	3	0	0
2:30 AM	1	2	1
2:45 AM	4	3	1
3:00 AM	2	0	0
3:15 AM	2	2	3
3:30 AM	5	2	3
3:45 AM	3	0	2
4:00 AM	12	2	4
4:15 AM	19	1	3
4:30 AM	10	2	3
4:45 AM	16	3	7
5:00 AM	33	5	2
5:15 AM	41	16	8
5:30 AM	37	5	11
5:45 AM	33	10	9
6:00 AM	32	15	10
6:15 AM	47	13	12
6:30 AM	54	20	20

Study Name 1049-EB CR 3 AT S 481
 Start Date 04-25-2023
 Start Time 12:00 AM
 Site Code Cars

Channel	Lane 1	Lane 2	Lane 3
Direction	Eastbound	Eastbound	Eastbound
6:45 AM	45	19	10
7:00 AM	63	30	22
7:15 AM	81	32	28
7:30 AM	86	44	21
7:45 AM	65	45	23
8:00 AM	49	37	22
8:15 AM	54	38	24
8:30 AM	54	32	32
8:45 AM	61	45	22
9:00 AM	63	33	24
9:15 AM	52	44	26
9:30 AM	46	34	19
9:45 AM	46	32	19
10:00 AM	48	32	20
10:15 AM	39	36	22
10:30 AM	43	33	24
10:45 AM	40	26	24
11:00 AM	47	31	32
11:15 AM	43	42	24
11:30 AM	55	47	25
11:45 AM	43	35	38
12:00 PM	50	45	21
12:15 PM	63	29	21
12:30 PM	58	33	17
12:45 PM	65	36	22
1:00 PM	56	34	24
1:15 PM	52	41	20
1:30 PM	58	51	23
1:45 PM	50	39	12
2:00 PM	60	51	30
2:15 PM	49	39	27

Study Name 1049-EB CR 3 AT S 481
 Start Date 04-25-2023
 Start Time 12:00 AM
 Site Code Cars

Channel	Lane 1	Lane 2	Lane 3
Direction	Eastbound	Eastbound	Eastbound
2:30 PM	60	51	34
2:45 PM	82	68	26
3:00 PM	53	46	22
3:15 PM	64	44	30
3:30 PM	82	66	37
3:45 PM	76	65	29
4:00 PM	63	45	30
4:15 PM	52	50	35
4:30 PM	77	41	25
4:45 PM	58	55	29
5:00 PM	67	66	38
5:15 PM	69	48	34
5:30 PM	58	57	27
5:45 PM	45	60	32
6:00 PM	47	56	34
6:15 PM	44	21	25
6:30 PM	45	24	27
6:45 PM	38	31	21
7:00 PM	44	42	31
7:15 PM	25	31	16
7:30 PM	16	26	17
7:45 PM	24	35	18
8:00 PM	30	27	24
8:15 PM	31	24	18
8:30 PM	24	17	14
8:45 PM	19	18	13
9:00 PM	21	33	5
9:15 PM	26	19	11
9:30 PM	14	12	7
9:45 PM	7	15	5
10:00 PM	13	22	9

Study Name 1049-EB CR 3 AT S 481
Start Date 04-25-2023
Start Time 12:00 AM
Site Code Cars

Channel Direction	Lane 1	Lane 2	Lane 3
	Eastbound	Eastbound	Eastbound
10:15 PM	7	12	8
10:30 PM	3	10	3
10:45 PM	3	6	6
11:00 PM	1	4	3
11:15 PM	3	6	4
11:30 PM	4	8	0
11:45 PM	3	5	2

Study Name 1049-EB CR 3 AT S 481

Start Date 04-25-2023

Start Time 12:00 AM

Site Code Light Goods Vehicles

Channel	Lane 1	Lane 2	Lane 3
Direction	Eastbound	Eastbound	Eastbound
12:00 AM	0	1	0
12:15 AM	0	0	0
12:30 AM	1	1	1
12:45 AM	1	0	0
1:00 AM	0	2	1
1:15 AM	1	0	0
1:30 AM	1	0	0
1:45 AM	0	1	0
2:00 AM	0	0	0
2:15 AM	1	2	0
2:30 AM	0	1	0
2:45 AM	1	1	0
3:00 AM	1	0	0
3:15 AM	0	0	0
3:30 AM	0	1	0
3:45 AM	1	0	0
4:00 AM	5	1	1
4:15 AM	1	0	1
4:30 AM	4	0	1
4:45 AM	3	3	0
5:00 AM	9	1	1
5:15 AM	4	5	4
5:30 AM	18	3	4
5:45 AM	16	7	5
6:00 AM	13	8	2
6:15 AM	19	10	1
6:30 AM	18	9	11
6:45 AM	19	7	5
7:00 AM	30	12	7
7:15 AM	19	6	5

Study Name 1049-EB CR 3 AT S 481

Start Date 04-25-2023

Start Time 12:00 AM

Site Code Light Goods Vehicles

Channel	Lane 1	Lane 2	Lane 3
Direction	Eastbound	Eastbound	Eastbound
7:30 AM	19	14	9
7:45 AM	20	10	7
8:00 AM	21	10	5
8:15 AM	15	8	4
8:30 AM	13	9	7
8:45 AM	9	10	1
9:00 AM	10	6	2
9:15 AM	9	5	6
9:30 AM	5	8	6
9:45 AM	14	5	8
10:00 AM	13	5	2
10:15 AM	12	9	7
10:30 AM	11	9	8
10:45 AM	11	7	4
11:00 AM	13	6	5
11:15 AM	15	10	6
11:30 AM	13	10	7
11:45 AM	9	7	7
12:00 PM	10	12	4
12:15 PM	13	11	2
12:30 PM	11	5	15
12:45 PM	14	16	6
1:00 PM	12	13	6
1:15 PM	15	8	4
1:30 PM	22	11	9
1:45 PM	11	9	6
2:00 PM	12	12	7
2:15 PM	17	11	5
2:30 PM	7	12	4
2:45 PM	17	9	3
3:00 PM	18	15	6

Study Name 1049-EB CR 3 AT S 481

Start Date 04-25-2023

Start Time 12:00 AM

Site Code Light Goods Vehicles

Channel	Lane 1	Lane 2	Lane 3
Direction	Eastbound	Eastbound	Eastbound
3:15 PM	16	9	9
3:30 PM	9	18	7
3:45 PM	6	16	3
4:00 PM	13	7	7
4:15 PM	15	11	4
4:30 PM	8	5	0
4:45 PM	11	12	4
5:00 PM	11	14	1
5:15 PM	21	14	2
5:30 PM	9	17	6
5:45 PM	10	11	4
6:00 PM	12	11	5
6:15 PM	11	5	3
6:30 PM	3	7	8
6:45 PM	7	10	6
7:00 PM	0	5	5
7:15 PM	6	4	0
7:30 PM	8	9	3
7:45 PM	8	6	3
8:00 PM	8	5	3
8:15 PM	2	2	3
8:30 PM	11	3	1
8:45 PM	7	7	0
9:00 PM	4	0	0
9:15 PM	0	0	0
9:30 PM	3	0	0
9:45 PM	2	0	0
10:00 PM	1	5	3
10:15 PM	1	0	0
10:30 PM	0	2	2
10:45 PM	1	1	0

Study Name 1049-EB CR 3 AT S 481

Start Date 04-25-2023

Start Time 12:00 AM

Site Code Light Goods Vehicles

Channel	Lane 1	Lane 2	Lane 3
Direction	Eastbound	Eastbound	Eastbound
11:00 PM	1	0	0
11:15 PM	0	1	0
11:30 PM	2	2	0
11:45 PM	0	0	0
12:00 AM	1	1	0
12:15 AM	1	1	1
12:30 AM	1	1	1
12:45 AM	0	1	1
1:00 AM	0	1	0
1:15 AM	0	0	0
1:30 AM	0	0	0
1:45 AM	0	0	0
2:00 AM	0	0	0
2:15 AM	0	0	0
2:30 AM	0	0	0
2:45 AM	0	0	0
3:00 AM	0	1	0
3:15 AM	0	0	0
3:30 AM	1	0	1
3:45 AM	3	0	0
4:00 AM	2	1	0
4:15 AM	1	0	0
4:30 AM	0	1	0
4:45 AM	2	0	0
5:00 AM	1	1	1
5:15 AM	7	1	2
5:30 AM	5	1	3
5:45 AM	9	5	2
6:00 AM	14	8	6
6:15 AM	31	13	3
6:30 AM	20	7	7

Study Name 1049-EB CR 3 AT S 481

Start Date 04-25-2023

Start Time 12:00 AM

Site Code Light Goods Vehicles

Channel	Lane 1	Lane 2	Lane 3
Direction	Eastbound	Eastbound	Eastbound
6:45 AM	18	6	5
7:00 AM	15	5	3
7:15 AM	23	7	4
7:30 AM	18	13	5
7:45 AM	14	8	9
8:00 AM	11	18	5
8:15 AM	13	9	8
8:30 AM	16	10	2
8:45 AM	9	14	10
9:00 AM	8	10	13
9:15 AM	9	3	2
9:30 AM	4	4	6
9:45 AM	8	9	5
10:00 AM	7	12	5
10:15 AM	9	8	5
10:30 AM	9	15	5
10:45 AM	12	9	5
11:00 AM	12	13	9
11:15 AM	8	4	6
11:30 AM	14	10	6
11:45 AM	12	13	6
12:00 PM	7	14	3
12:15 PM	4	9	9
12:30 PM	12	11	12
12:45 PM	14	12	4
1:00 PM	11	12	3
1:15 PM	9	11	5
1:30 PM	13	8	4
1:45 PM	4	7	4
2:00 PM	3	7	3
2:15 PM	8	7	0

Study Name 1049-EB CR 3 AT S 481

Start Date 04-25-2023

Start Time 12:00 AM

Site Code Light Goods Vehicles

Channel	Lane 1	Lane 2	Lane 3
Direction	Eastbound	Eastbound	Eastbound
2:30 PM	9	9	3
2:45 PM	7	16	3
3:00 PM	18	19	2
3:15 PM	20	16	9
3:30 PM	7	11	5
3:45 PM	14	24	6
4:00 PM	8	18	6
4:15 PM	7	13	5
4:30 PM	9	11	3
4:45 PM	12	11	5
5:00 PM	7	18	2
5:15 PM	4	8	15
5:30 PM	10	15	12
5:45 PM	8	13	5
6:00 PM	17	15	10
6:15 PM	10	13	7
6:30 PM	11	7	6
6:45 PM	13	9	3
7:00 PM	14	8	6
7:15 PM	5	5	9
7:30 PM	11	7	4
7:45 PM	3	6	1
8:00 PM	5	6	3
8:15 PM	2	8	2
8:30 PM	6	6	1
8:45 PM	1	7	2
9:00 PM	1	1	0
9:15 PM	1	1	0
9:30 PM	1	0	0
9:45 PM	0	0	0
10:00 PM	2	3	2

Study Name 1049-EB CR 3 AT S 481
Start Date 04-25-2023
Start Time 12:00 AM
Site Code Light Goods Vehicles

Channel Direction	Lane 1	Lane 2	Lane 3
	Eastbound	Eastbound	Eastbound
10:15 PM	0	0	1
10:30 PM	1	4	0
10:45 PM	3	0	1
11:00 PM	0	1	0
11:15 PM	0	2	0
11:30 PM	1	2	0
11:45 PM	1	2	0

Study Name 1049-EB CR 3 AT S 481
 Start Date 04-25-2023
 Start Time 12:00 AM
 Site Code Buses

Channel	Lane 1	Lane 2	Lane 3
Direction	Eastbound	Eastbound	Eastbound
12:00 AM	0	0	0
12:15 AM	0	0	0
12:30 AM	0	0	0
12:45 AM	0	0	0
1:00 AM	0	0	0
1:15 AM	0	0	0
1:30 AM	0	0	0
1:45 AM	0	0	0
2:00 AM	0	0	0
2:15 AM	0	0	0
2:30 AM	0	0	0
2:45 AM	0	0	0
3:00 AM	0	0	0
3:15 AM	0	0	0
3:30 AM	0	0	0
3:45 AM	0	0	0
4:00 AM	0	0	0
4:15 AM	0	0	0
4:30 AM	0	0	0
4:45 AM	0	0	0
5:00 AM	0	0	0
5:15 AM	1	0	0
5:30 AM	0	0	0
5:45 AM	1	0	0
6:00 AM	0	0	0
6:15 AM	2	0	0
6:30 AM	1	1	1
6:45 AM	0	5	0
7:00 AM	2	1	0
7:15 AM	2	2	0

Study Name 1049-EB CR 3 AT S 481
Start Date 04-25-2023
Start Time 12:00 AM
Site Code Buses

Channel	Lane 1	Lane 2	Lane 3
Direction	Eastbound	Eastbound	Eastbound
7:30 AM	4	5	3
7:45 AM	2	7	0
8:00 AM	1	2	0
8:15 AM	1	1	0
8:30 AM	2	2	0
8:45 AM	2	7	1
9:00 AM	4	1	1
9:15 AM	0	0	0
9:30 AM	1	2	1
9:45 AM	1	0	0
10:00 AM	0	0	0
10:15 AM	1	0	0
10:30 AM	0	1	0
10:45 AM	0	0	0
11:00 AM	0	1	0
11:15 AM	3	1	1
11:30 AM	1	2	1
11:45 AM	0	1	0
12:00 PM	0	1	1
12:15 PM	1	0	0
12:30 PM	0	2	0
12:45 PM	2	0	1
1:00 PM	1	0	0
1:15 PM	0	0	0
1:30 PM	0	2	0
1:45 PM	1	4	0
2:00 PM	0	2	1
2:15 PM	0	2	1
2:30 PM	1	3	0
2:45 PM	4	11	4
3:00 PM	1	4	0

Study Name 1049-EB CR 3 AT S 481
 Start Date 04-25-2023
 Start Time 12:00 AM
 Site Code Buses

Channel	Lane 1	Lane 2	Lane 3
Direction	Eastbound	Eastbound	Eastbound
3:15 PM	1	5	1
3:30 PM	1	3	1
3:45 PM	0	1	0
4:00 PM	0	3	0
4:15 PM	0	2	0
4:30 PM	2	1	1
4:45 PM	1	1	0
5:00 PM	1	0	0
5:15 PM	0	2	0
5:30 PM	0	0	1
5:45 PM	0	0	0
6:00 PM	0	0	0
6:15 PM	0	0	0
6:30 PM	0	0	0
6:45 PM	0	0	0
7:00 PM	0	0	0
7:15 PM	0	0	0
7:30 PM	0	0	0
7:45 PM	0	0	0
8:00 PM	0	0	0
8:15 PM	0	0	0
8:30 PM	0	0	0
8:45 PM	1	0	0
9:00 PM	0	0	0
9:15 PM	0	0	0
9:30 PM	0	0	0
9:45 PM	0	0	0
10:00 PM	0	0	0
10:15 PM	0	0	0
10:30 PM	0	0	0
10:45 PM	0	0	0

Study Name 1049-EB CR 3 AT S 481
 Start Date 04-25-2023
 Start Time 12:00 AM
 Site Code Buses

Channel	Lane 1	Lane 2	Lane 3
Direction	Eastbound	Eastbound	Eastbound
11:00 PM	0	0	0
11:15 PM	0	0	0
11:30 PM	0	0	0
11:45 PM	0	0	0
12:00 AM	0	0	0
12:15 AM	0	0	0
12:30 AM	0	0	0
12:45 AM	0	0	0
1:00 AM	0	0	0
1:15 AM	0	0	0
1:30 AM	0	0	0
1:45 AM	0	0	0
2:00 AM	0	0	0
2:15 AM	0	0	0
2:30 AM	0	0	0
2:45 AM	0	0	0
3:00 AM	0	0	0
3:15 AM	0	0	0
3:30 AM	0	0	0
3:45 AM	0	0	0
4:00 AM	0	0	0
4:15 AM	0	0	0
4:30 AM	0	0	0
4:45 AM	0	0	0
5:00 AM	0	0	0
5:15 AM	1	0	0
5:30 AM	0	0	0
5:45 AM	0	0	0
6:00 AM	0	1	0
6:15 AM	2	0	0
6:30 AM	1	1	0

Study Name 1049-EB CR 3 AT S 481
 Start Date 04-25-2023
 Start Time 12:00 AM
 Site Code Buses

Channel	Lane 1	Lane 2	Lane 3
Direction	Eastbound	Eastbound	Eastbound
6:45 AM	0	4	2
7:00 AM	0	2	0
7:15 AM	3	3	0
7:30 AM	3	7	1
7:45 AM	2	6	0
8:00 AM	1	3	0
8:15 AM	0	2	0
8:30 AM	1	2	0
8:45 AM	2	7	0
9:00 AM	1	0	1
9:15 AM	2	2	0
9:30 AM	0	2	1
9:45 AM	1	0	0
10:00 AM	1	0	0
10:15 AM	2	1	0
10:30 AM	0	0	0
10:45 AM	0	0	0
11:00 AM	0	1	0
11:15 AM	3	1	1
11:30 AM	4	2	1
11:45 AM	0	0	0
12:00 PM	0	1	0
12:15 PM	2	0	1
12:30 PM	1	1	0
12:45 PM	2	2	0
1:00 PM	1	1	1
1:15 PM	0	0	0
1:30 PM	0	2	0
1:45 PM	0	3	0
2:00 PM	2	4	0
2:15 PM	2	1	0

Study Name 1049-EB CR 3 AT S 481
 Start Date 04-25-2023
 Start Time 12:00 AM
 Site Code Buses

Channel	Lane 1	Lane 2	Lane 3
Direction	Eastbound	Eastbound	Eastbound
2:30 PM	2	3	0
2:45 PM	6	12	4
3:00 PM	1	7	0
3:15 PM	0	7	1
3:30 PM	0	3	0
3:45 PM	0	1	0
4:00 PM	1	1	0
4:15 PM	1	1	0
4:30 PM	4	1	1
4:45 PM	0	0	0
5:00 PM	1	0	0
5:15 PM	0	2	1
5:30 PM	0	0	0
5:45 PM	0	0	0
6:00 PM	0	0	0
6:15 PM	1	0	0
6:30 PM	0	0	0
6:45 PM	0	0	0
7:00 PM	0	0	0
7:15 PM	0	0	0
7:30 PM	0	0	0
7:45 PM	0	0	0
8:00 PM	0	0	0
8:15 PM	0	0	0
8:30 PM	0	0	0
8:45 PM	0	0	0
9:00 PM	0	0	0
9:15 PM	0	0	0
9:30 PM	0	0	0
9:45 PM	0	0	0
10:00 PM	0	0	0

Study Name 1049-EB CR 3 AT S 481
Start Date 04-25-2023
Start Time 12:00 AM
Site Code Buses

Channel Direction	Lane 1	Lane 2	Lane 3
	Eastbound	Eastbound	Eastbound
10:15 PM	0	0	0
10:30 PM	0	0	0
10:45 PM	0	0	0
11:00 PM	0	0	0
11:15 PM	0	0	0
11:30 PM	0	0	0
11:45 PM	0	0	0

Study Name 1049-EB CR 3 AT S 481
 Start Date 04-25-2023
 Start Time 12:00 AM
 Site Code Single-Unit Trucks

Channel	Lane 1	Lane 2	Lane 3
Direction	Eastbound	Eastbound	Eastbound
12:00 AM	0	0	0
12:15 AM	0	0	0
12:30 AM	0	0	0
12:45 AM	0	0	0
1:00 AM	0	0	0
1:15 AM	1	0	0
1:30 AM	1	0	0
1:45 AM	0	0	0
2:00 AM	0	0	0
2:15 AM	0	0	0
2:30 AM	0	0	0
2:45 AM	0	0	0
3:00 AM	0	0	0
3:15 AM	0	0	0
3:30 AM	0	0	0
3:45 AM	1	0	0
4:00 AM	0	0	0
4:15 AM	0	0	0
4:30 AM	0	0	0
4:45 AM	0	1	0
5:00 AM	0	0	0
5:15 AM	0	1	0
5:30 AM	1	0	1
5:45 AM	0	0	1
6:00 AM	0	0	0
6:15 AM	0	0	0
6:30 AM	1	1	0
6:45 AM	0	0	0
7:00 AM	0	0	0
7:15 AM	1	0	0

Study Name 1049-EB CR 3 AT S 481

Start Date 04-25-2023

Start Time 12:00 AM

Site Code Single-Unit Trucks

Channel	Lane 1	Lane 2	Lane 3
Direction	Eastbound	Eastbound	Eastbound
7:30 AM	0	2	0
7:45 AM	2	2	1
8:00 AM	1	4	1
8:15 AM	3	3	1
8:30 AM	1	3	0
8:45 AM	1	6	1
9:00 AM	3	0	2
9:15 AM	1	2	0
9:30 AM	1	1	1
9:45 AM	1	2	0
10:00 AM	1	1	0
10:15 AM	2	5	1
10:30 AM	2	0	0
10:45 AM	0	0	1
11:00 AM	2	1	1
11:15 AM	1	0	1
11:30 AM	0	1	2
11:45 AM	4	0	2
12:00 PM	5	2	0
12:15 PM	2	3	0
12:30 PM	1	1	1
12:45 PM	0	1	0
1:00 PM	0	4	0
1:15 PM	4	2	0
1:30 PM	0	0	1
1:45 PM	1	1	1
2:00 PM	1	0	0
2:15 PM	1	0	0
2:30 PM	1	1	0
2:45 PM	0	1	2
3:00 PM	2	3	0

Study Name 1049-EB CR 3 AT S 481

Start Date 04-25-2023

Start Time 12:00 AM

Site Code Single-Unit Trucks

Channel	Lane 1	Lane 2	Lane 3
Direction	Eastbound	Eastbound	Eastbound
3:15 PM	0	0	0
3:30 PM	0	0	1
3:45 PM	2	5	0
4:00 PM	1	2	1
4:15 PM	1	0	0
4:30 PM	0	0	1
4:45 PM	1	0	0
5:00 PM	1	1	0
5:15 PM	0	0	0
5:30 PM	1	0	0
5:45 PM	0	0	0
6:00 PM	1	0	0
6:15 PM	1	0	0
6:30 PM	1	0	0
6:45 PM	0	0	0
7:00 PM	1	0	0
7:15 PM	0	0	0
7:30 PM	1	0	0
7:45 PM	0	1	0
8:00 PM	1	0	0
8:15 PM	0	0	0
8:30 PM	0	0	0
8:45 PM	0	0	0
9:00 PM	0	0	0
9:15 PM	0	0	0
9:30 PM	0	0	0
9:45 PM	0	0	0
10:00 PM	0	0	0
10:15 PM	0	0	0
10:30 PM	0	0	0
10:45 PM	0	0	0

Study Name 1049-EB CR 3 AT S 481

Start Date 04-25-2023

Start Time 12:00 AM

Site Code Single-Unit Trucks

Channel	Lane 1	Lane 2	Lane 3
Direction	Eastbound	Eastbound	Eastbound
11:00 PM	0	0	0
11:15 PM	0	1	0
11:30 PM	0	0	0
11:45 PM	0	0	0
12:00 AM	0	0	0
12:15 AM	0	0	0
12:30 AM	1	0	0
12:45 AM	0	0	0
1:00 AM	0	0	0
1:15 AM	0	0	0
1:30 AM	0	0	0
1:45 AM	0	0	0
2:00 AM	0	0	0
2:15 AM	0	0	0
2:30 AM	0	0	0
2:45 AM	0	0	0
3:00 AM	0	3	0
3:15 AM	1	1	0
3:30 AM	0	0	0
3:45 AM	0	0	0
4:00 AM	1	0	0
4:15 AM	0	0	0
4:30 AM	0	0	0
4:45 AM	0	0	0
5:00 AM	0	0	0
5:15 AM	0	0	0
5:30 AM	0	1	0
5:45 AM	0	0	1
6:00 AM	1	0	0
6:15 AM	1	0	0
6:30 AM	1	1	0

Study Name 1049-EB CR 3 AT S 481

Start Date 04-25-2023

Start Time 12:00 AM

Site Code Single-Unit Trucks

Channel	Lane 1	Lane 2	Lane 3
Direction	Eastbound	Eastbound	Eastbound
6:45 AM	1	0	0
7:00 AM	3	1	1
7:15 AM	4	2	1
7:30 AM	2	1	0
7:45 AM	0	0	0
8:00 AM	0	3	1
8:15 AM	2	2	3
8:30 AM	0	2	0
8:45 AM	1	0	0
9:00 AM	1	3	1
9:15 AM	0	2	0
9:30 AM	3	4	2
9:45 AM	0	2	1
10:00 AM	1	2	2
10:15 AM	1	1	0
10:30 AM	1	2	0
10:45 AM	1	1	0
11:00 AM	0	1	0
11:15 AM	1	1	0
11:30 AM	0	3	1
11:45 AM	2	0	2
12:00 PM	1	5	0
12:15 PM	0	0	1
12:30 PM	2	2	0
12:45 PM	3	3	1
1:00 PM	1	2	0
1:15 PM	1	3	2
1:30 PM	2	2	0
1:45 PM	0	3	0
2:00 PM	0	3	0
2:15 PM	1	3	0

Study Name 1049-EB CR 3 AT S 481
 Start Date 04-25-2023
 Start Time 12:00 AM
 Site Code Single-Unit Trucks

Channel	Lane 1	Lane 2	Lane 3
Direction	Eastbound	Eastbound	Eastbound
2:30 PM	1	2	0
2:45 PM	1	2	0
3:00 PM	0	2	0
3:15 PM	0	4	1
3:30 PM	3	2	0
3:45 PM	3	3	1
4:00 PM	2	3	0
4:15 PM	2	0	1
4:30 PM	1	3	1
4:45 PM	1	1	0
5:00 PM	1	0	0
5:15 PM	1	1	0
5:30 PM	3	1	1
5:45 PM	2	0	0
6:00 PM	1	0	0
6:15 PM	3	1	0
6:30 PM	1	1	0
6:45 PM	0	0	0
7:00 PM	0	0	0
7:15 PM	0	0	0
7:30 PM	0	1	0
7:45 PM	1	0	0
8:00 PM	0	0	0
8:15 PM	1	0	0
8:30 PM	0	0	0
8:45 PM	0	1	0
9:00 PM	0	0	0
9:15 PM	0	0	0
9:30 PM	0	0	0
9:45 PM	0	0	0
10:00 PM	0	0	0

Study Name 1049-EB CR 3 AT S 481
Start Date 04-25-2023
Start Time 12:00 AM
Site Code Single-Unit Trucks

Channel Direction	Lane 1	Lane 2	Lane 3
	Eastbound	Eastbound	Eastbound
10:15 PM	0	0	0
10:30 PM	0	0	0
10:45 PM	0	0	0
11:00 PM	1	0	0
11:15 PM	0	0	0
11:30 PM	0	0	0
11:45 PM	0	0	0

Study Name 1049-EB CR 3 AT S 481
Start Date 04-25-2023
Start Time 12:00 AM
Site Code Articulated Trucks

Channel	Lane 1	Lane 2	Lane 3
Direction	Eastbound	Eastbound	Eastbound
12:00 AM	0	0	0
12:15 AM	0	0	0
12:30 AM	1	0	0
12:45 AM	1	1	0
1:00 AM	0	0	0
1:15 AM	0	0	1
1:30 AM	0	0	0
1:45 AM	0	0	0
2:00 AM	0	0	0
2:15 AM	1	1	0
2:30 AM	0	0	0
2:45 AM	1	0	0
3:00 AM	0	0	0
3:15 AM	0	0	0
3:30 AM	0	0	0
3:45 AM	0	0	0
4:00 AM	0	1	0
4:15 AM	0	1	0
4:30 AM	0	0	1
4:45 AM	1	3	0
5:00 AM	0	0	1
5:15 AM	0	0	0
5:30 AM	0	0	0
5:45 AM	0	1	0
6:00 AM	1	0	0
6:15 AM	2	0	2
6:30 AM	0	0	0
6:45 AM	0	1	0
7:00 AM	0	0	1
7:15 AM	0	0	0

Study Name 1049-EB CR 3 AT S 481
 Start Date 04-25-2023
 Start Time 12:00 AM
 Site Code Articulated Trucks

Channel	Lane 1	Lane 2	Lane 3
Direction	Eastbound	Eastbound	Eastbound
7:30 AM	0	0	1
7:45 AM	2	0	0
8:00 AM	4	4	1
8:15 AM	0	2	0
8:30 AM	2	1	1
8:45 AM	0	3	1
9:00 AM	2	1	0
9:15 AM	5	0	2
9:30 AM	1	2	0
9:45 AM	0	2	1
10:00 AM	1	0	0
10:15 AM	3	1	1
10:30 AM	5	0	0
10:45 AM	3	0	0
11:00 AM	3	0	2
11:15 AM	1	2	0
11:30 AM	3	2	0
11:45 AM	1	2	0
12:00 PM	1	0	2
12:15 PM	1	1	0
12:30 PM	1	2	1
12:45 PM	2	1	1
1:00 PM	2	4	0
1:15 PM	1	2	1
1:30 PM	3	1	0
1:45 PM	0	1	0
2:00 PM	1	0	2
2:15 PM	0	4	1
2:30 PM	0	1	1
2:45 PM	1	0	0
3:00 PM	1	1	1

Study Name 1049-EB CR 3 AT S 481
 Start Date 04-25-2023
 Start Time 12:00 AM
 Site Code Articulated Trucks

Channel	Lane 1	Lane 2	Lane 3
Direction	Eastbound	Eastbound	Eastbound
3:15 PM	1	2	0
3:30 PM	0	0	0
3:45 PM	1	1	0
4:00 PM	0	0	0
4:15 PM	0	0	0
4:30 PM	1	1	0
4:45 PM	2	0	0
5:00 PM	0	1	1
5:15 PM	1	0	0
5:30 PM	0	0	0
5:45 PM	0	0	0
6:00 PM	1	0	0
6:15 PM	1	1	0
6:30 PM	0	0	0
6:45 PM	1	0	0
7:00 PM	0	0	0
7:15 PM	1	0	1
7:30 PM	0	0	0
7:45 PM	0	0	0
8:00 PM	0	0	0
8:15 PM	1	0	0
8:30 PM	0	0	0
8:45 PM	0	0	0
9:00 PM	0	0	0
9:15 PM	0	0	0
9:30 PM	0	0	0
9:45 PM	0	0	0
10:00 PM	0	0	0
10:15 PM	0	1	0
10:30 PM	0	1	0
10:45 PM	0	0	0

Study Name 1049-EB CR 3 AT S 481
 Start Date 04-25-2023
 Start Time 12:00 AM
 Site Code Articulated Trucks

Channel	Lane 1	Lane 2	Lane 3
Direction	Eastbound	Eastbound	Eastbound
11:00 PM	0	0	0
11:15 PM	0	0	0
11:30 PM	1	0	0
11:45 PM	0	0	0
12:00 AM	0	0	0
12:15 AM	0	0	1
12:30 AM	0	0	0
12:45 AM	0	0	0
1:00 AM	0	1	0
1:15 AM	2	0	0
1:30 AM	0	0	0
1:45 AM	0	0	0
2:00 AM	0	0	0
2:15 AM	1	0	0
2:30 AM	0	0	1
2:45 AM	0	0	0
3:00 AM	0	0	0
3:15 AM	0	0	0
3:30 AM	0	0	0
3:45 AM	0	0	0
4:00 AM	0	0	0
4:15 AM	0	0	0
4:30 AM	0	0	2
4:45 AM	0	1	0
5:00 AM	0	0	3
5:15 AM	0	0	0
5:30 AM	1	0	1
5:45 AM	0	1	0
6:00 AM	0	0	0
6:15 AM	0	0	0
6:30 AM	2	0	2

Study Name 1049-EB CR 3 AT S 481
 Start Date 04-25-2023
 Start Time 12:00 AM
 Site Code Articulated Trucks

Channel	Lane 1	Lane 2	Lane 3
Direction	Eastbound	Eastbound	Eastbound
6:45 AM	0	0	0
7:00 AM	1	0	0
7:15 AM	0	0	2
7:30 AM	2	2	1
7:45 AM	0	0	2
8:00 AM	0	3	0
8:15 AM	4	1	0
8:30 AM	1	1	1
8:45 AM	0	2	1
9:00 AM	2	2	0
9:15 AM	0	0	1
9:30 AM	3	2	0
9:45 AM	0	2	0
10:00 AM	1	3	1
10:15 AM	1	1	1
10:30 AM	2	2	2
10:45 AM	0	2	2
11:00 AM	2	1	0
11:15 AM	0	1	0
11:30 AM	2	1	0
11:45 AM	3	1	1
12:00 PM	0	0	0
12:15 PM	0	1	0
12:30 PM	4	3	1
12:45 PM	0	2	4
1:00 PM	1	1	0
1:15 PM	1	2	1
1:30 PM	1	4	1
1:45 PM	3	3	0
2:00 PM	2	0	1
2:15 PM	2	2	0

Study Name 1049-EB CR 3 AT S 481
 Start Date 04-25-2023
 Start Time 12:00 AM
 Site Code Articulated Trucks

Channel	Lane 1	Lane 2	Lane 3
Direction	Eastbound	Eastbound	Eastbound
2:30 PM	1	0	0
2:45 PM	3	1	0
3:00 PM	0	1	0
3:15 PM	2	0	1
3:30 PM	0	0	0
3:45 PM	1	0	0
4:00 PM	1	0	0
4:15 PM	1	0	0
4:30 PM	1	1	0
4:45 PM	3	1	0
5:00 PM	6	1	0
5:15 PM	1	0	0
5:30 PM	3	0	2
5:45 PM	1	1	0
6:00 PM	0	1	0
6:15 PM	1	1	0
6:30 PM	0	0	0
6:45 PM	0	1	0
7:00 PM	0	0	0
7:15 PM	0	1	0
7:30 PM	0	1	0
7:45 PM	0	0	0
8:00 PM	0	0	0
8:15 PM	0	0	0
8:30 PM	0	0	0
8:45 PM	0	0	0
9:00 PM	0	0	0
9:15 PM	0	0	0
9:30 PM	0	0	0
9:45 PM	0	0	1
10:00 PM	0	0	1

Study Name 1049-EB CR 3 AT S 481
Start Date 04-25-2023
Start Time 12:00 AM
Site Code Articulated Trucks

Channel Direction	Lane 1	Lane 2	Lane 3
	Eastbound	Eastbound	Eastbound
10:15 PM	0	0	0
10:30 PM	0	0	0
10:45 PM	0	0	0
11:00 PM	1	0	0
11:15 PM	0	0	0
11:30 PM	0	0	0
11:45 PM	0	0	0

Study Name 1049-EB CR 3 AT S 481

Start Date 04-25-2023

Start Time 12:00 AM

Site Code Bicycles on Road

Channel	Lane 1	Lane 2	Lane 3
Direction	Eastbound	Eastbound	Eastbound
12:00 AM	0	0	0
12:15 AM	0	0	0
12:30 AM	0	0	0
12:45 AM	0	0	0
1:00 AM	0	0	0
1:15 AM	0	0	0
1:30 AM	0	0	0
1:45 AM	0	0	0
2:00 AM	0	0	0
2:15 AM	0	0	0
2:30 AM	0	0	0
2:45 AM	0	0	0
3:00 AM	0	0	0
3:15 AM	0	0	0
3:30 AM	0	0	0
3:45 AM	0	0	0
4:00 AM	0	0	0
4:15 AM	0	0	0
4:30 AM	0	0	0
4:45 AM	0	0	0
5:00 AM	0	0	0
5:15 AM	0	0	0
5:30 AM	0	0	0
5:45 AM	0	0	0
6:00 AM	0	0	0
6:15 AM	0	0	0
6:30 AM	0	0	0
6:45 AM	0	0	0
7:00 AM	0	0	0
7:15 AM	0	0	0

Study Name 1049-EB CR 3 AT S 481

Start Date 04-25-2023

Start Time 12:00 AM

Site Code Bicycles on Road

Channel	Lane 1	Lane 2	Lane 3
Direction	Eastbound	Eastbound	Eastbound
7:30 AM	0	0	0
7:45 AM	0	0	0
8:00 AM	0	0	0
8:15 AM	0	0	0
8:30 AM	0	0	0
8:45 AM	0	0	0
9:00 AM	0	0	0
9:15 AM	0	0	0
9:30 AM	0	0	0
9:45 AM	0	0	0
10:00 AM	0	0	0
10:15 AM	0	0	0
10:30 AM	0	0	0
10:45 AM	0	0	0
11:00 AM	0	0	0
11:15 AM	0	0	0
11:30 AM	0	0	0
11:45 AM	0	0	0
12:00 PM	0	0	0
12:15 PM	0	0	0
12:30 PM	0	0	0
12:45 PM	0	0	0
1:00 PM	0	0	0
1:15 PM	0	0	0
1:30 PM	0	0	0
1:45 PM	0	0	0
2:00 PM	0	0	0
2:15 PM	0	0	0
2:30 PM	0	0	0
2:45 PM	0	0	0
3:00 PM	0	0	0

Study Name 1049-EB CR 3 AT S 481

Start Date 04-25-2023

Start Time 12:00 AM

Site Code Bicycles on Road

Channel	Lane 1	Lane 2	Lane 3
Direction	Eastbound	Eastbound	Eastbound
3:15 PM	0	0	0
3:30 PM	0	0	0
3:45 PM	0	0	0
4:00 PM	0	0	0
4:15 PM	0	0	0
4:30 PM	0	0	0
4:45 PM	0	0	0
5:00 PM	0	0	0
5:15 PM	0	0	0
5:30 PM	1	0	0
5:45 PM	0	0	0
6:00 PM	0	0	0
6:15 PM	0	0	0
6:30 PM	0	0	0
6:45 PM	0	0	0
7:00 PM	0	0	0
7:15 PM	0	0	0
7:30 PM	0	0	0
7:45 PM	0	0	0
8:00 PM	0	0	0
8:15 PM	0	0	0
8:30 PM	0	0	0
8:45 PM	0	0	0
9:00 PM	0	0	0
9:15 PM	0	0	0
9:30 PM	0	0	0
9:45 PM	0	0	0
10:00 PM	0	0	0
10:15 PM	0	0	0
10:30 PM	0	0	0
10:45 PM	0	0	0

Study Name 1049-EB CR 3 AT S 481

Start Date 04-25-2023

Start Time 12:00 AM

Site Code Bicycles on Road

Channel	Lane 1	Lane 2	Lane 3
Direction	Eastbound	Eastbound	Eastbound
11:00 PM	0	0	0
11:15 PM	0	0	0
11:30 PM	0	0	0
11:45 PM	0	0	0
12:00 AM	0	0	0
12:15 AM	0	0	0
12:30 AM	0	0	0
12:45 AM	0	0	0
1:00 AM	0	0	0
1:15 AM	0	0	0
1:30 AM	0	0	0
1:45 AM	0	0	0
2:00 AM	0	0	0
2:15 AM	0	0	0
2:30 AM	0	0	0
2:45 AM	0	0	0
3:00 AM	0	0	0
3:15 AM	0	0	0
3:30 AM	0	0	0
3:45 AM	0	0	0
4:00 AM	0	0	0
4:15 AM	0	0	0
4:30 AM	0	0	0
4:45 AM	0	0	0
5:00 AM	0	0	0
5:15 AM	0	0	0
5:30 AM	0	0	0
5:45 AM	0	0	0
6:00 AM	0	0	0
6:15 AM	0	0	0
6:30 AM	0	0	0

Study Name 1049-EB CR 3 AT S 481

Start Date 04-25-2023

Start Time 12:00 AM

Site Code Bicycles on Road

Channel	Lane 1	Lane 2	Lane 3
Direction	Eastbound	Eastbound	Eastbound
6:45 AM	0	0	0
7:00 AM	0	0	0
7:15 AM	0	0	0
7:30 AM	0	0	0
7:45 AM	0	0	0
8:00 AM	0	0	0
8:15 AM	0	0	0
8:30 AM	0	0	0
8:45 AM	0	0	0
9:00 AM	0	0	0
9:15 AM	0	0	0
9:30 AM	0	0	0
9:45 AM	0	0	0
10:00 AM	0	0	0
10:15 AM	0	0	0
10:30 AM	0	0	0
10:45 AM	0	0	0
11:00 AM	0	0	0
11:15 AM	0	0	0
11:30 AM	0	0	0
11:45 AM	0	0	0
12:00 PM	0	0	0
12:15 PM	0	0	0
12:30 PM	0	0	0
12:45 PM	0	0	0
1:00 PM	0	0	0
1:15 PM	0	0	0
1:30 PM	0	0	0
1:45 PM	0	0	0
2:00 PM	0	0	0
2:15 PM	0	0	0

Study Name 1049-EB CR 3 AT S 481

Start Date 04-25-2023

Start Time 12:00 AM

Site Code Bicycles on Road

Channel	Lane 1	Lane 2	Lane 3
Direction	Eastbound	Eastbound	Eastbound
2:30 PM	0	0	0
2:45 PM	0	0	0
3:00 PM	0	0	0
3:15 PM	0	0	0
3:30 PM	0	0	0
3:45 PM	0	0	0
4:00 PM	0	0	0
4:15 PM	0	0	0
4:30 PM	0	0	0
4:45 PM	0	0	0
5:00 PM	0	0	0
5:15 PM	1	0	0
5:30 PM	0	0	0
5:45 PM	0	0	0
6:00 PM	0	0	0
6:15 PM	0	0	0
6:30 PM	0	0	0
6:45 PM	0	0	0
7:00 PM	0	0	0
7:15 PM	0	0	0
7:30 PM	0	0	0
7:45 PM	0	0	0
8:00 PM	0	0	0
8:15 PM	0	0	0
8:30 PM	0	0	0
8:45 PM	0	0	0
9:00 PM	0	0	0
9:15 PM	0	0	0
9:30 PM	0	0	0
9:45 PM	0	0	0
10:00 PM	0	0	0

Study Name 1049-EB CR 3 AT S 481
Start Date 04-25-2023
Start Time 12:00 AM
Site Code Bicycles on Road

Channel Direction	Lane 1	Lane 2	Lane 3
	Eastbound	Eastbound	Eastbound
10:15 PM	0	0	0
10:30 PM	0	0	0
10:45 PM	0	0	0
11:00 PM	0	0	0
11:15 PM	0	0	0
11:30 PM	0	0	0
11:45 PM	0	0	0

Study Name 1050-WB CR 3 AT S 481
 Start Date 04-19-2023
 Start Time 12:00 AM
 Site Code Motorcycles

Channel	Lane 1	Lane 2
Direction	Westbound	Westbound
12:00 AM	0	0
12:15 AM	0	0
12:30 AM	0	0
12:45 AM	0	0
1:00 AM	0	0
1:15 AM	0	0
1:30 AM	0	0
1:45 AM	0	0
2:00 AM	0	0
2:15 AM	0	0
2:30 AM	0	0
2:45 AM	0	0
3:00 AM	0	0
3:15 AM	0	0
3:30 AM	0	0
3:45 AM	0	0
4:00 AM	0	0
4:15 AM	0	0
4:30 AM	0	0
4:45 AM	0	0
5:00 AM	0	0
5:15 AM	0	0
5:30 AM	0	0
5:45 AM	0	0
6:00 AM	0	0
6:15 AM	0	0
6:30 AM	0	0
6:45 AM	0	0
7:00 AM	0	0
7:15 AM	0	0

Study Name 1050-WB CR 3 AT S 481
 Start Date 04-19-2023
 Start Time 12:00 AM
 Site Code Motorcycles

Channel	Lane 1	Lane 2
Direction	Westbound	Westbound
7:30 AM	0	0
7:45 AM	0	0
8:00 AM	0	0
8:15 AM	0	0
8:30 AM	0	0
8:45 AM	0	0
9:00 AM	0	0
9:15 AM	0	0
9:30 AM	0	0
9:45 AM	0	0
10:00 AM	0	0
10:15 AM	0	0
10:30 AM	0	0
10:45 AM	0	0
11:00 AM	0	0
11:15 AM	0	0
11:30 AM	0	0
11:45 AM	0	0
12:00 PM	0	0
12:15 PM	0	0
12:30 PM	0	0
12:45 PM	0	0
1:00 PM	0	0
1:15 PM	0	0
1:30 PM	0	0
1:45 PM	0	0
2:00 PM	0	0
2:15 PM	0	0
2:30 PM	0	0
2:45 PM	0	0
3:00 PM	0	0

Study Name 1050-WB CR 3 AT S 481
 Start Date 04-19-2023
 Start Time 12:00 AM
 Site Code Motorcycles

Channel	Lane 1	Lane 2
Direction	Westbound	Westbound
3:15 PM	0	0
3:30 PM	0	0
3:45 PM	0	0
4:00 PM	1	0
4:15 PM	0	0
4:30 PM	0	0
4:45 PM	0	0
5:00 PM	0	0
5:15 PM	0	0
5:30 PM	0	0
5:45 PM	0	0
6:00 PM	0	0
6:15 PM	0	0
6:30 PM	0	0
6:45 PM	0	0
7:00 PM	0	0
7:15 PM	0	0
7:30 PM	0	0
7:45 PM	0	0
8:00 PM	0	0
8:15 PM	0	0
8:30 PM	0	0
8:45 PM	0	0
9:00 PM	0	0
9:15 PM	0	0
9:30 PM	0	0
9:45 PM	0	0
10:00 PM	0	0
10:15 PM	0	0
10:30 PM	0	0
10:45 PM	0	0

Study Name 1050-WB CR 3 AT S 481
Start Date 04-19-2023
Start Time 12:00 AM
Site Code Motorcycles

Channel	Lane 1	Lane 2
Direction	Westbound	Westbound
11:00 PM	0	0
11:15 PM	0	0
11:30 PM	0	0
11:45 PM	0	0

Study Name 1050-WB CR 3 AT S 481
 Start Date 04-19-2023
 Start Time 12:00 AM
 Site Code Cars

Channel Direction	Lane 1	Lane 2
	Westbound	Westbound
12:00 AM	4	3
12:15 AM	2	1
12:30 AM	4	3
12:45 AM	1	1
1:00 AM	2	2
1:15 AM	1	1
1:30 AM	1	1
1:45 AM	1	5
2:00 AM	1	0
2:15 AM	0	0
2:30 AM	2	0
2:45 AM	0	0
3:00 AM	1	3
3:15 AM	3	2
3:30 AM	4	4
3:45 AM	0	1
4:00 AM	0	1
4:15 AM	4	1
4:30 AM	5	3
4:45 AM	9	3
5:00 AM	4	9
5:15 AM	3	17
5:30 AM	8	12
5:45 AM	17	17
6:00 AM	4	5
6:15 AM	8	24
6:30 AM	14	13
6:45 AM	29	22
7:00 AM	30	25
7:15 AM	52	28

Study Name 1050-WB CR 3 AT S 481

Start Date 04-19-2023

Start Time 12:00 AM

Site Code Cars

Channel	Lane 1	Lane 2
Direction	Westbound	Westbound
7:30 AM	44	22
7:45 AM	28	26
8:00 AM	20	17
8:15 AM	37	19
8:30 AM	37	29
8:45 AM	35	15
9:00 AM	38	14
9:15 AM	22	12
9:30 AM	29	13
9:45 AM	36	16
10:00 AM	30	13
10:15 AM	29	15
10:30 AM	32	11
10:45 AM	29	19
11:00 AM	33	17
11:15 AM	33	17
11:30 AM	21	12
11:45 AM	28	22
12:00 PM	30	17
12:15 PM	27	17
12:30 PM	34	17
12:45 PM	39	19
1:00 PM	28	13
1:15 PM	40	19
1:30 PM	26	18
1:45 PM	28	11
2:00 PM	37	19
2:15 PM	47	14
2:30 PM	30	16
2:45 PM	37	17
3:00 PM	44	15

Study Name 1050-WB CR 3 AT S 481
 Start Date 04-19-2023
 Start Time 12:00 AM
 Site Code Cars

Channel	Lane 1	Lane 2
Direction	Westbound	Westbound
3:15 PM	50	24
3:30 PM	44	30
3:45 PM	51	27
4:00 PM	45	23
4:15 PM	41	24
4:30 PM	47	26
4:45 PM	53	26
5:00 PM	41	15
5:15 PM	42	18
5:30 PM	34	21
5:45 PM	35	18
6:00 PM	42	16
6:15 PM	34	15
6:30 PM	23	18
6:45 PM	25	14
7:00 PM	21	17
7:15 PM	16	12
7:30 PM	24	11
7:45 PM	23	11
8:00 PM	20	9
8:15 PM	18	10
8:30 PM	20	9
8:45 PM	10	7
9:00 PM	8	10
9:15 PM	6	8
9:30 PM	12	6
9:45 PM	4	5
10:00 PM	5	4
10:15 PM	4	6
10:30 PM	4	5
10:45 PM	4	1

Study Name 1050-WB CR 3 AT S 481
Start Date 04-19-2023
Start Time 12:00 AM
Site Code Cars

Channel	Lane 1	Lane 2
Direction	Westbound	Westbound
11:00 PM	1	3
11:15 PM	1	11
11:30 PM	1	2
11:45 PM	3	2

Study Name 1050-WB CR 3 AT S 481

Start Date 04-19-2023

Start Time 12:00 AM

Site Code Light Goods Vehicles

Channel Direction	Lane 1	Lane 2
	Westbound	Westbound
12:00 AM	0	1
12:15 AM	0	0
12:30 AM	0	0
12:45 AM	0	0
1:00 AM	0	0
1:15 AM	1	1
1:30 AM	0	0
1:45 AM	0	0
2:00 AM	0	0
2:15 AM	0	0
2:30 AM	0	0
2:45 AM	0	0
3:00 AM	0	0
3:15 AM	0	1
3:30 AM	0	0
3:45 AM	0	1
4:00 AM	2	3
4:15 AM	2	5
4:30 AM	1	0
4:45 AM	3	2
5:00 AM	3	1
5:15 AM	2	4
5:30 AM	3	7
5:45 AM	4	5
6:00 AM	4	3
6:15 AM	4	3
6:30 AM	4	9
6:45 AM	10	4
7:00 AM	6	6
7:15 AM	12	6

Study Name 1050-WB CR 3 AT S 481

Start Date 04-19-2023

Start Time 12:00 AM

Site Code Light Goods Vehicles

Channel	Lane 1	Lane 2
Direction	Westbound	Westbound
7:30 AM	9	7
7:45 AM	3	7
8:00 AM	7	5
8:15 AM	13	5
8:30 AM	9	3
8:45 AM	7	6
9:00 AM	4	3
9:15 AM	6	3
9:30 AM	7	8
9:45 AM	6	4
10:00 AM	14	4
10:15 AM	6	5
10:30 AM	5	2
10:45 AM	4	4
11:00 AM	8	4
11:15 AM	5	5
11:30 AM	9	3
11:45 AM	6	7
12:00 PM	6	4
12:15 PM	7	8
12:30 PM	10	4
12:45 PM	11	6
1:00 PM	8	7
1:15 PM	8	5
1:30 PM	12	5
1:45 PM	10	9
2:00 PM	13	4
2:15 PM	10	5
2:30 PM	13	7
2:45 PM	8	2
3:00 PM	8	3

Study Name 1050-WB CR 3 AT S 481

Start Date 04-19-2023

Start Time 12:00 AM

Site Code Light Goods Vehicles

Channel	Lane 1	Lane 2
Direction	Westbound	Westbound
3:15 PM	8	3
3:30 PM	11	4
3:45 PM	7	4
4:00 PM	8	4
4:15 PM	11	9
4:30 PM	13	4
4:45 PM	13	10
5:00 PM	9	4
5:15 PM	6	4
5:30 PM	11	3
5:45 PM	6	3
6:00 PM	8	10
6:15 PM	4	6
6:30 PM	2	0
6:45 PM	5	7
7:00 PM	7	4
7:15 PM	6	5
7:30 PM	3	2
7:45 PM	3	2
8:00 PM	3	2
8:15 PM	4	4
8:30 PM	0	1
8:45 PM	2	1
9:00 PM	1	3
9:15 PM	1	1
9:30 PM	1	1
9:45 PM	0	1
10:00 PM	1	1
10:15 PM	0	0
10:30 PM	1	0
10:45 PM	2	0

Study Name 1050-WB CR 3 AT S 481
Start Date 04-19-2023
Start Time 12:00 AM
Site Code Light Goods Vehicles

Channel	Lane 1	Lane 2
Direction	Westbound	Westbound
11:00 PM	2	0
11:15 PM	1	2
11:30 PM	0	0
11:45 PM	0	0

Study Name 1050-WB CR 3 AT S 481
 Start Date 04-19-2023
 Start Time 12:00 AM
 Site Code Buses

Channel	Lane 1	Lane 2
Direction	Westbound	Westbound
12:00 AM	0	0
12:15 AM	0	0
12:30 AM	0	0
12:45 AM	0	0
1:00 AM	0	0
1:15 AM	0	0
1:30 AM	0	0
1:45 AM	0	0
2:00 AM	0	0
2:15 AM	0	0
2:30 AM	0	0
2:45 AM	0	0
3:00 AM	0	0
3:15 AM	0	0
3:30 AM	0	0
3:45 AM	0	0
4:00 AM	0	0
4:15 AM	0	0
4:30 AM	0	0
4:45 AM	0	0
5:00 AM	0	0
5:15 AM	0	0
5:30 AM	0	0
5:45 AM	0	0
6:00 AM	0	0
6:15 AM	1	0
6:30 AM	0	0
6:45 AM	1	1
7:00 AM	13	0
7:15 AM	1	1

Study Name 1050-WB CR 3 AT S 481
 Start Date 04-19-2023
 Start Time 12:00 AM
 Site Code Buses

Channel	Lane 1	Lane 2
Direction	Westbound	Westbound
7:30 AM	0	0
7:45 AM	2	0
8:00 AM	3	0
8:15 AM	3	1
8:30 AM	2	0
8:45 AM	7	1
9:00 AM	3	3
9:15 AM	2	1
9:30 AM	1	0
9:45 AM	0	0
10:00 AM	0	0
10:15 AM	0	0
10:30 AM	0	0
10:45 AM	0	0
11:00 AM	0	1
11:15 AM	3	0
11:30 AM	2	0
11:45 AM	0	1
12:00 PM	4	0
12:15 PM	0	0
12:30 PM	0	0
12:45 PM	1	0
1:00 PM	0	0
1:15 PM	2	2
1:30 PM	1	0
1:45 PM	1	0
2:00 PM	3	2
2:15 PM	1	1
2:30 PM	1	0
2:45 PM	5	0
3:00 PM	3	1

Study Name 1050-WB CR 3 AT S 481
 Start Date 04-19-2023
 Start Time 12:00 AM
 Site Code Buses

Channel	Lane 1	Lane 2
Direction	Westbound	Westbound
3:15 PM	3	0
3:30 PM	1	1
3:45 PM	3	0
4:00 PM	2	0
4:15 PM	2	0
4:30 PM	0	0
4:45 PM	0	1
5:00 PM	0	1
5:15 PM	0	0
5:30 PM	0	0
5:45 PM	0	0
6:00 PM	1	0
6:15 PM	0	0
6:30 PM	0	0
6:45 PM	0	0
7:00 PM	0	0
7:15 PM	0	0
7:30 PM	0	0
7:45 PM	0	0
8:00 PM	0	0
8:15 PM	0	0
8:30 PM	0	0
8:45 PM	0	0
9:00 PM	0	0
9:15 PM	0	0
9:30 PM	0	0
9:45 PM	0	0
10:00 PM	0	0
10:15 PM	0	0
10:30 PM	0	0
10:45 PM	0	0

Study Name 1050-WB CR 3 AT S 481
Start Date 04-19-2023
Start Time 12:00 AM
Site Code Buses

Channel	Lane 1	Lane 2
Direction	Westbound	Westbound
11:00 PM	0	0
11:15 PM	0	0
11:30 PM	0	0
11:45 PM	0	0

Study Name 1050-WB CR 3 AT S 481

Start Date 04-19-2023

Start Time 12:00 AM

Site Code Single-Unit Trucks

Channel Direction	Lane 1	Lane 2
	Westbound	Westbound
12:00 AM	0	0
12:15 AM	0	0
12:30 AM	0	0
12:45 AM	0	0
1:00 AM	0	0
1:15 AM	0	0
1:30 AM	0	0
1:45 AM	0	0
2:00 AM	0	0
2:15 AM	0	0
2:30 AM	0	0
2:45 AM	0	0
3:00 AM	0	0
3:15 AM	0	0
3:30 AM	0	0
3:45 AM	0	0
4:00 AM	0	0
4:15 AM	0	0
4:30 AM	0	0
4:45 AM	1	1
5:00 AM	0	0
5:15 AM	0	0
5:30 AM	0	0
5:45 AM	0	0
6:00 AM	0	0
6:15 AM	0	0
6:30 AM	0	1
6:45 AM	0	2
7:00 AM	1	1
7:15 AM	1	2

Study Name 1050-WB CR 3 AT S 481

Start Date 04-19-2023

Start Time 12:00 AM

Site Code Single-Unit Trucks

Channel	Lane 1	Lane 2
Direction	Westbound	Westbound
7:30 AM	2	3
7:45 AM	4	0
8:00 AM	2	0
8:15 AM	5	0
8:30 AM	0	0
8:45 AM	0	0
9:00 AM	3	1
9:15 AM	0	0
9:30 AM	0	1
9:45 AM	1	0
10:00 AM	2	1
10:15 AM	2	0
10:30 AM	1	0
10:45 AM	1	1
11:00 AM	0	2
11:15 AM	1	2
11:30 AM	0	0
11:45 AM	1	1
12:00 PM	0	1
12:15 PM	2	0
12:30 PM	3	0
12:45 PM	2	0
1:00 PM	0	1
1:15 PM	0	0
1:30 PM	3	0
1:45 PM	0	0
2:00 PM	1	0
2:15 PM	0	1
2:30 PM	3	2
2:45 PM	0	1
3:00 PM	0	0

Study Name 1050-WB CR 3 AT S 481

Start Date 04-19-2023

Start Time 12:00 AM

Site Code Single-Unit Trucks

Channel	Lane 1	Lane 2
Direction	Westbound	Westbound
3:15 PM	1	1
3:30 PM	1	1
3:45 PM	2	0
4:00 PM	0	3
4:15 PM	0	1
4:30 PM	0	0
4:45 PM	0	0
5:00 PM	2	0
5:15 PM	0	0
5:30 PM	1	0
5:45 PM	0	0
6:00 PM	0	0
6:15 PM	0	0
6:30 PM	0	1
6:45 PM	0	0
7:00 PM	0	1
7:15 PM	0	0
7:30 PM	0	0
7:45 PM	1	1
8:00 PM	0	1
8:15 PM	0	0
8:30 PM	0	0
8:45 PM	0	1
9:00 PM	0	0
9:15 PM	0	0
9:30 PM	0	0
9:45 PM	0	0
10:00 PM	0	0
10:15 PM	0	0
10:30 PM	0	0
10:45 PM	0	0

Study Name 1050-WB CR 3 AT S 481
Start Date 04-19-2023
Start Time 12:00 AM
Site Code Single-Unit Trucks

Channel	Lane 1	Lane 2
Direction	Westbound	Westbound
11:00 PM	0	0
11:15 PM	0	0
11:30 PM	0	0
11:45 PM	0	0

Study Name 1050-WB CR 3 AT S 481
 Start Date 04-19-2023
 Start Time 12:00 AM
 Site Code Articulated Trucks

Channel Direction	Lane 1	Lane 2
	Westbound	Westbound
12:00 AM	0	0
12:15 AM	0	0
12:30 AM	0	0
12:45 AM	0	0
1:00 AM	0	0
1:15 AM	0	0
1:30 AM	0	0
1:45 AM	0	0
2:00 AM	0	0
2:15 AM	0	0
2:30 AM	0	0
2:45 AM	0	0
3:00 AM	0	0
3:15 AM	0	0
3:30 AM	0	0
3:45 AM	1	0
4:00 AM	1	0
4:15 AM	0	0
4:30 AM	1	0
4:45 AM	0	0
5:00 AM	1	0
5:15 AM	0	0
5:30 AM	1	0
5:45 AM	1	0
6:00 AM	0	0
6:15 AM	1	0
6:30 AM	0	0
6:45 AM	4	0
7:00 AM	3	0
7:15 AM	1	1

Study Name 1050-WB CR 3 AT S 481
 Start Date 04-19-2023
 Start Time 12:00 AM
 Site Code Articulated Trucks

Channel	Lane 1	Lane 2
Direction	Westbound	Westbound
7:30 AM	1	1
7:45 AM	1	0
8:00 AM	1	1
8:15 AM	2	0
8:30 AM	0	0
8:45 AM	0	0
9:00 AM	0	0
9:15 AM	3	2
9:30 AM	0	0
9:45 AM	1	0
10:00 AM	0	0
10:15 AM	2	0
10:30 AM	1	1
10:45 AM	0	0
11:00 AM	2	0
11:15 AM	0	1
11:30 AM	3	1
11:45 AM	1	0
12:00 PM	1	1
12:15 PM	0	0
12:30 PM	1	0
12:45 PM	2	0
1:00 PM	0	2
1:15 PM	1	0
1:30 PM	1	0
1:45 PM	4	0
2:00 PM	5	2
2:15 PM	0	0
2:30 PM	0	0
2:45 PM	1	0
3:00 PM	1	0

Study Name 1050-WB CR 3 AT S 481
 Start Date 04-19-2023
 Start Time 12:00 AM
 Site Code Articulated Trucks

Channel	Lane 1	Lane 2
Direction	Westbound	Westbound
3:15 PM	0	0
3:30 PM	0	1
3:45 PM	0	1
4:00 PM	0	0
4:15 PM	1	0
4:30 PM	1	0
4:45 PM	0	0
5:00 PM	0	0
5:15 PM	0	0
5:30 PM	0	0
5:45 PM	1	0
6:00 PM	0	0
6:15 PM	0	0
6:30 PM	0	0
6:45 PM	0	0
7:00 PM	0	1
7:15 PM	0	0
7:30 PM	0	0
7:45 PM	0	0
8:00 PM	0	0
8:15 PM	0	0
8:30 PM	0	0
8:45 PM	0	0
9:00 PM	0	0
9:15 PM	0	0
9:30 PM	0	0
9:45 PM	0	0
10:00 PM	0	0
10:15 PM	0	0
10:30 PM	1	0
10:45 PM	0	0

Study Name 1050-WB CR 3 AT S 481
Start Date 04-19-2023
Start Time 12:00 AM
Site Code Articulated Trucks

Channel	Lane 1	Lane 2
Direction	Westbound	Westbound
11:00 PM	0	0
11:15 PM	0	0
11:30 PM	0	0
11:45 PM	0	0

Study Name 1050-WB CR 3 AT S 481

Start Date 04-19-2023

Start Time 12:00 AM

Site Code Bicycles on Road

Channel Direction	Lane 1	Lane 2
	Westbound	Westbound
12:00 AM	0	0
12:15 AM	0	0
12:30 AM	0	0
12:45 AM	0	0
1:00 AM	0	0
1:15 AM	0	0
1:30 AM	0	0
1:45 AM	0	0
2:00 AM	0	0
2:15 AM	0	0
2:30 AM	0	0
2:45 AM	0	0
3:00 AM	0	0
3:15 AM	0	0
3:30 AM	0	0
3:45 AM	0	0
4:00 AM	0	0
4:15 AM	0	0
4:30 AM	0	0
4:45 AM	0	0
5:00 AM	0	0
5:15 AM	0	0
5:30 AM	0	0
5:45 AM	0	0
6:00 AM	0	0
6:15 AM	0	0
6:30 AM	0	0
6:45 AM	0	0
7:00 AM	0	0
7:15 AM	0	0

Study Name 1050-WB CR 3 AT S 481
 Start Date 04-19-2023
 Start Time 12:00 AM
 Site Code Bicycles on Road

Channel	Lane 1	Lane 2
Direction	Westbound	Westbound
7:30 AM	0	0
7:45 AM	0	0
8:00 AM	0	0
8:15 AM	0	0
8:30 AM	0	0
8:45 AM	0	0
9:00 AM	1	0
9:15 AM	0	0
9:30 AM	0	0
9:45 AM	0	0
10:00 AM	0	0
10:15 AM	0	0
10:30 AM	0	0
10:45 AM	0	0
11:00 AM	0	0
11:15 AM	0	0
11:30 AM	0	0
11:45 AM	0	0
12:00 PM	0	0
12:15 PM	0	0
12:30 PM	0	0
12:45 PM	0	0
1:00 PM	0	0
1:15 PM	0	0
1:30 PM	0	0
1:45 PM	0	0
2:00 PM	0	0
2:15 PM	0	0
2:30 PM	0	0
2:45 PM	0	0
3:00 PM	0	0

Study Name 1050-WB CR 3 AT S 481
 Start Date 04-19-2023
 Start Time 12:00 AM
 Site Code Bicycles on Road

Channel	Lane 1	Lane 2
Direction	Westbound	Westbound
3:15 PM	0	0
3:30 PM	0	0
3:45 PM	0	0
4:00 PM	0	0
4:15 PM	0	0
4:30 PM	0	0
4:45 PM	0	0
5:00 PM	0	0
5:15 PM	0	0
5:30 PM	0	0
5:45 PM	0	0
6:00 PM	0	0
6:15 PM	0	0
6:30 PM	0	0
6:45 PM	0	0
7:00 PM	0	0
7:15 PM	0	0
7:30 PM	0	0
7:45 PM	0	0
8:00 PM	0	0
8:15 PM	0	0
8:30 PM	0	0
8:45 PM	0	0
9:00 PM	0	0
9:15 PM	0	0
9:30 PM	0	0
9:45 PM	0	0
10:00 PM	0	0
10:15 PM	0	0
10:30 PM	0	0
10:45 PM	0	0

Study Name 1050-WB CR 3 AT S 481
Start Date 04-19-2023
Start Time 12:00 AM
Site Code Bicycles on Road

Channel	Lane 1	Lane 2
Direction	Westbound	Westbound
11:00 PM	1	0
11:15 PM	0	0
11:30 PM	0	0
11:45 PM	0	0

Study Name 1103-NB I-81 AT S 49

Start Date 04-19-2023

Start Time 12:00 AM

Site Code Motorcycles

Channel Direction	Lane 1	Lane 2
	Northbound	Northbound
12:00 AM	0	0
12:15 AM	0	0
12:30 AM	0	0
12:45 AM	0	0
1:00 AM	0	0
1:15 AM	0	0
1:30 AM	0	0
1:45 AM	0	0
2:00 AM	0	0
2:15 AM	0	0
2:30 AM	0	0
2:45 AM	0	0
3:00 AM	0	0
3:15 AM	0	0
3:30 AM	0	0
3:45 AM	0	0
4:00 AM	0	0
4:15 AM	0	0
4:30 AM	0	0
4:45 AM	0	0
5:00 AM	0	0
5:15 AM	0	0
5:30 AM	0	0
5:45 AM	0	0
6:00 AM	0	0
6:15 AM	0	0
6:30 AM	0	0
6:45 AM	0	0
7:00 AM	0	0
7:15 AM	0	0

Study Name 1103-NB I-81 AT S 49

Start Date 04-19-2023

Start Time 12:00 AM

Site Code Motorcycles

Channel	Lane 1	Lane 2
Direction	Northbound	Northbound
7:30 AM	0	0
7:45 AM	0	0
8:00 AM	0	0
8:15 AM	0	0
8:30 AM	0	0
8:45 AM	0	0
9:00 AM	0	0
9:15 AM	1	0
9:30 AM	0	0
9:45 AM	0	0
10:00 AM	0	0
10:15 AM	0	0
10:30 AM	0	0
10:45 AM	0	0
11:00 AM	0	0
11:15 AM	0	0
11:30 AM	0	0
11:45 AM	0	0
12:00 PM	0	0
12:15 PM	0	0
12:30 PM	0	0
12:45 PM	1	0
1:00 PM	0	0
1:15 PM	0	0
1:30 PM	0	0
1:45 PM	0	0
2:00 PM	0	0
2:15 PM	0	0
2:30 PM	0	0
2:45 PM	0	0
3:00 PM	0	0

Study Name 1103-NB I-81 AT S 49
 Start Date 04-19-2023
 Start Time 12:00 AM
 Site Code Motorcycles

Channel	Lane 1	Lane 2
Direction	Northbound	Northbound
3:15 PM	0	0
3:30 PM	0	0
3:45 PM	0	0
4:00 PM	0	0
4:15 PM	0	0
4:30 PM	0	0
4:45 PM	0	0
5:00 PM	0	0
5:15 PM	0	0
5:30 PM	0	0
5:45 PM	0	0
6:00 PM	0	0
6:15 PM	5	0
6:30 PM	0	0
6:45 PM	0	0
7:00 PM	0	0
7:15 PM	0	0
7:30 PM	0	0
7:45 PM	0	0
8:00 PM	0	0
8:15 PM	0	0
8:30 PM	0	0
8:45 PM	0	0
9:00 PM	0	0
9:15 PM	0	0
9:30 PM	0	0
9:45 PM	0	0
10:00 PM	0	0
10:15 PM	0	0
10:30 PM	0	0
10:45 PM	0	0

Study Name 1103-NB I-81 AT S 49
Start Date 04-19-2023
Start Time 12:00 AM
Site Code Motorcycles

Channel	Lane 1	Lane 2
Direction	Northbound	Northbound
11:00 PM	0	0
11:15 PM	0	0
11:30 PM	0	0
11:45 PM	0	0

Study Name 1103-NB I-81 AT S 49
 Start Date 04-19-2023
 Start Time 12:00 AM
 Site Code Cars

Channel Direction	Lane 1	Lane 2
	Northbound	Northbound
12:00 AM	19	2
12:15 AM	14	0
12:30 AM	12	0
12:45 AM	17	3
1:00 AM	18	1
1:15 AM	11	1
1:30 AM	13	1
1:45 AM	8	1
2:00 AM	6	1
2:15 AM	6	0
2:30 AM	3	0
2:45 AM	5	0
3:00 AM	6	0
3:15 AM	3	0
3:30 AM	5	1
3:45 AM	5	1
4:00 AM	10	2
4:15 AM	7	0
4:30 AM	16	1
4:45 AM	15	2
5:00 AM	16	4
5:15 AM	27	7
5:30 AM	12	12
5:45 AM	28	12
6:00 AM	27	3
6:15 AM	30	11
6:30 AM	36	11
6:45 AM	46	16
7:00 AM	51	37
7:15 AM	34	19

Study Name 1103-NB I-81 AT S 49
 Start Date 04-19-2023
 Start Time 12:00 AM
 Site Code Cars

Channel Direction	Lane 1	Lane 2
	Northbound	Northbound
7:30 AM	44	20
7:45 AM	55	22
8:00 AM	44	19
8:15 AM	42	19
8:30 AM	42	19
8:45 AM	41	17
9:00 AM	38	20
9:15 AM	38	22
9:30 AM	50	18
9:45 AM	46	27
10:00 AM	41	32
10:15 AM	53	32
10:30 AM	40	27
10:45 AM	58	30
11:00 AM	54	28
11:15 AM	68	21
11:30 AM	67	18
11:45 AM	59	23
12:00 PM	57	26
12:15 PM	85	19
12:30 PM	61	26
12:45 PM	49	31
1:00 PM	71	27
1:15 PM	72	25
1:30 PM	62	32
1:45 PM	56	33
2:00 PM	57	32
2:15 PM	73	41
2:30 PM	73	36
2:45 PM	74	58
3:00 PM	70	46

Study Name 1103-NB I-81 AT S 49
 Start Date 04-19-2023
 Start Time 12:00 AM
 Site Code Cars

Channel	Lane 1	Lane 2
Direction	Northbound	Northbound
3:15 PM	84	43
3:30 PM	90	52
3:45 PM	89	70
4:00 PM	82	62
4:15 PM	98	77
4:30 PM	116	71
4:45 PM	107	83
5:00 PM	90	62
5:15 PM	94	60
5:30 PM	80	56
5:45 PM	72	34
6:00 PM	77	25
6:15 PM	68	34
6:30 PM	53	13
6:45 PM	65	16
7:00 PM	48	24
7:15 PM	52	20
7:30 PM	41	10
7:45 PM	50	12
8:00 PM	46	15
8:15 PM	54	26
8:30 PM	45	11
8:45 PM	43	14
9:00 PM	31	9
9:15 PM	33	5
9:30 PM	30	5
9:45 PM	29	5
10:00 PM	27	4
10:15 PM	33	6
10:30 PM	20	2
10:45 PM	25	9

Study Name 1103-NB I-81 AT S 49
Start Date 04-19-2023
Start Time 12:00 AM
Site Code Cars

Channel Direction	Lane 1	Lane 2
	Northbound	Northbound
11:00 PM	25	4
11:15 PM	37	4
11:30 PM	14	3
11:45 PM	13	3

Study Name 1103-NB I-81 AT S 49

Start Date 04-19-2023

Start Time 12:00 AM

Site Code Light Goods Vehicles

Channel Direction	Lane 1	Lane 2
	Northbound	Northbound
12:00 AM	0	1
12:15 AM	2	0
12:30 AM	0	0
12:45 AM	0	0
1:00 AM	0	0
1:15 AM	0	1
1:30 AM	0	0
1:45 AM	0	0
2:00 AM	1	0
2:15 AM	2	0
2:30 AM	0	0
2:45 AM	0	0
3:00 AM	2	0
3:15 AM	0	0
3:30 AM	2	0
3:45 AM	1	0
4:00 AM	0	0
4:15 AM	1	0
4:30 AM	0	0
4:45 AM	0	0
5:00 AM	0	0
5:15 AM	2	0
5:30 AM	0	1
5:45 AM	4	1
6:00 AM	14	5
6:15 AM	25	6
6:30 AM	14	2
6:45 AM	11	1
7:00 AM	12	6
7:15 AM	23	7

Study Name 1103-NB I-81 AT S 49

Start Date 04-19-2023

Start Time 12:00 AM

Site Code Light Goods Vehicles

Channel	Lane 1	Lane 2
Direction	Northbound	Northbound
7:30 AM	10	11
7:45 AM	21	2
8:00 AM	18	5
8:15 AM	15	6
8:30 AM	15	5
8:45 AM	27	7
9:00 AM	21	10
9:15 AM	21	6
9:30 AM	18	4
9:45 AM	23	13
10:00 AM	20	8
10:15 AM	21	7
10:30 AM	19	4
10:45 AM	12	3
11:00 AM	16	7
11:15 AM	17	9
11:30 AM	16	11
11:45 AM	14	11
12:00 PM	20	13
12:15 PM	16	6
12:30 PM	22	13
12:45 PM	11	11
1:00 PM	16	5
1:15 PM	16	5
1:30 PM	17	6
1:45 PM	15	8
2:00 PM	29	9
2:15 PM	24	6
2:30 PM	22	10
2:45 PM	31	5
3:00 PM	31	13

Study Name 1103-NB I-81 AT S 49

Start Date 04-19-2023

Start Time 12:00 AM

Site Code Light Goods Vehicles

Channel	Lane 1	Lane 2
Direction	Northbound	Northbound
3:15 PM	27	21
3:30 PM	44	31
3:45 PM	33	22
4:00 PM	29	13
4:15 PM	31	30
4:30 PM	34	28
4:45 PM	30	26
5:00 PM	42	17
5:15 PM	28	11
5:30 PM	18	10
5:45 PM	13	8
6:00 PM	26	2
6:15 PM	10	5
6:30 PM	14	5
6:45 PM	11	3
7:00 PM	11	5
7:15 PM	18	4
7:30 PM	9	3
7:45 PM	12	3
8:00 PM	5	2
8:15 PM	1	1
8:30 PM	0	0
8:45 PM	0	0
9:00 PM	4	1
9:15 PM	5	1
9:30 PM	1	0
9:45 PM	4	0
10:00 PM	0	1
10:15 PM	0	1
10:30 PM	2	0
10:45 PM	0	0

Study Name 1103-NB I-81 AT S 49
Start Date 04-19-2023
Start Time 12:00 AM
Site Code Light Goods Vehicles

Channel Direction	Lane 1	Lane 2
	Northbound	Northbound
11:00 PM	6	0
11:15 PM	6	0
11:30 PM	2	2
11:45 PM	3	1

Study Name 1103-NB I-81 AT S 49
 Start Date 04-19-2023
 Start Time 12:00 AM
 Site Code Buses

Channel Direction	Lane 1	Lane 2
	Northbound	Northbound
12:00 AM	0	0
12:15 AM	0	0
12:30 AM	0	0
12:45 AM	0	0
1:00 AM	0	0
1:15 AM	0	0
1:30 AM	0	0
1:45 AM	0	0
2:00 AM	0	0
2:15 AM	0	0
2:30 AM	0	0
2:45 AM	0	0
3:00 AM	0	0
3:15 AM	0	0
3:30 AM	0	0
3:45 AM	0	0
4:00 AM	0	0
4:15 AM	0	0
4:30 AM	0	0
4:45 AM	1	0
5:00 AM	0	0
5:15 AM	0	0
5:30 AM	0	0
5:45 AM	0	0
6:00 AM	0	0
6:15 AM	0	0
6:30 AM	1	0
6:45 AM	1	0
7:00 AM	0	0
7:15 AM	1	0

Study Name 1103-NB I-81 AT S 49
 Start Date 04-19-2023
 Start Time 12:00 AM
 Site Code Buses

Channel	Lane 1	Lane 2
Direction	Northbound	Northbound
7:30 AM	2	0
7:45 AM	0	0
8:00 AM	0	0
8:15 AM	0	0
8:30 AM	0	0
8:45 AM	1	0
9:00 AM	1	0
9:15 AM	0	0
9:30 AM	0	0
9:45 AM	1	0
10:00 AM	0	0
10:15 AM	0	0
10:30 AM	0	0
10:45 AM	0	0
11:00 AM	1	0
11:15 AM	1	0
11:30 AM	1	0
11:45 AM	1	0
12:00 PM	0	0
12:15 PM	0	0
12:30 PM	0	0
12:45 PM	0	0
1:00 PM	0	0
1:15 PM	0	0
1:30 PM	0	0
1:45 PM	1	0
2:00 PM	0	0
2:15 PM	0	0
2:30 PM	1	0
2:45 PM	0	0
3:00 PM	0	0

Study Name 1103-NB I-81 AT S 49
 Start Date 04-19-2023
 Start Time 12:00 AM
 Site Code Buses

Channel	Lane 1	Lane 2
Direction	Northbound	Northbound
3:15 PM	0	0
3:30 PM	1	0
3:45 PM	0	0
4:00 PM	0	0
4:15 PM	1	0
4:30 PM	0	0
4:45 PM	0	0
5:00 PM	1	0
5:15 PM	0	0
5:30 PM	0	0
5:45 PM	0	0
6:00 PM	0	0
6:15 PM	1	0
6:30 PM	0	0
6:45 PM	0	0
7:00 PM	0	0
7:15 PM	0	0
7:30 PM	0	0
7:45 PM	0	0
8:00 PM	0	0
8:15 PM	0	0
8:30 PM	0	0
8:45 PM	0	0
9:00 PM	0	0
9:15 PM	0	0
9:30 PM	0	0
9:45 PM	0	0
10:00 PM	0	0
10:15 PM	0	0
10:30 PM	0	0
10:45 PM	0	0

Study Name 1103-NB I-81 AT S 49
Start Date 04-19-2023
Start Time 12:00 AM
Site Code Buses

Channel Direction	Lane 1	Lane 2
	Northbound	Northbound
11:00 PM	0	0
11:15 PM	0	0
11:30 PM	0	0
11:45 PM	0	0

Study Name 1103-NB I-81 AT S 49

Start Date 04-19-2023

Start Time 12:00 AM

Site Code Single-Unit Trucks

Channel Direction	Lane 1	Lane 2
	Northbound	Northbound
12:00 AM	1	0
12:15 AM	0	0
12:30 AM	0	0
12:45 AM	1	1
1:00 AM	1	0
1:15 AM	1	0
1:30 AM	2	0
1:45 AM	1	0
2:00 AM	0	0
2:15 AM	0	0
2:30 AM	1	0
2:45 AM	0	0
3:00 AM	0	0
3:15 AM	0	0
3:30 AM	2	0
3:45 AM	0	0
4:00 AM	1	0
4:15 AM	4	0
4:30 AM	3	0
4:45 AM	3	0
5:00 AM	5	0
5:15 AM	6	0
5:30 AM	2	0
5:45 AM	2	0
6:00 AM	3	1
6:15 AM	5	1
6:30 AM	6	3
6:45 AM	8	1
7:00 AM	11	1
7:15 AM	11	1

Study Name 1103-NB I-81 AT S 49

Start Date 04-19-2023

Start Time 12:00 AM

Site Code Single-Unit Trucks

Channel Direction	Lane 1	Lane 2
	Northbound	Northbound
7:30 AM	13	2
7:45 AM	19	0
8:00 AM	7	0
8:15 AM	9	2
8:30 AM	12	2
8:45 AM	13	1
9:00 AM	21	1
9:15 AM	10	3
9:30 AM	9	4
9:45 AM	4	0
10:00 AM	7	2
10:15 AM	4	0
10:30 AM	6	0
10:45 AM	6	0
11:00 AM	2	1
11:15 AM	5	0
11:30 AM	2	0
11:45 AM	6	0
12:00 PM	3	0
12:15 PM	6	1
12:30 PM	10	1
12:45 PM	8	1
1:00 PM	8	0
1:15 PM	3	0
1:30 PM	5	1
1:45 PM	5	0
2:00 PM	5	1
2:15 PM	5	1
2:30 PM	6	0
2:45 PM	3	0
3:00 PM	4	1

Study Name 1103-NB I-81 AT S 49

Start Date 04-19-2023

Start Time 12:00 AM

Site Code Single-Unit Trucks

Channel	Lane 1	Lane 2
Direction	Northbound	Northbound
3:15 PM	2	1
3:30 PM	1	0
3:45 PM	4	1
4:00 PM	5	0
4:15 PM	2	0
4:30 PM	0	1
4:45 PM	2	1
5:00 PM	2	1
5:15 PM	0	1
5:30 PM	2	0
5:45 PM	3	0
6:00 PM	3	0
6:15 PM	2	0
6:30 PM	2	0
6:45 PM	4	0
7:00 PM	0	0
7:15 PM	3	0
7:30 PM	2	0
7:45 PM	2	0
8:00 PM	1	1
8:15 PM	2	1
8:30 PM	1	0
8:45 PM	1	0
9:00 PM	0	0
9:15 PM	0	0
9:30 PM	0	0
9:45 PM	0	0
10:00 PM	0	0
10:15 PM	1	0
10:30 PM	1	0
10:45 PM	0	0

Study Name 1103-NB I-81 AT S 49
Start Date 04-19-2023
Start Time 12:00 AM
Site Code Single-Unit Trucks

Channel Direction	Lane 1	Lane 2
	Northbound	Northbound
11:00 PM	0	0
11:15 PM	0	0
11:30 PM	0	0
11:45 PM	0	0

Study Name 1103-NB I-81 AT S 49
 Start Date 04-19-2023
 Start Time 12:00 AM
 Site Code Articulated Trucks

Channel Direction	Lane 1	Lane 2
	Northbound	Northbound
12:00 AM	3	0
12:15 AM	4	1
12:30 AM	0	0
12:45 AM	11	0
1:00 AM	2	0
1:15 AM	4	0
1:30 AM	9	0
1:45 AM	4	0
2:00 AM	7	0
2:15 AM	8	0
2:30 AM	2	0
2:45 AM	3	0
3:00 AM	3	0
3:15 AM	7	0
3:30 AM	10	0
3:45 AM	8	1
4:00 AM	7	0
4:15 AM	6	0
4:30 AM	9	0
4:45 AM	5	1
5:00 AM	6	0
5:15 AM	4	0
5:30 AM	7	1
5:45 AM	9	1
6:00 AM	13	0
6:15 AM	7	1
6:30 AM	13	1
6:45 AM	14	1
7:00 AM	19	0
7:15 AM	10	0

Study Name 1103-NB I-81 AT S 49
 Start Date 04-19-2023
 Start Time 12:00 AM
 Site Code Articulated Trucks

Channel	Lane 1	Lane 2
Direction	Northbound	Northbound
7:30 AM	18	2
7:45 AM	14	2
8:00 AM	22	2
8:15 AM	13	2
8:30 AM	16	1
8:45 AM	16	2
9:00 AM	14	3
9:15 AM	23	2
9:30 AM	16	1
9:45 AM	21	0
10:00 AM	29	1
10:15 AM	23	3
10:30 AM	20	0
10:45 AM	19	2
11:00 AM	24	0
11:15 AM	16	2
11:30 AM	16	0
11:45 AM	24	4
12:00 PM	23	3
12:15 PM	13	3
12:30 PM	23	1
12:45 PM	27	2
1:00 PM	18	6
1:15 PM	17	0
1:30 PM	22	4
1:45 PM	18	0
2:00 PM	20	1
2:15 PM	21	2
2:30 PM	11	2
2:45 PM	22	0
3:00 PM	18	0

Study Name 1103-NB I-81 AT S 49
 Start Date 04-19-2023
 Start Time 12:00 AM
 Site Code Articulated Trucks

Channel	Lane 1	Lane 2
Direction	Northbound	Northbound
3:15 PM	25	0
3:30 PM	17	0
3:45 PM	23	2
4:00 PM	23	2
4:15 PM	29	1
4:30 PM	19	2
4:45 PM	14	1
5:00 PM	16	1
5:15 PM	22	0
5:30 PM	24	2
5:45 PM	18	1
6:00 PM	15	1
6:15 PM	12	0
6:30 PM	16	0
6:45 PM	14	0
7:00 PM	15	2
7:15 PM	16	0
7:30 PM	19	1
7:45 PM	12	1
8:00 PM	11	1
8:15 PM	16	2
8:30 PM	10	1
8:45 PM	10	0
9:00 PM	9	0
9:15 PM	12	0
9:30 PM	10	3
9:45 PM	11	2
10:00 PM	6	0
10:15 PM	5	0
10:30 PM	5	0
10:45 PM	10	0

Study Name 1103-NB I-81 AT S 49
Start Date 04-19-2023
Start Time 12:00 AM
Site Code Articulated Trucks

Channel Direction	Lane 1	Lane 2
	Northbound	Northbound
11:00 PM	6	0
11:15 PM	5	0
11:30 PM	1	0
11:45 PM	3	0

Study Name 1103-NB I-81 AT S 49
 Start Date 04-19-2023
 Start Time 12:00 AM
 Site Code Bicycles on Road

Channel	Lane 1	Lane 2
Direction	Northbound	Northbound
12:00 AM	0	0
12:15 AM	0	0
12:30 AM	0	0
12:45 AM	0	0
1:00 AM	0	0
1:15 AM	0	0
1:30 AM	0	0
1:45 AM	0	0
2:00 AM	0	0
2:15 AM	0	0
2:30 AM	0	0
2:45 AM	0	0
3:00 AM	0	0
3:15 AM	0	0
3:30 AM	0	0
3:45 AM	0	0
4:00 AM	0	0
4:15 AM	0	0
4:30 AM	0	0
4:45 AM	0	0
5:00 AM	0	0
5:15 AM	0	0
5:30 AM	0	0
5:45 AM	0	0
6:00 AM	0	0
6:15 AM	0	0
6:30 AM	0	0
6:45 AM	0	0
7:00 AM	0	0
7:15 AM	0	0

Study Name 1103-NB I-81 AT S 49

Start Date 04-19-2023

Start Time 12:00 AM

Site Code Bicycles on Road

Channel	Lane 1	Lane 2
Direction	Northbound	Northbound
7:30 AM	0	0
7:45 AM	0	0
8:00 AM	0	0
8:15 AM	0	0
8:30 AM	0	0
8:45 AM	0	0
9:00 AM	0	0
9:15 AM	0	0
9:30 AM	0	0
9:45 AM	0	0
10:00 AM	0	0
10:15 AM	0	0
10:30 AM	0	0
10:45 AM	0	0
11:00 AM	0	0
11:15 AM	0	0
11:30 AM	0	0
11:45 AM	0	0
12:00 PM	0	0
12:15 PM	0	0
12:30 PM	0	0
12:45 PM	0	0
1:00 PM	0	0
1:15 PM	0	0
1:30 PM	0	0
1:45 PM	0	0
2:00 PM	0	0
2:15 PM	0	0
2:30 PM	0	0
2:45 PM	0	0
3:00 PM	0	0

Study Name 1103-NB I-81 AT S 49

Start Date 04-19-2023

Start Time 12:00 AM

Site Code Bicycles on Road

Channel	Lane 1	Lane 2
Direction	Northbound	Northbound
3:15 PM	0	0
3:30 PM	0	0
3:45 PM	0	0
4:00 PM	0	0
4:15 PM	0	0
4:30 PM	0	0
4:45 PM	0	0
5:00 PM	0	0
5:15 PM	0	0
5:30 PM	0	0
5:45 PM	0	0
6:00 PM	0	0
6:15 PM	0	0
6:30 PM	0	0
6:45 PM	0	0
7:00 PM	0	0
7:15 PM	0	0
7:30 PM	0	0
7:45 PM	0	0
8:00 PM	0	0
8:15 PM	0	0
8:30 PM	0	0
8:45 PM	0	0
9:00 PM	0	0
9:15 PM	0	0
9:30 PM	0	0
9:45 PM	0	0
10:00 PM	0	0
10:15 PM	0	0
10:30 PM	0	0
10:45 PM	0	0

Study Name 1103-NB I-81 AT S 49
Start Date 04-19-2023
Start Time 12:00 AM
Site Code Bicycles on Road

Channel Direction	Lane 1	Lane 2
	Northbound	Northbound
11:00 PM	0	0
11:15 PM	0	0
11:30 PM	0	0
11:45 PM	0	0

Study Name 1104-SB I-81 AT S 49

Start Date 04-19-2023

Start Time 12:00 AM

Site Code Motorcycles

Channel	Lane 1	Lane 2
Direction	Southbound	Southbound
12:00 AM	0	0
12:15 AM	0	0
12:30 AM	0	0
12:45 AM	0	0
1:00 AM	0	0
1:15 AM	0	0
1:30 AM	0	0
1:45 AM	0	0
2:00 AM	0	0
2:15 AM	0	0
2:30 AM	0	0
2:45 AM	0	0
3:00 AM	0	0
3:15 AM	0	0
3:30 AM	0	0
3:45 AM	0	0
4:00 AM	0	0
4:15 AM	0	0
4:30 AM	0	0
4:45 AM	0	0
5:00 AM	0	0
5:15 AM	0	0
5:30 AM	0	0
5:45 AM	0	0
6:00 AM	0	0
6:15 AM	0	0
6:30 AM	0	0
6:45 AM	0	0
7:00 AM	0	0
7:15 AM	0	0

Study Name 1104-SB I-81 AT S 49
 Start Date 04-19-2023
 Start Time 12:00 AM
 Site Code Motorcycles

Channel	Lane 1	Lane 2
Direction	Southbound	Southbound
7:30 AM	0	0
7:45 AM	0	0
8:00 AM	0	0
8:15 AM	0	0
8:30 AM	0	0
8:45 AM	0	0
9:00 AM	0	0
9:15 AM	0	0
9:30 AM	0	0
9:45 AM	0	0
10:00 AM	0	0
10:15 AM	0	0
10:30 AM	0	0
10:45 AM	0	0
11:00 AM	0	0
11:15 AM	0	0
11:30 AM	0	0
11:45 AM	0	0
12:00 PM	0	0
12:15 PM	0	0
12:30 PM	0	0
12:45 PM	0	0
1:00 PM	0	0
1:15 PM	0	0
1:30 PM	0	0
1:45 PM	0	0
2:00 PM	0	0
2:15 PM	0	0
2:30 PM	0	0
2:45 PM	0	0
3:00 PM	0	0

Study Name 1104-SB I-81 AT S 49

Start Date 04-19-2023

Start Time 12:00 AM

Site Code Motorcycles

Channel	Lane 1	Lane 2
Direction	Southbound	Southbound
3:15 PM	0	0
3:30 PM	0	0
3:45 PM	0	0
4:00 PM	0	0
4:15 PM	0	0
4:30 PM	0	0
4:45 PM	0	0
5:00 PM	0	0
5:15 PM	0	0
5:30 PM	0	0
5:45 PM	0	0
6:00 PM	0	0
6:15 PM	0	0
6:30 PM	0	0
6:45 PM	0	0
7:00 PM	0	0
7:15 PM	0	0
7:30 PM	0	0
7:45 PM	0	0
8:00 PM	0	0
8:15 PM	0	0
8:30 PM	0	0
8:45 PM	0	0
9:00 PM	0	0
9:15 PM	0	0
9:30 PM	0	0
9:45 PM	0	0
10:00 PM	0	0
10:15 PM	0	0
10:30 PM	0	0
10:45 PM	0	0

Study Name 1104-SB I-81 AT S 49
Start Date 04-19-2023
Start Time 12:00 AM
Site Code Motorcycles

Channel	Lane 1	Lane 2
Direction	Southbound	Southbound
11:00 PM	0	0
11:15 PM	0	0
11:30 PM	0	0
11:45 PM	0	0

Study Name 1104-SB I-81 AT S 49
 Start Date 04-19-2023
 Start Time 12:00 AM
 Site Code Cars

Channel Direction	Lane 1	Lane 2
	Southbound	Southbound
12:00 AM	4	4
12:15 AM	6	2
12:30 AM	6	2
12:45 AM	3	2
1:00 AM	3	0
1:15 AM	6	0
1:30 AM	0	0
1:45 AM	0	1
2:00 AM	4	2
2:15 AM	7	0
2:30 AM	6	0
2:45 AM	10	1
3:00 AM	10	2
3:15 AM	7	1
3:30 AM	14	3
3:45 AM	16	4
4:00 AM	23	5
4:15 AM	35	14
4:30 AM	34	10
4:45 AM	30	8
5:00 AM	40	15
5:15 AM	62	23
5:30 AM	55	27
5:45 AM	49	23
6:00 AM	52	19
6:15 AM	66	46
6:30 AM	82	55
6:45 AM	74	54
7:00 AM	71	66
7:15 AM	86	70

Study Name 1104-SB I-81 AT S 49
 Start Date 04-19-2023
 Start Time 12:00 AM
 Site Code Cars

Channel	Lane 1	Lane 2
Direction	Southbound	Southbound
7:30 AM	87	90
7:45 AM	72	53
8:00 AM	55	49
8:15 AM	57	56
8:30 AM	70	45
8:45 AM	65	39
9:00 AM	67	40
9:15 AM	70	46
9:30 AM	57	34
9:45 AM	65	39
10:00 AM	55	51
10:15 AM	56	39
10:30 AM	45	31
10:45 AM	70	37
11:00 AM	51	18
11:15 AM	58	26
11:30 AM	49	27
11:45 AM	57	30
12:00 PM	52	30
12:15 PM	67	34
12:30 PM	64	37
12:45 PM	55	25
1:00 PM	55	23
1:15 PM	62	32
1:30 PM	59	33
1:45 PM	52	25
2:00 PM	49	25
2:15 PM	54	19
2:30 PM	63	18
2:45 PM	56	28
3:00 PM	60	23

Study Name 1104-SB I-81 AT S 49
 Start Date 04-19-2023
 Start Time 12:00 AM
 Site Code Cars

Channel	Lane 1	Lane 2
Direction	Southbound	Southbound
3:15 PM	56	26
3:30 PM	62	31
3:45 PM	77	35
4:00 PM	72	40
4:15 PM	54	28
4:30 PM	50	40
4:45 PM	50	35
5:00 PM	65	31
5:15 PM	71	25
5:30 PM	52	25
5:45 PM	47	23
6:00 PM	55	20
6:15 PM	45	22
6:30 PM	41	10
6:45 PM	25	21
7:00 PM	40	9
7:15 PM	42	10
7:30 PM	42	9
7:45 PM	30	11
8:00 PM	24	5
8:15 PM	28	10
8:30 PM	22	6
8:45 PM	27	9
9:00 PM	21	3
9:15 PM	22	2
9:30 PM	26	5
9:45 PM	19	4
10:00 PM	15	3
10:15 PM	20	1
10:30 PM	16	2
10:45 PM	12	1

Study Name 1104-SB I-81 AT S 49
Start Date 04-19-2023
Start Time 12:00 AM
Site Code Cars

Channel	Lane 1	Lane 2
Direction	Southbound	Southbound
11:00 PM	10	2
11:15 PM	12	4
11:30 PM	10	0
11:45 PM	11	2

Study Name 1104-SB I-81 AT S 49

Start Date 04-19-2023

Start Time 12:00 AM

Site Code Light Goods Vehicles

Channel Direction	Lane 1	Lane 2
	Southbound	Southbound
12:00 AM	0	0
12:15 AM	0	0
12:30 AM	0	0
12:45 AM	0	0
1:00 AM	0	0
1:15 AM	0	0
1:30 AM	0	0
1:45 AM	0	0
2:00 AM	0	0
2:15 AM	0	0
2:30 AM	1	0
2:45 AM	2	0
3:00 AM	0	0
3:15 AM	0	0
3:30 AM	1	0
3:45 AM	0	0
4:00 AM	1	0
4:15 AM	2	0
4:30 AM	3	0
4:45 AM	0	1
5:00 AM	4	1
5:15 AM	5	1
5:30 AM	6	6
5:45 AM	20	8
6:00 AM	30	17
6:15 AM	30	19
6:30 AM	33	38
6:45 AM	35	26
7:00 AM	21	25
7:15 AM	28	28

Study Name 1104-SB I-81 AT S 49

Start Date 04-19-2023

Start Time 12:00 AM

Site Code Light Goods Vehicles

Channel	Lane 1	Lane 2
Direction	Southbound	Southbound
7:30 AM	37	33
7:45 AM	18	19
8:00 AM	33	12
8:15 AM	23	19
8:30 AM	16	16
8:45 AM	23	14
9:00 AM	21	15
9:15 AM	20	8
9:30 AM	22	13
9:45 AM	17	8
10:00 AM	16	12
10:15 AM	20	12
10:30 AM	21	17
10:45 AM	24	8
11:00 AM	12	7
11:15 AM	14	12
11:30 AM	19	10
11:45 AM	11	8
12:00 PM	22	10
12:15 PM	15	7
12:30 PM	15	5
12:45 PM	23	9
1:00 PM	22	12
1:15 PM	28	10
1:30 PM	23	9
1:45 PM	24	10
2:00 PM	19	9
2:15 PM	32	5
2:30 PM	13	9
2:45 PM	20	6
3:00 PM	20	14

Study Name 1104-SB I-81 AT S 49

Start Date 04-19-2023

Start Time 12:00 AM

Site Code Light Goods Vehicles

Channel	Lane 1	Lane 2
Direction	Southbound	Southbound
3:15 PM	26	3
3:30 PM	18	10
3:45 PM	20	10
4:00 PM	17	10
4:15 PM	25	9
4:30 PM	27	8
4:45 PM	14	9
5:00 PM	31	3
5:15 PM	13	9
5:30 PM	12	6
5:45 PM	14	13
6:00 PM	18	6
6:15 PM	10	6
6:30 PM	12	3
6:45 PM	15	3
7:00 PM	17	3
7:15 PM	12	2
7:30 PM	13	5
7:45 PM	10	3
8:00 PM	6	0
8:15 PM	3	2
8:30 PM	0	0
8:45 PM	1	0
9:00 PM	2	0
9:15 PM	3	0
9:30 PM	0	0
9:45 PM	0	0
10:00 PM	1	0
10:15 PM	0	0
10:30 PM	0	0
10:45 PM	0	0

Study Name 1104-SB I-81 AT S 49

Start Date 04-19-2023

Start Time 12:00 AM

Site Code Light Goods Vehicles

Channel	Lane 1	Lane 2
Direction	Southbound	Southbound
11:00 PM	0	0
11:15 PM	2	0
11:30 PM	0	0
11:45 PM	0	0

Study Name 1104-SB I-81 AT S 49
 Start Date 04-19-2023
 Start Time 12:00 AM
 Site Code Buses

Channel Direction	Lane 1	Lane 2
	Southbound	Southbound
12:00 AM	2	0
12:15 AM	2	0
12:30 AM	0	0
12:45 AM	0	0
1:00 AM	0	0
1:15 AM	0	0
1:30 AM	0	0
1:45 AM	0	0
2:00 AM	0	0
2:15 AM	0	0
2:30 AM	0	0
2:45 AM	0	0
3:00 AM	0	0
3:15 AM	0	0
3:30 AM	0	0
3:45 AM	0	0
4:00 AM	0	0
4:15 AM	0	0
4:30 AM	0	0
4:45 AM	0	0
5:00 AM	0	0
5:15 AM	0	0
5:30 AM	0	0
5:45 AM	1	0
6:00 AM	0	0
6:15 AM	0	0
6:30 AM	0	0
6:45 AM	0	0
7:00 AM	0	0
7:15 AM	0	0

Study Name 1104-SB I-81 AT S 49
 Start Date 04-19-2023
 Start Time 12:00 AM
 Site Code Buses

Channel	Lane 1	Lane 2
Direction	Southbound	Southbound
7:30 AM	0	0
7:45 AM	3	0
8:00 AM	1	0
8:15 AM	0	0
8:30 AM	0	0
8:45 AM	0	0
9:00 AM	0	0
9:15 AM	0	0
9:30 AM	0	0
9:45 AM	2	0
10:00 AM	0	0
10:15 AM	0	0
10:30 AM	0	0
10:45 AM	0	0
11:00 AM	0	0
11:15 AM	0	0
11:30 AM	0	0
11:45 AM	0	0
12:00 PM	0	0
12:15 PM	0	0
12:30 PM	0	0
12:45 PM	0	0
1:00 PM	0	0
1:15 PM	1	0
1:30 PM	0	0
1:45 PM	0	0
2:00 PM	0	0
2:15 PM	1	0
2:30 PM	1	0
2:45 PM	1	0
3:00 PM	0	0

Study Name 1104-SB I-81 AT S 49
 Start Date 04-19-2023
 Start Time 12:00 AM
 Site Code Buses

Channel	Lane 1	Lane 2
Direction	Southbound	Southbound
3:15 PM	0	0
3:30 PM	1	0
3:45 PM	0	0
4:00 PM	0	0
4:15 PM	0	1
4:30 PM	0	0
4:45 PM	1	0
5:00 PM	1	0
5:15 PM	0	0
5:30 PM	0	0
5:45 PM	0	0
6:00 PM	0	0
6:15 PM	0	0
6:30 PM	0	0
6:45 PM	0	0
7:00 PM	0	0
7:15 PM	0	0
7:30 PM	0	0
7:45 PM	0	0
8:00 PM	0	0
8:15 PM	1	0
8:30 PM	0	0
8:45 PM	0	0
9:00 PM	0	0
9:15 PM	0	0
9:30 PM	0	0
9:45 PM	0	0
10:00 PM	0	0
10:15 PM	0	0
10:30 PM	0	0
10:45 PM	0	0

Study Name 1104-SB I-81 AT S 49
Start Date 04-19-2023
Start Time 12:00 AM
Site Code Buses

Channel Direction	Lane 1	Lane 2
	Southbound	Southbound
11:00 PM	0	0
11:15 PM	0	0
11:30 PM	0	0
11:45 PM	0	0

Study Name 1104-SB I-81 AT S 49

Start Date 04-19-2023

Start Time 12:00 AM

Site Code Single-Unit Trucks

Channel Direction	Lane 1	Lane 2
	Southbound	Southbound
12:00 AM	0	0
12:15 AM	0	1
12:30 AM	0	0
12:45 AM	0	0
1:00 AM	1	0
1:15 AM	1	0
1:30 AM	2	0
1:45 AM	2	0
2:00 AM	0	1
2:15 AM	1	0
2:30 AM	0	1
2:45 AM	0	0
3:00 AM	1	0
3:15 AM	1	0
3:30 AM	1	0
3:45 AM	0	0
4:00 AM	1	0
4:15 AM	1	0
4:30 AM	0	0
4:45 AM	1	1
5:00 AM	4	0
5:15 AM	0	0
5:30 AM	1	0
5:45 AM	1	0
6:00 AM	0	0
6:15 AM	2	0
6:30 AM	2	0
6:45 AM	2	0
7:00 AM	2	0
7:15 AM	4	0

Study Name 1104-SB I-81 AT S 49

Start Date 04-19-2023

Start Time 12:00 AM

Site Code Single-Unit Trucks

Channel	Lane 1	Lane 2
Direction	Southbound	Southbound
7:30 AM	2	1
7:45 AM	4	0
8:00 AM	5	1
8:15 AM	4	1
8:30 AM	5	0
8:45 AM	3	1
9:00 AM	5	0
9:15 AM	2	1
9:30 AM	5	0
9:45 AM	5	1
10:00 AM	1	2
10:15 AM	3	0
10:30 AM	6	0
10:45 AM	3	1
11:00 AM	5	0
11:15 AM	5	1
11:30 AM	7	0
11:45 AM	4	0
12:00 PM	4	0
12:15 PM	4	2
12:30 PM	8	1
12:45 PM	5	2
1:00 PM	5	0
1:15 PM	6	1
1:30 PM	7	0
1:45 PM	8	0
2:00 PM	9	0
2:15 PM	5	1
2:30 PM	11	0
2:45 PM	4	2
3:00 PM	7	0

Study Name 1104-SB I-81 AT S 49

Start Date 04-19-2023

Start Time 12:00 AM

Site Code Single-Unit Trucks

Channel	Lane 1	Lane 2
Direction	Southbound	Southbound
3:15 PM	2	1
3:30 PM	9	3
3:45 PM	5	4
4:00 PM	1	1
4:15 PM	6	2
4:30 PM	7	1
4:45 PM	8	0
5:00 PM	2	0
5:15 PM	3	1
5:30 PM	4	1
5:45 PM	2	0
6:00 PM	2	0
6:15 PM	1	0
6:30 PM	0	0
6:45 PM	3	0
7:00 PM	0	0
7:15 PM	2	0
7:30 PM	0	0
7:45 PM	0	0
8:00 PM	0	0
8:15 PM	1	0
8:30 PM	0	0
8:45 PM	0	0
9:00 PM	1	0
9:15 PM	0	0
9:30 PM	2	0
9:45 PM	1	0
10:00 PM	0	0
10:15 PM	0	0
10:30 PM	0	0
10:45 PM	0	0

Study Name 1104-SB I-81 AT S 49
Start Date 04-19-2023
Start Time 12:00 AM
Site Code Single-Unit Trucks

Channel Direction	Lane 1	Lane 2
	Southbound	Southbound
11:00 PM	0	0
11:15 PM	0	0
11:30 PM	0	0
11:45 PM	0	0

Study Name 1104-SB I-81 AT S 49
 Start Date 04-19-2023
 Start Time 12:00 AM
 Site Code Articulated Trucks

Channel	Lane 1	Lane 2
Direction	Southbound	Southbound
12:00 AM	1	0
12:15 AM	4	0
12:30 AM	5	0
12:45 AM	3	0
1:00 AM	5	1
1:15 AM	5	1
1:30 AM	2	0
1:45 AM	3	0
2:00 AM	6	0
2:15 AM	2	0
2:30 AM	3	0
2:45 AM	3	0
3:00 AM	2	0
3:15 AM	1	1
3:30 AM	2	1
3:45 AM	1	0
4:00 AM	3	0
4:15 AM	6	1
4:30 AM	1	0
4:45 AM	6	1
5:00 AM	9	0
5:15 AM	11	0
5:30 AM	6	0
5:45 AM	8	1
6:00 AM	6	1
6:15 AM	10	0
6:30 AM	15	0
6:45 AM	12	0
7:00 AM	20	1
7:15 AM	11	1

Study Name 1104-SB I-81 AT S 49
 Start Date 04-19-2023
 Start Time 12:00 AM
 Site Code Articulated Trucks

Channel	Lane 1	Lane 2
Direction	Southbound	Southbound
7:30 AM	17	2
7:45 AM	17	0
8:00 AM	9	2
8:15 AM	20	1
8:30 AM	13	2
8:45 AM	14	3
9:00 AM	20	1
9:15 AM	14	1
9:30 AM	19	4
9:45 AM	19	3
10:00 AM	13	5
10:15 AM	15	2
10:30 AM	22	2
10:45 AM	16	3
11:00 AM	8	2
11:15 AM	20	2
11:30 AM	20	1
11:45 AM	29	4
12:00 PM	22	1
12:15 PM	14	1
12:30 PM	27	1
12:45 PM	22	1
1:00 PM	19	1
1:15 PM	15	3
1:30 PM	16	6
1:45 PM	20	4
2:00 PM	21	1
2:15 PM	13	0
2:30 PM	19	4
2:45 PM	21	1
3:00 PM	25	8

Study Name 1104-SB I-81 AT S 49
 Start Date 04-19-2023
 Start Time 12:00 AM
 Site Code Articulated Trucks

Channel	Lane 1	Lane 2
Direction	Southbound	Southbound
3:15 PM	25	4
3:30 PM	23	1
3:45 PM	12	0
4:00 PM	24	0
4:15 PM	23	1
4:30 PM	26	2
4:45 PM	32	0
5:00 PM	18	1
5:15 PM	20	0
5:30 PM	18	0
5:45 PM	26	2
6:00 PM	20	0
6:15 PM	21	1
6:30 PM	19	2
6:45 PM	28	2
7:00 PM	12	0
7:15 PM	17	0
7:30 PM	15	1
7:45 PM	16	0
8:00 PM	18	0
8:15 PM	17	1
8:30 PM	11	0
8:45 PM	9	0
9:00 PM	10	0
9:15 PM	13	0
9:30 PM	13	1
9:45 PM	7	0
10:00 PM	11	0
10:15 PM	10	0
10:30 PM	7	0
10:45 PM	8	0

Study Name 1104-SB I-81 AT S 49
Start Date 04-19-2023
Start Time 12:00 AM
Site Code Articulated Trucks

Channel Direction	Lane 1	Lane 2
	Southbound	Southbound
11:00 PM	4	0
11:15 PM	3	0
11:30 PM	4	0
11:45 PM	4	0

Study Name 1104-SB I-81 AT S 49

Start Date 04-19-2023

Start Time 12:00 AM

Site Code Bicycles on Road

Channel Direction	Lane 1	Lane 2
	Southbound	Southbound
12:00 AM	0	0
12:15 AM	0	0
12:30 AM	0	0
12:45 AM	0	0
1:00 AM	0	0
1:15 AM	0	0
1:30 AM	0	0
1:45 AM	0	0
2:00 AM	0	0
2:15 AM	0	0
2:30 AM	0	0
2:45 AM	0	0
3:00 AM	0	0
3:15 AM	0	0
3:30 AM	0	0
3:45 AM	0	0
4:00 AM	0	0
4:15 AM	0	0
4:30 AM	0	0
4:45 AM	0	0
5:00 AM	0	0
5:15 AM	0	0
5:30 AM	0	0
5:45 AM	0	0
6:00 AM	0	0
6:15 AM	0	0
6:30 AM	0	0
6:45 AM	0	0
7:00 AM	0	0
7:15 AM	0	0

Study Name 1104-SB I-81 AT S 49

Start Date 04-19-2023

Start Time 12:00 AM

Site Code Bicycles on Road

Channel	Lane 1	Lane 2
Direction	Southbound	Southbound
7:30 AM	0	0
7:45 AM	0	0
8:00 AM	0	0
8:15 AM	0	0
8:30 AM	0	0
8:45 AM	0	0
9:00 AM	0	0
9:15 AM	0	0
9:30 AM	0	0
9:45 AM	0	0
10:00 AM	0	0
10:15 AM	0	0
10:30 AM	0	0
10:45 AM	0	0
11:00 AM	0	0
11:15 AM	0	0
11:30 AM	0	0
11:45 AM	0	0
12:00 PM	0	0
12:15 PM	0	0
12:30 PM	0	0
12:45 PM	0	0
1:00 PM	0	0
1:15 PM	0	0
1:30 PM	0	0
1:45 PM	0	0
2:00 PM	0	0
2:15 PM	0	0
2:30 PM	0	0
2:45 PM	0	0
3:00 PM	0	0

Study Name 1104-SB I-81 AT S 49

Start Date 04-19-2023

Start Time 12:00 AM

Site Code Bicycles on Road

Channel	Lane 1	Lane 2
Direction	Southbound	Southbound
3:15 PM	0	0
3:30 PM	0	0
3:45 PM	0	0
4:00 PM	0	0
4:15 PM	0	0
4:30 PM	0	0
4:45 PM	0	0
5:00 PM	0	0
5:15 PM	0	0
5:30 PM	0	0
5:45 PM	0	0
6:00 PM	0	0
6:15 PM	0	0
6:30 PM	0	0
6:45 PM	0	0
7:00 PM	0	0
7:15 PM	0	0
7:30 PM	0	0
7:45 PM	0	0
8:00 PM	0	0
8:15 PM	0	0
8:30 PM	0	0
8:45 PM	0	0
9:00 PM	0	0
9:15 PM	0	0
9:30 PM	0	0
9:45 PM	0	0
10:00 PM	0	0
10:15 PM	0	0
10:30 PM	0	0
10:45 PM	0	0

Study Name 1104-SB I-81 AT S 49
Start Date 04-19-2023
Start Time 12:00 AM
Site Code Bicycles on Road

Channel	Lane 1	Lane 2
Direction	Southbound	Southbound
11:00 PM	0	0
11:15 PM	0	0
11:30 PM	0	0
11:45 PM	0	0

Study Name 1105-S 49 WB AT I-81

Start Date 04-19-2023

Start Time 12:00 AM

Site Code Motorcycles

Channel	Direction
Direction	Westbound
12:00 AM	0
12:15 AM	0
12:30 AM	0
12:45 AM	0
1:00 AM	0
1:15 AM	0
1:30 AM	0
1:45 AM	0
2:00 AM	0
2:15 AM	0
2:30 AM	0
2:45 AM	0
3:00 AM	0
3:15 AM	0
3:30 AM	0
3:45 AM	0
4:00 AM	0
4:15 AM	0
4:30 AM	0
4:45 AM	0
5:00 AM	0
5:15 AM	0
5:30 AM	0
5:45 AM	0
6:00 AM	0
6:15 AM	0
6:30 AM	0
6:45 AM	0
7:00 AM	0
7:15 AM	0

Study Name 1105-S 49 WB AT I-81

Start Date 04-19-2023

Start Time 12:00 AM

Site Code Motorcycles

Channel	Direction
Direction	Westbound
7:30 AM	0
7:45 AM	0
8:00 AM	0
8:15 AM	0
8:30 AM	0
8:45 AM	0
9:00 AM	0
9:15 AM	0
9:30 AM	0
9:45 AM	0
10:00 AM	0
10:15 AM	0
10:30 AM	0
10:45 AM	0
11:00 AM	0
11:15 AM	0
11:30 AM	0
11:45 AM	0
12:00 PM	0
12:15 PM	0
12:30 PM	0
12:45 PM	0
1:00 PM	0
1:15 PM	0
1:30 PM	0
1:45 PM	0
2:00 PM	0
2:15 PM	0
2:30 PM	0
2:45 PM	0
3:00 PM	0

Study Name 1105-S 49 WB AT I-81

Start Date 04-19-2023

Start Time 12:00 AM

Site Code Motorcycles

Channel	Direction
Direction	Westbound
3:15 PM	0
3:30 PM	0
3:45 PM	0
4:00 PM	0
4:15 PM	0
4:30 PM	0
4:45 PM	0
5:00 PM	0
5:15 PM	0
5:30 PM	0
5:45 PM	0
6:00 PM	0
6:15 PM	0
6:30 PM	0
6:45 PM	0
7:00 PM	0
7:15 PM	0
7:30 PM	0
7:45 PM	0
8:00 PM	0
8:15 PM	0
8:30 PM	0
8:45 PM	0
9:00 PM	0
9:15 PM	0
9:30 PM	0
9:45 PM	0
10:00 PM	0
10:15 PM	0
10:30 PM	0
10:45 PM	0

Study Name 1105-S 49 WB AT I-81
Start Date 04-19-2023
Start Time 12:00 AM
Site Code Motorcycles

Channel	Direction
Direction	Westbound
11:00 PM	0
11:15 PM	0
11:30 PM	0
11:45 PM	0

Study Name 1105-S 49 WB AT I-81
 Start Date 04-19-2023
 Start Time 12:00 AM
 Site Code Cars

Channel	Direction
Direction	Westbound
12:00 AM	8
12:15 AM	7
12:30 AM	5
12:45 AM	4
1:00 AM	4
1:15 AM	5
1:30 AM	4
1:45 AM	6
2:00 AM	3
2:15 AM	3
2:30 AM	3
2:45 AM	6
3:00 AM	6
3:15 AM	13
3:30 AM	11
3:45 AM	13
4:00 AM	9
4:15 AM	19
4:30 AM	24
4:45 AM	24
5:00 AM	27
5:15 AM	57
5:30 AM	66
5:45 AM	65
6:00 AM	71
6:15 AM	93
6:30 AM	135
6:45 AM	129
7:00 AM	150
7:15 AM	165

Study Name 1105-S 49 WB AT I-81
Start Date 04-19-2023
Start Time 12:00 AM
Site Code Cars

Channel	Direction
Direction	Westbound
7:30 AM	227
7:45 AM	157
8:00 AM	104
8:15 AM	116
8:30 AM	138
8:45 AM	105
9:00 AM	99
9:15 AM	105
9:30 AM	104
9:45 AM	94
10:00 AM	87
10:15 AM	100
10:30 AM	74
10:45 AM	100
11:00 AM	105
11:15 AM	91
11:30 AM	84
11:45 AM	104
12:00 PM	93
12:15 PM	111
12:30 PM	99
12:45 PM	109
1:00 PM	96
1:15 PM	109
1:30 PM	109
1:45 PM	115
2:00 PM	95
2:15 PM	131
2:30 PM	118
2:45 PM	105
3:00 PM	108

Study Name 1105-S 49 WB AT I-81
 Start Date 04-19-2023
 Start Time 12:00 AM
 Site Code Cars

Channel	Direction
Direction	Westbound
3:15 PM	147
3:30 PM	167
3:45 PM	178
4:00 PM	169
4:15 PM	178
4:30 PM	174
4:45 PM	188
5:00 PM	170
5:15 PM	179
5:30 PM	144
5:45 PM	135
6:00 PM	111
6:15 PM	102
6:30 PM	74
6:45 PM	83
7:00 PM	65
7:15 PM	59
7:30 PM	71
7:45 PM	64
8:00 PM	60
8:15 PM	67
8:30 PM	47
8:45 PM	54
9:00 PM	39
9:15 PM	45
9:30 PM	38
9:45 PM	32
10:00 PM	34
10:15 PM	22
10:30 PM	23
10:45 PM	16

Study Name 1105-S 49 WB AT I-81
Start Date 04-19-2023
Start Time 12:00 AM
Site Code Cars

Channel	Direction
Direction	Westbound
11:00 PM	23
11:15 PM	15
11:30 PM	16
11:45 PM	16

Study Name 1105-S 49 WB AT I-81
 Start Date 04-19-2023
 Start Time 12:00 AM
 Site Code Light Goods Vehicles

Channel	Direction
Direction	Westbound
12:00 AM	5
12:15 AM	0
12:30 AM	1
12:45 AM	1
1:00 AM	0
1:15 AM	0
1:30 AM	0
1:45 AM	0
2:00 AM	2
2:15 AM	3
2:30 AM	0
2:45 AM	3
3:00 AM	2
3:15 AM	1
3:30 AM	5
3:45 AM	4
4:00 AM	4
4:15 AM	10
4:30 AM	16
4:45 AM	11
5:00 AM	16
5:15 AM	17
5:30 AM	24
5:45 AM	35
6:00 AM	36
6:15 AM	60
6:30 AM	61
6:45 AM	46
7:00 AM	58
7:15 AM	55

Study Name 1105-S 49 WB AT I-81
 Start Date 04-19-2023
 Start Time 12:00 AM
 Site Code Light Goods Vehicles

Channel	Direction
Direction	Westbound
7:30 AM	64
7:45 AM	65
8:00 AM	43
8:15 AM	35
8:30 AM	39
8:45 AM	36
9:00 AM	34
9:15 AM	35
9:30 AM	30
9:45 AM	39
10:00 AM	31
10:15 AM	38
10:30 AM	34
10:45 AM	36
11:00 AM	32
11:15 AM	26
11:30 AM	31
11:45 AM	33
12:00 PM	36
12:15 PM	41
12:30 PM	37
12:45 PM	40
1:00 PM	27
1:15 PM	54
1:30 PM	39
1:45 PM	39
2:00 PM	38
2:15 PM	38
2:30 PM	34
2:45 PM	50
3:00 PM	49

Study Name 1105-S 49 WB AT I-81
 Start Date 04-19-2023
 Start Time 12:00 AM
 Site Code Light Goods Vehicles

Channel	Direction
Direction	Westbound
3:15 PM	54
3:30 PM	47
3:45 PM	58
4:00 PM	51
4:15 PM	67
4:30 PM	56
4:45 PM	56
5:00 PM	54
5:15 PM	44
5:30 PM	45
5:45 PM	42
6:00 PM	43
6:15 PM	35
6:30 PM	23
6:45 PM	32
7:00 PM	25
7:15 PM	24
7:30 PM	19
7:45 PM	24
8:00 PM	21
8:15 PM	16
8:30 PM	9
8:45 PM	3
9:00 PM	14
9:15 PM	4
9:30 PM	3
9:45 PM	2
10:00 PM	4
10:15 PM	1
10:30 PM	3
10:45 PM	1

Study Name 1105-S 49 WB AT I-81
Start Date 04-19-2023
Start Time 12:00 AM
Site Code Light Goods Vehicles

Channel	Direction
Direction	Westbound
11:00 PM	5
11:15 PM	5
11:30 PM	4
11:45 PM	1

Study Name 1105-S 49 WB AT I-81
 Start Date 04-19-2023
 Start Time 12:00 AM
 Site Code Buses

Channel	Direction
Direction	Westbound
12:00 AM	0
12:15 AM	0
12:30 AM	0
12:45 AM	0
1:00 AM	0
1:15 AM	0
1:30 AM	0
1:45 AM	0
2:00 AM	0
2:15 AM	0
2:30 AM	0
2:45 AM	0
3:00 AM	0
3:15 AM	0
3:30 AM	0
3:45 AM	0
4:00 AM	0
4:15 AM	0
4:30 AM	0
4:45 AM	0
5:00 AM	0
5:15 AM	0
5:30 AM	1
5:45 AM	0
6:00 AM	1
6:15 AM	1
6:30 AM	0
6:45 AM	0
7:00 AM	2
7:15 AM	0

Study Name 1105-S 49 WB AT I-81
 Start Date 04-19-2023
 Start Time 12:00 AM
 Site Code Buses

Channel	Direction
Direction	Westbound
7:30 AM	1
7:45 AM	2
8:00 AM	1
8:15 AM	1
8:30 AM	2
8:45 AM	0
9:00 AM	0
9:15 AM	1
9:30 AM	1
9:45 AM	0
10:00 AM	0
10:15 AM	0
10:30 AM	0
10:45 AM	1
11:00 AM	0
11:15 AM	0
11:30 AM	0
11:45 AM	0
12:00 PM	0
12:15 PM	0
12:30 PM	0
12:45 PM	0
1:00 PM	0
1:15 PM	0
1:30 PM	0
1:45 PM	0
2:00 PM	2
2:15 PM	0
2:30 PM	0
2:45 PM	0
3:00 PM	2

Study Name 1105-S 49 WB AT I-81
 Start Date 04-19-2023
 Start Time 12:00 AM
 Site Code Buses

Channel	Direction
Direction	Westbound
3:15 PM	3
3:30 PM	1
3:45 PM	1
4:00 PM	0
4:15 PM	3
4:30 PM	1
4:45 PM	0
5:00 PM	0
5:15 PM	0
5:30 PM	0
5:45 PM	0
6:00 PM	0
6:15 PM	0
6:30 PM	0
6:45 PM	0
7:00 PM	0
7:15 PM	0
7:30 PM	0
7:45 PM	0
8:00 PM	0
8:15 PM	0
8:30 PM	0
8:45 PM	0
9:00 PM	0
9:15 PM	0
9:30 PM	0
9:45 PM	0
10:00 PM	0
10:15 PM	0
10:30 PM	0
10:45 PM	0

Study Name 1105-S 49 WB AT I-81
Start Date 04-19-2023
Start Time 12:00 AM
Site Code Buses

Channel	Direction
Direction	Westbound
11:00 PM	0
11:15 PM	0
11:30 PM	0
11:45 PM	0

Study Name 1105-S 49 WB AT I-81

Start Date 04-19-2023

Start Time 12:00 AM

Site Code Single-Unit Trucks

Channel	Direction
Direction	Westbound
12:00 AM	0
12:15 AM	1
12:30 AM	0
12:45 AM	0
1:00 AM	0
1:15 AM	0
1:30 AM	0
1:45 AM	0
2:00 AM	1
2:15 AM	0
2:30 AM	2
2:45 AM	1
3:00 AM	0
3:15 AM	0
3:30 AM	0
3:45 AM	0
4:00 AM	0
4:15 AM	0
4:30 AM	0
4:45 AM	0
5:00 AM	1
5:15 AM	1
5:30 AM	1
5:45 AM	3
6:00 AM	1
6:15 AM	2
6:30 AM	3
6:45 AM	3
7:00 AM	3
7:15 AM	10

Study Name 1105-S 49 WB AT I-81
Start Date 04-19-2023
Start Time 12:00 AM
Site Code Single-Unit Trucks

Channel	Direction
Direction	Westbound
7:30 AM	5
7:45 AM	5
8:00 AM	3
8:15 AM	5
8:30 AM	5
8:45 AM	1
9:00 AM	5
9:15 AM	3
9:30 AM	6
9:45 AM	5
10:00 AM	4
10:15 AM	6
10:30 AM	7
10:45 AM	2
11:00 AM	3
11:15 AM	1
11:30 AM	2
11:45 AM	4
12:00 PM	7
12:15 PM	3
12:30 PM	3
12:45 PM	5
1:00 PM	6
1:15 PM	9
1:30 PM	2
1:45 PM	4
2:00 PM	3
2:15 PM	4
2:30 PM	4
2:45 PM	2
3:00 PM	1

Study Name 1105-S 49 WB AT I-81

Start Date 04-19-2023

Start Time 12:00 AM

Site Code Single-Unit Trucks

Channel	Direction
Direction	Westbound
3:15 PM	2
3:30 PM	1
3:45 PM	2
4:00 PM	4
4:15 PM	5
4:30 PM	2
4:45 PM	1
5:00 PM	2
5:15 PM	4
5:30 PM	3
5:45 PM	1
6:00 PM	0
6:15 PM	5
6:30 PM	4
6:45 PM	0
7:00 PM	2
7:15 PM	0
7:30 PM	0
7:45 PM	0
8:00 PM	2
8:15 PM	1
8:30 PM	0
8:45 PM	0
9:00 PM	0
9:15 PM	0
9:30 PM	0
9:45 PM	0
10:00 PM	0
10:15 PM	0
10:30 PM	0
10:45 PM	0

Study Name 1105-S 49 WB AT I-81
Start Date 04-19-2023
Start Time 12:00 AM
Site Code Single-Unit Trucks

Channel	Direction
Direction	Westbound
11:00 PM	0
11:15 PM	0
11:30 PM	0
11:45 PM	0

Study Name 1105-S 49 WB AT I-81
 Start Date 04-19-2023
 Start Time 12:00 AM
 Site Code Articulated Trucks

Channel	Direction
Direction	Westbound
12:00 AM	0
12:15 AM	0
12:30 AM	1
12:45 AM	0
1:00 AM	0
1:15 AM	0
1:30 AM	0
1:45 AM	0
2:00 AM	0
2:15 AM	0
2:30 AM	0
2:45 AM	0
3:00 AM	0
3:15 AM	0
3:30 AM	1
3:45 AM	0
4:00 AM	0
4:15 AM	0
4:30 AM	1
4:45 AM	0
5:00 AM	0
5:15 AM	0
5:30 AM	1
5:45 AM	2
6:00 AM	1
6:15 AM	1
6:30 AM	3
6:45 AM	2
7:00 AM	3
7:15 AM	2

Study Name 1105-S 49 WB AT I-81
Start Date 04-19-2023
Start Time 12:00 AM
Site Code Articulated Trucks

Channel	Direction
Direction	Westbound
7:30 AM	0
7:45 AM	0
8:00 AM	2
8:15 AM	2
8:30 AM	2
8:45 AM	2
9:00 AM	3
9:15 AM	5
9:30 AM	0
9:45 AM	1
10:00 AM	4
10:15 AM	2
10:30 AM	0
10:45 AM	1
11:00 AM	0
11:15 AM	3
11:30 AM	1
11:45 AM	2
12:00 PM	3
12:15 PM	2
12:30 PM	4
12:45 PM	3
1:00 PM	4
1:15 PM	3
1:30 PM	3
1:45 PM	0
2:00 PM	3
2:15 PM	1
2:30 PM	1
2:45 PM	0
3:00 PM	0

Study Name 1105-S 49 WB AT I-81
Start Date 04-19-2023
Start Time 12:00 AM
Site Code Articulated Trucks

Channel	Direction
Direction	Westbound
3:15 PM	1
3:30 PM	0
3:45 PM	0
4:00 PM	1
4:15 PM	0
4:30 PM	2
4:45 PM	1
5:00 PM	0
5:15 PM	0
5:30 PM	2
5:45 PM	0
6:00 PM	1
6:15 PM	1
6:30 PM	0
6:45 PM	0
7:00 PM	0
7:15 PM	0
7:30 PM	1
7:45 PM	0
8:00 PM	0
8:15 PM	0
8:30 PM	0
8:45 PM	0
9:00 PM	1
9:15 PM	0
9:30 PM	0
9:45 PM	0
10:00 PM	0
10:15 PM	0
10:30 PM	0
10:45 PM	0

Study Name 1105-S 49 WB AT I-81
Start Date 04-19-2023
Start Time 12:00 AM
Site Code Articulated Trucks

Channel	Direction
Direction	Westbound
11:00 PM	1
11:15 PM	0
11:30 PM	0
11:45 PM	0

Study Name 1105-S 49 WB AT I-81

Start Date 04-19-2023

Start Time 12:00 AM

Site Code Bicycles on Road

Channel	Direction
Direction	Westbound
12:00 AM	0
12:15 AM	0
12:30 AM	0
12:45 AM	0
1:00 AM	0
1:15 AM	0
1:30 AM	0
1:45 AM	0
2:00 AM	0
2:15 AM	0
2:30 AM	0
2:45 AM	0
3:00 AM	0
3:15 AM	0
3:30 AM	0
3:45 AM	0
4:00 AM	0
4:15 AM	0
4:30 AM	0
4:45 AM	0
5:00 AM	0
5:15 AM	0
5:30 AM	0
5:45 AM	0
6:00 AM	0
6:15 AM	0
6:30 AM	0
6:45 AM	0
7:00 AM	0
7:15 AM	0

Study Name 1105-S 49 WB AT I-81

Start Date 04-19-2023

Start Time 12:00 AM

Site Code Bicycles on Road

Channel	Direction
Direction	Westbound
7:30 AM	0
7:45 AM	0
8:00 AM	0
8:15 AM	0
8:30 AM	0
8:45 AM	0
9:00 AM	0
9:15 AM	0
9:30 AM	0
9:45 AM	0
10:00 AM	0
10:15 AM	0
10:30 AM	0
10:45 AM	0
11:00 AM	0
11:15 AM	0
11:30 AM	0
11:45 AM	0
12:00 PM	0
12:15 PM	0
12:30 PM	0
12:45 PM	0
1:00 PM	0
1:15 PM	0
1:30 PM	0
1:45 PM	0
2:00 PM	0
2:15 PM	0
2:30 PM	0
2:45 PM	0
3:00 PM	0

Study Name 1105-S 49 WB AT I-81

Start Date 04-19-2023

Start Time 12:00 AM

Site Code Bicycles on Road

Channel	Direction
Direction	Westbound
3:15 PM	0
3:30 PM	0
3:45 PM	0
4:00 PM	0
4:15 PM	0
4:30 PM	0
4:45 PM	0
5:00 PM	0
5:15 PM	0
5:30 PM	0
5:45 PM	0
6:00 PM	0
6:15 PM	0
6:30 PM	0
6:45 PM	0
7:00 PM	0
7:15 PM	0
7:30 PM	0
7:45 PM	0
8:00 PM	0
8:15 PM	0
8:30 PM	0
8:45 PM	0
9:00 PM	0
9:15 PM	0
9:30 PM	0
9:45 PM	0
10:00 PM	0
10:15 PM	0
10:30 PM	0
10:45 PM	0

Study Name 1105-S 49 WB AT I-81
Start Date 04-19-2023
Start Time 12:00 AM
Site Code Bicycles on Road

Channel	Direction
Direction	Westbound
11:00 PM	0
11:15 PM	0
11:30 PM	0
11:45 PM	0

Study Name 1106-EB S 49 AT I-81

Start Date 04-19-2023

Start Time 12:00 AM

Site Code Motorcycles

Channel	Lane 1	Lane 2
Direction	Eastbound	Eastbound
12:00 AM	0	0
12:15 AM	0	0
12:30 AM	0	0
12:45 AM	0	0
1:00 AM	0	0
1:15 AM	0	0
1:30 AM	0	0
1:45 AM	0	0
2:00 AM	0	0
2:15 AM	0	0
2:30 AM	0	0
2:45 AM	0	0
3:00 AM	0	0
3:15 AM	0	0
3:30 AM	0	0
3:45 AM	0	0
4:00 AM	0	0
4:15 AM	0	0
4:30 AM	0	0
4:45 AM	0	0
5:00 AM	0	0
5:15 AM	0	0
5:30 AM	0	0
5:45 AM	0	0
6:00 AM	0	0
6:15 AM	0	0
6:30 AM	0	0
6:45 AM	0	0
7:00 AM	0	0
7:15 AM	0	0

Study Name 1106-EB S 49 AT I-81
 Start Date 04-19-2023
 Start Time 12:00 AM
 Site Code Motorcycles

Channel	Lane 1	Lane 2
Direction	Eastbound	Eastbound
7:30 AM	0	0
7:45 AM	0	0
8:00 AM	0	0
8:15 AM	0	0
8:30 AM	0	0
8:45 AM	0	0
9:00 AM	0	0
9:15 AM	0	0
9:30 AM	0	0
9:45 AM	0	0
10:00 AM	0	0
10:15 AM	0	0
10:30 AM	0	0
10:45 AM	0	0
11:00 AM	0	0
11:15 AM	0	0
11:30 AM	0	0
11:45 AM	0	0
12:00 PM	0	0
12:15 PM	0	0
12:30 PM	0	0
12:45 PM	0	0
1:00 PM	0	0
1:15 PM	0	0
1:30 PM	0	0
1:45 PM	0	0
2:00 PM	0	0
2:15 PM	0	1
2:30 PM	0	0
2:45 PM	0	0
3:00 PM	0	0

Study Name 1106-EB S 49 AT I-81

Start Date 04-19-2023

Start Time 12:00 AM

Site Code Motorcycles

Channel	Lane 1	Lane 2
Direction	Eastbound	Eastbound
3:15 PM	0	0
3:30 PM	0	0
3:45 PM	0	0
4:00 PM	0	0
4:15 PM	0	0
4:30 PM	0	0
4:45 PM	0	0
5:00 PM	0	0
5:15 PM	0	0
5:30 PM	0	0
5:45 PM	0	0
6:00 PM	0	0
6:15 PM	0	0
6:30 PM	0	0
6:45 PM	0	0
7:00 PM	0	0
7:15 PM	0	0
7:30 PM	0	0
7:45 PM	0	0
8:00 PM	0	0
8:15 PM	0	0
8:30 PM	0	0
8:45 PM	0	0
9:00 PM	0	0
9:15 PM	0	0
9:30 PM	0	0
9:45 PM	0	0
10:00 PM	0	0
10:15 PM	0	0
10:30 PM	0	0
10:45 PM	0	0

Study Name 1106-EB S 49 AT I-81
Start Date 04-19-2023
Start Time 12:00 AM
Site Code Motorcycles

Channel	Lane 1	Lane 2
Direction	Eastbound	Eastbound
11:00 PM	0	0
11:15 PM	0	0
11:30 PM	0	0
11:45 PM	0	0

Study Name 1106-EB S 49 AT I-81
 Start Date 04-19-2023
 Start Time 12:00 AM
 Site Code Cars

Channel	Lane 1	Lane 2
Direction	Eastbound	Eastbound
12:00 AM	1	2
12:15 AM	4	1
12:30 AM	1	1
12:45 AM	3	0
1:00 AM	0	0
1:15 AM	0	0
1:30 AM	1	0
1:45 AM	0	0
2:00 AM	2	0
2:15 AM	1	0
2:30 AM	1	0
2:45 AM	1	0
3:00 AM	0	0
3:15 AM	0	0
3:30 AM	1	0
3:45 AM	1	0
4:00 AM	2	0
4:15 AM	2	0
4:30 AM	1	0
4:45 AM	4	0
5:00 AM	6	1
5:15 AM	5	3
5:30 AM	6	4
5:45 AM	8	2
6:00 AM	5	4
6:15 AM	10	4
6:30 AM	12	9
6:45 AM	9	8
7:00 AM	12	8
7:15 AM	14	7

Study Name 1106-EB S 49 AT I-81
 Start Date 04-19-2023
 Start Time 12:00 AM
 Site Code Cars

Channel	Lane 1	Lane 2
Direction	Eastbound	Eastbound
7:30 AM	26	14
7:45 AM	26	14
8:00 AM	18	10
8:15 AM	30	4
8:30 AM	22	7
8:45 AM	30	8
9:00 AM	24	9
9:15 AM	22	6
9:30 AM	28	14
9:45 AM	36	9
10:00 AM	25	9
10:15 AM	31	10
10:30 AM	30	8
10:45 AM	34	8
11:00 AM	33	8
11:15 AM	29	10
11:30 AM	47	12
11:45 AM	38	8
12:00 PM	50	13
12:15 PM	44	14
12:30 PM	42	20
12:45 PM	46	15
1:00 PM	38	20
1:15 PM	54	11
1:30 PM	45	22
1:45 PM	36	13
2:00 PM	42	20
2:15 PM	55	20
2:30 PM	43	20
2:45 PM	65	16
3:00 PM	63	14

Study Name 1106-EB S 49 AT I-81
 Start Date 04-19-2023
 Start Time 12:00 AM
 Site Code Cars

Channel Direction	Lane 1	Lane 2
	Eastbound	Eastbound
3:15 PM	41	17
3:30 PM	57	31
3:45 PM	67	24
4:00 PM	65	21
4:15 PM	79	26
4:30 PM	64	21
4:45 PM	66	17
5:00 PM	93	29
5:15 PM	76	25
5:30 PM	65	30
5:45 PM	67	9
6:00 PM	43	22
6:15 PM	44	12
6:30 PM	45	15
6:45 PM	48	14
7:00 PM	42	9
7:15 PM	20	10
7:30 PM	34	11
7:45 PM	22	8
8:00 PM	33	9
8:15 PM	23	9
8:30 PM	25	5
8:45 PM	23	12
9:00 PM	21	11
9:15 PM	21	7
9:30 PM	29	4
9:45 PM	12	2
10:00 PM	23	5
10:15 PM	6	6
10:30 PM	5	3
10:45 PM	4	3

Study Name 1106-EB S 49 AT I-81
Start Date 04-19-2023
Start Time 12:00 AM
Site Code Cars

Channel	Lane 1	Lane 2
Direction	Eastbound	Eastbound
11:00 PM	7	1
11:15 PM	5	2
11:30 PM	5	0
11:45 PM	5	5

Study Name 1106-EB S 49 AT I-81

Start Date 04-19-2023

Start Time 12:00 AM

Site Code Light Goods Vehicles

Channel Direction	Lane 1	Lane 2
	Eastbound	Eastbound
12:00 AM	1	0
12:15 AM	2	0
12:30 AM	0	0
12:45 AM	0	0
1:00 AM	0	0
1:15 AM	1	0
1:30 AM	0	1
1:45 AM	1	0
2:00 AM	0	0
2:15 AM	0	0
2:30 AM	0	0
2:45 AM	0	0
3:00 AM	0	0
3:15 AM	0	0
3:30 AM	0	0
3:45 AM	0	0
4:00 AM	0	0
4:15 AM	0	0
4:30 AM	0	0
4:45 AM	0	0
5:00 AM	1	0
5:15 AM	1	0
5:30 AM	0	1
5:45 AM	2	0
6:00 AM	1	0
6:15 AM	7	0
6:30 AM	5	1
6:45 AM	5	1
7:00 AM	4	3
7:15 AM	4	3

Study Name 1106-EB S 49 AT I-81

Start Date 04-19-2023

Start Time 12:00 AM

Site Code Light Goods Vehicles

Channel	Lane 1	Lane 2
Direction	Eastbound	Eastbound
7:30 AM	10	2
7:45 AM	10	2
8:00 AM	6	5
8:15 AM	10	1
8:30 AM	14	4
8:45 AM	15	2
9:00 AM	15	6
9:15 AM	14	0
9:30 AM	13	3
9:45 AM	10	6
10:00 AM	14	7
10:15 AM	16	4
10:30 AM	11	7
10:45 AM	22	3
11:00 AM	12	8
11:15 AM	14	5
11:30 AM	16	4
11:45 AM	13	3
12:00 PM	7	3
12:15 PM	22	4
12:30 PM	14	3
12:45 PM	12	6
1:00 PM	20	8
1:15 PM	11	2
1:30 PM	20	2
1:45 PM	12	6
2:00 PM	20	7
2:15 PM	17	6
2:30 PM	13	6
2:45 PM	18	6
3:00 PM	23	9

Study Name 1106-EB S 49 AT I-81

Start Date 04-19-2023

Start Time 12:00 AM

Site Code Light Goods Vehicles

Channel Direction	Lane 1	Lane 2
	Eastbound	Eastbound
3:15 PM	12	4
3:30 PM	19	9
3:45 PM	28	6
4:00 PM	17	7
4:15 PM	25	10
4:30 PM	22	6
4:45 PM	24	8
5:00 PM	33	8
5:15 PM	22	7
5:30 PM	25	4
5:45 PM	16	4
6:00 PM	17	7
6:15 PM	17	7
6:30 PM	20	8
6:45 PM	11	5
7:00 PM	11	2
7:15 PM	8	5
7:30 PM	13	0
7:45 PM	5	1
8:00 PM	12	1
8:15 PM	3	5
8:30 PM	1	2
8:45 PM	0	0
9:00 PM	1	5
9:15 PM	1	1
9:30 PM	0	1
9:45 PM	2	1
10:00 PM	1	0
10:15 PM	1	0
10:30 PM	3	1
10:45 PM	0	2

Study Name 1106-EB S 49 AT I-81

Start Date 04-19-2023

Start Time 12:00 AM

Site Code Light Goods Vehicles

Channel	Lane 1	Lane 2
Direction	Eastbound	Eastbound
11:00 PM	0	0
11:15 PM	0	0
11:30 PM	0	0
11:45 PM	0	1

Study Name 1106-EB S 49 AT I-81
 Start Date 04-19-2023
 Start Time 12:00 AM
 Site Code Buses

Channel	Lane 1	Lane 2
Direction	Eastbound	Eastbound
12:00 AM	0	0
12:15 AM	0	0
12:30 AM	0	0
12:45 AM	0	0
1:00 AM	0	0
1:15 AM	0	0
1:30 AM	0	0
1:45 AM	0	0
2:00 AM	0	0
2:15 AM	0	0
2:30 AM	0	0
2:45 AM	0	0
3:00 AM	0	0
3:15 AM	0	0
3:30 AM	0	0
3:45 AM	0	0
4:00 AM	0	0
4:15 AM	0	0
4:30 AM	0	0
4:45 AM	0	0
5:00 AM	0	0
5:15 AM	0	0
5:30 AM	0	0
5:45 AM	0	0
6:00 AM	1	0
6:15 AM	1	0
6:30 AM	1	0
6:45 AM	0	0
7:00 AM	1	0
7:15 AM	0	0

Study Name 1106-EB S 49 AT I-81
 Start Date 04-19-2023
 Start Time 12:00 AM
 Site Code Buses

Channel	Lane 1	Lane 2
Direction	Eastbound	Eastbound
7:30 AM	0	0
7:45 AM	10	1
8:00 AM	1	0
8:15 AM	0	0
8:30 AM	1	0
8:45 AM	0	0
9:00 AM	1	0
9:15 AM	0	0
9:30 AM	0	0
9:45 AM	0	0
10:00 AM	0	0
10:15 AM	0	0
10:30 AM	0	0
10:45 AM	0	0
11:00 AM	0	0
11:15 AM	0	0
11:30 AM	0	0
11:45 AM	0	0
12:00 PM	0	0
12:15 PM	0	0
12:30 PM	0	0
12:45 PM	0	0
1:00 PM	0	0
1:15 PM	0	0
1:30 PM	1	0
1:45 PM	0	0
2:00 PM	0	0
2:15 PM	0	0
2:30 PM	2	0
2:45 PM	4	0
3:00 PM	11	0

Study Name 1106-EB S 49 AT I-81
 Start Date 04-19-2023
 Start Time 12:00 AM
 Site Code Buses

Channel Direction	Lane 1	Lane 2
	Eastbound	Eastbound
3:15 PM	1	0
3:30 PM	1	1
3:45 PM	4	0
4:00 PM	1	0
4:15 PM	0	0
4:30 PM	1	0
4:45 PM	1	0
5:00 PM	0	0
5:15 PM	2	0
5:30 PM	0	0
5:45 PM	0	0
6:00 PM	0	0
6:15 PM	0	0
6:30 PM	0	0
6:45 PM	0	0
7:00 PM	0	0
7:15 PM	0	0
7:30 PM	0	0
7:45 PM	0	0
8:00 PM	0	0
8:15 PM	0	0
8:30 PM	0	0
8:45 PM	0	0
9:00 PM	0	0
9:15 PM	0	0
9:30 PM	0	0
9:45 PM	0	0
10:00 PM	0	0
10:15 PM	0	0
10:30 PM	0	0
10:45 PM	0	0

Study Name 1106-EB S 49 AT I-81
Start Date 04-19-2023
Start Time 12:00 AM
Site Code Buses

Channel	Lane 1	Lane 2
Direction	Eastbound	Eastbound
11:00 PM	0	0
11:15 PM	0	0
11:30 PM	0	0
11:45 PM	0	0

Study Name 1106-EB S 49 AT I-81
 Start Date 04-19-2023
 Start Time 12:00 AM
 Site Code Single-Unit Trucks

Channel	Lane 1	Lane 2
Direction	Eastbound	Eastbound
12:00 AM	0	0
12:15 AM	0	0
12:30 AM	0	0
12:45 AM	0	0
1:00 AM	0	0
1:15 AM	0	0
1:30 AM	0	0
1:45 AM	0	0
2:00 AM	0	0
2:15 AM	0	0
2:30 AM	1	0
2:45 AM	0	0
3:00 AM	0	0
3:15 AM	0	0
3:30 AM	0	0
3:45 AM	0	0
4:00 AM	0	0
4:15 AM	0	0
4:30 AM	0	0
4:45 AM	0	0
5:00 AM	0	0
5:15 AM	0	0
5:30 AM	1	0
5:45 AM	0	0
6:00 AM	0	0
6:15 AM	1	1
6:30 AM	3	0
6:45 AM	1	2
7:00 AM	3	0
7:15 AM	2	1

Study Name 1106-EB S 49 AT I-81

Start Date 04-19-2023

Start Time 12:00 AM

Site Code Single-Unit Trucks

Channel	Lane 1	Lane 2
Direction	Eastbound	Eastbound
7:30 AM	1	0
7:45 AM	0	0
8:00 AM	2	2
8:15 AM	1	4
8:30 AM	1	0
8:45 AM	3	0
9:00 AM	2	2
9:15 AM	1	0
9:30 AM	1	0
9:45 AM	1	1
10:00 AM	3	0
10:15 AM	3	0
10:30 AM	1	0
10:45 AM	1	0
11:00 AM	0	2
11:15 AM	5	0
11:30 AM	2	1
11:45 AM	0	0
12:00 PM	2	2
12:15 PM	5	0
12:30 PM	1	0
12:45 PM	2	0
1:00 PM	2	2
1:15 PM	2	0
1:30 PM	0	1
1:45 PM	0	1
2:00 PM	7	1
2:15 PM	2	0
2:30 PM	2	0
2:45 PM	1	0
3:00 PM	3	0

Study Name 1106-EB S 49 AT I-81

Start Date 04-19-2023

Start Time 12:00 AM

Site Code Single-Unit Trucks

Channel	Lane 1	Lane 2
Direction	Eastbound	Eastbound
3:15 PM	2	0
3:30 PM	0	1
3:45 PM	0	0
4:00 PM	0	0
4:15 PM	2	0
4:30 PM	1	0
4:45 PM	0	0
5:00 PM	0	0
5:15 PM	0	0
5:30 PM	0	0
5:45 PM	0	1
6:00 PM	1	0
6:15 PM	0	0
6:30 PM	0	0
6:45 PM	0	0
7:00 PM	0	0
7:15 PM	0	0
7:30 PM	0	0
7:45 PM	0	0
8:00 PM	0	0
8:15 PM	0	0
8:30 PM	1	1
8:45 PM	0	0
9:00 PM	0	0
9:15 PM	0	0
9:30 PM	0	0
9:45 PM	0	0
10:00 PM	0	0
10:15 PM	0	0
10:30 PM	0	0
10:45 PM	0	0

Study Name 1106-EB S 49 AT I-81
Start Date 04-19-2023
Start Time 12:00 AM
Site Code Single-Unit Trucks

Channel Direction	Lane 1	Lane 2
	Eastbound	Eastbound
11:00 PM	0	0
11:15 PM	0	0
11:30 PM	0	0
11:45 PM	0	0

Study Name 1106-EB S 49 AT I-81
 Start Date 04-19-2023
 Start Time 12:00 AM
 Site Code Articulated Trucks

Channel	Lane 1	Lane 2
Direction	Eastbound	Eastbound
12:00 AM	0	0
12:15 AM	0	0
12:30 AM	0	0
12:45 AM	0	0
1:00 AM	0	0
1:15 AM	0	0
1:30 AM	0	0
1:45 AM	0	0
2:00 AM	0	0
2:15 AM	0	0
2:30 AM	0	0
2:45 AM	0	0
3:00 AM	0	0
3:15 AM	0	0
3:30 AM	0	0
3:45 AM	0	0
4:00 AM	0	1
4:15 AM	0	0
4:30 AM	0	0
4:45 AM	0	1
5:00 AM	0	0
5:15 AM	0	0
5:30 AM	0	0
5:45 AM	0	0
6:00 AM	0	0
6:15 AM	0	0
6:30 AM	0	1
6:45 AM	0	0
7:00 AM	0	1
7:15 AM	1	3

Study Name 1106-EB S 49 AT I-81
 Start Date 04-19-2023
 Start Time 12:00 AM
 Site Code Articulated Trucks

Channel	Lane 1	Lane 2
Direction	Eastbound	Eastbound
7:30 AM	2	0
7:45 AM	0	1
8:00 AM	1	2
8:15 AM	2	0
8:30 AM	0	1
8:45 AM	2	0
9:00 AM	2	0
9:15 AM	3	0
9:30 AM	1	0
9:45 AM	1	1
10:00 AM	1	1
10:15 AM	0	0
10:30 AM	1	0
10:45 AM	0	1
11:00 AM	1	1
11:15 AM	0	0
11:30 AM	0	0
11:45 AM	4	0
12:00 PM	1	0
12:15 PM	2	1
12:30 PM	3	0
12:45 PM	3	0
1:00 PM	1	0
1:15 PM	1	0
1:30 PM	0	1
1:45 PM	1	0
2:00 PM	0	1
2:15 PM	1	1
2:30 PM	2	0
2:45 PM	0	0
3:00 PM	2	0

Study Name 1106-EB S 49 AT I-81
 Start Date 04-19-2023
 Start Time 12:00 AM
 Site Code Articulated Trucks

Channel	Lane 1	Lane 2
Direction	Eastbound	Eastbound
3:15 PM	0	0
3:30 PM	0	0
3:45 PM	0	2
4:00 PM	3	0
4:15 PM	0	0
4:30 PM	0	0
4:45 PM	0	0
5:00 PM	0	0
5:15 PM	1	0
5:30 PM	0	0
5:45 PM	1	0
6:00 PM	1	0
6:15 PM	0	0
6:30 PM	0	0
6:45 PM	0	0
7:00 PM	0	0
7:15 PM	0	0
7:30 PM	0	0
7:45 PM	0	0
8:00 PM	0	0
8:15 PM	0	1
8:30 PM	0	0
8:45 PM	0	0
9:00 PM	0	0
9:15 PM	0	0
9:30 PM	0	0
9:45 PM	0	0
10:00 PM	0	0
10:15 PM	0	1
10:30 PM	0	0
10:45 PM	0	0

Study Name 1106-EB S 49 AT I-81
Start Date 04-19-2023
Start Time 12:00 AM
Site Code Articulated Trucks

Channel	Lane 1	Lane 2
Direction	Eastbound	Eastbound
11:00 PM	0	0
11:15 PM	0	0
11:30 PM	0	0
11:45 PM	0	0

Study Name 1106-EB S 49 AT I-81

Start Date 04-19-2023

Start Time 12:00 AM

Site Code Bicycles on Road

Channel	Lane 1	Lane 2
Direction	Eastbound	Eastbound
12:00 AM	0	0
12:15 AM	0	0
12:30 AM	0	0
12:45 AM	0	0
1:00 AM	0	0
1:15 AM	0	0
1:30 AM	0	0
1:45 AM	0	0
2:00 AM	0	0
2:15 AM	0	0
2:30 AM	0	0
2:45 AM	0	0
3:00 AM	0	0
3:15 AM	0	0
3:30 AM	0	0
3:45 AM	0	0
4:00 AM	0	0
4:15 AM	0	0
4:30 AM	0	0
4:45 AM	0	0
5:00 AM	0	0
5:15 AM	0	0
5:30 AM	0	0
5:45 AM	0	0
6:00 AM	0	0
6:15 AM	0	0
6:30 AM	0	0
6:45 AM	0	0
7:00 AM	0	0
7:15 AM	0	0

Study Name 1106-EB S 49 AT I-81

Start Date 04-19-2023

Start Time 12:00 AM

Site Code Bicycles on Road

Channel	Lane 1	Lane 2
Direction	Eastbound	Eastbound
7:30 AM	0	0
7:45 AM	0	0
8:00 AM	0	0
8:15 AM	0	0
8:30 AM	0	0
8:45 AM	0	0
9:00 AM	0	0
9:15 AM	0	0
9:30 AM	0	0
9:45 AM	0	0
10:00 AM	0	0
10:15 AM	0	0
10:30 AM	0	0
10:45 AM	0	0
11:00 AM	0	0
11:15 AM	0	0
11:30 AM	0	0
11:45 AM	0	0
12:00 PM	0	0
12:15 PM	0	0
12:30 PM	0	0
12:45 PM	0	0
1:00 PM	0	0
1:15 PM	0	0
1:30 PM	0	0
1:45 PM	0	0
2:00 PM	0	0
2:15 PM	0	0
2:30 PM	0	0
2:45 PM	0	0
3:00 PM	0	0

Study Name 1106-EB S 49 AT I-81

Start Date 04-19-2023

Start Time 12:00 AM

Site Code Bicycles on Road

Channel	Lane 1	Lane 2
Direction	Eastbound	Eastbound
3:15 PM	0	0
3:30 PM	0	0
3:45 PM	0	0
4:00 PM	0	0
4:15 PM	0	0
4:30 PM	0	0
4:45 PM	0	0
5:00 PM	0	0
5:15 PM	0	0
5:30 PM	0	0
5:45 PM	0	0
6:00 PM	0	0
6:15 PM	0	0
6:30 PM	0	0
6:45 PM	0	0
7:00 PM	0	0
7:15 PM	0	0
7:30 PM	0	0
7:45 PM	0	0
8:00 PM	0	0
8:15 PM	0	0
8:30 PM	0	0
8:45 PM	0	0
9:00 PM	0	0
9:15 PM	0	0
9:30 PM	0	0
9:45 PM	0	0
10:00 PM	0	0
10:15 PM	0	0
10:30 PM	0	0
10:45 PM	0	0

Study Name 1106-EB S 49 AT I-81
Start Date 04-19-2023
Start Time 12:00 AM
Site Code Bicycles on Road

Channel	Lane 1	Lane 2
Direction	Eastbound	Eastbound
11:00 PM	0	0
11:15 PM	0	0
11:30 PM	0	0
11:45 PM	0	0

Study Name 1109-NB I-81 AT I-481

Start Date 04-19-2023

Start Time 12:00 AM

Site Code Motorcycles

Channel Direction	Lane 1	Lane 2	Lane 3	Lane 4
	Northbound	Northbound	Northbound	Northbound
12:00 AM	0	0	0	0
12:15 AM	0	0	0	0
12:30 AM	0	0	0	0
12:45 AM	0	0	0	0
1:00 AM	0	0	0	0
1:15 AM	0	0	0	0
1:30 AM	0	0	0	0
1:45 AM	0	0	0	0
2:00 AM	0	0	0	0
2:15 AM	0	0	0	0
2:30 AM	0	0	0	0
2:45 AM	0	0	0	0
3:00 AM	0	0	0	0
3:15 AM	0	0	0	0
3:30 AM	0	0	0	0
3:45 AM	0	0	0	0
4:00 AM	0	0	0	0
4:15 AM	0	0	0	0
4:30 AM	0	0	0	0
4:45 AM	0	0	0	0
5:00 AM	0	0	0	0
5:15 AM	0	0	0	0
5:30 AM	0	0	0	0
5:45 AM	0	0	0	0
6:00 AM	0	0	0	0
6:15 AM	0	0	0	0
6:30 AM	0	0	0	0
6:45 AM	0	0	0	0
7:00 AM	0	0	0	0
7:15 AM	0	0	0	0
7:30 AM	0	0	0	0
7:45 AM	0	0	0	0
8:00 AM	0	0	0	0

Study Name 1109-NB I-81 AT I-481

Start Date 04-19-2023

Start Time 12:00 AM

Site Code Motorcycles

Channel	Lane 1	Lane 2	Lane 3	Lane 4
Direction	Northbound	Northbound	Northbound	Northbound
8:15 AM	0	0	0	0
8:30 AM	0	0	0	0
8:45 AM	0	0	0	0
9:00 AM	0	0	0	0
9:15 AM	0	0	1	0
9:30 AM	0	0	0	0
9:45 AM	0	0	0	0
10:00 AM	0	0	0	0
10:15 AM	0	0	0	0
10:30 AM	0	0	0	0
10:45 AM	0	0	0	0
11:00 AM	0	0	0	0
11:15 AM	0	0	0	0
11:30 AM	0	0	0	0
11:45 AM	0	0	0	0
12:00 PM	0	0	0	0
12:15 PM	0	0	0	0
12:30 PM	0	0	1	0
12:45 PM	0	0	0	0
1:00 PM	0	0	0	0
1:15 PM	0	0	0	0
1:30 PM	0	0	0	0
1:45 PM	0	0	0	0
2:00 PM	0	0	0	0
2:15 PM	0	0	0	0
2:30 PM	0	0	0	0
2:45 PM	0	0	0	0
3:00 PM	0	0	0	0
3:15 PM	0	0	0	0
3:30 PM	0	0	0	0
3:45 PM	0	0	0	0
4:00 PM	0	0	1	0
4:15 PM	0	0	0	0
4:30 PM	0	0	0	0

Study Name 1109-NB I-81 AT I-481

Start Date 04-19-2023

Start Time 12:00 AM

Site Code Motorcycles

Channel	Lane 1	Lane 2	Lane 3	Lane 4
Direction	Northbound	Northbound	Northbound	Northbound
4:45 PM	0	0	0	0
5:00 PM	0	0	0	1
5:15 PM	0	0	0	0
5:30 PM	0	0	0	0
5:45 PM	0	0	0	0
6:00 PM	0	0	1	1
6:15 PM	0	0	0	0
6:30 PM	0	0	0	0
6:45 PM	0	0	0	0
7:00 PM	0	0	0	0
7:15 PM	0	0	0	0
7:30 PM	0	0	0	0
7:45 PM	0	0	0	0
8:00 PM	0	0	0	0
8:15 PM	0	0	0	0
8:30 PM	0	0	0	0
8:45 PM	0	0	0	0
9:00 PM	0	0	0	0
9:15 PM	0	0	0	0
9:30 PM	0	0	0	0
9:45 PM	0	0	0	0
10:00 PM	0	0	0	0
10:15 PM	0	0	0	0
10:30 PM	0	0	0	0
10:45 PM	0	0	0	0
11:00 PM	0	0	0	0
11:15 PM	0	0	0	0
11:30 PM	0	0	0	0
11:45 PM	0	0	0	0

Study Name 1109-NB I-81 AT I-481

Start Date 04-19-2023

Start Time 12:00 AM

Site Code Cars

Channel Direction	Lane 1	Lane 2	Lane 3	Lane 4
	Northbound	Northbound	Northbound	Northbound
12:00 AM	6	25	22	5
12:15 AM	5	23	16	2
12:30 AM	7	18	18	4
12:45 AM	7	17	16	4
1:00 AM	4	19	16	4
1:15 AM	3	8	12	1
1:30 AM	1	13	12	3
1:45 AM	3	12	13	0
2:00 AM	4	7	7	0
2:15 AM	1	3	5	0
2:30 AM	1	6	7	0
2:45 AM	4	10	2	0
3:00 AM	3	6	10	0
3:15 AM	2	1	7	0
3:30 AM	4	8	3	2
3:45 AM	6	3	6	1
4:00 AM	6	7	8	1
4:15 AM	2	10	4	0
4:30 AM	10	9	21	3
4:45 AM	9	14	15	1
5:00 AM	8	21	20	4
5:15 AM	6	11	18	3
5:30 AM	8	20	27	4
5:45 AM	21	17	31	8
6:00 AM	30	13	30	8
6:15 AM	27	28	35	6
6:30 AM	40	26	57	18
6:45 AM	46	37	72	36
7:00 AM	67	35	74	40
7:15 AM	61	50	65	59
7:30 AM	65	42	69	46
7:45 AM	117	33	77	55
8:00 AM	85	34	82	36

Study Name 1109-NB I-81 AT I-481

Start Date 04-19-2023

Start Time 12:00 AM

Site Code Cars

Channel	Lane 1	Lane 2	Lane 3	Lane 4
Direction	Northbound	Northbound	Northbound	Northbound
8:15 AM	79	46	61	43
8:30 AM	67	42	70	38
8:45 AM	58	56	70	33
9:00 AM	59	43	59	41
9:15 AM	55	49	72	36
9:30 AM	56	56	68	36
9:45 AM	62	56	70	40
10:00 AM	72	36	77	32
10:15 AM	67	42	76	46
10:30 AM	76	32	88	53
10:45 AM	82	45	81	54
11:00 AM	83	47	78	54
11:15 AM	49	69	87	32
11:30 AM	67	73	89	58
11:45 AM	74	80	79	42
12:00 PM	126	54	94	53
12:15 PM	86	52	85	44
12:30 PM	88	65	84	48
12:45 PM	87	69	70	44
1:00 PM	73	68	71	53
1:15 PM	75	76	99	62
1:30 PM	97	67	107	49
1:45 PM	86	71	115	62
2:00 PM	96	79	102	63
2:15 PM	96	69	112	47
2:30 PM	132	80	121	56
2:45 PM	121	72	136	91
3:00 PM	134	123	143	84
3:15 PM	148	120	163	109
3:30 PM	181	120	165	128
3:45 PM	180	120	164	124
4:00 PM	232	118	170	138
4:15 PM	235	132	206	163
4:30 PM	262	123	192	142

Study Name 1109-NB I-81 AT I-481

Start Date 04-19-2023

Start Time 12:00 AM

Site Code Cars

Channel	Lane 1	Lane 2	Lane 3	Lane 4
Direction	Northbound	Northbound	Northbound	Northbound
4:45 PM	284	135	203	164
5:00 PM	298	108	196	161
5:15 PM	266	121	164	156
5:30 PM	185	99	149	95
5:45 PM	152	118	145	69
6:00 PM	112	107	126	60
6:15 PM	89	121	105	34
6:30 PM	90	106	92	38
6:45 PM	41	125	90	35
7:00 PM	89	77	87	26
7:15 PM	69	110	82	26
7:30 PM	66	90	86	37
7:45 PM	67	93	95	35
8:00 PM	117	52	73	34
8:15 PM	89	65	77	29
8:30 PM	61	61	71	15
8:45 PM	45	65	49	17
9:00 PM	35	54	65	17
9:15 PM	29	62	60	15
9:30 PM	19	38	56	21
9:45 PM	10	48	48	6
10:00 PM	21	44	47	10
10:15 PM	17	36	52	7
10:30 PM	18	25	30	5
10:45 PM	14	42	63	12
11:00 PM	19	26	47	8
11:15 PM	17	31	39	4
11:30 PM	20	35	37	10
11:45 PM	8	27	19	4

Study Name 1109-NB I-81 AT I-481

Start Date 04-19-2023

Start Time 12:00 AM

Site Code Light Goods Vehicles

Channel Direction	Lane 1	Lane 2	Lane 3	Lane 4
	Northbound	Northbound	Northbound	Northbound
12:00 AM	4	2	2	0
12:15 AM	1	2	0	0
12:30 AM	0	1	0	0
12:45 AM	0	0	0	0
1:00 AM	0	0	0	0
1:15 AM	0	0	0	0
1:30 AM	0	0	1	0
1:45 AM	0	0	0	0
2:00 AM	0	0	2	0
2:15 AM	0	1	2	0
2:30 AM	0	0	2	0
2:45 AM	0	0	1	0
3:00 AM	0	1	0	0
3:15 AM	0	1	1	0
3:30 AM	0	1	3	0
3:45 AM	1	0	1	0
4:00 AM	1	1	2	0
4:15 AM	1	3	1	0
4:30 AM	3	2	1	0
4:45 AM	1	2	0	0
5:00 AM	1	4	2	0
5:15 AM	2	4	3	0
5:30 AM	3	1	0	0
5:45 AM	6	10	10	2
6:00 AM	7	9	21	4
6:15 AM	7	4	12	6
6:30 AM	10	8	13	2
6:45 AM	12	5	24	6
7:00 AM	20	10	18	4
7:15 AM	14	9	27	7
7:30 AM	13	6	17	3
7:45 AM	16	6	32	10
8:00 AM	15	9	27	14

Study Name 1109-NB I-81 AT I-481

Start Date 04-19-2023

Start Time 12:00 AM

Site Code Light Goods Vehicles

Channel	Lane 1	Lane 2	Lane 3	Lane 4
Direction	Northbound	Northbound	Northbound	Northbound
8:15 AM	9	14	27	10
8:30 AM	14	9	34	9
8:45 AM	12	20	33	9
9:00 AM	11	12	30	8
9:15 AM	17	16	28	7
9:30 AM	22	13	23	15
9:45 AM	18	13	20	17
10:00 AM	30	6	27	11
10:15 AM	22	10	23	20
10:30 AM	19	11	22	11
10:45 AM	17	17	20	11
11:00 AM	17	21	18	11
11:15 AM	15	16	15	18
11:30 AM	9	14	27	15
11:45 AM	21	10	35	14
12:00 PM	21	10	27	12
12:15 PM	28	19	14	16
12:30 PM	21	7	23	14
12:45 PM	27	11	13	9
1:00 PM	25	22	22	13
1:15 PM	17	18	37	13
1:30 PM	19	11	34	13
1:45 PM	20	16	23	10
2:00 PM	24	22	32	13
2:15 PM	23	16	34	19
2:30 PM	37	25	44	22
2:45 PM	26	24	53	22
3:00 PM	38	32	35	24
3:15 PM	44	29	53	30
3:30 PM	44	28	64	48
3:45 PM	59	37	54	38
4:00 PM	52	20	50	48
4:15 PM	42	22	58	35
4:30 PM	52	29	54	44

Study Name 1109-NB I-81 AT I-481

Start Date 04-19-2023

Start Time 12:00 AM

Site Code Light Goods Vehicles

Channel	Lane 1	Lane 2	Lane 3	Lane 4
Direction	Northbound	Northbound	Northbound	Northbound
4:45 PM	60	27	56	48
5:00 PM	59	25	47	45
5:15 PM	44	17	37	28
5:30 PM	34	16	56	17
5:45 PM	31	16	32	16
6:00 PM	32	18	32	14
6:15 PM	18	28	32	9
6:30 PM	15	15	26	7
6:45 PM	12	24	24	6
7:00 PM	18	15	21	7
7:15 PM	10	13	21	9
7:30 PM	11	14	17	4
7:45 PM	16	12	22	6
8:00 PM	11	5	19	13
8:15 PM	9	4	26	8
8:30 PM	3	6	20	0
8:45 PM	2	2	3	0
9:00 PM	11	4	2	1
9:15 PM	6	6	5	0
9:30 PM	2	9	4	0
9:45 PM	0	8	1	0
10:00 PM	3	4	2	0
10:15 PM	2	7	1	0
10:30 PM	1	4	0	0
10:45 PM	4	4	0	0
11:00 PM	1	15	3	2
11:15 PM	1	3	4	0
11:30 PM	2	7	3	0
11:45 PM	3	3	1	0

Study Name 1109-NB I-81 AT I-481

Start Date 04-19-2023

Start Time 12:00 AM

Site Code Buses

Channel Direction	Lane 1	Lane 2	Lane 3	Lane 4
	Northbound	Northbound	Northbound	Northbound
12:00 AM	0	0	0	0
12:15 AM	0	0	0	0
12:30 AM	0	0	0	0
12:45 AM	0	0	0	0
1:00 AM	0	0	1	0
1:15 AM	0	0	0	0
1:30 AM	0	0	0	0
1:45 AM	0	0	0	0
2:00 AM	0	0	0	0
2:15 AM	0	0	0	0
2:30 AM	0	0	0	0
2:45 AM	0	0	0	0
3:00 AM	0	0	0	0
3:15 AM	0	0	0	0
3:30 AM	0	0	0	0
3:45 AM	0	0	0	0
4:00 AM	0	0	0	0
4:15 AM	0	0	0	0
4:30 AM	0	0	0	0
4:45 AM	0	0	0	0
5:00 AM	0	0	1	0
5:15 AM	1	0	1	0
5:30 AM	0	0	0	0
5:45 AM	0	0	0	0
6:00 AM	2	9	1	0
6:15 AM	0	8	1	0
6:30 AM	2	12	1	0
6:45 AM	5	6	3	0
7:00 AM	1	4	1	0
7:15 AM	1	7	3	0
7:30 AM	2	0	0	0
7:45 AM	0	2	0	0
8:00 AM	2	6	1	0

Study Name 1109-NB I-81 AT I-481

Start Date 04-19-2023

Start Time 12:00 AM

Site Code Buses

Channel	Lane 1	Lane 2	Lane 3	Lane 4
Direction	Northbound	Northbound	Northbound	Northbound
8:15 AM	0	0	2	0
8:30 AM	1	1	1	0
8:45 AM	2	1	0	0
9:00 AM	2	1	0	0
9:15 AM	0	0	0	0
9:30 AM	0	0	0	1
9:45 AM	1	1	0	0
10:00 AM	1	1	0	0
10:15 AM	0	0	1	0
10:30 AM	0	1	0	0
10:45 AM	1	2	2	0
11:00 AM	0	4	1	0
11:15 AM	0	2	0	0
11:30 AM	0	2	0	0
11:45 AM	1	1	0	0
12:00 PM	1	0	0	0
12:15 PM	1	0	1	0
12:30 PM	0	1	0	0
12:45 PM	0	2	1	0
1:00 PM	1	3	3	0
1:15 PM	1	10	1	0
1:30 PM	0	15	0	1
1:45 PM	0	8	0	0
2:00 PM	1	5	1	0
2:15 PM	2	8	3	0
2:30 PM	3	1	0	0
2:45 PM	0	4	0	0
3:00 PM	0	2	1	0
3:15 PM	0	2	0	0
3:30 PM	1	1	0	0
3:45 PM	1	3	1	0
4:00 PM	1	0	0	0
4:15 PM	0	1	0	0
4:30 PM	0	0	0	0

Study Name 1109-NB I-81 AT I-481

Start Date 04-19-2023

Start Time 12:00 AM

Site Code Buses

Channel	Lane 1	Lane 2	Lane 3	Lane 4
Direction	Northbound	Northbound	Northbound	Northbound
4:45 PM	0	1	1	0
5:00 PM	0	2	0	0
5:15 PM	1	0	0	0
5:30 PM	0	1	0	0
5:45 PM	0	1	0	0
6:00 PM	0	1	0	0
6:15 PM	0	0	1	0
6:30 PM	0	0	0	0
6:45 PM	0	0	0	0
7:00 PM	0	0	0	0
7:15 PM	0	0	0	0
7:30 PM	0	0	0	0
7:45 PM	0	0	0	0
8:00 PM	0	0	0	0
8:15 PM	0	0	0	0
8:30 PM	0	0	0	0
8:45 PM	0	1	0	0
9:00 PM	0	0	0	0
9:15 PM	0	0	0	0
9:30 PM	0	0	0	0
9:45 PM	0	1	0	0
10:00 PM	0	0	0	0
10:15 PM	0	0	0	0
10:30 PM	0	0	0	0
10:45 PM	0	0	0	0
11:00 PM	0	0	0	0
11:15 PM	0	0	0	0
11:30 PM	0	0	0	0
11:45 PM	0	0	0	0

Study Name 1109-NB I-81 AT I-481

Start Date 04-19-2023

Start Time 12:00 AM

Site Code Single-Unit Trucks

Channel Direction	Lane 1	Lane 2	Lane 3	Lane 4
	Northbound	Northbound	Northbound	Northbound
12:00 AM	0	0	1	0
12:15 AM	0	0	0	0
12:30 AM	0	0	0	0
12:45 AM	0	0	1	1
1:00 AM	0	0	0	0
1:15 AM	0	1	2	0
1:30 AM	0	3	0	0
1:45 AM	0	1	0	0
2:00 AM	0	0	0	0
2:15 AM	0	0	0	0
2:30 AM	0	0	0	0
2:45 AM	0	1	0	0
3:00 AM	0	1	0	0
3:15 AM	0	1	1	0
3:30 AM	1	0	0	0
3:45 AM	0	1	2	0
4:00 AM	0	0	1	0
4:15 AM	0	1	2	0
4:30 AM	2	1	2	0
4:45 AM	0	0	2	0
5:00 AM	0	0	4	0
5:15 AM	0	2	1	0
5:30 AM	1	3	1	0
5:45 AM	1	3	1	0
6:00 AM	0	5	3	0
6:15 AM	1	4	3	1
6:30 AM	2	2	3	0
6:45 AM	1	2	8	0
7:00 AM	3	4	9	2
7:15 AM	1	1	4	0
7:30 AM	4	0	9	1
7:45 AM	3	1	9	1
8:00 AM	1	1	12	0

Study Name 1109-NB I-81 AT I-481

Start Date 04-19-2023

Start Time 12:00 AM

Site Code Single-Unit Trucks

Channel	Lane 1	Lane 2	Lane 3	Lane 4
Direction	Northbound	Northbound	Northbound	Northbound
8:15 AM	3	3	12	2
8:30 AM	4	1	16	0
8:45 AM	2	4	10	0
9:00 AM	4	3	13	1
9:15 AM	3	3	7	1
9:30 AM	3	3	6	0
9:45 AM	5	3	6	0
10:00 AM	5	6	8	1
10:15 AM	2	7	2	0
10:30 AM	2	2	6	1
10:45 AM	3	2	5	2
11:00 AM	2	5	4	1
11:15 AM	6	1	5	0
11:30 AM	2	4	7	2
11:45 AM	3	8	7	1
12:00 PM	2	4	5	0
12:15 PM	1	1	10	0
12:30 PM	2	3	10	2
12:45 PM	4	3	9	0
1:00 PM	0	2	8	1
1:15 PM	0	2	12	0
1:30 PM	3	3	4	1
1:45 PM	3	5	4	0
2:00 PM	3	0	7	0
2:15 PM	1	1	5	0
2:30 PM	1	1	3	0
2:45 PM	3	2	8	1
3:00 PM	3	3	7	1
3:15 PM	1	3	1	0
3:30 PM	1	4	5	0
3:45 PM	3	5	8	1
4:00 PM	2	2	3	1
4:15 PM	2	1	5	1
4:30 PM	0	2	3	1

Study Name 1109-NB I-81 AT I-481

Start Date 04-19-2023

Start Time 12:00 AM

Site Code Single-Unit Trucks

Channel	Lane 1	Lane 2	Lane 3	Lane 4
Direction	Northbound	Northbound	Northbound	Northbound
4:45 PM	1	3	9	1
5:00 PM	2	3	1	0
5:15 PM	1	0	2	1
5:30 PM	2	2	3	2
5:45 PM	0	0	1	0
6:00 PM	2	2	1	1
6:15 PM	2	0	0	1
6:30 PM	2	1	2	1
6:45 PM	0	2	0	0
7:00 PM	1	1	3	0
7:15 PM	1	0	0	0
7:30 PM	0	3	2	0
7:45 PM	0	0	1	0
8:00 PM	0	0	2	1
8:15 PM	1	1	0	0
8:30 PM	0	0	1	0
8:45 PM	0	1	0	0
9:00 PM	0	0	0	0
9:15 PM	0	0	0	0
9:30 PM	0	0	0	0
9:45 PM	0	0	0	0
10:00 PM	0	0	1	0
10:15 PM	0	0	0	0
10:30 PM	0	1	0	0
10:45 PM	0	0	0	0
11:00 PM	0	1	0	0
11:15 PM	1	0	0	1
11:30 PM	0	0	0	0
11:45 PM	0	1	2	0

Study Name 1109-NB I-81 AT I-481

Start Date 04-19-2023

Start Time 12:00 AM

Site Code Articulated Trucks

Channel Direction	Lane 1	Lane 2	Lane 3	Lane 4
	Northbound	Northbound	Northbound	Northbound
12:00 AM	0	1	2	0
12:15 AM	0	2	1	0
12:30 AM	1	3	3	0
12:45 AM	0	1	3	0
1:00 AM	0	3	0	0
1:15 AM	0	0	2	0
1:30 AM	1	4	2	0
1:45 AM	0	3	3	0
2:00 AM	0	3	6	0
2:15 AM	0	0	2	0
2:30 AM	0	3	1	0
2:45 AM	1	0	0	1
3:00 AM	0	1	1	0
3:15 AM	0	5	6	0
3:30 AM	0	3	4	0
3:45 AM	1	3	2	0
4:00 AM	0	3	5	0
4:15 AM	1	5	6	0
4:30 AM	0	2	6	0
4:45 AM	0	5	5	1
5:00 AM	0	2	4	0
5:15 AM	1	3	2	0
5:30 AM	4	7	5	0
5:45 AM	5	8	4	0
6:00 AM	2	3	3	0
6:15 AM	1	5	5	0
6:30 AM	1	5	8	1
6:45 AM	3	2	10	2
7:00 AM	2	4	16	1
7:15 AM	0	0	15	0
7:30 AM	4	3	9	0
7:45 AM	3	6	14	0
8:00 AM	3	3	11	3

Study Name 1109-NB I-81 AT I-481

Start Date 04-19-2023

Start Time 12:00 AM

Site Code Articulated Trucks

Channel	Lane 1	Lane 2	Lane 3	Lane 4
Direction	Northbound	Northbound	Northbound	Northbound
8:15 AM	0	2	11	2
8:30 AM	3	2	19	2
8:45 AM	2	4	10	0
9:00 AM	1	0	17	3
9:15 AM	2	3	14	1
9:30 AM	0	2	10	1
9:45 AM	2	0	24	0
10:00 AM	2	4	13	2
10:15 AM	3	5	13	2
10:30 AM	3	3	10	2
10:45 AM	1	2	18	4
11:00 AM	3	3	12	1
11:15 AM	2	4	15	1
11:30 AM	1	2	22	1
11:45 AM	1	4	19	3
12:00 PM	2	3	13	0
12:15 PM	1	2	18	1
12:30 PM	3	4	19	0
12:45 PM	1	7	14	0
1:00 PM	3	6	16	0
1:15 PM	1	4	14	2
1:30 PM	2	6	14	0
1:45 PM	5	5	16	1
2:00 PM	4	4	18	2
2:15 PM	1	4	8	1
2:30 PM	1	4	13	2
2:45 PM	3	3	18	0
3:00 PM	3	8	11	2
3:15 PM	0	3	10	1
3:30 PM	0	9	11	3
3:45 PM	2	3	21	1
4:00 PM	2	7	15	1
4:15 PM	1	4	14	4
4:30 PM	1	5	10	1

Study Name 1109-NB I-81 AT I-481

Start Date 04-19-2023

Start Time 12:00 AM

Site Code Articulated Trucks

Channel	Lane 1	Lane 2	Lane 3	Lane 4
Direction	Northbound	Northbound	Northbound	Northbound
4:45 PM	0	3	11	0
5:00 PM	1	4	18	0
5:15 PM	0	8	18	1
5:30 PM	1	6	13	1
5:45 PM	1	7	10	2
6:00 PM	0	8	12	1
6:15 PM	1	3	8	0
6:30 PM	0	6	7	0
6:45 PM	0	7	9	0
7:00 PM	0	7	8	0
7:15 PM	0	11	9	0
7:30 PM	0	4	9	0
7:45 PM	1	6	7	0
8:00 PM	0	7	9	0
8:15 PM	0	3	14	1
8:30 PM	0	6	7	0
8:45 PM	0	2	6	0
9:00 PM	0	2	7	0
9:15 PM	2	5	7	0
9:30 PM	0	6	9	1
9:45 PM	0	3	3	0
10:00 PM	0	2	3	0
10:15 PM	0	3	3	0
10:30 PM	1	4	4	0
10:45 PM	0	5	6	0
11:00 PM	0	5	2	0
11:15 PM	0	3	4	0
11:30 PM	0	4	0	0
11:45 PM	0	3	2	0

Study Name 1109-NB I-81 AT I-481

Start Date 04-19-2023

Start Time 12:00 AM

Site Code Bicycles on Road

Channel Direction	Lane 1	Lane 2	Lane 3	Lane 4
	Northbound	Northbound	Northbound	Northbound
12:00 AM	0	0	0	0
12:15 AM	0	0	0	0
12:30 AM	0	0	0	0
12:45 AM	0	0	0	0
1:00 AM	0	0	0	0
1:15 AM	0	0	0	0
1:30 AM	0	0	0	0
1:45 AM	0	0	0	0
2:00 AM	0	0	0	0
2:15 AM	0	0	0	0
2:30 AM	0	0	0	0
2:45 AM	0	0	0	0
3:00 AM	0	0	0	0
3:15 AM	0	0	0	0
3:30 AM	0	0	0	0
3:45 AM	0	0	0	0
4:00 AM	0	0	0	0
4:15 AM	0	0	0	0
4:30 AM	0	0	0	0
4:45 AM	0	0	0	0
5:00 AM	0	0	0	0
5:15 AM	0	0	0	0
5:30 AM	0	0	0	0
5:45 AM	0	0	0	0
6:00 AM	0	0	0	0
6:15 AM	0	0	0	0
6:30 AM	0	0	0	0
6:45 AM	0	0	0	0
7:00 AM	0	0	0	0
7:15 AM	0	0	0	0
7:30 AM	0	0	0	0
7:45 AM	0	0	0	0
8:00 AM	0	0	0	0

Study Name 1109-NB I-81 AT I-481

Start Date 04-19-2023

Start Time 12:00 AM

Site Code Bicycles on Road

Channel Direction	Lane 1	Lane 2	Lane 3	Lane 4
	Northbound	Northbound	Northbound	Northbound
8:15 AM	0	0	0	0
8:30 AM	0	0	0	0
8:45 AM	0	0	0	0
9:00 AM	0	0	0	0
9:15 AM	0	0	0	0
9:30 AM	0	0	0	0
9:45 AM	0	0	0	0
10:00 AM	0	0	0	0
10:15 AM	0	0	0	0
10:30 AM	0	0	0	0
10:45 AM	0	0	0	0
11:00 AM	0	0	0	0
11:15 AM	0	0	0	0
11:30 AM	0	0	0	0
11:45 AM	0	0	0	0
12:00 PM	0	0	0	0
12:15 PM	0	0	0	0
12:30 PM	0	0	0	0
12:45 PM	0	0	0	0
1:00 PM	0	0	0	0
1:15 PM	0	0	0	0
1:30 PM	0	0	0	0
1:45 PM	0	0	0	0
2:00 PM	0	0	0	0
2:15 PM	0	0	0	0
2:30 PM	0	0	0	0
2:45 PM	0	0	0	0
3:00 PM	0	0	0	0
3:15 PM	0	0	0	0
3:30 PM	0	0	0	0
3:45 PM	0	0	0	0
4:00 PM	0	0	0	0
4:15 PM	0	0	0	0
4:30 PM	0	0	0	0

Study Name 1109-NB I-81 AT I-481

Start Date 04-19-2023

Start Time 12:00 AM

Site Code Bicycles on Road

Channel Direction	Lane 1	Lane 2	Lane 3	Lane 4
	Northbound	Northbound	Northbound	Northbound
4:45 PM	0	0	0	0
5:00 PM	0	0	0	0
5:15 PM	0	0	0	0
5:30 PM	0	0	0	0
5:45 PM	0	0	0	0
6:00 PM	0	0	0	0
6:15 PM	0	0	0	0
6:30 PM	0	0	0	0
6:45 PM	0	0	0	0
7:00 PM	0	0	0	0
7:15 PM	0	0	0	0
7:30 PM	0	0	0	0
7:45 PM	0	0	0	0
8:00 PM	0	0	0	0
8:15 PM	0	0	0	0
8:30 PM	0	0	0	0
8:45 PM	0	0	0	0
9:00 PM	0	0	0	0
9:15 PM	0	0	0	0
9:30 PM	0	0	0	0
9:45 PM	0	0	0	0
10:00 PM	0	0	0	0
10:15 PM	0	0	0	0
10:30 PM	0	0	0	0
10:45 PM	0	0	0	0
11:00 PM	0	0	0	0
11:15 PM	0	0	0	0
11:30 PM	0	0	0	0
11:45 PM	0	0	0	0

Study Name 1110-SB I-81 AT I-481

Start Date 04-19-2023

Start Time 12:00 AM

Site Code Motorcycles

Channel Direction	Lane 1	Lane 2	Lane 3	Lane 4
	Southbound	Southbound	Southbound	Southbound
12:00 AM	0	0	0	0
12:15 AM	0	0	0	0
12:30 AM	0	0	0	0
12:45 AM	0	0	0	0
1:00 AM	0	0	0	0
1:15 AM	0	0	0	0
1:30 AM	0	0	0	0
1:45 AM	0	0	0	0
2:00 AM	0	0	0	0
2:15 AM	0	0	0	0
2:30 AM	0	0	0	0
2:45 AM	0	0	0	0
3:00 AM	0	0	0	0
3:15 AM	0	0	0	0
3:30 AM	0	0	0	0
3:45 AM	0	0	0	0
4:00 AM	0	0	0	0
4:15 AM	0	0	0	0
4:30 AM	0	0	0	0
4:45 AM	0	0	0	0
5:00 AM	0	0	0	0
5:15 AM	0	0	0	0
5:30 AM	0	0	0	0
5:45 AM	0	0	0	0
6:00 AM	0	0	0	0
6:15 AM	0	0	0	0
6:30 AM	0	0	0	0
6:45 AM	0	0	0	0
7:00 AM	0	0	0	0
7:15 AM	0	0	0	0
7:30 AM	0	0	0	0
7:45 AM	0	0	0	0
8:00 AM	0	0	0	0

Study Name 1110-SB I-81 AT I-481

Start Date 04-19-2023

Start Time 12:00 AM

Site Code Motorcycles

Channel	Lane 1	Lane 2	Lane 3	Lane 4
Direction	Southbound	Southbound	Southbound	Southbound
8:15 AM	0	0	0	0
8:30 AM	0	0	0	0
8:45 AM	0	0	0	0
9:00 AM	0	0	0	0
9:15 AM	0	0	0	0
9:30 AM	0	0	0	0
9:45 AM	0	0	0	0
10:00 AM	0	0	0	0
10:15 AM	0	0	0	0
10:30 AM	0	0	0	0
10:45 AM	0	0	0	0
11:00 AM	0	0	0	0
11:15 AM	0	0	0	0
11:30 AM	0	0	0	0
11:45 AM	0	0	0	0
12:00 PM	0	0	0	0
12:15 PM	0	0	0	0
12:30 PM	0	0	0	0
12:45 PM	0	0	0	0
1:00 PM	0	0	0	0
1:15 PM	0	0	0	0
1:30 PM	0	0	0	0
1:45 PM	0	0	0	0
2:00 PM	0	0	0	0
2:15 PM	0	0	0	0
2:30 PM	0	0	0	0
2:45 PM	0	0	0	0
3:00 PM	0	0	0	0
3:15 PM	0	0	0	0
3:30 PM	0	0	0	0
3:45 PM	0	0	0	0
4:00 PM	0	0	0	0
4:15 PM	0	0	0	0
4:30 PM	0	0	0	0

Study Name 1110-SB I-81 AT I-481

Start Date 04-19-2023

Start Time 12:00 AM

Site Code Motorcycles

Channel	Lane 1	Lane 2	Lane 3	Lane 4
Direction	Southbound	Southbound	Southbound	Southbound
4:45 PM	0	0	0	0
5:00 PM	0	0	0	0
5:15 PM	0	0	0	0
5:30 PM	0	0	0	0
5:45 PM	0	0	0	0
6:00 PM	0	0	0	0
6:15 PM	0	0	0	0
6:30 PM	0	0	1	0
6:45 PM	0	0	0	0
7:00 PM	0	0	0	0
7:15 PM	0	0	0	0
7:30 PM	0	0	0	0
7:45 PM	0	0	0	0
8:00 PM	0	0	0	0
8:15 PM	0	0	0	0
8:30 PM	0	0	0	0
8:45 PM	0	0	0	0
9:00 PM	0	0	0	0
9:15 PM	0	0	0	0
9:30 PM	0	0	0	0
9:45 PM	0	0	1	0
10:00 PM	0	0	0	0
10:15 PM	0	0	0	0
10:30 PM	0	0	0	0
10:45 PM	0	0	0	0
11:00 PM	0	0	0	0
11:15 PM	0	0	0	0
11:30 PM	0	0	0	0
11:45 PM	0	0	0	0

Study Name 1110-SB I-81 AT I-481

Start Date 04-19-2023

Start Time 12:00 AM

Site Code Cars

Channel Direction	Lane 1	Lane 2	Lane 3	Lane 4
	Southbound	Southbound	Southbound	Southbound
12:00 AM	3	5	11	2
12:15 AM	2	7	12	0
12:30 AM	4	8	5	0
12:45 AM	5	6	5	0
1:00 AM	3	6	6	0
1:15 AM	2	5	5	1
1:30 AM	1	0	3	0
1:45 AM	3	6	6	0
2:00 AM	1	3	3	0
2:15 AM	2	4	6	0
2:30 AM	2	3	15	0
2:45 AM	4	7	6	0
3:00 AM	2	7	15	2
3:15 AM	7	13	10	1
3:30 AM	6	21	17	3
3:45 AM	7	11	18	1
4:00 AM	2	21	25	4
4:15 AM	17	34	23	5
4:30 AM	21	31	50	9
4:45 AM	16	32	50	14
5:00 AM	20	33	56	12
5:15 AM	49	42	84	23
5:30 AM	62	51	102	46
5:45 AM	59	45	101	44
6:00 AM	51	34	90	32
6:15 AM	78	39	124	84
6:30 AM	92	64	155	135
6:45 AM	108	78	170	106
7:00 AM	109	68	183	135
7:15 AM	148	69	183	171
7:30 AM	193	91	241	192
7:45 AM	145	80	200	166
8:00 AM	105	73	207	111

Study Name 1110-SB I-81 AT I-481

Start Date 04-19-2023

Start Time 12:00 AM

Site Code Cars

Channel	Lane 1	Lane 2	Lane 3	Lane 4
Direction	Southbound	Southbound	Southbound	Southbound
8:15 AM	101	78	180	69
8:30 AM	95	78	161	82
8:45 AM	67	112	122	21
9:00 AM	65	91	118	8
9:15 AM	83	96	102	12
9:30 AM	93	96	94	5
9:45 AM	82	112	64	7
10:00 AM	72	97	79	1
10:15 AM	61	80	89	7
10:30 AM	93	103	60	9
10:45 AM	61	78	71	9
11:00 AM	51	61	68	3
11:15 AM	43	81	77	2
11:30 AM	43	56	96	4
11:45 AM	42	66	72	7
12:00 PM	57	94	61	6
12:15 PM	61	87	65	6
12:30 PM	57	82	74	4
12:45 PM	60	68	89	3
1:00 PM	60	70	61	0
1:15 PM	60	86	98	9
1:30 PM	62	103	94	4
1:45 PM	60	75	81	9
2:00 PM	52	88	82	5
2:15 PM	59	90	88	7
2:30 PM	52	83	87	6
2:45 PM	45	88	96	4
3:00 PM	55	74	117	7
3:15 PM	50	61	96	24
3:30 PM	39	72	122	48
3:45 PM	47	72	98	38
4:00 PM	55	65	126	42
4:15 PM	53	69	120	32
4:30 PM	48	89	118	45

Study Name 1110-SB I-81 AT I-481

Start Date 04-19-2023

Start Time 12:00 AM

Site Code Cars

Channel	Lane 1	Lane 2	Lane 3	Lane 4
Direction	Southbound	Southbound	Southbound	Southbound
4:45 PM	47	97	111	33
5:00 PM	59	92	138	44
5:15 PM	49	78	119	33
5:30 PM	47	64	117	32
5:45 PM	43	67	99	24
6:00 PM	33	61	85	20
6:15 PM	32	44	85	19
6:30 PM	29	44	71	17
6:45 PM	20	49	75	15
7:00 PM	22	45	49	16
7:15 PM	28	44	60	14
7:30 PM	23	42	63	13
7:45 PM	17	40	46	8
8:00 PM	15	38	48	10
8:15 PM	18	30	37	5
8:30 PM	11	30	43	6
8:45 PM	10	39	44	9
9:00 PM	13	37	35	7
9:15 PM	7	28	36	6
9:30 PM	12	21	30	4
9:45 PM	18	24	31	3
10:00 PM	7	17	26	3
10:15 PM	9	24	29	3
10:30 PM	11	22	16	3
10:45 PM	9	21	16	3
11:00 PM	8	20	19	2
11:15 PM	3	13	22	1
11:30 PM	3	15	16	1
11:45 PM	0	18	17	0

Study Name 1110-SB I-81 AT I-481
Start Date 04-19-2023
Start Time 12:00 AM
Site Code Light Goods Vehicles

Channel Direction	Lane 1	Lane 2	Lane 3	Lane 4
	Southbound	Southbound	Southbound	Southbound
12:00 AM	0	0	0	0
12:15 AM	0	0	0	0
12:30 AM	0	0	0	0
12:45 AM	0	0	0	0
1:00 AM	0	0	0	0
1:15 AM	1	0	0	0
1:30 AM	0	0	0	0
1:45 AM	0	0	0	0
2:00 AM	0	0	0	0
2:15 AM	0	0	0	0
2:30 AM	0	0	1	0
2:45 AM	0	0	2	0
3:00 AM	0	0	0	0
3:15 AM	0	0	2	0
3:30 AM	0	0	2	0
3:45 AM	0	1	2	0
4:00 AM	1	1	3	0
4:15 AM	6	1	4	0
4:30 AM	10	2	3	1
4:45 AM	5	5	6	0
5:00 AM	5	6	9	2
5:15 AM	4	2	4	3
5:30 AM	21	12	18	1
5:45 AM	21	11	22	4
6:00 AM	30	17	41	20
6:15 AM	45	35	65	37
6:30 AM	69	24	64	43
6:45 AM	68	19	72	32
7:00 AM	56	16	42	33
7:15 AM	60	31	54	35
7:30 AM	43	30	46	34
7:45 AM	46	30	56	26
8:00 AM	36	23	29	25

Study Name 1110-SB I-81 AT I-481

Start Date 04-19-2023

Start Time 12:00 AM

Site Code Light Goods Vehicles

Channel	Lane 1	Lane 2	Lane 3	Lane 4
Direction	Southbound	Southbound	Southbound	Southbound
8:15 AM	26	23	34	12
8:30 AM	34	16	27	10
8:45 AM	24	25	31	5
9:00 AM	25	17	24	1
9:15 AM	23	15	34	1
9:30 AM	25	14	29	0
9:45 AM	28	23	9	1
10:00 AM	15	14	25	2
10:15 AM	16	16	21	3
10:30 AM	23	25	18	2
10:45 AM	20	17	25	2
11:00 AM	13	21	18	0
11:15 AM	13	25	25	0
11:30 AM	23	16	20	2
11:45 AM	19	17	15	2
12:00 PM	14	26	7	0
12:15 PM	21	31	22	0
12:30 PM	18	18	20	2
12:45 PM	18	23	29	0
1:00 PM	17	22	30	1
1:15 PM	8	17	27	1
1:30 PM	22	20	21	1
1:45 PM	17	21	24	2
2:00 PM	11	12	8	0
2:15 PM	15	29	10	0
2:30 PM	23	22	18	4
2:45 PM	20	17	19	0
3:00 PM	17	23	27	2
3:15 PM	20	19	23	5
3:30 PM	10	20	18	3
3:45 PM	22	15	22	6
4:00 PM	22	19	29	4
4:15 PM	9	21	22	9
4:30 PM	18	19	50	9

Study Name 1110-SB I-81 AT I-481

Start Date 04-19-2023

Start Time 12:00 AM

Site Code Light Goods Vehicles

Channel	Lane 1	Lane 2	Lane 3	Lane 4
Direction	Southbound	Southbound	Southbound	Southbound
4:45 PM	13	17	20	2
5:00 PM	11	22	25	11
5:15 PM	19	9	22	5
5:30 PM	15	12	20	9
5:45 PM	11	22	19	3
6:00 PM	14	13	25	5
6:15 PM	7	13	19	4
6:30 PM	4	14	17	3
6:45 PM	13	5	23	1
7:00 PM	10	5	14	2
7:15 PM	8	6	18	4
7:30 PM	10	8	11	4
7:45 PM	5	5	13	3
8:00 PM	8	4	8	4
8:15 PM	6	3	5	2
8:30 PM	3	0	3	0
8:45 PM	2	1	1	0
9:00 PM	6	4	0	1
9:15 PM	1	1	1	1
9:30 PM	1	0	0	0
9:45 PM	1	1	1	0
10:00 PM	0	0	0	0
10:15 PM	0	0	0	0
10:30 PM	0	0	3	0
10:45 PM	0	0	1	1
11:00 PM	1	1	1	0
11:15 PM	0	0	2	0
11:30 PM	0	0	0	0
11:45 PM	0	0	0	0

Study Name 1110-SB I-81 AT I-481

Start Date 04-19-2023

Start Time 12:00 AM

Site Code Buses

Channel Direction	Lane 1	Lane 2	Lane 3	Lane 4
	Southbound	Southbound	Southbound	Southbound
12:00 AM	0	0	0	0
12:15 AM	0	0	0	0
12:30 AM	0	0	0	0
12:45 AM	0	0	0	0
1:00 AM	0	0	0	0
1:15 AM	0	0	0	0
1:30 AM	0	0	0	0
1:45 AM	0	0	0	0
2:00 AM	0	0	0	0
2:15 AM	0	0	0	0
2:30 AM	0	0	0	0
2:45 AM	0	0	0	0
3:00 AM	0	0	0	0
3:15 AM	0	0	0	0
3:30 AM	0	0	0	0
3:45 AM	0	0	1	0
4:00 AM	0	0	0	0
4:15 AM	0	0	0	0
4:30 AM	0	0	0	0
4:45 AM	0	0	0	0
5:00 AM	0	1	0	0
5:15 AM	0	0	0	0
5:30 AM	0	0	0	0
5:45 AM	0	0	0	0
6:00 AM	0	1	0	0
6:15 AM	0	1	0	0
6:30 AM	0	1	0	0
6:45 AM	0	6	0	0
7:00 AM	0	1	0	0
7:15 AM	1	6	0	0
7:30 AM	0	2	0	0
7:45 AM	1	2	1	0
8:00 AM	1	3	1	1

Study Name 1110-SB I-81 AT I-481

Start Date 04-19-2023

Start Time 12:00 AM

Site Code Buses

Channel	Lane 1	Lane 2	Lane 3	Lane 4
Direction	Southbound	Southbound	Southbound	Southbound
8:15 AM	0	1	0	0
8:30 AM	1	2	0	0
8:45 AM	0	4	0	0
9:00 AM	0	19	1	0
9:15 AM	0	4	0	0
9:30 AM	0	0	0	0
9:45 AM	1	2	0	0
10:00 AM	0	0	1	0
10:15 AM	0	0	1	0
10:30 AM	0	1	0	0
10:45 AM	0	2	0	0
11:00 AM	0	0	0	0
11:15 AM	0	0	0	0
11:30 AM	0	0	0	0
11:45 AM	1	0	0	0
12:00 PM	0	0	0	0
12:15 PM	0	0	0	0
12:30 PM	0	0	0	0
12:45 PM	0	0	0	0
1:00 PM	0	1	0	0
1:15 PM	1	1	0	0
1:30 PM	0	0	0	0
1:45 PM	0	0	0	0
2:00 PM	1	6	0	0
2:15 PM	1	1	1	0
2:30 PM	1	3	0	0
2:45 PM	0	4	1	0
3:00 PM	0	1	0	0
3:15 PM	0	3	0	0
3:30 PM	0	3	0	0
3:45 PM	0	7	1	0
4:00 PM	0	8	2	0
4:15 PM	0	10	0	0
4:30 PM	0	4	0	0

Study Name 1110-SB I-81 AT I-481

Start Date 04-19-2023

Start Time 12:00 AM

Site Code Buses

Channel	Lane 1	Lane 2	Lane 3	Lane 4
Direction	Southbound	Southbound	Southbound	Southbound
4:45 PM	0	2	0	0
5:00 PM	0	1	0	0
5:15 PM	1	1	0	0
5:30 PM	0	0	0	0
5:45 PM	0	0	0	0
6:00 PM	0	0	0	0
6:15 PM	0	1	0	0
6:30 PM	0	0	0	0
6:45 PM	0	1	0	0
7:00 PM	0	0	0	0
7:15 PM	0	0	0	0
7:30 PM	0	0	0	0
7:45 PM	0	0	0	0
8:00 PM	0	0	0	0
8:15 PM	1	0	0	0
8:30 PM	0	0	0	0
8:45 PM	0	0	0	0
9:00 PM	0	0	0	0
9:15 PM	0	0	0	0
9:30 PM	0	0	0	0
9:45 PM	0	0	0	0
10:00 PM	0	0	0	0
10:15 PM	0	0	0	0
10:30 PM	0	0	0	0
10:45 PM	0	0	0	0
11:00 PM	0	0	0	0
11:15 PM	0	0	0	0
11:30 PM	0	0	0	0
11:45 PM	0	0	0	0

Study Name 1110-SB I-81 AT I-481

Start Date 04-19-2023

Start Time 12:00 AM

Site Code Single-Unit Trucks

Channel	Lane 1	Lane 2	Lane 3	Lane 4
Direction	Southbound	Southbound	Southbound	Southbound
12:00 AM	0	0	1	0
12:15 AM	0	0	2	0
12:30 AM	1	0	0	0
12:45 AM	0	0	0	0
1:00 AM	0	0	1	0
1:15 AM	0	0	0	0
1:30 AM	0	1	0	0
1:45 AM	0	1	0	0
2:00 AM	1	0	0	0
2:15 AM	0	0	0	0
2:30 AM	0	0	1	0
2:45 AM	1	0	0	0
3:00 AM	1	0	1	0
3:15 AM	0	0	0	0
3:30 AM	0	2	0	0
3:45 AM	0	0	0	0
4:00 AM	0	1	0	0
4:15 AM	0	1	0	0
4:30 AM	0	1	0	0
4:45 AM	1	2	0	0
5:00 AM	2	1	0	0
5:15 AM	0	4	4	0
5:30 AM	1	0	0	0
5:45 AM	2	1	0	0
6:00 AM	3	7	2	0
6:15 AM	10	2	1	1
6:30 AM	4	4	3	1
6:45 AM	4	5	5	1
7:00 AM	2	6	4	0
7:15 AM	10	10	9	0
7:30 AM	6	8	1	1
7:45 AM	3	3	2	1
8:00 AM	0	14	4	0

Study Name 1110-SB I-81 AT I-481

Start Date 04-19-2023

Start Time 12:00 AM

Site Code Single-Unit Trucks

Channel	Lane 1	Lane 2	Lane 3	Lane 4
Direction	Southbound	Southbound	Southbound	Southbound
8:15 AM	1	9	0	0
8:30 AM	3	2	3	0
8:45 AM	7	10	1	3
9:00 AM	4	5	4	0
9:15 AM	4	3	4	0
9:30 AM	8	3	2	0
9:45 AM	5	9	4	0
10:00 AM	5	6	0	0
10:15 AM	7	6	2	0
10:30 AM	4	6	1	0
10:45 AM	4	5	2	0
11:00 AM	3	10	1	0
11:15 AM	4	4	2	0
11:30 AM	7	8	2	0
11:45 AM	9	3	2	0
12:00 PM	4	6	3	0
12:15 PM	4	7	1	0
12:30 PM	3	4	2	1
12:45 PM	4	10	5	0
1:00 PM	4	9	3	0
1:15 PM	1	3	0	0
1:30 PM	2	9	7	0
1:45 PM	2	3	5	0
2:00 PM	6	9	5	0
2:15 PM	6	7	2	0
2:30 PM	13	9	2	0
2:45 PM	3	6	3	1
3:00 PM	9	11	2	0
3:15 PM	7	3	4	0
3:30 PM	6	4	2	2
3:45 PM	5	2	5	0
4:00 PM	3	2	5	0
4:15 PM	1	1	7	1
4:30 PM	3	4	4	0

Study Name 1110-SB I-81 AT I-481

Start Date 04-19-2023

Start Time 12:00 AM

Site Code Single-Unit Trucks

Channel	Lane 1	Lane 2	Lane 3	Lane 4
Direction	Southbound	Southbound	Southbound	Southbound
4:45 PM	4	8	2	0
5:00 PM	3	3	4	1
5:15 PM	2	2	1	1
5:30 PM	6	4	0	0
5:45 PM	6	3	3	0
6:00 PM	1	1	1	0
6:15 PM	2	4	0	0
6:30 PM	2	1	2	0
6:45 PM	4	0	0	1
7:00 PM	1	1	0	0
7:15 PM	0	3	0	0
7:30 PM	0	1	1	0
7:45 PM	0	0	0	0
8:00 PM	0	0	0	0
8:15 PM	1	2	0	0
8:30 PM	1	0	0	0
8:45 PM	0	0	0	0
9:00 PM	0	0	0	0
9:15 PM	0	1	1	0
9:30 PM	0	0	0	0
9:45 PM	2	0	0	0
10:00 PM	0	0	0	0
10:15 PM	0	0	0	0
10:30 PM	0	0	2	0
10:45 PM	0	1	1	0
11:00 PM	0	0	0	0
11:15 PM	0	0	0	0
11:30 PM	0	0	0	0
11:45 PM	0	0	0	0

Study Name 1110-SB I-81 AT I-481

Start Date 04-19-2023

Start Time 12:00 AM

Site Code Articulated Trucks

Channel Direction	Lane 1	Lane 2	Lane 3	Lane 4
	Southbound	Southbound	Southbound	Southbound
12:00 AM	1	0	2	0
12:15 AM	2	2	3	0
12:30 AM	1	2	2	0
12:45 AM	1	2	2	0
1:00 AM	3	3	0	0
1:15 AM	4	2	2	0
1:30 AM	2	2	2	0
1:45 AM	0	4	1	0
2:00 AM	1	2	4	0
2:15 AM	2	2	1	0
2:30 AM	4	3	0	0
2:45 AM	2	3	2	0
3:00 AM	2	1	0	0
3:15 AM	1	3	2	1
3:30 AM	0	0	4	0
3:45 AM	3	1	0	0
4:00 AM	1	3	0	0
4:15 AM	4	3	3	0
4:30 AM	3	4	2	0
4:45 AM	1	5	1	0
5:00 AM	2	2	3	0
5:15 AM	5	6	3	0
5:30 AM	4	3	2	1
5:45 AM	0	2	2	0
6:00 AM	3	5	5	0
6:15 AM	3	5	5	0
6:30 AM	6	6	5	0
6:45 AM	4	3	4	0
7:00 AM	2	6	7	0
7:15 AM	5	5	7	0
7:30 AM	7	6	8	0
7:45 AM	5	9	9	2
8:00 AM	5	9	5	0

Study Name 1110-SB I-81 AT I-481

Start Date 04-19-2023

Start Time 12:00 AM

Site Code Articulated Trucks

Channel	Lane 1	Lane 2	Lane 3	Lane 4
Direction	Southbound	Southbound	Southbound	Southbound
8:15 AM	2	8	6	2
8:30 AM	8	8	7	1
8:45 AM	2	11	7	0
9:00 AM	5	7	4	0
9:15 AM	1	11	4	0
9:30 AM	9	6	6	0
9:45 AM	3	15	11	0
10:00 AM	4	18	6	0
10:15 AM	8	12	8	0
10:30 AM	8	15	4	0
10:45 AM	2	12	13	0
11:00 AM	3	8	2	0
11:15 AM	2	8	8	0
11:30 AM	4	11	5	0
11:45 AM	2	20	12	0
12:00 PM	2	18	3	0
12:15 PM	9	12	9	0
12:30 PM	2	12	5	0
12:45 PM	7	16	8	0
1:00 PM	9	14	7	0
1:15 PM	8	6	10	0
1:30 PM	3	14	5	0
1:45 PM	6	19	9	0
2:00 PM	2	12	8	0
2:15 PM	11	9	6	0
2:30 PM	6	14	4	0
2:45 PM	6	10	2	0
3:00 PM	7	18	10	0
3:15 PM	5	8	15	0
3:30 PM	6	16	18	0
3:45 PM	4	3	7	1
4:00 PM	1	8	14	0
4:15 PM	2	8	12	0
4:30 PM	9	13	15	0

Study Name 1110-SB I-81 AT I-481

Start Date 04-19-2023

Start Time 12:00 AM

Site Code Articulated Trucks

Channel	Lane 1	Lane 2	Lane 3	Lane 4
Direction	Southbound	Southbound	Southbound	Southbound
4:45 PM	3	6	18	0
5:00 PM	5	11	8	0
5:15 PM	2	5	12	0
5:30 PM	4	12	11	0
5:45 PM	2	10	6	0
6:00 PM	4	13	11	0
6:15 PM	2	19	7	0
6:30 PM	4	11	7	0
6:45 PM	3	16	10	0
7:00 PM	4	9	7	0
7:15 PM	3	8	4	0
7:30 PM	1	6	6	0
7:45 PM	3	8	8	0
8:00 PM	3	7	11	0
8:15 PM	0	9	4	0
8:30 PM	1	13	5	0
8:45 PM	1	6	3	0
9:00 PM	1	3	7	0
9:15 PM	0	4	7	0
9:30 PM	4	8	6	0
9:45 PM	2	2	4	0
10:00 PM	7	4	4	0
10:15 PM	1	8	3	0
10:30 PM	3	1	4	0
10:45 PM	3	2	4	0
11:00 PM	1	2	4	0
11:15 PM	1	1	1	0
11:30 PM	0	4	2	0
11:45 PM	1	1	3	0

Study Name 1110-SB I-81 AT I-481
 Start Date 04-19-2023
 Start Time 12:00 AM
 Site Code Bicycles on Road

Channel Direction	Lane 1	Lane 2	Lane 3	Lane 4
	Southbound	Southbound	Southbound	Southbound
12:00 AM	0	0	0	0
12:15 AM	0	0	0	0
12:30 AM	0	0	0	0
12:45 AM	0	0	0	0
1:00 AM	0	0	0	0
1:15 AM	0	0	0	0
1:30 AM	0	0	0	0
1:45 AM	0	0	0	0
2:00 AM	0	0	0	0
2:15 AM	0	0	0	0
2:30 AM	0	0	0	0
2:45 AM	0	0	0	0
3:00 AM	0	0	0	0
3:15 AM	0	0	0	0
3:30 AM	0	0	0	0
3:45 AM	0	0	0	0
4:00 AM	0	0	0	0
4:15 AM	0	0	0	0
4:30 AM	0	0	0	0
4:45 AM	0	0	0	0
5:00 AM	0	0	0	0
5:15 AM	0	0	0	0
5:30 AM	0	0	0	0
5:45 AM	0	0	0	0
6:00 AM	0	0	0	0
6:15 AM	0	0	0	0
6:30 AM	0	0	0	0
6:45 AM	0	0	0	0
7:00 AM	0	0	0	0
7:15 AM	0	0	0	0
7:30 AM	0	0	0	0
7:45 AM	0	0	0	0
8:00 AM	0	0	0	0

Study Name 1110-SB I-81 AT I-481
 Start Date 04-19-2023
 Start Time 12:00 AM
 Site Code Bicycles on Road

Channel	Lane 1	Lane 2	Lane 3	Lane 4
Direction	Southbound	Southbound	Southbound	Southbound
8:15 AM	0	0	0	0
8:30 AM	0	0	0	0
8:45 AM	0	0	0	0
9:00 AM	3	5	0	0
9:15 AM	0	0	0	0
9:30 AM	0	0	0	0
9:45 AM	0	0	0	0
10:00 AM	0	0	0	0
10:15 AM	0	0	0	0
10:30 AM	0	0	0	0
10:45 AM	0	0	0	0
11:00 AM	0	0	0	0
11:15 AM	0	0	0	0
11:30 AM	0	0	0	0
11:45 AM	0	0	0	0
12:00 PM	0	0	0	0
12:15 PM	0	0	0	0
12:30 PM	0	0	0	0
12:45 PM	0	0	0	0
1:00 PM	0	0	0	0
1:15 PM	0	0	0	0
1:30 PM	0	0	0	0
1:45 PM	0	0	0	0
2:00 PM	0	0	0	0
2:15 PM	0	0	0	0
2:30 PM	0	0	0	0
2:45 PM	0	0	0	0
3:00 PM	0	0	0	0
3:15 PM	0	0	0	0
3:30 PM	0	0	0	0
3:45 PM	0	0	0	0
4:00 PM	0	0	0	0
4:15 PM	0	0	0	0
4:30 PM	0	0	0	0

Study Name 1110-SB I-81 AT I-481
Start Date 04-19-2023
Start Time 12:00 AM
Site Code Bicycles on Road

Channel Direction	Lane 1	Lane 2	Lane 3	Lane 4
	Southbound	Southbound	Southbound	Southbound
4:45 PM	0	0	0	0
5:00 PM	0	0	0	0
5:15 PM	0	0	0	0
5:30 PM	0	0	0	0
5:45 PM	0	0	0	0
6:00 PM	0	0	0	0
6:15 PM	0	0	0	0
6:30 PM	0	0	0	0
6:45 PM	0	0	0	0
7:00 PM	0	0	0	0
7:15 PM	0	0	0	0
7:30 PM	0	0	0	0
7:45 PM	0	0	0	0
8:00 PM	0	0	0	0
8:15 PM	0	0	0	0
8:30 PM	0	0	0	0
8:45 PM	0	0	0	0
9:00 PM	0	0	0	0
9:15 PM	0	0	0	0
9:30 PM	0	0	0	0
9:45 PM	0	0	0	0
10:00 PM	0	0	0	0
10:15 PM	0	0	0	0
10:30 PM	0	0	0	0
10:45 PM	0	0	0	0
11:00 PM	0	0	0	0
11:15 PM	0	0	0	0
11:30 PM	0	0	0	0
11:45 PM	0	0	0	0

Study Name 1111-EB I-481 AT I-81

Start Date 04-19-2023

Start Time 12:00 AM

Site Code Motorcycles

Channel	Lane 1	Lane 2	Lane 3
Direction	Eastbound	Eastbound	Eastbound
12:00 AM	0	0	0
12:15 AM	0	0	0
12:30 AM	0	0	0
12:45 AM	0	0	0
1:00 AM	0	0	0
1:15 AM	0	0	0
1:30 AM	0	0	0
1:45 AM	0	0	0
2:00 AM	0	0	0
2:15 AM	0	0	0
2:30 AM	0	0	0
2:45 AM	0	0	0
3:00 AM	0	0	0
3:15 AM	0	0	0
3:30 AM	0	0	0
3:45 AM	0	0	0
4:00 AM	0	0	0
4:15 AM	0	0	0
4:30 AM	0	0	0
4:45 AM	0	0	0
5:00 AM	0	0	0
5:15 AM	0	0	0
5:30 AM	0	0	0
5:45 AM	0	0	0
6:00 AM	0	0	0
6:15 AM	0	0	0
6:30 AM	0	0	0
6:45 AM	0	0	0
7:00 AM	0	0	0
7:15 AM	0	0	0

Study Name 1111-EB I-481 AT I-81

Start Date 04-19-2023

Start Time 12:00 AM

Site Code Motorcycles

Channel	Lane 1	Lane 2	Lane 3
Direction	Eastbound	Eastbound	Eastbound
7:30 AM	0	0	0
7:45 AM	0	0	0
8:00 AM	0	0	0
8:15 AM	0	0	0
8:30 AM	0	0	0
8:45 AM	0	0	0
9:00 AM	0	0	0
9:15 AM	0	0	0
9:30 AM	0	0	0
9:45 AM	0	1	0
10:00 AM	0	0	0
10:15 AM	0	0	0
10:30 AM	0	0	0
10:45 AM	0	0	0
11:00 AM	0	0	0
11:15 AM	0	0	0
11:30 AM	0	0	0
11:45 AM	0	0	0
12:00 PM	0	0	0
12:15 PM	0	0	0
12:30 PM	0	0	0
12:45 PM	0	0	0
1:00 PM	0	0	0
1:15 PM	0	0	0
1:30 PM	0	0	0
1:45 PM	0	0	0
2:00 PM	0	0	0
2:15 PM	0	0	0
2:30 PM	0	0	0
2:45 PM	0	0	0
3:00 PM	0	0	0

Study Name 1111-EB I-481 AT I-81

Start Date 04-19-2023

Start Time 12:00 AM

Site Code Motorcycles

Channel	Lane 1	Lane 2	Lane 3
Direction	Eastbound	Eastbound	Eastbound
3:15 PM	0	0	0
3:30 PM	0	0	0
3:45 PM	0	0	0
4:00 PM	0	0	0
4:15 PM	0	0	0
4:30 PM	0	0	0
4:45 PM	0	0	0
5:00 PM	0	0	0
5:15 PM	0	0	0
5:30 PM	0	0	0
5:45 PM	0	0	0
6:00 PM	0	0	0
6:15 PM	0	0	0
6:30 PM	0	0	0
6:45 PM	0	0	0
7:00 PM	0	0	0
7:15 PM	0	0	0
7:30 PM	0	0	0
7:45 PM	0	0	0
8:00 PM	0	0	0
8:15 PM	0	0	0
8:30 PM	0	0	0
8:45 PM	0	0	0
9:00 PM	0	0	0
9:15 PM	0	0	0
9:30 PM	0	0	0
9:45 PM	0	0	0
10:00 PM	0	0	0
10:15 PM	0	0	0
10:30 PM	0	0	0
10:45 PM	0	0	0

Study Name 1111-EB I-481 AT I-81
Start Date 04-19-2023
Start Time 12:00 AM
Site Code Motorcycles

Channel	Lane 1	Lane 2	Lane 3
Direction	Eastbound	Eastbound	Eastbound
11:00 PM	0	0	0
11:15 PM	0	0	0
11:30 PM	0	0	0
11:45 PM	0	0	0

Study Name 1111-EB I-481 AT I-81

Start Date 04-19-2023

Start Time 12:00 AM

Site Code Cars

Channel	Lane 1	Lane 2	Lane 3
Direction	Eastbound	Eastbound	Eastbound
12:00 AM	0	7	3
12:15 AM	5	8	1
12:30 AM	5	7	2
12:45 AM	3	5	1
1:00 AM	0	8	0
1:15 AM	1	2	0
1:30 AM	1	3	0
1:45 AM	1	4	0
2:00 AM	3	2	0
2:15 AM	0	4	0
2:30 AM	1	5	1
2:45 AM	1	9	0
3:00 AM	3	11	3
3:15 AM	2	14	0
3:30 AM	3	13	0
3:45 AM	4	12	2
4:00 AM	2	15	3
4:15 AM	4	25	8
4:30 AM	11	44	11
4:45 AM	13	34	16
5:00 AM	7	44	11
5:15 AM	8	55	23
5:30 AM	25	81	51
5:45 AM	34	78	53
6:00 AM	45	61	56
6:15 AM	52	87	84
6:30 AM	36	104	127
6:45 AM	67	125	156
7:00 AM	48	112	179
7:15 AM	58	176	266

Study Name 1111-EB I-481 AT I-81

Start Date 04-19-2023

Start Time 12:00 AM

Site Code Cars

Channel	Lane 1	Lane 2	Lane 3
Direction	Eastbound	Eastbound	Eastbound
7:30 AM	55	213	273
7:45 AM	56	199	291
8:00 AM	47	130	165
8:15 AM	41	153	155
8:30 AM	34	141	108
8:45 AM	32	124	87
9:00 AM	29	99	94
9:15 AM	40	139	63
9:30 AM	55	131	64
9:45 AM	45	116	71
10:00 AM	63	101	12
10:15 AM	50	138	0
10:30 AM	79	151	0
10:45 AM	60	117	1
11:00 AM	49	125	0
11:15 AM	41	95	0
11:30 AM	58	115	0
11:45 AM	45	118	0
12:00 PM	59	132	0
12:15 PM	51	130	0
12:30 PM	49	151	0
12:45 PM	55	157	0
1:00 PM	51	171	0
1:15 PM	48	116	21
1:30 PM	34	104	64
1:45 PM	38	99	61
2:00 PM	26	97	52
2:15 PM	25	100	64
2:30 PM	34	81	59
2:45 PM	26	100	65
3:00 PM	48	85	73

Study Name 1111-EB I-481 AT I-81

Start Date 04-19-2023

Start Time 12:00 AM

Site Code Cars

Channel	Lane 1	Lane 2	Lane 3
Direction	Eastbound	Eastbound	Eastbound
3:15 PM	58	72	66
3:30 PM	47	87	58
3:45 PM	65	84	69
4:00 PM	57	102	66
4:15 PM	60	97	68
4:30 PM	60	95	88
4:45 PM	59	95	83
5:00 PM	69	95	77
5:15 PM	57	104	70
5:30 PM	46	96	59
5:45 PM	64	86	62
6:00 PM	42	84	52
6:15 PM	29	76	48
6:30 PM	34	72	31
6:45 PM	25	61	35
7:00 PM	38	60	20
7:15 PM	24	52	26
7:30 PM	30	49	21
7:45 PM	29	47	17
8:00 PM	16	55	24
8:15 PM	18	52	27
8:30 PM	21	39	24
8:45 PM	15	45	11
9:00 PM	14	50	15
9:15 PM	12	34	11
9:30 PM	13	42	12
9:45 PM	9	38	11
10:00 PM	5	28	8
10:15 PM	7	23	4
10:30 PM	4	25	2
10:45 PM	6	16	1

Study Name 1111-EB I-481 AT I-81
Start Date 04-19-2023
Start Time 12:00 AM
Site Code Cars

Channel Direction	Lane 1	Lane 2	Lane 3
	Eastbound	Eastbound	Eastbound
11:00 PM	2	16	1
11:15 PM	4	14	3
11:30 PM	1	10	0
11:45 PM	0	5	1

Study Name 1111-EB I-481 AT I-81

Start Date 04-19-2023

Start Time 12:00 AM

Site Code Light Goods Vehicles

Channel	Lane 1	Lane 2	Lane 3
Direction	Eastbound	Eastbound	Eastbound
12:00 AM	0	0	0
12:15 AM	0	0	0
12:30 AM	0	0	0
12:45 AM	0	0	0
1:00 AM	0	2	0
1:15 AM	1	0	0
1:30 AM	1	1	0
1:45 AM	0	0	0
2:00 AM	0	1	0
2:15 AM	0	0	0
2:30 AM	0	0	0
2:45 AM	0	0	0
3:00 AM	0	2	0
3:15 AM	0	0	0
3:30 AM	0	1	0
3:45 AM	0	0	0
4:00 AM	0	2	0
4:15 AM	1	3	1
4:30 AM	2	4	1
4:45 AM	1	1	1
5:00 AM	3	5	2
5:15 AM	1	12	3
5:30 AM	7	21	9
5:45 AM	8	25	12
6:00 AM	12	18	11
6:15 AM	15	33	22
6:30 AM	22	37	26
6:45 AM	21	45	29
7:00 AM	18	63	41
7:15 AM	26	39	42

Study Name 1111-EB I-481 AT I-81

Start Date 04-19-2023

Start Time 12:00 AM

Site Code Light Goods Vehicles

Channel	Lane 1	Lane 2	Lane 3
Direction	Eastbound	Eastbound	Eastbound
7:30 AM	8	41	52
7:45 AM	15	50	39
8:00 AM	14	39	27
8:15 AM	6	48	30
8:30 AM	15	37	28
8:45 AM	13	39	21
9:00 AM	12	34	18
9:15 AM	11	30	10
9:30 AM	18	29	19
9:45 AM	14	31	21
10:00 AM	23	17	2
10:15 AM	18	29	0
10:30 AM	15	45	0
10:45 AM	16	42	1
11:00 AM	14	20	0
11:15 AM	13	33	1
11:30 AM	15	29	0
11:45 AM	17	24	0
12:00 PM	17	31	1
12:15 PM	20	34	0
12:30 PM	14	40	0
12:45 PM	20	49	0
1:00 PM	23	32	0
1:15 PM	12	36	5
1:30 PM	14	30	15
1:45 PM	17	29	15
2:00 PM	12	25	14
2:15 PM	12	22	25
2:30 PM	13	36	15
2:45 PM	20	36	12
3:00 PM	16	19	13

Study Name 1111-EB I-481 AT I-81

Start Date 04-19-2023

Start Time 12:00 AM

Site Code Light Goods Vehicles

Channel	Lane 1	Lane 2	Lane 3
Direction	Eastbound	Eastbound	Eastbound
3:15 PM	25	25	12
3:30 PM	12	19	12
3:45 PM	21	26	16
4:00 PM	34	33	19
4:15 PM	16	19	20
4:30 PM	24	26	18
4:45 PM	21	36	16
5:00 PM	19	24	18
5:15 PM	17	12	11
5:30 PM	8	16	10
5:45 PM	10	21	9
6:00 PM	19	18	17
6:15 PM	5	15	10
6:30 PM	6	13	7
6:45 PM	10	8	3
7:00 PM	14	6	6
7:15 PM	8	18	7
7:30 PM	8	9	3
7:45 PM	7	17	6
8:00 PM	6	13	5
8:15 PM	4	11	6
8:30 PM	3	4	1
8:45 PM	0	3	0
9:00 PM	2	0	0
9:15 PM	0	0	0
9:30 PM	0	2	1
9:45 PM	0	0	0
10:00 PM	0	0	0
10:15 PM	0	0	0
10:30 PM	0	2	0
10:45 PM	0	0	0

Study Name 1111-EB I-481 AT I-81
Start Date 04-19-2023
Start Time 12:00 AM
Site Code Light Goods Vehicles

Channel Direction	Lane 1	Lane 2	Lane 3
	Eastbound	Eastbound	Eastbound
11:00 PM	1	1	1
11:15 PM	0	1	0
11:30 PM	0	2	0
11:45 PM	0	0	0

Study Name 1111-EB I-481 AT I-81

Start Date 04-19-2023

Start Time 12:00 AM

Site Code Buses

Channel	Lane 1	Lane 2	Lane 3
Direction	Eastbound	Eastbound	Eastbound
12:00 AM	0	0	0
12:15 AM	0	0	0
12:30 AM	0	0	0
12:45 AM	0	0	0
1:00 AM	0	0	0
1:15 AM	0	0	0
1:30 AM	0	0	0
1:45 AM	0	0	0
2:00 AM	0	0	0
2:15 AM	0	0	0
2:30 AM	0	0	0
2:45 AM	0	0	0
3:00 AM	0	0	0
3:15 AM	0	0	0
3:30 AM	0	0	0
3:45 AM	0	0	0
4:00 AM	0	0	0
4:15 AM	0	0	0
4:30 AM	0	0	0
4:45 AM	0	0	0
5:00 AM	0	0	0
5:15 AM	0	0	0
5:30 AM	0	0	0
5:45 AM	0	0	0
6:00 AM	0	0	0
6:15 AM	0	0	0
6:30 AM	0	0	0
6:45 AM	3	0	0
7:00 AM	2	2	0
7:15 AM	0	0	0

Study Name 1111-EB I-481 AT I-81

Start Date 04-19-2023

Start Time 12:00 AM

Site Code Buses

Channel	Lane 1	Lane 2	Lane 3
Direction	Eastbound	Eastbound	Eastbound
7:30 AM	0	3	0
7:45 AM	0	1	0
8:00 AM	2	2	0
8:15 AM	0	0	0
8:30 AM	0	3	2
8:45 AM	0	1	0
9:00 AM	0	5	0
9:15 AM	0	1	1
9:30 AM	0	0	0
9:45 AM	1	0	0
10:00 AM	0	3	0
10:15 AM	0	1	0
10:30 AM	0	1	0
10:45 AM	0	0	0
11:00 AM	0	0	0
11:15 AM	0	0	0
11:30 AM	0	3	0
11:45 AM	0	2	0
12:00 PM	1	0	0
12:15 PM	0	0	0
12:30 PM	0	2	0
12:45 PM	0	1	0
1:00 PM	0	0	0
1:15 PM	0	2	0
1:30 PM	0	1	0
1:45 PM	0	2	0
2:00 PM	0	1	0
2:15 PM	0	3	0
2:30 PM	0	6	1
2:45 PM	0	2	0
3:00 PM	0	1	0

Study Name 1111-EB I-481 AT I-81

Start Date 04-19-2023

Start Time 12:00 AM

Site Code Buses

Channel	Lane 1	Lane 2	Lane 3
Direction	Eastbound	Eastbound	Eastbound
3:15 PM	0	1	0
3:30 PM	0	3	0
3:45 PM	0	0	0
4:00 PM	0	0	0
4:15 PM	0	1	0
4:30 PM	0	0	0
4:45 PM	0	0	0
5:00 PM	0	0	0
5:15 PM	1	0	1
5:30 PM	0	0	0
5:45 PM	0	0	0
6:00 PM	0	0	0
6:15 PM	0	0	0
6:30 PM	0	0	1
6:45 PM	0	0	0
7:00 PM	0	0	0
7:15 PM	0	0	0
7:30 PM	0	0	0
7:45 PM	0	0	0
8:00 PM	0	0	0
8:15 PM	0	1	0
8:30 PM	0	0	0
8:45 PM	0	0	0
9:00 PM	0	0	0
9:15 PM	0	0	1
9:30 PM	0	0	0
9:45 PM	0	0	0
10:00 PM	0	0	0
10:15 PM	0	0	0
10:30 PM	0	0	0
10:45 PM	0	0	0

Study Name 1111-EB I-481 AT I-81
Start Date 04-19-2023
Start Time 12:00 AM
Site Code Buses

Channel Direction	Lane 1	Lane 2	Lane 3
	Eastbound	Eastbound	Eastbound
11:00 PM	0	0	0
11:15 PM	0	0	0
11:30 PM	0	0	0
11:45 PM	0	0	0

Study Name 1111-EB I-481 AT I-81

Start Date 04-19-2023

Start Time 12:00 AM

Site Code Single-Unit Trucks

Channel	Lane 1	Lane 2	Lane 3
Direction	Eastbound	Eastbound	Eastbound
12:00 AM	0	0	0
12:15 AM	0	0	0
12:30 AM	0	1	0
12:45 AM	0	1	0
1:00 AM	0	0	0
1:15 AM	0	0	0
1:30 AM	0	0	0
1:45 AM	0	1	0
2:00 AM	0	0	0
2:15 AM	0	0	0
2:30 AM	0	0	0
2:45 AM	0	0	0
3:00 AM	1	0	0
3:15 AM	0	0	0
3:30 AM	0	0	0
3:45 AM	0	0	1
4:00 AM	1	0	0
4:15 AM	0	1	0
4:30 AM	0	0	0
4:45 AM	0	0	0
5:00 AM	0	4	1
5:15 AM	0	1	0
5:30 AM	1	0	0
5:45 AM	2	3	1
6:00 AM	2	3	0
6:15 AM	4	2	1
6:30 AM	5	5	1
6:45 AM	1	5	5
7:00 AM	3	6	5
7:15 AM	3	10	2

Study Name 1111-EB I-481 AT I-81

Start Date 04-19-2023

Start Time 12:00 AM

Site Code Single-Unit Trucks

Channel	Lane 1	Lane 2	Lane 3
Direction	Eastbound	Eastbound	Eastbound
7:30 AM	3	8	1
7:45 AM	2	6	3
8:00 AM	1	4	1
8:15 AM	1	11	4
8:30 AM	1	6	2
8:45 AM	2	4	3
9:00 AM	8	4	1
9:15 AM	1	4	3
9:30 AM	1	12	0
9:45 AM	5	15	1
10:00 AM	2	10	0
10:15 AM	9	7	0
10:30 AM	3	11	0
10:45 AM	3	9	0
11:00 AM	3	8	0
11:15 AM	5	15	0
11:30 AM	4	14	0
11:45 AM	3	12	0
12:00 PM	3	8	0
12:15 PM	3	5	0
12:30 PM	3	5	0
12:45 PM	2	4	0
1:00 PM	4	8	0
1:15 PM	2	8	1
1:30 PM	1	6	1
1:45 PM	4	9	2
2:00 PM	2	9	1
2:15 PM	4	11	1
2:30 PM	3	19	2
2:45 PM	1	7	1
3:00 PM	4	10	0

Study Name 1111-EB I-481 AT I-81

Start Date 04-19-2023

Start Time 12:00 AM

Site Code Single-Unit Trucks

Channel	Lane 1	Lane 2	Lane 3
Direction	Eastbound	Eastbound	Eastbound
3:15 PM	3	8	1
3:30 PM	4	6	4
3:45 PM	3	5	3
4:00 PM	3	5	3
4:15 PM	0	6	3
4:30 PM	1	4	3
4:45 PM	1	7	1
5:00 PM	3	3	2
5:15 PM	1	7	3
5:30 PM	5	6	2
5:45 PM	2	8	0
6:00 PM	2	1	0
6:15 PM	2	3	0
6:30 PM	0	4	4
6:45 PM	4	4	1
7:00 PM	1	6	0
7:15 PM	1	5	0
7:30 PM	0	1	0
7:45 PM	0	0	0
8:00 PM	0	0	1
8:15 PM	1	0	1
8:30 PM	0	2	1
8:45 PM	0	1	0
9:00 PM	0	0	0
9:15 PM	0	2	0
9:30 PM	0	1	0
9:45 PM	0	3	0
10:00 PM	0	0	0
10:15 PM	0	0	0
10:30 PM	0	0	0
10:45 PM	0	0	0

Study Name 1111-EB I-481 AT I-81
Start Date 04-19-2023
Start Time 12:00 AM
Site Code Single-Unit Trucks

Channel Direction	Lane 1	Lane 2	Lane 3
	Eastbound	Eastbound	Eastbound
11:00 PM	0	0	0
11:15 PM	0	0	0
11:30 PM	0	0	0
11:45 PM	0	0	0

Study Name 1111-EB I-481 AT I-81
 Start Date 04-19-2023
 Start Time 12:00 AM
 Site Code Articulated Trucks

Channel	Lane 1	Lane 2	Lane 3
Direction	Eastbound	Eastbound	Eastbound
12:00 AM	0	2	0
12:15 AM	1	2	0
12:30 AM	0	1	1
12:45 AM	0	2	0
1:00 AM	1	1	0
1:15 AM	1	2	0
1:30 AM	3	2	0
1:45 AM	0	0	0
2:00 AM	0	3	0
2:15 AM	1	1	0
2:30 AM	2	4	0
2:45 AM	2	1	0
3:00 AM	1	2	0
3:15 AM	1	0	0
3:30 AM	0	0	0
3:45 AM	2	2	0
4:00 AM	0	0	0
4:15 AM	1	3	0
4:30 AM	1	3	0
4:45 AM	3	2	0
5:00 AM	0	0	0
5:15 AM	4	10	0
5:30 AM	2	2	1
5:45 AM	0	1	0
6:00 AM	2	2	0
6:15 AM	3	3	0
6:30 AM	2	3	0
6:45 AM	2	0	3
7:00 AM	3	2	2
7:15 AM	2	3	0

Study Name 1111-EB I-481 AT I-81
Start Date 04-19-2023
Start Time 12:00 AM
Site Code Articulated Trucks

Channel	Lane 1	Lane 2	Lane 3
Direction	Eastbound	Eastbound	Eastbound
7:30 AM	3	6	0
7:45 AM	3	9	3
8:00 AM	3	5	3
8:15 AM	3	4	1
8:30 AM	3	7	2
8:45 AM	3	4	1
9:00 AM	3	6	0
9:15 AM	1	7	1
9:30 AM	3	6	2
9:45 AM	4	3	1
10:00 AM	5	3	1
10:15 AM	8	3	2
10:30 AM	5	5	0
10:45 AM	4	4	0
11:00 AM	2	3	0
11:15 AM	2	5	1
11:30 AM	2	2	0
11:45 AM	3	10	0
12:00 PM	0	7	0
12:15 PM	6	6	0
12:30 PM	1	10	0
12:45 PM	3	6	0
1:00 PM	7	5	0
1:15 PM	5	10	0
1:30 PM	3	5	4
1:45 PM	3	3	1
2:00 PM	5	3	0
2:15 PM	4	12	0
2:30 PM	5	7	1
2:45 PM	3	3	4
3:00 PM	6	8	1

Study Name 1111-EB I-481 AT I-81

Start Date 04-19-2023

Start Time 12:00 AM

Site Code Articulated Trucks

Channel	Lane 1	Lane 2	Lane 3
Direction	Eastbound	Eastbound	Eastbound
3:15 PM	4	2	1
3:30 PM	4	5	0
3:45 PM	4	1	3
4:00 PM	2	0	0
4:15 PM	2	2	1
4:30 PM	6	5	0
4:45 PM	3	2	0
5:00 PM	4	3	1
5:15 PM	1	3	1
5:30 PM	3	1	0
5:45 PM	2	1	1
6:00 PM	1	4	0
6:15 PM	0	2	0
6:30 PM	3	2	1
6:45 PM	1	2	1
7:00 PM	1	3	0
7:15 PM	2	2	0
7:30 PM	3	0	1
7:45 PM	0	3	0
8:00 PM	2	2	0
8:15 PM	0	0	0
8:30 PM	1	0	0
8:45 PM	0	1	1
9:00 PM	0	1	0
9:15 PM	2	0	0
9:30 PM	3	1	0
9:45 PM	0	3	0
10:00 PM	1	5	0
10:15 PM	0	3	0
10:30 PM	1	1	0
10:45 PM	0	2	0

Study Name 1111-EB I-481 AT I-81
Start Date 04-19-2023
Start Time 12:00 AM
Site Code Articulated Trucks

Channel Direction	Lane 1	Lane 2	Lane 3
	Eastbound	Eastbound	Eastbound
11:00 PM	2	1	0
11:15 PM	0	2	0
11:30 PM	0	1	0
11:45 PM	0	1	0

Study Name 1111-EB I-481 AT I-81

Start Date 04-19-2023

Start Time 12:00 AM

Site Code Bicycles on Road

Channel	Lane 1	Lane 2	Lane 3
Direction	Eastbound	Eastbound	Eastbound
12:00 AM	0	0	0
12:15 AM	0	0	0
12:30 AM	0	0	0
12:45 AM	0	0	0
1:00 AM	0	0	0
1:15 AM	0	0	0
1:30 AM	0	0	0
1:45 AM	0	0	0
2:00 AM	0	0	0
2:15 AM	0	0	0
2:30 AM	0	0	0
2:45 AM	0	0	0
3:00 AM	0	0	0
3:15 AM	0	0	0
3:30 AM	0	0	0
3:45 AM	0	0	0
4:00 AM	0	0	0
4:15 AM	0	0	0
4:30 AM	0	0	0
4:45 AM	0	0	0
5:00 AM	0	0	0
5:15 AM	0	0	0
5:30 AM	0	0	0
5:45 AM	0	0	0
6:00 AM	0	0	0
6:15 AM	0	0	0
6:30 AM	0	0	0
6:45 AM	0	0	0
7:00 AM	0	0	0
7:15 AM	0	0	0

Study Name 1111-EB I-481 AT I-81

Start Date 04-19-2023

Start Time 12:00 AM

Site Code Bicycles on Road

Channel	Lane 1	Lane 2	Lane 3
Direction	Eastbound	Eastbound	Eastbound
7:30 AM	0	0	0
7:45 AM	0	0	0
8:00 AM	0	0	0
8:15 AM	0	0	0
8:30 AM	0	0	0
8:45 AM	0	0	0
9:00 AM	0	0	0
9:15 AM	0	0	0
9:30 AM	0	0	0
9:45 AM	0	0	0
10:00 AM	0	0	0
10:15 AM	0	0	0
10:30 AM	0	0	0
10:45 AM	0	0	0
11:00 AM	0	0	0
11:15 AM	0	0	0
11:30 AM	0	0	0
11:45 AM	0	0	0
12:00 PM	0	0	0
12:15 PM	0	0	0
12:30 PM	0	0	0
12:45 PM	0	0	0
1:00 PM	0	0	0
1:15 PM	0	0	0
1:30 PM	0	0	0
1:45 PM	0	0	0
2:00 PM	0	0	0
2:15 PM	0	0	0
2:30 PM	0	0	0
2:45 PM	0	0	0
3:00 PM	0	0	0

Study Name 1111-EB I-481 AT I-81

Start Date 04-19-2023

Start Time 12:00 AM

Site Code Bicycles on Road

Channel	Lane 1	Lane 2	Lane 3
Direction	Eastbound	Eastbound	Eastbound
3:15 PM	0	0	0
3:30 PM	0	0	0
3:45 PM	0	0	0
4:00 PM	0	0	0
4:15 PM	0	0	0
4:30 PM	0	0	0
4:45 PM	0	0	0
5:00 PM	0	0	0
5:15 PM	0	0	0
5:30 PM	0	0	0
5:45 PM	0	0	0
6:00 PM	0	0	0
6:15 PM	0	0	0
6:30 PM	0	0	0
6:45 PM	0	0	0
7:00 PM	0	0	0
7:15 PM	0	0	0
7:30 PM	0	0	0
7:45 PM	0	0	0
8:00 PM	0	0	0
8:15 PM	0	0	0
8:30 PM	0	0	0
8:45 PM	0	0	0
9:00 PM	0	0	0
9:15 PM	0	0	0
9:30 PM	0	0	0
9:45 PM	0	0	0
10:00 PM	0	0	0
10:15 PM	0	0	0
10:30 PM	0	0	0
10:45 PM	0	0	0

Study Name 1111-EB I-481 AT I-81
Start Date 04-19-2023
Start Time 12:00 AM
Site Code Bicycles on Road

Channel Direction	Lane 1	Lane 2	Lane 3
	Eastbound	Eastbound	Eastbound
11:00 PM	0	0	0
11:15 PM	0	0	0
11:30 PM	0	0	0
11:45 PM	0	0	0

Study Name 1112-WB I-481 AT I-81

Start Date 04-19-2023

Start Time 12:00 AM

Site Code Motorcycles

Channel	Lane 1	Lane 2	Lane 3
Direction	Westbound	Westbound	Westbound
12:00 AM	0	0	0
12:15 AM	0	0	0
12:30 AM	0	0	0
12:45 AM	0	0	0
1:00 AM	0	0	0
1:15 AM	0	0	0
1:30 AM	0	0	0
1:45 AM	0	0	0
2:00 AM	0	0	0
2:15 AM	0	0	0
2:30 AM	0	0	0
2:45 AM	0	0	0
3:00 AM	0	0	0
3:15 AM	0	0	0
3:30 AM	0	0	0
3:45 AM	0	0	0
4:00 AM	0	0	0
4:15 AM	0	0	0
4:30 AM	0	0	0
4:45 AM	0	0	0
5:00 AM	0	0	0
5:15 AM	0	0	0
5:30 AM	0	0	0
5:45 AM	0	0	0
6:00 AM	0	0	0
6:15 AM	0	0	0
6:30 AM	0	0	0
6:45 AM	0	0	0
7:00 AM	0	0	0
7:15 AM	0	0	0

Study Name 1112-WB I-481 AT I-81

Start Date 04-19-2023

Start Time 12:00 AM

Site Code Motorcycles

Channel	Lane 1	Lane 2	Lane 3
Direction	Westbound	Westbound	Westbound
7:30 AM	0	0	0
7:45 AM	0	0	0
8:00 AM	0	0	0
8:15 AM	0	0	0
8:30 AM	0	0	0
8:45 AM	0	0	0
9:00 AM	0	0	0
9:15 AM	0	0	0
9:30 AM	0	0	0
9:45 AM	0	0	0
10:00 AM	0	0	0
10:15 AM	0	0	0
10:30 AM	0	0	0
10:45 AM	0	0	0
11:00 AM	0	0	0
11:15 AM	0	0	0
11:30 AM	0	0	0
11:45 AM	0	0	0
12:00 PM	0	0	0
12:15 PM	0	0	0
12:30 PM	0	0	0
12:45 PM	0	0	0
1:00 PM	0	0	0
1:15 PM	0	0	0
1:30 PM	0	0	0
1:45 PM	0	0	0
2:00 PM	0	0	1
2:15 PM	0	0	0
2:30 PM	0	0	0
2:45 PM	0	0	0
3:00 PM	0	0	0

Study Name 1112-WB I-481 AT I-81

Start Date 04-19-2023

Start Time 12:00 AM

Site Code Motorcycles

Channel	Lane 1	Lane 2	Lane 3
Direction	Westbound	Westbound	Westbound
3:15 PM	0	0	0
3:30 PM	0	0	0
3:45 PM	0	0	0
4:00 PM	0	0	0
4:15 PM	0	0	0
4:30 PM	0	0	0
4:45 PM	0	0	0
5:00 PM	0	0	0
5:15 PM	0	0	0
5:30 PM	0	0	0
5:45 PM	0	0	0
6:00 PM	0	0	0
6:15 PM	0	0	0
6:30 PM	0	0	0
6:45 PM	0	0	0
7:00 PM	0	0	0
7:15 PM	0	0	0
7:30 PM	0	0	0
7:45 PM	0	0	0
8:00 PM	0	0	0
8:15 PM	0	0	0
8:30 PM	0	0	0
8:45 PM	0	0	0
9:00 PM	0	0	0
9:15 PM	0	0	0
9:30 PM	0	0	0
9:45 PM	0	0	0
10:00 PM	0	0	0
10:15 PM	0	0	0
10:30 PM	0	0	0
10:45 PM	0	0	0

Study Name 1112-WB I-481 AT I-81
Start Date 04-19-2023
Start Time 12:00 AM
Site Code Motorcycles

Channel	Lane 1	Lane 2	Lane 3
Direction	Westbound	Westbound	Westbound
11:00 PM	0	0	0
11:15 PM	0	0	0
11:30 PM	0	0	0
11:45 PM	0	0	0

Study Name 1112-WB I-481 AT I-81

Start Date 04-19-2023

Start Time 12:00 AM

Site Code Cars

Channel Direction	Lane 1	Lane 2	Lane 3
	Westbound	Westbound	Westbound
12:00 AM	6	28	4
12:15 AM	5	15	7
12:30 AM	4	21	3
12:45 AM	2	22	1
1:00 AM	8	22	3
1:15 AM	1	9	0
1:30 AM	1	9	2
1:45 AM	3	12	0
2:00 AM	2	15	2
2:15 AM	0	11	3
2:30 AM	1	9	2
2:45 AM	2	11	1
3:00 AM	1	15	2
3:15 AM	3	14	5
3:30 AM	3	18	1
3:45 AM	1	11	1
4:00 AM	7	10	1
4:15 AM	8	10	0
4:30 AM	11	18	3
4:45 AM	13	27	3
5:00 AM	13	33	4
5:15 AM	9	22	7
5:30 AM	9	23	4
5:45 AM	14	35	10
6:00 AM	5	32	18
6:15 AM	19	59	21
6:30 AM	17	75	17
6:45 AM	32	77	27
7:00 AM	32	68	52
7:15 AM	42	80	66

Study Name 1112-WB I-481 AT I-81
 Start Date 04-19-2023
 Start Time 12:00 AM
 Site Code Cars

Channel	Lane 1	Lane 2	Lane 3
Direction	Westbound	Westbound	Westbound
7:30 AM	53	94	75
7:45 AM	50	138	97
8:00 AM	50	115	72
8:15 AM	38	138	74
8:30 AM	34	127	69
8:45 AM	36	114	84
9:00 AM	28	103	61
9:15 AM	27	109	44
9:30 AM	28	104	53
9:45 AM	33	134	61
10:00 AM	19	118	70
10:15 AM	30	106	52
10:30 AM	24	123	65
10:45 AM	26	115	73
11:00 AM	25	154	88
11:15 AM	19	134	85
11:30 AM	22	150	63
11:45 AM	24	167	77
12:00 PM	30	173	101
12:15 PM	25	143	87
12:30 PM	32	140	68
12:45 PM	17	149	86
1:00 PM	16	144	80
1:15 PM	28	136	72
1:30 PM	25	143	74
1:45 PM	36	146	85
2:00 PM	15	150	98
2:15 PM	31	159	101
2:30 PM	40	152	137
2:45 PM	36	201	120
3:00 PM	38	208	139

Study Name 1112-WB I-481 AT I-81
 Start Date 04-19-2023
 Start Time 12:00 AM
 Site Code Cars

Channel	Lane 1	Lane 2	Lane 3
Direction	Westbound	Westbound	Westbound
3:15 PM	52	240	145
3:30 PM	55	284	191
3:45 PM	44	288	228
4:00 PM	73	292	246
4:15 PM	79	314	264
4:30 PM	75	320	284
4:45 PM	69	380	278
5:00 PM	70	357	268
5:15 PM	67	362	247
5:30 PM	43	256	174
5:45 PM	54	224	178
6:00 PM	42	216	100
6:15 PM	41	187	109
6:30 PM	21	182	88
6:45 PM	23	151	66
7:00 PM	18	154	61
7:15 PM	29	140	66
7:30 PM	27	140	53
7:45 PM	21	146	55
8:00 PM	25	124	43
8:15 PM	26	124	48
8:30 PM	19	102	32
8:45 PM	18	98	43
9:00 PM	25	100	33
9:15 PM	21	80	22
9:30 PM	7	69	14
9:45 PM	10	55	14
10:00 PM	10	55	15
10:15 PM	8	53	12
10:30 PM	11	50	9
10:45 PM	6	48	14

Study Name 1112-WB I-481 AT I-81
Start Date 04-19-2023
Start Time 12:00 AM
Site Code Cars

Channel	Lane 1	Lane 2	Lane 3
Direction	Westbound	Westbound	Westbound
11:00 PM	6	49	7
11:15 PM	5	39	6
11:30 PM	10	54	13
11:45 PM	8	28	6

Study Name 1112-WB I-481 AT I-81

Start Date 04-19-2023

Start Time 12:00 AM

Site Code Light Goods Vehicles

Channel	Lane 1	Lane 2	Lane 3
Direction	Westbound	Westbound	Westbound
12:00 AM	0	7	1
12:15 AM	0	7	1
12:30 AM	0	3	1
12:45 AM	0	0	0
1:00 AM	0	1	0
1:15 AM	0	2	1
1:30 AM	0	2	0
1:45 AM	0	1	1
2:00 AM	0	0	0
2:15 AM	0	0	0
2:30 AM	0	0	0
2:45 AM	0	0	0
3:00 AM	0	0	0
3:15 AM	0	0	0
3:30 AM	0	0	0
3:45 AM	0	1	0
4:00 AM	0	1	0
4:15 AM	1	2	0
4:30 AM	1	2	1
4:45 AM	0	2	0
5:00 AM	6	4	1
5:15 AM	1	3	0
5:30 AM	3	4	1
5:45 AM	2	16	5
6:00 AM	5	18	5
6:15 AM	9	17	10
6:30 AM	8	23	9
6:45 AM	6	25	9
7:00 AM	6	21	8
7:15 AM	26	20	14

Study Name 1112-WB I-481 AT I-81

Start Date 04-19-2023

Start Time 12:00 AM

Site Code Light Goods Vehicles

Channel	Lane 1	Lane 2	Lane 3
Direction	Westbound	Westbound	Westbound
7:30 AM	12	21	22
7:45 AM	24	25	24
8:00 AM	12	22	22
8:15 AM	18	28	32
8:30 AM	8	26	18
8:45 AM	4	40	8
9:00 AM	13	16	24
9:15 AM	6	31	23
9:30 AM	5	32	21
9:45 AM	7	29	15
10:00 AM	14	32	14
10:15 AM	9	23	11
10:30 AM	5	34	20
10:45 AM	9	45	16
11:00 AM	6	28	12
11:15 AM	4	21	14
11:30 AM	5	26	23
11:45 AM	4	35	21
12:00 PM	8	36	15
12:15 PM	11	35	17
12:30 PM	7	29	22
12:45 PM	9	34	23
1:00 PM	10	36	14
1:15 PM	11	37	10
1:30 PM	7	27	16
1:45 PM	7	34	33
2:00 PM	3	39	21
2:15 PM	5	38	20
2:30 PM	9	47	34
2:45 PM	6	52	34
3:00 PM	10	44	50

Study Name 1112-WB I-481 AT I-81

Start Date 04-19-2023

Start Time 12:00 AM

Site Code Light Goods Vehicles

Channel	Lane 1	Lane 2	Lane 3
Direction	Westbound	Westbound	Westbound
3:15 PM	16	63	39
3:30 PM	15	57	57
3:45 PM	15	80	63
4:00 PM	13	60	66
4:15 PM	18	46	71
4:30 PM	14	62	72
4:45 PM	11	51	57
5:00 PM	15	61	48
5:15 PM	8	45	35
5:30 PM	9	41	34
5:45 PM	8	31	20
6:00 PM	7	41	24
6:15 PM	10	36	19
6:30 PM	3	30	12
6:45 PM	3	36	14
7:00 PM	5	18	17
7:15 PM	5	25	17
7:30 PM	3	22	23
7:45 PM	4	28	9
8:00 PM	1	14	8
8:15 PM	2	14	2
8:30 PM	2	11	6
8:45 PM	3	9	2
9:00 PM	1	7	4
9:15 PM	2	6	3
9:30 PM	3	3	0
9:45 PM	0	2	0
10:00 PM	4	9	3
10:15 PM	5	7	1
10:30 PM	0	2	1
10:45 PM	1	6	1

Study Name 1112-WB I-481 AT I-81
Start Date 04-19-2023
Start Time 12:00 AM
Site Code Light Goods Vehicles

Channel	Lane 1	Lane 2	Lane 3
Direction	Westbound	Westbound	Westbound
11:00 PM	2	9	1
11:15 PM	1	11	1
11:30 PM	1	5	1
11:45 PM	1	5	0

Study Name 1112-WB I-481 AT I-81

Start Date 04-19-2023

Start Time 12:00 AM

Site Code Buses

Channel	Lane 1	Lane 2	Lane 3
Direction	Westbound	Westbound	Westbound
12:00 AM	0	0	0
12:15 AM	0	0	0
12:30 AM	0	0	0
12:45 AM	0	0	0
1:00 AM	0	0	0
1:15 AM	0	0	0
1:30 AM	0	0	0
1:45 AM	0	0	0
2:00 AM	0	0	0
2:15 AM	0	0	0
2:30 AM	0	0	0
2:45 AM	0	0	0
3:00 AM	0	0	0
3:15 AM	0	0	0
3:30 AM	0	0	0
3:45 AM	0	0	0
4:00 AM	0	0	0
4:15 AM	0	0	0
4:30 AM	0	0	0
4:45 AM	0	0	0
5:00 AM	0	0	0
5:15 AM	1	0	0
5:30 AM	0	0	0
5:45 AM	1	0	0
6:00 AM	0	2	0
6:15 AM	0	2	0
6:30 AM	0	3	1
6:45 AM	0	3	0
7:00 AM	0	4	1
7:15 AM	2	0	0

Study Name 1112-WB I-481 AT I-81

Start Date 04-19-2023

Start Time 12:00 AM

Site Code Buses

Channel	Lane 1	Lane 2	Lane 3
Direction	Westbound	Westbound	Westbound
7:30 AM	0	3	0
7:45 AM	0	2	0
8:00 AM	2	4	0
8:15 AM	0	2	0
8:30 AM	1	3	0
8:45 AM	3	1	0
9:00 AM	2	1	1
9:15 AM	2	0	0
9:30 AM	0	0	1
9:45 AM	1	2	0
10:00 AM	0	2	1
10:15 AM	0	0	0
10:30 AM	1	1	0
10:45 AM	0	1	0
11:00 AM	0	0	0
11:15 AM	0	2	0
11:30 AM	0	3	0
11:45 AM	0	3	1
12:00 PM	0	2	0
12:15 PM	0	1	0
12:30 PM	0	1	0
12:45 PM	0	0	0
1:00 PM	1	1	0
1:15 PM	0	1	0
1:30 PM	0	1	1
1:45 PM	0	0	1
2:00 PM	0	2	0
2:15 PM	0	3	0
2:30 PM	0	2	0
2:45 PM	0	0	1
3:00 PM	0	3	0

Study Name 1112-WB I-481 AT I-81

Start Date 04-19-2023

Start Time 12:00 AM

Site Code Buses

Channel	Lane 1	Lane 2	Lane 3
Direction	Westbound	Westbound	Westbound
3:15 PM	0	2	0
3:30 PM	0	0	0
3:45 PM	1	2	0
4:00 PM	1	2	0
4:15 PM	1	3	0
4:30 PM	1	1	0
4:45 PM	0	0	0
5:00 PM	0	2	0
5:15 PM	0	1	1
5:30 PM	0	0	0
5:45 PM	0	1	0
6:00 PM	0	0	0
6:15 PM	0	0	0
6:30 PM	0	0	0
6:45 PM	0	0	0
7:00 PM	0	0	0
7:15 PM	0	0	0
7:30 PM	0	0	0
7:45 PM	0	0	0
8:00 PM	0	0	0
8:15 PM	0	0	0
8:30 PM	0	0	0
8:45 PM	0	0	0
9:00 PM	0	0	0
9:15 PM	0	0	0
9:30 PM	0	0	0
9:45 PM	0	0	0
10:00 PM	0	0	0
10:15 PM	0	0	0
10:30 PM	0	0	0
10:45 PM	0	0	0

Study Name 1112-WB I-481 AT I-81
Start Date 04-19-2023
Start Time 12:00 AM
Site Code Buses

Channel Direction	Lane 1	Lane 2	Lane 3
	Westbound	Westbound	Westbound
11:00 PM	0	0	0
11:15 PM	0	0	0
11:30 PM	0	0	0
11:45 PM	0	1	0

Study Name 1112-WB I-481 AT I-81

Start Date 04-19-2023

Start Time 12:00 AM

Site Code Single-Unit Trucks

Channel	Lane 1	Lane 2	Lane 3
Direction	Westbound	Westbound	Westbound
12:00 AM	0	0	0
12:15 AM	0	0	0
12:30 AM	0	0	0
12:45 AM	0	1	0
1:00 AM	0	0	0
1:15 AM	0	0	0
1:30 AM	0	0	0
1:45 AM	0	0	0
2:00 AM	0	0	0
2:15 AM	0	0	0
2:30 AM	0	0	0
2:45 AM	0	1	0
3:00 AM	0	1	0
3:15 AM	0	0	0
3:30 AM	1	0	0
3:45 AM	0	0	0
4:00 AM	0	0	0
4:15 AM	0	1	0
4:30 AM	0	1	0
4:45 AM	0	0	0
5:00 AM	2	0	0
5:15 AM	1	1	0
5:30 AM	0	3	0
5:45 AM	0	3	0
6:00 AM	1	3	0
6:15 AM	0	7	0
6:30 AM	1	2	0
6:45 AM	4	6	1
7:00 AM	0	6	2
7:15 AM	8	8	1

Study Name 1112-WB I-481 AT I-81

Start Date 04-19-2023

Start Time 12:00 AM

Site Code Single-Unit Trucks

Channel	Lane 1	Lane 2	Lane 3
Direction	Westbound	Westbound	Westbound
7:30 AM	6	6	4
7:45 AM	3	12	2
8:00 AM	4	8	3
8:15 AM	6	8	2
8:30 AM	1	10	3
8:45 AM	5	11	11
9:00 AM	2	13	5
9:15 AM	1	17	2
9:30 AM	1	16	18
9:45 AM	6	6	2
10:00 AM	2	11	0
10:15 AM	1	8	10
10:30 AM	1	5	4
10:45 AM	0	11	3
11:00 AM	2	9	6
11:15 AM	1	10	2
11:30 AM	4	12	1
11:45 AM	3	8	5
12:00 PM	1	6	4
12:15 PM	1	6	1
12:30 PM	0	5	3
12:45 PM	5	11	1
1:00 PM	1	7	5
1:15 PM	1	6	2
1:30 PM	2	7	4
1:45 PM	1	6	3
2:00 PM	1	5	1
2:15 PM	1	2	3
2:30 PM	3	8	5
2:45 PM	3	6	4
3:00 PM	1	5	4

Study Name 1112-WB I-481 AT I-81

Start Date 04-19-2023

Start Time 12:00 AM

Site Code Single-Unit Trucks

Channel	Lane 1	Lane 2	Lane 3
Direction	Westbound	Westbound	Westbound
3:15 PM	2	5	1
3:30 PM	0	6	3
3:45 PM	0	7	1
4:00 PM	0	4	1
4:15 PM	1	4	2
4:30 PM	0	1	1
4:45 PM	2	3	1
5:00 PM	2	2	1
5:15 PM	0	2	1
5:30 PM	1	4	2
5:45 PM	1	0	1
6:00 PM	0	2	0
6:15 PM	1	1	0
6:30 PM	0	1	0
6:45 PM	0	3	1
7:00 PM	0	1	0
7:15 PM	0	0	0
7:30 PM	0	2	0
7:45 PM	0	0	0
8:00 PM	0	1	0
8:15 PM	1	1	0
8:30 PM	0	1	0
8:45 PM	0	0	0
9:00 PM	0	1	0
9:15 PM	0	1	0
9:30 PM	0	0	0
9:45 PM	0	0	0
10:00 PM	0	0	0
10:15 PM	0	0	0
10:30 PM	0	1	1
10:45 PM	1	0	0

Study Name 1112-WB I-481 AT I-81
Start Date 04-19-2023
Start Time 12:00 AM
Site Code Single-Unit Trucks

Channel Direction	Lane 1	Lane 2	Lane 3
	Westbound	Westbound	Westbound
11:00 PM	0	1	0
11:15 PM	0	2	0
11:30 PM	0	0	0
11:45 PM	0	0	0

Study Name 1112-WB I-481 AT I-81

Start Date 04-19-2023

Start Time 12:00 AM

Site Code Articulated Trucks

Channel	Lane 1	Lane 2	Lane 3
Direction	Westbound	Westbound	Westbound
12:00 AM	0	1	0
12:15 AM	0	0	0
12:30 AM	0	2	0
12:45 AM	0	0	0
1:00 AM	0	1	0
1:15 AM	0	0	0
1:30 AM	0	1	0
1:45 AM	2	0	0
2:00 AM	0	2	0
2:15 AM	0	0	0
2:30 AM	1	0	0
2:45 AM	0	3	0
3:00 AM	0	0	0
3:15 AM	0	1	1
3:30 AM	0	0	0
3:45 AM	0	2	0
4:00 AM	1	4	0
4:15 AM	1	2	0
4:30 AM	1	2	0
4:45 AM	1	0	0
5:00 AM	1	0	0
5:15 AM	0	5	0
5:30 AM	2	6	0
5:45 AM	1	5	0
6:00 AM	3	6	0
6:15 AM	0	2	0
6:30 AM	0	2	1
6:45 AM	0	4	1
7:00 AM	1	6	1
7:15 AM	0	4	1

Study Name 1112-WB I-481 AT I-81

Start Date 04-19-2023

Start Time 12:00 AM

Site Code Articulated Trucks

Channel	Lane 1	Lane 2	Lane 3
Direction	Westbound	Westbound	Westbound
7:30 AM	2	8	0
7:45 AM	4	9	1
8:00 AM	3	6	2
8:15 AM	2	3	2
8:30 AM	1	3	2
8:45 AM	1	4	4
9:00 AM	3	3	1
9:15 AM	0	5	1
9:30 AM	4	6	2
9:45 AM	1	4	1
10:00 AM	0	2	1
10:15 AM	2	7	3
10:30 AM	3	9	4
10:45 AM	0	3	3
11:00 AM	0	7	0
11:15 AM	0	9	0
11:30 AM	0	0	1
11:45 AM	1	7	1
12:00 PM	2	3	2
12:15 PM	3	6	1
12:30 PM	1	5	2
12:45 PM	0	6	2
1:00 PM	2	3	2
1:15 PM	0	1	1
1:30 PM	0	3	4
1:45 PM	1	5	2
2:00 PM	4	2	0
2:15 PM	1	2	3
2:30 PM	2	2	0
2:45 PM	1	1	4
3:00 PM	1	4	1

Study Name 1112-WB I-481 AT I-81
Start Date 04-19-2023
Start Time 12:00 AM
Site Code Articulated Trucks

Channel	Lane 1	Lane 2	Lane 3
Direction	Westbound	Westbound	Westbound
3:15 PM	1	0	3
3:30 PM	1	4	0
3:45 PM	3	0	0
4:00 PM	1	5	2
4:15 PM	2	3	3
4:30 PM	0	3	2
4:45 PM	0	2	2
5:00 PM	0	1	0
5:15 PM	1	1	1
5:30 PM	0	1	0
5:45 PM	0	1	1
6:00 PM	0	0	1
6:15 PM	1	2	0
6:30 PM	0	0	1
6:45 PM	0	0	0
7:00 PM	1	0	1
7:15 PM	1	0	0
7:30 PM	0	3	1
7:45 PM	1	1	0
8:00 PM	0	1	1
8:15 PM	0	1	0
8:30 PM	0	1	0
8:45 PM	1	0	0
9:00 PM	1	0	0
9:15 PM	0	2	1
9:30 PM	0	2	0
9:45 PM	0	1	1
10:00 PM	0	2	0
10:15 PM	0	1	0
10:30 PM	0	0	0
10:45 PM	0	0	0

Study Name 1112-WB I-481 AT I-81
Start Date 04-19-2023
Start Time 12:00 AM
Site Code Articulated Trucks

Channel Direction	Lane 1	Lane 2	Lane 3
	Westbound	Westbound	Westbound
11:00 PM	1	3	0
11:15 PM	0	1	1
11:30 PM	0	0	0
11:45 PM	0	3	0

Study Name 1112-WB I-481 AT I-81

Start Date 04-19-2023

Start Time 12:00 AM

Site Code Bicycles on Road

Channel	Lane 1	Lane 2	Lane 3
Direction	Westbound	Westbound	Westbound
12:00 AM	0	0	0
12:15 AM	0	0	0
12:30 AM	0	0	0
12:45 AM	0	0	0
1:00 AM	0	0	0
1:15 AM	0	0	0
1:30 AM	0	0	0
1:45 AM	0	0	0
2:00 AM	0	0	0
2:15 AM	0	0	0
2:30 AM	0	0	0
2:45 AM	0	0	0
3:00 AM	0	0	0
3:15 AM	0	0	0
3:30 AM	0	0	0
3:45 AM	0	0	0
4:00 AM	0	0	0
4:15 AM	0	0	0
4:30 AM	0	0	0
4:45 AM	0	0	0
5:00 AM	0	0	0
5:15 AM	0	0	0
5:30 AM	0	0	0
5:45 AM	0	0	0
6:00 AM	0	0	0
6:15 AM	0	0	0
6:30 AM	0	0	0
6:45 AM	0	0	0
7:00 AM	0	0	0
7:15 AM	0	0	0

Study Name 1112-WB I-481 AT I-81

Start Date 04-19-2023

Start Time 12:00 AM

Site Code Bicycles on Road

Channel	Lane 1	Lane 2	Lane 3
Direction	Westbound	Westbound	Westbound
7:30 AM	0	0	0
7:45 AM	0	0	0
8:00 AM	0	0	0
8:15 AM	0	0	0
8:30 AM	0	0	0
8:45 AM	0	0	0
9:00 AM	0	0	0
9:15 AM	0	0	0
9:30 AM	0	0	0
9:45 AM	0	0	0
10:00 AM	0	0	0
10:15 AM	0	0	0
10:30 AM	0	0	0
10:45 AM	0	0	0
11:00 AM	0	0	0
11:15 AM	0	0	0
11:30 AM	0	0	0
11:45 AM	0	0	0
12:00 PM	0	0	0
12:15 PM	0	0	0
12:30 PM	0	0	0
12:45 PM	0	0	0
1:00 PM	0	0	0
1:15 PM	0	0	0
1:30 PM	0	0	0
1:45 PM	0	0	0
2:00 PM	0	0	0
2:15 PM	0	0	0
2:30 PM	0	0	0
2:45 PM	0	0	0
3:00 PM	0	0	0

Study Name 1112-WB I-481 AT I-81

Start Date 04-19-2023

Start Time 12:00 AM

Site Code Bicycles on Road

Channel	Lane 1	Lane 2	Lane 3
Direction	Westbound	Westbound	Westbound
3:15 PM	0	0	0
3:30 PM	0	0	0
3:45 PM	0	0	0
4:00 PM	0	0	0
4:15 PM	0	0	0
4:30 PM	0	0	0
4:45 PM	0	0	0
5:00 PM	0	0	0
5:15 PM	0	0	0
5:30 PM	0	0	0
5:45 PM	0	0	0
6:00 PM	0	0	0
6:15 PM	0	0	0
6:30 PM	0	0	0
6:45 PM	0	0	0
7:00 PM	0	0	0
7:15 PM	0	0	0
7:30 PM	0	0	0
7:45 PM	0	0	0
8:00 PM	0	0	0
8:15 PM	0	0	0
8:30 PM	0	0	0
8:45 PM	0	0	0
9:00 PM	0	0	0
9:15 PM	0	0	0
9:30 PM	0	0	0
9:45 PM	0	0	0
10:00 PM	0	0	0
10:15 PM	0	0	0
10:30 PM	0	0	0
10:45 PM	0	0	0

Study Name 1112-WB I-481 AT I-81
Start Date 04-19-2023
Start Time 12:00 AM
Site Code Bicycles on Road

Channel Direction	Lane 1	Lane 2	Lane 3
	Westbound	Westbound	Westbound
11:00 PM	0	0	0
11:15 PM	0	0	0
11:30 PM	0	0	0
11:45 PM	0	0	0

Study Name 1116-SB I-81 AT HWY 31

Start Date 04-19-2023

Start Time 12:00 AM

Site Code Motorcycles

Channel	Lane 1	Lane 2	Lane 3
Direction	Southbound	Southbound	Southbound
12:00 AM	0	0	0
12:15 AM	0	0	0
12:30 AM	0	0	0
12:45 AM	0	0	0
1:00 AM	0	0	0
1:15 AM	0	0	0
1:30 AM	0	0	0
1:45 AM	0	0	0
2:00 AM	0	0	0
2:15 AM	0	0	0
2:30 AM	0	0	0
2:45 AM	0	0	0
3:00 AM	0	0	0
3:15 AM	0	0	0
3:30 AM	0	0	0
3:45 AM	0	0	0
4:00 AM	0	0	0
4:15 AM	0	0	0
4:30 AM	0	0	0
4:45 AM	0	0	0
5:00 AM	0	0	0
5:15 AM	0	0	0
5:30 AM	0	0	1
5:45 AM	0	0	0
6:00 AM	0	0	0
6:15 AM	0	0	0
6:30 AM	0	0	0
6:45 AM	0	0	0
7:00 AM	0	0	0
7:15 AM	0	0	0

Study Name 1116-SB I-81 AT HWY 31

Start Date 04-19-2023

Start Time 12:00 AM

Site Code Motorcycles

Channel	Lane 1	Lane 2	Lane 3
Direction	Southbound	Southbound	Southbound
7:30 AM	0	0	0
7:45 AM	0	0	0
8:00 AM	0	0	0
8:15 AM	0	0	0
8:30 AM	0	0	0
8:45 AM	0	0	0
9:00 AM	0	0	0
9:15 AM	0	0	0
9:30 AM	0	0	0
9:45 AM	0	0	0
10:00 AM	0	0	0
10:15 AM	0	0	0
10:30 AM	0	0	0
10:45 AM	0	0	0
11:00 AM	0	0	0
11:15 AM	0	0	0
11:30 AM	0	0	0
11:45 AM	0	0	0
12:00 PM	0	0	0
12:15 PM	0	0	0
12:30 PM	0	0	0
12:45 PM	0	0	0
1:00 PM	0	0	0
1:15 PM	0	0	0
1:30 PM	0	0	0
1:45 PM	0	0	0
2:00 PM	0	0	0
2:15 PM	0	0	0
2:30 PM	0	0	0
2:45 PM	0	0	0
3:00 PM	0	0	0

Study Name 1116-SB I-81 AT HWY 31

Start Date 04-19-2023

Start Time 12:00 AM

Site Code Motorcycles

Channel	Lane 1	Lane 2	Lane 3
Direction	Southbound	Southbound	Southbound
3:15 PM	0	0	0
3:30 PM	0	0	0
3:45 PM	0	0	0
4:00 PM	0	0	0
4:15 PM	0	0	0
4:30 PM	0	0	0
4:45 PM	0	0	0
5:00 PM	0	0	0
5:15 PM	0	0	0
5:30 PM	0	0	0
5:45 PM	0	0	0
6:00 PM	0	0	0
6:15 PM	0	0	0
6:30 PM	0	0	0
6:45 PM	0	0	0
7:00 PM	0	0	0
7:15 PM	0	0	0
7:30 PM	0	0	0
7:45 PM	0	0	0
8:00 PM	0	0	0
8:15 PM	0	0	0
8:30 PM	0	0	0
8:45 PM	0	0	0
9:00 PM	0	0	0
9:15 PM	0	0	0
9:30 PM	0	0	0
9:45 PM	0	0	0
10:00 PM	0	0	0
10:15 PM	0	0	0
10:30 PM	0	0	0
10:45 PM	0	0	0

Study Name 1116-SB I-81 AT HWY 31
Start Date 04-19-2023
Start Time 12:00 AM
Site Code Motorcycles

Channel Direction	Lane 1	Lane 2	Lane 3
	Southbound	Southbound	Southbound
11:00 PM	0	0	0
11:15 PM	0	0	0
11:30 PM	0	0	0
11:45 PM	0	0	0

Study Name 1116-SB I-81 AT HWY 31
 Start Date 04-19-2023
 Start Time 12:00 AM
 Site Code Cars

Channel	Lane 1	Lane 2	Lane 3
Direction	Southbound	Southbound	Southbound
12:00 AM	5	7	1
12:15 AM	4	6	0
12:30 AM	6	3	1
12:45 AM	4	6	0
1:00 AM	3	6	1
1:15 AM	1	3	0
1:30 AM	0	3	0
1:45 AM	2	4	0
2:00 AM	1	0	2
2:15 AM	5	3	1
2:30 AM	3	11	3
2:45 AM	5	7	0
3:00 AM	3	13	3
3:15 AM	9	15	0
3:30 AM	12	19	1
3:45 AM	4	16	0
4:00 AM	8	28	2
4:15 AM	20	38	7
4:30 AM	27	57	11
4:45 AM	27	50	13
5:00 AM	27	58	18
5:15 AM	34	89	38
5:30 AM	42	113	46
5:45 AM	27	97	50
6:00 AM	31	94	55
6:15 AM	40	148	87
6:30 AM	47	165	148
6:45 AM	44	177	132
7:00 AM	51	200	151
7:15 AM	56	185	154

Study Name 1116-SB I-81 AT HWY 31
 Start Date 04-19-2023
 Start Time 12:00 AM
 Site Code Cars

Channel	Lane 1	Lane 2	Lane 3
Direction	Southbound	Southbound	Southbound
7:30 AM	59	247	202
7:45 AM	53	212	166
8:00 AM	37	159	120
8:15 AM	40	150	95
8:30 AM	51	169	98
8:45 AM	39	140	67
9:00 AM	31	116	46
9:15 AM	32	123	55
9:30 AM	35	116	53
9:45 AM	40	112	41
10:00 AM	28	104	44
10:15 AM	40	110	47
10:30 AM	35	119	43
10:45 AM	35	115	33
11:00 AM	29	77	17
11:15 AM	25	74	30
11:30 AM	27	74	26
11:45 AM	20	69	26
12:00 PM	37	94	27
12:15 PM	34	88	18
12:30 PM	34	96	41
12:45 PM	32	79	28
1:00 PM	30	73	30
1:15 PM	33	109	37
1:30 PM	36	106	46
1:45 PM	24	92	37
2:00 PM	32	102	32
2:15 PM	26	102	29
2:30 PM	33	106	33
2:45 PM	39	88	26
3:00 PM	29	77	30

Study Name 1116-SB I-81 AT HWY 31
 Start Date 04-19-2023
 Start Time 12:00 AM
 Site Code Cars

Channel	Lane 1	Lane 2	Lane 3
Direction	Southbound	Southbound	Southbound
3:15 PM	16	89	23
3:30 PM	28	93	36
3:45 PM	34	94	22
4:00 PM	36	85	46
4:15 PM	34	95	48
4:30 PM	27	92	41
4:45 PM	30	94	40
5:00 PM	34	99	52
5:15 PM	29	101	32
5:30 PM	37	86	30
5:45 PM	33	74	30
6:00 PM	26	81	20
6:15 PM	23	66	19
6:30 PM	18	55	13
6:45 PM	22	47	7
7:00 PM	29	43	8
7:15 PM	20	46	17
7:30 PM	18	55	13
7:45 PM	28	45	6
8:00 PM	19	33	9
8:15 PM	20	32	6
8:30 PM	17	35	6
8:45 PM	15	37	3
9:00 PM	4	16	14
9:15 PM	9	24	0
9:30 PM	8	15	5
9:45 PM	11	27	6
10:00 PM	7	17	2
10:15 PM	12	18	6
10:30 PM	12	17	1
10:45 PM	10	13	2

Study Name 1116-SB I-81 AT HWY 31
Start Date 04-19-2023
Start Time 12:00 AM
Site Code Cars

Channel Direction	Lane 1	Lane 2	Lane 3
	Southbound	Southbound	Southbound
11:00 PM	3	10	5
11:15 PM	8	12	2
11:30 PM	5	11	6
11:45 PM	2	8	1

Study Name 1116-SB I-81 AT HWY 31

Start Date 04-19-2023

Start Time 12:00 AM

Site Code Light Goods Vehicles

Channel	Lane 1	Lane 2	Lane 3
Direction	Southbound	Southbound	Southbound
12:00 AM	0	1	0
12:15 AM	0	1	0
12:30 AM	1	0	0
12:45 AM	0	1	0
1:00 AM	0	0	0
1:15 AM	1	0	0
1:30 AM	0	0	0
1:45 AM	0	0	0
2:00 AM	0	0	0
2:15 AM	0	0	0
2:30 AM	0	0	0
2:45 AM	0	0	0
3:00 AM	0	1	0
3:15 AM	0	0	0
3:30 AM	2	0	0
3:45 AM	4	3	0
4:00 AM	3	3	0
4:15 AM	0	0	0
4:30 AM	2	5	0
4:45 AM	0	1	1
5:00 AM	1	7	1
5:15 AM	7	7	0
5:30 AM	14	23	3
5:45 AM	11	29	1
6:00 AM	15	48	15
6:15 AM	16	54	18
6:30 AM	23	73	29
6:45 AM	20	58	24
7:00 AM	12	29	8
7:15 AM	11	30	8

Study Name 1116-SB I-81 AT HWY 31

Start Date 04-19-2023

Start Time 12:00 AM

Site Code Light Goods Vehicles

Channel	Lane 1	Lane 2	Lane 3
Direction	Southbound	Southbound	Southbound
7:30 AM	14	21	10
7:45 AM	9	19	3
8:00 AM	17	46	7
8:15 AM	11	35	6
8:30 AM	11	30	5
8:45 AM	14	28	7
9:00 AM	10	39	9
9:15 AM	12	36	5
9:30 AM	10	30	10
9:45 AM	20	31	5
10:00 AM	11	18	0
10:15 AM	5	8	0
10:30 AM	11	25	4
10:45 AM	5	13	1
11:00 AM	7	18	7
11:15 AM	14	23	6
11:30 AM	9	25	8
11:45 AM	12	21	9
12:00 PM	10	16	4
12:15 PM	17	19	2
12:30 PM	13	22	2
12:45 PM	15	21	7
1:00 PM	14	31	9
1:15 PM	6	18	2
1:30 PM	13	26	5
1:45 PM	13	20	2
2:00 PM	6	6	0
2:15 PM	9	13	5
2:30 PM	10	11	4
2:45 PM	11	7	0
3:00 PM	10	20	12

Study Name 1116-SB I-81 AT HWY 31

Start Date 04-19-2023

Start Time 12:00 AM

Site Code Light Goods Vehicles

Channel	Lane 1	Lane 2	Lane 3
Direction	Southbound	Southbound	Southbound
3:15 PM	12	25	8
3:30 PM	9	23	8
3:45 PM	14	34	5
4:00 PM	9	30	7
4:15 PM	9	20	8
4:30 PM	10	35	6
4:45 PM	13	15	2
5:00 PM	8	25	4
5:15 PM	10	19	0
5:30 PM	4	15	2
5:45 PM	11	19	1
6:00 PM	6	13	1
6:15 PM	3	6	1
6:30 PM	1	5	1
6:45 PM	1	1	1
7:00 PM	6	17	3
7:15 PM	6	16	0
7:30 PM	6	15	3
7:45 PM	6	12	1
8:00 PM	3	6	1
8:15 PM	0	1	0
8:30 PM	1	1	1
8:45 PM	1	1	0
9:00 PM	3	7	3
9:15 PM	3	12	2
9:30 PM	2	4	0
9:45 PM	4	4	0
10:00 PM	3	0	0
10:15 PM	0	1	0
10:30 PM	1	1	0
10:45 PM	1	0	0

Study Name 1116-SB I-81 AT HWY 31
Start Date 04-19-2023
Start Time 12:00 AM
Site Code Light Goods Vehicles

Channel Direction	Lane 1	Lane 2	Lane 3
	Southbound	Southbound	Southbound
11:00 PM	1	1	0
11:15 PM	1	1	0
11:30 PM	1	0	0
11:45 PM	2	1	0

Study Name 1116-SB I-81 AT HWY 31
 Start Date 04-19-2023
 Start Time 12:00 AM
 Site Code Buses

Channel	Lane 1	Lane 2	Lane 3
Direction	Southbound	Southbound	Southbound
12:00 AM	0	0	0
12:15 AM	0	0	0
12:30 AM	0	0	0
12:45 AM	0	0	0
1:00 AM	0	0	0
1:15 AM	0	0	0
1:30 AM	0	0	0
1:45 AM	0	0	0
2:00 AM	0	0	0
2:15 AM	0	0	0
2:30 AM	0	0	0
2:45 AM	0	0	0
3:00 AM	0	0	0
3:15 AM	0	0	0
3:30 AM	0	0	0
3:45 AM	0	0	0
4:00 AM	0	0	0
4:15 AM	0	0	0
4:30 AM	0	0	0
4:45 AM	0	0	0
5:00 AM	0	0	0
5:15 AM	0	0	0
5:30 AM	0	0	0
5:45 AM	0	0	0
6:00 AM	1	0	0
6:15 AM	1	0	0
6:30 AM	1	0	0
6:45 AM	3	0	0
7:00 AM	0	0	0
7:15 AM	0	0	0

Study Name 1116-SB I-81 AT HWY 31

Start Date 04-19-2023

Start Time 12:00 AM

Site Code Buses

Channel	Lane 1	Lane 2	Lane 3
Direction	Southbound	Southbound	Southbound
7:30 AM	0	0	0
7:45 AM	2	0	0
8:00 AM	3	0	0
8:15 AM	0	0	0
8:30 AM	0	0	0
8:45 AM	0	0	0
9:00 AM	0	0	0
9:15 AM	0	0	0
9:30 AM	0	0	0
9:45 AM	0	1	0
10:00 AM	0	1	0
10:15 AM	0	0	0
10:30 AM	0	0	0
10:45 AM	0	0	0
11:00 AM	0	0	0
11:15 AM	0	0	0
11:30 AM	0	0	0
11:45 AM	1	0	0
12:00 PM	0	0	0
12:15 PM	0	0	0
12:30 PM	0	0	0
12:45 PM	0	0	0
1:00 PM	0	0	0
1:15 PM	1	0	0
1:30 PM	2	0	0
1:45 PM	1	0	1
2:00 PM	2	0	0
2:15 PM	1	0	0
2:30 PM	0	0	0
2:45 PM	3	1	0
3:00 PM	0	0	0

Study Name 1116-SB I-81 AT HWY 31

Start Date 04-19-2023

Start Time 12:00 AM

Site Code Buses

Channel	Lane 1	Lane 2	Lane 3
Direction	Southbound	Southbound	Southbound
3:15 PM	0	1	0
3:30 PM	2	0	0
3:45 PM	2	0	0
4:00 PM	0	0	0
4:15 PM	2	0	0
4:30 PM	0	0	0
4:45 PM	1	0	0
5:00 PM	1	0	0
5:15 PM	2	0	0
5:30 PM	0	0	0
5:45 PM	0	0	0
6:00 PM	0	0	0
6:15 PM	0	0	0
6:30 PM	0	0	0
6:45 PM	1	0	0
7:00 PM	0	0	0
7:15 PM	0	0	0
7:30 PM	0	0	0
7:45 PM	0	0	0
8:00 PM	0	0	0
8:15 PM	1	0	0
8:30 PM	0	0	0
8:45 PM	0	0	0
9:00 PM	0	0	0
9:15 PM	0	0	0
9:30 PM	0	0	0
9:45 PM	0	0	0
10:00 PM	0	0	0
10:15 PM	0	0	0
10:30 PM	0	0	0
10:45 PM	0	0	0

Study Name 1116-SB I-81 AT HWY 31
Start Date 04-19-2023
Start Time 12:00 AM
Site Code Buses

Channel Direction	Lane 1	Lane 2	Lane 3
	Southbound	Southbound	Southbound
11:00 PM	0	0	0
11:15 PM	0	0	0
11:30 PM	0	0	0
11:45 PM	0	0	0

Study Name 1116-SB I-81 AT HWY 31

Start Date 04-19-2023

Start Time 12:00 AM

Site Code Single-Unit Trucks

Channel	Lane 1	Lane 2	Lane 3
Direction	Southbound	Southbound	Southbound
12:00 AM	0	2	0
12:15 AM	0	1	1
12:30 AM	1	0	0
12:45 AM	0	0	0
1:00 AM	0	1	0
1:15 AM	1	0	0
1:30 AM	0	0	1
1:45 AM	1	1	0
2:00 AM	1	1	0
2:15 AM	0	0	1
2:30 AM	0	1	0
2:45 AM	2	0	0
3:00 AM	0	2	0
3:15 AM	0	0	0
3:30 AM	0	0	0
3:45 AM	0	1	0
4:00 AM	1	0	0
4:15 AM	0	0	0
4:30 AM	1	2	0
4:45 AM	1	0	0
5:00 AM	1	0	0
5:15 AM	0	2	0
5:30 AM	1	0	0
5:45 AM	0	2	1
6:00 AM	1	2	0
6:15 AM	1	1	0
6:30 AM	0	2	0
6:45 AM	3	5	0
7:00 AM	3	4	0
7:15 AM	8	9	0

Study Name 1116-SB I-81 AT HWY 31

Start Date 04-19-2023

Start Time 12:00 AM

Site Code Single-Unit Trucks

Channel	Lane 1	Lane 2	Lane 3
Direction	Southbound	Southbound	Southbound
7:30 AM	5	5	1
7:45 AM	5	4	2
8:00 AM	4	5	0
8:15 AM	5	1	1
8:30 AM	1	4	0
8:45 AM	6	2	2
9:00 AM	4	1	0
9:15 AM	4	3	2
9:30 AM	4	2	0
9:45 AM	7	6	1
10:00 AM	2	4	0
10:15 AM	6	3	1
10:30 AM	6	4	0
10:45 AM	5	3	0
11:00 AM	5	3	0
11:15 AM	6	3	0
11:30 AM	0	4	1
11:45 AM	5	7	0
12:00 PM	5	0	0
12:15 PM	5	8	0
12:30 PM	2	5	0
12:45 PM	8	5	4
1:00 PM	5	4	0
1:15 PM	6	2	0
1:30 PM	6	5	1
1:45 PM	5	2	2
2:00 PM	10	7	1
2:15 PM	8	5	0
2:30 PM	5	11	2
2:45 PM	7	3	0
3:00 PM	4	4	2

Study Name 1116-SB I-81 AT HWY 31

Start Date 04-19-2023

Start Time 12:00 AM

Site Code Single-Unit Trucks

Channel	Lane 1	Lane 2	Lane 3
Direction	Southbound	Southbound	Southbound
3:15 PM	4	1	0
3:30 PM	2	7	3
3:45 PM	2	6	1
4:00 PM	1	3	1
4:15 PM	3	4	0
4:30 PM	3	6	1
4:45 PM	5	3	0
5:00 PM	2	2	1
5:15 PM	3	2	0
5:30 PM	6	1	0
5:45 PM	5	3	0
6:00 PM	0	0	1
6:15 PM	1	2	0
6:30 PM	3	3	0
6:45 PM	1	3	1
7:00 PM	1	0	0
7:15 PM	0	1	0
7:30 PM	1	1	0
7:45 PM	0	0	0
8:00 PM	0	0	0
8:15 PM	1	1	0
8:30 PM	0	0	0
8:45 PM	0	0	0
9:00 PM	0	0	1
9:15 PM	0	0	0
9:30 PM	0	1	0
9:45 PM	0	1	0
10:00 PM	1	0	0
10:15 PM	0	0	0
10:30 PM	0	1	0
10:45 PM	0	0	0

Study Name 1116-SB I-81 AT HWY 31
Start Date 04-19-2023
Start Time 12:00 AM
Site Code Single-Unit Trucks

Channel Direction	Lane 1	Lane 2	Lane 3
	Southbound	Southbound	Southbound
11:00 PM	0	0	0
11:15 PM	1	0	0
11:30 PM	0	0	0
11:45 PM	1	0	0

Study Name 1116-SB I-81 AT HWY 31

Start Date 04-19-2023

Start Time 12:00 AM

Site Code Articulated Trucks

Channel	Lane 1	Lane 2	Lane 3
Direction	Southbound	Southbound	Southbound
12:00 AM	1	1	0
12:15 AM	3	2	0
12:30 AM	2	2	0
12:45 AM	2	3	0
1:00 AM	2	2	0
1:15 AM	4	1	0
1:30 AM	3	2	0
1:45 AM	2	2	0
2:00 AM	2	2	0
2:15 AM	2	1	0
2:30 AM	2	1	0
2:45 AM	3	0	1
3:00 AM	1	1	0
3:15 AM	3	2	0
3:30 AM	0	2	0
3:45 AM	0	1	0
4:00 AM	2	0	0
4:15 AM	3	4	0
4:30 AM	1	2	0
4:45 AM	3	2	0
5:00 AM	4	3	0
5:15 AM	9	5	0
5:30 AM	4	4	0
5:45 AM	4	2	0
6:00 AM	4	7	0
6:15 AM	4	6	1
6:30 AM	7	5	0
6:45 AM	6	4	0
7:00 AM	9	5	0
7:15 AM	12	3	0

Study Name 1116-SB I-81 AT HWY 31

Start Date 04-19-2023

Start Time 12:00 AM

Site Code Articulated Trucks

Channel	Lane 1	Lane 2	Lane 3
Direction	Southbound	Southbound	Southbound
7:30 AM	9	7	0
7:45 AM	12	7	0
8:00 AM	8	6	0
8:15 AM	11	5	0
8:30 AM	13	4	1
8:45 AM	15	6	1
9:00 AM	16	3	0
9:15 AM	12	3	0
9:30 AM	10	6	0
9:45 AM	11	14	0
10:00 AM	18	6	0
10:15 AM	13	7	0
10:30 AM	16	6	1
10:45 AM	14	10	1
11:00 AM	8	2	0
11:15 AM	10	9	0
11:30 AM	17	5	0
11:45 AM	16	18	0
12:00 PM	12	6	0
12:15 PM	18	8	1
12:30 PM	10	7	0
12:45 PM	20	11	1
1:00 PM	12	11	0
1:15 PM	8	12	1
1:30 PM	17	5	0
1:45 PM	19	5	1
2:00 PM	13	5	0
2:15 PM	12	6	2
2:30 PM	11	5	0
2:45 PM	12	2	1
3:00 PM	25	8	3

Study Name 1116-SB I-81 AT HWY 31
 Start Date 04-19-2023
 Start Time 12:00 AM
 Site Code Articulated Trucks

Channel	Lane 1	Lane 2	Lane 3
Direction	Southbound	Southbound	Southbound
3:15 PM	18	10	2
3:30 PM	29	9	0
3:45 PM	7	10	1
4:00 PM	13	11	0
4:15 PM	11	12	0
4:30 PM	21	9	0
4:45 PM	18	9	0
5:00 PM	15	5	0
5:15 PM	13	6	0
5:30 PM	19	4	1
5:45 PM	14	6	0
6:00 PM	21	4	0
6:15 PM	17	9	1
6:30 PM	13	5	0
6:45 PM	15	5	0
7:00 PM	13	4	0
7:15 PM	8	5	0
7:30 PM	9	6	0
7:45 PM	12	5	0
8:00 PM	14	7	0
8:15 PM	11	4	0
8:30 PM	12	5	0
8:45 PM	5	2	0
9:00 PM	7	2	1
9:15 PM	5	5	1
9:30 PM	8	7	0
9:45 PM	6	2	0
10:00 PM	7	5	0
10:15 PM	9	2	0
10:30 PM	2	4	0
10:45 PM	4	2	0

Study Name 1116-SB I-81 AT HWY 31
Start Date 04-19-2023
Start Time 12:00 AM
Site Code Articulated Trucks

Channel Direction	Lane 1	Lane 2	Lane 3
	Southbound	Southbound	Southbound
11:00 PM	2	5	0
11:15 PM	1	1	0
11:30 PM	3	2	0
11:45 PM	0	3	0

Study Name 1116-SB I-81 AT HWY 31

Start Date 04-19-2023

Start Time 12:00 AM

Site Code Bicycles on Road

Channel	Lane 1	Lane 2	Lane 3
Direction	Southbound	Southbound	Southbound
12:00 AM	0	0	0
12:15 AM	0	0	0
12:30 AM	0	0	0
12:45 AM	0	0	0
1:00 AM	0	0	0
1:15 AM	0	0	0
1:30 AM	0	0	0
1:45 AM	0	0	0
2:00 AM	0	0	0
2:15 AM	0	0	0
2:30 AM	0	0	0
2:45 AM	0	0	0
3:00 AM	0	0	0
3:15 AM	0	0	0
3:30 AM	0	0	0
3:45 AM	0	0	0
4:00 AM	0	0	0
4:15 AM	0	0	0
4:30 AM	0	0	0
4:45 AM	0	0	0
5:00 AM	0	0	0
5:15 AM	0	0	0
5:30 AM	0	0	0
5:45 AM	0	0	0
6:00 AM	0	0	0
6:15 AM	0	0	0
6:30 AM	0	0	0
6:45 AM	0	0	0
7:00 AM	0	0	0
7:15 AM	0	0	0

Study Name 1116-SB I-81 AT HWY 31

Start Date 04-19-2023

Start Time 12:00 AM

Site Code Bicycles on Road

Channel	Lane 1	Lane 2	Lane 3
Direction	Southbound	Southbound	Southbound
7:30 AM	0	0	0
7:45 AM	0	0	0
8:00 AM	0	0	0
8:15 AM	0	0	0
8:30 AM	0	0	0
8:45 AM	0	0	0
9:00 AM	0	0	0
9:15 AM	0	0	0
9:30 AM	0	0	0
9:45 AM	0	0	0
10:00 AM	0	0	0
10:15 AM	0	0	0
10:30 AM	0	0	0
10:45 AM	0	0	0
11:00 AM	0	0	0
11:15 AM	0	0	0
11:30 AM	0	0	0
11:45 AM	0	0	0
12:00 PM	0	0	0
12:15 PM	0	0	0
12:30 PM	0	0	0
12:45 PM	0	0	0
1:00 PM	0	0	0
1:15 PM	0	0	0
1:30 PM	0	0	0
1:45 PM	0	0	0
2:00 PM	0	0	0
2:15 PM	0	0	0
2:30 PM	0	0	0
2:45 PM	0	0	0
3:00 PM	0	0	0

Study Name 1116-SB I-81 AT HWY 31

Start Date 04-19-2023

Start Time 12:00 AM

Site Code Bicycles on Road

Channel	Lane 1	Lane 2	Lane 3
Direction	Southbound	Southbound	Southbound
3:15 PM	0	0	0
3:30 PM	0	0	0
3:45 PM	0	0	0
4:00 PM	0	0	0
4:15 PM	0	0	0
4:30 PM	0	0	0
4:45 PM	0	0	0
5:00 PM	0	0	0
5:15 PM	0	0	0
5:30 PM	0	0	0
5:45 PM	0	0	0
6:00 PM	0	0	0
6:15 PM	0	0	0
6:30 PM	0	0	0
6:45 PM	0	0	0
7:00 PM	0	0	0
7:15 PM	0	0	0
7:30 PM	0	0	0
7:45 PM	0	0	0
8:00 PM	0	0	0
8:15 PM	0	0	0
8:30 PM	0	0	0
8:45 PM	0	0	0
9:00 PM	0	0	0
9:15 PM	0	0	0
9:30 PM	0	0	0
9:45 PM	0	0	0
10:00 PM	0	0	0
10:15 PM	0	0	0
10:30 PM	0	0	0
10:45 PM	0	0	0

Study Name 1116-SB I-81 AT HWY 31
Start Date 04-19-2023
Start Time 12:00 AM
Site Code Bicycles on Road

Channel Direction	Lane 1	Lane 2	Lane 3
	Southbound	Southbound	Southbound
11:00 PM	0	0	0
11:15 PM	0	0	0
11:30 PM	0	0	0
11:45 PM	0	0	0

Study Name 1117-NB I-81 AT HWY 31

Start Date 04-19-2023

Start Time 12:00 AM

Site Code Motorcycles

Channel	Lane 1	Lane 2	Lane 3
Direction	Northbound	Northbound	Northbound
12:00 AM	0	0	0
12:15 AM	0	0	0
12:30 AM	0	0	0
12:45 AM	0	0	0
1:00 AM	0	0	0
1:15 AM	0	0	0
1:30 AM	0	0	0
1:45 AM	0	0	0
2:00 AM	0	0	0
2:15 AM	0	0	0
2:30 AM	0	0	0
2:45 AM	0	0	0
3:00 AM	0	0	0
3:15 AM	0	0	0
3:30 AM	0	0	0
3:45 AM	0	0	0
4:00 AM	0	0	0
4:15 AM	0	0	0
4:30 AM	0	0	0
4:45 AM	0	0	0
5:00 AM	0	0	0
5:15 AM	0	0	0
5:30 AM	0	0	0
5:45 AM	0	0	0
6:00 AM	0	0	0
6:15 AM	0	0	0
6:30 AM	0	0	0
6:45 AM	0	0	0
7:00 AM	0	0	0
7:15 AM	0	0	0

Study Name 1117-NB I-81 AT HWY 31

Start Date 04-19-2023

Start Time 12:00 AM

Site Code Motorcycles

Channel	Lane 1	Lane 2	Lane 3
Direction	Northbound	Northbound	Northbound
7:30 AM	0	0	0
7:45 AM	0	0	0
8:00 AM	0	0	0
8:15 AM	0	0	0
8:30 AM	0	0	0
8:45 AM	0	0	0
9:00 AM	0	0	0
9:15 AM	0	1	0
9:30 AM	0	0	0
9:45 AM	0	0	0
10:00 AM	0	0	0
10:15 AM	0	0	0
10:30 AM	0	0	0
10:45 AM	0	0	0
11:00 AM	0	0	0
11:15 AM	0	0	0
11:30 AM	0	0	0
11:45 AM	0	0	0
12:00 PM	0	0	0
12:15 PM	0	0	0
12:30 PM	0	1	0
12:45 PM	0	0	0
1:00 PM	0	0	0
1:15 PM	0	0	0
1:30 PM	0	0	0
1:45 PM	0	0	0
2:00 PM	0	0	0
2:15 PM	0	0	0
2:30 PM	0	0	0
2:45 PM	0	0	0
3:00 PM	0	0	0

Study Name 1117-NB I-81 AT HWY 31

Start Date 04-19-2023

Start Time 12:00 AM

Site Code Motorcycles

Channel	Lane 1	Lane 2	Lane 3
Direction	Northbound	Northbound	Northbound
3:15 PM	0	0	0
3:30 PM	0	0	0
3:45 PM	0	0	0
4:00 PM	0	0	0
4:15 PM	0	0	0
4:30 PM	0	0	0
4:45 PM	0	0	0
5:00 PM	0	0	1
5:15 PM	0	0	0
5:30 PM	0	0	0
5:45 PM	0	0	0
6:00 PM	1	0	0
6:15 PM	0	0	0
6:30 PM	0	0	0
6:45 PM	0	0	0
7:00 PM	0	0	0
7:15 PM	0	0	0
7:30 PM	0	0	0
7:45 PM	0	0	0
8:00 PM	0	0	0
8:15 PM	0	0	0
8:30 PM	0	0	0
8:45 PM	0	0	0
9:00 PM	0	0	0
9:15 PM	0	0	0
9:30 PM	0	0	0
9:45 PM	0	0	0
10:00 PM	0	0	0
10:15 PM	0	0	0
10:30 PM	0	0	0
10:45 PM	0	0	0

Study Name 1117-NB I-81 AT HWY 31
Start Date 04-19-2023
Start Time 12:00 AM
Site Code Motorcycles

Channel	Lane 1	Lane 2	Lane 3
Direction	Northbound	Northbound	Northbound
11:00 PM	0	0	0
11:15 PM	0	0	0
11:30 PM	0	0	0
11:45 PM	0	0	0

Study Name 1117-NB I-81 AT HWY 31

Start Date 04-19-2023

Start Time 12:00 AM

Site Code Cars

Channel	Lane 1	Lane 2	Lane 3
Direction	Northbound	Northbound	Northbound
12:00 AM	4	18	4
12:15 AM	7	11	1
12:30 AM	5	16	1
12:45 AM	10	15	3
1:00 AM	7	18	2
1:15 AM	3	14	1
1:30 AM	5	12	1
1:45 AM	6	10	0
2:00 AM	3	9	0
2:15 AM	2	4	0
2:30 AM	2	7	1
2:45 AM	3	6	0
3:00 AM	1	6	0
3:15 AM	2	7	0
3:30 AM	3	8	1
3:45 AM	3	6	0
4:00 AM	4	10	2
4:15 AM	8	7	0
4:30 AM	3	15	3
4:45 AM	2	19	4
5:00 AM	5	20	3
5:15 AM	7	19	1
5:30 AM	5	22	4
5:45 AM	9	28	3
6:00 AM	8	31	4
6:15 AM	13	43	6
6:30 AM	14	39	11
6:45 AM	17	47	17
7:00 AM	9	58	22
7:15 AM	6	73	29

Study Name 1117-NB I-81 AT HWY 31
 Start Date 04-19-2023
 Start Time 12:00 AM
 Site Code Cars

Channel	Lane 1	Lane 2	Lane 3
Direction	Northbound	Northbound	Northbound
7:30 AM	18	58	34
7:45 AM	13	63	34
8:00 AM	13	71	19
8:15 AM	13	65	20
8:30 AM	18	55	25
8:45 AM	17	59	19
9:00 AM	13	62	20
9:15 AM	12	60	14
9:30 AM	20	73	29
9:45 AM	16	58	31
10:00 AM	13	63	28
10:15 AM	16	80	24
10:30 AM	22	69	22
10:45 AM	16	82	35
11:00 AM	24	79	29
11:15 AM	28	76	18
11:30 AM	17	75	40
11:45 AM	18	82	26
12:00 PM	18	82	43
12:15 PM	33	91	35
12:30 PM	18	78	38
12:45 PM	10	72	33
1:00 PM	14	75	28
1:15 PM	20	95	50
1:30 PM	14	89	29
1:45 PM	27	112	38
2:00 PM	22	93	35
2:15 PM	28	125	42
2:30 PM	29	110	41
2:45 PM	25	131	77
3:00 PM	25	127	69

Study Name 1117-NB I-81 AT HWY 31

Start Date 04-19-2023

Start Time 12:00 AM

Site Code Cars

Channel	Lane 1	Lane 2	Lane 3
Direction	Northbound	Northbound	Northbound
3:15 PM	34	166	79
3:30 PM	33	163	123
3:45 PM	28	159	126
4:00 PM	42	179	118
4:15 PM	45	191	171
4:30 PM	39	203	127
4:45 PM	64	208	173
5:00 PM	53	175	123
5:15 PM	45	155	131
5:30 PM	33	139	96
5:45 PM	32	118	60
6:00 PM	27	126	45
6:15 PM	28	91	30
6:30 PM	23	88	26
6:45 PM	21	77	28
7:00 PM	23	61	21
7:15 PM	20	78	20
7:30 PM	20	68	29
7:45 PM	27	90	26
8:00 PM	21	55	26
8:15 PM	15	84	26
8:30 PM	22	76	17
8:45 PM	15	61	12
9:00 PM	10	55	13
9:15 PM	18	53	8
9:30 PM	15	51	12
9:45 PM	16	29	7
10:00 PM	12	36	8
10:15 PM	11	35	5
10:30 PM	7	27	4
10:45 PM	13	42	4

Study Name 1117-NB I-81 AT HWY 31
Start Date 04-19-2023
Start Time 12:00 AM
Site Code Cars

Channel Direction	Lane 1	Lane 2	Lane 3
	Northbound	Northbound	Northbound
11:00 PM	14	44	7
11:15 PM	13	35	7
11:30 PM	8	26	6
11:45 PM	7	18	4

Study Name 1117-NB I-81 AT HWY 31

Start Date 04-19-2023

Start Time 12:00 AM

Site Code Light Goods Vehicles

Channel	Lane 1	Lane 2	Lane 3
Direction	Northbound	Northbound	Northbound
12:00 AM	2	7	1
12:15 AM	1	1	1
12:30 AM	0	0	0
12:45 AM	0	2	0
1:00 AM	1	1	0
1:15 AM	0	1	0
1:30 AM	0	1	0
1:45 AM	0	0	0
2:00 AM	0	1	0
2:15 AM	0	0	0
2:30 AM	0	0	0
2:45 AM	0	2	0
3:00 AM	0	1	0
3:15 AM	0	0	0
3:30 AM	0	2	0
3:45 AM	0	1	0
4:00 AM	0	0	0
4:15 AM	0	0	0
4:30 AM	0	0	0
4:45 AM	0	0	0
5:00 AM	2	3	1
5:15 AM	2	4	0
5:30 AM	0	4	1
5:45 AM	1	11	2
6:00 AM	5	22	3
6:15 AM	13	17	4
6:30 AM	4	18	3
6:45 AM	3	18	3
7:00 AM	3	29	10
7:15 AM	7	29	8

Study Name 1117-NB I-81 AT HWY 31

Start Date 04-19-2023

Start Time 12:00 AM

Site Code Light Goods Vehicles

Channel	Lane 1	Lane 2	Lane 3
Direction	Northbound	Northbound	Northbound
7:30 AM	7	23	7
7:45 AM	6	24	5
8:00 AM	4	14	8
8:15 AM	4	22	7
8:30 AM	7	18	4
8:45 AM	9	29	10
9:00 AM	13	28	4
9:15 AM	11	29	8
9:30 AM	4	28	12
9:45 AM	6	25	11
10:00 AM	4	30	7
10:15 AM	7	35	6
10:30 AM	8	16	6
10:45 AM	5	16	9
11:00 AM	11	15	9
11:15 AM	8	21	10
11:30 AM	10	31	12
11:45 AM	3	19	12
12:00 PM	9	23	14
12:15 PM	5	12	9
12:30 PM	5	18	13
12:45 PM	9	16	7
1:00 PM	5	32	9
1:15 PM	4	32	11
1:30 PM	8	33	18
1:45 PM	11	19	15
2:00 PM	6	40	14
2:15 PM	4	41	19
2:30 PM	8	34	16
2:45 PM	11	53	24
3:00 PM	18	52	17

Study Name 1117-NB I-81 AT HWY 31

Start Date 04-19-2023

Start Time 12:00 AM

Site Code Light Goods Vehicles

Channel	Lane 1	Lane 2	Lane 3
Direction	Northbound	Northbound	Northbound
3:15 PM	9	58	28
3:30 PM	17	76	45
3:45 PM	21	68	38
4:00 PM	7	58	39
4:15 PM	17	66	38
4:30 PM	11	53	41
4:45 PM	16	62	41
5:00 PM	16	49	43
5:15 PM	9	51	31
5:30 PM	5	42	19
5:45 PM	11	40	16
6:00 PM	12	52	14
6:15 PM	17	31	7
6:30 PM	14	22	13
6:45 PM	5	28	9
7:00 PM	4	27	6
7:15 PM	6	26	4
7:30 PM	6	12	4
7:45 PM	10	27	7
8:00 PM	8	17	4
8:15 PM	1	8	2
8:30 PM	5	4	0
8:45 PM	2	1	1
9:00 PM	2	7	0
9:15 PM	1	8	2
9:30 PM	0	4	1
9:45 PM	1	7	2
10:00 PM	1	2	0
10:15 PM	0	0	0
10:30 PM	1	0	0
10:45 PM	0	0	0

Study Name 1117-NB I-81 AT HWY 31
Start Date 04-19-2023
Start Time 12:00 AM
Site Code Light Goods Vehicles

Channel Direction	Lane 1	Lane 2	Lane 3
	Northbound	Northbound	Northbound
11:00 PM	0	0	0
11:15 PM	0	2	0
11:30 PM	0	3	0
11:45 PM	0	1	0

Study Name 1117-NB I-81 AT HWY 31
 Start Date 04-19-2023
 Start Time 12:00 AM
 Site Code Buses

Channel	Lane 1	Lane 2	Lane 3
Direction	Northbound	Northbound	Northbound
12:00 AM	0	0	0
12:15 AM	0	0	0
12:30 AM	0	0	0
12:45 AM	0	0	0
1:00 AM	0	0	0
1:15 AM	0	0	0
1:30 AM	0	0	0
1:45 AM	0	0	0
2:00 AM	0	0	0
2:15 AM	0	0	0
2:30 AM	0	0	0
2:45 AM	0	0	0
3:00 AM	0	0	0
3:15 AM	0	0	0
3:30 AM	0	0	0
3:45 AM	0	0	0
4:00 AM	0	0	0
4:15 AM	0	0	0
4:30 AM	0	0	0
4:45 AM	0	0	0
5:00 AM	0	0	0
5:15 AM	0	1	0
5:30 AM	0	0	0
5:45 AM	0	0	0
6:00 AM	2	0	0
6:15 AM	0	0	0
6:30 AM	2	0	0
6:45 AM	0	0	0
7:00 AM	2	0	0
7:15 AM	1	0	0

Study Name 1117-NB I-81 AT HWY 31

Start Date 04-19-2023

Start Time 12:00 AM

Site Code Buses

Channel	Lane 1	Lane 2	Lane 3
Direction	Northbound	Northbound	Northbound
7:30 AM	0	1	0
7:45 AM	0	0	0
8:00 AM	2	0	0
8:15 AM	1	0	0
8:30 AM	0	1	0
8:45 AM	2	0	0
9:00 AM	1	0	0
9:15 AM	1	0	0
9:30 AM	0	1	0
9:45 AM	0	0	0
10:00 AM	0	0	0
10:15 AM	1	0	0
10:30 AM	0	0	0
10:45 AM	0	0	0
11:00 AM	0	0	0
11:15 AM	0	0	0
11:30 AM	0	0	0
11:45 AM	0	0	0
12:00 PM	0	0	0
12:15 PM	0	3	2
12:30 PM	1	0	0
12:45 PM	0	0	0
1:00 PM	0	0	0
1:15 PM	0	0	0
1:30 PM	0	0	0
1:45 PM	0	1	0
2:00 PM	0	0	0
2:15 PM	1	1	0
2:30 PM	1	0	0
2:45 PM	1	0	0
3:00 PM	1	0	0

Study Name 1117-NB I-81 AT HWY 31

Start Date 04-19-2023

Start Time 12:00 AM

Site Code Buses

Channel	Lane 1	Lane 2	Lane 3
Direction	Northbound	Northbound	Northbound
3:15 PM	2	0	0
3:30 PM	0	0	0
3:45 PM	1	1	0
4:00 PM	2	0	0
4:15 PM	0	0	0
4:30 PM	0	0	0
4:45 PM	2	0	0
5:00 PM	1	0	0
5:15 PM	0	0	0
5:30 PM	0	0	0
5:45 PM	1	0	0
6:00 PM	1	0	0
6:15 PM	1	1	0
6:30 PM	0	0	0
6:45 PM	0	0	0
7:00 PM	0	0	0
7:15 PM	0	0	0
7:30 PM	0	0	0
7:45 PM	0	0	0
8:00 PM	0	0	0
8:15 PM	0	0	0
8:30 PM	0	0	0
8:45 PM	2	0	0
9:00 PM	0	0	0
9:15 PM	0	0	0
9:30 PM	0	0	0
9:45 PM	0	0	0
10:00 PM	0	0	0
10:15 PM	0	0	0
10:30 PM	0	0	0
10:45 PM	0	0	0

Study Name 1117-NB I-81 AT HWY 31
Start Date 04-19-2023
Start Time 12:00 AM
Site Code Buses

Channel Direction	Lane 1	Lane 2	Lane 3
	Northbound	Northbound	Northbound
11:00 PM	0	0	0
11:15 PM	0	0	0
11:30 PM	0	0	0
11:45 PM	0	0	0

Study Name 1117-NB I-81 AT HWY 31

Start Date 04-19-2023

Start Time 12:00 AM

Site Code Single-Unit Trucks

Channel	Lane 1	Lane 2	Lane 3
Direction	Northbound	Northbound	Northbound
12:00 AM	0	1	0
12:15 AM	0	0	0
12:30 AM	0	0	0
12:45 AM	0	1	1
1:00 AM	0	0	0
1:15 AM	0	1	0
1:30 AM	0	0	0
1:45 AM	0	0	0
2:00 AM	0	0	0
2:15 AM	0	1	0
2:30 AM	0	0	0
2:45 AM	0	1	0
3:00 AM	0	0	0
3:15 AM	0	2	0
3:30 AM	0	0	0
3:45 AM	1	1	0
4:00 AM	1	2	0
4:15 AM	0	2	0
4:30 AM	1	2	0
4:45 AM	1	1	0
5:00 AM	0	5	0
5:15 AM	1	2	0
5:30 AM	2	1	0
5:45 AM	2	1	0
6:00 AM	4	2	0
6:15 AM	1	4	0
6:30 AM	3	6	0
6:45 AM	4	5	0
7:00 AM	6	9	1
7:15 AM	6	7	0

Study Name 1117-NB I-81 AT HWY 31

Start Date 04-19-2023

Start Time 12:00 AM

Site Code Single-Unit Trucks

Channel	Lane 1	Lane 2	Lane 3
Direction	Northbound	Northbound	Northbound
7:30 AM	5	13	0
7:45 AM	4	6	1
8:00 AM	6	9	0
8:15 AM	7	10	3
8:30 AM	5	12	2
8:45 AM	5	8	1
9:00 AM	4	14	1
9:15 AM	6	6	0
9:30 AM	11	10	0
9:45 AM	4	4	1
10:00 AM	2	8	2
10:15 AM	6	4	0
10:30 AM	3	3	1
10:45 AM	1	7	2
11:00 AM	5	6	0
11:15 AM	2	3	1
11:30 AM	5	7	1
11:45 AM	5	4	0
12:00 PM	4	3	1
12:15 PM	1	7	1
12:30 PM	5	8	2
12:45 PM	2	8	0
1:00 PM	2	10	0
1:15 PM	2	7	0
1:30 PM	1	4	2
1:45 PM	2	3	0
2:00 PM	1	4	1
2:15 PM	2	3	0
2:30 PM	1	2	2
2:45 PM	4	2	2
3:00 PM	1	5	3

Study Name 1117-NB I-81 AT HWY 31

Start Date 04-19-2023

Start Time 12:00 AM

Site Code Single-Unit Trucks

Channel	Lane 1	Lane 2	Lane 3
Direction	Northbound	Northbound	Northbound
3:15 PM	2	1	2
3:30 PM	2	1	0
3:45 PM	3	8	1
4:00 PM	1	3	1
4:15 PM	2	6	1
4:30 PM	3	3	1
4:45 PM	4	5	2
5:00 PM	1	3	0
5:15 PM	0	5	1
5:30 PM	1	2	1
5:45 PM	0	2	0
6:00 PM	1	2	0
6:15 PM	1	0	1
6:30 PM	3	2	0
6:45 PM	0	0	1
7:00 PM	1	0	0
7:15 PM	0	1	0
7:30 PM	2	3	0
7:45 PM	0	0	0
8:00 PM	2	2	1
8:15 PM	1	0	0
8:30 PM	0	0	0
8:45 PM	1	1	0
9:00 PM	0	0	0
9:15 PM	0	0	0
9:30 PM	0	0	0
9:45 PM	2	0	0
10:00 PM	0	1	0
10:15 PM	0	1	0
10:30 PM	0	1	0
10:45 PM	0	0	0

Study Name 1117-NB I-81 AT HWY 31
Start Date 04-19-2023
Start Time 12:00 AM
Site Code Single-Unit Trucks

Channel Direction	Lane 1	Lane 2	Lane 3
	Northbound	Northbound	Northbound
11:00 PM	2	0	0
11:15 PM	1	0	0
11:30 PM	0	0	0
11:45 PM	0	2	0

Study Name 1117-NB I-81 AT HWY 31
 Start Date 04-19-2023
 Start Time 12:00 AM
 Site Code Articulated Trucks

Channel	Lane 1	Lane 2	Lane 3
Direction	Northbound	Northbound	Northbound
12:00 AM	2	1	0
12:15 AM	2	1	0
12:30 AM	2	2	1
12:45 AM	3	4	0
1:00 AM	3	0	0
1:15 AM	1	1	1
1:30 AM	6	4	0
1:45 AM	4	5	0
2:00 AM	1	6	0
2:15 AM	0	2	0
2:30 AM	1	2	0
2:45 AM	4	0	0
3:00 AM	2	2	0
3:15 AM	2	5	0
3:30 AM	2	8	0
3:45 AM	4	1	0
4:00 AM	4	7	0
4:15 AM	3	10	0
4:30 AM	5	6	1
4:45 AM	4	6	0
5:00 AM	6	1	0
5:15 AM	3	7	0
5:30 AM	5	5	0
5:45 AM	8	6	0
6:00 AM	7	3	0
6:15 AM	5	4	0
6:30 AM	6	13	1
6:45 AM	4	15	1
7:00 AM	6	8	0
7:15 AM	8	11	0

Study Name 1117-NB I-81 AT HWY 31

Start Date 04-19-2023

Start Time 12:00 AM

Site Code Articulated Trucks

Channel	Lane 1	Lane 2	Lane 3
Direction	Northbound	Northbound	Northbound
7:30 AM	4	7	0
7:45 AM	9	12	0
8:00 AM	10	12	0
8:15 AM	4	8	1
8:30 AM	10	5	2
8:45 AM	8	14	0
9:00 AM	8	13	1
9:15 AM	6	14	0
9:30 AM	5	9	0
9:45 AM	8	20	2
10:00 AM	12	14	1
10:15 AM	11	15	1
10:30 AM	7	6	1
10:45 AM	10	15	2
11:00 AM	7	11	2
11:15 AM	3	17	0
11:30 AM	8	20	0
11:45 AM	8	23	1
12:00 PM	5	12	0
12:15 PM	5	12	1
12:30 PM	8	17	0
12:45 PM	11	12	1
1:00 PM	9	12	1
1:15 PM	14	16	0
1:30 PM	5	16	0
1:45 PM	10	9	0
2:00 PM	12	14	2
2:15 PM	14	8	0
2:30 PM	9	9	0
2:45 PM	9	11	1
3:00 PM	11	10	2

Study Name 1117-NB I-81 AT HWY 31

Start Date 04-19-2023

Start Time 12:00 AM

Site Code Articulated Trucks

Channel	Lane 1	Lane 2	Lane 3
Direction	Northbound	Northbound	Northbound
3:15 PM	13	5	0
3:30 PM	13	11	0
3:45 PM	14	15	1
4:00 PM	10	19	0
4:15 PM	10	15	0
4:30 PM	5	10	0
4:45 PM	3	11	1
5:00 PM	3	17	0
5:15 PM	8	16	0
5:30 PM	17	14	0
5:45 PM	12	9	0
6:00 PM	12	7	0
6:15 PM	6	7	1
6:30 PM	8	7	0
6:45 PM	13	5	0
7:00 PM	6	6	0
7:15 PM	10	8	0
7:30 PM	10	5	1
7:45 PM	6	6	0
8:00 PM	5	11	0
8:15 PM	3	14	1
8:30 PM	7	5	1
8:45 PM	4	3	0
9:00 PM	3	9	0
9:15 PM	4	7	0
9:30 PM	6	10	1
9:45 PM	5	3	0
10:00 PM	2	3	0
10:15 PM	1	2	0
10:30 PM	6	3	0
10:45 PM	6	2	0

Study Name 1117-NB I-81 AT HWY 31
Start Date 04-19-2023
Start Time 12:00 AM
Site Code Articulated Trucks

Channel Direction	Lane 1	Lane 2	Lane 3
	Northbound	Northbound	Northbound
11:00 PM	4	2	0
11:15 PM	0	6	0
11:30 PM	1	0	0
11:45 PM	2	2	0

Study Name 1117-NB I-81 AT HWY 31

Start Date 04-19-2023

Start Time 12:00 AM

Site Code Bicycles on Road

Channel Direction	Lane 1	Lane 2	Lane 3
	Northbound	Northbound	Northbound
12:00 AM	0	0	0
12:15 AM	0	0	0
12:30 AM	0	0	0
12:45 AM	0	0	0
1:00 AM	0	0	0
1:15 AM	0	0	0
1:30 AM	0	0	0
1:45 AM	0	0	0
2:00 AM	0	0	0
2:15 AM	0	0	0
2:30 AM	0	0	0
2:45 AM	0	0	0
3:00 AM	0	0	0
3:15 AM	0	0	0
3:30 AM	0	0	0
3:45 AM	0	0	0
4:00 AM	0	0	0
4:15 AM	0	0	0
4:30 AM	0	0	0
4:45 AM	0	0	0
5:00 AM	0	0	0
5:15 AM	0	0	0
5:30 AM	0	0	0
5:45 AM	0	0	0
6:00 AM	0	0	0
6:15 AM	0	0	0
6:30 AM	0	0	0
6:45 AM	0	0	0
7:00 AM	0	0	0
7:15 AM	0	0	0

Study Name 1117-NB I-81 AT HWY 31

Start Date 04-19-2023

Start Time 12:00 AM

Site Code Bicycles on Road

Channel	Lane 1	Lane 2	Lane 3
Direction	Northbound	Northbound	Northbound
7:30 AM	0	0	0
7:45 AM	0	0	0
8:00 AM	0	0	0
8:15 AM	0	0	0
8:30 AM	0	0	0
8:45 AM	0	0	0
9:00 AM	0	0	0
9:15 AM	0	0	0
9:30 AM	0	0	0
9:45 AM	0	0	0
10:00 AM	0	0	0
10:15 AM	0	0	0
10:30 AM	0	0	0
10:45 AM	0	0	0
11:00 AM	0	0	0
11:15 AM	0	0	0
11:30 AM	0	0	0
11:45 AM	0	0	0
12:00 PM	0	0	0
12:15 PM	0	0	0
12:30 PM	0	0	0
12:45 PM	0	0	0
1:00 PM	0	0	0
1:15 PM	0	0	0
1:30 PM	0	0	0
1:45 PM	0	0	0
2:00 PM	0	0	0
2:15 PM	0	0	0
2:30 PM	0	0	0
2:45 PM	0	0	0
3:00 PM	0	0	0

Study Name 1117-NB I-81 AT HWY 31

Start Date 04-19-2023

Start Time 12:00 AM

Site Code Bicycles on Road

Channel	Lane 1	Lane 2	Lane 3
Direction	Northbound	Northbound	Northbound
3:15 PM	0	0	0
3:30 PM	0	0	0
3:45 PM	0	0	0
4:00 PM	0	0	0
4:15 PM	0	0	0
4:30 PM	0	0	0
4:45 PM	0	0	0
5:00 PM	0	0	0
5:15 PM	0	0	0
5:30 PM	0	0	0
5:45 PM	0	0	0
6:00 PM	0	0	0
6:15 PM	0	0	0
6:30 PM	0	0	0
6:45 PM	0	0	0
7:00 PM	0	0	0
7:15 PM	0	0	0
7:30 PM	0	0	0
7:45 PM	0	0	0
8:00 PM	0	0	0
8:15 PM	0	0	0
8:30 PM	0	0	0
8:45 PM	0	0	0
9:00 PM	0	0	0
9:15 PM	0	0	0
9:30 PM	0	0	0
9:45 PM	0	0	0
10:00 PM	0	0	0
10:15 PM	0	0	0
10:30 PM	0	0	0
10:45 PM	0	0	0

Study Name 1117-NB I-81 AT HWY 31
Start Date 04-19-2023
Start Time 12:00 AM
Site Code Bicycles on Road

Channel Direction	Lane 1	Lane 2	Lane 3
	Northbound	Northbound	Northbound
11:00 PM	0	0	0
11:15 PM	0	0	0
11:30 PM	0	0	0
11:45 PM	0	0	0

Study Name 1118-EB HWY 31 AT I-81

Start Date 04-19-2023

Start Time 12:00 AM

Site Code Motorcycles

Channel	Lane 1	Lane 2
Direction	Eastbound	Eastbound
12:00 AM	0	0
12:15 AM	0	0
12:30 AM	0	0
12:45 AM	0	0
1:00 AM	0	0
1:15 AM	0	0
1:30 AM	0	0
1:45 AM	0	0
2:00 AM	0	0
2:15 AM	0	0
2:30 AM	0	0
2:45 AM	0	0
3:00 AM	0	0
3:15 AM	0	0
3:30 AM	0	0
3:45 AM	0	0
4:00 AM	0	0
4:15 AM	0	0
4:30 AM	0	0
4:45 AM	0	0
5:00 AM	0	0
5:15 AM	0	0
5:30 AM	0	0
5:45 AM	0	0
6:00 AM	0	0
6:15 AM	0	0
6:30 AM	0	0
6:45 AM	0	0
7:00 AM	0	0
7:15 AM	0	0

Study Name 1118-EB HWY 31 AT I-81

Start Date 04-19-2023

Start Time 12:00 AM

Site Code Motorcycles

Channel	Lane 1	Lane 2
Direction	Eastbound	Eastbound
7:30 AM	0	0
7:45 AM	0	0
8:00 AM	0	0
8:15 AM	0	0
8:30 AM	0	0
8:45 AM	0	0
9:00 AM	0	0
9:15 AM	0	0
9:30 AM	0	0
9:45 AM	0	0
10:00 AM	0	0
10:15 AM	0	0
10:30 AM	0	0
10:45 AM	0	0
11:00 AM	0	0
11:15 AM	0	0
11:30 AM	0	0
11:45 AM	0	0
12:00 PM	0	0
12:15 PM	0	0
12:30 PM	0	0
12:45 PM	0	0
1:00 PM	0	0
1:15 PM	0	0
1:30 PM	0	0
1:45 PM	0	0
2:00 PM	0	0
2:15 PM	0	0
2:30 PM	0	0
2:45 PM	0	0
3:00 PM	0	0

Study Name 1118-EB HWY 31 AT I-81

Start Date 04-19-2023

Start Time 12:00 AM

Site Code Motorcycles

Channel	Lane 1	Lane 2
Direction	Eastbound	Eastbound
3:15 PM	0	0
3:30 PM	0	0
3:45 PM	0	0
4:00 PM	0	0
4:15 PM	0	0
4:30 PM	0	0
4:45 PM	0	0
5:00 PM	0	0
5:15 PM	0	0
5:30 PM	0	0
5:45 PM	0	0
6:00 PM	1	0
6:15 PM	0	0
6:30 PM	0	0
6:45 PM	0	0
7:00 PM	0	0
7:15 PM	0	0
7:30 PM	0	0
7:45 PM	0	0
8:00 PM	0	0
8:15 PM	0	0
8:30 PM	0	0
8:45 PM	0	0
9:00 PM	0	0
9:15 PM	0	0
9:30 PM	0	0
9:45 PM	0	0
10:00 PM	0	0
10:15 PM	0	0
10:30 PM	0	0
10:45 PM	0	0

Study Name 1118-EB HWY 31 AT I-81
Start Date 04-19-2023
Start Time 12:00 AM
Site Code Motorcycles

Channel	Lane 1	Lane 2
Direction	Eastbound	Eastbound
11:00 PM	0	0
11:15 PM	0	0
11:30 PM	0	0
11:45 PM	0	0

Study Name 1118-EB HWY 31 AT I-81
 Start Date 04-19-2023
 Start Time 12:00 AM
 Site Code Cars

Channel	Lane 1	Lane 2
Direction	Eastbound	Eastbound
12:00 AM	1	2
12:15 AM	2	6
12:30 AM	2	3
12:45 AM	3	6
1:00 AM	1	1
1:15 AM	1	6
1:30 AM	1	4
1:45 AM	2	0
2:00 AM	2	2
2:15 AM	1	4
2:30 AM	0	3
2:45 AM	4	1
3:00 AM	2	5
3:15 AM	1	2
3:30 AM	3	3
3:45 AM	3	6
4:00 AM	3	1
4:15 AM	9	4
4:30 AM	6	8
4:45 AM	20	8
5:00 AM	5	10
5:15 AM	12	10
5:30 AM	28	15
5:45 AM	30	17
6:00 AM	29	12
6:15 AM	41	21
6:30 AM	50	26
6:45 AM	85	38
7:00 AM	92	76
7:15 AM	97	80

Study Name 1118-EB HWY 31 AT I-81
 Start Date 04-19-2023
 Start Time 12:00 AM
 Site Code Cars

Channel	Lane 1	Lane 2
Direction	Eastbound	Eastbound
7:30 AM	96	48
7:45 AM	92	69
8:00 AM	81	52
8:15 AM	71	61
8:30 AM	61	58
8:45 AM	65	66
9:00 AM	62	54
9:15 AM	63	60
9:30 AM	65	70
9:45 AM	60	60
10:00 AM	54	60
10:15 AM	57	66
10:30 AM	64	60
10:45 AM	74	62
11:00 AM	58	71
11:15 AM	82	85
11:30 AM	62	84
11:45 AM	74	82
12:00 PM	80	90
12:15 PM	70	83
12:30 PM	71	92
12:45 PM	88	91
1:00 PM	94	79
1:15 PM	84	80
1:30 PM	70	75
1:45 PM	81	89
2:00 PM	80	86
2:15 PM	74	78
2:30 PM	100	79
2:45 PM	89	87
3:00 PM	110	103

Study Name 1118-EB HWY 31 AT I-81
 Start Date 04-19-2023
 Start Time 12:00 AM
 Site Code Cars

Channel	Lane 1	Lane 2
Direction	Eastbound	Eastbound
3:15 PM	90	98
3:30 PM	101	95
3:45 PM	117	83
4:00 PM	118	102
4:15 PM	98	82
4:30 PM	130	100
4:45 PM	119	98
5:00 PM	118	101
5:15 PM	108	105
5:30 PM	120	110
5:45 PM	121	97
6:00 PM	103	99
6:15 PM	67	93
6:30 PM	80	107
6:45 PM	70	82
7:00 PM	73	97
7:15 PM	70	89
7:30 PM	72	82
7:45 PM	54	86
8:00 PM	51	84
8:15 PM	36	72
8:30 PM	47	77
8:45 PM	32	63
9:00 PM	35	70
9:15 PM	23	36
9:30 PM	27	32
9:45 PM	17	34
10:00 PM	18	35
10:15 PM	15	28
10:30 PM	13	21
10:45 PM	7	11

Study Name 1118-EB HWY 31 AT I-81
Start Date 04-19-2023
Start Time 12:00 AM
Site Code Cars

Channel Direction	Lane 1	Lane 2
	Eastbound	Eastbound
11:00 PM	19	23
11:15 PM	7	20
11:30 PM	7	8
11:45 PM	5	7

Study Name 1118-EB HWY 31 AT I-81

Start Date 04-19-2023

Start Time 12:00 AM

Site Code Light Goods Vehicles

Channel Direction	Lane 1	Lane 2
	Eastbound	Eastbound
12:00 AM	0	2
12:15 AM	0	3
12:30 AM	0	3
12:45 AM	0	2
1:00 AM	0	0
1:15 AM	0	1
1:30 AM	0	0
1:45 AM	0	0
2:00 AM	0	1
2:15 AM	0	0
2:30 AM	0	1
2:45 AM	0	1
3:00 AM	1	5
3:15 AM	0	1
3:30 AM	1	0
3:45 AM	2	3
4:00 AM	1	2
4:15 AM	1	0
4:30 AM	3	0
4:45 AM	3	2
5:00 AM	9	4
5:15 AM	6	5
5:30 AM	9	9
5:45 AM	8	11
6:00 AM	6	6
6:15 AM	17	8
6:30 AM	16	5
6:45 AM	17	13
7:00 AM	13	10
7:15 AM	23	15

Study Name 1118-EB HWY 31 AT I-81

Start Date 04-19-2023

Start Time 12:00 AM

Site Code Light Goods Vehicles

Channel	Lane 1	Lane 2
Direction	Eastbound	Eastbound
7:30 AM	13	19
7:45 AM	26	24
8:00 AM	20	18
8:15 AM	16	15
8:30 AM	24	14
8:45 AM	21	18
9:00 AM	20	19
9:15 AM	21	23
9:30 AM	26	23
9:45 AM	18	14
10:00 AM	12	18
10:15 AM	21	20
10:30 AM	14	11
10:45 AM	21	16
11:00 AM	15	15
11:15 AM	15	17
11:30 AM	21	13
11:45 AM	22	15
12:00 PM	14	18
12:15 PM	21	23
12:30 PM	17	25
12:45 PM	18	20
1:00 PM	18	23
1:15 PM	22	21
1:30 PM	17	20
1:45 PM	21	28
2:00 PM	26	20
2:15 PM	18	21
2:30 PM	22	15
2:45 PM	26	29
3:00 PM	23	25

Study Name 1118-EB HWY 31 AT I-81

Start Date 04-19-2023

Start Time 12:00 AM

Site Code Light Goods Vehicles

Channel	Lane 1	Lane 2
Direction	Eastbound	Eastbound
3:15 PM	29	15
3:30 PM	21	18
3:45 PM	24	27
4:00 PM	27	19
4:15 PM	24	17
4:30 PM	40	28
4:45 PM	34	20
5:00 PM	24	19
5:15 PM	30	11
5:30 PM	23	16
5:45 PM	17	18
6:00 PM	28	21
6:15 PM	16	20
6:30 PM	22	18
6:45 PM	18	20
7:00 PM	18	16
7:15 PM	13	18
7:30 PM	10	7
7:45 PM	3	19
8:00 PM	13	21
8:15 PM	10	9
8:30 PM	4	8
8:45 PM	5	6
9:00 PM	3	6
9:15 PM	4	6
9:30 PM	3	4
9:45 PM	2	3
10:00 PM	3	6
10:15 PM	1	10
10:30 PM	2	1
10:45 PM	1	5

Study Name 1118-EB HWY 31 AT I-81
Start Date 04-19-2023
Start Time 12:00 AM
Site Code Light Goods Vehicles

Channel Direction	Lane 1	Lane 2
	Eastbound	Eastbound
11:00 PM	6	4
11:15 PM	2	2
11:30 PM	0	0
11:45 PM	1	1

Study Name 1118-EB HWY 31 AT I-81
 Start Date 04-19-2023
 Start Time 12:00 AM
 Site Code Buses

Channel	Lane 1	Lane 2
Direction	Eastbound	Eastbound
12:00 AM	0	0
12:15 AM	0	0
12:30 AM	0	0
12:45 AM	0	0
1:00 AM	0	0
1:15 AM	0	0
1:30 AM	0	0
1:45 AM	0	0
2:00 AM	0	0
2:15 AM	0	0
2:30 AM	0	0
2:45 AM	0	0
3:00 AM	0	0
3:15 AM	0	0
3:30 AM	0	0
3:45 AM	0	0
4:00 AM	0	0
4:15 AM	0	0
4:30 AM	0	0
4:45 AM	0	0
5:00 AM	0	0
5:15 AM	0	0
5:30 AM	0	0
5:45 AM	0	0
6:00 AM	0	0
6:15 AM	0	0
6:30 AM	0	0
6:45 AM	4	0
7:00 AM	9	0
7:15 AM	0	1

Study Name 1118-EB HWY 31 AT I-81
 Start Date 04-19-2023
 Start Time 12:00 AM
 Site Code Buses

Channel	Lane 1	Lane 2
Direction	Eastbound	Eastbound
7:30 AM	1	1
7:45 AM	5	1
8:00 AM	3	0
8:15 AM	1	0
8:30 AM	1	0
8:45 AM	5	1
9:00 AM	2	1
9:15 AM	0	0
9:30 AM	0	0
9:45 AM	1	0
10:00 AM	0	0
10:15 AM	0	0
10:30 AM	0	0
10:45 AM	0	0
11:00 AM	1	0
11:15 AM	0	1
11:30 AM	0	0
11:45 AM	0	0
12:00 PM	0	0
12:15 PM	0	0
12:30 PM	0	0
12:45 PM	1	0
1:00 PM	1	0
1:15 PM	0	0
1:30 PM	1	0
1:45 PM	0	0
2:00 PM	1	0
2:15 PM	2	1
2:30 PM	4	0
2:45 PM	1	0
3:00 PM	1	0

Study Name 1118-EB HWY 31 AT I-81
 Start Date 04-19-2023
 Start Time 12:00 AM
 Site Code Buses

Channel	Lane 1	Lane 2
Direction	Eastbound	Eastbound
3:15 PM	8	1
3:30 PM	2	2
3:45 PM	5	0
4:00 PM	3	2
4:15 PM	5	0
4:30 PM	1	1
4:45 PM	1	0
5:00 PM	0	0
5:15 PM	0	0
5:30 PM	0	0
5:45 PM	0	0
6:00 PM	0	0
6:15 PM	1	0
6:30 PM	0	0
6:45 PM	0	0
7:00 PM	0	0
7:15 PM	0	0
7:30 PM	0	0
7:45 PM	0	0
8:00 PM	0	0
8:15 PM	0	0
8:30 PM	1	0
8:45 PM	0	0
9:00 PM	0	0
9:15 PM	0	0
9:30 PM	0	0
9:45 PM	0	0
10:00 PM	0	0
10:15 PM	0	0
10:30 PM	0	0
10:45 PM	0	0

Study Name 1118-EB HWY 31 AT I-81
Start Date 04-19-2023
Start Time 12:00 AM
Site Code Buses

Channel	Lane 1	Lane 2
Direction	Eastbound	Eastbound
11:00 PM	0	0
11:15 PM	0	0
11:30 PM	0	0
11:45 PM	0	0

Study Name 1118-EB HWY 31 AT I-81

Start Date 04-19-2023

Start Time 12:00 AM

Site Code Single-Unit Trucks

Channel	Lane 1	Lane 2
Direction	Eastbound	Eastbound
12:00 AM	0	0
12:15 AM	0	0
12:30 AM	0	0
12:45 AM	0	0
1:00 AM	0	0
1:15 AM	0	1
1:30 AM	0	0
1:45 AM	0	1
2:00 AM	0	0
2:15 AM	0	0
2:30 AM	0	1
2:45 AM	0	0
3:00 AM	0	0
3:15 AM	0	0
3:30 AM	2	0
3:45 AM	0	0
4:00 AM	0	0
4:15 AM	1	0
4:30 AM	0	0
4:45 AM	1	0
5:00 AM	1	0
5:15 AM	0	0
5:30 AM	0	1
5:45 AM	1	1
6:00 AM	3	1
6:15 AM	1	2
6:30 AM	0	1
6:45 AM	0	2
7:00 AM	1	2
7:15 AM	1	2

Study Name 1118-EB HWY 31 AT I-81

Start Date 04-19-2023

Start Time 12:00 AM

Site Code Single-Unit Trucks

Channel	Lane 1	Lane 2
Direction	Eastbound	Eastbound
7:30 AM	2	3
7:45 AM	3	2
8:00 AM	2	4
8:15 AM	1	0
8:30 AM	2	2
8:45 AM	2	4
9:00 AM	2	1
9:15 AM	1	1
9:30 AM	4	3
9:45 AM	3	3
10:00 AM	4	2
10:15 AM	4	0
10:30 AM	1	2
10:45 AM	4	3
11:00 AM	2	2
11:15 AM	3	4
11:30 AM	3	0
11:45 AM	3	6
12:00 PM	3	4
12:15 PM	4	2
12:30 PM	1	1
12:45 PM	2	0
1:00 PM	5	3
1:15 PM	1	1
1:30 PM	4	3
1:45 PM	1	3
2:00 PM	4	3
2:15 PM	3	1
2:30 PM	1	2
2:45 PM	3	3
3:00 PM	7	2

Study Name 1118-EB HWY 31 AT I-81

Start Date 04-19-2023

Start Time 12:00 AM

Site Code Single-Unit Trucks

Channel	Lane 1	Lane 2
Direction	Eastbound	Eastbound
3:15 PM	3	1
3:30 PM	1	3
3:45 PM	2	2
4:00 PM	3	0
4:15 PM	3	2
4:30 PM	2	0
4:45 PM	3	0
5:00 PM	4	0
5:15 PM	1	0
5:30 PM	0	1
5:45 PM	2	2
6:00 PM	1	0
6:15 PM	0	0
6:30 PM	0	0
6:45 PM	1	1
7:00 PM	1	0
7:15 PM	0	0
7:30 PM	1	0
7:45 PM	1	0
8:00 PM	0	0
8:15 PM	0	0
8:30 PM	1	0
8:45 PM	0	0
9:00 PM	0	0
9:15 PM	0	0
9:30 PM	1	1
9:45 PM	1	0
10:00 PM	0	1
10:15 PM	0	0
10:30 PM	0	0
10:45 PM	0	1

Study Name 1118-EB HWY 31 AT I-81
Start Date 04-19-2023
Start Time 12:00 AM
Site Code Single-Unit Trucks

Channel Direction	Lane 1	Lane 2
	Eastbound	Eastbound
11:00 PM	0	0
11:15 PM	0	1
11:30 PM	0	0
11:45 PM	0	0

Study Name 1118-EB HWY 31 AT I-81
 Start Date 04-19-2023
 Start Time 12:00 AM
 Site Code Articulated Trucks

Channel	Lane 1	Lane 2
Direction	Eastbound	Eastbound
12:00 AM	0	0
12:15 AM	0	0
12:30 AM	0	0
12:45 AM	0	0
1:00 AM	0	0
1:15 AM	0	1
1:30 AM	0	0
1:45 AM	0	0
2:00 AM	0	0
2:15 AM	0	0
2:30 AM	0	0
2:45 AM	0	0
3:00 AM	0	0
3:15 AM	0	0
3:30 AM	0	2
3:45 AM	0	0
4:00 AM	0	0
4:15 AM	0	0
4:30 AM	0	0
4:45 AM	0	1
5:00 AM	0	0
5:15 AM	0	0
5:30 AM	0	0
5:45 AM	0	0
6:00 AM	0	2
6:15 AM	0	0
6:30 AM	0	0
6:45 AM	0	1
7:00 AM	0	1
7:15 AM	0	0

Study Name 1118-EB HWY 31 AT I-81
 Start Date 04-19-2023
 Start Time 12:00 AM
 Site Code Articulated Trucks

Channel	Lane 1	Lane 2
Direction	Eastbound	Eastbound
7:30 AM	1	0
7:45 AM	1	0
8:00 AM	1	1
8:15 AM	0	0
8:30 AM	0	0
8:45 AM	0	0
9:00 AM	1	1
9:15 AM	0	2
9:30 AM	2	1
9:45 AM	0	2
10:00 AM	1	0
10:15 AM	4	0
10:30 AM	2	1
10:45 AM	0	2
11:00 AM	0	2
11:15 AM	1	1
11:30 AM	0	0
11:45 AM	0	0
12:00 PM	1	0
12:15 PM	1	1
12:30 PM	1	2
12:45 PM	1	0
1:00 PM	1	1
1:15 PM	0	1
1:30 PM	1	2
1:45 PM	0	0
2:00 PM	0	2
2:15 PM	4	0
2:30 PM	0	0
2:45 PM	0	1
3:00 PM	1	0

Study Name 1118-EB HWY 31 AT I-81
 Start Date 04-19-2023
 Start Time 12:00 AM
 Site Code Articulated Trucks

Channel	Lane 1	Lane 2
Direction	Eastbound	Eastbound
3:15 PM	2	0
3:30 PM	2	0
3:45 PM	0	0
4:00 PM	0	0
4:15 PM	0	1
4:30 PM	0	0
4:45 PM	0	0
5:00 PM	3	0
5:15 PM	0	1
5:30 PM	1	0
5:45 PM	1	0
6:00 PM	0	0
6:15 PM	1	0
6:30 PM	0	1
6:45 PM	0	0
7:00 PM	0	0
7:15 PM	0	0
7:30 PM	0	0
7:45 PM	0	0
8:00 PM	0	0
8:15 PM	0	0
8:30 PM	1	0
8:45 PM	0	0
9:00 PM	0	0
9:15 PM	0	0
9:30 PM	0	0
9:45 PM	0	0
10:00 PM	0	0
10:15 PM	0	0
10:30 PM	0	0
10:45 PM	0	0

Study Name 1118-EB HWY 31 AT I-81
Start Date 04-19-2023
Start Time 12:00 AM
Site Code Articulated Trucks

Channel	Lane 1	Lane 2
Direction	Eastbound	Eastbound
11:00 PM	0	0
11:15 PM	0	0
11:30 PM	0	0
11:45 PM	0	0

Study Name 1118-EB HWY 31 AT I-81

Start Date 04-19-2023

Start Time 12:00 AM

Site Code Bicycles on Road

Channel	Lane 1	Lane 2
Direction	Eastbound	Eastbound
12:00 AM	0	0
12:15 AM	0	0
12:30 AM	0	0
12:45 AM	0	0
1:00 AM	0	0
1:15 AM	0	0
1:30 AM	0	0
1:45 AM	0	0
2:00 AM	0	0
2:15 AM	0	0
2:30 AM	0	0
2:45 AM	0	0
3:00 AM	0	0
3:15 AM	0	0
3:30 AM	0	0
3:45 AM	0	0
4:00 AM	0	0
4:15 AM	0	0
4:30 AM	0	0
4:45 AM	0	0
5:00 AM	0	0
5:15 AM	0	0
5:30 AM	0	0
5:45 AM	0	0
6:00 AM	0	0
6:15 AM	0	0
6:30 AM	0	0
6:45 AM	0	0
7:00 AM	0	0
7:15 AM	0	0

Study Name 1118-EB HWY 31 AT I-81

Start Date 04-19-2023

Start Time 12:00 AM

Site Code Bicycles on Road

Channel	Lane 1	Lane 2
Direction	Eastbound	Eastbound
7:30 AM	0	0
7:45 AM	0	0
8:00 AM	0	0
8:15 AM	0	0
8:30 AM	0	0
8:45 AM	0	0
9:00 AM	0	0
9:15 AM	0	0
9:30 AM	0	0
9:45 AM	0	0
10:00 AM	0	0
10:15 AM	0	0
10:30 AM	0	0
10:45 AM	0	0
11:00 AM	0	0
11:15 AM	0	0
11:30 AM	0	0
11:45 AM	0	0
12:00 PM	0	0
12:15 PM	0	0
12:30 PM	0	0
12:45 PM	0	0
1:00 PM	0	0
1:15 PM	0	0
1:30 PM	0	0
1:45 PM	0	0
2:00 PM	0	0
2:15 PM	0	0
2:30 PM	0	0
2:45 PM	0	0
3:00 PM	0	0

Study Name 1118-EB HWY 31 AT I-81

Start Date 04-19-2023

Start Time 12:00 AM

Site Code Bicycles on Road

Channel	Lane 1	Lane 2
Direction	Eastbound	Eastbound
3:15 PM	0	0
3:30 PM	0	0
3:45 PM	0	0
4:00 PM	0	0
4:15 PM	0	0
4:30 PM	0	0
4:45 PM	0	0
5:00 PM	0	0
5:15 PM	0	0
5:30 PM	0	0
5:45 PM	0	0
6:00 PM	0	0
6:15 PM	0	0
6:30 PM	0	0
6:45 PM	0	0
7:00 PM	0	0
7:15 PM	0	1
7:30 PM	0	0
7:45 PM	0	0
8:00 PM	0	0
8:15 PM	0	0
8:30 PM	0	0
8:45 PM	0	0
9:00 PM	0	0
9:15 PM	0	0
9:30 PM	0	0
9:45 PM	0	0
10:00 PM	0	0
10:15 PM	0	0
10:30 PM	0	0
10:45 PM	0	0

Study Name 1118-EB HWY 31 AT I-81
Start Date 04-19-2023
Start Time 12:00 AM
Site Code Bicycles on Road

Channel Direction	Lane 1	Lane 2
	Eastbound	Eastbound
11:00 PM	0	0
11:15 PM	0	0
11:30 PM	0	0
11:45 PM	0	0

Study Name 1119-WB HWY 31 AT I-81

Start Date 04-19-2023

Start Time 12:00 AM

Site Code Motorcycles

Channel	Lane 1	Lane 2
Direction	Westbound	Westbound
12:00 AM	0	0
12:15 AM	0	0
12:30 AM	0	0
12:45 AM	0	0
1:00 AM	0	0
1:15 AM	0	0
1:30 AM	0	0
1:45 AM	0	0
2:00 AM	0	0
2:15 AM	0	0
2:30 AM	0	0
2:45 AM	0	0
3:00 AM	0	0
3:15 AM	0	0
3:30 AM	0	0
3:45 AM	0	0
4:00 AM	0	0
4:15 AM	0	0
4:30 AM	0	0
4:45 AM	0	0
5:00 AM	0	0
5:15 AM	0	0
5:30 AM	0	0
5:45 AM	0	0
6:00 AM	0	0
6:15 AM	0	0
6:30 AM	0	0
6:45 AM	0	0
7:00 AM	0	0
7:15 AM	0	0

Study Name 1119-WB HWY 31 AT I-81

Start Date 04-19-2023

Start Time 12:00 AM

Site Code Motorcycles

Channel	Lane 1	Lane 2
Direction	Westbound	Westbound
7:30 AM	0	0
7:45 AM	0	0
8:00 AM	0	0
8:15 AM	0	0
8:30 AM	0	0
8:45 AM	0	0
9:00 AM	0	0
9:15 AM	0	0
9:30 AM	0	0
9:45 AM	0	0
10:00 AM	0	0
10:15 AM	0	0
10:30 AM	0	0
10:45 AM	0	0
11:00 AM	0	0
11:15 AM	0	0
11:30 AM	0	0
11:45 AM	0	0
12:00 PM	0	0
12:15 PM	0	0
12:30 PM	0	0
12:45 PM	0	0
1:00 PM	0	0
1:15 PM	0	0
1:30 PM	2	0
1:45 PM	0	0
2:00 PM	0	0
2:15 PM	0	0
2:30 PM	0	0
2:45 PM	0	0
3:00 PM	0	0

Study Name 1119-WB HWY 31 AT I-81

Start Date 04-19-2023

Start Time 12:00 AM

Site Code Motorcycles

Channel	Lane 1	Lane 2
Direction	Westbound	Westbound
3:15 PM	0	0
3:30 PM	0	0
3:45 PM	0	0
4:00 PM	0	0
4:15 PM	0	0
4:30 PM	0	0
4:45 PM	0	0
5:00 PM	0	0
5:15 PM	0	0
5:30 PM	0	0
5:45 PM	0	0
6:00 PM	2	0
6:15 PM	0	0
6:30 PM	0	1
6:45 PM	0	0
7:00 PM	0	0
7:15 PM	0	0
7:30 PM	0	0
7:45 PM	0	0
8:00 PM	0	0
8:15 PM	0	0
8:30 PM	0	0
8:45 PM	0	0
9:00 PM	0	0
9:15 PM	0	0
9:30 PM	0	0
9:45 PM	0	0
10:00 PM	0	0
10:15 PM	0	0
10:30 PM	0	1
10:45 PM	0	0

Study Name 1119-WB HWY 31 AT I-81
Start Date 04-19-2023
Start Time 12:00 AM
Site Code Motorcycles

Channel	Lane 1	Lane 2
Direction	Westbound	Westbound
11:00 PM	0	0
11:15 PM	0	0
11:30 PM	0	0
11:45 PM	0	0

Study Name 1119-WB HWY 31 AT I-81
 Start Date 04-19-2023
 Start Time 12:00 AM
 Site Code Cars

Channel	Lane 1	Lane 2
Direction	Westbound	Westbound
12:00 AM	7	9
12:15 AM	1	10
12:30 AM	2	5
12:45 AM	1	3
1:00 AM	2	5
1:15 AM	2	7
1:30 AM	2	3
1:45 AM	1	7
2:00 AM	0	4
2:15 AM	0	3
2:30 AM	0	1
2:45 AM	2	2
3:00 AM	2	7
3:15 AM	1	6
3:30 AM	0	6
3:45 AM	0	5
4:00 AM	1	5
4:15 AM	1	9
4:30 AM	0	8
4:45 AM	5	18
5:00 AM	5	8
5:15 AM	6	24
5:30 AM	11	36
5:45 AM	13	50
6:00 AM	12	46
6:15 AM	14	51
6:30 AM	24	94
6:45 AM	32	96
7:00 AM	41	96
7:15 AM	50	128

Study Name 1119-WB HWY 31 AT I-81
 Start Date 04-19-2023
 Start Time 12:00 AM
 Site Code Cars

Channel Direction	Lane 1	Lane 2
	Westbound	Westbound
7:30 AM	68	164
7:45 AM	59	132
8:00 AM	51	119
8:15 AM	44	104
8:30 AM	46	103
8:45 AM	59	110
9:00 AM	51	101
9:15 AM	51	87
9:30 AM	45	86
9:45 AM	43	82
10:00 AM	38	84
10:15 AM	41	74
10:30 AM	47	100
10:45 AM	41	87
11:00 AM	35	78
11:15 AM	53	94
11:30 AM	56	92
11:45 AM	56	86
12:00 PM	55	108
12:15 PM	44	102
12:30 PM	56	81
12:45 PM	52	89
1:00 PM	63	101
1:15 PM	45	96
1:30 PM	56	96
1:45 PM	59	98
2:00 PM	92	126
2:15 PM	76	122
2:30 PM	51	102
2:45 PM	65	107
3:00 PM	87	111

Study Name 1119-WB HWY 31 AT I-81
 Start Date 04-19-2023
 Start Time 12:00 AM
 Site Code Cars

Channel	Lane 1	Lane 2
Direction	Westbound	Westbound
3:15 PM	77	106
3:30 PM	93	116
3:45 PM	77	102
4:00 PM	100	125
4:15 PM	95	104
4:30 PM	109	132
4:45 PM	106	123
5:00 PM	91	126
5:15 PM	122	152
5:30 PM	109	131
5:45 PM	54	98
6:00 PM	63	117
6:15 PM	54	99
6:30 PM	51	84
6:45 PM	50	103
7:00 PM	40	80
7:15 PM	42	74
7:30 PM	38	83
7:45 PM	32	65
8:00 PM	27	84
8:15 PM	16	59
8:30 PM	20	46
8:45 PM	15	44
9:00 PM	25	34
9:15 PM	21	31
9:30 PM	11	23
9:45 PM	11	28
10:00 PM	7	26
10:15 PM	17	21
10:30 PM	12	29
10:45 PM	10	12

Study Name 1119-WB HWY 31 AT I-81
Start Date 04-19-2023
Start Time 12:00 AM
Site Code Cars

Channel	Lane 1	Lane 2
Direction	Westbound	Westbound
11:00 PM	4	23
11:15 PM	9	17
11:30 PM	6	10
11:45 PM	4	13

Study Name 1119-WB HWY 31 AT I-81

Start Date 04-19-2023

Start Time 12:00 AM

Site Code Light Goods Vehicles

Channel Direction	Lane 1	Lane 2
	Westbound	Westbound
12:00 AM	3	0
12:15 AM	1	2
12:30 AM	0	0
12:45 AM	0	1
1:00 AM	0	0
1:15 AM	1	0
1:30 AM	0	0
1:45 AM	1	0
2:00 AM	0	0
2:15 AM	0	0
2:30 AM	0	1
2:45 AM	1	1
3:00 AM	0	2
3:15 AM	0	6
3:30 AM	0	0
3:45 AM	0	1
4:00 AM	0	4
4:15 AM	2	4
4:30 AM	2	6
4:45 AM	2	4
5:00 AM	3	7
5:15 AM	1	7
5:30 AM	3	16
5:45 AM	4	19
6:00 AM	4	20
6:15 AM	9	26
6:30 AM	12	21
6:45 AM	14	27
7:00 AM	14	32
7:15 AM	16	24

Study Name 1119-WB HWY 31 AT I-81

Start Date 04-19-2023

Start Time 12:00 AM

Site Code Light Goods Vehicles

Channel	Lane 1	Lane 2
Direction	Westbound	Westbound
7:30 AM	21	16
7:45 AM	19	19
8:00 AM	16	17
8:15 AM	15	23
8:30 AM	22	22
8:45 AM	19	23
9:00 AM	17	17
9:15 AM	15	27
9:30 AM	15	22
9:45 AM	14	23
10:00 AM	15	12
10:15 AM	14	22
10:30 AM	20	23
10:45 AM	9	18
11:00 AM	14	21
11:15 AM	12	15
11:30 AM	18	14
11:45 AM	9	22
12:00 PM	20	20
12:15 PM	16	22
12:30 PM	24	19
12:45 PM	21	24
1:00 PM	23	25
1:15 PM	15	16
1:30 PM	13	21
1:45 PM	21	28
2:00 PM	16	15
2:15 PM	17	15
2:30 PM	20	22
2:45 PM	18	21
3:00 PM	28	29

Study Name 1119-WB HWY 31 AT I-81

Start Date 04-19-2023

Start Time 12:00 AM

Site Code Light Goods Vehicles

Channel	Lane 1	Lane 2
Direction	Westbound	Westbound
3:15 PM	25	17
3:30 PM	24	23
3:45 PM	12	23
4:00 PM	14	22
4:15 PM	21	24
4:30 PM	14	16
4:45 PM	25	20
5:00 PM	30	16
5:15 PM	30	19
5:30 PM	25	16
5:45 PM	13	15
6:00 PM	13	18
6:15 PM	14	12
6:30 PM	23	17
6:45 PM	6	8
7:00 PM	16	14
7:15 PM	5	18
7:30 PM	11	12
7:45 PM	7	10
8:00 PM	5	8
8:15 PM	3	10
8:30 PM	8	5
8:45 PM	2	8
9:00 PM	1	8
9:15 PM	1	1
9:30 PM	2	1
9:45 PM	2	2
10:00 PM	5	2
10:15 PM	7	2
10:30 PM	2	1
10:45 PM	4	4

Study Name 1119-WB HWY 31 AT I-81
Start Date 04-19-2023
Start Time 12:00 AM
Site Code Light Goods Vehicles

Channel	Lane 1	Lane 2
Direction	Westbound	Westbound
11:00 PM	2	5
11:15 PM	1	2
11:30 PM	0	0
11:45 PM	1	1

Study Name 1119-WB HWY 31 AT I-81
 Start Date 04-19-2023
 Start Time 12:00 AM
 Site Code Buses

Channel Direction	Lane 1	Lane 2
	Westbound	Westbound
12:00 AM	0	0
12:15 AM	0	0
12:30 AM	0	0
12:45 AM	0	0
1:00 AM	0	0
1:15 AM	0	0
1:30 AM	0	0
1:45 AM	0	0
2:00 AM	0	0
2:15 AM	0	0
2:30 AM	0	0
2:45 AM	0	0
3:00 AM	0	0
3:15 AM	0	0
3:30 AM	0	0
3:45 AM	0	0
4:00 AM	0	0
4:15 AM	0	0
4:30 AM	0	0
4:45 AM	0	0
5:00 AM	0	0
5:15 AM	0	0
5:30 AM	0	0
5:45 AM	0	0
6:00 AM	0	0
6:15 AM	0	0
6:30 AM	0	0
6:45 AM	1	3
7:00 AM	2	1
7:15 AM	14	8

Study Name 1119-WB HWY 31 AT I-81
 Start Date 04-19-2023
 Start Time 12:00 AM
 Site Code Buses

Channel	Lane 1	Lane 2
Direction	Westbound	Westbound
7:30 AM	1	2
7:45 AM	1	1
8:00 AM	4	0
8:15 AM	4	3
8:30 AM	3	1
8:45 AM	0	1
9:00 AM	1	21
9:15 AM	1	2
9:30 AM	0	0
9:45 AM	0	1
10:00 AM	0	0
10:15 AM	0	1
10:30 AM	0	0
10:45 AM	1	2
11:00 AM	1	1
11:15 AM	0	2
11:30 AM	0	0
11:45 AM	0	0
12:00 PM	0	0
12:15 PM	0	0
12:30 PM	0	0
12:45 PM	0	0
1:00 PM	0	0
1:15 PM	0	2
1:30 PM	0	0
1:45 PM	4	1
2:00 PM	8	9
2:15 PM	0	1
2:30 PM	2	5
2:45 PM	4	2
3:00 PM	4	2

Study Name 1119-WB HWY 31 AT I-81
 Start Date 04-19-2023
 Start Time 12:00 AM
 Site Code Buses

Channel	Lane 1	Lane 2
Direction	Westbound	Westbound
3:15 PM	2	4
3:30 PM	7	1
3:45 PM	2	2
4:00 PM	2	5
4:15 PM	1	1
4:30 PM	0	1
4:45 PM	0	1
5:00 PM	0	0
5:15 PM	0	0
5:30 PM	0	0
5:45 PM	0	0
6:00 PM	0	0
6:15 PM	0	0
6:30 PM	0	0
6:45 PM	0	0
7:00 PM	0	0
7:15 PM	0	0
7:30 PM	0	0
7:45 PM	0	0
8:00 PM	0	0
8:15 PM	0	0
8:30 PM	0	0
8:45 PM	0	0
9:00 PM	0	0
9:15 PM	0	0
9:30 PM	0	0
9:45 PM	0	0
10:00 PM	0	0
10:15 PM	0	0
10:30 PM	0	0
10:45 PM	0	0

Study Name 1119-WB HWY 31 AT I-81
Start Date 04-19-2023
Start Time 12:00 AM
Site Code Buses

Channel Direction	Lane 1	Lane 2
	Westbound	Westbound
11:00 PM	0	0
11:15 PM	0	0
11:30 PM	0	0
11:45 PM	0	0

Study Name 1119-WB HWY 31 AT I-81

Start Date 04-19-2023

Start Time 12:00 AM

Site Code Single-Unit Trucks

Channel Direction	Lane 1	Lane 2
	Westbound	Westbound
12:00 AM	0	0
12:15 AM	0	1
12:30 AM	0	0
12:45 AM	0	0
1:00 AM	0	0
1:15 AM	0	0
1:30 AM	0	1
1:45 AM	0	0
2:00 AM	0	0
2:15 AM	0	0
2:30 AM	0	1
2:45 AM	0	0
3:00 AM	0	0
3:15 AM	0	1
3:30 AM	0	0
3:45 AM	0	0
4:00 AM	0	0
4:15 AM	0	0
4:30 AM	0	0
4:45 AM	0	0
5:00 AM	1	0
5:15 AM	0	0
5:30 AM	0	0
5:45 AM	0	0
6:00 AM	0	0
6:15 AM	1	3
6:30 AM	0	0
6:45 AM	1	1
7:00 AM	0	1
7:15 AM	2	1

Study Name 1119-WB HWY 31 AT I-81

Start Date 04-19-2023

Start Time 12:00 AM

Site Code Single-Unit Trucks

Channel	Lane 1	Lane 2
Direction	Westbound	Westbound
7:30 AM	2	1
7:45 AM	0	4
8:00 AM	1	2
8:15 AM	1	2
8:30 AM	0	0
8:45 AM	0	0
9:00 AM	2	1
9:15 AM	0	3
9:30 AM	2	3
9:45 AM	1	4
10:00 AM	2	2
10:15 AM	1	2
10:30 AM	0	0
10:45 AM	2	2
11:00 AM	1	3
11:15 AM	4	2
11:30 AM	4	3
11:45 AM	1	3
12:00 PM	2	1
12:15 PM	2	2
12:30 PM	3	2
12:45 PM	0	6
1:00 PM	2	2
1:15 PM	1	1
1:30 PM	5	1
1:45 PM	1	0
2:00 PM	2	2
2:15 PM	1	7
2:30 PM	1	2
2:45 PM	1	2
3:00 PM	2	2

Study Name 1119-WB HWY 31 AT I-81

Start Date 04-19-2023

Start Time 12:00 AM

Site Code Single-Unit Trucks

Channel	Lane 1	Lane 2
Direction	Westbound	Westbound
3:15 PM	0	2
3:30 PM	1	3
3:45 PM	3	0
4:00 PM	0	2
4:15 PM	0	0
4:30 PM	1	2
4:45 PM	1	0
5:00 PM	2	0
5:15 PM	0	3
5:30 PM	0	1
5:45 PM	0	3
6:00 PM	0	1
6:15 PM	1	2
6:30 PM	0	1
6:45 PM	0	0
7:00 PM	0	0
7:15 PM	1	1
7:30 PM	0	0
7:45 PM	0	0
8:00 PM	1	0
8:15 PM	0	0
8:30 PM	0	0
8:45 PM	0	0
9:00 PM	0	0
9:15 PM	0	2
9:30 PM	0	0
9:45 PM	0	0
10:00 PM	0	0
10:15 PM	0	0
10:30 PM	0	0
10:45 PM	0	0

Study Name 1119-WB HWY 31 AT I-81
Start Date 04-19-2023
Start Time 12:00 AM
Site Code Single-Unit Trucks

Channel	Lane 1	Lane 2
Direction	Westbound	Westbound
11:00 PM	0	0
11:15 PM	0	0
11:30 PM	0	0
11:45 PM	0	0

Study Name 1119-WB HWY 31 AT I-81
 Start Date 04-19-2023
 Start Time 12:00 AM
 Site Code Articulated Trucks

Channel	Lane 1	Lane 2
Direction	Westbound	Westbound
12:00 AM	0	0
12:15 AM	0	0
12:30 AM	0	0
12:45 AM	0	0
1:00 AM	0	0
1:15 AM	0	0
1:30 AM	0	0
1:45 AM	0	0
2:00 AM	0	0
2:15 AM	0	0
2:30 AM	0	1
2:45 AM	0	0
3:00 AM	0	0
3:15 AM	0	0
3:30 AM	0	0
3:45 AM	0	0
4:00 AM	0	0
4:15 AM	0	0
4:30 AM	0	0
4:45 AM	0	0
5:00 AM	0	1
5:15 AM	0	0
5:30 AM	0	1
5:45 AM	0	0
6:00 AM	1	0
6:15 AM	1	0
6:30 AM	0	0
6:45 AM	0	0
7:00 AM	0	0
7:15 AM	0	0

Study Name 1119-WB HWY 31 AT I-81
 Start Date 04-19-2023
 Start Time 12:00 AM
 Site Code Articulated Trucks

Channel	Lane 1	Lane 2
Direction	Westbound	Westbound
7:30 AM	0	0
7:45 AM	0	1
8:00 AM	0	0
8:15 AM	0	1
8:30 AM	0	0
8:45 AM	1	2
9:00 AM	0	0
9:15 AM	1	1
9:30 AM	0	0
9:45 AM	1	0
10:00 AM	0	0
10:15 AM	0	1
10:30 AM	0	0
10:45 AM	0	2
11:00 AM	0	2
11:15 AM	0	0
11:30 AM	0	1
11:45 AM	1	0
12:00 PM	0	0
12:15 PM	0	0
12:30 PM	0	1
12:45 PM	0	0
1:00 PM	0	1
1:15 PM	0	0
1:30 PM	1	0
1:45 PM	0	1
2:00 PM	0	0
2:15 PM	2	1
2:30 PM	1	1
2:45 PM	0	1
3:00 PM	0	2

Study Name 1119-WB HWY 31 AT I-81
 Start Date 04-19-2023
 Start Time 12:00 AM
 Site Code Articulated Trucks

Channel	Lane 1	Lane 2
Direction	Westbound	Westbound
3:15 PM	1	0
3:30 PM	0	2
3:45 PM	0	0
4:00 PM	0	1
4:15 PM	0	0
4:30 PM	0	1
4:45 PM	0	0
5:00 PM	0	0
5:15 PM	0	0
5:30 PM	0	1
5:45 PM	0	0
6:00 PM	0	0
6:15 PM	0	0
6:30 PM	0	1
6:45 PM	0	0
7:00 PM	0	0
7:15 PM	0	0
7:30 PM	0	0
7:45 PM	0	0
8:00 PM	0	0
8:15 PM	0	0
8:30 PM	0	0
8:45 PM	0	0
9:00 PM	0	0
9:15 PM	0	0
9:30 PM	0	0
9:45 PM	0	0
10:00 PM	0	0
10:15 PM	0	0
10:30 PM	0	0
10:45 PM	0	0

Study Name 1119-WB HWY 31 AT I-81
Start Date 04-19-2023
Start Time 12:00 AM
Site Code Articulated Trucks

Channel	Lane 1	Lane 2
Direction	Westbound	Westbound
11:00 PM	0	0
11:15 PM	0	0
11:30 PM	0	0
11:45 PM	0	0

Study Name 1119-WB HWY 31 AT I-81

Start Date 04-19-2023

Start Time 12:00 AM

Site Code Bicycles on Road

Channel Direction	Lane 1	Lane 2
	Westbound	Westbound
12:00 AM	0	0
12:15 AM	0	0
12:30 AM	0	0
12:45 AM	0	0
1:00 AM	0	0
1:15 AM	0	0
1:30 AM	0	0
1:45 AM	0	0
2:00 AM	0	0
2:15 AM	0	0
2:30 AM	0	0
2:45 AM	0	0
3:00 AM	0	0
3:15 AM	0	0
3:30 AM	0	0
3:45 AM	0	0
4:00 AM	0	0
4:15 AM	0	0
4:30 AM	0	0
4:45 AM	0	0
5:00 AM	0	0
5:15 AM	0	0
5:30 AM	0	0
5:45 AM	0	0
6:00 AM	0	0
6:15 AM	0	0
6:30 AM	0	0
6:45 AM	0	0
7:00 AM	0	0
7:15 AM	0	0

Study Name 1119-WB HWY 31 AT I-81

Start Date 04-19-2023

Start Time 12:00 AM

Site Code Bicycles on Road

Channel	Lane 1	Lane 2
Direction	Westbound	Westbound
7:30 AM	0	0
7:45 AM	0	0
8:00 AM	0	0
8:15 AM	0	0
8:30 AM	0	0
8:45 AM	0	0
9:00 AM	0	0
9:15 AM	0	0
9:30 AM	0	0
9:45 AM	0	0
10:00 AM	0	0
10:15 AM	0	0
10:30 AM	0	0
10:45 AM	0	0
11:00 AM	0	0
11:15 AM	0	0
11:30 AM	0	0
11:45 AM	0	0
12:00 PM	0	0
12:15 PM	0	0
12:30 PM	0	0
12:45 PM	0	0
1:00 PM	0	0
1:15 PM	0	0
1:30 PM	0	0
1:45 PM	0	0
2:00 PM	0	0
2:15 PM	0	0
2:30 PM	0	0
2:45 PM	0	0
3:00 PM	0	0

Study Name 1119-WB HWY 31 AT I-81

Start Date 04-19-2023

Start Time 12:00 AM

Site Code Bicycles on Road

Channel	Lane 1	Lane 2
Direction	Westbound	Westbound
3:15 PM	0	0
3:30 PM	0	0
3:45 PM	0	0
4:00 PM	0	0
4:15 PM	0	0
4:30 PM	0	0
4:45 PM	0	0
5:00 PM	0	0
5:15 PM	0	0
5:30 PM	0	0
5:45 PM	0	0
6:00 PM	0	0
6:15 PM	0	0
6:30 PM	0	0
6:45 PM	0	0
7:00 PM	0	0
7:15 PM	0	0
7:30 PM	0	0
7:45 PM	0	0
8:00 PM	0	0
8:15 PM	0	0
8:30 PM	0	0
8:45 PM	0	0
9:00 PM	0	0
9:15 PM	0	0
9:30 PM	0	0
9:45 PM	0	0
10:00 PM	0	0
10:15 PM	0	0
10:30 PM	0	0
10:45 PM	0	0

Study Name 1119-WB HWY 31 AT I-81
Start Date 04-19-2023
Start Time 12:00 AM
Site Code Bicycles on Road

Channel	Lane 1	Lane 2
Direction	Westbound	Westbound
11:00 PM	0	0
11:15 PM	0	0
11:30 PM	0	0
11:45 PM	0	0

Study Name 1164-WB I-90 AT I-81

Start Date 05-10-2023

Start Time 12:00 AM

Site Code Motorcycles

Channel	Lane 1	Lane 2	Lane 3
Direction	Westbound	Westbound	Westbound
12:00 AM	0	0	0
12:15 AM	0	0	0
12:30 AM	0	0	0
12:45 AM	0	0	0
1:00 AM	0	0	0
1:15 AM	0	0	0
1:30 AM	0	0	0
1:45 AM	0	0	0
2:00 AM	0	0	0
2:15 AM	0	0	0
2:30 AM	0	0	0
2:45 AM	0	0	0
3:00 AM	0	0	0
3:15 AM	0	0	0
3:30 AM	0	0	0
3:45 AM	0	0	0
4:00 AM	0	0	0
4:15 AM	0	0	0
4:30 AM	0	0	0
4:45 AM	0	0	0
5:00 AM	0	0	0
5:15 AM	0	0	0
5:30 AM	0	0	0
5:45 AM	0	0	0
6:00 AM	0	0	0
6:15 AM	0	0	0
6:30 AM	0	0	0
6:45 AM	0	0	0
7:00 AM	0	0	0
7:15 AM	0	0	0

Study Name 1164-WB I-90 AT I-81

Start Date 05-10-2023

Start Time 12:00 AM

Site Code Motorcycles

Channel	Lane 1	Lane 2	Lane 3
Direction	Westbound	Westbound	Westbound
7:30 AM	0	1	0
7:45 AM	0	0	0
8:00 AM	0	0	0
8:15 AM	0	0	0
8:30 AM	0	0	0
8:45 AM	0	0	0
9:00 AM	0	0	0
9:15 AM	0	0	0
9:30 AM	0	0	0
9:45 AM	0	0	0
10:00 AM	0	0	0
10:15 AM	0	0	0
10:30 AM	0	0	0
10:45 AM	0	0	0
11:00 AM	0	0	0
11:15 AM	0	0	0
11:30 AM	0	0	0
11:45 AM	0	0	0
12:00 PM	0	0	0
12:15 PM	0	0	0
12:30 PM	0	0	1
12:45 PM	0	0	0
1:00 PM	0	0	0
1:15 PM	0	0	1
1:30 PM	0	0	0
1:45 PM	0	0	1
2:00 PM	0	0	0
2:15 PM	0	0	0
2:30 PM	0	0	1
2:45 PM	0	0	0
3:00 PM	0	0	1

Study Name 1164-WB I-90 AT I-81

Start Date 05-10-2023

Start Time 12:00 AM

Site Code Motorcycles

Channel	Lane 1	Lane 2	Lane 3
Direction	Westbound	Westbound	Westbound
3:15 PM	0	0	0
3:30 PM	0	1	0
3:45 PM	0	0	0
4:00 PM	0	1	0
4:15 PM	0	0	0
4:30 PM	0	0	0
4:45 PM	0	0	0
5:00 PM	0	0	1
5:15 PM	0	0	1
5:30 PM	0	0	0
5:45 PM	0	0	0
6:00 PM	0	0	0
6:15 PM	0	0	0
6:30 PM	0	0	0
6:45 PM	0	0	0
7:00 PM	0	0	0
7:15 PM	0	1	0
7:30 PM	0	0	0
7:45 PM	0	0	0
8:00 PM	0	0	0
8:15 PM	0	0	0
8:30 PM	0	0	0
8:45 PM	0	0	0
9:00 PM	0	0	0
9:15 PM	0	0	0
9:30 PM	0	0	0
9:45 PM	0	0	0
10:00 PM	0	0	0
10:15 PM	0	0	0
10:30 PM	0	0	0
10:45 PM	0	0	0

Study Name 1164-WB I-90 AT I-81

Start Date 05-10-2023

Start Time 12:00 AM

Site Code Motorcycles

Channel	Lane 1	Lane 2	Lane 3
Direction	Westbound	Westbound	Westbound
11:00 PM	0	0	0
11:15 PM	0	0	0
11:30 PM	0	0	0
11:45 PM	0	0	0

Study Name 1164-WB I-90 AT I-81

Start Date 05-10-2023

Start Time 12:00 AM

Site Code Cars

Channel	Lane 1	Lane 2	Lane 3
Direction	Westbound	Westbound	Westbound
12:00 AM	0	12	1
12:15 AM	5	10	3
12:30 AM	2	10	1
12:45 AM	2	4	1
1:00 AM	2	5	2
1:15 AM	2	6	1
1:30 AM	0	6	1
1:45 AM	0	9	1
2:00 AM	0	4	1
2:15 AM	2	0	2
2:30 AM	1	5	2
2:45 AM	3	5	1
3:00 AM	4	2	1
3:15 AM	5	9	0
3:30 AM	6	1	0
3:45 AM	12	4	1
4:00 AM	4	6	2
4:15 AM	12	10	1
4:30 AM	17	13	3
4:45 AM	17	15	5
5:00 AM	12	17	5
5:15 AM	11	21	5
5:30 AM	4	21	9
5:45 AM	4	30	16
6:00 AM	7	23	8
6:15 AM	17	30	15
6:30 AM	18	36	18
6:45 AM	24	36	12
7:00 AM	35	45	24
7:15 AM	23	60	31

Study Name 1164-WB I-90 AT I-81

Start Date 05-10-2023

Start Time 12:00 AM

Site Code Cars

Channel	Lane 1	Lane 2	Lane 3
Direction	Westbound	Westbound	Westbound
7:30 AM	30	64	23
7:45 AM	40	74	48
8:00 AM	28	49	30
8:15 AM	27	49	43
8:30 AM	0	23	88
8:45 AM	0	40	71
9:00 AM	0	33	89
9:15 AM	0	37	74
9:30 AM	0	34	78
9:45 AM	0	40	85
10:00 AM	0	24	85
10:15 AM	0	32	75
10:30 AM	1	35	85
10:45 AM	0	38	92
11:00 AM	0	51	86
11:15 AM	0	42	81
11:30 AM	0	52	80
11:45 AM	0	41	80
12:00 PM	0	39	111
12:15 PM	0	39	93
12:30 PM	0	36	96
12:45 PM	0	20	93
1:00 PM	0	37	109
1:15 PM	0	40	93
1:30 PM	0	48	94
1:45 PM	0	52	87
2:00 PM	0	47	106
2:15 PM	0	36	156
2:30 PM	0	52	126
2:45 PM	0	50	134
3:00 PM	18	53	130

Study Name 1164-WB I-90 AT I-81

Start Date 05-10-2023

Start Time 12:00 AM

Site Code Cars

Channel	Lane 1	Lane 2	Lane 3
Direction	Westbound	Westbound	Westbound
3:15 PM	27	79	96
3:30 PM	30	91	102
3:45 PM	41	74	109
4:00 PM	38	108	121
4:15 PM	40	92	74
4:30 PM	41	104	80
4:45 PM	48	116	102
5:00 PM	37	102	134
5:15 PM	35	114	89
5:30 PM	28	89	54
5:45 PM	42	96	58
6:00 PM	23	68	52
6:15 PM	33	63	39
6:30 PM	26	55	35
6:45 PM	22	50	27
7:00 PM	10	53	25
7:15 PM	13	54	34
7:30 PM	19	53	15
7:45 PM	14	52	35
8:00 PM	7	44	19
8:15 PM	12	39	21
8:30 PM	15	28	17
8:45 PM	10	40	12
9:00 PM	12	34	13
9:15 PM	10	38	21
9:30 PM	5	45	22
9:45 PM	8	28	14
10:00 PM	3	20	9
10:15 PM	9	28	12
10:30 PM	12	23	9
10:45 PM	12	21	12

Study Name 1164-WB I-90 AT I-81
Start Date 05-10-2023
Start Time 12:00 AM
Site Code Cars

Channel	Lane 1	Lane 2	Lane 3
Direction	Westbound	Westbound	Westbound
11:00 PM	2	20	7
11:15 PM	5	20	5
11:30 PM	6	12	5
11:45 PM	8	18	2

Study Name 1164-WB I-90 AT I-81

Start Date 05-10-2023

Start Time 12:00 AM

Site Code Light Goods Vehicles

Channel	Lane 1	Lane 2	Lane 3
Direction	Westbound	Westbound	Westbound
12:00 AM	0	0	0
12:15 AM	0	0	0
12:30 AM	0	0	0
12:45 AM	0	1	0
1:00 AM	0	1	0
1:15 AM	0	2	0
1:30 AM	0	0	1
1:45 AM	0	2	0
2:00 AM	0	0	0
2:15 AM	1	1	0
2:30 AM	0	0	0
2:45 AM	1	0	0
3:00 AM	0	0	0
3:15 AM	0	1	0
3:30 AM	0	1	0
3:45 AM	0	0	0
4:00 AM	0	0	0
4:15 AM	0	0	0
4:30 AM	0	0	0
4:45 AM	1	1	0
5:00 AM	1	1	2
5:15 AM	2	15	5
5:30 AM	4	10	6
5:45 AM	7	20	3
6:00 AM	3	13	3
6:15 AM	9	16	3
6:30 AM	4	19	11
6:45 AM	5	18	2
7:00 AM	6	15	12
7:15 AM	5	14	7

Study Name 1164-WB I-90 AT I-81

Start Date 05-10-2023

Start Time 12:00 AM

Site Code Light Goods Vehicles

Channel	Lane 1	Lane 2	Lane 3
Direction	Westbound	Westbound	Westbound
7:30 AM	8	23	5
7:45 AM	9	29	15
8:00 AM	8	20	5
8:15 AM	5	13	9
8:30 AM	0	6	25
8:45 AM	0	10	20
9:00 AM	0	12	22
9:15 AM	0	7	23
9:30 AM	0	9	29
9:45 AM	0	8	28
10:00 AM	0	4	19
10:15 AM	0	5	24
10:30 AM	0	7	34
10:45 AM	0	4	22
11:00 AM	0	8	19
11:15 AM	0	17	33
11:30 AM	0	11	25
11:45 AM	0	13	32
12:00 PM	0	10	28
12:15 PM	0	12	20
12:30 PM	0	10	22
12:45 PM	0	13	21
1:00 PM	0	5	21
1:15 PM	0	7	40
1:30 PM	0	6	28
1:45 PM	0	17	18
2:00 PM	1	7	22
2:15 PM	0	5	34
2:30 PM	1	11	22
2:45 PM	0	10	32
3:00 PM	2	19	34

Study Name 1164-WB I-90 AT I-81

Start Date 05-10-2023

Start Time 12:00 AM

Site Code Light Goods Vehicles

Channel	Lane 1	Lane 2	Lane 3
Direction	Westbound	Westbound	Westbound
3:15 PM	4	24	25
3:30 PM	6	25	36
3:45 PM	7	15	26
4:00 PM	6	26	16
4:15 PM	3	25	18
4:30 PM	4	16	19
4:45 PM	10	30	11
5:00 PM	7	24	15
5:15 PM	3	22	15
5:30 PM	6	12	18
5:45 PM	7	16	9
6:00 PM	4	16	6
6:15 PM	3	9	5
6:30 PM	2	11	5
6:45 PM	2	16	6
7:00 PM	0	14	8
7:15 PM	4	5	8
7:30 PM	2	8	2
7:45 PM	3	6	5
8:00 PM	2	9	6
8:15 PM	1	8	8
8:30 PM	2	7	1
8:45 PM	0	4	4
9:00 PM	0	1	2
9:15 PM	0	8	0
9:30 PM	3	3	1
9:45 PM	0	0	0
10:00 PM	0	3	0
10:15 PM	1	3	1
10:30 PM	1	1	0
10:45 PM	0	1	2

Study Name 1164-WB I-90 AT I-81

Start Date 05-10-2023

Start Time 12:00 AM

Site Code Light Goods Vehicles

Channel	Lane 1	Lane 2	Lane 3
Direction	Westbound	Westbound	Westbound
11:00 PM	1	1	0
11:15 PM	0	1	0
11:30 PM	0	3	0
11:45 PM	1	1	0

Study Name 1164-WB I-90 AT I-81

Start Date 05-10-2023

Start Time 12:00 AM

Site Code Buses

Channel	Lane 1	Lane 2	Lane 3
Direction	Westbound	Westbound	Westbound
12:00 AM	0	0	0
12:15 AM	0	0	0
12:30 AM	0	0	0
12:45 AM	0	0	0
1:00 AM	0	0	0
1:15 AM	0	0	0
1:30 AM	0	0	0
1:45 AM	0	0	0
2:00 AM	0	0	0
2:15 AM	0	0	0
2:30 AM	0	0	0
2:45 AM	0	0	0
3:00 AM	0	0	0
3:15 AM	0	0	0
3:30 AM	0	0	0
3:45 AM	0	0	0
4:00 AM	0	0	0
4:15 AM	0	1	0
4:30 AM	0	0	0
4:45 AM	0	0	0
5:00 AM	0	0	0
5:15 AM	0	1	0
5:30 AM	0	0	0
5:45 AM	0	0	0
6:00 AM	0	0	0
6:15 AM	0	1	0
6:30 AM	0	1	0
6:45 AM	0	1	0
7:00 AM	0	0	0
7:15 AM	0	1	0

Study Name 1164-WB I-90 AT I-81

Start Date 05-10-2023

Start Time 12:00 AM

Site Code Buses

Channel	Lane 1	Lane 2	Lane 3
Direction	Westbound	Westbound	Westbound
7:30 AM	0	0	0
7:45 AM	1	2	0
8:00 AM	0	3	0
8:15 AM	1	2	0
8:30 AM	0	0	3
8:45 AM	0	1	0
9:00 AM	0	0	0
9:15 AM	0	0	0
9:30 AM	0	1	0
9:45 AM	0	0	0
10:00 AM	0	3	0
10:15 AM	0	0	1
10:30 AM	0	0	1
10:45 AM	0	0	5
11:00 AM	0	0	0
11:15 AM	0	1	0
11:30 AM	0	2	0
11:45 AM	0	2	1
12:00 PM	0	2	0
12:15 PM	0	1	0
12:30 PM	0	0	1
12:45 PM	0	1	2
1:00 PM	0	0	0
1:15 PM	0	1	0
1:30 PM	0	0	2
1:45 PM	0	2	1
2:00 PM	0	0	1
2:15 PM	0	1	1
2:30 PM	0	6	4
2:45 PM	0	0	0
3:00 PM	0	0	0

Study Name 1164-WB I-90 AT I-81

Start Date 05-10-2023

Start Time 12:00 AM

Site Code Buses

Channel	Lane 1	Lane 2	Lane 3
Direction	Westbound	Westbound	Westbound
3:15 PM	1	1	0
3:30 PM	2	0	0
3:45 PM	0	0	0
4:00 PM	0	0	0
4:15 PM	0	0	0
4:30 PM	0	2	0
4:45 PM	1	0	0
5:00 PM	0	1	1
5:15 PM	0	2	1
5:30 PM	0	1	0
5:45 PM	0	0	0
6:00 PM	0	0	0
6:15 PM	1	1	0
6:30 PM	0	0	0
6:45 PM	0	0	0
7:00 PM	0	0	0
7:15 PM	0	0	0
7:30 PM	0	0	0
7:45 PM	0	0	0
8:00 PM	0	0	0
8:15 PM	1	0	0
8:30 PM	0	0	0
8:45 PM	0	0	0
9:00 PM	0	0	0
9:15 PM	0	0	0
9:30 PM	0	0	0
9:45 PM	0	0	0
10:00 PM	0	1	0
10:15 PM	0	0	0
10:30 PM	0	0	0
10:45 PM	0	0	0

Study Name 1164-WB I-90 AT I-81
Start Date 05-10-2023
Start Time 12:00 AM
Site Code Buses

Channel Direction	Lane 1	Lane 2	Lane 3
	Westbound	Westbound	Westbound
11:00 PM	1	0	0
11:15 PM	0	0	0
11:30 PM	0	0	0
11:45 PM	0	0	0

Study Name 1164-WB I-90 AT I-81

Start Date 05-10-2023

Start Time 12:00 AM

Site Code Single-Unit Trucks

Channel	Lane 1	Lane 2	Lane 3
Direction	Westbound	Westbound	Westbound
12:00 AM	0	2	1
12:15 AM	0	0	0
12:30 AM	0	0	0
12:45 AM	0	2	0
1:00 AM	0	2	0
1:15 AM	1	1	0
1:30 AM	0	0	0
1:45 AM	0	0	0
2:00 AM	0	2	0
2:15 AM	1	0	0
2:30 AM	0	1	0
2:45 AM	0	0	0
3:00 AM	0	0	0
3:15 AM	2	3	0
3:30 AM	1	2	0
3:45 AM	1	1	0
4:00 AM	0	3	0
4:15 AM	0	1	0
4:30 AM	0	4	0
4:45 AM	2	2	0
5:00 AM	1	1	0
5:15 AM	1	3	0
5:30 AM	1	2	0
5:45 AM	1	6	1
6:00 AM	1	5	0
6:15 AM	0	4	2
6:30 AM	2	9	3
6:45 AM	1	15	1
7:00 AM	2	15	4
7:15 AM	1	9	0

Study Name 1164-WB I-90 AT I-81

Start Date 05-10-2023

Start Time 12:00 AM

Site Code Single-Unit Trucks

Channel	Lane 1	Lane 2	Lane 3
Direction	Westbound	Westbound	Westbound
7:30 AM	1	10	4
7:45 AM	2	13	0
8:00 AM	3	11	2
8:15 AM	3	6	1
8:30 AM	2	1	8
8:45 AM	0	1	5
9:00 AM	0	2	8
9:15 AM	0	8	6
9:30 AM	0	3	10
9:45 AM	0	7	14
10:00 AM	0	4	8
10:15 AM	0	2	11
10:30 AM	0	1	10
10:45 AM	0	3	6
11:00 AM	0	5	3
11:15 AM	0	4	4
11:30 AM	0	3	3
11:45 AM	0	5	5
12:00 PM	0	1	6
12:15 PM	0	1	7
12:30 PM	0	1	6
12:45 PM	1	2	9
1:00 PM	0	11	3
1:15 PM	0	1	10
1:30 PM	0	2	4
1:45 PM	0	2	10
2:00 PM	1	1	2
2:15 PM	0	4	7
2:30 PM	2	5	5
2:45 PM	1	8	5
3:00 PM	1	9	4

Study Name 1164-WB I-90 AT I-81

Start Date 05-10-2023

Start Time 12:00 AM

Site Code Single-Unit Trucks

Channel	Lane 1	Lane 2	Lane 3
Direction	Westbound	Westbound	Westbound
3:15 PM	2	12	2
3:30 PM	2	3	0
3:45 PM	4	9	5
4:00 PM	1	2	2
4:15 PM	1	9	0
4:30 PM	3	6	3
4:45 PM	1	4	1
5:00 PM	0	4	0
5:15 PM	2	6	3
5:30 PM	2	7	1
5:45 PM	0	6	0
6:00 PM	0	3	1
6:15 PM	2	5	1
6:30 PM	0	4	1
6:45 PM	1	3	1
7:00 PM	0	2	0
7:15 PM	0	4	0
7:30 PM	2	4	0
7:45 PM	0	6	1
8:00 PM	2	2	0
8:15 PM	2	2	1
8:30 PM	2	3	0
8:45 PM	0	0	0
9:00 PM	1	2	1
9:15 PM	1	0	0
9:30 PM	1	0	0
9:45 PM	1	5	0
10:00 PM	0	3	0
10:15 PM	2	0	0
10:30 PM	0	3	1
10:45 PM	0	2	0

Study Name 1164-WB I-90 AT I-81

Start Date 05-10-2023

Start Time 12:00 AM

Site Code Single-Unit Trucks

Channel	Lane 1	Lane 2	Lane 3
Direction	Westbound	Westbound	Westbound
11:00 PM	1	0	0
11:15 PM	1	2	0
11:30 PM	0	2	0
11:45 PM	0	3	1

Study Name 1164-WB I-90 AT I-81

Start Date 05-10-2023

Start Time 12:00 AM

Site Code Articulated Trucks

Channel	Lane 1	Lane 2	Lane 3
Direction	Westbound	Westbound	Westbound
12:00 AM	1	10	0
12:15 AM	1	15	1
12:30 AM	2	13	0
12:45 AM	4	9	0
1:00 AM	0	7	1
1:15 AM	0	8	2
1:30 AM	1	11	0
1:45 AM	2	16	0
2:00 AM	0	8	0
2:15 AM	1	12	2
2:30 AM	0	15	1
2:45 AM	0	15	1
3:00 AM	0	12	1
3:15 AM	3	17	1
3:30 AM	1	19	1
3:45 AM	2	18	4
4:00 AM	2	15	1
4:15 AM	0	19	2
4:30 AM	0	22	1
4:45 AM	3	21	3
5:00 AM	0	22	1
5:15 AM	0	17	3
5:30 AM	4	26	1
5:45 AM	3	15	0
6:00 AM	3	25	0
6:15 AM	2	26	6
6:30 AM	3	28	6
6:45 AM	2	27	4
7:00 AM	0	35	7
7:15 AM	1	34	7

Study Name 1164-WB I-90 AT I-81
Start Date 05-10-2023
Start Time 12:00 AM
Site Code Articulated Trucks

Channel	Lane 1	Lane 2	Lane 3
Direction	Westbound	Westbound	Westbound
7:30 AM	3	27	1
7:45 AM	2	21	12
8:00 AM	2	31	2
8:15 AM	4	30	11
8:30 AM	0	3	31
8:45 AM	0	11	33
9:00 AM	0	16	34
9:15 AM	0	14	31
9:30 AM	0	15	44
9:45 AM	0	15	18
10:00 AM	0	4	34
10:15 AM	0	1	36
10:30 AM	0	7	39
10:45 AM	0	8	36
11:00 AM	0	21	27
11:15 AM	0	20	29
11:30 AM	0	22	31
11:45 AM	0	15	31
12:00 PM	0	13	24
12:15 PM	0	17	30
12:30 PM	0	18	29
12:45 PM	2	20	31
1:00 PM	0	13	30
1:15 PM	0	10	30
1:30 PM	0	20	22
1:45 PM	0	15	26
2:00 PM	0	17	28
2:15 PM	0	22	27
2:30 PM	0	20	26
2:45 PM	1	17	23
3:00 PM	2	19	21

Study Name 1164-WB I-90 AT I-81

Start Date 05-10-2023

Start Time 12:00 AM

Site Code Articulated Trucks

Channel	Lane 1	Lane 2	Lane 3
Direction	Westbound	Westbound	Westbound
3:15 PM	1	34	4
3:30 PM	4	31	4
3:45 PM	3	45	4
4:00 PM	5	43	9
4:15 PM	0	44	12
4:30 PM	3	31	7
4:45 PM	0	37	4
5:00 PM	3	40	6
5:15 PM	1	39	3
5:30 PM	1	30	5
5:45 PM	2	22	4
6:00 PM	4	36	4
6:15 PM	3	32	8
6:30 PM	2	28	5
6:45 PM	3	30	3
7:00 PM	4	40	4
7:15 PM	2	38	6
7:30 PM	5	25	5
7:45 PM	3	32	1
8:00 PM	3	27	4
8:15 PM	2	36	2
8:30 PM	2	24	1
8:45 PM	1	33	1
9:00 PM	1	27	3
9:15 PM	1	29	3
9:30 PM	0	27	1
9:45 PM	0	16	4
10:00 PM	0	24	2
10:15 PM	2	17	0
10:30 PM	0	15	3
10:45 PM	1	15	1

Study Name 1164-WB I-90 AT I-81
Start Date 05-10-2023
Start Time 12:00 AM
Site Code Articulated Trucks

Channel Direction	Lane 1	Lane 2	Lane 3
	Westbound	Westbound	Westbound
11:00 PM	2	16	2
11:15 PM	1	21	3
11:30 PM	1	9	2
11:45 PM	5	15	0

Study Name 1165-EB I-90 AT I-81

Start Date 05-10-2023

Start Time 12:00 AM

Site Code Motorcycles

Channel	Lane 1	Lane 2	Lane 3
Direction	Eastbound	Eastbound	Eastbound
12:00 AM	0	0	0
12:15 AM	0	0	0
12:30 AM	0	0	0
12:45 AM	0	0	0
1:00 AM	0	0	0
1:15 AM	0	0	0
1:30 AM	0	0	0
1:45 AM	0	0	0
2:00 AM	0	0	0
2:15 AM	0	0	0
2:30 AM	0	0	0
2:45 AM	0	0	0
3:00 AM	0	0	0
3:15 AM	0	0	0
3:30 AM	0	0	0
3:45 AM	0	0	0
4:00 AM	0	0	0
4:15 AM	0	0	0
4:30 AM	0	0	0
4:45 AM	0	0	0
5:00 AM	0	0	0
5:15 AM	0	0	0
5:30 AM	0	0	0
5:45 AM	0	0	0
6:00 AM	0	0	0
6:15 AM	0	0	0
6:30 AM	0	0	0
6:45 AM	0	0	0
7:00 AM	0	0	0
7:15 AM	0	0	0

Study Name 1165-EB I-90 AT I-81

Start Date 05-10-2023

Start Time 12:00 AM

Site Code Motorcycles

Channel	Lane 1	Lane 2	Lane 3
Direction	Eastbound	Eastbound	Eastbound
7:30 AM	0	0	0
7:45 AM	0	0	0
8:00 AM	0	0	0
8:15 AM	1	0	0
8:30 AM	0	0	0
8:45 AM	0	0	1
9:00 AM	0	0	0
9:15 AM	0	0	0
9:30 AM	1	0	0
9:45 AM	0	0	0
10:00 AM	0	0	0
10:15 AM	0	0	0
10:30 AM	0	0	0
10:45 AM	0	0	0
11:00 AM	0	0	0
11:15 AM	0	0	0
11:30 AM	0	0	0
11:45 AM	0	0	1
12:00 PM	0	0	0
12:15 PM	0	0	0
12:30 PM	0	0	0
12:45 PM	0	0	0
1:00 PM	1	0	0
1:15 PM	1	0	0
1:30 PM	0	0	1
1:45 PM	0	0	2
2:00 PM	0	0	0
2:15 PM	0	0	0
2:30 PM	0	0	0
2:45 PM	0	0	0
3:00 PM	0	0	0

Study Name 1165-EB I-90 AT I-81

Start Date 05-10-2023

Start Time 12:00 AM

Site Code Motorcycles

Channel	Lane 1	Lane 2	Lane 3
Direction	Eastbound	Eastbound	Eastbound
3:15 PM	0	0	0
3:30 PM	0	0	1
3:45 PM	1	0	0
4:00 PM	0	0	0
4:15 PM	0	0	0
4:30 PM	0	0	0
4:45 PM	0	0	0
5:00 PM	1	1	0
5:15 PM	0	0	1
5:30 PM	0	1	0
5:45 PM	0	0	0
6:00 PM	0	0	0
6:15 PM	1	0	0
6:30 PM	0	0	0
6:45 PM	0	0	0
7:00 PM	0	0	0
7:15 PM	0	0	0
7:30 PM	1	0	0
7:45 PM	1	0	0
8:00 PM	0	0	0
8:15 PM	0	0	0
8:30 PM	0	0	0
8:45 PM	0	0	0
9:00 PM	0	0	0
9:15 PM	0	0	0
9:30 PM	0	0	0
9:45 PM	0	0	0
10:00 PM	0	0	0
10:15 PM	0	0	0
10:30 PM	0	0	0
10:45 PM	0	0	0

Study Name 1165-EB I-90 AT I-81
Start Date 05-10-2023
Start Time 12:00 AM
Site Code Motorcycles

Channel Direction	Lane 1	Lane 2	Lane 3
	Eastbound	Eastbound	Eastbound
11:00 PM	0	0	0
11:15 PM	0	0	0
11:30 PM	0	0	0
11:45 PM	0	0	0

Study Name 1165-EB I-90 AT I-81
 Start Date 05-10-2023
 Start Time 12:00 AM
 Site Code Cars

Channel	Lane 1	Lane 2	Lane 3
Direction	Eastbound	Eastbound	Eastbound
12:00 AM	7	12	3
12:15 AM	3	5	1
12:30 AM	2	1	2
12:45 AM	5	9	1
1:00 AM	2	6	2
1:15 AM	2	7	2
1:30 AM	3	4	1
1:45 AM	1	6	1
2:00 AM	4	5	1
2:15 AM	4	5	0
2:30 AM	2	7	0
2:45 AM	1	2	3
3:00 AM	5	6	1
3:15 AM	1	5	0
3:30 AM	9	10	0
3:45 AM	9	7	5
4:00 AM	14	10	3
4:15 AM	15	7	4
4:30 AM	17	13	7
4:45 AM	17	20	8
5:00 AM	14	22	14
5:15 AM	14	19	9
5:30 AM	7	28	14
5:45 AM	18	37	26
6:00 AM	12	40	29
6:15 AM	19	47	27
6:30 AM	47	54	36
6:45 AM	55	52	40
7:00 AM	49	70	62
7:15 AM	68	79	70

Study Name 1165-EB I-90 AT I-81
 Start Date 05-10-2023
 Start Time 12:00 AM
 Site Code Cars

Channel	Lane 1	Lane 2	Lane 3
Direction	Eastbound	Eastbound	Eastbound
7:30 AM	71	93	93
7:45 AM	88	67	134
8:00 AM	41	58	74
8:15 AM	65	70	89
8:30 AM	51	79	85
8:45 AM	43	57	58
9:00 AM	29	39	74
9:15 AM	46	41	71
9:30 AM	45	59	64
9:45 AM	48	69	46
10:00 AM	58	68	55
10:15 AM	64	59	56
10:30 AM	45	57	54
10:45 AM	38	62	49
11:00 AM	42	54	41
11:15 AM	68	101	58
11:30 AM	52	61	67
11:45 AM	51	57	57
12:00 PM	42	62	57
12:15 PM	42	55	48
12:30 PM	53	60	67
12:45 PM	30	64	55
1:00 PM	45	62	59
1:15 PM	44	54	60
1:30 PM	44	60	71
1:45 PM	48	80	51
2:00 PM	47	61	67
2:15 PM	54	77	68
2:30 PM	51	85	69
2:45 PM	53	80	63
3:00 PM	59	76	82

Study Name 1165-EB I-90 AT I-81
 Start Date 05-10-2023
 Start Time 12:00 AM
 Site Code Cars

Channel	Lane 1	Lane 2	Lane 3
Direction	Eastbound	Eastbound	Eastbound
3:15 PM	59	61	82
3:30 PM	81	76	87
3:45 PM	61	85	58
4:00 PM	88	77	75
4:15 PM	71	68	79
4:30 PM	69	84	82
4:45 PM	74	70	66
5:00 PM	78	76	88
5:15 PM	73	86	72
5:30 PM	74	70	53
5:45 PM	63	74	62
6:00 PM	71	54	46
6:15 PM	49	46	41
6:30 PM	30	47	38
6:45 PM	42	54	33
7:00 PM	40	53	30
7:15 PM	35	42	20
7:30 PM	29	32	20
7:45 PM	18	23	14
8:00 PM	23	25	21
8:15 PM	21	35	22
8:30 PM	23	29	12
8:45 PM	27	30	14
9:00 PM	18	34	11
9:15 PM	20	32	13
9:30 PM	18	20	15
9:45 PM	20	26	9
10:00 PM	19	27	6
10:15 PM	11	21	6
10:30 PM	9	19	10
10:45 PM	10	10	5

Study Name 1165-EB I-90 AT I-81
Start Date 05-10-2023
Start Time 12:00 AM
Site Code Cars

Channel Direction	Lane 1	Lane 2	Lane 3
	Eastbound	Eastbound	Eastbound
11:00 PM	11	15	5
11:15 PM	15	14	7
11:30 PM	15	14	6
11:45 PM	12	5	6

Study Name 1165-EB I-90 AT I-81
 Start Date 05-10-2023
 Start Time 12:00 AM
 Site Code Light Goods Vehicles

Channel	Lane 1	Lane 2	Lane 3
Direction	Eastbound	Eastbound	Eastbound
12:00 AM	0	0	0
12:15 AM	0	0	0
12:30 AM	1	0	0
12:45 AM	0	1	0
1:00 AM	0	0	0
1:15 AM	0	0	0
1:30 AM	0	0	0
1:45 AM	1	0	0
2:00 AM	1	0	0
2:15 AM	0	0	0
2:30 AM	1	0	0
2:45 AM	0	0	0
3:00 AM	0	0	0
3:15 AM	0	0	0
3:30 AM	0	0	0
3:45 AM	0	0	0
4:00 AM	0	0	0
4:15 AM	0	0	0
4:30 AM	0	0	0
4:45 AM	1	0	0
5:00 AM	1	4	0
5:15 AM	2	8	3
5:30 AM	10	19	4
5:45 AM	11	18	11
6:00 AM	8	17	10
6:15 AM	14	21	13
6:30 AM	19	23	17
6:45 AM	16	31	11
7:00 AM	23	22	16
7:15 AM	19	27	18

Study Name 1165-EB I-90 AT I-81
 Start Date 05-10-2023
 Start Time 12:00 AM
 Site Code Light Goods Vehicles

Channel	Lane 1	Lane 2	Lane 3
Direction	Eastbound	Eastbound	Eastbound
7:30 AM	21	29	29
7:45 AM	26	16	12
8:00 AM	24	24	17
8:15 AM	14	22	20
8:30 AM	17	20	13
8:45 AM	19	22	16
9:00 AM	12	14	12
9:15 AM	14	15	6
9:30 AM	9	13	12
9:45 AM	16	28	16
10:00 AM	17	13	12
10:15 AM	12	18	5
10:30 AM	15	15	10
10:45 AM	10	12	7
11:00 AM	17	17	11
11:15 AM	5	3	3
11:30 AM	17	16	7
11:45 AM	18	4	4
12:00 PM	10	15	8
12:15 PM	18	15	11
12:30 PM	19	19	10
12:45 PM	15	17	9
1:00 PM	11	16	12
1:15 PM	18	5	10
1:30 PM	10	18	6
1:45 PM	11	12	11
2:00 PM	17	12	11
2:15 PM	11	15	12
2:30 PM	12	14	12
2:45 PM	11	11	5
3:00 PM	19	22	22

Study Name 1165-EB I-90 AT I-81

Start Date 05-10-2023

Start Time 12:00 AM

Site Code Light Goods Vehicles

Channel	Lane 1	Lane 2	Lane 3
Direction	Eastbound	Eastbound	Eastbound
3:15 PM	19	20	23
3:30 PM	18	30	20
3:45 PM	16	29	22
4:00 PM	25	22	17
4:15 PM	24	16	17
4:30 PM	28	12	15
4:45 PM	24	17	11
5:00 PM	23	21	21
5:15 PM	24	23	11
5:30 PM	17	13	6
5:45 PM	16	10	8
6:00 PM	10	16	6
6:15 PM	17	15	6
6:30 PM	13	16	6
6:45 PM	6	11	9
7:00 PM	9	13	11
7:15 PM	16	12	3
7:30 PM	6	10	7
7:45 PM	6	12	6
8:00 PM	7	9	2
8:15 PM	8	10	2
8:30 PM	3	8	4
8:45 PM	1	3	0
9:00 PM	3	3	1
9:15 PM	0	1	0
9:30 PM	1	0	0
9:45 PM	0	2	1
10:00 PM	0	0	0
10:15 PM	0	0	0
10:30 PM	0	0	1
10:45 PM	0	1	0

Study Name 1165-EB I-90 AT I-81

Start Date 05-10-2023

Start Time 12:00 AM

Site Code Light Goods Vehicles

Channel Direction	Lane 1	Lane 2	Lane 3
	Eastbound	Eastbound	Eastbound
11:00 PM	0	1	0
11:15 PM	0	1	0
11:30 PM	0	1	0
11:45 PM	0	0	0

Study Name 1165-EB I-90 AT I-81

Start Date 05-10-2023

Start Time 12:00 AM

Site Code Buses

Channel	Lane 1	Lane 2	Lane 3
Direction	Eastbound	Eastbound	Eastbound
12:00 AM	0	0	0
12:15 AM	0	0	0
12:30 AM	0	0	0
12:45 AM	0	0	0
1:00 AM	0	0	0
1:15 AM	0	0	0
1:30 AM	0	0	0
1:45 AM	0	0	0
2:00 AM	0	0	0
2:15 AM	0	0	0
2:30 AM	0	0	0
2:45 AM	0	0	0
3:00 AM	0	0	0
3:15 AM	0	0	0
3:30 AM	0	0	0
3:45 AM	0	0	0
4:00 AM	0	0	0
4:15 AM	0	0	0
4:30 AM	0	0	0
4:45 AM	0	0	0
5:00 AM	0	0	0
5:15 AM	0	0	0
5:30 AM	0	1	0
5:45 AM	0	1	0
6:00 AM	0	2	0
6:15 AM	0	0	0
6:30 AM	0	0	0
6:45 AM	0	0	0
7:00 AM	0	1	0
7:15 AM	1	2	0

Study Name 1165-EB I-90 AT I-81

Start Date 05-10-2023

Start Time 12:00 AM

Site Code Buses

Channel	Lane 1	Lane 2	Lane 3
Direction	Eastbound	Eastbound	Eastbound
7:30 AM	0	1	0
7:45 AM	1	6	0
8:00 AM	0	3	0
8:15 AM	0	0	0
8:30 AM	0	1	1
8:45 AM	1	3	0
9:00 AM	0	1	1
9:15 AM	1	0	0
9:30 AM	0	2	0
9:45 AM	0	1	0
10:00 AM	1	2	0
10:15 AM	0	3	0
10:30 AM	1	1	0
10:45 AM	0	1	0
11:00 AM	0	1	1
11:15 AM	0	0	0
11:30 AM	0	5	0
11:45 AM	2	0	0
12:00 PM	0	5	0
12:15 PM	0	0	0
12:30 PM	0	0	0
12:45 PM	1	0	1
1:00 PM	0	0	0
1:15 PM	0	2	0
1:30 PM	0	2	0
1:45 PM	1	8	0
2:00 PM	0	5	0
2:15 PM	0	2	0
2:30 PM	1	2	1
2:45 PM	0	1	0
3:00 PM	0	2	0

Study Name 1165-EB I-90 AT I-81

Start Date 05-10-2023

Start Time 12:00 AM

Site Code Buses

Channel	Lane 1	Lane 2	Lane 3
Direction	Eastbound	Eastbound	Eastbound
3:15 PM	0	0	0
3:30 PM	0	0	0
3:45 PM	0	1	0
4:00 PM	1	0	0
4:15 PM	0	3	1
4:30 PM	0	0	1
4:45 PM	2	0	0
5:00 PM	0	1	0
5:15 PM	1	1	0
5:30 PM	1	0	0
5:45 PM	0	2	0
6:00 PM	0	0	0
6:15 PM	0	0	1
6:30 PM	0	0	0
6:45 PM	0	0	0
7:00 PM	0	0	0
7:15 PM	1	0	0
7:30 PM	0	0	0
7:45 PM	1	0	0
8:00 PM	0	0	0
8:15 PM	0	0	0
8:30 PM	0	1	0
8:45 PM	0	0	0
9:00 PM	0	0	0
9:15 PM	1	0	0
9:30 PM	0	0	0
9:45 PM	0	0	0
10:00 PM	0	0	0
10:15 PM	0	0	0
10:30 PM	0	0	0
10:45 PM	0	0	0

Study Name 1165-EB I-90 AT I-81
Start Date 05-10-2023
Start Time 12:00 AM
Site Code Buses

Channel Direction	Lane 1	Lane 2	Lane 3
	Eastbound	Eastbound	Eastbound
11:00 PM	0	0	0
11:15 PM	0	0	0
11:30 PM	0	0	0
11:45 PM	0	0	0

Study Name 1165-EB I-90 AT I-81

Start Date 05-10-2023

Start Time 12:00 AM

Site Code Single-Unit Trucks

Channel	Lane 1	Lane 2	Lane 3
Direction	Eastbound	Eastbound	Eastbound
12:00 AM	0	2	0
12:15 AM	1	1	0
12:30 AM	0	2	1
12:45 AM	2	1	0
1:00 AM	1	0	0
1:15 AM	0	0	0
1:30 AM	0	2	0
1:45 AM	0	1	0
2:00 AM	0	1	0
2:15 AM	0	1	0
2:30 AM	1	3	0
2:45 AM	0	5	0
3:00 AM	0	1	0
3:15 AM	2	3	0
3:30 AM	2	4	1
3:45 AM	0	0	0
4:00 AM	1	6	2
4:15 AM	2	3	1
4:30 AM	0	2	0
4:45 AM	4	2	1
5:00 AM	3	4	3
5:15 AM	3	2	0
5:30 AM	2	3	2
5:45 AM	1	4	1
6:00 AM	4	6	0
6:15 AM	5	5	1
6:30 AM	5	8	2
6:45 AM	2	12	0
7:00 AM	4	8	1
7:15 AM	3	11	2

Study Name 1165-EB I-90 AT I-81
 Start Date 05-10-2023
 Start Time 12:00 AM
 Site Code Single-Unit Trucks

Channel	Lane 1	Lane 2	Lane 3
Direction	Eastbound	Eastbound	Eastbound
7:30 AM	9	15	0
7:45 AM	7	12	1
8:00 AM	5	13	1
8:15 AM	11	10	1
8:30 AM	3	13	3
8:45 AM	4	10	2
9:00 AM	6	3	2
9:15 AM	9	5	2
9:30 AM	8	5	3
9:45 AM	8	2	1
10:00 AM	7	11	1
10:15 AM	6	12	2
10:30 AM	8	9	3
10:45 AM	7	4	2
11:00 AM	9	6	3
11:15 AM	4	1	2
11:30 AM	7	9	1
11:45 AM	7	4	1
12:00 PM	1	7	0
12:15 PM	13	3	2
12:30 PM	3	14	4
12:45 PM	7	6	8
1:00 PM	3	3	0
1:15 PM	11	9	2
1:30 PM	8	3	2
1:45 PM	6	5	2
2:00 PM	14	5	1
2:15 PM	5	7	3
2:30 PM	1	7	0
2:45 PM	7	10	2
3:00 PM	5	8	1

Study Name 1165-EB I-90 AT I-81
 Start Date 05-10-2023
 Start Time 12:00 AM
 Site Code Single-Unit Trucks

Channel	Lane 1	Lane 2	Lane 3
Direction	Eastbound	Eastbound	Eastbound
3:15 PM	6	7	3
3:30 PM	3	5	4
3:45 PM	2	8	2
4:00 PM	5	6	2
4:15 PM	3	5	2
4:30 PM	4	7	1
4:45 PM	1	2	1
5:00 PM	4	8	5
5:15 PM	2	7	1
5:30 PM	1	3	1
5:45 PM	3	9	1
6:00 PM	4	4	2
6:15 PM	1	5	4
6:30 PM	5	3	3
6:45 PM	4	6	1
7:00 PM	2	4	0
7:15 PM	0	5	0
7:30 PM	2	0	0
7:45 PM	0	0	0
8:00 PM	2	3	2
8:15 PM	2	5	0
8:30 PM	2	1	0
8:45 PM	1	1	0
9:00 PM	1	0	0
9:15 PM	1	1	0
9:30 PM	0	2	0
9:45 PM	0	1	0
10:00 PM	1	0	0
10:15 PM	1	2	0
10:30 PM	0	1	1
10:45 PM	0	3	0

Study Name 1165-EB I-90 AT I-81
Start Date 05-10-2023
Start Time 12:00 AM
Site Code Single-Unit Trucks

Channel Direction	Lane 1	Lane 2	Lane 3
	Eastbound	Eastbound	Eastbound
11:00 PM	0	3	0
11:15 PM	1	1	0
11:30 PM	0	1	0
11:45 PM	1	0	0

Study Name 1165-EB I-90 AT I-81
 Start Date 05-10-2023
 Start Time 12:00 AM
 Site Code Articulated Trucks

Channel	Lane 1	Lane 2	Lane 3
Direction	Eastbound	Eastbound	Eastbound
12:00 AM	3	17	3
12:15 AM	4	12	0
12:30 AM	3	18	3
12:45 AM	2	12	0
1:00 AM	2	16	0
1:15 AM	3	14	1
1:30 AM	5	11	3
1:45 AM	5	16	1
2:00 AM	3	17	0
2:15 AM	3	14	1
2:30 AM	3	17	2
2:45 AM	1	16	3
3:00 AM	3	11	1
3:15 AM	4	10	2
3:30 AM	4	14	1
3:45 AM	7	18	1
4:00 AM	6	16	2
4:15 AM	3	15	2
4:30 AM	9	18	4
4:45 AM	9	13	0
5:00 AM	6	16	2
5:15 AM	6	20	3
5:30 AM	13	22	3
5:45 AM	14	14	4
6:00 AM	14	23	3
6:15 AM	8	25	4
6:30 AM	9	22	4
6:45 AM	9	26	5
7:00 AM	10	19	2
7:15 AM	13	22	4

Study Name 1165-EB I-90 AT I-81
 Start Date 05-10-2023
 Start Time 12:00 AM
 Site Code Articulated Trucks

Channel	Lane 1	Lane 2	Lane 3
Direction	Eastbound	Eastbound	Eastbound
7:30 AM	11	24	4
7:45 AM	22	31	4
8:00 AM	15	27	9
8:15 AM	14	23	5
8:30 AM	10	31	6
8:45 AM	16	33	7
9:00 AM	13	35	15
9:15 AM	16	34	11
9:30 AM	12	30	6
9:45 AM	9	28	12
10:00 AM	15	36	11
10:15 AM	8	29	4
10:30 AM	18	24	10
10:45 AM	15	30	10
11:00 AM	19	37	22
11:15 AM	10	6	1
11:30 AM	7	30	9
11:45 AM	15	30	7
12:00 PM	14	24	11
12:15 PM	6	31	5
12:30 PM	17	37	6
12:45 PM	16	30	16
1:00 PM	18	25	9
1:15 PM	16	44	13
1:30 PM	7	26	9
1:45 PM	18	20	9
2:00 PM	13	29	17
2:15 PM	11	42	12
2:30 PM	7	30	14
2:45 PM	15	30	13
3:00 PM	23	21	4

Study Name 1165-EB I-90 AT I-81
 Start Date 05-10-2023
 Start Time 12:00 AM
 Site Code Articulated Trucks

Channel	Lane 1	Lane 2	Lane 3
Direction	Eastbound	Eastbound	Eastbound
3:15 PM	16	39	6
3:30 PM	21	23	5
3:45 PM	15	27	9
4:00 PM	11	35	5
4:15 PM	12	43	7
4:30 PM	17	34	4
4:45 PM	19	32	9
5:00 PM	10	34	3
5:15 PM	4	28	9
5:30 PM	11	27	7
5:45 PM	16	19	7
6:00 PM	10	35	4
6:15 PM	7	43	9
6:30 PM	8	28	7
6:45 PM	6	32	4
7:00 PM	11	28	3
7:15 PM	6	25	3
7:30 PM	6	29	3
7:45 PM	11	21	10
8:00 PM	9	29	6
8:15 PM	6	23	4
8:30 PM	10	14	4
8:45 PM	4	21	4
9:00 PM	8	13	1
9:15 PM	6	20	7
9:30 PM	12	26	3
9:45 PM	3	17	4
10:00 PM	5	26	2
10:15 PM	9	17	4
10:30 PM	5	21	3
10:45 PM	7	17	3

Study Name 1165-EB I-90 AT I-81
Start Date 05-10-2023
Start Time 12:00 AM
Site Code Articulated Trucks

Channel Direction	Lane 1	Lane 2	Lane 3
	Eastbound	Eastbound	Eastbound
11:00 PM	4	18	1
11:15 PM	6	18	0
11:30 PM	2	17	4
11:45 PM	3	16	3

Study Name 1230-I-481 AT I-90

Start Date 04-19-2023

Start Time 12:00 AM

Site Code Motorcycles

Channel Direction	Lane 1	Lane 2
	Southbound	Southbound
12:00 AM	0	0
12:15 AM	0	0
12:30 AM	0	0
12:45 AM	0	0
1:00 AM	0	0
1:15 AM	0	0
1:30 AM	0	0
1:45 AM	0	0
2:00 AM	0	0
2:15 AM	0	0
2:30 AM	0	0
2:45 AM	0	0
3:00 AM	0	0
3:15 AM	0	0
3:30 AM	0	0
3:45 AM	0	0
4:00 AM	0	0
4:15 AM	0	0
4:30 AM	0	0
4:45 AM	0	0
5:00 AM	0	0
5:15 AM	0	0
5:30 AM	0	0
5:45 AM	0	0
6:00 AM	0	0
6:15 AM	0	0
6:30 AM	0	0
6:45 AM	0	0
7:00 AM	0	0
7:15 AM	0	0

Study Name 1230-I-481 AT I-90

Start Date 04-19-2023

Start Time 12:00 AM

Site Code Motorcycles

Channel	Lane 1	Lane 2
Direction	Southbound	Southbound
7:30 AM	0	0
7:45 AM	0	0
8:00 AM	0	0
8:15 AM	0	0
8:30 AM	0	0
8:45 AM	1	0
9:00 AM	0	0
9:15 AM	0	0
9:30 AM	0	0
9:45 AM	0	0
10:00 AM	0	0
10:15 AM	0	0
10:30 AM	0	0
10:45 AM	0	0
11:00 AM	0	0
11:15 AM	0	0
11:30 AM	0	0
11:45 AM	0	0
12:00 PM	0	0
12:15 PM	0	0
12:30 PM	0	0
12:45 PM	0	0
1:00 PM	0	0
1:15 PM	0	0
1:30 PM	0	0
1:45 PM	0	1
2:00 PM	0	0
2:15 PM	0	0
2:30 PM	0	0
2:45 PM	0	0
3:00 PM	0	0

Study Name 1230-I-481 AT I-90
Start Date 04-19-2023
Start Time 12:00 AM
Site Code Motorcycles

Channel	Lane 1	Lane 2
Direction	Southbound	Southbound
3:15 PM	0	0
3:30 PM	0	0
3:45 PM	0	0
4:00 PM	0	0
4:15 PM	0	0
4:30 PM	0	0
4:45 PM	0	0
5:00 PM	0	0
5:15 PM	0	0
5:30 PM	0	0
5:45 PM	0	0
6:00 PM	0	0
6:15 PM	0	0
6:30 PM	0	0
6:45 PM	0	0
7:00 PM	0	0
7:15 PM	0	0
7:30 PM	0	0
7:45 PM	0	0
8:00 PM	0	0
8:15 PM	0	0
8:30 PM	0	0
8:45 PM	0	0
9:00 PM	0	0
9:15 PM	0	0
9:30 PM	0	0
9:45 PM	0	0
10:00 PM	0	0
10:15 PM	0	0
10:30 PM	0	0
10:45 PM	0	0

Study Name 1230-I-481 AT I-90
Start Date 04-19-2023
Start Time 12:00 AM
Site Code Motorcycles

Channel	Lane 1	Lane 2
Direction	Southbound	Southbound
11:00 PM	0	0
11:15 PM	0	0
11:30 PM	0	0
11:45 PM	0	0

Study Name 1230-I-481 AT I-90
 Start Date 04-19-2023
 Start Time 12:00 AM
 Site Code Cars

Channel Direction	Lane 1	Lane 2
	Southbound	Southbound
12:00 AM	10	3
12:15 AM	8	0
12:30 AM	9	1
12:45 AM	9	0
1:00 AM	10	1
1:15 AM	5	0
1:30 AM	3	2
1:45 AM	10	0
2:00 AM	10	1
2:15 AM	6	2
2:30 AM	8	2
2:45 AM	9	0
3:00 AM	13	2
3:15 AM	22	2
3:30 AM	37	7
3:45 AM	28	13
4:00 AM	48	6
4:15 AM	80	10
4:30 AM	84	32
4:45 AM	75	44
5:00 AM	81	34
5:15 AM	107	58
5:30 AM	111	79
5:45 AM	132	121
6:00 AM	146	146
6:15 AM	186	252
6:30 AM	189	283
6:45 AM	167	224
7:00 AM	152	160
7:15 AM	158	166

Study Name 1230-I-481 AT I-90
 Start Date 04-19-2023
 Start Time 12:00 AM
 Site Code Cars

Channel Direction	Lane 1	Lane 2
	Southbound	Southbound
7:30 AM	134	143
7:45 AM	135	135
8:00 AM	123	87
8:15 AM	141	100
8:30 AM	130	100
8:45 AM	120	98
9:00 AM	108	66
9:15 AM	108	83
9:30 AM	129	90
9:45 AM	117	55
10:00 AM	96	93
10:15 AM	70	98
10:30 AM	82	98
10:45 AM	78	110
11:00 AM	77	114
11:15 AM	74	130
11:30 AM	83	115
11:45 AM	87	109
12:00 PM	58	182
12:15 PM	48	123
12:30 PM	54	152
12:45 PM	51	159
1:00 PM	51	128
1:15 PM	55	144
1:30 PM	65	172
1:45 PM	59	156
2:00 PM	64	181
2:15 PM	66	163
2:30 PM	76	194
2:45 PM	98	157
3:00 PM	166	130

Study Name 1230-I-481 AT I-90
 Start Date 04-19-2023
 Start Time 12:00 AM
 Site Code Cars

Channel	Lane 1	Lane 2
Direction	Southbound	Southbound
3:15 PM	195	125
3:30 PM	198	113
3:45 PM	190	115
4:00 PM	211	108
4:15 PM	167	100
4:30 PM	146	75
4:45 PM	150	78
5:00 PM	158	70
5:15 PM	114	51
5:30 PM	102	43
5:45 PM	89	35
6:00 PM	119	30
6:15 PM	81	35
6:30 PM	75	37
6:45 PM	73	28
7:00 PM	99	33
7:15 PM	68	24
7:30 PM	81	27
7:45 PM	80	27
8:00 PM	64	19
8:15 PM	42	15
8:30 PM	59	14
8:45 PM	56	8
9:00 PM	41	7
9:15 PM	34	7
9:30 PM	25	7
9:45 PM	25	4
10:00 PM	39	5
10:15 PM	21	5
10:30 PM	15	1
10:45 PM	13	2

Study Name 1230-I-481 AT I-90
Start Date 04-19-2023
Start Time 12:00 AM
Site Code Cars

Channel	Lane 1	Lane 2
Direction	Southbound	Southbound
11:00 PM	16	2
11:15 PM	26	3
11:30 PM	22	3
11:45 PM	28	1

Study Name 1230-I-481 AT I-90
 Start Date 04-19-2023
 Start Time 12:00 AM
 Site Code Light Goods Vehicles

Channel Direction	Lane 1	Lane 2
	Southbound	Southbound
12:00 AM	2	0
12:15 AM	2	0
12:30 AM	0	0
12:45 AM	1	0
1:00 AM	1	0
1:15 AM	0	0
1:30 AM	0	0
1:45 AM	0	0
2:00 AM	2	0
2:15 AM	0	0
2:30 AM	1	0
2:45 AM	3	0
3:00 AM	0	0
3:15 AM	0	0
3:30 AM	0	0
3:45 AM	0	0
4:00 AM	1	3
4:15 AM	2	3
4:30 AM	8	5
4:45 AM	22	10
5:00 AM	37	8
5:15 AM	30	19
5:30 AM	51	37
5:45 AM	52	39
6:00 AM	46	49
6:15 AM	45	55
6:30 AM	38	55
6:45 AM	43	48
7:00 AM	42	25
7:15 AM	40	26

Study Name 1230-I-481 AT I-90
 Start Date 04-19-2023
 Start Time 12:00 AM
 Site Code Light Goods Vehicles

Channel	Lane 1	Lane 2
Direction	Southbound	Southbound
7:30 AM	44	27
7:45 AM	28	25
8:00 AM	43	20
8:15 AM	25	25
8:30 AM	31	19
8:45 AM	39	28
9:00 AM	33	14
9:15 AM	28	14
9:30 AM	32	17
9:45 AM	32	13
10:00 AM	15	17
10:15 AM	23	18
10:30 AM	14	21
10:45 AM	20	32
11:00 AM	22	27
11:15 AM	24	25
11:30 AM	16	25
11:45 AM	14	29
12:00 PM	11	20
12:15 PM	15	33
12:30 PM	13	37
12:45 PM	8	33
1:00 PM	15	21
1:15 PM	10	42
1:30 PM	21	51
1:45 PM	21	35
2:00 PM	15	37
2:15 PM	16	45
2:30 PM	25	48
2:45 PM	23	46
3:00 PM	42	39

Study Name 1230-I-481 AT I-90
 Start Date 04-19-2023
 Start Time 12:00 AM
 Site Code Light Goods Vehicles

Channel	Lane 1	Lane 2
Direction	Southbound	Southbound
3:15 PM	36	32
3:30 PM	39	25
3:45 PM	45	24
4:00 PM	34	30
4:15 PM	36	14
4:30 PM	31	21
4:45 PM	25	12
5:00 PM	24	13
5:15 PM	19	5
5:30 PM	24	7
5:45 PM	18	3
6:00 PM	16	11
6:15 PM	24	5
6:30 PM	13	5
6:45 PM	18	6
7:00 PM	14	5
7:15 PM	9	2
7:30 PM	5	0
7:45 PM	2	0
8:00 PM	3	1
8:15 PM	0	0
8:30 PM	3	0
8:45 PM	0	0
9:00 PM	1	0
9:15 PM	2	0
9:30 PM	1	0
9:45 PM	0	1
10:00 PM	6	0
10:15 PM	0	0
10:30 PM	0	0
10:45 PM	1	0

Study Name 1230-I-481 AT I-90
Start Date 04-19-2023
Start Time 12:00 AM
Site Code Light Goods Vehicles

Channel Direction	Lane 1	Lane 2
	Southbound	Southbound
11:00 PM	0	0
11:15 PM	0	0
11:30 PM	1	0
11:45 PM	4	0

Study Name 1230-I-481 AT I-90
 Start Date 04-19-2023
 Start Time 12:00 AM
 Site Code Buses

Channel Direction	Lane 1	Lane 2
	Southbound	Southbound
12:00 AM	0	0
12:15 AM	0	0
12:30 AM	0	0
12:45 AM	0	0
1:00 AM	0	0
1:15 AM	0	0
1:30 AM	0	0
1:45 AM	0	0
2:00 AM	0	0
2:15 AM	0	0
2:30 AM	0	0
2:45 AM	0	0
3:00 AM	0	0
3:15 AM	0	0
3:30 AM	0	0
3:45 AM	0	0
4:00 AM	0	0
4:15 AM	0	0
4:30 AM	0	0
4:45 AM	0	0
5:00 AM	0	0
5:15 AM	0	0
5:30 AM	1	0
5:45 AM	2	0
6:00 AM	2	0
6:15 AM	3	0
6:30 AM	3	0
6:45 AM	5	0
7:00 AM	4	1
7:15 AM	2	0

Study Name 1230-I-481 AT I-90
 Start Date 04-19-2023
 Start Time 12:00 AM
 Site Code Buses

Channel Direction	Lane 1	Lane 2
	Southbound	Southbound
7:30 AM	4	1
7:45 AM	2	0
8:00 AM	1	0
8:15 AM	2	0
8:30 AM	0	0
8:45 AM	0	0
9:00 AM	2	1
9:15 AM	0	1
9:30 AM	1	0
9:45 AM	1	0
10:00 AM	0	0
10:15 AM	0	2
10:30 AM	2	3
10:45 AM	1	0
11:00 AM	0	0
11:15 AM	2	0
11:30 AM	0	0
11:45 AM	1	0
12:00 PM	0	0
12:15 PM	1	1
12:30 PM	0	5
12:45 PM	1	0
1:00 PM	0	0
1:15 PM	1	3
1:30 PM	2	5
1:45 PM	0	1
2:00 PM	0	1
2:15 PM	0	2
2:30 PM	0	0
2:45 PM	0	2
3:00 PM	2	0

Study Name 1230-I-481 AT I-90
 Start Date 04-19-2023
 Start Time 12:00 AM
 Site Code Buses

Channel	Lane 1	Lane 2
Direction	Southbound	Southbound
3:15 PM	2	0
3:30 PM	0	0
3:45 PM	0	0
4:00 PM	0	0
4:15 PM	1	1
4:30 PM	0	0
4:45 PM	0	0
5:00 PM	0	0
5:15 PM	0	0
5:30 PM	1	0
5:45 PM	0	0
6:00 PM	0	0
6:15 PM	0	0
6:30 PM	0	0
6:45 PM	0	0
7:00 PM	0	0
7:15 PM	0	0
7:30 PM	1	0
7:45 PM	0	0
8:00 PM	0	0
8:15 PM	1	0
8:30 PM	0	0
8:45 PM	0	0
9:00 PM	0	0
9:15 PM	0	0
9:30 PM	0	0
9:45 PM	0	0
10:00 PM	0	0
10:15 PM	0	0
10:30 PM	0	0
10:45 PM	0	0

Study Name 1230-I-481 AT I-90
Start Date 04-19-2023
Start Time 12:00 AM
Site Code Buses

Channel Direction	Lane 1	Lane 2
	Southbound	Southbound
11:00 PM	0	0
11:15 PM	0	0
11:30 PM	0	0
11:45 PM	0	0

Study Name 1230-I-481 AT I-90
 Start Date 04-19-2023
 Start Time 12:00 AM
 Site Code Single-Unit Trucks

Channel Direction	Lane 1	Lane 2
	Southbound	Southbound
12:00 AM	0	0
12:15 AM	0	0
12:30 AM	1	0
12:45 AM	1	0
1:00 AM	0	0
1:15 AM	0	0
1:30 AM	0	0
1:45 AM	1	0
2:00 AM	0	0
2:15 AM	0	0
2:30 AM	1	0
2:45 AM	2	0
3:00 AM	1	0
3:15 AM	1	0
3:30 AM	2	0
3:45 AM	0	0
4:00 AM	1	0
4:15 AM	2	0
4:30 AM	2	0
4:45 AM	2	1
5:00 AM	5	3
5:15 AM	7	2
5:30 AM	9	2
5:45 AM	10	0
6:00 AM	14	2
6:15 AM	8	0
6:30 AM	21	2
6:45 AM	12	1
7:00 AM	17	3
7:15 AM	10	2

Study Name 1230-I-481 AT I-90
 Start Date 04-19-2023
 Start Time 12:00 AM
 Site Code Single-Unit Trucks

Channel Direction	Lane 1	Lane 2
	Southbound	Southbound
7:30 AM	10	3
7:45 AM	7	2
8:00 AM	14	0
8:15 AM	14	3
8:30 AM	10	3
8:45 AM	24	6
9:00 AM	14	3
9:15 AM	17	2
9:30 AM	16	5
9:45 AM	12	0
10:00 AM	12	3
10:15 AM	5	9
10:30 AM	6	7
10:45 AM	11	9
11:00 AM	5	6
11:15 AM	4	6
11:30 AM	3	10
11:45 AM	6	1
12:00 PM	3	5
12:15 PM	8	8
12:30 PM	3	5
12:45 PM	2	10
1:00 PM	1	7
1:15 PM	6	10
1:30 PM	4	7
1:45 PM	3	4
2:00 PM	2	9
2:15 PM	2	6
2:30 PM	7	6
2:45 PM	6	3
3:00 PM	3	0

Study Name 1230-I-481 AT I-90
 Start Date 04-19-2023
 Start Time 12:00 AM
 Site Code Single-Unit Trucks

Channel	Lane 1	Lane 2
Direction	Southbound	Southbound
3:15 PM	8	1
3:30 PM	6	1
3:45 PM	5	0
4:00 PM	6	0
4:15 PM	5	1
4:30 PM	3	2
4:45 PM	5	0
5:00 PM	2	1
5:15 PM	3	1
5:30 PM	5	0
5:45 PM	1	0
6:00 PM	3	0
6:15 PM	1	0
6:30 PM	1	0
6:45 PM	4	0
7:00 PM	1	0
7:15 PM	0	0
7:30 PM	4	1
7:45 PM	2	0
8:00 PM	1	0
8:15 PM	3	0
8:30 PM	2	0
8:45 PM	2	0
9:00 PM	0	0
9:15 PM	0	0
9:30 PM	0	0
9:45 PM	1	0
10:00 PM	1	0
10:15 PM	0	0
10:30 PM	0	0
10:45 PM	1	0

Study Name 1230-I-481 AT I-90
Start Date 04-19-2023
Start Time 12:00 AM
Site Code Single-Unit Trucks

Channel Direction	Lane 1	Lane 2
	Southbound	Southbound
11:00 PM	1	0
11:15 PM	0	0
11:30 PM	0	0
11:45 PM	1	0

Study Name 1230-I-481 AT I-90
 Start Date 04-19-2023
 Start Time 12:00 AM
 Site Code Articulated Trucks

Channel Direction	Lane 1	Lane 2
	Southbound	Southbound
12:00 AM	9	0
12:15 AM	5	0
12:30 AM	9	0
12:45 AM	4	0
1:00 AM	6	1
1:15 AM	7	0
1:30 AM	7	0
1:45 AM	6	0
2:00 AM	6	0
2:15 AM	4	0
2:30 AM	16	0
2:45 AM	8	0
3:00 AM	5	0
3:15 AM	2	0
3:30 AM	8	0
3:45 AM	5	0
4:00 AM	2	0
4:15 AM	10	1
4:30 AM	7	0
4:45 AM	11	0
5:00 AM	9	1
5:15 AM	7	0
5:30 AM	6	1
5:45 AM	9	1
6:00 AM	7	0
6:15 AM	12	1
6:30 AM	9	0
6:45 AM	17	2
7:00 AM	13	0
7:15 AM	10	0

Study Name 1230-I-481 AT I-90
 Start Date 04-19-2023
 Start Time 12:00 AM
 Site Code Articulated Trucks

Channel	Lane 1	Lane 2
Direction	Southbound	Southbound
7:30 AM	16	2
7:45 AM	15	1
8:00 AM	11	0
8:15 AM	19	2
8:30 AM	18	2
8:45 AM	9	1
9:00 AM	9	0
9:15 AM	16	2
9:30 AM	12	0
9:45 AM	14	1
10:00 AM	5	0
10:15 AM	5	4
10:30 AM	5	4
10:45 AM	8	9
11:00 AM	4	6
11:15 AM	13	3
11:30 AM	7	5
11:45 AM	7	5
12:00 PM	6	3
12:15 PM	12	7
12:30 PM	2	8
12:45 PM	2	5
1:00 PM	9	2
1:15 PM	7	6
1:30 PM	7	5
1:45 PM	7	6
2:00 PM	1	5
2:15 PM	2	8
2:30 PM	7	2
2:45 PM	1	3
3:00 PM	2	1

Study Name 1230-I-481 AT I-90
 Start Date 04-19-2023
 Start Time 12:00 AM
 Site Code Articulated Trucks

Channel	Lane 1	Lane 2
Direction	Southbound	Southbound
3:15 PM	4	0
3:30 PM	12	0
3:45 PM	7	1
4:00 PM	5	1
4:15 PM	8	0
4:30 PM	7	0
4:45 PM	5	0
5:00 PM	4	0
5:15 PM	1	0
5:30 PM	5	0
5:45 PM	1	0
6:00 PM	4	0
6:15 PM	5	0
6:30 PM	13	0
6:45 PM	9	0
7:00 PM	6	1
7:15 PM	7	0
7:30 PM	6	2
7:45 PM	7	0
8:00 PM	9	0
8:15 PM	5	0
8:30 PM	4	0
8:45 PM	6	0
9:00 PM	10	0
9:15 PM	6	0
9:30 PM	6	0
9:45 PM	4	0
10:00 PM	2	0
10:15 PM	3	0
10:30 PM	4	0
10:45 PM	4	0

Study Name 1230-I-481 AT I-90
Start Date 04-19-2023
Start Time 12:00 AM
Site Code Articulated Trucks

Channel Direction	Lane 1	Lane 2
	Southbound	Southbound
11:00 PM	4	0
11:15 PM	5	0
11:30 PM	5	0
11:45 PM	4	0

Study Name 1230-I-481 AT I-90
 Start Date 04-19-2023
 Start Time 12:00 AM
 Site Code Bicycles on Road

Channel	Lane 1	Lane 2
Direction	Southbound	Southbound
12:00 AM	0	0
12:15 AM	0	0
12:30 AM	0	0
12:45 AM	0	0
1:00 AM	0	0
1:15 AM	0	0
1:30 AM	0	0
1:45 AM	0	0
2:00 AM	0	0
2:15 AM	0	0
2:30 AM	0	0
2:45 AM	0	0
3:00 AM	0	0
3:15 AM	0	0
3:30 AM	0	0
3:45 AM	0	0
4:00 AM	0	0
4:15 AM	0	0
4:30 AM	0	0
4:45 AM	0	0
5:00 AM	0	0
5:15 AM	0	0
5:30 AM	0	0
5:45 AM	0	0
6:00 AM	0	0
6:15 AM	0	0
6:30 AM	0	0
6:45 AM	0	0
7:00 AM	0	0
7:15 AM	0	0

Study Name 1230-I-481 AT I-90
Start Date 04-19-2023
Start Time 12:00 AM
Site Code Bicycles on Road

Channel	Lane 1	Lane 2
Direction	Southbound	Southbound
7:30 AM	0	0
7:45 AM	0	0
8:00 AM	0	0
8:15 AM	0	0
8:30 AM	0	0
8:45 AM	0	0
9:00 AM	0	0
9:15 AM	0	0
9:30 AM	0	0
9:45 AM	0	0
10:00 AM	0	0
10:15 AM	0	0
10:30 AM	0	0
10:45 AM	0	0
11:00 AM	0	0
11:15 AM	0	0
11:30 AM	0	0
11:45 AM	0	0
12:00 PM	0	0
12:15 PM	0	0
12:30 PM	0	0
12:45 PM	0	0
1:00 PM	0	0
1:15 PM	0	0
1:30 PM	0	0
1:45 PM	0	0
2:00 PM	0	0
2:15 PM	0	0
2:30 PM	0	0
2:45 PM	0	0
3:00 PM	0	0

Study Name 1230-I-481 AT I-90
Start Date 04-19-2023
Start Time 12:00 AM
Site Code Bicycles on Road

Channel	Lane 1	Lane 2
Direction	Southbound	Southbound
3:15 PM	0	0
3:30 PM	0	0
3:45 PM	0	0
4:00 PM	0	0
4:15 PM	0	0
4:30 PM	0	0
4:45 PM	0	0
5:00 PM	0	0
5:15 PM	0	0
5:30 PM	0	0
5:45 PM	0	0
6:00 PM	0	0
6:15 PM	0	0
6:30 PM	0	0
6:45 PM	0	0
7:00 PM	0	0
7:15 PM	0	0
7:30 PM	0	0
7:45 PM	0	0
8:00 PM	0	0
8:15 PM	0	0
8:30 PM	0	0
8:45 PM	0	0
9:00 PM	0	0
9:15 PM	0	0
9:30 PM	0	0
9:45 PM	0	0
10:00 PM	0	0
10:15 PM	0	0
10:30 PM	0	0
10:45 PM	0	0

Study Name 1230-I-481 AT I-90
Start Date 04-19-2023
Start Time 12:00 AM
Site Code Bicycles on Road

Channel	Lane 1	Lane 2
Direction	Southbound	Southbound
11:00 PM	0	0
11:15 PM	0	0
11:30 PM	0	0
11:45 PM	0	0

Study Name 1231-EB I-90 AT I-481

Start Date 05-10-2023

Start Time 12:00 AM

Site Code Motorcycles

Channel	Lane 1	Lane 2	Lane 3
Direction	Eastbound	Eastbound	Eastbound
12:00 AM	0	0	0
12:15 AM	0	0	0
12:30 AM	0	0	0
12:45 AM	0	0	0
1:00 AM	0	0	0
1:15 AM	0	0	0
1:30 AM	0	0	0
1:45 AM	0	0	0
2:00 AM	0	0	0
2:15 AM	0	0	0
2:30 AM	0	0	0
2:45 AM	0	0	0
3:00 AM	0	0	0
3:15 AM	0	0	0
3:30 AM	0	0	0
3:45 AM	0	0	0
4:00 AM	0	0	0
4:15 AM	0	0	0
4:30 AM	0	0	0
4:45 AM	0	0	0
5:00 AM	0	0	0
5:15 AM	0	0	0
5:30 AM	0	0	0
5:45 AM	0	0	0
6:00 AM	0	0	0
6:15 AM	0	0	0
6:30 AM	0	0	0
6:45 AM	0	0	0
7:00 AM	0	0	0
7:15 AM	0	0	0

Study Name 1231-EB I-90 AT I-481

Start Date 05-10-2023

Start Time 12:00 AM

Site Code Motorcycles

Channel	Lane 1	Lane 2	Lane 3
Direction	Eastbound	Eastbound	Eastbound
7:30 AM	0	0	0
7:45 AM	0	0	0
8:00 AM	0	0	0
8:15 AM	0	0	0
8:30 AM	0	0	0
8:45 AM	0	1	0
9:00 AM	0	0	0
9:15 AM	0	0	0
9:30 AM	0	0	0
9:45 AM	0	0	0
10:00 AM	0	0	0
10:15 AM	0	0	0
10:30 AM	0	0	0
10:45 AM	0	0	0
11:00 AM	0	0	0
11:15 AM	0	0	0
11:30 AM	0	0	0
11:45 AM	0	0	0
12:00 PM	0	0	0
12:15 PM	0	0	0
12:30 PM	0	0	0
12:45 PM	0	0	0
1:00 PM	0	0	0
1:15 PM	0	0	0
1:30 PM	0	0	0
1:45 PM	0	0	0
2:00 PM	0	1	0
2:15 PM	0	2	1
2:30 PM	0	0	0
2:45 PM	0	0	0
3:00 PM	0	0	0

Study Name 1231-EB I-90 AT I-481

Start Date 05-10-2023

Start Time 12:00 AM

Site Code Motorcycles

Channel	Lane 1	Lane 2	Lane 3
Direction	Eastbound	Eastbound	Eastbound
3:15 PM	0	0	0
3:30 PM	0	0	0
3:45 PM	0	1	0
4:00 PM	0	0	0
4:15 PM	0	0	0
4:30 PM	0	0	0
4:45 PM	0	0	0
5:00 PM	0	0	0
5:15 PM	0	0	1
5:30 PM	0	1	0
5:45 PM	0	0	0
6:00 PM	0	0	0
6:15 PM	0	0	0
6:30 PM	0	0	0
6:45 PM	0	0	0
7:00 PM	0	2	0
7:15 PM	0	0	0
7:30 PM	0	0	0
7:45 PM	0	0	0
8:00 PM	0	0	0
8:15 PM	0	0	0
8:30 PM	0	0	0
8:45 PM	0	0	0
9:00 PM	0	0	0
9:15 PM	0	0	0
9:30 PM	0	0	0
9:45 PM	0	0	0
10:00 PM	0	0	0
10:15 PM	0	0	0
10:30 PM	0	0	0
10:45 PM	0	0	0

Study Name 1231-EB I-90 AT I-481
Start Date 05-10-2023
Start Time 12:00 AM
Site Code Motorcycles

Channel Direction	Lane 1	Lane 2	Lane 3
	Eastbound	Eastbound	Eastbound
11:00 PM	0	0	0
11:15 PM	0	0	0
11:30 PM	0	0	0
11:45 PM	0	0	0

Study Name 1231-EB I-90 AT I-481

Start Date 05-10-2023

Start Time 12:00 AM

Site Code Cars

Channel	Lane 1	Lane 2	Lane 3
Direction	Eastbound	Eastbound	Eastbound
12:00 AM	3	15	3
12:15 AM	1	17	3
12:30 AM	0	7	2
12:45 AM	1	7	2
1:00 AM	1	10	5
1:15 AM	1	8	2
1:30 AM	0	5	0
1:45 AM	1	6	4
2:00 AM	0	6	2
2:15 AM	0	2	2
2:30 AM	1	8	0
2:45 AM	0	5	1
3:00 AM	0	2	2
3:15 AM	0	2	1
3:30 AM	2	2	0
3:45 AM	0	8	0
4:00 AM	1	2	3
4:15 AM	0	7	3
4:30 AM	0	12	3
4:45 AM	1	12	4
5:00 AM	1	27	10
5:15 AM	2	25	10
5:30 AM	3	17	7
5:45 AM	2	16	5
6:00 AM	3	28	17
6:15 AM	12	31	29
6:30 AM	10	34	24
6:45 AM	17	28	15
7:00 AM	20	42	26
7:15 AM	20	49	38

Study Name 1231-EB I-90 AT I-481
 Start Date 05-10-2023
 Start Time 12:00 AM
 Site Code Cars

Channel	Lane 1	Lane 2	Lane 3
Direction	Eastbound	Eastbound	Eastbound
7:30 AM	28	36	40
7:45 AM	33	48	30
8:00 AM	19	39	45
8:15 AM	26	47	35
8:30 AM	23	59	49
8:45 AM	14	48	37
9:00 AM	11	57	38
9:15 AM	16	54	38
9:30 AM	8	62	43
9:45 AM	13	67	33
10:00 AM	17	57	32
10:15 AM	12	73	36
10:30 AM	8	71	43
10:45 AM	13	69	33
11:00 AM	17	49	35
11:15 AM	18	61	41
11:30 AM	11	73	40
11:45 AM	16	58	40
12:00 PM	9	75	45
12:15 PM	10	60	37
12:30 PM	18	71	40
12:45 PM	13	63	41
1:00 PM	12	77	62
1:15 PM	10	65	33
1:30 PM	17	84	39
1:45 PM	18	85	39
2:00 PM	14	87	55
2:15 PM	4	73	61
2:30 PM	15	76	59
2:45 PM	11	84	54
3:00 PM	20	98	64

Study Name 1231-EB I-90 AT I-481
 Start Date 05-10-2023
 Start Time 12:00 AM
 Site Code Cars

Channel	Lane 1	Lane 2	Lane 3
Direction	Eastbound	Eastbound	Eastbound
3:15 PM	19	89	88
3:30 PM	27	93	78
3:45 PM	17	97	86
4:00 PM	21	77	75
4:15 PM	17	83	64
4:30 PM	27	84	93
4:45 PM	34	91	81
5:00 PM	26	77	61
5:15 PM	30	68	62
5:30 PM	18	76	64
5:45 PM	17	68	52
6:00 PM	14	78	37
6:15 PM	15	49	34
6:30 PM	6	47	36
6:45 PM	9	59	25
7:00 PM	12	61	28
7:15 PM	12	33	24
7:30 PM	9	32	20
7:45 PM	3	43	11
8:00 PM	6	42	16
8:15 PM	12	44	24
8:30 PM	9	28	11
8:45 PM	5	30	11
9:00 PM	7	37	21
9:15 PM	7	30	11
9:30 PM	8	27	16
9:45 PM	3	37	11
10:00 PM	7	15	13
10:15 PM	2	22	10
10:30 PM	4	20	11
10:45 PM	2	10	7

Study Name 1231-EB I-90 AT I-481
Start Date 05-10-2023
Start Time 12:00 AM
Site Code Cars

Channel	Lane 1	Lane 2	Lane 3
Direction	Eastbound	Eastbound	Eastbound
11:00 PM	3	16	7
11:15 PM	2	11	5
11:30 PM	3	13	5
11:45 PM	0	10	6

Study Name 1231-EB I-90 AT I-481

Start Date 05-10-2023

Start Time 12:00 AM

Site Code Light Goods Vehicles

Channel	Lane 1	Lane 2	Lane 3
Direction	Eastbound	Eastbound	Eastbound
12:00 AM	0	2	0
12:15 AM	0	0	0
12:30 AM	0	0	0
12:45 AM	0	2	0
1:00 AM	0	0	0
1:15 AM	0	2	0
1:30 AM	0	1	0
1:45 AM	0	0	0
2:00 AM	0	0	0
2:15 AM	0	0	0
2:30 AM	0	0	0
2:45 AM	0	0	0
3:00 AM	0	2	0
3:15 AM	0	0	0
3:30 AM	0	2	0
3:45 AM	0	2	0
4:00 AM	0	0	0
4:15 AM	0	0	0
4:30 AM	0	0	0
4:45 AM	0	1	0
5:00 AM	0	3	3
5:15 AM	0	3	3
5:30 AM	0	5	2
5:45 AM	1	17	1
6:00 AM	0	11	10
6:15 AM	1	9	8
6:30 AM	2	20	14
6:45 AM	3	17	5
7:00 AM	3	24	10
7:15 AM	3	14	7

Study Name 1231-EB I-90 AT I-481

Start Date 05-10-2023

Start Time 12:00 AM

Site Code Light Goods Vehicles

Channel	Lane 1	Lane 2	Lane 3
Direction	Eastbound	Eastbound	Eastbound
7:30 AM	6	23	6
7:45 AM	4	18	7
8:00 AM	4	15	8
8:15 AM	6	28	13
8:30 AM	7	19	5
8:45 AM	7	15	4
9:00 AM	0	18	7
9:15 AM	2	12	6
9:30 AM	1	17	8
9:45 AM	1	21	6
10:00 AM	5	18	12
10:15 AM	2	17	8
10:30 AM	4	21	7
10:45 AM	2	18	7
11:00 AM	4	15	6
11:15 AM	4	15	6
11:30 AM	6	15	4
11:45 AM	2	9	5
12:00 PM	2	20	11
12:15 PM	4	15	10
12:30 PM	1	16	12
12:45 PM	3	19	9
1:00 PM	2	21	6
1:15 PM	3	8	4
1:30 PM	4	16	18
1:45 PM	2	13	5
2:00 PM	3	18	22
2:15 PM	3	20	10
2:30 PM	1	23	9
2:45 PM	4	18	9
3:00 PM	3	16	12

Study Name 1231-EB I-90 AT I-481

Start Date 05-10-2023

Start Time 12:00 AM

Site Code Light Goods Vehicles

Channel	Lane 1	Lane 2	Lane 3
Direction	Eastbound	Eastbound	Eastbound
3:15 PM	3	14	12
3:30 PM	5	18	21
3:45 PM	6	15	18
4:00 PM	12	23	27
4:15 PM	11	25	18
4:30 PM	3	15	22
4:45 PM	3	16	13
5:00 PM	4	17	16
5:15 PM	8	16	25
5:30 PM	6	16	6
5:45 PM	5	15	7
6:00 PM	6	12	5
6:15 PM	4	13	12
6:30 PM	4	16	3
6:45 PM	3	15	4
7:00 PM	5	10	0
7:15 PM	1	4	4
7:30 PM	6	10	3
7:45 PM	1	3	4
8:00 PM	4	5	3
8:15 PM	1	7	3
8:30 PM	3	2	4
8:45 PM	0	2	1
9:00 PM	0	0	0
9:15 PM	0	0	0
9:30 PM	0	0	0
9:45 PM	1	0	0
10:00 PM	0	0	0
10:15 PM	0	0	0
10:30 PM	0	0	0
10:45 PM	0	1	0

Study Name 1231-EB I-90 AT I-481
Start Date 05-10-2023
Start Time 12:00 AM
Site Code Light Goods Vehicles

Channel Direction	Lane 1	Lane 2	Lane 3
	Eastbound	Eastbound	Eastbound
11:00 PM	0	0	0
11:15 PM	0	1	1
11:30 PM	0	0	0
11:45 PM	0	1	0

Study Name 1231-EB I-90 AT I-481

Start Date 05-10-2023

Start Time 12:00 AM

Site Code Buses

Channel	Lane 1	Lane 2	Lane 3
Direction	Eastbound	Eastbound	Eastbound
12:00 AM	0	0	0
12:15 AM	0	0	0
12:30 AM	0	0	0
12:45 AM	0	0	0
1:00 AM	0	0	0
1:15 AM	0	0	0
1:30 AM	0	0	0
1:45 AM	0	0	0
2:00 AM	0	0	0
2:15 AM	0	0	0
2:30 AM	0	0	0
2:45 AM	0	0	0
3:00 AM	0	0	0
3:15 AM	0	0	0
3:30 AM	0	0	0
3:45 AM	0	0	0
4:00 AM	0	0	0
4:15 AM	0	0	1
4:30 AM	0	0	0
4:45 AM	0	0	0
5:00 AM	0	0	0
5:15 AM	0	0	0
5:30 AM	0	0	0
5:45 AM	1	0	0
6:00 AM	0	0	0
6:15 AM	0	1	0
6:30 AM	0	0	0
6:45 AM	0	0	0
7:00 AM	0	0	0
7:15 AM	0	1	0

Study Name 1231-EB I-90 AT I-481

Start Date 05-10-2023

Start Time 12:00 AM

Site Code Buses

Channel	Lane 1	Lane 2	Lane 3
Direction	Eastbound	Eastbound	Eastbound
7:30 AM	0	0	0
7:45 AM	0	0	0
8:00 AM	1	0	0
8:15 AM	0	0	1
8:30 AM	2	0	0
8:45 AM	2	0	0
9:00 AM	0	1	0
9:15 AM	0	2	0
9:30 AM	0	2	0
9:45 AM	0	0	0
10:00 AM	0	1	0
10:15 AM	0	0	0
10:30 AM	0	0	0
10:45 AM	0	0	0
11:00 AM	0	0	2
11:15 AM	0	2	1
11:30 AM	0	0	0
11:45 AM	0	0	0
12:00 PM	0	0	0
12:15 PM	0	0	0
12:30 PM	0	0	0
12:45 PM	0	0	1
1:00 PM	0	0	0
1:15 PM	0	3	0
1:30 PM	0	0	0
1:45 PM	0	0	0
2:00 PM	1	1	0
2:15 PM	1	0	0
2:30 PM	0	1	0
2:45 PM	1	0	0
3:00 PM	0	0	0

Study Name 1231-EB I-90 AT I-481

Start Date 05-10-2023

Start Time 12:00 AM

Site Code Buses

Channel	Lane 1	Lane 2	Lane 3
Direction	Eastbound	Eastbound	Eastbound
3:15 PM	0	1	0
3:30 PM	0	0	1
3:45 PM	0	1	0
4:00 PM	0	0	0
4:15 PM	0	2	0
4:30 PM	0	1	1
4:45 PM	0	1	0
5:00 PM	1	0	0
5:15 PM	0	0	0
5:30 PM	0	0	0
5:45 PM	0	0	0
6:00 PM	0	0	0
6:15 PM	0	1	0
6:30 PM	0	1	0
6:45 PM	0	0	0
7:00 PM	0	0	0
7:15 PM	0	0	0
7:30 PM	0	0	0
7:45 PM	0	0	0
8:00 PM	0	0	0
8:15 PM	0	0	0
8:30 PM	0	1	0
8:45 PM	0	0	0
9:00 PM	0	0	0
9:15 PM	0	0	0
9:30 PM	0	0	0
9:45 PM	0	0	0
10:00 PM	0	0	0
10:15 PM	0	0	0
10:30 PM	0	0	0
10:45 PM	0	0	0

Study Name 1231-EB I-90 AT I-481
Start Date 05-10-2023
Start Time 12:00 AM
Site Code Buses

Channel Direction	Lane 1	Lane 2	Lane 3
	Eastbound	Eastbound	Eastbound
11:00 PM	0	0	0
11:15 PM	0	0	0
11:30 PM	0	0	0
11:45 PM	0	0	0

Study Name 1231-EB I-90 AT I-481

Start Date 05-10-2023

Start Time 12:00 AM

Site Code Single-Unit Trucks

Channel	Lane 1	Lane 2	Lane 3
Direction	Eastbound	Eastbound	Eastbound
12:00 AM	0	0	0
12:15 AM	0	1	0
12:30 AM	0	1	0
12:45 AM	0	1	0
1:00 AM	0	0	1
1:15 AM	0	0	0
1:30 AM	0	0	0
1:45 AM	0	0	0
2:00 AM	0	0	0
2:15 AM	0	1	0
2:30 AM	0	3	0
2:45 AM	0	4	1
3:00 AM	1	0	0
3:15 AM	0	1	0
3:30 AM	0	3	0
3:45 AM	0	2	0
4:00 AM	0	2	0
4:15 AM	0	1	0
4:30 AM	0	3	0
4:45 AM	0	3	0
5:00 AM	0	5	0
5:15 AM	0	8	0
5:30 AM	0	4	1
5:45 AM	1	5	0
6:00 AM	0	5	1
6:15 AM	0	9	2
6:30 AM	2	9	2
6:45 AM	0	13	2
7:00 AM	2	11	1
7:15 AM	0	10	2

Study Name 1231-EB I-90 AT I-481

Start Date 05-10-2023

Start Time 12:00 AM

Site Code Single-Unit Trucks

Channel	Lane 1	Lane 2	Lane 3
Direction	Eastbound	Eastbound	Eastbound
7:30 AM	3	12	4
7:45 AM	1	8	3
8:00 AM	2	15	3
8:15 AM	0	17	1
8:30 AM	1	14	3
8:45 AM	3	12	1
9:00 AM	1	10	2
9:15 AM	0	9	2
9:30 AM	0	13	3
9:45 AM	1	8	1
10:00 AM	1	16	1
10:15 AM	0	12	2
10:30 AM	2	9	1
10:45 AM	4	9	1
11:00 AM	1	5	1
11:15 AM	4	4	2
11:30 AM	2	9	0
11:45 AM	0	2	0
12:00 PM	1	9	0
12:15 PM	1	5	2
12:30 PM	0	9	4
12:45 PM	0	8	1
1:00 PM	1	5	1
1:15 PM	0	7	0
1:30 PM	0	6	2
1:45 PM	0	1	0
2:00 PM	0	6	0
2:15 PM	1	9	2
2:30 PM	3	3	2
2:45 PM	0	8	0
3:00 PM	1	12	1

Study Name 1231-EB I-90 AT I-481

Start Date 05-10-2023

Start Time 12:00 AM

Site Code Single-Unit Trucks

Channel	Lane 1	Lane 2	Lane 3
Direction	Eastbound	Eastbound	Eastbound
3:15 PM	2	9	0
3:30 PM	0	6	1
3:45 PM	2	6	1
4:00 PM	1	4	1
4:15 PM	2	4	1
4:30 PM	2	5	0
4:45 PM	3	2	0
5:00 PM	0	2	2
5:15 PM	1	3	1
5:30 PM	0	2	1
5:45 PM	0	3	2
6:00 PM	1	0	0
6:15 PM	1	5	0
6:30 PM	1	2	1
6:45 PM	1	0	0
7:00 PM	1	1	2
7:15 PM	0	1	0
7:30 PM	1	1	0
7:45 PM	0	1	0
8:00 PM	0	1	0
8:15 PM	0	3	0
8:30 PM	0	3	0
8:45 PM	0	2	0
9:00 PM	0	1	0
9:15 PM	0	1	0
9:30 PM	0	1	0
9:45 PM	0	3	1
10:00 PM	0	0	0
10:15 PM	0	1	0
10:30 PM	0	1	3
10:45 PM	0	1	0

Study Name 1231-EB I-90 AT I-481
Start Date 05-10-2023
Start Time 12:00 AM
Site Code Single-Unit Trucks

Channel Direction	Lane 1	Lane 2	Lane 3
	Eastbound	Eastbound	Eastbound
11:00 PM	0	2	0
11:15 PM	0	3	0
11:30 PM	1	2	0
11:45 PM	0	2	0

Study Name 1231-EB I-90 AT I-481

Start Date 05-10-2023

Start Time 12:00 AM

Site Code Articulated Trucks

Channel	Lane 1	Lane 2	Lane 3
Direction	Eastbound	Eastbound	Eastbound
12:00 AM	0	13	0
12:15 AM	0	12	1
12:30 AM	1	15	3
12:45 AM	1	8	0
1:00 AM	0	8	1
1:15 AM	1	14	2
1:30 AM	0	9	5
1:45 AM	1	17	2
2:00 AM	1	11	1
2:15 AM	0	17	1
2:30 AM	1	11	2
2:45 AM	0	16	1
3:00 AM	0	11	1
3:15 AM	0	16	0
3:30 AM	1	20	2
3:45 AM	0	14	1
4:00 AM	0	20	2
4:15 AM	0	27	2
4:30 AM	1	20	2
4:45 AM	0	17	0
5:00 AM	0	17	1
5:15 AM	1	21	1
5:30 AM	0	30	1
5:45 AM	0	19	1
6:00 AM	1	24	1
6:15 AM	2	23	6
6:30 AM	1	29	1
6:45 AM	0	29	2
7:00 AM	2	22	4
7:15 AM	1	25	4

Study Name 1231-EB I-90 AT I-481

Start Date 05-10-2023

Start Time 12:00 AM

Site Code Articulated Trucks

Channel	Lane 1	Lane 2	Lane 3
Direction	Eastbound	Eastbound	Eastbound
7:30 AM	2	21	3
7:45 AM	3	23	2
8:00 AM	3	37	7
8:15 AM	1	33	1
8:30 AM	2	32	4
8:45 AM	1	30	7
9:00 AM	2	36	2
9:15 AM	2	40	8
9:30 AM	2	28	5
9:45 AM	0	37	4
10:00 AM	5	32	5
10:15 AM	3	35	5
10:30 AM	5	31	3
10:45 AM	1	30	5
11:00 AM	0	47	7
11:15 AM	4	36	7
11:30 AM	3	27	3
11:45 AM	1	33	4
12:00 PM	2	33	4
12:15 PM	2	26	3
12:30 PM	1	34	3
12:45 PM	3	36	7
1:00 PM	1	34	7
1:15 PM	6	36	3
1:30 PM	3	25	6
1:45 PM	4	34	4
2:00 PM	1	27	4
2:15 PM	6	34	7
2:30 PM	2	41	4
2:45 PM	1	32	2
3:00 PM	4	20	5

Study Name 1231-EB I-90 AT I-481
 Start Date 05-10-2023
 Start Time 12:00 AM
 Site Code Articulated Trucks

Channel	Lane 1	Lane 2	Lane 3
Direction	Eastbound	Eastbound	Eastbound
3:15 PM	1	39	4
3:30 PM	0	38	5
3:45 PM	2	24	1
4:00 PM	0	35	1
4:15 PM	0	32	3
4:30 PM	2	43	2
4:45 PM	1	29	6
5:00 PM	2	32	2
5:15 PM	1	28	5
5:30 PM	0	26	1
5:45 PM	0	39	2
6:00 PM	0	30	0
6:15 PM	2	33	7
6:30 PM	1	31	5
6:45 PM	1	30	5
7:00 PM	1	17	3
7:15 PM	1	35	1
7:30 PM	0	23	2
7:45 PM	1	28	1
8:00 PM	0	28	3
8:15 PM	0	30	3
8:30 PM	0	15	3
8:45 PM	0	24	2
9:00 PM	0	18	1
9:15 PM	0	18	0
9:30 PM	1	29	2
9:45 PM	0	21	0
10:00 PM	2	13	1
10:15 PM	0	21	2
10:30 PM	0	23	1
10:45 PM	0	16	2

Study Name 1231-EB I-90 AT I-481
Start Date 05-10-2023
Start Time 12:00 AM
Site Code Articulated Trucks

Channel Direction	Lane 1	Lane 2	Lane 3
	Eastbound	Eastbound	Eastbound
11:00 PM	2	11	6
11:15 PM	0	12	1
11:30 PM	0	16	0
11:45 PM	0	17	0

Study Name 1232-WB I-90 AT I-481

Start Date 05-10-2023

Start Time 12:00 AM

Site Code Motorcycles

Channel	Lane 1	Lane 2	Lane 3
Direction	Westbound	Westbound	Westbound
12:00 AM	0	0	0
12:15 AM	0	0	0
12:30 AM	0	0	0
12:45 AM	0	0	0
1:00 AM	0	0	0
1:15 AM	0	0	0
1:30 AM	0	0	0
1:45 AM	0	0	0
2:00 AM	0	0	0
2:15 AM	0	0	0
2:30 AM	0	0	0
2:45 AM	0	0	0
3:00 AM	0	0	0
3:15 AM	0	0	0
3:30 AM	0	0	0
3:45 AM	0	0	0
4:00 AM	0	0	0
4:15 AM	0	0	0
4:30 AM	0	0	0
4:45 AM	0	0	0
5:00 AM	0	0	0
5:15 AM	0	0	0
5:30 AM	0	0	0
5:45 AM	0	0	0
6:00 AM	0	0	0
6:15 AM	0	0	0
6:30 AM	0	0	1
6:45 AM	0	0	0
7:00 AM	0	0	0
7:15 AM	0	0	0

Study Name 1232-WB I-90 AT I-481

Start Date 05-10-2023

Start Time 12:00 AM

Site Code Motorcycles

Channel	Lane 1	Lane 2	Lane 3
Direction	Westbound	Westbound	Westbound
7:30 AM	0	1	0
7:45 AM	1	0	0
8:00 AM	0	0	0
8:15 AM	0	0	0
8:30 AM	0	0	1
8:45 AM	0	0	0
9:00 AM	0	0	0
9:15 AM	0	0	0
9:30 AM	0	0	0
9:45 AM	0	0	0
10:00 AM	0	0	0
10:15 AM	0	0	0
10:30 AM	0	0	0
10:45 AM	0	0	0
11:00 AM	0	0	0
11:15 AM	1	0	0
11:30 AM	0	1	0
11:45 AM	0	0	0
12:00 PM	0	0	0
12:15 PM	0	0	0
12:30 PM	0	0	0
12:45 PM	0	0	0
1:00 PM	0	0	0
1:15 PM	0	0	0
1:30 PM	0	0	0
1:45 PM	0	1	0
2:00 PM	0	0	0
2:15 PM	0	1	0
2:30 PM	0	0	0
2:45 PM	0	0	0
3:00 PM	0	0	0

Study Name 1232-WB I-90 AT I-481

Start Date 05-10-2023

Start Time 12:00 AM

Site Code Motorcycles

Channel	Lane 1	Lane 2	Lane 3
Direction	Westbound	Westbound	Westbound
3:15 PM	0	0	0
3:30 PM	0	1	0
3:45 PM	1	0	0
4:00 PM	0	0	0
4:15 PM	0	0	0
4:30 PM	0	0	0
4:45 PM	0	0	0
5:00 PM	0	0	0
5:15 PM	0	0	0
5:30 PM	0	0	0
5:45 PM	0	0	0
6:00 PM	2	0	0
6:15 PM	0	0	0
6:30 PM	0	0	0
6:45 PM	0	0	0
7:00 PM	0	0	0
7:15 PM	0	0	0
7:30 PM	0	0	0
7:45 PM	0	0	0
8:00 PM	0	0	0
8:15 PM	0	0	0
8:30 PM	0	0	0
8:45 PM	0	0	0
9:00 PM	0	0	0
9:15 PM	0	0	0
9:30 PM	0	0	0
9:45 PM	0	0	0
10:00 PM	0	0	0
10:15 PM	0	0	0
10:30 PM	0	0	0
10:45 PM	0	0	0

Study Name 1232-WB I-90 AT I-481

Start Date 05-10-2023

Start Time 12:00 AM

Site Code Motorcycles

Channel	Lane 1	Lane 2	Lane 3
Direction	Westbound	Westbound	Westbound
11:00 PM	0	0	0
11:15 PM	0	0	0
11:30 PM	0	0	0
11:45 PM	0	0	0

Study Name 1232-WB I-90 AT I-481

Start Date 05-10-2023

Start Time 12:00 AM

Site Code Cars

Channel	Lane 1	Lane 2	Lane 3
Direction	Westbound	Westbound	Westbound
12:00 AM	12	9	7
12:15 AM	15	13	3
12:30 AM	13	7	5
12:45 AM	10	8	1
1:00 AM	6	8	0
1:15 AM	6	4	0
1:30 AM	4	6	0
1:45 AM	9	9	1
2:00 AM	5	0	1
2:15 AM	3	8	3
2:30 AM	7	8	1
2:45 AM	3	5	1
3:00 AM	4	8	2
3:15 AM	2	4	3
3:30 AM	1	8	2
3:45 AM	6	9	4
4:00 AM	9	12	5
4:15 AM	6	17	6
4:30 AM	18	27	5
4:45 AM	14	27	10
5:00 AM	9	14	5
5:15 AM	13	22	11
5:30 AM	30	27	14
5:45 AM	26	30	16
6:00 AM	42	30	18
6:15 AM	58	34	36
6:30 AM	100	30	28
6:45 AM	88	44	24
7:00 AM	99	46	42
7:15 AM	138	34	39

Study Name 1232-WB I-90 AT I-481
 Start Date 05-10-2023
 Start Time 12:00 AM
 Site Code Cars

Channel	Lane 1	Lane 2	Lane 3
Direction	Westbound	Westbound	Westbound
7:30 AM	127	50	46
7:45 AM	142	47	67
8:00 AM	117	50	41
8:15 AM	122	42	35
8:30 AM	104	53	41
8:45 AM	95	39	42
9:00 AM	75	50	41
9:15 AM	79	44	37
9:30 AM	80	42	43
9:45 AM	81	56	45
10:00 AM	72	56	35
10:15 AM	92	43	52
10:30 AM	93	56	56
10:45 AM	69	57	43
11:00 AM	86	46	75
11:15 AM	80	47	45
11:30 AM	91	47	50
11:45 AM	74	56	44
12:00 PM	84	69	42
12:15 PM	64	61	54
12:30 PM	72	47	60
12:45 PM	72	53	38
1:00 PM	83	46	58
1:15 PM	63	74	53
1:30 PM	85	53	60
1:45 PM	80	55	67
2:00 PM	94	48	68
2:15 PM	92	69	66
2:30 PM	90	70	73
2:45 PM	103	63	78
3:00 PM	95	78	85

Study Name 1232-WB I-90 AT I-481

Start Date 05-10-2023

Start Time 12:00 AM

Site Code Cars

Channel	Lane 1	Lane 2	Lane 3
Direction	Westbound	Westbound	Westbound
3:15 PM	120	57	88
3:30 PM	126	66	82
3:45 PM	148	66	68
4:00 PM	131	56	98
4:15 PM	128	71	75
4:30 PM	127	59	67
4:45 PM	142	58	74
5:00 PM	133	53	67
5:15 PM	143	57	72
5:30 PM	117	51	77
5:45 PM	101	63	75
6:00 PM	105	56	56
6:15 PM	94	49	42
6:30 PM	80	51	39
6:45 PM	61	44	32
7:00 PM	63	39	41
7:15 PM	54	42	24
7:30 PM	54	49	31
7:45 PM	43	43	31
8:00 PM	38	27	22
8:15 PM	48	42	16
8:30 PM	46	26	18
8:45 PM	47	29	15
9:00 PM	42	41	14
9:15 PM	37	34	17
9:30 PM	30	39	21
9:45 PM	37	19	16
10:00 PM	29	24	8
10:15 PM	29	32	7
10:30 PM	31	30	12
10:45 PM	23	36	11

Study Name 1232-WB I-90 AT I-481
Start Date 05-10-2023
Start Time 12:00 AM
Site Code Cars

Channel	Lane 1	Lane 2	Lane 3
Direction	Westbound	Westbound	Westbound
11:00 PM	23	16	10
11:15 PM	20	17	7
11:30 PM	21	18	5
11:45 PM	14	21	3

Study Name 1232-WB I-90 AT I-481

Start Date 05-10-2023

Start Time 12:00 AM

Site Code Light Goods Vehicles

Channel	Lane 1	Lane 2	Lane 3
Direction	Westbound	Westbound	Westbound
12:00 AM	0	0	0
12:15 AM	0	0	0
12:30 AM	0	2	0
12:45 AM	0	0	0
1:00 AM	0	1	0
1:15 AM	1	0	0
1:30 AM	0	1	0
1:45 AM	0	0	0
2:00 AM	0	0	0
2:15 AM	0	0	0
2:30 AM	0	0	0
2:45 AM	0	0	0
3:00 AM	0	1	0
3:15 AM	0	2	0
3:30 AM	0	0	0
3:45 AM	0	0	0
4:00 AM	0	0	0
4:15 AM	0	0	0
4:30 AM	0	0	0
4:45 AM	0	2	1
5:00 AM	2	3	1
5:15 AM	6	15	3
5:30 AM	8	14	5
5:45 AM	18	15	7
6:00 AM	30	13	5
6:15 AM	22	17	8
6:30 AM	35	15	14
6:45 AM	35	15	11
7:00 AM	26	12	11
7:15 AM	32	22	14

Study Name 1232-WB I-90 AT I-481

Start Date 05-10-2023

Start Time 12:00 AM

Site Code Light Goods Vehicles

Channel	Lane 1	Lane 2	Lane 3
Direction	Westbound	Westbound	Westbound
7:30 AM	43	18	19
7:45 AM	37	21	14
8:00 AM	17	12	10
8:15 AM	12	16	7
8:30 AM	15	11	8
8:45 AM	18	18	13
9:00 AM	21	17	8
9:15 AM	19	17	12
9:30 AM	25	23	8
9:45 AM	24	13	15
10:00 AM	12	9	5
10:15 AM	21	22	12
10:30 AM	23	12	13
10:45 AM	11	14	7
11:00 AM	13	14	12
11:15 AM	12	9	14
11:30 AM	6	14	15
11:45 AM	9	17	11
12:00 PM	15	11	8
12:15 PM	12	16	9
12:30 PM	20	23	6
12:45 PM	22	20	8
1:00 PM	32	12	13
1:15 PM	22	18	10
1:30 PM	20	10	9
1:45 PM	27	15	13
2:00 PM	21	18	10
2:15 PM	18	15	14
2:30 PM	14	15	18
2:45 PM	17	13	13
3:00 PM	25	12	24

Study Name 1232-WB I-90 AT I-481

Start Date 05-10-2023

Start Time 12:00 AM

Site Code Light Goods Vehicles

Channel	Lane 1	Lane 2	Lane 3
Direction	Westbound	Westbound	Westbound
3:15 PM	30	22	16
3:30 PM	20	17	22
3:45 PM	32	11	13
4:00 PM	30	21	11
4:15 PM	17	10	10
4:30 PM	16	19	11
4:45 PM	20	18	19
5:00 PM	5	13	18
5:15 PM	12	12	10
5:30 PM	6	20	15
5:45 PM	4	13	11
6:00 PM	8	15	5
6:15 PM	7	9	6
6:30 PM	10	11	4
6:45 PM	9	9	4
7:00 PM	11	10	7
7:15 PM	18	5	6
7:30 PM	13	7	1
7:45 PM	16	7	6
8:00 PM	6	9	6
8:15 PM	4	13	4
8:30 PM	3	7	1
8:45 PM	0	4	2
9:00 PM	2	0	0
9:15 PM	0	0	0
9:30 PM	0	1	0
9:45 PM	1	0	0
10:00 PM	0	2	0
10:15 PM	0	1	0
10:30 PM	0	0	0
10:45 PM	1	1	0

Study Name 1232-WB I-90 AT I-481
Start Date 05-10-2023
Start Time 12:00 AM
Site Code Light Goods Vehicles

Channel Direction	Lane 1	Lane 2	Lane 3
	Westbound	Westbound	Westbound
11:00 PM	0	1	1
11:15 PM	1	0	0
11:30 PM	0	2	1
11:45 PM	1	0	0

Study Name 1232-WB I-90 AT I-481

Start Date 05-10-2023

Start Time 12:00 AM

Site Code Buses

Channel	Lane 1	Lane 2	Lane 3
Direction	Westbound	Westbound	Westbound
12:00 AM	0	0	0
12:15 AM	0	0	0
12:30 AM	0	0	0
12:45 AM	0	0	0
1:00 AM	0	0	0
1:15 AM	0	0	0
1:30 AM	0	0	0
1:45 AM	0	0	0
2:00 AM	0	0	0
2:15 AM	0	0	0
2:30 AM	0	0	0
2:45 AM	0	0	0
3:00 AM	0	0	0
3:15 AM	0	0	0
3:30 AM	0	0	0
3:45 AM	0	0	0
4:00 AM	0	0	0
4:15 AM	0	0	0
4:30 AM	0	0	0
4:45 AM	1	0	0
5:00 AM	0	0	0
5:15 AM	0	0	0
5:30 AM	0	0	0
5:45 AM	0	0	0
6:00 AM	0	0	0
6:15 AM	0	0	0
6:30 AM	0	0	0
6:45 AM	0	0	0
7:00 AM	0	0	0
7:15 AM	0	0	0

Study Name 1232-WB I-90 AT I-481

Start Date 05-10-2023

Start Time 12:00 AM

Site Code Buses

Channel	Lane 1	Lane 2	Lane 3
Direction	Westbound	Westbound	Westbound
7:30 AM	0	0	0
7:45 AM	0	0	0
8:00 AM	0	0	0
8:15 AM	0	0	0
8:30 AM	0	1	0
8:45 AM	0	0	0
9:00 AM	1	0	0
9:15 AM	1	0	0
9:30 AM	1	0	0
9:45 AM	1	0	0
10:00 AM	0	2	1
10:15 AM	1	0	0
10:30 AM	2	1	0
10:45 AM	0	0	0
11:00 AM	0	0	0
11:15 AM	0	0	0
11:30 AM	0	0	0
11:45 AM	0	1	0
12:00 PM	0	0	0
12:15 PM	0	1	0
12:30 PM	0	2	0
12:45 PM	0	0	0
1:00 PM	0	1	0
1:15 PM	0	0	0
1:30 PM	0	0	0
1:45 PM	0	0	0
2:00 PM	0	1	0
2:15 PM	0	0	0
2:30 PM	0	0	0
2:45 PM	0	0	0
3:00 PM	0	0	0

Study Name 1232-WB I-90 AT I-481

Start Date 05-10-2023

Start Time 12:00 AM

Site Code Buses

Channel	Lane 1	Lane 2	Lane 3
Direction	Westbound	Westbound	Westbound
3:15 PM	1	1	0
3:30 PM	0	0	0
3:45 PM	0	0	0
4:00 PM	1	0	0
4:15 PM	0	0	0
4:30 PM	0	1	0
4:45 PM	0	0	0
5:00 PM	0	2	1
5:15 PM	0	2	0
5:30 PM	0	1	0
5:45 PM	0	0	0
6:00 PM	1	1	0
6:15 PM	0	1	0
6:30 PM	0	0	0
6:45 PM	0	0	0
7:00 PM	0	0	0
7:15 PM	0	0	0
7:30 PM	0	0	0
7:45 PM	0	0	0
8:00 PM	0	0	0
8:15 PM	0	1	0
8:30 PM	0	0	0
8:45 PM	0	0	0
9:00 PM	0	0	0
9:15 PM	0	0	0
9:30 PM	0	0	0
9:45 PM	0	0	1
10:00 PM	0	0	0
10:15 PM	0	1	0
10:30 PM	0	0	0
10:45 PM	0	1	0

Study Name 1232-WB I-90 AT I-481
Start Date 05-10-2023
Start Time 12:00 AM
Site Code Buses

Channel	Lane 1	Lane 2	Lane 3
Direction	Westbound	Westbound	Westbound
11:00 PM	0	0	0
11:15 PM	0	0	0
11:30 PM	0	0	0
11:45 PM	0	0	0

Study Name 1232-WB I-90 AT I-481

Start Date 05-10-2023

Start Time 12:00 AM

Site Code Single-Unit Trucks

Channel	Lane 1	Lane 2	Lane 3
Direction	Westbound	Westbound	Westbound
12:00 AM	0	1	0
12:15 AM	0	0	0
12:30 AM	2	2	0
12:45 AM	1	2	0
1:00 AM	1	0	0
1:15 AM	0	2	0
1:30 AM	0	0	0
1:45 AM	1	0	0
2:00 AM	0	0	0
2:15 AM	0	0	0
2:30 AM	0	0	0
2:45 AM	1	0	0
3:00 AM	1	3	0
3:15 AM	1	1	0
3:30 AM	0	0	1
3:45 AM	1	1	0
4:00 AM	2	3	0
4:15 AM	1	1	0
4:30 AM	1	3	0
4:45 AM	1	2	0
5:00 AM	1	2	0
5:15 AM	0	0	0
5:30 AM	1	2	1
5:45 AM	4	2	1
6:00 AM	3	7	1
6:15 AM	4	6	6
6:30 AM	1	5	8
6:45 AM	5	3	2
7:00 AM	0	7	3
7:15 AM	3	7	1

Study Name 1232-WB I-90 AT I-481

Start Date 05-10-2023

Start Time 12:00 AM

Site Code Single-Unit Trucks

Channel	Lane 1	Lane 2	Lane 3
Direction	Westbound	Westbound	Westbound
7:30 AM	8	9	1
7:45 AM	6	8	2
8:00 AM	4	5	3
8:15 AM	6	7	2
8:30 AM	8	5	1
8:45 AM	8	7	1
9:00 AM	8	9	0
9:15 AM	7	8	2
9:30 AM	7	4	3
9:45 AM	9	4	1
10:00 AM	4	11	5
10:15 AM	7	5	2
10:30 AM	8	9	0
10:45 AM	6	5	1
11:00 AM	4	7	2
11:15 AM	5	6	2
11:30 AM	9	1	1
11:45 AM	6	4	0
12:00 PM	4	8	0
12:15 PM	6	8	1
12:30 PM	7	3	4
12:45 PM	6	8	1
1:00 PM	4	6	2
1:15 PM	2	12	2
1:30 PM	8	8	0
1:45 PM	7	4	2
2:00 PM	7	9	1
2:15 PM	6	5	4
2:30 PM	3	11	5
2:45 PM	6	11	0
3:00 PM	5	12	2

Study Name 1232-WB I-90 AT I-481

Start Date 05-10-2023

Start Time 12:00 AM

Site Code Single-Unit Trucks

Channel	Lane 1	Lane 2	Lane 3
Direction	Westbound	Westbound	Westbound
3:15 PM	4	10	3
3:30 PM	9	12	1
3:45 PM	7	6	3
4:00 PM	6	9	2
4:15 PM	1	10	2
4:30 PM	1	6	0
4:45 PM	6	4	2
5:00 PM	4	5	1
5:15 PM	0	4	1
5:30 PM	4	10	3
5:45 PM	3	5	2
6:00 PM	6	6	1
6:15 PM	6	7	2
6:30 PM	0	3	0
6:45 PM	2	4	0
7:00 PM	1	3	0
7:15 PM	2	5	0
7:30 PM	3	8	0
7:45 PM	3	5	0
8:00 PM	3	7	0
8:15 PM	0	2	0
8:30 PM	0	0	1
8:45 PM	2	3	0
9:00 PM	0	1	0
9:15 PM	1	2	0
9:30 PM	2	4	0
9:45 PM	1	4	0
10:00 PM	0	0	0
10:15 PM	0	2	0
10:30 PM	2	2	0
10:45 PM	0	0	0

Study Name 1232-WB I-90 AT I-481

Start Date 05-10-2023

Start Time 12:00 AM

Site Code Single-Unit Trucks

Channel	Lane 1	Lane 2	Lane 3
Direction	Westbound	Westbound	Westbound
11:00 PM	0	3	0
11:15 PM	0	0	0
11:30 PM	0	1	0
11:45 PM	2	2	0

Study Name 1232-WB I-90 AT I-481

Start Date 05-10-2023

Start Time 12:00 AM

Site Code Articulated Trucks

Channel	Lane 1	Lane 2	Lane 3
Direction	Westbound	Westbound	Westbound
12:00 AM	2	16	1
12:15 AM	2	12	1
12:30 AM	4	8	1
12:45 AM	3	12	0
1:00 AM	4	11	0
1:15 AM	4	13	0
1:30 AM	4	10	1
1:45 AM	4	12	0
2:00 AM	1	10	0
2:15 AM	2	11	0
2:30 AM	0	12	0
2:45 AM	2	8	0
3:00 AM	2	13	1
3:15 AM	3	15	1
3:30 AM	5	18	1
3:45 AM	4	18	0
4:00 AM	5	11	1
4:15 AM	4	20	1
4:30 AM	1	15	2
4:45 AM	7	20	3
5:00 AM	4	21	1
5:15 AM	4	15	0
5:30 AM	11	16	3
5:45 AM	5	18	1
6:00 AM	8	23	4
6:15 AM	12	18	7
6:30 AM	6	32	7
6:45 AM	4	28	3
7:00 AM	7	25	5
7:15 AM	9	29	3

Study Name 1232-WB I-90 AT I-481

Start Date 05-10-2023

Start Time 12:00 AM

Site Code Articulated Trucks

Channel	Lane 1	Lane 2	Lane 3
Direction	Westbound	Westbound	Westbound
7:30 AM	12	23	5
7:45 AM	10	26	4
8:00 AM	7	29	8
8:15 AM	7	33	3
8:30 AM	13	24	3
8:45 AM	12	27	7
9:00 AM	7	34	7
9:15 AM	7	29	7
9:30 AM	15	25	4
9:45 AM	14	34	1
10:00 AM	12	34	3
10:15 AM	11	26	3
10:30 AM	13	29	8
10:45 AM	7	31	7
11:00 AM	8	41	6
11:15 AM	11	40	2
11:30 AM	13	30	3
11:45 AM	8	39	5
12:00 PM	13	34	4
12:15 PM	15	41	8
12:30 PM	10	36	7
12:45 PM	6	35	4
1:00 PM	14	34	7
1:15 PM	12	32	6
1:30 PM	8	30	8
1:45 PM	15	37	7
2:00 PM	11	28	6
2:15 PM	10	43	10
2:30 PM	10	29	8
2:45 PM	9	32	6
3:00 PM	12	30	3

Study Name 1232-WB I-90 AT I-481

Start Date 05-10-2023

Start Time 12:00 AM

Site Code Articulated Trucks

Channel	Lane 1	Lane 2	Lane 3
Direction	Westbound	Westbound	Westbound
3:15 PM	8	29	7
3:30 PM	10	32	13
3:45 PM	6	38	6
4:00 PM	11	37	10
4:15 PM	12	34	12
4:30 PM	5	35	4
4:45 PM	10	34	9
5:00 PM	18	44	8
5:15 PM	11	33	4
5:30 PM	11	26	4
5:45 PM	6	36	6
6:00 PM	6	35	4
6:15 PM	9	32	7
6:30 PM	1	31	3
6:45 PM	7	28	5
7:00 PM	3	46	6
7:15 PM	2	34	4
7:30 PM	8	34	3
7:45 PM	8	25	3
8:00 PM	8	26	7
8:15 PM	5	31	3
8:30 PM	8	23	1
8:45 PM	2	29	3
9:00 PM	1	28	0
9:15 PM	5	15	2
9:30 PM	4	26	2
9:45 PM	5	20	0
10:00 PM	1	14	3
10:15 PM	4	13	1
10:30 PM	3	16	0
10:45 PM	8	15	1

Study Name 1232-WB I-90 AT I-481
Start Date 05-10-2023
Start Time 12:00 AM
Site Code Articulated Trucks

Channel Direction	Lane 1	Lane 2	Lane 3
	Westbound	Westbound	Westbound
11:00 PM	1	17	2
11:15 PM	0	22	1
11:30 PM	3	14	2
11:45 PM	1	13	1

Study Name 1296-I-81 NB ON RAMP FROM SB PARDEE RD
Start Date 04-19-2023
Start Time 12:00 AM
Site Code Motorcycles

Channel Direction	Direction
	Northbound
12:00 AM	0
12:15 AM	0
12:30 AM	0
12:45 AM	0
1:00 AM	0
1:15 AM	0
1:30 AM	0
1:45 AM	0
2:00 AM	0
2:15 AM	0
2:30 AM	0
2:45 AM	0
3:00 AM	0
3:15 AM	0
3:30 AM	0
3:45 AM	0
4:00 AM	0
4:15 AM	0
4:30 AM	0
4:45 AM	0
5:00 AM	0
5:15 AM	0
5:30 AM	0
5:45 AM	0
6:00 AM	0
6:15 AM	0
6:30 AM	0
6:45 AM	0
7:00 AM	0
7:15 AM	0

Study Name 1296-I-81 NB ON RAMP FROM SB PARDEE RD
Start Date 04-19-2023
Start Time 12:00 AM
Site Code Motorcycles

Channel	Direction
Direction	Northbound
7:30 AM	0
7:45 AM	0
8:00 AM	0
8:15 AM	0
8:30 AM	0
8:45 AM	0
9:00 AM	0
9:15 AM	0
9:30 AM	0
9:45 AM	0
10:00 AM	0
10:15 AM	0
10:30 AM	0
10:45 AM	0
11:00 AM	0
11:15 AM	0
11:30 AM	0
11:45 AM	0
12:00 PM	0
12:15 PM	0
12:30 PM	0
12:45 PM	0
1:00 PM	0
1:15 PM	0
1:30 PM	0
1:45 PM	0
2:00 PM	0
2:15 PM	0
2:30 PM	0
2:45 PM	0
3:00 PM	0

Study Name 1296-I-81 NB ON RAMP FROM SB PARDEE RD
Start Date 04-19-2023
Start Time 12:00 AM
Site Code Motorcycles

Channel	Direction
Direction	Northbound
3:15 PM	0
3:30 PM	0
3:45 PM	0
4:00 PM	0
4:15 PM	0
4:30 PM	0
4:45 PM	0
5:00 PM	0
5:15 PM	0
5:30 PM	0
5:45 PM	0
6:00 PM	0
6:15 PM	0
6:30 PM	0
6:45 PM	0
7:00 PM	0
7:15 PM	0
7:30 PM	0
7:45 PM	0
8:00 PM	0
8:15 PM	0
8:30 PM	0
8:45 PM	0
9:00 PM	0
9:15 PM	0
9:30 PM	0
9:45 PM	0
10:00 PM	0
10:15 PM	0
10:30 PM	0
10:45 PM	0

Study Name 1296-I-81 NB ON RAMP FROM SB PARDEE RD
Start Date 04-19-2023
Start Time 12:00 AM
Site Code Motorcycles

Channel	Direction
Direction	Northbound
11:00 PM	0
11:15 PM	0
11:30 PM	0
11:45 PM	0

Study Name 1296-I-81 NB ON RAMP FROM SB PARDEE RD
 Start Date 04-19-2023
 Start Time 12:00 AM
 Site Code Cars

Channel	Direction
Direction	Northbound
12:00 AM	0
12:15 AM	0
12:30 AM	1
12:45 AM	1
1:00 AM	0
1:15 AM	0
1:30 AM	0
1:45 AM	0
2:00 AM	0
2:15 AM	0
2:30 AM	0
2:45 AM	0
3:00 AM	0
3:15 AM	0
3:30 AM	1
3:45 AM	0
4:00 AM	0
4:15 AM	1
4:30 AM	0
4:45 AM	0
5:00 AM	3
5:15 AM	0
5:30 AM	0
5:45 AM	0
6:00 AM	2
6:15 AM	0
6:30 AM	4
6:45 AM	0
7:00 AM	12
7:15 AM	2

Study Name 1296-I-81 NB ON RAMP FROM SB PARDEE RD
 Start Date 04-19-2023
 Start Time 12:00 AM
 Site Code Cars

Channel	Direction
Direction	Northbound
7:30 AM	2
7:45 AM	3
8:00 AM	2
8:15 AM	1
8:30 AM	1
8:45 AM	2
9:00 AM	3
9:15 AM	1
9:30 AM	2
9:45 AM	4
10:00 AM	2
10:15 AM	0
10:30 AM	0
10:45 AM	2
11:00 AM	4
11:15 AM	0
11:30 AM	2
11:45 AM	6
12:00 PM	2
12:15 PM	2
12:30 PM	3
12:45 PM	2
1:00 PM	3
1:15 PM	1
1:30 PM	3
1:45 PM	2
2:00 PM	7
2:15 PM	4
2:30 PM	14
2:45 PM	4
3:00 PM	3

Study Name 1296-I-81 NB ON RAMP FROM SB PARDEE RD
 Start Date 04-19-2023
 Start Time 12:00 AM
 Site Code Cars

Channel	Direction
Direction	Northbound
3:15 PM	2
3:30 PM	4
3:45 PM	3
4:00 PM	1
4:15 PM	4
4:30 PM	9
4:45 PM	2
5:00 PM	4
5:15 PM	0
5:30 PM	3
5:45 PM	0
6:00 PM	4
6:15 PM	3
6:30 PM	2
6:45 PM	6
7:00 PM	3
7:15 PM	2
7:30 PM	4
7:45 PM	2
8:00 PM	7
8:15 PM	1
8:30 PM	1
8:45 PM	0
9:00 PM	0
9:15 PM	0
9:30 PM	3
9:45 PM	0
10:00 PM	2
10:15 PM	1
10:30 PM	1
10:45 PM	6

Study Name 1296-I-81 NB ON RAMP FROM SB PARDEE RD
Start Date 04-19-2023
Start Time 12:00 AM
Site Code Cars

Channel	Direction
Direction	Northbound
11:00 PM	1
11:15 PM	0
11:30 PM	0
11:45 PM	1

Study Name 1296-I-81 NB ON RAMP FROM SB PARDEE RD
 Start Date 04-19-2023
 Start Time 12:00 AM
 Site Code Light Goods Vehicles

Channel	Direction
Direction	Northbound
12:00 AM	0
12:15 AM	0
12:30 AM	0
12:45 AM	0
1:00 AM	0
1:15 AM	0
1:30 AM	0
1:45 AM	0
2:00 AM	0
2:15 AM	0
2:30 AM	0
2:45 AM	0
3:00 AM	0
3:15 AM	0
3:30 AM	0
3:45 AM	0
4:00 AM	0
4:15 AM	0
4:30 AM	0
4:45 AM	0
5:00 AM	0
5:15 AM	0
5:30 AM	0
5:45 AM	1
6:00 AM	1
6:15 AM	2
6:30 AM	0
6:45 AM	1
7:00 AM	5
7:15 AM	1

Study Name 1296-I-81 NB ON RAMP FROM SB PARDEE RD
 Start Date 04-19-2023
 Start Time 12:00 AM
 Site Code Light Goods Vehicles

Channel	Direction
Direction	Northbound
7:30 AM	0
7:45 AM	0
8:00 AM	0
8:15 AM	2
8:30 AM	0
8:45 AM	1
9:00 AM	0
9:15 AM	2
9:30 AM	0
9:45 AM	0
10:00 AM	1
10:15 AM	0
10:30 AM	1
10:45 AM	2
11:00 AM	0
11:15 AM	0
11:30 AM	0
11:45 AM	0
12:00 PM	0
12:15 PM	1
12:30 PM	0
12:45 PM	0
1:00 PM	3
1:15 PM	3
1:30 PM	0
1:45 PM	2
2:00 PM	1
2:15 PM	2
2:30 PM	6
2:45 PM	0
3:00 PM	2

Study Name 1296-I-81 NB ON RAMP FROM SB PARDEE RD
 Start Date 04-19-2023
 Start Time 12:00 AM
 Site Code Light Goods Vehicles

Channel	Direction
Direction	Northbound
3:15 PM	3
3:30 PM	2
3:45 PM	0
4:00 PM	3
4:15 PM	0
4:30 PM	2
4:45 PM	0
5:00 PM	1
5:15 PM	2
5:30 PM	1
5:45 PM	1
6:00 PM	0
6:15 PM	1
6:30 PM	2
6:45 PM	0
7:00 PM	0
7:15 PM	1
7:30 PM	0
7:45 PM	0
8:00 PM	0
8:15 PM	0
8:30 PM	0
8:45 PM	1
9:00 PM	1
9:15 PM	0
9:30 PM	0
9:45 PM	0
10:00 PM	0
10:15 PM	0
10:30 PM	0
10:45 PM	1

Study Name 1296-I-81 NB ON RAMP FROM SB PARDEE RD
Start Date 04-19-2023
Start Time 12:00 AM
Site Code Light Goods Vehicles

Channel	Direction
Direction	Northbound
11:00 PM	0
11:15 PM	0
11:30 PM	0
11:45 PM	0

Study Name 1296-I-81 NB ON RAMP FROM SB PARDEE RD
Start Date 04-19-2023
Start Time 12:00 AM
Site Code Buses

Channel Direction	Direction
	Northbound
12:00 AM	0
12:15 AM	0
12:30 AM	0
12:45 AM	0
1:00 AM	0
1:15 AM	0
1:30 AM	0
1:45 AM	0
2:00 AM	0
2:15 AM	0
2:30 AM	0
2:45 AM	0
3:00 AM	0
3:15 AM	0
3:30 AM	0
3:45 AM	0
4:00 AM	0
4:15 AM	0
4:30 AM	0
4:45 AM	0
5:00 AM	0
5:15 AM	0
5:30 AM	0
5:45 AM	0
6:00 AM	0
6:15 AM	0
6:30 AM	0
6:45 AM	0
7:00 AM	0
7:15 AM	0

Study Name 1296-I-81 NB ON RAMP FROM SB PARDEE RD
Start Date 04-19-2023
Start Time 12:00 AM
Site Code Buses

Channel	Direction
Direction	Northbound
7:30 AM	0
7:45 AM	0
8:00 AM	0
8:15 AM	0
8:30 AM	0
8:45 AM	0
9:00 AM	0
9:15 AM	0
9:30 AM	0
9:45 AM	0
10:00 AM	0
10:15 AM	0
10:30 AM	0
10:45 AM	0
11:00 AM	0
11:15 AM	0
11:30 AM	0
11:45 AM	0
12:00 PM	0
12:15 PM	0
12:30 PM	0
12:45 PM	0
1:00 PM	0
1:15 PM	0
1:30 PM	0
1:45 PM	0
2:00 PM	0
2:15 PM	0
2:30 PM	0
2:45 PM	0
3:00 PM	0

Study Name 1296-I-81 NB ON RAMP FROM SB PARDEE RD
Start Date 04-19-2023
Start Time 12:00 AM
Site Code Buses

Channel	Direction
Direction	Northbound
3:15 PM	0
3:30 PM	0
3:45 PM	0
4:00 PM	0
4:15 PM	0
4:30 PM	0
4:45 PM	0
5:00 PM	0
5:15 PM	0
5:30 PM	0
5:45 PM	0
6:00 PM	0
6:15 PM	0
6:30 PM	0
6:45 PM	0
7:00 PM	0
7:15 PM	0
7:30 PM	0
7:45 PM	0
8:00 PM	0
8:15 PM	0
8:30 PM	0
8:45 PM	0
9:00 PM	0
9:15 PM	0
9:30 PM	0
9:45 PM	0
10:00 PM	0
10:15 PM	0
10:30 PM	0
10:45 PM	0

Study Name 1296-I-81 NB ON RAMP FROM SB PARDEE RD
Start Date 04-19-2023
Start Time 12:00 AM
Site Code Buses

Channel	Direction
Direction	Northbound
11:00 PM	0
11:15 PM	0
11:30 PM	0
11:45 PM	0

Study Name 1296-I-81 NB ON RAMP FROM SB PARDEE RD
 Start Date 04-19-2023
 Start Time 12:00 AM
 Site Code Single-Unit Trucks

Channel	Direction
Direction	Northbound
12:00 AM	0
12:15 AM	0
12:30 AM	0
12:45 AM	0
1:00 AM	0
1:15 AM	0
1:30 AM	0
1:45 AM	0
2:00 AM	0
2:15 AM	0
2:30 AM	0
2:45 AM	0
3:00 AM	0
3:15 AM	0
3:30 AM	0
3:45 AM	0
4:00 AM	0
4:15 AM	0
4:30 AM	0
4:45 AM	0
5:00 AM	0
5:15 AM	0
5:30 AM	0
5:45 AM	0
6:00 AM	1
6:15 AM	1
6:30 AM	0
6:45 AM	0
7:00 AM	0
7:15 AM	0

Study Name 1296-I-81 NB ON RAMP FROM SB PARDEE RD
 Start Date 04-19-2023
 Start Time 12:00 AM
 Site Code Single-Unit Trucks

Channel	Direction
Direction	Northbound
7:30 AM	2
7:45 AM	0
8:00 AM	0
8:15 AM	0
8:30 AM	0
8:45 AM	0
9:00 AM	1
9:15 AM	0
9:30 AM	0
9:45 AM	0
10:00 AM	0
10:15 AM	0
10:30 AM	0
10:45 AM	0
11:00 AM	0
11:15 AM	0
11:30 AM	0
11:45 AM	0
12:00 PM	0
12:15 PM	0
12:30 PM	1
12:45 PM	0
1:00 PM	0
1:15 PM	0
1:30 PM	0
1:45 PM	0
2:00 PM	0
2:15 PM	0
2:30 PM	0
2:45 PM	0
3:00 PM	0

Study Name 1296-I-81 NB ON RAMP FROM SB PARDEE RD
 Start Date 04-19-2023
 Start Time 12:00 AM
 Site Code Single-Unit Trucks

Channel	Direction
Direction	Northbound
3:15 PM	0
3:30 PM	0
3:45 PM	0
4:00 PM	0
4:15 PM	0
4:30 PM	0
4:45 PM	0
5:00 PM	0
5:15 PM	0
5:30 PM	0
5:45 PM	0
6:00 PM	0
6:15 PM	0
6:30 PM	0
6:45 PM	0
7:00 PM	0
7:15 PM	0
7:30 PM	0
7:45 PM	0
8:00 PM	0
8:15 PM	0
8:30 PM	0
8:45 PM	0
9:00 PM	0
9:15 PM	0
9:30 PM	0
9:45 PM	0
10:00 PM	0
10:15 PM	0
10:30 PM	0
10:45 PM	0

Study Name 1296-I-81 NB ON RAMP FROM SB PARDEE RD
Start Date 04-19-2023
Start Time 12:00 AM
Site Code Single-Unit Trucks

Channel	Direction
Direction	Northbound
11:00 PM	0
11:15 PM	0
11:30 PM	0
11:45 PM	0

Study Name 1296-I-81 NB ON RAMP FROM SB PARDEE RD
Start Date 04-19-2023
Start Time 12:00 AM
Site Code Articulated Trucks

Channel Direction	Direction
	Northbound
12:00 AM	0
12:15 AM	0
12:30 AM	0
12:45 AM	0
1:00 AM	0
1:15 AM	0
1:30 AM	0
1:45 AM	0
2:00 AM	0
2:15 AM	0
2:30 AM	0
2:45 AM	0
3:00 AM	0
3:15 AM	1
3:30 AM	0
3:45 AM	0
4:00 AM	1
4:15 AM	0
4:30 AM	0
4:45 AM	0
5:00 AM	0
5:15 AM	0
5:30 AM	0
5:45 AM	0
6:00 AM	0
6:15 AM	0
6:30 AM	0
6:45 AM	0
7:00 AM	0
7:15 AM	1

Study Name 1296-I-81 NB ON RAMP FROM SB PARDEE RD
Start Date 04-19-2023
Start Time 12:00 AM
Site Code Articulated Trucks

Channel	Direction
Direction	Northbound
7:30 AM	0
7:45 AM	0
8:00 AM	0
8:15 AM	0
8:30 AM	0
8:45 AM	0
9:00 AM	1
9:15 AM	0
9:30 AM	0
9:45 AM	1
10:00 AM	0
10:15 AM	0
10:30 AM	0
10:45 AM	0
11:00 AM	0
11:15 AM	0
11:30 AM	0
11:45 AM	0
12:00 PM	0
12:15 PM	0
12:30 PM	0
12:45 PM	0
1:00 PM	0
1:15 PM	1
1:30 PM	0
1:45 PM	0
2:00 PM	0
2:15 PM	0
2:30 PM	0
2:45 PM	0
3:00 PM	0

Study Name 1296-I-81 NB ON RAMP FROM SB PARDEE RD
 Start Date 04-19-2023
 Start Time 12:00 AM
 Site Code Articulated Trucks

Channel	Direction
Direction	Northbound
3:15 PM	0
3:30 PM	0
3:45 PM	0
4:00 PM	0
4:15 PM	0
4:30 PM	0
4:45 PM	0
5:00 PM	0
5:15 PM	1
5:30 PM	0
5:45 PM	0
6:00 PM	0
6:15 PM	0
6:30 PM	0
6:45 PM	1
7:00 PM	0
7:15 PM	0
7:30 PM	0
7:45 PM	0
8:00 PM	0
8:15 PM	0
8:30 PM	0
8:45 PM	0
9:00 PM	0
9:15 PM	0
9:30 PM	0
9:45 PM	0
10:00 PM	0
10:15 PM	0
10:30 PM	0
10:45 PM	0

Study Name 1296-I-81 NB ON RAMP FROM SB PARDEE RD
Start Date 04-19-2023
Start Time 12:00 AM
Site Code Articulated Trucks

Channel	Direction
Direction	Northbound
11:00 PM	0
11:15 PM	0
11:30 PM	0
11:45 PM	0

Study Name 1296-I-81 NB ON RAMP FROM SB PARDEE RD
Start Date 04-19-2023
Start Time 12:00 AM
Site Code Bicycles on Road

Channel Direction	Direction
	Northbound
12:00 AM	0
12:15 AM	0
12:30 AM	0
12:45 AM	0
1:00 AM	0
1:15 AM	0
1:30 AM	0
1:45 AM	0
2:00 AM	0
2:15 AM	0
2:30 AM	0
2:45 AM	0
3:00 AM	0
3:15 AM	0
3:30 AM	0
3:45 AM	0
4:00 AM	0
4:15 AM	0
4:30 AM	0
4:45 AM	0
5:00 AM	0
5:15 AM	0
5:30 AM	0
5:45 AM	0
6:00 AM	0
6:15 AM	0
6:30 AM	0
6:45 AM	0
7:00 AM	0
7:15 AM	0

Study Name 1296-I-81 NB ON RAMP FROM SB PARDEE RD
Start Date 04-19-2023
Start Time 12:00 AM
Site Code Bicycles on Road

Channel	Direction
Direction	Northbound
7:30 AM	0
7:45 AM	0
8:00 AM	0
8:15 AM	0
8:30 AM	0
8:45 AM	0
9:00 AM	0
9:15 AM	0
9:30 AM	0
9:45 AM	0
10:00 AM	0
10:15 AM	0
10:30 AM	0
10:45 AM	0
11:00 AM	0
11:15 AM	0
11:30 AM	0
11:45 AM	0
12:00 PM	0
12:15 PM	0
12:30 PM	0
12:45 PM	0
1:00 PM	0
1:15 PM	0
1:30 PM	0
1:45 PM	0
2:00 PM	0
2:15 PM	0
2:30 PM	0
2:45 PM	0
3:00 PM	0

Study Name 1296-I-81 NB ON RAMP FROM SB PARDEE RD
Start Date 04-19-2023
Start Time 12:00 AM
Site Code Bicycles on Road

Channel	Direction
Direction	Northbound
3:15 PM	0
3:30 PM	0
3:45 PM	0
4:00 PM	0
4:15 PM	0
4:30 PM	0
4:45 PM	0
5:00 PM	0
5:15 PM	0
5:30 PM	0
5:45 PM	0
6:00 PM	0
6:15 PM	0
6:30 PM	0
6:45 PM	0
7:00 PM	0
7:15 PM	0
7:30 PM	0
7:45 PM	0
8:00 PM	0
8:15 PM	0
8:30 PM	0
8:45 PM	0
9:00 PM	0
9:15 PM	0
9:30 PM	0
9:45 PM	0
10:00 PM	0
10:15 PM	0
10:30 PM	0
10:45 PM	0

Study Name 1296-I-81 NB ON RAMP FROM SB PARDEE RD
Start Date 04-19-2023
Start Time 12:00 AM
Site Code Bicycles on Road

Channel	Direction
Direction	Northbound
11:00 PM	0
11:15 PM	0
11:30 PM	0
11:45 PM	0

Study Name 1307-NB I81 AT I-90
 Start Date 04-19-2023
 Start Time 12:00 AM
 Site Code Motorcycles

Channel Direction	Lane 1	Lane 2	Lane 3	Lane 4
	Northbound	Northbound	Northbound	Northbound
12:00 AM	0	0	0	0
12:15 AM	0	0	0	0
12:30 AM	0	0	0	0
12:45 AM	0	0	0	0
1:00 AM	0	0	0	0
1:15 AM	0	0	0	0
1:30 AM	0	0	0	0
1:45 AM	0	0	0	0
2:00 AM	0	0	0	0
2:15 AM	0	0	0	0
2:30 AM	0	0	0	0
2:45 AM	0	0	0	0
3:00 AM	0	0	0	0
3:15 AM	0	0	0	0
3:30 AM	0	0	0	0
3:45 AM	0	0	0	0
4:00 AM	0	0	0	0
4:15 AM	0	0	0	0
4:30 AM	0	0	0	0
4:45 AM	0	0	0	0
5:00 AM	0	0	0	0
5:15 AM	0	0	0	0
5:30 AM	0	0	0	0
5:45 AM	0	0	0	0
6:00 AM	0	0	0	0
6:15 AM	0	0	0	0
6:30 AM	0	0	0	0
6:45 AM	0	0	0	0
7:00 AM	0	0	0	0
7:15 AM	0	0	0	0
7:30 AM	0	0	0	0
7:45 AM	0	0	0	0
8:00 AM	0	0	0	0

Study Name 1307-NB I81 AT I-90

Start Date 04-19-2023

Start Time 12:00 AM

Site Code Motorcycles

Channel	Lane 1	Lane 2	Lane 3	Lane 4
Direction	Northbound	Northbound	Northbound	Northbound
8:15 AM	0	0	0	0
8:30 AM	0	0	0	0
8:45 AM	0	0	0	0
9:00 AM	0	0	0	0
9:15 AM	0	0	1	0
9:30 AM	0	0	0	0
9:45 AM	0	0	0	0
10:00 AM	0	0	0	0
10:15 AM	0	0	0	0
10:30 AM	0	0	0	0
10:45 AM	0	0	0	0
11:00 AM	0	0	0	0
11:15 AM	0	0	0	0
11:30 AM	0	0	0	0
11:45 AM	0	0	0	0
12:00 PM	0	0	0	0
12:15 PM	0	0	0	0
12:30 PM	0	0	0	1
12:45 PM	0	0	0	0
1:00 PM	0	0	0	0
1:15 PM	0	0	0	0
1:30 PM	0	0	0	0
1:45 PM	0	0	0	0
2:00 PM	0	0	0	0
2:15 PM	0	0	0	0
2:30 PM	0	0	0	0
2:45 PM	0	0	0	0
3:00 PM	0	1	0	0
3:15 PM	0	0	0	0
3:30 PM	0	0	0	0
3:45 PM	0	1	0	0
4:00 PM	0	0	0	0
4:15 PM	0	0	0	0
4:30 PM	0	0	0	0

Study Name 1307-NB I81 AT I-90

Start Date 04-19-2023

Start Time 12:00 AM

Site Code Motorcycles

Channel	Lane 1	Lane 2	Lane 3	Lane 4
Direction	Northbound	Northbound	Northbound	Northbound
4:45 PM	0	0	0	0
5:00 PM	0	0	0	0
5:15 PM	0	0	0	0
5:30 PM	0	0	0	0
5:45 PM	0	0	0	0
6:00 PM	0	0	1	1
6:15 PM	0	0	0	0
6:30 PM	0	0	0	0
6:45 PM	0	0	0	0
7:00 PM	0	0	0	0
7:15 PM	1	0	0	0
7:30 PM	0	0	0	0
7:45 PM	0	0	0	0
8:00 PM	0	0	0	0
8:15 PM	0	0	0	0
8:30 PM	0	0	1	0
8:45 PM	0	0	0	0
9:00 PM	0	0	0	0
9:15 PM	0	0	0	0
9:30 PM	0	0	0	0
9:45 PM	0	0	0	0
10:00 PM	0	0	0	0
10:15 PM	0	0	0	0
10:30 PM	0	0	0	0
10:45 PM	0	0	0	0
11:00 PM	0	0	0	0
11:15 PM	0	0	0	0
11:30 PM	0	0	0	0
11:45 PM	0	0	0	0

Study Name 1307-NB I81 AT I-90

Start Date 04-19-2023

Start Time 12:00 AM

Site Code Cars

Channel Direction	Lane 1	Lane 2	Lane 3	Lane 4
	Northbound	Northbound	Northbound	Northbound
12:00 AM	10	24	32	9
12:15 AM	7	19	31	4
12:30 AM	7	20	23	3
12:45 AM	7	15	17	1
1:00 AM	8	16	6	4
1:15 AM	2	6	14	0
1:30 AM	4	19	14	1
1:45 AM	5	11	11	0
2:00 AM	5	4	10	1
2:15 AM	3	7	11	1
2:30 AM	2	7	3	0
2:45 AM	2	12	18	1
3:00 AM	2	12	14	0
3:15 AM	10	17	8	0
3:30 AM	3	17	23	2
3:45 AM	8	21	29	7
4:00 AM	6	15	25	1
4:15 AM	7	39	22	3
4:30 AM	8	34	38	7
4:45 AM	18	42	60	7
5:00 AM	10	39	46	5
5:15 AM	8	39	42	1
5:30 AM	7	37	48	10
5:45 AM	25	34	50	17
6:00 AM	15	47	46	14
6:15 AM	15	52	62	20
6:30 AM	33	66	97	46
6:45 AM	34	65	107	50
7:00 AM	20	86	122	74
7:15 AM	29	92	121	56
7:30 AM	45	120	149	74
7:45 AM	58	124	179	106
8:00 AM	49	99	141	70

Study Name 1307-NB I81 AT I-90

Start Date 04-19-2023

Start Time 12:00 AM

Site Code Cars

Channel	Lane 1	Lane 2	Lane 3	Lane 4
Direction	Northbound	Northbound	Northbound	Northbound
8:15 AM	34	85	147	62
8:30 AM	37	103	124	57
8:45 AM	51	83	137	60
9:00 AM	42	101	135	40
9:15 AM	41	104	127	44
9:30 AM	29	85	113	47
9:45 AM	37	99	150	56
10:00 AM	36	92	142	47
10:15 AM	35	115	127	42
10:30 AM	38	100	140	57
10:45 AM	41	118	154	69
11:00 AM	46	97	159	75
11:15 AM	40	116	158	64
11:30 AM	39	110	153	74
11:45 AM	52	110	156	67
12:00 PM	56	126	170	62
12:15 PM	47	117	155	68
12:30 PM	46	114	164	66
12:45 PM	41	113	156	76
1:00 PM	48	110	167	86
1:15 PM	43	112	184	71
1:30 PM	55	118	173	69
1:45 PM	52	140	191	84
2:00 PM	62	126	175	90
2:15 PM	46	123	186	92
2:30 PM	54	147	228	144
2:45 PM	41	184	211	126
3:00 PM	73	166	259	178
3:15 PM	74	178	271	181
3:30 PM	95	175	281	223
3:45 PM	70	192	280	190
4:00 PM	102	236	306	234
4:15 PM	74	229	288	270
4:30 PM	90	232	305	271

Study Name 1307-NB I81 AT I-90

Start Date 04-19-2023

Start Time 12:00 AM

Site Code Cars

Channel	Lane 1	Lane 2	Lane 3	Lane 4
Direction	Northbound	Northbound	Northbound	Northbound
4:45 PM	64	249	303	289
5:00 PM	87	254	293	274
5:15 PM	76	230	295	249
5:30 PM	65	172	231	150
5:45 PM	59	172	203	98
6:00 PM	48	159	155	106
6:15 PM	48	139	154	76
6:30 PM	42	111	164	73
6:45 PM	31	119	141	59
7:00 PM	42	116	139	57
7:15 PM	28	121	165	67
7:30 PM	48	100	149	67
7:45 PM	29	98	142	47
8:00 PM	34	89	135	47
8:15 PM	27	100	117	38
8:30 PM	26	83	118	27
8:45 PM	22	72	92	36
9:00 PM	21	73	80	34
9:15 PM	30	69	82	32
9:30 PM	24	62	78	23
9:45 PM	19	51	75	19
10:00 PM	5	52	74	20
10:15 PM	12	54	61	13
10:30 PM	12	50	71	15
10:45 PM	13	59	104	33
11:00 PM	15	42	49	13
11:15 PM	8	40	50	13
11:30 PM	9	48	74	23
11:45 PM	4	45	43	14

Study Name 1307-NB I81 AT I-90
 Start Date 04-19-2023
 Start Time 12:00 AM
 Site Code Light Goods Vehicles

Channel Direction	Lane 1	Lane 2	Lane 3	Lane 4
	Northbound	Northbound	Northbound	Northbound
12:00 AM	1	2	1	0
12:15 AM	1	0	0	0
12:30 AM	0	1	0	0
12:45 AM	0	0	2	0
1:00 AM	0	0	2	0
1:15 AM	0	0	2	1
1:30 AM	1	2	0	0
1:45 AM	0	0	0	0
2:00 AM	0	1	1	0
2:15 AM	0	0	1	0
2:30 AM	0	0	1	0
2:45 AM	0	1	0	0
3:00 AM	1	7	2	0
3:15 AM	0	4	2	0
3:30 AM	0	2	2	0
3:45 AM	0	2	2	0
4:00 AM	0	1	0	1
4:15 AM	2	4	2	0
4:30 AM	2	3	5	0
4:45 AM	4	1	5	0
5:00 AM	1	1	2	3
5:15 AM	1	7	8	1
5:30 AM	3	5	8	1
5:45 AM	2	7	19	2
6:00 AM	9	13	15	1
6:15 AM	3	19	22	7
6:30 AM	12	22	31	13
6:45 AM	6	18	32	14
7:00 AM	7	21	31	16
7:15 AM	13	21	29	15
7:30 AM	10	32	27	15
7:45 AM	10	27	43	16
8:00 AM	14	24	24	8

Study Name 1307-NB I81 AT I-90
 Start Date 04-19-2023
 Start Time 12:00 AM
 Site Code Light Goods Vehicles

Channel	Lane 1	Lane 2	Lane 3	Lane 4
Direction	Northbound	Northbound	Northbound	Northbound
8:15 AM	13	13	27	11
8:30 AM	9	23	33	7
8:45 AM	5	11	28	10
9:00 AM	9	16	24	9
9:15 AM	11	27	26	7
9:30 AM	21	20	26	9
9:45 AM	22	20	35	9
10:00 AM	17	16	34	12
10:15 AM	10	23	37	14
10:30 AM	10	23	31	8
10:45 AM	9	15	37	16
11:00 AM	13	19	32	17
11:15 AM	8	24	35	15
11:30 AM	17	22	39	17
11:45 AM	16	25	38	11
12:00 PM	10	24	34	20
12:15 PM	7	22	29	8
12:30 PM	10	26	25	20
12:45 PM	9	22	35	17
1:00 PM	10	31	40	15
1:15 PM	12	27	31	13
1:30 PM	10	19	44	23
1:45 PM	9	21	30	22
2:00 PM	15	20	41	21
2:15 PM	12	32	40	17
2:30 PM	20	34	45	38
2:45 PM	14	36	56	32
3:00 PM	16	34	58	38
3:15 PM	26	35	43	52
3:30 PM	31	46	54	62
3:45 PM	11	35	48	39
4:00 PM	21	47	49	65
4:15 PM	22	34	70	41
4:30 PM	26	42	54	56

Study Name 1307-NB I81 AT I-90
 Start Date 04-19-2023
 Start Time 12:00 AM
 Site Code Light Goods Vehicles

Channel	Lane 1	Lane 2	Lane 3	Lane 4
Direction	Northbound	Northbound	Northbound	Northbound
4:45 PM	29	36	58	48
5:00 PM	24	30	36	50
5:15 PM	18	22	32	28
5:30 PM	19	22	37	26
5:45 PM	13	20	42	14
6:00 PM	8	17	44	11
6:15 PM	9	17	20	18
6:30 PM	5	16	24	12
6:45 PM	7	15	21	8
7:00 PM	8	12	20	11
7:15 PM	6	18	31	8
7:30 PM	6	17	20	16
7:45 PM	2	8	14	10
8:00 PM	9	13	18	8
8:15 PM	5	6	17	5
8:30 PM	5	6	7	1
8:45 PM	3	1	1	1
9:00 PM	2	1	3	1
9:15 PM	1	1	4	1
9:30 PM	3	5	6	0
9:45 PM	1	6	2	2
10:00 PM	0	4	4	0
10:15 PM	1	0	3	0
10:30 PM	0	1	2	1
10:45 PM	2	1	2	0
11:00 PM	3	3	2	0
11:15 PM	0	2	0	0
11:30 PM	1	2	1	0
11:45 PM	0	1	0	0

Study Name 1307-NB I81 AT I-90

Start Date 04-19-2023

Start Time 12:00 AM

Site Code Buses

Channel Direction	Lane 1	Lane 2	Lane 3	Lane 4
	Northbound	Northbound	Northbound	Northbound
12:00 AM	0	1	0	0
12:15 AM	0	0	0	0
12:30 AM	0	0	0	0
12:45 AM	0	0	0	0
1:00 AM	0	0	0	0
1:15 AM	0	0	0	0
1:30 AM	0	0	0	0
1:45 AM	0	0	0	0
2:00 AM	0	0	0	0
2:15 AM	0	0	0	0
2:30 AM	0	0	0	0
2:45 AM	0	0	0	0
3:00 AM	0	0	0	0
3:15 AM	0	0	0	0
3:30 AM	0	0	0	0
3:45 AM	0	0	0	0
4:00 AM	0	0	0	0
4:15 AM	0	0	0	0
4:30 AM	0	0	0	0
4:45 AM	0	1	1	0
5:00 AM	1	1	1	0
5:15 AM	0	1	0	0
5:30 AM	0	0	0	0
5:45 AM	0	1	0	0
6:00 AM	1	1	0	0
6:15 AM	1	1	2	0
6:30 AM	0	3	0	0
6:45 AM	0	2	0	0
7:00 AM	0	0	0	0
7:15 AM	1	1	2	0
7:30 AM	0	2	0	0
7:45 AM	0	6	0	0
8:00 AM	1	5	2	0

Study Name 1307-NB I81 AT I-90

Start Date 04-19-2023

Start Time 12:00 AM

Site Code Buses

Channel	Lane 1	Lane 2	Lane 3	Lane 4
Direction	Northbound	Northbound	Northbound	Northbound
8:15 AM	1	3	0	0
8:30 AM	0	1	3	0
8:45 AM	1	8	5	0
9:00 AM	0	5	0	0
9:15 AM	0	4	0	0
9:30 AM	0	2	2	0
9:45 AM	1	1	0	0
10:00 AM	0	1	1	0
10:15 AM	0	1	0	0
10:30 AM	0	0	1	0
10:45 AM	1	3	0	0
11:00 AM	0	3	0	0
11:15 AM	0	3	1	0
11:30 AM	0	1	2	0
11:45 AM	1	2	1	0
12:00 PM	0	1	1	0
12:15 PM	0	3	0	0
12:30 PM	0	2	1	0
12:45 PM	0	3	1	0
1:00 PM	0	2	2	1
1:15 PM	1	1	1	0
1:30 PM	0	0	1	0
1:45 PM	1	4	1	0
2:00 PM	0	5	1	1
2:15 PM	2	2	5	0
2:30 PM	0	0	0	0
2:45 PM	0	3	1	0
3:00 PM	0	1	0	0
3:15 PM	0	5	2	0
3:30 PM	0	8	0	1
3:45 PM	0	2	1	1
4:00 PM	0	3	1	0
4:15 PM	1	1	1	0
4:30 PM	0	6	2	0

Study Name 1307-NB I81 AT I-90

Start Date 04-19-2023

Start Time 12:00 AM

Site Code Buses

Channel	Lane 1	Lane 2	Lane 3	Lane 4
Direction	Northbound	Northbound	Northbound	Northbound
4:45 PM	1	5	1	1
5:00 PM	0	2	2	0
5:15 PM	0	0	0	0
5:30 PM	0	2	2	0
5:45 PM	0	1	0	0
6:00 PM	0	1	1	0
6:15 PM	0	1	0	0
6:30 PM	0	1	0	0
6:45 PM	0	0	0	0
7:00 PM	0	0	0	0
7:15 PM	0	0	0	0
7:30 PM	0	0	0	0
7:45 PM	0	0	0	0
8:00 PM	1	0	0	0
8:15 PM	0	0	0	0
8:30 PM	0	0	0	0
8:45 PM	0	0	0	0
9:00 PM	0	0	0	0
9:15 PM	0	0	0	0
9:30 PM	0	0	0	0
9:45 PM	0	1	0	0
10:00 PM	0	0	0	0
10:15 PM	0	0	0	0
10:30 PM	0	0	0	0
10:45 PM	0	0	0	0
11:00 PM	0	0	0	0
11:15 PM	0	0	0	0
11:30 PM	0	0	0	2
11:45 PM	0	0	0	0

Study Name 1307-NB I81 AT I-90
Start Date 04-19-2023
Start Time 12:00 AM
Site Code Single-Unit Trucks

Channel Direction	Lane 1	Lane 2	Lane 3	Lane 4
	Northbound	Northbound	Northbound	Northbound
12:00 AM	0	0	0	0
12:15 AM	0	0	0	0
12:30 AM	0	0	0	0
12:45 AM	0	0	2	0
1:00 AM	1	0	0	1
1:15 AM	0	1	1	0
1:30 AM	0	0	0	0
1:45 AM	0	0	0	0
2:00 AM	0	0	0	0
2:15 AM	0	0	2	0
2:30 AM	0	0	0	0
2:45 AM	0	0	0	0
3:00 AM	0	0	0	0
3:15 AM	1	0	0	0
3:30 AM	0	0	0	0
3:45 AM	0	4	1	0
4:00 AM	1	2	2	0
4:15 AM	1	0	0	0
4:30 AM	1	0	1	0
4:45 AM	0	0	2	0
5:00 AM	2	1	1	0
5:15 AM	0	0	2	0
5:30 AM	2	1	2	0
5:45 AM	1	5	1	0
6:00 AM	2	1	1	0
6:15 AM	2	4	5	0
6:30 AM	5	1	3	0
6:45 AM	4	5	4	1
7:00 AM	3	7	3	0
7:15 AM	4	8	2	0
7:30 AM	5	10	9	0
7:45 AM	2	10	5	1
8:00 AM	2	5	9	0

Study Name 1307-NB I81 AT I-90

Start Date 04-19-2023

Start Time 12:00 AM

Site Code Single-Unit Trucks

Channel	Lane 1	Lane 2	Lane 3	Lane 4
Direction	Northbound	Northbound	Northbound	Northbound
8:15 AM	6	9	4	1
8:30 AM	4	5	4	1
8:45 AM	5	6	9	1
9:00 AM	2	6	7	2
9:15 AM	1	5	6	0
9:30 AM	2	7	4	0
9:45 AM	3	4	7	1
10:00 AM	5	11	4	1
10:15 AM	2	4	6	2
10:30 AM	3	8	9	2
10:45 AM	2	4	6	0
11:00 AM	5	14	7	2
11:15 AM	4	7	4	0
11:30 AM	4	2	13	1
11:45 AM	2	6	6	1
12:00 PM	3	6	3	1
12:15 PM	0	5	9	2
12:30 PM	1	5	6	0
12:45 PM	1	10	7	0
1:00 PM	1	11	5	2
1:15 PM	4	5	4	0
1:30 PM	3	4	6	0
1:45 PM	3	7	2	1
2:00 PM	4	6	12	0
2:15 PM	5	15	3	0
2:30 PM	3	3	3	1
2:45 PM	6	9	6	1
3:00 PM	3	9	6	4
3:15 PM	1	4	0	1
3:30 PM	3	6	6	3
3:45 PM	4	6	7	1
4:00 PM	1	2	4	3
4:15 PM	2	5	0	0
4:30 PM	1	1	3	2

Study Name 1307-NB I81 AT I-90
 Start Date 04-19-2023
 Start Time 12:00 AM
 Site Code Single-Unit Trucks

Channel	Lane 1	Lane 2	Lane 3	Lane 4
Direction	Northbound	Northbound	Northbound	Northbound
4:45 PM	4	3	2	1
5:00 PM	0	1	0	1
5:15 PM	2	2	4	3
5:30 PM	0	3	2	0
5:45 PM	1	2	0	0
6:00 PM	0	4	2	2
6:15 PM	3	4	0	1
6:30 PM	1	7	3	1
6:45 PM	0	1	1	0
7:00 PM	0	3	1	1
7:15 PM	0	1	1	1
7:30 PM	0	2	1	0
7:45 PM	1	1	1	0
8:00 PM	1	1	2	1
8:15 PM	0	0	0	0
8:30 PM	0	0	0	0
8:45 PM	0	2	2	0
9:00 PM	0	1	0	0
9:15 PM	1	1	0	1
9:30 PM	0	0	0	0
9:45 PM	1	1	1	0
10:00 PM	0	0	0	0
10:15 PM	0	0	0	0
10:30 PM	0	1	0	0
10:45 PM	2	0	0	0
11:00 PM	0	1	2	0
11:15 PM	1	0	3	1
11:30 PM	1	0	0	0
11:45 PM	0	1	1	0

Study Name 1307-NB I81 AT I-90

Start Date 04-19-2023

Start Time 12:00 AM

Site Code Articulated Trucks

Channel Direction	Lane 1	Lane 2	Lane 3	Lane 4
	Northbound	Northbound	Northbound	Northbound
12:00 AM	1	3	2	0
12:15 AM	2	1	0	0
12:30 AM	3	1	6	0
12:45 AM	2	0	1	0
1:00 AM	2	1	1	0
1:15 AM	2	1	3	0
1:30 AM	1	3	2	0
1:45 AM	3	2	4	0
2:00 AM	3	4	5	0
2:15 AM	1	2	0	0
2:30 AM	2	1	1	0
2:45 AM	3	3	0	0
3:00 AM	1	2	2	0
3:15 AM	3	4	1	0
3:30 AM	2	4	2	0
3:45 AM	3	3	1	0
4:00 AM	4	4	1	1
4:15 AM	6	0	5	0
4:30 AM	1	4	1	1
4:45 AM	2	8	3	0
5:00 AM	2	3	3	0
5:15 AM	2	4	3	0
5:30 AM	3	6	2	0
5:45 AM	3	4	9	2
6:00 AM	1	3	6	1
6:15 AM	10	3	4	0
6:30 AM	9	3	6	0
6:45 AM	6	9	8	1
7:00 AM	5	6	10	1
7:15 AM	1	6	9	2
7:30 AM	9	5	10	1
7:45 AM	9	6	5	0
8:00 AM	5	2	3	0

Study Name 1307-NB I81 AT I-90

Start Date 04-19-2023

Start Time 12:00 AM

Site Code Articulated Trucks

Channel	Lane 1	Lane 2	Lane 3	Lane 4
Direction	Northbound	Northbound	Northbound	Northbound
8:15 AM	8	7	5	0
8:30 AM	7	4	9	1
8:45 AM	8	4	5	0
9:00 AM	12	5	11	0
9:15 AM	15	2	6	0
9:30 AM	6	10	7	0
9:45 AM	7	5	7	1
10:00 AM	8	3	6	2
10:15 AM	6	12	2	1
10:30 AM	8	4	5	0
10:45 AM	5	9	13	3
11:00 AM	4	8	7	2
11:15 AM	7	3	7	0
11:30 AM	16	6	10	1
11:45 AM	7	3	9	0
12:00 PM	6	7	8	0
12:15 PM	6	3	13	0
12:30 PM	7	5	9	2
12:45 PM	3	5	6	0
1:00 PM	8	2	8	1
1:15 PM	8	4	15	0
1:30 PM	6	4	4	0
1:45 PM	5	10	13	0
2:00 PM	12	6	9	3
2:15 PM	8	7	6	0
2:30 PM	4	7	9	1
2:45 PM	5	1	10	2
3:00 PM	9	3	4	0
3:15 PM	12	9	5	1
3:30 PM	5	7	6	3
3:45 PM	13	6	8	0
4:00 PM	7	4	12	2
4:15 PM	8	9	7	1
4:30 PM	6	3	4	1

Study Name 1307-NB I81 AT I-90

Start Date 04-19-2023

Start Time 12:00 AM

Site Code Articulated Trucks

Channel	Lane 1	Lane 2	Lane 3	Lane 4
Direction	Northbound	Northbound	Northbound	Northbound
4:45 PM	8	5	8	1
5:00 PM	4	2	14	1
5:15 PM	8	4	11	1
5:30 PM	5	1	6	0
5:45 PM	4	4	5	0
6:00 PM	4	5	6	0
6:15 PM	3	3	8	0
6:30 PM	5	5	4	0
6:45 PM	4	2	8	0
7:00 PM	5	3	6	0
7:15 PM	7	2	10	0
7:30 PM	7	0	5	0
7:45 PM	6	3	9	0
8:00 PM	8	6	6	0
8:15 PM	5	2	7	0
8:30 PM	1	2	8	1
8:45 PM	5	4	4	0
9:00 PM	10	5	4	2
9:15 PM	4	4	6	1
9:30 PM	5	4	6	0
9:45 PM	5	3	0	0
10:00 PM	2	4	3	0
10:15 PM	4	6	1	0
10:30 PM	3	4	1	0
10:45 PM	8	2	5	0
11:00 PM	2	4	1	1
11:15 PM	2	1	0	0
11:30 PM	7	0	1	0
11:45 PM	2	0	0	0

Study Name 1307-NB I81 AT I-90
 Start Date 04-19-2023
 Start Time 12:00 AM
 Site Code Bicycles on Road

Channel Direction	Lane 1	Lane 2	Lane 3	Lane 4
	Northbound	Northbound	Northbound	Northbound
12:00 AM	0	0	0	0
12:15 AM	0	0	0	0
12:30 AM	0	0	0	0
12:45 AM	0	0	0	0
1:00 AM	0	0	0	0
1:15 AM	0	0	0	0
1:30 AM	0	0	0	0
1:45 AM	0	0	0	0
2:00 AM	0	0	0	0
2:15 AM	0	0	0	0
2:30 AM	0	0	0	0
2:45 AM	0	0	0	0
3:00 AM	0	0	0	0
3:15 AM	0	0	0	0
3:30 AM	0	0	0	0
3:45 AM	0	0	0	0
4:00 AM	0	0	0	0
4:15 AM	0	0	0	0
4:30 AM	0	0	0	0
4:45 AM	0	0	0	0
5:00 AM	0	0	0	0
5:15 AM	0	0	0	0
5:30 AM	0	0	0	0
5:45 AM	0	0	0	0
6:00 AM	0	0	0	0
6:15 AM	0	0	0	0
6:30 AM	0	0	0	0
6:45 AM	0	0	0	0
7:00 AM	0	0	0	0
7:15 AM	0	0	0	0
7:30 AM	0	0	0	0
7:45 AM	0	0	0	0
8:00 AM	0	0	0	0

Study Name 1307-NB I81 AT I-90
 Start Date 04-19-2023
 Start Time 12:00 AM
 Site Code Bicycles on Road

Channel	Lane 1	Lane 2	Lane 3	Lane 4
Direction	Northbound	Northbound	Northbound	Northbound
8:15 AM	0	0	0	0
8:30 AM	0	0	0	0
8:45 AM	0	0	0	0
9:00 AM	0	0	0	0
9:15 AM	0	0	0	0
9:30 AM	0	0	0	0
9:45 AM	0	0	0	0
10:00 AM	0	0	0	0
10:15 AM	0	0	0	0
10:30 AM	0	0	0	0
10:45 AM	0	0	0	0
11:00 AM	0	0	0	0
11:15 AM	0	0	0	0
11:30 AM	0	0	0	0
11:45 AM	0	0	0	0
12:00 PM	0	0	0	0
12:15 PM	0	0	0	0
12:30 PM	0	0	0	0
12:45 PM	0	0	0	0
1:00 PM	0	0	0	0
1:15 PM	0	0	0	0
1:30 PM	0	0	0	0
1:45 PM	0	0	0	0
2:00 PM	0	0	0	0
2:15 PM	0	0	0	0
2:30 PM	0	0	0	0
2:45 PM	0	0	0	0
3:00 PM	0	0	0	0
3:15 PM	0	0	0	0
3:30 PM	0	0	0	0
3:45 PM	0	0	0	0
4:00 PM	0	0	0	0
4:15 PM	0	0	0	0
4:30 PM	0	0	0	0

Study Name 1307-NB I81 AT I-90
 Start Date 04-19-2023
 Start Time 12:00 AM
 Site Code Bicycles on Road

Channel	Lane 1	Lane 2	Lane 3	Lane 4
Direction	Northbound	Northbound	Northbound	Northbound
4:45 PM	0	0	0	0
5:00 PM	0	0	0	0
5:15 PM	0	0	0	0
5:30 PM	0	0	0	0
5:45 PM	0	0	0	0
6:00 PM	0	0	0	0
6:15 PM	0	0	0	0
6:30 PM	0	0	0	0
6:45 PM	0	0	0	0
7:00 PM	0	0	0	0
7:15 PM	0	0	0	0
7:30 PM	0	0	0	0
7:45 PM	0	0	0	0
8:00 PM	0	0	0	0
8:15 PM	0	0	0	0
8:30 PM	0	0	0	0
8:45 PM	0	0	0	0
9:00 PM	0	0	0	0
9:15 PM	0	0	0	0
9:30 PM	0	0	0	0
9:45 PM	0	0	0	0
10:00 PM	0	0	0	0
10:15 PM	0	0	0	0
10:30 PM	0	0	0	0
10:45 PM	0	0	0	0
11:00 PM	0	0	0	0
11:15 PM	0	0	0	0
11:30 PM	0	0	0	0
11:45 PM	0	0	0	0

Study Name 1308-SB I-81 AT I-90

Start Date 04-19-2023

Start Time 12:00 AM

Site Code Motorcycles

Channel Direction	Lane 1	Lane 2	Lane 3	Lane 4
	Southbound	Southbound	Southbound	Southbound
12:00 AM	0	0	0	0
12:15 AM	0	0	0	0
12:30 AM	0	0	0	0
12:45 AM	0	0	0	0
1:00 AM	0	0	0	0
1:15 AM	0	0	0	0
1:30 AM	0	0	0	0
1:45 AM	0	0	0	0
2:00 AM	0	0	0	0
2:15 AM	0	0	0	0
2:30 AM	0	0	0	0
2:45 AM	0	0	0	0
3:00 AM	0	0	0	0
3:15 AM	0	0	0	0
3:30 AM	0	0	0	0
3:45 AM	0	0	0	0
4:00 AM	0	0	0	0
4:15 AM	0	0	0	0
4:30 AM	0	0	0	0
4:45 AM	0	0	0	0
5:00 AM	0	0	0	0
5:15 AM	0	0	0	0
5:30 AM	0	0	0	0
5:45 AM	0	0	0	0
6:00 AM	0	0	0	0
6:15 AM	0	0	0	0
6:30 AM	0	0	0	0
6:45 AM	0	0	0	0
7:00 AM	0	0	0	0
7:15 AM	0	0	0	0
7:30 AM	0	0	0	0
7:45 AM	0	0	0	0
8:00 AM	0	0	0	0

Study Name 1308-SB I-81 AT I-90

Start Date 04-19-2023

Start Time 12:00 AM

Site Code Motorcycles

Channel	Lane 1	Lane 2	Lane 3	Lane 4
Direction	Southbound	Southbound	Southbound	Southbound
8:15 AM	0	0	0	0
8:30 AM	0	0	0	0
8:45 AM	0	0	0	0
9:00 AM	0	0	0	0
9:15 AM	0	0	0	0
9:30 AM	0	0	0	0
9:45 AM	0	0	0	0
10:00 AM	0	0	0	0
10:15 AM	0	0	0	0
10:30 AM	0	0	0	0
10:45 AM	0	0	0	0
11:00 AM	0	0	0	0
11:15 AM	0	0	0	0
11:30 AM	0	0	0	0
11:45 AM	0	0	0	0
12:00 PM	0	0	0	0
12:15 PM	0	0	0	0
12:30 PM	0	0	0	0
12:45 PM	0	0	0	0
1:00 PM	0	0	0	0
1:15 PM	0	0	0	0
1:30 PM	0	0	0	0
1:45 PM	0	0	0	0
2:00 PM	0	0	0	0
2:15 PM	0	0	0	0
2:30 PM	0	0	0	0
2:45 PM	0	0	0	0
3:00 PM	0	0	0	0
3:15 PM	0	0	0	0
3:30 PM	0	0	0	0
3:45 PM	0	0	0	0
4:00 PM	0	0	0	0
4:15 PM	0	0	0	0
4:30 PM	0	0	0	0

Study Name 1308-SB I-81 AT I-90
 Start Date 04-19-2023
 Start Time 12:00 AM
 Site Code Motorcycles

Channel	Lane 1	Lane 2	Lane 3	Lane 4
Direction	Southbound	Southbound	Southbound	Southbound
4:45 PM	0	0	0	0
5:00 PM	0	0	0	0
5:15 PM	0	0	0	0
5:30 PM	0	0	0	0
5:45 PM	0	0	0	0
6:00 PM	0	0	0	0
6:15 PM	0	0	0	0
6:30 PM	0	0	0	0
6:45 PM	0	0	0	0
7:00 PM	0	0	0	0
7:15 PM	0	0	0	0
7:30 PM	0	0	0	0
7:45 PM	0	0	0	0
8:00 PM	0	0	0	0
8:15 PM	0	0	0	0
8:30 PM	0	0	0	0
8:45 PM	0	0	0	0
9:00 PM	0	0	0	0
9:15 PM	0	0	0	0
9:30 PM	0	0	0	0
9:45 PM	0	0	1	0
10:00 PM	0	0	0	0
10:15 PM	0	0	0	0
10:30 PM	0	0	0	0
10:45 PM	0	0	0	0
11:00 PM	0	0	0	0
11:15 PM	0	0	0	0
11:30 PM	0	0	0	0
11:45 PM	0	0	0	0

Study Name 1308-SB I-81 AT I-90

Start Date 04-19-2023

Start Time 12:00 AM

Site Code Cars

Channel Direction	Lane 1	Lane 2	Lane 3	Lane 4
	Southbound	Southbound	Southbound	Southbound
12:00 AM	11	28	27	4
12:15 AM	8	30	23	6
12:30 AM	8	30	43	8
12:45 AM	6	23	26	1
1:00 AM	6	15	32	2
1:15 AM	2	16	13	1
1:30 AM	4	6	10	1
1:45 AM	6	14	17	3
2:00 AM	3	10	19	1
2:15 AM	1	9	19	1
2:30 AM	8	11	20	3
2:45 AM	1	5	9	1
3:00 AM	2	8	11	1
3:15 AM	5	7	12	1
3:30 AM	10	16	14	4
3:45 AM	6	16	20	4
4:00 AM	7	9	20	2
4:15 AM	5	21	25	4
4:30 AM	7	22	36	13
4:45 AM	17	31	58	12
5:00 AM	5	35	78	17
5:15 AM	17	48	84	32
5:30 AM	27	68	131	45
5:45 AM	46	43	114	65
6:00 AM	20	52	100	55
6:15 AM	38	93	158	109
6:30 AM	49	112	194	181
6:45 AM	65	130	209	192
7:00 AM	63	111	224	173
7:15 AM	85	162	269	268
7:30 AM	102	200	288	331
7:45 AM	132	165	275	288
8:00 AM	73	166	258	230

Study Name 1308-SB I-81 AT I-90

Start Date 04-19-2023

Start Time 12:00 AM

Site Code Cars

Channel	Lane 1	Lane 2	Lane 3	Lane 4
Direction	Southbound	Southbound	Southbound	Southbound
8:15 AM	71	137	251	208
8:30 AM	48	137	225	184
8:45 AM	63	128	218	150
9:00 AM	42	111	165	106
9:15 AM	37	102	163	64
9:30 AM	49	98	185	86
9:45 AM	31	107	172	90
10:00 AM	32	103	164	56
10:15 AM	36	120	165	69
10:30 AM	25	117	172	53
10:45 AM	45	114	178	69
11:00 AM	39	112	146	70
11:15 AM	48	104	146	48
11:30 AM	52	119	165	53
11:45 AM	51	139	188	71
12:00 PM	56	119	178	81
12:15 PM	52	126	181	85
12:30 PM	41	138	189	89
12:45 PM	61	115	142	54
1:00 PM	54	112	138	61
1:15 PM	36	104	165	64
1:30 PM	34	132	175	55
1:45 PM	43	126	193	61
2:00 PM	42	115	158	74
2:15 PM	41	101	170	79
2:30 PM	57	120	189	79
2:45 PM	51	123	166	65
3:00 PM	62	142	178	81
3:15 PM	65	122	190	62
3:30 PM	75	148	205	115
3:45 PM	85	147	195	86
4:00 PM	60	156	202	108
4:15 PM	55	156	227	122
4:30 PM	91	160	254	121

Study Name 1308-SB I-81 AT I-90

Start Date 04-19-2023

Start Time 12:00 AM

Site Code Cars

Channel	Lane 1	Lane 2	Lane 3	Lane 4
Direction	Southbound	Southbound	Southbound	Southbound
4:45 PM	90	171	232	118
5:00 PM	90	182	235	124
5:15 PM	80	169	209	113
5:30 PM	79	140	200	79
5:45 PM	58	138	199	100
6:00 PM	66	135	171	72
6:15 PM	64	128	173	84
6:30 PM	52	112	182	93
6:45 PM	46	112	139	61
7:00 PM	39	100	136	59
7:15 PM	60	74	113	49
7:30 PM	48	82	127	44
7:45 PM	40	88	127	44
8:00 PM	36	84	97	23
8:15 PM	39	64	98	35
8:30 PM	42	71	100	22
8:45 PM	38	59	107	32
9:00 PM	25	71	87	30
9:15 PM	25	64	79	24
9:30 PM	19	48	85	23
9:45 PM	19	50	89	14
10:00 PM	12	33	60	17
10:15 PM	18	43	52	12
10:30 PM	15	43	59	12
10:45 PM	15	41	43	9
11:00 PM	13	45	63	25
11:15 PM	11	33	56	4
11:30 PM	11	20	55	12
11:45 PM	15	29	45	10

Study Name 1308-SB I-81 AT I-90
 Start Date 04-19-2023
 Start Time 12:00 AM
 Site Code Light Goods Vehicles

Channel Direction	Lane 1	Lane 2	Lane 3	Lane 4
	Southbound	Southbound	Southbound	Southbound
12:00 AM	0	0	0	0
12:15 AM	0	0	1	0
12:30 AM	1	0	2	1
12:45 AM	0	0	0	0
1:00 AM	0	0	2	0
1:15 AM	1	0	0	0
1:30 AM	0	0	2	0
1:45 AM	0	0	1	0
2:00 AM	0	2	0	0
2:15 AM	1	0	0	0
2:30 AM	0	1	0	0
2:45 AM	0	0	1	0
3:00 AM	0	1	0	0
3:15 AM	0	0	0	0
3:30 AM	0	2	0	0
3:45 AM	0	0	0	0
4:00 AM	0	1	4	0
4:15 AM	0	1	6	0
4:30 AM	0	4	2	1
4:45 AM	2	4	0	2
5:00 AM	2	4	2	1
5:15 AM	5	9	7	2
5:30 AM	9	11	8	7
5:45 AM	8	7	12	8
6:00 AM	10	22	31	14
6:15 AM	14	36	52	20
6:30 AM	20	31	69	46
6:45 AM	19	30	43	36
7:00 AM	21	30	64	35
7:15 AM	21	31	44	39
7:30 AM	24	37	57	35
7:45 AM	23	36	50	36
8:00 AM	20	30	40	24

Study Name 1308-SB I-81 AT I-90
Start Date 04-19-2023
Start Time 12:00 AM
Site Code Light Goods Vehicles

Channel	Lane 1	Lane 2	Lane 3	Lane 4
Direction	Southbound	Southbound	Southbound	Southbound
8:15 AM	19	18	31	31
8:30 AM	10	24	24	21
8:45 AM	10	35	21	12
9:00 AM	10	21	39	18
9:15 AM	18	27	34	21
9:30 AM	11	23	31	9
9:45 AM	17	27	20	13
10:00 AM	11	32	24	12
10:15 AM	4	19	31	8
10:30 AM	10	21	17	14
10:45 AM	8	25	21	5
11:00 AM	10	17	30	14
11:15 AM	8	18	28	4
11:30 AM	7	15	25	12
11:45 AM	13	24	23	11
12:00 PM	8	29	24	9
12:15 PM	8	28	35	16
12:30 PM	13	23	26	16
12:45 PM	10	15	33	12
1:00 PM	10	18	49	12
1:15 PM	12	18	35	13
1:30 PM	10	22	38	17
1:45 PM	13	26	31	14
2:00 PM	9	31	21	12
2:15 PM	5	23	20	4
2:30 PM	13	24	37	12
2:45 PM	5	29	35	14
3:00 PM	12	27	36	17
3:15 PM	15	24	39	15
3:30 PM	11	26	57	21
3:45 PM	14	20	33	16
4:00 PM	8	14	35	16
4:15 PM	11	27	23	12
4:30 PM	9	14	28	11

Study Name 1308-SB I-81 AT I-90
Start Date 04-19-2023
Start Time 12:00 AM
Site Code Light Goods Vehicles

Channel	Lane 1	Lane 2	Lane 3	Lane 4
Direction	Southbound	Southbound	Southbound	Southbound
4:45 PM	4	21	23	10
5:00 PM	18	31	46	22
5:15 PM	14	23	40	20
5:30 PM	16	25	28	8
5:45 PM	16	16	37	13
6:00 PM	10	21	29	16
6:15 PM	4	9	18	9
6:30 PM	5	8	15	12
6:45 PM	7	17	31	4
7:00 PM	16	18	14	8
7:15 PM	5	7	25	5
7:30 PM	12	9	18	8
7:45 PM	5	12	11	6
8:00 PM	1	2	17	1
8:15 PM	3	4	9	0
8:30 PM	0	2	3	2
8:45 PM	3	0	0	1
9:00 PM	0	1	8	0
9:15 PM	0	0	2	1
9:30 PM	0	0	2	0
9:45 PM	0	1	1	1
10:00 PM	1	0	1	1
10:15 PM	0	0	1	0
10:30 PM	0	0	1	0
10:45 PM	0	0	3	0
11:00 PM	1	2	1	0
11:15 PM	0	0	0	0
11:30 PM	0	0	0	0
11:45 PM	0	0	1	0

Study Name 1308-SB I-81 AT I-90

Start Date 04-19-2023

Start Time 12:00 AM

Site Code Buses

Channel Direction	Lane 1	Lane 2	Lane 3	Lane 4
	Southbound	Southbound	Southbound	Southbound
12:00 AM	0	0	0	0
12:15 AM	0	0	0	0
12:30 AM	0	1	0	0
12:45 AM	0	0	0	0
1:00 AM	0	0	0	0
1:15 AM	0	0	0	0
1:30 AM	0	0	0	0
1:45 AM	0	0	0	0
2:00 AM	0	0	0	0
2:15 AM	0	0	0	0
2:30 AM	0	0	0	0
2:45 AM	0	0	0	0
3:00 AM	0	0	0	0
3:15 AM	0	0	0	0
3:30 AM	0	1	0	0
3:45 AM	0	1	0	0
4:00 AM	0	0	0	0
4:15 AM	0	0	0	0
4:30 AM	0	0	0	0
4:45 AM	1	0	0	0
5:00 AM	0	0	0	0
5:15 AM	0	0	1	0
5:30 AM	0	0	0	0
5:45 AM	0	2	1	0
6:00 AM	1	1	0	0
6:15 AM	0	1	0	0
6:30 AM	0	2	3	0
6:45 AM	0	3	1	0
7:00 AM	0	3	1	0
7:15 AM	0	6	0	0
7:30 AM	0	4	0	0
7:45 AM	1	1	1	0
8:00 AM	0	1	2	1

Study Name 1308-SB I-81 AT I-90

Start Date 04-19-2023

Start Time 12:00 AM

Site Code Buses

Channel	Lane 1	Lane 2	Lane 3	Lane 4
Direction	Southbound	Southbound	Southbound	Southbound
8:15 AM	2	5	0	0
8:30 AM	0	3	1	0
8:45 AM	0	1	2	0
9:00 AM	0	1	0	0
9:15 AM	1	0	1	0
9:30 AM	0	1	1	0
9:45 AM	1	0	1	0
10:00 AM	0	2	2	0
10:15 AM	0	3	2	0
10:30 AM	1	2	0	0
10:45 AM	1	2	0	0
11:00 AM	1	1	3	0
11:15 AM	0	1	2	1
11:30 AM	0	5	0	0
11:45 AM	0	0	0	0
12:00 PM	0	3	0	0
12:15 PM	0	1	0	0
12:30 PM	0	1	1	0
12:45 PM	0	2	0	0
1:00 PM	1	1	2	0
1:15 PM	0	2	0	0
1:30 PM	0	1	1	0
1:45 PM	0	2	1	0
2:00 PM	0	0	0	0
2:15 PM	1	0	2	0
2:30 PM	3	4	2	0
2:45 PM	0	5	0	0
3:00 PM	0	0	1	0
3:15 PM	1	1	0	0
3:30 PM	0	3	0	0
3:45 PM	0	1	1	0
4:00 PM	0	6	4	0
4:15 PM	1	1	1	0
4:30 PM	1	1	0	0

Study Name 1308-SB I-81 AT I-90

Start Date 04-19-2023

Start Time 12:00 AM

Site Code Buses

Channel	Lane 1	Lane 2	Lane 3	Lane 4
Direction	Southbound	Southbound	Southbound	Southbound
4:45 PM	0	0	2	0
5:00 PM	0	0	0	0
5:15 PM	0	2	1	0
5:30 PM	0	2	0	0
5:45 PM	0	1	0	0
6:00 PM	0	0	1	0
6:15 PM	1	1	0	0
6:30 PM	0	0	0	0
6:45 PM	0	1	0	0
7:00 PM	0	2	0	0
7:15 PM	0	0	0	0
7:30 PM	1	0	0	0
7:45 PM	0	0	0	0
8:00 PM	0	0	0	0
8:15 PM	0	1	0	0
8:30 PM	0	0	0	0
8:45 PM	0	0	0	0
9:00 PM	0	0	0	0
9:15 PM	0	0	0	0
9:30 PM	0	0	0	0
9:45 PM	0	0	0	0
10:00 PM	0	0	0	0
10:15 PM	0	0	0	0
10:30 PM	0	0	0	0
10:45 PM	0	0	0	0
11:00 PM	0	0	0	0
11:15 PM	0	0	0	0
11:30 PM	0	0	0	0
11:45 PM	0	0	0	0

Study Name 1308-SB I-81 AT I-90
 Start Date 04-19-2023
 Start Time 12:00 AM
 Site Code Single-Unit Trucks

Channel Direction	Lane 1	Lane 2	Lane 3	Lane 4
	Southbound	Southbound	Southbound	Southbound
12:00 AM	0	0	1	0
12:15 AM	0	0	2	1
12:30 AM	0	0	0	1
12:45 AM	1	4	0	0
1:00 AM	0	0	0	0
1:15 AM	0	0	0	0
1:30 AM	0	0	0	1
1:45 AM	0	0	1	0
2:00 AM	0	0	0	0
2:15 AM	0	1	3	0
2:30 AM	0	1	1	0
2:45 AM	0	0	1	0
3:00 AM	0	0	1	0
3:15 AM	0	1	2	0
3:30 AM	1	1	0	0
3:45 AM	0	1	3	0
4:00 AM	0	1	1	0
4:15 AM	0	0	1	0
4:30 AM	0	2	0	0
4:45 AM	0	1	2	0
5:00 AM	1	3	2	0
5:15 AM	2	3	1	0
5:30 AM	3	2	1	0
5:45 AM	0	3	5	0
6:00 AM	3	1	1	1
6:15 AM	2	5	7	1
6:30 AM	5	3	2	0
6:45 AM	1	8	3	1
7:00 AM	5	11	6	2
7:15 AM	4	8	7	0
7:30 AM	3	9	7	2
7:45 AM	3	5	5	2
8:00 AM	3	9	3	1

Study Name 1308-SB I-81 AT I-90

Start Date 04-19-2023

Start Time 12:00 AM

Site Code Single-Unit Trucks

Channel	Lane 1	Lane 2	Lane 3	Lane 4
Direction	Southbound	Southbound	Southbound	Southbound
8:15 AM	5	7	5	1
8:30 AM	0	9	5	0
8:45 AM	2	12	3	0
9:00 AM	2	12	1	0
9:15 AM	2	11	4	0
9:30 AM	3	8	2	1
9:45 AM	2	5	7	0
10:00 AM	0	6	5	1
10:15 AM	1	3	2	0
10:30 AM	1	8	5	1
10:45 AM	6	3	7	2
11:00 AM	2	5	4	0
11:15 AM	3	11	2	0
11:30 AM	0	6	2	1
11:45 AM	0	6	4	0
12:00 PM	2	6	3	3
12:15 PM	5	8	2	0
12:30 PM	3	9	6	0
12:45 PM	4	8	9	0
1:00 PM	2	6	10	0
1:15 PM	4	8	3	0
1:30 PM	5	8	4	2
1:45 PM	5	7	5	1
2:00 PM	9	2	7	1
2:15 PM	2	6	5	1
2:30 PM	7	5	4	0
2:45 PM	5	6	5	0
3:00 PM	1	2	4	0
3:15 PM	4	7	1	0
3:30 PM	2	3	4	2
3:45 PM	1	5	0	3
4:00 PM	1	1	4	1
4:15 PM	5	3	4	1
4:30 PM	0	2	0	0

Study Name 1308-SB I-81 AT I-90

Start Date 04-19-2023

Start Time 12:00 AM

Site Code Single-Unit Trucks

Channel	Lane 1	Lane 2	Lane 3	Lane 4
Direction	Southbound	Southbound	Southbound	Southbound
4:45 PM	2	2	5	2
5:00 PM	4	3	2	1
5:15 PM	2	1	5	1
5:30 PM	0	2	0	1
5:45 PM	0	3	1	2
6:00 PM	4	1	4	0
6:15 PM	1	1	0	1
6:30 PM	0	0	1	0
6:45 PM	0	1	0	1
7:00 PM	0	1	0	0
7:15 PM	1	1	0	0
7:30 PM	2	4	0	0
7:45 PM	0	1	0	0
8:00 PM	1	1	0	1
8:15 PM	1	1	0	0
8:30 PM	0	1	0	0
8:45 PM	2	0	0	0
9:00 PM	1	2	1	1
9:15 PM	1	1	0	1
9:30 PM	1	1	0	0
9:45 PM	0	2	0	0
10:00 PM	0	0	0	0
10:15 PM	1	0	1	1
10:30 PM	1	0	0	0
10:45 PM	0	1	1	0
11:00 PM	1	0	0	0
11:15 PM	0	0	0	0
11:30 PM	0	2	0	0
11:45 PM	0	0	0	0

Study Name 1308-SB I-81 AT I-90

Start Date 04-19-2023

Start Time 12:00 AM

Site Code Articulated Trucks

Channel Direction	Lane 1	Lane 2	Lane 3	Lane 4
	Southbound	Southbound	Southbound	Southbound
12:00 AM	3	1	1	0
12:15 AM	2	0	3	0
12:30 AM	2	2	2	0
12:45 AM	0	4	1	0
1:00 AM	0	3	1	0
1:15 AM	3	4	1	0
1:30 AM	1	2	5	0
1:45 AM	2	1	1	0
2:00 AM	2	0	2	0
2:15 AM	0	3	3	0
2:30 AM	4	2	1	0
2:45 AM	0	3	3	0
3:00 AM	1	0	6	0
3:15 AM	1	3	0	0
3:30 AM	0	2	6	1
3:45 AM	7	0	2	0
4:00 AM	1	1	0	0
4:15 AM	4	1	3	0
4:30 AM	1	3	3	0
4:45 AM	5	1	1	0
5:00 AM	2	4	2	0
5:15 AM	1	8	1	1
5:30 AM	4	3	2	2
5:45 AM	3	4	2	0
6:00 AM	1	4	4	0
6:15 AM	6	3	2	2
6:30 AM	4	4	5	1
6:45 AM	0	3	4	2
7:00 AM	5	4	3	0
7:15 AM	5	3	4	0
7:30 AM	5	5	4	1
7:45 AM	8	8	9	1
8:00 AM	3	6	4	1

Study Name 1308-SB I-81 AT I-90

Start Date 04-19-2023

Start Time 12:00 AM

Site Code Articulated Trucks

Channel	Lane 1	Lane 2	Lane 3	Lane 4
Direction	Southbound	Southbound	Southbound	Southbound
8:15 AM	4	2	9	0
8:30 AM	4	3	2	1
8:45 AM	6	3	4	1
9:00 AM	9	7	8	0
9:15 AM	11	7	4	0
9:30 AM	5	6	5	0
9:45 AM	7	6	9	0
10:00 AM	9	8	6	0
10:15 AM	2	10	4	1
10:30 AM	4	3	1	0
10:45 AM	6	5	8	0
11:00 AM	7	7	5	2
11:15 AM	4	11	3	1
11:30 AM	5	6	8	1
11:45 AM	9	3	5	1
12:00 PM	7	9	12	2
12:15 PM	2	7	10	0
12:30 PM	8	9	6	1
12:45 PM	7	3	8	0
1:00 PM	6	5	8	1
1:15 PM	9	7	9	0
1:30 PM	3	7	3	1
1:45 PM	3	8	7	1
2:00 PM	2	7	10	1
2:15 PM	11	10	6	1
2:30 PM	13	4	5	0
2:45 PM	7	2	2	0
3:00 PM	7	4	5	2
3:15 PM	8	6	13	0
3:30 PM	9	4	11	0
3:45 PM	9	5	6	1
4:00 PM	4	4	7	0
4:15 PM	12	9	10	1
4:30 PM	6	2	7	0

Study Name 1308-SB I-81 AT I-90

Start Date 04-19-2023

Start Time 12:00 AM

Site Code Articulated Trucks

Channel	Lane 1	Lane 2	Lane 3	Lane 4
Direction	Southbound	Southbound	Southbound	Southbound
4:45 PM	7	7	7	0
5:00 PM	5	5	15	0
5:15 PM	11	1	9	0
5:30 PM	4	5	6	0
5:45 PM	5	6	4	0
6:00 PM	3	8	7	0
6:15 PM	6	7	6	0
6:30 PM	11	6	8	0
6:45 PM	6	4	8	0
7:00 PM	5	2	11	0
7:15 PM	5	4	4	0
7:30 PM	6	2	7	0
7:45 PM	6	3	5	0
8:00 PM	3	3	7	0
8:15 PM	6	3	5	1
8:30 PM	6	3	3	0
8:45 PM	9	1	4	0
9:00 PM	1	3	3	1
9:15 PM	3	0	2	0
9:30 PM	6	3	5	0
9:45 PM	4	0	6	0
10:00 PM	5	4	3	0
10:15 PM	5	3	0	0
10:30 PM	4	1	1	0
10:45 PM	4	1	4	0
11:00 PM	2	4	4	0
11:15 PM	2	2	1	0
11:30 PM	4	2	2	0
11:45 PM	2	2	1	0

Study Name 1308-SB I-81 AT I-90
 Start Date 04-19-2023
 Start Time 12:00 AM
 Site Code Bicycles on Road

Channel Direction	Lane 1	Lane 2	Lane 3	Lane 4
	Southbound	Southbound	Southbound	Southbound
12:00 AM	0	0	0	0
12:15 AM	0	0	0	0
12:30 AM	0	0	0	0
12:45 AM	0	0	0	0
1:00 AM	0	0	0	0
1:15 AM	0	0	0	0
1:30 AM	0	0	0	0
1:45 AM	0	0	0	0
2:00 AM	0	0	0	0
2:15 AM	0	0	0	0
2:30 AM	0	0	0	0
2:45 AM	0	0	0	0
3:00 AM	0	0	0	0
3:15 AM	0	0	0	0
3:30 AM	0	0	0	0
3:45 AM	0	0	0	0
4:00 AM	0	0	0	0
4:15 AM	0	0	0	0
4:30 AM	0	0	0	0
4:45 AM	0	0	0	0
5:00 AM	0	0	0	0
5:15 AM	0	0	0	0
5:30 AM	0	0	0	0
5:45 AM	0	0	0	0
6:00 AM	0	0	0	0
6:15 AM	0	0	0	0
6:30 AM	0	0	0	0
6:45 AM	0	0	0	0
7:00 AM	0	0	0	0
7:15 AM	0	0	0	0
7:30 AM	0	0	0	0
7:45 AM	0	0	0	0
8:00 AM	0	0	0	0

Study Name 1308-SB I-81 AT I-90

Start Date 04-19-2023

Start Time 12:00 AM

Site Code Bicycles on Road

Channel Direction	Lane 1	Lane 2	Lane 3	Lane 4
	Southbound	Southbound	Southbound	Southbound
8:15 AM	0	0	0	0
8:30 AM	0	0	0	0
8:45 AM	0	0	0	0
9:00 AM	0	0	0	0
9:15 AM	0	0	0	0
9:30 AM	0	0	0	0
9:45 AM	0	0	0	0
10:00 AM	0	0	0	0
10:15 AM	0	0	0	0
10:30 AM	0	0	0	0
10:45 AM	0	0	0	0
11:00 AM	0	0	0	0
11:15 AM	0	0	0	0
11:30 AM	0	0	0	0
11:45 AM	0	0	0	0
12:00 PM	0	0	0	0
12:15 PM	0	0	0	0
12:30 PM	0	0	0	0
12:45 PM	0	0	0	0
1:00 PM	0	0	0	0
1:15 PM	0	0	0	0
1:30 PM	0	0	0	0
1:45 PM	0	0	0	0
2:00 PM	0	0	0	0
2:15 PM	0	0	0	0
2:30 PM	0	0	0	0
2:45 PM	0	0	0	0
3:00 PM	0	0	0	0
3:15 PM	0	0	0	0
3:30 PM	0	0	0	0
3:45 PM	0	0	0	0
4:00 PM	0	0	0	0
4:15 PM	0	0	0	0
4:30 PM	0	0	0	0

Study Name 1308-SB I-81 AT I-90
 Start Date 04-19-2023
 Start Time 12:00 AM
 Site Code Bicycles on Road

Channel	Lane 1	Lane 2	Lane 3	Lane 4
Direction	Southbound	Southbound	Southbound	Southbound
4:45 PM	0	0	0	0
5:00 PM	0	0	0	0
5:15 PM	0	0	0	0
5:30 PM	0	0	0	0
5:45 PM	0	0	0	0
6:00 PM	0	0	0	0
6:15 PM	0	0	0	0
6:30 PM	0	0	0	0
6:45 PM	0	0	0	0
7:00 PM	0	0	0	0
7:15 PM	0	0	0	0
7:30 PM	0	0	0	0
7:45 PM	0	0	0	0
8:00 PM	0	0	0	0
8:15 PM	0	0	0	0
8:30 PM	0	0	0	0
8:45 PM	0	0	0	0
9:00 PM	0	0	0	0
9:15 PM	0	0	0	0
9:30 PM	0	0	0	0
9:45 PM	0	0	0	0
10:00 PM	0	0	0	0
10:15 PM	0	0	0	0
10:30 PM	0	0	0	0
10:45 PM	0	0	0	0
11:00 PM	0	0	0	0
11:15 PM	0	0	0	0
11:30 PM	0	0	0	0
11:45 PM	0	0	0	0

Study Name 1323-EB HWY 31 AT MCNAMARA DR
Start Date 04-19-2023
Start Time 12:00 AM
Site Code Motorcycles

Channel	Direction
Direction	Eastbound
12:00 AM	0
12:15 AM	0
12:30 AM	0
12:45 AM	0
1:00 AM	0
1:15 AM	0
1:30 AM	0
1:45 AM	0
2:00 AM	0
2:15 AM	0
2:30 AM	0
2:45 AM	0
3:00 AM	0
3:15 AM	0
3:30 AM	0
3:45 AM	0
4:00 AM	0
4:15 AM	0
4:30 AM	0
4:45 AM	0
5:00 AM	0
5:15 AM	0
5:30 AM	0
5:45 AM	0
6:00 AM	0
6:15 AM	0
6:30 AM	0
6:45 AM	0
7:00 AM	0
7:15 AM	0

Study Name 1323-EB HWY 31 AT MCNAMARA DR
Start Date 04-19-2023
Start Time 12:00 AM
Site Code Motorcycles

Channel	Direction
Direction	Eastbound
7:30 AM	0
7:45 AM	0
8:00 AM	0
8:15 AM	0
8:30 AM	0
8:45 AM	0
9:00 AM	0
9:15 AM	0
9:30 AM	0
9:45 AM	0
10:00 AM	0
10:15 AM	0
10:30 AM	0
10:45 AM	0
11:00 AM	0
11:15 AM	0
11:30 AM	0
11:45 AM	0
12:00 PM	0
12:15 PM	0
12:30 PM	0
12:45 PM	0
1:00 PM	0
1:15 PM	0
1:30 PM	0
1:45 PM	0
2:00 PM	0
2:15 PM	0
2:30 PM	0
2:45 PM	0
3:00 PM	0

Study Name 1323-EB HWY 31 AT MCNAMARA DR
 Start Date 04-19-2023
 Start Time 12:00 AM
 Site Code Motorcycles

Channel	Direction
Direction	Eastbound
3:15 PM	0
3:30 PM	0
3:45 PM	0
4:00 PM	0
4:15 PM	0
4:30 PM	0
4:45 PM	0
5:00 PM	0
5:15 PM	0
5:30 PM	0
5:45 PM	0
6:00 PM	0
6:15 PM	0
6:30 PM	0
6:45 PM	0
7:00 PM	0
7:15 PM	0
7:30 PM	0
7:45 PM	0
8:00 PM	0
8:15 PM	0
8:30 PM	0
8:45 PM	0
9:00 PM	0
9:15 PM	0
9:30 PM	0
9:45 PM	0
10:00 PM	0
10:15 PM	0
10:30 PM	0
10:45 PM	0

Study Name 1323-EB HWY 31 AT MCNAMARA DR
Start Date 04-19-2023
Start Time 12:00 AM
Site Code Motorcycles

Channel	Direction
Direction	Eastbound
11:00 PM	0
11:15 PM	0
11:30 PM	0
11:45 PM	0

Study Name 1323-EB HWY 31 AT MCNAMARA DR
 Start Date 04-19-2023
 Start Time 12:00 AM
 Site Code Cars

Channel	Direction
Direction	Eastbound
12:00 AM	4
12:15 AM	2
12:30 AM	1
12:45 AM	4
1:00 AM	2
1:15 AM	6
1:30 AM	3
1:45 AM	2
2:00 AM	2
2:15 AM	2
2:30 AM	3
2:45 AM	1
3:00 AM	5
3:15 AM	1
3:30 AM	5
3:45 AM	8
4:00 AM	5
4:15 AM	11
4:30 AM	14
4:45 AM	16
5:00 AM	22
5:15 AM	25
5:30 AM	57
5:45 AM	41
6:00 AM	26
6:15 AM	30
6:30 AM	57
6:45 AM	71
7:00 AM	59
7:15 AM	64

Study Name 1323-EB HWY 31 AT MCNAMARA DR
 Start Date 04-19-2023
 Start Time 12:00 AM
 Site Code Cars

Channel	Direction
Direction	Eastbound
7:30 AM	80
7:45 AM	80
8:00 AM	59
8:15 AM	83
8:30 AM	73
8:45 AM	67
9:00 AM	71
9:15 AM	58
9:30 AM	62
9:45 AM	56
10:00 AM	64
10:15 AM	66
10:30 AM	72
10:45 AM	59
11:00 AM	66
11:15 AM	71
11:30 AM	87
11:45 AM	76
12:00 PM	66
12:15 PM	80
12:30 PM	86
12:45 PM	85
1:00 PM	89
1:15 PM	74
1:30 PM	71
1:45 PM	90
2:00 PM	76
2:15 PM	94
2:30 PM	104
2:45 PM	99
3:00 PM	96

Study Name 1323-EB HWY 31 AT MCNAMARA DR
 Start Date 04-19-2023
 Start Time 12:00 AM
 Site Code Cars

Channel	Direction
Direction	Eastbound
3:15 PM	114
3:30 PM	110
3:45 PM	109
4:00 PM	105
4:15 PM	108
4:30 PM	117
4:45 PM	110
5:00 PM	101
5:15 PM	116
5:30 PM	102
5:45 PM	121
6:00 PM	125
6:15 PM	97
6:30 PM	101
6:45 PM	103
7:00 PM	106
7:15 PM	88
7:30 PM	90
7:45 PM	63
8:00 PM	66
8:15 PM	75
8:30 PM	56
8:45 PM	55
9:00 PM	34
9:15 PM	38
9:30 PM	36
9:45 PM	20
10:00 PM	19
10:15 PM	13
10:30 PM	15
10:45 PM	11

Study Name 1323-EB HWY 31 AT MCNAMARA DR
Start Date 04-19-2023
Start Time 12:00 AM
Site Code Cars

Channel	Direction
Direction	Eastbound
11:00 PM	34
11:15 PM	13
11:30 PM	7
11:45 PM	20

Study Name 1323-EB HWY 31 AT MCNAMARA DR
 Start Date 04-19-2023
 Start Time 12:00 AM
 Site Code Light Goods Vehicles

Channel	Direction
Direction	Eastbound

12:00 AM	1
12:15 AM	1
12:30 AM	1
12:45 AM	1
1:00 AM	0
1:15 AM	0
1:30 AM	0
1:45 AM	0
2:00 AM	0
2:15 AM	0
2:30 AM	0
2:45 AM	2
3:00 AM	0
3:15 AM	0
3:30 AM	1
3:45 AM	1
4:00 AM	1
4:15 AM	0
4:30 AM	2
4:45 AM	0
5:00 AM	0
5:15 AM	5
5:30 AM	2
5:45 AM	11
6:00 AM	14
6:15 AM	14
6:30 AM	18
6:45 AM	10
7:00 AM	19
7:15 AM	25

Study Name 1323-EB HWY 31 AT MCNAMARA DR
Start Date 04-19-2023
Start Time 12:00 AM
Site Code Light Goods Vehicles

Channel	Direction
Direction	Eastbound
7:30 AM	27
7:45 AM	16
8:00 AM	10
8:15 AM	22
8:30 AM	16
8:45 AM	19
9:00 AM	16
9:15 AM	16
9:30 AM	15
9:45 AM	16
10:00 AM	19
10:15 AM	14
10:30 AM	15
10:45 AM	13
11:00 AM	22
11:15 AM	13
11:30 AM	13
11:45 AM	17
12:00 PM	17
12:15 PM	26
12:30 PM	28
12:45 PM	30
1:00 PM	13
1:15 PM	19
1:30 PM	16
1:45 PM	18
2:00 PM	29
2:15 PM	11
2:30 PM	25
2:45 PM	25
3:00 PM	25

Study Name 1323-EB HWY 31 AT MCNAMARA DR
Start Date 04-19-2023
Start Time 12:00 AM
Site Code Light Goods Vehicles

Channel	Direction
Direction	Eastbound
3:15 PM	22
3:30 PM	27
3:45 PM	36
4:00 PM	20
4:15 PM	28
4:30 PM	25
4:45 PM	25
5:00 PM	16
5:15 PM	30
5:30 PM	20
5:45 PM	18
6:00 PM	14
6:15 PM	25
6:30 PM	13
6:45 PM	22
7:00 PM	14
7:15 PM	15
7:30 PM	9
7:45 PM	17
8:00 PM	13
8:15 PM	9
8:30 PM	9
8:45 PM	5
9:00 PM	0
9:15 PM	0
9:30 PM	0
9:45 PM	5
10:00 PM	8
10:15 PM	2
10:30 PM	0
10:45 PM	0

Study Name 1323-EB HWY 31 AT MCNAMARA DR
Start Date 04-19-2023
Start Time 12:00 AM
Site Code Light Goods Vehicles

Channel	Direction
Direction	Eastbound
11:00 PM	0
11:15 PM	0
11:30 PM	0
11:45 PM	0

Study Name 1323-EB HWY 31 AT MCNAMARA DR
 Start Date 04-19-2023
 Start Time 12:00 AM
 Site Code Buses

Channel	Direction
Direction	Eastbound

12:00 AM	0
12:15 AM	0
12:30 AM	0
12:45 AM	0
1:00 AM	0
1:15 AM	0
1:30 AM	0
1:45 AM	0
2:00 AM	0
2:15 AM	0
2:30 AM	0
2:45 AM	0
3:00 AM	0
3:15 AM	0
3:30 AM	0
3:45 AM	0
4:00 AM	0
4:15 AM	0
4:30 AM	0
4:45 AM	0
5:00 AM	0
5:15 AM	0
5:30 AM	0
5:45 AM	0
6:00 AM	0
6:15 AM	1
6:30 AM	0
6:45 AM	0
7:00 AM	0
7:15 AM	3

Study Name 1323-EB HWY 31 AT MCNAMARA DR
 Start Date 04-19-2023
 Start Time 12:00 AM
 Site Code Buses

Channel	Direction
Direction	Eastbound
7:30 AM	0
7:45 AM	2
8:00 AM	3
8:15 AM	0
8:30 AM	1
8:45 AM	1
9:00 AM	0
9:15 AM	0
9:30 AM	0
9:45 AM	0
10:00 AM	0
10:15 AM	1
10:30 AM	0
10:45 AM	0
11:00 AM	0
11:15 AM	0
11:30 AM	1
11:45 AM	0
12:00 PM	0
12:15 PM	0
12:30 PM	1
12:45 PM	0
1:00 PM	0
1:15 PM	0
1:30 PM	0
1:45 PM	0
2:00 PM	0
2:15 PM	0
2:30 PM	0
2:45 PM	2
3:00 PM	0

Study Name 1323-EB HWY 31 AT MCNAMARA DR
Start Date 04-19-2023
Start Time 12:00 AM
Site Code Buses

Channel	Direction
Direction	Eastbound
3:15 PM	0
3:30 PM	0
3:45 PM	1
4:00 PM	0
4:15 PM	0
4:30 PM	0
4:45 PM	0
5:00 PM	0
5:15 PM	0
5:30 PM	0
5:45 PM	0
6:00 PM	0
6:15 PM	0
6:30 PM	0
6:45 PM	0
7:00 PM	0
7:15 PM	0
7:30 PM	0
7:45 PM	0
8:00 PM	0
8:15 PM	0
8:30 PM	0
8:45 PM	0
9:00 PM	0
9:15 PM	0
9:30 PM	0
9:45 PM	0
10:00 PM	0
10:15 PM	0
10:30 PM	0
10:45 PM	0

Study Name 1323-EB HWY 31 AT MCNAMARA DR
Start Date 04-19-2023
Start Time 12:00 AM
Site Code Buses

Channel	Direction
Direction	Eastbound
11:00 PM	0
11:15 PM	0
11:30 PM	0
11:45 PM	0

Study Name 1323-EB HWY 31 AT MCNAMARA DR
 Start Date 04-19-2023
 Start Time 12:00 AM
 Site Code Single-Unit Trucks

Channel	Direction
Direction	Eastbound
12:00 AM	0
12:15 AM	0
12:30 AM	0
12:45 AM	0
1:00 AM	0
1:15 AM	0
1:30 AM	0
1:45 AM	0
2:00 AM	0
2:15 AM	0
2:30 AM	0
2:45 AM	0
3:00 AM	0
3:15 AM	0
3:30 AM	0
3:45 AM	0
4:00 AM	0
4:15 AM	0
4:30 AM	0
4:45 AM	0
5:00 AM	0
5:15 AM	0
5:30 AM	0
5:45 AM	0
6:00 AM	2
6:15 AM	1
6:30 AM	1
6:45 AM	2
7:00 AM	0
7:15 AM	2

Study Name 1323-EB HWY 31 AT MCNAMARA DR
 Start Date 04-19-2023
 Start Time 12:00 AM
 Site Code Single-Unit Trucks

Channel	Direction
Direction	Eastbound
7:30 AM	2
7:45 AM	1
8:00 AM	5
8:15 AM	2
8:30 AM	2
8:45 AM	4
9:00 AM	3
9:15 AM	3
9:30 AM	7
9:45 AM	1
10:00 AM	2
10:15 AM	1
10:30 AM	5
10:45 AM	1
11:00 AM	6
11:15 AM	1
11:30 AM	4
11:45 AM	1
12:00 PM	4
12:15 PM	2
12:30 PM	3
12:45 PM	1
1:00 PM	2
1:15 PM	4
1:30 PM	3
1:45 PM	1
2:00 PM	3
2:15 PM	2
2:30 PM	1
2:45 PM	3
3:00 PM	2

Study Name 1323-EB HWY 31 AT MCNAMARA DR
 Start Date 04-19-2023
 Start Time 12:00 AM
 Site Code Single-Unit Trucks

Channel	Direction
Direction	Eastbound
3:15 PM	1
3:30 PM	1
3:45 PM	5
4:00 PM	0
4:15 PM	1
4:30 PM	2
4:45 PM	1
5:00 PM	1
5:15 PM	1
5:30 PM	0
5:45 PM	0
6:00 PM	0
6:15 PM	0
6:30 PM	1
6:45 PM	0
7:00 PM	0
7:15 PM	0
7:30 PM	0
7:45 PM	0
8:00 PM	0
8:15 PM	0
8:30 PM	1
8:45 PM	0
9:00 PM	0
9:15 PM	0
9:30 PM	0
9:45 PM	0
10:00 PM	0
10:15 PM	0
10:30 PM	0
10:45 PM	0

Study Name 1323-EB HWY 31 AT MCNAMARA DR
Start Date 04-19-2023
Start Time 12:00 AM
Site Code Single-Unit Trucks

Channel	Direction
Direction	Eastbound
11:00 PM	0
11:15 PM	0
11:30 PM	0
11:45 PM	0

Study Name 1323-EB HWY 31 AT MCNAMARA DR
Start Date 04-19-2023
Start Time 12:00 AM
Site Code Articulated Trucks

Channel	Direction
Direction	Eastbound
12:00 AM	0
12:15 AM	0
12:30 AM	0
12:45 AM	0
1:00 AM	0
1:15 AM	1
1:30 AM	0
1:45 AM	0
2:00 AM	0
2:15 AM	0
2:30 AM	0
2:45 AM	0
3:00 AM	0
3:15 AM	0
3:30 AM	0
3:45 AM	0
4:00 AM	0
4:15 AM	0
4:30 AM	0
4:45 AM	0
5:00 AM	1
5:15 AM	0
5:30 AM	0
5:45 AM	2
6:00 AM	0
6:15 AM	0
6:30 AM	1
6:45 AM	3
7:00 AM	1
7:15 AM	0

Study Name 1323-EB HWY 31 AT MCNAMARA DR
Start Date 04-19-2023
Start Time 12:00 AM
Site Code Articulated Trucks

Channel	Direction
Direction	Eastbound
7:30 AM	0
7:45 AM	0
8:00 AM	1
8:15 AM	0
8:30 AM	0
8:45 AM	0
9:00 AM	2
9:15 AM	1
9:30 AM	2
9:45 AM	2
10:00 AM	0
10:15 AM	0
10:30 AM	1
10:45 AM	3
11:00 AM	0
11:15 AM	0
11:30 AM	0
11:45 AM	0
12:00 PM	1
12:15 PM	2
12:30 PM	3
12:45 PM	1
1:00 PM	0
1:15 PM	2
1:30 PM	0
1:45 PM	0
2:00 PM	1
2:15 PM	0
2:30 PM	1
2:45 PM	2
3:00 PM	0

Study Name 1323-EB HWY 31 AT MCNAMARA DR
Start Date 04-19-2023
Start Time 12:00 AM
Site Code Articulated Trucks

Channel	Direction
Direction	Eastbound
3:15 PM	1
3:30 PM	0
3:45 PM	1
4:00 PM	0
4:15 PM	2
4:30 PM	1
4:45 PM	0
5:00 PM	0
5:15 PM	0
5:30 PM	1
5:45 PM	0
6:00 PM	0
6:15 PM	1
6:30 PM	0
6:45 PM	0
7:00 PM	0
7:15 PM	1
7:30 PM	0
7:45 PM	0
8:00 PM	0
8:15 PM	0
8:30 PM	1
8:45 PM	0
9:00 PM	0
9:15 PM	0
9:30 PM	0
9:45 PM	0
10:00 PM	0
10:15 PM	0
10:30 PM	0
10:45 PM	0

Study Name 1323-EB HWY 31 AT MCNAMARA DR
Start Date 04-19-2023
Start Time 12:00 AM
Site Code Articulated Trucks

Channel	Direction
Direction	Eastbound
11:00 PM	0
11:15 PM	0
11:30 PM	0
11:45 PM	1

Study Name 1323-EB HWY 31 AT MCNAMARA DR
 Start Date 04-19-2023
 Start Time 12:00 AM
 Site Code Bicycles on Road

Channel	Direction
Direction	Eastbound
12:00 AM	0
12:15 AM	0
12:30 AM	0
12:45 AM	0
1:00 AM	0
1:15 AM	0
1:30 AM	0
1:45 AM	0
2:00 AM	0
2:15 AM	0
2:30 AM	0
2:45 AM	0
3:00 AM	0
3:15 AM	0
3:30 AM	0
3:45 AM	0
4:00 AM	0
4:15 AM	0
4:30 AM	0
4:45 AM	0
5:00 AM	0
5:15 AM	0
5:30 AM	0
5:45 AM	0
6:00 AM	0
6:15 AM	0
6:30 AM	0
6:45 AM	0
7:00 AM	0
7:15 AM	0

Study Name 1323-EB HWY 31 AT MCNAMARA DR
Start Date 04-19-2023
Start Time 12:00 AM
Site Code Bicycles on Road

Channel	Direction
Direction	Eastbound
7:30 AM	0
7:45 AM	0
8:00 AM	0
8:15 AM	0
8:30 AM	0
8:45 AM	0
9:00 AM	0
9:15 AM	0
9:30 AM	0
9:45 AM	1
10:00 AM	0
10:15 AM	0
10:30 AM	0
10:45 AM	0
11:00 AM	0
11:15 AM	0
11:30 AM	0
11:45 AM	0
12:00 PM	0
12:15 PM	0
12:30 PM	0
12:45 PM	0
1:00 PM	0
1:15 PM	0
1:30 PM	0
1:45 PM	0
2:00 PM	0
2:15 PM	0
2:30 PM	0
2:45 PM	0
3:00 PM	0

Study Name 1323-EB HWY 31 AT MCNAMARA DR
Start Date 04-19-2023
Start Time 12:00 AM
Site Code Bicycles on Road

Channel	Direction
Direction	Eastbound
3:15 PM	0
3:30 PM	0
3:45 PM	0
4:00 PM	0
4:15 PM	0
4:30 PM	0
4:45 PM	0
5:00 PM	0
5:15 PM	0
5:30 PM	0
5:45 PM	0
6:00 PM	0
6:15 PM	0
6:30 PM	0
6:45 PM	0
7:00 PM	0
7:15 PM	0
7:30 PM	0
7:45 PM	0
8:00 PM	0
8:15 PM	0
8:30 PM	0
8:45 PM	0
9:00 PM	0
9:15 PM	0
9:30 PM	0
9:45 PM	0
10:00 PM	0
10:15 PM	0
10:30 PM	0
10:45 PM	0

Study Name 1323-EB HWY 31 AT MCNAMARA DR
Start Date 04-19-2023
Start Time 12:00 AM
Site Code Bicycles on Road

Channel	Direction
Direction	Eastbound
11:00 PM	0
11:15 PM	0
11:30 PM	0
11:45 PM	0

Study Name 1324-WB HWY 31 AT MCNAMARA DR
Start Date 04-19-2023
Start Time 12:00 AM
Site Code Motorcycles

Channel	Direction
Direction	Westbound
12:00 AM	0
12:15 AM	0
12:30 AM	0
12:45 AM	0
1:00 AM	0
1:15 AM	0
1:30 AM	0
1:45 AM	0
2:00 AM	0
2:15 AM	0
2:30 AM	0
2:45 AM	0
3:00 AM	0
3:15 AM	0
3:30 AM	0
3:45 AM	0
4:00 AM	0
4:15 AM	0
4:30 AM	0
4:45 AM	0
5:00 AM	0
5:15 AM	0
5:30 AM	0
5:45 AM	0
6:00 AM	0
6:15 AM	0
6:30 AM	0
6:45 AM	0
7:00 AM	0
7:15 AM	0

Study Name 1324-WB HWY 31 AT MCNAMARA DR
Start Date 04-19-2023
Start Time 12:00 AM
Site Code Motorcycles

Channel	Direction
Direction	Westbound
7:30 AM	0
7:45 AM	0
8:00 AM	0
8:15 AM	0
8:30 AM	0
8:45 AM	0
9:00 AM	0
9:15 AM	0
9:30 AM	0
9:45 AM	0
10:00 AM	0
10:15 AM	0
10:30 AM	0
10:45 AM	0
11:00 AM	0
11:15 AM	0
11:30 AM	0
11:45 AM	0
12:00 PM	0
12:15 PM	0
12:30 PM	0
12:45 PM	0
1:00 PM	0
1:15 PM	0
1:30 PM	0
1:45 PM	0
2:00 PM	0
2:15 PM	0
2:30 PM	0
2:45 PM	0
3:00 PM	0

Study Name 1324-WB HWY 31 AT MCNAMARA DR
Start Date 04-19-2023
Start Time 12:00 AM
Site Code Motorcycles

Channel	Direction
Direction	Westbound
3:15 PM	0
3:30 PM	0
3:45 PM	0
4:00 PM	0
4:15 PM	0
4:30 PM	0
4:45 PM	0
5:00 PM	0
5:15 PM	0
5:30 PM	0
5:45 PM	0
6:00 PM	1
6:15 PM	0
6:30 PM	0
6:45 PM	0
7:00 PM	0
7:15 PM	0
7:30 PM	0
7:45 PM	0
8:00 PM	0
8:15 PM	0
8:30 PM	0
8:45 PM	0
9:00 PM	0
9:15 PM	0
9:30 PM	0
9:45 PM	0
10:00 PM	0
10:15 PM	0
10:30 PM	0
10:45 PM	0

Study Name 1324-WB HWY 31 AT MCNAMARA DR
Start Date 04-19-2023
Start Time 12:00 AM
Site Code Motorcycles

Channel	Direction
Direction	Westbound
11:00 PM	0
11:15 PM	0
11:30 PM	0
11:45 PM	0

Study Name 1324-WB HWY 31 AT MCNAMARA DR
 Start Date 04-19-2023
 Start Time 12:00 AM
 Site Code Cars

Channel	Direction
Direction	Westbound

12:00 AM	4
12:15 AM	4
12:30 AM	8
12:45 AM	6
1:00 AM	8
1:15 AM	4
1:30 AM	2
1:45 AM	3
2:00 AM	3
2:15 AM	6
2:30 AM	2
2:45 AM	1
3:00 AM	7
3:15 AM	10
3:30 AM	3
3:45 AM	1
4:00 AM	6
4:15 AM	7
4:30 AM	12
4:45 AM	15
5:00 AM	17
5:15 AM	24
5:30 AM	24
5:45 AM	23
6:00 AM	32
6:15 AM	42
6:30 AM	45
6:45 AM	48
7:00 AM	60
7:15 AM	75

Study Name 1324-WB HWY 31 AT MCNAMARA DR
Start Date 04-19-2023
Start Time 12:00 AM
Site Code Cars

Channel	Direction
Direction	Westbound
7:30 AM	71
7:45 AM	70
8:00 AM	66
8:15 AM	68
8:30 AM	69
8:45 AM	64
9:00 AM	67
9:15 AM	80
9:30 AM	69
9:45 AM	85
10:00 AM	71
10:15 AM	62
10:30 AM	80
10:45 AM	66
11:00 AM	71
11:15 AM	76
11:30 AM	70
11:45 AM	86
12:00 PM	75
12:15 PM	94
12:30 PM	87
12:45 PM	88
1:00 PM	89
1:15 PM	100
1:30 PM	99
1:45 PM	103
2:00 PM	90
2:15 PM	101
2:30 PM	92
2:45 PM	102
3:00 PM	112

Study Name 1324-WB HWY 31 AT MCNAMARA DR
Start Date 04-19-2023
Start Time 12:00 AM
Site Code Cars

Channel	Direction
Direction	Westbound
3:15 PM	92
3:30 PM	127
3:45 PM	116
4:00 PM	121
4:15 PM	169
4:30 PM	136
4:45 PM	142
5:00 PM	132
5:15 PM	151
5:30 PM	164
5:45 PM	134
6:00 PM	129
6:15 PM	113
6:30 PM	105
6:45 PM	92
7:00 PM	72
7:15 PM	60
7:30 PM	65
7:45 PM	58
8:00 PM	59
8:15 PM	79
8:30 PM	60
8:45 PM	53
9:00 PM	48
9:15 PM	31
9:30 PM	24
9:45 PM	23
10:00 PM	27
10:15 PM	19
10:30 PM	29
10:45 PM	23

Study Name 1324-WB HWY 31 AT MCNAMARA DR
Start Date 04-19-2023
Start Time 12:00 AM
Site Code Cars

Channel	Direction
Direction	Westbound
11:00 PM	16
11:15 PM	21
11:30 PM	7
11:45 PM	11

Study Name 1324-WB HWY 31 AT MCNAMARA DR
 Start Date 04-19-2023
 Start Time 12:00 AM
 Site Code Light Goods Vehicles

Channel	Direction
Direction	Westbound
12:00 AM	2
12:15 AM	2
12:30 AM	0
12:45 AM	1
1:00 AM	2
1:15 AM	0
1:30 AM	1
1:45 AM	0
2:00 AM	0
2:15 AM	0
2:30 AM	0
2:45 AM	0
3:00 AM	1
3:15 AM	0
3:30 AM	0
3:45 AM	0
4:00 AM	2
4:15 AM	1
4:30 AM	2
4:45 AM	2
5:00 AM	1
5:15 AM	2
5:30 AM	4
5:45 AM	3
6:00 AM	10
6:15 AM	7
6:30 AM	15
6:45 AM	13
7:00 AM	17
7:15 AM	17

Study Name 1324-WB HWY 31 AT MCNAMARA DR
Start Date 04-19-2023
Start Time 12:00 AM
Site Code Light Goods Vehicles

Channel	Direction
Direction	Westbound
7:30 AM	18
7:45 AM	23
8:00 AM	17
8:15 AM	15
8:30 AM	16
8:45 AM	24
9:00 AM	17
9:15 AM	12
9:30 AM	22
9:45 AM	11
10:00 AM	19
10:15 AM	13
10:30 AM	17
10:45 AM	24
11:00 AM	11
11:15 AM	18
11:30 AM	13
11:45 AM	15
12:00 PM	27
12:15 PM	20
12:30 PM	24
12:45 PM	16
1:00 PM	14
1:15 PM	17
1:30 PM	16
1:45 PM	18
2:00 PM	22
2:15 PM	22
2:30 PM	28
2:45 PM	21
3:00 PM	23

Study Name 1324-WB HWY 31 AT MCNAMARA DR
 Start Date 04-19-2023
 Start Time 12:00 AM
 Site Code Light Goods Vehicles

Channel	Direction
Direction	Westbound
3:15 PM	24
3:30 PM	26
3:45 PM	22
4:00 PM	32
4:15 PM	34
4:30 PM	32
4:45 PM	31
5:00 PM	23
5:15 PM	24
5:30 PM	20
5:45 PM	21
6:00 PM	30
6:15 PM	15
6:30 PM	14
6:45 PM	19
7:00 PM	11
7:15 PM	12
7:30 PM	10
7:45 PM	3
8:00 PM	4
8:15 PM	4
8:30 PM	2
8:45 PM	0
9:00 PM	4
9:15 PM	6
9:30 PM	3
9:45 PM	3
10:00 PM	1
10:15 PM	2
10:30 PM	4
10:45 PM	4

Study Name 1324-WB HWY 31 AT MCNAMARA DR
Start Date 04-19-2023
Start Time 12:00 AM
Site Code Light Goods Vehicles

Channel	Direction
Direction	Westbound
11:00 PM	3
11:15 PM	2
11:30 PM	1
11:45 PM	1

Study Name 1324-WB HWY 31 AT MCNAMARA DR
 Start Date 04-19-2023
 Start Time 12:00 AM
 Site Code Buses

Channel	Direction
Direction	Westbound
12:00 AM	0
12:15 AM	0
12:30 AM	0
12:45 AM	0
1:00 AM	0
1:15 AM	0
1:30 AM	0
1:45 AM	0
2:00 AM	0
2:15 AM	0
2:30 AM	0
2:45 AM	0
3:00 AM	0
3:15 AM	0
3:30 AM	0
3:45 AM	0
4:00 AM	0
4:15 AM	0
4:30 AM	0
4:45 AM	0
5:00 AM	0
5:15 AM	0
5:30 AM	0
5:45 AM	0
6:00 AM	0
6:15 AM	0
6:30 AM	1
6:45 AM	1
7:00 AM	0
7:15 AM	0

Study Name 1324-WB HWY 31 AT MCNAMARA DR
 Start Date 04-19-2023
 Start Time 12:00 AM
 Site Code Buses

Channel	Direction
Direction	Westbound
7:30 AM	2
7:45 AM	1
8:00 AM	1
8:15 AM	2
8:30 AM	3
8:45 AM	0
9:00 AM	0
9:15 AM	1
9:30 AM	0
9:45 AM	0
10:00 AM	0
10:15 AM	1
10:30 AM	0
10:45 AM	0
11:00 AM	0
11:15 AM	1
11:30 AM	1
11:45 AM	5
12:00 PM	0
12:15 PM	0
12:30 PM	0
12:45 PM	0
1:00 PM	0
1:15 PM	0
1:30 PM	1
1:45 PM	0
2:00 PM	2
2:15 PM	1
2:30 PM	1
2:45 PM	0
3:00 PM	2

Study Name 1324-WB HWY 31 AT MCNAMARA DR
Start Date 04-19-2023
Start Time 12:00 AM
Site Code Buses

Channel	Direction
Direction	Westbound
3:15 PM	1
3:30 PM	1
3:45 PM	4
4:00 PM	0
4:15 PM	1
4:30 PM	0
4:45 PM	0
5:00 PM	1
5:15 PM	0
5:30 PM	0
5:45 PM	0
6:00 PM	0
6:15 PM	0
6:30 PM	0
6:45 PM	0
7:00 PM	0
7:15 PM	0
7:30 PM	0
7:45 PM	0
8:00 PM	0
8:15 PM	0
8:30 PM	0
8:45 PM	0
9:00 PM	0
9:15 PM	0
9:30 PM	0
9:45 PM	0
10:00 PM	0
10:15 PM	0
10:30 PM	0
10:45 PM	0

Study Name 1324-WB HWY 31 AT MCNAMARA DR
Start Date 04-19-2023
Start Time 12:00 AM
Site Code Buses

Channel	Direction
Direction	Westbound
11:00 PM	0
11:15 PM	0
11:30 PM	0
11:45 PM	0

Study Name 1324-WB HWY 31 AT MCNAMARA DR
Start Date 04-19-2023
Start Time 12:00 AM
Site Code Single-Unit Trucks

Channel	Direction
Direction	Westbound
12:00 AM	0
12:15 AM	0
12:30 AM	0
12:45 AM	0
1:00 AM	0
1:15 AM	0
1:30 AM	0
1:45 AM	0
2:00 AM	0
2:15 AM	0
2:30 AM	0
2:45 AM	1
3:00 AM	0
3:15 AM	0
3:30 AM	0
3:45 AM	0
4:00 AM	0
4:15 AM	0
4:30 AM	0
4:45 AM	0
5:00 AM	0
5:15 AM	0
5:30 AM	0
5:45 AM	0
6:00 AM	2
6:15 AM	1
6:30 AM	2
6:45 AM	3
7:00 AM	1
7:15 AM	2

Study Name 1324-WB HWY 31 AT MCNAMARA DR
 Start Date 04-19-2023
 Start Time 12:00 AM
 Site Code Single-Unit Trucks

Channel	Direction
Direction	Westbound
7:30 AM	3
7:45 AM	1
8:00 AM	1
8:15 AM	5
8:30 AM	3
8:45 AM	2
9:00 AM	3
9:15 AM	2
9:30 AM	4
9:45 AM	5
10:00 AM	5
10:15 AM	2
10:30 AM	4
10:45 AM	4
11:00 AM	4
11:15 AM	1
11:30 AM	2
11:45 AM	3
12:00 PM	2
12:15 PM	1
12:30 PM	2
12:45 PM	1
1:00 PM	3
1:15 PM	4
1:30 PM	3
1:45 PM	4
2:00 PM	4
2:15 PM	1
2:30 PM	3
2:45 PM	2
3:00 PM	2

Study Name 1324-WB HWY 31 AT MCNAMARA DR
Start Date 04-19-2023
Start Time 12:00 AM
Site Code Single-Unit Trucks

Channel	Direction
Direction	Westbound
3:15 PM	2
3:30 PM	1
3:45 PM	0
4:00 PM	3
4:15 PM	0
4:30 PM	3
4:45 PM	0
5:00 PM	2
5:15 PM	1
5:30 PM	3
5:45 PM	0
6:00 PM	0
6:15 PM	2
6:30 PM	0
6:45 PM	0
7:00 PM	0
7:15 PM	0
7:30 PM	0
7:45 PM	1
8:00 PM	0
8:15 PM	0
8:30 PM	0
8:45 PM	0
9:00 PM	0
9:15 PM	0
9:30 PM	1
9:45 PM	0
10:00 PM	0
10:15 PM	0
10:30 PM	0
10:45 PM	0

Study Name 1324-WB HWY 31 AT MCNAMARA DR
Start Date 04-19-2023
Start Time 12:00 AM
Site Code Single-Unit Trucks

Channel	Direction
Direction	Westbound
11:00 PM	0
11:15 PM	0
11:30 PM	0
11:45 PM	1

Study Name 1324-WB HWY 31 AT MCNAMARA DR
 Start Date 04-19-2023
 Start Time 12:00 AM
 Site Code Articulated Trucks

Channel	Direction
Direction	Westbound
12:00 AM	0
12:15 AM	0
12:30 AM	0
12:45 AM	0
1:00 AM	0
1:15 AM	0
1:30 AM	0
1:45 AM	0
2:00 AM	1
2:15 AM	0
2:30 AM	0
2:45 AM	0
3:00 AM	0
3:15 AM	0
3:30 AM	0
3:45 AM	0
4:00 AM	0
4:15 AM	0
4:30 AM	0
4:45 AM	0
5:00 AM	1
5:15 AM	0
5:30 AM	0
5:45 AM	0
6:00 AM	0
6:15 AM	2
6:30 AM	0
6:45 AM	1
7:00 AM	6
7:15 AM	1

Study Name 1324-WB HWY 31 AT MCNAMARA DR
 Start Date 04-19-2023
 Start Time 12:00 AM
 Site Code Articulated Trucks

Channel	Direction
Direction	Westbound
7:30 AM	0
7:45 AM	1
8:00 AM	5
8:15 AM	0
8:30 AM	0
8:45 AM	0
9:00 AM	3
9:15 AM	0
9:30 AM	2
9:45 AM	2
10:00 AM	1
10:15 AM	1
10:30 AM	0
10:45 AM	2
11:00 AM	2
11:15 AM	1
11:30 AM	2
11:45 AM	2
12:00 PM	2
12:15 PM	1
12:30 PM	1
12:45 PM	0
1:00 PM	0
1:15 PM	0
1:30 PM	0
1:45 PM	0
2:00 PM	0
2:15 PM	3
2:30 PM	2
2:45 PM	1
3:00 PM	2

Study Name 1324-WB HWY 31 AT MCNAMARA DR
 Start Date 04-19-2023
 Start Time 12:00 AM
 Site Code Articulated Trucks

Channel	Direction
Direction	Westbound
3:15 PM	1
3:30 PM	0
3:45 PM	0
4:00 PM	1
4:15 PM	0
4:30 PM	1
4:45 PM	1
5:00 PM	0
5:15 PM	0
5:30 PM	0
5:45 PM	0
6:00 PM	0
6:15 PM	0
6:30 PM	0
6:45 PM	0
7:00 PM	0
7:15 PM	0
7:30 PM	1
7:45 PM	0
8:00 PM	0
8:15 PM	1
8:30 PM	0
8:45 PM	0
9:00 PM	0
9:15 PM	0
9:30 PM	1
9:45 PM	0
10:00 PM	0
10:15 PM	0
10:30 PM	0
10:45 PM	0

Study Name 1324-WB HWY 31 AT MCNAMARA DR
Start Date 04-19-2023
Start Time 12:00 AM
Site Code Articulated Trucks

Channel	Direction
Direction	Westbound
11:00 PM	0
11:15 PM	0
11:30 PM	0
11:45 PM	0

Study Name 1324-WB HWY 31 AT MCNAMARA DR
Start Date 04-19-2023
Start Time 12:00 AM
Site Code Bicycles on Road

Channel	Direction
Direction	Westbound

12:00 AM	0
12:15 AM	0
12:30 AM	0
12:45 AM	0
1:00 AM	0
1:15 AM	0
1:30 AM	0
1:45 AM	0
2:00 AM	0
2:15 AM	0
2:30 AM	0
2:45 AM	0
3:00 AM	0
3:15 AM	0
3:30 AM	0
3:45 AM	0
4:00 AM	0
4:15 AM	0
4:30 AM	0
4:45 AM	1
5:00 AM	0
5:15 AM	0
5:30 AM	0
5:45 AM	0
6:00 AM	0
6:15 AM	0
6:30 AM	0
6:45 AM	0
7:00 AM	0
7:15 AM	0

Study Name 1324-WB HWY 31 AT MCNAMARA DR
Start Date 04-19-2023
Start Time 12:00 AM
Site Code Bicycles on Road

Channel	Direction
Direction	Westbound
7:30 AM	0
7:45 AM	0
8:00 AM	0
8:15 AM	0
8:30 AM	0
8:45 AM	0
9:00 AM	0
9:15 AM	0
9:30 AM	0
9:45 AM	0
10:00 AM	0
10:15 AM	0
10:30 AM	0
10:45 AM	0
11:00 AM	0
11:15 AM	0
11:30 AM	0
11:45 AM	0
12:00 PM	0
12:15 PM	0
12:30 PM	0
12:45 PM	0
1:00 PM	0
1:15 PM	0
1:30 PM	0
1:45 PM	0
2:00 PM	0
2:15 PM	0
2:30 PM	0
2:45 PM	0
3:00 PM	0

Study Name 1324-WB HWY 31 AT MCNAMARA DR
Start Date 04-19-2023
Start Time 12:00 AM
Site Code Bicycles on Road

Channel	Direction
Direction	Westbound
3:15 PM	0
3:30 PM	0
3:45 PM	0
4:00 PM	0
4:15 PM	0
4:30 PM	0
4:45 PM	0
5:00 PM	0
5:15 PM	0
5:30 PM	0
5:45 PM	0
6:00 PM	0
6:15 PM	0
6:30 PM	0
6:45 PM	0
7:00 PM	0
7:15 PM	0
7:30 PM	0
7:45 PM	0
8:00 PM	0
8:15 PM	0
8:30 PM	0
8:45 PM	0
9:00 PM	0
9:15 PM	0
9:30 PM	0
9:45 PM	0
10:00 PM	0
10:15 PM	0
10:30 PM	0
10:45 PM	0

Study Name 1324-WB HWY 31 AT MCNAMARA DR
Start Date 04-19-2023
Start Time 12:00 AM
Site Code Bicycles on Road

Channel	Direction
Direction	Westbound
11:00 PM	0
11:15 PM	0
11:30 PM	0
11:45 PM	0

Project	GS
Project Code	11778
Site Name	11778-1
Legs and Movements	All Processed Legs & Movements
Bin Size	15 minutes
Survey Date	2024/05/09, Thursday
Location	NYS Route 31 & Henry Clay Bo
Latitude and Longitude	43.186610, -76.199910

	Start	End	PHF
AM Peak	2024/05/09 07:15:00	2024/05/09 08:15:00	0.88

Log	NY-31										NY-31										Henry Clay Blvd										Henry Clay Blvd									
	Eastbound										Westbound										Southbound										Northbound									
	Direction	Left	Thru	Right	RTOR	U-Turn	App Totals	Passing	Stop	Queue	Left	Thru	Right	RTOR	U-Turn	App Totals	Passing	Stop	Queue	Left	Thru	Right	RTOR	U-Turn	App Totals	Passing	Stop	Queue	Left	Thru	Right	RTOR	U-Turn	App Totals	Passing	Stop	Queue	Total		
Start Time	
7:00:00 AM	7	61	38	4	0	105	0	0	0	27	56	2	0	0	85	0	0	0	0	22	8	7	4	0	41	0	0	4	22	1	1	0	28	0	0	0	260			
7:15:00 AM	5	61	38	4	0	105	0	0	0	30	44	3	0	0	77	0	0	0	0	27	55	3	0	0	45	0	0	4	33	0	0	0	44	0	0	0	260			
7:30:00 AM	3	71	55	5	0	134	0	0	0	30	93	4	0	0	127	0	0	0	0	22	15	15	1	0	53	0	0	3	34	5	0	0	44	0	0	0	358			
7:45:00 AM	5	64	40	8	0	126	0	0	0	45	83	3	0	0	127	0	0	0	0	25	7	9	5	0	41	0	0	0	28	5	3	0	34	0	0	0	333			
Hourly Total	13	257	170	27	0	455	0	0	0	120	206	13	1	0	439	0	0	0	0	96	40	23	13	0	159	0	0	11	117	15	4	0	147	0	0	0	1226			
8:00:00 AM	2	84	32	0	0	122	0	0	0	25	59	1	0	0	85	0	0	0	0	18	30	12	1	0	41	0	0	7	24	5	0	0	31	0	0	0	284			
8:15:00 AM	4	71	25	4	0	104	0	0	0	30	57	1	0	0	88	0	0	0	0	33	13	13	1	0	60	0	0	0	22	2	0	0	25	0	0	0	284			
8:30:00 AM	5	62	25	7	0	99	0	0	0	34	74	2	0	0	108	0	0	0	0	23	9	14	2	0	48	0	0	5	13	2	2	0	22	0	0	0	288			
8:45:00 AM	3	64	32	0	0	100	0	0	0	28	47	5	0	0	114	0	0	0	0	28	17	15	0	0	57	0	0	2	2	0	0	0	2	0	0	240				
Hourly Total	36	277	130	20	0	433	0	0	0	102	257	9	4	0	362	0	0	0	0	90	38	47	14	0	189	0	0	28	56	11	1	0	96	0	0	0	2400			
Grand Total	27	534	283	47	0	891	0	0	0	220	683	22	5	0	829	0	0	0	0	186	79	83	7	0	374	0	0	29	173	28	15	0	242	0	0	0	2120			
% App Totals	3.0%	59.9%	31.5%	5.5%	0.0%	0.0%	0.0%	0.0%	0.0%	28.0%	66.8%	2.7%	0.0%	0.0%	0.0%	0.0%	0.0%	0.0%	0.0%	40.7%	20.0%	22.2%	7.2%	0.0%	0.0%	0.0%	0.0%	0.0%	11.9%	12.7%	10.7%	6.2%	0.0%	0.0%	0.0%	0.0%				
% Passing	0.0%	12.2%	6.1%	0.0%	0.0%	0.0%	0.0%	0.0%	0.0%	6.9%	24.2%	0.3%	0.0%	0.0%	0.0%	0.0%	0.0%	0.0%	0.0%	14.3%	10.0%	12.2%	0.3%	0.0%	0.0%	0.0%	0.0%	0.0%	0.0%	0.0%	0.0%	0.0%	0.0%	0.0%	0.0%	0.0%				
% Lanes	27	525	281	46	0	879	0	0	0	218	658	21	5	0	813	0	0	0	0																					

The figure consists of two traffic flow diagrams for the intersection of Henry Clay Blvd and NY-31. The left diagram shows vehicle flow counts, and the right diagram shows pedestrian and bicycle flow counts. A legend indicates that orange represents 'Lights', green represents 'FV', and yellow represents 'Total'.

Left Diagram: Vehicle Flow Counts

North Approach (Henry Clay Blvd):

- Lane 1 (Left): 15 (L), 25 (FV), 172 (Total)
- Lane 2 (Middle): 0 (L), 1 (FV), 1 (Total)
- Lane 3 (Right): 28 (L), 0 (FV), 0 (Total)

East Approach (NY-31):

- Lane 1 (Left): 5 (L), 22 (FV), 27 (Total)
- Lane 2 (Middle): 5 (L), 22 (FV), 27 (Total)
- Lane 3 (Right): 5 (L), 22 (FV), 27 (Total)

South Approach (Henry Clay Blvd):

- Lane 1 (Left): 0 (L), 186 (FV), 78 (Total)
- Lane 2 (Middle): 0 (L), 180 (FV), 74 (Total)
- Lane 3 (Right): 0 (L), 180 (FV), 79 (Total)

West Approach (NY-31):

- Lane 1 (Left): 46 (L), 231 (FV), 525 (Total)
- Lane 2 (Middle): 47 (L), 283 (FV), 534 (Total)
- Lane 3 (Right): 47 (L), 283 (FV), 534 (Total)

Right Diagram: Pedestrian and Bicycle Flow Counts

North Approach (Henry Clay Blvd):

- Lane 1 (Left): 0 (L), 0 (FV), 0 (Total)
- Lane 2 (Middle): 0 (L), 0 (FV), 0 (Total)
- Lane 3 (Right): 0 (L), 0 (FV), 0 (Total)

East Approach (NY-31):

- Lane 1 (Left): 0 (L), 0 (FV), 0 (Total)
- Lane 2 (Middle): 0 (L), 0 (FV), 0 (Total)
- Lane 3 (Right): 0 (L), 0 (FV), 0 (Total)

South Approach (Henry Clay Blvd):

- Lane 1 (Left): 0 (L), 0 (FV), 0 (Total)
- Lane 2 (Middle): 0 (L), 0 (FV), 0 (Total)
- Lane 3 (Right): 0 (L), 0 (FV), 0 (Total)

West Approach (NY-31):



- Lane 1 (Left): 0 (L), 0 (FV), 0 (Total)
- Lane 2 (Middle): 0 (L), 0 (FV), 0 (Total)
- Lane 3 (Right): 0 (L), 0 (FV), 0 (Total)

Summary

Turning Movement Peak Hour Data (AM)

7:15:00 AM

Lap Direction	NY-31 Eastbound										NY-31 Westbound										Henry Clay Blvd Northbound										Henry Clay Blvd Southbound										Total
	Left	Thru	Right	RTOR	LT-Turn	App Total	Peak Hour	Peak Hour	Peak Hour	Peak Hour	Left	Thru	Right	RTOR	LT-Turn	App Total	Peak Hour	Peak Hour	Peak Hour	Peak Hour	Left	Thru	Right	RTOR	LT-Turn	App Total	Peak Hour	Peak Hour	Peak Hour	Peak Hour	Peak Hour	Peak Hour	Peak Hour	Peak Hour	Peak Hour	Peak Hour					
7:15:00 AM	1	61	35	0	0	96	0	0	0	0	30	64	4	0	0	98	0	0	0	0	27	10	5	3	0	45	0	0	0	4	33	5	0	0	41	0	287				
7:30:00 AM	3	71	55	5	0	134	0	0	0	0	30	93	4	0	0	127	0	0	0	0	22	15	15	1	0	53	0	0	3	36	5	0	0	44	0	368					
7:45:00 AM	5	64	49	8	0	126	0	0	0	0	41	83	3	0	0	127	0	0	0	0	25	7	9	5	0	46	0	0	0	26	5	3	0	34	0	333					
8:00:00 AM	3	84	37	3	0	127	0	0	0	0	25	59	2	0	0	85	0	0	0	0	18	10	22	6	0	56	0	0	7	24	5	1	0	37	0	284					
Grand Total	12	280	197	16	0	485	0	0	0	0	127	209	13	0	0	413	0	0	0	0	90	42	41	13	0	186	0	0	14	123	20	1	0	258	0	1263					
% Approach	2.5%	57.7%	34.4%	5.4%	0.0%	6.0%	0.0%	0.0%	0.0%	0.0%	28.2%	69.1%	2.8%	0.0%	0.0%	6.0%	0.0%	0.0%	0.0%	0.0%	47.9%	22.3%	21.8%	8.0%	0.0%	0.0%	0.0%	0.0%	0.0%	76.3%	12.2%	2.6%	0.0%	0.0%	0.0%	0.0%					
% Total	1.0%	22.2%	13.2%	2.1%	0.0%	38.4%	0.0%	0.0%	0.0%	0.0%	9.7%	23.7%	1.0%	0.0%	0.0%	34.3%	0.0%	0.0%	0.0%	0.0%	7.1%	3.3%	3.2%	1.2%	0.0%	14.9%	0.0%	0.0%	1.1%	9.4%	1.5%	0.3%	0.0%	0.0%	0.0%	0.0%					
% Lights	0.00%	0.00%	0.00%	0.00%	0.00%	0.00%	0.00%	0.00%	0.00%	0.00%	0.00%	0.00%	0.00%	0.00%	0.00%	0.00%	0.00%	0.00%	0.00%	0.00%	0.00%	0.00%	0.00%	0.00%	0.00%	0.00%	0.00%	0.00%	0.00%	0.00%	0.00%	0.00%	0.00%	0.00%	0.00%	0.00%					
% HV	0.00%	98.8%	98.8%	99.2%	0.00%	98.8%	0.00%	0.00%	0.00%	0.00%	99.2%	98.7%	91.7%	0.00%	0.00%	98.8%	0.00%	0.00%	0.00%	0.00%	97.8%	92.9%	92.7%	100.0%	0.00%	95.7%	0.00%	0.00%	100.0%	100.0%	94.7%	100.0%	0.00%	99.4%	0.00%	99.4%	0.00%				
% HV	0.0%	2.5%	1.2%	3.8%	0.0%	2.1%	0.0%	0.0%	0.0%	0.0%	0.8%	1.3%	8.3%	0.0%	0.0%	1.4%	0.0%	0.0%	0.0%	0.0%	2.2%	7.1%	7.3%	0.0%	0.0%	4.3%	0.0%	0.0%	0.0%	0.0%	5.3%	0.0%	0.6%	0.0%	0.6%	0.0%					
% Pedestrians	0.0%	0.0%	0.0%	0.0%	0.0%	0.0%	0.0%	0.0%	0.0%	0.0%	0.0%	0.0%	0.0%	0.0%	0.0%	0.0%	0.0%	0.0%	0.0%	0.0%	0.0%	0.0%	0.0%	0.0%	0.0%	0.0%	0.0%	0.0%	0.0%	0.0%	0.0%	0.0%	0.0%	0.0%	0.0%	0.0%					
% Bicycles on Crosswalk	0.0%	0.0%	0.0%	0.0%	0.0%	0.0%	0.0%	0.0%	0.0%	0.0%	0.0%	0.0%	0.0%	0.0%	0.0%	0.0%	0.0%	0.0%	0.0%	0.0%	0.0%	0.0%	0.0%	0.0%	0.0%	0.0%	0.0%	0.0%	0.0%	0.0%	0.0%	0.0%	0.0%	0.0%	0.0%	0.0%					
% Bicycles on Crosswalk	0.0%	0.0%	0.0%	0.0%	0.0%	0.0%	0.0%	0.0%	0.0%	0.0%	0.0%	0.0%	0.0%	0.0%	0.0%	0.0%	0.0%	0.0%	0.0%	0.0%	0.0%	0.0%	0.0%	0.0%	0.0%	0.0%	0.0%	0.0%	0.0%	0.0%	0.0%	0.0%	0.0%	0.0%	0.0%	0.0%					

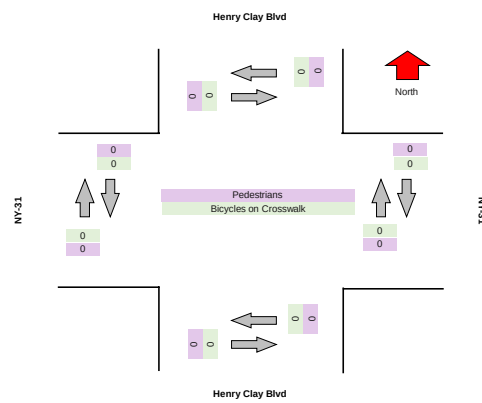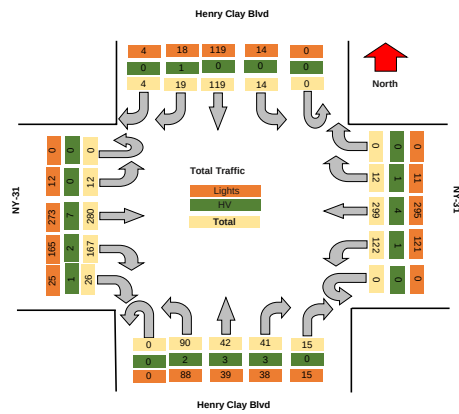

Summary



Summary

Summary

Summary

Motorcycles

[illegible]

Cars

Leg Direction Start Time	NY-31 Eastbound							NY-31 Westbound							Henry Clay Blvd Northbound							Henry Clay Blvd Southbound						
	Left							Left							Left							Left						
	Thru	Right	RTOR	U-Turn	Peds CW	Peds CCW		Thru	Right	RTOR	U-Turn	Peds CW	Peds CCW		Thru	Right	RTOR	U-Turn	Peds CW	Peds CCW		Thru	Right	RTOR	U-Turn	Peds CW	Peds CCW	
2024/06/09 07:50:00	0	60	37	4	0	0	0	27	63	2	1	0	0	0	20	8	6	4	0	0	0	4	22	1	1	0	0	0
2024/06/09 07:55:00	0	57	30	10	0	0	0	30	62	4	0	0	0	0	24	7	5	3	0	0	0	4	31	3	0	0	0	0
2024/06/09 07:50:00	3	69	54	5	0	0	0	30	89	3	0	0	0	0	21	10	14	1	0	0	0	3	35	5	0	0	0	0
2024/06/09 07:45:00	4	61	47	8	0	0	0	39	78	3	0	0	0	0	22	5	7	5	0	0	0	0	26	5	3	0	0	0
2024/06/09 08:00:00	3	74	29	2	0	0	0	21	59	1	0	0	0	0	13	9	10	5	0	0	0	6	23	5	1	0	0	0
2024/06/09 08:15:00	3	70	23	4	0	0	0	29	56	1	0	0	0	0	28	9	12	0	0	0	0	3	9	2	4	0	0	0
2024/06/09 08:30:00	5	56	25	6	0	0	0	23	73	2	0	0	0	0	23	8	12	2	0	0	0	4	12	2	2	0	0	0
2024/06/09 08:45:00	4	57	28	6	0	0	0	27	74	5	1	0	0	0	17	6	8	5	0	0	0	3	8	2	3	0	0	0
Total	22	594	273	45	0	0	0	226	544	21	2	0	0	0	168	62	74	25	0	0	0	27	166	25	14	0	0	0

Single-Unit Trucks

Leg Direction Start Time	NY-31 Eastbound							NY-31 Westbound							Henry Clay Blvd Northbound							Henry Clay Blvd Southbound						
	Left							Left							Left							Left						
	Thru	Right	RTOR	U-Turn	Peds CW	Peds CCW		Thru	Right	RTOR	U-Turn	Peds CW	Peds CCW		Thru	Right	RTOR	U-Turn	Peds CW	Peds CCW		Thru	Right	RTOR	U-Turn	Peds CW	Peds CCW	
2024/06/09 07:50:00	2	1	1	0	0	0	0	0	3	0	0	0	0	0	1	0	0	0	0	0	0	0	0	0	0	0	0	0
2024/06/09 07:55:00	1	4	1	0	0	0	0	0	2	0	0	0	0	0	2	2	0	0	0	0	0	0	2	0	0	0	0	0
2024/06/09 07:50:00	0	1	0	0	0	0	0	0	1	0	0	0	0	0	1	3	0	0	0	0	0	0	0	1	0	0	0	0
2024/06/09 07:45:00	1	2	2	0	0	0	0	0	4	0	0	0	0	0	2	2	0	0	0	0	0	0	0	0	0	0	0	0
2024/06/09 08:00:00	0	5	1	0	0	0	0	0	0	0	0	0	0	0	2	1	2	1	0	0	0	0	1	1	0	0	0	0
2024/06/09 08:15:00	1	1	2	0	0	0	0	0	1	0	0	0	0	0	2	3	1	1	0	0	0	0	0	0	0	1	0	0
2024/06/09 08:30:00	0	5	0	1	0	0	0	0	0	0	0	0	0	0	0	0	2	0	0	0	0	0	0	0	0	0	0	0
2024/06/09 08:45:00	0	2	0	0	0	0	0	1	3	0	3	0	0	0	1	0	0	0	0	0	0	0	0	1	0	0	0	0
Total	9	21	7	1	0	0	0	1	14	0	3	0	0	0	11	11	9	2	0	0	0	0	1	9	0	1	0	0

Articulated Trucks

Leg Direction	NY-31 Eastbound							NY-31 Westbound							Henry Clay Blvd Northbound							Henry Clay Blvd Southbound						
	Start Time	Thru	Right	RTOR	U-Turn	Peds CW	Peds CCW	Start Time	Thru	Right	RTOR	U-Turn	Peds CW	Peds CCW	Start Time	Thru	Right	RTOR	U-Turn	Peds CW	Peds CCW	Start Time	Thru	Right	RTOR	U-Turn	Peds CW	Peds CCW
	2024/05/09 07:50:00	0	0	0	0	0	0		0	0	0	0	0	0		0	0	0	0	0	0		0	0	0	0	0	0
	2024/05/09 07:55:00	0	0	0	0	0	0		0	0	0	0	0	0		1	0	0	0	0	0		0	0	0	0	0	0
	2024/05/09 07:50:00	0	1	0	0	0	0		0	2	0	0	0	0		0	1	0	0	0	0		0	0	0	0	0	0
	2024/05/09 07:55:00	0	1	0	0	0	0		0	1	0	0	0	0		0	0	0	0	0	0		0	0	0	0	0	0
	2024/05/09 08:00:00	0	1	1	0	0	0		0	0	0	0	0	0		1	0	0	0	0	0		0	0	0	0	0	0
	2024/05/09 08:05:00	0	0	0	0	0	0		0	0	0	0	0	0		0	0	0	0	0	0		0	0	0	0	0	0
	2024/05/09 08:10:00	0	0	0	0	0	0		0	0	0	0	0	0		1	0	0	0	0	0		0	0	0	0	0	0
	2024/05/09 08:15:00	0	0	0	0	0	0		0	0	0	0	0	0		0	0	0	0	0	0		0	0	0	0	0	0
	2024/05/09 08:20:00	0	1	0	0	0	0		0	0	0	0	0	0		0	0	0	0	0	0		0	0	0	0	0	0
	2024/05/09 08:25:00	0	0	0	0	0	0		0	0	0	0	0	0		0	0	0	0	0	0		0	0	0	0	0	0
	2024/05/09 08:30:00	0	1	0	0	0	0		0	0	0	0	0	0		0	0	0	0	0	0		0	0	0	0	0	0
	2024/05/09 08:35:00	0	0	0	0	0	0		0	0	0	0	0	0		0	0	0	0	0	0		0	0	0	0	0	0
	2024/05/09 08:40:00	0	1	0	0	0	0		0	0	0	0	0	0		0	0	0	0	0	0		0	0	0	0	0	0
Total		0	5	0	1	0	0		0	3	0	0	0	0		3	1	0	0	0	0		0	0	0	0	0	0

Buses

Leg	Direction	Start Time	NY-31 Eastbound							NY-31 Westbound							Henry Clay Blvd Northbound							Henry Clay Blvd Southbound						
			Thru	Right	RTOR	U-Turn	Peds CW	Peds CCW	Thru	Right	RTOR	U-Turn	Peds CW	Peds CCW	Thru	Right	RTOR	U-Turn	Peds CW	Peds CCW	Thru	Right	RTOR	U-Turn	Peds CW	Peds CCW				
Total		2024/05/09 07:50:00	0	0	0	0	0	0	0	0	0	0	0	0	0	1	0	1	0	0	0	0	0	0	0	0	0			
		2024/05/09 07:55:00	0	0	0	0	0	0	0	0	0	0	0	0	0	1	0	0	0	0	0	0	0	0	0	0				
		2024/05/09 07:50:00	0	0	0	0	0	0	0	1	1	0	0	0	0	0	1	1	0	0	0	0	0	0	0	0				
		2024/05/09 07:55:00	0	0	0	0	0	0	1	0	0	0	0	0	0	0	0	2	0	0	0	0	0	0	0	0				
		2024/05/09 08:00:00	0	0	4	2	0	0	0	0	0	0	0	0	0	0	0	0	0	0	0	0	0	0	0	0				
		2024/05/09 08:15:00	0	0	0	0	0	0	1	0	0	0	0	0	0	2	0	0	0	0	0	0	0	0	0	0				
		2024/05/09 08:30:00	0	0	0	0	0	0	0	1	0	0	0	0	0	0	1	0	0	0	0	0	1	1	0	0				
		2024/05/09 08:45:00	0	0	0	0	0	0	0	0	0	0	0	0	0	0	0	0	0	0	0	0	0	0	0	0				
	Total	0	4	2	0	0	0	0	2	2	1	0	0	0	0	3	3	4	0	0	0	1	1	1	0	0				

Pedestrians

[illegible]

Bicycles on Road

Leg Direction	NY-31 Eastbound							NY-31 Westbound							Henry Clay Blvd Northbound							Henry Clay Blvd Southbound							
	Start Time	Thru	Right	RTOR	U-Turn	Peds CW	Peds CCW	Start Time	Thru	Right	RTOR	U-Turn	Peds CW	Peds CCW	Start Time	Thru	Right	RTOR	U-Turn	Peds CW	Peds CCW	Start Time	Thru	Right	RTOR	U-Turn	Peds CW	Peds CCW	
	2024/05/09 07:50:00	0	0	0	0	0	0	0	0	0	0	0	0	0	0	0	0	0	0	0	0	0	0	0	0	0	0	0	
	2024/05/09 07:55:00	0	0	0	0	0	0	0	0	0	0	0	0	0	0	0	0	0	0	0	0	0	0	0	0	0	0	0	
	2024/05/09 07:50:00	0	0	0	0	0	0	0	0	0	0	0	0	0	0	0	0	0	0	0	0	0	0	0	0	0	0	0	
	2024/05/09 07:55:00	0	0	0	0	0	0	0	0	0	0	0	0	0	0	0	0	0	0	0	0	0	0	0	0	0	0	0	
	2024/05/09 07:50:00	0	0	0	0	0	0	0	0	0	0	0	0	0	0	0	0	0	0	0	0	0	0	0	0	0	0	0	
	2024/05/09 07:55:00	0	0	0	0	0	0	0	0	0	0	0	0	0	0	0	0	0	0	0	0	0	0	0	0	0	0	0	0
	2024/05/09 07:50:00	0	0	0	0	0	0	0	0	0	0	0	0	0	0	0	0	0	0	0	0	0	0	0	0	0	0	0	
	2024/05/09 07:55:00	0	0	0	0	0	0	0	0	0	0	0	0	0	0	0	0	0	0	0	0	0	0	0	0	0	0	0	
	2024/05/09 07:50:00	0	0	0	0	0	0	0	0	0	0	0	0	0	0	0	0	0	0	0	0	0	0	0	0	0	0	0	0
	2024/05/09 07:55:00	0	0	0	0	0	0	0	0	0	0	0	0	0	0	0	0	0	0	0	0	0	0	0	0	0	0	0	0
	2024/05/09 08:00:00	0	0	0	0	0	0	0	0	0	0	0	0	0	0	0	0	0	0	0	0	0	0	0	0	0	0	0	
	2024/05/09 08:05:00	0	0	0	0	0	0	0	0	0	0	0	0	0	0	0	0	0	0	0	0	0	0	0	0	0	0	0	
	2024/05/09 08:10:00	0	0	0	0	0	0	0	0	0	0	0	0	0	0	0	0	0	0	0	0	0	0	0	0	0	0	0	
	2024/05/09 08:15:00	0	0	0	0	0	0	0	0	0	0	0	0	0	0	0	1	0	0	0	0	0	0	1	0	0	0	0	
	2024/05/09 08:20:00	0	0	0	0	0	0	0	0	0	0	0	0	0	0	0	0	0	0	0	0	0	0	0	0	0	0	0	
	2024/05/09 08:25:00	0	0	0	0	0	0	0	0	0	0	0	0	0	0	0	0	0	0	0	0	0	0	0	0	0	0	0	
	2024/05/09 08:30:00	0	0	0	0	0	0	0	0	0	0	0	0	0	0	0	0	0	0	0	0	0	0	0	0	0	0	0	
	2024/05/09 08:35:00	0	0	0	0	0	0	0	0	0	0	0	0	0	0	0	0	0	0	0	0	0	0	0	0	0	0	0	
	2024/05/09 08:40:00	0	0	0	0	0	0	0	0	0	0	0	0	0	0	0	0	0	0	0	0	0	0	0	0	0	0	0	
	2024/05/09 08:45:00	0	0	0	0	0	0	0	0	0	0	0	0	0	0	0	1	0	0	0	0	0	0	1	0	0	0	0	
Total		0	0	0	0	0	0	0	0	0	0	0	0	0	0	0	1	0	0	0	0	0	0	1	0	0	0		

Total Volume Class Breakdown

Leg Direction	NY-31 Eastbound					NY-31 Westbound					Henry Clay Blvd Northbound					Henry Clay Blvd Southbound					App Total	Peds CW	Peds CCW	Int Total	Cross Total
	Start Time	Thru	Right	RTOR	U-Turn	App Total	Peds CW	Peds CCW	Peds CCW	Left	Thru	Right	RTOR	U-Turn	App Total	Peds CW	Peds CCW	Peds CCW	Left	Thru					
	2024/05/09 07:00:00	2	61	38	4	0	105	0	0	27	56	2	1	86	0	0	23	8	7	4	0	0	28	4	
	2024/05/09 07:15:00	1	61	31	10	0	103	0	0	30	64	4	0	98	0	0	27	10	5	3	0	0	41	0	
	2024/05/09 07:30:00	3	71	106	5	0	184	0	0	30	93	4	0	127	0	0	22	16	10	1	0	0	28	0	
	2024/05/09 07:45:00	5	64	49	8	0	126	0	0	41	83	3	0	127	0	0	25	7	9	5	0	0	34	0	
	2024/05/09 08:00:00	3	84	32	3	0	122	0	0	21	59	1	0	81	0	0	16	10	12	6	0	0	37	0	
	2024/05/09 08:15:00	4	71	25	4	0	104	0	0	35	57	1	0	93	0	0	33	13	13	1	0	0	20	0	
	2024/05/09 08:30:00	5	62	25	7	0	99	0	0	23	74	2	0	99	0	0	23	9	14	2	0	0	32	0	
	2024/05/09 08:45:00	4	60	28	7	0	98	0	0	28	77	3	0	114	0	0	16	8	8	5	2	2	37	0	
Grand Total		27	534	283	47	0	891	0	0	230	563	22	5	820	0	0	188	78	83	27	0	0	243	0	
% Approach		3.0%	59.0%	31.8%	5.3%	0.0%				28.0%	63.7%	2.7%	0.8%	0.0%				49.7%	20.9%	22.2%	7.2%	0.0%			
% Total		1.2%	22.8%	12.2%	2.0%	0.0%	38.3%			9.9%	24.2%	0.9%	0.2%	0.0%	35.2%			8.0%	3.4%	3.6%	1.2%	0.0%	10.4%	0	
% Motorcycles		0	0	1	0	0	1			1	0	0	0	1			1	0	0	0	0	0	0	0	
% Motorcycles		0.0%	0.0%	0.4%	0.0%	0.0%	0.1%			0.4%	0.0%	0.0%	0.0%	0.1%			0.5%	0.0%	0.0%	0.0%	0.0%	0.0%	0.0%	0.0%	
% Cars		22	504	373	45	0	844			225	544	21	2	793			165	62	74	25	0	0	32	0	
% Single-Unit Trucks		81.5%	94.4%	95.5%	95.7%	0.0%	94.7%			98.3%	96.6%	95.5%	40.0%	96.7%			90.3%	79.5%	89.2%	92.6%	0.0%	0.0%	95.5%	29	
% Articulated Trucks		5	21	7	1	0	34			1	14	0	0	15			11	11	5	2	0	0	17	0	
% Buses		18.5%	3.9%	2.5%	2.1%	0.0%	3.8%			0.4%	2.5%	0.0%	60.0%	0.0%	2.2%		5.9%	14.1%	6.0%	7.4%	0.0%	0.0%	2.9%	0	
% Pedestrians		0	0	0	1	0	6			0	3	0	0	3			0	0	0	0	0	0	0	0	
% Bicycles on Road		0.0%	0.9%	0.0%	2.1%	0.0%	6.7%			0.0%	0.5%	0.0%	0.0%	0.0%	6.4%		1.6%	1.3%	0.0%	0.0%	0.0%	0.0%	0.0%	0	
% Buses		0	4	2	0	0	6			2	2	1	0	5			3	3	4	0	0	0	0	0	
% Bicycles on Road		0.0%	0.7%	0.7%	0.0%	0.0%	6.7%			0.0%	0.4%	4.5%	0.0%	0.0%	6.6%		1.6%	3.8%	4.8%	0.0%	0.0%	0.0%	1.2%	0	
% Bicycles on Road		0	0	0	0	0	0			0	0	0	0	0			0	1	0	0	0	0	1	0	
% Bicycles on Road		0.0%	0.0%	0.0%	0.0%	0.0%	0.0%			0.0%	0.0%	0.0%	0.0%	0.0%	0.0%		0.0%	0.3%	0.0%	0.0%	0.0%	0.0%	0.0%	0.0%	
% Pedestrians		0	0	0	0	0	0			0	0	0	0	0			0	0	0	0	0	0	0	0	
% Bicycles on Crosswalk		0.0%	0.0%	0.0%	0.0%	0.0%	0.0%			0.0%	0.0%	0.0%	0.0%	0.0%	0.0%		0.0%	0.0%	0.0%	0.0%	0.0%	0.0%	0.0%	0.0%	
% Bicycles on Crosswalk		0	0	0	0	0	0			0	0	0	0	0			0	0	0	0	0	0	0	0	
% Bicycles on Crosswalk		0.0%	0.0%	0.0%	0.0%	0.0%	0.0%			0.0%	0.0%	0.0%	0.0%	0.0%	0.0%		0.0%	0.0%	0.0%	0.0%	0.0%	0.0%	0.0%	0.0%	

AM Peak Class Breakdown

Log	NY-31										NY-31										Henry Clay City District										Henry Clay City District										Crew Total			
	2024040500 20:00:00										2024040500 20:00:00										2024040500 20:00:00										2024040500 20:00:00													
	Time	Thru	Right	RTOR	Li-Turn	App Total	Pres-Cov	Pres-Cov	Pres-Cov	Li-Turn	Time	Thru	Right	RTOR	Li-Turn	App Total	Pres-Cov	Pres-Cov	Pres-Cov	Li-Turn	Time	Thru	Right	RTOR	Li-Turn	App Total	Pres-Cov	Pres-Cov	Pres-Cov	Li-Turn														
Start Time	2024040500 20:00:00	0	0	0	0	0	0	0	0	0	2024040500 20:00:00	0	0	0	0	0	0	0	0	0	0	2024040500 20:00:00	0	0	0	0	0	0	0	0	0	0	0	0	0	0	0	0	0	0	0			
End Time	2024040500 21:00:00	1	63	1	0	1	0	0	0	0	2024040500 21:00:00	1	64	4	0	0	0	0	0	0	0	0	2024040500 21:00:00	1	64	4	0	0	0	0	0	0	0	0	0	0	0	0	0	0	0	0	0	
Time	2024040500 21:00:00	1	63	1	0	1	0	0	0	0	2024040500 21:00:00	1	64	4	0	0	0	0	0	0	0	0	2024040500 21:00:00	1	64	4	0	0	0	0	0	0	0	0	0	0	0	0	0	0	0	0	0	0
Time	2024040500 21:00:00	1	63	1	0	1	0	0																																				



	Start	End	PHF
AM Peak	2024/05/09 07:15:00	2024/05/09 08:15:00	0.88

Leg	NY-31										NY-31										Henry Clay Blvd										Henry Clay Blvd									
	Eastbound										Westbound										Northbound										Southbound									
	Direction					Direction					Direction					Direction					Direction					Direction														
	Start Time	Left	Thru	Right	RTOR	U-Turn	App Total	Peds CW	Peds CCW	Left	Thru	Right	RTOR	U-Turn	App Total	Peds CW	Peds CCW	Left	Thru	Right	RTOR	U-Turn	App Total	Peds CW	Peds CCW	Left	Thru	Right	RTOR	U-Turn	App Total	Peds CW	Peds CCW	Total						
7:00 AM	2	61	38	4	0	105	0	0	27	56	2	1	0	86	0	0	22	8	7	4	0	41	0	0	4	22	1	1	0	28	0	0	260							
7:15 AM	5	61	31	10	0	103	0	0	30	64	4	0	0	98	0	0	27	10	5	3	1	46	0	0	3	33	4	0	0	41	0	0	287							
7:30 AM	3	71	55	3	0	134	0	0	32	71	5	0	0	127	0	0	18	7	5	3	1	53	0	0	3	36	3	0	0	44	0	0	350							
7:45 AM	1	64	49	8	0	123	0	0	41	83	3	0	0	127	0	0	25	7	9	5	0	46	0	0	0	26	5	0	0	34	0	0	333							
Hourly Total	11	257	173	27	0	468	0	0	128	256	13	1	0	438	0	0	96	40	35	13	0	186	0	0	11	117	15	4	0	147	0	0	1238							
8:00 AM	3	84	32	3	0	122	0	0	21	59	1	0	0	81	0	0	16	10	12	6	0	44	0	0	7	24	5	1	0	37	0	0	284							
8:15 AM	4	71	25	4	0	104	0	0	30	57	1	0	0	88	0	0	33	13	13	3	0	60	0	0	3	10	2	5	0	20	0	0	272							
8:30 AM	5	62	25	7	0	99	0	0	23	74	2	0	0	99	0	0	23	9	14	2	0	48	0	0	5	13	2	2	0	22	0	0	288							
8:45 AM	4	60	28	6	0	98	0	0	24	60	4	0	0	98	0	0	18	6	9	5	0	37	0	0	3	9	2	3	0	17	0	0	256							
Hourly Total	18	277	110	20	0	423	0	0	102	267	9	4	0	382	0	0	90	38	47	14	0	199	0	0	18	56	11	11	0	96	0	0	1090							
Grand Total	27	534	283	47	0	891	0	0	230	563	22	5	0	820	0	0	186	78	83	27	0	374	0	0	29	173	26	15	0	243	0	0	2328							
% Approach	3.0%	59.9%	31.8%	5.3%	0.0%	0.0%	0.0%	0.0%	28.0%	68.7%	2.7%	0.6%	0.0%	0.0%	0.0%	0.0%	49.7%	20.9%	22.2%	7.2%	0.0%	0.0%	0.0%	0.0%	0.0%	11.9%	71.2%	10.7%	6.2%	0.0%	0.0%	0.0%	0.0%							
% Total	1.2%	22.9%	12.2%	2.0%	0.0%	38.3%	0.0%	0.0%	8.9%	24.2%	0.9%	0.2%	0.0%	15.2%	0.0%	0.0%	10.8%	3.4%	3.6%	1.2%	0.0%	16.1%	0.0%	0.0%	1.2%	7.4%	1.1%	0.6%	0.0%	10.4%	0.0%	0.0%	0.0%							
Lights	27	535	281	46	0	879	0	0	228	568	21	0	0	812	0	0	180	74	79	27	0	369	0	0	28	172	25	14	0	243	0	0	2291							
% Lights	100.0%	98.2%	99.3%	97.9%	0.0%	98.7%	0.0%	0.0%	99.1%	99.1%	95.6%	100.0%	0.0%	99.0%	0.0%	0.0%	96.8%	94.9%	95.2%	100.0%	0.0%	94.3%	0.0%	0.0%	96.6%	94.9%	95.2%	100.0%	0.0%	98.8%	0.0%	0.0%	96.4%							
HW	0	0	2	1	0	12	0	0</																																

Figure 1: Traffic flow diagrams for the intersection of Henry Clay Blvd and NY-31.

Left Diagram: Traffic Flow with Vehicle Counts

Henry Clay Blvd (Northbound):

- Left Turn: 15
- Through/Right: 25
- Right Turn: 172
- Through/Right: 28
- Right Turn: 0

Henry Clay Blvd (Southbound):

- Left Turn: 0
- Through/Right: 1
- Right Turn: 1
- Through/Right: 1
- Right Turn: 0

NY-31 (Eastbound):

- Left Turn: 15
- Through/Right: 26
- Right Turn: 173
- Through/Right: 29
- Right Turn: 0

NY-31 (Westbound):

- Left Turn: 5
- Through/Right: 22
- Right Turn: 1
- Through/Right: 5
- Right Turn: 566
- Through/Right: 228
- Right Turn: 0

Total Traffic:

- Lights: 21
- HV: 566
- Total: 228

Right Diagram: Pedestrian and Bicycle Flow

Henry Clay Blvd (Northbound):

- Pedestrians: 0
- Bicycles on Crosswalk: 0

Henry Clay Blvd (Southbound):

- Pedestrians: 0
- Bicycles on Crosswalk: 0

NY-31 (Eastbound):

- Pedestrians: 0
- Bicycles on Crosswalk: 0

NY-31 (Westbound):

- Pedestrians: 0
- Bicycles on Crosswalk: 0





Turning Movement Peak Hour Data (AM)

1 of 18

#####

Leg	NY-31																Henry Clay Blvd																Henry Clay Blvd																Total
	Eastbound								Westbound								Northbound								Southbound																								
	Left	Thru	Right	RTOR	U-Turn	App Total	Peds CW	Peds CCW	Left	Thru	Right	RTOR	U-Turn	App Total	Peds CW	Peds CCW	Left	Thru	Right	RTOR	U-Turn	App Total	Peds CW	Peds CCW	Left	Thru	Right	RTOR	U-Turn	App Total	Peds CW	Peds CCW																	
Start Time	
7:15:00 AM	1	61	31	10	0	103	0	0	30	64	4	0	0	98	0	0	27	10	5	3	0	45	0	0	4	33	4	0	0	41	0	0	2																
7:30:00 AM	3	71	55	5	0	134	0	0	30	93	4	0	0	127	0	0	22	15	15	1	0	53	0	0	3	36	5	0	0	44	0	0	3																
7:45:00 AM	5	64	49	8	0	126	0	0	41	83	3	0	0	127	0	0	25	7	9	5	0	46	0	0	0	26	5	3	0	34	0	0	3																
8:00:00 AM	3	84	32	3	0	122	0	0	21	59	1	0	0	81	0	0	16	10	12	6	0	44	0	0	7	24	5	1	0	37	0	0	2																
Grand Total	12	280	167	26	0	485	0	0	122	299	12	0	0	433	0	0	90	42	41	15	0	188	0	0	14	119	19	4	0	156	0	0	12																
% Approach	2.5%	57.7%	34.4%	5.4%	0.0%	0.0%	0.0%	0.0%	28.2%	69.1%	2.8%	0.0%	0.0%	0.0%	0.0%	0.0%	47.9%	22.3%	21.8%	8.0%	0.0%	0.0%	0.0%	0.0%	9.0%	76.3%	12.2%	2.6%	0.0%	0.0%	0.0%	0.0%																	
% Total	1.0%	22.2%	13.2%	2.1%	0.0%	38.4%	0.0%	0.0%	9.7%	23.7%	1.0%	0.0%	0.0%	34.3%	0.0%	0.0%	7.1%	3.3%	3.2%	1.2%	0.0%	14.9%	0.0%	0.0%	1.1%	9.4%	1.5%	0.3%	0.0%	12.4%	0.0%	0.0%																	
PHF	0.600	0.833	0.759	0.650	0.000	0.905	0.000	0.000	0.744	0.804	0.750	0.000	0.000	0.852	0.000	0.000	0.833	0.700	0.683	0.625	0.000	0.887	0.000	0.000	0.500	0.826	0.950	0.333	0.000	0.886	0.000	0.000	0.881																
Lights	12	273	165	25	0	475	0	0	121	295	11	0	0	427	0	0	88	39	38	15	0	180	0	0	14	118	18	4	0	155	0	0	12																
% Lights	100.0%	97.5%	98.8%	96.2%	0.0%	97.9%	0.0%	0.0%	99.2%	98.7%	91.7%	0.0%	0.0%	98.6%	0.0%	0.0%	97.8%	92.9%	92.7%	100.0%	0.0%	95.7%	0.0%	0.0%	100.0%	100.0%	94.7%	100.0%	0.0%	99.4%	0.0%	0.0%	98.0%																
HV	0	7	2	1	0	10	0	0	1	4	1	0	0	6	0	0	2	3	3	0	0	8	0	0	0	0	1	0	0	1	0	0	2																
% HV	0.0%	2.5%	1.2%	3.8%	0.0%	2.1%	0.0%	0.0%	0.8%	1.3%	6.3%	0.0%	0.0%	1.4%	0.0%	0.0%	2.2%	7.1%	7.3%	0.0%	0.0%	4.3%	0.0%	0.0%	0.0%	0.0%	5.3%	0.0%	0.0%	0.6%	0.0%	0.0%	2.0%																
Pedestrians	0	0	0	0	0	0	0	0	0	0	0	0	0	0	0	0	0	0	0	0	0	0	0	0	0	0	0	0	0	0	0	0	0																
% Pedestrians	0.0%	0.0%	0.0%	0.0%	0.0%	0.0%	0.0%	0.0%	0.0%	0.0%	0.0%	0.0%	0.0%	0.0%	0.0%	0.0%	0.0%	0.0%	0.0%	0.0%	0.0%	0.0%	0.0%	0.0%	0.0%	0.0%	0.0%	0.0%	0.0%	0.0%	0.0%	0.0%	0.0%																
Bicycles on Crosswalk	0	0	0	0	0	0	0	0	0	0	0	0	0	0	0	0	0	0	0	0	0	0	0	0	0	0	0	0	0	0	0	0	0																
% Bicycles on Crosswalk	0.0%	0.0%	0.0%	0.0%	0.0%	0.0%	0.0%	0.0%	0.0%	0.0%	0.0%	0.0%	0.0%	0.0%	0.0%	0.0%	0.0%	0.0%	0.0%	0.0%	0.0%	0.0%	0.0%	0.0%	0.0%	0.0%	0.0%	0.0%	0.0%	0.0%	0.0%	0.0%	0.0%																

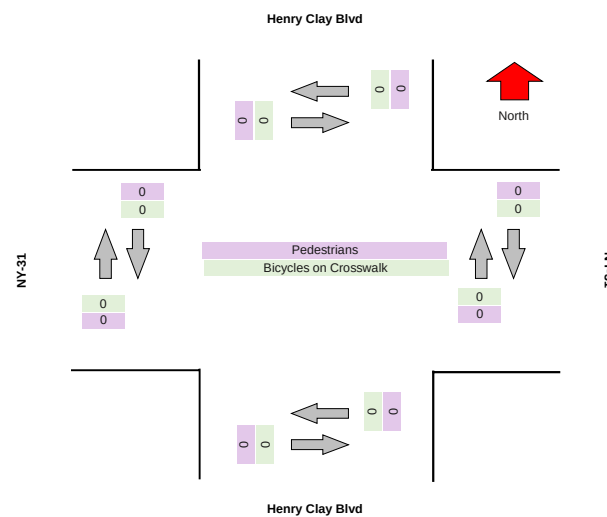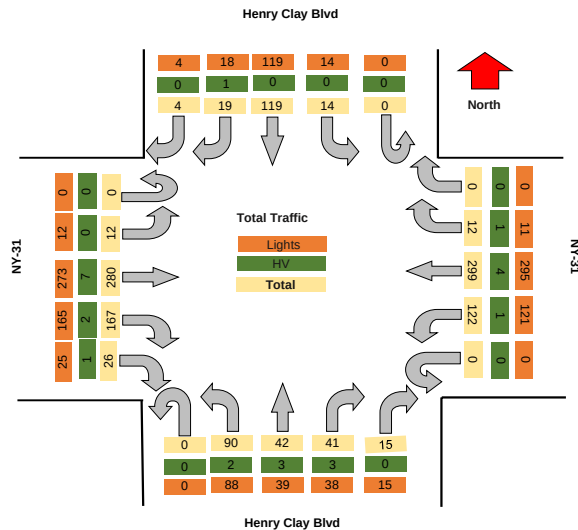

Summary


Project	GTS
Project Code	11778
Site Name	11778-1
Legs and Movements	All Processed Legs & Movement
Bin Size	15 minutes
Survey Date	2024/05/11, Saturday
Location	NYS Route 31 & Henry Clay Blvd
Latitude and Longitude	43.186610 -76.199910

AM Peak	Start 2024/05/11 12:00:00	End 2024/05/11 13:00:00	PHF 0.92
---------	------------------------------	----------------------------	-------------

Turning Movement Data

Leg Direction	NY-31 Eastbound										NY-31 Westbound										Henry Clay Blvd Northbound										Henry Clay Blvd Southbound										Total
	Left	Thru	Right	RTOR	U-Turn	App Total	Through	Right	Left	Thru	Right	RTOR	U-Turn	App Total	Through	Right	Left	Thru	Right	RTOR	U-Turn	App Total	Through	Right	Left	Thru	Right	RTOR	U-Turn	App Total	Through	Right	Left	Thru	Right						
11:00:00 AM	8	96	38	2	0	142	0	0	0	117	4	0	0	121	0	0	35	17	20	2	0	72	0	0	0	12	5	1	0	18	0	0	14	0	0	369					
11:15:00 AM	8	95	27	5	0	135	0	0	0	112	7	0	0	119	0	0	54	16	19	4	0	93	0	0	0	5	17	7	3	0	32	0	0	32	0	0	400				
11:30:00 AM	10	107	36	5	0	158	0	0	0	122	104	5	0	0	131	1	0	31	9	17	5	0	62	0	0	0	5	12	6	1	0	24	0	0	375						
11:45:00 AM	8	121	29	6	0	164	0	0	0	131	131	0	1	0	132	0	0	43	16	7	7	0	73	0	0	0	9	13	7	0	0	29	0	0	416						
Hourly Total	38	437	130	18	0	613	0	0	0	39	464	19	1	0	362	1	0	167	59	63	19	0	309	0	0	0	19	54	25	5	0	103	0	0	1384						
12:00:00 PM	7	113	36	4	0	160	0	0	0	124	124	4	0	0	132	0	0	45	17	21	3	0	86	0	0	0	3	9	4	5	0	21	0	0	419						
12:15:00 PM	5	115	26	12	0	158	0	0	0	130	130	6	2	0	137	0	0	54	15	20	3	0	92	0	0	0	4	16	6	1	0	27	0	0	444						
12:30:00 PM	9	124	24	0	0	157	0	0	0	110	110	3	1	0	112	0	0	43	21	13	5	0	82	0	0	0	5	9	5	0	0	19	0	0	390						
12:45:00 PM	5	119	21	2	0	147	0	0	0	121	121	0	0	0	121	0	0	32	13	21	1	0	67	0	0	0	3	10	2	3	0	20	0	0	395						
Hourly Total	26	474	107	18	0	622	0	0	0	385	484	22	3	0	402	0	0	174	58	75	12	0	327	0	0	0	15	45	17	9	0	57	0	0	1108						
Grand Total	54	858	227	26	0	1205	0	0	0	527	858	45	4	0	764	1	0	341	124	136	35	0	635	0	0	0	24	109	42	14	0	100	0	0	2502						
% Approach	4.9%	73.7%	18.8%	3.0%	0.0%	0.0%	0.0%	0.0%	0.0%	13.9%	82.3%	3.4%	0.3%	0.0%	0.0%	0.0%	0.0%	53.9%	19.6%	21.8%	4.7%	0.0%	0.0%	0.0%	0.0%	17.9%	52.8%	22.1%	7.4%	0.0%	0.0%	0.0%	0.0%	0.0%	0.0%						
% Total	1.7%	27.8%	7.2%	1.2%	0.0%	27.8%	0.0%	0.0%	0.0%	5.2%	30.0%	1.2%	0.1%	0.0%	20.2%	0.0%	0.0%	20.7%	3.3%	4.2%	0.6%	0.0%	19.8%	0.0%	0.0%	0.0%	1.2%	3.2%	1.3%	0.4%	0.0%	0.0%	0.0%	0.0%	0.0%						
Lights	54	858	227	26	0	1203	0.0%	0.0%	0.0%	527	858	45	4	0	764	0.0%	0.0%	341	124	136	35	0	631	0.0%	0.0%	0.0%	24	109	42	14	0	100	0.0%	0.0%	0.0%	0.0%					
% Lights	100.0%	99.8%	100.0%	100.0%	0.0%	99.8%	0.0%	0.0%	0.0%	100.0%	100.0%	100.0%	0.0%	0.0%	99.8%	0.0%	0.0%	99.4%	100.0%	100.0%	100.0%	0.0%	99.7%	0.0%	0.0%	0.0%	100.0%	100.0%	100.0%	100.0%	0.0%	100.0%	0.0%	0.0%	0.0%						
HW	0	2	0	0	0	2	0	0	0	2	0	0	0	2	0	0	0	2	0	0	0	0	2	0	0	0	0	0	0	0	0	0	0	0	0	0					
% HW	0.0%	0.2%	0.0%	0.0%	0.0%	0.0%	0.0%	0.0%	0.0%	0.2%	0.2%	0.0%	0.0%	0.2%	0.0%	0.0%	0.0%	0.0%	0.0%	0.0%	0.0%	0.0%	0.0%	0.0%	0.0%	0.0%	0.0%	0.0%	0.0%	0.0%	0.0%	0.0%	0.0%	0.0%	0.0%	0.0%					
Pedestrians	0	0	0	0	0	0	0	0	0	0	0	0	0	0	0	0	0	0	0	0	0	0	0	0	0	0	0	0	0	0	0	0	0	0	0						
% Pedestrians	0.0%	0.0%	0.0%	0.0%	0.0%	0.0%	0.0%	0.0%	0.0%	0.0%	0.0%	0.0%	0.0%	0.0%	0.0%	0.0%	0.0%	0.0%	0.0%	0.0%	0.0%	0.0%	0.0%	0.0%	0.0%	0.0%	0.0%	0.0%	0.0%	0.0%	0.0%	0.0%	0.0%	0.0%	0.0%	0.0%					
Bicycles on Crosswalk	0	0	0	0	0	0	0	0	0	0	0	0	0	0	0	0	0	0	0	0	0	0	0	0	0	0	0	0	0	0	0	0	0	0	0						
% Bicycles on Crosswalk	0.0%	0.0%	0.0%	0.0%	0.0%	0.0%	0.0%	0.0%	0.0%	0.0%	0.0%	0.0%	0.0%	0.0%	0.0%	0.0%	0.0%	0.0%	0.0%	0.0%	0.0%	0.0%	0.0%	0.0%	0.0%	0.0%	0.0%	0.0%	0.0%	0.0%	0.0%	0.0%	0.0%	0.0%	0.0%	0.0%					

Turning Movement Data Plot


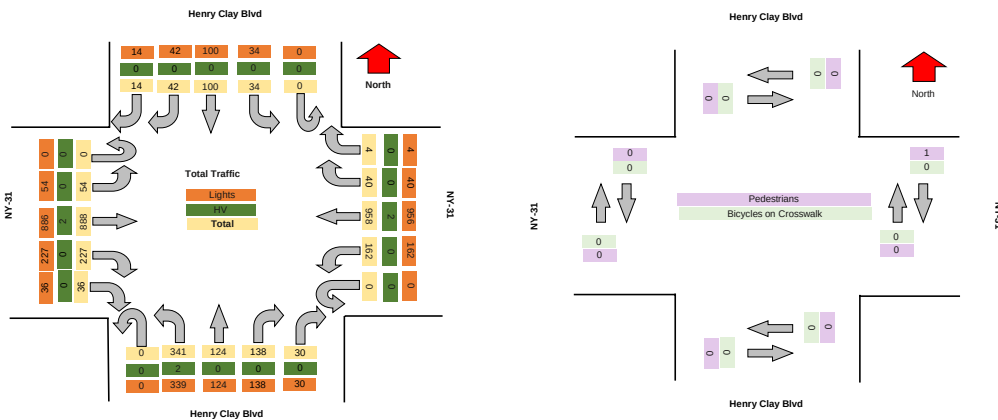


Summary

Turning Movement Peak Hour Data (AM)

12:00:00 PM

Lap Direction	NY-31 Eastbound											NY-31 Westbound											Henry Clay Blvd Southbound											Henry Clay Blvd Northbound											Total
	Approach					App Total	Approach					App Total	Approach					App Total	Approach					App Total	Approach					App Total															
	Left	Thru	Right	RTOR	U-Turn		Left	Thru	Right	RTOR	U-Turn		Left	Thru	Right	RTOR	U-Turn		Left	Thru	Right	RTOR	U-Turn		Left	Thru	Right	RTOR	U-Turn																
12:00:00 PM	7	113	36	4	0	160	0	0	0	0	0	45	17	21	3	0	86	0	0	0	0	0	3	9	4	5	0	21	0	0	0	0	0	0	0	0	0	0	0	0	0	0	439		
12:15:00 PM	5	115	28	12	0	158	0	0	0	0	0	20	139	6	2	0	167	0	0	0	0	0	4	18	6	1	0	27	0	0	0	0	0	0	0	0	0	0	0	0	0	444			
12:30:00 PM	9	124	24	0	0	157	0	0	0	0	0	18	110	3	1	0	132	0	0	0	0	0	5	9	5	0	0	19	0	0	0	0	0	0	0	0	0	0	0	0	0	390			
12:45:00 PM	5	115	25	2	0	147	0	0	0	0	0	25	121	0	0	0	146	0	0	0	0	0	3	12	2	3	0	20	0	0	0	0	0	0	0	0	0	0	0	0	0	385			
Grand Total	26	425	129	16	0	622	0	0	0	0	0	88	464	22	3	0	622	0	0	0	0	0	17	39	17	9	0	87	0	0	0	0	0	0	0	0	0	0	0	0	1518				
% Approach	4.3%	25.7%	27.2%	2.3%	0.0%	6.0%	0.0%	0.0%	0.0%	0.0%	0.0%	13.8%	82.1%	3.7%	0.5%	0.0%	6.8%	0.0%	0.0%	0.0%	0.0%	0.0%	53.2%	20.2%	22.9%	3.7%	0.0%	0.0%	0.0%	0.0%	0.0%	0.0%	0.0%	0.0%	0.0%	0.0%	0.0%	0.0%	0.0%	0.0%	0.0%	0.0%			
% Total	1.0%	28.8%	6.5%	1.1%	0.0%	38.0%	0.0%	0.0%	0.0%	0.0%	0.0%	10.0%	4.0%	4.8%	0.7%	0.0%	20.0%	0.0%	0.0%	0.0%	0.0%	0.0%	0.9%	2.8%	1.0%	0.5%	0.0%	5.3%	0.0%	0.0%	0.0%	0.0%	0.0%	0.0%	0.0%	0.0%	0.0%	0.0%	0.0%	0.0%	0.0%	0.0%			
% Lights	0.0%	0.0%	0.0%	0.0%	0.0%	0.0%	0.0%	0.0%	0.0%	0.0%	0.0%	0.0%	0.0%	0.0%	0.0%	0.0%	0.0%	0.0%	0.0%	0.0%	0.0%	0.0%	0.0%	0.0%	0.0%	0.0%	0.0%	0.0%	0.0%	0.0%	0.0%	0.0%	0.0%	0.0%	0.0%	0.0%	0.0%	0.0%	0.0%	0.0%	0.0%				
% Ped	0.0%	0.0%	0.0%	0.0%	0.0%	0.0%	0.0%	0.0%	0.0%	0.0%	0.0%	0.0%	0.0%	0.0%	0.0%	0.0%	0.0%	0.0%	0.0%	0.0%	0.0%	0.0%	0.0%	0.0%	0.0%	0.0%	0.0%	0.0%	0.0%	0.0%	0.0%	0.0%	0.0%	0.0%	0.0%	0.0%	0.0%	0.0%	0.0%	0.0%	0.0%				
% Lanes	20.0%	20.0%	30.0%	30.0%	0.0%	95.0%	0.0%	0.0%	0.0%	0.0%	0.0%	100.0%	100.0%	100.0%	0.0%	100.0%	0.0%	0.0%	0.0%	0.0%	0.0%	66.6%	100.0%	100.0%	100.0%	0.0%	33.3%	0.0%	0.0%	100.0%	0.0%	100.0%	0.0%	100.0%	0.0%	100.0%	0.0%	100.0%	0.0%	100.0%	0.0%	100.0%			
% RTOR	0.0%	0.0%	0.0%	0.0%	0.0%	0.0%	0.0%	0.0%	0.0%	0.0%	0.0%	0.0%	0.0%	0.0%	0.0%	0.0%	0.0%	0.0%	0.0%	0.0%	0.0%	0.0%	0.0%	0.0%	0.0%	0.0%	0.0%	0.0%	0.0%	0.0%	0.0%	0.0%	0.0%	0.0%	0.0%	0.0%	0.0%	0.0%	0.0%	0.0%	0.0%				
% HV	0.0%	0.2%	0.0%	0.0%	0.0%	0.2%	0.0%	0.0%	0.0%	0.0%	0.0%	0.0%	0.0%	0.0%	0.0%	0.0%	0.0%	0.0%	0.0%	0.0%	0.0%	1.1%	0.0%	0.0%	0.0%	0.0%	0.0%	0.0%	0.0%	0.0%	0.0%	0.0%	0.0%	0.0%	0.0%	0.0%	0.0%	0.0%	0.0%	0.0%					
% Pedestrians	0.0%	0.0%	0.0%	0.0%	0.0%	0.0%	0.0%	0.0%	0.0%	0.0%	0.0%	0.0%	0.0%	0.0%	0.0%	0.0%	0.0%	0.0%	0.0%	0.0%	0.0%	0.0%	0.0%	0.0%	0.0%	0.0%	0.0%	0.0%	0.0%	0.0%	0.0%	0.0%	0.0%	0.0%	0.0%	0.0%	0.0%	0.0%	0.0%	0.0%	0.0%				
% Bicycles on Crosswalk	0.0%	0.0%	0.0%	0.0%	0.0%	0.0%	0.0%	0.0%	0.0%	0.0%	0.0%	0.0%	0.0%	0.0%	0.0%	0.0%	0.0%	0.0%	0.0%	0.0%	0.0%	0.0%	0.0%	0.0%	0.0%	0.0%	0.0%	0.0%	0.0%	0.0%	0.0%	0.0%	0.0%	0.0%	0.0%	0.0%	0.0%	0.0%	0.0%	0.0%	0.0%				
% Bicycles on Crosswalk	0.0%	0.0%	0.0%	0.0%	0.0%	0.0%	0.0%	0.0%	0.0%	0.0%	0.0%	0.0%	0.0%	0.0%	0.0%	0.0%	0.0%	0.0%	0.0%	0.0%	0.0%	0.0%	0.0%	0.0%	0.0%	0.0%	0.0%	0.0%	0.0%	0.0%	0.0%	0.0%	0.0%	0.0%	0.0%	0.0%	0.0%	0.0%	0.0%	0.0%	0.0%				

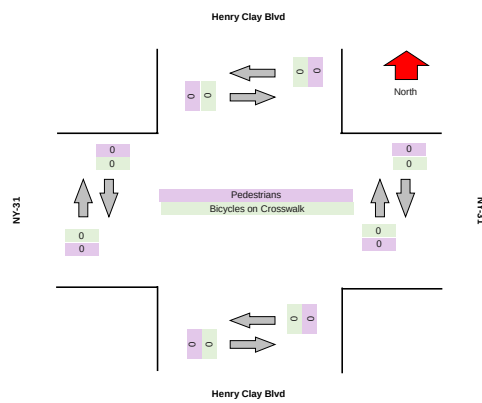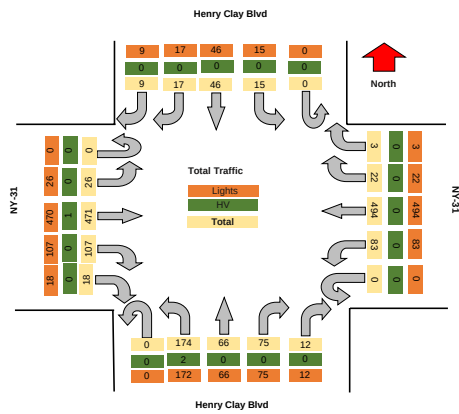

Summary



Summary

Summary

Summary

Motorcycles

Leg	Direction	Start Time	NY-31 Eastbound							NY-31 Westbound							Henry Clay Blvd Northbound							Henry Clay Blvd Southbound						
			Thru	Right	RTOR	U-Turn	Peds CW	Peds CCW	Thru	Right	RTOR	U-Turn	Peds CW	Peds CCW	Thru	Right	RTOR	U-Turn	Peds CW	Peds CCW	Thru	Right	RTOR	U-Turn	Peds CW	Peds CCW				
Total		2024/05/11 11:00:00	0	1	0	0	0	0	0	0	0	0	0	0	0	0	0	1	0	0	0	0	0	0	0	0				
		2024/05/11 11:15:00	0	0	0	0	0	0	0	0	0	0	0	0	0	0	0	0	0	0	0	0	0	0	0					
		2024/05/11 11:30:00	0	0	0	0	0	0	0	0	0	0	0	0	0	0	0	0	0	0	0	0	0	0	0					
		2024/05/11 11:45:00	0	0	0	0	0	0	0	0	0	0	0	0	0	0	0	0	0	0	0	0	0	0	0					
		2024/05/11 12:00:00	0	0	0	0	0	0	0	0	0	0	0	0	0	0	0	0	0	0	0	0	0	0	0					
		2024/05/11 12:15:00	0	0	0	0	0	0	0	0	0	0	0	0	0	0	0	0	0	0	0	0	0	0	0					
		2024/05/11 12:30:00	0	0	0	0	0	0	0	0	0	0	0	0	0	0	0	0	0	0	0	0	0	0	0					
		2024/05/11 12:45:00	0	0	0	0	0	0	0	0	0	0	0	0	0	1	0	0	0	0	0	0	1	0	0					
			0	1	0	0	0	0	0	0	0	0	0	0	1	0	1	0	0	0	0	1	0	0						

Cars

Leg Direction Start Time	NY-31 Eastbound							NY-31 Westbound							Henry Clay Blvd Northbound							Henry Clay Blvd Southbound								
	Thru	Right	RTOR	U-Turn	Peds CW	Peds CCW		Thru	Right	RTOR	U-Turn	Peds CW	Peds CCW		Thru	Right	RTOR	U-Turn	Peds CW	Peds CCW		Thru	Right	RTOR	U-Turn	Peds CW	Peds CCW			
2024/05/11 11:00:00	4	92	28	2	0	0	0	16	117	6	0	0	0	0	38	17	19	2	0	0	0	0	0	12	5	1	0	0	0	
2024/05/11 11:15:00	8	93	26	5	0	0	0	21	111	7	0	0	0	0	54	15	19	4	0	0	0	0	4	16	7	3	0	0	0	
2024/05/11 11:30:00	10	106	35	5	0	0	0	21	103	5	0	0	0	0	31	8	17	5	0	0	0	0	5	12	6	1	0	0	0	
2024/05/11 11:45:00	6	121	29	6	0	0	0	20	131	0	1	0	0	0	43	15	7	7	0	0	0	0	9	13	7	0	0	0	0	
2024/05/11 12:00:00	7	112	35	4	0	0	0	24	123	4	0	0	0	0	45	17	21	3	0	0	0	0	3	9	4	4	0	0	0	
2024/05/11 12:15:00	5	114	26	12	0	0	0	18	139	6	2	0	0	0	54	15	20	3	0	0	0	0	4	16	6	1	0	0	0	
2024/05/11 12:30:00	9	124	24	0	0	0	0	16	110	3	1	0	0	0	41	19	13	5	0	0	0	0	5	8	5	0	0	0	0	
2024/05/11 12:45:00	5	119	21	2	0	0	0	21	121	9	0	0	0	0	31	13	21	1	0	0	0	0	3	12	2	3	0	0	0	0
Total	54	881	224	36	0	0	0	137	955	40	4	0	0	0	337	119	137	30	0	0	0	0	33	98	42	13	0	0	0	

Single-Unit Trucks

Leg Direction Start Time	NY-31 Eastbound							NY-31 Westbound							Henry Clay Blvd Northbound							Henry Clay Blvd Southbound						
	Left							Left							Left							Left						
	Thru	Right	RTOR	U-Turn	Peds CW	Peds CCW		Thru	Right	RTOR	U-Turn	Peds CW	Peds CCW		Thru	Right	RTOR	U-Turn	Peds CW	Peds CCW		Thru	Right	RTOR	U-Turn	Peds CW	Peds CCW	
2024/05/11 11:00:00	0	1	0	0	0	0	0	0	0	0	0	0	0	0	1	0	0	0	0	0	0	0	0	0	0	0	0	0
2024/05/11 11:15:00	0	1	1	0	0	0	0	0	0	0	0	0	0	0	0	1	0	0	0	0	0	0	1	1	0	0	0	0
2024/05/11 11:30:00	0	1	1	0	0	0	0	1	0	0	0	0	0	0	0	0	0	0	0	0	0	0	0	0	0	0	0	0
2024/05/11 11:45:00	0	0	0	0	0	0	0	0	0	0	0	0	0	0	0	1	0	0	0	0	0	0	0	0	0	0	0	0
2024/05/11 12:00:00	0	0	1	0	0	0	0	0	1	0	0	0	0	0	0	0	0	0	0	0	0	0	0	0	0	1	0	0
2024/05/11 12:15:00	0	1	0	0	0	0	0	2	0	0	0	0	0	0	0	0	0	0	0	0	0	0	0	0	0	0	0	0
2024/05/11 12:30:00	0	0	0	0	0	0	0	2	0	0	0	0	0	0	0	1	0	0	0	0	0	0	0	0	0	0	0	0
2024/05/11 12:45:00	0	0	0	0	0	0	0	0	0	0	0	0	0	0	0	0	0	0	0	0	0	0	0	0	0	0	0	0
Total	0	4	3	0	0	0	0	5	1	0	0	0	0	0	1	3	0	0	0	0	0	0	1	1	0	1	0	0

Articulated Trucks

[illegible]

Buses

[illegible]

Pedestrians

[illegible]

Bicycles on Road

[illegible]

Bicycles on Crosswalk

Log Direction Start Time	NY-31 Eastbound Left							NY-31 Westbound Left							Henry Clay Blvd Northbound Left							Henry Clay Blvd Southbound Left						
	Thru	Right	RTOR	U-Turn	Peds: CW	Peds: CCW		Thru	Right	RTOR	U-Turn	Peds: CW	Peds: CCW		Thru	Right	RTOR	U-Turn	Peds: CW	Peds: CCW		Thru	Right	RTOR	U-Turn	Peds: CW	Peds: CCW	
202405/11 11:00:00	0	0	0	0	0	0		0	0	0	0	0	0		0	0	0	0	0	0		0	0	0	0	0	0	
202405/11 11:05:00	0	0	0	0	0	0		0	0	0	0	0	0		0	0	0	0	0	0		0	0	0	0	0	0	
202405/11 11:10:00	0	0	0	0	0	0		0	0	0	0	0	0		0	0	0	0	0	0		0	0	0	0	0	0	
202405/11 11:15:00	0	0	0	0	0	0		0	0	0	0	0	0		0	0	0	0	0	0		0	0	0	0	0	0	
202405/11 12:00:00	0	0	0	0	0	0		0	0	0	0	0	0		0	0	0	0	0	0		0	0	0	0	0	0	
202405/11 12:05:00	0	0	0	0	0	0		0	0	0	0	0	0		0	0	0	0	0	0		0	0	0	0	0	0	
202405/11 12:10:00	0	0	0	0	0	0		0	0	0	0	0	0		0	0	0	0	0	0		0	0	0	0	0	0	
202405/11 12:30:00	0	0	0	0	0	0		0	0	0	0	0	0		0	0	0	0	0	0		0	0	0	0	0	0	
202405/11 12:45:00	0	0	0	0	0	0		0	0	0	0	0	0		0	0	0	0	0	0		0	0	0	0	0	0	
Total	0	0	0	0	0	0		0	0	0	0	0	0		0	0	0	0	0	0		0	0	0	0	0	0	

Total Volume Class Breakdown

[illegible]

All Peak Class Breakdown

Leg Direction	NY-21 Southbound										NY-21 Westbound										Henry Clay Blvd Southbound										Henry Clay Blvd Southbound										40						
	Start Time										Start Time										Start Time										Start Time																
	Left	Thru	Right	RTOR	U-Turn	App Total	Peds C/W	Peds C/CW	Left	Thru	Right	RTOR	U-Turn	App Total	Peds C/W	Peds C/CW	Left	Thru	Right	RTOR	U-Turn	App Total	Peds C/W	Peds C/CW	Left	Thru	Right	RTOR	U-Turn	App Total	Peds C/W	Peds C/CW	Int Total	Class Total													
2024/05/11 12:00:00	7	113	36	4	0	156	0	0	26	124	4	0	0	132	0	0	45	17	21	3	0	80	0	0	3	9	4	1	0	23	0	0	0	0	0	414	0										
2024/05/11 12:10:00	5	135	26	12	0	188	0	0	20	139	6	2	0	167	0	0	54	25	20	3	0	102	0	0	4	16	6	1	0	27	0	0	0	0	0	444	0										
2024/05/11 12:20:00	8	128	24	0	0	157	0	0	16	110	3	1	0	137	0	0	43	25	12	1	0	82	0	0	3	9	5	0	0	19	0	0	0	0	0	390	0										
2024/05/11 12:30:00	5	136	21	7	0	167	0	0	0	133	3	1	0	137	0	0	26	11	11	1	0	57	0	0	3	12	17	3	0	35	0	0	0	0	0	444	0										
Grand Total	26	472	127	18	0	627	0	0	63	554	22	3	0	587	0	0	174	68	75	12	0	327	0	0	15	46	17	0	0	87	0	0	0	0	0	1639	0										
% Right-turn	4.7%	19.7%	17.2%	2.0%	0.0%	10.0%			1.0%	82.1%	3.7%	0.0%	0.0%	10.0%			59.2%	20.2%	22.0%	3.7%	0.0%	20.0%			17.2%	50.0%	16.5%	10.3%	0.0%	0.0%	0.0%						0.0%	0.0%	0.0%	0.0%							
% Total	1.0%	20.8%	6.5%	1.1%	0.0%	30.0%			5.1%	30.2%	1.2%	0.2%	0.0%	30.0%			22.6%	4.0%	4.8%	0.7%	0.0%	20.0%			0.9%	2.8%	1.0%	0.0%	0.0%	5.2%									0.0%	0.0%	0.0%	0.0%					
Ped	0.0%	0.0%	0.0%	0.0%	0.0%	0.0%			0.0%	0.0%	0.0%	0.0%	0.0%	0.0%			0.0%	0.0%	0.0%	0.0%	0.0%	0.0%			0.0%	0.0%	0.0%	0.0%	0.0%	0.0%										0.0%	0.0%	0.0%	0.0%				
Motorcycles	0	0	0	0	0	0			0	0	0	0	0	0			1	0	0	0	0	1			0	1	0	0	0	0	0											0	0.0%	0.0%	0.0%	0.0%	
% Motorcycles	0.0%	0.0%	0.0%	0.0%	0.0%	0.0%			0.0%	0.0%	0.0%	0.0%	0.0%	0.0%			0.0%	0.0%	0.0%	0.0%	0.0%	0.0%			0.0%	0.0%	0.0%	0.0%	0.0%	0.0%	0.0%											0.0%	0.0%	0.0%	0.0%		
Cars	26	468	106	18	0	610			79	563	22	3	0	587			173	68	75	12	0	322			15	45	17	0	0	86													0.0%	0.0%	0.0%	0.0%	
% Cars	100.0%	98.0%	82.1%	100.0%	0.0%	97.3%			92.7%	99.8%	100.0%	100.0%	0.0%	97.3%			98.7%	87.0%	100.0%	100.0%	0.0%	97.3%			100.0%	97.8%	100.0%	88.0%	0.0%	0.0%	97.3%											0.0%	0.0%	0.0%	0.0%		
Single Unit Trucks	0	0	1	0	0	2			4	1	0	0	0	5			0	1	0	0	0	1			0	0	0	1	0	0	0													0.0%	0.0%	0.0%	0.0%
% Single Unit Trucks	0.0%	0.0%	0.0%	0.0%	0.0%	0.3%			4.0%	0.2%	0.0%	0.0%	0.0%	0.8%			0.0%	1.5%	0.0%	0.0%	0.0%	0.3%			0.0%	0.0%	0.0%	11.1%	0.0%	0.0%	0.0%											0.0%	0.0%	0.0%	0.0%		
Articulated Trucks	0	1	0	0	0	1			0	0	0	0	0	1			1	0	0	0	0	1			0	0	0	0	0	0	0													0.0%	0.0%	0.0%	0.0%
% Articulated Trucks	0.0%	0.2%	0.0%	0.0%	0.0%	0.2%			0.0%	0.0%	0.0%	0.0%	0.0%	0.2%			0.0%	0.0%	0.0%	0.0%	0.0%	0.2%			0.0%	0.0%	0.0%	0.0%	0.0%	0.0%	0.0%											0.0%	0.0%	0.0%	0.0%		
Buses	0	0	0	0	0	0			0	0	0	0	0	0			0	0	0	0	0	0			0	0	0	0	0	0	0													0.0%	0.0%	0.0%	0.0%
% Buses	0.0%	0.0%	0.0%	0.0%	0.0%	0.0%			0.0%	0.0%	0.0%	0.0%	0.0%	0.0%			0.0%	0.0%	0.0%	0.0%	0.0%	0.0%			0.0%	0.0%	0.0%	0.0%	0.0%	0.0%	0.0%											0.0%	0.0%	0.0%	0.0%		
% Bicycles on Road	0	0	0	0	0	0			0	0	0	0	0	0			0	0	0	0	0	0			0	0	0	0	0	0													0	0.0%	0.0%	0.0%	0.0%
Pedestrians	0	0	0	0	0	0			0	0	0	0	0	0			0	0	0	0	0	0			0	0	0	0	0	0													0	0.0%	0.0%	0.0%	0.0%
% Pedestrians	0.0%	0.0%	0.0%	0.0%	0.0%	0.0%			0.0%	0.0%	0.0%	0.0%	0.0%	0.0%			0.0%	0.0%	0.0%	0.0%	0.0%	0.0%			0.0%	0.0%	0.0%	0.0%	0.0%	0.0%	0.0%											0.0%	0.0%	0.0%	0.0%		
Bicycles on Crosswalk	0	0	0	0	0	0			0	0	0	0	0	0			0	0	0	0	0	0			0	0	0	0	0	0													0	0.0%	0.0%	0.0%	0.0%
% Bicycles on Crosswalk	0.0%	0.0%	0.0%	0.0%	0.0%	0.0%			0.0%	0.0%	0.0%	0.0%	0.0%	0.0%			0.0%	0.0%	0.0%	0.0%	0.0%	0.0%			0.0%	0.0%	0.0%	0.0%	0.0%	0.0%	0.0%											0.0%	0.0%	0.0%	0.0%		





Project	GTS
Project Code	11778
Site Name	11778-1
Legs and Movements	All Processed Legs & Move
Bin Size	15 minutes
Survey Date	2024/05/11, Saturday
Location	NYS Route 31 & Henry Clay
Latitude and Longitude	43.186610, -76.199910

	Start	End	PHF
AM Peak	2024/05/11 12:00:00	2024/05/11 13:00:00	0.92

Turning Movement Data

Leg Direction	NY-31 Eastbound								NY-31 Westbound								Henry Clay Blvd Northbound								Henry Clay Blvd Southbound								Total	
	Start Time	Left	Thru	Right	RTOR	U-Turn	App Total	Peak CV	Peak CCV	Left	Thru	Right	RTOR	U-Turn	App Total	Peak CV	Peak CCV	Left	Thru	Right	RTOR	U-Turn	App Total	Peak CV	Peak CCV	Left	Thru	Right	RTOR	U-Turn	App Total	Peak CV		Peak CCV
11:00:00 AM	4	94	28	2	0	128	0	0	16	117	6	0	0	139	0	0	39	17	20	2	0	78	0	0	0	12	5	1	0	18	0	0	363	
11:15:00 AM	8	95	27	5	0	135	0	0	21	112	7	0	0	140	0	0	54	16	19	4	0	93	0	0	5	17	7	3	0	32	0	0	400	
11:30:00 AM	10	107	36	5	0	158	0	0	22	104	5	0	0	131	1	0	31	9	17	5	0	62	0	0	5	12	6	1	0	24	0	0	375	
11:45:00 AM	6	121	29	6	0	162	0	0	20	131	0	1	0	152	0	0	43	16	7	7	0	73	0	0	9	13	7	0	0	29	0	0	416	
Hourly Total	28	417	120	18	0	583	0	0	79	464	18	1	0	562	1	0	167	58	63	18	0	306	0	0	19	54	25	5	0	103	0	0	1554	
12:00:00 PM	7	113	36	4	0	160	0	0	24	124	4	0	0	152	0	0	45	17	21	3	0	86	0	0	3	9	4	5	0	21	0	0	419	
12:15:00 PM	5	115	26	12	0	158	0	0	20	139	6	2	0	167	0	0	54	15	20	3	0	92	0	0	4	16	6	1	0	27	0	0	444	
12:30:00 PM	9	124	24	0	0	157	0	0	18	110	3	1	0	132	0	0	43	21	13	5	0	82	0	0	5	9	5	0	0	19	0	0	390	
12:45:00 PM	5	119	21	2	0	147	0	0	21	121	9	0	0	151	0	0	32	13	21	1	0	67	0	0	3	12	2	3	0	20	0	0	385	
Hourly Total	26	471	107	18	0	622	0	0	83	494	22	3	0	602	0	0	174	66	75	12	0	327	0	0	15	46	17	9	0	87	0	0	1638	
Grand Total	54	888	227	36	0	1205	0	0	162	958	40	4	0	1164	1	0	341	124	138	30	0	633	0	0	34	100	42	14	0	190	0	0	3192	
% Approach	4.5%	73.7%	18.8%	3.0%	0.0%	0.0%	0.0%	0.0%	13.9%	82.3%	3.4%	0.3%	0.0%	0.0%	0.0%	0.0%	53.9%	19.6%	21.8%	4.7%	0.0%	0.0%	0.0%	0.0%	17.9%	52.6%	22.1%	7.4%	0.0%	0.0%	0.0%	0.0%		
% Total	1.7%	27.8%	7.1%	1.1%	0.0%	37.8%	0.0%	0.0%	5.1%	30.0%	1.3%	0.1%	0.0%	36.5%	0.0%	0.0%	10.7%	3.9%	4.3%	0.9%	0.0%	18.8%	0.0%	0.0%	1.1%	3.1%	1.3%	0.4%	0.0%	6.0%	0.0%	0.0%		
Lights	54	886	227	36	0	1203	0	0	162	956	40	4	0	1162	0	0	339	124	138	30	0	631	0	0	34	100	42	14	0	190	0	0	3186	
% Lights	100.0%	99.8%	100.0%	100.0%	0.0%	99.8%	0.0%	0.0%	100.0%	99.8%	100.0%	100.0%	0.0%	99.8%	0.0%	0.0%	99.4%	100.0%	100.0%	100.0%	0.0%	99.7%	0.0%	0.0%	100.0%	100.0%	100.0%	100.0%	0.0%	100.0%	0.0%	0.0%	99.8%	
HV	0	2	0	0	0	2	0	0	0	2	0	0	0	2	0	0	2	0	0	0	0	2	0	0	0	0	0	0	0	0	0	0	6	
% HV	0.0%	0.2%	0.0%	0.0%	0.0%	0.2%	0.0%	0.0%	0.0%	0.2%	0.0%	0.0%	0.0%	0.2%	0.0%	0.0%	0.6%	0.0%	0.0%	0.0%	0.0%	0.3%	0.0%	0.0%	0.0%	0.0%	0.0%	0.0%	0.0%	0.0%	0.0%	0.2%		
Pedestrians	0	0	0	0	0	0	0	0	0	0	0	0	0	0	1	0	0	0	0	0	0	0	0	0	0	0	0	0	0	0	0	0	1	
% Pedestrians	0.0%	0.0%	0.0%	0.0%	0.0%	0.0%	0.0%	0.0%	0.0%	0.0%	0.0%	0.0%	0.0%	0.0%	100.0%	0.0%	0.0%	0.0%	0.0%	0.0%	0.0%	0.0%	0.0%	0.0%	0.0%	0.0%	0.0%	0.0%	0.0%	0.0%	0.0%	100.0%		
Bicycles on Crosswalk	0	0	0	0	0	0	0	0	0	0	0	0	0	0	0	0	0	0	0	0	0	0	0	0	0	0	0	0	0	0	0	0	0	
% Bicycles on Crosswalk	0.0%	0.0%	0.0%	0.0%	0.0%	0.0%	0.0%	0.0%	0.0%	0.0%	0.0%	0.0%	0.0%	0.0%	0.0%	0.0%	0.0%	0.0%	0.0%	0.0%	0.0%	0.0%	0.0%	0.0%	0.0%	0.0%	0.0%	0.0%	0.0%	0.0%	0.0%	0.0%	0.0%	

Turning Movement Data Plot

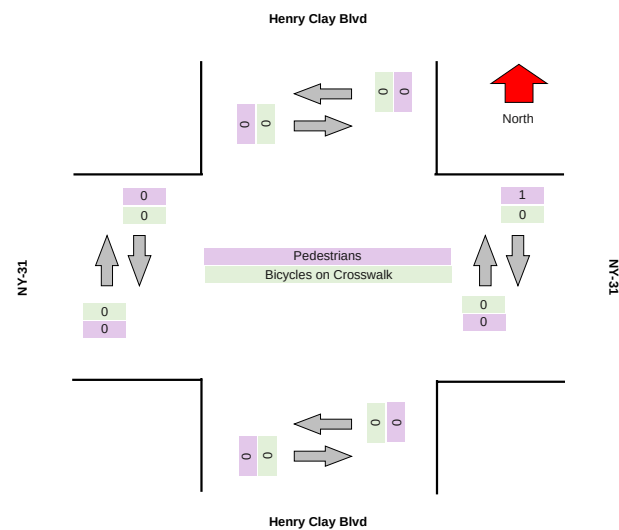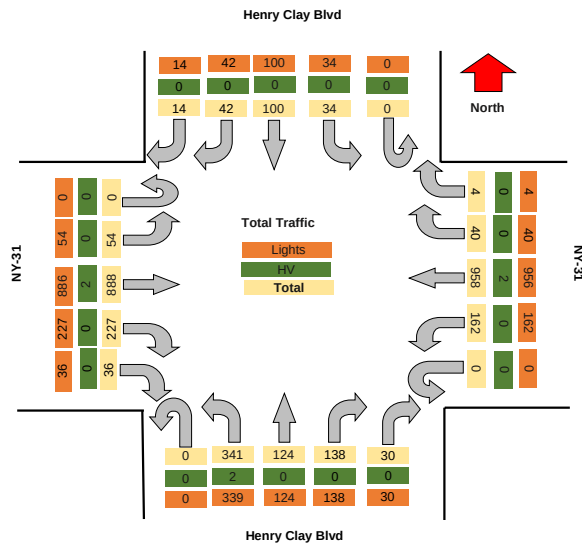





Turning Movement Peak Hour Data (AM)

f 18

#####

Leg Direction	NY-31 Eastbound									NY-31 Westbound									Henry Clay Blvd Northbound									Henry Clay Blvd Southbound									Total
	Left	Thru	Right	RTOR	U-Turn	App Total	Peds CW	Peds CCW		Left	Thru	Right	RTOR	U-Turn	App Total	Peds CW	Peds CCW		Left	Thru	Right	RTOR	U-Turn	App Total	Peds CW	Peds CCW		Left	Thru	Right	RTOR	U-Turn	App Total	Peds CW	Peds CCW		
Start Time																																					
12:00:00 PM	7	113	36	4	0	160	0	0		24	124	4	0	0	152	0	0		45	17	21	3	0	86	0	0		3	9	4	5	0	21	0	0		419
12:15:00 PM	5	115	26	12	0	158	0	0		20	139	6	2	0	167	0	0		54	15	20	3	0	92	0	0		4	16	6	1	0	27	0	0		444
12:30:00 PM	9	124	24	0	0	157	0	0		18	110	3	1	0	132	0	0		43	21	13	5	0	82	0	0		5	9	5	0	0	19	0	0		390
12:45:00 PM	5	119	21	2	0	147	0	0		21	121	9	0	0	151	0	0		32	13	21	1	0	67	0	0		3	12	2	3	0	20	0	0		385
Grand Total	26	471	107	18	0	622	0	0		83	494	22	3	0	602	0	0		174	66	75	12	0	327	0	0		15	46	17	9	0	87	0	0		1638
% Approach	4.2%	75.7%	17.2%	2.9%	0.0%	0.0%	0.0%	0.0%		13.8%	82.1%	3.7%	0.5%	0.0%	0.0%	0.0%	0.0%		53.2%	20.2%	22.9%	3.7%	0.0%	0.0%	0.0%	0.0%		17.2%	52.9%	19.5%	10.3%	0.0%	0.0%	0.0%	0.0%		
% Total	1.6%	28.8%	6.5%	1.1%	0.0%	38.0%	0.0%	0.0%		5.1%	30.2%	1.3%	0.2%	0.0%	36.8%	0.0%	0.0%		10.6%	4.0%	4.6%	0.7%	0.0%	20.0%	0.0%	0.0%		0.9%	2.8%	1.0%	0.5%	0.0%	5.3%	0.0%	0.0%		
PHF	0.722	0.950	0.743	0.375	0.000	0.972	0.000	0.000		0.865	0.888	0.611	0.375	0.000	0.901	0.000	0.000		0.806	0.786	0.893	0.600	0.000	0.889	0.000	0.000		0.750	0.719	0.708	0.450	0.000	0.806	0.000	0.000		
Lights	26	470	107	18	0	621	0	0		83	494	22	3	0	602	0	0		172	66	75	12	0	325	0	0		15	46	17	9	0	87	0	0		1635
% Lights	100.0%	99.8%	100.0%	100.0%	0.0%	99.8%	0.0%	0.0%		100.0%	100.0%	100.0%	100.0%	0.0%	100.0%	0.0%	0.0%		98.9%	100.0%	100.0%	100.0%	0.0%	99.4%	0.0%	0.0%		100.0%	100.0%	100.0%	100.0%	0.0%	100.0%	0.0%	0.0%		
HV	0	1	0	0	0	1	0	0		0	0	0	0	0	0	0	0		2	0	0	0	0	2	0	0		0	0	0	0	0	0	0	0		3
% HV	0.0%	0.2%	0.0%	0.0%	0.0%	0.2%	0.0%	0.0%		0.0%	0.0%	0.0%	0.0%	0.0%	0.0%	0.0%	0.0%		1.1%	0.0%	0.0%	0.0%	0.0%	0.6%	0.0%	0.0%		0.0%	0.0%	0.0%	0.0%	0.0%	0.0%	0.0%	0.0%		0.2%
Pedestrians	0	0	0	0	0	0	0	0		0	0	0	0	0	0	0	0		0	0	0	0	0	0	0	0		0	0	0	0	0	0	0	0		0
% Pedestrians	0.0%	0.0%	0.0%	0.0%	0.0%	0.0%	0.0%	0.0%		0.0%	0.0%	0.0%	0.0%	0.0%	0.0%	0.0%	0.0%		0.0%	0.0%	0.0%	0.0%	0.0%	0.0%	0.0%	0.0%		0.0%	0.0%	0.0%	0.0%	0.0%	0.0%	0.0%	0.0%		0.0%
Bicycles on Crosswalk	0	0	0	0	0	0	0	0		0	0	0	0	0	0	0	0		0	0	0	0	0	0	0	0		0	0	0	0	0	0	0	0		0
% Bicycles on Crosswalk	0.0%	0.0%	0.0%	0.0%	0.0%	0.0%	0.0%	0.0%		0.0%	0.0%	0.0%	0.0%	0.0%	0.0%	0.0%	0.0%		0.0%	0.0%	0.0%	0.0%	0.0%	0.0%	0.0%	0.0%		0.0%	0.0%	0.0%	0.0%	0.0%	0.0%	0.0%	0.0%		0.0%

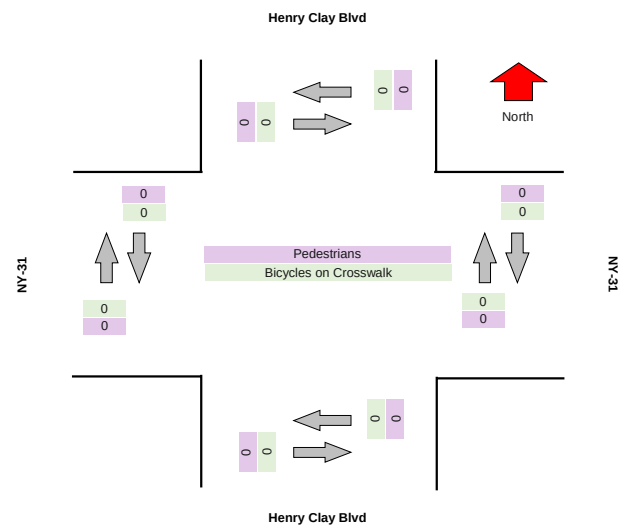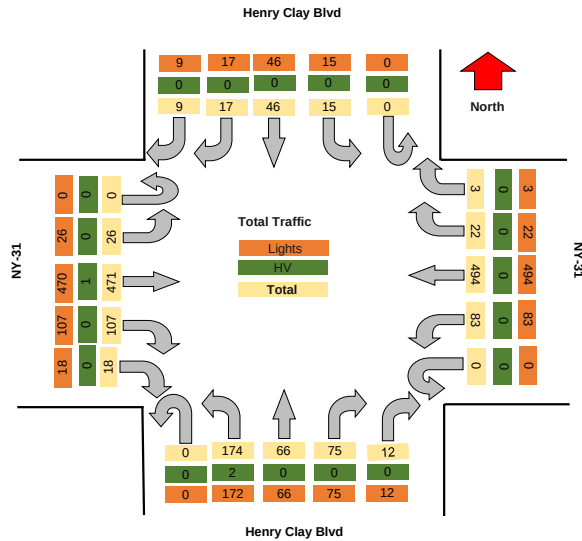

Summary


Project	GTS
Project Code	11778
Site Name	11778-1
Legs and Movements	All Processed Legs & Movement
Bin Size	15 minutes
Survey Date	2024/05/17, Friday
Location	NYS Route 31 & Henry Clay Blvd
Latitude and Longitude	43.186610 -76.199910

	Start	End	PRF
PM Peak	2024/05/17 16:30:00	2024/05/17 17:30:00	0.96

Turning Movement Data

Leg Direction	NY-31 Eastbound										NY-31 Westbound										Henry Clay Blvd Northbound										Henry Clay Blvd Southbound										Total
	Left	Thru	Right	RTOR	U-Turn	App Total	Through	Right	RTOR	U-Turn						
Start Time	
4:00:00 PM	6	154	36	7	0	193	0	0	0	0	193	0	0	0	0	193	0	0	0	0	117	0	0	0	0	0	117	0	0	0	0	0	0	0	0	0	437				
4:15:00 PM	6	109	33	5	0	153	0	0	0	0	153	0	0	0	0	153	0	0	0	0	118	0	0	0	0	0	118	0	0	0	0	0	0	0	0	0	406				
4:30:00 PM	12	120	36	4	0	173	0	0	0	0	173	0	0	0	0	173	0	0	0	0	53	34	24	1	0	0	112	0	0	0	0	0	0	0	0	0	441				
4:45:00 PM	8	128	23	2	0	159	0	0	0	0	159	0	0	0	0	159	0	0	0	0	56	37	31	1	0	0	125	0	0	0	0	0	0	0	0	0	467				
Hourly Total	33	489	129	18	0	629	0	0	0	0	629	0	0	0	0	629	0	0	0	0	217	136	135	5	0	0	472	0	0	0	0	0	0	0	0	0	1883				
5:00:00 PM	14	119	34	6	0	173	0	0	0	0	173	0	0	0	0	173	0	0	0	0	51	29	25	1	0	0	106	0	0	0	0	0	0	0	0	0	478				
5:15:00 PM	5	115	38	1	0	157	0	0	0	0	157	0	0	0	0	157	0	0	0	0	53	33	16	2	0	0	104	0	0	0	0	0	0	0	0	0	435				
5:30:00 PM	9	100	33	2	0	144	0	0	0	0	144	0	0	0	0	144	0	0	0	0	49	28	17	1	0	0	95	0	0	0	0	0	0	0	0	0	420				
5:45:00 PM	10	80	22	5	0	116	1	0	0	0	117	0	0	0	0	117	0	0	0	0	42	31	31	2	0	0	106	0	0	0	0	0	0	0	0	0	389				
Hourly Total	36	433	127	14	0	599	1	0	0	0	600	0	0	0	0	600	0	0	0	0	195	131	89	6	0	0	431	0	0	0	0	0	0	0	0	0	1742				
Grand Total	69	892	256	22	0	1229	1	0	0	0	1230	0	0	0	0	1230	0	0	0	0	412	257	204	11	0	0	883	0	0	0	0	0	0	0	0	0	3541				
% Approach	5.8%	72.0%	19.4%	2.8%	0.0%	0.0%	0.0%	0.0%	0.0%	0.0%	0.0%	0.0%	0.0%	0.0%	0.0%	0.0%	0.0%	0.0%	0.0%	0.0%	46.7%	29.0%	23.1%	1.2%	0.0%	0.0%	0.0%	0.0%	0.0%	0.0%	0.0%	0.0%	0.0%	0.0%	0.0%	0.0%	0.0%				
% Total	1.9%	25.2%	6.9%	0.5%	0.0%	35.0%	0.0%	0.0%	0.0%	0.0%	33.4%	0.0%	0.0%	0.0%	0.0%	33.4%	0.0%	0.0%	0.0%	0.0%	11.0%	7.2%	5.4%	0.2%	0.0%	0.0%	24.4%	0.0%	0.0%	0.0%	0.0%	0.0%	0.0%	0.0%	0.0%	0.0%					
% Lights	100.0%	99.8%	99.8%	100.0%	0.0%	99.8%	1.0%	0.0%	0.0%	0.0%	99.8%	1.0%	0.0%	0.0%	0.0%	99.8%	1.0%	0.0%	0.0%	0.0%	99.9%	100.0%	100.0%	100.0%	0.0%	0.0%	99.8%	0.0%	0.0%	0.0%	0.0%	0.0%	0.0%	0.0%	0.0%	0.0%	0.0%				
% HV	0.0%	4.1%	0.0%	0.0%	0.0%	5.0%	0.0%	0.0%	0.0%	0.0%	1.0%	0.0%	0.0%	0.0%	0.0%	1.0%	0.0%	0.0%	0.0%	0.0%	2.0%	0.0%	0.0%	0.0%	0.0%	0.0%	2.0%	0.0%	0.0%	0.0%	0.0%	0.0%	0.0%	0.0%	0.0%	10.0%					
% Pedestrians	0.0%	0.0%	0.0%	0.0%	0.0%	0.0%	100.0%	0.0%	0.0%	0.0%	0.0%	0.0%	0.0%	0.0%	0.0%	0.0%	0.0%	0.0%	0.0%	0.0%	0.0%	0.0%	0.0%	0.0%	0.0%	0.0%	0.0%	0.0%	0.0%	0.0%	0.0%	0.0%	0.0%	0.0%	0.0%	0.0%	0.0%				
% Bicycles on Crosswalk	0.0%	0.0%	0.0%	0.0%	0.0%	0.0%	0.0%	0.0%	0.0%	0.0%	0.0%	0.0%	0.0%	0.0%	0.0%	0.0%	0.0%	0.0%	0.0%	0.0%	0.0%	0.0%	0.0%	0.0%	0.0%	0.0%	0.0%	0.0%	0.0%	0.0%	0.0%	0.0%	0.0%	0.0%	0.0%	0.0%	0.0%				
% Bicycles on Crosswalk	0.0%	0.0%	0.0%	0.0%	0.0%	0.0%	0.0%	0.0%	0.0%	0.0%	0.0%	0.0%	0.0%	0.0%	0.0%	0.0%	0.0%	0.0%	0.0%	0.0%	0.0%	0.0%	0.0%	0.0%	0.0%	0.0%	0.0%	0.0%	0.0%	0.0%	0.0%	0.0%	0.0%	0.0%	0.0%	0.0%	0.0%				

Turning Movement Data Plot


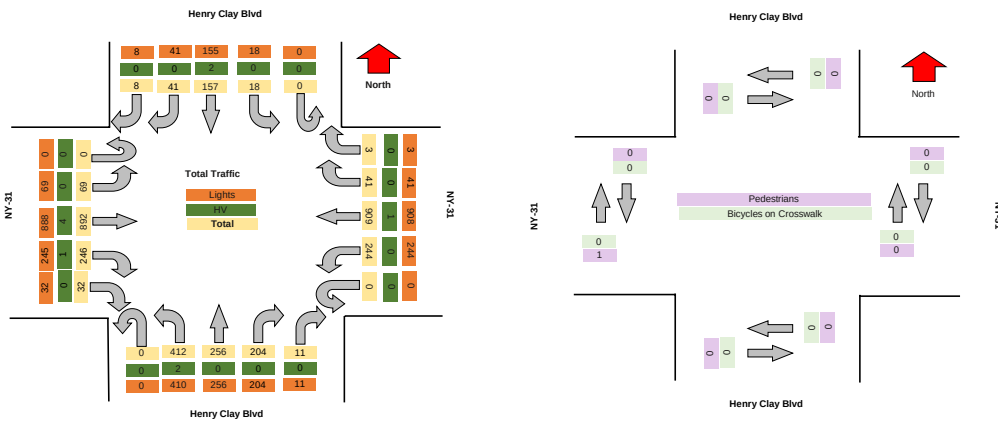


Summary

Turning Movement Peak Hour Data (PM)

4:30:00 PM

Lap	NY 31										Henry Clay Blvd										Total
	Eastbound					Westbound					Northbound					Southbound					
Direction	Left	Thru	Right	RTOR	U-Turn	App Total	Left	Thru	Right	RTOR	U-Turn	App Total	Left	Thru	Right	RTOR	U-Turn	App Total	Left	Thru	Right
Start Time	132	120	35	4	0	371	0	0	0	0	0	0	53	34	24	1	0	112	0	0	0
4:30:00 PM	9	128	23	2	0	160	0	0	0	0	0	0	56	37	31	1	0	125	0	0	0
4:45:00 PM	14	119	34	6	0	173	0	0	0	0	0	0	51	29	25	1	0	106	0	0	0
5:00:00 PM	14	119	34	6	0	173	0	0	0	0	0	0	51	29	25	1	0	106	0	0	0
5:15:00 PM	9	115	38	1	0	163	0	0	0	0	0	0	53	35	28	2	0	120	0	0	0
Grand Total	35	492	130	13	0	661	0	0	0	0	0	0	213	130	86	0	0	429	0	0	0
% Approach	5.7%	22.8%	23.7%	2.0%	0.0%	6.0%	0.0%	0.0%	0.0%	0.0%	0.0%	0.0%	47.7%	29.8%	21.5%	1.3%	0.0%	6.0%	0.0%	0.0%	0.0%
% Total	2.1%	25.1%	7.2%	0.7%	0.0%	35.9%	0.0%	0.0%	0.0%	0.0%	0.0%	0.0%	11.0%	7.2%	5.2%	0.3%	0.0%	24.3%	0.0%	0.0%	0.0%
PW	0.00%	0.00%	0.00%	0.00%	0.00%	0.00%	0.00%	0.00%	0.00%	0.00%	0.00%	0.00%	0.00%	0.00%	0.00%	0.00%	0.00%	0.00%	0.00%	0.00%	0.00%
% Lights	36	476	129	13	0	654	0	0	0	0	0	0	213	130	86	0	0	429	0	0	0
% Ped	100.0%	99.9%	99.2%	100.0%	0.0%	99.9%	0.0%	0.0%	0.0%	0.0%	0.0%	0.0%	100.0%	100.0%	100.0%	0.0%	0.0%	100.0%	0.0%	0.0%	0.0%
% RT	0.0%	0.4%	0.0%	0.0%	0.0%	0.0%	0.0%	0.0%	0.0%	0.0%	0.0%	0.0%	0.0%	0.0%	0.0%	0.0%	0.0%	0.0%	0.0%	0.0%	0.0%
% Pedestrians	0	0	0	0	0	0	0	0	0	0	0	0	0	0	0	0	0	0	0	0	0
% Bicycles on Crosswalk	0.0%	0.0%	0.0%	0.0%	0.0%	0.0%	0.0%	0.0%	0.0%	0.0%	0.0%	0.0%	0.0%	0.0%	0.0%	0.0%	0.0%	0.0%	0.0%	0.0%	0.0%
% Bicycles on Crosswalk	0.0%	0.0%	0.0%	0.0%	0.0%	0.0%	0.0%	0.0%	0.0%	0.0%	0.0%	0.0%	0.0%	0.0%	0.0%	0.0%	0.0%	0.0%	0.0%	0.0%	0.0%

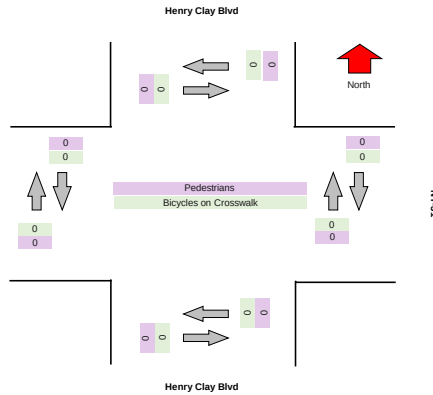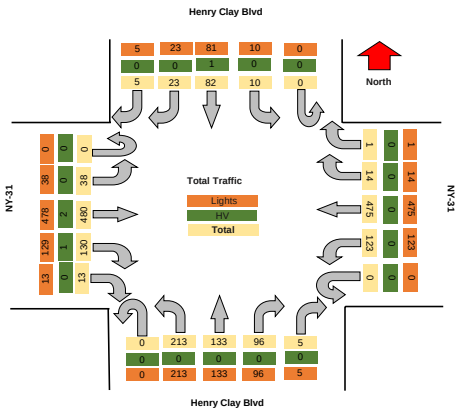

Summary



Summary

Summary

Summary

Motorcycles

Leg Direction Start Time	NY-31 Eastbound							NY-31 Westbound							Henry Clay Blvd Northbound							Henry Clay Blvd Southbound						
	Left							Left							Left							Left						
	Thru	Right	RTOR	U-Turn	Peds CW	Peds CCW		Thru	Right	RTOR	U-Turn	Peds CW	Peds CCW		Thru	Right	RTOR	U-Turn	Peds CW	Peds CCW		Thru	Right	RTOR	U-Turn	Peds CW	Peds CCW	
2024/05/17 16:00:00	0	3	0	0	0	0	0	2	2	0	0	0	0	0	0	0	0	0	0	0	0	0	2	0	0	0	0	0
2024/05/17 16:15:00	0	3	0	0	0	0	0	1	2	0	0	0	0	0	2	2	0	0	0	0	0	0	0	0	0	0	0	0
2024/05/17 16:30:00	1	1	0	0	0	0	0	0	0	0	0	0	0	0	1	0	0	0	0	0	0	0	0	1	0	0	0	0
2024/05/17 16:45:00	0	1	1	0	0	0	0	1	1	0	0	0	0	0	0	0	0	0	0	0	0	0	0	0	0	0	0	0
2024/05/17 17:00:00	0	1	0	0	0	0	0	0	2	0	0	0	0	0	1	0	3	0	0	0	0	0	0	1	0	0	0	0
2024/05/17 17:15:00	0	1	0	0	0	0	0	1	0	0	0	0	0	0	0	0	0	0	0	0	0	0	0	0	0	0	0	0
2024/05/17 17:30:00	0	0	0	0	0	0	0	0	0	0	0	0	0	0	1	0	0	0	0	0	0	0	0	0	0	0	0	0
2024/05/17 17:45:00	0	0	0	0	0	0	0	0	0	0	0	0	0	0	1	1	0	0	0	0	0	0	0	0	0	0	0	0
Total	1	10	1	0	0	0	0	5	7	0	0	0	0	0	6	3	3	0	0	0	0	0	3	1	0	0	0	0

Cars

Leg Direction Start Time	NY-31 Eastbound							NY-31 Westbound							Henry Clay Blvd Northbound							Henry Clay Blvd Southbound						
	Left							Left							Left							Left						
	Thru	Right	RTOR	U-Turn	Peds CW	Peds CCW		Thru	Right	RTOR	U-Turn	Peds CW	Peds CCW		Thru	Right	RTOR	U-Turn	Peds CW	Peds CCW		Thru	Right	RTOR	U-Turn	Peds CW	Peds CCW	
2024/05/17 16:00:00	6	100	28	7	0	0	0	32	100	7	0	0	0	0	55	36	25	0	0	0	0	1	23	2	1	0	0	0
2024/05/17 16:15:00	6	105	32	5	0	0	0	32	114	5	2	0	0	0	50	25	35	3	0	0	0	3	19	5	0	0	0	0
2024/05/17 16:30:00	11	118	33	4	0	0	0	20	109	2	0	0	0	0	52	32	24	1	0	0	0	3	16	4	0	0	0	0
2024/05/17 16:45:00	9	123	22	2	0	0	0	30	114	4	0	0	0	0	56	37	31	1	0	0	0	2	20	7	1	0	0	0
2024/05/17 17:00:00	14	114	34	6	0	0	0	36	120	2	1	0	0	0	48	28	22	1	0	0	0	4	24	4	4	0	0	0
2024/05/17 17:15:00	3	114	37	0	0	0	0	33	128	6	0	0	0	0	53	32	16	2	0	0	0	1	17	7	0	0	0	0
2024/05/17 17:30:00	9	100	33	2	0	0	0	26	112	8	0	0	0	0	48	28	16	1	0	0	0	2	16	10	2	0	0	0
2024/05/17 17:45:00	10	98	22	5	0	0	0	23	101	7	0	0	0	0	40	30	31	2	0	0	0	2	13	1	0	0	0	0
Total	68	872	241	31	0	0	0	232	898	41	3	0	0	0	462	248	200	11	0	0	0	18	148	40	8	0	0	0

Single-Unit Trucks

Leg Direction Start Time	NY-31 Eastbound							NY-31 Westbound							Henry Clay Blvd Northbound							Henry Clay Blvd Southbound						
	Left							Left							Left							Left						
	Thru	Right	RTOR	U-Turn	Peds CW	Peds CCW		Thru	Right	RTOR	U-Turn	Peds CW	Peds CCW		Thru	Right	RTOR	U-Turn	Peds CW	Peds CCW		Thru	Right	RTOR	U-Turn	Peds CW	Peds CCW	
2024/05/17 16:00:00	0	0	0	0	0	0	0	2	0	0	0	0	0	0	0	0	0	0	0	0	0	0	1	0	0	0	0	0
2024/05/17 16:15:00	0	1	1	0	0	0	0	0	1	0	0	0	0	0	0	1	0	0	0	0	0	0	0	0	0	0	0	0
2024/05/17 16:30:00	0	1	1	0	0	0	0	0	1	0	0	0	0	0	0	2	0	0	0	0	0	0	1	0	0	0	0	0
2024/05/17 16:45:00	0	1	0	0	0	0	0	2	0	0	0	0	0	0	0	0	0	0	0	0	0	0	0	0	0	0	0	0
2024/05/17 17:00:00	0	3	0	0	0	0	0	0	0	0	0	0	0	0	2	1	0	0	0	0	0	0	1	0	0	0	0	0
2024/05/17 17:15:00	0	0	1	1	0	0	0	0	0	0	0	0	0	0	0	0	0	0	0	0	0	0	1	0	0	0	0	0
2024/05/17 17:30:00	0	0	0	0	0	0	0	2	1	0	0	0	0	0	0	0	1	0	0	0	0	0	0	0	0	0	0	0
2024/05/17 17:45:00	0	0	0	0	0	0	0	0	0	0	0	0	0	0	0	0	0	0	0	0	0	0	0	0	0	0	0	0
Total	0	6	3	1	0	0	0	6	3	0	0	0	0	0	2	4	1	0	0	0	0	0	4	0	0	0	0	0

Articulated Trucks

Leg Direction Start Time	NY-31 Eastbound							NY-31 Westbound							Henry Clay Blvd Northbound							Henry Clay Blvd Southbound						
	Thru	Right	RTOR	U-Turn	Peds CW	Peds CCW		Thru	Right	RTOR	U-Turn	Peds CW	Peds CCW		Thru	Right	RTOR	U-Turn	Peds CW	Peds CCW		Thru	Right	RTOR	U-Turn	Peds CW	Peds CCW	
2024/05/17 16:00:00	0	1	0	0	0	0	0	0	0	0	0	0	0	0	0	0	0	0	0	0	0	0	0	0	0	0	0	
2024/05/17 16:15:00	0	0	0	0	0	0	0	0	1	0	0	0	0	0	0	0	0	0	0	0	0	0	0	0	0	0	0	
2024/05/17 16:30:00	0	0	1	0	0	0	0	0	0	0	0	0	0	0	0	0	0	0	0	0	0	0	1	0	0	0	0	
2024/05/17 16:45:00	0	0	0	0	0	0	0	0	0	0	0	0	0	0	0	0	0	0	0	0	0	0	0	0	0	0	0	
2024/05/17 17:00:00	0	1	0	0	0	0	0	0	0	0	0	0	0	0	0	0	0	0	0	0	0	0	0	0	0	0	0	
2024/05/17 17:15:00	0	0	0	0	0	0	0	0	0	0	0	0	0	0	0	0	0	0	0	0	0	0	0	0	0	0	0	
2024/05/17 17:30:00	0	0	0	0	0	0	0	0	0	0	0	0	0	0	0	0	0	0	0	0	0	0	1	0	0	0	0	
2024/05/17 17:45:00	0	1	0	0	0	0	0	0	0	0	0	0	0	0	1	0	0	0	0	0	0	0	0	0	0	0	0	
Total	0	3	1	0	0	0	0	0	1	0	0	0	0	0	1	0	0	0	0	0	0	0	2	0	0	0	0	

Buses

Long Direction Start Time	NY-31 Eastbound Left							NY-31 Westbound Left							Henry Clay Blvd Northbound Left							Henry Clay Blvd Southbound Left						
	Thru	Right	RTOR	U-Turn	Peds CW	Peds CCW		Thru	Right	RTOR	U-Turn	Peds CW	Peds CCW		Thru	Right	RTOR	U-Turn	Peds CW	Peds CCW		Thru	Right	RTOR	U-Turn	Peds CW	Peds CCW	
2024/05/17 16:00:00	0	0	0	0	0	0		0	0	0	0	0	0		1	0	0	0	0	0		0	0	0	0	0	0	
2024/05/17 16:15:00	0	0	0	0	0	0		0	0	0	0	0	0		0	0	0	0	0	0		0	0	0	0	0	0	
2024/05/17 16:30:00	0	0	0	0	0	0		0	0	0	0	0	0		0	0	0	0	0	0		0	0	0	0	0	0	
2024/05/17 16:45:00	0	1	0	0	0	0		0	0	0	0	0	0		0	0	0	0	0	0		0	0	0	0	0	0	
2024/05/17 17:00:00	0	0	0	0	0	0		0	0	0	0	0	0		0	0	0	0	0	0		0	0	0	0	0	0	
2024/05/17 17:15:00	0	0	0	0	0	0		0	0	0	0	0	0		0	0	0	0	0	0		0	0	0	0	0	0	
2024/05/17 17:30:00	0	0	0	0	0	0		0	0	0	0	0	0		0	0	0	0	0	0		0	0	0	0	0	0	
2024/05/17 17:45:00	0	0	0	0	0	0		0	0	0	0	0	0		0	0	0	0	0	0		0	0	0	0	0	0	
Total	0	1	0	0	0	0		0	0	0	0	0	0		1	0	0	0	0	0		0	0	0	0	0	0	

Pedestrians

Log Direction Start Time	NY-31 Eastbound Left						NY-31 Westbound Left						Henry Clay Blvd Northbound Left						Henry Clay Blvd Southbound Left					
	Thru	Right	RTOR	U-Turn	Peds CW	Peds CCW	Thru	Right	RTOR	U-Turn	Peds CW	Peds CCW	Thru	Right	RTOR	U-Turn	Peds CW	Peds CCW	Thru	Right	RTOR	U-Turn	Peds CW	Peds CCW
2024/05/17 16:00:00	0	0	0	0	0	0	0	0	0	0	0	0	0	0	0	0	0	0	0	0	0	0	0	0
2024/05/17 16:15:00	0	0	0	0	0	0	0	0	0	0	0	0	0	0	0	0	0	0	0	0	0	0	0	0
2024/05/17 16:30:00	0	0	0	0	0	0	0	0	0	0	0	0	0	0	0	0	0	0	0	0	0	0	0	0
2024/05/17 16:45:00	0	0	0	0	0	0	0	0	0	0	0	0	0	0	0	0	0	0	0	0	0	0	0	0
2024/05/17 17:00:00	0	0	0	0	0	0	0	0	0	0	0	0	0	0	0	0	0	0	0	0	0	0	0	0
2024/05/17 17:15:00	0	0	0	0	0	0	0	0	0	0	0	0	0	0	0	0	0	0	0	0	0	0	0	0
2024/05/17 17:30:00	0	0	0	0	0	0	0	0	0	0	0	0	0	0	0	0	0	0	0	0	0	0	0	0
2024/05/17 17:45:00	0	0	0	1	0	0	0	0	0	0	0	0	0	0	0	0	0	0	0	0	0	1	0	0
Total	0	0	0	0	0	1	0	0	0	0	0	0	0	0	0	0	0	0	0	0	0	0	0	0

Bicycles on Road

[illegible]

Bicycles on Crosswalk

[illegible]

Total Volume Class Breakdown

Leg Direction	NY-31 Eastbound										NY-31 Westbound										Henry Clay Blvd Northbound										Henry Clay Blvd Southbound											
	Start Time	Thru	Right	RTOR	U-Turn	App Total	Peds	CW	Peds	CCW	Left	Thru	Right	RTOR	U-Turn	App Total	Peds	CW	Peds	CCW	Left	Thru	Right	RTOR	U-Turn	App Total	Peds	CW	Peds	CCW	Left	Thru	Right	RTOR	U-Turn	App Total	Peds	CW	Peds	CCW	Int Total	Cross Total
	2024/05/17 16:00:00	6	104	29	7	0	145	0	0	0	36	102	7	0	0	145	0	0	0	0	56	36	25	0	0	117	0	0	0	1	26	2	1	0	30	0	0	437	0			
	2024/05/17 16:15:00	6	109	33	5	0	153	0	0	0	33	118	5	2	0	158	0	0	0	0	52	38	35	3	0	118	0	0	0	3	19	5	0	0	27	0	0	456	0			
	2024/05/17 16:30:00	12	150	35	4	0	171	0	0	0	20	130	2	0	0	152	0	0	0	0	53	34	24	1	0	112	0	0	0	3	18	5	0	0	26	0	0	441	0			
	2024/05/17 16:45:00	9	126	23	2	0	160	0	0	0	33	115	4	0	0	152	0	0	0	0	56	37	31	1	0	125	0	0	0	2	20	7	1	0	38	0	0	467	0			
	2024/05/17 17:00:00	14	119	34	6	0	173	0	0	0	36	122	2	1	0	161	0	0	0	0	51	29	25	1	0	106	0	0	0	4	26	4	4	0	38	0	0	476	0			
	2024/05/17 17:15:00	3	115	38	1	0	157	0	0	0	34	128	6	0	0	168	0	0	0	0	53	33	18	2	0	104	0	0	0	1	19	7	0	0	26	0	0	455	0			
	2024/05/17 17:30:00	9	100	33	2	0	144	0	0	0	29	113	8	0	0	150	0	0	0	0	49	28	17	1	0	95	0	0	0	2	17	10	2	0	31	0	0	420	0			
	2024/05/17 17:45:00	10	85	22	0	0	116	1	0	0	23	101	7	0	0	131	1	0	0	0	42	31	31	2	0	106	0	0	0	2	13	1	0	0	18	0	0	385	1			
Grand Total		69	852	246	32	0	1239	1	0	0	244	959	41	3	0	1197	0	0	0	0	412	256	204	11	0	883	0	0	0	18	157	41	8	0	224	0	0	3543	1			
% Approach		5.6%	72.0%	19.9%	2.6%	0.0%					20.4%	75.9%	3.4%	0.3%	0.0%						46.7%	29.0%	23.3%	1.2%	0.0%																	
% Total		1.9%	25.2%	6.9%	0.9%	0.0%	35.9%				6.9%	25.7%	1.2%	0.1%	0.0%	33.8%					11.6%	7.2%	5.8%	0.3%	0.0%		24.9%				0.5%	4.4%	1.2%	0.2%	0.0%	6.3%						
% Motorcycles		1	110	1	0	0	12				5	7	0	0	0	12					6	3	3	0	0		12				0	3	1	0	0	4						
% Cars		1.4%	1.1%	0.4%	0.0%	0.0%	1.0%				2.0%	0.8%	0.0%	0.0%	0.0%	1.0%					1.5%	1.2%	1.5%	0.0%	0.0%		1.4%				0.0%	1.0%	2.4%	0.0%	0.0%	1.8%						
% Capi		98	972	341	31	0	1221				982	1222	860			1174					961	148	900	11	0	814				0	24	1	0	0	0	24						
% Cars		98.6%	97.8%	98.0%	98.9%	0.0%	97.8%				95.1%	98.8%	100.0%	100.0%	0.0%	98.1%					97.6%	96.9%	96.0%	99.9%	0.0%		97.5%				100.0%	94.3%	97.6%	100.0%	0.0%	95.5%						
% Single-Unit Trucks		0	6	3	1	0	10				5	9	0	0	0	9					2	4	1	0	0		7				0	4	0	0	0	4						
% Articulated Trucks		0.0%	0.7%	1.2%	3.1%	0.0%	0.8%				2.5%	0.3%	0.0%	0.0%	0.0%	0.8%					0.5%	1.6%	0.5%	0.0%	0.0%		0.8%				0.0%	2.5%	0.0%	0.0%	0.0%	1.8%						
% Buses		0	3	1	0	0	4				0	1	0	0	0	1					0	1	0	0	0		1				0	2	0	0	0	2						
% Articulated Trucks		0.0%	0.3%	0.4%	0.0%	0.0%	0.3%				0.0%	0.1%	0.0%	0.0%	0.0%	0.1%					0.2%	0.0%	0.0%	0.0%	0.0%		0.1%				0.0%	1.3%	0.0%	0.0%	0.0%	0.9%						
% Buses		0	1	0	0	0	1				0	0	0	0	0	0					0	0	0	0	0		0				0	0	0	0	0	0						
% Bicycles on Road		0.0%	0.1%	0.0%	0.0%	0.0%	0.1%				0.0%	0.0%	0.0%	0.0%	0.0%	0.0%					0.2%	0.0%	0.0%	0.0%	0.0%		0.1%				0.0%	0.0%	0.0%	0.0%	0.0%	0.0%						
% Bicycles on Road		0	0	0	0	0	0				0	0	0	0	0	0					0	0	0	0	0		0				0	0	0	0	0	0	0					
% Bicycles on Road		0.0%	0.0%	0.0%	0.0%	0.0%	0.0%				0.4%	0.0%	0.0%	0.0%	0.0%	0.0%	0.1%				0.0%	0.4%	0.0%	0.0%	0.0%		0.1%				0.0%	0.0%	0.0%	0.0%	0.0%	0.0%						
% Pedestrians								100.0%	0.0%								0.0%	0.0%										0.0%	0.0%									0.0%	0.0%		100.0%	
% Bicycles on Crosswalk								0.0%	0.0%								0.0%	0.0%										0.0%	0.0%								0.0%	0.0%		0.0%		
% Bicycles on Crosswalk								0.0%	0.0%								0.0%	0.0%										0.0%	0.0%								0.0%	0.0%		0.0%		

PM Peak Class Breakdown

[illegible]




Project	GTS
Project Code	11778
Site Name	11778-1
Legs and Movements	All Processed Legs & Move
Bin Size	15 minutes
Survey Date	2024/05/17, Friday
Location	NYS Route 31 & Henry Clay
Latitude and Longitude	43.186610, -76.199910

	Start	End	PHF
PM Peak	2024/05/17 16:30:00	2024/05/17 17:30:00	0.96

Turning Movement Data

Leg Direction	NY-31										NY-31										Henry Clay Blvd										Henry Clay Blvd										Total
	Eastbound					Westbound					Northbound					Southbound					Southbound																				
	Left	Thru	Right	RTOR	U-Turn	App Total	Peds CW	Peds CCW	Left	Thru	Right	RTOR	U-Turn	App Total	Peds CW	Peds CCW	Left	Thru	Right	RTOR	U-Turn	App Total	Peds CW	Peds CCW	Left	Thru	Right	RTOR	U-Turn	App Total	Peds CW	Peds CCW									
4:00:00 PM	6	104	28	7	0	145	0	0	36	102	7	0	0	145	0	0	56	36	25	0	0	117	0	0	1	26	2	1	0	30	0	0	437								
4:15:00 PM	6	109	33	5	0	153	0	0	33	118	5	2	0	158	0	0	52	28	35	3	0	118	0	0	3	19	5	0	0	27	0	0	456								
4:30:00 PM	12	120	35	4	0	171	0	0	20	110	2	0	0	132	0	0	53	34	24	1	0	112	0	0	3	18	5	0	0	26	0	0	441								
4:45:00 PM	9	126	23	2	0	160	0	0	33	115	4	0	0	152	0	0	56	37	31	1	0	125	0	0	2	20	7	1	0	30	0	0	467								
Hourly Total	33	409	119	18	0	629	0	0	122	445	18	2	0	587	0	0	217	135	115	5	0	472	0	0	9	83	19	2	0	113	0	0	1801								
5:00:00 PM	14	119	34	6	0	173	0	0	36	122	2	1	0	161	0	0	51	29	25	1	0	106	0	0	4	26	4	4	0	38	0	0	478								
5:15:00 PM	3	115	38	1	0	157	0	0	34	128	6	0	0	168	0	0	53	33	16	2	0	104	0	0	1	18	7	0	0	26	0	0	455								
5:30:00 PM	9	100	33	2	0	144	0	0	29	113	8	0	0	150	0	0	49	28	17	1	0	95	0	0	2	17	10	2	0	31	0	0	420								
5:45:00 PM	10	99	22	5	0	136	1	0	23	101	7	0	0	131	1	0	42	31	31	2	0	106	0	0	2	13	1	0	0	16	0	0	389								
Hourly Total	35	433	127	14	0	610	1	0	122	464	23	1	0	610	0	0	195	121	89	6	0	411	0	0	9	74	22	6	0	111	0	0	1742								
Grand Total	69	892	246	32	0	1239	1	0	244	909	41	3	0	1197	0	0	412	256	204	11	0	883	0	0	18	157	41	8	0	224	0	0	3543								
% Approach	5.6%	72.0%	19.9%	2.6%	0.0%	0.0%	0.0%	0.0%	20.4%	75.9%	3.4%	0.3%	0.0%	0.0%	0.0%	0.0%	46.7%	29.0%	23.1%	1.2%	0.0%	0.0%	0.0%	0.0%	8.0%	70.1%	18.3%	3.6%	0.0%	0.0%	0.0%	0.0%	0.0%								
% Total	1.9%	25.2%	6.9%	0.9%	0.0%	35.0%	0.0%	0.0%	6.9%	25.7%	1.2%	0.1%	0.0%	33.8%	0.0%	0.0%	11.0%	7.2%	5.8%	0.3%	0.0%	24.9%	0.0%	0.0%	0.5%	4.4%	1.2%	0.2%	0.0%	6.3%	0.0%	0.0%	0.0%								
Lights	69	888	245	32	0	1234	0	0	244	908	41	3	0	1196	0	0	410	256	204	11	0	881	0	0	18	155	41	8	0	222	0	0	3533								
% Lights	100.0%	99.6%	99.6%	100.0%	0.0%	99.6%	0.0%	0.0%	100.0%	99.9%	100.0%	100.0%	0.0%	99.9%	0.0%	0.0%	99.5%	100.0%	100.0%	100.0%	0.0%	99.8%	0.0%	0.0%	100.0%	98.7%	100.0%	100.0%	0.0%	99.1%	0.0%	0.0%	99.7%								
HV	0	4	1	0	0	5	0	0	0	1	0	0	0	1	0	0	2	0	0	0	0	2	0	0	0	2	0	0	0	2	0	0	10								
% HV	0.0%	0.4%	0.4%	0.0%	0.0%	0.4%	0.0%	0.0%	0.0%	0.1%	0.0%	0.0%	0.0%	0.1%	0.0%	0.0%	0.5%	0.0%	0.0%	0.0%	0.0%	0.2%	0.0%	0.0%	0.0%	1.3%	0.0%	0.0%	0.0%	0.9%	0.0%	0.0%	0.3%								
Pedestrians	0	0	0	0	0	0	1	0	0	0	0	0	0	0	0	0	0	0	0	0	0	0	0	0	0	0	0	0	0	0	0	1	1								
% Pedestrians	0.0%	0.0%	0.0%	0.0%	0.0%	0.0%	100.0%	0.0%	0.0%	0.0%	0.0%	0.0%	0.0%	0.0%	0.0%	0.0%	0.0%	0.0%	0.0%	0.0%	0.0%	0.0%	0.0%	0.0%	0.0%	0.0%	0.0%	0.0%	0.0%	0.0%	0.0%	0.0%	100.0%								
Bicycles on Crosswalk	0	0	0	0	0	0	0	0	0	0	0	0	0	0	0	0	0	0	0	0	0	0	0	0	0	0	0	0	0	0	0	0	0								
% Bicycles on Crosswalk	0.0%	0.0%	0.0%	0.0%	0.0%	0.0%	0.0%	0.0%	0.0%	0.0%	0.0%	0.0%	0.0%	0.0%	0.0%	0.0%	0.0%	0.0%	0.0%	0.0%	0.0%	0.0%	0.0%	0.0%	0.0%	0.0%	0.0%	0.0%	0.0%	0.0%	0.0%	0.0%	0.0%								

Turning Movement Data Plot

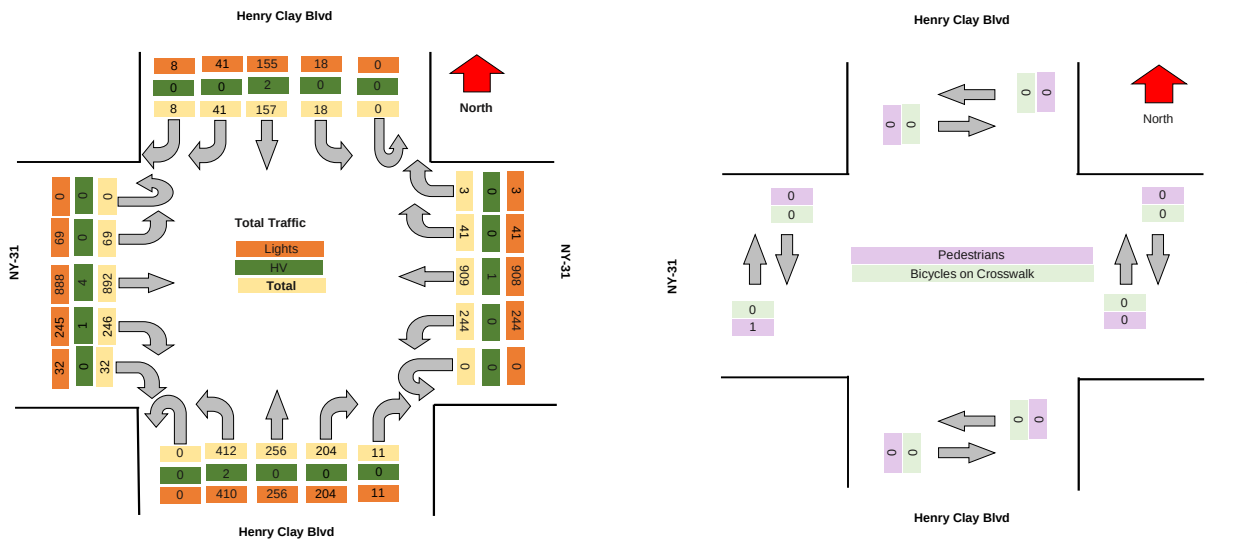





Turning Movement Peak Hour Data (PM)

#####

8 of 18

Leg Direction	NY-31								NY-31								Henry Clay Blvd								Henry Clay Blvd								Total
	Eastbound								Westbound								Northbound								Southbound								
	Left	Thru	Right	RTOR	U-Turn	App Total	Peds CV	Peds CCW	Left	Thru	Right	RTOR	U-Turn	App Total	Peds CV	Peds CCW	Left	Thru	Right	RTOR	U-Turn	App Total	Peds CV	Peds CCW	Left	Thru	Right	RTOR	U-Turn	App Total	Peds CV	Peds CCW	
Start Time																																	
4:30:00 PM	12	120	35	4	0	171	0	0	20	110	2	0	0	132	0	0	53	34	24	1	0	112	0	0	3	18	5	0	0	26	0	0	441
4:45:00 PM	9	126	23	2	0	160	0	0	33	115	4	0	0	152	0	0	56	37	31	1	0	125	0	0	2	20	7	1	0	30	0	0	467
5:00:00 PM	14	119	34	6	0	173	0	0	36	122	2	1	0	161	0	0	51	29	25	1	0	106	0	0	4	26	4	4	0	38	0	0	478
5:15:00 PM	3	115	38	1	0	157	0	0	34	128	6	0	0	168	0	0	53	33	16	2	0	104	0	0	1	18	7	0	0	26	0	0	455
Grand Total	38	480	130	13	0	661	0	0	123	475	14	1	0	613	0	0	213	133	96	5	0	447	0	0	10	82	23	5	0	120	0	0	1841
% Approach	5.7%	72.6%	19.7%	2.0%	0.0%	0.0%	0.0%	0.0%	20.1%	77.5%	2.3%	0.2%	0.0%	0.0%	0.0%	0.0%	47.7%	29.8%	21.5%	1.1%	0.0%	0.0%	0.0%	0.0%	8.3%	68.3%	19.2%	4.2%	0.0%	0.0%	0.0%	0.0%	
% Total	2.1%	26.1%	7.1%	0.7%	0.0%	35.9%	0.0%	0.0%	6.7%	25.8%	0.8%	0.1%	0.0%	33.3%	0.0%	0.0%	11.6%	7.2%	5.2%	0.3%	0.0%	24.3%	0.0%	0.0%	0.5%	4.5%	1.2%	0.3%	0.0%	6.5%	0.0%	0.0%	
PHF	0.679	0.952	0.855	0.542	0.000	0.955	0.000	0.000	0.854	0.928	0.583	0.250	0.000	0.912	0.000	0.000	0.951	0.899	0.774	0.625	0.000	0.894	0.000	0.000	0.625	0.788	0.821	0.313	0.000	0.789	0.000	0.000	
Lights	38	478	129	13	0	658	0	0	123	475	14	1	0	613	0	0	213	133	96	5	0	447	0	0	10	81	23	5	0	119	0	0	1837
% Lights	100.0%	99.6%	99.2%	100.0%	0.0%	99.5%	0.0%	0.0%	100.0%	100.0%	100.0%	100.0%	0.0%	100.0%	0.0%	0.0%	100.0%	100.0%	100.0%	100.0%	0.0%	100.0%	0.0%	0.0%	100.0%	98.8%	100.0%	100.0%	0.0%	99.2%	0.0%	0.0%	
HV	0	2	1	0	0	3	0	0	0	0	0	0	0	0	0	0	0	0	0	0	0	0	0	0	0	1	0	0	0	1	0	0	
% HV	0.0%	0.4%	0.8%	0.0%	0.0%	0.5%	0.0%	0.0%	0.0%	0.0%	0.0%	0.0%	0.0%	0.0%	0.0%	0.0%	0.0%	0.0%	0.0%	0.0%	0.0%	0.0%	0.0%	0.0%	0.0%	1.2%	0.0%	0.0%	0.0%	0.8%	0.0%	0.0%	
Pedestrians	0	0	0	0	0	0	0	0	0	0	0	0	0	0	0	0	0	0	0	0	0	0	0	0	0	0	0	0	0	0	0	0	
% Pedestrians	0.0%	0.0%	0.0%	0.0%	0.0%	0.0%	0.0%	0.0%	0.0%	0.0%	0.0%	0.0%	0.0%	0.0%	0.0%	0.0%	0.0%	0.0%	0.0%	0.0%	0.0%	0.0%	0.0%	0.0%	0.0%	0.0%	0.0%	0.0%	0.0%	0.0%	0.0%	0.0%	
Bicycles on Crosswalk	0	0	0	0	0	0	0	0	0	0	0	0	0	0	0	0	0	0	0	0	0	0	0	0	0	0	0	0	0	0	0	0	
% Bicycles on Crosswalk	0.0%	0.0%	0.0%	0.0%	0.0%	0.0%	0.0%	0.0%	0.0%	0.0%	0.0%	0.0%	0.0%	0.0%	0.0%	0.0%	0.0%	0.0%	0.0%	0.0%	0.0%	0.0%	0.0%	0.0%	0.0%	0.0%	0.0%	0.0%	0.0%	0.0%	0.0%	0.0%	

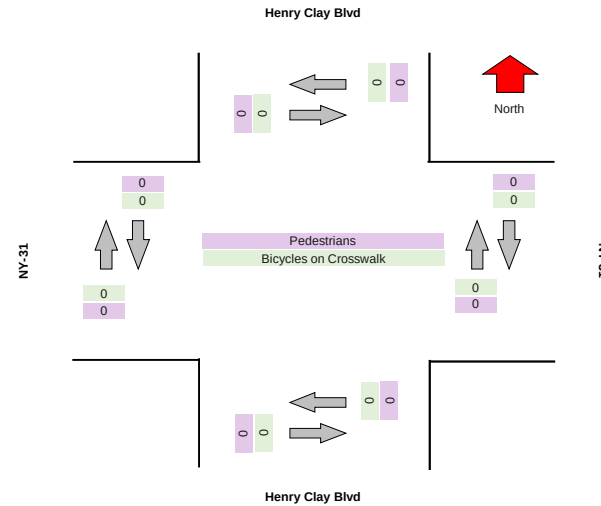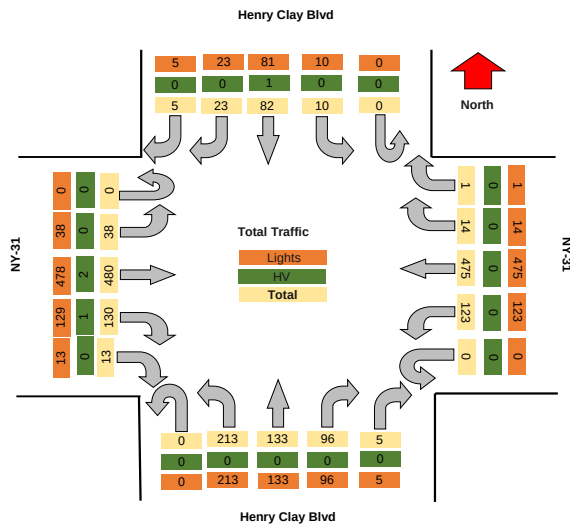

Summary



Project	GTS
Project Code	11778
Site Name	11778-2
Legs and Movements	All Proposed Legs & Movements
Bin Size	15 minutes
Survey Date	2024/05/09, Thursday
Location	NYS Route 31 & Morgan Rd
Latitude and Longitude	43.186280, -76.217040

AM Peak	Start 2024/05/09 07:15:00	End 2024/05/09 08:15:00	PHE 0.90
---------	------------------------------	----------------------------	-------------

Turning Movement Data

Leg Direction	NY-31 Eastbound										NY-31 Westbound										Morgan Rd Northbound										Morgan Rd Southbound										Total
	Start Time										Start Time										Start Time										Start Time										
	Left	Thru	Right	RTOR	U-Turn	App Total	Observed	Observed	Observed	Left	Thru	Right	RTOR	U-Turn	App Total	Observed	Observed	Observed	Left	Thru	Right	RTOR	U-Turn	App Total	Observed	Observed	Observed	Left	Thru	Right	RTOR	U-Turn	App Total	Observed	Observed	Observed					
7:00:00 AM	14	70	43	20	0	0	147	0	0	0	13	67	5	0	0	89	0	0	0	23	21	13	4	0	0	61	0	0	0	35	45	32	6	0	0	98	0	0	391		
7:15:00 AM	21	59	31	15	0	0	126	0	0	0	15	72	2	0	0	89	0	0	0	30	22	8	4	0	0	73	0	0	0	14	43	31	1	0	0	99	0	0	377		
7:30:00 AM	14	87	31	12	0	0	144	0	0	0	18	89	2	2	0	122	0	0	0	49	15	15	1	0	0	80	0	0	0	30	51	49	0	0	0	130	0	0	476		
7:45:00 AM	19	80	43	12	0	0	174	0	0	0	35	96	2	0	0	133	0	0	0	35	14	5	2	0	0	56	0	0	0	17	56	36	3	0	0	112	0	0	475		
Hourly Total	68	318	148	59	0	0	593	0	0	0	85	334	11	2	0	427	0	0	0	146	72	43	11	0	0	272	0	0	0	36	195	148	19	0	0	429	0	0	1728		
8:00:00 AM	19	90	18	15	0	0	140	0	0	0	12	84	2	1	0	79	0	0	0	41	22	11	2	0	0	76	0	0	0	11	34	30	7	0	0	82	0	0	377		
8:15:00 AM	24	79	22	12	0	0	137	0	0	0	30	59	1	2	0	82	0	0	0	21	19	18	2	0	0	60	0	0	0	13	42	33	4	0	0	92	0	0	371		
8:30:00 AM	17	78	20	12	0	0	127	0	0	0	21	84	5	0	0	110	0	0	0	33	16	9	3	0	0	61	0	0	0	8	42	41	4	0	0	95	0	0	391		
8:45:00 AM	19	85	21	15	0	0	140	0	0	0	15	78	3	1	0	99	1	0	0	36	15	13	1	0	0	65	0	0	0	8	33	24	6	0	0	71	0	0	349		
Hourly Total	75	353	81	54	0	0	510	0	0	0	88	285	11	6	0	376	1	0	0	131	72	51	6	0	0	260	0	0	0	40	151	138	21	0	0	349	0	0	1489		
Grand Total	138	620	252	113	0	0	1023	0	0	0	148	619	22	8	0	797	0	0	0	277	144	92	19	0	0	522	0	0	0	118	346	276	31	0	0	769	0	0	3206		
% Approach	12.5%	56.7%	20.7%	20.2%	0.0%	0.0%	100%	0.0%	0.0%	0.0%	12.8%	77.7%	2.8%	1.0%	0.0%	0.0%	100%	0.0%	0.0%	0.0%	22.1%	27.1%	17.5%	2.8%	0.0%	0.0%	62.6%	0.0%	0.0%	0.0%	12.1%	45.6%	25.9%	1.6%	0.0%	0.0%	100%	0.0%	0.0%	99.4%	
% Total	4.2%	19.6%	7.5%	3.5%	0.0%	0.0%	84.6%	0.0%	0.0%	0.0%	4.6%	33.3%	0.7%	0.2%	0.0%	0.0%	34.9%	0.0%	0.0%	0.0%	8.0%	4.5%	2.9%	0.6%	0.0%	0.0%	16.6%	0.0%	0.0%	0.0%	5.0%	23.8%	6.8%	0.9%	0.0%	0.0%	24.0%	0.0%	0.0%	99.4%	
Lights	135	619	254	112	0	0	1020	0	0	0	145	611	21	8	0	785	0	0	0	274	142	90	19	0	0	525	0	0	0	115	345	272	30	0	0	762	0	0	3562		
% Lights	90.6%	98.4%	97.6%	99.1%	0.0%	0.0%	98.4%	0.0%	0.0%	0.0%	94.9%	98.7%	95.0%	100.0%	0.0%	0.0%	98.6%	0.0%	0.0%	0.0%	94.9%	98.6%	97.2%	95.2%	0.0%	0.0%	98.7%	0.0%	0.0%	0.0%	96.1%	98.7%	96.6%	98.4%	0.0%	0.0%	99.1%	0.0%	0.0%	99.4%	
HW	3	8	1	1	0	0	13	0	0	0	3	8	1	0	0	12	0	0	0	3	2	2	0	0	0	7	0	0	0	1	1	4	1	0	0	7	0	0	44		
% HW	2.2%	1.4%	2.2%	0.9%	0.0%	0.0%	1.6%	0.0%	0.0%	0.0%	2.0%	1.3%	4.5%	0.0%	0.0%	1.5%	0.0%	0.0%	0.0%	1.1%	1.4%	2.2%	0.0%	0.0%	0.0%	1.3%	0.0%	0.0%	0.0%	0.0%	0.3%	1.4%	0.2%	0.0%	0.0%	0.0%	1.4%	0.0%	0.0%	1.4%	
Pedestrians	0	0	0	0	0	0	0	0	0	0	0	0	0	0	0	0	0	0	0	0	0	0	0	0	0	0	0	0	0	0	0	0	0	0	0	0	0	0	1		
% Pedestrians	0.0%	0.0%	0.0%	0.0%	0.0%	0.0%	0.0%	0.0%	0.0%	0.0%	0.0%	0.0%	0.0%	0.0%	0.0%	0.0%	100.0%	0.0%	0.0%	0.0%	0.0%	0.0%	0.0%	0.0%	0.0%	0.0%	0.0%	0.0%	0.0%	0.0%	0.0%	0.0%	0.0%	0.0%	0.0%	0.0%	0.0%	100.0%	0.0%	0.0%	100.0%
Bicycles on Crosswalk	0	0	0	0	0	0	0	0	0	0	0	0	0	0	0	0	0	0	0	0	0	0	0	0	0	0	0	0	0	0	0	0	0	0	0	0	0	0	0		
% Bicycles on Crosswalk	0.0%	0.0%	0.0%	0.0%	0.0%	0.0%	0.0%	0.0%	0.0%	0.0%	0.0%	0.0%	0.0%	0.0%	0.0%	0.0%	0.0%	0.0%	0.0%	0.0%	0.0%	0.0%	0.0%	0.0%	0.0%	0.0%	0.0%	0.0%	0.0%	0.0%	0.0%	0.0%	0.0%	0.0%	0.0%	0.0%	0.0%	0.0%	0.0%		

Turning Movement Data Plot

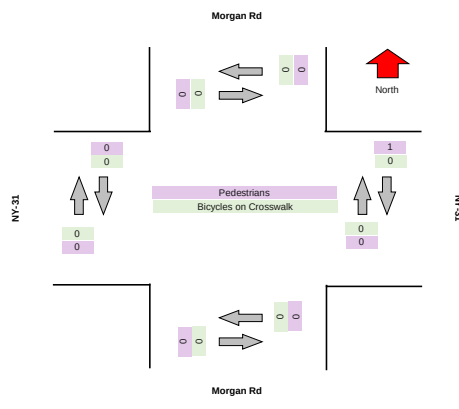
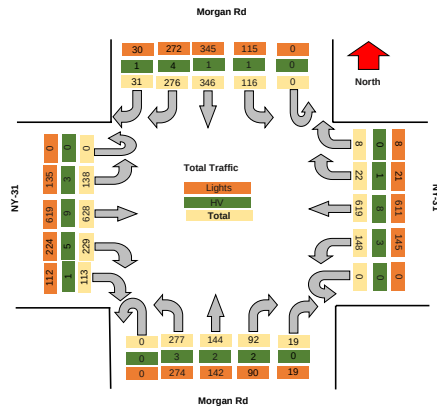


Summary

Turning Movement Peak Hour Data (AM)

7:15:00 AM

Leg	NY-31 Eastbound										NY-31 Westbound										Morgan Rd Northbound										Morgan Rd Southbound										Total	
	Left	Thru	Right	RTOR	LT-Turn	App Total	Peak	Peak	Peak	Peak	Left	Thru	Right	RTOR	LT-Turn	App Total	Peak	Peak	Peak	Peak	Left	Thru	Right	RTOR	LT-Turn	App Total	Peak	Peak	Peak	Peak	Left	Thru	Right	RTOR	LT-Turn	App Total	Peak	Peak	Peak	Peak		
Start Time	21	59	31	15	0	126	0	0	0	0	15	72	2	0	0	89	0	0	0	0	39	22	8	4	0	73	0	0	0	0	14	43	31	1	0	89	0	0	0	0	377	
7:15:00 AM	14	87	31	12	0	144	0	0	0	0	19	89	2	2	0	122	0	0	0	0	49	15	15	1	0	80	0	0	0	0	30	51	49	0	0	130	0	0	0	0	476	
7:30:00 AM	19	102	43	12	0	176	0	0	0	0	33	96	2	0	0	131	0	0	0	0	35	14	5	2	0	56	0	0	0	0	17	56	36	3	0	112	0	0	0	0	475	
7:45:00 AM	19	95	38	15	0	167	0	0	0	0	12	84	2	1	0	100	0	0	0	0	11	22	11	2	0	46	0	0	0	0	11	34	29	7	0	82	0	0	0	0	377	
8:00:00 AM	73	396	173	54	0	596	0	0	0	0	76	301	8	1	0	405	0	0	0	0	164	73	36	3	0	276	0	0	0	0	77	364	168	11	0	613	0	0	0	0	1706	
Grand Total	73	396	173	54	0	596	0	0	0	0	76	301	8	1	0	405	0	0	0	0	164	73	36	3	0	276	0	0	0	0	77	364	168	11	0	613	0	0	0	0	1706	
% Approach	12.5%	57.3%	20.8%	9.2%	0.0%	0.0%	0.0%	0.0%	0.0%	0.0%	18.8%	78.8%	1.9%	0.7%	0.0%	0.0%	0.0%	0.0%	0.0%	0.0%	57.5%	25.6%	13.7%	3.2%	0.0%	0.0%	0.0%	0.0%	0.0%	17.4%	44.6%	35.4%	2.7%	0.0%	0.0%	0.0%	0.0%	0.0%	0.0%	0.0%		
% Total	4.3%	19.8%	7.1%	3.2%	0.0%	34.4%	0.0%	0.0%	0.0%	0.0%	4.6%	18.4%	0.5%	0.2%	0.0%	24.7%	0.0%	0.0%	0.0%	0.0%	9.6%	4.3%	2.3%	0.5%	0.0%	18.7%	0.0%	0.0%	0.0%	0.0%	4.2%	19.8%	8.6%	0.6%	0.0%	24.2%	0.0%	0.0%	0.0%	0.0%	9.9%	
% RTOR	0.86%	0.82%	0.70%	0.90%	0.00%	0.83%	0.00%	0.00%	0.00%	0.00%	0.56%	0.89%	1.00%	0.33%	0.00%	0.88%	0.00%	0.00%	0.00%	0.00%	0.87%	0.81%	0.66%	0.56%	0.00%	0.89%	0.00%	0.00%	0.00%	0.60%	0.82%	0.74%	0.90%	0.00%	0.79%	0.00%	0.00%	0.00%	0.00%	0.89%		
% Lights	73	351	119	54	0	576	0	0	0	0	76	327	8	3	0	418	0	0	0	0	163	71	37	9	0	280	0	0	0	0	71	354	148	11	0	412	0	0	0	0	388%	
% HV	100.0%	97.0%	97.0%	100.0%	0.0%	98.2%	0.0%	0.0%	0.0%	0.0%	99.7%	99.8%	100.0%	100.0%	0.0%	99.8%	0.0%	0.0%	0.0%	0.0%	99.4%	97.3%	94.9%	100.0%	0.0%	99.2%	0.0%	0.0%	0.0%	0.0%	98.9%	100.0%	100.0%	100.0%	0.0%	99.9%	0.0%	0.0%	0.0%	0.0%	98.8%	
% Ped	0	0	0	0	0	0	0	0	0	0	0	0	0	0	0	0	0	0	0	0	0	0	0	0	0	0	0	0	0	0	0	0	0	0	0	0	0	0	0	0		
% Pedestrians	0	0	0	0	0	0	0	0	0	0	0	0	0	0	0	0	0	0	0	0	0	0	0	0	0	0	0	0	0	0	0	0	0	0	0	0	0	0	0	0		
% Bicycles on Crosswalk	0	0	0	0	0	0	0	0	0	0	0	0	0	0	0	0	0	0	0	0	0	0	0	0	0	0	0	0	0	0	0	0	0	0	0	0	0	0	0	0		
% Bicycles on Crosswalk	0.0%	0.0%	0.0%	0.0%	0.0%	0.0%	0.0%	0.0%	0.0%	0.0%	0.0%	0.0%	0.0%	0.0%	0.0%	0.0%	0.0%	0.0%	0.0%	0.0%	0.0%	0.0%	0.0%	0.0%	0.0%	0.0%	0.0%	0.0%	0.0%	0.0%	0.0%	0.0%	0.0%	0.0%	0.0%	0.0%	0.0%	0.0%	0.0%	0.0%	0.0%	0.0%

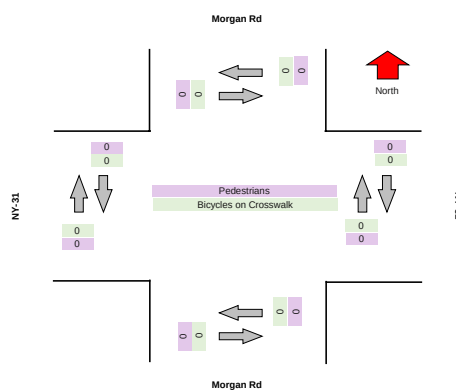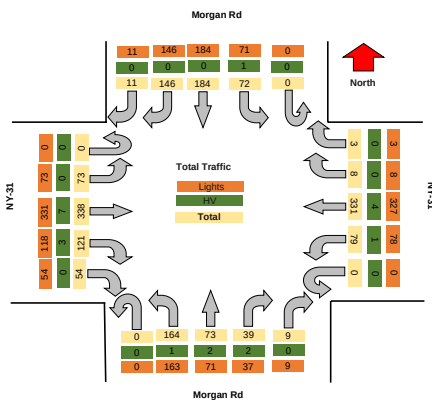

Summary



Motorcycles

Leg Direction Start Time	NY-31 Eastbound							NY-31 Westbound							Morgan Rd Northbound							Morgan Rd Southbound						
	Left							Left							Left							Left						
	Thru	Right	RTOR	U-Turn	Peds CW	Peds CCW		Thru	Right	RTOR	U-Turn	Peds CW	Peds CCW		Thru	Right	RTOR	U-Turn	Peds CW	Peds CCW		Thru	Right	RTOR	U-Turn	Peds CW	Peds CCW	
2024/06/09 07:50:00	0	0	0	0	0	0	0	0	0	0	0	0	0	0	0	0	0	0	0	0	0	0	0	0	0	0	0	0
2024/06/09 07:55:00	0	0	0	0	0	0	0	0	0	0	0	0	0	0	0	0	0	0	0	0	0	0	0	0	0	0	0	0
2024/06/09 07:50:00	0	1	0	0	0	0	0	0	0	0	0	0	0	0	0	0	0	0	0	0	0	0	0	0	0	0	0	0
2024/06/09 07:55:00	0	0	0	0	0	0	0	0	0	0	0	0	0	0	0	0	0	0	0	0	0	0	0	0	0	0	0	0
2024/06/09 07:50:00	0	0	0	0	0	0	0	0	0	0	0	0	0	0	0	0	0	0	0	0	0	0	0	0	0	0	0	0
2024/06/09 08:00:00	0	0	0	0	0	0	0	0	0	0	0	0	0	0	0	0	0	0	0	0	0	0	0	0	0	0	0	0
2024/06/09 08:05:00	0	0	0	0	0	0	0	0	0	0	0	0	0	0	0	0	1	0	0	0	0	0	0	0	0	0	0	0
2024/06/09 08:10:00	0	0	0	0	0	0	0	0	0	0	0	0	0	0	0	0	0	0	0	0	0	0	0	0	0	0	0	0
2024/06/09 08:15:00	0	0	0	0	0	0	0	0	0	0	0	0	0	0	0	0	0	0	0	0	0	0	0	0	0	0	0	0
2024/06/09 08:20:00	0	0	0	0	0	0	0	0	0	0	0	0	0	0	0	0	0	0	0	0	0	0	0	0	0	0	0	0
2024/06/09 08:25:00	0	0	0	0	0	0	0	0	0	0	0	0	0	0	0	0	0	0	0	0	0	0	0	0	0	0	0	0
2024/06/09 08:30:00	0	0	0	0	0	0	0	0	0	0	0	0	0	0	0	0	0	0	0	0	0	0	0	0	0	0	0	0
2024/06/09 08:35:00	0	0	0	0	0	0	0	0	0	0	0	0	0	0	0	0	0	0	0	0	0	0	0	0	0	0	0	0
2024/06/09 08:40:00	0	0	0	0	0	0	0	0	0	0	0	0	0	0	0	0	0	0	0	0	0	0	0	0	0	0	0	0
Total	0	1	0	0	0	0	0	0	0	0	0	0	0	0	0	0	1	0	0	0	0	0	2	0	0	0	0	0

Cars

Leg Direction Start Time	NY-31 Eastbound								NY-31 Westbound								Morgan Rd Northbound								Morgan Rd Southbound							
	Left								Left								Left								Left							
	Thru	Right	RTOR	U-Turn	Peds CW	Peds CCW			Thru	Right	RTOR	U-Turn	Peds CW	Peds CCW			Thru	Right	RTOR	U-Turn	Peds CW	Peds CCW			Thru	Right	RTOR	U-Turn	Peds CW	Peds CCW		
2024/06/09 07:50:00	13	69	41	20	0	0	0		12	65	4	0	0	0	0		23	20	12	4	0	0	0		15	41	32	6	0	0	0	
2024/06/09 07:55:00	21	56	30	14	0	0	0		13	67	2	0	0	0	0		37	21	8	3	0	0	0		14	41	30	1	0	0	0	
2024/06/09 07:50:00	13	83	28	12	0	0	0		18	94	2	2	0	0	0		45	15	15	1	0	0	0		28	46	49	0	0	0	0	
2024/06/09 07:45:00	19	96	41	12	0	0	0		31	90	2	0	0	0	0		35	10	4	1	0	0	0		17	56	35	2	0	0	0	
2024/06/09 08:00:00	19	82	16	15	0	0	0		12	63	2	1	0	0	0		40	21	8	2	0	0	0		10	32	30	7	0	0	0	
2024/06/09 08:15:00	19	76	21	12	0	0	0		19	56	1	2	0	0	0		21	19	17	2	0	0	0		12	42	31	4	0	0	0	
2024/06/09 08:30:00	14	71	18	12	0	0	0		21	80	5	0	0	0	0		32	16	9	3	0	0	0		6	42	38	3	0	0	0	
2024/06/09 08:45:00	10	63	22	13	0	0	0		14	77	3	2	0	0	0		35	14	12	1	0	0	0		8	29	23	6	0	0	0	
Total	128	596	217	110	0	0	0		140	592	21	7	0	0	0		268	136	85	17	0	0	0		110	329	268	29	0	0	0	

Single-Unit Trucks

Leg Direction Start Time	NY-31 Eastbound							NY-31 Westbound							Morgan Rd Northbound							Morgan Rd Southbound						
	Left							Left							Left							Left						
	Thru	Right	RTOR	U-Turn	Peds CW	Peds CCW		Thru	Right	RTOR	U-Turn	Peds CW	Peds CCW		Thru	Right	RTOR	U-Turn	Peds CW	Peds CCW		Thru	Right	RTOR	U-Turn	Peds CW	Peds CCW	
2024/06/09 07:50:00	1	1	2	0	0	0	0	0	2	0	0	0	0	0	0	1	1	0	0	0	0	0	1	0	0	0	0	0
2024/06/09 07:55:00	0	3	0	1	0	0	0	2	4	0	0	0	0	0	2	1	0	1	0	0	0	0	2	1	0	0	0	0
2024/06/09 07:50:00	1	3	2	0	0	0	0	0	3	0	0	0	0	0	3	0	0	1	0	0	0	1	5	0	0	0	0	0
2024/06/09 07:55:00	0	5	1	0	0	0	0	2	5	0	0	0	0	0	0	3	0	1	0	0	0	0	0	1	1	0	0	0
2024/06/09 08:00:00	0	2	0	0	0	0	0	0	1	0	0	0	0	0	1	0	2	0	0	0	0	1	2	0	0	0	0	0
2024/06/09 08:15:00	3	3	0	0	0	0	0	0	2	0	0	0	0	0	0	0	0	0	0	0	0	1	0	1	0	0	0	0
2024/06/09 08:30:00	2	4	1	0	0	0	0	0	1	0	0	0	0	0	0	0	0	0	0	0	0	2	0	1	0	0	0	0
2024/06/09 08:45:00	0	1	1	1	0	0	0	1	1	0	1	0	0	0	0	1	1	1	0	0	0	0	3	0	0	0	0	0
Total	7	22	7	2	0	0	0	5	19	0	1	0	0	0	6	6	4	2	0	0	0	5	13	4	1	0	0	0

Articulated Trucks

Leg Direction	Start Time	NY-31 Eastbound										NY-31 Westbound										Morgan Rd Southbound										Morgan Rd Southbound									
		Left					Right					Left					Right					Left					Right					Left					Right				
		Thru	Right	RTOR	U-Turn	Peds	CDW	Peds	CDW	Peds	CDW	Thru	Right	RTOR	U-Turn	Peds	CDW	Peds	CDW	Thru	Right	RTOR	U-Turn	Peds	CDW	Peds	CDW	Thru	Right	RTOR	U-Turn	Peds	CDW	Peds	CDW						
	2024/06/09 07:00:00	0	0	0	0	0	0	0	0	0	0	0	0	0	0	0	0	0	0	0	0	0	0	0	0	0	0	0	0	0	0	0	0	0	0						
	2024/06/09 07:10:00	0	0	1	0	0	0	0	0	0	0	0	0	0	0	0	0	0	0	0	0	0	0	0	0	0	0	0	0	0	0	0	0	0	0						
	2024/06/09 07:20:00	0	0	1	0	0	0	0	2	0	0	0	0	0	0	0	0	0	0	2	1	1	0	0	0	0	0	0	0	0	0	0	0	0	0						
	2024/06/09 07:45:00	0	1	0	0	0	0	0	0	0	0	0	1	0	0	0	0	0	0	0	0	1	0	0	0	0	0	0	0	0	0	0	0	0	0						
	2024/06/09 08:00:00	0	1	0	0	0	0	0	0	0	0	0	0	0	0	0	0	0	0	0	1	0	0	0	0	0	0	0	0	0	0	0	0	0	0						
	2024/06/09 08:15:00	0	0	0	0	0	0	0	0	0	0	0	1	0	0	0	0	0	0	0	0	0	0	0	0	0	0	0	0	0	0	0	0	0	0						
	2024/06/09 08:30:00	0	1	1	0	0	0	0	0	0	0	0	1	0	0	0	0	0	0	0	1	0	0	0	0	0	0	0	0	0	1	0	0	0	0						
	2024/06/09 08:45:00	0	1	0	0	0	0	0	0	0	0	0	1	0	0	0	0	0	0	0	1	0	0	0	0	0	0	0	0	0	0	0	0	0	0						
Total		0	4	3	1	0	0	0	0	0	0	1	5	0	0	0	0	0	0	0	2	1	1	0	0	0	0	0	1	0	1	1	0	0	0						

Buses

Leg Direction Start Time	NY-31 Eastbound							NY-31 Westbound							Morgan Rd Northbound							Morgan Rd Southbound						
	Left							Left							Left							Left						
	Thru	Right	RTOR	U-Turn	Peds CW	Peds CCW		Thru	Right	RTOR	U-Turn	Peds CW	Peds CCW		Thru	Right	RTOR	U-Turn	Peds CW	Peds CCW		Thru	Right	RTOR	U-Turn	Peds CW	Peds CCW	
2024/06/09 07:50:00	0	0	0	0	0	0	0	1	0	1	0	0	0	0	0	0	0	0	0	0	0	0	0	0	0	0	0	0
2024/06/09 07:55:00	0	0	0	0	0	0	0	0	1	0	0	0	0	0	0	0	0	0	0	0	0	0	0	0	0	0	0	0
2024/06/09 07:50:00	0	0	0	0	0	0	0	0	0	0	0	0	0	0	1	0	0	0	0	0	0	0	0	0	0	0	0	0
2024/06/09 07:55:00	0	0	1	0	0	0	0	0	0	0	0	0	0	0	0	1	0	0	0	0	0	0	0	0	0	0	0	0
2024/06/09 08:00:00	0	5	0	0	0	0	0	0	0	0	0	0	0	0	0	0	1	0	0	0	0	0	0	0	0	0	0	0
2024/06/09 08:15:00	2	0	1	0	0	0	0	1	0	0	0	0	0	0	0	0	0	0	0	0	0	0	0	1	0	0	0	0
2024/06/09 08:30:00	1	0	0	0	0	0	0	0	2	0	0	0	0	0	0	0	0	0	0	0	0	0	0	2	0	0	0	0
2024/06/09 08:45:00	0	0	0	0	0	0	0	0	0	0	0	0	0	0	0	0	0	0	0	0	0	0	1	0	0	0	0	0
Total	3	5	2	0	0	0	0	2	3	1	0	0	0	0	1	1	1	0	0	0	0	0	1	3	0	0	0	0

Pedestrians

[illegible]

Bicycles on Road

Leg	Direction	Start Time	NY-31 Eastbound							NY-31 Westbound							Morgan Rd Northbound							Morgan Rd Southbound						
			Thru	Right	RTOR	U-Turn	Peds CW	Peds CCW	Thru	Right	RTOR	U-Turn	Peds CW	Peds CCW	Thru	Right	RTOR	U-Turn	Peds CW	Peds CCW	Thru	Right	RTOR	U-Turn	Peds CW	Peds CCW				
Total		2024/05/09 07:50:00	0	0	0	0	0	0	0	0	0	0	0	0	0	0	0	0	0	0	0	0	0	0	0	0				
		2024/05/09 07:55:00	0	0	0	0	0	0	0	0	0	0	0	0	0	0	0	0	0	0	0	0	0	0	0	0				
		2024/05/09 07:50:00	0	0	0	0	0	0	0	0	0	0	0	0	0	0	0	0	0	0	0	0	1	0	0	0				
		2024/05/09 07:55:00	0	0	0	0	0	0	0	0	0	0	0	0	0	0	0	0	0	0	0	0	0	0	0	0				
		2024/05/09 07:50:00	0	0	0	0	0	0	0	0	0	0	0	0	0	0	0	0	0	0	0	0	0	0	0	0				
		2024/05/09 07:55:00	0	0	0	0	0	0	0	0	0	0	0	0	0	0	0	0	0	0	0	0	0	0	0	0				
		2024/05/09 08:00:00	0	0	0	0	0	0	0	0	0	0	0	0	0	0	0	0	0	0	0	0	0	0	0	0				
		2024/05/09 08:05:00	0	0	0	0	0	0	0	0	0	0	0	0	0	0	0	0	0	0	0	0	0	0	0	0				
		2024/05/09 08:10:00	0	0	0	0	0	0	0	0	0	0	0	0	0	0	0	0	0	0	0	0	0	0	0	0				
		2024/05/09 08:15:00	0	0	0	0	0	0	0	0	0	0	0	0	0	0	0	0	0	0	0	0	0	0	0	0				
	2024/05/09 08:20:00	0	0	0	0	0	0	0	0	0	0	0	0	0	0	0	0	0	0	0	0	0	0	0	0					
	2024/05/09 08:25:00	0	0	0	0	0	0	0	0	0	0	0	0	0	0	0	0	0	0	0	0	0	0	0	0					
	2024/05/09 08:30:00	0	0	0	0	0	0	0	0	0	0	0	0	0	0	0	0	0	0	0	0	0	0	0	0					
	2024/05/09 08:35:00	0	0	0	0	0	0	0	0	0	0	0	0	0	0	0	0	0	0	0	0	0	0	0	0					
	2024/05/09 08:40:00	0	0	0	0	0	0	0	0	0	0	0	0	0	0	0	0	0	0	0	0	0	0	0	0					
	2024/05/09 08:45:00	0	0	0	0	0	0	0	0	0	0	0	0	0	0	0	0	0	0	0	0	1	0	0	0					

Bicycles on Crosswalk

[illegible]

Total Volume Class Breakdown

Leg Direction	NY-31 Eastbound										NY-31 Westbound										Morgan Rd Northbound										Morgan Rd Southbound									
	Start Time	Thru	Right	RTOR	U-Turn	App Total	Peds CW	Peds CCW	Int	Cross Total	Thru	Right	RTOR	U-Turn	App Total	Peds CW	Peds CCW	Int	Cross Total	Thru	Right	RTOR	U-Turn	App Total	Peds CW	Peds CCW	Int	Cross Total	Thru	Right	RTOR	U-Turn	App Total	Peds CW	Peds CCW	Int Total	Cross Total			
2024/05/09 07:00:00	19	70	43	20	0	147	0	0	13	67	5	0	0	0	85	0	0	0	23	21	13	4	0	61	0	0	14	43	31	1	0	89	0	0	89	0	0	391	0	
2024/05/09 07:15:00	21	59	31	15	0	126	0	0	15	72	2	0	0	0	89	0	0	0	39	22	8	4	0	73	0	0	14	43	31	1	0	89	0	0	89	0	0	377	0	
2024/05/09 07:30:00	14	87	31	12	0	144	0	0	19	69	2	2	0	0	122	0	0	0	49	35	15	1	0	80	0	0	20	51	40	0	0	120	0	0	120	0	0	476	0	
2024/05/09 07:45:00	19	102	43	12	0	176	0	0	33	96	2	0	0	0	131	0	0	0	35	14	5	2	0	56	0	0	17	56	36	3	0	112	0	0	112	0	0	476	0	
2024/05/09 08:00:00	19	90	16	15	0	140	0	0	12	64	2	1	0	0	79	0	0	0	41	22	11	2	0	76	0	0	11	34	30	7	0	82	0	0	82	0	0	377	0	
2024/05/09 08:15:00	24	79	22	12	0	137	0	0	20	59	1	2	0	0	82	0	0	0	21	19	18	2	0	60	0	0	13	42	31	4	0	92	0	0	92	0	0	371	0	
2024/05/09 08:30:00	17	76	20	12	0	125	0	0	21	64	5	0	0	0	110	0	0	0	33	16	9	3	0	61	0	0	8	42	41	4	0	95	0	0	95	0	0	391	0	
2024/05/09 08:45:00	10	65	23	15	0	113	0	0	15	71	1	0	0	0	87	0	0	0	36	15	11	1	0	63	0	0	8	31	22	6	0	77	0	0	77	0	0	348	0	
Grand Total		138	628	229	113	1108	0	0	140	619	22	8	0	0	797	1	0	0	277	144	92	19	0	532	0	0	116	548	276	31	0	769	0	0	769	0	0	3206	1	
% Approach		12.5%	56.7%	20.7%	10.2%	0.0%				18.6%	77.7%	2.8%	1.0%	0.0%					52.1%	27.1%	17.3%	3.6%	0.0%				15.1%	45.0%	35.5%	4.0%	0.0%									
% Total		4.3%	19.6%	7.1%	3.5%	0.0%	34.6%			4.6%	19.3%	0.7%	0.2%	0.0%	24.9%				8.6%	4.5%	2.9%	0.6%	0.0%				16.6%	10.8%	8.6%	1.0%	0.0%	24.0%								
% Motorcycles		0	1	0	0	0	1			0	0	0	0	0	0				0	0	1	0	0				1	0	0	0	0	0								
% Trucks		0.0%	0.2%	0.0%	0.0%	0.0%	0.1%			0.0%	0.0%	0.0%	0.0%	0.0%	0.0%				0.0%	0.0%	1.1%	0.0%	0.0%				0.2%	0.0%	0.6%	0.0%	0.0%	0.3%								
% Cars		128	586	217	110	0	1051			140	552	21	7	0	760				268	126	85	17	0	536			110	329	268	29	0	736								
% Buses		92.8%	94.9%	94.8%	97.3%	0.0%	94.9%			94.6%	95.6%	95.5%	87.5%	0.0%	95.4%				96.8%	94.4%	92.4%	89.5%	0.0%				95.1%	94.8%	95.1%	97.1%	93.5%	0.0%	95.7%							
% Single-Unit Trucks		7	22	7	2	0	36			5	19	0	1	0	25				6	6	4	2	0	18			13	5	13	4	1	0	25							
% Articulated Trucks		5.1%	3.5%	3.1%	1.8%	0.0%	3.4%			3.4%	3.1%	0.0%	12.5%	0.0%	3.1%				2.2%	4.2%	4.3%	10.5%	0.0%				3.4%	4.3%	3.8%	1.4%	3.2%	0.0%	3.8%							
% Bicycles on Road		0	4	3	1	0	8			1	5	0	0	0	6				2	1	1	0	0				4	1	0	1	1	0	3							
% Pedestrians		0.0%	0.6%	1.3%	0.9%	0.0%	0.7%			0.7%	0.8%	0.0%	0.0%	0.0%	0.8%				0.7%	0.7%	1.1%	0.0%	0.0%				0.8%	0.9%	0.0%	0.4%	3.2%	0.0%	0.4%							
% Bicycles on Crosswalk		0.0%	0.0%	0.0%	0.0%	0.0%	0.0%			0.0%	0.0%	0.0%	0.0%	0.0%	0.0%				0.0%	0.0%	0.0%	0.0%	0.0%				0.0%	0.0%	0.0%	0.0%	0.0%	0.0%	0.0%	0.0%	0.0%	0.0%	0.0%	0.0%	0.0%	
% Bicycles on Road		2.2%	0.8%	0.9%	0.0%	0.0%	0.9%			0.0%	0.5%	4.5%	0.0%	0.0%	0.8%				0.4%	0.7%	1.1%	0.0%	0.0%				0.6%	0.0%	0.3%	1.1%	0.0%	0.0%	0.5%							
% Pedestrians		0	0	0	0	0	0			0	0	0	0	0	0				0	0	0	0	0				0	0	1	0	0	0	0	0	0	0	0	0	0	
% Bicycles on Crosswalk		0.0%	0.0%	0.0%	0.0%	0.0%	0.0%			0.0%	0.0%	0.0%	0.0%	0.0%	0.0%				0.0%	0.0%	0.0%	0.0%	0.0%				0.0%	0.0%	0.0%	0.0%	0.0%	0.0%	0.0%	0.0%	0.0%	0.0%	0.0%	0.0%	0.0%	0.0%

AM Peak Class Breakdown

Age	NY-22										Morgan Rd										Cross													
	Workweek										Workweek										Weekend													
Start Time	21	50	High	BTOR	U-Turn	App Total	Peak CW	Peak CCW	Peak CS	Thru	High	BTOR	U-Turn	App Total	Peak CW	Peak CCW	Peak CS	Thru	High	BTOR	U-Turn	App Total	Peak CW	Peak CCW	Peak CS	Thru	High	BTOR	U-Turn	App Total	Peak CW	Peak CCW	Peak CS	Thru
2024/05/06 07:30:00	21	50	13	0	0	15	0	0	0	72	0	0	0	15	0	0	0	0	0	0	0	15	0	0	0	0	0	0	0	15	0	0	0	0
2024/05/06 07:30:00	14	87	13	12	0	344	0	0	0	30	59	2	2	0	127	0	0	0	19	15	1	0	0	0	0	0	0	0	0	0	0	0	0	
2024/05/06 07:30:00	14	87	13	12	0	344	0	0	0	30	59	2	2	0	127	0	0	0	19	15	1	0	0	0	0	0	0	0	0	0	0	0	0	
Project	GTS
Project Code	11778
Site Name	11778-2
Legs and Movements	All Processed Legs & Move
Bin Size	15 minutes
Survey Date	2024/05/09, Thursday
Location	NYS Route 31 & Morgan R
Latitude and Longitude	43.186280, -76.217040

	Start	End	PHF
AM Peak	2024/05/09 07:15:00	2024/05/09 08:15:00	0.90

Turning Movement Data

Leg Direction	NY-31										NY-31										Morgan Rd										Morgan Rd										Total
	Eastbound										Westbound										Northbound										Southbound										
	Left	Thru	Right	RTOR	U-Turn	App Total	Peak CW	Peak CCW	Left	Thru	Right	RTOR	U-Turn	App Total	Peak CW	Peak CCW	Left	Thru	Right	RTOR	U-Turn	App Total	Peak CW	Peak CCW	Left	Thru	Right	RTOR	U-Turn	App Total	Peak CW	Peak CCW									
Start Time	Left	Thru	Right	RTOR	U-Turn	App Total	Peak CW	Peak CCW	Left	Thru	Right	RTOR	U-Turn	App Total	Peak CW	Peak CCW	Left	Thru	Right	RTOR	U-Turn	App Total	Peak CW	Peak CCW	Left	Thru	Right	RTOR	U-Turn	App Total	Peak CW	Peak CCW									
7:00:00 AM	14	70	43	20	0	147	0	0	13	67	5	0	0	85	0	0	23	21	13	4	0	61	0	0	15	45	32	6	0	98	0	0	391								
7:15:00 AM	21	59	31	15	0	126	0	0	15	72	2	0	0	89	0	0	39	22	8	4	0	73	0	0	14	43	31	1	0	89	0	0	377								
7:30:00 AM	14	87	31	12	0	144	0	0	19	99	2	2	0	122	0	0	49	15	15	1	0	80	0	0	30	51	49	0	0	130	0	0	476								
7:45:00 AM	19	102	43	12	0	176	0	0	33	96	2	0	0	131	0	0	35	14	5	2	0	56	0	0	17	56	36	3	0	112	0	0	475								
Hourly Total	68	318	148	59	0	993	0	0	80	334	11	2	0	427	0	0	146	72	41	11	0	270	0	0	76	195	148	10	0	429	0	0	1719								
8:00:00 AM	19	90	16	15	0	140	0	0	12	64	2	1	0	79	0	0	41	22	11	2	0	76	0	0	11	34	30	7	0	82	0	0	377								
8:15:00 AM	24	79	22	12	0	137	0	0	20	59	1	2	0	82	0	0	21	19	18	2	0	60	0	0	13	42	33	4	0	92	0	0	371								
8:30:00 AM	17	76	20	12	0	125	0	0	21	84	5	0	0	110	0	0	33	16	9	3	0	61	0	0	8	42	41	4	0	95	0	0	391								
8:45:00 AM	10	65	23	15	0	113	0	0	15	78	3	3	0	99	1	0	36	15	13	1	0	65	0	0	8	33	24	6	0	71	0	0	348								
Hourly Total	70	310	81	54	0	515	0	0	68	285	11	6	0	370	1	0	131	72	51	8	0	262	0	0	40	151	128	21	0	340	0	0	1487								
Grand Total	138	628	229	113	0	1108	0	0	148	619	22	8	0	797	1	0	277	144	92	19	0	532	0	0	116	346	276	31	0	769	0	0	3206								
% Approach	12.5%	56.7%	20.7%	10.2%	0.0%	0.0%	0.0%	0.0%	18.6%	77.7%	2.8%	1.0%	0.0%	0.0%	0.0%	0.0%	52.1%	27.1%	17.3%	3.6%	0.0%	0.0%	0.0%	0.0%	15.1%	45.0%	35.9%	4.0%	0.0%	0.0%	0.0%	0.0%									
% Total	4.3%	19.6%	7.1%	3.5%	0.0%	34.6%	0.0%	0.0%	4.6%	19.3%	0.7%	0.2%	0.0%	24.9%	0.0%	0.0%	8.6%	4.5%	2.9%	0.6%	0.0%	16.6%	0.0%	0.0%	3.6%	10.8%	8.6%	1.0%	0.0%	24.0%	0.0%	0.0%									
Lights	135	619	224	112	0	1090	0	0	145	611	21	8	0	785	0	0	274	142	90	19	0	525	0	0	115	345	272	30	0	762	0	0	3182								
% Lights	97.8%	98.6%	97.8%	99.1%	0.0%	98.4%	0.0%	0.0%	98.0%	98.7%	95.0%	100.0%	0.0%	98.5%	0.0%	0.0%	98.9%	98.6%	97.8%	100.0%	0.0%	98.7%	0.0%	0.0%	99.1%	99.7%	98.6%	98.8%	0.0%	99.1%	0.0%	0.0%	98.6%								
HV	3	9	5	1	0	18	0	0	3	8	1	0	0	12	0	0	3	2	2	0	0	7	0	0	1	1	4	1	0	7	0	0	44								
% HV	2.2%	1.4%	2.2%	0.9%	0.0%	1.6%	0.0%	0.0%	2.0%	1.3%	4.5%	0.0%	0.0%	1.5%	0.0%	0.0%	1.1%	1.4%	2.2%	0.0%	0.0%	1.3%	0.0%	0.0%	0.9%	0.3%	1.4%	3.2%	0.0%	0.9%	0.0%	0.0%	1.4%								
Pedestrians	0	0	0	0	0	0	0	0	0	0	0	0	0	0	1	0	0	0	0	0	0	0	0	0	0	0	0	0	0	0	0	0	1								
% Pedestrians	0.0%	0.0%	0.0%	0.0%	0.0%	0.0%	0.0%	0.0%	0.0%	0.0%	0.0%	0.0%	0.0%	0.0%	100.0%	0.0%	0.0%	0.0%	0.0%	0.0%	0.0%	0.0%	0.0%	0.0%	0.0%	0.0%	0.0%	0.0%	0.0%	0.0%	0.0%	0.0%	100.0%								
Bicycles on Crosswalk	0	0	0	0	0	0	0	0	0	0	0	0	0	0	0	0	0	0	0	0	0	0	0	0	0	0	0	0	0	0	0	0	0								
% Bicycles on Crosswalk	0.0%	0.0%	0.0%	0.0%	0.0%	0.0%	0.0%	0.0%	0.0%	0.0%	0.0%	0.0%	0.0%	0.0%	0.0%	0.0%	0.0%	0.0%	0.0%	0.0%	0.0%	0.0%	0.0%	0.0%	0.0%	0.0%	0.0%	0.0%	0.0%	0.0%	0.0%	0.0%	0.0%								

Turning Movement Data Plot

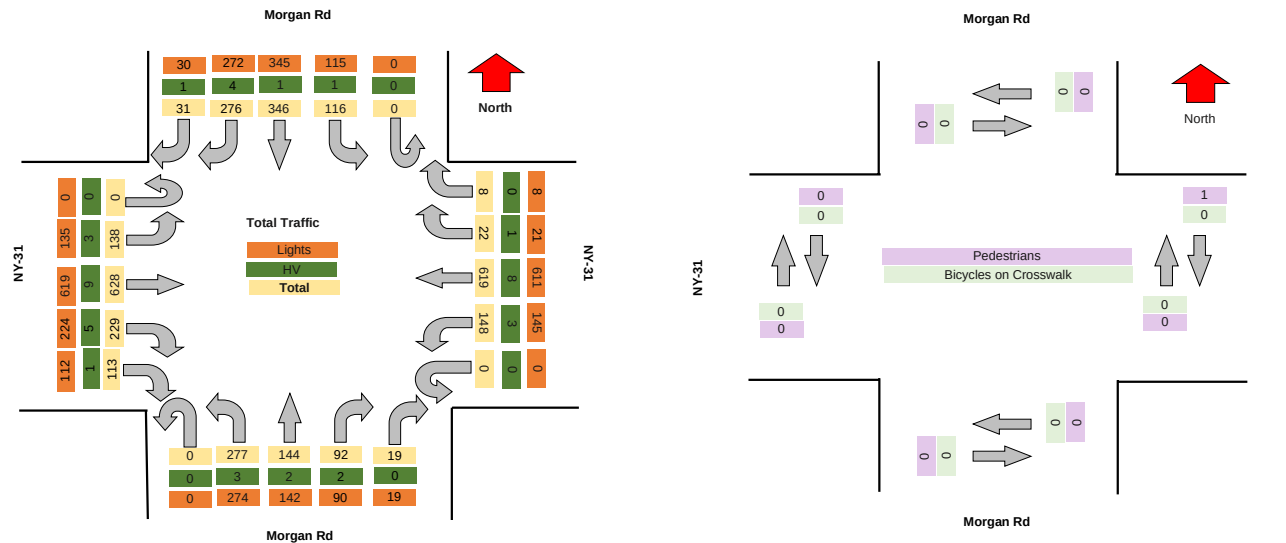





Turning Movement Peak Hour Data (AM)

15

#####

Leg	NY-31									NY-31									Morgan Rd									Morgan Rd									Total
	Eastbound									Westbound									Northbound									Southbound									
Direction	Left	Thru	Right	RTOR	U-Turn	App Total	Peds CW	Peds CCW		Left	Thru	Right	RTOR	U-Turn	App Total	Peds CW	Peds CCW		Left	Thru	Right	RTOR	U-Turn	App Total	Peds CW	Peds CCW		Left	Thru	Right	RTOR	U-Turn	App Total	Peds CW	Peds CCW		
Start Time																																					
7:15:00 AM	21	59	31	15	0	126	0	0		15	72	2	0	0	89	0	0		39	22	8	4	0	73	0	0		14	43	31	1	0	89	0	0		377
7:30:00 AM	14	87	31	12	0	144	0	0		19	99	2	2	0	122	0	0		49	15	15	1	0	80	0	0		30	51	49	0	0	130	0	0		476
7:45:00 AM	19	102	43	12	0	176	0	0		33	96	2	0	0	131	0	0		35	14	5	2	0	56	0	0		17	56	36	3	0	112	0	0		475
8:00:00 AM	19	90	16	15	0	140	0	0		12	64	2	1	0	79	0	0		41	22	11	2	0	76	0	0		11	34	30	7	0	82	0	0		377
Grand Total	73	338	121	54	0	586	0	0		79	331	8	3	0	421	0	0		164	73	39	9	0	285	0	0		72	184	146	11	0	413	0	0		1705
% Approach	12.5%	57.7%	20.6%	9.2%	0.0%	0.0%	0.0%	0.0%		18.8%	78.6%	1.9%	0.7%	0.0%	0.0%	0.0%	0.0%		57.5%	25.6%	13.7%	3.2%	0.0%	0.0%	0.0%	0.0%		17.4%	44.6%	35.4%	2.7%	0.0%	0.0%	0.0%	0.0%		
% Total	4.3%	19.8%	7.1%	3.2%	0.0%	34.4%	0.0%	0.0%		4.6%	19.4%	0.5%	0.2%	0.0%	24.7%	0.0%	0.0%		9.6%	4.3%	2.3%	0.5%	0.0%	16.7%	0.0%	0.0%		4.2%	10.8%	8.6%	0.6%	0.0%	24.2%	0.0%	0.0%		
PHF	0.869	0.828	0.703	0.900	0.000	0.832	0.000	0.000		0.598	0.836	1.000	0.375	0.000	0.803	0.000	0.000		0.837	0.830	0.650	0.563	0.000	0.891	0.000	0.000		0.600	0.821	0.745	0.393	0.000	0.794	0.000	0.000		0.895
Lights	73	331	118	54	0	576	0	0		78	327	8	3	0	416	0	0		163	71	37	9	0	280	0	0		71	184	146	11	0	412	0	0		1684
% Lights	100.0%	97.9%	97.5%	100.0%	0.0%	98.3%	0.0%	0.0%		98.7%	98.8%	100.0%	100.0%	0.0%	98.8%	0.0%	0.0%		99.4%	97.3%	94.9%	100.0%	0.0%	98.2%	0.0%	0.0%		98.6%	100.0%	100.0%	100.0%	0.0%	99.8%	0.0%	0.0%		98.8%
HV	0	7	3	0	0	10	0	0		1	4	0	0	0	5	0	0		1	2	2	0	0	5	0	0		1	0	0	0	0	1	0	0		21
% HV	0.0%	2.1%	2.5%	0.0%	0.0%	1.7%	0.0%	0.0%		1.3%	1.2%	0.0%	0.0%	0.0%	1.2%	0.0%	0.0%		0.6%	2.7%	5.1%	0.0%	0.0%	1.8%	0.0%	0.0%		1.4%	0.0%	0.0%	0.0%	0.0%	0.2%	0.0%	0.0%		1.2%
Pedestrians	0	0	0	0	0	0	0	0		0	0	0	0	0	0	0	0		0	0	0	0	0	0	0	0		0	0	0	0	0	0	0	0		0
% Pedestrians	0.0%	0.0%	0.0%	0.0%	0.0%	0.0%	0.0%	0.0%		0.0%	0.0%	0.0%	0.0%	0.0%	0.0%	0.0%	0.0%		0.0%	0.0%	0.0%	0.0%	0.0%	0.0%	0.0%	0.0%		0.0%	0.0%	0.0%	0.0%	0.0%	0.0%	0.0%	0.0%		0.0%
Bicycles on Crosswalk	0	0	0	0	0	0	0	0		0	0	0	0	0	0	0	0		0	0	0	0	0	0	0	0		0	0	0	0	0	0	0	0		0
% Bicycles on Crosswalk	0.0%	0.0%	0.0%	0.0%	0.0%	0.0%	0.0%	0.0%		0.0%	0.0%	0.0%	0.0%	0.0%	0.0%	0.0%	0.0%		0.0%	0.0%	0.0%	0.0%	0.0%	0.0%	0.0%	0.0%		0.0%	0.0%	0.0%	0.0%	0.0%	0.0%	0.0%	0.0%		0.0%

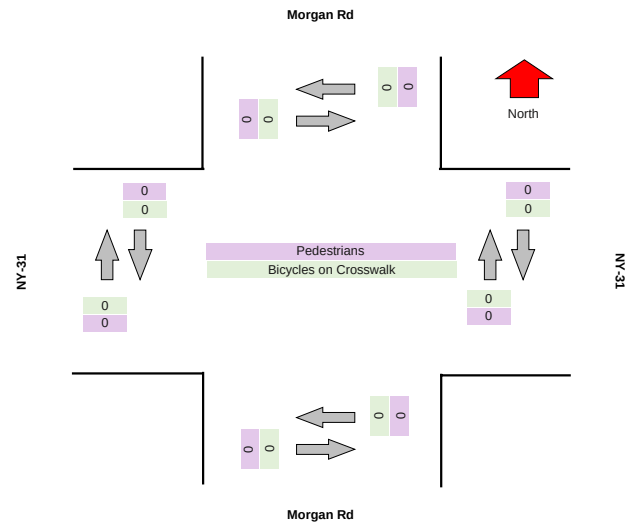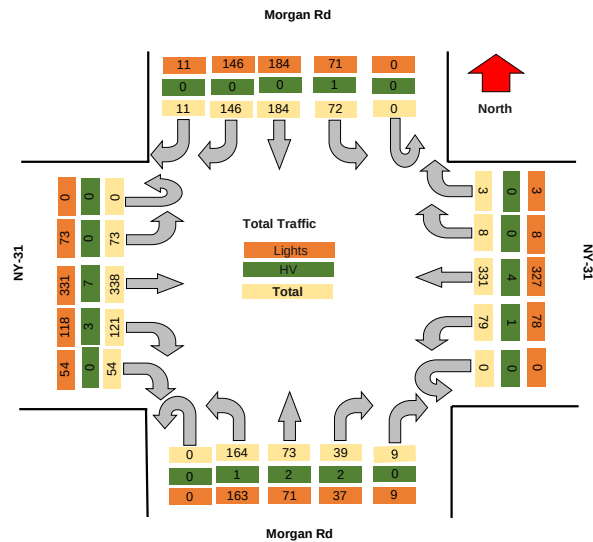

Summary


Project	GTS
Project Code	11778
Site Name	11778-2
Legs and Movements	All Processed Legs & Movement
Bin Size	15 minutes
Survey Date	2024/05/11, Saturday
Location	NYS Route 31 & Morgan Road
Latitude and Longitude	43.186280 -76.217040

AM Peak	Start 2024/05/11 12:00:00	End 2024/05/11 13:00:00	PHF 0.96
---------	------------------------------	----------------------------	-------------

Turning Movement Data


Leg Direction	NY-31 Eastbound										NY-31 Westbound										Morgan Rd Northbound										Morgan Rd Southbound										Total
	Left	Thru	Right	RTOR	U-Turn	App Total	Through	Right	Left	Thru	Right	RTOR	U-Turn	App Total	Through	Right	Left	Thru	Right	RTOR	U-Turn	App Total	Through	Right	Left	Thru	Right	RTOR	U-Turn	App Total	Through	Right	Left	Thru	Right	RTOR	U-Turn	App Total			
Start Time	Left <td>Thru<td>Right<td>RTOR<td>U-Turn<td>App Total<td>Through<td>Right<td>Left<td>Thru<td>Right<td>RTOR<td>U-Turn<td>App Total<td>Through<td>Right<td>Left<td>Thru<td>Right<td>RTOR<td>U-Turn<td>App Total<td>Through<td>Right<td>Left<td>Thru<td>Right<td>RTOR<td>U-Turn<td>App Total<td>Through<td>Right<td>Left<td>Thru<td>Right<td>RTOR<td>U-Turn<td>App Total</td></td></td></td></td></td></td></td></td></td></td></td></td></td></td></td></td></td></td></td></td></td></td></td></td></td></td></td></td></td></td></td></td></td></td></td></td>	Thru <td>Right<td>RTOR<td>U-Turn<td>App Total<td>Through<td>Right<td>Left<td>Thru<td>Right<td>RTOR<td>U-Turn<td>App Total<td>Through<td>Right<td>Left<td>Thru<td>Right<td>RTOR<td>U-Turn<td>App Total<td>Through<td>Right<td>Left<td>Thru<td>Right<td>RTOR<td>U-Turn<td>App ></td>	App Total <td>Through<td>Right<td>Left<td>Thru<td>Right<td>RTOR<td>U-Turn<td>App Total</td></td></td></td></td></td></td></td>	Through <td>Right<td>Left<td>Thru<td>Right<td>RTOR<td>U-Turn<td>App Total</td></td></td></td></td></td></td>	Right <td>Left<td>Thru<td>Right<td>RTOR<td>U-Turn<td>App Total</td></td></td></td></td></td>	Left <td>Thru<td>Right<td>RTOR<td>U-Turn<td>App Total</td></td></td></td></td>	Thru <td>Right<td>RTOR<td>U-Turn<td>App Total</td></td></td></td>	Right <td>RTOR<td>U-Turn<td>App Total</td></td></td>	RTOR <td>U-Turn<td>App Total</td></td>	U-Turn <td>App Total</td>	App Total			
11:00:00 AM	93	188	35	14	0	306	0	0	0	17	138	14	4	0	171	0	0	65	31	14	3	0	112	0	0	9	18	40	1	0	103	0	0	1	1	0	0	104	907		
11:15:00 AM	87	117	48	22	0	264	0	0	0	13	147	14	3	0	177	0	0	65	42	9	1	0	117	0	0	16	23	62	4	0	105	0	0	0	0	0	0	105	693		
11:30:00 AM	59	124	39	13	0	235	0	0	0	34	123	10	1	0	148	0	0	45	31	17	1	0	94	0	0	20	32	60	0	0	112	0	0	0	0	0	0	112	589		
11:45:00 AM	83	125	44	24	0	256	0	0	0	17	143	8	2	0	178	0	0	59	27	14	8	0	108	0	0	17	25	43	5	0	95	0	0	0	0	0	0	95	634		
Hourly Total	322	434	160	73	0	953	0	0	0	58	549	46	10	0	568	0	0	239	133	34	13	0	433	0	0	50	113	125	10	0	438	0	0	1	1	0	0	439	2488		
12:00:00 PM	46	150	34	17	0	247	0	0	0	18	140	16	4	0	198	0	0	65	27	12	5	0	109	0	0	11	23	45	8	0	87	0	0	0	0	0	0	87	639		
12:15:00 PM	89	123	34	16	0	232	0	0	0	18	144	16	6	0	184	0	0	62	31	12	3	0	108	0	0	18	29	43	2	0	91	0	0	0	0	0	0	91	615		
12:30:00 PM	83	121	39	21	0	244	0	0	0	22	138	8	1	0	169	0	0	58	26	14	3	0	101	0	0	17	23	45	2	0	87	0	0	0	0	0	0	87	601		
12:45:00 PM	71	119	41	12	0	243	0	0	0	22	140	15	3	0	179	0	0	50	24	16	6	0	105	0	0	13	26	45	1	0	87	0	0	0	0	0	0	87	605		
Hourly Total	286	333	146	56	0	765	0	0	0	76	569	55	14	0	724	0	0	244	138	34	17	0	423	0	0	59	109	117	13	0	352	0	0	0	0	0	0	352	2489		
Grand Total	451	567	320	139	0	1357	0	0	0	129	1235	121	24	0	1185	0	0	477	239	109	35	0	854	0	0	122	238	450	23	0	762	0	0	0	0	0	0	762	4911		
% Approach	55.1%	55.5%	35.2%	7.3%	0.0%	0.0%	0.0%	0.0%	0.0%	9.3%	81.7%	7.3%	1.7%	0.0%	6.8%	0.0%	0.0%	55.9%	28.0%	12.8%	3.5%	0.0%	6.9%	0.0%	0.0%	15.9%	26.3%	52.8%	3.0%	0.0%	0.0%	0.0%	0.0%	0.0%	0.0%	0.0%	0.0%				
% Total	0.0%	20.1%	5.3%	2.3%	0.0%	20.0%	0.0%	0.0%	0.0%	2.0%	23.0%	2.1%	0.5%	0.0%	22.2%	0.0%	0.0%	0.7%	4.3%	2.2%	0.6%	0.0%	17.4%	0.0%	0.0%	2.5%	4.4%	8.2%	0.5%	0.0%	15.5%	0.0%	0.0%	0.0%	0.0%	0.0%	0.0%				
% Lights	95%	96%	30%	10%	0	1917	0.0%	0.0%	0.0%	97%	100%	100%	14	0	1185	0.0%	0.0%	477	239	109	35	0	854	0.0%	0.0%	122	238	450	23	0	762	0.0%	0.0%	0.0%	0.0%	0.0%	0.0%	0.0%			
% Pedestrians	100.0%	100.0%	100.0%	100.0%	0.0%	100.0%	0.0%	0.0%	0.0%	99.4%	99.8%	100.0%	100.0%	0.0%	99.7%	0.0%	0.0%	100.0%	99.8%	98.1%	100.0%	0.0%	99.6%	0.0%	0.0%	100.0%	100.0%	100.0%	100.0%	0.0%	100.0%	0.0%	0.0%	0.0%	0.0%	0.0%	0.0%				
% HV	0.0%	0.0%	0.0%	0.0%	0.0%	0.0%	0.0%	0.0%	0.0%	0.0%	0.0%	0.0%	0.0%	0.0%	0.0%	0.0%	0.0%	0.0%	0.0%	0.0%	0.0%	0.0%	0.0%	0.0%	0.0%	0.0%	0.0%	0.0%	0.0%	0.0%	0.0%	0.0%	0.0%	0.0%	0.0%	0.0%	0.0%				
Pedestrians	0	0	0	0	0	0	0	0	0	0	0	0	0	0	0	0	0	0	0	0	0	0	0	0	0	0	0	0	0	0	0	0	0	0	0	0	1				
% Bicycles on Crosswalk	0.0%	0.0%	0.0%	0.0%	0.0%	0.0%	0.0%	0.0%	0.0%	0.0%	0.0%	0.0%	0.0%	0.0%	0.0%	0.0%	0.0%	0.0%	0.0%	0.0%	0.0%	0.0%	0.0%	0.0%	0.0%	0.0%	0.0%	0.0%	0.0%	0.0%	0.0%	0.0%	0.0%	0.0%	0.0%	0.0%	0.0%				
Bicycles on Crosswalk	0	0	0	0	0	0	0	0	0	0	0	0	0	0	0	0	0	0	0	0	0	0	0	0	0	0	0	0	0	0	0	0	0	0	0	0	1				
% Bicycles on Crosswalk	0.0%	0.0%	0.0%	0.0%	0.0%	0.0%	0.0%	0.0%	0.0%	0.0%	0.0%	0.0%	0.0%	0.0%	0.0%	0.0%	0.0%	0.0%	0.0%	0.0%	0.0%	0.0%	0.0%	0.0%	0.0%	0.0%	0.0%	0.0%	0.0%	0.0%	0.0%	0.0%	0.0%	0.0%	0.0%	0.0%	0.0%				

Turning Movement Data Plot

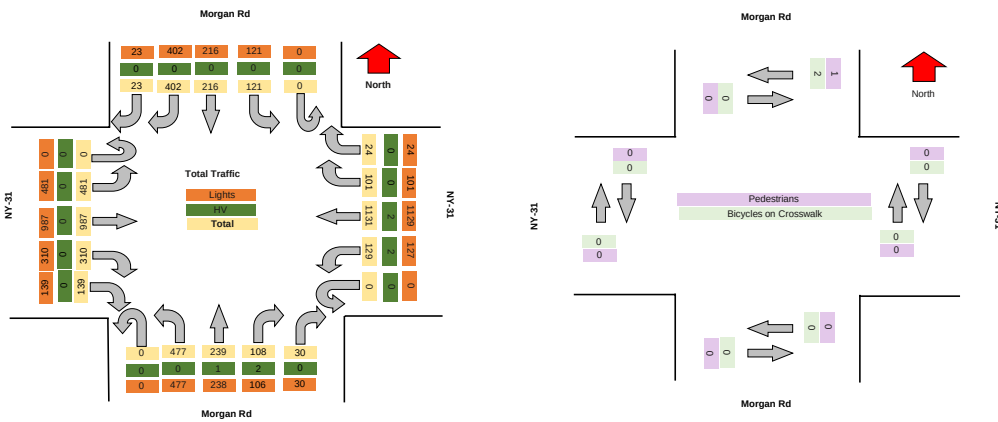


Turning Movement Peak Hour Data (AM)

12:00:00 PM

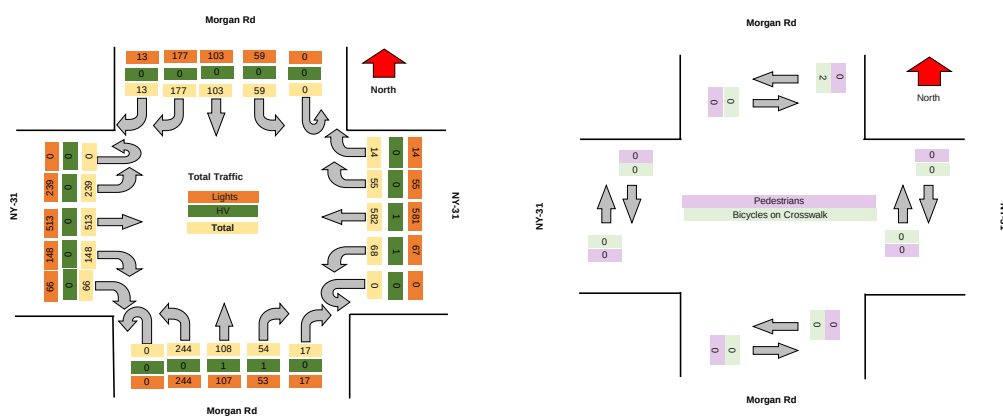[illegible]

Turning Movement Peak Hour Data (PM)

12:00:00 AM

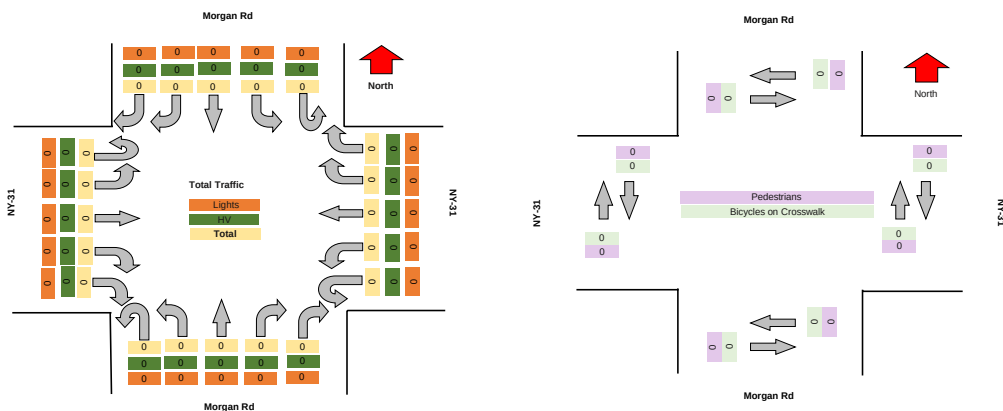[illegible]

Summary

Summary

Summary

Motorcycles

Leg Direction Start Time	NY-31 Eastbound							NY-31 Westbound							Morgan Rd Northbound							Morgan Rd Southbound						
	Left							Left							Left							Left						
	Thru	Right	RTOR	U-Turn	Peds CW	Peds CCW		Thru	Right	RTOR	U-Turn	Peds CW	Peds CCW		Thru	Right	RTOR	U-Turn	Peds CW	Peds CCW		Thru	Right	RTOR	U-Turn	Peds CW	Peds CCW	
2024/05/11 11:00:00	0	1	0	0	0	0	0	0	0	0	0	0	0	0	0	0	0	0	0	0	0	0	0	0	0	0	0	0
2024/05/11 11:15:00	0	0	0	0	0	0	0	0	0	0	0	0	0	0	0	0	0	0	0	0	0	0	0	0	0	0	0	0
2024/05/11 11:30:00	0	0	1	0	0	0	0	0	0	0	0	0	0	0	0	0	0	0	0	0	0	0	0	0	0	0	0	0
2024/05/11 11:45:00	0	0	0	0	0	0	0	0	0	0	0	0	0	0	0	0	0	0	0	0	0	0	0	0	0	0	0	0
2024/05/11 12:00:00	0	0	0	0	0	0	0	0	0	0	0	0	0	0	0	0	0	0	0	0	0	0	0	0	0	0	0	0
2024/05/11 12:15:00	0	0	0	0	0	0	0	0	0	0	0	0	0	0	0	0	0	0	0	0	0	0	0	0	0	0	0	0
2024/05/11 12:30:00	0	0	0	0	0	0	0	0	1	0	0	0	0	0	0	0	0	0	0	0	0	0	1	0	0	0	0	0
2024/05/11 12:45:00	0	0	0	0	0	0	0	0	0	0	0	0	0	0	0	0	0	0	0	0	0	0	0	0	0	0	0	0
Total	0	1	1	0	0	0	0	0	1	0	0	0	0	0	0	0	0	0	0	0	0	0	1	0	0	0	0	0

Cars

Leg Direction Start Time	NY-31 Eastbound										Morgan Rd Northbound										Morgan Rd Southbound									
	Thru	Right	RTOR	U-Turn	Peds CW	Peds CCW	Thru	Right	RTOR	U-Turn	Peds CW	Peds CCW	Thru	Right	RTOR	U-Turn	Peds CW	Peds CCW	Thru	Right	RTOR	U-Turn	Peds CW	Peds CCW						
2024/05/11 11:00:00	53	107	31	13	0	0	16	136	14	4	0	0	64	30	13	2	0	0	0	9	33	59	1	0	0					
2024/05/11 11:15:00	66	115	48	22	0	0	13	144	14	3	0	0	65	42	8	1	0	0	0	15	23	62	4	0	0					
2024/05/11 11:30:00	58	124	38	13	0	0	14	123	10	1	0	0	45	31	16	1	0	0	0	20	31	59	0	0	0					
2024/05/11 11:45:00	63	125	43	24	0	0	16	143	8	2	0	0	58	26	14	9	0	0	0	17	24	43	5	0	0					
2024/05/11 12:00:00	46	149	34	17	0	0	16	160	16	4	0	0	65	27	11	5	0	0	0	11	23	44	8	0	0					
2024/05/11 12:15:00	59	122	34	16	0	0	18	144	16	6	0	0	62	30	12	3	0	0	0	18	28	42	2	0	0					
2024/05/11 12:30:00	61	121	39	21	0	0	22	135	8	1	0	0	58	26	14	3	0	0	0	17	21	45	2	0	0					
2024/05/11 12:45:00	71	119	40	12	0	0	11	139	15	3	0	0	59	23	16	6	0	0	0	13	28	45	1	0	0					
Total	477	982	307	138	0	0	0	126	1124	101	24	0	0	476	235	104	30	0	0	0	120	211	399	23	0	0				

Single-Unit Trucks

Leg Direction Start Time	NY-31 Eastbound							NY-31 Westbound							Morgan Rd Northbound							Morgan Rd Southbound						
	Left							Left							Left							Left						
	Thru	Right	RTOR	U-Turn	Peds CW	Peds CCW		Thru	Right	RTOR	U-Turn	Peds CW	Peds CCW		Thru	Right	RTOR	U-Turn	Peds CW	Peds CCW		Thru	Right	RTOR	U-Turn	Peds CW	Peds CCW	
2024/05/11 11:00:00	0	0	0	1	0	0	0	1	0	0	0	0	0	0	1	1	1	0	0	0	0	0	0	1	0	0	0	0
2024/05/11 11:15:00	1	2	0	0	0	0	0	0	2	0	0	0	0	0	0	0	0	0	0	0	0	1	0	0	0	0	0	0
2024/05/11 11:30:00	1	0	0	0	0	0	0	0	0	0	0	0	0	0	0	0	1	0	0	0	0	0	0	1	0	0	0	0
2024/05/11 11:45:00	0	0	1	0	0	0	0	0	0	0	0	0	0	0	0	1	0	0	0	0	0	0	1	0	0	0	0	0
2024/05/11 12:00:00	0	1	0	0	0	0	0	0	0	0	0	0	0	0	0	0	0	0	0	0	0	0	0	1	0	0	0	0
2024/05/11 12:15:00	0	1	0	0	0	0	0	0	0	0	0	0	0	0	0	0	0	0	0	0	0	0	1	0	0	0	0	0
2024/05/11 12:30:00	2	0	0	0	0	0	0	0	1	0	0	0	0	0	0	0	0	0	0	0	0	0	1	0	0	0	0	0
2024/05/11 12:45:00	0	0	1	0	0	0	0	0	1	0	0	0	0	0	0	1	0	0	0	0	0	0	0	0	0	0	0	0
Total	4	4	2	1	0	0	0	1	4	0	0	0	0	0	1	3	2	0	0	0	0	1	3	3	0	0	0	0

Articulated Trucks

Leg Direction Start Time	NY-31 Eastbound Left							NY-31 Westbound Left							Morgan Rd Northbound Left							Morgan Rd Southbound Left						
	Thru	Right	RTOR	U-Turn	Peds CW	Peds CCW		Thru	Right	RTOR	U-Turn	Peds CW	Peds CCW		Thru	Right	RTOR	U-Turn	Peds CW	Peds CCW		Thru	Right	RTOR	U-Turn	Peds CW	Peds CCW	
2024/05/11 11:00:00	0	0	0	0	0	0	0	0	0	0	0	0	0	0	0	0	0	0	0	0	0	0	0	0	0	0	0	
2024/05/11 11:15:00	0	0	0	0	0	0	0	0	1	0	0	0	0	0	0	0	0	0	0	0	0	0	0	0	0	0	0	
2024/05/11 11:30:00	0	0	0	0	0	0	0	0	0	0	0	0	0	0	0	0	0	0	0	0	0	0	0	0	0	0	0	
2024/05/11 11:45:00	0	0	0	0	0	0	0	1	0	0	0	0	0	0	0	0	0	0	0	0	0	0	0	0	0	0	0	
2024/05/11 12:00:00	0	0	0	0	0	0	0	0	0	0	0	0	0	0	0	1	0	0	0	0	0	0	0	0	0	0	0	
2024/05/11 12:15:00	0	0	0	0	0	0	0	0	0	0	0	0	0	0	0	1	0	0	0	0	0	0	0	0	0	0	0	
2024/05/11 12:30:00	0	0	0	0	0	0	0	0	1	0	0	0	0	0	0	0	0	0	0	0	0	0	0	0	0	0	0	
2024/05/11 12:45:00	0	0	0	0	0	0	0	0	0	0	0	0	0	0	0	0	0	0	0	0	0	0	0	0	0	0	0	
Total	0	0	0	0	0	0	0	1	2	0	0	0	0	0	0	0	1	2	0	0	0	0	0	0	0	0	0	

Buses

Long Direction Start Time	NY-31 Eastbound Left						NY-31 Westbound Left						Morgan Rd Northbound						Morgan Rd Southbound					
	Thru	Right	RTOR	U-Turn	Peds CW	Peds CCW	Thru	Right	RTOR	U-Turn	Peds CW	Peds CCW	Thru	Right	RTOR	U-Turn	Peds CW	Peds CCW	Thru	Right	RTOR	U-Turn	Peds CW	Peds CCW
2024/05/11 11:00:00	0	0	0	0	0	0	0	0	0	0	0	0	0	0	0	0	0	0	0	0	0	0	0	0
2024/05/11 11:05:00	0	0	0	0	0	0	0	0	0	0	0	0	0	0	0	0	0	0	0	0	0	0	0	0
2024/05/11 11:10:00	0	0	0	0	0	0	0	0	0	0	0	0	0	0	0	0	0	0	0	0	0	0	0	0
2024/05/11 11:15:00	0	0	0	0	0	0	0	0	0	0	0	0	0	0	0	0	0	0	0	0	0	0	0	0
2024/05/11 11:45:00	0	0	0	0	0	0	0	0	0	0	0	0	0	0	0	0	0	0	0	0	0	0	0	0
2024/05/11 12:00:00	0	0	0	0	0	0	0	0	0	0	0	0	0	0	0	0	0	0	0	0	0	0	0	0
2024/05/11 12:05:00	0	0	0	0	0	0	0	0	0	0	0	0	0	0	0	0	0	0	0	0	0	0	0	0
2024/05/11 12:15:00	0	0	0	0	0	0	0	0	0	0	0	0	0	0	0	0	0	0	0	0	0	0	0	0
2024/05/11 12:30:00	0	0	0	0	0	0	0	0	0	0	0	0	0	0	0	0	0	0	0	0	0	0	0	0
2024/05/11 12:45:00	0	0	0	0	0	0	0	0	0	0	0	0	0	0	0	0	0	0	0	0	0	0	0	0
Total	0	0	0	0	0	0	1	0	0	0	0	0	0	0	0	0	0	0	0	0	0	0	0	0

Pedestrians

Leg Direction Start Time	NY-31 Eastbound Left								NY-31 Westbound Left								Morgan Rd Northbound Left								Morgan Rd Southbound Left							
	Thru	Right	RTOR	U-Turn	Peds CW	Peds CCW	Peds CCW		Thru	Right	RTOR	U-Turn	Peds CW	Peds CCW	Peds CCW		Thru	Right	RTOR	U-Turn	Peds CW	Peds CCW	Peds CCW		Thru	Right	RTOR	U-Turn	Peds CW	Peds CCW	Peds CCW	
2024/06/11 11:00:00	0	0	0	0	0	0	0		0	0	0	0	0	0	0		0	0	0	0	0	0	0		0	0	0	0	0	0	1	
2024/06/11 11:10:00	0	0	0	0	0	0	0		0	0	0	0	0	0	0		0	0	0	0	0	0	0		0	0	0	0	0	0	0	
2024/06/11 11:20:00	0	0	0	0	0	0	0		0	0	0	0	0	0	0		0	0	0	0	0	0	0		0	0	0	0	0	0	0	
2024/06/11 11:45:00	0	0	0	0	0	0	0		0	0	0	0	0	0	0		0	0	0	0	0	0	0		0	0	0	0	0	0	0	
2024/06/11 12:00:00	0	0	0	0	0	0	0		0	0	0	0	0	0	0		0	0	0	0	0	0	0		0	0	0	0	0	0	0	
2024/06/11 12:15:00	0	0	0	0	0	0	0		0	0	0	0	0	0	0		0	0	0	0	0	0	0		0	0	0	0	0	0	0	
2024/06/11 12:30:00	0	0	0	0	0	0	0		0	0	0	0	0	0	0		0	0	0	0	0	0	0		0	0	0	0	0	0	0	
2024/06/11 12:45:00	0	0	0	0	0	0	0		0	0	0	0	0	0	0		0	0	0	0	0	0	0		0	0	0	0	0	0	0	
Total	0	0	0	0	0	0	0		0	0	0	0	0	0	0		0	0	0	0	0	0	0		0	0	0	0	0	0	0	

Bicycles on Road

Leg Direction Start Time	NY-31 Eastbound Left							NY-31 Westbound Left							Morgan Rd Northbound Left							Morgan Rd Southbound Left							
	Thru	Right	RTOR	U-Turn	Peds CW	Peds CCW		Thru	Right	RTOR	U-Turn	Peds CW	Peds CCW		Thru	Right	RTOR	U-Turn	Peds CW	Peds CCW		Thru	Right	RTOR	U-Turn	Peds CW	Peds CCW		
2024/05/11 11:00:00	0	0	0	0	0	0	0	0	0	0	0	0	0	0	0	0	0	0	0	0	0	0	0	0	0	0	0	0	0
2024/05/11 11:15:00	0	0	0	0	0	0	0	0	0	0	0	0	0	0	0	0	0	0	0	0	0	0	0	0	0	0	0	0	0
2024/05/11 11:30:00	0	0	0	0	0	0	0	0	0	0	0	0	0	0	0	0	0	0	0	0	0	0	0	1	0	0	0	0	0
2024/05/11 11:45:00	0	0	0	0	0	0	0	0	0	0	0	0	0	0	0	0	0	0	0	0	0	0	0	0	0	0	0	0	0
2024/05/11 12:00:00	0	0	0	0	0	0	0	0	0	0	0	0	0	0	0	0	0	0	0	0	0	0	0	0	0	0	0	0	0
2024/05/11 12:15:00	0	0	0	0	0	0	0	0	0	0	0	0	0	0	0	0	0	0	0	0	0	0	0	0	0	0	0	0	0
2024/05/11 12:30:00	0	0	0	0	0	0	0	0	0	0	0	0	0	0	0	0	0	0	0	0	0	0	0	0	0	0	0	0	0
2024/05/11 12:45:00	0	0	0	0	0	0	0	0	0	0	0	0	0	0	0	0	0	0	0	0	0	0	0	0	0	0	0	0	0
2024/05/11 12:45:00	0	0	0	0	0	0	0	0	0	0	0	0	0	0	0	0	0	0	0	0	0	0	0	0	0	0	0	0	0
Total	0	0	0	0	0	0	0	0	0	0	0	0	0	0	0	0	0	0	0	0	0	0	0	1	0	0	0	0	0

Bicycles on Crosswalk

Leg Direction	NY-31 Eastbound							NY-31 Westbound							Morgan Rd Northbound							Morgan Rd Southbound						
	Start Time	Thru	Right	RTOR	U-Turn	Peds CW	Peds CCW	Thru	Right	RTOR	U-Turn	Peds CW	Peds CCW	Thru	Right	RTOR	U-Turn	Peds CW	Peds CCW	Thru	Right	RTOR	U-Turn	Peds CW	Peds CCW			
	2024/05/11 11:00:00	0	0	0	0	0	0	0	0	0	0	0	0	0	0	0	0	0	0	0	0	0	0	0	0			
	2024/05/11 11:15:00	0	0	0	0	0	0	0	0	0	0	0	0	0	0	0	0	0	0	0	0	0	0	0	0			
	2024/05/11 11:30:00	0	0	0	0	0	0	0	0	0	0	0	0	0	0	0	0	0	0	0	0	0	0	0	0			
	2024/05/11 11:45:00	0	0	0	0	0	0	0	0	0	0	0	0	0	0	0	0	0	0	0	0	0	0	0	0			
	2024/05/11 12:00:00	0	0	0	0	0	0	0	0	0	0	0	0	0	0	0	0	0	0	0	0	0	0	0	0			
	2024/05/11 12:15:00	0	0	0	0	0	0	0	0	0	0	0	0	0	0	0	0	0	0	0	0	0	0	0	2			
	2024/05/11 12:30:00	0	0	0	0	0	0	0	0	0	0	0	0	0	0	0	0	0	0	0	0	0	0	0	0			
	2024/05/11 12:45:00	0	0	0	0	0	0	0	0	0	0	0	0	0	0	0	0	0	0	0	0	0	0	0	0			
Total		0	0	0	0	0	0	0	0	0	0	0	0	0	0	0	0	0	0	0	0	0	0	0	2			

Start Time	NY-31 Eastbound						NY-31 Westbound						Morgan Rd Northbound						Morgan Rd Southbound					
	App Total	Peds CW	Peds CCW	Peds CW	Peds CCW	Int Tot	
20240601 11:00:00	53	108	33	RTOR	14	U-Turn	53	108	33	RTOR	14	U-Turn	53	108	33	RTOR	14	U-Turn	53	108	33	RTOR	14	U-Turn
20240601 11:05:00	67	117	48	22	0	254	0	13	147	14	3	0	177	0	65	42	9	1	0	16	23	62	4	0
20240601 11:10:00	59	124	39	13	0	236	0	14	123	10	1	0	148	0	45	31	17	1	0	20	32	60	0	0
20240601 11:15:00	63	125	44	24	0	256	0	17	143	8	2	0	158	0	58	27	14	3	0	17	25	43	0	0
20240601 11:20:00	68	150	34	17	0	247	0	16	160	16	4	0	186	0	67	27	12	5	0	11	23	45	2	0
20240601 11:25:00	58	123	36	16	0	232	0	19	123	18	1	0	184	0	52	38	15	1	0	12	24	51	0	0
20240601 11:30:00	46	121	39	21	0	248	0	22	138	8	1	0	169	0	58	26	14	3	0	13	27	45	2	0
20240601 11:35:00	71	119	47	23	0	261	0	17	149	17	2	0	179	0	63	30	15	3	0	16	28	47	0	0
Grand Total	481	987	310	139	0	3917	0	129	1131	101	24	0	1385	0	477	289	168	33	0	122	216	402	0	0
Avg Speed	25.3%	58.6%	18.2%	7.3%	0.0%	18.9%	0.0%	18.2%	58.6%	17.7%	17.0%	0.0%	28.8%	0.0%	18.2%	18.2%	3.9%	0.0%	0.0%	2.5%	4.4	8.2%	0.0%	0.0%
Totals	9.8%	20.1%	6.3%	2.8%	0.0%	39.0%	0.0%	2.6%	23.0%	2.1%	0.5%	0.0%	28.2%	0.0%	9.7%	4.9%	2.2%	0.6%	0.0%	17.4%	0.0%	0.0%	0.0%	0.0%
Motorcycles	0	1	0	0	0	1	0	0	0	0	0	0	0	0	0	0	0	0	0	0	0	0	0	0
Motorcycles	0.0%	0.1%	0.3%	0.0%	0.0%	0.3%	0.0%	0.0%	0.1%	0.0%	0.0%	0.0%	0.1%	0.0%	0.0%	0.0%	0.0%	0.0%	0.0%	0.0%	0.0%	0.0%	0.0%	0.0%
Buses	47	962	302	138	0	3864	0	982	1124	101	24	0	1394	0	445	235	144	24	0	111	309	2	0	0
Cars	99.2%	99.5%	99.0%	99.3%	0.0%	99.3%	0.0%	97.7%	99.4%	99.0%	100.0%	0.0%	99.3%	0.0%	99.8%	98.3%	96.3%	99.8%	0.0%	98.9%	0.0%	97.9%	100.0%	0.0%
Single-Lane Trucks	0	4	0	0	0	4	0	0	0	0	0	0	0	0	0	0	0	0	0	0	0	0	0	0
Single-Lane Trucks	0.0%	0.4%	0.0%	0.7%	0.0%	0.6%	0.0%	0.0%	0.4%	0.0%	0.0%	0.0%	0.4%	0.2%	1.3%	0.0%	0.0%	0.0%	0.7%	0.0%	1.4%	0.7%	0.0%	0.0%
Articulated Trucks	0	0	0	0	0	0	0	0	0	0	0	0	0	0	0	0	0	0	0	0	0	0	0	0
Articulated Trucks	0.0%	0.0%	0.0%	0.0%	0.0%	0.0%	0.0%	0.0%	0.2%	0.0%	0.0%	0.0%	0.2%	0.0%	0.4%	1.9%	0.0%	0.0%	0.4%	0.0%	0.0%	0.0%	0.0%	0.0%
Bikes	0</																							

AM Peak Class Breakdown

Log	NY-31 Start Time	NY-31										Morgan Hill										Morgan Hill										Ches Total
		Lat	Time	Height	RTOR	Li-Turn	App Total	Prevs Conv	Prevs Conv	Prevs Conv	Li-Turn	
20240401 12:30:00	20240401 12:30:00	130	123	24	13	0	292	0	0	0	18	144	18	0	0	184	0	0	0	0	19	29	42	2	0	80	0	0	0	615		
20240401 12:30:00	20240401 12:30:00	130	123	24	13	0	292	0	0	0	18	144	18	0	0	184	0	0	0	0	19	29	42	2	0	80	0	0	0	615		
20240401 12:30:00	20240401 12:30:00	130	123	24	13	0	292	0	0	0	18	144	18	0	0	184	0	0	0	0	19	29	42	2	0	80	0	0	0	615		
Grand Total	20240401 12:30:00	130	123	24	13	0	292	0	0	0	18	144	18	0	0	184	0	0	0	0	19	29	42	2	0	80	0	0	0	615		
Prevs Conv	20240401 12:30:00	130	123	24	13	0	292	0	0	0	18	144	18	0	0	184	0	0	0	0	19	29	42	2	0	80	0	0	0	615		
% Total	20240401 12:30:00	130	123	24	13	0	292	0	0	0	18	144	18	0	0	184	0	0	0	0	19	29	42	2	0	80	0	0	0	615		
% Prevs Conv	20240401 12:30:00	130	123	24	13	0	292	0	0	0	18	144	18	0	0	184	0	0	0	0	19	29	42	2	0	80	0	0	0	615		
% Net	20240401 12:30:00	130	123	24	13	0	292	0	0	0	18	144	18	0	0	184	0	0	0	0	19	29	42	2	0	80	0	0	0	615		
% Prevs Conv	20240401 12:30:00	130	123	24	13	0	292	0	0	0	18	144	18	0	0	184	0	0	0	0	19	29	42	2	0	80	0	0	0	615		
% Net	20240401 1																															





Project	GTS
Project Code	11778
Site Name	11778-2
Legs and Movements	All Processed Legs & Move
Bin Size	15 minutes
Survey Date	2024/05/11, Saturday
Location	NYS Route 31 & Morgan R
Latitude and Longitude	43.186280, -76.217040

	Start	End	PHF
AM Peak	2024/05/11 12:00:00	2024/05/11 13:00:00	0.96

Turning Movement Data

Leg Direction	NY-31								NY-31								Morgan Rd								Morgan Rd								Total
	Eastbound								Westbound								Northbound								Southbound								
	Left	Thru	Right	RTOR	U-Turn	App Total	Peds CW	Peds CCW	Left	Thru	Right	RTOR	U-Turn	App Total	Peds CW	Peds CCW	Left	Thru	Right	RTOR	U-Turn	App Total	Peds CW	Peds CCW	Left	Thru	Right	RTOR	U-Turn	App Total	Peds CW	Peds CCW	
Start Time																																	
11:00:00 AM	53	108	31	14	0	206	0	0	17	136	14	4	0	171	0	0	65	31	14	2	0	112	0	0	9	33	60	1	0	103	0	1	592
11:15:00 AM	67	117	48	22	0	254	0	0	13	147	14	3	0	177	0	0	65	42	9	1	0	117	0	0	16	23	62	4	0	105	0	0	653
11:30:00 AM	59	124	39	13	0	235	0	0	14	123	10	1	0	148	0	0	45	31	17	1	0	94	0	0	20	32	60	0	0	112	0	0	589
11:45:00 AM	63	125	44	24	0	256	0	0	17	143	8	2	0	170	0	0	58	27	14	9	0	108	0	0	17	25	43	5	0	90	0	0	624
Hourly Total	242	474	152	73	0	951	0	0	61	549	46	10	0	666	0	0	233	131	54	13	0	431	0	0	62	113	225	10	0	410	0	1	2458
12:00:00 PM	46	150	34	17	0	247	0	0	16	160	16	4	0	196	0	0	65	27	12	5	0	109	0	0	11	23	45	8	0	87	0	0	639
12:15:00 PM	59	123	34	16	0	232	0	0	18	144	16	6	0	184	0	0	62	31	12	3	0	108	0	0	18	29	42	2	0	91	0	2	615
12:30:00 PM	63	121	39	21	0	244	0	0	22	138	8	1	0	169	0	0	58	26	14	3	0	101	0	0	17	23	45	2	0	87	0	0	601
12:45:00 PM	71	119	41	12	0	243	0	0	12	140	15	3	0	170	0	0	59	24	16	6	0	105	0	0	13	28	45	1	0	87	0	0	605
Hourly Total	239	513	148	66	0	966	0	0	68	582	55	14	0	719	0	0	244	108	54	17	0	423	0	0	59	100	177	13	0	352	0	2	2460
Grand Total	481	987	310	139	0	1917	0	0	129	1131	101	24	0	1385	0	0	477	239	108	30	0	854	0	0	121	216	402	23	0	762	0	3	4918
% Approach	25.1%	51.5%	16.2%	7.3%	0.0%	0.0%	0.0%	0.0%	9.3%	81.7%	7.3%	1.7%	0.0%	0.0%	0.0%	0.0%	55.9%	28.0%	12.6%	3.5%	0.0%	0.0%	0.0%	0.0%	15.9%	28.3%	52.8%	3.0%	0.0%	0.0%	0.0%	0.0%	0.0%
% Total	9.8%	20.1%	6.3%	2.8%	0.0%	39.0%	0.0%	0.0%	2.6%	23.0%	2.1%	0.5%	0.0%	28.2%	0.0%	0.0%	9.7%	4.9%	2.2%	0.6%	0.0%	17.4%	0.0%	0.0%	2.5%	4.4%	8.2%	0.5%	0.0%	15.5%	0.0%	0.0%	0.0%
Lights	481	987	310	139	0	1917	0	0	127	1129	101	24	0	1381	0	0	477	238	106	30	0	851	0	0	121	216	402	23	0	762	0	0	4911
% Lights	100.0%	100.0%	100.0%	100.0%	0.0%	100.0%	0.0%	0.0%	98.4%	99.8%	100.0%	100.0%	0.0%	99.7%	0.0%	0.0%	100.0%	99.6%	98.1%	100.0%	0.0%	99.6%	0.0%	0.0%	100.0%	100.0%	100.0%	100.0%	0.0%	100.0%	0.0%	0.0%	99.9%
HV	0	0	0	0	0	0	0	0	2	2	0	0	0	4	0	0	0	1	2	0	0	3	0	0	0	0	0	0	0	0	0	0	7
% HV	0.0%	0.0%	0.0%	0.0%	0.0%	0.0%	0.0%	0.0%	1.6%	0.2%	0.0%	0.0%	0.0%	0.3%	0.0%	0.0%	0.0%	0.4%	1.0%	0.0%	0.0%	0.4%	0.0%	0.0%	0.0%	0.0%	0.0%	0.0%	0.0%	0.0%	0.0%	0.0%	0.1%
Pedestrians	0	0	0	0	0	0	0	0	0	0	0	0	0	0	0	0	0	0	0	0	0	0	0	0	0	0	0	0	0	0	1	1	
% Pedestrians	0.0%	0.0%	0.0%	0.0%	0.0%	0.0%	0.0%	0.0%	0.0%	0.0%	0.0%	0.0%	0.0%	0.0%	0.0%	0.0%	0.0%	0.0%	0.0%	0.0%	0.0%	0.0%	0.0%	0.0%	0.0%	0.0%	0.0%	0.0%	0.0%	0.0%	33.3%	33.3%	
Bicycles on Crosswalk	0	0	0	0	0	0	0	0	0	0	0	0	0	0	0	0	0	0	0	0	0	0	0	0	0	0	0	0	0	0	2	2	
% Bicycles on Crosswalk	0.0%	0.0%	0.0%	0.0%	0.0%	0.0%	0.0%	0.0%	0.0%	0.0%	0.0%	0.0%	0.0%	0.0%	0.0%	0.0%	0.0%	0.0%	0.0%	0.0%	0.0%	0.0%	0.0%	0.0%	0.0%	0.0%	0.0%	0.0%	0.0%	0.0%	66.7%	66.7%	

Turning Movement Data Plot

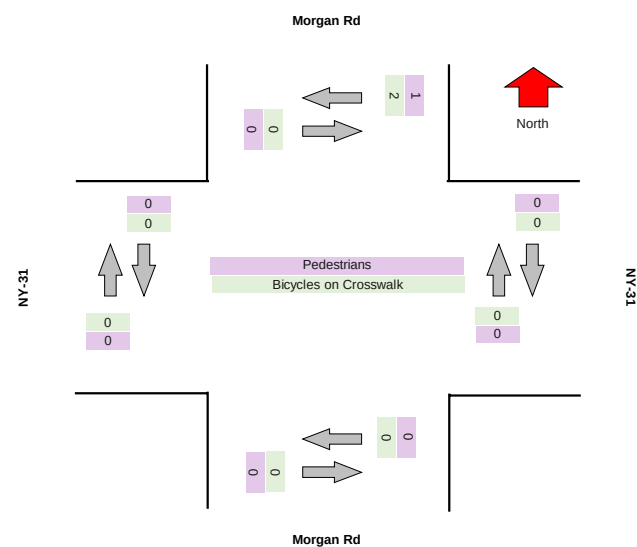
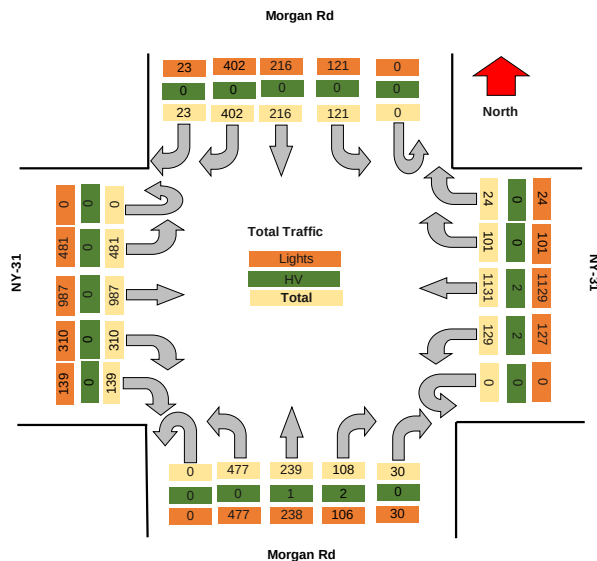




Turning Movement Peak Hour Data (AM)

#####

Leg Direction	NY-31 Eastbound								NY-31 Westbound								Morgan Rd Northbound								Morgan Rd Southbound								Total
	Left	Thru	Right	RTOR	U-Turn	App Total	Peds CW	Peds CCW	Left	Thru	Right	RTOR	U-Turn	App Total	Peds CW	Peds CCW	Left	Thru	Right	RTOR	U-Turn	App Total	Peds CW	Peds CCW	Left	Thru	Right	RTOR	U-Turn	App Total	Peds CW	Peds CCW	
Start Time																																	
12:00:00 PM	46	150	34	17	0	247	0	0	16	160	16	4	0	196	0	0	65	27	12	5	0	109	0	0	11	23	45	8	0	87	0	0	639
12:15:00 PM	59	123	34	16	0	232	0	0	18	144	16	6	0	184	0	0	62	31	12	3	0	108	0	0	18	29	42	2	0	91	0	2	615
12:30:00 PM	63	121	39	21	0	244	0	0	22	138	8	1	0	169	0	0	58	26	14	3	0	101	0	0	17	23	45	2	0	87	0	0	601
12:45:00 PM	71	119	41	12	0	243	0	0	12	140	15	3	0	170	0	0	59	24	16	6	0	105	0	0	13	28	45	1	0	87	0	0	605
Grand Total	239	513	148	66	0	966	0	0	68	582	55	14	0	719	0	0	244	108	54	17	0	423	0	0	59	103	177	13	0	352	0	2	2460
% Approach	24.7%	53.1%	15.3%	6.8%	0.0%	0.0%	0.0%	0.0%	9.5%	80.9%	7.6%	1.9%	0.0%	0.0%	0.0%	0.0%	57.7%	25.5%	12.8%	4.0%	0.0%	0.0%	0.0%	0.0%	16.8%	29.3%	50.3%	3.7%	0.0%	0.0%	0.0%	0.0%	
% Total	9.7%	20.9%	6.0%	2.7%	0.0%	39.3%	0.0%	0.0%	2.8%	23.7%	2.2%	0.6%	0.0%	29.2%	0.0%	0.0%	9.9%	4.4%	2.2%	0.7%	0.0%	17.2%	0.0%	0.0%	2.4%	4.2%	7.2%	0.5%	0.0%	14.3%	0.0%	0.0%	
PHF	0.842	0.855	0.902	0.786	0.000	0.978	0.000	0.000	0.773	0.909	0.859	0.583	0.000	0.917	0.000	0.000	0.938	0.871	0.844	0.708	0.000	0.970	0.000	0.000	0.819	0.888	0.983	0.406	0.000	0.967	0.000	0.000	0.962
Lights	239	513	148	66	0	966	0	0	67	581	55	14	0	717	0	0	244	107	53	17	0	423	0	0	59	103	177	13	0	352	0	0	2456
% Lights	100.0%	100.0%	100.0%	100.0%	0.0%	100.0%	0.0%	0.0%	98.5%	99.8%	100.0%	100.0%	0.0%	99.7%	0.0%	0.0%	100.0%	99.1%	98.1%	100.0%	0.0%	99.5%	0.0%	0.0%	100.0%	100.0%	100.0%	100.0%	0.0%	100.0%	0.0%	0.0%	99.8%
HV	0	0	0	0	0	0	0	0	1	1	0	0	0	2	0	0	0	1	1	0	0	2	0	0	0	0	0	0	0	0	0	0	4
% HV	0.0%	0.0%	0.0%	0.0%	0.0%	0.0%	0.0%	0.0%	1.5%	0.2%	0.0%	0.0%	0.0%	0.3%	0.0%	0.0%	0.0%	0.9%	1.9%	0.0%	0.0%	0.5%	0.0%	0.0%	0.0%	0.0%	0.0%	0.0%	0.0%	0.0%	0.0%	0.2%	
Pedestrians	0	0	0	0	0	0	0	0	0	0	0	0	0	0	0	0	0	0	0	0	0	0	0	0	0	0	0	0	0	0	0	0	0
% Pedestrians	0.0%	0.0%	0.0%	0.0%	0.0%	0.0%	0.0%	0.0%	0.0%	0.0%	0.0%	0.0%	0.0%	0.0%	0.0%	0.0%	0.0%	0.0%	0.0%	0.0%	0.0%	0.0%	0.0%	0.0%	0.0%	0.0%	0.0%	0.0%	0.0%	0.0%	0.0%	0.0%	
Bicycles on Crosswalk	0	0	0	0	0	0	0	0	0	0	0	0	0	0	0	0	0	0	0	0	0	0	0	0	0	0	0	0	0	0	0	2	2
% Bicycles on Crosswalk	0.0%	0.0%	0.0%	0.0%	0.0%	0.0%	0.0%	0.0%	0.0%	0.0%	0.0%	0.0%	0.0%	0.0%	0.0%	0.0%	0.0%	0.0%	0.0%	0.0%	0.0%	0.0%	0.0%	0.0%	0.0%	0.0%	0.0%	0.0%	0.0%	0.0%	0.0%	100.0%	100.0%

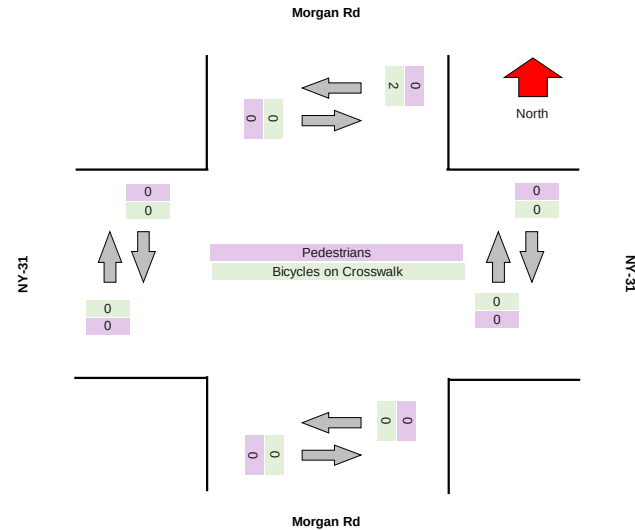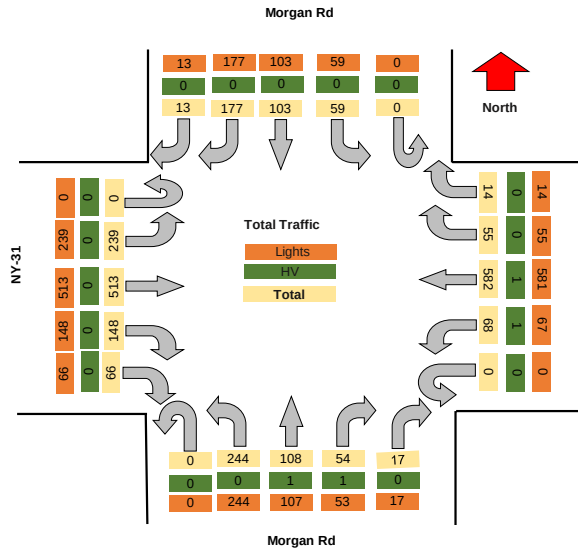

Summary



Project	GTS
Project Code	11778
Site Name	11778-2
Legs and Movements	All Proposed Legs & Movements
Bin Size	15 minutes
Survey Date	2024/05/17 Friday
Location	NYS Route 31 & Morgan Road
Latitude and Longitude	43.186280 -76.217040

PM Peak	Start 2024/05/17 16:30:00	End 2024/05/17 17:30:00	PHE 0.97
---------	------------------------------	----------------------------	-------------

Turning Movement Data

Leg Direction	NY-31 Eastbound										NY-31 Westbound										Morgan Road Northbound										Morgan Road Southbound									
	Start Time										Start Time										Start Time										Start Time									
	Left	Thru	Right	RTOR	U-Turn	App Total	Obs C/D	Obs A/D	Obs B/D	Obs C/D	Left	Thru	Right	RTOR	U-Turn	App Total	Obs C/D	Obs A/D	Obs B/D	Obs C/D	Left	Thru	Right	RTOR	U-Turn	App Total	Obs C/D	Obs A/D	Obs B/D	Obs C/D	Left	Thru	Right	RTOR	U-Turn	App Total	Obs C/D	Obs A/D	Obs B/D	Total
4:00:00 PM	58	131	52	17	0	248	0	0	0	0	21	124	16	3	0	144	0	0	0	0	64	62	15	5	0	146	0	0	0	0	13	29	42	2	0	86	0	0	654	
4:15:00 PM	58	113	42	15	0	228	0	0	0	0	20	131	20	3	0	184	0	0	0	0	64	47	18	3	0	132	0	0	0	0	10	33	47	0	0	90	0	0	633	
4:30:00 PM	65	151	38	19	0	271	0	0	0	0	33	120	15	3	0	171	0	0	0	0	80	144	27	2	0	173	0	0	0	0	7	29	38	0	0	72	0	0	686	
4:45:00 PM	66	136	53	18	0	273	0	0	0	0	14	140	21	4	0	179	0	0	0	0	57	48	20	5	0	130	0	0	0	0	12	27	32	3	0	74	0	0	658	
Hourly Total	347	531	193	68	0	1073	0	0	0	0	87	524	72	13	0	738	0	0	0	0	205	221	60	15	0	581	0	0	0	0	29	118	157	5	0	322	0	0	2638	
5:00:00 PM	47	134	41	19	0	240	0	0	0	0	32	120	19	3	0	174	0	0	0	0	48	11	26	4	0	179	0	0	0	0	13	31	36	2	0	81	0	0	672	
5:15:00 PM	63	118	44	33	0	258	0	0	0	0	23	145	17	3	0	188	0	0	0	0	70	58	24	5	0	157	0	0	0	0	9	27	32	4	0	72	0	0	675	
5:30:00 PM	53	108	48	23	0	230	0	0	0	0	32	142	16	0	0	180	0	0	0	0	72	54	20	4	0	158	0	0	0	0	14	40	45	1	0	100	0	0	676	
5:45:00 PM	52	118	44	24	0	238	0	0	0	0	15	117	10	5	0	147	0	0	0	0	52	57	17	2	0	128	0	0	0	0	12	25	44	1	0	87	0	0	595	
Hourly Total	315	478	175	98	0	866	0	0	0	0	82	533	61	11	0	687	0	0	0	0	262	250	87	15	0	614	0	0	0	0	27	133	157	8	0	325	0	0	3812	
Grand Total	462	1009	368	167	0	1996	0	0	0	0	169	1057	133	24	0	1400	0	0	0	0	527	471	167	30	0	1192	0	0	0	0	89	240	312	13	0	454	0	0	5236	
% Approach	23.2%	50.6%	27.8%	8.4%	0.0%	0.0%	0.0%	0.0%	0.0%	0.0%	12.5%	50.2%	6.2%	1.7%	0.0%	6.9%	0.0%	0.0%	0.0%	0.0%	43.1%	39.4%	14.0%	2.2%	0.0%	8.8%	0.0%	0.0%	0.0%	0.0%	12.5%	28.7%	40.8%	2.9%	0.0%	0.0%	0.0%	0.0%	59.1%	
% Total	8.0%	19.2%	6.8%	3.2%	0.0%	38.2%	0.0%	0.0%	0.0%	0.0%	2.6%	20.1%	2.5%	0.5%	0.0%	26.7%	0.0%	0.0%	0.0%	0.0%	10.0%	9.0%	3.2%	0.5%	0.0%	23.8%	0.0%	0.0%	0.0%	0.0%	1.7%	4.8%	6.0%	0.2%	0.0%	12.5%	0.0%	0.0%	33.6%	
Lghts	461	1006	356	167	0	1990	0	0	0	0	189	1054	133	24	0	1400	0	0	0	0	526	471	165	30	0	1192	0	0	0	0	89	240	312	13	0	454	0	0	5236	
% Lights	99.8%	99.7%	96.7%	100.0%	0.0%	99.7%	0.0%	0.0%	0.0%	0.0%	99.9%	99.7%	100.0%	100.0%	0.0%	99.9%	0.0%	0.0%	0.0%	0.0%	99.8%	100.0%	99.8%	100.0%	0.0%	99.7%	0.0%	0.0%	0.0%	0.0%	100.0%	99.6%	99.6%	100.0%	0.0%	99.5%	0.0%	0.0%	99.1%	
HV	1	3	2	0	0	6	0	0	0	0	0	3	0	0	0	3	0	0	0	0	1	0	2	0	0	3	0	0	0	0	0	1	2	0	0	3	0	0	14	
% HV	0.2%	0.3%	0.6%	0.0%	0.0%	0.3%	0.0%	0.0%	0.0%	0.0%	0.0%	0.3%	0.0%	0.0%	0.0%	0.2%	0.0%	0.0%	0.0%	0.0%	0.2%	0.0%	0.0%	0.0%	0.0%	0.3%	0.0%	0.0%	0.0%	0.0%	0.0%	0.4%	0.0%	0.0%	0.0%	0.5%	0.0%	0.0%	0.2%	
Pedestrians	0	0	0	0	0	0	0	0	0	0	0	0	0	0	0	0	0	0	0	0	0	0	0	0	0	0	0	0	0	0	0	0	0	0	0	0	0	0		
% Pedestrians	0.0%	0.0%	0.0%	0.0%	0.0%	0.0%	0.0%	0.0%	0.0%	0.0%	0.0%	0.0%	0.0%	0.0%	0.0%	0.0%	0.0%	0.0%	0.0%	0.0%	0.0%	0.0%	0.0%	0.0%	0.0%	0.0%	0.0%	0.0%	0.0%	0.0%	0.0%	0.0%	0.0%	0.0%	0.0%	0.0%	0.0%	0.0%		
Bicycles on Crosswalk	0	0	0	0	0	0	0	0	0	0	0	0	0	0	0	0	0	0	0	0	0	0	0	0	0	0	0	0	0	0	0	0	0	0	0	0	0	0		
% Bicycles on Crosswalk	0.0%	0.0%	0.0%	0.0%	0.0%	0.0%	0.0%	0.0%	0.0%	0.0%	0.0%	0.0%	0.0%	0.0%	0.0%	0.0%	0.0%	0.0%	0.0%	0.0%	0.0%	0.0%	0.0%	0.0%	0.0%	0.0%	0.0%	0.0%	0.0%	0.0%	0.0%	0.0%	0.0%	0.0%	0.0%	0.0%	0.0%	0.0%		

Turning Movement Data Plot

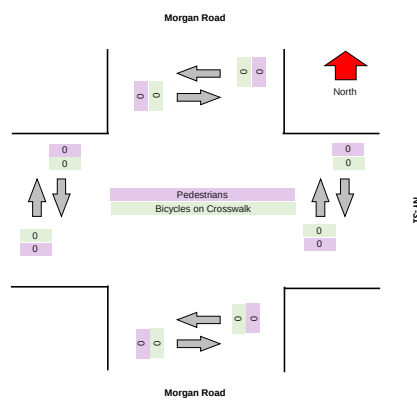
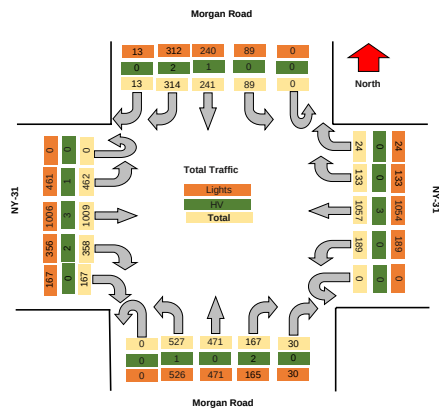


Summary

Summary

Turning Movement Peak Hour Data (PM)

4:30:00 PM

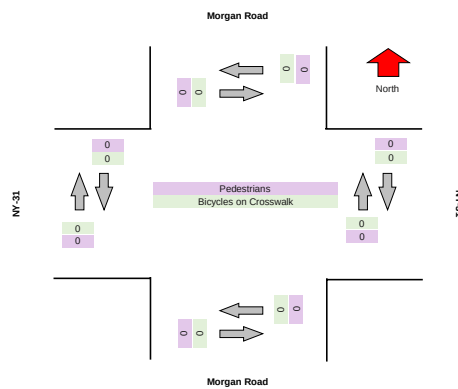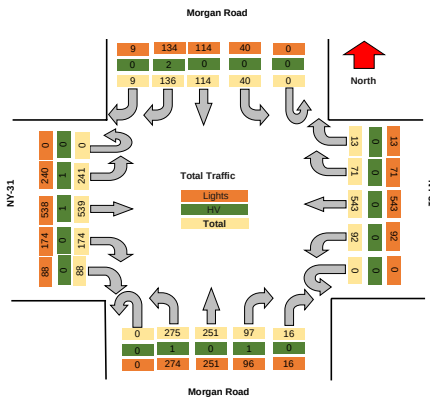[illegible]

Motorcycles

Leg	NY-31										Morgan Road									
	Eastbound					Westbound					Northbound					Southbound				
Direction	Thru	Right	RTOR	U-Turn	Peds CW	Peds CCW	Left	Thru	Right	RTOR	U-Turn	Peds CW	Peds CCW	Left	Thru	Right	RTOR	U-Turn	Peds CW	Peds CCW
Start Time	2024/05/17 16:00:00	0	0	0	0	0	0	0	2	0	0	0	0	0	0	1	0	0	0	0
	2024/05/17 16:15:00	3	1	0	0	0	0	0	3	0	0	0	0	0	0	1	0	1	0	0
	2024/05/17 16:30:00	0	0	0	0	0	0	1	1	0	0	0	0	0	0	0	1	0	0	0
	2024/05/17 16:45:00	0	0	0	0	0	0	0	0	0	0	0	0	0	0	0	0	0	0	0
	2024/05/17 17:00:00	0	1	0	0	0	0	1	1	1	0	0	0	0	0	2	0	0	0	0
	2024/05/17 17:15:00	0	1	0	0	0	0	0	0	0	0	0	0	0	1	1	0	0	0	0
	2024/05/17 17:30:00	0	0	0	0	0	0	0	1	0	0	0	0	0	0	1	0	0	0	0
	2024/05/17 17:45:00	0	0	0	0	0	0	0	0	1	0	0	0	0	0	0	0	0	0	0
Total		3	3	0	0	0	0	2	8	2	0	0	0	0	1	6	1	1	0	0

Motorcycles

Peds CCW
0
0
0
0
0
0
0
0
0

Cars

Leg Direction Start Time	NY-31 Eastbound								NY-31 Westbound								Morgan Road Northbound								Morgan Road Southbound							
	Left								Left								Left								Left							
	Thru	Right	RTOR	U-Turn	Peds CW	Peds CCW			Thru	Right	RTOR	U-Turn	Peds CW	Peds CCW			Thru	Right	RTOR	U-Turn	Peds CW	Peds CCW			Thru	Right	RTOR	U-Turn	Peds CW	Peds CCW		
2024/05/17 16:00:00	58	131	49	16	0	0	0		21	121	16	3	0	0	0		64	56	14	5	0	0	0		12	27	46	2	0	0	0	
2024/05/17 16:15:00	54	110	42	15	0	0	0		29	126	20	3	0	0	0		63	46	17	2	0	0	0		9	32	47	0	0	0	0	
2024/05/17 16:30:00	65	149	36	18	0	0	0		32	127	15	3	0	0	0		80	64	26	2	0	0	0		7	28	34	0	0	0	0	
2024/05/17 16:45:00	64	135	51	17	0	0	0		14	140	21	4	0	0	0		56	47	18	5	0	0	0		11	26	32	3	0	0	0	
2024/05/17 17:00:00	47	129	41	18	0	0	0		21	126	17	3	0	0	0		67	78	28	4	0	0	0		12	31	34	2	0	0	0	
2024/05/17 17:15:00	63	117	44	20	0	0	0		23	144	17	3	0	0	0		68	56	23	5	0	0	0		9	27	31	4	0	0	0	
2024/05/17 17:30:00	53	108	46	23	0	0	0		31	141	16	0	0	0	0		72	52	20	4	0	0	0		14	40	45	1	0	0	0	
2024/05/17 17:45:00	52	117	43	24	0	0	0		15	116	9	4	0	0	0		52	57	17	2	0	0	0		12	23	42	1	0	0	0	
Total	456	996	352	164	0	0	0		186	1041	131	23	0	0	0		522	466	161	29	0	0	0		86	224	305	13	0	0	0	

Single-Unit Trucks

Leg Direction Start Time	NY-31 Eastbound							NY-31 Westbound							Morgan Road Northbound							Morgan Road Southbound						
	Left							Left							Left							Left						
	Thru	Right	RTOR	U-Turn	Peds CW	Peds CCW		Thru	Right	RTOR	U-Turn	Peds CW	Peds CCW		Thru	Right	RTOR	U-Turn	Peds CW	Peds CCW		Thru	Right	RTOR	U-Turn	Peds CW	Peds CCW	
2024/05/17 16:00:00	0	0	1	1	0	0	0	0	0	0	0	0	0	0	0	5	0	0	0	0	0	0	0	0	0	0	0	0
2024/05/17 16:15:00	1	1	0	0	0	0	0	0	1	0	0	0	0	0	1	0	1	0	0	0	0	1	0	0	0	0	0	0
2024/05/17 16:30:00	0	2	0	1	0	0	0	0	1	0	0	0	0	0	0	0	0	0	0	0	0	0	1	0	0	0	0	0
2024/05/17 16:45:00	1	1	2	1	0	0	0	0	0	0	0	0	0	0	1	1	1	0	0	0	0	0	1	0	0	0	0	0
2024/05/17 17:00:00	0	3	0	0	0	0	0	0	2	0	0	0	0	0	1	0	0	0	0	0	0	0	0	1	0	0	0	0
2024/05/17 17:15:00	0	0	0	0	0	0	0	0	1	0	0	0	0	0	0	0	1	0	0	0	0	0	0	1	0	0	0	0
2024/05/17 17:30:00	0	0	0	0	0	0	0	1	0	0	0	0	0	0	0	0	0	0	0	0	0	0	0	0	0	0	0	0
2024/05/17 17:45:00	0	0	1	0	0	0	0	0	0	0	1	0	0	0	0	0	0	0	0	0	0	0	2	0	0	0	0	0
Total	2	7	4	3	0	0	0	1	5	0	1	0	0	0	3	6	3	0	0	0	0	1	4	2	0	0	0	0

Articulated Trucks

[illegible]

Buses

Leg Direction Start Time	NY-31 Eastbound							NY-31 Westbound							Morgan Road Northbound							Morgan Road Southbound							
	Left							Left							Left							Left							
	Thru	Right	RTOR	U-Turn	Peds	CW	Peds CCW	Thru	Right	RTOR	U-Turn	Peds	CW	Peds CCW	Thru	Right	RTOR	U-Turn	Peds	CW	Peds CCW	Thru	Right	RTOR	U-Turn	Peds	CW	Peds CCW	
2024/05/17 16:00:00	0	0	2	0	0	0	0	0	1	0	0	0	0	0	0	0	0	0	0	0	0	0	0	1	0	0	0	0	0
2024/05/17 16:15:00	0	0	0	0	0	0	0	0	0	0	0	0	0	0	0	0	0	0	0	0	0	0	0	0	0	0	0	0	0
2024/05/17 16:30:00	0	0	0	0	0	0	0	0	0	0	0	0	0	0	0	0	0	0	0	0	0	0	0	0	2	0	0	0	0
2024/05/17 16:45:00	1	0	0	0	0	0	0	0	0	0	0	0	0	0	0	0	1	0	0	0	0	0	0	0	0	0	0	0	0
2024/05/17 17:00:00	0	0	0	0	0	0	0	0	0	0	0	0	0	0	0	0	0	0	0	0	0	0	0	0	0	0	0	0	0
2024/05/17 17:15:00	0	0	0	0	0	0	0	0	0	0	0	0	0	0	0	0	0	0	0	0	0	0	0	0	0	0	0	0	0
2024/05/17 17:30:00	0	0	0	0	0	0	0	0	0	0	0	0	0	0	0	0	0	0	0	0	0	0	0	0	0	0	0	0	0
2024/05/17 17:45:00	0	0	0	0	0	0	0	0	0	0	0	0	0	0	0	0	0	0	0	0	0	0	0	0	0	0	0	0	0
Total	1	0	2	0	0	0	0	0	1	0	0	0	0	0	0	0	1	0	0	0	0	0	0	1	2	0	0	0	0

Pedestrians

Leg Direction	Start Time	NY-31 Eastbound								Morgan Road Northbound								Morgan Road Southbound							
		Thru	Right	RTOR	U-Turn	Peds CW	Peds CCW	Left		Thru	Right	RTOR	U-Turn	Peds CW	Peds CCW	Left		Thru	Right	RTOR	U-Turn	Peds CW	Peds CCW		
	2024/06/17 16:00:00	0	0	0	0	0	0	0		0	0	0	0	0	0	0		0	0	0	0	0	0		
	2024/06/17 16:10:00	0	0	0	0	0	0	0		0	0	0	0	0	0	0		0	0	0	0	0	0		
	2024/06/17 16:20:00	0	0	0	0	0	0	0		0	0	0	0	0	0	0		0	0	0	0	0	0		
	2024/06/17 16:45:00	0	0	0	0	0	0	0		0	0	0	0	0	0	0		0	0	0	0	0	0		
	2024/06/17 17:00:00	0	0	0	0	0	0	0		0	0	0	0	0	0	0		0	0	0	0	0	0		
	2024/06/17 17:15:00	0	0	0	0	0	0	0		0	0	0	0	0	0	0		0	0	0	0	0	0		
	2024/06/17 17:30:00	0	0	0	0	0	0	0		0	0	0	0	0	0	0		0	0	0	0	0	0		
	2024/06/17 17:45:00	0	0	0	0	0	0	0		0	0	0	0	0	0	0		0	0	0	0	0	0		
Total		0	0	0	0	0	0	0		0	0	0	0	0	0	0		0	0	0	0	0	0		

Bicycles on Crosswalk

[illegible]

Total Volume Class Breakdown

[illegible]

PM Peak Class Breakdown

[illegible]





Project	GTS
Project Code	11778
Site Name	11778-2
Legs and Movements	All Processed Legs & Move
Bin Size	15 minutes
Survey Date	2024/05/17, Friday
Location	NYS Route 31 & Morgan R
Latitude and Longitude	43.186280, -76.217040

	Start	End	PHF
PM Peak	2024/05/17 16:30:00	2024/05/17 17:30:00	0.97

Turning Movement Data

Leg Direction	NY-31 Eastbound								NY-31 Westbound								Morgan Road Northbound								Morgan Road Southbound								Total		
	Left	Thru	Right	RTOR	U-Turn	App Total	Peds CW	Peds CCW	Left	Thru	Right	RTOR	U-Turn	App Total	Peds CW	Peds CCW	Left	Thru	Right	RTOR	U-Turn	App Total	Peds CW	Peds CCW	Left	Thru	Right	RTOR	U-Turn	App Total	Peds CW	Peds CCW			
	Start Time																																		
4:00:00 PM	58	131	52	17	0	258	0	0	21	124	16	3	0	164	0	0	64	62	15	5	0	146	0	0	13	29	42	2	0	86	0	0	654		
4:15:00 PM	58	113	42	15	0	228	0	0	29	131	20	3	0	183	0	0	64	47	18	3	0	132	0	0	10	33	47	0	0	90	0	0	633		
4:30:00 PM	65	151	36	19	0	271	0	0	33	129	15	3	0	180	0	0	80	64	27	2	0	173	0	0	7	29	36	0	0	72	0	0	696		
4:45:00 PM	66	138	53	18	0	273	0	0	14	140	21	4	0	179	0	0	57	48	20	5	0	130	0	0	12	27	32	3	0	74	0	0	656		
Hourly Total	247	531	183	69	0	1030	0	0	97	524	72	13	0	706	0	0	265	221	80	15	0	581	0	0	42	118	157	5	0	322	0	0	2639		
5:00:00 PM	47	134	41	18	0	240	0	0	22	129	18	3	0	172	0	0	68	81	26	4	0	179	0	0	12	31	36	2	0	81	0	0	672		
5:15:00 PM	63	118	44	33	0	258	0	0	23	145	17	3	0	188	0	0	70	58	24	5	0	157	0	0	9	27	32	4	0	72	0	0	675		
5:30:00 PM	53	108	46	23	0	230	0	0	32	142	16	0	0	190	0	0	72	54	20	4	0	150	0	0	14	40	45	1	0	100	0	0	670		
5:45:00 PM	52	118	44	24	0	238	0	0	15	117	10	5	0	147	0	0	52	57	17	2	0	128	0	0	12	25	44	1	0	82	0	0	595		
Hourly Total	215	478	175	98	0	966	0	0	92	533	61	11	0	697	0	0	262	250	87	15	0	614	0	0	47	123	157	8	0	335	0	0	2612		
Grand Total	462	1009	358	167	0	1996	0	0	189	1057	133	24	0	1403	0	0	527	471	167	30	0	1195	0	0	89	241	314	13	0	657	0	0	5251		
% Approach	23.1%	50.6%	17.9%	8.4%	0.0%	0.0%	0.0%	0.0%	13.5%	75.3%	9.5%	1.7%	0.0%	0.0%	0.0%	0.0%	44.1%	39.4%	14.0%	2.5%	0.0%	0.0%	0.0%	0.0%	13.5%	36.7%	47.8%	2.0%	0.0%	0.0%	0.0%	0.0%	0.0%		
% Total	8.8%	19.2%	6.8%	3.2%	0.0%	38.0%	0.0%	0.0%	3.6%	20.1%	2.5%	0.5%	0.0%	26.7%	0.0%	0.0%	10.0%	9.0%	3.2%	0.6%	0.0%	22.8%	0.0%	0.0%	1.7%	4.6%	6.0%	0.2%	0.0%	12.5%	0.0%	0.0%	0.0%		
Lights	461	1006	356	167	0	1990	0	0	189	1054	133	24	0	1400	0	0	526	471	165	30	0	1192	0	0	89	240	312	13	0	654	0	0	5236		
% Lights	99.8%	99.7%	99.4%	100.0%	0.0%	99.7%	0.0%	0.0%	100.0%	99.7%	100.0%	100.0%	0.0%	99.8%	0.0%	0.0%	99.8%	100.0%	98.8%	100.0%	0.0%	99.7%	0.0%	0.0%	100.0%	99.6%	99.4%	100.0%	0.0%	99.5%	0.0%	0.0%	99.7%		
HV	1	3	2	0	0	6	0	0	0	3	0	0	0	3	0	0	1	0	2	0	0	3	0	0	0	1	2	0	0	3	0	0	15		
% HV	0.2%	0.3%	0.6%	0.0%	0.0%	0.3%	0.0%	0.0%	0.0%	0.3%	0.0%	0.0%	0.0%	0.2%	0.0%	0.0%	0.2%	0.0%	1.2%	0.0%	0.0%	0.3%	0.0%	0.0%	0.0%	0.4%	0.6%	0.0%	0.0%	0.5%	0.0%	0.0%	0.3%		
Pedestrians	0	0	0	0	0	0	0	0	0	0	0	0	0	0	0	0	0	0	0	0	0	0	0	0	0	0	0	0	0	0	0	0	0		
% Pedestrians	0.0%	0.0%	0.0%	0.0%	0.0%	0.0%	0.0%	0.0%	0.0%	0.0%	0.0%	0.0%	0.0%	0.0%	0.0%	0.0%	0.0%	0.0%	0.0%	0.0%	0.0%	0.0%	0.0%	0.0%	0.0%	0.0%	0.0%	0.0%	0.0%	0.0%	0.0%	0.0%	0.0%		
Bicycles on Crosswalk	0	0	0	0	0	0	0	0	0	0	0	0	0	0	0	0	0	0	0	0	0	0	0	0	0	0	0	0	0	0	0	0	0		
% Bicycles on Crosswalk	0.0%	0.0%	0.0%	0.0%	0.0%	0.0%	0.0%	0.0%	0.0%	0.0%	0.0%	0.0%	0.0%	0.0%	0.0%	0.0%	0.0%	0.0%	0.0%	0.0%	0.0%	0.0%	0.0%	0.0%	0.0%	0.0%	0.0%	0.0%	0.0%	0.0%	0.0%	0.0%	0.0%		

Turning Movement Data Plot

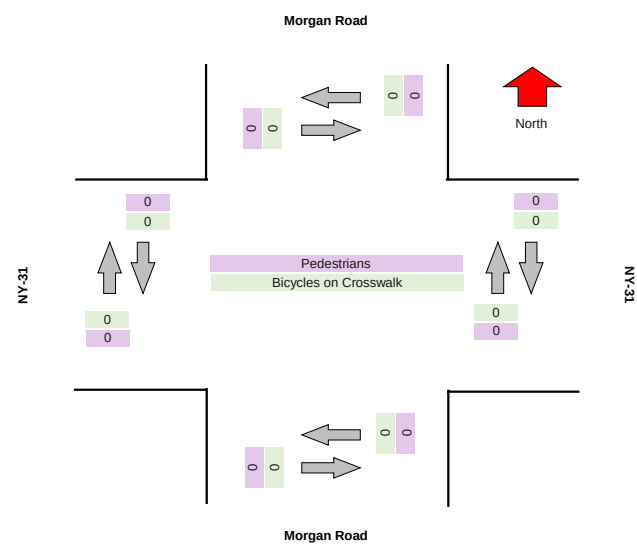
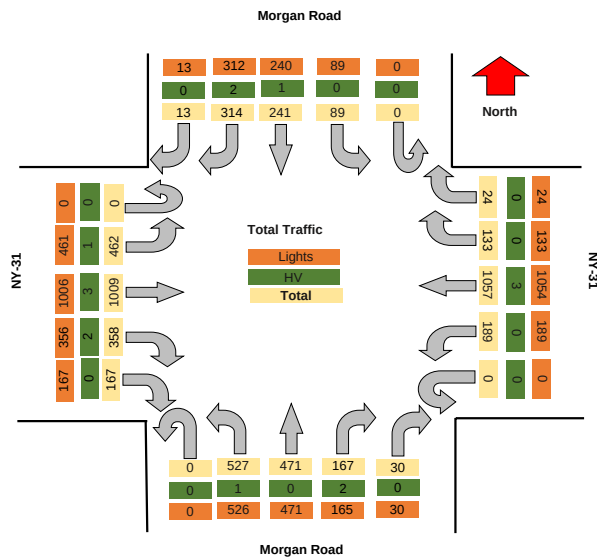




Turning Movement Peak Hour Data (PM)

#####

Leg Direction	NY-31 Eastbound								NY-31 Westbound								Morgan Road Northbound								Morgan Road Southbound								Total
	Left	Thru	Right	RTOR	U-Turn	App Total	Peds CW	Peds CCW	Left	Thru	Right	RTOR	U-Turn	App Total	Peds CW	Peds CCW	Left	Thru	Right	RTOR	U-Turn	App Total	Peds CW	Peds CCW	Left	Thru	Right	RTOR	U-Turn	App Total	Peds CW	Peds CCW	
4:30:00 PM	65	151	36	19	0	271	0	0	33	129	15	3	0	180	0	0	80	64	27	2	0	173	0	0	7	29	36	0	0	72	0	0	696
4:45:00 PM	66	136	53	18	0	273	0	0	14	140	21	4	0	179	0	0	57	48	20	5	0	130	0	0	12	27	32	3	0	74	0	0	656
5:00:00 PM	47	134	41	18	0	240	0	0	22	129	18	3	0	172	0	0	68	81	26	4	0	179	0	0	12	31	36	2	0	81	0	0	672
5:15:00 PM	63	118	44	33	0	258	0	0	23	145	17	3	0	188	0	0	70	58	24	5	0	157	0	0	9	27	32	4	0	72	0	0	675
Grand Total	241	539	174	88	0	1042	0	0	92	543	71	13	0	719	0	0	275	251	97	16	0	639	0	0	40	114	136	9	0	299	0	0	2699
% Approach	23.1%	51.7%	16.7%	8.4%	0.0%	0.0%	0.0%	0.0%	12.8%	75.5%	9.9%	1.8%	0.0%	0.0%	0.0%	0.0%	43.0%	39.3%	15.2%	2.5%	0.0%	0.0%	0.0%	0.0%	13.4%	38.1%	45.5%	3.0%	0.0%	0.0%	0.0%	0.0%	0.0%
% Total	8.9%	20.0%	6.4%	3.3%	0.0%	38.6%	0.0%	0.0%	3.4%	20.1%	2.6%	0.5%	0.0%	26.6%	0.0%	0.0%	10.2%	9.3%	3.6%	0.6%	0.0%	23.7%	0.0%	0.0%	1.5%	4.2%	5.0%	0.3%	0.0%	11.1%	0.0%	0.0%	0.0%
PMS	0.013	0.892	0.821	0.857	0.000	0.954	0.000	0.000	0.697	0.836	0.845	0.813	0.000	0.906	0.000	0.000	0.869	0.775	0.898	0.800	0.000	0.892	0.000	0.000	0.833	0.919	0.944	0.563	0.000	0.923	0.000	0.000	0.860
Lights	240	538	174	88	0	1040	0	0	92	543	71	13	0	719	0	0	274	251	96	16	0	637	0	0	40	114	134	9	0	297	0	0	2693
% Lights	99.6%	99.8%	100.0%	100.0%	0.0%	99.8%	0.0%	0.0%	100.0%	100.0%	100.0%	100.0%	0.0%	100.0%	0.0%	0.0%	99.6%	100.0%	99.0%	100.0%	0.0%	99.7%	0.0%	0.0%	100.0%	100.0%	98.5%	100.0%	0.0%	99.3%	0.0%	0.0%	99.8%
HV	1	1	0	0	0	2	0	0	0	0	0	0	0	0	0	0	1	0	1	0	0	2	0	0	0	0	2	0	0	2	0	0	6
% HV	0.4%	0.2%	0.0%	0.0%	0.0%	0.2%	0.0%	0.0%	0.0%	0.0%	0.0%	0.0%	0.0%	0.0%	0.0%	0.0%	0.4%	0.0%	1.0%	0.0%	0.0%	0.3%	0.0%	0.0%	0.0%	0.0%	1.5%	0.0%	0.0%	0.7%	0.0%	0.0%	0.2%
Pedestrians	0	0	0	0	0	0	0	0	0	0	0	0	0	0	0	0	0	0	0	0	0	0	0	0	0	0	0	0	0	0	0	0	0
% Pedestrians	0.0%	0.0%	0.0%	0.0%	0.0%	0.0%	0.0%	0.0%	0.0%	0.0%	0.0%	0.0%	0.0%	0.0%	0.0%	0.0%	0.0%	0.0%	0.0%	0.0%	0.0%	0.0%	0.0%	0.0%	0.0%	0.0%	0.0%	0.0%	0.0%	0.0%	0.0%	0.0%	0.0%
Bicycles on Crosswalk	0	0	0	0	0	0	0	0	0	0	0	0	0	0	0	0	0	0	0	0	0	0	0	0	0	0	0	0	0	0	0	0	0
% Bicycles on Crosswalk	0.0%	0.0%	0.0%	0.0%	0.0%	0.0%	0.0%	0.0%	0.0%	0.0%	0.0%	0.0%	0.0%	0.0%	0.0%	0.0%	0.0%	0.0%	0.0%	0.0%	0.0%	0.0%	0.0%	0.0%	0.0%	0.0%	0.0%	0.0%	0.0%	0.0%	0.0%	0.0%	0.0%

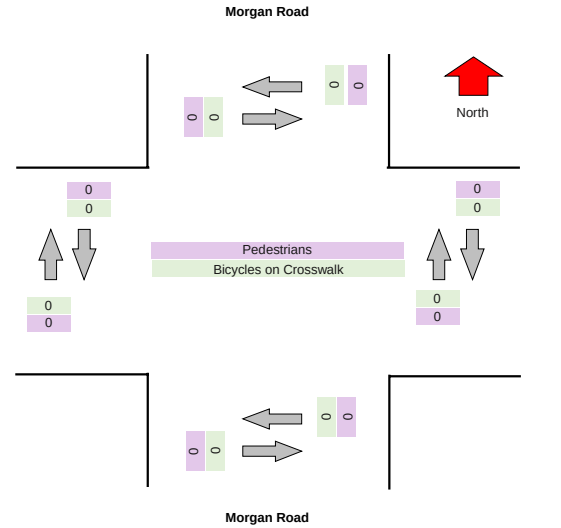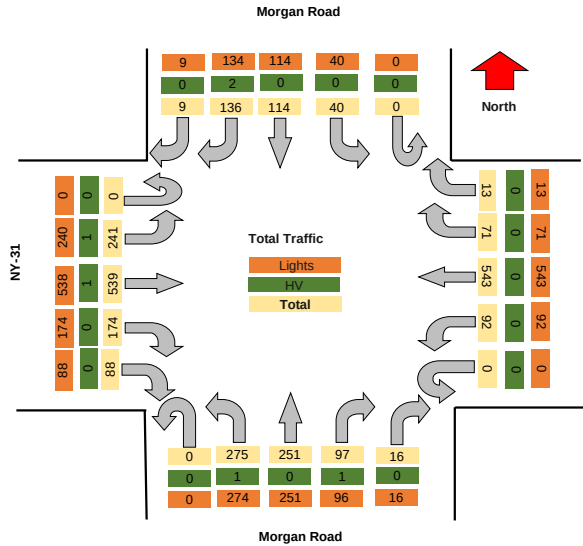

Summary


Project	GTS
Project Code	11778-3
Site Name	11778-3
Legs and Movements	All Processed Legs & Movement
Bin Size	15 minutes
Survey Date	2024/05/09, Thursday
Location	NYS Route 31 & Great Northern
Latitude and Longitude	43.185861, -76.222694

AM Peak	Start 2024/05/09 07:15:00	End 2024/05/09 08:15:00	PHF 0.89
---------	------------------------------	----------------------------	-------------

Turning Movement Data

Leg Direction	NY-31 Eastbound										NY-31 Westbound										Dunkin/La-Z-Boy Access Northbound										Great Northern Mall Access Southbound										Total
	Left	Thru	Right	RTOR	U-Turn	App Total	Through	Right	Left	Thru	Right	RTOR	U-Turn	App Total	Through	Right	Left	Thru	Right	RTOR	U-Turn	App Total	Through	Right	Left	Thru	Right	RTOR	U-Turn	App Total	Through	Right	Left	Thru	Right	RTOR	U-Turn	App Total			
7:00:00 AM	0	146	0	1	0	146	0	0	0	140	1	0	0	141	0	0	0	0	0	1	0	0	0	0	0	0	0	0	0	0	0	0	0	0	0	0	0	0	141		
7:15:00 AM	0	122	7	2	0	133	0	0	0	147	0	0	0	147	0	0	0	0	0	3	0	0	0	0	0	0	0	0	0	0	0	0	0	0	0	0	0	147			
7:30:00 AM	0	152	2	0	0	156	0	0	0	158	1	0	0	160	0	0	0	0	0	3	0	0	0	0	0	0	0	0	0	0	0	0	0	0	0	0	0	160			
7:45:00 AM	0	189	2	0	0	192	0	0	0	180	3	0	0	184	0	0	0	0	0	2	0	0	0	0	0	0	0	0	0	0	0	0	0	0	0	0	0	184			
Hourly Total	0	588	17	3	0	608	0	0	0	625	6	0	0	631	0	0	0	0	0	18	0	0	0	0	0	0	0	0	0	0	0	0	0	0	0	0	0	631			
8:00:00 AM	0	139	6	1	0	148	0	0	0	142	1	0	0	144	0	0	0	0	0	4	0	0	0	0	0	0	0	0	0	0	0	0	0	0	0	0	0	144			
8:15:00 AM	0	138	3	0	0	141	0	0	0	138	2	0	0	141	0	0	0	0	0	2	0	0	0	0	0	0	0	0	0	0	0	0	0	0	0	0	0	141			
8:30:00 AM	0	135	8	1	0	144	0	0	0	155	3	0	0	159	0	0	0	0	0	7	1	0	0	0	0	0	0	0	0	0	0	0	0	0	0	0	0	159			
8:45:00 AM	0	111	0	0	0	111	0	0	0	148	3	0	0	151	0	0	0	0	0	4	0	0	0	0	0	0	0	0	0	0	0	0	0	0	0	0	0	151			
Hourly Total	0	585	26	2	0	629	0	0	0	593	9	0	0	597	0	0	0	0	0	17	1	0	0	0	0	0	0	0	0	0	0	0	0	0	0	0	0	151			
Grand Total	0	2087	30	5	0	2141	0	0	0	2188	15	0	0	2200	0	0	0	0	0	35	1	0	0	0	0	0	0	0	0	0	0	0	0	0	0	0	0	2200			
% Approach	1.3%	95.3%	3.2%	0.4%	0.0%	0.0%	0.0%	0.0%	0.0%	98.3%	1.2%	0.0%	0.0%	0.0%	0.0%	0.0%	0.0%	0.0%	0.0%	2.2%	0.0%	0.0%	0.0%	0.0%	0.0%	0.0%	0.0%	0.0%	0.0%	0.0%	0.0%	0.0%	0.0%	0.0%	0.0%	0.0%	0.0%				
% Total	0.0%	45.1%	1.2%	0.2%	0.0%	47.2%	0.0%	0.0%	0.0%	49.3%	0.0%	0.0%	0.0%	50.2%	0.0%	0.0%	0.0%	0.0%	0.0%	1.4%	0.0%	0.0%	0.0%	0.0%	0.0%	0.0%	0.0%	0.0%	0.0%	0.0%	0.0%	0.0%	0.0%	0.0%	0.0%	0.0%	0.0%				
% Lights	100.0%	98.3%	100.0%	100.0%	0.0%	98.4%	1.0%	0.0%	0.0%	100.0%	98.7%	100.0%	0.0%	0.0%	98.7%	1.0%	0.0%	0.0%	0.0%	100.0%	100.0%	100.0%	100.0%	0.0%	100.0%	0.0%	0.0%	0.0%	0.0%	0.0%	0.0%	0.0%	0.0%	0.0%	0.0%	0.0%	0.0%	0.0%			
% HV	0.0%	1.7%	0.0%	0.0%	0.0%	1.6%	0.0%	0.0%	0.0%	0.0%	1.2%	0.0%	0.0%	0.0%	0.0%	0.0%	0.0%	0.0%	0.0%	0.0%	0.0%	0.0%	0.0%	0.0%	0.0%	0.0%	0.0%	0.0%	0.0%	0.0%	0.0%	0.0%	0.0%	0.0%	0.0%	0.0%	0.0%				
% Pedestrians	0.0%	0.0%	0.0%	0.0%	0.0%	0.0%	0.0%	0.0%	0.0%	0.0%	0.0%	0.0%	0.0%	0.0%	0.0%	0.0%	0.0%	0.0%	0.0%	0.0%	0.0%	0.0%	0.0%	0.0%	0.0%	0.0%	0.0%	0.0%	0.0%	0.0%	0.0%	0.0%	0.0%	0.0%	0.0%	0.0%	0.0%				
% Bicycles on Crosswalk	0.0%	0.0%	0.0%	0.0%	0.0%	0.0%	0.0%	0.0%	0.0%	0.0%	0.0%	0.0%	0.0%	0.0%	0.0%	0.0%	0.0%	0.0%	0.0%	0.0%	0.0%	0.0%	0.0%	0.0%	0.0%	0.0%	0.0%	0.0%	0.0%	0.0%	0.0%	0.0%	0.0%	0.0%	0.0%	0.0%	0.0%				
% Bicycles on Crosswalk	0.0%	0.0%	0.0%	0.0%	0.0%	0.0%	0.0%	0.0%	0.0%	0.0%	0.0%	0.0%	0.0%	0.0%	0.0%	0.0%	0.0%	0.0%	0.0%	0.0%	0.0%	0.0%	0.0%	0.0%	0.0%	0.0%	0.0%	0.0%	0.0%	0.0%	0.0%	0.0%	0.0%	0.0%	0.0%	0.0%	0.0%				

Turning Movement Data Plot


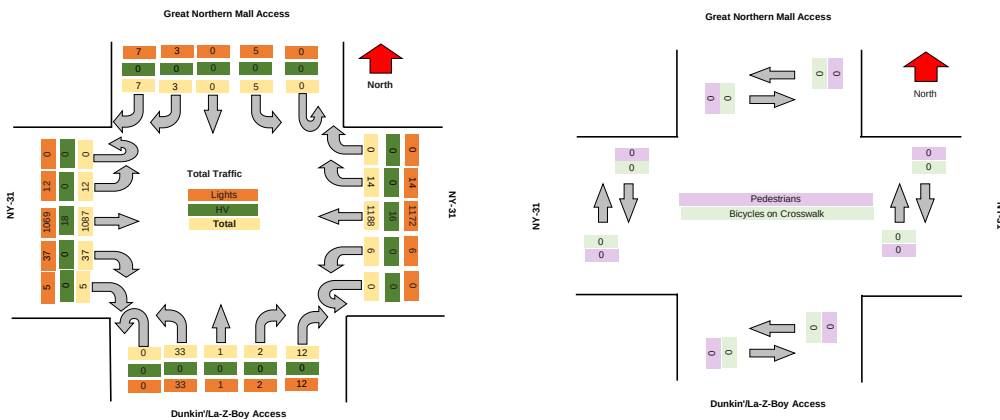


Summary

Turning Movement Peak Hour Data (AM)

7:15:00 AM

Lap	NY 31												Dunkin/La-Z-Boy Access												Great Northern Mall Access												Total
	Eastbound						Westbound						Northbound						Southbound						Eastbound						Westbound						
Direction	Left	Thru	Right	RTOR	U-Turn	App Total	Left	Thru	Right	RTOR	U-Turn	App Total	Left	Thru	Right	RTOR	U-Turn	App Total	Left	Thru	Right	RTOR	U-Turn	App Total	Left	Thru	Right	RTOR	U-Turn	App Total							
Start Time																																					
7:15:00 AM	2	122	7	2	0	133	0	0	0	0	0	147	0	0	0	5	0	0	3	0	0	0	0	0	0	0	0	0	0	1	0	289					
7:30:00 AM	2	132	2	0	0	136	0	0	0	0	0	150	0	0	0	3	0	0	1	0	0	0	0	0	0	0	0	0	0	1	0	361					
7:45:00 AM	1	168	2	0	0	172	0	0	0	0	0	184	0	0	0	2	0	0	0	0	0	0	0	0	0	0	0	0	0	0	338						
8:00:00 AM	2	135	6	1	0	145	0	0	0	0	0	148	0	0	0	4	0	0	0	0	0	0	0	0	0	0	0	0	0	2	0	392					
Grand Total	7	557	17	3	0	587	0	0	0	0	0	552	0	0	0	14	0	0	1	0	0	0	0	0	0	0	0	0	0	4	0	1280					
% Approach	1.3%	95.6%	2.8%	0.0%	0.0%	0.0%	0.0%	98.8%	0.8%	0.0%	0.0%	0.0%	0.0%	0.0%	0.0%	0.0%	0.0%	0.0%	0.0%	0.0%	0.0%	0.0%	0.0%	0.0%	0.0%	0.0%	0.0%	0.0%	0.0%	0.0%	0.0%						
% Total	0.0%	45.1%	1.3%	0.0%	0.0%	47.2%	0.0%	0.0%	0.0%	0.0%	0.0%	50.8%	0.0%	0.0%	0.0%	1.1%	0.0%	0.0%	1.7%	0.0%	0.0%	0.0%	0.0%	0.0%	0.0%	0.0%	0.0%	0.0%	0.0%	0.0%	0.0%						
% Lights	0.0%	0.0%	0.0%	0.0%	0.0%	0.0%	0.0%	0.0%	0.0%	0.0%	0.0%	0.0%	0.0%	0.0%	0.0%	0.0%	0.0%	0.0%	0.0%	0.0%	0.0%	0.0%	0.0%	0.0%	0.0%	0.0%	0.0%	0.0%	0.0%	0.0%	0.0%						
% Pedestrians	0.0%	0.0%	0.0%	0.0%	0.0%	0.0%	0.0%	0.0%	0.0%	0.0%	0.0%	0.0%	0.0%	0.0%	0.0%	0.0%	0.0%	0.0%	0.0%	0.0%	0.0%	0.0%	0.0%	0.0%	0.0%	0.0%	0.0%	0.0%	0.0%	0.0%	0.0%						
% Bicycles on Crosswalk	0.0%	0.0%	0.0%	0.0%	0.0%	0.0%	0.0%	0.0%	0.0%	0.0%	0.0%	0.0%	0.0%	0.0%	0.0%	0.0%	0.0%	0.0%	0.0%	0.0%	0.0%	0.0%	0.0%	0.0%	0.0%	0.0%	0.0%	0.0%	0.0%	0.0%	0.0%						

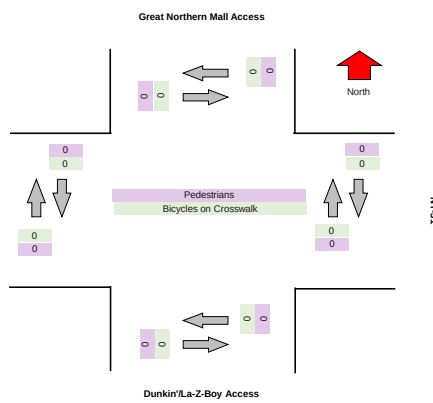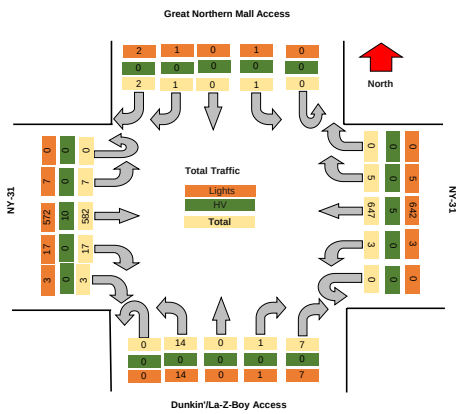

Summary



Summary

Summary

Summary

Cars

Leg Direction Start Time	NY-31 Eastbound							NY-31 Westbound							Dunkirk/La-Z-Boy Access Northbound							Great Northern Mall Access Southbound						
	Thru	Right	RTOR	U-Turn	Peds CW	Peds CCW		Thru	Right	RTOR	U-Turn	Peds CW	Peds CCW		Thru	Right	RTOR	U-Turn	Peds CW	Peds CCW		Thru	Right	RTOR	U-Turn	Peds CW	Peds CCW	
2024/06/09 07:50:00	2	136	6	1	0	0	0	1	118	1	0	0	0	0	6	0	0	1	0	0	0	3	0	0	0	0	0	0
2024/06/09 07:55:00	2	118	7	2	0	0	0	0	140	0	0	0	0	0	5	0	0	3	0	0	0	0	0	0	0	0	0	
2024/06/09 07:50:00	2	144	2	0	0	0	0	0	189	1	0	0	0	0	3	0	0	1	0	0	0	1	0	0	0	0	0	
2024/06/09 07:45:00	0	161	2	0	0	0	0	1	152	3	0	0	0	0	2	0	0	0	0	0	0	0	0	0	0	0	0	
2024/06/09 08:00:00	2	130	6	1	0	0	0	1	140	1	0	0	0	0	4	0	1	3	0	0	0	0	0	0	2	0	0	
2024/06/09 08:15:00	0	130	3	0	0	0	0	1	113	2	0	0	0	0	2	0	0	2	0	0	0	0	0	0	0	0	0	
2024/06/09 08:30:00	0	106	8	1	0	0	0	1	147	3	0	0	0	0	7	1	0	2	0	0	0	1	0	1	0	0	0	
2024/06/09 08:45:00	2	106	1	0	0	0	0	0	144	3	0	0	0	0	4	0	0	0	0	0	0	0	0	1	5	0	0	
Total	10	1031	37	5	0	0	0	6	1143	14	0	0	0	0	33	1	1	12	0	0	0	5	0	2	7	0	0	

Single-Unit Trucks

Leg Direction Start Time		NY-31 Eastbound						NY-31 Westbound						Dunkin' Donuts - 8-Bay Access Northbound						Great Northern Mall Access Southbound					
		Thru	Right	RTOR	U-Turn	Peds CW	Peds CCW	Thru	Right	RTOR	U-Turn	Peds CW	Peds CCW	Thru	Right	RTOR	U-Turn	Peds CW	Peds CCW	Thru	Right	RTOR	U-Turn	Peds CW	Peds CCW
	2024/05/09 07:00:00	1	5	0	0	0	0	0	0	0	0	0	0	0	0	0	0	0	0	0	0	0	0	0	0
	2024/05/09 07:15:00	0	3	0	0	0	0	0	0	0	0	0	0	0	0	0	0	0	0	0	0	0	0	0	0
	2024/05/09 07:30:00	0	6	0	0	0	0	0	0	0	0	0	0	0	0	0	0	0	0	0	0	0	0	0	0
	2024/05/09 07:45:00	0	1	6	0	0	0	0	0	0	0	0	0	0	0	0	0	0	0	0	0	0	0	0	0
	2024/05/09 08:00:00	0	3	0	0	0	0	0	0	0	0	0	0	0	0	0	0	0	0	0	0	0	0	0	0
	2024/05/09 08:15:00	0	4	0	0	0	0	0	0	0	0	0	0	0	0	0	1	0	0	0	0	0	0	0	0
	2024/05/09 08:30:00	0	7	0	0	0	0	0	0	0	0	0	0	0	0	0	0	0	0	0	0	0	0	0	0
	2024/05/09 08:45:00	0	3	0	0	0	0	0	0	0	0	0	0	0	0	0	0	0	0	0	0	0	0	0	0
Total		2	37	0	0	0	0	0	0	0	0	0	0	0	0	0	1	0	0	0	0	0	0	0	0

Articulated Trucks

Leg Direction	NY-31 Eastbound							NY-31 Westbound							Dunkirk/La-Z-Boy Access							Great Northern Mall Access						
	Start Time	Thru	Right	RTOR	U-Turn	Peds CW	Peds CCW	Thru	Right	RTOR	U-Turn	Peds CW	Peds CCW	Thru	Right	RTOR	U-Turn	Peds CW	Peds CCW	Thru	Right	RTOR	U-Turn	Peds CW	Peds CCW			
	2024/06/09 07:50:00	0	0	0	0	0	0	0	0	0	0	0	0	0	0	0	0	0	0	0	0	0	0	0	0			
	2024/06/09 07:55:00	0	1	0	0	0	0	0	0	0	0	0	0	0	0	0	0	0	0	0	0	0	0	0	0			
	2024/06/09 07:50:00	0	1	0	0	0	0	0	2	0	0	0	0	0	0	0	0	0	0	0	0	0	0	0	0			
	2024/06/09 07:55:00	0	1	0	0	0	0	0	1	0	0	0	0	0	0	0	0	0	0	0	0	0	0	0	0			
	2024/06/09 08:00:00	0	1	0	0	0	0	0	0	0	0	0	0	0	0	0	0	0	0	0	0	0	0	0	0			
	2024/06/09 08:05:00	0	1	0	0	0	0	0	1	0	0	0	0	0	0	0	0	0	0	0	0	0	0	0	0			
	2024/06/09 08:10:00	0	1	0	0	0	0	0	1	0	0	0	0	0	0	0	0	0	0	0	0	0	0	0	0			
	2024/06/09 08:15:00	0	1	0	0	0	0	0	3	0	0	0	0	0	0	0	0	0	0	0	0	0	0	0	0			
	2024/06/09 08:20:00	0	1	0	0	0	0	0	0	0	0	0	0	0	0	0	0	0	0	0	0	0	0	0	0			
	2024/06/09 08:25:00	0	1	0	0	0	0	0	3	0	0	0	0	0	0	0	0	0	0	0	0	0	0	0	0			
	2024/06/09 08:30:00	0	2	0	0	0	0	0	2	0	0	0	0	0	0	0	0	0	0	0	0	0	0	0	0			
	2024/06/09 08:35:00	0	2	0	0	0	0	0	2	0	0	0	0	0	0	0	0	0	0	0	0	0	0	0	0			
	2024/06/09 08:40:00	0	2	0	0	0	0	0	2	0	0	0	0	0	0	0	0	0	0	0	0	0	0	0	0			
Total		0	8	0	0	0	0	0	9	0	0	0	0	0	0	0	0	0	0	0	0	0	0	0	0			

Buses

[illegible]

Pedestrians

[illegible]

Bicycles on Road

[illegible]

Bicycles on Crosswalk

[illegible]

Total Volume Class Breakdown

[illegible]

Log	NY-31										NY-31										Dunkirk/L-2-2 Bay Area										Grand Northern Mill Access										Crews Total		
	2024/05/01 00:00:00										2024/05/01 00:00:00										2024/05/01 00:00:00										2024/05/01 00:00:00												
	Start Time	End Time	Lat	Long	Alt	Roll	Pitch	Yaw	Heading	Speed	Start Time	End Time	Lat	Long	Alt	Roll	Pitch	Yaw	Heading				
2024/05/01 00:00:00	2024/05/01 00:00:00	2024/05/01 00:00:00	42.0000	-71.0000	100.0000	0.0000	0.0000	0.0000	0.0000	0.0000	2024/05/01 00:00:00	2024/05/01 00:00:00	42.0000	-71.0000	100.0000	0.0000	0.0000	0.0000	0.0000	0.0000	0.0000	2024/05/01 00:00:00	2024/05/01 00:00:00	42.0000	-71.0000	100.0000	0.0000	0.0000	0.0000	0.0000	0.0000	2024/05/01 00:00:00	2024/05/01 00:00:00	42.0000	-71.0000	100.0000	0.0000	0.0000	0.0000	0.0000	0.0000		
	2024/05/01 00:00:00	2024/05/01 00:00:00	42.0000	-71.0000	100.0000	0.0000	0.0000	0.0000	0.0000	0.0000	2024/05/01 00:00:00	2024/05/01 00:00:00	42.0000	-71.0000	100.0000	0.0000	0.0000	0.0000	0.0000	0.0000	0.0000	2024/05/01 00:00:00	2024/05/01 00:00:00	42.0000	-71.0000	100.0000	0.0000	0.0000	0.0000	0.0000	0.0000	2024/05/01 00:00:00	2024/05/01 00:00:00	42.0000	-71.0000	100.0000	0.0000	0.0000	0.0000	0.0000	0.0000		
Grand Total		1.0000	42.0000	-71.0000	100.0000	0.0000	0.0000	0.0000	0.0000	0.0000	Grand Total		1.0000	42.0000	-71.0000	100.0000	0.0000	0.0000	0.0000	0.0000	0.0000	0.0000	Grand Total		1.0000	42.0000	-71.0000	100.0000	0.0000	0.0000	0.0000	0.0000	0.0000	Grand Total		1.0000	42.0000	-71.0000	100.0000	0.0000	0.0000	0.0000	0.0000
Grand Total		1.0000	42.0000	-71.0000	100.0000	0.0000	0.0000	0.0000	0.0000	0.0000	Grand Total		1.0000	42.0000	-71.0000	100.0000	0.0000	0.0000	0.0000	0.0000	0.0000	0.0000	Grand Total		1.0000	42.0000																	




Project	GTS
Project Code	11778
Site Name	11778-3
Legs and Movements	All Processed Legs & Move
Bin Size	15 minutes
Survey Date	2024/05/09, Thursday
Location	NYS Route 31 & Great Nor
Latitude and Longitude	43.185861, -76.222694

	Start	End	PHF
AM Peak	2024/05/09 07:15:00	2024/05/09 08:15:00	0.89

Turning Movement Data

Leg Direction	NY-31										NY-31										Dunkin'/La-Z-Boy Access										Great Northern Mall Access										Total
	Eastbound					Westbound					Northbound					Southbound																									
	Left	Thru	Right	RTOR	U-Turn	App Total	Peak CV	Peak CCW	Peak CV	Peak CCW	Left	Thru	Right	RTOR	U-Turn	App Total	Peak CV	Peak CCW	Peak CV	Peak CCW	Left	Thru	Right	RTOR	U-Turn	App Total	Peak CV	Peak CCW													
Start Time	
7:00:00 AM	3	141	6	1	0	151	0	0		1	120	1	0	0	122	0	0		6	0	0	1	0	7	0	0	3	0	0	283											
7:15:00 AM	2	122	7	2	0	133	0	0		0	147	0	0	0	147	0	0		5	0	0	3	0	8	0	0	0	1	0	0	289										
7:30:00 AM	2	152	2	0	0	156	0	0		1	198	1	0	0	200	0	0		3	0	0	1	0	4	0	0	1	0	0	361											
7:45:00 AM	1	169	2	0	0	172	0	0		1	160	3	0	0	164	0	0		2	0	0	0	0	2	0	0	0	0	0	0	338										
Hourly Total	8	584	17	3	0	612	0	0		3	625	5	0	0	633	0	0		16	0	0	5	0	21	0	0	4	0	1	0	5	0	1271								
8:00:00 AM	2	139	6	1	0	148	0	0		1	142	1	0	0	144	0	0		4	0	1	3	0	8	0	0	0	0	2	0	2	0	302								
8:15:00 AM	0	138	3	0	0	141	0	0		1	118	2	0	0	121	0	0		2	0	0	1	2	5	0	0	0	0	0	0	0	0	267								
8:30:00 AM	0	115	8	1	0	124	0	0		1	155	3	0	0	159	0	0		7	1	0	2	0	10	0	0	1	0	1	0	2	0	295								
8:45:00 AM	2	111	3	0	0	116	0	0		0	148	3	0	0	151	0	0		4	0	0	0	0	4	0	0	0	0	1	5	0	6	0	277							
Hourly Total	4	503	20	2	0	529	0	0		3	563	9	0	0	575	0	0		17	1	2	7	0	27	0	0	1	0	2	7	0	10	0	0	1141						
Grand Total	12	1087	37	5	0	1141	0	0		6	1188	14	0	0	1208	0	0		33	1	2	12	0	48	0	0	5	0	3	7	0	15	0	0	2412						
% Approach	1.1%	95.3%	3.2%	0.4%	0.0%	0.0%	0.0%	0.0%		0.5%	98.3%	1.2%	0.0%	0.0%	0.0%	0.0%	0.0%		68.8%	2.1%	4.2%	25.0%	0.0%	0.0%	0.0%	0.0%	33.3%	0.0%	20.0%	46.7%	0.0%	0.0%	0.0%	0.0%							
% Total	0.5%	45.1%	1.5%	0.2%	0.0%	47.3%	0.0%	0.0%		0.2%	49.3%	0.6%	0.0%	0.0%	50.1%	0.0%	0.0%		1.4%	0.0%	0.1%	0.5%	0.0%	2.0%	0.0%	0.0%	0.2%	0.0%	0.1%	0.3%	0.0%	0.0%	0.0%	0.0%							
Lights	12	1069	37	5	0	1123	0	0		6	1172	14	0	0	1192	0	0		33	1	2	12	0	48	0	0	5	0	3	7	0	15	0	0	2378						
% Lights	100.0%	98.3%	100.0%	100.0%	0.0%	98.4%	0.0%	0.0%		100.0%	98.7%	100.0%	0.0%	0.0%	98.7%	0.0%	0.0%		100.0%	100.0%	100.0%	100.0%	0.0%	100.0%	0.0%	0.0%	100.0%	0.0%	100.0%	100.0%	0.0%	100.0%	0.0%	0.0%	98.6%						
HV	0	18	0	0	0	18	0	0		0	16	0	0	0	16	0	0		0	0	0	0	0	0	0	0	0	0	0	0	0	0	0	34							
% HV	0.0%	1.7%	0.0%	0.0%	0.0%	1.6%	0.0%	0.0%		0.0%	1.3%	0.0%	0.0%	0.0%	1.3%	0.0%	0.0%		0.0%	0.0%	0.0%	0.0%	0.0%	0.0%	0.0%	0.0%	0.0%	0.0%	0.0%	0.0%	0.0%	0.0%	1.4%	0.0%							
Pedestrians	0	0	0	0	0	0	0	0		0	0	0	0	0	0	0	0		0	0	0	0	0	0	0	0	0	0	0	0	0	0	0	0							
% Pedestrians	0.0%	0.0%	0.0%	0.0%	0.0%	0.0%	0.0%	0.0%		0.0%	0.0%	0.0%	0.0%	0.0%	0.0%	0.0%	0.0%		0.0%	0.0%	0.0%	0.0%	0.0%	0.0%	0.0%	0.0%	0.0%	0.0%	0.0%	0.0%	0.0%	0.0%	0.0%	0.0%							
Bicycles on Crosswalk	0	0	0	0	0	0	0	0		0	0	0	0	0	0	0	0		0	0	0	0	0	0	0	0	0	0	0	0	0	0	0	0							
% Bicycles on Crosswalk	0.0%	0.0%	0.0%	0.0%	0.0%	0.0%	0.0%	0.0%		0.0%	0.0%	0.0%	0.0%	0.0%	0.0%	0.0%	0.0%		0.0%	0.0%	0.0%	0.0%	0.0%	0.0%	0.0%	0.0%	0.0%	0.0%	0.0%	0.0%	0.0%	0.0%	0.0%	0.0%							

Turning Movement Data Plot

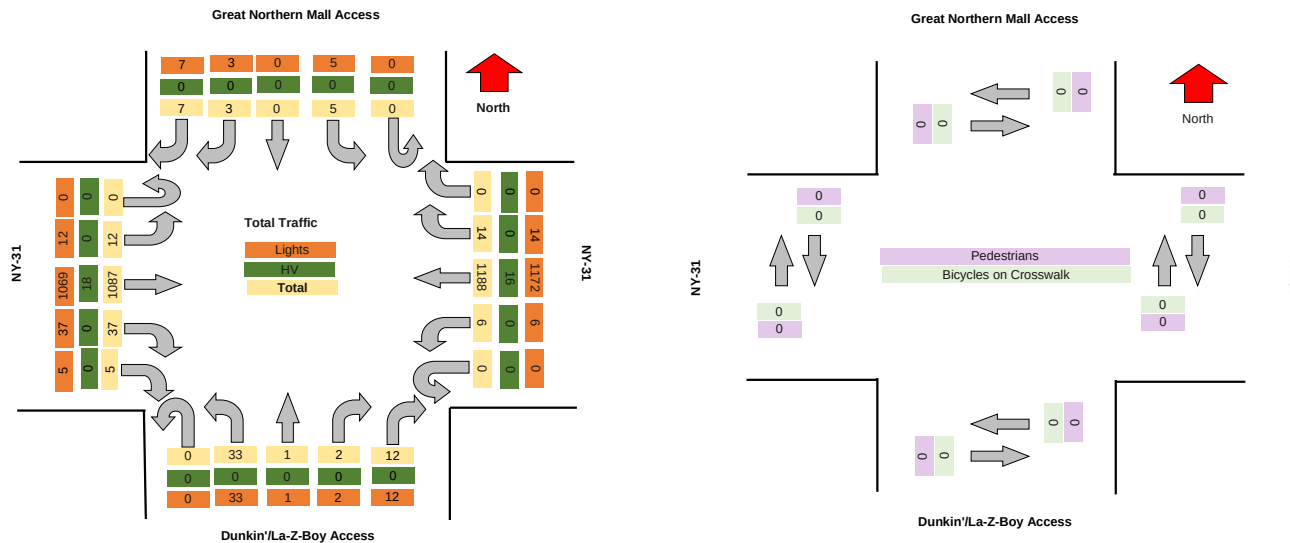





Turning Movement Peak Hour Data (AM)

18

#####

Leg Direction	NY-31 Eastbound										NY-31 Westbound										Dunkin'/La-Z-Boy Access Northbound										Great Northern Mall Access Southbound										Tot
	Start Time	Left	Thru	Right	RTOR	U-Turn	App Total	Peds CW	Peds CCW	Left	Thru	Right	RTOR	U-Turn	App Total	Peds CW	Peds CCW	Left	Thru	Right	RTOR	U-Turn	App Total	Peds CW	Peds CCW	Left	Thru	Right	RTOR	U-Turn	App Total	Peds CW	Peds CCW								
		Left	Thru	Right	RTOR	U-Turn	App Total	Peds CW	Peds CCW		
7:15:00 AM	2	122	7	2	0	0	133	0	0	0	147	0	0	0	0	147	0	0	5	0	0	3	0	0	8	0	0	0	1	0	0	0	0	28							
7:30:00 AM	2	152	2	0	0	0	156	0	0	1	198	1	0	0	0	200	0	0	3	0	0	1	0	0	4	0	0	1	0	0	0	1	0	36							
7:45:00 AM	1	169	2	0	0	0	172	0	0	1	160	3	0	0	0	164	0	0	2	0	0	0	0	0	2	0	0	0	0	0	0	0	33								
8:00:00 AM	2	139	6	1	0	0	148	0	0	1	142	1	0	0	0	144	0	0	4	0	1	3	0	0	8	0	0	0	0	0	2	0	30								
Grand Total	7	582	17	3	0	0	609	0	0	3	647	5	0	0	0	655	0	0	14	0	1	7	0	0	22	0	0	1	0	1	2	0	4	129							
% Approach	1.1%	95.6%	2.8%	0.5%	0.0%	0.0%	0.0%	0.0%	0.0%	0.5%	98.8%	0.8%	0.0%	0.0%	0.0%	0.0%	0.0%	0.0%	63.6%	0.0%	4.5%	31.8%	0.0%	0.0%	0.0%	25.0%	0.0%	25.0%	50.0%	0.0%	0.0%	0.0%	0.0%	0.0%							
% Total	0.5%	45.1%	1.3%	0.2%	0.0%	0.0%	47.2%	0.0%	0.0%	0.2%	50.2%	0.4%	0.0%	0.0%	0.0%	50.8%	0.0%	0.0%	1.1%	0.0%	0.1%	0.5%	0.0%	1.7%	0.0%	0.0%	1.0%	0.0%	0.1%	0.2%	0.0%	0.0%	0.0%	0.0%							
PHF	0.875	0.861	0.607	0.375	0.000	0.000	0.885	0.000	0.000	0.750	0.817	0.417	0.000	0.000	0.000	0.819	0.000	0.000	0.700	0.000	0.250	0.583	0.000	0.688	0.000	0.000	0.250	0.000	0.250	0.250	0.000	0.500	0.000	0.000							
Lights	7	572	17	3	0	0	599	0	0	3	642	5	0	0	0	650	0	0	14	0	1	7	0	0	22	0	0	1	0	1	2	0	4	127							
% Lights	100.0%	98.3%	100.0%	100.0%	0.0%	0.0%	98.4%	0.0%	0.0%	100.0%	99.2%	100.0%	0.0%	0.0%	0.0%	99.2%	0.0%	0.0%	100.0%	0.0%	100.0%	100.0%	0.0%	100.0%	0.0%	0.0%	100.0%	0.0%	100.0%	100.0%	0.0%	100.0%	0.0%	0.0%							
HV	0	10	0	0	0	0	10	0	0	0	5	0	0	0	0	5	0	0	0	0	0	0	0	0	0	0	0	0	0	0	0	0	15								
% HV	0.0%	1.7%	0.0%	0.0%	0.0%	0.0%	1.6%	0.0%	0.0%	0.0%	0.8%	0.0%	0.0%	0.0%	0.0%	0.8%	0.0%	0.0%	0.0%	0.0%	0.0%	0.0%	0.0%	0.0%	0.0%	0.0%	0.0%	0.0%	0.0%	0.0%	0.0%	0.0%	1.2%								
Pedestrians	0	0	0	0	0	0	0	0	0	0	0	0	0	0	0	0	0	0	0	0	0	0	0	0	0	0	0	0	0	0	0	0	0								
% Pedestrians	0.0%	0.0%	0.0%	0.0%	0.0%	0.0%	0.0%	0.0%	0.0%	0.0%	0.0%	0.0%	0.0%	0.0%	0.0%	0.0%	0.0%	0.0%	0.0%	0.0%	0.0%	0.0%	0.0%	0.0%	0.0%	0.0%	0.0%	0.0%	0.0%	0.0%	0.0%	0.0%	0.0%								
Bicycles on Crosswalk	0	0	0	0	0	0	0	0	0	0	0	0	0	0	0	0	0	0	0	0	0	0	0	0	0	0	0	0	0	0	0	0	0								
% Bicycles on Crosswalk	0.0%	0.0%	0.0%	0.0%	0.0%	0.0%	0.0%	0.0%	0.0%	0.0%	0.0%	0.0%	0.0%	0.0%	0.0%	0.0%	0.0%	0.0%	0.0%	0.0%	0.0%	0.0%	0.0%	0.0%	0.0%	0.0%	0.0%	0.0%	0.0%	0.0%	0.0%	0.0%	0.0%								

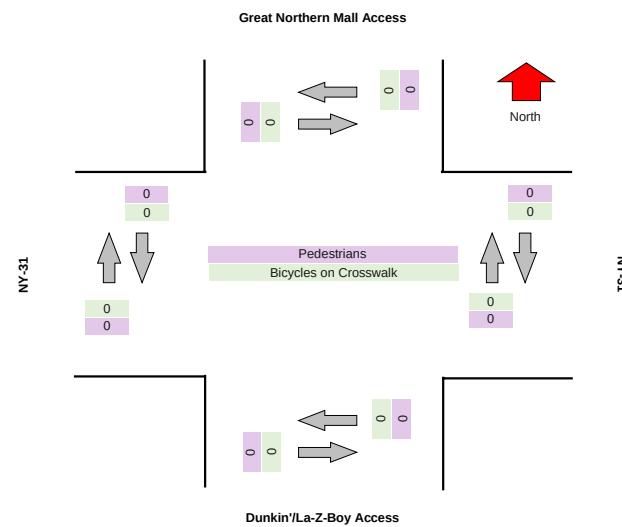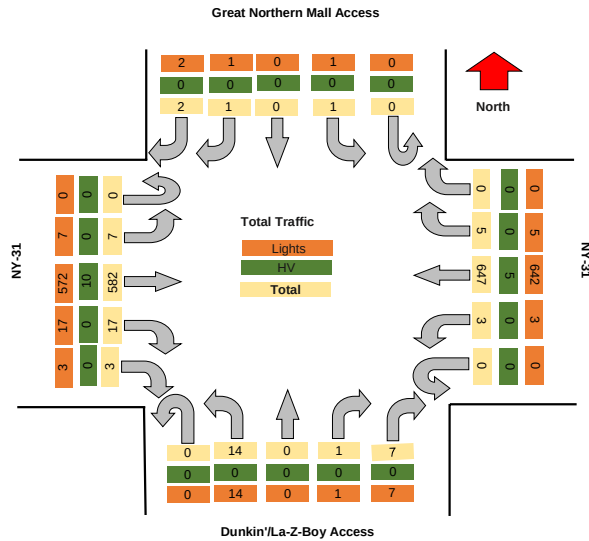



Project	GTS
Project Code	11778
Site Name	11778-3
Legs and Movements	All Processed Legs & Movements
Bin Size	15 minutes
Survey Date	2024/05/11, Saturday
Location	NYS Route 31 & Great Northern
Latitude and Longitude	43.185861, -76.222694

	Start	End	PHF
AM Peak	2024/05/11 12:00:00	2024/05/11 13:00:00	0.95

[illegible][illegible]

Turning Movement Peak Hour Data (AM)

12:00:00 PM

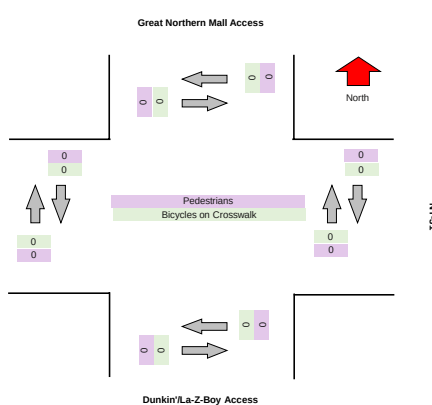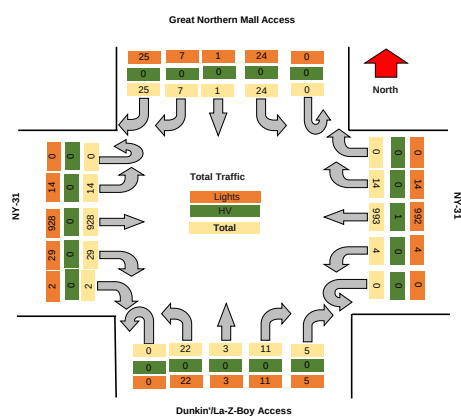[illegible]

Summary



Summary

Summary

Summary

Motorcycles

[illegible]

Cars

Leg Direction Start Time	NY-31 Eastbound							NY-31 Westbound							Dunkirk/La-Z-Boy Access Northbound							Great Northern Mall Access Southbound						
	Thru	Right	RTOR	U-Turn	Peds CW	Peds CCW	Left	Thru	Right	RTOR	U-Turn	Peds CW	Peds CCW	Left	Thru	Right	RTOR	U-Turn	Peds CW	Peds CCW	Left	Thru	Right	RTOR	U-Turn	Peds CW	Peds CCW	
2024/05/11 11:00:00	2	196	11	1	0	0	0	4	243	2	1	0	0	0	5	3	1	4	0	0	0	4	0	3	3	0	0	0
2024/05/11 11:15:00	8	242	7	1	0	0	0	3	271	7	0	0	0	0	2	2	3	4	0	0	0	2	0	1	2	0	0	0
2024/05/11 11:30:00	3	237	12	2	1	0	0	2	223	4	0	0	0	0	9	0	1	1	0	0	0	3	0	2	1	0	0	0
2024/05/11 11:45:00	8	238	3	1	0	0	0	2	243	8	1	0	0	0	3	0	4	1	0	0	0	4	0	7	4	0	0	0
2024/05/11 12:00:00	5	229	5	1	0	0	0	2	268	4	0	0	0	0	2	1	5	2	0	0	0	8	0	4	10	0	0	0
2024/05/11 12:15:00	3	236	7	1	0	0	0	0	240	7	0	0	0	0	7	0	2	1	0	0	0	5	0	1	3	0	0	0
2024/05/11 12:30:00	5	222	7	0	0	0	0	1	248	1	0	0	0	0	6	1	2	1	0	0	0	5	0	1	4	0	0	0
2024/05/11 12:45:00	1	236	10	0	0	0	0	1	232	2	0	0	0	0	7	1	2	1	0	0	0	6	1	1	7	0	0	0
Total	35	1836	62	6	1	0	0	15	1268	35	2	0	0	0	41	8	20	15	0	0	0	37	1	20	34	0	0	0

Single-Unit Trucks

[illegible]

Articulated Trucks

[illegible]

Buses

Long Direction Start Time	NY-31 Eastbound Left						NY-31 Westbound Left						Dunkin/La 2-Boy Access Northbound						Great Northern Mall Access Southbound					
	Thru	Right	RTOR	U-Turn	Peds CW	Peds CCW	Thru	Right	RTOR	U-Turn	Peds CW	Peds CCW	Thru	Right	RTOR	U-Turn	Peds CW	Peds CCW	Thru	Right	RTOR	U-Turn	Peds CW	Peds CCW
2024/05/11 11:00:00	0	0	0	0	0	0	0	0	0	0	0	0	0	0	0	0	0	0	0	0	0	0	0	0
2024/05/11 11:15:00	0	0	0	0	0	0	0	0	0	0	0	0	0	0	0	0	0	0	0	0	0	0	0	0
2024/05/11 11:30:00	0	0	0	0	0	0	0	0	0	0	0	0	0	0	0	0	0	0	0	0	0	0	0	0
2024/05/11 11:45:00	0	0	0	0	0	0	0	0	0	0	0	0	0	0	0	0	0	0	0	0	0	0	0	0
2024/05/11 12:00:00	0	0	0	0	0	0	0	0	0	0	0	0	0	0	0	0	0	0	0	0	0	0	0	0
2024/05/11 12:15:00	0	0	0	0	0	0	0	0	0	0	0	0	0	0	0	0	0	0	0	0	0	0	0	0
2024/05/11 12:30:00	0	0	0	0	0	0	0	0	0	0	0	0	0	0	0	0	0	0	0	0	0	0	0	0
2024/05/11 12:45:00	0	0	0	0	0	0	0	0	0	0	0	0	0	0	0	0	0	0	0	0	0	0	0	0
Total	0	0	0	0	0	0	0	0	0	0	0	0	0	0	0	0	0	0	0	0	0	0	0	0

Pedestrians

Leg Direction Start Time	NY-31 Eastbound							NY-31 Westbound							Dunkirk/La-Z-Boy Access Northbound							Great Northern Mall Access Southbound						
	Left							Left							Left							Left						
	Thru	Right	RTOR	U-Turn	Peds CW	Peds CCW		Thru	Right	RTOR	U-Turn	Peds CW	Peds CCW		Thru	Right	RTOR	U-Turn	Peds CW	Peds CCW		Thru	Right	RTOR	U-Turn	Peds CW	Peds CCW	
2024/05/11 11:00:00	0	0	0	0	0	0	0	0	0	0	0	0	0	0	0	0	0	0	0	1	0	0	0	0	0	0	0	
2024/05/11 11:15:00	0	0	0	0	0	0	0	0	0	0	0	0	0	0	0	0	0	0	0	0	0	0	0	0	0	0	0	
2024/05/11 11:30:00	0	0	0	0	0	0	0	0	0	0	0	0	0	0	0	0	0	0	0	0	0	0	0	0	0	0	0	
2024/05/11 11:45:00	0	0	0	0	0	0	0	0	0	0	0	0	0	0	0	0	0	0	0	0	0	0	0	0	0	0	0	
2024/05/11 12:00:00	0	0	0	0	0	0	0	0	0	0	0	0	0	0	0	0	0	0	0	0	0	0	0	0	0	0	0	
2024/05/11 12:15:00	0	0	0	0	0	0	0	0	0	0	0	0	0	0	0	0	0	0	0	0	0	0	0	0	0	0	0	
2024/05/11 12:30:00	0	0	0	0	0	0	0	0	0	0	0	0	0	0	0	0	0	0	0	0	0	0	0	0	0	0	0	
2024/05/11 12:45:00	0	0	0	0	0	0	0	0	0	0	0	0	0	0	0	0	0	0	0	0	0	0	0	0	0	0	0	
Total	0	0	0	0	0	0	0	0	0	0	0	0	0	0	0	0	0	0	0	1	0	0	0	0	0	0	0	

Bicycles on Road

Long Direction Start Time	NY-31 Eastbound						NY-31 Westbound						Duskin/La-2-Box Access Northbound						Great Northern Mall Access Southbound												
	Thru	Right	RTOR	U-Turn	Peds.CW	Peds.CCW	Thru	Right	RTOR	U-Turn	Peds.CW	Peds.CCW	Thru	Right	RTOR	U-Turn	Peds.CW	Peds.CCW	Thru	Right	RTOR	U-Turn	Peds.CW	Peds.CCW	Thru	Right	RTOR	U-Turn	Peds.CW	Peds.CCW	
202405/11 11:00:00	0	0	0	0	0	0	0	0	0	0	0	0	0	0	0	0	0	0	0	0	0	0	0	0	0	0	0	0	0	0	0
202405/11 11:10:00	0	0	0	0	0	0	0	0	0	0	0	0	0	0	0	0	0	0	0	0	0	0	0	0	0	0	0	0	0	0	0
202405/11 11:20:00	0	0	0	0	0	0	0	0	0	0	0	0	0	0	0	0	0	0	0	0	0	0	0	0	0	0	0	0	0	0	0
202405/11 11:45:00	0	0	0	0	0	0	0	0	0	0	0	0	0	0	0	0	0	0	0	0	0	0	0	0	0	0	0	0	0	0	0
202405/11 12:00:00	0	0	0	0	0	0	0	0	0	0	0	0	0	0	0	0	0	0	0	0	0	0	0	0	0	0	0	0	0	0	0
202405/11 12:15:00	0	0	0	0	0	0	0	0	0	0	0	0	0	0	0	0	0	0	0	0	0	0	0	0	0	0	0	0	0	0	0
202405/11 12:30:00	0	0	0	0	0	0	0	0	0	0	0	0	0	0	0	0	0	0	0	0	0	0	0	0	0	0	0	0	0	0	0
202405/11 12:45:00	0	0	0	0	0	0	0	0	0	0	0	0	0	0	0	0	0	0	0	0	0	0	0	0	0	0	0	0	0	0	0
Total	0	0	0	0	0	0	0	0	0	0	0	0	0	0	0	0	0	0	0	0	0	0	0	0	0	0	0	0	0	0	0

Bicycles on Crosswalk

Leg Direction Start Time	NY-31 Eastbound Left						NY-31 Westbound Left						Dunkin' Donuts 2-Box Access Northbound						Great Northern Mall Access Left					
	Thru	Right	RTOR	U-Turn	Peds CW	Peds CCW	Thru	Right	RTOR	U-Turn	Peds CW	Peds CCW	Thru	Right	RTOR	U-Turn	Peds CW	Peds CCW	Thru	Right	RTOR	U-Turn	Peds CW	Peds CCW
202405/11 11:00:00	0	0	0	0	0	0	0	0	0	0	0	0	0	0	0	0	0	0	0	0	0	0	0	0
202405/11 11:15:00	0	0	0	0	0	0	0	0	0	0	0	0	0	0	0	0	0	0	0	0	0	0	0	0
202405/11 11:30:00	0	0	0	0	0	0	0	0	0	0	0	0	0	0	0	0	0	0	0	0	0	0	0	0
202405/11 11:45:00	0	0	0	0	0	0	0	0	0	0	0	0	0	0	0	0	0	0	0	0	0	0	0	0
202405/11 12:00:00	0	0	0	0	0	0	0	0	0	0	0	0	0	0	0	0	0	0	0	0	0	0	0	0
202405/11 12:15:00	0	0	0	0	0	0	0	0	0	0	0	0	0	0	0	0	0	0	0	0	0	0	0	0
202405/11 12:30:00	0	0	0	0	0	0	0	0	0	0	0	0	0	0	0	0	0	0	0	0	0	0	0	0
202405/11 12:45:00	0	0	0	0	0	0	0	0	0	0	0	0	0	0	0	0	0	0	0	0	0	0	0	0
Total	0	0	0	0	0	0	0	0	0	0	0	0	0	0	0	0	0	0	0	0	0	0	0	0

Total Volume Class Breakdown

Leg Direction	NY-31 Eastbound										NY-31 Westbound										Durkin/La-Z-Boy Access Northbound										Great Northern Mall Access Southbound														
	Start Time	Thru	Right	RTOR	U-Turn	App Total	Peds CW	Peds CCW	Left	Thru	Right	RTOR	U-Turn	App Total	Peds CW	Peds CCW	Left	Thru	Right	RTOR	U-Turn	App Total	Peds CW	Peds CCW	Left	Thru	Right	RTOR	U-Turn	App Total	Peds CW	Peds CCW	Left	Thru	Right	RTOR	U-Turn	App Total	Peds CW	Peds CCW	Int Total	Cross Total			
2024/05/11 11:00:00	2	188	11	0	0	201	0	0	4	245	2	1	0	252	0	0	5	3	1	4	0	13	0	0	4	0	3	3	0	15	0	0	0	3	3	0	15	0	0	486	1				
2024/05/11 11:15:00	8	245	7	1	0	261	0	0	3	274	7	0	0	284	0	0	2	2	2	3	4	0	11	0	0	2	0	1	2	0	5	0	0	0	1	2	0	5	0	0	561	0			
2024/05/11 11:30:00	3	239	12	2	1	257	0	0	2	224	4	0	0	230	0	0	9	0	0	1	1	0	11	0	0	3	0	2	1	0	6	0	0	0	6	0	0	6	0	0	565	0			
2024/05/11 11:45:00	8	239	3	1	0	241	0	0	2	243	8	1	0	254	0	0	3	0	4	1	0	8	0	0	4	0	7	4	0	15	0	0	0	7	4	0	15	0	0	528	0				
2024/05/11 12:00:00	5	230	5	1	0	241	0	0	2	260	4	0	0	275	0	0	2	1	5	2	0	10	0	0	8	0	4	11	0	23	0	0	0	4	11	0	23	0	0	549	0				
2024/05/11 12:15:00	3	237	7	1	0	248	0	0	0	240	7	0	0	247	0	0	7	0	2	1	0	10	0	0	5	0	1	3	0	9	0	0	0	5	1	3	0	9	0	0	514	0			
2024/05/11 12:30:00	5	224	7	0	0	236	0	0	1	251	1	0	0	253	0	0	6	1	2	1	0	10	0	0	5	0	1	4	0	19	0	0	0	6	1	4	0	19	0	0	509	0			
2024/05/11 12:45:00	1	327	10	0	0	347	0	0	1	233	2	0	0	235	0	0	7	1	2	1	0	11	0	0	6	1	1	7	0	15	0	0	0	7	1	7	0	15	0	0	510	0			
Grand Total	35	1849	62	6	1	1953	0	0	15	1979	35	2	0	2031	0	0	41	8	20	15	0	84	1	0	37	1	20	35	0	93	0	0	0	37	1	20	35	0	93	0	0	4161	1		
% Approach	1.8%	84.7%	3.2%	0.3%	0.1%	46.9%			0.7%	97.4%	1.7%	0.1%	0.0%	48.8%			48.8%	9.5%	23.8%	17.9%	0.0%	2.0%			39.8%	1.1%	21.5%	37.6%	0.0%	2.2%				39.8%	1.1%	21.5%	37.6%	0.0%	2.2%						
% Total	0.8%	44.4%	1.5%	0.1%	0.0%	46.9%			0.4%	47.6%	0.8%	0.0%	0.0%	48.8%			1.0%	0.2%	0.5%	0.4%	0.0%	2.0%			0.9%	0.0%	0.5%	0.8%	0.0%	0.0%				0.9%	0.0%	0.5%	0.8%	0.0%	0.0%	2.2%					
% Motorcycles	0	2	0	0	0	2			0	1	0	0	0	1			0	0	0	0	0	0			0	0	0	1	0	1				0	0	0	1			1					
% Cars	0.0%	0.1%	0.0%	0.0%	0.0%	0.1%			0.0%	0.1%	0.0%	0.0%	0.0%	0.0%			0.0%	0.0%	0.0%	0.0%	0.0%	0.0%			0.0%	0.0%	0.0%	2.9%	0.0%	1.1%				0.0%	0.0%	0.0%	2.9%			0.0%					
% Single-Unit Trucks	100.0%	99.3%	100.0%	100.0%	100.0%	99.3%			100.0%	99.4%	100.0%	100.0%	100.0%	99.5%			100.0%	100.0%	100.0%	####	0.0%	100.0%			100.0%	100.0%	####	97.1%	0.0%	98.3%				100.0%	100.0%	####	97.1%	0.0%	98.3%			98.3%			
% Articulated Trucks	0	11	0	0	0	11			0	8	0	0	0	8			0	0	0	0	0	0			0	0	0	0	0	0				0	0	0	0			0					
% Buses	0.0%	0.0%	0.0%	0.0%	0.0%	0.0%			0.0%	0.4%	0.0%	0.0%	0.0%	0.4%			0.0%	0.0%	0.0%	0.0%	0.0%	0.0%			0.0%	0.0%	0.0%	0.0%	0.0%	0.0%				0.0%	0.0%	0.0%	0.0%			0.0%					
% Bicycles on Road	0.0%	0.0%	0.0%	0.0%	0.0%	0.0%			0.0%	0.0%	0.0%	0.0%	0.0%	0.0%			0.0%	0.0%	0.0%	0.0%	0.0%	0.0%			0.0%	0.0%	0.0%	0.0%	0.0%	0.0%				0.0%	0.0%	0.0%	0.0%			0.0%					
% Pedestrians	0	0	0	0	0	0			0	2	0	0	0	2			0	0	0	0	0	0			0	0	0	0	0	0				0	0	0	0			0					
% Bicycles on Crosswalk	0	0	0	0	0	0			0	0	0	0	0	0			0	0	0	0	0	0			0	0	0	0	0	0				0	0	0	0			0					
% Pedestrians on Crosswalk	0	0	0	0	0	0			0	0	0	0	0	0			0	0	0	0	0	0			0	0	0	0	0	0				0	0	0	0			0					
% Bicycles on Crosswalk	0.0%	0.0%	0.0%	0.0%	0.0%	0.0%			0.0%	0.0%	0.0%	0.0%	0.0%	0.0%			0.0%	0.0%	0.0%	0.0%	0.0%	0.0%			0.0%	0.0%	0.0%	0.0%	0.0%	0.0%				0.0%	0.0%	0.0%	0.0%			0.0%					

AM Peak Class Breakdown

[illegible]




Project	GTS
Project Code	11778
Site Name	11778-3
Legs and Movements	All Processed Legs & Move
Bin Size	15 minutes
Survey Date	2024/05/11, Saturday
Location	NYS Route 31 & Great Nor
Latitude and Longitude	43.185861, -76.222694

	Start	End	PHF
AM Peak	2024/05/11 12:00:00	2024/05/11 13:00:00	0.95

Turning Movement Data

Leg	NY-31										NY-31										Dunkin'/La-Z-Boy Access										Great Northern Mall Access										Total
	Eastbound					Westbound					Northbound					Southbound																									
Direction	Left	Thru	Right	RTOR	U-Turn	App Total	Peak CW	Peak CCW	Left	Thru	Right	RTOR	U-Turn	App Total	Peak CW	Peak CCW	Left	Thru	Right	RTOR	U-Turn	App Total	Peak CW	Peak CCW	Left	Thru	Right	RTOR	U-Turn	App Total	Peak CW	Peak CCW									
Start Time	
11:00:00 AM	2	198	11	0	0	211	0	0	4	245	2	1	0	252	0	0	5	3	1	4	0	13	1	0	4	0	3	3	0	10	0	0	486								
11:15:00 AM	8	245	7	1	0	261	0	0	3	274	7	0	0	284	0	0	2	2	3	4	0	11	0	0	2	0	1	2	0	5	0	0	561								
11:30:00 AM	3	239	12	2	1	257	0	0	2	224	4	0	0	230	0	0	9	0	1	1	0	11	0	0	3	0	2	1	0	6	0	0	504								
11:45:00 AM	8	239	3	1	0	251	0	0	2	243	8	1	0	254	0	0	3	0	4	1	0	8	0	0	4	0	7	4	0	15	0	0	528								
Hourly Total	21	921	33	4	1	980	0	0	11	986	21	2	0	1020	0	0	19	5	9	10	0	43	1	0	13	0	13	10	0	36	0	0	2079								
12:00:00 PM	5	230	5	1	0	241	0	0	2	269	4	0	0	275	0	0	2	1	5	2	0	10	0	0	8	0	4	11	0	23	0	0	549								
12:15:00 PM	3	237	7	1	0	248	0	0	0	240	7	0	0	247	0	0	7	0	2	1	0	10	0	0	5	0	1	3	0	9	0	0	514								
12:30:00 PM	5	224	7	0	0	236	0	0	1	251	1	0	0	253	0	0	6	1	2	1	0	10	0	0	5	0	1	4	0	10	0	0	509								
12:45:00 PM	1	237	10	0	0	248	0	0	1	233	2	0	0	236	0	0	7	1	2	1	0	11	0	0	6	1	1	7	0	15	0	0	510								
Hourly Total	14	928	29	2	0	973	0	0	4	993	14	0	0	1011	0	0	22	3	11	5	0	41	0	0	24	1	7	25	0	57	0	0	2082								
Grand Total	35	1849	62	6	1	1953	0	0	15	1979	35	2	0	2031	0	0	41	8	20	15	0	84	1	0	37	1	20	35	0	93	0	0	4161								
% Approach	1.8%	94.7%	3.2%	0.3%	0.1%	0.0%	0.0%	0.0%	0.7%	97.4%	1.7%	0.1%	0.0%	0.0%	0.0%	0.0%	48.8%	9.5%	23.8%	17.9%	0.0%	0.0%	0.0%	0.0%	39.8%	1.1%	21.5%	37.6%	0.0%	0.0%	0.0%	0.0%									
% Total	0.8%	44.6%	1.5%	0.1%	0.0%	46.9%	0.0%	0.0%	0.4%	47.6%	0.8%	0.0%	0.0%	48.0%	0.0%	0.0%	1.0%	0.2%	0.5%	0.4%	0.0%	2.0%	0.0%	0.0%	0.9%	0.0%	0.5%	0.8%	0.0%	2.2%	0.0%	0.0%									
Lights	35	1849	62	6	1	1953	0	0	15	1977	35	2	0	2029	0	0	41	8	20	15	0	84	0	0	37	1	20	35	0	93	0	0	4159								
% Lights	100.0%	100.0%	100.0%	100.0%	100.0%	100.0%	0.0%	0.0%	100.0%	99.9%	100.0%	0.0%	0.0%	99.9%	0.0%	0.0%	100.0%	100.0%	100.0%	100.0%	0.0%	100.0%	0.0%	0.0%	100.0%	100.0%	100.0%	100.0%	0.0%	100.0%	0.0%	0.0%	100.0%								
HV	0	0	0	0	0	0	0	0	0	2	0	0	0	2	0	0	0	0	0	0	0	0	0	0	0	0	0	0	0	0	0	2									
% HV	0.0%	0.0%	0.0%	0.0%	0.0%	0.0%	0.0%	0.0%	0.0%	0.1%	0.0%	0.0%	0.0%	0.1%	0.0%	0.0%	0.0%	0.0%	0.0%	0.0%	0.0%	0.0%	0.0%	0.0%	0.0%	0.0%	0.0%	0.0%	0.0%	0.0%	0.0%	0.0%									
Pedestrians	0	0	0	0	0	0	0	0	0	0	0	0	0	0	0	0	0	0	0	0	0	1	0	0	0	0	0	0	0	0	0	1									
% Pedestrians	0.0%	0.0%	0.0%	0.0%	0.0%	0.0%	0.0%	0.0%	0.0%	0.0%	0.0%	0.0%	0.0%	0.0%	0.0%	0.0%	0.0%	0.0%	0.0%	0.0%	0.0%	100.0%	0.0%	0.0%	0.0%	0.0%	0.0%	0.0%	0.0%	0.0%	0.0%	0.0%									
Bicycles on Crosswalk	0	0	0	0	0	0	0	0	0	0	0	0	0	0	0	0	0	0	0	0	0	0	0	0	0	0	0	0	0	0	0	0									
% Bicycles on Crosswalk	0.0%	0.0%	0.0%	0.0%	0.0%	0.0%	0.0%	0.0%	0.0%	0.0%	0.0%	0.0%	0.0%	0.0%	0.0%	0.0%	0.0%	0.0%	0.0%	0.0%	0.0%	0.0%	0.0%	0.0%	0.0%	0.0%	0.0%	0.0%	0.0%	0.0%	0.0%	0.0%									

Turning Movement Data Plot

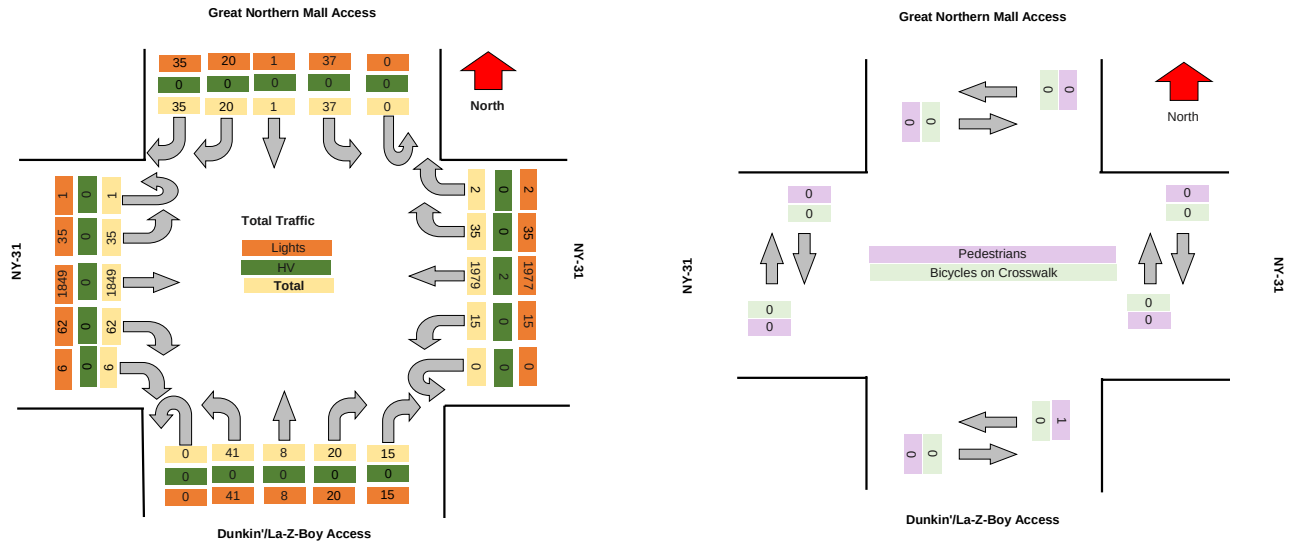





Turning Movement Peak Hour Data (AM)

f 18

#####

Leg Direction	NY-31									NY-31									Dunkin'/La-Z-Boy Access									Great Northern Mall Access									Total
	Eastbound									Westbound									Northbound									Southbound									
	Start Time	Left	Thru	Right	RTOR	U-Turn	App Total	Peds CW	Peds CCW	Left	Thru	Right	RTOR	U-Turn	App Total	Peds CW	Peds CCW	Left	Thru	Right	RTOR	U-Turn	App Total	Peds CW	Peds CCW	Left	Thru	Right	RTOR	U-Turn	App Total	Peds CW	Peds CCW				
12:00:00 PM	5	230	5	1	0	241	0	0	2	269	4	0	0	275	0	0	2	1	5	2	0	10	0	0	8	0	4	11	0	23	0	0	549				
12:15:00 PM	3	237	7	1	0	248	0	0	0	240	7	0	0	247	0	0	7	0	2	1	0	10	0	0	5	0	1	3	0	9	0	0	514				
12:30:00 PM	5	224	7	0	0	236	0	0	1	251	1	0	0	253	0	0	6	1	2	1	0	10	0	0	5	0	1	4	0	10	0	0	509				
12:45:00 PM	1	237	10	0	0	248	0	0	1	233	2	0	0	236	0	0	7	1	2	1	0	11	0	0	6	1	1	7	0	15	0	0	510				
Grand Total	14	928	29	2	0	973	0	0	4	993	14	0	0	1011	0	0	22	3	11	5	0	41	0	0	24	1	7	25	0	57	0	0	2082				
% Approach	1.4%	95.4%	3.0%	0.2%	0.0%	0.0%	0.0%	0.0%	0.4%	98.2%	1.4%	0.0%	0.0%	0.0%	0.0%	0.0%	53.7%	7.3%	26.8%	12.2%	0.0%	0.0%	0.0%	0.0%	0.0%	42.1%	1.8%	12.3%	43.9%	0.0%	0.0%	0.0%	0.0%				
% Total	0.7%	44.6%	1.4%	0.1%	0.0%	46.7%	0.0%	0.0%	0.2%	47.7%	0.7%	0.0%	0.0%	48.6%	0.0%	0.0%	1.1%	0.1%	0.5%	0.2%	0.0%	2.0%	0.0%	0.0%	1.2%	0.0%	0.3%	1.2%	0.0%	2.7%	0.0%	0.0%	0.0%				
PHF	0.700	0.979	0.725	0.500	0.000	0.981	0.000	0.000	0.500	0.923	0.500	0.000	0.000	0.919	0.000	0.000	0.786	0.750	0.550	0.625	0.000	0.932	0.000	0.000	0.750	0.250	0.438	0.568	0.000	0.620	0.000	0.000	0.000				
Lights	14	928	29	2	0	973	0	0	4	992	14	0	0	1010	0	0	22	3	11	5	0	41	0	0	24	1	7	25	0	57	0	0	2081				
% Lights	100.0%	100.0%	100.0%	100.0%	0.0%	100.0%	0.0%	0.0%	100.0%	99.9%	100.0%	0.0%	0.0%	99.9%	0.0%	0.0%	100.0%	100.0%	100.0%	100.0%	0.0%	100.0%	0.0%	0.0%	100.0%	100.0%	100.0%	100.0%	0.0%	100.0%	0.0%	0.0%	100.0%				
HV	0	0	0	0	0	0	0	0	0	1	0	0	0	1	0	0	0	0	0	0	0	0	0	0	0	0	0	0	0	0	0	0	1				
% HV	0.0%	0.0%	0.0%	0.0%	0.0%	0.0%	0.0%	0.0%	0.0%	0.1%	0.0%	0.0%	0.0%	0.1%	0.0%	0.0%	0.0%	0.0%	0.0%	0.0%	0.0%	0.0%	0.0%	0.0%	0.0%	0.0%	0.0%	0.0%	0.0%	0.0%	0.0%	0.0%	0.0%				
Pedestrians	0	0	0	0	0	0	0	0	0	0	0	0	0	0	0	0	0	0	0	0	0	0	0	0	0	0	0	0	0	0	0	0	0				
% Pedestrians	0.0%	0.0%	0.0%	0.0%	0.0%	0.0%	0.0%	0.0%	0.0%	0.0%	0.0%	0.0%	0.0%	0.0%	0.0%	0.0%	0.0%	0.0%	0.0%	0.0%	0.0%	0.0%	0.0%	0.0%	0.0%	0.0%	0.0%	0.0%	0.0%	0.0%	0.0%	0.0%	0.0%				
Bicycles on Crosswalk	0	0	0	0	0	0	0	0	0	0	0	0	0	0	0	0	0	0	0	0	0	0	0	0	0	0	0	0	0	0	0	0	0				
% Bicycles on Crosswalk	0.0%	0.0%	0.0%	0.0%	0.0%	0.0%	0.0%	0.0%	0.0%	0.0%	0.0%	0.0%	0.0%	0.0%	0.0%	0.0%	0.0%	0.0%	0.0%	0.0%	0.0%	0.0%	0.0%	0.0%	0.0%	0.0%	0.0%	0.0%	0.0%	0.0%	0.0%	0.0%	0.0%				

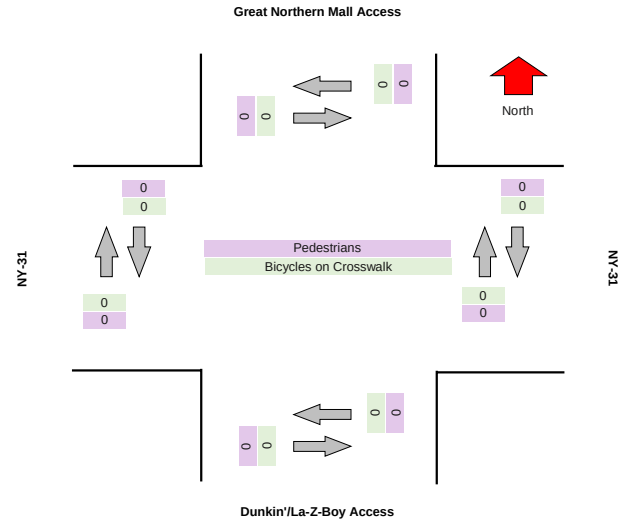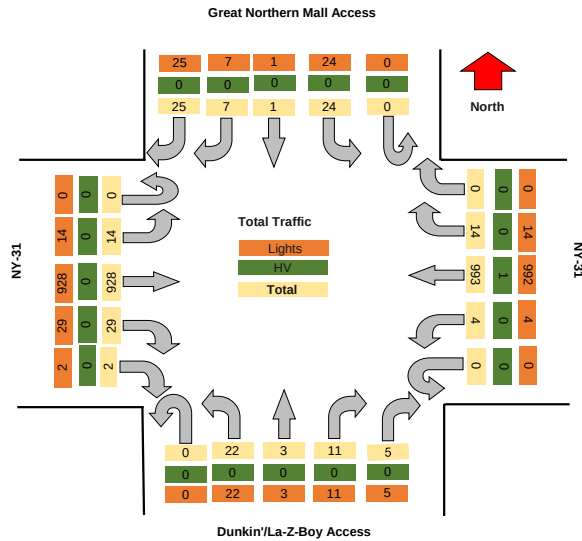


[illegible]


Turning Movement Data

Category	Region A				Region B				Region C				Region D			
	Q1	Q2	Q3	Q4	Q1	Q2	Q3	Q4	Q1	Q2	Q3	Q4	Q1	Q2	Q3	Q4
Category 1	10	12	15	18	20	22	25	28	30	32	35	38	40	42	45	48
Category 2	15	18	20	22	25	28	30	32	35	38	40	42	45	48	50	52
Category 3	20	22	25	28	30	32	35	38	40	42	45	48	50	52	55	58
Category 4	25	28	30	32	35	38	40	42	45	48	50	52	55	58	60	62
Category 5	30	32	35	38	40	42	45	48	50	52	55	58	60	62	65	68
Category 6	35	38	40	42	45	48	50	52	55	58	60	62	65	68	70	72
Category 7	40	42	45	48	50	52	55	58	60	62	65	68	70	72	75	78
Category 8	45	48	50	52	55	58	60	62	65	68	70	72	75	78	80	82
Category 9	50	52	55	58	60	62	65	68	70	72	75	78	80	82	85	88
Category 10	55	58	60	62	65	68	70	72	75	78	80	82	85	88	90	92
Category 11	60	62	65	68	70	72	75	78	80	82	85	88	90	92	95	98
Category 12	65	68	70	72	75	78	80	82	85	88	90	92	95	98	100	102
Category 13	70	72	75	78	80	82	85	88	90	92	95	98	100	102	105	108
Category 14	75	78	80	82	85	88	90	92	95	98	100	102	105	108	110	112
Category 15	80	82	85	88	90	92	95	98	100	102	105	108	110	112	115	118
Category 16	85	88	90	92	95	98	100	102	105	108	110	112	115	118	120	122
Category 17	90	92	95	98	100	102	105	108	110	112	115	118	120	122	125	128
Category 18	95	98	100	102	105	108	110	112	115	118	120	122	125	128	130	132
Category 19	100	102	105	108	110	112	115	118	120	122	125	128	130	132	135	138
Category 20	105	108	110	112	115	118	120	122	125	128	130	132	135	138	140	142
Category 21	110	112	115	118	120	122	125	128	130	132	135	138	140	142	145	148
Category 22	115	118	120	122	125	128	130	132	135	138	140	142	145	148	150	152
Category 23	120	122	125	128	130	132	135	138	140	142	145	148	150	152	155	158
Category 24	125	128	130	132	135	138	140	142	145	148	150	152	155	158	160	162
Category 25	130	132	135	138	140	142	145	148	150	152	155	158	160	162	165	168
Category 26	135	138	140	142	145	148	150	152	155	158	160	162	165	168	170	172
Category 27	140	142	145	148	150	152	155	158	160	162	165	168	170	172	175	178
Category 28	145	148	150	152	155	158	160	162	165	168	170	172	175	178	180	182
Category 29	150	152	155	158	160	162	165	168	170	172	175	178	180	182	185	188

Turning Movement Data Plot

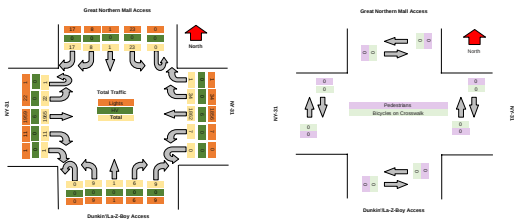

Turning Movement Peak Hour Data (PM)

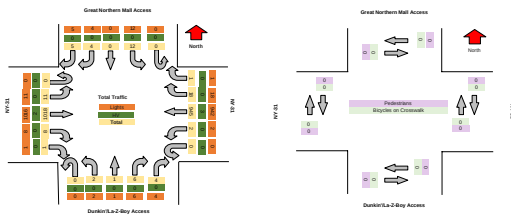[illegible]

Motorcycles

[illegible]

Cars

Leg Direction Start Time	NY-31 Eastbound							NY-31 Westbound							Dunkirk/La-Z-Boy Access Northbound							Great Northern Mall Access Southbound						
	Thru	Right	RTOR	U-Turn	Peds CW	Peds CCW	Left	Thru	Right	RTOR	U-Turn	Peds CW	Peds CCW	Left	Thru	Right	RTOR	U-Turn	Peds CW	Peds CCW	Left	Thru	Right	RTOR	U-Turn	Peds CW	Peds CCW	
2024/05/17 16:00:00	0	253	1	0	1	0	0	0	220	1	0	0	0	0	3	0	0	0	0	0	0	3	0	0	0	0	0	
2024/05/17 16:15:00	5	228	1	0	0	0	0	0	231	5	0	0	0	0	1	0	0	0	0	0	0	0	0	0	1	0	0	
2024/05/17 16:30:00	4	262	1	1	0	0	0	0	235	6	0	0	0	0	0	0	0	2	0	0	0	5	0	0	2	0	0	
2024/05/17 16:45:00	0	259	1	0	0	0	0	0	230	5	0	0	0	0	0	0	2	1	0	0	0	2	0	2	0	0	0	
2024/05/17 17:00:00	3	232	3	0	0	0	0	0	225	3	0	0	0	0	2	1	0	0	0	0	0	3	0	0	1	0	0	
2024/05/17 17:15:00	4	252	3	0	0	0	0	2	240	4	1	0	0	0	0	0	2	1	0	0	0	2	0	2	2	0	0	
2024/05/17 17:30:00	5	223	1	0	0	0	0	3	242	4	0	0	0	0	0	0	0	4	0	0	0	4	1	2	6	0	0	
2024/05/17 17:45:00	1	230	0	0	0	0	0	2	209	6	0	0	0	0	2	0	0	1	0	0	0	4	0	2	5	0	0	
Total	22	1998	11	1	1	0	0	7	1882	34	1	0	0	0	8	1	4	9	0	0	0	23	1	8	17	0	0	

Single-Unit Trucks

[illegible]

Articulated Trucks

[illegible]

Buses

[illegible]

Pedestrians

[illegible]

Bicycles on Road

Long Direction	NY-31 Eastbound Left						NY-31 Westbound Left						Dunkin/La-2-Box Access Northbound						Great Northern Mall Access Southbound					
	Thru	Right	RTOR	U-Turn	Peds: CW	Peds: CCW	Thru	Right	RTOR	U-Turn	Peds: CW	Peds: CCW	Thru	Right	RTOR	U-Turn	Peds: CW	Peds: CCW	Thru	Right	RTOR	U-Turn	Peds: CW	Peds: CCW
20240501 17:00:00	0	0	0	0	0	0	0	0	0	0	0	0	0	0	0	0	0	0	0	0	0	0	0	0
20240501 17:05:00	0	0	0	0	0	0	0	0	0	0	0	0	1	0	0	0	0	0	0	0	0	0	0	0
20240501 17:10:00	0	0	0	0	0	0	0	0	0	0	0	0	0	0	0	0	0	0	0	0	0	0	0	0
20240501 17:15:00	0	0	0	0	0	0	0	0	0	0	0	0	0	0	0	0	0	0	0	0	0	0	0	0
20240501 17:20:00	0	0	0	0	0	0	0	0	0	0	0	0	0	0	0	0	0	0	0	0	0	0	0	0
20240501 17:25:00	0	0	0	0	0	0	0	0	0	0	0	0	0	0	0	0	0	0	0	0	0	0	0	0
20240501 17:30:00	0	0	0	0	0	0	0	0	0	0	0	0	0	0	0	0	0	0	0	0	0	0	0	0
20240501 17:35:00	0	0	0	0	0	0	0	0	0	0	0	0	0	0	0	0	0	0	0	0	0	0	0	0
20240501 17:40:00	0	0	0	0	0	0	0	0	0	0	0	0	0	0	0	0	0	0	0	0	0	0	0	0
Total	0	0	0	0	0	0	0	0	0	0	0	0	1	0	0	0	0	0	0	0	0	0	0	0

Bicycles on Crosswalk

Leg Direction Start Time	NY-31 Eastbound Left						NY-31 Westbound Left						Dunkin/LA-2-Box Access Northbound						Great Northern Mall Access Southbound					
	Thru	Right	RTOR	U-Turn	Peds CW	Peds CCW	Thru	Right	RTOR	U-Turn	Peds CW	Peds CCW	Thru	Right	RTOR	U-Turn	Peds CW	Peds CCW	Thru	Right	RTOR	U-Turn	Peds CW	Peds CCW
20240507 17:00:00	0	0	0	0	0	0	0	0	0	0	0	0	0	0	0	0	0	0	0	0	0	0	0	0
20240507 17:05:00	0	0	0	0	0	0	0	0	0	0	0	0	0	0	0	0	0	0	0	0	0	0	0	0
20240507 17:10:00	0	0	0	0	0	0	0	0	0	0	0	0	0	0	0	0	0	0	0	0	0	0	0	0
20240507 17:15:00	0	0	0	0	0	0	0	0	0	0	0	0	0	0	0	0	0	0	0	0	0	0	0	0
20240507 17:20:00	0	0	0	0	0	0	0	0	0	0	0	0	0	0	0	0	0	0	0	0	0	0	0	0
20240507 17:25:00	0	0	0	0	0	0	0	0	0	0	0	0	0	0	0	0	0	0	0	0	0	0	0	0
20240507 17:30:00	0	0	0	0	0	0	0	0	0	0	0	0	0	0	0	0	0	0	0	0	0	0	0	0
20240507 17:35:00	0	0	0	0	0	0	0	0	0	0	0	0	0	0	0	0	0	0	0	0	0	0	0	0
20240507 17:40:00	0	0	0	0	0	0	0	0	0	0	0	0	0	0	0	0	0	0	0	0	0	0	0	0
20240507 17:45:00	0	0	0	0	0	0	0	0	0	0	0	0	0	0	0	0	0	0	0	0	0	0	0	0
20240507 17:50:00	0	0	0	0	0	0	0	0	0	0	0	0	0	0	0	0	0	0	0	0	0	0	0	0
20240507 17:55:00	0	0	0	0	0	0	0	0	0	0	0	0	0	0	0	0	0	0	0	0	0	0	0	0
20240507 18:00:00	0	0	0	0	0	0	0	0	0	0	0	0	0	0	0	0	0	0	0	0	0	0	0	0
20240507 18:05:00	0	0	0	0	0	0	0	0	0	0	0	0	0	0	0	0	0	0	0	0	0	0	0	0
20240507 18:10:00	0	0	0	0	0	0	0	0	0	0	0	0	0	0	0	0	0	0	0	0	0	0	0	0
20240507 18:15:00	0	0	0	0	0	0	0	0	0	0	0	0	0	0	0	0	0	0	0	0	0	0	0	0
20240507 18:20:00	0	0	0	0	0	0	0	0	0	0	0	0	0	0	0	0	0	0	0	0	0	0	0	0
20240507 18:25:00	0	0	0	0	0	0	0	0	0	0	0	0	0	0	0	0	0	0	0	0	0	0	0	0
20240507 18:30:00	0	0	0	0	0	0	0	0	0	0	0	0	0	0	0	0	0	0	0	0	0	0	0	0
20240507 18:35:00	0	0	0	0	0	0	0	0	0	0	0	0	0	0	0	0	0	0	0	0	0	0	0	0
20240507 18:40:00	0	0	0	0	0	0	0	0	0	0	0	0	0	0	0	0	0	0	0	0	0	0	0	0
20240507 18:45:00	0	0	0	0	0	0	0	0	0	0	0	0	0	0	0	0	0	0	0	0	0	0	0	0
20240507 18:50:00	0	0	0	0	0	0	0	0	0	0	0	0	0	0	0	0	0	0	0	0	0	0	0	0
20240507 18:55:00	0	0	0	0	0	0	0	0	0	0	0	0	0	0	0	0	0	0	0	0	0	0	0	0
20240507 19:00:00	0	0	0	0	0	0	0	0	0	0	0	0	0	0	0	0	0	0	0	0	0	0	0	0
20240507 19:05:00	0	0	0	0	0	0	0	0	0	0	0	0	0	0	0	0	0	0	0	0	0	0	0	0
20240507 19:10:00	0	0	0	0	0	0	0	0	0	0	0	0	0	0	0	0	0	0	0	0	0	0	0	0
20240507 19:15:00	0	0	0	0	0	0	0	0	0	0	0	0	0	0	0	0	0	0	0	0	0	0	0	0
20240507 19:20:00	0	0	0	0	0	0	0	0	0	0	0	0	0	0	0	0	0	0	0	0	0	0	0	0
20240507 19:25:00	0	0	0	0	0	0	0	0	0	0	0	0	0	0	0	0	0	0	0	0	0	0	0	0
20240507 19:30:00	0	0	0	0	0	0	0	0	0	0	0	0	0	0	0	0	0	0	0	0	0	0	0	0
20240507 19:35:00	0	0	0	0	0	0	0	0	0	0	0	0	0	0	0	0	0	0	0	0	0	0	0	0
20240507 19:40:00	0	0	0	0	0	0	0	0	0	0	0	0	0	0	0	0	0	0	0	0	0	0	0	0
20240507 19:45:00	0	0	0	0	0	0	0	0	0	0	0	0	0	0	0	0	0	0	0	0	0	0	0	0
20240507 19:50:00	0	0	0	0	0	0	0	0	0	0	0	0	0	0	0	0	0	0	0	0	0	0	0	0
20240507 19:55:00	0	0	0	0	0	0	0	0	0	0	0	0	0	0	0	0	0	0	0	0	0	0	0	0
20240507 20:00:00	0	0	0	0	0	0	0	0	0	0	0	0	0	0	0	0	0	0	0	0	0	0	0	0
20240507 20:05:00	0	0	0	0	0	0	0	0	0	0	0	0	0	0	0	0	0	0	0	0	0	0	0	0
20240507 20:10:00	0	0	0	0	0	0	0	0	0	0	0	0	0	0	0	0	0	0	0	0	0	0	0	0
20240507 20:15:00	0	0	0	0	0	0	0	0	0	0	0	0	0	0	0	0	0	0	0	0	0	0	0	0
20240507 20:20:00	0	0	0	0	0	0	0	0	0	0	0	0	0	0	0	0	0	0	0	0	0	0	0	0
20240507 20:25:00	0	0	0	0	0	0	0	0	0	0	0	0	0	0	0	0	0	0	0	0	0	0	0	0
20240507 20:30:00	0	0	0	0	0	0	0	0	0	0	0	0	0	0	0	0	0	0	0	0	0	0	0	0
20240507 20:35:00	0	0	0	0	0	0	0	0	0	0	0	0	0	0	0	0	0	0	0	0	0	0	0	0
20240507 20:40:00	0	0	0	0	0	0	0	0	0	0	0	0	0	0	0	0	0	0	0	0	0	0	0	0
20240507 20:45:00	0	0	0	0	0	0	0	0	0	0	0	0	0	0	0	0	0	0	0	0	0	0	0	0
20240507 20:50:00	0	0	0	0	0	0	0	0	0	0	0	0	0	0	0	0	0	0	0	0	0	0	0	0
20240507 20:55:00	0	0	0	0	0	0	0	0	0	0	0	0	0	0	0	0	0	0	0	0	0	0	0	0
20240507 21:00:00	0	0	0	0	0	0	0	0	0	0	0	0	0	0	0	0	0	0	0	0	0	0	0	0
20240507 21:05:00	0	0	0	0	0	0	0	0	0	0	0	0	0	0	0	0	0	0	0	0	0	0	0	0
20240507 21:10:00	0	0	0	0	0	0	0	0	0	0	0	0	0	0	0	0	0	0	0	0	0	0	0	0
20240507 21:15:00	0	0	0	0	0	0	0	0	0	0	0	0	0	0	0	0	0	0	0	0	0	0	0	0
20240507 21:20:00	0	0	0	0	0	0	0	0	0	0	0	0	0	0	0	0	0	0	0	0	0	0	0	0
20240507 21:25:00	0	0	0	0	0	0	0	0	0	0	0	0	0	0	0	0	0	0	0	0	0	0	0	0
20240507 21:30:00	0	0	0	0	0	0	0	0	0	0	0	0	0	0	0	0	0	0	0	0	0	0	0	0
20240507 21:35:00	0	0	0	0	0	0	0	0	0	0	0	0	0	0	0	0	0	0	0	0	0	0	0	0
20240507 21:40:00	0	0	0	0	0	0	0	0	0	0	0	0	0	0	0	0	0	0	0	0	0	0	0	0
20240507 21:45:00	0	0	0	0	0	0	0	0	0	0	0	0	0	0	0	0	0	0	0	0	0	0	0	0
20240507 21:50:00	0	0	0	0	0	0	0	0	0	0	0	0	0	0	0	0	0	0	0	0	0	0	0	0
20240507 21:55:00	0	0	0	0	0	0	0	0	0	0	0	0	0	0	0	0	0	0	0	0	0	0	0	0
20240507 22:00:00	0	0	0	0	0	0	0	0	0	0	0	0	0	0	0	0	0	0	0	0	0	0	0	0
20240507 22:05:00	0	0	0	0	0	0	0	0	0	0	0	0	0	0	0	0	0	0	0	0	0	0	0	0
20240507 22:10:00	0	0	0	0	0	0	0	0	0	0	0	0	0	0	0	0	0	0	0	0	0	0	0	0
20240507 22:15:00	0	0	0	0	0	0	0	0	0	0	0	0	0	0	0	0	0	0	0	0	0	0	0	0
20240507 22:20:00	0	0	0	0	0	0	0	0	0	0	0	0	0	0	0	0	0	0	0	0	0	0	0	0
20240507 22:25:00	0	0	0	0	0	0	0	0	0	0	0	0	0	0	0	0	0	0	0	0	0	0	0	0
20240507 22:30:00	0	0	0	0	0	0	0	0	0	0	0	0	0	0	0	0	0	0	0	0	0	0	0	0
20240507 22:35:00	0	0	0	0	0	0	0	0	0	0	0	0	0	0	0	0	0	0	0	0	0	0	0	0
20240507 22:40:00	0	0	0	0	0	0	0	0	0	0	0	0	0	0	0	0	0	0	0	0	0	0	0	0
20240507 22:45:00	0	0	0	0	0	0	0	0	0	0	0	0	0	0	0	0	0	0	0	0	0	0	0	0
20240507 22:50:00	0	0	0	0	0	0	0	0	0	0	0	0	0	0	0	0	0	0	0	0	0	0	0	0
20240507 22:55:00	0	0	0</																					

Total Volume Class Breakdown

Leg Direction	NY-31 Eastbound										NY-31 Westbound										Dunkirk/La-Z-Boy Access Northbound										Great Northern Mall Access Southbound									
	Start Time	Thru	Right	RTOR	U-Turn	App Total	Peds CW	Peds CCW	Left	Thru	Right	RTOR	U-Turn	App Total	Peds CW	Peds CCW	Left	Thru	Right	RTOR	U-Turn	App Total	Peds CW	Peds CCW	Left	Thru	Right	RTOR	U-Turn	App Total	Peds CW	Peds CCW	Int Total	Cross Total						
	2024/05/17 16:00:00	0	257	1	0	1	258	0	0	0	225	1	0	0	226	0	0	3	0	0	0	0	3	0	0	3	0	0	0	0	3	0	0	491	0					
	2024/05/17 16:15:00	5	235	1	0	0	241	0	0	0	237	5	0	0	242	0	0	2	0	0	0	0	2	0	0	0	0	0	1	0	1	0	0	486	0					
	2024/05/17 16:30:00	4	265	1	1	0	271	0	0	0	229	6	0	0	246	0	0	0	0	0	2	0	2	0	0	5	0	0	2	0	7	0	0	525	0					
	2024/05/17 16:45:00	0	264	1	0	0	265	0	0	0	231	5	0	0	236	0	0	0	0	0	4	1	0	0	0	0	2	0	2	0	0	4	0	0	510	0				
	2024/05/17 17:00:00	3	236	3	0	0	242	0	0	0	231	3	0	0	234	0	0	2	1	0	0	0	3	0	0	3	0	0	1	0	4	0	0	483	0					
	2024/05/17 17:15:00	4	253	3	0	0	260	0	0	2	244	4	1	0	251	0	0	0	0	2	1	0	3	0	0	2	0	2	2	0	6	0	0	520	0					
	2024/05/17 17:30:00	5	223	1	0	0	229	0	0	3	243	4	0	0	250	0	0	0	0	0	4	0	4	0	0	4	0	1	2	6	0	13	0	0	496	0				
	2024/05/17 17:45:00	1	332	0	0	0	333	0	0	2	232	0	0	0	232	0	0	2	0	0	4	0	3	0	0	4	0	2	5	0	11	0	0	652	0					
Grand Total		22	1965	11	1	1	2000	0	0	7	1862	34	1	0	1904	0	0	9	1	8	0	0	25	0	0	23	1	8	17	0	49	0	0	3978	0					
% Approach		1.3%	98.3%	0.6%	0.1%	0.1%	50.3%			0.4%	97.6%	1.8%	0.1%	0.0%	47.9%			36.0%	4.0%	24.0%	36.0%	0.0%	0.6%			46.8%	2.0%	16.3%	34.7%	0.0%	1.2%									
% Total		0.6%	49.4%	0.3%	0.0%	0.0%	50.3%			0.2%	46.8%	0.9%	0.0%	0.0%	47.9%			0.2%	0.0%	0.2%	0.2%	0.0%	0.6%			0.6%	0.0%	0.2%	0.4%	0.0%	1.2%									
% Motorcycles		0	6	0	0	0	6			0	14	0	0	0	14			0	0	0	0	0	0			0	0	0	0	0	0	0	0	20						
% Motorcycles		0.0%	0.3%	0.0%	0.0%	0.0%	0.3%			0.0%	0.8%	0.0%	0.0%	0.0%	0.7%			0.0%	0.0%	0.0%	0.0%	0.0%	0.0%			0.0%	0.0%	0.0%	0.0%	0.0%	0.0%	0.0%	0.5%							
% Cars		100.0%	96.7%	100.0%	100.0%	100.0%	98.7%			100.0%	98.4%	100.0%	100.0%	100.0%	98.4%			88.9%	100.0%	66.7%	#####	0.0%	88.0%			100.0%	100.0%	#####	100.0%	0.0%	100.0%			98.5%						
% Single-Unit Trucks		0	14	0	0	0	14			0	10	0	0	0	10			0	0	2	0	0	2			0	0	0	0	0	0	0	0	26						
% Single-Unit Trucks		0.0%	0.7%	0.0%	0.0%	0.0%	0.7%			0.0%	0.5%	0.0%	0.0%	0.0%	0.5%			0.0%	0.0%	33.3%	0.0%	0.0%	8.0%			0.0%	0.0%	0.0%	0.0%	0.0%	0.0%	0.0%	0.7%							
% Articulated Trucks		0	3	0	0	0	3			0	3	0	0	0	3			0	0	0	0	0	0			0	0	0	0	0	0	0	0	6						
% Articulated Trucks		0.0%	0.2%	0.0%	0.0%	0.0%	0.2%			0.0%	0.2%	0.0%	0.0%	0.0%	0.2%			0.0%	0.0%	0.0%	0.0%	0.0%	0.0%			0.0%	0.0%	0.0%	0.0%	0.0%	0.0%	0.0%	0.2%							
% Buses		0	3	0	0	0	3			0	3	0	0	0	3			0	0	0	0	0	0			0	0	0	0	0	0	0	0	6						
% Buses		0.0%	0.2%	0.0%	0.0%	0.0%	0.2%			0.0%	0.2%	0.0%	0.0%	0.0%	0.2%			0.0%	0.0%	0.0%	0.0%	0.0%	0.0%			0.0%	0.0%	0.0%	0.0%	0.0%	0.0%	0.0%	0.2%							
% Bicycles on Road		0.0%	0.0%	0.0%	0.0%	0.0%	0.0%	0.0%	0.0%	0.0%	0.0%	0.0%	0.0%	0.0%	0.0%	0.0%	0.0%	11.1%	0.0%	0.0%	0.0%	0.0%	4.0%			0.0%	0.0%	0.0%	0.0%	0.0%	0.0%	0.0%	0.0%	0.0%	0.0%					
% Bicycles on Road																							0.0%	0.0%			0.0%	0.0%					0.0%	0.0%	0.0%					
% Pedestrians								0.0%	0.0%						0.0%	0.0%							0.0%	0.0%			0.0%	0.0%					0.0%	0.0%	0.0%					
% Bicycles on Crosswalk								0.0%	0.0%						0.0%	0.0%							0.0%	0.0%			0.0%	0.0%					0.0%	0.0%	0.0%					
% Bicycles on Crosswalk								0.0%	0.0%						0.0%	0.0%							0.0%	0.0%			0.0%	0.0%					0.0%	0.0%	0.0%					

0





Project	GTS
Project Code	11778
Site Name	11778-3
Legs and Movements	All Processed Legs & Move
Bin Size	15 minutes
Survey Date	2024/05/17, Friday
Location	NYS Route 31 & Great Nor
Latitude and Longitude	43.185861, -76.222694

	Start	End	PHF
PM Peak	2024/05/17 16:30:00	2024/05/17 17:30:00	0.97

Turning Movement Data

Leg Direction	NY-31								NY-31								Dunkin'/La-Z-Boy Access								Great Northern Mall Access								Total
	Eastbound								Westbound								Northbound								Southbound								
	Left	Thru	Right	RTOR	U-Turn	App Total	Peds CW	Peds CCW	Left	Thru	Right	RTOR	U-Turn	App Total	Peds CW	Peds CCW	Left	Thru	Right	RTOR	U-Turn	App Total	Peds CW	Peds CCW	Left	Thru	Right	RTOR	U-Turn	App Total	Peds CW	Peds CCW	
Start Time																																	
4:00:00 PM	0	257	1	0	1	259	0	0	0	225	1	0	0	226	0	0	3	0	0	0	0	3	0	0	3	0	0	0	0	3	0	0	491
4:15:00 PM	5	235	1	0	0	241	0	0	0	237	5	0	0	242	0	0	2	0	0	0	0	2	0	0	0	0	0	1	0	1	0	0	486
4:30:00 PM	4	265	1	1	0	271	0	0	0	239	6	0	0	245	0	0	0	0	0	2	0	2	0	0	5	0	0	2	0	7	0	0	525
4:45:00 PM	0	264	1	0	0	265	0	0	0	231	5	0	0	236	0	0	0	0	4	1	0	5	0	0	2	0	2	0	0	4	0	0	510
Hourly Total	9	1021	4	1	1	1036	0	0	0	932	17	0	0	949	0	0	5	0	4	3	0	12	0	0	10	0	2	3	0	15	0	0	2012
5:00:00 PM	3	236	3	0	0	242	0	0	0	233	3	0	0	236	0	0	2	1	0	0	0	3	0	0	3	0	0	1	0	4	0	0	493
5:15:00 PM	4	253	3	0	0	260	0	0	2	244	4	1	0	251	0	0	0	0	2	1	0	3	0	0	2	0	2	0	0	6	0	0	520
5:30:00 PM	5	223	1	0	0	229	0	0	3	243	4	0	0	250	0	0	0	0	0	4	0	4	0	0	4	1	2	6	0	13	0	0	496
5:45:00 PM	1	232	0	0	0	233	0	0	2	212	6	0	0	220	0	0	2	0	0	1	0	3	0	0	4	0	2	5	0	11	0	0	467
Hourly Total	13	944	7	0	0	964	0	0	7	930	17	1	0	955	0	0	4	1	2	6	0	13	0	0	13	1	6	14	0	34	0	0	1966
Grand Total	22	1965	11	1	1	2000	0	0	7	1862	34	1	0	1904	0	0	9	1	6	9	0	25	0	0	23	1	8	17	0	49	0	0	3978
% Approach	1.1%	98.3%	0.6%	0.1%	0.1%	0.0%	0.0%	0.0%	0.4%	97.8%	1.8%	0.1%	0.0%	0.0%	0.0%	0.0%	36.0%	4.0%	24.0%	36.0%	0.0%	0.0%	0.0%	0.0%	46.9%	2.0%	16.3%	34.7%	0.0%	0.0%	0.0%	0.0%	0.0%
% Total	0.6%	49.4%	0.3%	0.0%	0.0%	50.3%	0.0%	0.0%	0.2%	46.8%	0.9%	0.0%	0.0%	47.9%	0.0%	0.0%	0.2%	0.0%	0.2%	0.0%	0.6%	0.0%	0.0%	0.0%	0.6%	0.0%	0.2%	0.4%	0.0%	1.2%	0.0%	0.0%	0.0%
Lights	22	1959	11	1	1	1994	0	0	7	1856	34	1	0	1898	0	0	9	1	6	9	0	25	0	0	23	1	8	17	0	49	0	0	3966
% Lights	100.0%	99.7%	100.0%	100.0%	100.0%	99.7%	0.0%	0.0%	100.0%	99.7%	100.0%	100.0%	0.0%	99.7%	0.0%	0.0%	100.0%	100.0%	100.0%	100.0%	0.0%	100.0%	0.0%	0.0%	100.0%	100.0%	100.0%	100.0%	0.0%	100.0%	0.0%	0.0%	99.7%
HV	0	6	0	0	0	6	0	0	0	6	0	0	0	6	0	0	0	0	0	0	0	0	0	0	0	0	0	0	0	0	0	12	
% HV	0.0%	0.3%	0.0%	0.0%	0.0%	0.3%	0.0%	0.0%	0.0%	0.3%	0.0%	0.0%	0.0%	0.3%	0.0%	0.0%	0.0%	0.0%	0.0%	0.0%	0.0%	0.0%	0.0%	0.0%	0.0%	0.0%	0.0%	0.0%	0.0%	0.0%	0.0%	0.3%	0.0%
Pedestrians	0	0	0	0	0	0	0	0	0	0	0	0	0	0	0	0	0	0	0	0	0	0	0	0	0	0	0	0	0	0	0	0	0
% Pedestrians	0.0%	0.0%	0.0%	0.0%	0.0%	0.0%	0.0%	0.0%	0.0%	0.0%	0.0%	0.0%	0.0%	0.0%	0.0%	0.0%	0.0%	0.0%	0.0%	0.0%	0.0%	0.0%	0.0%	0.0%	0.0%	0.0%	0.0%	0.0%	0.0%	0.0%	0.0%	0.0%	0.0%
Bicycles on Crosswalk	0	0	0	0	0	0	0	0	0	0	0	0	0	0	0	0	0	0	0	0	0	0	0	0	0	0	0	0	0	0	0	0	0
% Bicycles on Crosswalk	0.0%	0.0%	0.0%	0.0%	0.0%	0.0%	0.0%	0.0%	0.0%	0.0%	0.0%	0.0%	0.0%	0.0%	0.0%	0.0%	0.0%	0.0%	0.0%	0.0%	0.0%	0.0%	0.0%	0.0%	0.0%	0.0%	0.0%	0.0%	0.0%	0.0%	0.0%	0.0%	0.0%

Turning Movement Data Plot

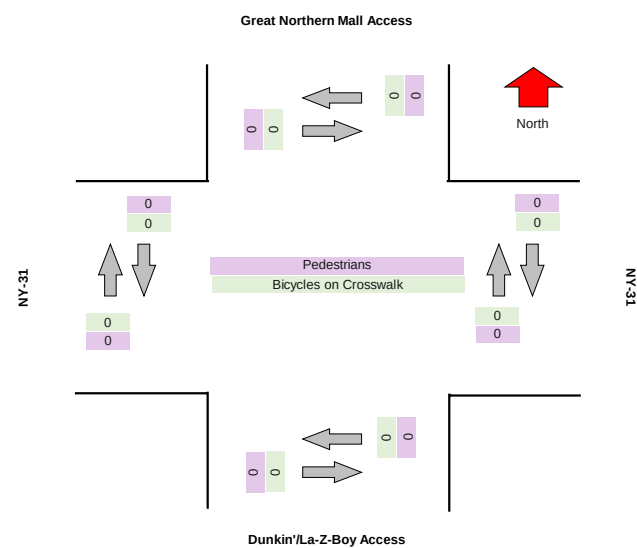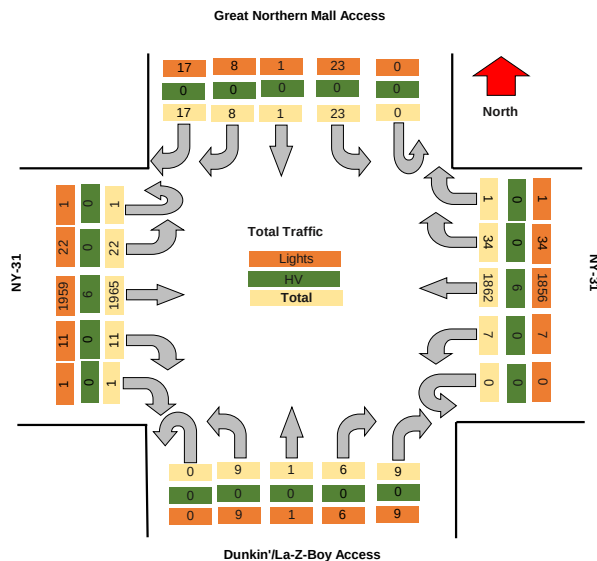







Turning Movement Peak Hour Data (PM)

#####

Leg Direction	NY-31								NY-31								Dunkin'/La-Z-Boy Access								Great Northern Mall Access								Total			
	Eastbound								Westbound								Northbound								Southbound											
	Start Time	Left	Thru	Right	RTOR	U-Turn	App Total	Peds CW	Peds CCW	Left	Thru	Right	RTOR	U-Turn	App Total	Peds CW	Peds CCW	Left	Thru	Right	RTOR	U-Turn	App Total	Peds CW	Peds CCW	Left	Thru	Right	RTOR	U-Turn	App Total	Peds CW		Peds CCW		
4:30:00 PM	4	265	1	1	0	271	0	0	0	239	6	0	0	0	245	0	0	0	0	2	0	2	0	0	2	0	0	5	0	0	2	0	7	0	0	525
4:45:00 PM	0	264	1	0	0	265	0	0	0	231	5	0	0	0	236	0	0	0	0	4	1	0	5	0	0	2	0	2	0	0	4	0	0	510		
5:00:00 PM	3	236	3	0	0	242	0	0	0	231	3	0	0	0	234	0	0	2	1	0	0	0	3	0	0	3	0	0	1	0	4	0	0	483		
5:15:00 PM	4	253	3	0	0	260	0	0	0	2	244	4	1	0	251	0	0	0	0	2	1	0	3	0	0	2	0	2	2	0	6	0	0	520		
Grand Total	11	1018	8	1	0	1038	0	0	0	2	945	18	1	0	966	0	0	2	1	6	4	0	13	0	0	12	0	4	5	0	21	0	0	2038		
% Approach	1.1%	98.1%	0.8%	0.1%	0.0%	0.0%	0.0%	0.0%	0.0%	0.2%	97.8%	1.9%	0.1%	0.0%	0.0%	0.0%	0.0%	15.4%	7.7%	45.2%	30.8%	0.0%	0.0%	0.0%	0.0%	57.1%	0.0%	19.0%	23.8%	0.0%	0.0%	0.0%	0.0%			
% Total	0.5%	50.0%	0.4%	0.0%	0.0%	50.9%	0.0%	0.0%	0.0%	0.1%	46.4%	0.9%	0.0%	0.0%	47.4%	0.0%	0.0%	0.1%	0.0%	0.3%	0.2%	0.0%	0.6%	0.0%	0.0%	0.6%	0.0%	0.2%	0.2%	0.0%	1.0%	0.0%	0.0%			
PWV	0.688	0.960	0.687	0.250	0.000	0.958	0.000	0.000	0.000	0.250	0.968	0.750	0.250	0.000	0.862	0.000	0.000	0.250	0.250	0.375	0.500	0.000	0.650	0.000	0.000	0.600	0.000	0.500	0.625	0.000	0.750	0.000	0.000	0.970		
Lights	1015	1018	8	1	0	1038	0	0	0	2	942	18	1	0	963	0	0	2	1	6	4	0	13	0	0	12	0	4	5	0	21	0	0	2033		
% Lights	100.0%	99.8%	100.0%	100.0%	0.0%	99.8%	0.0%	0.0%	0.0%	100.0%	99.7%	100.0%	100.0%	0.0%	99.7%	0.0%	0.0%	100.0%	100.0%	100.0%	100.0%	0.0%	100.0%	0.0%	0.0%	100.0%	0.0%	100.0%	100.0%	0.0%	100.0%	0.0%	0.0%	99.8%		
HV	0	2	0	0	0	2	0	0	0	0	3	0	0	0	3	0	0	0	0	0	0	0	0	0	0	0	0	0	0	0	0	0	5			
% HV	0.0%	0.2%	0.0%	0.0%	0.0%	0.2%	0.0%	0.0%	0.0%	0.0%	0.3%	0.0%	0.0%	0.0%	0.3%	0.0%	0.0%	0.0%	0.0%	0.0%	0.0%	0.0%	0.0%	0.0%	0.0%	0.0%	0.0%	0.0%	0.0%	0.0%	0.0%	0.0%	0.2%			
Pedestrians	0	0	0	0	0	0	0	0	0	0	0	0	0	0	0	0	0	0	0	0	0	0	0	0	0	0	0	0	0	0	0	0	0			
% Pedestrians	0.0%	0.0%	0.0%	0.0%	0.0%	0.0%	0.0%	0.0%	0.0%	0.0%	0.0%	0.0%	0.0%	0.0%	0.0%	0.0%	0.0%	0.0%	0.0%	0.0%	0.0%	0.0%	0.0%	0.0%	0.0%	0.0%	0.0%	0.0%	0.0%	0.0%	0.0%	0.0%	0.0%			
Bicycles on Crosswalk	0	0	0	0	0	0	0	0	0	0	0	0	0	0	0	0	0	0	0	0	0	0	0	0	0	0	0	0	0	0	0	0	0			
% Bicycles on Crosswalk	0.0%	0.0%	0.0%	0.0%	0.0%	0.0%	0.0%	0.0%	0.0%	0.0%	0.0%	0.0%	0.0%	0.0%	0.0%	0.0%	0.0%	0.0%	0.0%	0.0%	0.0%	0.0%	0.0%	0.0%	0.0%	0.0%	0.0%	0.0%	0.0%	0.0%	0.0%	0.0%	0.0%			

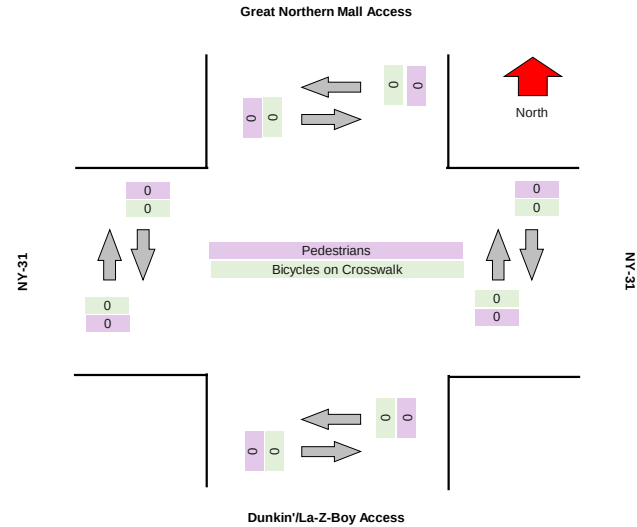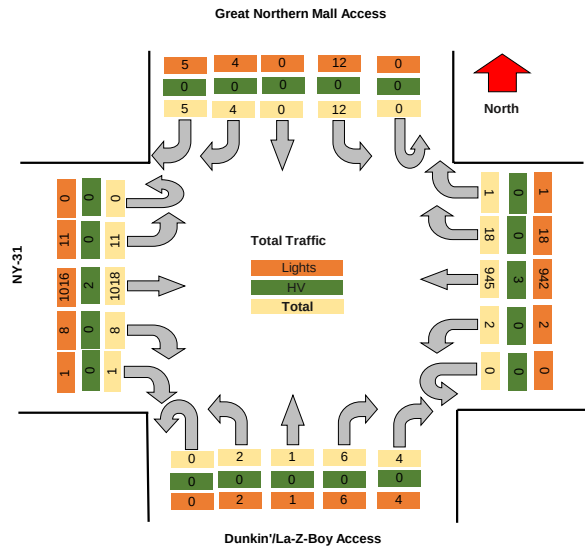

Project	GTS
Project Code	11778
Site Name	11778-4
Legs and Movements	All Processed Legs & Movements
Bin Size	15 minutes
Survey Date	2024/05/09, Thursday
Location	NYS Route 31 & Great Northern
Latitude and Longitude	43.185750, -76.226070

	Start	End	PHF
AM Peak	2024/05/09 07:15:00	2024/05/09 08:15:00	0.89



[illegible][illegible]

Summary

Turning Movement Peak Hour Data (AM)

7:15:00 AM

Leg Direction	NY-31 Eastbound										NY-31 Westbound										Onondaga County Health Department Access Northbound										Great Northern Mall Access Southbound										Total
	Left	Thru	Right	RTOR	U-Turn	App Total	Left	Thru	Right	RTOR	U-Turn	App Total	Left	Thru	Right	RTOR	U-Turn	App Total	Left	Thru	Right	RTOR	U-Turn	App Total																	
	App Total	App Total	
7:15:00 AM	10	129	0	0	0	139	0	0	0	0	151	3	1	0	155	0	0	0	0	0	0	0	0	0	0	0	0	0	0	309											
7:30:00 AM	11	155	0	0	0	166	0	0	0	0	201	2	1	0	204	0	0	0	0	0	0	0	0	1	0	0	0	0	0	361											
7:45:00 AM	11	173	0	0	0	184	0	0	0	0	158	4	0	0	162	0	0	0	0	0	0	0	0	0	0	4	0	0	309												
8:00:00 AM	13	143	1	0	0	155	0	0	0	0	145	1	0	0	146	0	0	0	0	0	0	0	0	2	0	0	4	0	0	313											
Grand Total	45	508	1	0	0	644	0	0	0	0	650	10	2	0	662	0	0	0	0	0	0	0	0	3	0	24	24	0	91	1024											
% Approach	7.0%	82.0%	0.2%	0.0%	0.0%	0.0%	0.0%	0.0%	0.0%	0.0%	88.2%	1.5%	0.3%	0.0%	0.0%	0.0%	0.0%	0.0%	0.0%	0.0%	0.0%	0.0%	0.0%	0.0%	0.0%	0.0%	47.3%	17.3%	0.0%	0.0%	0.0%										
% Total	3.3%	43.9%	0.1%	0.0%	0.0%	47.3%	0.0%	0.0%	0.0%	0.0%	48.1%	0.7%	0.1%	0.0%	49.0%	0.0%	0.0%	0.0%	0.0%	0.0%	0.0%	0.0%	0.0%	0.2%	0.0%	0.0%	1.8%	1.8%	0.0%	3.7%	0.0%										
Peds	0.000	0.000	0.000	0.000	0.000	0.000	0.000	0.000	0.000	0.000	0.000	0.000	0.000	0.000	0.000	0.000	0.000	0.000	0.000	0.000	0.000	0.000	0.000	0.000	0.000	0.000	0.000	0.000	0.000	0.000											
% Lights	93.0%	98.0%	100.0%	0.0%	0.0%	99.1%	0.0%	0.0%	0.0%	0.0%	99.2%	100.0%	100.0%	0.0%	99.3%	0.0%	0.0%	0.0%	0.0%	0.0%	0.0%	0.0%	0.0%	100.0%	0.0%	100.0%	100.0%	0.0%	100.0%	0.0%	99.8%	0.0%									
% HV	4.4%	1.7%	0.0%	0.0%	0.0%	1.5%	0.0%	0.0%	0.0%	0.0%	0.8%	0.0%	0.0%	0.0%	0.7%	0.0%	0.0%	0.0%	0.0%	0.0%	0.0%	0.0%	0.0%	0.0%	0.0%	0.0%	0.0%	0.0%	0.0%	1.2%	0.0%										
Pedestrians	0	0	0	0	0	0	0	0	0	0	0	0	0	0	0	0	0	0	0	0	0	0	0	0	0	0	0	0	0	0	0										
% Pedestrians	0.0%	0.0%	0.0%	0.0%	0.0%	0.0%	0.0%	0.0%	0.0%	0.0%	0.0%	0.0%	0.0%	0.0%	0.0%	0.0%	0.0%	0.0%	0.0%	0.0%	0.0%	0.0%	0.0%	0.0%	0.0%	0.0%	0.0%	0.0%	0.0%	0.0%	0.0%										
Bicycles on Crosswalk	0	0	0	0	0	0	0	0	0	0	0	0	0	0	0	0	0	0	0	0	0	0	0	0	0	0	0	0	0	0	0										
% Bicycles on Crosswalk	0.0%	0.0%	0.0%	0.0%	0.0%	0.0%	0.0%	0.0%	0.0%	0.0%	0.0%	0.0%	0.0%	0.0%	0.0%	0.0%	0.0%	0.0%	0.0%	0.0%	0.0%	0.0%	0.0%	0.0%	0.0%	0.0%	0.0%	0.0%	0.0%	0.0%	0.0%										

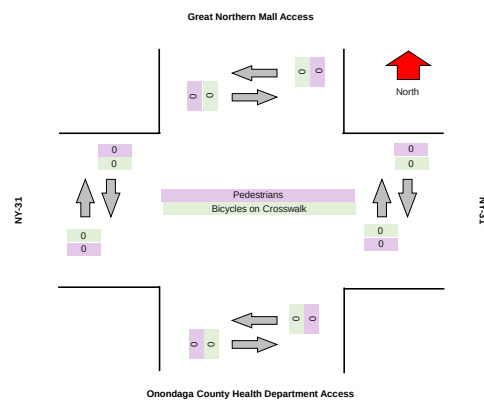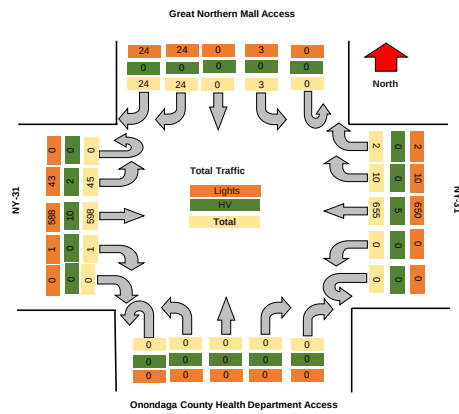

Summary



Summary

Summary

Summary

Motorcycles

[illegible]

Cars

Leg Direction Start Time	NY-31 Eastbound Left							NY-31 Westbound Left							Orendaga County Health Department Access Northbound							Great Northern Mall Access Southbound							
	Thru	Right	RTOR	U-Turn	Peds CW	Peds CCW		Thru	Right	RTOR	U-Turn	Peds CW	Peds CCW		Thru	Right	RTOR	U-Turn	Peds CW	Peds CCW		Thru	Right	RTOR	U-Turn	Peds CW	Peds CCW		
2024/06/09 07:50:00	12	144	0	0	0	0	0	0	122	0	0	0	0	0	0	0	0	0	0	0	0	0	3	0	5	4	0	0	
2024/06/09 07:55:00	30	125	0	0	0	0	0	0	143	3	1	0	0	0	0	0	0	0	0	0	0	0	0	0	10	5	0	0	
2024/06/09 07:50:00	11	147	0	0	0	0	0	0	102	2	1	0	0	0	0	0	0	0	0	0	0	0	0	0	6	4	0	0	
2024/06/09 07:45:00	11	164	0	0	0	0	0	0	150	4	0	0	0	0	0	0	0	0	0	0	0	0	0	0	4	9	0	0	
2024/06/09 08:00:00	11	132	1	0	0	0	0	0	143	1	0	0	0	0	0	0	0	0	0	0	0	0	0	2	0	4	5	0	0
2024/06/09 08:15:00	17	129	0	0	0	0	0	0	114	1	0	0	0	0	0	0	0	0	0	0	0	0	0	2	0	2	7	0	0
2024/06/09 08:30:00	18	115	2	0	0	0	0	0	152	3	0	0	0	0	0	1	0	0	0	0	0	0	1	0	6	6	0	0	
2024/06/09 08:45:00	24	108	0	0	0	0	0	1	144	2	2	0	0	0	0	0	0	0	0	0	0	0	3	0	3	8	0	0	
Total	114	1064	3	0	0	0	0	1	1160	16	4	0	0	0	0	1	0	0	0	0	0	0	12	0	40	48	0	0	

Single-Unit Trucks

Leg Direction Start Time	NY-31 Eastbound							NY-31 Westbound							Onondaga County Health Department Access Northbound							Great Northern Mall Access Southbound						
	Left							Left							Left							Left						
	Thru	Right	RTOR	U-Turn	Peds CW	Peds CCW		Thru	Right	RTOR	U-Turn	Peds CW	Peds CCW		Thru	Right	RTOR	U-Turn	Peds CW	Peds CCW		Thru	Right	RTOR	U-Turn	Peds CW	Peds CCW	
2024/06/09 07:50:00	0	6	0	0	0	0	0	0	2	0	0	0	0	0	0	0	0	0	0	0	0	0	0	0	0	0	0	
2024/06/09 07:55:00	0	3	0	0	0	0	0	0	7	0	0	0	0	0	0	0	0	0	0	0	0	0	0	0	0	0	0	
2024/06/09 07:50:00	0	6	0	0	0	0	0	0	6	0	0	0	0	0	0	0	0	0	0	0	0	0	0	0	0	0	0	
2024/06/09 07:55:00	0	7	0	0	0	0	0	0	7	0	0	0	0	0	0	0	0	0	0	0	0	0	0	0	0	0	0	
2024/06/09 07:50:00	0	7	0	0	0	0	0	0	7	0	0	0	0	0	0	0	0	0	0	0	0	0	0	0	0	0	0	
2024/06/09 08:00:00	0	3	0	0	0	0	0	0	2	0	0	0	0	0	0	0	0	0	0	0	0	0	0	0	1	0	0	
2024/06/09 08:15:00	1	5	0	0	0	0	0	0	3	0	0	0	0	0	0	0	0	0	0	0	0	0	0	0	0	0	0	
2024/06/09 08:30:00	1	6	0	0	0	0	0	0	2	0	0	0	0	0	0	0	0	0	0	0	0	0	0	1	0	0	0	
2024/06/09 08:45:00	2	3	0	0	0	0	0	0	1	0	0	0	0	0	0	0	0	0	0	0	0	0	0	1	0	0	0	
Total	4	39	0	0	0	0	0	0	30	0	0	0	0	0	0	0	0	0	0	0	0	0	0	2	1	0	0	

Articulated Trucks

Leg Direction	Start Time	NY-31 Eastbound								NY-31 Westbound								Ondongda County Health Department Access Northbound								Great Northern Mall Access Southbound							
		Thru	Right	RTOR	U-Turn	Peds CW	Peds CCW	Peds Left		Thru	Right	RTOR	U-Turn	Peds CW	Peds CCW	Peds Left		Thru	Right	RTOR	U-Turn	Peds CW	Peds CCW	Peds Left		Thru	Right	RTOR	U-Turn	Peds CW	Peds CCW	Peds Left	
	2024/06/09 07:00:00	0	0	0	0	0	0	0	0	0	0	0	0	0	0	0	0	0	0	0	0	0	0	0	0	0	0	0	0	0	0	0	
	2024/06/09 07:10:00	0	1	0	0	0	0	0	0	0	0	0	0	0	0	0	0	0	0	0	0	0	0	0	0	0	0	0	0	0	0	0	
	2024/06/09 07:20:00	1	1	0	0	0	0	0	0	0	0	0	0	0	0	0	0	0	0	0	0	0	0	0	0	0	0	0	0	0	0	0	
	2024/06/09 07:45:00	0	1	0	0	0	0	0	0	0	1	0	0	0	0	0	0	0	0	0	0	0	0	0	0	0	0	0	0	0	0	0	
	2024/06/09 08:00:00	-1	1	1	0	0	0	0	0	0	0	0	0	0	0	0	0	0	0	0	0	0	0	0	0	0	0	0	0	0	0	0	
	2024/06/09 08:15:00	0	1	0	0	0	0	0	0	0	1	0	0	0	0	0	0	0	0	0	0	0	0	0	0	0	0	0	0	0	0	0	
	2024/06/09 08:30:00	0	1	0	0	0	0	0	0	0	3	0	0	0	0	0	0	0	0	0	0	0	0	0	0	0	0	0	0	0	0	0	
	2024/06/09 08:45:00	0	2	0	0	0	0	0	0	0	2	0	0	0	0	0	0	0	0	0	0	0	0	0	0	0	0	0	0	0	0	0	
Total		1	8	0	0	0	0	0	0	0	9	2	0	0	0	0	0	0	0	0	0	0	0	0	0	0	0	1	1	0	0	0	

Buses

Long Direction	NY-31 Eastbound						Onondaga County Health Department Access						Great Northern Mall Access											
	Left						Left						Left											
	Thru	Right	RTOR	U-Turn	Peds CW	Peds CCW	Thru	Right	RTOR	U-Turn	Peds CW	Peds CCW	Thru	Right	RTOR	U-Turn	Peds CW	Peds CCW	Thru	Right	RTOR	U-Turn	Peds CW	Peds CCW
2024/05/09 07:00:00	0	0	0	0	0	0	0	0	0	0	0	0	0	0	0	0	0	0	0	0	0	0	0	0
2024/05/09 07:15:00	0	0	0	0	0	0	0	1	0	0	0	0	0	0	0	0	0	0	0	0	0	0	0	0
2024/05/09 07:30:00	0	0	0	0	0	0	0	1	0	0	0	0	0	0	0	0	0	0	0	0	0	0	0	0
2024/05/09 07:45:00	0	1	0	0	0	0	0	0	0	0	0	0	0	0	0	0	0	0	0	0	0	0	0	0
2024/05/09 08:00:00	1	1	0	0	0	0	0	0	0	0	0	0	0	0	0	0	0	0	0	0	0	0	0	0
2024/05/09 08:15:00	0	3	0	0	0	0	0	1	0	0	0	0	0	0	0	0	0	0	0	0	0	0	0	0
2024/05/09 08:30:00	0	0	0	0	0	0	0	3	0	0	0	0	0	0	0	0	0	0	0	1	0	0	0	0
2024/05/09 08:45:00	0	0	0	0	0	0	0	1	0	0	0	0	0	0	0	0	0	0	0	1	0	0	0	0
Total	1	9	0	0	0	0	0	7	0	0	0	0	0	0	0	0	0	0	0	1	0	0	0	0

Pedestrians

[illegible]

Bicycles on Road

[illegible]

Bicycles on Crosswalk

[illegible]

Total Volume Class Breakdown

[illegible]

AM Peak Class Breakdown

Log	Site	NY-31										NY-31										Concordia County Health Department										Grand Northern Health Department										Crews Total
		NY-31										NY-31										NY-31										NY-31										
		App Total	Prevs Conv	Prevs Conv	Prevs Conv	Prevs Conv	Prevs Conv	Prevs Conv	Prevs Conv	Prevs Conv	Prevs Conv	Prevs Conv	Prevs Conv	Prevs Conv	Prevs Conv	Prevs Conv	Prevs Conv					
Start Time	End Time	Left	Time	Right	RTOR	U-Turn	App Total	Prevs Conv	Prevs Conv	Prevs Conv	Prevs Conv	Time	Right	RTOR	U-Turn	App Total	Prevs Conv	Prevs Conv	Prevs Conv	Prevs Conv	Prevs Conv	Time	Right	RTOR	U-Turn	App Total	Prevs Conv	Prevs Conv	Prevs Conv	Prevs Conv	Prevs Conv	Prevs Conv	Prevs Conv	Prevs Conv	Prevs Conv	Prevs Conv	Prevs Conv	Prevs Conv	Prevs Conv	Prevs Conv		
20240409 07:30:00	20240409 08:00:00	13	128	0	0	0	13	0	0	0	0	13	0	0	0	13	0	0	0	0	0	13	0	0	0	13	0	0	0	0	0	0	0	0	0	0	0	0	0			
20240409 08:00:00	20240409 08:30:00	13	130	0	0	0	130	0	0	0	0	130	2	1	0	204	0	0	0	0	0	204	0	0	0	1	0	0	0	0	0	0	0	0	0	0	0	0	0			
20240409 08:30:00	20240409 09:00:00	13	131	0	0	0	131	0	0	0	0	131	0	0	0	131	0	0	0	0	0	131	0	0	0	10	0	0	0	0	0	0	0	0	0	0	0	0	0			
20240409 09:00:00	20240409 09:30:00	13	131	0	0	0	131	0	0	0	0	131	0	0	0	131	0	0	0	0	0	131	0	0	0	1	0	0	0	0	0	0	0	0	0	0	0	0	0			
20240409 03:00:00	20240409 03:30:00	13	131	0	0	0	131	0	0	0	0	131	0	0	0	131	0	0	0	0	0	131	0	0	0	1	0	0	0	0	0	0	0	0	0	0	0	0	0			
20240409 03:30:00	20240409 04:00:00	13	131	0	0	0	131	0	0	0	0	131	0	0	0	131	0	0	0</																							





Project	GTS
Project Code	11778
Site Name	11778-4
Legs and Movements	All Processed Legs & Move
Bin Size	15 minutes
Survey Date	2024/05/09, Thursday
Location	NYS Route 31 & Great Nor
Latitude and Longitude	43.185750, -76.226070

	Start	End	PHF
AM Peak	2024/05/09 07:15:00	2024/05/09 08:15:00	0.89

Turning Movement Data

Leg Direction	NY-31								NY-31								Onondaga County Health Department Access								Great Northern Mall Access								Total
	Eastbound								Westbound								Northbound								Southbound								
	Left	Thru	Right	RTOR	U-Turn	App Total	Peak CV	Peak CCV	Left	Thru	Right	RTOR	U-Turn	App Total	Peak CV	Peak CCV	Left	Thru	Right	RTOR	U-Turn	App Total	Peak CV	Peak CCV	Left	Thru	Right	RTOR	U-Turn	App Total	Peak CV	Peak CCV	
Start Time	12	150	0	0	0	162	0	0	0	124	0	0	0	124	0	0	0	0	0	0	0	0	0	0	0	0	0	0	0	0	0	0	296
7:00:00 AM	10	129	0	0	0	139	0	0	0	151	3	1	0	155	0	0	0	0	0	0	0	0	0	0	0	0	0	10	5	0	15	0	309
7:15:00 AM	11	155	0	0	0	166	0	0	0	201	2	1	0	204	0	0	0	0	0	0	0	0	0	0	1	0	6	4	0	11	0	381	
7:30:00 AM	11	173	0	0	0	184	0	0	0	158	4	0	0	162	0	0	0	0	0	0	0	0	0	0	0	0	4	9	0	13	0	399	
7:45:00 AM	44	607	0	0	0	651	0	0	0	634	9	2	0	645	0	0	0	0	0	0	0	0	0	0	0	4	25	22	0	51	0	1347	
8:00:00 AM	13	141	1	0	0	155	0	0	0	145	1	0	0	146	0	0	0	0	0	0	0	0	0	0	2	2	4	6	0	12	0	313	
8:15:00 AM	18	138	0	0	0	156	0	0	0	119	1	0	0	120	0	0	0	0	0	0	0	0	0	0	2	2	0	2	7	0	11	0	287
8:30:00 AM	19	122	2	0	0	143	0	0	0	160	3	0	0	163	0	0	1	0	0	0	0	1	0	0	2	0	7	6	0	15	0	322	
8:45:00 AM	26	113	0	0	0	139	0	0	1	148	2	2	0	153	0	0	0	0	0	0	0	0	0	0	3	0	5	8	0	16	0	308	
Hourly Total	76	514	3	0	0	593	0	0	1	572	7	2	0	582	0	0	1	0	0	0	0	1	0	0	9	0	18	27	0	54	0	1230	
Grand Total	120	1121	3	0	0	1244	0	0	1	1206	16	4	0	1227	0	0	1	0	0	0	0	1	0	0	13	0	43	49	0	105	0	2577	
% Approach	9.6%	90.1%	0.2%	0.0%	0.0%	0.0%	0.0%	0.0%	0.1%	98.3%	1.3%	0.3%	0.0%	0.0%	0.0%	0.0%	100.0%	0.0%	0.0%	0.0%	0.0%	0.0%	0.0%	0.0%	12.4%	0.0%	41.0%	46.7%	0.0%	0.0%	0.0%	0.0%	
% Total	4.7%	43.5%	0.1%	0.0%	0.0%	48.3%	0.0%	0.0%	0.0%	46.8%	0.0%	0.2%	0.0%	47.0%	0.0%	0.0%	0.0%	0.0%	0.0%	0.0%	0.0%	0.0%	0.0%	0.0%	0.0%	0.0%	1.7%	1.9%	0.0%	4.1%	0.0%	0.0%	
Lights	118	1104	3	0	0	1225	0	0	1	1190	16	4	0	1211	0	0	1	0	0	0	0	1	0	0	12	0	42	49	0	103	0	254	
% Lights	98.3%	98.5%	100.0%	0.0%	0.0%	98.5%	0.0%	0.0%	100.0%	98.7%	100.0%	100.0%	0.0%	98.7%	0.0%	0.0%	100.0%	0.0%	0.0%	0.0%	0.0%	100.0%	0.0%	0.0%	92.3%	0.0%	97.7%	100.0%	0.0%	98.1%	0.0%	0.0%	98.6%
HV	2	17	0	0	0	19	0	0	0	16	0	0	0	16	0	0	0	0	0	0	0	0	0	0	1	0	1	0	2	0	0	37	
% HV	1.7%	1.5%	0.0%	0.0%	0.0%	1.5%	0.0%	0.0%	0.0%	1.3%	0.0%	0.0%	0.0%	1.3%	0.0%	0.0%	0.0%	0.0%	0.0%	0.0%	0.0%	0.0%	0.0%	0.0%	7.7%	0.0%	2.3%	0.0%	0.0%	1.9%	0.0%	0.0%	1.4%
Pedestrians	0	0	0	0	0	0	0	0	0	0	0	0	0	0	0	0	0	0	0	0	0	0	0	0	0	0	0	0	0	0	0	0	
% Pedestrians	0.0%	0.0%	0.0%	0.0%	0.0%	0.0%	0.0%	0.0%	0.0%	0.0%	0.0%	0.0%	0.0%	0.0%	0.0%	0.0%	0.0%	0.0%	0.0%	0.0%	0.0%	0.0%	0.0%	0.0%	0.0%	0.0%	0.0%	0.0%	0.0%	0.0%	0.0%	0.0%	0.0%
Bicycles on Crosswalk	0	0	0	0	0	0	0	0	0	0	0	0	0	0	0	0	0	0	0	0	0	0	0	0	0	0	0	0	0	0	0	0	0
% Bicycles on Crosswalk	0.0%	0.0%	0.0%	0.0%	0.0%	0.0%	0.0%	0.0%	0.0%	0.0%	0.0%	0.0%	0.0%	0.0%	0.0%	0.0%	0.0%	0.0%	0.0%	0.0%	0.0%	0.0%	0.0%	0.0%	0.0%	0.0%	0.0%	0.0%	0.0%	0.0%	0.0%	0.0%	0.0%

Turning Movement Data Plot

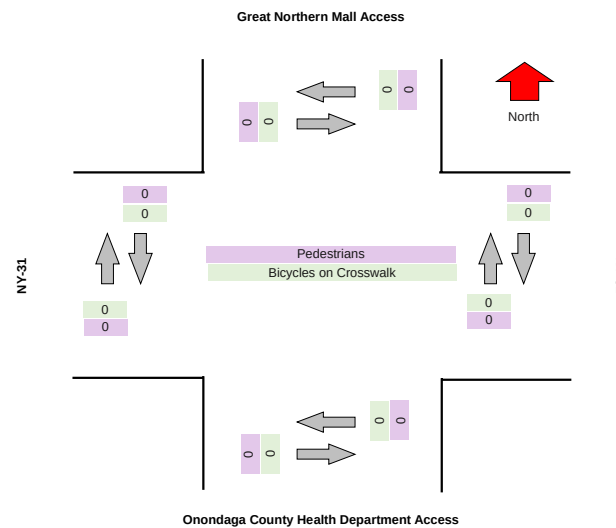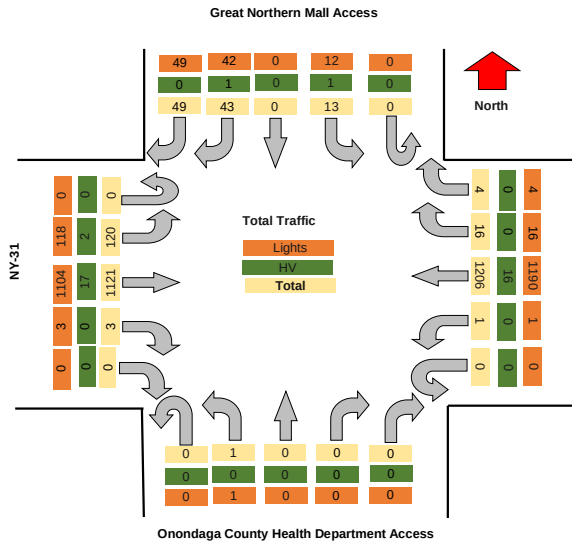





Turning Movement Peak Hour Data (AM)

18

#####

Leg Direction	NY-31 Eastbound									NY-31 Westbound									Onondaga County Health Department Access Northbound									Great Northern Mall Access Southbound									Total
	Left	Thru	Right	RTOR	U-Turn	App Total	Peds CW	Peds CCW		Left	Thru	Right	RTOR	U-Turn	App Total	Peds CW	Peds CCW		Left	Thru	Right	RTOR	U-Turn	App Total	Peds CW	Peds CCW		Left	Thru	Right	RTOR	U-Turn	App Total	Peds CW	Peds CCW		
7:15:00 AM	10	129	0	0	0	139	0	0	0	0	151	3	1	0	155	0	0	0	0	0	0	0	0	0	0	0	0	0	0	0	10	5	0	15	0	0	309
7:30:00 AM	11	155	0	0	0	166	0	0	0	0	201	2	1	0	204	0	0	0	0	0	0	0	0	0	0	0	0	0	1	6	4	0	11	0	0	381	
7:45:00 AM	11	173	0	0	0	184	0	0	0	0	158	4	0	0	162	0	0	0	0	0	0	0	0	0	0	0	0	0	0	4	9	0	13	0	0	359	
8:00:00 AM	13	141	1	0	0	155	0	0	0	0	145	1	0	0	146	0	0	0	0	0	0	0	0	0	0	0	0	0	2	4	6	0	12	0	0	313	
Grand Total	45	588	1	0	0	644	0	0	0	0	655	10	2	0	667	0	0	0	0	0	0	0	0	0	0	0	0	3	0	24	24	0	51	0	0	1362	
% Approach	7.0%	92.9%	0.2%	0.0%	0.0%	0.0%	0.0%	0.0%	0.0%	0.0%	98.2%	1.5%	0.3%	0.0%	0.0%	0.0%	0.0%	0.0%	#DIV/0!	#DIV/0!	#DIV/0!	#DIV/0!	#DIV/0!	0.0%	0.0%	0.0%	0.0%	5.9%	0.0%	47.1%	47.1%	0.0%	0.0%	0.0%	0.0%	0.0%	
% Total	3.3%	43.9%	0.1%	0.0%	0.0%	47.3%	0.0%	0.0%	0.0%	0.0%	48.1%	0.7%	0.1%	0.0%	49.0%	0.0%	0.0%	0.0%	0.0%	0.0%	0.0%	0.0%	0.0%	0.0%	0.0%	0.0%	0.0%	0.2%	0.0%	1.8%	1.8%	0.0%	3.7%	0.0%	0.0%		
PHF	0.865	0.864	0.250	0.000	0.000	0.875	0.000	0.000	0.000	0.000	0.815	0.625	0.500	0.000	0.817	0.000	0.000	0.000	0.000	0.000	0.000	0.000	0.000	0.000	0.000	0.000	0.375	0.000	0.600	0.667	0.000	0.850	0.000	0.000	0.894		
Lights	43	588	1	0	0	632	0	0	0	0	650	10	2	0	662	0	0	0	0	0	0	0	0	0	0	0	0	3	0	24	24	0	51	0	0	1345	
% Lights	95.6%	98.3%	100.0%	0.0%	0.0%	98.1%	0.0%	0.0%	0.0%	0.0%	99.2%	100.0%	100.0%	0.0%	99.3%	0.0%	0.0%	0.0%	0.0%	0.0%	0.0%	0.0%	0.0%	0.0%	0.0%	0.0%	100.0%	0.0%	100.0%	100.0%	0.0%	100.0%	0.0%	0.0%	98.8%		
HV	2	10	0	0	0	12	0	0	0	0	5	0	0	0	5	0	0	0	0	0	0	0	0	0	0	0	0	0	0	0	0	0	0	0	17		
% HV	4.4%	1.7%	0.0%	0.0%	0.0%	1.9%	0.0%	0.0%	0.0%	0.0%	0.8%	0.0%	0.0%	0.0%	0.7%	0.0%	0.0%	0.0%	0.0%	0.0%	0.0%	0.0%	0.0%	0.0%	0.0%	0.0%	0.0%	0.0%	0.0%	0.0%	0.0%	0.0%	0.0%	0.0%	1.2%		
Pedestrians	0	0	0	0	0	0	0	0	0	0	0	0	0	0	0	0	0	0	0	0	0	0	0	0	0	0	0	0	0	0	0	0	0	0	0		
% Pedestrians	0.0%	0.0%	0.0%	0.0%	0.0%	0.0%	0.0%	0.0%	0.0%	0.0%	0.0%	0.0%	0.0%	0.0%	0.0%	0.0%	0.0%	0.0%	0.0%	0.0%	0.0%	0.0%	0.0%	0.0%	0.0%	0.0%	0.0%	0.0%	0.0%	0.0%	0.0%	0.0%	0.0%	0.0%	0.0%		
Bicycles on Crosswalk	0	0	0	0	0	0	0	0	0	0	0	0	0	0	0	0	0	0	0	0	0	0	0	0	0	0	0	0	0	0	0	0	0	0	0		
% Bicycles on Crosswalk	0.0%	0.0%	0.0%	0.0%	0.0%	0.0%	0.0%	0.0%	0.0%	0.0%	0.0%	0.0%	0.0%	0.0%	0.0%	0.0%	0.0%	0.0%	0.0%	0.0%	0.0%	0.0%	0.0%	0.0%	0.0%	0.0%	0.0%	0.0%	0.0%	0.0%	0.0%	0.0%	0.0%	0.0%	0.0%		

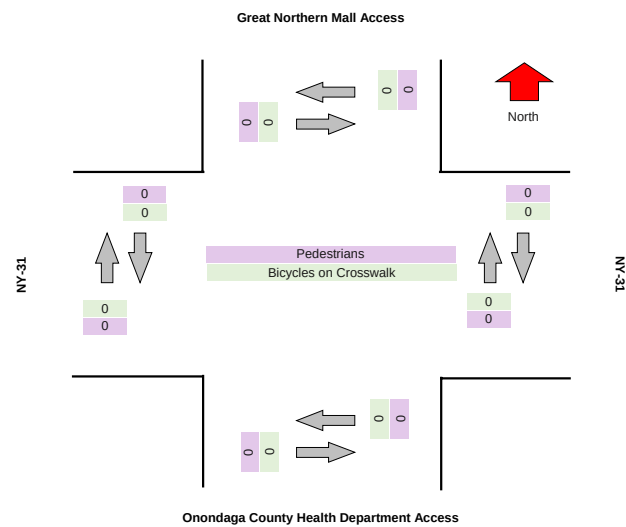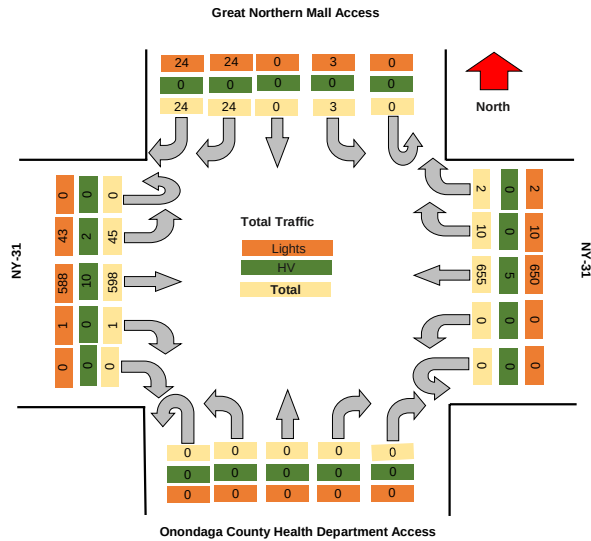

Summary


Project	GTS
Project Code	11778-4
Site Name	11778-4
Legs and Movements	All Processed Legs & Movement
Bin Size	15 minutes
Survey Date	2024/05/11, Saturday
Location	NYS Route 31 & Great Northern
Latitude and Longitude	43.185750 -76.225070

AM Peak	Start 2024/05/11 12:00:00	End 2024/05/11 13:00:00	PHF 0.96
---------	------------------------------	----------------------------	-------------

Turning Movement Data

Leg Direction	NY-31 Eastbound								NY-31 Westbound								Onondaga County Health Department Access Northbound								Great Northern Mall Access Southbound								Total
	Left	Thru	Right	RTOR	U-Turn	App Total	RTOR%	U-Turn%	Left	Thru	Right	RTOR	U-Turn	App Total	RTOR%	U-Turn%	Left	Thru	Right	RTOR	U-Turn	App Total	RTOR%	U-Turn%	Left	Thru	Right	RTOR	U-Turn	App Total	RTOR%	U-Turn%	
11:00:00 AM	49	254	0	0	0	303	0	0	0	283	7	0	0	290	0	0	0	0	0	0	0	0	0	0	0	0	0	0	0	0	0	309	
11:15:00 AM	57	254	0	0	0	311	0	0	0	257	8	1	0	266	0	0	0	0	0	0	0	0	0	0	4	0	58	11	0	73	0	690	
11:30:00 AM	86	246	0	0	0	332	0	0	1	228	9	0	0	238	0	0	0	0	1	0	0	1	0	0	8	0	46	3	0	57	0	630	
11:45:00 AM	63	242	0	0	0	285	0	0	0	280	10	0	0	290	0	0	0	0	0	0	0	0	0	0	10	0	35	2	0	47	0	692	
Hourly Total	235	949	0	0	0	1183	0	0	1	1008	34	1	0	1044	0	0	0	0	1	0	0	1	1	0	30	0	137	17	0	244	0	2482	
12:00:00 PM	58	232	0	0	0	280	0	0	0	269	7	0	0	276	0	0	0	0	0	0	0	0	0	0	18	0	37	6	0	61	0	617	
12:15:00 PM	70	240	0	0	0	310	0	0	0	246	14	0	0	260	0	0	0	0	0	0	0	0	0	0	12	0	63	5	0	80	0	659	
12:30:00 PM	70	221	0	0	0	291	0	0	0	244	10	4	0	258	0	0	0	0	0	0	0	0	0	0	10	0	45	5	0	60	0	609	
12:45:00 PM	52	247	0	0	0	299	0	0	0	238	8	1	0	247	0	0	0	0	0	0	0	0	0	0	7	0	58	2	0	67	0	613	
Hourly Total	256	936	0	0	0	1189	0	0	0	997	35	5	0	1042	0	0	0	0	0	0	0	0	0	0	42	0	202	16	0	258	0	2389	
Grand Total	455	2575	0	0	0	2543	0	0	1	2095	73	5	0	2085	0	0	0	0	1	0	0	1	1	0	77	0	450	35	0	512	0	4541	
% Approach	19.8%	85.2%	0.0%	0.0%	0.0%	0.0%	0.0%	0.0%	0.0%	96.2%	3.5%	0.3%	0.0%	0.0%	0.0%	0.0%	0.0%	0.0%	100.0%	0.0%	0.0%	0.0%	0.0%	0.0%	15.0%	0.0%	78.1%	6.8%	0.0%	0.0%	0.0%	0.0%	
% Total	0.4%	28.0%	0.0%	0.0%	0.0%	47.4%	0.0%	0.0%	0.0%	40.6%	1.5%	0.1%	0.0%	42.2%	0.0%	0.0%	0.0%	0.0%	0.0%	0.0%	0.0%	0.0%	0.0%	0.0%	1.6%	0.0%	3.3%	0.7%	0.0%	15.4%	0.0%	0.0%	
% Lights	95%	157%	0	0	0	2343	0	0	1	2093	73	5	0	2083	0	0	0	0	1	0	0	1	1	0	77	0	399	35	0	511	0	4538	
% Pedestrians	100.0%	100.0%	0.0%	0.0%	0.0%	100.0%	0.0%	0.0%	100.0%	99.9%	100.0%	100.0%	0.0%	99.9%	0.0%	0.0%	0.0%	0.0%	100.0%	0.0%	0.0%	100.0%	0.0%	0.0%	100.0%	0.0%	99.8%	100.0%	0.0%	99.8%	0.0%	99.8%	
% Bicycles	0	0	0	0	0	0	0	0	0	2	0	0	0	2	0	0	0	0	0	0	0	0	0	0	0	0	0	0	0	1	0	3	
% Pedestrians	0.0%	0.0%	0.0%	0.0%	0.0%	0.0%	0.0%	0.0%	0.0%	0.0%	0.0%	0.0%	0.0%	0.0%	0.0%	0.0%	0.0%	0.0%	0.0%	0.0%	0.0%	0.0%	0.0%	0.0%	0.0%	0.0%	0.0%	0.0%	0.0%	0.0%	0.0%	0.0%	
% Bicycles on Crosswalk	0.0%	0.0%	0.0%	0.0%	0.0%	0.0%	0.0%	0.0%	0.0%	0.0%	0.0%	0.0%	0.0%	0.0%	0.0%	0.0%	0.0%	0.0%	0.0%	0.0%	0.0%	0.0%	0.0%	0.0%	0.0%	0.0%	0.0%	0.0%	0.0%	0.0%	0.0%	0.0%	
% Bicycles on Crosswalk	0.0%	0.0%	0.0%	0.0%	0.0%	0.0%	0.0%	0.0%	0.0%	0.0%	0.0%	0.0%	0.0%	0.0%	0.0%	0.0%	0.0%	0.0%	0.0%	0.0%	0.0%	0.0%	0.0%	0.0%	0.0%	0.0%	0.0%	0.0%	0.0%	0.0%	0.0%	0.0%	

Turning Movement Data Plot


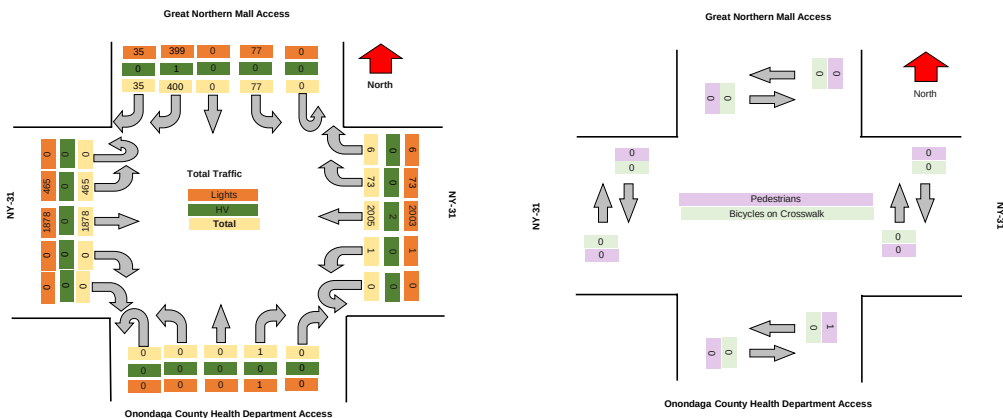


Summary

Turning Movement Peak Hour Data (AM)

12:00:00 PM

Log Direction	NY-31										NY-31										Onondaga County Health Department Access										Great Northern Mall Access										Total
	Eastbound					Westbound					Northbound					Southbound					Northbound					Southbound															
	Left	Thru	Right	RTOT	LT-Turn	Left	Thru	Right	RTOT	LT-Turn	Left	Thru	Right	RTOT	LT-Turn	Left	Thru	Right	RTOT	LT-Turn	Left	Thru	Right	RTOT	LT-Turn	Left	Thru	Right	RTOT	LT-Turn											
Start Time	0	0	0	0	0	0	0	0	0	0	0	0	0	0	0	0	0	0	0	0	0	0	0	0	0	0	0	0	0	0	0										
12:00:00 PM	18	222	0	0	0	240	0	0	0	0	0	0	0	0	0	0	0	0	0	0	0	0	0	0	0	0	0	0	0	0	817										
12:15:00 PM	18	240	0	0	0	318	0	0	0	0	246	14	0	0	0	260	0	0	0	0	0	12	0	63	5	0	0	80	0	0	0	650									
12:30:00 PM	18	221	0	0	0	281	0	0	0	0	244	10	4	0	258	0	0	0	0	0	10	0	45	5	0	60	0	0	0	0	609										
12:45:00 PM	18	240	0	0	0	288	0	0	0	0	240	14	0	0	254	0	0	0	0	0	12	0	56	5	0	67	0	0	0	0	612										
Grand Total	250	330	0	0	0	1180	0	0	0	0	692	38	5	0	730	0	0	0	0	0	47	0	255	10	0	268	0	0	0	0	2485										
% Approach	21.2%	78.8%	0.0%	0.0%	0.0%	0.0%	0.0%	0.0%	0.0%	0.0%	45.9%	3.7%	1.7%	0.5%	0.0%	0.0%	0.0%	0.0%	0.0%	0.0%	17.5%	0.0%	75.7%	6.7%	0.0%	0.0%	0.0%	0.0%	0.0%	0.0%	0.0%										
% Total	10.0%	37.4%	0.0%	0.0%	0.0%	47.4%	0.0%	0.0%	0.0%	0.0%	0.0%	50.1%	1.2%	0.2%	0.0%	0.0%	0.0%	0.0%	0.0%	0.0%	1.9%	0.0%	82.2%	0.7%	0.0%	0.0%	0.0%	0.0%	0.0%	0.0%	0.0%										
% Lights	0.0%	0.0%	0.0%	0.0%	0.0%	0.0%	0.0%	0.0%	0.0%	0.0%	0.0%	0.0%	0.0%	0.0%	0.0%	0.0%	0.0%	0.0%	0.0%	0.0%	0.0%	0.0%	0.0%	0.0%	0.0%	0.0%	0.0%	0.0%	0.0%	0.0%	0.0%										
% Pedestrians	0.0%	0.0%	0.0%	0.0%	0.0%	0.0%	0.0%	0.0%	0.0%	0.0%	0.0%	0.0%	0.0%	0.0%	0.0%	0.0%	0.0%	0.0%	0.0%	0.0%	0.0%	0.0%	0.0%	0.0%	0.0%	0.0%	0.0%	0.0%	0.0%	0.0%	0.0%										
% Bicycles on Crosswalk	0.0%	0.0%	0.0%	0.0%	0.0%	0.0%	0.0%	0.0%	0.0%	0.0%	0.0%	0.0%	0.0%	0.0%	0.0%	0.0%	0.0%	0.0%	0.0%	0.0%	0.0%	0.0%	0.0%	0.0%	0.0%	0.0%	0.0%	0.0%	0.0%	0.0%	0.0%										
% RTOT	0.0%	0.0%	0.0%	0.0%	0.0%	0.0%	0.0%	0.0%	0.0%	0.0%	0.0%	0.0%	0.0%	0.0%	0.0%	0.0%	0.0%	0.0%	0.0%	0.0%	0.0%	0.0%	0.0%	0.0%	0.0%	0.0%	0.0%	0.0%	0.0%	0.0%	0.0%										
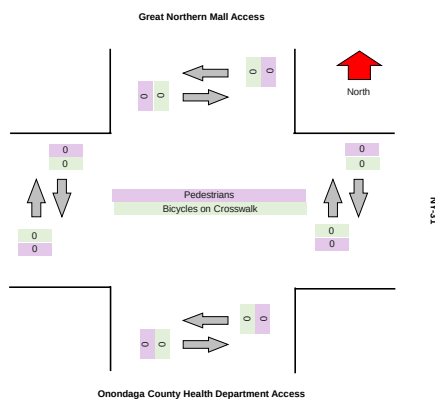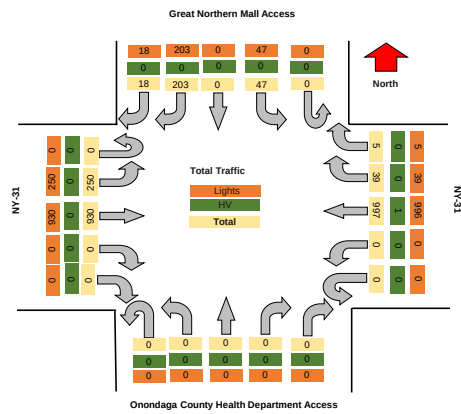

Summary



Summary

Summary

Summary

Motorcycles

[illegible]

Cars

Leg Direction Start Time	NY-31 Eastbound							NY-31 Westbound							Orendaga County Health Department Access Northbound							Great Northern Mall Access Southbound								
	Left	Thru	Right	RTOR	U-Turn	Peds CW	Peds CCW	Left	Thru	Right	RTOR	U-Turn	Peds CW	Peds CCW	Left	Thru	Right	RTOR	U-Turn	Peds CW	Peds CCW	Left	Thru	Right	RTOR	U-Turn	Peds CW	Peds CCW		
2024/05/11 11:00:00		48	202	0	0	0	0	0	0	261	7	0	0	0	0	0	0	0	0	0	0	0	0	8	0	58	1	0	0	0
2024/05/11 11:15:00		57	251	0	0	0	0	0	0	254	8	1	0	0	0	0	0	0	0	0	0	0	0	4	0	57	11	0	0	0
2024/05/11 11:30:00		66	246	0	0	0	0	0	1	228	9	0	0	0	0	0	0	1	0	0	0	0	0	8	0	46	3	0	0	0
2024/05/11 11:45:00		43	241	0	0	0	0	0	0	259	10	0	0	0	0	0	0	0	0	0	0	0	10	0	35	2	0	0	0	0
2024/05/11 12:00:00		57	221	0	0	0	0	0	0	267	7	0	0	0	0	0	0	0	0	0	0	0	18	0	37	6	0	0	0	0
2024/05/11 12:15:00		70	239	0	0	0	0	0	0	246	14	0	0	0	0	0	0	0	0	0	0	0	12	0	63	5	0	0	0	0
2024/05/11 12:30:00		70	219	0	0	0	0	0	0	241	10	4	0	0	0	0	0	0	0	0	0	0	10	0	45	5	0	0	0	0
2024/05/11 12:45:00		52	246	0	0	0	0	0	0	237	8	1	0	0	0	0	0	0	0	0	0	0	7	0	58	2	0	0	0	0
Total		463	1865	0	0	0	0	0	1	1993	73	6	0	0	0	0	0	1	0	0	0	0	77	0	399	35	0	0	0	0

Single-Unit Trucks

[illegible]

Articulated Trucks

Leg Direction Start Time	NY-31 Eastbound							NY-31 Westbound							Onondaga County Health Department Access Northbound							Great Northern Mall Access Southbound						
	Left							Left							Left							Left						
	Thru	Right	RTOR	U-Turn	Peds CW	Peds CCW		Thru	Right	RTOR	U-Turn	Peds CW	Peds CCW		Thru	Right	RTOR	U-Turn	Peds CW	Peds CCW		Thru	Right	RTOR	U-Turn	Peds CW	Peds CCW	
2024/05/11 11:00:00	0	0	0	0	0	0	0	0	0	0	0	0	0	0	0	0	0	0	0	0	0	0	0	0	0	0	0	0
2024/05/11 11:15:00	0	0	0	0	0	0	0	0	1	0	0	0	0	0	0	0	0	0	0	0	0	0	0	1	0	0	0	0
2024/05/11 11:30:00	0	0	0	0	0	0	0	0	0	0	0	0	0	0	0	0	0	0	0	0	0	0	0	0	0	0	0	0
2024/05/11 11:45:00	0	0	0	0	0	0	0	0	0	0	0	0	0	0	0	0	0	0	0	0	0	0	0	0	0	0	0	0
2024/05/11 12:00:00	0	0	0	0	0	0	0	0	0	0	0	0	0	0	0	0	0	0	0	0	0	0	0	0	0	0	0	0
2024/05/11 12:15:00	0	0	0	0	0	0	0	0	0	0	0	0	0	0	0	0	0	0	0	0	0	0	0	0	0	0	0	0
2024/05/11 12:30:00	0	0	0	0	0	0	0	0	1	0	0	0	0	0	0	0	0	0	0	0	0	0	0	0	0	0	0	0
2024/05/11 12:45:00	0	0	0	0	0	0	0	0	0	0	0	0	0	0	0	0	0	0	0	0	0	0	0	0	0	0	0	0
Total	0	0	0	0	0	0	0	0	2	0	0	0	0	0	0	0	0	0	0	0	0	0	0	1	0	0	0	0

Buses

Long Direction Start Time	NY-31 Eastbound Left						NY-31 Westbound Left						Ondaga County Health Department Access Northbound						Great Northern Mall Access Southbound					
	Thru	Right	RTOR	U-Turn	Peds CW	Peds CCW	Thru	Right	RTOR	U-Turn	Peds CW	Peds CCW	Thru	Right	RTOR	U-Turn	Peds CW	Peds CCW	Thru	Right	RTOR	U-Turn	Peds CW	Peds CCW
2024050111:00:00	0	0	0	0	0	0	0	0	0	0	0	0	0	0	0	0	0	0	0	0	0	0	0	0
2024050111:15:00	0	0	0	0	0	0	0	0	0	0	0	0	0	0	0	0	0	0	0	0	0	0	0	0
2024050111:30:00	0	0	0	0	0	0	0	0	0	0	0	0	0	0	0	0	0	0	0	0	0	0	0	0
2024050111:45:00	0	0	0	0	0	0	0	0	0	0	0	0	0	0	0	0	0	0	0	0	0	0	0	0
2024050112:00:00	0	0	0	0	0	0	0	0	0	0	0	0	0	0	0	0	0	0	0	0	0	0	0	0
2024050112:15:00	0	0	0	0	0	0	0	0	0	0	0	0	0	0	0	0	0	0	0	0	0	0	0	0
2024050112:30:00	0	0	0	0	0	0	0	0	0	0	0	0	0	0	0	0	0	0	0	0	0	0	0	0
2024050112:45:00	0	0	0	0	0	0	0	0	0	0	0	0	0	0	0	0	0	0	0	0	0	0	0	0
Total	0	0	0	0	0	0	0	0	0	0	0	0	0	0	0	0	0	0	0	0	0	0	0	0

Pedestrians

Leg Direction Start Time	NY-31 Eastbound							NY-31 Westbound							Onondaga County Health Department Access Northbound							Great Northern Mall Access Southbound						
	Left							Left							Left							Left						
	Thru	Right	RTOR	U-Turn	Peds CW	Peds CCW		Thru	Right	RTOR	U-Turn	Peds CW	Peds CCW		Thru	Right	RTOR	U-Turn	Peds CW	Peds CCW		Thru	Right	RTOR	U-Turn	Peds CW	Peds CCW	
2024/05/11 11:00:00	0	0	0	0	0	0	0	0	0	0	0	0	0	0	0	0	0	0	0	1	0	0	0	0	0	0	0	
2024/05/11 11:15:00	0	0	0	0	0	0	0	0	0	0	0	0	0	0	0	0	0	0	0	0	0	0	0	0	0	0	0	
2024/05/11 11:30:00	0	0	0	0	0	0	0	0	0	0	0	0	0	0	0	0	0	0	0	0	0	0	0	0	0	0	0	
2024/05/11 11:45:00	0	0	0	0	0	0	0	0	0	0	0	0	0	0	0	0	0	0	0	0	0	0	0	0	0	0	0	
2024/05/11 12:00:00	0	0	0	0	0	0	0	0	0	0	0	0	0	0	0	0	0	0	0	0	0	0	0	0	0	0	0	
2024/05/11 12:15:00	0	0	0	0	0	0	0	0	0	0	0	0	0	0	0	0	0	0	0	0	0	0	0	0	0	0	0	
2024/05/11 12:30:00	0	0	0	0	0	0	0	0	0	0	0	0	0	0	0	0	0	0	0	0	0	0	0	0	0	0	0	
2024/05/11 12:45:00	0	0	0	0	0	0	0	0	0	0	0	0	0	0	0	0	0	0	0	0	0	0	0	0	0	0	0	
Total	0	0	0	0	0	0	0	0	0	0	0	0	0	0	0	0	0	0	0	1	0	0	0	0	0	0	0	

Bicycles on Road

[illegible]

Bicycles on Crosswalk

[illegible]

Total Volume Class Breakdown

Log Direction	Start Time	NY-31 Eastbound										NY-31 Westbound										Onondaga County Health Department Access Northbound										Great Northern Mall Access Southbound									
		Thru	Right	RTOR	U-Turn	App Total	Peds CCW	Peds CCW	Peds CCW	Left	Thru	Right	RTOR	U-Turn	App Total	Peds CCW	Peds CCW	Peds CCW	Left	Thru	Right	RTOR	U-Turn	App Total	Peds CCW	Peds CCW	Peds CCW	In Total	Cross Total												
20240611 11:00:00		49	204	0	0	253	0	0	0	263	7	0	0	270	0	0	0	0	0	1	0	0	0	1	0	0	0	0	0	0	0	0	0	560	1						
20240611 11:10:00		57	254	0	0	311	0	0	0	287	8	1	0	286	0	0	0	0	0	0	0	0	0	0	0	0	0	0	0	0	0	0	0	773	0						
20240611 11:30:00		46	248	0	0	294	0	0	0	1	228	9	0	238	0	0	0	0	0	1	0	0	0	1	0	0	0	0	0	0	0	0	0	610	0						
20240611 11:40:00		43	242	0	0	285	0	0	0	0	280	10	0	290	0	0	0	0	0	0	0	0	0	0	0	0	0	0	0	0	0	0	0	617	0						
20240611 11:50:00		58	222	0	0	280	0	0	0	0	269	7	0	276	0	0	0	0	0	0	0	0	0	0	0	0	0	0	0	0	0	0	0	617	0						
20240611 12:10:00		70	240	0	0	310	0	0	0	240	14	0	0	254	0	0	0	0	0	0	0	0	0	0	0	0	0	0	0	0	0	0	0	669	0						
20240611 12:30:00		70	221	0	0	291	0	0	0	244	10	4	0	258	0	0	0	0	0	0	0	0	0	0	0	0	0	0	0	0	0	0	0	669	0						
20240611 12:40:00		52	247	0	0	300	0	0	0	238	8	0	0	247	0	0	0	0	0	0	0	0	0	0	0	0	0	0	0	0	0	0	0	677	0						
Grand Total		465	1878	0	0	2743	0	0	0	1	2055	73	6	2085	0	0	0	0	0	1	1	0	0	1	1	0	0	0	0	0	0	0	0	4941	1						
% All Approaches		19.8%	82.2%	0.0%	0.0%	0.0%	0.0%	0.0%	0.0%	0.0%	46.6%	3.0%	0.3%	46.2%	0.0%	0.0%	0.0%	0.0%	0.0%	0.0%	0.0%	0.0%	0.0%	0.0%	0.0%	0.0%	0.0%	0.0%	0.0%	0.0%	0.0%	0.0%	0.0%	100.0%	0.0%						
% Motorcycles		9.4%	38.0%	0.0%	0.0%	0.0%	0.0%	0.0%	0.0%	0.0%	46.6%	1.5%	0.1%	42.2%	0.0%	0.0%	0.0%	0.0%	0.0%	0.0%	0.0%	0.0%	0.0%	0.0%	0.0%	0.0%	0.0%	0.0%	0.0%	0.0%	0.0%	0.0%	0.0%	0.0%	9.4%	0.0%					
% Bicycles		1.1%	4.2%	0.0%	0.0%	0.0%	0.0%	0.0%	0.0%	0.0%	2.2%	0.0%	0.0%	0.0%	0.0%	0.0%	0.0%	0.0%	0.0%	0.0%	0.0%	0.0%	0.0%	0.0%	0.0%	0.0%	0.0%	0.0%	0.0%	0.0%	0.0%	0.0%	0.0%	0.0%	1.1%	0.0%					
% Single-Unit Trucks		0.2%	0.6%	0.0%	0.0%	0.0%	0.0%	0.0%	0.0%	0.0%	0.4%	0.0%	0.0%	0.4%	0.0%	0.0%	0.0%	0.0%	0.0%	0.0%	0.0%	0.0%	0.0%	0.0%	0.0%	0.0%	0.0%	0.0%	0.0%	0.0%	0.0%	0.0%	0.0%	0.0%	0.4%	0.0%					
% Articulated Trucks		0.0%	0.0%	0.0%	0.0%	0.0%	0.0%	0.0%	0.0%	0.0%	0.0%	0.0%	0.0%	0.0%	0.0%	0.0%	0.0%	0.0%	0.0%	0.0%	0.0%	0.0%	0.0%	0.0%	0.0%	0.0%	0.0%	0.0%	0.0%	0.0%	0.0%	0.0%	0.0%	0.0%	0.0%	0.0%					
% Articulated Trucks		0.0%	0.0%	0.0%	0.0%	0.0%	0.0%	0.0%	0.0%	0.0%	0.1%	0.0%	0.0%	0.0%	0.1%	0.0%	0.0%	0.0%	0.0%	0.0%	0.0%	0.0%	0.0%	0.0%	0.0%	0.0%	0.0%	0.0%	0.0%	0.0%	0.0%	0.0%	0.0%	0.0%	0.1%	0.0%					
% Buses		0.0%	0.0%	0.0%	0.0%	0.0%	0.0%	0.0%	0.0%	0.0%	0.0%	0.0%	0.0%	0.0%	0.0%	0.0%	0.0%	0.0%	0.0%	0.0%	0.0%	0.0%	0.0%	0.0%	0.0%	0.0%	0.0%	0.0%	0.0%	0.0%	0.0%	0.0%	0.0%	0.0%	0.0%	0.0%					
% Buses		0.0%	0.0%	0.0%	0.0%	0.0%	0.0%	0.0%	0.0%	0.0%	0.0%	0.0%	0.0%	0.0%	0.0%	0.0%	0.0%	0.0%	0.0%	0.0%	0.0%	0.0%	0.0%	0.0%	0.0%	0.0%	0.0%	0.0%	0.0%	0.0%	0.0%	0.0%	0.0%	0.0%	0.0%	0.0%					
% Bicycles on Road		0.0%	0.0%	0.0%	0.0%	0.0%	0.0%	0.0%	0.0%	0.0%	0.0%	0.0%	0.0%	0.0%	0.0%	0.0%	0.0%	0.0%	0.0%	0.0%	0.0%	0.0%	0.0%	0.0%	0.0%	0.0%	0.0%	0.0%	0.0%	0.0%	0.0%	0.0%	0.0%	0.0%	0.0%	0.0%					
% Bicycles on Road		0.0%	0.0%	0.0%	0.0%	0.0%	0.0%	0.0%	0.0%	0.0%	0.0%	0.0%	0.0%	0.0%	0.0%	0.0%	0.0%	0.0%	0.0%	0.0%	0.0%	0.0%	0.0%	0.0%	0.0%	0.0%	0.0%	0.0%	0.0%	0.0%	0.0%	0.0%	0.0%	0.0%	0.0%	0.0%					
% Pedestrians		0.0%	0.0%	0.0%	0.0%	0.0%	0.0%	0.0%	0.0%	0.0%	0.0%	0.0%	0.0%	0.0%	0.0%	0.0%	0.0%	0.0%	0.0%	0.0%	0.0%	0.0%	0.0%	0.0%	0.0%	0.0%	0.0%	0.0%	0.0%	0.0%	0.0%	0.0%	0.0%	0.0%	0.0%	0.0%					
% Bicycles on Crosswalk		0.0%	0.0%	0.0%	0.0%	0.0%	0.0%	0.0%	0.0%	0.0%	0.0%	0.0%	0.0%	0.0%	0.0%	0.0%	0.0%	0.0%	0.0%	0.0%	0.0%	0.0%	0.0%	0.0%	0.0%	0.0%	0.0%	0.0%	0.0%	0.0%	0.0%	0.0%	0.0%	0.0%	0.0%	0.0%					
% Bicycles on Crosswalk		0.0%	0.0%	0.0%	0.0%	0.0%	0.0%	0.0%	0.0%	0.0%	0.0%	0.0%	0.0%	0.0%	0.0%	0.0%	0.0%	0.0%	0.0%	0.0%	0.0%	0.0%	0.0%	0.0%	0.0%	0.0%	0.0%	0.0%	0.0%	0.0%	0.0%	0.0%	0.0%	0.0%	0.0%	0.0%					

NY-31													NY-31													Concordia County Health Department Access													Grand Northern Health Access													Grand Northern Health Access	
Start Time	End Time	Lat	Long	Altitude	RTOR	U-Turn	App Total	Previs Conv	Previs Conv	Previs Conv	Lat	Long	Altitude	RTOR	U-Turn	App Total	Previs Conv	Previs Conv





Project	GTS
Project Code	11778
Site Name	11778-4
Legs and Movements	All Processed Legs & Move
Bin Size	15 minutes
Survey Date	2024/05/11, Saturday
Location	NYS Route 31 & Great Nor
Latitude and Longitude	43.185750, -76.226070

	Start	End	PHF
AM Peak	2024/05/11 12:00:00	2024/05/11 13:00:00	0.96

Turning Movement Data

Leg Direction	NY-31 Eastbound								NY-31 Westbound								Onondaga County Health Department Access Northbound								Great Northern Mall Access Southbound								Total
	Left	Thru	Right	RTOR	U-Turn	App Total	Peak CV	Peak CV%	Left	Thru	Right	RTOR	U-Turn	App Total	Peak CV	Peak CV%	Left	Thru	Right	RTOR	U-Turn	App Total	Peak CV	Peak CV%	Left	Thru	Right	RTOR	U-Turn	App Total	Peak CV	Peak CV%	
Start Time	49	204	0	0	0	253	0	0	0	263	7	0	0	270	0	0	0	0	0	0	0	0	1	0	8	0	58	1	0	67	0	0	390
11:00:00 AM	57	254	0	0	0	311	0	0	0	257	8	1	0	266	0	0	0	0	0	0	0	0	0	0	4	0	58	11	0	73	0	0	650
11:15:00 AM	66	248	0	0	0	314	0	0	1	228	9	0	0	238	0	0	0	0	1	0	0	1	0	0	8	0	46	3	0	57	0	0	610
11:30:00 AM	43	242	0	0	0	285	0	0	0	260	10	0	0	270	0	0	0	0	0	0	0	0	0	0	10	0	35	2	0	47	0	0	602
11:45:00 AM	215	948	0	0	0	1163	0	0	1	1008	34	1	0	1044	0	0	0	0	1	0	0	1	1	0	30	0	197	17	0	244	0	0	2452
Hourly Total	58	222	0	0	0	280	0	0	0	269	7	0	0	276	0	0	0	0	0	0	0	0	0	0	18	0	37	6	0	61	0	0	617
12:00:00 PM	70	240	0	0	0	310	0	0	0	246	14	0	0	260	0	0	0	0	0	0	0	0	0	0	12	0	63	5	0	80	0	0	650
12:15:00 PM	70	221	0	0	0	291	0	0	0	244	10	4	0	258	0	0	0	0	0	0	0	0	0	0	10	0	45	5	0	60	0	0	609
12:30:00 PM	52	247	0	0	0	299	0	0	0	238	8	1	0	247	0	0	0	0	0	0	0	0	0	0	7	0	58	2	0	67	0	0	613
12:45:00 PM	250	930	0	0	0	1180	0	0	0	997	39	5	0	1041	0	0	0	0	0	0	0	0	0	0	47	0	203	18	0	268	0	0	2489
Hourly Total	465	1878	0	0	0	2343	0	0	1	2005	73	6	0	2085	0	0	0	0	1	0	0	1	1	0	77	0	400	35	0	512	0	0	4941
Grand Total	19.8%	80.2%	0.0%	0.0%	0.0%	0.0%	0.0%	0.0%	0.0%	96.2%	3.5%	0.3%	0.0%	0.0%	0.0%	0.0%	0.0%	0.0%	100.0%	0.0%	0.0%	0.0%	0.0%	0.0%	15.0%	0.0%	78.1%	6.8%	0.0%	0.0%	0.0%	0.0%	0.0%
% Approach	9.4%	38.0%	0.0%	0.0%	0.0%	47.4%	0.0%	0.0%	0.0%	40.6%	1.5%	0.1%	0.0%	42.2%	0.0%	0.0%	0.0%	0.0%	0.0%	0.0%	0.0%	0.0%	0.0%	0.0%	1.0%	0.0%	8.1%	0.7%	0.0%	10.4%	0.0%	0.0%	0.0%
% Total	465	1878	0	0	0	2343	0	0	1	2003	73	6	0	2083	0	0	0	1	0	0	1	0	0	0	77	0	399	35	0	511	0	0	4938
Lights	100.0%	100.0%	0.0%	0.0%	0.0%	100.0%	0.0%	0.0%	100.0%	99.9%	100.0%	100.0%	0.0%	99.9%	0.0%	0.0%	0.0%	0.0%	100.0%	0.0%	0.0%	100.0%	0.0%	0.0%	100.0%	0.0%	99.8%	100.0%	0.0%	99.8%	0.0%	0.0%	99.9%
% Lights	0	0	0	0	0	0	0	0	2	0	0	0	0	2	0	0	0	0	0	0	0	0	0	0	0	0	1	0	0	1	0	0	3
HV	0.0%	0.0%	0.0%	0.0%	0.0%	0.0%	0.0%	0.0%	0.0%	0.1%	0.0%	0.0%	0.0%	0.1%	0.0%	0.0%	0.0%	0.0%	0.0%	0.0%	0.0%	0.0%	0.0%	0.0%	0.0%	0.0%	0.3%	0.0%	0.0%	0.2%	0.0%	0.0%	0.1%
% HV	0	0	0	0	0	0	0	0	0	0	0	0	0	0	0	0	0	0	0	0	0	1	0	0	0	0	0	0	0	0	0	0	1
Pedestrians	0.0%	0.0%	0.0%	0.0%	0.0%	0.0%	0.0%	0.0%	0.0%	0.0%	0.0%	0.0%	0.0%	0.0%	0.0%	0.0%	0.0%	0.0%	0.0%	0.0%	0.0%	100.0%	0.0%	0.0%	0.0%	0.0%	0.0%	0.0%	0.0%	0.0%	0.0%	0.0%	100.0%
% Pedestrians	0	0	0	0	0	0	0	0	0	0	0	0	0	0	0	0	0	0	0	0	0	0	0	0	0	0	0	0	0	0	0	0	0
Bicycles on Crosswalk	0	0	0	0	0	0	0	0	0	0	0	0	0	0	0	0	0	0	0	0	0	0	0	0	0	0	0	0	0	0	0	0	0
% Bicycles on Crosswalk	0.0%	0.0%	0.0%	0.0%	0.0%	0.0%	0.0%	0.0%	0.0%	0.0%	0.0%	0.0%	0.0%	0.0%	0.0%	0.0%	0.0%	0.0%	0.0%	0.0%	0.0%	0.0%	0.0%	0.0%	0.0%	0.0%	0.0%	0.0%	0.0%	0.0%	0.0%	0.0%	0.0%

Turning Movement Data Plot

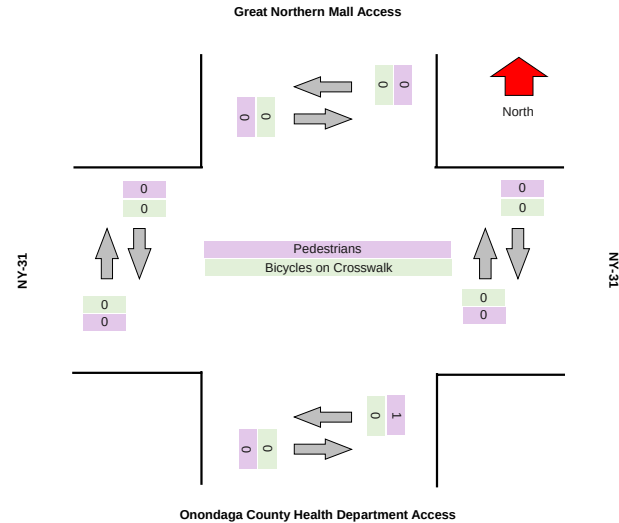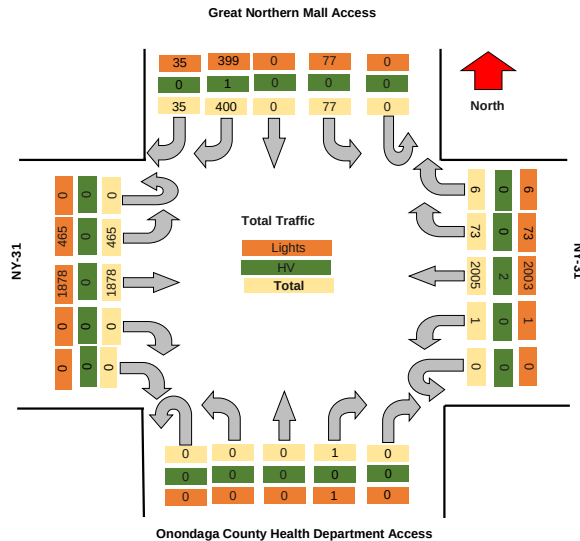





Turning Movement Peak Hour Data (AM)

f 18

#####

Leg Direction	NY-31									NY-31									Onondaga County Health Department Access									Great Northern Mall Access									Total
	Eastbound									Westbound									Northbound									Southbound									
	Left	Thru	Right	RTOR	U-Turn	App Total	Peds CW	Peds CCW		Left	Thru	Right	RTOR	U-Turn	App Total	Peds CW	Peds CCW		Left	Thru	Right	RTOR	U-Turn	App Total	Peds CW	Peds CCW		Left	Thru	Right	RTOR	U-Turn	App Total	Peds CW	Peds CCW		
12:00:00 PM	58	222	0	0	0	280	0	0	0	269	7	0	0	0	276	0	0	0	0	18	0	37	6	0	0	61	0	0	0	0	0	0	0	0	0	0	617
12:15:00 PM	70	240	0	0	0	310	0	0	0	246	14	0	0	0	260	0	0	0	0	12	0	63	5	0	0	80	0	0	0	0	0	0	0	0	0	650	
12:30:00 PM	70	221	0	0	0	291	0	0	0	244	10	4	0	0	258	0	0	0	0	10	0	45	5	0	0	60	0	0	0	0	0	0	0	0	0	609	
12:45:00 PM	52	247	0	0	0	299	0	0	0	238	8	1	0	0	247	0	0	0	0	7	0	58	2	0	0	67	0	0	0	0	0	0	0	0	0	613	
Grand Total	250	930	0	0	0	1180	0	0	0	997	39	5	0	0	1041	0	0	0	0	47	0	203	18	0	0	268	0	0	0	0	0	0	0	0	0	2488	
% Approach	21.2%	78.8%	0.0%	0.0%	0.0%	0.0%	0.0%	0.0%	0.0%	95.8%	3.7%	0.5%	0.0%	0.0%	0.0%	0.0%	0.0%	0.0%	#DIV/0!	#DIV/0!	#DIV/0!	#DIV/0!	#DIV/0!	0.0%	0.0%	0.0%	17.5%	0.0%	75.7%	6.7%	0.0%	0.0%	0.0%	0.0%	0.0%	0.0%	
% Total	10.0%	37.4%	0.0%	0.0%	0.0%	47.4%	0.0%	0.0%	0.0%	40.1%	1.6%	0.2%	0.0%	0.0%	41.8%	0.0%	0.0%	0.0%	0.0%	1.9%	0.0%	8.2%	0.7%	0.0%	0.0%	10.8%	0.0%	0.0%	0.0%	0.0%	0.0%	0.0%	0.0%	0.0%	0.0%		
PHF	0.893	0.941	0.000	0.000	0.000	0.952	0.000	0.000	0.000	0.927	0.696	0.313	0.000	0.000	0.943	0.000	0.000	0.000	0.000	0.653	0.000	0.806	0.750	0.000	0.838	0.000	0.000	0.000	0.000	0.000	0.000	0.000	0.000	0.000	0.957		
Lights	250	930	0	0	0	1180	0	0	0	996	39	5	0	0	1040	0	0	0	0	47	0	203	18	0	0	268	0	0	0	0	0	0	0	0	0	2488	
% Lights	100.0%	100.0%	0.0%	0.0%	0.0%	100.0%	0.0%	0.0%	0.0%	99.9%	100.0%	100.0%	0.0%	0.0%	99.9%	0.0%	0.0%	0.0%	0.0%	100.0%	0.0%	100.0%	100.0%	0.0%	0.0%	100.0%	0.0%	0.0%	0.0%	0.0%	0.0%	0.0%	0.0%	0.0%	0.0%	100.0%	
HV	0	0	0	0	0	0	0	0	0	1	0	0	0	0	1	0	0	0	0	0	0	0	0	0	0	0	0	0	0	0	0	0	0	0	0	1	
% HV	0.0%	0.0%	0.0%	0.0%	0.0%	0.0%	0.0%	0.0%	0.0%	0.1%	0.0%	0.0%	0.0%	0.0%	0.1%	0.0%	0.0%	0.0%	0.0%	0.0%	0.0%	0.0%	0.0%	0.0%	0.0%	0.0%	0.0%	0.0%	0.0%	0.0%	0.0%	0.0%	0.0%	0.0%	0.0%		
Pedestrians	0	0	0	0	0	0	0	0	0	0	0	0	0	0	0	0	0	0	0	0	0	0	0	0	0	0	0	0	0	0	0	0	0	0	0		
% Pedestrians	0.0%	0.0%	0.0%	0.0%	0.0%	0.0%	0.0%	0.0%	0.0%	0.0%	0.0%	0.0%	0.0%	0.0%	0.0%	0.0%	0.0%	0.0%	0.0%	0.0%	0.0%	0.0%	0.0%	0.0%	0.0%	0.0%	0.0%	0.0%	0.0%	0.0%	0.0%	0.0%	0.0%	0.0%	0.0%		
Bicycles on Crosswalk	0	0	0	0	0	0	0	0	0	0	0	0	0	0	0	0	0	0	0	0	0	0	0	0	0	0	0	0	0	0	0	0	0	0	0		
% Bicycles on Crosswalk	0.0%	0.0%	0.0%	0.0%	0.0%	0.0%	0.0%	0.0%	0.0%	0.0%	0.0%	0.0%	0.0%	0.0%	0.0%	0.0%	0.0%	0.0%	0.0%	0.0%	0.0%	0.0%	0.0%	0.0%	0.0%	0.0%	0.0%	0.0%	0.0%	0.0%	0.0%	0.0%	0.0%	0.0%	0.0%		

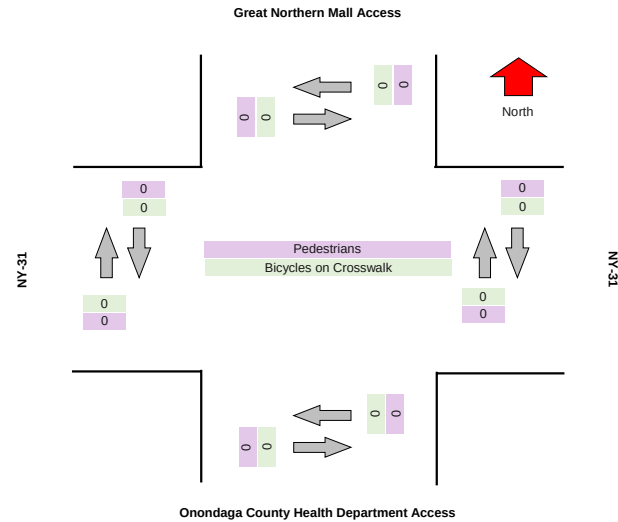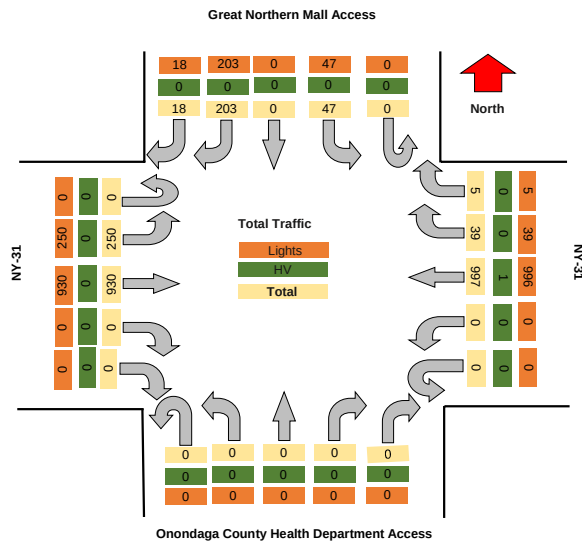

Summary


Project	GTS
Project Code	11778
Site Name	11778-4
Legs and Movements	All Processed Legs & Movement
Bin Size	15 minutes
Survey Date	2024/05/17, Friday
Location	NYS Route 31 & Great Northern
Latitude and Longitude	43.185750 -76.225070

	Start	End	PRF
PM Peak	2024/05/17 16:30:00	2024/05/17 17:30:00	0.97

Turning Movement Data

Leg Direction	NY-31 Eastbound										NY-31 Westbound										Onondaga County Health Department Access Northbound										Great Northern Mall Access Southbound										Total
	Left	Thru	Right	RTOR	U-Turn	App Total	Through	Right	Left	Thru	Right	RTOR	U-Turn	App Total	Through	Right	Left	Thru	Right	RTOR	U-Turn	App Total	Through	Right	Left	Thru	Right	RTOR	U-Turn	App Total	Through	Right	Left	Thru	Right	RTOR	U-Turn	App Total			
Start Time	Left	Thru	Right	RTOR	U-Turn	App Total	Through	Right	Left	Thru	Right	RTOR	U-Turn	App Total	Through	Right	Left	Thru	Right	RTOR	U-Turn	App Total	Through	Right	Left	Thru	Right	RTOR	U-Turn	App Total	Through	Right	Left	Thru	Right	RTOR	U-Turn	App Total			
4:00:00 PM	36	254	0	0	0	312	0	0	0	230	5	1	0	236	0	0	0	0	0	0	0	0	0	0	0	0	0	0	0	0	0	0	0	0	0	0	0	397			
4:15:00 PM	32	229	0	0	0	261	0	0	0	232	9	0	0	241	0	0	0	0	0	0	0	0	0	0	0	0	0	0	0	0	0	0	0	0	0	0	0	546			
4:30:00 PM	50	298	0	0	0	309	0	0	0	236	6	1	0	243	0	0	1	0	0	0	0	1	0	0	0	0	0	0	0	0	0	0	0	0	0	0	618				
4:45:00 PM	61	280	0	0	0	341	0	0	0	227	15	0	0	242	0	0	0	0	0	0	0	0	0	0	0	0	0	0	0	0	0	0	0	0	0	0	617				
Hourly Total	179	1059	0	0	0	1203	0	0	0	925	35	2	0	962	0	0	1	0	0	0	0	1	0	0	0	0	0	0	0	0	0	0	0	0	0	0	2228				
5:00:00 PM	43	235	0	0	0	278	0	0	0	225	4	0	0	229	0	0	0	0	0	0	0	0	0	0	0	0	0	0	0	0	0	0	0	0	0	0	567				
5:15:00 PM	62	246	0	0	0	308	0	0	0	246	12	0	0	258	0	0	0	0	0	0	0	0	0	0	0	0	0	0	0	0	0	0	0	0	0	0	604				
5:30:00 PM	40	217	0	0	0	257	0	0	0	243	9	3	0	255	0	0	0	0	0	0	0	0	0	0	0	0	0	0	0	0	0	0	0	0	0	0	575				
5:45:00 PM	35	222	0	0	0	257	0	0	0	225	6	0	0	231	0	0	0	0	0	0	0	0	0	0	0	0	0	0	0	0	0	0	0	0	0	0	531				
Hourly Total	170	929	0	0	0	1090	0	0	0	925	31	3	0	963	0	0	0	0	0	0	0	0	0	0	0	0	0	0	0	0	0	0	0	0	0	0	2277				
Grand Total	371	2522	0	0	0	2203	0	0	0	1854	65	5	0	1925	0	0	1	0	0	0	0	1	0	0	0	0	0	0	0	0	0	0	0	0	0	0	4663				
% Approach	16.2%	63.8%	0.0%	0.0%	0.0%	0.0%	0.0%	0.0%	0.0%	96.3%	3.4%	0.3%	0.0%	6.2%	0.0%	0.0%	100.0%	0.0%	0.0%	0.0%	0.0%	0.0%	0.0%	0.0%	0.0%	0.0%	0.0%	0.0%	0.0%	0.0%	0.0%	0.0%	0.0%	0.0%	0.0%	0.0%	0.0%				
% Total	0.0%	41.3%	0.0%	0.0%	0.0%	49.3%	0.0%	0.0%	0.0%	39.8%	1.4%	0.1%	0.0%	41.4%	0.0%	0.0%	0.0%	0.0%	0.0%	0.0%	0.0%	0.0%	0.0%	0.0%	0.0%	0.0%	0.0%	0.0%	0.0%	0.0%	0.0%	0.0%	0.0%	0.0%	0.0%	0.0%	0.0%				
Lights	100.0%	100.0%	0.0%	0.0%	0.0%	100.0%	0.0%	0.0%	0.0%	100.0%	100.0%	100.0%	0.0%	100.0%	0.0%	0.0%	100.0%	0.0%	0.0%	0.0%	0.0%	100.0%	0.0%	0.0%	100.0%	0.0%	0.0%	0.0%	0.0%	0.0%	0.0%	0.0%	0.0%	0.0%	0.0%	0.0%	0.0%	0.0%			
% Pedestrians	0.0%	0.0%	0.0%	0.0%	0.0%	0.0%	0.0%	0.0%	0.0%	0.0%	0.0%	0.0%	0.0%	0.0%	0.0%	0.0%	0.0%	0.0%	0.0%	0.0%	0.0%	0.0%	0.0%	0.0%	0.0%	0.0%	0.0%	0.0%	0.0%	0.0%	0.0%	0.0%	0.0%	0.0%	0.0%	0.0%	0.0%				
% Bicycles on Crosswalk	0.0%	0.0%	0.0%	0.0%	0.0%	0.0%	0.0%	0.0%	0.0%	0.0%	0.0%	0.0%	0.0%	0.0%	0.0%	0.0%	0.0%	0.0%	0.0%	0.0%	0.0%	0.0%	0.0%	0.0%	0.0%	0.0%	0.0%	0.0%	0.0%	0.0%	0.0%	0.0%	0.0%	0.0%	0.0%	0.0%	0.0%				
% Bicycles on Crosswalk	0.0%	0.0%	0.0%	0.0%	0.0%	0.0%	0.0%	0.0%	0.0%	0.0%	0.0%	0.0%	0.0%	0.0%	0.0%	0.0%	0.0%	0.0%	0.0%	0.0%	0.0%	0.0%	0.0%	0.0%	0.0%	0.0%	0.0%	0.0%	0.0%	0.0%	0.0%	0.0%	0.0%	0.0%	0.0%	0.0%	0.0%				

Turning Movement Data Plot


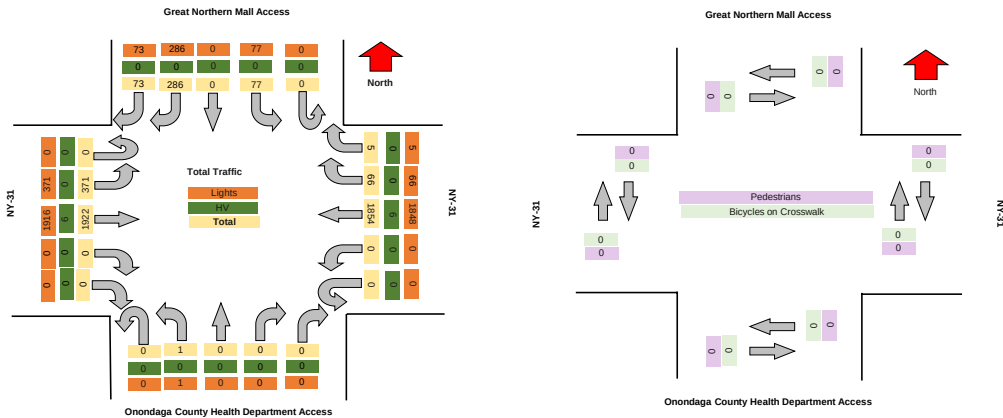


Summary

Turning Movement Peak Hour Data (PM)

4:30:00 PM

Leg Direction	NY-31 Eastbound										NY-31 Westbound										Onondaga County Health Department Access										Great Northern Mall Access										Total																				
	Left										Thru										Right										Left											Thru										Right									
	Left	Thru	Right	RTOR	U-Turn	App Total	Left Cb	Thru Cb	Right Cb	App Total	Left	Thru	Right	RTOR	U-Turn	App Total	Left Cb	Thru Cb	Right Cb	App Total	Left	Thru	Right	RTOR	U-Turn	App Total	Left Cb	Thru Cb	Right Cb	App Total	Left Cb	Thru Cb	Right Cb	App Total																											
4:30:00 PM	50	258	0	0	0	309	0	0	0	0	236	6	1	0	0	243	0	0	0	0	1	0	0	0	0	0	0	0	0	0	0	0	0	0	0	0	0	635																							
4:45:00 PM	61	280	0	0	0	341	0	0	0	0	227	15	0	0	0	242	0	0	0	0	0	0	0	0	0	0	0	0	0	0	0	0	0	0	0	0	0	637																							
5:00:00 PM	43	235	0	0	0	278	0	0	0	0	225	4	0	0	0	229	0	0	0	0	0	0	0	0	0	0	0	0	0	0	0	0	0	0	0	0	567																								
5:15:00 PM	52	246	0	0	0	298	0	0	0	0	240	12	0	0	0	252	0	0	0	0	0	0	0	0	0	0	0	0	0	0	0	0	0	0	0	0	604																								
Grand Total	206	1020	0	0	0	1206	0	0	0	0	928	27	1	0	0	972	0	0	0	0	1	0	0	0	0	0	0	0	0	0	0	0	0	0	0	0	2264																								
% Approach	17.1%	32.9%	0.0%	0.0%	0.0%	0.0%	0.0%	0.0%	0.0%	0.0%	96.1%	3.8%	0.1%	0.0%	0.0%	0.0%	0.0%	0.0%	0.0%	0.0%	100.0%	0.0%	0.0%	0.0%	0.0%	0.0%	0.0%	0.0%	0.0%	0.0%	0.0%	0.0%	0.0%	0.0%	0.0%	0.0%	0.0%																								
% Total	8.8%	41.8%	0.0%	0.0%	0.0%	50.2%	0.0%	0.0%	0.0%	0.0%	38.9%	1.5%	0.0%	0.0%	0.0%	40.4%	0.0%	0.0%	0.0%	0.0%	0.0%	0.0%	0.0%	0.0%	0.0%	0.0%	0.0%	0.0%	0.0%	0.0%	0.0%	0.0%	0.0%	0.0%	0.0%	0.0%	0.0%																								
Peak	6.844	6.983	0.000	0.000	0.000	0.939	0.000	0.000	0.000	0.000	6.949	0.617	0.250	0.000	0.000	0.842	0.000	0.000	0.000	0.000	0.250	0.000	0.000	0.000	0.000	0.000	0.000	0.000	0.000	0.250	0.000	0.000	0.853	0.000	0.000	0.974																									
Lights	206	998	0	0	0	1204	0	0	0	0	933	37	1	0	0	969	0	0	0	0	1	0	0	0	0	0	0	0	0	0	0	0	0	0	0	0	2399																								
% Lights	100.0%	99.9%	0.0%	0.0%	0.0%	99.8%	0.0%	0.0%	0.0%	0.0%	99.7%	100.0%	100.0%	0.0%	99.7%	0.0%	0.0%	0.0%	0.0%	100.0%	0.0%	0.0%	0.0%	0.0%	0.0%	0.0%	0.0%	0.0%	0.0%	0.0%	0.0%	0.0%	0.0%	0.0%	0.0%	99.8%																									
% HV	0.0%	2.2%	0.0%	0.0%	0.0%	2.2%	0.0%	0.0%	0.0%	0.0%	3.3%	0.0%	0.0%	0.0%	3.3%	0.0%	0.0%	0.0%	0.0%	0.0%	0.0%	0.0%	0.0%	0.0%	0.0%	0.0%	0.0%	0.0%	0.0%	0.0%	0.0%	0.0%	0.0%	0.0%	0.0%	0.2%																									
Pedestrians	0	0	0	0	0	0	0	0	0	0	0	0	0	0	0	0	0	0	0	0	0	0	0	0	0	0	0	0	0	0	0	0	0	0	0	0																									
% Pedestrians	0.0%	0.0%	0.0%	0.0%	0.0%	0.0%	0.0%	0.0%	0.0%	0.0%	0.0%	0.0%	0.0%	0.0%	0.0%	0.0%	0.0%	0.0%	0.0%	0.0%	0.0%	0.0%	0.0%	0.0%	0.0%	0.0%	0.0%	0.0%	0.0%	0.0%	0.0%	0.0%	0.0%	0.0%	0.0%	0.0%	0.0%																								
Bicycles on Crosswalk	0	0	0	0	0	0	0	0	0	0	0	0	0	0	0	0	0	0	0	0	0	0	0	0	0	0	0	0	0	0	0	0	0	0	0	0																									
% Bicycles on Crosswalk	0.0%	0.0%	0.0%	0.0%	0.0%	0.0%	0.0%	0.0%	0.0%	0.0%	0.0%	0.0%	0.0%	0.0%	0.0%	0.0%	0.0%	0.0%	0.0%	0.0%	0.0%	0.0%	0.0%	0.0%	0.0%	0.0%	0.0%	0.0%	0.0%	0.0%	0.0%	0.0%	0.0%	0.0%	0.0%	0.0%	0.0%																								

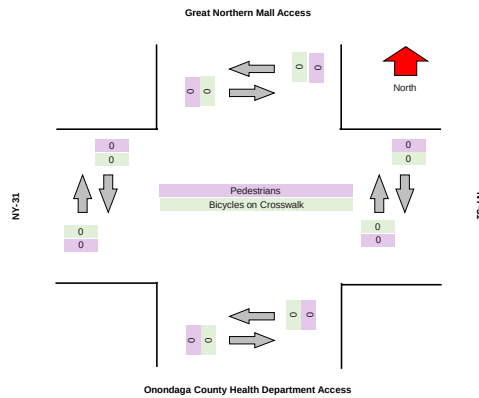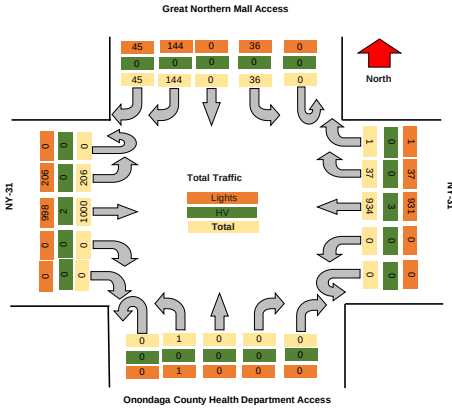

Summary



Summary

Summary

Summary

Motorcycles

Leg Direction Start Time	NY-31 Eastbound Left							NY-31 Westbound Left							Orendaga County Health Department Access Northbound							Great Northern Mall Access Southbound						
	Thru	Right	RTOR	U-Turn	Peds CW	Peds CCW	Left	Thru	Right	RTOR	U-Turn	Peds CW	Peds CCW	Left	Thru	Right	RTOR	U-Turn	Peds CW	Peds CCW	Left	Thru	Right	RTOR	U-Turn	Peds CW	Peds CCW	
2024/05/17 16:00:00	0	0	0	0	0	0	0	0	4	0	0	0	0	0	0	0	0	0	0	0	0	0	0	0	0	0	0	
2024/05/17 16:15:00	0	0	0	0	0	0	0	0	3	0	0	0	0	0	0	0	0	0	0	0	0	0	0	0	0	0	0	
2024/05/17 16:30:00	0	0	0	0	0	0	0	0	1	0	0	0	0	0	0	0	0	0	0	0	0	0	0	0	0	0	0	
2024/05/17 16:45:00	0	0	0	0	0	0	0	0	0	0	0	0	0	0	0	0	0	0	0	0	0	0	0	0	0	0	0	
2024/05/17 17:00:00	0	1	0	0	0	0	0	0	2	0	0	0	0	0	0	0	0	0	0	0	0	0	0	0	0	0	0	
2024/05/17 17:15:00	0	1	0	0	0	0	0	0	1	0	0	0	0	0	0	0	0	0	0	0	0	0	0	0	0	0	0	
2024/05/17 17:30:00	0	0	0	0	0	0	0	0	1	0	0	0	0	0	0	0	0	0	0	0	0	0	0	0	0	0	0	
2024/05/17 17:45:00	0	0	0	0	0	0	0	0	2	0	0	0	0	0	0	0	0	0	0	0	0	0	0	1	0	0	0	
Total	0	6	0	0	0	0	0	0	14	0	0	0	0	0	0	0	0	0	0	0	0	0	0	1	0	0	0	

Cars

Leg Direction Start Time	NY-31 Eastbound							NY-31 Westbound							Onondaga County Health Department Access Northbound							Great Northern Mall Access Southbound							
	Thru	Right	RTOR	U-Turn	Peds CW	Peds CCW		Thru	Right	RTOR	U-Turn	Peds CW	Peds CCW		Thru	Right	RTOR	U-Turn	Peds CW	Peds CCW		Thru	Right	RTOR	U-Turn	Peds CW	Peds CCW		
2024/05/17 16:00:00	58	249	0	0	0	0	0	0	225	5	1	0	0	0	0	0	0	0	0	0	0	6	0	39	4	0	0	0	0
2024/05/17 16:15:00	31	223	0	0	0	0	0	0	226	9	0	0	0	0	0	0	0	0	0	0	0	8	0	35	2	0	0	0	0
2024/05/17 16:30:00	49	256	0	0	0	0	0	0	232	6	1	0	0	0	1	0	0	0	0	0	0	10	0	42	10	0	0	0	0
2024/05/17 16:45:00	61	255	0	0	0	0	0	0	226	15	0	0	0	0	0	0	0	0	0	0	0	10	0	34	9	0	0	0	0
2024/05/17 17:00:00	43	231	0	0	0	0	0	0	219	4	0	0	0	0	0	0	0	0	0	0	0	7	0	35	17	0	0	0	0
2024/05/17 17:15:00	52	245	0	0	0	0	0	0	242	12	0	0	0	0	0	0	0	0	0	0	0	9	0	30	9	0	0	0	0
2024/05/17 17:30:00	40	217	0	0	0	0	0	0	242	9	3	0	0	0	0	0	0	0	0	0	0	13	0	40	10	0	0	0	0
2024/05/17 17:45:00	35	220	0	0	0	0	0	0	212	6	0	0	0	0	0	0	0	0	0	0	0	14	0	26	12	0	0	0	0
Total	369	1896	0	0	0	0	0	0	1824	66	5	0	0	0	1	0	0	0	0	0	0	77	0	282	73	0	0	0	0

Single-Unit Trucks

Leg Direction Start Time	NY-31 Eastbound							NY-31 Westbound							Orendaga County Health Department Access Northbound							Great Northern Mall Access Southbound						
	Thru	Right	RTOR	U-Turn	Peds CW	Peds CCW		Thru	Right	RTOR	U-Turn	Peds CW	Peds CCW		Thru	Right	RTOR	U-Turn	Peds CW	Peds CCW		Thru	Right	RTOR	U-Turn	Peds CW	Peds CCW	
2024/05/17 16:00:00	0	3	0	0	0	0	0	0	0	0	0	0	0	0	0	0	0	0	0	0	0	0	0	0	0	0	0	0
2024/05/17 16:15:00	1	1	0	0	0	0	0	0	2	0	0	0	0	0	0	0	0	0	0	0	0	0	0	0	0	1	0	0
2024/05/17 16:30:00	0	3	0	0	0	0	0	0	1	0	0	0	0	0	0	0	0	0	0	0	0	0	0	0	0	1	0	0
2024/05/17 16:45:00	0	3	0	0	0	0	0	0	1	0	0	0	0	0	0	0	0	0	0	0	0	0	0	0	0	1	0	0
2024/05/17 17:00:00	0	3	0	0	0	0	0	0	4	0	0	0	0	0	0	0	0	0	0	0	0	0	0	0	0	0	0	0
2024/05/17 17:15:00	0	0	0	0	0	0	0	0	2	0	0	0	0	0	0	0	0	0	0	0	0	0	0	0	0	0	0	0
2024/05/17 17:30:00	0	0	0	0	0	0	0	0	0	0	0	0	0	0	0	0	0	0	0	0	0	0	0	0	0	0	0	0
2024/05/17 17:45:00	0	1	0	0	0	0	0	0	0	0	0	0	0	0	0	0	0	0	0	0	0	0	0	0	0	0	0	0
Total	2	14	0	0	0	0	0	0	10	0	0	0	0	0	0	0	0	0	0	0	0	0	0	0	0	3	0	0

Articulated Trucks

[illegible]

Buses

[illegible]

Pedestrians

[illegible]

Bicycles on Road

[illegible]

Bicycles on Crosswalk

[illegible]

Total Volume Class Breakdown

[illegible]

PM Peak Class Breakdown

[illegible]





Project	GTS
Project Code	11778
Site Name	11778-4
Legs and Movements	All Processed Legs & Move
Bin Size	15 minutes
Survey Date	2024/05/17, Friday
Location	NYS Route 31 & Great Nor
Latitude and Longitude	43.185750, -76.226070

	Start	End	PHF
PM Peak	2024/05/17 16:30:00	2024/05/17 17:30:00	0.97

Turning Movement Data

Leg Direction	NY-31								NY-31								Onondaga County Health Department Access								Great Northern Mall Access								Total
	Eastbound								Westbound								Northbound								Southbound								
	Left	Thru	Right	RTOR	U-Turn	App Total	Peds CW	Peds CCW	Left	Thru	Right	RTOR	U-Turn	App Total	Peds CW	Peds CCW	Left	Thru	Right	RTOR	U-Turn	App Total	Peds CW	Peds CCW	Left	Thru	Right	RTOR	U-Turn	App Total	Peds CW	Peds CCW	
Start Time																																	
4:00:00 PM	58	254	0	0	0	312	0	0	0	230	5	1	0	236	0	0	0	0	0	0	0	0	0	0	6	0	39	4	0	49	0	0	597
4:15:00 PM	32	229	0	0	0	261	0	0	0	232	9	0	0	241	0	0	0	0	0	0	0	0	0	0	8	0	36	2	0	46	0	0	548
4:30:00 PM	50	259	0	0	0	309	0	0	0	236	6	1	0	243	0	0	1	0	0	0	0	1	0	0	10	0	43	10	0	63	0	0	616
4:45:00 PM	61	260	0	0	0	321	0	0	0	227	15	0	0	242	0	0	0	0	0	0	0	0	0	0	10	0	35	9	0	54	0	0	617
Hourly Total	201	1002	0	0	0	1203	0	0	0	925	35	2	0	962	0	0	1	0	0	0	0	1	0	0	34	0	153	25	0	212	0	0	2378
5:00:00 PM	43	235	0	0	0	278	0	0	0	225	4	0	0	229	0	0	0	0	0	0	0	0	0	0	7	0	36	17	0	60	0	0	567
5:15:00 PM	52	246	0	0	0	298	0	0	0	246	12	0	0	258	0	0	0	0	0	0	0	0	0	0	9	0	30	9	0	48	0	0	604
5:30:00 PM	40	217	0	0	0	257	0	0	0	243	9	3	0	255	0	0	0	0	0	0	0	0	0	0	13	0	40	10	0	63	0	0	575
5:45:00 PM	35	222	0	0	0	257	0	0	0	215	6	0	0	221	0	0	0	0	0	0	0	0	0	0	14	0	27	12	0	53	0	0	531
Hourly Total	170	920	0	0	0	1090	0	0	0	929	31	3	0	963	0	0	0	0	0	0	0	0	0	0	43	0	133	48	0	224	0	0	2277
Grand Total	371	1922	0	0	0	2293	0	0	0	1854	66	5	0	1925	0	0	1	0	0	0	0	1	0	0	77	0	286	73	0	436	0	0	4655
% Approach	16.2%	83.8%	0.0%	0.0%	0.0%	0.0%	0.0%	0.0%	0.0%	96.3%	3.4%	0.3%	0.0%	0.0%	0.0%	0.0%	100.0%	0.0%	0.0%	0.0%	0.0%	0.0%	0.0%	0.0%	17.7%	0.0%	65.6%	16.7%	0.0%	0.0%	0.0%	0.0%	0.0%
% Total	8.0%	41.3%	0.0%	0.0%	0.0%	49.3%	0.0%	0.0%	0.0%	39.8%	1.4%	0.1%	0.0%	41.4%	0.0%	0.0%	0.0%	0.0%	0.0%	0.0%	0.0%	0.0%	0.0%	0.0%	1.7%	0.0%	6.1%	1.6%	0.0%	9.4%	0.0%	0.0%	0.0%
Lights	371	1916	0	0	0	2287	0	0	0	1848	66	5	0	1919	0	0	1	0	0	0	0	1	0	0	77	0	286	73	0	436	0	0	4643
% Lights	100.0%	99.7%	0.0%	0.0%	0.0%	99.7%	0.0%	0.0%	0.0%	99.7%	100.0%	100.0%	0.0%	99.7%	0.0%	0.0%	100.0%	0.0%	0.0%	0.0%	0.0%	100.0%	0.0%	0.0%	100.0%	0.0%	100.0%	100.0%	0.0%	100.0%	0.0%	0.0%	99.7%
HV	0	6	0	0	0	6	0	0	0	6	0	0	0	6	0	0	0	0	0	0	0	0	0	0	0	0	0	0	0	0	0	0	12
% HV	0.0%	0.3%	0.0%	0.0%	0.0%	0.3%	0.0%	0.0%	0.0%	0.3%	0.0%	0.0%	0.0%	0.3%	0.0%	0.0%	0.0%	0.0%	0.0%	0.0%	0.0%	0.0%	0.0%	0.0%	0.0%	0.0%	0.0%	0.0%	0.0%	0.0%	0.0%	0.3%	
Pedestrians	0	0	0	0	0	0	0	0	0	0	0	0	0	0	0	0	0	0	0	0	0	0	0	0	0	0	0	0	0	0	0	0	0
% Pedestrians	0.0%	0.0%	0.0%	0.0%	0.0%	0.0%	0.0%	0.0%	0.0%	0.0%	0.0%	0.0%	0.0%	0.0%	0.0%	0.0%	0.0%	0.0%	0.0%	0.0%	0.0%	0.0%	0.0%	0.0%	0.0%	0.0%	0.0%	0.0%	0.0%	0.0%	0.0%	0.0%	0.0%
Bicycles on Crosswalk	0	0	0	0	0	0	0	0	0	0	0	0	0	0	0	0	0	0	0	0	0	0	0	0	0	0	0	0	0	0	0	0	0
% Bicycles on Crosswalk	0.0%	0.0%	0.0%	0.0%	0.0%	0.0%	0.0%	0.0%	0.0%	0.0%	0.0%	0.0%	0.0%	0.0%	0.0%	0.0%	0.0%	0.0%	0.0%	0.0%	0.0%	0.0%	0.0%	0.0%	0.0%	0.0%	0.0%	0.0%	0.0%	0.0%	0.0%	0.0%	0.0%

Turning Movement Data Plot

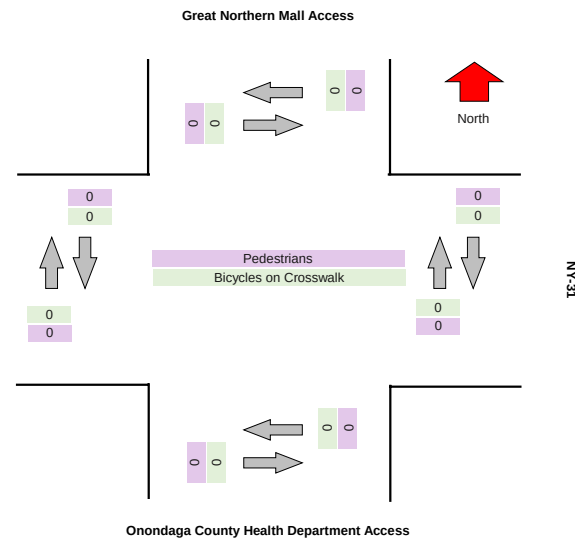
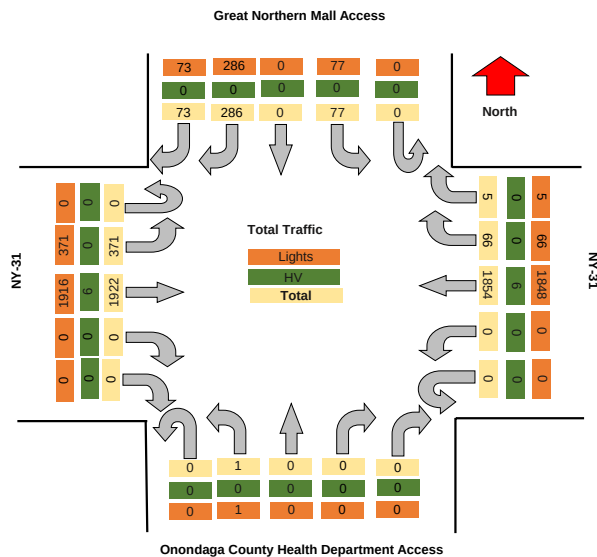




Turning Movement Peak Hour Data (PM)

#####

Leg	NY-31								NY-31								Onondaga County Health Department Access								Great Northern Mall Access								Total
	Eastbound								Westbound								Northbound								Southbound								
	Left	Thru	Right	RTOR	U-Turn	App Total	Peds CW	Peds CCW	Left	Thru	Right	RTOR	U-Turn	App Total	Peds CW	Peds CCW	Left	Thru	Right	RTOR	U-Turn	App Total	Peds CW	Peds CCW	Left	Thru	Right	RTOR	U-Turn	App Total	Peds CW	Peds CCW	
Start Time																																	
4:30:00 PM	50	259	0	0	0	309	0	0	0	236	6	1	0	243	0	0	1	0	0	0	1	0	0	0	10	0	43	10	0	63	0	0	616
4:45:00 PM	61	260	0	0	0	321	0	0	0	227	15	0	0	242	0	0	0	0	0	0	0	0	0	0	10	0	35	9	0	54	0	0	617
5:00:00 PM	43	235	0	0	0	278	0	0	0	225	4	0	0	229	0	0	0	0	0	0	0	0	0	7	0	36	17	0	60	0	0	567	
5:15:00 PM	52	246	0	0	0	298	0	0	0	246	12	0	0	258	0	0	0	0	0	0	0	0	0	9	0	30	9	0	48	0	0	604	
Grand Total	206	1000	0	0	0	1206	0	0	0	934	37	1	0	972	0	0	1	0	0	0	1	0	0	36	0	144	45	0	225	0	0	2404	
% Approach	17.1%	82.9%	0.0%	0.0%	0.0%	0.0%	0.0%	0.0%	0.0%	96.1%	3.8%	0.1%	0.0%	0.0%	0.0%	0.0%	100.0%	0.0%	0.0%	0.0%	0.0%	0.0%	0.0%	16.0%	0.0%	64.0%	20.0%	0.0%	0.0%	0.0%	0.0%	0.0%	
% Total	8.6%	41.6%	0.0%	0.0%	0.0%	50.2%	0.0%	0.0%	0.0%	38.9%	1.5%	0.0%	0.0%	40.4%	0.0%	0.0%	0.0%	0.0%	0.0%	0.0%	0.0%	0.0%	0.0%	1.5%	0.0%	6.0%	1.9%	0.0%	9.4%	0.0%	0.0%	0.0%	
PHF	0.844	0.962	0.000	0.000	0.000	0.939	0.000	0.000	0.000	0.949	0.617	0.250	0.000	0.942	0.000	0.000	0.250	0.000	0.000	0.000	0.000	0.250	0.000	0.000	0.900	0.000	0.837	0.662	0.000	0.893	0.000	0.000	0.974
Lights	206	998	0	0	0	1204	0	0	0	931	37	1	0	969	0	0	1	0	0	0	1	0	0	36	0	144	45	0	225	0	0	2399	
% Lights	100.0%	99.8%	0.0%	0.0%	0.0%	99.8%	0.0%	0.0%	0.0%	99.7%	100.0%	100.0%	0.0%	99.7%	0.0%	0.0%	100.0%	0.0%	0.0%	0.0%	100.0%	0.0%	0.0%	100.0%	0.0%	100.0%	100.0%	0.0%	100.0%	0.0%	0.0%	99.8%	
HV	0	2	0	0	0	2	0	0	0	3	0	0	0	3	0	0	0	0	0	0	0	0	0	0	0	0	0	0	0	0	0	5	
% HV	0.0%	0.2%	0.0%	0.0%	0.0%	0.2%	0.0%	0.0%	0.0%	0.3%	0.0%	0.0%	0.0%	0.3%	0.0%	0.0%	0.0%	0.0%	0.0%	0.0%	0.0%	0.0%	0.0%	0.0%	0.0%	0.0%	0.0%	0.0%	0.0%	0.0%	0.0%	0.2%	
Pedestrians	0	0	0	0	0	0	0	0	0	0	0	0	0	0	0	0	0	0	0	0	0	0	0	0	0	0	0	0	0	0	0	0	
% Pedestrians	0.0%	0.0%	0.0%	0.0%	0.0%	0.0%	0.0%	0.0%	0.0%	0.0%	0.0%	0.0%	0.0%	0.0%	0.0%	0.0%	0.0%	0.0%	0.0%	0.0%	0.0%	0.0%	0.0%	0.0%	0.0%	0.0%	0.0%	0.0%	0.0%	0.0%	0.0%	0.0%	
Bicycles on Crosswalk	0	0	0	0	0	0	0	0	0	0	0	0	0	0	0	0	0	0	0	0	0	0	0	0	0	0	0	0	0	0	0	0	
% Bicycles on Crosswalk	0.0%	0.0%	0.0%	0.0%	0.0%	0.0%	0.0%	0.0%	0.0%	0.0%	0.0%	0.0%	0.0%	0.0%	0.0%	0.0%	0.0%	0.0%	0.0%	0.0%	0.0%	0.0%	0.0%	0.0%	0.0%	0.0%	0.0%	0.0%	0.0%	0.0%	0.0%	0.0%	

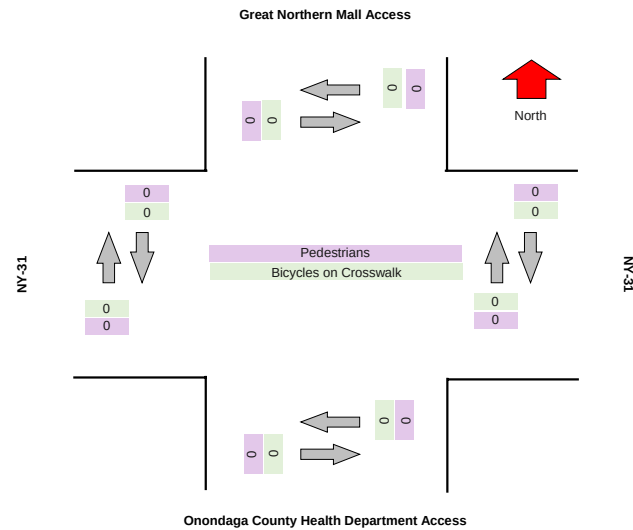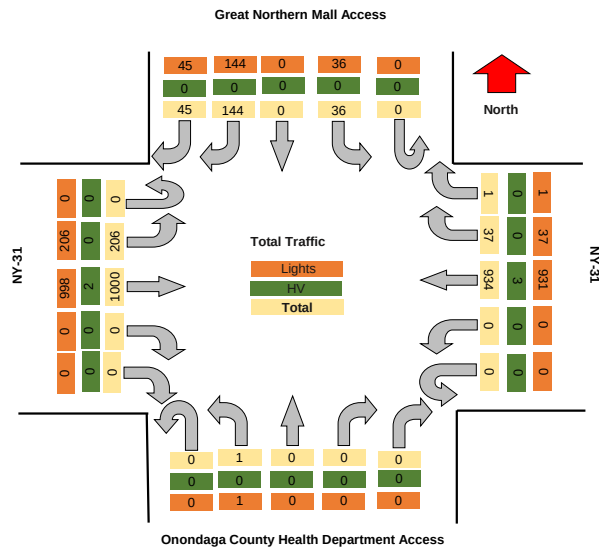

Summary


Project	GTS
Project Code	11778
Site Name	11778-S
Legs and Movements	All Processed Legs & Movements
Bin Size	15 minutes
Survey Date	2024/05/09, Thursday
Location	NYS Route 31, Marketfair Ave
Latitude and Longitude	43.185680, -76.228750

AM Peak	Start	End	PME
	2024/05/09 07:15:00	2024/05/09 08:15:00	0.89

Turning Movement Data

Leg Direction	NY-31 Eastbound										NY-31 Westbound										Marketfair North Access										Total
	Southbound										Northbound										Northbound										
	Thru	Right	RTOR	U-Turn	App Total	Obs. Cnt	Obs. Cnt	Left	Thru	U-Turn	App Total	Obs. Cnt	Obs. Cnt	Left	Right	RTOR	U-Turn	App Total	Obs. Cnt	Obs. Cnt	Left	Right	RTOR	U-Turn	App Total	Obs. Cnt	Obs. Cnt				
Start Time																															
7:00:00 AM	164	1	0	0	165	0	0	2	132	0	134	0	0	3	0	0	0	3	0	0	3	0	0	0	0	0	0	0	302		
7:15:00 AM	138	3	0	0	141	0	0	2	157	0	159	0	0	1	0	0	0	1	0	0	1	0	0	0	0	0	0	0	301		
7:30:00 AM	134	2	0	0	136	0	0	0	207	0	207	0	0	2	0	0	0	2	0	0	2	0	0	0	0	0	0	0	305		
7:45:00 AM	182	6	0	0	188	0	0	4	182	0	186	0	0	0	1	0	0	1	0	0	1	0	0	0	0	0	0	0	375		
Hourly Total	658	12	0	0	670	0	0	8	628	0	636	0	0	6	1	0	0	7	0	0	7	0	0	0	0	0	0	0	1363		
8:00:00 AM	156	0	0	0	156	0	0	1	152	0	153	0	0	2	0	0	0	2	0	0	2	0	0	0	0	0	0	0	317		
8:15:00 AM	157	2	0	0	159	0	0	4	122	0	126	0	0	0	1	0	0	1	0	0	1	0	0	0	0	0	0	0	286		
8:30:00 AM	142	6	0	0	148	0	0	1	176	0	177	0	0	6	1	1	0	8	0	0	8	0	0	0	0	0	0	0	333		
8:45:00 AM	137	6	0	0	143	0	0	5	153	0	158	0	0	3	0	0	0	3	0	0	3	0	0	0	0	0	0	0	304		
Hourly Total	592	16	0	0	612	0	0	11	603	0	614	0	0	11	2	1	0	14	0	0	14	0	0	0	0	0	0	0	1248		
Grand Total	1250	28	0	0	1278	0	0	19	1241	0	1260	0	0	17	3	1	0	21	0	0	21	0	0	0	0	0	0	0	2611		
% Approach	97.2%	2.2%	0.0%	0.0%	99.4%	0.0%	0.0%	1.5%	98.2%	0.0%	99.6%	0.0%	0.0%	12.0%	24.3%	4.8%	0.0%	8.0%	0.0%	0.0%	8.0%	0.0%	0.0%	0.0%	0.0%	0.0%	0.0%	0.0%			
% Total	46.0%	1.2%	0.0%	0.0%	49.3%	0.0%	0.0%	0.7%	49.2%	0.0%	49.9%	0.0%	0.0%	0.7%	0.3%	0.0%	0.0%	0.8%	0.0%	0.0%	0.8%	0.0%	0.0%	0.0%	0.0%	0.0%	0.0%	0.0%			
Lights	1231	32	0	0	1263	0	0	19	1264	0	1283	0	0	17	3	1	0	21	0	0	21	0	0	0	0	0	0	0	2567		
% Lights	97.9%	2.5%	0.0%	0.0%	99.5%	0.0%	0.0%	1.5%	100.3%	0.0%	100.3%	0.0%	0.0%	10.0%	24.3%	4.8%	0.0%	100.0%	0.0%	0.0%	100.0%	0.0%	0.0%	0.0%	0.0%	0.0%	0.0%	0.0%			
HV	19	0	0	0	19	0	0	0	17	0	17	0	0	0	0	0	0	0	0	0	0	0	0	0	0	0	0	0	36		
% HV	1.5%	0.0%	0.0%	0.0%	1.5%	0.0%	0.0%	0.0%	1.3%	0.0%	1.3%	0.0%	0.0%	0.0%	0.0%	0.0%	0.0%	0.0%	0.0%	0.0%	0.0%	0.0%	0.0%	0.0%	0.0%	0.0%	0.0%	0.0%			
Pedestrians	0	0	0	0	0	0	0	0	0	0	0	0	0	0	0	0	0	0	0	0	0	0	0	0	0	0	0	0	0		
% Pedestrians	0.0%	0.0%	0.0%	0.0%	0.0%	0.0%	0.0%	0.0%	0.0%	0.0%	0.0%	0.0%	0.0%	0.0%	0.0%	0.0%	0.0%	0.0%	0.0%	0.0%	0.0%	0.0%	0.0%	0.0%	0.0%	0.0%	0.0%	0.0%			
Bicycles on Crosswalk	0	0	0	0	0	0	0	0	0	0	0	0	0	0	0	0	0	0	0	0	0	0	0	0	0	0	0	0	0		
% Bicycles on Crosswalk	0.0%	0.0%	0.0%	0.0%	0.0%	0.0%	0.0%	0.0%	0.0%	0.0%	0.0%	0.0%	0.0%	0.0%	0.0%	0.0%	0.0%	0.0%	0.0%	0.0%	0.0%	0.0%	0.0%	0.0%	0.0%	0.0%	0.0%	0.0%			

Turning Movement Data Plot

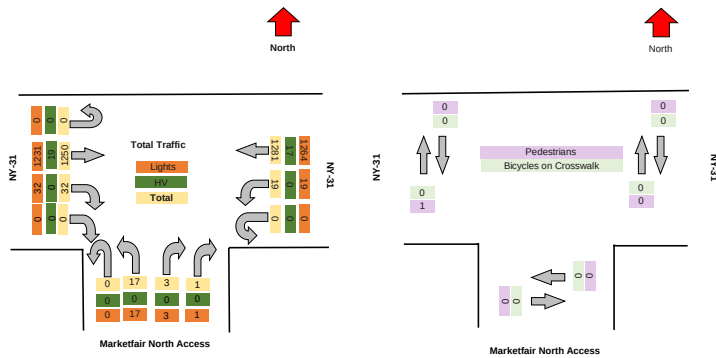


Summary

Turning Movement Peak Hour Data (AM)

7:15:00 AM

Leg Direction	NY 31 Eastbound								NY 31 Westbound								Marketfair North Access Northbound								Total	
	Thru	Right	Left	App Total	Thru	Right	Left	App Total	Thru	Right	Left	App Total	Thru	Right	Left	App Total	Thru	Right	Left	App Total						
7:15:00 AM	138	5	0	143	0	0	2	140	0	0	0	0	1	0	0	1	0	0	0	0	1	0	0	0	383	
7:30:00 AM	174	2	0	176	0	0	0	174	0	0	0	0	0	207	0	207	0	0	0	0	2	0	0	0	385	
7:45:00 AM	182	6	0	188	0	0	4	192	0	0	0	0	4	382	0	386	0	0	0	0	1	0	0	1	0	375
8:00:00 AM	155	6	0	161	1	0	1	162	0	0	0	0	2	0	0	2	0	0	0	0	2	0	0	0	377	
Grand Total	409	13	0	422	1	0	7	430	0	0	0	0	5	386	0	391	0	0	0	0	6	0	0	0	1178	
% Approach	97.5%	2.5%	0.0%	0.0%	0.0%	0.0%	0.0%	1.0%	99.0%	0.0%	0.0%	0.0%	83.3%	16.7%	0.0%	0.0%	0.0%	0.0%	0.0%	0.0%	0.0%	0.0%	0.0%	0.0%		
% Total	47.2%	1.2%	0.0%	0.0%	0.0%	0.0%	0.0%	0.3%	50.7%	0.0%	0.0%	0.0%	0.4%	52.0%	0.0%	0.0%	0.4%	0.0%	0.0%	0.0%	0.0%	0.0%	0.0%	0.0%		
% Lights	98.2%	1.8%	0.0%	0.0%	0.0%	0.0%	0.0%	100.0%	99.3%	0.0%	0.0%	0.0%	100.0%	100.0%	0.0%	0.0%	100.0%	0.0%	0.0%	0.0%	0.0%	0.0%	0.0%	0.0%	99.8%	
% HV	1.0%	0.0%	0.0%	0.0%	0.0%	0.0%	0.0%	0.0%	0.7%	0.0%	0.0%	0.0%	0.0%	0.0%	0.0%	0.0%	0.0%	0.0%	0.0%	0.0%	0.0%	0.0%	0.0%	0.0%	1.7%	
% Pedestrians	0	0	0	0	0	1	0	0	0	0	0	0	0	0	0	0	0	0	0	0	0	0	0	0	1	
% Bicycles on Crosswalk	0	0	0	0	0	0	0	0	0	0	0	0	0	0	0	0	0	0	0	0	0	0	0	0	0	
% Bicycles on Crosswalk	0	0	0	0	0	0	0	0	0	0	0	0	0	0	0	0	0	0	0	0	0	0	0	0	0	

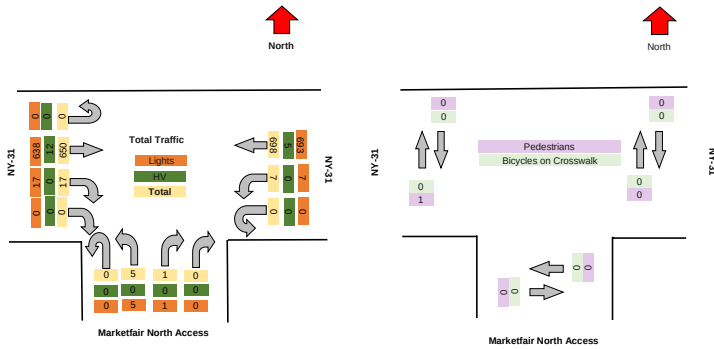

Summary



Motorcycles

[illegible]

Cars

Leg Direction Start Time	NY-31 Eastbound						NY-31 Westbound						Marketfair North Access					
	Thru			Right			Thru			Left			Thru			Right		
	RTOR	U-Turn	Peds	CW	CCW	Left	RTOR	U-Turn	Peds	CW	CCW	Left	RTOR	U-Turn	Peds	CW	CCW	Left
2024/05/09 07:50:00	158	1	0	0	0	0	2	130	0	0	0	3	0	0	0	0	0	0
2024/05/09 07:55:00	134	3	0	0	0	0	2	150	0	0	0	1	0	0	0	0	0	0
2024/05/09 07:50:00	166	2	0	0	0	0	0	198	0	0	0	2	0	0	0	0	0	0
2024/05/09 07:45:00	172	6	0	0	0	0	4	174	0	0	0	0	1	0	0	0	0	0
2024/05/09 08:00:00	146	6	0	0	0	0	1	148	0	0	0	2	0	0	0	0	0	0
2024/05/09 08:15:00	146	2	0	0	0	0	4	117	0	0	0	0	1	0	0	0	0	0
2024/05/09 08:30:00	135	6	0	0	0	0	1	167	0	0	0	6	1	1	0	0	0	0
2024/05/09 08:45:00	130	6	0	0	0	0	5	147	0	0	0	5	0	0	0	0	0	0
Total	1187	32	0	0	0	0	19	1231	0	0	0	17	3	1	0	0	0	0

Single-Unit Trucks

[illegible]

Articulated Trucks

[illegible]

Buses

[illegible]

Pedestrians

[illegible]

Bicycles on Road

[illegible]

Bicycles on Crosswalk

[illegible]

Total Volume Class Breakdown

Log Direction	NY-31 Eastbound										NY-31 Westbound										Market/Inter North Access	
	Thru					Right					Left					Thru					Right					Left					Thru					Right					Left	
	App	Total	Peds	Cvcs	Int	App	Total	Peds	Cvcs	Int	[illegible]




Project	GTS
Project Code	11778
Site Name	11778-5
Legs and Movements	All Processed Legs & Move
Bin Size	15 minutes
Survey Date	2024/05/09, Thursday
Location	NYS Route 31 & Marketfair
Latitude and Longitude	43.185680, -76.228750

	Start	End	PHF
AM Peak	2024/05/09 07:15:00	2024/05/09 08:15:00	0.89

Turning Movement Data

Leg	NY-31										NY-31					Marketfair North Access								Total
	Direction	Eastbound							Westbound					Northbound										
		Thru	Right	RTOR	U-Turn	App Total	Peds CW	Peds CCW	Left	Thru	U-Turn	App Total	Peds CW	Peds CCW	Left	Right	RTOR	U-Turn	App Total	Peds CW	Peds CCW			
Start Time																								
7:00:00 AM	164	1	0	0	165	0	0	2	132	0	134	0	0	3	0	0	0	3	0	0	302			
7:15:00 AM	138	3	0	0	141	0	0	2	157	0	159	0	0	1	0	0	0	1	0	0	301			
7:30:00 AM	174	2	0	0	176	0	0	0	207	0	207	0	0	2	0	0	0	2	0	0	385			
7:45:00 AM	182	6	0	0	188	0	0	4	182	0	186	0	0	0	1	0	0	1	0	0	375			
Hourly Total	658	12	0	0	670	0	0	8	678	0	686	0	0	6	1	0	0	7	0	0	1363			
8:00:00 AM	156	6	0	0	162	1	0	1	152	0	153	0	0	2	0	0	0	2	0	0	317			
8:15:00 AM	157	2	0	0	159	0	0	4	122	0	126	0	0	0	1	0	0	1	0	0	286			
8:30:00 AM	142	6	0	0	148	0	0	1	176	0	177	0	0	6	1	1	0	8	0	0	333			
8:45:00 AM	137	6	0	0	143	0	0	5	153	0	158	0	0	3	0	0	0	3	0	0	304			
Hourly Total	592	20	0	0	612	1	0	11	603	0	614	0	0	11	2	1	0	14	0	0	1240			
Grand Total	1250	32	0	0	1282	1	0	19	1281	0	1300	0	0	17	3	1	0	21	0	0	2603			
% Approach	97.5%	2.5%	0.0%	0.0%	0.0%	0.0%	0.0%	1.5%	98.5%	0.0%	0.0%	0.0%	0.0%	81.0%	14.3%	4.8%	0.0%	0.0%	0.0%	0.0%				
% Total	48.0%	1.2%	0.0%	0.0%	49.3%	0.0%	0.0%	0.7%	49.2%	0.0%	49.9%	0.0%	0.0%	0.7%	0.1%	0.0%	0.0%	0.8%	0.0%	0.0%				
Lights	1231	32	0	0	1263	0	0	19	1264	0	1283	0	0	17	3	1	0	21	0	0	2567			
% Lights	98.5%	100.0%	0.0%	0.0%	98.5%	0.0%	0.0%	100.0%	98.7%	0.0%	98.7%	0.0%	0.0%	100.0%	100.0%	100.0%	0.0%	100.0%	0.0%	0.0%	98.6%			
HV	19	0	0	0	19	0	0	0	17	0	17	0	0	0	0	0	0	0	0	0	36			
% HV	1.5%	0.0%	0.0%	0.0%	1.5%	0.0%	0.0%	0.0%	1.3%	0.0%	1.3%	0.0%	0.0%	0.0%	0.0%	0.0%	0.0%	0.0%	0.0%	0.0%	1.4%			
Pedestrians	0	0	0	0	0	1	0	0	0	0	0	0	0	0	0	0	0	0	0	0	1			
% Pedestrians	0.0%	0.0%	0.0%	0.0%	0.0%	100.0%	0.0%	0.0%	0.0%	0.0%	0.0%	0.0%	0.0%	0.0%	0.0%	0.0%	0.0%	0.0%	0.0%	0.0%	100.0%			
Bicycles on Crosswalk	0	0	0	0	0	0	0	0	0	0	0	0	0	0	0	0	0	0	0	0	0			
% Bicycles on Crosswalk	0.0%	0.0%	0.0%	0.0%	0.0%	0.0%	0.0%	0.0%	0.0%	0.0%	0.0%	0.0%	0.0%	0.0%	0.0%	0.0%	0.0%	0.0%	0.0%	0.0%	0.0%			

Turning Movement Data Plot

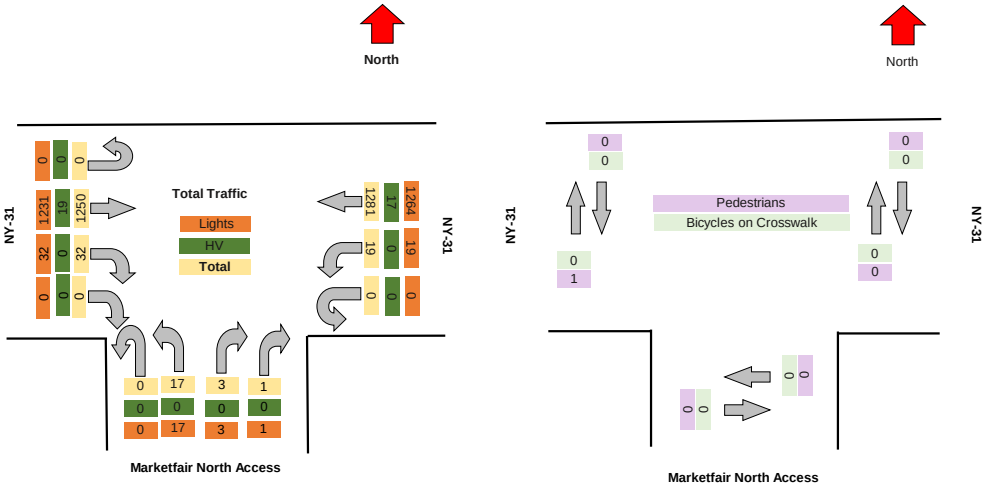




Turning Movement Peak Hour Data (AM)

#####

Leg Direction	NY-31								NY-31								Marketfair North Access								Total
	Eastbound								Westbound								Northbound								
	Start Time	Thru	Right	RTOR	U-Turn	App Total	Peds CW	Peds CCW	Left	Thru	U-Turn	App Total	Peds CW	Peds CCW	Left	Right	RTOR	U-Turn	App Total	Peds CW	Peds CCW				
7:15:00 AM	138	3	0	0	141	0	0	2	157	0	159	0	0	1	0	0	0	1	0	0	0	301			
7:30:00 AM	174	2	0	0	176	0	0	0	207	0	207	0	0	2	0	0	0	2	0	0	0	385			
7:45:00 AM	182	6	0	0	188	0	0	4	182	0	186	0	0	0	1	0	0	1	0	0	0	375			
8:00:00 AM	156	6	0	0	162	1	0	1	152	0	153	0	0	2	0	0	0	2	0	0	0	317			
Grand Total	650	17	0	0	667	1	0	7	698	0	705	0	0	5	1	0	0	6	0	0	0	1378			
% Approach	97.5%	2.5%	0.0%	0.0%	0.0%	0.0%	0.0%	0.0%	99.0%	0.0%	0.0%	0.0%	0.0%	83.3%	16.7%	0.0%	0.0%	0.0%	0.0%	0.0%	0.0%				
% Total	47.2%	1.2%	0.0%	0.0%	48.4%	0.0%	0.0%	1.0%	50.7%	0.0%	51.2%	0.0%	0.0%	0.4%	0.1%	0.0%	0.0%	0.4%	0.0%	0.0%	0.0%				
PHF	0.893	0.708	0.000	0.000	0.887	0.000	0.000	0.438	0.643	0.000	0.851	0.000	0.000	0.625	0.250	0.000	0.000	0.750	0.000	0.000	0.000	0.895			
Lights	638	17	0	0	655	0	0	7	693	0	700	0	0	5	1	0	0	6	0	0	0	1361			
% Lights	98.2%	100.0%	0.0%	0.0%	98.2%	0.0%	0.0%	100.0%	99.3%	0.0%	99.3%	0.0%	0.0%	100.0%	100.0%	0.0%	0.0%	100.0%	0.0%	0.0%	0.0%	98.8%			
HV	12	0	0	0	12	0	0	0	5	0	5	0	0	0	0	0	0	0	0	0	0	17			
% HV	1.8%	0.0%	0.0%	0.0%	1.8%	0.0%	0.0%	0.0%	0.7%	0.0%	0.7%	0.0%	0.0%	0.0%	0.0%	0.0%	0.0%	0.0%	0.0%	0.0%	0.0%	1.2%			
% Pedestrians	0	0	0	0	0	1	0	0	0	0	0	0	0	0	0	0	0	0	0	0	0	1			
% Pedestrians	0.0%	0.0%	0.0%	0.0%	0.0%	100.0%	0.0%	0.0%	0.0%	0.0%	0.0%	0.0%	0.0%	0.0%	0.0%	0.0%	0.0%	0.0%	0.0%	0.0%	0.0%	100.0%			
Bicycles on Crosswalk	0	0	0	0	0	0	0	0	0	0	0	0	0	0	0	0	0	0	0	0	0	0			
% Bicycles on Crosswalk	0.0%	0.0%	0.0%	0.0%	0.0%	0.0%	0.0%	0.0%	0.0%	0.0%	0.0%	0.0%	0.0%	0.0%	0.0%	0.0%	0.0%	0.0%	0.0%	0.0%	0.0%	0.0%			

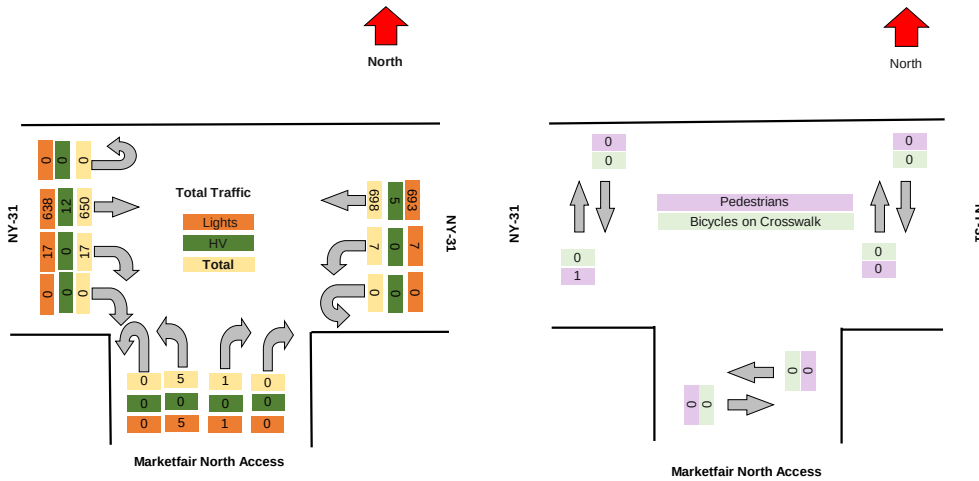

Summary


Project	GTS
Project Code	11778
Site Name	11778-S
Legs and Movements	All Processed Legs & Movement
Bin Size	15 minutes
Survey Date	2024/05/11, Saturday
Location	NYS Route 31 & Marketfair North
Latitude and Longitude	43.185580 -76.228750

	Start	End	PHE
AM Peak	2024/05/11 12:00:00	2024/05/11 13:00:00	0.97

Turning Movement Data

Leg Direction	NY-31 Eastbound						NY-31 Westbound						Marketfair North Access Northbound						Total
	Thru	Right	RTOR	U-Turn	App Total	Oppose	Thru	Right	U-Turn	App Total	Oppose	Thru	Right	RTOR	U-Turn	App Total	Oppose	Thru	
11:00:00 AM	331	25	0	0	356	0	31	363	0	334	0	36	13	3	0	50	1	0	140
11:15:00 AM	395	27	0	0	422	0	4	328	0	332	0	35	18	2	0	55	0	0	709
11:30:00 AM	396	31	0	0	427	0	14	254	0	268	0	25	7	5	0	37	0	0	632
11:45:00 AM	364	38	0	0	402	0	11	285	0	296	0	19	5	8	0	32	0	0	534
Hourly Total	1386	121	0	0	1507	0	30	1384	0	1234	0	95	43	18	0	176	1	0	2617
12:00:00 PM	270	32	0	0	302	0	22	292	0	314	0	30	10	5	0	45	0	0	661
12:15:00 PM	264	30	0	0	294	0	18	292	0	310	0	27	9	3	0	39	0	0	673
12:30:00 PM	365	33	0	0	398	0	11	287	0	298	0	30	16	5	0	51	0	0	647
12:45:00 PM	279	28	0	0	307	0	15	272	0	287	0	30	5	6	0	41	0	0	635
Hourly Total	1359	123	0	0	1482	0	66	1345	0	1337	0	117	40	19	0	176	0	0	2616
Grand Total	2394	244	0	0	2638	0	105	2527	0	2465	0	222	83	37	0	362	1	0	5233
% Approach	90.0%	10.0%	0.0%	0.0%	0.0%	0.0%	4.7%	95.3%	0.0%	0.0%	0.0%	85.9%	23.9%	10.5%	0.0%	0.0%	0.0%	0.0%	
% Total	41.9%	4.7%	0.0%	0.0%	46.6%	0.0%	2.2%	44.5%	0.0%	46.7%	0.0%	4.4%	1.6%	0.7%	0.0%	6.7%	0.0%	0.0%	
% Lights	2.04	0	0	0	2.04	0	1.05	7.57	0	2.49	0	1.02	6.0	3.7	0	7.62	0.0%	0.0%	
% Lights	100.0%	100.0%	0.0%	0.0%	100.0%	0.0%	100.0%	99.9%	0.0%	99.9%	0.0%	100.0%	100.0%	100.0%	0.0%	100.0%	0.0%	0.0%	
% HV	0	0	0	0	0	0	0	3	0	3	0	0	0	0	0	0	0	0	
% HV	0.0%	0.0%	0.0%	0.0%	0.0%	0.0%	0.0%	0.1%	0.0%	0.1%	0.0%	0.0%	0.0%	0.0%	0.0%	0.0%	0.0%	0.0%	
% Pedestrians	0	0	0	0	0	0	0	0	0	0	0	0	0	0	0	0	1	0	
% Pedestrians	0.0%	0.0%	0.0%	0.0%	0.0%	0.0%	0.0%	0.0%	0.0%	0.0%	0.0%	0.0%	0.0%	0.0%	0.0%	0.0%	100.0%	0.0%	
% Bicycles on Crosswalk	0	0	0	0	0	0	0	0	0	0	0	0	0	0	0	0	0	0	
% Bicycles on Crosswalk	0.0%	0.0%	0.0%	0.0%	0.0%	0.0%	0.0%	0.0%	0.0%	0.0%	0.0%	0.0%	0.0%	0.0%	0.0%	0.0%	0.0%	0.0%	

Turning Movement Data Plot

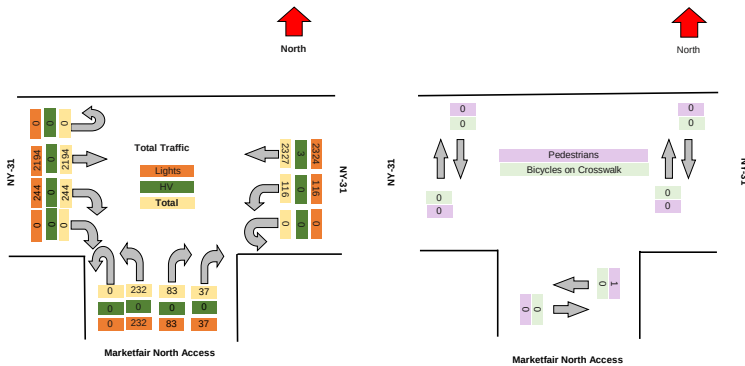


Summary

Turning Movement Peak Hour Data (AM)

12:00:00 PM

Lap Direction	NY-31										NY-31										Marketfair North Access										Total
	Eastbound					Westbound					Eastbound					Westbound					Northbound										
	Thru	Right	RTOR	LT Turn	App Total	Thru	Right	RTOR	LT Turn	App Total	Thru	Right	RTOR	LT Turn	App Total	Thru	Right	RTOR	LT Turn	App Total	Thru	Right	RTOR	LT Turn	App Total						
12:00:00 PM	270	32	0	0	302	0	0	0	22	292	0	0	0	30	10	5	0	45	0	0	661										
12:15:00 PM	264	30	0	0	294	0	0	0	18	282	0	0	0	27	9	3	0	39	0	0	673										
12:30:00 PM	265	33	0	0	298	0	0	0	11	287	0	0	0	30	16	5	0	51	0	0	647										
12:45:00 PM	279	28	0	0	307	0	0	0	15	272	0	0	0	20	6	6	0	41	0	0	639										
Grand Total	1108	123	0	0	1231	0	0	0	66	1165	0	0	0	117	40	19	0	176	0	0	2618										
% Approach	50.0%	10.0%	0.0%	0.0%	0.0%	5.5%	94.5%	0.0%	0.0%	0.0%	0.0%	0.0%	0.0%	66.5%	22.5%	10.0%	0.0%	0.0%	0.0%	0.0%	0.0%										
% Total	42.4%	4.7%	0.0%	0.0%	47.1%	0.0%	0.0%	0.0%	2.5%	43.7%	0.0%	0.0%	0.0%	4.5%	1.5%	0.7%	0.0%	6.7%	0.0%	0.0%	0.0%										
Peds	0.000	0.000	0.000	0.000	0.000	0.000	0.000	0.000	0.000	0.000	0.000	0.000	0.000	0.000	0.000	0.000	0.000	0.000	0.000	0.000	0.000					0.000					
% Lights	100.0%	100.0%	0.0%	0.0%	100.0%	100.0%	100.0%	0.0%	99.9%	100.0%	99.9%	0.0%	0.0%	100.0%	100.0%	100.0%	0.0%	100.0%	0.0%	0.0%	100.0%					100.0%					
% IV	0.0%	0.0%	0.0%	0.0%	0.0%	0.0%	0.0%	0.0%	0.0%	0.0%	0.0%	0.0%	0.0%	0.0%	0.0%	0.0%	0.0%	0.0%	0.0%	0.0%	0.0%					0.0%					
Pedestrians	0	0	0	0	0	0	0	0	0	0	0	0	0	0	0	0	0	0	0	0	0					0					
% Pedestrians	0.0%	0.0%	0.0%	0.0%	0.0%	0.0%	0.0%	0.0%	0.0%	0.0%	0.0%	0.0%	0.0%	0.0%	0.0%	0.0%	0.0%	0.0%	0.0%	0.0%	0.0%					0.0%					
Bicycles on Crosswalk	0	0	0	0	0	0	0	0	0	0	0	0	0	0	0	0	0	0	0	0	0					0					
% Bicycles on Crosswalk	0.0%	0.0%	0.0%	0.0%	0.0%	0.0%	0.0%	0.0%	0.0%	0.0%	0.0%	0.0%	0.0%	0.0%	0.0%	0.0%	0.0%	0.0%	0.0%	0.0%	0.0%					0.0%					

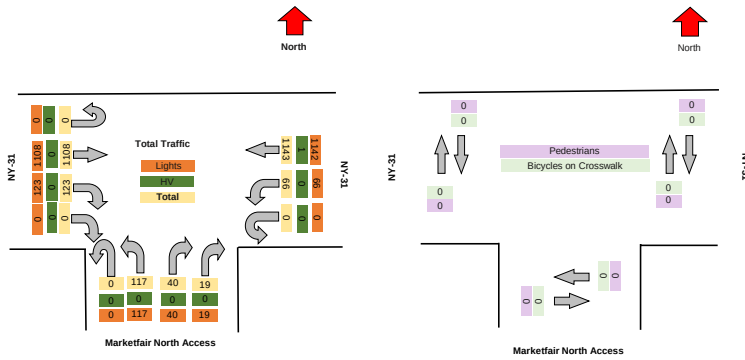

Summary



Motorcycles

[illegible]

Cars

Leg Direction Start Time	NY-31 Eastbound							NY-31 Westbound							Marketfair North Access Northbound						
	Right	RTOR	U-Turn	Peds CW	Peds CCW	Left		Thru	U-Turn	Peds CW	Peds CCW	Left	Right	RTOR	U-Turn	Peds CW	Peds CCW				
2024/05/11 11:00:00	228	25	0	0	0	0		21	310	0	0	0	36	13	3	0	0				
2024/05/11 11:15:00	282	27	0	0	0	0		4	325	0	0	0	35	18	2	0	0				
2024/05/11 11:30:00	294	31	0	0	0	0		14	254	0	0	0	25	7	5	0	0				
2024/05/11 11:45:00	263	38	0	0	0	0		11	287	0	0	0	19	5	8	0	0				
2024/05/11 12:00:00	267	32	0	0	0	0		22	291	0	0	0	30	10	5	0	0				
2024/05/11 12:15:00	293	30	0	0	0	0		18	282	0	0	0	27	9	3	0	0				
2024/05/11 12:30:00	264	33	0	0	0	0		11	284	0	0	0	30	16	5	0	0				
2024/05/11 12:45:00	278	28	0	0	0	0		15	271	0	0	0	30	5	6	0	0				
Total	2179	244	0	0	0	0		116	2314	0	0	0	232	83	37	0	0				

Single-Unit Trucks

[illegible]

Articulated Trucks

[illegible]

Buses

[illegible]

Pedestrians

[illegible]

Bicycles on Road

[illegible]

Total Volume Class Breakdown

Start Time	NY-31 Eastbound					NY-31 Westbound					Marketplace North Access											
	Thru	Right	RTOR	U-Turn	App Total	Peds CW	Peds CCW	Left	Thru	U-Turn	App Total	Peds CW	Peds CCW	Left	Right	RTOR	U-Turn	App Total	Peds CW	Peds CCW	Int Total	Cross Total
2024/05/11 11:00:00	231	25	0	0	256	0	0	21	313	0	334	0	0	36	13	3	0	52	0	0	52	1
2024/05/11 11:15:00	295	27	0	0	322	0	0	4	328	0	332	0	0	35	18	2	0	55	0	0	709	0
2024/05/11 11:30:00	296	31	0	0	327	0	0	14	254	0	268	0	0	25	7	5	0	37	0	0	632	0
2024/05/11 11:45:00	264	38	0	0	302	0	0	11	289	0	300	0	0	19	5	8	0	32	0	0	634	0
2024/05/11 12:00:00	270	32	0	0	302	0	0	22	292	0	314	0	0	30	10	5	0	46	0	0	661	0
2024/05/11 12:15:00	284	30	0	0	314	0	0	18	292	0	310	0	0	27	9	3	0	39	0	0	673	0
2024/05/11 12:30:00	265	33	0	0	298	0	0	11	287	0	298	0	0	30	16	5	0	51	0	0	647	0
2024/05/11 12:45:00	219	26	0	0	245	0	0	15	212	0	227	0	0	30	5	6	0	41	0	0	533	1
Grand Total	2334	244	0	0	2438	0	0	118	2327	0	2443	0	0	232	83	37	0	352	1	0	5233	1
% Approach	100.0%	10.0%	0.0%	0.0%	46.6%			4.7%	95.3%	0.0%	46.7%			85.9%	23.8%	10.5%	0.0%	6.7%				
% Total	41.9%	4.7%	0.0%	0.0%	46.6%			2.2%	44.5%	0.0%	46.7%			4.4%	1.6%	0.7%	0.0%	6.7%				
% Motorcycles	3	0	0	0	3			0	2	0	2			0	0	0	0	0			5	
% Cars	2179	244	0	0	2423			116	2314	0	2430			332	83	37	0	352			5205	
% Single-Unit Trucks	99.3%	100.0%	0.0%	0.0%	99.4%			100.0%	99.4%	0.0%	99.5%			100.0%	100.0%	####	0.0%	100.0%			99.5%	
% Articulated Trucks	0	0	0	0	0			0	0	0	0			0	0	0	0	0			0	
% Buses	0	0	0	0	0			0	0	0	0			0	0	0	0	0			0	
% Bicycles on Road	0.0%	0.0%	0.0%	0.0%	0.0%			0.0%	0.1%	0.0%	0.1%			0.0%	0.0%	0.0%	0.0%	0.0%			0.0%	
% Pedestrians	0.0%	0.0%	0.0%	0.0%	0.0%			0.0%	0.0%	0.0%	0.0%			0.0%	0.0%	0.0%	0.0%	0.0%			0.0%	
% Bicycles on Crosswalk	0.0%	0.0%	0.0%	0.0%	0.0%			0.0%	0.0%	0.0%	0.0%			0.0%	0.0%	0.0%	0.0%	0.0%			0.0%	
% Bicycles on Crosswalk	0.0%	0.0%	0.0%	0.0%	0.0%			0.0%	0.0%	0.0%	0.0%			0.0%	0.0%	0.0%	0.0%	0.0%			0.0%	

AM Peak Class Breakdown

[illegible]




Project	GTS
Project Code	11778
Site Name	11778-5
Legs and Movements	All Processed Legs & Move
Bin Size	15 minutes
Survey Date	2024/05/11, Saturday
Location	NYS Route 31 & Marketfair
Latitude and Longitude	43.185680, -76.228750

	Start	End	PHF
AM Peak	2024/05/11 12:00:00	2024/05/11 13:00:00	0.97

Turning Movement Data

Leg Direction	NY-31 Eastbound							NY-31 Westbound							Marketfair North Access Northbound							Total
	Thru	Right	RTOR	U-Turn	App Total	Peds CW	Peds CCW	Left	Thru	U-Turn	App Total	Peds CW	Peds CCW	Left	Right	RTOR	U-Turn	App Total	Peds CW	Peds CCW		
Start Time																						
11:00:00 AM	231	25	0	0	256	0	0	21	313	0	334	0	0	36	13	3	0	52	1	0	642	
11:15:00 AM	295	27	0	0	322	0	0	4	328	0	332	0	0	35	18	2	0	55	0	0	706	
11:30:00 AM	296	31	0	0	327	0	0	14	254	0	268	0	0	25	7	5	0	37	0	0	632	
11:45:00 AM	264	38	0	0	302	0	0	11	289	0	300	0	0	19	5	8	0	32	0	0	634	
Hourly Total	1086	121	0	0	1207	0	0	50	1184	0	1234	0	0	115	43	18	0	176	1	0	2617	
12:00:00 PM	270	32	0	0	302	0	0	22	292	0	314	0	0	30	10	5	0	45	0	0	661	
12:15:00 PM	294	30	0	0	324	0	0	18	292	0	310	0	0	27	9	3	0	39	0	0	673	
12:30:00 PM	265	33	0	0	298	0	0	11	287	0	298	0	0	30	16	5	0	51	0	0	647	
12:45:00 PM	279	28	0	0	307	0	0	15	272	0	287	0	0	30	5	6	0	41	0	0	635	
Hourly Total	1108	123	0	0	1231	0	0	66	1143	0	1209	0	0	117	40	19	0	176	0	0	2616	
Grand Total	2194	244	0	0	2438	0	0	116	2327	0	2443	0	0	232	83	37	0	352	1	0	5230	
% Approach	90.0%	10.0%	0.0%	0.0%	0.0%	0.0%	0.0%	4.7%	95.3%	0.0%	0.0%	0.0%	0.0%	65.9%	23.6%	10.5%	0.0%	0.0%	0.0%	0.0%	0.0%	
% Total	41.9%	4.7%	0.0%	0.0%	46.6%	0.0%	0.0%	2.2%	44.5%	0.0%	46.7%	0.0%	0.0%	4.4%	1.6%	0.7%	0.0%	6.7%	0.0%	0.0%	0.0%	
Lights	2194	244	0	0	2438	0	0	116	2324	0	2440	0	0	232	83	37	0	352	0	0	5230	
% Lights	100.0%	100.0%	0.0%	0.0%	100.0%	0.0%	0.0%	100.0%	99.9%	0.0%	99.9%	0.0%	0.0%	100.0%	100.0%	100.0%	0.0%	100.0%	0.0%	0.0%	99.9%	
% HV	0	0	0	0	0	0	0	0	3	0	3	0	0	0	0	0	0	0	0	0	3	
% HV	0.0%	0.0%	0.0%	0.0%	0.0%	0.0%	0.0%	0.0%	0.1%	0.0%	0.1%	0.0%	0.0%	0.0%	0.0%	0.0%	0.0%	0.0%	0.0%	0.0%	0.1%	
Pedestrians	0	0	0	0	0	0	0	0	0	0	0	0	0	0	0	0	0	0	1	0	1	
% Pedestrians	0.0%	0.0%	0.0%	0.0%	0.0%	0.0%	0.0%	0.0%	0.0%	0.0%	0.0%	0.0%	0.0%	0.0%	0.0%	0.0%	0.0%	0.0%	100.0%	0.0%	100.0%	
Bicycles on Crosswalk	0	0	0	0	0	0	0	0	0	0	0	0	0	0	0	0	0	0	0	0	0	
% Bicycles on Crosswalk	0.0%	0.0%	0.0%	0.0%	0.0%	0.0%	0.0%	0.0%	0.0%	0.0%	0.0%	0.0%	0.0%	0.0%	0.0%	0.0%	0.0%	0.0%	0.0%	0.0%	0.0%	

Turning Movement Data Plot

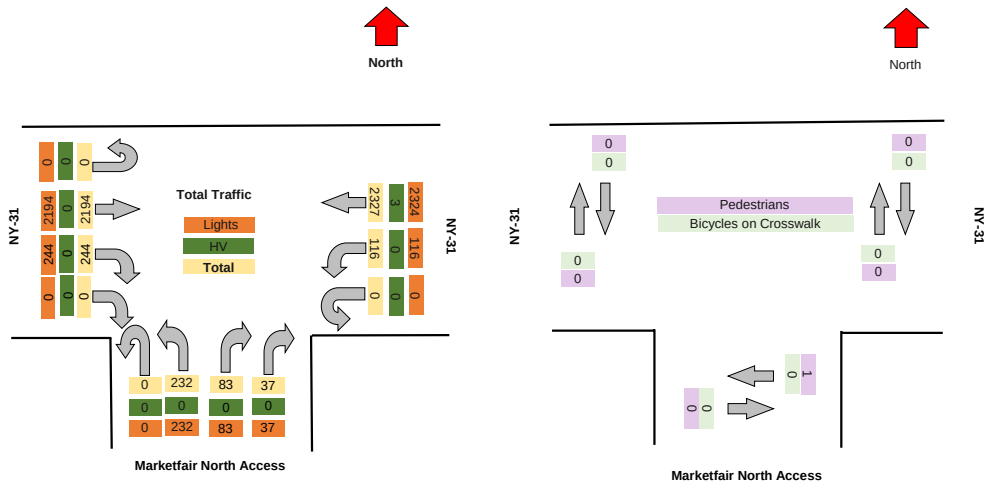




Turning Movement Peak Hour Data (AM)


#####

Leg Direction	NY-31 Eastbound							NY-31 Westbound							Marketfair North Access Northbound							Total
	Thru	Right	RTOR	U-Turn	App Total	Peds C/W	Peds C/CW	Left	Thru	U-Turn	App Total	Peds C/W	Peds C/CW		Left	Right	RTOR	U-Turn	App Total	Peds C/W	Peds C/CW	
12:00:00 PM	270	32	0	0	302	0	0	22	292	0	314	0	0		30	10	5	0	45	0	0	661
12:15:00 PM	294	30	0	0	324	0	0	18	292	0	310	0	0		27	9	3	0	39	0	0	673
12:30:00 PM	265	33	0	0	298	0	0	11	287	0	298	0	0		30	16	5	0	51	0	0	647
12:45:00 PM	279	28	0	0	307	0	0	15	272	0	287	0	0		30	5	6	0	41	0	0	635
Grand Total	1108	123	0	0	1231	0	0	66	1143	0	1209	0	0		117	40	19	0	176	0	0	2616
% Approach	90.0%	10.0%	0.0%	0.0%	0.0%	0.0%	0.0%	5.5%	94.5%	0.0%	0.0%	0.0%	0.0%		66.5%	22.7%	10.8%	0.0%	0.0%	0.0%	0.0%	0.0%
% Total	42.4%	4.7%	0.0%	0.0%	47.1%	0.0%	0.0%	2.5%	43.7%	0.0%	46.2%	0.0%	0.0%		4.5%	1.5%	0.7%	0.0%	6.7%	0.0%	0.0%	0.0%
PHF	0.942	0.932	0.000	0.000	0.950	0.000	0.000	0.750	0.979	0.000	0.963	0.000	0.000		0.975	0.625	0.792	0.000	0.863	0.000	0.000	0.972
Lights	1108	123	0	0	1231	0	0	66	1142	0	1208	0	0		117	40	19	0	176	0	0	2615
% Lights	100.0%	100.0%	0.0%	0.0%	100.0%	0.0%	0.0%	100.0%	99.9%	0.0%	99.9%	0.0%	0.0%		100.0%	100.0%	100.0%	0.0%	100.0%	0.0%	0.0%	100.0%
HV	0	0	0	0	0	0	0	0	1	0	1	0	0		0	0	0	0	0	0	0	1
% HV	0.0%	0.0%	0.0%	0.0%	0.0%	0.0%	0.0%	0.0%	0.1%	0.0%	0.1%	0.0%	0.0%		0.0%	0.0%	0.0%	0.0%	0.0%	0.0%	0.0%	0.0%
Pedestrians	0	0	0	0	0	0	0	0	0	0	0	0	0		0	0	0	0	0	0	0	0
% Pedestrians	0.0%	0.0%	0.0%	0.0%	0.0%	0.0%	0.0%	0.0%	0.0%	0.0%	0.0%	0.0%	0.0%		0.0%	0.0%	0.0%	0.0%	0.0%	0.0%	0.0%	0.0%
Bicycles on Crosswalk	0	0	0	0	0	0	0	0	0	0	0	0	0		0	0	0	0	0	0	0	0
% Bicycles on Crosswalk	0.0%	0.0%	0.0%	0.0%	0.0%	0.0%	0.0%	0.0%	0.0%	0.0%	0.0%	0.0%	0.0%		0.0%	0.0%	0.0%	0.0%	0.0%	0.0%	0.0%	0.0%

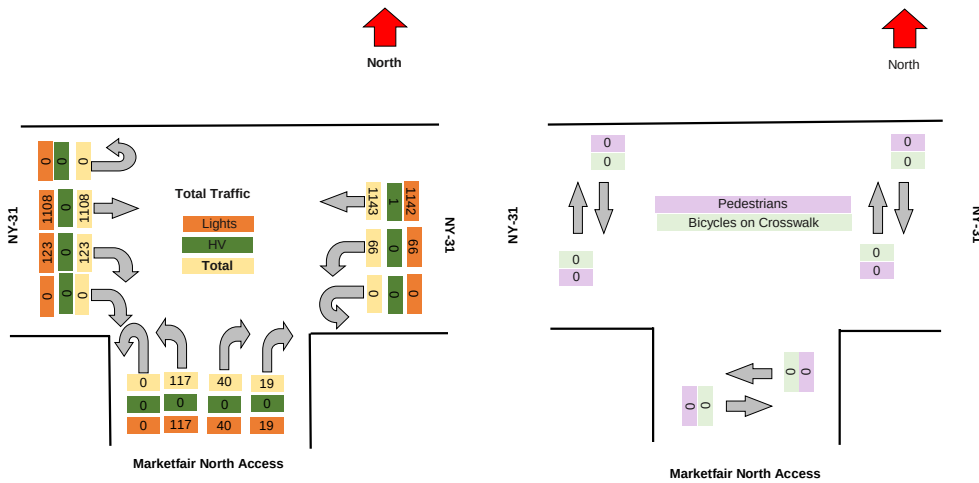

Summary

Turning Movement Data Plot

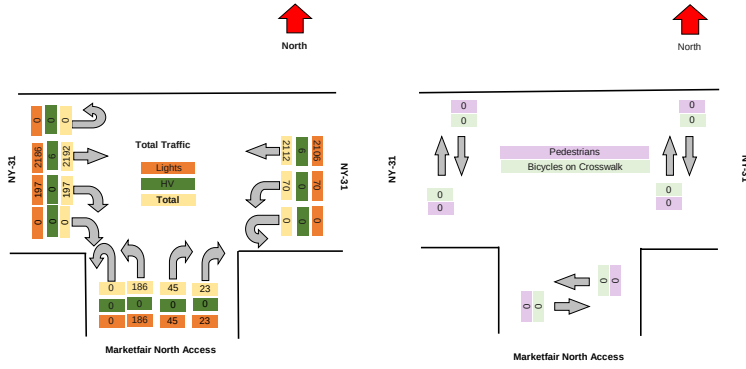


Summary

Turning Movement Peak Hour Data (PM)

4:30:00 PM

Lap	NY-31										Marketfair North Access										Total
	Eastbound					Westbound					Northbound					Southbound					
	Thru	Right	RTOR	U-Turn	App Total	Thru	Right	RTOR	U-Turn	App Total	Thru	Right	RTOR	U-Turn	App Total	Thru	Right	RTOR	U-Turn	App Total	
Start Time																					
4:30:00 PM	303	27	0	0	330	0	0	0	0	0	13	5	1	0	25	0	0	0	0	0	641
4:45:00 PM	299	26	0	0	325	0	0	0	0	0	27	9	4	0	40	0	0	0	0	0	643
5:00:00 PM	258	22	0	0	280	0	0	0	0	0	20	27	0	0	25	5	3	0	33	0	584
5:15:00 PM	280	17	0	0	297	0	0	0	0	0	27	7	4	0	38	0	0	0	0	0	614
Grand Total	1247	92	0	0	1349	0	0	0	0	0	86	25	12	0	128	0	0	0	0	0	2492
% Approach	91.8%	6.2%	0.0%	0.0%	98.0%	0.0%	0.0%	0.0%	0.0%	0.0%	12.2%	13.2%	8.8%	0.0%	9.9%	0.0%	0.0%	0.0%	0.0%	0.0%	
% Total	46.0%	4.1%	0.0%	0.0%	50.1%	0.0%	0.0%	0.0%	0.0%	0.0%	4.2%	4.9%	4.4%	0.0%	5.5%	0.0%	0.0%	0.0%	0.0%	0.0%	
PMH	0.025	0.008	0.000	0.000	0.037	0.000	0.000	0.000	0.000	0.000	0.007	0.022	0.005	0.000	0.010	0.000	0.000	0.000	0.000	0.000	0.009
Lights	1345	92	0	0	1447	0	0	0	0	0	86	25	12	0	128	0	0	0	0	0	2487
% Lights	99.8%	100.0%	0.0%	0.0%	99.8%	0.0%	0.0%	0.0%	0.0%	0.0%	100.0%	100.0%	100.0%	0.0%	100.0%	0.0%	0.0%	0.0%	0.0%	0.0%	99.8%
HW	2	0	0	0	2	0	0	0	0	0	3	0	0	0	3	0	0	0	0	0	5
% HW	0.2%	0.0%	0.0%	0.0%	0.2%	0.0%	0.0%	0.0%	0.0%	0.0%	3.3%	0.0%	0.0%	0.0%	3.3%	0.0%	0.0%	0.0%	0.0%	0.0%	0.2%
Pedestrians	0	0	0	0	0	0	0	0	0	0	0	0	0	0	0	0	0	0	0	0	0
% Pedestrians	0.0%	0.0%	0.0%	0.0%	0.0%	0.0%	0.0%	0.0%	0.0%	0.0%	0.0%	0.0%	0.0%	0.0%	0.0%	0.0%	0.0%	0.0%	0.0%	0.0%	0.0%
Bicycles on Crosswalk	0	0	0	0	0	0	0	0	0	0	0	0	0	0	0	0	0	0	0	0	0
% Bicycles on Crosswalk	0.0%	0.0%	0.0%	0.0%	0.0%	0.0%	0.0%	0.0%	0.0%	0.0%	0.0%	0.0%	0.0%	0.0%	0.0%	0.0%	0.0%	0.0%	0.0%	0.0%	0.0%

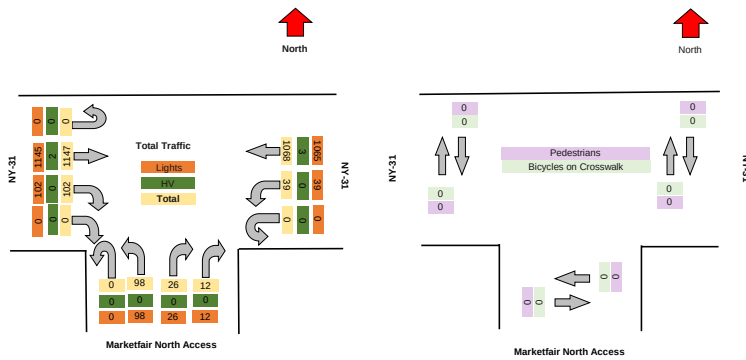

Motorcycles

Long Direction	NY-31 Eastbound	NY-31 Westbound	Marketplace North Access Northbound
Start Time	Thru	Thru	Thru
20240507 16:00:00	0	0	0
20240507 16:15:00	4	0	0
20240507 16:30:00	0	0	0
20240507 16:45:00	0	0	0
20240507 17:00:00	1	0	0
20240507 17:15:00	1	0	0
20240507 17:30:00	0	0	0
20240507 17:45:00	0	0	0
Total	6	0	0

Cars

Leg Direction Start Time	NY-31 Eastbound							NY-31 Westbound							Marketfair North Access Northbound						
	Thru	Right	RTOR	U-Turn	Peds CW	Peds CCW	Left	Thru	U-Turn	Peds CW	Peds CCW	Left	Right	RTOR	U-Turn	Peds CW	Peds CCW				
2024/05/17 16:00:00	288	25	0	0	0	0	0	6	245	0	0	0	25	8	2	0	0	0			
2024/05/17 16:15:00	241	27	0	0	0	0	0	8	258	0	0	0	23	6	4	0	0	0			
2024/05/17 16:30:00	306	27	0	0	0	0	0	9	265	0	0	0	19	5	1	0	0	0			
2024/05/17 16:45:00	294	36	0	0	0	0	0	12	255	0	0	0	27	9	4	0	0	0			
2024/05/17 17:00:00	254	22	0	0	0	0	0	10	264	0	0	0	25	5	3	0	0	0			
2024/05/17 17:15:00	279	17	0	0	0	0	0	8	267	0	0	0	27	7	4	0	0	0			
2024/05/17 17:30:00	256	24	0	0	0	0	0	9	291	0	0	0	23	1	2	0	0	0			
2024/05/17 17:45:00	245	19	0	0	0	0	0	8	223	0	0	0	17	4	3	0	0	0			
Total	2163	187	0	0	0	0	0	70	2078	0	0	0	186	45	23	0	0	0			

Single-Unit Trucks

[illegible]

Articulated Trucks

[illegible]

Buses

[illegible]

Pedestrians

[illegible]

Bicycles on Road

[illegible]

Bicycles on Crosswalk

[illegible]

Total Volume Class Breakdown

Start Time	NY-31 Eastbound					NY-31 Westbound					Marketplace North Access												
	Thru	Right	RTOR	U-Turn	App Total	Peds CW	Peds CCW	Left	Thru	U-Turn	App Total	Peds CW	Peds CCW	Left	Right	RTOR	U-Turn	App Total	Peds CW	Peds CCW	Int Total	Cross Total	
2024/05/17 16:00:00	284	25	0	0	310	0	0	0	250	0	250	0	0	0	25	8	2	0	35	0	0	915	0
2024/05/17 16:15:00	247	27	0	0	274	0	0	0	8	265	0	273	0	0	23	6	4	0	33	0	0	980	0
2024/05/17 16:30:00	310	27	0	0	337	0	0	0	9	270	0	279	0	0	19	5	1	0	29	0	0	945	0
2024/05/17 16:45:00	299	36	0	0	335	0	0	0	12	256	0	268	0	0	27	9	4	0	40	0	0	943	0
2024/05/17 17:00:00	258	22	0	0	280	0	0	0	10	271	0	281	0	0	25	5	3	0	33	0	0	994	0
2024/05/17 17:15:00	280	17	0	0	297	0	0	0	8	271	0	279	0	0	27	7	4	0	38	0	0	914	0
2024/05/17 17:30:00	258	24	0	0	282	0	0	0	9	292	0	301	0	0	23	1	2	0	26	0	0	909	0
2024/05/17 17:45:00	268	19	0	0	285	0	0	0	6	212	0	245	0	0	17	4	3	0	34	0	0	934	0
Grand Total	2332	187	0	0	2389	0	0	0	70	2112	0	2182	0	0	188	45	23	0	254	0	0	4825	0
% Approach	81.2%	8.2%	0.0%	0.0%	49.5%				3.2%	96.8%	0.0%	45.2%			73.2%	17.7%	9.1%	0.0%	5.3%				
% Total	45.4%	4.1%	0.0%	0.0%	49.5%				1.5%	43.8%	0.0%	45.2%			3.9%	0.9%	0.5%	0.0%	5.3%				
% Motorcycles	0	0	0	0	0				0	15	0	15			0	0	0	0	9			21	
% Motorcycles	0.3%	0.0%	0.0%	0.0%	0.3%				0.0%	0.7%	0.0%	0.7%			0.0%	0.0%	0.0%	0.0%	0.9%			0.4%	
% Cars	2163	187	0	0	2360				70	2078	0	2148			186	45	23	0	254			4762	
% Cars	96.7%	100.0%	0.0%	0.0%	98.8%				100.0%	98.4%	0.0%	98.4%			100.0%	100.0%	100.0%	0.0%	100.0%			98.7%	
% Single-Unit Trucks	16	0	0	0	16				0	15	0	15			0	0	0	0	9			25	
% Single-Unit Trucks	0.7%	0.0%	0.0%	0.0%	0.7%				0.0%	0.6%	0.0%	0.6%			0.0%	0.0%	0.0%	0.0%	0.0%			0.6%	
% Articulated Trucks	3	0	0	0	3				0	3	0	3			0	0	0	0	6			6	
% Articulated Trucks	0.1%	0.0%	0.0%	0.0%	0.1%				0.0%	0.1%	0.0%	0.1%			0.0%	0.0%	0.0%	0.0%	0.0%			0.1%	
% Buses	3	0	0	0	3				0	3	0	3			0	0	0	0	6			6	
% Buses	0.1%	0.0%	0.0%	0.0%	0.1%				0.0%	0.1%	0.0%	0.1%			0.0%	0.0%	0.0%	0.0%	0.0%			0.1%	
% Bicycles on Road	1	0	0	0	1				0	0	0	0			0	0	0	0	9			9	
% Bicycles on Road	0.0%	0.0%	0.0%	0.0%	0.0%				0.0%	0.0%	0.0%	0.0%			0.0%	0.0%	0.0%	0.0%	0.0%			0.0%	
% Pedestrians						0	0	0					0	0						0	0		0
% Pedestrians						0.0%	0.0%	0.0%					0.0%	0.0%						0.0%	0.0%		0.0%
% Bicycles on Crosswalk						0	0	0					0	0						0	0		0
% Bicycles on Crosswalk						0.0%	0.0%	0.0%					0.0%	0.0%						0.0%	0.0%		0.0%

PM Peak Class Breakdown

Log Direction	Start Time	NY-31										NY-31										Manhattan Road Access										67
		Eastbound		Right	RTOR	U-Turn	App Total		Peds Cn	Peds Cn	Peds Cn	Westbound		U-Turn	App Total		Peds Cn	Peds Cn	Peds Cn	Northbound		Right	Left	U-Turn	App Total		Peds Cn	Peds Cn	Peds Cn	Int Total	Cross Total	
		Thru	Stop				Thru	Stop				Thru	Stop		Thru	Stop				Thru	Stop											
	2024/05/01 15:00:00	330	207			0	0	0	0	0	0	0	0	0	0	279	0	0	0	19	5	1	0	25	0	0	0	0	0	641	0	
	2024/05/01 16:00:00	299	26			0	0	0	0	0	0	12	266	0	0	288	0	0	0	27	4	0	0	31	0	0	0	0	0	420	0	
	2024/05/01 17:00:00	299	22			0	0	0	0	0	0	10	271	0	0	285	0	0	0	25	5	3	0	33	0	0	0	0	0	414	0	
	2024/05/01 17:30:00	299	22			0	0	0	0	0	0	10	271	0	0	279	0	0	0	27	4	0	0	31	0	0	0	0	0	414	0	
Grand Total		1447	102			0	0	0	0	0	0	1249	0	0	0	1337	0	0	0	18	18	12	0	218	0	0	0	0	0	2862	0	
% Approach		81.8%	6.2%			0.0%						82.9%				83.0%				72.1%	1.9%	0.8%		13.6%						0.0%	0.0%	
% General		46.0%	4.3%			0.0%	54.3%					1.8%	42.0%		0.0%	44.6%				3.9%	1.0%	0.0%		5.9%						0.0%	0.0%	
% Single Unit Trucks		1.9%	0.0%			0.0%	0.0%					0.0%	0.0%		0.0%	0.0%				0.0%	0.1%	0.0%		0.0%						0.0%	0.0%	
% Articulated Trucks		0.0%	0.0%			0.0%	0.0%					0.0%	0.0%		0.0%	0.0%				0.0%	0.0%	0.0%		0.0%						0.0%	0.0%	
% Motorcycles		0.0%	0.0%			0.0%	0.0%					0.0%	0.0%		0.0%	0.0%				0.0%	0.0%	0.0%		0.0%						0.0%	0.0%	
% Bicycles		0.0%	0.0%			0.0%	0.0%					0.0%	0.0%		0.0%	0.0%				0.0%	0.0%	0.0%		0.0%						0.0%	0.0%	
% Cabs		95.9%	100%			100%	98.5%					100%	98.4%			98.5%				100%	100%	100%		100%						100%	99.8%	
% Single Unit Trucks		0.0%	0.0%			0.0%	0.0%					0.0%	0.0%		0.0%	0.0%				0.0%	0.0%	0.0%		0.0%						0.0%	0.0%	
% Single Unit Trucks		0.0%	0.0%			0.0%	0.0%					0.0%	0.0%		0.0%	0.0%				0.0%	0.0%	0.0%		0.0%						0.0%	0.0%	
% Articulated Trucks		0.0%	0.0%			0.0%	0.0%					0.0%	0.0%		0.0%	0.0%				0.0%	0.0%	0.0%		0.0%						0.0%	0.0%	
% Motorcycles		0.0%	0.0%			0.0%	0.0%					0.0%	0.0%		0.0%	0.0%				0.0%	0.0%	0.0%		0.0%						0.0%	0.0%	
% Bicycles		0.0%	0.0%			0.0%	0.0%					0.0%	0.0%		0.0%	0.0%				0.0%	0.0%	0.0%		0.0%						0.0%	0.0%	
% Pedestrians		0.0%	0.0%			0.0%	0.0%					0.0%	0.0%		0.0%	0.0%				0.0%	0.0%	0.0%		0.0%						0.0%	0.0%	
% Bicycles on Crosswalk		0.0%	0.0%			0.0%	0.0%					0.0%	0.0%		0.0%	0.0%				0.0%	0.0%	0.0%		0.0%						0.0%	0.0%	
% Bicycles on Crosswalk		0.0%	0.0%			0.0%	0.0%					0.0%	0.0%		0.0%	0.0%				0.0%	0.0%	0.0%		0.0%						0.0%	0.0%	




Project	GTS
Project Code	11778
Site Name	11778-5
Legs and Movements	All Processed Legs & Move
Bin Size	15 minutes
Survey Date	2024/05/17, Friday
Location	NYS Route 31 & Marketfair
Latitude and Longitude	43.185680, -76.228750

	Start	End	PHF
PM Peak	2024/05/17 16:30:00	2024/05/17 17:30:00	0.97

Turning Movement Data

Leg	NY-31											NY-31											Marketfair North Access											Total
	Eastbound											Westbound											Northbound											
	Direction			Thru	Right	RTOR	U-Turn	App Total	Peds CW	Peds CCW	Left	Thru	U-Turn	App Total	Peds CW	Peds CCW	Left	Right	RTOR	U-Turn	App Total	Peds CW	Peds CCW											
Start Time	Thru	Right	RTOR	U-Turn	App Total	Peds CW	Peds CCW	Left	Thru	U-Turn	App Total	Peds CW	Peds CCW	Left	Right	RTOR	U-Turn	App Total	Peds CW	Peds CCW														
4:00:00 PM	294	25	0	0	319	0	0	6	250	0	256	0	0	25	8	2	0	35	0	0	0	0	610											
4:15:00 PM	247	27	0	0	274	0	0	8	265	0	273	0	0	23	6	4	0	33	0	0	0	0	580											
4:30:00 PM	310	27	0	0	337	0	0	9	270	0	279	0	0	19	5	1	0	25	0	0	0	0	641											
4:45:00 PM	299	36	0	0	335	0	0	12	256	0	268	0	0	27	9	4	0	40	0	0	0	0	643											
Hourly Total	1150	115	0	0	1265	0	0	35	1041	0	1076	0	0	94	28	11	0	133	0	0	0	0	2474											
5:00:00 PM	258	22	0	0	280	0	0	10	271	0	281	0	0	25	5	3	0	33	0	0	0	0	594											
5:15:00 PM	280	17	0	0	297	0	0	8	271	0	279	0	0	27	7	4	0	38	0	0	0	0	614											
5:30:00 PM	258	24	0	0	282	0	0	9	292	0	301	0	0	23	1	2	0	26	0	0	0	0	609											
5:45:00 PM	246	19	0	0	265	0	0	8	237	0	245	0	0	17	4	3	0	24	0	0	0	0	534											
Hourly Total	1042	82	0	0	1124	0	0	35	1071	0	1106	0	0	92	17	12	0	121	0	0	0	0	2351											
Grand Total	2192	197	0	0	2389	0	0	70	2112	0	2182	0	0	186	45	23	0	254	0	0	0	0	4825											
% Approach	91.8%	8.2%	0.0%	0.0%	0.0%	0.0%	0.0%	3.2%	96.8%	0.0%	0.0%	0.0%	0.0%	73.2%	17.7%	9.1%	0.0%	0.0%	0.0%	0.0%	0.0%	0.0%												
% Total	45.4%	4.1%	0.0%	0.0%	49.5%	0.0%	0.0%	1.5%	43.8%	0.0%	45.2%	0.0%	0.0%	3.9%	0.9%	0.5%	0.0%	5.3%	0.0%	0.0%	0.0%	0.0%												
Lights	2186	197	0	0	2383	0	0	70	2106	0	2176	0	0	186	45	23	0	254	0	0	0	0	4813											
% Lights	99.7%	100.0%	0.0%	0.0%	99.7%	0.0%	0.0%	100.0%	99.7%	0.0%	99.7%	0.0%	0.0%	100.0%	100.0%	100.0%	0.0%	100.0%	0.0%	0.0%	0.0%	99.8%												
HV	6	0	0	0	6	0	0	0	6	0	6	0	0	0	0	0	0	0	0	0	0	0	12											
% HV	0.3%	0.0%	0.0%	0.0%	0.3%	0.0%	0.0%	0.0%	0.3%	0.0%	0.3%	0.0%	0.0%	0.0%	0.0%	0.0%	0.0%	0.0%	0.0%	0.0%	0.0%	0.0%	0.2%											
Pedestrians	0	0	0	0	0	0	0	0	0	0	0	0	0	0	0	0	0	0	0	0	0	0	0											
% Pedestrians	0.0%	0.0%	0.0%	0.0%	0.0%	0.0%	0.0%	0.0%	0.0%	0.0%	0.0%	0.0%	0.0%	0.0%	0.0%	0.0%	0.0%	0.0%	0.0%	0.0%	0.0%	0.0%	0.0%											
Bicycles on Crosswalk	0	0	0	0	0	0	0	0	0	0	0	0	0	0	0	0	0	0	0	0	0	0	0											
% Bicycles on Crosswalk	0.0%	0.0%	0.0%	0.0%	0.0%	0.0%	0.0%	0.0%	0.0%	0.0%	0.0%	0.0%	0.0%	0.0%	0.0%	0.0%	0.0%	0.0%	0.0%	0.0%	0.0%	0.0%	0.0%											

Turning Movement Data Plot

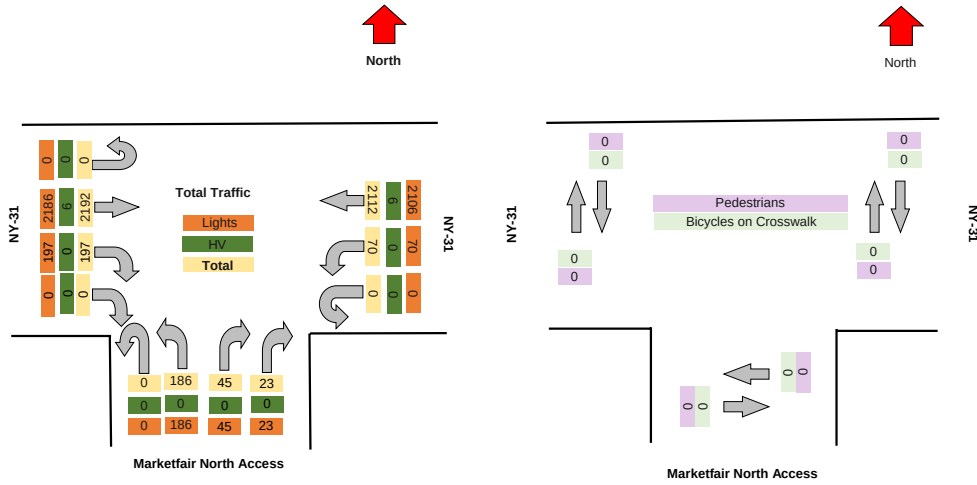




Turning Movement Peak Hour Data (PM)

#####

5

Leg	NY-31							NY-31							Marketfair North Access							Total					
	Eastbound							Westbound							Northbound												
Direction	Thru	Right	RTOR	U-Turn	App Total	Peds CW	Peds CCW	Left	Thru	U-Turn	App Total	Peds CW	Peds CCW	Left	Right	RTOR	U-Turn	App Total	Peds CW	Peds CCW	Left	Right	RTOR	U-Turn	App Total	Peds CW	Peds CCW
Start Time																											
4:30:00 PM	310	27	0	0	337	0	0	9	270	0	279	0	0	19	5	1	0	25	0	0	0	0	0	0	0	0	641
4:45:00 PM	299	36	0	0	335	0	0	12	256	0	268	0	0	27	9	4	0	40	0	0	0	0	0	0	0	0	643
5:00:00 PM	258	22	0	0	280	0	0	10	271	0	281	0	0	25	5	3	0	33	0	0	0	0	0	0	0	0	594
5:15:00 PM	280	17	0	0	297	0	0	8	271	0	279	0	0	27	7	4	0	38	0	0	0	0	0	0	0	0	614
Grand Total	1147	102	0	0	1249	0	0	39	1068	0	1107	0	0	98	26	12	0	136	0	0	0	0	0	0	0	0	2492
% Approach	91.8%	8.2%	0.0%	0.0%	0.0%	0.0%	0.0%	3.5%	96.5%	0.0%	0.0%	0.0%	0.0%	72.1%	19.1%	8.8%	0.0%	0.0%	0.0%	0.0%	0.0%	0.0%	0.0%	0.0%	0.0%	0.0%	
% Total	46.0%	4.1%	0.0%	0.0%	50.1%	0.0%	0.0%	1.6%	42.9%	0.0%	44.4%	0.0%	0.0%	3.9%	1.0%	0.5%	0.0%	5.5%	0.0%	0.0%	0.0%	0.0%	0.0%	0.0%	0.0%	0.0%	
PHF	0.925	0.708	0.000	0.000	0.927	0.000	0.000	0.813	0.985	0.000	0.985	0.000	0.000	0.907	0.722	0.750	0.000	0.850	0.000	0.000	0.000	0.000	0.000	0.000	0.000	0.969	
Lights	1145	102	0	0	1247	0	0	39	1065	0	1104	0	0	98	26	12	0	136	0	0	0	0	0	0	0	0	2487
% Lights	99.8%	100.0%	0.0%	0.0%	99.8%	0.0%	0.0%	100.0%	99.7%	0.0%	99.7%	0.0%	0.0%	100.0%	100.0%	100.0%	0.0%	100.0%	0.0%	0.0%	0.0%	0.0%	0.0%	0.0%	0.0%	0.0%	99.8%
HV	2	0	0	0	2	0	0	0	3	0	3	0	0	0	0	0	0	0	0	0	0	0	0	0	0	0	5
% HV	0.2%	0.0%	0.0%	0.0%	0.2%	0.0%	0.0%	0.0%	0.3%	0.0%	0.3%	0.0%	0.0%	0.0%	0.0%	0.0%	0.0%	0.0%	0.0%	0.0%	0.0%	0.0%	0.0%	0.0%	0.0%	0.0%	0.2%
Pedestrians	0	0	0	0	0	0	0	0	0	0	0	0	0	0	0	0	0	0	0	0	0	0	0	0	0	0	0
% Pedestrians	0.0%	0.0%	0.0%	0.0%	0.0%	0.0%	0.0%	0.0%	0.0%	0.0%	0.0%	0.0%	0.0%	0.0%	0.0%	0.0%	0.0%	0.0%	0.0%	0.0%	0.0%	0.0%	0.0%	0.0%	0.0%	0.0%	0.0%
Bicycles on Crosswalk	0	0	0	0	0	0	0	0	0	0	0	0	0	0	0	0	0	0	0	0	0	0	0	0	0	0	0
% Bicycles on Crosswalk	0.0%	0.0%	0.0%	0.0%	0.0%	0.0%	0.0%	0.0%	0.0%	0.0%	0.0%	0.0%	0.0%	0.0%	0.0%	0.0%	0.0%	0.0%	0.0%	0.0%	0.0%	0.0%	0.0%	0.0%	0.0%	0.0%	0.0%

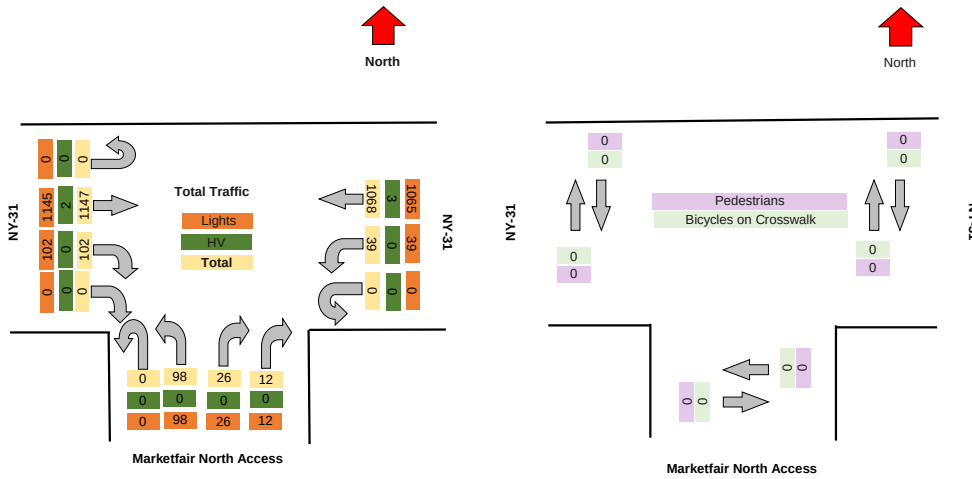

Project	GTS
Project Code	11778
Site Name	11778-6
Legs and Movements	All Processed Legs & Movements
Bin Size	15 minutes
Survey Date	2024/05/09, Thursday
Location	NYS Route 31 & NYS Route 48
Latitude and Longitude	43.185600, -76.230400

	Start	End	PHF
AM Peak	2024/05/09 07:15:00	2024/05/09 08:15:00	0.88

[illegible]

The diagram illustrates the intersection of NY 481 and NY 321. It shows the layout of the intersection, including the main roads, ramps, and pedestrian crossings. Traffic flow is indicated by arrows, and signal timing is shown with numbers in colored boxes (red for red, green for green, yellow for yellow). A legend defines the colors: Red for Lights, Green for Pedestrians, and Yellow for Total. A north arrow is also present.

NY-481 NB On Ramp

Direction	Phase	Duration
Northbound	Left Turn	0
	Through	0
	Right Turn	0
Southbound	Left Turn	0
	Through	0
	Right Turn	0

NY-481 NB Off Ramp

Direction	Phase	Duration
Northbound	Left Turn	0
	Through	572
	Right Turn	0
Southbound	Left Turn	0
	Through	547
	Right Turn	0

NY-321

Direction	Phase	Duration
Northbound	Left Turn	29
	Through	212
	Right Turn	1058
Southbound	Left Turn	29
	Through	212
	Right Turn	1058

NY-481 NB On Ramp

Direction	Phase	Duration
Northbound	Left Turn	0
	Through	0
	Right Turn	0
Southbound	Left Turn	0
	Through	0
	Right Turn	0

NY-481 NB Off Ramp

Direction	Phase	Duration
Northbound	Left Turn	0
	Through	0
	Right Turn	0
Southbound	Left Turn	0
	Through	0
	Right Turn	0

NY-321

Direction	Phase	Duration
Northbound	Left Turn	0
	Through	0
	Right Turn	0
Southbound	Left Turn	0
	Through	0
	Right Turn	0

Turning Movement Peak Hour Data (AM)

7:15:00 AM

Lap	NY 31												NY 481 NB Off Ramp												NY 481 NB On Ramp												Total
	Eastbound						Westbound						Southbound						Northbound																		
	Left	Thru	Right	RTOR	LT-Turn	App Total	Left	Thru	Right	RTOR	LT-Turn	App Total	Left	Thru	Right	RTOR	LT-Turn	App Total	Left	Thru	Right	RTOR	LT-Turn	App Total													
Start Time	21	127	0	0	0	148	0	0	0	0	112	39	5	0	156	0	0	0	64	0	5	9	0	78	0	0	0	0	0	382							
7:15:00 AM	25	172	0	0	0	197	0	0	0	0	165	34	9	0	208	0	0	0	57	0	6	3	0	66	0	0	0	0	0	471							
7:30:00 AM	24	165	0	0	0	189	0	0	0	0	147	36	4	0	187	0	0	0	101	0	16	7	0	124	0	0	0	0	0	500							
7:45:00 AM	27	143	0	0	0	170	0	0	0	0	124	25	5	0	154	0	0	0	69	0	7	5	0	81	0	0	0	0	0	495							
8:00:00 AM	27	167	0	0	0	194	0	0	0	0	148	34	7	0	192	0	0	0	70	0	14	7	0	91	0	0	0	0	0	518							
Grand Total	97	607	0	0	0	704	0	0	0	0	543	134	23	0	700	0	0	0	292	0	34	22	0	354	0	0	0	0	0	1729							
% Approach	13.8%	88.2%	0.0%	0.0%	0.0%	40.0%	0.0%	0.0%	0.0%	0.0%	77.7%	15.0%	3.3%	0.0%	40.0%	0.0%	0.0%	0.0%	15.6%	0.0%	3.7%	6.9%	0.0%	0.0%	0.0%	0.0%	0.0%	0.0%	0.0%	0.0%							
% Total	5.9%	34.5%	0.0%	0.0%	0.0%	40.0%	0.0%	0.0%	0.0%	0.0%	31.2%	7.6%	1.3%	0.0%	40.3%	0.0%	0.0%	0.0%	15.0%	0.0%	1.9%	1.4%	0.0%	15.9%	0.0%	0.0%	0.0%	0.0%	0.0%	0.0%							
% Lights	0.0%	0.0%	0.0%	0.0%	0.0%	0.0%	0.0%	0.0%	0.0%	0.0%	0.0%	0.0%	0.0%	0.0%	0.0%	0.0%	0.0%	0.0%	0.0%	0.0%	0.0%	0.0%	0.0%	0.0%	0.0%	0.0%	0.0%	0.0%	0.0%	0.0%							
% HV	97	598	0	0	0	695	0	0	0	0	543	134	23	0	700	0	0	0	279	0	33	22	0	334	0	0	0	0	0	1729							
% HV	100.0%	98.5%	0.0%	0.0%	0.0%	99.7%	0.0%	0.0%	0.0%	0.0%	99.1%	100.0%	100.0%	0.0%	99.3%	0.0%	0.0%	0.0%	95.9%	0.0%	97.1%	95.7%	0.0%	95.7%	0.0%	0.0%	0.0%	0.0%	0.0%	99.4%							
% HV	0	0	0	0	0	0	0	0	0	0	0	0	0	0	0	0	0	0	12	0	1	2	0	15	0	0	0	0	0	29							
% HV	0.0%	1.5%	0.0%	0.0%	0.0%	1.3%	0.0%	0.0%	0.0%	0.0%	0.0%	0.0%	0.0%	0.0%	0.0%	0.0%	0.0%	0.0%	4.1%	0.0%	2.2%	8.3%	0.0%	4.3%	0.0%	0.0%	0.0%	0.0%	0.0%	1.4%							
Pedestrians	0	0	0	0	0	0	0	0	0	0	0	0	0	0	0	0	0	0	0	0	0	0	0	0	0	0	0	0	0	0							
% Pedestrians	0.0%	0.0%	0.0%	0.0%	0.0%	0.0%	0.0%	0.0%	0.0%	0.0%	0.0%	0.0%	0.0%	0.0%	0.0%	0.0%	0.0%	0.0%	0.0%	0.0%	0.0%	0.0%	0.0%	0.0%	0.0%	0.0%	0.0%	0.0%	0.0%	0.0%							
Bicycles on Crosswalk	0	0	0	0	0	0	0	0	0	0	0	0	0	0	0	0	0	0	0	0	0	0	0	0	0	0	0	0	0	0							
% Bicycles on Crosswalk	0.0%	0.0%	0.0%	0.0%	0.0%	0.0%	0.0%	0.0%	0.0%	0.0%	0.0%	0.0%	0.0%	0.0%	0.0%	0.0%	0.0%	0.0%	0.0%	0.0%	0.0%	0.0%	0.0%	0.0%	0.0%	0.0%	0.0%	0.0%	0.0%	0.0%							

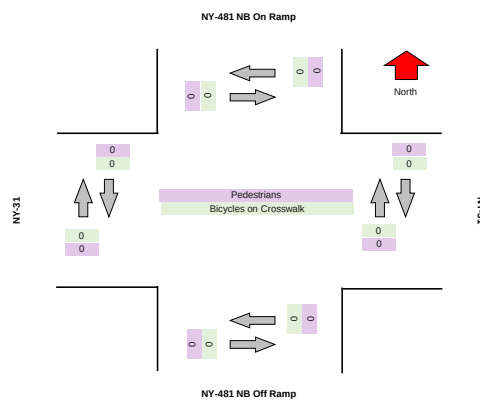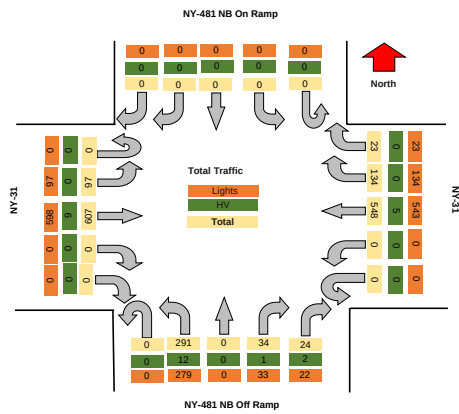

Summary

Summary

Summary

Cars

Leg Direction	Start Time	NY-31 Eastbound								NY-31 Westbound								NY-481 NB Off Ramp Southbound							
		Thru	Right	RTOR	U-Turn	Peds/CW	Peds CCW	Peds CCW	Left	Thru	Right	RTOR	U-Turn	Peds/CW	Peds CCW	Peds CCW	Left	Thru	Right	RTOR	U-Turn	Peds/CW	Peds CCW	Peds CCW	Left
	20240609 07:00:00	24	152	0	0	0	0	0	0	0	98	32	32	0	0	0	0	38	0	2	3	0	0	0	0
	20240609 07:15:00	20	124	0	0	0	0	0	0	0	106	26	5	0	0	0	0	59	0	5	8	0	0	0	0
	20240609 07:30:00	24	146	0	0	0	0	0	0	0	168	32	50	0	0	0	0	90	0	0	0	0	0	0	0
	20240609 07:45:00	24	157	0	0	0	0	0	0	0	142	33	4	0	0	0	0	93	0	15	5	0	0	0	0
	20240609 08:00:00	27	136	0	0	0	0	0	0	0	120	25	0	0	0	0	0	68	0	6	0	0	0	0	0
	20240609 08:15:00	18	140	0	0	0	0	0	0	0	108	11	0	0	0	0	0	66	0	6	4	0	0	0	0
	20240609 08:30:00	14	130	0	0	0	0	0	0	0	1020	20	1	0	0	0	0	79	0	4	7	0	0	0	0
	20240609 08:45:00	27	124	0	0	0	0	0	0	0	142	11	0	0	0	0	0	77	0	7	73	0	0	0	0
Total		178	1127	0	0	0	0	0	0	0	1022	200	28	0	0	0	0	523	0	50	40	0	0	0	0

Single-Unit Trucks

[illegible]

Pedestrians

Leg Direction	Start Time	NY-31 Eastbound								NY-31 Westbound								NY-481 NB Off Ramp Northbound								NY-481 NB On Ramp Southbound							
		Thru	Right	RTOR	U-Turn	Peds CW	Peds CCW	Left		Thru	Right	RTOR	U-Turn	Peds CW	Peds CCW	Left		Thru	Right	RTOR	U-Turn	Peds CW	Peds CCW	Left		Thru	Right	RTOR	U-Turn	Peds CW	Peds CCW	Left	
	2024.05.09 07:00:00	0	0	0	0	0	0	0		0	0	0	0	0	0	0		0	0	0	0	0	0	0		0	0	0	0	0	0	0	
	2024.05.09 07:10:00	0	0	0	0	0	0	0		0	0	0	0	0	0	0		0	0	0	0	0	0	0		0	0	0	0	0	0	0	
	2024.05.09 07:20:00	0	0	0	0	0	0	0		0	0	0	0	0	0	0		0	0	0	0	0	0	0		0	0	0	0	0	0	0	
	2024.05.09 07:30:00	0	0	0	0	0	0	0		0	0	0	0	0	0	0		0	0	0	0	0	0	0		0	0	0	0	0	0	0	
	2024.05.09 07:45:00	0	0	0	0	0	0	0		0	0	0	0	0	0	0		0	0	0	0	0	0	0		0	0	0	0	0	0	0	
	2024.05.09 08:00:00	0	0	0	0	0	0	0		0	0	0	0	0	0	0		0	0	0	0	0	0	0		0	0	0	0	0	0	0	
	2024.05.09 08:15:00	0	0	0	0	0	0	0		0	0	0	0	0	0	0		0	0	0	0	0	0	0		0	0	0	0	0	0	0	
	2024.05.09 08:30:00	0	0	0	0	0	0	0		0	0	0	0	0	0	0		0	0	0	0	0	0	0		0	0	0	0	0	0	0	
	2024.05.09 08:45:00	0	0	0	0	0	0	0		0	0	0	0	0	0	0		0	0	0	0	0	0	0		0	0	0	0	0	0	0	
Total		0	0	0	0	0	0	0		0	0	0	0	0	0	0		0	0	0	0	0	0	0		0	0	0	0	0	0	0	

Bicycles on Road

[illegible]

Bicycles on Crosswalk

Leg Direction Start Time	NY-31 Eastbound							NY-31 Westbound							NY-481 NB Off Ramp Northbound							NY-481 NB On Ramp Southbound						
	Thru	Right	RTOR	U-Turn	Peds CW	Peds CCW		Thru	Right	RTOR	U-Turn	Peds CW	Peds CCW		Thru	Right	RTOR	U-Turn	Peds CW	Peds CCW		Thru	Right	RTOR	U-Turn	Peds CW	Peds CCW	
2024/06/09 07:00:00	0	0	0	0	0	0	0	0	0	0	0	0	0	0	0	0	0	0	0	0	0	0	0	0	0	0	0	
2024/06/09 07:15:00	0	0	0	0	0	0	0	0	0	0	0	0	0	0	0	0	0	0	0	0	0	0	0	0	0	0	0	
2024/06/09 07:30:00	0	0	0	0	0	0	0	0	0	0	0	0	0	0	0	0	0	0	0	0	0	0	0	0	0	0	0	
2024/06/09 07:45:00	0	0	0	0	0	0	0	0	0	0	0	0	0	0	0	0	0	0	0	0	0	0	0	0	0	0	0	
2024/06/09 08:00:00	0	0	0	0	0	0	0	0	0	0	0	0	0	0	0	0	0	0	0	0	0	0	0	0	0	0	0	
2024/06/09 08:15:00	0	0	0	0	0	0	0	0	0	0	0	0	0	0	0	0	0	0	0	0	0	0	0	0	0	0	0	
2024/06/09 08:30:00	0	0	0	0	0	0	0	0	0	0	0	0	0	0	0	0	0	0	0	0	0	0	0	0	0	0	0	
2024/06/09 08:45:00	0	0	0	0	0	0	0	0	0	0	0	0	0	0	0	0	0	0	0	0	0	0	0	0	0	0	0	
Total	0	0	0	0	0	0	0	0	0	0	0	0	0	0	0	0	0	0	0	0	0	0	0	0	0	0	0	

Total Volume Class Breakdown

[illegible]

AM Peak Class Breakdown

[illegible]





Project	GTS
Project Code	11778
Site Name	11778-6
Legs and Movements	All Processed Legs & Move
Bin Size	15 minutes
Survey Date	2024/05/09, Thursday
Location	NYS Route 31 & NYS Route
Latitude and Longitude	43.185600, -76.230400

	Start	End	PHF
AM Peak	2024/05/09 07:15:00	2024/05/09 08:15:00	0.88

Turning Movement Data

Leg	NY-31								NY-31								NY-481 NB Off Ramp								NY-481 NB On Ramp								
	Eastbound								Westbound								Northbound								Southbound								
Start Time	Left	Thru	Right	RTOR	U-Turn	App Total	Peak CV	Peak CCV	Left	Thru	Right	RTOR	U-Turn	App Total	Peak CV	Peak CCV	Left	Thru	Right	RTOR	U-Turn	App Total	Peak CV	Peak CCV	Left	Thru	Right	RTOR	U-Turn	App Total	Peak CV	Peak CCV	Total
7:00:00 AM	25	157	0	0	0	182	0	0	0	97	32	5	0	134	0	0	46	0	3	3	0	52	0	0	0	0	0	0	0	0	0	0	368
7:15:00 AM	21	127	0	0	0	148	0	0	0	112	39	5	0	156	0	0	64	0	5	9	0	78	0	0	0	0	0	0	0	0	0	382	
7:30:00 AM	25	172	0	0	0	197	0	0	0	165	34	9	0	208	0	0	57	0	6	3	0	66	0	0	0	0	0	0	0	0	0	471	
7:45:00 AM	24	165	0	0	0	189	0	0	0	147	36	4	0	187	0	0	101	0	16	7	0	124	0	0	0	0	0	0	0	0	0	500	
Hourly Total	95	621	0	0	0	716	0	0	0	521	141	23	0	685	0	0	268	0	30	22	0	320	0	0	0	0	0	0	0	0	0	1721	
8:00:00 AM	27	143	0	0	0	170	0	0	0	124	25	5	0	154	0	0	69	0	7	5	0	81	0	0	0	0	0	0	0	0	0	495	
8:15:00 AM	19	148	0	0	0	167	0	0	0	112	12	0	0	124	0	0	76	0	8	5	0	89	0	0	0	0	0	0	0	0	0	380	
8:30:00 AM	15	134	0	0	0	149	0	0	0	157	20	1	0	178	0	0	83	0	7	7	0	97	0	0	0	0	0	0	0	0	0	424	
8:45:00 AM	27	130	0	0	0	157	0	0	0	144	14	0	0	158	0	0	76	0	8	5	0	89	0	1	0	0	0	0	0	0	0	404	
Hourly Total	88	555	0	0	0	643	0	0	0	537	71	6	0	614	0	0	304	0	30	22	0	356	0	1	0	0	0	0	0	0	0	1613	
Grand Total	183	1176	0	0	0	1359	0	0	0	1058	212	29	0	1299	0	0	572	0	60	44	0	676	0	1	0	0	0	0	0	0	0	3334	
% Approach	13.5%	86.5%	0.0%	0.0%	0.0%	0.0%	0.0%	0.0%	0.0%	81.4%	16.3%	2.2%	0.0%	0.0%	0.0%	0.0%	84.6%	0.0%	8.9%	6.5%	0.0%	0.0%	0.0%	0.0%	0.0%	0.0%	0.0%	0.0%	0.0%	0.0%	0.0%	0.0%	
% Total	5.5%	35.3%	0.0%	0.0%	0.0%	40.3%	0.0%	0.0%	0.0%	31.7%	6.4%	0.9%	0.0%	39.0%	0.0%	0.0%	17.2%	0.0%	1.8%	1.3%	0.0%	20.3%	0.0%	0.0%	0.0%	0.0%	0.0%	0.0%	0.0%	0.0%	0.0%	0.0%	
Lights	183	1162	0	0	0	1345	0	0	0	1045	209	29	0	1283	0	0	547	0	57	42	0	646	0	0	0	0	0	0	0	0	0	3274	
% Lights	100.0%	99.8%	0.0%	0.0%	0.0%	99.0%	0.0%	0.0%	0.0%	98.8%	98.6%	100.0%	0.0%	98.8%	0.0%	0.0%	95.6%	0.0%	95.0%	95.5%	0.0%	95.6%	0.0%	0.0%	0.0%	0.0%	0.0%	0.0%	0.0%	0.0%	0.0%	98.2%	
HV	0	14	0	0	0	14	0	0	0	13	3	0	0	16	0	0	25	0	3	2	0	30	0	0	0	0	0	0	0	0	0	69	
% HV	0.0%	1.2%	0.0%	0.0%	0.0%	1.0%	0.0%	0.0%	0.0%	1.2%	1.4%	0.0%	0.0%	1.2%	0.0%	0.0%	4.4%	0.0%	5.0%	4.5%	0.0%	4.4%	0.0%	0.0%	0.0%	0.0%	0.0%	0.0%	0.0%	0.0%	0.0%	1.8%	
Pedestrians	0	0	0	0	0	0	0	0	0	0	0	0	0	0	0	0	0	0	0	0	0	0	1	0	0	0	0	0	0	0	0	1	
% Pedestrians	0.0%	0.0%	0.0%	0.0%	0.0%	0.0%	0.0%	0.0%	0.0%	0.0%	0.0%	0.0%	0.0%	0.0%	0.0%	0.0%	0.0%	0.0%	0.0%	0.0%	0.0%	0.0%	100.0%	0.0%	0.0%	0.0%	0.0%	0.0%	0.0%	0.0%	0.0%	0.0%	###
Bicycles on Crosswalk	0	0	0	0	0	0	0	0	0	0	0	0	0	0	0	0	0	0	0	0	0	0	0	0	0	0	0	0	0	0	0	0	
% Bicycles on Crosswalk	0.0%	0.0%	0.0%	0.0%	0.0%	0.0%	0.0%	0.0%	0.0%	0.0%	0.0%	0.0%	0.0%	0.0%	0.0%	0.0%	0.0%	0.0%	0.0%	0.0%	0.0%	0.0%	0.0%	0.0%	0.0%	0.0%	0.0%	0.0%	0.0%	0.0%	0.0%	0.0%	

Turning Movement Data Plot

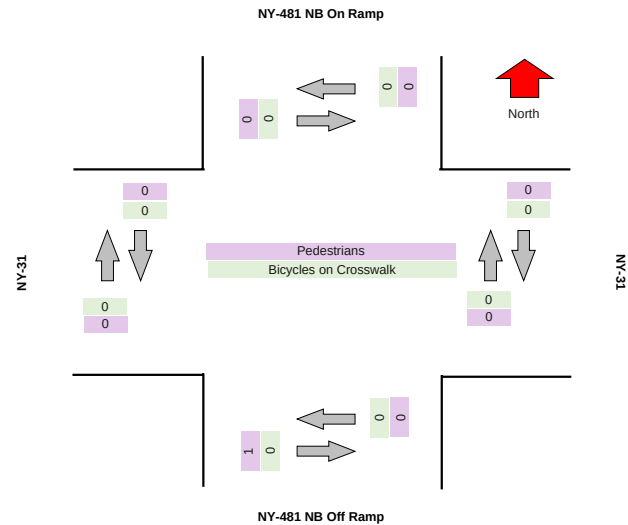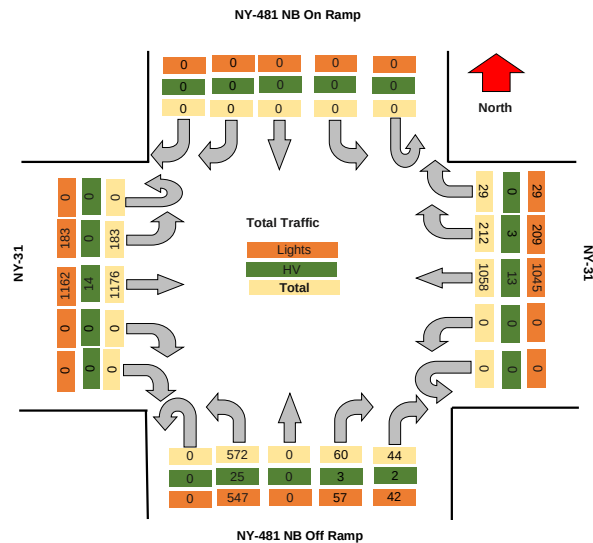





Turning Movement Peak Hour Data (AM)

18

#####

Leg Direction	NY-31 Eastbound									NY-31 Westbound									NY-481 NB On Ramp Northbound									NY-481 NB On Ramp Southbound									Total
	Left	Thru	Right	RTOR	U-Turn	App Total	Peds C/W	Peds C/CW		Left	Thru	Right	RTOR	U-Turn	App Total	Peds C/W	Peds C/CW		Left	Thru	Right	RTOR	U-Turn	App Total	Peds C/W	Peds C/CW		Left	Thru	Right	RTOR	U-Turn	App Total	Peds C/W	Peds C/CW		
Start Time																																					
7:15:00 AM	21	127	0	0	0	148	0	0	0	0	112	39	5	0	156	0	0	0	64	0	5	9	0	78	0	0	0	0	0	0	0	0	0	0	0	0	382
7:30:00 AM	25	172	0	0	0	197	0	0	0	0	165	34	9	0	208	0	0	0	57	0	6	3	0	66	0	0	0	0	0	0	0	0	0	0	0	471	
7:45:00 AM	24	165	0	0	0	189	0	0	0	0	147	36	4	0	187	0	0	0	101	0	16	7	0	124	0	0	0	0	0	0	0	0	0	0	0	500	
8:00:00 AM	27	143	0	0	0	170	0	0	0	0	124	25	5	0	154	0	0	0	69	0	7	5	0	81	0	0	0	0	0	0	0	0	0	0	405		
Grand Total	97	607	0	0	0	704	0	0	0	0	548	134	23	0	705	0	0	0	291	0	34	24	0	349	0	0	0	0	0	0	0	0	0	0	0	1758	
% Approach	13.8%	86.2%	0.0%	0.0%	0.0%	0.0%	0.0%	0.0%	0.0%	0.0%	77.7%	19.0%	3.3%	0.0%	0.0%	0.0%	0.0%	0.0%	83.4%	0.0%	9.7%	6.9%	0.0%	0.0%	0.0%	0.0%	0.0%	0.0%	0.0%	0.0%	0.0%	0.0%	0.0%	0.0%	0.0%	0.0%	
% Total	5.5%	34.5%	0.0%	0.0%	0.0%	40.0%	0.0%	0.0%	0.0%	0.0%	31.2%	7.6%	1.3%	0.0%	40.1%	0.0%	0.0%	0.0%	16.6%	0.0%	1.9%	1.4%	0.0%	19.9%	0.0%	0.0%	0.0%	0.0%	0.0%	0.0%	0.0%	0.0%	0.0%	0.0%	0.0%	0.0%	
PHF	0.898	0.882	0.000	0.000	0.000	0.893	0.000	0.000	0.000	0.000	0.830	0.859	0.639	0.000	0.847	0.000	0.000	0.000	0.720	0.000	0.531	0.667	0.000	0.704	0.000	0.000	0.000	0.000	0.000	0.000	0.000	0.000	0.000	0.000	0.879		
Lights	97	598	0	0	0	695	0	0	0	0	543	134	23	0	700	0	0	0	279	0	33	22	0	334	0	0	0	0	0	0	0	0	0	0	0	1729	
% Lights	100.0%	98.5%	0.0%	0.0%	0.0%	98.7%	0.0%	0.0%	0.0%	0.0%	99.1%	100.0%	100.0%	0.0%	99.3%	0.0%	0.0%	0.0%	95.9%	0.0%	97.1%	91.7%	0.0%	95.7%	0.0%	0.0%	0.0%	0.0%	0.0%	0.0%	0.0%	0.0%	0.0%	0.0%	98.4%		
HV	0	9	0	0	0	9	0	0	0	0	5	0	0	0	5	0	0	0	12	0	1	2	0	15	0	0	0	0	0	0	0	0	0	0	29		
% HV	0.0%	1.5%	0.0%	0.0%	0.0%	1.3%	0.0%	0.0%	0.0%	0.0%	0.9%	0.0%	0.0%	0.0%	0.7%	0.0%	0.0%	0.0%	4.1%	0.0%	2.9%	8.3%	0.0%	4.3%	0.0%	0.0%	0.0%	0.0%	0.0%	0.0%	0.0%	0.0%	0.0%	0.0%	1.6%		
Pedestrians	0	0	0	0	0	0	0	0	0	0	0	0	0	0	0	0	0	0	0	0	0	0	0	0	0	0	0	0	0	0	0	0	0	0	0		
% Pedestrians	0.0%	0.0%	0.0%	0.0%	0.0%	0.0%	0.0%	0.0%	0.0%	0.0%	0.0%	0.0%	0.0%	0.0%	0.0%	0.0%	0.0%	0.0%	0.0%	0.0%	0.0%	0.0%	0.0%	0.0%	0.0%	0.0%	0.0%	0.0%	0.0%	0.0%	0.0%	0.0%	0.0%	0.0%	0.0%		
Bicycles on Crosswalk	0	0	0	0	0	0	0	0	0	0	0	0	0	0	0	0	0	0	0	0	0	0	0	0	0	0	0	0	0	0	0	0	0	0	0		
% Bicycles on Crosswalk	0.0%	0.0%	0.0%	0.0%	0.0%	0.0%	0.0%	0.0%	0.0%	0.0%	0.0%	0.0%	0.0%	0.0%	0.0%	0.0%	0.0%	0.0%	0.0%	0.0%	0.0%	0.0%	0.0%	0.0%	0.0%	0.0%	0.0%	0.0%	0.0%	0.0%	0.0%	0.0%	0.0%	0.0%	0.0%		

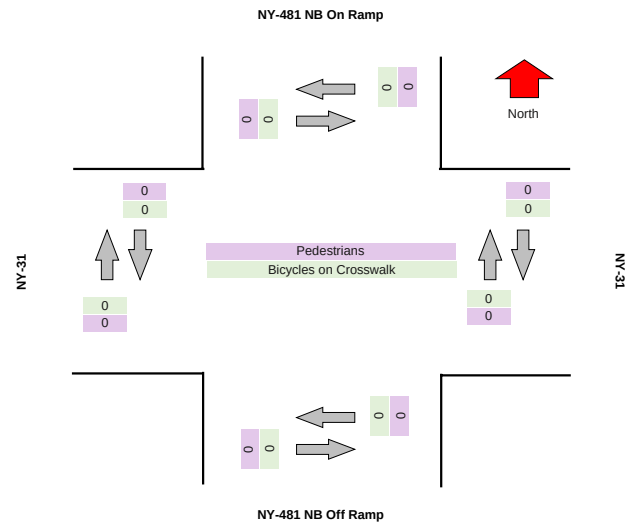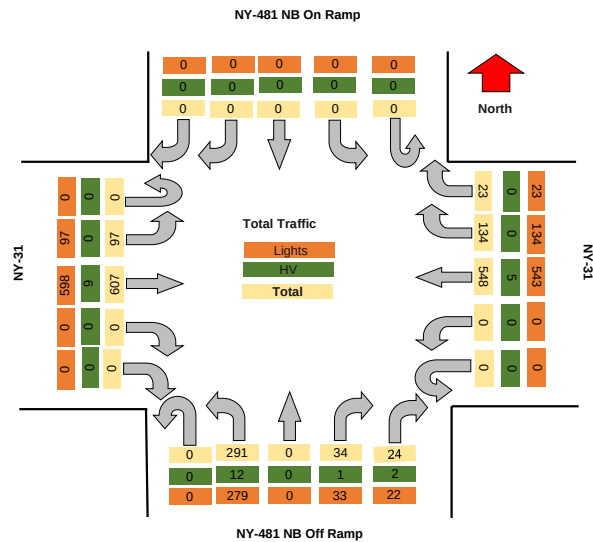

Summary


Project	GTS
Project Code	11778
Site Name	11778-S
Legs and Movements	All Processed Legs & Movements
Bin Size	15 minutes
Survey Date	2024/05/11, Saturday
Location	NY-31 Route 31 & NY-481 Route 4
Latitude and Longitude	43.185600, -76.230400

AM Peak	Start 2024/05/11 12:00:00	End 2024/05/11 13:00:00	PHF 0.97
---------	------------------------------	----------------------------	-------------


Turning Movement Data

Leg Direction	NY-31										NY-481 NB On Ramp										NY-481 NB On Ramp										Total					
	Eastbound										Westbound										Northbound															
	Left	Thru	Right	RTOR	U-Turn	App Total	Obs 1500	Obs 2000	Obs 2500	Left	Thru	Right	RTOR	U-Turn	App Total	Obs 1500	Obs 2000	Obs 2500	Left	Thru	Right	RTOR	U-Turn	App Total	Obs 1500	Obs 2000	Obs 2500	Left	Thru	Right		RTOR	U-Turn	App Total	Obs 1500	Obs 2000
11:00:00 AM	34	240	0	0	0	274	0	0	0	0	318	24	4	0	346	0	0	0	80	0	13	12	0	105	0	0	0	0	0	0	0	0	0	0	0	729
11:15:00 AM	47	279	0	0	0	326	0	0	0	0	334	29	3	0	366	0	0	0	97	0	28	8	0	133	1	0	0	0	0	0	0	0	0	0	825	
11:30:00 AM	45	300	0	0	0	345	0	0	0	0	250	26	6	0	282	0	0	0	102	1	24	10	0	137	0	0	0	0	0	0	0	0	0	0	784	
11:45:00 AM	34	265	0	0	0	300	0	0	0	0	287	10	4	0	301	0	0	0	110	0	20	13	0	143	0	0	0	0	0	0	0	0	0	0	743	
Hourly Total	160	1380	0	0	0	1340	0	0	0	0	1189	92	17	0	1298	0	0	0	309	1	85	42	0	437	1	0	0	0	0	0	0	0	0	0	3037	
12:00:00 PM	40	285	0	0	0	325	0	0	0	0	383	29	0	0	389	0	0	0	108	1	20	3	0	132	0	0	0	0	0	0	0	0	0	0	779	
12:15:00 PM	44	299	0	0	0	343	0	0	0	0	280	28	5	0	313	0	0	0	128	0	18	12	0	158	0	0	0	0	0	0	0	2	2	814		
12:30:00 PM	57	260	0	0	0	317	0	0	0	0	280	33	5	0	318	0	0	0	106	0	30	8	0	144	0	0	0	0	0	0	0	0	0	779		
12:45:00 PM	53	264	0	0	0	317	0	0	0	0	282	30	3	0	295	0	0	0	120	0	17	6	0	143	0	0	0	0	0	0	0	0	0	779		
Hourly Total	190	1328	0	0	0	1324	0	0	0	0	1106	119	22	0	1247	0	0	0	362	1	85	32	0	480	0	0	0	0	0	0	2	2	3151			
Grand Total	350	2213	0	0	0	2564	0	0	0	0	2265	208	39	0	2542	0	0	0	651	2	120	74	0	857	1	0	0	0	0	0	0	0	0	8208		
% Approach	13.8%	86.2%	0.0%	0.0%	0.0%	0.0%	0.0%	0.0%	0.0%	0.0%	40.3%	8.2%	1.0%	0.0%	8.8%	0.0%	0.0%	0.0%	71.6%	0.3%	15.5%	6.7%	0.0%	8.9%	0.0%	0.0%	0.0%	0.0%	0.0%	0.0%	0.0%	0.0%	0.0%	82.0%		
% Total	5.7%	35.6%	0.0%	0.0%	0.0%	41.4%	0.0%	0.0%	0.0%	0.0%	37.0%	9.4%	0.0%	0.0%	40.9%	0.0%	0.0%	0.0%	11.7%	0.0%	2.7%	1.2%	0.0%	13.7%	0.0%	0.0%	0.0%	0.0%	0.0%	0.0%	0.0%	0.0%	0.0%	8.1%		
Lights	350	2213	0	0	0	2564	0	0	0	0	2265	208	39	0	2542	0	0	0	647	2	120	74	0	853	0	0	0	0	0	0	0	0	0	8206		
% Lights	100.0%	100.0%	0.0%	0.0%	0.0%	100.0%	0.0%	0.0%	0.0%	0.0%	100.0%	100.0%	0.0%	0.0%	100.0%	0.0%	0.0%	0.0%	94.5%	100.0%	100.0%	0.0%	94.5%	0.0%	0.0%	0.0%	0.0%	0.0%	0.0%	0.0%	0.0%	0.0%	0.0%	94.5%		
HW	0	0	0	0	0	0	0	0	0	0	4	0	0	0	4	0	0	0	4	0	0	0	0	4	0	0	0	0	0	0	0	0	0	8		
% HW	0.0%	0.0%	0.0%	0.0%	0.0%	0.0%	0.0%	0.0%	0.0%	0.0%	0.2%	0.0%	0.0%	0.0%	0.2%	0.0%	0.0%	0.0%	0.6%	0.0%	0.0%	0.0%	0.4%	0.0%	0.0%	0.0%	0.0%	0.0%	0.0%	0.0%	0.0%	0.0%	0.0%	0.1%		
Pedestrians	0	0	0	0	0	0	0	0	0	0	0	0	0	0	0	0	0	0	0	0	0	0	0	0	0	0	0	0	0	0	0	0	0	0		
% Pedestrians	0.0%	0.0%	0.0%	0.0%	0.0%	0.0%	0.0%	0.0%	0.0%	0.0%	0.0%	0.0%	0.0%	0.0%	0.0%	0.0%	0.0%	0.0%	0.0%	0.0%	0.0%	0.0%	0.0%	0.0%	0.0%	0.0%	0.0%	0.0%	0.0%	0.0%	0.0%	0.0%	0.0%	0.0%		
Bicycles on Crosswalk	0	0	0	0	0	0	0	0	0	0	0	0	0	0	0	0	0	0	0	0	0	0	0	0	0	0	0	0	0	0	2	2	4			
% Bicycles on Crosswalk	0.0%	0.0%	0.0%	0.0%	0.0%	0.0%	0.0%	0.0%	0.0%	0.0%	0.0%	0.0%	0.0%	0.0%	0.0%	0.0%	0.0%	0.0%	0.0%	0.0%	0.0%	0.0%	0.0%	0.0%	0.0%	0.0%	0.0%	0.0%	0.0%	0.0%	100.0%	100.0%	88.8%			


Turning Movement Data Plot

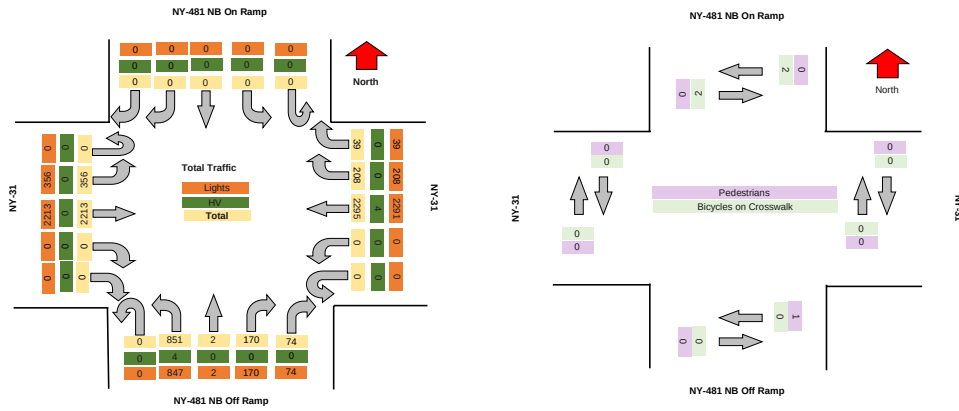

Turning Movement Peak Hour Data (AM)

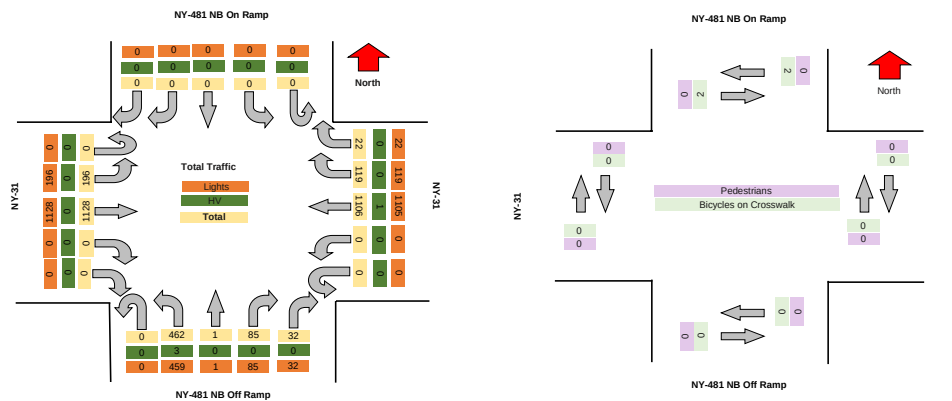[illegible]

Summary

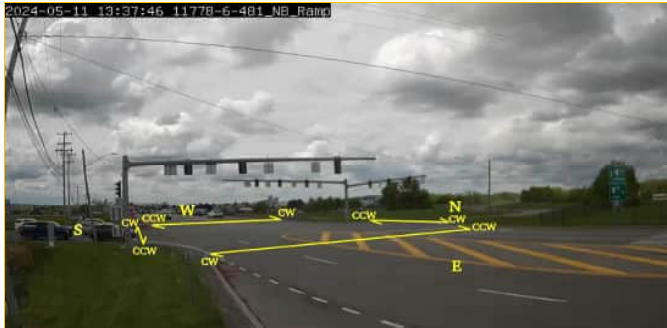

Motorcycles

[illegible]

Cars

[illegible]

Single-Unit Trucks

[illegible]

Buses

[illegible]

Pedestrians

Leg	NY-31							NY-31							NY-481 NB Off Ramp							NY-481 NB On Ramp						
	Eastbound							Westbound							Northbound							Southbound						
	Direction	Thru	Right	RTOR	U-Turn	Peds CW	Peds CCW	Direction	Thru	Right	RTOR	U-Turn	Peds CW	Peds CCW	Direction	Thru	Right	RTOR	U-Turn	Peds CW	Peds CCW	Direction	Thru	Right	RTOR	U-Turn	Peds CW	Peds CCW
Start Time	2024/05/11 11:00:00	0	0	0	0	0	0	2024/05/11 11:00:00	0	0	0	0	0	0	2024/05/11 11:00:00	0	0	0	0	0	0	2024/05/11 11:00:00	0	0	0	0	0	0
	2024/05/11 11:15:00	0	0	0	0	0	0	2024/05/11 11:15:00	0	0	0	0	0	0	2024/05/11 11:15:00	0	0	0	0	0	1	2024/05/11 11:15:00	0	0	0	0	0	0
	2024/05/11 11:30:00	0	0	0	0	0	0	2024/05/11 11:30:00	0	0	0	0	0	0	2024/05/11 11:30:00	0	0	0	0	0	0	2024/05/11 11:30:00	0	0	0	0	0	0
	2024/05/11 11:45:00	0	0	0	0	0	0	2024/05/11 11:45:00	0	0	0	0	0	0	2024/05/11 11:45:00	0	0	0	0	0	0	2024/05/11 11:45:00	0	0	0	0	0	0
	2024/05/11 12:00:00	0	0	0	0	0	0	2024/05/11 12:00:00	0	0	0	0	0	0	2024/05/11 12:00:00	0	0	0	0	0	0	2024/05/11 12:00:00	0	0	0	0	0	0
	2024/05/11 12:15:00	0	0	0	0	0	0	2024/05/11 12:15:00	0	0	0	0	0	0	2024/05/11 12:15:00	0	0	0	0	0	0	2024/05/11 12:15:00	0	0	0	0	0	0
Total	2024/05/11 12:30:00	0	0	0	0	0	0	2024/05/11 12:30:00	0	0	0	0	0	0	2024/05/11 12:30:00	0	0	0	0	0	0	2024/05/11 12:30:00	0	0	0	0	0	0
	2024/05/11 12:45:00	0	0	0	0	0	0	2024/05/11 12:45:00	0	0	0	0	0	0	2024/05/11 12:45:00	0	0	0	0	0	1	2024/05/11 12:45:00	0	0	0	0	0	0

Bicycles on Road

Leg Direction Start Time	NY-31 Eastbound Left						NY-31 Westbound Left						NY-481 NB Off Ramp Southbound						NY-481 NB Off Ramp Left					
	Thru	Right	RTOR	U-Turn	Peds CW	Peds CCW	Thru	Right	RTOR	U-Turn	Peds CW	Peds CCW	Thru	Right	RTOR	U-Turn	Peds CW	Peds CCW	Thru	Right	RTOR	U-Turn	Peds CW	Peds CCW
202405/11 11:00:00	0	0	0	0	0	0	0	0	0	0	0	0	0	0	0	0	0	0	0	0	0	0	0	0
202405/11 11:15:00	0	0	0	0	0	0	0	0	0	0	0	0	0	0	0	0	0	0	0	0	0	0	0	0
202405/11 11:30:00	0	0	0	0	0	0	0	0	0	0	0	0	0	0	0	0	0	0	0	0	0	0	0	0
202405/11 11:45:00	0	0	0	0	0	0	0	0	0	0	0	0	0	0	0	0	0	0	0	0	0	0	0	0
202405/11 12:00:00	0	0	0	0	0	0	0	0	0	0	0	0	0	0	0	0	0	0	0	0	0	0	0	0
202405/11 12:15:00	0	0	0	0	0	0	0	0	0	0	0	0	0	0	0	0	0	0	0	0	0	0	0	0
202405/11 12:30:00	0	0	0	0	0	0	0	0	0	0	0	0	0	0	0	0	0	0	0	0	0	0	0	0
202405/11 12:45:00	0	0	0	0	0	0	0	0	0	0	0	0	0	0	0	0	0	0	0	0	0	0	0	0
Total	0	0	0	0	0	0	0	0	0	0	0	0	0	0	0	0	0	0	0	0	0	0	0	0

Bicycles on Crosswalk

Leg Direction Start Time	NY-31 Eastbound Left						NY-31 Westbound Left						NY-481 NB Off Ramp Northbound						NY-481 NB On Ramp					
	Thru	Right	RTOR	U-Turn	Peds CW	Peds CCW	Thru	Right	RTOR	U-Turn	Peds CW	Peds CCW	Thru	Right	RTOR	U-Turn	Peds CW	Peds CCW	Thru	Right	RTOR	U-Turn	Peds CW	Peds CCW
202405/11 11:00:00	0	0	0	0	0	0	0	0	0	0	0	0	0	0	0	0	0	0	0	0	0	0	0	0
202405/11 11:10:00	0	0	0	0	0	0	0	0	0	0	0	0	0	0	0	0	0	0	0	0	0	0	0	0
202405/11 11:20:00	0	0	0	0	0	0	0	0	0	0	0	0	0	0	0	0	0	0	0	0	0	0	0	0
202405/11 11:30:00	0	0	0	0	0	0	0	0	0	0	0	0	0	0	0	0	0	0	0	0	0	0	0	0
202405/11 11:40:00	0	0	0	0	0	0	0	0	0	0	0	0	0	0	0	0	0	0	0	0	0	0	0	0
202405/11 12:00:00	0	0	0	0	0	0	0	0	0	0	0	0	0	0	0	0	0	0	0	0	0	0	0	0
202405/11 12:10:00	0	0	0	0	0	0	0	0	0	0	0	0	0	0	0	0	0	0	0	0	0	0	0	0
202405/11 12:20:00	0	0	0	0	0	0	0	0	0	0	0	0	0	0	0	0	0	0	0	0	0	0	0	0
202405/11 12:30:00	0	0	0	0	0	0	0	0	0	0	0	0	0	0	0	0	0	0	0	0	0	0	0	0
202405/11 12:40:00	0	0	0	0	0	0	0	0	0	0	0	0	0	0	0	0	0	0	0	0	0	0	0	0
Total	0	0	0	0	0	0	0	0	0	0	0	0	0	0	0	0	0	0	0	0	0	0	0	2

Total Volume Class Breakdown

[illegible]




Project	GTS
Project Code	11778
Site Name	11778-6
Legs and Movements	All Processed Legs & Move
Bin Size	15 minutes
Survey Date	2024/05/11, Saturday
Location	NYS Route 31 & NYS Route
Latitude and Longitude	43.185600, -76.230400

	Start	End	PHF
AM Peak	2024/05/11 12:00:00	2024/05/11 13:00:00	0.97

Turning Movement Data

Leg Direction	NY-31										NY-31										NY-481 NB Off Ramp										NY-481 NB On Ramp										Total
	Eastbound										Westbound										Northbound										Southbound										
	Left	Thru	Right	RTOR	U-Turn	App Total	Peak CV	Peak CVCW	Left	Thru	Right	RTOR	U-Turn	App Total	Peak CV	Peak CVCW	Left	Thru	Right	RTOR	U-Turn	App Total	Peak CV	Peak CVCW	Left	Thru	Right	RTOR	U-Turn	App Total	Peak CV	Peak CVCW									
Start Time	
11:00:00 AM	34	240	0	0	0	274	0	0	0	318	24	4	0	346	0	0	80	0	13	12	0	105	0	0	0	0	0	0	0	0	0	0	725								
11:15:00 AM	47	279	0	0	0	326	0	0	0	334	29	3	0	366	0	0	97	0	28	8	0	133	1	0	0	0	0	0	0	0	0	0	825								
11:30:00 AM	45	300	0	0	0	345	0	0	0	250	26	6	0	282	0	0	102	1	24	10	0	137	0	0	0	0	0	0	0	0	0	0	764								
11:45:00 AM	34	266	0	0	0	300	0	0	0	287	10	4	0	301	0	0	110	0	20	12	0	142	0	0	0	0	0	0	0	0	0	0	743								
Hourly Total	160	1085	0	0	0	1245	0	0	0	1189	89	17	0	1295	0	0	389	1	85	42	0	517	1	0	0	0	0	0	0	0	0	0	3957								
12:00:00 PM	42	285	0	0	0	327	0	0	0	283	28	9	0	320	0	0	108	1	20	3	0	132	0	0	0	0	0	0	0	0	0	0	779								
12:15:00 PM	44	299	0	0	0	343	0	0	0	280	28	5	0	313	0	0	128	0	18	12	0	158	0	0	0	0	0	0	0	2	2	814									
12:30:00 PM	57	260	0	0	0	317	0	0	0	280	33	5	0	318	0	0	106	0	30	8	0	144	0	0	0	0	0	0	0	0	0	0	779								
12:45:00 PM	53	284	0	0	0	337	0	0	0	263	30	3	0	296	0	0	120	0	17	9	0	146	0	0	0	0	0	0	0	0	0	0	779								
Hourly Total	196	1128	0	0	0	1324	0	0	0	1106	119	22	0	1247	0	0	462	1	85	32	0	580	0	0	0	0	0	0	0	2	2	3151									
Grand Total	356	2213	0	0	0	2569	0	0	0	2295	208	39	0	2542	0	0	851	2	170	74	0	1097	1	0	0	0	0	0	0	0	2	2	6208								
% Approach	13.9%	86.1%	0.0%	0.0%	0.0%	0.0%	0.0%	0.0%	0.0%	90.3%	8.2%	1.5%	0.0%	0.0%	0.0%	0.0%	77.6%	0.2%	15.5%	6.7%	0.0%	0.0%	0.0%	0.0%	0.0%	0.0%	0.0%	0.0%	0.0%	0.0%	0.0%	0.0%	0.0%								
% Total	5.7%	35.6%	0.0%	0.0%	0.0%	41.4%	0.0%	0.0%	0.0%	37.0%	3.4%	0.6%	0.0%	40.9%	0.0%	0.0%	13.7%	0.0%	2.7%	1.2%	0.0%	17.7%	0.0%	0.0%	0.0%	0.0%	0.0%	0.0%	0.0%	0.0%	0.0%	0.0%	0.0%								
Lights	356	2213	0	0	0	2569	0	0	0	2291	208	39	0	2538	0	0	847	2	170	74	0	1093	0	0	0	0	0	0	0	0	0	0	6200								
% Lights	100.0%	100.0%	0.0%	0.0%	0.0%	100.0%	0.0%	0.0%	0.0%	99.8%	100.0%	100.0%	0.0%	99.8%	0.0%	0.0%	99.5%	100.0%	100.0%	100.0%	0.0%	99.8%	0.0%	0.0%	0.0%	0.0%	0.0%	0.0%	0.0%	0.0%	0.0%	0.0%	99.9%								
HV	0	0	0	0	0	0	0	0	0	4	0	0	0	4	0	0	4	0	0	0	0	4	0	0	0	0	0	0	0	0	0	0	8								
% HV	0.0%	0.0%	0.0%	0.0%	0.0%	0.0%	0.0%	0.0%	0.0%	0.2%	0.0%	0.0%	0.0%	0.2%	0.0%	0.0%	0.5%	0.0%	0.0%	0.0%	0.0%	0.4%	0.0%	0.0%	0.0%	0.0%	0.0%	0.0%	0.0%	0.0%	0.0%	0.1%									
Pedestrians	0	0	0	0	0	0	0	0	0	0	0	0	0	0	0	0	0	0	0	0	0	1	0	0	0	0	0	0	0	0	0	0	1								
% Pedestrians	0.0%	0.0%	0.0%	0.0%	0.0%	0.0%	0.0%	0.0%	0.0%	0.0%	0.0%	0.0%	0.0%	0.0%	0.0%	0.0%	0.0%	0.0%	0.0%	0.0%	0.0%	0.0%	100.0%	0.0%	0.0%	0.0%	0.0%	0.0%	0.0%	0.0%	0.0%	0.0%	20.0%								
Bicycles on Crosswalk	0	0	0	0	0	0	0	0	0	0	0	0	0	0	0	0	0	0	0	0	0	0	0	0	0	0	0	0	0	2	2	4	4								
% Bicycles on Crosswalk	0.0%	0.0%	0.0%	0.0%	0.0%	0.0%	0.0%	0.0%	0.0%	0.0%	0.0%	0.0%	0.0%	0.0%	0.0%	0.0%	0.0%	0.0%	0.0%	0.0%	0.0%	0.0%	0.0%	0.0%	0.0%	0.0%	0.0%	0.0%	0.0%	100.0%	100.0%	80.0%	80.0%								

Turning Movement Data Plot

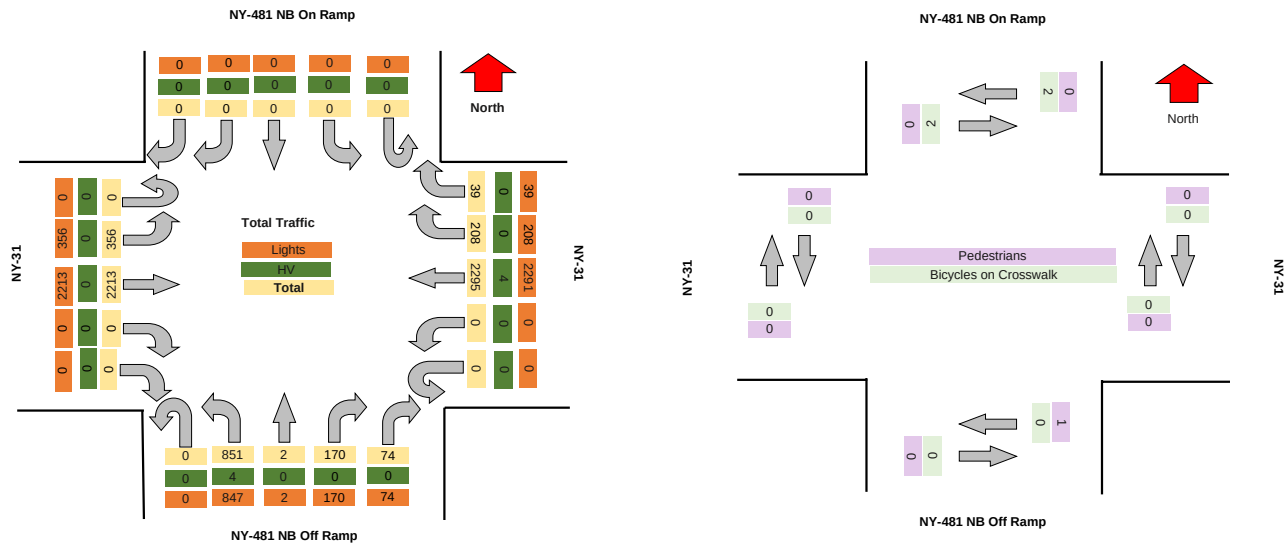





Turning Movement Peak Hour Data (AM)

f 15

#####

Leg Direction	NY-31 Eastbound									NY-31 Westbound									NY-481 NB Off Ramp Northbound									NY-481 NB On Ramp Southbound									Total
	Left	Thru	Right	RTOR	U-Turn	App Total	Peds CW	Peds CCW		Left	Thru	Right	RTOR	U-Turn	App Total	Peds CW	Peds CCW		Left	Thru	Right	RTOR	U-Turn	App Total	Peds CW	Peds CCW		Left	Thru	Right	RTOR	U-Turn	App Total	Peds CW	Peds CCW		
12:00:00 PM	42	285	0	0	0	327	0	0	0	0	283	28	9	0	320	0	0	0	108	1	20	3	0	132	0	0	0	0	0	0	0	0	0	0	0	0	779
12:15:00 PM	44	299	0	0	0	343	0	0	0	0	280	28	5	0	313	0	0	0	128	0	18	12	0	158	0	0	0	0	0	0	0	0	2	2	0	814	
12:30:00 PM	57	260	0	0	0	317	0	0	0	0	280	33	5	0	318	0	0	0	106	0	30	8	0	144	0	0	0	0	0	0	0	0	0	0	779		
12:45:00 PM	53	284	0	0	0	337	0	0	0	0	263	30	3	0	296	0	0	0	120	0	17	9	0	146	0	0	0	0	0	0	0	0	0	0	779		
Grand Total	196	1128	0	0	0	1324	0	0	0	0	1106	119	22	0	1247	0	0	0	462	1	85	32	0	580	0	0	0	0	0	0	0	2	2	0	3151		
% Approach	14.8%	85.2%	0.0%	0.0%	0.0%	0.0%	0.0%	0.0%	0.0%	0.0%	88.7%	9.5%	1.8%	0.0%	0.0%	0.0%	0.0%	0.0%	79.7%	0.2%	14.7%	5.5%	0.0%	0.0%	0.0%	0.0%	0.0%	#DIV/0!	#DIV/0!	#DIV/0!	#DIV/0!	#DIV/0!	0.0%	0.0%	0.0%	0.0%	
% Total	6.2%	35.8%	0.0%	0.0%	0.0%	42.0%	0.0%	0.0%	0.0%	0.0%	35.1%	3.8%	0.7%	0.0%	39.6%	0.0%	0.0%	0.0%	14.7%	0.0%	2.7%	1.0%	0.0%	18.4%	0.0%	0.0%	0.0%	0.0%	0.0%	0.0%	0.0%	0.0%	0.0%	0.0%	0.0%	0.0%	
PHF	0.860	0.943	0.000	0.000	0.000	0.965	0.000	0.000	0.000	0.000	0.977	0.902	0.611	0.000	0.974	0.000	0.000	0.000	0.902	0.250	0.708	0.667	0.000	0.918	0.000	0.000	0.000	0.000	0.000	0.000	0.000	0.000	0.000	0.000	0.000	0.000	
Lights	196	1128	0	0	0	1324	0	0	0	0	1105	119	22	0	1246	0	0	0	459	1	85	32	0	577	0	0	0	0	0	0	0	0	0	0	3147		
% Lights	100.0%	100.0%	0.0%	0.0%	0.0%	100.0%	0.0%	0.0%	0.0%	0.0%	99.9%	100.0%	100.0%	0.0%	99.9%	0.0%	0.0%	0.0%	99.4%	100.0%	100.0%	100.0%	0.0%	99.8%	0.0%	0.0%	0.0%	0.0%	0.0%	0.0%	0.0%	0.0%	0.0%	0.0%	99.9%		
HV	0	0	0	0	0	0	0	0	0	0	1	0	0	0	1	0	0	0	3	0	0	0	0	3	0	0	0	0	0	0	0	0	0	0	4		
% HV	0.0%	0.0%	0.0%	0.0%	0.0%	0.0%	0.0%	0.0%	0.0%	0.0%	0.1%	0.0%	0.0%	0.0%	0.1%	0.0%	0.0%	0.0%	0.6%	0.0%	0.0%	0.0%	0.0%	0.5%	0.0%	0.0%	0.0%	0.0%	0.0%	0.0%	0.0%	0.0%	0.0%	0.1%			
Pedestrians	0	0	0	0	0	0	0	0	0	0	0	0	0	0	0	0	0	0	0	0	0	0	0	0	0	0	0	0	0	0	0	0	0	0	0		
% Pedestrians	0.0%	0.0%	0.0%	0.0%	0.0%	0.0%	0.0%	0.0%	0.0%	0.0%	0.0%	0.0%	0.0%	0.0%	0.0%	0.0%	0.0%	0.0%	0.0%	0.0%	0.0%	0.0%	0.0%	0.0%	0.0%	0.0%	0.0%	0.0%	0.0%	0.0%	0.0%	0.0%	0.0%	0.0%	0.0%		
Bicycles on Crosswalk	0	0	0	0	0	0	0	0	0	0	0	0	0	0	0	0	0	0	0	0	0	0	0	0	0	0	0	0	0	0	0	2	2	4			
% Bicycles on Crosswalk	0.0%	0.0%	0.0%	0.0%	0.0%	0.0%	0.0%	0.0%	0.0%	0.0%	0.0%	0.0%	0.0%	0.0%	0.0%	0.0%	0.0%	0.0%	0.0%	0.0%	0.0%	0.0%	0.0%	0.0%	0.0%	0.0%	0.0%	0.0%	0.0%	0.0%	0.0%	100.0%	100.0%	100.0%	100.0%		

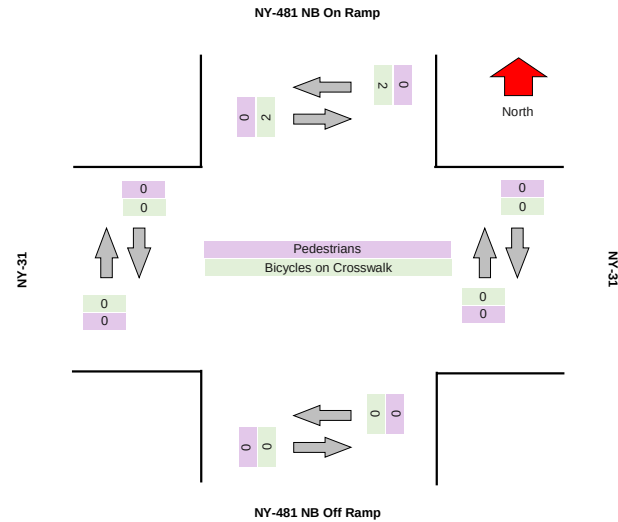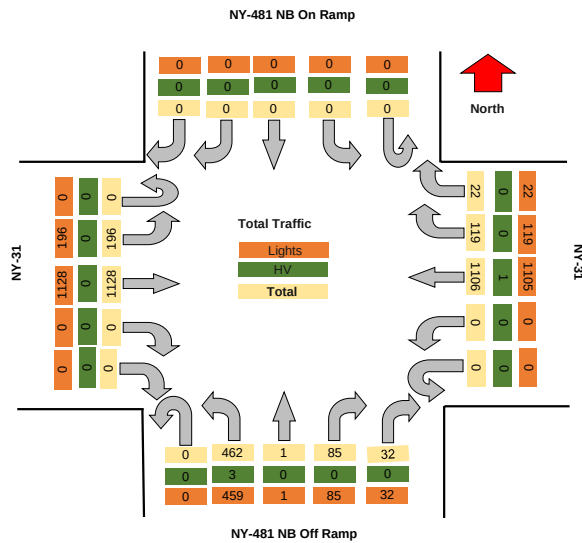

Summary


Project	GTS
Project Code	11778
Site Name	11778-6
Legs and Movements	All Processed Legs & Movement
Bin Size	15 minutes
Survey Date	2024/05/17, Friday
Location	NYS Route 31 & NYS Route 48
Latitude and Longitude	43.185600 -76.230400

PM Peak	Start 2024/05/17 16:30:00	End 2024/05/17 17:30:00	PRF 0.97
---------	------------------------------	----------------------------	-------------

Turning Movement Data



Leg Direction	NY-31 Eastbound										NY-31 Westbound										NY-481 NB Off Ramp										NY-481 NB On Ramp										Total
	Left	Thru	Right	RTOR	U-Turn	App Total	RTOR%	U-Turn%	App Total%		Left	Thru	Right	RTOR	U-Turn	App Total	RTOR%	U-Turn%	App Total%		Left	Thru	Right	RTOR	U-Turn	App Total	RTOR%	U-Turn%	App Total%		Left	Thru	Right	RTOR	U-Turn	App Total	RTOR%	U-Turn%	App Total%		
Start Time	
4:00:00 PM	96	288	0	0	0	384	0	0	0		0	207	44	22	0	273	0	0	0		171	0	33	3	0	207	0	0	0	0	0	0	0	0	0	0	0	0	0	0	809
4:15:00 PM	49	243	0	0	0	292	0	0	0		0	236	36	15	0	287	0	0	0		171	0	25	6	0	202	0	0	0	0	0	0	0	0	0	0	0	0	0	781	
4:30:00 PM	48	296	0	0	0	347	0	0	0		0	233	37	16	0	286	0	0	0		181	0	30	10	0	221	1	0	0	0	0	0	0	0	0	0	0	0	0	854	
4:45:00 PM	60	290	0	0	0	353	0	0	0		0	227	30	30	0	287	0	0	0		192	0	36	5	0	233	0	0	0	0	0	0	0	0	0	0	0	0	0	873	
Hourly Total	229	1118	0	0	0	1347	0	0	0		0	903	147	83	0	1133	0	0	0		716	0	124	24	0	863	0	0	0	0	0	0	0	0	0	0	0	0	0	3337	
5:00:00 PM	60	261	0	0	0	321	0	0	0		0	237	42	15	0	294	0	0	0		160	0	22	3	0	194	0	0	0	0	0	0	0	0	0	0	0	0	0	809	
5:15:00 PM	69	266	0	0	0	334	0	0	0		0	230	52	19	0	301	0	0	0		173	0	25	6	0	204	0	0	0	0	0	0	0	0	0	0	0	0	0	841	
5:30:00 PM	43	252	0	0	0	295	0	0	0		0	263	33	12	0	308	0	0	0		138	0	15	17	0	170	0	0	0	0	0	0	0	0	0	0	0	0	773		
5:45:00 PM	59	246	0	0	0	304	0	0	0		0	202	32	17	0	255	0	0	0		152	0	15	8	0	155	0	0	0	0	0	0	0	0	0	0	0	0	710		
Hourly Total	226	252	0	0	0	1234	0	0	0		0	932	159	63	0	1154	0	0	0		612	0	77	26	0	725	0	0	0	0	0	0	0	0	0	0	0	0	3133		
Grand Total	853	2252	0	0	0	2055	0	0	0		0	3325	355	145	0	3827	0	0	0		1327	0	255	45	0	1588	0	0	0	0	0	0	0	0	0	0	0	0	0	5479	
% Approach	17.5%	82.5%	0.0%	0.0%	0.0%	0.0%	0.0%	0.0%	0.0%		0.0%	80.2%	15.4%	6.4%	0.0%	0.0%	0.0%	0.0%	0.0%		83.0%	0.0%	12.7%	3.9%	0.0%	0.0%	0.0%	0.0%	0.0%	0.0%	0.0%	0.0%	0.0%	0.0%	0.0%	0.0%	0.0%	0.0%	0.0%		
% Total	7.0%	23.1%	0.0%	0.0%	0.0%	40.1%	0.0%	0.0%	0.0%		0.0%	28.4%	4.7%	2.3%	0.0%	20.5%	0.0%	0.0%	0.0%		20.5%	0.0%	3.1%	0.0%	0.0%	24.5%	0.0%	0.0%	0.0%	0.0%	0.0%	0.0%	0.0%	0.0%	0.0%	0.0%	0.0%	0.0%	0.0%		
% Lights	452	2127	0	0	0	2580	0	0	0		0	1630	305	146	0	2081	0	0	0		1321	0	200	40	0	1561	0	0	0	0	0	0	0	0	0	0	0	0	0	5451	
% Lights	99.8%	99.8%	0.0%	0.0%	0.0%	99.8%	0.0%	0.0%	0.0%		0.0%	99.7%	99.7%	100.0%	0.0%	99.7%	0.0%	0.0%	0.0%		99.9%	0.0%	100.0%	0.0%	99.9%	0.0%	0.0%	0.0%	0.0%	0.0%	0.0%	0.0%	0.0%	0.0%	0.0%	0.0%	0.0%	0.0%	0.0%		
% Pedestrians	1	5	0	0	0	6	0	0	0		0	5	1	0	0	6	0	0	0		6	0	1	0	0	7	0	0	0	0	0	0	0	0	0	0	0	0	19		
% Pedestrians	0.1%	0.2%	0.0%	0.0%	0.0%	0.0%	0.0%	0.0%	0.0%		0.0%	0.0%	0.0%	0.0%	0.0%	0.0%	0.0%	0.0%	0.0%		0.0%	0.0%	0.0%	0.0%	0.0%	0.0%	0.0%	0.0%	0.0%	0.0%	0.0%	0.0%	0.0%	0.0%	0.0%	0.0%	0.0%	0.0%			
% Bicycles on Crosswalk	0	0	0	0	0	0	0	0	0		0	0	0	0	0	0	0	0	0		0	0	0	0	0	0	0	0	0	0	0	0	0	0	0	0	0	0	0		
% Bicycles on Crosswalk	0.0%	0.0%	0.0%	0.0%	0.0%	0.0%	0.0%	0.0%	0.0%		0.0%	0.0%	0.0%	0.0%	0.0%	0.0%	0.0%	0.0%	0.0%		0.0%	0.0%	0.0%	0.0%	0.0%	0.0%	0.0%	0.0%	0.0%	0.0%	0.0%	0.0%	0.0%	0.0%	0.0%	0.0%	0.0%	0.0%	0.0%		

Turning Movement Data Plot

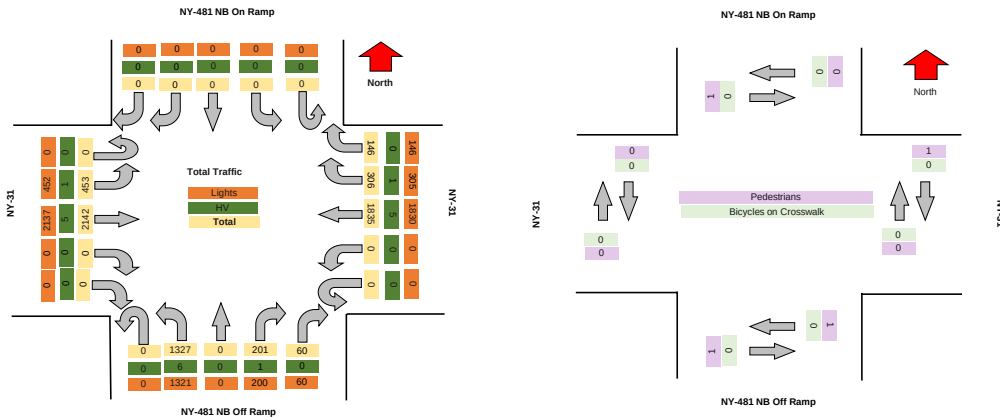


Turning Movement Peak Hour Data (PM)

4:30:00 PM

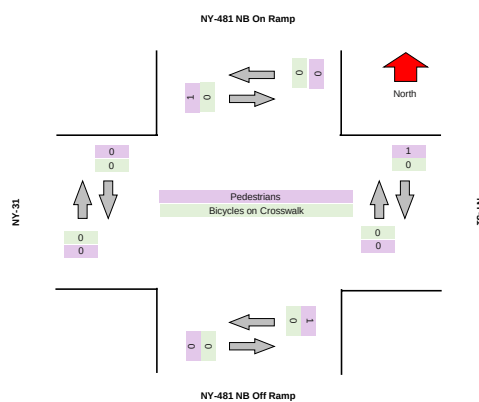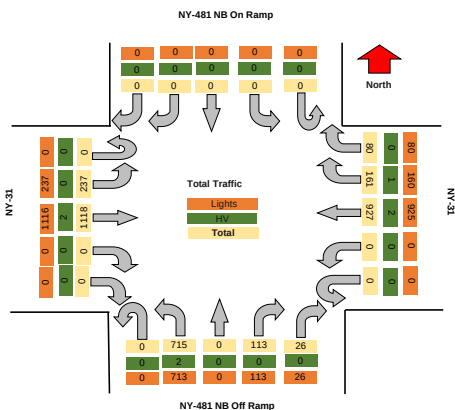[illegible]

Summary

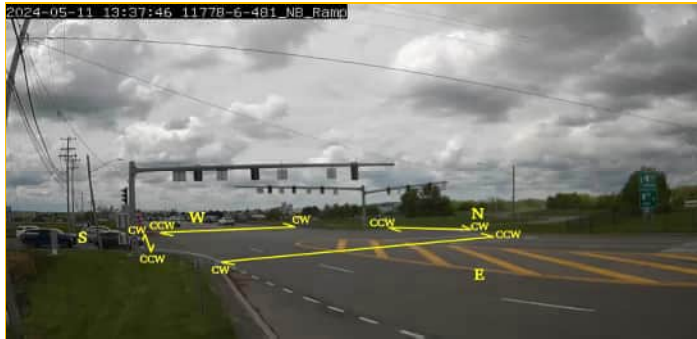

Summary

Summary

Summary

Motorcycles

[illegible]

Cars

[illegible]

Single-Unit Trucks

Leg Direction	Start Time	NY-31 Eastbound								NY-31 Westbound								NY-481 NB Off Ramp Southbound							
		Thru	Right	RTOR	U-Turn	Peds CW	Peds CCW	Peds CCW	Left	Thru	Right	RTOR	U-Turn	Peds CW	Peds CCW	Peds CCW	Left	Thru	Right	RTOR	U-Turn	Peds CW	Peds CCW	Peds CCW	Left
	2024/06/17 16:00:00	0	2	0	0	0	0	0	0	0	0	0	0	0	0	0	0	2	0	1	0	0	0	0	0
	2024/06/17 16:10:00	1	1	0	0	0	0	0	0	3	0	0	0	0	0	0	0	1	0	0	0	0	0	0	0
	2024/06/17 16:20:00	1	2	0	0	0	0	0	0	1	0	0	0	0	0	0	0	2	0	0	0	0	0	0	0
	2024/06/17 16:45:00	0	1	2	0	0	0	0	0	2	0	0	0	0	0	0	0	0	1	0	0	0	0	0	0
	2024/06/17 17:00:00	0	3	0	0	0	0	0	0	2	0	0	0	0	0	0	0	3	0	2	0	0	0	0	0
	2024/06/17 17:15:00	0	0	0	0	0	0	0	0	1	1	0	0	0	0	0	0	0	1	0	0	0	0	0	0
	2024/06/17 17:30:00	0	0	0	0	0	0	0	0	0	0	0	0	0	0	0	0	1	0	0	0	0	0	0	0
	2024/06/17 17:45:00	0	1	0	0	0	0	0	0	0	1	0	0	0	0	0	0	0	0	0	0	0	0	0	0
Total		3	11	0	0	0	0	0	0	9	3	1	0	0	0	0	0	6	0	5	0	0	0	0	0

Buses

[illegible]

Pedestrians

Leg Direction	Start Time	NY-31 Eastbound							NY-31 Westbound							NY-481 NB Off Ramp Northbound							NY-481 NB On Ramp Southbound						
		Thru	Right	RTOR	U-Turn	Peds CW	Peds CCW	Left	Thru	Right	RTOR	U-Turn	Peds CW	Peds CCW	Left	Thru	Right	RTOR	U-Turn	Peds CW	Peds CCW	Left	Thru	Right	RTOR	U-Turn	Peds CW	Peds CCW	
	2024/05/17 16:00:00	0	0	0	0	0	0	0	0	0	0	0	0	0	0	0	0	0	0	0	0	0	0	0	0	0	0	0	
	2024/05/17 16:10:00	0	0	0	0	0	0	0	0	0	0	0	0	0	0	0	0	0	0	0	0	0	0	0	0	0	0	0	
	2024/05/17 16:20:00	0	0	0	0	0	0	0	0	0	0	0	0	0	0	0	0	0	0	0	0	0	0	0	0	0	0	0	
	2024/05/17 16:45:00	0	0	0	0	0	0	0	0	0	0	0	0	0	0	0	0	0	0	0	0	0	0	0	0	0	0	0	
	2024/05/17 17:00:00	0	0	0	0	0	0	0	0	0	0	0	0	0	0	0	0	0	0	0	0	0	0	0	0	0	0	0	
	2024/05/17 17:15:00	0	0	0	0	0	0	0	0	0	0	1	0	0	0	0	0	0	0	0	0	0	0	0	0	0	1	0	
	2024/05/17 17:30:00	0	0	0	0	0	0	0	0	0	0	0	0	0	0	0	0	0	0	0	0	0	0	0	0	0	0	0	
	2024/05/17 17:45:00	0	0	0	0	0	0	0	0	0	0	0	0	0	0	0	0	0	0	1	0	0	0	0	0	0	0	0	
Total		0	0	0	0	0	0	0	0	0	0	0	1	0	0	0	0	0	0	0	1	1	0	0	0	0	1	0	

Bicycles on Road

Leg Direction	NY-31 Eastbound							NY-31 Westbound							NY-481 NB Off Ramp Northbound							NY-481 NB On Ramp Southbound						
	Start Time	Thru	Right	RTOR	U-Turn	Peds CW	Peds CCW	Thru	Right	RTOR	U-Turn	Peds CW	Peds CCW	Thru	Right	RTOR	U-Turn	Peds CW	Peds CCW	Thru	Right	RTOR	U-Turn	Peds CW	Peds CCW			
2024/05/17 16:00:00	0	1	0	0	0	0	0	0	0	0	0	0	0	0	0	0	0	0	0	0	0	0	0	0	0	0		
2024/05/17 16:15:00	0	0	0	0	0	0	0	0	0	0	0	0	0	0	0	0	0	0	0	0	0	0	0	0	0	0		
2024/05/17 16:30:00	0	0	0	0	0	0	0	0	0	0	0	0	0	0	0	0	0	0	0	0	0	0	0	0	0	0		
2024/05/17 16:45:00	0	0	0	0	0	0	0	0	0	0	0	0	0	0	0	0	0	0	0	0	0	0	0	0	0	0		
2024/05/17 17:00:00	0	0	0	0	0	0	0	0	0	0	0	0	0	0	0	0	0	0	0	0	0	0	0	0	0	0		
2024/05/17 17:15:00	0	0	0	0	0	0	0	0	0	0	0	0	0	0	0	0	0	0	0	0	0	0	0	0	0	0		
2024/05/17 17:30:00	0	0	0	0	0	0	0	0	0	0	0	0	0	0	0	0	0	0	0	0	0	0	0	0	0	0		
2024/05/17 17:45:00	0	0	0	0	0	0	0	0	0	0	0	0	0	0	0	0	0	0	0	0	0	0	0	0	0	0		
Total	0	1	0	0	0	0	0	0	0	0	0	0	0	0	0	0	0	0	0	0	0	0	0	0	0	0		

Bicycles on Crosswalk

Leg Direction Start Time	NY-31 Eastbound Left						NY-31 Westbound Left						NY-481 NB Off Ramp Northbound						NY-481 NB Off Ramp Southbound					
	Thru	Right	RTOR	U-Turn	Peds CW	Peds CCW	Thru	Right	RTOR	U-Turn	Peds CW	Peds CCW	Thru	Right	RTOR	U-Turn	Peds CW	Peds CCW	Thru	Right	RTOR	U-Turn	Peds CW	Peds CCW
20240507 17:00:00	0	0	0	0	0	0	0	0	0	0	0	0	0	0	0	0	0	0	0	0	0	0	0	0
20240507 17:05:00	0	0	0	0	0	0	0	0	0	0	0	0	0	0	0	0	0	0	0	0	0	0	0	0
20240507 17:10:00	0	0	0	0	0	0	0	0	0	0	0	0	0	0	0	0	0	0	0	0	0	0	0	0
20240507 17:15:00	0	0	0	0	0	0	0	0	0	0	0	0	0	0	0	0	0	0	0	0	0	0	0	0
20240507 17:20:00	0	0	0	0	0	0	0	0	0	0	0	0	0	0	0	0	0	0	0	0	0	0	0	0
20240507 17:25:00	0	0	0	0	0	0	0	0	0	0	0	0	0	0	0	0	0	0	0	0	0	0	0	0
20240507 17:30:00	0	0	0	0	0	0	0	0	0	0	0	0	0	0	0	0	0	0	0	0	0	0	0	0
20240507 17:35:00	0	0	0	0	0	0	0	0	0	0	0	0	0	0	0	0	0	0	0	0	0	0	0	0
20240507 17:40:00	0	0	0	0	0	0	0	0	0	0	0	0	0	0	0	0	0	0	0	0	0	0	0	0
20240507 17:45:00	0	0	0	0	0	0	0	0	0	0	0	0	0	0	0	0	0	0	0	0	0	0	0	0
20240507 17:50:00	0	0	0	0	0	0	0	0	0	0	0	0	0	0	0	0	0	0	0	0	0	0	0	0
20240507 17:55:00	0	0	0	0	0	0	0	0	0	0	0	0	0	0	0	0	0	0	0	0	0	0	0	0
20240507 18:00:00	0	0	0	0	0	0	0	0	0	0	0	0	0	0	0	0	0	0	0	0	0	0	0	0
Total	0	0	0	0	0	0	0	0	0	0	0	0	0	0	0	0	0	0	0	0	0	0	0	0

Total Volume Class Breakdown

[illegible]

PM Peak Class Breakdown

[illegible]




Project	GTS
Project Code	11778
Site Name	11778-6
Legs and Movements	All Processed Legs & Move
Bin Size	15 minutes
Survey Date	2024/05/17, Friday
Location	NYS Route 31 & NYS Route
Latitude and Longitude	43.185600, -76.230400

	Start	End	PHF
PM Peak	2024/05/17 16:30:00	2024/05/17 17:30:00	0.97

Turning Movement Data

Leg Direction	NY-31								NY-31								NY-481 NB Off Ramp								NY-481 NB On Ramp								Total
	Eastbound				Westbound				Northbound				Southbound				Northbound				Southbound												
Start Time	Left	Thru	Right	RTOR	U-Turn	App Total	Peak CW	Peak CCW	Left	Thru	Right	RTOR	U-Turn	App Total	Peak CW	Peak CCW	Left	Thru	Right	RTOR	U-Turn	App Total	Peak CW	Peak CCW	Left	Thru	Right	RTOR	U-Turn	App Total	Peak CW	Peak CCW	
4:00:00 PM	66	283	0	0	0	349	0	0	0	207	44	22	0	273	0	0	171	0	33	3	0	207	0	0	0	0	0	0	0	0	0	829	
4:15:00 PM	49	243	0	0	0	292	0	0	0	236	36	15	0	287	0	0	171	0	25	6	0	202	0	0	0	0	0	0	0	0	0	781	
4:30:00 PM	48	299	0	0	0	347	0	0	0	233	37	16	0	286	0	0	181	0	30	10	0	221	1	0	0	0	0	0	0	0	854		
4:45:00 PM	60	293	0	0	0	353	0	0	0	227	30	30	0	287	0	0	192	0	36	5	0	233	0	0	0	0	0	0	0	0	873		
Hourly Total	223	1118	0	0	0	1341	0	0	0	903	147	83	0	1133	0	0	715	0	124	24	0	863	1	0	0	0	0	0	0	0	0	3387	
5:00:00 PM	60	261	0	0	0	321	0	0	0	237	42	15	0	294	0	0	169	0	22	3	0	194	0	0	0	0	0	0	0	0	809		
5:15:00 PM	69	265	0	0	0	334	0	0	0	230	52	19	0	301	1	0	173	0	25	8	0	206	0	0	0	0	0	0	0	1	841		
5:30:00 PM	43	252	0	0	0	295	0	0	0	263	33	12	0	308	0	0	138	0	15	17	0	170	0	0	0	0	0	0	0	0	773		
5:45:00 PM	58	246	0	0	0	304	0	0	0	202	32	17	0	251	0	0	132	0	15	8	0	155	0	1	0	0	0	0	0	0	710		
Hourly Total	230	1024	0	0	0	1254	0	0	0	932	159	63	0	1154	1	0	612	0	77	36	0	725	0	1	0	0	0	0	0	1	0	3133	
Grand Total	453	2142	0	0	0	2595	0	0	0	1835	306	146	0	2287	1	0	1327	0	201	60	0	1588	1	1	0	0	0	0	0	1	0	6470	
% Approach	17.5%	82.5%	0.0%	0.0%	0.0%	0.0%	0.0%	0.0%	0.0%	80.2%	13.4%	6.4%	0.0%	0.0%	0.0%	0.0%	83.6%	0.0%	12.7%	3.8%	0.0%	0.0%	0.0%	0.0%	0.0%	0.0%	0.0%	0.0%	0.0%	0.0%	0.0%	0.0%	
% Total	7.0%	33.1%	0.0%	0.0%	0.0%	40.1%	0.0%	0.0%	0.0%	28.4%	4.7%	2.3%	0.0%	35.3%	0.0%	0.0%	20.5%	0.0%	3.1%	0.9%	0.0%	24.5%	0.0%	0.0%	0.0%	0.0%	0.0%	0.0%	0.0%	0.0%	0.0%	0.0%	
Lights	452	2137	0	0	0	2589	0	0	0	1830	305	146	0	2281	0	0	1321	0	200	60	0	1581	0	0	0	0	0	0	0	0	0	6451	
% Lights	99.8%	99.8%	0.0%	0.0%	0.0%	99.8%	0.0%	0.0%	0.0%	99.7%	99.7%	100.0%	0.0%	99.7%	0.0%	0.0%	99.5%	0.0%	99.5%	100.0%	0.0%	99.8%	0.0%	0.0%	0.0%	0.0%	0.0%	0.0%	0.0%	0.0%	0.0%	99.7%	
HV	1	5	0	0	0	6	0	0	0	5	1	0	0	6	0	0	6	0	1	0	0	7	0	0	0	0	0	0	0	0	0	18	
% HV	0.2%	0.2%	0.0%	0.0%	0.0%	0.2%	0.0%	0.0%	0.0%	0.3%	0.3%	0.0%	0.0%	0.3%	0.0%	0.0%	0.5%	0.0%	0.5%	0.0%	0.0%	0.4%	0.0%	0.0%	0.0%	0.0%	0.0%	0.0%	0.0%	0.0%	0.3%		
Pedestrians	0	0	0	0	0	0	0	0	0	0	0	0	0	0	1	0	0	0	0	0	0	0	1	1	0	0	0	0	0	0	1	4	
% Pedestrians	0.0%	0.0%	0.0%	0.0%	0.0%	0.0%	0.0%	0.0%	0.0%	0.0%	0.0%	0.0%	0.0%	0.0%	100.0%	0.0%	0.0%	0.0%	0.0%	0.0%	0.0%	0.0%	100.0%	100.0%	0.0%	0.0%	0.0%	0.0%	0.0%	0.0%	100.0%	100.0%	
Bicycles on Crosswalk	0	0	0	0	0	0	0	0	0	0	0	0	0	0	0	0	0	0	0	0	0	0	0	0	0	0	0	0	0	0	0	0	
% Bicycles on Crosswalk	0.0%	0.0%	0.0%	0.0%	0.0%	0.0%	0.0%	0.0%	0.0%	0.0%	0.0%	0.0%	0.0%	0.0%	0.0%	0.0%	0.0%	0.0%	0.0%	0.0%	0.0%	0.0%	0.0%	0.0%	0.0%	0.0%	0.0%	0.0%	0.0%	0.0%	0.0%	0.0%	

Turning Movement Data Plot

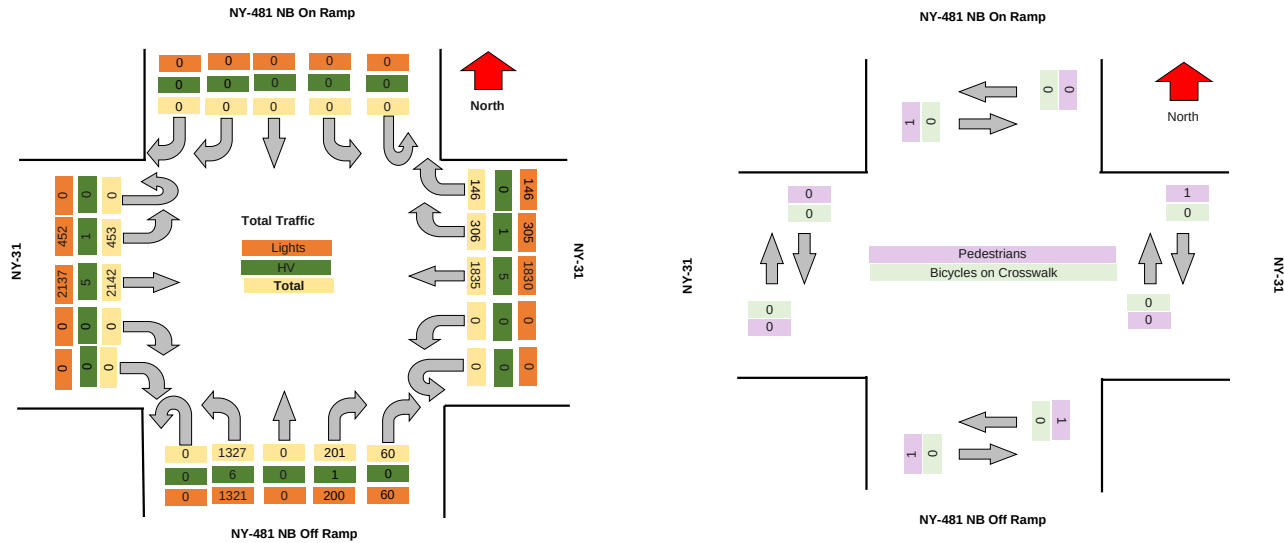





Turning Movement Peak Hour Data (PM)

#####

f 18

Leg Direction	NY-31								NY-31								NY-481 NB Off Ramp								NY-481 NB On Ramp								Total
	Eastbound								Westbound								Northbound								Southbound								
	Left	Thru	Right	RTOR	U-Turn	App Total	Peds CW	Peds CCW	Left	Thru	Right	RTOR	U-Turn	App Total	Peds CW	Peds CCW	Left	Thru	Right	RTOR	U-Turn	App Total	Peds CW	Peds CCW	Left	Thru	Right	RTOR	U-Turn	App Total	Peds CW	Peds CCW	
Start Time																																	
4:30:00 PM	48	299	0	0	0	347	0	0	0	233	37	16	0	286	0	0	181	0	30	10	0	221	1	0	0	0	0	0	0	0	0	0	854
4:45:00 PM	60	293	0	0	0	353	0	0	0	227	30	30	0	287	0	0	192	0	36	5	0	233	0	0	0	0	0	0	0	0	0	0	870
5:00:00 PM	60	261	0	0	0	321	0	0	0	237	42	15	0	294	0	0	169	0	22	3	0	194	0	0	0	0	0	0	0	0	0	807	
5:15:00 PM	69	265	0	0	0	334	0	0	0	230	52	19	0	301	1	0	173	0	25	8	0	206	0	0	0	0	0	0	0	1	0	841	
Grand Total	237	1116	0	0	0	1355	0	0	0	927	161	80	0	1168	1	0	715	0	113	26	0	854	1	0	0	0	0	0	0	1	0	3377	
% Approach	17.5%	82.5%	0.0%	0.0%	0.0%	0.0%	0.0%	0.0%	0.0%	79.4%	13.8%	6.8%	0.0%	0.0%	0.0%	0.0%	83.7%	0.0%	13.2%	3.0%	0.0%	0.0%	0.0%	0.0%	#DIV/0!	#DIV/0!	#DIV/0!	#DIV/0!	#DIV/0!	0.0%	0.0%	0.0%	
% Total	7.0%	33.1%	0.0%	0.0%	0.0%	40.1%	0.0%	0.0%	0.0%	27.5%	4.8%	2.4%	0.0%	34.6%	0.0%	0.0%	21.2%	0.0%	3.3%	0.8%	0.0%	25.3%	0.0%	0.0%	0.0%	0.0%	0.0%	0.0%	0.0%	0.0%	0.0%	0.0%	
PHF	0.859	0.935	0.000	0.000	0.000	0.960	0.000	0.000	0.000	0.978	0.774	0.667	0.000	0.970	0.000	0.000	0.931	0.000	0.785	0.650	0.000	0.916	0.000	0.000	0.000	0.000	0.000	0.000	0.000	0.000	0.960	0.955	
Lights	237	1116	0	0	0	1353	0	0	0	925	160	80	0	1165	0	0	713	0	113	26	0	852	0	0	0	0	0	0	0	0	0	0	3370
% Lights	100.0%	99.8%	0.0%	0.0%	0.0%	99.9%	0.0%	0.0%	0.0%	99.8%	99.4%	100.0%	0.0%	99.7%	0.0%	0.0%	99.7%	0.0%	100.0%	100.0%	0.0%	99.8%	0.0%	0.0%	0.0%	0.0%	0.0%	0.0%	0.0%	0.0%	0.0%	99.8%	99.8%
HV	0	2	0	0	0	2	0	0	0	2	1	0	0	3	0	0	2	0	0	0	0	2	0	0	0	0	0	0	0	0	0	7	
% HV	0.0%	0.2%	0.0%	0.0%	0.0%	0.1%	0.0%	0.0%	0.0%	0.2%	0.2%	0.0%	0.0%	0.3%	0.0%	0.0%	0.3%	0.0%	0.0%	0.0%	0.0%	0.2%	0.0%	0.0%	0.0%	0.0%	0.0%	0.0%	0.0%	0.0%	0.0%	0.2%	
Pedestrians	0	0	0	0	0	0	0	0	0	0	0	0	0	0	1	0	0	0	0	0	0	0	1	0	0	0	0	0	0	1	0	3	
% Pedestrians	0.0%	0.0%	0.0%	0.0%	0.0%	0.0%	0.0%	0.0%	0.0%	0.0%	0.0%	0.0%	0.0%	0.0%	100.0%	0.0%	0.0%	0.0%	0.0%	0.0%	0.0%	0.0%	100.0%	0.0%	0.0%	0.0%	0.0%	0.0%	0.0%	100.0%	0.0%	100.0%	
Bicycles on Crosswalk	0	0	0	0	0	0	0	0	0	0	0	0	0	0	0	0	0	0	0	0	0	0	0	0	0	0	0	0	0	0	0	0	
% Bicycles on Crosswalk	0.0%	0.0%	0.0%	0.0%	0.0%	0.0%	0.0%	0.0%	0.0%	0.0%	0.0%	0.0%	0.0%	0.0%	0.0%	0.0%	0.0%	0.0%	0.0%	0.0%	0.0%	0.0%	0.0%	0.0%	0.0%	0.0%	0.0%	0.0%	0.0%	0.0%	0.0%	0.0%	

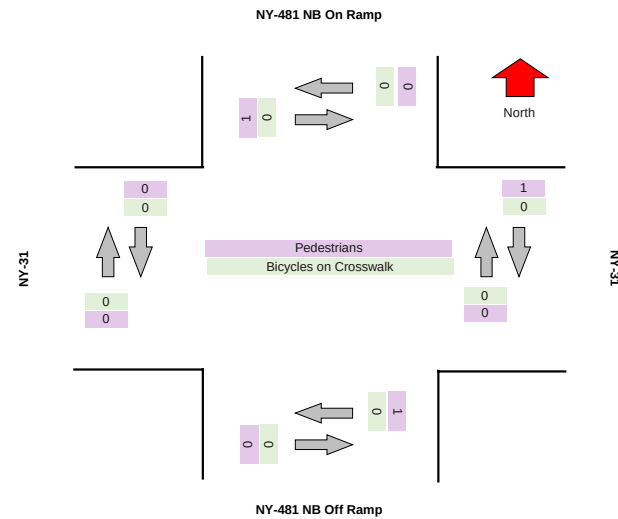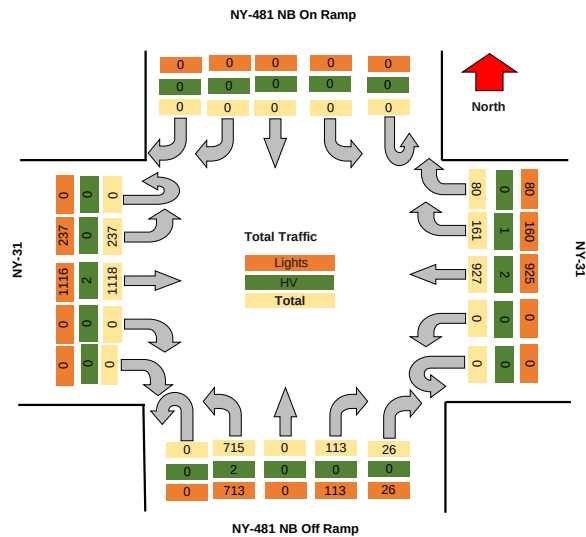

Summary



Project	GTS
Project Code	11778
Site Name	11778-7
Legs and Movements	All Processed Legs & Movement
Bin Size	15 minutes
Survey Date	2024/05/09, Thursday
Location	NYS Route 31 & Soule Road/N
Latitude and Longitude	43.185550 -76.232930

AM Peak	Start 2024/05/09 07:15:00	End 2024/05/09 08:15:00	PHF 0.92
---------	------------------------------	----------------------------	-------------

Turning Movement Data

Leg Direction	NY-31 Eastbound										NY-31 Westbound										Soule Rd Northbound										NY-481 SB Off Ramp Southbound										Total
	Start Time	Left	Thru	Right	RTOR	U-Turn	App Total	Through	Right	Left	Start Time	Left	Thru	Right	RTOR	U-Turn	App Total	Through	Right	Left	Start Time	Left	Thru	Right	RTOR	U-Turn	App Total	Through	Right	Left	Start Time	Left	Thru	Right	RTOR	U-Turn	App Total	Through	Right	Left	
7:00:00 AM	0	86	159	0	0	0	245	0	0	0	7:00:00 AM	56	48	0	0	0	104	0	0	0	7:00:00 AM	18	0	21	4	0	43	0	0	0	46	0	0	0	0	0	46	0	0	0	641
7:15:00 AM	0	85	144	0	0	0	229	0	0	0	7:15:00 AM	53	118	0	0	0	171	0	0	0	7:15:00 AM	23	0	24	2	0	49	0	0	0	45	12	15	3	0	75	0	0	0	524	
7:30:00 AM	0	94	177	0	0	0	271	0	0	0	7:30:00 AM	71	153	0	0	0	224	0	0	0	7:30:00 AM	20	0	33	0	0	53	0	0	0	46	8	19	0	0	63	0	0	0	641	
7:45:00 AM	0	91	198	0	0	0	289	0	0	0	7:45:00 AM	66	171	0	0	0	237	0	0	0	7:45:00 AM	19	0	26	3	0	48	0	0	0	58	18	31	0	0	97	0	0	0	648	
Hourly Total	0	359	689	0	0	0	1048	0	0	0	Hourly Total	246	340	0	0	0	586	0	0	0	Hourly Total	79	0	113	6	0	193	0	0	0	233	42	69	3	0	343	0	0	0	2389	
8:00:00 AM	0	107	142	0	0	0	249	0	0	0	8:00:00 AM	56	148	0	0	0	204	0	0	0	8:00:00 AM	28	0	29	2	0	59	0	0	0	38	4	18	0	0	60	0	0	0	572	
8:15:00 AM	0	108	113	0	0	0	221	0	0	0	8:15:00 AM	46	143	0	0	0	189	0	0	0	8:15:00 AM	25	0	17	4	0	46	0	0	0	29	5	15	0	0	49	0	0	0	511	
8:30:00 AM	0	87	125	0	0	0	212	0	0	0	8:30:00 AM	59	183	0	0	0	242	0	0	0	8:30:00 AM	23	0	13	0	0	36	0	0	0	40	9	20	0	0	69	0	0	0	559	
8:45:00 AM	0	90	99	0	0	0	189	0	0	0	8:45:00 AM	49	155	0	0	0	204	0	0	0	8:45:00 AM	30	0	15	7	0	52	0	0	0	44	18	24	0	0	86	0	0	0	546	
Hourly Total	0	358	484	0	0	0	842	0	0	0	Hourly Total	220	639	0	0	0	849	0	0	0	Hourly Total	106	0	74	13	0	193	0	0	0	151	36	77	0	0	274	0	0	0	2388	
Grand Total	0	752	1263	0	0	0	2015	0	0	0	Grand Total	455	1179	0	0	0	1634	0	0	0	Grand Total	155	0	187	22	0	374	0	0	0	355	78	120	3	0	553	0	0	0	1927	
% Approach	0.0%	58.8%	58.9%	0.0%	0.0%	0.0%	100.0%	0.0%	0.0%	0.0%	% Approach	27.8%	72.2%	0.0%	0.0%	0.0%	100.0%	0.0%	0.0%	0.0%	% Approach	47.0%	0.0%	47.5%	5.8%	0.0%	100.0%	0.0%	0.0%	0.0%	62.0%	12.3%	25.2%	0.5%	0.0%	100.0%	0.0%	0.0%	0.0%	100.0%	
% Total	0.0%	58.8%	24.1%	0.0%	0.0%	0.0%	100.0%	0.0%	0.0%	0.0%	% Total	58.1%	28.2%	0.0%	0.0%	0.0%	100.0%	0.0%	0.0%	0.0%	% Total	4.13%	0.0%	4.24%	0.52%	0.0%	100.0%	0.0%	0.0%	0.0%	6.7%	1.7%	3.0%	0.1%	0.0%	14.1%	0.0%	0.0%	0.0%	100.0%	
Lights	0	749	1065	0	0	0	1814	0	0	0	Lights	447	1149	0	0	0	1596	0	0	0	Lights	140	0	185	22	0	347	0	0	0	355	78	120	3	0	553	0	0	0	1927	
% Lights	0.0%	98.8%	98.3%	0.0%	0.0%	0.0%	99.5%	0.0%	0.0%	0.0%	% Lights	98.2%	87.5%	0.0%	0.0%	0.0%	87.7%	0.0%	0.0%	0.0%	% Lights	97.3%	0.0%	98.9%	100.0%	0.0%	98.2%	0.0%	0.0%	0.0%	99.2%	100.0%	99.8%	100.0%	0.0%	99.2%	0.0%	0.0%	0.0%	99.2%	
HW	0	9	18	0	0	0	27	0	0	0	HW	8	30	0	0	0	38	0	0	0	HW	5	0	2	0	0	7	0	0	0	3	0	2	0	0	5	0	0	0	77	
% HW	0.0%	1.2%	1.7%	0.0%	0.0%	0.0%	1.8%	0.0%	0.0%	0.0%	% HW	1.8%	3.0%	0.0%	0.0%	0.0%	3.7%	0.0%	0.0%	0.0%	% HW	3.2%	0.0%	1.1%	0.0%	0.0%	1.8%	0.0%	0.0%	0.0%	4.8%	0.0%	1.7%	0.0%	0.0%	0.8%	0.0%	0.0%	0.0%	1.7%	
Pedestrians	0	0	0	0	0	0	0	0	0	0	Pedestrians	0	0	0	0	0	0	0	0	0	Pedestrians	0	0	0	0	0	0	0	0	0	0	0	0	0	0	0	0	0	0	0	
% Pedestrians	0.0%	0.0%	0.0%	0.0%	0.0%	0.0%	0.0%	0.0%	0.0%	0.0%	% Pedestrians	0.0%	0.0%	0.0%	0.0%	0.0%	0.0%	0.0%	0.0%	0.0%	% Pedestrians	0.0%	0.0%	0.0%	0.0%	0.0%	0.0%	0.0%	0.0%	0.0%	0.0%	0.0%	0.0%	0.0%	0.0%	0.0%	0.0%	0.0%	0.0%	0.0%	
Bicycles on Crosswalk	0	0	0	0	0	0	0	0	0	0	Bicycles on Crosswalk	0	0	0	0	0	0	0	0	0	Bicycles on Crosswalk	0	0	0	0	0	0	0	0	0	0	0	0	0	0	0	0	0	0	0	0
% Bicycles on Crosswalk	0.0%	0.0%	0.0%	0.0%	0.0%	0.0%	0.0%	0.0%	0.0%	0.0%	% Bicycles on Crosswalk	0.0%	0.0%	0.0%	0.0%	0.0%	0.0%	0.0%	0.0%	0.0%	% Bicycles on Crosswalk	0.0%	0.0%	0.0%	0.0%	0.0%	0.0%	0.0%	0.0%	0.0%	0.0%	0.0%	0.0%	0.0%	0.0%	0.0%	0.0%	0.0%	0.0%	0.0%	

Turning Movement Data Plot

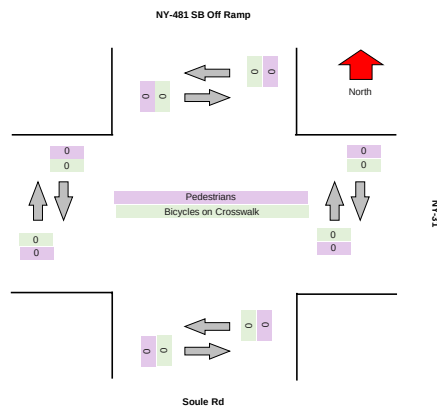
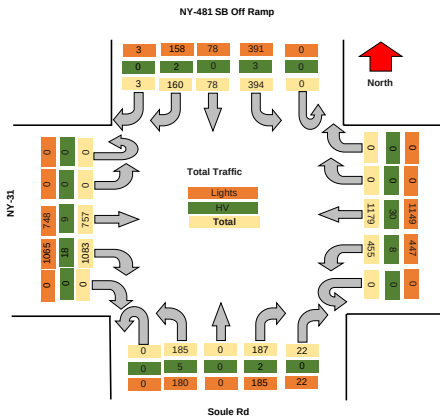


Summary

Turning Movement Peak Hour Data (AM)

7:15:00 AM

Lap	Direction	NY-31										Soule Rd										NY-481 SB Off Ramp										Total		
		Eastbound					Westbound					Northbound					Southbound					Left					Right							
Start Time	Left	Thru	Right	RTOR	LT-Turn	App Total	Left	Thru	Right	RTOR	LT-Turn	App Total	Left	Thru	Right	RTOR	LT-Turn	App Total	Left	Thru	Right	RTOR	LT-Turn	App Total	Left	Thru	Right	RTOR	LT-Turn	App Total				
7:15:00 AM	0	85	144	0	0	229	0	0	0	0	171	0	0	23	0	24	2	0	49	0	0	0	0	0	45	12	35	3	0	75	0	0	524	
7:30:00 AM	0	84	177	0	0	271	0	0	0	0	234	0	0	20	0	33	0	0	53	0	0	0	0	0	46	8	19	0	0	63	0	0	641	
7:45:00 AM	0	91	158	0	0	249	0	0	0	0	237	0	0	18	0	35	3	0	56	0	0	0	0	0	58	18	31	0	0	107	0	0	649	
8:00:00 AM	0	107	147	0	0	259	0	0	0	0	254	0	0	28	0	29	2	0	59	0	0	0	0	0	38	4	18	0	0	60	0	0	672	
Grand Total	0	377	621	0	0	998	0	0	0	0	956	0	0	69	0	121	7	0	217	0	0	0	0	0	207	42	83	3	0	333	0	0	2366	
% Approach	0.0%	37.8%	62.2%	0.0%	0.0%	6.0%	0.0%	0.0%	0.0%	0.0%	6.8%	0.0%	0.0%	41.0%	0.0%	52.8%	3.2%	0.0%	0.0%	0.0%	0.0%	0.0%	0.0%	0.0%	81.8%	12.5%	24.8%	0.9%	0.0%	0.8%	0.0%	0.0%	0.0%	
% Total	0.0%	15.8%	26.0%	0.0%	0.0%	41.8%	0.0%	0.0%	0.0%	0.0%	35.0%	0.0%	0.0%	3.7%	0.0%	5.1%	0.3%	0.0%	9.1%	0.0%	0.0%	0.0%	0.0%	0.0%	8.7%	1.8%	3.5%	0.1%	0.0%	14.0%	0.0%	0.0%	0.0%	
% Lights	0.000	0.000	0.000	0.000	0.000	0.000	0.000	0.000	0.000	0.000	0.000	0.000	0.000	0.000	0.000	0.000	0.000	0.000	0.000	0.000	0.000	0.000	0.000	0.000	0.000	0.000	0.000	0.000	0.000	0.000	0.000	0.000	0.000	
% Lights	0.0%	37.1%	62.1%	0.0%	0.0%	98.4%	0.0%	0.0%	0.0%	0.0%	98.0%	0.0%	0.0%	97.8%	0.0%	98.3%	100.0%	0.0%	98.2%	0.0%	0.0%	0.0%	0.0%	0.0%	99.5%	100.0%	97.6%	100.0%	0.0%	99.1%	0.0%	0.0%	99.3%	
% HV	0	6	10	0	0	16	0	0	0	0	17	0	0	2	0	2	0	0	4	0	0	0	0	0	1	0	2	0	0	3	0	0	40	
% HV	0.0%	1.6%	1.6%	0.0%	0.0%	1.6%	0.0%	0.0%	0.0%	0.0%	2.2%	0.0%	0.0%	2.2%	0.0%	1.7%	0.0%	0.0%	1.9%	0.0%	0.0%	0.0%	0.0%	0.0%	0.2%	0.0%	2.4%	0.0%	0.0%	0.9%	0.0%	0.0%	1.7%	
Pedestrians	0	0	0	0	0	0	0	0	0	0	0	0	0	0	0	0	0	0	0	0	0	0	0	0	0	0	0	0	0	0	0	0	0	
% Pedestrians	0.0%	0.0%	0.0%	0.0%	0.0%	0.0%	0.0%	0.0%	0.0%	0.0%	0.0%	0.0%	0.0%	0.0%	0.0%	0.0%	0.0%	0.0%	0.0%	0.0%	0.0%	0.0%	0.0%	0.0%	0.0%	0.0%	0.0%	0.0%	0.0%	0.0%	0.0%	0.0%	0.0%	0.0%
Bicycles on Crosswalk	0	0	0	0	0	0	0	0	0	0	0	0	0	0	0	0	0	0	0	0	0	0	0	0	0	0	0	0	0	0	0	0	0	
% Bicycles on Crosswalk	0.0%	0.0%	0.0%	0.0%	0.0%	0.0%	0.0%	0.0%	0.0%	0.0%	0.0%	0.0%	0.0%	0.0%	0.0%	0.0%	0.0%	0.0%	0.0%	0.0%	0.0%	0.0%	0.0%	0.0%	0.0%	0.0%	0.0%	0.0%	0.0%	0.0%	0.0%	0.0%	0.0%	0.0%

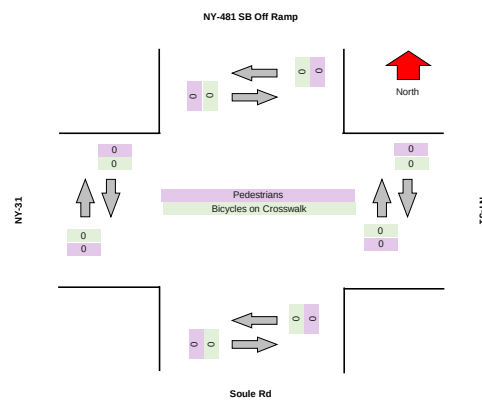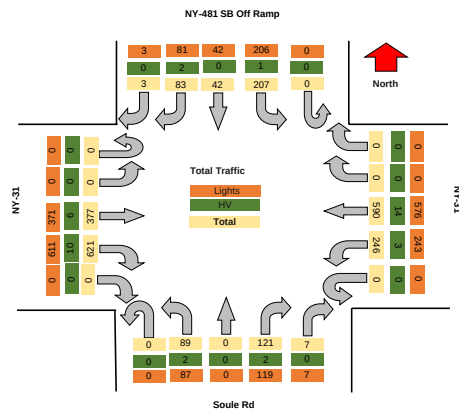

Summary



Summary

Summary

Summary

Motorcycles

Leg Direction Start Time	NY-31 Eastbound							NY-31 Westbound							Soule Rd Northbound							NY-481 SB Off Ramp Southbound						
	Left							Left							Left							Left						
	Thru	Right	RTOR	U-Turn	Peds CW	Peds CCW		Thru	Right	RTOR	U-Turn	Peds CW	Peds CCW		Thru	Right	RTOR	U-Turn	Peds CW	Peds CCW		Thru	Right	RTOR	U-Turn	Peds CW	Peds CCW	
2024/06/09 07:50:00	0	0	0	0	0	0	0	0	0	0	0	0	0	0	0	0	0	0	0	0	0	0	0	0	0	0	0	
2024/06/09 07:55:00	0	0	0	0	0	0	0	0	0	0	0	0	0	0	0	0	0	0	0	0	0	0	0	0	0	0	0	
2024/06/09 07:50:00	0	1	0	0	0	0	0	0	1	0	0	0	0	0	0	0	0	0	0	0	0	0	1	0	0	0	0	
2024/06/09 07:55:00	0	0	1	0	0	0	0	0	0	0	0	0	0	0	0	0	0	0	0	0	0	0	0	0	0	0	0	
2024/06/09 08:00:00	0	0	0	0	0	0	0	0	0	0	0	0	0	0	0	0	0	0	0	0	0	0	0	0	0	0	0	
2024/06/09 08:05:00	0	0	0	0	0	0	0	0	0	0	0	0	0	0	0	0	0	0	0	0	0	0	0	0	0	0	0	
2024/06/09 08:10:00	0	0	0	0	0	0	0	0	0	0	0	0	0	0	0	0	0	0	0	0	0	0	0	0	0	0	0	
2024/06/09 08:15:00	0	0	1	0	0	0	0	0	0	0	0	0	0	0	0	0	0	0	0	0	0	0	0	0	0	0	0	
2024/06/09 08:20:00	0	0	0	0	0	0	0	0	0	0	0	0	0	0	0	0	0	0	0	0	0	0	0	0	0	0	0	
2024/06/09 08:25:00	0	0	0	0	0	0	0	0	0	0	0	0	0	0	0	0	0	0	0	0	0	0	0	0	0	0	0	
2024/06/09 08:30:00	0	0	1	0	0	0	0	0	0	0	0	0	0	0	0	0	0	0	0	0	0	0	0	0	0	0	0	
2024/06/09 08:35:00	0	0	0	0	0	0	0	0	0	0	0	0	0	0	0	0	0	0	0	0	0	0	0	0	0	0	0	
2024/06/09 08:40:00	0	0	0	0	0	0	0	0	0	0	0	0	0	0	0	0	0	0	0	0	0	0	0	0	0	0	0	
Total	0	1	2	0	0	0	0	0	1	0	0	0	0	0	0	0	0	0	0	0	0	0	1	0	0	0	0	

Cars

Leg Direction Start Time	NY-31 Eastbound							NY-31 Westbound							Soule Rd Northbound							NY-481 SB Off Ramp Southbound						
	Left							Left							Left							Left						
	Thru	Right	RTOR	U-Turn	Peds CW	Peds CCW		Thru	Right	RTOR	U-Turn	Peds CW	Peds CCW		Thru	Right	RTOR	U-Turn	Peds CW	Peds CCW		Thru	Right	RTOR	U-Turn	Peds CW	Peds CCW	
2024/06/09 07:50:00	0	84	118	0	0	0	0	52	91	0	0	0	0	0	18	0	21	4	0	0	0	63	4	18	0	0	0	0
2024/06/09 07:55:00	0	82	143	0	0	0	0	52	112	0	0	0	0	0	23	0	23	2	0	0	0	46	12	15	3	0	0	0
2024/06/09 07:50:00	0	90	170	0	0	0	0	68	141	0	0	0	0	0	18	0	33	0	0	0	0	62	8	18	0	0	0	0
2024/06/09 07:45:00	0	88	150	0	0	0	0	64	161	0	0	0	0	0	18	0	32	3	0	0	0	56	18	28	0	0	0	0
2024/06/09 08:00:00	0	101	138	0	0	0	0	95	138	0	0	0	0	0	28	0	27	2	0	0	0	38	4	18	0	0	0	0
2024/06/09 08:15:00	0	102	115	0	0	0	0	43	136	0	0	0	0	0	24	0	16	4	0	0	0	37	5	15	0	0	0	0
2024/06/09 08:30:00	0	83	118	0	0	0	0	55	174	0	0	0	0	0	23	0	12	0	0	0	0	40	9	19	0	0	0	0
2024/06/09 08:45:00	0	93	93	0	0	0	0	48	160	0	0	0	0	0	27	0	15	7	0	0	0	41	18	24	0	0	0	0
Total	0	723	1045	0	0	0	0	437	1112	0	0	0	0	0	179	0	179	22	0	0	0	382	78	155	3	0	0	0

Single-Unit Trucks

Leg Direction Start Time	NY-31 Eastbound								NY-31 Westbound								Sole Rd Northbound								NY-481 SB Off Ramp Southbound							
	Thru	Right	RTOR	U-Turn	Peds CW	Peds CCW	Peds CCW	Left	Thru	Right	RTOR	U-Turn	Peds CW	Peds CCW	Peds CCW	Left	Thru	Right	RTOR	U-Turn	Peds CW	Peds CCW	Peds CCW	Left	Thru	Right	RTOR	U-Turn	Peds CW	Peds CCW	Peds CCW	Left
2024/06/09 07:00:00	0	5	1	0	0	0	0	0	2	1	4	0	0	0	0	0	0	0	0	0	0	0	0	0	0	0	0	0	0	0	0	0
2024/06/09 07:15:00	0	2	1	0	0	0	0	0	1	5	4	0	0	0	0	0	0	0	1	0	0	0	0	0	0	0	0	0	0	0	0	0
2024/06/09 07:30:00	3	4	0	0	0	0	0	0	3	4	0	0	0	0	0	0	0	0	2	1	0	0	0	0	0	0	0	0	0	0	0	0
2024/06/09 07:45:00	0	2	2	0	0	0	0	0	1	6	0	0	0	0	0	0	0	0	3	0	0	0	0	0	0	2	0	0	0	0	0	0
2024/06/09 08:00:00	0	2	2	0	0	0	0	0	3	7	0	0	0	0	0	0	0	0	7	0	0	0	0	0	0	0	0	0	0	0	0	0
2024/06/09 08:15:00	0	4	3	0	0	0	0	0	3	1	0	0	0	0	0	0	0	0	1	1	0	0	0	0	0	0	0	0	0	0	0	0
2024/06/09 08:30:00	0	4	2	0	0	0	0	0	1	3	0	0	0	0	0	0	0	0	1	0	0	0	0	0	0	0	1	0	0	0	0	0
2024/06/09 08:45:00	0	2	3	0	0	0	0	0	4	3	0	0	0	0	0	0	0	2	3	1	0	0	0	0	4	2	2	0	0	0	0	0
Total	0	24	18	0	0	0	0	0	10	36	0	0	0	0	0	0	0	1	0	6	0	0	0	0	0	8	0	3	3	0	0	0

Articulated Trucks

Leg Direction Start Time	NY-31 Eastbound							NY-31 Westbound							Soule Rd Northbound							NY-481 SB Off Ramp Southbound						
	Left							Left							Left							Left						
	Thru	Right	RTOR	U-Turn	Peds CW	Peds CCW		Thru	Right	RTOR	U-Turn	Peds CW	Peds CCW		Thru	Right	RTOR	U-Turn	Peds CW	Peds CCW		Thru	Right	RTOR	U-Turn	Peds CW	Peds CCW	
2024/06/09 07:50:00	0	0	0	0	0	0	0	0	2	0	0	0	0	0	0	0	0	0	0	0	0	0	0	0	0	0	0	0
2024/06/09 07:55:00	0	1	0	0	0	0	0	0	0	0	0	0	0	0	0	0	0	0	0	0	0	0	0	0	0	0	0	0
2024/06/09 07:50:00	0	0	1	0	0	0	0	1	3	0	0	0	0	0	0	0	0	0	0	0	0	0	1	0	1	0	0	0
2024/06/09 07:55:00	0	0	0	0	0	0	0	0	4	0	0	0	0	0	0	0	0	0	0	0	0	0	0	1	0	0	0	0
2024/06/09 08:00:00	0	1	1	0	0	0	0	0	1	0	0	0	0	0	0	0	0	0	0	0	0	0	0	0	0	0	0	0
2024/06/09 08:15:00	0	1	0	0	0	0	0	0	1	0	0	0	0	0	0	0	0	0	0	0	0	0	0	0	0	0	0	0
2024/06/09 08:30:00	0	0	2	0	0	0	0	2	1	0	0	0	0	0	0	0	0	0	0	0	0	0	0	0	0	0	0	0
2024/06/09 08:45:00	0	1	0	0	0	0	0	0	1	0	0	0	0	0	0	0	0	0	0	0	0	1	0	0	0	0	0	0
Total	0	4	4	0	0	0	0	3	13	0	0	0	0	0	0	0	0	0	0	0	0	2	0	2	0	0	0	0

Buses

Leg Direction Start Time	NY-31 Eastbound							NY-31 Westbound							Soule Rd Northbound							NY-481 SB Off Ramp Southbound						
	Left							Left							Left							Left						
	Thru	Right	RTOR	U-Turn	Peds CW	Peds CCW		Thru	Right	RTOR	U-Turn	Peds CW	Peds CCW		Thru	Right	RTOR	U-Turn	Peds CW	Peds CCW		Thru	Right	RTOR	U-Turn	Peds CW	Peds CCW	
2024/05/09 07:50:00	0	0	1	0	0	0	0	1	0	0	0	0	0	0	0	0	0	0	0	0	0	0	0	0	0	0	0	0
2024/05/09 07:55:00	0	0	0	0	0	0	0	0	2	0	0	0	0	0	0	0	0	0	0	0	0	0	0	0	0	0	0	0
2024/05/09 07:50:00	0	0	2	0	0	0	0	1	2	0	0	0	0	0	2	0	0	0	0	0	0	0	0	0	0	0	0	0
2024/05/09 07:45:00	0	1	5	0	0	0	0	1	0	0	0	0	0	0	0	0	0	0	0	0	0	0	0	0	0	0	0	0
2024/05/09 08:00:00	0	3	1	0	0	0	0	0	2	0	0	0	0	0	0	0	2	0	0	0	0	0	0	0	0	0	0	0
2024/05/09 08:15:00	0	1	1	0	0	0	0	0	6	0	0	0	0	0	1	0	0	0	0	0	0	1	0	0	0	0	0	0
2024/05/09 08:30:00	0	0	2	0	0	0	0	1	5	0	0	0	0	0	0	0	0	0	0	0	0	0	0	0	0	0	0	0
2024/05/09 08:45:00	0	0	2	0	0	0	0	1	0	0	0	0	0	0	2	0	0	0	0	0	0	0	0	0	0	0	0	0
Total	0	5	14	0	0	0	0	5	17	0	0	0	0	0	5	0	2	0	0	0	0	1	0	0	0	0	0	0

Pedestrians

Leg Direction	NY-31 Eastbound							NY-31 Westbound							Soule Rd Northbound							NY-481 SB Off Ramp Southbound							
	Start Time	Thru	Right	RTOR	U-Turn	Peds CW	Peds CCW	Start Time	Thru	Right	RTOR	U-Turn	Peds CW	Peds CCW	Start Time	Thru	Right	RTOR	U-Turn	Peds CW	Peds CCW	Start Time	Thru	Right	RTOR	U-Turn	Peds CW	Peds CCW	
Total	2024/06/09 07:00:00	0	0	0	0	0	0	0	0	0	0	0	0	0	0	0	0	0	0	0	0	0	0	0	0	0	0	0	
	2024/06/09 07:15:00	0	0	0	0	0	0	0	0	0	0	0	0	0	0	0	0	0	0	0	0	0	0	0	0	0	0	0	
	2024/06/09 07:30:00	0	0	0	0	0	0	0	0	0	0	0	0	0	0	0	0	0	0	0	0	0	0	0	0	0	0	0	
	2024/06/09 07:45:00	0	0	0	0	0	0	0	0	0	0	0	0	0	0	0	0	0	0	0	0	0	0	0	0	0	0	0	
	2024/06/09 08:00:00	0	0	0	0	0	0	0	0	0	0	0	0	0	0	0	0	0	0	0	0	0	0	0	0	0	0	0	
	2024/06/09 08:15:00	0	0	0	0	0	0	0	0	0	0	0	0	0	0	0	0	0	0	0	0	0	0	0	0	0	0	0	0
	2024/06/09 08:30:00	0	0	0	0	0	0	0	0	0	0	0	0	0	0	0	0	0	0	0	0	0	0	0	0	0	0	0	
	2024/06/09 08:45:00	0	0	0	0	0	0	0	0	0	0	0	0	0	0	0	0	0	0	0	0	0	0	0	0	0	0	0	
	2024/06/09 08:00:00	0	0	0	0	0	0	0	0	0	0	0	0	0	0	0	0	0	0	0	0	0	0	0	0	0	0	0	0
	2024/06/09 08:45:00	0	0	0	0	0	0	0	0	0	0	0	0	0	0	0	0	0	0	0	0	0	0	0	0	0	0	0	0

Bicycles on Crosswalk

Leg Direction	NY-31 Eastbound							NY-31 Westbound							Soule Rd Northbound							NY-481 SB Off Ramp Southbound						
2024/06/09 08:15:00	0	0	0	0	0	0	0	0	0	0	0	0	0	0	0	0	0	0	0	0	0	0	0	0	0	0		
2024/06/09 08:20:00	0	0	0	0	0	0	0	0	0	0	0	0	0	0	0	0	0	0	0	0	0	0	0	0	0	0		
2024/06/09 08:25:00	0	0	0	0	0	0	0	0	0	0	0	0	0	0	0	0	0	0	0	0	0	0	0	0	0	0		
2024/06/09 08:30:00	0	0	0	0	0	0	0	0	0	0	0	0	0	0	0	0	0	0	0	0	0	0	0	0	0	0		
2024/06/09 08:35:00	0	0	0	0	0	0	0	0	0	0	0	0	0	0	0	0	0	0	0	0	0	0	0	0	0	0		
2024/06/09 08:40:00	0	0	0	0	0	0	0	0	0	0	0	0	0	0	0	0	0	0	0	0	0	0	0	0	0	0		
2024/06/09 08:45:00	0	0	0	0	0	0	0	0	0	0	0	0	0	0	0	0	0	0	0	0	0	0	0	0	0	0		
Total	0	0	0	0	0	0	0	0	0	0	0	0	0	0	0	0	0	0	0	0	0	0	0	0	0	0		

Total Volume Class Breakdown

Leg Direction	NY-31 Eastbound										NY-31 Westbound										Sloat Rd Northbound										NY-481 SB Off Ramp Southbound									
	Start Time	Thru	Right	RTOR	U-Turn	App Total	Peds CW	Peds CCW	Left	Thru	Right	RTOR	U-Turn	App Total	Peds CW	Peds CCW	Left	Thru	Right	RTOR	U-Turn	App Total	Peds CW	Peds CCW	Left	Thru	Right	RTOR	U-Turn	App Total	Peds CW	Peds CCW	Int Total	Cross Total						
2024/05/09 07:00:00	0	89	120	0	0	209	0	0	55	98	0	0	0	253	0	0	0	18	0	21	4	0	43	0	0	64	4	18	0	0	86	0	0	0	491	0				
2024/05/09 07:15:00	0	85	144	0	0	229	0	0	53	118	0	0	0	271	0	0	0	23	0	24	2	0	49	0	0	45	12	15	3	0	75	0	0	0	524	0				
2024/05/09 07:30:00	0	84	177	0	0	271	0	0	71	183	0	0	0	324	0	0	0	20	0	33	0	0	53	0	0	66	8	19	0	0	93	0	0	0	641	0				
2024/05/09 07:45:00	0	91	158	0	0	249	0	0	66	171	0	0	0	237	0	0	0	18	0	25	3	0	56	0	0	58	18	31	0	0	107	0	0	0	640	0				
2024/05/09 08:00:00	0	107	142	0	0	249	0	0	56	148	0	0	0	204	0	0	0	28	0	29	2	0	59	0	0	38	4	18	0	0	60	0	0	0	572	0				
2024/05/09 08:15:00	0	108	119	0	0	227	0	0	46	143	0	0	0	189	0	0	0	25	0	17	4	0	46	0	0	39	5	15	0	0	59	0	0	0	521	0				
2024/05/09 08:30:00	0	87	125	0	0	212	0	0	59	183	0	0	0	242	0	0	0	23	0	13	0	0	36	0	0	40	9	20	0	0	69	0	0	0	599	0				
2024/05/09 08:45:00	0	86	95	0	0	181	0	0	49	165	0	0	0	214	0	0	0	30	0	13	2	0	45	0	0	41	11	24	0	0	76	0	0	0	546	0				
Grand Total		0	757	1083	0	0	1840	0	0	455	1179	0	0	0	1634	0	0	0	185	0	137	22	0	394	0	0	354	78	160	3	0	635	0	0	0	4503	0			
% Approach		0.0%	41.1%	58.9%	0.0%	0.0%	40.9%			27.8%	72.2%	0.0%	0.0%	0.0%	36.3%				47.0%	0.0%	47.0%	5.6%	0.0%	8.7%			62.0%	12.3%	25.2%	0.5%	0.0%	14.1%								
% Total		0.0%	16.8%	24.1%	0.0%	0.0%	40.9%			10.1%	26.2%	0.0%	0.0%	0.0%	36.3%				4.1%	0.0%	4.2%	0.5%	0.0%	8.7%			8.7%	1.7%	3.0%	0.1%	0.0%	14.1%								
% Motorcycles		0	1	2	0	0	3			0	1	0	0	0	1				0	0	0	0	0	0			1	0	0	0	0	1								
% Cars		0.0%	0.1%	0.2%	0.0%	0.0%	0.2%			0.0%	0.1%	0.0%	0.0%	0.0%	0.1%				0.0%	0.0%	0.0%	0.0%	0.0%	0.0%			0.3%	0.0%	0.0%	0.0%	0.0%	0.2%								
% Single-Unit Trucks		0	723	1045	0	0	1768			437	1112	0	0	0	1549				379	0	179	22	0	590			382	78	155	3	0	618								
% Articulated Trucks		0.0%	95.5%	96.5%	0.0%	0.0%	96.1%			96.0%	94.3%	0.0%	0.0%	0.0%	94.9%				96.8%	0.0%	95.7%	0.0%	0.0%	96.4%			97.0%	100.0%	96.9%	100.0%	0.0%	0.0%	97.3%							
% Buses		0	24	19	0	0	43			10	36	0	0	0	46				1	0	6	0	0	7			6	0	3	0	0	11								
% Bicycles on Road		0.0%	3.2%	1.7%	0.0%	0.0%	2.3%			2.2%	3.1%	0.0%	0.0%	0.0%	2.8%				0.5%	0.0%	3.2%	0.0%	0.0%	1.8%			2.0%	0.0%	1.9%	0.0%	0.0%	1.7%								
% Pedestrians		0	4	4	0	0	8			3	13	0	0	0	16				0	0	0	0	0	0			2	0	2	0	0	4								
% Bicycles on Crosswalk		0.0%	0.5%	0.4%	0.0%	0.0%	0.4%			0.7%	1.1%	0.0%	0.0%	0.0%	1.0%				0.0%	0.0%	0.0%	0.0%	0.0%	0.0%			0.5%	0.0%	1.3%	0.0%	0.0%	0.6%								
% Pedestrians		0	5	14	0	0	19			5	17	0	0	0	22				5	0	2	0	0	7			1	0	0	0	0	4								
% Bicycles on Road		0.0%	0.7%	1.3%	0.0%	0.0%	1.0%			0.0%	1.4%	0.0%	0.0%	0.0%	1.0%				2.7%	0.0%	1.1%	0.0%	0.0%	1.8%			0.3%	0.0%	0.0%	0.0%	0.0%	0.2%								
% Bicycles on Crosswalk		0	0	0	0	0	0			0	0	0	0	0	0				0	0	0	0	0	0			0	0	0	0	0	0								
% Pedestrians		0.0%	0.0%	0.0%	0.0%	0.0%	0.0%			0.0%	0.0%	0.0%	0.0%	0.0%	0.0%				0.0%	0.0%	0.0%	0.0%	0.0%	0.0%			0.0%	0.0%	0.0%	0.0%	0.0%	0.0%								
% Bicycles on Crosswalk		0.0%	0.0%	0.0%	0.0%	0.0%	0.0%			0.0%	0.0%	0.0%	0.0%	0.0%	0.0%				0.0%	0.0%	0.0%	0.0%	0.0%	0.0%			0.0%	0.0%	0.0%	0.0%	0.0%	0.0%								

AM Peak Class Breakdown

[illegible]





Project	GTS
Project Code	11778
Site Name	11778-7
Legs and Movements	All Processed Legs & Move
Bin Size	15 minutes
Survey Date	2024/05/09, Thursday
Location	NYS Route 31 & Soule Rd
Latitude and Longitude	43.185550, -76.232930

	Start	End	PHF
AM Peak	2024/05/09 07:15:00	2024/05/09 08:15:00	0.92

Turning Movement Data

Leg	NY-31										NY-31										Soule Rd										NY-481 SB Off Ramp										Total
	Eastbound										Westbound										Northbound										Southbound										
	Direction	Left	Thru	Right	RTOR	U-Turn	App Total	Peak CV	Peak CCW		Left	Thru	Right	RTOR	U-Turn	App Total	Peak CV	Peak CCW		Left	Thru	Right	RTOR	U-Turn	App Total	Peak CV	Peak CCW		Left	Thru	Right	RTOR	U-Turn	App Total	Peak CV	Peak CCW					
Start Time	
7:00:00 AM	0	89	120	0	0	209	0	0		55	98	0	0	0	153	0	0		18	0	21	4	0	0	43	0	0		64	4	18	0	0	86	0	0	49	0			
7:15:00 AM	0	85	144	0	0	229	0	0		53	118	0	0	0	171	0	0		23	0	24	2	0	0	49	0	0		45	12	15	3	0	75	0	0	52	0			
7:30:00 AM	0	94	177	0	0	271	0	0		71	153	0	0	0	224	0	0		20	0	33	0	0	0	53	0	0		66	8	19	0	0	93	0	0	64	0			
7:45:00 AM	0	91	158	0	0	249	0	0		66	171	0	0	0	237	0	0		18	0	35	3	0	0	56	0	0		58	18	31	0	0	107	0	0	64	0			
Hourly Total	0	359	599	0	0	958	0	0		245	540	0	0	0	785	0	0		79	0	113	9	0	0	201	0	0		233	42	83	3	0	361	0	0	230	0			
8:00:00 AM	0	107	142	0	0	249	0	0		56	148	0	0	0	204	0	0		28	0	29	2	0	0	59	0	0		38	4	18	0	0	60	0	0	57	0			
8:15:00 AM	0	108	119	0	0	227	0	0		46	143	0	0	0	189	0	0		25	0	17	4	0	0	46	0	0		39	5	15	0	0	59	0	0	52	0			
8:30:00 AM	0	87	125	0	0	212	0	0		59	183	0	0	0	242	0	0		23	0	13	0	0	0	36	0	0		40	9	20	0	0	69	0	0	55	0			
8:45:00 AM	0	96	98	0	0	194	0	0		49	165	0	0	0	214	0	0		30	0	15	7	0	0	52	0	0		44	18	24	0	0	86	0	0	54	0			
Hourly Total	0	398	484	0	0	882	0	0		210	639	0	0	0	849	0	0		106	0	74	13	0	0	193	0	0		161	36	77	0	0	274	0	0	219	0			
Grand Total	0	757	1083	0	0	1840	0	0		455	1179	0	0	0	1634	0	0		185	0	187	22	0	0	394	0	0		394	78	160	3	0	635	0	0	450	0			
% Approach	0.0%	41.1%	58.9%	0.0%	0.0%	0.0%	0.0%	0.0%		27.8%	72.2%	0.0%	0.0%	0.0%	0.0%	0.0%	0.0%		47.0%	0.0%	47.5%	5.6%	0.0%	0.0%	0.0%	0.0%	0.0%		62.0%	12.3%	25.2%	0.5%	0.0%	0.0%	0.0%	0.0%	0.0%				
% Total	0.0%	16.8%	24.1%	0.0%	0.0%	40.9%	0.0%	0.0%		10.1%	26.2%	0.0%	0.0%	0.0%	36.3%	0.0%	0.0%		4.1%	0.0%	4.2%	0.5%	0.0%	0.7%	0.0%	0.0%	0.0%		8.7%	1.7%	3.6%	0.1%	0.0%	14.1%	0.0%	0.0%	0.0%				
Lights	0	748	1065	0	0	1813	0	0		447	1149	0	0	0	1596	0	0		180	0	185	22	0	0	387	0	0		391	78	158	3	0	630	0	0	442	0			
% Lights	0.0%	98.8%	98.3%	0.0%	0.0%	98.5%	0.0%	0.0%		98.2%	97.5%	0.0%	0.0%	0.0%	97.7%	0.0%	0.0%		97.3%	0.0%	98.9%	100.0%	0.0%	98.2%	0.0%	0.0%	0.0%		99.2%	100.0%	98.8%	100.0%	0.0%	99.2%	0.0%	0.0%	98.3%				
HV	0	9	18	0	0	27	0	0		8	30	0	0	0	38	0	0		5	0	2	0	0	7	0	0	0		3	0	2	0	0	5	0	0	77	0			
% HV	0.0%	1.2%	1.7%	0.0%	0.0%	1.5%	0.0%	0.0%		1.8%	2.5%	0.0%	0.0%	0.0%	2.3%	0.0%	0.0%		2.7%	0.0%	1.1%	0.0%	0.0%	1.8%	0.0%	0.0%	0.0%		0.8%	0.0%	1.3%	0.0%	0.0%	0.8%	0.0%	0.0%	1.7%	0			
Pedestrians	0	0	0	0	0	0	0	0		0	0	0	0	0	0	0	0		0	0	0	0	0	0	0	0	0		0	0	0	0	0	0	0	0	0	0			
% Pedestrians	0.0%	0.0%	0.0%	0.0%	0.0%	0.0%	0.0%	0.0%		0.0%	0.0%	0.0%	0.0%	0.0%	0.0%	0.0%	0.0%		0.0%	0.0%	0.0%	0.0%	0.0%	0.0%	0.0%	0.0%	0.0%		0.0%	0.0%	0.0%	0.0%	0.0%	0.0%	0.0%	0.0%	0.0%	0.0%			
Bicycles on Crosswalk	0	0	0	0	0	0	0	0		0	0	0	0	0	0	0	0		0	0	0	0	0	0	0	0	0		0	0	0	0	0	0	0	0	0	0			
% Bicycles on Crosswalk	0.0%	0.0%	0.0%	0.0%	0.0%	0.0%	0.0%	0.0%		0.0%	0.0%	0.0%	0.0%	0.0%	0.0%	0.0%	0.0%		0.0%	0.0%	0.0%	0.0%	0.0%	0.0%	0.0%	0.0%	0.0%		0.0%	0.0%	0.0%	0.0%	0.0%	0.0%	0.0%	0.0%	0.0%	0.0%			

Turning Movement Data Plot

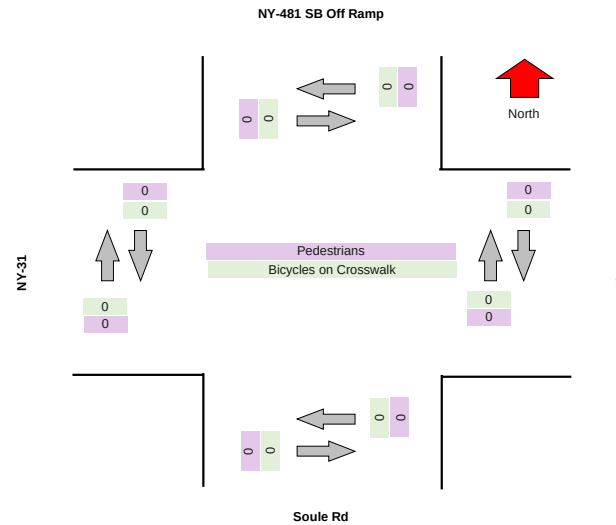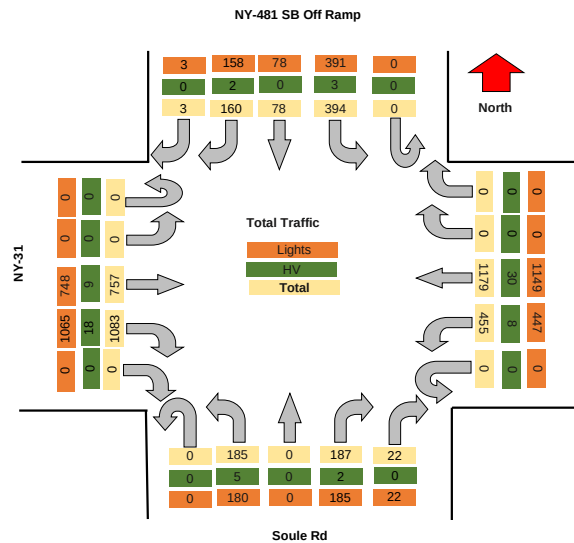





Turning Movement Peak Hour Data (AM)

18

#####

Leg Direction	NY-31								NY-31								Soule Rd								NY-481 SB Off Ramp								Total
	Eastbound								Westbound								Northbound								Southbound								
	Left	Thru	Right	RTOR	U-Turn	App Total	Peds C/W	Peds C/W	Left	Thru	Right	RTOR	U-Turn	App Total	Peds C/W	Peds C/W	Left	Thru	Right	RTOR	U-Turn	App Total	Peds C/W	Peds C/W	Left	Thru	Right	RTOR	U-Turn	App Total	Peds C/W	Peds C/W	
Start Time																																	
7:15:00 AM	0	85	144	0	0	229	0	0	53	118	0	0	0	171	0	0	23	0	24	2	0	49	0	0	45	12	15	3	0	75	0	0	524
7:30:00 AM	0	94	177	0	0	271	0	0	71	153	0	0	0	224	0	0	20	0	33	0	0	53	0	0	66	8	19	0	0	93	0	0	641
7:45:00 AM	0	91	158	0	0	249	0	0	66	171	0	0	0	237	0	0	18	0	35	3	0	56	0	0	58	18	31	0	0	107	0	0	649
8:00:00 AM	0	107	142	0	0	249	0	0	56	148	0	0	0	204	0	0	28	0	29	2	0	59	0	0	38	4	18	0	0	60	0	0	572
Grand Total	0	377	621	0	0	998	0	0	246	590	0	0	0	836	0	0	89	0	121	7	0	217	0	0	207	42	83	3	0	335	0	0	2386
% Approach	0.0%	37.8%	62.2%	0.0%	0.0%	0.0%	0.0%	0.0%	29.4%	70.6%	0.0%	0.0%	0.0%	0.0%	0.0%	0.0%	41.0%	0.0%	55.8%	3.2%	0.0%	0.0%	0.0%	0.0%	61.8%	12.5%	24.8%	0.9%	0.0%	0.0%	0.0%	0.0%	0.0%
% Total	0.0%	15.8%	26.0%	0.0%	0.0%	41.8%	0.0%	0.0%	10.3%	24.7%	0.0%	0.0%	0.0%	35.0%	0.0%	0.0%	3.7%	0.0%	5.1%	0.3%	0.0%	9.1%	0.0%	0.0%	8.7%	1.8%	3.5%	0.1%	0.0%	14.0%	0.0%	0.0%	0.0%
PHF	0.000	0.881	0.877	0.000	0.000	0.921	0.000	0.000	0.866	0.863	0.000	0.000	0.000	0.882	0.000	0.000	0.795	0.000	0.864	0.583	0.000	0.919	0.000	0.000	0.784	0.583	0.669	0.250	0.000	0.783	0.000	0.000	0.919
Lights	0	371	611	0	0	982	0	0	243	576	0	0	0	819	0	0	87	0	119	7	0	213	0	0	206	42	81	3	0	332	0	0	2346
% Lights	0.0%	98.4%	98.4%	0.0%	0.0%	98.4%	0.0%	0.0%	98.8%	97.6%	0.0%	0.0%	0.0%	98.0%	0.0%	0.0%	97.8%	0.0%	98.3%	100.0%	0.0%	98.2%	0.0%	0.0%	99.5%	100.0%	97.6%	100.0%	0.0%	99.1%	0.0%	0.0%	98.3%
HV	0	6	10	0	0	16	0	0	3	14	0	0	0	17	0	0	2	0	2	0	0	4	0	0	1	0	2	0	0	3	0	0	46
% HV	0.0%	1.6%	1.6%	0.0%	0.0%	1.6%	0.0%	0.0%	1.2%	2.4%	0.0%	0.0%	0.0%	2.0%	0.0%	0.0%	2.2%	0.0%	1.7%	0.0%	0.0%	1.8%	0.0%	0.0%	0.5%	0.0%	2.4%	0.0%	0.0%	0.9%	0.0%	0.0%	1.7%
Pedestrians	0	0	0	0	0	0	0	0	0	0	0	0	0	0	0	0	0	0	0	0	0	0	0	0	0	0	0	0	0	0	0	0	0
% Pedestrians	0.0%	0.0%	0.0%	0.0%	0.0%	0.0%	0.0%	0.0%	0.0%	0.0%	0.0%	0.0%	0.0%	0.0%	0.0%	0.0%	0.0%	0.0%	0.0%	0.0%	0.0%	0.0%	0.0%	0.0%	0.0%	0.0%	0.0%	0.0%	0.0%	0.0%	0.0%	0.0%	0.0%
Bicycles on Crosswalk	0	0	0	0	0	0	0	0	0	0	0	0	0	0	0	0	0	0	0	0	0	0	0	0	0	0	0	0	0	0	0	0	0
% Bicycles on Crosswalk	0.0%	0.0%	0.0%	0.0%	0.0%	0.0%	0.0%	0.0%	0.0%	0.0%	0.0%	0.0%	0.0%	0.0%	0.0%	0.0%	0.0%	0.0%	0.0%	0.0%	0.0%	0.0%	0.0%	0.0%	0.0%	0.0%	0.0%	0.0%	0.0%	0.0%	0.0%	0.0%	0.0%

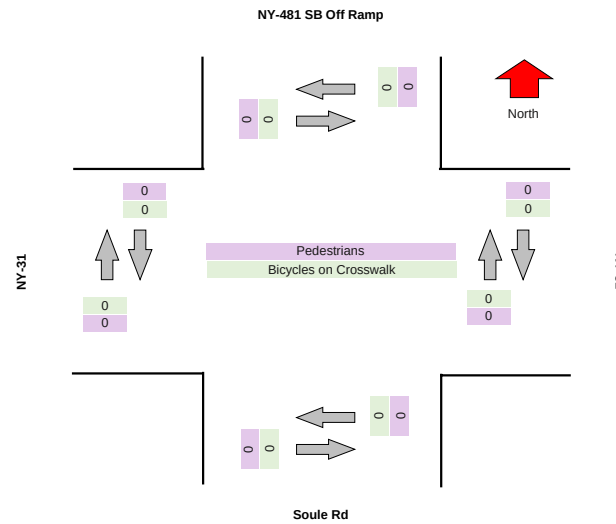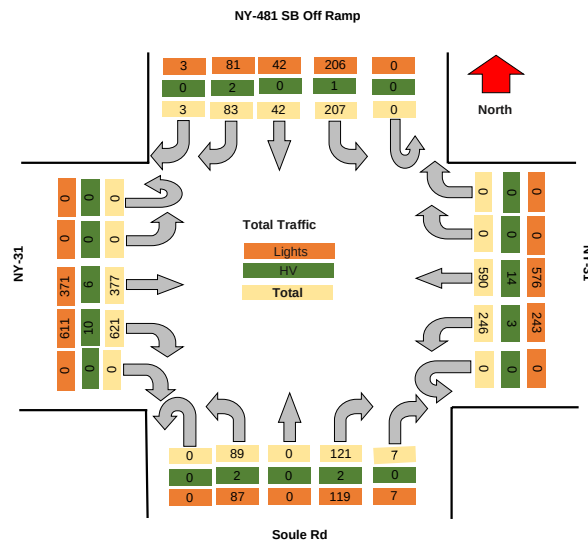

Summary


Project	GTS
Project Code	11778
Site Name	11778-7
Legs and Movements	All Processed Legs & Movement
Bin Size	15 minutes
Survey Date	2024/05/10, Friday
Location	NYS Route 31 & Soule Road/NY
Latitude and Longitude	43.185550 -76.232930

	Start	End	PRP
PM Peak	2024/05/10 16:30:00	2024/05/10 17:30:00	0.98

Turning Movement Data

Leg Direction	NY-31 Eastbound										NY-31 Westbound										South Rd Northbound										NY-481 SB Off Ramp Southbound										Total
	Left	Thru	Right	RTOR	U-Turn	App Total	Through	Right	RTOR	U-Turn						
Start Time	
4:00:00 PM	0	250	159	0	0	411	0	0	0	0	411	0	0	0	0	411	0	0	0	0	0	0	0	0	0	0	0	0	0	0	0	0	0	0	0	0	1547				
4:15:00 PM	0	239	190	0	0	429	0	0	0	0	429	0	0	0	0	429	0	0	0	0	0	0	0	0	0	0	0	0	0	0	0	0	0	0	0	0	1649				
4:30:00 PM	0	247	157	0	0	404	0	0	0	0	404	0	0	0	0	404	0	0	0	0	0	0	0	0	0	0	0	0	0	0	0	0	0	0	0	0	1593				
4:45:00 PM	0	269	188	0	0	457	0	0	0	0	457	0	0	0	0	457	0	0	0	0	0	0	0	0	0	0	0	0	0	0	0	0	0	0	0	0	1693				
Hourly Total	0	1007	664	0	0	1791	0	0	0	0	1791	0	0	0	0	1791	0	0	0	0	0	0	0	0	0	0	0	0	0	0	0	0	0	0	0	0	0	4982			
5:00:00 PM	0	242	187	0	0	429	0	0	0	0	429	0	0	0	0	429	0	0	0	0	0	0	0	0	0	0	0	0	0	0	0	0	0	0	0	0	1663				
5:15:00 PM	0	275	184	0	0	459	0	0	0	0	459	0	0	0	0	459	0	0	0	0	0	0	0	0	0	0	0	0	0	0	0	0	0	0	0	0	1718				
5:30:00 PM	0	267	175	0	0	442	0	0	0	0	442	0	0	0	0	442	0	0	0	0	0	0	0	0	0	0	0	0	0	0	0	0	0	0	0	0	1683				
5:45:00 PM	0	222	157	0	0	389	0	0	0	0	389	0	0	0	0	389	0	0	0	0	0	0	0	0	0	0	0	0	0	0	0	0	0	0	0	0	926				
Hourly Total	0	1005	703	0	0	1718	0	0	0	0	1718	0	0	0	0	1718	0	0	0	0	0	0	0	0	0	0	0	0	0	0	0	0	0	0	0	0	0	4352			
Grand Total	0	2023	1367	0	0	3420	0	0	0	0	3420	0	0	0	0	3420	0	0	0	0	0	0	0	0	0	0	0	0	0	0	0	0	0	0	0	0	0	8514			
% Approach	0.0%	59.2%	40.8%	0.0%	0.0%	0.0%	0.0%	0.0%	0.0%	0.0%	0.0%	0.0%	0.0%	0.0%	0.0%	0.0%	0.0%	0.0%	0.0%	0.0%	0.0%	0.0%	0.0%	0.0%	0.0%	0.0%	0.0%	0.0%	0.0%	0.0%	0.0%	0.0%	0.0%	0.0%	0.0%	0.0%	0.0%				
% Total	0.0%	23.0%	24.3%	0.0%	0.0%	40.4%	0.0%	0.0%	0.0%	0.0%	42.2%	0.0%	0.0%	0.0%	0.0%	42.2%	0.0%	0.0%	0.0%	0.0%	0.0%	0.0%	0.0%	0.0%	0.0%	0.0%	0.0%	0.0%	0.0%	0.0%	0.0%	0.0%	0.0%	0.0%	0.0%	0.0%	0.0%				
Lights	0	2023	1386	0	0	3407	0	0	0	0	3407	0	0	0	0	3407	0	0	0	0	0	0	0	0	0	0	0	0	0	0	0	0	0	0	0	0	0	796			
% Lights	0.0%	99.9%	99.2%	0.0%	0.0%	99.9%	0.0%	0.0%	0.0%	0.0%	99.9%	0.0%	0.0%	0.0%	0.0%	99.9%	0.0%	0.0%	0.0%	0.0%	0.0%	0.0%	0.0%	0.0%	0.0%	0.0%	0.0%	0.0%	0.0%	0.0%	0.0%	0.0%	0.0%	0.0%	0.0%	0.0%	99.6%				
HW	0	2	11	0	0	13	0	0	0	0	14	0	0	0	0	14	0	0	0	0	0	0	0	0	0	0	0	0	0	0	0	0	0	0	0	0	31				
% HW	0.0%	0.1%	0.8%	0.0%	0.0%	0.4%	0.0%	0.0%	0.0%	0.0%	0.4%	0.0%	0.0%	0.0%	0.0%	0.4%	0.0%	0.0%	0.0%	0.0%	0.0%	0.0%	0.0%	0.0%	0.0%	0.0%	0.0%	0.0%	0.0%	0.0%	0.0%	0.0%	0.0%	0.0%	0.0%	0.4%					
Pedestrians	0	0	0	0	0	0	0	0	0	0	0	0	0	0	0	0	0	0	0	0	0	0	0	0	0	0	0	0	0	0	0	0	0	0	0	0					
% Pedestrians	0.0%	0.0%	0.0%	0.0%	0.0%	0.0%	0.0%	0.0%	0.0%	0.0%	0.0%	0.0%	0.0%	0.0%	0.0%	0.0%	0.0%	0.0%	0.0%	0.0%	0.0%	0.0%	0.0%	0.0%	0.0%	0.0%	0.0%	0.0%	0.0%	0.0%	0.0%	0.0%	0.0%	0.0%	0.0%	0.0%					
Bicycles on Crosswalk	0	0	0	0	0	0	0	0	0	0	0	0	0	0	0	0	0	0	0	0	0	0	0	0	0	0	0	0	0	0	0	0	0	0	0	0					
% Bicycles on Crosswalk	0.0%	0.0%	0.0%	0.0%	0.0%	0.0%	0.0%	0.0%	0.0%	0.0%	0.0%	0.0%	0.0%	0.0%	0.0%	0.0%	0.0%	0.0%	0.0%	0.0%	0.0%	0.0%	0.0%	0.0%	0.0%	0.0%	0.0%	0.0%	0.0%	0.0%	0.0%	0.0%	0.0%	0.0%	0.0%	0.0%					

Turning Movement Data Plot


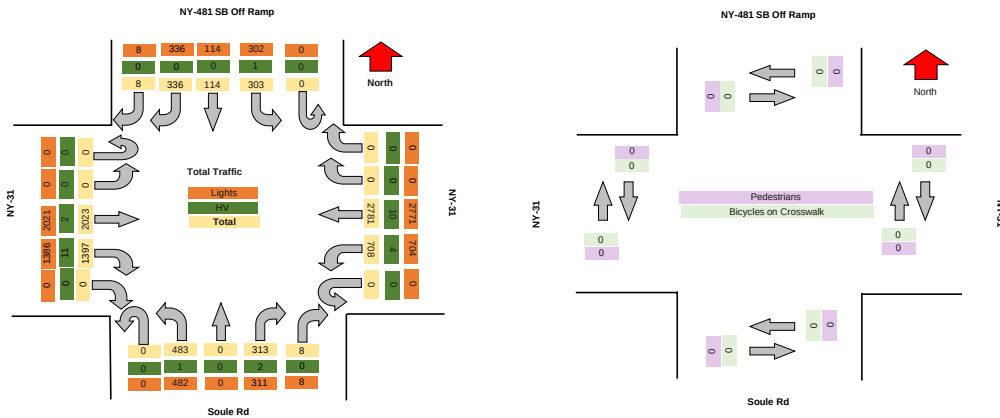


Summary

Turning Movement Peak Hour Data (PM)

4:30:00 PM

Lap Direction	NY-31										NY-31										Soule Rd										NY-481 SB Off Ramp										Total		
	Eastbound										Westbound										Northbound										Southbound												
	Left	Thru	Right	RTOR	U-Turn	App Total	Left Cb	Thru Cb	Right Cb	App %	Left	Thru	Right	RTOR	U-Turn	App Total	Left Cb	Thru Cb	Right Cb	App %	Left	Thru	Right	RTOR	U-Turn	App Total	Left Cb	Thru Cb	Right Cb	App %	Left	Thru	Right	RTOR	U-Turn	App Total	Left Cb	Thru Cb	Right Cb	App %			
4:30:00 PM	0	247	253	0	0	404	0	0	0	0.0%	335	364	0	0	0	400	0	0	0	0.0%	65	0	53	0	0	118	0	0	0	0.0%	40	17	43	0	0	98	0	0	0.0%	1093			
4:45:00 PM	0	289	188	0	0	477	0	0	0	0.0%	95	353	0	0	0	448	0	0	0	0.0%	55	0	38	0	0	93	0	0	0	0.0%	40	14	43	0	0	97	0	0	0.0%	1093			
5:00:00 PM	0	242	187	0	0	429	0	0	0	0.0%	71	373	0	0	0	444	0	0	0	0.0%	62	0	39	1	0	102	0	0	0	0.0%	35	11	43	1	0	90	0	0	0.0%	1065			
5:15:00 PM	0	275	184	0	0	459	0	0	0	0.0%	125	268	0	0	0	393	0	0	0	0.0%	53	0	50	1	0	104	0	0	0	0.0%	25	14	42	1	0	82	0	0	0.0%	1118			
Grand Total	0	1033	726	0	0	1759	0	0	0	0.0%	380	1453	0	0	0	1564	0	0	0	0.0%	235	0	138	2	0	375	0	0	0	0.0%	130	59	177	2	0	369	0	0	0.0%	4364			
% Approach	0.0%	59.1%	40.9%	0.0%	0.0%	0.0%	0.0%	0.0%	0.0%	0.0%	20.8%	79.2%	0.0%	0.0%	0.0%	0.0%	0.0%	0.0%	0.0%	0.0%	59.0%	0.0%	40.0%	0.0%	0.0%	0.0%	0.0%	0.0%	0.0%	0.0%	35.0%	14.9%	46.0%	0.0%	0.0%	0.0%	0.0%	0.0%	0.0%	0.0%			
% Total	0.0%	23.6%	16.4%	0.0%	0.0%	40.0%	0.0%	0.0%	0.0%	0.0%	8.7%	33.4%	0.0%	0.0%	0.0%	42.3%	0.0%	0.0%	0.0%	0.0%	5.4%	0.0%	3.8%	0.0%	0.0%	0.0%	0.0%	0.0%	0.0%	0.0%	3.4%	1.3%	4.1%	0.0%	0.0%	8.8%	0.0%	0.0%	0.0%	0.0%			
% RTOR	0.0%	0.0%	0.0%	0.0%	0.0%	0.0%	0.0%	0.0%	0.0%	0.0%	0.0%	0.0%	0.0%	0.0%	0.0%	0.0%	0.0%	0.0%	0.0%	0.0%	0.0%	0.0%	0.0%	0.0%	0.0%	0.0%	0.0%	0.0%	0.0%	0.0%	0.0%	0.0%	0.0%	0.0%	0.0%	0.0%	0.0%	0.0%	0.0%	0.0%			
% U-Turn	0	0	0	0	0	0	0	0	0	0.0%	0	0	0	0	0	0	0	0	0	0.0%	0	0	0	0	0	0	0	0	0.0%	0	0	0	0	0	0	0	0	0.0%	0	0	0	0.0%	
% App Total	0	3033	726	0	0	3759	0	0	0	0.0%	380	1453	0	0	0	1833	0	0	0	0.0%	234	0	138	2	0	374	0	0	0	0.0%	130	59	177	2	0	369	0	0	0	0.0%	4364		
% Left	0.0%	99.0%	99.0%	0.0%	0.0%	99.0%	0.0%	0.0%	0.0%	0.0%	99.0%	99.7%	0.0%	0.0%	0.0%	99.0%	0.0%	0.0%	0.0%	0.0%	99.0%	0.0%	98.7%	100.0%	0.0%	99.0%	0.0%	0.0%	0.0%	0.0%	100.0%	100.0%	100.0%	0.0%	100.0%	0.0%	0.0%	0.0%	0.0%	99.7%			
% Thru	0	2	3	0	0	5	0	0	0	0.0%	2	5	0	0	0	7	0	0	0	0.0%	1	0	2	0	0	3	0	0	0	0.0%	0	0	0	0	0	0	0	0	0.0%	0	0	0	0.0%
% Right	0.0%	0.0%	0.0%	0.0%	0.0%	0.0%	0.0%	0.0%	0.0%	0.0%	0.0%	0.0%	0.0%	0.0%	0.0%	0.0%	0.0%	0.0%	0.0%	0.0%	0.0%	0.0%	0.0%	0.0%	0.0%	0.0%	0.0%	0.0%	0.0%	0.0%	0.0%	0.0%	0.0%	0.0%	0.0%	0.0%	0.0%	0.0%	0.0%	0.0%			
% Pedestrians	0	0	0	0	0	0	0	0	0	0.0%	0	0	0	0	0	0	0	0	0	0.0%	0	0	0	0	0	0	0	0	0.0%	0	0	0	0	0	0	0	0	0.0%	0	0	0	0.0%	
% Bicycles on Crosswalk	0	0	0	0	0	0	0	0	0	0.0%	0	0	0	0	0	0	0	0	0	0.0%	0	0	0	0	0	0	0	0	0.0%	0	0	0	0	0	0	0	0	0.0%	0	0	0	0.0%	
% Bicycles on Crosswalk	0.0%	0.0%	0.0%	0.0%	0.0%	0.0%	0.0%	0.0%	0.0%	0.0%	0.0%	0.0%	0.0%	0.0%	0.0%	0.0%	0.0%	0.0%	0.0%	0.0%	0.0%	0.0%	0.0%	0.0%	0.0%	0.0%	0.0%	0.0%	0.0%	0.0%	0.0%	0.0%	0.0%	0.0%	0.0%	0.0%	0.0%	0.0%	0.0%	0.0%	0.0%		

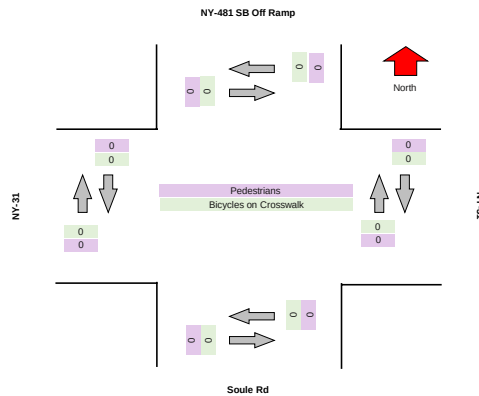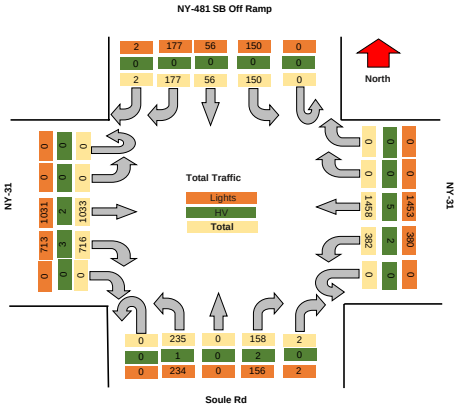

Summary



Summary

Summary

Summary

Motorcycles

Log Direction	NY-31 Eastbound							NY-31 Westbound							Scale Rd Northbound							NY-481 SB Off Ramp Southbound						
	Thru	Right	RTOR	U-Turn	Peds CW	Peds CCW	Left	Thru	Right	RTOR	U-Turn	Peds CW	Peds CCW	Left	Thru	Right	RTOR	U-Turn	Peds CW	Peds CCW	Left	Thru	Right	RTOR	U-Turn	Peds CW	Peds CCW	
20240510 16:00:00	0	0	0	0	0	0	0	0	0	0	0	0	0	0	0	0	0	0	0	0	0	0	0	0	0	0	0	
20240510 16:10:00	0	0	0	0	0	0	0	0	0	0	0	0	0	0	0	0	0	0	0	0	0	0	0	0	0	0	0	
20240510 16:20:00	0	0	0	0	0	0	0	0	0	0	0	0	0	0	0	0	0	0	0	0	0	0	0	0	0	0	0	
20240510 16:45:00	0	0	0	0	0	0	0	0	0	0	0	0	0	0	0	0	0	0	0	0	0	0	0	0	0	0	0	
20240510 17:00:00	0	0	0	0	0	0	0	0	0	0	0	0	0	0	0	0	0	0	0	0	0	0	0	0	0	0	0	
20240510 17:15:00	0	0	0	0	0	0	0	0	0	0	0	0	0	0	0	0	0	0	0	0	0	0	0	0	0	0	0	
20240510 17:30:00	0	0	0	0	0	0	0	0	0	0	0	0	0	0	0	0	0	0	0	0	0	0	0	0	0	0	0	
20240510 17:45:00	0	0	0	0	0	0	0	0	0	0	0	0	0	0	0	0	0	0	0	0	0	0	0	0	0	0	0	
Total	0	0	0	0	0	0	0	0	1	0	0	0	0	0	0	0	0	0	0	0	0	0	0	0	0	0	0	

Cars

Leg Direction Start Time	NY-31 Eastbound							NY-31 Westbound							Soule Rd Northbound							NY-481 SB Off Ramp Southbound						
	Left							Left							Left							Left						
	Thru	Right	RTOR	U-Turn	Peds CW	Peds CCW		Thru	Right	RTOR	U-Turn	Peds CW	Peds CCW		Thru	Right	RTOR	U-Turn	Peds CW	Peds CCW		Thru	Right	RTOR	U-Turn	Peds CW	Peds CCW	
2024/05/10 18:00:00	0	250	156	0	0	0	0	84	323	0	0	0	0	0	68	0	33	2	0	0	0	41	20	50	3	0	0	0
2024/05/10 18:15:00	0	236	185	0	0	0	0	74	340	0	0	0	0	0	97	0	50	0	0	0	0	29	12	43	2	0	0	0
2024/05/10 18:30:00	0	242	155	0	0	0	0	100	362	0	0	0	0	0	64	0	53	0	0	0	0	40	15	49	0	0	0	0
2024/05/10 18:45:00	0	269	185	0	0	0	0	93	348	0	0	0	0	0	55	0	35	0	0	0	0	40	13	43	0	0	0	0
2024/05/10 17:00:00	0	240	187	0	0	0	0	70	368	0	0	0	0	0	61	0	38	1	0	0	0	35	11	43	1	0	0	0
2024/05/10 17:15:00	0	273	183	0	0	0	0	114	365	0	0	0	0	0	53	0	30	1	0	0	0	35	14	42	1	0	0	0
2024/05/10 17:30:00	0	277	174	0	0	0	0	96	333	0	0	0	0	0	70	0	43	1	0	0	0	42	15	39	1	0	0	0
2024/05/10 17:45:00	0	231	151	0	0	0	0	68	309	0	0	0	0	0	53	0	28	3	0	0	0	36	11	27	0	0	0	0
Total	0	2008	1376	0	0	0	0	609	2783	0	0	0	0	0	481	0	310	8	0	0	0	208	112	336	8	0	0	0

Single-Unit Trucks

Leg Direction Start Time	NY-31 Eastbound							NY-31 Westbound							Soule Rd Northbound							NY-481 SB Off Ramp Southbound						
	Left							Left							Left							Left						
	Thru	Right	RTOR	U-Turn	Peds CW	Peds CCW		Thru	Right	RTOR	U-Turn	Peds CW	Peds CCW		Thru	Right	RTOR	U-Turn	Peds CW	Peds CCW		Thru	Right	RTOR	U-Turn	Peds CW	Peds CCW	
2024/05/10 18:00:00	0	2	2	0	0	0	0	0	4	0	0	0	0	0	0	0	0	0	0	0	0	2	0	0	0	0	0	0
2024/05/10 18:15:00	0	3	3	0	0	0	0	2	2	0	0	0	0	0	0	0	1	0	0	0	0	1	0	0	0	0	0	0
2024/05/10 18:30:00	0	3	1	0	0	0	0	0	2	0	0	0	0	0	0	0	0	0	0	0	0	0	1	0	0	0	0	0
2024/05/10 18:45:00	0	0	2	0	0	0	0	1	3	0	0	0	0	0	0	0	0	0	0	0	0	0	1	0	0	0	0	0
2024/05/10 17:00:00	0	2	0	0	0	0	0	1	3	0	0	0	0	0	0	0	0	0	0	0	0	0	0	0	0	0	0	0
2024/05/10 17:15:00	0	2	0	0	0	0	0	1	1	0	0	0	0	0	0	0	0	0	0	0	0	0	0	0	0	0	0	0
2024/05/10 17:30:00	0	0	1	0	0	0	0	0	0	0	0	0	0	0	0	0	0	0	0	0	0	1	0	0	0	0	0	0
2024/05/10 17:45:00	0	1	1	0	0	0	0	0	2	0	0	0	0	0	0	0	0	0	0	0	0	0	0	0	0	0	0	0
Total	0	13	10	0	0	0	0	5	17	0	0	0	0	0	0	0	1	0	0	0	0	4	2	0	0	0	0	0

Articulated Trucks

Leg Direction Start Time	NY-31 Eastbound Left							NY-31 Westbound Left							Soule Rd Northbound Left							NY-481 SB Off Ramp Southbound Left								
	Thru	Right	RTOR	U-Turn	Peds CW	Peds CCW		Thru	Right	RTOR	U-Turn	Peds CW	Peds CCW		Thru	Right	RTOR	U-Turn	Peds CW	Peds CCW		Thru	Right	RTOR	U-Turn	Peds CW	Peds CCW			
2024/05/10 16:00:00	0	0	0	0	0	0	0	0	3	1	0	0	0	0	0	0	0	0	0	0	0	0	0	0	0	0	0	0	0	
2024/05/10 16:15:00	0	0	1	0	0	0	0	0	0	0	0	0	0	0	0	0	0	0	0	0	0	0	0	0	0	0	0	0	0	
2024/05/10 16:30:00	0	0	1	0	0	0	0	0	0	0	0	0	0	0	0	0	0	0	0	0	0	0	0	0	0	0	0	0	0	
2024/05/10 16:45:00	0	0	1	0	0	0	0	0	2	0	0	0	0	0	0	0	0	0	0	0	0	0	0	0	0	0	0	0	0	
2024/05/10 17:00:00	0	0	0	0	0	0	0	0	1	0	0	0	0	0	0	0	0	0	0	0	0	0	0	0	0	0	0	0	0	
2024/05/10 17:15:00	0	0	0	0	0	0	0	0	1	0	0	0	0	0	0	0	0	0	0	0	0	0	0	0	0	0	0	0	0	
2024/05/10 17:30:00	0	0	0	0	0	0	0	0	0	0	0	0	0	0	0	0	0	0	0	0	0	0	0	0	0	0	0	0	0	
2024/05/10 17:45:00	0	0	0	0	0	0	0	0	0	0	0	0	0	0	0	0	0	0	0	0	0	0	0	0	0	0	0	0	0	
Total	0	0	6	0	0	0	0	0	8	0	0	0	0	0	0	0	0	0	0	0	0	0	0	0	0	1	0	0	0	0

Buses

[illegible]

Pedestrians

[illegible]

Bicycles on Road

Leg	Direction	NY-31 Eastbound							NY-31 Westbound							Soule Rd Northbound							NY-481 SB Off Ramp Southbound						
		Thru	Right	RTOR	U-Turn	Peds CW	Peds CCW		Thru	Right	RTOR	U-Turn	Peds CW	Peds CCW		Thru	Right	RTOR	U-Turn	Peds CW	Peds CCW		Thru	Right	RTOR	U-Turn	Peds CW	Peds CCW	
Total	2024/05/10 18:00:00	0	0	0	0	0	0	0	0	0	0	0	0	0	0	0	0	0	0	0	0	0	0	0	0	0	0	0	
	2024/05/10 18:15:00	0	0	0	0	0	0	0	0	0	0	0	0	0	0	0	0	0	0	0	0	0	0	0	0	0	0		
	2024/05/10 18:30:00	0	0	0	0	0	0	0	0	0	0	0	0	0	0	1	0	0	0	0	0	0	0	0	0	0	0		
	2024/05/10 18:45:00	0	0	0	0	0	0	0	0	0	0	0	0	0	0	0	0	0	0	0	0	0	0	0	0	0	0		
	2024/05/10 17:00:00	0	0	0	0	0	0	0	0	0	0	0	0	0	0	0	0	0	0	0	0	0	0	0	0	0	0		
	2024/05/10 17:15:00	0	0	0	0	0	0	0	0	0	0	0	0	0	0	0	0	0	0	0	0	0	0	0	0	0	0		
	2024/05/10 17:30:00	0	0	0	0	0	0	0	0	0	0	0	0	0	0	0	0	0	0	0	0	0	0	0	0	0	0		
	2024/05/10 17:45:00	0	0	0	0	0	0	0	0	0	0	0	0	0	0	1	0	0	0	0	0	0	0	0	0	0	0		

Bicycles on Crosswalk

Leg Direction Start Time	NY-31 Eastbound Left						NY-31 Westbound Left						Soule Rd Northbound Left						NY-481 SB Off Ramp Southbound Left					
	Thru	Right	RTOR	U-Turn	Peds CW	Peds CCW	Thru	Right	RTOR	U-Turn	Peds CW	Peds CCW	Thru	Right	RTOR	U-Turn	Peds CW	Peds CCW	Thru	Right	RTOR	U-Turn	Peds CW	Peds CCW
202405010 16:00:00	0	0	0	0	0	0	0	0	0	0	0	0	0	0	0	0	0	0	0	0	0	0	0	0
202405010 16:15:00	0	0	0	0	0	0	0	0	0	0	0	0	0	0	0	0	0	0	0	0	0	0	0	0
202405010 16:30:00	0	0	0	0	0	0	0	0	0	0	0	0	0	0	0	0	0	0	0	0	0	0	0	0
202405010 16:45:00	0	0	0	0	0	0	0	0	0	0	0	0	0	0	0	0	0	0	0	0	0	0	0	0
202405010 17:00:00	0	0	0	0	0	0	0	0	0	0	0	0	0	0	0	0	0	0	0	0	0	0	0	0
202405010 17:15:00	0	0	0	0	0	0	0	0	0	0	0	0	0	0	0	0	0	0	0	0	0	0	0	0
202405010 17:30:00	0	0	0	0	0	0	0	0	0	0	0	0	0	0	0	0	0	0	0	0	0	0	0	0
202405010 17:45:00	0	0	0	0	0	0	0	0	0	0	0	0	0	0	0	0	0	0	0	0	0	0	0	0
Total	0	0	0	0	0	0	0	0	0	0	0	0	0	0	0	0	0	0	0	0	0	0	0	0

Start Time	NY-31 Eastbound										NY-31 Westbound										Scale Rd Northbound										NY-481 SB Off Ramp									
	Left	Right	RTOR	U-Turn	App Total	Peds CW	Peds CCW	Peds CW	Peds CCW	Int Total	Left	Right	RTOR	U-Turn	App Total	Peds CW	Peds CCW	Peds CW	Peds CCW	Int Total	Left	Right	RTOR	U-Turn	App Total	Peds CW	Peds CCW	Peds CW	Peds CCW	Int Total	Cross Total									
2024/05/10 16:00:00	0	252	150	0	402	0	0	0	0	402	65	331	0	0	396	116	0	0	0	116	44	20	0	0	64	0	0	0	0	64	137	0	0	137	1447					
2024/05/10 16:15:00	0	239	190	0	429	0	0	0	0	429	77	348	0	0	425	0	0	0	0	0	57	0	51	0	0	108	0	0	0	0	108	0	0	108	1049					
2024/05/10 16:30:00	0	247	157	0	404	0	0	0	0	404	101	364	0	0	465	0	0	0	0	0	65	0	53	0	0	118	0	0	0	0	118	0	0	118	1093					
2024/05/10 16:45:00	0	260	188	0	448	0	0	0	0	448	95	353	0	0	448	0	0	0	0	0	66	0	54	0	0	120	0	0	0	0	120	0	0	120	1099					
2024/05/10 17:00:00	0	242	187	0	429	0	0	0	0	429	171	373	0	0	444	0	0	0	0	0	62	0	39	1	0	102	0	0	0	0	102	0	0	102	1065					
2024/05/10 17:15:00	0	284	275	0	559	0	0	0	0	559	115	466	0	0	581	0	0	0	0	0	63	0	30	0	0	93	0	0	0	0	93	0	0	93	1182					
2024/05/10 17:30:00	0	267	175	0	442	0	0	0	0	442	96	333	0	0	429	0	0	0	0	0	70	0	43	1	0	114	0	0	0	0	114	0	0	114	1085					
2024/05/10 17:45:00	0	157	222	0	379	0	0	0	0	379	111	379	0	0	490	0	0	0	0	0	67	0	37	0	0	104	0	0	0	0	104	0	0	104	1111					
Grand Total	0	2023	1597	0	3620	0	0	0	0	3620	708	2781	0	0	3489	0	0	0	0	0	483	0	313	0	0	804	0	0	0	0	804	0	0	804	8474					
% Approaches	0.0%	50.1%	40.8%	0.0%	100.0%	0.0%	0.0%	0.0%	0.0%	100.0%	20.4%	71.7%	0.0%	0.0%	96.2%	0.0%	0.0%	0.0%	0.0%	0.0%	12.5%	0.0%	7.9%	0.0%	0.0%	20.9%	0.0%	0.0%	0.0%	0.0%	20.9%	0.0%	0.0%	20.9%	15.0%					
% Totals	0.0%	23.9%	18.6%	0.0%	43.4%	0.0%	0.0%	0.0%	0.0%	43.4%	8.4%	32.8%	0.0%	0.0%	41.2%	0.0%	0.0%	0.0%	0.0%	0.0%	5.7%	0.0%	3.7%	0.0%	0.0%	9.5%	0.0%	0.0%	0.0%	0.0%	9.5%	0.0%	0.0%	9.5%	10.0%					
% Motorcycles	0.0%	0.0%	0.0%	0.0%	0.0%	0.0%	0.0%	0.0%	0.0%	0.0%	0.0%	0.0%	0.0%	0.0%	0.0%	0.0%	0.0%	0.0%	0.0%	0.0%	0.0%	0.0%	0.0%	0.0%	0.0%	0.0%	0.0%	0.0%	0.0%	0.0%	0.0%	0.0%	0.0%	0.0%	0.0%					
% Cars	0.0%	100%	100%	0.0%	100%	0.0%	0.0%	0.0%	0.0%	100%	100%	100%	0.0%	0.0%	100%	0.0%	0.0%	0.0%	0.0%	0.0%	100%	0.0%	100%	0.0%	0.0%															

PM Peak Class Breakdown

Age	NY-21	NY-22	NY-23	NY-1000	
Start Time	End Time										End Time																			





Project Code	GTS
Project Name	11778
Site Name	11778-7
Legs and Movements	All Processed Legs & Move
Bin Size	15 minutes
Survey Date	2024/05/10, Friday
Location	NYS Route 31 & Soule Roa
Latitude and Longitude	43.185550, -76.232930

	Start	End	PHF
PM Peak	2024/05/10 16:30:00	2024/05/10 17:30:00	0.98

Turning Movement Data

Leg Direction	NY-31 Eastbound								NY-31 Westbound								Soule Rd Northbound								NY-481 SB Off Ramp Southbound								Total	
	Start Time	Left	Thru	Right	RTOR	U-Turn	App Total	Peds CW	Peds CCW	Left	Thru	Right	RTOR	U-Turn	App Total	Peds CW	Peds CCW	Left	Thru	Right	RTOR	U-Turn	App Total	Peds CW	Peds CCW	Left	Thru	Right	RTOR	U-Turn	App Total	Peds CW		Peds CCW
4:00:00 PM	0	252	159	0	0	0	411	0	0	85	331	0	0	0	416	0	0	68	0	33	2	0	103	0	0	44	20	50	3	0	117	0	0	1047
4:15:00 PM	0	239	190	0	0	0	429	0	0	77	348	0	0	0	425	0	0	57	0	51	0	0	108	0	0	30	12	43	2	0	87	0	0	1049
4:30:00 PM	0	247	157	0	0	0	404	0	0	101	364	0	0	0	465	0	0	65	0	53	0	0	118	0	0	40	17	49	0	0	106	0	0	1093
4:45:00 PM	0	269	188	0	0	0	457	0	0	95	353	0	0	0	448	0	0	55	0	36	0	0	91	0	0	40	14	43	0	0	97	0	0	1093
Hourly Total	0	1007	694	0	0	0	1701	0	0	358	1396	0	0	0	1754	0	0	245	0	173	2	0	420	0	0	154	63	185	5	0	407	0	0	4282
5:00:00 PM	0	242	187	0	0	0	429	0	0	71	373	0	0	0	444	0	0	62	0	39	1	0	102	0	0	35	11	43	1	0	90	0	0	1065
5:15:00 PM	0	275	184	0	0	0	459	0	0	115	368	0	0	0	483	0	0	53	0	30	1	0	84	0	0	35	14	42	1	0	92	0	0	1118
5:30:00 PM	0	267	175	0	0	0	442	0	0	96	333	0	0	0	429	0	0	70	0	43	1	0	114	0	0	43	15	39	1	0	98	0	0	1083
5:45:00 PM	0	232	157	0	0	0	389	0	0	68	311	0	0	0	379	0	0	53	0	28	3	0	84	0	0	36	11	27	0	0	74	0	0	926
Hourly Total	0	1016	703	0	0	0	1719	0	0	350	1385	0	0	0	1735	0	0	238	0	140	6	0	384	0	0	140	51	151	3	0	354	0	0	4192
Grand Total	0	2023	1397	0	0	0	3420	0	0	708	2781	0	0	0	3489	0	0	483	0	313	8	0	804	0	0	303	114	336	8	0	761	0	0	8474
% Approach	0.0%	59.2%	40.8%	0.0%	0.0%	0.0%	0.0%	0.0%	0.0%	20.3%	79.7%	0.0%	0.0%	0.0%	0.0%	0.0%	0.0%	60.1%	0.0%	38.9%	1.0%	0.0%	0.0%	0.0%	0.0%	39.8%	15.0%	44.2%	1.1%	0.0%	0.0%	0.0%	0.0%	
% Total	0.0%	23.9%	16.5%	0.0%	0.0%	0.0%	40.4%	0.0%	0.0%	8.4%	32.8%	0.0%	0.0%	0.0%	41.2%	0.0%	0.0%	5.7%	0.0%	3.7%	0.1%	0.0%	9.5%	0.0%	0.0%	3.6%	1.3%	4.0%	0.1%	0.0%	9.0%	0.0%	0.0%	
Lights	0	2021	1386	0	0	0	3407	0	0	704	2771	0	0	0	3475	0	0	482	0	311	8	0	801	0	0	302	114	336	8	0	760	0	0	8443
% Lights	0.0%	99.9%	99.2%	0.0%	0.0%	0.0%	99.6%	0.0%	0.0%	99.4%	99.6%	0.0%	0.0%	0.0%	99.6%	0.0%	0.0%	99.8%	0.0%	99.4%	100.0%	0.0%	99.6%	0.0%	0.0%	99.7%	100.0%	100.0%	100.0%	0.0%	99.9%	0.0%	0.0%	
HV	0	2	11	0	0	0	13	0	0	4	10	0	0	0	14	0	0	1	0	2	0	0	3	0	0	1	0	0	0	0	1	0	0	
% HV	0.0%	0.1%	0.8%	0.0%	0.0%	0.0%	0.4%	0.0%	0.0%	0.6%	0.4%	0.0%	0.0%	0.0%	0.4%	0.0%	0.0%	0.2%	0.0%	0.6%	0.0%	0.0%	0.4%	0.0%	0.0%	0.3%	0.0%	0.0%	0.0%	0.0%	0.1%	0.0%	0.0%	
Pedestrians	0	0	0	0	0	0	0	0	0	0	0	0	0	0	0	0	0	0	0	0	0	0	0	0	0	0	0	0	0	0	0	0	0	
% Pedestrians	0.0%	0.0%	0.0%	0.0%	0.0%	0.0%	0.0%	0.0%	0.0%	0.0%	0.0%	0.0%	0.0%	0.0%	0.0%	0.0%	0.0%	0.0%	0.0%	0.0%	0.0%	0.0%	0.0%	0.0%	0.0%	0.0%	0.0%	0.0%	0.0%	0.0%	0.0%	0.0%	0.0%	
Bicycles on Crosswalk	0	0	0	0	0	0	0	0	0	0	0	0	0	0	0	0	0	0	0	0	0	0	0	0	0	0	0	0	0	0	0	0	0	
% Bicycles on Crosswalk	0.0%	0.0%	0.0%	0.0%	0.0%	0.0%	0.0%	0.0%	0.0%	0.0%	0.0%	0.0%	0.0%	0.0%	0.0%	0.0%	0.0%	0.0%	0.0%	0.0%	0.0%	0.0%	0.0%	0.0%	0.0%	0.0%	0.0%	0.0%	0.0%	0.0%	0.0%	0.0%	0.0%	

Turning Movement Data Plot

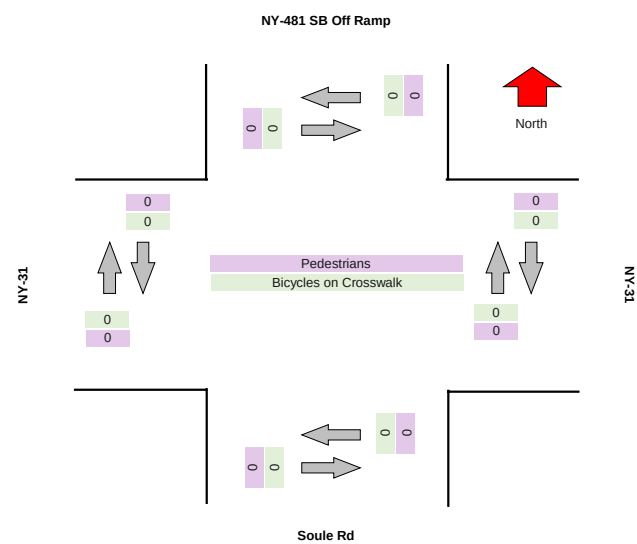
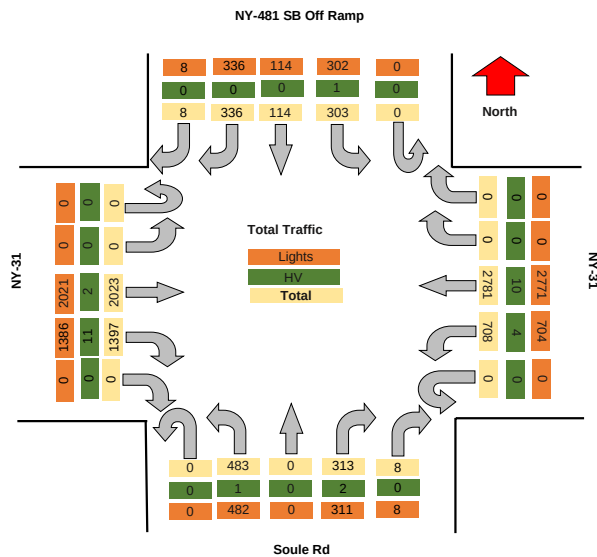




Turning Movement Peak Hour Data (PM)

#####

Leg	NY-31								NY-31								Soule Rd								NY-481 SB Off Ramp								Total
	Eastbound								Westbound								Northbound								Southbound								
	Left	Thru	Right	RTOR	U-Turn	App Total	Peds CW	Peds CCW	Left	Thru	Right	RTOR	U-Turn	App Total	Peds CW	Peds CCW	Left	Thru	Right	RTOR	U-Turn	App Total	Peds CW	Peds CCW	Left	Thru	Right	RTOR	U-Turn	App Total	Peds CW	Peds CCW	
4:30:00 PM	0	247	157	0	0	404	0	0	101	364	0	0	0	465	0	0	65	0	53	0	0	118	0	0	40	17	49	0	0	106	0	0	1093
4:45:00 PM	0	269	188	0	0	457	0	0	95	353	0	0	0	448	0	0	55	0	36	0	0	91	0	0	40	14	43	0	0	97	0	0	1093
5:00:00 PM	0	242	187	0	0	429	0	0	71	373	0	0	0	444	0	0	62	0	39	1	0	102	0	0	35	11	43	1	0	90	0	0	1065
5:15:00 PM	0	275	184	0	0	459	0	0	115	368	0	0	0	483	0	0	53	0	30	1	0	84	0	0	35	14	42	1	0	92	0	0	1118
Grand Total	0	1033	716	0	0	1749	0	0	382	1458	0	0	0	1840	0	0	235	0	158	2	0	395	0	0	150	56	177	2	0	385	0	0	4369
% Approach	0.0%	59.1%	40.9%	0.0%	0.0%	0.0%	0.0%	0.0%	20.8%	79.2%	0.0%	0.0%	0.0%	0.0%	0.0%	0.0%	59.5%	0.0%	40.0%	0.5%	0.0%	0.0%	0.0%	0.0%	39.0%	14.5%	46.0%	0.5%	0.0%	0.0%	0.0%	0.0%	0.0%
% Total	0.0%	23.6%	16.4%	0.0%	0.0%	40.0%	0.0%	0.0%	8.7%	33.4%	0.0%	0.0%	0.0%	42.1%	0.0%	0.0%	5.4%	0.0%	3.6%	0.0%	0.0%	9.0%	0.0%	0.0%	3.4%	1.3%	4.1%	0.0%	0.0%	8.8%	0.0%	0.0%	0.0%
PHF	0.000	0.939	0.952	0.000	0.000	0.953	0.000	0.000	0.830	0.977	0.000	0.000	0.000	0.952	0.000	0.000	0.904	0.000	0.745	0.500	0.000	0.837	0.000	0.000	0.938	0.824	0.903	0.500	0.000	0.908	0.000	0.000	0.977
Lights	0	1031	714	0	0	1744	0	0	380	1453	0	0	0	1833	0	0	234	0	156	2	0	392	0	0	150	56	177	2	0	385	0	0	4364
% Lights	0.0%	99.8%	99.6%	0.0%	0.0%	99.7%	0.0%	0.0%	99.5%	99.7%	0.0%	0.0%	0.0%	99.6%	0.0%	0.0%	99.6%	0.0%	98.7%	100.0%	0.0%	99.2%	0.0%	0.0%	100.0%	100.0%	100.0%	100.0%	0.0%	100.0%	0.0%	0.0%	99.7%
HV	0	2	3	0	0	5	0	0	2	5	0	0	0	7	0	0	1	0	2	0	0	3	0	0	0	0	0	0	0	0	0	0	15
% HV	0.0%	0.2%	0.4%	0.0%	0.0%	0.3%	0.0%	0.0%	0.5%	0.3%	0.0%	0.0%	0.0%	0.4%	0.0%	0.0%	0.4%	0.0%	1.3%	0.0%	0.0%	0.8%	0.0%	0.0%	0.0%	0.0%	0.0%	0.0%	0.0%	0.0%	0.0%	0.3%	
Pedestrians	0	0	0	0	0	0	0	0	0	0	0	0	0	0	0	0	0	0	0	0	0	0	0	0	0	0	0	0	0	0	0	0	0
% Pedestrians	0.0%	0.0%	0.0%	0.0%	0.0%	0.0%	0.0%	0.0%	0.0%	0.0%	0.0%	0.0%	0.0%	0.0%	0.0%	0.0%	0.0%	0.0%	0.0%	0.0%	0.0%	0.0%	0.0%	0.0%	0.0%	0.0%	0.0%	0.0%	0.0%	0.0%	0.0%	0.0%	0.0%
Bicycles on Crosswalk	0	0	0	0	0	0	0	0	0	0	0	0	0	0	0	0	0	0	0	0	0	0	0	0	0	0	0	0	0	0	0	0	0
% Bicycles on Crosswalk	0.0%	0.0%	0.0%	0.0%	0.0%	0.0%	0.0%	0.0%	0.0%	0.0%	0.0%	0.0%	0.0%	0.0%	0.0%	0.0%	0.0%	0.0%	0.0%	0.0%	0.0%	0.0%	0.0%	0.0%	0.0%	0.0%	0.0%	0.0%	0.0%	0.0%	0.0%	0.0%	0.0%

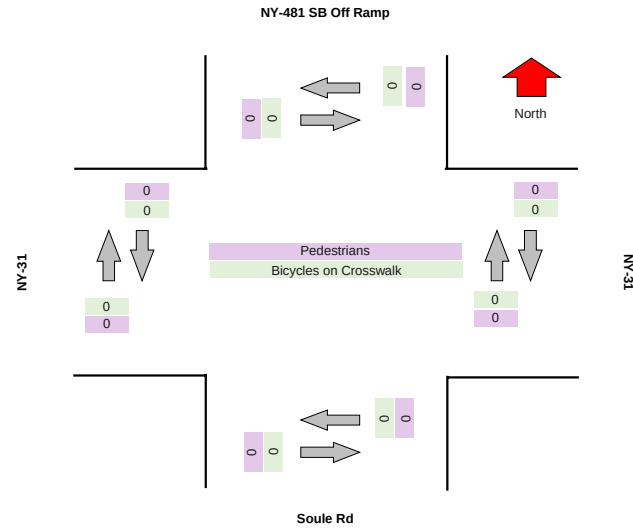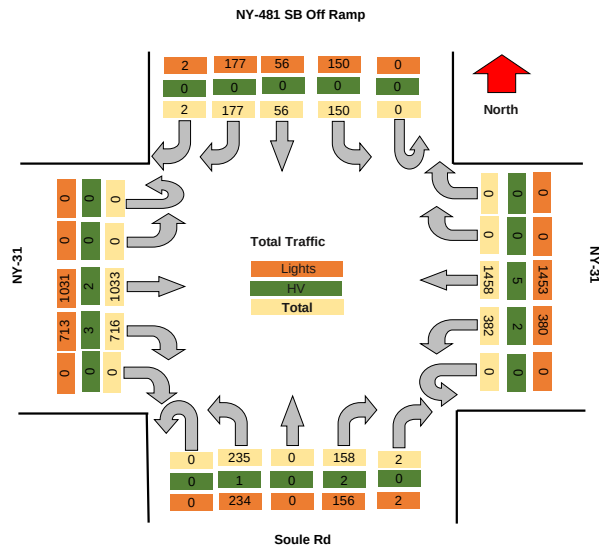

Summary


Project	GTS
Project Code	11778
Site Name	11778-7
Legs and Movements	All Processed Legs & Movement
Bin Size	15 minutes
Survey Date	2024/05/11, Saturday
Location	NYS Route 31 & Soule Road/N
Latitude and Longitude	43.185550 -76.232930

AM Peak	Start 2024/05/11 12:00:00	End 2024/05/11 13:00:00	PHF 0.96
---------	------------------------------	----------------------------	-------------

Turning Movement Data


Leg Direction	NY-31 Eastbound										NY-31 Westbound										Soule Rd Northbound										NY-481 SB Off Ramp Southbound										Total
	Left	Thru	Right	RTOR	U-Turn	App Total	Through	Right	RTOR	U-Turn	
11:00:00 AM	0	235	140	0	0	375	0	0	0	0	403	0	0	0	0	56	0	20	4	0	80	0	0	0	0	0	0	0	0	0	0	0	0	0	0	0	0	0	0	931	
11:15:00 AM	0	250	157	0	0	407	1	0	0	0	408	0	0	0	0	59	0	33	2	0	94	1	0	0	0	0	0	0	0	0	0	0	0	0	0	0	0	0	0	1025	
11:30:00 AM	0	265	180	0	0	445	0	0	0	0	445	0	0	0	0	68	0	33	2	0	103	0	0	0	0	0	0	0	0	0	0	0	0	0	0	0	0	0	0	1012	
11:45:00 AM	0	228	155	0	0	383	0	0	0	0	383	0	0	0	0	61	0	26	9	0	96	0	0	0	0	0	0	0	0	0	0	0	0	0	0	0	0	0	0	957	
Hourly Total	0	958	634	0	0	1592	1	0	0	0	1593	0	0	0	0	244	0	114	17	0	375	1	0	0	0	0	0	0	0	0	0	0	0	0	0	0	0	0	0	1025	
12:00:00 PM	0	267	174	0	0	441	0	0	0	0	442	0	0	0	0	66	0	26	1	0	93	0	0	0	0	0	0	0	0	0	0	0	0	0	0	0	0	0	0	1024	
12:15:00 PM	0	268	180	0	0	448	0	0	0	0	449	0	0	0	0	63	0	29	0	0	92	0	0	0	0	0	0	0	0	0	0	0	0	0	0	0	0	0	0	1065	
12:30:00 PM	0	259	178	0	0	437	0	0	0	0	438	0	0	0	0	56	0	32	0	0	80	0	0	0	0	0	0	0	0	0	0	0	0	0	0	0	0	0	0	1003	
12:45:00 PM	0	268	170	0	0	438	0	0	0	0	439	0	0	0	0	44	0	30	1	0	75	0	0	0	0	0	0	0	0	0	0	0	0	0	0	0	0	0	0	995	
Hourly Total	0	265	176	0	0	441	0	1	0	0	442	0	0	0	0	221	0	117	2	0	280	0	0	0	0	0	0	0	0	0	0	0	0	0	0	0	0	0	0	1027	
Grand Total	0	2552	1555	0	0	4107	1	1	0	0	4108	0	0	0	0	455	0	225	23	0	725	1	0	0	0	0	0	0	0	0	0	0	0	0	0	0	0	0	0	0	1052
% Approach	0.0%	60.2%	39.8%	0.0%	0.0%	0.0%	0.0%	0.0%	0.0%	0.0%	0.0%	0.0%	0.0%	0.0%	0.0%	65.0%	0.0%	32.3%	2.7%	0.0%	0.0%	0.0%	0.0%	0.0%	0.0%	0.0%	0.0%	0.0%	0.0%	0.0%	0.0%	0.0%	0.0%	0.0%	0.0%	0.0%	0.0%	0.0%	0.0%	0.0%	
% Total	0.0%	25.2%	24.7%	0.0%	0.0%	42.8%	0.0%	0.0%	0.0%	0.0%	22.7%	0.0%	0.0%	0.0%	0.0%	5.8%	0.0%	2.2%	0.2%	0.0%	0.0%	0.0%	0.0%	0.0%	0.0%	0.0%	0.0%	0.0%	0.0%	0.0%	0.0%	0.0%	0.0%	0.0%	0.0%	0.0%	0.0%	0.0%	0.0%	0.0%	
Lights	0	2023	1255	0	0	3278	1	0	0	0	3279	0	0	0	0	455	0	225	23	0	725	1	0	0	0	0	0	0	0	0	0	0	0	0	0	0	0	0	0	0	1053
% Lights	0.0%	100.0%	99.8%	0.0%	0.0%	100.0%	1.0%	0.0%	0.0%	0.0%	99.8%	0.0%	0.0%	0.0%	0.0%	100.0%	0.0%	100.0%	100.0%	0.0%	100.0%	0.0%	0.0%	0.0%	0.0%	0.0%	0.0%	0.0%	0.0%	0.0%	0.0%	0.0%	0.0%	0.0%	0.0%	0.0%	0.0%	0.0%	0.0%	99.9%	
HW	0	0	1	0	0	1	0	0	0	0	1	0	0	0	0	0	0	0	0	0	0	0	0	0	0	0	0	0	0	0	0	0	0	0	0	0	0	0	0	1	
% HW	0.0%	0.0%	0.2%	0.0%	0.0%	0.0%	0.0%	0.0%	0.0%	0.0%	0.2%	0.0%	0.0%	0.0%	0.0%	0.0%	0.0%	0.0%	0.0%	0.0%	0.0%	0.0%	0.0%	0.0%	0.0%	0.0%	0.0%	0.0%	0.0%	0.0%	0.0%	0.0%	0.0%	0.0%	0.0%	0.0%	0.0%	0.0%	0.1%		
Pedestrians	0	0	0	0	0	0	1	1	0	0	0	0	0	0	0	0	0	0	0	0	0	1	0	0	0	0	0	0	0	0	0	0	0	0	0	0	0	0	0	3	
% Pedestrians	0.0%	0.0%	0.0%	0.0%	0.0%	0.0%	100.0%	100.0%	0.0%	0.0%	0.0%	0.0%	0.0%	0.0%	0.0%	0.0%	0.0%	0.0%	0.0%	0.0%	0.0%	100.0%	0.0%	0.0%	0.0%	0.0%	0.0%	0.0%	0.0%	0.0%	0.0%	0.0%	0.0%	0.0%	0.0%	0.0%	0.0%	0.0%	0.0%	100.0%	
Bicycles on Crosswalk	0	0	0	0	0	0	0	0	0	0	0	0	0	0	0	0	0	0	0	0	0	0	0	0	0	0	0	0	0	0	0	0	0	0	0	0	0	0	0	0	
% Bicycles on Crosswalk	0.0%	0.0%	0.0%	0.0%	0.0%	0.0%	0.0%	0.0%	0.0%	0.0%	0.0%	0.0%	0.0%	0.0%	0.0%	0.0%	0.0%	0.0%	0.0%	0.0%	0.0%	0.0%	0.0%	0.0%	0.0%	0.0%	0.0%	0.0%	0.0%	0.0%	0.0%	0.0%	0.0%	0.0%	0.0%	0.0%	0.0%	0.0%	0.0%	0.0%	

Turning Movement Data Plot

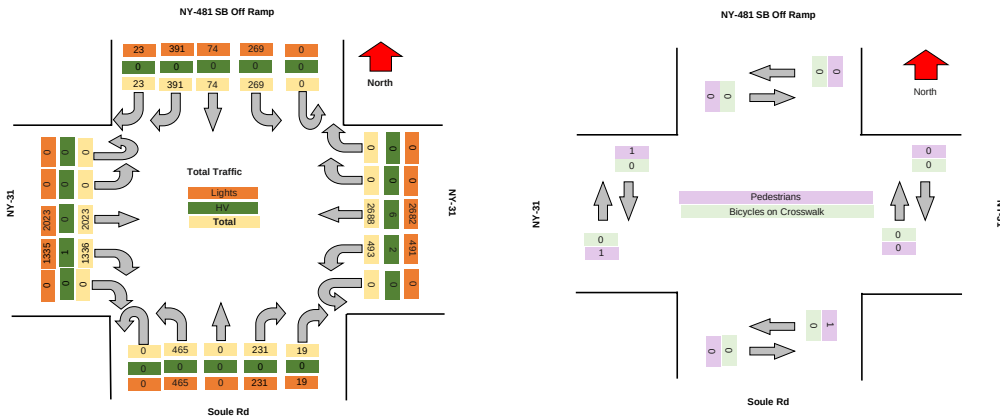

Turning Movement Peak Hour Data (AM)

12:00:00 PM

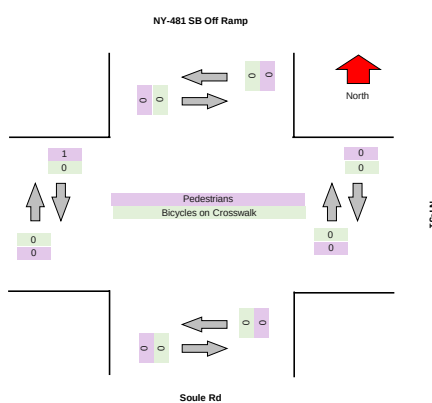[illegible]

Summary



Summary

Summary

Summary

Motorcycles

Leg	NY-31							NY-31							Soule Rd							NY-481 SB Off Ramp						
	Eastbound							Westbound							Northbound							Southbound						
	Thru	Right	RTOR	U-Turn	Peds CW	Peds CCW	Left	Thru	Right	RTOR	U-Turn	Peds CW	Peds CCW	Left	Thru	Right	RTOR	U-Turn	Peds CW	Peds CCW	Left	Thru	Right	RTOR	U-Turn	Peds CW	Peds CCW	Left
2024/05/11 11:00:00	0	1	0	0	0	0	0	0	0	0	0	0	0	0	0	0	0	0	0	0	0	0	0	0	0	0	0	0
2024/05/11 11:15:00	0	0	0	0	0	0	0	0	0	0	0	0	0	0	0	0	0	0	0	0	0	0	0	0	0	0	0	0
2024/05/11 11:30:00	0	1	0	0	0	0	0	0	0	0	0	0	0	0	0	0	0	0	0	0	0	0	0	0	0	0	0	0
2024/05/11 11:45:00	0	0	0	0	0	0	0	0	0	0	0	0	0	0	0	0	0	0	0	0	0	0	0	0	0	0	0	0
2024/05/11 12:00:00	0	1	1	0	0	0	0	0	1	0	0	0	0	0	0	0	0	0	0	0	0	0	1	0	0	0	0	0
2024/05/11 12:15:00	0	0	0	0	0	0	0	0	0	0	0	0	0	0	0	0	0	0	0	0	0	0	0	0	0	0	0	0
2024/05/11 12:30:00	0	0	1	0	0	0	0	0	0	0	0	0	0	0	0	0	0	0	0	0	0	0	0	0	0	0	0	0
2024/05/11 12:45:00	0	0	0	0	0	0	0	0	1	0	0	0	0	0	0	0	0	0	0	0	0	0	0	0	0	0	0	0
Total	0	3	2	0	0	0	0	0	2	0	0	0	0	0	0	0	0	0	0	0	0	0	1	0	0	0	0	0

Cars

Leg Direction Start Time	NY-31 Eastbound							NY-31 Westbound							Soule Rd Northbound							NY-481 SB Off Ramp Southbound						
	Left							Left							Left							Left						
	Thru	Right	RTOR	U-Turn	Peds CW	Peds CCW		Thru	Right	RTOR	U-Turn	Peds CW	Peds CCW		Thru	Right	RTOR	U-Turn	Peds CW	Peds CCW		Thru	Right	RTOR	U-Turn	Peds CW	Peds CCW	
2024/05/11 11:00:00	0	220	142	0	0	0	0	66	335	0	0	0	0	0	56	0	21	4	0	0	0	27	10	46	0	0	0	0
2024/05/11 11:15:00	0	247	156	0	0	0	0	59	355	0	0	0	0	0	59	0	32	2	0	0	0	43	5	46	1	0	0	0
2024/05/11 11:30:00	0	264	179	0	0	0	0	74	283	0	0	0	0	0	68	0	32	2	0	0	0	36	10	53	7	0	0	0
2024/05/11 11:45:00	0	225	153	0	0	0	0	55	340	0	0	0	0	0	61	0	26	9	0	0	0	35	8	39	0	0	0	0
2024/05/11 12:00:00	0	264	173	0	0	0	0	62	334	0	0	0	0	0	66	0	26	1	0	0	0	31	8	49	3	0	0	0
2024/05/11 12:15:00	0	267	179	0	0	0	0	63	348	0	0	0	0	0	63	0	29	0	0	0	0	37	12	56	6	0	0	0
2024/05/11 12:30:00	0	257	175	0	0	0	0	54	325	0	0	0	0	0	48	0	32	0	0	0	0	31	12	56	3	0	0	0
2024/05/11 12:45:00	0	266	168	0	0	0	0	54	342	0	0	0	0	0	44	0	30	1	0	0	0	29	7	44	3	0	0	0
Total	0	2010	1325	0	0	0	0	487	2672	0	0	0	0	0	465	0	228	19	0	0	0	269	72	389	23	0	0	0

Single-Unit Trucks

Leg Direction Start Time	NY-31 Eastbound							NY-31 Westbound							Soule Rd Northbound							NY-481 SB Off Ramp Southbound						
	Left							Left							Left							Left						
	Thru	Right	RTOR	U-Turn	Peds CW	Peds CCW		Thru	Right	RTOR	U-Turn	Peds CW	Peds CCW		Thru	Right	RTOR	U-Turn	Peds CW	Peds CCW		Thru	Right	RTOR	U-Turn	Peds CW	Peds CCW	
2024/05/11 11:00:00	0	0	0	0	0	0	0	0	1	0	0	0	0	0	0	0	1	0	0	0	0	0	0	0	0	0	0	0
2024/05/11 11:15:00	0	3	1	0	0	0	0	1	1	0	0	0	0	0	0	0	1	0	0	0	0	0	0	0	0	0	0	0
2024/05/11 11:30:00	0	0	1	0	0	0	0	0	0	0	0	0	0	0	0	0	1	0	0	0	0	0	0	1	0	0	0	0
2024/05/11 11:45:00	0	1	2	0	0	0	0	1	2	0	0	0	0	0	0	0	0	0	0	0	0	0	0	0	0	0	0	0
2024/05/11 12:00:00	0	2	0	0	0	0	0	0	1	0	0	0	0	0	0	0	0	0	0	0	0	0	0	0	0	0	0	0
2024/05/11 12:15:00	0	2	0	0	0	0	0	0	1	0	0	0	0	0	0	0	0	0	0	0	0	0	1	0	0	0	0	0
2024/05/11 12:30:00	0	2	2	0	0	0	0	1	2	0	0	0	0	0	0	0	0	0	0	0	0	0	0	0	0	0	0	0
2024/05/11 12:45:00	0	0	2	0	0	0	0	1	0	0	0	0	0	0	0	0	0	0	0	0	0	0	0	1	0	0	0	0
Total	0	10	8	0	0	0	0	4	8	0	0	0	0	0	0	0	3	0	0	0	0	0	1	2	0	0	0	0

Articulated Trucks

[illegible]

Buses

[illegible]

Pedestrians

Leg	NY-31							NY-31							Soule Rd							NY-481 SB Off Ramp						
	Eastbound							Westbound							Northbound							Southbound						
	Direction	Thru	Right	RTOR	U-Turn	Peds CW	Peds CCW	Direction	Thru	Right	RTOR	U-Turn	Peds CW	Peds CCW	Direction	Thru	Right	RTOR	U-Turn	Peds CW	Peds CCW	Direction	Thru	Right	RTOR	U-Turn	Peds CW	Peds CCW
Start Time	2024/05/11 11:00:00	0	0	0	0	0	0	2024/05/11 11:00:00	0	0	0	0	0	0	2024/05/11 11:00:00	0	0	0	0	0	0	2024/05/11 11:00:00	0	0	0	0	0	0
	2024/05/11 11:15:00	0	0	0	0	1	0	2024/05/11 11:15:00	0	0	0	0	0	0	2024/05/11 11:15:00	0	0	0	0	1	0	2024/05/11 11:15:00	0	0	0	0	0	0
	2024/05/11 11:30:00	0	0	0	0	0	0	2024/05/11 11:30:00	0	0	0	0	0	0	2024/05/11 11:30:00	0	0	0	0	0	0	2024/05/11 11:30:00	0	0	0	0	0	0
	2024/05/11 11:45:00	0	0	0	0	0	0	2024/05/11 11:45:00	0	0	0	0	0	0	2024/05/11 11:45:00	0	0	0	0	0	0	2024/05/11 11:45:00	0	0	0	0	0	0
	2024/05/11 12:00:00	0	0	0	0	0	1	2024/05/11 12:00:00	0	0	0	0	0	0	2024/05/11 12:00:00	0	0	0	0	0	0	2024/05/11 12:00:00	0	0	0	0	0	0
	2024/05/11 12:15:00	0	0	0	0	0	0	2024/05/11 12:15:00	0	0	0	0	0	0	2024/05/11 12:15:00	0	0	0	0	0	0	2024/05/11 12:15:00	0	0	0	0	0	0
Total	2024/05/11 12:30:00	0	0	0	0	0	0	2024/05/11 12:30:00	0	0	0	0	0	0	2024/05/11 12:30:00	0	0	0	0	0	0	2024/05/11 12:30:00	0	0	0	0	0	0
	2024/05/11 12:45:00	0	0	0	0	0	1	2024/05/11 12:45:00	0	0	0	0	0	0	2024/05/11 12:45:00	0	0	0	0	0	0	2024/05/11 12:45:00	0	0	0	0	0	0

Bicycles on Road

Leg Direction Start Time	NY-31 Eastbound							NY-31 Westbound							Soule Rd Northbound							NY-481 SB Off Ramp Southbound						
	Thru	Right	RTOR	U-Turn	Peds CW	Peds CCW		Thru	Right	RTOR	U-Turn	Peds CW	Peds CCW		Thru	Right	RTOR	U-Turn	Peds CW	Peds CCW		Thru	Right	RTOR	U-Turn	Peds CW	Peds CCW	
2024/05/11 11:00:00	0	0	0	0	0	0		0	0	0	0	0	0		0	0	0	0	0	0		0	0	0	0	0	0	
2024/05/11 11:15:00	0	0	0	0	0	0		0	0	0	0	0	0		0	0	0	0	0	0		0	0	0	0	0	0	
2024/05/11 11:30:00	0	0	0	0	0	0		0	0	0	0	0	0		0	0	0	0	0	0		0	0	0	0	0	0	
2024/05/11 11:45:00	0	0	0	0	0	0		0	0	0	0	0	0		0	0	0	0	0	0		0	0	0	0	0	0	
2024/05/11 12:00:00	0	0	0	0	0	0		0	0	0	0	0	0		0	0	0	0	0	0		0	0	0	0	0	0	
2024/05/11 12:15:00	0	0	0	0	0	0		0	0	0	0	0	0		0	0	0	0	0	0		0	0	0	0	0	0	
2024/05/11 12:30:00	0	0	0	0	0	0		0	0	0	0	0	0		0	0	0	0	0	0		0	0	0	0	0	0	
2024/05/11 12:45:00	0	0	0	0	0	0		0	0	0	0	0	0		0	0	0	0	0	0		0	0	0	0	0	0	
Total	0	0	0	0	0	0		0	0	0	0	0	0		0	0	0	0	0	0		0	0	0	0	0	0	

Total Volume Class Breakdown

[illegible]

AM Peak Class Breakdown

Log	NY-31										NY-31										Scale 101 - SEB Off Ramp										Days Total
	NY-31										NY-31										Scale 101 - SEB Off Ramp										
	App Total	Prede Conv	Prede Conv	Prede Conv	Prede Conv	Prede Conv	Prede Conv	Prede Conv	Prede Conv	Prede Conv	
Start Time	2024/05/01 12:00:00	0	258	181	0	0	0	0	0	0	258	181	0	0	0	0	0	0	0	0	258	181	0	0	0	0	0	0	0	0	0
	2024/05/01 12:30:00	0	289	100	0	0	0	0	0	0	449	0	0	0	0	0	0	0	0	0	82	0	0	37	13	56	0	0	112	0	100
	2024/05/01 13:00:00	0	289	100	0	0	0	0	0	0	449	0	0	0	0	0	0	0	0	0	82	0	0	37	13	56	0	0	112	0	100
	2024/05/01 13:30:00	0	289	100	0	0	0	0	0	0	449	0	0	0	0	0	0	0	0	0	82	0	0	37	13	56	0	0	112	0	100
	2024/05/01 14:00:00	0	289	100	0	0	0	0	0	0	449	0	0	0	0	0	0	0	0	0	82	0	0	37	13	56	0	0	112	0	100
	2024/05/02 13:30:00	0	289	100	0	0	0	0	0	0	449	0	0	0	0	0	0	0	0	0	82	0	0	37	13	56	0	0	112	0	100
	2024/05/02 14:00:00	0	289	100	0	0	0	0	0	0	449	0	0	0	0	0	0	0	0	0	82	0	0	37	13	56	0	0	112	0	100
	2024/05/02 14:30:00	0	289																												





Project	GTS
Project Code	11778
Site Name	11778-7
Legs and Movements	All Processed Legs & Move
Bin Size	15 minutes
Survey Date	2024/05/11, Saturday
Location	NYS Route 31 & Soule Rd
Latitude and Longitude	43.185550, -76.232930

	Start	End	PHF
AM Peak	2024/05/11 12:00:00	2024/05/11 13:00:00	0.96

Turning Movement Data

Leg Direction	NY-31								NY-31								Soule Rd								NY-481 SB Off Ramp								Total	
	Eastbound								Westbound								Northbound								Southbound									
	Left	Thru	Right	RTOR	U-Turn	App Total	Peak CV	Peak C/VV	Left	Thru	Right	RTOR	U-Turn	App Total	Peak CV	Peak C/VV	Left	Thru	Right	RTOR	U-Turn	App Total	Peak CV	Peak C/VV	Left	Thru	Right	RTOR	U-Turn	App Total	Peak CV	Peak C/VV		
Start Time																																		
11:00:00 AM	0	221	142	0	0	363	0	0	66	337	0	0	0	403	0	0	56	0	22	4	0	82	0	0	27	10	46	0	0	83	0	0	931	
11:15:00 AM	0	250	157	0	0	407	1	0	61	368	0	0	0	429	0	0	59	0	33	2	0	94	1	0	43	5	46	1	0	95	0	0	1025	
11:30:00 AM	0	265	180	0	0	445	0	0	74	283	0	0	0	357	0	0	68	0	33	2	0	103	0	0	36	10	54	7	0	107	0	0	1012	
11:45:00 AM	0	226	155	0	0	381	0	0	56	342	0	0	0	398	0	0	61	0	26	9	0	96	1	0	35	8	39	0	0	82	0	0	957	
Hourly Total	0	962	634	0	0	1596	1	0	257	1330	0	0	0	1587	0	0	244	0	114	17	0	375	1	0	141	33	185	8	0	367	0	0	3825	
12:00:00 PM	0	267	174	0	0	441	0	1	62	336	0	0	0	398	0	0	66	0	26	1	0	93	0	0	31	9	49	3	0	92	0	0	1024	
12:15:00 PM	0	269	180	0	0	449	0	0	63	349	0	0	0	412	0	0	63	0	29	0	0	92	0	0	37	13	55	6	0	112	0	0	1065	
12:30:00 PM	0	259	178	0	0	437	0	0	56	328	0	0	0	384	0	0	48	0	32	0	0	80	0	0	31	12	56	3	0	102	0	0	1003	
12:45:00 PM	0	266	170	0	0	436	0	0	55	345	0	0	0	400	0	0	44	0	30	1	0	75	0	0	29	7	45	3	0	84	0	0	995	
Hourly Total	0	1061	702	0	0	1763	0	1	236	1358	0	0	0	1594	0	0	221	0	117	2	0	340	0	0	128	41	206	15	0	390	0	0	4087	
Grand Total	0	2023	1336	0	0	3359	1	1	493	2688	0	0	0	3181	0	0	465	0	231	19	0	715	1	0	269	74	391	23	0	757	0	0	8012	
% Approach	0.0%	60.2%	39.8%	0.0%	0.0%	0.0%	0.0%	0.0%	15.5%	84.5%	0.0%	0.0%	0.0%	0.0%	0.0%	0.0%	65.0%	0.0%	32.3%	2.7%	0.0%	0.0%	0.0%	0.0%	35.5%	9.8%	51.7%	3.0%	0.0%	0.0%	0.0%	0.0%	0.0%	
% Total	0.0%	25.2%	16.7%	0.0%	0.0%	41.9%	0.0%	0.0%	6.2%	33.5%	0.0%	0.0%	0.0%	39.7%	0.0%	0.0%	5.8%	0.0%	2.9%	0.2%	0.0%	8.9%	0.0%	0.0%	3.4%	0.9%	4.9%	0.3%	0.0%	9.4%	0.0%	0.0%	0.0%	
Lights	0	2023	1335	0	0	3358	0	0	491	2682	0	0	0	3173	0	0	465	0	231	19	0	715	0	0	269	74	391	23	0	757	0	0	8003	
% Lights	0.0%	100.0%	99.9%	0.0%	0.0%	100.0%	0.0%	0.0%	99.6%	99.8%	0.0%	0.0%	0.0%	99.7%	0.0%	0.0%	100.0%	0.0%	100.0%	100.0%	0.0%	100.0%	0.0%	0.0%	100.0%	100.0%	100.0%	100.0%	0.0%	100.0%	0.0%	0.0%	99.9%	
HV	0	0	0	1	0	1	0	0	2	6	0	0	0	8	0	0	0	0	0	0	0	0	0	0	0	0	0	0	0	0	0	9	0	
% HV	0.0%	0.0%	0.1%	0.0%	0.0%	0.0%	0.0%	0.0%	0.4%	0.2%	0.0%	0.0%	0.0%	0.3%	0.0%	0.0%	0.0%	0.0%	0.0%	0.0%	0.0%	0.0%	0.0%	0.0%	0.0%	0.0%	0.0%	0.0%	0.0%	0.0%	0.0%	0.1%	0.0%	
Pedestrians	0	0	0	0	0	0	1	1	0	0	0	0	0	0	0	0	0	0	0	0	0	0	1	0	0	0	0	0	0	0	0	0	3	
% Pedestrians	0.0%	0.0%	0.0%	0.0%	0.0%	0.0%	100.0%	100.0%	0.0%	0.0%	0.0%	0.0%	0.0%	0.0%	0.0%	0.0%	0.0%	0.0%	0.0%	0.0%	0.0%	100.0%	0.0%	0.0%	0.0%	0.0%	0.0%	0.0%	0.0%	0.0%	0.0%	0.0%	0.0%	100.0%
Bicycles on Crosswalk	0	0	0	0	0	0	0	0	0	0	0	0	0	0	0	0	0	0	0	0	0	0	0	0	0	0	0	0	0	0	0	0	0	
% Bicycles on Crosswalk	0.0%	0.0%	0.0%	0.0%	0.0%	0.0%	0.0%	0.0%	0.0%	0.0%	0.0%	0.0%	0.0%	0.0%	0.0%	0.0%	0.0%	0.0%	0.0%	0.0%	0.0%	0.0%	0.0%	0.0%	0.0%	0.0%	0.0%	0.0%	0.0%	0.0%	0.0%	0.0%	0.0%	

Turning Movement Data Plot

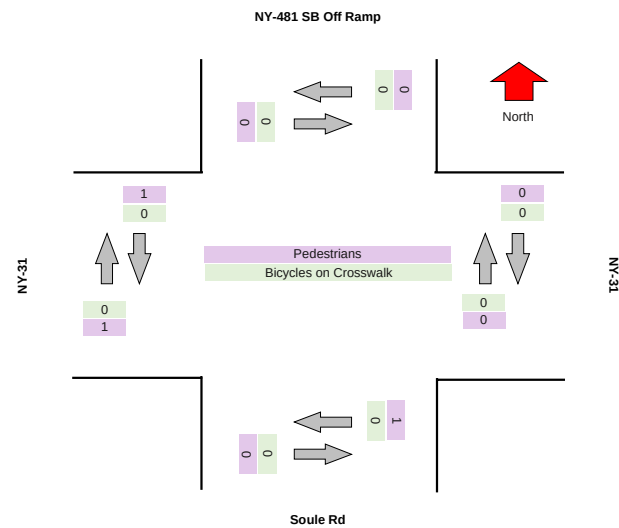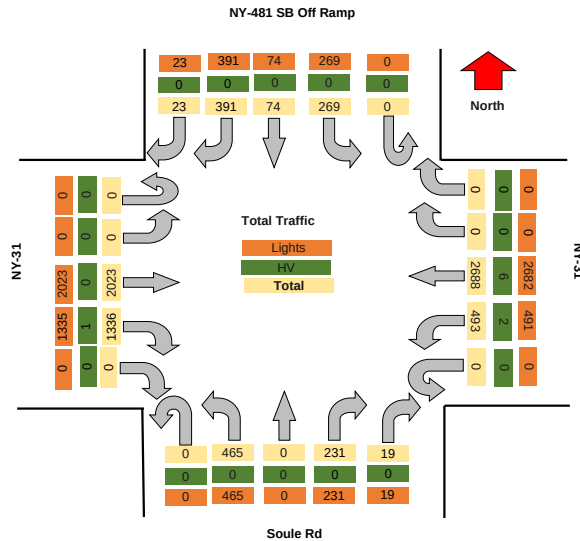





Turning Movement Peak Hour Data (AM)

f 18

#####

Leg Direction	NY-31 Eastbound									NY-31 Westbound									Soule Rd Northbound									NY-481 SB Off Ramp Southbound									Total
	Left	Thru	Right	RTOR	U-Turn	App Total	Peds CW	Peds CCW		Left	Thru	Right	RTOR	U-Turn	App Total	Peds CW	Peds CCW		Left	Thru	Right	RTOR	U-Turn	App Total	Peds CW	Peds CCW		Left	Thru	Right	RTOR	U-Turn	App Total	Peds CW	Peds CCW		
12:00:00 PM	0	267	174	0	0	441	0	0		62	336	0	0	0	398	0	0		66	0	26	1	0	93	0	0		31	9	49	3	0	92	0	0		1824
12:15:00 PM	0	269	180	0	0	449	0	0		63	340	0	0	0	412	0	0		63	0	29	0	0	92	0	0		37	13	56	6	0	112	0	0		1065
12:30:00 PM	0	259	178	0	0	437	0	0		56	328	0	0	0	384	0	0		48	0	32	0	0	80	0	0		31	12	56	3	0	102	0	0		1003
12:45:00 PM	0	266	170	0	0	436	0	0		55	345	0	0	0	400	0	0		44	0	30	1	0	75	0	0		29	7	45	3	0	84	0	0		995
Grand Total	0	1061	702	0	0	1763	0	0		236	1358	0	0	0	1594	0	0		221	0	117	2	0	340	0	0		128	41	206	15	0	390	0	0		4987
% Approach	0.0%	60.2%	39.8%	0.0%	0.0%	0.0%	0.0%	0.0%		14.8%	85.2%	0.0%	0.0%	0.0%	0.0%	0.0%	0.0%		65.0%	0.0%	34.4%	0.6%	0.0%	0.0%	0.0%	0.0%		32.8%	10.5%	52.8%	3.8%	0.0%	0.0%	0.0%	0.0%		0.0%
% Total	0.0%	26.0%	17.2%	0.0%	0.0%	43.1%	0.0%	0.0%		5.8%	33.2%	0.0%	0.0%	0.0%	39.0%	0.0%	0.0%		5.4%	0.0%	2.9%	0.0%	0.0%	8.3%	0.0%	0.0%		3.1%	1.0%	5.0%	0.4%	0.0%	9.5%	0.0%	0.0%		0.0%
PHF	0.000	0.986	0.975	0.000	0.000	0.982	0.000	0.000		0.937	0.973	0.000	0.000	0.000	0.967	0.000	0.000		0.837	0.000	0.914	0.500	0.000	0.914	0.000	0.000		0.865	0.788	0.920	0.625	0.000	0.871	0.000	0.000		0.959
Lights	0	1061	702	0	0	1762	0	0		235	1355	0	0	0	1590	0	0		221	0	117	2	0	340	0	0		128	41	206	15	0	390	0	0		4982
% Lights	0.0%	100.0%	99.9%	0.0%	0.0%	99.9%	0.0%	0.0%		99.6%	99.8%	0.0%	0.0%	0.0%	99.7%	0.0%	0.0%		100.0%	0.0%	100.0%	100.0%	0.0%	100.0%	0.0%	0.0%		100.0%	100.0%	100.0%	100.0%	0.0%	100.0%	0.0%	0.0%		99.9%
HV	0	0	1	0	0	1	0	0		1	3	0	0	0	4	0	0		0	0	0	0	0	0	0	0		0	0	0	0	0	0	0	0		5
% HV	0.0%	0.0%	0.1%	0.0%	0.0%	0.1%	0.0%	0.0%		0.4%	0.2%	0.0%	0.0%	0.0%	0.3%	0.0%	0.0%		0.0%	0.0%	0.0%	0.0%	0.0%	0.0%	0.0%	0.0%		0.0%	0.0%	0.0%	0.0%	0.0%	0.0%	0.0%	0.0%		0.1%
Pedestrians	0	0	0	0	0	0	0	1		0	0	0	0	0	0	0	0		0	0	0	0	0	0	0	0		0	0	0	0	0	0	0	0		1
% Pedestrians	0.0%	0.0%	0.0%	0.0%	0.0%	0.0%	0.0%	100.0%		0.0%	0.0%	0.0%	0.0%	0.0%	0.0%	0.0%	0.0%		0.0%	0.0%	0.0%	0.0%	0.0%	0.0%	0.0%	0.0%		0.0%	0.0%	0.0%	0.0%	0.0%	0.0%	0.0%	0.0%		100.0%
Bicycles on Crosswalk	0	0	0	0	0	0	0	0		0	0	0	0	0	0	0	0		0	0	0	0	0	0	0	0		0	0	0	0	0	0	0	0		0
% Bicycles on Crosswalk	0.0%	0.0%	0.0%	0.0%	0.0%	0.0%	0.0%	0.0%		0.0%	0.0%	0.0%	0.0%	0.0%	0.0%	0.0%	0.0%		0.0%	0.0%	0.0%	0.0%	0.0%	0.0%	0.0%	0.0%		0.0%	0.0%	0.0%	0.0%	0.0%	0.0%	0.0%	0.0%		0.0%

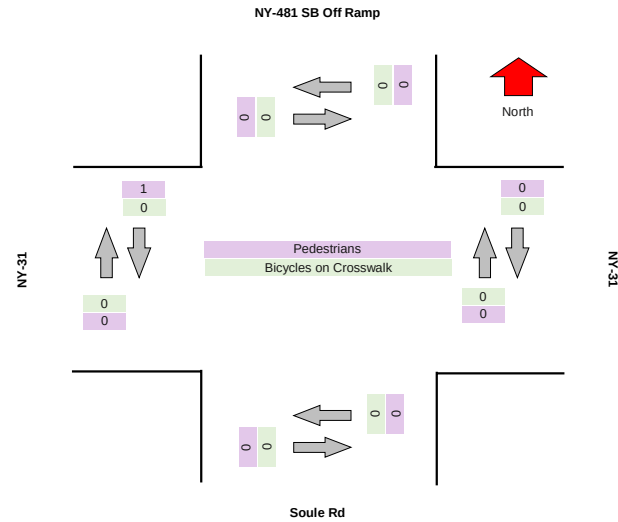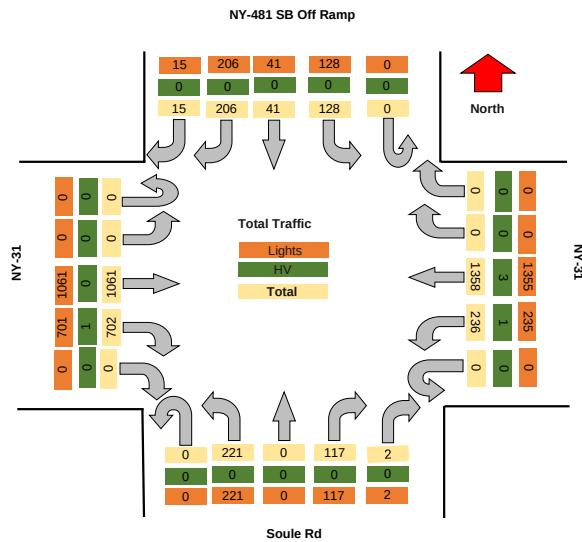

Project	GTS
Project Code	11778
Site Name	11778-8
Legs and Movements	All Processed Legs & Movements
Bin Size	15 minutes
Survey Date	2024/05/09, Thursday
Location	NYS Route 31 & Raymour & Flanigan
Latitude and Longitude	43.185480, -76.235260

	Start	End	PHF
AM Peak	2024/05/09 07:15:00	2024/05/09 08:15:00	0.93

[illegible]

(a) Dick's Sporting Access

North

Total Traffic

Lights

FV

Total

NY-31

NY-31

(b) Burlington Clothes Access

North



Pedestrians

Bicycles on Crosswalk

NY-31

Turning Movement Peak Hour Data (AM)

7:15:00 AM

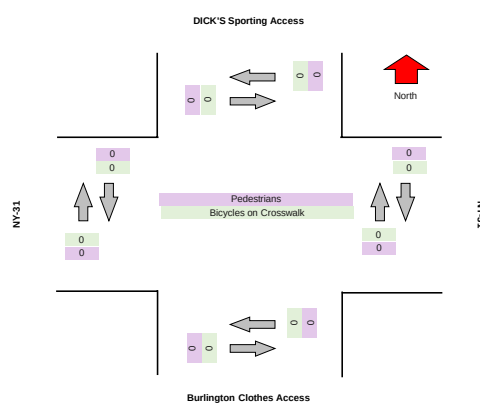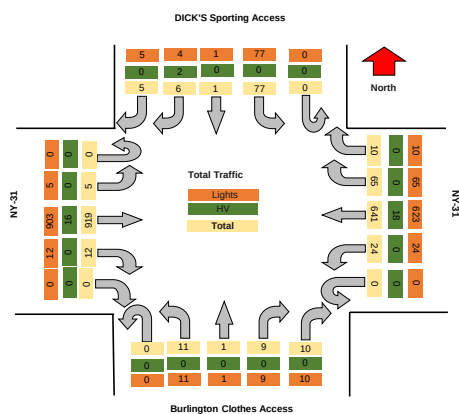[illegible]

Summary



Summary

Summary

Summary

Motorcycles

[illegible]

Cars

Leg Direction Start Time	NY-31 Eastbound							NY-31 Westbound							Burlington Clothes Access Northbound							DICK'S Sporting Access Southbound						
	Thru	Right	RTOR	U-Turn	Peds CW	Peds CCW		Thru	Right	RTOR	U-Turn	Peds CW	Peds CCW		Thru	Right	RTOR	U-Turn	Peds CW	Peds CCW		Thru	Right	RTOR	U-Turn	Peds CW	Peds CCW	
	Left							Left							Left							Left						
2024/06/09 07:50:00	5	193	1	0	0	0	0	1	112	10	0	0	0	0	0	0	1	1	0	0	0	19	1	1	0	0	0	0
2024/06/09 07:55:00	2	211	2	0	0	0	0	3	126	13	2	0	0	0	2	0	2	1	0	0	0	18	0	3	2	0	0	0
2024/06/09 07:50:00	0	228	5	0	0	0	0	6	154	7	4	0	0	0	3	0	4	2	0	0	0	28	1	1	1	0	0	0
2024/06/09 07:45:00	3	219	3	0	0	0	0	11	173	20	2	0	0	0	3	1	2	3	0	0	0	17	0	0	1	0	0	0
2024/06/09 08:00:00	0	226	2	0	0	0	0	4	146	25	1	2	0	0	2	0	1	4	0	0	0	14	0	0	1	0	0	0
2024/06/09 08:15:00	1	200	1	0	0	0	0	6	144	18	1	0	0	0	1	0	1	0	0	0	0	12	0	0	2	0	0	0
2024/06/09 08:30:00	5	171	0	0	0	0	0	8	179	22	3	0	0	0	1	0	5	3	0	0	0	21	0	2	3	0	0	0
2024/06/09 08:45:00	3	170	2	0	0	0	0	6	165	27	2	0	0	0	0	0	3	3	0	0	0	18	1	1	2	0	0	0
Total	19	1818	16	0	0	0	0	46	1199	142	14	0	0	0	12	1	19	17	0	0	0	147	3	8	12	0	0	0

Single-Unit Trucks

Leg Direction Start Time	NY-31 Eastbound	NY-31 Westbound										Burlington Clothes Access Northbound										DICK'S Sporting Access Southbound									
		Thru	Right	RTOR	U-Turn	Peds CW	Peds CCW	Left	Thru	Right	RTOR	U-Turn	Peds CW	Peds CCW	Left	Thru	Right	RTOR	U-Turn	Peds CW	Peds CCW	Left									
	2024/05/09 07:00:00	0	5	0	0	0	0	0	0	4	0	0	0	0	0	0	0	0	0	0	0	0									
	2024/05/09 07:15:00	0	3	0	0	0	0	0	0	5	0	0	0	0	0	1	0	0	0	0	0	0									
	2024/05/09 07:30:00	0	6	0	0	0	0	0	0	4	0	0	0	0	0	0	0	0	0	0	0	0									
	2024/05/09 07:45:00	0	5	0	0	0	0	0	0	7	0	0	0	0	0	0	0	0	0	0	0	0									
	2024/05/09 08:00:00	0	3	0	0	0	0	0	0	0	0	0	0	0	0	3	0	0	0	0	0	0									
	2024/05/09 08:15:00	0	7	1	0	0	0	0	0	1	0	0	0	0	0	0	0	0	0	0	0	0									
	2024/05/09 08:30:00	0	4	0	0	0	0	0	0	4	0	0	0	0	0	1	0	0	0	0	0	0									
	2024/05/09 08:45:00	0	5	0	0	0	0	0	0	5	0	0	0	0	0	0	0	0	0	0	0	0									
Total		0	38	1	0	0	0	0	0	38	0	2	0	0	0	2	0	0	0	0	0	0									

Articulated Trucks

Leg Direction Start Time	NY-31 Eastbound							NY-31 Westbound							Burlington Clothes Access Northbound							DICK'S Sporting Access Southbound						
	Thru	Right	RTOR	U-Turn	Peds CW	Peds CCW	Left	Thru	Right	RTOR	U-Turn	Peds CW	Peds CCW	Left	Thru	Right	RTOR	U-Turn	Peds CW	Peds CCW	Left	Thru	Right	RTOR	U-Turn	Peds CW	Peds CCW	
2024/05/09 07:50:00	0	0	0	0	0	0	0	0	2	0	0	0	0	0	0	0	0	0	0	0	0	0	0	0	0	0	0	
2024/05/09 07:55:00	0	0	1	0	0	0	0	0	0	0	0	0	0	0	0	0	0	0	0	0	0	0	0	0	0	0	0	
2024/05/09 07:50:00	0	1	0	0	0	0	0	0	4	0	0	0	0	0	0	0	0	0	0	0	0	0	0	0	0	0	0	
2024/05/09 07:55:00	0	0	0	0	0	0	0	0	5	0	0	0	0	0	0	0	0	0	0	0	0	0	0	0	2	0	0	
2024/05/09 08:00:00	0	2	0	0	0	0	0	0	0	1	0	0	0	0	0	0	0	0	0	0	0	0	0	0	0	0	0	
2024/05/09 08:15:00	0	1	0	0	0	0	0	0	1	0	0	0	0	0	0	0	0	0	0	0	0	0	0	0	0	0	0	
2024/05/09 08:30:00	0	1	0	0	0	0	0	0	1	0	0	0	0	0	0	0	0	0	0	0	0	0	1	0	0	0	0	
2024/05/09 08:45:00	0	1	0	0	0	0	0	0	1	0	0	0	0	0	0	0	0	0	0	0	0	0	0	0	0	0	0	
Total	0	7	0	0	0	0	0	0	15	0	0	0	0	0	0	0	0	0	0	0	0	0	1	0	2	0	0	

Buses

[illegible]

Pedestrians

[illegible]

Bicycles on Road

[illegible]

Bicycles on Crosswalk

[illegible]

Start Time	NY-31 Eastbound										NY-31 Westbound										Burlington Clothes Eastbound										Dick's Sporting Goods Westbound												
	Left					Right					Left					Right					Left					Right					Left					Right							
	RTOR	UTurn	RTOR	UTurn	App Total	Peds CW	Peds CW	Peds CW	UTurn				
2024/05/09 07:00:00	1	5	200	3	0	267	0	0	0	119	10	0	0	0	130	0	0	0	0	239	0	0	0	0	0	2	19	16	0	0	0	2	19	16	0	0	0	2	19	16	0	0	0
2024/05/09 07:15:00	2	215	3	2	0	0	239	0	0	3	132	13	2	0	150	0	0	0	0	3	0	2	1	0	0	6	0	18	0	3	2	0	23	0	0	0	398	0	0	0	0	0	
2024/05/09 07:30:00	0	238	5	0	0	243	0	0	0	6	167	7	6	0	180	0	0	0	0	3	0	4	2	0	0	11	0	28	1	1	1	0	31	0	0	0	469	0	0	0	0	0	
2024/05/09 07:45:00	3	231	3	0	0	237	0	0	0	11	186	20	2	0	218	0	0	0	0	9	0	2	3	0	0	17	0	2	0	0	0	20	0	0	0	320	0	0	0	0	0		
2024/05/09 08:00:00	5	235	2	0	0	237	0	0	0	4	157	25	3	0	186	0	0	0	0	2	0	1	4	0	0	17	0	14	0	0	1	15	0	0	0	445	0	0	0	0	0		
2024/05/09 08:15:00	2	210	3	0	0	213	0	0	0	6	153	18	0	0	178	0	0	0	0	1	0	0	0	0	0	17	0	1	0	0	0	17	0	0	0	314	0	0	0	0	0		
2024/05/09 08:30:00	0	279	0	0	0	284	0	0	0	8	189	22	0	0	211	0	0	0	0	2	0	5	3	0	0	10	0	22	0	2	3	0	27	0	0	0	440	0	0	0	0	0	
2024/05/09 08:45:00	2	219	0	0	0	221	0	0	0	6	173	27	1	0	206	0	0	0	0	1	0	0	0	0	0	10	0	1	0	0	0	22	0	0	0	377	0	0	0	0	0		
Grand Total	19	1688	1078	1	0	3722	0	0	0	46	1275	142	16	0	1478	0	0	0	0	27	0	14	19	0	0	51	0	148	17	5	12	0	62	0	1	3424	0	0	0	0	0		
Approach	11.5%	89.2%	1.0%	0.0%	0.0%	0.0%	0.0%	0.0%	0.0%	0.0%	68.3%	9.9%	11.5%	0.0%	0.0%	27.0%	0.0%	0.0%	0.0%	0.0%	0.0%	37.0%	33.3%	0.0%	0.0%	0.0%	85.5%	1.7%	5.8%	0.4%	0.0%	173	0	0	0	0	0						
Left	0.0%	49.2%	0.5%	0.0%	0.0%	50.2%	0	0	0	1.3																																	

AM Peak Class Breakdown

[illegible]

	Start	End	PHF
AM Peak	2024/05/09 07:15:00	2024/05/09 08:15:00	0.93

Leg Direction	NY-31										NY-31										Burlington Clothes Access										DICK'S Sporting Access										Total
	Eastbound										Westbound										Northbound										Southbound										
	Start Time	Left	Thru	Right	RTOR	U-Turn	App Total	Peds CW	Peds CCW		Left	Thru	Right	RTOR	U-Turn	App Total	Peds CW	Peds CCW		Left	Thru	Right	RTOR	U-Turn	App Total	Peds CW	Peds CCW		Left	Thru	Right	RTOR	U-Turn	App Total	Peds CW	Peds CCW					
7:00:00 AM	5	200	1	0	0	206	0	0	0	1	119	10	0	0	130	0	0	0	0	0	1	1	0	0	2	0	0	0	18	1	1	0	0	21	0	0	359				
7:15:00 AM	2	215	2	0	0	219	0	0	0	3	132	13	2	0	150	0	0	0	3	0	2	1	0	6	0	0	0	18	0	3	2	0	23	0	0	398					
7:30:00 AM	0	238	5	0	0	243	0	0	0	6	167	7	6	0	186	0	0	0	3	0	4	2	0	9	0	0	0	28	1	1	1	0	31	0	0	469					
7:45:00 AM	3	231	3	0	0	237	0	0	0	11	185	20	2	0	218	0	0	0	3	1	2	3	0	9	0	0	0	17	0	2	1	0	20	0	0	484					
Hourly Total	10	884	11	0	0	905	0	0	0	21	603	50	10	0	684	0	0	0	9	1	9	7	0	26	0	0	0	82	2	7	4	0	95	0	0	1710					
8:00:00 AM	0	235	2	0	0	237	0	0	0	4	157	25	0	0	176	0	0	0	1	2	1	4	0	7	0	0	0	14	0	0	1	0	15	0	0	445					
8:15:00 AM	1	210	2	0	0	213	0	0	0	6	153	18	1	0	178	0	0	0	1	0	1	0	0	2	0	0	0	12	0	0	2	0	14	0	1	407					
8:30:00 AM	5	179	0	0	0	184	0	0	0	8	139	22	3	0	172	0	0	0	2	0	5	3	0	10	0	0	0	22	0	2	3	0	27	0	0	443					
8:45:00 AM	3	178	2	0	0	183	0	0	0	6	173	27	2	0	208	0	0	0	0	0	3	3	0	6	0	0	0	18	1	1	2	0	22	0	0	419					
Hourly Total	9	802	6	0	0	817	0	0	0	24	672	92	6	0	794	0	0	0	5	0	10	10	0	26	0	0	0	66	1	3	8	0	78	1	1	1714					
Grand Total	19	1686	17	0	0	1722	0	0	0	45	1276	142	16	0	1478	0	0	0	14	1	19	17	0	51	0	0	0	148	3	10	12	0	173	1	1	3424					
% Approach	1.1%	97.9%	1.0%	0.0%	0.0%	0.0%	0.0%	0.0%	0.0%	3.0%	86.3%	9.0%	1.1%	0.0%	0.0%	0.0%	0.0%	0.0%	27.5%	2.0%	37.3%	33.3%	0.0%	0.0%	0.0%	0.0%	85.5%	1.7%	5.8%	6.9%	0.0%	0.0%	0.0%	0.0%	0.0%						
% Total	0.6%	49.2%	0.5%	0.0%	0.0%	50.3%	0.0%	0.0%	0.0%	1.3%	37.2%	4.1%	0.5%	0.0%	43.2%	0.0%	0.0%	0.0%	0.4%	0.0%	0.6%	0.5%	0.0%	1.5%	0.0%	0.0%	0.0%	4.3%	0.1%	0.3%	0.4%	0.0%	5.1%	0.0%	0.0%	0.0%					
% Lights	19	1660	17	0	0	1696	0	0	0	45	1238	142	16	0	1441	0	0	0	14	1	19	17	0	51	0	0	0	147	3	8	12	0	170	0	0	3358					
% HV	100.0%	98.5%	100.0%	0.0%	0.0%	98.5%	0.0%	0.0%	0.0%	100.0%	97.1%	100.0%	100.0%	0.0%	97.5%</																										

DICK'S Sporting Access

North

NY-31

TC-31

Total Traffic

Lights

HV

Total

Burlington Clothes Access

NY-31

TC-31

North

Pedestrians

Bicycles on Crosswalk

Burlington Clothes Access

The diagram illustrates the traffic flow and counts for Dick's Sporting Access. It shows four main approaches: North, NY-31, TC-31, and Burlington Clothes Access. Traffic counts are provided for each approach, and a legend indicates the color coding for Lights (orange), HV (green), and Total (yellow). Pedestrian and bicycle counts are also shown for the Burlington Clothes Access approach.





Turning Movement Peak Hour Data (AM)

18

#####

Leg Direction	NY-31 Eastbound									NY-31 Westbound									Burlington Clothes Access Northbound									DICK'S Sporting Access Southbound									Total
	Left	Thru	Right	RTOR	U-Turn	App Total	Peds C/W	Peds C/W		Left	Thru	Right	RTOR	U-Turn	App Total	Peds C/W	Peds C/W		Left	Thru	Right	RTOR	U-Turn	App Total	Peds C/W	Peds C/W		Left	Thru	Right	RTOR	U-Turn	App Total	Peds C/W	Peds C/W		
7:15:00 AM	2	215	2	0	0	219	0	0		3	132	13	2	0	148	0	0		3	0	2	1	0	5	0	0		18	0	3	2	0	23	0	0		398
7:30:00 AM	0	238	5	0	0	243	0	0		6	167	7	6	0	186	0	0		3	0	4	2	0	9	0	0		28	1	1	1	0	31	0	0		469
7:45:00 AM	3	231	3	0	0	237	0	0		11	185	20	2	0	218	0	0		3	1	2	3	0	9	0	0		17	0	2	1	0	20	0	0		484
8:00:00 AM	0	235	2	0	0	237	0	0		4	157	25	0	0	186	0	0		2	0	1	4	0	7	0	0		14	0	0	1	0	15	0	0		445
Grand Total	5	919	12	0	0	936	0	0		24	641	65	10	0	740	0	0		11	1	9	10	0	31	0	0		77	1	6	5	0	89	0	0		1795
% Approach	0.5%	98.2%	1.3%	0.0%	0.0%	0.0%	0.0%	0.0%		3.2%	86.6%	8.8%	1.4%	0.0%	0.0%	0.0%	0.0%		35.5%	3.2%	29.0%	32.3%	0.0%	0.0%	0.0%	0.0%		86.5%	1.1%	6.7%	5.6%	0.0%	0.0%	0.0%	0.0%		
% Total	0.3%	51.2%	0.7%	0.0%	0.0%	52.1%	0.0%	0.0%		1.3%	35.7%	3.6%	0.6%	0.0%	41.2%	0.0%	0.0%		0.6%	0.1%	0.5%	0.6%	0.0%	1.7%	0.0%	0.0%		4.3%	0.1%	0.3%	0.3%	0.0%	5.0%	0.0%	0.0%		
PHF	0.417	0.965	0.600	0.000	0.000	0.963	0.000	0.000		0.545	0.866	0.650	0.417	0.000	0.849	0.000	0.000		0.917	0.250	0.563	0.625	0.000	0.861	0.000	0.000		0.688	0.250	0.500	0.625	0.000	0.718	0.000	0.000		0.928
Lights	5	903	12	0	0	920	0	0		24	623	65	10	0	722	0	0		11	1	9	10	0	31	0	0		77	1	4	5	0	87	0	0		1760
% Lights	100.0%	98.3%	100.0%	0.0%	0.0%	98.3%	0.0%	0.0%		100.0%	97.2%	100.0%	100.0%	0.0%	97.6%	0.0%	0.0%		100.0%	100.0%	100.0%	100.0%	0.0%	100.0%	0.0%	0.0%		100.0%	100.0%	66.7%	100.0%	0.0%	97.8%	0.0%	0.0%		98.0%
HV	0	16	0	0	0	16	0	0		0	18	0	0	0	18	0	0		0	0	0	0	0	0	0	0		0	0	2	0	0	2	0	0		36
% HV	0.0%	1.7%	0.0%	0.0%	0.0%	1.7%	0.0%	0.0%		0.0%	2.8%	0.0%	0.0%	0.0%	2.4%	0.0%	0.0%		0.0%	0.0%	0.0%	0.0%	0.0%	0.0%	0.0%	0.0%		0.0%	0.0%	33.3%	0.0%	0.0%	2.2%	0.0%	0.0%		2.0%
Pedestrians	0	0	0	0	0	0	0	0		0	0	0	0	0	0	0	0		0	0	0	0	0	0	0	0		0	0	0	0	0	0	0	0		0
% Pedestrians	0.0%	0.0%	0.0%	0.0%	0.0%	0.0%	0.0%	0.0%		0.0%	0.0%	0.0%	0.0%	0.0%	0.0%	0.0%	0.0%		0.0%	0.0%	0.0%	0.0%	0.0%	0.0%	0.0%	0.0%		0.0%	0.0%	0.0%	0.0%	0.0%	0.0%	0.0%	0.0%		0.0%
Bicycles on Crosswalk	0	0	0	0	0	0	0	0		0	0	0	0	0	0	0	0		0	0	0	0	0	0	0	0		0	0	0	0	0	0	0	0		0
% Bicycles on Crosswalk	0.0%	0.0%	0.0%	0.0%	0.0%	0.0%	0.0%	0.0%		0.0%	0.0%	0.0%	0.0%	0.0%	0.0%	0.0%	0.0%		0.0%	0.0%	0.0%	0.0%	0.0%	0.0%	0.0%	0.0%		0.0%	0.0%	0.0%	0.0%	0.0%	0.0%	0.0%	0.0%		0.0%

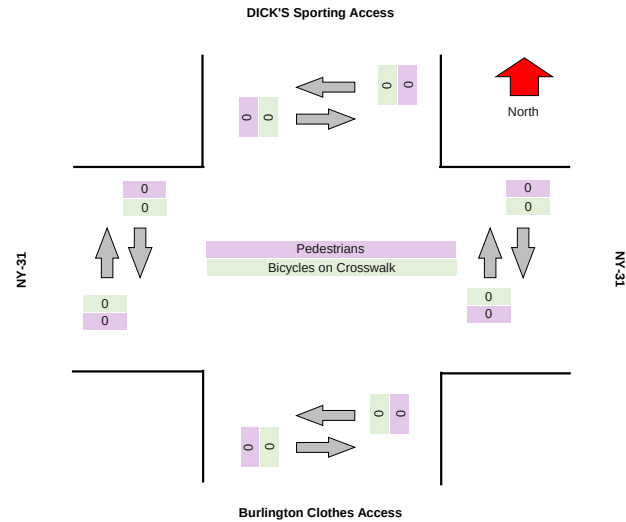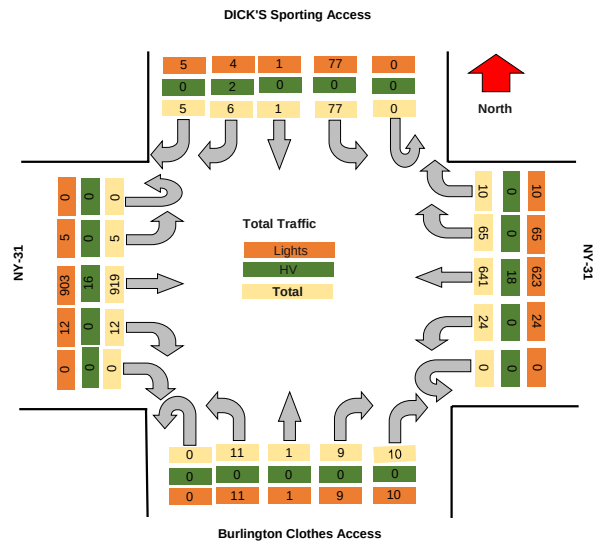


Project	GTS
Project Code	11778
Site Name	11778-8
Legs and Movements	All Processed Legs & Movements
Bin Size	15 minutes
Survey Date	2024/05/10, Friday
Location	NYS Route 31 & Raymour & Flinn
Latitude and Longitude	43.185480, -76.235260


	Start	End	PHF
PM Peak	2024/05/10 16:30:00	2024/05/10 17:30:00	0.97

Log Direction	NY-33										NY-31										Burlington Clashes Across										DICK'S Sporting Goods										Total			
	Eastbound					Westbound					Northbound					Southbound					Leff					Rtgr					RTOR					U-Trans						App Total		
Start Time	Leff	Thru	Rtgr	RTOR	U-Trans	App Total	Leff	Thru	Rtgr	RTOR	U-Trans	App Total	Leff	Thru	Rtgr	RTOR	U-Trans	App Total	Leff	Thru	Rtgr	RTOR	U-Trans	App Total	Leff	Thru	Rtgr	RTOR	U-Trans	App Total	Total													
4:00 PM	9	302	24	2	0	335	2	1	35	324	78	1	438	0	8	2	36	2	0	48	0	1	87	4	20	1	1	133	0	934														
4:15 PM	0	241	20	0	0	261	0	0	87	87	3	13	102	0	13	3	13	3	4	47	0	0	87	4	13	0	0	103	0	916														
4:30 PM	17	297	21	4	0	339	0	1	33	311	113	3	460	0	18	4	22	1	0	45	0	1	76	5	22	0	0	103	0	947														
4:45 PM	20	342	26	2	4	390	0	0	55	326	84	2	449	0	25	1	20	1	0	57	0	0	87	4	9	0	0	150	0	966														
Hourly Total	38	1284	93	8	0	1441	2	2	126	1234	262	3	1700	0	64	10	124	0	0	137	0	2	329	18	68	1	1	598	0	3584														
5:00 PM	11	323	29	2	0	363	0	0	48	304	95	3	430	0	33	2	33	2	0	68	0	1	67	3	2	1	0	74	0	1011														
5:15 PM	11	321	29	2	0	363	0	0	38	304	95	3	440	0	18	4	37	2	0	61	0	0	75	2	15	2	0	94	0	968														
5:30 PM	17	302	33	1	0	353	0	0	40	310	84	1	433	0	20	0	50	0	0	70	0	0	78	6	18	0	0	102	0	976														
5:45 PM	0	241	20	0	0	261	0	0	87	87	3	13	102	0	13	3	13	3	4	47	0	0	87	4	13	0	0	103	0	916														
Hourly Total	46	1211	124	7	0	1381	0	0	178	1026	305	3	1739	0	67	12	120	2	0	251	0	0	322	21	68	3	0	258	0	2708														
Grand Total	121	3436	211	15	0	3922	2	2	334	3465	712	17	4928	0	161	22	284	1	0	478	0	0	611	41	134	5	1	792	0	7820														
% Approach	3.8%	8.4%	7.5%	0.3%	0.0%	0.0%	0.0%	0.0%	9.5%	68.9%	20.2%	0.5%	0.0%	0.0%	53.7%	4.6%	5.0%	2.3%	0.0%	0.0%	0.0%	0.0%	77.2%	5.2%	18.7%	0.6%	0.1%	0.0%	0.0%	0.0%														
% Leff	1.5%	32.7%	2.4%	0.2%	0.0%	37.0%	0.0%	0.0%	35.2%	32.6%	27.6%	0.2%	0.0%	0.0%	1.0%	0.0%	3.3%	0.1%	0.0%	0.0%	0.0%	0.0%	6.8%	0.5%	1.8%	0.1%	0.0%	0.0%	0.0%	0.0%														
% Rtgr	0.1%	3.6%	2.5%	0.0%	0.0%	35.0%	0.0%	0.0%	33.4%	30.4%	71.2	0.0%	0.0%	0.0%	0.0%	0.0%	1.4%	0.0%	0.0%	0.0%	0.0%	0.0%	6.8%	0.5%	1.8%	0.1%	0.0%	0.0%	0.0%	0.0%														
% Lanes	100.0%	100.0%	100.0%	100.0%	0.0%	99.6%	0.0%	0.0%	100.0%	100.0%	100.0%	0.0%	99.7%	0.0%	100.0%	100.0%	100.0%	0.0%	100.0%	0.0%	0.0%	0.0%	99.8%	100.0%	100.0%	100.0%	100.0%	99.9%	100.0%	99.9%														
% HW	0	12	0	0	0	12	0	0	11	0	0	0	11	0	0	0	0	0	0	0	0	0	1	0	0	0	0	1	0	24														
% RTOR	0.0%	0.0%	0.0%	0.0%	0.																																							

DICK'S Sporting Access

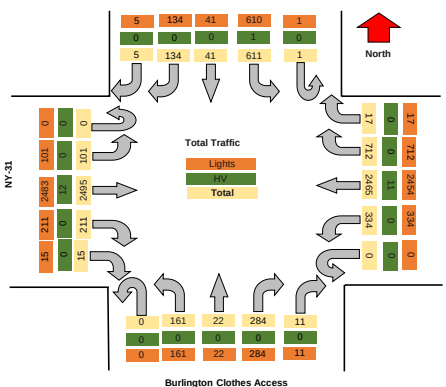

DICK'S Sporting Access


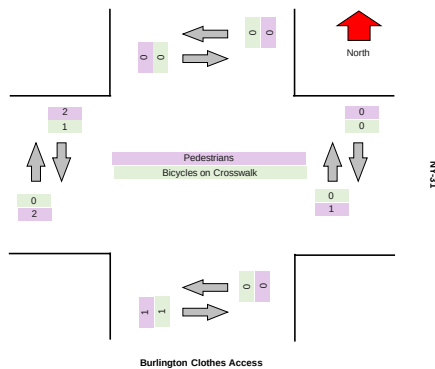


Summary

Turning Movement Peak Hour Data (PM)

4:30:00 PM

Lap Direction	NY-31										NY-31										Burlington Clothes Access										DICK'S Sporting Access										Total
	Eastbound					Westbound					Northbound					Southbound					Left					Right					Left					Right					
Start Time	Left	Thru	Right	RTOR	U-Turn	App Total	Left	Thru	Right	RTOR	U-Turn	App Total	Left	Thru	Right	RTOR	U-Turn	App Total	Left	Thru	Right	RTOR	U-Turn	App Total	Left	Thru	Right	RTOR	U-Turn	App Total	Left	Thru	Right	RTOR	U-Turn	App Total					
4:30:00 PM	17	287	21	4	0	329	0	0	0	0	0	0	18	4	22	1	0	45	0	0	0	0	0	76	5	22	0	0	303	0	0	0	0	0	947						
4:45:00 PM	30	342	28	2	0	390	0	0	0	0	0	0	25	1	29	2	0	57	0	0	0	0	0	87	4	9	0	0	100	0	0	0	0	0	996						
5:00:00 PM	11	320	29	3	0	363	0	0	0	0	0	0	33	2	40	0	0	75	0	0	0	0	0	82	7	19	1	0	109	0	0	0	0	0	1011						
5:15:00 PM	11	321	29	2	0	363	0	0	0	0	0	0	33	4	27	2	0	67	0	0	0	0	0	75	2	25	2	0	94	0	0	0	0	0	958						
Grand Total	59	1299	105	11	0	1465	0	0	0	0	0	0	94	11	128	5	0	238	0	0	0	0	0	320	19	65	3	0	408	0	0	0	0	0	3912						
% Approach	4.1%	88.0%	7.2%	0.8%	0.0%	0.0%	0.0%	0.0%	0.0%	0.0%	0.0%	0.0%	39.0%	4.0%	53.8%	2.1%	0.0%	0.0%	0.0%	0.0%	0.0%	0.0%	0.0%	78.8%	4.4%	16.0%	0.7%	0.0%	0.0%	0.0%	0.0%	0.0%	0.0%	0.0%	0.0%						
% Total	1.5%	32.7%	2.7%	0.3%	0.0%	37.2%	0.0%	0.0%	0.0%	0.0%	0.0%	0.0%	2.4%	0.3%	3.3%	0.1%	0.0%	6.1%	0.0%	0.0%	0.0%	0.0%	0.0%	8.2%	0.5%	1.7%	0.1%	0.0%	15.4%	0.0%	0.0%	0.0%	0.0%	0.0%	0.0%						
% RTOR	0.0%	0.0%	0.0%	0.0%	0.0%	0.0%	0.0%	0.0%	0.0%	0.0%	0.0%	0.0%	0.0%	0.0%	0.0%	0.0%	0.0%	0.0%	0.0%	0.0%	0.0%	0.0%	0.0%	0.0%	0.0%	0.0%	0.0%	0.0%	0.0%	0.0%	0.0%	0.0%	0.0%	0.0%	0.0%	0.0%					
% U-Turn	0.0%	0.0%	0.0%	0.0%	0.0%	0.0%	0.0%	0.0%	0.0%	0.0%	0.0%	0.0%	0.0%	0.0%	0.0%	0.0%	0.0%	0.0%	0.0%	0.0%	0.0%	0.0%	0.0%	0.0%	0.0%	0.0%	0.0%	0.0%	0.0%	0.0%	0.0%	0.0%	0.0%	0.0%	0.0%	0.0%	0.0%	0.0%			
% Left	59	1275	105	11	0	1465	0	0	0	0	0	0	94	11	128	5	0	238	0	0	0	0	0	320	19	65	3	0	408	0	0	0	0	0	3912						
% Right	100.0%	99.0%	100.0%	100.0%	0.0%	99.7%	0.0%	0.0%	0.0%	0.0%	0.0%	0.0%	100.0%	100.0%	100.0%	100.0%	0.0%	100.0%	0.0%	0.0%	0.0%	0.0%	0.0%	100.0%	100.0%	100.0%	100.0%	0.0%	100.0%	0.0%	0.0%	0.0%	0.0%	0.0%	99.7%						
% HV	0	0	0	0	0	0	0	0	0	0	0	0	0	0	0	0	0	0	0	0	0	0	0	0	0	0	0	0	0	0	0	0	0	0	0	11					
% HV	0.0%	0.0%	0.0%	0.0%	0.0%	0.0%	0.0%	0.0%	0.0%	0.0%	0.0%	0.0%	0.0%	0.0%	0.0%	0.0%	0.0%	0.0%	0.0%	0.0%	0.0%	0.0%	0.0%	0.0%	0.0%	0.0%	0.0%	0.0%	0.0%	0.0%	0.0%	0.0%	0.0%	0.0%	0.0%	0.3%					
Pedestrians	0	0	0	0	0	0	0	0	0	0	0	0	0	0	0	0	0	0	0	0	0	0	0	0	0	0	0	0	0	0	0	0	0	0	0	3					
% Pedestrians	0.0%	0.0%	0.0%	0.0%	0.0%	0.0%	0.0%	0.0%	0.0%	0.0%	0.0%	0.0%	0.0%	0.0%	0.0%	0.0%	0.0%	0.0%	0.0%	0.0%	0.0%	0.0%	0.0%	0.0%	0.0%	0.0%	0.0%	0.0%	0.0%	0.0%	0.0%	0.0%	0.0%	0.0%	0.0%	100.0%					
Bicycles on Crosswalk	0	0	0	0	0	0	0	0	0	0	0	0	0	0	0	0	0	0	0	0	0	0	0	0	0	0	0	0	0	0	0	0	0	0	0	0	0				
% Bicycles on Crosswalk	0.0%	0.0%	0.0%	0.0%	0.0%	0.0%	0.0%	0.0%	0.0%	0.0%	0.0%	0.0%	0.0%	0.0%	0.0%	0.0%	0.0%	0.0%	0.0%	0.0%	0.0%	0.0%	0.0%	0.0%	0.0%	0.0%	0.0%	0.0%	0.0%	0.0%	0.0%	0.0%	0.0%	0.0%	0.0%	0.0%	0.0%	0.0%			

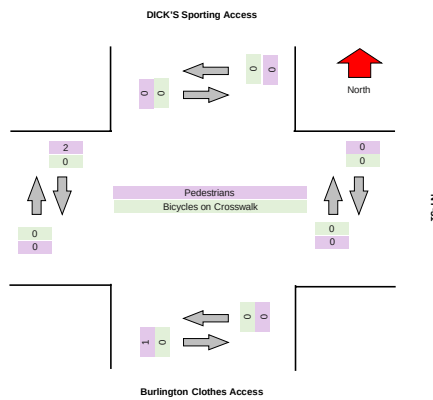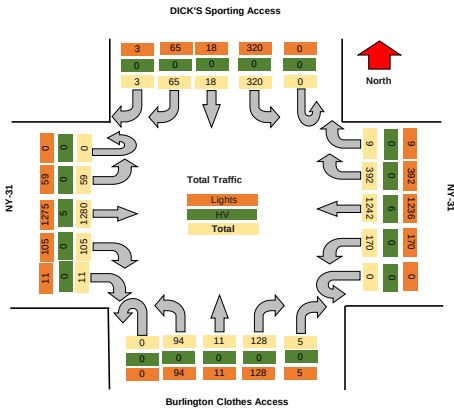

Summary



Summary

Summary

Summary

Motorcycles

[illegible]

Cars

Leg Direction Start Time	NY-31 Eastbound								NY-31 Westbound								Burlington Clothes Access Northbound								DICK'S Sporting Access Southbound														
	Thru				Right	RTOR	U-Turn	Peds	CW	Peds	CCW	Thru				Right	RTOR	U-Turn	Peds	CW	Peds	CCW	Thru				Right	RTOR	U-Turn	Peds	CW	Peds	CCW						
2024/05/10 18:00:00	9	298	24	0	0	0	0	0	0	0	0	35	316	76	1	0	0	0	0	0	0	0	0	8	2	36	2	0	0	0	0	0	87	4	20	1	1	0	0
2024/05/10 18:15:00	10	336	22	2	0	0	0	0	0	0	0	33	319	138	2	0	0	0	0	13	3	27	4	0	0	0	0	0	0	0	0	98	5	14	1	0	0	0	
2024/05/10 18:30:00	17	292	21	4	0	0	0	0	0	0	0	33	309	113	3	0	0	0	0	18	4	22	1	0	0	0	0	0	0	0	0	76	5	22	0	0	0	0	
2024/05/10 18:45:00	20	340	26	2	0	0	0	0	0	0	0	55	305	84	2	0	0	0	0	25	1	28	2	0	0	0	0	0	0	0	0	87	4	9	0	0	0	0	
2024/05/10 17:00:00	11	320	29	3	0	0	0	0	0	0	0	44	314	99	1	0	0	0	0	33	2	40	0	0	0	0	0	0	0	0	0	82	7	19	1	0	0	0	
2024/05/10 17:15:00	10	319	29	2	0	0	0	0	0	0	0	38	301	95	3	0	0	0	0	18	4	37	2	0	0	0	0	0	0	0	0	75	2	15	2	0	0	0	0
2024/05/10 17:30:00	17	301	33	1	0	0	0	0	0	0	0	49	319	84	1	0	0	0	0	20	0	50	0	0	0	0	0	0	0	0	0	78	6	18	0	0	0	0	
2024/05/10 17:45:00	6	260	27	1	0	0	0	0	0	0	0	47	258	70	4	0	0	0	0	26	6	43	0	0	0	0	0	0	0	0	0	67	8	16	0	0	0	0	
Total	100	2466	211	15	0	0	0	0	0	0	0	334	2441	797	17	0	0	0	0	161	22	283	11	0	0	0	0	0	0	0	610	41	133	5	1	0	0	0	

Single-Unit Trucks

Leg Direction Start Time	NY-31 Eastbound						NY-31 Westbound						Burlington Clothes Access Northbound						DICK'S Sporting Access Southbound					
	Thru	Right	RTOR	U-Turn	Peds CW	Peds CCW	Thru	Right	RTOR	U-Turn	Peds CW	Peds CCW	Thru	Right	RTOR	U-Turn	Peds CW	Peds CCW	Thru	Right	RTOR	U-Turn	Peds CW	Peds CCW
2024/05/10 18:00:00	0	3	0	0	0	0	0	5	2	0	0	0	0	0	0	0	0	0	0	0	0	0	0	0
2024/05/10 18:15:00	0	6	0	0	0	0	0	0	1	0	0	0	0	0	0	0	0	0	0	0	1	0	0	0
2024/05/10 18:30:00	0	2	0	0	0	0	0	2	0	0	0	0	0	0	0	0	0	0	0	0	0	0	0	0
2024/05/10 18:45:00	0	1	0	0	0	0	0	1	0	0	0	0	0	0	1	0	0	0	0	0	0	0	0	0
2024/05/10 17:00:00	0	0	0	0	0	0	0	2	1	0	0	0	0	0	0	0	0	0	0	0	0	0	0	0
2024/05/10 17:15:00	1	1	0	0	0	0	0	1	0	0	0	0	0	0	0	0	0	0	0	0	0	0	0	0
2024/05/10 17:30:00	0	1	0	0	0	0	0	0	0	0	0	0	0	0	0	0	0	0	0	0	0	0	0	0
2024/05/10 17:45:00	0	3	0	0	0	0	0	1	1	0	0	0	0	0	0	0	0	0	0	0	0	0	0	0
Total	1	17	0	0	0	0	0	12	5	0	0	0	0	0	1	0	0	0	0	0	1	0	0	0

Articulated Trucks

Leg Direction Start Time	NY-31 Eastbound							NY-31 Westbound							Burlington Clothes Access Northbound							DICK'S Sporting Access Southbound						
	Thru	Right	RTOR	U-Turn	Peds CW	Peds CCW		Thru	Right	RTOR	U-Turn	Peds CW	Peds CCW		Thru	Right	RTOR	U-Turn	Peds CW	Peds CCW		Thru	Right	RTOR	U-Turn	Peds CW	Peds CCW	
2024/05/10 16:00:00	0	0	0	0	0	0		0	2	0	0	0	0		0	0	0	0	0	0		0	0	0	0	0	0	
2024/05/10 16:15:00	0	0	0	0	0	0		0	2	0	0	0	0		0	0	0	0	0	0		0	0	0	0	0	0	
2024/05/10 16:30:00	0	1	0	0	0	0		0	0	0	0	0	0		0	0	0	0	0	0		0	0	0	0	0	0	
2024/05/10 16:45:00	0	1	0	0	0	0		0	2	0	0	0	0		0	0	0	0	0	0		0	0	0	0	0	0	
2024/05/10 17:00:00	0	0	0	0	0	0		0	1	0	0	0	0		0	0	0	0	0	0		0	0	0	0	0	0	
2024/05/10 17:15:00	0	0	0	0	0	0		0	1	0	0	0	0		0	0	0	0	0	0		0	0	0	0	0	0	
2024/05/10 17:30:00	0	0	0	0	0	0		0	0	0	0	0	0		0	0	0	0	0	0		0	0	0	0	0	0	
2024/05/10 17:45:00	0	3	0	0	0	0		0	3	0	0	0	0		0	0	0	0	0	0		0	0	0	0	0	0	
Total	0	5	0	0	0	0		0	8	0	0	0	0		0	0	0	0	0	0		0	0	0	0	0	0	

Buses

[illegible]

Pedestrians

Leg Direction Start Time	NY-31 Eastbound								NY-31 Westbound								Burlington Clothes Access Northbound								DICK'S Sporting Access Southbound							
	Thru	Right	RTOR	U-Turn	Peds CW	Peds CCW	Left		Thru	Right	RTOR	U-Turn	Peds CW	Peds CCW	Left	Thru	Right	RTOR	U-Turn	Peds CW	Peds CCW	Left	Thru	Right	RTOR	U-Turn	Peds CW	Peds CCW				
2024/05/10 18:00:00	0	0	0	0	0	2	0		0	0	0	0	0	0	0	0	0	0	0	0	0	0	0	0	0	0	0	0				
2024/05/10 18:15:00	0	0	0	0	0	0	0		0	0	0	0	0	1	0	0	0	0	0	0	0	0	0	0	0	0	0	0				
2024/05/10 18:30:00	0	0	0	0	0	0	1		0	0	0	0	0	0	0	0	0	0	0	0	1	0	0	0	0	0	0	0				
2024/05/10 18:45:00	0	0	0	0	0	0	0		0	0	0	0	0	0	0	0	0	0	0	0	0	0	0	0	0	0	0	0				
2024/05/10 17:00:00	0	0	0	0	0	0	0		0	0	0	0	0	0	0	0	0	0	0	0	0	0	0	0	0	0	0	0				
2024/05/10 17:15:00	0	0	0	0	0	0	1		0	0	0	0	0	0	0	0	0	0	0	0	0	0	0	0	0	0	0	0				
2024/05/10 17:30:00	0	0	0	0	0	0	0		0	0	0	0	0	0	0	0	0	0	0	0	0	0	0	0	0	0	0	0				
2024/05/10 17:45:00	0	0	0	0	0	0	0		0	0	0	0	0	0	0	0	0	0	0	0	0	0	0	0	0	0	0	0				
Total	0	0	0	0	0	2	2		0	0	0	0	0	1	0	0	0	0	0	0	1	0	0	0	0	0	0	0				

Bicycles on Road

[illegible]

Bicycles on Crosswalk

Leg Direction Start Time	NY-31 Eastbound Left							NY-31 Westbound Left							Burlington Clothes Access Northbound							DICK'S Sporting Access Left						
	Thru	Right	RTOR	U-Turn	Peds CW	Peds CCW	Left	Thru	Right	RTOR	U-Turn	Peds CW	Peds CCW	Left	Thru	Right	RTOR	U-Turn	Peds CW	Peds CCW	Left	Thru	Right	RTOR	U-Turn	Peds CW	Peds CCW	
202405/10 16:00:00	0	0	0	0	0	0	0	0	0	0	0	0	0	0	0	0	0	0	0	0	0	0	0	0	0	0	0	
202405/10 16:15:00	0	0	0	0	0	0	0	0	0	0	0	0	0	0	0	0	0	0	0	0	0	0	0	0	0	0	0	
202405/10 16:30:00	0	0	0	0	0	0	0	0	0	0	0	0	0	0	0	0	0	0	0	0	0	0	0	0	0	0	0	
202405/10 16:45:00	0	0	0	0	0	0	0	0	0	0	0	0	0	0	0	0	0	0	0	0	0	0	0	0	0	0	0	
202405/10 17:00:00	0	0	0	0	0	0	0	0	0	0	0	0	0	0	0	0	0	0	0	0	0	0	0	0	0	0	0	
202405/10 17:15:00	0	0	0	0	0	0	0	0	0	0	0	0	0	0	0	0	0	0	0	0	0	0	0	0	0	0	0	
202405/10 17:30:00	0	0	0	0	0	0	0	0	0	0	0	0	0	0	0	0	0	0	0	0	0	0	0	0	0	0	0	
202405/10 17:45:00	0	0	0	0	0	0	0	0	0	0	0	0	0	0	0	0	0	0	0	0	0	0	0	0	0	0	0	
Total	0	0	0	0	0	0	1	0	0	0	0	0	0	0	0	0	0	0	0	0	1	0	0	0	0	0	0	

Total Volume Class Breakdown

Leg Direction	NY-31 Eastbound										NY-31 Westbound										Burlington Clothes Access										DICK'S Sporting Access											
	Left										Right										Northbound										Southbound											
	Thru	Right	RTOR	U-Turn	App Total	Peds	CCW	Peds	CCW	Left	Thru	Right	RTOR	U-Turn	App Total	Peds	CCW	Peds	CCW	Left	Thru	Right	RTOR	U-Turn	App Total	Peds	CCW	Peds	CCW	Int Total	Cross Total											
Start Time	
2024/05/10 16:00:00	9	306	24	0	0	339	0	0	0	35	324	78	1	0	438	0	0	0	0	8	2	36	2	0	46	0	0	59	5	15	1	0	89	0	0	0	113	0	0	934	4	
2024/05/10 16:15:00	10	343	22	2	0	377	0	0	0	33	321	87	2	0	443	0	1	13	3	27	4	0	0	47	0	0	59	5	15	1	0	89	0	0	0	113	0	0	947	1		
2024/05/10 16:30:00	17	297	21	4	0	339	0	0	0	33	311	113	3	0	460	0	0	18	4	22	1	0	0	46	0	1	76	4	20	0	0	103	0	0	0	103	0	0	947	2		
2024/05/10 16:45:00	20	342	28	2	0	390	0	0	0	55	308	84	2	0	449	0	0	25	1	29	2	0	0	57	0	0	87	4	9	0	0	100	0	0	0	100	0	0	996	0		
2024/05/10 17:00:00	11	320	29	3	0	363	0	0	0	44	319	100	1	0	464	0	0	33	2	40	0	0	0	75	0	0	82	7	19	1	0	109	0	0	0	109	0	0	1011	0		
2024/05/10 17:15:00	11	321	29	2	0	363	0	1	0	38	304	95	3	0	440	0	0	18	4	37	2	0	0	61	0	0	75	2	15	2	0	94	0	0	0	94	0	0	998	1		
2024/05/10 17:30:00	17	302	33	1	0	363	0	0	0	49	319	84	1	0	463	0	0	20	0	50	0	0	0	70	0	0	78	6	18	0	0	102	0	0	0	102	0	0	978	0		
2024/05/10 17:45:00	6	388	27	1	0	392	0	0	0	47	299	71	1	0	381	0	0	26	6	43	0	0	0	75	0	0	87	6	16	0	0	101	0	0	0	101	0	0	955	0		
Grand Total	101	2495	211	15	0	2822	2	0	0	334	2465	712	17	0	3528	0	1	181	22	284	11	0	0	478	0	2	111	41	134	5	1	192	0	0	0	192	0	0	7620	0		
% Approach	3.0%	88.4%	7.5%	0.5%	0.0%					9.5%	69.9%	20.2%	0.5%	0.0%				32.7%	4.6%	59.4%	2.3%	0.0%	0.0%				77.3%	5.2%	16.9%	0.6%	0.1%											
% Total	0	0	0	0	0	37.0%				4.4%	32.3%	9.3%	0.2%	0.0%	46.3%			2.1%	0.3%	3.7%	0.1%	0.0%	0.0%				6.3%	0.5%	1.0%	0.1%	0.0%					10.4%						
% Motorcycles	0	0	0	0	0	0				0	1	0	0	0	1			0	0	0	0	0	0				0	0	0	0	0	0					0					
% Motorcycles	0.0%	0.0%	0.0%	0.0%	0.0%	0.0%				0.0%	0.0%	0.0%	0.0%	0.0%	0.0%			0.0%	0.0%	0.0%	0.0%	0.0%	0.0%				0.0%	0.0%	0.0%	0.0%	0.0%					0.0%						
% Cars	100	2466	211	15	0	2752				334	2441	707	17	0	3499			161	22	283	11	0	0	477			43	133	5	1	190					759			7558			
% Cars	99.0%	98.8%	100.0%	100.0%	0.0%	98.9%				100.0%	99.0%	99.3%	100.0%	0.0%	99.2%			100.0%	100.0%	99.8%	99.9%	0.0%	0.0%				99.8%	99.8%	100.0%	99.3%	100.0%	100.0%					99.7%			99.2%		
% Single-Unit Trucks	1	17	0	0	0	18				0	12	5	0	0	17			0	0	1	0	0	0				1	0	0	1	0	0					1			37		
% Single-Unit Trucks	1.0%	0.7%	0.0%	0.0%	0.0%	0.6%				0.0%	0.5%	0.7%	0.0%	0.0%	0.5%			0.0%	0.0%	0.4%	0.0%	0.0%	0.0%				0.2%	0.0%	0.0%	0.7%	0.0%	0.0%					0.1%			0.5%		
% Articulated Trucks	0	5	0	0	0	5				0	8	0	0	0	8			0	0	0	0	0	0				0	1	0	0	0	0					1			14		
% Articulated Trucks	0.0%	0.2%	0.0%	0.0%	0.0%	0.2%				0.0%	0.3%	0.0%	0.0%	0.0%	0.2%			0.0%	0.0%	0.0%	0.0%	0.0%	0.0%				0.0%	0.2%	0.0%	0.0%	0.0%	0.0%					0.1%			0.2%		
% Buses	0	7	0	0	0	7				0	3	0	0	0	3			0	0	0	0	0	0				0	0	0	0	0	0					0			10		
% Buses	0.0%	0.3%	0.0%	0.0%	0.0%	0.2%				0.0%	0.1%	0.0%	0.0%	0.0%	0.1%			0.0%	0.0%	0.0%	0.0%	0.0%	0.0%				0.0%	0.0%	0.0%	0.0%	0.0%	0.0%					0.0%			0.1%		
% Bicycles on Road	0	0	0	0	0	0				0	0	0	0	0	0			0	0	0	0	0	0				0	0	0	0	0	0					0			0		
% Bicycles on Road	0.0%	0.0%	0.0%	0.0%	0.0%	0.0%				0.0%	0.0%	0.0%	0.0%	0.0%	0.0%			0.0%	0.0%	0.0%	0.0%	0.0%	0.0%				0.0%	0.0%	0.0%	0.0%	0.0%	0.0%					0.0%			0.0%		
% Pedestrians							2	2								0	1																			0	0			8		
% Pedestrians							100.0%	66.7%								0.0%	100.0%																		0.0%	50.0%			0.0%	0.0%	75.0%	
% Bicycles on Crosswalk							0	1								0	0																		0	1			0	0	2	
% Bicycles on Crosswalk							0.0%	33.3%								0.0%	0.0%																		0.0%	50.0%			0.0%	0.0%	25.0%	

PM Peak Class Breakdown

Lap Direction	NY-21 Southbound										NY-21 Westbound										Burlington Clothes Access										DICK'S Sporting Goods										67		
	Southbound										Westbound										Southbound										Southbound												
	Start Time	Left	Thru	Right	RTOR	U-Turn	App Total	Peds C/W	Peds C/CW	Left	Thru	Right	RTOR	U-Turn	App Total	Peds C/W	Peds C/CW	Left	Thru	Right	RTOR	U-Turn	App Total	Peds C/W	Peds C/CW	Left	Thru	Right	RTOR	U-Turn	App Total	Peds C/W	Peds C/CW	Int Total	Class Total								
2024/05/10 16:30:00	17	207	21	4	0	0	232	0	0	1	20	111	113	3	0	440	0	0	18	4	22	0	0	65	0	0	87	4	0	0	93	0	0	87	5	22	0	0	103	0	0	947	2
	20	342	26	2	0	0	369	0	0	55	308	84	2	0	449	0	0	25	1	20	2	0	0	47	0	0	87	4	0	0	93	0	0	87	4	0	0	103	0	0	996	0	
	23	120	26	3	0	0	149	0	0	46	110	100	1	0	163	0	0	33	2	10	0	0	0	45	0	0	82	7	10	1	0	0	0	100	0	0	101	40	0	0	1011	0	
	24	100	20	2	0	0	122	0	0	0	104	00	0	0	104	0	0	0	0	17	2	0	0	0	0	0	76	2	10	2	0	0	0	84	0	0	94	0	0	959	0		
2024/05/10 17:00:00	18	100	100	11	0	0	140	0	0	170	1242	200	0	0	1312	0	0	84	11	120	0	0	0	230	0	0	100	38	0	0	0	0	0	0	100	38	0	0	400	0	0	959	0
	20	100	100	11	0	0	140	0	0	170	1242	200	0	0	1312	0	0	84	11	120	0	0	0	230	0	0	100	38	0	0	0	0	0	0	100	38	0	0	400	0	0	959	0
	23	100	100	11	0	0	140	0	0	170	1242	200	0	0	1312	0	0	84	11	120	0	0	0	230	0	0	100	38	0	0	0	0	0	0	100	38	0	0	400	0	0	959	0
	24	100	100	11	0	0	140	0	0	170	1242	200	0	0	1312	0	0	84	11	120	0	0	0	230	0	0	100	38	0	0	0	0	0	0	100	38	0	0	400	0	0	959	0
2024/05/10 17:30:00	19	100	100	11	0	0	140	0	0	170	1242	200	0	0	1312	0	0	84	11	120	0	0	0	230	0	0	100	38	0	0	0	0	0	0	100	38	0	0	400	0	0	959	0
	20	100	100	11	0	0	140	0	0	170	1242	200	0	0	1312	0	0	84	11	120	0	0	0	230	0	0	100	38	0	0	0	0	0	0	100	38	0	0	400	0	0	959	0
	23	100	100	11	0	0	140	0	0	170	1242	200	0	0	1312	0	0	84	11	120	0	0	0	230	0	0	100	38	0	0	0	0	0	0	100	38	0	0	400	0	0	959	0
	24	100	100	11	0	0	140	0	0	170	1242	200	0	0	1312	0	0	84	11	120	0	0	0	230	0	0	100	38	0	0	0	0	0	0	100	38	0	0	400	0	0	959	0
Project	GTS
Project Code	11778
Site Name	11778-8
Legs and Movements	All Processed Legs & Move
Bin Size	15 minutes
Survey Date	2024/05/10, Friday
Location	NYS Route 31 & Raymour
Latitude and Longitude	43.185480, -76.235260

	Start	End	PHF
PM Peak	2024/05/10 16:30:00	2024/05/10 17:30:00	0.97

Turning Movement Data

Leg Direction	NY-31										NY-31										Burlington Clothes Access										DICK'S Sporting Access										Total
	Eastbound										Westbound										Northbound										Southbound										
	Left	Thru	Right	RTOR	U-Turn	App Total	Peak CW	Peak CCW	Left	Thru	Right	RTOR	U-Turn	App Total	Peak CW	Peak CCW	Left	Thru	Right	RTOR	U-Turn	App Total	Peak CW	Peak CCW	Left	Thru	Right	RTOR	U-Turn	App Total	Peak CW	Peak CCW									
Start Time	
4:00:00 PM	9	302	24	0	0	335	2	1	35	324	78	1	0	438	0	0	8	2	36	2	0	48	0	0	87	4	20	1	1	113	0	0	934								
4:15:00 PM	10	343	22	2	0	377	0	0	33	321	87	2	0	443	0	1	13	3	27	4	0	47	0	0	59	5	15	1	0	80	0	0	947								
4:30:00 PM	17	297	21	4	0	339	0	1	33	311	113	3	0	460	0	0	18	4	22	1	0	45	0	1	76	5	22	0	0	103	0	0	947								
4:45:00 PM	20	342	26	2	0	390	0	0	55	308	84	2	0	449	0	0	25	1	29	2	0	57	0	0	87	4	9	0	0	100	0	0	966								
Hourly Total	56	1284	93	8	0	1441	2	2	156	1264	362	8	0	1790	0	1	64	10	114	9	0	197	0	2	309	18	66	2	1	396	0	0	3824								
5:00:00 PM	11	320	29	3	0	363	0	0	44	319	100	1	0	464	0	0	33	2	40	0	0	75	0	0	82	7	19	1	0	109	0	0	1011								
5:15:00 PM	11	321	29	2	0	363	0	1	38	304	95	3	0	440	0	0	18	4	37	2	0	61	0	0	75	2	15	2	0	94	0	0	958								
5:30:00 PM	17	302	33	1	0	353	0	0	49	319	84	1	0	453	0	0	20	0	50	0	0	70	0	0	78	6	18	0	0	102	0	0	978								
5:45:00 PM	6	268	27	1	0	302	0	0	47	259	71	4	0	381	0	0	26	6	43	0	0	75	0	0	67	8	16	0	0	91	0	0	849								
Hourly Total	45	1211	118	7	0	1381	0	1	178	1201	350	9	0	1738	0	0	97	12	170	2	0	281	0	0	302	23	68	3	0	396	0	0	3796								
Grand Total	101	2495	211	15	0	2822	2	3	334	2465	712	17	0	3528	0	1	161	22	284	11	0	478	0	2	611	41	134	5	1	782	0	0	7620								
% Approach	3.6%	88.4%	7.5%	0.5%	0.0%	0.0%	0.0%	0.0%	9.5%	69.9%	20.2%	0.5%	0.0%	0.0%	0.0%	0.0%	33.7%	4.6%	59.4%	2.3%	0.0%	0.0%	0.0%	0.0%	77.1%	5.2%	16.9%	0.6%	0.1%	0.0%	0.0%	0.0%									
% Total	1.3%	32.7%	2.8%	0.2%	0.0%	37.0%	0.0%	0.0%	1.4%	32.3%	9.3%	0.2%	0.0%	46.3%	0.0%	0.0%	2.1%	0.3%	3.7%	0.1%	0.0%	6.3%	0.0%	0.0%	8.0%	0.5%	1.8%	0.1%	0.0%	10.4%	0.0%	0.0%									
Lights	101	2483	211	15	0	2810	0	0	334	2454	712	17	0	3517	0	0	161	22	284	11	0	478	0	0	610	41	134	5	1	791	0	0	7596								
% Lights	100.0%	99.5%	100.0%	100.0%	0.0%	99.6%	0.0%	0.0%	100.0%	99.6%	100.0%	100.0%	0.0%	99.7%	0.0%	0.0%	100.0%	100.0%	100.0%	100.0%	0.0%	100.0%	0.0%	0.0%	99.8%	100.0%	100.0%	100.0%	100.0%	99.9%	0.0%	0.0%	99.7%								
HV	0	12	0	0	0	12	0	0	0	11	0	0	0	11	0	0	0	0	0	0	0	0	0	0	1	0	0	0	0	1	0	0	24								
% HV	0.0%	0.5%	0.0%	0.0%	0.0%	0.4%	0.0%	0.0%	0.0%	0.3%	0.0%	0.0%	0.0%	0.3%	0.0%	0.0%	0.0%	0.0%	0.0%	0.0%	0.0%	0.0%	0.0%	0.0%	0.2%	0.0%	0.0%	0.0%	0.0%	0.1%	0.0%	0.0%	0.3%								
Pedestrians	0	0	0	0	0	0	2	2	0	0	0	0	0	0	0	0	0	0	0	0	0	1	0	0	0	0	0	0	0	0	0	0	6								
% Pedestrians	0.0%	0.0%	0.0%	0.0%	0.0%	0.0%	100.0%	66.7%	0.0%	0.0%	0.0%	0.0%	0.0%	0.0%	0.0%	0.0%	0.0%	0.0%	0.0%	0.0%	0.0%	0.0%	50.0%	0.0%	0.0%	0.0%	0.0%	0.0%	0.0%	0.0%	0.0%	0.0%	75.0%								
Bicycles on Crosswalk	0	0	0	0	0	0	0	1	0	0	0	0	0	0	0	0	0	0	0	0	0	0	1	0	0	0	0	0	0	0	0	0	2								
% Bicycles on Crosswalk	0.0%	0.0%	0.0%	0.0%	0.0%	0.0%	0.0%	33.3%	0.0%	0.0%	0.0%	0.0%	0.0%	0.0%	0.0%	0.0%	0.0%	0.0%	0.0%	0.0%	0.0%	50.0%	0.0%	0.0%	0.0%	0.0%	0.0%	0.0%	0.0%	0.0%	0.0%	0.0%	25.0%								

Turning Movement Data Plot

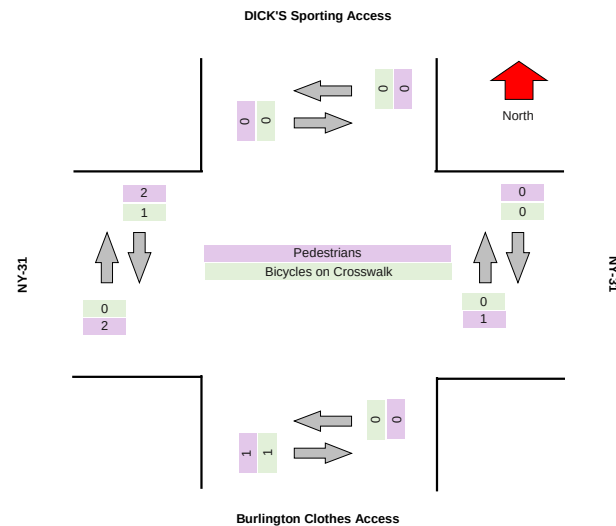





Turning Movement Peak Hour Data (PM)

#####

f 18

Direction	NY-31									NY-31									Burlington Clothes Access									DICK'S Sporting Access									Total
	Eastbound									Westbound									Northbound									Southbound									
	Left	Thru	Right	RTOR	U-Turn	App Total	Peds CW	Peds CCW		Left	Thru	Right	RTOR	U-Turn	App Total	Peds CW	Peds CCW		Left	Thru	Right	RTOR	U-Turn	App Total	Peds CW	Peds CCW		Left	Thru	Right	RTOR	U-Turn	App Total	Peds CW	Peds CCW		
Start Time																																					
4:30:00 PM	17	297	21	4	0	339	0	1		33	311	113	3	0	460	0	0		18	4	22	1	0	45	0	1		76	5	22	0	0	103	0	0	947	
4:45:00 PM	20	342	26	2	0	390	0	0		55	308	84	2	0	449	0	0		25	1	29	2	0	57	0	0		87	4	9	0	0	100	0	0	996	
5:00:00 PM	11	320	29	3	0	363	0	0		44	319	100	1	0	464	0	0		33	2	40	0	0	75	0	0		82	7	19	1	0	109	0	0	1011	
5:15:00 PM	11	321	29	2	0	363	0	1		38	304	95	3	0	440	0	0		18	4	37	2	0	61	0	0		75	2	15	2	0	94	0	0	958	
Grand Total	59	1280	105	11	0	1455	0	2		170	1242	392	9	0	1813	0	2		94	11	128	5	0	238	0	1		320	18	65	3	0	406	0	2	3912	
% Approach	4.1%	88.0%	7.2%	0.8%	0.0%	0.0%	0.0%	0.0%		9.4%	68.5%	21.6%	0.5%	0.0%	0.0%	0.0%	0.0%		39.5%	4.6%	53.8%	2.1%	0.0%	0.0%	0.0%	0.0%		78.8%	4.4%	16.0%	0.7%	0.0%	0.0%	0.0%	0.0%		
% Total	1.5%	32.7%	2.7%	0.3%	0.0%	37.2%	0.0%	0.0%		4.3%	31.7%	10.0%	0.2%	0.0%	46.3%	0.0%	0.0%		2.4%	0.3%	3.3%	0.1%	0.0%	6.1%	0.0%	0.0%		8.2%	0.5%	1.7%	0.1%	0.0%	10.4%	0.0%	0.0%		
PHF	0.738	0.936	0.905	0.688	0.000	0.933	0.000	0.000		0.773	0.973	0.867	0.750	0.000	0.977	0.000	0.000		0.712	0.688	0.800	0.625	0.000	0.793	0.000	0.000		0.920	0.643	0.739	0.375	0.000	0.931	0.000	0.000		
Lights	59	1275	105	11	0	1450	0	0		170	1236	392	9	0	1807	0	0		94	11	128	5	0	238	0	0		320	18	65	3	0	406	0	0	3901	
% Lights	100.0%	99.6%	100.0%	100.0%	0.0%	98.7%	0.0%	0.0%		100.0%	99.5%	100.0%	100.0%	0.0%	99.7%	0.0%	0.0%		100.0%	100.0%	100.0%	100.0%	0.0%	100.0%	0.0%	0.0%		100.0%	100.0%	100.0%	100.0%	0.0%	100.0%	0.0%	0.0%		
HV	0	5	0	0	0	5	0	0		0	6	0	0	0	6	0	0		0	0	0	0	0	0	0	0		0	0	0	0	0	0	0	11		
% HV	0.0%	0.4%	0.0%	0.0%	0.0%	0.3%	0.0%	0.0%		0.0%	0.5%	0.0%	0.0%	0.0%	0.3%	0.0%	0.0%		0.0%	0.0%	0.0%	0.0%	0.0%	0.0%	0.0%	0.0%		0.0%	0.0%	0.0%	0.0%	0.0%	0.0%	0.0%	0.3%		
Pedestrians	0	0	0	0	0	0	0	2		0	0	0	0	0	0	0	0		0	0	0	0	0	0	0	1		0	0	0	0	0	0	0	3		
% Pedestrians	0.0%	0.0%	0.0%	0.0%	0.0%	0.0%	0.0%	100.0%		0.0%	0.0%	0.0%	0.0%	0.0%	0.0%	0.0%	0.0%		0.0%	0.0%	0.0%	0.0%	0.0%	0.0%	0.0%	100.0%		0.0%	0.0%	0.0%	0.0%	0.0%	0.0%	100.0%			
Bicycles on Crosswalk	0	0	0	0	0	0	0	0		0	0	0	0	0	0	0	0		0	0	0	0	0	0	0	0		0	0	0	0	0	0	0	0		
% Bicycles on Crosswalk	0.0%	0.0%	0.0%	0.0%	0.0%	0.0%	0.0%	0.0%		0.0%	0.0%	0.0%	0.0%	0.0%	0.0%	0.0%	0.0%		0.0%	0.0%	0.0%	0.0%	0.0%	0.0%	0.0%	0.0%		0.0%	0.0%	0.0%	0.0%	0.0%	0.0%	0.0%	0.0%		

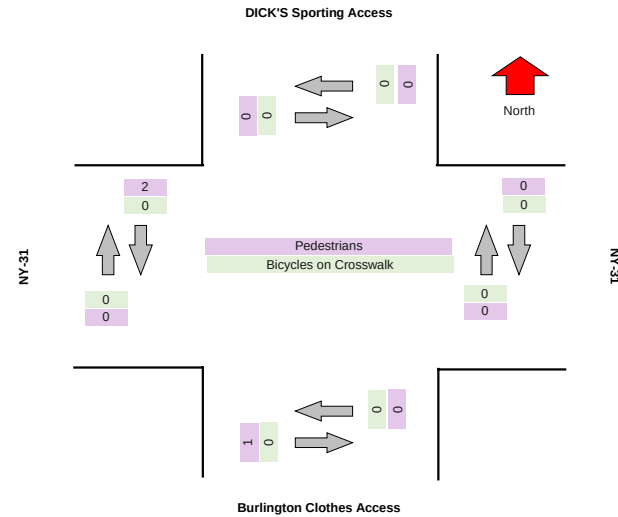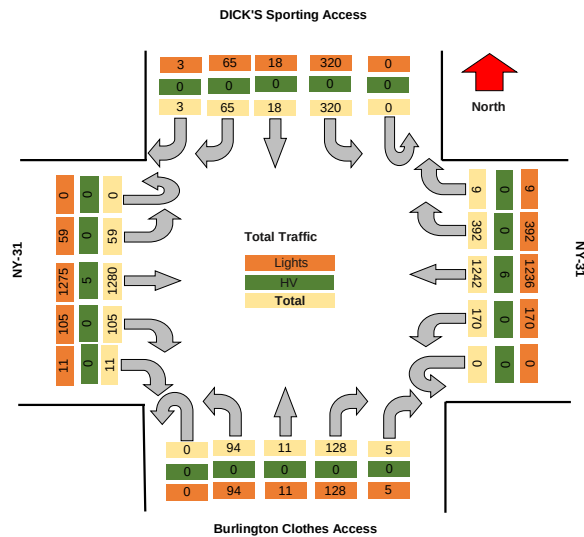

Summary



Project	GTS
Project Code	11778
Site Name	11778-8
Legs and Movements	All Processed Legs & Movements
Bin Size	15 minutes
Survey Date	2024/05/11 Saturday
Location	NYS Route 31 & Raymond & F
Latitude and Longitude	43.185480, -76.235260

AM Peak	Start 2024/05/11 12:00:00	End 2024/05/11 13:00:00	PHE 0.99
---------	------------------------------	----------------------------	-------------

Turning Movement Data

Leg Direction	NY-31 Eastbound										NY-31 Westbound										Burlington Clothes Access Southbound										DICK'S Sporting Access Southbound									
	Left	Thru	Right	RTOR	U-Turn	App Total	Observed	Observed	Observed	Observed	Left	Thru	Right	RTOR	U-Turn	App Total	Observed	Observed	Observed	Observed	Left	Thru	Right	RTOR	U-Turn	App Total	Observed	Observed	Observed	Observed	Left	Thru	Right	RTOR	U-Turn	App Total	Observed	Observed	Total	
Start Time	
11:00:00 AM	12	290	21	1	0	324	0	0	0	0	20	311	79	4	0	414	0	0	0	0	13	3	15	8	0	39	0	0	0	0	54	4	15	1	0	74	0	0	891	
11:15:00 AM	10	327	22	1	0	369	0	0	0	0	28	337	88	1	0	456	0	0	0	0	8	1	19	2	0	30	1	0	0	0	75	3	20	0	0	98	0	0	951	
11:30:00 AM	17	337	28	5	0	387	0	0	0	0	30	339	66	2	0	429	0	0	0	0	10	4	32	2	0	48	0	0	0	0	65	1	23	0	0	119	0	0	944	
11:45:00 AM	23	362	33	4	0	395	0	0	0	0	33	293	93	0	0	419	0	0	0	0	20	5	23	2	0	50	0	0	0	0	37	4	33	0	0	114	0	0	939	
Hourly Total	69	1328	102	11	0	1396	0	0	0	0	111	1240	329	7	0	1397	0	0	0	0	51	13	89	14	0	157	1	0	0	0	205	17	51	1	0	395	0	0	2605	
12:00:00 PM	18	334	42	2	0	394	0	0	0	0	36	322	97	2	0	448	0	0	0	0	14	9	33	2	0	59	0	0	0	0	75	2	20	0	0	97	0	0	989	
12:15:00 PM	18	331	27	0	0	376	0	0	0	0	46	332	91	3	0	472	0	0	0	0	19	3	28	1	0	51	0	0	0	0	73	2	20	0	0	95	0	0	994	
12:30:00 PM	17	333	26	0	0	376	0	0	0	0	39	287	89	1	0	426	0	0	0	0	30	5	38	2	0	75	0	0	0	0	76	7	29	2	0	114	0	0	981	
12:45:00 PM	20	334	40	1	0	395	0	0	0	0	27	326	75	2	0	423	0	0	0	0	24	10	30	1	0	65	0	0	0	0	67	8	32	0	0	108	0	0	951	
Hourly Total	73	1332	135	3	0	1541	0	0	0	0	137	1249	351	8	0	1397	0	0	0	0	87	21	139	6	0	242	0	0	0	0	205	20	101	2	0	414	0	0	3946	
Grand Total	140	2648	252	14	0	2937	0	0	0	0	248	2508	682	15	0	3054	0	0	0	0	139	34	218	20	0	410	0	0	0	0	282	32	192	3	0	809	0	0	7929	
% Approach	4.0%	86.4%	8.0%	0.5%	0.0%	0.0%	0.0%	0.0%	0.0%	0.0%	7.3%	70.0%	23.7%	0.4%	0.0%	8.8%	0.0%	0.0%	0.0%	0.0%	23.7%	0.3%	22.3%	4.0%	0.0%	8.8%	0.0%	0.0%	0.0%	0.0%	71.9%	4.0%	23.7%	0.4%	0.0%	0.0%	1.6%	1.6%		
% Total	1.0%	33.5%	3.1%	0.2%	0.0%	38.6%	0.0%	0.0%	0.0%	0.0%	1.3%	31.0%	9.0%	0.2%	0.0%	45.4%	0.0%	0.0%	0.0%	0.0%	1.0%	0.4%	2.9%	0.2%	0.0%	5.4%	0.0%	0.0%	0.0%	0.0%	7.8%	0.4%	5.5%	0.0%	0.0%	15.6%	0.0%	0.0%		
Lights	140	2547	235	14	0	2936	0	0	0	0	248	2504	681	15	0	3048	0	0	0	0	138	34	218	20	0	410	0	0	0	0	282	32	192	3	0	809	0	0	7928	
% Lights	100.0%	96.5%	92.0%	100.0%	0.0%	100.0%	0.0%	0.0%	0.0%	0.0%	100.0%	99.9%	100.0%	0.0%	0.0%	99.8%	0.0%	0.0%	0.0%	0.0%	100.0%	100.0%	100.0%	100.0%	0.0%	100.0%	0.0%	0.0%	0.0%	0.0%	100.0%	100.0%	100.0%	0.0%	0.0%	100.0%	0.0%	0.0%		
HW	0	1	0	0	0	1	0	0	0	0	0	5	1	0	0	6	0	0	0	0	0	0	0	0	0	0	0	0	0	0	0	0	0	0	0	0	7			
% HW	0.0%	0.0%	0.0%	0.0%	0.0%	0.0%	0.0%	0.0%	0.0%	0.0%	0.0%	0.2%	0.1%	0.0%	0.0%	0.2%	0.0%	0.0%	0.0%	0.0%	0.0%	0.0%	0.0%	0.0%	0.0%	0.0%	0.0%	0.0%	0.0%	0.0%	0.0%	0.0%	0.0%	0.0%	0.0%	0.0%	0.1%			
Pedestrians	0	0	0	0	0	0	0	0	0	0	0	0	0	0	0	0	0	0	0	0	0	0	0	0	0	0	0	0	0	0	0	0	0	0	0	0	1			
% Pedestrians	0.0%	0.0%	0.0%	0.0%	0.0%	0.0%	0.0%	0.0%	0.0%	0.0%	0.0%	0.0%	0.0%	0.0%	0.0%	0.0%	0.0%	0.0%	0.0%	0.0%	0.0%	0.0%	0.0%	0.0%	0.0%	0.0%	0.0%	0.0%	0.0%	0.0%	0.0%	0.0%	0.0%	0.0%	0.0%	0.0%	0.0%			
Bicycles on Crosswalk	0	0	0	0	0	0	0	0	0	0	0	0	0	0	0	0	0	0	0	0	0	0	0	0	0	0	0	0	0	0	0	0	0	0	0	0	0			
% Bicycles on Crosswalk	0.0%	0.0%	0.0%	0.0%	0.0%	0.0%	0.0%	0.0%	0.0%	0.0%	0.0%	0.0%	0.0%	0.0%	0.0%	0.0%	0.0%	0.0%	0.0%	0.0%	0.0%	0.0%	0.0%	0.0%	0.0%	0.0%	0.0%	0.0%	0.0%	0.0%	0.0%	0.0%	0.0%	0.0%	0.0%	0.0%	0.0%			

Turning Movement Data Plot

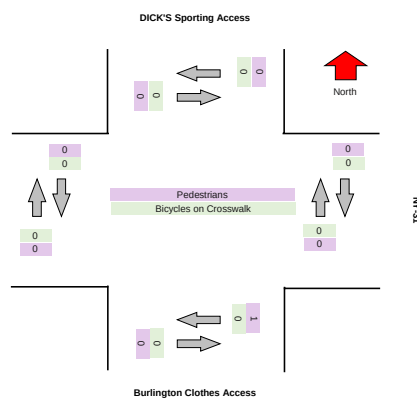
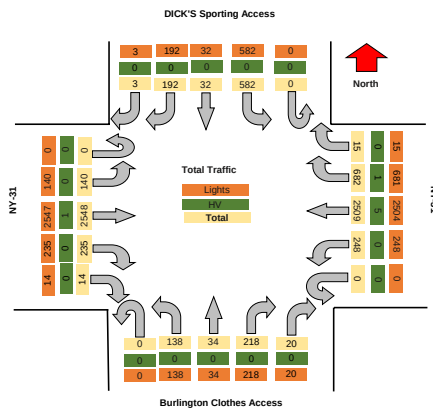


Summary

Turning Movement Peak Hour Data (AM)

12:00:00 PM

Leg	NY-31										NY-31										Burlington Clothes Access										DICK'S Sporting Access										Total
	Eastbound					Westbound					Northbound					Southbound					Northbound					Southbound															
Direction	Left	Thru	Right	RTOR	LT-Turn	App Total	Left	Thru	Right	RTOR	LT-Turn	App Total	Left	Thru	Right	RTOR	LT-Turn	App Total	Left	Thru	Right	RTOR	LT-Turn	App Total	Left	Thru	Right	RTOR	LT-Turn	App Total	Left	Thru	Right	RTOR	LT-Turn	App Total					
12:00:00 PM	18	354	42	2	0	394	0	322	91	0	0	313	14	3	33	2	0	50	0	0	0	0	0	0	75	2	20	0	0	97	0	0	0	0	0	0	989				
12:15:00 PM	18	333	27	0	0	376	0	46	332	91	3	0	472	0	13	3	28	1	0	51	0	0	0	73	2	20	0	0	95	0	0	0	0	0	0	984					
12:30:00 PM	17	353	28	0	0	376	0	39	287	80	1	0	418	0	30	5	38	2	0	75	0	0	0	76	7	29	2	0	114	0	0	0	0	0	0	981					
12:45:00 PM	26	354	48	1	0	395	0	27	308	308	0	0	615	0	24	10	30	1	0	65	0	0	0	37	5	32	0	0	108	0	0	0	0	0	0	983					
Grand Total	73	1352	135	3	0	1543	0	387	1228	301	3	0	1485	0	87	21	129	6	0	243	0	0	0	291	20	101	2	0	414	0	0	0	0	0	0	3926					
% Approach	4.6%	86.4%	8.8%	0.2%	0.0%	0.0%	0.0%	7.8%	72.5%	20.2%	0.0%	0.0%	35.8%	8.6%	53.1%	2.5%	0.0%	0.0%	0.0%	0.0%	0.0%	0.0%	0.0%	70.3%	4.8%	24.4%	0.3%	0.0%	0.0%	0.0%	0.0%	0.0%	0.0%	0.0%	0.0%	0.0%					
% Total	1.8%	33.8%	3.4%	0.1%	0.0%	39.1%	0.0%	3.5%	25.7%	9.0%	0.2%	0.0%	44.2%	0.0%	2.2%	0.5%	3.3%	0.2%	0.0%	0.2%	0.0%	0.0%	0.0%	7.4%	0.5%	2.8%	0.1%	0.0%	10.5%	0.0%	0.0%	0.0%	0.0%	0.0%	0.0%	0.0%					
% RTOR	0.00%	0.00%	0.00%	0.00%	0.00%	0.00%	0.00%	0.00%	0.00%	0.00%	0.00%	0.00%	0.00%	0.00%	0.00%	0.00%	0.00%	0.00%	0.00%	0.00%	0.00%	0.00%	0.00%	0.00%	0.00%	0.00%	0.00%	0.00%	0.00%	0.00%	0.00%	0.00%	0.00%	0.00%	0.00%	0.00%	0.00%				
% Lights	73	1352	135	3	0	1540	0	387	1247	352	3	0	1744	0	87	21	129	6	0	243	0	0	0	291	20	101	2	0	414	0	0	0	0	0	0	3941					
% HV	100.0%	99.9%	100.0%	100.0%	0.0%	99.9%	0.0%	99.9%	99.9%	100.0%	0.0%	0.0%	100.0%	0.0%	100.0%	100.0%	100.0%	0.0%	0.0%	0.0%	0.0%	0.0%	0.0%	100.0%	100.0%	100.0%	100.0%	0.0%	100.0%	0.0%	0.0%	0.0%	0.0%	0.0%	0.0%	99.9%					
% HV	0.0%	0.1%	0.0%	0.0%	0.0%	0.1%	0.0%	0.0%	0.2%	0.0%	0.0%	0.0%	0.0%	0.0%	0.0%	0.0%	0.0%	0.0%	0.0%	0.0%	0.0%	0.0%	0.0%	0.0%	0.0%	0.0%	0.0%	0.0%	0.0%	0.0%	0.0%	0.0%	0.0%	0.0%	0.1%						
% Pedestrians	0	0	0	0	0	0	0	0	0	0	0	0	0	0	0	0	0	0	0	0	0	0	0	0	0	0	0	0	0	0	0	0	0	0	0	0	0				
% Bicycles on Crosswalk	0	0	0	0	0	0	0	0	0	0	0	0	0	0	0	0	0	0	0	0	0	0	0	0	0	0	0	0	0	0	0	0	0	0	0	0	0				
% Bicycles on Crosswalk	0.0%	0.0%	0.0%	0.0%	0.0%	0.0%	0.0%	0.0%	0.0%	0.0%	0.0%	0.0%	0.0%	0.0%	0.0%	0.0%	0.0%	0.0%	0.0%	0.0%	0.0%	0.0%	0.0%	0.0%	0.0%	0.0%	0.0%	0.0%	0.0%	0.0%	0.0%	0.0%	0.0%	0.0%	0.0%	0.0%	0.0%				

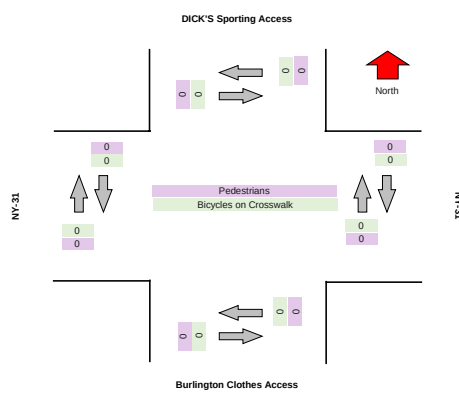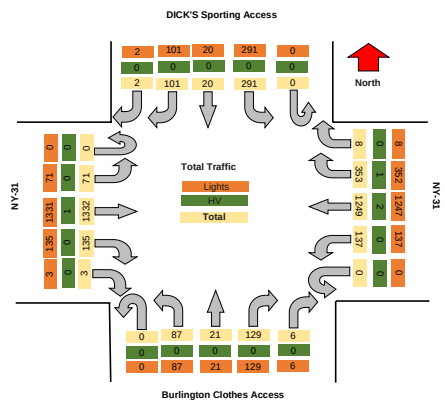

Summary



Motorcycles

[illegible]

Cars

Leg Direction Start Time	NY-31 Eastbound							NY-31 Westbound							Burlington Clothes Access Northbound							DICK'S Sporting Access Southbound							
	Left	Thru	Right	RTOR	U-Turn	Peds CW	Peds CCW	Left	Thru	Right	RTOR	U-Turn	Peds CW	Peds CCW	Left	Thru	Right	RTOR	U-Turn	Peds CW	Peds CCW	Left	Thru	Right	RTOR	U-Turn	Peds CW	Peds CCW	
2024/05/11 11:00:00		12	289	21	1	0	0	0	20	310	78	4	0	0	0	13	3	15	8	0	0	0	54	4	15	1	0	0	0
2024/05/11 11:15:00		19	325	22	1	0	0	0	28	334	87	1	0	0	0	8	1	19	2	0	0	0	75	3	20	0	0	0	0
2024/05/11 11:30:00		17	315	28	5	0	0	0	29	318	69	2	0	0	0	10	4	32	2	0	0	0	85	1	22	0	0	0	0
2024/05/11 11:45:00		21	280	29	4	0	0	0	33	293	92	0	0	0	0	20	5	23	2	0	0	0	77	4	33	0	0	0	0
2024/05/11 12:00:00		16	330	42	2	0	0	0	25	319	97	2	0	0	0	14	3	33	2	0	0	0	75	2	20	0	0	0	0
2024/05/11 12:15:00		18	330	27	0	0	0	0	46	331	91	3	0	0	0	19	3	28	1	0	0	0	73	2	20	0	0	0	0
2024/05/11 12:30:00		17	331	26	0	0	0	0	39	285	89	1	0	0	0	30	5	38	2	0	0	0	76	7	29	2	0	0	0
2024/05/11 12:45:00		20	331	40	1	0	0	0	27	306	75	2	0	0	0	24	10	30	1	0	0	0	67	9	32	0	0	0	0
Total		140	2531	235	14	0	0	0	247	2496	678	15	0	0	0	138	34	218	20	0	0	0	582	32	191	3	0	0	0

Single-Unit Trucks

Leg Direction Start Time	NY-31 Eastbound							NY-31 Westbound							Burlington Clothes Access Northbound							DICK'S Sporting Access Southbound						
	Left							Left							Left							Left						
	Thru	Right	RTOR	U-Turn	Peds CW	Peds CCW		Thru	Right	RTOR	U-Turn	Peds CW	Peds CCW		Thru	Right	RTOR	U-Turn	Peds CW	Peds CCW		Thru	Right	RTOR	U-Turn	Peds CW	Peds CCW	
2024/05/11 11:00:00	0	0	0	0	0	0	0	0	0	1	0	0	0	0	0	0	0	0	0	0	0	0	0	0	0	0	0	0
2024/05/11 11:15:00	0	2	0	0	0	0	0	0	1	1	0	0	0	0	0	0	0	0	0	0	0	0	0	0	0	0	0	0
2024/05/11 11:30:00	0	1	0	0	0	0	0	1	1	0	0	0	0	0	0	0	0	0	0	0	0	0	0	1	0	0	0	0
2024/05/11 11:45:00	0	2	0	0	0	0	0	0	0	1	0	0	0	0	0	0	0	0	0	0	0	0	0	0	0	0	0	0
2024/05/11 12:00:00	0	2	0	0	0	0	0	0	2	0	0	0	0	0	0	0	0	0	0	0	0	0	0	0	0	0	0	0
2024/05/11 12:15:00	0	1	0	0	0	0	0	0	1	0	0	0	0	0	0	0	0	0	0	0	0	0	0	0	0	0	0	0
2024/05/11 12:30:00	0	1	0	0	0	0	0	0	1	0	0	0	0	0	0	0	0	0	0	0	0	0	0	0	0	0	0	0
2024/05/11 12:45:00	0	2	0	0	0	0	0	0	0	0	0	0	0	0	0	0	0	0	0	0	0	0	0	0	0	0	0	0
Total	0	11	0	0	0	0	0	1	6	3	0	0	0	0	0	0	0	0	0	0	0	0	0	1	0	0	0	0

Articulated Trucks

[illegible]

Buses

[illegible]

Pedestrians

Leg	NY-31							NY-31							Burlington Clothes Access							DICK'S Sporting Access						
	Eastbound							Westbound							Northbound							Southbound						
	Thru	Right	RTOR	U-Turn	Peds CW	Peds CCW	Left	Thru	Right	RTOR	U-Turn	Peds CW	Peds CCW	Left	Thru	Right	RTOR	U-Turn	Peds CW	Peds CCW	Left	Thru	Right	RTOR	U-Turn	Peds CW	Peds CCW	Left
2024/05/11 11:00:00	0	0	0	0	0	0	0	0	0	0	0	0	0	0	0	0	0	0	0	0	0	0	0	0	0	0	0	0
2024/05/11 11:15:00	0	0	0	0	0	0	0	0	0	0	0	0	0	0	0	0	0	0	0	1	0	0	0	0	0	0	0	0
2024/05/11 11:30:00	0	0	0	0	0	0	0	0	0	0	0	0	0	0	0	0	0	0	0	0	0	0	0	0	0	0	0	0
2024/05/11 11:45:00	0	0	0	0	0	0	0	0	0	0	0	0	0	0	0	0	0	0	0	0	0	0	0	0	0	0	0	0
2024/05/11 12:00:00	0	0	0	0	0	0	0	0	0	0	0	0	0	0	0	0	0	0	0	0	0	0	0	0	0	0	0	0
2024/05/11 12:15:00	0	0	0	0	0	0	0	0	0	0	0	0	0	0	0	0	0	0	0	0	0	0	0	0	0	0	0	0
2024/05/11 12:30:00	0	0	0	0	0	0	0	0	0	0	0	0	0	0	0	0	0	0	0	0	0	0	0	0	0	0	0	0
2024/05/11 12:45:00	0	0	0	0	0	0	0	0	0	0	0	0	0	0	0	0	0	0	0	0	0	0	0	0	0	0	0	0
Total	0	0	0	0	0	0	0	0	0	0	0	0	0	0	0	0	0	0	0	1	0	0	0	0	0	0	0	0

Bicycles on Road

[illegible]

Bicycles on Crosswalk

[illegible]

Total Volume Class Breakdown

Leg Direction	NY-31 Eastbound										NY-31 Westbound										Burlington Clothes Access										DICK'S Sporting Access										
	Left										Right										Northbound										Southbound										
Start Time	Thru	Right	RTOR	U-Turn	App Total	Peds CW	Peds CCW	Left	Thru	Right	RTOR	U-Turn	App Total	Peds CW	Peds CCW	Left	Thru	Right	RTOR	U-Turn	App Total	Peds CW	Peds CCW	Left	Thru	Right	RTOR	U-Turn	App Total	Peds CW	Peds CCW	Left	Thru	Right	RTOR	U-Turn	App Total	Peds CW	Peds CCW	Int Total	Cross Total
2024/05/11 11:00:00	12	290	21	1	0	334	0	0	20	311	79	4	0	454	0	0	13	9	15	0	0	39	0	0	54	4	15	0	0	74	0	0	0	0	74	0	0	951	0		
2024/05/11 11:15:00	19	327	22	1	0	369	0	0	28	337	88	1	0	464	0	0	8	1	19	2	0	30	1	0	75	3	20	0	0	98	0	0	0	0	98	0	0	951	1		
2024/05/11 11:30:00	17	317	28	5	0	367	0	0	30	339	69	2	0	420	0	0	10	4	32	2	0	46	0	0	85	1	23	0	0	109	0	0	0	0	109	0	0	944	0		
2024/05/11 11:45:00	21	282	29	4	0	336	0	0	33	293	93	0	0	419	0	0	20	5	23	2	0	50	0	0	77	4	33	0	0	114	0	0	0	0	114	0	0	919	0		
2024/05/11 12:00:00	16	334	42	2	0	394	0	0	25	322	97	2	0	446	0	0	14	3	33	2	0	52	0	0	75	2	20	0	0	97	0	0	0	0	97	0	0	889	0		
2024/05/11 12:15:00	18	331	27	0	0	376	0	0	46	332	81	3	0	472	0	0	19	3	28	1	0	51	0	0	73	2	20	0	0	96	0	0	0	0	96	0	0	994	0		
2024/05/11 12:30:00	17	333	26	0	0	376	0	0	39	287	89	1	0	416	0	0	30	5	38	2	0	75	0	0	76	7	29	2	0	114	0	0	0	0	114	0	0	981	0		
2024/05/11 12:45:00	20	334	45	1	0	395	0	0	27	300	76	2	0	413	0	0	24	30	30	1	0	65	0	0	87	3	32	0	0	109	0	0	0	0	109	0	0	951	0		
Grand Total	140	2548	235	14	0	2937	0	0	248	2569	662	15	0	3454	0	0	138	34	118	20	0	410	1	0	162	32	192	1	0	809	0	0	0	0	809	0	0	7610	1		
% Approach	7.2%	72.6%	8.0%	0.5%	0.0%	38.6%			7.2%	72.6%	19.7%	0.4%	0.0%	45.4%			33.7%	8.3%	53.2%	4.9%	0.0%	5.4%			71.9%	4.0%	23.1%	0.4%	0.0%	18.6%					18.6%						
% Total	1.8%	33.5%	3.1%	0.2%	0.0%	38.6%			3.3%	33.0%	9.0%	0.2%	0.0%	45.4%			1.8%	0.4%	2.9%	0.3%	0.0%	5.4%			7.6%	0.4%	2.5%	0.0%	0.0%	18.6%					18.6%						
% Motorcycles	0	5	0	0	0	5			0	2	0	0	0	2			0	0	0	0	0	0			0	0	0	0	0	0					0		7				
% Motorcycles	0.0%	0.2%	0.0%	0.0%	0.0%	0.2%			0.0%	0.1%	0.0%	0.0%	0.0%	0.1%			0.0%	0.0%	0.0%	0.0%	0.0%	0.0%			0.0%	0.0%	0.0%	0.0%	0.0%	0.0%					0.0%			0.1%			
% Cars	140	2531	235	14	0	2920			247	2466	678	15	0	3436			138	34	118	20	0	410			162	32	191	1	0	808					808			7574			
% Cars	100.0%	99.3%	100.0%	100.0%	0.0%	99.4%			99.6%	95.5%	99.4%	100.0%	0.0%	99.5%			100.0%	100.0%	100.0%	100.0%	100.0%	100.0%			100.0%	100.0%	99.5%	100.0%	0.0%	99.9%					99.9%			99.5%			
% Single-Unit Trucks	0	11	0	0	0	11			1	6	5	0	0	10			0	0	0	0	0	0			0	0	1	0	0	1					1			22			
% Single-Unit Trucks	0.0%	0.4%	0.0%	0.0%	0.0%	0.4%			0.4%	0.2%	0.4%	0.0%	0.0%	0.3%			0.0%	0.0%	0.0%	0.0%	0.0%	0.0%			0.0%	0.0%	0.5%	0.0%	0.0%	0.1%					0.1%			0.3%			
% Articulated Trucks	0	1	0	0	0	1			0	5	1	0	0	6			0	0	0	0	0	0			0	0	0	0	0	0					0			7			
% Articulated Trucks	0.0%	0.0%	0.0%	0.0%	0.0%	0.0%			0.0%	0.2%	0.1%	0.0%	0.0%	0.2%			0.0%	0.0%	0.0%	0.0%	0.0%	0.0%			0.0%	0.0%	0.0%	0.0%	0.0%	0.0%					0.0%			0.1%			
% Buses	0	0	0	0	0	0			0	0	0	0	0	0			0	0	0	0	0	0			0	0	0	0	0	0					0			0			
% Buses	0.0%	0.0%	0.0%	0.0%	0.0%	0.0%			0.0%	0.0%	0.0%	0.0%	0.0%	0.0%			0.0%	0.0%	0.0%	0.0%	0.0%	0.0%			0.0%	0.0%	0.0%	0.0%	0.0%	0.0%					0.0%			0.0%			
% Bicycles on Road	0	0	0	0	0	0			0	0	0	0	0	0			0	0	0	0	0	0			0	0	0	0	0	0					0			0			
% Bicycles on Road	0.0%	0.0%	0.0%	0.0%	0.0%	0.0%			0.0%	0.0%	0.0%	0.0%	0.0%	0.0%			0.0%	0.0%	0.0%	0.0%	0.0%	0.0%			0.0%	0.0%	0.0%	0.0%	0.0%	0.0%					0.0%			0.0%			
% Pedestrians	0	0	0	0	0	0			0	0	0	0	0	0			0	0	0	0	0	0			100.0%	0.0%	0	0	0	0	0				0			100.0%			
% Pedestrians	0.0%	0.0%	0.0%	0.0%	0.0%	0.0%			0.0%	0.0%	0.0%	0.0%	0.0%	0.0%			0.0%	0.0%	0.0%	0.0%	0.0%	0.0%			100.0%	0.0%	0	0	0	0	0				0.0%			100.0%			
% Bicycles on Crosswalk	0	0	0	0	0	0			0	0	0	0	0	0			0	0	0	0	0	0			0	0	0	0	0	0					0			0			
% Bicycles on Crosswalk	0.0%	0.0%	0.0%	0.0%	0.0%	0.0%			0.0%	0.0%	0.0%	0.0%	0.0%	0.0%			0.0%	0.0%	0.0%	0.0%	0.0%	0.0%			0.0%	0.0%	0.0%	0.0%	0.0%	0.0%					0.0%			0.0%			

AM Peak Class Breakdown

[illegible]





Project	GTS
Project Code	11778
Site Name	11778-8
Legs and Movements	All Processed Legs & Move
Bin Size	15 minutes
Survey Date	2024/05/11, Saturday
Location	NYS Route 31 & Raymour
Latitude and Longitude	43.185480, -76.235260

	Start	End	PHF
AM Peak	2024/05/11 12:00:00	2024/05/11 13:00:00	0.99

Turning Movement Data

Leg	NY-31										NY-31										Burlington Clothes Access										DICK'S Sporting Access										Total
	Eastbound					Westbound					Northbound					Southbound																									
Direction	Left	Thru	Right	RTOR	U-Turn	App Total	Peak CW	Peak CCW	Left	Thru	Right	RTOR	U-Turn	App Total	Peak CW	Peak CCW	Left	Thru	Right	RTOR	U-Turn	App Total	Peak CW	Peak CCW	Left	Thru	Right	RTOR	U-Turn	App Total	Peak CW	Peak CCW									
Start Time	Left	Thru	Right	RTOR	U-Turn	App Total	Peak CW	Peak CCW	Left	Thru	Right	RTOR	U-Turn	App Total	Peak CW	Peak CCW	Left	Thru	Right	RTOR	U-Turn	App Total	Peak CW	Peak CCW	Left	Thru	Right	RTOR	U-Turn	App Total	Peak CW	Peak CCW									
11:00:00 AM	12	290	21	1	0	324	0	0	20	311	79	4	0	414	0	0	13	3	15	8	0	39	0	0	54	4	15	1	0	74	0	0	851								
11:15:00 AM	19	327	22	1	0	369	0	0	28	337	88	1	0	454	0	0	8	1	19	2	0	30	1	0	75	3	20	0	0	98	0	0	951								
11:30:00 AM	17	317	28	5	0	367	0	0	30	319	69	2	0	420	0	0	10	4	32	2	0	48	0	0	85	1	23	0	0	109	0	0	944								
11:45:00 AM	21	282	29	4	0	336	0	0	33	293	93	0	0	419	0	0	20	20	5	23	2	0	50	0	0	77	4	33	0	0	114	0	0	919							
Hourly Total	69	1216	100	11	0	1396	0	0	111	1260	329	7	0	1707	0	0	51	13	89	14	0	167	1	0	291	12	91	1	0	395	0	0	3685								
12:00:00 PM	16	334	42	2	0	394	0	0	25	322	97	2	0	446	0	0	14	3	33	2	0	52	0	0	75	2	20	0	0	97	0	0	989								
12:15:00 PM	18	331	27	0	0	376	0	0	46	332	91	3	0	472	0	0	19	3	28	1	0	51	0	0	73	2	20	0	0	95	0	0	994								
12:30:00 PM	17	333	26	0	0	376	0	0	39	287	89	1	0	416	0	0	30	5	38	2	0	75	0	0	76	7	29	2	0	114	0	0	981								
12:45:00 PM	20	334	40	1	0	395	0	0	27	308	76	2	0	413	0	0	24	10	30	1	0	65	0	0	67	9	32	0	0	108	0	0	981								
Hourly Total	71	1332	135	3	0	1541	0	0	137	1249	353	8	0	1747	0	0	87	21	129	6	0	243	0	0	291	20	101	2	0	414	0	0	3945								
Grand Total	140	2548	235	14	0	2937	0	0	248	2509	682	15	0	3454	0	0	138	34	218	20	0	410	1	0	582	32	192	3	0	809	0	0	7610								
% Approach	4.8%	86.8%	8.0%	0.5%	0.0%	0.0%	0.0%	0.0%	7.2%	72.6%	19.7%	0.4%	0.0%	0.0%	0.0%	0.0%	33.7%	8.3%	53.2%	4.9%	0.0%	0.0%	0.0%	0.0%	71.9%	4.0%	23.7%	0.4%	0.0%	0.0%	0.0%	0.0%	0.0%								
% Total	1.5%	33.5%	3.1%	0.2%	0.0%	38.6%	0.0%	0.0%	3.3%	33.0%	0.0%	0.2%	0.0%	45.4%	0.0%	0.0%	1.8%	0.4%	2.9%	0.3%	0.0%	5.4%	0.0%	0.0%	7.6%	0.4%	2.5%	0.0%	0.0%	10.6%	0.0%	0.0%	0.0%								
Lights	140	2547	235	14	0	2936	0	0	248	2504	681	15	0	3448	0	0	138	34	218	20	0	410	0	0	582	32	192	3	0	809	0	0	7603								
100.0%	100.0%	100.0%	100.0%	0.0%	0.0%	100.0%	0.0%	0.0%	100.0%	99.8%	99.9%	100.0%	0.0%	99.8%	0.0%	0.0%	100.0%	100.0%	100.0%	100.0%	0.0%	100.0%	0.0%	0.0%	100.0%	100.0%	100.0%	100.0%	0.0%	100.0%	0.0%	0.0%	99.9%								
% HV	0	1	0	0	0	1	0	0	0	5	1	0	0	6	0	0	0	0	0	0	0	0	0	0	0	0	0	0	0	0	0	0	7								
% HV	0.0%	0.0%	0.0%	0.0%	0.0%	0.0%	0.0%	0.0%	0.0%	0.2%	0.1%	0.0%	0.0%	0.2%	0.0%	0.0%	0.0%	0.0%	0.0%	0.0%	0.0%	0.0%	0.0%	0.0%	0.0%	0.0%	0.0%	0.0%	0.0%	0.0%	0.0%	0.0%	0.1%								
Pedestrians	0	0	0	0	0	0	0	0	0	0	0	0	0	0	0	0	0	0	0	0	0	0	1	0	0	0	0	0	0	0	0	0	0								
% Pedestrians	0.0%	0.0%	0.0%	0.0%	0.0%	0.0%	0.0%	0.0%	0.0%	0.0%	0.0%	0.0%	0.0%	0.0%	0.0%	0.0%	0.0%	0.0%	0.0%	0.0%	0.0%	0.0%	100.0%	0.0%	0.0%	0.0%	0.0%	0.0%	0.0%	0.0%	0.0%	0.0%	0.0%	0.0%							
Bicycles on Crosswalk	0	0	0	0	0	0	0	0	0	0	0	0	0	0	0	0	0	0	0	0	0	0	0	0	0	0	0	0	0	0	0	0	0								
% Bicycles on Crosswalk	0.0%	0.0%	0.0%	0.0%	0.0%	0.0%	0.0%	0.0%	0.0%	0.0%	0.0%	0.0%	0.0%	0.0%	0.0%	0.0%	0.0%	0.0%	0.0%	0.0%	0.0%	0.0%	0.0%	0.0%	0.0%	0.0%	0.0%	0.0%	0.0%	0.0%	0.0%	0.0%	0.0%	0.0%							

Turning Movement Data Plot

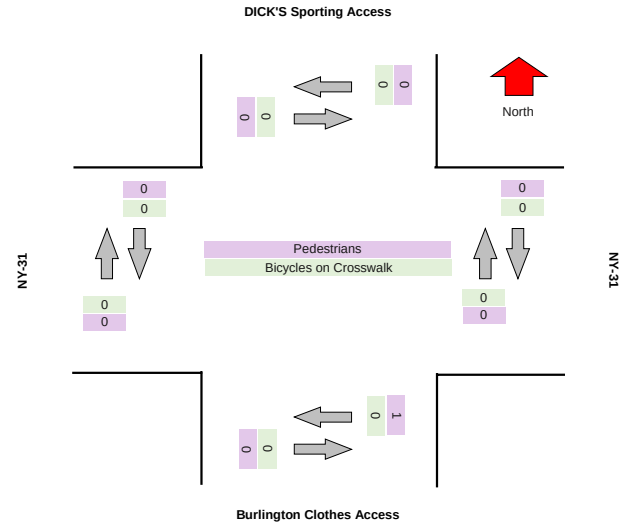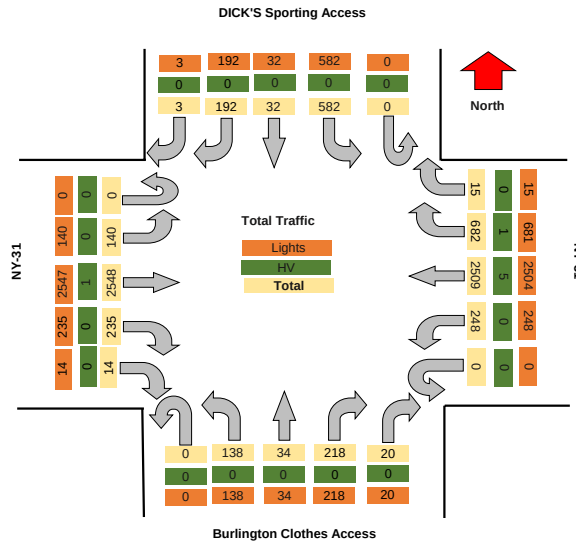





Turning Movement Peak Hour Data (AM)

f 15

#####

Leg Direction	NY-31 Eastbound									NY-31 Westbound									Burlington Clothes Access Northbound									DICK'S Sporting Access Southbound									Total
	Left	Thru	Right	RTOR	U-Turn	App Total	Peds CW	Peds CCW		Left	Thru	Right	RTOR	U-Turn	App Total	Peds CW	Peds CCW		Left	Thru	Right	RTOR	U-Turn	App Total	Peds CW	Peds CCW		Left	Thru	Right	RTOR	U-Turn	App Total	Peds CW	Peds CCW		
12:00:00 PM	16	334	42	2	0	394	0	0		25	322	97	2	0	446	0	0		14	3	33	2	0	52	0	0		75	2	30	0	0	97	0	0		989
12:15:00 PM	18	331	27	0	0	376	0	0		46	332	91	3	0	472	0	0		19	3	28	1	0	51	0	0		73	2	30	0	0	95	0	0		984
12:30:00 PM	17	333	26	0	0	376	0	0		39	287	89	1	0	416	0	0		30	5	38	2	0	75	0	0		76	7	29	2	0	114	0	0		981
12:45:00 PM	20	334	40	1	0	395	0	0		27	308	76	2	0	413	0	0		24	10	30	1	0	65	0	0		67	9	32	0	0	108	0	0		981
Grand Total	71	1332	135	3	0	1541	0	0		137	1249	353	8	0	1747	0	0		87	21	129	6	0	243	0	0		291	20	101	2	0	414	0	0		3945
% Approach	4.6%	86.4%	8.8%	0.2%	0.0%	0.0%	0.0%	0.0%		7.8%	71.5%	20.2%	0.5%	0.0%	0.0%	0.0%	0.0%		35.8%	8.6%	53.1%	2.5%	0.0%	0.0%	0.0%	0.0%		70.3%	4.8%	24.4%	0.5%	0.0%	0.0%	0.0%	0.0%		
% Total	1.8%	33.8%	3.4%	0.1%	0.0%	38.1%	0.0%	0.0%		3.5%	31.7%	8.9%	0.2%	0.0%	44.3%	0.0%	0.0%		2.2%	0.5%	3.3%	0.2%	0.0%	6.2%	0.0%	0.0%		7.4%	0.5%	2.6%	0.1%	0.0%	10.5%	0.0%	0.0%		
PHF	0.888	0.997	0.804	0.375	0.000	0.975	0.000	0.000		0.745	0.941	0.910	0.667	0.000	0.925	0.000	0.000		0.725	0.525	0.849	0.750	0.000	0.810	0.000	0.000		0.957	0.556	0.789	0.250	0.000	0.908	0.000	0.000		0.992
Lights	71	1331	135	3	0	1540	0	0		137	1247	352	8	0	1744	0	0		87	21	129	6	0	243	0	0		291	20	101	2	0	414	0	0		3941
% Lights	100.0%	99.9%	100.0%	100.0%	0.0%	99.9%	0.0%	0.0%		100.0%	99.8%	99.7%	100.0%	0.0%	99.8%	0.0%	0.0%		100.0%	100.0%	100.0%	100.0%	0.0%	100.0%	0.0%	0.0%		100.0%	100.0%	100.0%	100.0%	0.0%	100.0%	0.0%	0.0%		99.9%
HV	0	1	0	0	0	1	0	0		0	2	1	0	0	3	0	0		0	0	0	0	0	0	0	0		0	0	0	0	0	0	0	0		4
% HV	0.0%	0.1%	0.0%	0.0%	0.0%	0.1%	0.0%	0.0%		0.0%	0.2%	0.3%	0.0%	0.0%	0.2%	0.0%	0.0%		0.0%	0.0%	0.0%	0.0%	0.0%	0.0%	0.0%	0.0%		0.0%	0.0%	0.0%	0.0%	0.0%	0.0%	0.0%	0.0%		0.1%
Pedestrians	0	0	0	0	0	0	0	0		0	0	0	0	0	0	0	0		0	0	0	0	0	0	0	0		0	0	0	0	0	0	0	0		0
% Pedestrians	0.0%	0.0%	0.0%	0.0%	0.0%	0.0%	0.0%	0.0%		0.0%	0.0%	0.0%	0.0%	0.0%	0.0%	0.0%	0.0%		0.0%	0.0%	0.0%	0.0%	0.0%	0.0%	0.0%	0.0%		0.0%	0.0%	0.0%	0.0%	0.0%	0.0%	0.0%	0.0%		0.0%
Bicycles on Crosswalk	0	0	0	0	0	0	0	0		0	0	0	0	0	0	0	0		0	0	0	0	0	0	0	0		0	0	0	0	0	0	0	0		0
% Bicycles on Crosswalk	0.0%	0.0%	0.0%	0.0%	0.0%	0.0%	0.0%	0.0%		0.0%	0.0%	0.0%	0.0%	0.0%	0.0%	0.0%	0.0%		0.0%	0.0%	0.0%	0.0%	0.0%	0.0%	0.0%	0.0%		0.0%	0.0%	0.0%	0.0%	0.0%	0.0%	0.0%	0.0%		0.0%

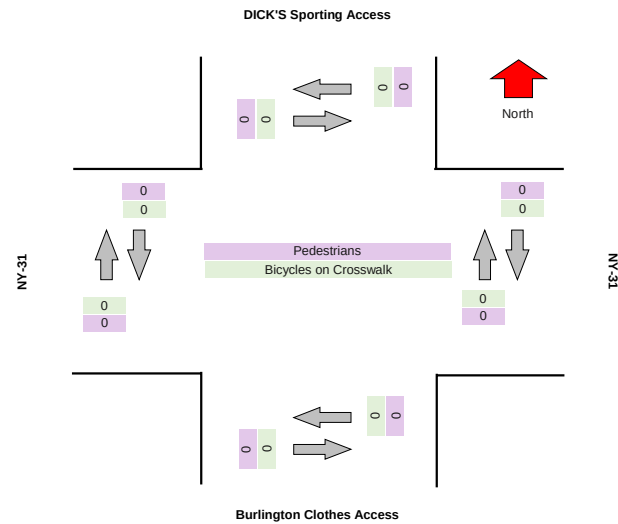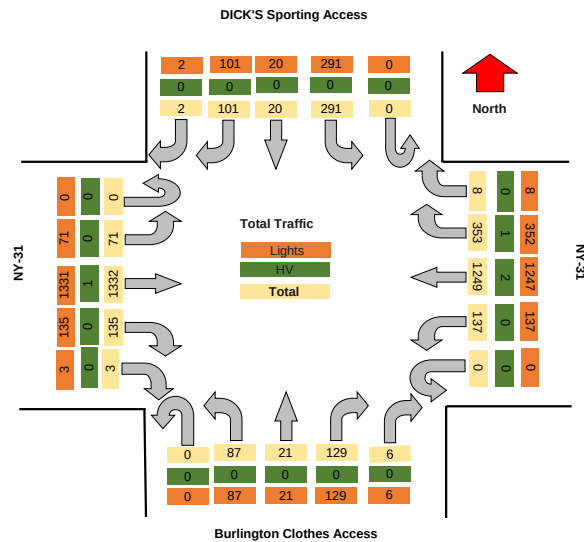

Project	GS
Project Code	11778
Site Name	11778-9
Legs and Movements	All Processed Legs & Movements
Bin Size	15 minutes
Survey Date	2024/05/09, Thursday
Location	NYS Route 31 & Carling Road
Latitude and Longitude	43.185360, -76.238740

	Start	End	PHF
AM Peak	2024/05/09 07:15:00	2024/05/09 08:15:00	0.94

[illegible]

The figure consists of two traffic flow diagrams for the intersection of Carling Road and NY-31. The left diagram shows the intersection with traffic flow data for various approaches. The right diagram shows the intersection with traffic flow data for various approaches, including a pedestrian crossing.

Left Diagram: Traffic Flow Data

Approach: NY-31 (Northbound)

Lanes	Light	Flow
3	Red	1482
2	Red	131
1	Green	0
3	Green	20
2	Green	1905
1	Green	111
3	Yellow	0
2	Yellow	20
1	Yellow	0

Approach: Carling Road (Eastbound)

Lanes	Light	Flow
3	Red	15
2	Red	46
1	Red	4
3	Green	0
2	Green	0
1	Green	2
3	Yellow	15
2	Yellow	46
1	Yellow	4

Approach: NY-31 (Southbound)

Lanes	Light	Flow
3	Red	1007
2	Red	156
1	Red	0
3	Green	20
2	Green	1134
1	Green	158
3	Yellow	0
2	Yellow	0
1	Yellow	0

Approach: Carling Road (Westbound)

Lanes	Light	Flow
3	Red	15
2	Red	16
1	Red	3
3	Green	0
2	Green	38
1	Green	0
3	Yellow	0
2	Yellow	38
1	Yellow	3

Right Diagram: Traffic Flow Data

Approach: NY-31 (Northbound)

Lanes	Light	Flow
3	Red	0
2	Red	0
1	Red	0
3	Green	0
2	Green	0
1	Green	0
3	Yellow	0
2	Yellow	0
1	Yellow	0

Approach: Carling Road (Eastbound)

Lanes	Light	Flow
3	Red	0
2	Red	0
1	Red	0
3	Green	0
2	Green	0
1	Green	0
3	Yellow	0
2	Yellow	0
1	Yellow	0

Approach: NY-31 (Southbound)

Lanes	Light	Flow
3	Red	0
2	Red	0
1	Red	0
3	Green	0
2	Green	0
1	Green	0
3	Yellow	0
2	Yellow	0
1	Yellow	0

Approach: Carling Road (Westbound)



Lanes	Light	Flow
3	Red	0
2	Red	0
1	Red	0
3	Green	0
2	Green	0
1	Green	0
3	Yellow	0
2	Yellow	0
1	Yellow	0

Summary

Turning Movement Peak Hour Data (AM)

7:15:00 AM

Log Direction	NY-31 Eastbound										NY-31 Westbound										Carling Road Northbound										Carling Road Southbound										Total
	App. Times					App. Total	Peak Hour	Peak Hour	Peak Hour	Peak Hour	App. Times					App. Total	Peak Hour	Peak Hour	Peak Hour	Peak Hour	App. Times					App. Total	Peak Hour	Peak Hour	Peak Hour	Peak Hour											
	Left	Thru	Right	RTOR	LT-Turn						Left	Thru	Right	RTOR	LT-Turn						Left	Thru	Right	RTOR	LT-Turn						Left	Thru	Right	RTOR	LT-Turn	Left	Thru	Right	RTOR	LT-Turn	
7:15:00 AM	14	195	2	0	0	207	0	0	0	0	1	0	3	2	0	6	0	0	15	0	3	0	0	0	0	0	0	0	0	0	0	374									
7:30:00 AM	30	234	2	0	0	266	0	1	1	1	144	29	0	0	0	173	0	0	18	0	3	2	0	0	0	0	0	0	0	0	464										
7:45:00 AM	30	205	1	0	0	216	0	0	0	0	168	21	0	0	0	189	0	0	21	0	7	2	0	0	0	0	0	0	0	0	441										
8:00:00 AM	35	223	4	0	0	222	0	0	0	0	2	148	18	0	0	158	0	0	32	1	1	0	0	0	0	0	0	0	0	0	436										
Grand Total	45	633	9	0	0	691	0	1	1	1	4	300	30	0	0	332	0	0	66	1	16	10	0	0	0	0	0	0	0	0	1705										
% Approach	5.5%	83.5%	1.5%	0.0%	0.0%	6.0%	0.0%	0.0%	0.0%	0.0%	4.8%	8.3%	12.7%	0.0%	0.0%	9.2%	0.0%	0.0%	48.9%	0.3%	25.9%	21.2%	0.0%	0.0%	0.0%	0.0%	0.0%	0.0%	0.0%	0.0%	6.8%										
% Total	2.9%	45.9%	0.5%	0.0%	0.0%	52.3%	0.0%	0.0%	0.2%	0.0%	0.9%	0.1%	0.5%	0.4%	0.0%	26.3%	0.0%	0.0%	0.6%	0.0%	4.5%	0.0%	0.0%	0.0%	0.0%	0.0%	0.0%	0.0%	0.0%	0.0%	6.8%										
% Ped	0.007	0.000	0.003	0.000	0.000	0.006	0.000	0.000	0.000	0.000	0.000	0.000	0.000	0.000	0.000	0.000	0.000	0.000	0.000	0.000	0.000	0.000	0.000	0.000	0.000	0.000	0.000	0.000	0.000	0.000	0.000										
% Lights	99	999	9	0	0	997	0	0	4	0	144	29	0	0	0	149	0	0	18	0	3	2	0	0	0	0	0	0	0	0	0	1469									
% Ped	100.0%	99.9%	100.0%	0.0%	0.0%	99.9%	0.0%	0.0%	100.0%	0.0%	100.0%	100.0%	0.0%	0.0%	100.0%	0.0%	0.0%	99.9%	0.0%	100.0%	100.0%	0.0%	0.0%	0.0%	0.0%	0.0%	0.0%	0.0%	0.0%	0.0%	0.0%	99.9%									
% Ped	0	14	0	0	0	14	0	0	0	0	18	2	0	0	20	0	0	1	0	0	0	0	0	0	0	0	0	0	0	0	1										
% Ped	0.0%	1.7%	0.0%	0.0%	0.0%	1.6%	0.0%	0.0%	0.0%	0.0%	2.3%	0.2%	0.0%	0.0%	2.6%	0.0%	0.0%	1.2%	0.0%	2.5%	0.0%	0.0%	0.0%	0.0%	0.0%	0.0%	0.0%	0.0%	0.0%	0.0%	2.1%										
Pedestrians	0	0	0	0	0	0	0	0	0	0	0	0	0	0	0	0	0	0	0	0	0	0	0	0	0	0	0	0	0	0	1										
% Pedestrians	0.0%	0.0%	0.0%	0.0%	0.0%	0.0%	0.0%	0.0%	0.0%	0.0%	0.0%	0.0%	0.0%	0.0%	0.0%	0.0%	0.0%	0.0%	0.0%	0.0%	0.0%	0.0%	0.0%	0.0%	0.0%	0.0%	0.0%	0.0%	0.0%	0.0%	100.0%										
Bicycles on Crosswalk	0	0	0	0	0	0	0	0	0	0	0	0	0	0	0	0	0	0	0	0	0	0	0	0	0	0	0	0	0	0	0										
% Bicycles on Crosswalk	0.0%	0.0%	0.0%	0.0%	0.0%	0.0%	0.0%	0.0%	0.0%	0.0%	0.0%	0.0%	0.0%	0.0%	0.0%	0.0%	0.0%	0.0%	0.0%	0.0%	0.0%	0.0%	0.0%	0.0%	0.0%	0.0%	0.0%	0.0%	0.0%	0.0%	0.0%										

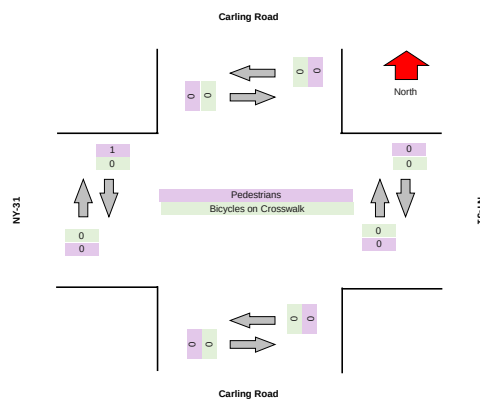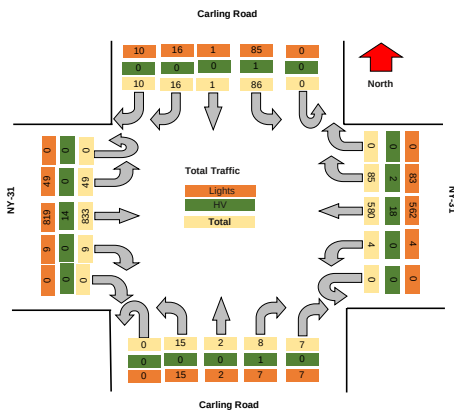

Summary



Summary

Summary

Summary

Motorcycles

[illegible]

Cars

Leg Direction Start Time	NY-31 Eastbound							NY-31 Westbound							Carling Road Northbound							Carling Road Southbound						
	Thru	Right	RTOR	U-Turn	Peds CW	Peds CCW		Thru	Right	RTOR	U-Turn	Peds CW	Peds CCW		Thru	Right	RTOR	U-Turn	Peds CW	Peds CCW		Thru	Right	RTOR	U-Turn	Peds CW	Peds CCW	
2024/06/09 07:00:00	10	185	0	0	0	0	0	4	92	17	0	0	0	0	6	0	2	1	0	0	0	14	1	3	0	0	0	0
2024/06/09 07:15:00	14	189	2	0	0	0	0	1	114	17	0	0	0	0	1	0	2	2	0	0	0	14	0	4	3	0	0	0
2024/06/09 07:30:00	10	225	2	0	0	0	0	1	131	28	0	0	0	0	8	0	0	2	0	0	0	18	0	3	2	0	0	0
2024/06/09 07:45:00	10	195	1	0	0	0	0	0	158	18	0	0	0	0	1	2	2	1	0	0	0	20	0	6	2	0	0	0
2024/06/09 08:00:00	15	194	3	0	0	0	0	2	137	17	0	0	0	0	4	0	1	1	0	0	0	32	1	2	3	0	0	0
2024/06/09 08:15:00	18	174	1	0	0	0	0	3	128	13	0	0	0	0	8	1	0	3	0	0	0	21	0	5	1	0	0	0
2024/06/09 08:30:00	11	145	3	0	0	0	0	2	150	25	0	0	0	0	8	0	2	3	0	0	0	17	0	12	3	0	0	0
2024/06/09 08:45:00	23	142	7	0	0	0	0	7	151	16	0	0	0	0	1	0	1	1	0	0	0	31	2	10	1	0	0	0
Total	111	1449	19	0	0	0	0	20	1061	151	0	0	0	0	37	3	10	14	0	0	0	167	4	45	15	0	0	0

Single-Unit Trucks

Leg Direction Start Time	NY-31 Eastbound							NY-31 Westbound							Carling Road Northbound							Carling Road Southbound						
	Left							Left							Left							Left						
	Thru	Right	RTOR	U-Turn	Peds CW	Peds CCW		Thru	Right	RTOR	U-Turn	Peds CW	Peds CCW		Thru	Right	RTOR	U-Turn	Peds CW	Peds CCW		Thru	Right	RTOR	U-Turn	Peds CW	Peds CCW	
2024/05/09 07:50:00	0	1	0	0	0	0	0	0	5	0	0	0	0	0	0	0	3	0	0	0	0	1	0	0	0	0	0	0
2024/05/09 07:55:00	0	1	0	0	0	0	0	0	4	1	0	0	0	0	0	0	1	0	0	0	0	1	0	0	0	0	0	0
2024/05/09 07:50:00	0	6	0	0	0	0	0	0	4	0	0	0	0	0	0	0	3	0	0	0	0	0	0	0	0	0	0	0
2024/05/09 07:55:00	0	4	0	0	0	0	0	0	6	1	0	0	0	0	0	0	0	0	0	0	0	0	0	1	0	0	0	0
2024/05/09 08:00:00	0	3	0	0	0	0	0	0	7	1	0	0	0	0	1	0	0	1	0	0	0	0	0	0	0	0	0	0
2024/05/09 08:15:00	0	5	0	0	0	0	0	0	1	0	0	0	0	0	0	0	0	0	0	0	0	2	0	0	0	0	0	0
2024/05/09 08:30:00	0	4	0	0	0	0	0	0	5	0	0	0	0	0	0	0	0	0	0	0	0	0	0	0	0	0	0	0
2024/05/09 08:45:00	0	5	0	0	0	0	0	0	3	2	0	0	0	0	0	0	0	0	0	0	0	0	0	0	0	0	0	0
Total	0	29	0	0	0	0	0	0	35	5	0	0	0	0	1	0	5	1	0	0	0	4	0	1	0	0	0	0

Articulated Trucks

[illegible]

Buses

Leg Direction Start Time	NY-31 Eastbound							NY-31 Westbound							Carling Road Northbound							Carling Road Southbound						
	Left							Left							Left							Left						
	Thru	Right	RTOR	U-Turn	Peds CW	Peds CCW		Thru	Right	RTOR	U-Turn	Peds CW	Peds CCW		Thru	Right	RTOR	U-Turn	Peds CW	Peds CCW		Thru	Right	RTOR	U-Turn	Peds CW	Peds CCW	
2024/06/09 07:50:00	0	0	0	0	0	0	0	0	0	0	0	0	0	0	0	0	0	0	0	0	0	1	0	0	0	0	0	0
2024/06/09 07:55:00	0	0	0	0	0	0	0	0	2	0	0	0	0	0	0	0	0	0	0	0	0	0	0	0	0	0	0	0
2024/06/09 07:50:00	0	2	0	0	0	0	0	0	4	0	0	0	0	0	0	0	0	0	0	0	0	0	0	0	0	0	0	0
2024/06/09 07:55:00	0	5	0	0	0	0	0	0	0	0	0	0	0	0	0	0	0	0	0	0	0	1	0	0	0	0	0	0
2024/06/09 08:00:00	0	4	0	0	0	0	0	0	2	0	0	0	0	0	0	0	0	0	0	0	0	0	0	0	0	0	0	0
2024/06/09 08:15:00	0	2	0	0	0	0	0	0	7	0	0	0	0	0	0	0	0	0	0	0	0	0	0	0	0	0	0	0
2024/06/09 08:30:00	0	2	0	0	0	0	0	0	5	0	0	0	0	0	0	0	0	0	0	0	0	0	0	0	0	0	0	0
2024/06/09 08:45:00	0	2	0	0	0	0	0	0	2	0	0	0	0	0	0	0	0	0	0	0	0	0	0	0	0	0	0	0
Total	0	17	0	0	0	0	0	0	22	0	0	0	0	0	0	0	0	0	0	0	0	2	0	0	0	0	0	0

Pedestrians

Log Direction	NY-31 Eastbound										NY-31 Westbound										Carline Road Northbound										Carline Road Southbound									
	Left										Right										Left										Right									
	Thru	Right	RTOR	U-Turn	Peds CW	Peds CCW	Thru	Right	RTOR	U-Turn	Peds CW	Peds CCW	Thru	Right	RTOR	U-Turn	Peds CW	Peds CCW	Thru	Right	RTOR	U-Turn	Peds CW	Peds CCW	Thru	Right	RTOR	U-Turn	Peds CW	Peds CCW										
2024-05-09 07:00:00	0	0	0	0	0	0	0	0	0	0	0	0	0	0	0	0	0	0	0	0	0	0	0	0	0	0	0	0	0	0										
2024-05-09 07:15:00	0	0	0	0	0	0	0	0	0	0	0	0	0	0	0	0	0	0	0	0	0	0	0	0	0	0	0	0	0	0										
2024-05-09 07:30:00	0	0	0	0	0	0	0	0	0	0	0	0	0	0	0	0	0	0	0	0	0	0	0	0	0	0	0	0	0	0										
2024-05-09 07:45:00	0	0	0	0	0	0	0	0	0	0	0	0	0	0	0	0	0	0	0	0	0	0	0	0	0	0	0	0	0	0										
2024-05-09 08:00:00	0	0	0	0	0	0	0	0	0	0	0	0	0	0	0	0	0	0	0	0	0	0	0	0	0	0	0	0	0	0										
2024-05-09 08:15:00	0	0	0	0	0	0	0	0	0	0	0	0	0	0	0	0	0	0	0	0	0	0	0	0	0	0	0	0	0	0										
2024-05-09 08:30:00	0	0	0	0	0	1	0	0	0	0	0	0	0	0	0	0	0	0	0	0	0	0	0	0	0	0	0	0	0	0										
2024-05-09 08:45:00	0	0	0	0	0	0	0	0	0	0	0	0	0	0	0	0	0	0	0	0	0	0	0	0	0	0	0	0	0	0										
Total	0	0	0	0	0	0	0	0	0	0	0	0	0	0	0	0	0	0	0	0	0	0	0	0	0	0	0	0	0	0										

Bicycles on Road

[illegible]

Bicycles on Crosswalk

[illegible]

Total Volume Class Breakdown

Leg Direction	NY-31 Eastbound										NY-31 Westbound										Carling Road Northbound										Carling Road Southbound									
	Left										Right										Left										Right									
	Start Time	Thru	Right	RTOR	U-Turn	App Total	Peds	CW	Peds	CCW	Start Time	Thru	Right	RTOR	U-Turn	App Total	Peds	CW	Peds	CCW	Start Time	Thru	Right	RTOR	U-Turn	App Total	Peds	CW	Peds	CCW	Int Total	Cross Total								
2024/05/09 07:00:00	10	187	0	0	0	237	0	0	0	0	4	99	17	0	0	139	0	0	0	0	6	0	5	1	0	12	0	0	15	0	4	3	0	23	0					
	14	191	2	0	0	287	0	0	0	0	1	120	18	0	0	139	0	0	0	0	1	0	3	2	0	6	0	0	15	0	4	3	0	22	0					
	2024/05/09 07:30:00	10	224	2	0	0	246	0	1	1	1	144	28	0	0	173	0	0	0	0	8	0	2	2	0	12	0	0	18	0	3	2	0	23	0					
	2024/05/09 07:45:00	10	205	1	0	0	218	0	0	0	0	168	21	0	0	189	0	0	0	0	1	2	2	1	0	6	0	0	21	0	7	2	0	38	0					
	2024/05/09 08:00:00	15	203	4	0	0	222	0	0	0	2	148	18	0	0	168	0	0	0	0	5	0	1	2	0	8	0	0	32	1	2	3	0	38	0					
	2024/05/09 08:15:00	18	182	1	0	0	265	0	2	3	3	137	13	0	0	153	0	0	0	0	8	1	0	3	0	12	0	0	23	0	6	1	0	29	0					
2024/05/09 08:30:00	11	154	3	0	0	168	0	0	0	0	2	161	25	0	0	188	0	0	0	0	8	0	2	3	0	13	0	0	17	0	12	3	0	32	0					
2024/05/09 08:45:00	23	169	7	0	0	179	0	0	0	0	7	187	18	0	0	202	0	0	0	0	1	0	1	0	0	3	0	0	31	2	10	1	0	44	0					
Grand Total	111	1505	20	0	0	1836	0	0	0	0	20	1134	158	0	0	1312	0	0	0	0	38	3	18	15	0	72	0	0	173	2	46	15	0	238	0					
% Approach	6.8%	92.0%	1.2%	0.0%	0.0%	50.2%					1.5%	86.4%	12.0%	0.0%	0.0%	40.3%					52.8%	4.2%	22.2%	20.8%	0.0%	2.2%			72.7%	1.7%	19.3%	6.3%	0.0%		7.3%					
% Total	3.4%	46.2%	0.6%	0.0%	0.0%	50.2%					0.6%	34.8%	4.8%	0.0%	0.0%	40.3%					1.2%	0.1%	0.5%	0.5%	0.0%	0			5.3%	0.1%	1.4%	0.5%	0.0%		7.3%					
% Motorcycles	0	4	1	0	0	5					0	1	0	0	0	1					0	0	0	0	0	0			0	0	0	0	0		0					
% Cars	0.0%	0.3%	5.0%	0.0%	0.0%	0.3%					0.0%	0.1%	0.0%	0.0%	0.0%	0.1%					0.0%	0.0%	0.0%	0.0%	0.0%	0.0%			0.0%	0.0%	0.0%	0.0%	0.0%		0.0%					
% Single-Unit Trucks	100.0%	96.3%	95.0%	0.0%	0.0%	95.5%					100.0%	93.6%	95.0%	0.0%	0.0%	93.9%					97.4%	100.0%	62.5%	93.3%	0.0%	88.8%			96.5%	100.0%	97.8%	100.0%	0.0%		97.1%					
% Articulated Trucks	0	29	0	0	0	29					0	35	5	0	0	40					1	0	5	1	0	7			4	0	1	0	0		5					
% Buses	0.0%	1.9%	0.0%	0.0%	0.0%	1.9%					0.0%	3.1%	3.2%	0.0%	0.0%	3.0%					2.6%	0.0%	31.3%	6.7%	0.0%	9.7%			2.3%	0.0%	2.2%	0.0%	0.0%		2.1%					
% Pedestrians	0.0%	0.4%	0.0%	0.0%	0.0%	0.4%					0.0%	1.3%	1.3%	0.0%	0.0%	1.3%					0.0%	0.0%	6.3%	0.0%	0.0%	1.6%			0.0%	0.0%	0.0%	0.0%	0.0%		0.0%					
% Bicycles on Road	0.0%	1.1%	0.0%	0.0%	0.0%	1.0%					0.0%	1.9%	0.0%	0.0%	0.0%	1.7%					0.0%	0.0%	0.0%	0.0%	0.0%	0.0%			1.2%	0.0%	0.0%	0.0%	0.0%		0.8%					
% Bicycles on Crosswalk	0.0%	0.0%	0.0%	0.0%	0.0%	0.0%					0.0%	0.0%	0.0%	0.0%	0.0%	0.0%					0.0%	0.0%	0.0%	0.0%	0.0%	0.0%			0.0%	0.0%	0.0%	0.0%	0.0%		0.0%					
% Pedestrians							0.0%	100.0%									0.0%	0.0%								0.0%	0.0%		0.0%					0.0%	0.0%		100.0%			
% Bicycles on Crosswalk							0.0%	0.0%									0.0%	0.0%								0.0%	0.0%		0.0%					0.0%	0.0%		0.0%			

AM Peak Class Breakdown

Log	Start Time	NY-31										NY-31										Carling Road										Carling Road										Cross Total
		L	Thru	Right	RTOR	U-Turn	App Total	Peds Conv	Peds Conv	Peds Conv	Inc Tot	L	Thru	Right	RTOR	U-Turn	App Total	Peds Conv	Peds Conv	Peds Conv	Inc Tot	L	Thru	Right	RTOR	U-Turn	App Total	Peds Conv	Peds Conv	Peds Conv	Inc Tot											
20240408 07:00:00	20240408 07:00:00	14	15	0	0	0	29	0	0	0	29	12	13	0	0	0	25	0	0	0	0	25	12	13	0	0	0	25	0	0	0	0	25	12	13	0	0	25				
20240408 07:30:00	20240408 07:30:00	10	23	2	0	0	35	0	0	0	35	1	14	28	0	0	43	0	0	0	0	43	0	0	0	0	0	43	0	0	0	0	43	0	0	0	0	43				
20240408 08:00:00	20240408 08:00:00	1	0	0	0	0	1	0	0	0	1	1	0	0	0	0	2	0	0	0	0	2	0	0	0	0	0	2	0	0	0	0	2	0	0	0	0	2				
20240408 08:30:00	20240408 08:30:00	10	23	2	0	0	35	0	0	0	35	1	14	28	0	0	43	0	0	0	0	43	0	0	0	0	0	43	0	0	0	0	43	0	0	0	0	43				
20240408 09:00:00	20240408 09:00:00	10	23	2	0	0	35	0	0	0	35	1	14	28	0	0	43	0	0	0	0	43	0	0	0	0	0	43	0	0	0	0	43	0	0	0	0	43				
20240408 09:30:00	20240408 09:30:00	10	23	2	0	0	35	0	0	0	35	1	14	28	0	0	43	0	0	0	0	43	0	0	0	0	0	43	0	0	0	0	43	0	0	0	0	43				
20240408 10:00:00	20240408 10:00:00	10	23	2	0	0	35	0	0	0	35	1	14	28	0	0	43	0	0	0	0	43	0	0	0	0	0	43	0	0	0	0	43	0	0	0	0	43				
20240408 10:30:00	20240408 10:30:00	10	23	2	0	0	35	0	0	0	35	1	14	28	0	0	43	0	0	0	0	43	0	0	0	0	0	43	0	0	0	0	43	0	0	0	0	43				
20240408 11:00:00	20240408 11:00:00	10	23	2	0	0	35	0	0	0	35	1	14	28	0	0	43	0	0	0	0	43	0	0	0	0	0	43	0	0	0	0	43	0	0	0	0	43				
20240408 11:30:00	20240408 11:30:00	10	23	2	0	0	35	0	0	0	35	1	14	28	0	0	43	0	0	0	0	43	0	0	0	0	0	43	0	0	0	0	43	0	0	0	0	43				
20240408 12:00:00	20240408 12:00:00	10	23	2	0	0	35	0	0	0	35	1	14	28	0	0	43	0	0	0	0	43	0	0	0	0	0	43	0	0	0	0	43	0	0	0	0	43				
Grand Total		100%	100%	100%	0.0%	0.0%	99%	0%	0%	0%	99%	48%	51%	0%	0%	0%	99%	0%	0%	0%	0%	99%	48%	51%	0%	0%	0%	99%	0%	0%	0%	0%	99%	48%	51%	0%	0%	99%				
% Left		0.0%	0.0%	0.0%	0.0%	0.0%	0.0%	0.0%	0.0%	0.0%	0.0%	0.0%	0.0%	0.0%	0.0%	0.0%	0.0%	0.0%	0.0%	0.0%	0.0%	0.0%	0.0%	0.0%	0.0%	0.0%	0.0%	0.0%	0.0%	0.0%	0.0%	0.0%	0.0%	0.0%	0.0%	0.0%	0.0%					
% Thru		2.8%	48.0%	0.1%	0.0%	0.0%	32.2%	0.0%	0.0%	0.0%	32.2%	0.2%	34.0%	0.0%	0.0%	0.0%	39.2%	0.0%	0.1%	0.0%	0.0%	39.2%	0.2%	0.1%	0.0%	0.0%	0.0%	3.9%	0.0%	0.0%	0.0%	0.0%	3.9%	0.2%	0.1%	0.0%	0.0%	3.9%				
% Right		0.0%	0.0%	100%	0.0%	0.0%	0.0%	0.0%	0.0%	0.0%	0.0%	0.0%	0.0%	100%	0.0%	0.0%	
% RTOR		0.0%	0.0%	0.0%	0.0%	0.0%	0.0%	0.0%	0.0%	0.0%	0.0%	0.0%	0.0%	0.0%	0.0%	0.0%	0.0%	0.0%	0.0%	0.0%	0.0%	0.0%	0.0%	0.0%	0.0%	0.0%	0.0%	0.0%	0.0%	0.0%	0.0%	0.0%	0.0%	0.0%	0.0%	0.0%	0.0%					
% U-Turn		0.0%	0.0%	0.0%	0.0%	0.0%	0.0%	0.0%	0.0%	0.0%	0.0%	0.0%	0.0%	0.0%	0.0%	0.0%	0.0%	0.0%	0.0%	0.0%	0.0%	0.0%	0.0%	0.0%	0.0%	0.0%	0.0%	0.0%	0.0%	0.0%	0.0%	0.0%	0.0%	0.0%	0.0%	0.0%	0.0%					
% App Total		0.0%	0.0%	0.0%	0.0%	0.0%	0.0%	0.0%	0.0%	0.0%	0.0%	0.0%	0.0%	0.0%	0.0%	0.0%	0.0%	0.0%	0.0%	0.0%	0.0%	0.0%	0.0%	0.0%	0.0%	0.0%	0.0%	0.0%	0.0%	0.0%	0.0%	0.0%	0.0%	0.0%	0.0%	0.0%	0.0%					
% Peds Conv		0.0%	0.0%	0.0%	0.0%	0.0%	0.0%	0.0%	0.0%	0.0%	0.0%	0.0%	0.0%	0.0%	0.0%	0.0%	0.0%	0.0%	0.0%	0.0%	0.0%	0.0%	0.0%	0.0%	0.0%	0.0%	0.0%	0.0%	0.0%	0.0%	0.0%	0.0%	0.0%	0.0%	0.0%	0.0%	0.0%					
% Inc Tot		0.0%	0.0%	0.0%	0.0%	0.0%	0.0%	0.0%	0.0%	0.0%	0.0%	0.0%	0.0%	0.0%	0.0%	0.0%	0.0%	0.0%	0.0%	0.0%	0.0%	0.0%	0.0%	0.0%	0.0%	0.0%	0.0%	0.0%	0.0%	0.0%	0.0%	0.0%	0.0%	0.0%	0.0%	0.0%	0.0%					
% Single-Use Trucks		0.0%	0.0%	0.0%	0.0%	0.0%	0.0%	0.0%	0.0%	0.0%	0.0%	0.0%	0.0%	0.0%	0.0%	0.0%	0.0%	0.0%	0.0%	0.0%	0.0%	0.0%	0.0%	0.0%	0.0%	0.0%	0.0%	0.0%	0.0%	0.0%	0.0%	0.0%	0.0%	0.0%	0.0%	0.0%	0.0%					
% Single-Unit Trucks		0.0%	3.7%	0.0%	0.0%	0.0%	1.6%	0.0%	0.0%	0.0%	1.6%	0.7%	3.6%	0.0%	0.0%	0.0%	1.6%	0.7%	0.0%	0.0%	0.0%	1.6%	0.7%	0.0%	0.0%	0.0%	0.0%	0.0%	0.0%	0.0%	0.0%	0.0%	0.0%	0.0%	0.0%	0.0%	0.0%					
% Motorcycles		0.0%	0.0%	0.0%	0.0%	0.0%	0.0%	0.0%	0.0%	0.0%	0.0%	0.0%	0.0%	0.0%	0.0%	0.0%	0.0%	0.0%	0.0%	0.0%	0.0%	0.0%	0.0%	0.0%	0.0%	0.0%	0.0%	0.0%	0.0%	0.0%	0.0%	0.0%	0.0%	0.0%	0.0%	0.0%	0.0%					
% Activated Trucks		0.0%	0.0%	0.0%	0.0%	0.0%	0.0%	0.0%	0.0%	0.0%	0.0%	0.0%	1.7%	2.4%	0.0%	0.0%	1.6%	0.0%	0.0%	0.0%	0.0%	1.6%	0.0%	0.0%	0.0%	0.0%	0.0%	0.0%	0.0%	0.0%	0.0%	0.0%	0.0%	0.0%	0.0%	0.0%	0.0%					
% Buses		0.0%	0.0%	0.0%	0.0%	0.0%	0.0%	0.0%	0.0%	0.0%	0.0%	0.0%	0.0%	0.0%	0.0%	0.0%	0.0%	0.0%	0.0%	0.0%	0.0%	0.0%	0.0%	0.0%	0.0%	0.0%	0.0%	0.0%	0.0%	0.0%	0.0%	0.0%	0.0%	0.0%	0.0%	0.0%	0.0%					
% Bicycles on Road		0.0%	1.9%	0.0%	0.0%	0.0%	0.9%	0.0%	0.0%	0.0%	0.9%	0.4%	1.9%	0.0%	0.0%	0.0%	0.9%	0.4%	0.0%	0.0%	0.0%	0.9%	0.4%	0.0%	0.0%	0.0%	0.0%	0.0%	0.0%	0.0%	0.0%	0.0%	0.0%	0.0%	0.0%	0.0%	0.0%					
% Bicycles on Road		0.0%	0.0%	0.0%	0.0%	0.0%	0.0%	0.0%	0.0%	0.0%	0.0%	0.0%	0.0%	0.0%	0.0%	0.0%	0.0%	0.0%	0.0%	0.0%	0.0%																					




Project	GTS
Project Code	11778
Site Name	11778-9
Legs and Movements	All Processed Legs & Move
Bin Size	15 minutes
Survey Date	2024/05/09, Thursday
Location	NYS Route 31 & Carling Rd
Latitude and Longitude	43.185360, -76.238740

	Start	End	PHF
AM Peak	2024/05/09 07:15:00	2024/05/09 08:15:00	0.94

Turning Movement Data

Leg Direction	NY-31										NY-31										Carling Road										Carling Road										Total
	Eastbound										Westbound										Northbound										Southbound										
	Left	Thru	Right	RTOR	U-Turn	App Total	Peak CW	Peak CCW	Left	Thru	Right	RTOR	U-Turn	App Total	Peak CW	Peak CCW	Left	Thru	Right	RTOR	U-Turn	App Total	Peak CW	Peak CCW	Left	Thru	Right	RTOR	U-Turn	App Total	Peak CW	Peak CCW									
Start Time	
7:00:00 AM	10	187	0	0	0	197	0	0	4	99	17	0	0	120	0	0	6	0	5	1	0	12	0	0	16	1	3	0	0	20	0	0	349								
7:15:00 AM	14	191	2	0	0	207	0	0	1	120	18	0	0	139	0	0	1	0	3	2	0	6	0	0	15	0	4	3	0	22	0	0	374								
7:30:00 AM	10	234	2	0	0	246	0	1	1	144	28	0	0	173	0	0	8	0	2	2	0	12	0	0	18	0	3	2	0	23	0	0	454								
7:45:00 AM	10	205	1	0	0	216	0	0	0	168	21	0	0	189	0	0	1	2	2	1	0	6	0	0	21	0	7	2	0	30	0	0	441								
Hourly Total	44	817	5	0	0	866	0	1	6	531	84	0	0	621	0	0	16	2	12	6	0	36	0	0	70	1	17	7	0	95	0	0	1618								
8:00:00 AM	15	203	4	0	0	222	0	0	2	148	18	0	0	168	0	0	5	0	1	2	0	8	0	0	32	1	2	3	0	38	0	0	436								
8:15:00 AM	18	186	1	0	0	201	0	2	3	137	13	0	0	153	0	0	8	1	0	3	0	12	0	0	23	0	5	1	0	29	0	0	395								
8:30:00 AM	11	154	3	0	0	168	0	1	2	161	25	0	0	188	0	0	8	0	2	3	0	13	0	0	17	0	12	3	0	32	0	0	401								
8:45:00 AM	23	149	7	0	0	179	0	0	7	157	18	0	0	182	0	0	1	0	1	1	0	3	0	0	31	2	10	1	0	44	0	0	408								
Hourly Total	67	688	15	0	0	770	0	3	14	603	74	0	0	691	0	0	22	1	4	9	0	36	0	0	103	3	29	8	0	143	0	0	1640								
Grand Total	111	1505	20	0	0	1636	0	4	20	1134	158	0	0	1312	0	0	38	3	16	15	0	72	0	0	173	4	46	15	0	238	0	0	3258								
% Approach	6.8%	92.0%	1.2%	0.0%	0.0%	0.0%	0.0%	0.0%	1.5%	86.4%	12.0%	0.0%	0.0%	0.0%	0.0%	0.0%	52.8%	4.2%	22.2%	20.8%	0.0%	0.0%	0.0%	0.0%	72.7%	1.7%	19.3%	6.3%	0.0%	0.0%	0.0%	0.0%									
% Total	3.4%	46.2%	0.6%	0.0%	0.0%	50.2%	0.0%	0.0%	0.6%	34.8%	4.8%	0.0%	0.0%	40.3%	0.0%	0.0%	1.2%	0.1%	0.5%	0.5%	0.0%	2.2%	0.0%	0.0%	5.3%	0.1%	1.4%	0.5%	0.0%	7.3%	0.0%	0.0%									
Lights	111	1482	20	0	0	1613	0	0	20	1097	156	0	0	1273	0	0	38	3	15	15	0	71	0	0	171	4	46	15	0	236	0	0	3193								
% Lights	100.0%	98.5%	100.0%	0.0%	0.0%	98.6%	0.0%	0.0%	100.0%	96.7%	98.7%	0.0%	0.0%	97.0%	0.0%	0.0%	100.0%	100.0%	93.8%	100.0%	0.0%	98.6%	0.0%	0.0%	98.9%	100.0%	100.0%	100.0%	0.0%	99.2%	0.0%	0.0%	98.0%								
HV	0	23	0	0	0	23	0	0	0	37	2	0	0	39	0	0	0	0	1	0	0	1	0	0	2	0	0	0	0	2	0	0	65								
% HV	0.0%	1.5%	0.0%	0.0%	0.0%	1.4%	0.0%	0.0%	0.0%	3.3%	1.3%	0.0%	0.0%	3.0%	0.0%	0.0%	0.0%	0.0%	6.3%	0.0%	1.4%	0.0%	0.0%	0.0%	1.2%	0.0%	0.0%	0.0%	0.0%	0.8%	0.0%	0.0%	2.0%								
Pedestrians	0	0	0	0	0	0	0	4	0	0	0	0	0	0	0	0	0	0	0	0	0	0	0	0	0	0	0	0	0	0	0	4									
% Pedestrians	0.0%	0.0%	0.0%	0.0%	0.0%	0.0%	0.0%	100.0%	0.0%	0.0%	0.0%	0.0%	0.0%	0.0%	0.0%	0.0%	0.0%	0.0%	0.0%	0.0%	0.0%	0.0%	0.0%	0.0%	0.0%	0.0%	0.0%	0.0%	0.0%	0.0%	0.0%	100.0%									
Bicycles on Crosswalk	0	0	0	0	0	0	0	0	0	0	0	0	0	0	0	0	0	0	0	0	0	0	0	0	0	0	0	0	0	0	0	0	0								
% Bicycles on Crosswalk	0.0%	0.0%	0.0%	0.0%	0.0%	0.0%	0.0%	0.0%	0.0%	0.0%	0.0%	0.0%	0.0%	0.0%	0.0%	0.0%	0.0%	0.0%	0.0%	0.0%	0.0%	0.0%	0.0%	0.0%	0.0%	0.0%	0.0%	0.0%	0.0%	0.0%	0.0%	0.0%	0.0%								

Turning Movement Data Plot

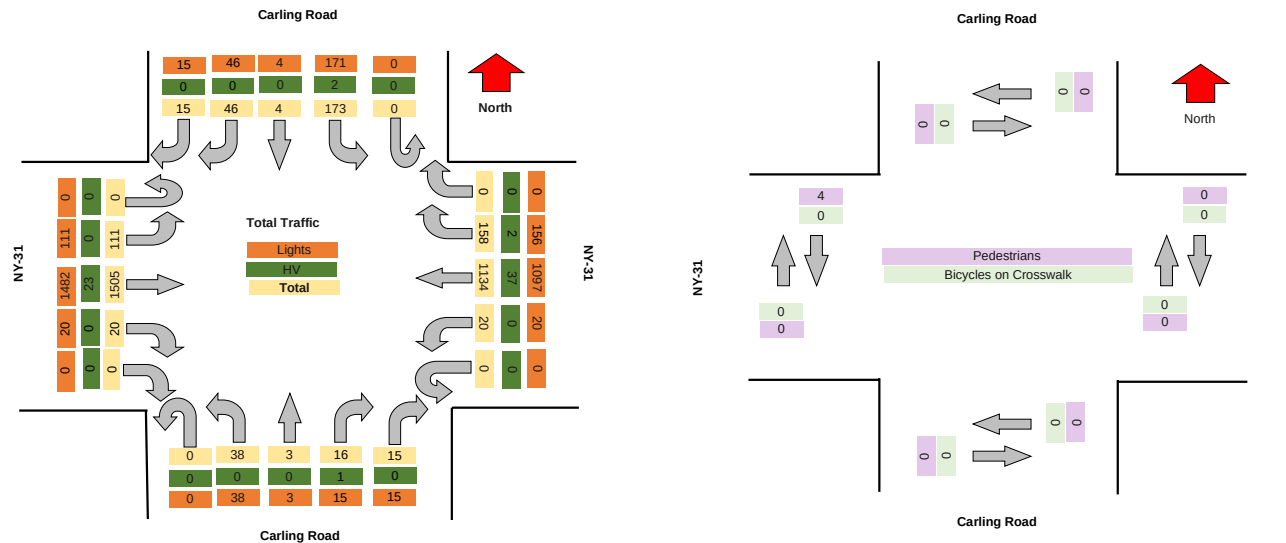





Turning Movement Peak Hour Data (AM)

18

#####

Leg	NY-31										NY-31										Carling Road										Carling Road										Total
	Eastbound										Westbound										Northbound										Southbound										
Direction	Left	Thru	Right	RTOR	U-Turn	App Total	Peds CW	Peds CCW	Peds CCW	Left	Thru	Right	RTOR	U-Turn	App Total	Peds CW	Peds CCW	Peds CCW	Left	Thru	Right	RTOR	U-Turn	App Total	Peds CW	Peds CCW	Peds CCW	Left	Thru	Right	RTOR	U-Turn	App Total	Peds CW	Peds CCW	Peds CCW					
Start Time	
7:15:00 AM	14	191	2	0	0	207	0	0	0	1	120	18	0	0	139	0	0	0	1	0	3	2	0	6	0	0	0	15	0	4	3	0	22	0	0	0	374				
7:30:00 AM	10	234	2	0	0	246	0	0	1	1	144	28	0	0	173	0	0	0	8	0	2	2	0	12	0	0	0	18	0	3	2	0	23	0	0	0	454				
7:45:00 AM	10	205	1	0	0	216	0	0	0	0	168	21	0	0	189	0	0	0	1	2	2	1	0	6	0	0	0	21	0	7	2	0	30	0	0	0	441				
8:00:00 AM	15	203	4	0	0	222	0	0	0	2	148	18	0	0	168	0	0	0	5	0	1	2	0	8	0	0	0	32	1	2	3	0	38	0	0	0	436				
Grand Total	49	833	9	0	0	891	0	0	1	4	580	85	0	0	669	0	0	0	15	2	8	7	0	32	0	0	0	85	1	16	10	0	113	0	0	0	1705				
% Approach	5.5%	93.5%	1.0%	0.0%	0.0%	0.0%	0.0%	0.0%	0.0%	0.6%	86.7%	12.7%	0.0%	0.0%	0.0%	0.0%	0.0%	0.0%	46.9%	6.3%	25.0%	21.9%	0.0%	0.0%	0.0%	0.0%	76.1%	0.9%	14.2%	8.8%	0.0%	0.0%	0.0%	0.0%	0.0%	0.0%					
% Total	2.9%	48.9%	0.5%	0.0%	0.0%	52.3%	0.0%	0.0%	0.0%	0.2%	34.0%	5.0%	0.0%	0.0%	39.2%	0.0%	0.0%	0.0%	0.9%	0.1%	0.5%	0.4%	0.0%	1.9%	0.0%	0.0%	0.0%	5.0%	0.1%	0.9%	0.6%	0.0%	6.6%	0.0%	0.0%	0.0%	0.0%				
PHF	0.817	0.890	0.563	0.000	0.000	0.905	0.000	0.000	0.000	0.500	0.863	0.759	0.000	0.000	0.885	0.000	0.000	0.000	0.469	0.250	0.667	0.875	0.000	0.667	0.000	0.000	0.000	0.672	0.250	0.571	0.833	0.000	0.743	0.000	0.000	0.000					
Lights	49	819	9	0	0	877	0	0	0	4	562	83	0	0	649	0	0	0	15	2	7	7	0	31	0	0	0	85	1	16	10	0	112	0	0	0	1669				
% Lights	100.0%	98.3%	100.0%	0.0%	0.0%	98.4%	0.0%	0.0%	0.0%	100.0%	96.9%	97.6%	0.0%	0.0%	97.0%	0.0%	0.0%	0.0%	100.0%	100.0%	87.5%	100.0%	0.0%	96.9%	0.0%	0.0%	0.0%	98.8%	100.0%	100.0%	100.0%	0.0%	99.1%	0.0%	0.0%	0.0%	0.0%				
HV	0	14	0	0	0	14	0	0	0	0	18	2	0	0	20	0	0	0	0	0	1	0	0	1	0	0	0	1	0	0	0	0	0	0	0	0	36				
% HV	0.0%	1.7%	0.0%	0.0%	0.0%	1.6%	0.0%	0.0%	0.0%	0.0%	3.1%	2.4%	0.0%	0.0%	3.0%	0.0%	0.0%	0.0%	0.0%	0.0%	12.5%	0.0%	0.0%	3.1%	0.0%	0.0%	0.0%	1.2%	0.0%	0.0%	0.0%	0.0%	0.9%	0.0%	0.0%	0.0%	2.1%				
Pedestrians	0	0	0	0	0	0	0	0	1	0	0	0	0	0	0	0	0	0	0	0	0	0	0	0	0	0	0	0	0	0	0	0	0	0	0	0	1				
% Pedestrians	0.0%	0.0%	0.0%	0.0%	0.0%	0.0%	0.0%	0.0%	100.0%	0.0%	0.0%	0.0%	0.0%	0.0%	0.0%	0.0%	0.0%	0.0%	0.0%	0.0%	0.0%	0.0%	0.0%	0.0%	0.0%	0.0%	0.0%	0.0%	0.0%	0.0%	0.0%	0.0%	0.0%	0.0%	0.0%	0.0%	100.0%				
Bicycles on Crosswalk	0	0	0	0	0	0	0	0	0	0	0	0	0	0	0	0	0	0	0	0	0	0	0	0	0	0	0	0	0	0	0	0	0	0	0	0	0				
% Bicycles on Crosswalk	0.0%	0.0%	0.0%	0.0%	0.0%	0.0%	0.0%	0.0%	0.0%	0.0%	0.0%	0.0%	0.0%	0.0%	0.0%	0.0%	0.0%	0.0%	0.0%	0.0%	0.0%	0.0%	0.0%	0.0%	0.0%	0.0%	0.0%	0.0%	0.0%	0.0%	0.0%	0.0%	0.0%	0.0%	0.0%	0.0%	0.0%				

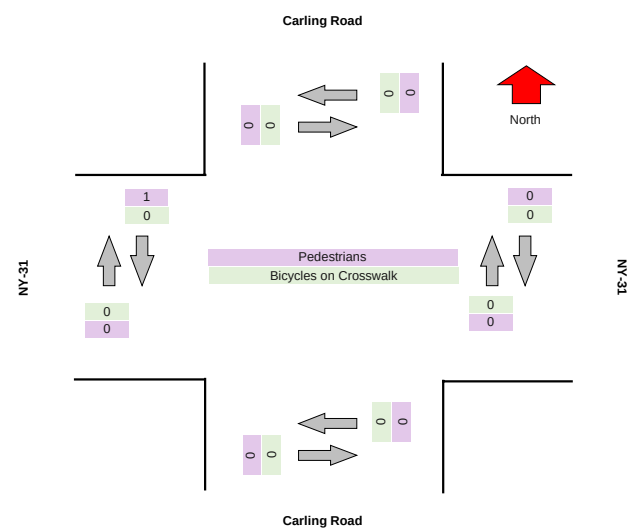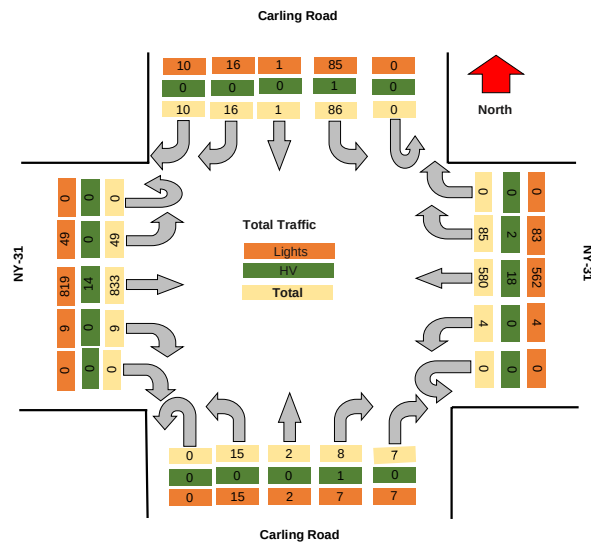

Summary


Project	GTS
Project Code	11778
Site Name	11778-9
Legs and Movements	All Processed Legs & Movement
Bin Size	15 minutes
Survey Date	2024/05/10, Friday
Location	NYS Route 31 & Carling Road
Latitude and Longitude	43.185360 -76.238740

	Start	End	PRF
PM Peak	2024/05/10 16:30:00	2024/05/10 17:30:00	0.97

Turning Movement Data

Leg Direction	NY-31 Eastbound										NY-31 Westbound										Carling Road Northbound										Carling Road Southbound										Total
	Lt	Thru	Right	RTOR	U-Turn	App Total	Through	Right	Left	U-Turn	App Total	Through	Right	Left	U-Turn	App Total	Through	Right	Left	U-Turn	App Total	Lt	Thru	Right	RTOR	U-Turn	App Total	Through	Right	Left	U-Turn	App Total	Through	Right	Left	U-Turn	App Total				
4:00:00 PM	27	275	29	0	0	331	0	0	0	0	331	0	0	0	0	331	0	0	0	0	331	30	7	24	1	0	62	0	0	66	4	52	0	0	122	0	0	851			
4:15:00 PM	29	292	29	0	0	360	0	0	0	0	360	0	0	0	0	360	0	0	0	0	360	35	277	34	0	0	636	0	0	60	7	52	0	0	119	0	0	879			
4:30:00 PM	35	299	33	0	0	347	0	0	0	0	347	0	0	0	0	347	0	0	0	0	347	20	6	26	1	0	53	0	0	69	6	55	0	0	130	0	0	889			
4:45:00 PM	139	1135	123	0	0	1374	0	0	0	0	1374	0	0	0	0	1374	0	0	0	0	1374	88	25	120	4	0	224	0	0	240	23	205	0	0	468	0	0	1446			
Hourly Total	146	1275	145	0	0	1566	2	0	0	0	1568	2	0	0	0	1570	0	0	0	0	1570	91	25	120	7	0	223	0	0	235	23	205	5	0	468	0	0	1446			
5:00:00 PM	40	295	30	0	0	365	2	0	0	0	367	2	0	0	0	369	0	0	0	0	369	26	4	22	3	0	55	0	0	63	4	47	0	0	114	0	0	903			
5:15:00 PM	39	283	28	0	0	341	0	0	0	0	341	0	0	0	0	341	0	0	0	0	341	21	6	29	0	0	56	0	0	33	6	54	1	0	94	0	0	845			
5:30:00 PM	28	272	28	0	0	328	0	0	0	0	328	0	0	0	0	328	0	0	0	0	328	14	6	27	3	0	50	0	0	40	6	44	1	0	100	0	0	835			
5:45:00 PM	33	229	33	0	0	295	0	0	0	0	295	0	0	0	0	295	0	0	0	0	295	23	5	31	1	0	60	0	0	38	5	49	3	0	95	0	0	730			
Hourly Total	140	1079	130	0	0	1349	2	0	0	0	1351	2	0	0	0	1353	0	0	0	0	1353	84	21	100	7	0	221	0	0	183	21	194	5	0	403	0	0	1333			
Grand Total	320	2250	253	0	0	2723	2	0	0	0	2725	2	0	0	0	2727	0	0	0	0	2727	170	46	220	11	0	445	0	0	425	45	390	5	0	860	0	0	2729			
% Approach	10.7%	85.1%	9.3%	0.0%	0.0%	0.0%	0.1%	0.0%	0.0%	0.0%	8.8%	77.7%	13.5%	0.0%	0.0%	0.0%	0.0%	0.0%	0.0%	0.0%	38.2%	10.3%	40.0%	2.5%	0.0%	0.0%	0.0%	0.0%	0.0%	48.7%	4.8%	45.3%	0.6%	0.0%	0.0%	0.0%	0.0%	0.0%			
% Total	4.3%	32.2%	3.7%	0.0%	0.0%	40.2%	0.1%	0.0%	0.0%	0.0%	40.4%	0.1%	0.0%	0.0%	0.0%	40.6%	0.0%	0.0%	0.0%	0.0%	40.8%	2.5%	0.7%	3.2%	0.2%	0.0%	0.0%	0.0%	0.0%	0.0%	0.0%	0.0%	0.0%	0.0%	0.0%	0.0%	0.0%	0.0%			
% Lights	100%	100%	100%	0.0%	0.0%	100%	0.0%	0.0%	0.0%	0.0%	100%	0.0%	0.0%	0.0%	0.0%	100%	0.0%	0.0%	0.0%	0.0%	100%	0.0%	0.0%	0.0%	0.0%	0.0%	0.0%	0.0%	0.0%	0.0%	0.0%	0.0%	0.0%	0.0%	0.0%	0.0%	0.0%	0.0%			
% Pedestrians	0.0%	0.0%	0.0%	0.0%	0.0%	0.0%	0.0%	0.0%	0.0%	0.0%	0.0%	0.0%	0.0%	0.0%	0.0%	0.0%	0.0%	0.0%	0.0%	0.0%	0.0%	0.0%	0.0%	0.0%	0.0%	0.0%	0.0%	0.0%	0.0%	0.0%	0.0%	0.0%	0.0%	0.0%	0.0%	0.0%	0.0%	0.0%			
% Bicycles on Crosswalk	0.0%	0.0%	0.0%	0.0%	0.0%	0.0%	0.0%	0.0%	0.0%	0.0%	0.0%	0.0%	0.0%	0.0%	0.0%	0.0%	0.0%	0.0%	0.0%	0.0%	0.0%	0.0%	0.0%	0.0%	0.0%	0.0%	0.0%	0.0%	0.0%	0.0%	0.0%	0.0%	0.0%	0.0%	0.0%	0.0%	0.0%	0.0%			
% Bicycles on Crosswalk	0.0%	0.0%	0.0%	0.0%	0.0%	0.0%	0.0%	0.0%	0.0%	0.0%	0.0%	0.0%	0.0%	0.0%	0.0%	0.0%	0.0%	0.0%	0.0%	0.0%	0.0%	0.0%	0.0%	0.0%	0.																

Turning Movement Data Plot


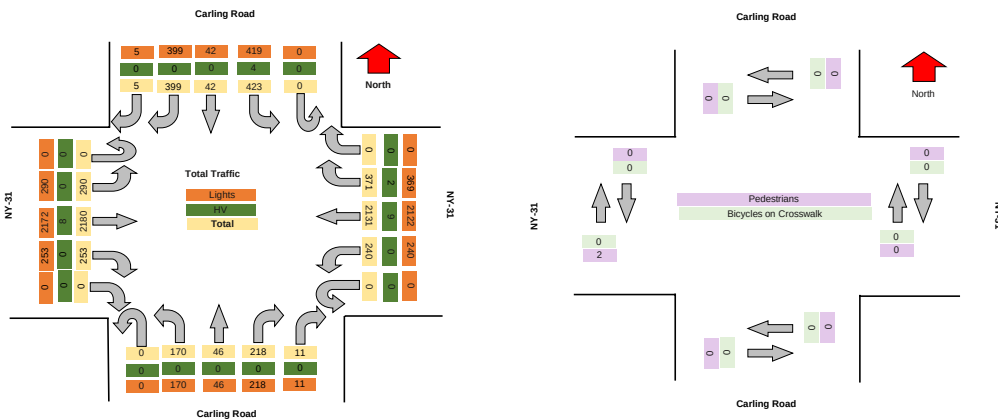


Summary

Turning Movement Peak Hour Data (PM)

4:30:00 PM

Lap Direction	NY-31										NY-31										Carling Road										Carling Road										Total
	Eastbound										Westbound										Northbound					Southbound					Eastbound										
	Left	Thru	Right	RTOR	U-Turn	App Total	Left	Thru	Right	RTOR	U-Turn	App Total	Left	Thru	Right	RTOR	U-Turn	App Total	Left	Thru	Right	RTOR	U-Turn	App Total	Left	Thru	Right	RTOR	U-Turn	App Total	Left	Thru	Right	RTOR	U-Turn	App Total					
4:30:00 PM	39	277	34	0	0	350	0	0	0	0	0	0	35	294	44	0	0	383	15	5	26	1	0	47	0	0	0	0	0	40	7	52	0	0	119	0	0	879			
4:45:00 PM	55	259	33	0	0	347	0	0	0	0	0	0	26	275	39	0	0	340	0	0	0	0	0	0	69	6	55	0	0	0	130	0	0	0	0	0	880				
5:00:00 PM	40	295	30	0	0	365	2	0	0	0	0	2	33	288	48	0	0	369	0	0	0	0	0	0	26	4	22	3	0	0	63	4	47	0	0	114	0	0	903		
5:15:00 PM	59	283	39	0	0	381	0	0	0	0	0	0	27	297	40	0	0	334	21	5	29	0	0	56	0	0	0	0	0	23	6	54	1	0	94	0	0	885			
Grand Total	193	1114	136	0	0	1423	2	0	0	0	0	2	125	1114	171	0	0	1400	82	21	113	5	0	221	0	0	0	0	0	225	23	209	1	0	457	0	0	2597			
% Approach	13.2%	78.9%	9.8%	0.0%	0.0%	0.0%	0.0%	0.0%	0.0%	0.0%	0.0%	0.0%	37.1%	9.9%	51.1%	2.3%	0.0%	0.0%	0.0%	0.0%	0.0%	0.0%	0.0%	0.0%	48.2%	5.0%	45.5%	0.2%	0.0%	0.0%	0.0%	0.0%	0.0%	0.0%	0.0%	0.0%	0.0%				
% Total	4.9%	31.8%	3.9%	0.0%	0.0%	40.6%	0.0%	0.0%	0.0%	0.0%	0.0%	0.0%	48.2%	0.0%	0.0%	0.0%	0.0%	0.0%	2.3%	0.6%	3.2%	0.1%	0.0%	6.3%	0.0%	0.0%	0.0%	0.0%	6.4%	0.7%	5.9%	0.0%	0.0%	13.6%	0.0%	0.0%	0.0%				
% RTOR	0.0%	0.0%	0.0%	0.0%	0.0%	0.0%	0.0%	0.0%	0.0%	0.0%	0.0%	0.0%	0.0%	0.0%	0.0%	0.0%	0.0%	0.0%	0.0%	0.0%	0.0%	0.0%	0.0%	0.0%	0.0%	0.0%	0.0%	0.0%	0.0%	0.0%	0.0%	0.0%	0.0%	0.0%	0.0%	0.0%	0.0%	0.0%			
% U-Turn	0.0%	0.0%	0.0%	0.0%	0.0%	0.0%	0.0%	0.0%	0.0%	0.0%	0.0%	0.0%	0.0%	0.0%	0.0%	0.0%	0.0%	0.0%	0.0%	0.0%	0.0%	0.0%	0.0%	0.0%	0.0%	0.0%	0.0%	0.0%	0.0%	0.0%	0.0%	0.0%	0.0%	0.0%	0.0%	0.0%	0.0%	0.0%			
% Left	173	1112	136	0	0	1421	0	0	0	0	0	0	125	1100	170	0	0	1400	82	21	113	5	0	221	0	0	0	0	0	225	23	209	1	0	454	0	0	454			
% Right	136	99.0%	100.0%	0.0%	0.0%	99.9%	1.0%	0.0%	0.0%	0.0%	0.0%	0.0%	100.0%	99.0%	95.4%	0.0%	0.0%	99.0%	100.0%	100.0%	100.0%	0.0%	0.0%	100.0%	0.0%	0.0%	0.0%	0.0%	0.0%	99.3%	0.0%	0.0%	0.0%	0.0%	0.0%	0.0%	0.0%	0.0%	0.0%		
% HV	0	0	0	0	0	0	0	0	0	0	0	0	0	0	0	0	0	0	0	0	0	0	0	0	0	0	0	0	0	0	0	0	0	0	0	0	0				
% Pedestrians	0	0	0	0	0	0	0	0	0	0	0	0	0	0	0	0	0	0	0	0	0	0	0	0	0	0	0	0	0	0	0	0	0	0	0	0	0				
% Bicycles on Crosswalk	0	0	0	0	0	0	0	0	0	0	0	0	0	0	0	0	0	0	0	0	0	0	0	0	0	0	0	0	0	0	0	0	0	0	0	0	0				
% Bicycles on Crosswalk	0.0%	0.0%	0.0%	0.0%	0.0%	0.0%	0.0%	0.0%	0.0%	0.0%	0.0%	0.0%	0.0%	0.0%	0.0%	0.0%	0.0%	0.0%	0.0%	0.0%	0.0%	0.0%	0.0%	0.0%	0.0%	0.0%	0.0%	0.0%	0.0%	0.0%	0.0%	0.0%	0.0%	0.0%	0.0%	0.0%	0.0%	0.0%			

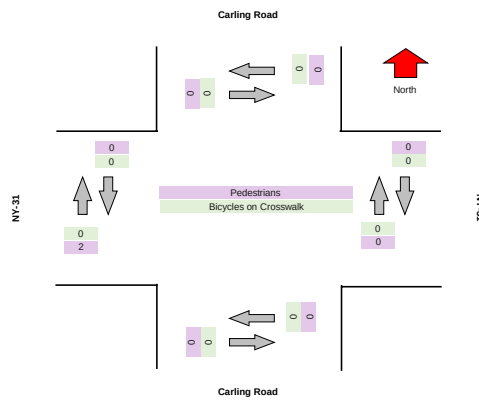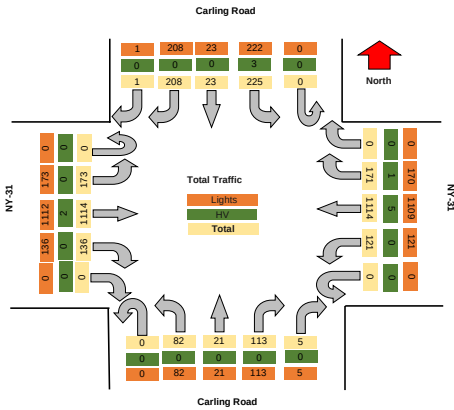

Summary



Summary

Summary

Summary

Motorcycles

[illegible]

Cars

Leg Direction Start Time	NY-31 Eastbound								NY-31 Westbound								Carling Road Northbound								Carling Road Southbound							
	Left								Left								Left								Left							
	Thru	Right	RTOR	U-Turn	Peds CW	Peds CCW			Thru	Right	RTOR	U-Turn	Peds CW	Peds CCW			Thru	Right	RTOR	U-Turn	Peds CW	Peds CCW			Thru	Right	RTOR	U-Turn	Peds CW	Peds CCW		
2024/05/10 18:00:00	27	269	27	0	0	0	0		31	257	52	0	0	0	0		21	7	23	1	0	0	0		45	4	46	0	0	0	0	
2024/05/10 18:15:00	29	288	29	0	0	0	0		22	252	54	0	0	0	0		30	7	23	1	0	0	0		64	4	51	0	0	0	0	
2024/05/10 18:30:00	39	274	34	0	0	0	0		35	282	44	0	0	0	0		15	5	26	1	0	0	0		58	7	52	0	0	0	0	
2024/05/10 18:45:00	55	257	33	0	0	0	0		26	272	39	0	0	0	0		20	6	35	1	0	0	0		69	6	55	0	0	0	0	
2024/05/10 17:00:00	40	295	30	0	0	0	0		33	284	47	0	0	0	0		26	4	22	3	0	0	0		63	4	47	0	0	0	0	
2024/05/10 17:15:00	39	281	39	0	0	0	0		27	264	40	0	0	0	0		21	6	29	0	0	0	0		32	6	54	1	0	0	0	
2024/05/10 17:30:00	28	268	28	0	0	0	0		36	271	50	0	0	0	0		14	6	27	3	0	0	0		49	6	44	1	0	0	0	
2024/05/10 17:45:00	33	225	31	0	0	0	0		29	229	41	0	0	0	0		23	5	31	1	0	0	0		38	5	49	3	0	0	0	
Total	290	2157	253	0	0	0	0		239	2111	367	0	0	0	0		179	46	217	11	0	0	0		418	42	398	5	0	0	0	

Single-Unit Trucks

Leg Direction Start Time	NY-31 Eastbound Left							NY-31 Westbound Left							Carling Road Northbound Left							Carling Road Southbound Left							
	Thru	Right	RTOR	U-Turn	Peds CW	Peds CCW		Thru	Right	RTOR	U-Turn	Peds CW	Peds CCW		Thru	Right	RTOR	U-Turn	Peds CW	Peds CCW		Thru	Right	RTOR	U-Turn	Peds CW	Peds CCW		
2024/05/10 18:00:00	0	3	0	0	0	0	0	1	2	1	0	0	0	0	0	0	0	0	0	0	0	0	0	0	0	0	0	0	0
2024/05/10 18:15:00	0	4	0	0	0	0	0	0	1	1	0	0	0	0	0	0	0	0	0	0	0	0	1	1	0	0	0	0	0
2024/05/10 18:30:00	0	2	0	0	0	0	0	0	2	0	0	0	0	0	0	0	0	0	0	0	0	0	0	0	0	0	0	0	0
2024/05/10 18:45:00	0	1	0	0	0	0	0	0	1	0	0	0	0	0	0	0	0	0	0	0	0	0	0	0	0	0	0	0	0
2024/05/10 17:00:00	0	0	0	0	0	0	0	0	2	0	0	0	0	0	0	0	0	0	0	0	0	0	0	0	0	0	0	0	0
2024/05/10 17:15:00	0	2	0	0	0	0	0	0	1	0	0	0	0	0	0	0	0	0	0	0	0	0	0	0	0	0	0	0	0
2024/05/10 17:30:00	0	2	0	0	0	0	0	0	0	0	0	0	0	0	0	0	0	0	0	0	0	0	0	0	0	0	0	0	0
2024/05/10 17:45:00	0	1	0	0	0	0	0	0	1	0	0	0	0	0	0	0	0	0	0	0	0	0	0	0	0	0	0	0	0
Total	0	15	0	0	0	0	0	1	10	2	0	0	0	0	0	0	1	0	0	0	0	0	1	0	1	0	0	0	0

Articulated Trucks

Leg Direction Start Time	NY-31 Eastbound							NY-31 Westbound							Carling Road Northbound							Carling Road Southbound						
	Thru	Right	RTOR	U-Turn	Peds	CW	Peds CCW	Thru	Right	RTOR	U-Turn	Peds	CW	Peds CCW	Thru	Right	RTOR	U-Turn	Peds	CW	Peds CCW	Thru	Right	RTOR	U-Turn	Peds	CW	Peds CCW
2024/05/10 18:00:00	0	0	0	0	0	0	0	0	1	1	0	0	0	0	0	0	0	0	0	0	0	0	0	0	0	0	0	0
2024/05/10 18:15:00	0	0	0	0	0	0	0	0	2	0	0	0	0	0	0	0	0	0	0	0	0	0	0	0	0	0	0	0
2024/05/10 18:30:00	0	0	0	0	0	0	0	0	0	0	0	0	0	0	0	0	0	0	0	0	0	0	0	0	0	0	0	0
2024/05/10 18:45:00	0	1	0	0	0	0	0	0	2	0	0	0	0	0	0	0	0	0	0	0	0	0	0	0	0	0	0	0
2024/05/10 17:00:00	0	0	0	0	0	0	0	0	0	1	0	0	0	0	0	0	0	0	0	0	0	0	0	0	0	0	0	0
2024/05/10 17:15:00	0	0	0	0	0	0	0	0	1	0	0	0	0	0	0	0	0	0	0	0	0	0	0	0	0	0	0	0
2024/05/10 17:30:00	0	2	0	0	0	0	0	0	0	0	0	0	0	0	0	0	0	0	0	0	0	0	0	0	0	0	0	0
2024/05/10 17:45:00	0	0	1	0	0	0	0	0	0	0	0	0	0	0	0	0	0	0	0	0	0	0	0	0	0	0	0	0
Total	0	4	0	0	0	0	0	0	6	2	0	0	0	0	0	0	0	0	0	0	0	0	1	0	0	0	0	0

Buses

Leg Direction Start Time	NY-31 Eastbound Left							NY-31 Westbound Left							Carling Road Northbound Left							Carling Road Southbound Left						
	Thru	Right	RTOR	U-Turn	Peds CW	Peds CCW		Thru	Right	RTOR	U-Turn	Peds CW	Peds CCW		Thru	Right	RTOR	U-Turn	Peds CW	Peds CCW		Thru	Right	RTOR	U-Turn	Peds CW	Peds CCW	
2024/05/10 16:00:00	0	1	0	0	0	0	0	0	1	0	0	0	0	0	0	0	0	0	0	0	0	0	0	0	0	0	0	
2024/05/10 16:15:00	0	0	0	0	0	0	0	0	0	0	0	0	0	0	0	0	0	0	0	0	0	0	1	0	0	0	0	
2024/05/10 16:30:00	0	1	0	0	0	0	0	0	0	0	0	0	0	0	0	0	0	0	0	0	0	0	1	0	0	0	0	
2024/05/10 16:45:00	0	0	0	0	0	0	0	0	0	0	0	0	0	0	0	0	0	0	0	0	0	0	0	0	0	0	0	
2024/05/10 17:00:00	0	0	0	0	0	0	0	0	1	0	0	0	0	0	0	0	0	0	0	0	0	0	0	0	0	0	0	
2024/05/10 17:15:00	0	0	0	0	0	0	0	0	1	0	0	0	0	0	0	0	0	0	0	0	0	0	1	0	0	0	0	
2024/05/10 17:30:00	0	0	0	0	0	0	0	0	0	0	0	0	0	0	0	0	0	0	0	0	0	0	0	0	0	0	0	
2024/05/10 17:45:00	0	0	0	0	0	0	0	0	0	0	0	0	0	0	0	0	0	0	0	0	0	0	0	0	0	0	0	
Total	0	4	0	0	0	0	0	0	3	0	0	0	0	0	0	0	0	0	0	0	0	0	3	0	0	0	0	

Pedestrians

Log Direction	NY-31 Eastbound								NY-31 Westbound								Carline Road Northbound								Carline Road Southbound							
	Left	Thru	Right	RTOR	U-Turn	Peds CW	Peds CCW	Left	Thru	Right	RTOR	U-Turn	Peds CW	Peds CCW	Left	Thru	Right	RTOR	U-Turn	Peds CW	Peds CCW	Left	Thru	Right	RTOR	U-Turn	Peds CW	Peds CCW				
2024/05/10 10:00:00	0	0	0	0	0	0	0	0	0	0	0	0	0	0	0	0	0	0	0	0	0	0	0	0	0	0	0	0				
2024/05/10 10:15:00	0	0	0	0	0	0	0	0	0	0	0	0	0	0	0	0	0	0	0	0	0	0	0	0	0	0	0	0				
2024/05/10 10:30:00	0	0	0	0	0	0	0	0	0	0	0	0	0	0	0	0	0	0	0	0	0	0	0	0	0	0	0	0				
2024/05/10 10:45:00	0	0	0	0	0	0	0	0	0	0	0	0	0	0	0	0	0	0	0	0	0	0	0	0	0	0	0	0				
2024/05/10 11:00:00	0	0	0	0	0	2	0	0	0	0	0	0	0	0	0	0	0	0	0	0	0	0	0	0	0	0	0	0				
2024/05/10 11:15:00	0	0	0	0	0	0	0	0	0	0	0	0	0	0	0	0	0	0	0	0	0	0	0	0	0	0	0	0				
2024/05/10 11:30:00	0	0	0	0	0	0	0	0	0	0	0	0	0	0	0	0	0	0	0	0	0	0	0	0	0	0	0	0				
2024/05/10 11:45:00	0	0	0	0	0	0	0	0	0	0	0	0	0	0	0	0	0	0	0	0	0	0	0	0	0	0	0	0				
Total	0	0	0	0	0	2	0	0	0	0	0	0	0	0	0	0	0	0	0	0	0	0	0	0	0	0	0	0				

Bicycles on Road

[illegible]

Bicycles on Crosswalk

[illegible]

Total Volume Class Breakdown

[illegible]

PM Peak Class Breakdown

[illegible]





Project	GTS
Project Code	11778
Site Name	11778-9
Legs and Movements	All Processed Legs & Move
Bin Size	15 minutes
Survey Date	2024/05/10, Friday
Location	NYS Route 31 & Carling Rd
Latitude and Longitude	43.185360, -76.238740

	Start	End	PHF
PM Peak	2024/05/10 16:30:00	2024/05/10 17:30:00	0.97

Turning Movement Data

Leg Direction	NY-31 Eastbound								NY-31 Westbound								Carling Road Northbound								Carling Road Southbound								Total
	Left	Thru	Right	RTOR	U-Turn	App Total	Peak CW	Peak CCW	Left	Thru	Right	RTOR	U-Turn	App Total	Peak CW	Peak CCW	Left	Thru	Right	RTOR	U-Turn	App Total	Peak CW	Peak CCW	Left	Thru	Right	RTOR	U-Turn	App Total	Peak CW	Peak CCW	
4:00:00 PM	27	273	27	0	0	327	0	0	32	261	54	0	0	347	0	0	21	7	23	1	0	52	0	0	45	4	46	0	0	95	0	0	821
4:15:00 PM	29	292	29	0	0	350	0	0	22	255	55	0	0	332	0	0	30	7	24	1	0	62	0	0	66	4	52	0	0	122	0	0	866
4:30:00 PM	39	277	34	0	0	350	0	0	35	284	44	0	0	363	0	0	15	5	26	1	0	47	0	0	60	7	52	0	0	119	0	0	879
4:45:00 PM	55	259	33	0	0	347	0	0	26	275	39	0	0	340	0	0	20	6	36	1	0	63	0	0	69	6	55	0	0	130	0	0	880
Hourly Total	150	1101	123	0	0	1374	0	0	115	1075	192	0	0	1382	0	0	86	25	109	4	0	224	0	0	240	21	205	0	0	466	0	0	3446
5:00:00 PM	40	295	30	0	0	365	2	0	33	288	48	0	0	369	0	0	26	4	22	3	0	55	0	0	63	4	47	0	0	114	0	0	903
5:15:00 PM	39	283	39	0	0	361	0	0	27	267	40	0	0	334	0	0	21	6	29	0	0	56	0	0	33	6	54	1	0	94	0	0	845
5:30:00 PM	28	272	28	0	0	328	0	0	36	271	50	0	0	357	0	0	14	6	27	3	0	50	0	0	49	6	44	1	0	100	0	0	835
5:45:00 PM	33	229	33	0	0	295	0	0	29	230	41	0	0	300	0	0	23	5	31	1	0	60	0	0	38	5	49	3	0	95	0	0	750
Hourly Total	140	1079	130	0	0	1349	2	0	125	1056	179	0	0	1360	0	0	84	21	109	7	0	221	0	0	183	21	194	5	0	403	0	0	3333
Grand Total	290	2180	253	0	0	2723	2	0	240	2131	371	0	0	2742	0	0	170	46	218	11	0	445	0	0	423	42	399	5	0	869	0	0	6779
% Approach	10.7%	80.1%	9.3%	0.0%	0.0%	0.0%	0.0%	0.0%	8.8%	77.7%	13.5%	0.0%	0.0%	0.0%	0.0%	0.0%	38.2%	10.3%	49.0%	2.5%	0.0%	0.0%	0.0%	0.0%	48.7%	4.8%	45.9%	0.6%	0.0%	0.0%	0.0%	0.0%	0.0%
% Total	4.3%	32.2%	3.7%	0.0%	0.0%	40.2%	0.0%	0.0%	3.5%	31.4%	5.5%	0.0%	0.0%	40.4%	0.0%	0.0%	2.5%	0.7%	3.2%	0.2%	0.0%	0.0%	0.0%	0.0%	6.2%	0.6%	5.9%	0.1%	0.0%	12.8%	0.0%	0.0%	0.0%
Lights	290	2172	253	0	0	2715	0	0	240	2122	369	0	0	2731	0	0	170	46	218	11	0	445	0	0	419	42	399	5	0	865	0	0	6756
% Lights	100.0%	99.6%	100.0%	0.0%	0.0%	99.7%	0.0%	0.0%	100.0%	99.6%	99.5%	0.0%	0.0%	99.6%	0.0%	0.0%	100.0%	100.0%	100.0%	100.0%	0.0%	100.0%	0.0%	0.0%	99.1%	100.0%	100.0%	100.0%	0.0%	99.5%	0.0%	0.0%	99.7%
HV	0	8	0	0	0	8	0	0	0	9	2	0	0	11	0	0	0	0	0	0	0	0	0	0	4	0	0	0	0	4	0	0	23
% HV	0.0%	0.4%	0.0%	0.0%	0.0%	0.3%	0.0%	0.0%	0.0%	0.4%	0.5%	0.0%	0.0%	0.4%	0.0%	0.0%	0.0%	0.0%	0.0%	0.0%	0.0%	0.0%	0.0%	0.9%	0.0%	0.0%	0.0%	0.0%	0.5%	0.0%	0.0%	0.3%	
Pedestrians	0	0	0	0	0	0	2	0	0	0	0	0	0	0	0	0	0	0	0	0	0	0	0	0	0	0	0	0	0	0	0	2	
% Pedestrians	0.0%	0.0%	0.0%	0.0%	0.0%	0.0%	100.0%	0.0%	0.0%	0.0%	0.0%	0.0%	0.0%	0.0%	0.0%	0.0%	0.0%	0.0%	0.0%	0.0%	0.0%	0.0%	0.0%	0.0%	0.0%	0.0%	0.0%	0.0%	0.0%	0.0%	0.0%	100.0%	
Bicycles on Crosswalk	0	0	0	0	0	0	0	0	0	0	0	0	0	0	0	0	0	0	0	0	0	0	0	0	0	0	0	0	0	0	0	0	0
% Bicycles on Crosswalk	0.0%	0.0%	0.0%	0.0%	0.0%	0.0%	0.0%	0.0%	0.0%	0.0%	0.0%	0.0%	0.0%	0.0%	0.0%	0.0%	0.0%	0.0%	0.0%	0.0%	0.0%	0.0%	0.0%	0.0%	0.0%	0.0%	0.0%	0.0%	0.0%	0.0%	0.0%	0.0%	0.0%

Turning Movement Data Plot

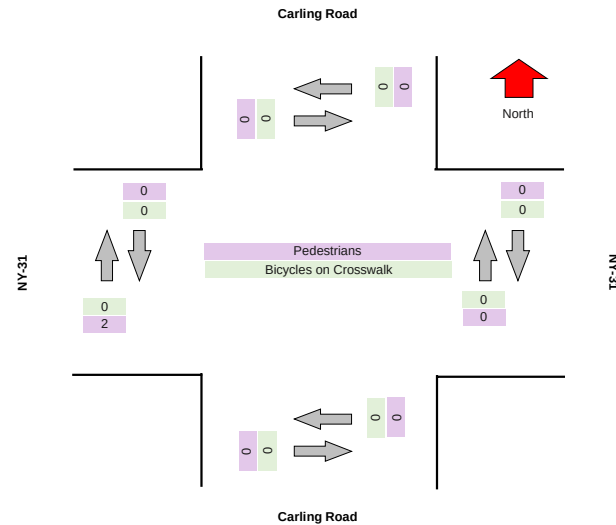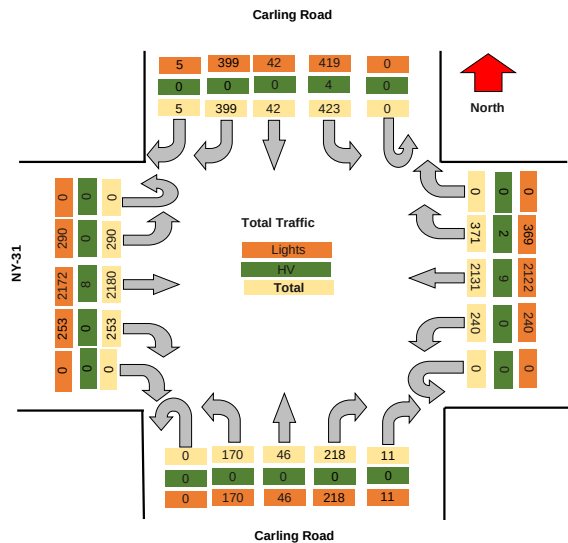





Turning Movement Peak Hour Data (PM)

#####

f 18

Leg Direction	NY-31 Eastbound								NY-31 Westbound								Carling Road Northbound								Carling Road Southbound								Tot
	Left	Thru	Right	RTOR	U-Turn	App Total	Peds CW	Peds CCW	Left	Thru	Right	RTOR	U-Turn	App Total	Peds CW	Peds CCW	Left	Thru	Right	RTOR	U-Turn	App Total	Peds CW	Peds CCW	Left	Thru	Right	RTOR	U-Turn	App Total	Peds CW	Peds CCW	
Start Time																																	
4:30:00 PM	39	277	34	0	0	350	0	0	35	284	44	0	0	363	0	0	15	5	26	1	0	47	0	0	60	7	52	0	0	119	0	0	879
4:45:00 PM	55	259	33	0	0	347	0	0	26	275	39	0	0	340	0	0	20	6	36	1	0	63	0	0	69	6	55	0	0	130	0	0	880
5:00:00 PM	40	295	30	0	0	365	2	0	33	288	48	0	0	369	0	0	26	4	22	3	0	55	0	0	63	4	47	0	0	114	0	0	903
5:15:00 PM	39	283	39	0	0	361	0	0	27	267	40	0	0	334	0	0	21	6	29	0	0	56	0	0	33	6	54	1	0	94	0	0	845
Grand Total	173	1114	136	0	0	1423	2	0	121	1114	171	0	0	1406	0	0	82	21	113	5	0	221	0	0	225	23	208	1	0	457	0	0	3507
% Approach	12.2%	78.3%	9.6%	0.0%	0.0%	0.0%	0.0%	0.0%	8.6%	79.2%	12.2%	0.0%	0.0%	0.0%	0.0%	0.0%	37.1%	9.5%	51.1%	2.3%	0.0%	0.0%	0.0%	0.0%	49.2%	5.0%	45.5%	0.2%	0.0%	0.0%	0.0%	0.0%	
% Total	4.9%	31.8%	3.9%	0.0%	0.0%	40.6%	0.0%	0.0%	3.5%	31.8%	4.9%	0.0%	0.0%	40.1%	0.0%	0.0%	2.3%	0.6%	3.2%	0.1%	0.0%	6.3%	0.0%	0.0%	6.4%	0.7%	5.9%	0.0%	0.0%	13.0%	0.0%	0.0%	0.0%
PHF	0.786	0.944	0.872	0.000	0.000	0.975	0.000	0.000	0.864	0.967	0.891	0.000	0.000	0.953	0.000	0.000	0.788	0.875	0.785	0.417	0.000	0.877	0.000	0.000	0.815	0.821	0.945	0.250	0.000	0.879	0.000	0.000	0.971
Lights	173	1112	136	0	0	1421	0	0	121	1109	170	0	0	1400	0	0	82	21	113	5	0	221	0	0	222	23	208	1	0	454	0	0	3496
% Lights	100.0%	99.8%	100.0%	0.0%	0.0%	99.9%	0.0%	0.0%	100.0%	99.6%	99.4%	0.0%	0.0%	99.6%	0.0%	0.0%	100.0%	100.0%	100.0%	100.0%	0.0%	100.0%	0.0%	0.0%	98.7%	100.0%	100.0%	100.0%	0.0%	99.3%	0.0%	0.0%	99.7%
HV	0	2	0	0	0	2	0	0	0	5	1	0	0	6	0	0	0	0	0	0	0	0	0	0	3	0	0	0	0	3	0	0	11
% HV	0.0%	0.2%	0.0%	0.0%	0.0%	0.1%	0.0%	0.0%	0.0%	0.4%	0.6%	0.0%	0.0%	0.4%	0.0%	0.0%	0.0%	0.0%	0.0%	0.0%	0.0%	0.0%	0.0%	0.0%	1.3%	0.0%	0.0%	0.0%	0.0%	0.7%	0.0%	0.0%	0.3%
Pedestrians	0	0	0	0	0	0	2	0	0	0	0	0	0	0	0	0	0	0	0	0	0	0	0	0	0	0	0	0	0	0	0	2	
% Pedestrians	0.0%	0.0%	0.0%	0.0%	0.0%	0.0%	100.0%	0.0%	0.0%	0.0%	0.0%	0.0%	0.0%	0.0%	0.0%	0.0%	0.0%	0.0%	0.0%	0.0%	0.0%	0.0%	0.0%	0.0%	0.0%	0.0%	0.0%	0.0%	0.0%	0.0%	0.0%	100.0%	
Bicycles on Crosswalk	0	0	0	0	0	0	0	0	0	0	0	0	0	0	0	0	0	0	0	0	0	0	0	0	0	0	0	0	0	0	0	0	
% Bicycles on Crosswalk	0.0%	0.0%	0.0%	0.0%	0.0%	0.0%	0.0%	0.0%	0.0%	0.0%	0.0%	0.0%	0.0%	0.0%	0.0%	0.0%	0.0%	0.0%	0.0%	0.0%	0.0%	0.0%	0.0%	0.0%	0.0%	0.0%	0.0%	0.0%	0.0%	0.0%	0.0%	0.0%	

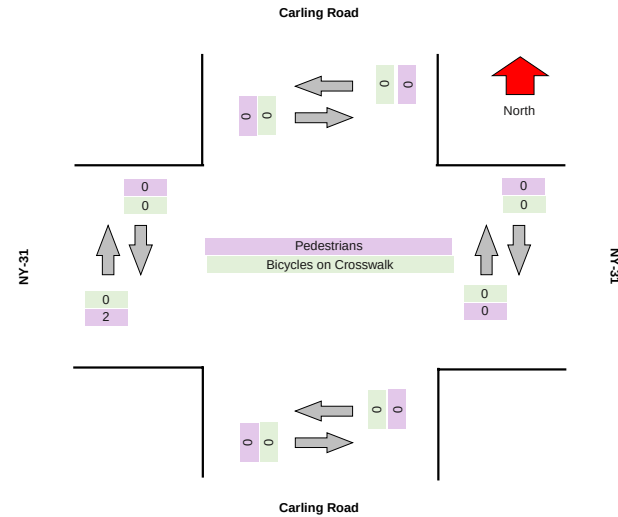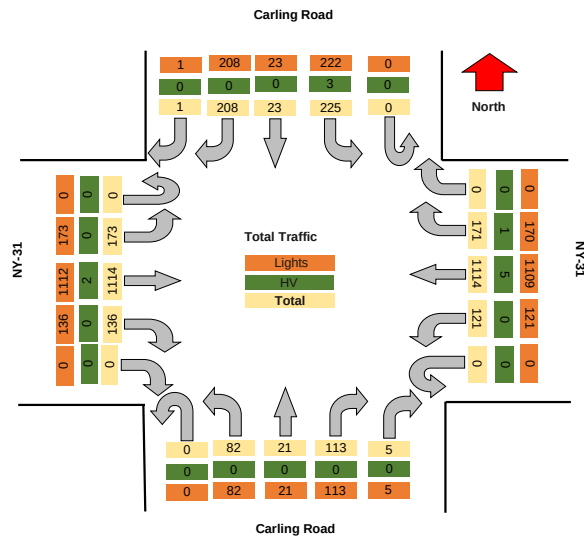

Summary


Project	GTS
Project Code	11778
Site Name	11778-9
Legs and Movements	All Processed Legs & Movement
Bin Size	15 minutes
Survey Date	2024/05/11, Saturday
Location	NYS Route 31 & Carling Road
Latitude and Longitude	43 185360 -76 238740

AM Peak	Start 2024/05/11 12:00:00	End 2024/05/11 13:00:00	PHF 0.97
---------	------------------------------	----------------------------	-------------

Turning Movement Data



Leg Direction	NY-31 Eastbound										NY-31 Westbound										Carling Road Northbound										Carling Road Southbound										Total
	Left	Thru	Right	RTOR	U-Turn	App Total	Through	Right	Left	Thru	Right	RTOR	U-Turn	App Total	Through	Right	Left	Thru	Right	RTOR	U-Turn	App Total	Through	Right	Left	Thru	Right	RTOR	U-Turn	App Total	Through	Right	Left	Thru	Right	RTOR	U-Turn	App Total			
Start Time	95	288	36	0	0	380	0	0	0	19	280	57	0	0	336	0	0	16	9	15	3	0	41	0	0	0	0	0	41	0	0	0	0	0	0	0	0	0	809		
11:00:00 AM	52	294	26	0	0	372	0	0	0	22	282	57	0	0	361	0	0	22	10	22	4	0	58	1	0	0	0	0	59	1	0	0	0	0	0	0	0	0	911		
11:30:00 AM	65	280	32	0	0	386	0	0	0	24	278	52	0	0	352	0	0	15	11	19	2	0	47	0	0	0	0	0	49	0	0	0	0	0	0	0	0	0	911		
11:45:00 AM	86	299	33	0	0	398	0	0	0	23	273	55	0	0	351	0	0	22	8	18	2	0	50	0	0	0	0	0	52	0	0	0	0	0	0	0	0	0	884		
Hourly Total	328	1133	127	0	0	1458	0	0	0	88	1093	223	0	0	1488	0	0	75	37	74	13	0	197	1	0	0	0	0	204	1	0	0	0	0	0	0	0	0	3935		
12:00:00 PM	57	338	32	0	0	417	0	0	0	19	282	41	0	0	352	0	0	20	14	17	1	0	52	0	0	0	0	0	53	0	0	0	0	0	0	0	0	0	948		
12:15:00 PM	49	283	26	0	0	358	0	0	0	34	281	52	0	0	377	0	0	14	4	29	1	0	56	0	0	0	0	0	46	0	0	0	0	0	0	0	0	0	893		
12:30:00 PM	40	311	30	0	0	381	2	0	0	25	265	57	0	0	347	0	0	21	0	31	0	0	52	0	0	0	0	0	54	0	0	0	0	0	0	0	0	0	893		
12:45:00 PM	60	303	52	0	0	415	0	0	0	29	277	47	0	0	363	0	0	24	7	25	1	0	57	0	0	0	0	0	55	0	0	0	0	0	0	0	0	0	930		
Hourly Total	206	1252	140	0	0	1571	2	0	0	117	1226	197	0	0	1439	0	0	81	25	102	3	0	211	0	0	0	0	0	214	0	0	0	0	0	0	0	0	0	3954		
Grand Total	424	2238	257	0	0	3027	0	0	0	255	2226	418	0	0	3029	0	0	158	62	176	14	0	458	1	0	0	0	0	458	0	0	0	0	0	0	0	0	0	7297		
% Approach	14.2%	77.2%	8.5%	0.0%	0.0%	0.0%	0.0%	0.0%	0.0%	7.2%	78.1%	14.7%	0.0%	0.0%	8.2%	0.0%	0.0%	38.2%	15.2%	43.1%	3.4%	0.0%	6.0%	0.0%	0.0%	0.0%	0.0%	47.4%	5.3%	46.3%	1.1%	0.0%	0.0%	0.0%	0.0%	0.0%	0.0%	7.2%			
% Total	0.0%	52.4%	3.2%	0.0%	0.0%	42.2%	0.0%	0.0%	0.0%	2.2%	59.8%	5.3%	0.0%	0.0%	22.4%	0.0%	0.0%	2.2%	0.9%	2.4%	0.2%	0.0%	5.7%	0.0%	0.0%	0.0%	0.0%	6.1%	0.2%	5.0%	0.1%	0.0%	0.0%	0.0%	0.0%	0.0%	0.0%	7.2%			
% Lights	45%	52%	25%	0	0	20%	0	0	0	20%	53%	41%	0	0	40%	0	0	15%	6%	17%	4%	0	40%	0	0	0	0	0	42%	4%	45%	2%	0	0	0	0	0	7.2%			
% Pedestrians	0.0%	100.0%	100.0%	0.0%	0.0%	100.0%	0.0%	0.0%	0.0%	0.0%	99.9%	99.9%	0.0%	0.0%	99.9%	0.0%	0.0%	100.0%	100.0%	100.0%	0.0%	0.0%	100.0%	0.0%	0.0%	0.0%	0.0%	99.8%	100.0%	99.2%	100.0%	0.0%	0.0%	0.0%	0.0%	0.0%	0.0%	99.2%			
% Bicycles	1	0	0	0	0	1	0	0	0	3	2	0	0	5	0	0	0	0	0	0	0	0	0	0	0	0	0	1	0	3	0	0	0	0	0	0	0	10			
% Pedestrians	0.0%	0.0%	0.0%	0.0%	0.0%	0.0%	100.0%	100.0%	0.0%	0.0%	0.0%	0.0%	0.0%	0.0%	0.0%	0.0%	0.0%	0.0%	0.0%	0.0%	0.0%	0.0%	0.0%	0.0%	0.0%	0.0%	0.0%	0.0%	0.0%	0.0%	0.0%	0.0%	0.0%	0.0%	0.0%	0.0%	0.0%	0.0%	100.0%		
% Bicycles on Crosswalk	0.0%	0.0%	0.0%	0.0%	0.0%	0.0%	0.0%	0.0%	0.0%	0.0%	0.0%	0.0%	0.0%	0.0%	0.0%	0.0%	0.0%	0.0%	0.0%	0.0%	0.0%	0.0%	0.0%	0.0%	0.0%	0.0%	0.0%	0.0%	0.0%	0.0%	0.0%	0.0%	0.0%	0.0%	0.0%	0.0%	0.0%	0.0%	0.0%		

Turning Movement Data Plot

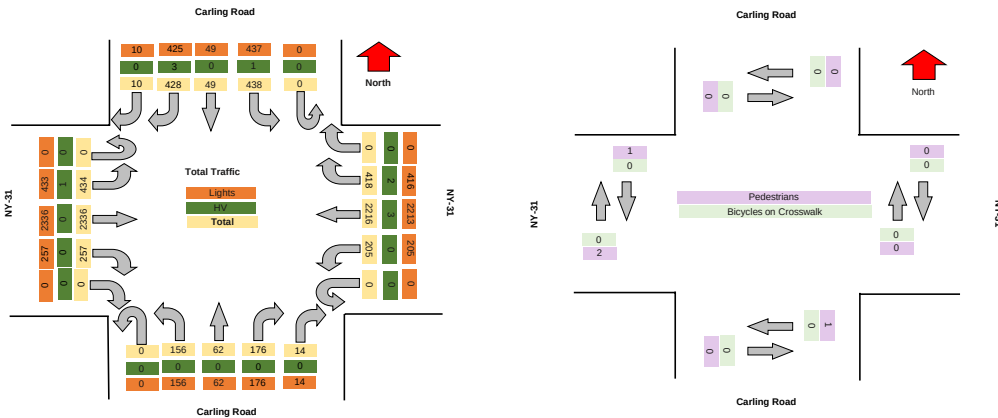

Turning Movement Peak Hour Data (AM)

12:00:00 PM

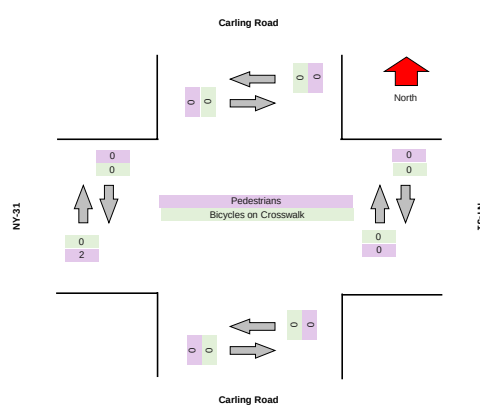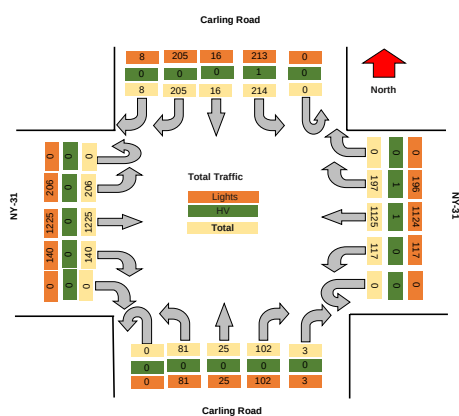[illegible]

Summary



Summary

Summary

Summary

Motorcycles

[illegible]

Cars

Leg Direction Start Time	NY-31 Eastbound								NY-31 Westbound								Carling Road Northbound								Carling Road Southbound							
	Left								Left								Left								Left							
	Thru	Right	RTOR	U-Turn	Peds CW	Peds CCW			Thru	Right	RTOR	U-Turn	Peds CW	Peds CCW			Thru	Right	RTOR	U-Turn	Peds CW	Peds CCW			Thru	Right	RTOR	U-Turn	Peds CW	Peds CCW		
2024/05/11 11:00:00	55	268	26	0	0	0	0		19	259	57	0	0	0	0		16	8	15	3	0	0	0		46	10	45	0	0	0	0	
2024/05/11 11:15:00	52	292	26	0	0	0	0		22	280	56	0	0	0	0		22	10	21	4	0	0	0		55	11	53	0	0	0	0	
2024/05/11 11:30:00	65	289	32	0	0	0	0		24	275	52	0	0	0	0		15	11	19	2	0	0	0		66	3	55	1	0	0	0	
2024/05/11 11:45:00	55	257	33	0	0	0	0		23	272	55	0	0	0	0		22	8	18	2	0	0	0		56	9	66	1	0	0	0	
2024/05/11 12:00:00	57	324	32	0	0	0	0		19	289	41	0	0	0	0		20	14	17	1	0	0	0		63	8	56	0	0	0	0	
2024/05/11 12:15:00	49	283	26	0	0	0	0		34	290	52	0	0	0	0		18	4	20	1	0	0	0		46	4	57	1	0	0	0	
2024/05/11 12:30:00	40	309	30	0	0	0	0		25	263	57	0	0	0	0		21	0	31	0	0	0	0		54	0	55	4	0	0	0	
2024/05/11 12:45:00	60	300	52	0	0	0	0		39	276	46	0	0	0	0		24	7	25	1	0	0	0		50	4	37	3	0	0	0	
Total	433	2322	237	0	0	0	0		205	2204	416	0	0	0	0		156	62	175	14	0	0	0		436	49	424	10	0	0	0	

Single-Unit Trucks

Leg Direction Start Time	NY-31 Eastbound							NY-31 Westbound							Carling Road Northbound							Carling Road Southbound						
	Left							Left							Left							Left						
	Thru	Right	RTOR	U-Turn	Peds CW	Peds CCW		Thru	Right	RTOR	U-Turn	Peds CW	Peds CCW		Thru	Right	RTOR	U-Turn	Peds CW	Peds CCW		Thru	Right	RTOR	U-Turn	Peds CW	Peds CCW	
2024/05/11 11:00:00	0	0	0	0	0	0	0	0	0	0	0	0	0	0	0	0	0	0	0	0	0	0	0	0	0	0	0	0
2024/05/11 11:15:00	0	2	0	0	0	0	0	0	1	0	0	0	0	0	0	0	1	0	0	0	0	0	0	1	0	0	0	0
2024/05/11 11:30:00	0	0	0	0	0	0	0	0	1	0	0	0	0	0	0	0	0	0	0	0	0	0	0	0	0	0	0	0
2024/05/11 11:45:00	0	1	0	0	0	0	0	0	1	0	0	0	0	0	0	0	0	0	0	0	0	1	0	0	0	0	0	0
2024/05/11 12:00:00	0	3	0	0	0	0	0	0	2	0	0	0	0	0	0	0	0	0	0	0	0	0	0	0	0	0	0	0
2024/05/11 12:15:00	0	0	0	0	0	0	0	0	1	0	0	0	0	0	0	0	0	0	0	0	0	0	0	0	0	0	0	0
2024/05/11 12:30:00	0	1	0	0	0	0	0	0	1	0	0	0	0	0	0	0	0	0	0	0	0	0	0	0	0	0	0	0
2024/05/11 12:45:00	0	2	0	0	0	0	0	0	0	0	0	0	0	0	0	0	0	0	0	0	0	0	0	0	0	0	0	0
Total	0	9	0	0	0	0	0	0	7	0	0	0	0	0	0	0	1	0	0	0	0	1	0	1	0	0	0	0

Articulated Trucks

Leg Direction Start Time	NY-31 Eastbound							NY-31 Westbound							Carling Road Northbound							Carling Road Southbound						
	Left							Left							Left							Left						
	Thru	Right	RTOR	U-Turn	Peds CW	Peds CCW		Thru	Right	RTOR	U-Turn	Peds CW	Peds CCW		Thru	Right	RTOR	U-Turn	Peds CW	Peds CCW		Thru	Right	RTOR	U-Turn	Peds CW	Peds CCW	
2024/05/11 11:00:00	0	0	0	0	0	0	0	0	1	0	0	0	0	0	0	0	0	0	0	0	0	0	0	0	0	0	0	0
2024/05/11 11:15:00	0	0	0	0	0	0	0	0	1	1	0	0	0	0	0	0	0	0	0	0	0	0	0	0	0	0	0	0
2024/05/11 11:30:00	0	0	0	0	0	0	0	0	0	0	0	0	0	0	0	0	0	0	0	0	0	0	0	0	0	0	0	0
2024/05/11 11:45:00	1	0	0	0	0	0	0	0	0	0	0	0	0	0	0	0	0	0	0	0	0	0	0	1	0	0	0	0
2024/05/11 12:00:00	0	0	0	0	0	0	0	0	0	0	0	0	0	0	0	0	0	0	0	0	0	0	0	0	0	0	0	0
2024/05/11 12:15:00	0	0	0	0	0	0	0	0	0	0	0	0	0	0	0	0	0	0	0	0	0	0	0	0	0	0	0	0
2024/05/11 12:30:00	0	0	0	0	0	0	0	0	1	0	0	0	0	0	0	0	0	0	0	0	0	0	0	0	0	0	0	0
2024/05/11 12:45:00	0	0	0	0	0	0	0	0	0	1	0	0	0	0	0	0	0	0	0	0	0	0	0	0	0	0	0	0
Total	1	0	0	0	0	0	0	0	3	2	0	0	0	0	0	0	0	0	0	0	0	0	0	1	0	1	0	0

Buses

[illegible]

Pedestrians

Leg Direction Start Time	NY-31 Eastbound							NY-31 Westbound							Carling Road Northbound							Carling Road Southbound						
	Left							Left							Left							Left						
	Thru	Right	RTOR	U-Turn	Peds CW	Peds CCW		Thru	Right	RTOR	U-Turn	Peds CW	Peds CCW		Thru	Right	RTOR	U-Turn	Peds CW	Peds CCW		Thru	Right	RTOR	U-Turn	Peds CW	Peds CCW	
2024/05/11 11:00:00	0	0	0	0	0	0	0	0	0	0	0	0	0	0	0	0	0	0	0	0	0	0	0	0	0	0	0	0
2024/05/11 11:15:00	0	0	0	0	0	0	0	0	0	0	0	0	0	0	0	0	0	0	0	1	0	0	0	0	0	0	0	0
2024/05/11 11:30:00	0	0	0	0	0	0	1	0	0	0	0	0	0	0	0	0	0	0	0	0	0	0	0	0	0	0	0	0
2024/05/11 11:45:00	0	0	0	0	0	0	0	0	0	0	0	0	0	0	0	0	0	0	0	0	0	0	0	0	0	0	0	0
2024/05/11 12:00:00	0	0	0	0	0	0	0	0	0	0	0	0	0	0	0	0	0	0	0	0	0	0	0	0	0	0	0	0
2024/05/11 12:15:00	0	0	0	0	0	0	0	0	0	0	0	0	0	0	0	0	0	0	0	0	0	0	0	0	0	0	0	0
2024/05/11 12:30:00	0	0	0	0	0	2	0	0	0	0	0	0	0	0	0	0	0	0	0	0	0	0	0	0	0	0	0	0
2024/05/11 12:45:00	0	0	0	0	0	0	0	0	0	0	0	0	0	0	0	0	0	0	0	0	0	0	0	0	0	0	0	0
Total	0	0	0	0	0	2	1	0	0	0	0	0	0	0	0	0	0	0	0	1	0	0	0	0	0	0	0	0

Bicycles on Road

Long Direction Start Time	NY-31 Eastbound Left							NY-31 Westbound Left							Cading Road Northbound Left							Cading Road Southbound Left						
	Thru	Right	RTOR	U-Turn	Peds: CW	Peds: CCW		Thru	Right	RTOR	U-Turn	Peds: CW	Peds: CCW		Thru	Right	RTOR	U-Turn	Peds: CW	Peds: CCW		Thru	Right	RTOR	U-Turn	Peds: CW	Peds: CCW	
202405/11 11:00:00	0	0	0	0	0	0		0	0	0	0	0	0		0	0	0	0	0	0		0	0	0	0	0	0	
202405/11 11:15:00	0	0	0	0	0	0		0	0	0	0	0	0		0	0	0	0	0	0		0	0	0	0	0	0	
202405/11 11:30:00	0	0	0	0	0	0		0	0	0	0	0	0		0	0	0	0	0	0		0	0	0	0	0	0	
202405/11 11:45:00	0	0	0	0	0	0		0	0	0	0	0	0		0	0	0	0	0	0		0	0	0	0	0	0	
202405/11 12:00:00	0	0	0	0	0	0		0	0	0	0	0	0		0	0	0	0	0	0		0	0	0	0	0	0	
202405/11 12:15:00	0	0	0	0	0	0		0	0	0	0	0	0		0	0	0	0	0	0		0	0	0	0	0	0	
202405/11 12:30:00	0	0	0	0	0	0		0	0	0	0	0	0		0	0	0	0	0	0		0	0	0	0	0	0	
202405/11 12:45:00	0	0	0	0	0	0		0	0	0	0	0	0		0	0	0	0	0	0		0	0	0	0	0	0	
Total	0	0	0	0	0	0		0	0	0	0	0	0		0	0	0	0	0	0		0	0	0	0	0	0	

Bicycles on Crosswalk

[illegible]

Total Volume Class Breakdown

Leg Direction	NY-31 Eastbound										NY-31 Westbound										Carling Road Northbound										Carling Road Southbound										Int Total	Cross Total					
	Left										Right										Left										Right																
	Thru	Right	RTOR	U-Turn	App Total	Peds CW	Peds CCW	Peds	CCW	Left	Thru	Right	RTOR	U-Turn	App Total	Peds CW	Peds CCW	Peds	CCW	Left	Thru	Right	RTOR	U-Turn	App Total	Peds CW	Peds CCW	Peds	CCW	Left	Thru	Right	RTOR	U-Turn	App Total	Peds CW	Peds CCW	Peds	CCW								
Start Time	
2024/05/11 11:00:00	55	262	26	0	0	350	0	0	0	13	260	57	0	0	330	0	0	0	0	16	8	15	3	0	42	0	0	55	11	54	0	0	381	0	0	0	0	381	0	0	829	0					
2024/05/11 11:15:00	52	294	26	0	0	372	0	0	0	22	282	57	0	0	361	0	0	0	0	22	30	22	4	0	58	1	0	55	11	54	0	0	329	0	0	0	0	329	0	0	911	1					
2024/05/11 11:30:00	66	289	32	0	0	386	0	1	1	24	276	52	0	0	352	0	0	0	0	15	11	19	2	0	47	0	0	66	3	56	1	0	328	0	0	0	0	328	0	0	911	1					
2024/05/11 11:45:00	56	259	33	0	0	348	0	0	0	23	273	55	0	0	351	0	0	0	0	22	8	18	2	0	50	0	0	57	9	68	1	0	335	0	0	0	0	335	0	0	884	0					
2024/05/11 12:00:00	57	328	32	0	0	417	0	0	0	19	292	41	0	0	362	0	0	0	0	20	14	17	1	0	52	0	0	63	8	56	0	0	327	0	0	0	0	327	0	0	948	0					
2024/05/11 12:15:00	49	283	26	0	0	358	0	0	0	34	251	52	0	0	337	0	0	0	0	16	4	28	1	0	50	0	0	46	4	57	1	0	368	0	0	0	0	368	0	0	892	0					
2024/05/11 12:30:00	40	311	30	0	0	381	0	0	0	25	266	57	0	0	347	0	0	0	0	21	0	31	0	0	52	0	0	54	0	55	4	0	313	0	0	0	0	313	0	0	893	2					
2024/05/11 12:45:00	60	303	32	0	0	415	0	0	0	39	277	47	0	0	363	0	0	0	0	24	7	22	1	0	57	0	0	51	4	37	3	0	39	0	0	0	0	39	0	0	930	4					
Grand Total	634	2338	257	0	0	3827	2	1	1	205	2216	418	0	0	2839	0	0	0	0	156	82	176	14	0	408	1	0	438	49	428	10	0	925	0	0	0	0	925	0	0	7199	4					
% Approach	14.3%	77.2%	8.5%	0.0%	0.0%	42.0%				7.2%	78.1%	14.7%	0.0%	0.0%	39.4%					38.2%	15.2%	43.1%	3.4%	0.0%	5.7%			47.4%	5.3%	46.3%	1.1%	0.0%					12.8%										
% Total	6.0%	32.4%	3.6%	0.0%	0.0%	42.0%				2.8%	30.8%	5.8%	0.0%	0.0%	39.4%					2.2%	0.9%	2.4%	0.2%	0.0%	0			6.1%	0.7%	5.0%	0.1%	0.0%					12.8%										
% Motorcycles	0	5	0	0.0%	0.0%	5				0	2	0	0.0%	0	2					0	0	0	0	0	0			0	0	0	0	0	0					0									
% Cars	453	2332	257	0	0	3812				205	2204	416	0	0	2825					155	82	175	14	0	407			436	49	424	10	0	919					919									
% Single-Unit Trucks	99.8%	99.4%	100.0%	0.0%	0.0%	99.5%				100.0%	99.5%	99.5%	0.0%	0.0%	99.5%					100.0%	100.0%	99.4%	99.9%	0.0%	99.8%			99.5%	100.0%	99.1%	100.0%	0.0%	0.0%	99.4%					99.4%								
% Articulated Trucks	0	9	0	0.0%	0.0%	9				0	7	0	0.0%	0	7					0	0	1	0	0	0			1	0	1	0	0	0					2									
% Buses	0	0	0	0.0%	0.0%	0				0	0	0	0.0%	0	0					0	0	0	0	0	0			0	0	0	0	0	0					0									
% Bicycles on Road	0.0%	0.4%	0.0%	0.0%	0.0%	0.3%				0.0%	0.3%	0.0%	0.0%	0.0%	0.2%					0.0%	0.0%	0.0%	0.0%	0.0%	0.2%			0.2%	0.0%	0.2%	0.0%	0.0%	0.0%	0.2%					0.2%								
% Pedestrians	0.2%	0.0%	0.0%	0.0%	0.0%	0.0%				0.0%	0.1%	0.5%	0.0%	0.0%	0.2%					0.0%	0.0%	0.0%	0.0%	0.0%	0.0%			0.0%	0.0%	0.2%	0.0%	0.0%	0.0%	0.0%	0.2%					0.1%							
% Bicycles on Crosswalk	0.0%	0.0%	0.0%	0.0%	0.0%	0.0%				0.0%	0.0%	0.0%	0.0%	0.0%	0.0%					0.0%	0.0%	0.0%	0.0%	0.0%	0.0%			0.0%	0.0%	0.5%	0.0%	0.0%	0.0%	0.2%					0.0%								
% Pedestrians	0.0%	0.0%	0.0%	0.0%	0.0%	0.0%				0.0%	0.0%	0.0%	0.0%	0.0%	0.0%					0.0%	0.0%	0.0%	0.0%	0.0%	0.0%			0.0%	0.0%	0.0%	0.0%	0.0%	0.0%	0.0%	0.0%	0.0%	0.0%	0.0%	0.0%	0.0%	0.0%						
% Bicycles on Crosswalk	0.0%	0.0%	0.0%	0.0%	0.0%	0.0%				0.0%	0.0%	0.0%	0.0%	0.0%	0.0%					0.0%	0.0%	0.0%	0.0%	0.0%	0.0%			0.0%	0.0%	0.0%	0.0%	0.0%	0.0%	0.0%	0.0%	0.0%	0.0%	0.0%	0.0%	0.0%	0.0%	0.0%					

AM Peak Class Breakdown

[illegible]





Project	GTS
Project Code	11778
Site Name	11778-9
Legs and Movements	All Processed Legs & Move
Bin Size	15 minutes
Survey Date	2024/05/11, Saturday
Location	NYS Route 31 & Carling Rd
Latitude and Longitude	43.185360, -76.238740

	Start	End	PHF
AM Peak	2024/05/11 12:00:00	2024/05/11 13:00:00	0.97

Turning Movement Data

Leg Direction	NY-31 Eastbound								NY-31 Westbound								Carling Road Northbound								Carling Road Southbound								Total
	Left	Thru	Right	RTOR	U-Turn	App Total	Peak CV	Peak CV%	Left	Thru	Right	RTOR	U-Turn	App Total	Peak CV	Peak CV%	Left	Thru	Right	RTOR	U-Turn	App Total	Peak CV	Peak CV%	Left	Thru	Right	RTOR	U-Turn	App Total	Peak CV	Peak CV%	
Start Time																																	
11:00:00 AM	55	269	26	0	0	350	0	0	19	260	57	0	0	336	0	0	16	8	15	3	0	42	0	0	46	10	45	0	0	101	0	0	829
11:15:00 AM	52	294	26	0	0	372	0	0	22	282	57	0	0	361	0	0	22	10	22	4	0	58	1	0	55	11	54	0	0	120	0	0	911
11:30:00 AM	65	289	32	0	0	386	0	1	24	276	52	0	0	352	0	0	15	11	19	2	0	47	0	0	66	3	56	1	0	126	0	0	911
11:45:00 AM	56	259	33	0	0	348	0	0	23	273	55	0	0	351	0	0	22	8	18	2	0	50	0	0	57	9	68	1	0	135	0	0	884
Hourly Total	228	1111	117	0	0	1458	0	1	88	1091	221	0	0	1400	0	0	75	37	74	11	0	197	1	0	224	33	223	2	0	482	0	0	3535
12:00:00 PM	57	328	32	0	0	417	0	0	19	292	41	0	0	352	0	0	20	14	17	1	0	52	0	0	63	8	56	0	0	127	0	0	948
12:15:00 PM	49	283	26	0	0	358	0	0	34	291	52	0	0	377	0	0	16	4	29	1	0	50	0	0	46	4	57	1	0	108	0	0	893
12:30:00 PM	40	311	30	0	0	381	2	0	25	265	57	0	0	347	0	0	21	0	31	0	0	52	0	0	54	0	55	4	0	113	0	0	893
12:45:00 PM	60	303	52	0	0	415	0	0	39	277	47	0	0	363	0	0	24	7	25	1	0	57	0	0	51	4	37	3	0	95	0	0	930
Hourly Total	206	1225	140	0	0	1571	2	0	117	1125	197	0	0	1439	0	0	81	25	102	3	0	211	0	0	214	16	205	8	0	443	0	0	3664
Grand Total	434	2336	257	0	0	3027	2	1	205	2216	418	0	0	2839	0	0	156	62	176	14	0	408	1	0	438	49	428	10	0	925	0	0	7199
% Approach	14.3%	77.2%	8.5%	0.0%	0.0%	0.0%	0.0%	0.0%	7.2%	78.1%	14.7%	0.0%	0.0%	0.0%	0.0%	0.0%	38.2%	15.2%	43.1%	3.4%	0.0%	0.0%	0.0%	0.0%	47.4%	5.3%	46.3%	1.1%	0.0%	0.0%	0.0%	0.0%	0.0%
% Total	6.0%	32.4%	3.6%	0.0%	0.0%	42.0%	0.0%	0.0%	2.0%	30.8%	5.8%	0.0%	0.0%	35.4%	0.0%	0.0%	2.2%	0.9%	2.4%	0.2%	0.0%	5.7%	0.0%	0.0%	6.1%	0.7%	5.9%	0.1%	0.0%	12.8%	0.0%	0.0%	0.0%
Lights	433	2336	257	0	0	3026	0	0	205	2213	416	0	0	2834	0	0	156	62	176	14	0	408	0	0	437	49	425	10	0	921	0	0	7189
% Lights	99.8%	100.0%	100.0%	0.0%	0.0%	100.0%	0.0%	0.0%	100.0%	99.9%	99.9%	0.0%	0.0%	99.8%	0.0%	0.0%	100.0%	100.0%	100.0%	100.0%	0.0%	100.0%	0.0%	0.0%	99.9%	100.0%	99.9%	100.0%	0.0%	99.6%	0.0%	0.0%	99.9%
HV	0	0	0	0	0	1	0	0	0	3	2	0	0	5	0	0	0	0	0	0	0	0	0	0	1	0	3	0	0	4	0	0	10
% HV	0.2%	0.0%	0.0%	0.0%	0.0%	0.0%	0.0%	0.0%	0.0%	0.1%	0.5%	0.0%	0.0%	0.2%	0.0%	0.0%	0.0%	0.0%	0.0%	0.0%	0.0%	0.0%	0.0%	0.2%	0.0%	0.7%	0.0%	0.0%	0.4%	0.0%	0.0%	0.1%	
Pedestrians	0	0	0	0	0	2	1	0	0	0	0	0	0	0	0	0	0	0	0	0	0	1	0	0	0	0	0	0	0	0	0	0	4
% Pedestrians	0.0%	0.0%	0.0%	0.0%	0.0%	0.0%	100.0%	100.0%	0.0%	0.0%	0.0%	0.0%	0.0%	0.0%	0.0%	0.0%	0.0%	0.0%	0.0%	0.0%	0.0%	100.0%	0.0%	0.0%	0.0%	0.0%	0.0%	0.0%	0.0%	0.0%	0.0%	0.0%	100.0%
Bicycles on Crosswalk	0	0	0	0	0	0	0	0	0	0	0	0	0	0	0	0	0	0	0	0	0	0	0	0	0	0	0	0	0	0	0	0	0
% Bicycles on Crosswalk	0.0%	0.0%	0.0%	0.0%	0.0%	0.0%	0.0%	0.0%	0.0%	0.0%	0.0%	0.0%	0.0%	0.0%	0.0%	0.0%	0.0%	0.0%	0.0%	0.0%	0.0%	0.0%	0.0%	0.0%	0.0%	0.0%	0.0%	0.0%	0.0%	0.0%	0.0%	0.0%	0.0%

Turning Movement Data Plot

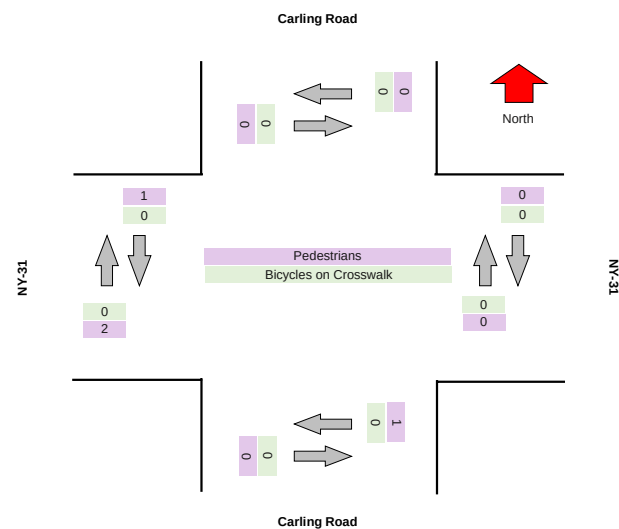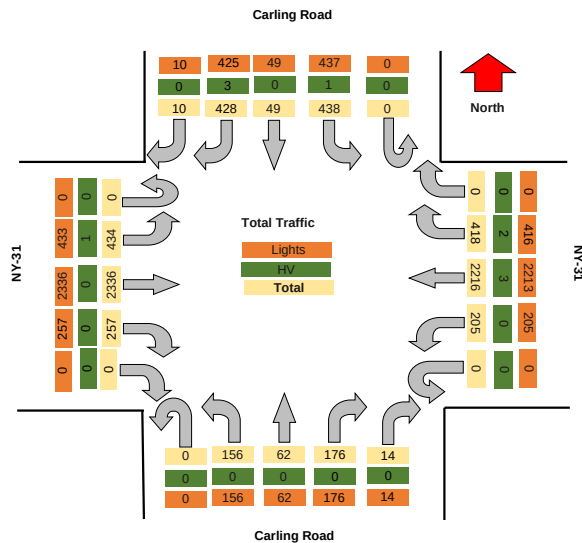





Turning Movement Peak Hour Data (AM)

f 18

#####

Leg Direction	NY-31 Eastbound									NY-31 Westbound									Carling Road Northbound									Carling Road Southbound									Total
	Left	Thru	Right	RTOR	U-Turn	App Total	Peds CW	Peds CCW		Left	Thru	Right	RTOR	U-Turn	App Total	Peds CW	Peds CCW		Left	Thru	Right	RTOR	U-Turn	App Total	Peds CW	Peds CCW		Left	Thru	Right	RTOR	U-Turn	App Total	Peds CW	Peds CCW		
12:00:00 PM	57	328	32	0	0	417	0	0		19	292	41	0	0	352	0	0		20	14	17	1	0	52	0	0		63	8	56	0	0	127	0	0		948
12:15:00 PM	49	283	26	0	0	358	0	0		34	291	52	0	0	377	0	0		16	4	29	1	0	50	0	0		46	4	57	1	0	108	0	0		893
12:30:00 PM	40	311	30	0	0	381	2	0		25	265	57	0	0	347	0	0		21	0	31	0	0	52	0	0		54	0	55	4	0	113	0	0		893
12:45:00 PM	60	303	52	0	0	415	0	0		39	277	47	0	0	363	0	0		24	7	25	1	0	57	0	0		51	4	37	3	0	95	0	0		930
Grand Total	206	1225	140	0	0	1571	2	0		117	1125	197	0	0	1439	0	0		81	25	102	3	0	211	0	0		214	16	205	8	0	443	0	0		3664
% Approach	13.1%	78.0%	8.9%	0.0%	0.0%	0.0%	0.0%	0.0%		8.1%	78.2%	13.7%	0.0%	0.0%	0.0%	0.0%	0.0%		38.4%	11.8%	48.3%	1.4%	0.0%	0.0%	0.0%	0.0%		48.3%	3.6%	46.3%	1.8%	0.0%	0.0%	0.0%	0.0%		
% Total	5.6%	33.4%	3.8%	0.0%	0.0%	42.9%	0.0%	0.0%		3.2%	30.7%	5.4%	0.0%	0.0%	39.3%	0.0%	0.0%		2.2%	0.7%	2.8%	0.1%	0.0%	5.8%	0.0%	0.0%		5.8%	0.4%	5.6%	0.2%	0.0%	12.1%	0.0%	0.0%		
PHF	0.858	0.934	0.673	0.000	0.000	0.942	0.000	0.000		0.750	0.963	0.864	0.000	0.000	0.954	0.000	0.000		0.844	0.446	0.823	0.750	0.000	0.925	0.000	0.000		0.849	0.500	0.899	0.500	0.000	0.872	0.000	0.000		0.966
Lights	206	1225	140	0	0	1571	0	0		117	1124	196	0	0	1437	0	0		81	25	102	3	0	211	0	0		213	16	205	8	0	442	0	0		3661
% Lights	100.0%	100.0%	100.0%	0.0%	0.0%	100.0%	0.0%	0.0%		100.0%	99.9%	99.9%	0.0%	0.0%	99.9%	0.0%	0.0%		100.0%	100.0%	100.0%	100.0%	0.0%	100.0%	0.0%	0.0%		99.5%	100.0%	100.0%	100.0%	0.0%	99.8%	0.0%	0.0%		99.9%
HV	0	0	0	0	0	0	0	0		0	1	1	0	0	2	0	0		0	0	0	0	0	0	0	0		1	0	0	0	0	1	0	0		3
% HV	0.0%	0.0%	0.0%	0.0%	0.0%	0.0%	0.0%	0.0%		0.0%	0.1%	0.5%	0.0%	0.0%	0.1%	0.0%	0.0%		0.0%	0.0%	0.0%	0.0%	0.0%	0.0%	0.0%	0.0%		0.5%	0.0%	0.0%	0.0%	0.0%	0.2%	0.0%	0.0%		0.1%
Pedestrians	0	0	0	0	0	0	2	0		0	0	0	0	0	0	0	0		0	0	0	0	0	0	0	0		0	0	0	0	0	0	0	0		2
% Pedestrians	0.0%	0.0%	0.0%	0.0%	0.0%	0.0%	0.0%	0.0%		0.0%	0.0%	0.0%	0.0%	0.0%	0.0%	0.0%	0.0%		0.0%	0.0%	0.0%	0.0%	0.0%	0.0%	0.0%	0.0%		0.0%	0.0%	0.0%	0.0%	0.0%	0.0%	0.0%	0.0%		100.0%
Bicycles on Crosswalk	0	0	0	0	0	0	0	0		0	0	0	0	0	0	0	0		0	0	0	0	0	0	0	0		0	0	0	0	0	0	0	0		0
% Bicycles on Crosswalk	0.0%	0.0%	0.0%	0.0%	0.0%	0.0%	0.0%	0.0%		0.0%	0.0%	0.0%	0.0%	0.0%	0.0%	0.0%	0.0%		0.0%	0.0%	0.0%	0.0%	0.0%	0.0%	0.0%	0.0%		0.0%	0.0%	0.0%	0.0%	0.0%	0.0%	0.0%	0.0%		0.0%

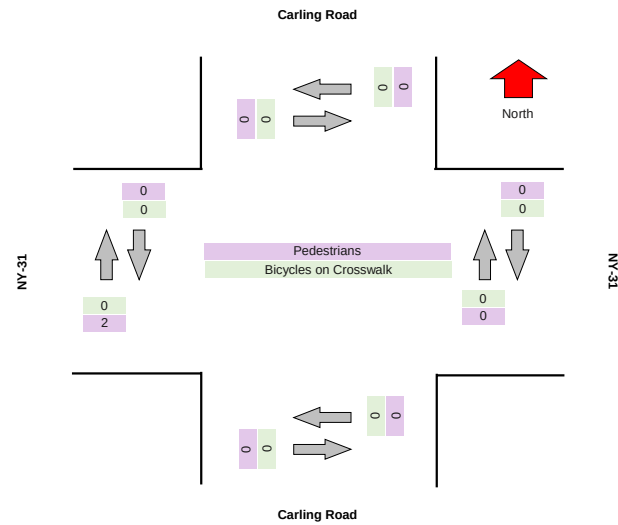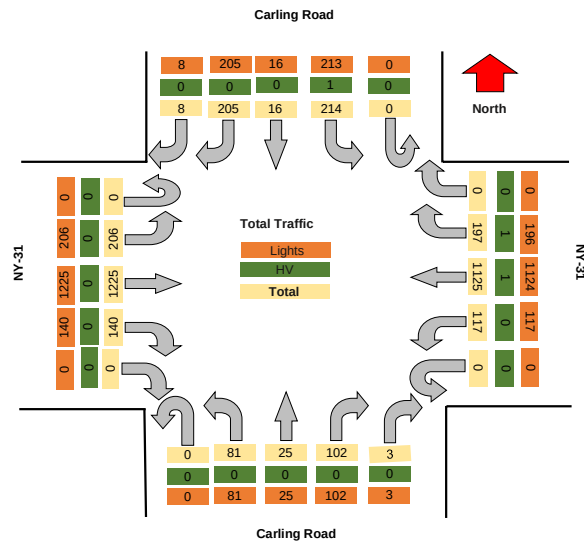

Summary



Project	GTS
Project Code	11778
Site Name	11778-10
Legs and Movements	All Processed Legs & Movements
Bin Size	15 minutes
Survey Date	2024/05/09, Thursday
Location	NYS Route 31, Dell Center 2
Latitude and Longitude	43.185200, -76.242890

AM Peak	Start 2024/05/09 07:15:00	End 2024/05/09 08:15:00	PHE 0.93
---------	------------------------------	----------------------------	-------------

Turning Movement Data

Leg Direction	NY-31										NY-31										Willow Field Elementary Access										Dell Center Drive										Total
	Eastbound										Westbound										Northbound										Southbound										
	Left	Thru	Right	RTOR	U-Turn	App Total	Observed	Observed	Observed	Left	Thru	Right	RTOR	U-Turn	App Total	Observed	Observed	Observed	Left	Thru	Right	RTOR	U-Turn	App Total	Observed	Observed	Observed	Left	Thru	Right	RTOR	U-Turn	App Total	Observed	Observed	Observed					
7:00:00 AM	11	190	1	0	1	203	0	0	0	0	3	64	9	0	0	106	0	0	0	0	0	0	0	1	2	0	3	0	0	19	0	6	10	0	35	0	0	347			
7:15:00 AM	15	176	3	0	0	194	0	0	0	0	2	118	11	3	0	132	0	0	0	0	0	0	0	1	2	0	4	0	0	16	0	6	7	0	29	0	0	309			
7:30:00 AM	19	225	3	1	0	244	0	0	0	0	4	122	17	5	0	148	0	0	0	0	0	0	0	2	5	0	9	0	0	25	1	5	7	0	38	1	0	439			
7:45:00 AM	23	305	2	0	0	323	0	0	0	0	7	143	26	7	0	183	0	0	0	0	0	0	0	1	2	0	4	0	0	22	0	6	9	0	37	0	0	447			
Hourly Total	82	793	3	1	1	894	0	0	0	0	18	479	53	15	0	589	0	0	0	0	0	0	0	4	0	11	0	20	0	0	39	1	23	13	0	139	1	0	1592		
8:00:00 AM	21	188	1	1	0	221	0	0	0	0	5	136	14	1	0	159	0	0	0	0	0	0	0	1	1	0	3	0	0	21	0	7	13	0	41	0	0	423			
8:15:00 AM	22	186	11	2	0	221	0	0	0	0	16	119	14	5	0	154	0	0	0	0	0	0	0	2	2	0	4	0	0	13	1	10	5	0	29	0	0	408			
8:30:00 AM	18	167	7	1	0	193	0	0	0	0	17	139	17	8	0	185	0	0	0	0	0	0	0	3	0	2	1	0	0	23	2	11	2	0	38	0	0	418			
8:45:00 AM	22	178	5	0	0	196	0	0	0	0	12	137	15	5	0	169	0	0	0	0	0	0	0	0	0	1	0	0	0	0	24	0	13	4	0	41	0	0	367		
Hourly Total	93	880	24	4	0	991	0	0	0	0	50	531	60	19	0	689	0	0	0	0	0	0	0	5	0	5	0	14	0	0	41	3	43	24	0	149	0	0	1814		
Grand Total	145	1473	33	5	1	1655	0	0	0	0	68	1008	123	24	0	1229	0	0	0	0	0	0	0	10	0	16	0	34	0	0	189	4	64	57	0	268	0	0	3206		
% Approach	8.6%	86.4%	2.0%	0.3%	0.1%	0.0%	0.0%	0.0%	0.0%	0.0%	5.4%	82.9%	10.0%	2.2%	0.0%	8.4%	0.0%	0.0%	0.0%	0.0%	0.0%	0.0%	0.0%	0.0%	0.0%	0.0%	0.0%	0.0%	23.4%	0.0%	42.2%	0.0%	8.0%	0.0%	0.0%	15.6%	0.1%	0.0%	100.0%		
% Total	4.5%	45.9%	1.0%	0.2%	0.0%	0.0%	0.0%	0.0%	0.0%	0.0%	2.1%	31.4%	3.9%	1.1%	0.0%	36.3%	0.0%	0.0%	0.0%	0.0%	0.0%	0.0%	0.0%	0.0%	0.0%	0.0%	0.0%	0.0%	0.0%	5.1%	0.1%	0.0%	1.8%	0.0%	0.0%	9.0%	0.0%	0.0%	100.0%		
Lights	140	1452	33	5	1	1631	0	0	0	0	64	978	116	34	0	1182	0	0	0	0	0	0	0	9	0	10	12	0	31	0	0	161	4	59	56	0	280	0	0	3134	
% Lights	96.4%	98.7%	100.0%	100.0%	100.0%	98.6%	0.0%	0.0%	0.0%	0.0%	94.8%	97.7%	94.3%	100.0%	0.0%	97.4%	0.0%	0.0%	0.0%	0.0%	0.0%	0.0%	0.0%	0.0%	0.0%	0.0%	0.0%	0.0%	0.0%	94.8%	100.0%	94.7%	98.7%	0.0%	97.4%	0.0%	0.0%	97.4%			
HV	5	33	0	0	0	24	0	0	0	0	2	128	7	0	0	37	0	0	0	0	0	0	0	1	0	0	2	0	0	2	0	5	1	0	8	0	0	32			
% HV	3.4%	1.3%	0.0%	0.0%	0.0%	1.5%	0.0%	0.0%	0.0%	0.0%	3.0%	2.8%	5.7%	0.0%	0.0%	6.0%	0.0%	0.0%	0.0%	0.0%	0.0%	0.0%	0.0%	0.0%	0.0%	0.0%	0.0%	0.0%	0.0%	1.2%	0.0%	7.8%	1.8%	0.0%	2.8%	0.0%	0.0%	2.2%			
Pedestrians	0	0	0	0	0	0	0	0	0	0	0	0	0	0	0	0	0	0	0	0	0	0	0	0	0	0	0	0	0	0	0	0	0	0	0	0	0	0			
% Pedestrians	0.0%	0.0%	0.0%	0.0%	0.0%	0.0%	0.0%	0.0%	0.0%	0.0%	0.0%	0.0%	0.0%	0.0%	0.0%	0.0%	0.0%	0.0%	0.0%	0.0%	0.0%	0.0%	0.0%	0.0%	0.0%	0.0%	0.0%	0.0%	0.0%	0.0%	0.0%	0.0%	0.0%	0.0%	0.0%	0.0%	0.0%	0.0%			
Bicycles on Crosswalk	0	0	0	0	0	0	0	0	0	0	0	0	0	0	0	0	0	0	0	0	0	0	0	0	0	0	0	0	0	0	0	0	0	0	0	0	0	0			
% Bicycles on Crosswalk	0.0%	0.0%	0.0%	0.0%	0.0%	0.0%	0.0%	0.0%	0.0%	0.0%	0.0%	0.0%	0.0%	0.0%	0.0%	0.0%	0.0%	0.0%	0.0%	0.0%	0.0%	0.0%	0.0%	0.0%	0.0%	0.0%	0.0%	0.0%	0.0%	0.0%	0.0%	0.0%	0.0%	0.0%	0.0%	0.0%	0.0%	0.0%			

Turning Movement Data Plot

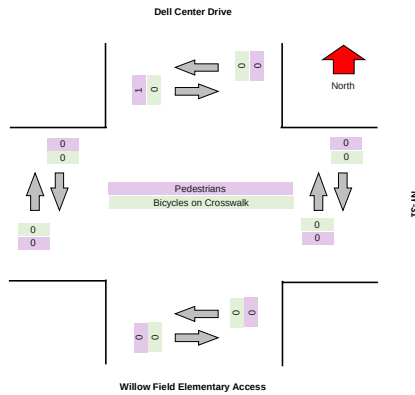
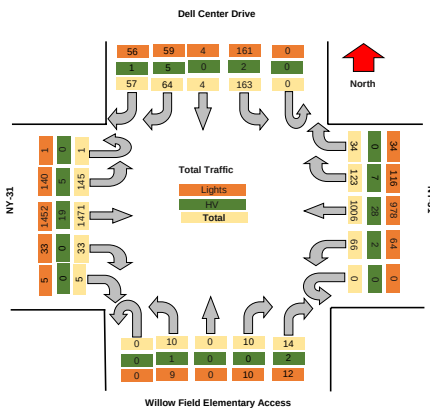


Summary

Turning Movement Peak Hour Data (AM)

7:15:00 AM

Leg	NY-31												NY-31												Willow Field Elementary Access										Dell Center Drive										Total
	Eastbound						Westbound						Northbound						Southbound						Northbound					Southbound															
	Left	Thru	Right	RTOR	U-Turn	App Total	Left	Thru	Right	RTOR	U-Turn	App Total	Left	Thru	Right	RTOR	U-Turn	App Total	Left	Thru	Right	RTOR	U-Turn	App Total	Left	Thru	Right	RTOR	U-Turn	App Total	Left	Thru	Right	RTOR	U-Turn	App Total									
7:15:00 AM	15	176	3	0	0	194	0	0	0	0	0	0	1	0	1	2	0	4	0	0	0	0	0	0	16	0	6	7	0	29	0	0	0	0	0	0	0	0	309						
7:30:00 AM	15	225	3	1	0	244	0	0	0	0	0	0	4	122	17	5	0	148	0	0	0	0	0	0	25	1	5	7	0	38	1	0	0	0	0	0	0	439							
7:45:00 AM	21	200	2	0	0	223	0	0	0	0	0	0	7	143	26	7	0	183	0	0	0	0	0	0	22	0	6	9	0	37	0	0	0	0	0	0	0	447							
8:00:00 AM	21	198	1	1	0	221	0	0	0	0	0	0	5	139	14	1	0	159	0	0	0	0	0	0	21	0	7	13	0	41	0	0	0	0	0	0	0	421							
Grand Total	72	799	9	2	0	882	0	0	0	0	0	0	18	517	69	10	0	619	0	0	0	0	0	0	64	1	24	36	0	119	1	0	0	0	0	0	0	1009							
% Approach	8.2%	90.8%	1.0%	0.2%	0.0%	0.0%	0.0%	0.0%	0.0%	0.0%	0.0%	0.0%	2.9%	85.1%	11.0%	1.0%	0.0%	0.0%	0.0%	0.0%	0.0%	0.0%	0.0%	0.0%	25.0%	0.0%	25.0%	50.0%	0.0%	0.0%	0.0%	0.0%	0.0%	0.0%	0.0%	0.0%	0.0%	0.0%							
% Total	4.3%	48.0%	0.5%	0.1%	0.0%	52.9%	0.0%	0.0%	0.0%	0.0%	0.0%	0.0%	1.1%	31.0%	4.1%	2.0%	0.0%	37.2%	0.0%	0.0%	0.0%	0.0%	0.0%	0.0%	5.0%	0.1%	1.4%	2.2%	0.0%	8.7%	0.0%	0.0%	0.0%	0.0%	0.0%	0.0%	0.0%	0.0%	0.0%						
% RTOR	0.00%	0.00%	0.00%	0.00%	0.00%	0.00%	0.00%	0.00%	0.00%	0.00%	0.00%	0.00%	0.00%	0.00%	0.00%	0.00%	0.00%	0.00%	0.00%	0.00%	0.00%	0.00%	0.00%	0.00%	0.00%	0.00%	0.00%	0.00%	0.00%	0.00%	0.00%	0.00%	0.00%	0.00%	0.00%	0.00%	0.00%	0.00%	0.00%						
% Lights	70	799	9	2	0	876	0	0	0	0	0	0	18	504	63	10	0	601	0	0	0	0	0	0	62	1	21	35	0	119	0	0	0	0	0	0	0	0	318						
% HV	97.2%	98.7%	100.0%	100.0%	0.0%	98.6%	0.0%	0.0%	0.0%	0.0%	0.0%	0.0%	100.0%	97.5%	92.0%	100.0%	0.0%	97.2%	0.0%	0.0%	0.0%	0.0%	0.0%	0.0%	97.5%	100.0%	97.5%	97.2%	0.0%	95.9%	0.0%	0.0%	0.0%	0.0%	0.0%	0.0%	0.0%	0.0%	97.9%						
% Pedestrians	0	0	0	0	0	0	0	0	0	0	0	0	0	0	0	0	0	0	0	0	0	0	0	0	0	0	0	0	0	0	0	0	0	0	0	0	0	1							
% Bicycles on Crosswalk	0	0	0	0	0	0	0	0	0	0	0	0	0	0	0	0	0	0	0	0	0	0	0	0	0	0	0	0	0	0	0	0	0	0	0	0	0	0							
% Bicycles on Crosswalk	0	0	0	0	0	0	0	0	0	0	0	0	0	0	0	0	0	0	0	0	0	0	0	0	0	0	0	0	0	0	0	0	0	0	0	0	0	0							

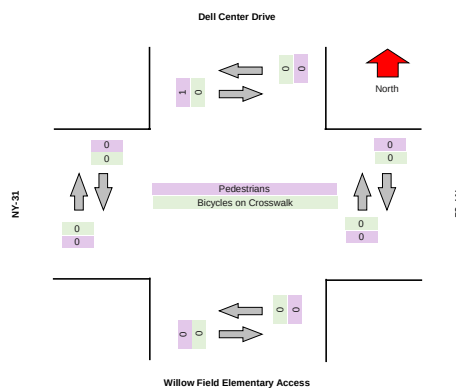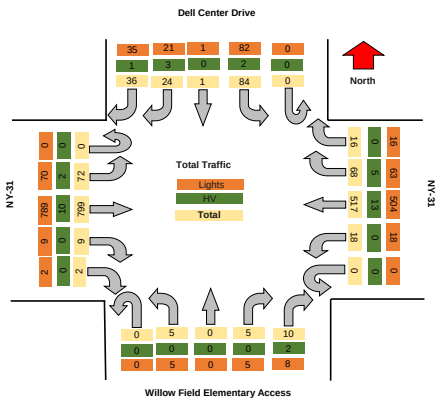

Summary



Motorcycles

Log Direction	NY-31 Eastbound Left						NY-31 Westbound Left						Wilbur Field Elementary Access Northbound						Drel Center Drive Southbound					
	Thru	Right	RTOR	U-Turn	Peds CW	Peds CCW	Thru	Right	RTOR	U-Turn	Peds CW	Peds CCW	Thru	Right	RTOR	U-Turn	Peds CW	Peds CCW	Thru	Right	RTOR	U-Turn	Peds CW	Peds CCW
2024/05/09 07:00:00	0	0	0	0	0	0	0	0	0	0	0	0	0	0	0	0	0	0	0	0	0	0	0	0
2024/05/09 07:15:00	0	0	0	0	0	0	0	0	0	0	0	0	0	0	0	0	0	0	0	0	0	0	0	0
2024/05/09 07:30:00	0	2	0	0	0	0	0	0	0	0	0	0	0	0	0	0	0	0	0	0	0	0	0	0
2024/05/09 07:45:00	0	0	0	0	0	0	0	0	0	0	0	0	0	0	0	0	0	0	0	0	0	0	0	0
2024/05/09 08:00:00	0	1	0	0	0	0	0	0	0	0	0	0	0	0	0	0	0	0	0	0	0	0	0	0
2024/05/09 08:15:00	0	1	0	0	0	0	0	0	0	0	0	0	0	0	0	0	0	0	0	0	0	0	0	0
2024/05/09 08:30:00	0	0	0	0	0	0	0	0	0	0	0	0	0	0	0	0	0	0	0	0	0	0	0	0
2024/05/09 08:45:00	0	0	0	0	0	0	0	0	0	0	0	0	0	0	0	0	0	0	0	0	0	0	0	0
2024/05/09 09:00:00	0	0	0	0	0	0	0	0	0	0	0	0	0	0	0	0	0	0	0	0	0	0	0	0
Total	0	5	0	0	0	0	0	0	0	1	0	0	0	0	0	0	0	0	0	0	0	0	0	0

Cars

Leg Direction Start Time	NY-31 Eastbound							NY-31 Westbound							Willow Field Elementary Access Northbound							Deft Center Drive Southbound						
	Thru	Right	RTOR	U-Turn	Peds CW	Peds CCW		Thru	Right	RTOR	U-Turn	Peds CW	Peds CCW		Thru	Right	RTOR	U-Turn	Peds CW	Peds CCW		Thru	Right	RTOR	U-Turn	Peds CW	Peds CCW	
2024/06/09 07:00:00	11	189	1	0	1	0	0	3	87	9	0	0	0	0	0	0	1	2	0	0	0	18	0	6	9	0	0	0
2024/06/09 07:15:00	14	173	3	0	0	0	0	2	111	11	2	0	0	0	1	0	2	2	0	0	0	16	0	5	7	0	0	0
2024/06/09 07:30:00	13	219	3	1	0	0	0	4	114	14	4	0	0	0	2	0	2	3	0	0	0	24	1	4	7	0	0	0
2024/06/09 07:45:00	21	193	2	0	0	0	0	7	135	21	7	0	0	0	1	0	1	2	0	0	0	19	0	4	8	0	0	0
2024/06/09 08:00:00	21	189	1	1	0	0	0	5	127	13	1	0	0	0	1	0	1	1	0	0	0	21	0	7	13	0	0	0
2024/06/09 08:15:00	20	176	11	2	0	0	0	15	110	14	5	0	0	0	2	0	2	0	0	0	0	13	1	8	5	0	0	0
2024/06/09 08:30:00	18	160	6	1	0	0	0	17	131	15	8	0	0	0	2	0	2	1	0	0	0	23	2	11	2	0	0	0
2024/06/09 08:45:00	21	124	5	0	0	0	0	11	133	13	5	0	0	0	0	0	0	1	0	0	0	22	0	12	4	0	0	0
Total	139	1423	32	5	1	0	0	64	948	110	32	0	0	0	9	0	10	12	0	0	0	156	4	57	55	0	0	0

Single-Unit Trucks

Leg Direction Start Time	NY-31 Eastbound							NY-31 Westbound							Willow Field Elementary Access Northbound							Deft Center Drive Southbound						
	Left							Left							Left							Left						
	Thru	Right	RTOR	U-Turn	Peds CW	Peds CCW		Thru	Right	RTOR	U-Turn	Peds CW	Peds CCW		Thru	Right	RTOR	U-Turn	Peds CW	Peds CCW		Thru	Right	RTOR	U-Turn	Peds CW	Peds CCW	
2024/06/09 07:50:00	0	0	0	0	0	0	0	0	5	0	0	0	0	0	0	0	0	0	0	0	0	1	0	0	1	0	0	0
2024/06/09 07:55:00	0	2	0	0	0	0	0	0	3	0	1	0	0	0	0	0	0	0	0	0	0	0	0	0	0	0	0	
2024/06/09 07:50:00	1	4	0	0	0	0	0	0	3	0	0	0	0	0	0	0	0	0	0	0	0	1	0	0	0	0	0	
2024/06/09 07:45:00	0	4	0	0	0	0	0	0	5	3	0	0	0	0	0	0	0	0	0	0	0	1	0	1	0	0	0	
2024/06/09 08:00:00	0	2	0	0	0	0	0	0	6	1	0	0	0	0	0	0	0	0	0	0	0	0	0	0	0	0	0	
2024/06/09 08:15:00	0	6	0	0	0	0	0	0	2	0	0	0	0	0	0	0	0	0	0	0	0	0	0	1	0	0	0	
2024/06/09 08:30:00	0	3	1	0	0	0	0	0	3	1	0	0	0	0	0	0	0	0	0	0	0	0	0	0	0	0	0	
2024/06/09 08:45:00	0	3	0	0	0	0	0	0	3	1	0	0	0	0	0	0	0	0	0	0	0	2	0	0	0	0	0	
Total	1	24	1	0	0	0	0	0	30	6	1	0	0	0	0	0	0	0	0	0	0	5	0	2	1	0	0	

Articulated Trucks

Leg	NY-31							NY-31							Willow Field Elementary Access							Deft Center Drive						
	Eastbound							Westbound							Northbound							Southbound						
	Thru	Right	RTOR	U-Turn	Peds CW	Peds CCW	Left	Thru	Right	RTOR	U-Turn	Peds CW	Peds CCW	Left	Thru	Right	RTOR	U-Turn	Peds CW	Peds CCW	Left	Thru	Right	RTOR	U-Turn	Peds CW	Peds CCW	Left
2024/06/09 07:50:00	0	0	0	0	0	0	0	0	2	0	0	0	0	0	0	0	0	0	0	0	0	0	0	0	0	0	0	0
2024/06/09 07:55:00	0	1	0	0	0	0	0	0	0	0	0	0	0	0	0	0	0	0	0	0	0	0	0	1	0	0	0	0
2024/06/09 07:50:00	0	0	0	0	0	0	0	0	4	0	0	0	0	0	0	0	0	0	0	0	0	0	0	0	0	0	0	0
2024/06/09 07:55:00	0	0	0	0	0	0	0	0	3	2	0	0	0	0	0	0	0	0	0	0	0	0	0	1	1	0	0	0
2024/06/09 08:00:00	0	2	0	0	0	0	0	0	1	0	0	0	0	0	0	0	0	0	0	0	0	0	0	0	0	0	0	0
2024/06/09 08:15:00	1	1	0	0	0	0	0	0	1	0	0	0	0	0	0	0	0	0	0	0	0	0	0	0	0	0	0	0
2024/06/09 08:30:00	0	2	0	0	0	0	0	0	1	0	0	0	0	0	0	0	0	0	0	0	0	0	0	0	0	0	0	0
2024/06/09 08:45:00	1	0	0	0	0	0	0	0	1	0	0	0	0	0	0	0	0	0	0	0	0	0	0	0	0	0	0	0
Total	2	6	0	0	0	0	0	0	13	2	0	0	0	0	0	0	0	0	0	0	0	0	0	2	1	0	0	0

Buses

Leg Direction Start Time	NY-31 Eastbound							NY-31 Westbound							Willow Field Elementary Access Northbound							Deft Center Drive Southbound						
	Left							Left							Left							Left						
	Thru	Right	RTOR	U-Turn	Peds CW	Peds CCW		Thru	Right	RTOR	U-Turn	Peds CW	Peds CCW		Thru	Right	RTOR	U-Turn	Peds CW	Peds CCW		Thru	Right	RTOR	U-Turn	Peds CW	Peds CCW	
2024/06/09 07:50:00	0	0	0	0	0	0	0	0	0	0	0	0	0	0	0	0	0	0	0	0	0	0	0	0	0	0	0	0
2024/06/09 07:55:00	1	0	0	0	0	0	0	0	2	0	0	0	0	0	0	0	0	0	0	0	0	0	0	0	0	0	0	0
2024/06/09 07:50:00	1	0	0	0	0	0	0	0	1	3	0	0	0	0	0	0	0	0	2	0	0	0	0	1	0	0	0	0
2024/06/09 07:45:00	0	3	0	0	0	0	0	0	0	0	0	0	0	0	0	0	0	0	0	0	0	2	0	0	0	0	0	0
2024/06/09 08:00:00	0	4	0	0	0	0	0	0	2	0	0	0	0	0	0	0	0	0	0	0	0	0	0	0	0	0	0	0
2024/06/09 08:15:00	1	2	0	0	0	0	0	1	6	0	0	0	0	0	0	0	0	0	0	0	0	0	0	1	0	0	0	0
2024/06/09 08:30:00	0	2	0	0	0	0	0	0	4	1	0	0	0	0	1	0	0	0	0	0	0	0	0	0	0	0	0	0
2024/06/09 08:45:00	0	2	0	0	0	0	0	1	0	1	0	0	0	0	0	0	0	0	0	0	0	0	0	1	0	0	0	0
Total	3	13	0	0	0	0	0	2	15	5	0	0	0	0	1	0	0	2	0	0	0	2	0	3	0	0	0	0

Pedestrians

Log Direction Start Time	NY-31 Eastbound Left						NY-31 Westbound Left						Willow Field Elementary Access Northbound						Del Center Drive Southbound Left					
	Thru	Right	RTOR	U-Turn	Peds CW	Peds CCW	Thru	Right	RTOR	U-Turn	Peds CW	Peds CCW	Thru	Right	RTOR	U-Turn	Peds CW	Peds CCW	Thru	Right	RTOR	U-Turn	Peds CW	Peds CCW
2024/05/09 07:00:00	0	0	0	0	0	0	0	0	0	0	0	0	0	0	0	0	0	0	0	0	0	0	0	0
2024/05/09 07:15:00	0	0	0	0	0	0	0	0	0	0	0	0	0	0	0	0	0	0	0	0	0	0	0	0
2024/05/09 07:30:00	0	0	0	0	0	0	0	0	0	0	0	0	0	0	0	0	0	0	0	0	0	0	0	0
2024/05/09 07:45:00	0	0	0	0	0	0	0	0	0	0	0	0	0	0	0	0	0	0	0	0	0	0	0	0
2024/05/09 08:00:00	0	0	0	0	0	0	0	0	0	0	0	0	0	0	0	0	0	0	0	0	0	0	0	0
2024/05/09 08:15:00	0	0	0	0	0	0	0	0	0	0	0	0	0	0	0	0	0	0	0	0	0	0	0	0
2024/05/09 08:30:00	0	0	0	0	0	0	0	0	0	0	0	0	0	0	0	0	0	0	0	0	0	0	0	0
2024/05/09 08:45:00	0	0	0	0	0	0	0	0	0	0	0	0	0	0	0	0	0	0	0	0	0	0	0	0
Total	0	0	0	0	0	0	0	0	0	0	0	0	0	0	0	0	0	0	0	0	0	0	0	1

Bicycles on Road

[illegible]

Total Volume Class Breakdown

Leg Direction	NY-31 Eastbound										NY-31 Westbound										Willow Field Elementary Access										Deel Center Drive									
	Left										Right										Northbound										Southbound									
	Thru	Right	RTOR	U-Turn	App Total	Peds CW	Peds CCW	Left	Thru	Right	RTOR	U-Turn	App Total	Peds CW	Peds CCW	Left	Thru	Right	RTOR	U-Turn	App Total	Peds CW	Peds CCW	Left	Thru	Right	RTOR	U-Turn	App Total	Peds CW	Peds CCW	Int Total	Cross Total							
Start Time	
2024/05/09 07:00:00	11	190	1	0	1	233	0	0	2	94	9	0	0	256	0	0	0	0	1	2	0	0	0	0	0	0	0	0	3	0	0	19	0	6	10	0	35			
2024/05/09 07:15:00	15	176	3	0	0	194	0	0	2	116	11	3	0	132	0	0	1	0	1	2	0	4	0	0	0	16	0	6	7	0	29	0	0	0	359	0				
2024/05/09 07:30:00	15	225	3	1	0	244	0	0	4	122	17	5	0	148	0	0	2	0	2	5	0	9	0	0	0	25	1	5	7	0	38	1	0	0	439	1				
2024/05/09 07:45:00	21	200	2	0	0	223	0	0	7	143	26	7	0	183	0	0	1	0	1	2	0	4	0	0	0	22	0	6	9	0	37	0	0	0	447	0				
2024/05/09 08:00:00	21	188	1	1	0	221	0	0	5	136	14	1	0	156	0	0	1	0	1	1	0	3	0	0	0	21	0	7	13	0	41	0	0	0	421	0				
2024/05/09 08:15:00	22	186	11	2	0	221	0	0	16	119	14	5	0	154	0	0	2	0	2	0	0	4	0	0	0	13	1	10	5	0	29	0	0	0	408	0				
2024/05/09 08:30:00	18	167	7	1	0	193	0	0	17	139	17	8	0	181	0	0	3	0	2	1	0	6	0	0	0	23	2	11	2	0	38	0	0	0	418	0				
2024/05/09 08:45:00	22	192	5	0	0	196	0	0	12	137	15	5	0	159	0	0	0	0	0	1	0	1	0	0	0	21	0	13	4	0	41	0	0	0	397	0				
Grand Total	145	1471	33	6	1	1655	0	0	66	1006	123	34	0	1229	0	0	10	0	10	14	0	34	0	0	0	163	2	64	57	0	288	1	0	0	3206	1				
% Approach	8.8%	88.3%	2.0%	0.3%	0.1%				5.4%	81.3%	10.0%	2.8%	0.0%				29.4%	0.0%	29.4%	41.2%	0.0%	1.1%			56.8%	1.4%	22.2%	19.8%	0.0%					9.9%						
% Total	4.5%	45.9%	1.0%	0.2%	0.0%	51.8%			2.1%	31.4%	3.8%	1.1%	0.0%	38.3%			0.3%	0.0%	0.3%	0.4%	0.0%	1.1%			5.1%	0.1%	2.0%	1.8%	0.0%					9.9%						
% Motorcycles	0	5	0	0	0	5			0	0	0	1	0	1			0	0	0	0	0	0			0	0	0	0	0	0				0	0					
% Motorcycles	0.0%	0.3%	0.0%	0.0%	0.0%	0.3%			0.0%	0.0%	0.0%	2.9%	0.0%	0.1%			0.0%	0.0%	0.0%	0.0%	0.0%	0.0%			0.0%	0.0%	0.0%	0.0%	0.0%					0.0%						
% Cars	139	1423	32	5	1	1600			64	946	110	32	0	1154			9	0	10	12	0	31			56	4	57	55	0	272				3057						
% Cars	95.9%	96.7%	97.0%	100.0%	100.0%	96.7%			97.0%	94.2%	89.4%	94.1%	0.0%	93.9%			90.0%	0.0%	100.0%	85.7%	0.0%	91.2%			95.7%	100.0%	89.1%	96.5%	0.0%	94.4%				94.4%						
% Single-Unit Trucks	1	24	1	0	0	26			0	30	6	1	0	37			0	0	0	0	0	0			5	0	2	1	0	8				8						
% Single-Unit Trucks	0.7%	1.6%	3.0%	0.0%	0.0%	1.6%			0.0%	3.0%	4.9%	2.9%	0.0%	3.0%			0.0%	0.0%	0.0%	0.0%	0.0%	0.0%			3.1%	0.0%	3.1%	1.0%	0.0%	2.8%				2.8%						
% Articulated Trucks	2	6	0	0	0	8			0	12	2	0	0	15			0	0	0	0	0	0			0	0	2	1	0	3				3						
% Articulated Trucks	1.4%	0.4%	0.0%	0.0%	0.0%	0.5%			0.0%	1.3%	1.6%	0.0%	0.0%	1.2%			0.0%	0.0%	0.0%	0.0%	0.0%	0.0%			0.0%	0.0%	3.1%	1.0%	0.0%	1.0%				1.0%						
% Buses	3	13	0	0	0	16			2	15	5	0	0	22			1	0	0	0	0	0			3	2	3	0	0	5				5						
% Buses	2.1%	0.9%	0.0%	0.0%	0.0%	1.0%			0.0%	1.5%	4.1%	0.0%	0.0%	1.8%			10.0%	0.0%	0.0%	14.3%	0.0%	8.8%			1.2%	0.0%	4.7%	0.0%	0.0%	1.7%				1.7%						
% Bicycles on Road	0	0	0	0	0	0			0	0	0	0	0	0			0	0	0	0	0	0			0	0	0	0	0				0							
% Bicycles on Road	0.0%	0.0%	0.0%	0.0%	0.0%	0.0%			0.0%	0.0%	0.0%	0.0%	0.0%	0.0%			0.0%	0.0%	0.0%	0.0%	0.0%	0.0%			0.0%	0.0%	0.0%	0.0%	0.0%				0.0%							
% Pedestrians							0	0							0	0						0	0	0	0	0	0	0	1	0				1	0					
% Pedestrians							0.0%	0.0%							0.0%	0.0%						0.0%	0.0%	0.0%	0.0%	0.0%	0.0%	0.0%	100.0%	0.0%				100.0%						
% Bicycles on Crosswalk							0	0							0	0						0	0	0	0	0	0	0	0	0				0	0					
% Bicycles on Crosswalk							0.0%	0.0%							0.0%	0.0%						0.0%	0.0%	0.0%	0.0%	0.0%	0.0%	0.0%	0.0%	0.0%				0.0%	0.0%					

AM Peak Class Breakdown

[illegible]





Project	GTS
Project Code	11778
Site Name	11778-10
Legs and Movements	All Processed Legs & Move
Bin Size	15 minutes
Survey Date	2024/05/09, Thursday
Location	NYS Route 31 & Dell Center
Latitude and Longitude	43.185200, -76.242890

	Start	End	PHF
AM Peak	2024/05/09 07:15:00	2024/05/09 08:15:00	0.93

Turning Movement Data

Leg Direction	NY-31										NY-31										Willow Field Elementary Access										Dell Center Drive									
	Eastbound										Westbound										Northbound										Southbound									
	Left	Thru	Right	RTOR	U-Turn	App Total	Peak CW	Peak CCW	Left	Thru	Right	RTOR	U-Turn	App Total	Peak CW	Peak CCW	Left	Thru	Right	RTOR	U-Turn	App Total	Peak CW	Peak CCW	Left	Thru	Right	RTOR	U-Turn	App Total	Peak CW	Peak CCW								
Start Time	
7:00:00 AM	11	190	1	0	1	203	0	0	3	94	9	0	0	106	0	0	0	0	1	2	0	3	0	0	19	0	6	10	0	35	0	0	347							
7:15:00 AM	15	176	3	0	0	194	0	0	2	116	11	3	0	132	0	0	1	0	1	2	0	4	0	0	16	0	6	7	0	29	0	0	359							
7:30:00 AM	15	225	3	1	0	244	0	0	4	122	17	5	0	148	0	0	2	0	2	5	0	9	0	0	25	1	5	7	0	38	1	0	439							
7:45:00 AM	21	200	2	0	0	223	0	0	7	143	26	7	0	183	0	0	1	0	1	2	0	4	0	0	22	0	6	9	0	37	0	0	447							
Hourly Total	62	791	9	1	1	864	0	0	16	475	63	15	0	569	0	0	4	0	5	11	0	20	0	0	82	1	23	33	0	139	1	0	1592							
8:00:00 AM	21	198	1	1	0	221	0	0	5	136	14	1	0	156	0	0	1	0	1	1	0	3	0	0	21	0	7	13	0	41	0	0	421							
8:15:00 AM	22	186	11	2	0	221	0	0	16	119	14	5	0	154	0	0	2	0	2	0	0	4	0	0	13	1	10	5	0	29	0	0	408							
8:30:00 AM	18	167	7	1	0	193	0	0	17	139	17	8	0	181	0	0	3	0	2	1	0	6	0	0	23	2	11	2	0	38	0	0	418							
8:45:00 AM	22	129	5	0	0	156	0	0	12	137	15	5	0	169	0	0	0	0	0	1	0	1	0	0	24	0	13	4	0	41	0	0	367							
Hourly Total	83	680	24	4	0	791	0	0	50	531	60	19	0	660	0	0	6	0	5	3	0	14	0	0	81	3	41	24	0	149	0	0	1614							
Grand Total	145	1471	33	5	1	1655	0	0	66	1006	123	34	0	1229	0	0	10	0	10	14	0	34	0	0	163	4	64	57	0	288	1	0	3206							
% Approach	8.8%	88.9%	2.0%	0.3%	0.1%	0.0%	0.0%	0.0%	5.4%	81.9%	10.0%	2.8%	0.0%	0.0%	0.0%	0.0%	29.4%	0.0%	29.4%	41.2%	0.0%	0.0%	0.0%	0.0%	56.6%	1.4%	22.2%	19.8%	0.0%	0.0%	0.0%	0.0%								
% Total	4.5%	45.9%	1.0%	0.2%	0.0%	51.6%	0.0%	0.0%	2.3%	31.4%	3.8%	1.1%	0.0%	38.3%	0.0%	0.0%	0.3%	0.0%	0.3%	0.4%	0.0%	1.1%	0.0%	0.0%	5.1%	0.1%	2.0%	1.8%	0.0%	9.0%	0.0%	0.0%								
Lights	140	1452	33	5	1	1631	0	0	64	978	116	34	0	1192	0	0	9	0	10	12	0	31	0	0	161	4	99	56	0	280	0	0	3134							
% Lights	96.6%	91.7%	100.0%	100.0%	100.0%	98.5%	0.0%	0.0%	97.0%	97.2%	94.3%	100.0%	0.0%	97.0%	0.0%	0.0%	90.0%	0.0%	100.0%	85.7%	0.0%	91.2%	0.0%	0.0%	98.8%	100.0%	92.2%	93.2%	0.0%	97.2%	0.0%	0.0%	97.8%							
HV	5	19	0	0	0	24	0	0	2	28	7	0	0	37	0	0	1	0	0	2	0	3	0	0	2	0	5	1	0	8	0	0	72							
% HV	3.4%	1.3%	0.0%	0.0%	0.0%	1.5%	0.0%	0.0%	3.0%	2.8%	5.7%	0.0%	0.0%	3.0%	0.0%	0.0%	10.0%	0.0%	0.0%	14.3%	0.0%	8.8%	0.0%	0.0%	1.2%	0.0%	7.8%	1.8%	0.0%	2.8%	0.0%	0.0%	2.2%							
Pedestrians	0	0	0	0	0	0	0	0	0	0	0	0	0	0	0	0	0	0	0	0	0	0	0	0	0	0	0	0	0	0	1	0	1							
% Pedestrians	0.0%	0.0%	0.0%	0.0%	0.0%	0.0%	0.0%	0.0%	0.0%	0.0%	0.0%	0.0%	0.0%	0.0%	0.0%	0.0%	0.0%	0.0%	0.0%	0.0%	0.0%	0.0%	0.0%	0.0%	0.0%	0.0%	0.0%	0.0%	0.0%	0.0%	100.0%	0.0%	100.0%							
Bicycles on Crosswalk	0	0	0	0	0	0	0	0	0	0	0	0	0	0	0	0	0	0	0	0	0	0	0	0	0	0	0	0	0	0	0	0	0							
% Bicycles on Crosswalk	0.0%	0.0%	0.0%	0.0%	0.0%	0.0%	0.0%	0.0%	0.0%	0.0%	0.0%	0.0%	0.0%	0.0%	0.0%	0.0%	0.0%	0.0%	0.0%	0.0%	0.0%	0.0%	0.0%	0.0%	0.0%	0.0%	0.0%	0.0%	0.0%	0.0%	0.0%	0.0%	0.0%							

Turning Movement Data Plot

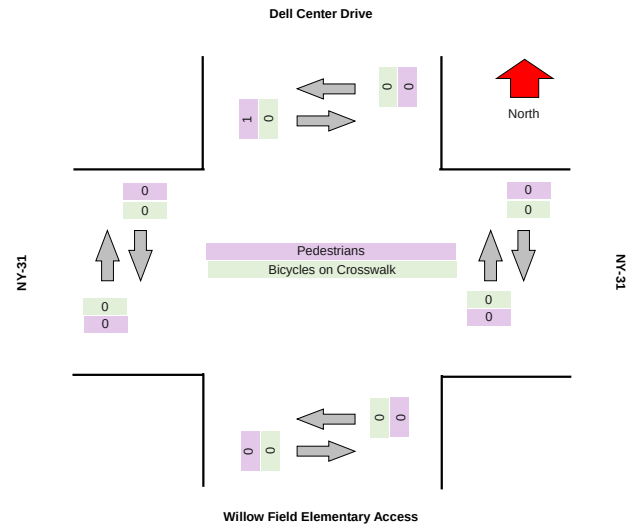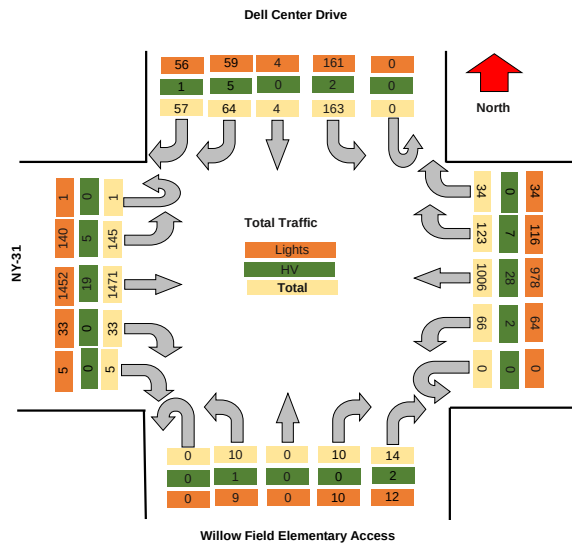





Turning Movement Peak Hour Data (AM)

15

#####

Leg	NY-31										NY-31										Willow Field Elementary Access										Dell Center Drive										Total		
	Eastbound										Westbound										Northbound										Southbound												
Direction	Left	Thru	Right	RTOR	U-Turn	App Total	Peds C/W	Peds C/W			Left	Thru	Right	RTOR	U-Turn	App Total	Peds C/W	Peds C/W			Left	Thru	Right	RTOR	U-Turn	App Total	Peds C/W	Peds C/W			Left	Thru	Right	RTOR	U-Turn	App Total	Peds C/W	Peds C/W					
Start Time	
7:15:00 AM	15	176	3	0	0	194	0	0			2	116	11	3	0	132	0	0			1	0	1	2	0	4	0	0			16	0	6	7	0	29	0	0			359		
7:30:00 AM	15	225	3	1	0	244	0	0			4	122	17	5	0	148	0	0			2	0	2	5	0	9	0	0			25	1	5	7	0	38	1	0			439		
7:45:00 AM	21	200	2	0	0	223	0	0			7	143	26	7	0	183	0	0			1	0	1	2	0	4	0	0			22	0	6	9	0	37	0	0			447		
8:00:00 AM	21	198	1	1	0	221	0	0			5	136	14	1	0	156	0	0			1	0	1	1	0	3	0	0			21	0	7	13	0	41	0	0			421		
Grand Total	72	799	9	2	0	882	0	0			18	517	68	16	0	619	0	0			5	0	5	10	0	20	0	0			64	1	24	35	0	145	1	0			1666		
% Approach	8.2%	90.6%	1.0%	0.2%	0.0%	0.0%	0.0%	0.0%			2.9%	83.5%	11.0%	2.6%	0.0%	0.0%	0.0%	0.0%			25.0%	0.0%	25.0%	50.0%	0.0%	0.0%	0.0%	0.0%			57.9%	0.7%	16.6%	24.8%	0.0%	0.0%	0.0%	0.0%			0.0%		
% Total	4.3%	48.0%	0.5%	0.1%	0.0%	52.9%	0.0%	0.0%			1.1%	31.0%	4.1%	1.0%	0.0%	37.2%	0.0%	0.0%			0.3%	0.0%	0.3%	0.6%	0.0%	1.2%	0.0%	0.0%			5.0%	0.1%	1.4%	2.2%	0.0%	8.7%	0.0%	0.0%			0.0%		
PHF	0.857	0.888	0.750	0.500	0.000	0.904	0.000	0.000			0.643	0.904	0.654	0.571	0.000	0.846	0.000	0.000			0.625	0.000	0.625	0.500	0.000	0.556	0.000	0.000			0.840	0.250	0.857	0.692	0.000	0.884	0.000	0.000			0.932		
Lights	70	789	9	2	0	870	0	0			18	504	63	16	0	601	0	0			5	0	5	8	0	18	0	0			82	1	21	35	0	139	0	0			1628		
% Lights	97.2%	98.7%	100.0%	100.0%	0.0%	98.6%	0.0%	0.0%			100.0%	97.5%	92.6%	100.0%	0.0%	97.1%	0.0%	0.0%			100.0%	0.0%	100.0%	80.0%	0.0%	90.0%	0.0%	0.0%			97.6%	100.0%	87.5%	97.2%	0.0%	95.9%	0.0%	0.0%			97.7%		
HV	2	10	0	0	0	12	0	0			0	13	5	0	0	18	0	0			0	0	0	2	0	2	0	0			2	0	3	1	0	6	0	0			38		
% HV	2.8%	1.3%	0.0%	0.0%	0.0%	1.4%	0.0%	0.0%			0.0%	2.5%	7.4%	0.0%	0.0%	2.9%	0.0%	0.0%			0.0%	0.0%	0.0%	20.0%	0.0%	10.0%	0.0%	0.0%			2.4%	0.0%	12.5%	2.8%	0.0%	4.1%	0.0%	0.0%			2.3%		
Pedestrians	0	0	0	0	0	0	0	0			0	0	0	0	0	0	0	0			0	0	0	0	0	0	0	0			0	0	0	0	0	0	1	0			1		
% Pedestrians	0.0%	0.0%	0.0%	0.0%	0.0%	0.0%	0.0%	0.0%			0.0%	0.0%	0.0%	0.0%	0.0%	0.0%	0.0%	0.0%			0.0%	0.0%	0.0%	0.0%	0.0%	0.0%	0.0%	0.0%			0.0%	0.0%	0.0%	0.0%	0.0%	100.0%	0.0%	0.0%			100.0%		
Bicycles on Crosswalk	0	0	0	0	0	0	0	0			0	0	0	0	0	0	0	0			0	0	0	0	0	0	0	0			0	0	0	0	0	0	0	0	0			0	
% Bicycles on Crosswalk	0.0%	0.0%	0.0%	0.0%	0.0%	0.0%	0.0%	0.0%			0.0%	0.0%	0.0%	0.0%	0.0%	0.0%	0.0%	0.0%			0.0%	0.0%	0.0%	0.0%	0.0%	0.0%	0.0%	0.0%			0.0%	0.0%	0.0%	0.0%	0.0%	0.0%	0.0%	0.0%			0.0%		

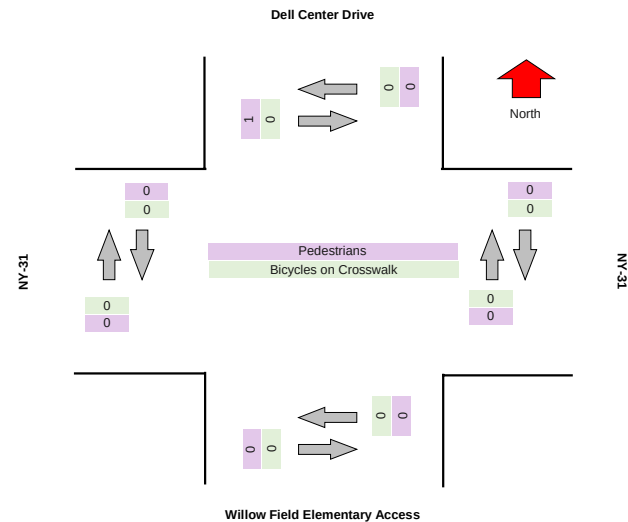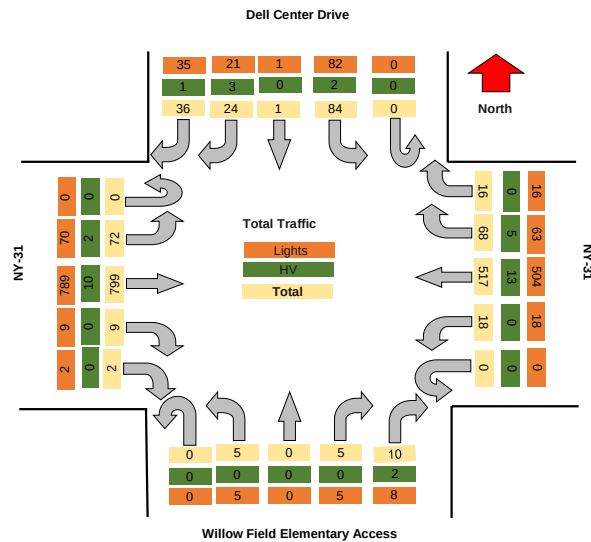

Project	GT5
Project Code	11778
Site Name	11778-10
Legs and Movements	All Processed Legs & Movements
Bin Size	15 minutes
Survey Date	2024/05/10, Friday
Location	NYS Route 31 & Dell Center Dr
Latitude and Longitude	43.185200, -76.242890

	Start	End	PHF
PM Peak	2024/05/10 16:30:00	2024/05/10 17:30:00	0.96

[illegible]

Northbound Approach

Vehicle Type	Left Turn	Through	Right Turn	Left Turn	Through	Right Turn
Total	83	325	2	455	0	0
Lights	0	2	0	2	0	0
Fwy	83	327	2	457	0	0

Southbound Approach

Vehicle Type	Left Turn	Through	Right Turn	Left Turn	Through	Right Turn
Total	127	222	2344	18	0	0
Lights	0	2	2	0	0	0
Fwy	127	222	2344	18	0	0

Eastbound Approach

Vehicle Type	Left Turn	Through	Right Turn	Left Turn	Through	Right Turn
Total	0	12	5	11	19	0
Lights	0	6	5	0	0	0
Fwy	0	12	5	11	19	0

Westbound Approach

Vehicle Type	Left Turn	Through	Right Turn	Left Turn	Through	Right Turn
Total	0	0	0	0	0	0
Lights	0	0	0	0	0	0
Fwy	0	0	0	0	0	0

Pedestrians and Bicycles on Crosswalk



Direction	Pedestrians	Bicycles on Crosswalk
Northbound	0	0
Southbound	0	0
Eastbound	0	0
Westbound	0	0

Summary

Turning Movement Peak Hour Data (PM)

4:30:00 PM

Lap Direction	NY-31										NY-31										Willow Field Elementary Access										Dell Center Drive										Total	
	Eastbound					Westbound					Northbound					Southbound					Left					Right					Left					Right						
Start Time	Left	Thru	Right	RTOR	U-Turn	App Total	Left	Thru	Right	RTOR	U-Turn	App Total	Left	Thru	Right	RTOR	U-Turn	App Total	Left	Thru	Right	RTOR	U-Turn	App Total	Left	Thru	Right	RTOR	U-Turn	App Total	Left	Thru	Right	RTOR	U-Turn	App Total	Left	Thru	Right	RTOR	U-Turn	App Total
4:30:00 PM	33	286	2	0	0	321	0	0	0	0	0	0	0	0	3	3	0	6	0	0	0	0	0	54	1	38	15	0	300	0	0	0	0	0	0	0	0	0	0	0	0	776
4:45:00 PM	36	295	2	0	0	333	0	0	0	0	0	0	4	1	1	1	0	7	0	0	0	0	56	0	46	10	0	112	0	0	0	0	0	0	0	0	0	0	0	0	883	
5:00:00 PM	31	301	3	0	0	335	0	0	0	0	0	0	2	0	0	2	3	0	7	0	0	0	69	0	48	11	0	128	0	0	0	0	0	0	0	0	0	0	0	0	836	
5:15:00 PM	43	288	0	0	0	331	0	0	0	0	0	0	2	290	30	17	0	329	0	0	0	0	0	69	0	48	14	0	131	0	0	0	0	0	0	0	0	0	0	0	884	
Grand Total	143	1170	7	0	0	1320	0	0	0	0	0	0	11	1235	114	61	0	1405	0	0	0	0	0	248	1	181	41	0	471	0	0	0	0	0	0	0	0	0	0	0	3213	
% Approach	10.8%	88.8%	0.0%	0.0%	0.0%	0.0%	0.0%	0.0%	0.0%	0.0%	0.0%	0.0%	26.1%	13.0%	26.1%	34.8%	0.0%	0.0%	0.0%	0.0%	0.0%	0.0%	0.0%	52.7%	0.2%	38.4%	8.7%	0.0%	0.0%	0.0%	0.0%	0.0%	0.0%	0.0%	0.0%	0.0%	0.0%	0.0%	0.0%	0.0%	0.0%	
% Total	4.4%	36.3%	0.2%	0.0%	0.0%	41.0%	0.0%	0.0%	0.0%	0.0%	0.0%	0.0%	0.2%	0.2%	0.2%	0.2%	0.0%	0.7%	0.0%	0.0%	0.0%	0.0%	0.0%	7.7%	0.0%	5.8%	1.3%	0.0%	14.8%	0.0%	0.0%	0.0%	0.0%	0.0%	0.0%	0.0%	0.0%	0.0%	0.0%	0.0%	0.0%	
Peak	0.001	0.027	0.003	0.000	0.000	0.005	0.000	0.000	0.000	0.000	0.000	0.000	0.000	0.000	0.000	0.000	0.000	0.000	0.000	0.000	0.000	0.000	0.000	0.000	0.000	0.000	0.000	0.000	0.000	0.000	0.000	0.000	0.000	0.000	0.000	0.000	0.000	0.000	0.000	0.000	0.000	
Lights	143	1168	7	0	0	1318	0	0	0	0	0	0	6	3	6	8	0	23	0	0	0	0	0	248	1	181	41	0	471	0	0	0	0	0	0	0	0	0	0	0	0	3212
% Lights	100.0%	99.8%	100.0%	0.0%	0.0%	99.8%	0.0%	0.0%	0.0%	0.0%	0.0%	0.0%	100.0%	100.0%	100.0%	100.0%	0.0%	100.0%	0.0%	0.0%	0.0%	0.0%	0.0%	100.0%	100.0%	100.0%	100.0%	0.0%	100.0%	0.0%	0.0%	0.0%	0.0%	0.0%	0.0%	0.0%	0.0%	0.0%	0.0%	0.0%	99.8%	
% HV	0	2	0	0	0	2	0	0	0	0	0	0	0	0	0	0	0	0	0	0	0	0	0	0	0	0	0	0	0	0	0	0	0	0	0	0	0	0	0	7		
% HV	0.0%	0.2%	0.0%	0.0%	0.0%	0.2%	0.0%	0.0%	0.0%	0.0%	0.0%	0.0%	0.0%	0.0%	0.0%	0.0%	0.0%	0.0%	0.0%	0.0%	0.0%	0.0%	0.0%	0.0%	0.0%	0.0%	0.0%	0.0%	0.0%	0.0%	0.0%	0.0%	0.0%	0.0%	0.0%	0.0%	0.0%	0.0%	0.0%	0.2%		
Pedestrians	0	0	0	0	0	0	0	0	0	0	0	0	0	0	0	0	0	0	0	0	0	0	0	0	0	0	0	0	0	0	0	0	0	0	0	0	0	0	0	0	0	
% Pedestrians	0.0%	0.0%	0.0%	0.0%	0.0%	0.0%	0.0%	0.0%	0.0%	0.0%	0.0%	0.0%	0.0%	0.0%	0.0%	0.0%	0.0%	0.0%	0.0%	0.0%	0.0%	0.0%	0.0%	0.0%	0.0%	0.0%	0.0%	0.0%	0.0%	0.0%	0.0%	0.0%	0.0%	0.0%	0.0%	0.0%	0.0%	0.0%	0.0%	0.0%	0.0%	
Bicycles on Crosswalk	0	0	0	0	0	0	0	0	0	0	0	0	0	0	0	0	0	0	0	0	0	0	0	0	0	0	0	0	0	0	0	0	0	0	0	0	0	0	0	0	0	
% Bicycles on Crosswalk	0.0%	0.0%	0.0%	0.0%	0.0%	0.0%	0.0%	0.0%	0.0%	0.0%	0.0%	0.0%	0.0%	0.0%	0.0%	0.0%	0.0%	0.0%	0.0%	0.0%	0.0%	0.0%	0.0%	0.0%	0.0%	0.0%	0.0%	0.0%	0.0%	0.0%	0.0%	0.0%	0.0%	0.0%	0.0%	0.0%	0.0%	0.0%	0.0%	0.0%	0.0%	0.0%

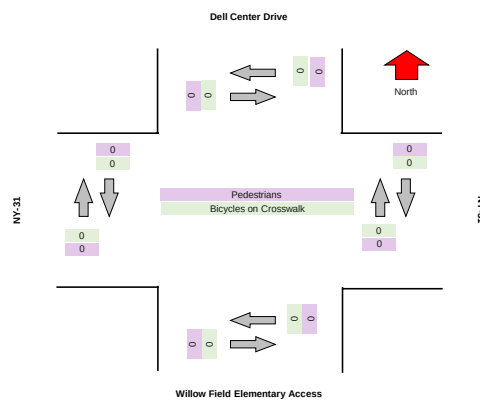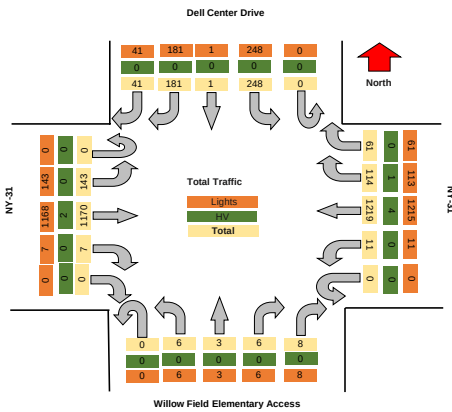

Summary



Summary

Summary

Summary

Motorcycles

Leg	NY-31							NY-31							Willow Field Elementary Access							Deft Center Drive						
	Eastbound							Westbound							Northbound							Southbound						
	Thru	Right	RTOR	U-Turn	Peds CW	Peds CCW	Left	Thru	Right	RTOR	U-Turn	Peds CW	Peds CCW	Left	Thru	Right	RTOR	U-Turn	Peds CW	Peds CCW	Left	Thru	Right	RTOR	U-Turn	Peds CW	Peds CCW	Left
Start Time																												
2024/05/10 18:00:00	0	0	0	0	0	0	0	0	0	0	0	0	0	0	0	0	0	0	0	0	0	0	0	0	0	0	0	0
2024/05/10 18:15:00	0	0	0	0	0	0	0	0	0	0	0	0	0	0	0	0	0	0	0	0	0	0	0	0	0	0	0	0
2024/05/10 18:30:00	0	0	0	0	0	0	0	0	0	0	0	0	0	0	0	0	0	0	0	0	0	0	0	0	0	0	0	0
2024/05/10 18:45:00	1	0	0	0	0	0	0	0	0	0	0	0	0	0	0	0	0	0	0	0	0	0	0	0	0	0	0	0
2024/05/10 17:00:00	0	0	0	0	0	0	0	0	1	0	0	0	0	0	0	0	0	0	0	0	0	0	0	0	0	0	0	0
2024/05/10 17:15:00	0	0	0	0	0	0	0	0	0	0	0	0	0	0	0	0	0	0	0	0	0	0	0	1	0	0	0	0
2024/05/10 17:30:00	0	0	0	0	0	0	0	0	0	0	0	0	0	0	0	0	0	0	0	0	0	0	0	0	0	0	0	0
2024/05/10 17:45:00	0	0	0	0	0	0	0	0	0	0	0	0	0	0	0	0	0	0	0	0	0	0	0	0	0	0	0	0
Total	1	0	0	0	0	0	0	0	1	0	0	0	0	0	0	0	0	0	0	0	0	0	0	1	0	0	0	0

Cars

Leg Direction Start Time	NY-31 Eastbound							NY-31 Westbound							Willow Field Elementary Access Northbound							Deft Center Drive Southbound							
	Left	Thru	Right	RTOR	U-Turn	Peds CW	Peds CCW	Left	Thru	Right	RTOR	U-Turn	Peds CW	Peds CCW	Left	Thru	Right	RTOR	U-Turn	Peds CW	Peds CCW	Left	Thru	Right	RTOR	U-Turn	Peds CW	Peds CCW	
2024/05/10 18:00:00		30	288	1	0	0	0	0	2	278	31	15	0	0	0	3	1	1	7	0	0	0	49	0	33	14	0	0	0
2024/05/10 18:15:00		38	294	0	0	0	0	0	4	282	30	18	0	0	0	1	1	1	4	0	0	0	51	0	31	8	0	0	0
2024/05/10 18:30:00		33	283	2	0	0	0	0	5	295	34	13	0	0	0	0	0	3	3	0	0	0	53	1	39	6	0	0	0
2024/05/10 18:45:00		35	294	2	0	0	0	0	2	304	32	10	0	0	0	4	1	1	1	0	0	0	56	0	46	10	0	0	0
2024/05/10 17:00:00		31	301	3	0	0	0	0	2	322	17	21	0	0	0	2	0	2	3	0	0	0	69	0	48	11	0	0	0
2024/05/10 17:15:00		43	286	0	0	0	0	0	2	287	30	17	0	0	0	0	2	0	1	0	0	0	69	0	47	14	0	0	0
2024/05/10 17:30:00		35	261	0	0	0	0	0	1	296	22	14	0	0	0	0	0	0	0	0	0	0	62	1	41	7	0	0	0
2024/05/10 17:45:00		26	266	0	0	0	0	0	0	262	23	19	0	0	0	2	0	0	4	0	0	0	44	0	37	13	0	0	0
Total		271	2273	8	0	0	0	0	18	2326	219	127	0	0	0	12	5	11	19	0	0	0	463	2	322	83	0	0	0

Single-Unit Trucks

Leg Direction Start Time	NY-31 Eastbound							NY-31 Westbound							Willow Field Elementary Access Northbound							Deft Center Drive Southbound							
	Left							Left							Left							Left							
	Thru	Right	RTOR	U-Turn	Peds CW	Peds CCW		Thru	Right	RTOR	U-Turn	Peds CW	Peds CCW		Thru	Right	RTOR	U-Turn	Peds CW	Peds CCW		Thru	Right	RTOR	U-Turn	Peds CW	Peds CCW		
2024/05/10 18:00:00	1	3	0	0	0	0	0	0	1	1	0	0	0	0	0	0	0	0	0	0	0	0	0	1	0	1	0	0	0
2024/05/10 18:15:00	1	3	0	0	0	0	0	0	2	0	0	0	0	0	0	0	0	0	0	0	0	0	1	0	1	0	0	0	
2024/05/10 18:30:00	0	1	0	0	0	0	0	0	2	0	0	0	0	0	0	0	0	0	0	0	0	0	1	0	0	0	0	0	
2024/05/10 18:45:00	0	1	0	0	0	0	0	0	1	0	0	0	0	0	0	0	0	0	0	0	0	0	0	0	0	0	0	0	
2024/05/10 17:00:00	0	0	0	0	0	0	0	0	2	0	0	0	0	0	0	0	0	0	0	0	0	0	0	0	0	0	0	0	
2024/05/10 17:15:00	0	2	0	0	0	0	0	0	1	0	0	0	0	0	0	0	0	0	0	0	0	0	0	0	0	0	0	0	
2024/05/10 17:30:00	0	2	0	0	0	0	0	0	0	0	0	0	0	0	0	0	0	0	0	0	0	0	0	0	0	0	0	0	
2024/05/10 17:45:00	1	3	0	0	0	0	0	0	1	0	0	0	0	0	0	0	0	0	0	0	0	0	0	0	0	0	0	0	
Total	3	15	0	0	0	0	0	0	10	1	0	0	0	0	0	0	0	0	0	0	0	0	2	0	2	0	0	0	

Articulated Trucks

Leg	NY-31							NY-31							Willow Field Elementary Access							Deft Center Drive						
	Eastbound							Westbound							Northbound							Southbound						
	Thru	Right	RTOR	U-Turn	Peds CW	Peds CCW	Left	Thru	Right	RTOR	U-Turn	Peds CW	Peds CCW	Left	Thru	Right	RTOR	U-Turn	Peds CW	Peds CCW	Left	Thru	Right	RTOR	U-Turn	Peds CW	Peds CCW	Left
2024/05/10 18:00:00	0	0	0	0	0	0	0	0	1	1	0	0	0	0	0	0	0	0	0	0	0	0	0	0	0	0	0	0
2024/05/10 18:15:00	0	0	0	0	0	0	0	0	1	0	0	0	0	0	0	0	0	0	0	0	0	0	0	0	0	0	0	0
2024/05/10 18:30:00	0	1	0	0	0	0	0	0	0	0	0	0	0	0	0	0	0	0	0	0	0	0	0	0	0	0	0	0
2024/05/10 18:45:00	0	0	0	0	0	0	0	0	2	0	0	0	0	0	0	0	0	0	0	0	0	0	0	0	0	0	0	0
2024/05/10 17:00:00	0	0	0	0	0	0	0	0	0	0	0	0	0	0	0	0	0	0	0	0	0	0	0	0	0	0	0	0
2024/05/10 17:15:00	0	0	0	0	0	0	0	0	1	0	0	0	0	0	0	0	0	0	0	0	0	0	0	0	0	0	0	0
2024/05/10 17:30:00	0	1	0	0	0	0	0	0	0	0	0	0	0	0	0	0	0	0	0	0	0	1	0	0	0	0	0	0
2024/05/10 17:45:00	0	0	0	0	0	0	0	0	0	0	0	0	0	0	0	0	0	0	0	0	0	1	0	0	0	0	0	0
Total	0	2	0	0	0	0	0	0	5	1	0	0	0	0	0	0	0	0	0	0	0	2	0	0	0	0	0	0

Buses

Leg Direction Start Time	NY-31 Eastbound							NY-31 Westbound							Willow Field Elementary Access Northbound							Deft Center Drive Southbound						
	Left							Left							Left							Left						
	Thru	Right	RTOR	U-Turn	Peds CW	Peds CCW		Thru	Right	RTOR	U-Turn	Peds CW	Peds CCW		Thru	Right	RTOR	U-Turn	Peds CW	Peds CCW		Thru	Right	RTOR	U-Turn	Peds CW	Peds CCW	
2024/05/10 16:00:00	0	1	0	0	0	0	0	0	1	0	0	0	0	0	0	0	0	0	0	0	0	0	0	1	0	0	0	0
2024/05/10 16:15:00	1	0	0	0	0	0	0	0	0	0	0	0	0	0	0	0	0	0	0	0	0	0	0	1	0	0	0	0
2024/05/10 16:30:00	0	1	0	0	0	0	0	0	0	0	0	0	0	0	0	0	0	0	0	0	0	0	0	0	0	0	0	0
2024/05/10 16:45:00	0	0	0	0	0	0	0	0	0	0	0	0	0	0	0	0	0	0	0	0	0	0	0	0	0	0	0	0
2024/05/10 17:00:00	0	0	0	0	0	0	0	0	0	1	0	0	0	0	0	0	0	0	0	0	0	0	0	0	0	0	0	0
2024/05/10 17:15:00	0	0	0	0	0	0	0	0	1	0	0	0	0	0	0	0	0	0	0	0	0	0	0	0	0	0	0	0
2024/05/10 17:30:00	0	1	0	0	0	0	0	0	0	0	0	0	0	0	0	0	0	0	0	0	0	0	0	0	0	0	0	0
2024/05/10 17:45:00	0	1	0	0	0	0	0	0	0	0	0	0	0	0	0	0	0	0	0	0	0	0	0	0	0	0	0	0
Total	1	4	0	0	0	0	0	0	2	1	0	0	0	0	0	0	0	0	0	0	0	0	0	2	0	0	0	0

Pedestrians

Long Direction	NY-31 Eastbound						NY-31 Westbound						Wilbur Field Elementary Access Northbound						Drl Center Drive Southbound					
	Thru	Right	RTOR	U-Turn	Peds CW	Peds CCW	Thru	Right	RTOR	U-Turn	Peds CW	Peds CCW	Thru	Right	RTOR	U-Turn	Peds CW	Peds CCW	Thru	Right	RTOR	U-Turn	Peds CW	Peds CCW
20240510 15:00:00	0	0	0	0	0	0	0	0	0	0	0	0	0	0	0	0	0	0	0	0	0	0	0	0
20240510 15:15:00	0	0	0	0	0	0	0	0	0	0	0	0	0	0	0	0	0	0	0	0	0	0	0	0
20240510 15:30:00	0	0	0	0	0	0	0	0	0	0	0	0	0	0	0	0	0	0	0	0	0	0	0	0
20240510 15:45:00	0	0	0	0	0	0	0	0	0	0	0	0	0	0	0	0	0	0	0	0	0	0	0	0
20240510 16:00:00	0	0	0	0	0	0	0	0	0	0	0	0	0	0	0	0	0	0	0	0	0	0	0	0
20240510 17:00:00	0	0	0	0	0	0	0	0	0	0	0	0	0	0	0	0	0	0	0	0	0	0	0	0
20240510 17:15:00	0	0	0	0	0	0	0	0	0	0	0	0	0	0	0	0	0	0	0	0	0	0	0	0
20240510 17:30:00	0	0	0	0	0	0	0	0	0	0	0	0	0	0	0	0	0	0	0	0	0	0	0	0
20240510 17:45:00	0	0	0	0	0	0	0	0	0	0	0	0	0	0	0	0	0	0	0	0	0	0	0	0
Total	0	0	0	0	0	0	0	0	0	0	0	0	0	0	0	0	0	0	0	0	0	0	0	0

Bicycles on Road

[illegible]

Bicycles on Crosswalk

[illegible]

Total Volume Class Breakdown

[illegible]

PM Peak Class Breakdown

[illegible]





Project	GTS
Project Code	11778
Site Name	11778-10
Legs and Movements	All Processed Legs & Move
Bin Size	15 minutes
Survey Date	2024/05/10, Friday
Location	NYS Route 31 & Dell Center Drive
Latitude and Longitude	43.185200, -76.242890

	Start	End	PHF
PM Peak	2024/05/10 16:30:00	2024/05/10 17:30:00	0.96

Turning Movement Data

Leg Direction	NY-31 Eastbound								NY-31 Westbound								Willow Field Elementary Access Northbound								Dell Center Drive Southbound								Total		
	Left	Thru	Right	RTOR	U-Turn	App Total	Peds CW	Peds CCW	Left	Thru	Right	RTOR	U-Turn	App Total	Peds CW	Peds CCW	Left	Thru	Right	RTOR	U-Turn	App Total	Peds CW	Peds CCW	Left	Thru	Right	RTOR	U-Turn	App Total	Peds CW	Peds CCW			
	Start Time																																		
4:00:00 PM	31	292	1	0	0	324	0	0	2	281	33	15	0	331	0	0	3	1	1	7	0	12	0	0	49	0	35	14	0	98	0	0	765		
4:15:00 PM	40	297	0	0	0	337	0	0	4	285	30	18	0	337	0	0	1	1	4	0	0	6	0	0	52	0	33	8	0	93	0	0	773		
4:30:00 PM	33	286	2	0	0	321	0	0	5	297	34	13	0	349	0	0	0	0	3	3	0	6	0	0	54	1	39	6	0	100	0	0	776		
4:45:00 PM	36	295	2	0	0	333	0	0	2	307	32	10	0	351	0	0	4	1	1	1	0	7	0	0	56	0	45	10	0	112	0	0	803		
Hourly Total	140	1170	5	0	0	1315	0	0	13	1170	129	56	0	1368	0	0	8	3	9	11	0	31	0	0	211	1	153	38	0	403	0	0	3117		
5:00:00 PM	31	301	3	0	0	335	0	0	2	325	18	21	0	366	0	0	2	0	2	3	0	7	0	0	69	0	48	11	0	128	0	0	836		
5:15:00 PM	43	288	0	0	0	331	0	0	2	290	30	17	0	339	0	0	0	2	0	1	0	3	0	0	69	0	48	14	0	131	0	0	904		
5:30:00 PM	35	265	0	0	0	300	0	0	1	296	22	14	0	333	0	0	0	0	0	0	0	0	0	0	63	1	41	7	0	112	0	0	745		
5:45:00 PM	27	270	0	0	0	297	0	0	0	263	23	19	0	305	0	0	2	0	0	4	0	6	0	0	45	0	37	13	0	95	0	0	703		
Hourly Total	136	1124	3	0	0	1263	0	0	5	1174	93	71	0	1343	0	0	4	2	2	8	0	16	0	0	246	1	174	45	0	466	0	0	3088		
Grand Total	276	2294	8	0	0	2578	0	0	18	2344	222	127	0	2711	0	0	12	5	11	19	0	47	0	0	457	2	327	83	0	869	0	0	6205		
% Approach	10.7%	89.0%	0.3%	0.0%	0.0%	0.0%	0.0%	0.0%	0.7%	86.5%	8.2%	4.7%	0.0%	0.0%	0.0%	0.0%	25.5%	10.6%	23.4%	40.4%	0.0%	0.0%	0.0%	0.0%	52.6%	0.2%	37.6%	9.6%	0.0%	0.0%	0.0%	0.0%	0.0%		
% Total	4.4%	37.0%	0.1%	0.0%	0.0%	41.5%	0.0%	0.0%	0.3%	37.8%	3.6%	2.0%	0.0%	43.7%	0.0%	0.0%	0.2%	0.1%	0.2%	0.3%	0.0%	0.8%	0.0%	0.0%	7.4%	0.0%	5.3%	1.3%	0.0%	14.0%	0.0%	0.0%	0.0%		
Lights	275	2288	8	0	0	2571	0	0	18	2337	220	127	0	2702	0	0	12	5	11	19	0	47	0	0	455	2	325	83	0	865	0	0	6185		
% Lights	99.6%	99.7%	100.0%	0.0%	0.0%	99.7%	0.0%	0.0%	100.0%	99.7%	99.1%	100.0%	0.0%	99.7%	0.0%	0.0%	100.0%	100.0%	100.0%	100.0%	0.0%	100.0%	0.0%	0.0%	99.6%	100.0%	99.4%	100.0%	0.0%	99.5%	0.0%	0.0%	99.7%		
HV	1	6	0	0	0	7	0	0	0	7	2	0	0	9	0	0	0	0	0	0	0	0	0	0	2	0	2	0	0	4	0	0	20		
% HV	0.4%	0.3%	0.0%	0.0%	0.0%	0.3%	0.0%	0.0%	0.0%	0.3%	0.9%	0.0%	0.0%	0.3%	0.0%	0.0%	0.0%	0.0%	0.0%	0.0%	0.0%	0.0%	0.0%	0.0%	0.4%	0.0%	0.6%	0.0%	0.0%	0.5%	0.0%	0.0%	0.3%		
Pedestrians	0	0	0	0	0	0	0	0	0	0	0	0	0	0	0	0	0	0	0	0	0	0	0	0	0	0	0	0	0	0	0	0	0		
% Pedestrians	0.0%	0.0%	0.0%	0.0%	0.0%	0.0%	0.0%	0.0%	0.0%	0.0%	0.0%	0.0%	0.0%	0.0%	0.0%	0.0%	0.0%	0.0%	0.0%	0.0%	0.0%	0.0%	0.0%	0.0%	0.0%	0.0%	0.0%	0.0%	0.0%	0.0%	0.0%	0.0%	0.0%		
Bicycles on Crosswalk	0	0	0	0	0	0	0	0	0	0	0	0	0	0	0	0	0	0	0	0	0	0	0	0	0	0	0	0	0	0	0	0	0		
% Bicycles on Crosswalk	0.0%	0.0%	0.0%	0.0%	0.0%	0.0%	0.0%	0.0%	0.0%	0.0%	0.0%	0.0%	0.0%	0.0%	0.0%	0.0%	0.0%	0.0%	0.0%	0.0%	0.0%	0.0%	0.0%	0.0%	0.0%	0.0%	0.0%	0.0%	0.0%	0.0%	0.0%	0.0%	0.0%		

Turning Movement Data Plot

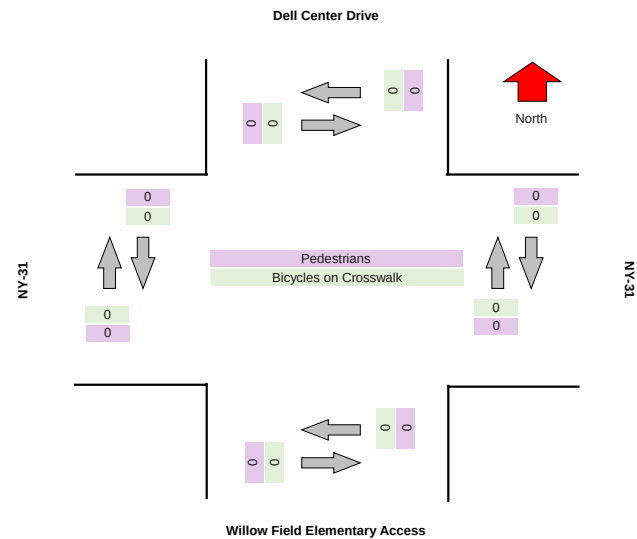
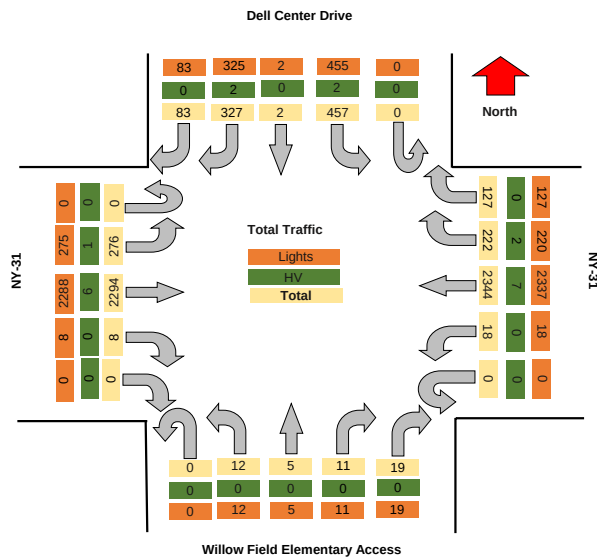




Turning Movement Peak Hour Data (PM)

#####

Leg	NY-31									NY-31									Willow Field Elementary Access									Dell Center Drive									Total
	Eastbound									Westbound									Northbound									Southbound									
	Left	Thru	Right	RTOR	U-Turn	App Total	Peds CW	Peds CCW		Left	Thru	Right	RTOR	U-Turn	App Total	Peds CW	Peds CCW		Left	Thru	Right	RTOR	U-Turn	App Total	Peds CW	Peds CCW		Left	Thru	Right	RTOR	U-Turn	App Total	Peds CW	Peds CCW		
4:30:00 PM	33	286	2	0	0	321	0	0		5	297	34	13	0	349	0	0		0	0	3	3	0	6	0	0		54	1	39	6	0	100	0	0		776
4:45:00 PM	36	295	2	0	0	333	0	0		2	307	32	10	0	351	0	0		4	1	1	1	0	7	0	0		56	0	46	10	0	112	0	0		803
5:00:00 PM	31	301	3	0	0	335	0	0		2	325	18	21	0	366	0	0		2	0	2	3	0	7	0	0		69	0	48	11	0	128	0	0		836
5:15:00 PM	43	288	0	0	0	331	0	0		2	290	30	17	0	339	0	0		0	2	0	1	0	3	0	0		69	0	48	14	0	131	0	0		804
Grand Total	143	1170	7	0	0	1320	0	0		11	1219	114	61	0	1405	0	0		6	3	6	8	0	23	0	0		248	1	181	41	0	471	0	0		3219
% Approach	10.6%	88.6%	0.5%	0.0%	0.0%	0.0%	0.0%	0.0%		0.8%	86.8%	8.1%	4.3%	0.0%	0.0%	0.0%	0.0%		26.1%	13.0%	26.1%	34.8%	0.0%	0.0%	0.0%	0.0%		92.7%	0.2%	38.4%	8.7%	0.0%	6.9%	0.0%	0.0%		0.0%
% Total	4.4%	36.3%	0.2%	0.0%	0.0%	41.0%	0.0%	0.0%		0.3%	37.9%	3.5%	1.9%	0.0%	43.6%	0.0%	0.0%		0.2%	0.1%	0.2%	0.2%	0.0%	0.7%	0.0%	0.0%		7.7%	0.0%	5.6%	1.3%	0.0%	14.6%	0.0%	0.0%		0.0%
PHF	0.831	0.972	0.583	0.000	0.000	0.985	0.000	0.000		0.550	0.938	0.838	0.725	0.000	0.960	0.000	0.000		0.375	0.375	0.500	0.667	0.000	0.821	0.000	0.000		0.899	0.250	0.943	0.732	0.000	0.899	0.000	0.000		0.963
Lights	143	1168	7	0	0	1318	0	0		11	1215	113	61	0	1400	0	0		6	3	6	8	0	23	0	0		248	1	181	41	0	471	0	0		3212
% Lights	100.0%	99.8%	100.0%	0.0%	0.0%	99.8%	0.0%	0.0%		100.0%	99.7%	99.1%	100.0%	0.0%	99.6%	0.0%	0.0%		100.0%	100.0%	100.0%	100.0%	0.0%	100.0%	0.0%	0.0%		100.0%	100.0%	100.0%	100.0%	0.0%	100.0%	0.0%	0.0%		99.8%
HV	0	2	0	0	0	2	0	0		0	4	1	0	0	5	0	0		0	0	0	0	0	0	0	0		0	0	0	0	0	0	0	0		7
% HV	0.0%	0.2%	0.0%	0.0%	0.0%	0.2%	0.0%	0.0%		0.0%	0.3%	0.5%	0.0%	0.0%	0.4%	0.0%	0.0%		0.0%	0.0%	0.0%	0.0%	0.0%	0.0%	0.0%	0.0%		0.0%	0.0%	0.0%	0.0%	0.0%	0.0%	0.0%	0.0%		0.2%
Pedestrians	0	0	0	0	0	0	0	0		0	0	0	0	0	0	0	0		0	0	0	0	0	0	0	0		0	0	0	0	0	0	0	0		0
% Pedestrians	0.0%	0.0%	0.0%	0.0%	0.0%	0.0%	0.0%	0.0%		0.0%	0.0%	0.0%	0.0%	0.0%	0.0%	0.0%	0.0%		0.0%	0.0%	0.0%	0.0%	0.0%	0.0%	0.0%	0.0%		0.0%	0.0%	0.0%	0.0%	0.0%	0.0%	0.0%	0.0%		0.0%
Bicycles on Crosswalk	0	0	0	0	0	0	0	0		0	0	0	0	0	0	0	0		0	0	0	0	0	0	0	0		0	0	0	0	0	0	0	0		0
% Bicycles on Crosswalk	0.0%	0.0%	0.0%	0.0%	0.0%	0.0%	0.0%	0.0%		0.0%	0.0%	0.0%	0.0%	0.0%	0.0%	0.0%	0.0%		0.0%	0.0%	0.0%	0.0%	0.0%	0.0%	0.0%	0.0%		0.0%	0.0%	0.0%	0.0%	0.0%	0.0%	0.0%	0.0%		0.0%

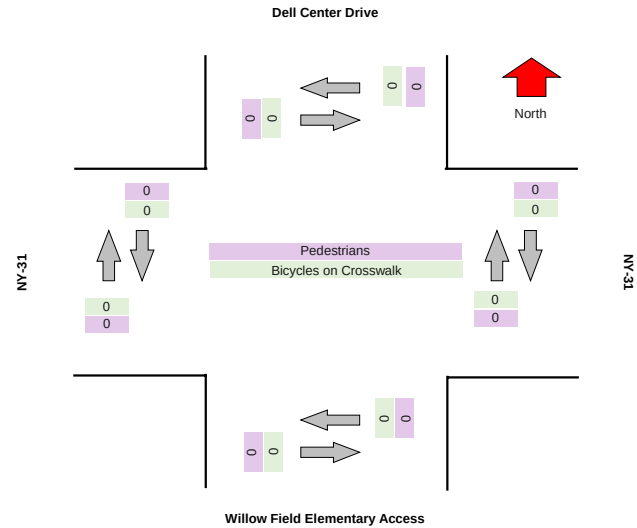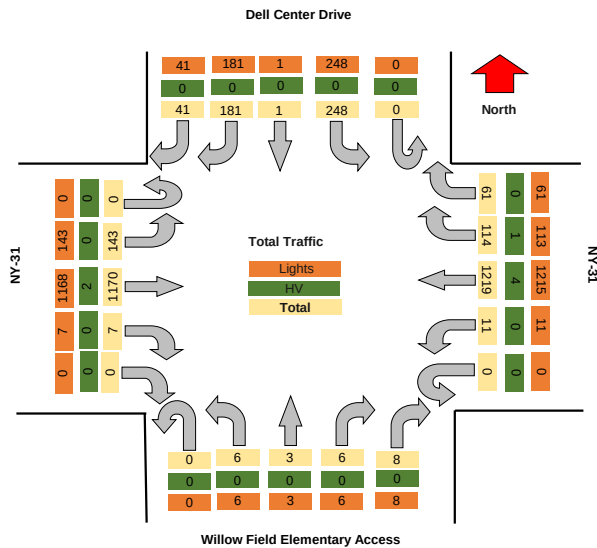

Project	GTS
Project Code	11778
Site Name	11778-10
Legs and Movements	All Processed Legs & Movements
Bin Size	15 minutes
Survey Date	2024/05/11, Saturday
Location	NYS Route 31 & Dell Center Drive
Latitude and Longitude	43.185200, -76.242890


	Start	End	PHF
AM Peak	2024/05/11 12:00:00	2024/05/11 13:00:00	0.98

Log Direction	NY-33										NY-31										Willie Field Elementary Access										Dell Center Drive										Total
	Eastbound										Westbound										Northbound										Southbound										
	Left	Thru	Right	RTOR	U-Turn	App Total	Stop	Delay	Incident	Other	Left	Thru	Right	RTOR	U-Turn	App Total	Stop	Delay	Incident	Other	Left	Thru	Right	RTOR	U-Turn	App Total	Stop	Delay	Incident	Other											
Start Time	
11:00:00 AM	48	283	15	0	0	346	0	0	0	0	10	268	35	10	0	321	0	0	0	0	60	0	33	5	0	0	98	0	0	0	79										
11:05:00 AM	44	2	0	0	0	46	0	0	0	0	11	2	0	0	0	13	0	0	0	0	21	11	4	0	0	0	46	0	0	0	78										
11:10:00 AM	31	300	2	0	0	342	0	0	0	0	4	290	33	9	0	339	0	0	0	0	1	0	4	0	0	5	0	0	0	144	0										
11:15:00 AM	95	288	2	1	0	326	0	0	0	0	1	315	30	17	0	363	0	0	0	0	5	0	0	0	0	5	0	0	0	831											
Hourly Total	154	1119	39	5	0	1311	0	0	0	0	26	1122	133	56	0	1387	0	0	0	0	84	10	27	11	0	0	258	1	114	30	0										
12:00:00 PM	30	326	0	0	0	371	0	0	0	0	30	326	27	27	0	383	0	0	0	0	4	0	0	0	0	0	0	0	0	0	350										
12:15:00 PM	46	296	1	0	0	343	0	0	0	0	3	300	48	13	0	373	0	0	0	0	1	1	3	0	0	0	72	1	30	14	0										
12:30:00 PM	38	305	0	1	0	344	0	0	0	1	287	31	20	0	0	339	0	0	0	0	19	3	17	8	0	47	0	0	30	15	0										
12:45:00 PM	33	325	1	0	0	360	0	0	0	0	1	286	23	0	0	310	0	0	0	0	0	0	0	0	0	0	28	0	0	0	119										
Hourly Total	135	1276	2	0	0	1454	0	0	0	2	7	1266	145	73	0	1451	0	0	0	0	29	4	24	8	0	0	78	0	137	56	0										
Grand Total	117	8474	18	0	0	2795	0	0	0	33	2558	278	129	0	2798	0	0	0	0	63	16	37	35	0	0	371	0	0	0	6728											
% Approach	12.3%	87.1%	1.4%	0.2%	0.0%	0.0%	0.0%	0.0%	0.0%	1.2%	84.3%	5.9%	4.6%	0.0%	0.0%	0.0%	0.0%	0.0%	0.0%	36.8%	6.4%	33.3%	20.5%	0.0%	0.0%	0.0%	53.3%	0.2%	37.1%	8.8%	0.0%										
% Total	4.7%	58.5%	0.8%	0.1%	0.0%	0.0%	0.0%	0.0%	0.0%	0.5%	55.2%	4.1%	1.7%	0.0%	0.0%	41.5%	0.0%	0.0%	0.0%	0.0%	0.2%	0.0%	0.0%	0.0%	0.0%	0.0%	5.4%	1.2%	0.6%	14.5%	0.0%										
% Lanes	30	3403	39	0.0%	0.0%	2792	0	0	0	3	2550	277	129	0	2790	0	0	0	0	63	16	37	35	0	0	371	0	0	0	6728											
% Lanes	89.4%	100.0%	100.0%	0.0%	0.0%	99.9%	0.0%	0.0%	0.0%	99.8%	99.8%	100.0%	100.0%	0.0%	99.8%	0.0%	0.0%	0.0%	0.0%	100.0%	100.0%	100.0%	100.0%	0.0%	100.0%	100.0%	100.0%	100.0%	0.0%	100.0%	0.0%										
% HW	2	1	0	0	0	0	0	0	0	5	1	0	0	0	0	6	0	0	0	0	0	0	0	0	0	0	0	0	0	0	0										
% RT	0.0%	0.0%	0.																																						

The diagram illustrates the traffic flow and signal timing for the intersection. It includes a north arrow and a legend for traffic lights (red for stop, green for go, yellow for caution) and total traffic flow. The intersection is divided into four quadrants by the intersection lines. The top-left quadrant shows traffic flow from the North and West, with a total of 129 vehicles per hour. The top-right quadrant shows traffic flow from the North and East, with a total of 129 vehicles per hour. The bottom-left quadrant shows traffic flow from the South and West, with a total of 129 vehicles per hour. The bottom-right quadrant shows traffic flow from the South and East, with a total of 129 vehicles per hour. The intersection is controlled by a traffic signal with a cycle time of 120 seconds. The pedestrian crossing is controlled by a separate signal with a cycle time of 120 seconds. The bicycle crossing is controlled by a separate signal with a cycle time of 120 seconds.

Turning Movement Peak Hour Data (AM)

12:00:00 PM

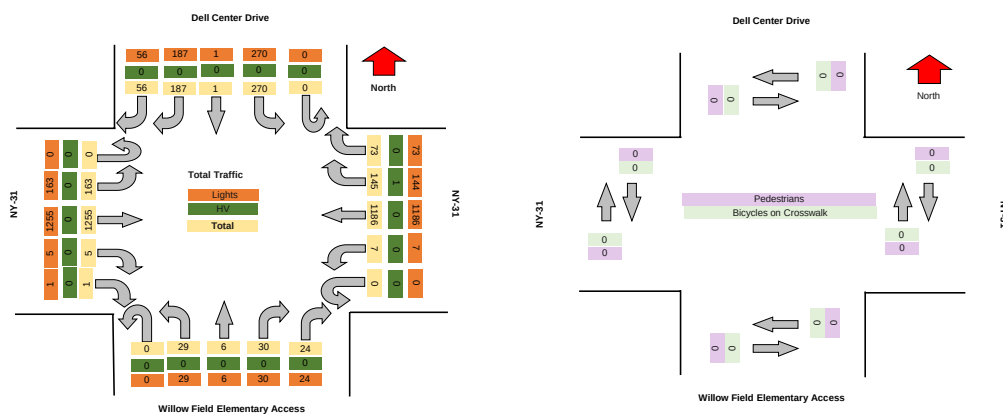[illegible]

Summary



Summary

Summary

Summary

Motorcycles

Leg Direction Start Time	NY-31 Eastbound							NY-31 Westbound							Willow Field Elementary Access Northbound							Deft Center Drive Southbound						
	Left							Left							Left							Left						
	Thru	Right	RTOR	U-Turn	Peds CW	Peds CCW		Thru	Right	RTOR	U-Turn	Peds CW	Peds CCW		Thru	Right	RTOR	U-Turn	Peds CW	Peds CCW		Thru	Right	RTOR	U-Turn	Peds CW	Peds CCW	
2024/05/11 11:00:00	0	1	0	0	0	0	0	0	0	0	0	0	0	0	0	0	0	0	0	0	0	0	0	0	0	0	0	0
2024/05/11 11:15:00	0	0	0	0	0	0	0	0	0	0	0	0	0	0	0	0	0	0	0	0	0	0	0	0	0	0	0	0
2024/05/11 11:30:00	0	0	0	0	0	0	0	0	0	0	0	0	0	0	0	0	0	0	0	0	0	0	0	0	0	0	0	0
2024/05/11 11:45:00	0	0	0	0	0	0	0	0	0	0	0	0	0	0	0	0	0	0	0	0	0	0	1	0	0	0	0	0
2024/05/11 12:00:00	0	1	0	0	0	0	0	0	1	0	0	0	0	0	0	0	0	0	0	0	0	0	0	0	0	0	0	0
2024/05/11 12:15:00	0	1	0	0	0	0	0	0	0	0	0	0	0	0	0	0	0	0	0	0	0	0	0	0	0	0	0	0
2024/05/11 12:30:00	0	0	0	0	0	0	0	0	0	0	0	0	0	0	0	0	0	0	0	0	0	0	0	0	0	0	0	0
2024/05/11 12:45:00	0	1	0	0	0	0	0	0	1	0	0	0	0	0	0	0	0	0	0	0	0	0	0	0	0	0	0	0
Total	0	4	0	0	0	0	0	0	2	0	0	0	0	0	0	0	0	0	0	0	0	1	0	0	0	0	0	0

Cars

Leg Direction Start Time	NY-31 Eastbound							NY-31 Westbound							Willow Field Elementary Access Northbound							Deft Center Drive Southbound							
	Thru	Right	RTOR	U-Turn	Peds CW	Peds CCW		Thru	Right	RTOR	U-Turn	Peds CW	Peds CCW		Thru	Right	RTOR	U-Turn	Peds CW	Peds CCW		Thru	Right	RTOR	U-Turn	Peds CW	Peds CCW		
	Left						Left							Left							Left						Left		
2024/05/11 11:00:00	48	282	15	2	0	0	0	10	265	35	10	0	0	0	11	4	10	5	0	0	0	59	0	33	5	0	0	0	0
2024/05/11 11:15:00	39	298	14	2	0	0	0	11	296	34	20	0	0	0	21	6	13	6	0	0	0	55	0	43	8	0	0	0	0
2024/05/11 11:30:00	31	309	2	0	0	0	0	4	291	33	9	0	0	0	1	0	4	0	0	0	0	78	1	55	10	0	0	0	0
2024/05/11 11:45:00	34	286	2	1	0	0	0	1	312	30	17	0	0	0	1	0	0	0	0	0	0	61	0	42	7	0	0	0	0
2024/05/11 12:00:00	40	324	3	0	0	0	0	2	306	27	21	0	0	0	0	0	1	3	0	0	0	70	0	58	14	0	0	0	0
2024/05/11 12:15:00	44	295	1	0	0	0	0	3	308	48	13	0	0	0	1	1	3	5	0	0	0	72	1	39	14	0	0	0	0
2024/05/11 12:30:00	38	304	0	1	0	0	0	1	285	35	20	0	0	0	19	3	17	8	0	0	0	62	0	39	15	0	0	0	0
2024/05/11 12:45:00	39	323	1	0	0	0	0	1	280	39	19	0	0	0	9	2	9	8	0	0	0	66	0	51	13	0	0	0	0
Total	313	2421	38	6	0	0	0	31	2344	276	129	0	0	0	63	16	57	35	0	0	0	523	2	360	86	0	0	0	0

Single-Unit Trucks

Leg	NY-31							NY-31							Willow Field Elementary Access							Deft Center Drive						
	Eastbound							Westbound							Northbound							Southbound						
	Thru	Right	RTOR	U-Turn	Peds CW	Peds CCW	Left	Thru	Right	RTOR	U-Turn	Peds CW	Peds CCW	Left	Thru	Right	RTOR	U-Turn	Peds CW	Peds CCW	Left	Thru	Right	RTOR	U-Turn	Peds CW	Peds CCW	Left
2024/05/11 11:00:00	0	0	0	0	0	0	0	0	0	0	0	0	0	0	0	0	0	0	0	0	0	1	0	0	0	0	0	0
2024/05/11 11:15:00	0	1	0	0	0	0	0	0	1	1	0	0	0	0	0	0	0	0	0	0	0	0	0	1	0	0	0	0
2024/05/11 11:30:00	0	0	0	0	0	0	0	0	1	0	0	0	0	0	0	0	0	0	0	0	0	0	0	0	0	0	0	0
2024/05/11 11:45:00	0	1	0	0	0	0	0	0	1	0	0	0	0	0	0	0	0	0	0	0	0	0	0	0	0	0	0	0
2024/05/11 12:00:00	0	3	0	0	0	0	0	0	2	0	0	0	0	0	0	0	0	0	0	0	0	0	0	0	0	0	0	0
2024/05/11 12:15:00	2	0	0	0	0	0	0	0	1	0	0	0	0	0	0	0	0	0	0	0	0	0	0	0	0	0	0	0
2024/05/11 12:30:00	0	1	0	0	0	0	0	0	1	0	0	0	0	0	0	0	0	0	0	0	0	0	0	0	0	0	0	0
2024/05/11 12:45:00	0	2	0	0	0	0	0	0	0	0	0	0	0	0	0	0	0	0	0	0	0	0	0	0	0	0	0	0
Total	2	8	0	0	0	0	0	0	7	1	0	0	0	0	0	0	0	0	0	0	0	1	0	1	0	0	0	0

Articulated Trucks

[illegible]

Buses

[illegible]

Pedestrians

Log Direction Start Time	NY-21 Eastbound							NY-21 Westbound							Wilho Field Elementary Access Northbound							Del Center Drive Southbound						
	Left	Thru	Right	RTOR	U-Turn	Peds CW	Peds CCW	Left	Thru	Right	RTOR	U-Turn	Peds CW	Peds CCW	Left	Thru	Right	RTOR	U-Turn	Peds CW	Peds CCW	Left	Thru	Right	RTOR	U-Turn	Peds CW	Peds CCW
2024/05/11 10:00:00	0	0	0	0	0	0	0	0	0	0	0	0	0	0	0	0	0	0	0	0	0	0	0	0	0	0	0	0
2024/05/11 11:00:00	0	0	0	0	0	0	0	0	0	0	0	0	0	0	0	0	0	0	0	0	0	0	0	0	0	0	0	0
2024/05/11 11:15:00	0	0	0	0	0	0	0	0	0	0	0	0	0	0	0	0	0	0	0	0	0	0	0	0	0	0	0	0
2024/05/11 11:30:00	0	0	0	0	0	0	0	0	0	0	0	0	0	0	0	0	0	0	0	0	0	0	0	0	0	0	0	0
2024/05/11 11:45:00	0	0	0	0	0	0	0	0	0	0	0	0	0	0	0	0	0	0	0	0	0	0	0	0	0	0	0	0
2024/05/11 12:00:00	0	0	0	0	0	0	0	0	0	0	0	0	0	0	0	0	0	0	0	0	0	0	0	0	0	0	0	0
2024/05/11 12:15:00	0	0	0	0	0	0	0	0	0	0	0	0	0	0	0	0	0	0	0	0	0	0	0	0	0	0	0	0
2024/05/11 12:30:00	0	0	0	0	0	0	0	0	0	0	0	0	0	0	0	0	0	0	0	0	0	0	0	0	0	0	0	0
2024/05/11 12:45:00	0	0	0	0	0	0	0	0	0	0	0	0	0	0	0	0	0	0	0	0	0	0	0	0	0	0	0	0
Total	0	0	0	0	0	0	0	0	0	0	0	0	0	0	0	0	0	0	0	0	0	0	0	0	0	0	0	0

Bicycles on Road

[illegible]

Bicycles on Crosswalk

[illegible]

Total Volume Class Breakdown

Leg Direction	NY-31 Eastbound					NY-31 Westbound					Willow Field Elementary Access Northbound					Deel Center Drive Southbound										
	Thru	Right	RTOR	U-Turn	App Total	Peds CW	Peds CCW	Left	Thru	Right	RTOR	U-Turn	App Total	Peds CW	Peds CCW	Left	Thru	Right	RTOR	U-Turn	App Total	Peds CW	Peds CCW	Int Total	Cross Total	
Start Time																										
2024/05/11 11:00:00	48	283	15	2	0	358	0	0	10	264	35	20	0	321	0	0	11	4	10	5	0	30	0	0	88	0
2024/05/11 11:15:00	40	299	14	2	0	355	0	0	11	298	35	20	0	364	0	0	21	6	13	6	0	46	0	0	107	0
2024/05/11 11:30:00	31	309	2	0	0	342	0	0	4	293	33	9	0	339	0	0	1	0	4	0	0	5	0	0	144	0
2024/05/11 11:45:00	35	288	2	1	0	326	0	0	1	315	30	17	0	363	0	0	1	0	0	0	0	1	0	0	111	0
2024/05/11 12:00:00	40	328	3	0	0	371	0	0	2	309	27	21	0	359	0	0	0	0	1	3	0	4	0	0	142	0
2024/05/11 12:15:00	46	296	1	0	0	343	0	0	3	309	48	13	0	373	0	0	1	1	3	5	0	10	0	0	136	0
2024/05/11 12:30:00	38	305	0	1	0	344	0	0	1	287	31	20	0	339	0	0	19	3	17	8	0	47	0	0	134	0
2024/05/11 12:45:00	39	302	1	0	0	342	0	0	1	291	32	15	0	340	0	0	8	2	3	8	0	20	0	0	130	0
Grand Total	317	2434	38	6	0	2795	0	0	33	2358	278	129	0	2798	0	0	63	48	57	35	0	171	0	0	974	0
% Approach	11.2%	87.1%	1.4%	0.2%	0.0%	41.5%			1.2%	84.1%	9.9%	4.8%	0.0%				36.8%	9.4%	33.3%	20.5%	0.0%					
% Total	4.7%	36.1%	0.6%	0.1%	0.0%	41.5%			0.5%	35.0%	4.1%	1.9%	0.0%	41.5%			0.9%	0.2%	0.8%	0.5%	0.0%	2.9%			14.5%	
% Motorcycles	0	4	0	0	0	4			0	2	0	0	0	2			0	0	0	0	0	0			1	0
% Motorcycles	0.0%	0.2%	0.0%	0.0%	0.0%	0.1%			0.0%	0.1%	0.0%	0.0%	0.0%	0.1%			0.0%	0.0%	0.0%	0.0%	0.0%	0.0%			0.1%	0.1%
% Cars	33.3	2421	38	6	0	2778			33	2344	276	129	0	2752			63	46	57	35	0	171			973	0
% Cars	98.7%	99.5%	100.0%	100.0%	0.0%	99.4%			100.0%	99.4%	99.3%	100.0%	0.0%	99.4%			100.0%	100.0%	100.0%	99.9%	0.0%	100.0%			99.7%	99.5%
% Single-Unit Trucks	2	6	0	0	0	8			0	7	1	0	0	8			0	0	0	0	0	0			2	0
% Single-Unit Trucks	0.6%	0.3%	0.0%	0.0%	0.0%	0.4%			0.0%	0.3%	0.4%	0.0%	0.0%	0.3%			0.0%	0.0%	0.0%	0.0%	0.0%	0.0%			0.2%	0.3%
% Articulated Trucks	0	1	0	0	0	1			0	5	1	0	0	4			0	0	0	0	0	0			0	5
% Articulated Trucks	0.0%	0.0%	0.0%	0.0%	0.0%	0.0%			0.0%	0.1%	0.4%	0.0%	0.0%	0.1%			0.0%	0.0%	0.0%	0.0%	0.0%	0.0%			0.0%	0.1%
% Buses	2	0	0	0	0	2			0	2	0	0	0	2			0	0	0	0	0	0			0	4
% Buses	0.6%	0.0%	0.0%	0.0%	0.0%	0.1%			0.0%	0.1%	0.0%	0.0%	0.0%	0.1%			0.0%	0.0%	0.0%	0.0%	0.0%	0.0%			0.0%	0.1%
% Bicycles on Road	0	0	0	0	0	0			0	0	0	0	0	0			0	0	0	0	0	0			0	0
% Bicycles on Road	0.0%	0.0%	0.0%	0.0%	0.0%	0.0%			0.0%	0.0%	0.0%	0.0%	0.0%	0.0%			0.0%	0.0%	0.0%	0.0%	0.0%	0.0%			0.0%	0.0%
% Pedestrians							0	0							0	0						0	0	0	0	0
% Pedestrians							0.0%	0.0%							0.0%	0.0%						0.0%	0.0%	0.0%	0.0%	0.0%
% Bicycles on Crosswalk							0	0							0	0						0	0	0	0	0
% Bicycles on Crosswalk							0.0%	0.0%							0.0%	0.0%						0.0%	0.0%	0.0%	0.0%	0.0%

AM Peak Class Breakdown

Lap Direction	NY-21 Southbound										NY-21 Westbound										Wilcox Field Elementary Access										Dell Center Drive										40
	Southbound										Westbound										Southbound										Southbound										
	Start Time	Left	Thru	Right	RTOR	U-Turn	App Total	Push C/W	Push C/CW	Left	Thru	Right	RTOR	U-Turn	App Total	Push C/W	Push C/CW	Left	Thru	Right	RTOR	U-Turn	App Total	Push C/W	Push C/CW	Left	Thru	Right	RTOR	U-Turn	App Total	Push C/W	Push C/CW	Int Total	Class Total						
2024/05/11 12:00:00	40	328	3	0	0	0	331	0	0	2	309	27	21	0	338	0	0	0	0	1	3	0	4	0	0	72	1	39	14	0	125	0	0	162	0	0	876	0			
	46	296	1	0	0	0	343	0	0	3	309	48	13	0	359	0	0	1	1	3	5	0	10	0	0	72	1	39	14	0	135	0	0	162	0	0	892	0			
	28	320	0	1	0	0	344	344	0	0	1	317	31	20	0	348	0	0	1	19	0	8	0	47	0	0	62	0	39	15	0	113	0	0	163	0	0				
2024/05/11 12:30:00	28	336	1	0	0	0	365	0	0	1	331	28	15	0	360	0	0	0	0	3	8	0	11	0	0	186	0	13	11	0	199	0	0	163	0	0	861	0			
	163	1395	0	1	0	0	1454	0	0	7	1388	140	72	0	1465	0	0	0	0	29	4	30	24	0	69	0	0	1	167	15	0	164	0	0	319	0					
	11.4%	68.3%	0.4%	0.0%	0.0%	0.0%	41.4%	0.0%	0.0%	0.5%	84.1%	14.9%	9.7%	0.0%	42.0%	0.0%	0.0%	0.0%	0.0%	2.0%	0.7%	21.1%	27.1%	0.0%	52.3%	0.4%	24.7%	14.0%	0.0%	13.0%	0.0%	0.0%	164	0	0	319	0				
2024/05/11 12:30:00	46	296	1	0	0	0	343	0	0	3	309	48	13	0	359	0	0	1	1	3	5	0	10	0	0	72	1	39	14	0	135	0	0	162	0	0	892	0			
	28	320	0	1	0	0	344	344	0	0	1	317	31	20	0	348	0	0	1	19	0	8	0	47	0	0	62	0	39	15	0	113	0	0	163	0	0				
	28	336	1	0	0	0	365	0	0	1	331	28	15	0	360	0	0	0	0	3	8	0	11	0	0	186	0	13	11	0	199	0	0	163	0	0	861	0			
2024/05/11 12:45:00	40	328	3	0	0	0	331	0	0	2	309	27	21	0	338	0	0	0	0	1	3	0	4	0	0	72	1	39	14	0	125	0	0	162	0	0	876	0			
	46	296	1	0	0	0	343	0	0	3	309	48	13	0	359	0	0	1	1	3	5	0	10	0	0	72	1	39	14	0	135	0	0	162	0	0	892	0			
	28	320	0	1	0	0	344	344	0	0	1	317	31	20	0	348	0	0	1	19	0	8	0	47	0	0	62	0	39	15	0	113	0	0	163	0	0				
2024/05/11 12:45:00	28	336	1	0	0	0	365	0	0	1	331	28	15	0	360	0	0	0	0	3	8	0	11	0	0	186	0	13	11	0	199	0	0	163	0	0	861	0			
	163	1395	0	1	0	0	1454	0	0	7	1388	140	72	0	1465	0	0	0	0	29	4	30	24	0	69	0	0	1	167	15	0	164	0	0	319	0					
	11.4%	68.3%	0.4%	0.0%	0.0%	0.0%	41.4%	0.0%	0.0%	0.5%	84.1%	14.9%	9.7%	0.0%	42.0%	0.0%	0.0%	0.0%	0.0%	2.0%	0.7%	21.1%	27.1%	0.0%	52.3%	0.4%	24.7%	14.0%	0.0%	13.0%	0.0%	0.0%	164	0	0	319	0				
Grand Total	40	328	3	0	0	0	331	0	0	2	309	27	21	0	338	0	0	0	0	1	3	0	4	0	0	72	1	39	14	0	125	0	0	162	0	0	876	0			
	46	296	1	0	0	0	343	0	0	3	309	48	13	0	359	0	0	1	1	3	5	0	10	0	0	72	1	39	14	0	135	0	0	162	0	0	892	0			
	28	320	0	1	0	0	344	344	0	0	1	317	31	20	0	348	0	0	1	19	0	8	0	47	0	0	62	0	39	15	0	113	0	0	163	0	0				
% Right-turn	40	328	3	0	0	0	331	0	0	2	309	27	21	0	338	0	0	0	0	1	3	0	4	0	0	72	1	39	14	0	125	0	0	162	0	0	876	0			
	46	296	1	0	0	0	343	0	0	3	309	48	13	0	359	0	0	1	1	3	5	0	10	0	0	72	1	39	14	0	135	0	0	162	0	0	892	0			
	28	320	0	1	0	0	344	344	0	0	1	317	31	20	0	348	0	0	1	19	0	8	0	47	0	0	62	0	39	15	0	113	0	0	163	0	0				
% Total	40	328	3	0	0	0	331	0	0	2	309	27	21	0	338	0	0	0	0	1	3	0	4	0	0	72	1	39	14	0	125	0	0	162	0	0	876	0			
	46	296	1	0	0	0	343	0	0	3	309	48	13	0	359	0	0	1	1	3	5	0	10	0	0	72	1	39	14	0	135	0	0	162	0	0	892	0			
	28	320	0	1	0	0	344	344	0	0	1	317	31	20	0	348	0	0	1	19	0	8	0	47	0	0	62	0	39	15	0	113	0	0	163	0	0				
Single Unit Trucks	40	328	3	0	0	0	331	0	0	2	309	27	21	0	338	0	0	0	0	1	3	0	4	0	0	72	1	39	14	0	125	0	0	162	0	0	876	0			
	46	296	1	0	0	0	343	0	0	3	309	48	13	0	359	0	0	1	1	3	5	0	10	0	0	72	1	39	14	0	135	0	0	162	0	0	892	0			
	28	320	0	1	0	0	344	344	0	0	1	317	31	20	0	348	0	0	1	19	0	8	0	47	0	0	62	0	39	15	0	113	0	0	163	0	0				
% Articulated Trucks	40	328	3	0	0	0	331	0	0	2	309	27	21	0	338	0	0	0	0	1	3	0	4	0	0	72	1	39	14	0	125	0	0	162	0	0	876	0			
	46	296	1	0	0	0	343	0	0	3	309	48	13	0	359	0	0	1	1	3	5	0	10	0	0	72	1	39	14	0	135	0	0	162	0	0	892	0			
	28	320	0	1	0	0	344	344	0	0	1	317	31	20	0	348	0	0	1	19	0	8	0	47	0	0	62	0	39	15	0	113	0	0	163	0	0				
% Buses	40	328	3	0	0	0	331	0	0	2	309	27	21	0	338	0	0	0	0	1	3	0	4	0	0	72	1	39	14	0	125	0	0	162	0	0	876	0			
	46	296	1	0	0	0	343	0	0	3	309	48	13	0	359	0	0	1	1	3	5	0	10	0	0	72	1	39	14	0	135	0	0	162	0	0	892	0			
	28	320	0	1	0	0	344	344	0	0	1	317	31	20	0	348	0	0	1	19	0	8	0	47	0	0	62	0	39	15	0	113	0	0	163	0	0				
% Bikes on Road	40	328	3	0	0	0	331	0	0	2	309	27	21	0	338	0	0	0	0	1	3	0	4	0	0	72	1	39	14	0	125	0	0	162	0	0	876	0			
	46	296	1	0	0	0	343	0	0	3	309	48	13	0	359	0	0	1	1	3	5	0	10	0	0	72	1	39	14	0	135	0	0	162	0	0	892	0			
	28	320	0	1	0	0	344	344	0	0	1	317	31	20	0	348	0	0	1	19	0	8	0	47	0	0	62	0	39	15	0	113	0	0	163	0	0				
% Bikes on Road	40	328	3	0	0	0	331	0	0	2	309	27	21	0	338	0	0	0	0	1	3	0	4	0	0	72	1	39	14	0	125	0	0	162	0	0	876	0			
	46	296	1	0	0	0	343	0	0	3	309	48	13	0	359	0	0	1	1	3	5	0	10	0	0	72	1	39	14	0	135	0	0	162	0	0	892	0			
	28	320	0	1	0	0	344	344	0	0	1	317	31	20	0	348	0	0	1	19	0	8	0	47	0	0	62	0	39	15	0	113	0	0	163	0	0				
Pedestrians	40	328	3	0	0	0	331	0	0	2	309	27	21	0	338	0	0	0	0	1	3	0	4	0	0	72	1	39	14	0	125	0	0	162	0	0	876	0			
	46	296	1	0	0	0	343	0	0	3	309	48	13	0	359	0	0	1	1	3	5	0	10	0	0	72	1	39	14	0	135	0	0	162	0	0	892	0			
	28	320	0	1	0	0	344	344	0	0	1	317	31	20	0	348	0	0	1	19	0	8	0	47	0	0	62	0	39	15	0	113	0	0	163	0	0				
Bikes on Crosswalk	40	328	3	0	0	0	331	0	0	2	309	27	21	0	338	0	0	0	0	1	3	0	4	0	0	72	1	39	14	0	125	0	0	162	0	0	876	0			
	46	296	1	0	0	0	343	0	0	3	309	48	13	0	359	0	0	1	1	3	5	0	10	0	0	72	1	39	14	0	135	0	0	162	0	0	892	0			
	28	320	0	1	0	0	344	344	0	0	1	317	31	20	0	348	0	0	1	19	0	8	0	47	0	0	62	0	39	15	0	113	0	0	163	0	0				
% Bikes on Crosswalk	40	328	3	0	0	0	331	0	0	2	309	27	21	0	338	0	0	0	0	1	3	0	4	0	0	72	1	39	14	0	125	0	0	162	0	0	876	0			
	46	296	1	0	0	0	343	0	0	3	309</																														




Project	GTS
Project Code	11778
Site Name	11778-10
Legs and Movements	All Processed Legs & Move
Bin Size	15 minutes
Survey Date	2024/05/11, Saturday
Location	NYS Route 31 & Dell Center
Latitude and Longitude	43.185200, -76.242890

	Start	End	PHF
AM Peak	2024/05/11 12:00:00	2024/05/11 13:00:00	0.98

Turning Movement Data

Leg Direction	NY-31										NY-31										Willow Field Elementary Access										Dell Center Drive									
	Eastbound										Westbound										Northbound										Southbound									
	Left	Thru	Right	RTOR	U-Turn	App Total	Peak CW	Peak CCW	Left	Thru	Right	RTOR	U-Turn	App Total	Peak CW	Peak CCW	Left	Thru	Right	RTOR	U-Turn	App Total	Peak CW	Peak CCW	Left	Thru	Right	RTOR	U-Turn	App Total	Peak CW	Peak CCW								
Start Time	
11:00:00 AM	48	283	15	2	0	348	0	0	10	266	35	10	0	321	0	0	11	4	10	5	0	30	0	0	60	0	33	5	0	98	0	0	79							
11:15:00 AM	40	299	14	2	0	355	0	0	11	298	35	20	0	364	0	0	21	6	13	6	0	46	0	0	55	0	44	8	0	107	0	0	87							
11:30:00 AM	31	309	2	0	0	342	0	0	4	293	33	9	0	339	0	0	1	0	4	0	0	5	0	0	78	1	55	10	0	144	0	0	83							
11:45:00 AM	35	288	2	1	0	326	0	0	1	315	30	17	0	363	0	0	1	0	0	0	0	1	0	0	62	0	42	7	0	111	0	0	80							
Hourly Total	154	1179	33	5	0	1371	0	0	26	1172	133	56	0	1387	0	0	34	10	27	11	0	82	0	0	255	1	174	30	0	460	0	0	330							
12:00:00 PM	40	328	3	0	0	371	0	0	2	309	27	21	0	359	0	0	0	0	1	3	0	4	0	0	70	0	58	14	0	142	0	0	87							
12:15:00 PM	46	296	1	0	0	343	0	0	3	309	48	13	0	373	0	0	1	1	3	5	0	10	0	0	72	1	39	14	0	126	0	0	85							
12:30:00 PM	38	305	0	1	0	344	0	0	1	287	31	20	0	339	0	0	19	3	17	8	0	47	0	0	62	0	39	15	0	116	0	0	84							
12:45:00 PM	39	326	1	0	0	366	0	0	1	281	39	19	0	340	0	0	9	2	9	8	0	28	0	0	66	0	51	13	0	130	0	0	86							
Hourly Total	163	1255	5	1	0	1424	0	0	7	1186	145	73	0	1411	0	0	29	6	30	24	0	89	0	0	270	1	187	56	0	514	0	0	345							
Grand Total	317	2434	38	6	0	2795	0	0	33	2358	278	129	0	2788	0	0	63	16	57	35	0	171	0	0	525	2	361	86	0	974	0	0	673							
% Approach	11.3%	87.1%	1.4%	0.2%	0.0%	0.0%	0.0%	0.0%	1.2%	84.3%	9.9%	4.6%	0.0%	0.0%	0.0%	0.0%	36.8%	9.4%	33.3%	20.5%	0.0%	0.0%	0.0%	0.0%	53.9%	0.2%	37.1%	8.8%	0.0%	0.0%	0.0%	0.0%								
% Total	4.7%	36.1%	0.6%	0.1%	0.0%	41.5%	0.0%	0.0%	0.5%	35.0%	4.1%	1.9%	0.0%	41.5%	0.0%	0.0%	0.9%	0.2%	0.8%	0.5%	0.0%	2.5%	0.0%	0.0%	7.8%	0.0%	5.4%	1.3%	0.0%	14.5%	0.0%	0.0%								
% Lights	315	2433	38	6	0	2792	0	0	33	2353	277	129	0	2792	0	0	63	16	57	35	0	171	0	0	525	2	361	86	0	974	0	0	672							
% Lights	99.4%	100.0%	100.0%	100.0%	0.0%	99.9%	0.0%	0.0%	100.0%	99.8%	99.8%	100.0%	0.0%	99.8%	0.0%	0.0%	100.0%	100.0%	100.0%	100.0%	0.0%	100.0%	0.0%	0.0%	100.0%	100.0%	100.0%	100.0%	0.0%	100.0%	0.0%	0.0%	99.9%							
HV	2	1	0	0	0	3	0	0	0	5	1	0	0	6	0	0	0	0	0	0	0	0	0	0	0	0	0	0	0	0	0	9								
% HV	0.6%	0.0%	0.0%	0.0%	0.0%	0.1%	0.0%	0.0%	0.0%	0.2%	0.4%	0.0%	0.0%	0.2%	0.0%	0.0%	0.0%	0.0%	0.0%	0.0%	0.0%	0.0%	0.0%	0.0%	0.0%	0.0%	0.0%	0.0%	0.0%	0.0%	0.0%	0.1%								
Pedestrians	0	0	0	0	0	0	0	0	0	0	0	0	0	0	0	0	0	0	0	0	0	0	0	0	0	0	0	0	0	0	0	0								
% Pedestrians	0.0%	0.0%	0.0%	0.0%	0.0%	0.0%	0.0%	0.0%	0.0%	0.0%	0.0%	0.0%	0.0%	0.0%	0.0%	0.0%	0.0%	0.0%	0.0%	0.0%	0.0%	0.0%	0.0%	0.0%	0.0%	0.0%	0.0%	0.0%	0.0%	0.0%	0.0%	0.0%								
Bicycles on Crosswalk	0	0	0	0	0	0	0	0	0	0	0	0	0	0	0	0	0	0	0	0	0	0	0	0	0	0	0	0	0	0	0	0								
% Bicycles on Crosswalk	0.0%	0.0%	0.0%	0.0%	0.0%	0.0%	0.0%	0.0%	0.0%	0.0%	0.0%	0.0%	0.0%	0.0%	0.0%	0.0%	0.0%	0.0%	0.0%	0.0%	0.0%	0.0%	0.0%	0.0%	0.0%	0.0%	0.0%	0.0%	0.0%	0.0%	0.0%	0.0%								

Turning Movement Data Plot

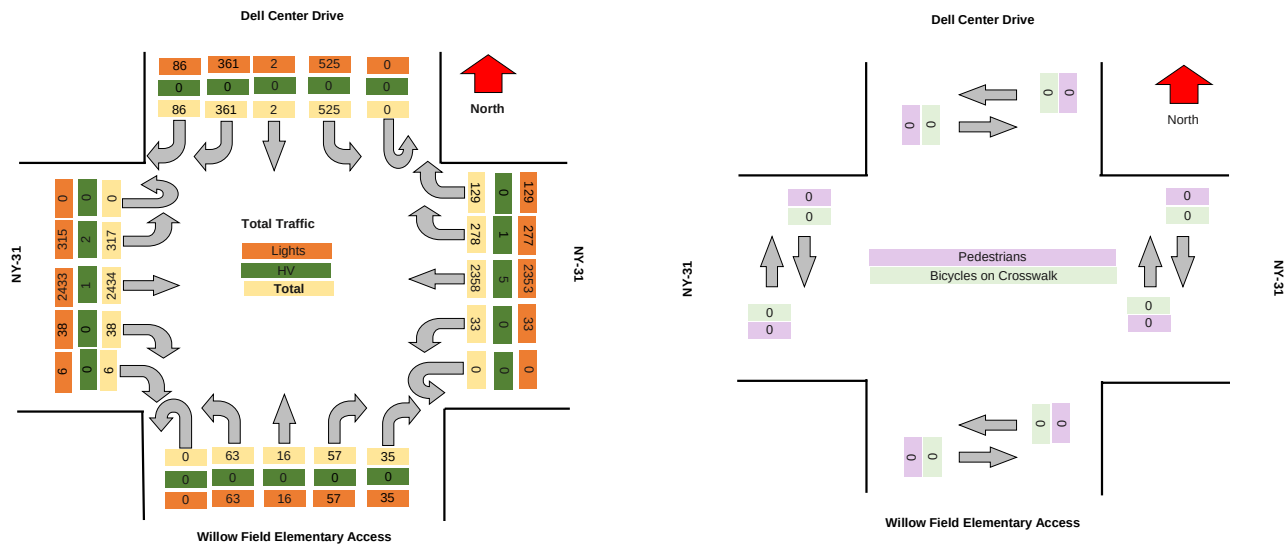





Turning Movement Peak Hour Data (AM)

f 18

#####

Leg Direction	NY-31 Eastbound									NY-31 Westbound									Willow Field Elementary Access Northbound									Dell Center Drive Southbound									Total
	Left	Thru	Right	RTOR	U-Turn	App Total	Peds CW	Peds CCW		Left	Thru	Right	RTOR	U-Turn	App Total	Peds CW	Peds CCW		Left	Thru	Right	RTOR	U-Turn	App Total	Peds CW	Peds CCW		Left	Thru	Right	RTOR	U-Turn	App Total	Peds CW	Peds CCW		
12:00:00 PM	40	328	3	0	0	371	0	0		2	305	27	21	0	359	0	0		0	0	1	3	0	4	0	0		70	0	58	14	0	142	0	0		876
12:15:00 PM	46	296	1	0	0	343	0	0		3	309	48	13	0	373	0	0		1	1	3	5	0	10	0	0		72	1	39	14	0	126	0	0		852
12:30:00 PM	38	305	0	1	0	344	0	0		1	287	31	20	0	339	0	0		19	3	17	8	0	47	0	0		62	0	39	15	0	116	0	0		846
12:45:00 PM	39	326	1	0	0	366	0	0		1	281	39	19	0	340	0	0		9	2	9	8	0	28	0	0		66	0	51	13	0	130	0	0		864
Grand Total	163	1255	5	1	0	1424	0	0		7	1186	145	73	0	1411	0	0		29	6	30	24	0	89	0	0		270	1	187	56	0	514	0	0		3438
% Approach	11.4%	88.1%	0.4%	0.1%	0.0%	0.0%	0.0%	0.0%		0.5%	84.1%	10.3%	5.2%	0.0%	0.0%	0.0%	0.0%		32.6%	6.7%	33.7%	27.0%	0.0%	0.0%	0.0%	0.0%		52.5%	0.2%	36.4%	10.9%	0.0%	0.0%	0.0%	0.0%		
% Total	4.7%	36.5%	0.1%	0.0%	0.0%	41.4%	0.0%	0.0%		0.2%	34.5%	4.2%	2.1%	0.0%	41.0%	0.0%	0.0%		0.8%	0.2%	0.9%	0.7%	0.0%	2.6%	0.0%	0.0%		7.9%	0.0%	5.4%	1.6%	0.0%	15.0%	0.0%	0.0%		
PHF	0.886	0.957	0.417	0.250	0.000	0.960	0.000	0.000		0.583	0.960	0.755	0.869	0.000	0.946	0.000	0.000		0.382	0.500	0.441	0.750	0.000	0.473	0.000	0.000		0.938	0.250	0.806	0.933	0.000	0.905	0.000	0.000		0.981
Lights	163	1255	5	1	0	1424	0	0		7	1186	144	73	0	1410	0	0		29	6	30	24	0	89	0	0		270	1	187	56	0	514	0	0		3437
% Lights	100.0%	100.0%	100.0%	100.0%	0.0%	100.0%	0.0%	0.0%		100.0%	100.0%	99.3%	100.0%	0.0%	99.9%	0.0%	0.0%		100.0%	100.0%	100.0%	100.0%	0.0%	100.0%	0.0%	0.0%		100.0%	100.0%	100.0%	100.0%	0.0%	100.0%	0.0%	0.0%		100.0%
HV	0	0	0	0	0	0	0	0		0	0	1	0	0	1	0	0		0	0	0	0	0	0	0	0		0	0	0	0	0	0	0	0		1
% HV	0.0%	0.0%	0.0%	0.0%	0.0%	0.0%	0.0%	0.0%		0.0%	0.0%	0.7%	0.0%	0.0%	0.1%	0.0%	0.0%		0.0%	0.0%	0.0%	0.0%	0.0%	0.0%	0.0%	0.0%		0.0%	0.0%	0.0%	0.0%	0.0%	0.0%	0.0%	0.0%		0.3%
Pedestrians	0	0	0	0	0	0	0	0		0	0	0	0	0	0	0	0		0	0	0	0	0	0	0	0		0	0	0	0	0	0	0	0		0
% Pedestrians	0.0%	0.0%	0.0%	0.0%	0.0%	0.0%	0.0%	0.0%		0.0%	0.0%	0.0%	0.0%	0.0%	0.0%	0.0%	0.0%		0.0%	0.0%	0.0%	0.0%	0.0%	0.0%	0.0%	0.0%		0.0%	0.0%	0.0%	0.0%	0.0%	0.0%	0.0%	0.0%		0.0%
Bicycles on Crosswalk	0	0	0	0	0	0	0	0		0	0	0	0	0	0	0	0		0	0	0	0	0	0	0	0		0	0	0	0	0	0	0	0		0
% Bicycles on Crosswalk	0.0%	0.0%	0.0%	0.0%	0.0%	0.0%	0.0%	0.0%		0.0%	0.0%	0.0%	0.0%	0.0%	0.0%	0.0%	0.0%		0.0%	0.0%	0.0%	0.0%	0.0%	0.0%	0.0%	0.0%		0.0%	0.0%	0.0%	0.0%	0.0%	0.0%	0.0%	0.0%		0.0%

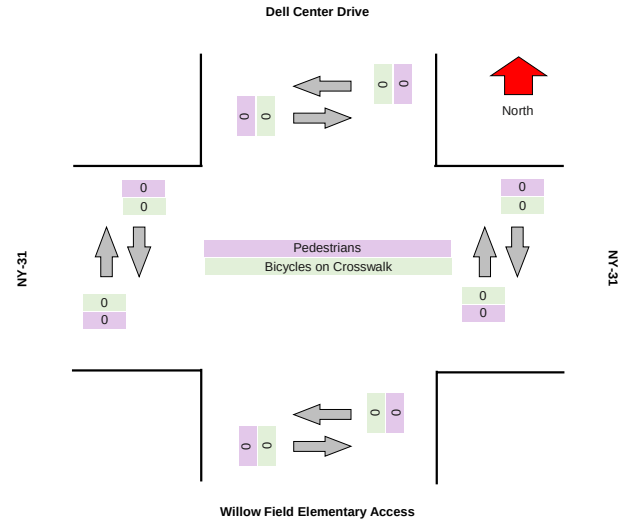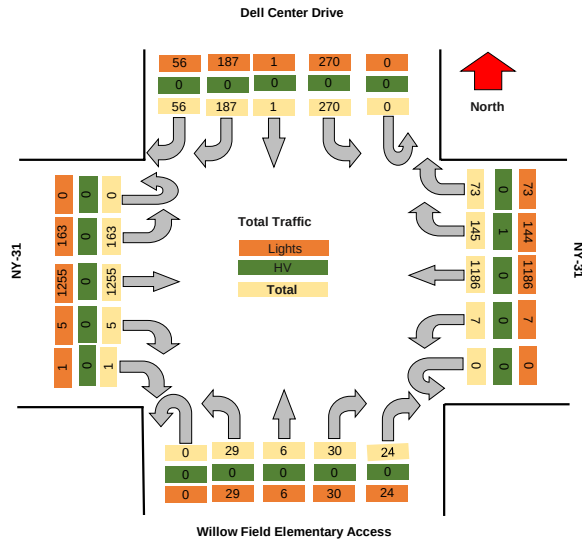

Project	GS
Project Code	11778
Site Name	11778-11
Legs and Movements	All Processed Legs & Movements
Bin Size	15 minutes
Survey Date	2024/05/09, Thursday
Location	NYS Route 31 & Lowes Access
Latitude and Longitude	43.184720, -76.246170

	Start	End	PHF
AM Peak	2024/05/09 07:15:00	2024/05/09 08:15:00	0.92

Log Direction	NY-33										NY-31										Linn's Home Access										The Home Depot Access										Total
	Eastbound										Westbound										Southbound										Northbound										
	Left	Thru	Right	RTOR	U-Turn	App Total	Incident	Blocked	Other	Other	Left	Thru	Right	RTOR	U-Turn	App Total	Incident	Blocked	Other	Other	Left	Thru	Right	RTOR	U-Turn	App Total	Incident	Blocked	Other	Other											
Start Time	Left <td>Thru</td> <td>Right</td> <td>RTOR</td> <td>U-Turn</td> <td>App Total</td> <td>Incident</td> <td>Blocked</td> <td>Other</td> <td>Other</td> <td>Left<td>Thru</td><td>Right</td><td>RTOR</td><td>U-Turn</td><td>App Total</td><td>Incident</td><td>Blocked</td><td>Other</td><td>Other</td><td>Left<td>Thru</td><td>Right</td><td>RTOR</td><td>U-Turn</td><td>App Total</td><td>Incident</td><td>Blocked</td><td>Other</td><td>Other</td></td></td>	Thru	Right	RTOR	U-Turn	App Total	Incident	Blocked	Other	Other	Left <td>Thru</td> <td>Right</td> <td>RTOR</td> <td>U-Turn</td> <td>App Total</td> <td>Incident</td> <td>Blocked</td> <td>Other</td> <td>Other</td> <td>Left<td>Thru</td><td>Right</td><td>RTOR</td><td>U-Turn</td><td>App Total</td><td>Incident</td><td>Blocked</td><td>Other</td><td>Other</td></td>	Thru	Right	RTOR	U-Turn	App Total	Incident	Blocked	Other	Other	Left <td>Thru</td> <td>Right</td> <td>RTOR</td> <td>U-Turn</td> <td>App Total</td> <td>Incident</td> <td>Blocked</td> <td>Other</td> <td>Other</td>	Thru	Right	RTOR	U-Turn	App Total	Incident	Blocked	Other	Other											
7:00:00 AM	34	180	4	0	2	200	0	0	0	0	12	86	15	0	0	113	0	0	0	0	6	0	0	0	0	6	0	0	0	0											
7:15:00 AM	32	175	0	0	0	207	0	0	0	0	13	84	14	0	0	111	0	0	0	0	10	10	1	0	0	18	0	0	0	0											
7:30:00 AM	36	232	8	0	0	256	0	0	0	0	14	112	23	0	0	149	0	0	0	0	5	1	7	0	0	13	0	0	0	0											
7:45:00 AM	36	203	8	0	0	252	0	0	0	0	18	116	19	0	0	153	0	0	0	0	13	3	4	0	0	20	0	0	0	0											
Hourly Total	138	588	22	0	0	625	0	0	0	0	58	280	71	0	0	330	0	0	0	0	34	4	17	0	0	55	0	0	0	0											
8:00:00 AM	34	190	0	0	0	224	0	0	0	0	14	93	23	0	0	117	0	0	0	0	9	1	1	0	0	12	0	0	0	0											
8:15:00 AM	42	173	3	6	1	225	0	0	0	0	17	100	18	0	0	135	0	0	0	0	14	2	7	0	0	30	0	0	0	0											
8:30:00 AM	37	175	8	6	0	226	0	0	0	0	21	121	29	0	0	171	0	0	0	0	15	3	9	0	0	27	0	0	0	0											
8:45:00 AM	30	146	20	0	0	213	0	0	0	0	23	95	32	0	0	150	0	0	0	0	25	16	2	0	0	42	0	0	0	0											
Hourly Total	138	588	22	21	0	651	0	0	0	0	65	305	102	0	0	397	0	0	0	0	54	30	26	0	0	92	0	0	0	0											
Grand Total	220	947	49	0	1	1026	0	0	0	0	123	627	172	0	0	1122	0	0	0	0	88	14	45	0	0	147	0	0	0	0											
% Approach	14.8%	80.8%	2.7%	1.6%	0.1%	0.0%	0.0%	0.0%	0.0%	0.0%	10.3%	73.9%	12.5%	0.0%	0.0%	0.0%	0.0%	0.0%	0.0%	0.0%	59.9%	9.5%	30.6%	0.0%	0.0%	0.0%	43.5%	0.0%	52.2%	0.0%	0.0%										
% Left	7.0%	42.0%	1.4%	0.0%	0.0%	53.0%	0.0%	0.0%	0.0%	0.0%	1.0%	24.0%	5.0%	0.0%	0.0%	32.0%	0.0%	0.0%	0.0%	0.0%	2.6%	4.4%	1.3%	0.0%	0.0%	42.0%	0.0%	0.0%	0.0%	0.0%											
% Right	1.3%	2.8%	3.6%	4.0	0.0	3.0%	0.0%	0.0%	0.0%	0.0%	1.9%	8.0%	1.7	0.0	0.0	3.0%	0.0%	0.0%	0.0%	0.0%	8.6%	1.4	4.2	0.0	0.0	1.4%	1.7%	0.0%	0.0%	0.0%											
% Lefts	89.3%	98.3%	100.0%	100.0%	100.0%	99.7%	0.0%	0.0%	0.0%	0.0%	96.7%	96.2%	100.0%	0.0%	0.0%	96.8%	0.0%	0.0%	0.0%	0.0%	97.7%	100.0%	99.7%	0.0%	0.0%	99.0%	0.0%	99.3%	0.0%	99.1%											
% Hw	2	22	0	0	0	24	0	0	0	0	4	32	0	0	0	36	0	0	0	0	2	0	1	0	0	3	0	0	0	0											
% RT	0	

The Home Depot Access

North

Total Traffic

Lights
FV
Total

NY-32

NY-32

Lowe's Home Access

North



Pedestrians
Bicycles on Crosswalk

NY-32

NY-32

Turning Movement Peak Hour Data (AM)

7:15:00 AM

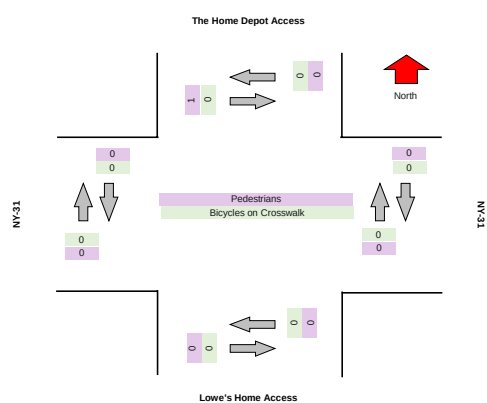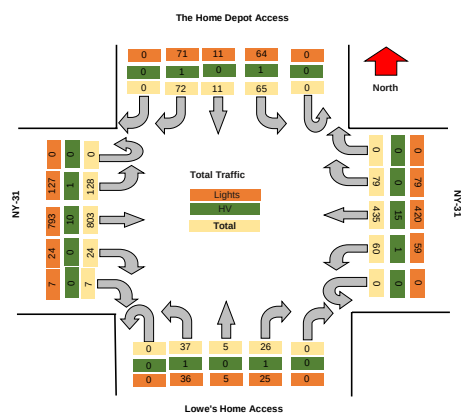[illegible]

Summary



Summary

Summary

Summary

Cars

Leg Direction Start Time	NY-31 Eastbound							NY-31 Westbound							Lower's Home Access Northbound							The Home Depot Access Southbound							
	Left	Thru	Right	RTOR	U-Turn	Peds CW	Peds CCW	Left	Thru	Right	RTOR	U-Turn	Peds CW	Peds CCW	Left	Thru	Right	RTOR	U-Turn	Peds CW	Peds CCW	Left	Thru	Right	RTOR	U-Turn	Peds CW	Peds CCW	
2024/06/09 07:50:00		14	179	4	2	0	0	0	11	81	15	0	0	0	0	6	0	0	0	0	0	0	13	2	22	0	0	0	0
2024/06/09 07:55:00		22	187	2	2	0	0	0	12	88	14	0	0	0	0	10	0	6	0	0	0	0	10	2	12	0	0	0	0
2024/06/09 07:50:00		35	204	8	0	0	0	0	14	104	21	0	0	0	0	5	1	7	0	0	0	0	14	7	17	0	0	0	0
2024/06/09 07:45:00		36	200	8	5	0	0	0	17	107	19	0	0	0	0	11	3	4	0	0	0	0	20	1	27	0	0	0	0
2024/06/09 08:00:00		34	188	6	0	0	0	0	14	106	23	0	0	0	0	9	1	8	0	0	0	0	18	1	14	0	0	0	0
2024/06/09 08:15:00		41	163	3	6	1	0	0	14	91	18	0	0	0	0	13	2	6	0	0	0	0	30	2	28	0	0	0	0
2024/06/09 08:30:00		36	165	8	6	0	0	0	20	114	28	0	0	0	0	13	2	8	0	0	0	0	21	1	28	0	0	0	0
2024/06/09 08:45:00		49	141	9	9	0	0	0	12	92	31	0	0	0	0	16	4	3	0	0	0	0	18	2	22	0	0	0	0
Total		267	1427	48	30	1	0	0	114	783	169	0	0	0	0	83	13	42	0	0	0	0	144	18	168	0	0	0	0

Single-Unit Trucks

Leg Direction Start Time	NY-31 Eastbound							NY-31 Westbound							Lower's Home Access Northbound							The Home Depot Access Southbound						
	Left							Left							Left							Left						
	Thru	Right	RTOR	U-Turn	Peds CW	Peds CCW		Thru	Right	RTOR	U-Turn	Peds CW	Peds CCW		Thru	Right	RTOR	U-Turn	Peds CW	Peds CCW		Thru	Right	RTOR	U-Turn	Peds CW	Peds CCW	
2024/06/09 07:50:00	0	0	0	0	0	0	0	0	3	0	0	0	0	0	0	0	0	0	0	0	0	0	0	0	0	0	0	0
2024/06/09 07:55:00	0	2	0	0	0	0	0	0	3	0	0	0	0	0	0	0	0	0	0	0	0	0	0	0	0	0	0	0
2024/06/09 07:50:00	0	5	0	0	0	0	0	0	3	2	0	0	0	0	0	0	0	0	0	0	0	0	0	1	0	0	0	0
2024/06/09 07:45:00	0	1	0	0	0	0	0	1	4	0	0	0	0	0	1	0	0	0	0	0	0	2	0	0	0	0	0	0
2024/06/09 08:00:00	0	3	0	0	0	0	0	1	5	0	0	0	0	0	0	0	0	0	0	0	0	0	0	0	0	0	0	0
2024/06/09 08:15:00	1	5	0	0	0	0	0	2	1	0	0	0	0	0	0	0	1	0	0	0	0	0	0	1	0	0	0	0
2024/06/09 08:30:00	0	4	0	0	0	0	0	1	2	1	0	0	0	0	2	1	1	0	0	0	0	0	0	0	0	0	0	0
2024/06/09 08:45:00	0	2	1	0	0	0	0	0	1	0	0	0	0	0	0	0	0	0	0	0	0	0	0	1	0	0	0	0
Total	1	22	1	0	0	0	0	5	22	3	0	0	0	0	3	1	2	0	0	0	0	2	0	3	0	0	0	0

Articulated Trucks

Leg Direction Start Time	NY-31 Eastbound							NY-31 Westbound							Lower's Home Access Northbound							The Home Depot Access Southbound						
	Thru	Right	RTOR	U-Turn	Peds CW	Peds CCW	Left	Thru	Right	RTOR	U-Turn	Peds CW	Peds CCW	Left	Thru	Right	RTOR	U-Turn	Peds CW	Peds CCW	Left	Thru	Right	RTOR	U-Turn	Peds CW	Peds CCW	
2024/05/09 07:00:00	0	0	0	0	0	0	0	1	2	0	0	0	0	0	0	0	0	0	0	0	0	0	0	0	0	0	0	
2024/05/09 07:15:00	0	0	1	0	0	0	0	0	1	0	0	0	0	0	0	0	0	0	0	0	0	0	0	1	0	0	0	
2024/05/09 07:30:00	1	0	0	0	0	0	0	0	4	0	0	0	0	0	0	0	0	0	0	0	0	0	0	0	0	0	0	
2024/05/09 07:45:00	0	0	0	0	0	0	0	0	4	0	0	0	0	0	1	0	0	0	0	0	0	0	0	0	0	0	0	
2024/05/09 08:00:00	0	0	1	0	0	0	0	0	0	0	0	0	0	0	0	0	0	0	0	0	0	0	0	0	0	0	0	
2024/05/09 08:15:00	0	2	0	0	0	0	0	1	1	0	0	0	0	0	1	0	0	0	0	0	0	0	0	0	0	0	0	
2024/05/09 08:30:00	0	3	0	0	0	0	0	0	0	0	0	0	0	0	0	0	0	0	0	0	0	0	0	0	0	0	0	
2024/05/09 08:45:00	0	0	0	0	0	0	0	0	1	0	0	0	0	0	0	0	0	0	0	0	0	0	0	0	0	0	0	
Total	1	7	0	0	0	0	0	4	13	0	0	0	0	0	2	0	1	0	0	0	0	0	0	1	0	0	0	

Buses

Leg Direction Start Time	NY-31 Eastbound							NY-31 Westbound							Lower's Home Access Northbound							The Home Depot Access Southbound						
	Left							Left							Left							Left						
	Thru	Right	RTOR	U-Turn	Peds CW	Peds CCW		Thru	Right	RTOR	U-Turn	Peds CW	Peds CCW		Thru	Right	RTOR	U-Turn	Peds CW	Peds CCW		Thru	Right	RTOR	U-Turn	Peds CW	Peds CCW	
2024/06/09 07:50:00	0	0	0	0	0	0	0	0	0	0	0	0	0	0	0	0	0	0	0	0	0	0	0	0	0	0	0	0
2024/06/09 07:55:00	0	1	0	0	0	0	0	0	2	0	0	0	0	0	0	0	0	0	0	0	0	0	0	0	0	0	0	0
2024/06/09 07:50:00	0	1	0	0	0	0	0	0	1	0	0	0	0	0	0	0	0	0	0	0	0	0	0	0	0	0	0	0
2024/06/09 07:55:00	0	2	0	0	0	0	0	0	1	0	0	0	0	0	0	0	0	0	0	0	0	1	0	0	0	0	0	0
2024/06/09 08:00:00	0	4	0	0	0	0	0	0	2	0	0	0	0	0	0	0	0	0	0	0	0	0	0	0	0	0	0	0
2024/06/09 08:15:00	0	3	0	0	0	0	0	0	7	0	0	0	0	0	0	0	0	0	0	0	0	0	0	0	0	0	0	0
2024/06/09 08:30:00	1	2	0	0	0	0	0	0	5	0	0	0	0	0	0	0	0	0	0	0	0	0	0	1	0	0	0	0
2024/06/09 08:45:00	0	2	0	0	0	0	0	0	1	0	0	0	0	0	0	0	0	0	0	0	0	0	0	1	0	0	0	0
Total	1	15	0	0	0	0	0	0	19	0	0	0	0	0	0	0	0	0	0	0	0	1	0	1	0	0	0	0

Pedestrians

[illegible]

Bicycles on Road

Leg Direction Start Date	NY-31 Eastbound Left						NY-31 Westbound Left						Lowe's Home Access Southbound Left						The Home Depot Access Southbound Left					
	Thru	Right	RTOR	U-Turn	Peds CW	Peds CCW	Thru	Right	RTOR	U-Turn	Peds CW	Peds CCW	Thru	Right	RTOR	U-Turn	Peds CW	Peds CCW	Thru	Right	RTOR	U-Turn	Peds CW	Peds CCW
2024/05/09 07:00:00	0	0	0	0	0	0	0	0	0	0	0	0	0	0	0	0	0	0	0	0	0	0	0	0
2024/05/09 07:15:00	0	0	0	0	0	0	0	0	0	0	0	0	0	0	0	0	0	0	0	0	0	0	0	0
2024/05/09 07:30:00	0	0	0	0	0	0	0	0	0	0	0	0	0	0	0	0	0	0	0	0	0	0	0	0
2024/05/09 07:45:00	0	0	0	0	0	0	0	0	0	0	0	0	0	0	0	0	0	0	0	0	0	0	0	0
2024/05/09 08:00:00	0	0	0	0	0	0	0	0	0	0	0	0	0	0	0	0	0	0	0	0	0	0	0	0
2024/05/09 08:15:00	0	0	0	0	0	0	0	0	0	0	0	0	0	0	0	0	0	0	0	0	0	0	0	0
2024/05/09 08:30:00	0	0	0	0	0	0	0	0	0	0	0	0	0	0	0	0	0	0	0	0	0	0	0	0
2024/05/09 08:45:00	0	0	0	0	0	0	0	0	0	0	0	0	0	0	0	0	0	0	0	0	0	0	0	0
2024/05/09 09:00:00	0	0	0	0	0	0	0	0	0	0	0	0	0	0	0	0	0	0	0	0	0	0	0	0
Total	0	0	0	0	0	0	0	0	0	0	0	0	0	0	0	0	0	0	0	0	0	0	0	0

Bicycles on Crosswalk

[illegible]

Total Volume Class Breakdown

Log Direction	NY-31 Eastbound										NY-31 Westbound										Lower's Home Access Northbound										The Home Depot Access Southbound										
	Left										Left										Left										Left										
	Thru	Right	RTOR	U-Turn	App Total	Peds	CCV	Peds	CCV	In Tot	Thru	Right	RTOR	U-Turn	App Total	Peds	CCV	Peds	CCV	In Tot	Thru	Right	RTOR	U-Turn	App Total	Peds	CCV	Peds	CCV	In Tot	Cross Total										
20240609 07:00:00	14	180	4	2	0	200	0	0	0	0	12	80	15	0	0	113	0	0	0	0	6	0	0	0	0	6	0	0	0	0	13	2	22	0	0	37	0	358	0		
20240609 07:15:00	22	191	1	2	0	217	0	0	0	0	12	94	14	0	0	130	0	0	0	0	10	2	6	0	0	18	0	0	0	0	10	2	13	0	0	25	29	378	0		
20240609 07:30:00	36	212	8	0	0	256	0	0	0	0	14	112	23	0	0	149	0	0	0	0	15	1	7	0	0	13	0	0	0	0	14	7	18	0	0	39	19	457	0		
20240609 07:45:00	36	203	3	0	0	249	0	0	0	0	18	116	19	0	0	153	0	0	0	0	13	1	7	0	0	18	0	0	0	0	13	1	27	0	0	43	19	476	0		
20240609 08:00:00	34	197	6	0	0	237	0	0	0	0	16	113	23	0	0	152	0	0	0	0	9	1	9	0	0	19	0	0	0	0	18	1	14	0	0	43	0	441	0		
20240609 08:15:00	42	173	3	0	0	228	0	0	0	0	17	100	18	0	0	135	0	0	0	0	17	1	10	0	0	20	0	0	0	0	17	1	10	0	0	43	0	441	0		
20240609 08:30:00	37	197	8	0	0	232	0	0	0	0	21	121	29	0	0	171	0	0	0	0	15	3	9	0	0	27	0	0	0	0	21	1	26	0	0	48	0	472	0		
20240609 08:45:00	49	166	8	0	0	223	0	0	0	0	13	95	13	0	0	119	0	0	0	0	11	3	7	0	0	20	0	0	0	0	13	2	26	0	0	44	0	464	0		
Grand Total	270	1476	30	10	0	1826	0	0	0	0	123	857	172	0	0	1132	0	0	0	0	68	14	45	0	0	147	0	0	0	0	63	18	173	0	0	338	1	3443	0		
% Total Approach	14.8%	82.9%	1.7%	0.6%	0.0%	100.0%	0.0%	0.0%	0.0%	0.0%	6.5%	47.0%	9.5%	0.0%	0.0%	63.9%	0.0%	0.0%	0.0%	0.0%	3.7%	0.8%	2.5%	0.0%	0.0%	8.6%	0.0%	0.0%	0.0%	0.0%	3.7%	1.0%	9.5%	0.0%	0.0%	0.0%	0.0%	0.0%	0.0%		
% Totalities	7.8%	42.9%	2.4%	0.0%	0.0%	18.2%	0.0%	0.0%	0.0%	0.0%	3.6%	24.3%	5.0%	0.0%	0.0%	32.9%	0.0%	0.0%	0.0%	0.0%	2.6%	0.4%	1.3%	0.0%	0.0%	4.3%	0.0%	0.0%	0.0%	0.0%	4.3%	0.5%	5.0%	0.0%	0.0%	0.0%	0.0%	0.0%	0.0%		
% Motorcycles	0.0%	0.3%	0.0%	0.0%	0.0%	0.0%	0.0%	0.0%	0.0%	0.0%	0.0%	0.0%	0.0%	0.0%	0.0%	0.0%	0.0%	0.0%	0.0%	0.0%	0.0%	0.0%	0.0%	0.0%	0.0%	0.0%	0.0%	0.0%	0.0%	0.0%	0.0%	0.0%	0.0%	0.0%	0.0%	0.0%	0.0%	0.0%	0.0%	0.0%	
% Buses	0.0%	0.0%	0.0%	0.0%	0.0%	0.0%	0.0%	0.0%	0.0%	0.0%	0.0%	0.0%	0.0%	0.0%	0.0%	0.0%	0.0%	0.0%	0.0%	0.0%	0.0%	0.0%	0.0%	0.0%	0.0%	0.0%	0.0%	0.0%	0.0%	0.0%	0.0%	0.0%	0.0%	0.0%	0.0%	0.0%	0.0%	0.0%	0.0%	0.0%	
% Cars	98.9%	98.7%	98.0%	100.0%	100.0%	97.3%	92.7%	92.5%	98.3%	0.0%	94.2%	92.1%	98.3%	0.0%	94.2%	94.3%	92.9%	93.3%	0.0%	93.9%	94.3%	92.9%	93.3%	0.0%	93.9%	94.3%	92.9%	93.3%	0.0%	93.9%	94.3%	92.1%	97.1%	97.6%	96.0%	96.0%	96.0%	96.0%	96.0%	96.0%	
% Single-Lane Trucks	0.0%	1.5%	2.0%	0.0%	0.0%	1.3%	4.1%	2.6%	1.7%	0.0%	2.7%	3.4%	7.1%	4.4%	0.0%	4.1%	1.7%	1.4%	0.0%	4.1%	1.7%	1.4%	0.0%	1.7%	0.0%	4.1%	1.7%	1.4%	0.0%	4.1%	1.7%	1.4%	0.0%	4.1%	1.7%	1.4%	0.0%	4.1%	1.7%	1.4%	0.0%
% Articulated Trucks	0.0%	0.5%	0.0%	0.0%	0.0%	0.4%	1.3%	0.7%	0.0%	0.0%	1.5%	1.6%	0.0%	0.0%	0.0%	1.5%	0.0%	0.0%	0.0%	0.0%	0.0%	0.0%	0.0%	0.0%	0.0%	0.0%	0.0%	0.0%	0.0%	0.0%	0.0%	0.0%	0.0%	0.0%	0.0%	0.0%	0.0%	0.0%	0.0%	0.0%	
% Buses	0.0%	0.0%	0.0%	0.0%	0.0%	0.0%	0.0%	0.0%	0.0%	0.0%	0.0%	0.0%	0.0%	0.0%	0.0%	0.0%	0.0%	0.0%	0.0%	0.0%	0.0%	0.0%	0.0%	0.0%	0.0%	0.0%	0.0%	0.0%	0.0%	0.0%	0.0%	0.0%	0.0%	0.0%	0.0%	0.0%	0.0%	0.0%	0.0%	0.0%	
% Bicycles on Road	0.0%	0.0%	0.0%	0.0%	0.0%	0.0%	0.0%	0.0%	0.0%	0.0%	0.0%	0.0%	0.0%	0.0%	0.0%	0.0%	0.0%	0.0%	0.0%	0.0%	0.0%	0.0%	0.0%	0.0%	0.0%	0.0%	0.0%	0.0%	0.0%	0.0%	0.0%	0.0%	0.0%	0.0%	0.0%	0.0%	0.0%	0.0%	0.0%	0.0%	
% Bicycles on Road Pedestrians	0.0%	0.0%	0.0%	0.0%	0.0%	0.0%	0.0%	0.0%	0.0%	0.0%	0.0%	0.0%	0.0%	0.0%	0.0%	0.0%	0.0%	0.0%	0.0%	0.0%	0.0%	0.0%	0.0%	0.0%	0.0%	0.0%	0.0%	0.0%	0.0%	0.0%	0.0%	0.0%	0.0%	0.0%	0.0%	0.0%	0.0%	0.0%	0.0%	0.0%	
% Pedestrians	0.0%	0.0%	0.0%	0.0%	0.0%	0.0%	0.0%	0.0%	0.0%	0.0%	0.0%	0.0%	0.0%	0.0%	0.0%	0.0%	0.0%	0.0%	0.0%	0.0%	0.0%	0.0%	0.0%	0.0%	0.0%	0.0%	0.0%	0.0%	0.0%	0.0%	0.0%	0.0%	0.0%	0.0%	0.0%	0.0%	0.0%	0.0%	0.0%	0.0%	
% Bicycles on Crosswalk	0.0%	0.0%	0.0%	0.0%	0.0%	0.0%	0.0%	0.0%	0.0%	0.0%	0.0%	0.0%	0.0%	0.0%	0.0%	0.0%	0.0%	0.0%	0.0%	0.0%	0.0%	0.0%	0.0%	0.0%	0.0%	0.0%	0.0%	0.0%	0.0%	0.0%	0.0%	0.0%	0.0%	0.0%	0.0%	0.0%	0.0%	0.0%	0.0%	0.0%	
% Bicycles on Crosswalk Pedestrians	0.0%	0.0%	0.0%	0.0%	0.0%	0.0%	0.0%	0.0%	0.0%	0.0%	0.0%	0.0%	0.0%	0.0%	0.0%	0.0%	0.0%	0.0%	0.0%	0.0%	0.0%	0.0%	0.0%	0.0%	0.0%	0.0%	0.0%	0.0%	0.0%	0.0%	0.0%	0.0%	0.0%	0.0%	0.0%	0.0%	0.0%	0.0%	0.0%	0.0%	
% Bicycles on Crosswalk	0.0%	0.0%	0.0%	0.0%	0.0%	0.0%	0.0%	0.0%	0.0%	0.0%	0.0%	0.0%	0.0%	0.0%	0.0%	0.0%	0.0%	0.0%	0.0%	0.0%	0.0%	0.0%	0.0%	0.0%	0.0%	0.0%	0.0%	0.0%	0.0%	0.0%	0.0%	0.0%	0.0%	0.0%	0.0%	0.0%	0.0%	0.0%	0.0%	0.0%	

AM Peak Class Breakdown

[illegible]





Project	GTS
Project Code	11778
Site Name	11778-11
Legs and Movements	All Processed Legs & Move
Bin Size	15 minutes
Survey Date	2024/05/09, Thursday
Location	NYS Route 31 & Lowes Ac
Latitude and Longitude	43.184720, -76.246170

	Start	End	PHF
AM Peak	2024/05/09 07:15:00	2024/05/09 08:15:00	0.92

Turning Movement Data

Leg Direction	NY-31										NY-31										Lowe's Home Access										The Home Depot Access										Total
	Eastbound					Westbound					Northbound					Southbound					Eastbound					Westbound															
	Left	Thru	Right	RTOR	U-Turn	App Total	Peak CV	Peak CCV	Left	Thru	Right	RTOR	U-Turn	App Total	Peak CV	Peak CCV	Left	Thru	Right	RTOR	U-Turn	App Total	Peak CV	Peak CCV	Left	Thru	Right	RTOR	U-Turn	App Total	Peak CV	Peak CCV									
Start Time	
7:00:00 AM	14	180	4	2	0	200	0	0	12	86	15	0	0	113	0	0	6	0	0	0	0	6	0	0	13	2	22	0	0	37	0	0	356								
7:15:00 AM	22	191	2	2	0	217	0	0	12	94	14	0	0	120	0	0	10	0	6	0	0	16	0	0	10	2	13	0	0	25	0	0	378								
7:30:00 AM	36	212	8	0	0	256	0	0	14	112	23	0	0	149	0	0	5	1	7	0	0	13	0	0	14	7	18	0	0	39	1	0	457								
7:45:00 AM	36	203	8	5	0	252	0	0	18	116	19	0	0	153	0	0	13	3	4	0	0	20	0	0	23	1	27	0	0	51	0	0	476								
Hourly Total	108	786	22	9	0	925	0	0	56	408	71	0	0	535	0	0	34	4	17	0	0	55	0	0	60	12	80	0	0	152	1	0	1667								
8:00:00 AM	34	197	6	0	0	237	0	0	16	113	23	0	0	152	0	0	9	1	9	0	0	19	0	0	18	1	14	0	0	33	0	0	441								
8:15:00 AM	42	173	3	6	1	225	0	0	17	100	18	0	0	135	0	0	14	2	7	0	0	23	0	0	30	2	29	0	0	61	0	0	444								
8:30:00 AM	37	175	8	6	0	226	0	0	21	121	29	0	0	171	0	0	15	3	9	0	0	27	0	0	21	1	26	0	0	48	0	0	472								
8:45:00 AM	49	145	10	9	0	213	0	0	13	95	31	0	0	139	0	0	16	4	3	0	0	23	0	0	18	2	24	0	0	44	0	0	419								
Hourly Total	162	690	27	21	1	901	0	0	67	429	101	0	0	597	0	0	54	10	28	0	0	92	0	0	87	6	93	0	0	186	0	0	1776								
Grand Total	270	1476	49	30	1	1826	0	0	123	837	172	0	0	1132	0	0	88	14	45	0	0	147	0	0	147	18	173	0	0	338	1	0	3443								
% Approach	14.8%	80.8%	2.7%	1.6%	0.1%	0.0%	0.0%	0.0%	10.9%	73.9%	15.2%	0.0%	0.0%	0.0%	0.0%	0.0%	59.9%	9.5%	30.6%	0.0%	0.0%	0.0%	0.0%	0.0%	43.5%	5.3%	51.2%	0.0%	0.0%	0.0%	0.0%	0.0%	0.0%								
% Total	7.8%	42.9%	1.4%	0.9%	0.0%	53.0%	0.0%	0.0%	3.6%	24.3%	5.0%	0.0%	0.0%	32.9%	0.0%	0.0%	2.8%	0.4%	1.3%	0.0%	0.0%	4.3%	0.0%	0.0%	4.3%	0.5%	5.0%	0.0%	0.0%	9.8%	0.0%	0.0%	0.0%								
Lights	268	1454	49	30	1	1802	0	0	119	805	172	0	0	1096	0	0	86	14	44	0	0	144	0	0	146	18	171	0	0	335	0	0	3377								
% Lights	99.3%	98.5%	100.0%	100.0%	100.0%	98.7%	0.0%	0.0%	96.7%	96.2%	100.0%	0.0%	0.0%	96.8%	0.0%	0.0%	97.7%	100.0%	97.8%	0.0%	0.0%	98.0%	0.0%	0.0%	99.3%	100.0%	98.8%	0.0%	0.0%	99.1%	0.0%	0.0%	98.1%								
HV	2	22	0	0	0	24	0	0	4	32	0	0	0	36	0	0	2	0	1	0	0	3	0	0	1	0	2	0	0	3	0	0	66								
% HV	0.7%	1.5%	0.0%	0.0%	0.0%	1.3%	0.0%	0.0%	3.3%	3.8%	0.0%	0.0%	0.0%	3.2%	0.0%	0.0%	2.3%	0.0%	2.2%	0.0%	0.0%	2.0%	0.0%	0.0%	0.7%	0.0%	1.2%	0.0%	0.0%	0.9%	0.0%	0.0%	1.9%								
Pedestrians	0	0	0	0	0	0	0	0	0	0	0	0	0	0	0	0	0	0	0	0	0	0	0	0	0	0	0	0	0	1	0	1									
% Pedestrians	0.0%	0.0%	0.0%	0.0%	0.0%	0.0%	0.0%	0.0%	0.0%	0.0%	0.0%	0.0%	0.0%	0.0%	0.0%	0.0%	0.0%	0.0%	0.0%	0.0%	0.0%	0.0%	0.0%	0.0%	0.0%	0.0%	0.0%	0.0%	0.0%	100.0%	0.0%	0.0%	###								
Bicycles on Crosswalk	0	0	0	0	0	0	0	0	0	0	0	0	0	0	0	0	0	0	0	0	0	0	0	0	0	0	0	0	0	0	0	0	0								
% Bicycles on Crosswalk	0.0%	0.0%	0.0%	0.0%	0.0%	0.0%	0.0%	0.0%	0.0%	0.0%	0.0%	0.0%	0.0%	0.0%	0.0%	0.0%	0.0%	0.0%	0.0%	0.0%	0.0%	0.0%	0.0%	0.0%	0.0%	0.0%	0.0%	0.0%	0.0%	0.0%	0.0%	0.0%	0.0%								

Turning Movement Data Plot

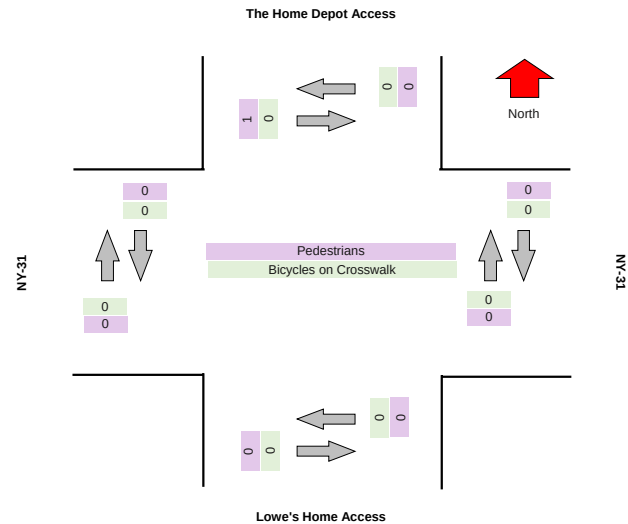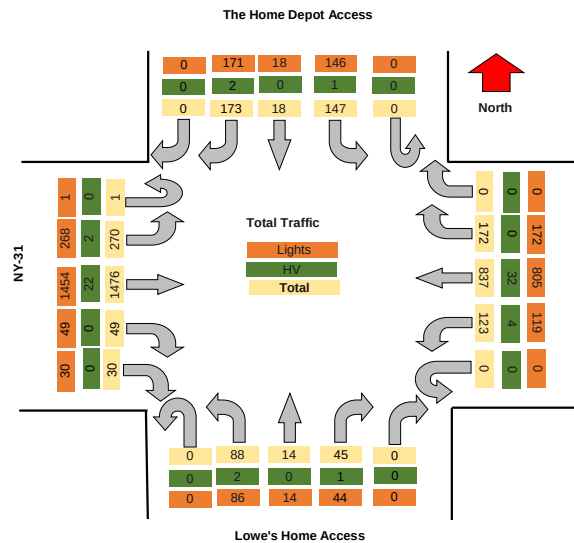





Turning Movement Peak Hour Data (AM)

18

#####

Leg Direction	NY-31 Eastbound									NY-31 Westbound									Lowe's Home Access Northbound									The Home Depot Access Southbound									Total
	Left	Thru	Right	RTOR	U-Turn	App Total	Peds CW	Peds CCW		Left	Thru	Right	RTOR	U-Turn	App Total	Peds CW	Peds CCW		Left	Thru	Right	RTOR	U-Turn	App Total	Peds CW	Peds CCW		Left	Thru	Right	RTOR	U-Turn	App Total	Peds CW	Peds CCW		
Start Time																																					
7:15:00 AM	22	191	2	2	0	217	0	0		12	94	14	0	0	120	0	0		10	0	6	0	0	16	0	0		10	2	13	0	0	25	0	0	378	
7:30:00 AM	36	212	8	0	0	256	0	0		14	112	23	0	0	149	0	0		5	1	7	0	0	13	0	0		14	7	18	0	0	39	1	0	457	
7:45:00 AM	36	203	8	5	0	252	0	0		18	116	19	0	0	153	0	0		13	3	4	0	0	20	0	0		23	1	27	0	0	51	0	0	476	
8:00:00 AM	34	197	6	0	0	237	0	0		16	113	23	0	0	152	0	0		9	1	9	0	0	19	0	0		18	1	14	0	0	33	0	0	441	
Grand Total	128	803	24	7	0	962	0	0		60	435	79	0	0	574	0	0		37	5	26	0	0	68	0	0		65	11	72	0	0	148	1	0	1752	
% Approach	13.3%	83.5%	2.5%	0.7%	0.0%	0.0%	0.0%	0.0%		10.5%	75.8%	13.8%	0.0%	0.0%	0.0%	0.0%	0.0%		54.4%	7.4%	38.2%	0.0%	0.0%	0.0%	0.0%	0.0%		43.9%	7.4%	48.6%	0.0%	0.0%	0.0%	0.0%	0.0%		
% Total	7.3%	45.8%	1.4%	0.4%	0.0%	54.9%	0.0%	0.0%		3.4%	24.8%	4.5%	0.0%	0.0%	32.8%	0.0%	0.0%		2.1%	0.3%	1.5%	0.0%	0.0%	3.9%	0.0%	0.0%		3.7%	0.6%	4.1%	0.0%	0.0%	8.4%	0.0%	0.0%		
PHF	0.889	0.947	0.750	0.350	0.000	0.939	0.000	0.000		0.833	0.938	0.859	0.000	0.000	0.938	0.000	0.000		0.712	0.417	0.722	0.000	0.000	0.850	0.000	0.000		0.707	0.393	0.667	0.000	0.000	0.725	0.000	0.000		
Lights	127	793	24	7	0	951	0	0		59	420	79	0	0	558	0	0		36	5	25	0	0	66	0	0		64	11	71	0	0	146	0	0	1721	
% Lights	99.2%	98.8%	100.0%	100.0%	0.0%	98.9%	0.0%	0.0%		98.3%	96.6%	100.0%	0.0%	0.0%	97.2%	0.0%	0.0%		97.3%	100.0%	95.2%	0.0%	0.0%	97.1%	0.0%	0.0%		98.5%	100.0%	98.6%	0.0%	0.0%	98.6%	0.0%	0.0%		
HV	1	10	0	0	0	11	0	0		1	15	0	0	0	16	0	0		1	0	1	0	0	2	0	0		1	0	1	0	0	2	0	0	31	
% HV	0.8%	1.2%	0.0%	0.0%	0.0%	1.1%	0.0%	0.0%		1.7%	3.4%	0.0%	0.0%	0.0%	2.8%	0.0%	0.0%		2.7%	0.0%	3.8%	0.0%	0.0%	2.9%	0.0%	0.0%		1.5%	0.0%	1.4%	0.0%	0.0%	2.4%	0.0%	0.0%		
Pedestrians	0	0	0	0	0	0	0	0		0	0	0	0	0	0	0	0		0	0	0	0	0	0	0	0		0	0	0	0	0	0	1	0	1	
% Pedestrians	0.0%	0.0%	0.0%	0.0%	0.0%	0.0%	0.0%	0.0%		0.0%	0.0%	0.0%	0.0%	0.0%	0.0%	0.0%	0.0%		0.0%	0.0%	0.0%	0.0%	0.0%	0.0%	0.0%	0.0%		0.0%	0.0%	0.0%	0.0%	0.0%	100.0%	0.0%	###		
Bicycles on Crosswalk	0	0	0	0	0	0	0	0		0	0	0	0	0	0	0	0		0	0	0	0	0	0	0	0		0	0	0	0	0	0	0	0	0	
% Bicycles on Crosswalk	0.0%	0.0%	0.0%	0.0%	0.0%	0.0%	0.0%	0.0%		0.0%	0.0%	0.0%	0.0%	0.0%	0.0%	0.0%	0.0%		0.0%	0.0%	0.0%	0.0%	0.0%	0.0%	0.0%	0.0%		0.0%	0.0%	0.0%	0.0%	0.0%	0.0%	0.0%	0.0%	0.0%	

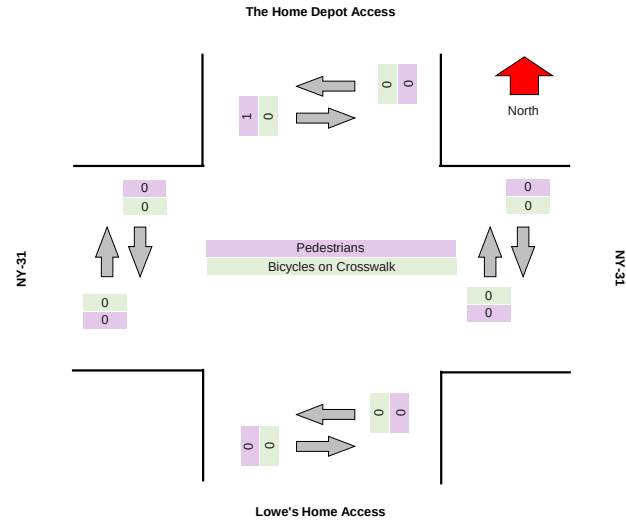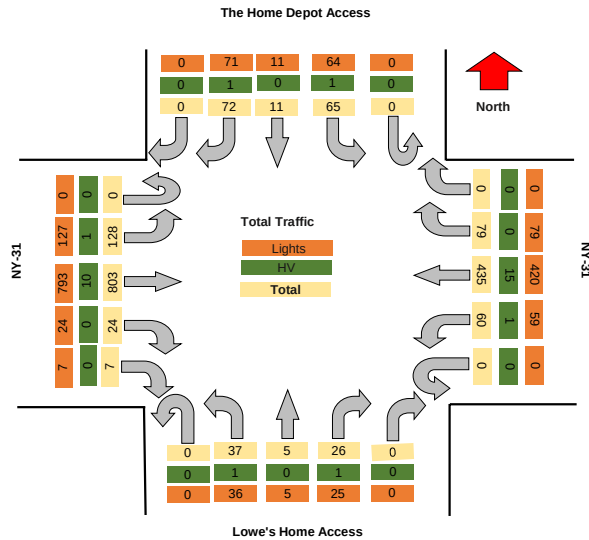

Summary


Project	GTS
Project Code	11778
Site Name	11778-11
Legs and Movements	All Processed Legs & Movement
Bin Size	15 minutes
Survey Date	2024/05/10, Friday
Location	NYS Route 31 & Lowe's Access
Latitude and Longitude	43.184720 -76.248170

PM Peak	Start 2024/05/10 16:30:00	End 2024/05/10 17:30:00	PRF 0.96
---------	------------------------------	----------------------------	-------------

Turning Movement Data

Leg Direction	NY-31 Eastbound								NY-31 Westbound								Lowe's Home Access Northbound								The Home Depot Access Southbound								Total
	Left	Thru	Right	RTOR	U-Turn	App Total	Reloc	Reloc	Left	Thru	Right	RTOR	U-Turn	App Total	Reloc	Reloc	Left	Thru	Right	RTOR	U-Turn	App Total	Reloc	Reloc	Left	Thru	Right	RTOR	U-Turn	App Total	Reloc	Reloc	
4:00:00 PM	96	236	58	11	0	344	0	0	51	274	58	1	0	344	0	0	30	9	41	3	0	81	0	0	48	19	40	1	0	104	0	0	884
4:15:00 PM	105	254	9	8	0	376	0	0	41	202	63	0	0	306	0	0	32	5	30	1	0	68	0	0	53	10	95	2	0	160	0	0	930
4:30:00 PM	74	235	11	12	0	332	0	0	23	205	56	0	0	344	0	0	32	5	20	3	0	60	0	0	61	10	64	3	0	138	0	0	874
4:45:00 PM	88	289	15	9	0	391	0	0	39	275	60	0	0	374	0	0	21	7	21	1	0	50	0	0	57	5	60	0	0	142	0	0	957
Hourly Total	529	989	93	40	0	1643	0	0	134	1018	237	1	0	1379	0	0	115	26	117	7	0	259	0	0	230	37	303	6	0	584	0	0	3825
5:00:00 PM	67	234	17	5	0	323	0	0	47	243	62	1	0	353	0	0	32	0	33	0	0	74	0	0	51	10	61	1	0	143	0	0	893
5:15:00 PM	105	262	11	18	0	396	0	0	48	242	48	0	0	338	0	0	42	17	23	0	0	82	0	0	48	13	60	1	0	131	0	0	947
5:30:00 PM	77	219	17	4	0	317	0	0	43	286	53	0	0	382	0	0	36	13	38	0	0	87	0	0	47	15	79	1	0	142	0	0	928
5:45:00 PM	76	234	17	5	0	332	0	0	50	232	54	0	0	336	0	0	27	0	33	1	0	70	0	0	42	10	69	1	0	122	0	0	880
Hourly Total	525	976	112	32	0	1585	0	0	185	1005	217	1	0	1589	0	0	117	26	127	1	0	213	0	0	236	25	236	4	0	538	0	0	3528
Grand Total	658	1559	113	72	0	2793	0	0	167	1029	454	2	0	1792	0	0	252	14	229	8	0	573	0	0	458	65	599	10	0	1102	0	0	7251
% Approach	13.9%	68.4%	4.0%	2.8%	0.0%	0.0%	0.0%	0.0%	11.2%	72.4%	16.3%	0.1%	0.0%	6.2%	0.0%	0.0%	44.0%	12.3%	41.7%	1.4%	0.0%	6.0%	0.0%	0.0%	17.0%	7.7%	54.4%	0.9%	0.0%	0.0%	0.0%	0.0%	0.0%
% Total	0.3%	26.7%	1.0%	1.0%	0.0%	38.5%	0.0%	0.0%	4.3%	27.8%	6.3%	0.0%	0.0%	35.4%	0.0%	0.0%	3.5%	1.0%	3.2%	0.2%	0.0%	7.9%	0.0%	0.0%	5.6%	1.2%	8.3%	0.1%	0.0%	15.2%	0.0%	0.0%	0.0%
% Lights	99.7%	99.7%	100.0%	100.0%	0.0%	99.7%	0.0%	0.0%	100.0%	99.8%	100.0%	100.0%	0.0%	99.7%	0.0%	0.0%	100.0%	100.0%	100.0%	100.0%	0.0%	100.0%	0.0%	0.0%	99.8%	100.0%	99.7%	100.0%	0.0%	99.7%	0.0%	0.0%	99.7%
% Pedestrians	0.0%	0.0%	0.0%	0.0%	0.0%	0.0%	0.0%	0.0%	0.0%	0.0%	0.0%	0.0%	0.0%	0.0%	0.0%	0.0%	0.0%	0.0%	0.0%	0.0%	0.0%	0.0%	0.0%	0.0%	0.0%	0.0%	0.0%	0.0%	0.0%	0.0%	0.0%	0.0%	0.0%
% Bicycles on Crosswalk	0.0%	0.0%	0.0%	0.0%	0.0%	0.0%	0.0%	0.0%	0.0%	0.0%	0.0%	0.0%	0.0%	0.0%	0.0%	0.0%	0.0%	0.0%	0.0%	0.0%	0.0%	0.0%	0.0%	0.0%	0.0%	0.0%	0.0%	0.0%	0.0%	0.0%	0.0%	0.0%	0.0%

Turning Movement Data Plot


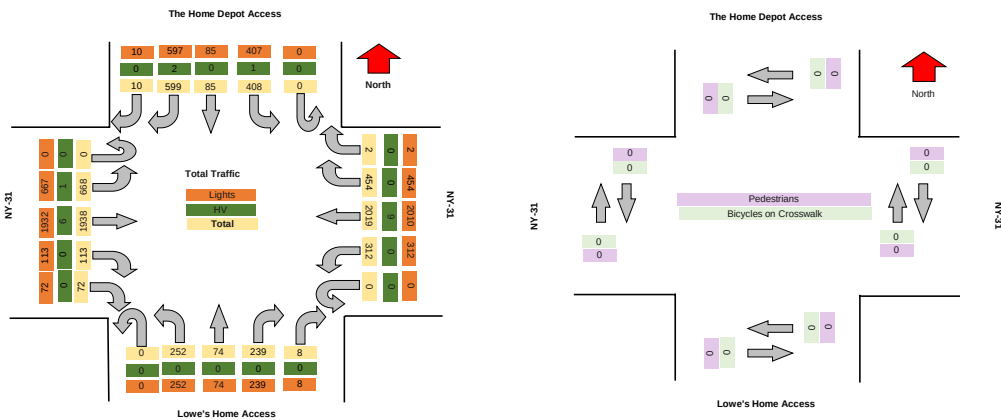


Summary

Turning Movement Peak Hour Data (PM)

4:30:00 PM

Lap Direction	NY-31										NY-31										Lowe's Home Access										The Home Depot Access										Total					
	Eastbound										Westbound										Northbound					Southbound					Eastbound											Westbound				
	Left	Thru	Right	RTOR	U-Turn	App Total	Left Cb	Thru Cb	Right Cb	App Total	Left	Thru	Right	RTOR	U-Turn	App Total	Left Cb	Thru Cb	Right Cb	App Total	Left	Thru	Right	RTOR	U-Turn	App Total	Left Cb	Thru Cb	Right Cb	App Total	Left Cb	Thru Cb	Right Cb	App Total	Left Cb	Thru Cb	Right Cb	App Total								
4:30:00 PM	74	235	33	32	0	332	0	0	0	332	33	265	56	0	0	344	0	0	0	344	32	5	20	3	0	60	0	0	63	20	64	3	0	138	0	0	138	824								
4:45:00 PM	98	289	35	9	0	391	0	0	0	391	39	275	60	0	0	374	0	0	0	374	0	0	0	0	0	50	0	0	51	5	80	0	0	142	0	0	142	893								
5:00:00 PM	67	234	17	5	0	323	0	0	0	323	47	243	62	1	0	353	0	0	0	353	0	0	0	0	0	74	0	0	51	10	81	1	0	143	0	0	143	893								
5:15:00 PM	105	292	33	18	0	398	0	0	0	398	48	242	48	0	0	338	0	0	0	338	43	17	23	0	0	83	0	0	48	13	89	1	0	131	0	0	131	947								
Grand Total	344	1000	94	44	0	1442	0	0	0	1442	137	1025	226	1	0	1409	0	0	0	1409	127	30	87	4	0	248	0	0	127	30	204	5	0	354	0	0	354	3971								
% Approach	23.9%	69.9%	3.7%	3.1%	0.0%	0.0%	0.0%	0.0%	0.0%	11.3%	72.7%	16.0%	0.1%	0.0%	0.0%	0.0%	0.0%	0.0%	0.0%	47.7%	14.3%	36.5%	1.5%	0.0%	0.0%	0.0%	0.0%	0.0%	35.2%	6.9%	53.1%	0.9%	0.0%	0.0%	0.0%	0.0%	0.0%	0.0%								
% Total	6.4%	27.2%	1.5%	1.2%	0.0%	39.3%	0.0%	0.0%	0.0%	4.3%	27.9%	6.2%	0.0%	0.0%	0.0%	38.4%	0.0%	0.0%	0.0%	3.5%	1.0%	2.8%	0.1%	0.0%	0.0%	7.2%	0.0%	0.0%	5.9%	1.0%	8.0%	0.1%	0.0%	15.1%	0.0%	0.0%	0.0%	0.0%								
% RTOR	0.0%	0.0%	0.0%	0.0%	0.0%	0.0%	0.0%	0.0%	0.0%	0.0%	0.0%	0.0%	0.0%	0.0%	0.0%	0.0%	0.0%	0.0%	0.0%	0.0%	0.0%	0.0%	0.0%	0.0%	0.0%	0.0%	0.0%	0.0%	0.0%	0.0%	0.0%	0.0%	0.0%	0.0%	0.0%	0.0%	0.0%	0.0%								
% U-Turn	0.0%	0.0%	0.0%	0.0%	0.0%	0.0%	0.0%	0.0%	0.0%	0.0%	0.0%	0.0%	0.0%	0.0%	0.0%	0.0%	0.0%	0.0%	0.0%	0.0%	0.0%	0.0%	0.0%	0.0%	0.0%	0.0%	0.0%	0.0%	0.0%	0.0%	0.0%	0.0%	0.0%	0.0%	0.0%	0.0%	0.0%	0.0%								
% Left	344	999	54	44	0	1441	0	0	0	137	1000	226	1	0	1408	0	0	0	127	30	87	4	0	0	248	0	0	127	30	204	5	0	353	0	0	354	0	0	354							
% Right	100.0%	99.0%	100.0%	100.0%	0.0%	99.9%	0.0%	0.0%	0.0%	100.0%	99.0%	100.0%	100.0%	0.0%	0.0%	99.0%	0.0%	0.0%	0.0%	100.0%	100.0%	100.0%	100.0%	0.0%	0.0%	100.0%	0.0%	0.0%	100.0%	100.0%	100.0%	100.0%	0.0%	0.0%	99.0%	0.0%	0.0%	99.0%								
% HV	0	0	0	0	0	0	0	0	0	0	0	0	0	0	0	0	0	0	0	0	0	0	0	0	0	0	0	1	0	0	0	0	0	0	0	0	0									
% HV	0.0%	0.1%	0.0%	0.0%	0.0%	0.1%	0.0%	0.0%	0.0%	0.0%	0.0%	0.0%	0.0%	0.0%	0.0%	0.0%	0.0%	0.0%	0.0%	0.0%	0.0%	0.0%	0.0%	0.0%	0.0%	0.0%	0.0%	0.0%	0.0%	0.0%	0.0%	0.0%	0.0%	0.0%	0.0%	0.0%	0.0%	0.0%								
Pedestrians	0	0	0	0	0	0	0	0	0	0	0	0	0	0	0	0	0	0	0	0	0	0	0	0	0	0	0	0	0	0	0	0	0	0	0	0	0									
% Pedestrians	0.0%	0.0%	0.0%	0.0%	0.0%	0.0%	0.0%	0.0%	0.0%	0.0%	0.0%	0.0%	0.0%	0.0%	0.0%	0.0%	0.0%	0.0%	0.0%	0.0%	0.0%	0.0%	0.0%	0.0%	0.0%	0.0%	0.0%	0.0%	0.0%	0.0%	0.0%	0.0%	0.0%	0.0%	0.0%	0.0%	0.0%	0.0%								
Bicycles on Crosswalk	0	0	0	0	0	0	0	0	0	0	0	0	0	0	0	0	0	0	0	0	0	0	0	0	0	0	0	0	0	0	0	0	0	0	0	0	0									
% Bicycles on Crosswalk	0.0%	0.0%	0.0%	0.0%	0.0%	0.0%	0.0%	0.0%	0.0%	0.0%	0.0%	0.0%	0.0%	0.0%	0.0%	0.0%	0.0%	0.0%	0.0%	0.0%	0.0%	0.0%	0.0%	0.0%	0.0%	0.0%	0.0%	0.0%	0.0%	0.0%	0.0%	0.0%	0.0%	0.0%	0.0%	0.0%	0.0%	0.0%								

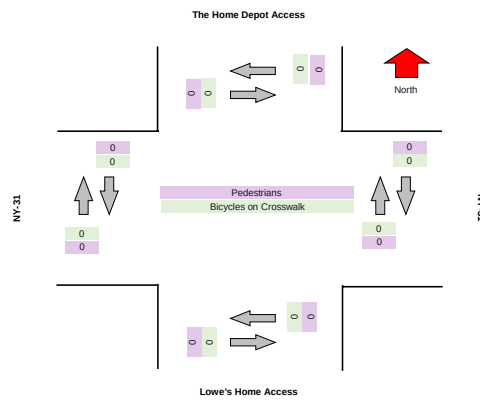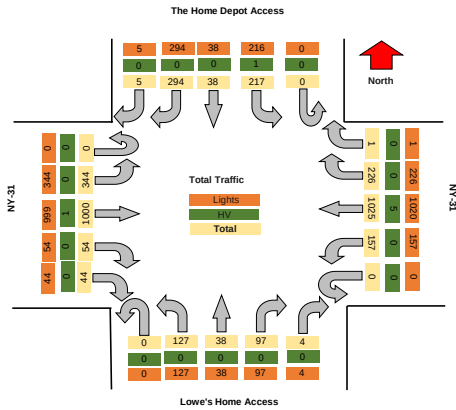

Summary



Summary

Summary

Summary

Cars

Leg Direction Start Time	NY-31 Eastbound							NY-31 Westbound							Lower's Home Access Northbound							The Home Depot Access Southbound						
	Thru	Right	RTOR	U-Turn	Peds CW	Peds CCW		Thru	Right	RTOR	U-Turn	Peds CW	Peds CCW		Thru	Right	RTOR	U-Turn	Peds CW	Peds CCW		Thru	Right	RTOR	U-Turn	Peds CW	Peds CCW	
2024/05/10 18:00:00	65	227	15	11	0	0	0	21	270	58	1	0	0	0	30	9	41	2	0	0	0	48	12	61	1	0	0	0
2024/05/10 18:15:00	105	252	9	8	0	0	0	41	197	63	0	0	0	0	32	5	30	1	0	0	0	52	10	95	2	0	0	0
2024/05/10 18:30:00	74	233	11	12	0	0	0	23	262	56	0	0	0	0	32	5	20	3	0	0	0	59	10	64	3	0	0	0
2024/05/10 18:45:00	97	267	15	9	0	0	0	39	272	60	0	0	0	0	21	7	21	1	0	0	0	57	5	80	0	0	0	0
2024/05/10 17:00:00	67	234	17	5	0	0	0	47	240	62	1	0	0	0	32	9	33	0	0	0	0	51	10	81	1	0	0	0
2024/05/10 17:15:00	104	261	11	18	0	0	0	48	238	48	0	0	0	0	42	17	23	0	0	0	0	47	13	69	1	0	0	0
2024/05/10 17:30:00	77	215	17	4	0	0	0	43	286	53	0	0	0	0	36	13	38	0	0	0	0	47	15	78	1	0	0	0
2024/05/10 17:45:00	76	231	17	5	0	0	0	50	231	54	0	0	0	0	27	9	32	1	0	0	0	42	10	69	1	0	0	0
Total	665	1920	112	72	0	0	0	312	1996	454	2	0	0	0	232	74	238	8	0	0	0	403	85	597	10	0	0	0

Single-Unit Trucks

Leg Direction Start Time	NY-31 Eastbound							NY-31 Westbound							Lower's Home Access Northbound							The Home Depot Access Southbound						
	Left							Left							Left							Left						
	Thru	Right	RTOR	U-Turn	Peds CW	Peds CCW		Thru	Right	RTOR	U-Turn	Peds CW	Peds CCW		Thru	Right	RTOR	U-Turn	Peds CW	Peds CCW		Thru	Right	RTOR	U-Turn	Peds CW	Peds CCW	
2024/05/10 18:00:00	0	3	1	0	0	0	0	0	2	0	0	0	0	0	0	0	0	0	0	0	0	1	0	0	0	0	0	0
2024/05/10 18:15:00	0	1	0	0	0	0	0	0	3	0	0	0	0	0	0	0	0	0	0	0	0	1	0	0	0	0	0	0
2024/05/10 18:30:00	0	1	0	0	0	0	0	0	2	0	0	0	0	0	0	0	0	0	0	0	0	1	0	0	0	0	0	0
2024/05/10 18:45:00	1	1	0	0	0	0	0	0	1	0	0	0	0	0	0	0	0	0	0	0	0	0	0	0	0	0	0	0
2024/05/10 17:00:00	0	0	0	0	0	0	0	0	2	0	0	0	0	0	0	0	0	0	0	0	0	0	0	0	0	0	0	0
2024/05/10 17:15:00	1	1	0	0	0	0	0	0	1	0	0	0	0	0	0	0	0	0	0	0	0	1	0	0	0	0	0	0
2024/05/10 17:30:00	0	2	0	0	0	0	0	0	0	0	0	0	0	0	0	0	0	0	0	0	0	0	0	0	0	0	0	0
2024/05/10 17:45:00	0	2	0	0	0	0	0	0	1	0	0	0	0	0	0	0	1	0	0	0	0	0	0	0	0	0	0	0
Total	2	11	1	0	0	0	0	0	12	0	0	0	0	0	0	0	1	0	0	0	0	4	0	0	0	0	0	0

Articulated Trucks

Leg Direction	NY-31 Eastbound							NY-31 Westbound							Lower's Home Access Northbound							The Home Depot Access Southbound						
	Start Time	Thru	Right	RTOR	U-Turn	Peds CW	Peds CCW	Thru	Right	RTOR	U-Turn	Peds CW	Peds CCW	Thru	Right	RTOR	U-Turn	Peds CW	Peds CCW	Thru	Right	RTOR	U-Turn	Peds CW	Peds CCW			
	2024/05/10 18:00:00	0	0	0	0	0	0	0	0	0	0	0	0	0	0	0	0	0	0	0	0	0	0	0	0			
	2024/05/10 18:15:00	0	0	0	0	0	0	0	1	0	0	0	0	0	0	0	0	0	0	0	0	0	0	0	0			
	2024/05/10 18:30:00	0	0	0	0	0	0	0	1	0	0	0	0	0	0	0	0	0	0	0	1	0	0	0	0			
	2024/05/10 18:45:00	0	0	0	0	0	0	0	2	0	0	0	0	0	0	0	0	0	0	0	0	0	0	0	0			
	2024/05/10 17:00:00	0	0	0	0	0	0	0	0	0	0	0	0	0	0	0	0	0	0	0	0	0	0	0	0			
	2024/05/10 17:15:00	0	0	0	0	0	0	0	1	0	0	0	0	0	0	0	0	0	0	0	0	0	0	0	0			
	2024/05/10 17:30:00	0	1	0	0	0	0	0	0	0	0	0	0	0	0	0	0	0	0	0	0	0	0	0	0			
	2024/05/10 17:45:00	0	0	0	0	0	0	0	0	0	0	0	0	0	0	0	0	0	0	0	0	0	0	0	0			
Total		0	1	0	0	0	0	0	5	0	0	0	0	0	0	0	0	0	0	0	1	0	1	0	0			

Buses

Leg Direction Start Time	NY-31 Eastbound							NY-31 Westbound							Lower's Home Access Northbound							The Home Depot Access Southbound						
	Left							Left							Left							Left						
	Thru	Right	RTOR	U-Turn	Peds CW	Peds CCW		Thru	Right	RTOR	U-Turn	Peds CW	Peds CCW		Thru	Right	RTOR	U-Turn	Peds CW	Peds CCW		Thru	Right	RTOR	U-Turn	Peds CW	Peds CCW	
2024/05/10 18:00:00	1	1	0	0	0	0	0	0	2	0	0	0	0	0	0	0	0	0	0	0	0	0	0	0	0	0	0	0
2024/05/10 18:15:00	0	1	0	0	0	0	0	0	1	0	0	0	0	0	0	0	0	0	0	0	0	0	0	0	0	0	0	0
2024/05/10 18:30:00	0	1	0	0	0	0	0	0	0	0	0	0	0	0	0	0	0	0	0	0	0	0	0	0	0	0	0	0
2024/05/10 18:45:00	0	0	0	0	0	0	0	0	0	0	0	0	0	0	0	0	0	0	0	0	0	0	0	0	0	0	0	0
2024/05/10 17:00:00	0	0	0	0	0	0	0	0	0	0	0	0	0	0	0	0	0	0	0	0	0	0	0	0	0	0	0	0
2024/05/10 17:15:00	0	0	0	0	0	0	0	0	1	0	0	0	0	0	0	0	0	0	0	0	0	0	0	0	0	0	0	0
2024/05/10 17:30:00	0	1	0	0	0	0	0	0	0	0	0	0	0	0	0	0	0	0	0	0	0	0	0	1	0	0	0	0
2024/05/10 17:45:00	0	1	0	0	0	0	0	0	0	0	0	0	0	0	0	0	0	0	0	0	0	0	0	0	0	0	0	0
Total	1	5	0	0	0	0	0	0	4	0	0	0	0	0	0	0	0	0	0	0	0	0	0	1	0	0	0	0

Pedestrians

[illegible]

Bicycles on Road

[illegible]

Bicycles on Crosswalk

[illegible]

Total Volume Class Breakdown

Leg Direction	NY-31 Eastbound										NY-31 Westbound										Lower's Home Access										The Home Depot Access									
	Left					Right					Northbound					Southbound					Left					Right					Southbound									
Start Time	Thru	Right	RTOR	U-Turn	App Total	Peds CW	Peds CCW	Left	Thru	Right	RTOR	U-Turn	App Total	Peds CW	Peds CCW	Left	Thru	Right	RTOR	U-Turn	App Total	Peds CW	Peds CCW	Left	Thru	Right	RTOR	U-Turn	App Total	Peds CW	Peds CCW	Int Total	Cross Total							
2024/05/10 16:00:00	66	231	16	11	0	334	0	0	21	274	58	1	0	354	0	0	30	9	41	2	0	82	0	0	49	12	62	1	0	124	0	0	584	0						
2024/05/10 16:15:00	105	254	9	8	0	378	0	0	41	202	63	0	0	306	0	0	32	5	30	1	0	68	0	0	53	10	95	2	0	160	0	0	910	0						
2024/05/10 16:30:00	74	235	11	12	0	332	0	0	23	260	56	0	0	344	0	0	32	5	20	3	0	60	0	0	61	10	64	3	0	138	0	0	876	0						
2024/05/10 16:45:00	98	269	15	9	0	391	0	0	39	275	60	0	0	374	0	0	21	7	21	1	0	50	0	0	57	5	80	0	0	142	0	0	957	0						
2024/05/10 17:00:00	87	234	17	8	0	323	0	0	47	243	62	1	0	353	0	0	32	9	23	0	0	74	0	0	61	10	81	1	0	143	0	0	893	0						
2024/05/10 17:15:00	105	262	11	18	0	396	0	0	48	242	48	0	0	338	0	0	42	17	23	0	0	82	0	0	48	13	69	1	0	131	0	0	947	0						
2024/05/10 17:30:00	77	219	17	4	0	317	0	0	43	286	53	0	0	382	0	0	36	13	38	0	0	87	0	0	47	15	79	1	0	142	0	0	928	0						
2024/05/10 17:45:00	76	234	17	8	0	332	0	0	59	232	54	0	0	336	0	0	27	3	33	1	0	70	0	0	42	10	65	1	0	122	0	0	866	0						
Grand Total	668	3588	113	72	0	2791	0	0	312	2019	654	2	0	2787	0	0	262	74	239	8	0	573	0	0	408	85	599	10	0	1392	0	0	7253	0						
% Approach	23.9%	69.4%	4.0%	2.8%	0.0%	38.5%			11.2%	72.4%	16.3%	0.1%	0.0%	38.4%			44.0%	12.9%	41.7%	1.4%	0.0%	7.9%			37.0%	7.7%	54.6%	0.9%	0.0%	15.2%			15.2%							
% Total	9.2%	25.7%	1.6%	1.0%	0.0%	38.5%			4.3%	27.8%	6.3%	0.0%	0.0%	38.4%			3.5%	1.0%	3.3%	0.1%	0.0%	7.9%			5.6%	1.2%	8.3%	0.1%	0.0%	15.2%			15.2%							
% Motorcycles	0	1	0	0	0	1			0	2	0	0	0	2			0	0	0	0	0	0			0	0	0	0	0	0			0	0						
% Cars	66%	1500	132	72	0	2758			312	1996	654	2	0	2764			262	74	238	8	0	572			403	85	597	10	0	1395			1395							
% Single-Unit Trucks	99.9%	99.1%	99.1%	100.0%	0.0%	99.2%			100.0%	98.9%	100.0%	100.0%	0.0%	99.2%			100.0%	100.0%	99.9%	99.9%	0.0%	99.8%			99.8%	100.0%	99.7%	100.0%	0.0%	99.4%			99.4%							
% Articulated Trucks	0	1	0	0	0	1			0	5	0	0	0	5			0	0	0	0	0	0			1	0	1	0	0	2			2							
% Buses	0.1%	0.1%	0.0%	0.0%	0.0%	0.0%			0.0%	0.2%	0.0%	0.0%	0.0%	0.2%			0.0%	0.0%	0.0%	0.0%	0.0%	0.0%			0.0%	0.0%	0.2%	0.0%	0.0%	0.2%			0.2%							
% Bicycles on Road	0	0	0	0	0	0			0	0	0	0	0	0			0	0	0	0	0	0			0	0	0	0	0	0			0	0						
% Pedestrians	0.0%	0.0%	0.0%	0.0%	0.0%	0.0%			0.0%	0.0%	0.0%	0.0%	0.0%	0.0%			0.0%	0.0%	0.0%	0.0%	0.0%	0.0%			0.0%	0.0%	0.0%	0.0%	0.0%	0.0%			0.0%	0.0%						
% Bicycles on Crosswalk							0.0%	0.0%							0.0%	0.0%						0.0%	0.0%											0.0%	0.0%					
% Bicycles on Crosswalk							0.0%	0.0%							0.0%	0.0%						0.0%	0.0%											0.0%	0.0%					

PM Peak Class Breakdown

[illegible]





Project	GTS
Project Code	11778
Site Name	11778-11
Legs and Movements	All Processed Legs & Move
Bin Size	15 minutes
Survey Date	2024/05/10, Friday
Location	NYS Route 31 & Lowes Ac
Latitude and Longitude	43.184720, -76.246170

	Start	End	PHF
PM Peak	2024/05/10 16:30:00	2024/05/10 17:30:00	0.96

Turning Movement Data

Leg Direction	NY-31 Eastbound								NY-31 Westbound								Lowe's Home Access Northbound								The Home Depot Access Southbound								Total		
	Left	Thru	Right	RTOR	U-Turn	App Total	Peds CW	Peds CCW	Left	Thru	Right	RTOR	U-Turn	App Total	Peds CW	Peds CCW	Left	Thru	Right	RTOR	U-Turn	App Total	Peds CW	Peds CCW	Left	Thru	Right	RTOR	U-Turn	App Total	Peds CW	Peds CCW			
	Start Time																																		
4:00:00 PM	66	231	16	11	0	324	0	0	21	274	58	1	0	354	0	0	30	9	41	2	0	82	0	0	49	12	62	1	0	124	0	0	884		
4:15:00 PM	105	254	9	8	0	376	0	0	41	202	63	0	0	306	0	0	32	5	30	1	0	68	0	0	53	10	95	2	0	160	0	0	910		
4:30:00 PM	74	235	11	12	0	332	0	0	23	265	56	0	0	344	0	0	32	5	20	3	0	60	0	0	61	10	64	3	0	138	0	0	874		
4:45:00 PM	98	269	15	9	0	391	0	0	39	275	60	0	0	374	0	0	21	7	21	1	0	50	0	0	57	5	80	0	0	142	0	0	957		
Hourly Total	343	989	51	40	0	1423	0	0	124	1016	237	1	0	1378	0	0	115	26	112	7	0	260	0	0	220	37	301	6	0	564	0	0	3625		
5:00:00 PM	67	234	17	5	0	323	0	0	47	243	62	1	0	353	0	0	32	9	33	0	0	74	0	0	51	10	81	1	0	143	0	0	893		
5:15:00 PM	105	262	11	18	0	396	0	0	48	242	48	0	0	338	0	0	42	17	23	0	0	82	0	0	48	13	69	1	0	131	0	0	947		
5:30:00 PM	77	219	17	4	0	317	0	0	43	296	53	0	0	382	0	0	36	13	38	0	0	87	0	0	47	15	79	1	0	142	0	0	928		
5:45:00 PM	76	234	17	5	0	332	0	0	50	232	54	0	0	336	0	0	27	9	33	1	0	70	0	0	42	10	69	1	0	122	0	0	860		
Hourly Total	325	949	62	32	0	1368	0	0	188	1003	217	1	0	1409	0	0	137	48	127	1	0	313	0	0	188	48	298	4	0	538	0	0	3628		
Grand Total	668	1938	113	72	0	2791	0	0	312	2019	454	2	0	2787	0	0	252	74	239	8	0	573	0	0	408	85	599	10	0	1102	0	0	7253		
% Approach	23.9%	69.4%	4.0%	2.6%	0.0%	0.0%	0.0%	0.0%	11.2%	72.4%	16.3%	0.1%	0.0%	0.0%	0.0%	0.0%	44.0%	12.9%	41.7%	1.4%	0.0%	0.0%	0.0%	0.0%	37.0%	7.7%	54.4%	0.9%	0.0%	0.0%	0.0%	0.0%	0.0%		
% Total	9.2%	26.7%	1.6%	1.0%	0.0%	38.5%	0.0%	0.0%	4.3%	27.8%	6.3%	0.0%	0.0%	38.4%	0.0%	0.0%	3.5%	1.0%	3.3%	0.1%	0.0%	7.9%	0.0%	0.0%	5.6%	1.2%	8.3%	0.1%	0.0%	15.2%	0.0%	0.0%	0.0%		
Lights	667	1932	113	72	0	2784	0	0	312	2010	454	2	0	2778	0	0	252	74	239	8	0	573	0	0	407	85	597	10	0	1099	0	0	7234		
% Lights	99.9%	99.7%	100.0%	100.0%	0.0%	99.7%	0.0%	0.0%	100.0%	99.6%	100.0%	100.0%	0.0%	99.7%	0.0%	0.0%	100.0%	100.0%	100.0%	100.0%	0.0%	100.0%	0.0%	0.0%	99.8%	100.0%	99.7%	100.0%	0.0%	99.7%	0.0%	0.0%	99.7%		
HV	1	6	0	0	0	7	0	0	0	9	0	0	0	9	0	0	0	0	0	0	0	0	0	0	1	0	2	0	0	3	0	0	19		
% HV	0.1%	0.3%	0.0%	0.0%	0.0%	0.3%	0.0%	0.0%	0.0%	0.4%	0.0%	0.0%	0.0%	0.3%	0.0%	0.0%	0.0%	0.0%	0.0%	0.0%	0.0%	0.0%	0.0%	0.0%	0.2%	0.0%	0.3%	0.0%	0.0%	0.3%	0.0%	0.0%	0.3%		
Pedestrians	0	0	0	0	0	0	0	0	0	0	0	0	0	0	0	0	0	0	0	0	0	0	0	0	0	0	0	0	0	0	0	0	0		
% Pedestrians	0.0%	0.0%	0.0%	0.0%	0.0%	0.0%	0.0%	0.0%	0.0%	0.0%	0.0%	0.0%	0.0%	0.0%	0.0%	0.0%	0.0%	0.0%	0.0%	0.0%	0.0%	0.0%	0.0%	0.0%	0.0%	0.0%	0.0%	0.0%	0.0%	0.0%	0.0%	0.0%	0.0%		
Bicycles on Crosswalk	0	0	0	0	0	0	0	0	0	0	0	0	0	0	0	0	0	0	0	0	0	0	0	0	0	0	0	0	0	0	0	0	0		
% Bicycles on Crosswalk	0.0%	0.0%	0.0%	0.0%	0.0%	0.0%	0.0%	0.0%	0.0%	0.0%	0.0%	0.0%	0.0%	0.0%	0.0%	0.0%	0.0%	0.0%	0.0%	0.0%	0.0%	0.0%	0.0%	0.0%	0.0%	0.0%	0.0%	0.0%	0.0%	0.0%	0.0%	0.0%	0.0%		

Turning Movement Data Plot

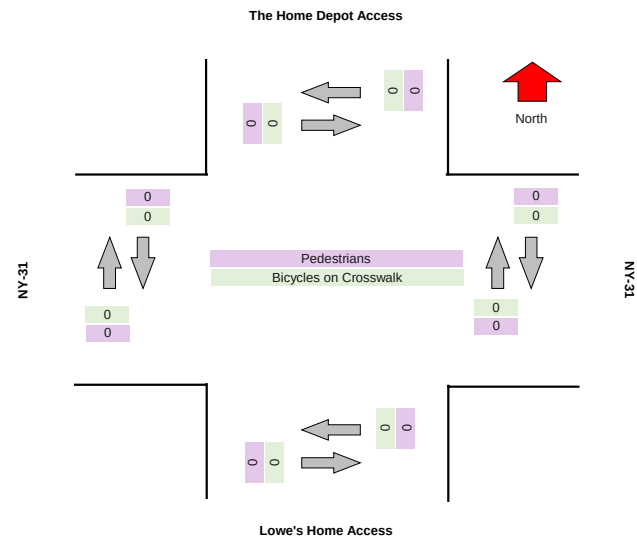
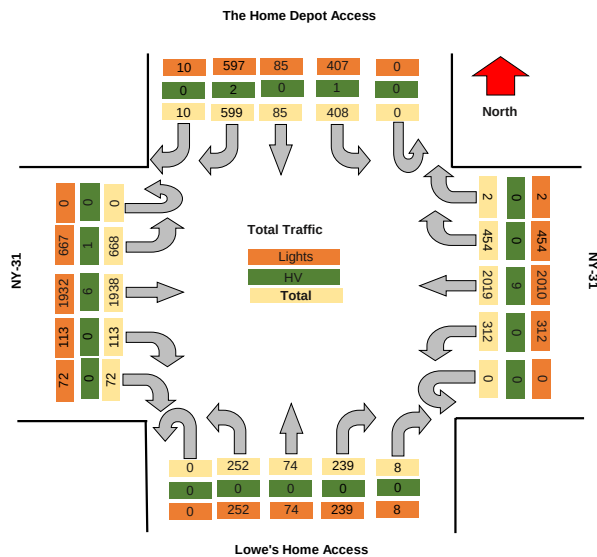




Turning Movement Peak Hour Data (PM)

#####

Leg	NY-31																NY-31																Lowe's Home Access																The Home Depot Access																Total
	Eastbound								Westbound								Northbound								Southbound	
	Left	Thru	Right	RTOR	U-Turn	App Total	Peds CW	Peds CCW	Left	Thru	Right	RTOR	U-Turn	App Total	Peds CW	Peds CCW	Left	Thru	Right	RTOR	U-Turn	App Total	Peds CW	Peds CCW	Left	Thru	Right	RTOR	U-Turn	App Total	Peds CW	Peds CCW																																	
Start Time	
4:30:00 PM	74	235	11	12	0	332	0	0	23	265	56	0	0	344	0	0	32	5	20	3	0	60	0	0	61	10	64	3	0	138	0	0	874																																
4:45:00 PM	98	269	15	9	0	391	0	0	39	275	60	0	0	374	0	0	21	7	21	1	0	50	0	0	57	5	80	0	0	142	0	0	957																																
5:00:00 PM	67	234	17	5	0	323	0	0	47	243	62	1	0	353	0	0	32	9	33	0	0	74	0	0	51	10	81	1	0	143	0	0	893																																
5:15:00 PM	105	262	11	18	0	396	0	0	48	242	48	1	0	338	0	0	42	17	23	0	0	82	0	0	48	13	69	1	0	131	0	0	947																																
Grand Total	344	1000	54	44	0	1442	0	0	157	1025	226	1	0	1409	0	0	127	38	97	4	0	266	0	0	217	38	294	5	0	554	0	0	3671																																
% Approach	23.9%	69.3%	3.7%	3.1%	0.0%	0.0%	0.0%	0.0%	11.1%	72.7%	16.0%	0.1%	0.0%	0.0%	0.0%	0.0%	47.7%	14.3%	36.5%	1.5%	0.0%	0.0%	0.0%	0.0%	39.2%	6.9%	53.1%	0.9%	0.0%	0.0%	0.0%	0.0%	0.0%																																
% Total	9.4%	27.2%	1.5%	1.2%	0.0%	39.3%	0.0%	0.0%	4.3%	27.9%	6.2%	0.0%	0.0%	38.4%	0.0%	0.0%	3.5%	1.0%	2.6%	0.1%	0.0%	7.2%	0.0%	0.0%	5.9%	1.0%	8.0%	0.1%	0.0%	15.1%	0.0%	0.0%	0.0%																																
PHF	0.819	0.929	0.794	0.611	0.000	0.910	0.000	0.000	0.818	0.932	0.911	0.250	0.000	0.942	0.000	0.000	0.756	0.559	0.735	0.333	0.000	0.811	0.000	0.000	0.889	0.731	0.907	0.417	0.000	0.969	0.000	0.000	0.959																																
Lights	344	999	54	44	0	1441	0	0	157	1020	226	1	0	1404	0	0	127	38	97	4	0	266	0	0	217	38	294	5	0	553	0	0	3664																																
% Lights	100.0%	99.9%	100.0%	100.0%	0.0%	99.9%	0.0%	0.0%	100.0%	99.5%	100.0%	100.0%	0.0%	99.6%	0.0%	0.0%	100.0%	100.0%	100.0%	100.0%	0.0%	100.0%	0.0%	0.0%	99.5%	100.0%	100.0%	100.0%	0.0%	99.8%	0.0%	0.0%	99.8%																																
HV	0	1	0	0	0	1	0	0	0	5	0	0	0	5	0	0	0	0	0	0	0	0	0	0	1	0	0	0	0	1	0	0	7																																
% HV	0.0%	0.1%	0.0%	0.0%	0.0%	0.1%	0.0%	0.0%	0.0%	0.5%	0.0%	0.0%	0.0%	0.4%	0.0%	0.0%	0.0%	0.0%	0.0%	0.0%	0.0%	0.0%	0.0%	0.0%	0.5%	0.0%	0.0%	0.0%	0.0%	0.2%	0.0%	0.0%	0.2%																																
Pedestrians	0	0	0	0	0	0	0	0	0	0	0	0	0	0	0	0	0	0	0	0	0	0	0	0	0	0	0	0	0	0	0	0	0																																
% Pedestrians	0.0%	0.0%	0.0%	0.0%	0.0%	0.0%	0.0%	0.0%	0.0%	0.0%	0.0%	0.0%	0.0%	0.0%	0.0%	0.0%	0.0%	0.0%	0.0%	0.0%	0.0%	0.0%	0.0%	0.0%	0.0%	0.0%	0.0%	0.0%	0.0%	0.0%	0.0%	0.0%	0.0%																																
Bicycles on Crosswalk	0	0	0	0	0	0	0	0	0	0	0	0	0	0	0	0	0	0	0	0	0	0	0	0	0	0	0	0	0	0	0	0	0																																
% Bicycles on Crosswalk	0.0%	0.0%	0.0%	0.0%	0.0%	0.0%	0.0%	0.0%	0.0%	0.0%	0.0%	0.0%	0.0%	0.0%	0.0%	0.0%	0.0%	0.0%	0.0%	0.0%	0.0%	0.0%	0.0%	0.0%	0.0%	0.0%	0.0%	0.0%	0.0%	0.0%	0.0%	0.0%	0.0%																																

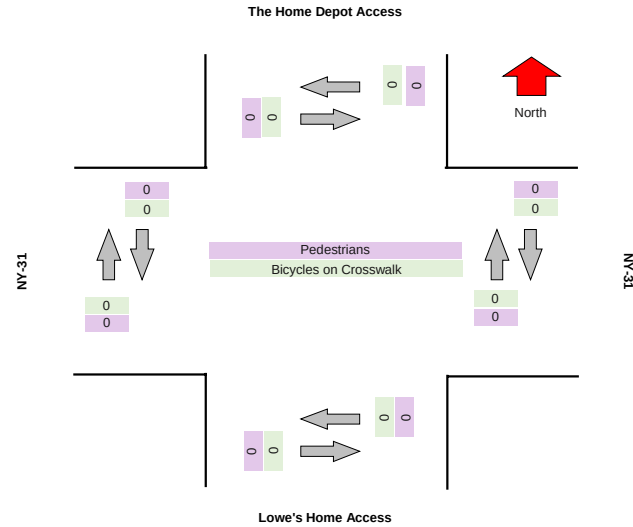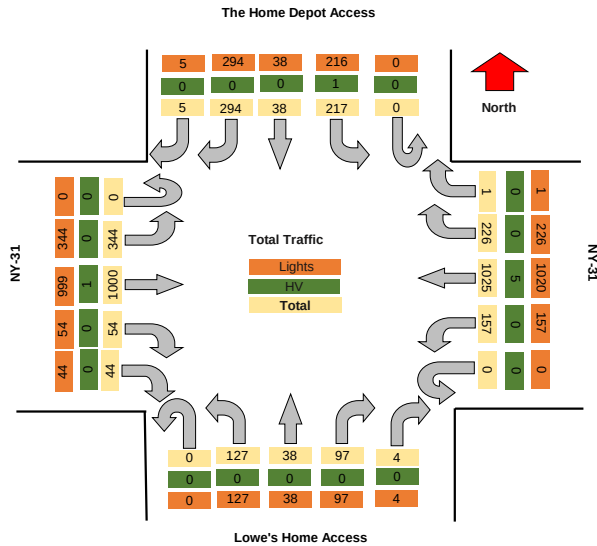

Summary


Project	GTS
Project Code	11778
Site Name	11778-11
Legs and Movements	All Processed Legs & Movement
Bin Size	15 minutes
Survey Date	2024/05/11, Saturday
Location	NYS Route 31 & Lowe's Access
Latitude and Longitude	43.184720 -76.248170

AM Peak	Start	End	PHF
	2024/05/11 12:00:00	2024/05/11 13:00:00	0.99

Turning Movement Data



Leg Direction	NY-31 Eastbound										NY-31 Westbound										Lowe's Home Access Northbound										The Home Depot Access Southbound										Total
	Left	Thru	Right	RTOR	U-Turn	App Total	RTOR%	U-Turn%	App %	RTOR%	Left	Thru	Right	RTOR	U-Turn	App Total	RTOR%	U-Turn%	App %	RTOR%	Left	Thru	Right	RTOR	U-Turn	App Total	RTOR%	U-Turn%	App %	RTOR%	Left	Thru	Right	RTOR	U-Turn	App Total	RTOR%	U-Turn%	App %	RTOR%	
11:00:00 AM	133	286	27	41	0	447	0	0	0	0	57	180	75	0	0	309	0	0	0	0	75	9	43	0	0	127	0	0	0	0	40	0	0	0	0	141	0	0	0	1004	
11:15:00 AM	93	226	26	8	0	363	0	0	0	0	51	213	83	0	0	347	0	0	0	0	49	14	41	0	0	104	1	0	0	68	18	73	2	0	161	0	0	0	965		
11:30:00 AM	131	237	34	17	0	419	0	0	0	0	52	228	82	0	0	362	0	0	0	0	30	20	52	1	0	103	0	1	0	59	14	73	0	0	146	0	0	0	1030		
11:45:00 AM	131	223	17	18	0	379	0	0	0	0	64	200	81	0	0	354	0	0	0	0	41	20	48	0	0	109	0	0	0	70	18	81	0	0	169	0	0	0	1011		
Hourly Total	458	997	104	54	0	1583	0	0	0	0	224	830	318	0	0	1277	0	0	0	0	193	69	183	1	0	439	1	1	0	237	59	139	2	0	627	0	0	0	4819		
12:00:00 PM	118	239	44	14	0	415	0	0	0	0	46	233	70	0	0	348	0	0	0	0	42	12	46	3	0	103	0	0	0	83	14	94	1	0	192	0	0	0	1008		
12:15:00 PM	138	213	25	28	0	384	0	0	0	0	66	238	89	1	0	384	0	0	0	0	42	16	43	3	0	104	0	0	0	74	17	74	1	1	167	0	0	0	1049		
12:30:00 PM	121	245	41	15	0	422	0	0	0	0	46	248	80	0	0	374	0	0	0	0	47	16	49	3	0	115	0	0	0	66	11	60	4	0	150	0	0	0	1061		
12:45:00 PM	115	234	24	11	0	385	0	0	0	0	57	211	74	0	0	342	0	0	0	0	40	24	44	3	1	112	0	0	0	61	21	106	1	0	199	0	0	0	1020		
Hourly Total	465	934	134	68	0	1616	0	0	0	0	234	926	313	1	0	1248	0	0	0	0	113	38	185	12	1	434	0	0	0	234	51	145	7	1	598	0	0	0	4326		
Grand Total	923	1989	238	122	0	3109	0	0	0	0	458	1750	631	1	0	2020	0	0	0	0	382	131	385	13	1	872	1	1	0	461	133	462	9	1	1115	0	0	0	8296		
% Approach	59.4%	59.3%	7.4%	3.8%	0.0%	0.0%	0.0%	0.0%	0.0%	0.0%	15.5%	62.1%	22.4%	0.0%	0.0%	6.2%	0.0%	0.0%	0.0%	0.0%	41.9%	15.0%	41.9%	1.5%	0.1%	6.0%	0.0%	0.0%	0.0%	39.8%	6.3%	50.3%	0.7%	0.1%	0.0%	0.0%	0.0%	0.0%	0.0%		
% Total	11.0%	23.1%	2.3%	1.5%	0.0%	35.0%	0.0%	0.0%	0.0%	0.0%	5.3%	21.3%	7.7%	0.0%	0.0%	34.4%	0.0%	0.0%	0.0%	0.0%	4.4%	1.0%	14.4%	0.2%	0.0%	10.0%	0.0%	0.0%	0.0%	6.3%	1.5%	9.1%	0.1%	0.0%	16.0%	0.0%	0.0%	0.0%	0.1%		
% Lights	99.0%	99.0%	100.0%	100.0%	0.0%	99.9%	0.0%	0.0%	0.0%	0.0%	100.0%	100.0%	100.0%	0.0%	0.0%	99.9%	0.0%	0.0%	0.0%	0.0%	100.0%	100.0%	100.0%	100.0%	100.0%	100.0%	0.0%	0.0%	0.0%	100.0%	100.0%	100.0%	100.0%	100.0%	0.0%	0.0%	0.0%	0.0%	99.9%		
% Pedestrians	0.0%	0.0%	0.0%	0.0%	0.0%	0.0%	0.0%	0.0%	0.0%	0.0%	0.0%	0.0%	0.0%	0.0%	0.0%	0.0%	0.0%	0.0%	0.0%	0.0%	0.0%	0.0%	0.0%	0.0%	0.0%	0.0%	0.0%	0.0%	0.0%	0.0%	0.0%	0.0%	0.0%	0.0%	0.0%	0.0%	0.0%	0.0%			
% Bicycles on Crosswalk	0.0%	0.0%	0.0%	0.0%	0.0%	0.0%	0.0%	0.0%	0.0%	0.0%	0.0%	0.0%	0.0%	0.0%	0.0%	0.0%	0.0%	0.0%	0.0%	0.0%	0.0%	0.0%	0.0%	0.0%	0.0%	0.0%	0.0%	0.0%	0.0%	0.0%	0.0%	0.0%	0.0%	0.0%	0.0%	0.0%	0.0%	0.0%			
% HV	3.1%	5.2%	0.0%	0.0%	0.0%	0.1%	0.0%	0.0%	0.0%	0.0%	0.0%	0.3%	0.0%	0.0%	0.0%	0.2%	0.0%	0.0%	0.0%	0.0%	0.0%	0.0%	0.0%	0.0%	0.0%	0.0%	0.0%	0.0%	0.0%	0.0%	0.0%	0.0%	0.0%	0.0%	0.0%	0.0%	0.0%	0.1%			
% Pedestrians	0.0%	0.0%	0.0%	0.0%	0.0%	0.0%	0.0%	0.0%	0.0%	0.0%	0.0%	0.0%	0.0%	0.0%	0.0%	0.0%	0.0%	0.0%	0.0%	0.0%	0.0%	0.0%	0.0%	0.0%	0.0%	0.0%	0.0%	0.0%	0.0%	0.0%	0.0%	0.0%	0.0%	0.0%	0.0%	0.0%	0.0%	0.0%			
% Bicycles on Crosswalk	0.0%	0.0%	0.0%	0.0%	0.0%	0.0%	0.0%	0.0%	0.0%	0.0%	0.0%	0.0%	0.0%	0.0%	0.0%	0.0%	0.0%	0.0%	0.0%	0.0%	0.0%	0.0%	0.0%	0.0%	0.0%	0.0%	0.0%	0.0%	0.0%	0.0%	0.0%	0.0%	0.0%	0.0%	0.0%	0.0%	0.0%	0.0%			
% Bicycles on Crosswalk	0.0%	0.0%	0.0%	0.0%	0.0%	0.0%	0.0%	0.0%	0.0%	0.0%	0.0%	0.0%	0.0%	0.0%	0.0%	0.0%	0.0%	0.0%	0.0%	0.0%	0.0%	0.0%	0.0%	0.0%	0.0%	0.0%	0.0%	0.0%	0.0%	0.0%	0.0%	0.0%	0.0%	0.0%	0.0%	0.0%	0.0%	0.0%			

Turning Movement Data Plot

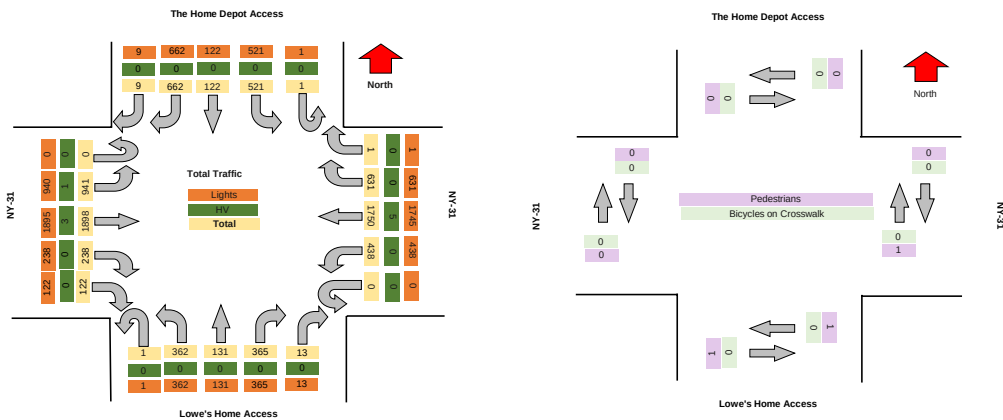

Turning Movement Peak Hour Data (AM)

12:00:00 PM

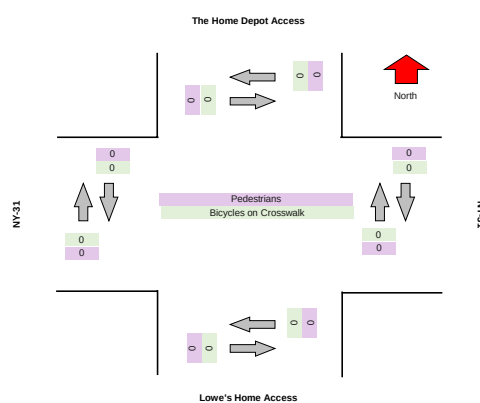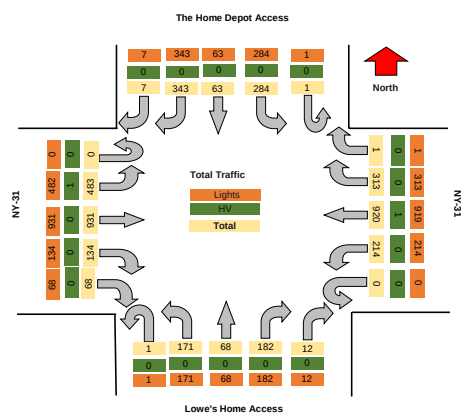[illegible]

Summary



Summary

Summary

Summary

Motorcycles

[illegible]

Cars

Leg Direction Start Time	NY-31 Eastbound							NY-31 Westbound							Lower's Home Access Northbound							The Home Depot Access Southbound						
	Thru	Right	RTOR	U-Turn	Peds CW	Peds CCW		Thru	Right	RTOR	U-Turn	Peds CW	Peds CCW		Thru	Right	RTOR	U-Turn	Peds CW	Peds CCW		Thru	Right	RTOR	U-Turn	Peds CW	Peds CCW	
2024/05/11 11:00:00	113	280	27	11	0	0	0	56	179	72	0	0	0	0	71	9	42	0	0	0	0	40	9	91	0	0	0	0
2024/05/11 11:15:00	83	224	26	8	0	0	0	51	211	83	0	0	0	0	49	14	41	0	0	0	0	68	18	73	2	0	0	0
2024/05/11 11:30:00	129	236	34	17	0	0	0	52	227	82	0	0	0	0	30	20	52	1	0	0	0	59	14	73	0	0	0	0
2024/05/11 11:45:00	121	220	16	18	0	0	0	64	207	81	0	0	0	0	40	20	48	0	0	0	0	70	18	81	0	0	0	0
2024/05/11 12:00:00	118	236	44	14	0	0	0	44	230	70	0	0	0	0	41	12	46	3	0	0	0	82	14	94	1	0	0	0
2024/05/11 12:15:00	128	211	25	28	0	0	0	65	228	89	1	0	0	0	42	16	43	3	0	0	0	74	17	74	1	1	0	0
2024/05/11 12:30:00	121	243	41	15	0	0	0	45	247	85	0	0	0	0	47	16	49	3	0	0	0	66	11	69	4	0	0	0
2024/05/11 12:45:00	115	232	24	11	0	0	0	57	210	74	0	0	0	0	40	24	43	3	1	0	0	61	21	106	1	0	0	0
Total	938	1882	237	122	0	0	0	434	1739	631	1	0	0	0	369	131	364	13	1	0	0	520	122	661	9	1	0	0

Single-Unit Trucks

Leg Direction Start Time	NY-31 Eastbound							NY-31 Westbound							Lower's Home Access Northbound							The Home Depot Access Southbound						
	Left							Left							Left							Left						
	Thru	Right	RTOR	U-Turn	Peds CW	Peds CCW		Thru	Right	RTOR	U-Turn	Peds CW	Peds CCW		Thru	Right	RTOR	U-Turn	Peds CW	Peds CCW		Thru	Right	RTOR	U-Turn	Peds CW	Peds CCW	
2024/05/11 11:00:00	0	0	0	0	0	0	0	1	0	0	0	0	0	0	0	0	0	0	0	0	0	0	0	1	0	0	0	0
2024/05/11 11:15:00	0	1	0	0	0	0	0	0	1	0	0	0	0	0	0	0	0	0	0	0	0	0	0	0	0	0	0	0
2024/05/11 11:30:00	0	0	0	0	0	0	0	0	0	0	0	0	0	0	0	0	0	0	0	0	0	0	0	0	0	0	0	0
2024/05/11 11:45:00	0	1	0	0	0	0	0	0	1	0	0	0	0	0	0	0	0	0	0	0	0	0	0	0	0	0	0	0
2024/05/11 12:00:00	0	2	0	0	0	0	0	1	1	0	0	0	0	0	1	0	0	0	0	0	0	1	0	0	0	0	0	0
2024/05/11 12:15:00	0	2	0	0	0	0	0	1	0	0	0	0	0	0	0	0	0	0	0	0	0	0	0	0	0	0	0	0
2024/05/11 12:30:00	0	1	0	0	0	0	0	1	1	0	0	0	0	0	0	0	0	0	0	0	0	0	0	0	0	0	0	0
2024/05/11 12:45:00	0	1	0	0	0	0	0	0	0	0	0	0	0	0	0	0	1	0	0	0	0	0	0	0	0	0	0	0
Total	0	8	0	0	0	0	0	4	4	0	0	0	0	0	1	0	1	0	0	0	0	1	0	1	0	0	0	0

Articulated Trucks

[illegible]

Buses

Log Direction Start Time	NY-31 Eastbound						NY-31 Westbound						Lower's Home Access Northbound						The Home Depot Access Southbound							
	Left						Right						Left						Right							
	Thru	Right	RTOR	U-Turn	Peds CW	Peds CCW	Thru	Right	RTOR	U-Turn	Peds CW	Peds CCW	Left	Thru	Right	RTOR	U-Turn	Peds CW	Peds CCW	Left	Thru	Right	RTOR	U-Turn	Peds CW	Peds CCW
2024050111:00:00	0	0	0	0	0	0	0	0	0	0	0	0	0	0	0	0	0	0	0	0	0	0	0	0	0	0
2024050111:10:00	0	1	0	0	0	0	0	0	0	0	0	0	0	0	0	0	0	0	0	0	0	0	0	0	0	0
2024050111:20:00	0	0	0	0	0	0	0	0	0	0	0	0	0	0	0	0	0	0	0	0	0	0	0	0	0	0
2024050111:30:00	0	0	0	0	0	0	0	1	0	0	0	0	0	0	0	0	0	0	0	0	0	0	0	0	0	0
2024050111:40:00	0	1	0	0	0	0	0	0	0	0	0	0	0	0	0	0	0	0	0	0	0	0	0	0	0	0
2024050111:50:00	0	0	0	0	0	0	0	0	0	0	0	0	0	0	0	0	0	0	0	0	0	0	0	0	0	0
2024050112:00:00	0	0	0	0	0	0	0	0	0	0	0	0	0	0	0	0	0	0	0	0	0	0	0	0	0	0
2024050112:10:00	0	0	0	0	0	0	0	0	0	0	0	0	0	0	0	0	0	0	0	0	0	0	0	0	0	0
2024050112:20:00	0	0	0	0	0	0	0	0	0	0	0	0	0	0	0	0	0	0	0	0	0	0	0	0	0	0
2024050112:30:00	0	0	0	0	0	0	0	0	0	0	0	0	0	0	0	0	0	0	0	0	0	0	0	0	0	0
2024050112:40:00	0	0	0	0	0	0	0	0	0	0	0	0	0	0	0	0	0	0	0	0	0	0	0	0	0	0
Total	0	2	0	0	0	0	0	2	0	0	0	0	0	0	0	0	0	0	0	0	0	0	0	0	0	0

Pedestrians

Leg Direction Start Time	NY-31 Eastbound							NY-31 Westbound							Lower's Home Access Northbound							The Home Depot Access Southbound						
	Thru	Right	RTOR	U-Turn	Peds CW	Peds CCW		Thru	Right	RTOR	U-Turn	Peds CW	Peds CCW	Thru	Right	RTOR	U-Turn	Peds CW	Peds CCW	Thru	Right	RTOR	U-Turn	Peds CW	Peds CCW			
2024/05/11 11:00:00	0	0	0	0	0	0	0	0	0	0	0	0	0	0	0	0	0	0	0	0	0	0	0	0	0			
2024/05/11 11:15:00	0	0	0	0	0	0	0	0	0	0	0	0	0	0	0	0	0	0	0	0	0	0	0	0	0			
2024/05/11 11:30:00	0	0	0	0	0	0	0	0	0	0	0	0	1	0	0	0	0	0	1	0	0	0	0	0	0			
2024/05/11 11:45:00	0	0	0	0	0	0	0	0	0	0	0	0	0	0	0	0	0	0	0	0	0	0	0	0	0			
2024/05/11 12:00:00	0	0	0	0	0	0	0	0	0	0	0	0	0	0	0	0	0	0	0	0	0	0	0	0	0			
2024/05/11 12:15:00	0	0	0	0	0	0	0	0	0	0	0	0	0	0	0	0	0	0	0	0	0	0	0	0	0			
2024/05/11 12:30:00	0	0	0	0	0	0	0	0	0	0	0	0	0	0	0	0	0	0	0	0	0	0	0	0	0			
2024/05/11 12:45:00	0	0	0	0	0	0	0	0	0	0	0	0	0	0	0	0	0	0	0	0	0	0	0	0	0			
Total	0	0	0	0	0	0	0	0	0	0	0	0	1	0	0	0	0	0	1	1	0	0	0	0	0			

Bicycles on Road

Leg Direction Start Time	NY-31 Eastbound							NY-31 Westbound							Lower's Home Access Northbound							The Home Depot Access Southbound						
	Thru	Right	RTOR	U-Turn	Peds CW	Peds CCW		Thru	Right	RTOR	U-Turn	Peds CW	Peds CCW		Thru	Right	RTOR	U-Turn	Peds CW	Peds CCW		Thru	Right	RTOR	U-Turn	Peds CW	Peds CCW	
2024/05/11 11:00:00	0	0	0	0	0	0		0	0	0	0	0	0		0	0	0	0	0	0		0	0	0	0	0	0	
2024/05/11 11:15:00	0	0	0	0	0	0		0	0	0	0	0	0		0	0	0	0	0	0		0	0	0	0	0	0	
2024/05/11 11:30:00	1	0	0	0	0	0		0	0	0	0	0	0		0	0	0	0	0	0		0	0	0	0	0	0	
2024/05/11 11:45:00	0	0	0	0	0	0		0	0	0	0	0	0		0	0	0	0	0	0		0	0	0	0	0	0	
2024/05/11 12:00:00	0	0	0	0	0	0		0	0	0	0	0	0		0	0	0	0	0	0		0	0	0	0	0	0	
2024/05/11 12:15:00	0	0	0	0	0	0		0	0	0	0	0	0		0	0	0	0	0	0		0	0	0	0	0	0	
2024/05/11 12:30:00	0	0	0	0	0	0		0	0	0	0	0	0		0	0	0	0	0	0		0	0	0	0	0	0	
2024/05/11 12:45:00	0	0	0	0	0	0		0	0	0	0	0	0		0	0	0	0	0	0		0	0	0	0	0	0	
2024/05/11 12:45:00	0	0	0	0	0	0		0	0	0	0	0	0		0	0	0	0	0	0		0	0	0	0	0	0	
Total	1	0	0	0	0	0		0	0	0	0	0	0		0	0	0	0	0	0		0	0	0	0	0	0	

Bicycles on Crosswalk

[illegible]

Total Volume Class Breakdown

Leg Direction	NY-31 Eastbound										NY-31 Westbound										Lower's Home Access										The Home Depot Access									
	Left					Right					Northbound					Southbound					Left					Right					RTOR					U-Turn				
Start Time	Thru	Right	RTOR	U-Turn	App Total	Peds CW	Peds CCW	Peds CCW	Left	Thru	Right	RTOR	U-Turn	App Total	Peds CW	Peds CCW	Peds CCW	Left	Thru	Right	RTOR	U-Turn	App Total	Peds CW	Peds CCW	Peds CCW	Left	Thru	Right	RTOR	U-Turn	App Total	Peds CW	Peds CCW	Peds CCW	Int Total	Cross Total			
2024/05/11 11:00:00	113	281	27	11	0	432	0	0	57	180	72	0	0	209	0	0	71	9	42	0	0	122	0	0	40	9	92	0	0	141	0	0	0	0	141	0	0	1004	0	
2024/05/11 11:15:00	93	226	26	8	0	353	0	0	51	213	83	0	0	347	0	0	49	14	41	0	0	104	1	0	68	18	73	2	0	161	0	0	0	0	161	0	0	965	1	
2024/05/11 11:30:00	131	237	34	17	0	419	0	0	52	228	82	0	0	362	0	1	30	20	52	1	0	103	0	1	59	14	73	0	0	146	0	0	0	0	146	0	0	1030	2	
2024/05/11 11:45:00	121	223	17	18	0	379	0	0	64	209	81	0	0	354	0	0	41	20	48	0	0	109	0	0	70	18	81	0	0	169	0	0	0	0	169	0	0	1011	0	
2024/05/11 12:00:00	118	239	44	14	0	415	0	0	45	233	70	0	0	348	0	0	42	12	46	3	0	103	0	0	83	14	94	1	0	182	0	0	0	0	182	0	0	1068	0	
2024/05/11 12:15:00	138	213	25	28	0	384	0	0	66	228	89	1	0	364	0	0	42	16	43	3	0	104	0	0	74	17	74	1	1	167	0	0	0	0	167	0	0	1040	0	
2024/05/11 12:30:00	121	245	41	15	0	422	0	0	46	248	80	0	0	374	0	0	47	16	49	3	0	115	0	0	66	11	69	4	0	159	0	0	0	0	159	0	0	1061	0	
2024/05/11 12:45:00	116	234	24	11	0	385	0	0	57	211	74	0	0	342	0	0	49	14	48	3	1	112	0	1	61	21	106	1	0	169	0	0	0	0	169	0	0	1028	0	
Grand Total	941	1898	238	122	0	3199	0	0	438	1750	631	1	0	2820	0	1	362	131	365	13	1	872	1	1	521	122	662	9	1	1315	0	0	0	0	1315	0	0	8206	3	
% Approach	29.4%	59.3%	7.4%	3.8%	0.0%				15.4%	62.1%	22.4%	0.0%	0.0%				41.5%	15.0%	41.9%	1.5%	0.1%				39.8%	9.3%	50.3%	0.7%	0.1%											
% Total	11.5%	23.1%	2.9%	1.5%	0.0%	39.0%			5.3%	21.3%	7.7%	0.0%	0.0%	34.4%			4.4%	1.6%	4.4%	0.2%	0.1%	10.6%			6.3%	1.5%	8.1%	0.1%	0.0%	18.0%										
% Motorcycles	1	5	1	0	0	7			0	2	0	0	0	2			1	0	0	0	0	1			0	0	0	0	0	0										
% Motorcycles	0.1%	0.3%	0.4%	0.0%	0.0%	0.2%			0.1%	0.1%	0.1%	0.0%	0.0%	0.1%			0.3%	0.0%	0.0%	0.0%	0.0%	0.1%			0.1%	0.0%	0.0%	0.0%	0.0%	0.0%										
% Cars	99.8%	99.6%	99.6%	100.0%	100.0%	99.8%			99.9%	99.9%	100.0%	100.0%	100.0%	99.9%			99.9%	100.0%	99.7%	99.9%	99.9%	99.9%			99.9%	100.0%	99.9%	100.0%	100.0%	99.8%										
% Cars	99.7%	99.2%	99.6%	100.0%	100.0%	99.6%			99.1%	99.4%	100.0%	100.0%	100.0%	99.9%			99.4%	100.0%	99.7%	99.9%	99.9%	99.9%			99.7%	100.0%	99.9%	100.0%	100.0%	99.8%										
% Single-Unit Trucks	0	6	0	0	0	6			4	4	0	0	0	6			1	0	1	0	0	2			1	0	1	0	0	2										
% Single-Unit Trucks	0.0%	0.4%	0.0%	0.0%	0.0%	0.3%			0.9%	0.2%	0.0%	0.0%	0.0%	0.3%			0.3%	0.0%	0.3%	0.0%	0.0%	0.2%			0.2%	0.0%	0.2%	0.0%	0.0%	0.2%										
% Articulated Trucks	0	2	0	0	0	2			0	2	0	0	0	2			0	0	0	0	0	0			0	0	0	0	0	0										
% Articulated Trucks	0.1%	0.1%	0.0%	0.0%	0.0%	0.1%			0.0%	0.2%	0.0%	0.0%	0.1%	0.1%			0.0%	0.0%	0.0%	0.0%	0.0%	0.0%			0.0%	0.0%	0.0%	0.0%	0.0%	0.0%										
% Buses	0	2	0	0	0	2			0	2	0	0	0	2			0	0	0	0	0	0			0	0	0	0	0	0										
% Buses	0.0%	0.1%	0.0%	0.0%	0.0%	0.1%			0.0%	0.1%	0.0%	0.0%	0.0%	0.1%			0.0%	0.0%	0.0%	0.0%	0.0%	0.0%			0.0%	0.0%	0.0%	0.0%	0.0%	0.0%										
% Bicycles on Road	1	0	0	0	0	1			0	0	0	0	0	0			0	0	0	0	0	0			0	0	0	0	0	0										
% Bicycles on Road	0.1%	0.0%	0.0%	0.0%	0.0%	0.0%			0.0%	0.0%	0.0%	0.0%	0.0%	0.0%			0.0%	0.0%	0.0%	0.0%	0.0%	0.0%			0.0%	0.0%	0.0%	0.0%	0.0%	0.0%										
% Pedestrians	0	0	0	0	0	0			0	0	0	0	0	0			0	0	0	0	0	0			0	0	0	0	0	0										
% Pedestrians	0.0%	0.0%	0.0%	0.0%	0.0%	0.0%			0.0%	0.0%	0.0%	0.0%	0.0%	0.0%			0.0%	0.0%	0.0%	0.0%	0.0%	0.0%			0.0%	0.0%	0.0%	0.0%	0.0%	0.0%										
% Bicycles on Crosswalk							0.0%	0.0%							0.0%	100.0%							100.0%	100.0%							0.0%	0.0%								
% Bicycles on Crosswalk							0.0%	0.0%							0.0%	0.0%							0.0%	0.0%							0.0%	0.0%								

AM Peak Class Breakdown

[illegible]





Project	GTS
Project Code	11778
Site Name	11778-11
Legs and Movements	All Processed Legs & Move
Bin Size	15 minutes
Survey Date	2024/05/11, Saturday
Location	NYS Route 31 & Lowes Ac
Latitude and Longitude	43.184720, -76.246170

	Start	End	PHF
AM Peak	2024/05/11 12:00:00	2024/05/11 13:00:00	0.99

Turning Movement Data

Leg Direction	NY-31										NY-31										Lowe's Home Access										The Home Depot Access										Total
	Eastbound					Westbound					Northbound					Southbound					Northbound					Southbound															
	Left	Thru	Right	RTOR	U-Turn	App Total	Peak CV	Peak CV%	Left	Thru	Right	RTOR	U-Turn	App Total	Peak CV	Peak CV%	Left	Thru	Right	RTOR	U-Turn	App Total	Peak CV	Peak CV%	Left	Thru	Right	RTOR	U-Turn	App Total	Peak CV	Peak CV%									
Start Time	113	281	27	11	0	432	0	0	57	180	72	0	0	309	0	0	71	9	42	0	0	122	0	0	40	9	92	0	0	141	0	0	1004								
11:00:00 AM	93	226	26	8	0	353	0	0	51	213	83	0	0	347	0	0	49	14	41	0	0	104	1	0	68	18	73	2	0	161	0	0	965								
11:15:00 AM	131	237	34	17	0	419	0	0	52	228	82	0	0	362	0	1	30	20	52	1	0	103	0	1	59	14	73	0	0	146	0	0	1030								
11:45:00 AM	121	223	17	18	0	379	0	0	64	209	81	0	0	354	0	0	41	20	48	0	0	109	0	0	70	18	81	0	0	169	0	0	1011								
Hourly Total	458	967	104	54	0	1583	0	0	224	930	318	0	0	1372	0	1	191	63	183	1	0	438	1	1	237	59	319	2	0	617	0	0	4010								
12:00:00 PM	118	239	44	14	0	415	0	0	45	233	70	0	0	348	0	0	42	12	46	3	0	103	0	0	83	14	94	1	0	192	0	0	1058								
12:15:00 PM	128	213	25	28	0	394	0	0	66	228	89	1	0	384	0	0	42	16	43	3	0	104	0	0	74	17	74	1	1	167	0	0	1049								
12:30:00 PM	121	245	41	15	0	422	0	0	46	248	80	0	0	374	0	0	47	16	49	3	0	115	0	0	66	11	69	4	0	150	0	0	1061								
12:45:00 PM	116	234	24	11	0	385	0	0	57	211	74	0	0	342	0	0	40	24	44	3	1	112	0	0	61	21	106	1	0	189	0	0	1028								
Hourly Total	483	931	134	68	0	1616	0	0	214	920	313	1	0	1448	0	0	171	68	182	12	1	434	0	0	284	63	343	7	1	698	0	0	4196								
Grand Total	941	1898	238	122	0	3199	0	0	438	1750	631	1	0	2820	0	1	362	131	365	13	1	872	1	1	521	122	662	9	1	1315	0	0	8206								
% Approach	29.4%	59.3%	7.4%	3.8%	0.0%	0.0%	0.0%	0.0%	15.5%	62.1%	22.4%	0.0%	0.0%	0.0%	0.0%	0.0%	41.5%	15.0%	41.9%	1.5%	0.1%	0.0%	0.0%	0.0%	39.6%	9.3%	50.3%	0.7%	0.1%	0.0%	0.0%	0.0%									
% Total	11.5%	23.1%	2.9%	1.5%	0.0%	38.0%	0.0%	0.0%	5.3%	21.3%	7.7%	0.0%	0.0%	34.4%	0.0%	0.0%	4.4%	1.6%	4.6%	0.2%	0.0%	10.8%	0.0%	0.0%	6.3%	1.5%	8.1%	0.1%	0.0%	16.0%	0.0%	0.0%									
Lights	940	1895	238	122	0	3195	0	0	438	1745	631	1	0	2815	0	0	362	131	365	13	1	872	0	0	521	122	662	9	1	1315	0	0	8197								
% Lights	99.9%	99.9%	100.0%	100.0%	0.0%	99.9%	0.0%	0.0%	100.0%	99.7%	100.0%	100.0%	0.0%	99.8%	0.0%	0.0%	100.0%	100.0%	100.0%	100.0%	100.0%	100.0%	0.0%	0.0%	100.0%	100.0%	100.0%	100.0%	100.0%	100.0%	0.0%	0.0%	99.9%								
HV	1	3	0	0	0	4	0	0	0	5	0	0	0	5	0	0	0	0	0	0	0	0	0	0	0	0	0	0	0	0	0	9									
% HV	0.1%	0.2%	0.0%	0.0%	0.0%	0.1%	0.0%	0.0%	0.0%	0.3%	0.0%	0.0%	0.0%	0.2%	0.0%	0.0%	0.0%	0.0%	0.0%	0.0%	0.0%	0.0%	0.0%	0.0%	0.0%	0.0%	0.0%	0.0%	0.0%	0.0%	0.0%	0.1%									
Pedestrians	0	0	0	0	0	0	0	0	0	0	0	0	0	0	0	0	0	0	0	0	0	1	1	1	0	0	0	0	0	0	0	3									
% Pedestrians	0.0%	0.0%	0.0%	0.0%	0.0%	0.0%	0.0%	0.0%	0.0%	0.0%	0.0%	0.0%	0.0%	0.0%	0.0%	0.0%	0.0%	0.0%	0.0%	0.0%	0.0%	100.0%	100.0%	100.0%	0.0%	0.0%	0.0%	0.0%	0.0%	0.0%	0.0%	0.0%	100.0%								
Bicycles on Crosswalk	0	0	0	0	0	0	0	0	0	0	0	0	0	0	0	0	0	0	0	0	0	0	0	0	0	0	0	0	0	0	0	0									
% Bicycles on Crosswalk	0.0%	0.0%	0.0%	0.0%	0.0%	0.0%	0.0%	0.0%	0.0%	0.0%	0.0%	0.0%	0.0%	0.0%	0.0%	0.0%	0.0%	0.0%	0.0%	0.0%	0.0%	0.0%	0.0%	0.0%	0.0%	0.0%	0.0%	0.0%	0.0%	0.0%	0.0%	0.0%	0.0%								

Turning Movement Data Plot

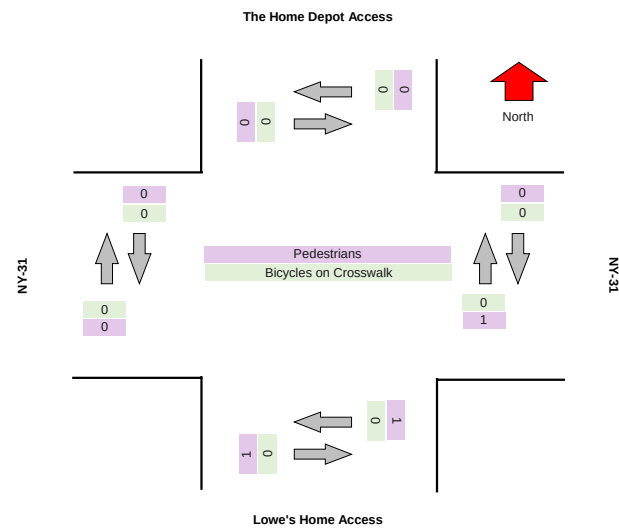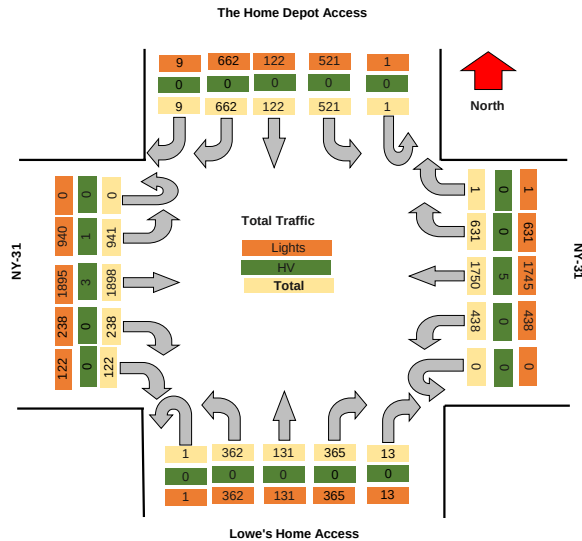





Turning Movement Peak Hour Data (AM)

f 18

#####

Leg Direction	NY-31 Eastbound									NY-31 Westbound									Lowe's Home Access Northbound									The Home Depot Access Southbound									Total
	Left	Thru	Right	RTOR	U-Turn	App Total	Peds CW	Peds CCW		Left	Thru	Right	RTOR	U-Turn	App Total	Peds CW	Peds CCW		Left	Thru	Right	RTOR	U-Turn	App Total	Peds CW	Peds CCW		Left	Thru	Right	RTOR	U-Turn	App Total	Peds CW	Peds CCW		
12:00:00 PM	118	239	44	14	0	415	0	0		45	233	70	0	0	348	0	0		42	12	46	3	0	103	0	0		83	14	94	1	0	192	0	0		1958
12:15:00 PM	128	213	25	28	0	394	0	0		66	228	89	1	0	384	0	0		42	16	43	3	0	104	0	0		74	17	74	1	1	167	0	0		1049
12:30:00 PM	121	245	41	15	0	422	0	0		46	248	80	0	0	374	0	0		47	16	49	3	0	115	0	0		66	11	69	4	0	150	0	0		1061
12:45:00 PM	116	234	24	11	0	385	0	0		57	211	74	0	0	342	0	0		40	24	44	3	1	112	0	0		61	21	106	1	0	189	0	0		1028
Grand Total	483	931	134	68	0	1616	0	0		214	920	313	1	0	1448	0	0		171	68	182	12	1	434	0	0		284	63	343	7	1	698	0	0		4196
% Approach	29.9%	57.6%	8.3%	4.2%	0.0%	0.0%	0.0%	0.0%		14.8%	63.5%	21.6%	0.1%	0.0%	0.0%	0.0%	0.0%		39.4%	15.7%	41.9%	2.8%	0.2%	0.0%	0.0%	0.0%		40.7%	9.0%	49.1%	1.0%	0.1%	0.0%	0.0%	0.0%		
% Total	11.5%	22.2%	3.2%	1.6%	0.0%	38.5%	0.0%	0.0%		5.1%	21.9%	7.5%	0.0%	0.0%	34.5%	0.0%	0.0%		4.1%	1.6%	4.3%	0.3%	0.0%	10.3%	0.0%	0.0%		6.8%	1.5%	8.2%	0.2%	0.0%	16.6%	0.0%	0.0%		
PHF	0.943	0.950	0.761	0.607	0.000	0.957	0.000	0.000		0.811	0.927	0.879	0.250	0.000	0.943	0.000	0.000		0.910	0.708	0.929	1.000	0.250	0.943	0.000	0.000		0.855	0.750	0.809	0.438	0.250	0.909	0.000	0.000		0.989
Lights	482	931	134	68	0	1615	0	0		214	919	313	1	0	1447	0	0		171	68	182	12	1	434	0	0		284	63	343	7	1	698	0	0		4194
% Lights	99.8%	100.0%	100.0%	100.0%	0.0%	99.9%	0.0%	0.0%		100.0%	99.9%	100.0%	100.0%	0.0%	99.9%	0.0%	0.0%		100.0%	100.0%	100.0%	100.0%	100.0%	100.0%	0.0%	0.0%		100.0%	100.0%	100.0%	100.0%	100.0%	100.0%	0.0%	0.0%		100.0%
HV	1	0	0	0	0	1	0	0		0	1	0	0	0	1	0	0		0	0	0	0	0	0	0	0		0	0	0	0	0	0	0	0		2
% HV	0.2%	0.0%	0.0%	0.0%	0.0%	0.1%	0.0%	0.0%		0.0%	0.1%	0.0%	0.0%	0.0%	0.1%	0.0%	0.0%		0.0%	0.0%	0.0%	0.0%	0.0%	0.0%	0.0%	0.0%		0.0%	0.0%	0.0%	0.0%	0.0%	0.0%	0.0%	0.0%		0.0%
Pedestrians	0	0	0	0	0	0	0	0		0	0	0	0	0	0	0	0		0	0	0	0	0	0	0	0		0	0	0	0	0	0	0	0		0
% Pedestrians	0.0%	0.0%	0.0%	0.0%	0.0%	0.0%	0.0%	0.0%		0.0%	0.0%	0.0%	0.0%	0.0%	0.0%	0.0%	0.0%		0.0%	0.0%	0.0%	0.0%	0.0%	0.0%	0.0%	0.0%		0.0%	0.0%	0.0%	0.0%	0.0%	0.0%	0.0%	0.0%		0.0%
Bicycles on Crosswalk	0	0	0	0	0	0	0	0		0	0	0	0	0	0	0	0		0	0	0	0	0	0	0	0		0	0	0	0	0	0	0	0		0
% Bicycles on Crosswalk	0.0%	0.0%	0.0%	0.0%	0.0%	0.0%	0.0%	0.0%		0.0%	0.0%	0.0%	0.0%	0.0%	0.0%	0.0%	0.0%		0.0%	0.0%	0.0%	0.0%	0.0%	0.0%	0.0%	0.0%		0.0%	0.0%	0.0%	0.0%	0.0%	0.0%	0.0%	0.0%		0.0%

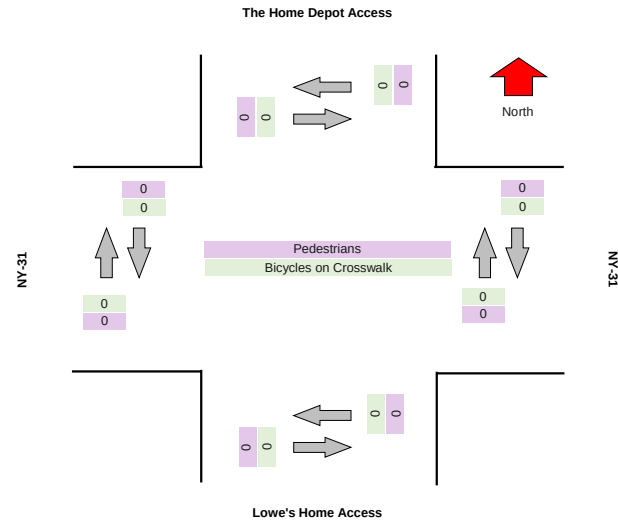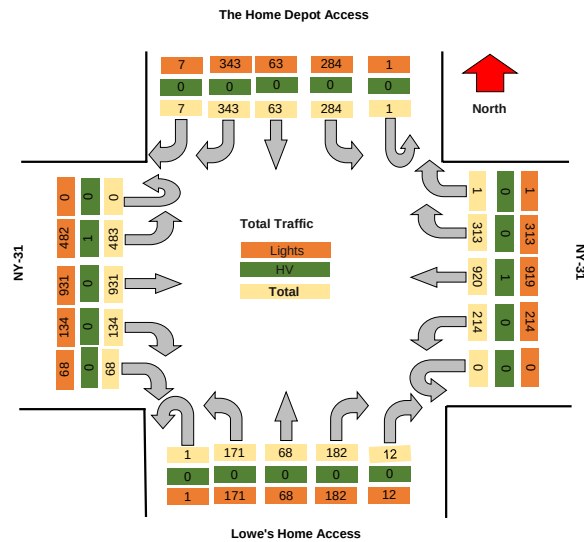

Summary


Project	GTS
Project Code	11778
Site Name	11778-12
Legs and Movements	All Processed Legs & Movement
Bin Size	15 minutes
Survey Date	2024/05/09, Thursday
Location	NYS Route 31 & Davidson Ford
Latitude and Longitude	43.182190 -76.254750

	Start	End	PHE
AM Peak	2024/05/09 07:15:00	2024/05/09 08:15:00	0.98

Turning Movement Data

Leg Direction	NY-31 Eastbound						NY-31 Westbound						Davidson Ford Access Northbound						Total
	Thru	Right	RTOR	U-Turn	App Total	Right Turn	Thru	Left	U-Turn	App Total	Right Turn	Thru	Left	RTOR	U-Turn	App Total	Right Turn	Thru	
7:00:00 AM	389	0	0	0	389	0	0	2	108	0	110	0	0	0	0	0	0	0	399
7:15:00 AM	312	0	0	0	312	0	0	6	118	0	124	0	0	0	1	0	1	0	337
7:30:00 AM	343	1	0	0	344	0	0	8	127	0	135	0	0	0	1	0	1	0	378
7:45:00 AM	328	0	0	1	329	0	0	9	145	0	152	0	0	0	1	0	1	0	360
Hourly Total	670	1	0	1	672	0	0	23	498	0	519	0	0	0	3	0	3	0	1394
8:00:00 AM	219	4	0	0	223	0	0	8	126	0	134	0	0	2	0	5	0	7	264
8:15:00 AM	256	2	0	0	258	0	0	4	145	0	149	0	0	2	1	2	0	8	412
8:30:00 AM	304	0	0	0	304	0	0	7	165	0	172	0	0	1	1	4	0	6	382
8:45:00 AM	210	0	1	0	211	0	0	8	126	0	136	0	0	5	1	2	0	8	355
Hourly Total	1409	6	0	0	1415	0	0	27	566	0	591	0	0	10	3	12	0	26	1512
Grand Total	1259	7	1	1	1268	0	0	30	1095	0	1110	0	0	10	5	16	0	29	2607
% Approach	96.5%	0.4%	0.1%	0.1%	0.0%	0.0%	0.0%	4.5%	95.5%	0.0%	0.0%	0.0%	34.5%	10.3%	55.2%	0.0%	0.0%	0.0%	0.0%
% Total	95.5%	0.2%	0.0%	0.0%	95.8%	0.0%	0.0%	1.7%	95.5%	0.0%	95.5%	0.0%	0.0%	0.1%	0.0%	1.0%	0.0%	0.0%	95.5%
% Lights	100%	100%	100%	100%	100%	100%	100%	100%	100%	100%	100%	100%	100%	100%	100%	100%	100%	100%	100%
% Pedestrians	0%	0%	0%	0%	0%	0%	0%	0%	0%	0%	0%	0%	0%	0%	0%	0%	0%	0%	0%
% Bicycles on Crosswalk	0%	0%	0%	0%	0%	0%	0%	0%	0%	0%	0%	0%	0%	0%	0%	0%	0%	0%	0%

Turning Movement Data Plot

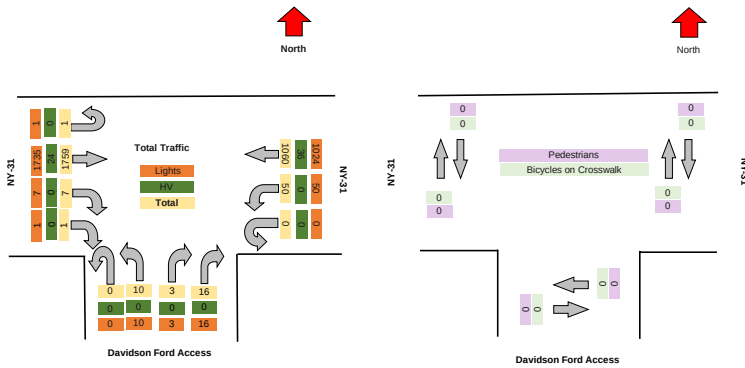


Summary

Turning Movement Peak Hour Data (AM)

7:15:00 AM

Lap Direction	NY-31 Eastbound								NY-31 Westbound								Davidson Ford Access Northbound								Total
	Thru	Right	RTOR	LT Turn	App Total	Vehicle	Trucks	Left	Thru	LT Turn	App Total	Vehicle	Trucks	Left	Thru	RTOR	LT Turn	App Total	Vehicle	Trucks					
7:15:00 AM	312	0	0	0	312	0	0	6	118	0	124	0	0	0	0	1	0	1	0	0	0	337			
7:30:00 AM	343	1	0	0	344	0	0	6	127	0	133	0	0	0	0	1	0	1	0	0	0	378			
7:45:00 AM	326	0	0	1	327	0	0	9	143	0	152	0	0	0	0	1	0	1	0	0	0	380			
8:00:00 AM	319	4	0	0	323	0	0	8	130	0	138	0	0	2	0	5	0	7	0	0	0	354			
Grand Total	1300	5	0	1	1306	0	0	29	518	0	543	0	0	2	0	8	0	10	0	0	0	1458			
% Approach	93.3%	0.0%	0.0%	0.1%	62.1%	0.0%	0.0%	5.3%	54.7%	0.0%	67.0%	0.0%	0.0%	10.0%	0.0%	60.0%	0.0%	67.0%	0.0%	0.0%	0.0%				
% Total	61.7%	0.3%	0.0%	0.1%	62.1%	0.0%	0.0%	2.0%	35.2%	0.0%	37.2%	0.0%	0.0%	0.1%	0.0%	0.5%	0.0%	6.7%	0.0%	0.0%	0.0%				
% Ped	0.0%	0.11%	0.00%	0.00%	0.00%	0.00%	0.00%	0.00%	0.00%	0.00%	0.00%	0.00%	0.00%	0.00%	0.00%	0.00%	0.00%	0.00%	0.00%	0.00%	0.00%	0.00%			
% Lights	100.0%	1.0%	0.0%	1.0%	99.9%	0.0%	0.0%	1.0%	99.9%	0.0%	99.9%	0.0%	0.0%	1.0%	0.0%	99.9%	0.0%	99.9%	0.0%	0.0%	0.0%	99.9%			
% Pedestrians	0.0%	0.0%	0.0%	0.0%	0.0%	0.0%	0.0%	0.0%	0.0%	0.0%	0.0%	0.0%	0.0%	0.0%	0.0%	0.0%	0.0%	0.0%	0.0%	0.0%	0.0%	0.0%			
% Bicycles on Crosswalk	0.0%	0.0%	0.0%	0.0%	0.0%	0.0%	0.0%	0.0%	0.0%	0.0%	0.0%	0.0%	0.0%	0.0%	0.0%	0.0%	0.0%	0.0%	0.0%	0.0%	0.0%	0.0%			
% RTOR	1.2%	0.0%	0.0%	0.0%	1.2%	0.0%	0.0%	0.0%	3.1%	0.0%	2.3%	0.0%	0.0%	0.0%	0.0%	0.0%	0.0%	0.0%	0.0%	0.0%	0.0%	1.5%			
% Pedestrians	0.0%	0.0%	0.0%	0.0%	0.0%	0.0%	0.0%	0.0%	0.0%	0.0%	0.0%	0.0%	0.0%	0.0%	0.0%	0.0%	0.0%	0.0%	0.0%	0.0%	0.0%	0.0%			
% Pedestrians	0.0%	0.0%	0.0%	0.0%	0.0%	0.0%	0.0%	0.0%	0.0%	0.0%	0.0%	0.0%	0.0%	0.0%	0.0%	0.0%	0.0%	0.0%	0.0%	0.0%	0.0%	0.0%			
% Bicycles on Crosswalk	0.0%	0.0%	0.0%	0.0%	0.0%	0.0%	0.0%	0.0%	0.0%	0.0%	0.0%	0.0%	0.0%	0.0%	0.0%	0.0%	0.0%	0.0%	0.0%	0.0%	0.0%	0.0%			
% Bicycles on Crosswalk	0.0%	0.0%	0.0%	0.0%	0.0%	0.0%	0.0%	0.0%	0.0%	0.0%	0.0%	0.0%	0.0%	0.0%	0.0%	0.0%	0.0%	0.0%	0.0%	0.0%	0.0%	0.0%			

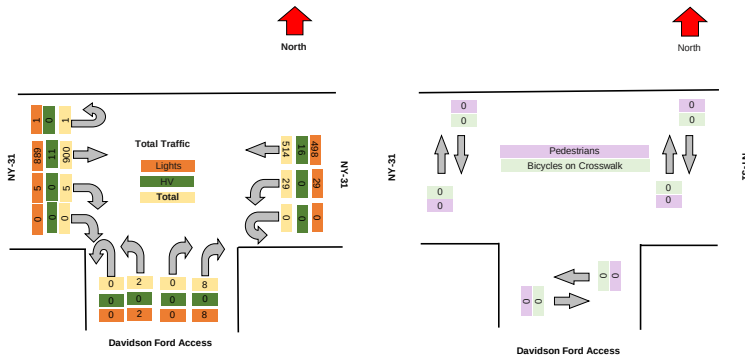

Summary



Motorcycles

[illegible]

Cars

Leg Direction Start Time	NY-31 Eastbound								NY-31 Westbound								Davidson Ford Access Northbound							
	Thru		Right	RTOR	U-Turn	Peds CW	Peds CCW	Left	Thru		U-Turn	Peds CW	Peds CCW	Left	Right		RTOR	U-Turn	Peds CW	Peds CCW				
2024/05/09 07:50:00	189	0	0	0	0	0	0	0	2	102	0	0	0	0	0	0	0	0	0	0				
2024/05/09 07:55:00	208	0	0	0	0	0	0	0	6	111	0	0	0	0	0	0	1	0	0	0				
2024/05/09 07:50:00	233	1	0	0	0	0	0	0	6	118	0	0	0	0	0	0	1	0	0	0				
2024/05/09 07:45:00	223	0	0	1	0	0	0	0	9	132	0	0	0	0	0	0	1	0	0	0				
2024/05/09 08:00:00	210	3	0	0	0	0	0	0	8	120	0	0	0	2	0	5	0	0	0	0				
2024/05/09 08:15:00	243	2	0	0	0	0	0	0	4	113	0	0	0	2	1	2	0	0	0	0				
2024/05/09 08:30:00	195	0	0	0	0	0	0	0	7	106	0	0	0	1	1	3	0	0	0	0				
2024/05/09 08:45:00	206	0	1	0	0	0	0	0	8	122	0	0	0	6	1	2	0	0	0	0				
Total	1707	6	1	1	0	0	0	0	50	994	0	0	0	10	3	15	0	0	0	0				

Single-Unit Trucks

Leg Direction Start Time	NY-31 Eastbound								NY-31 Westbound								Davidson Ford Access Northbound							
	Thru		Right	RTOR	U-Turn	Peds CW	Peds CCW	Left	Thru		U-Turn	Peds CW	Peds CCW	Left	Thru		U-Turn	Peds CW	Peds CCW					
2024/05/09 07:50:00	0	0	0	0	0	0	0	0	0	4	0	0	0	0	0	0	0	0	0					
2024/05/09 07:55:00	2	0	0	0	0	0	0	0	0	3	0	0	0	0	0	0	0	0	0					
2024/05/09 07:50:00	6	0	0	0	0	0	0	0	0	4	0	0	0	0	0	0	0	0	0					
2024/05/09 07:45:00	1	0	0	0	0	0	0	0	0	5	0	0	0	0	0	0	0	0	0					
2024/05/09 08:00:00	3	1	0	0	0	0	0	0	0	5	0	0	0	0	0	0	0	0	0					
2024/05/09 08:15:00	6	0	0	0	0	0	0	0	0	2	0	0	0	0	0	0	0	0	0					
2024/05/09 08:30:00	4	0	0	0	0	0	0	0	0	4	0	0	0	0	0	1	0	0	0					
2024/05/09 08:45:00	2	0	0	0	0	0	0	0	0	3	0	0	0	0	0	0	0	0	0					
Total	24	1	0	0	0	0	0	0	0	30	0	0	0	0	0	0	1	0	0					

Articulated Trucks

[illegible]

Buses

Leg Direction Start Time	NY-31 Eastbound							NY-31 Westbound							Davidson Ford Access Northbound						
	Thru	Right	RTOR	U-Turn	Peds CW	Peds CCW	Left	Thru	U-Turn	Peds CW	Peds CCW	Left	Thru	Right	RTOR	U-Turn	Peds CW	Peds CCW			
2024/05/09 07:50:00	0	0	0	0	0	0	0	0	0	0	0	0	0	0	0	0	0	0			
2024/05/09 07:55:00	1	0	0	0	0	0	0	0	0	2	0	0	0	0	0	0	0	0			
2024/05/09 07:50:00	1	0	0	0	0	0	0	0	1	0	0	0	0	0	0	0	0	0			
2024/05/09 07:45:00	2	0	0	0	0	0	0	0	1	0	0	0	0	0	0	0	0	0			
2024/05/09 08:00:00	4	0	0	0	0	0	0	0	1	0	0	0	0	0	0	0	0	0			
2024/05/09 08:15:00	4	0	0	0	0	0	0	0	8	0	0	0	0	0	0	0	0	0			
2024/05/09 08:30:00	2	0	0	0	0	0	0	0	5	0	0	0	0	0	0	0	0	0			
2024/05/09 08:45:00	2	0	0	0	0	0	0	0	2	0	0	0	0	0	0	0	0	0			
Total	16	0	0	0	0	0	0	0	20	0	0	0	0	0	0	0	0	0			

Pedestrians

[illegible]

Bicycles on Road

[illegible]

Bicycles on Crosswalk

[illegible]

Total Volume Class Breakdown

Start Time	NY-31 Eastbound					NY-31 Westbound					Davidson Ford Access													
	Thru	Right	RTOR	U-Turn	App Total	Peds CW	Peds CCW	Left	Thru	U-Turn	App Total	Peds CW	Peds CCW	Peds CCW	Left	Right	RTOR	U-Turn	App Total	Peds CW	Peds CCW	Int Total	Cross Total	
2024/05/09 07:00:00	189	0	0	0	189	0	0	0	2	108	9	210	0	0	0	0	0	0	0	0	0	0	295	0
2024/05/09 07:15:00	212	0	0	0	212	0	0	0	6	118	0	124	0	0	0	0	1	0	1	0	0	337	0	
2024/05/09 07:30:00	243	1	0	0	244	0	0	0	6	127	0	133	0	0	0	0	1	0	1	0	0	378	0	
2024/05/09 07:45:00	226	0	0	1	227	0	0	0	9	143	0	152	0	0	0	0	1	0	1	0	0	360	0	
2024/05/09 08:00:00	219	4	0	0	223	0	0	0	8	126	0	134	0	0	2	0	5	0	7	0	0	364	0	
2024/05/09 08:15:00	256	2	0	0	258	0	0	0	4	145	0	149	0	0	2	1	2	0	5	0	0	412	0	
2024/05/09 08:30:00	204	0	0	0	204	0	0	0	7	165	0	172	0	0	1	1	4	0	6	0	0	382	0	
2024/05/09 08:45:00	222	0	0	0	222	0	0	0	8	128	0	136	0	0	2	1	2	0	6	0	0	355	0	
Grand Total	1759	7	1	1	1768	0	0	0	50	1060	0	1110	0	0	10	3	16	0	29	0	0	2907	0	
% Approach	90.3%	0.4%	0.1%	0.1%	60.8%				4.0%	55.5%	0.0%	38.2%			34.0%	10.3%	55.2%	0.0%	1.0%					
% Total	60.5%	0.2%	0.0%	0.0%	60.8%				1.7%	36.5%	0.0%	38.2%			0.3%	0.1%	0.6%	0.0%	1.0%					
% Motorcycles	4	0	0	0	4				0	0	0	0			0	0	0	0	0			4		
% Cars	1707	6	1	1	1715				50	994	0	1044			10	3	15	0	28			2787		
% Single-Unit Trucks	97.0%	85.1%	100.0%	100.0%	97.0%				100.0%	93.8%	0.0%	94.1%			100.0%	100.0%	93.8%	0.0%	96.6%			95.9%		
% Articulated Trucks	24	1	0	0	25				0	30	0	30			0	0	1	0	1			56		
% Buses	16	0	0	0	16				0	15	0	15			0	0	0	0	0			24		
% Bicycles on Road	0	0	0	0	0				0	20	0	20			0	0	0	0	0			36		
% Pedestrians	0	0	0	0	0				0	0	0	0			0	0	0	0	0			0		
% Bicycles on Crosswalk	0	0	0	0	0				0	0	0	0			0	0	0	0	0			0		
% Bicycles on Crosswalk	0.0%	0.0%	0.0%	0.0%	0.0%				0.0%	0.0%	0.0%	0.0%			0.0%	0.0%	0.0%	0.0%	0.0%			0.0%		

[illegible]




Project	GTS
Project Code	11778
Site Name	11778-12
Legs and Movements	All Processed Legs & Move
Bin Size	15 minutes
Survey Date	2024/05/09, Thursday
Location	NYS Route 31 & Davidson
Latitude and Longitude	43.182190, -76.254750

	Start	End	PHF
AM Peak	2024/05/09 07:15:00	2024/05/09 08:15:00	0.96

Turning Movement Data

Leg	NY-31											NY-31											Davidson Ford Access											Total
	Eastbound								Westbound								Northbound								Southbound									
	Direction	Thru	Right	RTOR	U-Turn	App Total	Peds CW	Peds CCW	Left	Thru	U-Turn	App Total	Peds CW	Peds CCW	Left	Right	RTOR	U-Turn	App Total	Peds CW	Peds CCW													
Start Time																																		
7:00:00 AM	189	0	0	0	189	0	0	2	108	0	110	0	0	0	0	0	0	0	0	0	0													
7:15:00 AM	212	0	0	0	212	0	0	6	118	0	124	0	0	0	0	1	0	0	1	0	0													
7:30:00 AM	243	1	0	0	244	0	0	6	127	0	133	0	0	0	0	1	0	1	1	0	0													
7:45:00 AM	226	0	0	1	227	0	0	9	143	0	152	0	0	0	0	1	0	1	1	0	0													
Hourly Total	870	1	0	1	872	0	0	23	496	0	519	0	0	0	0	3	0	3	3	0	0													
8:00:00 AM	219	4	0	0	223	0	0	8	126	0	134	0	0	2	0	5	0	7	0	0														
8:15:00 AM	256	2	0	0	258	0	0	4	145	0	149	0	0	2	1	2	0	5	0	0														
8:30:00 AM	204	0	0	0	204	0	0	7	165	0	172	0	0	1	1	4	0	6	0	0														
8:45:00 AM	210	0	1	0	211	0	0	8	128	0	136	0	0	5	1	2	0	8	0	0														
Hourly Total	889	6	1	0	896	0	0	27	564	0	591	0	0	10	3	13	0	26	0	0														
Grand Total	1759	7	1	1	1768	0	0	50	1060	0	1110	0	0	10	3	16	0	29	0	0														
% Approach	99.5%	0.4%	0.1%	0.1%	0.0%	0.0%	0.0%	4.5%	95.5%	0.0%	0.0%	0.0%	0.0%	34.5%	10.3%	55.2%	0.0%	0.0%	0.0%	0.0%														
% Total	60.5%	0.2%	0.0%	0.0%	60.8%	0.0%	0.0%	1.7%	35.5%	0.0%	38.2%	0.0%	0.0%	0.3%	0.1%	0.6%	0.0%	1.0%	0.0%	0.0%														
Lights	1735	7	1	1	1744	0	0	50	1024	0	1074	0	0	10	3	16	0	29	0	0														
% Lights	98.6%	100.0%	100.0%	100.0%	98.6%	0.0%	0.0%	100.0%	96.6%	0.0%	96.8%	0.0%	0.0%	100.0%	100.0%	100.0%	0.0%	100.0%	0.0%	0.0%														
HV	24	0	0	0	24	0	0	0	36	0	36	0	0	0	0	0	0	0	0	0														
% HV	1.4%	0.0%	0.0%	0.0%	1.4%	0.0%	0.0%	0.0%	3.4%	0.0%	3.2%	0.0%	0.0%	0.0%	0.0%	0.0%	0.0%	0.0%	0.0%	0.0%														
Pedestrians	0	0	0	0	0	0	0	0	0	0	0	0	0	0	0	0	0	0	0	0														
% Pedestrians	0.0%	0.0%	0.0%	0.0%	0.0%	0.0%	0.0%	0.0%	0.0%	0.0%	0.0%	0.0%	0.0%	0.0%	0.0%	0.0%	0.0%	0.0%	0.0%	0.0%														
Bicycles on Crosswalk	0	0	0	0	0	0	0	0	0	0	0	0	0	0	0	0	0	0	0	0														
% Bicycles on Crosswalk	0.0%	0.0%	0.0%	0.0%	0.0%	0.0%	0.0%	0.0%	0.0%	0.0%	0.0%	0.0%	0.0%	0.0%	0.0%	0.0%	0.0%	0.0%	0.0%	0.0%														


Turning Movement Data Plot

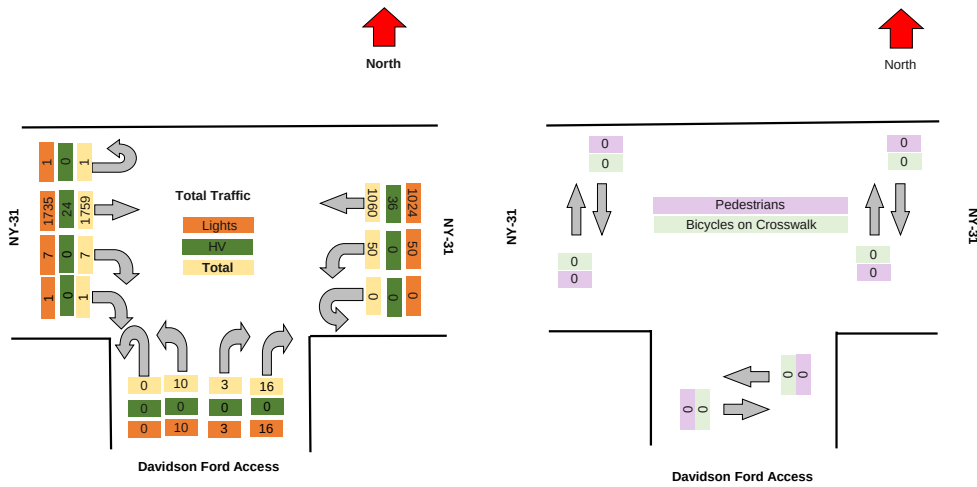

Turning Movement Peak Hour Data (AM)

#####

Leg Direction	NY-31 Eastbound							NY-31 Westbound							Davidson Ford Access Northbound							Total
	Thru	Right	RTOR	U-Turn	App Total	Peds C/W	Peds C/CW	Left	Thru	U-Turn	App Total	Peds C/W	Peds C/CW		Left	Right	RTOR	U-Turn	App Total	Peds C/W	Peds C/CW	
7:15:00 AM	212	0	0	0	212	0	0	6	118	0	124	0	0		0	0	1	0	1	0	0	337
7:30:00 AM	243	1	0	0	244	0	0	6	127	0	133	0	0		0	0	1	0	1	0	0	378
7:45:00 AM	226	0	0	1	227	0	0	9	143	0	152	0	0		0	0	1	0	1	0	0	380
8:00:00 AM	219	4	0	0	223	0	0	8	126	0	134	0	0		2	0	5	0	7	0	0	364
Grand Total	900	5	0	1	906	0	0	29	514	0	543	0	0		2	0	8	0	10	0	0	1459
% Approach	99.3%	0.6%	0.0%	0.1%	0.0%	0.0%	0.0%	5.3%	94.7%	0.0%	0.0%	0.0%	0.0%		20.0%	0.0%	80.0%	0.0%	0.0%	0.0%	0.0%	
% Total	61.7%	0.3%	0.0%	0.1%	62.1%	0.0%	0.0%	2.0%	35.2%	0.0%	37.2%	0.0%	0.0%		0.1%	0.0%	0.5%	0.0%	0.7%	0.0%	0.0%	
PHF	0.926	0.313	0.000	0.250	0.928	0.000	0.000	0.806	0.899	0.000	0.893	0.000	0.000		0.250	0.000	0.400	0.000	0.357	0.000	0.000	0.960
Lights	889	5	0	1	895	0	0	29	498	0	527	0	0		2	0	8	0	10	0	0	1432
% Lights	98.8%	100.0%	0.0%	100.0%	98.8%	0.0%	0.0%	100.0%	95.9%	0.0%	97.1%	0.0%	0.0%		100.0%	0.0%	100.0%	0.0%	100.0%	0.0%	0.0%	98.1%
HV	11	0	0	0	11	0	0	0	16	0	16	0	0		0	0	0	0	0	0	0	27
% HV	1.2%	0.0%	0.0%	0.0%	1.2%	0.0%	0.0%	0.0%	3.1%	0.0%	2.9%	0.0%	0.0%		0.0%	0.0%	0.0%	0.0%	0.0%	0.0%	0.0%	1.9%
Pedestrians	0	0	0	0	0	0	0	0	0	0	0	0	0		0	0	0	0	0	0	0	0
% Pedestrians	0.0%	0.0%	0.0%	0.0%	0.0%	0.0%	0.0%	0.0%	0.0%	0.0%	0.0%	0.0%	0.0%		0.0%	0.0%	0.0%	0.0%	0.0%	0.0%	0.0%	0.0%
Bicycles on Crosswalk	0	0	0	0	0	0	0	0	0	0	0	0	0		0	0	0	0	0	0	0	0
% Bicycles on Crosswalk	0.0%	0.0%	0.0%	0.0%	0.0%	0.0%	0.0%	0.0%	0.0%	0.0%	0.0%	0.0%	0.0%		0.0%	0.0%	0.0%	0.0%	0.0%	0.0%	0.0%	0.0%

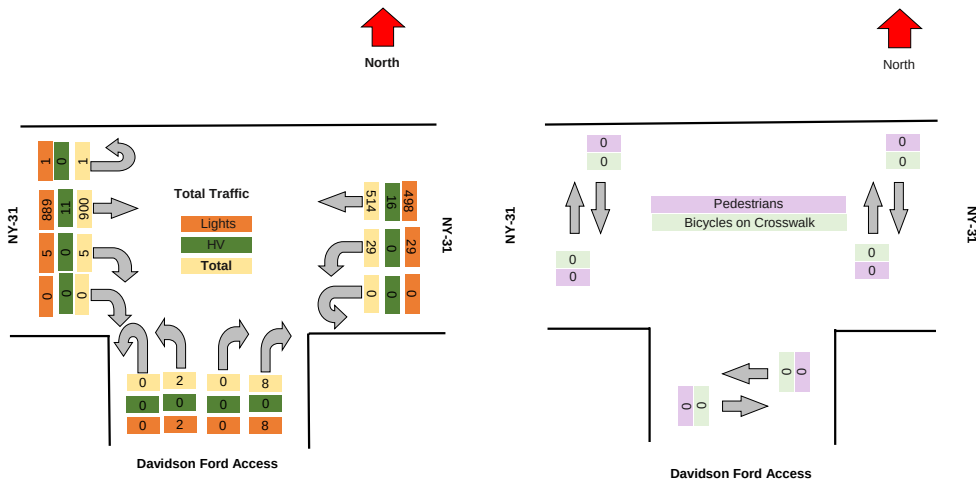




Project	GTS
Project Code	11778
Site Name	11778-12
Legs and Movements	All Processed Legs & Movements
Bin Size	15 minutes
Survey Date	2024/05/10, Friday
Location	NYS Route 31 & Davidson Ford
Latitude and Longitude	43.182190, -76.254750

	Start	End	PHF
PM Peak	2024/05/10 16:30:00	2024/05/10 17:30:00	0.96

Leg	NY-31										NY-31										Dixwell Ford Access									
	Eastbound					Westbound					Eastbound					Westbound														
Direction	Leg	Stage	MTCH	U-Train	App Total	Trans. Conv.	Trans. Conv.	Trans. Conv.	Trans. Conv.	Trans. Conv.	Leg	Stage	MTCH	U-Train	App Total	Trans. Conv.	Trans. Conv.	Trans. Conv.	Trans. Conv.	Trans. Conv.	Leg	Stage	MTCH	U-Train	App Total	Trans. Conv.	Trans. Conv.	Trans. Conv.	Trans. Conv.	Trans. Conv.
4:00:00 PM	336	2	0	0	338	0	0	0	0	0	336	2	0	0	338	0	0	0	0	0	336	2	0	0	338	0	0	0	0	0
4:15:00 PM	374	0	0	0	374	0	0	0	0	0	374	0	0	0	374	0	0	0	0	0	374	0	0	0	374	0	0	0	0	0
4:30:00 PM	347	1	0	0	348	0	0	0	0	0	347	1	0	0	348	0	0	0	0	0	347	1	0	0	348	0	0	0	0	0
4:45:00 PM	340	0	0	0	340	0	0	0	0	0	340	0	0	0	340	0	0	0	0	0	340	0	0	0	340	0	0	0	0	0
5:00:00 PM	340	0	0	0	340	0	0	0	0	0	340	0	0	0	340	0	0	0	0	0	340	0	0	0	340	0	0	0	0	0
5:15:00 PM	367	6	0	0	343	0	0	0	0	0	367	6	0	0	343	0	0	0	0	0	367	6	0	0	343	0	0	0	0	0
5:30:00 PM	362	2	0	0	364	0	0	0	0	0	362	2	0	0	364	0	0	0	0	0	362	2	0	0	364	0	0	0	0	0
5:45:00 PM	364	0	0	0	364	0	0	0	0	0	364	0	0	0	364	0	0	0	0	0	364	0	0	0	364	0	0	0	0	0
5:50:00 PM	338	0	0	0	338	0	0	0	0	0	338	0	0	0	338	0	0	0	0	0	338	0	0	0	338	0	0	0	0	0
5:55:00 PM	314	1	0	0	315	0	0	0	0	0	314	1	0	0	315	0	0	0	0	0	314	1	0	0	315	0	0	0	0	0
5:59:00 PM	337	3	0	0	340	0	0	0	0	0	337	3	0	0	340	0	0	0	0	0	337	3	0	0	340	0	0	0	0	0
6:00:00 PM	362	2	0	0	364	0	0	0	0	0	362	2	0	0	364	0	0	0	0	0	362	2	0	0	364	0	0	0	0	0
6:05:00 PM	364	0	0	0	364	0	0	0	0	0	364	0	0	0	364	0	0	0	0	0	364	0	0	0	364	0	0	0	0	0
6:10:00 PM	338	0	0	0	338	0	0	0	0	0	338	0	0	0	338	0	0	0	0	0	338	0	0	0	338	0	0	0	0	0
6:15:00 PM	314	1	0	0	315	0	0	0	0	0	314	1	0	0	315	0	0	0	0	0	314	1	0	0	315	0	0	0	0	0
6:19:00 PM	337	3	0	0	340	0	0	0	0	0	337	3	0	0	340	0	0	0	0	0	337	3	0	0	340	0	0	0	0	0
6:24:00 PM	337	3	0	0	340	0	0	0	0	0	337	3	0	0	340	0	0	0	0	0	337	3	0	0	340	0	0	0	0	0
6:29:00 PM	337	3	0	0	340	0	0	0	0	0	337	3	0	0	340	0	0	0	0	0	337	3								

Summary

Turning Movement Data Plot

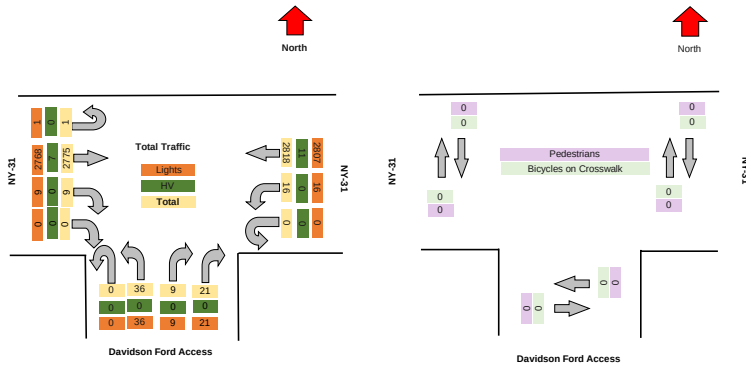


Summary

Turning Movement Peak Hour Data (PM)

4:30:00 PM

Lap Direction	NY-31										NY-31										Davidson Ford Access										Total
	Eastbound					Westbound					Northbound					Southbound															
	Thru	Right	RTOR	U-Turn	App Total	Thru	Right	RTOR	U-Turn	App Total	Thru	Right	RTOR	U-Turn	App Total	Thru	Right	RTOR	U-Turn	App Total											
4:30:00 PM	347	1	0	0	348	0	0	0	0	0	4	340	0	0	344	0	0	0	0	0	2	2	4	0	0	6	0	0	0	0	700
4:45:00 PM	340	3	0	0	343	0	0	0	0	0	7	362	0	0	369	0	0	0	0	0	7	4	6	0	0	17	0	0	0	0	729
5:00:00 PM	362	2	0	0	364	0	0	0	0	0	1	385	0	0	386	0	0	0	0	0	9	1	3	0	0	13	0	0	0	0	763
5:15:00 PM	368	0	0	0	368	0	0	0	0	0	1	340	0	0	350	0	0	0	0	0	6	0	4	0	0	10	0	0	0	0	728
Grand Total	1417	6	0	0	1423	0	0	0	0	0	13	1406	0	0	1444	0	0	0	0	0	24	7	17	0	0	48	0	0	0	0	2920
% Approach	99.8%	0.4%	0.0%	0.0%	0.0%	0.0%	0.0%	0.0%	0.0%	0.0%	0.9%	99.2%	0.0%	0.0%	0.0%	0.0%	0.0%	0.0%	0.0%	0.0%	22.0%	14.0%	25.4%	0.0%	0.0%	0.0%	0.0%	0.0%	0.0%	0.0%	0.0%
% Total	48.5%	0.2%	0.0%	0.0%	48.7%	0.0%	0.0%	0.0%	0.0%	0.0%	0.4%	49.2%	0.0%	0.0%	49.6%	0.0%	0.0%	0.0%	0.0%	0.0%	0.8%	0.2%	0.6%	0.0%	0.0%	1.6%	0.0%	0.0%	0.0%	0.0%	0.0%
PMF	0.003	0.000	0.000	0.000	0.003	0.000	0.000	0.000	0.000	0.000	0.004	0.002	0.000	0.003	0.003	0.000	0.000	0.000	0.000	0.000	0.007	0.003	0.008	0.000	0.000	0.008	0.000	0.000	0.000	0.000	0.007
Lights	1418	0	0	0	1422	0	0	0	0	0	13	1413	0	0	1444	0	0	0	0	0	24	7	17	0	0	48	0	0	0	0	2914
% Lights	99.8%	100.0%	0.0%	0.0%	99.8%	0.0%	0.0%	0.0%	0.0%	0.0%	100.0%	99.7%	0.0%	0.0%	99.7%	0.0%	0.0%	0.0%	0.0%	0.0%	100.0%	100.0%	100.0%	0.0%	0.0%	100.0%	0.0%	0.0%	0.0%	0.0%	99.8%
HW	1	0	0	0	1	0	0	0	0	0	5	0	0	5	0	0	0	0	0	0	0	0	0	0	0	0	0	0	0	0	6
% HW	0.1%	0.0%	0.0%	0.0%	0.1%	0.0%	0.0%	0.0%	0.0%	0.0%	0.3%	0.0%	0.0%	0.3%	0.0%	0.0%	0.0%	0.0%	0.0%	0.0%	0.0%	0.0%	0.0%	0.0%	0.0%	0.0%	0.0%	0.0%	0.0%	0.0%	0.2%
Pedestrians	0	0	0	0	0	0	0	0	0	0	0	0	0	0	0	0	0	0	0	0	0	0	0	0	0	0	0	0	0	0	0
% Pedestrians	0.0%	0.0%	0.0%	0.0%	0.0%	0.0%	0.0%	0.0%	0.0%	0.0%	0.0%	0.0%	0.0%	0.0%	0.0%	0.0%	0.0%	0.0%	0.0%	0.0%	0.0%	0.0%	0.0%	0.0%	0.0%	0.0%	0.0%	0.0%	0.0%	0.0%	0.0%
Bicycles on Crosswalk	0	0	0	0	0	0	0	0	0	0	0	0	0	0	0	0	0	0	0	0	0	0	0	0	0	0	0	0	0	0	0
% Bicycles on Crosswalk	0.0%	0.0%	0.0%	0.0%	0.0%	0.0%	0.0%	0.0%	0.0%	0.0%	0.0%	0.0%	0.0%	0.0%	0.0%	0.0%	0.0%	0.0%	0.0%	0.0%	0.0%	0.0%	0.0%	0.0%	0.0%	0.0%	0.0%	0.0%	0.0%	0.0%	0.0%

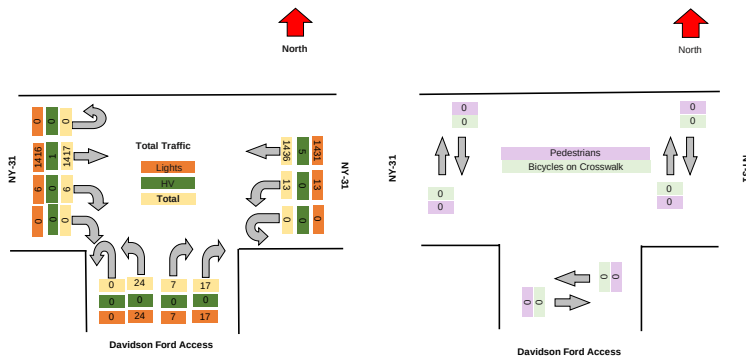

Summary



Motorcycles

Leg Direction Start Time	NY-31 Eastbound						NY-31 Westbound						Davidson Ford Access Northbound					
	Thru	Right	RTOR	U-Turn	Peds CW	Peds CCW	Left	Thru	U-Turn	Peds CW	Peds CCW	Left	Right	RTOR	U-Turn	Peds CW	Peds CCW	
2024/05/10 16:00:00	0	0	0	0	0	0	0	0	0	0	0	0	0	0	0	0	0	
2024/05/10 16:15:00	0	0	0	0	0	0	0	0	0	0	0	0	0	0	0	0	0	
2024/05/10 16:30:00	0	0	0	0	0	0	0	0	0	0	0	0	0	0	0	0	0	
2024/05/10 16:45:00	1	0	0	0	0	0	0	0	0	0	0	0	0	0	0	0	0	
2024/05/10 17:00:00	0	0	0	0	0	0	0	0	1	0	0	0	0	0	0	0	0	
2024/05/10 17:15:00	0	0	0	0	0	0	0	0	1	0	0	0	0	0	0	0	0	
2024/05/10 17:30:00	0	0	0	0	0	0	0	0	0	0	0	0	0	0	0	0	0	
2024/05/10 17:45:00	0	0	0	0	0	0	0	0	0	0	0	0	0	0	0	0	0	
Total	1	0	0	0	0	0	0	0	2	0	0	0	0	0	0	0	0	

Cars

Leg Direction Start Time	NY-31 Eastbound								NY-31 Westbound								Davidson Ford Access Northbound							
	Thru	Right	RTOR	U-Turn	Peds CW	Peds CCW	CW Left	CCW Left	Thru	U-Turn	Peds CW	Peds CCW	CW Left	CCW Left	Right	RTOR	U-Turn	Peds CW	Peds CCW					
2024/05/10 16:00:00	331	2	0	0	0	0	0	0	1	356	0	0	0	0	4	0	0	0	0					
2024/05/10 16:15:00	372	0	0	0	0	0	0	0	1	323	0	0	0	0	2	2	1	0	0					
2024/05/10 16:30:00	345	1	0	0	0	0	0	0	4	337	0	0	0	0	1	2	4	0	0					
2024/05/10 16:45:00	338	3	0	0	0	0	0	0	7	360	0	0	0	0	6	4	6	0	0					
2024/05/10 17:00:00	361	2	0	0	0	0	0	0	1	382	0	0	0	0	9	1	3	0	0					
2024/05/10 17:15:00	367	0	0	0	0	0	0	0	1	346	0	0	0	0	6	0	4	0	0					
2024/05/10 17:30:00	330	0	0	1	0	0	0	0	0	377	0	0	0	0	3	0	2	0	0					
2024/05/10 17:45:00	311	1	0	0	0	0	0	0	1	313	0	0	0	0	3	0	1	0	0					
Total	2755	9	0	1	0	0	0	0	16	2793	0	0	0	0	34	9	21	0	0					

Single-Unit Trucks

Leg Direction Start Time	NY-31 Eastbound							NY-31 Westbound							Davidson Ford Access Northbound						
	Thru	Right	RTOR	U-Turn	Peds CW	Peds CCW	Left	Thru	U-Turn	Peds CW	Peds CCW	Left	Thru	Right	RTOR	U-Turn	Peds CW	Peds CCW			
2024/05/10 16:00:00	3	0	0	0	0	0	0	0	3	0	0	0	0	0	0	0	0	0			
2024/05/10 16:15:00	1	0	0	0	0	0	0	0	3	0	0	0	0	0	0	0	0	0			
2024/05/10 16:30:00	1	0	0	0	0	0	0	0	2	0	0	0	0	1	0	0	0	0			
2024/05/10 16:45:00	1	0	0	0	0	0	0	0	0	0	0	0	0	1	0	0	0	0			
2024/05/10 17:00:00	1	0	0	0	0	0	0	0	2	0	0	0	0	0	0	0	0	0			
2024/05/10 17:15:00	1	0	0	0	0	0	0	0	1	0	0	0	0	0	0	0	0	0			
2024/05/10 17:30:00	2	0	0	0	0	0	0	0	0	0	0	0	0	0	0	0	0	0			
2024/05/10 17:45:00	2	0	0	0	0	0	0	0	1	0	0	0	0	0	0	0	0	0			
Total	12	0	0	0	0	0	0	0	12	0	0	0	0	2	0	0	0	0			

Articulated Trucks

Leg Direction Start Time	NY-31 Eastbound						NY-31 Westbound						Davidson Ford Access Northbound					
	Thru						Left						Left					
	Right	RTOR	U-Turn	Peds CW	Peds CCW	Thru	U-Turn	Peds CW	Peds CCW	Left	Right	RTOR	U-Turn	Peds CW	Peds CCW			
2024/05/10 16:00:00	0	0	0	0	0	0	1	0	0	0	0	0	0	0	0			
2024/05/10 16:15:00	0	0	0	0	0	0	0	0	0	0	0	0	0	0	0			
2024/05/10 16:30:00	0	0	0	0	0	0	1	0	0	0	0	0	0	0	0			
2024/05/10 16:45:00	0	0	0	0	0	0	2	0	0	0	0	0	0	0	0			
2024/05/10 17:00:00	0	0	0	0	0	0	0	0	0	0	0	0	0	0	0			
2024/05/10 17:15:00	0	0	0	0	0	0	1	0	0	0	0	0	0	0	0			
2024/05/10 17:30:00	1	0	0	0	0	0	0	0	0	0	0	0	0	0	0			
2024/05/10 17:45:00	0	0	0	0	0	0	0	0	0	0	0	0	0	0	0			
Total	1	0	0	0	0	0	6	0	0	0	0	0	0	0	0			

Buses

Long Direction	Start Time	NY-31 Eastbound	Right	RTOR	U-Turn	Peds CW	Peds CCW	Thru	U-Turn	Peds CW	Peds CCW	Left	Division Ford Access Northbound	Right	RTOR	U-Turn	Peds CW	Peds CCW
	2024/05/10 16:00:00	2	0	0	0	0	0	0	2	0	0	0		0	0	0	0	0
	2024/05/10 16:15:00	1	0	0	0	0	0	0	1	0	0	0		0	0	0	0	0
	2024/05/10 16:30:00	1	0	0	0	0	0	0	1	0	0	0		0	0	0	0	0
	2024/05/10 16:45:00	0	0	0	0	0	0	0	0	0	0	0		0	0	0	0	0
	2024/05/10 17:00:00	0	0	0	0	0	0	0	0	0	0	0		0	0	0	0	0
	2024/05/10 17:15:00	0	0	0	0	0	0	0	1	0	0	0		0	0	0	0	0
	2024/05/10 17:30:00	1	0	0	0	0	0	0	1	0	0	0		0	0	0	0	0
	2024/05/10 17:45:00	1	0	0	0	0	0	0	0	0	0	0		0	0	0	0	0
Total		6	0	0	0	0	0	0	5	0	0	0		0	0	0	0	0

Pedestrians

[illegible]

Bicycles on Road

[illegible]

Bicycles on Crosswalk

[illegible]

Total Volume Class Breakdown

Start Time	NY-31 Eastbound					NY-31 Westbound					Davidson Ford Access Northbound											
	Thru	Right	RTOR	U-Turn	App Total	Peds CW	Peds CCW	Left	Thru	U-Turn	App Total	Peds CW	Peds CCW	Left	Right	RTOR	U-Turn	App Total	Peds CW	Peds CCW	Int Total	Cross Total
2024/05/10 16:00:00	336	2	0	0	338	0	0	1	362	0	362	0	0	0	4	0	0	4	0	0	705	0
2024/05/10 16:15:00	374	0	0	0	374	0	0	1	328	0	329	0	0	2	2	1	0	5	0	0	708	0
2024/05/10 16:30:00	347	1	0	0	348	0	0	4	340	0	344	0	0	2	2	4	0	8	0	0	705	0
2024/05/10 16:45:00	340	3	0	0	343	0	0	7	362	0	369	0	0	7	4	6	0	17	0	0	729	0
2024/05/10 17:00:00	362	2	0	0	364	0	0	1	385	0	386	0	0	9	1	3	0	13	0	0	793	0
2024/05/10 17:15:00	368	0	0	0	368	0	0	1	349	0	350	0	0	6	0	4	0	10	0	0	728	0
2024/05/10 17:30:00	334	0	0	1	335	0	0	0	378	0	378	0	0	3	0	2	0	5	0	0	718	0
2024/05/10 17:45:00	314	1	0	0	315	0	0	1	311	0	315	0	0	3	0	1	0	4	0	0	551	0
Grand Total	2775	9	0	1	2785	0	0	18	2818	0	2834	0	0	36	9	21	0	66	0	0	5685	0
% Approach	99.8%	0.3%	0.0%	0.0%	49.0%			0.6%	99.4%	0.0%	49.9%			54.5%	13.6%	31.6%	0.0%	1.2%				
% Total	48.8%	0.2%	0.0%	0.0%	49.0%			0.3%	49.6%	0.0%	49.9%			0.6%	0.2%	0.4%	0.0%	1.2%				
% Motorcycles	1	0	0	0	1			0	2	0	2			0	0	0	0	0			3	
% Cars	2755	9	0	1	2765			16	2793	0	2809			34	9	21	0	64			5635	
% Single-Unit Trucks	99.3%	100.0%	0.0%	100.0%	99.3%			100.0%	99.1%	0.0%	99.1%			94.4%	100.0%	####	0.0%	97.0%			99.2%	
% Articulated Trucks	12	0	0	0	12			0	12	0	12			2	0	0	0	2			26	
% Buses	0	0	0	0	0			0	0	0	0			0	0	0	0	0			0	
% Bicycles on Road	0.0%	0.0%	0.0%	0.0%	0.0%			0.0%	0.4%	0.0%	0.4%			5.6%	0.0%	0.0%	0.0%	3.0%			0.5%	
% Pedestrians	0	0	0	0	0			0	5	0	5			0	0	0	0	0			11	
% Bicycles on Crosswalk	0	0	0	0	0			0	0	0	0			0	0	0	0	0			0	
% Bicycles on Crosswalk	0.0%	0.0%	0.0%	0.0%	0.0%			0.0%	0.2%	0.0%	0.2%			0.0%	0.0%	0.0%	0.0%	0.0%			0.0%	

PM Peak Class Breakdown

[illegible]




Project	GTS
Project Code	11778
Site Name	11778-12
Legs and Movements	All Processed Legs & Move
Bin Size	15 minutes
Survey Date	2024/05/10, Friday
Location	NYS Route 31 & Davidson
Latitude and Longitude	43.182190, -76.254750

	Start	End	PHF
PM Peak	2024/05/10 16:30:00	2024/05/10 17:30:00	0.96

Turning Movement Data

Leg	NY-31											NY-31											Davidson Ford Access											Total
	Eastbound							Westbound							Northbound							Southbound												
	Direction	Thru	Right	RTOR	U-Turn	App Total	Peds CW	Peds CCW	Direction	Thru	Right	RTOR	U-Turn	App Total	Peds CW	Peds CCW	Direction	Thru	Right	RTOR	U-Turn	App Total	Peds CW	Peds CCW	Direction	Thru	Right	RTOR	U-Turn	App Total	Peds CW	Peds CCW		
Start Time																																		
4:00:00 PM	336	2	0	0	338	0	0		1	362	0	363	0	0	0	0		4	0	0	0	4	0	0		705								
4:15:00 PM	374	0	0	0	374	0	0		1	328	0	329	0	0	0	0		2	2	1	0	5	0	0		708								
4:30:00 PM	347	1	0	0	348	0	0		4	340	0	344	0	0	0	0		2	2	4	0	8	0	0		700								
4:45:00 PM	340	3	0	0	343	0	0		7	362	0	369	0	0	0	0		7	4	6	0	17	0	0		729								
Hourly Total	1397	6	0	0	1403	0	0		13	1392	0	1405	0	0	0	0		15	8	11	0	34	0	0		2842								
5:00:00 PM	362	2	0	0	364	0	0		1	385	0	386	0	0	0	0		9	1	3	0	13	0	0		763								
5:15:00 PM	368	0	0	0	368	0	0		1	349	0	350	0	0	0	0		6	0	4	0	10	0	0		728								
5:30:00 PM	334	0	0	1	335	0	0		0	378	0	378	0	0	0	0		3	0	2	0	5	0	0		718								
5:45:00 PM	314	1	0	0	315	0	0		1	314	0	315	0	0	0	0		3	0	1	0	4	0	0		634								
Hourly Total	1378	3	0	1	1382	0	0		3	1426	0	1429	0	0	0	0		21	1	10	0	32	0	0		2843								
Grand Total	2775	9	0	1	2785	0	0		16	2818	0	2834	0	0	0	0		36	9	21	0	66	0	0		5685								
% Approach	99.6%	0.3%	0.0%	0.0%	0.0%	0.0%	0.0%		0.6%	99.4%	0.0%	0.0%	0.0%	0.0%	0.0%	0.0%		54.5%	13.6%	31.8%	0.0%	0.0%	0.0%	0.0%										
% Total	48.8%	0.2%	0.0%	0.0%	49.0%	0.0%	0.0%		0.3%	49.6%	0.0%	49.9%	0.0%	0.0%	0.0%	0.0%		0.6%	0.2%	0.4%	0.0%	1.2%	0.0%	0.0%										
Lights	2768	9	0	1	2778	0	0		16	2807	0	2823	0	0	0	0		36	9	21	0	66	0	0		5667								
% Lights	99.7%	100.0%	0.0%	100.0%	99.7%	0.0%	0.0%		100.0%	99.6%	0.0%	99.6%	0.0%	0.0%	0.0%	0.0%		100.0%	100.0%	100.0%	0.0%	100.0%	0.0%	0.0%		99.7%								
HV	7	0	0	0	7	0	0		0	11	0	11	0	0	0	0		0	0	0	0	0	0	0		18								
% HV	0.3%	0.0%	0.0%	0.0%	0.3%	0.0%	0.0%		0.0%	0.4%	0.0%	0.4%	0.0%	0.0%	0.0%	0.0%		0.0%	0.0%	0.0%	0.0%	0.0%	0.0%	0.0%		0.3%								
Pedestrians	0	0	0	0	0	0	0		0	0	0	0	0	0	0	0		0	0	0	0	0	0	0		0								
% Pedestrians	0.0%	0.0%	0.0%	0.0%	0.0%	0.0%	0.0%		0.0%	0.0%	0.0%	0.0%	0.0%	0.0%	0.0%	0.0%		0.0%	0.0%	0.0%	0.0%	0.0%	0.0%	0.0%		0.0%								
Bicycles on Crosswalk	0	0	0	0	0	0	0		0	0	0	0	0	0	0	0		0	0	0	0	0	0	0		0								
% Bicycles on Crosswalk	0.0%	0.0%	0.0%	0.0%	0.0%	0.0%	0.0%		0.0%	0.0%	0.0%	0.0%	0.0%	0.0%	0.0%	0.0%		0.0%	0.0%	0.0%	0.0%	0.0%	0.0%	0.0%		0.0%								

Turning Movement Data Plot

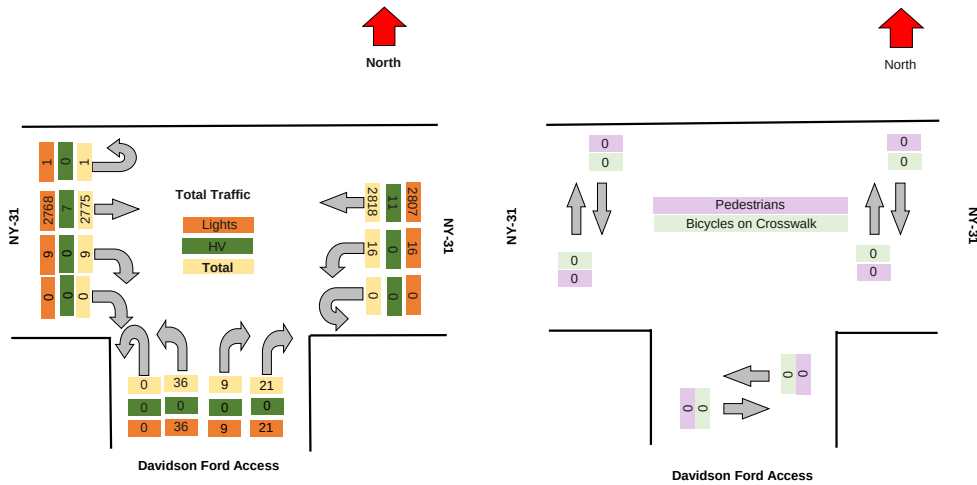




Turning Movement Peak Hour Data (PM)

#####

6

Leg	NY-31								NY-31								Davidson Ford Access								Total
	Eastbound				Westbound				Northbound				Southbound												
Direction	Thru	Right	RTOR	U-Turn	App Total	Peds CW	Peds CCW	Left	Thru	U-Turn	App Total	Peds CW	Peds CCW	Left	Thru	RTOR	U-Turn	App Total	Peds CW	Peds CCW					
Start Time																									
4:30:00 PM	347	1	0	0	348	0	0	4	340	0	344	0	0	2	2	4	0	8	0	0					
4:45:00 PM	340	3	0	0	343	0	0	7	362	0	369	0	0	7	4	6	0	17	0	0					
5:00:00 PM	362	2	0	0	364	0	0	1	385	0	386	0	0	9	1	3	0	13	0	0					
5:15:00 PM	368	0	0	0	368	0	0	1	349	0	350	0	0	6	0	4	0	10	0	0					
Grand Total	1417	6	0	0	1423	0	0	13	1436	0	1449	0	0	24	7	17	0	48	0	0					
% Approach	99.6%	0.4%	0.0%	0.0%	0.0%	0.0%	0.0%	0.9%	99.1%	0.0%	0.0%	0.0%	0.0%	50.0%	14.6%	35.4%	0.0%	0.0%	0.0%	0.0%					
% Total	48.5%	0.2%	0.0%	0.0%	48.7%	0.0%	0.0%	0.4%	49.2%	0.0%	49.6%	0.0%	0.0%	0.8%	0.2%	0.6%	0.0%	1.6%	0.0%	0.0%					
PHF	0.963	0.500	0.000	0.000	0.967	0.000	0.000	0.464	0.932	0.000	0.938	0.000	0.000	0.667	0.438	0.708	0.000	0.706	0.000	0.000					
Lights	1416	6	0	0	1422	0	0	13	1431	0	1444	0	0	24	7	17	0	48	0	0					
% Lights	99.9%	100.0%	0.0%	0.0%	99.9%	0.0%	0.0%	100.0%	99.7%	0.0%	99.7%	0.0%	0.0%	100.0%	100.0%	100.0%	0.0%	100.0%	0.0%	0.0%					
HV	1	0	0	0	1	0	0	0	5	0	5	0	0	0	0	0	0	5	0	0					
% HV	0.1%	0.0%	0.0%	0.0%	0.1%	0.0%	0.0%	0.0%	0.3%	0.0%	0.3%	0.0%	0.0%	0.0%	0.0%	0.0%	0.0%	0.0%	0.0%	0.0%					
Pedestrians	0	0	0	0	0	0	0	0	0	0	0	0	0	0	0	0	0	0	0	0					
% Pedestrians	0.0%	0.0%	0.0%	0.0%	0.0%	0.0%	0.0%	0.0%	0.0%	0.0%	0.0%	0.0%	0.0%	0.0%	0.0%	0.0%	0.0%	0.0%	0.0%	0.0%					
Bicycles on Crosswalk	0	0	0	0	0	0	0	0	0	0	0	0	0	0	0	0	0	0	0	0					
% Bicycles on Crosswalk	0.0%	0.0%	0.0%	0.0%	0.0%	0.0%	0.0%	0.0%	0.0%	0.0%	0.0%	0.0%	0.0%	0.0%	0.0%	0.0%	0.0%	0.0%	0.0%	0.0%					

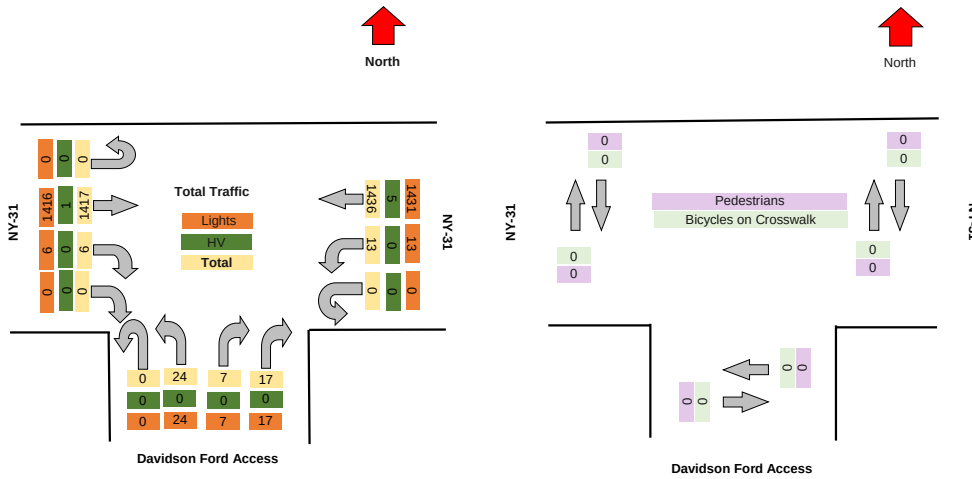

Summary


Project	GTS
Project Code	11778
Site Name	11778-12
Legs and Movements	All Processed Legs & Movement
Bin Size	15 minutes
Survey Date	2024/05/11, Saturday
Location	NYS Route 31 & Davidson Ford
Latitude and Longitude	43.182190 -76.254750

	Start	End	PHE
AM Peak	2024/05/11 12:00:00	2024/05/11 13:00:00	0.97

Turning Movement Data


Leg Direction	NY-31 Eastbound								NY-31 Westbound								Davidson Ford Access Northbound								Total
	Thru	Right	RTOR	LT-Turn	App Total	Thru/Right	Thru/RTOR	Left	Thru	LT-Turn	App Total	Thru/Left	Thru/RTOR	Left	Thru	RTOR	LT-Turn	App Total	Thru/Left	Thru/RTOR	Left	Thru	RTOR	LT-Turn	
11:00:00 AM	399	0	0	0	399	0	0	4	395	1	396	0	0	0	0	0	0	0	0	0	0	0	0	0	400
11:15:00 AM	371	1	0	0	372	0	0	1	355	0	356	0	0	2	0	1	0	3	0	0	3	0	0	0	711
11:30:00 AM	401	0	0	0	401	0	0	2	327	0	329	0	0	3	1	1	0	5	0	0	5	0	0	0	738
11:45:00 AM	375	2	0	0	377	1	0	0	332	0	332	0	0	1	0	1	0	2	0	0	2	0	0	0	711
Hourly Total	1548	3	0	0	1551	1	0	7	1389	1	1391	0	0	6	1	3	0	10	0	0	10	0	0	0	2832
12:00:00 PM	404	0	0	0	404	0	0	1	373	0	374	0	0	0	0	2	0	2	0	0	2	0	0	0	780
12:15:00 PM	401	1	0	0	402	0	0	3	351	0	354	0	0	2	0	1	0	3	0	0	3	0	0	0	759
12:30:00 PM	397	0	0	0	397	0	0	0	351	0	351	0	0	1	0	5	0	6	0	0	6	0	0	0	734
12:45:00 PM	391	2	0	0	393	0	0	2	361	0	363	0	0	3	0	2	0	5	0	0	5	0	0	0	761
Hourly Total	1593	5	0	0	1598	0	0	6	1386	0	1386	0	0	6	0	10	0	16	0	0	16	0	0	0	3214
% Grand Total	93.9%	0	0	0	93.9%	0	0	13	82.6%	1	82.6%	0	0	12	5	13	0	24	1	0	24	1	0	0	99.9%
% Approach	94.8%	0.2%	0.0%	0.0%	0.0%	0.0%	0.0%	0.5%	95.5%	0.0%	0.0%	0.0%	0.0%	46.2%	3.9%	50.0%	0.0%	0.0%	0.0%	0.0%	0.0%	0.0%	0.0%	0.0%	0.0%
% Total	93.9%	0.2%	0.0%	0.0%	93.9%	0.0%	0.0%	0.2%	45.7%	0.0%	45.9%	0.0%	0.0%	0.2%	0.0%	0.2%	0.0%	0.4%	0.0%	0.0%	0.4%	0.0%	0.0%	0.0%	99.9%
% Lights	93.9%	0	0	0	93.9%	0.0%	0.0%	13	82.6%	1	82.6%	0	0	12	5	13	0	24	1	0	24	1	0	0	99.9%
% HV	4	0	0	0	4	0	0	0	5	0	5	0	0	0	0	0	0	0	0	0	0	0	0	0	9
% HV	0.1%	0.0%	0.0%	0.0%	0.1%	0.0%	0.0%	0.0%	0.2%	0.0%	0.2%	0.0%	0.0%	0.0%	0.0%	0.0%	0.0%	0.0%	0.0%	0.0%	0.0%	0.0%	0.0%	0.0%	0.2%
% Pedestrians	0	0	0	0	0	1	0	0	5	0	0	0	0	0	0	0	0	0	0	0	0	1	0	0	2
% Pedestrians	0.0%	0.0%	0.0%	0.0%	0.0%	100.0%	0.0%	0.0%	0.0%	0.0%	0.0%	0.0%	0.0%	0.0%	0.0%	0.0%	0.0%	0.0%	0.0%	0.0%	0.0%	100.0%	0.0%	0.0%	200.0%
Bicycles on Crosswalk	0	0	0	0	0	0	0	0	0	0	0	0	0	0	0	0	0	0	0	0	0	0	0	0	0
% Bicycles on Crosswalk	0.0%	0.0%	0.0%	0.0%	0.0%	0.0%	0.0%	0.0%	0.0%	0.0%	0.0%	0.0%	0.0%	0.0%	0.0%	0.0%	0.0%	0.0%	0.0%	0.0%	0.0%	0.0%	0.0%	0.0%	0.0%

Turning Movement Data Plot

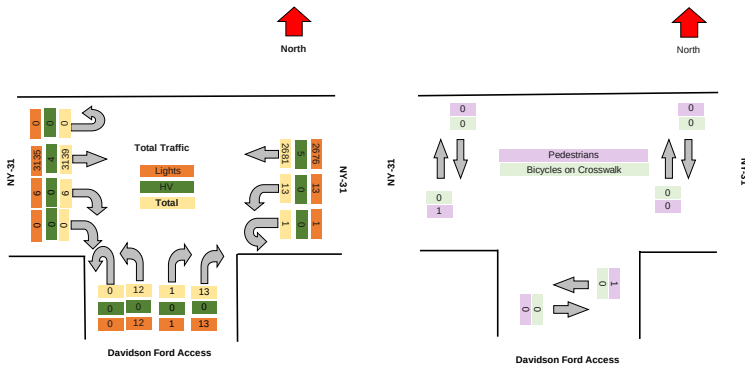

Turning Movement Peak Hour Data (AM)

12:00:00 PM

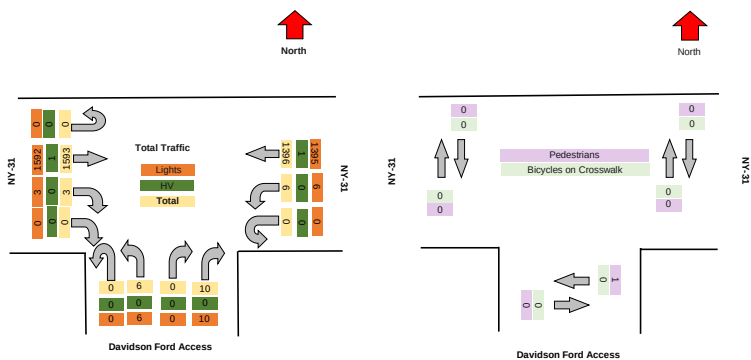[illegible]

Summary



Motorcycles

[illegible]

Cars

Leg Direction Start Time	NY-31 Eastbound								NY-31 Westbound								Davidson Ford Access							
	Thru		Right	RTOR	U-Turn	Peds CW	Peds CCW	Left	Thru		U-Turn	Peds CW	Peds CCW	Northbound		Right	RTOR	U-Turn	Peds CW	Peds CCW				
2024/05/11 11:00:00	398	0	0	0	0	0	0	0	4	289	1	0	0	0	0	0	0	0	0	0				
2024/05/11 11:15:00	369	1	0	0	0	0	0	1	333	0	0	0	2	0	1	0	0	0	0	0				
2024/05/11 11:30:00	397	0	0	0	0	0	0	2	326	0	0	0	3	1	1	0	0	0	0	0				
2024/05/11 11:45:00	373	2	0	0	0	0	0	0	329	0	0	0	1	0	1	0	0	0	0	0				
2024/05/11 12:00:00	401	0	0	0	0	0	0	1	369	0	0	0	0	0	2	0	0	0	0	0				
2024/05/11 12:15:00	399	1	0	0	0	0	0	3	331	0	0	0	2	0	1	0	0	0	0	0				
2024/05/11 12:30:00	396	0	0	0	0	0	0	0	330	0	0	0	1	0	5	0	0	0	0	0				
2024/05/11 12:45:00	387	2	0	0	0	0	0	2	360	0	0	0	3	0	2	0	0	0	0	0				
Total	3120	6	0	0	0	0	0	13	2667	1	0	0	12	1	13	0	0	0	0	0				

Single-Unit Trucks

Leg Direction Start Time	NY-31 Eastbound						NY-31 Westbound						Davidson Ford Access Northbound					
	Thru		Right	RTOR	U-Turn	Peds CW	Peds CCW	Left	Thru	U-Turn	Peds CW	Peds CCW	Right		RTOR	U-Turn	Peds CW	Peds CCW
2024/05/11 11:00:00	0	0	0	0	0	0	0	0	0	1	0	0	0	0	0	0	0	0
2024/05/11 11:15:00	1	0	0	0	0	0	0	0	0	1	0	0	0	0	0	0	0	0
2024/05/11 11:30:00	0	0	0	0	0	0	0	0	0	0	0	0	0	0	0	0	0	0
2024/05/11 11:45:00	1	0	0	0	0	0	0	0	0	1	0	0	0	0	0	0	0	0
2024/05/11 12:00:00	2	0	0	0	0	0	0	0	0	2	0	0	0	0	0	0	0	0
2024/05/11 12:15:00	1	0	0	0	0	0	0	0	0	0	0	0	0	0	0	0	0	0
2024/05/11 12:30:00	1	0	0	0	0	0	0	0	0	1	0	0	0	0	0	0	0	0
2024/05/11 12:45:00	2	0	0	0	0	0	0	0	0	0	0	0	0	0	0	0	0	0
Total	8	0	0	0	0	0	0	0	0	6	0	0	0	0	0	0	0	0

Articulated Trucks

[illegible]

Buses

Leg Direction Start Time	NY-31 Eastbound						NY-31 Westbound						Davidson Ford Access Northbound					
	Thru	Right	RTOR	U-Turn	Peds CW	Peds CCW	Left	Thru	U-Turn	Peds CW	Peds CCW	Left	Right	RTOR	U-Turn	Peds CW	Peds CCW	
2024/05/11 11:00:00	0	0	0	0	0	0	0	0	0	0	0	0	0	0	0	0	0	
2024/05/11 11:15:00	1	0	0	0	0	0	0	0	0	0	0	0	0	0	0	0	0	
2024/05/11 11:30:00	0	0	0	0	0	0	0	1	0	0	0	0	0	0	0	0	0	
2024/05/11 11:45:00	0	0	0	0	0	0	0	1	0	0	0	0	0	0	0	0	0	
2024/05/11 12:00:00	0	0	0	0	0	0	0	0	0	0	0	0	0	0	0	0	0	
2024/05/11 12:15:00	0	0	0	0	0	0	0	0	0	0	0	0	0	0	0	0	0	
2024/05/11 12:30:00	0	0	0	0	0	0	0	0	0	0	0	0	0	0	0	0	0	
2024/05/11 12:45:00	0	0	0	0	0	0	0	0	0	0	0	0	0	0	0	0	0	
Total	2	0	0	0	0	0	0	2	0	0	0	0	0	0	0	0	0	

Pedestrians

[illegible]

Bicycles on Road

[illegible]

Bicycles on Crosswalk

[illegible]

Total Volume Class Breakdown

Leg Direction	NY-31 Eastbound					NY-31 Westbound					Davidson Ford Access Northbound												
	Start Time	Thru	Right	RTOR	U-Turn	App Total	Peds CW	Peds CCW	Left	Thru	U-Turn	App Total	Peds CW	Peds CCW	Left	Right	RTOR	U-Turn	App Total	Peds CW	Peds CCW	Int Total	Cross Total
2024/05/11 11:00:00	369	0	0	0	0	369	0	0	4	291	1	296	0	0	0	0	0	0	0	0	0	0	695
2024/05/11 11:15:00	371	1	0	0	0	372	0	0	1	335	0	336	0	0	2	0	1	0	3	0	0	711	0
2024/05/11 11:30:00	401	0	0	0	0	401	0	0	2	327	0	329	0	0	3	1	1	0	5	0	0	735	0
2024/05/11 11:45:00	375	2	0	0	0	377	1	0	0	332	0	332	0	0	1	0	1	0	2	0	0	711	1
2024/05/11 12:00:00	404	0	0	0	0	404	0	0	1	373	0	374	0	0	0	0	2	0	2	0	0	780	0
2024/05/11 12:15:00	401	1	0	0	0	402	0	0	3	331	0	334	0	0	2	0	1	0	3	0	0	739	0
2024/05/11 12:30:00	387	0	0	0	0	387	0	0	0	331	0	331	0	0	1	0	5	0	6	0	0	734	0
2024/05/11 12:45:00	391	2	0	0	0	393	0	0	2	361	0	363	0	0	2	0	2	0	6	0	0	731	1
Grand Total		3339	6	0	0	3145	1	0	13	2681	1	2695	0	0	12	1	13	0	26	1	0	5866	2
% Approach		99.8%	0.2%	0.0%	0.0%	53.6%			0.3%	99.9%	0.0%	45.9%			46.2%	3.8%	50.0%	0.0%	0.4%				
% Total		53.5%	0.1%	0.0%	0.0%	53.6%			0.2%	45.7%	0.0%	45.9%			0.2%	0.0%	0.2%	0.0%	0.4%				
% Motorcycles		7	0	0	0	7			0	3	0	3			0	0	0	0	0			10	
% Cars		3320	6	0	0	3326			13	2667	1	2681			12	1	13	0	26			5831	
% Cars		99.4%	100.0%	0.0%	0.0%	99.4%			100.0%	99.5%	####	99.5%			100.0%	100.0%	####	0.0%	100.0%			99.4%	
% Single-Unit Trucks		0	0	0	0	0			0	0	0	0			0	0	0	0	0			14	
% Single-Unit Trucks		0.3%	0.0%	0.0%	0.0%	0.3%			0.0%	0.2%	0.0%	0.2%			0.0%	0.0%	0.0%	0.0%	0.0%			0.2%	
% Articulated Trucks		0	0	0	0	0			0	0	0	0			0	0	0	0	0			0	
% Articulated Trucks		0.1%	0.0%	0.0%	0.0%	0.1%			0.0%	0.1%	0.0%	0.1%			0.0%	0.0%	0.0%	0.0%	0.0%			0.1%	
% Buses		0	0	0	0	0			0	0	0	0			0	0	0	0	0			0	
% Buses		0.1%	0.0%	0.0%	0.0%	0.1%			0.0%	0.1%	0.0%	0.1%			0.0%	0.0%	0.0%	0.0%	0.0%			0.1%	
% Bicycles on Road		0	0	0	0	0			0	0	0	0			0	0	0	0	0			0	
% Bicycles on Road		0.0%	0.0%	0.0%	0.0%	0.0%			0.0%	0.0%	0.0%	0.0%			0.0%	0.0%	0.0%	0.0%	0.0%			0.0%	
% Pedestrians		0	0	0	0	0			0	0	0	0			0	0	0	0	0			0	
% Pedestrians		0.0%	0.0%	0.0%	0.0%	0.0%			0.0%	0.0%	0.0%	0.0%			0.0%	0.0%	0.0%	0.0%	0.0%			0.0%	
% Bicycles on Crosswalk		0	0	0	0	0			0	0	0	0			0	0	0	0	0			0	
% Bicycles on Crosswalk		0.0%	0.0%	0.0%	0.0%	0.0%			0.0%	0.0%	0.0%	0.0%			0.0%	0.0%	0.0%	0.0%	0.0%			0.0%	

AM Peak Class Breakdown

[illegible]




Project	GTS
Project Code	11778
Site Name	11778-12
Legs and Movements	All Processed Legs & Move
Bin Size	15 minutes
Survey Date	2024/05/11, Saturday
Location	NYS Route 31 & Davidson
Latitude and Longitude	43.182190, -76.254750

	Start	End	PHF
AM Peak	2024/05/11 12:00:00	2024/05/11 13:00:00	0.97

Turning Movement Data

Leg	NY-31											NY-31											Davidson Ford Access											Total
	Eastbound							Westbound							Northbound							Southbound												
	Thru	Right	RTOR	U-Turn	App	Peds CW	Peds CCW	Left	Thru	U-Turn	App	Peds CW	Peds CCW	Left	Right	RTOR	U-Turn	App	Peds CW	Peds CCW	Peds CCW													
Start Time																																		
11:00:00 AM	399	0	0	0	399	0	0	4	291	1	296	0	0	0	0	0	0	0	0	0	0	695												
11:15:00 AM	371	1	0	0	372	0	0	1	335	0	336	0	0	2	0	1	0	3	0	0	0	711												
11:30:00 AM	401	0	0	0	401	0	0	2	327	0	329	0	0	3	1	1	0	5	0	0	0	735												
11:45:00 AM	375	2	0	0	377	1	0	0	332	0	332	0	0	1	0	1	0	2	0	0	0	711												
Hourly Total	1546	3	0	0	1549	1	0	7	1285	1	1293	0	0	6	1	3	0	10	0	0	0	2852												
12:00:00 PM	404	0	0	0	404	0	0	1	373	0	374	0	0	0	0	2	0	2	0	0	0	780												
12:15:00 PM	401	1	0	0	402	0	0	3	331	0	334	0	0	2	0	1	0	3	0	0	0	739												
12:30:00 PM	397	0	0	0	397	0	0	0	331	0	331	0	0	1	0	5	0	6	0	0	0	734												
12:45:00 PM	391	2	0	0	393	0	0	2	361	0	363	0	0	3	0	2	0	5	1	0	0	761												
Hourly Total	1593	3	0	0	1596	0	0	6	1395	0	1402	0	0	6	0	10	0	16	1	0	0	3014												
Grand Total	3139	6	0	0	3145	1	0	13	2681	1	2695	0	0	12	1	13	0	26	1	0	0	5865												
% Approach	99.8%	0.2%	0.0%	0.0%	0.0%	0.0%	0.0%	0.5%	99.5%	0.0%	0.0%	0.0%	0.0%	46.2%	3.8%	50.0%	0.0%	0.0%	0.0%	0.0%	0.0%													
% Total	53.5%	0.1%	0.0%	0.0%	53.6%	0.0%	0.0%	0.2%	45.7%	0.0%	45.9%	0.0%	0.0%	0.2%	0.0%	0.2%	0.0%	0.4%	0.0%	0.0%	0.0%													
Lights	3135	6	0	0	3141	0	0	13	2676	1	2690	0	0	12	1	13	0	26	0	0	0	5857												
% Lights	99.9%	100.0%	0.0%	0.0%	99.9%	0.0%	0.0%	100.0%	99.8%	100.0%	99.8%	0.0%	0.0%	100.0%	100.0%	100.0%	0.0%	100.0%	0.0%	0.0%	0.0%	99.8%												
HV	4	0	0	0	4	0	0	0	5	0	5	0	0	0	0	0	0	0	0	0	0	9												
% HV	0.1%	0.0%	0.0%	0.0%	0.1%	0.0%	0.0%	0.0%	0.2%	0.0%	0.2%	0.0%	0.0%	0.0%	0.0%	0.0%	0.0%	0.0%	0.0%	0.0%	0.0%	0.2%												
Pedestrians	0	0	0	0	0	1	0	0	0	0	0	0	0	0	0	0	0	0	1	0	0	2												
% Pedestrians	0.0%	0.0%	0.0%	0.0%	0.0%	100.0%	0.0%	0.0%	0.0%	0.0%	0.0%	0.0%	0.0%	0.0%	0.0%	0.0%	0.0%	0.0%	100.0%	0.0%	0.0%	####												
Bicycles on Crosswalk	0	0	0	0	0	0	0	0	0	0	0	0	0	0	0	0	0	0	0	0	0	0												
% Bicycles on Crosswalk	0.0%	0.0%	0.0%	0.0%	0.0%	0.0%	0.0%	0.0%	0.0%	0.0%	0.0%	0.0%	0.0%	0.0%	0.0%	0.0%	0.0%	0.0%	0.0%	0.0%	0.0%	0.0%												

Turning Movement Data Plot

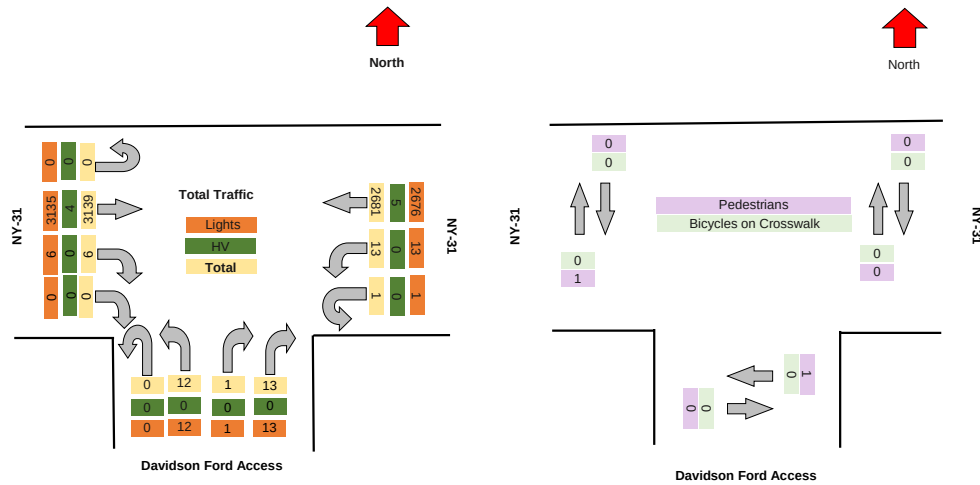




Turning Movement Peak Hour Data (AM)

#####

Leg Direction	NY-31 Eastbound							NY-31 Westbound							Davidson Ford Access Northbound							Total
	Thru	Right	RTOR	U-Turn	App Total	Peds C/W	Peds C/CW	Left	Thru	U-Turn	App Total	Peds C/W	Peds C/CW		Left	Right	RTOR	U-Turn	App Total	Peds C/W	Peds C/CW	
12:00:00 PM	404	0	0	0	404	0	0	1	373	0	374	0	0		0	0	2	0	2	0	0	780
12:15:00 PM	401	1	0	0	402	0	0	3	331	0	334	0	0		2	0	1	0	3	0	0	739
12:30:00 PM	397	0	0	0	397	0	0	0	331	0	331	0	0		1	0	5	0	6	0	0	734
12:45:00 PM	391	2	0	0	393	0	0	2	361	0	363	0	0		3	0	2	0	5	1	0	761
Grand Total	1593	3	0	0	1596	0	0	6	1395	0	1402	0	0		6	0	10	0	16	1	0	3014
% Approach	99.8%	0.2%	0.0%	0.0%	0.0%	0.0%	0.0%	0.4%	99.6%	0.0%	0.0%	0.0%	0.0%		37.5%	0.0%	62.5%	0.0%	0.0%	0.0%	0.0%	
% Total	52.9%	0.1%	0.0%	0.0%	53.0%	0.0%	0.0%	0.2%	46.3%	0.0%	46.5%	0.0%	0.0%		0.2%	0.0%	0.3%	0.0%	0.5%	0.0%	0.0%	
PHF	0.986	0.375	0.000	0.000	0.988	0.000	0.000	0.500	0.936	0.000	0.937	0.000	0.000		0.500	0.000	0.500	0.000	0.667	0.000	0.000	0.966
Lights	1592	3	0	0	1595	0	0	6	1395	0	1401	0	0		6	0	10	0	16	0	0	3012
% Lights	99.9%	100.0%	0.0%	0.0%	99.9%	0.0%	0.0%	100.0%	99.9%	0.0%	99.9%	0.0%	0.0%		100.0%	0.0%	100.0%	0.0%	100.0%	0.0%	0.0%	99.9%
HV	1	0	0	0	1	0	0	0	1	0	1	0	0		0	0	0	0	0	0	0	2
% HV	0.1%	0.0%	0.0%	0.0%	0.1%	0.0%	0.0%	0.0%	0.1%	0.0%	0.1%	0.0%	0.0%		0.0%	0.0%	0.0%	0.0%	0.0%	0.0%	0.0%	0.1%
Pedestrians	0	0	0	0	0	0	0	0	0	0	0	0	0		0	0	0	0	0	1	0	1
% Pedestrians	0.0%	0.0%	0.0%	0.0%	0.0%	0.0%	0.0%	0.0%	0.0%	0.0%	0.0%	0.0%	0.0%		0.0%	0.0%	0.0%	0.0%	0.0%	100.0%	0.0%	###
Bicycles on Crosswalk	0	0	0	0	0	0	0	0	0	0	0	0	0		0	0	0	0	0	0	0	0
% Bicycles on Crosswalk	0.0%	0.0%	0.0%	0.0%	0.0%	0.0%	0.0%	0.0%	0.0%	0.0%	0.0%	0.0%	0.0%		0.0%	0.0%	0.0%	0.0%	0.0%	0.0%	0.0%	0.0%

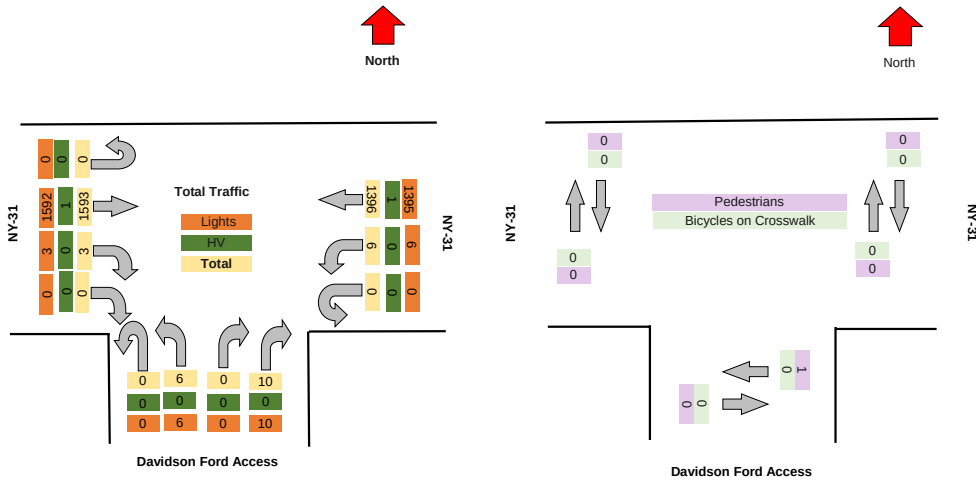

Project	GTS
Project Code	11778
Site Name	11778-13
Legs and Movements	All Processed Legs & Movements
Bin Size	15 minutes
Survey Date	2024/05/09, Thursday
Location	NYS Route 31 & Oswego Road
Latitude and Longitude	43.180160, -76.261160

	Start	End	PHF
AM Peak	2024/05/09 07:15:00	2024/05/09 08:15:00	0.92

[illegible]

Left Diagram: PM Peak (3:00-6:00 PM)

Top Approach (Northbound):

Lights	FHV	Total
2	34	185
0	9	2
2	34	187
0	0	190
0	0	0

Left Approach (Westbound):

Lights	FHV	Total
48	252	1264
38	0	0
35	0	0
38	0	0
48	298	1277

Bottom Approach (Southbound):

Lights	FHV	Total
0	246	133
0	5	7
0	241	132
0	0	317
0	0	21
0	0	1
0	0	20

Right Approach (Eastbound):

Lights	FHV	Total
24	72	669
3	3	24
75	708	250
0	0	0
0	0	0

Right Diagram: AM Peak (6:00-9:00 AM)

Top Approach (Northbound):

Lights	FHV	Total
0	0	0
0	0	0
0	0	0
0	0	0
0	0	0

Left Approach (Westbound):

Lights	FHV	Total
0	0	0
0	0	0
0	0	0
0	0	0
0	0	0

Bottom Approach (Southbound):



Lights	FHV	Total
0	0	0
0	0	0
0	0	0
0	0	0
0	0	0

Right Approach (Eastbound):

Lights	FHV	Total
0	0	0
0	0	0
0	0	0
0	0	0
0	0	0

Turning Movement Peak Hour Data (AM)

7:15:00 AM

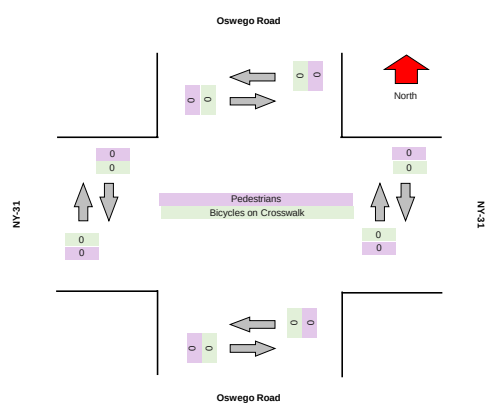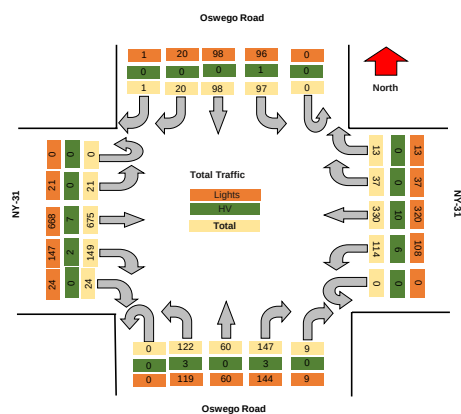[illegible]

Summary



Summary

Summary

Summary

Motorcycles

Leg Direction Start Time	NY-31 Eastbound Left							NY-31 Westbound Left							Osawego Road Northbound Left							Osawego Road Southbound Left						
	Thru	Right	RTOR	U-Turn	Peds CW	Peds CCW		Thru	Right	RTOR	U-Turn	Peds CW	Peds CCW		Thru	Right	RTOR	U-Turn	Peds CW	Peds CCW		Thru	Right	RTOR	U-Turn	Peds CW	Peds CCW	
2024/06/09 07:50:00	0	1	0	0	0	0	0	0	0	0	0	0	0	0	0	0	0	0	0	0	0	0	0	0	0	0	0	0
2024/06/09 07:55:00	0	0	0	0	0	0	0	0	0	0	0	0	0	0	0	0	0	0	0	0	0	0	0	0	0	0	0	0
2024/06/09 07:50:00	0	1	0	0	0	0	0	0	0	0	0	0	0	0	0	0	1	0	0	0	0	0	2	0	0	0	0	0
2024/06/09 07:55:00	0	0	0	0	0	0	0	0	0	0	0	0	0	0	0	0	0	0	0	0	0	0	0	0	0	0	0	0
2024/06/09 07:50:00	0	0	0	0	0	0	0	0	0	0	0	0	0	0	0	0	0	0	0	0	0	0	0	0	0	0	0	0
2024/06/09 07:55:00	0	0	0	0	0	0	0	0	0	0	0	0	0	0	0	0	0	0	0	0	0	0	0	0	0	0	0	0
2024/06/09 08:00:00	0	1	0	0	0	0	0	0	0	0	0	0	0	0	0	0	0	0	0	0	0	0	0	0	0	0	0	0
2024/06/09 08:05:00	0	1	0	0	0	0	0	0	0	0	0	0	0	0	0	0	0	0	0	0	0	0	0	0	0	0	0	0
2024/06/09 08:10:00	0	0	0	0	0	0	0	0	0	0	0	0	0	0	0	0	0	0	0	0	0	0	0	0	0	0	0	0
2024/06/09 08:15:00	0	0	0	0	0	0	0	0	0	0	0	0	0	0	0	0	0	0	0	0	0	0	0	0	0	0	0	0
2024/06/09 08:20:00	0	0	0	0	0	0	0	0	0	0	0	0	0	0	0	0	0	0	0	0	0	0	0	0	0	0	0	0
2024/06/09 08:25:00	0	0	0	0	0	0	0	0	0	0	0	0	0	0	0	0	0	0	0	0	0	0	0	0	0	0	0	0
2024/06/09 08:30:00	0	1	0	0	0	0	0	0	0	0	0	0	0	0	0	0	0	0	0	0	0	0	0	0	0	0	0	0
2024/06/09 08:35:00	0	0	0	0	0	0	0	0	0	0	0	0	0	0	0	0	0	0	0	0	0	0	0	0	0	0	0	0
2024/06/09 08:40:00	0	4	0	0	0	0	0	0	0	0	0	0	0	0	0	0	1	0	0	0	0	0	2	0	0	0	0	0
Total																												

Cars

Leg Direction Start Time	NY-31 Eastbound							NY-31 Westbound							Osawego Road Northbound							Osawego Road Southbound						
	Left							Left							Left							Left						
	Thru	Right	RTOR	U-Turn	Peds CW	Peds CCW		Thru	Right	RTOR	U-Turn	Peds CW	Peds CCW		Thru	Right	RTOR	U-Turn	Peds CW	Peds CCW		Thru	Right	RTOR	U-Turn	Peds CW	Peds CCW	
2024/06/09 07:50:00	2	137	29	6	0	0	0	27	69	4	1	0	0	0	30	15	28	4	0	0	0	16	9	2	1	0	0	0
2024/06/09 07:55:00	6	180	42	3	0	0	0	24	64	11	3	0	0	0	21	11	26	2	0	0	0	27	19	4	0	0	0	0
2024/06/09 07:50:00	7	177	37	4	0	0	0	28	79	12	2	0	0	0	28	17	39	4	0	0	0	19	28	5	0	0	0	0
2024/06/09 07:45:00	4	178	42	9	0	0	0	28	91	5	1	0	0	0	33	15	36	0	0	0	0	24	28	5	0	0	0	0
2024/06/09 08:00:00	3	146	25	7	0	0	0	27	72	8	7	0	0	0	35	16	41	2	0	0	0	22	17	4	1	0	0	0
2024/06/09 08:15:00	4	176	43	5	0	0	0	30	91	12	4	0	0	0	24	13	56	0	0	0	0	27	24	4	0	0	0	0
2024/06/09 08:30:00	3	150	40	10	0	0	0	42	105	9	4	0	0	0	30	16	38	4	0	0	0	21	25	3	0	0	0	0
2024/06/09 08:45:00	7	123	32	3	0	0	0	32	90	10	1	0	0	0	36	26	49	3	0	0	0	27	27	5	0	0	0	0
Total	36	1247	290	47	0	0	0	238	661	71	23	0	0	0	237	129	313	19	0	0	0	183	177	32	2	0	0	0

Single-Unit Trucks

Leg Direction Start Time	NY-31 Eastbound							NY-31 Westbound							Oswego Road Northbound							Oswego Road Southbound						
	Left							Left							Left							Left						
	Thru	Right	RTOR	U-Turn	Peds CW	Peds CCW		Thru	Right	RTOR	U-Turn	Peds CW	Peds CCW		Thru	Right	RTOR	U-Turn	Peds CW	Peds CCW		Thru	Right	RTOR	U-Turn	Peds CW	Peds CCW	
2024/06/09 07:50:00	1	0	0	0	0	0	0	1	1	0	1	0	0	0	0	0	0	0	0	0	0	0	0	0	0	0	0	0
2024/06/09 07:55:00	0	1	0	1	0	0	0	0	2	1	0	0	0	0	0	0	1	0	0	0	0	1	1	1	0	0	0	0
2024/06/09 07:50:00	0	3	0	0	0	0	0	0	4	0	0	0	0	0	0	0	1	0	0	0	0	0	1	1	0	0	0	0
2024/06/09 07:45:00	1	1	1	0	0	0	0	1	4	0	0	0	0	0	0	0	0	0	0	0	0	1	2	0	0	0	0	0
2024/06/09 08:00:00	0	1	0	0	0	0	0	0	4	0	0	0	0	0	2	0	0	1	0	0	0	0	2	0	0	0	0	0
2024/06/09 08:15:00	0	3	0	0	0	0	0	1	2	0	0	0	0	0	1	1	1	0	0	0	0	1	1	0	0	0	0	0
2024/06/09 08:30:00	0	3	0	0	0	0	0	1	3	0	0	0	0	0	1	1	1	0	0	0	0	0	0	0	0	0	0	0
2024/06/09 08:45:00	0	1	1	0	0	0	0	0	2	0	0	0	0	0	0	0	0	0	0	0	0	1	1	0	0	0	0	0
Total	2	13	2	1	0	0	0	4	22	1	1	0	0	0	4	3	3	1	0	0	0	4	8	2	0	0	0	0

Articulated Trucks

Leg Direction Start Time	NY-31 Eastbound Left							NY-31 Westbound Left							Osawego Road Northbound Left							Osawego Road Southbound Left						
	Thru	Right	RTOR	U-Turn	Peds CW	Peds CCW		Thru	Right	RTOR	U-Turn	Peds CW	Peds CCW		Thru	Right	RTOR	U-Turn	Peds CW	Peds CCW		Thru	Right	RTOR	U-Turn	Peds CW	Peds CCW	
2024/06/09 07:50:00	0	0	1	0	0	0		1	1	0	0	0	0	0		1	0	0	0	0	0		0	1	0	0	0	0
2024/06/09 07:55:00	0	0	1	0	0	0		0	1	0	0	0	0	0		0	0	0	0	0	0		0	0	0	0	0	0
2024/06/09 07:50:00	0	0	0	0	0	0		0	4	0	0	0	0	0		0	0	1	0	0	0		0	0	0	0	0	0
2024/06/09 07:55:00	0	0	0	0	0	0		4	2	0	0	0	0	0		1	0	0	0	0	0		0	0	0	0	0	0
2024/06/09 08:00:00	0	0	1	0	0	0		0	0	0	0	0	0	0		0	0	0	0	0	0		0	0	0	0	0	0
2024/06/09 08:05:00	0	2	0	0	0	0		1	1	0	0	0	0	0		0	1	0	0	0	0		0	1	0	0	0	0
2024/06/09 08:10:00	0	1	0	0	0	0		0	0	0	0	0	0	0		0	0	1	1	0	0		0	0	0	0	0	0
2024/06/09 08:30:00	0	0	1	0	0	0		0	0	0	0	0	0	0		0	0	0	0	0	0		0	0	0	0	0	0
2024/06/09 08:45:00	0	0	0	0	0	0		0	0	0	0	0	0	0		0	0	0	0	0	0		0	0	0	0	0	0
Total	0	5	2	0	0	0		6	10	0	0	0	0	0		2	1	2	1	0	0		0	2	0	0	0	0

Buses

Leg Direction Start Time	NY-31 Eastbound							NY-31 Westbound							Osawego Road Northbound							Osawego Road Southbound						
	Left							Left							Left							Left						
	Thru	Right	RTOR	U-Turn	Peds CW	Peds CCW		Thru	Right	RTOR	U-Turn	Peds CW	Peds CCW		Thru	Right	RTOR	U-Turn	Peds CW	Peds CCW		Thru	Right	RTOR	U-Turn	Peds CW	Peds CCW	
2024/06/09 07:50:00	0	0	0	0	0	0	0	0	0	1	0	0	0	0	1	0	0	0	0	0	0	0	0	0	0	0	0	0
2024/06/09 07:55:00	0	0	0	0	0	0	0	1	1	0	0	0	0	0	0	0	1	0	0	0	0	0	0	0	0	0	0	0
2024/06/09 07:50:00	0	0	0	0	0	0	0	0	0	0	0	0	0	0	0	0	1	0	0	0	0	0	0	0	0	0	0	0
2024/06/09 07:55:00	0	2	0	0	0	0	0	1	1	0	0	0	0	0	1	0	0	0	0	0	0	0	0	0	0	0	0	0
2024/06/09 08:00:00	0	3	2	0	0	0	0	0	1	0	0	0	0	0	1	0	0	0	0	0	0	1	0	0	0	0	0	0
2024/06/09 08:15:00	0	2	0	0	0	0	0	0	6	1	0	0	0	0	0	0	2	0	0	0	0	0	0	0	0	0	0	0
2024/06/09 08:30:00	0	1	2	0	0	0	0	0	6	0	0	0	0	0	0	0	1	0	0	0	0	0	0	0	0	0	0	0
2024/06/09 08:45:00	0	0	0	0	0	0	0	0	0	1	0	0	0	0	0	0	2	0	0	0	0	0	0	0	0	0	0	0
Total	0	8	4	0	0	0	0	2	15	3	0	0	0	0	3	0	7	0	0	0	0	1	0	0	0	0	0	0

Pedestrians

Leg Direction	Start Time	NY-31 Eastbound								Oswego Road Northbound								Oswego Road Southbound							
		Thru	Right	RTOR	U-Turn	Peds CW	Peds CCW	Left		Thru	Right	RTOR	U-Turn	Peds CW	Peds CCW	Left		Thru	Right	RTOR	U-Turn	Peds CW	Peds CCW		
	2024/06/09 07:00:00	0	0	0	0	0	0	0		0	0	0	0	0	0	0		0	0	0	0	0	0		
	2024/06/09 07:10:00	0	0	0	0	0	0	0		0	0	0	0	0	0	0		0	0	0	0	0	0		
	2024/06/09 07:20:00	0	0	0	0	0	0	0		0	0	0	0	0	0	0		0	0	0	0	0	0		
	2024/06/09 07:45:00	0	0	0	0	0	0	0		0	0	0	0	0	0	0		0	0	0	0	0	0		
	2024/06/09 08:00:00	0	0	0	0	0	0	0		0	0	0	0	0	0	0		0	0	0	0	0	0		
	2024/06/09 08:15:00	0	0	0	0	0	0	0		0	0	0	0	0	0	0		0	0	0	0	0	0		
	2024/06/09 08:30:00	0	0	0	0	0	0	0		0	0	0	0	0	0	0		0	0	0	0	0	0		
	2024/06/09 08:45:00	0	0	0	0	0	0	0		0	0	0	0	0	0	0		0	0	0	0	0	0		
Total		0	0	0	0	0	0	0		0	0	0	0	0	0	0		0	0	0	0	0	0		

Bicycles on Road

[illegible]

Bicycles on Crosswalk

Leg	Direction	Start Time	NY-31 Eastbound						NY-31 Westbound						Oswego Road Northbound						Oswego Road Southbound					
			Thru	Right	RTOR	U-Turn	Peds CW	Peds CCW	Thru	Right	RTOR	U-Turn	Peds CW	Peds CCW	Thru	Right	RTOR	U-Turn	Peds CW	Peds CCW	Thru	Right	RTOR	U-Turn	Peds CW	Peds CCW
Total		2024/05/09 07:00:00	0	0	0	0	0	0	0	0	0	0	0	0	0	0	0	0	0	0	0	0	0	0	0	0
		2024/05/09 07:15:00	0	0	0	0	0	0	0	0	0	0	0	0	0	0	0	0	0	0	0	0	0	0	0	
		2024/05/09 07:30:00	0	0	0	0	0	0	0	0	0	0	0	0	0	0	0	0	0	0	0	0	0	0	0	
		2024/05/09 07:45:00	0	0	0	0	0	0	0	0	0	0	0	0	0	0	0	0	0	0	0	0	0	0	0	
		2024/05/09 08:00:00	0	0	0	0	0	0	0	0	0	0	0	0	0	0	0	0	0	0	0	0	0	0	0	
		2024/05/09 08:15:00	0	0	0	0	0	0	0	0	0	0	0	0	0	0	0	0	0	0	0	0	0	0	0	
		2024/05/09 08:30:00	0	0	0	0	0	0	0	0	0	0	0	0	0	0	0	0	0	0	0	0	0	0	0	
		2024/05/09 08:45:00	0	0	0	0	0	0	0	0	0	0	0	0	0	0	0	0	0	0	0	0	0	0	0	
				0	0	0	0	0	0	0	0	0	0	0	0	0	0	0	0	0	0	0	0	0	0	
				0	0	0	0	0	0	0	0	0	0	0	0	0	0	0	0	0	0	0	0	0	0	

Total Volume Class Breakdown

Leg Direction	NY-31 Eastbound										NY-31 Westbound										Oswego Road Northbound										Oswego Road Southbound									
	Start Time	Thru	Right	RTOR	U-Turn	App Total	Peds CW	Peds CCW	Left	Thru	Right	RTOR	U-Turn	App Total	Peds CW	Peds CCW	Left	Thru	Right	RTOR	U-Turn	App Total	Peds CW	Peds CCW	Left	Thru	Right	RTOR	U-Turn	App Total	Peds CW	Peds CCW	Int Total	Cross Total						
2024/05/09 07:00:00	3	139	30	0	177	0	0	25	71	5	3	0	107	0	0	32	15	28	4	0	79	0	0	16	10	2	1	0	29	0	0	0	392	0						
2024/05/09 07:15:00	6	162	42	4	0	214	0	0	25	68	12	3	0	108	0	0	21	11	28	2	0	62	0	0	28	20	5	0	0	53	0	0	437	0						
2024/05/09 07:30:00	7	181	37	4	0	229	0	0	28	87	12	2	0	129	0	0	28	38	42	4	0	82	0	0	21	29	6	0	0	56	0	0	506	0						
2024/05/09 07:45:00	5	181	43	9	0	238	0	0	34	98	5	1	0	138	0	0	35	15	36	0	0	86	0	0	25	30	5	0	0	69	0	0	522	0						
2024/05/09 08:00:00	3	151	27	7	0	188	0	0	27	77	8	7	0	119	0	0	38	18	41	3	0	98	0	0	23	19	4	1	0	47	0	0	462	0						
2024/05/09 08:15:00	4	184	43	5	0	236	0	0	32	100	13	4	0	149	0	0	25	15	58	0	0	99	0	0	28	26	4	0	0	58	0	0	542	0						
2024/05/09 08:30:00	3	156	42	10	0	211	0	0	43	114	9	4	0	170	0	0	31	17	41	5	0	94	0	0	21	25	3	0	0	49	0	0	524	0						
2024/05/09 08:45:00	7	182	34	1	0	188	0	0	32	83	11	1	0	137	0	0	36	26	33	3	0	116	0	0	28	26	5	0	0	61	0	0	552	0						
Grand Total	38	1277	298	48	0	1661	0	0	250	708	75	24	0	1057	0	0	246	133	526	21	0	728	0	0	180	187	34	2	0	413	0	0	3857	0						
% Approach	17.8%	76.3%	17.9%	2.9%	0.0%				23.7%	67.0%	7.3%	2.3%	0.0%				33.9%	18.3%	44.9%	2.9%	0.0%				46.0%	45.3%	8.2%	0.5%	0.0%											
% Total	1.0%	33.1%	7.7%	1.2%	0.0%	43.1%			6.5%	18.4%	1.9%	0.6%	0.0%	27.4%			6.4%	3.4%	8.5%	0.5%	0.0%	18.8%			4.9%	4.8%	0.9%	0.1%	0.0%	10.7%										
% Motorcycles	0.0%	0.3%	0.0%	0.0%	0.0%	0.2%			0.0%	0.0%	0.0%	0.0%	0.0%	0.0%			0.0%	0.0%	0.3%	0.0%	0.0%	0.1%			1.1%	0.0%	0.0%	0.0%	0.0%	0.5%										
% Cars	94.7%	97.7%	97.3%	97.9%	0.0%	97.5%			95.2%	93.4%	94.7%	95.8%	0.0%	93.9%			96.3%	97.0%	96.0%	90.5%	0.0%	96.1%			96.3%	94.7%	94.1%	100.0%	0.0%	95.4%										
% Single-Unit Trucks	0	5	2	0	0	7			6	10	0	0	0	16			2	1	2	1	0	6			0	2	0	0	0	2										
% Articulated Trucks	0.0%	0.4%	0.7%	0.0%	0.0%	0.4%			2.4%	1.4%	0.0%	0.0%	0.0%	1.5%			0.8%	0.8%	0.6%	4.8%	0.0%	0.8%			0.0%	1.1%	0.0%	0.0%	0.0%	0.5%										
% Buses	0	4	4	0	0	12			0	15	3	0	0	18			0	0	0	0	0	10			0.5%	0.0%	0.0%	0.0%	0.0%	0.2%										
% Bicycles on Road	0.0%	0.6%	1.3%	0.0%	0.0%	0.7%			0.0%	2.1%	4.0%	0.0%	0.0%	1.9%			1.2%	0.0%	2.1%	0.0%	0.0%	1.4%			0.5%	0.0%	0.0%	0.0%	0.0%	0.2%										
% Bicycles on Crosswalk	0.0%	0.0%	0.0%	0.0%	0.0%	0.0%			0.0%	0.0%	0.0%	0.0%	0.0%	0.0%			0.0%	0.0%	0.0%	0.0%	0.0%	0.0%			0.0%	0.0%	0.0%	0.0%	0.0%	0.0%										
% Pedestrians	0.0%	0.0%	0.0%	0.0%	0.0%	0.0%			0.0%	0.0%	0.0%	0.0%	0.0%	0.0%			0.0%	0.0%	0.0%	0.0%	0.0%	0.0%			0.0%	0.0%	0.0%	0.0%	0.0%	0.0%										
% Bicycles on Crosswalk	0.0%	0.0%	0.0%	0.0%	0.0%	0.0%			0.0%	0.0%	0.0%	0.0%	0.0%	0.0%			0.0%	0.0%	0.0%	0.0%	0.0%	0.0%			0.0%	0.0%	0.0%	0.0%	0.0%	0.0%										

AM Peak Class Breakdown

[illegible]




Project	GTS
Project Code	11778
Site Name	11778-13
Legs and Movements	All Processed Legs & Move
Bin Size	15 minutes
Survey Date	2024/05/09, Thursday
Location	NYS Route 31 & Oswego R
Latitude and Longitude	43.180160, -76.261160

	Start	End	PHF
AM Peak	2024/05/09 07:15:00	2024/05/09 08:15:00	0.92

Turning Movement Data

Leg Direction	NY-31										NY-31										Oswego Road										Oswego Road										Total
	Eastbound										Westbound										Northbound										Southbound										
	Left	Thru	Right	RTOR	U-Turn	App Total	Peak CV	Peak CCV	Peak CCV	Left	Thru	Right	RTOR	U-Turn	App Total	Peak CV	Peak CCV	Peak CCV	Left	Thru	Right	RTOR	U-Turn	App Total	Peak CV	Peak CCV	Peak CCV	Left	Thru	Right	RTOR	U-Turn	App Total	Peak CV	Peak CCV	Peak CCV					
7:00:00 AM	3	138	30	6	0	177	0	0	0	29	71	5	2	0	107	0	0	0	32	15	28	4	0	79	0	0	0	16	10	2	1	0	29	0	0	0	392				
7:15:00 AM	6	162	42	4	0	214	0	0	0	25	68	12	3	0	108	0	0	0	21	11	28	2	0	62	0	0	0	28	20	5	0	0	53	0	0	0	437				
7:30:00 AM	7	181	37	4	0	229	0	0	0	28	87	12	2	0	129	0	0	0	28	18	42	4	0	92	0	0	0	21	29	6	0	0	56	0	0	0	506				
7:45:00 AM	5	181	43	9	0	238	0	0	0	34	98	5	1	0	138	0	0	0	35	15	36	0	0	86	0	0	0	25	30	5	0	0	60	0	0	0	522				
Hourly Total	21	662	152	23	0	858	0	0	0	116	324	34	8	0	482	0	0	0	116	59	134	10	0	319	0	0	0	90	89	18	1	0	198	0	0	0	1857				
8:00:00 AM	3	151	27	7	0	188	0	0	0	27	77	8	7	0	119	0	0	0	38	16	41	3	0	98	0	0	0	23	19	4	1	0	47	0	0	0	452				
8:15:00 AM	4	184	43	5	0	236	0	0	0	32	100	13	4	0	149	0	0	0	25	15	59	0	0	99	0	0	0	28	26	4	0	0	58	0	0	0	542				
8:30:00 AM	3	156	42	10	0	211	0	0	0	43	114	9	4	0	170	0	0	0	31	17	41	5	0	94	0	0	0	21	25	3	0	0	49	0	0	0	524				
8:45:00 AM	7	124	34	3	0	168	0	0	0	32	93	11	1	0	137	0	0	0	36	26	51	3	0	116	0	0	0	28	28	5	0	0	61	0	0	0	482				
Hourly Total	17	615	146	25	0	803	0	0	0	134	384	41	16	0	575	0	0	0	130	74	192	11	0	407	0	0	0	100	98	16	1	0	215	0	0	0	2000				
Grand Total	38	1277	298	48	0	1661	0	0	0	250	708	75	24	0	1057	0	0	0	246	133	326	21	0	726	0	0	0	190	187	34	2	0	413	0	0	0	3857				
% Approach	2.3%	76.9%	17.9%	2.9%	0.0%	0.0%	0.0%	0.0%	0.0%	23.7%	67.0%	7.1%	2.3%	0.0%	0.0%	0.0%	0.0%	0.0%	33.9%	18.3%	44.9%	2.9%	0.0%	0.0%	0.0%	0.0%	0.0%	46.0%	45.3%	8.2%	0.5%	0.0%	0.0%	0.0%	0.0%	0.0%					
% Total	1.0%	33.1%	7.7%	1.2%	0.0%	43.1%	0.0%	0.0%	0.0%	8.5%	18.4%	1.9%	0.6%	0.0%	27.4%	0.0%	0.0%	0.0%	6.4%	3.4%	8.9%	0.5%	0.0%	18.8%	0.0%	0.0%	0.0%	4.9%	4.8%	0.9%	0.1%	0.0%	10.7%	0.0%	0.0%	0.0%					
Lights	38	1264	292	48	0	1642	0	0	0	242	683	72	24	0	1021	0	0	0	241	132	317	20	0	710	0	0	0	189	185	34	2	0	410	0	0	0	3783				
% Lights	100.0%	99.0%	98.0%	100.0%	0.0%	98.9%	0.0%	0.0%	0.0%	96.8%	96.5%	96.0%	100.0%	0.0%	96.6%	0.0%	0.0%	0.0%	98.0%	99.2%	97.2%	95.2%	0.0%	97.8%	0.0%	0.0%	0.0%	99.5%	98.9%	100.0%	100.0%	0.0%	99.3%	0.0%	0.0%	98.1%					
HV	0	13	6	0	0	19	0	0	0	8	25	3	0	0	36	0	0	0	5	1	9	1	0	16	0	0	0	1	2	0	0	0	3	0	0	74					
% HV	0.0%	1.0%	2.0%	0.0%	0.0%	1.1%	0.0%	0.0%	0.0%	3.2%	3.5%	4.0%	0.0%	0.0%	3.4%	0.0%	0.0%	0.0%	2.0%	0.8%	2.8%	4.8%	0.0%	2.2%	0.0%	0.0%	0.5%	1.1%	0.0%	0.0%	0.0%	0.7%	0.0%	0.0%	1.9%						
Pedestrians	0	0	0	0	0	0	0	0	0	0	0	0	0	0	0	0	0	0	0	0	0	0	0	0	0	0	0	0	0	0	0	0	0	0	0	0					
% Pedestrians	0.0%	0.0%	0.0%	0.0%	0.0%	0.0%	0.0%	0.0%	0.0%	0.0%	0.0%	0.0%	0.0%	0.0%	0.0%	0.0%	0.0%	0.0%	0.0%	0.0%	0.0%	0.0%	0.0%	0.0%	0.0%	0.0%	0.0%	0.0%	0.0%	0.0%	0.0%	0.0%	0.0%	0.0%	0.0%	0.0%					
Bicycles on Crosswalk	0	0	0	0	0	0	0	0	0	0	0	0	0	0	0	0	0	0	0	0	0	0	0	0	0	0	0	0	0	0	0	0	0	0	0	0					
% Bicycles on Crosswalk	0.0%	0.0%	0.0%	0.0%	0.0%	0.0%	0.0%	0.0%	0.0%	0.0%	0.0%	0.0%	0.0%	0.0%	0.0%	0.0%	0.0%	0.0%	0.0%	0.0%	0.0%	0.0%	0.0%	0.0%	0.0%	0.0%	0.0%	0.0%	0.0%	0.0%	0.0%	0.0%	0.0%	0.0%	0.0%	0.0%					

Turning Movement Data Plot

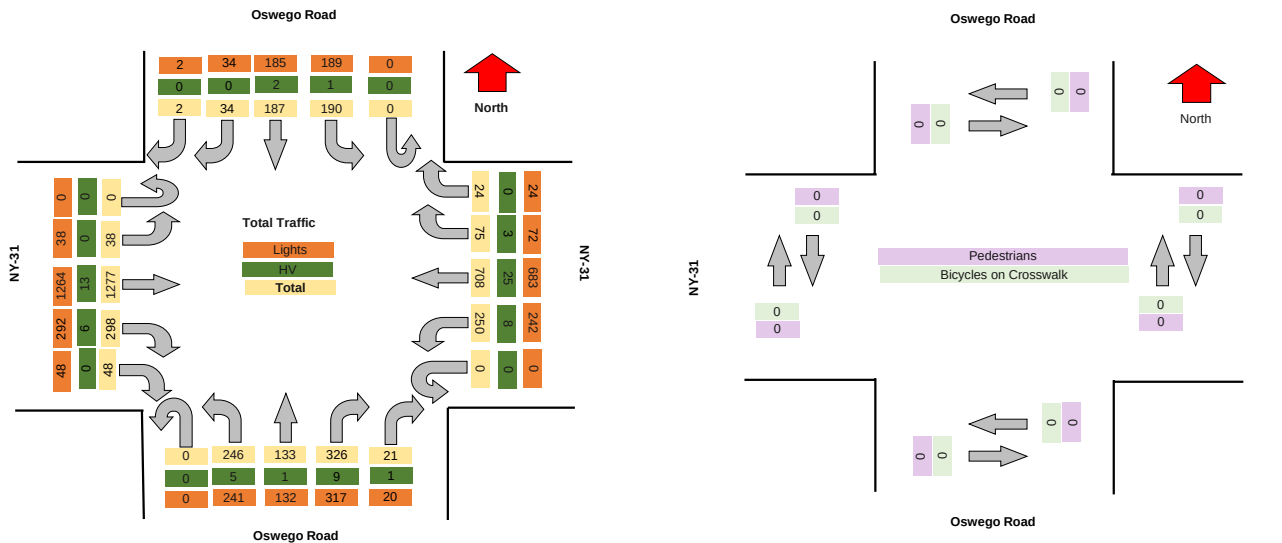





Turning Movement Peak Hour Data (AM)

18

#####

Leg	NY-31										NY-31										Oswego Road										Oswego Road										Total
	Eastbound										Westbound										Northbound										Southbound										
Direction	Left	Thru	Right	RTOR	U-Turn	App Total	Peds CW	Peds CCW		Left	Thru	Right	RTOR	U-Turn	App Total	Peds CW	Peds CCW		Left	Thru	Right	RTOR	U-Turn	App Total	Peds CW	Peds CCW		Left	Thru	Right	RTOR	U-Turn	App Total	Peds CW	Peds CCW						
Start Time	
7:15:00 AM	6	162	42	4	0	214	0	0		25	68	12	3	0	108	0	0		21	11	28	2	0	62	0	0		28	20	5	0	0	53	0	0	437					
7:30:00 AM	7	181	37	4	0	229	0	0		28	87	12	2	0	129	0	0		28	18	42	4	0	92	0	0		21	29	6	0	0	56	0	0	506					
7:45:00 AM	5	181	43	9	0	238	0	0		34	98	5	1	0	138	0	0		35	15	36	0	0	86	0	0		25	30	5	0	0	60	0	0	522					
8:00:00 AM	3	151	27	7	0	188	0	0		27	77	8	7	0	119	0	0		38	16	41	3	0	98	0	0		23	19	4	1	0	47	0	0	451					
Grand Total	21	675	149	24	0	869	0	0		114	330	37	13	0	494	0	0		122	60	147	9	0	338	0	0		97	98	20	1	0	216	0	0	1917					
% Approach	2.4%	77.7%	17.1%	2.8%	0.0%	0.0%	0.0%	0.0%		23.1%	66.8%	7.5%	2.6%	0.0%	0.0%	0.0%	0.0%		36.1%	17.8%	43.5%	2.7%	0.0%	0.0%	0.0%	0.0%		44.9%	45.4%	9.3%	0.5%	0.0%	0.0%	0.0%	0.0%						
% Total	1.1%	35.2%	7.8%	1.3%	0.0%	45.3%	0.0%	0.0%		5.9%	17.2%	1.9%	0.7%	0.0%	25.8%	0.0%	0.0%		6.4%	3.1%	7.7%	0.5%	0.0%	17.6%	0.0%	0.0%		5.1%	5.1%	1.0%	0.1%	0.0%	11.3%	0.0%	0.0%						
PHF	0.750	0.932	0.866	0.667	0.000	0.913	0.000	0.000		0.838	0.842	0.771	0.464	0.000	0.895	0.000	0.000		0.803	0.833	0.875	0.563	0.000	0.862	0.000	0.000		0.866	0.817	0.833	0.250	0.000	0.900	0.000	0.000						
Lights	21	668	147	24	0	860	0	0		108	320	37	13	0	478	0	0		119	60	144	9	0	332	0	0		96	98	20	1	0	215	0	0	1885					
% Lights	100.0%	99.0%	98.7%	100.0%	0.0%	99.0%	0.0%	0.0%		94.7%	97.0%	100.0%	100.0%	0.0%	96.8%	0.0%	0.0%		97.5%	100.0%	98.0%	100.0%	0.0%	98.2%	0.0%	0.0%		99.0%	100.0%	100.0%	100.0%	0.0%	99.5%	0.0%	0.0%						
HV	0	7	2	0	0	9	0	0		6	10	0	0	0	16	0	0		3	0	3	0	0	6	0	0		1	0	0	0	0	1	0	0	32					
% HV	0.0%	1.0%	1.3%	0.0%	0.0%	1.0%	0.0%	0.0%		5.3%	3.0%	0.0%	0.0%	0.0%	3.2%	0.0%	0.0%		2.5%	0.0%	2.0%	0.0%	0.0%	1.8%	0.0%	0.0%		1.0%	0.0%	0.0%	0.0%	0.0%	0.5%	0.0%	0.0%	1.7%					
Pedestrians	0	0	0	0	0	0	0	0		0	0	0	0	0	0	0	0		0	0	0	0	0	0	0	0		0	0	0	0	0	0	0	0						
% Pedestrians	0.0%	0.0%	0.0%	0.0%	0.0%	0.0%	0.0%	0.0%		0.0%	0.0%	0.0%	0.0%	0.0%	0.0%	0.0%	0.0%		0.0%	0.0%	0.0%	0.0%	0.0%	0.0%	0.0%	0.0%		0.0%	0.0%	0.0%	0.0%	0.0%	0.0%	0.0%	0.0%						
Bicycles on Crosswalk	0	0	0	0	0	0	0	0		0	0	0	0	0	0	0	0		0	0	0	0	0	0	0	0		0	0	0	0	0	0	0	0						
% Bicycles on Crosswalk	0.0%	0.0%	0.0%	0.0%	0.0%	0.0%	0.0%	0.0%		0.0%	0.0%	0.0%	0.0%	0.0%	0.0%	0.0%	0.0%		0.0%	0.0%	0.0%	0.0%	0.0%	0.0%	0.0%	0.0%		0.0%	0.0%	0.0%	0.0%	0.0%	0.0%	0.0%	0.0%						

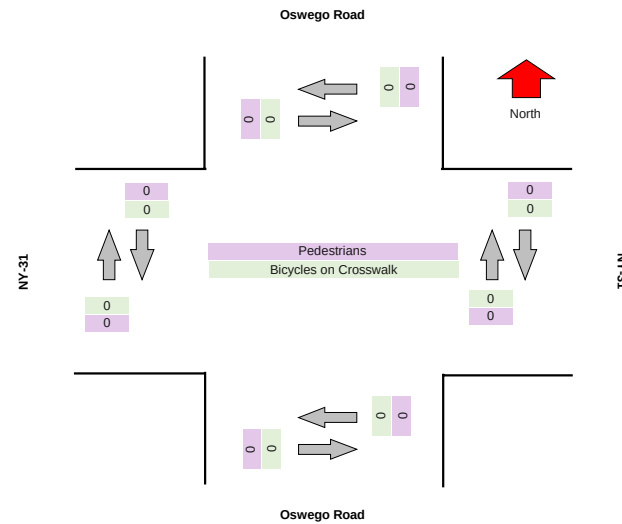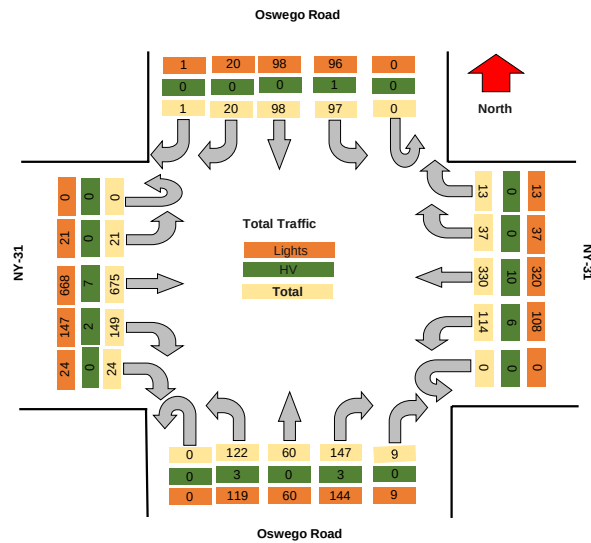

Summary


Project	GTS
Project Code	11778
Site Name	11778-13
Legs and Movements	All Processed Legs & Movement
Bin Size	15 minutes
Survey Date	2024/05/10, Friday
Location	NYS Route 31 & Oswego Road
Latitude and Longitude	43.180160 -76.261160

	Start	End	PMF
PM Peak	2024/05/10 16:30:00	2024/05/10 17:30:00	0.97

Turning Movement Data

Leg Direction	NY-31 Eastbound										NY-31 Westbound										Oswego Road Northbound										Oswego Road Southbound										Total			
	Left	Thru	Right	RTOR	U-Turn	App Total	Through	Right	RTOR	U-Turn									
4:00:00 PM	30	288	37	7	0	342	0	0	0	0	342	0	0	0	0	342	0	0	0	0	342	0	0	0	0	342	0	0	0	0	342	0	0	0	0	342	0	0	0	0	879			
4:15:00 PM	9	227	40	6	0	282	0	0	0	0	282	0	0	0	0	282	0	0	0	0	282	0	0	0	0	282	0	0	0	0	282	0	0	0	0	282	0	0	0	0	906			
4:30:00 PM	34	236	37	7	0	307	0	0	0	0	307	0	0	0	0	307	0	0	0	0	307	0	0	0	0	307	0	0	0	0	307	0	0	0	0	307	0	0	0	0	912			
4:45:00 PM	36	228	34	1	0	279	0	0	0	0	279	0	0	0	0	279	0	0	0	0	279	0	0	0	0	279	0	0	0	0	279	0	0	0	0	279	0	0	0	0	914			
Heavy Total	69	959	138	21	0	1120	0	0	0	0	1120	0	0	0	0	1120	0	0	0	0	1120	0	0	0	0	1120	0	0	0	0	1120	0	0	0	0	1120	0	0	0	0	3613			
5:00:00 PM	10	216	39	6	0	271	0	0	0	0	271	0	0	0	0	271	0	0	0	0	271	0	0	0	0	271	0	0	0	0	271	0	0	0	0	271	0	0	0	0	954			
5:15:00 PM	13	226	39	5	0	283	0	0	0	0	283	0	0	0	0	283	0	0	0	0	283	0	0	0	0	283	0	0	0	0	283	0	0	0	0	283	0	0	0	0	914			
5:30:00 PM	16	219	28	3	0	266	0	0	0	0	266	0	0	0	0	266	0	0	0	0	266	0	0	0	0	266	0	0	0	0	266	0	0	0	0	266	0	0	0	0	878			
5:45:00 PM	10	206	39	3	0	257	0	0	0	0	257	0	0	0	0	257	0	0	0	0	257	0	0	0	0	257	0	0	0	0	257	0	0	0	0	257	0	0	0	0	845			
Heavy Total	69	959	144	17	0	1097	0	0	0	0	1094	0	0	0	0	1092	144	36	13	0	721	721	0	0	0	144	134	42	0	0	316	0	0	0	0	316	0	0	0	0	2989			
Grand Total	350	2789	250	39	0	3427	0	0	0	0	3426	0	0	0	0	3427	0	0	0	0	3427	0	0	0	0	3427	0	0	0	0	3427	0	0	0	0	3427	0	0	0	0	7261			
% Approach	4.9%	85.5%	12.8%	1.7%	0.0%	0.0%	0.0%	0.0%	0.0%	0.0%	0.0%	0.0%	0.0%	0.0%	0.0%	23.7%	64.2%	10.2%	1.8%	0.0%	0.0%	0.0%	0.0%	0.0%	0.0%	27.3%	21.0%	40.9%	1.8%	0.0%	0.0%	0.0%	0.0%	0.0%	0.0%	0.0%	0.0%	0.0%	0.0%	0.0%	0.0%			
% Total	1.5%	24.0%	3.9%	0.5%	0.0%	30.5%	0.0%	0.0%	0.0%	0.0%	30.5%	0.0%	0.0%	0.0%	0.0%	30.5%	0.0%	0.0%	0.0%	0.0%	30.5%	0.0%	0.0%	0.0%	0.0%	30.5%	0.0%	0.0%	0.0%	0.0%	30.5%	0.0%	0.0%	0.0%	0.0%	30.5%	0.0%	0.0%	0.0%	0.0%	0.0%	0.0%	0.0%	
% Lights	100%	100%	100%	100%	0.0%	99.8%	1.0%	0.0%	0.0%	0.0%	99.8%	1.0%	0.0%	0.0%	0.0%	99.8%	1.0%	0.0%	0.0%	0.0%	99.8%	1.0%	0.0%	0.0%	0.0%	99.8%	1.0%	0.0%	0.0%	0.0%	99.8%	1.0%	0.0%	0.0%	0.0%	99.8%	1.0%	0.0%	0.0%	0.0%	0.0%	0.0%	0.0%	
% Pedestrians	0.0%	0.0%	0.0%	0.0%	0.0%	0.0%	0.0%	0.0%	0.0%	0.0%	0.0%	0.0%	0.0%	0.0%	0.0%	0.0%	0.0%	0.0%	0.0%	0.0%	0.0%	0.0%	0.0%	0.0%	0.0%	0.0%	0.0%	0.0%	0.0%	0.0%	0.0%	0.0%	0.0%	0.0%	0.0%	0.0%	0.0%	0.0%	0.0%	0.0%	0.0%	0.0%		
% Bicycles on Crosswalk	0.0%	0.0%	0.0%	0.0%	0.0%	0.0%	0.0%	0.0%	0.0%	0.0%	0.0%	0.0%	0.0%	0.0%	0.0%	0.0%	0.0%	0.0%	0.0%	0.0%	0.0%	0.0%	0.0%	0.0%	0.0%	0.0%	0.0%	0.0%	0.0%	0.0%	0.0%	0.0%	0.0%	0.0%	0.0%	0.0%	0.0%	0.0%	0.0%	0.0%	0.0%	0.0%	0.0%	
% Bicycles on Crosswalk	0.0%	0.0%	

Turning Movement Data Plot


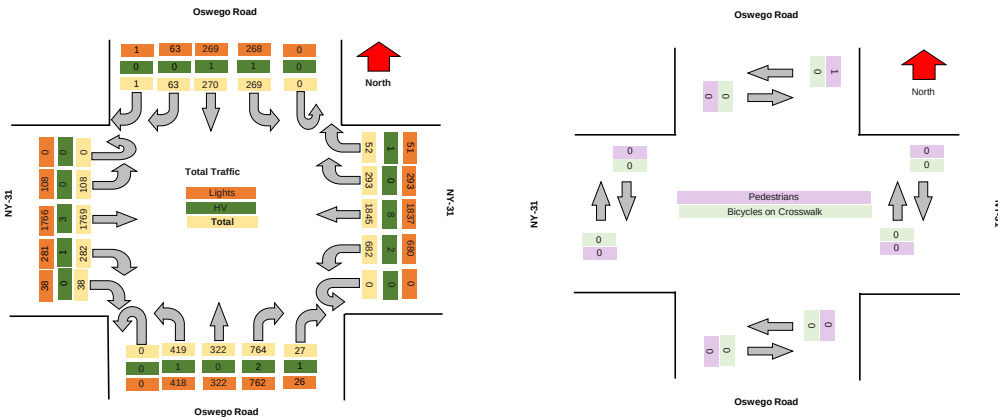


Summary

Turning Movement Peak Hour Data (PM)

4:30:00 PM

Lap Direction	NY-31										Oswego Road										Total					
	Eastbound					Westbound					Northbound					Southbound										
	Left	Thru	Right	RTOR	U-Turn	App Total	Left	Thru	Right	RTOR	U-Turn	App Total	Left	Thru	Right	RTOR	U-Turn	App Total	Left	Thru		Right	RTOR	U-Turn	App Total	
Start Time																										
4:30:00 PM	24	236	37	7	0	307	73	227	26	7	0	333	59	48	96	5	0	215	22	38	7	0	67	0	932	
4:45:00 PM	36	228	34	1	0	279	95	235	28	5	0	363	65	48	96	6	0	213	32	31	4	0	84	0	924	
5:00:00 PM	30	216	39	6	0	271	75	251	51	9	0	386	62	37	108	6	0	213	30	42	12	12	94	0	954	
5:15:00 PM	13	226	39	5	0	283	55	238	39	7	0	373	42	35	105	2	0	184	24	29	11	0	74	74	934	
Grand Total	63	909	149	19	0	1140	334	949	144	28	0	1455	225	188	405	19	0	837	118	140	34	0	292	0	3754	
% Approach	5.9%	79.7%	13.1%	1.7%	0.0%	0.0%	23.0%	65.2%	9.9%	1.9%	0.0%	0.0%	27.0%	30.6%	49.6%	2.9%	0.0%	0.0%	42.4%	47.9%	11.6%	0.0%	0.0%	0.0%	0.0%	
% Total	1.7%	24.5%	4.0%	0.5%	0.0%	30.8%	8.0%	25.6%	3.9%	0.8%	0.0%	39.3%	6.1%	4.9%	10.9%	0.5%	0.0%	22.1%	3.2%	3.8%	0.9%	0.0%	0.0%	0.0%	0.0%	
PHF	0.66	0.95	0.85	0.87	0.00	0.87	0.87	0.94	0.70	0.77	0.00	0.84	0.85	0.87	0.89	0.70	0.00	0.89	0.89	0.83	0.70	0.00	0.86	0.00	0.97	
Lights	63	909	149	19	0	1138	333	948	144	27	0	1450	225	188	405	19	0	837	118	139	34	0	0	291	0	3698
% Lights	100.0%	99.0%	99.3%	100.0%	0.0%	99.8%	99.7%	99.7%	100.0%	99.4%	0.0%	99.7%	100.0%	100.0%	100.0%	0.0%	0.0%	100.0%	100.0%	98.0%	100.0%	0.0%	99.7%	0.0%	99.8%	
HV	0	0	1	0	0	1	0	0	1	0	0	0	0	0	0	0	0	0	0	1	0	0	0	0	0	
% HV	0.0%	0.1%	0.7%	0.0%	0.0%	0.2%	0.3%	0.3%	0.0%	3.6%	0.0%	0.3%	0.0%	0.0%	0.0%	0.0%	0.0%	0.0%	0.0%	0.7%	0.0%	0.0%	0.3%	0.0%	0.2%	
Pedestrians	0	0	0	0	0	0	0	0	0	0	0	0	0	0	0	0	0	0	0	0	0	0	0	0	0	
% Pedestrians	0.0%	0.0%	0.0%	0.0%	0.0%	0.0%	0.0%	0.0%	0.0%	0.0%	0.0%	0.0%	0.0%	0.0%	0.0%	0.0%	0.0%	0.0%	0.0%	0.0%	0.0%	0.0%	0.0%	0.0%	0.0%	
Bicycles on Crosswalk	0	0	0	0	0	0	0	0	0	0	0	0	0	0	0	0	0	0	0	0	0	0	0	0	0	
% Bicycles on Crosswalk	0.0%	0.0%	0.0%	0.0%	0.0%	0.0%	0.0%	0.0%	0.0%	0.0%	0.0%	0.0%	0.0%	0.0%	0.0%	0.0%	0.0%	0.0%	0.0%	0.0%	0.0%	0.0%	0.0%	0.0%	0.0%	

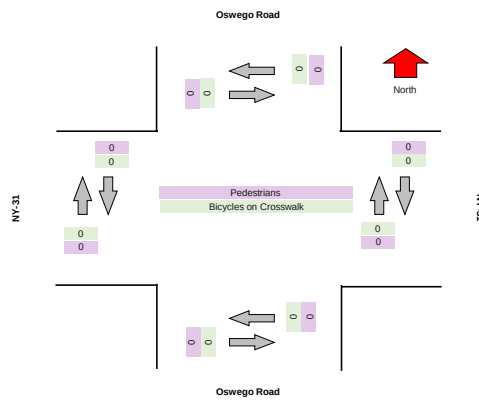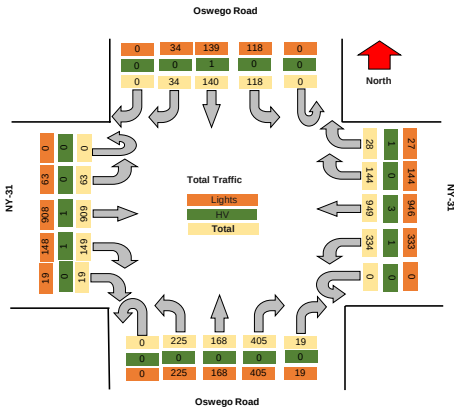

Summary



Summary

Summary

Summary

Motorcycles

Leg Direction Start Time	NY-31 Eastbound Left								Oswego Road Southbound Left								Oswego Road Southbound Left							
	Thru	Right	RTOR	U-Turn	Peds CW	Peds CCW			Thru	Right	RTOR	U-Turn	Peds CW	Peds CCW			Thru	Right	RTOR	U-Turn	Peds CW	Peds CCW		
20240510 16:00:00	0	0	0	0	0	0	0	0	0	0	0	0	0	0	0	0	0	0	0	0	0	0		
20240510 16:15:00	0	0	0	0	0	0	0	0	0	0	0	0	0	0	0	0	0	0	0	0	0	0		
20240510 16:30:00	0	0	0	0	0	0	0	0	0	0	0	0	0	0	0	0	0	0	0	0	0	0		
20240510 16:45:00	0	0	0	0	0	0	0	0	0	0	0	0	0	0	0	0	0	0	0	0	0	0		
20240510 17:00:00	0	0	0	0	0	0	0	0	0	0	0	0	0	0	0	0	0	0	0	0	0	0		
20240510 17:15:00	0	0	0	0	0	0	0	0	0	0	0	0	0	0	0	0	0	0	0	0	0	0		
20240510 17:30:00	0	0	0	0	0	0	0	0	0	0	0	0	0	0	0	0	0	0	0	0	0	0		
20240510 17:45:00	0	0	0	0	0	0	0	0	0	0	0	0	0	0	0	0	0	0	0	0	0	0		
Total	0	0	0	0	0	0	0	0	1	1	0	0	0	0	0	0	0	1	0	0	0	0		

Cars

Leg Direction Start Time	NY-31 Eastbound							NY-31 Westbound							Oswego Road Northbound							Oswego Road Southbound						
	Left							Left							Left							Left						
	Thru	Right	RTOR	U-Turn	Peds CW	Peds CCW		Thru	Right	RTOR	U-Turn	Peds CW	Peds CCW		Thru	Right	RTOR	U-Turn	Peds CW	Peds CCW		Thru	Right	RTOR	U-Turn	Peds CW	Peds CCW	
2024/05/10 18:00:00	10	203	27	7	0	0	0	84	224	39	7	0	0	0	52	37	96	1	0	0	0	32	34	4	1	0	0	0
2024/05/10 18:15:00	9	226	40	6	0	0	0	75	225	39	6	0	0	0	53	39	106	2	0	0	0	43	33	5	0	0	0	0
2024/05/10 18:30:00	24	237	36	7	0	0	0	71	225	26	7	0	0	0	56	48	95	5	0	0	0	22	38	7	0	0	0	0
2024/05/10 18:45:00	16	227	34	1	0	0	0	95	233	28	5	0	0	0	65	48	95	6	0	0	0	32	30	4	0	0	0	0
2024/05/10 17:00:00	10	216	37	6	0	0	0	75	248	51	9	0	0	0	62	37	107	6	0	0	0	30	42	12	0	0	0	0
2024/05/10 17:15:00	13	226	39	5	0	0	0	89	236	38	6	0	0	0	42	35	105	2	0	0	0	33	29	11	0	0	0	0
2024/05/10 17:30:00	16	218	28	3	0	0	0	102	229	34	8	0	0	0	48	32	74	1	0	0	0	38	24	5	0	0	0	0
2024/05/10 17:45:00	10	205	38	3	0	0	0	86	217	35	3	0	0	0	40	42	79	3	0	0	0	35	29	14	0	0	0	0
Total	108	1788	279	38	0	0	0	677	1827	290	51	0	0	0	418	318	737	36	0	0	0	265	269	62	1	0	0	0

Single-Unit Trucks

Leg Direction Start Time	NY-31 Eastbound							NY-31 Westbound							Osawego Road Northbound							Osawego Road Southbound						
	Left							Left							Left							Left						
	Thru	Right	RTOR	U-Turn	Peds CW	Peds CCW		Thru	Right	RTOR	U-Turn	Peds CW	Peds CCW		Thru	Right	RTOR	U-Turn	Peds CW	Peds CCW		Thru	Right	RTOR	U-Turn	Peds CW	Peds CCW	
2024/05/10 18:00:00	0	4	0	0	0	0	0	0	4	0	0	0	0	0	0	1	0	0	0	0	0	0	0	1	0	0	0	0
2024/05/10 18:15:00	0	1	0	0	0	0	0	0	2	1	0	0	0	0	0	1	0	0	0	0	0	0	0	0	1	0	0	0
2024/05/10 18:30:00	0	1	0	0	0	0	0	2	1	0	0	0	0	0	0	0	1	0	0	0	0	0	0	0	0	0	0	0
2024/05/10 18:45:00	0	1	0	0	0	0	0	0	0	0	0	0	0	0	0	0	0	0	0	0	0	0	0	0	0	0	0	0
2024/05/10 17:00:00	0	0	2	0	0	0	0	0	2	0	0	0	0	0	0	0	1	0	0	0	0	0	0	0	0	0	0	0
2024/05/10 17:15:00	0	0	0	0	0	0	0	0	0	1	0	0	0	0	0	0	0	0	0	0	0	1	0	0	0	0	0	0
2024/05/10 17:30:00	0	1	0	0	0	0	0	0	0	0	0	0	0	0	0	2	1	0	0	0	0	1	0	0	0	0	0	0
2024/05/10 17:45:00	0	0	0	0	0	0	0	0	0	1	0	0	0	0	0	0	1	0	0	0	0	1	0	0	0	0	0	0
Total	0	8	2	0	0	0	0	2	9	3	0	0	0	0	0	4	4	0	0	0	0	3	0	1	0	0	0	0

Articulated Trucks

Leg Direction	NY-31 Eastbound							NY-31 Westbound							Osawego Road Northbound							Osawego Road Southbound						
	Start Time	Thru	Right	RTOR	U-Turn	Peds CW	Peds CCW	Thru	Right	RTOR	U-Turn	Peds CW	Peds CCW	Thru	Right	RTOR	U-Turn	Peds CW	Peds CCW	Thru	Right	RTOR	U-Turn	Peds CW	Peds CCW			
	2024/05/10 18:00:00	0	0	0	0	0	0	0	1	0	0	0	0	0	0	0	0	0	0	0	0	0	0	0	0			
	2024/05/10 18:15:00	0	0	0	0	0	0	0	1	0	0	0	0	0	0	0	0	0	0	0	0	0	0	0	0			
	2024/05/10 18:30:00	0	0	0	0	0	0	0	1	0	0	0	0	0	0	0	0	0	0	0	0	0	0	0	0			
	2024/05/10 18:45:00	0	0	0	0	0	0	0	2	0	0	0	0	0	0	0	0	0	0	0	0	0	1	0	0			
	2024/05/10 17:00:00	0	0	0	0	0	0	0	0	0	0	0	0	0	0	0	0	0	0	0	0	0	0	0	0			
	2024/05/10 17:15:00	0	0	0	0	0	0	1	0	0	0	0	0	0	0	0	0	0	0	0	0	0	0	0	0			
	2024/05/10 17:30:00	0	0	0	0	0	0	0	0	0	0	0	0	0	0	0	1	0	0	0	0	0	0	0	0			
	2024/05/10 17:45:00	0	0	0	0	0	0	0	0	0	0	0	0	0	0	0	0	0	0	0	0	0	0	0	0			
Total		0	0	0	0	0	0	1	5	0	0	0	0	0	0	0	1	0	0	0	0	1	0	0	0			

Buses

Leg Direction Start Time	NY-31 Eastbound							NY-31 Westbound							Osawego Road Northbound							Osawego Road Southbound						
	Left							Left							Left							Left						
	Thru	Right	RTOR	U-Turn	Peds CW	Peds CCW		Thru	Right	RTOR	U-Turn	Peds CW	Peds CCW		Thru	Right	RTOR	U-Turn	Peds CW	Peds CCW		Thru	Right	RTOR	U-Turn	Peds CW	Peds CCW	
	0	1	0	0	0	0	0	1	1	0	0	0	0	0	0	0	1	0	0	0	0	0	0	0	0	0	0	0
2024/05/10 16:00:00	0	0	0	0	0	0	0	0	1	0	0	0	0	0	1	0	1	0	0	0	0	0	0	0	0	0	0	0
2024/05/10 16:15:00	0	1	0	0	0	0	0	0	0	0	0	0	0	0	0	0	0	0	0	0	0	0	0	0	0	0	0	0
2024/05/10 16:30:00	0	0	0	0	0	0	0	0	0	0	0	0	0	0	0	0	0	0	0	0	0	0	0	0	0	0	0	0
2024/05/10 16:45:00	0	0	0	0	0	0	0	0	0	0	0	0	0	0	0	0	0	0	0	0	0	0	0	0	0	0	0	0
2024/05/10 17:00:00	0	0	0	0	0	0	0	0	0	0	0	0	0	0	0	0	0	0	0	0	0	0	0	0	0	0	0	0
2024/05/10 17:15:00	0	0	0	0	0	0	0	0	0	0	1	0	0	0	0	0	0	0	0	0	0	0	0	0	0	0	0	0
2024/05/10 17:30:00	0	0	0	0	0	0	0	0	1	0	0	0	0	0	0	0	0	0	0	0	0	1	0	0	0	0	0	0
2024/05/10 17:45:00	0	1	0	0	0	0	0	0	0	0	0	0	0	0	0	0	0	0	0	0	0	0	0	0	0	0	0	0
Total	0	3	1	0	0	0	0	1	3	0	1	0	0	0	1	0	2	0	0	0	0	1	0	0	0	0	0	0

Pedestrians

Leg Direction Start Time	NY-31 Eastbound Left							NY-31 Westbound Left							Osawego Road Northbound Left							Osawego Road Southbound Left						
	Thru	Right	RTOR	U-Turn	Peds	CW	Peds CCW	Thru	Right	RTOR	U-Turn	Peds	CW	Peds CCW	Thru	Right	RTOR	U-Turn	Peds	CW	Peds CCW	Thru	Right	RTOR	U-Turn	Peds	CW	Peds CCW
2024/05/10 18:00:00	0	0	0	0	0	0	0	0	0	0	0	0	0	0	0	0	0	0	0	0	0	0	0	0	0	0	0	0
2024/05/10 18:15:00	0	0	0	0	0	0	0	0	0	0	0	0	0	0	0	0	0	0	0	0	0	0	0	0	0	0	0	0
2024/05/10 18:30:00	0	0	0	0	0	0	0	0	0	0	0	0	0	0	0	0	0	0	0	0	0	0	0	0	0	0	0	0
2024/05/10 18:45:00	0	0	0	0	0	0	0	0	0	0	0	0	0	0	0	0	0	0	0	0	0	0	0	0	0	0	0	0
2024/05/10 17:00:00	0	0	0	0	0	0	0	0	0	0	0	0	0	0	0	0	0	0	0	0	0	0	0	0	0	0	0	0
2024/05/10 17:15:00	0	0	0	0	0	0	0	0	0	0	0	0	0	0	0	0	0	0	0	0	0	0	0	0	0	0	0	0
2024/05/10 17:30:00	0	0	0	0	0	0	0	0	0	0	0	0	0	0	0	0	0	0	0	0	0	0	0	0	0	0	0	1
2024/05/10 17:45:00	0	0	0	0	0	0	0	0	0	0	0	0	0	0	0	0	0	0	0	0	0	0	0	0	0	0	0	0
Total	0	0	0	0	0	0	0	0	0	0	0	0	0	0	0	0	0	0	0	0	0	0	0	0	0	0	0	0

Bicycles on Road

[illegible]

Bicycles on Crosswalk

[illegible]

Total Volume Class Breakdown

Leg Direction	NY-31 Eastbound										NY-31 Westbound										Oswego Road Northbound										Oswego Road Southbound										
	Left					Right					Left					Right					Left					Right					Left					Right					
	Thru	Right	RTOR	U-Turn	App Total	Peds CW	Peds CCW	Left	Thru	Right	RTOR	U-Turn	App Total	Peds CW	Peds CCW	Left	Thru	Right	RTOR	U-Turn	App Total	Peds CW	Peds CCW	Left	Thru	Right	RTOR	U-Turn	App Total	Peds CW	Peds CCW	Left	Thru	Right	RTOR	U-Turn	App Total	Peds CW	Peds CCW	Int Total	Cross Total
Start Time	
2024/05/10 16:00:00	10	208	27	1	0	232	0	0	85	230	39	7	0	361	0	0	52	38	87	1	0	188	0	0	0	33	34	5	1	0	72	0	0	0	0	72	0	0	872	0	
2024/05/10 16:15:00	9	227	40	0	0	272	0	0	75	219	40	6	0	340	0	0	54	40	107	2	0	203	0	0	0	43	33	5	0	0	81	0	0	0	0	81	0	0	906	0	
2024/05/10 16:30:00	24	239	37	7	0	307	0	0	73	227	26	7	0	333	0	0	56	46	96	5	0	205	0	0	0	22	38	7	0	0	67	0	0	0	0	67	0	0	912	0	
2024/05/10 16:45:00	18	228	34	1	0	279	0	0	95	235	28	5	0	363	0	0	65	48	96	6	0	215	0	0	0	32	31	4	0	0	67	0	0	0	0	67	0	0	924	0	
2024/05/10 17:00:00	10	216	39	0	0	271	0	0	75	251	51	9	0	386	0	0	62	37	108	6	0	213	0	0	0	30	42	12	0	0	84	0	0	0	0	84	0	0	954	0	
2024/05/10 17:15:00	13	226	39	5	0	283	0	0	91	236	39	7	0	373	0	0	42	35	111	7	0	184	0	0	0	34	29	11	0	0	74	0	0	0	0	74	0	0	914	0	
2024/05/10 17:30:00	18	219	28	3	0	266	0	0	102	230	34	8	0	374	0	0	48	34	75	2	0	199	0	0	0	40	34	5	0	0	79	0	0	0	0	79	0	0	878	1	
2024/05/10 17:45:00	10	206	36	3	0	255	0	0	88	217	36	3	0	342	0	0	40	32	82	3	0	165	0	0	0	36	25	14	0	0	75	0	0	0	0	75	0	0	855	0	
Grand Total	108	1769	282	38	0	2197	0	0	682	1845	593	52	0	2872	0	0	419	322	764	27	0	1532	0	0	0	269	270	63	1	0	603	0	0	1	0	603	0	1	7204	1	
% Approach	4.0%	80.5%	12.8%	1.7%	0.0%				32.7%	64.2%	10.2%	1.8%	0.0%				27.3%	21.0%	49.8%	1.8%	0.0%				44.8%	44.8%	10.4%	0.2%	0.0%												
% Total	1.5%	24.6%	3.9%	0.5%	0.0%	30.5%			9.5%	25.6%	4.1%	0.7%	0.0%	39.9%			5.8%	4.5%	10.6%	0.4%	0.0%				21.3%	3.7%	3.7%	0.0%	0.0%	0.0%	8.4%										
% Motorcycles	0	0	0	0	0	0			1	1	0	0	0	2			0	0	1	0	0				1	0	0	0	0	0	0										
% Motorcycles	0.0%	0.0%	0.0%	0.0%	0.0%	0.0%			0.1%	0.1%	0.0%	0.0%	0.0%	0.1%			0.0%	0.0%	0.1%	0.0%	0.0%				0.1%	0.0%	0.0%	0.0%	0.0%	0.0%	0.0%										
% Cars	100	1766	279	36	0	2183			677	1827	290	52	0	2845			418	318	757	26	0	1529			265	269	62	1	0	597											
% Cars	100.0%	99.4%	98.9%	100.0%	0.0%	99.4%			99.3%	99.0%	99.0%	98.1%	0.0%	99.1%			99.8%	98.8%	99.1%	96.3%	0.0%				99.2%	98.5%	98.6%	100.0%	0.0%		99.0%										
% Single-Unit Trucks	0	6	2	0	0	8			2	9	5	0	0	14			0	4	4	0	0				6	5	0	1	0	0	4										
% Single-Unit Trucks	0.0%	0.5%	0.7%	0.0%	0.0%	0.5%			0.3%	0.5%	1.0%	0.0%	0.0%	0.5%			0.0%	1.2%	0.5%	0.0%	0.0%				0.5%	1.1%	0.0%	1.0%	0.0%	0.0%	0.7%										
% Articulated Trucks	0	0	0	0	0	0			1	5	0	0	0	6			0	0	0	1	0				1	0	1	0	0	0	1										
% Articulated Trucks	0.0%	0.0%	0.0%	0.0%	0.0%	0.0%			0.1%	0.3%	0.0%	0.0%	0.0%	0.2%			0.0%	0.0%	0.0%	0.3%	0.0%				0.1%	0.0%	0.4%	0.0%	0.0%	0.0%	0.2%										
% Buses	0	3	1	0	0	4			1	3	1	0	0	5			0	1	0	2	0	0				3	1	0	0	0	0	1									
% Buses	0.0%	0.2%	0.4%	0.0%	0.0%	0.2%			0.0%	0.2%	0.0%	1.9%	0.0%	0.2%			0.2%	0.0%	0.3%	0.0%	0.0%				0.2%	0.4%	0.0%	0.0%	0.0%	0.0%	0.2%										
% Bicycles on Road	0	0	0	0	0	0			0	0	0	0	0	0			0	0	0	0	0				0	0	0	0	0	0	0										
% Bicycles on Road	0.0%	0.0%	0.0%	0.0%	0.0%	0.0%			0.0%	0.0%	0.0%	0.0%	0.0%	0.0%			0.0%	0.0%	0.0%	0.0%	0.0%				0.0%	0.0%	0.0%	0.0%	0.0%	0.0%	0.0%										
% Pedestrians							0	0							0	0						0	0									0	1								
% Pedestrians							0.0%	0.0%							0.0%	0.0%						0.0%	0.0%									0.0%	100.0%								
% Bicycles on Crosswalk							0	0							0	0						0	0									0	0								
% Bicycles on Crosswalk							0.0%	0.0%							0.0%	0.0%						0.0%	0.0%									0.0%	0.0%								

PM Peak Class Breakdown

[illegible]





Project	GTS
Project Code	11778
Site Name	11778-13
Legs and Movements	All Processed Legs & Move
Bin Size	15 minutes
Survey Date	2024/05/10, Friday
Location	NYS Route 31 & Oswego R
Latitude and Longitude	43.180160, -76.261160

	Start	End	PHF
PM Peak	2024/05/10 16:30:00	2024/05/10 17:30:00	0.97

Turning Movement Data

Leg Direction	NY-31 Eastbound								NY-31 Westbound								Oswego Road Northbound								Oswego Road Southbound								Total
	Left	Thru	Right	RTOR	U-Turn	App Total	Peak CV	Peak C/VW	Left	Thru	Right	RTOR	U-Turn	App Total	Peak CV	Peak C/VW	Left	Thru	Right	RTOR	U-Turn	App Total	Peak CV	Peak C/VW	Left	Thru	Right	RTOR	U-Turn	App Total	Peak CV	Peak C/VW	
4:00:00 PM	10	208	27	7	0	252	0	0	85	230	39	7	0	361	0	0	52	38	97	1	0	188	0	0	32	34	5	1	0	72	0	0	873
4:15:00 PM	9	227	40	6	0	282	0	0	75	219	40	6	0	340	0	0	54	40	107	2	0	203	0	0	43	33	5	0	0	81	0	0	906
4:30:00 PM	24	239	37	7	0	307	0	0	73	227	26	7	0	333	0	0	56	48	96	5	0	205	0	0	22	38	7	0	0	67	0	0	912
4:45:00 PM	16	228	34	1	0	279	0	0	95	235	28	5	0	363	0	0	65	48	96	6	0	215	0	0	32	31	4	0	0	67	0	0	924
Hourly Total	59	902	138	21	0	1120	0	0	328	911	133	25	0	1397	0	0	227	174	395	14	0	811	0	0	129	136	21	1	0	287	0	0	3815
5:00:00 PM	10	216	39	6	0	271	0	0	75	251	51	9	0	386	0	0	62	37	108	6	0	213	0	0	30	42	12	0	0	84	0	0	954
5:15:00 PM	13	226	39	5	0	283	0	0	91	236	39	7	0	373	0	0	42	35	105	2	0	184	0	0	34	29	11	0	0	74	0	0	914
5:30:00 PM	16	219	28	3	0	266	0	0	102	230	34	8	0	374	0	0	48	34	75	2	0	159	0	0	40	34	5	0	0	79	0	1	878
5:45:00 PM	10	206	38	3	0	257	0	0	86	217	36	3	0	342	0	0	40	42	80	3	0	165	0	0	36	29	14	0	0	79	0	0	843
Hourly Total	49	867	144	17	0	1077	0	0	354	934	160	27	0	1475	0	0	192	148	368	13	0	721	0	0	140	134	42	0	0	316	0	1	3589
Grand Total	108	1769	282	38	0	2197	0	0	682	1845	293	52	0	2872	0	0	419	322	764	27	0	1532	0	0	269	270	63	1	0	603	0	1	7204
% Approach	4.9%	80.5%	12.8%	1.7%	0.0%	0.0%	0.0%	0.0%	23.7%	64.2%	10.2%	1.8%	0.0%	0.0%	0.0%	0.0%	27.3%	21.0%	49.9%	1.8%	0.0%	0.0%	0.0%	0.0%	44.6%	44.8%	10.4%	0.2%	0.0%	0.0%	0.0%	0.0%	0.0%
% Total	1.5%	24.6%	3.9%	0.5%	0.0%	30.5%	0.0%	0.0%	9.5%	25.6%	4.1%	0.7%	0.0%	39.9%	0.0%	0.0%	5.8%	4.5%	10.8%	0.4%	0.0%	21.3%	0.0%	0.0%	3.7%	3.7%	0.9%	0.0%	0.0%	5.4%	0.0%	0.0%	0.0%
Lights	100	1766	281	38	0	2193	0	0	680	1837	293	51	0	2861	0	0	418	322	762	26	0	1528	0	0	268	269	63	1	0	601	0	0	7183
% Lights	100.0%	99.8%	99.6%	100.0%	0.0%	99.8%	0.0%	0.0%	99.7%	99.6%	100.0%	98.1%	0.0%	99.6%	0.0%	0.0%	99.8%	100.0%	99.7%	98.3%	0.0%	99.7%	0.0%	0.0%	99.6%	99.6%	100.0%	100.0%	0.0%	99.7%	0.0%	0.0%	99.7%
HV	0	3	1	0	0	4	0	0	2	8	0	1	0	11	0	0	1	0	2	1	0	4	0	0	1	1	0	0	0	2	0	0	21
% HV	0.0%	0.2%	0.4%	0.0%	0.0%	0.2%	0.0%	0.0%	0.3%	0.4%	0.0%	1.9%	0.0%	0.4%	0.0%	0.0%	0.2%	0.0%	0.3%	3.7%	0.0%	0.3%	0.0%	0.0%	0.4%	0.4%	0.0%	0.0%	0.0%	0.3%	0.0%	0.0%	0.3%
Pedestrians	0	0	0	0	0	0	0	0	0	0	0	0	0	0	0	0	0	0	0	0	0	0	0	0	0	0	0	0	0	0	0	1	1
% Pedestrians	0.0%	0.0%	0.0%	0.0%	0.0%	0.0%	0.0%	0.0%	0.0%	0.0%	0.0%	0.0%	0.0%	0.0%	0.0%	0.0%	0.0%	0.0%	0.0%	0.0%	0.0%	0.0%	0.0%	0.0%	0.0%	0.0%	0.0%	0.0%	0.0%	0.0%	100.0%	100.0%	0.0%
Bicycles on Crosswalk	0	0	0	0	0	0	0	0	0	0	0	0	0	0	0	0	0	0	0	0	0	0	0	0	0	0	0	0	0	0	0	0	0
% Bicycles on Crosswalk	0.0%	0.0%	0.0%	0.0%	0.0%	0.0%	0.0%	0.0%	0.0%	0.0%	0.0%	0.0%	0.0%	0.0%	0.0%	0.0%	0.0%	0.0%	0.0%	0.0%	0.0%	0.0%	0.0%	0.0%	0.0%	0.0%	0.0%	0.0%	0.0%	0.0%	0.0%	0.0%	0.0%

Turning Movement Data Plot

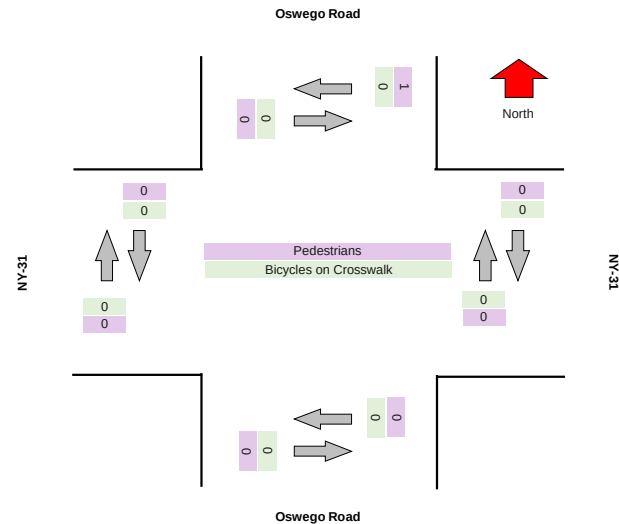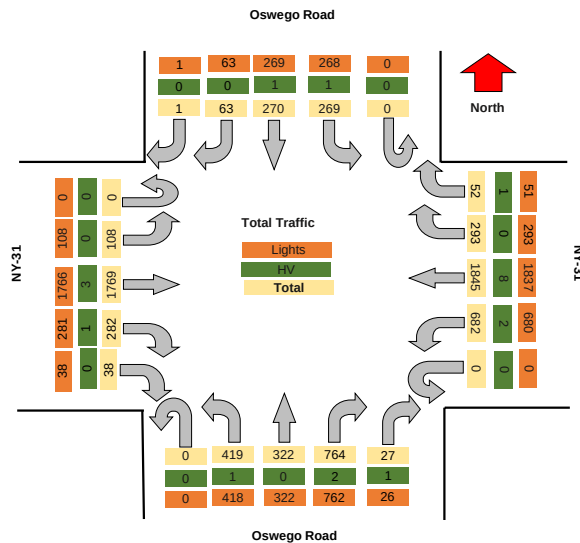





Turning Movement Peak Hour Data (PM)

#####

f 18

Leg Direction	NY-31 Eastbound								NY-31 Westbound								Oswego Road Northbound								Oswego Road Southbound								Total
	Left	Thru	Right	RTOR	U-Turn	App Total	Peds CW	Peds CCW	Left	Thru	Right	RTOR	U-Turn	App Total	Peds CW	Peds CCW	Left	Thru	Right	RTOR	U-Turn	App Total	Peds CW	Peds CCW	Left	Thru	Right	RTOR	U-Turn	App Total	Peds CW	Peds CCW	
4:30:00 PM	24	239	37	7	0	307	0	0	73	227	26	7	0	333	0	0	56	48	96	5	0	205	0	0	22	38	7	0	0	67	0	0	912
4:45:00 PM	16	228	34	1	0	279	0	0	95	235	28	5	0	363	0	0	65	48	96	6	0	215	0	0	32	31	4	0	0	67	0	0	924
5:00:00 PM	10	216	29	6	0	271	0	0	75	251	51	9	0	386	0	0	62	37	108	6	0	213	0	0	30	42	12	0	0	84	0	0	954
5:15:00 PM	13	226	29	5	0	283	0	0	91	236	39	7	0	373	0	0	42	35	105	2	0	184	0	0	34	29	11	0	0	74	0	0	914
Grand Total	63	908	148	19	0	1138	0	0	334	949	144	29	0	1455	0	0	225	168	405	19	0	817	0	0	118	139	34	0	0	291	0	0	3704
% Approach	5.5%	79.7%	13.1%	1.7%	0.0%	0.0%	0.0%	0.0%	23.0%	65.2%	9.9%	1.9%	0.0%	0.0%	0.0%	0.0%	27.5%	20.6%	49.6%	2.3%	0.0%	0.0%	0.0%	0.0%	40.4%	47.9%	11.6%	0.0%	0.0%	0.0%	0.0%	0.0%	
% Total	1.7%	24.5%	4.0%	0.5%	0.0%	30.8%	0.0%	0.0%	9.0%	25.6%	3.9%	0.8%	0.0%	38.3%	0.0%	0.0%	6.1%	4.5%	10.9%	0.5%	0.0%	22.1%	0.0%	0.0%	3.2%	3.8%	0.9%	0.0%	0.0%	7.9%	0.0%	0.0%	
PHF	0.656	0.951	0.955	0.679	0.000	0.928	0.000	0.000	0.879	0.945	0.706	0.778	0.000	0.942	0.000	0.000	0.865	0.875	0.938	0.792	0.000	0.950	0.000	0.000	0.868	0.833	0.708	0.000	0.000	0.869	0.000	0.000	0.971
Lights	63	908	148	19	0	1138	0	0	333	946	144	27	0	1450	0	0	225	168	405	19	0	817	0	0	118	139	34	0	0	291	0	0	3696
% Lights	100.0%	99.9%	99.3%	100.0%	0.0%	99.8%	0.0%	0.0%	99.7%	99.7%	100.0%	96.4%	0.0%	99.7%	0.0%	0.0%	100.0%	100.0%	100.0%	0.0%	0.0%	100.0%	0.0%	0.0%	100.0%	99.3%	100.0%	0.0%	0.0%	99.7%	0.0%	0.0%	99.8%
HV	0	1	1	0	0	2	0	0	1	3	0	1	0	5	0	0	0	0	0	0	0	0	0	0	0	1	0	0	0	1	0	0	8
% HV	0.0%	0.1%	0.7%	0.0%	0.0%	0.2%	0.0%	0.0%	0.3%	0.3%	0.0%	3.6%	0.0%	0.3%	0.0%	0.0%	0.0%	0.0%	0.0%	0.0%	0.0%	0.0%	0.0%	0.0%	0.0%	0.7%	0.0%	0.0%	0.0%	0.3%	0.0%	0.0%	0.2%
Pedestrians	0	0	0	0	0	0	0	0	0	0	0	0	0	0	0	0	0	0	0	0	0	0	0	0	0	0	0	0	0	0	0	0	0
% Pedestrians	0.0%	0.0%	0.0%	0.0%	0.0%	0.0%	0.0%	0.0%	0.0%	0.0%	0.0%	0.0%	0.0%	0.0%	0.0%	0.0%	0.0%	0.0%	0.0%	0.0%	0.0%	0.0%	0.0%	0.0%	0.0%	0.0%	0.0%	0.0%	0.0%	0.0%	0.0%	0.0%	0.0%
Bicycles on Crosswalk	0	0	0	0	0	0	0	0	0	0	0	0	0	0	0	0	0	0	0	0	0	0	0	0	0	0	0	0	0	0	0	0	0
% Bicycles on Crosswalk	0.0%	0.0%	0.0%	0.0%	0.0%	0.0%	0.0%	0.0%	0.0%	0.0%	0.0%	0.0%	0.0%	0.0%	0.0%	0.0%	0.0%	0.0%	0.0%	0.0%	0.0%	0.0%	0.0%	0.0%	0.0%	0.0%	0.0%	0.0%	0.0%	0.0%	0.0%	0.0%	0.0%

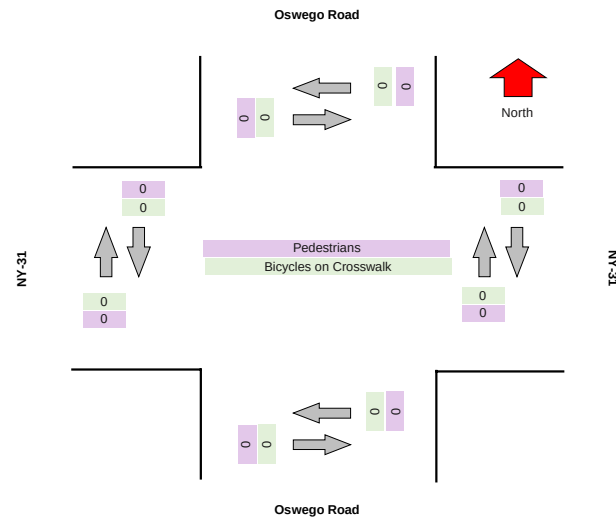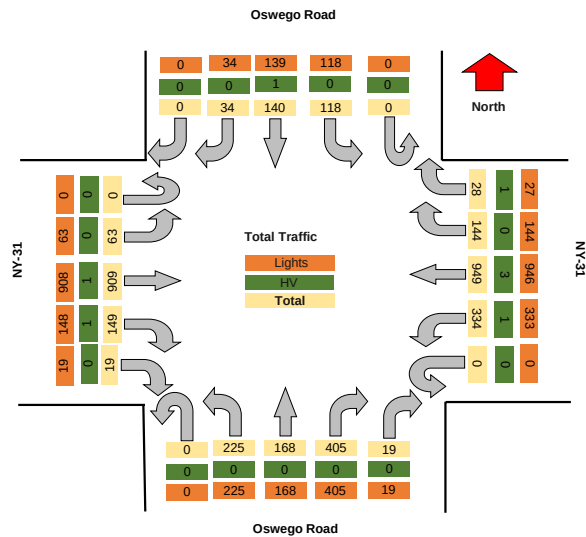

Summary


Project	GTS
Project Code	11778
Site Name	11778-13
Legs and Movements	All Processed Legs & Movement
Bin Size	15 minutes
Survey Date	2024/05/11, Saturday
Location	NYS Route 31 & Oswego Road
Latitude and Longitude	43.180160 -76.261160

AM Peak	Start 2024/05/11 12:00:00	End 2024/05/11 13:00:00	PHF 0.97
---------	------------------------------	----------------------------	-------------

Turning Movement Data

Leg Direction	NY-31 Eastbound										NY-31 Westbound										Oswego Road Northbound										Oswego Road Southbound										Total
	Left	Thru	Right	RTOR	U-Turn	App Total	Through	Right	Left	Thru	Right	RTOR	U-Turn	App Total	Through	Right	Left	Thru	Right	RTOR	U-Turn	App Total	Through	Right	Left	Thru	Right	RTOR	U-Turn	App Total	Through	Right	Left	Thru	Right	RTOR	U-Turn	App Total			
11:00:00 AM	33	238	84	1	0	314	0	0	84	185	27	4	0	322	0	0	42	35	135	1	0	189	0	0	42	35	12	1	0	84	0	0	84	0	0	84	0	0	84	839	
11:15:00 AM	30	249	25	4	0	288	0	0	106	184	27	5	0	322	0	0	46	20	92	2	0	160	0	0	42	30	18	0	0	90	0	0	90	0	0	90	0	0	90	860	
11:30:00 AM	30	298	24	4	0	296	0	0	84	211	39	3	0	337	0	0	43	32	93	2	0	170	0	0	53	32	9	1	0	95	0	0	95	0	0	95	0	0	95	888	
11:45:00 AM	36	247	38	5	0	324	0	0	80	208	24	5	0	317	0	0	37	28	88	2	0	153	0	0	40	37	9	0	0	86	0	0	86	0	0	86	0	0	86	869	
Hourly Total	49	989	139	14	0	1182	0	0	324	728	117	19	0	1228	0	0	169	109	388	7	0	672	0	0	178	127	48	2	0	325	0	0	325	0	0	325	0	0	325	3447	
12:00:00 PM	30	261	22	4	0	297	0	0	86	250	43	6	0	385	0	0	43	26	111	4	0	184	0	0	37	36	8	0	0	81	0	0	81	0	0	81	0	0	81	947	
12:15:00 PM	32	250	24	5	0	291	0	0	84	206	43	0	0	343	0	0	40	39	105	2	0	186	0	0	43	37	13	0	0	92	0	0	92	0	0	92	0	0	92	912	
12:30:00 PM	23	240	24	1	0	288	0	0	102	205	35	5	0	347	0	0	47	47	120	1	0	224	0	0	35	29	12	0	0	76	0	0	76	0	0	76	0	0	76	935	
12:45:00 PM	6	229	24	6	0	264	1	0	117	173	38	6	0	328	0	0	41	41	128	3	0	193	0	0	40	44	6	0	0	90	0	0	90	0	0	90	0	0	90	892	
Hourly Total	51	979	94	16	0	1140	1	0	399	854	159	19	0	1413	0	0	171	153	428	10	0	724	0	0	164	146	36	0	0	348	0	0	348	0	0	348	0	0	348	2689	
Grand Total	350	3559	233	20	0	3922	1	0	1053	3025	275	38	0	3989	0	0	330	262	841	17	0	2459	0	0	342	273	66	2	0	712	0	0	712	0	0	712	0	0	712	7327	
% Approach	4.3%	85.1%	9.3%	1.3%	0.0%	0.0%	0.0%	0.0%	29.2%	80.0%	10.3%	1.4%	0.0%	0.0%	0.0%	0.0%	23.2%	18.0%	57.8%	1.2%	0.0%	0.0%	0.0%	0.0%	48.8%	36.8%	12.2%	0.3%	0.0%	0.0%	0.0%	0.0%	0.0%	0.0%	0.0%	0.0%	0.0%	0.0%	0.0%		
% Total	1.4%	27.5%	3.0%	0.4%	0.0%	12.2%	0.0%	0.0%	10.8%	22.5%	3.9%	0.5%	0.0%	22.4%	0.0%	0.0%	4.8%	3.7%	11.8%	0.2%	0.0%	0.0%	0.0%	0.0%	4.8%	3.8%	1.2%	0.0%	0.0%	0.3%	0.0%	0.0%	0.3%	0.0%	0.0%	0.3%	0.0%	0.0%	0.3%		
% Left	100.0%	100.0%	22.2%	0%	0	20.0%	1.0%	0.0%	75.2%	100.0%	27.5%	3.8%	0	26.6%	0.0%	0.0%	33.7%	26.2%	63.8%	1.7%	0	14.0%	0.0%	0.0%	34.2%	27.7%	6.6%	2%	0	71.1%	0.0%	0.0%	71.1%	0.0%	0.0%	71.1%	0.0%	0.0%	71.1%	7239	
% Right	100.0%	99.9%	99.9%	100.0%	0.0%	99.9%	1.0%	0.0%	99.9%	99.9%	99.9%	100.0%	0.0%	99.9%	1.0%	0.0%	99.9%	100.0%	99.9%	100.0%	0.0%	99.7%	0.0%	0.0%	99.7%	99.9%	100.0%	100.0%	0.0%	99.7%	0.0%	0.0%	99.7%	0.0%	0.0%	99.7%	0.0%	0.0%	99.7%	99.8%	
% HV	0	1	1	0	0	2	0	0	0	1	3	1	0	5	0	0	2	0	0	0	4	0	0	1	1	0	0	2	0	0	2	0	0	2	0	0	2	13			
% Pedestrians	0	0	0	0	0	0	0	0	0	0	0	0	0	0	0	0	0	0	0	0	0	0	0	0	0	0	0	0	0	0	0	0	0	0	0	0	0	0	0		
% Bicycles on Crosswalk	0.0%	0.0%	0.0%	0.0%	0.0%	0.0%	0.0%	0.0%	0.0%	0.0%	0.0%	0.0%	0.0%	0.0%	0.0%	0.0%	0.0%	0.0%	0.0%	0.0%	0.0%	0.0%	0.0%	0.0%	0.0%	0.0%	0.0%	0.0%	0.0%	0.0%	0.0%	0.0%	0.0%	0.0%	0.0%	0.0%	0.0%	0.0%	0.0%		
% Bicycles on Crosswalk	0.0%	0.0%	0.0%	0.0%	0.0%	0.0%	0.0%	0.0%	0.0%	0.0%	0.0%	0.0%	0.0%	0.0%	0.0%	0.0%	0.0%	0.0%	0.0%	0.0%	0.0%	0.0%	0.0%	0.0%	0.0%	0.0%	0.0%	0.0%	0.0%	0.0%	0.0%	0.0%	0.0%	0.0%	0.0%	0.0%	0.0%	0.0%	0.0%		

Turning Movement Data Plot


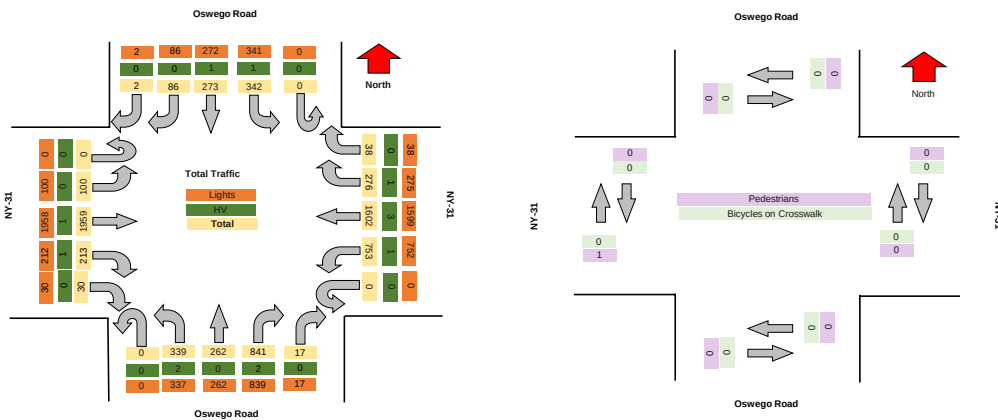


Summary

Turning Movement Peak Hour Data (AM)

12:00:00 PM

Leg	NY-31										NY-31										Oswego Road										Total
	Eastbound					Westbound					Northbound					Southbound															
Direction	Left	Thru	Right	RTOR	U-Turn	App Total	Left	Thru	Right	RTOR	U-Turn	App Total	Left	Thru	Right	RTOR	U-Turn	App Total	Left	Thru	Right	RTOR	U-Turn	App Total							
Start Time	10	281	22	4	0	297	0	0	0	0	0	0	43	26	111	4	0	184	0	0	0	0	0	947							
12:00:00 PM	12	250	24	5	0	291	0	0	0	0	0	0	40	39	106	2	0	188	0	0	0	0	0	912							
12:15:00 PM	23	240	24	1	0	288	0	0	0	0	0	0	47	47	129	1	0	224	0	0	0	0	0	935							
12:30:00 PM	0	228	24	6	0	254	1	0	0	0	0	0	43	41	128	0	0	192	0	0	0	0	0	892							
12:45:00 PM	0	228	24	6	0	254	1	0	0	0	0	0	43	41	128	0	0	192	0	0	0	0	0	892							
Grand Total	35	1279	94	16	0	1344	1	0	0	0	0	0	121	153	450	7	0	727	0	0	0	0	0	3595							
% Approach	4.5%	85.9%	8.2%	1.4%	0.0%	0.0%	0.0%	0.0%	0.0%	0.0%	0.0%	0.0%	21.7%	35.4%	57.8%	1.3%	0.0%	0.0%	0.0%	0.0%	0.0%	0.0%	0.0%	0.0%							
% Total	1.4%	25.6%	2.6%	0.4%	0.0%	30.9%	0.0%	0.0%	0.0%	10.8%	22.6%	4.3%	0.5%	0.0%	38.3%	0.0%	0.0%	21.4%	0.0%	0.0%	0.0%	9.4%	0.0%	0.0%							
PW	0.004	0.008	0.003	0.001	0.000	0.000	0.000	0.000	0.000	0.003	0.004	0.000	0.000	0.000	0.004	0.000	0.000	0.000	0.000	0.000	0.000	0.000	0.000	0.003							
% Lights	5%	95%	94%	99%	0%	100%	0%	0%	0%	99%	100%	100%	100%	100%	100%	100%	100%	100%	100%	100%	100%	100%	100%	100%							
% Pedestrians	0	0	0	0	0	0	0	0	0	0	0	0	0	0	0	0	0	0	0	0	0	0	0	0							
% Bicycles	0	0	0	0	0	0	0	0	0	0	0	0	0	0	0	0	0	0	0	0	0	0	0	0							
% Bicycles on Crosswalk	0.0%	0.0%	0.0%	0.0%	0.0%	0.0%	0.0%	0.0%	0.0%	0.0%	0.0%	0.0%	0.0%	0.0%	0.0%	0.0%	0.0%	0.0%	0.0%	0.0%	0.0%	0.0%	0.0%	0.0%							
% Bicycles on Crosswalk	0.0%	0.0%	0.0%	0.0%	0.0%	0.0%	0.0%	0.0%	0.0%	0.0%	0.0%	0.0%	0.0%	0.0%	0.0%	0.0%	0.0%	0.0%	0.0%	0.0%	0.0%	0.0%	0.0%	0.0%							

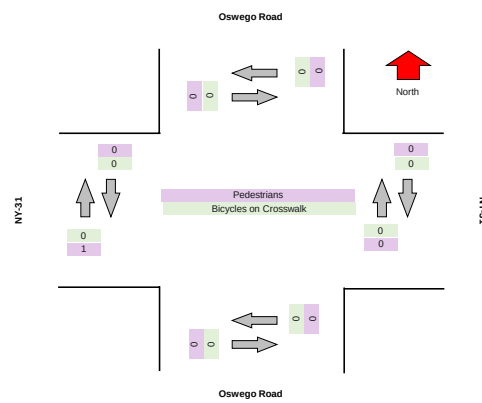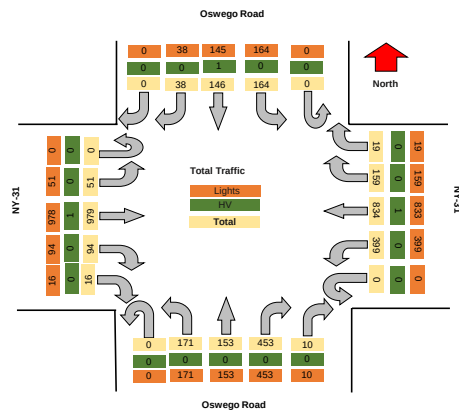

Summary



Summary

Summary

Summary

Motorcycles

Leg Direction Start Time	NY-31 Eastbound							NY-31 Westbound							Osawego Road Northbound							Osawego Road Southbound						
	Left							Left							Left							Left						
	Thru	Right	RTOR	U-Turn	Peds CW	Peds CCW		Thru	Right	RTOR	U-Turn	Peds CW	Peds CCW		Thru	Right	RTOR	U-Turn	Peds CW	Peds CCW		Thru	Right	RTOR	U-Turn	Peds CW	Peds CCW	
2024/05/11 11:00:00	1	1	0	0	0	0	0	0	0	0	0	0	0	0	0	1	0	0	0	0	0	0	0	0	0	0	0	0
2024/05/11 11:15:00	0	0	0	0	0	0	0	0	0	0	0	0	0	0	0	0	0	0	0	0	0	0	0	0	0	0	0	0
2024/05/11 11:30:00	0	1	0	0	0	0	0	0	0	0	0	0	0	0	0	0	2	0	0	0	0	0	1	0	0	0	0	0
2024/05/11 11:45:00	0	0	0	0	0	0	0	0	1	0	0	0	0	0	0	0	0	0	0	0	0	0	1	0	0	0	0	0
2024/05/11 12:00:00	0	1	0	0	0	0	0	1	0	0	0	0	0	0	0	0	0	0	0	0	0	0	0	0	0	0	0	0
2024/05/11 12:15:00	0	0	0	0	0	0	0	0	0	0	0	0	0	0	0	1	0	0	0	0	0	1	0	2	0	0	0	0
2024/05/11 12:30:00	0	0	0	0	0	0	0	0	0	0	0	0	0	0	0	0	0	0	0	0	0	0	1	0	0	0	0	0
2024/05/11 12:45:00	0	0	0	0	0	0	0	0	1	0	0	0	0	0	0	0	1	0	0	0	0	0	0	0	0	0	0	0
Total	1	3	0	0	0	0	0	1	2	0	0	0	0	0	0	2	3	0	0	0	0	1	3	2	0	0	0	0

Cars

Leg	Direction	Start Time	NY-31 Eastbound								NY-31 Westbound								Oswego Road Northbound								Oswego Road Southbound							
			Thru	Right	RTOR	U-Turn	Peds CW	Peds CCW		Thru	Right	RTOR	U-Turn	Peds CW	Peds CCW		Thru	Right	RTOR	U-Turn	Peds CW	Peds CCW		Thru	Right	RTOR	U-Turn	Peds CW	Peds CCW					
		2024/05/11 11:00:00	12	225	33	1	0	0	0	0	84	183	27	6	0	0	0	41	29	115	1	0	0	0	0	0	0	0	0	0	0	0	0	0
		2024/05/11 11:15:00	10	248	24	4	0	0	0	0	105	183	27	5	0	0	0	45	29	91	2	0	0	0	0	0	0	0	0	0	0	0	0	0
		2024/05/11 11:30:00	10	257	24	4	0	0	0	0	84	211	38	3	0	0	0	41	30	91	2	0	0	0	0	0	0	0	0	0	0	0	0	0
		2024/05/11 11:45:00	16	246	36	5	0	0	0	0	79	207	24	5	0	0	0	37	26	87	2	0	0	0	0	0	0	0	0	0	0	0	0	0
		2024/05/11 12:00:00	10	258	22	4	0	0	0	0	85	246	43	6	0	0	0	43	26	111	4	0	0	0	0	0	0	0	0	0	0	0	0	0
		2024/05/11 12:15:00	12	250	24	5	0	0	0	0	84	206	43	0	0	0	0	40	38	103	2	0	0	0	0	0	0	0	0	0	0	0	0	0
		2024/05/11 12:30:00	23	238	24	1	0	0	0	0	102	204	35	5	0	0	0	47	47	129	1	0	0	0	0	0	0	0	0	0	0	0	0	0
		2024/05/11 12:45:00	6	226	23	6	0	0	0	0	117	172	38	8	0	0	0	40	41	107	3	0	0	0	0	0	0	0	0	0	0	0	0	0
Total			89	1948	210	30	0	0	0	0	750	1592	275	38	0	0	0	334	257	834	17	0	0	0	0	0	0	0	0	0	0	0	0	0

Single-Unit Trucks

Leg Direction Start Time	NY-31 Eastbound							NY-31 Westbound							Osawego Road Northbound							Osawego Road Southbound						
	Left							Left							Left							Left						
	Thru	Right	RTOR	U-Turn	Peds CW	Peds CCW		Thru	Right	RTOR	U-Turn	Peds CW	Peds CCW		Thru	Right	RTOR	U-Turn	Peds CW	Peds CCW		Thru	Right	RTOR	U-Turn	Peds CW	Peds CCW	
2024/05/11 11:00:00	0	0	0	0	0	0	0	0	1	0	0	0	0	0	1	1	0	0	0	0	0	0	0	0	0	0	0	0
2024/05/11 11:15:00	0	1	1	0	0	0	0	1	0	0	0	0	0	0	0	0	0	0	0	0	0	0	0	0	0	0	0	0
2024/05/11 11:30:00	0	0	0	0	0	0	0	0	0	0	0	0	0	0	1	2	0	0	0	0	0	0	0	0	0	0	0	0
2024/05/11 11:45:00	0	1	0	0	0	0	0	0	0	0	0	0	0	0	0	0	0	0	0	0	0	0	0	0	0	0	0	0
2024/05/11 12:00:00	0	2	0	0	0	0	0	0	3	0	0	0	0	0	0	0	0	0	0	0	0	0	0	0	0	0	0	0
2024/05/11 12:15:00	0	0	0	0	0	0	0	0	0	0	0	0	0	0	0	0	2	0	0	0	0	0	1	0	0	0	0	0
2024/05/11 12:30:00	0	2	0	0	0	0	0	0	1	0	0	0	0	0	0	0	0	0	0	0	0	0	0	1	0	0	0	0
2024/05/11 12:45:00	0	1	1	0	0	0	0	0	0	0	0	0	0	0	1	0	0	0	0	0	0	0	0	0	0	0	0	0
Total	0	7	2	0	0	0	0	1	5	0	0	0	0	0	3	3	2	0	0	0	0	0	1	1	0	0	0	0

Articulated Trucks

Leg	Direction	Start Time	NY-31 Eastbound							NY-31 Westbound							Osawego Road Northbound							Osawego Road Southbound						
			Thru	Right	RTOR	U-Turn	Peds CW	Peds CCW	Left	Thru	Right	RTOR	U-Turn	Peds CW	Peds CCW	Left	Thru	Right	RTOR	U-Turn	Peds CW	Peds CCW	Left	Thru	Right	RTOR	U-Turn	Peds CW	Peds CCW	Left
Total		2024/05/11 11:00:00	0	0	0	0	0	0	0	0	0	0	0	0	0	0	0	0	0	0	0	0	0	0	0	0	0	0	0	0
		2024/05/11 11:15:00	0	0	0	0	0	0	0	0	1	0	0	0	0	0	0	0	0	0	0	0	0	0	0	0	0	0	0	0
		2024/05/11 11:30:00	0	0	0	0	0	0	0	0	0	0	0	0	0	0	0	0	0	0	0	0	0	0	0	0	0	0	0	0
		2024/05/11 11:45:00	0	0	0	0	0	0	0	0	0	0	0	0	0	0	0	0	1	0	0	0	0	0	0	0	0	0	0	0
		2024/05/11 12:00:00	0	0	0	0	0	0	0	0	0	0	0	0	0	0	0	0	0	0	0	0	0	0	1	0	0	0	0	0
		2024/05/11 12:15:00	0	0	0	0	0	0	0	0	0	0	0	0	0	0	0	0	0	0	0	0	0	0	0	0	0	0	0	0
		2024/05/11 12:30:00	0	0	0	0	0	0	0	0	0	0	0	0	0	0	0	0	0	0	0	0	0	0	0	0	0	0	0	0
	2024/05/11 12:45:00	0	0	1	0	0	0	0	0	0	0	0	0	0	0	0	0	0	0	0	0	0	0	0	0	0	0	0	0	
	Total		0	1	0	0	0	0	0	0	3	0	0	0	0	0	0	0	1	0	0	0	0	0	1	0	0	0	0	0

Buses

Leg	Direction	Start Time	NY-31 Eastbound Left							NY-31 Westbound Left							Osawego Road Northbound Left							Osawego Road Southbound Left						
			Thru	Right	RTOR	U-Turn	Peds CW	Peds CCW	Left	Thru	Right	RTOR	U-Turn	Peds CW	Peds CCW	Left	Thru	Right	RTOR	U-Turn	Peds CW	Peds CCW	Left	Thru	Right	RTOR	U-Turn	Peds CW	Peds CCW	Left
Total		2024/05/11 11:00:00	0	0	1	0	0	0	0	0	0	0	0	0	0	0	0	0	0	0	0	0	0	0	0	0	0	0	0	0
		2024/05/11 11:15:00	0	0	0	0	0	0	0	0	0	0	0	0	0	1	0	0	0	0	0	0	0	0	0	0	0	0	0	0
		2024/05/11 11:30:00	0	0	0	0	0	0	0	0	1	0	0	0	0	0	1	0	0	0	0	0	0	1	0	0	0	0	0	0
		2024/05/11 11:45:00	0	0	0	0	0	0	0	1	0	0	0	0	0	0	0	0	0	0	0	0	0	0	0	0	0	0	0	0
		2024/05/11 12:00:00	0	0	0	0	0	0	0	0	0	0	0	0	0	0	0	0	0	0	0	0	0	0	0	0	0	0	0	0
		2024/05/11 12:15:00	0	0	0	0	0	0	0	0	0	0	0	0	0	0	0	0	0	0	0	0	0	0	0	0	0	0	0	0
		2024/05/11 12:30:00	0	0	0	0	0	0	0	0	0	0	0	0	0	0	0	0	0	0	0	0	0	0	0	0	0	0	0	0
		2024/05/11 12:45:00	0	0	0	0	0	0	0	0	0	0	0	0	0	0	0	0	0	0	0	0	0	0	0	0	0	0	0	0

Pedestrians

[illegible]

Bicycles on Road

Log Direction Start Time	NY-31 Eastbound Left							NY-31 Westbound Left							Osage Road Northbound Left							Osage Road Southbound						
	Thru	Right	RTOR	U-Turn	Peds: CW	Peds: CCW		Thru	Right	RTOR	U-Turn	Peds: CW	Peds: CCW		Thru	Right	RTOR	U-Turn	Peds: CW	Peds: CCW		Thru	Right	RTOR	U-Turn	Peds: CW	Peds: CCW	
202405/11 11:00:00	0	0	0	0	0	0		0	0	0	0	0	0		0	0	0	0	0	0		0	0	0	0	0	0	
202405/11 11:10:00	0	0	0	0	0	0		0	0	0	0	0	0		0	0	0	0	0	0		0	0	0	0	0	0	
202405/11 11:20:00	0	0	0	0	0	0		0	0	0	0	0	0		0	0	0	0	0	0		0	0	0	0	0	0	
202405/11 11:45:00	0	0	0	0	0	0		0	0	0	0	0	0		0	0	0	0	0	0		0	0	0	0	0	0	
202405/11 12:00:00	0	0	0	0	0	0		0	0	0	0	0	0		0	0	0	0	0	0		0	0	0	0	0	0	
202405/11 12:10:00	0	0	0	0	0	0		0	0	0	0	0	0		0	0	0	0	0	0		0	0	0	0	0	0	
202405/11 12:15:00	0	0	0	0	0	0		0	0	0	0	0	0		0	0	0	0	0	0		0	0	0	0	0	0	
202405/11 12:30:00	0	0	0	0	0	0		0	0	0	0	0	0		0	0	0	0	0	0		0	0	0	0	0	0	
202405/11 12:45:00	0	0	0	0	0	0		0	0	0	0	0	0		0	0	0	0	0	0		0	0	0	0	0	0	
Total	0	0	0	0	0	0		0	0	0	0	0	0		0	0	0	0	0	0		0	0	0	0	0	0	

Bicycles on Crosswalk

[illegible]

Total Volume Class Breakdown

Leg Direction	NY-31 Eastbound										NY-31 Westbound										Oswego Road Northbound										Oswego Road Southbound									
	Start Time	Thru	Right	RTOR	U-Turn	App Total	Peds CW	Peds CCW	Left	Thru	Right	RTOR	U-Turn	App Total	Peds CW	Peds CCW	Left	Thru	Right	RTOR	U-Turn	App Total	Peds CW	Peds CCW	Left	Thru	Right	RTOR	U-Turn	App Total	Peds CW	Peds CCW	Int Total	Cross Total						
2024/05/11 11:00:00	13	236	34	1	0	274	0	0	84	165	27	6	0	232	0	0	42	31	115	1	0	189	0	0	42	29	12	0	0	84	0	0	0	829	0					
	2024/05/11 11:15:00	10	249	25	4	0	288	0	0	106	184	27	5	0	322	0	0	46	30	92	2	0	160	0	0	42	30	18	0	0	90	0	0	0	860	0				
	2024/05/11 11:30:00	10	258	24	4	0	296	0	0	84	211	39	3	0	337	0	0	43	32	93	2	0	170	0	0	53	32	9	1	0	95	0	0	0	886	0				
	2024/05/11 11:45:00	16	247	36	5	0	304	0	0	80	208	24	5	0	317	0	0	37	26	88	2	0	153	0	0	40	37	9	0	0	86	0	0	0	860	0				
	2024/05/11 12:00:00	10	261	22	4	0	297	0	0	86	250	43	6	0	385	0	0	43	26	111	4	0	184	0	0	27	36	8	0	0	81	0	0	0	947	0				
	2024/05/11 12:15:00	12	250	24	5	0	291	0	0	94	206	43	0	0	343	0	0	40	39	105	2	0	186	0	0	43	37	12	0	0	92	0	0	0	912	0				
2024/05/11 12:30:00	23	240	24	1	0	287	0	0	102	205	35	5	0	347	0	0	47	47	129	1	0	224	0	0	35	29	12	0	0	76	0	0	0	935	0					
2024/05/11 12:45:00	6	222	24	6	0	252	1	0	112	173	38	8	0	238	1	0	41	41	108	3	0	193	0	0	42	44	6	0	0	92	0	0	0	892	1					
Grand Total		150	1559	213	30	0	2302	1	0	753	1602	578	38	0	2669	0	0	339	262	841	17	0	1459	0	0	342	273	86	2	0	703	0	0	0	7133	1				
% Approach		4.3%	85.1%	13.3%	1.3%	0.0%				32.2%	60.0%	10.3%	1.4%	0.0%				22.2%	18.0%	57.8%	1.2%	0.0%				48.8%	38.8%	12.2%	0.3%	0.0%					9.9%					
% Total		1.4%	27.5%	3.0%	0.4%	0.0%	32.3%			10.6%	22.5%	3.9%	0.5%	0.0%	37.4%			4.8%	3.7%	11.8%	0.2%	0.0%	20.5%			4.8%	3.8%	1.2%	0.0%	0.0%					9.9%					
% Motorcycles		1	3	0	0	0	4			1	2	0	0	0	3			0	2	3	0	0	5			1	3	2	0	0					6					
% Cars		1.0%	0.2%	0.0%	0.0%	0.0%	0.2%			0.1%	0.1%	0.0%	0.0%	0.0%	0.1%			0.0%	0.8%	0.4%	0.0%	0.0%	0.3%			0.3%	1.1%	2.3%	0.0%	0.0%					0.9%					
% Single-Unit Trucks		99	1345	210	30	0	2287			750	1550	275	38	0	2653			334	257	834	17	0	1442			340	268	83	2	0	693				693					
% Articulated Trucks		0	7	2	0	0	9			1	5	0	0	0	6			95.5%	98.1%	99.2%	0.0%	0.0%	98.8%			95.4%	98.2%	96.5%	100.0%	0.0%	0.0%	96.8%				96.8%				
% Buses		0	0	0	0	0	0			0	0	0	0	0	0			5	3	2	0	0	8			0	1	1	0	0				2						
% Bicycles on Road		0.0%	0.4%	0.9%	0.0%	0.0%	0.4%			0.1%	0.3%	0.0%	0.0%	0.0%	0.2%			0.9%	1.1%	0.2%	0.0%	0.0%	0.5%			0.0%	0.4%	1.2%	0.0%	0.0%				0.3%						
% Pedestrians		0	1	0	0	0	1			0	2	0	0	0	3			0	0	1	0	0	1			1	0	1	0	0				1						
% Bicycles on Crosswalk		0.0%	0.1%	0.0%	0.0%	0.0%	0.0%			0.0%	0.2%	0.0%	0.0%	0.0%	0.1%			0.0%	0.0%	0.1%	0.0%	0.0%	0.1%			0.0%	0.4%	0.0%	0.0%	0.0%				0.1%						
% Pedestrians		0	0	0	0	0	0			0	0	0	0	0	0			0.6%	0.0%	0.1%	0.0%	0.0%	0.2%			0.3%	0.0%	0.0%	0.0%	0.0%				0.1%						
% Bicycles on Road		0.0%	0.0%	0.0%	0.0%	0.0%	0.0%			0.0%	0.0%	0.0%	0.0%	0.0%	0.0%			0.0%	0.0%	0.0%	0.0%	0.0%	0.0%			0.0%	0.0%	0.0%	0.0%	0.0%				0.0%						
% Pedestrians		0.0%	0.0%	0.0%	0.0%	0.0%	0.0%			0.0%	0.0%	0.0%	0.0%	0.0%	0.0%			0.0%	0.0%	0.0%	0.0%	0.0%	0.0%			0.0%	0.0%	0.0%	0.0%	0.0%				0.0%						
% Bicycles on Crosswalk		0.0%	0.0%	0.0%	0.0%	0.0%	0.0%			0.0%	0.0%	0.0%	0.0%	0.0%	0.0%			0.0%	0.0%	0.0%	0.0%	0.0%	0.0%			0.0%	0.0%	0.0%	0.0%	0.0%				0.0%						

AM Peak Class Breakdown

Log	NY-31	Chicago Road												Chicago Road												Chgs Total
		Time	Right	BTOR	Li-Turn	App Total	Prds Conv	Prds Conv	Prds Conv	Chgs	Time	Right	BTOR	Li-Turn	App Total	Prds Conv	Prds Conv	Prds Conv	Chgs							
Start Time	2024/05/01 12:00:00	10	25%			0	0	0	0	0	10	25%			0	0	0	0	0							
	2024/05/01 12:10:00	12	29%	24	5	0	29%	0	0	34	20%	24	5	0	29%	0	0	0	0							
	2024/05/01 12:20:00	13	24	1	1	0	24%	0	0	34	20%	20	20	0	24%	0	0	0	0							
	2024/05/01 12:30:00	12	29%	24	5	0	29%	0	0	34	20%	24	5	0	29%	0	0	0	0							
	2024/05/01 12:40:00	12	29%	24	5	0	29%	0	0	34	20%	24	5	0	29%	0	0	0	0							
	2024/05/01 12:50:00	12	29%	24	5	0	29%	0	0	34	20%	24	5	0	29%	0	0	0	0							
	2024/05/01 13:00:00	12	29%	24	5	0	29%	0	0	34	20%	24	5	0	29%	0	0	0	0							
	2024/05/01 13:10:00	12	29%	24	5	0	29%	0	0	34	20%	24	5	0	29%	0	0	0	0							
	2024/05/01 13:20:00	12	29%	24	5	0	29%	0	0	34	20%	24	5	0	29%	0	0	0	0							
	2024/05/01 13:30:00	12	29%	24	5	0	29%	0	0	34	20%	24	5	0	29%	0	0	0	0							
	2024/05/01 13:40:00	12	29%	24	5	0	29%	0	0	34	20%	24	5	0	29%	0	0	0	0							
	2024/05/01 13:50:00	12	29%	24	5	0	29%	0	0	34	20%	24	5	0	29%	0	0	0	0							
	2024/05/01 14:00:00	12	29%	24	5	0	29%	0	0	34	20%	24	5	0	29%	0	0	0	0							
	2024/05/01 14:10:00	12	29%	24	5	0	29%	0	0	34	20%	24	5	0	29%	0	0	0	0							
	2024/05/01 14:20:00	12	29%	24	5	0	29%	0	0	34	20%	24	5	0	29%	0	0	0	0							
	2024/05/01 14:30:00	12	29%	24	5	0	29%	0	0	34	20%	24	5	0	29%	0	0	0	0							
	2024/05/01 14:40:00	12	29%	24	5	0	29%	0	0	34	20%	24	5	0	29%	0	0	0	0							
Project	GTS
Project Code	11778
Site Name	11778-13
Legs and Movements	All Processed Legs & Move
Bin Size	15 minutes
Survey Date	2024/05/11, Saturday
Location	NYS Route 31 & Oswego R
Latitude and Longitude	43.180160, -76.261160

	Start	End	PHF
AM Peak	2024/05/11 12:00:00	2024/05/11 13:00:00	0.97

Turning Movement Data

Leg Direction	NY-31 Eastbound										NY-31 Westbound										Oswego Road Northbound										Oswego Road Southbound										Total	
	Left					Thru					Right					RTOR					U-Turn					App Total					Peak CV					Peak CCV						Left					Thru					Right					RTOR					U-Turn					App Total					Peak CV					Peak CCV				
	Start Time	Left	Thru	Right	RTOR	U-Turn	App Total	Peak CV	Peak CCV	Left	Thru	Right	RTOR	U-Turn	App Total	Peak CV	Peak CCV	Left	Thru	Right	RTOR	U-Turn	App Total	Peak CV	Peak CCV	Left	Thru	Right	RTOR	U-Turn	App Total	Peak CV	Peak CCV	Left	Thru	Right	RTOR	U-Turn	App Total	Peak CV		Peak CCV																																							
11:00:00 AM	13	226	34	1	0	274	0	0	84	165	27	6	0	282	0	0	42	31	115	1	0	189	0	0	43	28	12	1	0	84	0	0	829	0	0	829	0	0	829	0	0	829	0	0	829																																				
11:15:00 AM	10	249	25	4	0	288	0	0	106	184	27	5	0	322	0	0	46	20	92	2	0	160	0	0	42	30	18	0	0	90	0	0	860	0	0	860	0	0	860	0	0	860	0	0	860																																				
11:30:00 AM	10	258	24	4	0	296	0	0	84	211	39	3	0	337	0	0	43	32	93	2	0	170	0	0	53	32	9	1	0	95	0	0	898	0	0	898	0	0	898	0	0	898	0	0	898																																				
11:45:00 AM	16	247	36	5	0	304	0	0	80	208	24	5	0	317	0	0	37	26	88	2	0	153	0	0	40	37	9	0	0	86	0	0	860	0	0	860	0	0	860	0	0	860	0	0	860																																				
Hourly Total	49	980	119	14	0	1162	0	0	354	768	117	19	0	1258	0	0	168	109	389	7	0	672	0	0	178	127	48	2	0	355	0	0	3447	0	0	3447	0	0	3447	0	0	3447	0	0	3447																																				
12:00:00 PM	10	261	22	4	0	297	0	0	86	250	43	6	0	385	0	0	43	26	114	4	0	184	0	0	37	36	8	0	0	81	0	0	947	0	0	947	0	0	947	0	0	947	0	0	947																																				
12:15:00 PM	12	250	24	5	0	291	0	0	94	206	43	0	0	343	0	0	40	39	105	2	0	186	0	0	43	37	12	0	0	92	0	0	912	0	0	912	0	0	912	0	0	912	0	0	912																																				
12:30:00 PM	23	240	24	1	0	288	0	0	102	205	35	5	0	347	0	0	47	47	129	1	0	224	0	0	35	29	12	0	0	76	0	0	935	0	0	935	0	0	935	0	0	935	0	0	935																																				
12:45:00 PM	6	228	24	6	0	264	1	0	117	173	38	8	0	336	0	0	41	41	108	3	0	193	0	0	49	44	6	0	0	99	0	0	892	0	0	892	0	0	892	0	0	892	0	0	892																																				
Hourly Total	51	979	94	16	0	1140	1	0	399	834	159	19	0	1411	0	0	171	153	453	10	0	787	0	0	164	146	38	0	0	348	0	0	3686	0	0	3686	0	0	3686	0	0	3686	0	0	3686																																				
Grand Total	100	1959	213	30	0	2302	1	0	753	1602	276	38	0	2669	0	0	339	262	841	17	0	1459	0	0	342	273	86	2	0	703	0	0	7133	0	0	7133	0	0	7133	0	0	7133	0	0	7133																																				
% Approach	4.3%	85.1%	9.3%	1.3%	0.0%	0.0%	0.0%	0.0%	28.2%	60.0%	10.3%	1.4%	0.0%	0.0%	0.0%	0.0%	23.2%	18.0%	57.6%	1.2%	0.0%	0.0%	0.0%	0.0%	48.6%	38.8%	12.2%	0.3%	0.0%	0.0%	0.0%	0.0%	0.0%	0.0%	0.0%	0.0%	0.0%	0.0%	0.0%	0.0%	0.0%	0.0%	0.0%	0.0%	0.0%	0.0%	0.0%																																		
% Total	1.4%	27.5%	3.0%	0.4%	0.0%	32.3%	0.0%	0.0%	10.6%	22.5%	3.9%	0.5%	0.0%	37.4%	0.0%	0.0%	4.8%	3.7%	11.8%	0.2%	0.0%	20.5%	0.0%	0.0%	4.8%	3.8%	1.2%	0.0%	0.0%	5.9%	0.0%	0.0%	0.0%	0.0%	0.0%	0.0%	0.0%	0.0%	0.0%	0.0%	0.0%	0.0%	0.0%	0.0%	0.0%	0.0%	0.0%																																		
Lights	100	99.9%	99.5%	100.0%	0.0%	99.9%	0.0%	0.0%	99.9%	99.8%	99.8%	100.0%	0.0%	99.8%	0.0%	0.0%	99.4%	100.0%	99.8%	100.0%	0.0%	99.7%	0.0%	0.0%	99.7%	99.8%	100.0%	100.0%	0.0%	99.7%	0.0%	0.0%	99.8%	0.0%	0.0%	99.8%	0.0%	0.0%	99.8%	0.0%	0.0%	99.8%	0.0%	0.0%	99.8%	0.0%	0.0%	99.8%																																	
HV	0	1	1	0	0	2	0	0	1	3	2	0	0	5	0	0	2	0	2	0	0	4	0	0	1	1	0	0	0	2	0	0	13	0	0	13	0	0	13	0	0	13	0	0	13	0	0	13																																	
% HV	0.0%	0.1%	0.5%	0.0%	0.0%	0.1%	0.0%	0.0%	0.1%	0.2%	0.4%	0.0%	0.0%	0.2%	0.0%	0.0%	0.0%	0.0%	0.2%	0.0%	0.0%	0.3%	0.0%	0.0%	0.3%	0.4%	0.0%	0.0%	0.0%	0.3%	0.0%	0.0%	0.2%	0.0%	0.0%	0.2%	0.0%	0.0%	0.2%	0.0%	0.0%	0.2%	0.0%	0.0%	0.2%	0.0%	0.0%	0.2%																																	
% Pedestrians	0.0%	0.0%	0.0%	0.0%	0.0%	0.0%	100.0%	0.0%	0.0%	0.0%	0.0%	0.0%	0.0%	0.0%	0.0%	0.0%	0.0%	0.0%	0.0%	0.0%	0.0%	0.0%	0.0%	0.0%	0.0%	0.0%	0.0%	0.0%	0.0%	0.0%	0.0%	0.0%	0.0%	0.0%	0.0%	0.0%	0.0%	0.0%	0.0%	0.0%	0.0%	0.0%	0.0%	0.0%	0.0%	0.0%	0.0%	0.0%																																	
% Bicycles on Crosswalk	0.0%	0.0%	0.0%	0.0%	0.0%	0.0%	0.0%	0.0%	0.0%	0.0%	0.0%	0.0%	0.0%	0.0%	0.0%	0.0%	0.0%	0.0%	0.0%	0.0%	0.0%	0.0%	0.0%	0.0%	0.0%	0.0%	0.0%	0.0%	0.0%	0.0%	0.0%	0.0%	0.0%	0.0%	0.0%	0.0%	0.0%	0.0%	0.0%	0.0%	0.0%	0.0%	0.0%	0.0%	0.0%	0.0%	0.0%	0.0%																																	

Turning Movement Data Plot

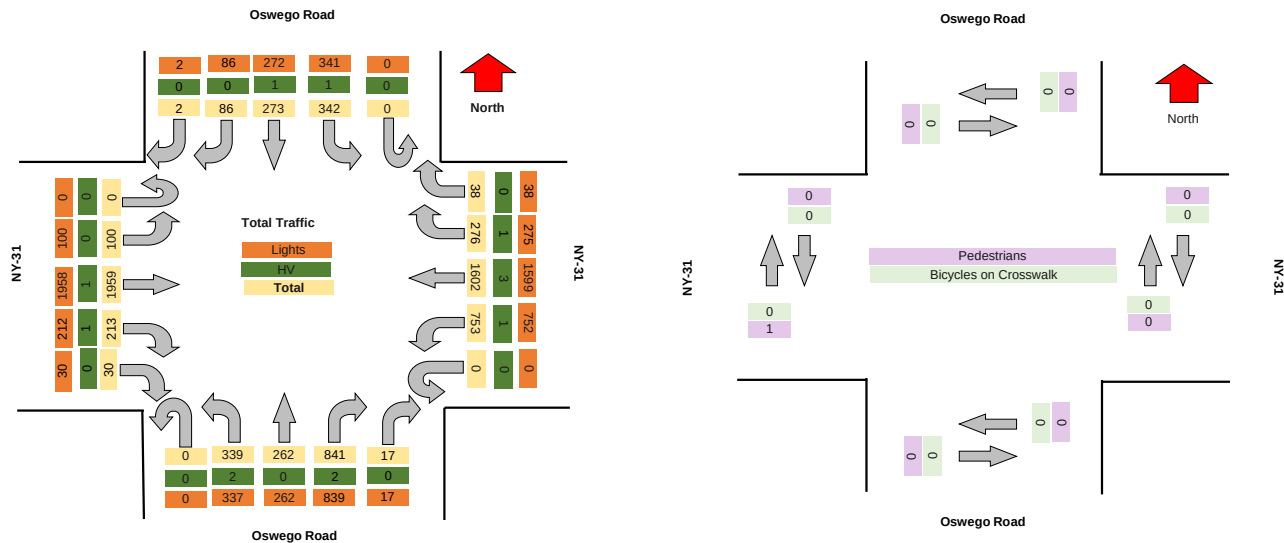





Turning Movement Peak Hour Data (AM)

f 18

#####

Leg Direction	NY-31									NY-31									Oswego Road									Oswego Road									Total
	Eastbound									Westbound									Northbound									Southbound									
	Left	Thru	Right	RTOR	U-Turn	App Total	Peds CW	Peds CCW		Left	Thru	Right	RTOR	U-Turn	App Total	Peds CW	Peds CCW		Left	Thru	Right	RTOR	U-Turn	App Total	Peds CW	Peds CCW		Left	Thru	Right	RTOR	U-Turn	App Total	Peds CW	Peds CCW		
12:00:00 PM	10	261	22	4	0	297	0	0		86	250	43	6	0	385	0	0		43	26	111	4	0	184	0	0		37	36	8	0	0	81	0	0		947
12:15:00 PM	12	250	24	5	0	291	0	0		94	206	43	0	0	343	0	0		40	39	105	2	0	186	0	0		43	37	12	0	0	92	0	0		912
12:30:00 PM	23	240	24	1	0	288	0	0		102	205	35	5	0	347	0	0		47	47	129	1	0	224	0	0		35	29	12	0	0	76	0	0		935
12:45:00 PM	6	228	24	6	0	264	1	0		117	173	38	8	0	336	0	0		41	41	108	3	0	193	0	0		49	44	6	0	0	99	0	0		892
Grand Total	51	979	94	16	0	1140	1	0		399	834	159	19	0	1411	0	0		171	153	453	10	0	787	0	0		164	146	38	0	0	348	0	0		3686
% Approach	4.5%	85.9%	8.2%	1.4%	0.0%	0.0%	0.0%	0.0%		28.3%	59.1%	11.3%	1.3%	0.0%	0.0%	0.0%	0.0%		21.7%	19.4%	57.6%	1.3%	0.0%	0.0%	0.0%	0.0%		47.1%	42.0%	10.9%	0.0%	0.0%	0.0%	0.0%	0.0%		
% Total	1.4%	26.6%	2.6%	0.4%	0.0%	30.9%	0.0%	0.0%		10.8%	22.6%	4.3%	0.5%	0.0%	38.3%	0.0%	0.0%		4.6%	4.2%	12.3%	0.3%	0.0%	21.4%	0.0%	0.0%		4.4%	4.0%	1.0%	0.0%	0.0%	9.4%	0.0%	0.0%		
PHF	0.554	0.938	0.979	0.667	0.000	0.960	0.000	0.000		0.853	0.834	0.924	0.594	0.000	0.916	0.000	0.000		0.910	0.814	0.878	0.625	0.000	0.878	0.000	0.000		0.837	0.830	0.792	0.000	0.000	0.879	0.000	0.000		0.873
Lights	51	978	94	16	0	1139	0	0		399	833	159	19	0	1410	0	0		171	153	453	10	0	787	0	0		164	145	38	0	0	347	0	0		3683
% Lights	100.0%	99.9%	100.0%	100.0%	0.0%	99.9%	0.0%	0.0%		100.0%	99.9%	100.0%	100.0%	0.0%	99.9%	0.0%	0.0%		100.0%	100.0%	100.0%	100.0%	0.0%	100.0%	0.0%	0.0%		100.0%	99.3%	100.0%	0.0%	0.0%	99.7%	0.0%	0.0%		99.9%
HV	0	1	0	0	0	1	0	0		0	1	0	0	0	1	0	0		0	0	0	0	0	0	0	0		0	1	0	0	0	1	0	0		3
% HV	0.0%	0.1%	0.0%	0.0%	0.0%	0.1%	0.0%	0.0%		0.0%	0.1%	0.0%	0.0%	0.0%	0.1%	0.0%	0.0%		0.0%	0.0%	0.0%	0.0%	0.0%	0.0%	0.0%	0.0%		0.0%	0.7%	0.0%	0.0%	0.0%	0.3%	0.0%	0.0%		0.1%
Pedestrians	0	0	0	0	0	0	1	0		0	0	0	0	0	0	0	0		0	0	0	0	0	0	0	0		0	0	0	0	0	0	0	0		1
% Pedestrians	0.0%	0.0%	0.0%	0.0%	0.0%	0.0%	100.0%	0.0%		0.0%	0.0%	0.0%	0.0%	0.0%	0.0%	0.0%	0.0%		0.0%	0.0%	0.0%	0.0%	0.0%	0.0%	0.0%	0.0%		0.0%	0.0%	0.0%	0.0%	0.0%	0.0%	0.0%	0.0%		100.0%
Bicycles on Crosswalk	0	0	0	0	0	0	0	0		0	0	0	0	0	0	0	0		0	0	0	0	0	0	0	0		0	0	0	0	0	0	0	0		0
% Bicycles on Crosswalk	0.0%	0.0%	0.0%	0.0%	0.0%	0.0%	0.0%	0.0%		0.0%	0.0%	0.0%	0.0%	0.0%	0.0%	0.0%	0.0%		0.0%	0.0%	0.0%	0.0%	0.0%	0.0%	0.0%	0.0%		0.0%	0.0%	0.0%	0.0%	0.0%	0.0%	0.0%	0.0%		0.0%

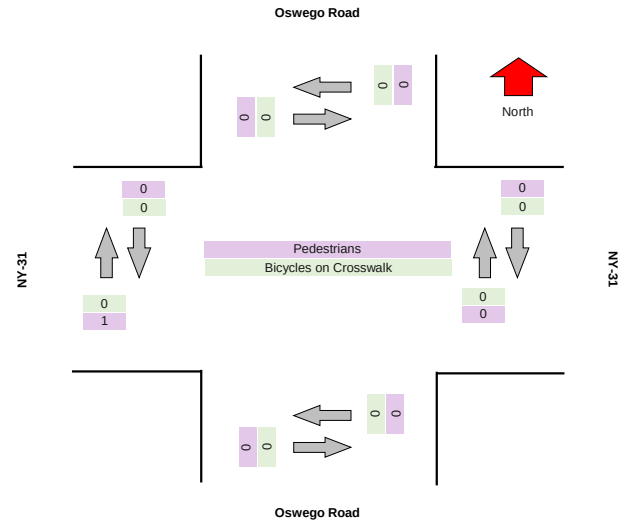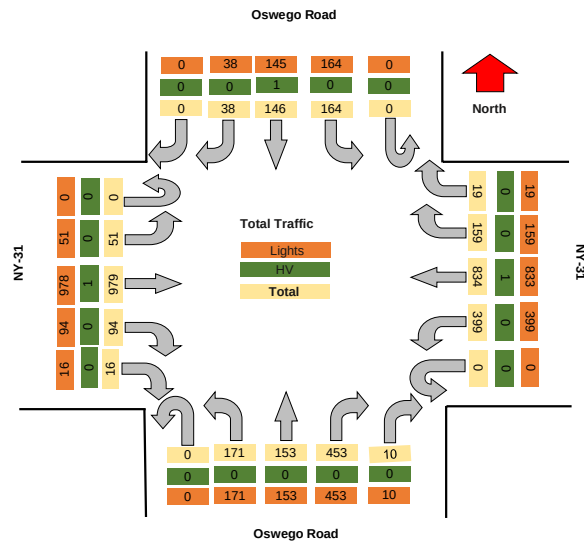

Project	GTS
Project Code	11778
Site Name	11778-14
Legs and Movements	All Processed Legs & Mov
Bin Size	15 minutes
Survey Date	2024/05/16, Thursday
Location	Verplank Road & Henry Cl
Latitude and Longitude	43.195250, -76.199389

	Start	End	PHF
AM Peak	2024/05/16 07:15:00	2024/05/16 08:15:00	0.77

Log Direction	Vegetland Road										Vegetland Road										Henry Clay Blvd										Henry Clay Blvd									
	Eastbound										Westbound										Northbound										Southbound									
	Left	Thru	Right	U-Turn	App Total	Heavy Duty	Light	Med	Truck	Trailer	Left	Thru	Right	U-Turn	App Total	Heavy Duty	Light	Med	Truck	Trailer	Left	Thru	Right	U-Turn	App Total	Heavy Duty	Light	Med	Truck	Trailer										
Start Time	
7:00 AM	0	7	5	0	12	0	0	0	0	0	18	0	3	1	0	14	0	0	0	0	0	2	10	3	0	0	15	0	0	18	0	0								
7:15 AM	1	4	3	0	8	0	0	0	0	0	18	0	1	0	1	9	1	0	0	0	0	1	9	1	0	1	13	0	0	21	0	0								
7:30 AM	0	8	3	0	11	0	0	0	0	0	14	0	0	0	0	22	0	0	0	0	0	1	9	6	0	0	16	0	0	31	0	0								
7:45 AM	0	3	5	0	8	0	0	0	0	0	13	8	1	0	0	22	0	0	0	0	0	5	5	5	0	30	0	0	23	0	0									
Heavy Total	1	22	15	0	38	0	0	0	0	0	49	20	2	0	0	76	0	0	0	0	0	4	33	15	0	0	52	0	0	93	0	0								
8:00 AM	0	5	3	0	8	0	0	0	0	0	4	5	1	0	0	10	0	0	0	0	0	2	7	14	0	0	14	0	0	17	0	0								
8:15 AM	0	1	11	2	0	14	0	0	0	0	7	13	2	0	0	22	0	0	0	0	0	1	8	3	0	0	12	0	0	16	0	0								
8:30 AM	0	8	1	0	9	0	0	0	0	0	5	6	0	0	0	11	0	0	0	0	0	1	12	2	0	0	15	0	0	18	0	0								
8:45 AM	0	2	2	0	4	0	0	0	0	0	7	7	0	0	0	14	0	0	0	0	0	5	6	10	0	0	16	0	0	14	0	0								
Heavy Total	1	26	11	0	38	0	0	0	0	0	23	32	2	0	0	58	0	0	0	0	0	5	37	15	0	0	57	0	0	62	0	0								
Grand Total	2	48	27	0	77	0	0	0	0	0	68	60	6	0	0	134	0	0	0	0	0	9	70	20	0	0	109	0	0	155	0	0								
% Approach	2.0%	62.3%	35.2%	0.0%	0.0%	0.0%	0.0%	0.0%	0.0%	0.0%	50.7%	44.8%	4.5%	0.0%	0.0%	0.0%	0.0%	0.0%	0.0%	0.0%	0.0%	8.3%	64.7%	27.5%	0.0%	0.0%	0.0%	0.0%	1.0%	95.6%	2.5%	0.0%	0.0%							
% No Total	0.0%	10.0%	5.0%	0.0%	16.0%	0.0%	0.0%	0.0%	0.0%	0.0%	24.2%	21.7%	1.0%	0.0%	0.0%	27.2%	0.0%	0.0%	0.0%	0.0%	0.0%	1.0%	6.2%	25.0%	0.0%	0.0%	0.0%	0.0%	0.4%	94.6%	0.0%	0.0%	0.0%							
% Lights	2	48	27	0	77	0	0	0	0	0	68	57	6	0	0	131	0	0	0	0	0	9	67	20	0	0	95	0	0	150	0	0								
% Lights	100.0%	100.0%	100.0%	0.0%	100.0%	0.0%	0.0%	0.0%	0.0%	0.0%	100.0%	95.0%	100.0%	0.0%	0.0%	97.8%	0.0%	0.0%	0.0%	0.0%	0.0%	100.0%	95.0%	95.0%	0.0%	0.0%	0.0%	0.0%	65.7%	100.0%	0.0%	97.8%	0.0%	0.0%						
% No	0	0	0	0	0	0	0	0	0	0	0	3	0	0	0	3	0	0	0	0	0	3	1	0	0	4	0	0	4	0	0	11	0	0						
% No	0.0%	0.0%	0.0%</																																					

The diagram illustrates the intersection of Henry Clay Blvd and Verplank Road. It shows traffic flow for vehicles, total traffic, and pedestrian/bicycle counts. A red arrow indicates North is up.

Vehicle Traffic Flow:

- Northbound (Henry Clay Blvd):** 4, 150, 2, 0
- Southbound (Henry Clay Blvd):** 0, 1, 1, 0
- Eastbound (Verplank Road):** 4, 153, 3, 0
- Westbound (Verplank Road):** 0, 0, 0, 0

Total Traffic:

- Lights:** 0, 9, 9, 9
- HW:** 0, 89, 109, 9
- Total:** 0, 99, 109, 9

Pedestrian and Bicycle Counts:


- Northbound (Henry Clay Blvd):** 0, 0
- Southbound (Henry Clay Blvd):** 0, 0
- Eastbound (Verplank Road):** 0, 0
- Westbound (Verplank Road):** 0, 0

Summary

Turning Movement Peak Hour Data (AM)

7:15:00 AM

Lap	Verplank Road										Henry Clay Blvd										Total
	Eastbound					Westbound					Northbound					Southbound					
	Left	Thru	Right	U-Turn	App Total	Left	Thru	Right	U-Turn	App Total	Left	Thru	Right	U-Turn	App Total	Left	Thru	Right	U-Turn	App Total	
Start Time																					
7:15:00 AM	1	4	3	0	8	0	0	0	0	0	1	9	1	0	11	0	0	0	0	0	58
7:30:00 AM	0	8	3	0	11	0	0	0	0	0	1	9	6	0	16	0	0	1	31	1	62
7:45:00 AM	0	3	5	0	8	0	0	0	0	0	0	5	5	0	10	0	0	0	23	0	63
8:00:00 AM	0	5	3	0	8	0	0	0	0	0	2	7	0	0	9	0	0	0	17	0	49
Grand Total	1	20	14	0	35	0	0	0	0	0	4	30	12	0	46	0	0	1	34	1	252
% Approach	2.9%	57.1%	42.8%	0.0%	0.0%	0.0%	0.0%	0.0%	0.0%	0.0%	7.8%	58.8%	33.3%	0.0%	0.0%	0.0%	0.0%	2.1%	95.7%	2.1%	0.0%
% Total	0.4%	7.9%	5.8%	0.0%	13.9%	0.0%	0.0%	0.0%	0.0%	0.0%	1.6%	11.9%	6.7%	0.0%	20.2%	0.0%	0.0%	0.8%	35.7%	0.8%	0.0%
% Ped	0.000	0.000	0.000	0.000	0.000	0.000	0.000	0.000	0.000	0.000	0.000	0.000	0.000	0.000	0.000	0.000	0.000	0.000	0.000	0.000	0.000
Lights	1	20	14	0	35	0	0	0	0	0	4	30	12	0	46	0	0	1	34	1	252
% Lights	100.0%	100.0%	100.0%	0.0%	100.0%	0.0%	0.0%	0.0%	0.0%	0.0%	100.0%	100.0%	100.0%	0.0%	100.0%	0.0%	0.0%	100.0%	100.0%	100.0%	0.0%
% Ped	0	0	0	0	0	0	0	0	0	0	0	0	0	0	0	0	0	0	0	0	0
% HV	0.0%	0.0%	0.0%	0.0%	0.0%	0.0%	0.0%	0.0%	0.0%	0.0%	0.0%	6.7%	0.0%	0.0%	3.3%	0.0%	0.0%	50.0%	0.0%	0.0%	2.0%
Pedestrians	0	0	0	0	0	0	0	0	0	0	0	0	0	0	0	0	0	0	0	0	0
% Pedestrians	0.0%	0.0%	0.0%	0.0%	0.0%	0.0%	0.0%	0.0%	0.0%	0.0%	0.0%	0.0%	0.0%	0.0%	0.0%	0.0%	0.0%	0.0%	0.0%	0.0%	0.0%
Bicycles on Crosswalk	0	0	0	0	0	0	0	0	0	0	0	0	0	0	0	0	0	0	0	0	0
% Bicycles on Crosswalk	0.0%	0.0%	0.0%	0.0%	0.0%	0.0%	0.0%	0.0%	0.0%	0.0%	0.0%	0.0%	0.0%	0.0%	0.0%	0.0%	0.0%	0.0%	0.0%	0.0%	0.0%

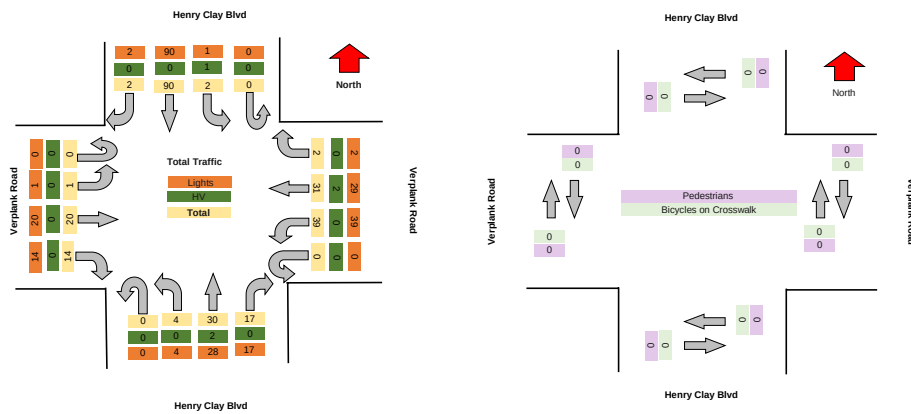

Motorcycles

Leg Direction Start Time	Verplank Road						Verplank Road						Henry Clay Blvd						Henry Clay Blvd					
	Eastbound						Westbound						Northbound						Southbound					
	Thru	Right	U-Turn	Peds CW	Peds CCW	Left	Thru	Right	U-Turn	Peds CW	Peds CCW	Left	Thru	Right	U-Turn	Peds CW	Peds CCW	Left	Thru	Right	U-Turn	Peds CW	Peds CCW	Left
2024/05/16 07:50:00	0	0	0	0	0	0	0	0	0	0	0	0	0	0	0	0	0	0	0	0	0	0	0	0
2024/05/16 07:55:00	0	0	0	0	0	0	0	0	0	0	0	0	0	0	0	0	0	0	0	0	0	0	0	0
2024/05/16 07:50:00	0	0	0	0	0	0	0	0	0	0	0	0	0	0	0	0	0	0	0	0	0	0	0	0
2024/05/16 07:55:00	0	0	1	0	0	0	0	0	0	0	0	0	0	0	0	0	0	0	0	1	0	0	0	0
2024/05/16 08:00:00	0	0	0	0	0	0	0	0	0	0	0	0	0	0	0	0	0	0	0	0	0	0	0	0
2024/05/16 08:05:00	0	0	0	0	0	0	0	0	0	0	0	0	0	0	0	0	0	0	0	0	0	0	0	0
2024/05/16 08:10:00	0	0	0	0	0	0	0	0	0	0	0	0	0	0	0	0	0	0	0	0	0	0	0	0
2024/05/16 08:15:00	0	0	0	0	0	0	0	0	0	0	0	0	0	0	0	0	0	0	0	0	0	0	0	0
2024/05/16 08:20:00	0	0	0	0	0	0	0	0	0	0	0	0	0	0	0	0	0	0	0	0	0	0	0	0
2024/05/16 08:25:00	0	0	0	0	0	0	0	0	0	0	0	0	0	0	0	0	0	0	0	0	0	0	0	0
2024/05/16 08:30:00	0	0	0	0	0	0	0	0	0	0	0	0	0	0	0	0	0	0	0	0	0	0	0	0
2024/05/16 08:35:00	0	0	0	0	0	0	0	0	0	0	0	0	0	0	0	0	0	0	0	0	0	0	0	0
2024/05/16 08:40:00	0	0	0	0	0	0	0	0	0	0	0	0	0	0	0	0	0	0	0	0	0	0	0	0
2024/05/16 08:45:00	0	0	0	0	0	0	0	0	0	0	0	0	0	0	0	0	0	0	0	0	0	0	0	0
Total	0	0	1	0	0	0	0	0	0	0	0	0	0	0	0	0	0	0	0	1	0	0	0	0

Cars

Leg Direction Start Time	Verplank Road						Verplank Road						Henry Clay Blvd						Henry Clay Blvd					
	Eastbound						Westbound						Northbound						Southbound					
	Thru	Right	U-Turn	Peds CW	Peds CCW	Left	Thru	Right	U-Turn	Peds CW	Peds CCW	Left	Thru	Right	U-Turn	Peds CW	Peds CCW	Left	Thru	Right	U-Turn	Peds CW	Peds CCW	Left
2024/05/16 07:50:00	0	6	5	0	0	0	10	2	1	0	0	0	2	10	3	0	0	0	0	13	0	0	0	0
2024/05/16 07:55:00	1	4	3	0	0	0	8	9	0	0	0	0	1	8	1	0	0	0	0	21	0	0	0	0
2024/05/16 07:50:00	0	8	2	0	0	0	13	8	0	0	0	0	1	7	5	0	0	0	0	31	1	0	0	0
2024/05/16 07:45:00	0	3	4	0	0	0	13	7	1	0	0	0	0	5	4	0	0	0	0	21	0	0	0	0
2024/05/16 08:00:00	0	5	3	0	0	0	4	4	1	0	0	0	2	6	5	0	0	0	1	14	1	0	0	0
2024/05/16 08:15:00	1	11	2	0	0	0	7	13	2	0	0	0	1	7	3	0	0	0	0	13	0	0	0	0
2024/05/16 08:30:00	0	8	1	0	0	0	5	6	0	0	0	0	1	11	2	0	0	0	1	15	0	0	0	0
2024/05/16 08:45:00	0	2	2	0	0	0	6	7	1	0	0	0	1	10	4	0	0	0	0	13	1	0	0	0
Total	2	47	22	0	0	0	66	56	6	0	0	0	9	64	27	0	0	0	2	141	3	0	0	0

Single-Unit Trucks

Leg Direction Start Time	Verplank Road						Verplank Road						Henry Clay Blvd						Henry Clay Blvd					
	Eastbound						Westbound						Northbound						Southbound					
	Thru	Right	U-Turn	Peds CW	Peds CCW	Left	Thru	Right	U-Turn	Peds CW	Peds CCW	Left	Thru	Right	U-Turn	Peds CW	Peds CCW	Left	Thru	Right	U-Turn	Peds CW	Peds CCW	Left
2024/05/16 07:50:00	0	1	0	0	0	0	0	0	0	0	0	0	0	0	0	0	0	0	0	2	0	0	0	0
2024/05/16 07:55:00	0	0	0	0	0	0	0	0	0	0	0	0	0	0	0	0	0	0	0	0	0	0	0	0
2024/05/16 07:50:00	0	0	1	0	0	0	1	0	0	0	0	0	0	1	1	0	0	0	0	0	0	0	0	0
2024/05/16 07:55:00	0	0	0	0	0	0	0	1	0	0	0	0	0	0	1	0	0	0	0	0	0	0	0	0
2024/05/16 08:00:00	0	0	0	0	0	0	0	0	0	0	0	0	0	1	0	0	0	0	0	1	0	0	0	0
2024/05/16 08:05:00	0	0	0	0	0	0	0	0	0	0	0	0	0	1	0	0	0	0	0	2	0	0	0	0
2024/05/16 08:10:00	0	0	0	0	0	0	0	0	0	0	0	0	0	0	0	0	0	0	0	0	0	0	0	0
2024/05/16 08:15:00	0	0	0	0	0	0	0	0	0	0	0	0	0	0	0	0	0	0	0	0	0	0	0	0
2024/05/16 08:20:00	0	0	3	0	0	0	1	0	0	0	0	0	0	0	0	0	0	0	0	1	1	0	0	0
2024/05/16 08:45:00	0	0	0	0	0	0	0	0	0	0	0	0	0	0	0	0	0	0	0	0	0	0	0	0
Total	0	1	4	0	0	0	2	1	0	0	0	0	0	3	2	0	0	0	0	6	1	0	0	0

Articulated Trucks

[illegible]

Buses

Leg Direction Start Time	Verplank Road						Verplank Road						Henry Clay Blvd						Henry Clay Blvd					
	Eastbound						Westbound						Northbound						Southbound					
	Thru	Right	U-Turn	Peds CW	Peds CCW	Left	Thru	Right	U-Turn	Peds CW	Peds CCW	Left	Thru	Right	U-Turn	Peds CW	Peds CCW	Left	Thru	Right	U-Turn	Peds CW	Peds CCW	Left
2024/05/16 07:50:00	0	0	0	0	0	0	0	0	0	0	0	0	0	0	0	0	0	0	0	1	0	0	0	0
2024/05/16 07:55:00	0	0	0	0	0	0	0	0	0	0	0	0	0	1	0	0	0	0	0	0	0	0	0	0
2024/05/16 07:50:00	0	0	0	0	0	0	0	0	0	0	0	0	0	1	0	0	0	0	1	0	0	0	0	0
2024/05/16 07:55:00	0	0	0	0	0	0	0	0	0	0	0	0	0	0	0	0	0	0	0	0	0	0	0	0
2024/05/16 08:00:00	0	0	0	0	0	0	0	1	0	0	0	0	0	0	0	0	0	0	0	0	0	0	0	0
2024/05/16 08:15:00	0	0	0	0	0	0	0	0	0	0	0	0	0	0	0	0	0	0	0	0	0	0	0	0
2024/05/16 08:30:00	0	0	0	0	0	0	0	0	0	0	0	0	0	1	0	0	0	0	0	2	0	0	0	0
2024/05/16 08:45:00	0	0	0	0	0	0	0	0	0	0	0	0	0	0	1	0	0	0	0	0	0	0	0	0
Total	0	0	0	0	0	0	0	1	0	0	0	0	0	3	1	0	0	0	1	3	0	0	0	0

Pedestrians

Log Direction Start Time	Vestpark Road Eastbound						Vestpark Road Westbound						Henry Clay Blvd Northbound						Henry Clay Blvd Southbound					
	Thru	Right	U-Turn	Peds CW	Peds CCW		Thru	Right	U-Turn	Peds CW	Peds CCW		Thru	Right	U-Turn	Peds CW	Peds CCW		Thru	Right	U-Turn	Peds CW	Peds CCW	
2024/05/16 07:00:00	0	0	0	0	0		0	0	0	0	0		0	0	0	0	0	0		0	0	0	0	0
2024/05/16 07:15:00	0	0	0	0	0		0	0	0	0	0		0	0	0	0	0	0		0	0	0	0	0
2024/05/16 07:30:00	0	0	0	0	0		0	0	0	0	0		0	0	0	0	0	0		0	0	0	0	0
2024/05/16 07:45:00	0	0	0	0	0		0	0	0	0	0		0	0	0	0	0	0		0	0	0	0	0
2024/05/16 08:00:00	0	0	0	0	0		0	0	0	0	0		0	0	0	0	0	0		0	0	0	0	0
2024/05/16 08:15:00	0	0	0	0	0		0	0	0	0	0		0	0	0	0	0	0		0	0	0	0	0
2024/05/16 08:30:00	0	0	0	0	0		0	0	0	0	0		0	0	0	0	0	0		0	0	0	0	0
2024/05/16 08:45:00	0	0	0	0	0		0	0	0	0	0		0	0	0	0	0	0		0	0	0	0	0
Total	0	0	0	0	0		0	0	0	0	0		0	0	0	0	0	0		0	0	0	0	0

Bicycles on Road

Log Direction Start Time	Verde Road Eastbound Left						Verde Road Westbound Left						Henry Clay Blvd Northbound Left						Henry Clay Blvd Southbound Left					
	Thru	Right	U-Turn	Peds CW	Peds CCW		Thru	Right	U-Turn	Peds CW	Peds CCW		Thru	Right	U-Turn	Peds CW	Peds CCW		Thru	Right	U-Turn	Peds CW	Peds CCW	
2024/05/16 07:00:00	0	0	0	0	0		0	0	0	0	0		0	0	0	0	0		0	0	0	0	0	
2024/05/16 07:15:00	0	0	0	0	0		0	0	0	0	0		0	0	0	0	0		0	0	0	0	0	
2024/05/16 07:30:00	0	0	0	0	0		0	0	0	0	0		0	0	0	0	0		0	0	0	0	0	
2024/05/16 07:45:00	0	0	0	0	0		0	0	0	0	0		0	0	0	0	0		0	0	0	0	0	
2024/05/16 08:00:00	0	0	0	0	0		0	0	0	0	0		0	0	0	0	0		0	0	0	0	0	
2024/05/16 08:15:00	0	0	0	0	0		0	0	0	0	0		0	0	0	0	0		0	0	0	0	0	
2024/05/16 08:30:00	0	0	0	0	0		0	0	0	0	0		0	0	0	0	0		0	0	0	0	0	
2024/05/16 08:45:00	0	0	0	0	0		0	0	0	0	0		0	0	0	0	0		0	0	0	0	0	
Total	0	0	0	0	0		0	0	0	0	0		0	0	0	0	0		0	2	0	0	0	

Bicycles on Crosswalk

Log Direction Start Time	Verde Road Eastbound Left						Verde Road Westbound Left						Henry Clay Blvd Northbound Left						Henry Clay Blvd Southbound Left					
	Thru	Right	U-Turn	Peds CW	Peds CCW		Thru	Right	U-Turn	Peds CW	Peds CCW		Thru	Right	U-Turn	Peds CW	Peds CCW		Thru	Right	U-Turn	Peds CW	Peds CCW	
2024/05/16 07:00:00	0	0	0	0	0		0	0	0	0	0		0	0	0	0	0	0		0	0	0	0	0
2024/05/16 07:15:00	0	0	0	0	0		0	0	0	0	0		0	0	0	0	0	0		0	0	0	0	0
2024/05/16 07:30:00	0	0	0	0	0		0	0	0	0	0		0	0	0	0	0	0		0	0	0	0	0
2024/05/16 07:45:00	0	0	0	0	0		0	0	0	0	0		0	0	0	0	0	0		0	0	0	0	0
2024/05/16 08:00:00	0	0	0	0	0		0	0	0	0	0		0	0	0	0	0	0		0	0	0	0	0
2024/05/16 08:15:00	0	0	0	0	0		0	0	0	0	0		0	0	0	0	0	0		0	0	0	0	0
2024/05/16 08:30:00	0	0	0	0	0		0	0	0	0	0		0	0	0	0	0	0		0	0	0	0	0
2024/05/16 08:45:00	0	0	0	0	0		0	0	0	0	0		0	0	0	0	0	0		0	0	0	0	0
Total	0	0	0	0	0		0	0	0	0	0		0	0	0	0	0	0		0	0	0	0	0

Total Volume Class Breakdown

[illegible]

AM Peak Class Breakdown

[illegible]


Project	GTS
Project Code	11778
Site Name	11778-14
Legs and Movements	All Processed Legs & Mov
Bin Size	15 minutes
Survey Date	2024/05/16, Thursday
Location	Verplank Road & Henry C
Latitude and Longitude	43.195250, -76.199389

	Start	End	PHF
AM Peak	2024/05/16 07:15:00	2024/05/16 08:15:00	0.77

Turning Movement Data

Leg Direction	Verplank Road Eastbound							Verplank Road Westbound							Henry Clay Blvd Northbound							Henry Clay Blvd Southbound							Total
	Left	Thru	Right	U-Turn	App Total	Peds C/W	Peds C/W	Left	Thru	Right	U-Turn	App Total	Peds C/W	Peds C/W	Left	Thru	Right	U-Turn	App Total	Peds C/W	Peds C/W	Left	Thru	Right	U-Turn	App Total	Peds C/W	Peds C/W	
Start Time																													
7:00:00 AM	0	7	5	0	12	0	0	10	3	1	0	14	0	0	2	10	3	0	15	0	0	0	16	0	0	16	0	0	57
7:15:00 AM	1	4	3	0	8	0	0	8	10	0	0	18	0	0	1	9	1	0	11	0	0	0	21	0	0	21	0	0	58
7:30:00 AM	0	8	3	0	11	0	0	14	8	0	0	22	0	0	1	9	6	0	16	0	0	1	31	1	0	33	0	0	82
7:45:00 AM	0	3	5	0	8	0	0	13	8	1	0	22	0	0	0	5	5	0	10	0	0	0	23	0	0	23	0	0	63
Hourly Total	1	22	16	0	39	0	0	45	29	2	0	76	0	0	4	33	15	0	52	0	0	1	91	1	0	93	0	0	260
8:00:00 AM	0	5	3	0	8	0	0	4	5	1	0	10	0	0	2	7	5	0	14	0	0	1	15	1	0	17	0	0	49
8:15:00 AM	1	11	2	0	14	0	0	7	13	2	0	22	0	0	1	8	3	0	12	0	0	0	16	0	0	16	0	0	64
8:30:00 AM	0	8	1	0	9	0	0	5	6	0	0	11	0	0	1	12	2	0	15	0	0	1	17	0	0	18	0	0	53
8:45:00 AM	0	2	5	0	7	0	0	7	7	1	0	15	0	0	1	10	5	0	16	0	0	0	14	2	0	16	0	0	54
Hourly Total	1	26	11	0	38	0	0	23	31	4	0	58	0	0	5	37	15	0	57	0	0	2	62	3	0	67	0	0	220
Grand Total	2	48	27	0	77	0	0	68	60	6	0	134	0	0	9	70	30	0	109	0	0	3	153	4	0	160	0	0	480
% Approach	2.6%	62.3%	35.1%	0.0%	0.0%	0.0%	0.0%	50.7%	44.9%	4.5%	0.0%	0.0%	0.0%	0.0%	8.3%	64.2%	27.5%	0.0%	0.0%	0.0%	0.0%	1.9%	95.6%	2.5%	0.0%	0.0%	0.0%	0.0%	
% Total	0.4%	10.0%	5.6%	0.0%	16.0%	0.0%	0.0%	14.2%	12.5%	1.3%	0.0%	27.9%	0.0%	0.0%	1.9%	14.6%	6.3%	0.0%	22.7%	0.0%	0.0%	0.6%	31.9%	0.8%	0.0%	33.3%	0.0%	0.0%	
Lights	2	48	27	0	77	0	0	68	57	6	0	131	0	0	9	67	29	0	105	0	0	2	150	4	0	156	0	0	469
% Lights	100.0%	100.0%	100.0%	0.0%	100.0%	0.0%	0.0%	100.0%	95.0%	100.0%	0.0%	97.8%	0.0%	0.0%	100.0%	95.7%	96.7%	0.0%	96.3%	0.0%	0.0%	66.7%	98.0%	100.0%	0.0%	97.5%	0.0%	0.0%	97.7%
HV	0	0	0	0	0	0	0	0	3	0	0	3	0	0	0	3	1	0	4	0	0	1	3	0	0	4	0	0	11
% HV	0.0%	0.0%	0.0%	0.0%	0.0%	0.0%	0.0%	0.0%	5.0%	0.0%	0.0%	2.2%	0.0%	0.0%	0.0%	4.3%	3.3%	0.0%	3.7%	0.0%	0.0%	33.3%	2.0%	0.0%	0.0%	2.5%	0.0%	0.0%	2.3%
Pedestrians	0	0	0	0	0	0	0	0	0	0	0	0	0	0	0	0	0	0	0	0	0	0	0	0	0	0	0	0	0
% Pedestrians	0.0%	0.0%	0.0%	0.0%	0.0%	0.0%	0.0%	0.0%	0.0%	0.0%	0.0%	0.0%	0.0%	0.0%	0.0%	0.0%	0.0%	0.0%	0.0%	0.0%	0.0%	0.0%	0.0%	0.0%	0.0%	0.0%	0.0%	0.0%	0.0%
Bicycles on Crosswalk	0	0	0	0	0	0	0	0	0	0	0	0	0	0	0	0	0	0	0	0	0	0	0	0	0	0	0	0	0
% Bicycles on Crosswalk	0.0%	0.0%	0.0%	0.0%	0.0%	0.0%	0.0%	0.0%	0.0%	0.0%	0.0%	0.0%	0.0%	0.0%	0.0%	0.0%	0.0%	0.0%	0.0%	0.0%	0.0%	0.0%	0.0%	0.0%	0.0%	0.0%	0.0%	0.0%	0.0%

Turning Movement Data Plot

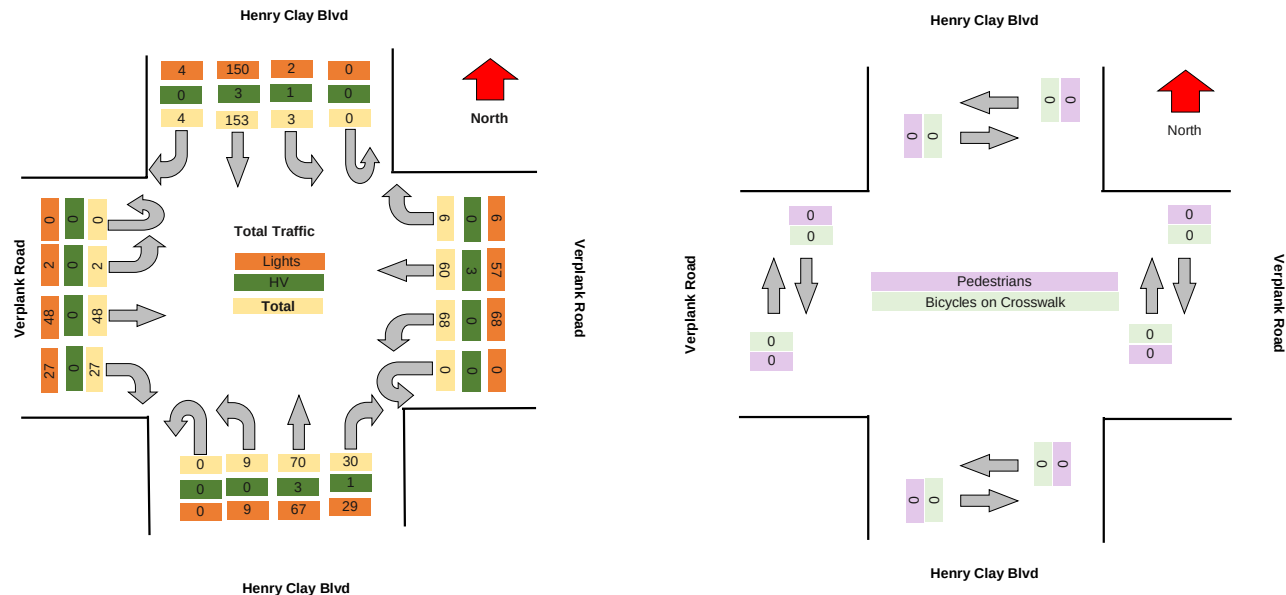





Turning Movement Peak Hour Data (AM)

4

#####

Leg Direction	Verplank Road Eastbound							Verplank Road Westbound							Henry Clay Blvd Northbound							Henry Clay Blvd Southbound							Total
	Left	Thru	Right	U-Turn	App Total	Peds CW	Peds CCW	Left	Thru	Right	U-Turn	App Total	Peds CW	Peds CCW	Left	Thru	Right	U-Turn	App Total	Peds CW	Peds CCW	Left	Thru	Right	U-Turn	App Total	Peds CW	Peds CCW	
Start Time																													
7:15:00 AM	1	4	3	0	8	0	0	8	10	0	0	18	0	0	1	9	1	0	11	0	0	0	21	0	0	21	0	0	58
7:30:00 AM	0	8	3	0	11	0	0	14	8	0	0	22	0	0	1	9	6	0	16	0	0	1	33	1	0	33	0	0	82
7:45:00 AM	0	3	5	0	8	0	0	13	8	1	0	22	0	0	0	5	5	0	10	0	0	0	23	0	0	23	0	0	53
8:00:00 AM	0	5	3	0	8	0	0	4	5	1	0	10	0	0	2	7	5	0	14	0	0	1	15	1	0	17	0	0	49
Grand Total	1	20	14	0	35	0	0	39	31	2	0	72	0	0	4	30	17	0	51	0	0	2	90	2	0	94	0	0	252
% Approach	2.9%	57.1%	40.0%	0.0%	0.0%	0.0%	0.0%	54.2%	43.1%	2.8%	0.0%	0.0%	0.0%	0.0%	7.8%	58.8%	33.3%	0.0%	0.0%	0.0%	0.0%	2.1%	95.7%	2.1%	0.0%	0.0%	0.0%	0.0%	
% Total	0.4%	7.9%	5.6%	0.0%	13.9%	0.0%	0.0%	15.5%	12.3%	0.8%	0.0%	28.6%	0.0%	0.0%	1.6%	11.9%	6.7%	0.0%	20.2%	0.0%	0.0%	0.8%	35.7%	0.8%	0.0%	37.3%	0.0%	0.0%	
PHF	0.250	0.625	0.700	0.000	0.795	0.000	0.000	0.696	0.775	0.500	0.000	0.818	0.000	0.000	0.500	0.833	0.708	0.000	0.797	0.000	0.000	0.500	0.726	0.500	0.000	0.712	0.000	0.000	0.768
Lights	1	20	14	0	35	0	0	39	29	2	0	70	0	0	4	29	17	0	49	0	0	1	90	2	0	93	0	0	247
% Lights	100.0%	100.0%	100.0%	0.0%	100.0%	0.0%	0.0%	100.0%	93.5%	100.0%	0.0%	97.2%	0.0%	0.0%	100.0%	93.3%	100.0%	0.0%	96.1%	0.0%	0.0%	50.0%	100.0%	100.0%	0.0%	98.9%	0.0%	0.0%	98.0%
HV	0	0	0	0	0	0	0	0	2	0	0	2	0	0	0	2	0	0	2	0	0	1	0	0	0	1	0	0	5
% HV	0.0%	0.0%	0.0%	0.0%	0.0%	0.0%	0.0%	0.0%	6.5%	0.0%	0.0%	2.8%	0.0%	0.0%	0.0%	6.7%	0.0%	0.0%	3.9%	0.0%	0.0%	50.0%	0.0%	0.0%	0.0%	1.1%	0.0%	0.0%	2.0%
Pedestrians	0	0	0	0	0	0	0	0	0	0	0	0	0	0	0	0	0	0	0	0	0	0	0	0	0	0	0	0	0
% Pedestrians	0.0%	0.0%	0.0%	0.0%	0.0%	0.0%	0.0%	0.0%	0.0%	0.0%	0.0%	0.0%	0.0%	0.0%	0.0%	0.0%	0.0%	0.0%	0.0%	0.0%	0.0%	0.0%	0.0%	0.0%	0.0%	0.0%	0.0%	0.0%	0.0%
Bicycles on Crosswalk	0	0	0	0	0	0	0	0	0	0	0	0	0	0	0	0	0	0	0	0	0	0	0	0	0	0	0	0	0
% Bicycles on Crosswalk	0.0%	0.0%	0.0%	0.0%	0.0%	0.0%	0.0%	0.0%	0.0%	0.0%	0.0%	0.0%	0.0%	0.0%	0.0%	0.0%	0.0%	0.0%	0.0%	0.0%	0.0%	0.0%	0.0%	0.0%	0.0%	0.0%	0.0%	0.0%	0.0%

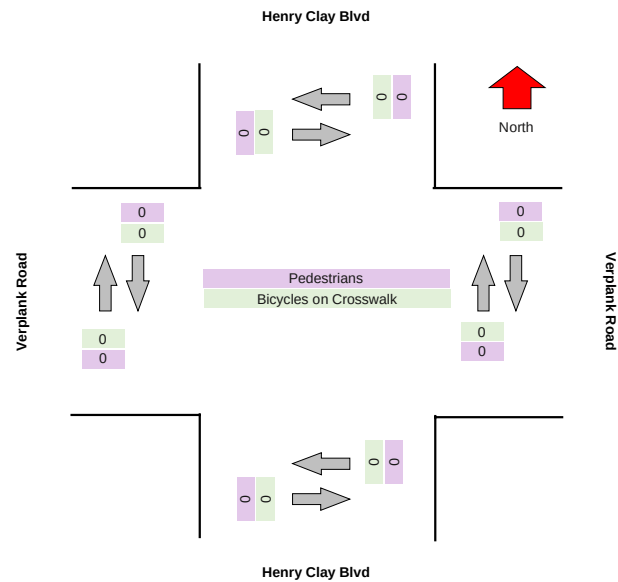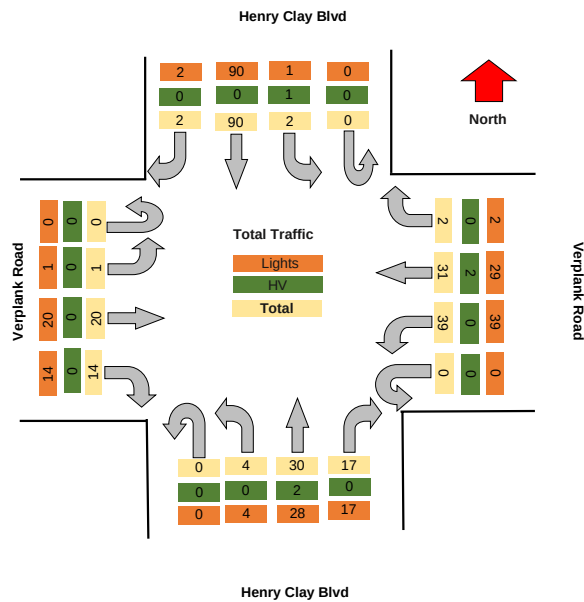




Project	GTS
Project Code	11778
Site Name	11778-14
Legs and Movements	All Processed Legs & Mov
Bin Size	15 minutes
Survey Date	2024/05/17, Friday
Location	Verplank Road & Henry Cl
Latitude and Longitude	43.195250, -76.199389

	Start	End	PHF
PM Peak	2024/05/17 16:30:00	2024/05/17 17:30:00	0.91

[illegible]

Summary

Turning Movement Data Plot


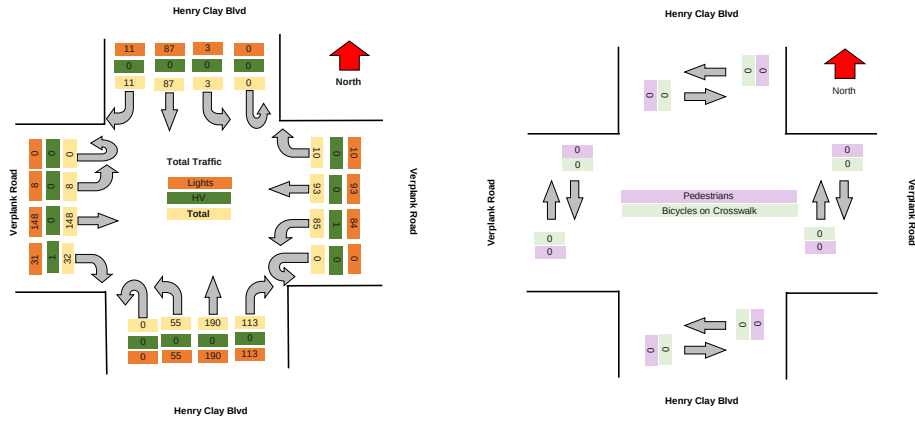


Summary

Turning Movement Peak Hour Data (PM)

4:30:00 PM

Leg	Verplank Road												Verplank Road												Henry Clay Blvd												Henry Clay Blvd												Total
	Eastbound												Westbound												Northbound												Southbound												
	Left	Thru	Right	LT-Turn	App Total	Pass	C/S	LT-Turn	App Total	Pass	C/S	LT-Turn	App Total	Pass	C/S	LT-Turn	App Total	Pass	C/S	LT-Turn	App Total	Pass	C/S	LT-Turn	App Total	Pass	C/S	LT-Turn	App Total	Pass	C/S																		
Start Time	4	14	4	0	20	0	0	0	0	30	13	3	0	26	0	0	0	0	4	28	20	0	52	0	0	0	16	3	0	19	0	0	118																
4:30:00 PM	1	16	3	0	20	0	0	0	0	18	11	1	0	20	0	0	0	0	2	28	14	0	44	0	0	1	30	2	0	13	0	0	105																
4:45:00 PM	2	18	2	0	22	0	0	0	0	18	11	1	0	20	0	0	0	0	6	19	15	0	40	0	0	0	13	0	0	13	0	0	103																
5:00:00 PM	0	21	8	0	29	0	0	0	0	8	14	0	0	22	0	0	0	0	4	28	12	0	44	0	0	0	17	0	0	7	22	0	102																
Grand Total	5	69	17	0	91	0	0	0	0	50	49	5	0	104	0	0	0	16	103	61	0	180	0	0	5	44	6	0	53	0	0	428																	
% Approach	5.5%	75.8%	18.7%	0.0%	0.0%	0.0%	0.0%	0.0%	0.0%	45.1%	47.1%	4.8%	0.0%	0.0%	0.0%	0.0%	0.0%	8.9%	57.2%	33.9%	0.0%	0.0%	0.0%	5.7%	61.0%	11.3%	0.0%	0.0%	0.0%	0.0%	0.0%																		
% Total	1.2%	16.1%	4.0%	0.0%	21.9%	0.0%	0.0%	0.0%	0.0%	11.7%	11.4%	1.2%	0.0%	24.3%	0.0%	0.0%	0.0%	3.7%	24.1%	14.5%	0.0%	0.0%	0.0%	0.7%	10.3%	1.4%	0.0%	0.0%	0.0%	0.0%	0.0%																		
PHF	0.625	0.622	0.531	0.000	0.878	0.000	0.000	0.000	0.000	0.781	0.675	0.417	0.000	0.929	0.000	0.000	0.000	0.567	0.920	0.763	0.000	0.000	0.000	0.000	0.750	0.688	0.500	0.000	0.000	0.000	0.000																		
Lights	0	69	17	0	91	0	0	0	0	49	49	5	0	103	0	0	0	16	103	61	0	180	0	0	5	44	6	0	53	0	0	427																	
% Lights	100.0%	100.0%	100.0%	0.0%	100.0%	0.0%	0.0%	0.0%	0.0%	88.0%	100.0%	100.0%	0.0%	99.0%	0.0%	0.0%	0.0%	100.0%	100.0%	100.0%	0.0%	100.0%	0.0%	0.0%	100.0%	100.0%	100.0%	0.0%	0.0%	0.0%	0.0%	0.0%																	
HV	0	0	0	0	0	0	0	0	0	1	0	0	0	1	0	0	0	0	0	0	0	0	0	0	0	0	0	0	0	0	0	0																	
% HV	0.0%	0.0%	0.0%	0.0%	0.0%	0.0%	0.0%	0.0%	0.0%	1.0%	0.0%	0.0%	0.0%	0.0%	0.0%	0.0%	0.0%	0.0%	0.0%	0.0%	0.0%	0.0%	0.0%	0.0%	0.0%	0.0%	0.0%	0.0%	0.0%	0.0%	0.0%	0.0%																	
Pedestrians	0	0	0	0	0	0	0	0	0	0	0	0	0	0	0	0	0	0	0	0	0	0	0	0	0	0	0	0	0	0	0	0																	
% Pedestrians	0.0%	0.0%	0.0%	0.0%	0.0%	0.0%	0.0%	0.0%	0.0%	0.0%	0.0%	0.0%	0.0%	0.0%	0.0%	0.0%	0.0%	0.0%	0.0%	0.0%	0.0%	0.0%	0.0%	0.0%	0.0%	0.0%	0.0%	0.0%	0.0%	0.0%	0.0%	0.0%																	
Bicycles on Crosswalk	0	0	0	0	0	0	0	0	0	0	0	0	0	0	0	0	0	0	0	0	0	0	0	0	0	0	0	0	0	0	0	0																	
% Bicycles on Crosswalk	0.0%	0.0%	0.0%	0.0%	0.0%	0.0%	0.0%	0.0%	0.0%	0.0%	0.0%	0.0%	0.0%	0.0%	0.0%	0.0%	0.0%	0.0%	0.0%	0.0%	0.0%	0.0%	0.0%	0.0%	0.0%	0.0%	0.0%	0.0%	0.0%	0.0%	0.0%	0.0%																	

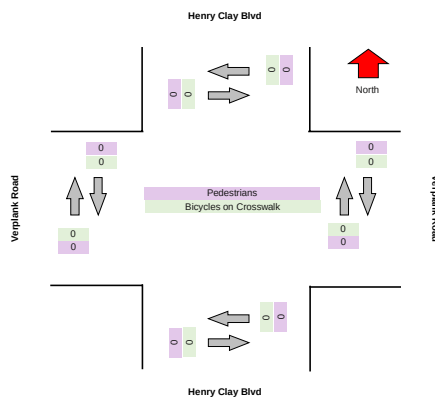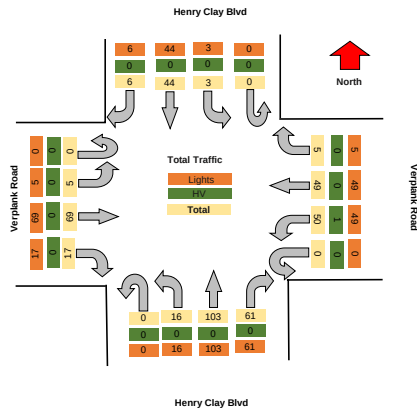

Summary



Motorcycles

Leg Direction Start Time	Verplank Road						Verplank Road						Henry Clay Blvd						Henry Clay Blvd					
	Eastbound						Westbound						Northbound						Southbound					
	Thru	Right	U-Turn	Peds CW	Peds CCW	Left	Thru	Right	U-Turn	Peds CW	Peds CCW	Left	Thru	Right	U-Turn	Peds CW	Peds CCW	Left	Thru	Right	U-Turn	Peds CW	Peds CCW	Left
2024/05/17 16:00:00	0	0	0	0	0	0	0	0	0	0	0	0	0	0	0	0	0	0	0	0	0	0	0	0
2024/05/17 16:15:00	0	0	0	0	0	0	0	0	0	0	0	0	2	0	0	0	0	0	0	0	0	0	0	0
2024/05/17 16:30:00	0	3	0	0	0	0	0	1	0	0	0	0	0	1	0	0	0	0	0	1	0	0	0	0
2024/05/17 16:45:00	0	0	0	0	0	0	0	0	0	0	0	0	0	0	0	0	0	0	0	0	0	0	0	0
2024/05/17 17:00:00	0	0	0	0	0	0	1	0	0	0	0	0	0	0	0	0	0	0	0	0	0	0	0	0
2024/05/17 17:15:00	0	0	0	0	0	0	0	0	0	0	0	0	0	0	0	0	0	0	0	0	0	0	0	0
2024/05/17 17:30:00	0	0	0	0	0	0	0	0	0	0	0	0	0	0	0	0	0	0	0	0	0	0	0	0
2024/05/17 17:45:00	0	1	0	0	0	0	0	1	0	0	0	0	0	0	0	0	0	0	0	0	0	0	0	0
Total	0	4	0	0	0	0	1	2	0	0	0	0	2	1	0	0	0	0	0	1	0	0	0	0

Cars

Leg Direction Start Time	Verplank Road						Verplank Road						Henry Clay Blvd						Henry Clay Blvd					
	Eastbound						Westbound						Northbound						Southbound					
	Thru	Right	U-Turn	Peds CW	Peds CCW	Left	Thru	Right	U-Turn	Peds CW	Peds CCW	Left	Thru	Right	U-Turn	Peds CW	Peds CCW	Left	Thru	Right	U-Turn	Peds CW	Peds CCW	Left
2024/05/17 16:00:00	2	20	2	0	0	0	6	14	0	0	0	0	3	26	19	0	0	0	0	12	0	0	0	0
2024/05/17 16:15:00	1	21	3	0	0	0	8	11	3	0	0	0	7	21	8	0	0	0	0	15	1	0	0	0
2024/05/17 16:30:00	2	11	3	0	0	0	9	12	3	0	0	0	4	26	19	0	0	0	1	15	3	0	0	0
2024/05/17 16:45:00	1	15	3	0	0	0	16	11	1	0	0	0	2	29	14	0	0	0	1	9	2	0	0	0
2024/05/17 17:00:00	2	17	2	0	0	0	15	10	1	0	0	0	6	18	15	0	0	0	0	13	0	0	0	0
2024/05/17 17:15:00	0	21	8	0	0	0	8	14	0	0	0	0	4	28	11	0	0	0	1	4	1	0	0	0
2024/05/17 17:30:00	0	20	6	0	0	0	16	8	2	0	0	0	11	24	11	0	0	0	0	7	1	0	0	0
2024/05/17 17:45:00	0	16	1	0	0	0	5	10	0	0	0	0	16	15	14	0	0	0	0	8	3	0	0	0
Total	8	141	30	0	0	0	63	90	10	0	0	0	53	186	111	0	0	0	3	63	11	0	0	0

Single-Unit Trucks

Leg Direction Start Time	Verplank Road Eastbound						Verplank Road Westbound						Henry Clay Blvd Northbound						Henry Clay Blvd Southbound					
	Left						Left						Left						Left					
	Thru	Right	U-Turn	Peds CW	Peds CCW		Thru	Right	U-Turn	Peds CW	Peds CCW		Thru	Right	U-Turn	Peds CW	Peds CCW		Thru	Right	U-Turn	Peds CW	Peds CCW	
2024/05/17 16:00:00	0	0	0	0	0	0	0	0	0	0	0	0	0	0	0	0	0	0	0	1	0	0	0	0
2024/05/17 16:15:00	0	0	0	0	0	0	0	0	0	0	0	0	0	1	0	0	0	0	0	0	0	0	0	0
2024/05/17 16:30:00	0	0	1	0	0	0	0	0	0	0	0	0	0	1	1	0	0	0	0	0	0	0	0	0
2024/05/17 16:45:00	0	1	0	0	0	0	0	0	0	0	0	0	0	0	0	0	0	0	0	1	0	0	0	0
2024/05/17 17:00:00	0	0	0	0	0	0	0	1	0	0	0	0	0	1	0	0	0	0	0	0	0	0	0	0
2024/05/17 17:15:00	0	0	0	0	0	0	0	0	0	0	0	0	0	0	0	0	0	0	0	1	0	0	0	0
2024/05/17 17:30:00	0	1	0	0	0	0	0	0	0	0	0	0	0	0	0	0	0	0	0	0	0	0	0	0
2024/05/17 17:45:00	0	0	0	0	0	0	0	0	0	0	0	0	0	0	0	0	0	0	0	0	0	0	0	0
Total	0	2	1	0	0	0	0	1	0	0	0	0	0	3	1	0	0	0	0	3	0	0	0	0

Articulated Trucks

[illegible]

Buses

[illegible]

Pedestrians

Long Direction Start	Verdeburg Road Eastbound						Verdeburg Road Westbound						Henry Clay Blvd Northbound						Henry Clay Blvd Southbound					
	Thru	Right	U-Turn	Peds CW	Peds CCW		Thru	Right	U-Turn	Peds CW	Peds CCW		Thru	Right	U-Turn	Peds CW	Peds CCW		Thru	Right	U-Turn	Peds CW	Peds CCW	
2024/05/17 16:00:00	0	0	0	0	0		0	0	0	0	0		0	0	0	0	0	0		0	0	0	0	0
2024/05/17 16:10:00	0	0	0	0	0		0	0	0	0	0		0	0	0	0	0	0		0	0	0	0	0
2024/05/17 16:20:00	0	0	0	0	0		0	0	0	0	0		0	0	0	0	0	0		0	0	0	0	0
2024/05/17 16:40:00	0	0	0	0	0		0	0	0	0	0		0	0	0	0	0	0		0	0	0	0	0
2024/05/17 17:00:00	0	0	0	0	0		0	0	0	0	0		0	0	0	0	0	0		0	0	0	0	0
2024/05/17 17:10:00	0	0	0	0	0		0	0	0	0	0		0	0	0	0	0	0		0	0	0	0	0
2024/05/17 17:30:00	0	0	0	0	0		0	0	0	0	0		0	0	0	0	0	0		0	0	0	0	0
2024/05/17 17:45:00	0	0	0	0	0		0	0	0	0	0		0	0	0	0	0	0		0	0	0	0	0
Total	0	0	0	0	0		0	0	0	0	0		0	0	0	0	0	0		0	0	0	0	0

Bicycles on Road

Long Direction	Verde Road Eastbound						Verde Road Westbound						Henry Clay Blvd Northbound						Henry Clay Blvd Southbound					
	Thru	Right	U-Turn	Peds CW	Peds CCW		Thru	Right	U-Turn	Peds CW	Peds CCW		Thru	Right	U-Turn	Peds CW	Peds CCW		Thru	Right	U-Turn	Peds CW	Peds CCW	
2024/05/17 16:00:00	0	0	0	0	0		0	0	0	0	0		0	0	0	0	0	0		0	0	0	0	0
2024/05/17 16:10:00	0	0	0	0	0		0	0	0	0	0		0	0	0	0	0	0		0	0	0	0	0
2024/05/17 16:20:00	0	0	0	0	0		0	0	0	0	0		0	0	0	0	0	0		0	0	0	0	0
2024/05/17 16:40:00	0	0	0	0	0		0	0	0	0	0		0	0	0	0	0	0		0	0	0	0	0
2024/05/17 17:00:00	0	1	0	0	0		0	0	0	0	0		0	0	0	0	0	0		0	0	0	0	0
2024/05/17 17:10:00	0	0	0	0	0		0	0	0	0	0		0	0	0	0	0	0		0	0	0	0	0
2024/05/17 17:30:00	0	0	0	0	0		0	0	0	0	0		0	0	0	0	0	0		0	0	0	0	0
2024/05/17 17:40:00	0	0	0	0	0		0	0	0	0	0		0	0	0	0	0	0		0	0	0	0	0
Total	0	1	0	0	0		0	0	0	0	0		0	0	1	0	0	0		0	0	0	0	0

Bicycles on Crosswalk

Long Direction	Verde Road Eastbound						Verde Road Westbound						Henry Clay Blvd Northbound						Henry Clay Blvd Southbound					
	Thru	Right	U-Turn	Peds CW	Peds CCW		Thru	Right	U-Turn	Peds CW	Peds CCW		Thru	Right	U-Turn	Peds CW	Peds CCW		Thru	Right	U-Turn	Peds CW	Peds CCW	
2024/05/17 16:00:00	0	0	0	0	0		0	0	0	0	0		0	0	0	0	0	0		0	0	0	0	0
2024/05/17 16:10:00	0	0	0	0	0		0	0	0	0	0		0	0	0	0	0	0		0	0	0	0	0
2024/05/17 16:20:00	0	0	0	0	0		0	0	0	0	0		0	0	0	0	0	0		0	0	0	0	0
2024/05/17 16:30:00	0	0	0	0	0		0	0	0	0	0		0	0	0	0	0	0		0	0	0	0	0
2024/05/17 16:40:00	0	0	0	0	0		0	0	0	0	0		0	0	0	0	0	0		0	0	0	0	0
2024/05/17 17:00:00	0	0	0	0	0		0	0	0	0	0		0	0	0	0	0	0		0	0	0	0	0
2024/05/17 17:10:00	0	0	0	0	0		0	0	0	0	0		0	0	0	0	0	0		0	0	0	0	0
2024/05/17 17:20:00	0	0	0	0	0		0	0	0	0	0		0	0	0	0	0	0		0	0	0	0	0
2024/05/17 17:30:00	0	0	0	0	0		0	0	0	0	0		0	0	0	0	0	0		0	0	0	0	0
2024/05/17 17:40:00	0	0	0	0	0		0	0	0	0	0		0	0	0	0	0	0		0	0	0	0	0
Total	0	0	0	0	0		0	0	0	0	0		0	0	0	0	0	0		0	0	0	0	0

Total Volume Class Breakdown

Start Time	Verstark Road Eastbound										Verstark Road Westbound										Henry Clay Blvd Northbound										Henry Clay Blvd Southbound										App Total	Peds CW	Peds CCW	Int Total	Cross Total
	Thru	Right	U-Turn	App Total	Peds CW	Peds CCW	Left	Thru	Right	U-Turn	App Total	Peds CW	Peds CCW	Left	Thru	Right	U-Turn	App Total	Peds CW	Peds CCW	Left	Thru	Right	U-Turn																					
2024/05/17 16:00:00	2	20	2	0	22	0	0	6	11	3	20	0	0	9	22	8	0	39	0	0	0	15	1	0	13	0	16	0																	
2024/05/17 16:15:00	1	21	3	0	25	0	0	8	11	3	22	0	0	4	28	20	0	52	0	0	1	16	3	0	20	0	182	0																	
2024/05/17 16:30:00	2	14	4	0	20	0	0	10	13	3	26	0	0	2	28	20	0	50	0	0	1	10	2	0	13	0	118	0																	
2024/05/17 16:45:00	1	16	3	0	20	0	0	16	11	1	28	0	0	2	28	14	0	44	0	0	1	10	2	0	13	0	136	0																	
2024/05/17 17:00:00	2	18	2	0	22	0	0	16	11	1	28	0	0	6	19	15	0	46	0	0	0	13	0	0	13	0	163	0																	
2024/05/17 17:15:00	0	21	7	0	29	0	0	8	14	0	22	0	0	4	28	12	0	46	0	0	0	8	2	0	7	0	158	0																	
2024/05/17 17:30:00	0	21	7	0	29	0	0	16	8	2	26	0	0	11	24	11	0	46	0	0	0	7	1	0	8	0	158	0																	
2024/05/17 17:45:00	0	17	3	0	20	0	0	5	11	0	16	0	0	16	16	0	0	38	0	0	0	0	0	0	0	0	11	0																	
Grand Total	8	148	32	0	188	0	0	85	50	10	188	0	0	55	150	113	0	358	0	0	0	101	0	0	101	0	835	0																	
% Approach	4.3%	78.7%	17.0%	0.0%	22.5%			45.2%	49.5%	5.3%	0.0%			15.4%	51.1%	13.6%	0.0%	3.0%	86.1%	10.3%	0.0%	3.0%	10.4%	1.1%	0.0%	12.1%	1.3%																		
% Total	1.0%	17.7%	3.8%	0.0%	22.5%			10.2%	11.1%	1.2%	0.0%			6.6%	22.8%	13.5%	0.0%	4.2%	10.4%	6.3%	0.0%	1.1%	3.6%	0.2%	0.0%	4.3%	0.5%																		
% Motorcycles	0	4	0	0	4			1	2	0	3			2	1	0	0	3	0	0	0	1	0	0	0	0	1	0																	
% Cars	0.0%	2.7%	0.0%	0.0%	2.1%			1.2%	2.2%	0.0%	0.0%	1.6%			3.6%	0.5%	0.0%	0.0%	0.8%	0.0%	0.0%	0.0%	0.0%	0.0%	0.0%	0.0%	0.9%	0.3%																	
% Single-Unit Trucks	100.0%	95.3%	93.8%	0.0%	95.2%			97.6%	96.8%	100.0%	0.0%	0.0%	97.3%			96.4%	97.9%	96.2%	0.0%	97.8%			100.0%	95.4%	95.8%	0.0%	96.9%	96.9%																	
% Articulated Trucks	0	0	0	0	0			0	1	0	1			0	0	0	0	0	0	0	0	0	0	0	0	0	0	0																	
% Buses	0	0	0	0	0			0	0	0	0			0	0	0	0	0	0	0	0	0	0	0	0	0	0	0																	
% Bicycles on Road	0.0%	0.0%	0.0%	0.0%	0.0%			0.0%	0.0%	0.0%	0.0%	0.0%			0.0%	0.0%	0.0%	0.0%	0.0%	0.0%	0.0%	0.0%	0.0%	0.0%	0.0%	0.0%	0.0%	0.0%																	
% Pedestrians	0.0%	0.7%	0.0%	0.0%	0.5%			0.0%	0.0%	0.0%	0.0%	0.0%			0.0%	0.0%	0.0%	0.0%	0.0%	0.0%	0.0%	0.0%	0.0%	0.0%	0.0%	0.0%	0.2%	0.2%																	
% Bicycles on Crosswalk	0.0%	0.0%	0.0%	0.0%	0.0%			0.0%	0.0%	0.0%	0.0%	0.0%			0.0%	0.0%	0.0%	0.0%	0.0%	0.0%	0.0%	0.0%	0.0%	0.0%	0.0%	0.0%	0.0%	0.0%																	
% Bicycles on Crosswalk	0.0%	0.0%	0.0%	0.0%	0.0%			0.0%	0.0%	0.0%	0.0%	0.0%			0.0%	0.0%	0.0%	0.0%	0.0%	0.0%	0.0%	0.0%	0.0%	0.0%	0.0%	0.0%	0.0%	0.0%																	

PM Peak Class Breakdown

Ages	Directions	Start Time	Westpark Road Eastbound										Westpark Road Westbound										Harry Cay Road Northbound										Harry Cay Road Southbound										67	
			Thru	Right	U-Turn	App Total	Phis CIP	Phis CIP	Phis CIP	Phis CIP	Phis CIP	Phis CIP	




Project	GTS
Project Code	11778
Site Name	11778-14
Legs and Movements	All Processed Legs & Mov
Bin Size	15 minutes
Survey Date	2024/05/17, Friday
Location	Verplank Road & Henry C
Latitude and Longitude	43.195250, -76.199389

	Start	End	PHF
PM Peak	2024/05/17 16:30:00	2024/05/17 17:30:00	0.91

Turning Movement Data

Leg Direction	Verplank Road Eastbound							Verplank Road Westbound							Henry Clay Blvd Northbound							Henry Clay Blvd Southbound							Total
	Left	Thru	Right	U-Turn	App Total	Peds C/W	Peds C/W	Left	Thru	Right	U-Turn	App Total	Peds C/W	Peds C/W	Left	Thru	Right	U-Turn	App Total	Peds C/W	Peds C/W	Left	Thru	Right	U-Turn	App Total	Peds C/W	Peds C/W	
4:00:00 PM	2	20	2	0	24	0	0	6	14	0	0	20	0	0	3	25	19	0	45	0	0	0	13	0	0	13	0	0	105
4:15:00 PM	1	21	3	0	25	0	0	8	11	3	0	22	0	0	9	22	8	0	39	0	0	0	15	1	0	16	0	0	102
4:30:00 PM	2	14	4	0	20	0	0	10	13	3	0	26	0	0	4	28	20	0	52	0	0	1	16	3	0	20	0	0	118
4:45:00 PM	1	15	3	0	20	0	0	15	11	1	0	28	0	0	2	28	14	0	44	0	0	1	10	2	0	13	0	0	105
Hourly Total	6	71	12	0	99	0	0	40	49	7	0	96	0	0	19	104	61	0	183	0	0	2	52	6	0	62	0	0	430
5:00:00 PM	2	18	2	0	22	0	0	15	11	1	0	28	0	0	6	19	15	0	40	0	0	0	13	0	0	13	0	0	103
5:15:00 PM	0	21	8	0	29	0	0	8	14	0	0	22	0	0	4	28	12	0	44	0	0	1	5	1	0	7	0	0	102
5:30:00 PM	0	21	7	0	28	0	0	16	8	2	0	26	0	0	11	24	11	0	46	0	0	0	7	1	0	8	0	0	108
5:45:00 PM	0	17	3	0	20	0	0	5	11	0	0	16	0	0	16	15	14	0	45	0	0	0	8	3	0	11	0	0	92
Hourly Total	2	77	20	0	99	0	0	45	44	3	0	92	0	0	37	85	52	0	175	0	0	1	33	5	0	39	0	0	405
Grand Total	8	148	32	0	188	0	0	85	92	10	0	188	0	0	55	190	113	0	358	0	0	3	87	11	0	101	0	0	833
% Approach	4.3%	78.7%	17.0%	0.0%	0.0%	0.0%	0.0%	45.2%	49.5%	5.3%	0.0%	0.0%	0.0%	0.0%	15.4%	53.1%	31.6%	0.0%	0.0%	0.0%	0.0%	3.0%	86.1%	10.9%	0.0%	0.0%	0.0%	0.0%	0.0%
% Total	1.0%	17.7%	3.2%	0.0%	22.5%	0.0%	0.0%	10.2%	11.1%	1.2%	0.0%	22.5%	0.0%	0.0%	6.6%	22.8%	13.5%	0.0%	42.8%	0.0%	0.0%	0.4%	10.4%	1.3%	0.0%	12.1%	0.0%	0.0%	0.0%
Lights	8	148	31	0	187	0	0	84	93	10	0	187	0	0	55	190	113	0	358	0	0	3	87	11	0	101	0	0	833
% Lights	100.0%	100.0%	96.9%	0.0%	99.5%	0.0%	0.0%	98.8%	100.0%	100.0%	0.0%	99.5%	0.0%	0.0%	100.0%	100.0%	100.0%	0.0%	100.0%	0.0%	0.0%	100.0%	100.0%	100.0%	0.0%	100.0%	0.0%	0.0%	99.8%
HV	0	0	1	0	1	0	0	1	0	0	0	1	0	0	0	0	0	0	0	0	0	0	0	0	0	0	0	0	2
% HV	0.0%	0.0%	3.1%	0.0%	0.5%	0.0%	0.0%	1.2%	0.0%	0.0%	0.0%	0.5%	0.0%	0.0%	0.0%	0.0%	0.0%	0.0%	0.0%	0.0%	0.0%	0.0%	0.0%	0.0%	0.0%	0.0%	0.0%	0.0%	0.2%
Pedestrians	0	0	0	0	0	0	0	0	0	0	0	0	0	0	0	0	0	0	0	0	0	0	0	0	0	0	0	0	0
% Pedestrians	0.0%	0.0%	0.0%	0.0%	0.0%	0.0%	0.0%	0.0%	0.0%	0.0%	0.0%	0.0%	0.0%	0.0%	0.0%	0.0%	0.0%	0.0%	0.0%	0.0%	0.0%	0.0%	0.0%	0.0%	0.0%	0.0%	0.0%	0.0%	0.0%
Bicycles on Crosswalk	0	0	0	0	0	0	0	0	0	0	0	0	0	0	0	0	0	0	0	0	0	0	0	0	0	0	0	0	0
% Bicycles on Crosswalk	0.0%	0.0%	0.0%	0.0%	0.0%	0.0%	0.0%	0.0%	0.0%	0.0%	0.0%	0.0%	0.0%	0.0%	0.0%	0.0%	0.0%	0.0%	0.0%	0.0%	0.0%	0.0%	0.0%	0.0%	0.0%	0.0%	0.0%	0.0%	0.0%



Turning Movement Data Plot

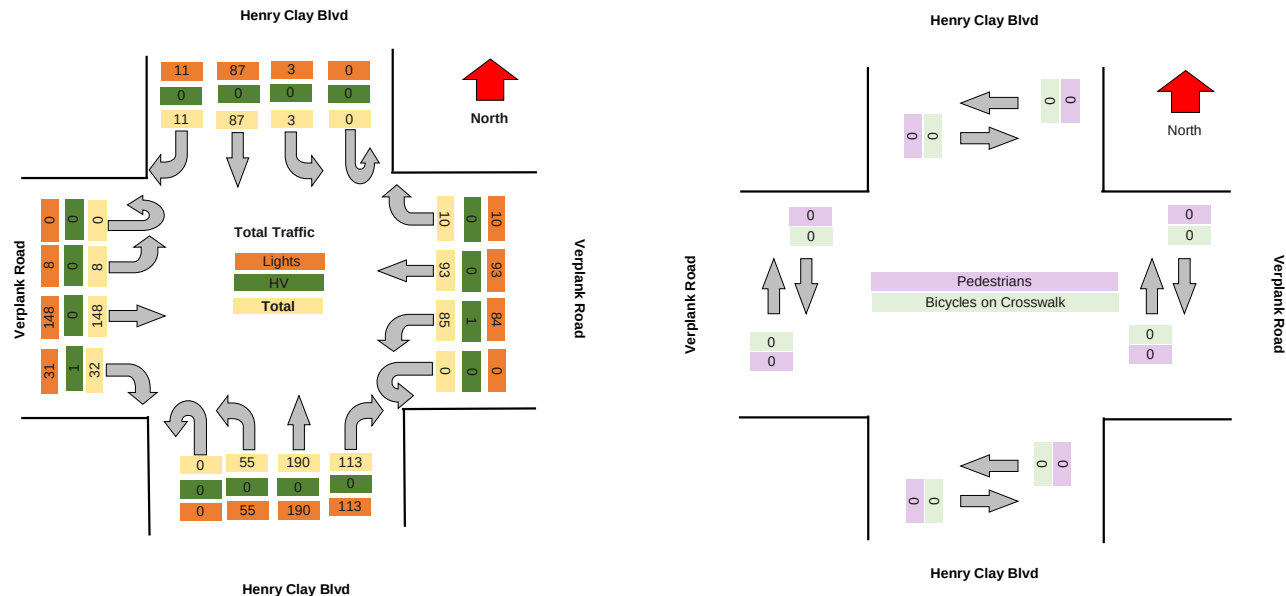

Turning Movement Peak Hour Data (PM)

#####

Leg Direction	Verplank Road							Verplank Road							Henry Clay Blvd							Henry Clay Blvd							Total
	Eastbound							Westbound							Northbound							Southbound							
	Start Time	Left	Thru	Right	U-Turn	App Total	Peds CW	Peds CCW	Left	Thru	Right	U-Turn	App Total	Peds CW	Peds CCW	Left	Thru	Right	U-Turn	App Total	Peds CW	Peds CCW	Left	Thru	Right	U-Turn	App Total	Peds CW	
4:30:00 PM	2	14	4	0	20	0	0	10	13	3	0	26	0	0	4	28	20	0	52	0	0	1	16	3	0	20	0	0	118
4:45:00 PM	1	16	3	0	20	0	0	16	11	1	0	28	0	0	2	28	14	0	44	0	0	1	10	2	0	13	0	0	105
5:00:00 PM	2	18	2	0	22	0	0	16	11	1	0	28	0	0	6	19	15	0	40	0	0	0	13	0	0	13	0	0	103
5:15:00 PM	0	21	8	0	29	0	0	8	14	0	0	22	0	0	4	28	12	0	44	0	0	1	5	1	0	7	0	0	102
Grand Total	5	69	17	0	91	0	0	50	49	5	0	104	0	0	16	103	61	0	180	0	0	3	44	6	0	53	0	0	428
% Approach	5.5%	75.8%	18.7%	0.0%	0.0%	0.0%	0.0%	48.1%	47.1%	4.8%	0.0%	0.0%	0.0%	0.0%	8.9%	57.2%	33.9%	0.0%	0.0%	0.0%	0.0%	5.7%	83.0%	11.3%	0.0%	0.0%	0.0%	0.0%	
% Total	1.2%	16.1%	4.0%	0.0%	21.3%	0.0%	0.0%	11.7%	11.4%	1.2%	0.0%	24.3%	0.0%	0.0%	3.7%	24.1%	14.3%	0.0%	42.1%	0.0%	0.0%	0.7%	10.3%	1.4%	0.0%	12.4%	0.0%	0.0%	
PHF	0.625	0.821	0.531	0.000	0.784	0.000	0.000	0.781	0.875	0.417	0.000	0.929	0.000	0.000	0.667	0.920	0.763	0.000	0.865	0.000	0.000	0.750	0.688	0.500	0.000	0.663	0.000	0.000	0.907
Lights	5	69	17	0	91	0	0	49	49	5	0	103	0	0	16	103	61	0	180	0	0	3	44	6	0	53	0	0	427
% Lights	100.0%	100.0%	100.0%	0.0%	100.0%	0.0%	0.0%	98.0%	100.0%	100.0%	0.0%	99.0%	0.0%	0.0%	100.0%	100.0%	100.0%	0.0%	100.0%	0.0%	0.0%	100.0%	100.0%	100.0%	0.0%	100.0%	0.0%	0.0%	99.8%
HV	0	0	0	0	0	0	0	1	0	0	0	1	0	0	0	0	0	0	0	0	0	0	0	0	0	0	0	0	1
% HV	0.0%	0.0%	0.0%	0.0%	0.0%	0.0%	0.0%	2.0%	0.0%	0.0%	0.0%	1.0%	0.0%	0.0%	0.0%	0.0%	0.0%	0.0%	0.0%	0.0%	0.0%	0.0%	0.0%	0.0%	0.0%	0.0%	0.0%	0.0%	0.2%
Pedestrians	0	0	0	0	0	0	0	0	0	0	0	0	0	0	0	0	0	0	0	0	0	0	0	0	0	0	0	0	0
% Pedestrians	0.0%	0.0%	0.0%	0.0%	0.0%	0.0%	0.0%	0.0%	0.0%	0.0%	0.0%	0.0%	0.0%	0.0%	0.0%	0.0%	0.0%	0.0%	0.0%	0.0%	0.0%	0.0%	0.0%	0.0%	0.0%	0.0%	0.0%	0.0%	0.0%
Bicycles on Crosswalk	0	0	0	0	0	0	0	0	0	0	0	0	0	0	0	0	0	0	0	0	0	0	0	0	0	0	0	0	0
% Bicycles on Crosswalk	0.0%	0.0%	0.0%	0.0%	0.0%	0.0%	0.0%	0.0%	0.0%	0.0%	0.0%	0.0%	0.0%	0.0%	0.0%	0.0%	0.0%	0.0%	0.0%	0.0%	0.0%	0.0%	0.0%	0.0%	0.0%	0.0%	0.0%	0.0%	0.0%

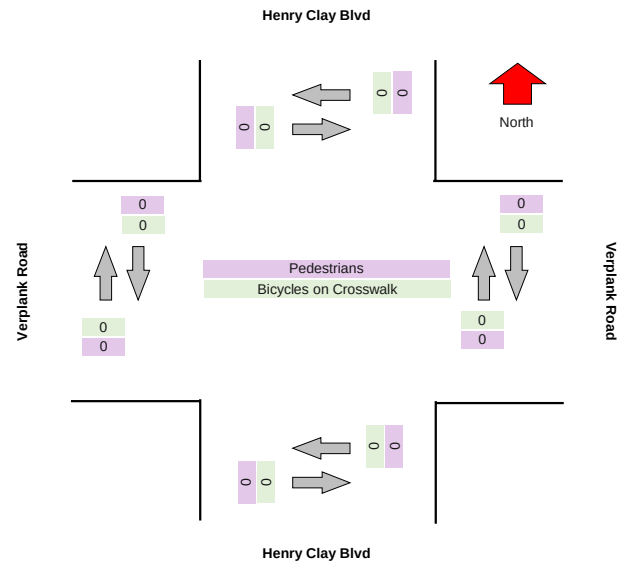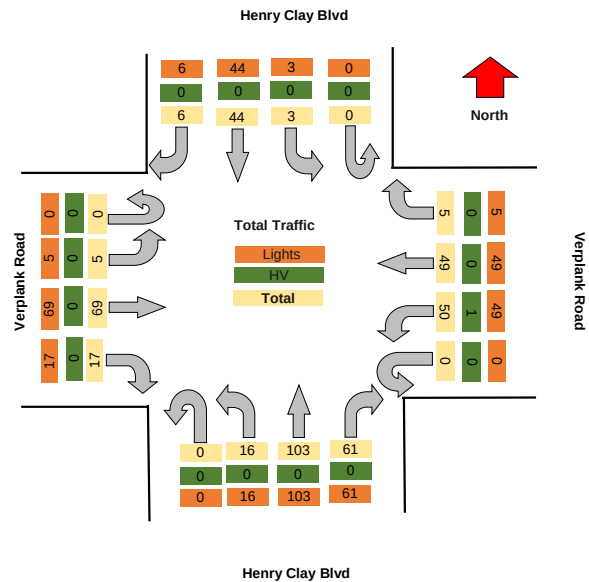


Project	GTS
Project Code	11778
Site Name	11778-14
Legs and Movements	All Processed Legs & Mov
Bin Size	15 minutes
Survey Date	2024/05/18, Saturday
Location	Verplank Road & Henry C
Latitude and Longitude	43.195250, -76.199389

	Start	End	PHF
AM Peak	2024/05/18 12:00:00	2024/05/18 13:00:00	0.94

Turning Movement Data

L&S	Northern Beach										Northern Beach										Honey City West										Honey City West									
	Lat	Long	Stage	Area	Area	Area	Area	Area	Area	Area	Area	Area	Area	Area	Area	Area				
1	13	13	1	1	1	1	1	1	1	1	13	13	1	1	1	1	1	1	1	1	13	13	1	1	1	1	1	1	1	1	1	1	1	1	1	1				
2	13	13	2	2	2	2	2	2	2	2	13	13	2	2	2	2	2	2	2	2	13	13	2	2	2	2	2	2	2	2	2	2	2	2	2	2				
3	13	13	3	3	3	3	3	3	3	3	13	13	3	3	3	3	3	3	3	3	13	13	3	3	3	3	3	3	3	3	3	3	3	3	3	3				
4	13	13	4	4	4	4	4	4	4	4	13	13	4	4	4	4	4	4	4	4	13	13	4	4	4	4	4	4	4	4	4	4	4	4	4	4				
5	13	13	5	5	5	5	5	5	5	5	13	13	5	5	5	5	5	5	5	5	13	13	5	5	5	5	5	5	5	5	5	5	5	5	5	5				
6	13	13	6	6	6	6	6	6	6	6	13	13	6	6	6	6	6	6	6	6	13	13	6	6	6	6	6	6	6	6	6	6	6	6	6	6				
7	13	13	7	7	7	7	7	7	7	7	13	13	7	7	7	7	7	7	7	7	13	13	7	7	7	7	7	7	7	7	7	7	7	7	7	7				
8	13	13	8	8	8	8	8	8	8	8	13	13	8	8	8	8	8	8	8	8	13	13	8	8	8	8	8	8	8	8	8	8	8	8	8	8				
9	13	13	9	9	9	9	9	9	9	9	13	13	9	9	9	9	9	9	9	9	13	13	9	9	9	9	9	9	9	9	9	9	9	9	9	9				
10	13	13	10	10	10	10	10	10	10	10	13	13	10	10	10	10	10	10	10	10	13	13	10	10	10	10	10	10	10	10	10	10	10	10	10	10				
11	13	13	11	11	11	11	11	11	11	11	13	13	11	11	11	11	11	11	11	11	13	13	11	11	11	11	11	11	11	11	11	11	11	11	11	11				
12	13	13	12	12	12	12	12	12	12	12	13	13	12	12	12	12	12	12	12	12	13	13	12	12	12	12	12	12	12	12	12	12	12	12	12	12				
51	13	13	51	51	51	51	51	51	51	51	13	13	51	51	51	51	51	51	51	51	13	13	51	51	51	51	51													


Turning Movement Data Plot

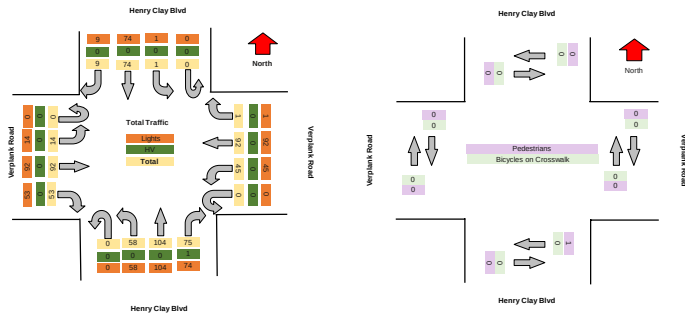

Summary

Turning Movement Peak Hour Data (AM)

12:00:00 PM

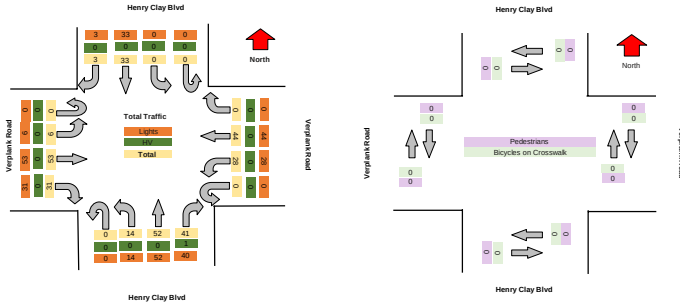[illegible]

Motorcycles

Leg Direction Start Time	Verplank Road						Verplank Road						Henry Clay Blvd						Henry Clay Blvd					
	Eastbound						Westbound						Northbound						Southbound					
	Left	Thru	Right	U-Turn	Peds CW	Peds CCW	Left	Thru	Right	U-Turn	Peds CW	Peds CCW	Left	Thru	Right	U-Turn	Peds CW	Peds CCW	Left	Thru	Right	U-Turn	Peds CW	Peds CCW
2024/05/18 11:00:00	0	0	0	0	0	0	0	0	0	0	0	0	0	0	0	0	0	0	0	0	0	0	0	0
2024/05/18 11:15:00	0	0	0	0	0	0	0	0	0	0	0	0	0	0	0	0	0	0	0	0	0	0	0	0
2024/05/18 11:30:00	0	0	0	0	0	0	0	0	0	0	0	0	0	0	1	0	0	0	0	0	0	0	0	0
2024/05/18 11:45:00	0	0	0	0	0	0	0	0	0	0	0	0	0	0	0	0	0	0	0	0	0	0	0	0
2024/05/18 12:00:00	0	0	0	0	0	0	0	0	0	0	0	0	0	0	0	0	0	0	0	0	0	0	0	0
2024/05/18 12:15:00	0	0	0	0	0	0	0	0	0	0	0	0	0	0	0	0	0	0	0	0	0	0	0	0
2024/05/18 12:30:00	0	0	0	0	0	0	0	0	0	0	0	0	0	0	0	0	0	0	0	0	0	0	0	0
2024/05/18 12:45:00	0	0	0	0	0	0	0	0	0	0	0	0	0	0	1	0	0	0	0	0	0	0	0	0
Total	0	0	0	0	0	0	0	0	0	0	0	0	0	0	1	1	0	0	0	0	0	0	0	0

Cars

Leg Direction Start Time	Verplank Road						Verplank Road						Henry Clay Blvd						Henry Clay Blvd					
	Eastbound						Westbound						Northbound						Southbound					
	Thru	Right	U-Turn	Peds CW	Peds CCW	Left	Thru	Right	U-Turn	Peds CW	Peds CCW	Left	Thru	Right	U-Turn	Peds CW	Peds CCW	Left	Thru	Right	U-Turn	Peds CW	Peds CCW	Left
2024/05/18 11:00:00	2	7	16	0	0	0	7	9	0	0	0	0	9	11	9	0	0	0	0	6	1	0	0	0
2024/05/18 11:15:00	3	7	2	0	0	0	2	10	0	0	0	0	14	18	7	0	0	0	0	14	2	0	0	0
2024/05/18 11:30:00	1	10	1	0	0	0	3	15	0	0	0	0	12	13	9	0	0	0	0	13	3	0	0	0
2024/05/18 11:45:00	2	15	2	0	0	0	5	13	1	0	0	0	8	9	8	0	0	0	1	8	0	0	0	0
2024/05/18 12:00:00	2	13	3	0	0	0	6	14	0	0	0	0	5	13	9	0	0	0	0	8	2	0	0	0
2024/05/18 12:15:00	1	11	2	0	0	0	10	8	0	0	0	0	7	14	10	0	0	0	0	10	0	0	0	0
2024/05/18 12:30:00	1	9	12	0	0	0	6	15	0	0	0	0	2	12	10	0	0	0	0	5	1	0	0	0
2024/05/18 12:45:00	2	19	14	0	0	0	6	7	0	0	0	0	0	13	10	0	0	0	0	9	0	0	0	0
Total	14	91	52	0	0	0	49	91	1	0	0	0	57	102	72	0	0	0	1	73	9	0	0	0

Single-Unit Trucks

Leg Direction Start Time	Verplank Road						Verplank Road						Henry Clay Blvd						Henry Clay Blvd					
	Eastbound						Westbound						Northbound						Southbound					
	Thru	Right	U-Turn	Peds CW	Peds CCW	Left	Thru	Right	U-Turn	Peds CW	Peds CCW	Left	Thru	Right	U-Turn	Peds CW	Peds CCW	Left	Thru	Right	U-Turn	Peds CW	Peds CCW	Left
2024/05/18 11:00:00	0	0	0	0	0	0	0	0	0	0	0	0	0	0	0	0	0	0	0	0	0	0	0	0
2024/05/18 11:15:00	0	0	0	0	0	0	0	0	0	0	0	0	0	0	0	0	0	0	0	0	0	0	0	0
2024/05/18 11:30:00	0	0	1	0	0	0	0	1	0	0	0	0	0	0	1	0	0	0	0	0	0	0	0	0
2024/05/18 11:45:00	0	0	0	0	0	0	0	0	0	0	0	0	1	1	0	0	0	0	0	0	0	0	0	0
2024/05/18 12:00:00	0	0	0	0	0	0	0	0	0	0	0	0	0	0	0	0	0	0	0	0	0	0	0	0
2024/05/18 12:15:00	0	1	0	0	0	0	0	0	0	0	0	0	0	0	0	0	0	0	0	0	0	0	0	0
2024/05/18 12:30:00	0	0	0	0	0	0	0	0	0	0	0	0	0	0	0	0	0	0	0	1	0	0	0	0
2024/05/18 12:45:00	0	0	0	0	0	0	0	0	0	0	0	0	0	0	0	0	0	0	0	0	0	0	0	0
Total	0	1	1	0	0	0	0	1	0	0	0	0	1	1	1	0	0	0	0	1	0	0	0	0

Buses

[illegible]

Pedestrians

Leg Direction Start Time	Verplank Road						Verplank Road						Henry Clay Blvd						Henry Clay Blvd					
	Eastbound						Westbound						Northbound						Southbound					
	Thru	Right	U-Turn	Peds CW	Peds CCW	Left	Thru	Right	U-Turn	Peds CW	Peds CCW	Left	Thru	Right	U-Turn	Peds CW	Peds CCW	Left	Thru	Right	U-Turn	Peds CW	Peds CCW	Left
2024/05/18 11:00:00	0	0	0	0	0	0	0	0	0	0	0	0	0	0	0	0	1	0	0	0	0	0	0	0
2024/05/18 11:15:00	0	0	0	0	0	0	0	0	0	0	0	0	0	0	0	0	0	0	0	0	0	0	0	0
2024/05/18 11:30:00	0	0	0	0	0	0	0	0	0	0	0	0	0	0	0	0	0	0	0	0	0	0	0	0
2024/05/18 11:45:00	0	0	0	0	0	0	0	0	0	0	0	0	0	0	0	0	0	0	0	0	0	0	0	0
2024/05/18 12:00:00	0	0	0	0	0	0	0	0	0	0	0	0	0	0	0	0	0	0	0	0	0	0	0	0
2024/05/18 12:15:00	0	0	0	0	0	0	0	0	0	0	0	0	0	0	0	0	0	0	0	0	0	0	0	0
2024/05/18 12:30:00	0	0	0	0	0	0	0	0	0	0	0	0	0	0	0	0	0	0	0	0	0	0	0	0
2024/05/18 12:45:00	0	0	0	0	0	0	0	0	0	0	0	0	0	0	0	0	0	0	0	0	0	0	0	0
Total	0	0	0	0	0	0	0	0	0	0	0	0	0	0	0	0	1	0	0	0	0	0	0	0

Bicycles on Road

Long Direction Start Time	Verde Rd Road Eastbound Left						Verde Rd Road Westbound Left						Henry Clay Blvd Northbound Left						Henry Clay Blvd Southbound Left					
	Thru	Right	U-Turn	Peds CW	Peds CCW		Thru	Right	U-Turn	Peds CW	Peds CCW		Thru	Right	U-Turn	Peds CW	Peds CCW		Thru	Right	U-Turn	Peds CW	Peds CCW	
2024/05/18 11:00:00	0	0	0	0	0		0	0	0	0	0		0	0	0	0	0	0		0	0	0	0	0
2024/05/18 11:15:00	0	0	0	0	0		0	0	0	0	0		0	0	0	0	0	0		0	0	0	0	0
2024/05/18 11:30:00	0	0	0	0	0		0	0	0	0	0		0	0	0	0	0	0		0	0	0	0	0
2024/05/18 11:45:00	0	0	0	0	0		0	0	0	0	0		0	0	0	0	0	0		0	0	0	0	0
2024/05/18 12:00:00	0	0	0	0	0		0	0	0	0	0		0	0	0	0	0	0		0	0	0	0	0
2024/05/18 12:15:00	0	0	0	0	0		0	0	0	0	0		0	0	0	0	0	0		0	0	0	0	0
2024/05/18 12:30:00	0	0	0	0	0		0	0	0	0	0		0	0	0	0	0	0		0	0	0	0	0
2024/05/18 12:45:00	0	0	0	0	0		0	0	0	0	0		0	0	0	0	0	0		0	0	0	0	0
Total	0	0	0	0	0		0	0	0	0	0		0	0	0	0	0	0		0	0	0	0	0

Bicycles on Crosswalk

Long Direction Start Time	Verde Rd Road Eastbound Left						Verde Rd Road Westbound Left						Henry Clay Blvd Northbound Left						Henry Clay Blvd Southbound Left					
	Thru	Right	U-Turn	Peds CW	Peds CCW		Thru	Right	U-Turn	Peds CW	Peds CCW		Thru	Right	U-Turn	Peds CW	Peds CCW		Thru	Right	U-Turn	Peds CW	Peds CCW	
2024/05/18 11:00:00	0	0	0	0	0		0	0	0	0	0		0	0	0	0	0	0		0	0	0	0	0
2024/05/18 11:15:00	0	0	0	0	0		0	0	0	0	0		0	0	0	0	0	0		0	0	0	0	0
2024/05/18 11:30:00	0	0	0	0	0		0	0	0	0	0		0	0	0	0	0	0		0	0	0	0	0
2024/05/18 11:45:00	0	0	0	0	0		0	0	0	0	0		0	0	0	0	0	0		0	0	0	0	0
2024/05/18 12:00:00	0	0	0	0	0		0	0	0	0	0		0	0	0	0	0	0		0	0	0	0	0
2024/05/18 12:15:00	0	0	0	0	0		0	0	0	0	0		0	0	0	0	0	0		0	0	0	0	0
2024/05/18 12:30:00	0	0	0	0	0		0	0	0	0	0		0	0	0	0	0	0		0	0	0	0	0
2024/05/18 12:45:00	0	0	0	0	0		0	0	0	0	0		0	0	0	0	0	0		0	0	0	0	0
Total	0	0	0	0	0		0	0	0	0	0		0	0	0	0	0	0		0	0	0	0	0

Total Volume Class Breakdown

Start Time	Verstark Road Eastbound				Verstark Road Westbound				Henry Clay Blvd Northbound				Henry Clay Blvd Southbound				App Total	Peds CW	Peds CCW	Int Total	Cross Total
	Thru	Right	U-Turn	App Total	Peds CW	Peds CCW	Left	Thru	Right	U-Turn	App Total	Peds CW	Peds CCW	Left	Thru	Right					
2024/05/18 11:00:00	2	7	16	0	25	0	0	7	9	0	16	0	0	9	11	9	0	2	77	0	
2024/05/18 11:15:00	3	7	2	0	12	0	0	2	10	0	12	0	0	14	18	7	0	0	16	79	
2024/05/18 11:30:00	1	10	2	0	13	0	0	3	16	0	19	0	0	12	14	10	0	0	16	84	
2024/05/18 11:45:00	2	15	2	0	19	0	0	5	13	1	19	0	0	8	9	8	0	0	9	73	
2024/05/18 12:00:00	2	13	3	0	18	0	0	6	14	0	20	0	0	5	13	9	0	0	10	75	
2024/05/18 12:15:00	1	12	2	0	15	0	0	10	8	0	18	0	0	7	10	14	0	0	10	74	
2024/05/18 12:30:00	1	9	12	0	22	0	0	6	15	0	23	0	0	2	12	11	0	0	7	75	
2024/05/18 12:45:00	2	13	14	0	29	0	0	7	0	0	13	0	0	13	11	0	0	0	3	81	
Grand Total	14	92	53	0	159	0	0	45	92	1	138	0	0	58	104	75	0	0	84	618	
% Approach	8.8%	57.8%	33.3%	0.0%	25.7%			32.6%	66.7%	0.7%	0.0%			24.5%	43.9%	31.6%	0.0%	38.3%	13.6%		
% Total	2.3%	14.9%	8.6%	0.0%	25.7%			7.3%	14.9%	0.2%	0.0%			9.4%	16.8%	12.1%	0.0%	0.0%	13.6%		
% Motorcycles	0	0	0	0.0%	0			0	0	0	22.3%			0	1	0	0	0	0	2	
% Motorcycles	0.0%	0.0%	0.0%	0.0%	0.0%			0.0%	0.0%	0.0%	0.0%			0.0%	1.0%	1.3%	0.0%	0.0%	0.0%	0.3%	
% Cars	14	91	52	0	157			45	91	1	137			57	102	72	0	0	83	606	
% Cars	100.0%	98.9%	98.1%	0.0%	98.7%			100.0%	98.0%	100.0%	0.0%			99.3%	98.1%	96.0%	0.0%	0.0%	99.3%	98.4%	
% Single-Unit Trucks	0	1	1	0	2			0	1	0	1			1	1	0	0	0	1	7	
% Single-Unit Trucks	0.0%	1.1%	1.9%	0.0%	1.3%			0.0%	1.1%	0.0%	0.7%			1.7%	1.0%	1.3%	0.0%	0.0%	1.3%	1.1%	
% Articulated Trucks	0	0	0	0.0%	0			0	0	0	0			0	0	1	0	0	0	1	
% Articulated Trucks	0.0%	0.0%	0.0%	0.0%	0.0%			0.0%	0.0%	0.0%	0.0%			0.0%	0.0%	1.3%	0.0%	0.0%	0.0%	0.2%	
% Buses	0	0	0	0.0%	0			0	0	0	0			0	0	0	0	0	0	0	
% Buses	0.0%	0.0%	0.0%	0.0%	0.0%			0.0%	0.0%	0.0%	0.0%			0.0%	0.0%	0.0%	0.0%	0.0%	0.0%	0.0%	
% Bicycles on Road	0	0	0	0.0%	0			0	0	0	0			0	0	0	0	0	0	0	
% Bicycles on Road	0.0%	0.0%	0.0%	0.0%	0.0%			0.0%	0.0%	0.0%	0.0%			0.0%	0.0%	0.0%	0.0%	0.0%	0.0%	0.0%	
% Pedestrians	0	0	0	0.0%	0			0	0	0	0			0	0	0	0	0	0	1	
% Pedestrians	0.0%	0.0%	0.0%	0.0%	0.0%			0.0%	0.0%	0.0%	0.0%			0.0%	0.0%	0.0%	0.0%	0.0%	0.0%	0.0%	
% Bicycles on Crosswalk	0	0	0	0.0%	0			0	0	0	0			0	0	0	0	0	0	0	
% Bicycles on Crosswalk	0.0%	0.0%	0.0%	0.0%	0.0%			0.0%	0.0%	0.0%	0.0%			0.0%	0.0%	0.0%	0.0%	0.0%	0.0%	0.0%	

AM Peak Class Breakdown

Avg Direction		Verplank Road										Verplank Road										Henry Clay Blvd										Henry Clay Blvd										40
Start Time		Eastbound					Westbound					Eastbound					Westbound					Eastbound					Westbound					Eastbound					Westbound					
		Thru	Right	U-Turn	App Total	Peds C/W	Peds C/W	Peds C/W	Peds C/W	Peds C/W	Peds C/W	Thru	Right	U-Turn	App Total	Peds C/W	Peds C/W	Peds C/W	Peds C/W	Peds C/W	Peds C/W	Thru	Right	U-Turn	App Total	Peds C/W	Peds C/W	Peds C/W	Peds C/W	Peds C/W	Thru	Right	U-Turn	App Total	Peds C/W	Peds C/W	Peds C/W	Peds C/W	Peds C/W			
2024/09/10 12:00:00		2	13	3	0	18	0	0	0	0	0	5	14	0	0	20	0	0	0	0	0	5	13	0	0	27	0	0	0	0	0	2	0	0	30	0	0	0	0	0		
2024/09/10 12:10:00		2	7	0	0	12	0	0	0	0	0	12	0	0	0	12	0	0	0	0	0	14	10	0	0	24	0	0	0	0	0	10	0	0	24	0	0	0	0	0		
2024/09/10 12:20:00		1	12	0	0	15	0	0	0	0	0	12	0	0	0	20	0	0	0	0	0	12	11	0	0	25	0	0	0	0	0	1	0	0	24	0	0	0	0	0		
2024/09/10 12:30:00		1	16	0	0	22	0	0	0	0	0	18	14	0	0	32	0	0	0	0	0	17	13	0	0	30	0	0	0	0	0	7	0	0	24	0	0	0	0	0		
2024/09/10 12:40:00		6	53	31	0	90	0	0	0	0	0	72	0	0	0	72	0	0	0	0	0	113	65	3	0	181	0	0	0	0	0	33	0	0	146	0	0	0	0	0		
Grand Total		2.7%	58.8%	34.9%	0.0%	99.0	0.0%	0.0%	0.0%	0.0%	0.0%	28.6%	64.0%	0.0%	0.0%	72.0	0.0%	0.0%	0.0%	0.0%	0.0%	113.0	65.0	3.0	0.0%	181.0	0.0%	0.0%	0.0%	0.0%	0.0%	33.0	0.0%	0.0%	146.0	0.0%	0.0%	0.0%	0.0%	0.0%		
% Approach		6.2%	17.4%	0.0%	0.0%	29.6%	0.0%	0.0%	0.0%	0.0%	0.0%	23.8%	14.6%	0.0%	0.0%	23.8%	0.0%	0.0%	0.0%	0.0%	0.0%	4.8%	17.0%	13.8%	0.0%	38.7%	0.0%	0.0%	0.0%	0.0%	0.0%	11.8%	0.0%	0.0%	33.6%	0.0%	0.0%	0.0%	0.0%	0.0%		
% Bicycles		0.70%	0.16%	0.00%	0.00%	0.86%	0.00%	0.00%	0.00%	0.00%	0.00%	0.73%	0.73%	0.00%	0.00%	0.00%	0.00%	0.00%	0.00%	0.00%	0.00%	0.00%	0.00%	0.00%	0.00%	0.00%	0.00%	0.00%	0.00%	0.00%	0.00%	0.00%	0.00%	0.00%	0.00%	0.00%	0.00%	0.00%	0.00%	0.00%		
% Motorcycles		0.00%	0.00%	0.00%	0.00%	0.00%	0.00%	0.00%	0.00%	0.00%	0.00%	0.00%	0.00%	0.00%	0.00%	0.00%	0.00%	0.00%	0.00%	0.00%	0.00%	0.00%	0.00%	0.00%	0.00%	0.00%	0.00%	0.00%	0.00%	0.00%	0.00%	0.00%	0.00%	0.00%	0.00%	0.00%	0.00%	0.00%	0.00%	0.00%	0.00%	
% Cabs		100.0%	98.1%	100.0%	0.0%	99.0%	100.0%	100.0%	0.0%	0.0%	0.0%	100.0%	100.0%	0.0%	0.0%	100.0%	0.0%	0.0%	0.0%	0.0%	0.0%	100.0%	100.0%	95.1%	0.0%	99.0%	0.0%	0.0%	0.0%	0.0%	97.0%	100.0%	0.0%	97.2%	0.0%	0.0%	96.3%	0.0%	0.0%	96.7%	0.0%	0.0%
% Single-Unit Trucks		1	0	0	0	1	0	0	0	0	0	0	0	0	0	0	0	0	0	0	0	0	0	0	0	0	0	0	0	0	0	0	0	0	0	0	0	0	0	0		
% Single-Unit Trucks		1	0	1.9%	0.0%	1.9%	0.0%	0.0%	0.0%	0.0%	0.0%	0.0%	0.0%	0.0%	0.0%	0.0%	0.0%	0.0%	0.0%	0.0%	0.0%	0.0%	0.0%	0.0%	0.0%	0.0%	0.0%	0.0%	0.0%	0.0%	3.0%	0.0%	2.6%	0.0%	0.0%	0.0%	0.0%	0.0%	0.0%	0.0%		
% Articulated Trucks		0	0	0	0	0	0	0	0	0	0	0	0	0	0	0	0	0	0	0	0	0	0	0	0	0	0	0	0	0	0	0	0	0	0	0	0	0	0	0		
% Articulated Trucks		0.0%	0.0%	0.0%	0.0%	0.0%	0.0%	0.0%	0.0%	0.0%	0.0%	0.0%	0.0%	0.0%	0.0%	0.0%	0.0%	0.0%	0.0%	0.0%	0.0%	0.0%	0.0%	0.0%	0.0%	0.0%	0.0%	0.0%	0.0%	0.0%	0.0%	0.0%	0.0%	0.0%	0.0%	0.0%	0.0%	0.0%	0.0%	0.0%	0.0%	
% Buses		0	0	0	0	0	0	0	0	0	0	0	0	0	0	0	0	0	0	0	0	0	0	0	0	0	0	0	0	0	0	0	0	0	0	0	0	0	0	0		
% Buses		0.0%	0.0%	0.0%	0.0%	0.0%	0.0%	0.0%	0.0%	0.0%	0.0%	0.0%	0.0%	0.0%	0.0%	0.0%	0.0%	0.0%	0.0%	0.0%	0.0%	0.0%	0.0%	0.0%	0.0%	0.0%	0.0%	0.0%	0.0%	0.0%	0.0%	0.0%	0.0%	0.0%	0.0%	0.0%	0.0%	0.0%	0.0%	0.0%	0.0%	
% Bicycles on Road		0	0	0	0	0	0	0	0	0	0	0	0	0	0	0	0	0	0	0	0	0	0	0	0	0	0	0	0	0	0	0	0	0	0	0	0	0	0	0		
% Bicycles on Road		0.0%	0.0%	0.0%	0.0%	0.0%	0.0%	0.0%	0.0%	0.0%	0.0%	0.0%	0.0%	0.0%	0.0%	0.0%	0.0%	0.0%	0.0%	0.0%	0.0%	0.0%	0.0%	0.0%	0.0%	0.0%	0.0%	0.0%	0.0%	0.0%	0.0%	0.0%	0.0%	0.0%	0.0%	0.0%	0.0%	0.0%	0.0%	0.0%	0.0%	
Pedestrians		0	0	0	0	0	0	0	0	0	0	0	0	0	0	0	0	0	0	0	0	0	0	0	0	0	0	0	0	0	0	0	0	0	0	0	0	0	0	0		
% Pedestrians		0.0%	0.0%	0.0%	0.0%	0.0%	0.0%	0.0%	0.0%	0.0%	0.0%	0.0%	0.0%	0.0%	0.0%	0.0%	0.0%	0.0%	0.0%	0.0%	0.0%	0.0%	0.0%	0.0%	0.0%	0.0%	0.0%	0.0%	0.0%	0.0%	0.0%	0.0%	0.0%	0.0%	0.0%	0.0%	0.0%	0.0%	0.0%	0.0%	0.0%	
% Bicycles on Crosswalk		0	0	0	0	0	0	0	0	0	0	0	0	0	0	0	0	0	0	0	0	0	0	0	0	0	0	0	0	0	0	0	0	0	0	0	0	0	0	0	0	
% Bicycles on Crosswalk		0.0%	0.0%	0.0%	0.0%	0.0%	0.0%	0.0%	0.0%	0.0%	0.0%	0.0%	0.0%	0.0%	0.0%	0.0%	0.0%	0.0%	0.0%	0.0%	0.0%	0.0%	0.0%	0.0%	0.0%	0.0%	0.0%	0.0%	0.0%	0.0%	0.0%	0.0%	0.0%	0.0%	0.0%	0.0%	0.0%	0.0%	0.0%	0.0%	0.0%	




Project	GTS
Project Code	11778
Site Name	11778-14
Legs and Movements	All Processed Legs & Mov
Bin Size	15 minutes
Survey Date	2024/05/18, Saturday
Location	Verplank Road & Henry C
Latitude and Longitude	43.195250, -76.199389

	Start	End	PHF
AM Peak	2024/05/18 12:00:00	2024/05/18 13:00:00	0.94

Turning Movement Data

Leg Direction	Verplank Road Eastbound							Verplank Road Westbound							Henry Clay Blvd Northbound							Henry Clay Blvd Southbound							Total
	Left	Thru	Right	U-Turn	App Total	Peds C/W	Peds C/W	Left	Thru	Right	U-Turn	App Total	Peds C/W	Peds C/W	Left	Thru	Right	U-Turn	App Total	Peds C/W	Peds C/W	Left	Thru	Right	U-Turn	App Total	Peds C/W	Peds C/W	
11:00:00 AM	2	7	16	0	25	0	0	7	9	0	0	16	0	0	9	11	9	0	29	1	0	0	6	1	0	7	0	0	77
11:15:00 AM	3	7	2	0	12	0	0	2	10	0	0	12	0	0	14	19	7	0	39	0	0	0	14	2	0	16	0	0	79
11:30:00 AM	1	10	2	0	13	0	0	3	16	0	0	19	0	0	12	14	10	0	36	0	0	0	13	3	0	16	0	0	84
11:45:00 AM	2	15	2	0	19	0	0	5	13	1	0	19	0	0	9	9	8	0	26	0	0	1	8	0	0	9	0	0	73
Hourly Total	8	29	22	0	59	0	0	17	48	1	0	66	0	0	44	52	34	0	130	1	0	1	41	6	0	48	0	0	313
12:00:00 PM	2	13	3	0	18	0	0	6	14	0	0	20	0	0	5	13	9	0	27	0	0	0	8	2	0	10	0	0	75
12:15:00 PM	1	12	2	0	15	0	0	10	8	0	0	18	0	0	7	14	10	0	31	0	0	0	10	0	0	10	0	0	74
12:30:00 PM	1	9	12	0	22	0	0	6	15	0	0	21	0	0	2	12	11	0	25	0	0	0	6	1	0	7	0	0	75
12:45:00 PM	2	19	14	0	35	0	0	6	7	0	0	13	0	0	0	13	11	0	24	0	0	0	9	0	0	9	0	0	81
Hourly Total	6	53	31	0	90	0	0	28	44	0	0	72	0	0	14	52	41	0	107	0	0	0	33	3	0	36	0	0	305
Grand Total	14	92	53	0	159	0	0	45	92	1	0	138	0	0	58	104	75	0	237	0	0	1	74	9	0	84	0	0	618
% Approach	8.8%	57.9%	33.3%	0.0%	0.0%	0.0%	0.0%	32.6%	66.7%	0.7%	0.0%	0.0%	0.0%	0.0%	24.5%	43.9%	31.6%	0.0%	0.0%	0.0%	0.0%	1.2%	88.1%	10.7%	0.0%	0.0%	0.0%	0.0%	0.0%
% Total	2.3%	14.9%	8.6%	0.0%	25.7%	0.0%	0.0%	7.3%	14.9%	0.2%	0.0%	22.3%	0.0%	0.0%	9.4%	16.8%	12.1%	0.0%	38.3%	0.0%	0.0%	0.2%	12.0%	1.5%	0.0%	13.6%	0.0%	0.0%	0.0%
Lights	14	92	53	0	159	0	0	45	92	1	0	138	0	0	58	104	74	0	236	0	0	1	74	9	0	84	0	0	617
% Lights	100.0%	100.0%	100.0%	0.0%	100.0%	0.0%	0.0%	100.0%	100.0%	100.0%	0.0%	100.0%	0.0%	0.0%	100.0%	100.0%	98.7%	0.0%	99.6%	0.0%	0.0%	100.0%	100.0%	100.0%	0.0%	100.0%	0.0%	0.0%	99.8%
HV	0	0	0	0	0	0	0	0	0	0	0	0	0	0	0	0	1	0	1	0	0	0	0	0	0	0	0	0	1
% HV	0.0%	0.0%	0.0%	0.0%	0.0%	0.0%	0.0%	0.0%	0.0%	0.0%	0.0%	0.0%	0.0%	0.0%	0.0%	0.0%	1.3%	0.0%	0.4%	0.0%	0.0%	0.0%	0.0%	0.0%	0.0%	0.0%	0.0%	0.0%	0.2%
Pedestrians	0	0	0	0	0	0	0	0	0	0	0	0	0	0	0	0	0	0	1	0	0	0	0	0	0	0	0	0	1
% Pedestrians	0.0%	0.0%	0.0%	0.0%	0.0%	0.0%	0.0%	0.0%	0.0%	0.0%	0.0%	0.0%	0.0%	0.0%	0.0%	0.0%	0.0%	0.0%	0.0%	100.0%	0.0%	0.0%	0.0%	0.0%	0.0%	0.0%	0.0%	0.0%	100.0%
Bicycles on Crosswalk	0	0	0	0	0	0	0	0	0	0	0	0	0	0	0	0	0	0	0	0	0	0	0	0	0	0	0	0	0
% Bicycles on Crosswalk	0.0%	0.0%	0.0%	0.0%	0.0%	0.0%	0.0%	0.0%	0.0%	0.0%	0.0%	0.0%	0.0%	0.0%	0.0%	0.0%	0.0%	0.0%	0.0%	0.0%	0.0%	0.0%	0.0%	0.0%	0.0%	0.0%	0.0%	0.0%	0.0%

Turning Movement Data Plot

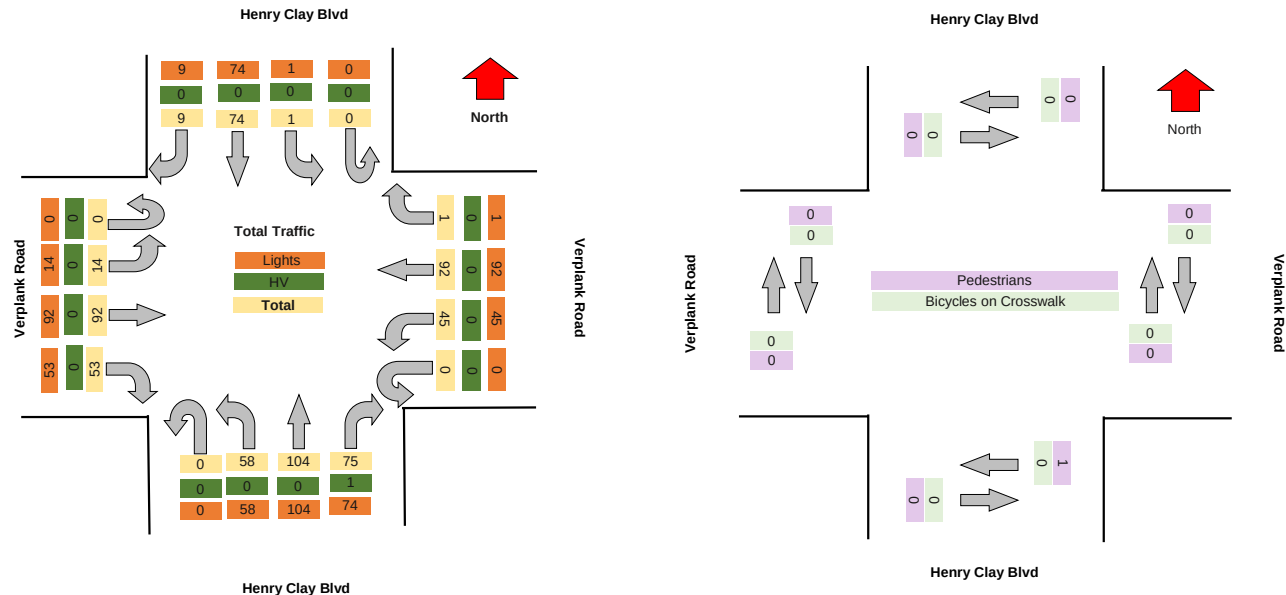





Turning Movement Peak Hour Data (AM)

1

#####

Leg Direction	Verplank Road Eastbound							Verplank Road Westbound							Henry Clay Blvd Northbound							Henry Clay Blvd Southbound							Total
	Left	Thru	Right	U-Turn	App Total	Peds CW	Peds CCW	Left	Thru	Right	U-Turn	App Total	Peds CW	Peds CCW	Left	Thru	Right	U-Turn	App Total	Peds CW	Peds CCW	Left	Thru	Right	U-Turn	App Total	Peds CW	Peds CCW	
12:00:00 PM	2	13	3	0	18	0	0	6	14	0	0	20	0	0	5	13	9	0	27	0	0	0	6	2	0	10	0	0	75
12:15:00 PM	1	12	2	0	15	0	0	10	8	0	0	18	0	0	7	14	10	0	31	0	0	0	10	0	0	10	0	0	74
12:30:00 PM	1	9	12	0	22	0	0	6	15	0	0	21	0	0	2	12	11	0	25	0	0	0	6	1	0	7	0	0	75
12:45:00 PM	2	19	14	0	35	0	0	6	7	0	0	13	0	0	0	13	11	0	24	0	0	0	6	0	0	6	0	0	81
Grand Total	6	53	31	0	90	0	0	29	44	0	0	72	0	0	14	52	41	0	107	0	0	0	33	3	0	36	0	0	305
% Approach	6.7%	58.9%	34.4%	0.0%	0.0%	0.0%	0.0%	38.9%	61.1%	0.0%	0.0%	0.0%	0.0%	0.0%	13.1%	48.6%	38.3%	0.0%	0.0%	0.0%	0.0%	0.0%	91.7%	8.3%	0.0%	0.0%	0.0%	0.0%	0.0%
% Total	2.0%	17.4%	10.2%	0.0%	29.5%	0.0%	0.0%	9.2%	14.4%	0.0%	0.0%	23.6%	0.0%	0.0%	4.6%	17.0%	13.4%	0.0%	35.1%	0.0%	0.0%	0.0%	10.8%	1.0%	0.0%	11.0%	0.0%	0.0%	0.0%
PHF	0.750	0.697	0.554	0.000	0.643	0.000	0.000	0.700	0.733	0.000	0.000	0.857	0.000	0.000	0.500	0.929	0.932	0.000	0.863	0.000	0.000	0.000	0.825	0.375	0.000	0.900	0.000	0.000	0.841
Lights	6	53	31	0	90	0	0	29	44	0	0	72	0	0	14	52	40	0	106	0	0	0	33	3	0	36	0	0	304
% Lights	100.0%	100.0%	100.0%	0.0%	100.0%	0.0%	0.0%	100.0%	100.0%	0.0%	0.0%	100.0%	0.0%	0.0%	100.0%	100.0%	97.6%	0.0%	99.1%	0.0%	0.0%	0.0%	100.0%	100.0%	0.0%	100.0%	0.0%	0.0%	99.7%
HV	0	0	0	0	0	0	0	0	0	0	0	0	0	0	0	0	1	0	1	0	0	0	0	0	0	0	0	0	1
% HV	0.0%	0.0%	0.0%	0.0%	0.0%	0.0%	0.0%	0.0%	0.0%	0.0%	0.0%	0.0%	0.0%	0.0%	0.0%	0.0%	2.4%	0.0%	0.9%	0.0%	0.0%	0.0%	0.0%	0.0%	0.0%	0.0%	0.0%	0.0%	0.3%
Pedestrians	0	0	0	0	0	0	0	0	0	0	0	0	0	0	0	0	0	0	0	0	0	0	0	0	0	0	0	0	0
% Pedestrians	0.0%	0.0%	0.0%	0.0%	0.0%	0.0%	0.0%	0.0%	0.0%	0.0%	0.0%	0.0%	0.0%	0.0%	0.0%	0.0%	0.0%	0.0%	0.0%	0.0%	0.0%	0.0%	0.0%	0.0%	0.0%	0.0%	0.0%	0.0%	0.0%
Bicycles on Crosswalk	0	0	0	0	0	0	0	0	0	0	0	0	0	0	0	0	0	0	0	0	0	0	0	0	0	0	0	0	0
% Bicycles on Crosswalk	0.0%	0.0%	0.0%	0.0%	0.0%	0.0%	0.0%	0.0%	0.0%	0.0%	0.0%	0.0%	0.0%	0.0%	0.0%	0.0%	0.0%	0.0%	0.0%	0.0%	0.0%	0.0%	0.0%	0.0%	0.0%	0.0%	0.0%	0.0%	0.0%

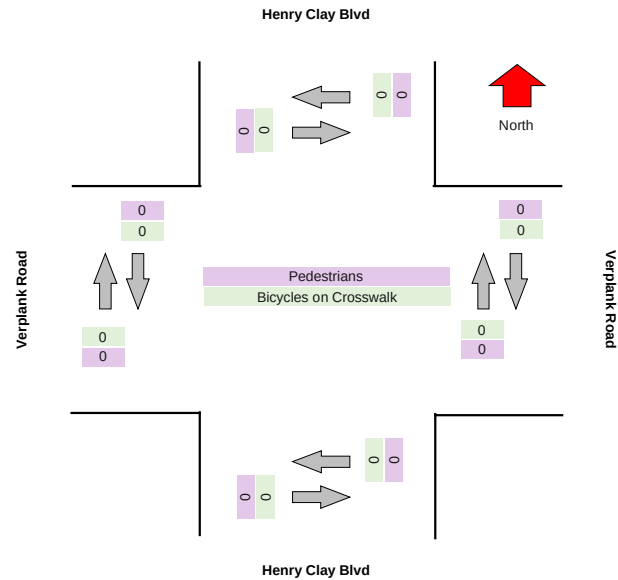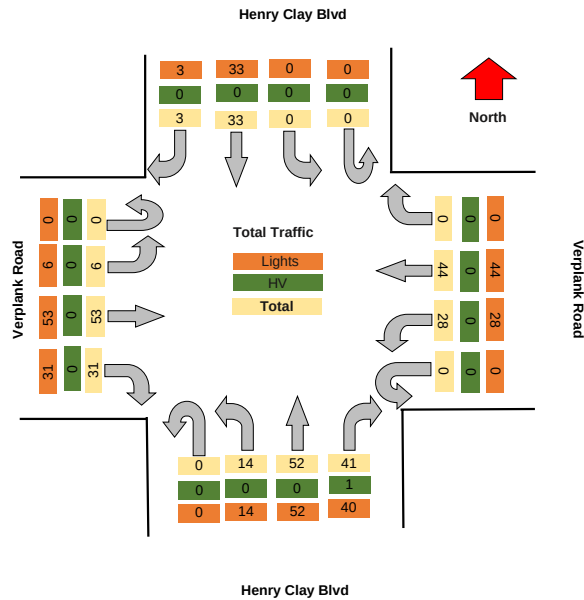

Summary


Project	GTS
Project Code	11778
Site Name	11778-15
Legs and Movements	All Processed Legs & Mov
Bin Size	15 minutes
Survey Date	2024/05/16, Thursday
Location	Venplank Road & Morgan Road
Latitude and Longitude	43.194310 -76.215580

AM Peak	Start	End	PHF
	2024/05/16 07:15:00	2024/05/16 08:15:00	0.88

Turning Movement Data

Leg Direction	Venplank Road Eastbound										Venplank Road Westbound										Morgan Road Northbound										Morgan Road Southbound										Total
	Start Time	Left	Thru	Right	U-Turn	App Total	Passing	Thru	Right	U-Turn	App Total	Passing	Left	Thru	Right	U-Turn	App Total	Passing	Left	Thru	Right	U-Turn	App Total	Passing	Left	Thru	Right	U-Turn	App Total	Passing	Thru	Right	U-Turn								
7:00:00 AM	5	9	2	0	16	0	0	0	0	16	0	0	2	33	0	0	35	0	0	90	0	0	90	0	0	0	0	0	0	0	0	0	0	0	14						
7:15:00 AM	3	3	7	0	13	0	0	0	0	13	0	0	3	35	1	0	39	0	0	2	88	6	0	96	0	0	0	0	0	0	0	0	0	0	0	0					
7:30:00 AM	3	6	6	0	15	0	0	0	0	15	0	0	1	28	4	0	33	0	0	0	118	10	0	128	0	0	0	0	0	0	0	0	0	0	0	187					
7:45:00 AM	3	6	5	0	14	0	0	0	0	14	0	0	1	24	2	0	27	0	0	2	110	10	0	120	0	0	0	0	0	0	0	0	0	0	0	121					
Hourly Total	14	24	30	0	68	0	0	0	0	68	0	0	7	120	10	0	146	0	0	7	406	30	0	433	0	0	0	0	0	0	0	0	0	0	0	385					
8:00:00 AM	0	4	4	0	8	0	0	0	0	8	0	0	1	25	2	0	28	0	0	0	79	8	0	87	0	0	0	0	0	0	0	0	0	0	0	0					
8:15:00 AM	2	5	1	0	8	0	0	0	0	8	0	0	0	32	4	0	36	0	0	0	80	4	0	84	0	0	0	0	0	0	0	0	0	0	0	142					
8:30:00 AM	2	7	2	0	11	0	0	0	0	11	0	0	0	5	5	0	45	0	0	0	82	4	0	86	0	0	0	0	0	0	0	0	0	0	0	157					
8:45:00 AM	4	5	2	0	11	0	0	0	0	11	0	0	2	45	1	0	46	0	0	0	58	5	0	63	0	0	0	0	0	0	0	0	0	0	0	131					
Hourly Total	15	25	9	0	49	0	0	0	0	49	0	0	5	140	12	0	157	0	0	1	209	25	0	235	0	0	0	0	0	0	0	0	0	0	0	361					
Grand Total	29	49	39	0	95	0	0	0	0	95	0	0	12	259	22	0	283	0	0	1	705	50	0	755	0	0	0	0	0	0	0	0	0	0	0	746					
% Approach	52.0%	48.0%	32.0%	0.0%	6.0%	0.0%	0.0%	0.0%	0.0%	53.2%	42.8%	5.1%	0.0%	4.0%	88.8%	7.3%	0.0%	0.0%	0.0%	1.0%	91.8%	7.2%	0.0%	0.0%	0.0%	0.0%	0.0%	0.0%	0.0%	0.0%	0.0%	0.0%	0.0%	0.0%	0.0%	98.9%					
% Total	1.0%	3.0%	2.0%	0.0%	7.7%	0.0%	0.0%	0.0%	0.0%	5.4%	2.0%	0.0%	0.0%	2.0%	21.4%	1.8%	0.0%	0.0%	0.0%	55.6%	4.4%	0.0%	6.0%	0.0%	0.0%	0.0%	0.0%	0.0%	0.0%	0.0%	0.0%	0.0%	0.0%	0.0%	0.0%	0.0%					
Lights	27	46	28	0	99	0	0	0	0	99	0	0	12	263	22	0	287	0	0	1	701	55	0	756	0	0	0	0	0	0	0	0	0	0	0	99.1%					
% Lights	100.0%	100.0%	93.3%	0.0%	99.0%	0.0%	0.0%	0.0%	0.0%	95.2%	97.2%	100.0%	0.0%	98.2%	97.8%	100.0%	0.0%	0.0%	0.0%	100.0%	93.4%	100.0%	0.0%	99.5%	100.0%	0.0%	0.0%	0.0%	0.0%	0.0%	0.0%	0.0%	0.0%	0.0%	99.9%						
HW	0	0	1	0	1	0	0	0	0	1	0	0	0	0	0	0	1	0	0	0	0	0	0	0	0	0	0	0	0	0	0	0	0	1							
% HW	0.0%	0.0%	3.3%	0.0%	1.0%	0.0%	0.0%	0.0%	0.0%	4.8%	1.0%	0.0%	0.0%	3.8%	4.0%	0.0%	0.0%	0.0%	2.2%	0.0%	0.0%	2.0%	0.0%	0.0%	0.0%	0.0%	0.0%	0.0%	0.0%	0.0%	0.0%	0.0%	0.0%	3.3%	1.1%						
Pedestrians	0	0	0	0	0	0	0	0	0	0	0	0	0	0	0	0	0	0	0	0	0	0	0	0	0	0	0	0	0	0	0	0	0	0							
% Pedestrians	0.0%	0.0%	0.0%	0.0%	0.0%	0.0%	0.0%	0.0%	0.0%	0.0%	0.0%	0.0%	0.0%	0.0%	0.0%	0.0%	0.0%	0.0%	0.0%	0.0%	0.0%	0.0%	0.0%	0.0%	0.0%	0.0%	0.0%	0.0%	0.0%	0.0%	0.0%	0.0%	0.0%	0.0%	0.0%						
Bicycles on Crosswalk	0	0	0	0	0	0	0	0	0	0	0	0	0	0	0	0	0	0	0	0	0	0	0	0	0	0	0	0	0	0	0	0	0	0							
% Bicycles on Crosswalk	0.0%	0.0%	0.0%	0.0%	0.0%	0.0%	0.0%	0.0%	0.0%	0.0%	0.0%	0.0%	0.0%	0.0%	0.0%	0.0%	0.0%	0.0%	0.0%	0.0%	0.0%	0.0%	0.0%	0.0%	0.0%	0.0%	0.0%	0.0%	0.0%	0.0%	0.0%	0.0%	0.0%	0.0%	0.0%						

Turning Movement Data Plot


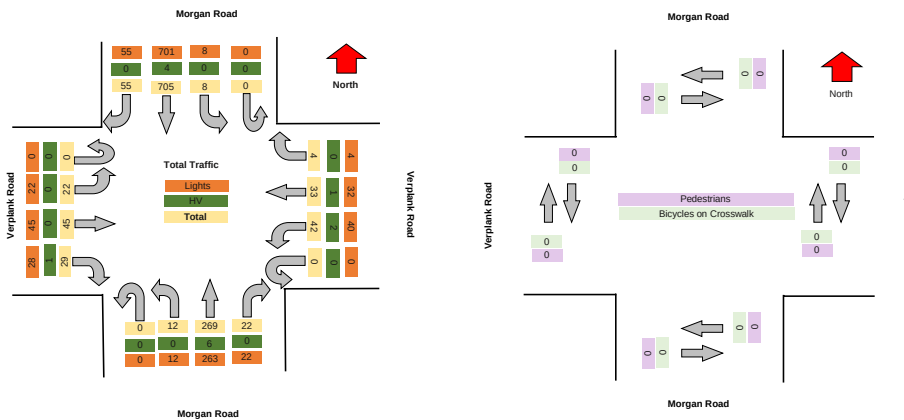


Summary

Turning Movement Peak Hour Data (AM)

7:15:00 AM

Leg Direction	Verplank Road Eastbound										Verplank Road Westbound										Morgan Road Northbound										Morgan Road Southbound										Total					
	Left					Thru					Right					Left					Thru					Right					Left					Thru						Right				
	Obs	Trk	Sign	U-Turn	App Total	Obs	Trk	Sign	U-Turn	App Total	Obs	Trk	Sign	U-Turn	App Total	Obs	Trk	Sign	U-Turn	App Total	Obs	Trk	Sign	U-Turn	App Total	Obs	Trk	Sign	U-Turn	App Total																
7:15:00 AM	3	3	7	0	13	0	0	0	0	0	6	5	0	0	11	0	0	0	0	0	3	35	1	0	38	0	0	0	0	0	0	0	0	0	0	0	159									
7:30:00 AM	3	6	6	0	15	0	0	0	0	0	5	4	2	0	11	0	0	0	0	0	1	28	4	0	33	0	0	0	0	118	10	0	128	0	0	187										
7:45:00 AM	3	6	5	0	14	0	0	0	0	0	8	1	0	0	9	0	0	0	0	0	1	34	2	0	37	0	0	2	110	9	0	121	0	0	181											
8:00:00 AM	0	4	4	0	8	0	0	0	0	0	2	6	0	0	8	0	0	0	0	0	1	25	2	0	28	0	0	0	29	8	0	87	0	0	133											
Grand Total	6	19	22	0	47	0	0	0	0	0	21	16	2	0	39	0	0	0	0	0	6	122	7	0	129	0	0	2	355	19	0	374	0	0	558											
% Approach	18.0%	38.0%	44.0%	0.0%	0.0%	0.0%	0.0%	0.0%	0.0%	0.0%	53.8%	42.0%	5.1%	0.0%	0.0%	0.0%	0.0%	0.0%	0.0%	0.0%	4.4%	89.1%	6.6%	0.0%	0.0%	0.0%	0.0%	0.0%	91.4%	7.8%	0.0%	0.0%	0.0%	0.0%	0.0%											
% Total	1.4%	2.9%	3.3%	0.0%	7.6%	0.0%	0.0%	0.0%	0.0%	0.0%	3.2%	2.4%	0.3%	0.0%	5.9%	0.0%	0.0%	0.0%	0.0%	0.0%	0.9%	18.5%	1.4%	0.0%	0.0%	0.0%	0.0%	60.0%	5.0%	0.0%	0.0%	0.0%	0.0%	0.0%												
% Ped	0.750	0.750	0.750	0.000	0.833	0.000	0.000	0.000	0.000	0.000	0.667	0.667	0.250	0.000	0.833	0.000	0.000	0.000	0.000	0.000	0.500	0.875	0.500	0.000	0.000	0.000	0.000	0.500	0.833	0.833	0.833	0.833	0.833	0.833	0.833											
% Lights	0	100	100	0	100	0	0	0	0	0	66.7	66.7	25	0	83.3	0	0	0	0	0	50	87.5	50	0	0	0	0	50	83.3	83.3	83.3	83.3	83.3	83.3	83.3											
% HV	100.0%	100.0%	100.0%	0.0%	100.0%	0.0%	0.0%	0.0%	0.0%	0.0%	95.2%	93.8%	100.0%	0.0%	94.9%	100.0%	100.0%	100.0%	100.0%	100.0%	100.0%	99.2%	100.0%	100.0%	0.0%	99.3%	100.0%	100.0%	99.5%	100.0%	100.0%	99.5%	100.0%	100.0%	99.2%	100.0%										
% HV	0.0%	0.0%	0.0%	0.0%	0.0%	0.0%	0.0%	0.0%	0.0%	0.0%	4.8%	6.2%	0.0%	0.0%	5.1%	0.0%	0.0%	0.0%	0.0%	0.0%	0.0%	0.8%	0.0%	0.0%	0.0%	0.7%	0.0%	0.0%	0.0%	0.5%	0.0%	0.0%	0.0%	0.0%	0.8%	0.0%										
Pedestrians	0	0	0	0	0	0	0	0	0	0	0	0	0	0	0	0	0	0	0	0	0	0	0	0	0	0	0	0	0	0	0	0	0	0	0											
% Pedestrians	0.0%	0.0%	0.0%	0.0%	0.0%	0.0%	0.0%	0.0%	0.0%	0.0%	0.0%	0.0%	0.0%	0.0%	0.0%	0.0%	0.0%	0.0%	0.0%	0.0%	0.0%	0.0%	0.0%	0.0%	0.0%	0.0%	0.0%	0.0%	0.0%	0.0%	0.0%	0.0%	0.0%	0.0%	0.0%											
Bicycles on Crosswalk	0	0	0	0	0	0	0	0	0	0	0	0	0	0	0	0	0	0	0	0	0	0	0	0	0	0	0	0	0	0	0	0	0	0	0											
% Bicycles on Crosswalk	0.0%	0.0%	0.0%	0.0%	0.0%	0.0%	0.0%	0.0%	0.0%	0.0%	0.0%	0.0%	0.0%	0.0%	0.0%	0.0%	0.0%	0.0%	0.0%	0.0%	0.0%	0.0%	0.0%	0.0%	0.0%	0.0%	0.0%	0.0%	0.0%	0.0%	0.0%	0.0%	0.0%	0.0%	0.0%											

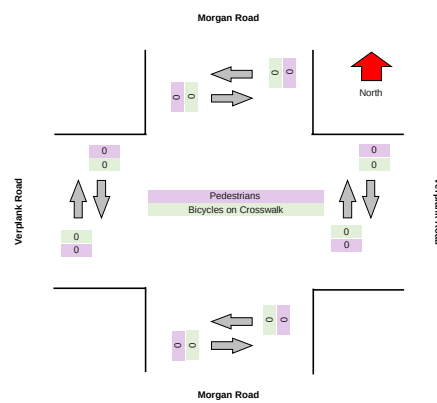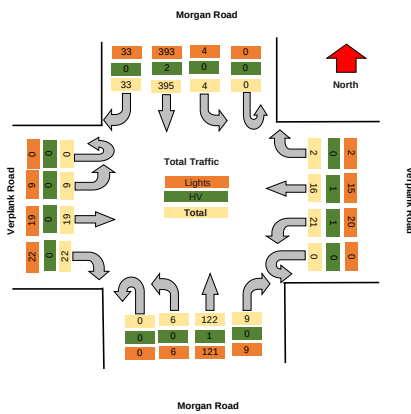

Motorcycles

Leg Direction Start Time	Verplank Road						Verplank Road						Morgan Road						Morgan Road					
	Eastbound						Westbound						Northbound						Southbound					
	Thru	Right	U-Turn	Peds CW	Peds CCW	Left	Thru	Right	U-Turn	Peds CW	Peds CCW	Left	Thru	Right	U-Turn	Peds CW	Peds CCW	Left	Thru	Right	U-Turn	Peds CW	Peds CCW	Left
2024/05/16 07:50:00	0	0	0	0	0	0	0	0	0	0	0	0	0	1	0	0	0	0	0	1	0	0	0	0
2024/05/16 07:55:00	0	0	0	0	0	0	0	0	0	0	0	0	0	0	0	0	0	0	0	0	0	0	0	0
2024/05/16 07:50:00	0	0	0	0	0	0	0	0	0	0	0	0	0	0	0	0	0	0	0	0	0	0	0	0
2024/05/16 07:55:00	0	0	0	0	0	0	0	0	0	0	0	0	0	0	0	0	0	0	1	0	0	0	0	0
2024/05/16 08:00:00	0	0	0	0	0	0	0	0	0	0	0	0	0	0	0	0	0	0	0	0	0	0	0	0
2024/05/16 08:05:00	0	0	0	0	0	0	0	0	0	0	0	0	0	0	0	0	0	0	0	0	0	0	0	0
2024/05/16 08:10:00	0	0	0	0	0	0	0	0	0	0	0	0	0	1	0	0	0	0	0	0	0	0	0	0
2024/05/16 08:15:00	0	0	0	0	0	0	0	0	0	0	0	0	0	0	0	0	0	0	0	0	0	0	0	0
2024/05/16 08:20:00	0	0	0	0	0	0	0	0	0	0	0	0	0	0	0	0	0	0	0	0	0	0	0	0
2024/05/16 08:25:00	0	0	0	0	0	0	0	0	0	0	0	0	0	0	0	0	0	0	0	0	0	0	0	0
2024/05/16 08:30:00	0	0	0	0	0	0	0	0	0	0	0	0	0	0	0	0	0	0	0	0	0	0	0	0
2024/05/16 08:35:00	0	0	0	0	0	0	0	0	0	0	0	0	0	0	0	0	0	0	0	0	0	0	0	0
Total	0	0	0	0	0	0	0	0	0	0	0	0	0	2	0	0	0	0	1	1	0	0	0	0

Cars

Leg Direction Start Time	Verplank Road						Verplank Road						Morgan Road						Morgan Road					
	Eastbound						Westbound						Northbound						Southbound					
	Thru	Right	U-Turn	Peds CW	Peds CCW	Left	Thru	Right	U-Turn	Peds CW	Peds CCW	Left	Thru	Right	U-Turn	Peds CW	Peds CCW	Left	Thru	Right	U-Turn	Peds CW	Peds CCW	Left
2024/05/16 07:50:00	5	9	2	0	0	0	2	4	0	0	0	0	2	29	2	0	0	0	3	87	5	0	0	0
2024/05/16 07:55:00	3	3	7	0	0	0	5	5	0	0	0	0	3	35	1	0	0	0	2	88	6	0	0	0
2024/05/16 07:50:00	3	5	4	0	0	0	5	4	2	0	0	0	1	26	4	0	0	0	0	116	10	0	0	0
2024/05/16 07:45:00	3	6	5	0	0	0	7	1	0	0	0	0	1	32	2	0	0	0	1	105	9	0	0	0
2024/05/16 08:00:00	0	4	4	0	0	0	2	5	0	0	0	0	1	25	2	0	0	0	0	75	7	0	0	0
2024/05/16 08:15:00	1	5	1	0	0	0	9	4	1	0	0	0	0	30	4	0	0	0	0	79	4	0	0	0
2024/05/16 08:30:00	1	5	1	0	0	0	4	4	1	0	0	0	2	33	5	0	0	0	1	77	8	0	0	0
2024/05/16 08:45:00	4	4	2	0	0	0	4	5	0	0	0	0	2	41	1	0	0	0	0	58	5	0	0	0
Total	20	41	26	0	0	0	38	32	4	0	0	0	12	233	21	0	0	0	7	686	54	0	0	0

Single-Unit Trucks

Leg Direction Start Time	Verplank Road						Verplank Road						Morgan Road						Morgan Road					
	Eastbound						Westbound						Northbound						Southbound					
	Thru	Right	U-Turn	Peds CW	Peds CCW	Left	Thru	Right	U-Turn	Peds CW	Peds CCW	Left	Thru	Right	U-Turn	Peds CW	Peds CCW	Left	Thru	Right	U-Turn	Peds CW	Peds CCW	Left
2024/05/16 07:50:00	0	0	0	0	0	0	0	0	0	0	0	0	0	1	1	0	0	0	0	0	0	0	0	0
2024/05/16 07:55:00	0	0	0	0	0	0	0	0	0	0	0	0	0	0	0	0	0	0	0	0	0	0	0	0
2024/05/16 07:50:00	0	1	2	0	0	0	0	0	0	0	0	0	0	2	0	0	0	0	0	2	0	0	0	0
2024/05/16 07:55:00	0	0	0	0	0	0	1	0	0	0	0	0	0	1	0	0	0	0	0	3	0	0	0	0
2024/05/16 08:00:00	0	0	0	0	0	0	0	0	0	0	0	0	0	0	0	0	0	0	0	3	1	0	0	0
2024/05/16 08:15:00	1	0	0	0	0	0	0	0	0	0	0	0	0	1	0	0	0	0	0	1	0	0	0	0
2024/05/16 08:30:00	1	2	0	0	0	0	1	0	0	0	0	0	0	2	0	0	0	0	0	3	0	0	0	0
2024/05/16 08:45:00	0	1	0	0	0	0	0	0	0	0	0	0	0	3	0	0	0	0	0	0	0	0	0	0
Total	2	4	2	0	0	0	2	0	0	0	0	0	0	10	1	0	0	0	0	12	1	0	0	0

Articulated Trucks

Leg Direction Start Time	Verplank Road						Verplank Road						Morgan Road						Morgan Road					
	Eastbound						Westbound						Northbound						Southbound					
	Thru	Right	U-Turn	Peds CW	Peds CCW	Left	Thru	Right	U-Turn	Peds CW	Peds CCW	Left	Thru	Right	U-Turn	Peds CW	Peds CCW	Left	Thru	Right	U-Turn	Peds CW	Peds CCW	Left
2024/05/16 07:50:00	0	0	0	0	0	0	1	0	0	0	0	0	0	0	0	0	0	0	0	0	0	0	0	0
2024/05/16 07:55:00	0	0	0	0	0	0	1	0	0	0	0	0	0	0	0	0	0	0	0	0	0	0	0	0
2024/05/16 07:50:00	0	0	0	0	0	0	0	0	0	0	0	0	0	0	0	0	0	0	0	0	0	0	0	0
2024/05/16 07:55:00	0	0	0	0	0	0	0	0	0	0	0	0	0	0	0	0	0	0	0	1	0	0	0	0
2024/05/16 08:00:00	0	0	0	0	0	0	0	0	0	0	0	0	0	0	0	0	0	0	0	0	0	0	0	0
2024/05/16 08:05:00	0	0	0	0	0	0	0	0	0	0	0	0	0	0	0	0	0	0	0	0	0	0	0	0
2024/05/16 08:10:00	0	0	0	0	0	0	0	0	0	0	0	0	0	0	0	0	0	0	0	0	0	0	0	0
2024/05/16 08:15:00	0	0	0	0	0	0	0	0	0	0	0	0	0	0	0	0	0	0	0	0	0	0	0	0
2024/05/16 08:20:00	0	0	0	0	0	0	0	0	0	0	0	0	0	1	0	0	0	0	0	0	0	0	0	0
2024/05/16 08:25:00	0	0	0	0	0	0	0	0	0	0	0	0	0	1	0	0	0	0	0	0	0	0	0	0
2024/05/16 08:30:00	0	0	0	0	0	0	0	0	0	0	0	0	0	1	0	0	0	0	0	0	0	0	0	0
2024/05/16 08:35:00	0	0	0	0	0	0	0	0	0	0	0	0	0	1	0	0	0	0	0	0	0	0	0	0
2024/05/16 08:40:00	0	0	0	0	0	0	0	0	0	0	0	0	0	1	0	0	0	0	0	0	0	0	0	0
2024/05/16 08:45:00	0	0	0	0	0	0	0	0	0	0	0	0	0	1	0	0	0	0	0	0	0	0	0	0
Total	0	0	0	0	0	0	2	0	0	0	0	0	0	1	0	0	0	0	0	1	0	0	0	0

Buses

Leg	Verplank Road						Verplank Road						Morgan Road						Morgan Road					
	Eastbound						Westbound						Northbound						Southbound					
	Thru	Right	U-Turn	Peds CW	Peds CCW	Left	Thru	Right	U-Turn	Peds CW	Peds CCW	Left	Thru	Right	U-Turn	Peds CW	Peds CCW	Left	Thru	Right	U-Turn	Peds CW	Peds CCW	Left
Start Time																								
2024/05/16 07:50:00	0	0	0	0	0	0	0	0	0	0	0	0	0	1	0	0	0	0	0	0	0	0	0	0
2024/05/16 07:55:00	0	0	0	0	0	0	0	0	0	0	0	0	0	0	0	0	0	0	0	0	0	0	0	0
2024/05/16 07:50:00	0	0	0	0	0	0	0	0	0	0	0	0	0	0	0	0	0	0	0	0	0	0	0	0
2024/05/16 07:55:00	0	0	0	0	0	0	0	0	0	0	0	0	0	1	0	0	0	0	0	0	0	0	0	0
2024/05/16 08:00:00	0	0	0	0	0	0	0	1	0	0	0	0	0	0	0	0	0	0	0	1	0	0	0	0
2024/05/16 08:15:00	0	0	0	0	0	0	0	0	0	0	0	0	0	1	0	0	0	0	0	0	0	0	0	0
2024/05/16 08:30:00	0	0	1	0	0	0	0	0	0	0	0	0	0	2	0	0	0	0	0	2	0	0	0	0
2024/05/16 08:45:00	0	0	0	0	0	0	0	0	0	0	0	0	0	0	0	0	0	0	0	0	0	0	0	0
Total	0	0	1	0	0	0	0	1	0	0	0	0	0	5	0	0	0	0	0	3	0	0	0	0

Pedestrians

Log Direction Start Time	Vespers Road Eastbound						Vespers Road Westbound						Morgan Road Northbound						Morgan Road Southbound					
	Thru	Right	U-Turn	Peds CW	Peds CCW		Thru	Right	U-Turn	Peds CW	Peds CCW		Thru	Right	U-Turn	Peds CW	Peds CCW		Thru	Right	U-Turn	Peds CW	Peds CCW	
2024/05/16 07:00:00	0	0	0	0	0		0	0	0	0	0		0	0	0	0	0	0		0	0	0	0	0
2024/05/16 07:15:00	0	0	0	0	0		0	0	0	0	0		0	0	0	0	0	0		0	0	0	0	0
2024/05/16 07:30:00	0	0	0	0	0		0	0	0	0	0		0	0	0	0	0	0		0	0	0	0	0
2024/05/16 07:45:00	0	0	0	0	0		0	0	0	0	0		0	0	0	0	0	0		0	0	0	0	0
2024/05/16 08:00:00	0	0	0	0	0		0	0	0	0	0		0	0	0	0	0	0		0	0	0	0	0
2024/05/16 08:15:00	0	0	0	0	0		0	0	0	0	0		0	0	0	0	0	0		0	0	0	0	0
2024/05/16 08:30:00	0	0	0	0	0		0	0	0	0	0		0	0	0	0	0	0		0	0	0	0	0
2024/05/16 08:45:00	0	0	0	0	0		0	0	0	0	0		0	0	0	0	0	0		0	0	0	0	0
Total	0	0	0	0	0		0	0	0	0	0		0	0	0	0	0	0		0	0	0	0	0

Bicycles on Road

Leg Direction Start Time	Verplank Road						Verplank Road						Morgan Road						Morgan Road					
	Eastbound						Westbound						Northbound						Southbound					
	Thru	Right	U-Turn	Peds CW	Peds CCW	Left	Thru	Right	U-Turn	Peds CW	Peds CCW	Left	Thru	Right	U-Turn	Peds CW	Peds CCW	Left	Thru	Right	U-Turn	Peds CW	Peds CCW	Left
2024/05/16 07:50:00	0	0	0	0	0	0	0	0	0	0	0	0	0	0	0	0	0	0	0	2	0	0	0	0
2024/05/16 07:55:00	0	0	0	0	0	0	0	0	0	0	0	0	0	0	0	0	0	0	0	0	0	0	0	0
2024/05/16 07:50:00	0	0	0	0	0	0	0	0	0	0	0	0	0	0	0	0	0	0	0	0	0	0	0	0
2024/05/16 07:55:00	0	0	0	0	0	0	0	0	0	0	0	0	0	0	0	0	0	0	0	0	0	0	0	0
2024/05/16 08:00:00	0	0	0	0	0	0	0	0	0	0	0	0	0	0	0	0	0	0	0	0	0	0	0	0
2024/05/16 08:05:00	0	0	0	0	0	0	0	0	0	0	0	0	0	0	0	0	0	0	0	0	0	0	0	0
2024/05/16 08:10:00	0	0	0	0	0	0	0	0	0	0	0	0	0	0	0	0	0	0	0	0	0	0	0	0
2024/05/16 08:15:00	0	0	0	0	0	0	0	0	0	0	0	0	0	0	0	0	0	0	0	0	0	0	0	0
2024/05/16 08:20:00	0	0	0	0	0	0	0	0	0	0	0	0	0	0	0	0	0	0	0	0	0	0	0	0
2024/05/16 08:25:00	0	0	0	0	0	0	0	0	0	0	0	0	0	0	0	0	0	0	0	0	0	0	0	0
2024/05/16 08:30:00	0	0	0	0	0	0	0	0	0	0	0	0	0	0	0	0	0	0	0	0	0	0	0	0
2024/05/16 08:35:00	0	0	0	0	0	0	0	0	0	0	0	0	0	0	0	0	0	0	0	0	0	0	0	0
2024/05/16 08:40:00	0	0	0	0	0	0	0	0	0	0	0	0	0	0	0	0	0	0	0	0	0	0	0	0
2024/05/16 08:45:00	0	0	0	0	0	0	0	0	0	0	0	0	0	0	0	0	0	0	0	0	0	0	0	0
Total	0	0	0	0	0	0	0	0	0	0	0	0	0	0	0	0	0	0	0	2	0	0	0	0

Bicycles on Crosswalk

Long Direction Start Time	Verbleek Road Eastbound Left						Verbleek Road Westbound Left						Morgan Road Northbound Left						Morgan Road Southbound Left					
	Thru	Right	U-Turn	Peds CW	Peds CCW		Thru	Right	U-Turn	Peds CW	Peds CCW		Thru	Right	U-Turn	Peds CW	Peds CCW		Thru	Right	U-Turn	Peds CW	Peds CCW	
2024/05/16 07:00:00	0	0	0	0	0	0	0	0	0	0	0	0	0	0	0	0	0	0	0	0	0	0	0	
2024/05/16 07:15:00	0	0	0	0	0	0	0	0	0	0	0	0	0	0	0	0	0	0	0	0	0	0	0	
2024/05/16 07:30:00	0	0	0	0	0	0	0	0	0	0	0	0	0	0	0	0	0	0	0	0	0	0	0	
2024/05/16 07:45:00	0	0	0	0	0	0	0	0	0	0	0	0	0	0	0	0	0	0	0	0	0	0	0	
2024/05/16 08:00:00	0	0	0	0	0	0	0	0	0	0	0	0	0	0	0	0	0	0	0	0	0	0	0	
2024/05/16 08:15:00	0	0	0	0	0	0	0	0	0	0	0	0	0	0	0	0	0	0	0	0	0	0	0	
2024/05/16 08:30:00	0	0	0	0	0	0	0	0	0	0	0	0	0	0	0	0	0	0	0	0	0	0	0	
2024/05/16 08:45:00	0	0	0	0	0	0	0	0	0	0	0	0	0	0	0	0	0	0	0	0	0	0	0	
Total	0	0	0	0	0	0	0	0	0	0	0	0	0	0	0	0	0	0	0	0	0	0	0	

Total Volume Class Breakdown

[illegible]

AM Peak Class Breakdown

[illegible]


Project	GTS
Project Code	11778
Site Name	11778-15
Legs and Movements	All Processed Legs & Mov
Bin Size	15 minutes
Survey Date	2024/05/16, Thursday
Location	Verplank Road & Morgan
Latitude and Longitude	43.194310, -76.215580

	Start	End	PHF
AM Peak	2024/05/16 07:15:00	2024/05/16 08:15:00	0.88

Turning Movement Data

Leg Direction	Verplank Road Eastbound							Verplank Road Westbound							Morgan Road Northbound							Morgan Road Southbound							Total
	Left	Thru	Right	U-Turn	App Total	Peds C/W	Peds C/W	Left	Thru	Right	U-Turn	App Total	Peds C/W	Peds C/W	Left	Thru	Right	U-Turn	App Total	Peds C/W	Peds C/W	Left	Thru	Right	U-Turn	App Total	Peds C/W	Peds C/W	
7:00:00 AM	5	9	2	0	16	0	0	3	4	0	0	7	0	0	2	32	3	0	37	0	0	3	90	5	0	98	0	0	158
7:15:00 AM	3	3	7	0	13	0	0	6	5	0	0	11	0	0	3	35	1	0	39	0	0	2	88	6	0	96	0	0	159
7:30:00 AM	3	6	6	0	15	0	0	5	4	2	0	11	0	0	1	28	4	0	33	0	0	0	118	10	0	128	0	0	187
7:45:00 AM	3	6	5	0	14	0	0	8	1	0	0	9	0	0	1	34	2	0	37	0	0	2	110	9	0	121	0	0	181
Hourly Total	14	24	20	0	58	0	0	22	14	2	0	38	0	0	7	129	10	0	146	0	0	7	406	30	0	443	0	0	685
8:00:00 AM	0	4	4	0	8	0	0	2	6	0	0	8	0	0	1	25	2	0	28	0	0	0	79	8	0	87	0	0	131
8:15:00 AM	2	5	1	0	8	0	0	9	4	1	0	14	0	0	0	32	4	0	36	0	0	0	80	4	0	84	0	0	142
8:30:00 AM	2	7	2	0	11	0	0	5	4	1	0	10	0	0	2	38	5	0	45	0	0	1	82	8	0	91	0	0	157
8:45:00 AM	4	5	2	0	11	0	0	4	5	0	0	9	0	0	2	45	1	0	48	0	0	0	58	5	0	63	0	0	131
Hourly Total	8	21	9	0	38	0	0	20	19	2	0	41	0	0	5	140	12	0	157	0	0	1	299	25	0	325	0	0	561
Grand Total	22	45	29	0	96	0	0	42	33	4	0	79	0	0	12	269	22	0	303	0	0	8	705	55	0	768	0	0	1246
% Approach	22.9%	46.9%	30.2%	0.0%	0.0%	0.0%	0.0%	53.2%	41.8%	5.1%	0.0%	0.0%	0.0%	0.0%	4.0%	88.8%	7.3%	0.0%	0.0%	0.0%	0.0%	1.0%	91.8%	7.2%	0.0%	0.0%	0.0%	0.0%	0.0%
% Total	1.8%	3.6%	2.2%	0.0%	7.7%	0.0%	0.0%	3.4%	2.6%	0.3%	0.0%	6.3%	0.0%	0.0%	1.0%	21.6%	1.8%	0.0%	24.3%	0.0%	0.0%	0.6%	56.6%	4.4%	0.0%	61.6%	0.0%	0.0%	0.0%
Lights	22	45	29	0	96	0	0	40	32	4	0	76	0	0	12	263	22	0	297	0	0	8	701	55	0	754	0	0	1232
% Lights	100.0%	100.0%	96.6%	0.0%	99.0%	0.0%	0.0%	95.2%	97.0%	100.0%	0.0%	96.2%	0.0%	0.0%	100.0%	97.8%	100.0%	0.0%	98.0%	0.0%	0.0%	100.0%	99.4%	100.0%	0.0%	99.5%	0.0%	0.0%	98.0%
HV	0	0	1	0	1	0	0	2	1	0	0	3	0	0	0	6	0	0	6	0	0	0	4	0	0	4	0	0	14
% HV	0.0%	0.0%	3.4%	0.0%	1.0%	0.0%	0.0%	4.8%	3.0%	0.0%	0.0%	3.8%	0.0%	0.0%	0.0%	2.2%	0.0%	0.0%	2.0%	0.0%	0.0%	0.0%	0.5%	0.0%	0.0%	0.5%	0.0%	0.0%	1.1%
Pedestrians	0	0	0	0	0	0	0	0	0	0	0	0	0	0	0	0	0	0	0	0	0	0	0	0	0	0	0	0	0
% Pedestrians	0.0%	0.0%	0.0%	0.0%	0.0%	0.0%	0.0%	0.0%	0.0%	0.0%	0.0%	0.0%	0.0%	0.0%	0.0%	0.0%	0.0%	0.0%	0.0%	0.0%	0.0%	0.0%	0.0%	0.0%	0.0%	0.0%	0.0%	0.0%	0.0%
Bicycles on Crosswalk	0	0	0	0	0	0	0	0	0	0	0	0	0	0	0	0	0	0	0	0	0	0	0	0	0	0	0	0	0
% Bicycles on Crosswalk	0.0%	0.0%	0.0%	0.0%	0.0%	0.0%	0.0%	0.0%	0.0%	0.0%	0.0%	0.0%	0.0%	0.0%	0.0%	0.0%	0.0%	0.0%	0.0%	0.0%	0.0%	0.0%	0.0%	0.0%	0.0%	0.0%	0.0%	0.0%	0.0%

Turning Movement Data Plot

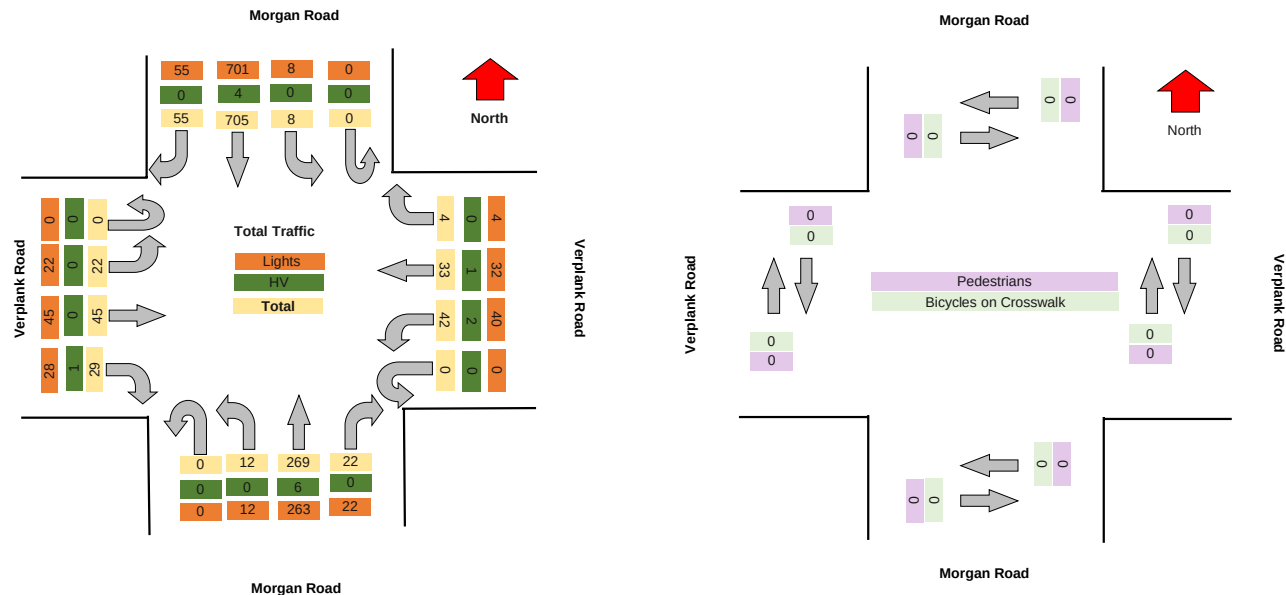



For Print

TSTData.com

Page 14 of 15





Turning Movement Peak Hour Data (AM)

5

#####

Leg Direction	Verplank Road Eastbound							Verplank Road Westbound							Morgan Road Northbound							Morgan Road Southbound							Total
	Left	Thru	Right	U-Turn	App Total	Peds CW	Peds CCW	Left	Thru	Right	U-Turn	App Total	Peds CW	Peds CCW	Left	Thru	Right	U-Turn	App Total	Peds CW	Peds CCW	Left	Thru	Right	U-Turn	App Total	Peds CW	Peds CCW	
7:15:00 AM	3	3	7	0	13	0	0	5	5	0	0	11	0	0	3	35	1	0	39	0	0	2	89	6	0	96	0	0	159
7:30:00 AM	3	6	6	0	15	0	0	5	4	2	0	11	0	0	1	29	4	0	33	0	0	0	118	10	0	128	0	0	187
7:45:00 AM	3	6	5	0	14	0	0	8	1	0	0	9	0	0	1	34	2	0	37	0	0	2	110	9	0	121	0	0	181
8:00:00 AM	0	4	4	0	8	0	0	2	6	0	0	8	0	0	1	25	2	0	28	0	0	0	79	8	0	87	0	0	131
Grand Total	9	19	22	0	50	0	0	21	16	2	0	39	0	0	6	122	9	0	137	0	0	4	395	33	0	432	0	0	658
% Approach	18.0%	38.0%	44.0%	0.0%	0.0%	0.0%	0.0%	53.0%	41.0%	5.1%	0.0%	0.0%	0.0%	0.0%	4.4%	89.1%	6.6%	0.0%	0.0%	0.0%	0.0%	0.9%	91.4%	7.6%	0.0%	0.0%	0.0%	0.0%	0.0%
% Total	1.4%	2.9%	3.3%	0.0%	7.6%	0.0%	0.0%	3.2%	2.4%	0.3%	0.0%	5.9%	0.0%	0.0%	0.9%	18.5%	1.4%	0.0%	20.8%	0.0%	0.0%	0.6%	60.0%	5.0%	0.0%	65.7%	0.0%	0.0%	0.0%
PHF	0.750	0.792	0.786	0.000	0.833	0.000	0.000	0.656	0.667	0.250	0.000	0.886	0.000	0.000	0.500	0.871	0.563	0.000	0.878	0.000	0.000	0.500	0.837	0.825	0.000	0.844	0.000	0.000	0.880
Lights	9	19	22	0	50	0	0	20	15	2	0	37	0	0	6	121	9	0	136	0	0	4	393	33	0	430	0	0	653
% Lights	100.0%	100.0%	100.0%	0.0%	100.0%	0.0%	0.0%	95.2%	93.8%	100.0%	0.0%	94.9%	0.0%	0.0%	100.0%	99.2%	100.0%	0.0%	99.3%	0.0%	0.0%	100.0%	99.5%	100.0%	0.0%	99.5%	0.0%	0.0%	99.2%
HV	0	0	0	0	0	0	0	1	1	0	0	2	0	0	0	1	0	0	1	0	0	0	2	0	0	2	0	0	5
% HV	0.0%	0.0%	0.0%	0.0%	0.0%	0.0%	0.0%	4.8%	6.3%	0.0%	0.0%	5.1%	0.0%	0.0%	0.0%	0.8%	0.0%	0.0%	0.7%	0.0%	0.0%	0.0%	0.5%	0.0%	0.0%	0.5%	0.0%	0.0%	0.8%
Pedestrians	0	0	0	0	0	0	0	0	0	0	0	0	0	0	0	0	0	0	0	0	0	0	0	0	0	0	0	0	0
% Pedestrians	0.0%	0.0%	0.0%	0.0%	0.0%	0.0%	0.0%	0.0%	0.0%	0.0%	0.0%	0.0%	0.0%	0.0%	0.0%	0.0%	0.0%	0.0%	0.0%	0.0%	0.0%	0.0%	0.0%	0.0%	0.0%	0.0%	0.0%	0.0%	0.0%
Bicycles on Crosswalk	0	0	0	0	0	0	0	0	0	0	0	0	0	0	0	0	0	0	0	0	0	0	0	0	0	0	0	0	0
% Bicycles on Crosswalk	0.0%	0.0%	0.0%	0.0%	0.0%	0.0%	0.0%	0.0%	0.0%	0.0%	0.0%	0.0%	0.0%	0.0%	0.0%	0.0%	0.0%	0.0%	0.0%	0.0%	0.0%	0.0%	0.0%	0.0%	0.0%	0.0%	0.0%	0.0%	0.0%

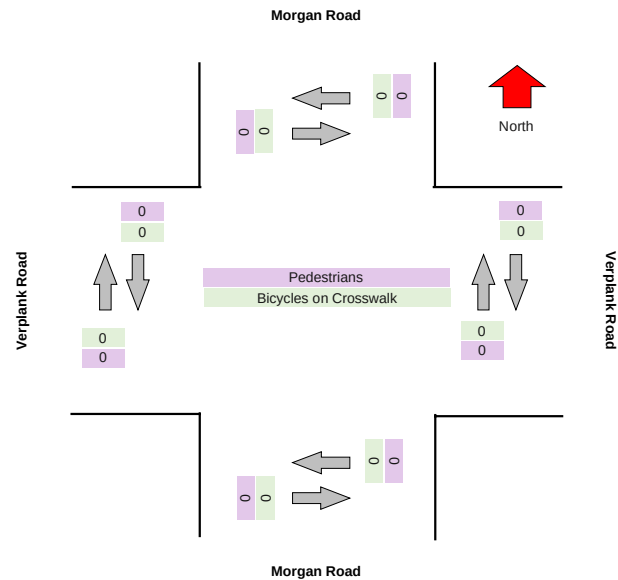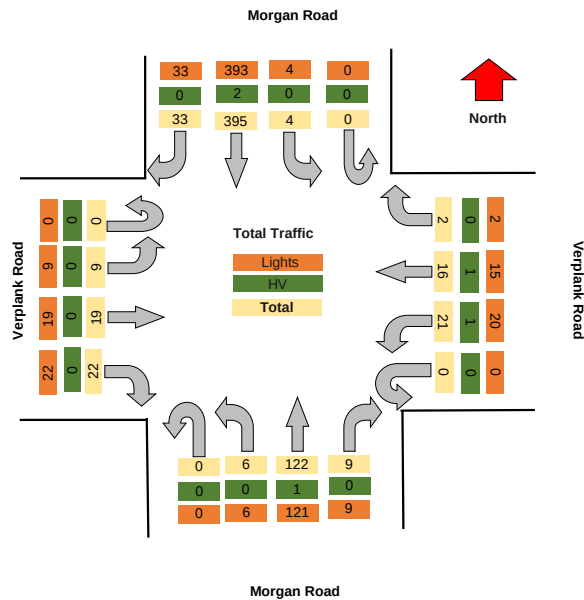

Project	GTS
Project Code	11778
Site Name	11778-15
Legs and Movements	All Processed Legs & Mov
Bin Size	15 minutes
Survey Date	2024/05/17, Friday
Location	Verplank Road & Morgan
Latitude and Longitude	43.194310, -76.215580

	Start	End	PHF
PM Peak	2024/05/17 16:30:00	2024/05/17 17:30:00	0.95

Log Direction	Vegetland Road										Vegetland Road										Morgan Road										Morgan Road										Total
	Eastbound					Westbound					Northbound					Southbound					Eastbound					Westbound															
	Left	Thru	Right	U-Turn	App. Total	Left	Thru	Right	U-Turn	App. Total	Left	Thru	Right	U-Turn	App. Total	Left	Thru	Right	U-Turn	App. Total	Left	Thru	Right	U-Turn	App. Total																
4:00 PM	6	10	2	0	18	0	0	0	0	0	8	4	4	0	16	0	0	0	0	0	3	123	13	0	139	0	0	1	85	6	0	92	0	0	263						
4:15 PM	9	11	1	0	20	19	0	0	0	19	7	9	3	0	19	0	0	0	0	0	3	79	12	0	91	0	0	0	84	0	0	94	0	0	262						
4:30 PM	13	3	3	0	19	19	0	0	0	19	5	10	2	0	17	0	0	0	0	0	9	139	11	0	150	0	0	3	57	13	0	73	0	0	268						
4:45 PM	6	10	3	0	19	0	0	0	0	0	10	9	2	0	17	0	0	0	0	0	10	117	13	0	140	0	0	2	76	6	0	84	0	0	260						
Hourly Total	35	34	3	0	72	0	0	0	0	0	29	32	11	0	69	0	0	0	0	0	33	472	52	0	557	0	0	9	297	17	0	343	0	0	1048						
5:00 PM	9	7	1	0	14	14	0	0	0	14	6	13	1	0	20	0	0	0	0	0	1	66	8	0	77	0	0	0	66	0	0	77	0	0	243						
5:15 PM	7	5	3	0	15	0	0	0	0	0	9	8	1	0	18	0	0	0	0	0	8	97	29	0	134	0	0	3	70	5	0	78	0	0	245						
5:30 PM	9	10	2	0	21	0	0	0	0	0	6	4	2	0	12	0	0	0	0	0	3	103	21	0	127	0	0	2	82	7	0	91	0	0	261						
5:45 PM	7	8	6	0	21	0	0	0	0	0	7	1	0	0	8	0	0	0	0	0	1	127	12	0	142	0	0	0	81	1	0	84	0	0	243						
Hourly Total	39	30	12	0	71	71	0	0	0	0	24	26	8	0	58	0	0	0	0	0	21	409	91	0	525	0	0	10	301	21	0	332	0	0	992						
Grand Total	422	544	24	0	1,447	0	0	0	0	0	59	139	20	0	317	0	0	0	0	0	54	881	143	0	1,078	0	0	19	598	58	0	675	0	0	2,027						
% Approach	42.2%	43.5%	14.3%	0.0%	0.0%	0.0%	0.0%	0.0%	0.0%	0.0%	39.4%	45.7%	15.0%	0.0%	0.0%	0.0%	0.0%	0.0%	0.0%	0.0%	5.0%	61.7%	13.3%	0.0%	0.0%	0.0%	0.0%	2.6%	88.6%	6.6%	0.0%	0.0%	0.0%	0.0%	0.0%						
% % Total	3.3%	3.2%	0.2%	0.0%	0.2%	0.0%	0.0%	0.0%	0.0%	0.0%	0.2%	0.2%	0.4%	0.0%	0.2%	0.0%	0.0%	0.0%	0.0%	0.0%	2.7%	11.1%	1.2%	0.0%	0.0%	0.0%	0.0%	0.0%	23.0%	0.7%	0.0%	0.0%	0.0%	0.0%	0.0%						
% Lefts	0.0%	0.0%	0.0%	0.0%	0.0%	0.0%	0.0%	0.0%	0.0%	0.0%	0.0%	0.0%	0.0%	0.0%	0.0%	0.0%	0.0%	0.0%	0.0%	0.0%	0.0%	0.0%	0.0%	0.0%	0.0%	0.0%	0.0%	0.0%	0.0%	0.0%	0.0%	0.0%	0.0%	0.0%	0.0%						
% Lefts	100.0%	98.4%	95.2%	0.0%	145.0%	0.0%	0.0%	0.0%	0.0%	0.0%	100.0%	100.0%	100.0%	0.0%	100.0%	0.0%	0.0%	0.0%	0.0%	0.0%	100.0%	99.7%	100.0%	0.0%	99.9%	0.0%	99.7%	99.9%	100.0%												

The figure consists of two diagrams of the Morgan Road and Verplank Road intersection. The left diagram shows the intersection with traffic flow arrows and vehicle counts for each approach. The right diagram shows the intersection with traffic flow arrows and vehicle counts for each approach, including pedestrian and bicycle counts on the crosswalk.

Left Diagram: Morgan Road and Verplank Road Intersection

Morgan Road Approaches:

- Northbound:** 58 (58, 0, 58) → 596 (0, 2, 598) → 19 (19, 0, 19) → 0 (0, 0, 0)
- Southbound:** 0 (0, 0, 0) → 54 (0, 0, 54) → 881 (0, 0, 881) → 143 (0, 0, 143)

Verplank Road Approaches:

- Eastbound:** 63 (63, 0, 63) → 64 (0, 0, 64) → 20 (20, 0, 20)
- Westbound:** 61 (61, 0, 61) → 58 (0, 0, 58) → 50 (0, 0, 50) → 0 (0, 0, 0)

Intersection Data:

- Lights:** 58, 596, 19, 0
- HW:** 58, 598, 19, 0
- Total:** 61, 58, 50, 0

Right Diagram: Morgan Road and Verplank Road Intersection

Morgan Road Approaches:

- Northbound:** 0 (0, 0, 0) → 0 (0, 0, 0) → 0 (0, 0, 0)
- Southbound:** 0 (0, 0, 0) → 0 (0, 0, 0) → 0 (0, 0, 0)

Verplank Road Approaches:

- Eastbound:** 0 (0, 0, 0) → 0 (0, 0, 0) → 0 (0, 0, 0)
- Westbound:** 0 (0, 0, 0) → 0 (0, 0, 0) → 0 (0, 0, 0)

Intersection Data:



- Pedestrians:** 0, 0, 0, 0
- Bicycles on Crosswalk:** 0, 0, 0, 0

Summary

Turning Movement Peak Hour Data (PM)

4:30:00 PM

Leg Direction	Verplank Road										Verplank Road										Morgan Road										Morgan Road										Total
	Eastbound										Westbound										Northbound										Southbound										
	Left	Thru	Right	LT-Turn	App Total	Pass C/S	Pass C/S	Left	Thru	Right	LT-Turn	App Total	Pass C/S	Pass C/S	Left	Thru	Right	LT-Turn	App Total	Pass C/S	Pass C/S	Left	Thru	Right	LT-Turn	App Total	Pass C/S	Pass C/S													
4:30:00 PM	43	3	3	0	19	0	0	0	5	10	2	0	17	0	0	9	139	11	0	159	0	0	3	57	13	0	73	0	0	968											
4:45:00 PM	6	10	3	0	19	0	0	0	6	9	2	0	17	0	0	10	117	13	0	140	0	0	2	76	6	0	84	0	0	260											
5:00:00 PM	6	7	1	0	14	0	0	0	3	7	4	0	14	0	0	6	121	11	0	138	0	0	1	68	8	0	77	0	0	343											
5:15:00 PM	7	5	3	0	15	0	0	0	9	8	1	0	18	0	0	8	97	25	0	134	0	0	3	70	5	0	78	0	0	345											
Grand Total	32	25	10	0	67	0	0	0	25	34	9	0	68	0	0	33	474	64	0	571	0	0	9	271	32	0	332	0	0	1018											
% Approach	47.3%	37.3%	14.9%	0.0%	0.0%	0.0%	0.0%	0.0%	34.6%	51.5%	13.9%	0.0%	0.0%	0.0%	0.0%	5.9%	83.0%	11.2%	0.0%	0.2%	0.0%	0.0%	2.0%	85.8%	10.3%	0.0%	0.8%	0.0%	0.0%	0.0%											
% Total	1.3%	2.3%	1.0%	0.0%	6.6%	0.0%	0.0%	0.0%	2.3%	3.3%	0.9%	0.0%	6.5%	0.0%	0.0%	3.2%	46.7%	6.3%	0.0%	56.2%	0.0%	0.0%	0.0%	25.7%	3.1%	0.0%	30.7%	0.0%	0.0%	0.0%											
PHF	0.615	0.615	0.653	0.000	0.892	0.000	0.000	0.000	0.639	0.850	0.563	0.000	0.917	0.000	0.000	0.825	0.863	0.552	0.000	0.888	0.000	0.000	0.750	0.891	0.615	0.000	0.929	0.000	0.000	0.948											
Lights	32	25	9	0	66	0	0	0	25	34	9	0	68	0	0	33	473	64	0	570	0	0	9	270	32	0	311	0	0	1013											
% Lights	100.0%	100.0%	90.0%	0.0%	98.5%	0.0%	0.0%	0.0%	100.0%	100.0%	100.0%	0.0%	100.0%	0.0%	0.0%	100.0%	99.8%	100.0%	0.0%	99.8%	0.0%	0.0%	100.0%	99.6%	100.0%	0.0%	99.7%	0.0%	0.0%	99.7%											
HV	0	0	1	0	1	0	0	0	0	0	0	0	0	0	0	1	0	0	1	0	0	0	1	0	0	1	0	0	3												
% HV	0.0%	0.0%	10.0%	0.0%	1.5%	0.0%	0.0%	0.0%	0.0%	0.0%	0.0%	0.0%	0.0%	0.0%	0.0%	0.0%	0.0%	0.0%	0.2%	0.0%	0.0%	0.0%	0.4%	0.0%	0.0%	0.3%	0.0%	0.0%	0.3%												
% Pedestrians	0.0%	0.0%	0.0%	0.0%	0.0%	0.0%	0.0%	0.0%	0.0%	0.0%	0.0%	0.0%	0.0%	0.0%	0.0%	0.0%	0.0%	0.0%	0.0%	0.0%	0.0%	0.0%	0.0%	0.0%	0.0%	0.0%	0.0%	0.0%	0.0%	0.0%											
% Bicycles on Crosswalk	0.0%	0.0%	0.0%	0.0%	0.0%	0.0%	0.0%	0.0%	0.0%	0.0%	0.0%	0.0%	0.0%	0.0%	0.0%	0.0%	0.0%	0.0%	0.0%	0.0%	0.0%	0.0%	0.0%	0.0%	0.0%	0.0%	0.0%	0.0%	0.0%	0.0%											
% Bicycles on Crosswalks	0.0%	0.0%	0.0%	0.0%	0.0%	0.0%	0.0%	0.0%	0.0%	0.0%	0.0%	0.0%	0.0%	0.0%	0.0%	0.0%	0.0%	0.0%	0.0%	0.0%	0.0%	0.0%	0.0%	0.0%	0.0%	0.0%	0.0%	0.0%	0.0%	0.0%											

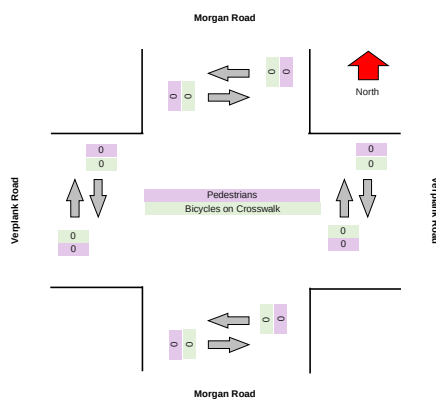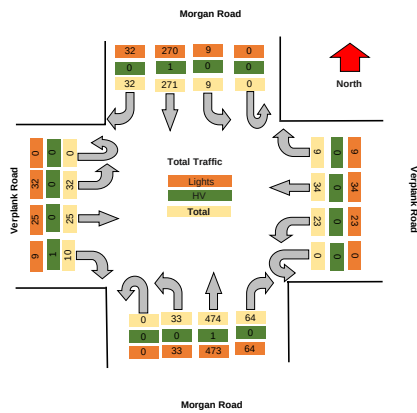

Summary



Motorcycles

Leg Direction Start Time	Verplank Road						Verplank Road						Morgan Road						Morgan Road					
	Eastbound						Westbound						Northbound						Southbound					
	Thru	Right	U-Turn	Peds CW	Peds CCW	Left	Thru	Right	U-Turn	Peds CW	Peds CCW	Left	Thru	Right	U-Turn	Peds CW	Peds CCW	Left	Thru	Right	U-Turn	Peds CW	Peds CCW	Left
2024/05/17 16:00:00	0	0	0	0	0	0	0	0	0	0	0	0	0	1	0	0	0	0	0	4	0	0	0	0
2024/05/17 16:15:00	0	0	0	0	0	0	0	0	2	0	0	0	0	1	3	0	0	0	0	0	0	0	0	0
2024/05/17 16:30:00	0	0	0	0	0	0	0	0	0	0	0	0	0	0	0	0	0	0	0	0	0	0	0	0
2024/05/17 16:45:00	0	0	0	0	0	0	0	0	1	0	0	0	0	0	0	0	0	0	0	1	0	0	0	0
2024/05/17 17:00:00	0	0	0	0	0	0	0	0	0	0	0	0	0	3	0	0	0	0	0	1	0	0	0	0
2024/05/17 17:15:00	0	0	0	0	0	0	0	0	0	0	0	0	0	1	0	0	0	0	0	0	0	0	0	0
2024/05/17 17:30:00	2	0	0	0	0	0	0	0	0	0	0	0	0	1	0	0	0	0	0	0	1	0	0	0
2024/05/17 17:45:00	0	0	0	0	0	0	1	0	0	0	0	0	0	1	0	0	0	0	1	2	0	0	0	0
Total	2	0	0	0	0	0	1	0	3	0	0	0	0	8	3	0	0	0	1	8	1	0	0	0

Cars

Leg Direction Start Time	Verplank Road						Verplank Road						Morgan Road						Morgan Road					
	Eastbound						Westbound						Northbound						Southbound					
	Thru	Right	U-Turn	Peds CW	Peds CCW	Left	Thru	Right	U-Turn	Peds CW	Peds CCW	Left	Thru	Right	U-Turn	Peds CW	Peds CCW	Left	Thru	Right	U-Turn	Peds CW	Peds CCW	Left
2024/05/17 16:00:00	6	10	2	0	0	0	8	4	4	0	0	0	3	115	13	0	0	0	1	80	6	0	0	0
2024/05/17 16:15:00	8	11	1	0	0	0	7	9	1	0	0	0	11	92	12	0	0	0	3	78	12	0	0	0
2024/05/17 16:30:00	13	3	2	0	0	0	5	10	2	0	0	0	9	138	11	0	0	0	2	54	13	0	0	0
2024/05/17 16:45:00	6	10	3	0	0	0	6	9	1	0	0	0	8	115	12	0	0	0	2	74	6	0	0	0
2024/05/17 17:00:00	6	7	1	0	0	0	3	7	3	0	0	0	6	118	10	0	0	0	1	66	8	0	0	0
2024/05/17 17:15:00	7	4	3	0	0	0	9	8	1	0	0	0	8	95	29	0	0	0	3	69	5	0	0	0
2024/05/17 17:30:00	7	9	2	0	0	0	6	4	2	0	0	0	3	101	21	0	0	0	2	82	6	0	0	0
2024/05/17 17:45:00	7	8	6	0	0	0	5	7	1	0	0	0	4	87	30	0	0	0	3	77	1	0	0	0
Total	60	62	20	0	0	0	49	58	15	0	0	0	52	861	138	0	0	0	17	580	57	0	0	0

Single-Unit Trucks

Leg Direction Start Time	Verplank Road						Verplank Road						Morgan Road						Morgan Road					
	Eastbound						Westbound						Northbound						Southbound					
	Thru	Right	U-Turn	Peds CW	Peds CCW	Left	Thru	Right	U-Turn	Peds CW	Peds CCW	Left	Thru	Right	U-Turn	Peds CW	Peds CCW	Left	Thru	Right	U-Turn	Peds CW	Peds CCW	Left
2024/05/17 16:00:00	0	0	0	0	0	0	0	0	0	0	0	0	0	7	0	0	0	0	0	0	0	0	0	0
2024/05/17 16:15:00	0	0	0	0	0	0	0	0	0	0	0	0	0	0	0	0	0	0	0	1	0	0	0	0
2024/05/17 16:30:00	0	0	0	0	0	0	0	0	0	0	0	0	0	1	0	0	0	0	1	2	0	0	0	0
2024/05/17 16:45:00	0	0	0	0	0	0	0	0	0	0	0	0	2	1	1	0	0	0	0	1	0	0	0	0
2024/05/17 17:00:00	0	0	0	0	0	0	0	0	1	0	0	0	0	0	0	0	0	0	0	1	0	0	0	0
2024/05/17 17:15:00	0	1	0	0	0	0	0	0	0	0	0	0	0	0	0	0	0	0	0	1	0	0	0	0
2024/05/17 17:30:00	0	0	0	0	0	0	0	0	0	0	0	0	0	0	0	0	0	0	0	0	0	0	0	0
2024/05/17 17:45:00	0	0	0	0	0	0	0	0	0	0	0	0	0	0	0	0	0	0	0	2	0	0	0	0
Total	0	1	0	0	0	0	0	0	1	0	0	0	2	9	1	0	0	0	1	8	0	0	0	0

Buses

Leg Direction Start Time	Verplank Road Eastbound						Verplank Road Westbound						Morgan Road Northbound						Morgan Road Southbound					
	Left						Left						Left						Left					
	Thru	Right	U-Turn	Peds CW	Peds CCW		Thru	Right	U-Turn	Peds CW	Peds CCW		Thru	Right	U-Turn	Peds CW	Peds CCW		Thru	Right	U-Turn	Peds CW	Peds CCW	
2024/05/17 16:00:00	0	0	0	0	0	0	0	0	0	0	0	0	0	0	0	0	0	0	0	1	0	0	0	0
2024/05/17 16:15:00	0	0	0	0	0	0	0	0	0	0	0	0	0	0	0	0	0	0	0	0	0	0	0	0
2024/05/17 16:30:00	0	0	1	0	0	0	0	0	0	0	0	0	0	0	0	0	0	0	0	1	0	0	0	0
2024/05/17 16:45:00	0	0	0	0	0	0	0	0	0	0	0	0	0	1	0	0	0	0	0	0	0	0	0	0
2024/05/17 17:00:00	0	0	0	0	0	0	0	0	0	0	0	0	0	0	0	0	0	0	0	0	0	0	0	0
2024/05/17 17:15:00	0	0	0	0	0	0	0	0	0	0	0	0	0	0	0	0	0	0	0	0	0	0	0	0
2024/05/17 17:30:00	0	0	0	0	0	0	0	0	0	0	0	0	0	0	0	0	0	0	0	0	0	0	0	0
2024/05/17 17:45:00	0	0	0	0	0	0	0	0	0	0	0	0	0	0	0	0	0	0	0	0	0	0	0	0
Total	0	0	1	0	0	0	0	0	0	0	0	0	0	1	0	0	0	0	0	2	0	0	0	0

Pedestrians

[illegible]

Bicycles on Road

[illegible]

Bicycles on Crosswalk

Long Direction	Verde Road Eastbound						Verde Road Westbound						Morgan Road Northbound						Morgan Road Southbound					
	Thru	Right	U-Turn	Peds CW	Peds CCW		Thru	Right	U-Turn	Peds CW	Peds CCW		Thru	Right	U-Turn	Peds CW	Peds CCW		Thru	Right	U-Turn	Peds CW	Peds CCW	
20240507 16:00:00	0	0	0	0	0		0	0	0	0	0		0	0	0	0	0	0		0	0	0	0	0
20240507 16:10:00	0	0	0	0	0		0	0	0	0	0		0	0	0	0	0	0		0	0	0	0	0
20240507 16:20:00	0	0	0	0	0		0	0	0	0	0		0	0	0	0	0	0		0	0	0	0	0
20240507 16:40:00	0	0	0	0	0		0	0	0	0	0		0	0	0	0	0	0		0	0	0	0	0
20240507 17:00:00	0	0	0	0	0		0	0	0	0	0		0	0	0	0	0	0		0	0	0	0	0
20240507 17:10:00	0	0	0	0	0		0	0	0	0	0		0	0	0	0	0	0		0	0	0	0	0
20240507 17:30:00	0	0	0	0	0		0	0	0	0	0		0	0	0	0	0	0		0	0	0	0	0
20240507 17:40:00	0	0	0	0	0		0	0	0	0	0		0	0	0	0	0	0		0	0	0	0	0
Total	0	0	0	0	0		0	0	0	0	0		0	0	0	0	0	0		0	0	0	0	0

Total Volume Class Breakdown

Start Time	Verstark Road Eastbound				Verstark Road Westbound				Morgan Road Northbound				Morgan Road Southbound				App Total	Peds CW	Peds CCW	Net Total	Cross Total
	Thru	Right	U-Turn		Thru	Right	U-Turn		Thru	Right	U-Turn		Thru	Right	U-Turn						
2024/05/17 16:00:00	8	10	2	0	10	0	0	0	3	127	13	0	119	0	0	0	8	93	15	0	139
2024/05/17 16:15:00	8	11	1	0	20	0	0	0	7	9	3	0	19	0	0	0	3	79	12	0	84
2024/05/17 16:30:00	13	3	3	0	19	0	0	0	5	10	2	0	17	0	0	0	9	139	11	0	150
2024/05/17 16:45:00	6	10	3	0	19	0	0	0	6	9	2	0	17	0	0	0	10	117	13	0	140
2024/05/17 17:00:00	6	7	1	0	14	0	0	0	3	7	4	0	14	0	0	0	6	121	11	0	136
2024/05/17 17:15:00	7	5	3	0	15	0	0	0	9	8	1	0	18	0	0	0	8	97	29	0	134
2024/05/17 17:30:00	9	10	2	0	21	0	0	0	6	4	2	0	12	0	0	0	3	103	21	0	127
% Approach	42.2%	43.0%	14.3%	0.0%	7.3%				34.4%	45.7%	15.0%	0.0%	5.0%				81.7%	13.3%	0.0%		53.2%
% Total	3.1%	3.2%	1.0%	0.0%	7.3%				2.5%	2.9%	0.9%	0.0%	2.7%				43.5%	7.1%	0.0%		33.3%
% Motorcycles	2	0	0	0	2				1	3	0	0	4				8	3	0		11
% Cars	50	62	20	0	142				40	53	15	0	122				52	891	139	0	1051
% Single-Unit Trucks	96.9%	96.9%	95.2%	0.0%	96.0%				98.0%	100.0%	78.0%	0.0%	96.3%				96.5%	97.7%	96.5%	0.0%	97.5%
% Articulated Trucks	0	1	0	0	1				0	1	0	0	1				6	1	0	0	12
% Buses	0	1	0	0	1				0	0	0	0	0				0	0	0	0	0
% Bicycles on Road	0	0	1	0	1				0	0	0	0	0				0	1	0	0	1
% Pedestrians	0	0	0	0	0				0	0	0	0	0				0	0	0	0	0
% Bicycles on Crosswalk	0	0	0	0	0				0	0	0	0	0				0	2	1	0	3
% Pedestrians on Crosswalk	0	0	0	0	0				0	0	0	0	0				0	0	0	0	0
% Bicycles on Crosswalk	0	0	0	0	0				0	0	0	0	0				0	0	0	0	0

PM Peak Class Breakdown

[illegible]


Project	GTS
Project Code	11778
Site Name	11778-15
Legs and Movements	All Processed Legs & Mo
Bin Size	15 minutes
Survey Date	2024/05/17, Friday
Location	Verplank Road & Morgan
Latitude and Longitude	43.194310, -76.215580

	Start	End	PHF
PM Peak	2024/05/17 16:30:00	2024/05/17 17:30:00	0.95

Turning Movement Data

Leg Direction	Verplank Road Eastbound								Verplank Road Westbound								Morgan Road Northbound								Morgan Road Southbound								Total
	Left	Thru	Right	U-Turn	App Total	Peds CW	Peds CCW		Left	Thru	Right	U-Turn	App Total	Peds CW	Peds CCW		Left	Thru	Right	U-Turn	App Total	Peds CW	Peds CCW		Left	Thru	Right	U-Turn	App Total	Peds CW	Peds CCW		
Start Time																																	
4:00:00 PM	6	10	2	0	18	0	0		8	4	4	0	16	0	0		3	123	13	0	139	0	0		1	85	6	0	92	0	0	265	
4:15:00 PM	8	11	1	0	20	0	0		7	9	3	0	19	0	0		11	93	15	0	119	0	0		3	79	12	0	94	0	0	252	
4:30:00 PM	13	3	3	0	19	0	0		5	10	2	0	17	0	0		9	139	11	0	159	0	0		3	57	13	0	73	0	0	268	
4:45:00 PM	6	10	3	0	19	0	0		6	9	2	0	17	0	0		10	117	13	0	140	0	0		2	76	6	0	84	0	0	260	
Hourly Total	33	34	9	0	76	0	0		26	32	11	0	69	0	0		33	472	52	0	557	0	0		9	297	37	0	343	0	0	1045	
5:00:00 PM	6	7	1	0	14	0	0		3	7	4	0	14	0	0		6	121	11	0	138	0	0		1	68	8	0	77	0	0	243	
5:15:00 PM	7	5	3	0	15	0	0		9	8	1	0	18	0	0		8	97	29	0	134	0	0		3	70	5	0	78	0	0	245	
5:30:00 PM	9	10	2	0	21	0	0		6	4	2	0	12	0	0		3	103	21	0	127	0	0		2	82	7	0	91	0	0	251	
5:45:00 PM	7	8	6	0	21	0	0		6	7	1	0	14	0	0		4	88	30	0	122	0	0		4	81	1	0	86	0	0	243	
Hourly Total	29	30	12	0	71	0	0		24	26	8	0	58	0	0		21	409	91	0	521	0	0		10	301	21	0	332	0	0	982	
Grand Total	62	64	21	0	147	0	0		50	58	19	0	127	0	0		54	881	143	0	1078	0	0		19	598	58	0	675	0	0	2027	
% Approach	42.2%	43.5%	14.3%	0.0%	0.0%	0.0%	0.0%		39.4%	45.7%	15.0%	0.0%	0.0%	0.0%	0.0%		5.0%	81.7%	13.3%	0.0%	0.0%	0.0%	0.0%		2.8%	88.6%	8.6%	0.0%	0.0%	0.0%	0.0%		
% Total	3.1%	3.2%	1.0%	0.0%	7.3%	0.0%	0.0%		2.5%	2.9%	0.9%	0.0%	6.3%	0.0%	0.0%		2.7%	43.5%	7.1%	0.0%	53.2%	0.0%	0.0%		0.9%	29.5%	2.9%	0.0%	33.3%	0.0%	0.0%		
Lights	62	63	20	0	145	0	0		50	58	19	0	127	0	0		54	880	143	0	1077	0	0		19	596	58	0	673	0	0	2022	
% Lights	100.0%	98.4%	95.2%	0.0%	98.6%	0.0%	0.0%		100.0%	100.0%	100.0%	0.0%	100.0%	0.0%	0.0%		100.0%	99.9%	100.0%	0.0%	99.9%	0.0%	0.0%		100.0%	99.7%	100.0%	0.0%	99.7%	0.0%	0.0%	99.8%	
HV	0	1	1	0	2	0	0		0	0	0	0	0	0	0		0	1	0	0	1	0	0		0	2	0	0	2	0	0	5	
% HV	0.0%	1.6%	4.8%	0.0%	1.4%	0.0%	0.0%		0.0%	0.0%	0.0%	0.0%	0.0%	0.0%	0.0%		0.0%	0.1%	0.0%	0.0%	0.1%	0.0%	0.0%		0.0%	0.3%	0.0%	0.0%	0.3%	0.0%	0.0%	0.2%	
Pedestrians	0	0	0	0	0	0	0		0	0	0	0	0	0	0		0	0	0	0	0	0	0		0	0	0	0	0	0	0	0	
% Pedestrians	0.0%	0.0%	0.0%	0.0%	0.0%	0.0%	0.0%		0.0%	0.0%	0.0%	0.0%	0.0%	0.0%	0.0%		0.0%	0.0%	0.0%	0.0%	0.0%	0.0%	0.0%		0.0%	0.0%	0.0%	0.0%	0.0%	0.0%	0.0%	0.0%	
Bicycles on Crosswalk	0	0	0	0	0	0	0		0	0	0	0	0	0	0		0	0	0	0	0	0	0		0	0	0	0	0	0	0	0	
% Bicycles on Crosswalk	0.0%	0.0%	0.0%	0.0%	0.0%	0.0%	0.0%		0.0%	0.0%	0.0%	0.0%	0.0%	0.0%	0.0%		0.0%	0.0%	0.0%	0.0%	0.0%	0.0%	0.0%		0.0%	0.0%	0.0%	0.0%	0.0%	0.0%	0.0%	0.0%	



Turning Movement Data Plot

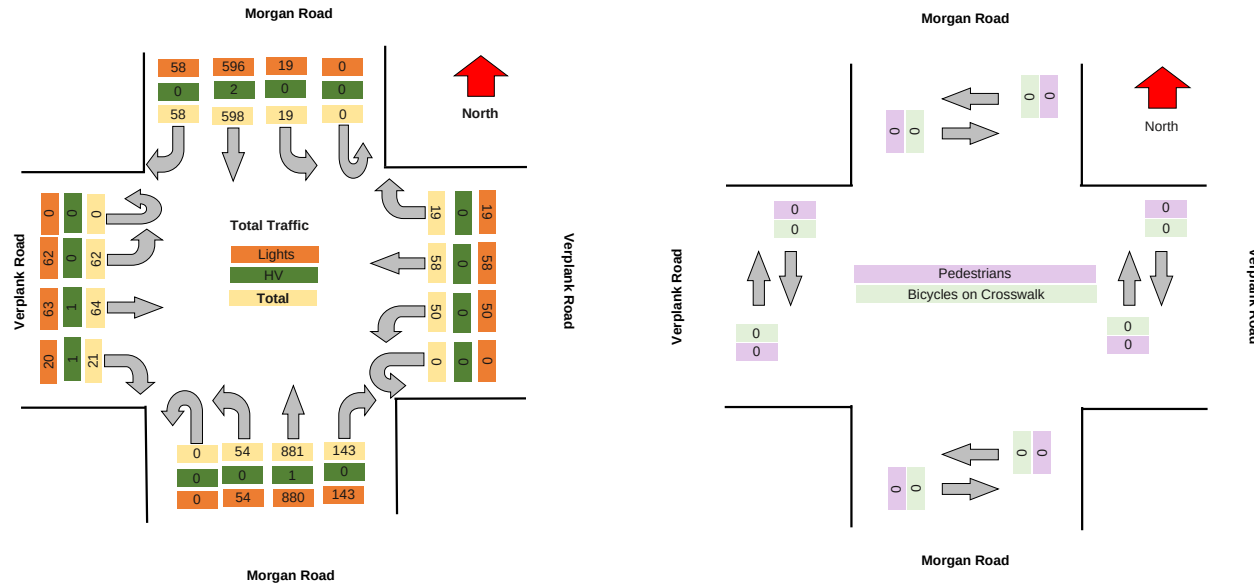

Turning Movement Peak Hour Data (PM)

#####

Leg Direction	Verplank Road Eastbound							Verplank Road Westbound							Morgan Road Northbound							Morgan Road Southbound							Total
	Left	Thru	Right	U-Turn	App Total	Peak CW	Peak CCW	Left	Thru	Right	U-Turn	App Total	Peak CW	Peak CCW	Left	Thru	Right	U-Turn	App Total	Peak CW	Peak CCW	Left	Thru	Right	U-Turn	App Total	Peak CW	Peak CCW	
Start Time																													
4:30:00 PM	13	3	3	0	19	0	0	5	10	2	0	17	0	0	9	139	11	0	159	0	0	3	57	13	0	73	0	0	265
4:45:00 PM	6	10	3	0	19	0	0	6	9	2	0	17	0	0	10	117	13	0	140	0	0	2	76	6	0	84	0	0	260
5:00:00 PM	6	7	1	0	14	0	0	3	7	4	0	14	0	0	6	121	11	0	138	0	0	1	68	8	0	77	0	0	243
5:15:00 PM	7	5	3	0	15	0	0	9	8	1	0	18	0	0	8	97	29	0	134	0	0	3	70	5	0	78	0	0	245
Grand Total	32	25	10	0	67	0	0	23	34	9	0	66	0	0	33	474	64	0	571	0	0	9	271	32	0	312	0	0	1013
% Approach	47.8%	37.3%	14.9%	0.0%	0.0%	0.0%	0.0%	34.8%	51.5%	13.6%	0.0%	0.0%	0.0%	0.0%	5.8%	83.0%	11.2%	0.0%	0.0%	0.0%	0.0%	2.9%	86.9%	10.3%	0.0%	0.0%	0.0%	0.0%	0.0%
% Total	3.1%	2.5%	1.0%	0.0%	6.6%	0.0%	0.0%	2.3%	3.3%	0.9%	0.0%	6.5%	0.0%	0.0%	3.2%	46.7%	6.3%	0.0%	56.2%	0.0%	0.0%	0.9%	26.7%	3.1%	0.0%	30.7%	0.0%	0.0%	0.0%
PHF	0.615	0.625	0.833	0.000	0.882	0.000	0.000	0.639	0.850	0.563	0.000	0.917	0.000	0.000	0.825	0.853	0.552	0.000	0.898	0.000	0.000	0.750	0.891	0.615	0.000	0.929	0.000	0.000	0.948
Lights	32	25	9	0	66	0	0	23	34	9	0	66	0	0	33	473	64	0	570	0	0	9	270	32	0	311	0	0	1013
% Lights	100.0%	100.0%	90.0%	0.0%	98.5%	0.0%	0.0%	100.0%	100.0%	100.0%	0.0%	100.0%	0.0%	0.0%	100.0%	99.8%	100.0%	0.0%	99.8%	0.0%	0.0%	100.0%	99.6%	100.0%	0.0%	99.7%	0.0%	0.0%	99.7%
HV	0	0	1	0	1	0	0	0	0	0	0	0	0	0	0	1	0	0	1	0	0	0	1	0	0	1	0	0	3
% HV	0.0%	0.0%	10.0%	0.0%	1.5%	0.0%	0.0%	0.0%	0.0%	0.0%	0.0%	0.0%	0.0%	0.0%	0.0%	0.2%	0.0%	0.0%	0.2%	0.0%	0.0%	0.0%	0.4%	0.0%	0.0%	0.3%	0.0%	0.0%	0.3%
Pedestrians	0	0	0	0	0	0	0	0	0	0	0	0	0	0	0	0	0	0	0	0	0	0	0	0	0	0	0	0	0
% Pedestrians	0.0%	0.0%	0.0%	0.0%	0.0%	0.0%	0.0%	0.0%	0.0%	0.0%	0.0%	0.0%	0.0%	0.0%	0.0%	0.0%	0.0%	0.0%	0.0%	0.0%	0.0%	0.0%	0.0%	0.0%	0.0%	0.0%	0.0%	0.0%	0.0%
Bicycles on Crosswalk	0	0	0	0	0	0	0	0	0	0	0	0	0	0	0	0	0	0	0	0	0	0	0	0	0	0	0	0	0
% Bicycles on Crosswalk	0.0%	0.0%	0.0%	0.0%	0.0%	0.0%	0.0%	0.0%	0.0%	0.0%	0.0%	0.0%	0.0%	0.0%	0.0%	0.0%	0.0%	0.0%	0.0%	0.0%	0.0%	0.0%	0.0%	0.0%	0.0%	0.0%	0.0%	0.0%	0.0%

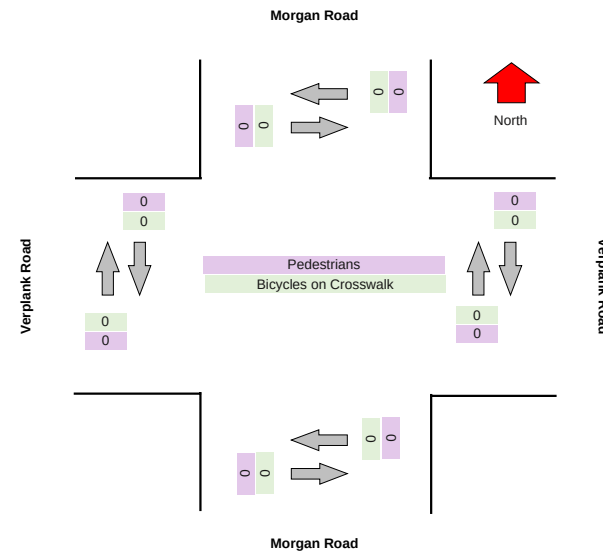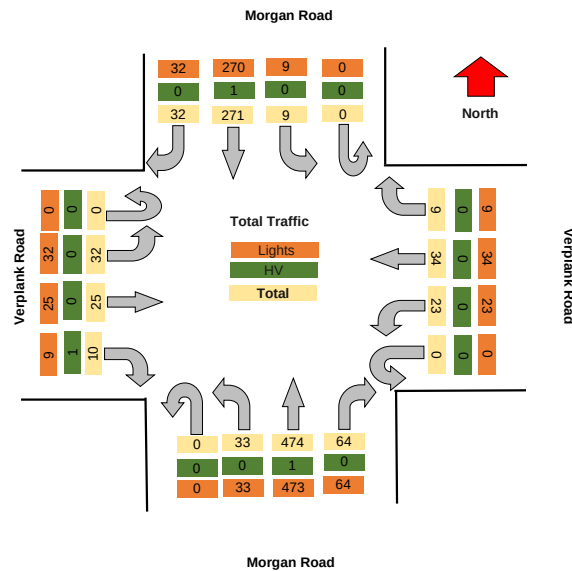

Summary


Project	A75		
Project Code	11778		
Site Name	11778-15		
Legs and Movements	All Processed Legs & Mbs		
Bin Size	15 minutes		
Survey Date	2024/05/18 Saturday		
Location	Glenhush Road & Mosses		
Latitude and Longitude	63.194310 -78.215580		

	Start	End	DHF
AM Peak	2024/05/18 12:00:00	2024/05/18 13:00:00	0.89

Turning Movement Data

[illegible]


Turning Movement Data Plot

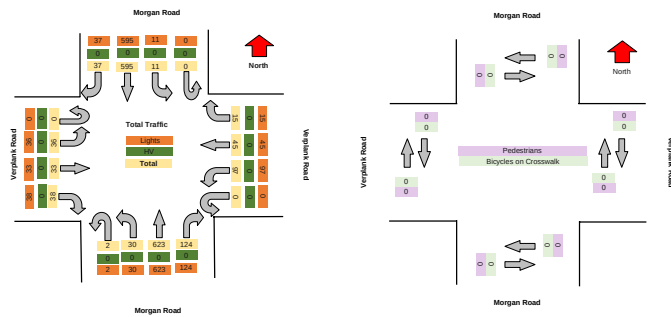

Summary

Turning Movement Peak Hour Data (AM)

12:00:00 PM

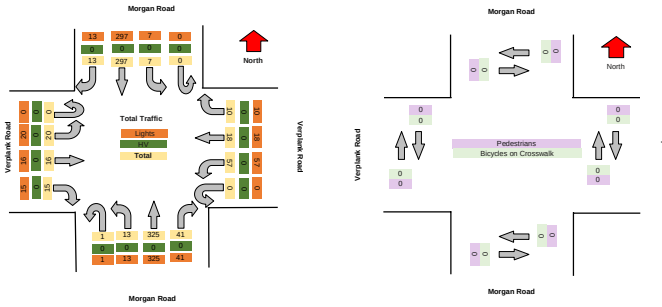[illegible]

Motorcycles

Leg Direction Start Time	Verplank Road						Verplank Road						Morgan Road						Morgan Road					
	Eastbound						Westbound						Northbound						Southbound					
	Thru	Right	U-Turn	Peds CW	Peds CCW	Left	Thru	Right	U-Turn	Peds CW	Peds CCW	Left	Thru	Right	U-Turn	Peds CW	Peds CCW	Left	Thru	Right	U-Turn	Peds CW	Peds CCW	Left
2024/05/18 11:00:00	0	0	0	0	0	0	0	0	0	0	0	0	0	0	0	0	0	0	0	0	0	0	0	0
2024/05/18 11:15:00	0	0	0	0	0	0	0	0	0	0	0	0	0	0	0	0	0	0	0	0	0	0	0	0
2024/05/18 11:30:00	0	0	0	0	0	0	0	0	0	0	0	0	0	0	0	0	0	0	0	0	0	0	0	0
2024/05/18 11:45:00	0	0	0	0	0	0	0	0	0	0	0	0	0	0	0	0	0	0	0	0	0	0	0	0
2024/05/18 12:00:00	0	0	0	0	0	0	0	0	0	0	0	0	0	0	0	0	0	0	0	0	0	0	0	0
2024/05/18 12:15:00	0	0	0	0	0	0	0	0	0	0	0	0	0	0	0	0	0	0	0	0	0	0	0	0
2024/05/18 12:30:00	0	0	0	0	0	0	0	0	0	0	0	0	0	1	0	0	0	0	0	0	0	0	0	0
2024/05/18 12:45:00	0	0	0	0	0	0	0	0	0	0	0	0	0	0	0	0	0	0	0	3	0	0	0	0
Total	0	0	0	0	0	0	0	0	0	0	0	0	0	1	0	0	0	0	0	3	0	0	0	0

Cars

Leg Direction Start Time	Verplank Road						Verplank Road						Morgan Road						Morgan Road					
	Eastbound						Westbound						Northbound						Southbound					
	Thru	Right	U-Turn	Peds CW	Peds CCW	Left	Thru	Right	U-Turn	Peds CW	Peds CCW	Left	Thru	Right	U-Turn	Peds CW	Peds CCW	Left	Thru	Right	U-Turn	Peds CW	Peds CCW	Left
2024/05/18 11:00:00	6	1	6	0	0	0	21	4	1	0	0	0	4	53	29	1	0	0	0	81	7	0	0	0
2024/05/18 11:15:00	4	3	1	0	0	0	5	6	1	0	0	0	2	73	27	0	0	0	1	78	4	0	0	0
2024/05/18 11:30:00	1	3	7	0	0	0	7	8	2	0	0	0	6	87	17	0	0	0	2	66	7	0	0	0
2024/05/18 11:45:00	5	9	8	0	0	0	7	7	1	0	0	0	5	84	10	0	0	0	1	70	6	0	0	0
2024/05/18 12:00:00	5	5	2	0	0	0	10	5	3	0	0	0	5	83	12	1	0	0	3	93	3	0	0	0
2024/05/18 12:15:00	5	2	6	0	0	0	6	4	3	0	0	0	4	73	5	0	0	0	1	69	3	0	0	0
2024/05/18 12:30:00	5	1	4	0	0	0	20	7	3	0	0	0	1	77	10	0	0	0	2	56	3	0	0	0
2024/05/18 12:45:00	5	8	1	0	0	0	21	2	1	0	0	0	2	87	13	0	0	0	1	74	3	0	0	0
Total	36	32	37	0	0	0	97	43	15	0	0	0	29	617	123	2	0	0	11	587	36	0	0	0

Single-Unit Trucks

Leg Direction Start Time	Verplank Road						Verplank Road						Morgan Road						Morgan Road					
	Eastbound						Westbound						Northbound						Southbound					
	Thru	Right	U-Turn	Peds CW	Peds CCW	Left	Thru	Right	U-Turn	Peds CW	Peds CCW	Left	Thru	Right	U-Turn	Peds CW	Peds CCW	Left	Thru	Right	U-Turn	Peds CW	Peds CCW	Left
2024/05/18 11:00:00	0	0	0	0	0	0	0	0	0	0	0	0	0	0	0	0	0	0	0	1	0	0	0	0
2024/05/18 11:15:00	0	0	0	0	0	0	0	0	0	0	0	0	0	1	0	0	0	0	0	1	0	0	0	0
2024/05/18 11:30:00	0	1	0	0	0	0	0	1	0	0	0	0	0	0	0	0	0	0	0	0	0	0	0	0
2024/05/18 11:45:00	0	0	0	0	0	0	0	1	0	0	0	0	0	0	0	0	0	0	0	1	0	0	0	0
2024/05/18 12:00:00	0	0	0	0	0	0	0	0	0	0	0	0	1	2	0	0	0	0	0	1	0	0	0	0
2024/05/18 12:15:00	0	0	0	0	0	0	0	0	0	0	0	0	0	0	1	0	0	0	0	0	0	0	0	0
2024/05/18 12:30:00	0	0	0	0	0	0	0	0	0	0	0	0	0	1	0	0	0	0	0	0	0	0	0	0
2024/05/18 12:45:00	0	0	0	0	0	0	0	0	0	0	0	0	0	1	0	0	0	0	0	1	1	0	0	0
Total	0	1	0	0	0	0	0	2	0	0	0	0	1	5	1	0	0	0	0	5	1	0	0	0

Articulated Trucks

[illegible]

Buses

[illegible]

Pedestrians

[illegible]

Bicycles on Road

Long Direction	Verde Road Eastbound						Verde Road Westbound						Morgan Road Northbound						Morgan Road Southbound					
	Thru	Right	U-Turn	Peds CW	Peds CCW		Thru	Right	U-Turn	Peds CW	Peds CCW		Thru	Right	U-Turn	Peds CW	Peds CCW		Thru	Right	U-Turn	Peds CW	Peds CCW	
2024/05/18 11:00:00	0	0	0	0	0		0	0	0	0	0		0	0	0	0	0	0		0	0	0	0	
2024/05/18 11:15:00	0	0	0	0	0		0	0	0	0	0		0	0	0	0	0	0		0	0	0	0	
2024/05/18 11:30:00	0	1	0	0	0		0	0	0	0	0		0	1	0	0	0	0		0	0	0	0	
2024/05/18 11:45:00	0	0	0	0	0		0	0	0	0	0		0	0	0	0	0	0		0	0	0	0	
2024/05/18 12:00:00	0	0	0	0	0		0	0	0	0	0		0	0	0	0	0	0		0	0	0	0	
2024/05/18 12:15:00	0	0	0	0	0		0	0	0	0	0		0	0	0	0	0	0		0	0	0	0	
2024/05/18 12:30:00	0	0	0	0	0		0	0	0	0	0		0	0	0	0	0	0		0	0	0	0	
2024/05/18 12:45:00	0	0	0	0	0		0	0	0	0	0		0	0	0	0	0	0		0	0	0	0	
Total	0	0	1	0	0		0	0	0	0	0		0	0	0	0	0	0		0	0	0	0	

Bicycles on Crosswalk

Long Direction Start Time	Verde Road Eastbound Left						Verde Road Westbound Left						Morgan Road Northbound Left						Morgan Road Southbound Left					
	Thru	Right	U-Turn	Peds CW	Peds CCW		Thru	Right	U-Turn	Peds CW	Peds CCW		Thru	Right	U-Turn	Peds CW	Peds CCW		Thru	Right	U-Turn	Peds CW	Peds CCW	
2024/05/18 11:00:00	0	0	0	0	0		0	0	0	0	0		0	0	0	0	0		0	0	0	0	0	
2024/05/18 11:15:00	0	0	0	0	0		0	0	0	0	0		0	0	0	0	0		0	0	0	0	0	
2024/05/18 11:30:00	0	0	0	0	0		0	0	0	0	0		0	0	0	0	0		0	0	0	0	0	
2024/05/18 11:45:00	0	0	0	0	0		0	0	0	0	0		0	0	0	0	0		0	0	0	0	0	
2024/05/18 12:00:00	0	0	0	0	0		0	0	0	0	0		0	0	0	0	0		0	0	0	0	0	
2024/05/18 12:15:00	0	0	0	0	0		0	0	0	0	0		0	0	0	0	0		0	0	0	0	0	
2024/05/18 12:30:00	0	0	0	0	0		0	0	0	0	0		0	0	0	0	0		0	0	0	0	0	
2024/05/18 12:45:00	0	0	0	0	0		0	0	0	0	0		0	0	0	0	0		0	0	0	0	0	
Total	0	0	0	0	0		0	0	0	0	0		0	0	0	0	0		0	0	0	0	0	

Total Volume Class Breakdown

[illegible]



AM Peak Class Breakdown

[illegible]

	Start	End	PHF
AM Peak	2024/05/18 12:00:00	2024/05/18 13:00:00	0.89

[illegible]

Morgan Road

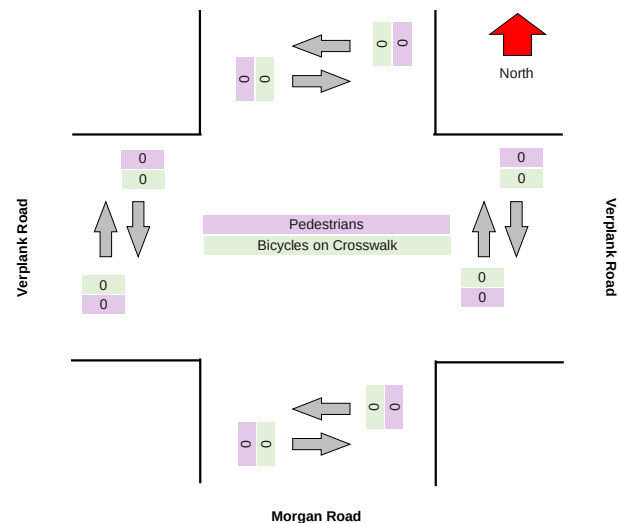 





Turning Movement Peak Hour Data (AM)

1

#####

Leg Direction	Verplank Road							Verplank Road							Morgan Road							Morgan Road							Total
	Eastbound							Westbound							Northbound							Southbound							
	Left	Thru	Right	U-Turn	App Total	Peds CW	Peds CCW	Left	Thru	Right	U-Turn	App Total	Peds CW	Peds CCW	Left	Thru	Right	U-Turn	App Total	Peds CW	Peds CCW	Left	Thru	Right	U-Turn	App Total	Peds CW	Peds CCW	
Start Time																													
12:00:00 PM	5	5	2	0	12	0	0	10	5	3	0	18	0	0	6	85	12	1	104	0	0	3	94	3	0	100	0	0	234
12:15:00 PM	5	2	6	0	13	0	0	6	4	3	0	13	0	0	4	73	6	0	83	0	0	1	69	3	0	73	0	0	182
12:30:00 PM	5	1	4	0	10	0	0	20	7	3	0	30	0	0	1	79	10	0	90	0	0	2	56	3	0	61	0	0	191
12:45:00 PM	5	8	3	0	16	0	0	21	2	1	0	24	0	0	2	88	13	0	103	0	0	1	78	4	0	83	0	0	226
Grand Total	20	16	15	0	51	0	0	57	18	10	0	85	0	0	13	325	41	1	389	0	0	7	297	13	0	317	0	0	833
% Approach	39.2%	31.4%	29.4%	0.0%	0.0%	0.0%	0.0%	67.1%	21.2%	11.8%	0.0%	0.0%	0.0%	0.0%	3.4%	85.5%	10.8%	0.3%	0.0%	0.0%	0.0%	2.2%	93.7%	4.1%	0.0%	0.0%	0.0%	0.0%	0.0%
% Total	2.4%	1.9%	1.8%	0.0%	6.1%	0.0%	0.0%	6.8%	2.2%	1.2%	0.0%	10.2%	0.0%	0.0%	1.6%	39.0%	4.9%	0.1%	45.6%	0.0%	0.0%	0.8%	35.7%	1.6%	0.0%	38.1%	0.0%	0.0%	0.0%
PHF	1.000	0.500	0.625	0.000	0.797	0.000	0.000	0.679	0.643	0.833	0.000	0.708	0.000	0.000	0.542	0.923	0.788	0.250	0.913	0.000	0.000	0.583	0.790	0.813	0.000	0.793	0.000	0.000	0.890
Lights	20	16	15	0	51	0	0	57	18	10	0	85	0	0	13	325	41	1	389	0	0	7	297	13	0	317	0	0	833
% Lights	100.0%	100.0%	100.0%	0.0%	100.0%	0.0%	0.0%	100.0%	100.0%	100.0%	0.0%	100.0%	0.0%	0.0%	100.0%	100.0%	100.0%	100.0%	100.0%	0.0%	0.0%	100.0%	100.0%	100.0%	0.0%	100.0%	0.0%	0.0%	100.0%
HV	0	0	0	0	0	0	0	0	0	0	0	0	0	0	0	0	0	0	0	0	0	0	0	0	0	0	0	0	0
% HV	0.0%	0.0%	0.0%	0.0%	0.0%	0.0%	0.0%	0.0%	0.0%	0.0%	0.0%	0.0%	0.0%	0.0%	0.0%	0.0%	0.0%	0.0%	0.0%	0.0%	0.0%	0.0%	0.0%	0.0%	0.0%	0.0%	0.0%	0.0%	0.0%
Pedestrians	0	0	0	0	0	0	0	0	0	0	0	0	0	0	0	0	0	0	0	0	0	0	0	0	0	0	0	0	0
% Pedestrians	0.0%	0.0%	0.0%	0.0%	0.0%	0.0%	0.0%	0.0%	0.0%	0.0%	0.0%	0.0%	0.0%	0.0%	0.0%	0.0%	0.0%	0.0%	0.0%	0.0%	0.0%	0.0%	0.0%	0.0%	0.0%	0.0%	0.0%	0.0%	0.0%
Bicycles on Crosswalk	0	0	0	0	0	0	0	0	0	0	0	0	0	0	0	0	0	0	0	0	0	0	0	0	0	0	0	0	0
% Bicycles on Crosswalk	0.0%	0.0%	0.0%	0.0%	0.0%	0.0%	0.0%	0.0%	0.0%	0.0%	0.0%	0.0%	0.0%	0.0%	0.0%	0.0%	0.0%	0.0%	0.0%	0.0%	0.0%	0.0%	0.0%	0.0%	0.0%	0.0%	0.0%	0.0%	0.0%

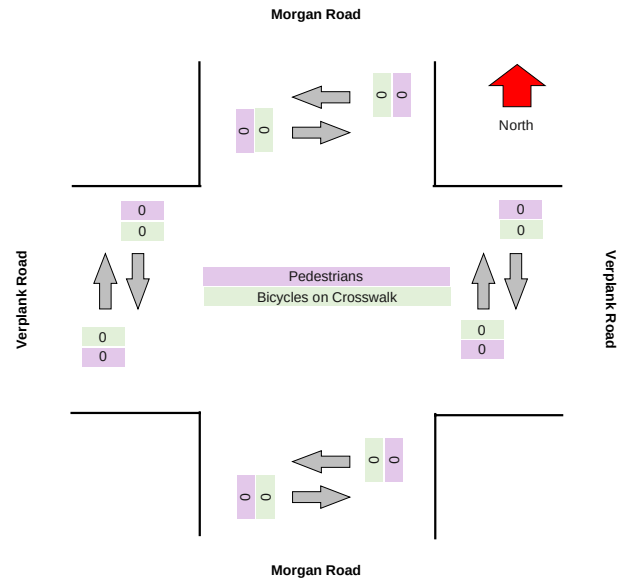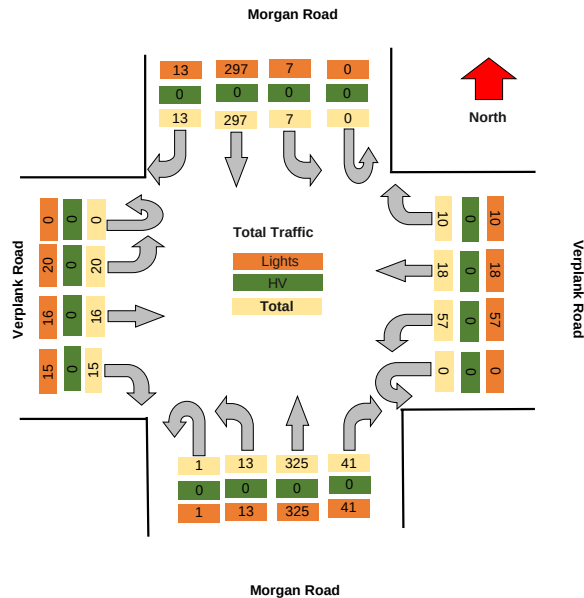

Summary


Project	GTS
Project Code	11778
Site Name	11778-16
Legs and Movements	All Processed Legs & Mov
Bin Size	15 minutes
Survey Date	2024/05/16, Thursday
Location	Verplank Road & Oswego
Latitude and Longitude	43.194160 -76.276390

	Start	End	PHS
AM Peak	2024/05/16 07:15:00	2024/05/16 08:15:00	0.90

Turning Movement Data


Leg Direction	Verplank Road Eastbound								Verplank Road Westbound								Oswego Road Northbound								Oswego Road Southbound								Total
	Left	Thru	Right	U-Turn	App Total	Peak Flow	Peak Sat	Peak Delay	Left	Thru	Right	U-Turn	App Total	Peak Flow	Peak Sat	Peak Delay	Left	Thru	Right	U-Turn	App Total	Peak Flow	Peak Sat	Peak Delay	Left	Thru	Right	U-Turn	App Total	Peak Flow	Peak Sat	Peak Delay	
7:00:00 AM	0	1	1	0	2	0	0	0	9	0	3	0	12	0	0	0	0	20	13	0	33	0	0	0	3	46	0	0	47	0	0	0	93
7:15:00 AM	1	0	1	0	2	0	0	0	10	1	3	0	14	0	0	0	0	27	9	0	36	0	0	0	3	33	0	0	36	0	0	0	88
7:30:00 AM	1	1	1	0	3	0	0	0	12	0	2	0	14	0	0	0	1	25	8	0	34	0	0	0	4	55	0	0	59	0	0	0	110
7:45:00 AM	0	0	2	0	2	0	0	0	11	0	0	0	11	0	0	0	0	31	5	0	36	0	0	0	4	52	0	0	56	0	0	0	105
Hourly Total	2	2	4	0	8	0	0	0	42	1	8	0	51	0	0	0	1	103	35	0	139	0	0	0	13	185	0	0	198	0	0	0	396
8:00:00 AM	1	0	1	0	2	0	0	0	13	0	1	0	14	0	0	0	0	26	5	0	31	0	0	0	2	43	1	0	46	0	0	0	93
8:15:00 AM	0	1	0	0	1	0	0	0	9	0	1	0	10	0	0	0	0	34	7	0	41	0	0	0	2	38	0	0	40	0	0	0	92
8:30:00 AM	0	1	1	0	2	0	0	0	12	0	2	0	14	0	0	0	0	31	4	0	35	0	0	0	6	53	0	0	59	0	0	0	110
8:45:00 AM	1	1	1	0	3	0	0	0	10	0	5	0	15	0	0	0	0	28	7	0	35	0	0	0	1	52	0	0	53	0	0	0	106
Hourly Total	2	3	3	0	8	0	0	0	44	0	9	0	53	0	0	0	0	119	23	0	142	0	0	0	11	158	1	0	159	0	0	0	301
Grand Total	4	5	7	0	16	0	0	0	86	1	17	0	104	0	0	0	1	222	58	0	281	0	0	0	24	324	1	0	325	0	0	0	647
% Approach	25.0%	31.3%	42.8%	0.0%	6.0%	0.0%	0.0%	0.0%	82.7%	1.0%	35.3%	0.0%	6.0%	0.0%	0.0%	0.0%	6.4%	79.0%	20.0%	0.0%	6.0%	0.0%	0.0%	6.1%	93.7%	0.3%	0.0%	6.0%	0.0%	0.0%	0.0%	0.0%	
% Total	0.0%	0.0%	0.0%	0.0%	2.0%	0.0%	0.0%	0.0%	28.0%	0.0%	2.1%	0.0%	13.0%	0.0%	0.0%	0.0%	0.1%	27.0%	7.2%	0.0%	35.3%	0.0%	0.0%	0.0%	0.0%	45.5%	0.1%	0.0%	45.7%	0.0%	0.0%	0.0%	0.0%
Lights	4	5	7	0	16	0	0	0	86	1	17	0	102	0	0	0	1	218	57	0	278	0	0	0	24	320	1	0	324	0	0	0	798
% Lights	100.0%	100.0%	85.7%	0.0%	93.8%	0.0%	0.0%	0.0%	98.8%	100.0%	84.1%	0.0%	98.1%	0.0%	0.0%	0.0%	100.0%	88.7%	88.3%	0.0%	98.2%	0.0%	0.0%	0.0%	100.0%	99.7%	100.0%	0.0%	99.7%	0.0%	0.0%	0.0%	99.9%
HW	0	0	1	0	1	0	0	0	1	0	1	0	2	0	0	0	0	4	1	0	5	0	0	0	1	0	0	1	0	0	0	9	
% HW	0.0%	0.0%	14.3%	0.0%	6.3%	0.0%	0.0%	0.0%	1.2%	0.0%	5.9%	0.0%	1.9%	0.0%	0.0%	0.0%	0.0%	1.8%	1.2%	0.0%	1.5%	0.0%	0.0%	0.0%	0.0%	0.3%	0.0%	0.0%	0.3%	0.0%	0.0%	0.0%	1.1%
Pedestrians	0	0	0	0	0	0	0	0	0	0	0	0	0	0	0	0	0	0	0	0	0	0	0	0	0	0	0	0	0	0	0	0	
% Pedestrians	0.0%	0.0%	0.0%	0.0%	0.0%	0.0%	0.0%	0.0%	0.0%	0.0%	0.0%	0.0%	0.0%	0.0%	0.0%	0.0%	0.0%	0.0%	0.0%	0.0%	0.0%	0.0%	0.0%	0.0%	0.0%	0.0%	0.0%	0.0%	0.0%	0.0%	0.0%	0.0%	
Bicycles on Crosswalk	0	0	0	0	0	0	0	0	0	0	0	0	0	0	0	0	0	0	0	0	0	0	0	0	0	0	0	0	0	0	0	0	
% Bicycles on Crosswalk	0.0%	0.0%	0.0%	0.0%	0.0%	0.0%	0.0%	0.0%	0.0%	0.0%	0.0%	0.0%	0.0%	0.0%	0.0%	0.0%	0.0%	0.0%	0.0%	0.0%	0.0%	0.0%	0.0%	0.0%	0.0%	0.0%	0.0%	0.0%	0.0%	0.0%	0.0%	0.0%	

Turning Movement Data Plot

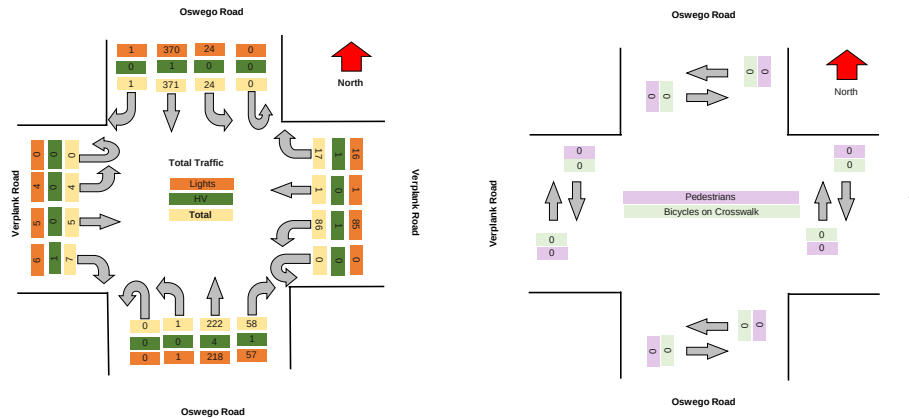

Turning Movement Peak Hour Data (AM)

7:15:00 AM

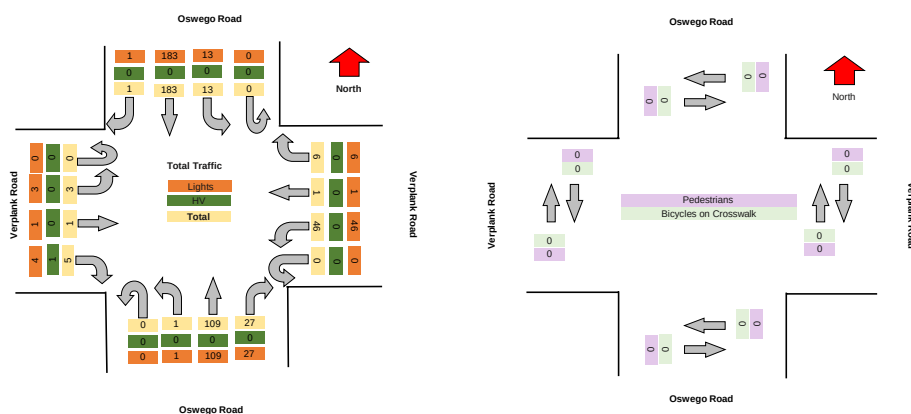[illegible]

Motorcycles

Leg Direction Start Time	Verplank Road Eastbound						Verplank Road Westbound						Oswego Road Northbound						Oswego Road Southbound					
	Left						Left						Left						Left					
	Thru	Right	U-Turn	Peds CW	Peds CCW		Thru	Right	U-Turn	Peds CW	Peds CCW		Thru	Right	U-Turn	Peds CW	Peds CCW		Thru	Right	U-Turn	Peds CW	Peds CCW	
2024/05/16 07:50:00	0	0	0	0	0	0	0	0	0	0	0	0	0	0	0	0	0	0	0	2	0	0	0	0
2024/05/16 07:55:00	0	0	0	0	0	0	0	0	0	0	0	0	0	0	0	0	0	0	0	0	0	0	0	0
2024/05/16 07:50:00	0	0	0	0	0	0	0	0	0	0	0	0	0	0	0	0	0	0	0	0	0	0	0	0
2024/05/16 07:55:00	0	0	0	0	0	0	0	0	0	0	0	0	0	0	0	0	0	0	0	3	0	0	0	0
2024/05/16 08:00:00	0	0	0	0	0	0	0	0	0	0	0	0	0	0	0	0	0	0	0	0	0	0	0	0
2024/05/16 08:05:00	0	0	0	0	0	0	0	0	0	0	0	0	0	0	0	0	0	0	0	0	0	0	0	0
2024/05/16 08:10:00	0	0	0	0	0	0	0	0	0	0	0	0	0	0	0	0	0	0	0	0	0	0	0	0
2024/05/16 08:15:00	0	0	0	0	0	0	0	0	0	0	0	0	0	0	0	0	0	0	0	0	0	0	0	0
2024/05/16 08:20:00	0	0	0	0	0	0	0	0	0	0	0	0	0	0	0	0	0	0	0	0	0	0	0	0
2024/05/16 08:25:00	0	0	0	0	0	0	0	0	0	0	0	0	0	0	0	0	0	0	0	0	0	0	0	0
2024/05/16 08:30:00	0	0	0	0	0	0	0	0	0	0	0	0	0	0	0	0	0	0	0	0	0	0	0	0
2024/05/16 08:35:00	0	0	0	0	0	0	0	0	0	0	0	0	0	0	0	0	0	0	0	0	0	0	0	0
2024/05/16 08:40:00	0	0	0	0	0	0	0	0	0	0	0	0	0	0	0	0	0	0	0	0	0	0	0	0
2024/05/16 08:45:00	0	0	0	0	0	0	0	0	0	0	0	0	0	0	0	0	0	0	0	0	0	0	0	0
Total	0	0	0	0	0	0	0	0	0	0	0	0	0	0	0	0	0	0	0	5	0	0	0	0

Cars

Leg Direction Start Time	Verplank Road						Verplank Road						Oswego Road						Oswego Road					
	Eastbound						Westbound						Northbound						Southbound					
	Thru	Right	U-Turn	Peds CW	Peds CCW	Left	Thru	Right	U-Turn	Peds CW	Peds CCW	Left	Thru	Right	U-Turn	Peds CW	Peds CCW	Left	Thru	Right	U-Turn	Peds CW	Peds CCW	Left
2024/05/16 07:50:00	0	1	0	0	0	0	9	0	2	0	0	0	0	19	13	0	0	0	2	42	0	0	0	0
2024/05/16 07:55:00	1	0	1	0	0	0	10	1	3	0	0	0	0	27	9	0	0	0	3	32	0	0	0	0
2024/05/16 07:50:00	1	1	1	0	0	0	12	0	2	0	0	0	1	25	8	0	0	0	4	54	0	0	0	0
2024/05/16 07:45:00	0	0	1	0	0	0	11	0	0	0	0	0	0	29	5	0	0	0	4	47	0	0	0	0
2024/05/16 08:00:00	1	0	0	0	0	0	13	0	1	0	0	0	0	24	5	0	0	0	2	40	1	0	0	0
2024/05/16 08:15:00	0	1	0	0	0	0	8	0	0	0	0	0	0	33	5	0	0	0	2	36	0	0	0	0
2024/05/16 08:30:00	0	1	0	0	0	0	12	0	2	0	0	0	0	26	4	0	0	0	3	52	0	0	0	0
2024/05/16 08:45:00	1	1	1	0	0	0	10	0	5	0	0	0	0	28	7	0	0	0	1	51	0	0	0	0
Total	4	5	4	0	0	0	85	1	15	0	0	0	1	211	56	0	0	0	21	354	1	0	0	0

Single-Unit Trucks

Leg Direction Start Time	Verplank Road Eastbound						Verplank Road Westbound						Oswego Road Northbound						Oswego Road Southbound					
	Left						Left						Left						Left					
	Thru	Right	U-Turn	Peds CW	Peds CCW		Thru	Right	U-Turn	Peds CW	Peds CCW		Thru	Right	U-Turn	Peds CW	Peds CCW		Thru	Right	U-Turn	Peds CW	Peds CCW	
2024/05/16 07:50:00	0	0	0	0	0	0	0	0	0	0	0	0	0	0	0	0	0	0	0	1	0	0	0	0
2024/05/16 07:55:00	0	0	0	0	0	0	0	0	0	0	0	0	0	0	0	0	0	0	0	1	0	0	0	0
2024/05/16 07:50:00	0	0	0	0	0	0	0	0	0	0	0	0	0	0	0	0	0	0	0	1	0	0	0	0
2024/05/16 07:55:00	0	0	1	0	0	0	0	0	0	0	0	0	0	2	0	0	0	0	0	1	0	0	0	0
2024/05/16 08:00:00	0	0	0	0	0	0	0	0	0	0	0	0	0	2	0	0	0	0	0	3	0	0	0	0
2024/05/16 08:15:00	0	0	0	0	0	0	0	0	0	0	0	0	0	0	1	0	0	0	0	1	0	0	0	0
2024/05/16 08:30:00	0	0	1	0	0	0	0	0	0	0	0	0	0	3	0	0	0	0	3	1	0	0	0	0
2024/05/16 08:45:00	0	0	0	0	0	0	0	0	0	0	0	0	0	0	0	0	0	0	0	1	0	0	0	0
Total	0	0	2	0	0	0	0	0	0	0	0	0	0	7	1	0	0	0	3	10	0	0	0	0

Articulated Trucks

Long Direction Start Time	Verplank Road Eastbound						Verplank Road Westbound						Osageo Road Northbound						Osageo Road Southbound					
	Thru	Right	U-Turn	Peds	CW	CCW	Thru	Right	U-Turn	Peds	CW	CCW	Thru	Right	U-Turn	Peds	CW	CCW	Thru	Right	U-Turn	Peds	CW	CCW
2024/05/16 07:00:00	0	0	0	0	0	0	0	0	0	0	0	0	0	0	0	0	0	0	0	0	0	0	0	0
2024/05/16 07:15:00	0	0	0	0	0	0	0	0	0	0	0	0	0	0	0	0	0	0	0	0	0	0	0	0
2024/05/16 07:30:00	0	0	0	0	0	0	0	0	0	0	0	0	0	0	0	0	0	0	0	0	0	0	0	0
2024/05/16 07:45:00	0	0	0	0	0	0	0	0	0	0	0	0	0	0	0	0	0	0	0	0	0	0	0	0
2024/05/16 08:00:00	0	0	0	0	0	0	0	0	0	0	0	0	0	0	0	0	0	0	0	0	0	0	0	0
2024/05/16 08:15:00	0	0	0	0	0	0	0	0	0	0	0	0	0	0	0	0	0	0	0	0	0	0	0	0
2024/05/16 08:30:00	0	0	0	0	0	0	0	0	0	0	0	0	0	0	0	0	0	0	0	0	0	0	0	0
2024/05/16 08:45:00	0	0	0	0	0	0	0	0	0	0	0	0	0	0	0	0	0	0	0	0	0	0	0	0
Total	0	0	0	0	0	0	0	0	0	0	0	0	0	0	0	0	0	0	0	0	0	0	0	0

Buses

Leg Direction Start Time	Verplank Road Eastbound						Verplank Road Westbound						Oswego Road Northbound						Oswego Road Southbound					
	Left						Left						Left						Left					
	Thru	Right	U-Turn	Peds CW	Peds CCW		Thru	Right	U-Turn	Peds CW	Peds CCW		Thru	Right	U-Turn	Peds CW	Peds CCW		Thru	Right	U-Turn	Peds CW	Peds CCW	
2024/05/16 07:50:00	0	0	0	0	0	0	0	0	0	0	0	0	0	1	0	0	0	0	0	0	0	0	0	0
2024/05/16 07:55:00	0	0	0	0	0	0	0	0	0	0	0	0	0	0	0	0	0	0	0	0	0	0	0	0
2024/05/16 07:50:00	0	0	0	0	0	0	0	0	0	0	0	0	0	0	0	0	0	0	0	0	0	0	0	0
2024/05/16 07:55:00	0	0	0	0	0	0	0	0	0	0	0	0	0	0	0	0	0	0	0	0	0	0	0	0
2024/05/16 08:00:00	0	0	1	0	0	0	0	0	0	0	0	0	0	0	0	0	0	0	0	0	0	0	0	0
2024/05/16 08:15:00	0	0	0	0	0	0	1	0	1	0	0	0	0	1	1	0	0	0	0	1	0	0	0	0
2024/05/16 08:30:00	0	0	0	0	0	0	0	0	0	0	0	0	0	2	0	0	0	0	0	0	0	0	0	0
2024/05/16 08:45:00	0	0	0	0	0	0	0	0	0	0	0	0	0	0	0	0	0	0	0	0	0	0	0	0
Total	0	0	1	0	0	0	1	0	1	0	0	0	0	4	1	0	0	0	0	1	0	0	0	0

Pedestrians

Long Direction Start Time	Verbleek Road Eastbound						Verbleek Road Westbound						Osageo Road Northbound						Osageo Road Southbound					
	Thru	Right	U-Turn	Peds CW	Peds CCW		Thru	Right	U-Turn	Peds CW	Peds CCW		Thru	Right	U-Turn	Peds CW	Peds CCW		Thru	Right	U-Turn	Peds CW	Peds CCW	
2024/05/16 07:00:00	0	0	0	0	0		0	0	0	0	0		0	0	0	0	0	0		0	0	0	0	0
2024/05/16 07:15:00	0	0	0	0	0		0	0	0	0	0		0	0	0	0	0	0		0	0	0	0	0
2024/05/16 07:30:00	0	0	0	0	0		0	0	0	0	0		0	0	0	0	0	0		0	0	0	0	0
2024/05/16 07:45:00	0	0	0	0	0		0	0	0	0	0		0	0	0	0	0	0		0	0	0	0	0
2024/05/16 08:00:00	0	0	0	0	0		0	0	0	0	0		0	0	0	0	0	0		0	0	0	0	0
2024/05/16 08:15:00	0	0	0	0	0		0	0	0	0	0		0	0	0	0	0	0		0	0	0	0	0
2024/05/16 08:30:00	0	0	0	0	0		0	0	0	0	0		0	0	0	0	0	0		0	0	0	0	0
2024/05/16 08:45:00	0	0	0	0	0		0	0	0	0	0		0	0	0	0	0	0		0	0	0	0	0
Total	0	0	0	0	0		0	0	0	0	0		0	0	0	0	0	0		0	0	0	0	0

Bicycles on Road

Leg Direction Start Time	Verplank Road						Verplank Road						Oswego Road						Oswego Road					
	Eastbound						Westbound						Northbound						Southbound					
	Thru	Right	U-Turn	Peds CW	Peds CCW	Left	Thru	Right	U-Turn	Peds CW	Peds CCW	Left	Thru	Right	U-Turn	Peds CW	Peds CCW	Left	Thru	Right	U-Turn	Peds CW	Peds CCW	Left
2024/05/16 07:50:00	0	0	0	0	0	0	0	0	1	0	0	0	0	0	0	0	0	0	0	0	0	0	0	0
2024/05/16 07:55:00	0	0	0	0	0	0	0	0	0	0	0	0	0	0	0	0	0	0	0	0	0	0	0	0
2024/05/16 07:50:00	0	0	0	0	0	0	0	0	0	0	0	0	0	0	0	0	0	0	0	0	0	0	0	0
2024/05/16 07:55:00	0	0	0	0	0	0	0	0	0	0	0	0	0	0	0	0	0	0	0	0	0	0	0	0
2024/05/16 08:00:00	0	0	0	0	0	0	0	0	0	0	0	0	0	0	0	0	0	0	0	0	0	0	0	0
2024/05/16 08:05:00	0	0	0	0	0	0	0	0	0	0	0	0	0	0	0	0	0	0	0	0	0	0	0	0
2024/05/16 08:10:00	0	0	0	0	0	0	0	0	0	0	0	0	0	0	0	0	0	0	0	0	0	0	0	0
2024/05/16 08:15:00	0	0	0	0	0	0	0	0	0	0	0	0	0	0	0	0	0	0	0	0	0	0	0	0
2024/05/16 08:20:00	0	0	0	0	0	0	0	0	0	0	0	0	0	0	0	0	0	0	0	0	0	0	0	0
2024/05/16 08:25:00	0	0	0	0	0	0	0	0	0	0	0	0	0	0	0	0	0	0	0	0	0	0	0	0
2024/05/16 08:30:00	0	0	0	0	0	0	0	0	0	0	0	0	0	0	0	0	0	0	0	0	0	0	0	0
2024/05/16 08:35:00	0	0	0	0	0	0	0	0	0	0	0	0	0	0	0	0	0	0	0	0	0	0	0	0
2024/05/16 08:40:00	0	0	0	0	0	0	0	0	0	0	0	0	0	0	0	0	0	0	0	0	0	0	0	0
2024/05/16 08:45:00	0	0	0	0	0	0	0	0	0	0	0	0	0	0	0	0	0	0	0	0	0	0	0	0
Total	0	0	0	0	0	0	0	0	1	0	0	0	0	0	0	0	0	0	0	1	0	0	0	0

Bicycles on Crosswalk

Long Direction Start Time	Verde Road Eastbound Left						Verde Road Westbound Left						Osage Road Northbound Left						Osage Road Southbound Left					
	Thru	Right	U-Turn	Peds CW	Peds CCW		Thru	Right	U-Turn	Peds CW	Peds CCW		Thru	Right	U-Turn	Peds CW	Peds CCW		Thru	Right	U-Turn	Peds CW	Peds CCW	
2024/05/16 07:00:00	0	0	0	0	0		0	0	0	0	0		0	0	0	0	0		0	0	0	0	0	
2024/05/16 07:15:00	0	0	0	0	0		0	0	0	0	0		0	0	0	0	0		0	0	0	0	0	
2024/05/16 07:30:00	0	0	0	0	0		0	0	0	0	0		0	0	0	0	0		0	0	0	0	0	
2024/05/16 07:45:00	0	0	0	0	0		0	0	0	0	0		0	0	0	0	0		0	0	0	0	0	
2024/05/16 08:00:00	0	0	0	0	0		0	0	0	0	0		0	0	0	0	0		0	0	0	0	0	
2024/05/16 08:15:00	0	0	0	0	0		0	0	0	0	0		0	0	0	0	0		0	0	0	0	0	
2024/05/16 08:30:00	0	0	0	0	0		0	0	0	0	0		0	0	0	0	0		0	0	0	0	0	
2024/05/16 08:45:00	0	0	0	0	0		0	0	0	0	0		0	0	0	0	0		0	0	0	0	0	
Total	0	0	0	0	0		0	0	0	0	0		0	0	0	0	0		0	0	0	0	0	

Total Volume Class Breakdown

Leg Direction	Verstark Road Eastbound										Verstark Road Westbound										Oswego Road Northbound										Oswego Road Southbound										App Total	Peds CW	Peds CCW	Int Total	Cross Total
	Start Time	Thru	Right	U-Turn	App Total	Peds CW	Peds CCW	Left	Thru	Right	U-Turn	App Total	Peds CW	Peds CCW	Left	Thru	Right	U-Turn	App Total	Peds CW	Peds CCW	Left	Thru	Right	U-Turn	App Total	Peds CW	Peds CCW	Left	Thru	Right	U-Turn													
2024/05/16 07:00:00	2024/05/16 07:00:00	0	1	0	0	1	0	0	9	0	3	0	12	0	0	0	20	13	0	33	0	0	2	45	0	0	47	0	0	0	47	0	0	92	0										
	2024/05/16 07:15:00	1	0	1	0	2	0	0	10	1	3	0	14	0	0	0	27	9	0	36	0	0	3	33	0	0	36	0	0	0	36	0	0	88	0										
	2024/05/16 07:30:00	1	1	1	0	3	0	0	12	0	2	0	14	0	0	1	25	8	0	34	0	0	4	35	0	0	39	0	0	0	39	0	0	110	0										
	2024/05/16 07:45:00	0	0	2	0	2	0	0	11	0	0	0	11	0	0	0	31	5	0	36	0	0	4	52	0	0	56	0	0	0	56	0	0	105	0										
	2024/05/16 08:00:00	1	0	1	0	2	0	0	13	0	1	0	14	0	0	0	26	5	0	31	0	0	2	43	1	0	46	0	0	0	46	0	0	93	0										
	2024/05/16 08:15:00	0	1	1	0	2	0	0	9	0	1	0	10	0	0	0	34	7	0	41	0	0	2	38	0	0	40	0	0	0	40	0	0	92	0										
2024/05/16 08:30:00	2024/05/16 08:30:00	0	1	1	0	2	0	0	12	0	2	0	14	0	0	0	31	4	0	35	0	0	6	53	0	0	59	0	0	0	59	0	0	118	0										
	2024/05/16 08:45:00	1	1	1	0	3	0	0	10	1	3	0	14	0	0	0	26	7	0	35	0	0	1	32	0	0	33	0	0	0	33	0	0	105	0										
	Grand Total	4	5	2	0	16	0	0	88	1	17	0	104	0	0	1	222	58	0	281	0	0	24	371	1	0	396	0	0	0	396	0	0	787	0										
	% Approach	25.0%	31.3%	43.8%	0.0%	2.0%			82.7%	1.0%	16.3%	0.0%	13.0%			0.4%	79.0%	20.6%	0.0%	35.3%			6.3%	93.7%	0.3%	0.0%	49.7%				49.7%														
	% Total	0.5%	0.6%	0.9%	0.0%	0.0%			10.8%	0.1%	2.1%	0.0%	13.0%			0.1%	27.9%	7.3%	0.0%	9			3.0%	46.5%	0.1%	0.0%	49.7%				49.7%														
	% Motorcycles	0	0	0	0	0			0	0	0	0	0			0	0	0	0			0	5	0	0	5				5															
2024/05/16 08:45:00	% Cars	100	100	100	0	100			98.8%	100	100	0	97.7%			100	95	96	96	95.4%			87.5%	95.4%	95.4%	95.4%	95.4%				95.4%			95.4%											
	% Single-Unit Trucks	0	0	0	0	0			0	0	0	0	0			0	0	0	0			0	0	0	0	0				0			0												
	% Single-Unit Trucks	0	0	0	0	0			0	0	0	0	0			0	3.2%	1.7%	0.0%	2.8%			12.5%	2.7%	0.0%	0.0%	3.3%				3.3%			2.9%											
	% Articulated Trucks	0	0	0	0	0			0	0	0	0	0			0	0	0	0			0	0	0	0	0				0			0												
	% Buses	0	0	0	0	0			0	0	0	0	0			0	0	0	0			0	0	0	0	0				0			0												
	% Bicycles on Road	0	0	0	0	0			0	0	0	0	0			0	1.8%	1.7%	0.0%	1.8%			0.0%	0.3%	0.0%	0.0%	0.3%				0.3%			1.3%											
2024/05/16 09:00:00	% Pedestrians	0	0	0	0	0			0	0	0	0	0			0	0	0	0			0	0	0	0	0				0			0												
	% Bicycles on Crosswalk	0	0	0	0	0			0	0	0	0	0			0	0	0	0			0	0	0	0	0				0			0												
	% Bicycles on Crosswalk	0	0	0	0	0			0	0	0	0	0			0	0	0	0			0	0	0	0	0				0			0												
AM Peak Class Breakdown

Log	Vermont Road										Vermont Road										Vermont Road</									
-----	--------------	--	--	--	--	--	--	--	--	--	--------------	--	--	--	--	--	--	--	--	--	----------------	--	--	--	--	--	--	--	--	--


Project	GTS
Project Code	11778
Site Name	11778-16
Legs and Movements	All Processed Legs & Mov
Bin Size	15 minutes
Survey Date	2024/05/16, Thursday
Location	Verplank Road & Oswego
Latitude and Longitude	43.194160, -76.276390

	Start	End	PHF
AM Peak	2024/05/16 07:15:00	2024/05/16 08:15:00	0.90

Turning Movement Data

Leg Direction	Verplank Road Eastbound							Verplank Road Westbound							Oswego Road Northbound							Oswego Road Southbound							Total
	Left	Thru	Right	U-Turn	App Total	Peds C/W	Peds C/W	Left	Thru	Right	U-Turn	App Total	Peds C/W	Peds C/W	Left	Thru	Right	U-Turn	App Total	Peds C/W	Peds C/W	Left	Thru	Right	U-Turn	App Total	Peds C/W	Peds C/W	
7:00:00 AM	0	1	0	0	1	0	0	9	0	3	0	12	0	0	0	20	13	0	33	0	0	2	45	0	0	47	0	0	93
7:15:00 AM	1	0	1	0	2	0	0	10	1	3	0	14	0	0	0	27	9	0	36	0	0	3	33	0	0	36	0	0	88
7:30:00 AM	1	1	1	0	3	0	0	12	0	2	0	14	0	0	1	25	8	0	34	0	0	4	55	0	0	59	0	0	110
7:45:00 AM	0	0	2	0	2	0	0	11	0	0	0	11	0	0	0	31	5	0	36	0	0	4	52	0	0	56	0	0	105
Hourly Total	2	2	4	0	8	0	0	42	1	8	0	51	0	0	1	102	35	0	139	0	0	13	185	0	0	198	0	0	396
8:00:00 AM	1	0	1	0	2	0	0	13	0	1	0	14	0	0	0	26	5	0	31	0	0	2	43	1	0	46	0	0	93
8:15:00 AM	0	1	0	0	1	0	0	9	0	1	0	10	0	0	0	34	7	0	41	0	0	2	38	0	0	40	0	0	92
8:30:00 AM	0	1	1	0	2	0	0	12	0	2	0	14	0	0	0	31	4	0	35	0	0	6	53	0	0	59	0	0	110
8:45:00 AM	1	1	1	0	3	0	0	10	0	5	0	15	0	0	0	28	7	0	35	0	0	1	52	0	0	53	0	0	106
Hourly Total	2	3	3	0	8	0	0	44	0	9	0	53	0	0	0	119	23	0	142	0	0	11	186	1	0	198	0	0	401
Grand Total	4	5	7	0	16	0	0	86	1	17	0	104	0	0	1	222	58	0	281	0	0	24	371	1	0	396	0	0	797
% Approach	25.0%	31.3%	43.8%	0.0%	0.0%	0.0%	0.0%	82.7%	1.0%	16.3%	0.0%	0.0%	0.0%	0.0%	0.4%	79.0%	20.6%	0.0%	0.0%	0.0%	0.0%	6.1%	92.7%	0.3%	0.0%	0.0%	0.0%	0.0%	0.0%
% Total	0.5%	0.6%	0.9%	0.0%	2.0%	0.0%	0.0%	10.8%	0.1%	2.1%	0.0%	13.0%	0.0%	0.0%	0.1%	27.9%	7.3%	0.0%	35.3%	0.0%	0.0%	3.0%	46.5%	0.1%	0.0%	49.7%	0.0%	0.0%	0.0%
Lights	4	5	6	0	15	0	0	85	1	16	0	102	0	0	1	218	57	0	276	0	0	24	370	1	0	395	0	0	788
% Lights	100.0%	100.0%	85.7%	0.0%	93.8%	0.0%	0.0%	98.8%	100.0%	94.1%	0.0%	98.1%	0.0%	0.0%	100.0%	98.2%	98.3%	0.0%	98.2%	0.0%	0.0%	100.0%	99.7%	100.0%	0.0%	99.7%	0.0%	0.0%	98.9%
HV	0	0	1	0	1	0	0	1	0	1	0	2	0	0	0	4	1	0	5	0	0	0	1	0	0	1	0	0	9
% HV	0.0%	0.0%	14.3%	0.0%	6.3%	0.0%	0.0%	1.2%	0.0%	5.9%	0.0%	1.9%	0.0%	0.0%	0.0%	1.8%	1.7%	0.0%	1.8%	0.0%	0.0%	0.0%	0.3%	0.0%	0.0%	0.3%	0.0%	0.0%	1.1%
Pedestrians	0	0	0	0	0	0	0	0	0	0	0	0	0	0	0	0	0	0	0	0	0	0	0	0	0	0	0	0	0
% Pedestrians	0.0%	0.0%	0.0%	0.0%	0.0%	0.0%	0.0%	0.0%	0.0%	0.0%	0.0%	0.0%	0.0%	0.0%	0.0%	0.0%	0.0%	0.0%	0.0%	0.0%	0.0%	0.0%	0.0%	0.0%	0.0%	0.0%	0.0%	0.0%	0.0%
Bicycles on Crosswalk	0	0	0	0	0	0	0	0	0	0	0	0	0	0	0	0	0	0	0	0	0	0	0	0	0	0	0	0	0
% Bicycles on Crosswalk	0.0%	0.0%	0.0%	0.0%	0.0%	0.0%	0.0%	0.0%	0.0%	0.0%	0.0%	0.0%	0.0%	0.0%	0.0%	0.0%	0.0%	0.0%	0.0%	0.0%	0.0%	0.0%	0.0%	0.0%	0.0%	0.0%	0.0%	0.0%	0.0%

Turning Movement Data Plot

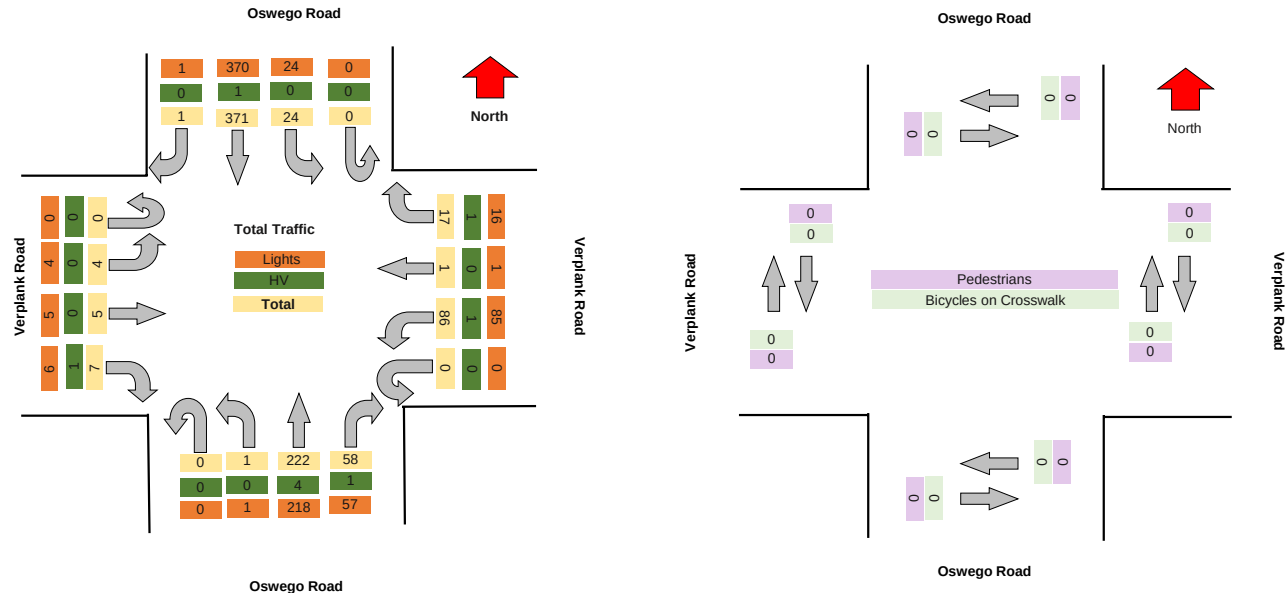





Turning Movement Peak Hour Data (AM)

5

#####

Leg Direction	Verplank Road							Verplank Road							Oswego Road							Oswego Road							Total
	Eastbound							Westbound							Northbound							Southbound							
Start Time	Left	Thru	Right	U-Turn	App Total	Peds CW	Peds CCW	Left	Thru	Right	U-Turn	App Total	Peds CW	Peds CCW	Left	Thru	Right	U-Turn	App Total	Peds CW	Peds CCW	Left	Thru	Right	U-Turn	App Total	Peds CW	Peds CCW	
7:15:00 AM	1	0	1	0	2	0	0	10	1	3	0	14	0	0	0	27	9	0	36	0	0	3	33	0	0	36	0	0	88
7:30:00 AM	1	1	1	0	3	0	0	12	0	2	0	14	0	0	1	25	8	0	34	0	0	4	55	0	0	59	0	0	110
7:45:00 AM	0	0	2	0	2	0	0	11	0	0	0	11	0	0	0	31	5	0	36	0	0	4	52	0	0	56	0	0	105
8:00:00 AM	1	0	1	0	2	0	0	13	0	1	0	14	0	0	0	26	5	0	31	0	0	2	43	1	0	46	0	0	93
Grand Total	3	1	5	0	9	0	0	46	1	6	0	53	0	0	1	109	27	0	137	0	0	13	183	1	0	197	0	0	396
% Approach	33.3%	11.1%	55.6%	0.0%	0.0%	0.0%	0.0%	86.8%	1.9%	11.3%	0.0%	0.0%	0.0%	0.0%	0.7%	79.6%	19.7%	0.0%	0.0%	0.0%	0.0%	6.6%	92.9%	0.5%	0.0%	0.0%	0.0%	0.0%	0.0%
% Total	0.8%	0.3%	1.3%	0.0%	2.3%	0.0%	0.0%	11.6%	0.3%	1.5%	0.0%	13.4%	0.0%	0.0%	0.3%	27.5%	6.8%	0.0%	34.6%	0.0%	0.0%	3.3%	46.2%	0.3%	0.0%	49.7%	0.0%	0.0%	0.0%
PHF	0.750	0.250	0.625	0.000	0.750	0.000	0.000	0.885	0.250	0.500	0.000	0.946	0.000	0.000	0.250	0.879	0.750	0.000	0.951	0.000	0.000	0.813	0.832	0.250	0.000	0.835	0.000	0.000	0.800
Lights	3	1	4	0	8	0	0	46	1	6	0	53	0	0	1	109	27	0	137	0	0	13	183	1	0	197	0	0	395
% Lights	100.0%	100.0%	80.0%	0.0%	88.9%	0.0%	0.0%	100.0%	100.0%	100.0%	0.0%	100.0%	0.0%	0.0%	100.0%	100.0%	100.0%	0.0%	100.0%	0.0%	0.0%	100.0%	100.0%	100.0%	0.0%	100.0%	0.0%	0.0%	99.7%
HV	0	0	1	0	1	0	0	0	0	0	0	0	0	0	0	0	0	0	0	0	0	0	0	0	0	0	0	0	1
% HV	0.0%	0.0%	20.0%	0.0%	11.1%	0.0%	0.0%	0.0%	0.0%	0.0%	0.0%	0.0%	0.0%	0.0%	0.0%	0.0%	0.0%	0.0%	0.0%	0.0%	0.0%	0.0%	0.0%	0.0%	0.0%	0.0%	0.0%	0.0%	0.3%
Pedestrians	0	0	0	0	0	0	0	0	0	0	0	0	0	0	0	0	0	0	0	0	0	0	0	0	0	0	0	0	0
% Pedestrians	0.0%	0.0%	0.0%	0.0%	0.0%	0.0%	0.0%	0.0%	0.0%	0.0%	0.0%	0.0%	0.0%	0.0%	0.0%	0.0%	0.0%	0.0%	0.0%	0.0%	0.0%	0.0%	0.0%	0.0%	0.0%	0.0%	0.0%	0.0%	0.0%
Bicycles on Crosswalk	0	0	0	0	0	0	0	0	0	0	0	0	0	0	0	0	0	0	0	0	0	0	0	0	0	0	0	0	0
% Bicycles on Crosswalk	0.0%	0.0%	0.0%	0.0%	0.0%	0.0%	0.0%	0.0%	0.0%	0.0%	0.0%	0.0%	0.0%	0.0%	0.0%	0.0%	0.0%	0.0%	0.0%	0.0%	0.0%	0.0%	0.0%	0.0%	0.0%	0.0%	0.0%	0.0%	0.0%

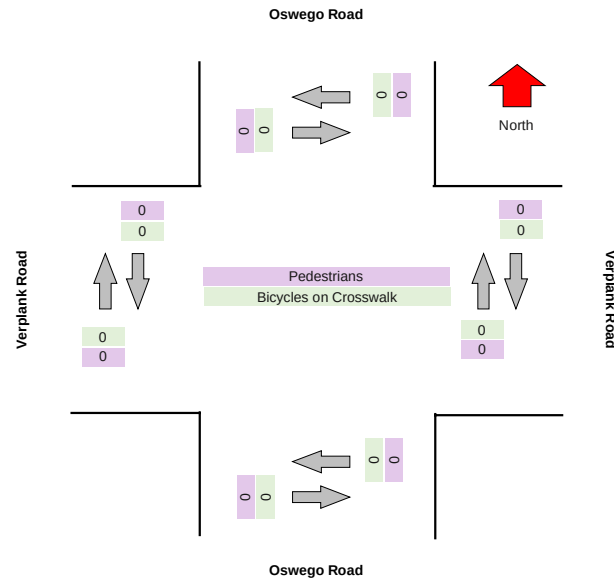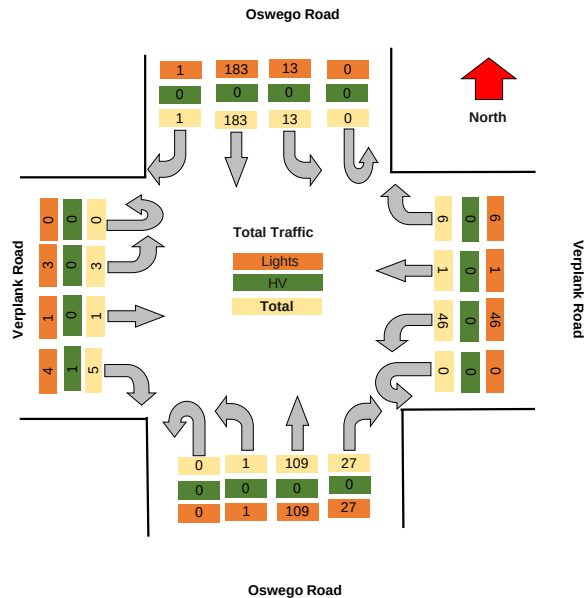






Project	GTS
Project Code	11778
Site Name	11778-16
Legs and Movements	All Processed Legs & Mov
Bin Size	15 minutes
Survey Date	2024/05/17, Friday
Location	Verplank Road & Oswego
Latitude and Longitude	43.194160, -76.276390

	Start	End	PHF
PM Peak	2024/05/17 16:30:00	2024/05/17 17:30:00	0.96

Leg Direction	Verplank Road Eastbound										Verplank Road Westbound										Oswego Road Northbound										Oswego Road Southbound										Total
	Left	Thru	Right	U-Left	App Total	Opp Total	Peak	Off-Peak	Peak	Off-Peak	Left	Thru	Right	U-Left	App Total	Opp Total	Peak	Off-Peak	Peak	Off-Peak	Left	Thru	Right	U-Left	App Total	Opp Total	Peak	Off-Peak	Peak	Off-Peak											
4:00:00 PM	0	0	0	0	0	0	0	0	0	0	0	0	0	0	0	0	0	0	0	0	0	0	0	0	0	0	0	0	0	0	0										
4:15:00 PM	1	2	0	0	3	0	0	0	0	0	15	0	0	0	4	19	0	0	0	0	1	78	23	0	102	0	0	4	60	0	64	0									
4:30:00 PM	1	0	0	0	2	0	0	0	0	0	18	1	11	0	30	0	0	0	0	0	79	111	0	190	0	0	1	51	0	52	0										
4:45:00 PM	1	0	0	0	1	0	0	0	0	0	25	0	0	0	25	0	0	0	0	0	34	18	0	104	0	0	3	52	0	55	0										
Hourly Total	4	2	0	0	3	0	0	0	0	0	58	1	17	0	57	0	0	0	0	0	112	217	0	403	0	0	11	212	1	224	0										
5:00:00 PM	2	0	1	0	3	0	0	0	0	0	17	0	12	0	29	0	0	0	0	0	76	13	0	89	0	0	7	58	0	65	0										
5:15:00 PM	0	0	1	0	1	0	0	0	0	0	14	0	8	0	22	0	0	0	0	0	74	13	0	87	0	0	4	56	0	61	0										
5:30:00 PM	0	0	1	0	1	0	0	0	0	0	11	0	4	0	15	0	0	0	0	0	73	14	0	87	0	0	4	56	0	61	0										
5:45:00 PM	0	0	0	0	0	0	0	0	0	0	11	0	0	0	11	0	0	0	0	0	71	7	0	82	0	0	3	76	1	82	0										
Hourly Total	2	2	3	0	5	0	0	0	0	0	54	1	27	0	65	0	0	0	0	0	294	50	0	344	0	0	17	250	0	267	0										
Grand Total	6	4	3	0	13	0	0	0	0	0	122	3	54	0	179	0	0	0	0	0	2	628	117	0	745	0	0	20	462	1	5	495									
% Opposed	25.00%	25.00%	25.00%	0.00%	0.00%	0.00%	0.00%	0.00%	0.00%	0.00%	68.27%	1.77%	7.78%	0.00%	13.50%	0.00%	0.00%	0.00%	0.00%	0.00%	12.96%	43.75%	7.78%	6.25%	0.00%	0.00%	2.00%	14.62%	0.10%	0.20%	0.00%										
% Total	6.4%	6.3%	3.3%	0.0%	10.0%	0.0%	0.0%	0.0%	0.0%	0.0%	8.5%	0.3%	5.8%	0.0%	17.9%	0.0%	0.0%	0.0%	0.0%	0.0%	0.2%	42.0%	10.2%	0.0%	52.2%	0.0%	0.0%	2.0%	23.2%	0.1%	0.2%	15.6%									
Lights	6	4	3	0	13	0	0	0	0	0	122	3	54	0	179	0	0	0	0	0	2	628	116	0	744	0	0	20	460	1	0	468									
% Lights	100.00%	100.00%	100.00%	0.00%	100.00%	0.00%	0.00%	0.00%	0.00%	0.00%	100.00%	100.00%	100.00%	0.00%	100.00%	0.00%	0.00%	0.00%	0.00%	0.00%	100.00%	99.75%	99.1%	0.0%	99.8%	0.00%	0.00%	97.40%	99.6%	100.00%	0.0%	95.4%									
% HV	0.0%	0.0%	0.0%	0.0%	0.0%	0.0%	0.0%	0.0%	0.0%	0.0%	0.0%	0.0%	0.0%	0.0%	0.0%	0.0%	0.0%	0.0%	0.0%	0.0%	0.0%	0.0%	0.0%	0.0%	0.0%	0.0%	0.0%	0.0%	0.0%	0.0%	0.0%										
% HV	0.0%	0.0%	0.0%	0.0%																																					

Summary

Turning Movement Data Plot

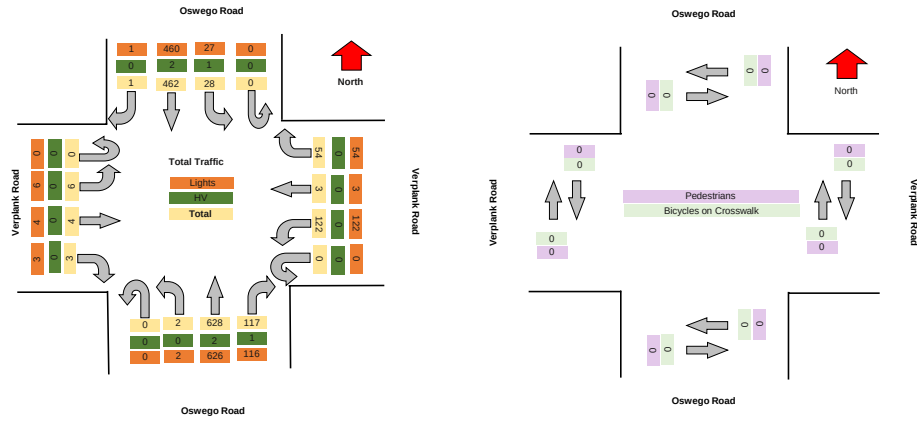


Summary

Summary

Turning Movement Peak Hour Data (PM)

4:30:00 PM

Lap Direction	Verplank Road										Oswego Road										Total
	Eastbound					Westbound					Northbound					Southbound					
	Left	Thru	Right	U-Turn	App. Total	Left	Thru	Right	U-Turn	App. Total	Left	Thru	Right	U-Turn	App. Total	Left	Thru	Right	U-Turn	App. Total	
4:30:00 PM	2	0	0	0	2	0	0	0	0	0	0	76	11	0	87	0	0	0	0	0	174
4:45:00 PM	1	0	0	0	1	0	0	0	0	0	0	86	18	0	104	0	0	0	0	0	182
5:00:00 PM	2	0	1	0	3	0	0	0	0	0	0	76	13	0	89	0	0	0	0	0	186
5:15:00 PM	0	0	1	0	1	0	0	0	0	0	0	74	13	0	87	0	0	0	0	0	173
Grand Total	5	0	1	0	6	0	0	0	0	0	0	310	55	0	365	0	0	0	0	0	713
% Approach	71.4%	0.0%	28.6%	0.0%	0.0%	0.0%	0.0%	0.0%	0.0%	0.0%	0.0%	85.1%	14.0%	0.0%	8.9%	0.0%	0.0%	0.0%	0.0%	0.0%	0.0%
% Total	0.7%	0.0%	0.3%	0.0%	1.0%	0.0%	0.0%	0.0%	0.0%	0.0%	0.0%	44.2%	7.7%	0.0%	53.9%	0.0%	0.0%	0.0%	0.0%	0.0%	0.0%
% Ped	0.0%	0.0%	0.0%	0.0%	0.0%	0.0%	0.0%	0.0%	0.0%	0.0%	0.0%	0.0%	0.0%	0.0%	0.0%	0.0%	0.0%	0.0%	0.0%	0.0%	0.0%
% Lights	0	0	0	0	0	0	0	0	0	0	0	314	54	0	368	0	0	0	0	0	0.0%
% Lights	100.0%	0.0%	100.0%	0.0%	100.0%	0.0%	0.0%	0.0%	0.0%	0.0%	0.0%	99.7%	98.2%	0.0%	99.5%	0.0%	0.0%	0.0%	0.0%	0.0%	99.4%
% HV	0.0%	0.0%	0.0%	0.0%	0.0%	0.0%	0.0%	0.0%	0.0%	0.0%	0.0%	0.0%	0.0%	0.0%	0.0%	0.0%	0.0%	0.0%	0.0%	0.0%	0.0%
% Pedestrians	0	0	0	0	0	0	0	0	0	0	0	0	0	0	0	0	0	0	0	0	0.0%
% Pedestrians	0.0%	0.0%	0.0%	0.0%	0.0%	0.0%	0.0%	0.0%	0.0%	0.0%	0.0%	0.0%	0.0%	0.0%	0.0%	0.0%	0.0%	0.0%	0.0%	0.0%	0.0%
% Bicycles on Crosswalk	0	0	0	0	0	0	0	0	0	0	0	0	0	0	0	0	0	0	0	0	0.0%
% Bicycles on Crosswalk	0.0%	0.0%	0.0%	0.0%	0.0%	0.0%	0.0%	0.0%	0.0%	0.0%	0.0%	0.0%	0.0%	0.0%	0.0%	0.0%	0.0%	0.0%	0.0%	0.0%	0.0%

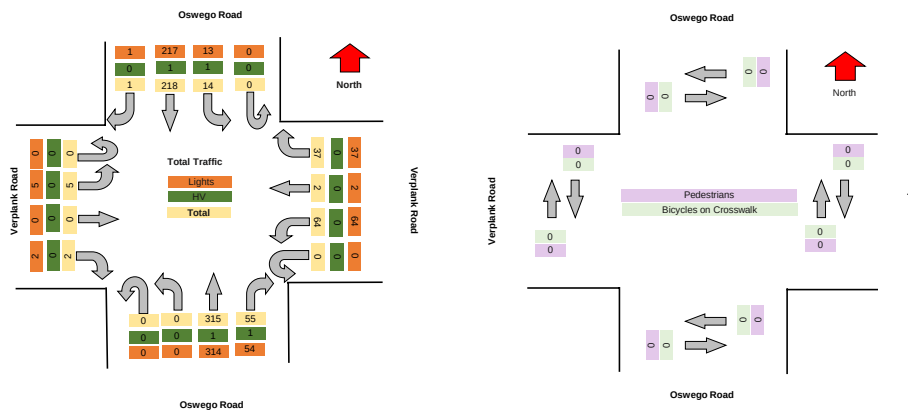

Motorcycles

Leg Direction Start Time	Verplank Road Eastbound						Verplank Road Westbound						Oswego Road Northbound						Oswego Road Southbound					
	Left						Left						Left						Left					
	Thru	Right	U-Turn	Peds CW	Peds CCW		Thru	Right	U-Turn	Peds CW	Peds CCW		Thru	Right	U-Turn	Peds CW	Peds CCW		Thru	Right	U-Turn	Peds CW	Peds CCW	
2024/05/17 16:00:00	0	0	0	0	0	0	0	0	0	0	0	0	0	0	0	0	0	0	0	0	0	0	0	0
2024/05/17 16:15:00	0	0	0	0	0	0	0	0	0	0	0	0	0	0	0	0	0	0	0	2	0	0	0	0
2024/05/17 16:30:00	0	0	0	0	0	0	0	0	0	0	0	0	0	0	0	0	0	0	0	0	0	0	0	0
2024/05/17 16:45:00	0	0	0	0	0	0	0	0	0	0	0	0	0	0	0	0	0	0	0	1	0	0	0	0
2024/05/17 17:00:00	0	0	0	0	0	0	0	0	0	0	0	0	0	0	0	0	0	0	0	3	0	0	0	0
2024/05/17 17:15:00	0	0	0	0	0	0	0	0	0	0	0	0	0	0	2	0	0	0	0	0	0	0	0	0
2024/05/17 17:30:00	0	0	0	0	0	0	0	0	0	0	0	0	0	0	0	0	0	0	0	0	0	0	0	0
2024/05/17 17:45:00	0	0	0	0	0	0	1	0	0	0	0	0	0	0	0	0	0	0	0	1	0	0	0	0
Total	0	0	0	0	0	0	1	0	0	0	0	0	0	0	2	0	0	0	0	7	0	0	0	0

Cars

Leg Direction Start Time	Verplank Road						Verplank Road						Oswego Road						Oswego Road					
	Eastbound						Westbound						Northbound						Southbound					
	Thru	Right	U-Turn	Peds CW	Peds CCW	Left	Thru	Right	U-Turn	Peds CW	Peds CCW	Left	Thru	Right	U-Turn	Peds CW	Peds CCW	Left	Thru	Right	U-Turn	Peds CW	Peds CCW	Left
	2024/05/17 16:00:00						2024/05/17 16:00:00						2024/05/17 16:00:00						2024/05/17 16:00:00					
	0	0	0	0	0	0	20	0	6	0	0	0	1	88	14	0	0	0	3	90	0	0	0	0
	1	2	0	0	0	0	15	0	4	0	0	0	1	78	23	0	0	0	4	87	0	0	0	0
	2	0	0	0	0	0	18	1	11	0	0	0	0	79	10	0	0	0	1	90	0	0	0	0
	1	0	0	0	0	0	15	1	6	0	0	0	0	86	18	0	0	0	3	90	1	0	0	0
	2	0	1	0	0	0	16	0	11	0	0	0	0	76	13	0	0	0	7	95	0	0	0	0
	0	0	1	0	0	0	14	0	8	0	0	0	0	72	10	0	0	0	2	87	0	0	0	0
	0	0	1	0	0	0	11	0	4	0	0	0	0	73	14	0	0	0	4	95	0	0	0	0
	0	2	0	0	0	0	11	1	3	0	0	0	0	70	10	0	0	0	3	77	0	0	0	0
Total	6	4	3	0	0	0	120	3	53	0	0	0	2	622	112	0	0	0	27	451	1	0	0	0

Single-Unit Trucks

Leg Direction Start Time	Verplank Road Eastbound						Verplank Road Westbound						Oswego Road Northbound						Oswego Road Southbound					
	Left						Left						Left						Left					
	Thru	Right	U-Turn	Peds CW	Peds CCW		Thru	Right	U-Turn	Peds CW	Peds CCW		Thru	Right	U-Turn	Peds CW	Peds CCW		Thru	Right	U-Turn	Peds CW	Peds CCW	
2024/05/17 16:00:00	0	0	0	0	0	0	0	0	0	0	0	0	0	2	1	0	0	0	0	0	0	0	0	0
2024/05/17 16:15:00	0	0	0	0	0	0	0	0	0	0	0	0	0	0	0	0	0	0	0	1	0	0	0	0
2024/05/17 16:30:00	0	0	0	0	0	0	0	0	0	0	0	0	0	0	0	0	0	0	0	0	0	0	0	0
2024/05/17 16:45:00	0	0	0	0	0	0	0	0	0	0	0	0	0	0	0	0	0	0	0	0	0	0	0	0
2024/05/17 17:00:00	0	0	0	0	0	0	1	0	1	0	0	0	0	0	0	0	0	0	0	0	0	0	0	0
2024/05/17 17:15:00	0	0	0	0	0	0	0	0	0	0	0	0	0	1	1	0	0	0	0	0	0	0	0	0
2024/05/17 17:30:00	0	0	0	0	0	0	0	0	0	0	0	0	0	0	0	0	0	0	0	0	0	0	0	0
2024/05/17 17:45:00	0	0	0	0	0	0	0	0	0	0	0	0	0	1	0	0	0	0	0	0	0	0	0	0
Total	0	0	0	0	0	0	1	0	1	0	0	0	0	4	2	0	0	0	0	1	0	0	0	0

Articulated Trucks

Leg Direction Start Time	Verplank Road Eastbound						Verplank Road Westbound						Oswego Road Northbound						Oswego Road Southbound					
	Left						Left						Left						Left					
	Thru	Right	U-Turn	Peds CW	Peds CCW		Thru	Right	U-Turn	Peds CW	Peds CCW		Thru	Right	U-Turn	Peds CW	Peds CCW		Thru	Right	U-Turn	Peds CW	Peds CCW	
2024/05/17 16:00:00	0	0	0	0	0	0	0	0	0	0	0	0	0	0	0	0	0	0	0	0	0	0	0	0
2024/05/17 16:15:00	0	0	0	0	0	0	0	0	0	0	0	0	0	0	0	0	0	0	0	0	0	0	0	0
2024/05/17 16:30:00	0	0	0	0	0	0	0	0	0	0	0	0	0	0	0	0	0	0	0	1	0	0	0	0
2024/05/17 16:45:00	0	0	0	0	0	0	0	0	0	0	0	0	0	0	0	0	0	0	0	0	0	0	0	0
2024/05/17 17:00:00	0	0	0	0	0	0	0	0	0	0	0	0	0	0	0	0	0	0	0	0	0	0	0	0
2024/05/17 17:15:00	0	0	0	0	0	0	0	0	0	0	0	0	0	0	0	0	0	0	1	0	0	0	0	0
2024/05/17 17:30:00	0	0	0	0	0	0	0	0	0	0	0	0	0	0	0	0	0	0	0	0	0	0	0	0
2024/05/17 17:45:00	0	0	0	0	0	0	0	0	0	0	0	0	0	0	0	0	0	0	0	0	0	0	0	0
Total	0	0	0	0	0	0	0	0	0	0	0	0	0	0	0	0	0	0	1	1	0	0	0	0

Buses

Leg Direction Start Time	Verplank Road Eastbound						Verplank Road Westbound						Oswego Road Northbound						Oswego Road Southbound					
	Left						Left						Left						Left					
	Thru	Right	U-Turn	Peds CW	Peds CCW		Thru	Right	U-Turn	Peds CW	Peds CCW		Thru	Right	U-Turn	Peds CW	Peds CCW		Thru	Right	U-Turn	Peds CW	Peds CCW	
2024/05/17 16:00:00	0	0	0	0	0	0	0	0	0	0	0	0	0	1	0	0	0	0	0	0	0	0	0	0
2024/05/17 16:15:00	0	0	0	0	0	0	0	0	0	0	0	0	0	0	0	0	0	0	0	0	0	0	0	0
2024/05/17 16:30:00	0	0	0	0	0	0	0	0	0	0	0	0	0	0	1	0	0	0	0	0	0	0	0	0
2024/05/17 16:45:00	0	0	0	0	0	0	0	0	0	0	0	0	0	0	0	0	0	0	0	0	0	0	0	0
2024/05/17 17:00:00	0	0	0	0	0	0	0	0	0	0	0	0	0	0	0	0	0	0	0	0	0	0	0	0
2024/05/17 17:15:00	0	0	0	0	0	0	0	0	0	0	0	0	0	1	0	0	0	0	0	0	0	0	0	0
2024/05/17 17:30:00	0	0	0	0	0	0	0	0	0	0	0	0	0	0	0	0	0	0	0	1	0	0	0	0
2024/05/17 17:45:00	0	0	0	0	0	0	0	0	0	0	0	0	0	0	0	0	0	0	0	0	0	0	0	0
Total	0	0	0	0	0	0	0	0	0	0	0	0	0	2	1	0	0	0	0	0	1	0	0	0

Pedestrians

Long Direction Start Time	Verdeburg Road Eastbound Left						Verdeburg Road Westbound Left						Osage Road Northbound Left						Osage Road Southbound Left					
	Thru	Right	U-Turn	Peds CW	Peds CCW		Thru	Right	U-Turn	Peds CW	Peds CCW		Thru	Right	U-Turn	Peds CW	Peds CCW		Thru	Right	U-Turn	Peds CW	Peds CCW	
2024/05/17 16:00:00	0	0	0	0	0		0	0	0	0	0		0	0	0	0	0	0		0	0	0	0	0
2024/05/17 16:10:00	0	0	0	0	0		0	0	0	0	0		0	0	0	0	0	0		0	0	0	0	0
2024/05/17 16:20:00	0	0	0	0	0		0	0	0	0	0		0	0	0	0	0	0		0	0	0	0	0
2024/05/17 16:40:00	0	0	0	0	0		0	0	0	0	0		0	0	0	0	0	0		0	0	0	0	0
2024/05/17 17:00:00	0	0	0	0	0		0	0	0	0	0		0	0	0	0	0	0		0	0	0	0	0
2024/05/17 17:10:00	0	0	0	0	0		0	0	0	0	0		0	0	0	0	0	0		0	0	0	0	0
2024/05/17 17:30:00	0	0	0	0	0		0	0	0	0	0		0	0	0	0	0	0		0	0	0	0	0
2024/05/17 17:45:00	0	0	0	0	0		0	0	0	0	0		0	0	0	0	0	0		0	0	0	0	0
Total	0	0	0	0	0		0	0	0	0	0		0	0	0	0	0	0		0	0	0	0	0

Bicycles on Road

Leg Direction Start Time	Verplank Road Eastbound						Verplank Road Westbound						Oswego Road Northbound						Oswego Road Southbound					
	Left						Left						Left						Left					
	Thru	Right	U-Turn	Peds CW	Peds CCW		Thru	Right	U-Turn	Peds CW	Peds CCW		Thru	Right	U-Turn	Peds CW	Peds CCW		Thru	Right	U-Turn	Peds CW	Peds CCW	
2024/05/17 16:00:00	0	0	0	0	0	0	0	0	0	0	0	0	0	0	0	0	0	0	0	0	0	0	0	0
2024/05/17 16:15:00	0	0	0	0	0	0	0	0	0	0	0	0	0	0	0	0	0	0	0	0	0	0	0	0
2024/05/17 16:30:00	0	0	0	0	0	0	0	0	0	0	0	0	0	0	0	0	0	0	0	0	0	0	0	0
2024/05/17 16:45:00	0	0	0	0	0	0	0	0	0	0	0	0	0	0	0	0	0	0	0	0	0	0	0	0
2024/05/17 17:00:00	0	0	0	0	0	0	0	0	0	0	0	0	0	0	0	0	0	0	0	0	0	0	0	0
2024/05/17 17:15:00	0	0	0	0	0	0	0	0	0	0	0	0	0	0	0	0	0	0	0	0	0	0	0	0
2024/05/17 17:30:00	0	0	0	0	0	0	0	0	0	0	0	0	0	0	0	0	0	0	0	0	0	0	0	0
2024/05/17 17:45:00	0	0	0	0	0	0	0	0	0	0	0	0	0	0	0	0	0	0	0	0	0	0	0	0
Total	0	0	0	0	0	0	0	0	0	0	0	0	0	0	0	0	0	0	0	1	0	0	0	0

Bicycles on Crosswalk

Long Direction	Verde Road Eastbound						Verde Road Westbound						Osage Road Northbound						Osage Road Southbound					
	Thru	Right	U-Turn	Peds CW	Peds CCW		Thru	Right	U-Turn	Peds CW	Peds CCW		Thru	Right	U-Turn	Peds CW	Peds CCW		Thru	Right	U-Turn	Peds CW	Peds CCW	
2024/05/17 16:00:00	0	0	0	0	0		0	0	0	0	0		0	0	0	0	0	0		0	0	0	0	0
2024/05/17 16:10:00	0	0	0	0	0		0	0	0	0	0		0	0	0	0	0	0		0	0	0	0	0
2024/05/17 16:20:00	0	0	0	0	0		0	0	0	0	0		0	0	0	0	0	0		0	0	0	0	0
2024/05/17 16:30:00	0	0	0	0	0		0	0	0	0	0		0	0	0	0	0	0		0	0	0	0	0
2024/05/17 16:40:00	0	0	0	0	0		0	0	0	0	0		0	0	0	0	0	0		0	0	0	0	0
2024/05/17 17:00:00	0	0	0	0	0		0	0	0	0	0		0	0	0	0	0	0		0	0	0	0	0
2024/05/17 17:10:00	0	0	0	0	0		0	0	0	0	0		0	0	0	0	0	0		0	0	0	0	0
2024/05/17 17:20:00	0	0	0	0	0		0	0	0	0	0		0	0	0	0	0	0		0	0	0	0	0
2024/05/17 17:30:00	0	0	0	0	0		0	0	0	0	0		0	0	0	0	0	0		0	0	0	0	0
2024/05/17 17:40:00	0	0	0	0	0		0	0	0	0	0		0	0	0	0	0	0		0	0	0	0	0
Total	0	0	0	0	0		0	0	0	0	0		0	0	0	0	0	0		0	0	0	0	0

Total Volume Class Breakdown

Start Time	Verstark Road Eastbound					Verstark Road Westbound					Oswego Road Northbound					Oswego Road Southbound					App Total	Peds CW	Peds CCW	Int Total	Cross Total
	Thru	Right	U-Turn	App Total	Peds CW	Peds CCW	Thru	Right	U-Turn	App Total	Peds CW	Peds CCW	Left	Thru	Right	U-Turn	App Total	Peds CW	Peds CCW						
2024/05/17 16:00:00	0	0	0	0	0	0	20	0	0	20	0	0	0	1	91	15	0	107	0	0	3	50	0	53	
2024/05/17 16:15:00	1	2	0	3	0	0	15	0	4	19	0	0	1	78	23	0	102	0	0	4	60	0	64		
2024/05/17 16:30:00	2	0	0	2	0	0	18	1	11	30	0	0	0	79	11	0	90	0	0	1	51	0	52		
2024/05/17 16:45:00	1	0	0	1	0	0	15	1	6	22	0	0	0	86	18	0	104	0	0	3	51	1	55		
2024/05/17 17:00:00	2	0	1	3	0	0	17	0	12	29	0	0	0	76	13	0	89	0	0	7	58	0	65		
2024/05/17 17:15:00	0	0	1	1	0	0	14	0	8	22	0	0	0	74	13	0	87	0	0	3	58	0	61		
2024/05/17 17:30:00	0	0	1	1	0	0	11	0	4	15	0	0	0	73	14	0	87	0	0	4	56	0	60		
2024/05/17 17:45:00	0	2	0	2	0	0	12	1	3	16	0	0	2	71	10	0	83	0	0	3	78	0	81		
Grand Total	6	4	3	13	0	0	122	3	54	179	0	0	2	658	117	0	747	0	0	28	462	1	491		
% Approach	46.2%	30.8%	23.1%	0.0%	0.0%	0.0%	68.2%	1.7%	30.2%	0.0%	0.0%	0.0%	0.1%	84.1%	53.7%	0.0%	52.2%	0.0%	0.0%	5.7%	94.1%	0.2%	0.0%	34.3%	
% Motorcycles	0	0	0	0	0	0	1	0	0	1	0	0	0	0	2	0	2	0	0	7	0	0	7		
% Cars	0.0%	0.0%	0.0%	0.0%	0.0%	0.0%	0.8%	0.0%	0.0%	0.0%	0.6%	0.0%	0.0%	0.0%	1.7%	0.0%	0.3%	0.0%	0.0%	1.5%	0.0%	0.0%	1.4%		
% Single-Unit Trucks	100.0%	100.0%	100.0%	0.0%	100.0%	0.0%	98.4%	100.0%	98.1%	0.0%	98.3%	0.0%	100.0%	99.0%	95.7%	0.0%	98.5%	0.0%	0.0%	95.4%	97.6%	#####	0.0%	97.6%	
% Articulated Trucks	0	0	0	0	0	0	1	0	1	2	0	0	0	4	2	0	6	0	0	0	1	0	1		
% Buses	0.0%	0.0%	0.0%	0.0%	0.0%	0.0%	0.0%	0.0%	1.9%	0.0%	1.1%	0.0%	0.0%	0.6%	1.7%	0.0%	0.8%	0.0%	0.2%	0.0%	0.0%	0.0%	0.2%		
% Bicycles on Road	0.0%	0.0%	0.0%	0.0%	0.0%	0.0%	0.0%	0.0%	0.0%	0.0%	0.0%	0.0%	0.0%	0.0%	0.0%	0.0%	0.0%	0.0%	3.6%	0.2%	0.0%	0.0%	0.4%		
% Pedestrians	0.0%	0.0%	0.0%	0.0%	0.0%	0.0%	0.0%	0.0%	0.0%	0.0%	0.0%	0.0%	0.0%	0.3%	0.9%	0.0%	0.4%	0.0%	0.0%	0.2%	0.0%	0.0%	0.2%		
% Bicycles on Crosswalk	0	0	0	0	0	0	0	0	0	0	0	0	0	0	1	0	0	0	0	1	0	0	1		
% Bicycles on Crosswalk	0.0%	0.0%	0.0%	0.0%	0.0%	0.0%	0.0%	0.0%	0.0%	0.0%	0.0%	0.0%	0.0%	0.0%	0.0%	0.0%	0.0%	0.0%	0.0%	0.2%	0.0%	0.0%	0.2%		

PM Peak Class Breakdown

[illegible]


Project	GTS
Project Code	11778
Site Name	11778-16
Legs and Movements	All Processed Legs & Mov
Bin Size	15 minutes
Survey Date	2024/05/17, Friday
Location	Verplank Road & Oswego
Latitude and Longitude	43.194160, -76.276390

	Start	End	PHF
PM Peak	2024/05/17 16:30:00	2024/05/17 17:30:00	0.96

Turning Movement Data

Leg Direction	Verplank Road Eastbound							Verplank Road Westbound							Oswego Road Northbound							Oswego Road Southbound							Total
	Left	Thru	Right	U-Turn	App Total	Peds C/W	Peds C/W	Left	Thru	Right	U-Turn	App Total	Peds C/W	Peds C/W	Left	Thru	Right	U-Turn	App Total	Peds C/W	Peds C/W	Left	Thru	Right	U-Turn	App Total	Peds C/W	Peds C/W	
4:00:00 PM	0	0	0	0	0	0	0	20	0	6	0	26	0	0	1	91	15	0	107	0	0	3	50	0	0	53	0	0	186
4:15:00 PM	1	2	0	0	3	0	0	15	0	4	0	19	0	0	1	78	23	0	102	0	0	4	60	0	0	64	0	0	188
4:30:00 PM	2	0	0	0	2	0	0	18	1	11	0	30	0	0	0	79	11	0	90	0	0	1	51	0	0	52	0	0	174
4:45:00 PM	1	0	0	0	1	0	0	15	1	6	0	22	0	0	0	86	18	0	104	0	0	3	51	1	0	55	0	0	182
Hourly Total	4	2	0	0	6	0	0	68	2	27	0	97	0	0	2	334	67	0	403	0	0	11	212	1	0	224	0	0	730
5:00:00 PM	2	0	1	0	3	0	0	17	0	12	0	29	0	0	0	76	13	0	89	0	0	7	58	0	0	65	0	0	186
5:15:00 PM	0	0	1	0	1	0	0	14	0	8	0	22	0	0	0	74	13	0	87	0	0	3	58	0	0	61	0	0	171
5:30:00 PM	0	0	1	0	1	0	0	11	0	4	0	15	0	0	0	73	14	0	87	0	0	4	56	0	0	60	0	0	163
5:45:00 PM	0	2	0	0	2	0	0	12	1	3	0	16	0	0	0	71	10	0	81	0	0	3	78	0	0	81	0	0	180
Hourly Total	2	2	3	0	7	0	0	54	1	27	0	82	0	0	0	294	50	0	344	0	0	17	250	0	0	267	0	0	730
Grand Total	6	4	3	0	13	0	0	122	3	54	0	179	0	0	2	628	117	0	747	0	0	28	462	1	0	491	0	0	1430
% Approach	46.2%	30.8%	23.1%	0.0%	0.0%	0.0%	0.0%	68.2%	1.7%	30.2%	0.0%	0.0%	0.0%	0.0%	0.3%	84.1%	15.7%	0.0%	0.0%	0.0%	0.0%	5.7%	84.1%	0.2%	0.0%	0.0%	0.0%	0.0%	0.0%
% Total	0.4%	0.2%	0.2%	0.0%	0.0%	0.0%	0.0%	8.5%	0.2%	3.8%	0.0%	12.5%	0.0%	0.0%	0.1%	43.9%	8.2%	0.0%	52.2%	0.0%	0.0%	2.0%	32.3%	0.1%	0.0%	34.3%	0.0%	0.0%	0.0%
Lights	6	4	3	0	13	0	0	122	3	54	0	179	0	0	2	628	116	0	744	0	0	27	460	1	0	488	0	0	1424
% Lights	100.0%	100.0%	100.0%	0.0%	100.0%	0.0%	0.0%	100.0%	100.0%	100.0%	0.0%	100.0%	0.0%	0.0%	100.0%	99.7%	99.1%	0.0%	99.6%	0.0%	0.0%	96.4%	99.6%	100.0%	0.0%	99.4%	0.0%	0.0%	99.6%
HV	0	0	0	0	0	0	0	0	0	0	0	0	0	0	0	2	1	0	3	0	0	1	2	0	0	3	0	0	6
% HV	0.0%	0.0%	0.0%	0.0%	0.0%	0.0%	0.0%	0.0%	0.0%	0.0%	0.0%	0.0%	0.0%	0.0%	0.0%	0.3%	0.9%	0.0%	0.4%	0.0%	0.0%	3.6%	0.4%	0.0%	0.0%	0.6%	0.0%	0.0%	0.4%
Pedestrians	0	0	0	0	0	0	0	0	0	0	0	0	0	0	0	0	0	0	0	0	0	0	0	0	0	0	0	0	0
% Pedestrians	0.0%	0.0%	0.0%	0.0%	0.0%	0.0%	0.0%	0.0%	0.0%	0.0%	0.0%	0.0%	0.0%	0.0%	0.0%	0.0%	0.0%	0.0%	0.0%	0.0%	0.0%	0.0%	0.0%	0.0%	0.0%	0.0%	0.0%	0.0%	0.0%
Bicycles on Crosswalk	0	0	0	0	0	0	0	0	0	0	0	0	0	0	0	0	0	0	0	0	0	0	0	0	0	0	0	0	0
% Bicycles on Crosswalk	0.0%	0.0%	0.0%	0.0%	0.0%	0.0%	0.0%	0.0%	0.0%	0.0%	0.0%	0.0%	0.0%	0.0%	0.0%	0.0%	0.0%	0.0%	0.0%	0.0%	0.0%	0.0%	0.0%	0.0%	0.0%	0.0%	0.0%	0.0%	0.0%



Turning Movement Data Plot

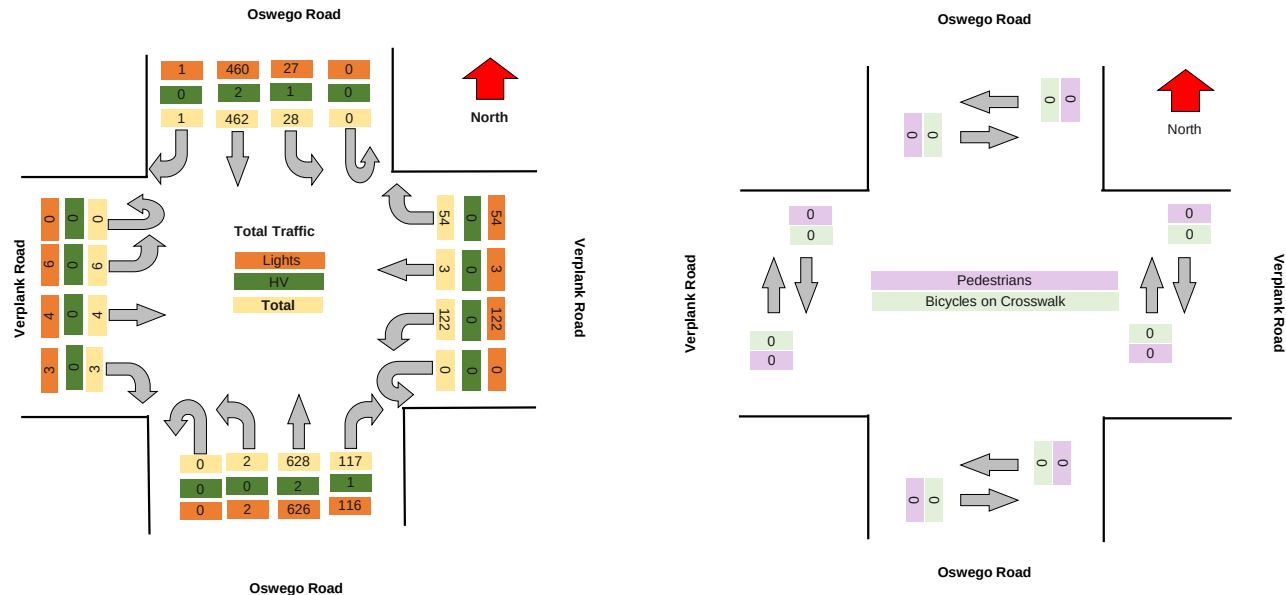

Turning Movement Peak Hour Data (PM)

#####

Leg Direction	Verplank Road							Verplank Road							Oswego Road							Oswego Road							Total
	Eastbound							Westbound							Northbound							Southbound							
Start Time	Left	Thru	Right	U-Turn	App Total	Peds CW	Peds CCW	Left	Thru	Right	U-Turn	App Total	Peds CW	Peds CCW	Left	Thru	Right	U-Turn	App Total	Peds CW	Peds CCW	Left	Thru	Right	U-Turn	App Total	Peds CW	Peds CCW	
4:30:00 PM	2	0	0	0	2	0	0	18	1	11	0	30	0	0	0	79	11	0	0	90	0	0	1	51	0	0	52	0	0
4:45:00 PM	1	0	0	0	1	0	0	15	1	6	0	22	0	0	0	86	18	0	0	104	0	0	3	51	1	0	55	0	0
5:00:00 PM	2	0	1	0	3	0	0	17	0	12	0	29	0	0	0	76	13	0	0	89	0	0	7	58	0	0	65	0	0
5:15:00 PM	0	0	1	0	1	0	0	14	0	8	0	22	0	0	0	74	13	0	0	87	0	0	3	58	0	0	61	0	0
Grand Total	5	0	2	0	7	0	0	64	2	37	0	103	0	0	0	315	55	0	0	370	0	0	14	218	1	0	233	0	0
% Approach	71.4%	0.0%	28.6%	0.0%	0.0%	0.0%	0.0%	62.1%	1.9%	35.9%	0.0%	0.0%	0.0%	0.0%	0.0%	85.1%	14.9%	0.0%	0.0%	0.0%	0.0%	0.0%	6.0%	93.6%	0.4%	0.0%	0.0%	0.0%	0.0%
% Total	0.7%	0.0%	0.3%	0.0%	1.0%	0.0%	0.0%	9.0%	0.3%	5.2%	0.0%	14.4%	0.0%	0.0%	0.0%	44.2%	7.7%	0.0%	0.0%	51.9%	0.0%	0.0%	2.0%	30.6%	0.1%	0.0%	32.7%	0.0%	0.0%
PHF	0.625	0.000	0.500	0.000	0.583	0.000	0.000	0.889	0.500	0.771	0.000	0.858	0.000	0.000	0.000	0.916	0.764	0.000	0.889	0.000	0.000	0.500	0.940	0.250	0.000	0.896	0.000	0.000	
Lights	5	0	2	0	7	0	0	64	2	37	0	103	0	0	0	314	54	0	0	368	0	0	13	217	1	0	231	0	0
% Lights	100.0%	0.0%	100.0%	0.0%	100.0%	0.0%	0.0%	100.0%	100.0%	100.0%	0.0%	100.0%	0.0%	0.0%	0.0%	99.7%	98.2%	0.0%	0.0%	99.5%	0.0%	0.0%	92.9%	99.5%	100.0%	0.0%	99.1%	0.0%	0.0%
HV	0	0	0	0	0	0	0	0	0	0	0	0	0	0	0	1	1	0	0	2	0	0	1	1	0	0	2	0	0
% HV	0.0%	0.0%	0.0%	0.0%	0.0%	0.0%	0.0%	0.0%	0.0%	0.0%	0.0%	0.0%	0.0%	0.0%	0.0%	0.3%	1.8%	0.0%	0.5%	0.0%	0.0%	0.0%	7.1%	0.5%	0.0%	0.0%	0.9%	0.0%	0.0%
Pedestrians	0	0	0	0	0	0	0	0	0	0	0	0	0	0	0	0	0	0	0	0	0	0	0	0	0	0	0	0	0
% Pedestrians	0.0%	0.0%	0.0%	0.0%	0.0%	0.0%	0.0%	0.0%	0.0%	0.0%	0.0%	0.0%	0.0%	0.0%	0.0%	0.0%	0.0%	0.0%	0.0%	0.0%	0.0%	0.0%	0.0%	0.0%	0.0%	0.0%	0.0%	0.0%	0.0%
Bicycles on Crosswalk	0	0	0	0	0	0	0	0	0	0	0	0	0	0	0	0	0	0	0	0	0	0	0	0	0	0	0	0	0
% Bicycles on Crosswalk	0.0%	0.0%	0.0%	0.0%	0.0%	0.0%	0.0%	0.0%	0.0%	0.0%	0.0%	0.0%	0.0%	0.0%	0.0%	0.0%	0.0%	0.0%	0.0%	0.0%	0.0%	0.0%	0.0%	0.0%	0.0%	0.0%	0.0%	0.0%	0.0%

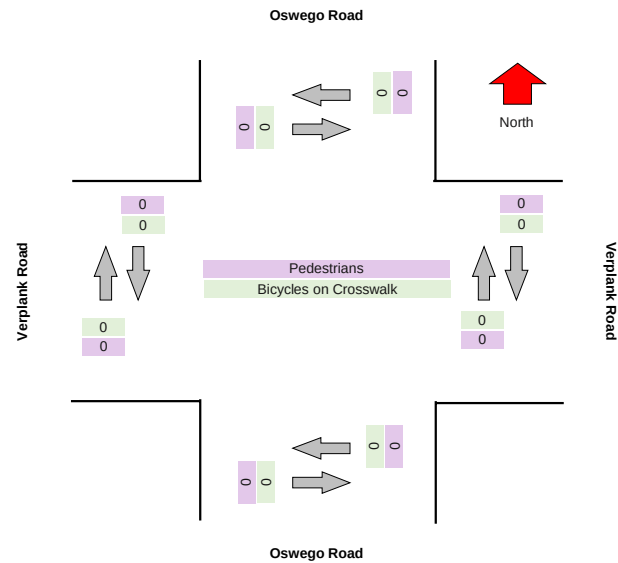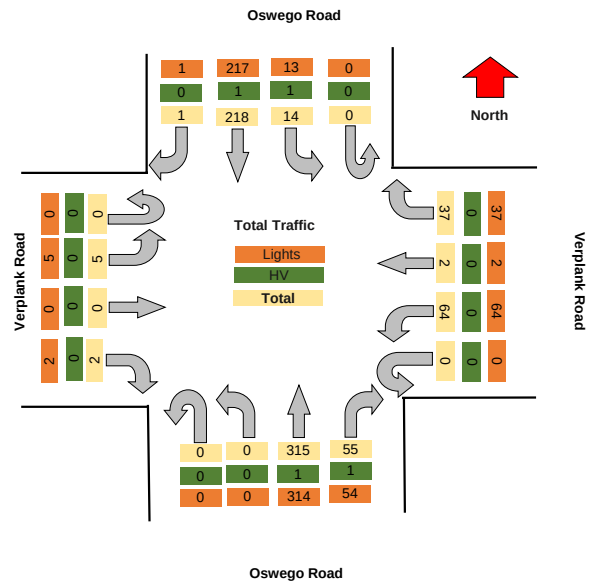

Summary


Project	GTS
Project Code	11778
Site Name	11778-108
Legs and Movements	All Processed Legs & Mov
Bin Size	15 minutes
Survey Date	2024/06/01, Saturday
Location	Verplank Road & Oswego
Latitude and Longitude	43.194160 -76.276390

	Start	End	PHS
AM Peak	2024/06/01 12:00:00	2024/06/01 13:00:00	0.92

Turning Movement Data

Leg Direction	Verplank Road Eastbound								Verplank Road Westbound								Oswego Road Northbound								Oswego Road Southbound								Total			
	Left	Thru	Right	U-Turn	App Total	Passing	Through	Left	Thru	Right	U-Turn	App Total	Passing	Through	Left	Thru	Right	U-Turn	App Total	Passing	Through	Left	Thru	Right	U-Turn	App Total	Passing	Through								
Start Time	0	1	0	0	1	0	0	0	0	0	0	0	0	0	0	0	0	0	0	0	0	0	0	0	0	0	0	0	0	0	0	0	0	0	0	0
11:00:00 AM	0	0	1	0	1	0	0	12	0	4	0	16	0	0	0	56	12	0	68	0	0	4	63	1	0	68	0	0	0	0	0	0	0	0	0	0
11:15:00 AM	0	1	0	0	1	0	0	12	1	0	0	23	0	0	0	72	14	0	86	0	0	6	76	0	0	82	0	0	0	0	0	0	0	0	0	
11:30:00 AM	0	1	0	0	1	0	0	12	1	0	0	23	0	0	0	72	14	0	86	0	0	1	77	1	0	78	0	0	0	0	0	0	0	0	0	0
11:45:00 AM	0	0	0	0	0	0	0	0	0	0	0	0	0	0	0	0	0	0	0	0	0	0	0	0	0	0	0	0	0	0	0	0	0	0	0	
Hourly Total	0	2	1	0	3	0	0	46	1	29	0	76	0	0	0	205	50	0	255	0	0	14	287	3	0	294	0	0	0	0	0	0	0	0	0	0
12:00:00 PM	0	0	0	0	0	0	0	15	1	5	0	21	0	0	1	68	11	0	80	0	0	2	51	0	0	53	0	0	0	0	0	0	0	0	0	0
12:15:00 PM	1	0	0	0	1	0	0	15	0	4	0	19	0	0	0	83	17	0	100	0	0	2	55	0	0	57	0	0	0	0	0	0	0	0	0	0
12:30:00 PM	0	0	0	0	0	0	0	9	0	8	0	17	0	0	1	72	10	0	83	0	0	1	63	1	0	65	0	0	0	0	0	0	0	0	0	0
12:45:00 PM	4	0	0	0	4	0	0	13	0	3	0	16	0	0	0	69	13	0	82	0	0	5	46	0	0	53	0	0	0	0	0	0	0	0	0	0
Hourly Total	5	0	0	0	5	0	0	52	1	20	0	73	0	0	2	232	31	0	263	0	0	10	217	1	0	228	0	0	0	0	0	0	0	0	0	0
Grand Total	5	2	1	0	8	0	0	98	2	40	0	149	0	0	2	527	101	0	600	0	0	25	524	4	0	532	0	0	0	0	0	0	0	0	0	0
% Approach	62.5%	25.0%	12.5%	0.0%	6.0%	0.0%	0.0%	65.8%	1.3%	32.9%	0.0%	6.0%	0.0%	0.0%	6.3%	84.4%	15.3%	0.0%	6.0%	0.0%	0.0%	4.5%	94.7%	0.8%	0.0%	6.0%	0.0%	0.0%	0.0%	0.0%	0.0%	0.0%	0.0%	0.0%	0.0%	0.0%
% Total	0.4%	0.1%	0.2%	0.0%	0.6%	0.0%	0.0%	7.3%	0.2%	3.6%	0.0%	11.0%	0.0%	0.0%	0.1%	41.3%	7.5%	0.0%	48.3%	0.0%	0.0%	1.8%	37.4%	0.2%	0.0%	25.4%	0.0%	0.0%	0.0%	0.0%	0.0%	0.0%	0.0%	0.0%	0.0%	
Lights	5	2	1	0	8	0	0	98	2	40	0	149	0	0	2	526	101	0	606	0	0	24	501	4	0	529	0	0	0	0	0	0	0	0	0	0
% Lights	100.0%	100.0%	100.0%	0.0%	100.0%	0.0%	0.0%	100.0%	100.0%	100.0%	0.0%	100.0%	0.0%	0.0%	100.0%	69.6%	100.0%	0.0%	99.7%	0.0%	0.0%	100.0%	99.4%	100.0%	0.0%	99.4%	0.0%	0.0%	0.0%	0.0%	0.0%	0.0%	0.0%	0.0%	0.0%	
HW	0	0	0	0	0	0	0	0	0	0	0	0	0	0	0	2	0	0	2	0	0	0	3	0	0	3	0	0	0	0	0	0	0	0	0	
% HW	0.0%	0.0%	0.0%	0.0%	0.0%	0.0%	0.0%	0.0%	0.0%	0.0%	0.0%	0.0%	0.0%	0.0%	0.0%	0.4%	0.0%	0.0%	0.3%	0.0%	0.0%	0.0%	0.6%	0.0%	0.0%	0.6%	0.0%	0.0%	0.0%	0.0%	0.0%	0.0%	0.0%	0.0%	0.0%	
Pedestrians	0	0	0	0	0	0	0	0	0	0	0	0	0	0	0	0	0	0	0	0	0	0	0	0	0	0	0	0	0	0	0	0	0	0	0	
% Pedestrians	0.0%	0.0%	0.0%	0.0%	0.0%	0.0%	0.0%	0.0%	0.0%	0.0%	0.0%	0.0%	0.0%	0.0%	0.0%	0.0%	0.0%	0.0%	0.0%	0.0%	0.0%	0.0%	0.0%	0.0%	0.0%	0.0%	0.0%	0.0%	0.0%	0.0%	0.0%	0.0%	0.0%	0.0%	0.0%	
Bicycles on Crosswalk	0	0	0	0	0	0	0	0	0	0	0	0	0	0	0	0	0	0	0	0	0	0	0	0	0	0	0	0	0	0	0	0	0	0	0	
% Bicycles on Crosswalk	0.0%	0.0%	0.0%	0.0%	0.0%	0.0%	0.0%	0.0%	0.0%	0.0%	0.0%	0.0%	0.0%	0.0%	0.0%	0.0%	0.0%	0.0%	0.0%	0.0%	0.0%	0.0%	0.0%	0.0%	0.0%	0.0%	0.0%	0.0%	0.0%	0.0%	0.0%	0.0%	0.0%	0.0%	0.0%	

Turning Movement Data Plot

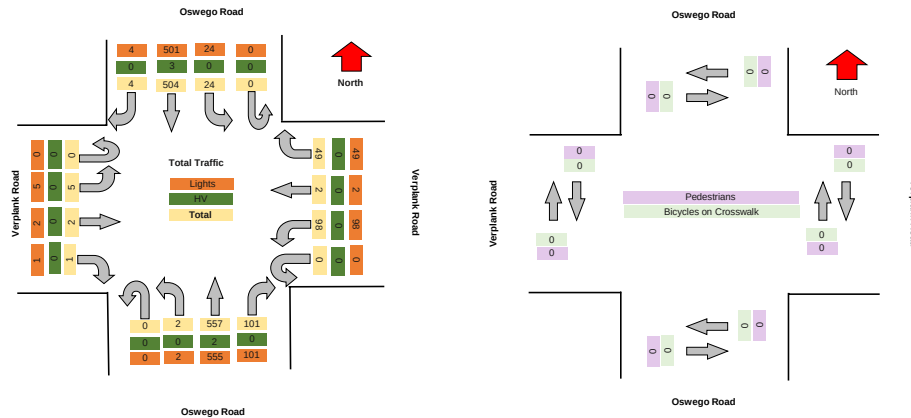


Summary

Turning Movement Peak Hour Data (AM)

12:00:00 PM

Leg Direction	Verplank Road										Verplank Road										Oswego Road										Total	
	Eastbound					Westbound					Eastbound					Westbound					Eastbound					Westbound						
	Left	Thru	Right	U-Turn	App Total	Pass Cnt	Pass Cnt	Left	Thru	Right	U-Turn	App Total	Pass Cnt	Pass Cnt	Left	Thru	Right	U-Turn	App Total	Pass Cnt	Pass Cnt	Left	Thru	Right	U-Turn	App Total	Pass Cnt	Pass Cnt				
Start Time																																
12:00:00 PM	0	0	0	0	0	0	0	0	35	1	5	0	21	0	0	1	68	11	0	80	0	0	0	51	0	0	93	0	0	154		
12:15:00 PM	1	0	0	0	1	0	0	0	35	0	4	0	19	0	0	0	83	17	0	100	0	0	2	55	0	0	57	0	0	177		
12:30:00 PM	0	0	0	0	0	0	0	0	9	0	8	0	17	0	0	1	72	10	0	83	0	0	1	63	1	0	65	0	0	166		
12:45:00 PM	4	0	0	0	4	0	0	0	15	0	3	0	18	0	0	0	69	13	0	82	0	0	0	69	0	0	69	0	0	155		
Grand Total	5	0	0	0	5	0	0	0	52	1	20	0	73	0	0	2	292	51	0	345	0	0	0	217	1	0	228	0	0	651		
% Approach	100.0%	0.0%	0.0%	0.0%	0.0%	0.0%	0.0%	0.0%	71.2%	1.9%	27.4%	0.0%	0.0%	0.0%	0.0%	0.6%	84.0%	14.8%	0.0%	0.2%	0.0%	0.0%	0.0%	4.4%	95.2%	0.4%	0.0%	0.0%	0.0%	0.0%	0.0%	
% Total	0.8%	0.0%	0.0%	0.0%	0.8%	0.0%	0.0%	0.0%	8.0%	0.2%	3.3%	0.0%	11.2%	0.0%	0.0%	0.3%	44.9%	7.8%	0.0%	52.9%	0.0%	0.0%	0.0%	1.5%	52.9%	0.2%	0.0%	26.0%	0.0%	0.0%	0.0%	
PHF	0.513	0.000	0.000	0.000	0.513	0.000	0.000	0.000	0.897	0.250	0.625	0.000	0.889	0.000	0.000	0.500	0.889	0.750	0.000	0.883	0.000	0.000	0.500	0.881	0.250	0.000	0.877	0.000	0.000	0.877	0.319	
Lights	5	0	0	0	5	0	0	0	52	1	20	0	73	0	0	2	292	51	0	345	0	0	0	217	1	0	228	0	0	651	0.0%	
% Lights	100.0%	0.0%	0.0%	0.0%	100.0%	0.0%	0.0%	0.0%	100.0%	100.0%	100.0%	0.0%	100.0%	0.0%	0.0%	100.0%	100.0%	100.0%	0.0%	100.0%	0.0%	0.0%	0.0%	100.0%	100.0%	0.0%	100.0%	0.0%	0.0%	100.0%	0.0%	
HV	0	0	0	0	0	0	0	0	0	0	0	0	0	0	0	0	0	0	0	0	0	0	0	0	0	0	0	0	0	0		
% HV	0.0%	0.0%	0.0%	0.0%	0.0%	0.0%	0.0%	0.0%	0.0%	0.0%	0.0%	0.0%	0.0%	0.0%	0.0%	0.0%	0.0%	0.0%	0.0%	0.0%	0.0%	0.0%	0.0%	0.0%	0.0%	0.0%	0.0%	0.0%	0.0%	0.0%	0.0%	
Pedestrians	0	0	0	0	0	0	0	0	0	0	0	0	0	0	0	0	0	0	0	0	0	0	0	0	0	0	0	0	0	0	0.0%	
% Pedestrians	0.0%	0.0%	0.0%	0.0%	0.0%	0.0%	0.0%	0.0%	0.0%	0.0%	0.0%	0.0%	0.0%	0.0%	0.0%	0.0%	0.0%	0.0%	0.0%	0.0%	0.0%	0.0%	0.0%	0.0%	0.0%	0.0%	0.0%	0.0%	0.0%	0.0%	0.0%	0.0%
Bicycles on Crosswalk	0	0	0	0	0	0	0	0	0	0	0	0	0	0	0	0	0	0	0	0	0	0	0	0	0	0	0	0	0	0	0	
% Bicycles on Crosswalk	0.0%	0.0%	0.0%	0.0%	0.0%	0.0%	0.0%	0.0%	0.0%	0.0%	0.0%	0.0%	0.0%	0.0%	0.0%	0.0%	0.0%	0.0%	0.0%	0.0%	0.0%	0.0%	0.0%	0.0%	0.0%	0.0%	0.0%	0.0%	0.0%	0.0%	0.0%	0.0%

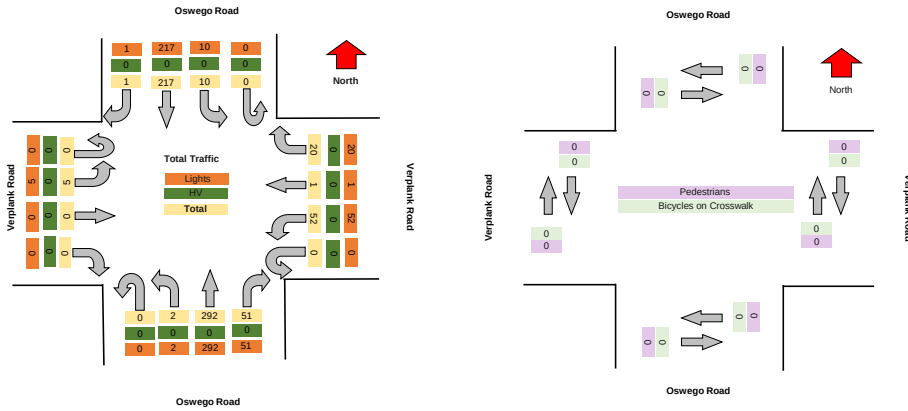

Motorcycles

Leg Direction Start Time	Verplank Road						Verplank Road						Oswego Road						Oswego Road					
	Eastbound						Westbound						Northbound						Southbound					
	Thru	Right	U-Turn	Peds CW	Peds CCW	Left	Thru	Right	U-Turn	Peds CW	Peds CCW	Left	Thru	Right	U-Turn	Peds CW	Peds CCW	Left	Thru	Right	U-Turn	Peds CW	Peds CCW	Left
20240601 11:00:00	0	0	0	0	0	0	0	0	0	0	0	0	0	1	0	0	0	0	0	0	0	0	0	0
20240601 11:15:00	0	0	0	0	0	0	0	0	0	0	0	0	0	0	0	0	0	0	0	0	0	0	0	0
20240601 11:30:00	0	0	0	0	0	0	3	0	3	0	0	0	0	0	0	0	0	0	0	0	0	0	0	0
20240601 11:45:00	0	0	0	0	0	0	0	0	0	0	0	0	0	0	0	0	0	0	0	3	0	0	0	0
20240601 12:00:00	0	0	0	0	0	0	0	0	0	0	0	0	0	0	0	0	0	0	0	0	0	0	0	0
20240601 12:15:00	0	0	0	0	0	0	0	0	0	0	0	0	0	1	0	0	0	0	0	0	0	0	0	0
20240601 12:30:00	0	0	0	0	0	0	0	0	0	0	0	0	0	0	0	0	0	0	0	0	0	0	0	0
20240601 12:45:00	0	0	0	0	0	0	0	0	0	0	0	0	0	1	0	0	0	0	0	1	0	0	0	0
Total	0	0	0	0	0	0	3	0	3	0	0	0	0	3	0	0	0	0	0	4	0	0	0	0

Cars

Leg Direction Start Time	Verplank Road						Verplank Road						Oswego Road						Oswego Road					
	Eastbound						Westbound						Northbound						Southbound					
	Thru	Right	U-Turn	Peds CW	Peds CCW	Left	Thru	Right	U-Turn	Peds CW	Peds CCW	Left	Thru	Right	U-Turn	Peds CW	Peds CCW	Left	Thru	Right	U-Turn	Peds CW	Peds CCW	Left
20240601 11:00:00	0	0	0	0	0	0	10	0	6	0	0	0	0	60	10	0	0	0	3	68	1	0	0	0
20240601 11:15:00	0	0	1	0	0	0	11	0	3	0	0	0	0	55	12	0	0	0	3	62	1	0	0	0
20240601 11:30:00	0	1	0	0	0	0	9	1	5	0	0	0	0	71	13	0	0	0	6	73	0	0	0	0
20240601 11:45:00	0	0	0	0	0	0	12	0	10	0	0	0	0	72	13	0	0	0	1	74	1	0	0	0
20240601 12:00:00	0	0	0	0	0	0	15	1	5	0	0	0	1	66	11	0	0	0	2	51	0	0	0	0
20240601 12:15:00	1	0	0	0	0	0	16	0	4	0	0	0	0	82	17	0	0	0	2	54	0	0	0	0
20240601 12:30:00	0	0	0	0	0	0	9	0	8	0	0	0	1	70	10	0	0	0	1	62	1	0	0	0
20240601 12:45:00	4	0	0	0	0	0	13	0	3	0	0	0	0	67	13	0	0	0	5	45	0	0	0	0
Total	5	1	1	0	0	0	94	2	44	0	0	0	2	543	99	0	0	0	23	489	4	0	0	0

Single-Unit Trucks

Leg Direction Start Time	Verplank Road Eastbound						Verplank Road Westbound						Oswego Road Northbound						Oswego Road Southbound					
	Left						Left						Left						Left					
	Thru	Right	U-Turn	Peds CW	Peds CCW		Thru	Right	U-Turn	Peds CW	Peds CCW		Thru	Right	U-Turn	Peds CW	Peds CCW		Thru	Right	U-Turn	Peds CW	Peds CCW	
2024/06/01 11:00:00	0	1	0	0	0	0	0	0	0	0	0	0	0	2	0	0	0	0	0	1	0	0	0	0
2024/06/01 11:15:00	0	0	0	0	0	0	1	0	0	0	0	0	0	0	0	0	0	0	1	1	0	0	0	0
2024/06/01 11:30:00	0	0	0	0	0	0	0	0	0	0	0	0	0	0	1	0	0	0	0	2	0	0	0	0
2024/06/01 11:45:00	0	0	0	0	0	0	0	0	1	0	0	0	0	2	0	0	0	0	0	0	0	0	0	0
2024/06/01 12:00:00	0	0	0	0	0	0	0	0	0	0	0	0	0	2	0	0	0	0	0	0	0	0	0	0
2024/06/01 12:15:00	0	0	0	0	0	0	0	0	0	0	0	0	0	0	0	0	0	0	0	1	0	0	0	0
2024/06/01 12:30:00	0	0	0	0	0	0	0	0	0	0	0	0	0	2	0	0	0	0	0	1	0	0	0	0
2024/06/01 12:45:00	0	0	0	0	0	0	0	0	0	0	0	0	0	1	0	0	0	0	0	1	0	0	0	0
Total	0	1	0	0	0	0	1	0	1	0	0	0	0	9	1	0	0	0	1	7	0	0	0	0

Articulated Trucks

Leg Direction Start Time	Verplank Road Eastbound						Verplank Road Westbound						Oswego Road Northbound						Oswego Road Southbound					
	Left						Left						Left						Left					
	Thru	Right	U-Turn	Peds CW	Peds CCW		Thru	Right	U-Turn	Peds CW	Peds CCW		Thru	Right	U-Turn	Peds CW	Peds CCW		Thru	Right	U-Turn	Peds CW	Peds CCW	
2024/06/01 11:00:00	0	0	0	0	0	0	0	0	0	0	0	0	0	0	0	0	0	0	0	1	0	0	0	0
2024/06/01 11:15:00	0	0	0	0	0	0	0	0	0	0	0	0	0	0	0	0	0	0	0	0	0	0	0	0
2024/06/01 11:30:00	0	0	0	0	0	0	0	0	0	0	0	0	0	0	0	0	0	0	0	0	0	0	0	0
2024/06/01 11:45:00	0	0	0	0	0	0	0	0	0	0	0	0	0	0	0	0	0	0	0	0	0	0	0	0
2024/06/01 12:00:00	0	0	0	0	0	0	0	0	0	0	0	0	0	0	0	0	0	0	0	0	0	0	0	0
2024/06/01 12:15:00	0	0	0	0	0	0	0	0	0	0	0	0	0	0	0	0	0	0	0	0	0	0	0	0
2024/06/01 12:30:00	0	0	0	0	0	0	0	0	0	0	0	0	0	0	0	0	0	0	0	0	0	0	0	0
2024/06/01 12:45:00	0	0	0	0	0	0	0	0	0	0	0	0	0	0	0	0	0	0	0	0	0	0	0	0
Total	0	0	0	0	0	0	0	0	0	0	0	0	0	0	0	0	0	0	0	1	0	0	0	0

Buses

Leg Direction Start Time	Verplank Road Eastbound						Verplank Road Westbound						Oswego Road Northbound						Oswego Road Southbound					
	Left						Left						Left						Left					
	Thru	Right	U-Turn	Peds CW	Peds CCW		Thru	Right	U-Turn	Peds CW	Peds CCW		Thru	Right	U-Turn	Peds CW	Peds CCW		Thru	Right	U-Turn	Peds CW	Peds CCW	
2024/06/01 11:00:00	0	0	0	0	0	0	0	0	0	0	0	0	0	0	0	0	0	0	0	1	0	0	0	0
2024/06/01 11:15:00	0	0	0	0	0	0	0	0	0	0	0	0	0	1	0	0	0	0	0	0	0	0	0	0
2024/06/01 11:30:00	0	0	0	0	0	0	0	0	0	0	0	0	0	1	0	0	0	0	0	1	0	0	0	0
2024/06/01 11:45:00	0	0	0	0	0	0	0	0	0	0	0	0	0	0	0	0	0	0	0	0	0	0	0	0
2024/06/01 12:00:00	0	0	0	0	0	0	0	0	0	0	0	0	0	0	0	0	0	0	0	0	0	0	0	0
2024/06/01 12:15:00	0	0	0	0	0	0	0	0	0	0	0	0	0	0	0	0	0	0	0	0	0	0	0	0
2024/06/01 12:30:00	0	0	0	0	0	0	0	0	0	0	0	0	0	0	0	0	0	0	0	0	0	0	0	0
2024/06/01 12:45:00	0	0	0	0	0	0	0	0	0	0	0	0	0	0	0	0	0	0	0	0	0	0	0	0
Total	0	0	0	0	0	0	0	0	0	0	0	0	0	2	0	0	0	0	0	2	0	0	0	0

Pedestrians

[illegible]

Bicycles on Road

Leg Direction Start Time	Verplank Road Eastbound						Verplank Road Westbound						Oswego Road Northbound						Oswego Road Southbound					
	Left						Left						Left						Left					
	Thru	Right	U-Turn	Peds CW	Peds CCW		Thru	Right	U-Turn	Peds CW	Peds CCW		Thru	Right	U-Turn	Peds CW	Peds CCW		Thru	Right	U-Turn	Peds CW	Peds CCW	
2024/06/01 11:00:00	0	0	0	0	0	0	0	0	0	0	0	0	0	0	0	0	0	0	0	0	0	0	0	0
2024/06/01 11:15:00	0	0	0	0	0	0	0	0	1	0	0	0	0	0	0	0	0	0	0	0	0	0	0	0
2024/06/01 11:30:00	0	0	0	0	0	0	0	0	0	0	0	0	0	0	0	0	0	0	0	0	0	0	0	0
2024/06/01 11:45:00	0	0	0	0	0	0	0	0	0	0	0	0	0	0	1	0	0	0	0	0	0	0	0	0
2024/06/01 12:00:00	0	0	0	0	0	0	0	0	0	0	0	0	0	0	0	0	0	0	0	0	0	0	0	0
2024/06/01 12:15:00	0	0	0	0	0	0	0	0	0	0	0	0	0	0	0	0	0	0	0	0	0	0	0	0
2024/06/01 12:30:00	0	0	0	0	0	0	0	0	0	0	0	0	0	0	0	0	0	0	0	0	0	0	0	0
2024/06/01 12:45:00	0	0	0	0	0	0	0	0	0	0	0	0	0	0	0	0	0	0	0	1	0	0	0	0
Total	0	0	0	0	0	0	0	0	1	0	0	0	0	0	1	0	0	0	0	1	0	0	0	0

Bicycles on Crosswalk

Long Direction Start Time	Verde Road Eastbound Left						Verde Road Westbound Left						Osage Road Northbound Left						Osage Road Southbound Left					
	Thru	Right	U-Turn	Peds CW	Peds CCW		Thru	Right	U-Turn	Peds CW	Peds CCW		Thru	Right	U-Turn	Peds CW	Peds CCW		Thru	Right	U-Turn	Peds CW	Peds CCW	
20240601 11:00:00	0	0	0	0	0		0	0	0	0	0		0	0	0	0	0		0	0	0	0	0	
20240601 11:15:00	0	0	0	0	0		0	0	0	0	0		0	0	0	0	0		0	0	0	0	0	
20240601 11:30:00	0	0	0	0	0		0	0	0	0	0		0	0	0	0	0		0	0	0	0	0	
20240601 11:45:00	0	0	0	0	0		0	0	0	0	0		0	0	0	0	0		0	0	0	0	0	
20240601 12:00:00	0	0	0	0	0		0	0	0	0	0		0	0	0	0	0		0	0	0	0	0	
20240601 12:15:00	0	0	0	0	0		0	0	0	0	0		0	0	0	0	0		0	0	0	0	0	
20240601 12:30:00	0	0	0	0	0		0	0	0	0	0		0	0	0	0	0		0	0	0	0	0	
20240601 12:45:00	0	0	0	0	0		0	0	0	0	0		0	0	0	0	0		0	0	0	0	0	
Total	0	0	0	0	0		0	0	0	0	0		0	0	0	0	0		0	0	0	0	0	

Total Volume Class Breakdown

Leg Direction	Verstark Road Eastbound						Verstark Road Westbound						Oswego Road Northbound						Oswego Road Southbound						App Total	Peds CW	Peds CCW	Int Total	Cross Total
	Thru	Right	U-Turn	App Total	Peds CW	Peds CCW	Thru	Right	U-Turn	App Total	Peds CW	Peds CCW	Thru	Right	U-Turn	App Total	Peds CW	Peds CCW	Thru	Right	U-Turn	App Total	Peds CW	Peds CCW					
2024/06/01 11:00:00	0	1	0	0	1	0	0	10	0	0	0	0	63	10	0	73	0	0	3	71	1	0	75	0	0	155	0		
2024/06/01 11:15:00	0	0	1	0	1	0	0	12	0	4	0	16	0	0	0	56	12	0	68	0	0	0	68	0	0	133	0		
2024/06/01 11:30:00	0	1	0	0	1	0	0	12	1	8	0	21	0	0	0	72	14	0	86	0	0	0	82	0	0	158	0		
2024/06/01 11:45:00	0	0	0	0	0	0	0	12	0	11	0	23	0	0	0	74	14	0	88	0	0	1	77	1	0	79	0		
2024/06/01 12:00:00	0	0	0	0	0	0	0	15	1	5	0	21	0	0	1	68	11	0	80	0	0	2	51	0	0	154	0		
2024/06/01 12:15:00	1	0	0	0	1	0	0	15	0	4	0	19	0	0	0	83	17	0	100	0	0	2	55	0	0	97	0		
2024/06/01 12:30:00	0	0	0	0	0	0	0	9	0	8	0	17	0	0	1	72	10	0	83	0	0	1	63	1	0	65	0		
2024/06/01 12:45:00	4	0	0	0	4	0	0	13	0	3	0	16	0	0	0	66	12	0	72	0	0	3	65	0	0	53	0		
Grand Total	5	2	1	0	8	0	0	58	2	49	0	149	0	0	2	557	101	0	660	0	0	24	524	4	0	532	0		
% Approach	62.5%	25.0%	12.5%	0.0%	0.6%			68.8%	1.3%	32.0%	0.0%	11.0%			0.3%	84.4%	15.3%	0.0%	48.8%			4.0%	94.7%	0.8%	0.0%	39.4%			
% Total	0.4%	0.1%	0.1%	0.0%	0.6%			7.3%	0.1%	3.6%	0.0%	11.0%			0.1%	41.3%	7.5%	0.0%	3			1.8%	37.4%	0.3%	0.0%	39.4%			
% Motorcycles	0	0	0	0	0			3	0	3	0	6			0	3	0	0	3			0	4	0	0	4			
% Single-Unit Trucks	0.0%	0.0%	0.0%	0.0%	0.0%			3.1%	0.0%	6.1%	0.0%	4.9%			0.0%	0.5%	0.0%	0.0%	0.5%			0.0%	0.8%	0.0%	0.0%	0.8%			
% Articulated Trucks	5	1	1	0	7			94	2	44	0	140			2	543	99	0	644			23	480	4	0	515			
% Buses	100.0%	50.0%	100.0%	0.0%	87.5%			95.9%	100.0%	89.8%	0.0%	94.0%			100.0%	97.5%	98.0%	0.0%	97.6%			95.8%	97.0%	#####	0.0%	97.0%			
% Pedestrians	0	1	0	0	1			1	0	1	0	2			0	9	1	0	10			1	7	0	0	5			
% Bicycles on Road	0.0%	50.0%	0.0%	0.0%	12.5%			1.0%	0.0%	2.0%	0.0%	1.3%			0.0%	1.6%	1.0%	0.0%	1.5%			4.2%	1.4%	0.0%	0.0%	1.5%			
% Bicycles on Crosswalk	0	0	0	0	0			0	0	0	0	0			0	0	0	0	0			0	1	0	0	1			
% Pedestrians	0.0%	0.0%	0.0%	0.0%	0.0%			0.0%	0.0%	0.0%	0.0%	0.0%			0.0%	0.0%	0.0%	0.0%	0.0%			0.0%	0.2%	0.0%	0.0%	0.2%			
% Bicycles on Road	0.0%	0.0%	0.0%	0.0%	0.0%			0.0%	0.0%	0.0%	0.0%	0.0%			0.0%	0.0%	0.0%	0.0%	0.0%			0.0%	0.4%	0.0%	0.0%	0.4%			
Start Time		Thru		Right		U-Turn		App Total		Peds CW	Peds CCW	Thru		Right		U-Turn		App Total		Peds CW	Peds CCW	Thru		Right		U-Turn		App Total		Peds CW	Peds CCW	Thru		Right		U-Turn		App Total		Peds CW	Peds CCW	Inst Total	Cross Total			
2020/05/05 12:20:00		0	0	0	0	0	0	0	0	0	0	0	15	1	5	0	0	21	0	0	0	1	68	11	0	0	0	80	0	0	0	0	51	0	0	0	51	0	0	0	354	0				
2020/05/05 12:20:00		0	0	0	0	0	0	0	0	0	0	0	0	0	4	0	0	13	0	0	0	19	82	17	0	0	0	119	0	0	0	0	119	0	0	0	119	0	0	0	380	0				
2020/05/05 12:20:00		0	0	0	0	0	0	0	0	0	0	0	0	0	0	0	0	17	0	0	0	1	72	30	0	0	0	83	0	0	0	0	83	0	0	0	83	0	0	0	360	0				
2020/05/05 12:20:00		0	0	0	0	0	0	0	0	0	0	0	0	0	0	0	0	15	0	0	0	0	83	87	0	0	0	87	0	0	0	0	87	0	0	0	87	0	0	0	360	0				
2020/05/05 12:20:00		0	0	0	0	0	0	0	0	0	0	0	0	0	0	0	0	0	0	0	0	0	0	0	0	0	0	0	0	0	0	0	0	0	0	0	0	0	0	0	360	0				
Grand Total		0.0%	0.0%	0.0%	0.0%	0.0%	0.0%	0.0%	0.0%	0.0%	0.0%	32.0%	1.4%	27.0%	0.0%	0.0%	0.0%	73.0%	0.0%	0.0%	0.0%	202.0%	51.0%	0.0%	0.0%	0.0%	255.0%	0.0%	0.0%	0.0%	0.0%	255.0%	0.0%	0.0%	0.0%	255.0%	0.0%	0.0%	0.0%	255.0%	0.0%	0.0%	0.0%	631.0%	0.0%	
% Approach		0.0%	0.0%	0.0%	0.0%	0.0%	0.0%	0.0%	0.0%	0.0%	0.0%	8.0%	0.2%	2.1%	0.0%	0.0%	0.0%	11.2%	0.0%	0.0%	0.0%	44.9%	7.8%	0.0%	0.0%	0.0%	52.8%	0.0%	0.0%	0.0%	0.0%	52.8%	0.0%	0.0%	0.0%	52.8%	0.0%	0.0%	0.0%	22.8%	0.0%	0.0%	0.0%	6.81	0.0%	
% Motorcycles		0.31%	0.0%	0.0%	0.0%	0.0%	0.0%	0.0%	0.0%	0.0%	0.0%	0.0%	0.0%	0.0%	0.0%	0.0%	0.0%	0.0%	0.0%	0.0%	0.0%	0.0%	0.0%	0.0%	0.0%	0.0%	0.0%	0.0%	0.0%	0.0%	0.0%	0.0%	0.0%	0.0%	0.0%	0.0%	0.0%	0.0%	0.0%	0.0%	0.0%	0.0%	0.0%	0.0%		
% Motorcycles		0.0%	0.0%	0.0%	0.0%	0.0%	0.0%	0.0%	0.0%	0.0%	0.0%	0.0%	0.0%	0.0%	0.0%	0.0%	0.0%	0.0%	0.0%	0.0%	0.0%	0.0%	0.0%	0.0%	0.0%	0.0%	0.0%	0.0%	0.0%	0.0%	0.0%	0.0%	0.0%	0.0%	0.0%	0.0%	0.0%	0.0%	0.0%	0.0%	0.0%	0.0%	0.0%	0.0%	0.0%	
% CARS		100.0%	0.0%	0.0%	0.0%	0.0%	0.0%	0.0%	0.0%	0.0%	0.0%	100.0%	0.0%	100.0%	0.0%	0.0%	0.0%	100.0%	0.0%	0.0%	0.0%	99.9%	100.0%	0.0%	0.0%	0.0%	99.9%	100.0%	0.0%	0.0%	0.0%	0.0%	99.9%	100.0%	0.0%	0.0%	0.0%	99.9%	100.0%	0.0%	0.0%	0.0%	99.9%	0.0%	0.0%	
% Single-Unit Trucks		0.0%	0.0%	0.0%	0.0%	0.0%	0.0%	0.0%	0.0%	0.0%	0.0%	0.0%	0.0%	0.0%	0.0%	0.0%	0.0%	0.0%	0.0%	0.0%	0.0%	0.0%	0.0%	0.0%	0.0%	0.0%	0.0%	0.0%	0.0%	0.0%	0.0%	0.0%	0.0%	0.0%	0.0%	0.0%	0.0%	0.0%	0.0%	0.0%	0.0%	0.0%	0.0%	0.0%		
% Articulated Trucks		0.0%	0.0%	0.0%	0.0%	0.0%	0.0%	0.0%	0.0%	0.0%	0.0%	0.0%	0.0%	0.0%	0.0%	0.0%	0.0%	0.0%	0.0%	0.0%	0.0%	0.0%	0.0%	0.0%	0.0%	0.0%	0.0%	0.0%	0.0%	0.0%	0.0%	0.0%	0.0%	0.0%	0.0%	0.0%	0.0%	0.0%	0.0%	0.0%	0.0%	0.0%	0.0%	0.0%		
% Articulated Trucks		0.0%	0.0%	0.0%	0.0%	0.0%	0.0%	0.0%	0.0%	0.0%	0.0%	0.0%	0.0%	0.0%	0.0%	0.0%	0.0%	0.0%	0.0%	0.0%	0.0%	0.0%	0.0%	0.0%	0.0%	0.0%	0.0%	0.0%	0.0%	0.0%	0.0%	0.0%	0.0%	0.0%	0.0%	0.0%	0.0%	0.0%	0.0%	0.0%	0.0%	0.0%	0.0%	0.0%	0.0%	
% Buses		0.0%	0.0%	0.0%	0.0%	0.0%	0.0%	0.0%	0.0%	0.0%	0.0%	0.0%	0.0%	0.0%	0.0%	0.0%	0.0%	0.0%	0.0%	0.0%	0.0%	0.0%	0.0%	0.0%	0.0%	0.0%	0.0%	0.0%	0.0%	0.0%	0.0%	0.0%	0.0%	0.0%	0.0%	0.0%	0.0%	0.0%	0.0%	0.0%	0.0%	0.0%	0.0%	0.0%	0.0%	
% Bicycles on Road		0.0%	0.0%	0.0%	0.0%	0.0%	0.0%	0.0%	0.0%	0.0%	0.0%	0.0%	0.0%	0.0%	0.0%	0.0%	0.0%	0.0%	0.0%	0.0%	0.0%	0.0%	0.0%	0.0%	0.0%	0.0%	0.0%	0.0%	0.0%	0.0%	0.0%	0.0%	0.0%	0.0%	0.0%	0.0%	0.0%	0.0%	0.0%	0.0%	0.0%	0.0%	0.0%	0.0%	0.0%	
% Bicycles on Road		0.0%	0.0%	0.0%	0.0%	0.0%	0.0%	0.0%	0.0%	0.0%	0.0%	0.0%	0.0%	0.0%	0.0%	0.0%	0.0%	0.0%	0.0%	0.0%	0.0%	0.0%	0.0%	0.0%	0.0%	0.0%	0.0%	0.0%	0.0%	0.0%	0.0%	0.0%	0.0%	0.0%	0.0%	0.0%	0.0%	0.0%	0.0%	0.0%	0.0%	0.0%	0.0%	0.0%	0.0%	
% Pedestrians		0.0%	0.0%	0.0%	0.0%	0.0%	0.0%	0.0%	0.0%	0.0%	0.0%	0.0%	0.0%	0.0%	0.0%	0.0%	0.0%	0.0%	0.0%	0.0%	0.0%	0.0%	0.0%	0.0%	0.0%	0.0%	0.0%	0.0%	0.0%	0.0%	0.0%	0.0%	0.0%	0.0%	0.0%	0.0%	0.0%	0.0%	0.0%	0.0%	0.0%	0.0%	0.0%	0.0%	0.0%	
% Pedestrians		0.0%	0.0%	0.0%	0.0%	0.0%	0.0%	0.0%	0.0%	0.0%	0.0%	0.0%	0.0%	0.0%	0.0%	0.0%	0.0%	0.0%	0.0%	0.0%	0.0%	0.0%	0.0%	0.0%	0.0%	0.0%	0.0%	0.0%	0.0%	0.0%	0.0%	0.0%	0.0%	0.0%	0.0%	0.0%	0.0%	0.0%	0.0%	0.0%	0.0%	0.0%	0.0%	0.0%	0.0%	0.0%
% Bicycles on Crosswalk		0.0%	0.0%	0.0%	0.0%	0.0%	0.0%	0.0%	0.0%	0.0%	0.0%	0.0%	0.0%	0.0%	0.0%	0.0%	0.0%	0.0%	0.0%	0.0%	0.0%	0.0%	0.0%	0.0%	0.0%	0.0%	0.0%	0.0%	0.0%	0.0%	0.0%	0.0%	0.0%	0.0%	0.0%	0.0%	0.0%	0.0%	0.0%	0.0%	0.0%	0.0%	0.0%	0.0%	0.0%	0.0%
% Bicycles on Crosswalk		0.0%	0.0%	0.0%	0.0%	0.0%	0.0%	0.0%	0.0%	0.0%	0.0%	0.0%	0.0%	0.0%	0.0%	0.0%	0.0%	0.0%	0.0%	0.0%	0.0%	0.0%	0.0%	0.0%	0.0%	0.0%	0.0%	0.0%	0.0%	0.0%	0.0%	0.0%	0.0%	0.0%	0.0%	0.0%	0.0%	0.0%	0.0%	0.0%	0.0%	0.0%	0.0%	0.0%	0.0%	0.0%



Project	GTS
Project Code	11778
Site Name	11778-16B
Legs and Movements	All Processed Legs & Mo
Bin Size	15 minutes
Survey Date	2024/06/01, Saturday
Location	Verplank Road & Oswego
Latitude and Longitude	43.194160, -76.276390

	Start	End	PHF
AM Peak	2024/06/01 12:00:00	2024/06/01 13:00:00	0.92

L4

Turning Movement Data

Leg	Verplank Road							Verplank Road							Oswego Road							Oswego Road							Total	
Direction	Eastbound							Westbound							Northbound							Southbound								
Start Time	Left	Thru	Right	U-Turn	App Total	Peds CW	Peds CCW	Left	Thru	Right	U-Turn	App Total	Peds CW	Peds CCW	Left	Thru	Right	U-Turn	App Total	Peds CW	Peds CCW	Left	Thru	Right	U-Turn	App Total	Peds CW	Peds CCW		
11:00:00 AM	0	1	0	0	1	0	0	10	0	6	0	16	0	0	0	63	10	0	73	0	0	3	71	1	0	75	0	0	165	
11:15:00 AM	0	0	1	0	1	0	0	12	0	4	0	16	0	0	0	56	12	0	68	0	0	4	63	1	0	68	0	0	153	
11:30:00 AM	0	1	0	0	1	0	0	12	1	8	0	21	0	0	0	72	14	0	86	0	0	6	76	0	0	82	0	0	190	
11:45:00 AM	0	0	0	0	0	0	0	12	0	11	0	23	0	0	0	74	14	0	88	0	0	1	77	1	0	79	0	0	190	
Hourly Total	0	2	1	0	3	0	0	46	1	29	0	76	0	0	0	265	50	0	315	0	0	14	287	3	0	304	0	0	698	
12:00:00 PM	0	0	0	0	0	0	0	15	1	5	0	21	0	0	0	1	68	11	0	80	0	0	2	51	0	0	53	0	0	154
12:15:00 PM	1	0	0	0	1	0	0	15	0	4	0	19	0	0	0	83	17	0	100	0	0	2	55	0	0	57	0	0	177	
12:30:00 PM	0	0	0	0	0	0	0	9	0	8	0	17	0	0	0	1	72	10	0	83	0	0	1	63	1	0	65	0	0	165
12:45:00 PM	4	0	0	0	4	0	0	13	0	3	0	16	0	0	0	69	13	0	82	0	0	5	48	0	0	53	0	0	155	
Hourly Total	5	0	0	0	5	0	0	52	1	20	0	73	0	0	0	2	292	51	0	345	0	0	10	217	1	0	228	0	0	651
Grand Total	5	2	1	0	8	0	0	98	2	49	0	149	0	0	0	2	557	101	0	660	0	0	24	504	4	0	532	0	0	1349
% Approach	62.5%	25.0%	12.5%	0.0%	0.0%	0.0%	0.0%	65.8%	1.3%	32.9%	0.0%	0.0%	0.0%	0.0%	0.3%	84.4%	15.3%	0.0%	0.0%	0.0%	0.0%	4.5%	94.7%	0.8%	0.0%	0.0%	0.0%	0.0%	0.0%	
% Total	0.4%	0.1%	0.1%	0.0%	0.6%	0.0%	0.0%	7.3%	0.1%	3.6%	0.0%	11.0%	0.0%	0.0%	0.1%	41.3%	7.5%	0.0%	48.9%	0.0%	0.0%	1.8%	37.4%	0.3%	0.0%	39.4%	0.0%	0.0%	0.0%	
Lights	5	2	1	0	8	0	0	98	2	49	0	149	0	0	0	2	555	101	0	658	0	0	24	501	4	0	529	0	0	1344
% Lights	100.0%	100.0%	100.0%	0.0%	100.0%	0.0%	0.0%	100.0%	100.0%	100.0%	0.0%	100.0%	0.0%	0.0%	100.0%	99.6%	100.0%	0.0%	99.7%	0.0%	0.0%	100.0%	99.4%	100.0%	0.0%	99.4%	0.0%	0.0%	99.6%	
HV	0	0	0	0	0	0	0	0	0	0	0	0	0	0	0	2	0	0	2	0	0	0	3	0	0	3	0	0	5	
% HV	0.0%	0.0%	0.0%	0.0%	0.0%	0.0%	0.0%	0.0%	0.0%	0.0%	0.0%	0.0%	0.0%	0.0%	0.0%	0.4%	0.0%	0.0%	0.3%	0.0%	0.0%	0.0%	0.6%	0.0%	0.0%	0.6%	0.0%	0.0%	0.4%	
Pedestrians	0	0	0	0	0	0	0	0	0	0	0	0	0	0	0	0	0	0	0	0	0	0	0	0	0	0	0	0	0	
% Pedestrians	0.0%	0.0%	0.0%	0.0%	0.0%	0.0%	0.0%	0.0%	0.0%	0.0%	0.0%	0.0%	0.0%	0.0%	0.0%	0.0%	0.0%	0.0%	0.0%	0.0%	0.0%	0.0%	0.0%	0.0%	0.0%	0.0%	0.0%	0.0%	0.0%	
Bicycles on Crosswalk	0	0	0	0	0	0	0	0	0	0	0	0	0	0	0	0	0	0	0	0	0	0	0	0	0	0	0	0	0	
% Bicycles on Crosswalk	0.0%	0.0%	0.0%	0.0%	0.0%	0.0%	0.0%	0.0%	0.0%	0.0%	0.0%	0.0%	0.0%	0.0%	0.0%	0.0%	0.0%	0.0%	0.0%	0.0%	0.0%	0.0%	0.0%	0.0%	0.0%	0.0%	0.0%	0.0%	0.0%	

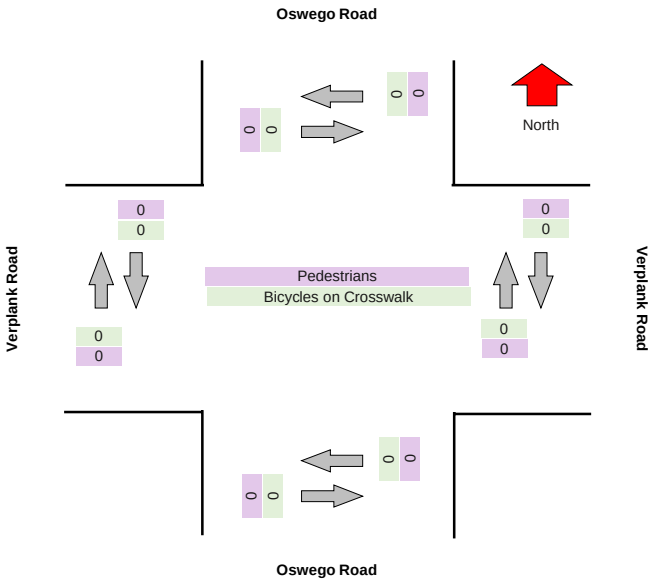
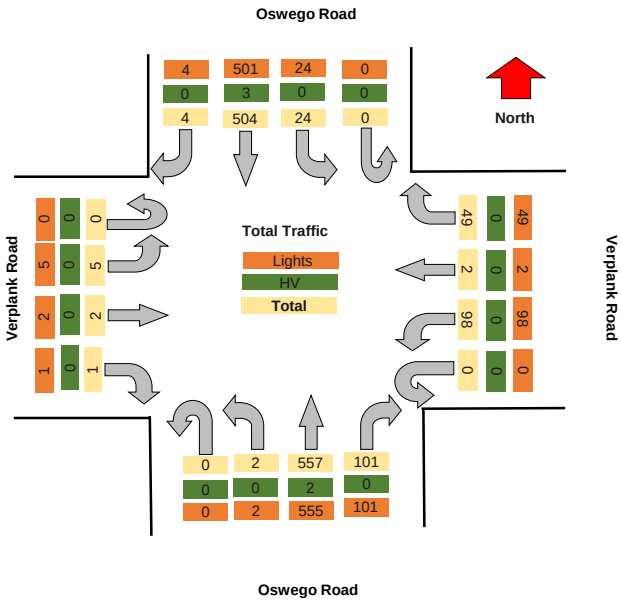


Turning Movement Peak Hour Data (AM)

#####

For Print	Verplank Road							Verplank Road							Oswego Road							Oswego Road							Total
	Eastbound							Westbound							Northbound							Southbound							
	Direction	Left	Thru	Right	U-Turn	App Total	Peds CW	Peds CCW	Left	Thru	Right	U-Turn	App Total	Peds CW	Peds CCW	Left	Thru	Right	U-Turn	App Total	Peds CW	Peds CCW	Left	Thru	Right	U-Turn	App Total	Peds CW	
Start Time	Left	Thru	Right	U-Turn	App Total	Peds CW	Peds CCW	Left	Thru	Right	U-Turn	App Total	Peds CW	Peds CCW	Left	Thru	Right	U-Turn	App Total	Peds CW	Peds CCW	Left	Thru	Right	U-Turn	App Total	Peds CW	Peds CCW	
12:00:00 PM	0	0	0	0	0	0	0	15	1	5	0	21	0	0	1	68	11	0	80	0	0	2	51	0	0	53	0	0	
12:15:00 PM	1	0	0	0	1	0	0	15	0	4	0	19	0	0	0	83	17	0	100	0	0	2	55	0	0	57	0	0	
12:30:00 PM	0	0	0	0	0	0	0	9	0	8	0	17	0	0	1	72	10	0	83	0	0	1	63	1	0	65	0	0	
12:45:00 PM	4	0	0	0	4	0	0	13	0	3	0	16	0	0	0	69	13	0	82	0	0	5	48	0	0	53	0	0	
Grand Total	5	0	0	0	5	0	0	52	1	20	0	73	0	0	2	292	51	0	345	0	0	10	217	1	0	228	0	0	
% Approach	100.0%	0.0%	0.0%	0.0%	0.0%	0.0%	0.0%	71.2%	1.4%	27.4%	0.0%	0.0%	0.0%	0.0%	0.6%	84.6%	14.8%	0.0%	0.0%	0.0%	0.0%	4.4%	95.2%	0.4%	0.0%	0.0%	0.0%	0.0%	
% Total	0.8%	0.0%	0.0%	0.0%	0.8%	0.0%	0.0%	8.0%	0.2%	3.1%	0.0%	11.2%	0.0%	0.0%	0.3%	44.9%	7.8%	0.0%	53.0%	0.0%	0.0%	1.5%	33.3%	0.2%	0.0%	35.0%	0.0%	0.0%	
PHF	0.313	0.000	0.000	0.000	0.313	0.000	0.000	0.867	0.250	0.625	0.000	0.869	0.000	0.000	0.500	0.880	0.750	0.000	0.863	0.000	0.000	0.500	0.861	0.250	0.000	0.877	0.000	0.000	
Lights	5	0	0	0	5	0	0	52	1	20	0	73	0	0	2	292	51	0	345	0	0	10	217	1	0	228	0	0	
% Lights	100.0%	0.0%	0.0%	0.0%	100.0%	0.0%	0.0%	100.0%	100.0%	100.0%	0.0%	100.0%	0.0%	0.0%	100.0%	100.0%	100.0%	0.0%	100.0%	0.0%	0.0%	100.0%	100.0%	100.0%	0.0%	100.0%	0.0%	0.0%	
HV	0	0	0	0	0	0	0	0	0	0	0	0	0	0	0	0	0	0	0	0	0	0	0	0	0	0	0	0	
% HV	0.0%	0.0%	0.0%	0.0%	0.0%	0.0%	0.0%	0.0%	0.0%	0.0%	0.0%	0.0%	0.0%	0.0%	0.0%	0.0%	0.0%	0.0%	0.0%	0.0%	0.0%	0.0%	0.0%	0.0%	0.0%	0.0%	0.0%	0.0%	
Pedestrians	0	0	0	0	0	0	0	0	0	0	0	0	0	0	0	0	0	0	0	0	0	0	0	0	0	0	0	0	
% Pedestrians	0.0%	0.0%	0.0%	0.0%	0.0%	0.0%	0.0%	0.0%	0.0%	0.0%	0.0%	0.0%	0.0%	0.0%	0.0%	0.0%	0.0%	0.0%	0.0%	0.0%	0.0%	0.0%	0.0%	0.0%	0.0%	0.0%	0.0%	0.0%	
Bicycles on Crosswalk	0	0	0	0	0	0	0	0	0	0	0	0	0	0	0	0	0	0	0	0	0	0	0	0	0	0	0	0	
% Bicycles on Crosswalk	0.0%	0.0%	0.0%	0.0%	0.0%	0.0%	0.0%	0.0%	0.0%	0.0%	0.0%	0.0%	0.0%	0.0%	0.0%	0.0%	0.0%	0.0%	0.0%	0.0%	0.0%	0.0%	0.0%	0.0%	0.0%	0.0%	0.0%	0.0%	

L4

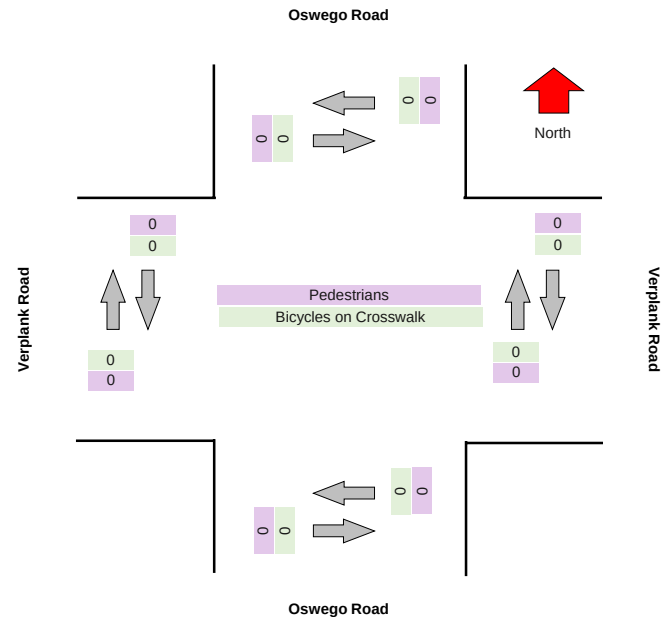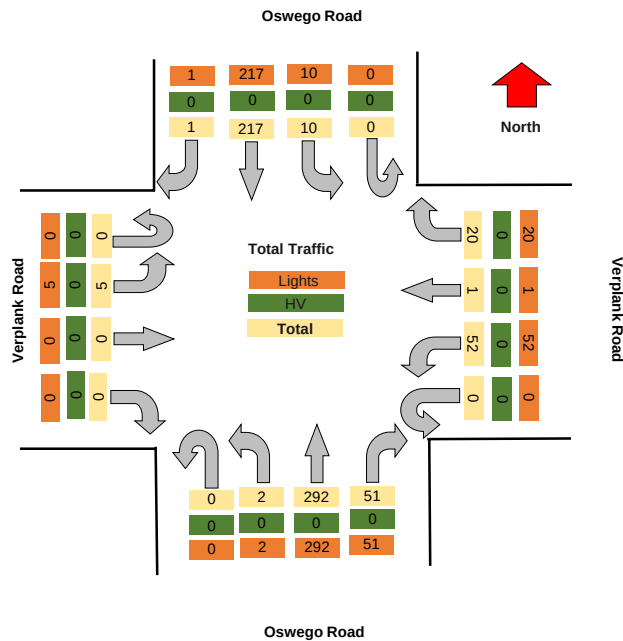


Summary

Project	GTS
Project Code	11778
Site Name	11778-17
Legs and Movements	All Processed Legs & Movement
Bin Size	15 minutes
Survey Date	2024/05/16, Thursday
Location	Morgan Road & Great Northern
Latitude and Longitude	43.191330 -76.216630

	Start	End	PHF
AM Peak	2024/05/16 07:15:00	2024/05/16 08:15:00	0.86

Turning Movement Data

Leg Direction	Great Northern Mail Access						Morgan Rd						Morgan Rd						Total
	Left	Thru	Right	App Total	Left/Thru	Right/Total	Left	Thru	Right	App Total	Left/Thru	Right/Total	Left	Thru	Right	App Total	Left/Thru	Right/Total	
Start Time																			
7:00:00 AM	0	1	0	1	0	0	3	39	0	42	0	0	96	0	0	96	0	0	135
7:15:00 AM	1	4	0	5	0	0	2	39	0	41	0	0	98	3	0	101	0	0	147
7:30:00 AM	1	0	0	1	0	0	6	36	0	42	0	0	112	3	0	115	0	0	158
7:45:00 AM	3	4	0	7	0	0	7	31	0	38	0	0	122	6	0	128	0	0	170
Hourly Total	5	9	0	14	0	0	16	139	0	155	0	0	428	14	0	442	0	0	611
8:00:00 AM	2	2	0	4	0	0	3	24	0	27	0	0	84	5	0	89	0	0	120
8:15:00 AM	0	1	0	1	0	0	4	36	0	40	0	0	80	5	0	85	0	0	116
8:30:00 AM	5	3	0	8	0	0	5	45	0	50	0	0	87	6	0	93	0	0	151
8:45:00 AM	4	3	0	7	0	0	8	40	0	48	0	0	88	4	0	92	0	0	127
Hourly Total	12	9	0	21	0	0	20	150	0	170	0	0	320	20	0	340	0	0	504
% Approach	47.1%	32.9%	0.0%	8.0%	0.0%	0.0%	11.3%	88.8%	0.0%	8.0%	0.0%	0.0%	85.8%	4.4%	0.0%	8.0%	0.0%	0.0%	1.3%
% Total	1.4%	1.0%	0.0%	3.0%	0.0%	0.0%	3.2%	25.0%	0.0%	28.2%	0.0%	0.0%	65.8%	3.0%	0.0%	68.8%	0.0%	0.0%	10.0%
Lefts	12	9	0	21	0	0	20	150	0	170	0	0	320	20	0	340	0	0	504
% Lefts	100.0%	100.0%	0.0%	100.0%	0.0%	0.0%	100.0%	97.8%	0.0%	98.1%	0.0%	0.0%	99.1%	100.0%	0.0%	99.1%	0.0%	0.0%	0.0%
% HtV	0.0%	0.0%	0.0%	0.0%	0.0%	0.0%	0.0%	2.1%	0.0%	1.0%	0.0%	0.0%	0.0%	0.0%	0.0%	0.0%	0.0%	0.0%	0.0%
% Pedestrians	0.0%	0.0%	0.0%	0.0%	0.0%	0.0%	0.0%	0.0%	0.0%	0.0%	0.0%	0.0%	0.0%	0.0%	0.0%	0.0%	0.0%	0.0%	0.0%
% Bicycles on Crosswalk	0.0%	0.0%	0.0%	0.0%	0.0%	0.0%	0.0%	0.0%	0.0%	0.0%	0.0%	0.0%	0.0%	0.0%	0.0%	0.0%	0.0%	0.0%	0.0%

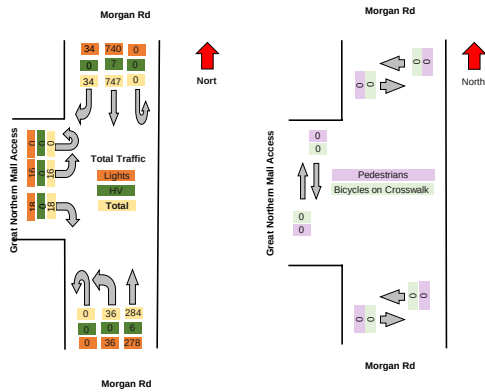


Summary

Turning Movement Peak Hour Data (AM)

#####

Leg Direction	Great Northern Mail Access						Morgan Rd						Morgan Rd						Total
	Left	Right	U-Turn	App Total	Ped. C/W	Bike C/W	Left	Right	U-Turn	App Total	Ped. C/W	Bike C/W	Thru	Right	U-Turn	App Total	Ped. C/W	Bike C/W	
Start Time																			
7:15:00 AM	1	4	0	5	0	0	2	39	0	41	0	0	96	3	0	99	0	0	147
7:30:00 AM	1	0	0	1	0	0	4	36	0	40	0	0	112	3	0	115	0	0	158
7:45:00 AM	3	4	0	7	0	0	7	31	0	38	0	0	122	8	0	130	0	0	175
8:00:00 AM	1	2	0	3	0	0	3	24	0	27	0	0	84	5	0	89	0	0	125
Grand Total	7	20	0	27	0	0	16	130	0	146	0	0	414	19	0	433	0	0	600
% Approach	41.2%	58.8%	0.0%	0.0%	0.0%	0.0%	12.2%	87.8%	0.0%	0.0%	0.0%	0.0%	55.8%	4.4%	0.0%	0.0%	0.0%	0.0%	
% Total	1.2%	1.7%	0.0%	2.8%	0.0%	0.0%	3.0%	21.7%	0.0%	24.7%	0.0%	0.0%	69.3%	3.2%	0.0%	72.5%	0.0%	0.0%	
Ped.	0.00%	0.00%	0.00%	0.00%	0.00%	0.00%	0.00%	0.00%	0.00%	0.00%	0.00%	0.00%	0.00%	0.00%	0.00%	0.00%	0.00%	0.00%	0.00%
Lights	17	19	0	37	0	0	16	129	0	145	0	0	404	19	0	423	0	0	587
% Lights	100.0%	100.0%	0.0%	100.0%	0.0%	0.0%	100.0%	99.2%	0.0%	99.3%	0.0%	0.0%	99.5%	100.0%	0.0%	99.5%	0.0%	0.0%	99.5%
HV	0	0	0	0	0	0	0	1	0	1	0	0	2	0	0	2	0	0	3
% HV	0.0%	0.0%	0.0%	0.0%	0.0%	0.0%	0.0%	0.8%	0.0%	0.7%	0.0%	0.0%	0.5%	0.0%	0.0%	0.5%	0.0%	0.0%	0.5%
Pedestrians	0	0	0	0	0	0	0	0	0	0	0	0	0	0	0	0	0	0	0
% Pedestrians	0.0%	0.0%	0.0%	0.0%	0.0%	0.0%	0.0%	0.0%	0.0%	0.0%	0.0%	0.0%	0.0%	0.0%	0.0%	0.0%	0.0%	0.0%	0.0%
Bicycles on Crosswalk	0	0	0	0	0	0	0	0	0	0	0	0	0	0	0	0	0	0	0
% Bicycles on Crosswalk	0.0%	0.0%	0.0%	0.0%	0.0%	0.0%	0.0%	0.0%	0.0%	0.0%	0.0%	0.0%	0.0%	0.0%	0.0%	0.0%	0.0%	0.0%	0.0%

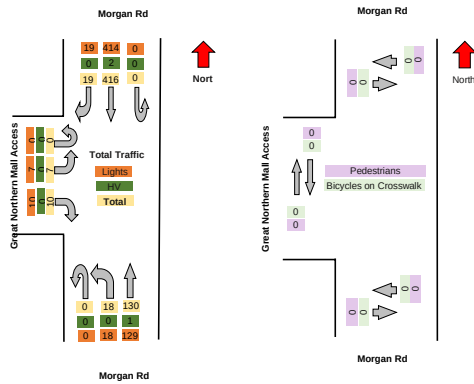

Summary



Motorcycles

Leg Direction Start Time	Great Northern Mall Access					Morgan Rd					Morgan Rd				
	Eastbound					Northbound					Southbound				
	Left	Right	U-Turn	Peds CW	Peds CCW	Left	Thru	U-Turn	Peds CW	Peds CCW	Thru	Right	U-Turn	Peds CW	Peds CCW
2024/05/16 07:50:00	0	0	0	0	0	0	0	1	0	0	0	1	0	0	0
2024/05/16 07:55:00	0	0	0	0	0	0	0	0	0	0	0	0	0	0	0
2024/05/16 07:50:00	0	0	0	0	0	0	0	0	0	0	0	0	0	0	0
2024/05/16 07:55:00	0	0	0	0	0	0	0	0	0	0	0	0	0	0	0
2024/05/16 08:00:00	0	0	0	0	0	0	0	0	0	0	0	0	0	0	0
2024/05/16 08:05:00	0	0	0	0	0	0	0	0	0	0	0	0	0	0	0
2024/05/16 08:10:00	0	0	0	0	0	0	0	0	0	0	0	0	0	0	0
2024/05/16 08:15:00	0	0	0	0	0	0	0	0	0	0	0	0	0	0	0
2024/05/16 08:20:00	0	0	0	0	0	0	0	0	0	0	0	0	0	0	0
2024/05/16 08:25:00	0	0	0	0	0	0	0	0	0	0	0	0	0	0	0
2024/05/16 08:30:00	0	0	0	0	0	0	0	0	0	0	0	0	0	0	0
2024/05/16 08:35:00	0	0	0	0	0	0	0	0	0	0	0	0	0	0	0
2024/05/16 08:40:00	0	0	0	0	0	0	0	0	0	0	0	0	0	0	0
2024/05/16 08:45:00	0	0	0	0	0	0	0	0	0	0	0	0	0	0	0
Total	0	0	0	0	0	0	0	2	0	0	0	1	0	0	0

Cars

Leg Direction Start Time	Great Northern Mall Access					Morgan Rd					Morgan Rd				
	Eastbound					Northbound					Southbound				
	Left	Right	U-Turn	Peds CW	Peds CCW	Left	Thru	U-Turn	Peds CW	Peds CCW	Thru	Right	U-Turn	Peds CW	Peds CCW
2024/05/16 07:50:00	0	1	0	0	0	0	1	30	0	0	0	92	0	0	0
2024/05/16 07:55:00	1	4	0	0	0	2	38	0	0	0	97	3	0	0	0
2024/05/16 07:50:00	1	0	0	0	0	6	35	0	0	0	108	3	0	0	0
2024/05/16 07:55:00	3	4	0	0	0	7	29	0	0	0	118	6	0	0	0
2024/05/16 08:00:00	2	2	0	0	0	3	24	0	0	0	80	5	0	0	0
2024/05/16 08:15:00	0	1	0	0	0	4	24	0	0	0	78	5	0	0	0
2024/05/16 08:30:00	5	3	0	0	0	5	39	0	0	0	84	6	0	0	0
2024/05/16 08:45:00	4	3	0	0	0	8	37	0	0	0	64	4	0	0	0
Total	16	18	0	0	0	36	205	0	0	0	721	34	0	0	0

Single-Unit Trucks

Leg Direction Start Time	Great Northern Mall Access					Morgan Rd					Morgan Rd				
	Eastbound					Northbound					Southbound				
	Left	Right	U-Turn	Peds CW	Peds CCW	Left	Thru	U-Turn	Peds CW	Peds CCW	Thru	Right	U-Turn	Peds CW	Peds CCW
2024/05/16 07:50:00	0	0	0	0	0	0	0	1	0	0	0	0	0	0	0
2024/05/16 07:55:00	0	0	0	0	0	0	0	1	0	0	0	0	0	0	0
2024/05/16 07:50:00	0	0	0	0	0	0	0	1	0	0	0	4	0	0	0
2024/05/16 07:45:00	0	0	0	0	0	0	0	2	0	0	0	4	0	0	0
2024/05/16 08:00:00	0	0	0	0	0	0	0	0	0	0	0	3	0	0	0
2024/05/16 08:15:00	0	0	0	0	0	0	0	1	0	0	0	1	0	0	0
2024/05/16 08:30:00	0	0	0	0	0	0	0	3	0	0	0	2	0	0	0
2024/05/16 08:45:00	0	0	0	0	0	0	0	2	0	0	0	2	0	0	0
Total	0	0	0	0	0	0	0	11	0	0	0	16	0	0	0

Articulated Trucks

Leg Direction Start Time	Great Northern Mall Access					Morgan Rd					Morgan Rd				
	Eastbound					Northbound					Southbound				
	Left	Right	U-Turn	Peds CW	Peds CCW	Left	Thru	U-Turn	Peds CW	Peds CCW	Thru	Right	U-Turn	Peds CW	Peds CCW
2024/05/16 07:50:00	0	0	0	0	0	0	0	0	0	0	0	1	0	0	0
2024/05/16 07:55:00	0	0	0	0	0	0	0	0	0	0	0	1	0	0	0
2024/05/16 07:50:00	0	0	0	0	0	0	0	0	0	0	0	0	0	0	0
2024/05/16 07:55:00	0	0	0	0	0	0	0	0	0	0	0	0	0	0	0
2024/05/16 08:00:00	0	0	0	0	0	0	0	0	0	0	0	1	0	0	0
2024/05/16 08:15:00	0	0	0	0	0	0	0	0	0	0	0	0	0	0	0
2024/05/16 08:30:00	0	0	0	0	0	0	0	0	0	0	0	0	0	0	0
2024/05/16 08:45:00	0	0	0	0	0	0	1	0	0	0	0	0	0	0	0
Total	0	0	0	0	0	0	1	0	0	0	0	3	0	0	0

Buses

Leg Direction Start Time	Great Northern Mall Access					Morgan Rd					Morgan Rd				
	Eastbound					Northbound					Southbound				
	Left	Right	U-Turn	Peds CW	Peds CCW	Left	Thru	U-Turn	Peds CW	Peds CCW	Thru	Right	U-Turn	Peds CW	Peds CCW
2024/05/16 07:50:00	0	0	0	0	0	0	0	1	0	0	0	0	0	0	0
2024/05/16 07:55:00	0	0	0	0	0	0	0	0	0	0	0	0	0	0	0
2024/05/16 07:50:00	0	0	0	0	0	0	0	0	0	0	0	0	0	0	0
2024/05/16 07:55:00	0	0	0	0	0	0	1	0	0	0	0	0	0	0	0
2024/05/16 08:00:00	0	0	0	0	0	0	0	0	0	0	0	0	0	0	0
2024/05/16 08:15:00	0	0	0	0	0	0	1	0	0	0	1	0	0	0	0
2024/05/16 08:30:00	0	0	0	0	0	0	2	0	0	0	1	0	0	0	0
2024/05/16 08:45:00	0	0	0	0	0	0	0	0	0	0	2	0	0	0	0
Total	0	0	0	0	0	0	5	0	0	0	4	0	0	0	0

Pedestrians

[illegible]

Bicycles on Road

Leg	Great Northern Mall Access					Morgan Rd					Morgan Rd				
	Eastbound					Northbound					Southbound				
	Direction	Right	U-Turn	Peds CW	Peds CCW	Left	Thru	U-Turn	Peds CW	Peds CCW	Thru	Right	U-Turn	Peds CW	Peds CCW
Start Time															
2024/05/16 07:50:00		0	0	0	0	0	0	0	0	0	0	2	0	0	0
2024/05/16 07:55:00		0	0	0	0	0	0	0	0	0	0	0	0	0	0
2024/05/16 07:50:00		0	0	0	0	0	0	0	0	0	0	0	0	0	0
2024/05/16 07:55:00		0	0	0	0	0	0	0	0	0	0	0	0	0	0
2024/05/16 08:00:00		0	0	0	0	0	0	0	0	0	0	0	0	0	0
2024/05/16 08:05:00		0	0	0	0	0	0	0	0	0	0	0	0	0	0
2024/05/16 08:10:00		0	0	0	0	0	0	0	0	0	0	0	0	0	0
2024/05/16 08:15:00		0	0	0	0	0	0	0	0	0	0	0	0	0	0
2024/05/16 08:20:00		0	0	0	0	0	0	0	0	0	0	0	0	0	0
2024/05/16 08:25:00		0	0	0	0	0	0	0	0	0	0	0	0	0	0
2024/05/16 08:30:00		0	0	0	0	0	0	0	0	0	0	0	0	0	0
2024/05/16 08:35:00		0	0	0	0	0	0	0	0	0	0	0	0	0	0
2024/05/16 08:40:00		0	0	0	0	0	0	0	0	0	0	0	0	0	0
2024/05/16 08:45:00		0	0	0	0	0	0	0	0	0	0	0	0	0	0
Total		0	0	0	0	0	0	0	0	0	0	2	0	0	0

Bicycles on Crosswalk

[illegible]

Total Volume Class Breakdown

Leg Direction	Great Northern Mall Access Eastbound				Morgan Rd Northbound				Morgan Rd Southbound									
	Right	U-Turn	App Total	Peds CW	Peds CCW	Left	Thru	U-Turn	App Total	Peds CW	Peds CCW	Thru	U-Turn	App Total	Peds CW	Peds CCW	Int Total	Cross Total
2024/05/16 07:00:00	0	1	0	1	0	0	1	33	0	34	0	0	98	0	0	98	0	131
2024/05/16 07:15:00	1	4	0	5	0	0	2	39	0	41	0	0	98	3	0	101	0	147
2024/05/16 07:30:00	1	0	0	1	0	0	6	36	0	42	0	0	112	3	0	115	0	158
2024/05/16 07:45:00	3	4	0	7	0	0	7	31	0	38	0	0	122	8	0	130	0	175
2024/05/16 08:00:00	2	2	0	4	0	0	3	24	0	27	0	0	84	5	0	89	0	120
2024/05/16 08:15:00	0	1	0	1	0	0	4	36	0	40	0	0	80	5	0	85	0	126
2024/05/16 08:30:00	5	3	0	8	0	0	5	45	0	50	0	0	87	6	0	93	0	151
2024/05/16 08:45:00	4	3	0	7	0	0	8	45	0	51	0	0	88	4	0	92	0	157
Grand Total	18	18	0	34	0	0	38	284	0	320	0	0	747	34	0	781	0	1135
% Approach	47.3%	52.8%	0.0%	3.0%			11.3%	88.8%	0.0%	28.2%			65.8%	3.0%	0.0%	68.8%		
% Total	1.4%	1.6%	0.0%	0.0%			3.2%	25.0%	0.0%	2.2%			1.1	0.0	0.0	1		3
% Motorcycles	0	0	0	0			0	2	0	2			1	0	0	1		3
% Single-Unit Trucks	0.0%	0.0%	0.0%	0.0%			0.0%	0.7%	0.0%	0.6%			0.1%	0.0%	0.0%	0.1%		0.3%
% Articulated Trucks	16	16	0	34			36	292	0	301			721	34	0	755		1090
% Buses	100.0%	100.0%	0.0%	100.0%			100.0%	93.3%	0.0%	94.1%			95.5%	0.0%	0.0%	96.7%		96.9%
% Bicycles on Road	0	0	0	0			0	11	0	11			15	0	0	16		27
% Pedestrians	0.0%	0.0%	0.0%	0.0%			0.0%	3.9%	0.0%	3.4%			2.1%	0.0%	0.0%	2.0%		2.4%
% Bicycles on Crosswalk	0	0	0	0			0	1	0	1			5	0	0	5		4
% Bicycles on Crosswalk	0.0%	0.0%	0.0%	0.0%			0.0%	0.4%	0.0%	0.3%			0.4%	0.0%	0.0%	0.4%		0.4%
% Bicycles on Crosswalk	0	0	0	0			0	5	0	5			4	0	0	4		9
% Bicycles on Road	0.0%	0.0%	0.0%	0.0%			0.0%	1.8%	0.0%	1.6%			0.5%	0.0%	0.0%	0.5%		0.8%
% Pedestrians	0.0%	0.0%	0.0%	0.0%			0.0%	0.0%	0.0%	0.0%			0.3%	0.0%	0.0%	0.3%		0.2%
% Pedestrians							0	0		0			0	0		0		0
% Bicycles on Crosswalk							0	0		0			0	0		0		0
% Bicycles on Crosswalk							0.0%	0.0%		0.0%			0.0%	0.0%		0.0%		0.0%
% Bicycles on Crosswalk							0.0%	0.0%		0.0%			0.0%	0.0%		0.0%		0.0%

AM Peak Class Breakdown

Lap	Start Time	Great Northern Mall Access										Morgan Rd										30
		Southbound					Northbound					Southbound					Northbound					
Direction	Left	Right	U-Turn	App Total	Peak CW	Peak CCW	Left	Thru	U-Turn	App Total	Peak CW	Peak CCW	Thru	Right	U-Turn	App Total	Peak CW	Peak CCW	Int Total	Cross Total		
2024/05/16 07:15:00	1	4	0	5	0	0	7	39	0	41	0	0	98	3	0	101	0	0	101	0		
2024/05/16 07:30:00	1	0	0	1	0	0	6	38	0	42	0	0	122	0	0	119	0	0	119	0		
2024/05/16 07:45:00	3	4	0	7	0	0	7	31	0	38	0	0	122	6	0	130	0	0	130	0		
2024/05/16 08:00:00	2	2	0	4	0	0	3	30	0	32	0	0	86	11	0	89	0	0	89	0		
Grand Total	7	10	0	17	0	0	18	138	0	156	0	0	436	19	0	455	0	0	455	0		
% Right-turn	41.2%	50.0%	0.0%	2.8%			12.1%	50.0%	0.0%	69.3%	4.4%	0.0%	72.5%			6.0%			6.0%			
% Total	1.2%	1.7%	0.0%	2.8%			3.0%	21.7%	0.0%	24.7%	0.0%	0.0%	33.3%	3.3%	0.0%	36.6%			36.6%			
Ped	0	0	0	0			0	0	0	0	0	0	0	0	0	0	0	0	0	0		
Motorcycles	0	0	0	0			0	0	0	0	0	0	0	0	0	0	0	0	0	0		
% Motorcycles	0.0%	0.0%	0.0%	0.0%			0.0%	0.0%	0.0%	0.0%	0.0%	0.0%	0.0%	0.0%	0.0%	0.0%	0.0%	0.0%	0.0%	0.0%		
Cats	7	10	0	17			18	138	0	153			433	19	0	452			452			
% Cars	100.0%	100.0%	0.0%	100.0%			100.0%	100.0%	0.0%	99.0%	100.0%	100.0%	100.0%	100.0%	0.0%	99.0%			99.0%			
Single-Unit Trucks	0	0	0	0			0	0	0	0			11	0	0	11			11			
% Single-Unit Trucks	0.0%	0.0%	0.0%	0.0%			0.0%	0.0%	0.0%	0.0%			2.5%	0.0%	0.0%	2.5%			2.5%			
Articulated Trucks	0	0	0	0			0	0	0	0			0	0	0	0			0			
% Articulated Trucks	0.0%	0.0%	0.0%	0.0%			0.0%	0.0%	0.0%	0.0%			0.0%	0.0%	0.0%	0.0%			0.0%			
Bikes	0	0	0	0			0	1	0	1			0	0	0	1			1			
% Bikes	0.0%	0.0%	0.0%	0.0%			0.0%	0.8%	0.0%	0.6%			0.0%	0.0%	0.0%	0.2%			0.2%			
% Bicycles on Road	0.0%	0.0%	0.0%	0.0%			0.0%	0.0%	0.0%	0.0%			0.0%	0.0%	0.0%	0.0%			0.0%			
Bicycles on Crosswalk	0	0	0	0			0	0	0	0			0	0	0	0			0			
% Bicycles on Crosswalk	0.0%	0.0%	0.0%	0.0%			0.0%	0.0%	0.0%	0.0%			0.0%	0.0%	0.0%	0.0%			0.0%			
Pedestrians	0	0	0	0			0	0	0	0			0	0	0	0			0			
% Pedestrians	0.0%	0.0%	0.0%	0.0%			0.0%	0.0%	0.0%	0.0%			0.0%	0.0%	0.0%	0.0%			0.0%			
Bicycles on Crosswalk	0	0	0	0			0	0	0	0			0	0	0	0			0			
% Bicycles on Crosswalk	0.0%	0.0%	0.0%	0.0%			0.0%	0.0%	0.0%	0.0%			0.0%	0.0%	0.0%	0.0%			0.0%			



L5


Project	GTS
Project Code	11778
Site Name	11778-17
Legs and Movements	All Processed Legs & Move
Bin Size	15 minutes
Survey Date	2024/05/16 Thursday
Location	Morgan Road & Great Northern
Latitude and Longitude	43.191330, -76.216630

	Start	End	PHF
AM Peak	2024/05/16 07:15:00	2024/05/16 08:15:00	0.86

Turning Movement Data

Leg	Great Northern Mall Access						Morgan Rd						Morgan Rd						Total
	Eastbound						Northbound						Southbound						
	Direction	Left	Right	U-Turn	App Total	Peds CW	Peds CCW	Left	Thru	U-Turn	App Total	Peds CW	Peds CCW	Thru	Right	U-Turn	App Total	Peds CW	
Start Time																			
7:00:00 AM	0	1	0	1	0	0	1	33	0	34	0	0	96	0	0	96	0	0	131
7:15:00 AM	1	4	0	5	0	0	2	39	0	41	0	0	98	3	0	101	0	0	147
7:30:00 AM	1	0	0	1	0	0	6	36	0	42	0	0	112	3	0	115	0	0	168
7:45:00 AM	3	4	0	7	0	0	7	31	0	38	0	0	122	8	0	130	0	0	175
Hourly Total	5	9	0	14	0	0	16	139	0	155	0	0	428	14	0	442	0	0	611
8:00:00 AM	2	2	0	4	0	0	3	24	0	27	0	0	84	5	0	89	0	0	120
8:15:00 AM	0	1	0	1	0	0	4	36	0	40	0	0	90	5	0	95	0	0	126
8:30:00 AM	5	3	0	8	0	0	5	45	0	50	0	0	87	6	0	93	0	0	161
8:45:00 AM	4	3	0	7	0	0	8	40	0	48	0	0	68	4	0	72	0	0	127
Hourly Total	11	9	0	20	0	0	20	145	0	165	0	0	319	20	0	339	0	0	524
Grand Total	16	18	0	34	0	0	36	284	0	320	0	0	747	34	0	781	0	0	1135
% Approach	47.1%	52.9%	0.0%	0.0%	0.0%	0.0%	11.3%	88.8%	0.0%	0.0%	0.0%	0.0%	95.6%	4.4%	0.0%	0.0%	0.0%	0.0%	
% Total	1.4%	1.6%	0.0%	3.0%	0.0%	0.0%	3.2%	25.0%	0.0%	28.2%	0.0%	0.0%	65.8%	3.0%	0.0%	68.8%	0.0%	0.0%	
Lights	16	18	0	34	0	0	36	278	0	314	0	0	740	34	0	774	0	0	
% Lights	100.0%	100.0%	0.0%	100.0%	0.0%	0.0%	100.0%	97.9%	0.0%	98.1%	0.0%	0.0%	99.1%	100.0%	0.0%	99.1%	0.0%	0.0%	0.0%
HV	0	0	0	0	0	0	0	6	0	6	0	0	7	0	0	7	0	0	13
% HV	0.0%	0.0%	0.0%	0.0%	0.0%	0.0%	0.0%	2.1%	0.0%	1.9%	0.0%	0.0%	0.9%	0.0%	0.0%	0.9%	0.0%	0.0%	1.1%
Pedestrians	0	0	0	0	0	0	0	0	0	0	0	0	0	0	0	0	0	0	0
% Pedestrians	0.0%	0.0%	0.0%	0.0%	0.0%	0.0%	0.0%	0.0%	0.0%	0.0%	0.0%	0.0%	0.0%	0.0%	0.0%	0.0%	0.0%	0.0%	0.0%
Bicycles on Crosswalk	0	0	0	0	0	0	0	0	0	0	0	0	0	0	0	0	0	0	0
% Bicycles on Crosswalk	0.0%	0.0%	0.0%	0.0%	0.0%	0.0%	0.0%	0.0%	0.0%	0.0%	0.0%	0.0%	0.0%	0.0%	0.0%	0.0%	0.0%	0.0%	0.0%

Turning Movement Data Plot

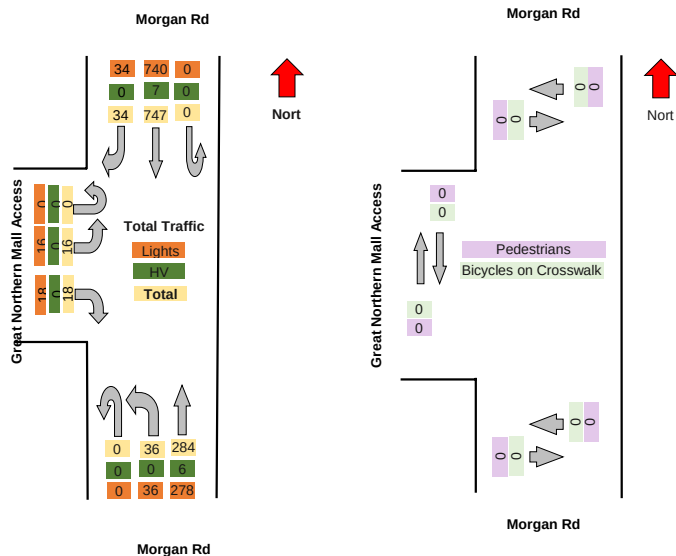


Turning Movement Peak Hour Data (AM)

#####

L5

Leg	Great Northern Mall Access						Morgan Rd						Morgan Rd						Total
Direction	Eastbound						Northbound						Southbound						
Start Time	Left	Right	U-Turn	App Total	Peds CW	Peds CCW	Left	Thru	U-Turn	App Total	Peds CW	Peds CCW	Thru	Right	U-Turn	App Total	Peds CW	Peds CCW	
7:15:00 AM	1	4	0	5	0	0	2	39	0	41	0	0	98	3	0	101	0	0	147
7:30:00 AM	1	0	0	1	0	0	6	36	0	42	0	0	112	3	0	115	0	0	158
7:45:00 AM	3	4	0	7	0	0	7	31	0	38	0	0	122	8	0	130	0	0	175
8:00:00 AM	2	2	0	4	0	0	3	24	0	27	0	0	84	5	0	89	0	0	120
Grand Total	7	10	0	17	0	0	18	130	0	148	0	0	415	19	0	435	0	0	600
% Approach	41.2%	58.8%	0.0%	0.0%	0.0%	0.0%	12.2%	87.8%	0.0%	0.0%	0.0%	0.0%	95.6%	4.4%	0.0%	0.0%	0.0%	0.0%	
% Total	1.2%	1.7%	0.0%	2.8%	0.0%	0.0%	3.0%	21.7%	0.0%	24.7%	0.0%	0.0%	69.3%	3.2%	0.0%	72.5%	0.0%	0.0%	
PWF	0.583	0.625	0.000	0.607	0.000	0.000	0.643	0.833	0.000	0.881	0.000	0.000	0.852	0.594	0.000	0.837	0.000	0.000	0.857
Lights	7	10	0	17	0	0	18	129	0	147	0	0	414	19	0	433	0	0	597
% Lights	100.0%	100.0%	0.0%	100.0%	0.0%	0.0%	100.0%	99.2%	0.0%	99.3%	0.0%	0.0%	99.5%	100.0%	0.0%	99.5%	0.0%	0.0%	99.5%
HV	0	0	0	0	0	0	0	1	0	1	0	0	2	0	0	2	0	0	3
% HV	0.0%	0.0%	0.0%	0.0%	0.0%	0.0%	0.0%	0.8%	0.0%	0.7%	0.0%	0.0%	0.5%	0.0%	0.0%	0.5%	0.0%	0.0%	0.5%
Pedestrians	0	0	0	0	0	0	0	0	0	0	0	0	0	0	0	0	0	0	0
% Pedestrians	0.0%	0.0%	0.0%	0.0%	0.0%	0.0%	0.0%	0.0%	0.0%	0.0%	0.0%	0.0%	0.0%	0.0%	0.0%	0.0%	0.0%	0.0%	0.0%
Bicycles on Crosswalk	0	0	0	0	0	0	0	0	0	0	0	0	0	0	0	0	0	0	0
% Bicycles on Crosswalk	0.0%	0.0%	0.0%	0.0%	0.0%	0.0%	0.0%	0.0%	0.0%	0.0%	0.0%	0.0%	0.0%	0.0%	0.0%	0.0%	0.0%	0.0%	0.0%

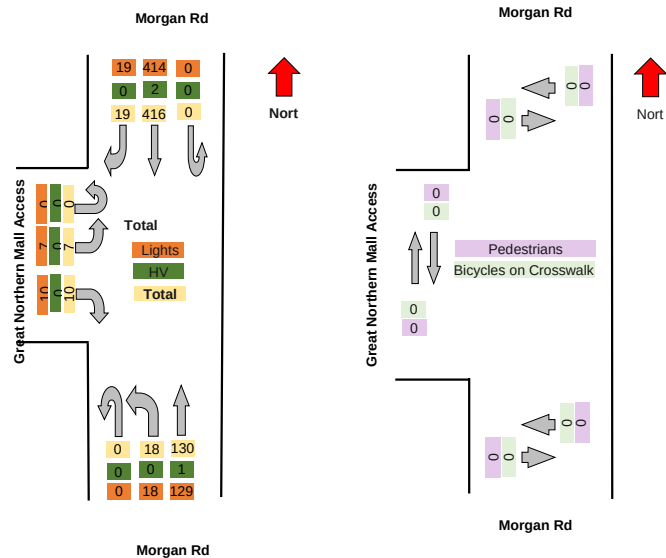


Summary

Project	GTS
Project Code	11778
Site Name	11778-17
Legs and Movements	All Processed Legs & Movement
Bin Size	15 minutes
Survey Date	2024/05/17, Friday
Location	Morgan Road & Great Northern
Latitude and Longitude	43.191330 -76.216630

	Start	End	PHE
PM Peak	2024/05/17 16:30:00	2024/05/17 17:30:00	1.071

Turning Movement Data

Leg Direction	Great Northern Mail Access						Morgan Rd						Morgan Rd						Total
	Eastbound						Northbound						Southbound						
Start Time	Left	Thru	Right	App. Total	Left/Thru/Right	App. %	Left	Thru	Right	App. Total	Left/Thru/Right	App. %	Left	Thru	Right	App. Total	Left/Thru/Right	App. %	Total
4:00:00 PM	17	8	0	25	0	0	10	127	0	137	0	0	60	8	0	68	0	0	239
4:15:00 PM	16	2	0	18	0	0	9	111	0	120	0	0	91	4	0	95	0	0	233
4:30:00 PM	18	8	0	26	0	0	10	133	0	143	0	0	62	8	0	70	0	0	237
4:45:00 PM	14	5	0	19	0	0	9	130	0	139	0	0	68	10	0	78	0	0	239
Hourly Total	65	23	0	88	0	0	38	496	0	534	0	0	301	28	0	329	0	0	941
5:00:00 PM	7	8	0	15	0	0	12	127	0	139	0	0	68	9	0	75	0	0	229
5:15:00 PM	12	4	0	16	0	0	12	129	0	141	0	0	76	8	0	84	0	0	243
5:30:00 PM	12	10	0	22	0	0	7	116	0	123	0	0	81	4	0	85	0	0	230
5:45:00 PM	10	1	0	11	0	0	4	117	0	121	0	0	84	9	0	93	0	0	225
Grand Total	127	56	0	183	0	0	70	826	0	896	0	0	405	30	0	435	0	0	1331
% Approach	95.7%	33.3%	0.0%	6.0%	0.0%	0.0%	6.9%	93.3%	0.0%	8.0%	0.0%	0.0%	31.3%	8.7%	0.0%	0.0%	0.0%	0.0%	
% Total	5.1%	2.0%	0.0%	7.7%	0.0%	0.0%	3.9%	52.7%	0.0%	56.8%	0.0%	0.0%	32.5%	3.7%	0.0%	35.7%	0.0%	0.0%	
Lefts	58	40	0	98	0	0	73	664	0	737	0	0	605	50	0	655	0	0	
% Lefts	100.0%	100.0%	0.0%	100.0%	0.0%	0.0%	100.0%	95.8%	0.0%	99.8%	0.0%	0.0%	93.5%	100.0%	0.0%	95.5%	0.0%	0.0%	0.0%
Thrus	0	0	0	0	0	0	0	1	0	1	0	0	3	0	0	3	0	0	4
% Thrus	0.0%	0.0%	0.0%	0.0%	0.0%	0.0%	0.0%	0.2%	0.0%	0.2%	0.0%	0.0%	0.9%	0.0%	0.0%	0.9%	0.0%	0.0%	0.2%
Right	0	0	0	0	0	0	0	0	0	0	0	0	0	0	0	0	0	0	0
% Right	0.0%	0.0%	0.0%	0.0%	0.0%	0.0%	0.0%	0.0%	0.0%	0.0%	0.0%	0.0%	0.0%	0.0%	0.0%	0.0%	0.0%	0.0%	0.0%
Bicycles on Crosswalk	0	0	0	0	0	0	0	0	0	0	0	0	0	0	0	0	0	0	0
% Bicycles on Crosswalk	0.0%	0.0%	0.0%	0.0%	0.0%	0.0%	0.0%	0.0%	0.0%	0.0%	0.0%	0.0%	0.0%	0.0%	0.0%	0.0%	0.0%	0.0%	0.0%

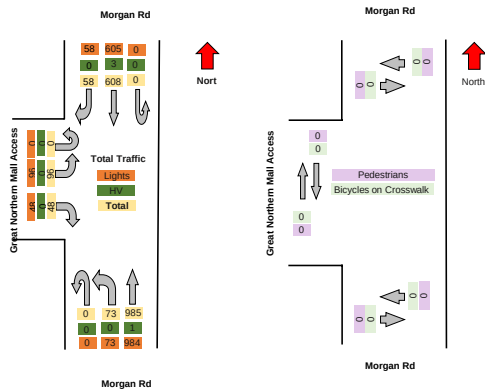


Summary

Turning Movement Peak Hour Data (PM)

#####

Lap	Great Northern Rd Access								Morgan Rd								Total
	Eastbound				Northbound				Southbound								
Direction	Left	Right	U-Turn	App. Total	Left	Right	U-Turn	App. Total	Left	Right	U-Turn	App. Total	Left	Right	U-Turn	App. Total	
Start Time																	
4:30:00 PM	18	8	0	26	0	0	0	0	10	135	0	145	0	0	0	65	
4:45:00 PM	34	5	0	39	0	0	0	0	9	130	0	139	0	0	0	68	
5:00:00 PM	7	8	0	15	0	0	0	0	12	127	0	139	0	0	0	66	
5:15:00 PM	22	6	0	28	0	0	0	0	12	129	0	141	0	0	0	76	
Grand Total	61	27	0	88	0	0	0	0	43	521	0	564	0	0	0	272	
% Approach	65.4%	34.6%	0.0%	0.0%	0.0%	0.0%	0.0%	0.0%	7.7%	92.3%	0.0%	0.0%	0.0%	0.0%	0.0%	0.0%	
% Total	5.4%	2.9%	0.0%	8.3%	0.0%	0.0%	0.0%	0.0%	4.6%	54.9%	0.0%	59.5%	0.0%	0.0%	0.0%	0.0%	
PMV	0.708	0.864	0.000	0.786	0.000	0.000	0.000	0.000	0.000	0.876	0.000	0.888	0.000	0.000	0.000	0.888	
Lights	93	27	0	120	0	0	0	0	43	521	0	564	0	0	0	272	
% Lights	100.0%	100.0%	0.0%	100.0%	0.0%	0.0%	0.0%	0.0%	100.0%	99.8%	0.0%	99.8%	0.0%	0.0%	0.0%	99.3%	
PM	0	0	0	0	0	0	0	0	0	0	0	0	0	0	0	0	
% PM	0.0%	0.0%	0.0%	0.0%	0.0%	0.0%	0.0%	0.0%	0.0%	0.0%	0.0%	0.0%	0.0%	0.0%	0.0%	0.0%	
Pedestrians	0	0	0	0	0	0	0	0	0	0	0	0	0	0	0	0	
% Pedestrians	0.0%	0.0%	0.0%	0.0%	0.0%	0.0%	0.0%	0.0%	0.0%	0.0%	0.0%	0.0%	0.0%	0.0%	0.0%	0.0%	
Bicycles on Crosswalk	0	0	0	0	0	0	0	0	0	0	0	0	0	0	0	0	
% Bicycles on Crosswalk	0.0%	0.0%	0.0%	0.0%	0.0%	0.0%	0.0%	0.0%	0.0%	0.0%	0.0%	0.0%	0.0%	0.0%	0.0%	0.0%	

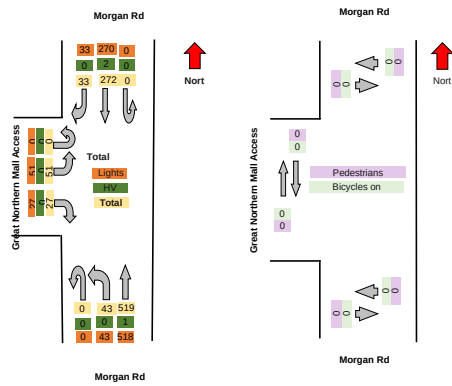

Motorcycles

Leg Direction Start Time	Great Northern Mall Access					Morgan Rd					Morgan Rd				
	Eastbound					Northbound					Southbound				
	Left	Right	U-Turn	Peds CW	Peds CCW	Left	Thru	U-Turn	Peds CW	Peds CCW	Thru	Right	U-Turn	Peds CW	Peds CCW
2024/05/17 16:00:00	0	0	0	0	0	0	0	1	0	0	0	4	0	0	0
2024/05/17 16:15:00	0	0	0	0	0	0	0	1	0	0	0	0	0	0	0
2024/05/17 16:30:00	0	0	0	0	0	0	0	3	0	0	0	0	0	0	0
2024/05/17 16:45:00	0	0	0	0	0	0	0	0	0	0	0	1	0	0	0
2024/05/17 17:00:00	0	0	0	0	0	0	0	3	0	0	0	1	0	0	0
2024/05/17 17:15:00	0	0	0	0	0	0	0	1	0	0	0	0	0	0	0
2024/05/17 17:30:00	0	0	0	0	0	0	0	1	0	0	0	0	0	0	0
2024/05/17 17:45:00	0	0	0	0	0	0	0	1	0	0	0	2	1	0	0
Total	0	0	0	0	0	0	0	11	0	0	0	8	1	0	0

Cars

Leg Direction Start Time	Great Northern Mall Access					Morgan Rd					Morgan Rd				
	Eastbound					Northbound					Southbound				
	Left	Right	U-Turn	Peds CW	Peds CCW	Left	Thru	U-Turn	Peds CW	Peds CCW	Thru	Right	U-Turn	Peds CW	Peds CCW
2024/05/17 16:00:00	7	8	0	0	0	10	114	0	0	0	75	8	0	0	0
2024/05/17 16:15:00	16	2	0	0	0	9	109	0	0	0	80	4	0	0	0
2024/05/17 16:30:00	18	8	0	0	0	10	130	0	0	0	59	5	0	0	0
2024/05/17 16:45:00	13	5	0	0	0	9	127	0	0	0	66	10	0	0	0
2024/05/17 17:00:00	7	8	0	0	0	12	123	0	0	0	64	9	0	0	0
2024/05/17 17:15:00	12	6	0	0	0	12	127	0	0	0	75	8	0	0	0
2024/05/17 17:30:00	12	10	0	0	0	7	114	0	0	0	81	4	0	0	0
2024/05/17 17:45:00	10	1	0	0	0	4	115	0	0	0	80	8	0	0	0
Total	85	48	0	0	0	73	959	0	0	0	590	56	0	0	0

Single-Unit Trucks

Leg Direction Start Time	Great Northern Mall Access					Morgan Rd					Morgan Rd				
	Eastbound					Northbound					Southbound				
	Left	Right	U-Turn	Peds CW	Peds CCW	Left	Thru	U-Turn	Peds CW	Peds CCW	Thru	Right	U-Turn	Peds CW	Peds CCW
2024/05/17 16:00:00	0	0	0	0	0	0	0	7	0	0	0	0	0	0	0
2024/05/17 16:15:00	0	0	0	0	0	0	0	1	0	0	0	1	0	0	0
2024/05/17 16:30:00	0	0	0	0	0	0	0	0	0	0	0	1	0	0	0
2024/05/17 16:45:00	1	0	0	0	0	0	0	2	0	0	0	1	0	0	0
2024/05/17 17:00:00	0	0	0	0	0	0	0	0	0	0	0	1	0	0	0
2024/05/17 17:15:00	0	0	0	0	0	0	0	0	0	0	0	1	0	0	0
2024/05/17 17:30:00	0	0	0	0	0	0	0	0	0	0	0	0	0	0	0
2024/05/17 17:45:00	0	0	0	0	0	0	0	1	0	0	0	2	0	0	0
Total	1	0	0	0	0	0	0	11	0	0	0	7	1	0	0

Articulated Trucks

[illegible]

Buses

Leg Direction Start Time	Great Northern Mall Access					Morgan Rd					Morgan Rd				
	Eastbound					Northbound					Southbound				
	Left	Right	U-Turn	Peds CW	Peds CCW	Left	Thru	U-Turn	Peds CW	Peds CCW	Thru	Right	U-Turn	Peds CW	Peds CCW
2024/05/17 16:00:00	0	0	0	0	0	0	0	0	0	0	0	1	0	0	0
2024/05/17 16:15:00	0	0	0	0	0	0	0	0	0	0	0	0	0	0	0
2024/05/17 16:30:00	0	0	0	0	0	0	0	0	0	0	0	2	0	0	0
2024/05/17 16:45:00	0	0	0	0	0	0	1	0	0	0	0	0	0	0	0
2024/05/17 17:00:00	0	0	0	0	0	0	0	0	0	0	0	0	0	0	0
2024/05/17 17:15:00	0	0	0	0	0	0	0	0	0	0	0	0	0	0	0
2024/05/17 17:30:00	0	0	0	0	0	0	0	0	0	0	0	0	0	0	0
2024/05/17 17:45:00	0	0	0	0	0	0	0	0	0	0	0	0	0	0	0
Total	0	0	0	0	0	0	1	0	0	0	0	3	0	0	0

Pedestrians

[illegible]

Bicycles on Road

Leg Direction Start Time	Great Northern Mall Access					Morgan Rd					Morgan Rd				
	Eastbound					Northbound					Southbound				
	Left	Right	U-Turn	Peds CW	Peds CCW	Left	Thru	U-Turn	Peds CW	Peds CCW	Thru	Right	U-Turn	Peds CW	Peds CCW
2024/05/17 16:00:00	0	0	0	0	0	0	0	0	0	0	0	0	0	0	0
2024/05/17 16:15:00	0	0	0	0	0	0	0	0	0	0	0	0	0	0	0
2024/05/17 16:30:00	0	0	0	0	0	0	0	0	0	0	0	0	0	0	0
2024/05/17 16:45:00	0	0	0	0	0	0	0	0	0	0	0	0	0	0	0
2024/05/17 17:00:00	0	0	0	0	0	0	1	0	0	0	0	0	0	0	0
2024/05/17 17:15:00	0	0	0	0	0	0	1	0	0	0	0	0	0	0	0
2024/05/17 17:30:00	0	0	0	0	0	0	1	0	0	0	0	0	0	0	0
2024/05/17 17:45:00	0	0	0	0	0	0	0	0	0	0	0	0	0	0	0
Total	0	0	0	0	0	0	3	0	0	0	0	0	0	0	0

Bicycles on Crosswalk

[illegible]

Total Volume Class Breakdown

Log Direction	Great Northern Mall Access										Morgan Road										Seagrass Road										Morgan Road									
	Eastbound										Northbound										Southbound										Northbound									
Start Time	Thru					Right					Thru					Thru					Thru					Right					Thru					Right				
	App	Total	Peds	CW	Peds	CW	U-Turn				App	Total	Peds	CW	Peds	CW	U-Turn				App	Total	Peds	CW	Peds	CW	U-Turn				App	Total	Peds	CW	Peds	CW	Int Total	Cross Total		
20240617 18:00:00	0	0	0	0	0	0	0	0	15	0	0	10	122	0	0	0	0	0	0	0	0	0	0	0	0	0	8	0	0	88	0	0	0	0	0	235	0			
20240617 18:10:00	0	0	0	0	0	0	0	0	18	0	0	9	111	0	0	0	0	0	0	0	0	0	0	0	0	31	4	0	95	0	0	0	0	0	233	0				
20240617 18:30:00	0	0	0	0	0	0	0	0	26	0	0	0	133	0	0	0	0	0	0	0	0	0	0	0	0	62	0	0	68	0	0	0	0	0	228	0				
20240617 18:40:00	0	0	0	0	0	0	0	0	14	0	0	0	139	0	0	0	0	0	0	0	0	0	0	0	0	78	0	0	78	0	0	0	0	0	236	0				
20240617 17:00:00	0	0	0	0	0	0	0	0	15	0	0	0	127	0	0	0	0	0	0	0	0	0	0	0	0	66	9	0	75	0	0	0	0	0	229	0				
20240617 17:10:00	0	0	0	0	0	0	0	0	18	0	0	0	139	0	0	0	0	0	0	0	0	0	0	0	0	76	0	0	84	0	0	0	0	0	243	0				
20240617 17:30:00	0	0	0	0	0	0	0	0	22	0	0	0	7	116	0	0	0	0	0	0	0	0	0	0	0	81	4	0	85	0	0	0	0	0	220	0				
20240617 17:45:00	0	0	0	0	0	0	0	0	10	0	0	0	141	0	0	0	0	0	0	0	0	0	0	0	0	84	0	0	84	0	0	0	0	0	225	0				
Grand Total	96	48	0	0	0	0	0	0	174	0	0	7	599	0	0	0	0	0	0	0	0	0	0	0	0	358	58	0	666	0	0	0	0	0	1068	0				
% Approach	66.7%	33.3%	0.0%	0.0%	0.0%	0.0%	0.0%	0.0%	32.0%	0.0%	0.0%	0.0%	156.0%	0.0%	0.0%	0.0%	0.0%	0.0%	0.0%	0.0%	0.0%	0.0%	0.0%	0.0%	0.0%	32.5%	31.0%	0.0%	35.7%	0.0%	0.0%	0.0%	0.0%	0.0%	9	0				
% Motorcycles	5.1%	2.6%	0.0%	0.0%	0.0%	0.0%	0.0%	0.0%	3.9%	0.0%	0.0%	0.0%	52.7%	0.0%	0.0%	0.0%	0.0%	0.0%	0.0%	0.0%	0.0%	0.0%	0.0%	0.0%	0.0%	0.0%	0.0%	0.0%	0.0%	0.0%	0.0%	0.0%	0.0%	0.0%	0.0%	0.0%	0.0%			
% Motorcycles	0.0%	0.0%	0.0%	0.0%	0.0%	0.0%	0.0%	0.0%	0.0%	0.0%	0.0%	0.0%	1.1%	0.0%	0.0%	0.0%	0.0%	0.0%	0.0%	0.0%	0.0%	0.0%	0.0%	0.0%	0.0%	1.3%	1.7%	0.0%	1.6%	0.0%	0.0%	0.0%	0.0%	0.0%	0.0%	0.0%	0.0%			
% Cars	95	45	0	0	0	0	0	0	143	0	0	0	590	0	0	0	0	0	0	0	0	0	0	0	0	60	50	0	110	0	0	0	0	0	1441	0				
% Single-Unit Trucks	99.0%	100.0%	0.0%	0.0%	0.0%	0.0%	0.0%	0.0%	99.3%	0.0%	0.0%	1	100.0%	0.0%	0.0%	0.0%	0.0%	0.0%	0.0%	0.0%	0.0%	0.0%	0.0%	0.0%	0.0%	97.0%	96.0%	0.0%	97.0%	0.0%	0.0%	0.0%	0.0%	0.0%	1.7%	0.0%				
% Single-Unit Trucks	1.0%	0.0%	0.0%	0.0%	0.0%	0.0%	0.0%	0.0%	0.7%	0.0%	0.0%	0.0%	1.1%	0.0%	0.0%	0.0%	0.0%	0.0%	0.0%	0.0%	0.0%	0.0%	0.0%	0.0%	0.0%	1.7%	1.7%	0.0%	1.2%	0.0%	0.0%	0.0%	0.0%	0.0%	0.0%	0.0%				
% Articulated Trucks	0.0%	0.0%	0.0%	0.0%	0.0%	0.0%	0.0%	0.0%	0.0%	0.0%	0.0%	0.0%	0.0%	0.0%	0.0%	0.0%	0.0%	0.0%	0.0%	0.0%	0.0%	0.0%	0.0%	0.0%	0.0%	0.0%	0.0%	0.0%	0.0%	0.0%	0.0%	0.0%	0.0%	0.0%	0.0%	0.0%				
% Buses	0.0%	0.0%	0.0%	0.0%	0.0%	0.0%	0.0%	0.0%	0.0%	0.0%	0.0%	0.0%	0.0%	0.0%	0.0%	0.0%	0.0%	0.0%	0.0%	0.0%	0.0%	0.0%	0.0%	0.0%	0.0%	0.0%	0.0%	0.0%	0.0%	0.0%	0.0%	0.0%	0.0%	0.0%	0.0%	0.0%				
% Bicycles on Road	0.0%	0.0%	0.0%	0.0%	0.0%	0.0%	0.0%	0.0%	0.0%	0.0%	0.0%	0.0%	0.1%	0.0%	0.0%	0.0%	0.0%	0.0%	0.0%	0.0%	0.0%	0.0%	0.0%	0.0%	0.0%	0.5%	0.0%	0.0%	0.5%	0.0%	0.0%	0.0%	0.0%	0.0%	0.0%	0.0%				
% Bicycles on Road	0.0%	0.0%	0.0%	0.0%	0.0%	0.0%	0.0%	0.0%	0.0%	0.0%	0.0%	0.0%	0.3%	0.0%	0.0%	0.0%	0.0%	0.0%	0.0%	0.0%	0.0%	0.0%	0.0%	0.0%	0.0%	0.0%	0.0%	0.0%	0.0%	0.0%	0.0%	0.0%	0.0%	0.0%	0.0%	0.0%				
% Pedestrians	0.0%	0.0%	0.0%	0.0%	0.0%	0.0%	0.0%	0.0%	0.0%	0.0%	0.0%	0.0%	0.0%	0.0%	0.0%	0.0%	0.0%	0.0%	0.0%	0.0%	0.0%	0.0%	0.0%	0.0%	0.0%	0.0%	0.0%	0.0%	0.0%	0.0%	0.0%	0.0%	0.0%	0.0%	0.0%	0.0%				
% Bicycles on Crosswalk	0.0%	0.0%	0.0%	0.0%	0.0%	0.0%	0.0%	0.0%	0.0%	0.0%	0.0%	0.0%	0.0%	0.0%	0.0%	0.0%	0.0%	0.0%	0.0%	0.0%	0.0%	0.0%	0.0%	0.0%	0.0%	0.0%	0.0%	0.0%	0.0%	0.0%	0.0%	0.0%	0.0%	0.0%	0.0%	0.0%				
% Bicycles on Crosswalk	0.0%	0.0%	0.0%	0.0%	0.0%	0.0%	0.0%	0.0%	0.0%	0.0%	0.0%	0.0%	0.0%	0.0%	0.0%	0.0%	0.0%	0.0%	0.0%	0.0%	0.0%	0.0%	0.0%	0.0%	0.0%	0.0%	0.0%	0.0%	0.0%	0.0%	0.0%	0.0%	0.0%	0.0%	0.0%	0.0%				

PM Peak Class Breakdown

Lap Direction	Great Northern Mid Access						Morgan Rd Northbound						Morgan Rd Southbound						67	
	Eastbound			Westbound			Eastbound			Westbound			Eastbound			Westbound				
Start Time	Left	Right	U-Turn	App Total	Peak CW	Peak CCW	Left	Thru	U-Turn	App Total	Peak CW	Peak CCW	Thru	Right	U-Turn	App Total	Peak CW	Peak CCW	Net Total	Cross Total
2024/05/17 16:30:00	18	8	0	26	0	0	10	120	0	130	0	0	62	0	0	62	0	0	237	0
2024/05/17 16:40:00	14	5	0	19	0	0	9	120	0	129	0	0	68	10	0	78	0	0	226	0
2024/05/17 17:00:00	7	8	0	15	0	0	12	127	0	139	0	0	68	6	0	73	0	0	229	0
2024/05/17 17:15:00	12	8	0	20	0	0	12	120	0	132	0	0	76	1	0	77	0	0	245	0
Grand Total	51	27	0	78	0	0	43	527	0	570	0	0	272	23	0	295	0	0	945	0
% Right-turn	35.3%	29.6%	0.0%	6.3%			17.4%	98.3%	0.0%	98.5%			69.8%	33.5%	0.0%	32.3%			6.8%	
% Total	5.4%	2.8%	0.0%	0.3%			4.6%	94.8%	0.0%	98.5%			28.8%	3.5%	0.0%	32.3%			0.8%	
PMP	0.158	0.044	0.000	0.202			0.090	0.910	0.000	0.983			0.900	0.020	0.000	0.920			0.000	
Motorcycles	0	0	0	0			0	1	0	1			2	0	0	2			0	
% Motorcycles	0.0%	0.0%	0.0%	0.0%			0.0%	0.2%	0.0%	0.2%			0.7%	0.0%	0.0%	0.7%			0.0%	
Cars	50	27	0	77			43	507	0	569			264	22	0	286			945	
% Cars	99.0%	100.0%	0.0%	99.7%			100.0%	98.7%	0.0%	99.5%			99.3%	97.0%	0.0%	99.5%			99.7%	
Single-Unit Trucks	1	0	0	1			0	0	0	0			1	0	0	1			0	
% Single-Unit Trucks	2.0%	0.0%	0.0%	1.3%			0.0%	0.0%	0.0%	0.0%			1.4%	0.0%	0.0%	1.4%			0.0%	
Articulated Trucks	0	0	0	0			0	0	0	0			0	0	0	0			0	
% Articulated Trucks	0.0%	0.0%	0.0%	0.0%			0.0%	0.0%	0.0%	0.0%			0.0%	0.0%	0.0%	0.0%			0.0%	
Buses	0	0	0	0			0	1	0	1			2	0	0	2			0	
% Buses	0.0%	0.0%	0.0%	0.0%			0.0%	0.2%	0.0%	0.2%			0.7%	0.0%	0.0%	0.7%			0.3%	
Bicycles on Road	0	0	0	0			0	2	0	2			0	0	0	0			0	
% Bicycles on Road	0.0%	0.0%	0.0%	0.0%			0.0%	0.4%	0.0%	0.4%			0.0%	0.0%	0.0%	0.0%			0.2%	
Pedestrians					0	0					0	0					0	0		0
% Pedestrians					0.0%	0.0%					0.0%	0.0%					0.0%	0.0%		0.0%
Bicycles on Crosswalk					0	0					0	0					0	0		0
% Bicycles on Crosswalk					0.0%	0.0%					0.0%	0.0%					0.0%	0.0%		0.0%



L4


Project	GTS
Project Code	11778
Site Name	11778-17
Legs and Movements	All Processed Legs & Move
Bin Size	15 minutes
Survey Date	2024/05/17, Friday
Location	Morgan Road & Great Northern
Latitude and Longitude	43.191330, -76.216630

	Start	End	PHF
PM Peak	2024/05/17 16:30:00	2024/05/17 17:30:00	0.97

Turning Movement Data

Leg Direction	Great Northern Mail Access						Morgan Rd Northbound						Morgan Rd Southbound						Total
	Eastbound						Northbound						Southbound						
	Left	Right	U-Turn	App Total	Peds CW	Peds CCW	Left	Thru	U-Turn	App Total	Peds CW	Peds CCW	Thru	Right	U-Turn	App Total	Peds CW	Peds CCW	
Start Time																			
4:00:00 PM	7	8	0	15	0	0	10	122	0	132	0	0	80	8	0	88	0	0	235
4:15:00 PM	16	2	0	18	0	0	9	111	0	120	0	0	91	4	0	95	0	0	233
4:30:00 PM	18	8	0	26	0	0	10	133	0	143	0	0	62	6	0	68	0	0	237
4:45:00 PM	14	5	0	19	0	0	9	130	0	139	0	0	68	10	0	78	0	0	236
Hourly Total	55	23	0	78	0	0	38	496	0	534	0	0	301	28	0	329	0	0	941
5:00:00 PM	7	8	0	15	0	0	12	127	0	139	0	0	66	9	0	75	0	0	229
5:15:00 PM	12	6	0	18	0	0	12	129	0	141	0	0	76	8	0	84	0	0	243
5:30:00 PM	12	10	0	22	0	0	7	116	0	123	0	0	81	4	0	85	0	0	230
5:45:00 PM	10	1	0	11	0	0	4	117	0	121	0	0	84	9	0	93	0	0	225
Hourly Total	41	25	0	66	0	0	35	489	0	524	0	0	307	30	0	337	0	0	927
Grand Total	96	48	0	144	0	0	73	985	0	1058	0	0	608	58	0	666	0	0	1868
% Approach	66.7%	33.3%	0.0%	0.0%	0.0%	0.0%	6.9%	93.1%	0.0%	0.0%	0.0%	0.0%	91.3%	8.7%	0.0%	0.0%	0.0%	0.0%	
% Total	5.1%	2.6%	0.0%	7.7%	0.0%	0.0%	3.9%	52.7%	0.0%	56.6%	0.0%	0.0%	32.5%	3.1%	0.0%	35.7%	0.0%	0.0%	
Lights	96	48	0	144	0	0	73	984	0	1057	0	0	605	58	0	663	0	0	
% Lights	100.0%	100.0%	0.0%	100.0%	0.0%	0.0%	100.0%	99.9%	0.0%	99.9%	0.0%	0.0%	99.5%	100.0%	0.0%	99.5%	0.0%	0.0%	0.0%
HV	0	0	0	0	0	0	0	1	0	1	0	0	3	0	0	3	0	0	4
% HV	0.0%	0.0%	0.0%	0.0%	0.0%	0.0%	0.0%	0.1%	0.0%	0.1%	0.0%	0.0%	0.5%	0.0%	0.0%	0.5%	0.0%	0.0%	0.2%
Pedestrians	0	0	0	0	0	0	0	0	0	0	0	0	0	0	0	0	0	0	0
% Pedestrians	0.0%	0.0%	0.0%	0.0%	0.0%	0.0%	0.0%	0.0%	0.0%	0.0%	0.0%	0.0%	0.0%	0.0%	0.0%	0.0%	0.0%	0.0%	0.0%
Bicycles on Crosswalk	0	0	0	0	0	0	0	0	0	0	0	0	0	0	0	0	0	0	0
% Bicycles on Crosswalk	0.0%	0.0%	0.0%	0.0%	0.0%	0.0%	0.0%	0.0%	0.0%	0.0%	0.0%	0.0%	0.0%	0.0%	0.0%	0.0%	0.0%	0.0%	0.0%


Turning Movement Data Plot

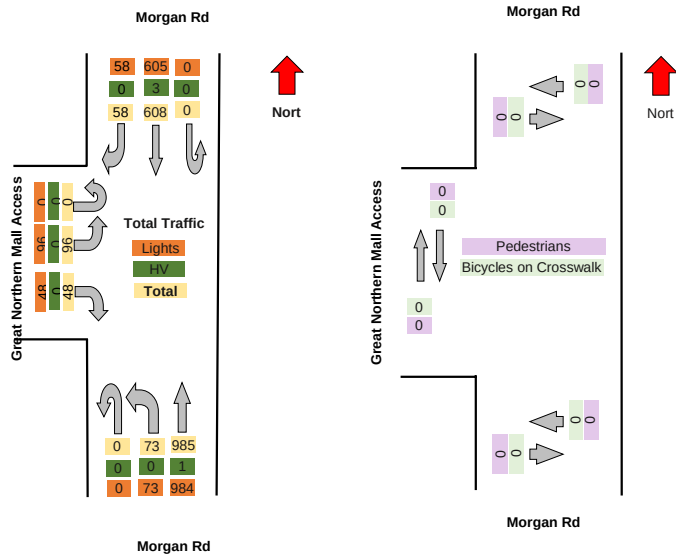

Turning Movement Peak Hour Data (PM)

#####

Leg	Great Northern Mall Access						Morgan Rd						Morgan Rd						Total
Direction	Eastbound						Northbound						Southbound						
Start Time	Left	Right	U-Turn	App Total	Peds CW	Peds CCW	Left	Thru	U-Turn	App Total	Peds CW	Peds CCW	Thru	Right	U-Turn	App Total	Peds CW	Peds CCW	
4:30:00 PM	18	8	0	26	0	0	10	133	0	143	0	0	62	6	0	68	0	0	237
4:45:00 PM	14	5	0	19	0	0	9	130	0	139	0	0	68	10	0	78	0	0	236
5:00:00 PM	7	8	0	15	0	0	12	127	0	139	0	0	66	9	0	75	0	0	229
5:15:00 PM	12	6	0	18	0	0	12	129	0	141	0	0	76	8	0	84	0	0	243
Grand Total	51	27	0	78	0	0	43	519	0	562	0	0	272	33	0	305	0	0	945
% Approach	65.4%	34.6%	0.0%	0.0%	0.0%	0.0%	7.7%	92.3%	0.0%	0.0%	0.0%	0.0%	89.2%	10.8%	0.0%	0.0%	0.0%	0.0%	
% Total	5.4%	2.9%	0.0%	8.3%	0.0%	0.0%	4.6%	54.9%	0.0%	59.5%	0.0%	0.0%	28.8%	3.5%	0.0%	32.3%	0.0%	0.0%	
PHF	0.708	0.844	0.000	0.750	0.000	0.000	0.896	0.976	0.000	0.983	0.000	0.000	0.895	0.825	0.000	0.908	0.000	0.000	0.972
Lights	51	27	0	78	0	0	43	518	0	561	0	0	270	33	0	303	0	0	942
% Lights	100.0%	100.0%	0.0%	100.0%	0.0%	0.0%	100.0%	99.8%	0.0%	99.8%	0.0%	0.0%	99.3%	100.0%	0.0%	99.3%	0.0%	0.0%	99.7%
HV	0	0	0	0	0	0	0	1	0	1	0	0	2	0	0	2	0	0	3
% HV	0.0%	0.0%	0.0%	0.0%	0.0%	0.0%	0.0%	0.2%	0.0%	0.2%	0.0%	0.0%	0.7%	0.0%	0.0%	0.7%	0.0%	0.0%	0.3%
Pedestrians	0	0	0	0	0	0	0	0	0	0	0	0	0	0	0	0	0	0	0
% Pedestrians	0.0%	0.0%	0.0%	0.0%	0.0%	0.0%	0.0%	0.0%	0.0%	0.0%	0.0%	0.0%	0.0%	0.0%	0.0%	0.0%	0.0%	0.0%	0.0%
Bicycles on Crosswalk	0	0	0	0	0	0	0	0	0	0	0	0	0	0	0	0	0	0	0
% Bicycles on Crosswalk	0.0%	0.0%	0.0%	0.0%	0.0%	0.0%	0.0%	0.0%	0.0%	0.0%	0.0%	0.0%	0.0%	0.0%	0.0%	0.0%	0.0%	0.0%	0.0%

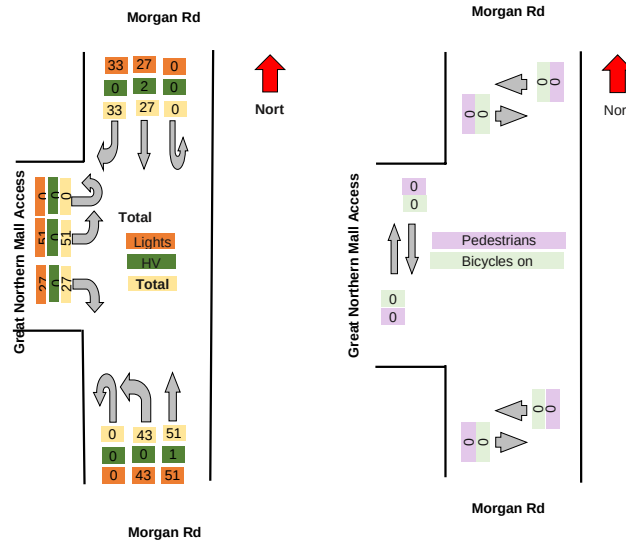

Summary

Project	GTS
Project Code	11778
Site Name	11778-17
Legs and Movements	All Processed Legs & Movements
Bin Size	15 minutes
Survey Date	2024/05/18, Saturday
Location	Morgan Road & Great Northern
Latitude and Longitude	41.191330 -76.216630


	Start	End	Page
AM Peak	2024/05/18 12:00:00	2024/05/18 1:00:00	0.91

Turning Movement Data

Leg	Great Northern Rd Access					Morgan Rd					Morgan Rd					Total
	Left	Right	U-Turn	Exp Total	Observed	Left	Thru	U-Turn	Exp Total	Observed	Thru	Left	Right	U-Turn	Exp Total	
11:00:00 AM	14	11	0	25	1	9	75	0	84	1	81	14	0	0	15	242
11:05:00 AM	14	8	0	22	1	12	89	0	101	1	84	9	0	0	19	243
11:10:00 AM	19	15	0	34	0	16	98	0	114	0	66	14	0	0	80	238
11:15:00 AM	16	16	0	32	1	16	105	0	121	0	78	16	0	0	94	269
11:20:00 AM	16	16	0	32	1	16	105	0	121	0	78	16	0	0	94	269
11:25:00 AM	16	16	0	32	1	16	105	0	121	0	78	16	0	0	94	269
11:30:00 AM	16	16	0	32	1	16	105	0	121	0	78	16	0	0	94	269
11:35:00 AM	16	16	0	32	1	16	105	0	121	0	78	16	0	0	94	269
11:40:00 AM	16	16	0	32	1	16	105	0	121	0	78	16	0	0	94	269
11:45:00 AM	16	16	0	32	1	16	105	0	121	0	78	16	0	0	94	269
11:50:00 AM	16	16	0	32	1	16	105	0	121	0	78	16	0	0	94	269
11:55:00 AM	16	16	0	32	1	16	105	0	121	0	78	16	0	0	94	269
12:00:00 PM	16	16	0	32	1	16	105	0	121	0	78	16	0	0	94	269
12:05:00 PM	16	16	0	32	1	16	105	0	121	0	78	16	0	0	94	269
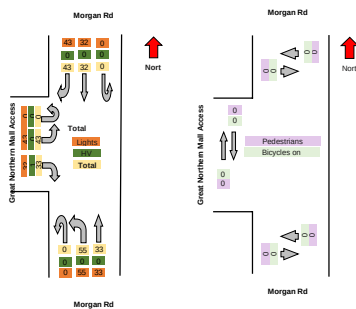
[illegible]

Turning Movement Peak Hour Data (PM)

#####

[illegible]

Summary

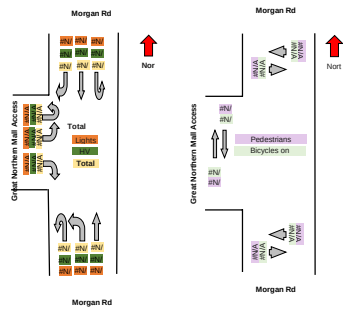

Motorcycles

Leg Direction Start Time	Great Northern Mall Access					Morgan Rd					Morgan Rd				
	Eastbound					Northbound					Southbound				
	Left	Right	U-Turn	Peds CW	Peds CCW	Left	Thru	U-Turn	Peds CW	Peds CCW	Thru	Right	U-Turn	Peds CW	Peds CCW
2024/05/18 11:00:00	0	0	0	0	0	0	0	0	0	0	0	0	0	0	0
2024/05/18 11:15:00	0	0	0	0	0	0	0	0	0	0	0	0	0	0	0
2024/05/18 11:30:00	0	0	0	0	0	0	0	0	0	0	0	0	0	0	0
2024/05/18 11:45:00	0	0	0	0	0	0	0	0	0	0	0	0	0	0	0
2024/05/18 12:00:00	0	0	0	0	0	0	0	0	0	0	0	0	0	0	0
2024/05/18 12:15:00	0	0	0	0	0	0	0	0	0	0	0	0	0	0	0
2024/05/18 12:30:00	0	0	0	0	0	0	1	0	0	0	0	0	0	0	0
2024/05/18 12:45:00	0	0	0	0	0	0	0	0	0	0	0	3	0	0	0
Total	0	0	0	0	0	0	0	1	0	0	0	3	0	0	0

Cars

Leg Direction Start Time	Great Northern Mall Access					Morgan Rd					Morgan Rd				
	Eastbound					Northbound					Southbound				
	Left	Right	U-Turn	Peds CW	Peds CCW	Left	Thru	U-Turn	Peds CW	Peds CCW	Thru	Right	U-Turn	Peds CW	Peds CCW
2024/05/18 11:00:00	9	11	0	0	0	8	76	0	0	0	84	14	0	0	0
2024/05/18 11:15:00	13	9	0	0	0	13	88	0	0	0	82	9	0	0	0
2024/05/18 11:30:00	9	15	0	0	0	16	98	0	0	0	65	14	0	0	0
2024/05/18 11:45:00	7	6	0	0	0	3	95	0	0	0	74	12	0	0	0
2024/05/18 12:00:00	10	7	0	0	0	15	86	0	0	0	91	13	0	0	0
2024/05/18 12:15:00	10	5	0	0	0	6	77	0	0	0	71	12	0	0	0
2024/05/18 12:30:00	8	9	0	0	0	14	76	0	0	0	78	8	0	0	0
2024/05/18 12:45:00	15	11	0	0	0	20	84	0	0	0	84	9	0	0	0
Total	81	73	0	0	0	95	680	0	0	0	627	91	0	0	0

Single-Unit Trucks

Leg Direction Start Time	Great Northern Mall Access					Morgan Rd					Morgan Rd				
	Eastbound					Northbound					Southbound				
	Left	Right	U-Turn	Peds CW	Peds CCW	Left	Thru	U-Turn	Peds CW	Peds CCW	Thru	Right	U-Turn	Peds CW	Peds CCW
2024/05/18 11:00:00	0	0	0	0	0	0	0	0	0	0	0	0	0	0	0
2024/05/18 11:15:00	0	0	0	0	0	0	1	0	0	0	2	0	0	0	0
2024/05/18 11:30:00	0	0	0	0	0	0	0	0	0	0	0	0	0	0	0
2024/05/18 11:45:00	0	0	0	0	0	1	0	0	0	0	1	0	0	0	0
2024/05/18 12:00:00	0	0	0	0	0	0	3	0	0	0	1	0	0	0	0
2024/05/18 12:15:00	0	0	0	0	0	0	1	0	0	0	0	0	0	0	0
2024/05/18 12:30:00	0	0	0	0	0	0	1	0	0	0	0	0	0	0	0
2024/05/18 12:45:00	0	0	0	0	0	0	1	0	0	0	0	0	1	0	0
Total	0	0	0	0	0	1	7	0	0	0	4	1	0	0	0

Articulated Trucks

[illegible]

Buses

[illegible]

Pedestrians

[illegible]

Bicycles on Road

Leg Direction Start Time	Great Northern Mall Access					Morgan Rd					Morgan Rd				
	Eastbound					Northbound					Southbound				
	Left	Right	U-Turn	Peds CW	Peds CCW	Left	Thru	U-Turn	Peds CW	Peds CCW	Thru	Right	U-Turn	Peds CW	Peds CCW
2024/05/18 11:00:00	0	0	0	0	0	0	0	0	0	0	0	0	0	0	0
2024/05/18 11:15:00	0	0	0	0	0	0	0	0	0	0	0	0	0	0	0
2024/05/18 11:30:00	0	0	0	0	0	0	0	0	0	0	0	1	0	0	0
2024/05/18 11:45:00	0	0	0	0	0	0	0	0	0	0	0	0	0	0	0
2024/05/18 12:00:00	0	0	0	0	0	0	0	0	0	0	0	0	0	0	0
2024/05/18 12:15:00	0	0	0	0	0	0	0	0	0	0	0	0	0	0	0
2024/05/18 12:30:00	0	0	0	0	0	0	0	0	0	0	0	0	0	0	0
2024/05/18 12:45:00	0	0	0	0	0	0	0	0	0	0	0	0	0	0	0
Total	0	0	0	0	0	0	0	0	0	0	0	1	0	0	0

Bicycles on Crosswalk

[illegible]

Total Volume Class Breakdown

Leg Direction	Great Northern Mall Access Eastbound				Morgan Rd Northbound				Morgan Rd Southbound				App Total	Peds CW	Peds CCW	Int Total	Cross Total
	Start Time	Right	U-Turn		Left	Thru	U-Turn	App Total	Peds CW	Peds CCW	Thru	Right	U-Turn				
2024/05/18 11:00:00	9	11	0	20	0	0	9	76	0	85	0	0	84	14	0	98	203
	13	9	0	22	0	1	13	89	0	102	0	0	84	9	0	93	217
	19	15	0	24	0	0	16	98	0	114	0	0	86	14	0	90	218
	7	6	0	13	0	0	4	95	0	99	0	0	75	12	0	87	199
	10	8	0	18	0	0	15	89	0	104	0	0	92	13	0	105	227
	10	5	0	15	0	0	6	78	0	84	0	0	71	12	0	83	182
2024/05/18 12:00:00	8	9	0	17	0	0	14	78	0	92	0	0	76	8	0	84	193
2024/05/18 12:45:00	11	11	0	20	0	0	20	85	0	105	0	0	87	10	0	97	218
Grand Total	81	74	0	155	0	1	97	688	0	785	0	0	635	92	0	727	1667
% Approach	52.3%	47.7%	0.0%	9.3%	0.0%	12.4%	87.6%	0.0%	47.1%	87.3%	12.7%	0.0%	38.1%	5.9%	0.0%	43.6%	
% Total	4.9%	4.4%	0.0%	0.3%	0.0%	5.8%	41.3%	0.0%	47.1%	38.1%	5.9%	0.0%	43.6%			4	
% Motorcycles	0	0	0	0	0	0	1	0	1	3	0	0	3			4	
% Cars	0.0%	0.0%	0.0%	0.0%	0.0%	0.0%	0.1%	0.0%	0.1%	0.5%	0.0%	0.0%	0.4%			0.2%	
% Single-Unit Trucks	81	73	0	154	0	95	680	0	775	627	91	0	718			1647	
% Articulated Trucks	100.0%	98.6%	0.0%	99.4%	0.0%	97.9%	98.8%	0.0%	98.7%	98.7%	98.9%	0.0%	98.8%			98.8%	
% Buses	0	0	0	0	0	1	7	0	8	4	1	0	5			13	
% Bicycles on Road	0.0%	0.0%	0.0%	0.0%	0.0%	1.0%	1.0%	0.0%	1.0%	0.6%	1.1%	0.0%	0.7%			0.8%	
% Pedestrians	0	1	0	1	0	1	0	0	1	0	0	0	0			2	
% Bicycles on Crosswalk	0.0%	1.4%	0.0%	0.6%	0.0%	1.0%	0.0%	0.0%	0.1%	0.0%	0.0%	0.0%	0.0%			0.1%	
% Bicycles on Road	0	0	0	0	0	0	0	0	0	0	0	0	0			0	
% Pedestrians	0	0	0	0	0	0	0	0	0	0	1	0	1			1	
% Bicycles on Crosswalk	0.0%	0.0%	0.0%	0.0%	0.0%	0.0%	0.0%	0.0%	0.0%	0.2%	0.0%	0.0%	0.1%			0.1%	
% Pedestrians	0.0%	0.0%	0.0%	0.0%	0.0%	0.0%	0.0%	0.0%	0.0%	0.0%	0.0%	0.0%	0.0%			100.0%	
% Bicycles on Crosswalk	0.0%	0.0%	0.0%	0.0%	0.0%	0.0%	0.0%	0.0%	0.0%	0.0%	0.0%	0.0%	0.0%			0.0%	

AM Peak Class Breakdown

Lap Direction	Great Northern Mall Access										Morgan Rd										40												
	Southbound					Northbound					Southbound					Northbound					Eastbound					Westbound							
Start Time	Left	Right	U-Turn	App Total	Peak CW	Peak CCW	Left	Thru	U-Turn	App Total	Peak CW	Peak CCW	Thru	Right	U-Turn	App Total	Peak CW	Peak CCW	Int Total	Cross Total													
2024/05/18 12:00:00	10	8	0	18	0	0	0	15	89	0	164	0	0	92	11	0	105	0	0	227	0												
2024/05/18 12:10:00	10	5	0	15	0	0	6	78	0	84	0	0	71	12	0	83	0	0	182	0													
2024/05/18 12:20:00	8	9	0	17	0	0	14	78	0	92	0	0	75	6	0	81	0	0	182	0													
2024/05/18 12:30:00	11	11	0	22	0	0	22	85	0	105	0	0	87	8	0	97	0	0	205	0													
2024/05/18 12:40:00	43	31	0	74	0	0	55	352	0	405	0	0	322	42	0	364	0	0	786	0													
Grand Total	92	63	0	155	0	0	117	587	0	651	0	0	507	77	0	584	0	0	1368	0													
% Right-turn	43.0%	43.00%	0.0%	43.0%	0.0%	0.0%	54.0%	38.6%	0.0%	46.4%	0.0%	0.0%	20.2%	5.2%	0.0%	44.5%	0.0%	0.0%	0.0%	0.0%													
% Left-turn	5.2%	4.8%	0.0%	5.2%	0.0%	0.0%	6.8%	38.6%	0.0%	46.4%	0.0%	0.0%	20.2%	5.2%	0.0%	44.5%	0.0%	0.0%	0.0%	0.0%													
% U-Turn	0.0%	0.0%	0.0%	0.0%	0.0%	0.0%	0.0%	0.0%	0.0%	0.0%	0.0%	0.0%	0.0%	0.0%	0.0%	0.0%	0.0%	0.0%	0.0%	0.0%													
% Motorcycles	0	0	0	0	0	0	0	1	0	1	0	0	1	0	0	1	0	0	3	0													
% Bicycles	0	0	0	0	0	0	0	0	0	0	0	0	0	0	0	0	0	0	0	0													
Cars	43	32	0	75	0	0	55	322	0	378	0	0	322	42	0	364	0	0	817	0													
% Cars	100.0%	97.2%	0.0%	98.5%	0.0%	0.0%	100.0%	97.2%	0.0%	99.5%	0.0%	0.0%	98.7%	87.7%	0.0%	99.4%	0.0%	0.0%	98.4%	0.0%													
Single Unit Trucks	0	0	0	0	0	0	0	1	0	1	0	0	1	0	0	1	0	0	2	0													
% Single Unit Trucks	0.0%	0.0%	0.0%	0.0%	0.0%	0.0%	0.0%	1.8%	0.0%	1.4%	0.0%	0.0%	1.3%	2.3%	0.0%	1.3%	0.0%	0.0%	1.8%	0.0%													
Articulated Trucks	0	1	0	1	0	0	0	0	0	0	0	0	0	0	0	0	0	0	1	0													
% Articulated Trucks	0.0%	3.2%	0.0%	1.3%	0.0%	0.0%	0.0%	0.0%	0.0%	0.0%	0.0%	0.0%	0.0%	0.0%	0.0%	0.0%	0.0%	0.0%	1.3%	0.0%													
Buses	0	0	0	0	0	0	0	0	0	0	0	0	0	0	0	0	0	0	0	0													
% Buses	0.0%	0.0%	0.0%	0.0%	0.0%	0.0%	0.0%	0.0%	0.0%	0.0%	0.0%	0.0%	0.0%	0.0%	0.0%	0.0%	0.0%	0.0%	0.0%	0.0%													
Bicycles on Road	0	0	0	0	0	0	0	0	0	0	0	0	0	0	0	0	0	0	0	0													
% Bicycles on Road	0.0%	0.0%	0.0%	0.0%	0.0%	0.0%	0.0%	0.0%	0.0%	0.0%	0.0%	0.0%	0.0%	0.0%	0.0%	0.0%	0.0%	0.0%	0.0%	0.0%													
Pedestrians	0	0	0	0	0	0	0	0	0	0	0	0	0	0	0	0	0	0	0	0													
% Pedestrians	0.0%	0.0%	0.0%	0.0%	0.0%	0.0%	0.0%	0.0%	0.0%	0.0%	0.0%	0.0%	0.0%	0.0%	0.0%	0.0%	0.0%	0.0%	0.0%	0.0%													
Bicycles on Crosswalk	0	0	0	0	0	0	0	0	0	0	0	0	0	0	0	0	0	0	0	0													
% Bicycles on Crosswalk	0.0%	0.0%	0.0%	0.0%	0.0%	0.0%	0.0%	0.0%	0.0%	0.0%	0.0%	0.0%	0.0%	0.0%	0.0%	0.0%	0.0%	0.0%	0.0%	0.0%													



L6


Project	GTS
Project Code	11778
Site Name	11778-17
Legs and Movements	All Processed Legs & Move
Bin Size	15 minutes
Survey Date	2024/05/18 Saturday
Location	Morgan Road & Great Northern
Latitude and Longitude	43.191330, -76.216630

	Start	End	PHF
AM Peak	2024/05/18 12:00:00	2024/05/18 13:00:00	0.91

Turning Movement Data

Leg Direction	Great Northern Mall Access						Morgan Rd Northbound						Morgan Rd Southbound						Total
	Eastbound						Northbound						Southbound						
	Left	Right	U-Turn	App Total	Peds CW	Peds CCW	Left	Thru	U-Turn	App Total	Peds CW	Peds CCW	Thru	Right	U-Turn	App Total	Peds CW	Peds CCW	
Start Time																			
11:00:00 AM	9	11	0	20	0	0	9	76	0	85	0	0	84	14	0	98	0	0	203
11:15:00 AM	13	9	0	22	0	1	13	89	0	102	0	0	84	9	0	93	0	0	217
11:30:00 AM	9	15	0	24	0	0	16	98	0	114	0	0	66	14	0	80	0	0	218
11:45:00 AM	7	6	0	13	0	0	4	95	0	99	0	0	75	12	0	87	0	0	199
Hourly Total	38	41	0	79	0	1	42	358	0	400	0	0	309	49	0	358	0	0	837
12:00:00 PM	10	8	0	18	0	0	15	89	0	104	0	0	92	13	0	105	0	0	227
12:15:00 PM	10	5	0	15	0	0	6	78	0	84	0	0	71	12	0	83	0	0	182
12:30:00 PM	8	9	0	17	0	0	14	78	0	92	0	0	76	8	0	84	0	0	193
12:45:00 PM	15	11	0	26	0	0	20	85	0	105	0	0	87	10	0	97	0	0	228
Hourly Total	43	33	0	76	0	0	55	330	0	385	0	0	326	43	0	369	0	0	830
Grand Total	81	74	0	155	0	1	97	688	0	785	0	0	635	92	0	727	0	0	1667
% Approach	52.3%	47.7%	0.0%	0.0%	0.0%	0.0%	12.4%	87.6%	0.0%	0.0%	0.0%	0.0%	87.3%	12.7%	0.0%	0.0%	0.0%	0.0%	
% Total	4.9%	4.4%	0.0%	9.3%	0.0%	0.0%	5.8%	41.3%	0.0%	47.1%	0.0%	0.0%	38.1%	5.5%	0.0%	43.6%	0.0%	0.0%	
Lights	81	73	0	154	0	0	96	688	0	784	0	0	635	92	0	727	0	0	
% Lights	100.0%	98.6%	0.0%	99.4%	0.0%	0.0%	99.0%	100.0%	0.0%	99.9%	0.0%	0.0%	100.0%	100.0%	0.0%	100.0%	0.0%	0.0%	0.0%
HV	0	1	0	1	0	0	1	0	0	1	0	0	0	0	0	0	0	0	2
% HV	0.0%	1.4%	0.0%	0.6%	0.0%	0.0%	1.0%	0.0%	0.0%	0.1%	0.0%	0.0%	0.0%	0.0%	0.0%	0.0%	0.0%	0.0%	0.1%
Pedestrians	0	0	0	0	0	1	0	0	0	0	0	0	0	0	0	0	0	0	1
% Pedestrians	0.0%	0.0%	0.0%	0.0%	0.0%	100.0%	0.0%	0.0%	0.0%	0.0%	0.0%	0.0%	0.0%	0.0%	0.0%	0.0%	0.0%	0.0%	100.0%
Bicycles on Crosswalk	0	0	0	0	0	0	0	0	0	0	0	0	0	0	0	0	0	0	0
% Bicycles on Crosswalk	0.0%	0.0%	0.0%	0.0%	0.0%	0.0%	0.0%	0.0%	0.0%	0.0%	0.0%	0.0%	0.0%	0.0%	0.0%	0.0%	0.0%	0.0%	0.0%



Turning Movement Data Plot

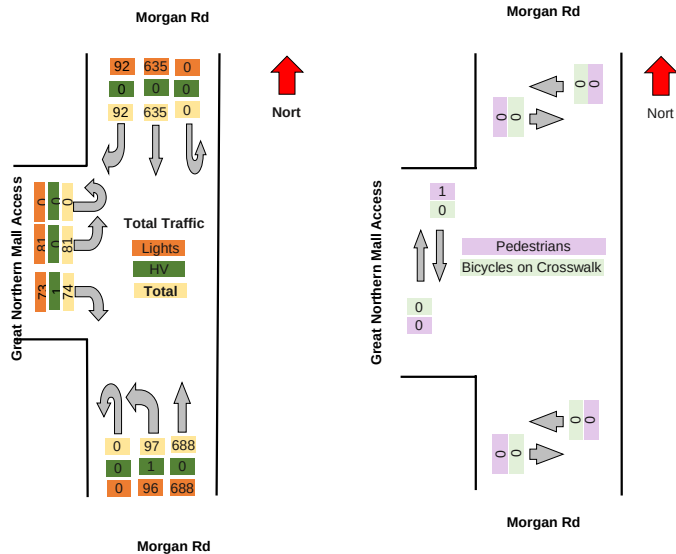

Turning Movement Peak Hour Data (AM)

#####

Leg	Great Northern Mall Access						Morgan Rd						Morgan Rd						Total
Direction	Eastbound						Northbound						Southbound						
Start Time	Left	Right	U-Turn	App Total	Peds CW	Peds CCW	Left	Thru	U-Turn	App Total	Peds CW	Peds CCW	Thru	Right	U-Turn	App Total	Peds CW	Peds CCW	
12:00:00 PM	10	8	0	18	0	0	15	89	0	104	0	0	92	13	0	105	0	0	227
12:15:00 PM	10	5	0	15	0	0	6	78	0	84	0	0	71	12	0	83	0	0	182
12:30:00 PM	8	9	0	17	0	0	14	78	0	92	0	0	76	8	0	84	0	0	193
12:45:00 PM	15	11	0	26	0	0	20	85	0	105	0	0	87	10	0	97	0	0	228
Grand Total	43	33	0	76	0	0	55	330	0	385	0	0	326	43	0	369	0	0	830
% Approach	56.6%	43.4%	0.0%	0.0%	0.0%	0.0%	14.3%	85.7%	0.0%	0.0%	0.0%	0.0%	88.3%	11.7%	0.0%	0.0%	0.0%	0.0%	
% Total	5.2%	4.0%	0.0%	9.2%	0.0%	0.0%	6.6%	39.8%	0.0%	46.4%	0.0%	0.0%	39.3%	5.2%	0.0%	44.5%	0.0%	0.0%	
PHF	0.717	0.750	0.000	0.731	0.000	0.000	0.688	0.927	0.000	0.917	0.000	0.000	0.886	0.827	0.000	0.879	0.000	0.000	0.910
Lights	43	32	0	75	0	0	55	330	0	385	0	0	326	43	0	369	0	0	829
% Lights	100.0%	97.0%	0.0%	98.7%	0.0%	0.0%	100.0%	100.0%	0.0%	100.0%	0.0%	0.0%	100.0%	100.0%	0.0%	100.0%	0.0%	0.0%	99.9%
HV	0	1	0	1	0	0	0	0	0	0	0	0	0	0	0	0	0	0	1
% HV	0.0%	3.0%	0.0%	1.3%	0.0%	0.0%	0.0%	0.0%	0.0%	0.0%	0.0%	0.0%	0.0%	0.0%	0.0%	0.0%	0.0%	0.0%	0.1%
Pedestrians	0	0	0	0	0	0	0	0	0	0	0	0	0	0	0	0	0	0	0
% Pedestrians	0.0%	0.0%	0.0%	0.0%	0.0%	0.0%	0.0%	0.0%	0.0%	0.0%	0.0%	0.0%	0.0%	0.0%	0.0%	0.0%	0.0%	0.0%	0.0%
Bicycles on Crosswalk	0	0	0	0	0	0	0	0	0	0	0	0	0	0	0	0	0	0	0
% Bicycles on Crosswalk	0.0%	0.0%	0.0%	0.0%	0.0%	0.0%	0.0%	0.0%	0.0%	0.0%	0.0%	0.0%	0.0%	0.0%	0.0%	0.0%	0.0%	0.0%	0.0%

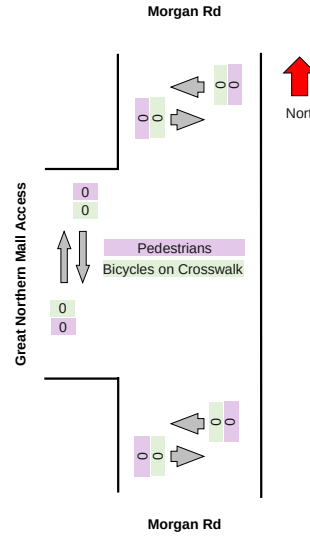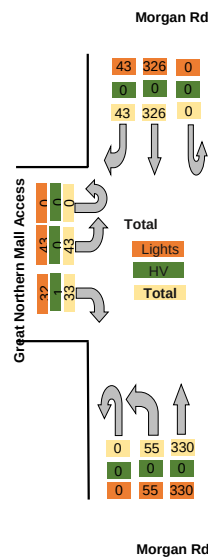



For Print

TSTData.com

Page 16 of 16

Summary


Project	GTS
Project Code	11778
Site Name	11778-18
Legs and Movements	All Processed Legs & Movements
Bin Size	15 minutes
Survey Date	2024/05/16, Thursday
Location	Soule Road & I-481 SB On Ramp
Latitude and Longitude	43.183210, -76.231400

AM Peak	Start 2024/05/16 07:15:00	End 2024/05/16 08:15:00	PHE 0.94
---------	------------------------------	----------------------------	-------------

Turning Movement Data

Leg Direction	I-481 SB On Ramp										Soule Road Northbound										Soule Road Southbound										Total
	Start Time	Left	Right	RTOR	U-Turn	App Total	Obs. CV	Obs. CV	Thru	Right	RTOR	U-Turn	App Total	Obs. CV	Obs. CV	Left	Thru	U-Turn	App Total	Obs. CV	Obs. CV	Left	Thru	U-Turn	App Total	Obs. CV	Obs. CV	Obs. CV	Obs. CV	Obs. CV	
7:00:00 AM	0	0	0	0	0	0	0	0	53	88	18	0	137	0	0	139	37	0	176	0	0	0	0	0	176	0	0	0	0	0	313
7:15:00 AM	0	0	0	0	0	0	0	0	38	93	13	0	144	0	0	149	55	0	204	0	0	0	0	0	204	0	0	0	0	0	268
7:30:00 AM	0	0	0	0	0	0	0	0	48	84	17	0	149	0	0	157	45	0	202	0	0	0	0	0	202	0	0	0	0	0	401
7:45:00 AM	0	0	0	0	0	0	0	0	55	76	10	0	141	0	0	151	75	0	226	0	0	0	0	0	226	0	0	0	0	0	376
Hourly Total	0	0	0	0	0	0	0	0	194	351	58	0	588	0	0	643	220	0	871	0	0	0	0	0	871	0	0	0	0	0	1457
8:00:00 AM	0	0	0	0	0	0	0	0	75	58	14	0	147	0	0	160	64	0	224	0	0	0	0	0	224	0	0	0	0	0	358
8:15:00 AM	0	0	0	0	0	0	0	0	42	46	10	0	98	0	0	138	46	0	184	0	0	0	0	0	184	0	0	0	0	0	282
8:30:00 AM	0	0	0	0	0	0	0	0	43	50	11	0	104	0	0	131	61	1	193	0	0	0	0	0	193	0	0	0	0	0	287
8:45:00 AM	0	0	0	0	0	0	0	0	64	38	8	0	111	0	0	99	71	0	170	0	0	0	0	0	170	0	0	0	0	0	282
Hourly Total	0	0	0	0	0	0	0	0	358	230	44	0	481	0	0	514	242	1	757	0	0	0	0	0	757	0	0	0	0	0	1218
Grand Total	0	0	0	0	0	0	0	0	454	525	100	0	1079	0	0	1165	462	1	1628	0	0	0	0	0	1628	0	0	0	0	0	2875
% Approach	0.0%	0.0%	0.0%	0.0%	0.0%	0.0%	0.0%	0.0%	45.2%	50.9%	9.8%	0.0%	9.9%	0.0%	0.0%	11.6%	26.4%	0.1%	9.0%	0.0%	0.0%	0.0%	0.0%	0.0%	9.0%	0.0%	0.0%	0.0%	0.0%	0.0%	28.7%
% Total	0.0%	0.0%	0.0%	0.0%	0.0%	0.0%	0.0%	0.0%	15.0%	15.6%	3.7%	0.0%	15.1%	0.0%	0.0%	14.8%	17.3%	0.0%	60.9%	0.0%	0.0%	0.0%	0.0%	0.0%	60.9%	0.0%	0.0%	0.0%	0.0%	0.0%	60.9%
Lights	0	0	0	0	0	0	0	0	413	520	99	0	1032	0	0	1158	451	1	1608	0	0	0	0	0	1608	0	0	0	0	0	2640
% Lights	0.0%	0.0%	0.0%	0.0%	0.0%	0.0%	0.0%	0.0%	90.2%	98.6%	98.0%	0.0%	95.8%	0.0%	0.0%	99.2%	97.4%	100.0%	98.8%	0.0%	0.0%	0.0%	0.0%	0.0%	98.8%	0.0%	0.0%	0.0%	0.0%	0.0%	98.7%
HV	0	0	0	0	0	0	0	0	11	3	1	0	15	0	0	9	11	0	20	0	0	0	0	0	20	0	0	0	0	0	35
% HV	0.0%	0.0%	0.0%	0.0%	0.0%	0.0%	0.0%	0.0%	2.4%	0.6%	0.0%	0.0%	1.4%	0.0%	0.0%	0.8%	2.4%	0.0%	1.2%	0.0%	0.0%	0.0%	0.0%	0.0%	1.2%	0.0%	0.0%	0.0%	0.0%	0.0%	1.3%
Pedestrians	0	0	0	0	0	0	0	0	0	0	0	0	0	0	0	0	0	0	0	0	0	0	0	0	0	0	0	0	0	0	0
% Pedestrians	0.0%	0.0%	0.0%	0.0%	0.0%	0.0%	0.0%	0.0%	0.0%	0.0%	0.0%	0.0%	0.0%	0.0%	0.0%	0.0%	0.0%	0.0%	0.0%	0.0%	0.0%	0.0%	0.0%	0.0%	0.0%	0.0%	0.0%	0.0%	0.0%	0.0%	0.0%
Bicycles on Crosswalk	0	0	0	0	0	0	0	0	0	0	0	0	0	0	0	0	0	0	0	0	0	0	0	0	0	0	0	0	0	0	0
% Bicycles on Crosswalk	0.0%	0.0%	0.0%	0.0%	0.0%	0.0%	0.0%	0.0%	0.0%	0.0%	0.0%	0.0%	0.0%	0.0%	0.0%	0.0%	0.0%	0.0%	0.0%	0.0%	0.0%	0.0%	0.0%	0.0%	0.0%	0.0%	0.0%	0.0%	0.0%	0.0%	0.0%

Turning Movement Data Plot


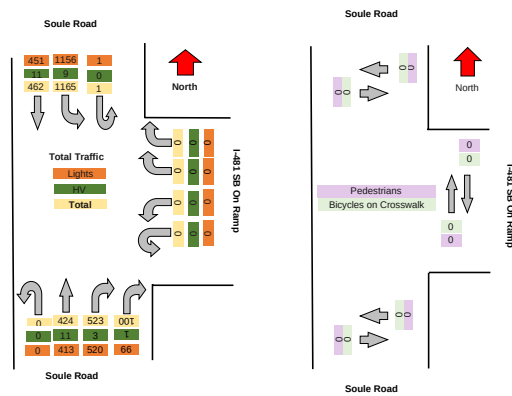


Summary

Turning Movement Peak Hour Data (AM)

#####

Leg	I-405 SB On Ramp							Soule Road							Soule Road							Total
	Direction	Left	Right	RTOR	U-Turn	App Total	Peak Cnt	Peak Cnt	Thru	Right	RTOR	U-Turn	App Total	Peak Cnt	Peak Cnt	Left	Thru	U-Turn	App Total	Peak Cnt	Peak Cnt	
7:15:00 AM	Westbound	0	0	0	0	0	0	0	38	93	13	0	144	0	0	389	55	0	224	0	0	368
	Eastbound	0	0	0	0	0	0	0	49	94	17	0	160	0	0	392	49	0	241	0	0	461
	7:45:00 AM	0	0	0	0	0	0	0	58	79	10	0	145	0	0	351	79	0	239	0	0	376
	8:00:00 AM	0	0	0	0	0	0	0	78	88	14	0	168	0	0	345	64	0	219	0	0	339
Grand Total		0	0	0	0	0	0	0	224	270	34	0	397	0	0	1080	247	0	305	0	0	1092
% Approach		42.91%	42.91%	42.91%	42.91%	0.0%	0.0%	0.0%	27.2%	53.8%	0.0%	0.0%	0.0%	0.0%	0.0%	72.7%	27.3%	0.0%	0.0%	0.0%	0.0%	
% Total		0.0%	0.0%	0.0%	0.0%	0.0%	0.0%	0.0%	14.8%	21.4%	3.8%	0.0%	30.7%	0.0%	0.0%	43.8%	16.4%	0.0%	60.3%	0.0%	0.0%	
PMT		0.00%	0.00%	0.00%	0.00%	0.00%	0.00%	0.00%	0.78%	0.85%	0.78%	0.00%	0.93%	0.00%	0.00%	0.85%	0.78%	0.00%	0.93%	0.00%	0.00%	
Lights		0	0	0	0	0	0	0	722	288	54	0	869	0	0	651	142	0	1044	0	0	1440
% Lights		0.0%	0.0%	0.0%	0.0%	0.0%	0.0%	0.0%	36.0%	95.7%	100.0%	0.0%	95.7%	0.0%	0.0%	95.2%	97.0%	0.0%	98.8%	0.0%	0.0%	
HV		0	0	0	0	0	0	0	7	1	0	0	8	0	0	5	8	0	13	0	0	19
% HV		0.0%	0.0%	0.0%	0.0%	0.0%	0.0%	0.0%	3.2%	0.3%	0.0%	0.0%	1.3%	0.0%	0.0%	0.8%	2.6%	0.0%	1.2%	0.0%	0.0%	
Pedestrians		0	0	0	0	0	0	0	0	0	0	0	0	0	0	0	0	0	0	0	0	0
% Pedestrians		0.0%	0.0%	0.0%	0.0%	0.0%	0.0%	0.0%	0.0%	0.0%	0.0%	0.0%	0.0%	0.0%	0.0%	0.0%	0.0%	0.0%	0.0%	0.0%	0.0%	
Bicycles on Crosswalk		0	0	0	0	0	0	0	0	0	0	0	0	0	0	0	0	0	0	0	0	0
% Bicycles on Crosswalk		0.0%	0.0%	0.0%	0.0%	0.0%	0.0%	0.0%	0.0%	0.0%	0.0%	0.0%	0.0%	0.0%	0.0%	0.0%	0.0%	0.0%	0.0%	0.0%	0.0%	

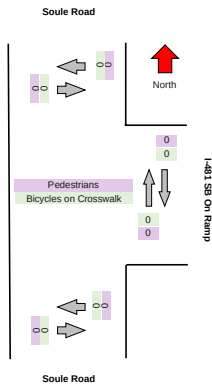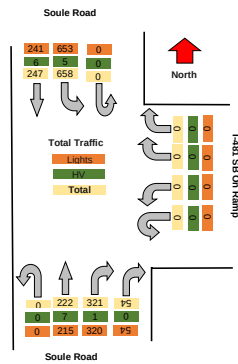

Summary



Motorcycles

Long Direction Start Time	I-485 SB On Ramp							Scale Road Northbound							Scale Road Southbound						
	Left							Thru							Left						
	0	Right	RTOR	U-Turn	Peds CW	Peds CCW		0	Right	RTOR	U-Turn	Peds CW	Peds CCW		0	Thru	U-Turn	Peds CW	Peds CCW		
2024/05/16 07:00:00	0	0	0	0	0	0	0	0	0	1	0	0	0	0	0	0	0	0	0		
2024/05/16 07:05:00	0	0	0	0	0	0	0	0	0	0	0	0	0	0	1	0	0	0	0		
2024/05/16 07:10:00	0	0	0	0	0	0	0	0	0	0	0	0	0	0	0	0	0	0	0		
2024/05/16 07:15:00	0	0	0	0	0	0	0	0	0	0	0	0	0	0	0	0	0	0	0		
2024/05/16 08:00:00	0	0	0	0	0	0	0	0	0	0	0	0	0	0	0	0	0	0	0		
2024/05/16 08:15:00	0	0	0	0	0	0	0	0	0	1	0	0	0	0	1	0	0	0	0		
2024/05/16 08:30:00	0	0	0	0	0	0	0	0	1	0	0	0	0	0	0	0	0	0	0		
2024/05/16 08:45:00	0	0	0	0	0	0	0	0	0	0	0	0	0	0	1	0	0	0	0		
Total	0	0	0	0	0	0	0	1	3	0	0	0	0	0	3	0	0	0	0		

Cars

Leg Direction Start Time	I-481 SB On Ramp Westbound Left										Soule Road Northbound										Soule Road Southbound Left									
	Right	RTOR	U-Turn	Peds CW	Peds CCW	Thru	Right	RTOR	U-Turn	Peds CW	Peds CCW	Thru	U-Turn	Peds CW	Peds CCW	Thru	U-Turn	Peds CW	Peds CCW											
2024/05/16 07:50:00	0	0	0	0	0	0	53	67	16	0	0	0	138	36	0	0	0	0	0											
2024/05/16 07:55:00	0	0	0	0	0	0	38	91	13	0	0	0	167	53	0	0	0	0	0											
2024/05/16 07:50:00	0	0	0	0	0	0	46	94	17	0	0	0	186	46	0	0	0	0	0											
2024/05/16 07:45:00	0	0	0	0	0	0	58	76	10	0	0	0	147	73	0	0	0	0	0											
2024/05/16 08:00:00	0	0	0	0	0	0	71	57	14	0	0	0	140	64	0	0	0	0	0											
2024/05/16 08:15:00	0	0	0	0	0	0	42	46	9	0	0	0	137	43	0	0	0	0	0											
2024/05/16 08:30:00	0	0	0	0	0	0	40	48	11	0	0	0	129	57	1	0	0	0	0											
2024/05/16 08:45:00	0	0	0	0	0	0	61	37	9	0	0	0	94	67	0	0	0	0	0											
Total	0	0	0	0	0	0	409	515	99	0	0	0	1138	439	1	0	0	0	0											

Single-Unit Trucks

Leg Direction Start Time	I-481 SB On Ramp					Soule Road					Soule Road						
	Westbound					Northbound					Southbound						
	Left	Right	RTOR	U-Turn	Peds CW	Peds CCW	Thru	Right	RTOR	U-Turn	Peds CW	Peds CCW	Left	Thru	U-Turn	Peds CW	Peds CCW
2024/05/16 07:50:00	0	0	0	0	0	0	0	0	0	0	0	0	0	0	0	0	0
2024/05/16 07:55:00	0	0	0	0	0	0	0	0	0	0	0	0	2	2	0	0	0
2024/05/16 07:50:00	0	0	0	0	0	0	1	0	0	0	0	0	3	2	0	0	0
2024/05/16 07:45:00	0	0	0	0	0	0	0	0	0	0	0	0	2	1	0	0	0
2024/05/16 08:00:00	0	0	0	0	0	0	1	1	0	0	0	0	5	0	0	0	0
2024/05/16 08:15:00	0	0	0	0	0	0	0	0	0	0	0	0	0	2	0	0	0
2024/05/16 08:30:00	0	0	0	0	0	0	1	1	0	0	0	0	1	1	0	0	0
2024/05/16 08:45:00	0	0	0	0	0	0	0	0	0	0	0	0	2	4	0	0	0
Total	0	0	0	0	0	0	3	2	0	0	0	0	15	12	0	0	0

Articulated Trucks

Long Direction Start Time	I-481 SB On Ramp Westbound Left								Scale Road Northbound Thru								Scale Road Southbound Left							
	0	Right	RTOR	U-Turn	Peds CW	Peds CCW	0	Right	0	RTOR	U-Turn	Peds CW	Peds CCW	0	Thru	U-Turn	Peds CW	Peds CCW						
2024/05/16 07:00:00	0								0						0									
2024/05/16 07:15:00	0	0			0	0	0	0	1	0	0	0	0	0	0	0	0	0						
2024/05/16 07:30:00	0	0			0	0	0	0	0	0	0	0	0	0	2	2	0	0						
2024/05/16 07:45:00	0	0			0	0	0	0	0	0	0	0	0	0	1	0	0	0						
2024/05/16 08:00:00	0	0			0	0	0	0	0	0	0	0	0	0	0	0	0	0						
2024/05/16 08:15:00	0	0			0	0	0	0	0	0	0	0	0	0	1	0	0	0						
2024/05/16 08:30:00	0	0			0	0	0	1	0	0	0	0	0	0	1	1	0	0						
2024/05/16 08:45:00	0	0			0	0	0	0	1	1	0	0	0	0	1	1	0	0						
Total	0	0			0	0	0	1	0	1	0	0	0	0	5	1	0	0						

Buses

Leg Direction Start Time	I-481 SB On Ramp Westbound										Soule Road Northbound										Soule Road Southbound									
	Left					Right					Left					Right					Left					Right				
	Right	RTOR	U-Turn	Peds	CW	RTOR	U-Turn	Peds	CW	CCW	RTOR	U-Turn	Peds	CW	CCW	RTOR	U-Turn	Peds	CW	CCW	RTOR	U-Turn	Peds	CW	CCW					
2024/05/16 07:50:00	0	0	0	0	0	0	0	0	0	0	0	0	0	0	0	0	0	0	0	0	0	0	0	0	0					
2024/05/16 07:55:00	0	0	0	0	0	0	0	0	0	0	0	0	0	0	0	0	0	0	0	0	0	0	0	0	0					
2024/05/16 07:50:00	0	0	0	0	0	0	0	0	0	2	0	0	0	0	0	0	0	0	0	0	0	0	0	0	0					
2024/05/16 07:45:00	0	0	0	0	0	0	0	0	0	1	0	0	0	0	0	0	0	0	0	0	0	0	0	0	0					
2024/05/16 08:00:00	0	0	0	0	0	0	0	0	0	4	0	0	0	0	0	0	0	0	0	0	0	0	0	0	0					
2024/05/16 08:15:00	0	0	0	0	0	0	0	0	0	0	0	1	0	0	0	0	0	0	0	0	0	0	0	0	0					
2024/05/16 08:30:00	0	0	0	0	0	0	0	0	0	0	1	0	0	0	0	0	0	0	0	0	0	0	2	0	0					
2024/05/16 08:45:00	0	0	0	0	0	0	0	0	0	3	1	0	0	0	0	0	0	0	0	0	0	0	1	0	0					
Total	0	0	0	0	0	0	0	0	0	10	2	1	0	0	0	0	0	0	0	0	0	0	4	10	0					

Pedestrians

[illegible]

Bicycles on Road

[illegible]

Bicycles on Crosswalk

[illegible]

Total Volume Class Breakdown

Leg Direction	I-481 SB On Ramp				Soule Road				Soule Road				Soule Road				Soule Road				Cross Total
	Left	Right	RTOR	U-Turn	App Total	Peds CW	Peds CCW	Thru	Right	RTOR	U-Turn	App Total	Peds CW	Peds CCW	Thru	U-Turn	App Total	Peds CW	Peds CCW	Int Total	
Start Time																					
2024/05/16 07:00:00	0	0	0	0	0	0	0	33	68	16	0	107	0	0	139	37	0	176	0	0	213
2024/05/16 07:15:00	0	0	0	0	0	0	0	38	93	13	0	144	0	0	169	55	0	224	0	0	268
2024/05/16 07:30:00	0	0	0	0	0	0	0	49	94	17	0	160	0	0	192	49	0	241	0	0	301
2024/05/16 07:45:00	0	0	0	0	0	0	0	59	76	10	0	145	0	0	151	79	0	230	0	0	375
2024/05/16 08:00:00	0	0	0	0	0	0	0	76	58	14	0	148	0	0	148	64	0	210	0	0	268
2024/05/16 08:15:00	0	0	0	0	0	0	0	42	46	10	0	98	0	0	138	46	0	184	0	0	282
2024/05/16 08:30:00	0	0	0	0	0	0	0	43	50	11	0	104	0	0	131	61	1	193	0	0	297
2024/05/16 08:45:00	0	0	0	0	0	0	0	64	38	2	0	111	0	0	92	71	0	172	0	0	281
Grand Total	0	0	0	0	0	0	0	424	523	100	0	1047	0	0	1165	462	1	1628	0	0	2675
% Approach	0.0%	0.0%	0.0%	0.0%	0.0%			40.3%	50.0%	9.6%	0.0%	39.1%			71.6%	28.4%	0.1%	60.9%			
% Total	0.0%	0.0%	0.0%	0.0%	0.0%			15.9%	19.6%	3.7%	0.0%	4			43.6%	17.3%	0.0%	60.9%			7
% Motorcycles	0	0	0	0	0			1	3	0	0	4			3	0	0	3			7
% Cars	0.0%	0.0%	0.0%	0.0%	0.0%			0.2%	0.6%	0.0%	0.0%	0.4%			0.3%	0.0%	0.0%	0.2%			0.3%
% Single-Unit Trucks	0	0	0	0	0			400	515	99	0	1023			1138	439	1	1578			2651
% Articulated Trucks	0.0%	0.0%	0.0%	0.0%	0.0%			95.5%	95.5%	99.0%	0.0%	97.7%			97.7%	95.0%	100.0%	95.9%			97.2%
% Buses	0	0	0	0	0			5	2	0	0	5			15	12	0	27			32
% Bicycles on Road	0.0%	0.0%	0.0%	0.0%	0.0%			0.7%	0.4%	0.0%	0.0%	0.5%			1.3%	2.6%	0.0%	1.7%			1.2%
% Pedestrians	0	0	0	0	0			1	1	0	0	2			5	1	0	6			6
% Bicycles on Crosswalk	0.0%	0.0%	0.0%	0.0%	0.0%			0.2%	0.2%	0.0%	0.0%	0.2%			0.4%	0.2%	0.0%	0.4%			0.3%
% Bicycles on Crosswalk	0	0	0	0	0			10	2	1	0	13			4	10	0	14			27
% Bicycles on Road	0.0%	0.0%	0.0%	0.0%	0.0%			2.4%	0.4%	1.0%	0.0%	1.2%			0.3%	2.2%	0.0%	0.9%			1.0%
% Bicycles on Road	0	0	0	0	0			0	0	0	0	0			0	0	0	0			0
% Pedestrians	0.0%	0.0%	0.0%	0.0%	0.0%			0.0%	0.0%	0.0%	0.0%	0.0%			0.0%	0.0%	0.0%	0.0%			0.0%
% Bicycles on Crosswalk	0.0%	0.0%	0.0%	0.0%	0.0%			0.0%	0.0%	0.0%	0.0%	0.0%			0.0%	0.0%	0.0%	0.0%			0.0%
% Bicycles on Crosswalk	0.0%	0.0%	0.0%	0.0%	0.0%			0.0%	0.0%	0.0%	0.0%	0.0%			0.0%	0.0%	0.0%	0.0%			0.0%

[illegible]




Project	GTS
Project Code	11778
Site Name	11778-18
Legs and Movements	All Processed Legs & Move
Bin Size	15 minutes
Survey Date	2024/05/16, Thursday
Location	Soule Road & I-481 SB On
Latitude and Longitude	43.183210, -76.231400

	Start	End	PHF
AM Peak	2024/05/16 07:15:00	2024/05/16 08:15:00	0.94

Turning Movement Data

Leg	I-481 SB On Ramp								Soule Road								Soule Road								Total
	Westbound								Northbound								Southbound								
	Start Time	Left	Right	RTOR	U-Turn	App Total	Peds CW	Peds CCW	Thru	Right	RTOR	U-Turn	App Total	Peds CW	Peds CCW	Left	Thru	U-Turn	App Total	Peds CW	Peds CCW				
7:00:00 AM	0	0	0	0	0	0	0	0	53	68	16	0	137	0	0	139	37	0	176	0	0	313			
7:15:00 AM	0	0	0	0	0	0	0	0	38	93	13	0	144	0	0	169	55	0	224	0	0	366			
7:30:00 AM	0	0	0	0	0	0	0	0	49	94	17	0	160	0	0	192	49	0	241	0	0	401			
7:45:00 AM	0	0	0	0	0	0	0	0	59	76	10	0	145	0	0	151	79	0	230	0	0	375			
Hourly Total	0	0	0	0	0	0	0	0	199	331	56	0	586	0	0	651	220	0	871	0	0	1457			
8:00:00 AM	0	0	0	0	0	0	0	0	76	58	14	0	148	0	0	146	64	0	210	0	0	360			
8:15:00 AM	0	0	0	0	0	0	0	0	42	46	10	0	98	0	0	138	46	0	184	0	0	282			
8:30:00 AM	0	0	0	0	0	0	0	0	43	50	11	0	104	0	0	131	61	1	193	0	0	297			
8:45:00 AM	0	0	0	0	0	0	0	0	64	38	9	0	111	0	0	99	71	0	170	0	0	281			
Hourly Total	0	0	0	0	0	0	0	0	225	192	44	0	461	0	0	514	242	1	757	0	0	1216			
Grand Total	0	0	0	0	0	0	0	0	424	523	100	0	1047	0	0	1165	462	1	1628	0	0	2675			
% Approach	0.0%	0.0%	0.0%	0.0%	0.0%	0.0%	0.0%	0.0%	40.5%	50.0%	9.6%	0.0%	0.0%	0.0%	0.0%	71.6%	28.4%	0.1%	0.0%	0.0%	0.0%	0.0%			
% Total	0.0%	0.0%	0.0%	0.0%	0.0%	0.0%	0.0%	0.0%	15.9%	19.6%	3.7%	0.0%	39.1%	0.0%	0.0%	43.6%	17.3%	0.0%	60.9%	0.0%	0.0%	0.0%			
Lights	0	0	0	0	0	0	0	0	413	520	99	0	1032	0	0	1156	451	1	1608	0	0	2644			
% Lights	0.0%	0.0%	0.0%	0.0%	0.0%	0.0%	0.0%	0.0%	97.4%	99.4%	99.0%	0.0%	98.6%	0.0%	0.0%	99.2%	97.6%	100.0%	98.8%	0.0%	0.0%	98.7%			
HV	0	0	0	0	0	0	0	0	11	3	1	0	15	0	0	9	11	0	20	0	0	35			
% HV	0.0%	0.0%	0.0%	0.0%	0.0%	0.0%	0.0%	0.0%	2.6%	0.6%	1.0%	0.0%	1.4%	0.0%	0.0%	0.8%	2.4%	0.0%	1.2%	0.0%	0.0%	1.3%			
Pedestrians	0	0	0	0	0	0	0	0	0	0	0	0	0	0	0	0	0	0	0	0	0	0			
% Pedestrians	0.0%	0.0%	0.0%	0.0%	0.0%	0.0%	0.0%	0.0%	0.0%	0.0%	0.0%	0.0%	0.0%	0.0%	0.0%	0.0%	0.0%	0.0%	0.0%	0.0%	0.0%	0.0%			
Bicycles on Crosswalk	0	0	0	0	0	0	0	0	0	0	0	0	0	0	0	0	0	0	0	0	0	0			
% Bicycles on Crosswalk	0.0%	0.0%	0.0%	0.0%	0.0%	0.0%	0.0%	0.0%	0.0%	0.0%	0.0%	0.0%	0.0%	0.0%	0.0%	0.0%	0.0%	0.0%	0.0%	0.0%	0.0%	0.0%			

Turning Movement Data Plot


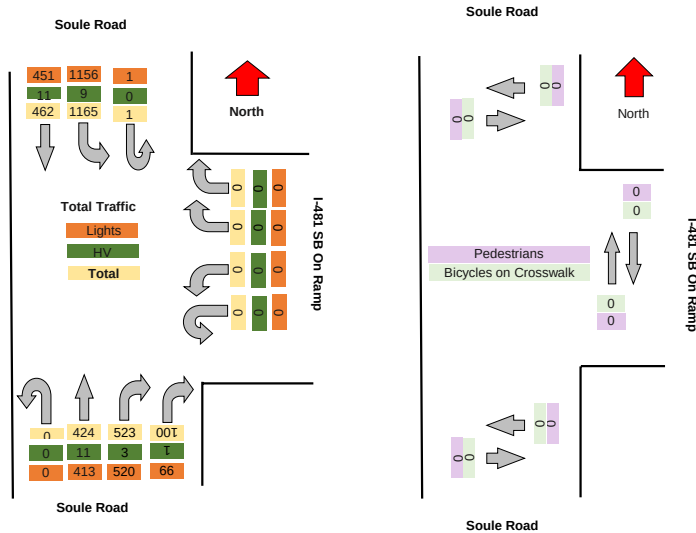




Turning Movement Peak Hour Data (AM)

#####

Leg	I-481 SB On Ramp								Soule Road								Soule Road								Total
	Westbound								Northbound								Southbound								
	Start Time	Left	Right	RTOR	U-Turn	App Total	Peds CV	Peds CCW	Thru	Right	RTOR	U-Turn	App Total	Peds CV	Peds CCW	Left	Thru	U-Turn	App Total	Peds CV	Peds CCW				
7:15:00 AM	0	0	0	0	0	0	0	0	38	93	13	0	144	0	0	169	55	0	224	0	0	368			
7:30:00 AM	0	0	0	0	0	0	0	0	49	94	17	0	160	0	0	192	49	0	241	0	0	401			
7:45:00 AM	0	0	0	0	0	0	0	0	59	76	10	0	145	0	0	151	79	0	230	0	0	375			
8:00:00 AM	0	0	0	0	0	0	0	0	76	58	14	0	148	0	0	146	64	0	210	0	0	358			
Grand Total	0	0	0	0	0	0	0	0	222	321	54	0	597	0	0	658	247	0	905	0	0	1502			
% Approach	#DIV/0!	#DIV/0!	#DIV/0!	#DIV/0!	0.0%	0.0%	0.0%	0.0%	37.2%	53.8%	9.0%	0.0%	0.0%	0.0%	0.0%	72.7%	27.3%	0.0%	0.0%	0.0%	0.0%	0.0%			
% Total	0.0%	0.0%	0.0%	0.0%	0.0%	0.0%	0.0%	0.0%	14.8%	21.4%	3.6%	0.0%	39.7%	0.0%	0.0%	43.8%	16.4%	0.0%	60.3%	0.0%	0.0%	0.0%			
PHF	0.000	0.000	0.000	0.000	0.000	0.000	0.000	0.000	0.730	0.854	0.794	0.000	0.933	0.000	0.000	0.857	0.782	0.000	0.939	0.000	0.000	0.936			
Lights	0	0	0	0	0	0	0	0	215	320	54	0	589	0	0	653	241	0	894	0	0	1483			
% Lights	0.0%	0.0%	0.0%	0.0%	0.0%	0.0%	0.0%	0.0%	96.8%	99.7%	100.0%	0.0%	98.7%	0.0%	0.0%	99.2%	97.6%	0.0%	98.8%	0.0%	0.0%	98.7%			
HV	0	0	0	0	0	0	0	0	7	1	0	0	8	0	0	5	6	0	11	0	0	19			
% HV	0.0%	0.0%	0.0%	0.0%	0.0%	0.0%	0.0%	0.0%	3.2%	0.3%	0.0%	0.0%	1.3%	0.0%	0.0%	0.8%	2.4%	0.0%	1.2%	0.0%	0.0%	1.3%			
Pedestrians	0	0	0	0	0	0	0	0	0	0	0	0	0	0	0	0	0	0	0	0	0	0			
% Pedestrians	0.0%	0.0%	0.0%	0.0%	0.0%	0.0%	0.0%	0.0%	0.0%	0.0%	0.0%	0.0%	0.0%	0.0%	0.0%	0.0%	0.0%	0.0%	0.0%	0.0%	0.0%	0.0%			
Bicycles on Crosswalk	0	0	0	0	0	0	0	0	0	0	0	0	0	0	0	0	0	0	0	0	0	0			
% Bicycles on Crosswalk	0.0%	0.0%	0.0%	0.0%	0.0%	0.0%	0.0%	0.0%	0.0%	0.0%	0.0%	0.0%	0.0%	0.0%	0.0%	0.0%	0.0%	0.0%	0.0%	0.0%	0.0%	0.0%			

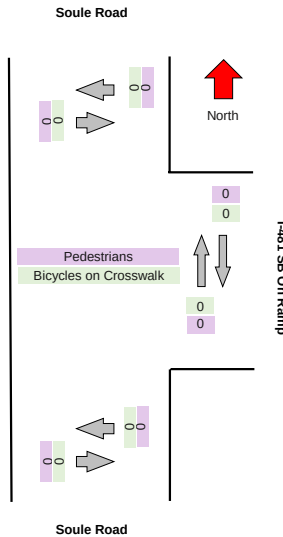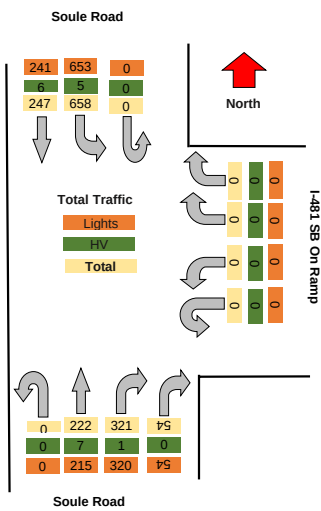

Summary


Project	GTS
Project Code	11778
Site Name	11778-18
Legs and Movements	All Processed Legs & Movements
Bin Size	15 minutes
Survey Date	2024/05/17, Friday
Location	Soule Road & 1483 SB On Ramp
Latitude and Longitude	43.183210 -76.231400

	Start	End	PMF
PM Peak	2024/05/17 16:30:00	2024/05/17 17:30:00	0.94

Turning Movement Data

Leg Direction	1483 SB On Ramp										Soule Road										Soule Road										Total
	Westbound					Northbound					Northbound					Southbound					Southbound										
Start Time	Lt	Thru	RTOR	U-Turn	App Total	Lt	Thru	RTOR	U-Turn	App Total	Lt	Thru	RTOR	U-Turn	App Total	Lt	Thru	RTOR	U-Turn	App Total	Lt	Thru	RTOR	U-Turn	App Total	Lt	Thru	RTOR	U-Turn	App Total	
4:00:00 PM	0	0	0	0	0	0	0	0	0	0	83	54	5	0	142	0	0	0	0	0	101	133	0	0	234	0	0	0	0	234	
4:15:00 PM	0	0	0	0	0	0	0	0	0	0	110	40	7	0	157	0	0	0	0	0	118	160	0	0	278	0	0	0	0	433	
4:30:00 PM	0	0	0	0	0	0	0	0	0	0	121	41	7	0	169	0	0	0	0	0	134	169	1	0	304	0	0	0	0	473	
4:45:00 PM	0	0	0	0	0	0	0	0	0	0	122	38	6	0	166	0	0	0	0	0	95	187	0	0	282	0	0	0	0	465	
Hourly Total	0	0	0	0	0	0	0	0	0	0	498	173	25	0	632	0	0	0	0	0	485	649	1	0	1135	0	0	0	0	1747	
5:00:00 PM	0	0	0	0	0	1	0	0	0	1	309	35	11	0	355	0	0	0	0	0	134	135	0	0	269	0	0	0	0	424	
5:15:00 PM	0	0	0	0	0	0	0	0	0	0	113	26	11	0	150	0	0	0	0	0	113	178	0	0	291	0	0	0	0	441	
5:30:00 PM	0	0	0	0	0	0	0	0	0	0	111	34	6	0	151	0	0	0	0	0	103	131	0	0	234	0	0	0	0	365	
5:45:00 PM	0	0	0	0	0	0	0	0	0	0	89	22	5	0	116	0	0	0	0	0	88	122	0	0	210	0	0	0	0	320	
Hourly Total	0	0	0	0	0	1	0	0	0	1	622	137	33	0	772	0	0	0	0	0	458	586	0	0	1044	0	0	0	0	1574	
Grand Total	0	0	0	0	0	1	0	0	0	1	858	258	58	0	1126	0	0	0	0	0	601	1225	1	0	2226	0	0	0	0	3253	
% Approach	0.0%	0.0%	0.0%	0.0%	0.0%	0.0%	0.0%	0.0%	0.0%	0.0%	71.3%	23.3%	4.7%	0.0%	8.0%	0.0%	0.0%	0.0%	0.0%	42.8%	57.2%	0.0%	0.0%	0.0%	0.0%	0.0%	0.0%	0.0%	0.0%	0.0%	
% Total	0.0%	0.0%	0.0%	0.0%	0.0%	0.0%	0.0%	0.0%	0.0%	0.0%	25.8%	8.7%	1.7%	0.0%	38.2%	0.0%	0.0%	0.0%	0.0%	27.2%	38.6%	0.0%	0.0%	0.0%	63.8%	0.0%	0.0%	0.0%	0.0%	0.0%	
% Lights	0.0%	0.0%	0.0%	0.0%	0.0%	0.0%	0.0%	0.0%	0.0%	0.0%	85.1%	28.0%	5.8%	0.0%	11.9%	0.0%	0.0%	0.0%	0.0%	81.1%	121.1%	1	0	210.3%	0.0%	0.0%	0.0%	0.0%	0.0%	129.8%	
% HV	0.0%	0.0%	0.0%	0.0%	0.0%	0.0%	0.0%	0.0%	0.0%	0.0%	29.2%	99.3%	100.0%	0.0%	99.3%	0.0%	0.0%	0.0%	0.0%	99.7%	99.7%	100.0%	0.0%	99.2%	0.0%	0.0%	0.0%	0.0%	0.0%	99.2%	
% Pedestrians	0.0%	0.0%	0.0%	0.0%	0.0%	0.0%	0.0%	0.0%	0.0%	0.0%	0.8%	0.7%	0.0%	0.0%	0.7%	0.0%	0.0%	0.0%	0.0%	1.3%	0.3%	0.0%	0.0%	0.8%	0.0%	0.0%	0.0%	0.0%	0.8%		
% Bicycles on Crosswalk	0.0%	0.0%	0.0%	0.0%	0.0%	0.0%	100.0%	0.0%	0.0%	0.0%	0.0%	0.0%	0.0%	0.0%	0.0%	0.0%	0.0%	0.0%	0.0%	0.0%	0.0%	0.0%	0.0%	0.0%	0.0%	0.0%	0.0%	0.0%	0.0%	100.0%	
% Bicycles on Crosswalk	0.0%	0.0%	0.0%	0.0%	0.0%	0.0%	0.0%	0.0%	0.0%	0.0%	0.0%	0.0%	0.0%	0.0%	0.0%	0.0%	0.0%	0.0%	0.0%	0.0%	0.0%	0.0%	0.0%	0.0%	0.0%	0.0%	0.0%	0.0%	0.0%	0.0%	

Turning Movement Data Plot

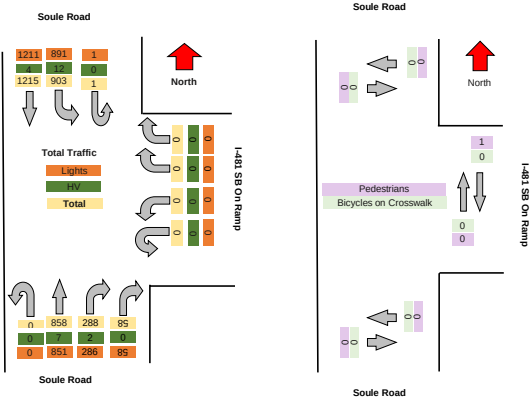


Summary


Turning Movement Peak Hour Data (PM)

#####

Log Direction	I-481 SB On Ramp					Soule Road					Soule Road					Total
	Westbound					Northbound					Southbound					
	Lt	Rght	RTOR	Lt-Turn	App Total	Thru	Rght	RTOR	Lt-Turn	App Total	Lt	Thru	Lt-Turn	App Total		
Start Time																
4:30:00 PM	0	0	0	0	0	122	36	0	0	158	0	0	134	158	0	473
4:45:00 PM	0	0	0	0	0	122	36	0	0	158	0	0	95	187	0	443
5:00:00 PM	0	0	0	0	0	109	35	11	0	155	0	0	134	135	0	424
5:15:00 PM	0	0	0	0	0	113	26	11	0	150	0	0	113	178	0	441
Grand Total	0	0	0	0	0	465	139	35	0	639	0	0	478	669	1	1764
% Approach	0.00%	0.00%	0.00%	0.00%	0.0%	72.9%	21.8%	5.5%	0.0%	0.0%	0.00%	0.00%	41.5%	58.4%	0.1%	0.0%
% Total	0.0%	0.0%	0.0%	0.0%	0.0%	26.1%	7.7%	2.0%	0.0%	39.8%	0.0%	0.0%	26.1%	37.5%	0.1%	64.2%
HVLT	0.00%	0.00%	0.00%	0.00%	0.00%	0.99%	0.84%	0.79%	0.00%	0.94%	0.00%	0.00%	0.88%	0.84%	0.36%	0.94%
Lights	0	0	0	0	0	465	139	35	0	639	0	0	478	669	1	1767
% Lights	0.0%	0.0%	0.0%	0.0%	0.0%	99.1%	99.8%	100.0%	0.0%	99.1%	0.0%	0.0%	89.5%	89.4%	100.0%	99.0%
HV	0	0	0	0	0	4	2	0	0	6	7	4	0	11	0	17
% HV	0.0%	0.0%	0.0%	0.0%	0.0%	0.9%	1.4%	0.0%	0.0%	0.9%	1.5%	0.8%	0.0%	1.6%	0.0%	1.0%
Pedestrians	0	0	0	0	0	0	0	0	0	0	0	0	0	0	0	0
% Pedestrians	0.0%	0.0%	0.0%	0.0%	0.0%	0.0%	0.0%	0.0%	0.0%	0.0%	0.0%	0.0%	0.0%	0.0%	0.0%	0.0%
Bicycles on Crosswalk	0	0	0	0	0	0	0	0	0	0	0	0	0	0	0	0
% Bicycles on Crosswalk	0.0%	0.0%	0.0%	0.0%	0.0%	0.0%	0.0%	0.0%	0.0%	0.0%	0.0%	0.0%	0.0%	0.0%	0.0%	0.0%

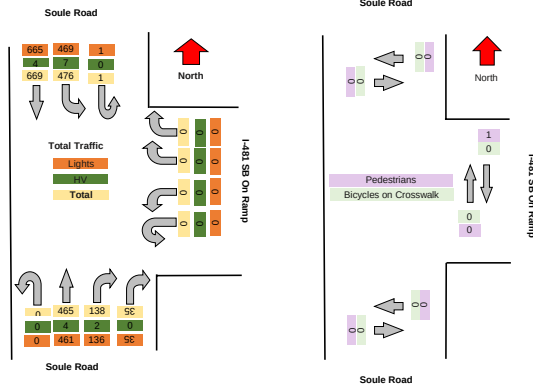

Summary

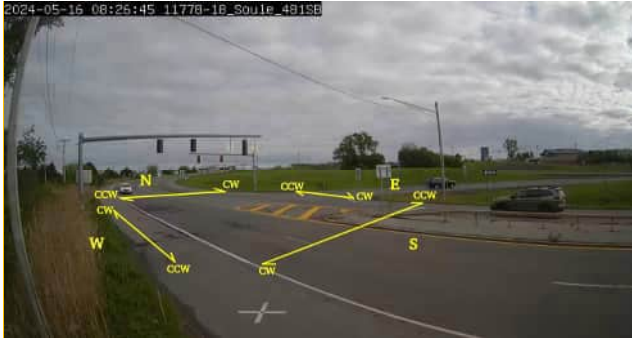

Motorcycles

Long Direction	I-485 SB On Ramp								Scale Road Northbound								Scale Road Southbound							
Start Time	Westbound Left								Right								Left							
	0	Right	RTOR	U-Turn	Peds CW	Peds CCW	Thru	0	RTOR	U-Turn	Peds CW	Peds CCW	Thru	0	Thru	U-Turn	Peds CW	Peds CCW						
20240507 16:00:00	0	0	0	0	0	0	3	0	0	0	0	0	0	0	3	4	0	0						
20240507 16:30:00	0	0	0	0	0	0	0	0	0	0	0	0	0	0	0	0	0	0						
20240507 16:45:00	0	0	0	0	0	0	0	0	0	0	0	0	0	0	0	0	0	0						
20240507 17:00:00	0	0	0	0	0	0	0	0	0	0	0	0	0	0	0	0	0	0						
20240507 17:15:00	0	0	0	0	0	0	1	0	0	0	0	0	0	0	0	2	0	0						
20240507 17:30:00	0	0	0	0	0	0	0	0	0	0	0	0	0	0	1	0	0	0						
20240507 17:45:00	0	0	0	0	0	0	0	0	0	0	0	0	0	0	1	0	0	0						
Total	0	0	0	0	0	0	4	2	0	0	0	0	0	5	6	0	0	0						

Cars

[illegible]

Single-Unit Trucks

Long Direction	I-485 SB On Ramp	Scale Road Northbound								Scale Road Southbound							
Start Time	Left	Right	RTOR	U-Turn	Peds CW	Peds CCW	Thru	Right	RTOR	U-Turn	Peds CW	Peds CCW	Left	Thru	U-Turn	Peds CW	Peds CCW
20240507 16:00:00	0	0	0	0	0	0	0	0	2	0	0	0	0	4	4	0	0
20240507 16:15:00	0	0	0	0	0	0	0	1	2	0	0	0	0	3	1	0	0
20240507 16:30:00	0	0	0	0	0	0	0	1	4	0	0	0	0	1	1	0	0
20240507 16:45:00	0	0	0	0	0	0	0	1	1	0	0	0	0	1	1	0	0
20240507 17:00:00	0	0	0	0	0	0	0	0	0	0	0	0	0	2	1	0	0
20240507 17:15:00	0	0	0	0	0	0	0	1	1	0	0	0	0	3	0	0	0
20240507 17:30:00	0	0	0	0	0	0	0	0	0	0	0	0	0	1	1	0	0
20240507 17:45:00	0	0	0	0	0	0	0	0	0	0	0	0	0	2	2	0	0
Total	0	0	0	0	0	0	2	8	2	0	0	0	0	17	9	0	0

Articulated Trucks

Leg Direction Start Time	I-481 SB On Ramp										Soule Road										Soule Road									
	Westbound										Northbound										Southbound									
	Left	Right	RTOR	U-Turn	Peds CW	Peds CCW	Thru	Right	RTOR	U-Turn	Peds CW	Peds CCW	Thru	Left	Thru	U-Turn	Peds CW	Peds CCW			Left	Thru	U-Turn	Peds CW	Peds CCW					
2024/05/17 16:00:00	0	0	0	0	0	0	0	0	0	0	0	0	0	0	0	0	0	0	0		0	0	0	0	0					
2024/05/17 16:15:00	0	0	0	0	0	0	0	1	0	0	0	0	0	0	0	0	0	0	0		0	0	0	0	0					
2024/05/17 16:30:00	0	0	0	0	0	0	0	0	0	0	0	0	0	0	3	1	0	0	0		0	1	0	0	0					
2024/05/17 16:45:00	0	0	0	0	0	0	0	0	1	0	0	0	0	0	0	0	0	0	0		0	0	0	0	0					
2024/05/17 17:00:00	0	0	0	0	0	0	0	0	1	0	0	0	0	0	1	0	0	0	0		1	0	0	0	0					
2024/05/17 17:15:00	0	0	0	0	0	0	0	0	0	0	0	0	0	0	2	0	0	0	0		1	0	0	0	0					
2024/05/17 17:30:00	0	0	0	0	0	0	0	0	0	0	0	0	0	0	1	0	0	0	0		1	0	0	0	0					
2024/05/17 17:45:00	0	0	0	0	0	0	0	0	0	0	0	0	0	0	1	0	0	0	0		1	0	0	0	0					
Total	0	0	0	0	0	0	0	1	2	0	0	0	0	0	8	1	0	0	0		8	1	0	0	0					

Buses

Leg Direction Start Time	I-481 SB On Ramp Westbound										Soule Road Northbound										Soule Road Southbound										
	Left					Right					Left					Right					Left					Right					
	RTOR	U-Turn	Peds	CW	CCW	RTOR	U-Turn	Peds	CW	CCW	RTOR	U-Turn	Peds	CW	CCW	RTOR	U-Turn	Peds	CW	CCW	RTOR	U-Turn	Peds	CW	CCW	RTOR	U-Turn	Peds	CW	CCW	
2024/05/17 16:00:00	0	0	0	0	0	0	0	0	0	1	0	0	0	0	0	0	0	0	0	0	0	0	0	0	0	0	0	0	0	0	0
2024/05/17 16:15:00	0	0	0	0	0	0	0	0	0	1	0	0	0	0	0	0	0	0	0	0	0	0	0	0	0	0	0	0	0	0	0
2024/05/17 16:30:00	0	0	0	0	0	0	0	0	0	1	0	0	0	0	0	0	0	0	0	0	0	0	0	0	0	0	0	0	0	0	0
2024/05/17 16:45:00	0	0	0	0	0	0	0	0	0	2	0	0	0	0	0	0	0	0	0	0	0	0	0	0	0	0	0	0	0	0	0
2024/05/17 17:00:00	0	0	0	0	0	0	0	0	0	1	0	0	0	0	0	0	0	0	0	0	0	0	0	0	0	0	0	0	0	0	0
2024/05/17 17:15:00	0	0	0	0	0	0	0	0	0	0	0	0	0	0	0	0	0	0	0	0	0	0	0	0	0	0	0	0	0	0	0
2024/05/17 17:30:00	0	0	0	0	0	0	0	0	0	0	0	0	0	0	0	0	0	0	0	0	0	0	0	0	0	0	0	0	0	0	0
2024/05/17 17:45:00	0	0	0	0	0	0	0	0	0	0	0	0	0	0	0	0	0	0	0	0	0	0	0	0	0	0	0	0	0	0	0
Total	0	0	0	0	0	0	0	0	0	6	0	0	0	0	0	0	0	0	0	0	0	0	0	0	0	0	0	0	0	0	0

Pedestrians

[illegible]

Bicycles on Road

Long Direction Start Time	I-485 SB On Ramp Westbound Left		Rotor	O-Turn	Peds CW	Peds CCW	Slope Road Northbound Thru Right	RTOR	O-Turn	Peds CW	Peds CCW	Slope Road Southbound Left Thru	O-Turn	Peds CW	Peds CCW
20240607 16:00:00	0	Right	RTOR	0	0	0	1	0	0	0	0	0	0	0	0
20240607 16:15:00	0	0	0	0	0	0	0	0	0	0	0	0	1	0	0
20240607 16:30:00	0	0	0	0	0	0	0	0	0	0	0	0	0	0	0
20240607 16:45:00	0	0	0	0	0	0	0	0	0	0	0	0	0	0	0
20240607 17:00:00	0	0	0	0	0	0	1	0	0	0	0	0	0	0	0
20240607 17:15:00	0	0	0	0	0	0	0	0	0	0	0	0	0	0	0
20240607 17:30:00	0	0	0	0	0	0	0	0	0	0	0	0	0	0	0
20240607 17:45:00	0	0	0	0	0	0	0	0	0	0	0	0	0	0	0
Total	0	0	0	0	0	0	2	0	0	0	0	0	1	0	0

Bicycles on Crosswalk

[illegible]

Total Volume Class Breakdown

Leg Direction	I-481 SB On Ramp					Soule Road					Soule Road					Soule Road					Cross Total
	Start Time	Left	Right	U-Turn	App Total	Peds CW	Peds CCW	Thru	Right	RTOR	U-Turn	App Total	Peds CW	Peds CCW	Left	Thru	U-Turn	App Total	Peds CW	Peds CCW	
	2024/05/17 16:00:00	0	0	0	0	0	0	83	54	5	0	142	0	0	120	133	0	253	0	0	399
	2024/05/17 16:15:00	0	0	0	0	0	0	121	40	7	0	157	0	0	116	160	0	276	0	0	473
	2024/05/17 16:30:00	0	0	0	0	0	0	120	41	7	0	169	0	0	134	169	1	304	0	0	493
	2024/05/17 16:45:00	0	0	0	0	0	0	122	38	6	0	164	0	0	95	187	0	282	0	0	446
	2024/05/17 17:00:00	0	0	0	0	0	1	109	35	11	0	155	0	0	134	135	0	289	0	0	424
	2024/05/17 17:15:00	0	0	0	0	0	0	113	28	11	0	150	0	0	113	178	0	291	0	0	441
	2024/05/17 17:30:00	0	0	0	0	0	0	111	34	6	0	151	0	0	103	131	0	234	0	0	385
	2024/05/17 17:45:00	0	0	0	0	0	0	88	22	0	0	110	0	0	88	122	0	210	0	0	316
Grand Total		0	0	0	0	0	1	258	88	58	0	1204	0	0	903	1215	1	2119	0	0	3323
% Approach		0.0%	0.0%	0.0%	0.0%	0.0%		71.3%	23.8%	4.8%	0.0%	38.2%			42.8%	57.3%	0.0%	63.8%			
% Total		0.0%	0.0%	0.0%	0.0%	0.0%		25.9%	8.7%	1.7%	0.0%	8.2%			27.2%	36.6%	0.0%	63.8%			17
% Motorcycles		0	0	0	0	0		4	2	0	0	6			5	6	0	11			
% Single-Unit Trucks		0.0%	0.0%	0.0%	0.0%	0.0%		98.3%	95.8%	96.6%	0.0%	97.6%			96.2%	98.4%	100.0%	97.5%			97.5%
% Articulated Trucks		0	0	0	0	0		2	8	2	0	12			17	9	0	26			36
% Buses		0.0%	0.0%	0.0%	0.0%	0.0%		0.2%	2.8%	3.4%	0.0%	1.0%			1.9%	0.7%	0.0%	1.2%			1.1%
% Bicycles on Road		0.0%	0.0%	0.0%	0.0%	0.0%		1	2	0	0	3			8	1	0	9			12
% Pedestrians		0.0%	0.0%	0.0%	0.0%	0.0%		0.1%	0.7%	0.0%	0.0%	0.2%			0.9%	0.1%	0.0%	0.4%			0.4%
% Bicycles on Crosswalk		0.0%	0.0%	0.0%	0.0%	0.0%		6	0	0	0	6			4	3	0	7			13
% Bicycles on Road		0.0%	0.0%	0.0%	0.0%	0.0%		2	0	0	0	2			0	1	0	1			3
% Pedestrians		0.0%	0.0%	0.0%	0.0%	0.0%		0.2%	0.0%	0.0%	0.0%	0.2%			0.4%	0.2%	0.0%	0.3%			0.4%
% Bicycles on Road		0.0%	0.0%	0.0%	0.0%	0.0%		0.7%	0.0%	0.0%	0.0%	0.5%			0.0%	0.1%	0.0%	0.0%			0.1%
% Pedestrians							1	0					0	0					0	0	1
% Bicycles on Crosswalk							100.0%	0.0%					0.0%	0.0%					0.0%	0.0%	100.0%
% Pedestrians							0.0%	0.0%					0.0%	0.0%					0.0%	0.0%	0.0%
% Bicycles on Crosswalk							0.0%	0.0%					0.0%	0.0%					0.0%	0.0%	0.0%

PM Peak Class Breakdown

[illegible]




Project	GTS
Project Code	11778
Site Name	11778-18
Legs and Movements	All Processed Legs & Move
Bin Size	15 minutes
Survey Date	2024/05/17, Friday
Location	Soule Road & I-481 SB On
Latitude and Longitude	43.183210, -76.231400

	Start	End	PHF
PM Peak	2024/05/17 16:30:00	2024/05/17 17:30:00	0.94

Turning Movement Data

Leg	I-481 SB On Ramp								Soule Road								Soule Road								Total
	Westbound								Northbound								Southbound								
	Direction	Left	Right	RTOR	U-Turn	App Total	Peds CW	Peds CCW	Thru	Right	RTOR	U-Turn	App Total	Peds CW	Peds CCW	Left	Thru	U-Turn	App Total	Peds CW	Peds CCW				
Start Time																									
4:00:00 PM		0	0	0	0	0	0	0	83	54	5	0	142	0	0	120	133	0	253	0	0	395			
4:15:00 PM		0	0	0	0	0	0	0	110	40	7	0	157	0	0	116	160	0	276	0	0	433			
4:30:00 PM		0	0	0	0	0	0	0	121	41	7	0	169	0	0	134	169	1	304	0	0	473			
4:45:00 PM		0	0	0	0	0	0	0	122	36	6	0	164	0	0	95	187	0	282	0	0	446			
Hourly Total		0	0	0	0	0	0	0	436	171	25	0	632	0	0	465	649	1	1115	0	0	1747			
5:00:00 PM		0	0	0	0	0	1	0	109	35	11	0	155	0	0	134	135	0	269	0	0	424			
5:15:00 PM		0	0	0	0	0	0	0	113	26	11	0	150	0	0	113	178	0	291	0	0	441			
5:30:00 PM		0	0	0	0	0	0	0	111	34	6	0	151	0	0	103	131	0	234	0	0	385			
5:45:00 PM		0	0	0	0	0	0	0	89	22	5	0	116	0	0	88	122	0	210	0	0	326			
Hourly Total		0	0	0	0	0	1	0	422	117	33	0	572	0	0	439	566	0	1004	0	0	1576			
Grand Total		0	0	0	0	0	1	0	858	288	58	0	1204	0	0	903	1215	1	2119	0	0	3323			
% Approach		0.0%	0.0%	0.0%	0.0%	0.0%	0.0%	0.0%	71.3%	23.9%	4.8%	0.0%	0.0%	0.0%	0.0%	42.6%	57.3%	0.0%	0.0%	0.0%	0.0%	0.0%			
% Total		0.0%	0.0%	0.0%	0.0%	0.0%	0.0%	0.0%	25.8%	8.7%	1.7%	0.0%	36.2%	0.0%	0.0%	27.2%	36.6%	0.0%	63.8%	0.0%	0.0%	0.0%			
Lights		0	0	0	0	0	0	0	851	286	58	0	1195	0	0	891	1211	1	2103	0	0	3298			
% Lights		0.0%	0.0%	0.0%	0.0%	0.0%	0.0%	0.0%	99.2%	99.3%	100.0%	0.0%	99.3%	0.0%	0.0%	98.7%	99.7%	100.0%	99.2%	0.0%	0.0%	99.2%			
HV		0	0	0	0	0	0	0	7	2	0	0	9	0	0	12	4	0	16	0	0	25			
% HV		0.0%	0.0%	0.0%	0.0%	0.0%	0.0%	0.0%	0.8%	0.7%	0.0%	0.0%	0.7%	0.0%	0.0%	1.3%	0.3%	0.0%	0.8%	0.0%	0.0%	0.8%			
Pedestrians		0	0	0	0	0	1	0	0	0	0	0	0	0	0	0	0	0	0	0	0	1			
% Pedestrians		0.0%	0.0%	0.0%	0.0%	0.0%	100.0%	0.0%	0.0%	0.0%	0.0%	0.0%	0.0%	0.0%	0.0%	0.0%	0.0%	0.0%	0.0%	0.0%	0.0%	100.0%			
Bicycles on Crosswalk		0	0	0	0	0	0	0	0	0	0	0	0	0	0	0	0	0	0	0	0	0			
% Bicycles on Crosswalk		0.0%	0.0%	0.0%	0.0%	0.0%	0.0%	0.0%	0.0%	0.0%	0.0%	0.0%	0.0%	0.0%	0.0%	0.0%	0.0%	0.0%	0.0%	0.0%	0.0%	0.0%			

Turning Movement Data Plot

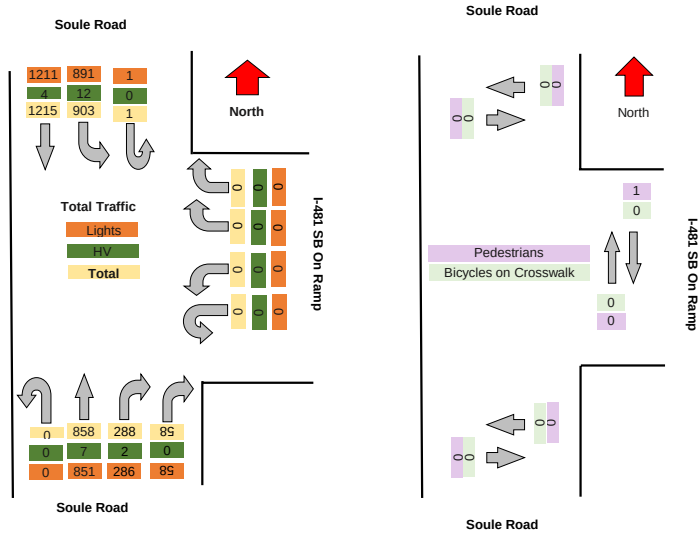




Turning Movement Peak Hour Data (PM)

5

Leg Direction	I-481 SB On Ramp							Soule Road							Soule Road							Total
	Westbound							Northbound							Southbound							
	Left	Right	RTOR	U-Turn	App Total	Peds C/W	Peds C/CW	Thru	Right	RTOR	U-Turn	App Total	Peds C/W	Peds C/CW	Left	Thru	U-Turn	App Total	Peds C/W	Peds C/CW		
Start Time																						
4:30:00 PM	0	0	0	0	0	0	0	121	41	7	0	169	0	0	134	169	1	304	0	0	0	473
4:45:00 PM	0	0	0	0	0	0	0	122	36	6	0	164	0	0	95	187	0	282	0	0	0	446
5:00:00 PM	0	0	0	0	0	1	0	109	35	11	0	155	0	0	134	135	0	269	0	0	0	424
5:15:00 PM	0	0	0	0	0	0	0	113	26	11	0	150	0	0	113	178	0	291	0	0	0	441
Grand Total	0	0	0	0	0	1	0	465	138	35	0	638	0	0	476	669	1	1146	0	0	0	1784
% Approach	#DIV/0!	#DIV/0!	#DIV/0!	#DIV/0!	0.0%	0.0%	0.0%	72.9%	21.6%	5.5%	0.0%	0.0%	0.0%	0.0%	41.5%	58.4%	0.1%	0.0%	0.0%	0.0%	0.0%	
% Total	0.0%	0.0%	0.0%	0.0%	0.0%	0.0%	0.0%	26.1%	7.7%	2.0%	0.0%	35.8%	0.0%	0.0%	26.7%	37.5%	0.1%	64.2%	0.0%	0.0%	0.0%	
PHF	0.000	0.000	0.000	0.000	0.000	0.000	0.000	0.953	0.841	0.795	0.000	0.944	0.000	0.000	0.888	0.894	0.750	0.942	0.000	0.000	0.000	0.943
Lights	0	0	0	0	0	0	0	461	136	35	0	632	0	0	469	665	1	1135	0	0	0	1767
% Lights	0.0%	0.0%	0.0%	0.0%	0.0%	0.0%	0.0%	99.1%	98.6%	100.0%	0.0%	99.1%	0.0%	0.0%	98.5%	99.4%	100.0%	99.0%	0.0%	0.0%	0.0%	99.0%
HV	0	0	0	0	0	0	0	4	2	0	0	6	0	0	7	4	0	11	0	0	0	17
% HV	0.0%	0.0%	0.0%	0.0%	0.0%	0.0%	0.0%	0.9%	1.4%	0.0%	0.0%	0.9%	0.0%	0.0%	1.5%	0.6%	0.0%	1.0%	0.0%	0.0%	0.0%	1.0%
Pedestrians	0	0	0	0	0	1	0	0	0	0	0	0	0	0	0	0	0	0	0	0	0	1
% Pedestrians	0.0%	0.0%	0.0%	0.0%	0.0%	100.0%	0.0%	0.0%	0.0%	0.0%	0.0%	0.0%	0.0%	0.0%	0.0%	0.0%	0.0%	0.0%	0.0%	0.0%	0.0%	100.0%
Bicycles on Crosswalk	0	0	0	0	0	0	0	0	0	0	0	0	0	0	0	0	0	0	0	0	0	0
% Bicycles on Crosswalk	0.0%	0.0%	0.0%	0.0%	0.0%	0.0%	0.0%	0.0%	0.0%	0.0%	0.0%	0.0%	0.0%	0.0%	0.0%	0.0%	0.0%	0.0%	0.0%	0.0%	0.0%	0.0%

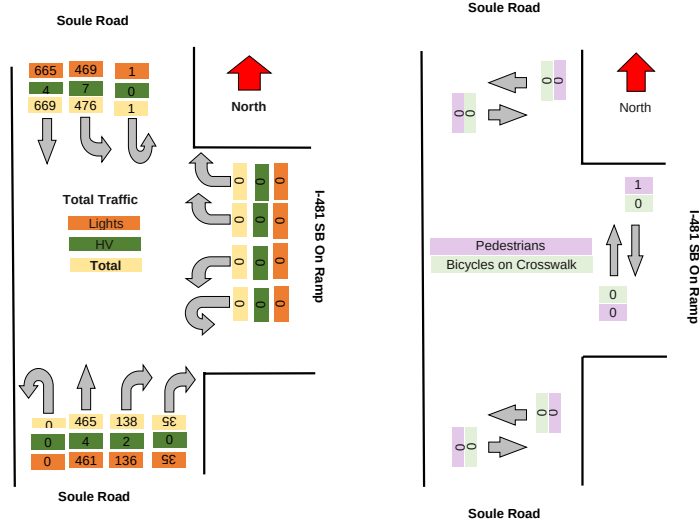

Summary


Project	GTS
Project Code	11778
Site Name	11778-18
Legs and Movements	All Processed Legs & Movements
Bin Size	15 minutes
Survey Date	2024/05/18, Saturday
Location	Soule Road & I-481 SB On Ramp
Latitude and Longitude	43.183210 -76.231400

	Start	End	PHF
AM Peak	2024/05/18 12:00:00	2024/05/18 13:00:00	0.93

Turning Movement Data

Leg Direction	I-481 SB On Ramp										Soule Road										Soule Road										Total
	Westbound										Northbound										Southbound										
	Start Time	Left	Right	RTOR	U-Turn	App Total	Peak Left	Peak Right	Peak RTOR	Peak U-Turn	Start Time	Left	Right	RTOR	U-Turn	App Total	Peak Left	Peak Right	Peak RTOR	Peak U-Turn	Start Time	Left	Right	RTOR	U-Turn	App Total	Peak Left	Peak Right	Peak RTOR	Peak U-Turn	
11:00:00 AM	0	0	0	0	0	0	0	0	0	0	125	13	7	0	0	132	0	134	0	0	134	0	134	0	0	0	0	0	134	341	
11:15:00 AM	0	0	0	0	0	0	0	0	0	0	93	13	6	0	0	112	0	94	140	0	243	0	0	0	0	0	0	0	0	355	
11:30:00 AM	0	0	0	0	0	0	0	0	0	0	122	31	9	0	0	162	0	108	117	0	225	0	0	0	0	0	0	0	0	387	
11:45:00 AM	0	0	0	0	0	0	0	0	0	0	104	21	6	0	0	131	0	88	104	0	202	0	0	0	0	0	0	0	0	333	
Hourly Total	0	0	0	0	0	0	0	0	0	0	443	58	28	0	0	529	0	385	454	0	839	0	0	0	0	0	0	0	0	1518	
12:00:00 PM	0	0	0	0	0	0	0	0	0	0	85	21	4	0	0	110	0	104	123	0	227	0	0	0	0	0	0	0	0	337	
12:15:00 PM	0	0	0	0	0	0	0	0	0	0	85	18	3	0	0	106	0	98	121	0	219	0	0	0	0	0	0	0	0	325	
12:30:00 PM	0	0	0	0	0	0	0	0	0	0	87	16	8	0	0	111	0	118	124	0	242	0	0	0	0	0	0	0	0	363	
12:45:00 PM	0	0	0	0	0	0	0	0	0	0	95	23	6	0	0	124	0	100	140	0	246	0	0	0	0	0	0	0	0	372	
Hourly Total	0	0	0	0	0	0	0	0	0	0	350	79	21	0	0	451	0	420	516	0	936	0	0	0	0	0	0	0	0	1397	
Grand Total	0	0	0	0	0	0	0	0	0	0	793	156	51	0	0	985	0	805	970	0	1767	0	0	0	0	0	0	0	0	2915	
% Approach	0.0%	0.0%	0.0%	0.0%	0.0%	0.0%	0.0%	0.0%	0.0%	0.0%	77.9%	15.6%	5.2%	0.0%	0.0%	9.8%	0.0%	64.4%	55.6%	0.0%	6.0%	0.0%	0.0%	0.0%	0.0%	0.0%	0.0%	0.0%	0.0%	0.0%	
% Total	0.0%	0.0%	0.0%	0.0%	0.0%	0.0%	0.0%	0.0%	0.0%	0.0%	27.9%	5.0%	1.6%	0.0%	0.0%	35.2%	0.0%	26.7%	58.0%	0.0%	64.8%	0.0%	0.0%	0.0%	0.0%	0.0%	0.0%	0.0%	0.0%	0.0%	
Lights	0	0	0	0	0	0	0	0	0	0	793	156	51	0	0	985	0	805	970	0	1767	0	0	0	0	0	0	0	0	2768	
% Lights	0.0%	0.0%	0.0%	0.0%	0.0%	0.0%	100.0%	0.0%	0.0%	0.0%	100.0%	100.0%	100.0%	0.0%	0.0%	100.0%	0.0%	99.4%	100.0%	0.0%	99.7%	0.0%	0.0%	0.0%	0.0%	0.0%	0.0%	0.0%	0.0%	0.0%	
HV	0	0	0	0	0	0	0	0	0	0	0	0	0	0	0	0	0	0	0	0	0	0	0	0	0	0	0	0	0	0	
% HV	0.0%	0.0%	0.0%	0.0%	0.0%	0.0%	0.0%	0.0%	0.0%	0.0%	0.0%	0.0%	0.0%	0.0%	0.0%	0.0%	0.0%	0.0%	0.0%	0.0%	0.0%	0.0%	0.0%	0.0%	0.0%	0.0%	0.0%	0.0%	0.0%	0.0%	
Pedestrians	0	0	0	0	0	0	0	0	0	0	0	0	0	0	0	0	0	0	0	0	0	0	0	0	0	0	0	0	0	0	
% Pedestrians	0.0%	0.0%	0.0%	0.0%	0.0%	0.0%	0.0%	0.0%	0.0%	0.0%	0.0%	0.0%	0.0%	0.0%	0.0%	0.0%	0.0%	0.0%	0.0%	0.0%	0.0%	0.0%	0.0%	0.0%	0.0%	0.0%	0.0%	0.0%	0.0%	0.0%	
Bicycles on Crosswalk	0	0	0	0	0	0	0	0	0	0	0	0	0	0	0	0	0	0	0	0	0	0	0	0	0	0	0	0	0	0	
% Bicycles on Crosswalk	0.0%	0.0%	0.0%	0.0%	0.0%	0.0%	0.0%	0.0%	0.0%	0.0%	0.0%	0.0%	0.0%	0.0%	0.0%	0.0%	0.0%	0.0%	0.0%	0.0%	0.0%	0.0%	0.0%	0.0%	0.0%	0.0%	0.0%	0.0%	0.0%	0.0%	

Turning Movement Data Plot

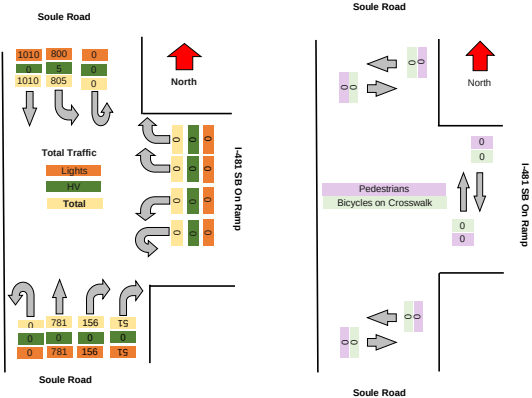


Summary

Turning Movement Peak Hour Data (AM)

#####

Lag	I-481 SB On Ramp														Soule Road										Total
	Westbound							Northbound							Southbound										
	Left	Right	RTOR	U-Turn	App Total	Peds C/W	Peds C/CW	Thru	Right	RTOR	U-Turn	App Total	Peds C/W	Peds C/CW	Thru	Left	Thru	U-Turn	App Total	Peds C/W	Peds C/CW	Thru	Left	Thru	
Start Time																									
12:00:00 PM	0	0	0	0	0	0	0	85	21	4	0	110	0	0	104	123	0	227	0	0	0	0	0	0	337
12:15:00 PM	0	0	0	0	0	0	0	85	18	3	0	106	0	0	98	121	0	219	0	0	0	0	0	0	325
12:30:00 PM	0	0	0	0	0	0	0	87	18	8	0	113	0	0	118	124	0	242	0	0	0	0	0	0	363
12:45:00 PM	0	0	0	0	0	0	0	93	23	8	0	124	0	0	100	148	0	248	0	0	0	0	0	0	372
Grand Total	0	0	0	0	0	0	0	350	76	23	0	451	0	0	400	516	0	916	0	0	0	0	0	0	1367
% Approach	40.00%	40.00%	40.00%	40.00%	0.0%	0.0%	0.0%	77.8%	17.3%	5.1%	0.0%	0.0%	0.0%	0.0%	44.3%	35.1%	0.0%	0.0%	0.0%	0.0%	0.0%	0.0%	0.0%	0.0%	0.0%
% Total	0.0%	0.0%	0.0%	0.0%	0.0%	0.0%	0.0%	25.2%	5.6%	1.7%	0.0%	32.5%	0.0%	0.0%	30.3%	37.2%	0.0%	67.5%	0.0%	0.0%	0.0%	0.0%	0.0%	0.0%	0.0%
PHF	0.000	0.000	0.000	0.000	0.000	0.000	0.000	0.941	0.948	0.719	0.000	0.909	0.000	0.000	0.890	0.872	0.000	0.944	0.000	0.000	0.000	0.000	0.000	0.000	0.902
Lights	0	0	0	0	0	0	0	350	76	23	0	451	0	0	400	516	0	916	0	0	0	0	0	0	1367
% Lights	0.0%	0.0%	0.0%	0.0%	0.0%	0.0%	0.0%	100.0%	100.0%	100.0%	0.0%	100.0%	0.0%	0.0%	99.8%	100.0%	0.0%	99.9%	0.0%	0.0%	0.0%	0.0%	0.0%	0.0%	99.9%
HV	0	0	0	0	0	0	0	0	0	0	0	0	0	0	1	0	0	1	0	0	0	0	0	0	1
% HV	0.0%	0.0%	0.0%	0.0%	0.0%	0.0%	0.0%	0.0%	0.0%	0.0%	0.0%	0.0%	0.0%	0.0%	0.2%	0.0%	0.0%	0.1%	0.0%	0.0%	0.0%	0.0%	0.0%	0.0%	0.1%
Pedestrians	0	0	0	0	0	0	0	0	0	0	0	0	0	0	0	0	0	0	0	0	0	0	0	0	0
% Pedestrians	0.0%	0.0%	0.0%	0.0%	0.0%	0.0%	0.0%	0.0%	0.0%	0.0%	0.0%	0.0%	0.0%	0.0%	0.0%	0.0%	0.0%	0.0%	0.0%	0.0%	0.0%	0.0%	0.0%	0.0%	0.0%
Bicycles on Crosswalk	0	0	0	0	0	0	0	0	0	0	0	0	0	0	0	0	0	0	0	0	0	0	0	0	0
% Bicycles on Crosswalk	0.0%	0.0%	0.0%	0.0%	0.0%	0.0%	0.0%	0.0%	0.0%	0.0%	0.0%	0.0%	0.0%	0.0%	0.0%	0.0%	0.0%	0.0%	0.0%	0.0%	0.0%	0.0%	0.0%	0.0%	0.0%

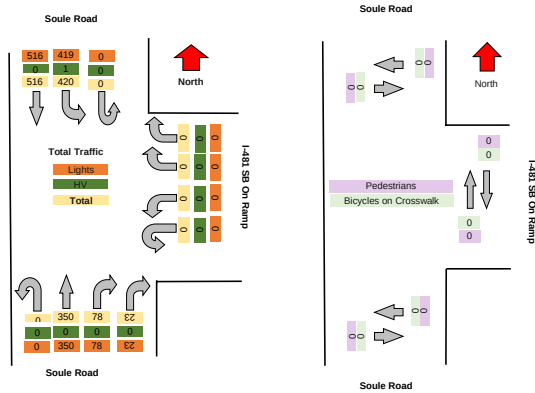

Summary



Motorcycles

Long Direction Start Time	I-485 SB On Ramp Westbound Left								Scale Road Northbound Thru								Scale Road Southbound Left							
	0	Right	RTOR	0-Turn	0	Peds CW	Peds CCW		0	Right	RTOR	0-Turn	0	Peds CW	Peds CCW		0	Thru	0-Turn	0	Peds CW	Peds CCW		
20240508 11:00:00	0	0	0	0	0	0	0		0	0	0	0	0	0	0		0	0	0	0	0	0		
20240508 11:15:00	0	0	0	0	0	0	0		0	0	0	0	0	0	0		0	0	0	0	0	0		
20240508 11:30:00	0	0	0	0	0	0	0		0	0	0	0	0	0	0		0	0	0	0	0	0		
20240508 11:45:00	0	0	0	0	0	0	0		0	0	0	0	0	0	0		0	0	0	0	0	0		
20240508 12:00:00	0	0	0	0	0	0	0		0	0	0	0	0	0	0		0	0	0	0	0	0		
20240508 12:15:00	0	0	0	0	0	0	0		0	0	0	0	0	0	0		0	0	0	0	0	0		
20240508 12:30:00	0	0	0	0	0	0	0		0	0	0	0	0	0	0		0	0	0	0	0	0		
20240508 12:45:00	0	0	0	0	0	0	0		0	0	0	0	0	0	0		0	0	0	0	0	0		
Total	0	0	0	0	0	0	0		0	0	0	0	0	0	0		0	0	0	0	0	0		

Cars

Leg Direction Start Time	I-481 SB On Ramp				Soule Road								Soule Road							
	Westbound				Northbound								Southbound							
	Left	Right	RTOR	U-Turn	Peds CW	Peds CCW	Thru	Right	RTOR	U-Turn	Peds CW	Peds CCW	Left	Thru	U-Turn	Peds CW	Peds CCW			
2024/05/18 11:00:00	0	0	0	0	0	0	0	112	13	7	0	0	0	83	123	0	0	0		
2024/05/18 11:15:00	0	0	0	0	0	0	0	92	12	6	0	0	0	81	149	0	0	0		
2024/05/18 11:30:00	0	0	0	0	0	0	0	121	31	9	0	0	0	107	117	0	0	0		
2024/05/18 11:45:00	0	0	0	0	0	0	0	104	20	6	0	0	0	97	104	0	0	0		
2024/05/18 12:00:00	0	0	0	0	0	0	0	84	21	4	0	0	0	101	123	0	0	0		
2024/05/18 12:15:00	0	0	0	0	0	0	0	85	18	3	0	0	0	97	121	0	0	0		
2024/05/18 12:30:00	0	0	0	0	0	0	0	87	16	8	0	0	0	118	121	0	0	0		
2024/05/18 12:45:00	0	0	0	0	0	0	0	93	23	8	0	0	0	100	148	0	0	0		
Total	0	0	0	0	0	0	0	778	154	51	0	0	0	784	1098	0	0	0		

Single-Unit Trucks

Leg Direction Start Time	I-481 SB On Ramp							Soule Road							Soule Road						
	Westbound							Northbound							Southbound						
	Left	Right	RTOR	U-Turn	Peds CW	Peds CCW	Thru	Left	Right	RTOR	U-Turn	Peds CW	Peds CCW	Thru	Left	Right	RTOR	U-Turn	Peds CW	Peds CCW	
2024/05/18 11:00:00	0	0	0	0	0	0	0	0	0	0	0	0	0	0	0	1	1	0	0	0	
2024/05/18 11:15:00	0	0	0	0	0	0	1	1	0	0	0	0	0	0	1	1	0	0	0	0	
2024/05/18 11:30:00	0	0	0	0	0	0	0	1	0	0	0	0	0	0	1	0	0	0	0	0	
2024/05/18 11:45:00	0	0	0	0	0	0	0	0	1	0	0	0	0	0	0	0	0	0	0	0	
2024/05/18 12:00:00	0	0	0	0	0	0	1	0	0	0	0	0	0	0	2	0	0	0	0	0	
2024/05/18 12:15:00	0	0	0	0	0	0	0	0	0	0	0	0	0	0	1	0	0	0	0	0	
2024/05/18 12:30:00	0	0	0	0	0	0	0	0	0	0	0	0	0	0	0	3	0	0	0	0	
2024/05/18 12:45:00	0	0	0	0	0	0	0	0	0	0	0	0	0	0	0	0	0	0	0	0	
Total	0	0	0	0	0	0	3	2	0	0	0	0	0	0	6	4	0	0	0	0	

Articulated Trucks

Leg	I-481 SB On Ramp										Soule Road										Soule Road									
	Westbound										Northbound										Southbound									
	Direction	Left		Right	RTOR	U-Turn	Peds CW	Peds CCW	Thru	Right	RTOR	U-Turn	Peds CW	Peds CCW	Thru	Left	Thru	U-Turn	Peds CW	Peds CCW	Left	Thru	U-Turn	Peds CW	Peds CCW	Left	Thru	U-Turn	Peds CW	Peds CCW
Start Time																														
2024/05/18 11:00:00		0	0	0	0	0	0	0	0	0	0	0	0	0	0	0	1	0	0	0	0	1	0	0	0	0	0	0	0	0
2024/05/18 11:15:00		0	0	0	0	0	0	0	0	0	0	0	0	0	0	0	1	0	0	0	0	1	0	0	0	0	0	0	0	0
2024/05/18 11:30:00		0	0	0	0	0	0	0	0	0	0	0	0	0	0	0	0	0	0	0	0	0	0	0	0	0	0	0	0	0
2024/05/18 11:45:00		0	0	0	0	0	0	0	0	0	0	0	0	0	0	0	1	0	0	0	0	1	0	0	0	0	0	0	0	0
2024/05/18 12:00:00		0	0	0	0	0	0	0	0	0	0	0	0	0	0	0	1	0	0	0	0	1	0	0	0	0	0	0	0	0
2024/05/18 12:15:00		0	0	0	0	0	0	0	0	0	0	0	0	0	0	0	0	0	0	0	0	0	0	0	0	0	0	0	0	0
2024/05/18 12:30:00		0	0	0	0	0	0	0	0	0	0	0	0	0	0	0	0	0	0	0	0	0	0	0	0	0	0	0	0	0
2024/05/18 12:45:00		0	0	0	0	0	0	0	0	0	0	0	0	0	0	0	0	0	0	0	0	0	0	0	0	0	0	0	0	0
Total		0	0	0	0	0	0	0	0	0	0	0	0	0	0	0	4	0	0	0	0	4	0	0	0	0	0	0	0	0

Buses

Orig Direction	Start Time	I-481 SB On Ramp Westbound						Scale Road Northbound						Scale Road Southbound					
		Left	Right	R/TOR	U-Turn	Peds CW	Peds CCW	Thru	Right	R/TOR	U-Turn	Peds CW	Peds CCW	Thru	U-Turn	Peds CW	Peds CCW		
	2024/05/18 11:00:00	0	0	0	0	0	0	0	0	0	0	0	0	0	0	0	0		
	2024/05/18 11:15:00	0	0	0	0	0	0	0	0	0	0	0	0	0	1	0	0		
	2024/05/18 11:30:00	0	0	0	0	0	0	0	0	0	0	0	0	0	0	0	0		
	2024/05/18 11:45:00	0	0	0	0	0	0	0	0	0	0	0	0	0	0	0	0		
	2024/05/18 12:00:00	0	0	0	0	0	0	0	0	0	0	0	0	0	0	0	0		
	2024/05/18 12:15:00	0	0	0	0	0	0	0	0	0	0	0	0	0	0	0	0		
	2024/05/18 12:30:00	0	0	0	0	0	0	0	0	0	0	0	0	0	0	0	0		
	2024/05/18 12:45:00	0	0	0	0	0	0	0	0	0	0	0	0	0	1	0	0		
Total		0	0	0	0	0	0	0	0	0	0	0	0	0	1	0	0		

Pedestrians

[illegible]

Bicycles on Road

[illegible]

Bicycles on Crosswalk

Long Direction Start Time	I-485 SB On Ramp Westbound Left						Scale Road Northbound Thru						Scale Road Southbound Left						
	0	Right	RTOR	U-Turn	Peds CW	Peds CCW		0	Right	RTOR	U-Turn	Peds CW	Peds CCW		0	Thru	U-Turn	Peds CW	Peds CCW
2024/05/18 11:00:00	0	0	0	0	0	0		0	0	0	0	0	0		0	0	0	0	0
2024/05/18 11:10:00	0	0	0	0	0	0		0	0	0	0	0	0		0	0	0	0	0
2024/05/18 11:20:00	0	0	0	0	0	0		0	0	0	0	0	0		0	0	0	0	0
2024/05/18 11:30:00	0	0	0	0	0	0		0	0	0	0	0	0		0	0	0	0	0
2024/05/18 11:40:00	0	0	0	0	0	0		0	0	0	0	0	0		0	0	0	0	0
2024/05/18 11:50:00	0	0	0	0	0	0		0	0	0	0	0	0		0	0	0	0	0
2024/05/18 12:00:00	0	0	0	0	0	0		0	0	0	0	0	0		0	0	0	0	0
2024/05/18 12:10:00	0	0	0	0	0	0		0	0	0	0	0	0		0	0	0	0	0
2024/05/18 12:20:00	0	0	0	0	0	0		0	0	0	0	0	0		0	0	0	0	0
2024/05/18 12:30:00	0	0	0	0	0	0		0	0	0	0	0	0		0	0	0	0	0
2024/05/18 12:40:00	0	0	0	0	0	0		0	0	0	0	0	0		0	0	0	0	0
Total	0	0	0	0	0	0		0	0	0	0	0	0		0	0	0	0	0

Total Volume Class Breakdown

Start Time	I-481 SB On Ramp				Soule Road				Soule Road				Soule Road				Soule Road				App Total	Peds CW	Peds CCW	Int Total	Cross Total
	Left	Right	U-Turn	RTOR	U-Turn	App Total	Peds CW	Peds CCW	Thru	Right	RTOR	U-Turn	App Total	Peds CW	Peds CCW	Left	Thru	U-Turn							
2024/05/18 11:00:00	0	0	0	0	0	0	0	0	112	13	7	0	132	0	0	85	124	0	209	0	0	0	341		
2024/05/18 11:15:00	0	0	0	0	0	0	0	0	93	13	6	0	112	0	0	94	149	0	243	0	0	0	395		
2024/05/18 11:30:00	0	0	0	0	0	0	0	0	122	31	9	0	162	0	0	108	117	0	225	0	0	0	387		
2024/05/18 11:45:00	0	0	0	0	0	0	0	0	104	21	6	0	131	0	0	98	104	0	202	0	0	0	333		
2024/05/18 12:00:00	0	0	0	0	0	0	0	0	85	21	4	0	110	0	0	104	123	0	227	0	0	0	337		
2024/05/18 12:15:00	0	0	0	0	0	0	0	0	80	18	3	0	106	0	0	98	121	0	218	0	0	0	325		
2024/05/18 12:30:00	0	0	0	0	0	0	0	0	87	16	8	0	111	0	0	118	124	0	242	0	0	0	353		
2024/05/18 12:45:00	0	0	0	0	0	0	0	0	81	23	8	0	114	0	0	100	140	0	248	0	0	0	372		
Grand Total	0	0	0	0	0	0	0	0	781	156	51	0	988	0	0	805	1010	0	1815	0	0	0	2803		
% Approach	0.0%	0.0%	0.0%	0.0%	0.0%	0.0%			79.0%	15.5%	5.2%	0.0%	35.2%			44.4%	55.6%	0.0%	64.8%						
% Total	0.0%	0.0%	0.0%	0.0%	0.0%	0.0%			27.9%	5.6%	1.8%	0.0%	9.2%			28.7%	36.0%	0.0%	44.8%						
% Motorcycles	0	0	0	0	0	0			0	0	0	0	0			0	0	0.0%	0.0%				0		
% Single-Unit Trucks	0.0%	0.0%	0.0%	0.0%	0.0%	0.0%			99.6%	96.7%	99.9%	0.0%	99.5%			98.6%	99.6%	0.0%	99.2%				99.3%		
% Articulated Trucks	0	0	0	0	0	0			5	2	0	0	5			6	4	0	10				15		
% Buses	0.0%	0.0%	0.0%	0.0%	0.0%	0.0%			0.4%	1.3%	0.0%	0.0%	0.5%			0.7%	0.4%	0.0%	0.6%				0.5%		
% Bicycles on Road	0.0%	0.0%	0.0%	0.0%	0.0%	0.0%			0	0	0	0	0			4	0	0	4				4		
% Pedestrians	0.0%	0.0%	0.0%	0.0%	0.0%	0.0%			0.0%	0.0%	0.0%	0.0%	0.0%			0.1%	0.0%	0.0%	0.2%				0.1%		
% Bicycles on Crosswalk	0	0	0	0	0	0			0	0	0	0	0			1	0	0	1				1		
% Bicycles on Crosswalk	0.0%	0.0%	0.0%	0.0%	0.0%	0.0%			0.0%	0.0%	0.0%	0.0%	0.0%			0.1%	0.0%	0.0%	0.1%				0.0%		

[illegible]




Project	GTS
Project Code	11778
Site Name	11778-18
Legs and Movements	All Processed Legs & Move
Bin Size	15 minutes
Survey Date	2024/05/18, Saturday
Location	Soule Road & I-481 SB On
Latitude and Longitude	43.183210, -76.231400

	Start	End	PHF
AM Peak	2024/05/18 12:00:00	2024/05/18 13:00:00	0.93

Turning Movement Data

Leg	I-481 SB On Ramp								Soule Road								Soule Road								Total
	Westbound								Northbound								Southbound								
	Start Time	Left	Right	RTOR	U-Turn	App Total	Peds CW	Peds CCW	Thru	Right	RTOR	U-Turn	App Total	Peds CW	Peds CCW	Left	Thru	U-Turn	App Total	Peds CW	Peds CCW				
11:00:00 AM	0	0	0	0	0	0	0	0	112	13	7	0	132	0	0	85	124	0	209	0	0	341			
11:15:00 AM	0	0	0	0	0	0	0	0	93	13	6	0	112	0	0	94	149	0	243	0	0	355			
11:30:00 AM	0	0	0	0	0	0	0	0	122	31	9	0	162	0	0	108	117	0	225	0	0	387			
11:45:00 AM	0	0	0	0	0	0	0	0	104	21	6	0	131	0	0	98	104	0	202	0	0	333			
Hourly Total	0	0	0	0	0	0	0	0	431	78	28	0	537	0	0	385	494	0	879	0	0	1416			
12:00:00 PM	0	0	0	0	0	0	0	0	85	21	4	0	110	0	0	104	123	0	227	0	0	337			
12:15:00 PM	0	0	0	0	0	0	0	0	85	18	3	0	106	0	0	98	121	0	219	0	0	325			
12:30:00 PM	0	0	0	0	0	0	0	0	87	16	8	0	111	0	0	118	124	0	242	0	0	353			
12:45:00 PM	0	0	0	0	0	0	0	0	93	23	8	0	124	0	0	100	148	0	248	0	0	372			
Hourly Total	0	0	0	0	0	0	0	0	350	78	23	0	451	0	0	420	516	0	936	0	0	1387			
Grand Total	0	0	0	0	0	0	0	0	781	156	51	0	988	0	0	805	1010	0	1815	0	0	2833			
% Approach	0.0%	0.0%	0.0%	0.0%	0.0%	0.0%	0.0%	0.0%	79.0%	15.8%	5.2%	0.0%	0.0%	0.0%	0.0%	44.4%	55.6%	0.0%	0.0%	0.0%	0.0%	0.0%			
% Total	0.0%	0.0%	0.0%	0.0%	0.0%	0.0%	0.0%	0.0%	27.9%	5.6%	1.8%	0.0%	35.2%	0.0%	0.0%	28.7%	36.0%	0.0%	64.8%	0.0%	0.0%	0.0%			
Lights	0	0	0	0	0	0	0	0	781	156	51	0	988	0	0	800	1010	0	1810	0	0	2798			
% Lights	0.0%	0.0%	0.0%	0.0%	0.0%	0.0%	0.0%	0.0%	100.0%	100.0%	100.0%	0.0%	100.0%	0.0%	0.0%	99.4%	100.0%	0.0%	99.7%	0.0%	0.0%	99.8%			
HV	0	0	0	0	0	0	0	0	0	0	0	0	0	0	0	5	0	0	5	0	0	5			
% HV	0.0%	0.0%	0.0%	0.0%	0.0%	0.0%	0.0%	0.0%	0.0%	0.0%	0.0%	0.0%	0.0%	0.0%	0.0%	0.6%	0.0%	0.0%	0.3%	0.0%	0.0%	0.2%			
Pedestrians	0	0	0	0	0	0	0	0	0	0	0	0	0	0	0	0	0	0	0	0	0	0			
% Pedestrians	0.0%	0.0%	0.0%	0.0%	0.0%	0.0%	0.0%	0.0%	0.0%	0.0%	0.0%	0.0%	0.0%	0.0%	0.0%	0.0%	0.0%	0.0%	0.0%	0.0%	0.0%	0.0%			
Bicycles on Crosswalk	0	0	0	0	0	0	0	0	0	0	0	0	0	0	0	0	0	0	0	0	0	0			
% Bicycles on Crosswalk	0.0%	0.0%	0.0%	0.0%	0.0%	0.0%	0.0%	0.0%	0.0%	0.0%	0.0%	0.0%	0.0%	0.0%	0.0%	0.0%	0.0%	0.0%	0.0%	0.0%	0.0%	0.0%			

Turning Movement Data Plot

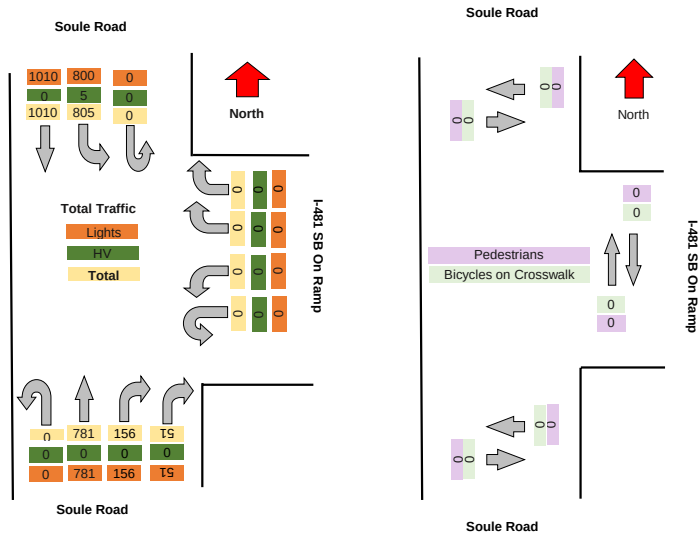





Turning Movement Peak Hour Data (AM)

#####

5

Leg	I-481 SB On Ramp							Soule Road							Soule Road							Total
	Westbound							Northbound							Southbound							
	Direction	Left	Right	RTOR	U-Turn	App Total	Peds CW	Peds CCW	Thru	Right	RTOR	U-Turn	App Total	Peds CW	Peds CCW	Left	Thru	U-Turn	App Total	Peds CW	Peds CCW	
Start Time																						
12:00:00 PM	0	0	0	0	0	0	0	85	21	4	0	110	0	0	104	123	0	227	0	0	337	
12:15:00 PM	0	0	0	0	0	0	0	85	18	3	0	106	0	0	98	121	0	219	0	0	325	
12:30:00 PM	0	0	0	0	0	0	0	87	16	8	0	111	0	0	118	124	0	242	0	0	353	
12:45:00 PM	0	0	0	0	0	0	0	93	23	8	0	124	0	0	100	148	0	248	0	0	372	
Grand Total	0	0	0	0	0	0	0	350	78	23	0	451	0	0	420	516	0	936	0	0	1387	
% Approach	#DIV/0!	#DIV/0!	#DIV/0!	#DIV/0!	0.0%	0.0%	0.0%	77.6%	17.3%	5.1%	0.0%	0.0%	0.0%	0.0%	44.9%	55.1%	0.0%	0.0%	0.0%	0.0%		
% Total	0.0%	0.0%	0.0%	0.0%	0.0%	0.0%	0.0%	25.2%	5.6%	1.7%	0.0%	32.5%	0.0%	0.0%	30.3%	37.2%	0.0%	67.5%	0.0%	0.0%		
PIF	0.000	0.000	0.000	0.000	0.000	0.000	0.000	0.044	0.048	0.019	0.000	0.000	0.000	0.000	0.000	0.072	0.000	0.044	0.000	0.000	0.032	
Lights	0	0	0	0	0	0	0	350	78	23	0	451	0	0	419	516	0	935	0	0	1386	
% Lights	0.0%	0.0%	0.0%	0.0%	0.0%	0.0%	0.0%	100.0%	100.0%	100.0%	0.0%	100.0%	0.0%	0.0%	99.8%	100.0%	0.0%	99.9%	0.0%	0.0%	99.9%	
HV	0	0	0	0	0	0	0	0	0	0	0	0	0	0	1	0	0	1	0	0	3	
% HV	0.0%	0.0%	0.0%	0.0%	0.0%	0.0%	0.0%	0.0%	0.0%	0.0%	0.0%	0.0%	0.0%	0.0%	0.2%	0.0%	0.0%	0.1%	0.0%	0.0%	0.1%	
Pedestrians	0	0	0	0	0	0	0	0	0	0	0	0	0	0	0	0	0	0	0	0	0	
% Pedestrians	0.0%	0.0%	0.0%	0.0%	0.0%	0.0%	0.0%	0.0%	0.0%	0.0%	0.0%	0.0%	0.0%	0.0%	0.0%	0.0%	0.0%	0.0%	0.0%	0.0%	0.0%	
Bicycles on Crosswalk	0	0	0	0	0	0	0	0	0	0	0	0	0	0	0	0	0	0	0	0	0	
% Bicycles on Crosswalk	0.0%	0.0%	0.0%	0.0%	0.0%	0.0%	0.0%	0.0%	0.0%	0.0%	0.0%	0.0%	0.0%	0.0%	0.0%	0.0%	0.0%	0.0%	0.0%	0.0%	0.0%	

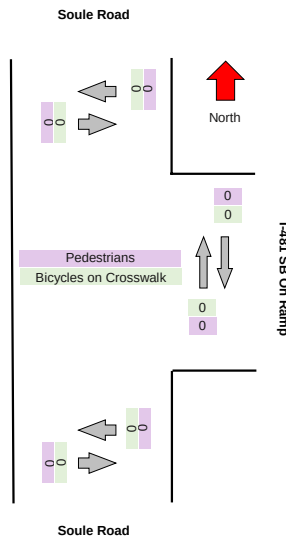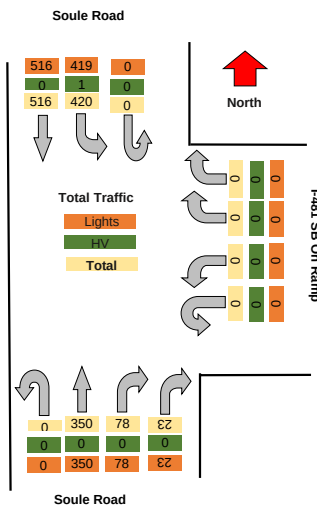

Project	GTS
Project Code	11778
Site Name	11778-19
Legs and Movements	All Processed Legs & Movements
Bin Size	15 minutes
Survey Date	2024/05/16, Thursday
Location	Soule Road & Oswego Road
Latitude and Longitude	43.163680, -76.235440

	Start	End	PHF
AM Peak	2024/05/16 07:15:00	2024/05/16 08:15:00	0.94

Log Direction	Oswego Road										Oswego Road										Twice Bell Access										Snod Road										Total
	Eastbound					Westbound					Northbound					Southbound					Northbound					Southbound															
	Left	Thru	Right	RTOR	U-Turn	App	Total	Left	Thru	Right	RTOR	U-Turn	App	Total	Left	Thru	Right	RTOR	U-Turn	App	Total	Left	Thru	Right	RTOR	U-Turn	App	Total													
7:00:00 AM	29	153	2	0	0	184	0	1	60	29	0	1	91	0	1	1	2	0	0	4	0	79	1	8	8	0	0	90	0	371											
7:15:00 AM	28	115	0	0	0	143	0	39	39	0	0	168	0	4	2	2	0	0	6	0	85	0	2	14	9	87	118	0	415												
7:30:00 AM	34	175	0	0	0	209	0	1	93	60	0	0	158	0	0	2	3	0	0	0	85	0	0	9	5	0	79	0	451												
7:45:00 AM	41	164	4	0	0	209	0	2	100	52	0	0	156	0	0	1	1	0	0	3	1	40	0	23	7	0	0	0	0	446											
Hourly Total	130	638	6	0	0	770	0	2	324	160	0	1	512	0	0	2	2	0	0	18	1	238	0	54	29	0	0	0	0	1069											
8:00:00 AM	35	120	0	0	0	155	0	87	82	49	0	0	218	0	1	1	0	0	0	18	7	70	1	18	12	0	0	0	0	408											
8:15:00 AM	33	137	2	0	0	172	0	2	92	31	0	0	125	0	1	3	1	2	0	7	7	0	0	1	9	10	0	0	0	409											
8:30:00 AM	34	123	2	0	0	159	0	2	100	38	0	1	141	0	0	2	1	0	0	0	3	0	45	3	14	15	0	0	0	380											
8:45:00 AM	25	109	0	0	0	134	0	25	109	0	0	134	0	0	0	2	47	0	0	0	0	0	0	0	0	0	0	0	0	259											
Hourly Total	127	524	13	0	0	664	0	6	385	163	0	2	556	0	0	7	10	0	0	3	24	0	249	7	31	57	0	0	0	0	1301										
Grand Total	209	1344	21	0	0	1424	0	19	709	343	0	3	3971	0	0	15	37	0	0	42	1	527	0	105	88	0	0	0	0	0	3267										
% Approach	18.2%	80.3%	1.5%	0.0%	0.0%	0.0%	0.0%	0.0%	1.9%	66.2%	32.0%	0.0%	0.3%	0.0%	0.0%	0.0%	0.0%	0.0%	0.0%	0.0%	0.0%	0.0%	2.2%	1.6%	14.4%	11.8%	0.0%	0.0%	0.0%	0.0%	0.0%										
% Total	1.0%	21.0%	0.1%	0.0%	0.0%	0.0%	0.0%	0.0%	6.8%	25.5%	0.0%	0.1%	0.0%	0.0%	0.0%	0.0%	0.0%	0.0%	0.0%	0.0%	0.0%	1.2%	0.5%	3.8%	2.9%	0.0%	0.0%	0.0%	0.0%	0.0%	0.0%										
% Left	20.0%	11.8%	0.1%	0.0%	0.0%	0.187	0.0%	0.0%	16	17.9	0.0%	0.0%	0.004	0.0%	0.0%	15	17	0.0%	0.0%	0.0%	0.0%	0.0%	5.0%	12	9.9	8.8%	0.0%	0.0%	0.0%	0.0%	33.54										
% Right	66.5%	87.6%	0.0%	0.0%	0.0%	87.4%	0.0%	95.8%	36.0%	55.0%	0.0%	0.0%	95.8%	0.0%	100.0%	100.0%	100.0%	0.0%	0.0%	100.0%	100.0%	100.0%	95.8%	100.0%	94.3%	98.8%	0.0%	98.0%	100.0%	100.0%	95.54										
% Key	9	28	0	0	0	37	0	0	30	17	0	0	47	0	0	0	0	0	0	0	0	0	22	0	6	1	0	0	0	0	113										
% RTOR	1.0%	2.4%	0.0%	0.0%	0.0%	2.48%	0.0%	0.0%	0.0%	1.0%	0.0%	0.0%																													

Figure 1: Traffic flow diagrams for the intersection of Soule Road and Overcup Road.

The diagrams illustrate traffic flow during two different phases: **Lights** (left) and **HV** (right). The intersection is bounded by Soule Road (top), Overcup Road (right), and Taco Bell Access (bottom). A red arrow indicates North is towards the top of the page.

Left Diagram (Lights Phase):

- Approaches:**
 - Soule Road (Northbound):** 85 (orange), 99 (orange), 12 (green), 505 (orange), 0 (orange).
 - Overcup Road (Westbound):** 0 (orange), 250 (orange), 1116 (orange), 21 (orange), 259 (orange), 0 (orange).
 - Taco Bell Access (Southbound):** 0 (orange), 15 (orange), 17 (orange), 7 (orange), 3 (orange).
- Departures:**
 - Soule Road (Southbound):** 86 (orange), 105 (orange), 12 (orange), 527 (orange), 0 (orange).
 - Overcup Road (Eastbound):** 0 (orange), 226 (orange), 676 (orange), 16 (orange), 3 (orange).
 - Taco Bell Access (Northbound):** 0 (orange), 15 (orange), 17 (orange), 7 (orange), 3 (orange).
- Total Traffic Table:**

	Lights	HV	Total
Soule Road (Northbound)	85	99	12
Overcup Road (Westbound)	0	250	1116
Taco Bell Access (Southbound)	0	15	17
Soule Road (Southbound)	86	105	12
Overcup Road (Eastbound)	0	226	676
Taco Bell Access (Northbound)	0	15	17

Right Diagram (HV Phase):

- Approaches:**
 - Soule Road (Northbound):** 0 (green), 0 (green).
 - Overcup Road (Westbound):** 0 (green), 0 (green).
 - Taco Bell Access (Southbound):** 0 (green), 0 (green).
- Departures:**
 - Soule Road (Southbound):** 0 (green), 0 (green).
 - Overcup Road (Eastbound):** 0 (green), 0 (green).
 - Taco Bell Access (Northbound):** 0 (green), 0 (green).
- Total Traffic Table:**



	Lights	HV	Total
Soule Road (Northbound)	0	0	0
Overcup Road (Westbound)	0	0	0
Taco Bell Access (Southbound)	0	0	0
Soule Road (Southbound)	0	0	0
Overcup Road (Eastbound)	0	0	0
Taco Bell Access (Northbound)	0	0	0

Summary

Turning Movement Peak Hour Data (AM)

7:15:00 AM

Leg Direction	Oswego Road Eastbound										Oswego Road Westbound										Taco Bell Access Northbound										Soule Road Southbound										Total
	Left	Thru	Right	RTOR	U-Turn	App Total	Left	Thru	Right	RTOR	U-Turn	App Total	Left	Thru	Right	RTOR	U-Turn	App Total	Left	Thru	Right	RTOR	U-Turn	App Total																	
7:15:00 AM	28	138	2	0	0	168	0	0	0	0	0	0	4	2	0	0	0	6	0	0	0	0	0	0	90	2	14	9	0	115	0	0	396								
7:30:00 AM	34	175	0	0	0	209	0	0	0	0	0	0	2	3	0	0	0	5	0	0	0	0	0	0	80	0	9	5	0	79	0	0	451								
7:45:00 AM	41	164	4	0	0	209	0	0	0	0	0	0	1	1	1	0	0	3	1	0	0	0	0	0	48	2	23	7	0	80	0	0	448								
8:00:00 AM	35	128	0	0	0	163	0	0	0	0	0	0	3	5	1	0	0	7	0	0	0	0	0	0	30	1	18	13	0	101	0	0	408								
Grand Total	138	600	22	0	0	760	0	0	0	0	0	0	10	11	2	0	0	21	0	0	0	0	0	0	272	5	64	33	0	379	0	0	1703								
% Approach	18.3%	85.1%	1.8%	0.0%	0.0%	0.0%	0.0%	0.0%	0.0%	0.0%	0.0%	0.0%	38.1%	52.4%	9.5%	0.0%	0.0%	0.0%	0.0%	0.0%	0.0%	0.0%	0.0%	0.0%	72.8%	1.3%	17.1%	8.9%	0.0%	0.0%	0.0%	0.0%	0.0%								
% Total	8.1%	35.4%	0.7%	0.0%	0.0%	44.2%	0.0%	0.0%	0.0%	0.0%	0.0%	0.0%	0.5%	0.6%	0.1%	0.0%	0.0%	1.2%	0.0%	0.0%	0.0%	0.0%	0.0%	0.0%	16.0%	0.3%	3.8%	1.9%	0.0%	22.0%	0.0%	0.0%	0.0%								
% Lights	0.0%	0.0%	0.0%	0.0%	0.0%	0.0%	0.0%	0.0%	0.0%	0.0%	0.0%	0.0%	0.0%	0.0%	0.0%	0.0%	0.0%	0.0%	0.0%	0.0%	0.0%	0.0%	0.0%	0.0%	0.0%	0.0%	0.0%	0.0%	0.0%	0.0%	0.0%	0.0%	0.0%								
% Pedestrians	132	593	5	0	0	725	0	0	0	0	0	0	9	130	188	0	0	326	0	0	0	0	0	0	24	5	62	32	0	363	0	0	1445								
% HV	95.7%	98.0%	100.0%	0.0%	0.0%	97.8%	0.0%	0.0%	0.0%	0.0%	0.0%	0.0%	100.0%	100.0%	100.0%	0.0%	0.0%	100.0%	0.0%	0.0%	0.0%	0.0%	0.0%	0.0%	86.7%	100.0%	95.8%	97.0%	0.0%	95.8%	0.0%	0.0%	95.8%								
% RTOR	0	0	0	0	0	0	0	0	0	0	0	0	0	0	0	0	0	0	0	0	0	0	0	0	0	0	0	0	0	0	0	0	0								
% HV	4.3%	2.0%	0.0%	0.0%	0.0%	2.4%	0.0%	0.0%	0.0%	0.0%	0.0%	0.0%	0.0%	0.0%	0.0%	0.0%	0.0%	0.0%	0.0%	0.0%	0.0%	0.0%	0.0%	0.0%	3.3%	0.0%	3.3%	3.0%	0.0%	3.2%	0.0%	0.0%	3.4%								
% Pedestrians	0	0	0	0	0	0	0	0	0	0	0	0	0	0	0	0	0	0	1	0	0	0	0	0	0	0	0	0	0	0	0	1	0								
% Pedestrians	0.0%	0.0%	0.0%	0.0%	0.0%	0.0%	0.0%	0.0%	0.0%	0.0%	0.0%	0.0%	0.0%	0.0%	0.0%	0.0%	0.0%	0.0%	100.0%	0.0%	0.0%	0.0%	0.0%	0.0%	0.0%	0.0%	0.0%	0.0%	0.0%	0.0%	0.0%	0.0%	100.0%								
% Bicycles on Crosswalk	0	0	0	0	0	0	0	0	0	0	0	0	0	0	0	0	0	0	0	0	0	0	0	0	0	0	0	0	0	0	0	0	0								
% Bicycles on Crosswalk	0.0%	0.0%	0.0%	0.0%	0.0%	0.0%	0.0%	0.0%	0.0%	0.0%	0.0%	0.0%	0.0%	0.0%	0.0%	0.0%	0.0%	0.0%	0.0%	0.0%	0.0%	0.0%	0.0%	0.0%	0.0%	0.0%	0.0%	0.0%	0.0%	0.0%	0.0%	0.0%	0.0%								

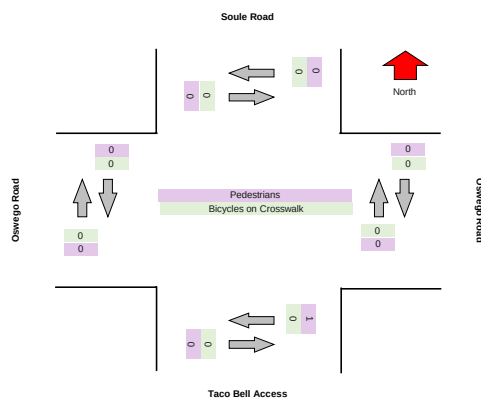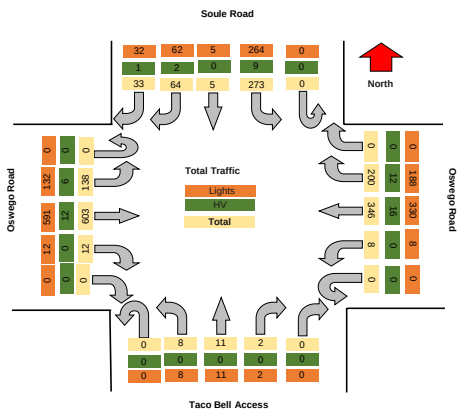

Summary



Summary

Summary

Summary

Motorcycles

[illegible]

Cars

Leg Direction Start Time	Oswege Road Eastbound							Oswege Road Westbound							Taco Bell Access Northbound							Soule Road Southbound						
	Thru	Right	RTOR	U-Turn	Peds CW	Peds CCW		Thru	Right	RTOR	U-Turn	Peds CW	Peds CCW		Thru	Right	RTOR	U-Turn	Peds CW	Peds CCW		Thru	Right	RTOR	U-Turn	Peds CW	Peds CCW	
2024/05/16 07:00:00	28	143	2	0	0	0	0	1	55	29	0	1	0	0	0	1	2	0	0	0	0	0	67	1	6	8	0	0
2024/05/16 07:15:00	28	135	2	0	0	0	0	3	58	35	0	0	0	0	0	4	2	0	0	0	0	0	90	2	14	9	0	0
2024/05/16 07:30:00	31	173	0	0	0	0	0	2	90	54	0	0	0	0	0	2	3	0	0	0	0	0	60	0	9	5	0	0
2024/05/16 07:45:00	38	159	4	0	0	0	0	1	100	50	0	0	0	0	0	1	1	1	0	0	0	0	44	2	22	7	0	0
2024/05/16 08:00:00	33	119	6	0	0	0	0	2	79	48	0	0	0	0	0	1	5	1	0	0	0	0	66	1	18	11	0	0
2024/05/16 08:15:00	33	134	1	0	0	0	0	1	90	31	0	0	0	0	0	0	2	1	2	0	0	0	61	1	9	10	0	0
2024/05/16 08:30:00	32	121	2	0	0	0	0	2	96	34	0	1	0	0	0	2	1	0	0	0	0	0	63	3	13	15	0	0
2024/05/16 08:45:00	23	123	3	0	0	0	0	3	102	43	0	1	0	0	0	3	1	2	1	0	0	0	67	2	9	20	0	0
Total	246	1187	20	0	0	0	0	15	670	322	0	3	0	0	0	14	16	7	3	0	0	0	498	12	99	85	0	0

Single-Unit Trucks

Leg Direction Start Time	Oswego Road Eastbound								Oswego Road Westbound								Taco Bell Access Northbound								Soule Road Southbound							
	Thru	Right	RTOR	U-Turn	Peds CW	Peds CCW	Peds CW	Peds CCW	Thru	Right	RTOR	U-Turn	Peds CW	Peds CCW	Peds CW	Peds CCW	Thru	Right	RTOR	U-Turn	Peds CW	Peds CCW	Peds CW	Peds CCW	Thru	Right	RTOR	U-Turn	Peds CW	Peds CCW		
2024/05/16 07:00:00	0	0	0	0	0	0	0	0	0	1	0	0	0	0	0	0	0	0	0	0	0	0	0	0	0	0	0	0	0	0	0	
2024/05/16 07:15:00	0	0	0	0	0	0	0	0	0	0	0	0	0	0	0	0	0	0	0	0	0	0	0	0	0	0	0	0	0	0	0	
2024/05/16 07:30:00	2	1	0	0	0	0	0	2	0	1	0	0	0	0	0	0	0	0	0	0	0	0	0	0	1	3	0	0	0	0	0	
2024/05/16 07:45:00	0	0	0	0	0	0	0	0	0	0	0	0	0	0	0	0	0	0	0	0	0	0	0	0	1	0	0	0	0	0	0	
2024/05/16 08:00:00	0	0	0	0	0	0	0	0	0	1	0	0	0	0	0	0	0	0	0	0	0	0	0	0	0	0	0	0	0	0	0	
2024/05/16 08:15:00	0	0	1	0	0	0	0	0	1	0	0	0	0	0	0	0	0	1	1	0	0	0	0	0	0	0	0	0	0	0	0	
2024/05/16 08:30:00	1	0	0	0	0	0	0	0	0	2	0	0	0	0	0	0	0	0	0	0	0	0	0	0	0	0	0	0	0	0	0	
2024/05/16 08:45:00	0	0	3	0	0	0	0	0	0	3	1	0	0	0	0	0	0	0	0	0	0	0	0	0	0	0	0	0	0	0	0	
Total	3	6	1	0	0	0	0	0	1	8	3	0	0	0	0	0	1	1	0	0	0	0	0	0	2	7	0	0	0	0	0	

Articulated Trucks

Leg Direction Start Time	Oswege Road							Oswege Road							Taco Bell Access							Soule Road						
	Eastbound							Westbound							Northbound							Southbound						
	Left	Thru	Right	RTOR	U-Turn	Peds CW	Peds CCW	Left	Thru	Right	RTOR	U-Turn	Peds CW	Peds CCW	Left	Thru	Right	RTOR	U-Turn	Peds CW	Peds CCW	Left	Thru	Right	RTOR	U-Turn	Peds CW	Peds CCW
2024/05/16 07:50:00	0	0	0	0	0	0	0	0	0	0	0	0	0	0	0	0	0	0	0	0	0	0	0	0	0	0	0	0
2024/05/16 07:55:00	0	0	0	0	0	0	0	0	0	1	0	0	0	0	0	0	0	0	0	0	0	0	0	0	0	0	0	0
2024/05/16 07:50:00	0	1	0	0	0	0	0	0	1	0	0	0	0	0	0	0	0	0	0	0	0	0	0	0	0	0	0	0
2024/05/16 07:55:00	0	2	0	0	0	0	0	0	0	0	0	0	0	0	0	0	0	0	0	0	0	0	0	0	0	0	0	0
2024/05/16 08:00:00	0	1	0	0	0	0	0	0	0	0	0	0	0	0	0	0	0	0	0	0	0	0	0	0	0	0	0	0
2024/05/16 08:05:00	0	1	0	0	0	0	0	0	0	0	0	0	0	0	0	0	0	0	0	0	0	0	0	0	0	0	0	0
2024/05/16 08:10:00	0	1	0	0	0	0	0	0	0	0	0	0	0	0	0	0	0	0	0	0	0	0	0	0	0	0	0	0
2024/05/16 08:15:00	0	0	0	0	0	0	0	0	0	1	0	0	0	0	0	0	0	0	0	0	0	0	1	0	0	0	0	0
2024/05/16 08:20:00	0	0	0	0	0	0	0	0	1	0	0	0	0	0	0	0	0	0	0	0	0	0	0	0	0	0	0	0
2024/05/16 08:25:00	0	0	0	0	0	0	0	0	0	0	0	0	0	0	0	0	0	0	0	0	0	0	0	0	0	0	0	0
2024/05/16 08:30:00	0	0	0	0	0	0	0	0	0	0	0	0	0	0	0	0	0	0	0	0	0	0	0	0	0	0	0	0
2024/05/16 08:35:00	0	0	0	0	0	0	0	0	0	0	0	0	0	0	0	0	0	0	0	0	0	0	0	0	0	0	0	0
2024/05/16 08:40:00	0	0	0	0	0	0	0	0	0	0	0	0	0	0	0	0	0	0	0	0	0	0	0	0	0	0	0	0
2024/05/16 08:45:00	0	0	0	0	0	0	0	0	0	0	0	0	0	0	0	0	0	0	0	0	0	0	0	0	0	0	0	0
Total	0	5	0	0	0	0	0	0	2	2	0	0	0	0	0	0	0	0	0	0	0	0	1	0	0	0	0	0

Buses

Leg Direction Start Time	Oswege Road							Oswege Road							Taco Bell Access							Soule Road						
	Eastbound							Westbound							Northbound							Southbound						
	Thru	Right	RTOR	U-Turn	Peds CW	Peds CCW		Thru	Right	RTOR	U-Turn	Peds CW	Peds CCW		Thru	Right	RTOR	U-Turn	Peds CW	Peds CCW		Thru	Right	RTOR	U-Turn	Peds CW	Peds CCW	
2024/05/16 07:50:00	0	9	0	0	0	0	0	0	4	0	0	0	0	0	0	0	0	0	0	0	0	7	0	2	0	0	0	0
2024/05/16 07:55:00	0	3	0	0	0	0	0	0	7	3	0	0	0	0	0	0	0	0	0	0	0	0	0	0	0	0	0	0
2024/05/16 07:50:00	1	0	0	0	0	0	0	0	3	5	0	0	0	0	0	0	0	0	0	0	0	2	0	1	0	0	0	0
2024/05/16 07:45:00	3	2	0	0	0	0	0	0	3	2	0	0	0	0	0	0	0	0	0	0	0	3	0	1	0	0	0	0
2024/05/16 08:00:00	2	3	0	0	0	0	0	0	2	1	0	0	0	0	0	0	0	0	0	0	0	4	0	0	1	0	0	0
2024/05/16 08:15:00	0	2	0	0	0	0	0	0	2	0	0	0	0	0	0	0	0	0	0	0	0	2	0	0	0	0	0	0
2024/05/16 08:30:00	1	2	0	0	0	0	0	0	4	1	0	0	0	0	0	0	0	0	0	0	0	1	0	1	0	0	0	0
2024/05/16 08:45:00	2	2	0	0	0	0	0	0	3	5	0	0	0	0	0	0	0	0	0	0	0	2	0	1	0	0	0	0
Total	9	23	0	0	0	0	0	0	28	15	0	0	0	0	0	0	0	0	0	0	0	21	0	6	1	0	0	0

Pedestrians

[illegible]

Bicycles on Road

[illegible]

Bicycles on Crosswalk

[illegible]

Total Volume Class Breakdown

Leg Direction	Oswego Road Eastbound										Oswego Road Westbound										Taco Bell Access Northbound										Soule Road Southbound											
	Start Time	Thru	Right	RTOR	U-Turn	App Total	Peds CW	Peds CCW	Left	Thru	Right	RTOR	U-Turn	App Total	Peds CW	Peds CCW	Left	Thru	Right	RTOR	U-Turn	App Total	Peds CW	Peds CCW	Left	Thru	Right	RTOR	U-Turn	App Total	Peds CW	Peds CCW	Left	Thru	Right	RTOR	U-Turn	App Total	Peds CW	Peds CCW	Int Total	Cross Total
2024/05/16 07:00:00	2024/05/16 07:00:00	29	153	2	0	0	184	0	0	1	60	29	0	1	91	0	0	1	1	2	0	0	4	0	0	75	1	9	0	0	82	0	0	0	0	82	0	0	371	0		
	2024/05/16 07:15:00	28	138	2	0	0	168	0	0	3	65	39	0	0	107	0	0	4	2	0	0	0	6	0	0	90	2	14	9	0	115	0	0	0	0	115	0	0	396	0		
	2024/05/16 07:30:00	34	175	0	0	0	209	0	0	2	96	60	0	0	158	0	0	0	2	3	0	0	0	5	0	0	65	0	9	5	0	79	0	0	0	0	79	0	0	431	0	
	2024/05/16 07:45:00	41	164	4	0	0	209	0	0	1	103	52	0	0	156	0	0	1	1	1	0	0	3	0	0	48	2	23	7	0	80	0	0	0	0	80	0	0	440	1		
	2024/05/16 08:00:00	35	126	6	0	0	187	0	0	2	82	49	0	0	133	0	0	1	5	1	0	0	7	0	0	70	1	18	12	0	101	0	0	0	0	101	0	0	400	0		
	2024/05/16 08:15:00	33	127	2	0	0	172	0	0	2	92	31	0	0	125	0	0	1	3	1	2	0	7	0	0	63	1	9	10	0	83	0	0	0	0	83	0	0	397	0		
2024/05/16 08:30:00	2024/05/16 08:30:00	34	123	2	0	0	159	0	0	2	102	36	0	1	141	0	0	2	1	0	0	0	3	0	0	45	3	14	15	0	77	0	0	0	0	77	0	0	380	0		
	2024/05/16 08:45:00	35	126	3	0	0	166	0	0	3	100	47	0	1	150	0	0	3	1	2	1	0	7	0	0	71	2	12	10	0	102	0	0	0	0	102	0	0	426	0		
	Grand Total	259	1144	21	0	0	1424	0	0	16	709	543	0	3	1071	0	0	15	17	7	1	0	42	1	0	527	12	105	86	0	730	0	0	0	0	730	0	0	3267	1		
	% Approach	18.2%	80.3%	1.5%	0.0%	0.0%	43.6%			1.5%	48.2%	32.0%	0.0%	0.3%	32.8%			35.7%	40.5%	16.7%	7.1%	0.0%	1.3%			72.2%	14.6%	14.4%	11.6%	0.0%						22.3%						
	% Total	7.9%	35.0%	0.6%	0.0%	0.0%	43.6%			0.5%	21.7%	10.5%	0.0%	0.1%	32.8%			0.5%	0.5%	0.2%	0.1%	0.0%	1.3%			16.1%	0.4%	3.2%	2.6%	0.0%						22.3%						
	% Motorcycles	1	3	0	0.0%	0.0%	4			0	0	1	0	0	1			0	0	0	0	0	0			0	0	0	0	0						0						
2024/05/16 08:45:00	% Motorcycles	0.4%	0.3%	0.0%	0.0%	0.0%	0.6%			0.0%	0.2%	0.3%	0.0%	0.0%	0.0%			0.0%	0.0%	0.0%	0.0%	0.0%	0.0%			0.0%	0.0%	0.0%	0.0%	0.0%	0.0%	0.0%	0.0%	0.0%	0.0%	0.0%	0.0%	0.0%	0.0%			
	% Cars	246	1107	20	0.0%	0.0%	1373			15	670	522	0	3	1050			14	16	7	3	0	40			686	12	99	85	0	694						694					
	% Cars	95.0%	96.8%	95.2%	0.0%	0.0%	96.4%			93.8%	94.5%	93.9%	0.0%	#####	94.3%			93.3%	94.1%	100.0%	#####	0.0%	95.2%			94.5%	100.0%	94.3%	98.8%	0.0%	95.1%						95.1%					
	% Single-Unit Trucks	5	6	1	0.0%	0.0%	10			1	8	5	0	0	12			1	1	0	0	0	2			7	0	0	0	0	7						7					
	% Single-Unit Trucks	1.2%	0.5%	4.8%	0.0%	0.0%	6.7%			6.3%	1.1%	0.9%	0.0%	0.0%	1.1%			6.7%	5.9%	0.0%	0.0%	0.0%	4.8%			1.3%	0.0%	0.0%	0.0%	0.0%	1.0%						1.0%					
	% Articulated Trucks	0.0%	0.0%	0.0%	0.0%	0.0%	0.0%			0.0%	0.0%	0.0%	0.0%	0.0%	0.0%			0.0%	0.0%	0.0%	0.0%	0.0%	0.0%			0.0%	0.0%	0.0%	0.0%	0.0%	0.0%	0.0%	0.0%	0.0%	0.0%	0.0%	0.0%	0.0%	0.0%			
2024/05/16 08:45:00	% Articulated Trucks	0.0%	0.4%	0.0%	0.0%	0.0%	0.4%			0.0%	0.3%	0.6%	0.0%	0.0%	0.4%			0.0%	0.0%	0.0%	0.0%	0.0%	0.0%			0.0%	0.2%	0.0%	0.0%	0.0%	0.0%	0.0%	0.0%	0.0%	0.0%	0.0%	0.0%	0.0%	0.0%	0.0%		
	% Buses	9	23	0	0.0%	0.0%	32			0	28	15	0	0	43			0	0	0	0	0	0			6	21	0	6	1	28						28					
	% Buses	3.5%	2.0%	0.0%	0.0%	0.0%	2.2%			0.0%	3.9%	4.4%	0.0%	0.0%	4.0%			0.0%	0.0%	0.0%	0.0%	0.0%	0.0%			0.0%	0.0%	5.7%	1.2%	0.0%	3.8%						3.8%					
	% Bicycles on Road	0	0	0	0.0%	0.0%	0			0	1	0	0	0	1			0	0	0	0	0	0			0	0	0	0	0	0						0					
	% Bicycles on Road	0.0%	0.0%	0.0%	0.0%	0.0%	0.0%			0.0%	0.1%	0.0%	0.0%	0.0%	0.1%			0.0%	0.0%	0.0%	0.0%	0.0%	0.0%			0.0%	0.0%	0.0%	0.0%	0.0%	0.0%	0.0%	0.0%	0.0%	0.0%	0.0%	0.0%	0.0%	0.0%			
	% Pedestrians	0	0	0	0.0%	0.0%	0			0	0	0	0	0	0			0	0	0	0	0	0			100.0%	0.0%	0.0%	0.0%	0.0%	0.0%	0.0%	0.0%	0.0%	0.0%	0.0%	0.0%	0.0%	0.0%	0.0%	0.0%	100.0%
2024/05/16 08:45:00	% Bicycles on Crosswalk	0	0	0	0.0%	0.0%	0			0	0	0	0	0			0	0	0	0	0	0			0	0	0	0	0	0	0			0		0	0	0	0	0	0	
	% Bicycles on Crosswalk	0.0%	0.0%	0.0%	0.0%	0.0%	0.0%			0.0%	0.0%	0.0%	0.0%	0.0%	0.0%			0.0%	0.0%	0.0%	0.0%	0.0%			0.0%	0.0%	0.0%	0.0%	0.0%	0.0%	0.0%	0.0%	0.0%	0.0%	0.0%	0.0%	0.0%	0.0%	0.0%	0.0%		
[illegible]




Project	GTS
Project Code	11778
Site Name	11778-19
Legs and Movements	All Processed Legs & Move
Bin Size	15 minutes
Survey Date	2024/05/16, Thursday
Location	Soule Road & Oswego Road
Latitude and Longitude	43.163680, -76.235440

	Start	End	PHF
AM Peak	2024/05/16 07:15:00	2024/05/16 08:15:00	0.94

Turning Movement Data

Leg Direction	Oswego Road								Oswego Road								Taco Bell Access								Soule Road								Total
	Eastbound								Westbound								Northbound								Southbound								
Start Time	Left	Thru	Right	RTOR	U-Turn	App Total	Peak CW	Peak CCW	Left	Thru	Right	RTOR	U-Turn	App Total	Peak CW	Peak CCW	Left	Thru	Right	RTOR	U-Turn	App Total	Peak CW	Peak CCW	Left	Thru	Right	RTOR	U-Turn	App Total	Peak CW	Peak CCW	
7:00:00 AM	29	153	2	0	0	184	0	0	1	60	29	0	1	91	0	0	1	1	2	0	0	4	0	0	75	1	8	8	0	92	0	0	371
7:15:00 AM	28	138	2	0	0	168	0	0	3	65	39	0	0	107	0	0	4	2	0	0	0	6	0	0	90	2	14	9	0	115	0	0	396
7:30:00 AM	34	175	0	0	0	209	0	0	2	96	60	0	0	158	0	0	2	3	0	0	0	5	0	0	65	0	9	5	0	79	0	0	451
7:45:00 AM	41	164	4	0	0	209	0	0	1	103	52	0	0	156	0	0	1	1	1	0	0	3	1	0	48	2	23	7	0	80	0	0	448
Hourly Total	132	630	8	0	0	770	0	0	7	324	180	0	1	512	0	0	8	7	3	0	0	18	1	0	278	5	54	29	0	366	0	0	1666
8:00:00 AM	35	126	6	0	0	167	0	0	2	82	49	0	0	133	0	0	1	5	1	0	0	7	0	0	70	1	18	12	0	101	0	0	498
8:15:00 AM	33	137	2	0	0	172	0	0	2	92	31	0	0	125	0	0	1	3	1	2	0	7	0	0	63	1	9	10	0	83	0	0	387
8:30:00 AM	34	123	2	0	0	159	0	0	2	102	36	0	1	141	0	0	2	1	0	0	0	3	0	0	45	3	14	15	0	77	0	0	380
8:45:00 AM	25	128	3	0	0	156	0	0	3	109	47	0	1	160	0	0	3	1	2	1	0	7	0	0	71	2	10	20	0	103	0	0	426
Hourly Total	127	514	13	0	0	654	0	0	9	385	163	0	2	559	0	0	7	10	4	3	0	24	0	0	249	7	51	57	0	364	0	0	1601
Grand Total	259	1144	21	0	0	1424	0	0	16	709	343	0	3	1071	0	0	15	17	7	3	0	42	1	0	527	12	105	86	0	730	0	0	3267
% Approach	18.2%	80.3%	1.5%	0.0%	0.0%	0.0%	0.0%	0.0%	1.5%	66.2%	32.0%	0.0%	0.3%	0.0%	0.0%	0.0%	35.7%	40.5%	16.7%	7.1%	0.0%	0.0%	0.0%	0.0%	72.2%	1.6%	14.4%	11.8%	0.0%	0.0%	0.0%	0.0%	
% Total	7.9%	35.0%	0.6%	0.0%	0.0%	43.6%	0.0%	0.0%	0.5%	21.7%	10.5%	0.0%	0.1%	32.8%	0.0%	0.0%	0.5%	0.5%	0.2%	0.1%	0.0%	1.3%	0.0%	0.0%	10.1%	0.4%	3.2%	2.6%	0.0%	22.3%	0.0%	0.0%	
Lights	250	1116	21	0	0	1387	0	0	16	679	326	0	3	1024	0	0	15	17	7	3	0	42	0	0	505	12	99	85	0	701	0	0	3154
% Lights	96.5%	97.6%	100.0%	0.0%	0.0%	97.4%	0.0%	0.0%	100.0%	95.8%	95.0%	0.0%	100.0%	95.6%	0.0%	0.0%	100.0%	100.0%	100.0%	100.0%	0.0%	100.0%	0.0%	0.0%	95.8%	100.0%	94.3%	98.8%	0.0%	96.0%	0.0%	0.0%	
HV	9	28	0	0	0	37	0	0	0	30	17	0	0	47	0	0	0	0	0	0	0	0	0	0	22	0	6	1	0	29	0	0	113
% HV	3.5%	2.4%	0.0%	0.0%	0.0%	2.6%	0.0%	0.0%	0.0%	4.2%	5.0%	0.0%	0.0%	4.4%	0.0%	0.0%	0.0%	0.0%	0.0%	0.0%	0.0%	0.0%	0.0%	0.0%	4.2%	0.0%	5.7%	1.2%	0.0%	4.0%	0.0%	0.0%	
Pedestrians	0	0	0	0	0	0	0	0	0	0	0	0	0	0	0	0	0	0	0	0	0	1	0	0	0	0	0	0	0	0	0	1	
% Pedestrians	0.0%	0.0%	0.0%	0.0%	0.0%	0.0%	0.0%	0.0%	0.0%	0.0%	0.0%	0.0%	0.0%	0.0%	0.0%	0.0%	0.0%	0.0%	0.0%	0.0%	0.0%	100.0%	0.0%	0.0%	0.0%	0.0%	0.0%	0.0%	0.0%	0.0%	0.0%	0.0%	100.0%
Bicycles on Crosswalk	0	0	0	0	0	0	0	0	0	0	0	0	0	0	0	0	0	0	0	0	0	0	0	0	0	0	0	0	0	0	0	0	0
% Bicycles on Crosswalk	0.0%	0.0%	0.0%	0.0%	0.0%	0.0%	0.0%	0.0%	0.0%	0.0%	0.0%	0.0%	0.0%	0.0%	0.0%	0.0%	0.0%	0.0%	0.0%	0.0%	0.0%	0.0%	0.0%	0.0%	0.0%	0.0%	0.0%	0.0%	0.0%	0.0%	0.0%	0.0%	0.0%

Turning Movement Data Plot

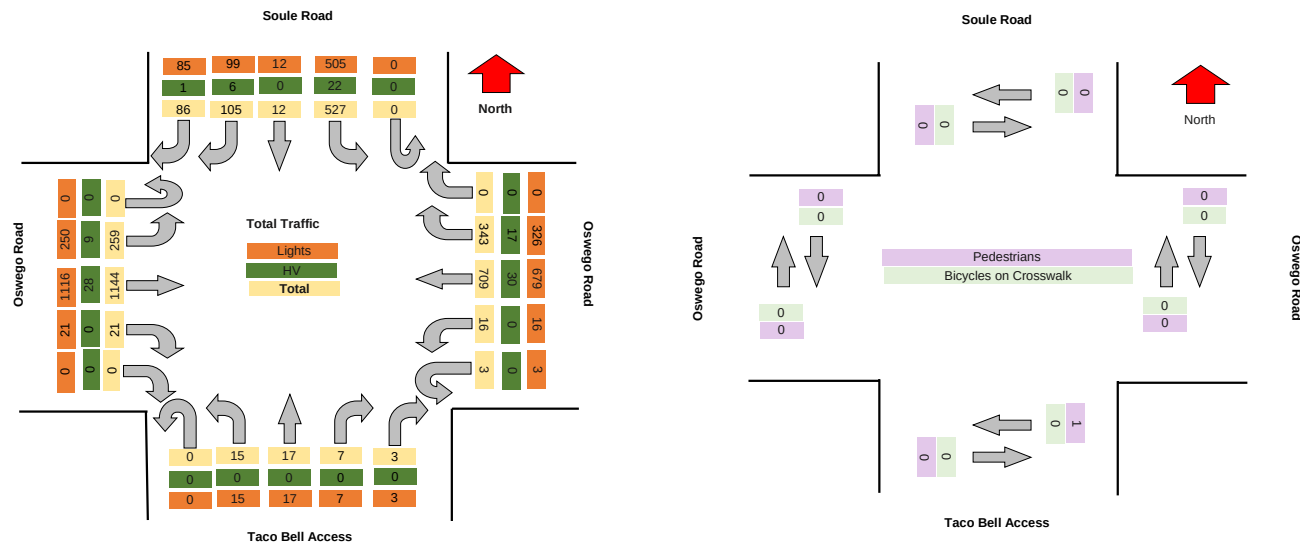





Turning Movement Peak Hour Data (AM)

18

#####

Leg Direction	Oswego Road Eastbound									Oswego Road Westbound									Taco Bell Access Northbound									Soule Road Southbound									Total	
	Left	Thru	Right	RTOR	U-Turn	App Total	Peds CW	Peds CCW		Left	Thru	Right	RTOR	U-Turn	App Total	Peds CW	Peds CCW		Left	Thru	Right	RTOR	U-Turn	App Total	Peds CW	Peds CCW		Left	Thru	Right	RTOR	U-Turn	App Total	Peds CW	Peds CCW			
7:15:00 AM	28	138	2	0	0	168	0	0		3	65	39	0	0	107	0	0		4	2	0	0	0	6	0	0		90	2	14	9	0	115	0	0		396	
7:30:00 AM	34	175	0	0	0	209	0	0		2	96	60	0	0	158	0	0		2	3	0	0	0	5	0	0		65	0	9	5	0	79	0	0		451	
7:45:00 AM	41	164	4	0	0	209	0	0		1	103	52	0	0	156	0	0		1	1	1	0	0	3	1	0		48	2	23	7	0	80	0	0		448	
8:00:00 AM	35	126	6	0	0	167	0	0		2	82	49	0	0	133	0	0		1	5	1	0	0	7	0	0		70	1	18	12	0	101	0	0		408	
Grand Total	138	503	12	0	0	753	0	0		8	346	200	0	0	554	0	0		8	11	2	0	0	21	0	0		273	5	64	33	0	375	0	0		1703	
% Approach	18.3%	80.1%	1.6%	0.0%	0.0%	0.0%	0.0%	0.0%		1.4%	62.5%	36.1%	0.0%	0.0%	0.0%	0.0%	0.0%		38.1%	52.4%	9.5%	0.0%	0.0%	0.0%	0.0%	0.0%		72.8%	1.3%	17.1%	8.8%	0.0%	0.0%	0.0%	0.0%			
% Total	8.1%	35.4%	0.7%	0.0%	0.0%	44.2%	0.0%	0.0%		0.5%	20.3%	11.7%	0.0%	0.0%	32.5%	0.0%	0.0%		0.5%	0.6%	0.1%	0.0%	0.0%	1.2%	0.0%	0.0%		16.0%	0.3%	3.8%	1.9%	0.0%	22.0%	0.0%	0.0%			
PHF	0.841	0.861	0.500	0.000	0.000	0.901	0.000	0.000		0.667	0.840	0.833	0.000	0.000	0.877	0.000	0.000		0.500	0.550	0.500	0.000	0.000	0.750	0.000	0.000		0.758	0.625	0.696	0.688	0.000	0.815	0.000	0.000		0.944	
Lights	132	591	12	0	0	735	0	0		8	330	188	0	0	526	0	0		8	11	2	0	0	21	0	0		264	5	62	32	0	363	0	0		1645	
% Lights	95.7%	98.0%	100.0%	0.0%	0.0%	97.6%	0.0%	0.0%		100.0%	95.4%	94.0%	0.0%	0.0%	94.9%	0.0%	0.0%		100.0%	100.0%	100.0%	0.0%	0.0%	100.0%	0.0%	0.0%		96.7%	100.0%	96.9%	97.0%	0.0%	96.8%	0.0%	0.0%		96.6%	
HV	6	12	0	0	0	18	0	0		0	16	12	0	0	28	0	0		0	0	0	0	0	0	0	0		9	0	2	1	0	12	0	0		58	
% HV	4.3%	2.0%	0.0%	0.0%	0.0%	2.4%	0.0%	0.0%		0.0%	4.6%	6.0%	0.0%	0.0%	5.1%	0.0%	0.0%		0.0%	0.0%	0.0%	0.0%	0.0%	0.0%	0.0%	0.0%		3.3%	0.0%	3.1%	3.0%	0.0%	3.2%	0.0%	0.0%		3.4%	
Pedestrians	0	0	0	0	0	0	0	0		0	0	0	0	0	0	0	0		0	0	0	0	0	0	1	0		0	0	0	0	0	0	0	0	0		1
% Pedestrians	0.0%	0.0%	0.0%	0.0%	0.0%	0.0%	0.0%	0.0%		0.0%	0.0%	0.0%	0.0%	0.0%	0.0%	0.0%	0.0%		0.0%	0.0%	0.0%	0.0%	0.0%	0.0%	100.0%	0.0%		0.0%	0.0%	0.0%	0.0%	0.0%	0.0%	0.0%	0.0%	0.0%		100.0%
Bicycles on Crosswalk	0	0	0	0	0	0	0	0		0	0	0	0	0	0	0	0		0	0	0	0	0	0	0	0		0	0	0	0	0	0	0	0	0		0
% Bicycles on Crosswalk	0.0%	0.0%	0.0%	0.0%	0.0%	0.0%	0.0%	0.0%		0.0%	0.0%	0.0%	0.0%	0.0%	0.0%	0.0%	0.0%		0.0%	0.0%	0.0%	0.0%	0.0%	0.0%	0.0%	0.0%		0.0%	0.0%	0.0%	0.0%	0.0%	0.0%	0.0%	0.0%	0.0%		0.0%

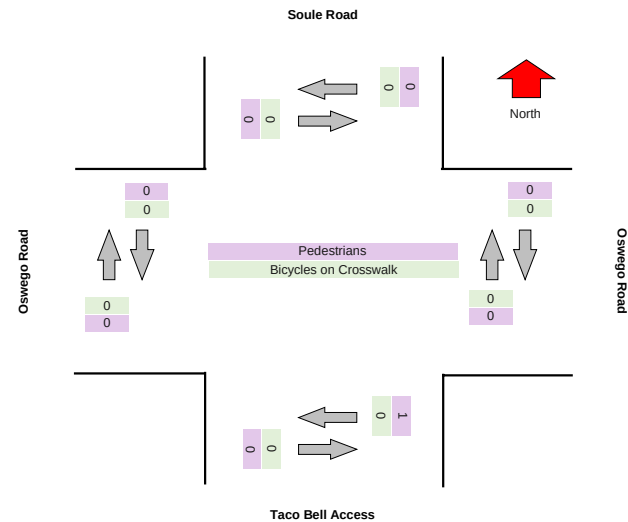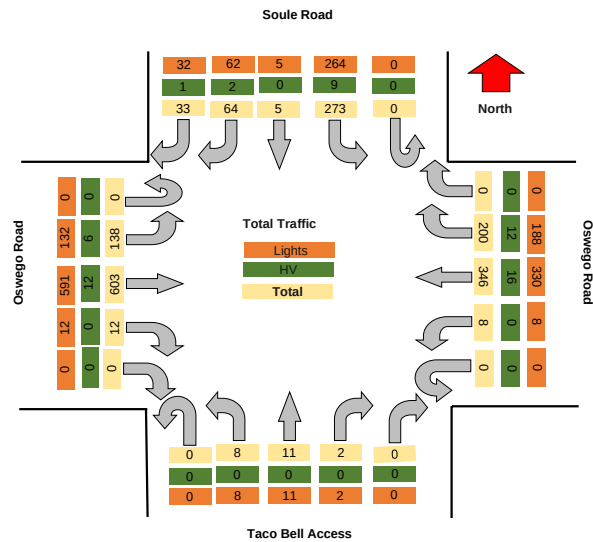

Summary


Project	GTS
Project Code	11778
Site Name	11778-19
Legs and Movements	All Processed Legs & Movement
Bin Size	15 minutes
Survey Date	2024/05/17, Friday
Location	Soule Road & Oswego Road
Latitude and Longitude	43.163680 -76.235440

	Start	End	PRF
PM Peak	2024/05/17 16:30:00	2024/05/17 17:30:00	0.94

Turning Movement Data

Leg Direction	Oswego Road										Taco Bell Access										Soule Road										Total
	Eastbound					Westbound					Northbound					Southbound															
Start Time	Left	Thru	Right	RTOR	U-Turn	App Total	Left	Thru	Right	RTOR	U-Turn	App Total	Left	Thru	Right	RTOR	U-Turn	App Total	Left	Thru	Right	RTOR	U-Turn	App Total	Left	Thru	Right	RTOR	U-Turn	App Total	
4:00:00 PM	46	175	15	0	0	232	0	0	0	0	0	0	18	0	0	0	0	0	18	94	6	0	0	0	100	0	0	0	0	0	638
4:15:00 PM	46	183	9	0	0	238	0	0	0	4	220	88	12	3	4	0	0	0	19	0	0	0	0	0	84	4	40	4	0	0	792
4:30:00 PM	47	176	30	0	0	253	0	0	0	5	236	122	10	5	0	0	0	0	15	0	0	0	0	0	80	4	17	7	0	0	721
4:45:00 PM	53	138	5	0	0	196	0	0	0	0	0	0	17	58	32	2	0	0	22	0	0	0	0	0	47	58	4	46	0	0	541
Hourly Total	188	669	59	0	0	887	0	0	0	4	207	313	45	0	35	2	0	0	55	0	0	0	0	0	549	20	139	20	0	0	879
5:00:00 PM	45	169	12	0	0	226	0	0	0	5	218	88	12	10	0	1	0	0	23	0	0	0	0	0	83	8	34	3	0	0	689
5:15:00 PM	37	166	11	0	0	214	0	0	0	8	186	2	0	7	3	3	0	0	23	0	0	0	0	0	89	12	44	0	0	0	675
5:30:00 PM	27	179	9	0	0	215	0	0	0	87	87	2	0	9	0	2	0	0	41	0	0	0	0	0	55	27	9	0	0	0	618
5:45:00 PM	29	207	7	0	0	242	0	0	0	4	207	81	1	0	0	0	0	0	17	0	0	0	0	0	62	5	26	5	0	0	850
Hourly Total	187	725	58	0	0	897	0	0	0	23	619	344	6	0	0	0	0	104	0	2	139	34	132	0	89	12	40	0	0	0	2897
Grand Total	325	1394	114	0	0	1304	0	0	0	47	1655	729	13	2	0	0	0	219	0	0	0	0	0	0	154	42	252	40	0	0	5447
% Approach	18.1%	77.7%	4.2%	0.0%	0.0%	0.0%	0.0%	0.0%	0.0%	0.0%	0.0%	0.0%	1.7%	0.0%	0.0%	0.0%	0.0%	0.0%	0.0%	0.0%	0.0%	0.0%	0.0%	0.0%	0.0%	0.0%	0.0%	0.0%	0.0%	0.0%	0.0%
% Total	3.9%	25.5%	1.4%	0.0%	0.0%	32.8%	0.0%	0.0%	0.0%	0.0%	0.0%	0.0%	1.7%	1.2%	0.4%	0.1%	0.0%	0.0%	3.5%	0.0%	0.0%	0.0%	0.0%	0.0%	12.3%	1.0%	5.0%	0.7%	0.0%	0.0%	18.9%
% Lights	3.9%	13.9%	0%	0%	0%	17.6%	0%	0%	0%	47	164%	72%	13	1	0%	0%	0%	18%	0%	0%	0%	0%	0%	0%	15%	4%	26%	40%	0%	0%	101%
% Pedestrians	0%	98.7%	100.0%	0.0%	0.0%	99.7%	0.0%	0.0%	0.0%	100.0%	99.9%	100.0%	0.0%	0.0%	0.0%	0.0%	0.0%	0.0%	100.0%	0.0%	0.0%	0.0%	0.0%	0.0%	100.0%	100.0%	100.0%	0.0%	0.0%	0.0%	99.1%
% Bicycles	0%	0%	0%	0%	0%	0%	0%	0%	0%	0%	0%	0%	0%	0%	0%	0%	0%	0%	0%	0%	0%	0%	0%	0%	0%	0%	0%	0%	0%	0%	0%
% Pedestrians	0%	0%	0%	0%	0%	0%	0%	0%	0%	0%	0%	0%	0%	0%	0%	0%	0%	0%	0%	0%	0%	0%	0%	0%	0%	0%	0%	0%	0%	0%	0%
% Bicycles on Crosswalk	0.0%	0.0%	0.0%	0.0%	0.0%	0.0%	0.0%	0.0%	0.0%	0.0%	0.0%	0.0%	0.0%	0.0%	0.0%	0.0%	0.0%	0.0%	0.0%	0.0%	0.0%	0.0%	0.0%	0.0%	0.0%	0.0%	0.0%	0.0%	0.0%	0.0%	0.0%

Turning Movement Data Plot


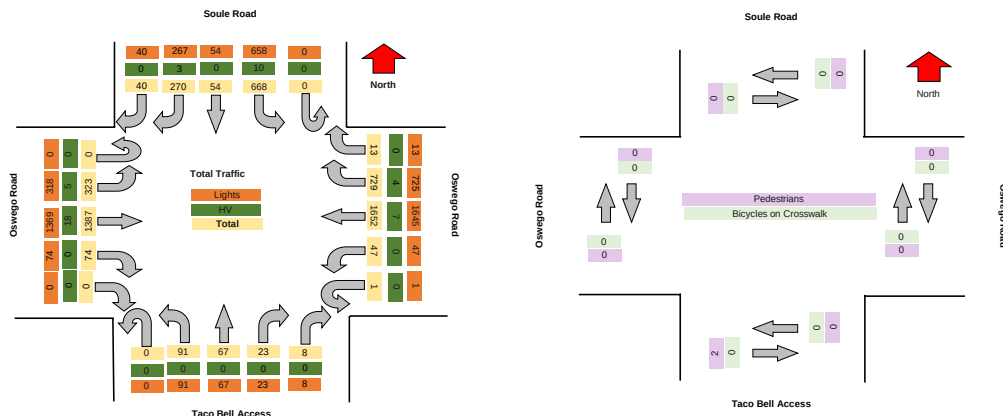


Summary

Turning Movement Peak Hour Data (PM)

4:30:00 PM

Leg Direction	Oswego Road Eastbound										Oswego Road Westbound										Taco Bell Access Northbound										Soule Road Southbound										Total
	Main Thru										Main Thru										Main Thru										Main Thru										
	Left	Thru	Right	RTOR	U-Turn	App Total	Left Cb	Thru Cb	Right Cb	App Total	Left	Thru	Right	RTOR	U-Turn	App Total	Left Cb	Thru Cb	Right Cb	App Total	Left	Thru	Right	RTOR	U-Turn	App Total	Left Cb	Thru Cb	Right Cb	App Total											
4:30:00 PM	47	176	30	0	0	253	0	0	0	5	236	112	3	0	0	356	0	0	0	15	0	0	0	0	0	0	0	0	0	0	721										
4:45:00 PM	53	136	5	0	0	194	0	0	0	9	184	83	1	0	0	277	0	0	0	22	0	0	0	0	0	0	0	0	0	0	634										
5:00:00 PM	45	169	12	0	0	226	0	0	0	5	218	88	1	0	0	312	0	0	0	23	0	0	0	0	0	0	0	0	0	0	689										
5:15:00 PM	37	166	11	0	0	214	0	0	0	3	189	85	2	0	0	284	0	0	0	23	0	0	0	0	0	0	0	0	0	0	675										
Grand Total	192	647	58	0	0	897	0	0	0	27	624	371	7	0	0	1029	0	0	0	83	0	0	0	0	0	0	0	0	0	0	2719										
% Approach	21.0%	74.8%	4.4%	0.0%	0.0%	0.0%	0.0%	0.0%	0.0%	2.2%	67.0%	30.0%	0.6%	0.0%	0.0%	0.0%	0.0%	0.0%	0.0%	47.0%	38.6%	7.2%	0.0%	0.0%	0.0%	0.0%	0.0%	0.0%	0.0%	0.0%	0.0%	0.0%									
% Total	6.7%	23.8%	1.4%	0.0%	0.0%	31.9%	0.0%	0.0%	0.0%	1.0%	30.3%	13.6%	0.3%	0.0%	0.0%	45.2%	0.0%	0.0%	0.0%	1.4%	1.2%	0.2%	0.2%	0.0%	3.1%	0.0%	0.0%	12.8%	1.1%	5.1%	1.0%	0.0%	18.9%	0.0%	0.0%						
Peak	0.000	0.000	
% Lights	179	644	30	0	0	861	0	0	0	27	821	371	7	0	0	1238	0	0	0	30	0	0	0	0	0	0	0	0	0	0	0	0	2768								
% Lights	88.4%	98.0%	100.0%	0.0%	0.0%	99.3%	0.0%	0.0%	0.0%	100.0%	99.6%	100.0%	100.0%	0.0%	0.0%	99.8%	0.0%	0.0%	0.0%	100.0%	100.0%	100.0%	100.0%	0.0%	100.0%	0.0%	0.0%	99.4%	100.0%	99.6%	100.0%	0.0%	99.3%	0.0%	0.0%						
HW	0	0	0	0	0	0	0	0	0	0	0	0	0	0	0	0	0	0	0	0	0	0	0	0	0	0	0	0	0	0	0	0	0								
% HW	0.0%	0.0%	0.0%	0.0%	0.0%	0.0%	0.0%	0.0%	0.0%	0.0%	0.0%	0.0%	0.0%	0.0%	0.0%	0.0%	0.0%	0.0%	0.0%	0.0%	0.0%	0.0%	0.0%	0.0%	0.0%	0.0%	0.0%	0.0%	0.0%	0.0%	0.0%	0.0%	0.0%	0.0%							
Pedestrians	0	0	0	0	0	0	0	0	0	0	0	0	0	0	0	0	0	0	0	0	0	0	0	0	0	0	0	0	0	0	0	0	0								
% Pedestrians	0.0%	0.0%	0.0%	0.0%	0.0%	0.0%	0.0%	0.0%	0.0%	0.0%	0.0%	0.0%	0.0%	0.0%	0.0%	0.0%	0.0%	0.0%	0.0%	0.0%	0.0%	0.0%	0.0%	0.0%	0.0%	0.0%	0.0%	0.0%	0.0%	0.0%	0.0%	0.0%	0.0%	0.0%							
Bicycles on Crosswalk	0	0	0	0	0	0	0	0	0	0	0	0	0	0	0	0	0	0	0	0	0	0	0	0	0	0	0	0	0	0	0	0	0								
% Bicycles on Crosswalk	0.0%	0.0%	0.0%	0.0%	0.0%	0.0%	0.0%	0.0%	0.0%	0.0%	0.0%	0.0%	0.0%	0.0%	0.0%	0.0%	0.0%	0.0%	0.0%	0.0%	0.0%	0.0%	0.0%	0.0%	0.0%	0.0%	0.0%	0.0%	0.0%	0.0%	0.0%	0.0%	0.0%	0.0%							

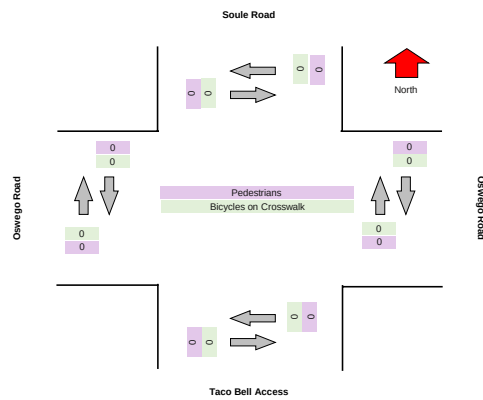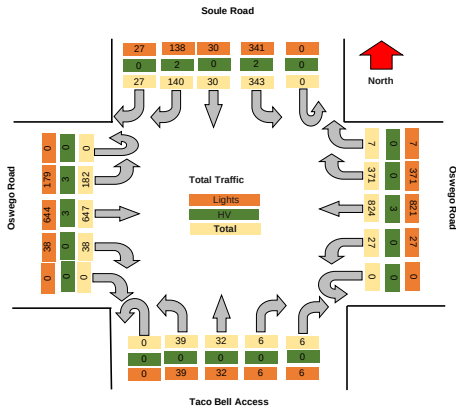

Summary



Summary

Summary

Summary

Motorcycles

Leg Direction Start Time	Oswege Road Eastbound							Oswege Road Westbound							Taco Bell Access Northbound							Soule Road Southbound						
	Left							Left							Left							Left						
	Thru	Right	RTOR	U-Turn	Peds CW	Peds CCW		Thru	Right	RTOR	U-Turn	Peds CW	Peds CCW		Thru	Right	RTOR	U-Turn	Peds CW	Peds CCW		Thru	Right	RTOR	U-Turn	Peds CW	Peds CCW	
2024/05/17 16:00:00	0	1	0	0	0	0		0	1	0	0	0	0	0		0	0	0	0	0	0		1	0	0	1	0	0
2024/05/17 16:15:00	3	0	0	0	0	0		0	0	0	0	0	0	0		0	0	0	0	0	0		0	0	0	0	0	0
2024/05/17 16:30:00	0	3	0	0	0	0		0	0	0	0	0	0	0		0	0	0	0	0	0		1	0	0	0	0	0
2024/05/17 16:45:00	1	3	0	0	0	0		0	1	0	0	0	0	0		0	0	0	0	0	0		0	0	0	0	0	0
2024/05/17 17:00:00	0	1	1	0	0	0		0	5	0	0	0	0	0		0	0	0	0	0	0		0	0	0	0	0	0
2024/05/17 17:15:00	0	1	0	0	0	0		0	1	0	0	0	0	0		0	0	0	0	0	0		1	0	0	0	0	0
2024/05/17 17:30:00	0	1	0	0	0	0		0	0	0	0	0	0	0		1	0	0	0	0	0		0	0	0	0	0	0
2024/05/17 17:45:00	0	1	0	0	0	0		0	2	0	0	0	0	0		0	0	0	0	0	0		0	0	0	0	0	0
Total	4	11	1	0	0	0		0	10	0	0	0	0	0		1	0	0	0	0	0		3	0	1	0	0	0

Cars

Leg Direction Start Time	Oswege Road							Oswege Road							Taco Bell Access							Soule Road						
	Eastbound	Thru	Right	RTOR	U-Turn	Peds CW	Peds CCW	Westbound	Thru	Right	RTOR	U-Turn	Peds CW	Peds CCW	Northbound	Thru	Right	RTOR	U-Turn	Peds CW	Peds CCW	Southbound	Thru	Right	RTOR	U-Turn	Peds CW	Peds CCW
2024/05/17 16:00:00	40	164	11	0	0	0	0	6	188	99	2	1	0	0	16	10	3	0	0	0	0	85	6	35	1	0	0	0
2024/05/17 16:15:00	41	175	9	0	0	0	0	4	217	86	1	0	0	0	12	3	4	0	0	0	0	80	4	37	4	0	0	0
2024/05/17 16:30:00	45	171	10	0	0	0	0	5	233	112	3	0	0	0	10	4	0	0	0	0	0	87	4	16	7	0	0	0
2024/05/17 16:45:00	48	133	5	0	0	0	0	9	183	93	1	0	0	0	7	10	3	2	0	0	0	81	6	45	8	0	0	0
2024/05/17 17:00:00	45	168	11	0	0	0	0	5	212	88	1	0	0	0	12	10	0	1	0	0	0	83	8	33	3	0	0	0
2024/05/17 17:15:00	37	165	11	0	0	0	0	8	184	88	2	0	0	0	10	7	3	3	0	0	0	87	12	43	9	0	0	0
2024/05/17 17:30:00	27	175	9	0	0	0	0	6	208	87	2	0	0	0	14	16	8	2	0	0	0	85	9	26	3	0	0	0
2024/05/17 17:45:00	28	204	7	0	0	0	0	4	203	81	1	0	0	0	9	6	2	0	0	0	0	62	5	26	5	0	0	0
Total	311	1393	73	0	0	0	0	47	1626	724	13	1	0	0	90	66	23	8	0	0	0	650	54	261	40	0	0	0

Single-Unit Trucks

Leg Direction Start Time	Oswege Road							Oswege Road							Taco Bell Access							Soule Road						
	Eastbound							Westbound							Northbound							Southbound						
	Left	Thru	Right	RTOR	U-Turn	Peds CW	Peds CCW	Left	Thru	Right	RTOR	U-Turn	Peds CW	Peds CCW	Left	Thru	Right	RTOR	U-Turn	Peds CW	Peds CCW	Left	Thru	Right	RTOR	U-Turn	Peds CW	Peds CCW
2024/05/17 16:00:00	0	1	0	0	0	0	0	0	0	2	0	0	0	0	0	0	0	0	0	0	0	0	3	0	0	0	0	0
2024/05/17 16:15:00	0	0	0	0	0	0	0	0	1	1	0	0	0	0	0	0	0	0	0	0	0	1	0	3	0	0	0	0
2024/05/17 16:30:00	2	0	0	0	0	0	0	0	1	0	0	0	0	0	0	0	1	0	0	0	0	0	0	0	0	0	0	0
2024/05/17 16:45:00	1	1	0	0	0	0	0	0	1	0	0	0	0	0	0	0	0	0	0	0	0	1	0	0	0	0	0	0
2024/05/17 17:00:00	0	0	0	0	0	0	0	0	1	0	0	0	0	0	0	0	0	0	0	0	0	0	0	1	0	0	0	0
2024/05/17 17:15:00	0	0	0	0	0	0	0	0	1	0	0	0	0	0	0	0	0	0	0	0	0	0	0	0	0	0	0	0
2024/05/17 17:30:00	0	1	0	0	0	0	0	0	0	0	0	0	0	0	0	0	0	0	0	0	0	0	0	1	0	0	0	0
2024/05/17 17:45:00	0	2	0	0	0	0	0	0	1	0	0	0	0	0	0	0	0	0	0	0	0	0	0	0	0	0	0	0
Total	3	5	0	0	0	0	0	0	8	1	0	0	0	0	0	0	1	0	0	0	0	5	0	5	0	0	0	0

Articulated Trucks

Leg Direction Start Time	Oswego Road Eastbound								Oswego Road Westbound								Taco Bell Access Northbound								Soule Road Southbound							
	Thru	Right	RTOR	U-Turn	Peds	CDs	Peds	CDs	Thru	Right	RTOR	U-Turn	Peds	CDs	Peds	CDs	Thru	Right	RTOR	U-Turn	Peds	CDs	Peds	CDs	Thru	Right	RTOR	U-Turn	Peds	CDs	Peds	CDs
2024/05/17 16:00:00	0	1	0	0	0	0	0	0	0	0	1	0	0	0	0	0	0	0	0	0	0	0	0	0	0	0	0	0	0	0	0	0
2024/05/17 16:15:00	0	0	0	0	0	0	0	0	0	0	0	0	0	0	0	0	0	0	0	0	0	0	0	0	0	0	0	0	0	0	0	0
2024/05/17 16:30:00	0	0	0	0	0	0	0	0	0	0	0	0	0	0	0	0	0	1	1	0	0	0	0	0	0	0	0	0	0	0	0	0
2024/05/17 16:45:00	1	0	0	0	0	0	0	0	0	0	0	0	0	0	0	0	0	0	0	0	0	0	0	0	0	0	0	0	0	0	0	0
2024/05/17 17:00:00	0	0	0	0	0	0	0	0	0	0	0	0	0	0	0	0	0	0	0	0	0	0	0	0	0	0	0	0	0	0	0	0
2024/05/17 17:15:00	0	0	0	0	0	0	0	0	0	0	0	0	0	0	0	0	0	0	0	0	0	0	0	0	0	0	0	0	0	0	0	0
2024/05/17 17:30:00	0	0	0	0	0	0	0	0	0	0	0	0	0	0	0	0	0	0	0	0	0	0	0	0	0	0	0	0	0	0	0	0
2024/05/17 17:45:00	0	0	0	0	0	0	0	0	0	0	0	0	0	0	0	0	0	0	0	0	0	0	0	0	0	0	0	0	0	0	0	0
Total	1	1	0	0	0	0	0	0	0	0	1	0	0	0	0	0	0	0	0	0	0	0	0	0	1	0	0	0	0	0	0	0

Buses

Leg Direction Start Time	Oswege Road							Oswege Road							Taco Bell Access							Soule Road						
	Eastbound							Westbound							Northbound							Southbound						
	Thru	Right	RTOR	U-Turn	Peds CW	Peds CCW		Thru	Right	RTOR	U-Turn	Peds CW	Peds CCW		Thru	Right	RTOR	U-Turn	Peds CW	Peds CCW		Thru	Right	RTOR	U-Turn	Peds CW	Peds CCW	
2024/05/17 16:00:00	0	4	0	0	0	0	0	0	2	2	0	0	0	0	0	0	0	0	0	0	0	5	0	1	0	0	0	0
2024/05/17 16:15:00	2	8	0	0	0	0	0	0	1	1	0	0	0	0	0	0	0	0	0	0	0	3	0	0	0	0	0	0
2024/05/17 16:30:00	0	2	0	0	0	0	0	0	2	0	0	0	0	0	0	0	0	0	0	0	0	0	0	1	0	0	0	0
2024/05/17 16:45:00	2	1	0	0	0	0	0	0	1	0	0	0	0	0	0	0	0	0	0	0	0	0	0	0	0	0	0	0
2024/05/17 17:00:00	0	0	0	0	0	0	0	0	0	0	0	0	0	0	0	0	0	0	0	0	0	0	0	0	0	0	0	0
2024/05/17 17:15:00	0	0	0	0	0	0	0	0	0	0	0	0	0	0	0	0	0	0	0	0	0	1	0	1	0	0	0	0
2024/05/17 17:30:00	0	2	0	0	0	0	0	0	0	0	0	0	0	0	0	0	0	0	0	0	0	0	0	0	0	0	0	0
2024/05/17 17:45:00	0	0	0	0	0	0	0	0	1	0	0	0	0	0	0	0	0	0	0	0	0	0	0	0	0	0	0	0
Total	4	17	0	0	0	0	0	0	7	3	0	0	0	0	0	0	0	0	0	0	0	9	0	3	0	0	0	0

Pedestrians

[illegible]

Bicycles on Road

[illegible]

Bicycles on Crosswalk

[illegible]

Total Volume Class Breakdown

Leg Direction	Oswego Road Eastbound										Oswego Road Westbound										Taco Bell Access Northbound										Soule Road Southbound									
	Start Time	Thru	Right	RTOR	U-Turn	App Total	Peds CW	Peds CCW			Thru	Right	RTOR	U-Turn	App Total	Peds CW	Peds CCW			Thru	Right	RTOR	U-Turn	App Total	Peds CW	Peds CCW			Thru	Right	RTOR	U-Turn	App Total	Peds CW	Peds CCW	Int Total	Cross Total			
2024/05/17 16:00:00	40	171	11	0	0	232	0	0	0	0	4	193	102	2	1	304	0	0	0	16	10	3	0	9	29	0	0	0	0	0	0	0	0	0	0	0	0	0		
	46	183	9	0	0	238	0	0	0	0	4	220	88	1	0	313	0	0	0	12	3	4	0	0	19	0	0	0	0	0	0	0	0	0	0	0	0	0		
	47	176	10	0	0	233	0	0	0	0	5	228	112	3	0	306	0	0	0	10	5	0	0	0	16	0	0	0	0	0	0	0	0	0	0	0	0	0		
	53	136	5	0	0	184	0	0	0	0	9	184	83	1	0	277	0	0	0	7	10	3	2	0	22	0	0	0	0	0	0	0	0	0	0	0	0	0		
	45	169	12	0	0	226	0	0	0	0	5	218	88	1	0	312	0	0	0	12	10	0	1	0	23	0	0	0	0	0	0	0	0	0	0	0	0	0		
2024/05/17 17:00:00	37	166	11	0	0	214	0	0	0	0	8	186	88	2	0	284	0	0	0	10	7	3	3	0	22	0	0	0	0	0	0	0	0	0	0	0	0	0		
2024/05/17 17:30:00	27	179	9	0	0	215	0	0	0	0	6	208	87	2	0	303	0	0	0	16	16	8	2	0	41	0	0	0	0	0	0	0	0	0	0	0	0	0		
2024/05/17 17:45:00	38	187	7	0	0	232	0	0	0	0	4	207	11	1	0	233	0	0	0	8	6	2	0	0	17	0	0	0	0	0	0	0	0	0	0	0	0	0		
Grand Total	323	1387	74	0	0	1784	0	0	0	0	47	1652	729	13	1	2442	0	0	0	81	67	23	8	0	189	0	0	0	0	0	0	0	0	0	0	0	0	0		
% Approach	18.3%	77.7%	4.1%	0.0%	0.0%						1.9%	87.6%	29.9%	0.5%	0.0%	44.8%				48.1%	35.4%	12.2%	4.2%	0.0%	3.9%															
% Total	5.9%	25.5%	1.4%	0.0%	0.0%	32.8%					0.9%	30.3%	13.4%	0.2%	0.0%	44.8%				1.7%	1.2%	0.4%	0.1%	0.0%	3.9%															
% Motorcycles	4	11	1	0	0	18					0	10	0	0	0	10				1	0	0	0	0	1															
% Motorcycles	1.2%	0.8%	1.4%	0.0%	0.0%	0.9%					0.0%	0.6%	0.0%	0.0%	0.0%	0.6%				1.1%	0.0%	0.0%	0.0%	0.0%	0.6%															
% Cars	31.1	1353	73	0	0	1737					47	1626	724	13	1	2411				90	66	23	8	0	197															
% Single-Unit Trucks	96.3%	97.5%	98.6%	0.0%	0.0%	97.4%					100.0%	98.4%	99.3%	100.0%	99.9%	98.7%				98.9%	98.5%	100.0%	99.9%	0.0%	98.9%															
% Articulated Trucks	0.9%	0.4%	0.0%	0.0%	0.0%	0.4%					0.0%	0.5%	0.1%	0.0%	0.0%	0.4%				0.0%	1.5%	0.0%	0.0%	0.0%	0.5%															
% Buses	0.3%	0.1%	0.0%	0.0%	0.0%	0.1%					0.0%	0.0%	0.1%	0.0%	0.0%	0.0%				0.0%	0.0%	0.0%	0.0%	0.0%	0.0%															
% Bicycles on Road	1.2%	1.2%	0.0%	0.0%	0.0%	1.2%					0.0%	0.4%	0.4%	0.0%	0.0%	0.4%				0.0%	0.0%	0.0%	0.0%	0.0%	0.0%															
% Pedestrians	0.0%	0.0%	0.0%	0.0%	0.0%	0.0%					0.0%	0.1%	0.0%	0.0%	0.0%	0.0%				0.0%	0.0%	0.0%	0.0%	0.0%	0.0%															
% Bicycles on Crosswalk							0.0%	0.0%									0.0%	0.0%								0.0%	100.0%								0.0%	0.0%				
% Bicycles on Crosswalk							0.0%	0.0%									0.0%	0.0%								0.0%	0.0%								0.0%	0.0%				

[illegible]




Project	GTS
Project Code	11778
Site Name	11778-19
Legs and Movements	All Processed Legs & Move
Bin Size	15 minutes
Survey Date	2024/05/17, Friday
Location	Soule Road & Oswego Road
Latitude and Longitude	43.163680, -76.235440

	Start	End	PHF
PM Peak	2024/05/17 16:30:00	2024/05/17 17:30:00	0.94

Turning Movement Data

Leg Direction	Oswego Road Eastbound								Oswego Road Westbound								Taco Bell Access Northbound								Soule Road Southbound								Total
	Left	Thru	Right	RTOR	U-Turn	App Total	Peak CW	Peak CCW	Left	Thru	Right	RTOR	U-Turn	App Total	Peak CW	Peak CCW	Left	Thru	Right	RTOR	U-Turn	App Total	Peak CW	Peak CCW	Left	Thru	Right	RTOR	U-Turn	App Total	Peak CW	Peak CCW	
Start Time																																	
4:00:00 PM	40	171	11	0	0	222	0	0	6	193	102	2	1	304	0	0	16	10	3	0	0	29	0	0	94	6	37	1	0	138	0	0	693
4:15:00 PM	46	183	9	0	0	238	0	0	4	220	88	1	0	313	0	0	12	3	4	0	0	19	0	0	84	4	40	4	0	132	0	0	702
4:30:00 PM	47	176	10	0	0	233	0	0	5	236	112	3	0	356	0	0	10	5	0	0	0	15	0	0	89	4	17	7	0	117	0	0	721
4:45:00 PM	53	136	5	0	0	194	0	0	9	184	83	1	0	277	0	0	7	10	3	2	0	22	0	0	82	6	45	8	0	141	0	0	634
Hourly Total	186	666	35	0	0	887	0	0	24	833	385	7	1	1250	0	0	45	28	10	2	0	85	0	0	349	20	139	20	0	528	0	0	2750
5:00:00 PM	45	169	12	0	0	226	0	0	5	218	88	1	0	312	0	0	12	10	0	1	0	23	0	0	83	8	34	3	0	128	0	0	689
5:15:00 PM	37	166	11	0	0	214	0	0	8	186	88	2	0	284	0	0	10	7	3	3	0	23	0	0	89	12	44	9	0	154	0	0	675
5:30:00 PM	27	179	9	0	0	215	0	0	6	208	87	2	0	303	0	0	15	16	8	2	0	41	0	1	85	9	27	3	0	124	0	0	683
5:45:00 PM	28	207	7	0	0	242	0	0	4	207	81	1	0	293	0	0	9	6	2	0	0	17	0	1	62	5	26	5	0	98	0	0	650
Hourly Total	137	721	39	0	0	897	0	0	23	819	344	6	0	1192	0	0	46	39	13	6	0	104	0	2	319	34	131	20	0	504	0	0	2697
Grand Total	323	1387	74	0	0	1784	0	0	47	1652	729	13	1	2442	0	0	81	67	23	8	0	189	0	2	668	54	270	40	0	1032	0	0	5447
% Approach	18.1%	77.7%	4.1%	0.0%	0.0%	0.0%	0.0%	0.0%	1.9%	67.6%	29.9%	0.5%	0.0%	0.0%	0.0%	0.0%	48.1%	35.4%	12.2%	4.2%	0.0%	0.0%	0.0%	0.0%	64.7%	5.2%	26.2%	3.9%	0.0%	0.0%	0.0%	0.0%	0.0%
% Total	5.9%	25.5%	1.4%	0.0%	0.0%	32.8%	0.0%	0.0%	0.9%	30.3%	13.4%	0.2%	0.0%	44.8%	0.0%	0.0%	1.7%	1.2%	0.4%	0.1%	0.0%	3.5%	0.0%	0.0%	12.3%	1.0%	5.0%	0.7%	0.0%	18.9%	0.0%	0.0%	0.0%
Lights	318	1369	74	0	0	1761	0	0	47	1645	725	13	1	2431	0	0	91	67	23	8	0	189	0	0	658	54	267	40	0	1019	0	0	5400
% Lights	98.5%	98.7%	100.0%	0.0%	0.0%	98.7%	0.0%	0.0%	100.0%	99.6%	99.9%	100.0%	100.0%	99.5%	0.0%	0.0%	100.0%	100.0%	100.0%	100.0%	0.0%	100.0%	0.0%	0.0%	98.5%	100.0%	98.9%	100.0%	0.0%	98.7%	0.0%	0.0%	99.1%
HV	5	18	0	0	0	23	0	0	0	7	4	0	0	11	0	0	0	0	0	0	0	0	0	0	10	0	3	0	0	13	0	0	47
% HV	1.5%	1.3%	0.0%	0.0%	0.0%	1.3%	0.0%	0.0%	0.0%	0.4%	0.5%	0.0%	0.0%	0.5%	0.0%	0.0%	0.0%	0.0%	0.0%	0.0%	0.0%	0.0%	0.0%	0.0%	1.5%	0.0%	1.1%	0.0%	0.0%	1.3%	0.0%	0.0%	0.9%
Pedestrians	0	0	0	0	0	0	0	0	0	0	0	0	0	0	0	0	0	0	0	0	0	0	2	0	0	0	0	0	0	0	0	0	2
% Pedestrians	0.0%	0.0%	0.0%	0.0%	0.0%	0.0%	0.0%	0.0%	0.0%	0.0%	0.0%	0.0%	0.0%	0.0%	0.0%	0.0%	0.0%	0.0%	0.0%	0.0%	0.0%	0.0%	100.0%	0.0%	0.0%	0.0%	0.0%	0.0%	0.0%	0.0%	0.0%	0.0%	100.0%
Bicycles on Crosswalk	0	0	0	0	0	0	0	0	0	0	0	0	0	0	0	0	0	0	0	0	0	0	0	0	0	0	0	0	0	0	0	0	0
% Bicycles on Crosswalk	0.0%	0.0%	0.0%	0.0%	0.0%	0.0%	0.0%	0.0%	0.0%	0.0%	0.0%	0.0%	0.0%	0.0%	0.0%	0.0%	0.0%	0.0%	0.0%	0.0%	0.0%	0.0%	0.0%	0.0%	0.0%	0.0%	0.0%	0.0%	0.0%	0.0%	0.0%	0.0%	0.0%

Turning Movement Data Plot

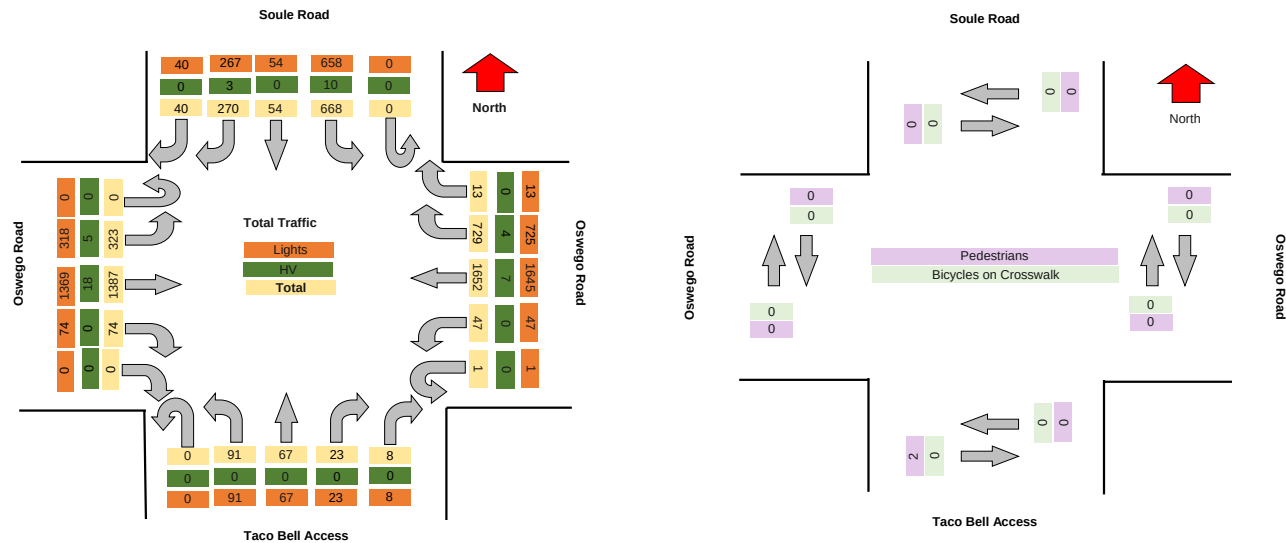





Turning Movement Peak Hour Data (PM)

#####

f 18

Leg Direction	Oswego Road Eastbound								Oswego Road Westbound								Taco Bell Access Northbound								Soule Road Southbound								Total
	Left	Thru	Right	RTOR	U-Turn	App Total	Peds CW	Peds CCW	Left	Thru	Right	RTOR	U-Turn	App Total	Peds CW	Peds CCW	Left	Thru	Right	RTOR	U-Turn	App Total	Peds CW	Peds CCW	Left	Thru	Right	RTOR	U-Turn	App Total	Peds CW	Peds CCW	
4:30:00 PM	47	176	10	0	0	233	0	0	5	236	112	3	0	356	0	0	10	5	0	0	0	15	0	0	89	4	17	7	0	117	0	0	721
4:45:00 PM	53	136	5	0	0	194	0	0	9	184	83	1	0	277	0	0	7	10	3	2	0	22	0	0	82	6	45	8	0	141	0	0	634
5:00:00 PM	45	169	12	0	0	226	0	0	5	218	88	1	0	312	0	0	12	10	0	1	0	23	0	0	63	8	34	3	0	128	0	0	689
5:15:00 PM	37	166	11	0	0	214	0	0	8	166	88	2	0	264	0	0	10	7	3	3	0	23	0	0	89	12	44	9	0	154	0	0	675
Grand Total	182	647	38	0	0	867	0	0	27	824	371	7	0	1229	0	0	39	32	6	6	0	83	0	0	343	30	140	27	0	540	0	0	2719
% Approach	21.0%	74.6%	4.4%	0.0%	0.0%	0.0%	0.0%	0.0%	2.2%	67.0%	30.2%	0.6%	0.0%	0.0%	0.0%	0.0%	47.0%	38.6%	7.2%	7.2%	0.0%	0.0%	0.0%	0.0%	63.5%	5.6%	25.9%	5.0%	0.0%	0.0%	0.0%	0.0%	0.0%
% Total	6.7%	23.8%	1.4%	0.0%	0.0%	31.9%	0.0%	0.0%	1.0%	30.3%	13.6%	0.3%	0.0%	45.2%	0.0%	0.0%	1.4%	1.2%	0.2%	0.2%	0.0%	3.1%	0.0%	0.0%	12.6%	1.1%	5.1%	1.0%	0.0%	19.9%	0.0%	0.0%	0.0%
PHF	0.858	0.919	0.792	0.000	0.000	0.930	0.000	0.000	0.750	0.873	0.828	0.583	0.000	0.863	0.000	0.000	0.813	0.800	0.500	0.500	0.000	0.902	0.000	0.000	0.963	0.625	0.778	0.750	0.000	0.877	0.000	0.000	0.943
Lights	179	644	38	0	0	861	0	0	27	821	371	7	0	1226	0	0	39	32	6	6	0	83	0	0	341	30	138	27	0	536	0	0	2706
% Lights	98.4%	99.5%	100.0%	0.0%	0.0%	99.3%	0.0%	0.0%	100.0%	99.6%	100.0%	100.0%	0.0%	99.8%	0.0%	0.0%	100.0%	100.0%	100.0%	100.0%	0.0%	100.0%	0.0%	0.0%	99.4%	100.0%	98.6%	100.0%	0.0%	99.3%	0.0%	0.0%	99.5%
HV	3	3	0	0	0	6	0	0	0	3	0	0	0	3	0	0	0	0	0	0	0	0	0	0	2	0	2	0	0	4	0	0	13
% HV	1.6%	0.5%	0.0%	0.0%	0.0%	0.7%	0.0%	0.0%	0.0%	0.4%	0.0%	0.0%	0.0%	0.2%	0.0%	0.0%	0.0%	0.0%	0.0%	0.0%	0.0%	0.0%	0.0%	0.0%	0.6%	0.0%	1.4%	0.0%	0.0%	0.7%	0.0%	0.0%	0.5%
Pedestrians	0	0	0	0	0	0	0	0	0	0	0	0	0	0	0	0	0	0	0	0	0	0	0	0	0	0	0	0	0	0	0	0	0
% Pedestrians	0.0%	0.0%	0.0%	0.0%	0.0%	0.0%	0.0%	0.0%	0.0%	0.0%	0.0%	0.0%	0.0%	0.0%	0.0%	0.0%	0.0%	0.0%	0.0%	0.0%	0.0%	0.0%	0.0%	0.0%	0.0%	0.0%	0.0%	0.0%	0.0%	0.0%	0.0%	0.0%	0.0%
Bicycles on Crosswalk	0	0	0	0	0	0	0	0	0	0	0	0	0	0	0	0	0	0	0	0	0	0	0	0	0	0	0	0	0	0	0	0	0
% Bicycles on Crosswalk	0.0%	0.0%	0.0%	0.0%	0.0%	0.0%	0.0%	0.0%	0.0%	0.0%	0.0%	0.0%	0.0%	0.0%	0.0%	0.0%	0.0%	0.0%	0.0%	0.0%	0.0%	0.0%	0.0%	0.0%	0.0%	0.0%	0.0%	0.0%	0.0%	0.0%	0.0%	0.0%	0.0%

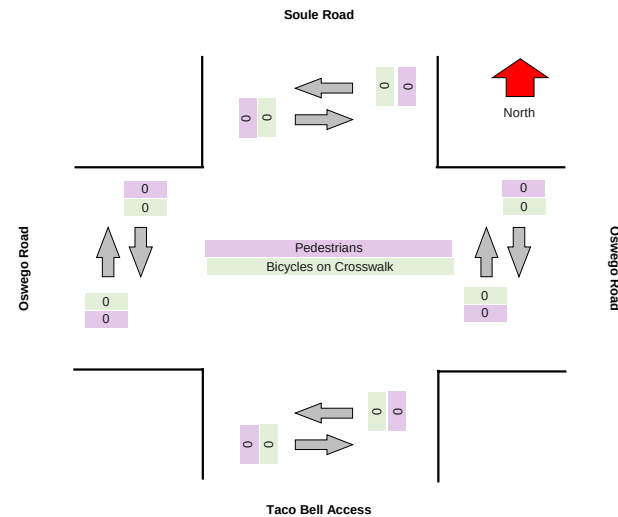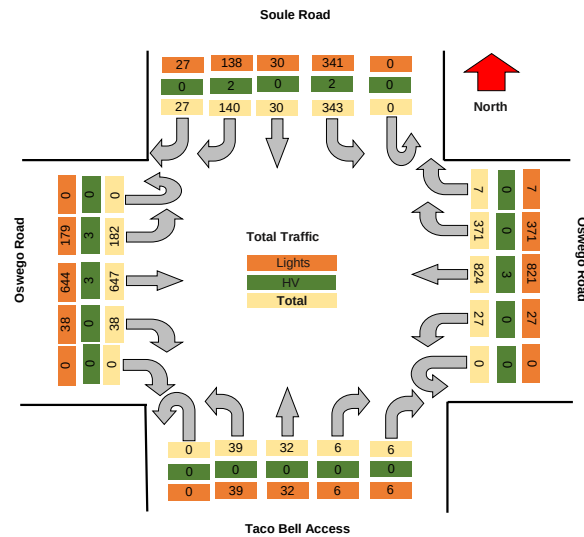

Summary



Project	GTS
Project Code	11778
Site Name	11778-19
Legs and Movements	All Processed Legs & Movement
Bin Size	15 minutes
Survey Date	2024/05/18, Saturday
Location	Soule Road & Oswego Road
Latitude and Longitude	43.163680 -76.235440

	Start	End	PRF
AM Peak	2024/05/18 12:00:00	2024/05/18 13:00:00	0.94

Turning Movement Data

Leg Direction	Oswego Road Eastbound										Oswego Road Westbound										Taco Bell Access Northbound										Soule Road Southbound										Total
	Left	Thru	Right	RTOR	U-Turn	App Total	Through	Right	RTOR	U-Turn	App Total	Left	Thru	Right	RTOR	U-Turn	App Total	Through	Right	RTOR	U-Turn	App Total	Left	Thru	Right	RTOR	U-Turn	App Total	Through	Right	RTOR	U-Turn									
11:00:00 AM	31	186	4	0	0	221	0	0	0	0	221	4	7	3	1	0	15	0	0	0	0	15	13	5	34	8	0	46	0	0	0	562									
11:15:00 AM	32	159	5	0	0	196	0	0	0	0	196	4	6	1	2	0	13	0	0	0	0	13	81	5	45	16	0	147	0	0	0	582									
11:30:00 AM	31	142	6	0	0	179	0	0	0	0	179	6	4	3	0	0	13	0	0	0	0	13	92	6	29	3	0	130	0	0	0	594									
11:45:00 AM	35	194	5	0	0	234	0	0	0	0	234	10	4	2	0	0	16	0	0	0	0	16	78	3	17	6	0	104	0	0	0	599									
Hourly Total	129	639	20	0	0	779	0	0	0	0	779	24	23	6	3	0	67	0	0	0	0	67	304	19	135	33	0	471	0	0	0	2288									
12:00:00 PM	39	178	5	1	0	213	0	0	0	0	213	7	5	1	1	0	14	0	0	0	0	14	78	8	19	4	0	109	0	0	0	576									
12:15:00 PM	30	168	6	0	0	194	0	0	0	0	194	6	2	3	1	0	12	0	2	0	0	12	73	6	23	7	0	109	0	0	0	569									
12:30:00 PM	26	156	9	0	0	191	0	0	0	0	191	13	9	2	0	0	24	0	4	0	0	24	54	4	23	8	0	89	0	0	0	518									
12:45:00 PM	20	185	20	0	0	215	0	0	0	0	215	12	6	4	2	0	24	0	0	0	0	24	54	7	25	4	0	131	0	0	0	537									
Hourly Total	154	607	50	1	0	813	0	0	0	0	813	39	22	10	4	0	74	0	6	0	0	74	295	26	86	23	0	408	0	0	0	2251									
Grand Total	234	1339	50	1	0	1583	0	0	0	0	1583	62	45	23	7	0	231	0	6	0	0	231	683	43	293	56	0	921	0	0	0	4547									
% Approach	13.5%	63.3%	3.2%	0.1%	0.0%	0.0%	0.0%	0.0%	0.0%	0.0%	0.0%	47.3%	32.8%	14.5%	5.3%	0.0%	6.0%	0.0%	0.0%	0.0%	0.0%	6.0%	66.3%	5.2%	22.3%	6.2%	0.0%	0.0%	0.0%	0.0%	0.0%	0.0%									
% Total	8.1%	29.0%	1.2%	0.0%	0.0%	34.8%	0.0%	0.0%	0.0%	0.0%	42.2%	1.4%	0.9%	0.4%	0.2%	0.0%	2.2%	0.0%	0.0%	0.0%	0.0%	2.2%	13.3%	1.0%	4.5%	1.2%	0.0%	25.0%	0.0%	0.0%	0.0%	0.0%									
% Lights	234	1339	50	1	0	1581	0	0	0	0	1581	62	45	23	7	0	231	0	6	0	0	231	683	43	293	56	0	909	0	0	0	4543									
% Lights	100.0%	99.8%	100.0%	100.0%	0.0%	99.9%	0.0%	0.0%	0.0%	0.0%	99.9%	100.0%	100.0%	100.0%	100.0%	0.0%	100.0%	0.0%	0.0%	0.0%	0.0%	100.0%	100.0%	100.0%	100.0%	0.0%	100.0%	0.0%	0.0%	0.0%	0.0%	99.9%									
% HV	0	2	0	0	0	2	0	0	0	0	2	0	0	0	0	0	0	0	0	0	0	0	0	0	0	0	0	0	0	0	0	0									
% HV	0.0%	0.2%	0.0%	0.0%	0.0%	0.1%	0.0%	0.0%	0.0%	0.0%	0.1%	0.0%	0.0%	0.0%	0.0%	0.0%	0.0%	0.0%	0.0%	0.0%	0.0%	0.0%	0.0%	0.0%	0.0%	0.0%	0.0%	0.0%	0.0%	0.0%	0.0%	0.1%									
% Pedestrians	0	0	0	0	0	0	0	0	0	0	0	0	0	0	0	0	0	0	0	0	0	0	0	0	0	0	0	0	0	0	0	0									
% Pedestrians	0.0%	0.0%	0.0%	0.0%	0.0%	0.0%	0.0%	0.0%	0.0%	0.0%	0.0%	0.0%	0.0%	0.0%	0.0%	0.0%	0.0%	0.0%	0.0%	0.0%	0.0%	0.0%	0.0%	0.0%	0.0%	0.0%	0.0%	0.0%	0.0%	0.0%	0.0%	0.0%									
% Bicycles on Crosswalk	0	0	0	0	0	0	0	0	0	0	0	0	0	0	0	0	0	0	0	0	0	0	0	0	0	0	0	0	0	0	0	0									
% Bicycles on Crosswalk	0.0%	0.0%	0.0%	0.0%	0.0%	0.0%	0.0%	0.0%	0.0%	0.0%	0.0%	0.0%	0.0%	0.0%	0.0%	0.0%	0.0%	0.0%	0.0%	0.0%	0.0%	0.0%	0.0%	0.0%	0.0%	0.0%	0.0%	0.0%	0.0%	0.0%	0.0%	0.0%									

Turning Movement Data Plot

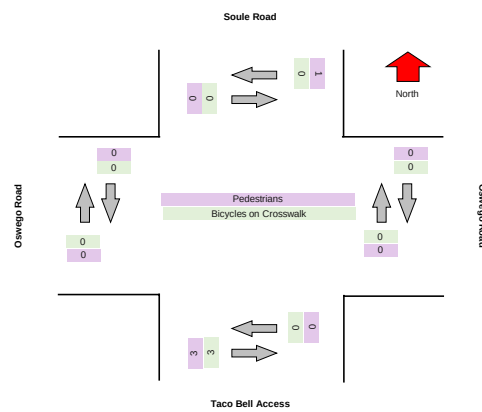
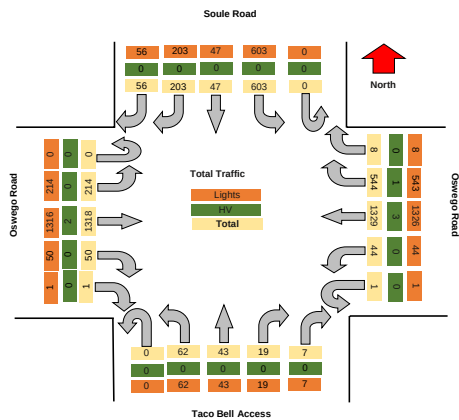


Summary

Turning Movement Peak Hour Data (AM)

12:00:00 PM

Leg	Oswego Road										Oswego Road										Taco Bell Access										Soule Road										Total
	Eastbound										Westbound										Northbound										Southbound										
Direction	Left	Thru	Right	RTOR	U-Turn	App Total	Left	Thru	Right	RTOR	U-Turn	App Total	Left	Thru	Right	RTOR	U-Turn	App Total	Left	Thru	Right	RTOR	U-Turn	App Total	Left	Thru	Right	RTOR	U-Turn	App Total	Left	Thru	Right	RTOR	U-Turn	App Total					
12:00:00 PM	29	178	5	1	0	213	0	0	0	4	158	76	1	1	240	0	0	0	7	5	1	1	0	14	0	0	0	78	8	38	4	0	100	0	0	576					
12:15:00 PM	30	188	6	0	0	224	0	0	0	11	175	59	0	0	245	0	0	0	6	2	3	1	0	12	0	0	73	9	20	7	0	109	0	0	580						
12:30:00 PM	36	156	9	0	0	191	0	0	0	4	147	62	1	0	214	0	0	0	13	9	2	0	0	24	0	0	54	4	23	8	0	89	0	0	518						
12:45:00 PM	29	185	8	0	0	215	0	0	0	7	183	55	1	0	227	0	0	0	12	6	4	2	0	24	0	0	54	0	26	4	0	114	0	0	597						
Grand Total	95	697	26	1	0	813	0	0	0	26	643	293	2	1	852	0	0	0	38	20	10	4	0	72	0	0	279	20	89	23	0	418	0	0	2261						
% Approach	11.7%	84.5%	3.7%	0.1%	0.0%	0.0%	0.0%	0.0%	0.0%	2.8%	88.4%	27.3%	0.3%	0.1%	0.0%	0.0%	0.0%	0.0%	51.4%	29.7%	13.5%	5.4%	0.0%	0.0%	0.0%	0.0%	18.3%	6.4%	20.1%	5.3%	0.0%	0.0%	0.0%	0.0%	0.0%	0.0%					
% Total	4.2%	30.5%	1.3%	0.0%	0.0%	38.1%	0.0%	0.0%	0.0%	1.2%	28.6%	11.2%	0.1%	0.0%	41.1%	0.0%	0.0%	0.0%	1.7%	1.0%	0.4%	0.2%	0.0%	3.3%	0.0%	0.0%	0.0%	13.3%	1.2%	3.9%	1.0%	0.0%	19.5%	0.0%	0.0%	0.0%					
% Lights	0.00%	0.00%	0.00%	0.00%	0.00%	0.00%	0.00%	0.00%	0.00%	0.00%	0.00%	0.00%	0.00%	0.00%	0.00%	0.00%	0.00%	0.00%	0.00%	0.00%	0.00%	0.00%	0.00%	0.00%	0.00%	0.00%	0.00%	0.00%	0.00%	0.00%	0.00%	0.00%	0.00%	0.00%	0.00%	0.00%					
% Lights	100.0%	99.9%	100.0%	100.0%	0.0%	99.9%	0.0%	0.0%	0.0%	100.0%	100.0%	100.0%	100.0%	99.9%	0.0%	0.0%	0.0%	100.0%	100.0%	100.0%	100.0%	0.0%	0.0%	0.0%	0.0%	0.0%	100.0%	100.0%	100.0%	100.0%	0.0%	0.0%	0.0%	0.0%	0.0%	0.0%					
% HV	0	1	0	0	0	1	0	0	0	0	1	0	0	0	1	0	0	0	0	0	0	0	0	0	0	0	0	0	0	0	0	0	0	0	0	2					
% HV	0.0%	0.2%	0.0%	0.0%	0.0%	0.1%	0.0%	0.0%	0.0%	0.0%	0.2%	0.0%	0.0%	0.0%	0.1%	0.0%	0.0%	0.0%	0.0%	0.0%	0.0%	0.0%	0.0%	0.0%	0.0%	0.0%	0.0%	0.0%	0.0%	0.0%	0.0%	0.0%	0.0%	0.0%	0.1%						
Pedestrians	0	0	0	0	0	0	0	0	0	0	0	0	0	0	0	0	0	0	0	0	0	0	0	0	0	0	0	0	0	0	0	0	0	0	4						
% Pedestrians	0.0%	0.0%	0.0%	0.0%	0.0%	0.0%	0.0%	0.0%	0.0%	0.0%	0.0%	0.0%	0.0%	0.0%	0.0%	0.0%	0.0%	0.0%	0.0%	0.0%	0.0%	0.0%	0.0%	0.0%	0.0%	0.0%	0.0%	0.0%	0.0%	0.0%	0.0%	0.0%	0.0%	0.0%	0.0%	0.0%					
Bicycles on Crosswalk	0	0	0	0	0	0	0	0	0	0	0	0	0	0	0	0	0	0	0	0	0	0	0	0	0	0	0	0	0	0	0	0	0	0	3						
% Bicycles on Crosswalk	0.0%	0.0%	0.0%	0.0%	0.0%	0.0%	0.0%	0.0%	0.0%	0.0%	0.0%	0.0%	0.0%	0.0%	0.0%	0.0%	0.0%	0.0%	0.0%	0.0%	0.0%	0.0%	0.0%	0.0%	0.0%	0.0%	0.0%	0.0%	0.0%	0.0%	0.0%	0.0%	0.0%	0.0%	0.0%	0.0%					

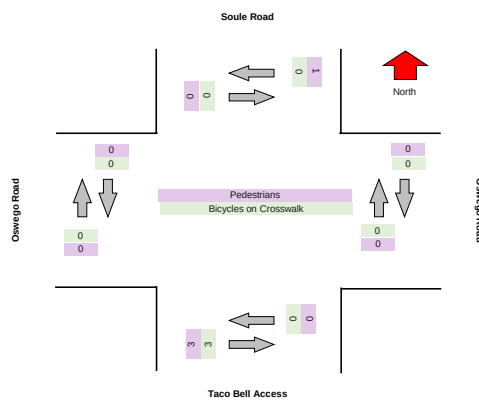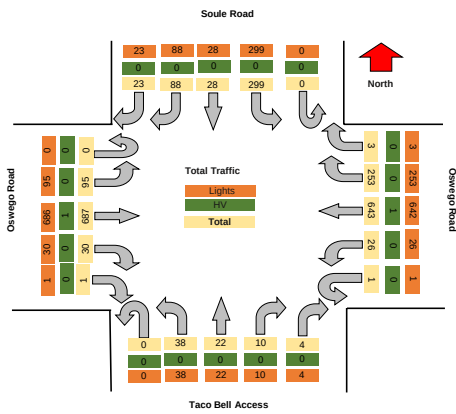

Summary



Summary

Summary

Summary

Motorcycles

[illegible]

Cars

Leg Direction Start Time	Oswege Road Eastbound								Oswege Road Westbound								Taco Bell Access Northbound								Soule Road Southbound											
	Thru				Right	RTOR	U-Turn	Peds CW	Peds CCW	Thru				Right	RTOR	U-Turn	Peds CW	Peds CCW	Thru				Right	RTOR	U-Turn	Peds CW	Peds CCW	Thru				Right	RTOR	U-Turn	Peds CW	Peds CCW
	Left	Thru	Right	RTOR	U-Turn	Peds CW	Peds CCW	Left	Thru	Right	RTOR	U-Turn	Peds CW	Peds CCW	Left	Thru	Right	RTOR	U-Turn	Peds CW	Peds CCW	Left	Thru	Right	RTOR	U-Turn	Peds CW	Peds CCW	Left	Thru	Right	RTOR	U-Turn	Peds CW	Peds CCW	
2024/05/18 11:00:00		31	164	4	0	0	0	0	3	169	78	4	0	0	0	4	7	3	1	0	0	0	52	5	24	8	0	0	0							
2024/05/18 11:15:00		22	159	5	0	0	0	0	7	165	73	0	0	0	0	4	5	1	2	0	0	0	81	4	45	16	0	0	0							
2024/05/18 11:30:00		31	142	6	0	0	0	0	2	192	75	1	0	0	0	6	4	3	0	0	0	0	92	6	29	3	0	0	0							
2024/05/18 11:45:00		35	161	5	0	0	0	0	5	156	62	0	0	0	0	10	4	2	0	0	0	0	78	3	17	6	0	0	0							
2024/05/18 12:00:00		29	178	5	1	0	0	0	4	157	75	1	1	0	0	7	5	1	1	0	0	0	78	8	19	4	0	0	0							
2024/05/18 12:15:00		20	167	6	0	0	0	0	11	175	89	0	0	0	0	6	2	3	1	0	0	0	73	9	20	7	0	0	0							
2024/05/18 12:30:00		26	155	9	0	0	0	0	4	146	62	1	0	0	0	13	9	2	0	0	0	0	64	4	21	8	0	0	0							
2024/05/18 12:45:00		20	181	10	0	0	0	0	7	159	56	1	0	0	0	12	6	4	2	0	0	0	94	7	26	4	0	0	0							
Total		214	1397	50	1	0	0	0	43	1319	540	8	1	0	0	62	42	19	7	0	0	0	602	46	201	56	0	0	0							

Single-Unit Trucks

Leg Direction Start Time	Oswege Road							Oswege Road							Taco Bell Access							Soule Road						
	Eastbound							Westbound							Northbound							Southbound						
	Left	Thru	Right	RTOR	U-Turn	Peds CW	Peds CCW	Left	Thru	Right	RTOR	U-Turn	Peds CW	Peds CCW	Left	Thru	Right	RTOR	U-Turn	Peds CW	Peds CCW	Left	Thru	Right	RTOR	U-Turn	Peds CW	Peds CCW
2024/05/18 11:00:00	0	2	0	0	0	0	0	1	0	1	0	0	0	0	0	0	0	0	0	0	0	1	0	0	0	0	0	0
2024/05/18 11:15:00	0	0	0	0	0	0	0	0	0	0	0	0	0	0	0	1	0	0	0	0	0	0	1	0	0	0	0	0
2024/05/18 11:30:00	0	0	0	0	0	0	0	0	2	0	0	0	0	0	0	0	0	0	0	0	0	0	0	0	0	0	0	0
2024/05/18 11:45:00	0	2	0	0	0	0	0	0	0	1	0	0	0	0	0	0	0	0	0	0	0	0	0	0	0	0	0	0
2024/05/18 12:00:00	0	0	0	0	0	0	0	0	1	1	0	0	0	0	0	0	0	0	0	0	0	0	0	0	0	0	0	0
2024/05/18 12:15:00	0	1	0	0	0	0	0	0	0	0	0	0	0	0	0	0	0	0	0	0	0	0	0	0	0	0	0	0
2024/05/18 12:30:00	0	1	0	0	0	0	0	0	0	0	0	0	0	0	0	0	0	0	0	0	0	0	0	2	0	0	0	0
2024/05/18 12:45:00	0	3	0	0	0	0	0	0	2	0	0	0	0	0	0	0	0	0	0	0	0	0	0	0	0	0	0	0
Total	0	9	0	0	0	0	0	1	5	3	0	0	0	0	0	0	1	0	0	0	0	1	1	2	0	0	0	0

Articulated Trucks

[illegible]

Buses

[illegible]

Pedestrians

Leg Direction Start Time	Oswege Road							Oswege Road							Taco Bell Access							Soule Road						
	Eastbound							Westbound							Northbound							Southbound						
	Left	Thru	Right	RTOR	U-Turn	Peds CW	Peds CCW	Left	Thru	Right	RTOR	U-Turn	Peds CW	Peds CCW	Left	Thru	Right	RTOR	U-Turn	Peds CW	Peds CCW	Left	Thru	Right	RTOR	U-Turn	Peds CW	Peds CCW
2024/05/18 11:00:00	0	0	0	0	0	0	0	0	0	0	0	0	0	0	0	0	0	0	0	0	0	0	0	0	0	0	0	0
2024/05/18 11:15:00	0	0	0	0	0	0	0	0	0	0	0	0	0	0	0	0	0	0	0	0	0	0	0	0	0	0	0	0
2024/05/18 11:30:00	0	0	0	0	0	0	0	0	0	0	0	0	0	0	0	0	0	0	0	0	0	0	0	0	0	0	0	0
2024/05/18 11:45:00	0	0	0	0	0	0	0	0	0	0	0	0	0	0	0	0	0	0	0	0	0	0	0	0	0	0	0	0
2024/05/18 12:00:00	0	0	0	0	0	0	0	0	0	0	0	0	0	0	0	0	0	0	0	0	0	0	0	0	0	0	0	0
2024/05/18 12:15:00	0	0	0	0	0	0	0	0	0	0	0	0	0	0	0	0	0	0	0	0	0	0	2	0	0	0	0	0
2024/05/18 12:30:00	0	0	0	0	0	0	0	0	0	0	0	0	0	0	0	0	0	0	0	0	0	1	0	0	0	0	0	0
2024/05/18 12:45:00	0	0	0	0	0	0	0	0	0	0	0	0	0	0	0	0	0	0	0	0	0	0	0	0	0	0	0	1
Total	0	0	0	0	0	0	0	0	0	0	0	0	0	0	0	0	0	0	0	0	0	3	0	0	0	0	0	1

Bicycles on Road

Long Direction	Oswego Road Eastbound						Oswego Road Westbound						Taco Bell Access Northbound						Soule Road Southbound					
	Thru	Right	RTOR	U-Turn	Peds CW	Peds CCW	Thru	Right	RTOR	U-Turn	Peds CW	Peds CCW	Thru	Right	RTOR	U-Turn	Peds CW	Peds CCW	Thru	Right	RTOR	U-Turn	Peds CW	Peds CCW
2024/05/18 11:00:00	0	0	0	0	0	0	0	0	0	0	0	0	0	0	0	0	0	0	0	0	0	0	0	0
2024/05/18 11:15:00	0	0	0	0	0	0	0	0	0	0	0	0	0	0	0	0	0	0	0	0	0	0	0	0
2024/05/18 11:30:00	0	0	0	0	0	0	0	0	0	0	0	0	0	0	0	0	0	0	0	0	0	0	0	0
2024/05/18 11:45:00	0	0	0	0	0	0	0	0	0	0	0	0	0	0	0	0	0	0	0	0	0	0	0	0
2024/05/18 12:00:00	0	0	0	0	0	0	0	0	0	0	0	0	0	0	0	0	0	0	0	0	0	0	0	0
2024/05/18 12:15:00	0	0	0	0	0	0	0	0	0	0	0	0	0	0	0	0	0	0	0	0	0	0	0	0
2024/05/18 12:30:00	0	0	0	0	0	0	0	0	0	0	0	0	0	0	0	0	0	0	0	0	0	0	0	0
2024/05/18 12:45:00	0	0	0	0	0	0	0	0	0	0	0	0	0	0	0	0	0	0	0	0	0	0	0	0
2024/05/18 12:50:00	0	0	0	0	0	0	0	0	0	0	0	0	0	0	0	0	0	0	0	0	0	0	0	0
Total	0	0	0	0	0	0	0	0	0	0	0	0	0	0	0	0	0	0	0	0	0	0	0	0

Bicycles on Crosswalk

Long Direction	Oswego Road Eastbound						Oswego Road Northbound						Taco Bell Access						Soule Road Southbound					
	Thru	Right	RTOR	U-Turn	Peds CW	Peds CCW	Thru	Right	RTOR	U-Turn	Peds CW	Peds CCW	Thru	Right	RTOR	U-Turn	Peds CW	Peds CCW	Thru	Right	RTOR	U-Turn	Peds CW	Peds CCW
2024/05/18 11:00:00	0	0	0	0	0	0	0	0	0	0	0	0	0	0	0	0	0	0	0	0	0	0	0	0
2024/05/18 11:15:00	0	0	0	0	0	0	0	0	0	0	0	0	0	0	0	0	0	0	0	0	0	0	0	0
2024/05/18 11:30:00	0	0	0	0	0	0	0	0	0	0	0	0	0	0	0	0	0	0	0	0	0	0	0	0
2024/05/18 11:45:00	0	0	0	0	0	0	0	0	0	0	0	0	0	0	0	0	0	0	0	0	0	0	0	0
2024/05/18 12:00:00	0	0	0	0	0	0	0	0	0	0	0	0	0	0	0	0	0	0	0	0	0	0	0	0
2024/05/18 12:15:00	0	0	0	0	0	0	0	0	0	0	0	0	0	0	0	0	0	0	0	0	0	0	0	0
2024/05/18 12:30:00	0	0	0	0	0	0	0	0	0	0	0	0	0	0	0	0	0	0	0	0	0	0	0	0
2024/05/18 12:45:00	0	0	0	0	0	0	0	0	0	0	0	0	0	0	0	0	0	0	0	0	0	0	0	0
Total	0	0	0	0	0	0	0	0	0	0	0	0	0	0	0	0	0	0	0	0	0	0	0	0

Total Volume Class Breakdown

[illegible]

AM Peak Class Breakdown

[illegible]





Project Code	GTS
Project Name	11778
Site Name	11778-19
Legs and Movements	All Processed Legs & Move
Bin Size	15 minutes
Survey Date	2024/05/18, Saturday
Location	Soule Road & Oswego Road
Latitude and Longitude	43.163680, -76.235440

	Start	End	PHF
AM Peak	2024/05/18 12:00:00	2024/05/18 13:00:00	0.94

Turning Movement Data

Leg Direction	Oswego Road Eastbound								Oswego Road Westbound								Taco Bell Access Northbound								Soule Road Southbound								Total	
	Start Time	Left	Thru	Right	RTOR	U-Turn	App Total	Peds CW	Peds CCW	Left	Thru	Right	RTOR	U-Turn	App Total	Peds CW	Peds CCW	Left	Thru	Right	RTOR	U-Turn	App Total	Peds CW	Peds CCW	Left	Thru	Right	RTOR	U-Turn	App Total	Peds CW		Peds CCW
11:00:00 AM	31	166	4	0	0	201	0	0	4	169	79	4	0	256	0	0	4	7	3	1	0	15	0	0	53	5	24	8	0	90	0	0	562	
11:15:00 AM	22	159	5	0	0	186	0	0	7	166	73	0	0	246	0	0	4	6	1	2	0	13	0	0	81	5	45	16	0	147	0	0	592	
11:30:00 AM	31	142	6	0	0	179	0	0	2	194	75	1	0	272	0	0	6	4	3	0	0	13	0	0	92	6	29	3	0	130	0	0	594	
11:45:00 AM	35	164	5	0	0	204	0	0	5	157	64	0	0	226	0	0	10	4	2	0	0	16	0	0	78	3	17	6	0	104	0	0	550	
Hourly Total	119	631	20	0	0	770	0	0	18	686	291	5	0	1000	0	0	24	21	9	3	0	57	0	0	304	19	115	33	0	471	0	0	2298	
12:00:00 PM	29	178	5	0	0	213	0	0	4	158	76	1	1	246	0	0	7	5	1	1	0	14	0	0	78	8	19	4	0	109	0	0	576	
12:15:00 PM	20	168	6	0	0	194	0	0	11	175	59	0	0	245	0	0	6	2	3	1	0	12	0	2	73	9	20	7	0	109	0	0	560	
12:30:00 PM	26	156	9	0	0	191	0	0	4	147	62	1	0	214	0	0	13	9	2	0	0	24	0	4	54	4	23	8	0	89	0	0	518	
12:45:00 PM	20	185	10	0	0	215	0	0	7	163	56	1	0	227	0	0	12	6	4	2	0	24	0	0	94	7	26	4	0	131	0	1	597	
Hourly Total	95	687	30	1	0	813	0	0	26	643	253	3	1	926	0	0	38	22	10	4	0	74	0	6	299	28	88	23	0	438	0	1	2251	
Grand Total	214	1318	50	1	0	1583	0	0	44	1329	544	8	1	1926	0	0	62	43	19	7	0	131	0	0	603	47	203	56	0	909	0	1	4549	
% Approach	13.5%	83.3%	3.2%	0.1%	0.0%	0.0%	0.0%	0.0%	2.3%	69.0%	28.2%	0.4%	0.1%	0.0%	0.0%	0.0%	47.3%	32.8%	14.5%	5.3%	0.0%	0.0%	0.0%	0.0%	66.3%	5.2%	22.3%	6.2%	0.0%	0.0%	0.0%	0.0%	0.0%	
% Total	4.7%	29.0%	1.1%	0.0%	0.0%	34.8%	0.0%	0.0%	1.0%	29.2%	12.0%	0.2%	0.0%	42.3%	0.0%	0.0%	1.4%	0.9%	0.4%	0.2%	0.0%	2.9%	0.0%	0.0%	13.3%	1.0%	4.5%	1.2%	0.0%	20.0%	0.0%	0.0%	0.0%	
Lights	214	1318	50	1	0	1581	0	0	44	1326	543	8	1	1922	0	0	62	43	19	7	0	131	0	0	603	47	203	56	0	909	0	0	4543	
% Lights	100.0%	99.8%	100.0%	100.0%	0.0%	99.9%	0.0%	0.0%	100.0%	99.8%	99.8%	100.0%	100.0%	99.8%	0.0%	0.0%	100.0%	100.0%	100.0%	100.0%	0.0%	100.0%	0.0%	0.0%	100.0%	100.0%	100.0%	100.0%	0.0%	100.0%	0.0%	0.0%	99.9%	
HV	0	2	0	0	0	2	0	0	0	3	1	0	0	4	0	0	0	0	0	0	0	0	0	0	0	0	0	0	0	0	0	0	6	
% HV	0.0%	0.2%	0.0%	0.0%	0.0%	0.1%	0.0%	0.0%	0.0%	0.2%	0.2%	0.0%	0.0%	0.2%	0.0%	0.0%	0.0%	0.0%	0.0%	0.0%	0.0%	0.0%	0.0%	0.0%	0.0%	0.0%	0.0%	0.0%	0.0%	0.0%	0.0%	0.1%	0.1%	
Pedestrians	0	0	0	0	0	0	0	0	0	0	0	0	0	0	0	0	0	0	0	0	0	0	3	0	0	0	0	0	0	0	0	1	4	
% Pedestrians	0.0%	0.0%	0.0%	0.0%	0.0%	0.0%	0.0%	0.0%	0.0%	0.0%	0.0%	0.0%	0.0%	0.0%	0.0%	0.0%	0.0%	0.0%	0.0%	0.0%	0.0%	0.0%	50.0%	0.0%	0.0%	0.0%	0.0%	0.0%	0.0%	0.0%	100.0%	57.1%		
Bicycles on Crosswalk	0	0	0	0	0	0	0	0	0	0	0	0	0	0	0	0	0	0	0	0	0	0	3	0	0	0	0	0	0	0	0	0	3	
% Bicycles on Crosswalk	0.0%	0.0%	0.0%	0.0%	0.0%	0.0%	0.0%	0.0%	0.0%	0.0%	0.0%	0.0%	0.0%	0.0%	0.0%	0.0%	0.0%	0.0%	0.0%	0.0%	0.0%	0.0%	50.0%	0.0%	0.0%	0.0%	0.0%	0.0%	0.0%	0.0%	0.0%	0.0%	42.9%	

Turning Movement Data Plot

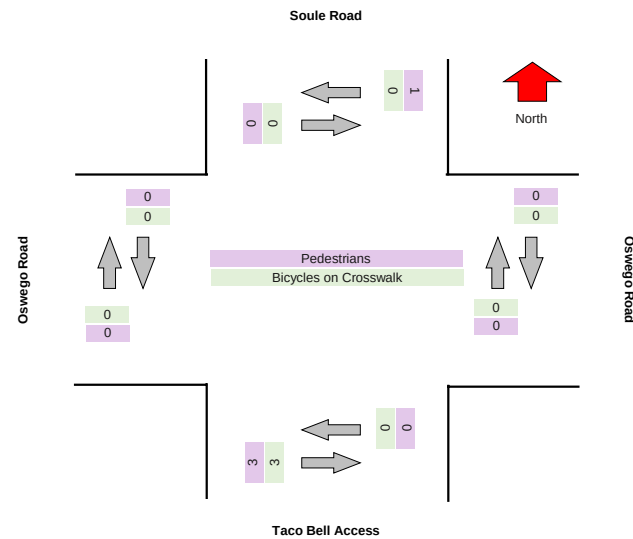
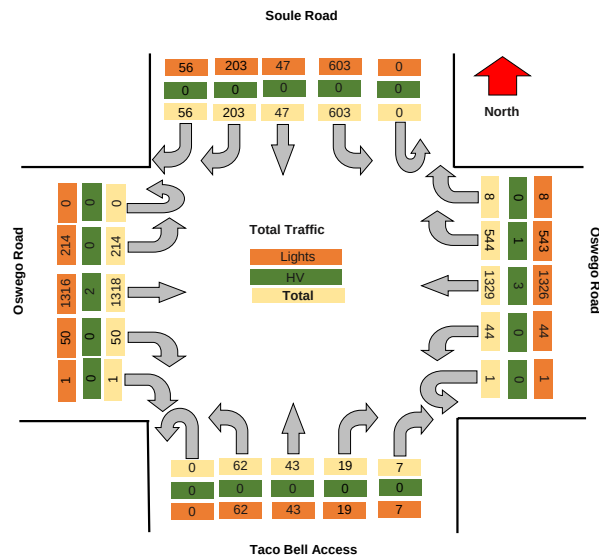




Turning Movement Peak Hour Data (AM)

#####

Leg Direction	Oswego Road Eastbound								Oswego Road Westbound								Taco Bell Access Northbound								Soule Road Southbound								Total
	Left	Thru	Right	RTOR	U-Turn	App Total	Peds CW	Peds CCW	Left	Thru	Right	RTOR	U-Turn	App Total	Peds CW	Peds CCW	Left	Thru	Right	RTOR	U-Turn	App Total	Peds CW	Peds CCW	Left	Thru	Right	RTOR	U-Turn	App Total	Peds CW	Peds CCW	
Start Time																																	
12:00:00 PM	29	178	5	1	0	213	0	0	4	158	76	1	1	240	0	0	7	5	1	1	0	14	0	0	78	8	19	4	0	109	0	0	576
12:15:00 PM	20	168	6	0	0	194	0	0	11	175	59	0	0	245	0	0	6	2	3	1	0	12	0	2	73	9	20	7	0	109	0	0	560
12:30:00 PM	26	156	9	0	0	191	0	0	4	147	62	1	0	214	0	0	13	9	2	0	0	24	0	4	54	4	23	8	0	89	0	0	518
12:45:00 PM	20	185	10	0	0	215	0	0	7	163	56	1	0	227	0	0	12	6	4	2	0	24	0	0	94	7	26	4	0	131	0	1	597
Grand Total	95	687	30	1	0	813	0	0	26	643	253	3	1	926	0	0	38	22	10	4	0	74	0	6	299	28	88	23	0	438	0	1	2251
% Approach	11.7%	84.5%	3.7%	0.1%	0.0%	0.0%	0.0%	0.0%	2.8%	69.4%	27.3%	0.3%	0.1%	0.0%	0.0%	0.0%	51.4%	29.7%	13.5%	5.4%	0.0%	0.0%	0.0%	0.0%	68.3%	6.4%	20.1%	5.3%	0.0%	0.0%	0.0%	0.0%	0.0%
% Total	4.2%	30.5%	1.3%	0.0%	0.0%	36.1%	0.0%	0.0%	1.2%	28.6%	11.2%	0.1%	0.0%	41.1%	0.0%	0.0%	1.7%	1.0%	0.4%	0.2%	0.0%	3.3%	0.0%	0.0%	13.3%	1.2%	3.9%	1.0%	0.0%	19.5%	0.0%	0.0%	0.0%
PHF	0.819	0.928	0.750	0.250	0.000	0.945	0.000	0.000	0.591	0.919	0.832	0.750	0.250	0.945	0.000	0.000	0.731	0.611	0.625	0.500	0.000	0.771	0.000	0.000	0.795	0.778	0.846	0.719	0.000	0.836	0.000	0.000	0.943
Lights	95	687	30	1	0	813	0	0	26	643	253	3	1	926	0	0	38	22	10	4	0	74	0	6	299	28	88	23	0	438	0	1	2249
% Lights	100.0%	99.9%	100.0%	100.0%	0.0%	99.9%	0.0%	0.0%	100.0%	99.8%	100.0%	100.0%	100.0%	99.9%	0.0%	0.0%	100.0%	100.0%	100.0%	100.0%	0.0%	100.0%	0.0%	0.0%	100.0%	100.0%	100.0%	100.0%	0.0%	100.0%	0.0%	0.0%	99.9%
HV	0	1	0	0	0	1	0	0	0	1	0	0	0	1	0	0	0	0	0	0	0	0	0	0	0	0	0	0	0	0	0	0	2
% HV	0.0%	0.1%	0.0%	0.0%	0.0%	0.1%	0.0%	0.0%	0.0%	0.2%	0.0%	0.0%	0.0%	0.1%	0.0%	0.0%	0.0%	0.0%	0.0%	0.0%	0.0%	0.0%	0.0%	0.0%	0.0%	0.0%	0.0%	0.0%	0.0%	0.0%	0.0%	0.0%	0.1%
Pedestrians	0	0	0	0	0	0	0	0	0	0	0	0	0	0	0	0	0	0	0	0	0	0	0	3	0	0	0	0	0	0	0	1	4
% Pedestrians	0.0%	0.0%	0.0%	0.0%	0.0%	0.0%	0.0%	0.0%	0.0%	0.0%	0.0%	0.0%	0.0%	0.0%	0.0%	0.0%	0.0%	0.0%	0.0%	0.0%	0.0%	0.0%	0.0%	50.0%	0.0%	0.0%	0.0%	0.0%	0.0%	0.0%	0.0%	100.0%	57.1%
Bicycles on Crosswalk	0	0	0	0	0	0	0	0	0	0	0	0	0	0	0	0	0	0	0	0	0	0	3	0	0	0	0	0	0	0	0	0	3
% Bicycles on Crosswalk	0.0%	0.0%	0.0%	0.0%	0.0%	0.0%	0.0%	0.0%	0.0%	0.0%	0.0%	0.0%	0.0%	0.0%	0.0%	0.0%	0.0%	0.0%	0.0%	0.0%	0.0%	0.0%	50.0%	0.0%	0.0%	0.0%	0.0%	0.0%	0.0%	0.0%	0.0%	0.0%	42.9%

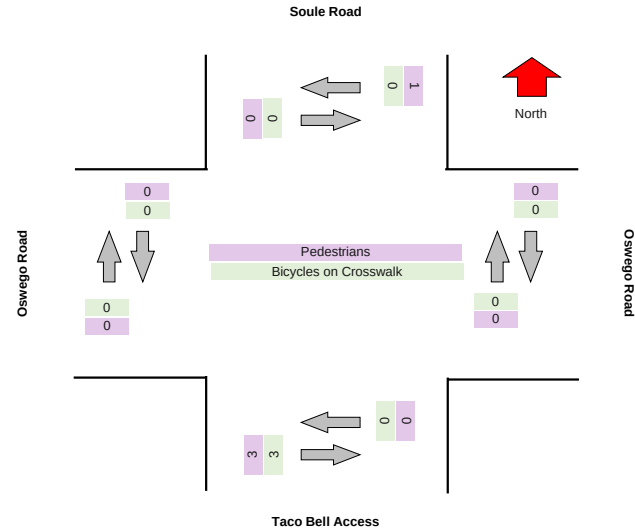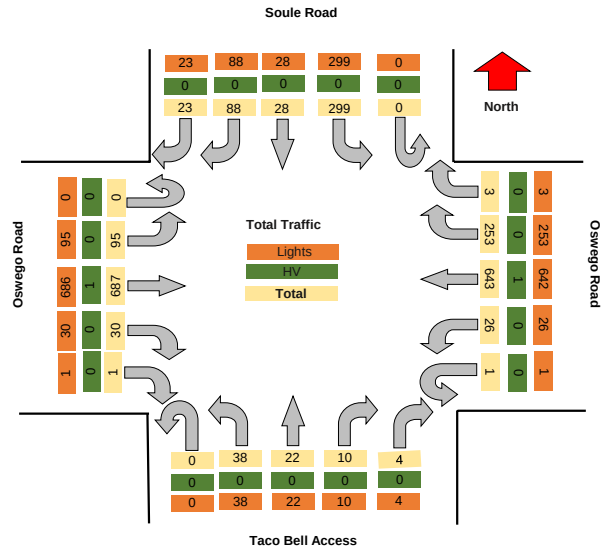


Summary

Project	GTS
Project Code	11778
Site Name	11778-20
Legs and Movements	All Processed Legs & Movement
Bin Size	15 minutes
Survey Date	2024/05/16, Thursday
Location	Verplank Road & Caughdenoy Rd
Latitude and Longitude	43.201528 -76.167611

	Start	End	PHE
AM Peak	2024/05/16 07:15:00	2024/05/16 08:15:00	0.87

Turning Movement Data

Leg Direction	Verplank Road						Caughdenoy Rd						Caughdenoy Rd						Total
	Left	Thru	Right	App Total	Rel. Vol	Rel. Sat	Left	Thru	Right	App Total	Rel. Vol	Rel. Sat	Left	Thru	Right	App Total	Rel. Vol	Rel. Sat	
Start Time																			
7:00:00 AM	0	2	0	2	0.0%	0.0%	0	10	0	10	0.0%	0.0%	14	10	0	24	0.0%	0.0%	46
7:15:00 AM	0	2	0	2	0.0%	0.0%	0	13	0	13	0.0%	0.0%	14	17	0	31	0.0%	0.0%	52
7:30:00 AM	14	2	0	16	0.0%	0.0%	0	12	0	12	0.0%	0.0%	20	18	0	38	0.0%	0.0%	66
7:45:00 AM	0	3	0	3	0.0%	0.0%	4	13	0	17	0.0%	0.0%	21	14	0	35	0.0%	0.0%	64
Hourly Total	14	7	0	21	0.0%	0.0%	4	48	0	52	0.0%	0.0%	40	39	0	79	0.0%	0.0%	227
8:00:00 AM	10	2	0	12	0.0%	0.0%	0	12	0	12	0.0%	0.0%	14	10	0	24	0.0%	0.0%	46
8:15:00 AM	11	1	0	12	0.0%	0.0%	0	10	0	10	0.0%	0.0%	11	21	0	32	0.0%	0.0%	54
8:30:00 AM	0	0	0	0	0.0%	0.0%	1	8	0	9	0.0%	0.0%	8	13	0	21	0.0%	0.0%	30
8:45:00 AM	11	1	0	12	0.0%	0.0%	2	12	0	14	0.0%	0.0%	13	12	0	25	0.0%	0.0%	55
Hourly Total	32	6	0	38	0.0%	0.0%	3	42	0	45	0.0%	0.0%	46	56	0	102	0.0%	0.0%	235
% Approach	85.7%	14.3%	0.0%	100.0%	0.0%	0.0%	7.2%	92.8%	0.0%	100.0%	0.0%	0.0%	50.0%	50.0%	0.0%	100.0%	0.0%	0.0%	
% Total	16.7%	3.3%	0.0%	20.0%	0.0%	0.0%	1.7%	21.3%	0.0%	23.2%	0.0%	0.0%	27.5%	27.5%	0.0%	55.0%	0.0%	0.0%	
Lefts	78	11	0	89	0.0%	0.0%	7	50	0	57	0.0%	0.0%	113	112	0	225	0.0%	0.0%	
% Lefts	100.0%	84.6%	0.0%	97.8%	0.0%	0.0%	100.0%	97.8%	0.0%	97.8%	0.0%	0.0%	100.0%	97.4%	0.0%	97.8%	0.0%	0.0%	0.0%
Thrus	0	2	0	2	0.0%	0.0%	0	2	0	2	0.0%	0.0%	2	3	0	5	0.0%	0.0%	9
% Thrus	0.0%	35.4%	0.0%	2.2%	0.0%	0.0%	0.0%	2.2%	0.0%	2.2%	0.0%	0.0%	1.7%	2.6%	0.0%	2.2%	0.0%	0.0%	2.2%
Right Turns	0	0	0	0	0.0%	0.0%	0	0	0	0	0.0%	0.0%	0	0	0	0	0.0%	0.0%	0
% Right Turns	0.0%	0.0%	0.0%	0.0%	0.0%	0.0%	0.0%	0.0%	0.0%	0.0%	0.0%	0.0%	0.0%	0.0%	0.0%	0.0%	0.0%	0.0%	0.0%
Bicycles on Crosswalk	0	0	0	0	0.0%	0.0%	0	0	0	0	0.0%	0.0%	0	0	0	0	0.0%	0.0%	0
% Bicycles on Crosswalk	0.0%	0.0%	0.0%	0.0%	0.0%	0.0%	0.0%	0.0%	0.0%	0.0%	0.0%	0.0%	0.0%	0.0%	0.0%	0.0%	0.0%	0.0%	0.0%

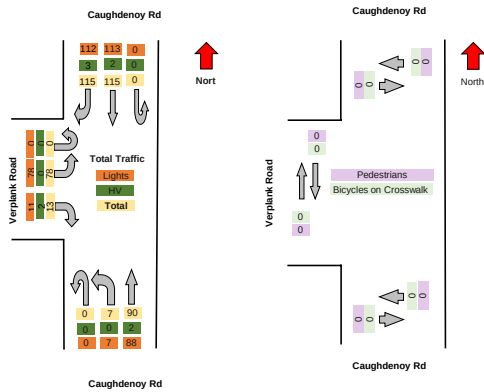


Summary

Turning Movement Peak Hour Data (AM)

#####

Leg Direction	Verplank Road						Caughdenry Rd						Caughdenry Rd						Total
	Southbound						Northbound						Southbound						
App Time	Left	Right	Thru	App Total	Vol	CV	Left	Thru	Right	App Total	Vol	CV	Left	Right	Thru	App Total	Vol	CV	
7:15:00 AM	0	0	0	0	0	0	0	13	0	13	0	0	14	17	0	31	0	0	
7:30:00 AM	14	2	0	16	0	0	0	12	0	12	0	0	20	18	0	38	0	0	
7:45:00 AM	9	3	0	12	0	0	4	13	0	17	0	0	21	14	0	35	0	0	
8:00:00 AM	30	2	0	32	0	0	0	13	0	13	0	0	14	10	0	24	0	0	
Grand Total	53	7	0	60	0	0	4	50	0	54	0	0	69	59	0	128	0	0	
% Approach	81.3%	11.7%	0.0%	93.0%	0.0%	0.0%	7.4%	92.6%	0.0%	92.6%	0.0%	0.0%	53.9%	46.1%	0.0%	80.0%	0.0%	0.0%	
% Total	17.0%	2.3%	0.0%	19.3%	0.0%	0.0%	1.3%	21.7%	0.0%	23.0%	0.0%	0.0%	30.0%	25.7%	0.0%	55.7%	0.0%	0.0%	
Peak	0.695	0.720	0.000	0.734	0.000	0.000	0.250	0.982	0.000	0.734	0.000	0.000	0.821	0.823	0.000	0.842	0.000	0.000	
Lights	30	8	0	47	0	0	4	49	0	53	0	0	67	57	0	124	0	0	
% Lights	56.4%	13.3%	0.0%	69.7%	0.0%	0.0%	7.4%	92.6%	0.0%	98.2%	0.0%	0.0%	87.1%	96.8%	0.0%	96.8%	0.0%	0.0%	
MT	0	1	0	1	0	0	0	1	0	1	0	0	2	2	0	4	0	0	
% MT	0.0%	11.2%	0.0%	2.5%	0.0%	0.0%	0.0%	2.0%	0.0%	1.9%	0.0%	0.0%	2.9%	3.4%	0.0%	3.1%	0.0%	0.0%	
Pedestrians	0	0	0	0	0	0	0	0	0	0	0	0	0	0	0	0	0	0	
% Pedestrians	0.0%	0.0%	0.0%	0.0%	0.0%	0.0%	0.0%	0.0%	0.0%	0.0%	0.0%	0.0%	0.0%	0.0%	0.0%	0.0%	0.0%	0.0%	
Bicycles on Crosswalk	0	0	0	0	0	0	0	0	0	0	0	0	0	0	0	0	0	0	
% Bicycles on Crosswalk	0.0%	0.0%	0.0%	0.0%	0.0%	0.0%	0.0%	0.0%	0.0%	0.0%	0.0%	0.0%	0.0%	0.0%	0.0%	0.0%	0.0%	0.0%	

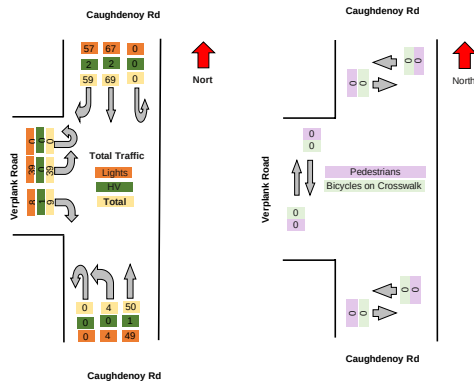

Summary



Motorcycles

Leg Direction Start Time	Verspark Road				Caughdenry Rd				Caughdenry Rd			
	Eastbound				Northbound				Southbound			
	Left	Right	U-Turn	Peds CW Peds CCW	Left	Thru	U-Turn	Peds CW Peds CCW	Thru	Right	U-Turn	Peds CW Peds CCW
2024/05/16 07:50:00	0	0	0	0	0	0	0	0	0	0	0	0
2024/05/16 07:55:00	0	0	0	0	0	1	0	0	0	0	0	0
2024/05/16 07:50:00	0	0	0	0	0	0	0	0	0	0	0	0
2024/05/16 07:55:00	0	0	0	0	0	0	0	0	0	0	0	0
2024/05/16 08:00:00	0	0	0	0	0	0	0	0	0	0	0	0
2024/05/16 08:05:00	0	0	0	0	0	0	0	0	0	0	0	0
2024/05/16 08:10:00	0	0	0	0	0	0	0	0	0	0	0	0
2024/05/16 08:15:00	0	0	0	0	0	0	0	0	0	0	0	0
2024/05/16 08:20:00	0	0	0	0	0	0	0	0	0	0	0	0
2024/05/16 08:25:00	0	0	0	0	0	0	0	0	0	0	0	0
2024/05/16 08:30:00	0	0	0	0	0	0	0	0	0	0	0	0
2024/05/16 08:35:00	0	0	0	0	0	0	0	0	0	0	0	0
2024/05/16 08:40:00	0	0	0	0	0	0	0	0	0	0	0	0
2024/05/16 08:45:00	0	0	0	0	0	0	0	0	0	0	0	0
Total	0	0	0	0	0	0	1	0	0	0	0	0

Cars

Leg	Vespark Road					Caughdenry Rd					Caughdenry Rd				
Direction	Eastbound					Northbound					Southbound				
Start Time	Left	Right	U-Turn	Peds CW	Peds CCW	Left	Thru	U-Turn	Peds CW	Peds CCW	Thru	Right	U-Turn	Peds CW	Peds CCW
2024/05/16 07:50:00	8	2	0	0	0	0	9	0	0	0	0	14	9	0	0
2024/05/16 07:55:00	6	2	0	0	0	0	11	0	0	0	0	14	16	0	0
2024/05/16 07:50:00	13	1	0	0	0	0	12	0	0	0	0	17	18	0	0
2024/05/16 07:45:00	9	3	0	0	0	3	12	0	0	0	0	20	14	0	0
2024/05/16 08:00:00	9	2	0	0	0	0	11	0	0	0	0	13	9	0	0
2024/05/16 08:15:00	11	1	0	0	0	0	8	0	0	0	0	11	21	0	0
2024/05/16 08:30:00	8	0	0	0	0	1	8	0	0	0	0	7	12	0	0
2024/05/16 08:45:00	11	0	0	0	0	2	12	0	0	0	0	13	12	0	0
Total	75	11	0	0	0	6	83	0	0	0	0	109	110	0	0

Single-Unit Trucks

Leg Direction Start Time	Versipark Road					Caughdenry Rd					Caughdenry Rd				
	Eastbound					Northbound					Southbound				
	Left	Right	U-Turn	Peds CW	Peds CCW	Left	Thru	U-Turn	Peds CW	Peds CCW	Thru	Right	U-Turn	Peds CW	Peds CCW
2024/05/16 07:50:00	1	0	0	0	0	0	1	0	0	0	0	0	0	0	0
2024/05/16 07:55:00	0	0	0	0	0	0	0	0	0	0	0	1	0	0	0
2024/05/16 07:50:00	1	0	0	0	0	0	0	0	0	0	1	0	0	0	0
2024/05/16 07:55:00	0	0	0	0	0	1	1	0	0	0	1	0	0	0	0
2024/05/16 08:00:00	1	0	0	0	0	0	1	0	0	0	1	0	0	0	0
2024/05/16 08:15:00	0	0	0	0	0	0	1	0	0	0	0	0	0	0	0
2024/05/16 08:30:00	0	0	0	0	0	0	0	0	0	0	1	1	0	0	0
2024/05/16 08:45:00	0	0	0	0	0	0	0	0	0	0	0	0	0	0	0
Total	3	0	0	0	0	1	4	0	0	0	4	2	0	0	0

Articulated Trucks

Long Direction	Verde Road Left	Right	U-Turn	Peds CW	Peds CCW	Cauderdale Rd Northbound	Thru	U-Turn	Peds CW	Peds CCW	Cauderdale Rd Southbound	Thru	Right	U-Turn	Peds CW	Peds CCW
Start Time	2024/05/01 07:00:00	0	0	0	0	0	0	0	0	0	0	0	0	0	0	0
	2024/05/01 07:15:00	0	0	0	0	0	0	0	0	0	0	0	1	0	0	0
	2024/05/01 07:30:00	0	0	0	0	0	0	0	0	0	0	0	0	0	0	0
	2024/05/01 07:45:00	0	0	0	0	0	0	0	0	0	0	0	0	0	0	0
	2024/05/01 08:00:00	0	0	0	0	0	0	0	0	0	0	0	0	0	0	0
	2024/05/01 08:15:00	0	0	0	0	0	0	0	0	0	0	0	0	0	0	0
	2024/05/01 08:30:00	0	0	0	0	0	0	0	0	0	0	0	0	0	0	0
	2024/05/01 08:45:00	0	0	0	0	0	0	0	0	0	0	0	0	0	0	0
Total		0	0	0	0	0	0	0	0	0	0	0	2	0	0	0

Buses

Leg Direction Start Time	Vesperank Road Eastbound				Caughdenry Rd Northbound				Caughdenry Rd Southbound					
	Left				Left				Thru					
	Right	U-Turn	Peds CW	Peds CCW	Right	Thru	U-Turn	Peds CW	Peds CCW	Thru	Right	U-Turn	Peds CW	Peds CCW
2024/05/16 07:50:00	0	0	0	0	0	0	0	0	0	0	0	0	0	0
2024/05/16 07:55:00	0	0	0	0	0	1	0	0	0	0	0	0	0	0
2024/05/16 07:50:00	0	1	0	0	0	0	0	0	0	0	2	0	0	0
2024/05/16 07:45:00	0	0	0	0	0	0	0	0	0	0	0	0	0	0
2024/05/16 08:00:00	0	0	0	0	0	0	0	0	0	0	0	1	0	0
2024/05/16 08:15:00	0	0	0	0	0	1	0	0	0	0	0	0	0	0
2024/05/16 08:30:00	0	0	0	0	0	0	0	0	0	0	0	0	0	0
2024/05/16 08:45:00	0	1	0	0	0	0	0	0	0	0	0	0	0	0
Total	0	2	0	0	0	0	2	0	0	0	2	1	0	0

Pedestrians

[illegible]

Bicycles on Road

[illegible]

Bicycles on Crosswalk

[illegible]

Total Volume Class Breakdown

Leg Direction	Verstark Road Eastbound			Caughdenry Rd Northbound							Caughdenry Rd Southbound							Cross Total	
	Right	U-Turn	App Total	Peds CW	Peds CCW	Left	Thru	U-Turn	App Total	Peds CW	Peds CCW	Thru	Right	U-Turn	App Total	Peds CW	Peds CCW		Int Total
Start Time																			
2024/05/16 07:00:00	9	2	0	11	0	0	0	10	0	10	0	0	14	10	0	24	0	0	45
2024/05/16 07:15:00	6	2	0	8	0	0	0	13	0	13	0	0	14	17	0	31	0	0	52
2024/05/16 07:30:00	14	2	0	16	0	0	0	12	0	12	0	0	20	18	0	38	0	0	66
2024/05/16 07:45:00	9	3	0	12	0	0	4	13	0	17	0	0	21	14	0	35	0	0	64
2024/05/16 08:00:00	10	2	0	12	0	0	0	12	0	12	0	0	14	10	0	24	0	0	48
2024/05/16 08:15:00	11	1	0	12	0	0	0	10	0	10	0	0	11	21	0	32	0	0	54
2024/05/16 08:30:00	8	0	0	8	0	0	1	8	0	9	0	0	8	13	0	21	0	0	38
2024/05/16 08:45:00	11	1	0	12	0	0	2	12	0	14	0	0	11	12	0	23	0	0	51
Grand Total	78	13	0	91	0	0	7	90	0	97	0	0	115	115	0	230	0	0	418
% Approach	85.7%	14.3%	0.0%	21.8%			7.2%	92.8%	0.0%	23.2%			50.0%	50.0%	0.0%	55.0%			
% Total	18.7%	3.1%	0.0%	21.8%			1.7%	21.5%	0.0%	23.2%			27.5%	27.5%	0.0%	55.0%			
% Motorcycles	0	0	0	0			0	1	0	1			0	0	0	0			1
% Motorcycles	0.0%	0.0%	0.0%	0.0%			0.0%	1.1%	0.0%	1.0%			0.0%	0.0%	0.0%	0.0%			0.2%
% Cars	75	11	0	86			6	93	0	89			109	110	0	219			294
% Cars	96.2%	84.6%	0.0%	94.5%			85.7%	92.2%	0.0%	91.8%			94.8%	95.7%	0.0%	95.2%			94.3%
% Single-Unit Trucks	3	0	0	3			1	4	0	5			4	2	0	6			14
% Single-Unit Trucks	3.8%	0.0%	0.0%	3.3%			14.3%	4.4%	0.0%	5.2%			3.5%	1.7%	0.0%	2.6%			3.3%
% Articulated Trucks	0	0	0	0			0	0	0	0			0	2	0	2			2
% Articulated Trucks	0.0%	0.0%	0.0%	0.0%			0.0%	0.0%	0.0%	0.0%			0.0%	1.7%	0.0%	0.9%			0.5%
% Buses	0	0	0	0			0	0	0	0			0	0	0	0			0
% Buses	0.0%	15.4%	0.0%	2.2%			0.0%	2.2%	0.0%	2.1%			1.7%	0.9%	0.0%	1.3%			1.7%
% Bicycles on Road	0	0	0	0			0	0	0	0			0	0	0	0			0
% Bicycles on Road	0.0%	0.0%	0.0%	0.0%			0.0%	0.0%	0.0%	0.0%			0.0%	0.0%	0.0%	0.0%			0.0%
% Pedestrians	0	0	0	0			0	0	0	0			0	0	0	0			0
% Pedestrians	0.0%	0.0%	0.0%	0.0%			0.0%	0.0%	0.0%	0.0%			0.0%	0.0%	0.0%	0.0%			0.0%
% Bicycles on Crosswalk	0	0	0	0			0	0	0	0			0	0	0	0			0
% Bicycles on Crosswalk	0.0%	0.0%	0.0%	0.0%			0.0%	0.0%	0.0%	0.0%			0.0%	0.0%	0.0%	0.0%			0.0%
% Bicycles on Crosswalk	0	0	0	0			0	0	0	0			0	0	0	0			0
% Bicycles on Crosswalk	0.0%	0.0%	0.0%	0.0%			0.0%	0.0%	0.0%	0.0%			0.0%	0.0%	0.0%	0.0%			0.0%

AM Peak Class Breakdown

Lap Direction	Vergara Road Southbound										Caughdenry Road Northbound										Caughdenry Road Southbound										Cross Total		
	Right					Left					U-Turn	Right					Left					U-Turn	Right					Left					
	App Total		Peak CW		Peak CCW	App Total		Peak CW		Peak CCW		App Total		Peak CW		Peak CCW	App Total		Peak CW		Peak CCW												
	Obs	Est	Obs	Est	Obs	Obs	Est	Obs	Est	Obs		Obs	Est	Obs	Est	Obs	Obs	Est	Obs	Est	Obs		Obs	Est									
Start Time	2024/05/16 07:15:00										2024/05/16 07:30:00										2024/05/16 07:45:00												
	6	2	0	0	0	10	0	0	0	12	0	13	0	0	25	14	17	0	0	31	0	0	0	0	32	0	0	0	0	0			
	2024/05/16 07:30:00	14	2	0	0	16	0	0	0	12	0	13	0	0	25	14	17	0	0	31	0	0	0	0	32	0	0	0	0	0			
	2024/05/16 07:45:00	8	2	0	0	10	0	0	0	12	0	13	0	0	25	14	17	0	0	31	0	0	0	0	32	0	0	0	0	0			
	2024/05/16 08:00:00	20	2	0	0	22	0	0	0	14	0	15	0	0	29	16	19	0	0	35	0	0	0	0	36	0	0	0	0	0			
Grand Total		58	8	0	0	66	0	0	0	50	0	54	0	0	102	58	73	0	0	118	0	0	0	0	120	0	0	0	0	0			
% Right		81.2%	50.0%	0.0%		80.3%	50.0%	0.0%		78.0%	50.0%	81.2%	0.0%		79.6%	48.1%	0.0%		81.2%	0.0%					81.2%	0.0%					81.2%		
% Total		17.0%	3.8%	0.0%		20.0%	1.7%	0.0%		23.0%	30.0%	25.7%	0.0%		55.7%	0.0%	0.0%		55.7%	0.0%					55.7%	0.0%					55.7%		
PUP		0.0%	0.70%	0.0%		0.20%	0.70%	0.0%		0.20%	0.0%	0.0%	0.0%		0.0%	0.0%	0.0%		0.0%	0.0%					0.0%	0.0%					0.0%		
Motorcycles		0	0	0		0	0	0		0	0	0	0		0	0	0		0	0					0	0					0		
% Motorcycles		0.0%	0.0%	0.0%		0.0%	0.0%	0.0%		0.0%	0.0%	0.0%	0.0%		0.0%	0.0%	0.0%		0.0%	0.0%					0.0%	0.0%					0.0%		
Cars		37	8	0		45	3	0		48	34	36	0		69	34	35		69	34					120	34					154		
% Cars		64.0%	88.0%	0.0%		68.2%	75.0%	0.0%		96.0%	67.0%	64.0%	0.0%		67.7%	58.6%	0.0%		67.7%	58.6%					100.0%	86.9%					100.0%		
Single-Unit Trucks		2	0	0		2	0	0		2	0	0	0		2	1	0		3	0					4	0					6		
% Single-Unit Trucks		3.5%	0.0%	0.0%		3.0%	0.0%	0.0%		3.0%	0.0%	0.0%	0.0%		3.0%	1.7%	0.0%		3.0%	0.0%					1.3%	0.0%					3.9%		
Articulated Trucks		0	0	0		0	0	0		0	0	0	0		0	0	0		0	0					0	0					0		
% Articulated Trucks		0.0%	0.0%	0.0%		0.0%	0.0%	0.0%		0.0%	0.0%	0.0%	0.0%		0.0%	0.0%	0.0%		0.0%	0.0%					0.0%	0.0%					0.0%		
Buses		0	1	0		1	0	0		1	0	0	0		1	2	0		3	0					3	0					6		
% Buses		0.0%	11.3%	0.0%		1.5%	0.0%	0.0%		2.0%	0.0%	0.0%	0.0%		3.0%	1.7%	0.0%		3.0%	0.0%					2.5%	0.0%					10.0%		
% Bicycles on Road		0.0%	0.0%	0.0%		0.0%	0.0%	0.0%		0.0%	0.0%	0.0%	0.0%		0.0%	0.0%	0.0%		0.0%	0.0%					0.0%	0.0%					0.0%		
Pedestrians		0	0	0		0	0	0		0	0	0	0		0	0	0		0	0					0	0					0		
% Pedestrians		0.0%	0.0%	0.0%		0.0%	0.0%	0.0%		0.0%	0.0%	0.0%	0.0%		0.0%	0.0%	0.0%		0.0%	0.0%					0.0%	0.0%					0.0%		
Bicycles on Crosswalk		0	0	0		0	0	0		0	0	0	0		0	0	0		0	0					0	0					0		
% Bicycles on Crosswalk		0.0%	0.0%	0.0%		0.0%	0.0%	0.0%		0.0%	0.0%	0.0%	0.0%		0.0%	0.0%	0.0%		0.0%	0.0%					0.0%	0.0%					0.0%		


Project	GTS
Project Code	11778
Site Name	11778-20
Legs and Movements	All Processed Legs & Move
Bin Size	15 minutes
Survey Date	2024/05/16, Thursday
Location	Verplank Road & Caughdenoy
Latitude and Longitude	43.201528, -76.167611

	Start	End	PHF
AM Peak	2024/05/16 07:15:00	2024/05/16 08:15:00	0.87

Turning Movement Data

Leg	Verplank Road						Caughdenoy Rd						Caughdenoy Rd						Total
	Eastbound						Northbound						Southbound						
	Left	Right	U-Turn	App Total	Peds CW	Peds CCW	Left	Thru	U-Turn	App Total	Peds CW	Peds CCW	Thru	Right	U-Turn	App Total	Peds CW	Peds CCW	
Start Time																			
7:00:00 AM	9	2	0	11	0	0	0	10	0	10	0	0	14	10	0	24	0	0	45
7:15:00 AM	6	2	0	8	0	0	0	13	0	13	0	0	14	17	0	31	0	0	52
7:30:00 AM	14	2	0	16	0	0	0	12	0	12	0	0	20	18	0	38	0	0	66
7:45:00 AM	9	3	0	12	0	0	4	13	0	17	0	0	21	14	0	35	0	0	64
Hourly Total	38	9	0	47	0	0	4	48	0	52	0	0	69	59	0	128	0	0	227
8:00:00 AM	10	2	0	12	0	0	0	12	0	12	0	0	14	10	0	24	0	0	48
8:15:00 AM	11	1	0	12	0	0	0	10	0	10	0	0	11	21	0	32	0	0	54
8:30:00 AM	8	0	0	8	0	0	1	8	0	9	0	0	8	13	0	21	0	0	38
8:45:00 AM	11	1	0	12	0	0	2	12	0	14	0	0	13	12	0	25	0	0	51
Hourly Total	40	4	0	44	0	0	3	42	0	45	0	0	46	56	0	102	0	0	191
Grand Total	78	13	0	91	0	0	7	60	0	97	0	0	115	115	0	230	0	0	418
% Approach	85.7%	14.3%	0.0%	0.0%	0.0%	0.0%	7.2%	92.8%	0.0%	0.0%	0.0%	0.0%	50.0%	50.0%	0.0%	0.0%	0.0%	0.0%	
% Total	18.7%	3.1%	0.0%	21.8%	0.0%	0.0%	1.7%	21.5%	0.0%	23.2%	0.0%	0.0%	27.5%	27.5%	0.0%	55.0%	0.0%	0.0%	
Lights	78	11	0	89	0	0	7	88	0	95	0	0	113	112	0	225	0	0	
% Lights	100.0%	84.6%	0.0%	97.8%	0.0%	0.0%	100.0%	97.8%	0.0%	97.9%	0.0%	0.0%	98.3%	97.4%	0.0%	97.8%	0.0%	0.0%	0.0%
HV	0	2	0	2	0	0	0	2	0	2	0	0	2	3	0	5	0	0	9
% HV	0.0%	15.4%	0.0%	2.2%	0.0%	0.0%	0.0%	2.2%	0.0%	2.1%	0.0%	0.0%	1.7%	2.6%	0.0%	2.2%	0.0%	0.0%	2.2%
Pedestrians	0	0	0	0	0	0	0	0	0	0	0	0	0	0	0	0	0	0	0
% Pedestrians	0.0%	0.0%	0.0%	0.0%	0.0%	0.0%	0.0%	0.0%	0.0%	0.0%	0.0%	0.0%	0.0%	0.0%	0.0%	0.0%	0.0%	0.0%	0.0%
Bicycles on Crosswalk	0	0	0	0	0	0	0	0	0	0	0	0	0	0	0	0	0	0	0
% Bicycles on Crosswalk	0.0%	0.0%	0.0%	0.0%	0.0%	0.0%	0.0%	0.0%	0.0%	0.0%	0.0%	0.0%	0.0%	0.0%	0.0%	0.0%	0.0%	0.0%	0.0%


Turning Movement Data Plot

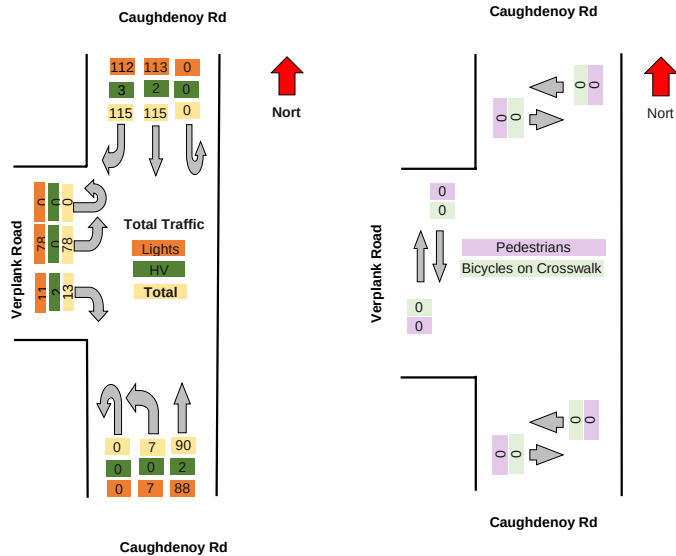

Turning Movement Peak Hour Data (AM)

#####

Leg	Verplank Road						Caughdenoy Rd						Caughdenoy Rd						Total
	Eastbound						Northbound						Southbound						
Direction	Left	Right	U-Turn	App Total	Peds CW	Peds CCW	Left	Thru	U-Turn	App Total	Peds CW	Peds CCW	Thru	Right	U-Turn	App Total	Peds CW	Peds CCW	
Start Time																			
7:15:00 AM	6	2	0	8	0	0	0	13	0	13	0	0	14	17	0	31	0	0	
7:30:00 AM	14	2	0	16	0	0	0	12	0	12	0	0	20	18	0	38	0	0	
7:45:00 AM	9	3	0	12	0	0	4	13	0	17	0	0	21	14	0	35	0	0	
8:00:00 AM	10	2	0	12	0	0	0	12	0	12	0	0	14	10	0	24	0	0	
Grand Total	39	9	0	48	0	0	4	50	0	54	0	0	69	59	0	128	0	0	
% Approach	81.3%	18.8%	0.0%	0.0%	0.0%	0.0%	7.4%	92.6%	0.0%	0.0%	0.0%	0.0%	53.9%	46.1%	0.0%	0.0%	0.0%	0.0%	
% Total	17.0%	3.9%	0.0%	20.9%	0.0%	0.0%	1.7%	21.7%	0.0%	23.5%	0.0%	0.0%	30.0%	25.7%	0.0%	55.7%	0.0%	0.0%	
PHF	0.696	0.750	0.000	0.750	0.000	0.000	0.250	0.962	0.000	0.794	0.000	0.000	0.821	0.819	0.000	0.842	0.000	0.000	
Lights	39	8	0	47	0	0	4	49	0	53	0	0	67	57	0	124	0	0	
% Lights	100.0%	88.9%	0.0%	97.9%	0.0%	0.0%	100.0%	98.0%	0.0%	98.1%	0.0%	0.0%	97.1%	96.6%	0.0%	96.9%	0.0%	0.0%	
HV	0	1	0	1	0	0	0	1	0	1	0	0	2	2	0	4	0	0	
% HV	0.0%	11.1%	0.0%	2.1%	0.0%	0.0%	0.0%	2.0%	0.0%	1.9%	0.0%	0.0%	2.9%	3.4%	0.0%	3.1%	0.0%	0.0%	
Pedestrians	0	0	0	0	0	0	0	0	0	0	0	0	0	0	0	0	0	0	
% Pedestrians	0.0%	0.0%	0.0%	0.0%	0.0%	0.0%	0.0%	0.0%	0.0%	0.0%	0.0%	0.0%	0.0%	0.0%	0.0%	0.0%	0.0%	0.0%	
Bicycles on Crosswalk	0	0	0	0	0	0	0	0	0	0	0	0	0	0	0	0	0	0	
% Bicycles on Crosswalk	0.0%	0.0%	0.0%	0.0%	0.0%	0.0%	0.0%	0.0%	0.0%	0.0%	0.0%	0.0%	0.0%	0.0%	0.0%	0.0%	0.0%	0.0%	

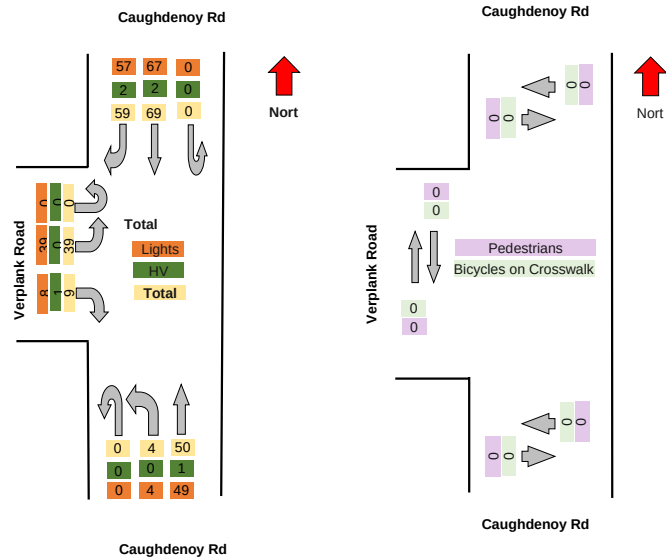


Summary

Project	GTS
Project Code	11778
Site Name	11778-20
Legs and Movements	All Processed Legs & Movement
Bin Size	15 minutes
Survey Date	2024/05/17, Friday
Location	Verplank Road & Caughdenoy Rd
Latitude and Longitude	43.201528 -76.167611

	Start	End	PMF
PM Peak	2024/05/17 16:30:00	2024/05/17 17:30:00	0.29

Turning Movement Data


Leg Direction	Verplank Road						Caughdenoy Rd						Caughdenoy Rd						Total
	Left	Thru	Right	App Total	Left/Thru	Right/Total	Left	Thru	Right	App Total	Left/Thru	Right/Total	Left	Thru	Right	App Total	Left/Thru	Right/Total	
Start Time	250						250						250						355
4:00:00 PM	35	1	0	36	0	0	3	27	0	30	0	0	27	16	0	30	0	0	88
4:15:00 PM	26	0	0	26	0	0	7	27	0	34	0	0	9	19	0	28	0	0	88
4:30:00 PM	34	0	0	34	0	0	3	33	0	34	0	0	16	25	0	41	0	0	109
4:45:00 PM	26	1	0	27	0	0	0	34	0	34	0	0	24	22	0	46	0	0	107
Hourly Total	118	2	0	120	0	0	13	119	0	132	0	0	71	82	0	153	0	0	405
5:00:00 PM	27	2	0	29	0	0	1	36	0	39	0	0	15	25	0	40	0	0	108
5:15:00 PM	33	1	0	34	0	0	1	26	0	27	0	0	27	20	0	47	0	0	108
5:30:00 PM	31	2	0	33	0	0	0	29	0	29	0	0	15	24	0	39	0	0	101
5:45:00 PM	24	0	0	24	0	0	3	25	0	28	0	0	13	14	0	27	0	0	79
Grand Total	250	2	0	252	0	0	16	237	0	253	0	0	141	152	0	293	0	0	593
% Approach	97.2%	2.8%	0.0%	99.9%	0.0%	0.0%	7.1%	92.9%	0.0%	99.9%	0.0%	0.0%	48.1%	53.9%	0.0%	99.9%	0.0%	0.0%	
% Total	29.1%	0.9%	0.0%	30.0%	0.0%	0.0%	2.2%	29.0%	0.0%	31.8%	0.0%	0.0%	17.6%	20.0%	0.0%	38.2%	0.0%	0.0%	
Lefts	213	7	0	220	0	0	13	237	0	250	0	0	141	144	0	285	0	0	
% Lefts	100.0%	100.0%	0.0%	100.0%	0.0%	0.0%	100.0%	100.0%	0.0%	100.0%	0.0%	0.0%	100.0%	99.4%	0.0%	99.7%	0.0%	0.0%	0.0%
Thru	0	0	0	0	0	0	0	0	0	0	0	0	0	1	0	1	0	0	1
% Thru	0.0%	0.0%	0.0%	0.0%	0.0%	0.0%	0.0%	0.0%	0.0%	0.0%	0.0%	0.0%	0.0%	0.0%	0.0%	0.2%	0.0%	0.0%	0.1%
Pedestrians	0	0	0	0	0	0	0	0	0	0	0	0	0	0	0	0	0	0	0
% Pedestrians	0.0%	0.0%	0.0%	0.0%	0.0%	0.0%	0.0%	0.0%	0.0%	0.0%	0.0%	0.0%	0.0%	0.0%	0.0%	0.0%	0.0%	0.0%	0.0%
Bicycles on Crosswalk	0	0	0	0	0	0	0	0	0	0	0	0	0	0	0	0	0	0	0
% Bicycles on Crosswalk	0.0%	0.0%	0.0%	0.0%	0.0%	0.0%	0.0%	0.0%	0.0%	0.0%	0.0%	0.0%	0.0%	0.0%	0.0%	0.0%	0.0%	0.0%	0.0%

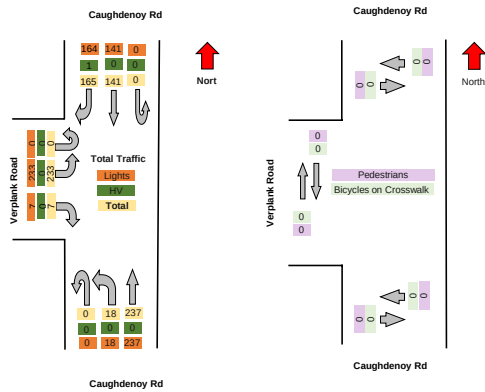

Summary

Turning Movement Peak Hour Data (PM)

Leg Direction	Verplank Road						Caughdeny Rd						Caughdeny Rd						Total
	Left	Thru	Right	App Total	Left	Thru	Right	App Total	Left	Thru	Right	App Total	Left	Thru	Right	App Total	Left	Thru	
Start Time	34	0	0	34	0	0	0	34	0	0	0	0	36	25	0	41	0	0	309
4:30:00 PM	26	1	0	27	0	0	0	27	0	0	0	0	24	22	0	46	0	0	307
4:45:00 PM	27	2	0	29	0	0	0	29	0	0	0	0	15	25	0	40	0	0	308
5:00:00 PM	33	1	0	34	0	0	0	34	0	0	0	0	27	25	0	47	0	0	309
5:15:00 PM																			
Grand Total	120	4	0	124	0	0	0	124	0	0	0	0	82	51	0	133	0	0	433
% Approach	86.9%	3.2%	0.0%	90.1%	0.0%	0.0%	0.0%	90.1%	0.0%	0.0%	0.0%	0.0%	47.3%	52.7%	0.0%	90.0%	0.0%	0.0%	
% Total	27.6%	0.9%	0.0%	28.5%	0.0%	0.0%	0.0%	28.5%	0.0%	0.0%	0.0%	0.0%	18.0%	21.3%	0.0%	39.3%	0.0%	0.0%	
PHF	0.982	0.500	0.000	0.912	0.000	0.000	0.000	0.437	0.540	0.000	0.859	0.000	0.759	0.500	0.000	0.626	0.000	0.000	0.991
Lights	120	4	0	124	0	0	0	124	0	0	0	0	82	51	0	133	0	0	433
% Lights	100.0%	100.0%	0.0%	100.0%	0.0%	0.0%	0.0%	100.0%	0.0%	0.0%	0.0%	0.0%	100.0%	100.0%	0.0%	99.4%	0.0%	0.0%	99.8%
% HV	0	0	0	0	0	0	0	0	0	0	0	0	0	1	0	1	0	0	1
% HV	0.0%	0.0%	0.0%	0.0%	0.0%	0.0%	0.0%	0.0%	0.0%	0.0%	0.0%	0.0%	0.0%	1.3%	0.0%	0.7%	0.0%	0.0%	0.2%
Pedestrians	0	0	0	0	0	0	0	0	0	0	0	0	0	0	0	0	0	0	0
% Pedestrians	0.0%	0.0%	0.0%	0.0%	0.0%	0.0%	0.0%	0.0%	0.0%	0.0%	0.0%	0.0%	0.0%	0.0%	0.0%	0.0%	0.0%	0.0%	0.0%
Bicycles on Crosswalk	0	0	0	0	0	0	0	0	0	0	0	0	0	0	0	0	0	0	0
% Bicycles on Crosswalk	0.0%	0.0%	0.0%	0.0%	0.0%	0.0%	0.0%	0.0%	0.0%	0.0%	0.0%	0.0%	0.0%	0.0%	0.0%	0.0%	0.0%	0.0%	0.0%

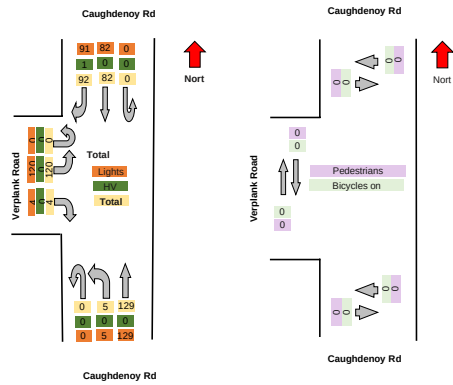

Motorcycles

Leg Direction Start Time	Vespersk Road				Caughdenry Rd				Caughdenry Rd			
	Eastbound				Northbound				Southbound			
	Left	Right	U-Turn	Peds CW Peds CCW	Left	Thru	U-Turn	Peds CW Peds CCW	Thru	Right	U-Turn	Peds CW Peds CCW
2024/05/17 16:00:00	0	0	0	0	0	0	1	0	0	0	3	0
2024/05/17 16:15:00	0	0	0	0	0	0	0	0	0	0	0	0
2024/05/17 16:30:00	3	0	0	0	0	0	0	0	0	0	1	0
2024/05/17 16:45:00	0	0	0	0	0	0	0	0	0	0	0	0
2024/05/17 17:00:00	0	0	0	0	0	0	0	0	0	0	1	0
2024/05/17 17:15:00	0	0	0	0	0	1	0	0	0	1	0	0
2024/05/17 17:30:00	0	0	0	0	0	0	0	0	0	0	1	0
2024/05/17 17:45:00	1	0	0	0	0	0	0	0	0	2	0	0
Total	4	0	0	0	0	0	2	0	0	6	3	0

Cars

Leg Direction Start Time	Vespark Road					Caughdenry Rd					Caughdenry Rd				
	Eastbound					Northbound					Southbound				
	Left	Right	U-Turn	Peds CW	Peds CCW	Left	Thru	U-Turn	Peds CW	Peds CCW	Thru	Right	U-Turn	Peds CW	Peds CCW
2024/05/17 16:00:00	32	1	0	0	0	3	24	0	0	0	18	16	0	0	0
2024/05/17 16:15:00	26	0	0	0	0	7	27	0	0	0	9	19	0	0	0
2024/05/17 16:30:00	30	0	0	0	0	3	31	0	0	0	15	23	0	0	0
2024/05/17 16:45:00	25	1	0	0	0	0	33	0	0	0	24	22	0	0	0
2024/05/17 17:00:00	27	2	0	0	0	1	38	0	0	0	15	23	0	0	0
2024/05/17 17:15:00	32	1	0	0	0	1	25	0	0	0	26	20	0	0	0
2024/05/17 17:30:00	30	1	0	0	0	0	29	0	0	0	14	23	0	0	0
2024/05/17 17:45:00	23	0	0	0	0	3	25	0	0	0	11	14	0	0	0
Total	225	6	0	0	0	18	232	0	0	0	132	160	0	0	0

Single-Unit Trucks

Leg Direction Start Time	Vesperank Road Eastbound				Caughdenry Rd Northbound				Caughdenry Rd Southbound				
	Left				Left				Thru				
	Right	U-Turn	Peds CW	Peds CCW	Thru	U-Turn	Peds CW	Peds CCW	Thru	Right	U-Turn	Peds CW	Peds CCW
2024/05/17 16:00:00	0	0	0	0	0	2	0	0	0	1	0	0	0
2024/05/17 16:15:00	0	0	0	0	0	0	0	0	0	0	0	0	0
2024/05/17 16:30:00	1	0	0	0	0	0	0	0	0	0	0	0	0
2024/05/17 16:45:00	1	0	0	0	0	1	0	0	0	0	0	0	0
2024/05/17 17:00:00	0	0	0	0	0	0	0	0	0	0	1	0	0
2024/05/17 17:15:00	0	0	0	0	0	0	0	0	0	0	0	0	0
2024/05/17 17:30:00	1	0	0	0	0	0	0	0	0	1	0	0	0
2024/05/17 17:45:00	0	0	0	0	0	0	0	0	0	0	0	0	0
Total	3	0	0	0	0	3	0	0	0	2	1	0	0

Articulated Trucks

Leg Direction Start Time	Vespersk Road					Caughdenry Rd					Caughdenry Rd				
	Eastbound					Northbound					Southbound				
	Left	Right	U-Turn	Peds CW	Peds CCW	Left	Thru	U-Turn	Peds CW	Peds CCW	Thru	Right	U-Turn	Peds CW	Peds CCW
2024/05/17 16:00:00	0	0	0	0	0	0	0	0	0	0	0	0	0	0	0
2024/05/17 16:15:00	0	0	0	0	0	0	0	0	0	0	0	0	0	0	0
2024/05/17 16:30:00	0	0	0	0	0	0	0	0	0	0	0	1	0	0	0
2024/05/17 16:45:00	0	0	0	0	0	0	0	0	0	0	0	0	0	0	0
2024/05/17 17:00:00	0	0	0	0	0	0	0	0	0	0	0	0	0	0	0
2024/05/17 17:15:00	0	0	0	0	0	0	0	0	0	0	0	0	0	0	0
2024/05/17 17:30:00	0	0	0	0	0	0	0	0	0	0	0	0	0	0	0
2024/05/17 17:45:00	0	0	0	0	0	0	0	0	0	0	0	0	0	0	0
Total	0	0	0	0	0	0	0	0	0	0	0	1	0	0	0

Buses

[illegible]

Pedestrians

[illegible]

Bicycles on Road

Leg Direction Start Time	Versipark Road					Caughdenry Rd					Caughdenry Rd				
	Eastbound					Northbound					Southbound				
	Left	Right	U-Turn	Peds CW	Peds CCW	Left	Thru	U-Turn	Peds CW	Peds CCW	Thru	Right	U-Turn	Peds CW	Peds CCW
2024/05/17 16:00:00	0	0	0	0	0	0	0	0	0	0	0	0	0	0	0
2024/05/17 16:15:00	0	0	0	0	0	0	0	0	0	0	0	0	0	0	0
2024/05/17 16:30:00	0	0	0	0	0	0	0	0	0	0	0	1	0	0	0
2024/05/17 16:45:00	0	0	0	0	0	0	0	0	0	0	0	0	0	0	0
2024/05/17 17:00:00	0	0	0	0	0	0	0	0	0	0	0	0	0	0	0
2024/05/17 17:15:00	1	0	0	0	0	0	0	0	0	0	0	0	0	0	0
2024/05/17 17:30:00	0	1	0	0	0	0	0	0	0	0	0	0	0	0	0
2024/05/17 17:45:00	0	0	0	0	0	0	0	0	0	0	0	0	0	0	0
Total	1	1	0	0	0	0	0	0	0	0	0	1	0	0	0

Bicycles on Crosswalk

[illegible]

Total Volume Class Breakdown

[illegible]

PM Peak Class Breakdown

[illegible]



L4


Project	GTS
Project Code	11778
Site Name	11778-20
Legs and Movements	All Processed Legs & Move
Bin Size	15 minutes
Survey Date	2024/05/17, Friday
Location	Verplank Road & Caughdenoy
Latitude and Longitude	43.201528, -76.167611

	Start	End	PHF
PM Peak	2024/05/17 16:30:00	2024/05/17 17:30:00	0.99

Turning Movement Data

Leg	Verplank Road						Caughdenoy Rd						Caughdenoy Rd						
	Eastbound						Northbound						Southbound						
Direction	Left	Right	U-Turn	App Total	Peds CW	Peds CCW	Left	Thru	U-Turn	App Total	Peds CW	Peds CCW	Thru	Right	U-Turn	App Total	Peds CW	Peds CCW	Total
Start Time																			
4:00:00 PM	32	1	0	33	0	0	3	27	0	30	0	0	22	16	0	38	0	0	101
4:15:00 PM	26	0	0	26	0	0	7	27	0	34	0	0	9	19	0	28	0	0	88
4:30:00 PM	34	0	0	34	0	0	3	31	0	34	0	0	16	25	0	41	0	0	109
4:45:00 PM	26	1	0	27	0	0	0	34	0	34	0	0	24	22	0	46	0	0	107
Hourly Total	118	2	0	120	0	0	13	119	0	132	0	0	71	82	0	153	0	0	405
5:00:00 PM	27	2	0	29	0	0	1	38	0	39	0	0	15	25	0	40	0	0	108
5:15:00 PM	33	1	0	34	0	0	1	26	0	27	0	0	27	20	0	47	0	0	108
5:30:00 PM	31	2	0	33	0	0	0	29	0	29	0	0	15	24	0	39	0	0	101
5:45:00 PM	24	0	0	24	0	0	3	25	0	28	0	0	13	14	0	27	0	0	79
Hourly Total	115	5	0	120	0	0	5	118	0	123	0	0	70	83	0	153	0	0	396
Grand Total	233	7	0	240	0	0	18	237	0	255	0	0	141	165	0	306	0	0	801
% Approach	97.1%	2.9%	0.0%	0.0%	0.0%	0.0%	7.1%	92.9%	0.0%	0.0%	0.0%	0.0%	46.1%	53.9%	0.0%	0.0%	0.0%	0.0%	
% Total	29.1%	0.9%	0.0%	30.0%	0.0%	0.0%	2.2%	29.6%	0.0%	31.8%	0.0%	0.0%	17.6%	20.6%	0.0%	38.2%	0.0%	0.0%	
Lights	233	7	0	240	0	0	18	237	0	255	0	0	141	164	0	305	0	0	
% Lights	100.0%	100.0%	0.0%	100.0%	0.0%	0.0%	100.0%	100.0%	0.0%	100.0%	0.0%	0.0%	100.0%	99.4%	0.0%	99.7%	0.0%	0.0%	0.0%
HV	0	0	0	0	0	0	0	0	0	0	0	0	0	1	0	1	0	0	1
% HV	0.0%	0.0%	0.0%	0.0%	0.0%	0.0%	0.0%	0.0%	0.0%	0.0%	0.0%	0.0%	0.0%	0.6%	0.0%	0.3%	0.0%	0.0%	0.1%
Pedestrians	0	0	0	0	0	0	0	0	0	0	0	0	0	0	0	0	0	0	0
% Pedestrians	0.0%	0.0%	0.0%	0.0%	0.0%	0.0%	0.0%	0.0%	0.0%	0.0%	0.0%	0.0%	0.0%	0.0%	0.0%	0.0%	0.0%	0.0%	0.0%
Bicycles on Crosswalk	0	0	0	0	0	0	0	0	0	0	0	0	0	0	0	0	0	0	0
% Bicycles on Crosswalk	0.0%	0.0%	0.0%	0.0%	0.0%	0.0%	0.0%	0.0%	0.0%	0.0%	0.0%	0.0%	0.0%	0.0%	0.0%	0.0%	0.0%	0.0%	0.0%

Turning Movement Data Plot

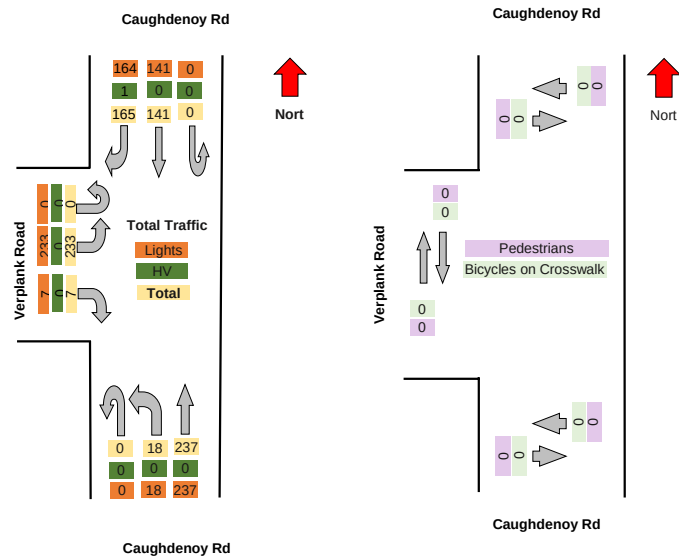




Turning Movement Peak Hour Data (PM)

L4

#####

Leg	Verplank Road						Caughdenoy Rd						Caughdenoy Rd						Total
	Eastbound						Northbound						Southbound						
Direction	Left	Right	U-Turn	App Total	Peds CW	Peds CCW	Left	Thru	U-Turn	App Total	Peds CW	Peds CCW	Thru	Right	U-Turn	App Total	Peds CW	Peds CCW	
Start Time																			
4:30:00 PM	34	0	0	34	0	0	3	31	0	34	0	0	16	25	0	41	0	0	
4:45:00 PM	26	1	0	27	0	0	0	34	0	34	0	0	24	22	0	46	0	0	
5:00:00 PM	27	2	0	29	0	0	1	38	0	39	0	0	15	25	0	40	0	0	
5:15:00 PM	33	1	0	34	0	0	1	26	0	27	0	0	27	20	0	47	0	0	
Grand Total	120	4	0	124	0	0	5	129	0	134	0	0	82	92	0	174	0	0	
% Approach	96.8%	3.2%	0.0%	0.0%	0.0%	0.0%	3.7%	96.3%	0.0%	0.0%	0.0%	0.0%	47.1%	52.9%	0.0%	0.0%	0.0%	0.0%	
% Total	27.8%	0.9%	0.0%	28.7%	0.0%	0.0%	1.2%	29.9%	0.0%	31.0%	0.0%	0.0%	19.0%	21.3%	0.0%	40.3%	0.0%	0.0%	
PHF	0.882	0.500	0.000	0.912	0.000	0.000	0.417	0.849	0.000	0.859	0.000	0.000	0.759	0.920	0.000	0.926	0.000	0.000	
Lights	120	4	0	124	0	0	5	129	0	134	0	0	82	91	0	173	0	0	
% Lights	100.0%	100.0%	0.0%	100.0%	0.0%	0.0%	100.0%	100.0%	0.0%	100.0%	0.0%	0.0%	100.0%	98.9%	0.0%	99.4%	0.0%	0.0%	
HV	0	0	0	0	0	0	0	0	0	0	0	0	0	1	0	1	0	0	
% HV	0.0%	0.0%	0.0%	0.0%	0.0%	0.0%	0.0%	0.0%	0.0%	0.0%	0.0%	0.0%	0.0%	1.1%	0.0%	0.6%	0.0%	0.0%	
Pedestrians	0	0	0	0	0	0	0	0	0	0	0	0	0	0	0	0	0	0	
% Pedestrians	0.0%	0.0%	0.0%	0.0%	0.0%	0.0%	0.0%	0.0%	0.0%	0.0%	0.0%	0.0%	0.0%	0.0%	0.0%	0.0%	0.0%	0.0%	
Bicycles on Crosswalk	0	0	0	0	0	0	0	0	0	0	0	0	0	0	0	0	0	0	
% Bicycles on Crosswalk	0.0%	0.0%	0.0%	0.0%	0.0%	0.0%	0.0%	0.0%	0.0%	0.0%	0.0%	0.0%	0.0%	0.0%	0.0%	0.0%	0.0%	0.0%	

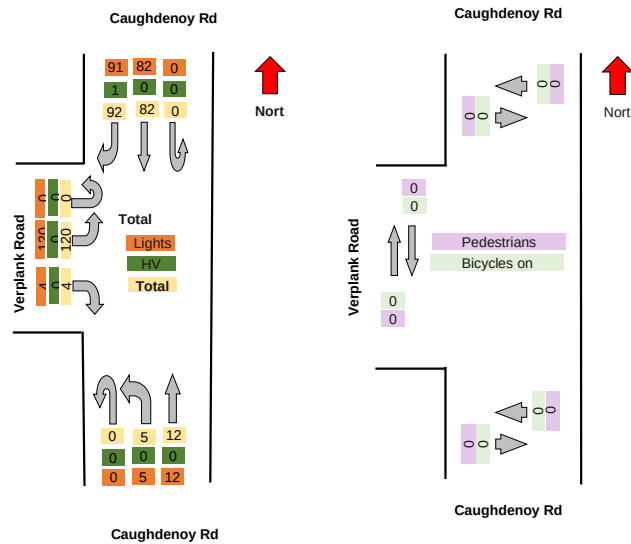

Summary


Project	GTS
Project Code	11778
Site Name	11778-20
Legs and Movements	All Processed Legs & Movements
Bin Size	15 minutes
Survey Date	2024/05/18, Saturday
Location	Verplank Road & Caughdenoy Road
Latitude and Longitude	43.201528, -76.167611

	Start	End	PHF
AM Peak	2024/05/18 12:00:00	2024/05/18 13:00:00	0.92

Turning Movement Data

[illegible]

Summary

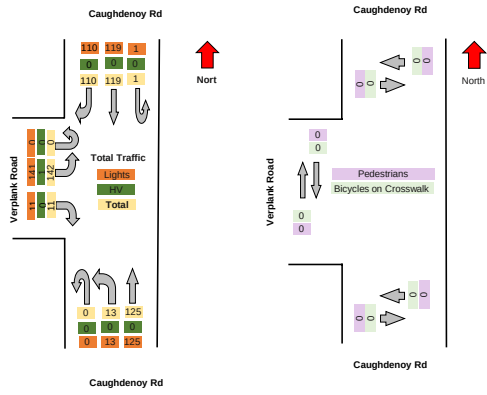


Summary

Turning Movement Peak Hour Data (AM)

#####

Leg Direction	Verplank Road						Caughdenoy Rd						Caughdenoy Rd						Total
	Left	Right	18 Turn	App Total	Peak Veh	Peak Flow	Left	Thru	18 Turn	App Total	Peak Veh	Peak Flow	Thru	Right	18 Turn	App Total	Peak Veh	Peak Flow	
Start Time	15	1	0	16	0	0	3	14	0	17	0	0	11	15	0	26	0	0	59
12:00:00 PM	16	1	0	17	0	0	3	18	0	21	0	0	12	19	0	31	0	0	69
12:15:00 PM	19	3	0	22	0	0	0	17	0	17	0	0	22	13	0	35	0	0	74
12:30:00 PM	27	3	0	30	0	0	0	14	0	14	0	0	14	11	0	25	0	0	71
12:45:00 PM	27	3	0	30	0	0	0	14	0	14	0	0	14	11	0	25	0	0	71
Grand Total	75	8	0	83	0	0	3	63	0	63	0	0	59	60	0	119	0	0	272
% Approach	50.0%	9.4%	0.0%	6.0%	0.0%	0.0%	8.7%	51.3%	0.0%	6.0%	0.0%	0.0%	49.0%	55.4%	0.0%	6.0%	0.0%	0.0%	
% Total	26.2%	2.9%	0.0%	31.2%	0.0%	0.0%	2.2%	23.2%	0.0%	25.2%	0.0%	0.0%	21.6%	22.0%	0.0%	43.6%	0.0%	0.0%	
Peak	0.123	0.067	0.000	0.208	0.000	0.000	0.050	0.375	0.000	0.321	0.000	0.000	0.670	0.709	0.000	0.399	0.000	0.000	0.922
Lights	76	0	0	84	0	0	6	63	0	69	0	0	59	60	0	119	0	0	272
% Lights	35.7%	100.0%	0.0%	98.8%	0.0%	0.0%	100.0%	100.0%	0.0%	100.0%	0.0%	0.0%	100.0%	100.0%	0.0%	100.0%	0.0%	0.0%	99.6%
% HV	0	0	0	0	0	0	0	0	0	0	0	0	0	0	0	0	0	0	1
% HV	1.3%	0.0%	0.0%	1.2%	0.0%	0.0%	0.0%	0.0%	0.0%	0.0%	0.0%	0.0%	0.0%	0.0%	0.0%	0.0%	0.0%	0.0%	0.4%
Pedestrians	0	0	0	0	0	0	0	0	0	0	0	0	0	0	0	0	0	0	0
% Pedestrians	0.0%	0.0%	0.0%	0.0%	0.0%	0.0%	0.0%	0.0%	0.0%	0.0%	0.0%	0.0%	0.0%	0.0%	0.0%	0.0%	0.0%	0.0%	0.0%
Bicycles on Crosswalk	0	0	0	0	0	0	0	0	0	0	0	0	0	0	0	0	0	0	0
% Bicycles on Crosswalk	0.0%	0.0%	0.0%	0.0%	0.0%	0.0%	0.0%	0.0%	0.0%	0.0%	0.0%	0.0%	0.0%	0.0%	0.0%	0.0%	0.0%	0.0%	0.0%

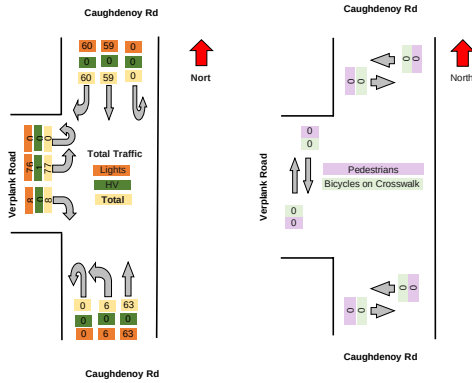

Summary



Motorcycles

Leg Direction Start Time	Vespersk Road					Caughdenry Rd					Caughdenry Rd				
	Eastbound					Northbound					Southbound				
	Left	Right	U-Turn	Peds CW	Peds CCW	Left	Thru	U-Turn	Peds CW	Peds CCW	Thru	Right	U-Turn	Peds CW	Peds CCW
2024/05/18 11:00:00	0	0	0	0	0	0	0	0	0	0	0	0	0	0	0
2024/05/18 11:15:00	0	0	0	0	0	0	0	0	0	0	0	1	0	0	0
2024/05/18 11:30:00	0	0	0	0	0	0	0	0	0	0	0	0	0	0	0
2024/05/18 11:45:00	0	0	0	0	0	0	0	0	0	0	0	1	0	0	0
2024/05/18 12:00:00	0	0	0	0	0	0	0	0	0	0	0	0	0	0	0
2024/05/18 12:15:00	0	0	0	0	0	0	0	0	0	0	0	0	0	0	0
2024/05/18 12:30:00	0	0	0	0	0	0	0	0	0	0	0	0	0	0	0
2024/05/18 12:45:00	1	0	0	0	0	0	0	0	0	0	0	0	0	0	0
Total	1	0	0	0	0	0	0	0	0	0	0	2	0	0	0

Cars

Leg Direction Start Time	Vespersk Road					Caughdenry Rd					Caughdenry Rd				
	Eastbound					Northbound					Southbound				
	Left	Right	U-Turn	Peds CW	Peds CCW	Left	Thru	U-Turn	Peds CW	Peds CCW	Thru	Right	U-Turn	Peds CW	Peds CCW
2024/05/18 11:00:00	12	1	0	0	0	0	1	18	0	0	0	13	13	0	0
2024/05/18 11:15:00	12	1	0	0	0	0	14	0	0	0	12	12	0	0	0
2024/05/18 11:30:00	21	1	0	0	0	3	19	0	0	0	18	9	0	0	0
2024/05/18 11:45:00	19	0	0	0	0	3	11	0	0	0	14	15	0	0	0
2024/05/18 12:00:00	15	1	0	0	0	3	14	0	0	0	10	15	0	0	0
2024/05/18 12:15:00	16	1	0	0	0	3	18	0	0	0	12	19	0	0	0
2024/05/18 12:30:00	17	3	0	0	0	0	17	0	0	0	22	13	0	0	0
2024/05/18 12:45:00	26	3	0	0	0	0	14	0	0	0	14	13	0	0	0
Total	138	11	0	0	0	13	125	0	0	0	115	109	0	0	0

Single-Unit Trucks

Leg Direction Start Time	Verspark Road Eastbound				Caughdenry Rd Northbound				Caughdenry Rd Southbound					
	Left				Left				Thru					
	Right	U-Turn	Peds CW	Peds CCW	Thru	U-Turn	Peds CW	Peds CCW	Thru	Right	U-Turn	Peds CW	Peds CCW	
2024/05/18 11:00:00	0	0	0	0	0	0	0	0	0	0	0	1	0	0
2024/05/18 11:15:00	0	0	0	0	0	0	0	0	0	1	0	0	0	0
2024/05/18 11:30:00	1	0	0	0	0	0	0	0	0	0	1	0	0	0
2024/05/18 11:45:00	0	0	0	0	0	0	0	0	0	0	0	0	0	0
2024/05/18 12:00:00	0	0	0	0	0	0	0	0	0	1	0	0	0	0
2024/05/18 12:15:00	0	0	0	0	0	0	0	0	0	0	0	0	0	0
2024/05/18 12:30:00	1	0	0	0	0	0	0	0	0	0	0	0	0	0
2024/05/18 12:45:00	0	0	0	0	0	0	0	0	0	0	0	0	0	0
Total	2	0	0	0	0	0	0	0	0	2	1	1	0	0

Articulated Trucks

[illegible]

Buses

[illegible]

Pedestrians

[illegible]

Bicycles on Road

[illegible]

Bicycles on Crosswalk

[illegible]

Total Volume Class Breakdown

[illegible]

AM Peak Class Breakdown

[illegible]




Project	GTS
Project Code	11778
Site Name	11778-20
Legs and Movements	All Processed Legs & Move
Bin Size	15 minutes
Survey Date	2024/05/18, Saturday
Location	Verplank Road & Caughtenoy
Latitude and Longitude	43.201528, -76.167611

	Start	End	PHF
AM Peak	2024/05/18 12:00:00	2024/05/18 13:00:00	0.92

Turning Movement Data

Leg	Verplank Road						Caughdenoy Rd						Caughdenoy Rd						Total		
	Eastbound						Northbound						Southbound								
	Direction	Left	Right	U-Turn	App Total	Peds CW	Peds CCW	Left	Thru	U-Turn	App Total	Peds CW	Peds CCW	Thru	Right	U-Turn	App Total	Peds CW		Peds CCW	
Start Time																					
11:00:00 AM	12	1	0	13	0	0	0	1	18	0	19	0	0	0	13	13	1	27	0	0	59
11:15:00 AM	12	1	0	13	0	0	0	0	14	0	14	0	0	0	14	12	0	26	0	0	53
11:30:00 AM	22	1	0	23	0	0	0	3	19	0	22	0	0	0	18	10	0	28	0	0	73
11:45:00 AM	19	0	0	19	0	0	0	3	11	0	14	0	0	0	15	15	0	30	0	0	63
Hourly Total	65	3	0	68	0	0	0	7	62	0	69	0	0	0	60	50	1	111	0	0	248
12:00:00 PM	15	1	0	16	0	0	0	3	14	0	17	0	0	0	11	15	0	26	0	0	59
12:15:00 PM	16	1	0	17	0	0	0	3	18	0	21	0	0	0	12	19	0	31	0	0	69
12:30:00 PM	19	3	0	22	0	0	0	0	17	0	17	0	0	0	22	13	0	35	0	0	74
12:45:00 PM	27	3	0	30	0	0	0	0	14	0	14	0	0	0	14	13	0	27	0	0	71
Hourly Total	77	8	0	85	0	0	0	6	63	0	69	0	0	0	59	60	0	119	0	0	273
Grand Total	142	11	0	153	0	0	0	13	125	0	138	0	0	0	119	110	1	230	0	0	521
% Approach	92.8%	7.2%	0.0%	0.0%	0.0%	0.0%	0.0%	9.4%	90.6%	0.0%	0.0%	0.0%	0.0%	0.0%	51.7%	47.8%	0.4%	0.0%	0.0%	0.0%	
% Total	27.3%	2.1%	0.0%	29.4%	0.0%	0.0%	0.0%	2.5%	24.0%	0.0%	26.5%	0.0%	0.0%	0.0%	22.8%	21.1%	0.2%	44.1%	0.0%	0.0%	
Lights	141	11	0	152	0	0	0	13	125	0	138	0	0	0	119	110	1	230	0	0	
% Lights	99.3%	100.0%	0.0%	99.3%	0.0%	0.0%	0.0%	100.0%	100.0%	0.0%	100.0%	0.0%	0.0%	0.0%	100.0%	100.0%	100.0%	100.0%	0.0%	0.0%	0.0%
HV	1	0	0	1	0	0	0	0	0	0	0	0	0	0	0	0	0	0	0	0	1
% HV	0.7%	0.0%	0.0%	0.7%	0.0%	0.0%	0.0%	0.0%	0.0%	0.0%	0.0%	0.0%	0.0%	0.0%	0.0%	0.0%	0.0%	0.0%	0.0%	0.0%	0.2%
Pedestrians	0	0	0	0	0	0	0	0	0	0	0	0	0	0	0	0	0	0	0	0	0
% Pedestrians	0.0%	0.0%	0.0%	0.0%	0.0%	0.0%	0.0%	0.0%	0.0%	0.0%	0.0%	0.0%	0.0%	0.0%	0.0%	0.0%	0.0%	0.0%	0.0%	0.0%	0.0%
Bicycles on Crosswalk	0	0	0	0	0	0	0	0	0	0	0	0	0	0	0	0	0	0	0	0	0
% Bicycles on Crosswalk	0.0%	0.0%	0.0%	0.0%	0.0%	0.0%	0.0%	0.0%	0.0%	0.0%	0.0%	0.0%	0.0%	0.0%	0.0%	0.0%	0.0%	0.0%	0.0%	0.0%	0.0%


Turning Movement Data Plot

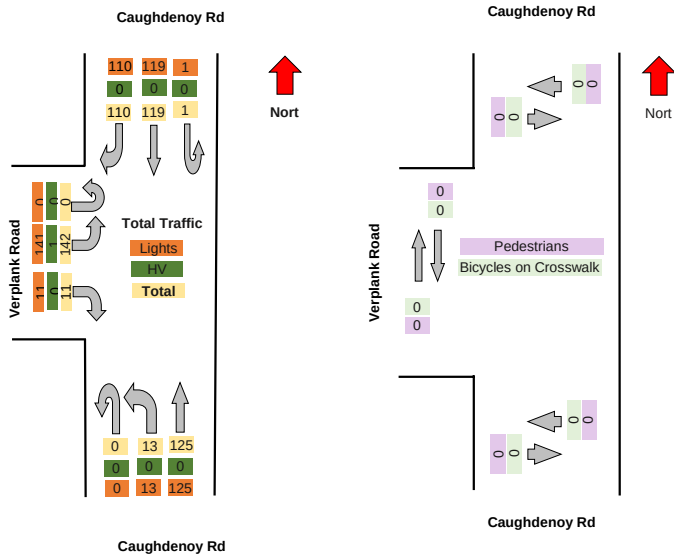

Turning Movement Peak Hour Data (AM)

#####

Leg	Verplank Road						Caughdenoy Rd						Caughdenoy Rd						Total
	Eastbound						Northbound						Southbound						
	Left	Right	U-Turn	App Total	Peds CW	Peds CCW	Left	Thru	U-Turn	App Total	Peds CW	Peds CCW	Thru	Right	U-Turn	App Total	Peds CW	Peds CCW	
12:00:00 PM	15	1	0	16	0	0	3	14	0	17	0	0	11	15	0	26	0	0	59
12:15:00 PM	16	1	0	17	0	0	3	18	0	21	0	0	12	19	0	31	0	0	69
12:30:00 PM	19	3	0	22	0	0	0	17	0	17	0	0	22	13	0	35	0	0	74
12:45:00 PM	27	3	0	30	0	0	0	14	0	14	0	0	14	13	0	27	0	0	71
Grand Total	77	8	0	85	0	0	6	63	0	69	0	0	59	60	0	119	0	0	273
% Approach	90.6%	9.4%	0.0%	0.0%	0.0%	0.0%	8.7%	91.3%	0.0%	0.0%	0.0%	0.0%	49.6%	50.4%	0.0%	0.0%	0.0%	0.0%	
% Total	28.2%	2.9%	0.0%	31.1%	0.0%	0.0%	2.2%	23.1%	0.0%	25.3%	0.0%	0.0%	21.6%	22.0%	0.0%	43.6%	0.0%	0.0%	
PHF	0.713	0.667	0.000	0.708	0.000	0.000	0.500	0.875	0.000	0.821	0.000	0.000	0.670	0.789	0.000	0.850	0.000	0.000	0.922
Lights	76	8	0	84	0	0	6	63	0	69	0	0	59	60	0	119	0	0	272
% Lights	98.7%	100.0%	0.0%	98.8%	0.0%	0.0%	100.0%	100.0%	0.0%	100.0%	0.0%	0.0%	100.0%	100.0%	0.0%	100.0%	0.0%	0.0%	99.6%
HV	1	0	0	1	0	0	0	0	0	0	0	0	0	0	0	0	0	0	1
% HV	1.3%	0.0%	0.0%	1.2%	0.0%	0.0%	0.0%	0.0%	0.0%	0.0%	0.0%	0.0%	0.0%	0.0%	0.0%	0.0%	0.0%	0.0%	0.4%
Pedestrians	0	0	0	0	0	0	0	0	0	0	0	0	0	0	0	0	0	0	0
% Pedestrians	0.0%	0.0%	0.0%	0.0%	0.0%	0.0%	0.0%	0.0%	0.0%	0.0%	0.0%	0.0%	0.0%	0.0%	0.0%	0.0%	0.0%	0.0%	0.0%
Bicycles on Crosswalk	0	0	0	0	0	0	0	0	0	0	0	0	0	0	0	0	0	0	0
% Bicycles on Crosswalk	0.0%	0.0%	0.0%	0.0%	0.0%	0.0%	0.0%	0.0%	0.0%	0.0%	0.0%	0.0%	0.0%	0.0%	0.0%	0.0%	0.0%	0.0%	0.0%

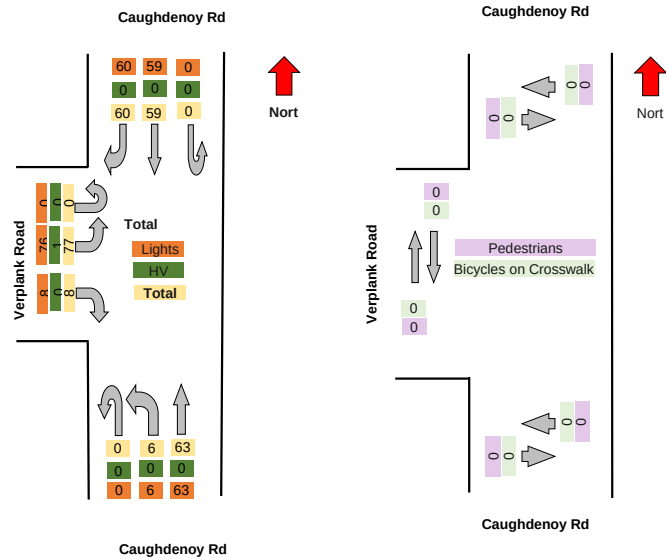

Summary



Project	GTS
Project Code	11778
Site Name	11778-21
Legs and Movements	All Processed Legs & Movement
Bin Size	15 minutes
Survey Date	2024/05/16, Thursday
Location	NYS Rte 31 & Caughdenoy Road
Latitude and Longitude	43.185420 -76.166310

AM Peak	Start 2024/05/16 07:15:00	End 2024/05/16 08:15:00	PHF 0.90
---------	------------------------------	----------------------------	-------------

Turning Movement Data



Leg Direction	NY-31 Eastbound										NY-31 Westbound										Caughdenoy Rd Northbound										Caughdenoy Rd Southbound										Total
	Left	Thru	Right	RTOR	U-Turn	App Total	Through	Right	RTOR	U-Turn						
Start Time	
7:00:00 AM	0	47	0	0	0	47	0	0	0	0	47	0	0	0	0	47	0	0	0	0	0	0	0	0	0	0	0	0	0	0	0	0	0	0	0	0	0	0			
7:15:00 AM	0	76	2	0	0	86	0	0	0	0	86	0	0	0	0	86	0	0	0	0	0	0	0	0	0	0	0	0	0	0	0	0	0	0	0	0	0	0			
7:30:00 AM	0	85	1	0	0	91	0	0	0	0	97	2	0	0	0	97	0	0	0	0	0	0	0	0	0	0	0	0	0	0	0	0	0	0	0	0	0	0			
7:45:00 AM	0	74	2	1	0	83	0	0	0	0	80	0	0	0	0	80	15	0	0	0	0	0	0	0	0	0	0	0	0	0	0	0	0	0	0	0	0	0			
Heavy Total	0	309	7	0	0	332	0	0	0	0	309	2	0	0	0	309	0	0	0	0	0	0	0	0	0	0	0	0	0	0	0	0	0	0	0	0	0	0			
8:00:00 AM	0	68	0	0	0	84	0	0	0	0	66	3	1	0	0	72	0	0	0	0	0	0	0	0	0	0	0	0	0	0	0	0	0	0	0	0	0				
8:15:00 AM	0	72	1	2	0	80	0	0	0	0	4	58	0	0	0	63	0	0	0	0	0	0	0	0	0	0	0	0	0	0	0	0	0	0	0	0	0				
8:30:00 AM	0	75	3	0	0	81	0	0	0	0	75	3	0	0	0	83	0	0	0	0	0	0	0	0	0	0	0	0	0	0	0	0	0	0	0	0	0				
8:45:00 AM	0	60	4	0	0	70	0	0	0	0	1	59	2	1	0	63	0	0	0	0	0	0	0	0	0	0	0	0	0	0	0	0	0	0	0	0	0				
Heavy Total	0	274	10	2	0	315	0	0	0	0	67	247	3	2	0	287	0	0	0	0	0	0	0	0	0	0	0	0	0	0	0	0	0	0	0	0	0				
Grand Total	0	577	17	2	0	647	0	0	0	0	12	578	18	3	0	613	0	0	0	0	0	0	0	0	0	0	0	0	0	0	0	0	0	0	0	0					
% Approach	7.0%	89.2%	3.2%	0.0%	0.0%	0.0%	0.0%	0.0%	0.0%	0.0%	0.0%	42.0%	0.0%	0.0%	0.0%	42.0%	0.0%	0.0%	0.0%	0.0%	0.0%	0.0%	0.0%	0.0%	0.0%	0.0%	0.0%	0.0%	0.0%	0.0%	0.0%	0.0%	0.0%	0.0%	0.0%	0.0%					
% Total	2.8%	38.5%	1.3%	0.3%	0.0%	42.0%	0.0%	0.0%	0.0%	0.0%	0.0%	36.6%	0.0%	0.0%	0.0%	36.6%	0.0%	0.0%	0.0%	0.0%	0.0%	0.0%	0.0%	0.0%	0.0%	0.0%	0.0%	0.0%	0.0%	0.0%	0.0%	0.0%	0.0%	0.0%	0.0%	0.0%					
% Lights	100.0%	97.3%	95.2%	100.0%	0.0%	97.2%	0.0%	0.0%	0.0%	0.0%	97.2%	0.0%	0.0%	0.0%	0.0%	97.2%	0.0%	0.0%	0.0%	0.0%	0.0%	0.0%	0.0%	0.0%	0.0%	0.0%	0.0%	0.0%	0.0%	0.0%	0.0%	0.0%	0.0%	0.0%	0.0%	0.0%					
% Pedestrians	0.0%	0.0%	0.0%	0.0%	0.0%	0.0%	0.0%	0.0%	0.0%	0.0%	0.0%	0.0%	0.0%	0.0%	0.0%	0.0%	0.0%	0.0%	0.0%	0.0%	0.0%	0.0%	0.0%	0.0%	0.0%	0.0%	0.0%	0.0%	0.0%	0.0%	0.0%	0.0%	0.0%	0.0%	0.0%	0.0%					
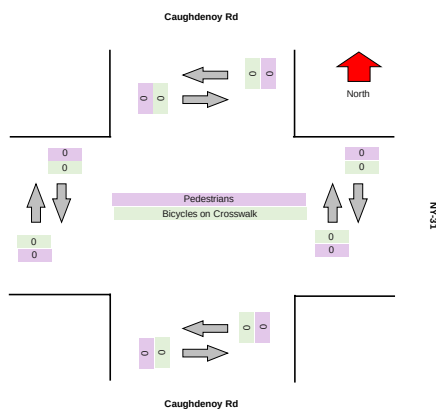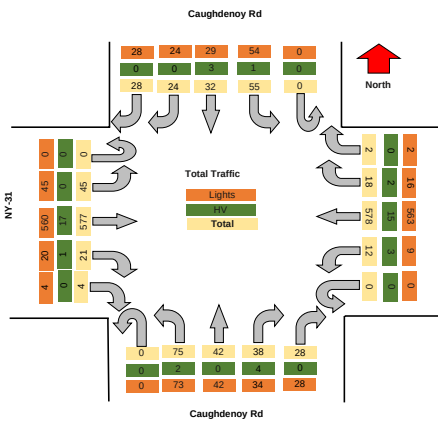

Turning Movement Peak Hour Data (AM)

7:15:00 AM

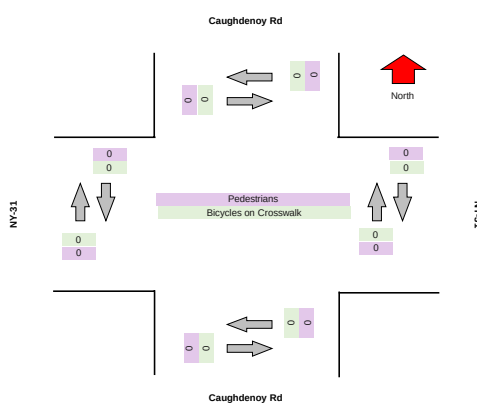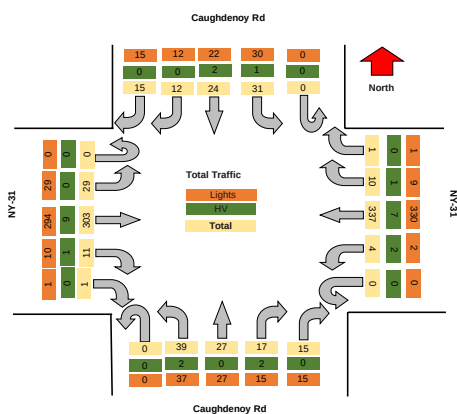[illegible]

Summary



Summary

Summary

Summary

Motorcycles

[illegible]

Cars

Leg Direction Start Time	NY-31 Eastbound							NY-31 Westbound							Caughdenoy Rd Northbound							Caughdenoy Rd Southbound						
	Left							Left							Left							Left						
	Thru	Right	RTOR	U-Turn	Peds CW	Peds CCW		Thru	Right	RTOR	U-Turn	Peds CW	Peds CCW		Thru	Right	RTOR	U-Turn	Peds CW	Peds CCW		Thru	Right	RTOR	U-Turn	Peds CW	Peds CCW	
2024/05/16 07:50:00	2	64	2	1	0	0	0	1	54	2	0	0	0	0	7	2	6	10	0	0	0	10	3	4	2	0	0	0
2024/05/16 07:55:00	7	75	2	0	0	0	0	1	68	2	0	0	0	0	6	4	3	10	0	0	0	7	1	1	8	0	0	0
2024/05/16 07:50:00	5	81	1	0	0	0	0	0	90	2	0	0	0	0	9	9	4	4	0	0	0	6	5	4	1	0	0	0
2024/05/16 07:45:00	6	71	1	1	0	0	0	0	91	1	0	0	0	0	14	11	4	0	0	0	0	10	7	6	2	0	0	0
2024/05/16 08:00:00	9	59	4	0	0	0	0	1	62	3	1	0	0	0	5	2	4	1	0	0	0	5	8	1	4	0	0	0
2024/05/16 08:15:00	4	69	0	2	0	0	0	3	52	0	0	0	0	0	8	4	2	2	0	0	0	7	2	2	2	0	0	0
2024/05/16 08:30:00	3	71	1	0	0	0	0	2	60	3	0	0	0	0	9	3	7	1	0	0	0	4	1	2	4	0	0	0
2024/05/16 08:45:00	6	55	4	0	0	0	0	1	54	2	1	0	0	0	12	5	3	0	0	0	0	2	1	4	5	0	0	0
Total	42	545	15	4	0	0	0	9	531	15	2	0	0	0	79	40	33	28	0	0	0	51	28	24	28	0	0	0

Single-Unit Trucks

Leg Direction Start Time	NY-31 Eastbound							NY-31 Westbound							Caughdenoy Rd Northbound							Caughdenoy Rd Southbound						
	Left							Left							Left							Left						
	Thru	Right	RTOR	U-Turn	Peds CW	Peds CCW		Thru	Right	RTOR	U-Turn	Peds CW	Peds CCW		Thru	Right	RTOR	U-Turn	Peds CW	Peds CCW		Thru	Right	RTOR	U-Turn	Peds CW	Peds CCW	
2024/05/16 07:50:00	0	3	0	0	0	0	0	0	4	0	0	0	0	0	0	0	0	0	0	0	0	0	0	0	0	0	0	0
2024/05/16 07:55:00	0	1	0	0	0	0	0	0	5	0	0	0	0	0	0	0	0	0	0	0	0	0	0	0	0	0	0	0
2024/05/16 07:50:00	0	1	0	0	0	0	0	0	4	0	0	0	0	0	0	0	0	0	0	0	0	0	0	0	0	0	0	0
2024/05/16 07:55:00	0	0	0	0	0	0	0	0	4	1	0	0	0	0	0	1	0	0	0	0	0	0	1	0	0	0	0	0
2024/05/16 08:00:00	1	6	1	0	0	0	0	0	3	0	0	0	0	0	2	0	0	0	0	0	0	1	0	0	0	0	0	0
2024/05/16 08:15:00	1	2	1	0	0	0	0	0	2	0	0	0	0	0	0	1	0	0	0	0	0	0	0	0	0	0	0	0
2024/05/16 08:30:00	0	0	2	0	0	0	0	0	4	0	0	0	0	0	0	0	0	0	0	0	0	1	0	0	0	0	0	0
2024/05/16 08:45:00	0	1	0	0	0	0	0	0	3	0	0	0	0	0	0	0	0	0	0	0	0	0	0	0	0	0	0	0
Total	2	14	4	0	0	0	0	0	29	1	0	0	0	0	2	2	0	0	0	0	0	3	1	0	0	0	0	0

Articulated Trucks

Leg Direction Start Time	NY-31 Eastbound							NY-31 Westbound							Caughdenoy Rd Northbound							Caughdenoy Rd Southbound						
	Thru	Right	RTOR	U-Turn	Peds CW	Peds CCW		Thru	Right	RTOR	U-Turn	Peds CW	Peds CCW		Thru	Right	RTOR	U-Turn	Peds CW	Peds CCW		Thru	Right	RTOR	U-Turn	Peds CW	Peds CCW	
2024/05/16 07:50:00	0	0	0	0	0	0	0	0	1	0	0	0	0	0	0	0	0	0	0	0	0	0	0	0	0	0	0	
2024/05/16 07:55:00	0	0	0	0	0	0	0	0	1	0	0	0	0	0	0	0	0	0	0	0	0	0	0	0	0	0	0	
2024/05/16 07:50:00	0	1	0	0	0	0	0	0	1	0	0	0	0	0	0	0	0	0	0	0	0	0	0	0	0	0	0	
2024/05/16 07:55:00	0	1	0	0	0	0	0	0	0	0	0	0	0	0	0	0	0	0	0	0	0	0	0	0	0	0	0	
2024/05/16 08:00:00	0	2	0	0	0	0	0	0	2	0	0	0	0	0	0	0	0	0	0	0	0	0	0	0	0	0	0	
2024/05/16 08:05:00	0	0	0	0	0	0	0	0	1	0	0	0	0	0	0	0	0	0	0	0	0	0	0	0	0	0	0	
2024/05/16 08:10:00	0	0	0	0	0	0	0	0	0	0	0	0	0	0	0	0	0	0	0	0	0	0	0	0	0	0	0	
2024/05/16 08:15:00	0	2	0	0	0	0	0	0	0	0	0	0	0	0	0	0	0	0	0	0	0	0	0	0	0	0	0	
2024/05/16 08:20:00	0	1	0	0	0	0	0	0	2	0	0	0	0	0	0	0	0	0	0	0	0	0	0	0	0	0	0	
2024/05/16 08:25:00	0	1	0	0	0	0	0	0	2	0	0	0	0	0	0	0	0	0	0	0	0	0	0	0	0	0	0	
2024/05/16 08:30:00	0	1	0	0	0	0	0	0	2	0	0	0	0	0	0	0	0	0	0	0	0	0	0	0	0	0	0	
2024/05/16 08:35:00	0	1	0	0	0	0	0	0	2	0	0	0	0	0	0	0	0	0	0	0	0	0	0	0	0	0	0	
2024/05/16 08:40:00	0	1	0	0	0	0	0	0	2	0	0	0	0	0	0	0	0	0	0	0	0	0	0	0	0	0	0	
Total	0	7	0	0	0	0	0	0	7	0	0	0	0	0	0	0	0	0	0	0	0	0	0	0	0	0	0	

Buses

Leg Direction Start Time	NY-31 Eastbound							NY-31 Westbound							Caughdenoy Rd Northbound							Caughdenoy Rd Southbound						
	Left							Left							Left							Left						
	Thru	Right	RTOR	U-Turn	Peds CW	Peds CCW		Thru	Right	RTOR	U-Turn	Peds CW	Peds CCW		Thru	Right	RTOR	U-Turn	Peds CW	Peds CCW		Thru	Right	RTOR	U-Turn	Peds CW	Peds CCW	
2024/05/16 07:50:00	0	0	0	0	0	0	0	0	1	0	0	0	0	0	0	0	0	0	0	0	0	0	0	0	0	0	0	0
2024/05/16 07:55:00	0	0	0	0	0	0	0	1	2	1	0	0	0	0	1	0	0	0	0	0	0	0	0	0	0	0	0	0
2024/05/16 07:50:00	0	2	0	0	0	0	0	0	1	0	0	0	0	0	0	0	0	0	0	0	0	0	0	0	0	0	0	0
2024/05/16 07:45:00	0	2	1	0	0	0	0	0	1	0	0	0	0	0	0	0	2	0	0	0	0	0	0	0	0	0	0	0
2024/05/16 08:00:00	0	1	0	0	0	0	0	1	0	0	0	0	0	0	1	0	0	0	0	0	0	0	0	0	0	0	0	0
2024/05/16 08:15:00	0	1	0	0	0	0	0	1	3	1	0	0	0	0	0	0	0	0	0	0	0	0	1	0	0	0	0	0
2024/05/16 08:30:00	0	1	0	0	0	0	0	0	0	0	0	0	0	0	0	0	0	0	0	0	0	0	0	0	0	0	0	0
2024/05/16 08:45:00	0	3	0	0	0	0	0	0	0	0	0	0	0	0	0	0	2	0	0	0	0	0	0	0	0	0	0	0
Total	0	10	1	0	0	0	0	3	8	2	0	0	0	0	2	0	4	0	0	0	0	1	3	0	0	0	0	0

Pedestrians

Leg Direction Start Time	NY-31 Eastbound Left							NY-31 Westbound Left							Caughdenry Rd Northbound Left							Caughdenry Rd Southbound Left						
	Thru	Right	RTOR	U-Turn	Peds CW	Peds CCW		Thru	Right	RTOR	U-Turn	Peds CW	Peds CCW		Thru	Right	RTOR	U-Turn	Peds CW	Peds CCW		Thru	Right	RTOR	U-Turn	Peds CW	Peds CCW	
2024/05/16 07:00:00	0	0	0	0	0	0		0	0	0	0	0	0		0	0	0	0	0	0		0	0	0	0	0	0	
2024/05/16 07:10:00	0	0	0	0	0	0		0	0	0	0	0	0		0	0	0	0	0	0		0	0	0	0	0	0	
2024/05/16 07:20:00	0	0	0	0	0	0		0	0	0	0	0	0		0	0	0	0	0	0		0	0	0	0	0	0	
2024/05/16 07:45:00	0	0	0	0	0	0		0	0	0	0	0	0		0	0	0	0	0	0		0	0	0	0	0	0	
2024/05/16 08:00:00	0	0	0	0	0	0		0	0	0	0	0	0		0	0	0	0	0	0		0	0	0	0	0	0	
2024/05/16 08:15:00	0	0	0	0	0	0		0	0	0	0	0	0		0	0	0	0	0	0		0	0	0	0	0	0	
2024/05/16 08:30:00	0	0	0	0	0	0		0	0	0	0	0	0		0	0	0	0	0	0		0	0	0	0	0	0	
2024/05/16 08:45:00	0	0	0	0	0	0		0	0	0	0	0	0		0	0	0	0	0	0		0	0	0	0	0	0	
Total	0	0	0	0	0	0		0	0	0	0	0	0		0	0	0	0	0	0		0	0	0	0	0	0	

Bicycles on Road

[illegible]

Bicycles on Crosswalk

[illegible]

Total Volume Class Breakdown

Leg Direction	NY-31 Eastbound										NY-31 Westbound										Caughdenry Rd Northbound										Caughdenry Rd Southbound											
	Left					Right					Left					Right					Left					Right					Left					Right						
	Thru	Right	RTOR	U-Turn	App Total	Peds CW	Peds CCW	Left	Thru	Right	RTOR	U-Turn	App Total	Peds CW	Peds CCW	Left	Thru	Right	RTOR	U-Turn	App Total	Peds CW	Peds CCW	Left	Thru	Right	RTOR	U-Turn	App Total	Peds CW	Peds CCW	Int Total	Cross Total									
Start Time	
2024/05/16 07:00:00	2	67	2	1	0	72	0	0	1	60	2	0	0	63	0	0	7	2	7	10	0	26	0	0	10	3	4	2	0	15	0	0	10	3	4	2	0	15	0	0	180	0
2024/05/16 07:15:00	8	76	2	0	0	86	0	0	2	76	3	0	0	81	0	0	7	4	3	10	0	24	0	0	7	1	1	8	0	17	0	0	17	0	0	208	0					
2024/05/16 07:30:00	5	85	1	0	0	91	0	0	0	97	2	0	0	99	0	0	7	9	4	4	0	26	0	0	8	7	4	1	0	20	0	0	20	0	0	236	0					
2024/05/16 07:45:00	6	74	2	1	0	83	0	0	0	98	2	0	0	100	0	0	15	12	6	0	0	33	0	0	10	8	6	2	0	28	0	0	28	0	0	242	0					
2024/05/16 08:00:00	10	68	6	0	0	84	0	0	2	66	3	1	0	72	0	0	8	2	4	1	0	15	0	0	6	8	1	4	0	19	0	0	19	0	0	190	0					
2024/05/16 08:15:00	5	72	1	2	0	80	0	0	4	58	1	0	0	63	0	0	8	5	2	2	0	17	0	0	7	3	2	2	0	14	0	0	14	0	0	174	0					
2024/05/16 08:30:00	3	75	3	0	0	81	0	0	2	64	3	0	0	69	0	0	9	3	7	1	0	20	0	0	5	1	2	4	0	12	0	0	12	0	0	182	0					
2024/05/16 08:45:00	6	65	4	0	0	75	0	0	1	60	2	1	0	63	0	0	12	5	3	0	0	22	0	0	7	1	4	5	0	12	0	0	12	0	0	167	0					
Grand Total	45	577	21	4	0	647	0	0	12	578	18	2	0	610	0	0	75	42	38	28	0	183	0	0	55	32	24	28	0	139	0	0	139	0	0	1579	0					
% Approach	7.0%	89.2%	3.2%	0.6%	0.0%	41.0%			2.0%	34.6%	3.0%	0.3%	0.0%	38.6%			41.0%	23.0%	20.8%	15.3%	0.0%	11.6%			39.6%	23.0%	17.3%	20.3%	0.0%	8.8%			8.8%			8.8%			8.8%			
% Total	2.8%	35.5%	1.3%	0.3%	0.0%	41.0%			0.8%	36.6%	1.1%	0.1%	0.0%	38.6%			4.7%	2.7%	2.4%	1.8%	0.0%	2			3.5%	2.0%	1.5%	1.8%	0.0%	8			8			8			8			
% Motorcycles	1	1	0	0	0	2			0	3	0	0	0	3			1	0	1	0	0	2			0	0	0	0	0	0			0			0			0			
% Motorcycles	2.2%	0.2%	0.0%	0.0%	0.0%	0.3%			0.0%	0.5%	0.0%	0.0%	0.0%	0.5%			1.3%	0.0%	2.6%	0.0%	0.0%	1.1%			0.0%	0.0%	0.0%	0.0%	0.0%	0.0%			0.0%			0.4%			0.4%			
% Cars	42	545	15	4	0	606			9	521	15	2	0	557			70	40	33	28	0	171			51	28	24	28	0	131			131			131			131			
% Single-Unit Trucks	93.3%	94.5%	71.4%	100.0%	0.0%	93.7%			75.0%	91.9%	83.3%	100.0%	0.0%	91.3%			93.3%	95.2%	86.8%	#####	0.0%	93.4%			92.7%	87.5%	#####	100.0%	0.0%	94.2%			94.2%			94.2%			94.2%			
% Articulated Trucks	2	14	4	0	0	20			0	29	1	0	0	30			2	2	0	0	0	4			3	1	0	0	0	4			4			4			4			
% Single-Unit Trucks	4.4%	2.4%	19.0%	0.0%	0.0%	3.1%			0.0%	5.0%	5.6%	0.0%	0.0%	4.9%			2.7%	4.8%	0.0%	0.0%	0.0%	2.2%			5.5%	3.1%	0.0%	0.0%	0.0%	2.9%			2.9%			2.9%			3.7%			
% Articulated Trucks	0	7	0	0	0	7			0	7	0	0	0	7			0	0	0	0	0	0			0	0	0	0	0	0			0			0			0			
% Articulated Trucks	0.0%	1.2%	0.0%	0.0%	0.0%	1.1%			0.0%	1.2%	0.0%	0.0%	0.0%	1.1%			0.0%	0.0%	0.0%	0.0%	0.0%	0.0%			0.0%	0.0%	0.0%	0.0%	0.0%	0.0%			0.0%			0.0%			0.0%			
% Buses	0	10	1	0	0	11			3	8	2	0	0	13			2	0	4	0	0	6			1	3	0	0	0	4			4			4			4			
% Buses	0.0%	1.7%	4.8%	0.0%	0.0%	1.7%			0.0%	1.4%	11.1%	0.0%	0.0%	2.1%			2.7%	0.0%	10.5%	0.0%	0.0%	3.3%			1.8%	9.4%	0.0%	0.0%	0.0%	2.9%			2.9%			2.9%			2.2%			
% Bicycles on Road	0	0	1	0	0	1			0	0	0	0	0	0			0	0	0	0	0	0			0	0	0	0	0			0			0			0				
% Bicycles on Road	0.0%	0.0%	4.8%	0.0%	0.0%	0.2%			0.0%	0.0%	0.0%	0.0%	0.0%	0.0%			0.0%	0.0%	0.0%	0.0%	0.0%	0.0%			0.0%	0.0%	0.0%	0.0%	0.0%			0.0%			0.0%			0.1%				
% Pedestrians							0.0%	0.0%							0.0%	0.0%						0.0%	0.0%	0.0%							0.0%	0.0%				0.0%	0.0%		0.0%			
% Bicycles on Crosswalk							0.0%	0.0%							0.0%	0.0%						0.0%	0.0%	0.0%							0.0%	0.0%				0.0%	0.0%		0.0%			
% Bicycles on Crosswalk							0.0%	0.0%							0.0%	0.0%						0.0%	0.0%	0.0%							0.0%	0.0%				0.0%	0.0%		0.0%			

AM Peak Class Breakdown



[illegible]

Project	GTS
Project Code	11778
Site Name	11778-21
Legs and Movements	All Processed Legs & Moves
Bin Size	15 minutes
Survey Date	2024/05/16, Thursday
Location	NYS Rte 31 & Caughydeny
Latitude and Longitude	43.185420, -76.166310

	Start	End	PHF
AM Peak	2024/05/16 07:15:00	2024/05/16 08:15:00	0.90

Turning Movement Data



Leg	NY-31										NY-31										Caughdeno Rd										Caughdeno Rd									
	Eastbound										Westbound										Northbound										Southbound									
	Direction	Left	Thru	Right	RTOR	U-Turn	App Total	Peds CW	Peds CCW		Left	Thru	Right	RTOR	U-Turn	App Total	Peds CW	Peds CCW		Left	Thru	Right	RTOR	U-Turn	App Total	Peds CW	Peds CCW		Left	Thru	Right	RTOR	U-Turn	App Total	Peds CW	Peds CCW				
Start Time	
7:00:00 AM	2	67	2	1	0	72	0	0	0	1	60	2	0	0	0	63	0	0	0	7	2	7	10	0	26	0	0	10	3	4	2	0	19	0	0	180				
7:15:00 AM	8	76	2	0	0	86	0	0	0	2	76	3	0	0	0	81	0	0	0	7	4	3	10	0	24	0	0	7	1	1	8	0	17	0	0	208				
7:30:00 AM	5	85	1	0	0	91	0	0	0	0	97	2	0	0	0	99	0	0	0	9	9	4	4	0	26	0	0	8	7	4	1	0	20	0	0	236				
7:45:00 AM	6	74	2	1	0	83	0	0	0	7	89	2	0	0	0	93	0	0	0	15	12	6	0	0	33	0	0	10	10	6	6	2	0	25	0	0	242			
Hourly Total	21	302	7	2	0	332	0	0	0	3	331	9	0	0	0	343	0	0	0	28	27	20	24	0	109	0	0	25	19	15	13	0	82	0	0	866				
8:00:00 AM	10	68	6	0	0	84	0	0	0	2	66	3	1	0	0	73	0	0	0	8	2	4	1	0	15	0	0	6	8	1	4	0	19	0	0	190				
8:15:00 AM	5	72	1	2	0	80	0	0	0	4	58	1	0	0	0	63	0	0	0	8	5	2	2	0	17	0	0	7	3	2	2	0	14	0	0	174				
8:30:00 AM	3	75	3	0	0	81	0	0	0	2	64	3	0	0	0	69	0	0	0	9	3	7	1	0	20	0	0	5	1	2	4	0	12	0	0	182				
8:45:00 AM	6	60	4	0	0	70	0	0	0	1	59	2	1	0	0	63	0	0	0	12	5	5	0	0	22	0	0	2	1	4	5	0	12	0	0	167				
Hourly Total	24	275	14	2	0	315	0	0	0	9	247	9	2	0	0	267	0	0	0	37	15	18	4	0	74	0	0	20	13	9	15	0	57	0	0	713				
Grand Total	45	577	21	4	0	647	0	0	0	12	578	18	2	0	0	610	0	0	0	75	42	38	28	0	183	0	0	35	32	24	28	0	139	0	0	1579				
% Approach	7.0%	89.2%	3.2%	0.6%	0.0%	0.0%	0.0%	0.0%	0.0%	2.0%	94.8%	3.0%	0.3%	0.0%	0.0%	0.0%	0.0%	0.0%	0.0%	41.0%	23.0%	20.8%	15.3%	0.0%	0.0%	0.0%	0.0%	39.6%	23.0%	17.3%	20.1%	0.0%	0.0%	0.0%	0.0%	0.0%				
% Total	2.8%	36.6%	1.3%	0.3%	0.0%	41.0%	0.0%	0.0%	0.0%	0.8%	36.6%	1.1%	0.1%	0.0%	38.6%	0.0%	0.0%	0.0%	4.7%	2.7%	2.4%	1.8%	0.0%	11.6%	0.0%	0.0%	3.5%	2.0%	1.5%	1.8%	0.0%	8.8%	0.0%	0.0%	0.0%					
Lights	45	560	20	4	0	629	0	0	0	9	563	16	2	0	0	590	0	0	0	73	42	34	28	0	177	0	0	54	29	24	28	0	135	0	0	1531				
% Lights	100.0%	97.1%	95.2%	100.0%	0.0%	97.2%	0.0%	0.0%	0.0%	75.0%	97.4%	88.9%	100.0%	0.0%	96.7%	0.0%	0.0%	0.0%	97.3%	100.0%	89.5%	100.0%	0.0%	96.7%	0.0%	0.0%	98.2%	90.9%	100.0%	100.0%	0.0%	97.1%	0.0%	0.0%	97.0%					
% HV	0	17	0	0	0	18	0	0	0	0	3	0	0	0	2	0	0	0	0	0	0	0	0	0	0	0	0	0	0	0	0	0	0	0	0	0				
% HV	0.0%	2.8%	4.8%	0.0%	0.0%	2.8%	0.0%	0.0%	0.0%	36.0%	2.6%	11.1%	0.0%	0.0%	3.3%	0.0%	0.0%	0.0%	2.7%	0.0%	10.5%	0.0%	0.0%	3.3%	0.0%	0.0%	1.8%	9.4%	0.0%	0.0%	0.0%	2.8%	0.0%	0.0%	3.0%					
Pedestrians	0	0	0	0	0	0	0	0	0	0	0	0	0	0	0	0	0	0	0	0	0	0	0	0	0	0	0	0	0	0	0	0	0	0	0					
% Pedestrians	0.0%	0.0%	0.0%	0.0%	0.0%	0.0%	0.0%	0.0%	0.0%	0.0%	0.0%	0.0%	0.0%	0.0%	0.0%	0.0%	0.0%	0.0%	0.0%	0.0%	0.0%	0.0%	0.0%	0.0%	0.0%	0.0%	0.0%	0.0%	0.0%	0.0%	0.0%	0.0%	0.0%	0.0%	0.0%					
Bicycles on Crosswalk	0	0	0	0	0	0	0	0	0	0	0	0	0	0	0	0	0	0	0	0	0	0	0	0	0	0	0	0	0	0	0	0	0	0	0					
% Bicycles on Crosswalk	0.0%	0.0%	0.0%	0.0%	0.0%	0.0%	0.0%	0.0%	0.0%	0.0%	0.0%	0.0%	0.0%	0.0%	0.0%	0.0%	0.0%	0.0%	0.0%	0.0%	0.0%	0.0%	0.0%	0.0%	0.0%	0.0%	0.0%	0.0%	0.0%	0.0%	0.0%	0.0%	0.0%	0.0%	0.0%					

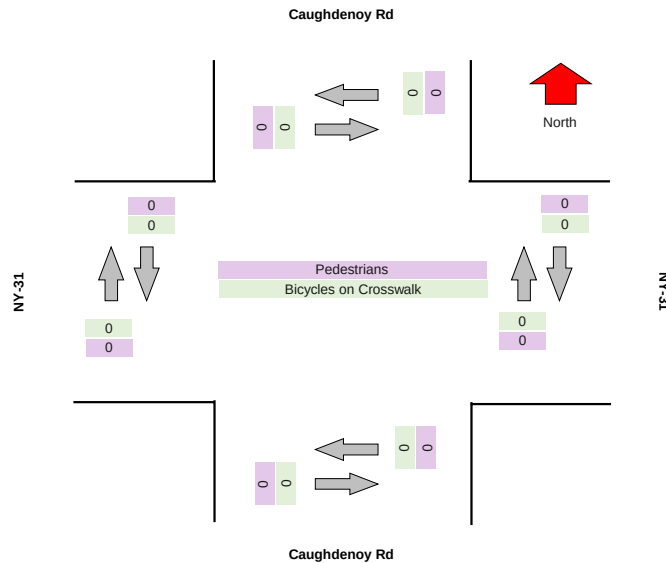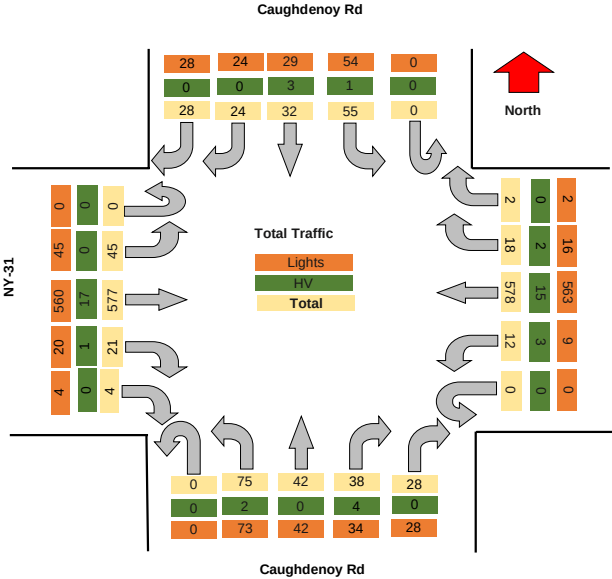

Turning Movement Peak Hour Data (AM)

#####

Leg Direction	NY-31 Eastbound								NY-31 Westbound								Caughdenoy Rd Northbound								Caughdenoy Rd Southbound								Total
	Left	Thru	Right	RTOR	U-Turn	App Total	Peds CW	Peds CCW	Left	Thru	Right	RTOR	U-Turn	App Total	Peds CW	Peds CCW	Left	Thru	Right	RTOR	U-Turn	App Total	Peds CW	Peds CCW	Left	Thru	Right	RTOR	U-Turn	App Total	Peds CW	Peds CCW	
Start Time																																	
7:15:00 AM	8	76	2	0	0	86	0	0	2	76	3	0	0	81	0	0	7	4	3	10	0	24	0	0	7	1	1	8	0	17	0	0	208
7:30:00 AM	5	85	1	0	0	91	0	0	0	97	2	0	0	99	0	0	9	9	4	4	0	26	0	0	8	7	4	1	0	20	0	0	236
7:45:00 AM	6	74	2	1	0	83	0	0	0	98	2	0	0	100	0	0	15	12	6	0	0	33	0	0	10	8	6	2	0	26	0	0	242
8:00:00 AM	10	68	6	0	0	84	0	0	2	66	3	1	0	72	0	0	8	2	4	1	0	15	0	0	6	8	1	4	0	19	0	0	190
Grand Total	29	303	11	1	0	344	0	0	4	337	10	1	0	352	0	0	39	27	17	15	0	98	0	0	31	24	12	15	0	82	0	0	876
% Approach	8.4%	88.1%	3.2%	0.3%	0.0%	0.0%	0.0%	0.0%	1.1%	95.7%	2.8%	0.3%	0.0%	0.0%	0.0%	0.0%	39.8%	27.6%	17.3%	15.3%	0.0%	0.0%	0.0%	0.0%	37.8%	29.3%	14.6%	18.3%	0.0%	0.0%	0.0%	0.0%	
% Total	3.3%	34.6%	1.3%	0.1%	0.0%	39.3%	0.0%	0.0%	0.5%	38.5%	1.1%	0.1%	0.0%	40.2%	0.0%	0.0%	4.5%	3.1%	1.9%	1.7%	0.0%	11.2%	0.0%	0.0%	3.5%	2.7%	1.4%	1.7%	0.0%	9.4%	0.0%	0.0%	
PHF	0.725	0.891	0.458	0.250	0.000	0.945	0.000	0.000	0.500	0.860	0.833	0.250	0.000	0.880	0.000	0.000	0.650	0.563	0.708	0.375	0.000	0.742	0.000	0.000	0.775	0.750	0.500	0.469	0.000	0.788	0.000	0.000	0.905
Lights	29	294	10	1	0	334	0	0	2	330	9	1	0	342	0	0	37	27	15	15	0	94	0	0	30	22	12	15	0	79	0	0	849
% Lights	100.0%	97.0%	90.9%	100.0%	0.0%	97.1%	0.0%	0.0%	50.0%	97.9%	90.0%	100.0%	0.0%	97.2%	0.0%	0.0%	94.9%	100.0%	88.2%	100.0%	0.0%	95.9%	0.0%	0.0%	96.8%	91.7%	100.0%	100.0%	0.0%	96.3%	0.0%	0.0%	96.9%
HV	0	9	1	0	0	10	0	0	2	7	1	0	0	10	0	0	2	0	2	0	0	4	0	0	1	2	0	0	0	3	0	0	27
% HV	0.0%	3.0%	9.1%	0.0%	0.0%	2.9%	0.0%	0.0%	50.0%	2.1%	10.0%	0.0%	0.0%	2.8%	0.0%	0.0%	5.1%	0.0%	11.8%	0.0%	0.0%	4.1%	0.0%	0.0%	3.2%	8.3%	0.0%	0.0%	0.0%	3.7%	0.0%	0.0%	3.1%
Pedestrians	0	0	0	0	0	0	0	0	0	0	0	0	0	0	0	0	0	0	0	0	0	0	0	0	0	0	0	0	0	0	0	0	
% Pedestrians	0.0%	0.0%	0.0%	0.0%	0.0%	0.0%	0.0%	0.0%	0.0%	0.0%	0.0%	0.0%	0.0%	0.0%	0.0%	0.0%	0.0%	0.0%	0.0%	0.0%	0.0%	0.0%	0.0%	0.0%	0.0%	0.0%	0.0%	0.0%	0.0%	0.0%	0.0%	0.0%	
Bicycles on Crosswalk	0	0	0	0	0	0	0	0	0	0	0	0	0	0	0	0	0	0	0	0	0	0	0	0	0	0	0	0	0	0	0	0	
% Bicycles on Crosswalk	0.0%	0.0%	0.0%	0.0%	0.0%	0.0%	0.0%	0.0%	0.0%	0.0%	0.0%	0.0%	0.0%	0.0%	0.0%	0.0%	0.0%	0.0%	0.0%	0.0%	0.0%	0.0%	0.0%	0.0%	0.0%	0.0%	0.0%	0.0%	0.0%	0.0%	0.0%	0.0%	

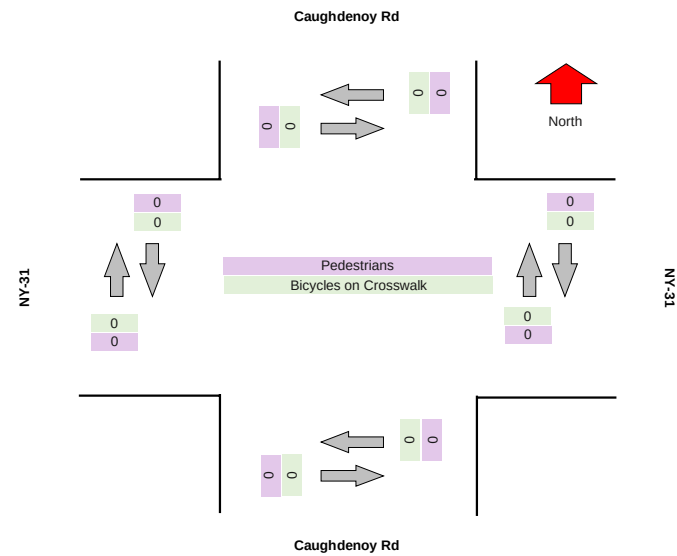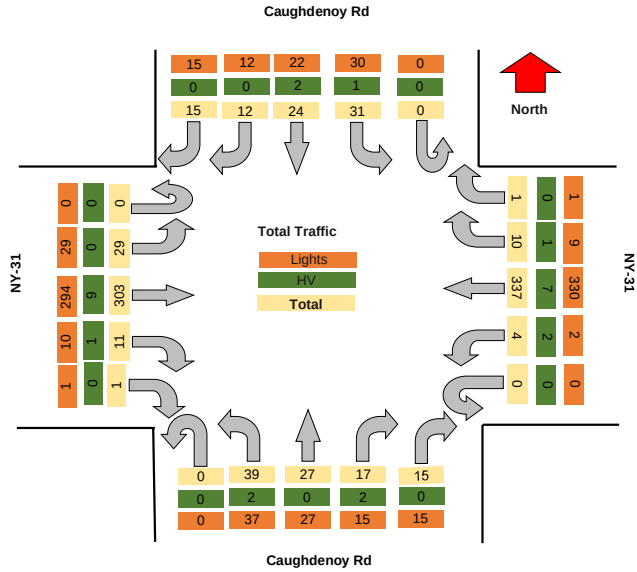

Summary


Project	GTS
Project Code	11778
Site Name	11778-21
Legs and Movements	All Processed Legs & Movement
Bin Size	15 minutes
Survey Date	2024/05/17, Friday
Location	NYS Rte 31 & Caughdenry Road
Latitude and Longitude	43.185420 -76.166310

	Start	End	PRF
PM Peak	2024/05/17 16:30:00	2024/05/17 17:30:00	0.90

Turning Movement Data

Leg Direction	NY-31 Eastbound										NY-31 Westbound										Caughdenry Rd Northbound										Caughdenry Rd Southbound										Total
	Left	Thru	Right	RTOR	U-Turn	App Total	Through	Right	RTOR	U-Turn						
Start Time	
4:00:00 PM	5	96	15	0	0	110	0	0	0	0	110	0	0	0	0	110	0	0	0	0	16	9	1	0	0	26	0	0	0	2	4	4	1	0	11	0	0	209			
4:15:00 PM	10	107	13	0	0	130	0	0	0	0	130	0	0	0	0	130	0	0	0	0	12	14	1	1	0	28	0	0	0	5	3	1	0	0	12	0	0	280			
4:30:00 PM	12	96	4	1	0	113	0	0	0	0	113	7	2	0	0	127	0	0	0	0	12	14	1	1	0	28	0	0	0	5	3	7	1	0	12	0	0	280			
4:45:00 PM	8	128	6	2	0	142	0	0	0	0	142	2	13	13	1	0	32	0	0	0	0	10	12	7	1	0	30	0	0	0	5	14	7	7	0	33	0	0	337		
5:00:00 PM	10	96	15	0	0	110	0	0	0	0	110	0	0	0	0	110	0	0	0	0	15	17	4	0	0	36	0	0	0	6	8	4	1	0	19	0	0	351			
5:15:00 PM	15	88	10	1	0	114	0	0	0	0	114	0	0	0	0	114	0	0	0	0	11	17	5	1	0	34	0	0	0	3	7	18	4	0	30	0	0	297			
5:30:00 PM	4	96	6	1	0	107	0	0	0	0	107	7	7	0	0	128	0	0	0	0	20	13	4	2	0	39	0	0	0	1	5	12	1	0	19	0	0	293			
5:45:00 PM	10	97	0	1	0	117	0	0	0	0	117	0	0	0	0	117	0	0	0	0	13	14	0	1	0	28	0	0	0	5	4	4	1	0	14	0	0	264			
Heavy Total	65	825	55	4	0	959	0	0	0	0	959	13	426	46	3	0	587	0	0	0	0	69	81	13	4	0	137	0	0	0	15	24	36	7	0	82	0	0	1205		
Grand Total	55	825	74	7	0	953	0	0	0	0	953	20	628	61	3	0	1010	0	0	0	0	126	114	25	1	0	253	0	0	0	37	48	51	24	0	160	0	0	2414		
% Approach	5.2%	85.5%	7.5%	0.7%	0.0%	0.0%	0.0%	0.0%	0.0%	0.0%	0.0%	2.0%	15.2%	6.1%	0.3%	0.0%	8.9%	0.0%	0.0%	0.0%	0.0%	41.5%	45.1%	9.3%	3.6%	0.0%	6.0%	0.0%	0.0%	23.1%	35.0%	31.3%	15.0%	0.0%	6.8%	0.0%	0.0%	0.0%			
% Total	3.4%	34.0%	3.2%	0.3%	0.0%	40.7%	0.0%	0.0%	0.0%	0.0%	42.2%	0.8%	25.0%	0.1%	0.0%	22.9%	0.0%	0.0%	0.0%	0.0%	10.0%	10.7%	2.0%	0.4%	0.0%	10.0%	0.0%	0.0%	0.0%	1.5%	2.0%	2.3%	1.0%	0.0%	6.8%	0.0%	0.0%	0.0%			
% Lights	100.0%	99.5%	100.0%	100.0%	0.0%	99.8%	0.0%	0.0%	0.0%	0.0%	100.0%	0.0%	0.0%	0.0%	0.0%	100.0%	0.0%	0.0%	0.0%	0.0%	100.0%	100.0%	100.0%	100.0%	0.0%	100.0%	0.0%	0.0%	0.0%	100.0%	100.0%	100.0%	100.0%	0.0%	100.0%	0.0%	0.0%	0.0%			
% Pedestrians	0.0%	0.0%	0.0%	0.0%	0.0%	0.0%	0.0%	0.0%	0.0%	0.0%	0.0%	0.0%	0.0%	0.0%	0.0%	0.0%	0.0%	0.0%	0.0%	0.0%	0.0%	0.0%	0.0%	0.0%	0.0%	0.0%	0.0%	0.0%	0.0%	0.0%	0.0%	0.0%	0.0%	0.0%	0.0%	0.0%	0.0%	0.0%			
% Bicycles on Crosswalk	0.0%	0.0%	0.0%	0.0%	0.0%	0.0%	0.0%	0.0%	0.0%	0.0%	0.0%	0.0%	0.0%	0.0%	0.0%	0.0%	0.0%	0.0%	0.0%	0.0%	0.0%	0.0%	0.0%	0.0%	0.0%	0.0%	0.0%	0.0%	0.0%	0.0%	0.0%	0.0%	0.0%	0.0%	0.0%	0.0%	0.0%	0.0%			
% Bicycles on Crosswalk	0.0%	0.0%	0.0%	0.0%	0.0%	0.0%	0.0%	0.0%	0.0%	0.0%	0.0%	0.0%	0.0%	0.0%	0.0%	0.0%	0.0%	0.0																							

Turning Movement Data Plot


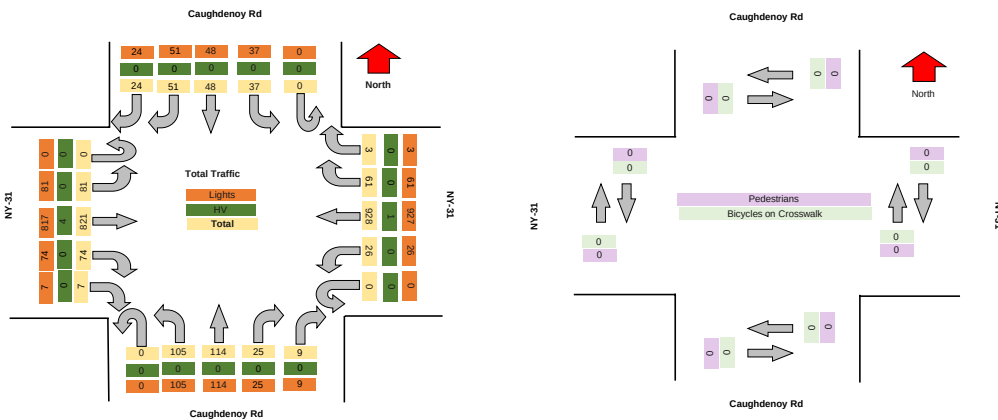


Summary

Turning Movement Peak Hour Data (PM)

4:30:00 PM

Lap Direction	NY-31										NY-31										Caughdenry Rd										Caughdenry Rd										Total
	Eastbound										Westbound										Northbound										Southbound										
	Left	Thru	Right	RTOR	U-Turn	App Total	Left CB	Thru CB	Right CB		Left	Thru	Right	RTOR	U-Turn	App Total	Left CB	Thru CB	Right CB		Left	Thru	Right	RTOR	U-Turn	App Total	Left CB	Thru CB	Right CB		Left	Thru	Right	RTOR	U-Turn	App Total	Left CB	Thru CB	Right CB		
4:30:00 PM	12	36	4	1	0	53	0	0	0		5	113	7	2	0	127	0	0	0		12	34	2	1	0	28	0	0	0		5	3	1	0	32	0	0		280		
4:45:00 PM	8	128	6	2	0	142	0	0	0		2	118	13	1	0	132	0	0	0		10	32	7	1	0	30	0	0	0		5	14	7	7	0	33	0	0		337	
5:00:00 PM	16	113	11	1	0	141	0	0	0		5	144	6	0	0	155	0	0	0		15	17	4	0	0	36	0	0	0		6	8	4	1	0	19	0	0		351	
5:15:00 PM	15	88	20	1	0	124	0	0	0		1	114	4	0	0	119	0	0	0		11	27	5	1	0	34	0	0	0		2	17	16	4	0	39	0	0		297	
Grand Total	51	423	33	5	0	510	0	0	0		13	467	30	3	0	513	0	0	0		48	60	17	3	0	128	0	0	0		19	32	20	13	0	54	0	0		1265	
% Approach	10.0%	82.9%	6.3%	1.0%	0.0%	0.0%	0.0%	0.0%	0.0%		2.4%	81.4%	5.6%	0.6%	0.0%	0.0%	0.0%	0.0%	0.0%		37.0%	46.9%	13.3%	2.3%	0.0%	0.0%	0.0%	0.0%	0.0%		25.2%	34.0%	31.9%	13.8%	0.0%	0.0%	0.0%	0.0%			
% Total	4.0%	33.4%	2.3%	0.4%	0.0%	40.3%	0.0%	0.0%	0.0%		1.0%	38.5%	2.4%	0.2%	0.0%	42.3%	0.0%	0.0%	0.0%		3.8%	4.7%	1.3%	0.2%	0.0%	16.1%	0.0%	0.0%	0.0%		1.5%	2.5%	2.4%	1.0%	0.0%	7.4%	0.0%	0.0%			
Peak	0.337	0.639	0.135	0.025	0.000	0.888	0.000	0.000	0.000		0.060	0.645	0.027	0.015	0.000	0.888	0.000	0.000	0.000		0.060	0.183	0.027	0.020	0.000	0.888	0.000	0.000	0.000		0.129	0.173	0.163	0.100	0.000	0.712	0.000	0.000		0.901	
Lights	51	423	33	5	0	508	0	0	0		13	467	30	3	0	533	0	0	0		48	60	17	3	0	128	0	0	0		19	32	20	13	0	54	0	0		1263	
% Lights	100.0%	99.0%	100.0%	100.0%	0.0%	99.0%	0.0%	0.0%	0.0%		100.0%	100.0%	100.0%	100.0%	0.0%	100.0%	0.0%	0.0%	0.0%		100.0%	100.0%	100.0%	100.0%	0.0%	100.0%	0.0%	0.0%	0.0%		100.0%	100.0%	100.0%	100.0%	0.0%	100.0%	0.0%	0.0%		99.8%	
HW	0	2	0	0	0	2	0	0	0		0	0	0	0	0	0	0	0	0		0	0	0	0	0	0	0	0	0		0	0	0	0	0	0	0	0		2	
% HW	0.0%	0.5%	0.0%	0.0%	0.0%	0.4%	0.0%	0.0%	0.0%		0.0%	0.0%	0.0%	0.0%	0.0%	0.0%	0.0%	0.0%	0.0%		0.0%	0.0%	0.0%	0.0%	0.0%	0.0%	0.0%	0.0%	0.0%		0.0%	0.0%	0.0%	0.0%	0.0%	0.0%	0.0%	0.0%		0.2%	
Pedestrians	0	0	0	0	0	0	0	0	0		0	0	0	0	0	0	0	0	0		0	0	0	0	0	0	0	0	0		0	0	0	0	0	0	0	0		0	
% Pedestrians	0.0%	0.0%	0.0%	0.0%	0.0%	0.0%	0.0%	0.0%	0.0%		0.0%	0.0%	0.0%	0.0%	0.0%	0.0%	0.0%	0.0%	0.0%		0.0%	0.0%	0.0%	0.0%	0.0%	0.0%	0.0%	0.0%	0.0%		0.0%	0.0%	0.0%	0.0%	0.0%	0.0%	0.0%	0.0%		0.0%	
Bicycles on Crosswalk	0	0	0	0	0	0	0	0	0		0	0	0	0	0	0	0	0	0		0	0	0	0	0	0	0	0	0		0	0	0	0	0	0	0	0		0	
% Bicycles on Crosswalk	0.0%	0.0%	0.0%	0.0%	0.0%	0.0%	0.0%	0.0%	0.0%		0.0%	0.0%	0.0%	0.0%	0.0%	0.0%	0.0%	0.0%	0.0%		0.0%	0.0%	0.0%	0.0%	0.0%	0.0%	0.0%	0.0%	0.0%		0.0%	0.0%	0.0%	0.0%	0.0%	0.0%	0.0%	0.0%		0.0%	

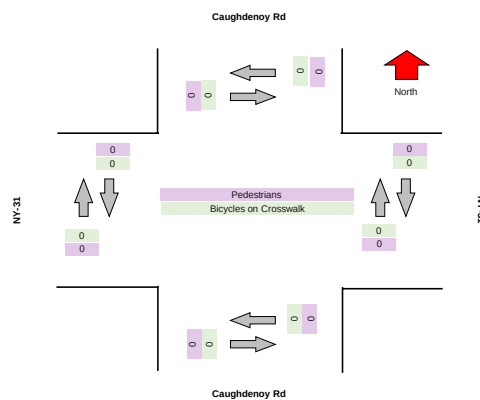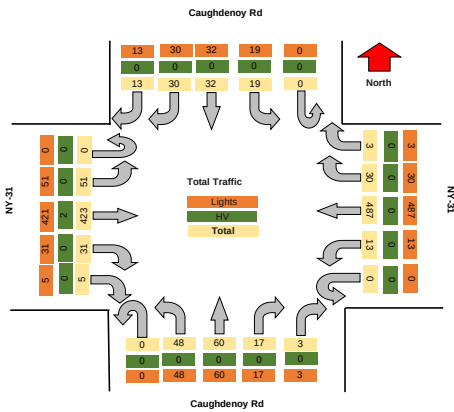

Summary



Summary

Summary

Summary

Motorcycles

Leg Direction Start Time	NY-31 Eastbound							NY-31 Westbound							Caughdenoy Rd Northbound							Caughdenoy Rd Southbound							
	Left							Left							Left							Left							
	Thru	Right	RTOR	U-Turn	Peds CW	Peds CCW		Thru	Right	RTOR	U-Turn	Peds CW	Peds CCW		Thru	Right	RTOR	U-Turn	Peds CW	Peds CCW		Thru	Right	RTOR	U-Turn	Peds CW	Peds CCW		
2024/05/17 16:00:00	0	2	0	0	0	0	0	0	2	0	0	0	0	0	0	1	0	0	0	0	0	0	0	1	0	0	2	0	0
2024/05/17 16:15:00	0	3	0	0	0	0	0	0	2	0	0	0	0	0	1	0	0	0	0	0	0	0	0	0	0	0	0	0	0
2024/05/17 16:30:00	0	2	0	0	0	0	0	0	0	0	0	0	0	0	0	0	0	0	0	0	0	0	0	0	0	0	0	0	0
2024/05/17 16:45:00	0	2	0	0	0	0	0	0	2	0	0	0	0	0	0	0	0	0	0	0	0	0	0	0	0	0	0	0	0
2024/05/17 17:00:00	0	3	0	0	0	0	0	0	2	0	0	0	0	0	0	0	0	0	0	0	0	0	0	0	0	0	0	0	0
2024/05/17 17:15:00	0	1	0	1	0	0	0	0	0	0	0	0	0	0	0	1	0	0	0	0	0	0	0	1	0	0	0	0	0
2024/05/17 17:30:00	0	0	0	0	0	0	0	0	1	0	0	0	0	0	0	0	0	0	0	0	0	0	0	0	0	0	0	0	0
2024/05/17 17:45:00	0	0	0	0	0	0	0	0	0	0	0	0	0	0	0	0	0	0	0	0	0	0	2	0	0	0	0	0	0
Total	0	13	0	1	0	0	0	0	9	0	0	0	0	0	1	2	0	0	0	0	0	0	3	1	2	0	0	0	0

Cars

Leg Direction Start Time	NY-31 Eastbound							NY-31 Westbound							Caughdenoy Rd Northbound							Caughdenoy Rd Southbound						
	Left							Left							Left							Left						
	Thru	Right	RTOR	U-Turn	Peds CW	Peds CCW		Thru	Right	RTOR	U-Turn	Peds CW	Peds CCW		Thru	Right	RTOR	U-Turn	Peds CW	Peds CCW		Thru	Right	RTOR	U-Turn	Peds CW	Peds CCW	
2024/05/17 16:00:00	5	95	15	0	0	0	0	2	103	5	0	0	0	0	8	16	3	3	0	0	0	9	2	1	6	0	0	0
2024/05/17 16:15:00	10	104	13	0	0	0	0	2	116	15	0	0	0	0	15	9	0	0	0	0	0	2	4	4	1	0	0	0
2024/05/17 16:30:00	12	94	4	1	0	0	0	5	112	7	2	0	0	0	12	14	1	1	0	0	0	5	3	3	1	0	0	0
2024/05/17 16:45:00	8	122	6	2	0	0	0	2	130	13	1	0	0	0	10	11	7	1	0	0	0	5	13	7	7	0	0	0
2024/05/17 17:00:00	16	107	11	1	0	0	0	5	142	6	0	0	0	0	15	17	4	0	0	0	0	6	8	4	1	0	0	0
2024/05/17 17:15:00	15	86	10	0	0	0	0	1	114	4	0	0	0	0	11	16	5	1	0	0	0	3	7	15	4	0	0	0
2024/05/17 17:30:00	4	94	6	1	0	0	0	3	117	7	0	0	0	0	18	13	4	2	0	0	0	1	5	10	1	0	0	0
2024/05/17 17:45:00	10	96	9	1	0	0	0	4	96	4	0	0	0	0	13	14	0	1	0	0	0	5	2	4	1	0	0	0
Total	80	788	74	6	0	0	0	24	933	61	3	0	0	0	102	110	24	9	0	0	0	36	44	48	22	0	0	0

Single-Unit Trucks

Leg Direction	NY-31 Eastbound							NY-31 Westbound							Caughdenoy Rd Northbound							Caughdenoy Rd Southbound						
	Start Time	Thru	Right	RTOR	U-Turn	Peds CW	Peds CCW	Thru	Right	RTOR	U-Turn	Peds CW	Peds CCW	Thru	Right	RTOR	U-Turn	Peds CW	Peds CCW	Thru	Right	RTOR	U-Turn	Peds CW	Peds CCW			
	2024/05/17 16:00:00	1	0	0	0	0	0	2	2	0	0	0	0	0	1	0	0	0	0	0	1	0	0	0	0	0		
	2024/05/17 16:15:00	0	0	0	0	0	0	0	0	0	0	0	0	0	0	0	0	0	0	0	0	0	0	0	0			
	2024/05/17 16:30:00	0	0	0	0	0	0	0	0	0	0	0	0	0	0	0	0	0	0	0	0	0	0	0	0			
	2024/05/17 16:45:00	0	1	0	0	0	0	0	4	0	0	0	0	0	1	0	0	0	0	0	0	0	0	0	0			
	2024/05/17 17:00:00	0	3	0	0	0	0	0	0	0	0	0	0	0	0	0	0	0	0	0	0	0	0	0	0			
	2024/05/17 17:15:00	0	0	0	0	0	0	0	0	0	0	0	0	0	0	0	0	0	0	0	0	0	0	0	0			
	2024/05/17 17:30:00	0	2	0	0	0	0	0	0	0	0	0	0	2	0	0	0	0	0	0	0	1	0	0	0			
	2024/05/17 17:45:00	0	0	0	0	0	0	0	1	0	0	0	0	0	0	0	0	0	0	0	0	0	0	0	0			
Total		1	6	0	0	0	0	2	7	0	0	0	0	2	2	1	0	0	0	0	1	0	1	0	0			

Articulated Trucks

Leg Direction	NY-31 Eastbound							NY-31 Westbound							Caughdenoy Rd Northbound							Caughdenoy Rd Southbound						
	Start Time	Thru	Right	RTOR	U-Turn	Peds CW	Peds CCW	Thru	Right	RTOR	U-Turn	Peds CW	Peds CCW	Thru	Right	RTOR	U-Turn	Peds CW	Peds CCW	Thru	Right	RTOR	U-Turn	Peds CW	Peds CCW			
	2024/05/17 16:00:00	0	1	0	0	0	0	0	0	0	0	0	0	0	0	0	0	0	0	0	0	0	0	0	0			
	2024/05/17 16:15:00	0	0	0	0	0	0	0	1	0	0	0	0	0	0	0	0	0	0	0	0	0	0	0	0			
	2024/05/17 16:30:00	0	0	0	0	0	0	0	0	0	0	0	0	0	0	0	0	0	0	0	0	0	0	0	0			
	2024/05/17 16:45:00	0	0	0	0	0	0	0	0	0	0	0	0	0	0	0	0	0	0	0	0	0	0	0	0			
	2024/05/17 17:00:00	0	0	0	0	0	0	0	0	0	0	0	0	0	0	0	0	0	0	0	0	0	0	0	0			
	2024/05/17 17:15:00	0	1	0	0	0	0	0	0	0	0	0	0	0	0	0	0	0	0	0	0	0	0	0	0			
	2024/05/17 17:30:00	0	0	0	0	0	0	0	0	0	0	0	0	0	0	0	0	0	0	0	0	0	0	0	0			
	2024/05/17 17:45:00	0	1	0	0	0	0	0	0	0	0	0	0	0	0	0	0	0	0	0	0	0	0	0	0			
Total		0	3	0	0	0	0	0	1	0	0	0	0	0	0	0	0	0	0	0	0	0	0	0	0			

Buses

[illegible]

Pedestrians

[illegible]

Bicycles on Road

Leg Direction Start Time	NY-31 Eastbound							NY-31 Westbound							Caughdenoy Rd Northbound							Caughdenoy Rd Southbound						
	Left							Left							Left							Left						
	Thru	Right	RTOR	U-Turn	Peds CW	Peds CCW		Thru	Right	RTOR	U-Turn	Peds CW	Peds CCW		Thru	Right	RTOR	U-Turn	Peds CW	Peds CCW		Thru	Right	RTOR	U-Turn	Peds CW	Peds CCW	
2024/05/17 16:00:00	0	0	0	0	0	0	0	0	0	0	0	0	0	0	0	0	0	0	0	0	0	0	0	0	0	0	0	
2024/05/17 16:15:00	0	0	0	0	0	0	0	0	0	0	0	0	0	0	0	0	0	0	0	0	0	0	0	0	0	0	0	
2024/05/17 16:30:00	0	0	0	0	0	0	0	0	1	0	0	0	0	0	0	0	0	0	0	0	0	0	0	0	0	0	0	
2024/05/17 16:45:00	0	0	0	0	0	0	0	0	0	0	0	0	0	0	0	0	0	0	0	0	0	0	1	0	0	0	0	
2024/05/17 17:00:00	0	0	0	0	0	0	0	0	0	0	0	0	0	0	0	0	0	0	0	0	0	0	0	0	0	0	0	
2024/05/17 17:15:00	0	0	0	0	0	0	0	0	0	0	0	0	0	0	0	0	0	0	0	0	0	0	0	0	0	0	0	
2024/05/17 17:30:00	0	0	0	0	0	0	0	0	0	0	0	0	0	0	0	0	0	0	0	0	0	0	0	1	0	0	0	
2024/05/17 17:45:00	0	0	0	0	0	0	0	0	0	0	0	0	0	0	0	0	0	0	0	0	0	0	0	0	0	0	0	
Total	0	0	0	0	0	0	0	0	1	0	0	0	0	0	0	0	0	0	0	0	0	0	1	1	0	0	0	

Bicycles on Crosswalk

Leg Direction	NY-31 Eastbound							NY-31 Westbound							Caughdenoy Rd Northbound							Caughdenoy Rd Southbound						
	Start Time	Thru	Right	RTOR	U-Turn	Peds CW	Peds CCW	Thru	Right	RTOR	U-Turn	Peds CW	Peds CCW	Thru	Right	RTOR	U-Turn	Peds CW	Peds CCW	Thru	Right	RTOR	U-Turn	Peds CW	Peds CCW			
2024/05/17 16:00:00		0	0	0	0	0	0	0	0	0	0	0	0	0	0	0	0	0	0	0	0	0	0	0	0			
2024/05/17 16:15:00		0	0	0	0	0	0	0	0	0	0	0	0	0	0	0	0	0	0	0	0	0	0	0	0			
2024/05/17 16:30:00		0	0	0	0	0	0	0	0	0	0	0	0	0	0	0	0	0	0	0	0	0	0	0	0			
2024/05/17 16:45:00		0	0	0	0	0	0	0	0	0	0	0	0	0	0	0	0	0	0	0	0	0	0	0	0			
2024/05/17 17:00:00		0	0	0	0	0	0	0	0	0	0	0	0	0	0	0	0	0	0	0	0	0	0	0	0			
2024/05/17 17:15:00		0	0	0	0	0	0	0	0	0	0	0	0	0	0	0	0	0	0	0	0	0	0	0	0			
2024/05/17 17:30:00		0	0	0	0	0	0	0	0	0	0	0	0	0	0	0	0	0	0	0	0	0	0	0	0			
2024/05/17 17:45:00		0	0	0	0	0	0	0	0	0	0	0	0	0	0	0	0	0	0	0	0	0	0	0	0			
Total		0	0	0	0	0	0	0	0	0	0	0	0	0	0	0	0	0	0	0	0	0	0	0	0			

Total Volume Class Breakdown

Leg Direction	NY-31 Eastbound										NY-31 Westbound										Caughdenry Rd Northbound										Caughdenry Rd Southbound									
	Left					Right					Left					Right					Left					Right					Left					Right				
	Thru	Right	RTOR	U-Turn	App Total	Peds CW	Peds CCW	Thru	Right	RTOR	U-Turn	App Total	Peds CW	Peds CCW	Thru	Right	RTOR	U-Turn	App Total	Peds CW	Peds CCW	Thru	Right	RTOR	U-Turn	App Total	Peds CW	Peds CCW	Thru	Right	RTOR	U-Turn	App Total	Peds CW	Peds CCW	Int Total	Cross Total			
Start Time	
2024/05/17 16:00:00	6	98	15	0	0	119	0	0	0	0	4	107	5	0	0	116	0	0	0	0	8	38	3	3	0	32	0	0	10	3	1	8	0	22	0	239	0			
2024/05/17 16:15:00	10	107	13	0	0	130	0	0	0	0	2	119	15	0	0	136	0	0	0	0	16	9	1	0	0	26	0	0	2	4	4	1	0	11	0	303	0			
2024/05/17 16:30:00	12	96	4	1	0	113	0	0	0	0	5	113	7	2	0	127	0	0	0	0	12	34	1	1	0	26	0	0	5	3	3	1	0	12	0	286	0			
2024/05/17 16:45:00	8	126	6	2	0	142	0	0	0	0	2	116	13	1	0	132	0	0	0	0	10	12	7	1	0	30	0	0	5	14	7	7	0	33	0	237	0			
2024/05/17 17:00:00	16	113	11	1	0	141	0	0	0	0	5	144	6	0	0	155	0	0	0	0	15	17	4	0	0	36	0	0	6	8	4	1	0	19	0	261	0			
2024/05/17 17:15:00	15	88	10	1	0	114	0	0	0	0	1	114	4	0	0	119	0	0	0	0	11	17	5	1	0	34	0	0	3	7	16	4	0	30	0	297	0			
2024/05/17 17:30:00	4	96	6	1	0	107	0	0	0	0	3	118	7	0	0	128	0	0	0	0	20	13	4	2	0	39	0	0	1	5	12	1	0	19	0	293	0			
2024/05/17 17:45:00	10	87	5	1	0	117	0	0	0	0	1	87	1	0	0	105	0	0	0	0	13	14	2	1	0	28	0	0	1	4	4	1	0	14	0	264	0			
Grand Total	81	821	74	7	0	983	0	0	0	0	26	928	61	3	0	1018	0	0	0	0	105	114	25	9	0	253	0	0	37	48	51	24	0	180	0	2414	0			
% Approach	8.2%	83.5%	7.5%	0.7%	0.0%						2.6%	81.2%	6.0%	0.3%	0.0%						41.5%	45.1%	9.8%	3.6%	0.0%				23.1%	30.0%	31.0%	15.0%	0.0%							
% Total	3.4%	34.0%	3.1%	0.3%	0.0%	40.7%					1.1%	38.4%	2.5%	0.1%	0.0%	42.2%					4.3%	4.7%	1.0%	0.4%	0.0%	10.5%			1.5%	2.0%	2.1%	1.0%	0.0%	6.6%						
% Motorcycles	0	1.3	0	1	0	14					0	9	0	0	0	9					1	2	0	0	0	3			0	3	1	2	0	6		32				
% Motorcycles	0.0%	1.6%	0.0%	14.3%	0.0%	1.4%					0.0%	1.0%	0.0%	0.0%	0.0%	0.9%					1.0%	1.8%	0.0%	0.0%	0.0%	1.2%			0.0%	6.3%	2.0%	8.3%	0.0%	3.8%		1.3%				
% Cars	80	786	74	6	0	958					24	910	61	3	0	998					102	110	24	9	0	245			36	44	48	22	0	150		2351				
% Cars	98.8%	97.2%	100.0%	85.7%	0.0%	97.5%					92.3%	98.1%	100.0%	100.0%	0.0%	98.0%					97.1%	95.5%	96.0%	93.3%	0.0%	96.8%			97.3%	91.7%	94.1%	91.7%	0.0%	93.8%		97.4%				
% Single-Unit Trucks	1	6	0	0	0	7					2	7	0	0	0	9					2	2	1	0	0	5			1	0	1	0	0	2		23				
% Single-Unit Trucks	1.2%	0.7%	0.0%	0.0%	0.0%	0.7%					7.7%	0.8%	0.0%	0.0%	0.0%	0.9%					1.9%	1.8%	4.0%	0.0%	0.0%	2.0%			2.7%	0.0%	2.0%	0.0%	0.0%	1.3%		1.0%				
% Articulated Trucks	0	3	0	0	0	3					0	1	0	0	0	1					0	0	0	0	0	0			0	0	0	0	0	0	4					
% Articulated Trucks	0.0%	0.4%	0.0%	0.0%	0.0%	0.3%					0.0%	0.1%	0.0%	0.0%	0.0%	0.1%					0.0%	0.0%	0.0%	0.0%	0.0%	0.0%			0.0%	0.0%	0.0%	0.0%	0.0%	0.0%	0.2%					
% Buses	0	1	0	0	0	1					0	0	0	0	0	0					0	0	0	0	0	0			0	0	0	0	0	0	1					
% Buses	0.0%	0.1%	0.0%	0.0%	0.0%	0.1%					0.0%	0.0%	0.0%	0.0%	0.0%	0.0%					0.0%	0.0%	0.0%	0.0%	0.0%	0.0%			0.0%	0.0%	0.0%	0.0%	0.0%	0.0%	0.0%	0.0%				
% Bicycles on Road	0	0	0	0	0	0					0	1	0	0	0	1					0	0	0	0	0	0			0	1	1	0	0	2		3				
% Bicycles on Road	0.0%	0.0%	0.0%	0.0%	0.0%	0.0%					0.0%	0.1%	0.0%	0.0%	0.0%	0.1%					0.0%	0.0%	0.0%	0.0%	0.0%	0.0%			0.0%	0.0%	0.0%	0.0%	0.0%	0.0%	0.1%					
% Pedestrians							0	0	0	0							0	0	0	0							0	0	0	0	0	0	0	0	0	0				
% Pedestrians							0.0%	0.0%									0.0%	0.0%									0.0%	0.0%								0.0%				
% Bicycles on Crosswalk							0	0									0	0									0	0								0				
% Bicycles on Crosswalk							0.0%	0.0%									0.0%	0.0%									0.0%	0.0%								0.0%				

PM Peak Class Breakdown

Lap Direction	NY-21 Southbound										NY-21 Westbound										Caughdenry Rd Southbound										Caughdenry Rd Westbound										67		
	Start Time										Start Time										Start Time										Start Time												
	Left	Thru	Right	RTOR	U-Turn	App Total	Peds C/W	Peds C/CW	Left	Thru	Right	RTOR	U-Turn	App Total	Peds C/W	Peds C/CW	Left	Thru	Right	RTOR	U-Turn	App Total	Peds C/W	Peds C/CW	Left	Thru	Right	RTOR	U-Turn	App Total	Peds C/W	Peds C/CW	Int Total	Class Total									
2024/05/17 16:30:00	12	96	4	1	0	113	0	0	5	113	7	2	0	127	0	0	12	14	1	1	0	30	0	0	5	14	7	1	0	32	0	0	5	14	7	1	0	32	0	0	200	0	
2024/05/17 16:40:00	8	120	1	2	0	130	0	0	2	116	13	1	0	130	0	0	10	12	7	1	0	30	0	0	5	14	7	1	0	35	0	0	5	14	7	1	0	35	0	0	337	0	
2024/05/17 17:00:00	18	112	11	1	0	140	0	0	5	144	6	0	0	150	0	0	15	17	4	0	0	36	0	0	8	8	4	1	0	39	0	0	8	8	4	1	0	39	0	0	351	0	
2024/05/17 17:15:00	15	86	10	1	0	112	0	0	1	114	4	1	0	119	0	0	11	17	3	1	0	31	0	0	3	7	10	4	0	45	0	0	3	7	10	4	0	45	0	0	287	0	
Grand Total	53	422	23	5	0	583	0	0	13	487	30	3	0	533	0	0	48	60	17	3	0	128	0	0	19	32	10	4	0	61	0	0	19	32	10	4	0	61	0	0	1050	0	
% Right-turn	100.0%	60.0%	6.1%	1.0%	0.0%				2.4%	31.0%	5.0%	0.0%	0.0%				27.0%	40.0%	12.0%	2.0%	0.0%				20.2%	34.0%	11.0%	1.0%	0.0%				10.1%	22.0%	2.4%	1.0%	0.0%				7.4%	0.0%	
% Total	4.0%	32.4%	2.5%	0.4%	0.0%	40.3%			1.0%	38.5%	2.4%	0.2%	0.0%	42.3%			3.8%	4.7%	1.2%	0.2%	0.0%	10.1%			1.3%	2.2%	2.4%	1.0%	0.0%	7.4%			1.3%	2.2%	2.4%	1.0%	0.0%				0.0%	0.0%	
Ped	0.10%	0.00%	0.10%	0.00%	0.00%	0.00%			0.00%	0.00%	0.01%	0.00%	0.00%	0.00%			0.00%	0.00%	0.00%	0.00%	0.00%	0.00%			0.00%	0.00%	0.00%	0.00%	0.00%	0.00%	0.00%	0.00%	0.00%	0.00%	0.00%	0.00%	0.00%	0.00%	0.00%	0.00%	0.00%	0.00%	
Motorcycles	0	0	0	1	0	0			0	4	0	0	0	0	0		0	1	0	0	0	0			0	0	1	0	0	0			0	0	1	0	0	0				0	0.0%
% Motorcycles	0.0%	1.0%	0.0%	20.0%	0.0%	0.0%			0.0%	0.0%	0.0%	0.0%	0.0%	0.0%			0.0%	1.7%	0.0%	0.0%	0.0%	0.0%			0.0%	0.0%	3.7%	0.0%	0.0%	0.0%			0.0%	0.0%	0.0%	0.0%	0.0%				0	0.0%	
Cars	51	408	14	4	0	469			12	478	30	3	0	524			46	58	17	3	0	126			18	31	10	4	0	57			18	31	10	4	0	57				0	0.0%
% Cars	100.0%	96.7%	100.0%	80.0%	0.0%	81.3%			100.0%	98.2%	100.0%	100.0%	0.0%	97.7%			100.0%	95.7%	100.0%	100.0%	0.0%	99.0%			94.0%	96.7%	100.0%	0.0%	0.0%	92.6%			94.0%	96.7%	100.0%	0.0%	0.0%				0	0.0%	
Single Unit Trucks	0	4	0	0	0	4			0	4	0	0	0	4			0	1	0	0	0	0			0	0	0	0	0			0	0	0	0	0				0	0.0%		
% Single Unit Trucks	0.0%	0.9%	0.0%	0.0%	0.0%	0.7%			0.0%	0.8%	0.0%	0.0%	0.0%	0.8%			0.0%	1.7%	0.0%	0.0%	0.0%	0.0%			0.0%	0.0%	0.0%	0.0%	0.0%			0.0%	0.0%	0.0%	0.0%	0.0%				0	0.0%		
Articulated Trucks	0	1	0	0	0	1			0	0	0	0	0	0			0	0	0	0	0			0	0	0	0	0	0			0	0	0	0	0				0	0.0%		
% Articulated Trucks	0.0%	0.2%	0.0%	0.0%	0.0%	0.2%			0.0%	0.0%	0.0%	0.0%	0.0%	0.0%			0.0%	0.0%	0.0%	0.0%	0.0%	0.0%			0.0%	0.0%	0.0%	0.0%	0.0%			0.0%	0.0%	0.0%	0.0%	0.0%				0	0.0%		
Bikes	0	1	0	0	0	1			0	0	0	0	0	0			0	0	0	0	0			0	0	0	0	0	0			0	0	0	0	0				0	0.0%		
% Bikes	0.0%	0.2%	0.0%	0.0%	0.0%	0.2%			0.0%	0.0%	0.0%	0.0%	0.0%	0.0%			0.0%	0.0%	0.0%	0.0%	0.0%	0.0%			0.0%	0.0%	0.0%	0.0%	0.0%			0.0%	0.0%	0.0%	0.0%	0.0%				0	0.1%		
% Bicycles on Road	0.0%	0.0%	0.0%	0.0%	0.0%	0.0%			0.0%	0.2%	0.0%	0.0%	0.0%	0.2%			0.0%	0.0%	0.0%	0.0%	0.0%	0.0%			0.0%	0.0%	0.0%	0.0%	0.0%			0.0%	0.0%	0.0%	0.0%	0.0%				0	0.2%		
Pedestrians	0	0	0	0	0	0			0	0	0	0	0	0			0	0	0	0	0			0	0	0	0	0	0			0	0	0	0	0				0	0.0%		
% Pedestrians	0.0%	0.0%	0.0%	0.0%	0.0%	0.0%			0.0%	0.0%	0.0%	0.0%	0.0%	0.0%			0.0%	0.0%	0.0%	0.0%	0.0%	0.0%			0.0%	0.0%	0.0%	0.0%	0.0%			0.0%	0.0%	0.0%	0.0%	0.0%				0	0.0%		
% Bicycles on Crosswalk	0.0%	0.0%	0.0%	0.0%	0.0%	0.0%			0.0%	0.0%	0.0%	0.0%	0.0%	0.0%			0.0%	0.0%	0.0%	0.0%	0.0%	0.0%			0.0%	0.0%	0.0%	0.0%	0.0%			0.0%	0.0%	0.0%	0.0%	0.0%				0	0.0%		




Project	GTS
Project Code	11778
Site Name	11778-21
Legs and Movements	All Processed Legs & Move
Bin Size	15 minutes
Survey Date	2024/05/17, Friday
Location	NYS Rte 31 & Caughdenry
Latitude and Longitude	43.185420, -76.166310


	Start	End	PHF
PM Peak	2024/05/17 16:30:00	2024/05/17 17:30:00	0.90

Turning Movement Data

Leg Direction	NY-31 Eastbound								NY-31 Westbound								Caughdenoy Rd Northbound								Caughdenoy Rd Southbound								Total
	Left	Thru	Right	RTOR	U-Turn	App Total	Peds CW	Peds CCW	Left	Thru	Right	RTOR	U-Turn	App Total	Peds CW	Peds CCW	Left	Thru	Right	RTOR	U-Turn	App Total	Peds CW	Peds CCW	Left	Thru	Right	RTOR	U-Turn	App Total	Peds CW	Peds CCW	
	Start Time																																
4:00:00 PM	6	98	15	0	0	119	0	0	4	107	5	0	0	116	0	0	8	18	3	3	0	32	0	0	10	3	1	8	0	22	0	0	289
4:15:00 PM	10	107	13	0	0	130	0	0	2	119	15	0	0	136	0	0	16	9	1	0	0	26	0	0	2	4	4	1	0	11	0	0	303
4:30:00 PM	12	96	4	1	0	113	0	0	5	113	7	2	0	127	0	0	12	14	1	1	0	28	0	0	5	3	3	1	0	12	0	0	280
4:45:00 PM	8	126	6	2	0	142	0	0	2	116	13	1	0	132	0	0	10	12	7	1	0	30	0	0	5	14	7	7	0	33	0	0	337
Hourly Total	36	427	38	3	0	504	0	0	13	455	40	3	0	511	0	0	46	53	12	5	0	116	0	0	22	24	15	17	0	78	0	0	1209
5:00:00 PM	16	113	11	1	0	141	0	0	5	144	6	0	0	155	0	0	15	17	4	4	0	36	0	0	6	8	4	1	1	19	0	0	351
5:15:00 PM	15	88	10	1	0	114	0	0	1	114	4	0	0	119	0	0	11	17	5	1	0	34	0	0	3	7	16	4	0	30	0	0	297
5:30:00 PM	4	96	6	1	0	107	0	0	3	118	7	0	0	128	0	0	20	13	4	2	0	39	0	0	1	5	12	1	0	19	0	0	293
5:45:00 PM	10	97	8	1	0	117	0	0	4	97	4	0	0	105	0	0	13	14	0	1	0	28	0	0	5	4	4	1	0	14	0	0	264
Hourly Total	45	394	36	4	0	479	0	0	13	473	21	0	0	507	0	0	59	61	13	4	0	137	0	0	15	24	26	7	0	82	0	0	1205
Grand Total	81	821	74	7	0	983	0	0	26	928	61	3	0	1018	0	0	105	114	25	9	0	253	0	0	37	48	51	24	0	160	0	0	2414
% Approach	8.2%	83.5%	7.5%	0.7%	0.0%	0.0%	0.0%	0.0%	2.6%	91.2%	6.0%	0.3%	0.0%	0.0%	0.0%	0.0%	41.5%	45.1%	9.9%	3.6%	0.0%	0.0%	0.0%	0.0%	23.1%	30.0%	31.9%	15.0%	0.0%	0.0%	0.0%	0.0%	
% Total	3.4%	34.0%	3.1%	0.3%	0.0%	40.7%	0.0%	0.0%	1.1%	38.4%	2.5%	0.1%	0.0%	42.2%	0.0%	0.0%	4.3%	4.7%	1.0%	0.4%	0.0%	10.5%	0.0%	0.0%	1.5%	2.0%	2.1%	1.0%	0.0%	6.6%	0.0%	0.0%	
Lights	81	817	74	7	0	979	0	0	26	927	61	3	0	1017	0	0	105	114	25	9	0	253	0	0	37	48	51	24	0	160	0	0	2409
% Lights	100.0%	99.5%	100.0%	100.0%	0.0%	99.6%	0.0%	0.0%	100.0%	99.9%	100.0%	100.0%	0.0%	99.9%	0.0%	0.0%	100.0%	100.0%	100.0%	100.0%	0.0%	100.0%	0.0%	0.0%	100.0%	100.0%	100.0%	100.0%	0.0%	100.0%	0.0%	0.0%	99.8%
HV	0	4	0	0	0	4	0	0	0	1	0	0	0	1	0	0	0	0	0	0	0	0	0	0	0	0	0	0	0	0	0	5	
% HV	0.0%	0.5%	0.0%	0.0%	0.0%	0.4%	0.0%	0.0%	0.0%	0.1%	0.0%	0.0%	0.0%	0.1%	0.0%	0.0%	0.0%	0.0%	0.0%	0.0%	0.0%	0.0%	0.0%	0.0%	0.0%	0.0%	0.0%	0.0%	0.0%	0.0%	0.0%	0.2%	
Pedestrians	0	0	0	0	0	0	0	0	0	0	0	0	0	0	0	0	0	0	0	0	0	0	0	0	0	0	0	0	0	0	0	0	
% Pedestrians	0.0%	0.0%	0.0%	0.0%	0.0%	0.0%	0.0%	0.0%	0.0%	0.0%	0.0%	0.0%	0.0%	0.0%	0.0%	0.0%	0.0%	0.0%	0.0%	0.0%	0.0%	0.0%	0.0%	0.0%	0.0%	0.0%	0.0%	0.0%	0.0%	0.0%	0.0%	0.0%	
Bicycles on Crosswalk	0	0	0	0	0	0	0	0	0	0	0	0	0	0	0	0	0	0	0	0	0	0	0	0	0	0	0	0	0	0	0	0	
% Bicycles on Crosswalk	0.0%	0.0%	0.0%	0.0%	0.0%	0.0%	0.0%	0.0%	0.0%	0.0%	0.0%	0.0%	0.0%	0.0%	0.0%	0.0%	0.0%	0.0%	0.0%	0.0%	0.0%	0.0%	0.0%	0.0%	0.0%	0.0%	0.0%	0.0%	0.0%	0.0%	0.0%	0.0%	

Turning Movement Data Plot

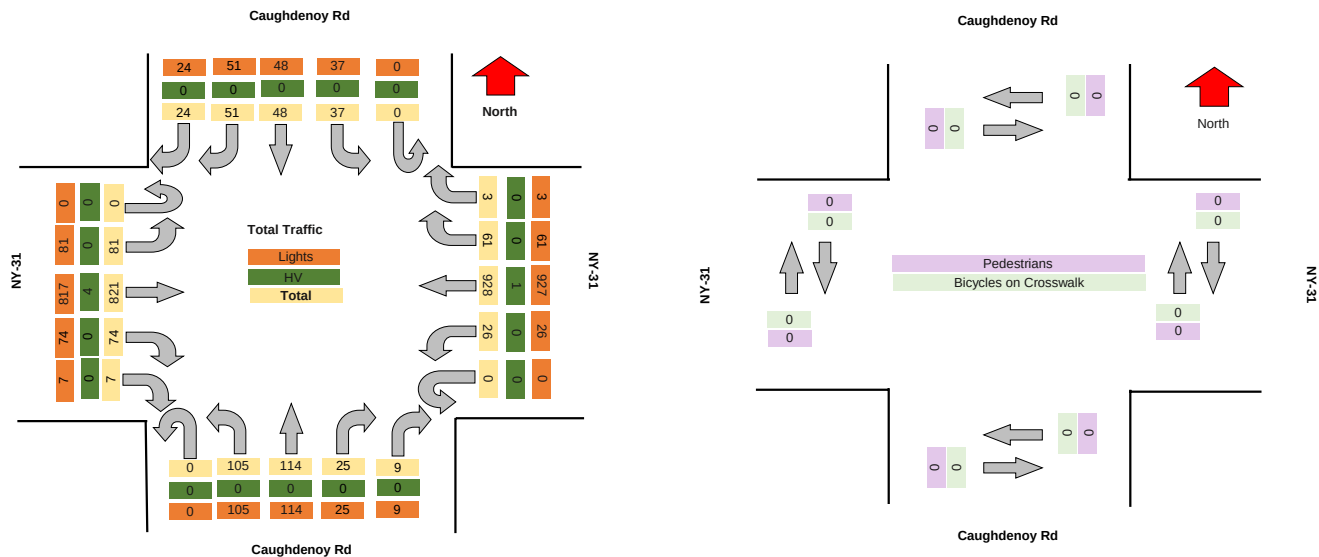

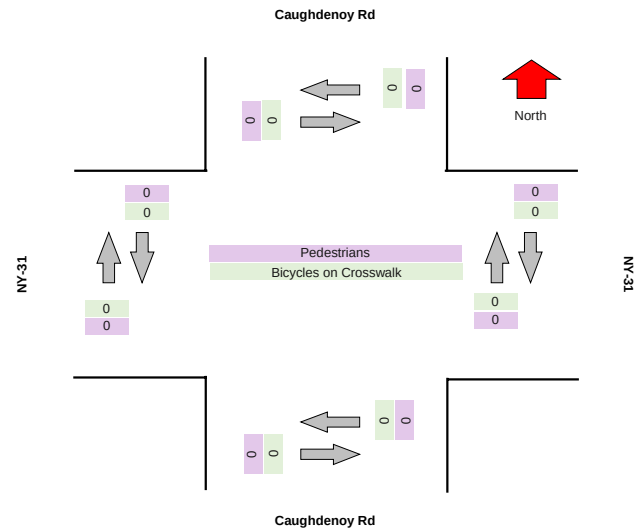[illegible]

Summary


Project	GTS
Project Code	11778
Site Name	11778-21
Legs and Movements	All Processed Legs & Movement
Bin Size	15 minutes
Survey Date	2024/05/18, Saturday
Location	NYS Rte 33 & Caughdenoy Road
Latitude and Longitude	43.185420 -76.166310

AM Peak	Start 2024/05/18 12:00:00	End 2024/05/18 13:00:00	PHF 0.92
---------	------------------------------	----------------------------	-------------

Turning Movement Data

Leg Direction	NY-33 Eastbound										NY-33 Westbound										Caughdenoy Rd Northbound										Caughdenoy Rd Southbound										Total	
	Left	Thru	Right	RTOR	U-Turn	App Total	Through	Right	RTOR	U-Turn		App Total	
Start Date	11/08/2018 AM																														11/08/2018 AM																														11/08/2018 AM																														11/08/2018 AM																													
11:00:00 AM	3	102	11	0	0	115	0	0	0	0	0	3	100	2	1	0	103	0	0	0	0	0	12	5	4	1	0	21	0	0	0	0	7	4	1	3	0	15	0	0	0	0	268	
11:15:00 AM	4	117	6	1	0	128	0	0	0	0	0	5	114	4	0	0	123	0	0	0	0	0	9	7	2	2	0	20	0	0	0	0	7	2	3	2	0	14	0	0	0	0	285	
11:30:00 AM	6	130	11	0	0	147	0	0	0	0	0	7	120	8	0	0	135	0	0	0	0	0	11	4	6	2	0	23	0	0	0	0	6	6	5	2	0	19	0	0	0	0	304	
11:45:00 AM	5	91	6	2	0	104	0	0	0	0	0	6	100	6	0	0	106	0	0	0	0	0	6	6	2	1	0	15	0	0	0	0	4	7	3	3	0	17	0	0	0	0	251	
Hourly Total	20	338	34	5	0	437	0	0	0	0	0	25	437	20	1	0	478	0	0	0	0	0	39	22	14	6	0	80	0	0	0	0	24	19	12	10	0	65	0	0	0	0	1188	
12:00:00 PM	5	98	10	3	0	116	0	0	0	0	0	2	82	6	1	0	91	0	0	0	0	0	8	7	3	0	0	18	0	0	0	0	4	3	3	1	0	11	0	0	0	0	236	
12:15:00 PM	6	89	10	0	0	105	0	0	0	0	0	5	86	3	0	0	94	0	0	0	0	0	7	7	2	3	0	19	0	0	0	0	6	6	2	2	0	16	0	0	0	0	236	
12:30:00 PM	7	91	6	0	0	104	0	0	0	0	0	5	95	1	1	0	102	0	0	0	0	0	10	11	4	0	0	25	0	0	0	0	10	2	6	7	0	25	0	0	0	0	256	
12:45:00 PM	0	100	0	1	0	101	0	0	0	0	0	2	80	3	0	0	85	0	0	0	0	0	4	0	1	3	0	8	0	0	0	0	7	3	6	3	0	19	0	0	0	0	219	
Hourly Total	20	378	26	4	0	434	0	0	0	0	0	14	283	13	2	0	372	0	0	0	0	0	29	25	10	6	0	70	0	0	0	0	27	14	17	13	0	72	0	0	0	0	907	
Grand Total	45	758	65	9	0	934	0	0	0	0	0	39	700	33	3	0	805	0	0	0	0	0	62	47	24	12	0	150	0	0	0	0	32	30	29	24	0	118	0	0	0	0	2052	
% Approach	4.9%	86.9%	7.2%	1.0%	0.0%	0.0%	0.0%	0.0%	0.0%	0.0%	0.0%	4.2%	91.7%	3.9%	0.4%	0.0%	6.0%	0.0%	0.0%	0.0%	0.0%	44.7%	31.3%	16.0%	6.0%	0.0%	6.0%	0.0%	0.0%	0.0%	37.5%	24.3%	21.3%	16.9%	0.0%	0.0%	0.0%	0.0%	0.0%	0.0%	0.0%	0.0%	0.0%	
% Total	2.3%	28.8%	3.2%	0.4%	0.0%	44.7%	0.0%	0.0%	0.0%	0.0%	0.0%	1.7%	38.0%	1.0%	0.1%	0.0%	42.4%	0.0%	0.0%	0.0%	0.0%	3.3%	2.3%	1.2%	0.6%	0.0%	7.2%	0.0%	0.0%	0.0%	0.0%	2.5%	1.6%	1.4%	1.1%	0.0%	6.3%	0.0%	0.0%	0.0%	0.0%	0.1%	
Lights	95	709	66	9	0	934	0	0	0	0	0	39	700	33	3	0	805	0	0	0	0	0	62	47	24	12	0	150	0	0	0	0	32	30	29	24	0	118	0	0	0	0	2052	
% Lights	100.0%	99.7%	100.0%	100.0%	0.0%	99.8%	0.0%	0.0%	0.0%	0.0%	0.0%	100.0%	99.9%	100.0%	100.0%	0.0%	99.9%	0.0%	0.0%	0.0%	0.0%	100.0%	100.0%	100.0%	100.0%	0.0%	100.0%	0.0%	0.0%	0.0%	0.0%	100.0%	100.0%	100.0%	100.0%	0.0%	100.0%	0.0%	0.0%	0.0%	0.0%	99.9%	
HW	0	2	0	0	0	2	0	0	0	0	0	0	1	0	0	0	1	0	0	0	0	0	0	0	0	0	0	0	0	0	0	0	0	0	0	0	0	0	0	0	0	3	
% HW	0.0%	0.3%	0.0%	0.0%	0.0%	0.0%	0.0%	0.0%	0.0%	0.0%	0.0%	0.0%	0.1%	0.0%	0.0%	0.0%	0.1%	0.0%	0.0%	0.0%	0.0%	0.0%	0.0%	0.0%	0.0%	0.0%	0.0%	0.0%	0.0%	0.0%	0.0%	0.0%	0.0%	0.0%	0.0%	0.0%	0.0%	0.0%	0.0%	0.0%	0.0%	0.1%	
Pedestrians	0	0	0	0	0	0	0	0	0	0	0	0	0	0	0	0	0	0	0	0	0	0	0	0	0	0	0	0	0	0	0	0	0	0	0	0	0	0	0	0	0	0	0	
% Pedestrians	0.0%	0.0%	0.0%	0.0%	0.0%	0.0%	0.0%	0.0%	0.0%	0.0%	0.0%	0.0%	0.0%	0.0%	0.0%	0.0%	0.0%	0.0%	0.0%	0.0%	0.0%	0.0%	0.0%	0.0%	0.0%	0.0%	0.0%	0.0%	0.0%	0.0%	0.0%	0.0%	0.0%	0.0%	0.0%	0.0%	0.0%	0.0%	0.0%	0.0%	0.0%	0.0%	0.0%	0.0%	
Bicycles on Crosswalk	0	0	0	0	0	0	0	0	0	0	0	0	0	0	0	0	0	0	0	0	0	0	0	0	0	0	0	0	0	0	0	0	0	0	0	0	0	0	0	0	0	0	0	0	
% Bicycles on Crosswalk	0.0%	0.0%	0.0%	0.0%	0.0%	0.0%	0.0%	0.0%	0.0%	0.0%	0.0%	0.0%	0.0%	0.0%	0.0%	0.0%	0.0%	0.0%	0.0%	0.0%	0.0%	0.0%	0.0%	0.0%	0.0%	0.0%	0.0%	0.0%	0.0%	0.0%	0.0%	0.0%	0.0%	0.0%	0.0%	0.0%	0.0%	0.0%	0.0%	0.0%	0.0%	0.0%	0.0%	0.0%	0.0%	

Turning Movement Data Plot


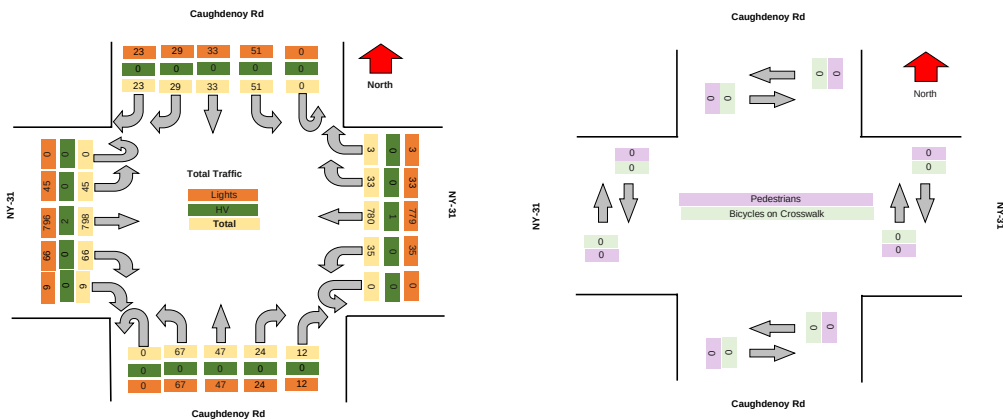


Summary

Turning Movement Peak Hour Data (AM)

12:00:00 PM

Log Direction	NY-31												NY-31												Caughdenoy Rd												Caughdenoy Rd												Total
	Eastbound						Westbound						Northbound						Southbound						Southbound																								
	Left	Thru	Right	RTOR	U-Turn	App Total	Left	Thru	Right	RTOR	U-Turn	App Total	Left	Thru	Right	RTOR	U-Turn	App Total	Left	Thru	Right	RTOR	U-Turn	App Total	Left	Thru	Right	RTOR	U-Turn	App Total																			
Start Time	
12:00:00 PM	5	98	35	5	0	138	0	0	0	0	0	0	8	7	3	0	0	18	0	0	0	0	0	0	0	0	0	0	0	236																			
12:15:00 PM	6	89	30	0	0	127	0	0	0	0	0	0	7	7	2	3	0	19	0	0	0	0	0	0	6	6	2	2	0	16	0	236																	
12:30:00 PM	7	91	6	0	0	104	0	0	0	0	0	0	10	11	4	0	0	25	0	0	0	0	0	0	10	2	6	7	0	26	0	236																	
12:45:00 PM	5	100	6	1	0	107	0	0	0	0	0	0	4	0	3	0	0	7	0	0	0	0	0	0	4	0	3	0	0	7	0	239																	
Grand Total	25	378	77	6	0	534	0	0	0	0	0	0	24	24	13	3	0	67	0	0	0	0	0	0	27	24	17	13	0	72	0	947																	
% Approach	4.6%	87.5%	7.4%	0.4%	0.0%	0.0%	0.0%	0.0%	0.0%	0.0%	0.0%	0.0%	3.8%	32.2%	1.5%	0.5%	0.0%	0.0%	0.0%	0.0%	0.0%	0.0%	0.0%	0.0%	38.0%	33.7%	23.0%	18.3%	0.0%	0.0%	0.0%	0.0%																	
% Total	2.1%	39.9%	3.4%	0.4%	0.0%	45.8%	0.0%	0.0%	0.0%	0.0%	0.0%	0.0%	3.1%	2.6%	1.1%	0.2%	0.0%	7.4%	0.0%	0.0%	0.0%	0.0%	0.0%	0.0%	2.9%	15.9%	1.9%	1.4%	0.0%	7.9%	0.0%	0.0%																	
Peds	0.000	0.000	0.000	0.000	0.000	0.000	0.000	0.000	0.000	0.000	0.000	0.000	0.000	0.000	0.000	0.000	0.000	0.000	0.000	0.000	0.000	0.000	0.000	0.000	0.000	0.000	0.000	0.000	0.000	0.000	0.000	0.000																	
% Lights	20	378	77	6	0	432	0	0	0	0	0	0	24	25	10	3	0	70	0	0	0	0	0	0	27	24	17	13	0	72	0	944																	
% Lights	100.0%	99.5%	100.0%	100.0%	0.0%	99.5%	0.0%	0.0%	0.0%	0.0%	0.0%	0.0%	100.0%	100.0%	100.0%	100.0%	0.0%	100.0%	0.0%	0.0%	0.0%	0.0%	0.0%	0.0%	100.0%	100.0%	100.0%	100.0%	0.0%	100.0%	0.0%	99.7%																	
% HV	0	0	0	0	0	2	0	0	0	0	0	0	0	0	0	0	0	0	0	0	0	0	0	0	0	0	0	0	0	0	0	3																	
% HV	0.0%	0.0%	0.0%	0.0%	0.0%	0.5%	0.0%	0.0%	0.0%	0.0%	0.0%	0.0%	0.0%	0.0%	0.0%	0.0%	0.0%	0.0%	0.0%	0.0%	0.0%	0.0%	0.0%	0.0%	0.0%	0.0%	0.0%	0.0%	0.0%	0.0%	0.0%	0.3%																	
Pedestrians	0	0	0	0	0	0	0	0	0	0	0	0	0	0	0	0	0	0	0	0	0	0	0	0	0	0	0	0	0	0	0	0																	
% Pedestrians	0.0%	0.0%	0.0%	0.0%	0.0%	0.0%	0.0%	0.0%	0.0%	0.0%	0.0%	0.0%	0.0%	0.0%	0.0%	0.0%	0.0%	0.0%	0.0%	0.0%	0.0%	0.0%	0.0%	0.0%	0.0%	0.0%	0.0%	0.0%	0.0%	0.0%	0.0%	0.0%																	
Bicycles on Crosswalk	0	0	0	0	0	0	0	0	0	0	0	0	0	0	0	0	0	0	0	0	0	0	0	0	0	0	0	0	0	0	0	0																	
% Bicycles on Crosswalk	0.0%	0.0%	0.0%	0.0%	0.0%	0.0%	0.0%	0.0%	0.0%	0.0%	0.0%	0.0%	0.0%	0.0%	0.0%	0.0%	0.0%	0.0%	0.0%	0.0%	0.0%	0.0%	0.0%	0.0%	0.0%	0.0%	0.0%	0.0%	0.0%	0.0%	0.0%	0.0%																	

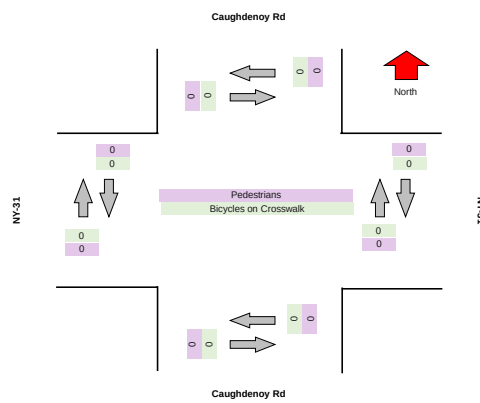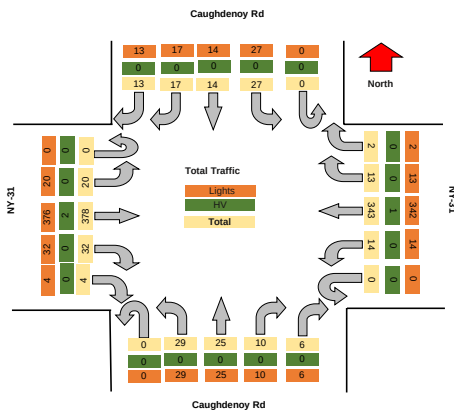

Summary



Summary

Summary

Summary

Motorcycles

Leg Direction	NY-31 Eastbound							NY-31 Westbound							Caughdenoy Rd Northbound							Caughdenoy Rd Southbound						
	Start Time	Thru	Right	RTOR	U-Turn	Peds CW	Peds CCW	Thru	Right	RTOR	U-Turn	Peds CW	Peds CCW	Thru	Right	RTOR	U-Turn	Peds CW	Peds CCW	Thru	Right	RTOR	U-Turn	Peds CW	Peds CCW			
	2024/05/18 11:00:00	0	0	0	0	0	0	0	0	0	0	0	0	0	0	0	0	0	0	0	0	0	0	0	0			
	2024/05/18 11:15:00	0	0	0	0	0	0	0	0	0	0	0	0	0	0	0	0	0	0	0	0	1	0	0	0			
	2024/05/18 11:30:00	0	0	0	0	0	0	0	0	0	0	0	0	0	0	0	0	0	0	0	0	0	0	0	0			
	2024/05/18 11:45:00	0	0	0	0	0	0	0	0	0	0	0	0	0	0	0	0	0	0	0	0	1	0	0	0			
	2024/05/18 12:00:00	0	0	0	0	0	0	0	0	0	0	0	0	0	0	0	0	0	0	0	0	0	0	0	0			
	2024/05/18 12:15:00	0	0	0	0	0	0	0	0	0	0	0	0	0	0	0	0	0	0	0	0	0	0	0	0			
	2024/05/18 12:30:00	0	0	0	0	0	0	0	0	0	0	0	0	0	0	0	0	0	0	0	0	0	0	0	0			
	2024/05/18 12:45:00	0	0	0	0	0	0	0	0	0	0	0	0	0	0	0	0	0	0	0	0	0	0	0	0			
Total		0	0	0	0	0	0	0	0	0	0	0	0	0	0	0	0	0	0	0	0	1	1	0	0			

Cars

Leg Direction Start Time	NY-31 Eastbound							NY-31 Westbound							Caughdeney Rd Northbound							Caughdeney Rd Southbound						
	Thru	Right	RTOR	U-Turn	Peds CW	Peds CCW		Thru	Right	RTOR	U-Turn	Peds CW	Peds CCW		Thru	Right	RTOR	U-Turn	Peds CW	Peds CCW		Thru	Right	RTOR	U-Turn	Peds CW	Peds CCW	
2024/05/18 11:00:00	10	101	11	2	0	0	0	3	99	2	1	0	0	0	12	5	4	1	0	0	0	7	4	1	3	0	0	0
2024/05/18 11:15:00	4	115	6	1	0	0	0	5	113	4	0	0	0	0	9	7	2	2	0	0	0	6	1	3	2	0	0	0
2024/05/18 11:30:00	6	107	11	0	0	0	0	6	118	8	0	0	0	0	11	4	6	2	0	0	0	6	6	5	2	0	0	0
2024/05/18 11:45:00	5	89	6	2	0	0	0	6	99	6	0	0	0	0	6	6	2	0	0	0	0	4	6	3	3	0	0	0
2024/05/18 12:00:00	5	98	9	3	0	0	0	2	79	6	1	0	0	0	8	7	3	0	0	0	0	3	3	3	1	0	0	0
2024/05/18 12:15:00	8	87	10	0	0	0	0	5	85	3	0	0	0	0	7	7	2	3	0	0	0	6	6	2	2	0	0	0
2024/05/18 12:30:00	7	87	6	0	0	0	0	5	94	1	1	0	0	0	10	11	4	0	0	0	0	10	2	6	7	0	0	0
2024/05/18 12:45:00	0	98	6	1	0	0	0	2	85	3	0	0	0	0	4	0	1	3	0	0	0	7	3	6	3	0	0	0
Total	45	782	65	9	0	0	0	34	787	33	3	0	0	0	67	47	24	11	0	0	0	49	31	29	23	0	0	0

Single-Unit Trucks

Leg Direction Start Time	NY-31 Eastbound							NY-31 Westbound							Caughdenoy Rd Northbound							Caughdenoy Rd Southbound						
	Left							Left							Left							Left						
	Thru	Right	RTOR	U-Turn	Peds CW	Peds CCW		Thru	Right	RTOR	U-Turn	Peds CW	Peds CCW		Thru	Right	RTOR	U-Turn	Peds CW	Peds CCW		Thru	Right	RTOR	U-Turn	Peds CW	Peds CCW	
2024/05/18 11:00:00	0	1	0	0	0	0	0	0	1	0	0	0	0	0	0	0	0	0	0	0	0	0	0	0	0	0	0	0
2024/05/18 11:15:00	0	2	0	0	0	0	0	0	1	0	0	0	0	0	0	0	0	0	0	0	0	0	1	0	0	0	0	0
2024/05/18 11:30:00	0	3	0	0	0	0	0	1	2	0	0	0	0	0	0	0	0	0	0	0	0	0	0	0	0	0	0	0
2024/05/18 11:45:00	0	2	0	0	0	0	0	0	4	0	0	0	0	0	0	0	0	1	0	0	0	0	0	0	0	0	0	0
2024/05/18 12:00:00	0	0	1	0	0	0	0	0	2	0	0	0	0	0	0	0	0	0	0	0	0	1	0	0	0	0	0	0
2024/05/18 12:15:00	0	2	0	0	0	0	0	0	1	0	0	0	0	0	0	0	0	0	0	0	0	0	0	0	0	0	0	0
2024/05/18 12:30:00	0	3	0	0	0	0	0	0	1	0	0	0	0	0	0	0	0	0	0	0	0	0	0	0	0	0	0	0
2024/05/18 12:45:00	0	1	0	0	0	0	0	0	0	0	0	0	0	0	0	0	0	0	0	0	0	0	0	0	0	0	0	0
Total	0	14	1	0	0	0	0	1	12	0	0	0	0	0	0	0	0	1	0	0	0	1	1	0	0	0	0	0

Articulated Trucks

Leg Direction Start Time	NY-31 Eastbound							NY-31 Westbound							Caughdeney Rd Northbound							Caughdeney Rd Southbound						
	Thru	Right	RTOR	U-Turn	Peds CW	Peds CCW		Thru	Right	RTOR	U-Turn	Peds CW	Peds CCW		Thru	Right	RTOR	U-Turn	Peds CW	Peds CCW		Thru	Right	RTOR	U-Turn	Peds CW	Peds CCW	
2024/05/18 11:00:00	0	0	0	0	0	0		0	0	0	0	0	0		0	0	0	0	0	0		0	0	0	0	0	0	
2024/05/18 11:15:00	0	0	0	0	0	0		0	0	0	0	0	0		0	0	0	0	0	0		0	0	0	0	0	0	
2024/05/18 11:30:00	0	0	0	0	0	0		0	0	0	0	0	0		0	0	0	0	0	0		0	0	0	0	0	0	
2024/05/18 11:45:00	0	0	0	0	0	0		0	0	0	0	0	0		0	0	0	0	0	0		0	0	0	0	0	0	
2024/05/18 12:00:00	0	0	0	0	0	0		0	0	0	0	0	0		0	0	0	0	0	0		0	0	0	0	0	0	
2024/05/18 12:15:00	0	0	0	0	0	0		0	0	0	0	0	0		0	0	0	0	0	0		0	0	0	0	0	0	
2024/05/18 12:30:00	0	1	0	0	0	0		0	0	0	0	0	0		0	0	0	0	0	0		0	0	0	0	0	0	
2024/05/18 12:45:00	0	1	0	0	0	0		0	0	0	0	0	0		0	0	0	0	0	0		0	0	0	0	0	0	
Total	0	2	0	0	0	0		0	1	0	0	0	0		0	0	0	0	0	0		0	0	0	0	0	0	

Buses

[illegible]

Pedestrians

[illegible]

Bicycles on Road

[illegible]

Bicycles on Crosswalk

Leg Direction Start Time	NY-31 Eastbound							NY-31 Westbound							Caughdenoy Rd Northbound							Caughdenoy Rd Southbound						
	Thru	Right	RTOR	U-Turn	Peds CW	Peds CCW		Thru	Right	RTOR	U-Turn	Peds CW	Peds CCW		Thru	Right	RTOR	U-Turn	Peds CW	Peds CCW		Thru	Right	RTOR	U-Turn	Peds CW	Peds CCW	
2024/05/18 11:00:00	0	0	0	0	0	0		0	0	0	0	0	0		0	0	0	0	0	0		0	0	0	0	0	0	
2024/05/18 11:15:00	0	0	0	0	0	0		0	0	0	0	0	0		0	0	0	0	0	0		0	0	0	0	0	0	
2024/05/18 11:30:00	0	0	0	0	0	0		0	0	0	0	0	0		0	0	0	0	0	0		0	0	0	0	0	0	
2024/05/18 11:45:00	0	0	0	0	0	0		0	0	0	0	0	0		0	0	0	0	0	0		0	0	0	0	0	0	
2024/05/18 12:00:00	0	0	0	0	0	0		0	0	0	0	0	0		0	0	0	0	0	0		0	0	0	0	0	0	
2024/05/18 12:15:00	0	0	0	0	0	0		0	0	0	0	0	0		0	0	0	0	0	0		0	0	0	0	0	0	
2024/05/18 12:30:00	0	0	0	0	0	0		0	0	0	0	0	0		0	0	0	0	0	0		0	0	0	0	0	0	
2024/05/18 12:45:00	0	0	0	0	0	0		0	0	0	0	0	0		0	0	0	0	0	0		0	0	0	0	0	0	
2024/05/18 12:45:00	0	0	0	0	0	0		0	0	0	0	0	0		0	0	0	0	0	0		0	0	0	0	0	0	
Total	0	0	0	0	0	0		0	0	0	0	0	0		0	0	0	0	0	0		0	0	0	0	0	0	

Total Volume Class Breakdown

Leg Direction	NY-31 Eastbound										NY-31 Westbound										Caughdenry Rd Northbound										Caughdenry Rd Southbound										Int Total	Cross Total		
	Thru	Right	RTOR	U-Turn	App Total	Peds CW	Peds CCW	Thru	Right	RTOR	U-Turn	App Total	Peds CW	Peds CCW	Thru	Right	RTOR	U-Turn	App Total	Peds CW	Peds CCW	Thru	Right	RTOR	U-Turn	App Total	Peds CW	Peds CCW																
Start Time	10	102	11	2	0	125	0	0	3	106	12	13	4	0	3	10	12	4	0	26	22	2	0	0	0	0	7	4	1	3	0	15	0	0	0	15	0	0	246	0				
2024/05/18 11:00:00	4	117	6	1	0	128	0	0	5	114	4	0	0	0	123	0	0	0	9	7	2	2	0	20	0	0	0	7	2	3	2	0	14	0	0	0	14	0	0	285	0			
2024/05/18 11:15:00	6	113	11	0	0	127	0	0	7	120	8	0	0	0	135	0	0	0	11	4	6	2	0	23	0	0	0	6	6	5	2	0	19	0	0	0	19	0	0	306	0			
2024/05/18 11:30:00	5	91	6	2	0	104	0	0	6	103	6	0	0	0	115	0	0	0	6	6	2	1	0	15	0	0	0	4	7	3	3	0	17	0	0	0	17	0	0	251	0			
2024/05/18 11:45:00	5	88	10	3	0	106	0	0	2	82	6	1	0	0	91	0	0	0	8	7	3	0	0	18	0	0	0	4	3	3	1	0	11	0	0	0	11	0	0	236	0			
2024/05/18 12:00:00	8	89	10	0	0	107	0	0	5	86	3	0	0	0	94	0	0	0	7	7	2	3	0	19	0	0	0	8	6	2	2	0	18	0	0	0	18	0	0	236	0			
2024/05/18 12:15:00	7	91	6	0	0	104	0	0	5	96	1	1	0	0	102	0	0	0	10	11	4	0	0	25	0	0	0	10	2	6	7	0	25	0	0	0	25	0	0	256	0			
2024/05/18 12:30:00	0	100	6	1	0	107	0	0	2	80	1	0	0	0	83	0	0	0	6	2	1	3	0	8	0	0	0	7	3	6	1	0	18	0	0	0	18	0	0	215	0			
2024/05/18 12:45:00	45	798	46	0	0	918	0	0	35	780	33	3	0	0	851	0	0	0	67	47	24	12	0	150	0	0	0	51	33	29	23	0	138	0	0	0	138	0	0	2055	0			
% Approach	4.5%	86.8%	17.2%	1.0%	0.0%	44.7%			4.1%	31.7%	3.9%	0.4%	0.0%	0.0%	41.4%				44.7%	31.3%	16.0%	8.0%	0.0%	7.3%				37.5%	24.3%	21.3%	16.0%	0.0%	6.8%				6.8%							
% Total	2.2%	38.8%	3.2%	0.4%	0.0%	44.7%			1.7%	38.0%	1.6%	0.1%	0.0%	0.0%	41.4%				3.3%	2.3%	1.2%	0.6%	0.0%	7.3%				1	1.6%	1.4%	1.1%	0.0%	6.8%				6.8%							
% Motorcycles	0	0	0	0	0	0			0	0	0	0	0	0	0				0	0	0	0	0	0				0	0	0	0	0	0	0	0	0	0	0	0	0	0	0	0	
% Motorcycles	0.0%	0.0%	0.0%	0.0%	0.0%	0.0%			0.0%	0.0%	0.0%	0.0%	0.0%	0.0%	0.0%				0.0%	0.0%	0.0%	0.0%	0.0%	0.0%				2.0%	3.0%	0.0%	0.0%	0.0%	1.5%				1.5%							
% Cars	45	782	65	0	0	901			34	757	33	3	0	0	837				67	47	24	11	0	148				49	32	29	23	0	132				132							
% Single-Unit Trucks	100.0%	98.0%	98.5%	100.0%	0.0%	98.1%			97.1%	98.3%	100.0%	100.0%	0.0%	0.0%	98.4%				100.0%	100.0%	100.0%	91.7%	0.0%	99.3%				96.1%	93.9%	###	100.0%	0.0%	97.1%				97.1%							
% Single-Unit Trucks	0	14	1	0	0	15			1	12	0	0	0	0	13				0	0	0	1	0	1				1	1	0	0	0	2				2							
% Articulated Trucks	0.0%	1.8%	1.5%	0.0%	0.0%	1.6%			2.9%	1.5%	0.0%	0.0%	0.0%	0.0%	1.5%				0.0%	0.0%	0.0%	8.3%	0.0%	0.7%				2.0%	3.0%	0.0%	0.0%	0.0%	1.5%				1.5%							
% Buses	0	0	0	0	0	0			0	0	0	0	0	0	0				0	0	0	0	0	0				0	0	0	0	0	0	0	0	0	0	0	0	0	0	0		
% Buses	0.0%	0.3%	0.0%	0.0%	0.0%	0.2%			0.0%	0.1%	0.0%	0.0%	0.0%	0.0%	0.1%				0.0%	0.0%	0.0%	0.0%	0.0%	0.0%				0.0%	0.0%	0.0%	0.0%	0.0%	0.0%				0.0%							
% Bicycles on Road	0	0	0	0	0	0			0	0	0	0	0	0	0				0	0	0	0	0	0				0	0	0	0	0	0	0	0	0	0	0	0	0	0	0		
% Bicycles on Road	0.0%	0.0%	0.0%	0.0%	0.0%	0.0%			0.0%	0.0%	0.0%	0.0%	0.0%	0.0%	0.0%				0.0%	0.0%	0.0%	0.0%	0.0%	0.0%				0.0%	0.0%	0.0%	0.0%	0.0%	0.0%				0.0%							
% Pedestrians	0	0	0	0	0	0			0	0	0	0	0	0	0				0	0	0	0	0	0				0	0	0	0	0	0	0	0	0	0	0	0	0	0	0	0	
% Pedestrians	0.0%	0.0%	0.0%	0.0%	0.0%	0.0%			0.0%	0.0%	0.0%	0.0%	0.0%	0.0%	0.0%				0.0%	0.0%	0.0%	0.0%	0.0%	0.0%				0.0%	0.0%	0.0%	0.0%	0.0%	0.0%				0.0%							
% Bicycles on Crosswalk	0	0	0	0	0	0			0	0	0	0	0	0	0				0	0	0	0	0	0				0	0	0	0	0	0	0	0	0	0	0	0	0	0	0	0	0
% Bicycles on Crosswalk	0.0%	0.0%	0.0%	0.0%	0.0%	0.0%			0.0%	0.0%	0.0%	0.0%	0.0%	0.0%	0.0%				0.0%	0.0%	0.0%	0.0%	0.0%	0.0%				0.0%	0.0%	0.0%	0.0%	0.0%	0.0%				0.0%							

AM Peak Class Breakdown

[illegible]





Project	GTS
Project Code	11778
Site Name	11778-21
Legs and Movements	All Processed Legs & Move
Bin Size	15 minutes
Survey Date	2024/05/18, Saturday
Location	NYS Rte 31 & Caughdeny
Latitude and Longitude	43.185420, -76.166310

	Start	End	PHF
AM Peak	2024/05/18 12:00:00	2024/05/18 13:00:00	0.92

Turning Movement Data

Leg Direction	NY-31 Eastbound								NY-31 Westbound								Caughdeney Rd Northbound								Caughdeney Rd Southbound								Total
	Left	Thru	Right	RTOR	U-Turn	App Total	Peak CW	Peak CCW	Left	Thru	Right	RTOR	U-Turn	App Total	Peak CW	Peak CCW	Left	Thru	Right	RTOR	U-Turn	App Total	Peak CW	Peak CCW	Left	Thru	Right	RTOR	U-Turn	App Total	Peak CW	Peak CCW	
Start Time																																	
11:00:00 AM	10	102	11	2	0	125	0	0	3	100	2	1	0	106	0	0	12	5	4	1	0	22	0	0	7	4	1	3	0	15	0	0	268
11:15:00 AM	4	117	6	1	0	128	0	0	5	114	4	0	0	123	0	0	9	7	2	2	0	20	0	0	7	2	3	2	0	14	0	0	285
11:30:00 AM	6	110	11	0	0	127	0	0	7	120	8	0	0	135	0	0	11	4	6	2	0	23	0	0	6	6	5	2	0	19	0	0	304
11:45:00 AM	5	91	6	2	0	104	0	0	6	103	6	0	0	115	0	0	6	6	2	1	0	15	0	0	4	7	3	3	0	17	0	0	251
Hourly Total	25	420	34	5	0	484	0	0	21	437	20	1	0	479	0	0	38	22	14	6	0	80	0	0	24	19	12	10	0	65	0	0	1108
12:00:00 PM	5	98	10	3	0	116	0	0	2	82	6	1	0	91	0	0	8	7	3	0	0	18	0	0	4	3	3	1	0	11	0	0	236
12:15:00 PM	8	89	10	0	0	107	0	0	5	86	3	0	0	94	0	0	7	7	2	3	0	19	0	0	6	6	2	2	0	16	0	0	236
12:30:00 PM	7	91	6	0	0	104	0	0	5	95	1	1	0	102	0	0	10	11	4	0	0	25	0	0	10	2	6	7	0	25	0	0	256
12:45:00 PM	0	100	6	1	0	107	0	0	2	80	3	0	0	85	0	0	4	0	1	3	0	8	0	0	7	3	6	3	0	19	0	0	219
Hourly Total	20	378	32	4	0	434	0	0	14	343	13	2	0	372	0	0	29	25	10	6	0	70	0	0	27	14	17	13	0	71	0	0	947
Grand Total	45	798	66	9	0	918	0	0	35	780	33	3	0	851	0	0	67	47	24	12	0	150	0	0	51	33	29	23	0	136	0	0	2055
% Approach	4.9%	86.9%	7.2%	1.0%	0.0%	0.0%	0.0%	0.0%	4.1%	91.7%	3.9%	0.4%	0.0%	0.0%	0.0%	0.0%	44.7%	31.3%	16.0%	8.0%	0.0%	0.0%	0.0%	0.0%	37.5%	24.3%	21.3%	16.9%	0.0%	0.0%	0.0%	0.0%	
% Total	2.2%	38.8%	3.2%	0.4%	0.0%	44.7%	0.0%	0.0%	1.7%	38.0%	1.6%	0.1%	0.0%	41.4%	0.0%	0.0%	3.3%	2.3%	1.2%	0.6%	0.0%	7.3%	0.0%	0.0%	2.5%	1.6%	1.4%	1.1%	0.0%	6.6%	0.0%	0.0%	
Lights	45	796	66	9	0	916	0	0	35	779	33	3	0	860	0	0	67	47	24	12	0	150	0	0	51	33	29	23	0	136	0	0	2052
% Lights	100.0%	99.7%	100.0%	100.0%	0.0%	99.8%	0.0%	0.0%	100.0%	99.9%	100.0%	100.0%	0.0%	99.9%	0.0%	0.0%	100.0%	100.0%	100.0%	100.0%	0.0%	100.0%	0.0%	0.0%	100.0%	100.0%	100.0%	100.0%	0.0%	100.0%	0.0%	0.0%	99.9%
HV	0	2	0	0	2	2	0	0	0	1	0	0	0	1	0	0	0	0	0	0	0	0	0	0	0	0	0	0	0	0	0	3	
% HV	0.0%	0.3%	0.0%	0.0%	0.0%	0.2%	0.0%	0.0%	0.0%	0.1%	0.0%	0.0%	0.0%	0.1%	0.0%	0.0%	0.0%	0.0%	0.0%	0.0%	0.0%	0.0%	0.0%	0.0%	0.0%	0.0%	0.0%	0.0%	0.0%	0.0%	0.0%	0.1%	
Pedestrians	0	0	0	0	0	0	0	0	0	0	0	0	0	0	0	0	0	0	0	0	0	0	0	0	0	0	0	0	0	0	0	0	
% Pedestrians	0.0%	0.0%	0.0%	0.0%	0.0%	0.0%	0.0%	0.0%	0.0%	0.0%	0.0%	0.0%	0.0%	0.0%	0.0%	0.0%	0.0%	0.0%	0.0%	0.0%	0.0%	0.0%	0.0%	0.0%	0.0%	0.0%	0.0%	0.0%	0.0%	0.0%	0.0%	0.0%	
Bicycles on Crosswalk	0	0	0	0	0	0	0	0	0	0	0	0	0	0	0	0	0	0	0	0	0	0	0	0	0	0	0	0	0	0	0	0	
% Bicycles on Crosswalk	0.0%	0.0%	0.0%	0.0%	0.0%	0.0%	0.0%	0.0%	0.0%	0.0%	0.0%	0.0%	0.0%	0.0%	0.0%	0.0%	0.0%	0.0%	0.0%	0.0%	0.0%	0.0%	0.0%	0.0%	0.0%	0.0%	0.0%	0.0%	0.0%	0.0%	0.0%	0.0%	

Turning Movement Data Plot

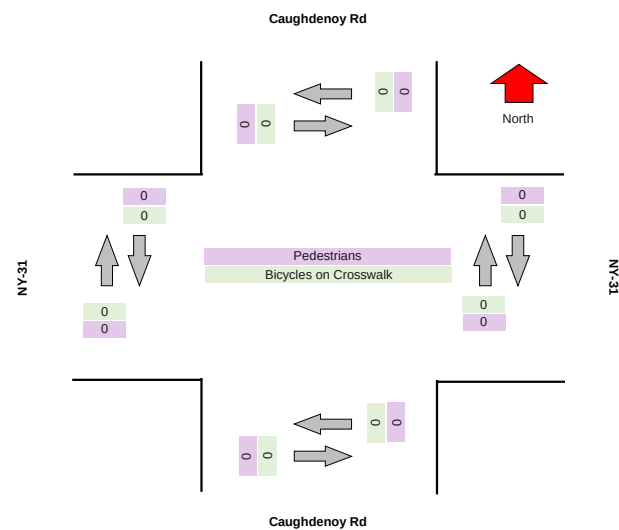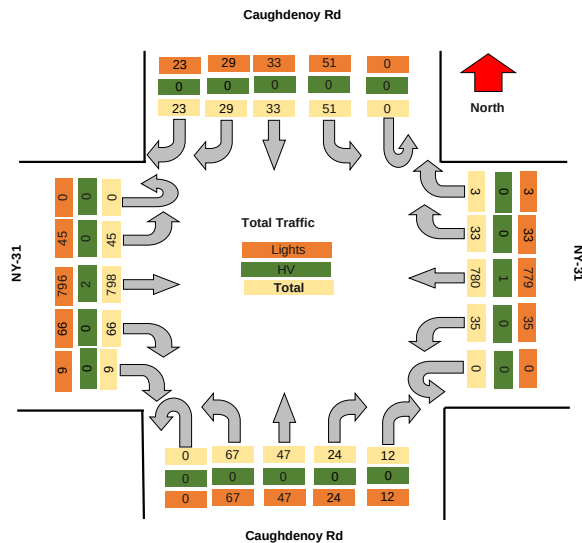





Turning Movement Peak Hour Data (AM)

f 18

#####

Leg Direction	NY-31 Eastbound									NY-31 Westbound									Caughdenoy Rd Northbound									Caughdenoy Rd Southbound									Total
	Left	Thru	Right	RTOR	U-Turn	App Total	Peds C/W	Peds C/W		Left	Thru	Right	RTOR	U-Turn	App Total	Peds C/W	Peds C/W		Left	Thru	Right	RTOR	U-Turn	App Total	Peds C/W	Peds C/W		Left	Thru	Right	RTOR	U-Turn	App Total	Peds C/W	Peds C/W		
12:00:00 PM	5	96	10	3	0	115	0	0		2	82	5	1	0	91	0	0		5	7	3	0	0	15	0	0		4	3	3	1	0	11	0	0		236
12:15:00 PM	8	89	10	0	0	107	0	0		5	86	3	0	0	94	0	0		7	7	2	3	0	19	0	0		6	6	2	2	0	16	0	0		236
12:30:00 PM	7	91	6	0	0	104	0	0		5	95	1	1	0	102	0	0		10	11	4	0	0	25	0	0		10	2	6	7	0	25	0	0		256
12:45:00 PM	0	100	6	1	0	107	0	0		2	80	3	0	0	85	0	0		4	0	1	3	0	8	0	0		7	3	6	3	0	19	0	0		219
Grand Total	20	378	32	4	0	434	0	0		14	343	13	2	0	372	0	0		29	25	10	6	0	70	0	0		27	14	17	13	0	71	0	0		947
% Approach	4.6%	87.1%	7.4%	0.9%	0.0%	0.0%	0.0%	0.0%		3.8%	92.2%	3.5%	0.5%	0.0%	0.0%	0.0%	0.0%		41.4%	35.7%	14.3%	8.6%	0.0%	0.0%	0.0%	0.0%		38.0%	19.7%	23.9%	18.3%	0.0%	0.0%	0.0%	0.0%		
% Total	2.1%	39.9%	3.4%	0.4%	0.0%	45.8%	0.0%	0.0%		1.5%	36.2%	1.4%	0.2%	0.0%	39.3%	0.0%	0.0%		3.1%	2.6%	1.1%	0.6%	0.0%	7.4%	0.0%	0.0%		2.9%	1.5%	1.8%	1.4%	0.0%	7.5%	0.0%	0.0%		
PHF	0.625	0.945	0.800	0.333	0.000	0.935	0.000	0.000		0.700	0.903	0.542	0.500	0.000	0.912	0.000	0.000		0.725	0.568	0.625	0.500	0.000	0.700	0.000	0.000		0.675	0.583	0.708	0.464	0.000	0.710	0.000	0.000		0.925
Lights	20	376	32	4	0	432	0	0		14	342	13	2	0	371	0	0		29	25	10	6	0	70	0	0		27	14	17	13	0	71	0	0		944
% Lights	100.0%	99.5%	100.0%	100.0%	0.0%	99.5%	0.0%	0.0%		100.0%	99.7%	100.0%	100.0%	0.0%	99.7%	0.0%	0.0%		100.0%	100.0%	100.0%	100.0%	0.0%	100.0%	0.0%	0.0%		100.0%	100.0%	100.0%	100.0%	0.0%	100.0%	0.0%	0.0%		99.7%
HV	0	2	0	0	0	2	0	0		0	1	0	0	0	1	0	0		0	0	0	0	0	0	0	0		0	0	0	0	0	0	0	0		3
% HV	0.0%	0.5%	0.0%	0.0%	0.0%	0.5%	0.0%	0.0%		0.0%	0.3%	0.0%	0.0%	0.0%	0.3%	0.0%	0.0%		0.0%	0.0%	0.0%	0.0%	0.0%	0.0%	0.0%	0.0%		0.0%	0.0%	0.0%	0.0%	0.0%	0.0%	0.0%	0.0%		0.3%
Pedestrians	0	0	0	0	0	0	0	0		0	0	0	0	0	0	0	0		0	0	0	0	0	0	0	0		0	0	0	0	0	0	0	0		0
% Pedestrians	0.0%	0.0%	0.0%	0.0%	0.0%	0.0%	0.0%	0.0%		0.0%	0.0%	0.0%	0.0%	0.0%	0.0%	0.0%	0.0%		0.0%	0.0%	0.0%	0.0%	0.0%	0.0%	0.0%	0.0%		0.0%	0.0%	0.0%	0.0%	0.0%	0.0%	0.0%	0.0%		0.0%
Bicycles on Crosswalk	0	0	0	0	0	0	0	0		0	0	0	0	0	0	0	0		0	0	0	0	0	0	0	0		0	0	0	0	0	0	0	0		0
% Bicycles on Crosswalk	0.0%	0.0%	0.0%	0.0%	0.0%	0.0%	0.0%	0.0%		0.0%	0.0%	0.0%	0.0%	0.0%	0.0%	0.0%	0.0%		0.0%	0.0%	0.0%	0.0%	0.0%	0.0%	0.0%	0.0%		0.0%	0.0%	0.0%	0.0%	0.0%	0.0%	0.0%	0.0%		0.0%

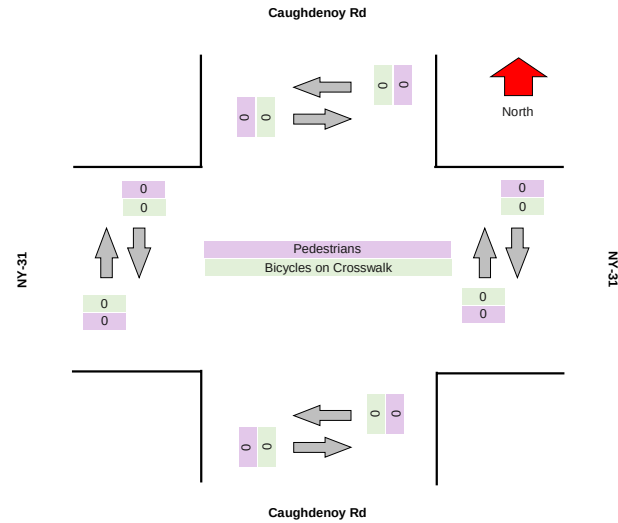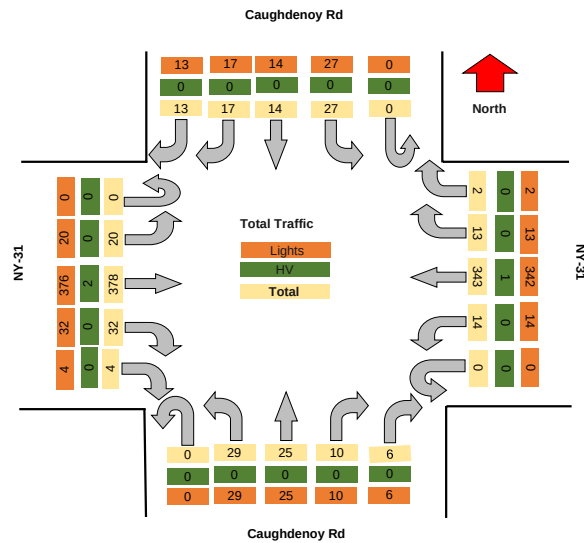


Street Inventory

Date:


ID: 2

TMC 2 - Hwy 31 at Hwy 481 NB Off-Ramp

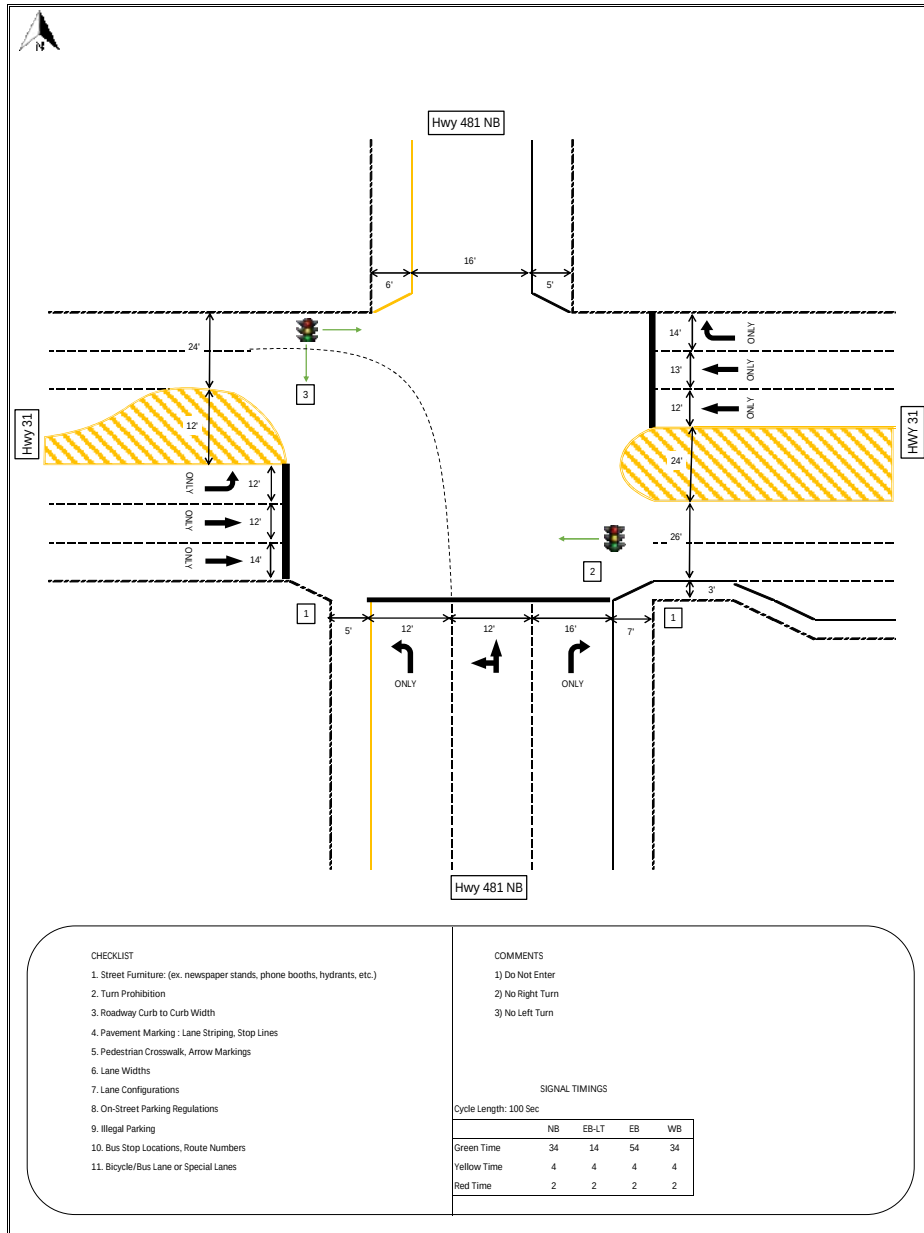

Date:
ID: 3

Street Inventory
TMC 3 - Hwy 31 at Marketfair North

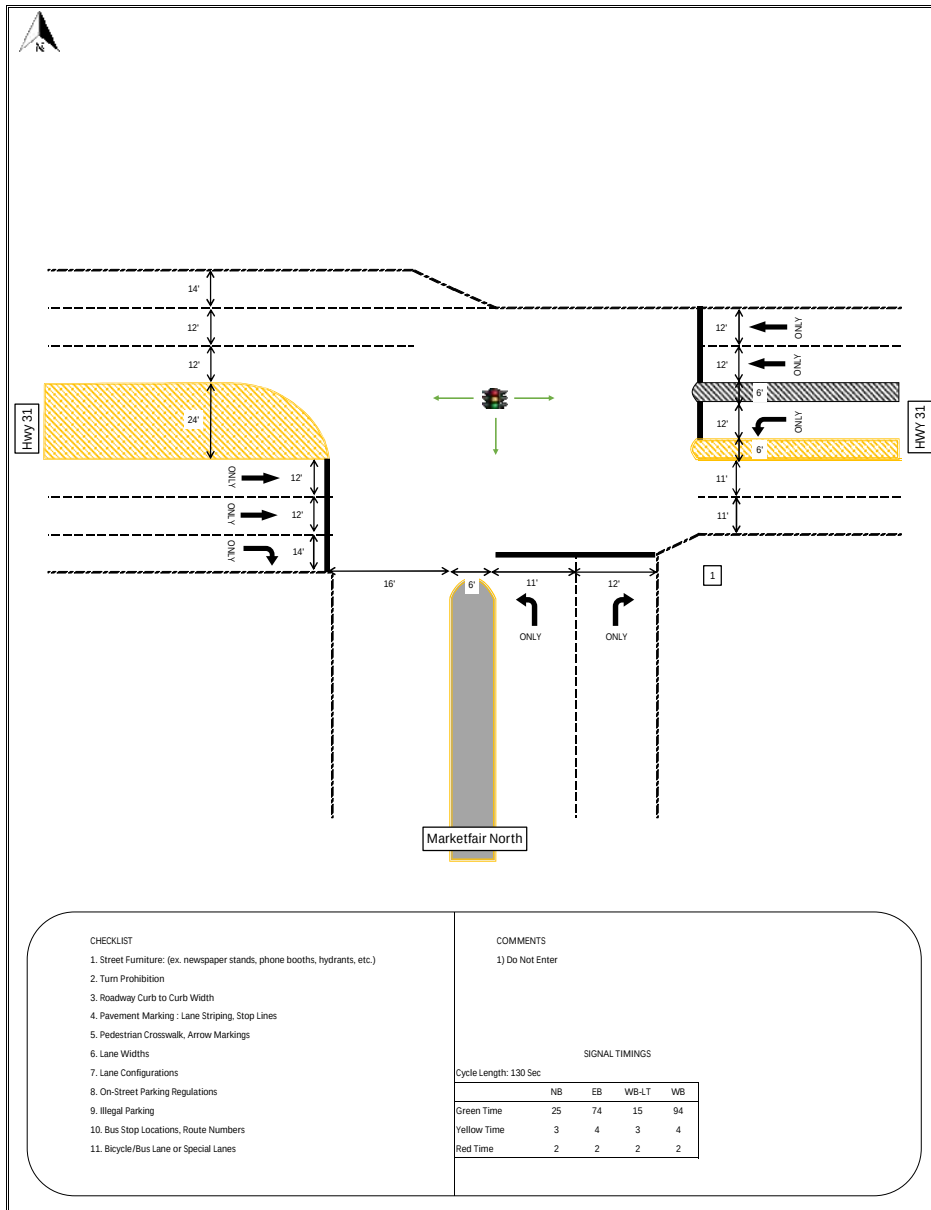


Street Inventory

Date:

ID: 5

TMC 5 - Hwy 31 at Great Northm Mall East Entrance

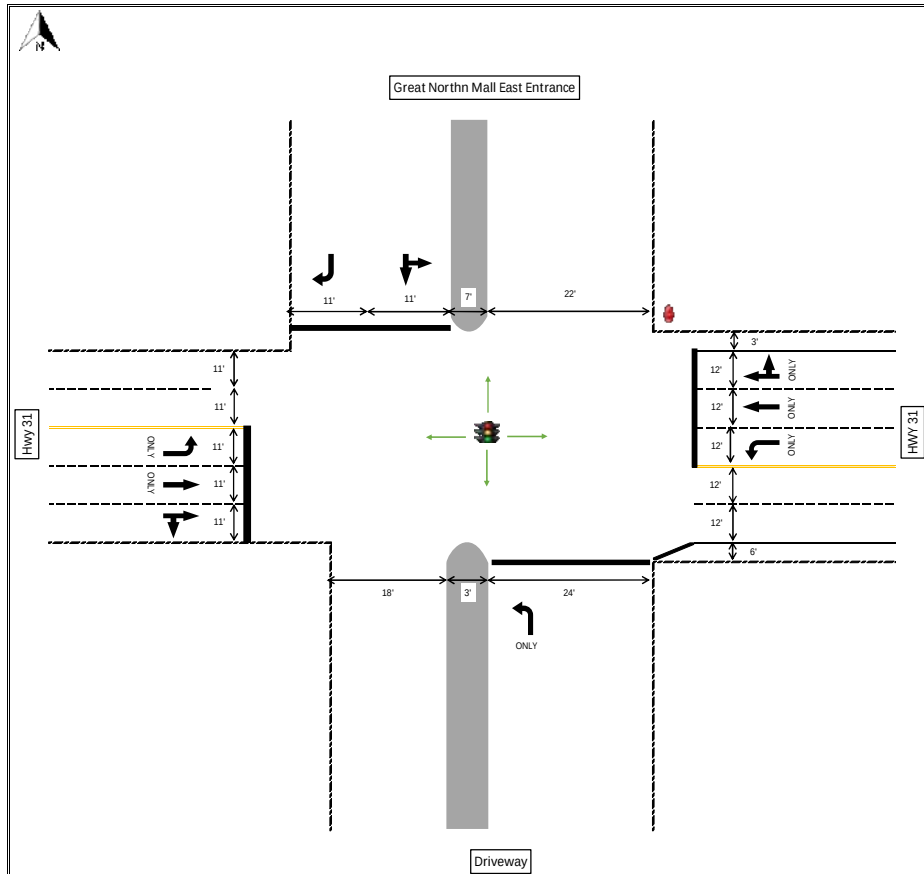

Legend

- Curbed Median
- Painted Median
- Painted Shoulder
- Solid White Line
- Solid Yellow Line
- Dotted White Line
- Dotted Yellow Line
- Pedestrian Crosswalk
- Guide Rail Median
- Double Yellow
- Curb
- Edge of Pavement (no curb)
- Stop Bar
- Traffic Light & Direction
- Pavement Marking
- Lane Width
- Fire Hydrant
- Stop Sign
- Comments
- Parking Lane
- Street Name
- Bike Lane

CHECKLIST

1. Street Furniture: (ex. newspaper stands, phone booths, hydrants, etc.)
2. Turn Prohibition
3. Roadway Curb to Curb Width
4. Pavement Marking : Lane Striping, Stop Lines
5. Pedestrian Crosswalk, Arrow Markings
6. Lane Widths
7. Lane Configurations
8. On-Street Parking Regulations
9. Illegal Parking
10. Bus Stop Locations, Route Numbers
11. Bicycle/Bus Lane or Special Lanes

COMMENTS

SIGNAL TIMINGS


Cycle Length: 85 Sec

	NB	SB	EB-LT	EB	WB
Green Time	15	15	8	59	46
Yellow Time	3	3	3	4	4
Red Time	2	2	2	2	2

Street Inventory

Date: 6
ID: 6

TMC 6 - Hwy 31 at Morgan Rd

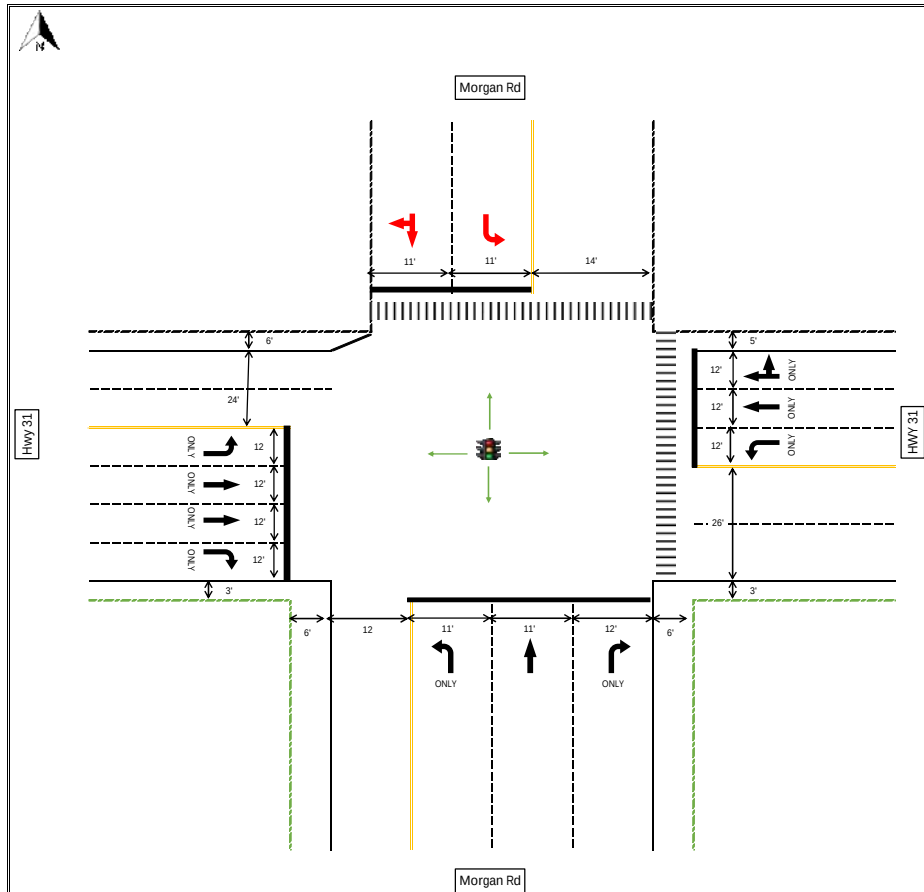

Legend

- Curbed Median
- Painted Median
- Painted Shoulder
- Solid White Line
- Solid Yellow Line
- Dotted White Line
- Dotted Yellow Line
- Pedestrian Crosswalk
- Guide Rail Median
- Double Yellow
- Curb
- Edge of Pavement (no curb)
- Stop Bar
- Traffic Light & Direction
- Pavement Marking
- Lane Width
- Fire Hydrant
- Stop Sign
- Comments
- Parking Lane
- Street Name
- Bike Lane

CHECKLIST

1. Street Furniture: (ex. newspaper stands, phone booths, hydrants, etc.)
2. Turn Prohibition
3. Roadway Curb to Curb Width
4. Pavement Marking : Lane Striping, Stop Lines
5. Pedestrian Crosswalk, Arrow Markings
6. Lane Widths
7. Lane Configurations
8. On-Street Parking Regulations
9. Illegal Parking
10. Bus Stop Locations, Route Numbers
11. Bicycle/Bus Lane or Special Lanes

COMMENTS

SIGNAL TIMINGS

Cycle Length: 100 Sec

	NB-LT	NB	SB-LT	SB	EB-LT	EB	WB-LT	WB
Green Time	14	21	14	21	30	30	15	50
Yellow Time	3	3	3	3	3	3	3	3
Red Time	2	2	2	2	2	2	2	2

Street Inventory

Date:

ID: 7


TMC 7 - Hwy 31 at Henry Clay Blvd



Henry Clay Blvd

Henry Clay Blvd

Hwy 31

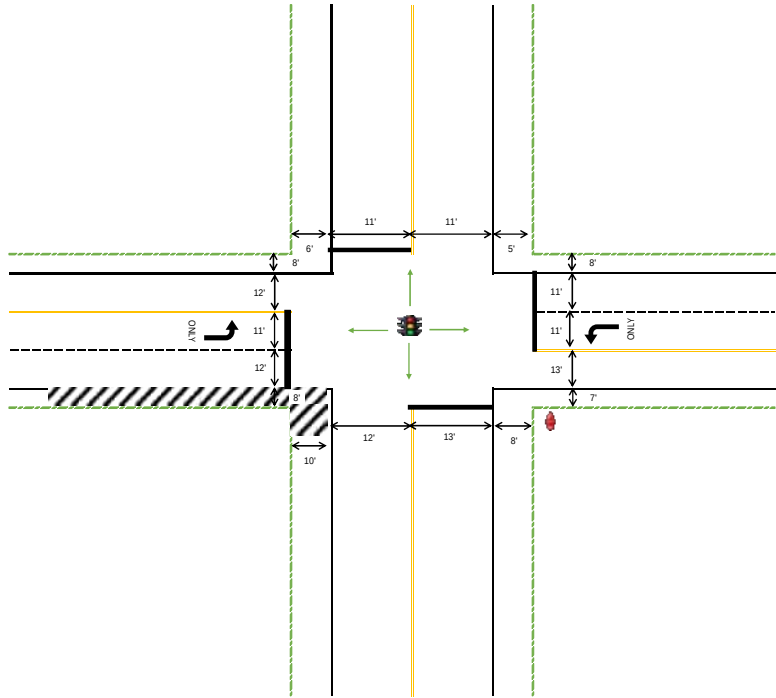

Hwy 31

Henry Clay Blvd

CHECKLIST

- Street Furniture: (ex. newspaper stands, phone booths, hydrants, etc.)
- Turn Prohibition
- Roadway Curb to Curb Width
- Pavement Marking : Lane Striping, Stop Lines
- Pedestrian Crosswalk, Arrow Markings
- Lane Widths
- Lane Configurations
- On-Street Parking Regulations
- Illegal Parking
- Bus Stop Locations, Route Numbers
- Bicycle/Bus Lane or Special Lanes

COMMENTS

SIGNAL TIMINGS

Cycle Length: 100 Sec

	NB	SB	EB-LT	EB	WB-LT	WB
Green Time	35	35	15	35	15	35
Yellow Time	3	3	3	3	3	3
Red Time	2	2	2	2	2	2

Legend

Curbed Median

Painted Median

Painted Shoulder

Solid White Line

Solid Yellow Line

Dotted White Line

Dotted Yellow Line

Pedestrian Crosswalk

Guide Rail Median

Double Yellow

Curb

Edge of Pavement (no curb)

Stop Bar

Traffic Light & Direction

Pavement Marking

Lane Width

Fire Hydrant

Stop Sign

Comments

Parking Lane

Street Name

Bike Lane




Street Inventory

Date:

ID: 8

TMC 8- Hwy 31 at Grange Rd West

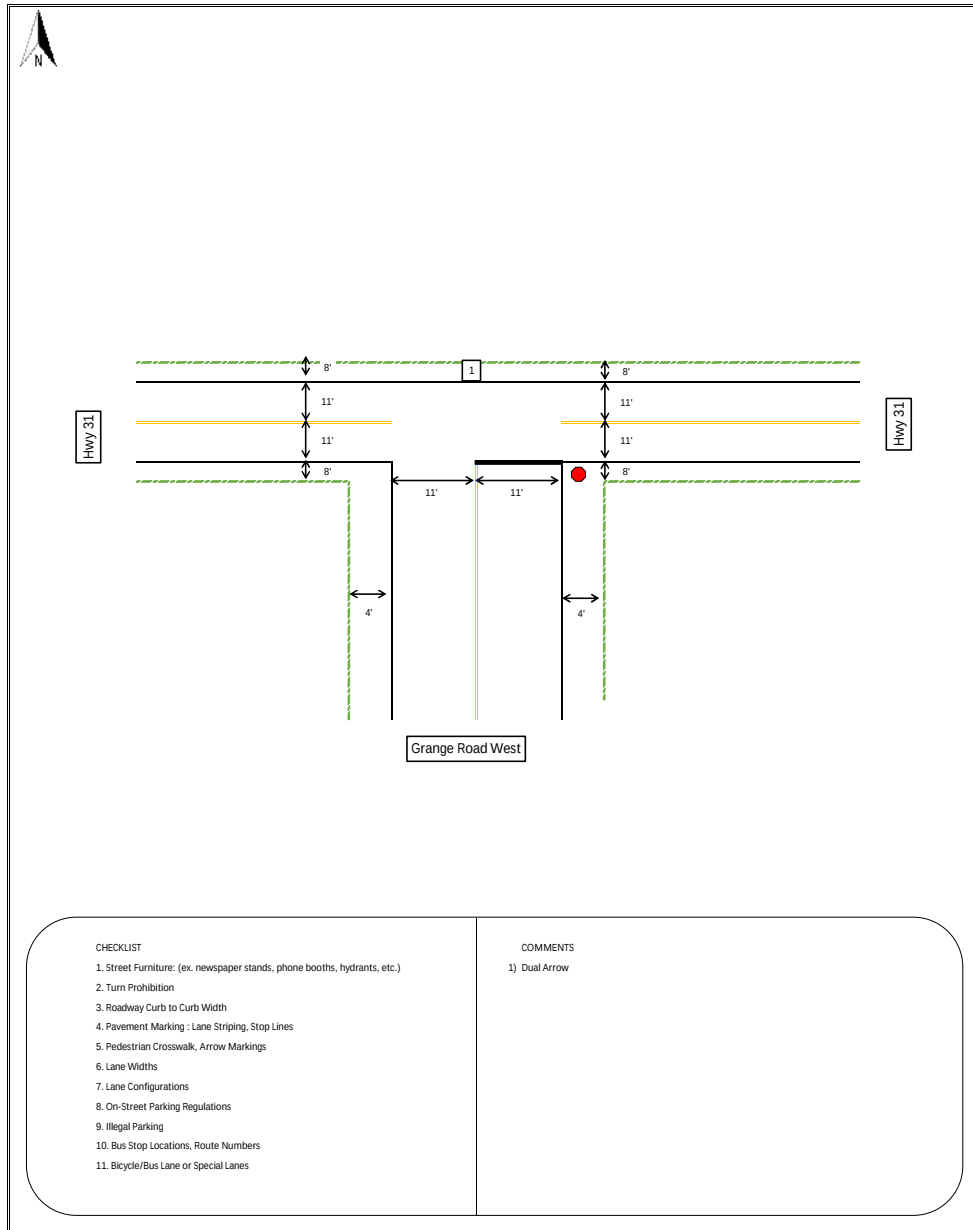

Legend	
Curbed Median	
Painted Median	
Painted Shoulder	
Solid White Line	
Solid Yellow Line	
Dotted White Line	
Dotted Yellow Line	
Pedestrian Crosswalk	
Guide Rail Median	
Double Yellow	
Curb	
Edge of Pavement (no curb)	
Stop Bar	
Traffic Light & Direction	
Pavement Marking	
Lane Width	
Fire Hydrant	
Stop Sign	
Comments	
Parking Lane	
Street Name	
Bike Lane	

CHECKLIST

1. Street Furniture: (ex. newspaper stands, phone booths, hydrants, etc.)
2. Turn Prohibition
3. Roadway Curb to Curb Width
4. Pavement Marking : Lane Striping, Stop Lines
5. Pedestrian Crosswalk, Arrow Markings
6. Lane Widths
7. Lane Configurations
8. On-Street Parking Regulations
9. Illegal Parking
10. Bus Stop Locations, Route Numbers
11. Bicycle/Bus Lane or Special Lanes

COMMENTS


- 1) Dual Arrow

Street Inventory

Date:

ID: 9

TMC 9 - Hwy 31 at Van Hoesen Rd

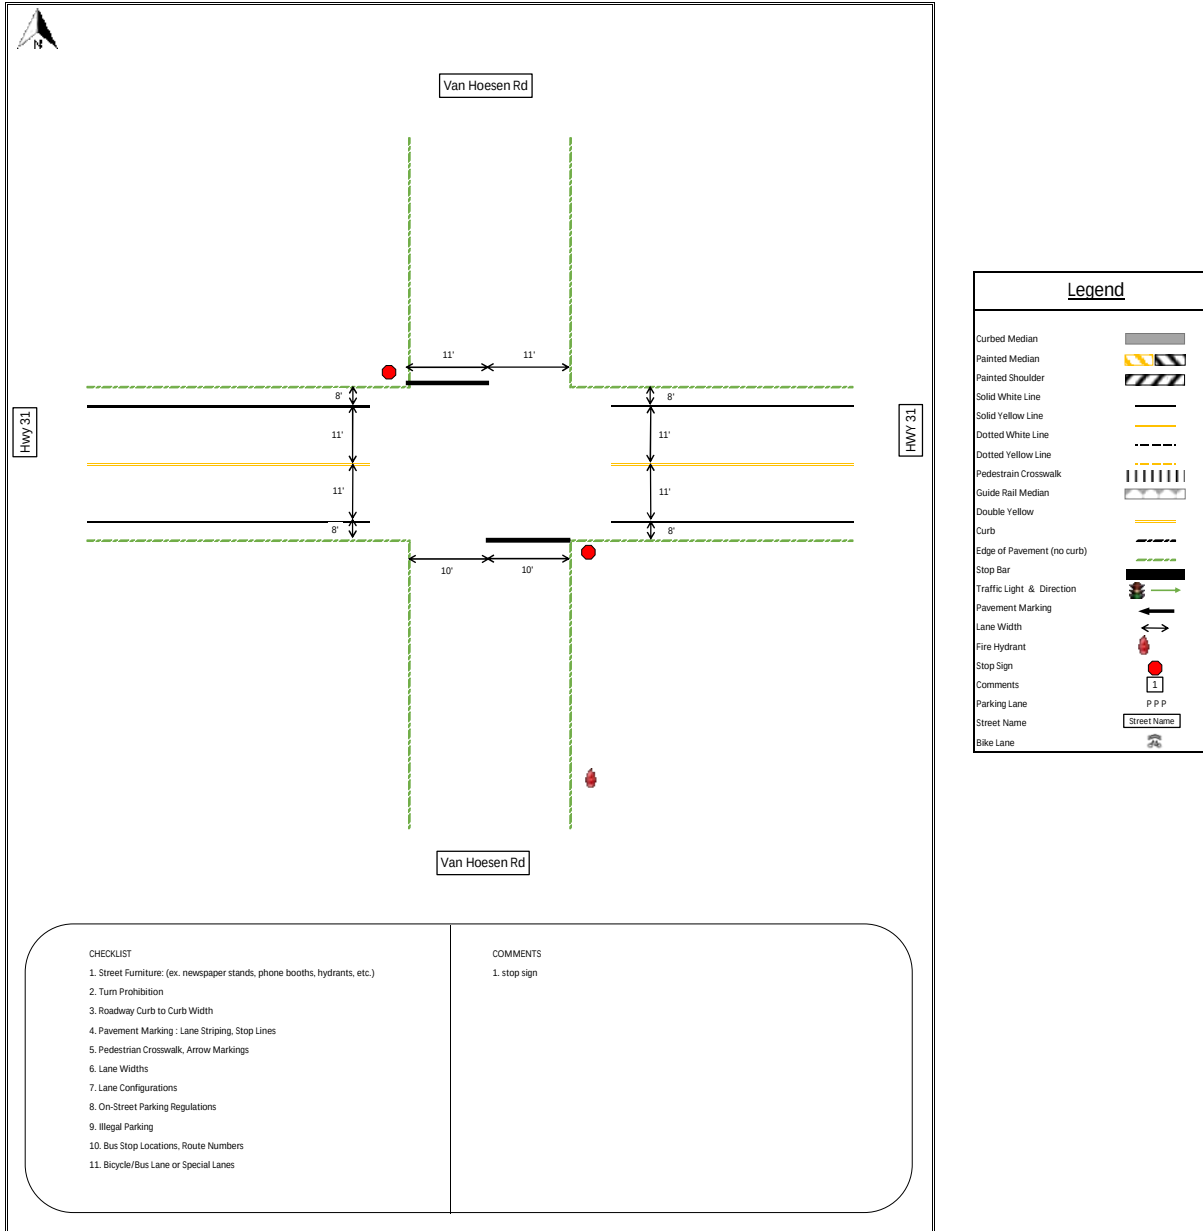


Street Inventory

Date:
ID: 10

TMC 10 - Hwy 31 at Grange Rd East



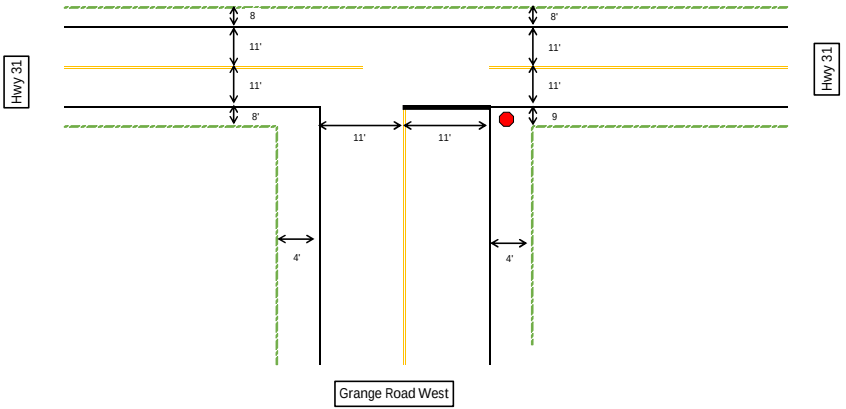

Legend

- Curbed Median 
- Painted Median 
- Painted Shoulder 
- Solid White Line 
- Solid Yellow Line 
- Dotted White Line 
- Dotted Yellow Line 
- Pedestrian Crosswalk 
- Guide Rail Median 
- Double Yellow 
- Curb 
- Edge of Pavement (no curb) 
- Stop Bar 
- Traffic Light & Direction 
- Pavement Marking 
- Lane Width 
- Fire Hydrant 
- Stop Sign 
- Comments 
- Parking Lane 
- Street Name 
- Bike Lane 

Checklist

1. Street Furniture: (ex. newspaper stands, phone booths, hydrants, etc.)
2. Turn Prohibition
3. Roadway Curb to Curb Width
4. Pavement Marking : Lane Striping, Stop Lines
5. Pedestrian Crosswalk, Arrow Markings
6. Lane Widths
7. Lane Configurations
8. On-Street Parking Regulations
9. Illegal Parking
10. Bus Stop Locations, Route Numbers
11. Bicycle/Bus Lane or Special Lanes

Comments

1. stop sign

Street Inventory

Date:

ID: 11


TMC 11 - Hwy 31 at Caughdenoy Rd



Caughdenoy Rd

Hwy 31

Hwy 31

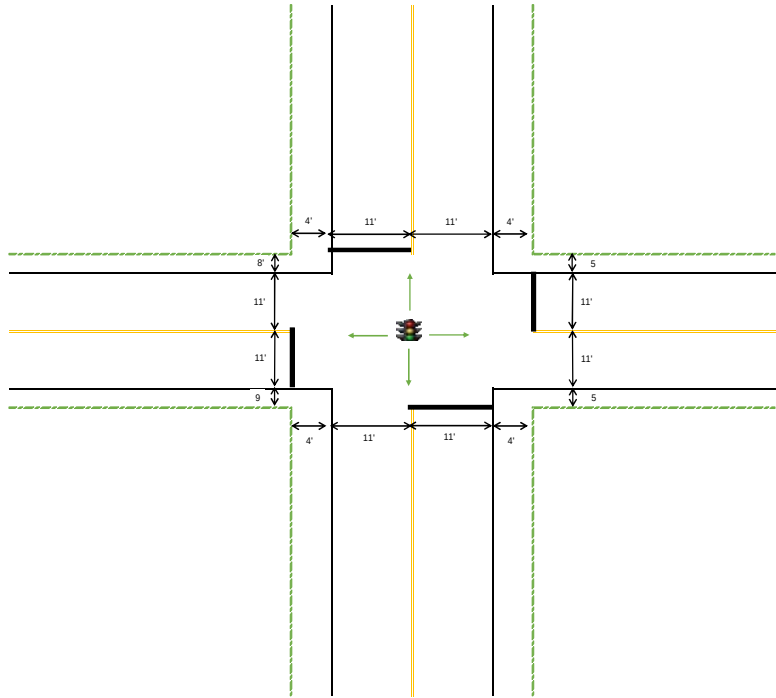

Caughdenoy Rd

Hwy 31

CHECKLIST

- Street Furniture: (ex. newspaper stands, phone booths, hydrants, etc.)
- Turn Prohibition
- Roadway Curb to Curb Width
- Pavement Marking : Lane Striping, Stop Lines
- Pedestrian Crosswalk, Arrow Markings
- Lane Widths
- Lane Configurations
- On-Street Parking Regulations
- Illegal Parking
- Bus Stop Locations, Route Numbers
- Bicycle/Bus Lane or Special Lanes

COMMENTS

SIGNAL TIMINGS

Cycle Length: 75 Sec


	NB	SB	EB	WB
Green Time	10	10	55	55
Yellow Time	3	3	3	3
Red Time	2	2	2	2

Legend

Curbed Median	
Painted Median	
Painted Shoulder	
Solid White Line	
Solid Yellow Line	
Dotted White Line	
Dotted Yellow Line	
Pedestrian Crosswalk	
Guide Rail Median	
Double Yellow	
Curb	
Edge of Pavement (no curb)	
Stop Bar	
Traffic Light & Direction	
Pavement Marking	
Lane Width	
Fire Hydrant	
Stop Sign	
Comments	
Parking Lane	
Street Name	
Bike Lane	

Date:
ID: 12

Street Inventory
TMC 12 - Hwy 31 at Stearns Rd

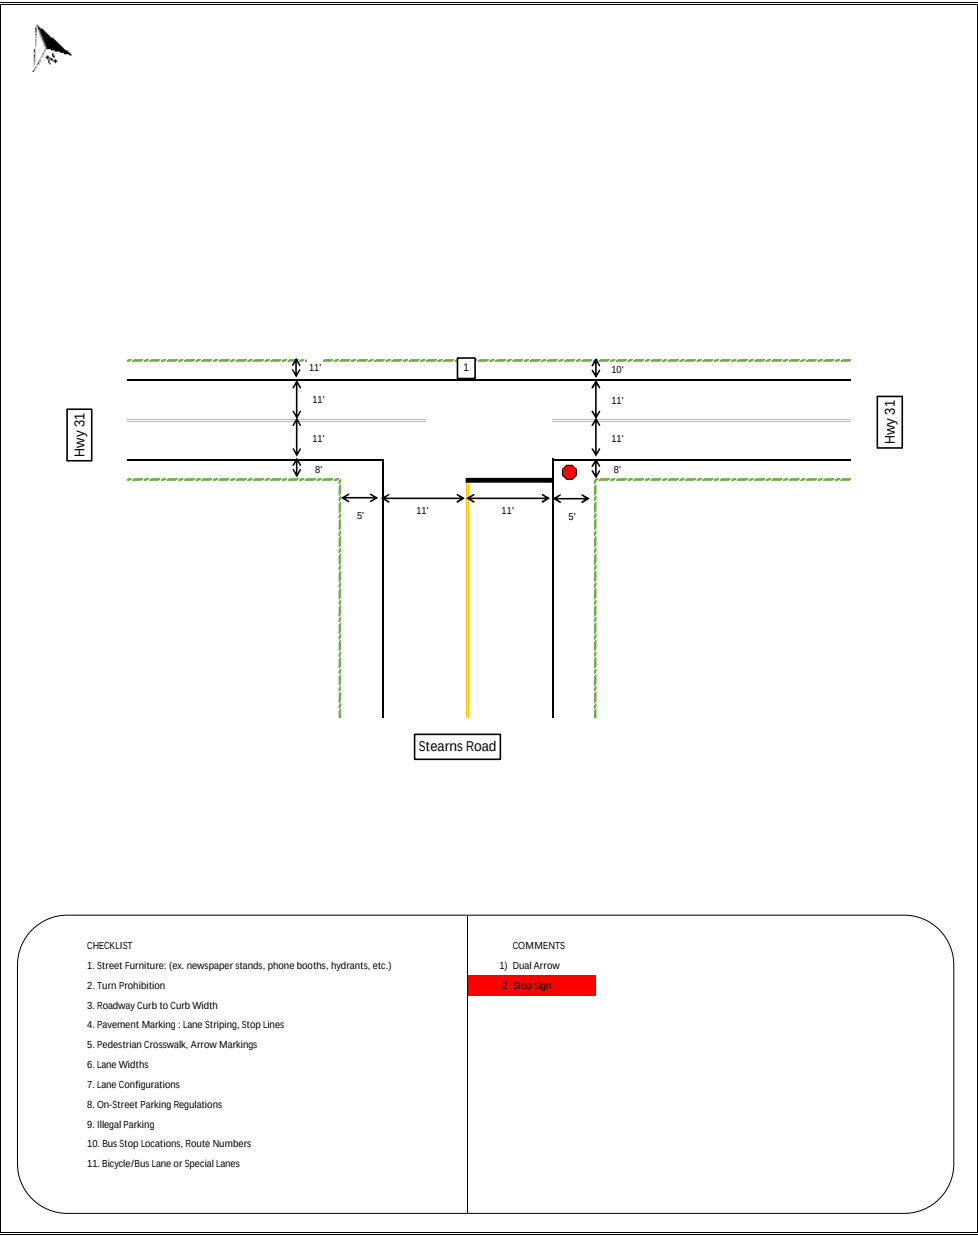

Legend	
Curbed Median	
Painted Median	
Painted Shoulder	
Solid White Line	
Solid Yellow Line	
Dotted White Line	
Dotted Yellow Line	
Pedestrian Crosswalk	
Guide Rail Median	
Double Yellow	
Curb	
Edge of Pavement (no curb)	
Stop Bar	
Traffic Light & Direction	
Pavement Marking	
Lane Width	
Fire Hydrant	
Stop Sign	
Comments	
Parking Lane	
Street Name	
Bike Lane	

- CHECKLIST
1. Street Furniture: (ex. newspaper stands, phone booths, hydrants, etc.)
 2. Turn Prohibition
 3. Roadway Curb to Curb Width
 4. Pavement Marking : Lane Striping, Stop Lines
 5. Pedestrian Crosswalk, Arrow Markings
 6. Lane Widths
 7. Lane Configurations
 8. On-Street Parking Regulations
 9. Illegal Parking
 10. Bus Stop Locations, Route Numbers
 11. Bicycle/Bus Lane or Special Lanes


- COMMENTS
- 1) Dual Arrow
 - 2 Stop Sign

Street Inventory

Date:
ID: 13

TMC 13 - Hwy 31 at Burnet Rd



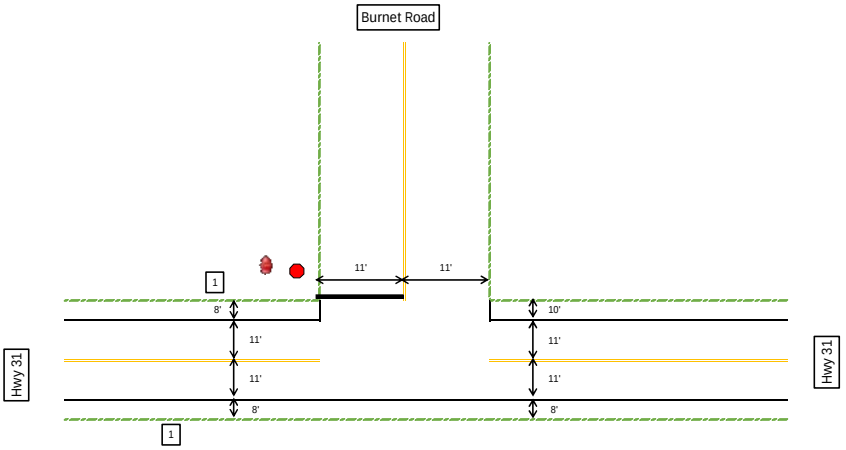

Hwy 31

CHECKLIST

1. Street Furniture: (ex. newspaper stands, phone booths, hydrants, etc.)
2. Turn Prohibition
3. Roadway Curb to Curb Width
4. Pavement Marking : Lane Striping, Stop Lines
5. Pedestrian Crosswalk, Arrow Markings
6. Lane Widths
7. Lane Configurations
8. On-Street Parking Regulations
9. Illegal Parking
10. Bus Stop Locations, Route Numbers
11. Bicycle/Bus Lane or Special Lanes


COMMENTS

1) No Parking Any Time

Legend	
Curbed Median	
Painted Median	
Painted Shoulder	
Solid White Line	
Solid Yellow Line	
Dotted White Line	
Dotted Yellow Line	
Pedestrian Crosswalk	
Guide Rail Median	
Double Yellow	
Curb	
Edge of Pavement (no curb)	
Stop Bar	
Traffic Light & Direction	
Pavement Marking	
Lane Width	
Fire Hydrant	
Stop Sign	
Comments	
Parking Lane	
Street Name	
Bike Lane	

Date:
ID: 17

Street Inventory
TMC 17 - Hwy 31 at I-81 SB Off-ramp

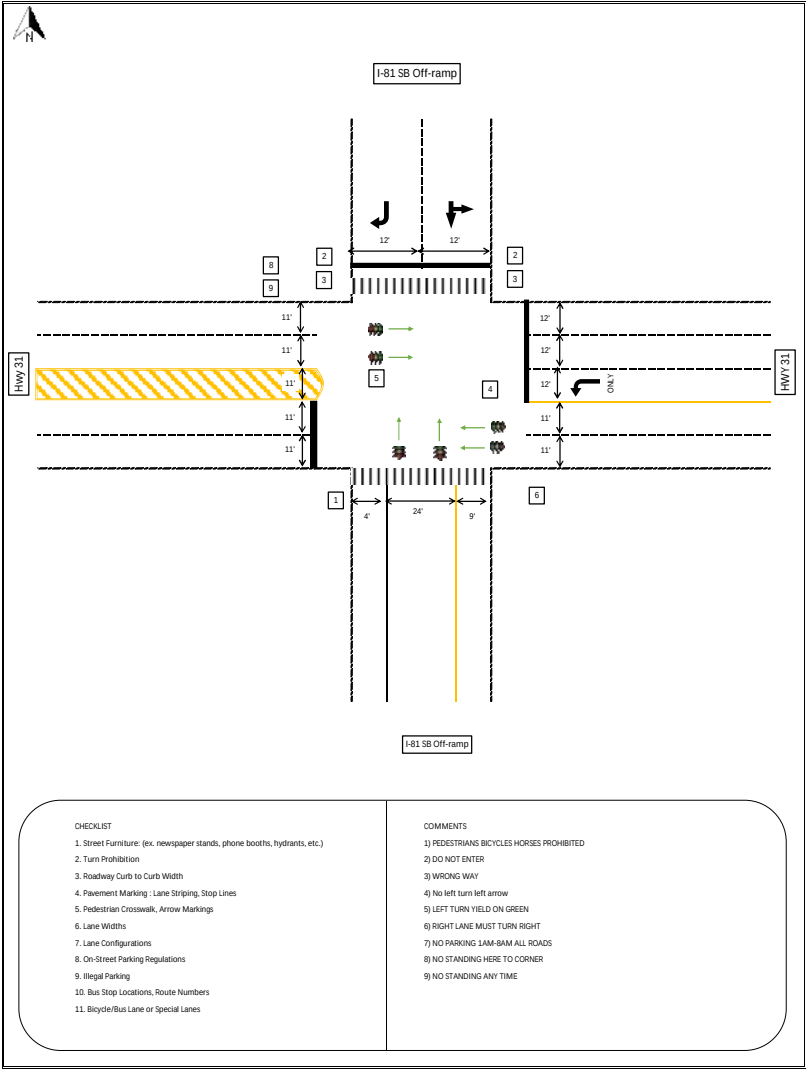

Legend	
Curbed Median	
Painted Median	
Painted Shoulder	
Solid White Line	
Solid Yellow Line	
Dotted White Line	
Dotted Yellow Line	
Pedestrian Crosswalk	
Guide Rail Median	
Double Yellow	
Curb	
Edge of Pavement (no curb)	
Stop Bar	
Traffic Light & Direction	
Pavement Marking	
Lane Width	
Fire Hydrant	
Stop Sign	
Comments	
Parking Lane	
Street Name	
Bike Lane	


- CHECKLIST
1. Street Furniture: (ex. newspaper stands, phone booths, hydrants, etc.)
 2. Turn Prohibition
 3. Roadway Curb to Curb Width
 4. Pavement Marking: Lane Striping, Stop Lines
 5. Pedestrian Crosswalk, Arrow Markings
 6. Lane Widths
 7. Lane Configurations
 8. On-Street Parking Regulations
 9. Illegal Parking
 10. Bus Stop Locations, Route Numbers
 11. Bicycle/Bus Lane or Special Lanes

- COMMENTS
- 1) PEDESTRIANS BICYCLES HORSES PROHIBITED
 - 2) DO NOT ENTER
 - 3) WRONG WAY
 - 4) No left turn left arrow
 - 5) LEFT TURN YIELD ON GREEN
 - 6) RIGHT LANE MUST TURN RIGHT
 - 7) NO PARKING 1AM-5AM ALL ROADS
 - 8) NO STANDING HERE TO CORNER
 - 9) NO STANDING ANY TIME

SIGNAL TIMINGS				
Cycle Length: 95 Sec				
	SB	EB	WB-LT	WB
Green Time	15	45	70	20
Yellow Time	3	3	3	3
Red Time	2	2	2	2

Date:
ID: 18

Street Inventory
TMC 18 - Hwy 31 at Pardee Rd

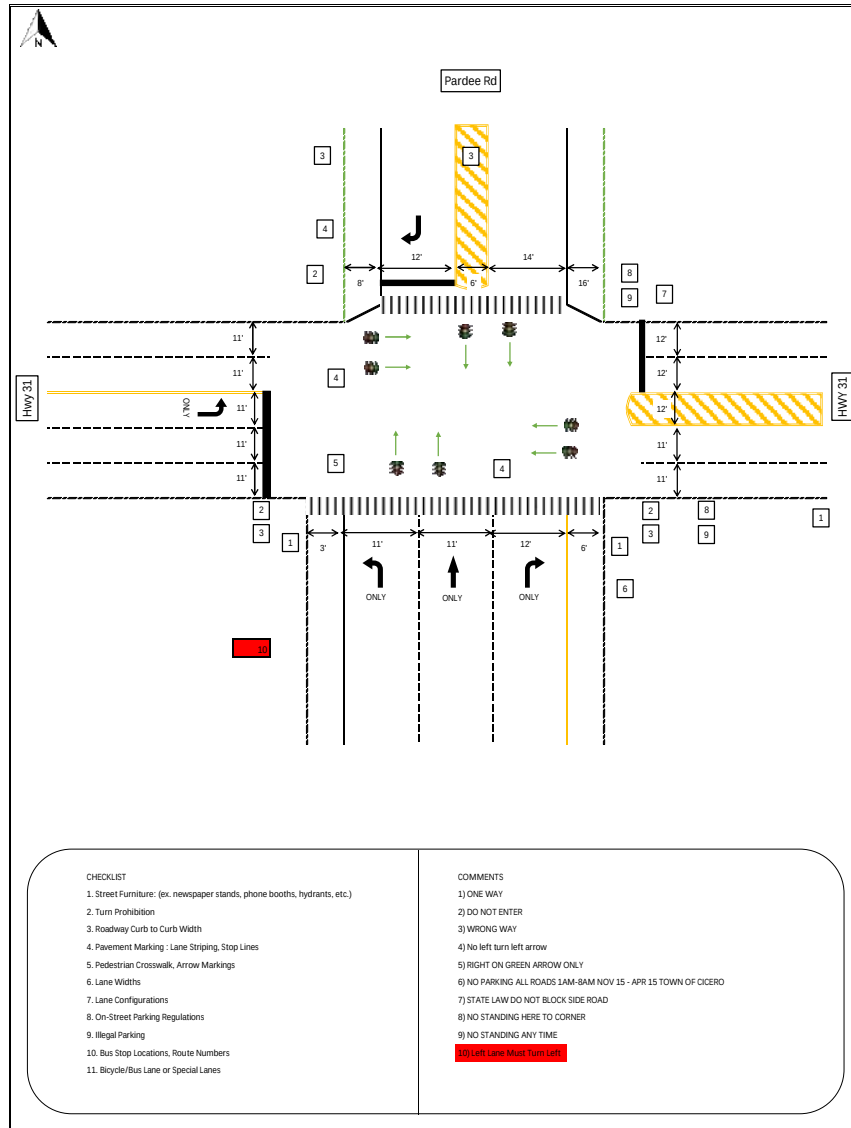

SIGNAL TIMINGS							
Cycle Length: 110 Sec							
	NB-LT	NB	NB-RT	SB-RT	EB-LT	EB	WB
Green Time	40	40	40	15	15	60	40
Yellow Time	3	3	3	3	3	3	3
Red Time	2	2	2	2	2	2	2

Street Inventory

Date:
 ID: 19

TMC 19 - Hwy 31 at Lakeshore Rd

Lakeshore Road

Hwy 31

Hwy 31

Hwy 31

1

CHECKLIST

1. Street Furniture: (ex. newspaper stands, phone booths, hydrants, etc.)
2. Turn Prohibition
3. Roadway Curb to Curb Width
4. Pavement Marking : Lane Striping, Stop Lines
5. Pedestrian Crosswalk, Arrow Markings
6. Lane Widths
7. Lane Configurations
8. On-Street Parking Regulations
9. Illegal Parking
10. Bus Stop Locations, Route Numbers
11. Bicycle/Bus Lane or Special Lanes

COMMENTS

1) No Parking Any Time

2) No Left Turn Arrow


3) No Parking Here to Corner

4) STATE LAW DO NOT BLOCK SIDE ROAD

Legend	
Curbed Median	
Painted Median	
Painted Shoulder	
Solid White Line	
Solid Yellow Line	
Dotted White Line	
Dotted Yellow Line	
Pedestrian Crosswalk	
Guide Rail Median	
Double Yellow	
Curb	
Edge of Pavement (no curb)	
Stop Bar	
Traffic Light & Direction	
Pavement Marking	
Lane Width	
Fire Hydrant	
Stop Sign	
Comments	
Parking Lane	
Street Name	
Bike Lane	

Date: 20
ID: 20

Street Inventory
TMC 20 - Hwy 31 at Lake Shore Rd Spur

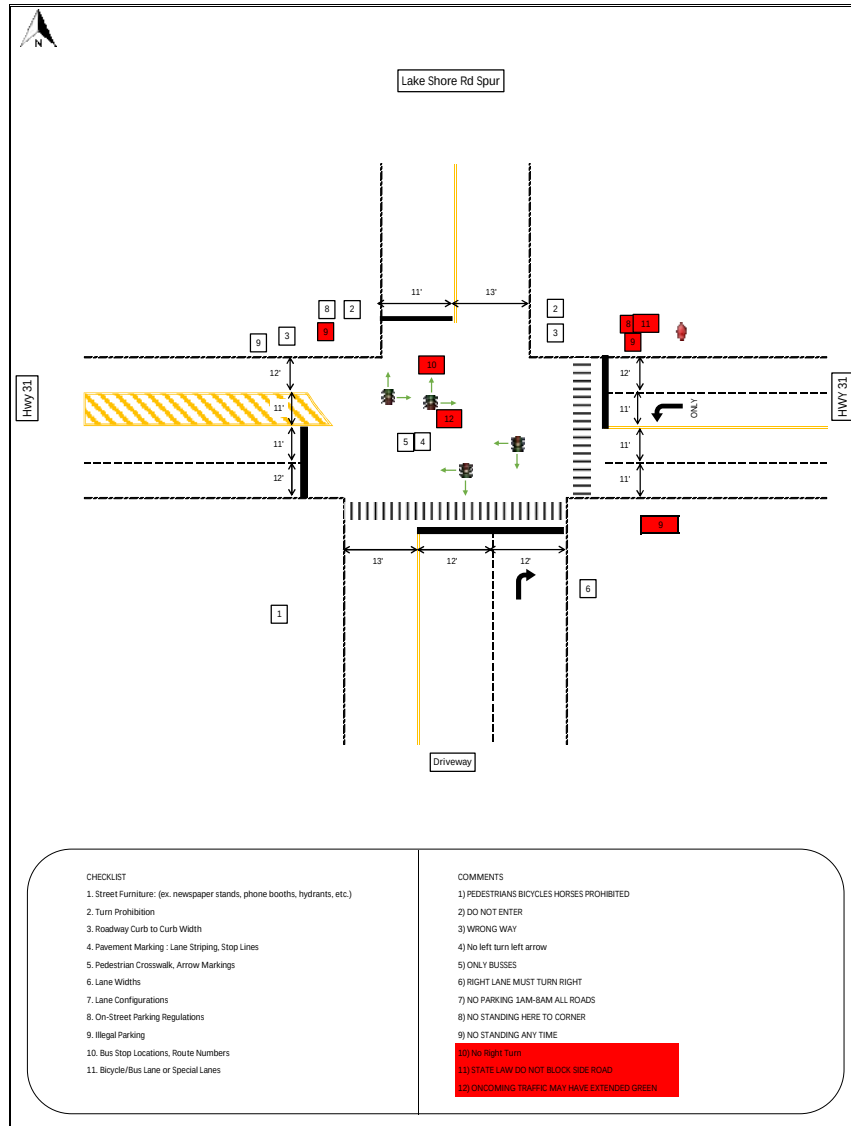

Legend

- Curbed Median
- Painted Median
- Painted Shoulder
- Solid White Line
- Solid Yellow Line
- Dotted White Line
- Dotted Yellow Line
- Pedestrian Crosswalk
- Guide Rail Median
- Double Yellow
- Curb
- Edge of Pavement (no curb)
- Stop Bar
- Traffic Light & Direction
- Pavement Marking
- Lane Width
- Fire Hydrant
- Stop Sign
- Comments
- Parking Lane
- Street Name
- Bike Lane

- CHECKLIST**
1. Street Furniture: (ex. newspaper stands, phone booths, hydrants, etc.)
 2. Turn Prohibition
 3. Roadway Curb to Curb Width
 4. Pavement Marking : Lane Striping, Stop Lines
 5. Pedestrian Crosswalk, Arrow Markings
 6. Lane Widths
 7. Lane Configurations
 8. On-Street Parking Regulations
 9. Illegal Parking
 10. Bus Stop Locations, Route Numbers
 11. Bicycle/Bus Lane or Special Lanes


- COMMENTS**
- 1) PEDESTRIANS BICYCLES HORSES PROHIBITED
 - 2) DO NOT ENTER
 - 3) WRONG WAY
 - 4) No left turn left arrow
 - 5) ONLY BUSES
 - 6) RIGHT LANE MUST TURN RIGHT
 - 7) NO PARKING 1AM-8AM ALL ROADS
 - 8) NO STANDING HERE TO CORNER
 - 9) NO STANDING ANY TIME
 - 10) No Right turn
 - 11) STATE LAW DO NOT BLOCK SIDE ROAD
 - 12) ONCOMING TRAFFIC MAY HAVE EXTENDED GREEN

SIGNAL TIMINGS				
Cycle Length: 90 Sec				
	NB	SB	EB	WB
Green Time	10	10	70	70
Yellow Time	3	3	3	3
Red Time	2	2	2	2

Street Inventory

Date: 21
ID: 21

TMC 21 - Hwy 31 at New Country Dr

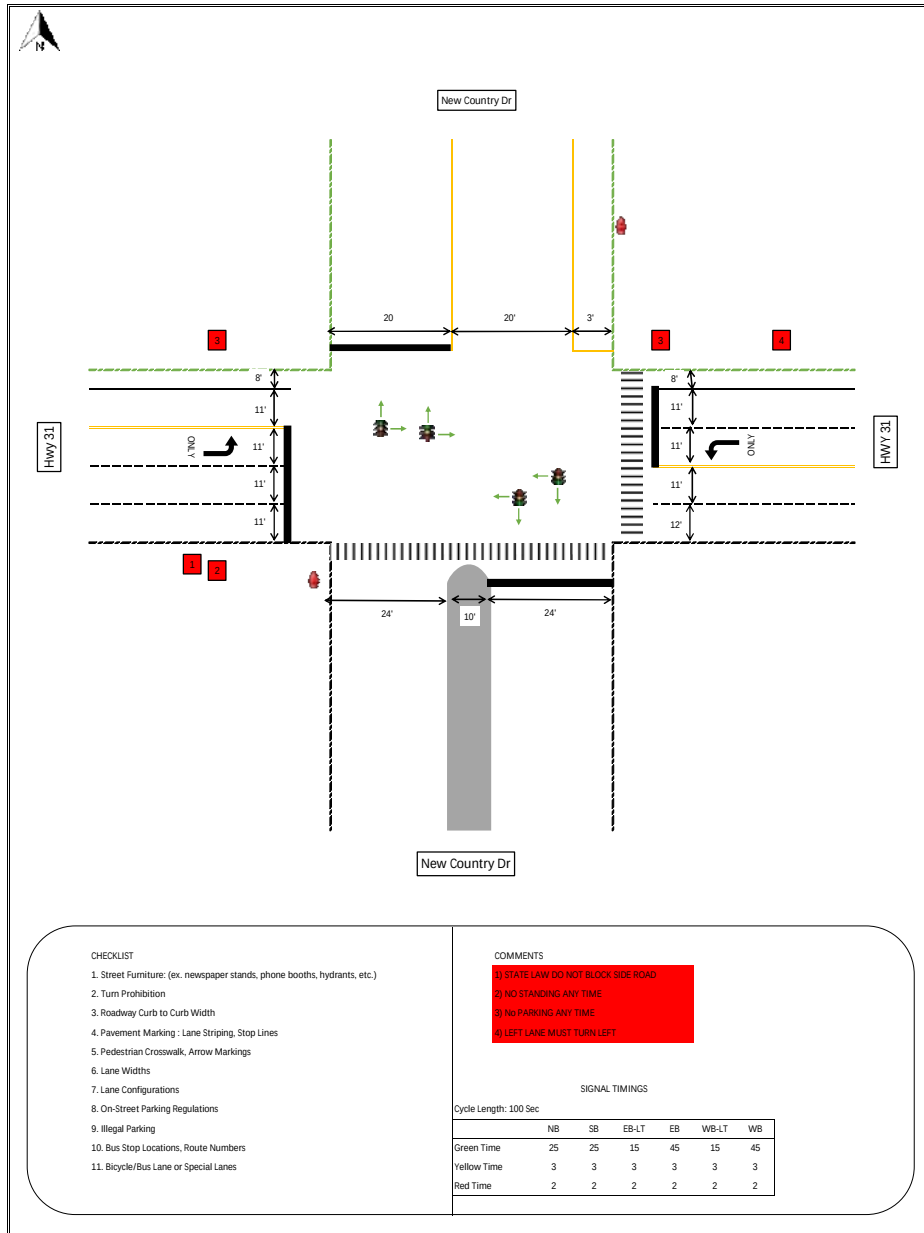

Legend

- Curbed Median
- Painted Median
- Painted Shoulder
- Solid White Line
- Solid Yellow Line
- Dotted White Line
- Dotted Yellow Line
- Pedestrian Crosswalk
- Guide Rail Median
- Double Yellow
- Curb
- Edge of Pavement (no curb)
- Stop Bar
- Traffic Light & Direction
- Pavement Marking
- Lane Width
- Fire Hydrant
- Stop Sign
- Comments
- Parking Lane
- Street Name
- Bike Lane

CHECKLIST

- Street Furniture: (ex. newspaper stands, phone booths, hydrants, etc.)
- Turn Prohibition
- Roadway Curb to Curb Width
- Pavement Marking : Lane Striping, Stop Lines
- Pedestrian Crosswalk, Arrow Markings
- Lane Widths
- Lane Configurations
- On-Street Parking Regulations
- Illegal Parking
- Bus Stop Locations, Route Numbers
- Bicycle/Bus Lane or Special Lanes

COMMENTS

- STATE LAW DO NOT BLOCK SIDE ROAD
- NO STANDING ANY TIME
- No PARKING ANY TIME
- LEFT LANE MUST TURN LEFT

SIGNAL TIMINGS


Cycle Length: 100 Sec

	NB	SB	EB-LT	EB	WB-LT	WB
Green Time	25	25	15	45	15	45
Yellow Time	3	3	3	3	3	3
Red Time	2	2	2	2	2	2

Street Inventory

Date:
ID: 22


TMC 22- HWY 31 at Cicero North

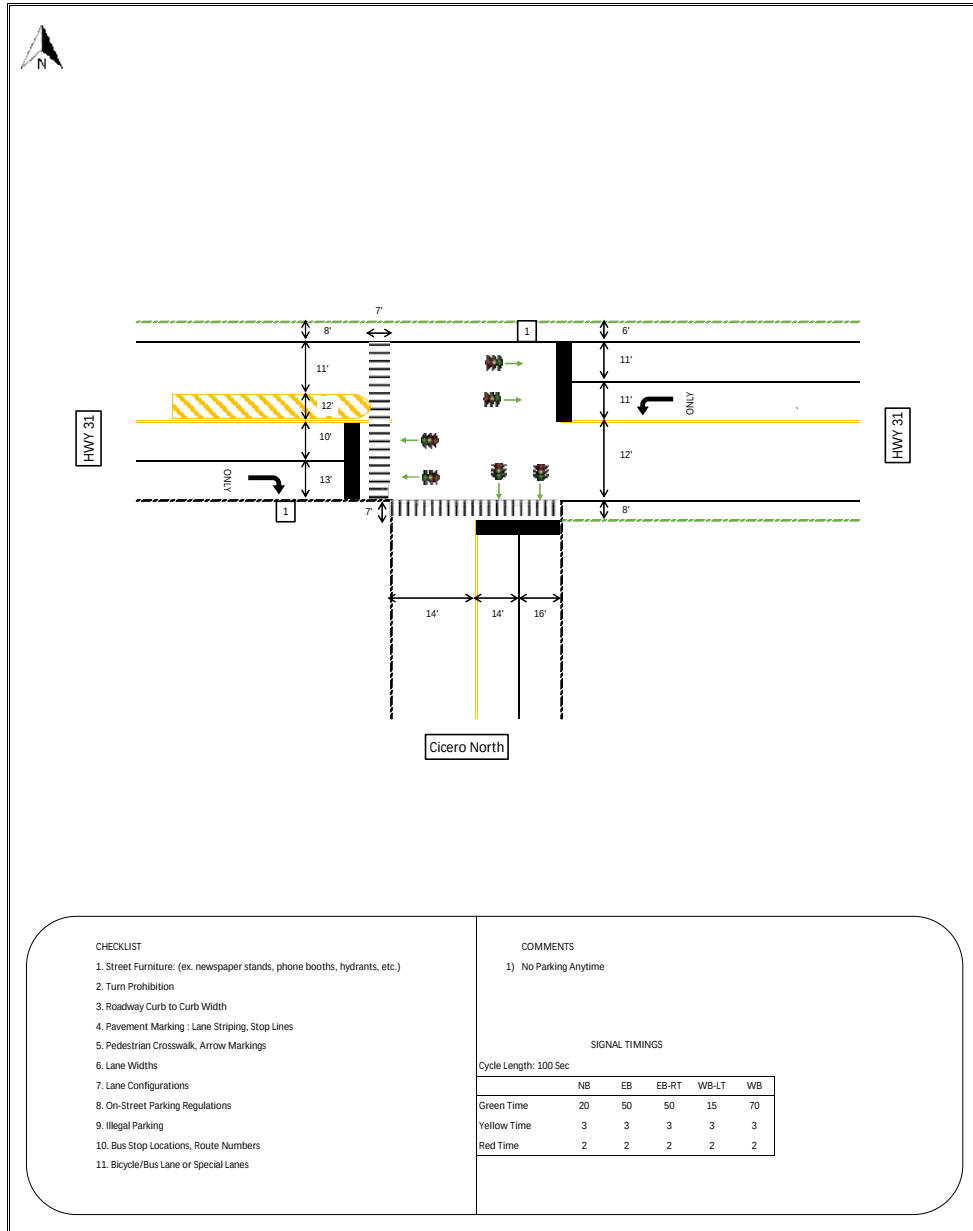

Street Inventory

Date:
ID: 23


TMC 23- HWY 31 at Thompson Road

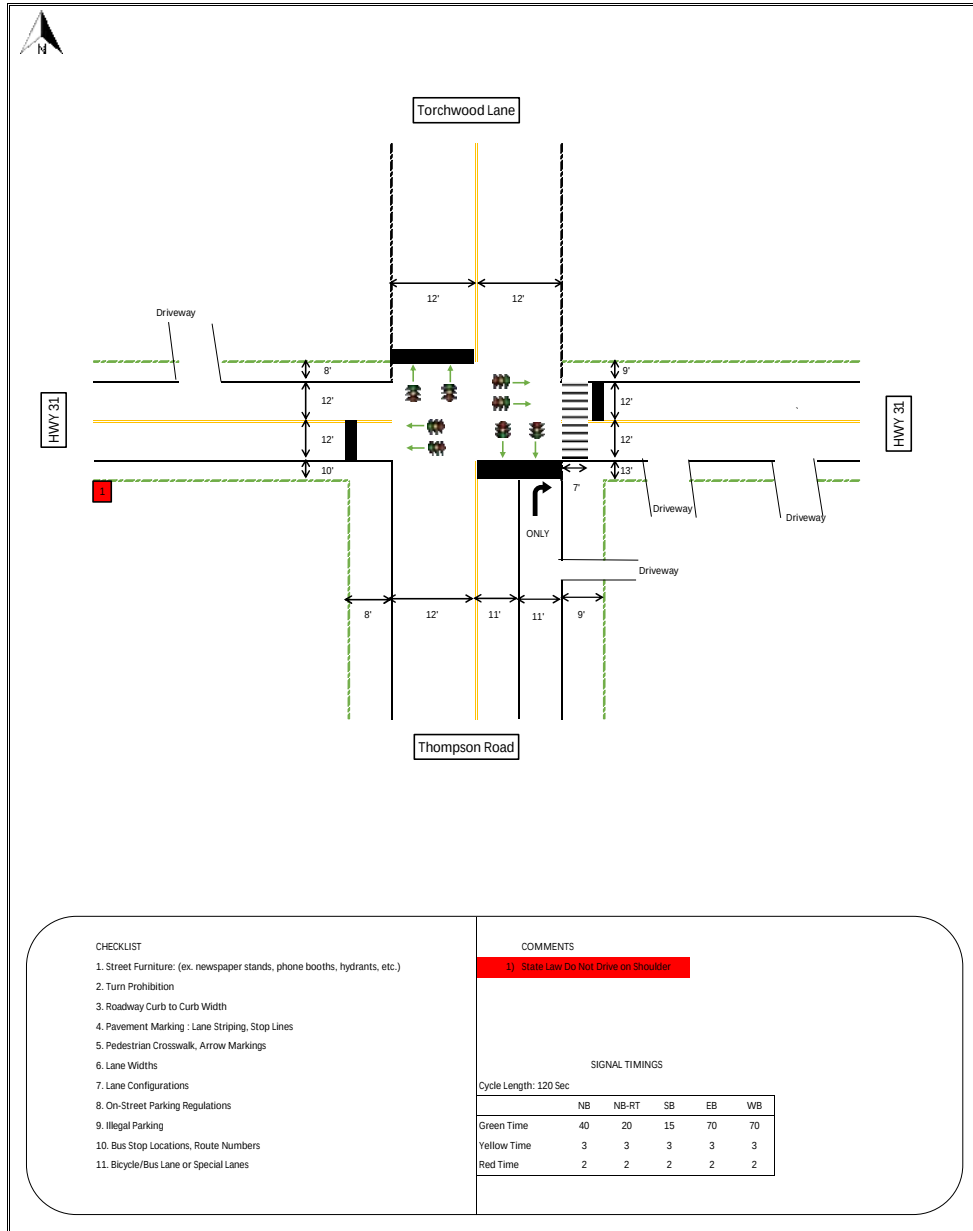

Street Inventory


Date:
ID: 24

TMC 24- HWY 31 at South Bay Rd

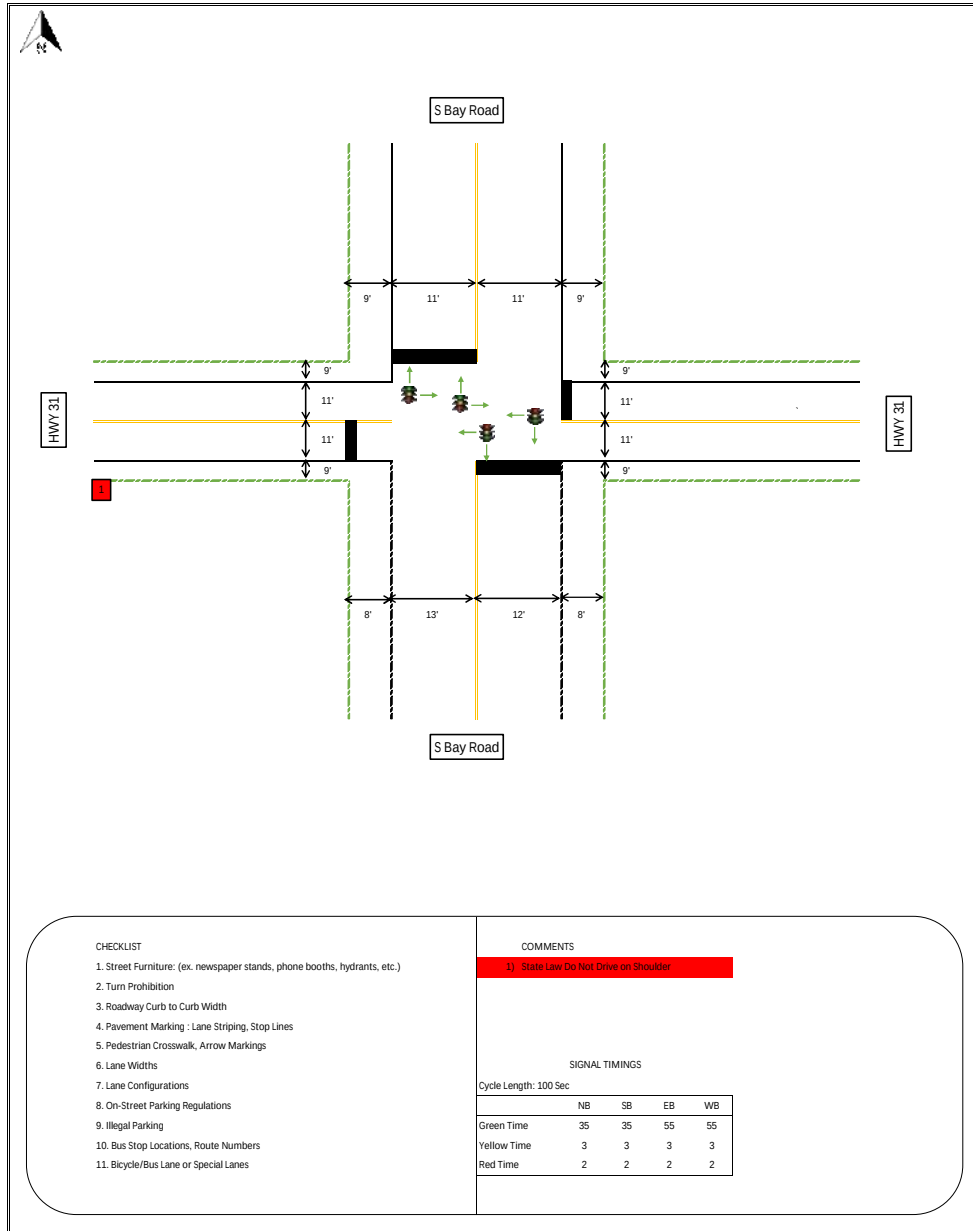

TMC 25- Henry Clay Blvd at Verplank Rd

Date: _____
ID: 25

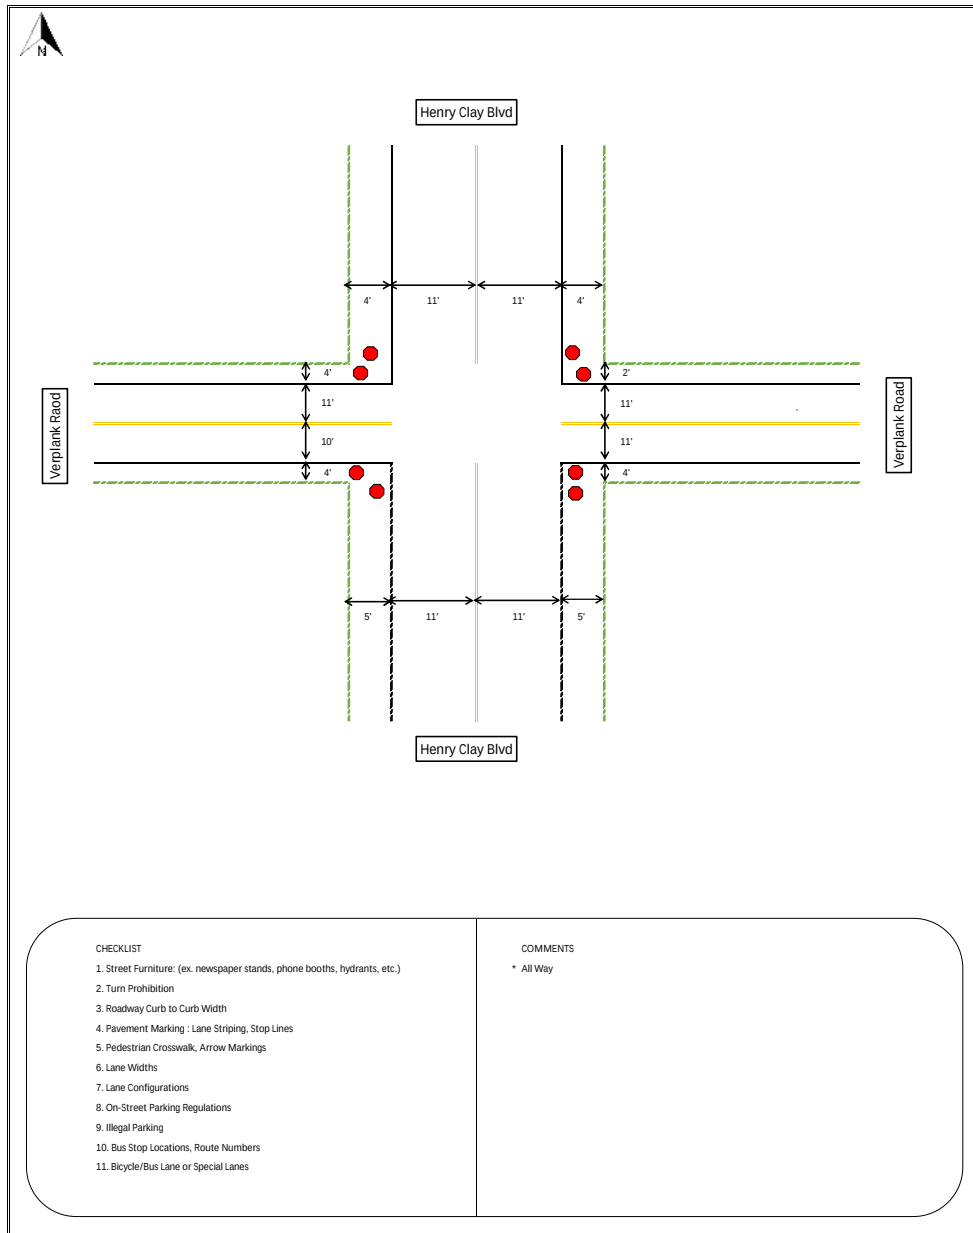


Street Inventory

Date:
ID: 26

TMC 26- Caughdenoy Rd at Verplank Rd



Caughdenoy Raod

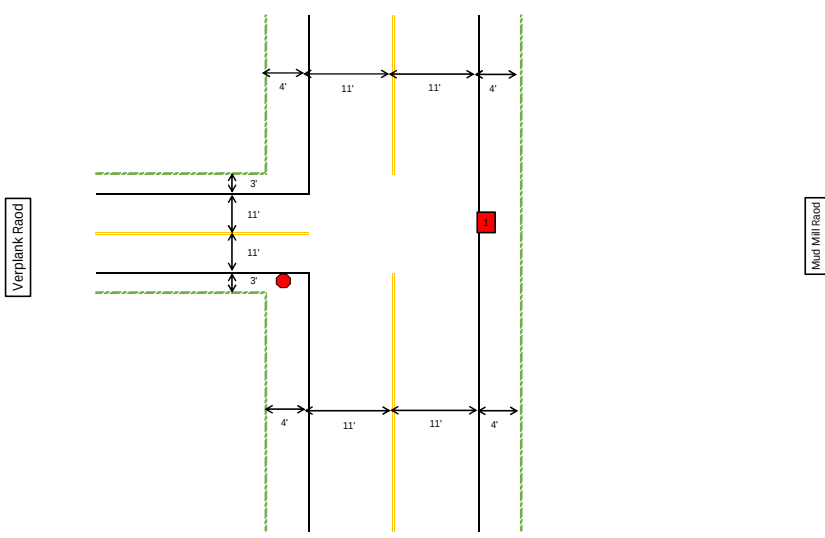

Caughdenoy Raod

Verplank Raod

Mud Mill Raod


CHECKLIST	COMMENTS
1. Street Furniture: (ex. newspaper stands, phone booths, hydrants, etc.) 2. Turn Prohibition 3. Roadway Curb to Curb Width 4. Pavement Marking : Lane Striping, Stop Lines 5. Pedestrian Crosswalk, Arrow Markings 6. Lane Widths 7. Lane Configurations 8. On-Street Parking Regulations 9. Illegal Parking 10. Bus Stop Locations, Route Numbers 11. Bicycle/Bus Lane or Special Lanes	1) Dual Arrow

Street Inventory

Date:
ID: 27

TMC 27- Caughdenoy Rd at Mud Mill Rd



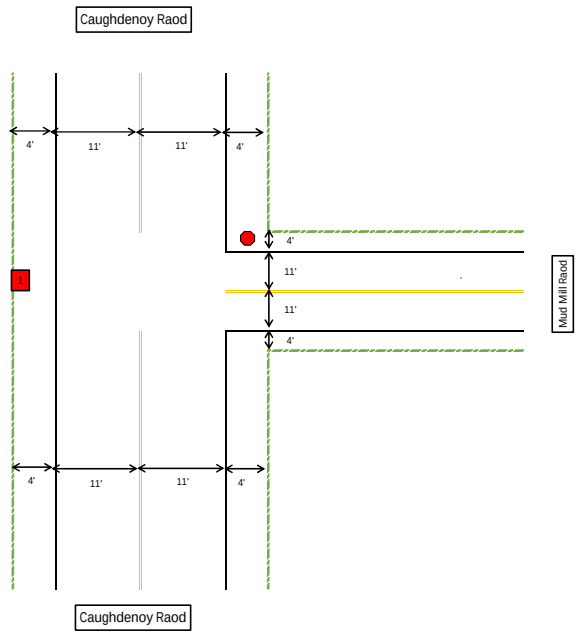


CHECKLIST	COMMENTS
1. Street Furniture: (ex. newspaper stands, phone booths, hydrants, etc.)	1) Dual Arrow
2. Turn Prohibition	
3. Roadway Curb to Curb Width	
4. Pavement Marking : Lane Striping, Stop Lines	
5. Pedestrian Crosswalk, Arrow Markings	
6. Lane Widths	
7. Lane Configurations	
8. On-Street Parking Regulations	
9. Illegal Parking	
10. Bus Stop Locations, Route Numbers	
11. Bicycle/Bus Lane or Special Lanes	

Street Inventory

Date:
ID: 28

TMC 28- Oak Orchard Rd at Caughdenoy Road



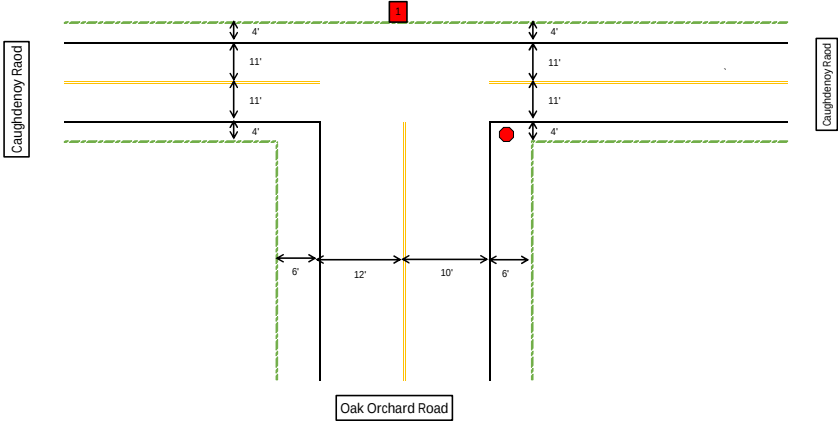


CHECKLIST	COMMENTS
1. Street Furniture: (ex. newspaper stands, phone booths, hydrants, etc.)	1) Dual Arrow
2. Turn Prohibition	
3. Roadway Curb to Curb Width	
4. Pavement Marking : Lane Striping, Stop Lines	
5. Pedestrian Crosswalk, Arrow Markings	
6. Lane Widths	
7. Lane Configurations	
8. On-Street Parking Regulations	
9. Illegal Parking	
10. Bus Stop Locations, Route Numbers	
11. Bicycle/Bus Lane or Special Lanes	

Street Inventory

Date:
ID: 29


TMC 29- US 11 at Mud Mill Rd

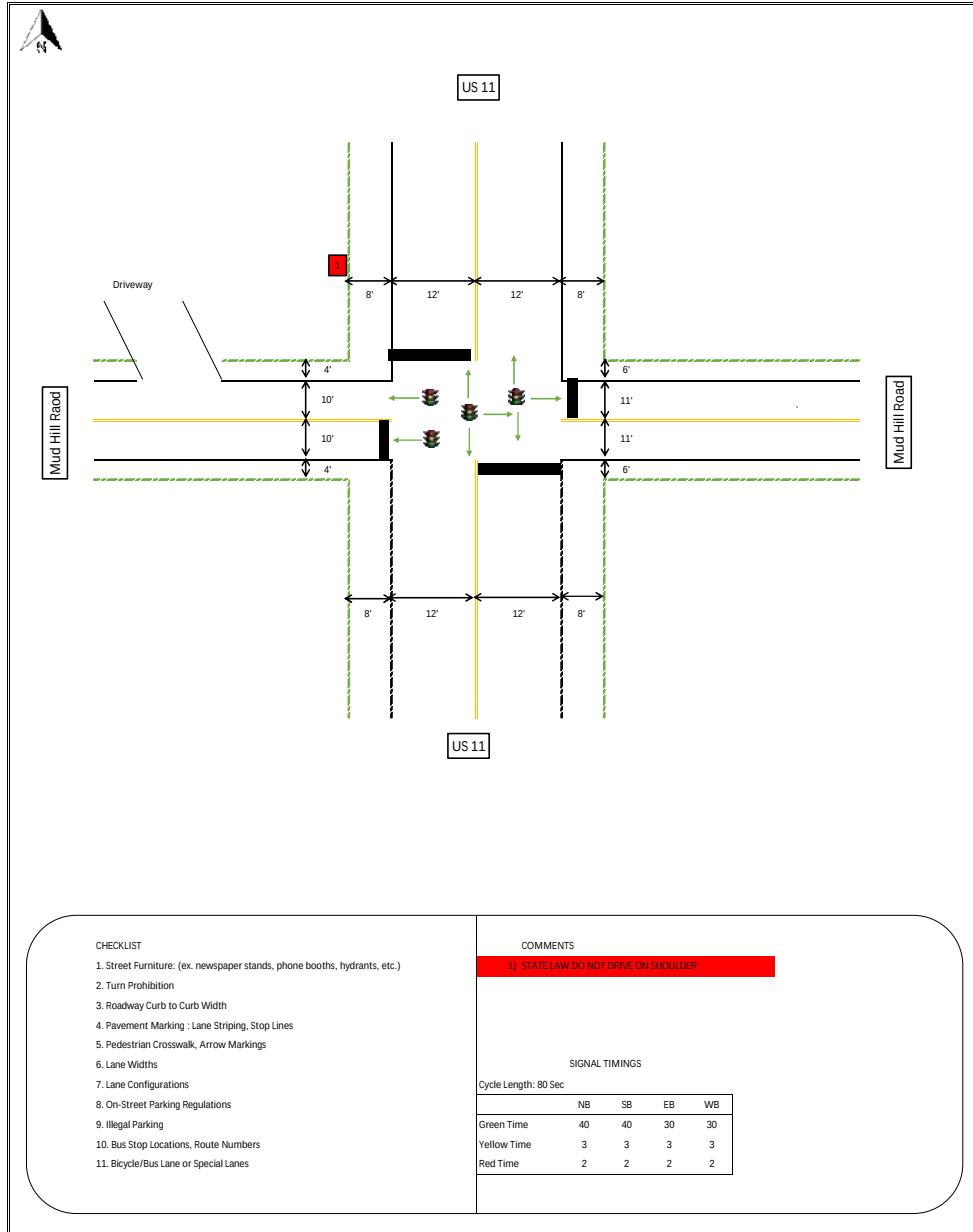

Street Inventory


Date:
ID: 30


TMC 30- Lakeshore Rd at Lakeshore Rd Spur

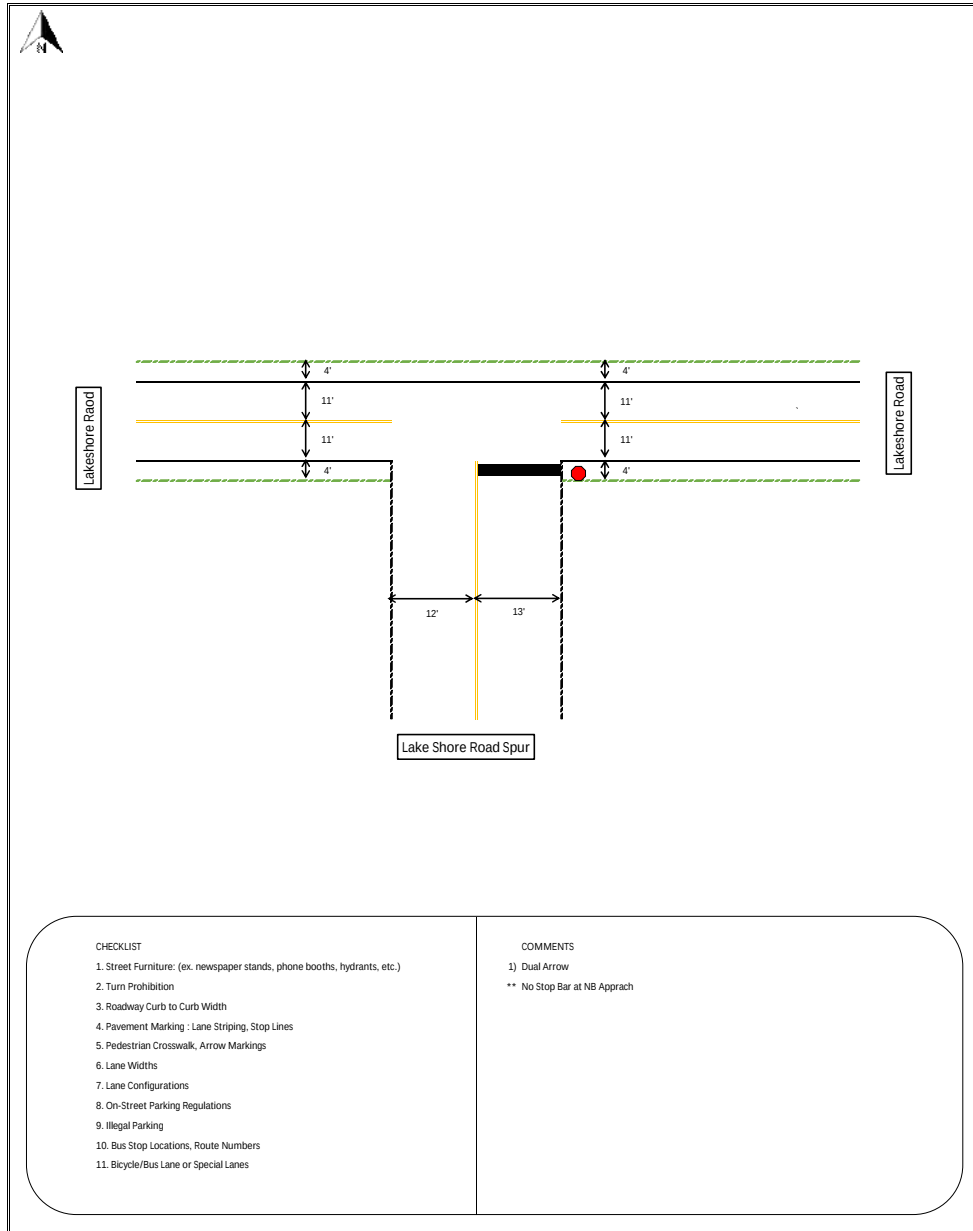


Date: _____
ID: 31

TMC 31- Soule Rd at NY 481 SB On-Ramp

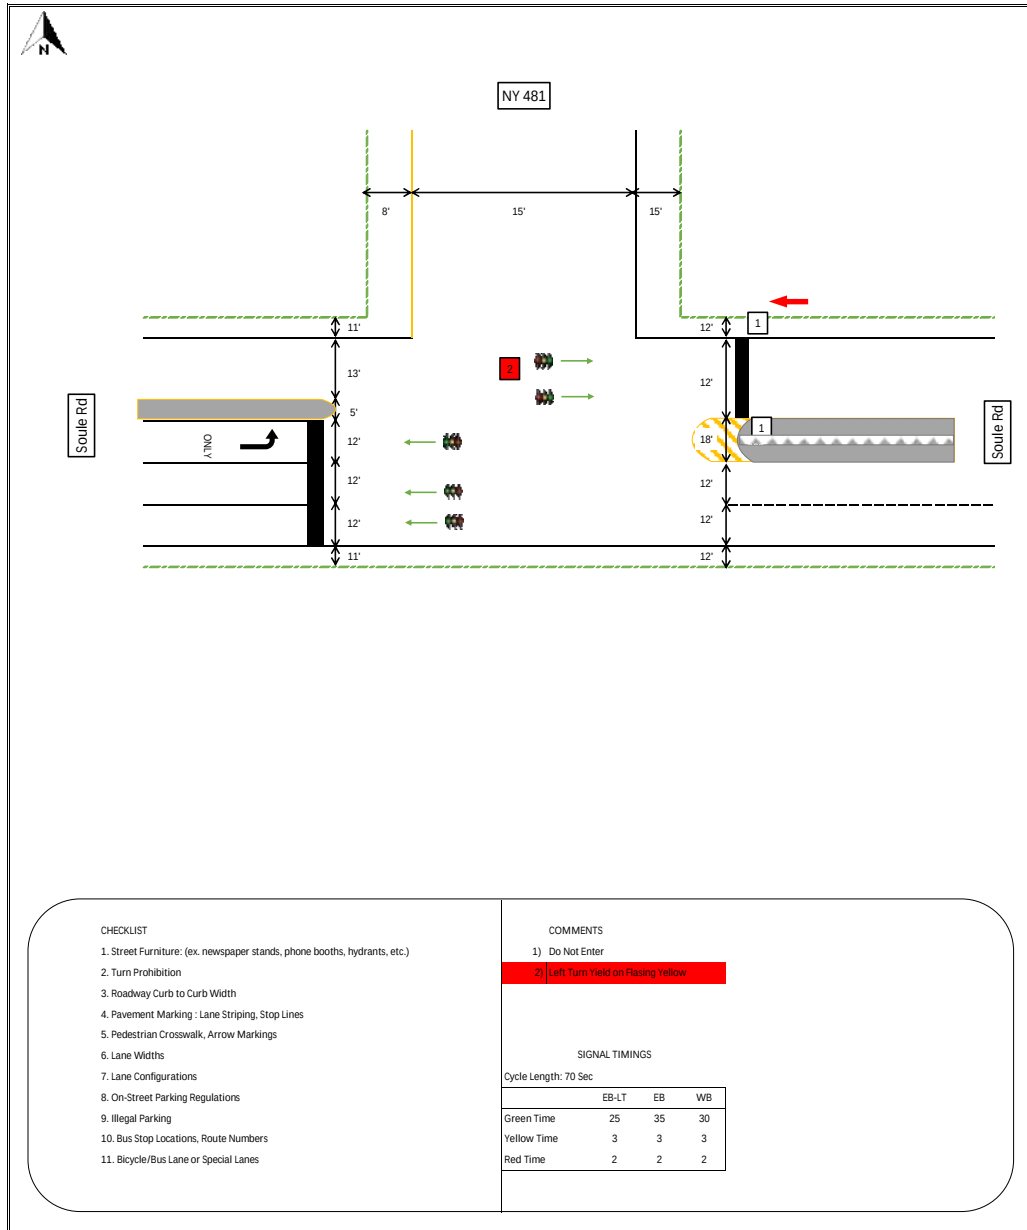

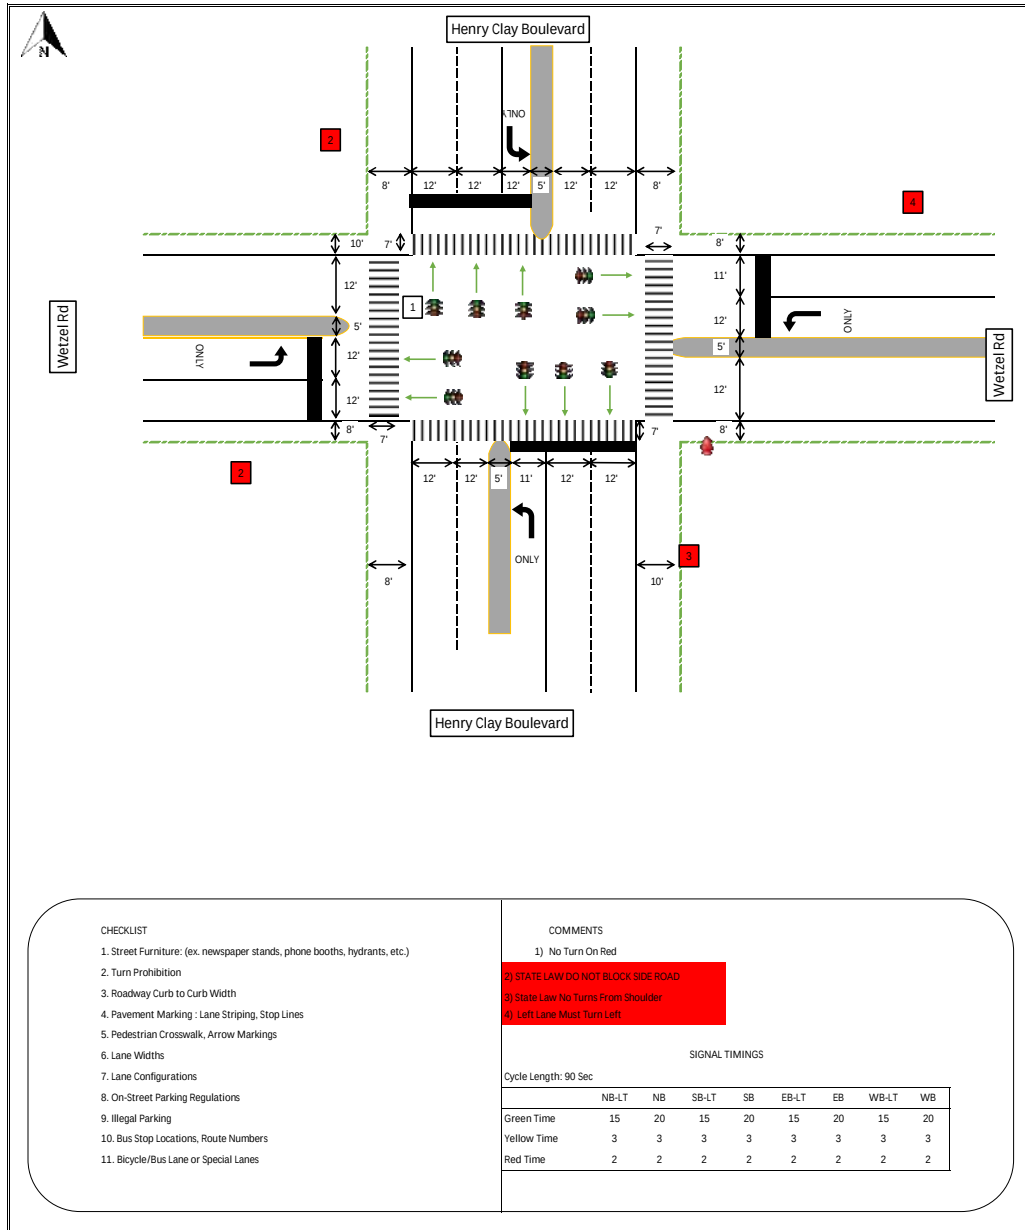


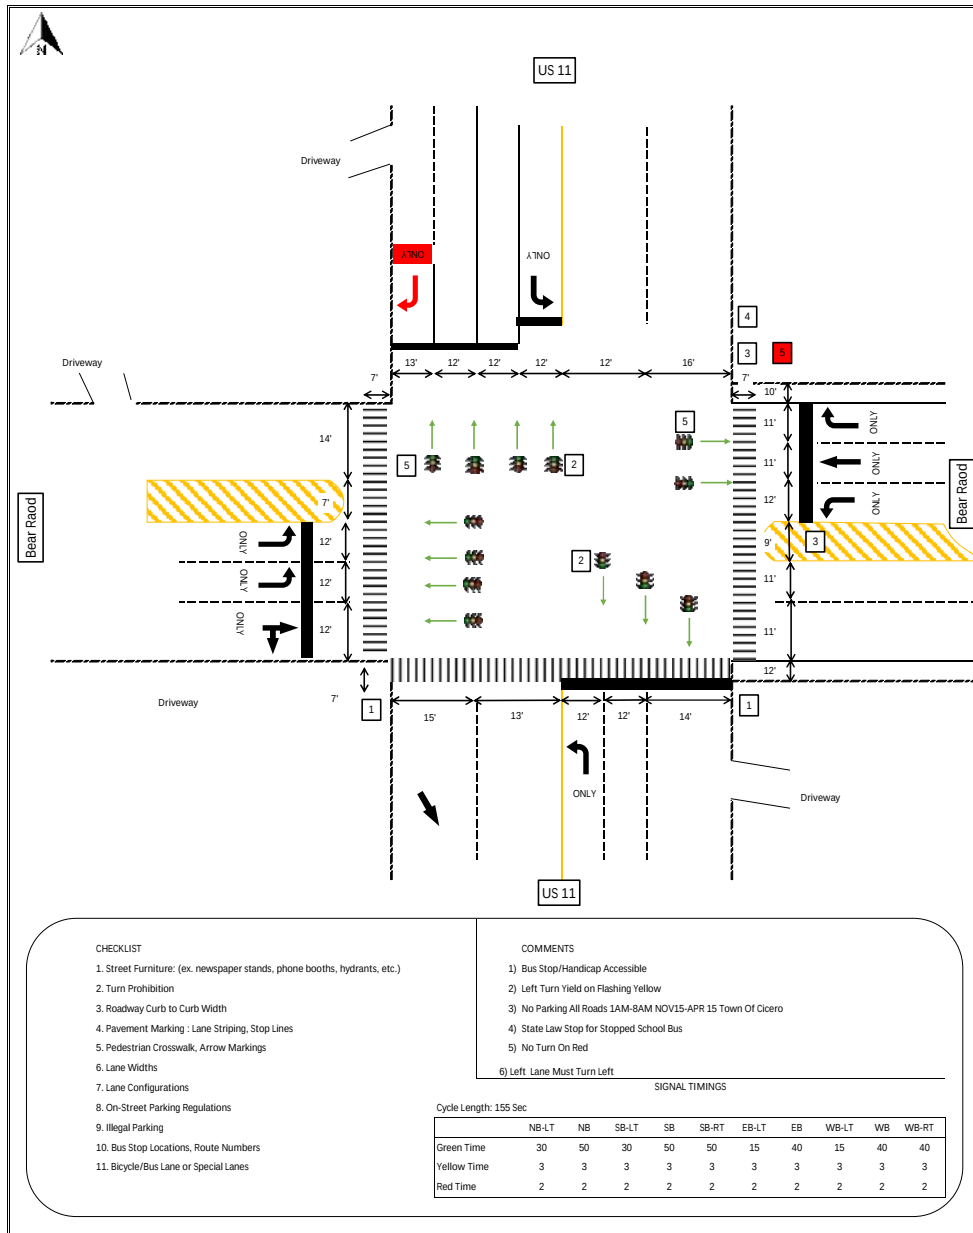

Street Inventory

Date:
ID: 35


TMC 36-Bear Rd at NY 481 On-Off Ramp

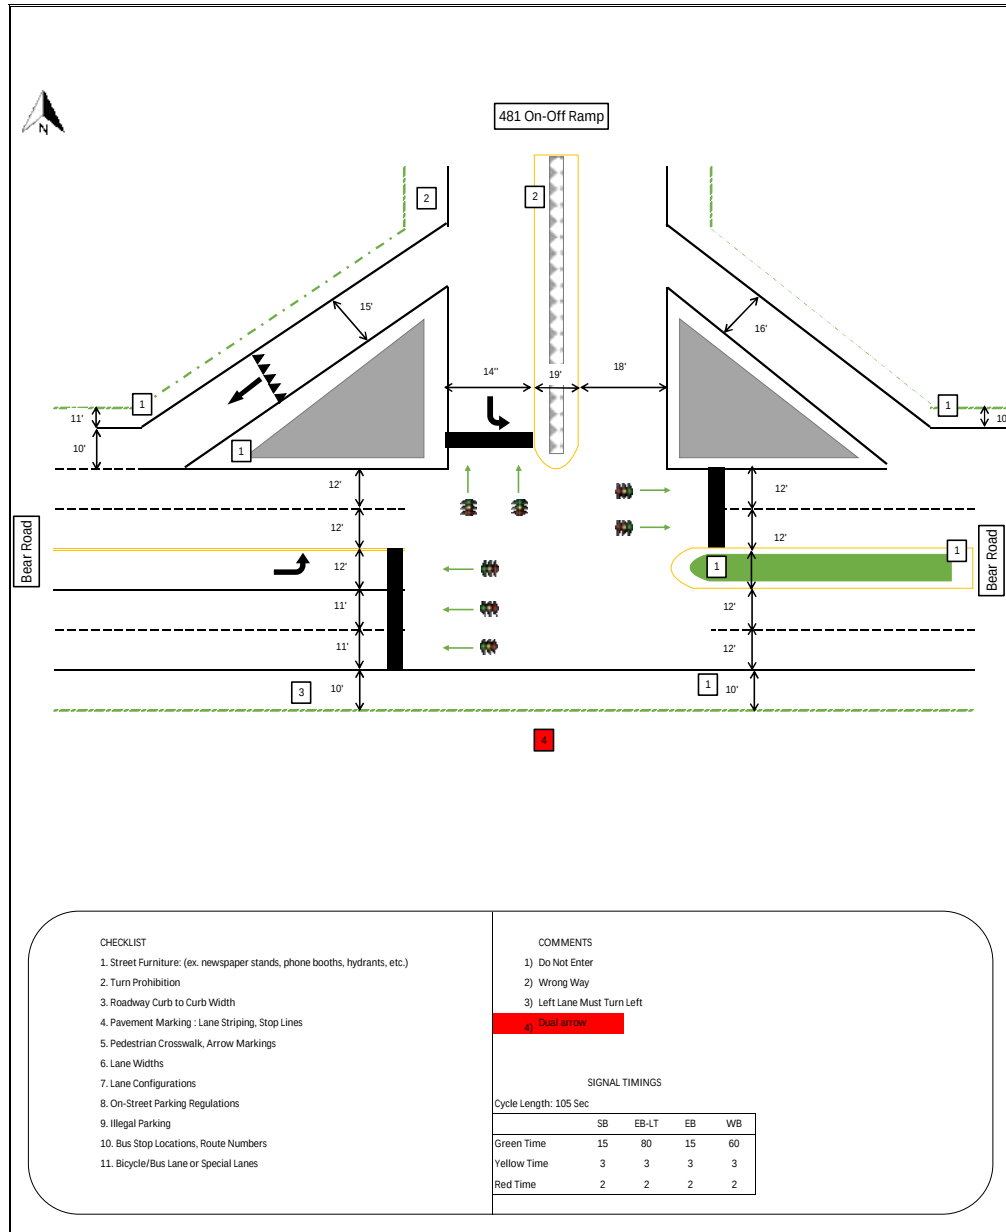

Street Inventory

Date:
ID: 36


TMC 36- S Bay Rd at Bear Rd

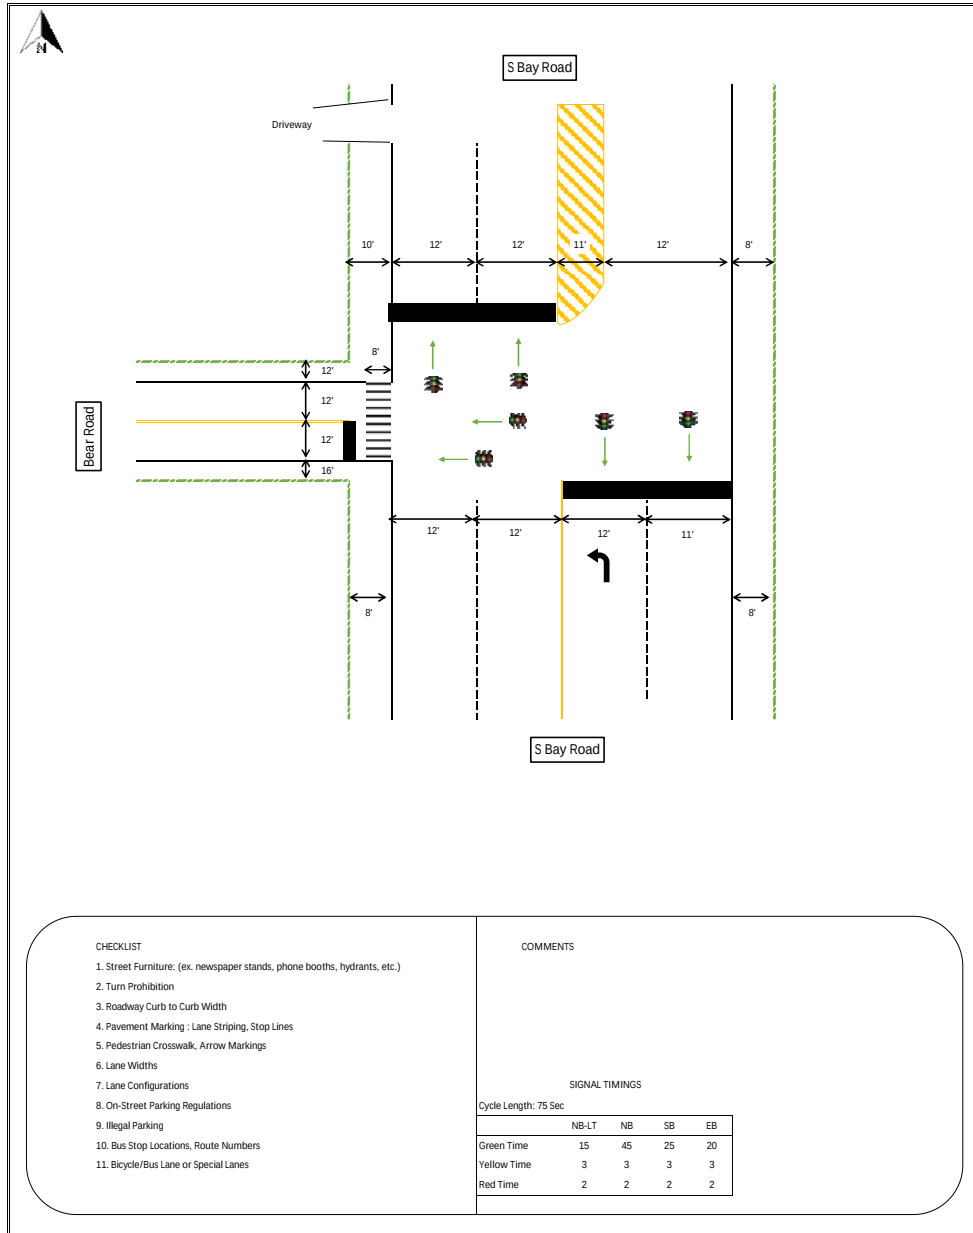

Street Inventory

Date:
ID: 37


TMC 37- Cir Dr E at NY 481 On-Off Ramp

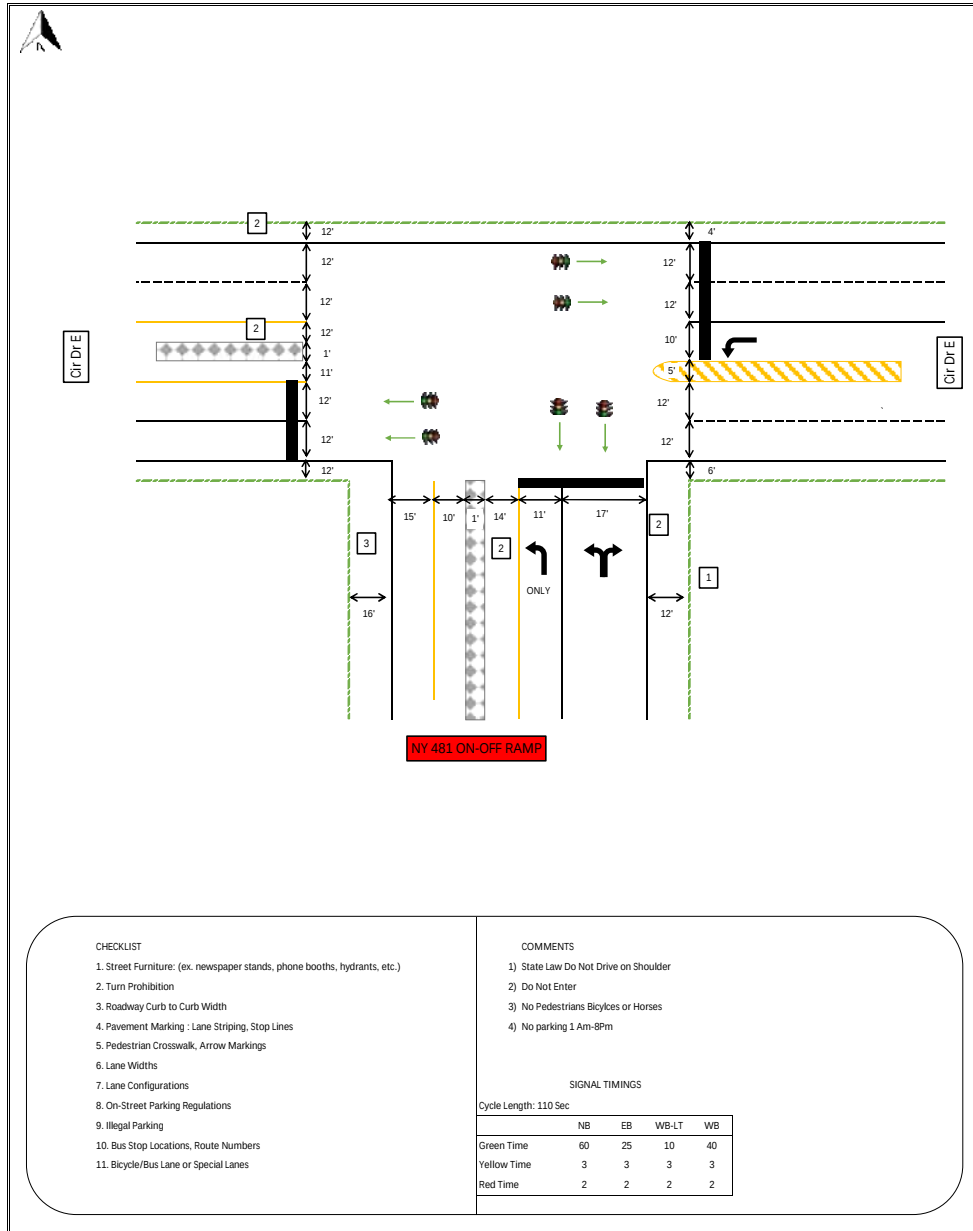


Street Inventory

Date:
ID: 38

TMC 38- US 11 at Caughdenoy Road

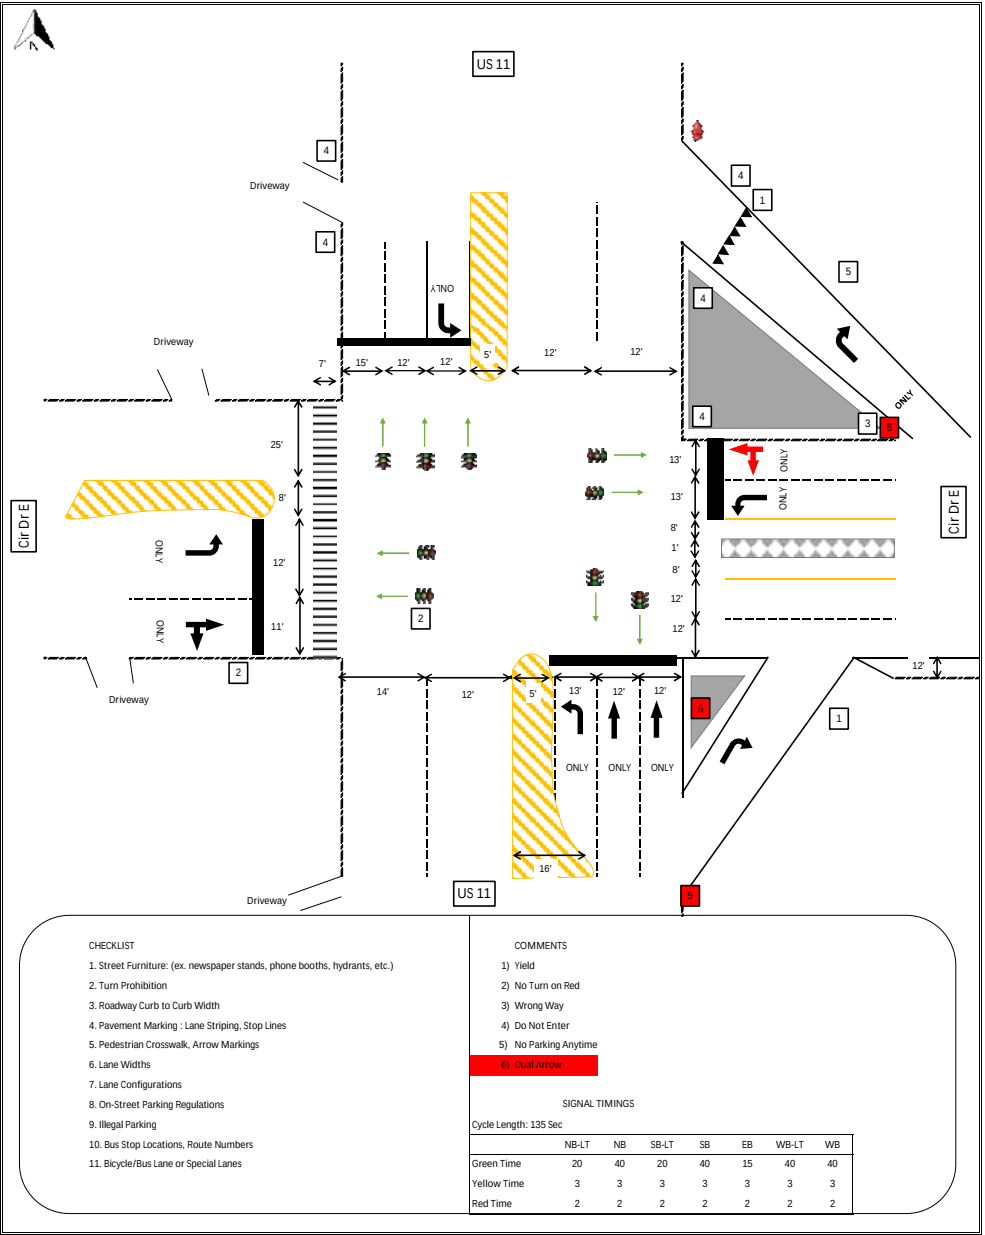


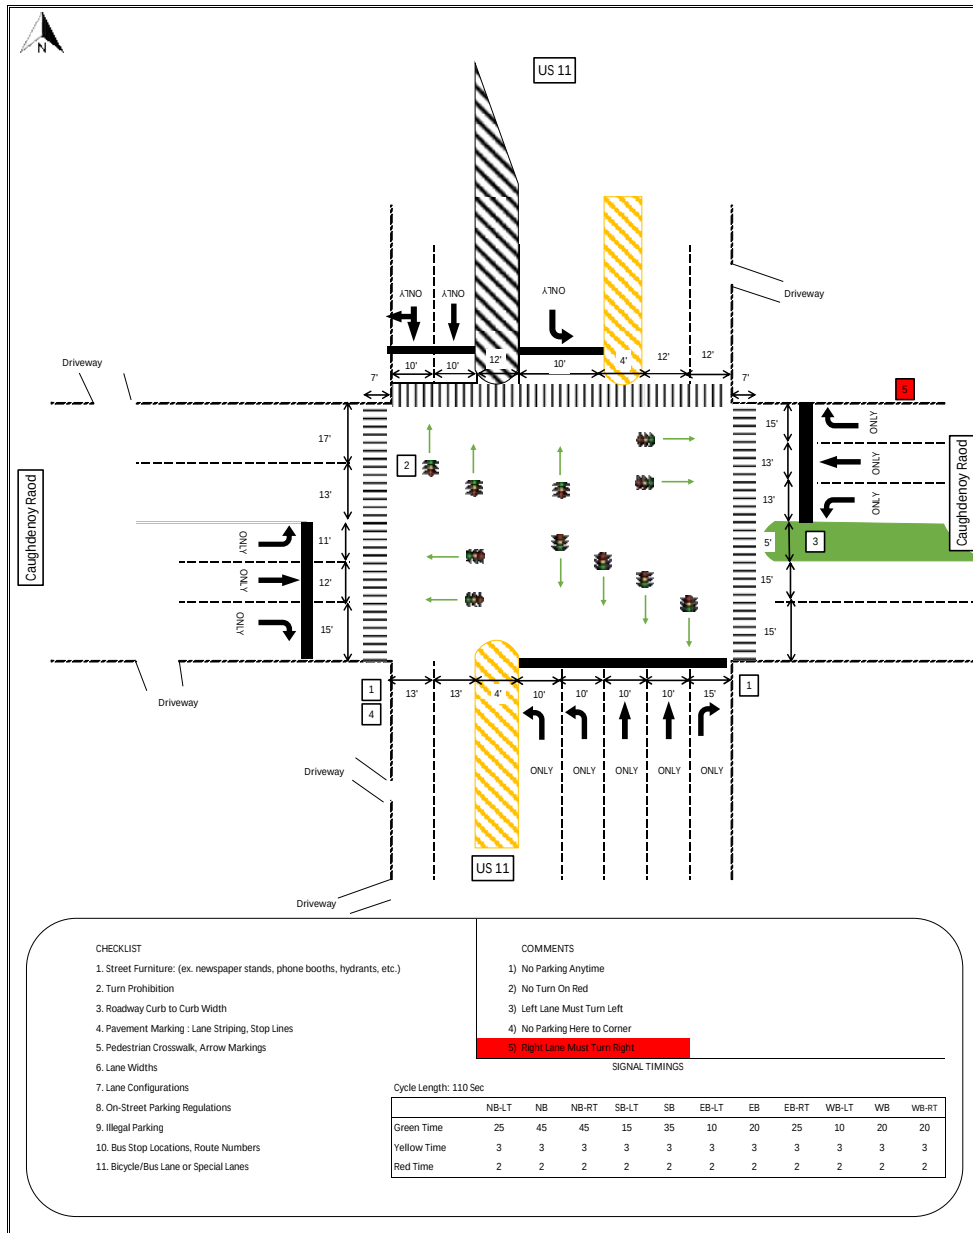

Street Inventory

Date:
ID: 40


TMC 40- Maple Rd at Caughdenoy Rd

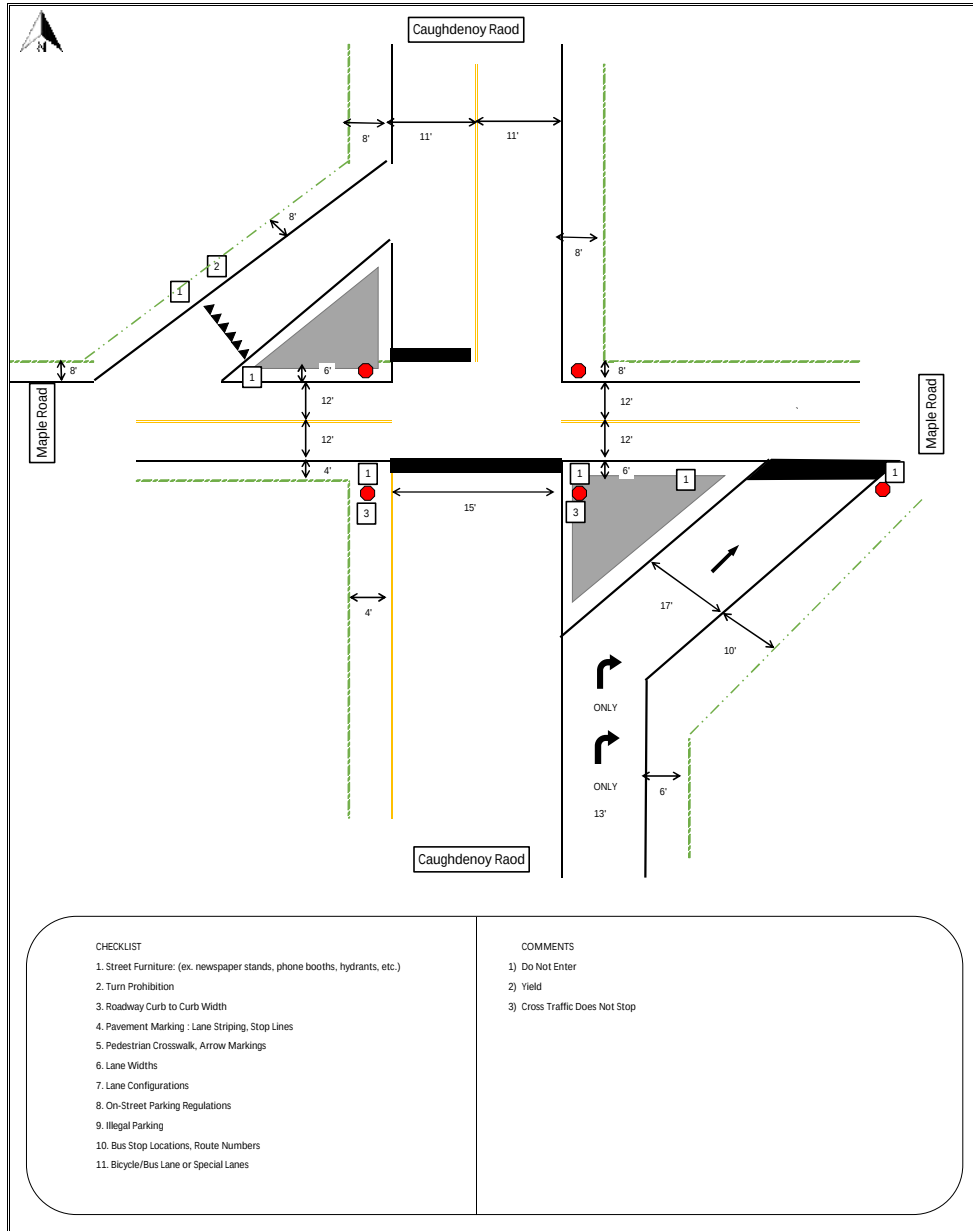

Street Inventory

Date:
ID: 41

TMC 41- Maple Rd at Grange Rd

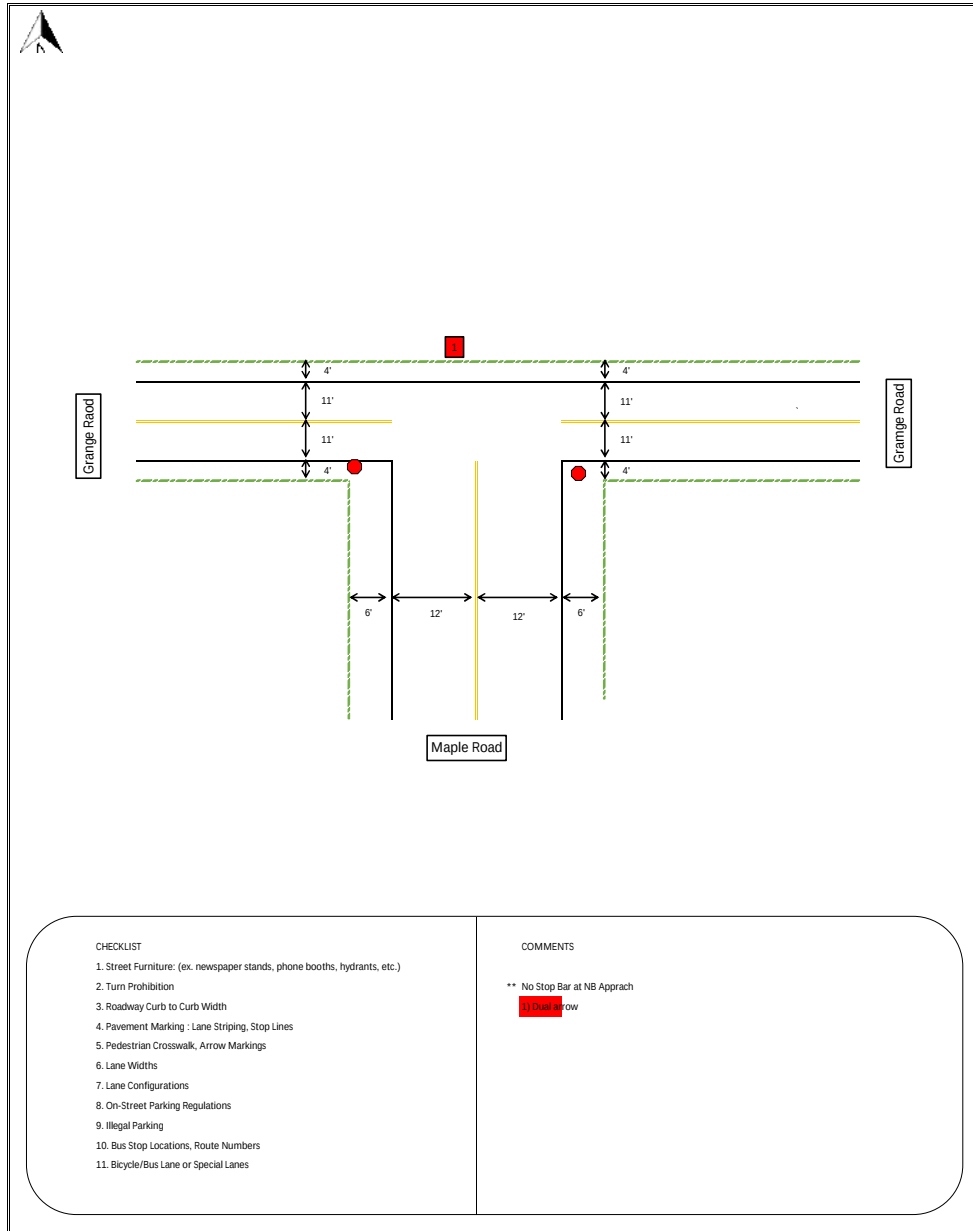

CHECKLIST

1. Street Furniture: (ex. newspaper stands, phone booths, hydrants, etc.)
2. Turn Prohibition
3. Roadway Curb to Curb Width
4. Pavement Marking : Lane Striping, Stop Lines
5. Pedestrian Crosswalk, Arrow Markings
6. Lane Widths
7. Lane Configurations
8. On-Street Parking Regulations
9. Illegal Parking
10. Bus Stop Locations, Route Numbers
11. Bicycle/Bus Lane or Special Lanes

COMMENTS

- ** No Stop Bar at NB Approach
 1) Dual arrow

PROJECT MANAGER

CHECK

DRAFTING

CHECK

DESIGN

JOB MANAGER


DESIGN SUPERVISOR

KEY NO - ITEM NO & DESCRIPTION

SEE ESTIMATE OF QUANTITIES SHEET FOR A FULL DESCRIPTION OF THESE ITEMS.

2	206.0320	10	TRAFFIC SIGNAL CONDUIT EXCAVATION AND RESTORATION IN GRASS AND UNPAVED AREAS
3	680.5001		POLE EXCAVATION & CONCRETE FOUNDATION
5	680.520106		CONDUIT, METAL STEEL, ZINC COATED, 2IPS
6	680.5301	10	CLEAN EXISTING CONDUIT
9	680.6808		TRAFFIC SIGNAL POLE-POST TOP MOUNTED, 8' MOUNTING HEIGHT IN FEET
11	680.730714		SIGNAL CABLE, 1 CONDUCTORS, 14 AWG
13	680.77000205		MODIFY TRAFFIC SIGNAL INSTALLATION - LOCATION 2
16	680.813105		PEDESTRIAN SIGNAL MODULE 300mm LED
17	680.813106		PEDESTRIAN SIGNAL SECTION, POLYCARBONATE, TYPE 1, 12 INCH
18	680.8142		PEDESTRIAN SIGNAL POST TOP MOUNTED ASSEMBLY
19	680.8150	10	PEDESTRIAN COUNT - DOWN TIMER MODULE
22	635.0103		CLEAN AND PREPARATION OF PAVEMENT SURFACES - LINE
23	685.01		WHITE EPOXY REFLECTORIZED PAVEMENT STRIPES
27	680.81330010		AUDIBLE PEDESTRIAN SIGNAL

SIGNAL NO. 160
ONONDAGA COUNTY

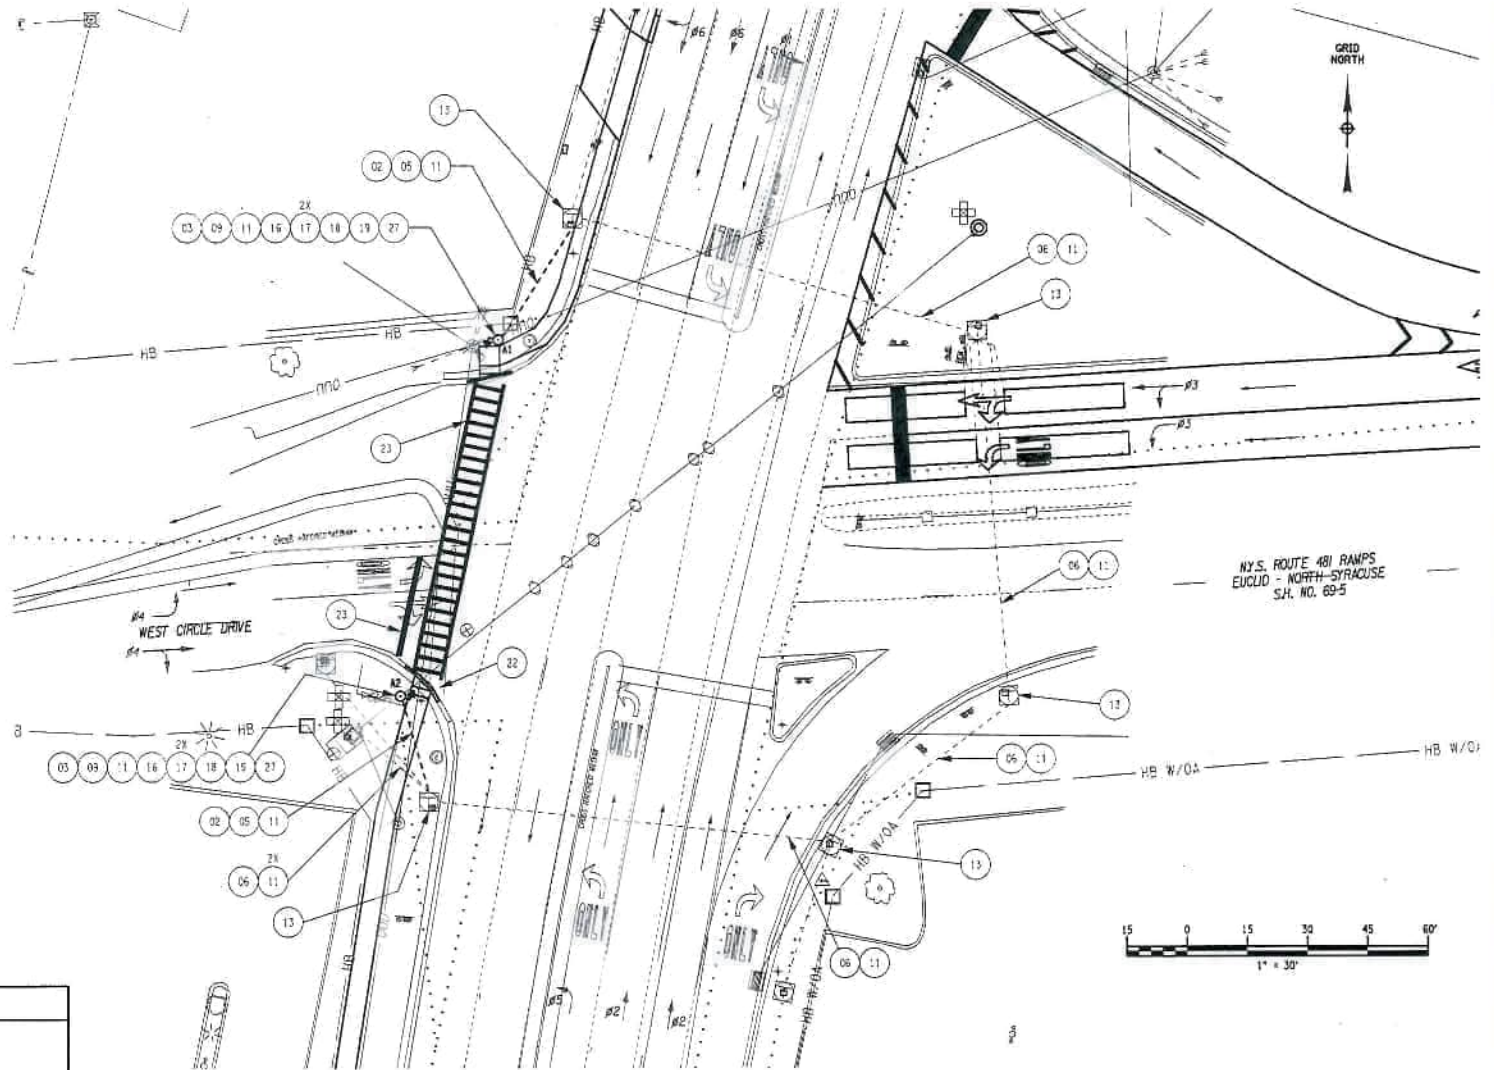

AFFIX SEAL: ON	ALTERED BY: ON
AS-BUILT REVISIONS DESCRIPTION OF ALTERATIONS:	

US ROUTE 11 SIDEWALK, CURB & ADA IMPROVEMENTS S.H. 5470 TOWN OF CICERO & VILLAGE OF NORTH SYRACUSE COUNTY: ONONDAGA REGION: 03	PIN 380631	BRIDGES	CULVERTS	ALL DIMENSIONS IN FT UNLESS OTHERWISE NOTED	CONTRACT NUMBER
TRAFFIC SIGNAL PLAN				DRAWING NO. TSP-02 SHEET NO.	

IT IS A VIOLATION OF LAW FOR ANY PERSON, UNLESS THEY ARE ACTING UNDER THE DIRECTION OF A LICENSED PROFESSIONAL ENGINEER, ARCHITECT, LANDSCAPE ARCHITECT, OR LAND SURVEYOR, TO ALTER AN ITEM IN ANY WAY. IF AN ITEM BEARING THE STAMP OF A LICENSED PROFESSIONAL IS ALTERED, THE ALTERING ENGINEER, ARCHITECT, LANDSCAPE ARCHITECT, OR LAND SURVEYOR SHALL STAMP THE DOCUMENT AND INCLUDE THE NOTATION "ALTERED BY" FOLLOWED BY THEIR SIGNATURE, THE DATE OF SUCH ALTERATION, AND A SPECIFIC DESCRIPTION OF THE ALTERATION.

SIGNAL OPERATIONS SPECIFICATIONS TABLE OF SWITCH PACKS									
SIGNAL NO 160		COUNTY ONONDAGA							
SWITCH PACK	FUNCTION	FACE NOS	FLASH PLUG	INDICATIONS	TERMINAL	WIRE BOARD	WIRE COLOR CODE		
SP 1	#1	3	R		SP 1R	14/15C-2-R			
					SP 1Y	14/15C-2-O			
					SP 1G	14/15C-2-G			
					GRND WIRE	14/15C-2-W			
SP 2	#2	1, 2	R		SP 2R	14/15C-1-R			
					SP 2Y	14/15C-1-O			
					SP 2G	14/15C-1-G			
					GRND WIRE	14/15C-1-W			
SP 3	#3	6, 7	R		SP 3R	14/15C-2-R/B			
					SP 3Y	14/15C-2-O/B			
					SP 3G	14/15C-2-G/B			
					GRND WIRE	14/15C-2-W/B			
SP 4	#4	8, 9	R		SP 4R	14/15C-1-R/B			
					SP 4Y	14/15C-1-O/B			
					SP 4G	14/15C-1-G/B			
					GRND WIRE	14/15C-1-W/B			
SP 5	#5	1	R		SP 5R	14/15C-1-BL/W			
					SP 5Y	14/15C-1-G/W			
					SP 5G	14/15C-1-B/W			
					GRND WIRE	14/15C-1-W/W			
SP 6	#6	4, 5	R		SP 6R	14/15C-2-R/W			
					SP 6Y	14/15C-2-BL/W			
					SP 6G	14/15C-2-G/W			
					GRND WIRE	14/15C-2-W/W			
SP 7					SP 7R				
					SP 7Y				
					SP 7G				
					GRND WIRE				
SP 8	PED A (W/S)	A1, A2	W		SP 8R	14/7C-1-W	14/7C-2-R		
					SP 8Y	14/7C-1-O	14/7C-2-O		
					SP 8G	14/7C-1-G	14/7C-2-G		
					GRND WIRE	14/7C-1-W	14/7C-2-W		

KEY FOR WIRE COLOR CODE

14 / 19C - 1 - R / B
XX / XXX - X - X / X

AWG NO OF CONDUCTORS
CABLE NO FOR THE GIVEN CONDUCTOR

TRACER COLOR
COLOR OF WIRE


COLOR: R - RED, O - ORANGE, G - GREEN, BL - BLUE, W - WHITE, B - BLACK

SIGNAL NO. 160
ONONDAGA COUNTY

SIGNAL OPERATIONS SPECIFICATIONS TABLE OF INPUT WIRING									
SIGNAL NO 160		COUNTY ONONDAGA							
FUNCTION	DETECTOR NUMBER	DET. TYPE	TERMINAL BOARD WIRING	DIMENSION	REMARKS				
#1	1A, 1B	SPLIT PRESENCE	1A, 1B	9.1 X 1.8	ROUTE 11 SOUTHBOUND LEFT LANE				
#2	2A	POINT LOOP	2A, 2B	1.8 X 1.8	ROUTE 11 NORTHBOUND THRU LANE				
#2	2B	POINT LOOP	3A, 3B	1.8 X 1.8	ROUTE 11 NORTHBOUND THRU LANE SETBACK				
#2	2C	POINT LOOP	4A, 4B	1.8 X 1.8	ROUTE 11 NORTHBOUND THRU LANE				
#2	2D	POINT LOOP	5A, 5B	1.8 X 1.8	ROUTE 11 NORTHBOUND THRU LANE SETBACK				
#3	3A, 3B	SPLIT PRESENCE	6A, 6B	9.8 X 1.8	CIRCLE DR WESTBOUND LEFT LANE				
#3	3C, 3D	SPLIT PRESENCE	7A, 7B	9.1 X 1.8	CIRCLE DR WESTBOUND LEFT/THRU LANE				
#4	4A	PRESENCE LOOP	8A, 8B	9.8 X 1.8	CIRCLE DR EASTBOUND LEFT LANE				
#4	4B, 4C	SPLIT PRESENCE	9A, 9B	9.1 X 1.8	CIRCLE DR EASTBOUND THRU/RIGHT LANE				
#5	5A, 5B	SPLIT PRESENCE	10A, 10B	9.1 X 1.8	ROUTE 11 NORTHBOUND LEFT LANE				
#6	6A	POINT LOOP	11A, 11B	1.8 X 1.8	ROUTE 11 SOUTHBOUND THRU LANE				
#6	6B	POINT LOOP	12A, 12B	1.8 X 1.8	ROUTE 11 SOUTHBOUND THRU LANE SETBACK				
#6	6C	POINT LOOP	13A, 13B	1.8 X 1.8	ROUTE 11 SOUTHBOUND THRU/RIGHT LANE				
#6	6D	POINT LOOP	14A, 14B	1.8 X 1.8	ROUTE 11 SOUTHBOUND THRU/RIGHT SETBACK				
			15A, 15B						
PED A	A1 - A2	PED BUTTON	16A, 16B		CROSSING WEST CIRCLE DRIVE				
			17A, 17B						
			18A, 18B						

TABLE OF OPERATIONS											
FACE PHASE										P E D A	
	1	2	3	4	5	6	7	8	9		
#1 + #5		R	R		R	R	R	R	R	DN	
#1 + #6 + PED A		R	R		G	G	R	R	R	DN*	
#2 + #5			G	G		R	R	R	R	DN	
#2 + #6 + PED A		G	G		G	G	R	R	R	DN*	
#3		R	R		R	R			R	R	DN
#4		R	R		R	R	R		G	G	DN
EMERGENCY FLASH	FR	FR	FR	FR	FR	FR	FR	FR	FR	DK	

*UPON ACTUATION OF A PEDESTRIAN PUSH BUTTON, A "WALKING MAN" INDICATION FOLLOWED BY A FLASHING "HAND" INDICATION FOLLOWED BY A STEADY "HAND" WILL BE DISPLAYED, AND COUNTDOWN TIMER IS INITIATED.

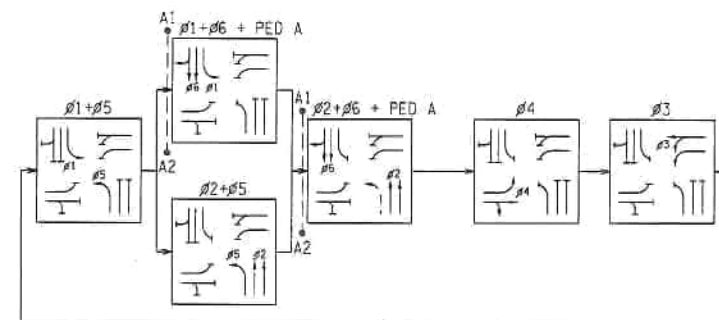

PHASE DIAGRAM

AFFIX SEAL: ON:	ALTERED BY: ON:

SIGNATURES ON THIS SHEET APPROVE SHEETS:	REGIONAL DESIGN ENGINEER	DATE	REGIONAL CONSTRUCTION ENGINEER	DATE	REGIONAL TRAFFIC ENGINEER	DATE
--	--------------------------	------	--------------------------------	------	---------------------------	------

AS-BUILT REVISIONS DESCRIPTION OF ALTERATIONS:	US ROUTE 11 SIDEWALK, CURB & ADA IMPROVEMENTS S.M. 5470 TOWN OF CICERO & VILLAGE OF NORTH SYRACUSE COUNTY: ONONDAGA REGION: 03	PIN 380637	BRIDGES	CULVERTS	ALL DIMENSIONS IN FT UNLESS OTHERWISE NOTED TRAFFIC SIGNAL TABLES	CONTRACT NUMBER DRAWING NO. TST-02 SHEET NO.
IT IS A VIOLATION OF LAW FOR ANY PERSON, UNLESS THEY ARE ACTING UNDER THE DIRECTION OF A LICENSED PROFESSIONAL ENGINEER, ARCHITECT, LANDSCAPE ARCHITECT, OR LAND SURVEYOR, TO ALTER AN ITEM IN ANY WAY. IF AN ITEM BEARING THE STAMP OF A LICENSED PROFESSIONAL IS ALTERED, THE ALTERING ENGINEER, ARCHITECT, LANDSCAPE ARCHITECT, OR LAND SURVEYOR SHALL STAMP THE DOCUMENT AND INCLUDE THE NOTATION "ALTERED BY" FOLLOWED BY THEIR SIGNATURE, THE DATE OF SUCH ALTERATION, AND A SPECIFIC DESCRIPTION OF THE ALTERATION.						

[illegible]

Overlap 1-16 Program Params & Parm+ [1.5.2.1] [1.5.2.2]

Overlap Conflict Lock		OFF	Overlap Lock Inhibit				OFF	Parent Ph Clearance		ON	Extra Included Ph		OFF					
1	Included Ø	1						Type	FYA-4	9	Included Ø						Type	NORMAL
	Modifier Ø	2						Gm			Modifier Ø						Gm	
	Conflict Ø							Yel	3.5		Conflict Ø						Yel	3.5
	Conflict Olap							Red	1.5		Conflict Olap						Red	1.5
	Conflict Ped							LG			Conflict Ped						LG	
2	Included Ø	5						Type	FYA-4	10	Included Ø						Type	NORMAL
	Modifier Ø	6						Gm			Modifier Ø						Gm	
	Conflict Ø							Yel	3.5		Conflict Ø						Yel	3.5
	Conflict Olap							Red	1.5		Conflict Olap						Red	1.5
	Conflict Ped							LG			Conflict Ped						LG	
3	Included Ø							Type	NORMAL	11	Included Ø						Type	NORMAL
	Modifier Ø							Gm			Modifier Ø						Gm	
	Conflict Ø							Yel	3.5		Conflict Ø						Yel	3.5
	Conflict Olap							Red	1.5		Conflict Olap						Red	1.5
	Conflict Ped							LG			Conflict Ped						LG	
4	Included Ø							Type	NORMAL	12	Included Ø						Type	NORMAL
	Modifier Ø							Gm			Modifier Ø						Gm	
	Conflict Ø							Yel	3.5		Conflict Ø						Yel	3.5
	Conflict Olap							Red	1.5		Conflict Olap						Red	1.5
	Conflict Ped							LG			Conflict Ped						LG	
5	Included Ø							Type	NORMAL	13	Included Ø						Type	NORMAL
	Modifier Ø							Gm			Modifier Ø						Gm	
	Conflict Ø							Yel	3.5		Conflict Ø						Yel	3.5
	Conflict Olap							Red	1.5		Conflict Olap						Red	1.5
	Conflict Ped							LG			Conflict Ped						LG	
6	Included Ø							Type	NORMAL	14	Included Ø						Type	NORMAL
	Modifier Ø							Gm			Modifier Ø						Gm	
	Conflict Ø							Yel	3.5		Conflict Ø						Yel	3.5
	Conflict Olap							Red	1.5		Conflict Olap						Red	1.5
	Conflict Ped							LG			Conflict Ped						LG	
7	Included Ø							Type	NORMAL	15	Included Ø						Type	NORMAL
	Modifier Ø							Gm			Modifier Ø						Gm	
	Conflict Ø							Yel	3.5		Conflict Ø						Yel	3.5
	Conflict Olap							Red	1.5		Conflict Olap						Red	1.5
	Conflict Ped							LG			Conflict Ped						LG	
8	Included Ø							Type	NORMAL	16	Included Ø						Type	NORMAL
	Modifier Ø							Gm			Modifier Ø						Gm	
	Conflict Ø							Yel	3.5		Conflict Ø						Yel	3.5
	Conflict Olap							Red	1.5		Conflict Olap						Red	1.5
	Conflict Ped							LG			Conflict Ped						LG	

Channel Settings [1.8.1]

.....Channel ->>	1	2	3	4	5	6	7	8	9	10	11	12	13	14	15	16	17	18	19	20	21	22	23	24
Phase / Olap #	1	2	3	4	2	6			1		5					6								
Channel Type	OLP	VEH	VEH	VEH	OLP	VEH	VEH	VEH	VEH	VEH	VEH	VEH	VEH	VEH	VEH	PED	VEH	VEH	VEH	VEH	VEH	VEH	VEH	VEH
Channel Flash	DRK	Red	Red	Red	DRK	Red	Red	DRK	Red	Red	Red	Red	Red	Red	Red	DRK	DRK	DRK	DRK	DRK	DRK	DRK	DRK	DRK
Alt Hz																								

Channel+ Settings [1.8.4]

.....Channel ->>	1	2	3	4	5	6	7	8	9	10	11	12	13	14	15	16	17	18	19	20	21	22	23	24
Flash Red+																								
Flash Yellow+									ON		ON													
Flash Green+																								
Flash Inh Red+																								
Olap Ovrd									1		2													

Coord Transition, CoordPhs [2.5]

Pat#	Short	Long	Dwell	No Shortway Ø	E-Yld	Offset	RetHld	Float	Min Veh Perm	Min Ped Perm
1	12	22		6		EndGRN				
2	12	22		6		EndGRN				
3	12	22		6		EndGRN				
4	12	22		6		EndGRN				
5	12	22				EndGRN				
6	12	22				EndGRN				
7	12	22				EndGRN				
8	12	22				EndGRN				
9	12	22				EndGRN				
10	12	22				EndGRN				
11	12	22				EndGRN				
12	12	22				EndGRN				
13	12	22				EndGRN				
14	12	22				EndGRN				
15	12	22				EndGRN				
16	12	22				EndGRN				
17	12	22				EndGRN				
18	12	22				EndGRN				
19	12	22				EndGRN				
20	12	22				EndGRN				
21	12	22				EndGRN				
22	12	22				EndGRN				
23	12	22				EndGRN				
24	12	22				EndGRN				
25						BegGRN				
26						BegGRN				
27						BegGRN				
28						BegGRN				
29						BegGRN				
30						BegGRN				
31						BegGRN				
32						BegGRN				
33						BegGRN				
34						BegGRN				
35						BegGRN				
36						BegGRN				
37						BegGRN				
38						BegGRN				
39						BegGRN				
40						BegGRN				
41						BegGRN				
42						BegGRN				
43						BegGRN				
44						BegGRN				
45						BegGRN				
46						BegGRN				
47						BegGRN				
48						BegGRN				

Channel Params[1.8.3]

C1 IO Mode User Single BIU Map DEFAULT Invert Rail Input OFF

Veh Par 1-64 [5.1]										Veh Par 1-64 [5.1]										Vehicle Options 1-64 [5.2]										Vehicle Options 1-64 [5.2]										Parameters+ 1-64 [5.3]	
Det #	Call Ø	Swi Ø	Delay	Ext	Que	No Act	Max Pres	Err Cnt	Fail Time	Det #	Call Ø	Swi Ø	Delay	Ext	Que	No Act	Max Pres	Err Cnt	Fail Time	Det #	Call	Ext	Que	Add Init	Red Lock	Yell Lock	occ	vol	Det #	vol	occ	Yell Lock	Red Lock	Ext	Add Init	Que	Call	Det #	oc G	oc Y	oc R	Delay 1	Delay 2	Type	Src	
1							45	50	2	33							45	50	2	1	ON	ON		ON					33	ON	ON			ON	ON		ON	1							NORM	
2							45	50	2	34							45	50	2	2	ON	ON		ON					34	ON	ON			ON	ON		ON	2							NORM	
3							45	50	2	35							45	50	2	3	ON	ON		ON					35	ON	ON			ON	ON		ON	3							NORM	
4							45	50	2	36	4						45	50	2	4	ON	ON		ON					36					ON	ON		ON	4							NORM	
5							45	50	2	37	4						45	50	2	5	ON	ON		ON					37					ON	ON		ON	5							NORM	
6							45	50	2	38							45	50	2	6	ON	ON		ON					38	ON	ON			ON	ON		ON	6							NORM	
7							45	50	2	39							45	50	2	7	ON	ON		ON					39	ON	ON			ON	ON		ON	7							NORM	
8							45	50	2	40							45	50	2	8	ON	ON		ON					40	ON	ON			ON	ON		ON	8							NORM	
9							45	50	2	41							45	50	2	9	ON	ON		ON					41	ON	ON			ON	ON		ON	9							NORM	
10							45	50	2	42	6						45	50	2	10	ON	ON		ON					42					ON	ON		ON	10							NORM	
11							45	50	2	43	6						45	50	2	11	ON	ON		ON					43					ON	ON		ON	11							NORM	
12							45	50	2	44	1						45	50	2	12	ON	ON		ON					44					ON	ON		ON	12							NORM	
13							45	50	2	45	6						45	50	2	13	ON	ON		ON					45					ON	ON		ON	13							NORM	
14							45	50	2	46	6						45	50	2	14	ON	ON		ON					46					ON	ON		ON	14							NORM	
15							45	50	2	47							45	50	2	15	ON	ON		ON					47	ON	ON			ON	ON		ON	15							NORM	
16							45	50	2	48							45	50	2	16	ON	ON		ON					48	ON	ON			ON	ON		ON	16							NORM	
17							45	50	2	49							45	50	2	17	ON	ON		ON					49	ON	ON			ON	ON		ON	17							NORM	
18							45	50	2	50							45	50	2	18	ON	ON		ON					50	ON	ON			ON	ON		ON	18							NORM	
19							45	50	2	51	3						45	50	2	19	ON	ON		ON					51					ON	ON		ON	19							NORM	
20							45	50	2	52	3						45	50	2	20	ON	ON		ON					52					ON	ON		ON	20							NORM	
21							45	50	2	53							45	50	2	21	ON	ON		ON					53	ON	ON			ON	ON		ON	21							NORM	
22							45	50	2	54							45	50	2	22	ON	ON		ON					54	ON	ON			ON	ON		ON	22							NORM	
23							45	50	2	55							45	50	2	23	ON	ON		ON					55	ON	ON			ON	ON		ON	23							NORM	
24							45	50	2	56							45	50	2	24	ON	ON		ON					56	ON	ON			ON	ON		ON	24							NORM	
25							45	50	2	57	2						45	50	2	25	ON	ON		ON					57					ON	ON		ON	25							NORM	
26							45	50	2	58	2						45	50	2	26	ON	ON		ON					58					ON	ON		ON	26							NORM	
27							45	50	2	59	5						45	50	2	27	ON	ON		ON					59					ON	ON		ON	27							NORM	
28							45	50	2	60	2						45	50	2	28	ON	ON		ON					60					ON	ON		ON	28							NORM	
29							45	50	2	61	2						45	50	2	29	ON	ON		ON					61					ON	ON		ON	29							NORM	
30							45	50	2	62							45	50	2	30	ON	ON		ON					62					ON	ON		ON	30							NORM	
31							45	50	2	63							45	50	2	31	ON	ON		ON					63					ON	ON		ON	31							NORM	
32							45	50	2	64							45	50	2	32	ON	ON		ON					64					ON	ON		ON	32							NORM	
Parameters+ 1-64 [5.3]	Parameters+ 1-64 [5.3]										Parameters+ 1-64 [5.3]										Parameters+ 1-64 [5.3]	
Det #	occ Grn	occ Yell	occ Red	Delay 1	Delay 2	Type	Src	Det #	occ Grn	occ Yell	occ Red	Delay 1	Delay 2	Type	Src	Det #	occ Grn	occ Yell	occ Red	Delay 1	Delay 2	Type	Src	Det #	occ Grn	occ Yell	occ Red	Delay 1	Delay 2	Type	Src	Ped Det Parms [5.4]										Unit Paramtrs [1.2.1]	
33						NORM		44						NORM		55						NORM		1												TS2 Det Faults										Vol/Occ Report Parm [1.5.8]	
34						NORM		45						NORM		56						NORM		2	6														Vol/Occ Period Minutes										Vol/Occ Period Minutes	
35						NORM		46						NORM		57						NORM		3	</

3160 11 @ CIRCLE

Pre #	Enable	Type	Output	Delay	MinDura
1	ON	RAIL	Dwell		
2	ON	RAIL	Dwell		
3	ON	EMERG	Dwell		
4	ON	EMERG	Dwell		
5	ON	EMERG	Dwell		
6	ON	EMERG	Dwell		
Pre #	MaxPres	MinGrn	MinWlk	PedClr	Co+Pre
1					ON
2					ON
3					ON
4					ON
5					ON
6					ON
Pre #	Track Grn	Min Dwell	Ext Dwell	PedClr+	Yel
1		2			
2		2			
3		2			
4		2			
5		2			
6		2			

Pre #	Red	Pattern	Skip
1			OFF
2			OFF
3			OFF
4			OFF
5			OFF
6			OFF

Pre #	Type	Min	Max
7	OFF		
8	OFF		
9	OFF		
10	OFF		

Stop Timer Over Preempt	OFF
Preempt or Ext Output	PRE
Max Seek Track Time	
Max Seek Dwell Time	

D Conn Mappings	OFF
Pre Invert Rail Input	None

[illegible][illegible]

Exit Phases [3.2]					Pre #	Lock	Override			Override			Flash Dwell	Link
Pre #	Exit Phase						Auto Flash			Higher				
1					1	ON		ON			ON		OFF	
2					2	ON		ON			ON		OFF	
3					3	ON		ON			ON		OFF	
4					4	ON		ON			ON		OFF	
5					5	ON		ON			ON		OFF	
6					6	ON		ON			ON		OFF	

Column#..->	1	2	3	4	5	6	7	8
Assign Ø								
Min Grn								
Gap, Ext								
Max 1								
Max 2								
Yel Clr								
Red Clr								
Walk								
Ped Clr								

Column#..->	1	2	3	4	5	6	7	8
Assign Ø								
Min Grn								
Gap, Ext								
Max 1								
Max 2								
Yel Clr								
Red Clr								
Walk								
Ped Clr								

Column#...->	1	2	3	4	5	6	7	8
Assign Ø								
Min Grn								
Gap, Ext								
Max 1								
Max 2								
Yel Clr								
Red Clr								
Walk								
Ped Clr								

Column # ->	1	2	3	4	5	6	7	8
Assign Ø								
Lock Calls	ON	ON	ON	ON	ON	ON	ON	ON
Soft Recall								
Dual Entry								
Enabl SimGap	ON	ON	ON	ON	ON	ON	ON	ON
Guar Passage								
Rest In Walk								
Cond Service								
Reservice								
Non-Act 1								
Red Rest								
Max2								
Ped Delay								
Conflicting Ø1								

[illegible]

Day Plans [4.4]												Action Table [4.5]																Coord Alternate Tables - Pat+ [2.6]	
Day Plan 1				Day Plan 2				Day Plan 3																				Overlap Off	
	Hour	Min	Act		Hour	Min	Act		Hour	Min	Act		Hour	Min	Act		Hour	Min	Act		Hour	Min	Act		Hour	Min	Act	Act#	Pat#	A1	A2	A3	S1	S2	S3	S4	S5	S6	S7	S8	Pat#	ØOpt	ØTime	DetG	Call	Inh	CIC	CNA1	1	2	3	4	5	6	7	8	Dia	Max2	
1	0	0	25	9	0	0	0	1	0	0	25	9	0	0	0	1	0	0	25	9	0	0	0	1	1	

C1-USER IO Map [1.8.9.1 In]		
I1-1	189	Unused
I1-2	189	Unused
I1-3	189	Unused
I1-4	189	Unused
I1-5	189	Unused
I1-6	189	Unused
I1-7	189	Unused
I1-8	189	Unused
I2-1	189	Unused
I2-2	189	Unused
I2-3	189	Unused
I2-4	189	Unused
I2-5	189	Unused
I2-6	189	Unused
I2-7	189	Unused
I2-8	129	Ped Call 1
I3-1	189	Unused
I3-2	189	Unused
I3-3	189	Unused
I3-4	189	Unused
I3-5	189	Unused
I3-6	189	Unused
I3-7	189	Unused
I3-8	189	Unused
I4-1	189	
I4-2		
I4-3		
I4-4		
I4-5	189	Unused
I4-6	189	Unused
I4-7	229	33xCMUSTop
I4-8	228	33xFlashSns
I5-1	189	Unused
I5-2	189	Unused
I5-3	189	Unused
I5-4	189	Unused
I5-5	189	Unused
I5-6	189	Unused
I5-7	189	Unused
I5-8	189	Unused
I6-1	189	Unused
I6-2	189	Unused
I6-3	189	Unused
I6-4	189	Unused
I6-5	189	Unused
I6-6	189	Unused
I6-7	189	Unused
I6-8	189	Unused

C1-USER IO Map [1.8.9.2 Out]		
O1-1	0	Unused
O1-2	49	Ch1 Green
O1-3	2	Ch2 Red
O1-4	26	Ch2 Yellow
O1-5	50	Ch2 Green
O1-6	3	Ch3 Red
O1-7	27	Ch3 Yellow
O1-8	51	Ch3 Green
O2-1	4	Ch4 Red
O2-2	52	Ch4 Green
O2-3	0	Unused
O2-4	0	Unused
O2-5	53	Ch5 Green
O2-6	6	Ch6 Red
O2-7	30	Ch6 Yellow
O2-8	54	Ch6 Green
O3-1	7	Ch7 Red
O3-2	55	Ch7 Green
O3-3	8	Ch8 Red
O3-4	32	Ch8 Yellow
O3-5	56	Ch8 Green
O3-6	1	Ch1 Red
O3-7	25	Ch1 Yellow
O3-8	33	Ch1 Yellow
O4-1	10	Ch10 Red
O4-2	58	Ch10 Green
O4-3	5	Ch5 Red
O4-4	29	Ch5 Yellow
O4-5	35	Ch11 Yellow
O4-6	12	Ch12 Red
O4-7	36	Ch12 Yellow
O4-8	60	Ch12 Green
O5-1	28	Ch4 Yellow
O5-2	34	Ch10 Yellow
O5-3	0	Unused
O5-4	31	Ch7 Yellow
O5-5	39	Ch15 Yellow
O5-6	63	Ch15 Green
O5-7	115	Not Used
O5-8	114	Watchdog
O6-1	115	Not Used
O6-2	115	Not Used
O6-3	13	Ch13 Red
O6-4	37	Ch13 Yellow
O6-5	61	Ch13 Green
O6-6	14	Ch14 Red
O6-7	38	Ch14 Yellow
O6-8	62	Ch14 Green

C1-USER IO Map [1.8.9.2 Out]		
O7-1	40	Ch16 Yellow
O7-2	16	Ch16 Red
O7-3	64	Ch16 Green
O7-4	115	Not Used
O7-5	115	Not Used
O7-6	115	Not Used
O7-7	115	Not Used
O7-8	15	Ch15 Red
I4-1		
I4-2		
I4-3		
I4-4		
I7-1	189	Unused
I7-2	189	Unused
I7-3	189	Unused
I7-4	189	Unused
I7-5	189	Unused
I7-6	189	Unused
I7-7	189	Unused
I7-8	189	Unused
I8-1	189	Unused
I8-2	189	Unused
I8-3	189	Unused
I8-4	189	Unused
I8-5	189	Unused
I8-6	189	Unused
I8-7	189	Unused
I8-8	189	Unused
O8-1	115	Not Used
O8-2	115	Not Used
O8-3	115	Not Used
O8-4	115	Not Used
O8-5	115	Not Used
O8-6	115	Not Used
O8-7	115	Not Used
O8-8	115	Not Used

IO Logic [1.8.7]																		
Op1	Result	O1Fcn	Inv1	Src1	IO1	Fun1	O2Fcn	Inv2	Src2	IO2	Fun2	O3Fcn	Inv3	Src3	IO3	Fun3	Dly	Sec
I	0	=	----	-	0		0	----	-	0		0	----	-	0		0	DLY 0
I	0	=	----	-	0		0	----	-	0		0	----	-	0		0	DLY 0
I	0	=	----	-	0		0	----	-	0		0	----	-	0		0	DLY 0
I	0	=	----	-	0		0	----	-	0		0	----	-	0		0	DLY 0
I	0	=	----	-	0		0	----	-	0		0	----	-	0		0	DLY 0
I	0	=	----	-	0		0	----	-	0		0	----	-	0		0	DLY 0
I	0	=	----	-	0		0	----	-	0		0	----	-	0		0	DLY 0
I	0	=	----	-	0		0	----	-	0		0	----	-	0		0	DLY 0
I	0	=	----	-	0		0	----	-	0		0	----	-	0		0	DLY 0

Security Access Levels [8.2]			
1	SWLOAD	22	None
2	SECURE	23	None
3	None	24	None
4	None	25	None
5	None	26	None
6	None	27	None
7	None	28	None
8	None	29	None
9	None	30	None
10	None	31	None
11	None	32	None
12	None	33	None
13	None	34	None
14	None	35	None
15	None	36	None
16	None	37	None
17	None	38	None
18	None	39	None
19	None	40	None
20	None	41	None
21	None	42	None

43	None
44	None
45	None
46	None
47	None
48	None
49	None
50	None
51	None
52	None
53	None
54	None
55	None
56	None
57	None
58	None
59	None
60	None
61	None
62	None
63	None
64	None

Com Parameters [6.1]	
Station ID	3160
Group ID	0
Master ID	0
Backup Time	900

SysUp Modem [6.1]	
Enable Modem	None
Idle Time	0
Dial Time	0
Tel:	
Alt:	

2070 Port Parms [6.2]		
Port	Baud Rate	FCM
SP1	9600	6
SP2	9600	6
SP3	19200	6
SP4	38400	6
SP5	1200	0
SP6	1200	0
SP7	1200	0
SP8	1200	0

2070 IP 1 Addressing [6.5]				
	Addressing			
Addr	192	168	10	100
Mask	255	255	255	0
Brdcst	0	0	0	0
GtWay	192	168	10	1
Port	###			

2070 IP 2 Addressing [6.5]				
	Addressing			
Addr	192	168	10	100
Mask	255	255	255	0
Brdcst	0	0	0	0
GtWay	192	168	10	1
Port	5001			


2070 Port Binding Ports [6.6]			
	Port	Echo	Mode
ASYN1	SP1	None	0
ASYN2	SP2	None	0
ASYN3	OFF	None	0
ASYN4	SP4	None	0
SYN1	SP5	SYN3	OFF
SYN2	SP3	SYN4	OFF

2070 Port Binding Functions [6.6]			
Function	Channel	Function	Channel
TS2/CV1	None	SYSUp	ASYN2
CMU/MM	None	SYSDown	ASYN1
Opticom	None	Shell	None
Loop De	None		
GPS	None		

3160 11 @ CIRCLE


07/11/23

Page 7

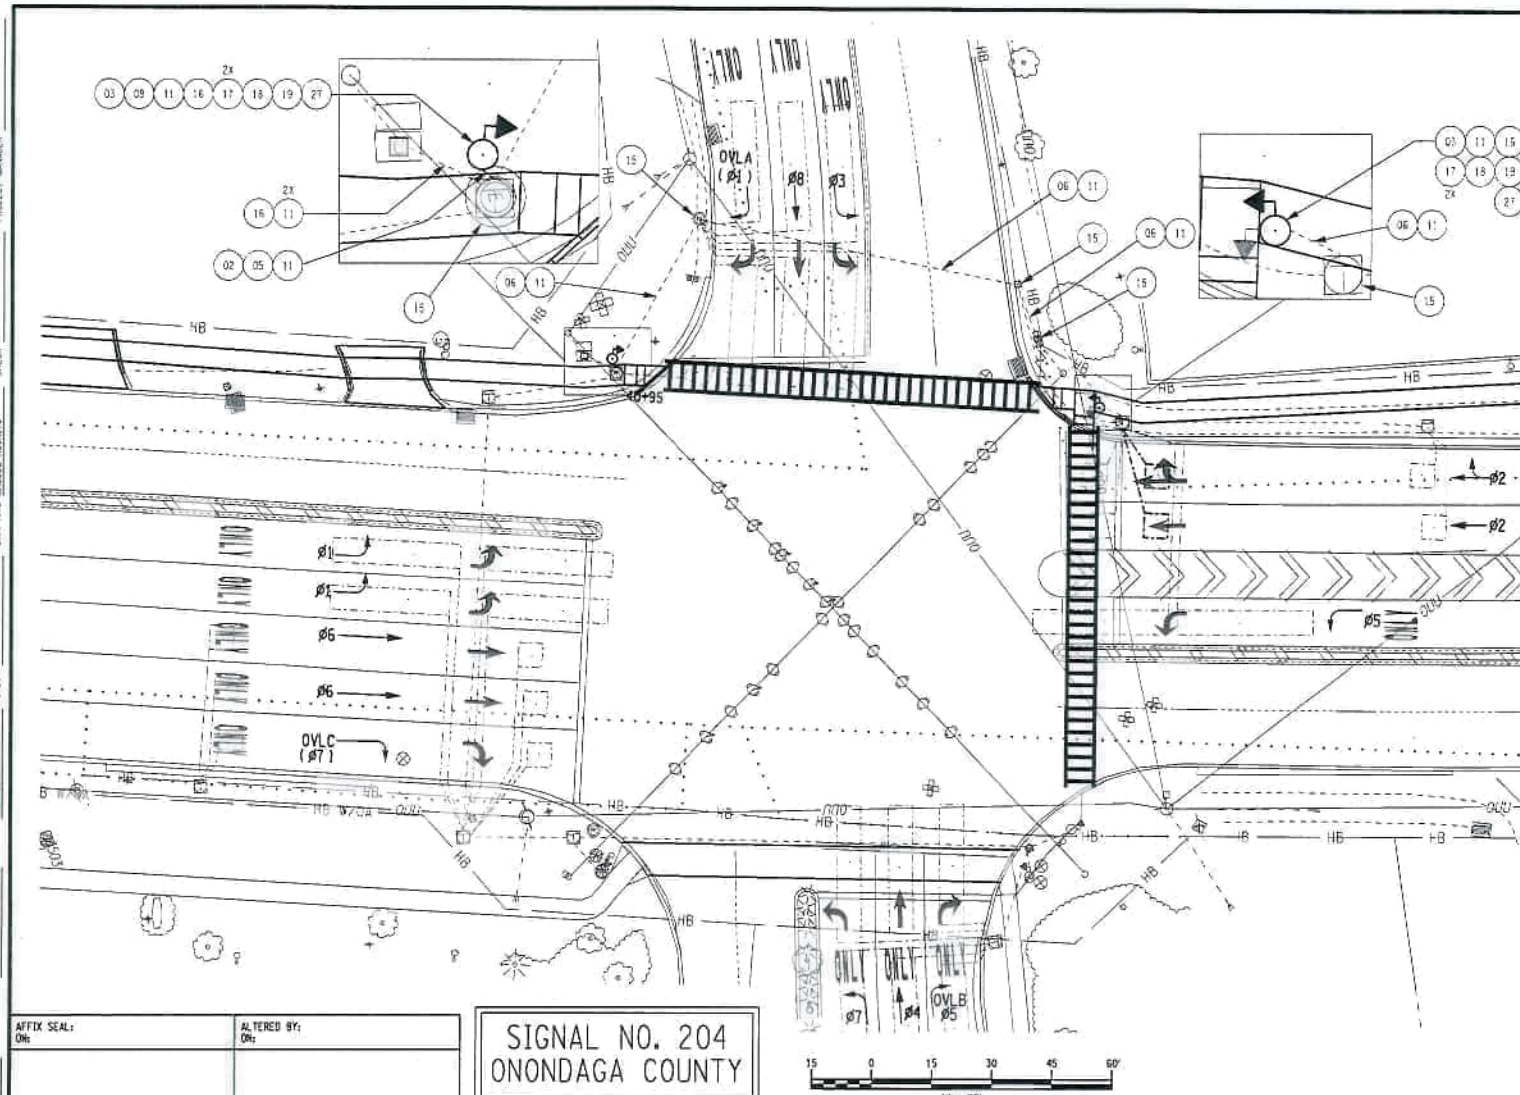

KEY NO - ITEM NO & DESCRIPTION		
SEE ESTIMATE OF QUANTITIES SHEET FOR A FULL DESCRIPTION OF THESE ITEMS.		
2	206.0320 10	TRAFFIC SIGNAL CONDUIT EXCAVATION AND RESTORATION IN GRASS AND UNPAVED AREAS
3	680.5001	POLE EXCAVATION & CONCRETE FOUNDATION
5	680.520106	CONDUIT, METAL STEEL, ZINC COATED, 2NPS
6	680.5301 10	CLEAN EXISTING CONDUIT
9	680.6808	TRAFFIC SIGNAL POLE-POST TOP MOUNTED, 8' MOUNTING HEIGHT IN FEET
11	680.730714	SIGNAL CABLE, T CONDUCTORS, 14 AWG
15	680.77000405	MODIFY TRAFFIC SIGNAL INSTALLATION - LOCATION 4
16	680.813105	PEDESTRIAN SIGNAL MODULE 300mm. LED
17	680.813106	PEDESTRIAN SIGNAL SECTION, POLYCARBONATE, TYPE 1, 12 INCH
18	680.8142	PEDESTRIAN SIGNAL POST TOP MOUNTED ASSEMBLY
19	680.8150 10	PEDESTRIAN COUNT - DOWN TIMER MODULE
27	680.81330010	AUDIBLE PEDESTRIAN SIGNAL

SIGNAL NO. 204
ONONDAGA COUNTY

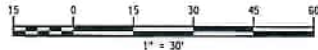

AS-BUILT REVISIONS
DESCRIPTION OF ALTERATIONS:

US ROUTE 11 SIDEWALK, CURB & ADA IMPROVEMENTS
S.N. 5470
TOWN OF CICERO & VILLAGE OF NORTH SYRACUSE
COUNTY: ONONDAGA REGION: 03

PIN 380637

BRIDGES

CULVERTS

ALL DIMENSIONS IN FT UNLESS OTHERWISE NOTED


CONTRACT NUMBER

TRAFFIC SIGNAL PLAN

DRAWING NO. TSP-03

SHEET NO.

IT IS A VIOLATION OF LAW FOR ANY PERSON, UNLESS THEY ARE ACTING UNDER THE DIRECTION OF A LICENSED PROFESSIONAL ENGINEER, ARCHITECT, LANDSCAPE ARCHITECT, OR LAND SURVEYOR, TO ALTER AN ITEM IN ANY WAY. IF AN ITEM BEARING THE STAMP OF A LICENSED PROFESSIONAL IS ALTERED, THE ALTERING ENGINEER, ARCHITECT, LANDSCAPE ARCHITECT, OR LAND SURVEYOR SHALL STAMP THE DOCUMENT AND INCLUDE THE NOTATION "ALTERED BY" FOLLOWED BY THEIR SIGNATURE, THE DATE OF SUCH ALTERATION, AND A SPECIFIC DESCRIPTION OF THE ALTERATION.

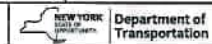

SIGNAL NO. 204					SIGNAL OPERATIONS SPECIFICATIONS TABLE OF SWITCH PACKS			ONONDAGA COUNTY	
SWITCH PACK	FUNCTION	FACE NO.'s	FLASH PLUG	INDICATIONS	TERMINAL WIRING BOARD				
					TERMINAL	WIRING COLOR CODE			
SP 1	#1	4, 5	R	 GROUND WIRE	SP 1H SP 1Y SP 1G GROUND BUS	14/19C-1-R 14/19C-1-G 14/19C-1-W 14/19C-1-W	14/19C-3-R 14/19C-3-G 14/19C-3-W		
SP 2	PED A (#6)	A1, A2	W	HAND MAN GROUND WIRE	SP 2H SP 2Y SP 2G GROUND BUS	14/7C-1-R 14/7C-1-G 14/7C-1-W 14/7C-2-W	14/7C-2-R 14/7C-2-G 14/7C-2-W		
SP 3	#5	1	W	 GROUND WIRE	SP 3H SP 3Y SP 3G GROUND BUS	14/19C-2-R 14/19C-2-G 14/19C-2-W 14/19C-2-W			
SP 4	PED B (#4)	B2, B3	W	HAND MAN GROUND WIRE	SP 4H SP 4Y SP 4G GROUND BUS	14/7C-3-R 14/7C-3-G 14/7C-3-W 14/7C-4-W	14/7C-4-R 14/7C-4-G 14/7C-4-W		
SP 5	#2	2, 3	R	 GROUND WIRE	SP 5H SP 5Y SP 5G GROUND BUS	14/19C-3-R/B 14/19C-3-G/B 14/19C-3-W/B 14/19C-3-W/B			
SP 6	#7	10	W	 GROUND WIRE	SP 6H SP 6Y SP 6G GROUND BUS	14/19C-2-O/B 14/19C-2-G/B 14/19C-2-W/B 14/19C-2-W/B			
SP 7	#4	10, 11	R	 GROUND WIRE	SP 7H SP 7Y SP 7G GROUND BUS	14/19C-2-R/W 14/19C-2-BL/W 14/19C-2-G/W 14/19C-2-B/W			
SP 8	#3	8	W	 GROUND WIRE	SP 8H SP 8Y SP 8G GROUND BUS	14/19C-1-O/B 14/19C-1-G/B 14/19C-1-W/B 14/19C-1-W/B			
SP 9	#8	8, 9	R	 GROUND WIRE	SP 9H SP 9Y SP 9G GROUND BUS	14/19C-1-R/W 14/19C-1-BL/W 14/19C-1-G/W 14/19C-1-B/W			
SP 10	#6	5, 7	R	 GROUND WIRE	SP 10H SP 10Y SP 10G GROUND BUS	14/19C-3-R/W 14/19C-3-BL/W 14/19C-3-G/W 14/19C-3-B/W			
SP 11	OVL A (#1)	9	W	 GROUND WIRE	SP 11H SP 11Y SP 11G GROUND BUS	14/19C-1-O/R 14/19C-1-BL/R 14/19C-1-G/R 14/19C-1-B/R			
SP 12	OVL B (#5)	11	W	 GROUND WIRE	SP 12H SP 12Y SP 12G GROUND BUS	14/19C-2-O/R 14/19C-2-BL/R 14/19C-2-G/R 14/19C-2-B/R			
SP 13	OVL C (#7)	7	W	 GROUND WIRE	SP 13H SP 13Y SP 13G GROUND BUS	14/19C-3-O/R 14/19C-3-BL/R 14/19C-3-G/R 14/19C-3-B/R			
SP 14	PED C (#2)	C1, C2	W	HAND MAN GROUND WIRE	SP 14H SP 14Y SP 14G GROUND BUS	14/7C-5-R 14/7C-5-G 14/7C-5-W 14/7C-6-W	14/7C-6-R 14/7C-6-G 14/7C-6-W		

14 / 19C - 1 - R / B
XX / XXX - X - X / X
NO. OF CONDUCTORS
CONDUCTOR CABLE NO.
COLOR: (R) RED, (G) GREEN, (B) BLUE, (W) WHITE, (B) BLACK
KEY FOR WIRE COLOR CODE

LEGEND:
G = CIRCULAR GREEN
-G = LEFT GREEN ARROW
+G = RIGHT GREEN ARROW
V = VERTICAL GREEN ARROW
R = CIRCULAR RED
-R = LEFT RED ARROW
+R = RIGHT RED ARROW
Y = CIRCULAR YELLOW
-Y = LEFT YELLOW ARROW
+Y = RIGHT YELLOW ARROW

		TABLE OF CLEARANCES									
		FROM									
		G	R	-G	-R	$\frac{G}{R}$	$\frac{-G}{-R}$	G	$\frac{R}{-G}$	$\frac{G}{-R}$	$\frac{-G}{R}$
TO	G	$\frac{G}{G}$	$\frac{R}{R}$	$\frac{-G}{-G}$	$\frac{-R}{-R}$	$\frac{G}{-R}$	$\frac{-G}{R}$	$\frac{R}{G}$	$\frac{-R}{-G}$	$\frac{G}{-R}$	$\frac{-G}{R}$
	R	$\frac{R}{G}$	$\frac{R}{R}$	$\frac{-R}{-G}$	$\frac{-R}{-R}$	$\frac{R}{-G}$	$\frac{-R}{R}$	$\frac{G}{R}$	$\frac{-G}{-R}$	$\frac{R}{G}$	$\frac{-R}{-G}$
	$\frac{G}{R}$	$\frac{G}{G}$	$\frac{R}{R}$	$\frac{-G}{-G}$	$\frac{-R}{-R}$	$\frac{G}{-R}$	$\frac{-G}{R}$	$\frac{R}{G}$	$\frac{-R}{-G}$	$\frac{G}{-R}$	$\frac{-G}{R}$
	$\frac{-G}{-R}$	$\frac{-G}{G}$	$\frac{-R}{R}$	$\frac{G}{-G}$	$\frac{R}{-R}$	$\frac{-G}{-R}$	$\frac{G}{R}$	$\frac{-R}{-G}$	$\frac{G}{-R}$	$\frac{-G}{R}$	$\frac{R}{G}$
	$\frac{R}{-G}$	$\frac{R}{G}$	$\frac{R}{R}$	$\frac{-R}{-G}$	$\frac{-R}{-R}$	$\frac{R}{-G}$	$\frac{-R}{R}$	$\frac{G}{R}$	$\frac{-G}{-R}$	$\frac{R}{G}$	$\frac{-R}{-G}$
	$\frac{G}{-R}$	$\frac{G}{G}$	$\frac{R}{R}$	$\frac{-G}{-G}$	$\frac{-R}{-R}$	$\frac{G}{-R}$	$\frac{-G}{R}$	$\frac{R}{G}$	$\frac{-R}{-G}$	$\frac{G}{-R}$	$\frac{-G}{R}$
	$\frac{-G}{R}$	$\frac{-G}{G}$	$\frac{-R}{R}$	$\frac{G}{-G}$	$\frac{R}{-R}$	$\frac{-G}{-R}$	$\frac{G}{R}$	$\frac{-R}{-G}$	$\frac{G}{-R}$	$\frac{-G}{R}$	$\frac{R}{G}$
	$\frac{R}{G}$	$\frac{R}{G}$	$\frac{R}{R}$	$\frac{-R}{-G}$	$\frac{-R}{-R}$	$\frac{R}{-G}$	$\frac{-R}{R}$	$\frac{G}{R}$	$\frac{-G}{-R}$	$\frac{R}{G}$	$\frac{-R}{-G}$
	$\frac{-R}{-G}$	$\frac{-R}{G}$	$\frac{-R}{R}$	$\frac{R}{-G}$	$\frac{R}{-R}$	$\frac{-R}{-R}$	$\frac{R}{G}$	$\frac{-R}{-G}$	$\frac{R}{G}$	$\frac{-R}{-G}$	$\frac{R}{G}$
	$\frac{G}{-G}$	$\frac{G}{G}$	$\frac{R}{R}$	$\frac{-G}{-G}$	$\frac{-R}{-R}$	$\frac{G}{-R}$	$\frac{-G}{R}$	$\frac{R}{G}$	$\frac{-R}{-G}$	$\frac{G}{-R}$	$\frac{-G}{R}$

		TABLE OF OPERATIONS										PED A	PED B	PED C
FACE PHASE	1	2	3	4	5	6	7	8	9	10	11	A1-A2	B2-B3	C3-C4
	#1 + OVL A	-R	R	R	-R	-R	R	R	R	R	R	OW	OW	OW
	#2 + PED C	-R	G	G	-R	-R	R	R	R	R	R	OW	OW	OW
	#3	-R	R	R	-R	-R	R	R	R	R	R	OW	OW	OW
	#4 + PED B	-R	R	R	-R	-R	R	R	R	R	R	OW	OW	OW
	#5 + OVL B	-R	R	R	-R	-R	R	R	R	R	R	OW	OW	OW
	#6 + PED A	-R	R	R	-R	-R	R	R	R	R	R	OW	OW	OW
	#7 + OVL C	-R	R	R	-R	-R	R	R	R	R	R	OW	OW	OW
	#8	-R	R	R	-R	-R	R	R	R	R	R	OW	OW	OW
	#2 + #5 + OVL B + PED C	-R	G	G	-R	-R	R	R	R	R	R	OW	OW	OW
EMERGENCY FLASH														
FR FY FY FR FR FY FY FR FR FR FR FR FR FR FR														

* UPON ACTUATION OF A PEDESTRIAN PUSH BUTTON, A "WALKING MAN" INDICATION FOLLOWED BY A FLASHING "HAND" INDICATION FOLLOWED BY A STEADY "HAND" WILL BE DISPLAYED, AND COUNTDOWN TIMER IS INITIATED.

SIGNATURES ON THIS SHEET APPROVE SHEETS:
REGIONAL DESIGN ENGINEER DATE REGIONAL CONSTRUCTION ENGINEER DATE REGIONAL TRAFFIC ENGINEER DATE

SIGNAL NO. 204
ONONDAGA COUNTY

AS-BUILT REVISIONS
DESCRIPTION OF ALTERATIONS:

US ROUTE 11 SIDEWALK, CURB & ADA IMPROVEMENTS
S.R. 5470
TOWN OF CICERO & VILLAGE OF NORTH SYRACUSE
COUNTY: ONONDAGA REGION: 03

PIN 380637

BRIDGES

CULVERTS

ALL DIMENSIONS IN FT UNLESS OTHERWISE NOTED

CONTRACT NUMBER

TRAFFIC SIGNAL TABLES

DRAWING NO. TST-03

SHEET NO.

IT IS A VIOLATION OF LAW FOR ANY PERSON, UNLESS THEY ARE ACTING UNDER THE DIRECTION OF A LICENSED PROFESSIONAL ENGINEER, ARCHITECT, LANDSCAPE ARCHITECT, OR LAND SURVEYOR, TO ALTER AN ITEM IN ANY WAY. IF AN ITEM BEARING THE STAMP OF A LICENSED PROFESSIONAL IS ALTERED, THE ALTERING ENGINEER, ARCHITECT, LANDSCAPE ARCHITECT, OR LAND SURVEYOR SHALL STAMP THE DOCUMENT AND INCLUDE THE NOTATION "ALTERED BY" FOLLOWED BY THEIR SIGNATURE, THE DATE OF SUCH ALTERATION, AND A SPECIFIC DESCRIPTION OF THE ALTERATION.

NEW YORK
Department of Transportation

Phase Times [1.1.1]									Coordination Patterns [2.4] and Coordination Split Tables [2.7.1]																				3204				
1	2	3	4	5	6	7	8	Pat#	Cyc	Off	Split	Seq	Pat#	Cyc	Off	Split	Seq	Pat#	Cyc	Off	Split	Seq	Pat#	Cyc	Off	Split	Seq						
Min Green	4	10	4	6	4	10	4	6	1	110	90	1	1	13	0	0	13	1	25	0	0	0	1	37	0	0	0	1	Ring/Startup [1.1.4]				
Gap, Ext	3	4.5	3	3	3	4.5	3	3	2	90	26	2	1	14	0	0	14	1	26	0	0	0	1	38	0	0	0	1					Phs
Max 1	35	40	20	25	25	40	25	30	3	110	16	3	1	15	0	0	15	1	27	0	0	0	1	39	0	0	0	1	1	1	Red	ON	
Max 2									4	110	16	4	1	16	0	0	16	1	28	0	0	0	1	40	0	0	0	1	2	1	Red	ON	
Yel Clearance	4	4	3.5	3	3.5	4	3	3.5	5	0	0	5	1	17	0	0	17	1	29	0	0	0	1	41	0	0	0	1	3	1	Red	ON	
Red Clearance	2	2	2	3	2	2	3	2.5	6	0	0	6	1	18	0	0	18	1	30	0	0	0	1	42	0	0	0	1	4	1	Red	ON	
Walk		7		7		7			7	0	0	7	1	19	0	0	19	1	31	0	0	0	1	43	0	0	0	1	5	2	Red	ON	
Ped Clearance		32		31		31			8	0	0	8	1	20	0	0	20	1	32	0	0	0	1	44	0	0	0	1	6	2	Red	ON	
Red Revert									9	0	0	9	1	21	0	0	21	1	33	0	0	0	1	45	0	0	0	1	7	2	Red	ON	
Add Initial									10	0	0	10	1	22	0	0	22	1	34	0	0	0	1	46	0	0	0	1	8	2	Red	ON	
Max Initial									11	0	0	11	1	23	0	0	23	1	35	0	0	0	1	47	0	0	0	1					
Time B4 Reduct									12	0	0	12	1	24	0	0	24	1	36	0	0	0	1	48	0	0	0	1					
Cars B4 Reduct									Split		1	2	3	4	5	6	7	8	Split		1	2	3	4	5	6	7	8					
Time To Reduce									1	Coor	38	32	20	20	20	50	14	26	13	Coor	0	0	0	0	0	0	0	0	Coord Modes [2.1]				
Reduce By									2	NON	Max	NON	NON	NON	NON	Max	NON	NON			NON	NON	NON	NON	NON	NON	NON	NON	Test OpMode	0			
Min Gap									2	Coor	22	32	14	22	17	37	16	20	14	Coor	0	0	0	0	0	0	0	0	Correction	SHRT/LNG			
DyMaxLim									2	NON	Max	NON	NON	NON	NON	Max	NON	NON			NON	NON	NON	NON	NON	NON	NON	Maximum	MAX 1				
Max Step									3	Coor	34	39	16	21	20	53	18	19	15	Coor	0	0	0	0	0	0	0	0	Force-Off	Float			
Options [1.1.2]	1	2	3	4	5	6	7	8	2	NON	Max	NON	NON	NON	NON	Max	NON	NON			NON	NON	NON	NON	NON	NON	NON	Closed Loop	ON				
Enable	ON	ON	ON	ON	ON	ON	ON	ON	4	Coor	34	39	16	21	20	53	18	19	16	Coor	0	0	0	0	0	0	0	0	Stop-in-Walk	ON			
Min Recall									2	NON	Max	NON	NON	NON	NON	Max	NON	NON			NON	NON	NON	NON	NON	NON	NON	Auto Reset	ON				
Max Recall									5	Coor	0	0	0	0	0	0	0	0	17	Coor	0	0	0	0	0	0	0	Expand Spilt					
Ped Recall										NON	NON	NON	NON	NON	NON	NON	NON	NON			NON	NON	NON	NON	NON	NON	NON	Ped Recycle	NO_RECYCLE				
Soft Recall		ON				ON			6	Coor	0	0	0	0	0	0	0	0	18	Coor	0	0	0	0	0	0	0	Before	TIMED				
Lock Calls										NON	NON	NON	NON	NON	NON	NON	NON	NON			NON	NON	NON	NON	NON	NON	NON	After	TIMED				
Auto Flash Entry									7	Coor	0	0	0	0	0	0	0	0	19	Coor	0	0	0	0	0	0	0	Auto Flash [1.4.1]					
Auto Flash Exit										NON	NON	NON	NON	NON	NON	NON	NON	NON			NON	NON	NON	NON	NON	NON	NON	Auto Flash	Channel				
Dual Entry		ON		ON		ON		ON	8	Coor	0	0	0	0	0	0	0	0	20	Coor	0	0	0	0	0	0	0	Flash Yel	45				
Enable Simul Gap	ON	ON	ON	ON	ON	ON	ON	ON		NON	NON	NON	NON	NON	NON	NON	NON	NON			NON	NON	NON	NON	NON	NON	NON	Flash Red	20				
Gaurantee Passage									9	Coor	0	0	0	0	0	0	0	0	21	Coor	0	0	0	0	0	0	0	Unit Params [1.2.1]					
Rest In Walk										NON	NON	NON	NON	NON	NON	NON	NON	NON			NON	NON	NON	NON	NON	NON	NON	Phase Mode	STD8				
Conditon Service									10	Coor	0	0	0	0	0	0	0	0	22	Coor	0	0	0	0	0	0	0	IO Mode	User				
Non-Actuated 1										NON	NON	NON	NON	NON	NON	NON	NON	NON			NON	NON	NON	NON	NON	NON	NON	Loc Flsh Start	Red				
Non-Actuated 2									11	Coor	0	0	0	0	0	0	0	0	23	Coor	0	0	0	0	0	0	0	Start Flash(s)	0				
Add Init Calc										NON	NON	NON	NON	NON	NON	NON	NON	NON			NON	NON	NON	NON	NON	NON	NON	Start AllRed(s)	6				
Options+ [1.1.3]	1	2	3	4	5	6	7	8	12	Coor	0	0	0	0	0	0	0	0	24	Coor	0	0	0	0	0	0	0	Yellow < 3"	OFF				
Reservice										NON	NON	NON	NON	NON	NON	NON	NON	NON			NON	NON	NON	NON	NON	NON	NON	Display Time	20				
PedClr Thru Yel									Page#																				Red Revert		3		
Skip Red No Call									1	8 Phase Times/Options; Patterns/Splits; Ring Startup; Coord/Flash Mode; Unit Param																				MCE Timeout		0	
Red Rest									1A&1B	16 Phase Times/Options; Patterns/Splits; Ring Startup; Coord/Flash Mode; Unit Param																				Feature Profile			
Max II									2	Overlaps; Channel Settings; Coord Alt Table+ (values not associated with time-of-day)																				Free Ring Seq		1	
Call Phase									3	Detection; Sample Time and Unit Parameters related to detection																				Auxswitch		STOPTM	
Conflicting Phase									4	Preemption and Alternate Phase Time and Phase Options																				SDLC Retry		0	
Omit Yellow									5	Annual Schedule																				TS2 Det Faults		ON	
Ped Delay									6	Day Plans; Action Tables; Coord Alt Table+ (values varied by time-of-day)																				Auto Ped Clear		OFF	
Grn/Ped Delay									7	Communications; Secutiry; I/O Setup																				SDLC Retry		0	
3204 11 @ CAUGHDEN OY									8	Misc - Events/Alarms; Call/Inhibit/Redirect: P/OLAP Auto Flash: CIC; Misc Unit Param																				07/12/23		Page 1	

Overlap 1-16 Program Parms & Parm+ [1.5.2.1] [1.5.2.2]

Overlap Conflict Lock		OFF	Overlap Lock Inhibit		OFF	Parent Ph Clearance		ON	Extra Included Ph		OFF										
1	Included Ø	1					Type	NORMAL	9	Included Ø						Type	NORMAL				
	Modifier Ø						Gm			Modifier Ø						Gm					
	Conflict Ø						Yel	3.5		Conflict Ø						Yel	3.5				
	Conflict Olap						Red	1.5		Conflict Olap						Red	1.5				
	Conflict Ped						LG			Conflict Ped						LG					
2	Included Ø	5					Type	NORMAL	10	Included Ø						Type	NORMAL				
	Modifier Ø						Gm			Modifier Ø						Gm					
	Conflict Ø						Yel	3.5		Conflict Ø						Yel	3.5				
	Conflict Olap						Red	1.5		Conflict Olap						Red	1.5				
	Conflict Ped						LG			Conflict Ped						LG					
3	Included Ø	7					Type	NORMAL	11	Included Ø						Type	NORMAL				
	Modifier Ø						Gm			Modifier Ø						Gm					
	Conflict Ø						Yel	3.5		Conflict Ø						Yel	3.5				
	Conflict Olap						Red	1.5		Conflict Olap						Red	1.5				
	Conflict Ped						LG			Conflict Ped						LG					
4	Included Ø	7					Type	NORMAL	12	Included Ø						Type	NORMAL				
	Modifier Ø						Gm			Modifier Ø						Gm					
	Conflict Ø						Yel	3.5		Conflict Ø						Yel	3.5				
	Conflict Olap						Red	1.5		Conflict Olap						Red	1.5				
	Conflict Ped						LG			Conflict Ped						LG					
5	Included Ø						Type	NORMAL	13	Included Ø						Type	NORMAL				
	Modifier Ø						Gm			Modifier Ø						Gm					
	Conflict Ø						Yel	3.5		Conflict Ø						Yel	3.5				
	Conflict Olap						Red	1.5		Conflict Olap						Red	1.5				
	Conflict Ped						LG			Conflict Ped						LG					
6	Included Ø						Type	NORMAL	14	Included Ø						Type	NORMAL				
	Modifier Ø						Gm			Modifier Ø						Gm					
	Conflict Ø						Yel	3.5		Conflict Ø						Yel	3.5				
	Conflict Olap						Red	1.5		Conflict Olap						Red	1.5				
	Conflict Ped						LG			Conflict Ped						LG					
7	Included Ø						Type	NORMAL	15	Included Ø						Type	NORMAL				
	Modifier Ø						Gm			Modifier Ø						Gm					
	Conflict Ø						Yel	3.5		Conflict Ø						Yel	3.5				
	Conflict Olap						Red	1.5		Conflict Olap						Red	1.5				
	Conflict Ped						LG			Conflict Ped						LG					
8	Included Ø						Type	NORMAL	16	Included Ø						Type	NORMAL				
	Modifier Ø						Gm			Modifier Ø						Gm					
	Conflict Ø						Yel	3.5		Conflict Ø						Yel	3.5				
	Conflict Olap						Red	1.5		Conflict Olap						Red	1.5				
	Conflict Ped						LG			Conflict Ped						LG					

Channel Settings [1.8.1]

.....Channel ->>	1	2	3	4	5	6	7	8	9	10	11	12	13	14	15	16	17	18	19	20	21	22	23	24
Phase / Olap #	1	6	5	4	2	7	4	3	8	6	1	2	3	2	4									
Channel Type	VEH	PED	VEH	PED	VEH	VEH	VEH	VEH	VEH	VEH	OLP	OLP	OLP	PED	OLP	VEH	VEH	VEH	VEH	VEH	VEH	VEH	VEH	VEH
Channel Flash	DRK	DRK	DRK	DRK	Red	DRK	Red	DRK	Red	Red	DRK	DRK	DRK	DRK	DRK	Red	DRK	DRK	DRK	DRK	DRK	DRK	DRK	DRK
Alt Hz																								

Channel+ Settings [1.8.4]

.....Channel ->>	1	2	3	4	5	6	7	8	9	10	11	12	13	14	15	16	17	18	19	20	21	22	23	24
Flash Red+																								
Flash Yellow+																								
Flash Green+																								
Flash Inh Red+																								
Olap Ovrdr																								

Coord Transition, CoordPhs [2.5]

Pat#	Short	Long	Dwell	No Shortway Ø	E-Yld	Offset	RetHld	Float	Min Veh Perm	Min Ped Perm
1	12	22		7		EndGRN				
2	12	22		3		EndGRN				
3	12	22				EndGRN				
4	12	22				EndGRN				
5	12	22				EndGRN				
6	12	22				EndGRN				
7	12	22				EndGRN				
8	12	22				EndGRN				
9	12	22				EndGRN				
10	12	22				EndGRN				
11	12	22				EndGRN				
12	12	22				EndGRN				
13	12	22				EndGRN				
14	12	22				EndGRN				
15	12	22				EndGRN				
16	12	22				EndGRN				
17	12	22				EndGRN				
18	12	22				EndGRN				
19	12	22				EndGRN				
20	12	22				EndGRN				
21	12	22				EndGRN				
22	12	22				EndGRN				
23	12	22				EndGRN				
24	12	22				EndGRN				
25						BegGRN				
26						BegGRN				
27						BegGRN				
28						BegGRN				
29						BegGRN				
30						BegGRN				
31						BegGRN				
32						BegGRN				
33						BegGRN				
34						BegGRN				
35						BegGRN				
36						BegGRN				
37						BegGRN				
38						BegGRN				
39						BegGRN				
40						BegGRN				
41						BegGRN				
42						BegGRN				
43						BegGRN				
44						BegGRN				
45						BegGRN				
46						BegGRN				
47						BegGRN				
48						BegGRN				

Channel Params[1.8.3]

C1 IO Mode User Single BIU Map DEFAULT Invert Rail Input OFF

Veh Par 1-64 [5.1]										Veh Par 1-64 [5.1]										Vehicle Options 1-64 [5.2]										Vehicle Options 1-64 [5.2]										Parameters+ 1-64 [5.3]											
Det #	Call Ø	Swi Ø	Delay	Ext	Que	No Act	Max Pres	Err Cnt	Fail Time	Det #	Call Ø	Swi Ø	Delay	Ext	Que	No Act	Max Pres	Err Cnt	Fail Time	Det #	Call	Ext	Que	Add Init	Red Lock	Yell Lock	occ	vol	Det #	vol	occ	Yell Lock	Red Lock	Ext	Add Init	Que	Call	Det #	oc G	oc Y	oc R	Delay 1	Delay 2	Type	Src						
1							45	50	2	33							45	50	2	1	ON	ON		ON					33	ON	ON			ON	ON		ON	1								NORM					
2							45	50	2	34							45	50	2	2	ON	ON		ON					34	ON	ON			ON	ON		ON	2									NORM				
3							45	50	2	35							45	50	2	3	ON	ON		ON					35	ON	ON			ON	ON		ON	3									NORM				
4							45	50	2	36	8						45	50	2	4	ON	ON		ON					36					ON	ON		ON	4									NORM				
5							45	50	2	37	8						45	50	2	5	ON	ON		ON					37					ON	ON		ON	5									NORM				
6							45	50	2	38	3						45	50	2	6	ON	ON		ON					38					ON	ON		ON	6									NORM				
7							45	50	2	39							45	50	2	7	ON	ON		ON					39	ON	ON			ON	ON		ON	7									NORM				
8							45	50	2	40							45	50	2	8	ON	ON		ON					40	ON	ON			ON	ON		ON	8										NORM			
9							45	50	2	41							45	50	2	9	ON	ON		ON					41	ON	ON			ON	ON		ON	9										NORM			
10							45	50	2	42							45	50	2	10	ON	ON		ON					42	ON	ON			ON	ON		ON	10										NORM			
11							45	50	2	43	2						45	50	2	11	ON	ON		ON					43					ON	ON		ON	11										NORM			
12							45	50	2	44	2						45	50	2	12	ON	ON		ON					44					ON	ON		ON	12										NORM			
13							45	50	2	45	5						45	50	2	13	ON	ON		ON					45					ON	ON		ON	13										NORM			
14							45	50	2	46	2						45	50	2	14	ON	ON		ON					46					ON	ON		ON	14										NORM			
15							45	50	2	47	2						45	50	2	15	ON	ON		ON					47					ON	ON		ON	15										NORM			
16							45	50	2	48							45	50	2	16	ON	ON		ON					48	ON	ON			ON	ON		ON	16										NORM			
17			6				45	50	2	49							45	50	2	17	ON	ON		ON					49	ON	ON			ON	ON		ON	17										NORM			
18							45	50	2	50							45	50	2	18	ON	ON		ON					50	ON	ON			ON	ON		ON	18										NORM			
19							45	50	2	51	4						45	50	2	19	ON	ON		ON					51					ON	ON		ON	19										NORM			
20							45	50	2	52	4						45	50	2	20	ON	ON		ON					52					ON	ON		ON	20										NORM			
21							45	50	2	53	7						45	50	2	21	ON	ON		ON					53					ON	ON		ON	21										NORM			
22							45	50	2	54							45	50	2	22	ON	ON		ON					54	ON	ON			ON	ON		ON	22										NORM			
23							45	50	2	55							45	50	2	23	ON	ON		ON					55	ON	ON			ON	ON		ON	23										NORM			
24							45	50	2	56							45	50	2	24	ON	ON		ON					56	ON	ON			ON	ON		ON	24										NORM			
25							45	50	2	57							45	50	2	25	ON	ON		ON					57	ON	ON			ON	ON		ON	25										NORM			
26							45	50	2	58							45	50	2	26	ON	ON		ON					58	ON	ON			ON	ON		ON	26										NORM			
27							45	50	2	59	6						45	50	2	27	ON	ON		ON					59					ON	ON		ON	27										NORM			
28							45	50	2	60	6						45	50	2	28	ON	ON		ON					60					ON	ON		ON	28										NORM			
29							45	50	2	61	1						45	50	2	29	ON	ON		ON					61					ON	ON		ON	29										NORM			
30							45	50	2	62	1						45	50	2	30	ON	ON		ON					62					ON	ON		ON	30										NORM			
31							45	50	2	63	6						45	50	2	31	ON	ON		ON					63					ON	ON		ON	31										NORM			
32							45	50	2	64	6						45	50	2	32	ON	ON		ON					64					ON	ON		ON	32										NORM			
Parameters+ 1-64 [5.3]										Parameters+ 1-64 [5.3]										Parameters+ 1-64 [5.3]										Parameters+ 1-64 [5.3]										Parameters+ 1-64 [5.3]											
Det #	occ Grn	occ Yell	occ Red	Delay 1	Delay 2	Type	Src	Det #	occ Grn	occ Yell	occ Red	Delay 1	Delay 2	Type	Src	Det #	occ Grn	occ Yell	occ Red	Delay 1	Delay 2	Type	Src	Det #	occ Grn	occ Yell	occ Red	Delay 1	Delay 2	Type	Src	Det #	occ Grn	occ Yell	occ Red	Delay 1	Delay 2	Type	Src	Det #	occ Grn	occ Yell	occ Red	Delay 1	Delay 2	Type	Src				
33						NORM		44						NORM		55						NORM		1	6			15																							
34						NORM		45						NORM		56						NORM		2	4			15																							
35						NORM		46						NORM		57						NORM		3	2			15																							
36						NORM		47						NORM		58						NORM		4				15																							
37						NORM		48						NORM		59						NORM		5				15																							
38						NORM		49						NORM		60						NORM		6				15																							
39						NORM		50						NORM		61						NORM		7				15																							
40						NORM		51						NORM		62						NORM		8				15																							
41						NORM		52						NORM		63						NORM																													
42						NORM		53						NORM		64						NORM																													

3204 11 @ CAUGHDEN0Y

Pre #	Enable	Type	Output	Delay	MinDura
1	ON	RAIL	Dwell		
2	ON	RAIL	Dwell		
3	ON	EMERG	Dwell		
4	ON	EMERG	Dwell		
5	ON	EMERG	Dwell		
6	ON	EMERG	Dwell		

Pre #	MaxPres	MinGrn	MinWlk	PedClr	Co+Pre
1					ON
2					ON
3					ON
4					ON
5					ON
6					ON

Pre #	Track Grn	Min Dwell	Ext Dwell	PedClr+	Yel
1		2			
2		2			
3		2			
4		2			
5		2			
6		2			

Pre #	Red	Pattern	Skip
1			OFF
2			OFF
3			OFF
4			OFF
5			OFF
6			OFF

Pre #	Type	Min	Max
7	OFF		
8	OFF		
9	OFF		
10	OFF		

Stop Timer Over Preempt	OFF
Preempt or Ext Output	PRE
Max Seek Track Time	
Max Seek Dwell Time	

D Conn Mappings	OFF
Pre Invert Rail Input	None

[illegible][illegible]

Exit Phases [3.2]					Pre #	Lock	Override			Override		Flash	Link
Pre #	Exit Phase						Auto	Flash	Higher	Dwell			
1					1	ON		ON		ON		OFF	
2					2	ON		ON		ON		OFF	
3					3	ON		ON		ON		OFF	
4					4	ON		ON		ON		OFF	
5					5	ON		ON		ON		OFF	
6					6	ON		ON		ON		OFF	

Column#..->	1	2	3	4	5	6	7	8
Assign Ø								
Min Grn								
Gap, Ext								
Max 1								
Max 2								
Yel Clr								
Red Clr								
Walk								
Ped Clr								

Column#..->	1	2	3	4	5	6	7	8
Assign Ø								
Min Grn								
Gap, Ext								
Max 1								
Max 2								
Yel Cir								
Red Cir								
Walk								
Ped Cir								

Column#..->	1	2	3	4	5	6	7	8
Assign Ø								
Min Grn								
Gap, Ext								
Max 1								
Max 2								
Yel Clr								
Red Clr								
Walk								
Ped Clr								

Column # ->	1	2	3	4	5	6	7	8
Assign Ø								
Lock Calls	ON	ON	ON	ON	ON	ON	ON	ON
Soft Recall								
Dual Entry								
Enabl SimGap	ON	ON	ON	ON	ON	ON	ON	ON
Guar Passage								
Rest In Walk								
Cond Service								
Reservice								
Non-Act 1								
Red Rest								
Max2								
Ped Delay								
Conflicting Ø1								

Annual Schedule [4.3]													Month of Year										Day of Week							Date																															Day Plan		Link To	
1	J	F	M	A	M	J	J	A	S	O	N	D	S	M	T	W	T	F	S	1	2	3	4	5	6	7	8	9	10	11	12	13	14	15	16	17	18	19	20	21	22	23	24	25	26	27	28	29	30	31	1	
	ON	ON	C1-USER IO Map [1.8.9.1 In]			C1-USER IO Map [1.8.9.2 Out]			C1-USER IO Map [1.8.9.2 Out]			IO Logic [1.8.7]																										
I1-1	189	Unused	O1-1	1	Ch1 Red	O7-1	40	Ch16 Yellow	Op1	Result	O1Fcn	Inv1	Src1	IO1	Fun1	O2Fcn	Inv2	Src2	IO2	Fun2	O3Fcn	Inv3	Src3	IO3	Fun3	Dly	Sec								
I1-2	189	Unused	O1-2	49	Ch1 Green	O7-2	16	Ch16 Red	I	0	=	----	-	0		0	----	-	0		0	----	-	0		0	DLY	0							
I1-3	189	Unused	O1-3	2	Ch2 Red	O7-3	64	Ch16 Green	I	0	=	----	-	0		0	----	-	0		0	----	-	0		0	DLY	0							
I1-4	189	Unused	O1-4	26	Ch2 Yellow	O7-4	115	Not Used	I	0	=	----	-	0		0	----	-	0		0	----	-	0		0	DLY	0							
I1-5	189	Unused	O1-5	50	Ch2 Green	O7-5	115	Not Used	I	0	=	----	-	0		0	----	-	0		0	----	-	0		0	DLY	0							
I1-6	189	Unused	O1-6	3	Ch3 Red	O7-6	115	Not Used	I	0	=	----	-	0		0	----	-	0		0	----	-	0		0	DLY	0							
I1-7	189	Unused	O1-7	27	Ch3 Yellow	O7-7	115	Not Used	I	0	=	----	-	0		0	----	-	0		0	----	-	0		0	DLY	0							
I1-8	189	Unused	O1-8	51	Ch3 Green	O7-8	15	Ch15 Red	I	0	=	----	-	0		0	----	-	0		0	----	-	0		0	DLY	0							
I2-1	189	Unused	O2-1	4	Ch4 Red	C11S-USER IO Map [1.8.9.1 In]			I	0	=	----	-	0		0	----	-	0		0	----	-	0		0	DLY	0							
I2-2	189	Unused	O2-2	52	Ch4 Green	I4-1			I	0	=	----	-	0		0	----	-	0		0	----	-	0		0	DLY	0							
I2-3	189	Unused	O2-3	5	Ch5 Red	I4-2			I	0	=	----	-	0		0	----	-	0		0	----	-	0		0	DLY	0							
I2-4	189	Unused	O2-4	29	Ch5 Yellow	I4-3			Security Access Levels [8.2]					43	None	Com Parameters [6.1]																			
I2-5	189	Unused	O2-5	53	Ch5 Green	I4-4			1	SWLOAD		22	None	44	None	Station ID		3204																	
I2-6	189	Unused	O2-6	6	Ch6 Red	I7-1	189	Unused	2	SECURE		23	None	45	None	Group ID		0																	
I2-7	189	Unused	O2-7	30	Ch6 Yellow	I7-2	189	Unused	3	None		24	None	46	None	Master ID		0																	
I2-8	189	Unused	O2-8	54	Ch6 Green	I7-3	189	Unused	4	None		25	None	47	None	Backup Time		900																	
I3-1	189	Unused	O3-1	7	Ch7 Red	I7-4	189	Unused	5	None		26	None	48	None	SysUp Modem [6.1]																			
I3-2	189	Unused	O3-2	55	Ch7 Green	I7-5	189	Unused	6	None		27	None	49	None	Enable Modem		None																	
I3-3	189	Unused	O3-3	8	Ch8 Red	I7-6	189	Unused	7	None		28	None	50	None	Idle Time		0																	
I3-4	189	Unused	O3-4	32	Ch8 Yellow	I7-7	189	Unused	8	None		29	None	51	None	Dial Time		0																	
I3-5	189	Unused	O3-5	56	Ch8 Green	I7-8	189	Unused	9	None		30	None	52	None	Tel:																			
I3-6	189	Unused	O3-6	9	Ch9 Red	I8-1	189	Unused	10	None		31	None	53	None	Alt:																			
I3-7	189	Unused	O3-7	33	Ch9 Yellow	I8-2	189	Unused	11	None		32	None	54	None																				
I3-8	189	Unused	O3-8	57	Ch9 Green	I8-3	189	Unused	12	None		33	None	55	None																				
I4-1	189		O4-1	10	Ch10 Red	I8-4	189	Unused	13	None		34	None	56	None	2070 Port Parms [6.2]																			
I4-2			O4-2	58	Ch10 Green	I8-5	189	Unused	14	None		35	None	57	None	Port	Baud Rate	FCM																	
I4-3			O4-3	11	Ch11 Red	I8-6	189	Unused	15	None		36	None	58	None	SP1	9600	6																	
I4-4			O4-4	35	Ch11 Yellow	I8-7	189	Unused	16	None		37	None	59	None	SP2	9600	6																	
I4-5	189	Unused	O4-5	59	Ch11 Green	I8-8	189	Unused	17	None		38	None	60	None	SP3	19200	6																	
I4-6	189	Unused	O4-6	12	Ch12 Red	C11S-USER IO Map [1.8.9.2 Out]			18	None		39	None	61	None	SP4	38400	6																	
I4-7	229	33xCMUSTop	O4-7	36	Ch12 Yellow	O8-1	115	Not Used	19	None		40	None	62	None	SP5	1200	0																	
I4-8	228	33xFlashSns	O4-8	60	Ch12 Green	O8-2	115	Not Used	20	None		41	None	63	None	SP6	1200	0																	
I5-1	129	Ped Call 1	O5-1	28	Ch4 Yellow	O8-3	115	Not Used	21	None		42	None	64	None	SP7	1200	0																	
I5-2	130	Ped Call 2	O5-2	34	Ch10 Yellow	O8-4	115	Not Used	2070 IP 1 Addressing [6.5]					2070 IP 2 Addressing [6.5]																					
I5-3	131	Ped Call 3	O5-3	25	Ch1 Yellow	O8-5	115	Not Used			Addressing				Addressing																				
I5-4	189	Unused	O5-4	31	Ch7 Yellow	O8-6	115	Not Used	Addr	192	168	10	100	Addr	192	168	10	100																	
I5-5	189	Unused	O5-5	39	Ch15 Yellow	O8-7	115	Not Used	Mask	255	255	255	0	Mask	255	255	255	0																	
I5-6	189	Unused	O5-6	63	Ch15 Green	O8-8	115	Not Used	Brdcst	0	0	0	0	Brdcst	0	0	0	0																	
I5-7	189	Unused	O5-7	115	Not Used				GtWay	192	168	10	1	GtWay	192	168	10	1																	
I5-8	189	Unused	O5-8	114	Watchdog				Port	###					Port	5001																			
I6-1	189	Unused	O6-1	115	Not Used				2070 Port Binding Ports [6.6]					2070 Port Binding Functions [6.6]																					
I6-2	189	Unused	O6-2	115	Not Used					Port	Echo	Mode			Function	Channel	Function	Channel																	
I6-3	189	Unused	O6-3	13	Ch13 Red				ASYN1	SP1	None	0			TS2/CV	None	SYSUp	ASYN2																	
I6-4	189	Unused	O6-4	37	Ch13 Yellow				ASYN2	SP2	None	0			CMU/MM	None	SYSDown	ASYN1																	
I6-5	189	Unused	O6-5	61	Ch13 Green				ASYN3	OFF	None	0			Opticom	None	Shell	None																	
I6-6	189	Unused	O6-6	14	Ch14 Red				ASYN4	SP4	None	0			Loop De	None																			
I6-7	189	Unused	O6-7	38	Ch14 Yellow				SYNC1	SP5	SYNC3	OFF			GPS	None																			
I6-8	189	Unused	O6-8	62	Ch14 Green				SYNC2	SP3	SYNC4	OFF																							
3204 11 @ CAUGHDEN0Y																										07/12/23					Page 7				

FILE NAME = F:\p\project\190 - N.Y.S. DEPT. OF TRANSPORTATION\190526001 PSAP R3-6\Design\CADD\Sheet Files\REGION 3 - Assignment *20\35152.cph.tsp.dwg
DATE/TIME = 9/23/2019
USER = KWessel

DESIGN SUPERVISOR
JOB MANAGER
TECH
DESIGN
KAN
CHECK
TECH
DRAFTING
MNG
CHECK
TECH
PROJECT MANAGER
KAN

ESTIMATE OF QUANTITIES

KEY NUMBER	ITEM NUMBER	DESCRIPTION	UNIT	ESTIMATED QUANTITY
1	206.03180010	TRAFFIC SIGNAL CONDUIT EXCAVATION IN CONCRETE SIDEWALKS AND DRIVEWAYS	LF	30
3	206.03200010	TRAFFIC SIGNAL CONDUIT EXCAVATION IN GRASS AND UNPAVED AREAS	LF	50
4	619.1613	MAINTAIN TRAFFIC SIGNAL EQUIPMENT (REQUIREMENT C)	INTM	3
5	635.0103	CLEANING AND PREPARATION OF PAVEMENT SURFACES - LINES	LF	240
9	680.5001	POLE EXCAVATION AND CONCRETE FOUNDATION	CY	0.8
12	680.510501	PULLBOX RECTANGULAR 26 X 18 INCH REINFORCED CONCRETE	EA	1
13	680.520106	CONDUIT, METAL STEEL, ZINC COATED, 2"	LF	80
17	680.6708	TRAFFIC SIGNAL POLE POST TOP MOUNT, 8 FEET MOUNTING HEIGHT	EA	2
18	680.730714	SIGNAL CABLE, 7 CONDUCTORS, 14 AWG	LF	280
19	680.77001005	MODIFY TRAFFIC SIGNAL INSTALLATION - LOCATION 10	EA LOC	1
21	680.813105	PEDESTRIAN SIGNAL MODULE - 12 INCH BI-MODAL, HAND/MAN SYMBOLS, LED	EA	2
22	680.813106	PEDESTRIAN SIGNAL SECTION - POLYCARBONATE, TYPE I, 12 INCH	EA	4
23	680.81330010	AUDIBLE PEDESTRIAN SIGNAL	EA	2
26	680.8142	PEDESTRIAN SIGNAL POST TOP MOUNT ASSEMBLY	EA	2
27	680.81500010	PEDESTRIAN COUNT-DOWN TIMER MODULE	EA	2
29	685.01020009	EPOXY REFLECTORIZED PAVEMENT STRIPES - 15 MILS - HAND WORK	LF	720

TABLE OF SIGNS

SIGN	SIZE(WxL, INCH)	TEXT	MUTCD NO.
A	30" x 36"	ONLY	R3-5L
B	30" x 36"	ONLY	R3-5R
C	30" x 36"		R3-6L
D	30" x 36"		R3-6R
E	9" x 15"	STAY OFFSIDE ROAD FOR TRUCKS DON'T START PUSHING IF STUCK DON'T START PUSHING IF STUCK PUSH BUTTON TO CROSS	R10-3aL
F	9" x 15"	STAY OFFSIDE ROAD FOR TRUCKS DON'T START PUSHING IF STUCK DON'T START PUSHING IF STUCK PUSH BUTTON TO CROSS	R10-3aR

AFFIX SEAL: KELSEY A. WESSEL, P.E.
ON:

ALTERED BY:
ON:



NOTES:

- PROPOSED WORK: PROVIDE NEW L.S. CROSSWALK ACROSS DRIVEWAY, SOUTHBOUND APPROACH. REMOVE EXISTING TYPE S CROSSWALK AND LANE LINES BETWEEN CROSSWALK AND STOP LINE. INSTALL NEW PEDESTRIAN SIGNALS WITH APS FOR THE CROSSWALK.
- UNDER ITEM 19 680.77001005 - MODIFY TRAFFIC SIGNAL INSTALLATION, LOCATION 10, MODIFY EXISTING PULLBOXES TO ACCEPT CONNECTION OF NEW CONDUIT RUNS AND INSTALL NEW PEDESTRIAN SIGNAL CABLES IN THE CABINET.

AS-BUILT REVISIONS
DESCRIPTION OF ALTERATIONS:

SH 5470, SYRACUSE - CICERO

PIN 30PS.02
RTE 11
UTILITY QUALITY LEVEL D

BRIDGES

CULVERTS

ALL DIMENSIONS IN FT UNLESS OTHERWISE NOTED

CONTRACT NUMBER

D264019

TRAFFIC SIGNAL PLAN
U.S. 11 / HOGAN DRIVE
LOCATION 35152

DRAWING NO.

TSP-22


SHEET NO.

20F22

IT IS A VIOLATION OF LAW FOR ANY PERSON, UNLESS THEY ARE ACTING UNDER THE DIRECTION OF A LICENSED PROFESSIONAL ENGINEER, ARCHITECT, LANDSCAPE ARCHITECT, OR LAND SURVEYOR, TO ALTER AN ITEM IN ANY WAY. IF AN ITEM BEARING THE STAMP OF A LICENSED PROFESSIONAL IS ALTERED, THE ALTERING ENGINEER, ARCHITECT, LANDSCAPE ARCHITECT, OR LAND SURVEYOR SHALL STAMP THE DOCUMENT AND INCLUDE THE NOTATION "ALTERED BY" FOLLOWED BY THEIR SIGNATURE, THE DATE OF SUCH ALTERATION, AND A SPECIFIC DESCRIPTION OF THE ALTERATION.



Department of
Transportation

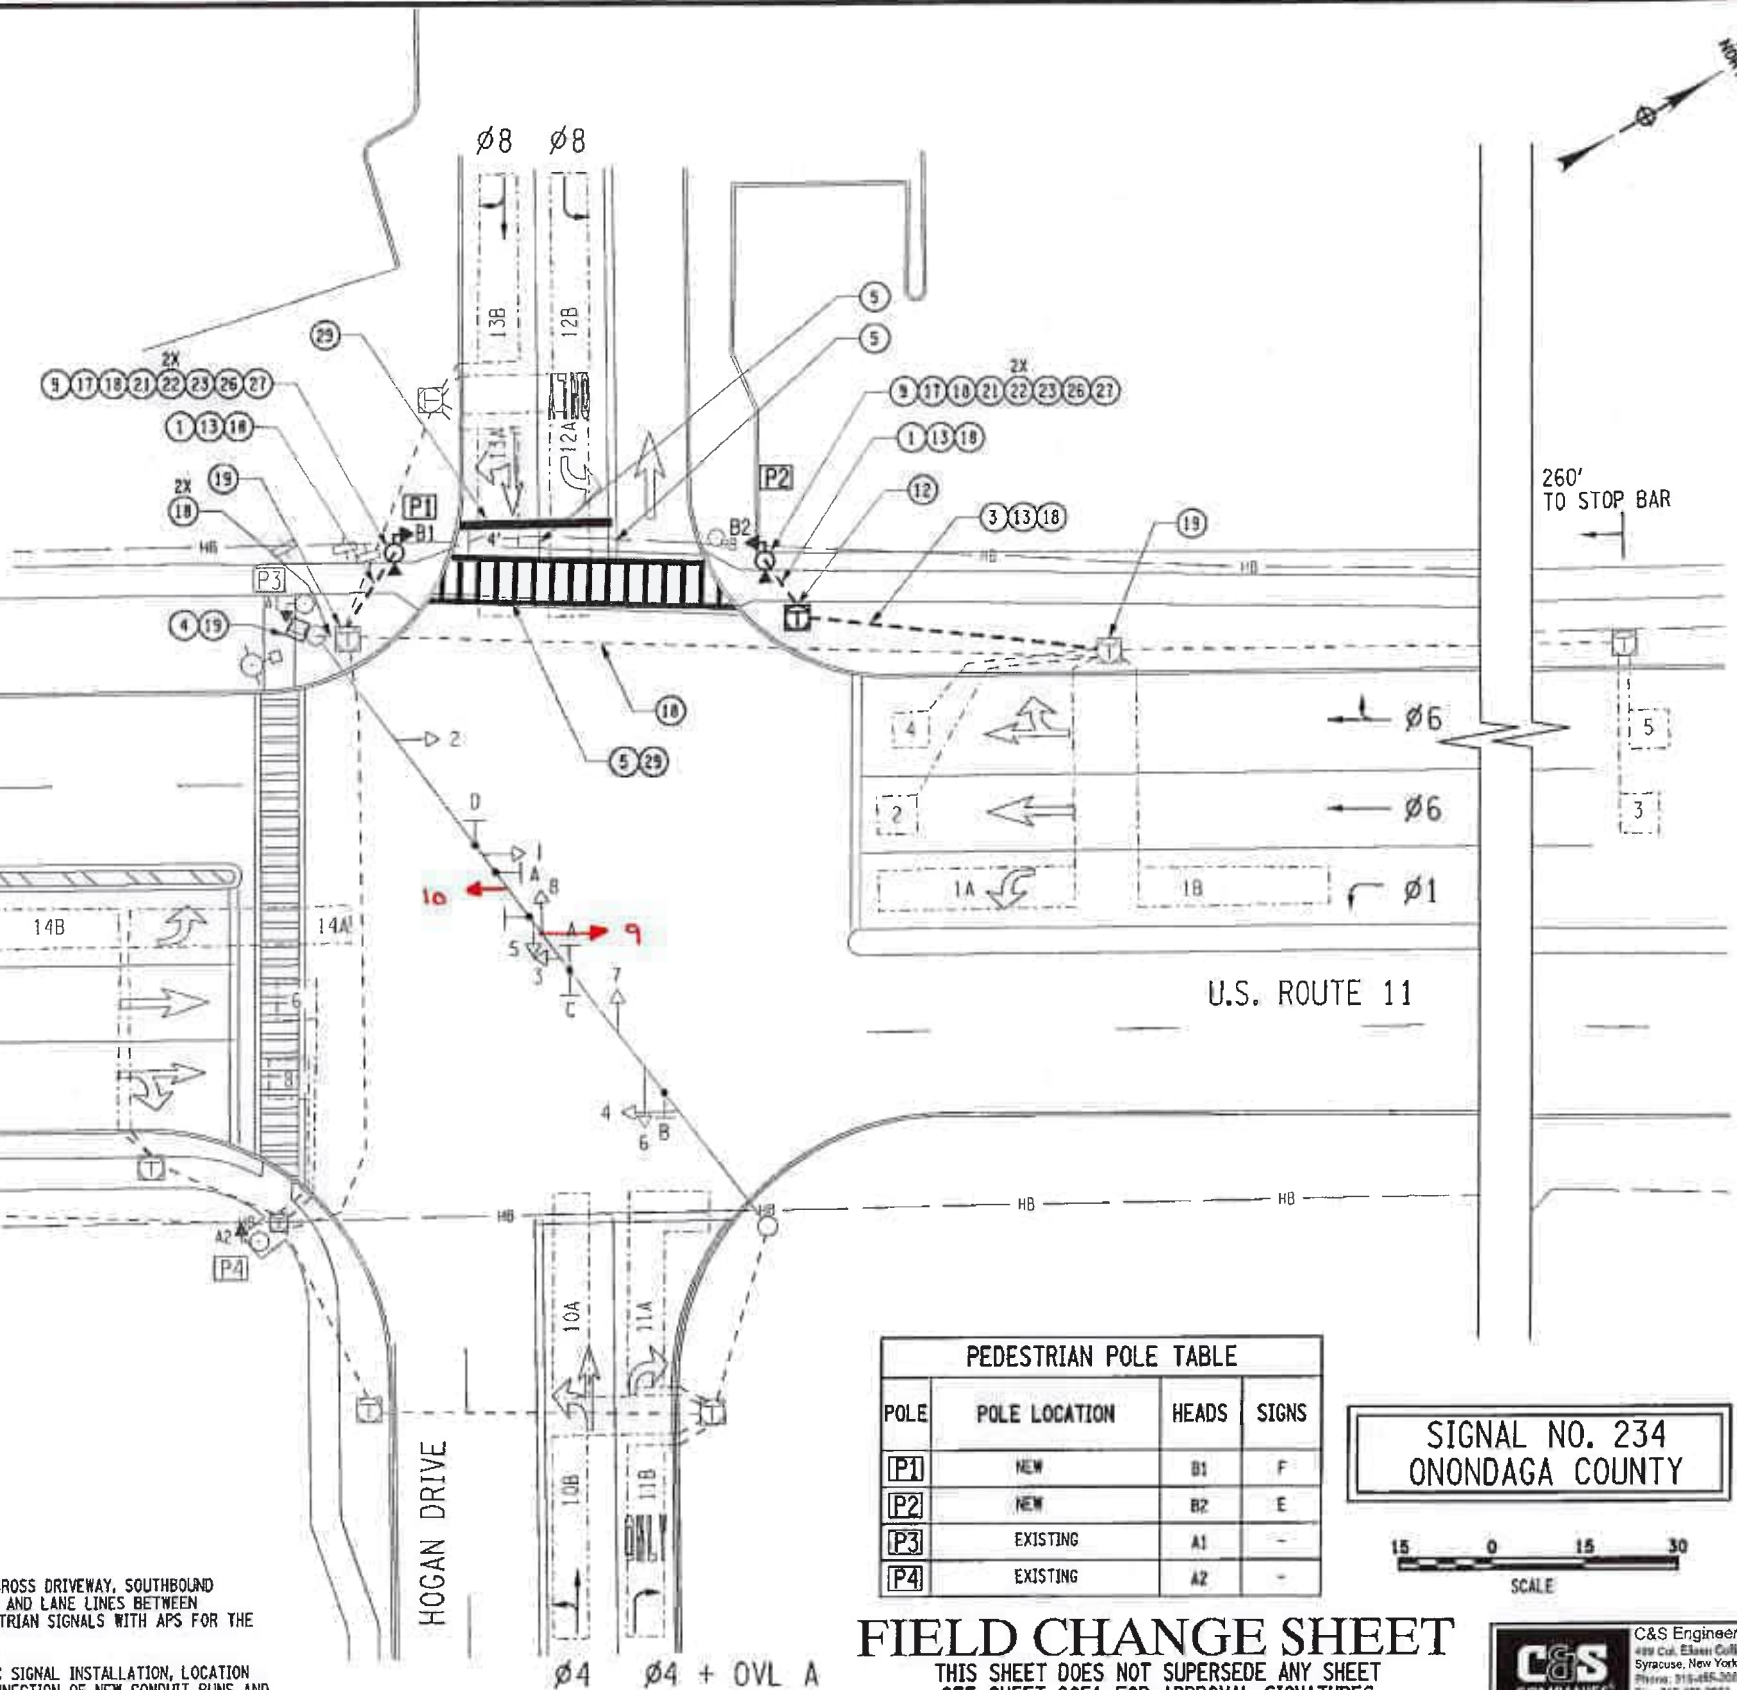

PEDESTRIAN POLE TABLE

POLE	POLE LOCATION	HEADS	SIGNS
P1	NEW	B1	F
P2	NEW	B2	E
P3	EXISTING	A1	-
P4	EXISTING	A2	-

SIGNAL NO. 234
ONONDAGA COUNTY

15 0 15 30
SCALE

FIELD CHANGE SHEET

THIS SHEET DOES NOT SUPERSEDE ANY SHEET
SEE SHEET 20F1 FOR APPROVAL SIGNATURES

C&S
COMPANIES
C&S Engineers, Inc.
489 Col. Elmer Collins Blvd.
Syracuse, New York 13212
Phone: 315-485-3000
Fax: 315-485-9007
www.candc.com

FILE NAME = F:\Project\190 - N.Y.S. DEPT OF TRANSPORTATION\190522001 PSAP R3-6 Design\CAUD\Sheet Files\REGION 3 - Assignment - 20135152.cph.tsp.02 - TABLES.dgn
DATE/TIME = 9/23/2019
USER = KWessel

DESIGN SUPERVISOR
SNG
JOB MANAGER
TEH
DESIGN
KAN
CHECK
TEH
DRAFTING
WNG
CHECK
TEH
PROJECT MANAGER
TEH

TABLE OF SWITCH PACKS									
SIGNAL NO. 234		COUNTY: ONONDAGA							
SWITCH PACK	FUNCTION	FACE NUMBERS	FLASH PLUG	INDICATIONS	TERMINAL WIRING BOARD				
					TERMINAL	WIRE COLORING CODE			
SP 1	Ø1	9	W	GROUND WIRE	SP 1R SP 1Y SP 1G GROUND BUS	14/10C-1-0/B 14/10C-1-G/B 14/10C-1-W/B			
SP 2	Ø6	1, 2	R	GROUND WIRE	SP 2R SP 2Y SP 2G GROUND BUS	14/10C-1-R 14/10C-1-0 14/10C-1-G 14/10C-1-W			
SP 3	Ø2	3, 4	R	GROUND WIRE	SP 3R SP 3Y SP 3G GROUND BUS	14/19C-1-R 14/19C-1-0 14/19C-1-G 14/19C-1-W			
SP 4	Ø1 OV A	6	R	GROUND WIRE	SP 4R SP 4Y SP 4G GROUND BUS	14/19C-1-R 14/19C-1-0 14/19C-1-G 14/19C-1-W			
SP 5	Ø5	10	W	GROUND WIRE	SP 5R SP 5Y SP 5G GROUND BUS	14/19C-1-0/R 14/19C-1-BL/R 14/19C-1-W/R			
SP 6					SP 6R SP 6Y SP 6G GROUND BUS				
SP 7	Ø4	5, 6	R	GROUND WIRE	SP 7R SP 7Y SP 7G GROUND BUS	14/19C-1-R/B 14/19C-1-0/B 14/19C-1-G/B 14/19C-1-W/B			
SP 8	Ø8	7, 8	R	GROUND WIRE	SP 8R SP 8Y SP 8G GROUND BUS	14/19C-1-R/W 14/19C-1-BL/W 14/19C-1-G/W 14/19C-1-B/W			
SP 9	Ø1	9	R	GROUND WIRE	SP 9R SP 9Y SP 9G GROUND BUS				
SP 10	PED A (Ø8)	A1, A2	W	MAN	SP 10R SP 10Y SP 10G GROUND BUS	14/7C-1-R 14/7C-1-G 14/7C-1-W 14/7C-3-R	14/7C-2-R 14/7C-2-G 14/7C-2-W 14/7C-4-R		
SP 11	PED B (Ø6)	B1, B2	W	MAN	SP 11R SP 11Y SP 11G GROUND BUS	14/7C-3-G 14/7C-3-W	14/7C-4-G 14/7C-4-W		
SP 11	Ø5	10	R	GROUND WIRE	SP 11				

KEY TO WIRE COLOR CODE

14 / 19C - 1 - R / B
XX / XXC - X - X / X
NO. OF CONDUCTORS
CABLE NO. FOR THE GIVEN CONDUCTOR
COLOR: R - RED, O - ORANGE, G - GREEN, BL - BLUE, W - WHITE, B - BLACK
TRACER COLOR
COLOR OF WIRE

TABLE OF OPERATIONS												
FACE	PHASE	(R)	(R)	(R)	(R)	(R)	(R)	(R)	(R)	(R)	(R)	(R)
		(Y)	(Y)	(Y)	(Y)	(Y)	(Y)	(Y)	(Y)	(Y)	(Y)	(Y)
Ø1 + OVL A		X/R	R	R	R	R	R	R	R	R	R	R
Ø2		R	R	G	G	R	R	R	R	R	R	R
Ø5		R	R	X/R	R	R	R	R	R	R	R	R
Ø6		G	G	R	R	R	R	R	R	R	R	R
Ø1 + Ø5 + OLP B		X/R	R	X/R	R	R	R	R	R	R	R	R
Ø1 + Ø6 + OLP A + PED B		X/G	G	R	R	R	R	R	R	R	R	R
Ø2 + Ø5		R	R	X/G	G	R	R	R	R	R	R	R
Ø2 + Ø6 + PED B		G	G	G	G	R	R	R	R	R	R	R
Ø4		R	R	R	R	G	G	R	R	R	R	R
Ø8 + PED A		R	R	R	R	R	R	G	G	G	G	G
Ø4 + Ø8 + PED A		R	R	R	R	G	G	G	G	G	G	G
EMERGENCY FLASH		FR	FR	FR	FR	FR	FR	FR	FR	FR	DARK	DARK

*UPON ACTUATION OF A PEDESTRIAN PUSH BUTTON, A "WALKING MAN" INDICATION FOLLOWED BY A FLASHING "HAND" INDICATION WILL BE DISPLAYED, AND COUNTDOWN TIMER IS INITIATED.

AS-BUILT REVISIONS
DESCRIPTION OF ALTERATIONS:

SH 5470, SYRCAUSE - CICERO

PIN 30PS.02
RTE 11

BRIDGES

CULVERTS

ALL DIMENSIONS IN FT UNLESS OTHERWISE NOTED

CONTRACT NUMBER

D264019

TRAFFIC SIGNAL TABLES
U.S. 11 / HOGAN DRIVE
LOCATION 35152

DRAWING NO. TSP-23
SHEET NO. 20F23



Department of
Transportation

IT IS A VIOLATION OF LAW FOR ANY PERSON, UNLESS THEY ARE ACTING UNDER THE DIRECTION OF A LICENSED PROFESSIONAL ENGINEER, ARCHITECT, LANDSCAPE ARCHITECT, OR LAND SURVEYOR, TO ALTER AN ITEM IN ANY WAY. IF AN ITEM BEARING THE STAMP OF A LICENSED PROFESSIONAL IS ALTERED, THE ALTERING ENGINEER, ARCHITECT, LANDSCAPE ARCHITECT, OR LAND SURVEYOR SHALL STAMP THE DOCUMENT AND INCLUDE THE NOTATION "ALTERED BY" FOLLOWED BY THEIR SIGNATURE, THE DATE OF SUCH ALTERATION, AND A SPECIFIC DESCRIPTION OF THE ALTERATION.

SIGNAL OPERATIONS SPECIFICATIONS TABLE OF INPUT WIRING					
SIGNAL NO. 234					
FUNCTION	DETECTOR NO.	TYPE	TERMINAL BOARD WIRING	LOOP DIMENSIONS	REMARKS
Ø1	1A, 1B	PRESENCE LOOP	1A, 1B	2-6' X 30' (10' APART)	ROUTE 11 SB LEFT TURN LANE
Ø6	2	CALLING LOOP	2A, 2B	6' X 6'	ROUTE 11 SB MIDDLE LANE
Ø6	3	POINT LOOP	3A, 3B	6' X 6'	ROUTE 11 SB MIDDLE SETBACK
Ø6	4	CALLING LOOP	4A, 4B	6' X 6'	ROUTE 11 SB RIGHT LANE
Ø6	5	POINT LOOP	5A, 5B	6' X 6'	ROUTE 11 SB RIGHT SETBACK
Ø2	6	CALLING LOOP	6A, 6B	6' X 6'	ROUTE 11 NB MIDDLE LANE
Ø2	7	POINT LOOP	7A, 7B	6' X 6'	ROUTE 11 NB MIDDLE SETBACK
Ø2	8	CALLING LOOP	8A, 8B	6' X 6'	ROUTE 11 NB RIGHT LANE
Ø2	9	POINT LOOP	9A, 9B	6' X 6'	ROUTE 11 NB RIGHT SETBACK
Ø4	10A, 10B	PRESENCE LOOP	10A, 10B	2-6' X 32' (6' APART)	HOGAN ROAD WB LEFT TURN LANE
Ø4	11A, 11B	PRESENCE LOOP	11A, 11B	1-6' X 30' W/15' X 6' & 6' X 6' LEGS 1-6' X 30' (10' APART)	HOGAN ROAD WB RIGHT TURN LANE
Ø8	12A, 12B	PRESENCE LOOP	12A, 12B	2-6' X 32' (6' APART)	DRIVEWAY EB LEFT LANE
Ø8	13A, 13B	PRESENCE LOOP	13A, 13B	2-6' X 30' (10' APART)	DRIVEWAY EB RIGHT LANE
Ø5	14A, 14B	PRESENCE LOOP	14A, 14B	2-6' X 34' (2' APART)	ROUTE 11 NB LEFT TURN LANE
PED A	A1, A2	PUSH BUTTON	15A, 15B		ROUTE 11 NORTHBOUND CROSSING
PED B	B1, B2	PUSH BUTTON	16A, 16B		DRIVEWAY CROSSING

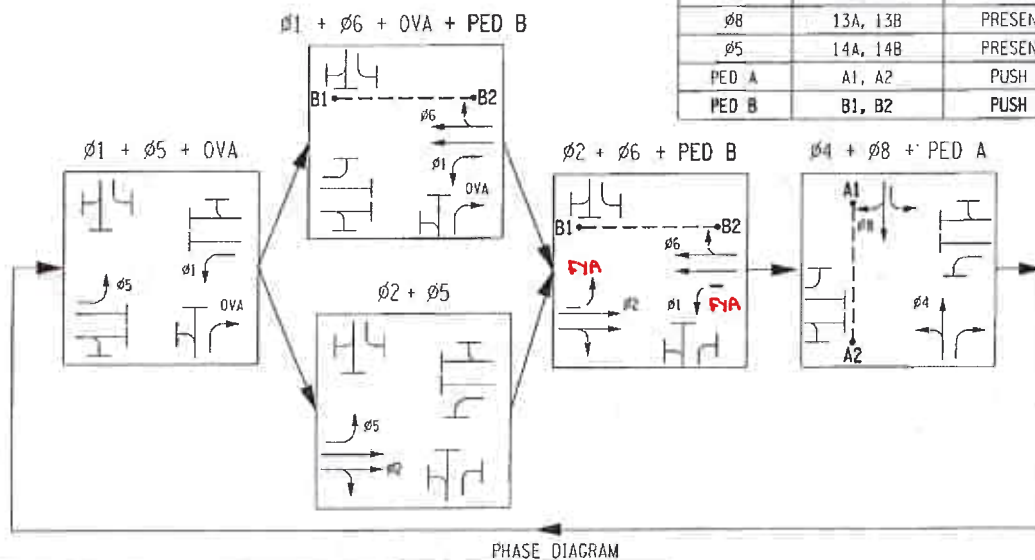


TABLE OF CLEARANCES						
		FROM				
		G	R	G	R	G
G	G	X	R	G	R	G
R	R	X	R	G	R	G
G	G	X	R	G	R	G
R	R	X	R	G	R	G
G	G	X	R	G	R	G
R	R	X	R	G	R	G
G	G	X	R	G	R	G
R	R	X	R	G	R	G

FIELD CHANGE SHEET

THIS SHEET DOES NOT SUPERSEDE ANY SHEET
SEE SHEET 20F1 FOR APPROVAL SIGNATURES

SIGNAL NO. 234
ONONDAGA COUNTY



C&S Engineers, Inc.
490 Col. Ellen Collins Blvd.
Syracuse, New York 13212
Phone: 315-455-2088
Fax: 315-455-9857
www.ccsinc.com



[illegible]

Overlap 1-16 Program Params & Parm+ [1.5.2.1] [1.5.2.2]

Overlap Conflict Lock		OFF	Overlap Lock Inhibit		OFF	Parent Ph Clearance		ON	Extra Included Ph		OFF										
1	Included Ø	1					Type	NORMAL	9	Included Ø						Type	NORMAL				
	Modifier Ø						Gm			Modifier Ø						Gm					
	Conflict Ø						Yel	3.5		Conflict Ø						Yel	3.5				
	Conflict Olap						Red	1.5		Conflict Olap						Red	1.5				
	Conflict Ped						LG			Conflict Ped						LG					
2	Included Ø	1					Type	FYA-4	10	Included Ø						Type	NORMAL				
	Modifier Ø	2					Gm			Modifier Ø						Gm					
	Conflict Ø						Yel	3.5		Conflict Ø						Yel	3.5				
	Conflict Olap						Red	1.5		Conflict Olap						Red	1.5				
	Conflict Ped						LG			Conflict Ped						LG					
3	Included Ø	5					Type	FYA-4	11	Included Ø						Type	NORMAL				
	Modifier Ø	6					Gm			Modifier Ø						Gm					
	Conflict Ø						Yel	3.5		Conflict Ø						Yel	3.5				
	Conflict Olap						Red	1.5		Conflict Olap						Red	1.5				
	Conflict Ped						LG			Conflict Ped						LG					
4	Included Ø						Type	NORMAL	12	Included Ø						Type	NORMAL				
	Modifier Ø						Gm			Modifier Ø						Gm					
	Conflict Ø						Yel	3.5		Conflict Ø						Yel	3.5				
	Conflict Olap						Red	1.5		Conflict Olap						Red	1.5				
	Conflict Ped						LG			Conflict Ped						LG					
5	Included Ø						Type	NORMAL	13	Included Ø						Type	NORMAL				
	Modifier Ø						Gm			Modifier Ø						Gm					
	Conflict Ø						Yel	3.5		Conflict Ø						Yel	3.5				
	Conflict Olap						Red	1.5		Conflict Olap						Red	1.5				
	Conflict Ped						LG			Conflict Ped						LG					
6	Included Ø						Type	NORMAL	14	Included Ø						Type	NORMAL				
	Modifier Ø						Gm			Modifier Ø						Gm					
	Conflict Ø						Yel	3.5		Conflict Ø						Yel	3.5				
	Conflict Olap						Red	1.5		Conflict Olap						Red	1.5				
	Conflict Ped						LG			Conflict Ped						LG					
7	Included Ø						Type	NORMAL	15	Included Ø						Type	NORMAL				
	Modifier Ø						Gm			Modifier Ø						Gm					
	Conflict Ø						Yel	3.5		Conflict Ø						Yel	3.5				
	Conflict Olap						Red	1.5		Conflict Olap						Red	1.5				
	Conflict Ped						LG			Conflict Ped						LG					
8	Included Ø						Type	NORMAL	16	Included Ø						Type	NORMAL				
	Modifier Ø						Gm			Modifier Ø						Gm					
	Conflict Ø						Yel	3.5		Conflict Ø						Yel	3.5				
	Conflict Olap						Red	1.5		Conflict Olap						Red	1.5				
	Conflict Ped						LG			Conflict Ped						LG					

Channel Settings [1.8.1]

.....Channel ->>	1	2	3	4	5	6	7	8	9	10	11	12	13	14	15	16	17	18	19	20	21	22	23	24
Phase / Olap #	2	6	2	1	3		4	8	1	8	5	6												
Channel Type	OLP	VEH	VEH	OLP	OLP	VEH	VEH	VEH	VEH	PED	VEH	PED	VEH	VEH	VEH	VEH	VEH	VEH	VEH	VEH	VEH	VEH	VEH	VEH
Channel Flash	DRK	Red	Red	DRK	DRK	Red	Red	Red	Red	DRK	Red	DRK	Red	Red	Red	Red	DRK	DRK	DRK	DRK	DRK	DRK	DRK	DRK
Alt Hz																								

Channel+ Settings [1.8.4]

.....Channel ->>	1	2	3	4	5	6	7	8	9	10	11	12	13	14	15	16	17	18	19	20	21	22	23	24
Flash Red+																								
Flash Yellow+									ON		ON													
Flash Green+																								
Flash Inh Red+																								
Olap Ovrd									2		3													

Coord Transition, CoordPhs [2.5]

Pat#	Short	Long	Dwell	No Shortway Ø	E-Yld	Offset	RetHld	Float	Min Veh Perm	Min Ped Perm
1	12	22				EndGRN				
2	12	22				EndGRN				
3	12	22				EndGRN				
4	12	22				EndGRN				
5	12	22				EndGRN				
6	12	22				EndGRN				
7	12	22				EndGRN				
8	12	22				EndGRN				
9	12	22				EndGRN				
10	12	22				EndGRN				
11	12	22				EndGRN				
12	12	22				EndGRN				
13	12	22				EndGRN				
14	12	22				EndGRN				
15	12	22				EndGRN				
16	12	22				EndGRN				
17	12	22				EndGRN				
18	12	22				EndGRN				
19	12	22				EndGRN				
20	12	22				EndGRN				
21	12	22				EndGRN				
22	12	22				EndGRN				
23	12	22				EndGRN				
24	12	22				EndGRN				
25						BegGRN				
26						BegGRN				
27						BegGRN				
28						BegGRN				
29						BegGRN				
30						BegGRN				
31						BegGRN				
32						BegGRN				
33						BegGRN				
34						BegGRN				
35						BegGRN				
36						BegGRN				
37						BegGRN				
38						BegGRN				
39						BegGRN				
40						BegGRN				
41						BegGRN				
42						BegGRN				
43						BegGRN				
44						BegGRN				
45						BegGRN				
46						BegGRN				
47						BegGRN				
48						BegGRN				

Channel Params[1.8.3]

C1 IO Mode User Single BIU Map DEFAULT Invert Rail Input OFF

Veh Par 1-64 [5.1]										Veh Par 1-64 [5.1]										Vehicle Options 1-64 [5.2]										Vehicle Options 1-64 [5.2]										Parameters+ 1-64 [5.3]	
Det #	Call Ø	Swi Ø	Delay	Ext	Que	No Act	Max Pres	Err Cnt	Fail Time	Det #	Call Ø	Swi Ø	Delay	Ext	Que	No Act	Max Pres	Err Cnt	Fail Time	Det #	Call	Ext	Que	Add Init	Red Lock	Yell Lock	occ	vol	Det #	vol	occ	Yell Lock	Red Lock	Ext	Add Init	Que	Call	Det #	oc G	oc Y	oc R	Delay 1	Delay 2	Type	Src	
1							45	50	2	33							45	50	2	1	ON	ON		ON					33	ON	ON			ON	ON		ON	1							NORM	
2							45	50	2	34							45	50	2	2	ON	ON		ON					34	ON	ON			ON	ON		ON	2							NORM	
3							45	50	2	35							45	50	2	3	ON	ON		ON					35	ON	ON			ON	ON		ON	3							NORM	
4							45	50	2	36	8						45	50	2	4	ON	ON		ON					36					ON	ON		ON	4							NORM	
5							45	50	2	37	8						45	50	2	5	ON	ON		ON					37					ON	ON		ON	5							NORM	
6							45	50	2	38							45	50	2	6	ON	ON		ON					38	ON	ON			ON	ON		ON	6							NORM	
7							45	50	2	39							45	50	2	7	ON	ON		ON					39	ON	ON			ON	ON		ON	7							NORM	
8							45	50	2	40							45	50	2	8	ON	ON		ON					40	ON	ON			ON	ON		ON	8							NORM	
9							45	50	2	41			3				45	50	2	9	ON	ON		ON					41	ON	ON			ON	ON		ON	9							NORM	
10							45	50	2	42	6						45	50	2	10	ON	ON		ON					42					ON	ON		ON	10							NORM	
11							45	50	2	43	6						45	50	2	11	ON	ON		ON					43					ON	ON		ON	11							NORM	
12							45	50	2	44	1						45	50	2	12	ON	ON		ON					44					ON	ON		ON	12							NORM	
13							45	50	2	45	6						45	50	2	13	ON	ON		ON					45					ON	ON		ON	13							NORM	
14							45	50	2	46	6						45	50	2	14	ON	ON		ON					46					ON	ON		ON	14							NORM	
15							45	50	2	47							45	50	2	15	ON	ON		ON					47	ON	ON			ON	ON		ON	15							NORM	
16							45	50	2	48							45	50	2	16	ON	ON		ON					48	ON	ON			ON	ON		ON	16							NORM	
17							45	50	2	49							45	50	2	17	ON	ON		ON					49	ON	ON			ON	ON		ON	17							NORM	
18							45	50	2	50	4						45	50	2	18	ON	ON		ON					50					ON	ON		ON	18							NORM	
19							45	50	2	51	4						45	50	2	19	ON	ON		ON					51					ON	ON		ON	19							NORM	
20							45	50	2	52							45	50	2	20	ON	ON		ON					52	ON	ON			ON	ON		ON	20							NORM	
21							45	50	2	53							45	50	2	21	ON	ON		ON					53	ON	ON			ON	ON		ON	21							NORM	
22							45	50	2	54							45	50	2	22	ON	ON		ON					54	ON	ON			ON	ON		ON	22							NORM	
23							45	50	2	55							45	50	2	23	ON	ON		ON					55	ON	ON			ON	ON		ON	23							NORM	
24							45	50	2	56	2						45	50	2	24	ON	ON		ON					56					ON	ON		ON	24							NORM	
25							45	50	2	57	2						45	50	2	25	ON	ON		ON					57					ON	ON		ON	25							NORM	
26							45	50	2	58	5						45	50	2	26	ON	ON		ON					58					ON	ON		ON	26							NORM	
27							45	50	2	59	2						45	50	2	27	ON	ON		ON					59					ON	ON		ON	27							NORM	
28							45	50	2	60	2						45	50	2	28	ON	ON		ON					60					ON	ON		ON	28							NORM	
29							45	50	2	61							45	50	2	29	ON	ON		ON					61					ON	ON		ON	29							NORM	
30							45	50	2	62							45	50	2	30	ON	ON		ON					62					ON	ON		ON	30							NORM	
31							45	50	2	63							45	50	2	31	ON	ON		ON					63					ON	ON		ON	31							NORM	
32							45	50	2	64							45	50	2	32	ON	ON		ON					64					ON	ON		ON	32							NORM	
Parameters+ 1-64 [5.3]										Parameters+ 1-64 [5.3]										Parameters+ 1-64 [5.3]										Parameters+ 1-64 [5.3]										Parameters+ 1-64 [5.3]	
Det #	occ Grn	occ Yell	occ Red	Delay 1	Delay 2	Type	Src	Det #	occ Grn	occ Yell	occ Red	Delay 1	Delay 2	Type	Src	Det #	occ Grn	occ Yell	occ Red	Delay 1	Delay 2	Type	Src	Det #	occ Grn	occ Yell	occ Red	Delay 1	Delay 2	Type	Src	Det #	occ Grn	occ Yell	occ Red	Delay 1	Delay 2	Type	Src	Det #	occ Grn	occ Yell	occ Red	Delay 1	Delay 2	Type	Src	
33						NORM		44						NORM		55						NORM	
34						NORM		45						NORM		56						NORM	
35						NORM		46						NORM		57						NORM	
36						NORM		47						NORM		58						NORM	
37						NORM		48						NORM		59						NORM	
38						NORM		49						NORM		60						NORM	
39						NORM		50						NORM		61						NORM	
40						NORM		51						NORM		62						NORM	
41						NORM	11	52						NORM		63						NORM	
42						NORM		53						NORM		64						NORM	
43						NORM		54						NORM	
																				3234 11 @ HOGAN (PENN-CAN MALL)	
																														Ped Det Parms [5.4]										Unit Paramtrs [1.2.1]	
																														Det #										Call Ø										No Act										Max Pres										Err Cnt										TS2 Det Faults										ON																														
	1										8																				15																				Vol/Occ Report Parm [1.5.8]																														
	2										6																				15																														Vol/Occ Period Minutes										0										
	3																														15	Vol/Occ Period Minutes										

3234 11 @ HOGAN (PENN-CAN MALL)

Pre #	Enable	Type	Output	Delay	MinDura
1	ON	RAIL	Dwell		
2	ON	RAIL	Dwell		
3	ON	EMERG	Dwell		
4	ON	EMERG	Dwell		
5	ON	EMERG	Dwell		
6	ON	EMERG	Dwell		

Pre #	MaxPres	MinGrn	MinWlk	PedClr	Co+Pre
1					ON
2					ON
3					ON
4					ON
5					ON
6					ON

Pre #	Track Grn	Min Dwell	Ext Dwell	PedClr+	Yel
1		2			
2		2			
3		2			
4		2			
5		2			
6		2			

Pre #	Red	Pattern	Skip
1			OFF
2			OFF
3			OFF
4			OFF
5			OFF
6			OFF

Pre #	Type	Min	Max
7	OFF		
8	OFF		
9	OFF		
10	OFF		

Stop Timer Over Preempt	OFF
Preempt or Ext Output	PRE
Max Seek Track Time	
Max Seek Dwell Time	

D Conn Mappings	OFF
Pre Invert Rail Input	None

[illegible][illegible]

Exit Phases [3.2]					Pre #	Lock	Override			Flash Dwell	Link	
Pre #	Exit Phase						Auto	Flash	Higher			
1					1	ON		ON		ON	OFF	
2					2	ON		ON		ON	OFF	
3					3	ON		ON		ON	OFF	
4					4	ON		ON		ON	OFF	
5					5	ON		ON		ON	OFF	
6					6	ON		ON		ON	OFF	

Column#..->	1	2	3	4	5	6	7	8
Assign Ø								
Min Grn								
Gap, Ext								
Max 1								
Max 2								
Yel Clr								
Red Clr								
Walk								
Ped Clr								

Column#..->	1	2	3	4	5	6	7	8
Assign Ø								
Min Grn								
Gap, Ext								
Max 1								
Max 2								
Yel Clr								
Red Clr								
Walk								
Ped Clr								

Column#..->	1	2	3	4	5	6	7	8
Assign Ø								
Min Grn								
Gap, Ext								
Max 1								
Max 2								
Yel Clr								
Red Clr								
Walk								
Ped Clr								

Column # ->	1	2	3	4	5	6	7	8
Assign Ø								
Lock Calls	ON	ON	ON	ON	ON	ON	ON	ON
Soft Recall								
Dual Entry								
Enabl SimGap	ON	ON	ON	ON	ON	ON	ON	ON
Guar Passage								
Rest In Walk								
Cond Service								
Reservice								
Non-Act 1								
Red Rest								
Max2								
Ped Delay								
Conflicting Ø1								

[illegible]

C1-USER IO Map [1.8.9.1 In]		
I1-1	189	Unused
I1-2	189	Unused
I1-3	189	Unused
I1-4	189	Unused
I1-5	189	Unused
I1-6	189	Unused
I1-7	189	Unused
I1-8	189	Unused
I2-1	189	Unused
I2-2	189	Unused
I2-3	189	Unused
I2-4	189	Unused
I2-5	189	Unused
I2-6	189	Unused
I2-7	129	Ped Call 1
I2-8	130	Ped Call 2
I3-1	189	Unused
I3-2	189	Unused
I3-3	189	Unused
I3-4	189	Unused
I3-5	189	Unused
I3-6	189	Unused
I3-7	189	Unused
I3-8	189	Unused
I4-1	189	
I4-2		
I4-3		
I4-4		
I4-5	189	Unused
I4-6	189	Unused
I4-7	229	33xCMUSTop
I4-8	228	33xFlashSns
I5-1	189	Unused
I5-2	189	Unused
I5-3	189	Unused
I5-4	189	Unused
I5-5	189	Unused
I5-6	189	Unused
I5-7	189	Unused
I5-8	189	Unused
I6-1	189	Unused
I6-2	189	Unused
I6-3	189	Unused
I6-4	189	Unused
I6-5	189	Unused
I6-6	189	Unused
I6-7	189	Unused
I6-8	189	Unused

C1-USER IO Map [1.8.9.2 Out]		
O1-1	0	Unused
O1-2	49	Ch1 Green
O1-3	2	Ch2 Red
O1-4	26	Ch2 Yellow
O1-5	50	Ch2 Green
O1-6	3	Ch3 Red
O1-7	27	Ch3 Yellow
O1-8	51	Ch3 Green
O2-1	4	Ch4 Red
O2-2	52	Ch4 Green
O2-3	0	Unused
O2-4	0	Unused
O2-5	53	Ch5 Green
O2-6	6	Ch6 Red
O2-7	30	Ch6 Yellow
O2-8	54	Ch6 Green
O3-1	7	Ch7 Red
O3-2	55	Ch7 Green
O3-3	8	Ch8 Red
O3-4	32	Ch8 Yellow
O3-5	56	Ch8 Green
O3-6	1	Ch1 Red
O3-7	25	Ch1 Yellow
O3-8	33	Ch9 Yellow
O4-1	10	Ch10 Red
O4-2	58	Ch10 Green
O4-3	5	Ch5 Red
O4-4	29	Ch5 Yellow
O4-5	35	Ch11 Yellow
O4-6	12	Ch12 Red
O4-7	36	Ch12 Yellow
O4-8	60	Ch12 Green
O5-1	28	Ch4 Yellow
O5-2	34	Ch10 Yellow
O5-3	0	Unused
O5-4	31	Ch7 Yellow
O5-5	115	Not Used
O5-6	115	Not Used
O5-7	115	Not Used
O5-8	114	Watchdog
O6-1	115	Not Used
O6-2	115	Not Used
O6-3	13	Ch13 Red
O6-4	37	Ch13 Yellow
O6-5	61	Ch13 Green
O6-6	14	Ch14 Red
O6-7	38	Ch14 Yellow
O6-8	62	Ch14 Green

C1-USER IO Map [1.8.9.2 Out]		
O7-1	115	Not Used
O7-2	115	Not Used
O7-3	115	Not Used
O7-4	115	Not Used
O7-5	115	Not Used
O7-6	115	Not Used
O7-7	115	Not Used
O7-8	115	Not Used
I4-1		
I4-2		
I4-3		
I4-4		
I7-1	189	Unused
I7-2	189	Unused
I7-3	189	Unused
I7-4	189	Unused
I7-5	189	Unused
I7-6	189	Unused
I7-7	189	Unused
I7-8	189	Unused
I8-1	189	Unused
I8-2	189	Unused
I8-3	189	Unused
I8-4	189	Unused
I8-5	189	Unused
I8-6	189	Unused
I8-7	189	Unused
I8-8	189	Unused
O8-1	115	Not Used
O8-2	115	Not Used
O8-3	115	Not Used
O8-4	115	Not Used
O8-5	115	Not Used
O8-6	115	Not Used
O8-7	115	Not Used
O8-8	115	Not Used

IO Logic [1.8.7]																		
Op1	Result	O1Fcn	Inv1	Src1	IO1	Fun1	O2Fcn	Inv2	Src2	IO2	Fun2	O3Fcn	Inv3	Src3	IO3	Fun3	Dly	Sec
I	0	=	----	-	0		0	----	-	0		0	----	-	0		0	DLY 0
I	0	=	----	-	0		0	----	-	0		0	----	-	0		0	DLY 0
I	0	=	----	-	0		0	----	-	0		0	----	-	0		0	DLY 0
I	0	=	----	-	0		0	----	-	0		0	----	-	0		0	DLY 0
I	0	=	----	-	0		0	----	-	0		0	----	-	0		0	DLY 0
I	0	=	----	-	0		0	----	-	0		0	----	-	0		0	DLY 0
I	0	=	----	-	0		0	----	-	0		0	----	-	0		0	DLY 0
I	0	=	----	-	0		0	----	-	0		0	----	-	0		0	DLY 0
I	0	=	----	-	0		0	----	-	0		0	----	-	0		0	DLY 0

Security Access Levels [8.2]			
1	SWLOAD	22	None
2	SECURE	23	None
3	None	24	None
4	None	25	None
5	None	26	None
6	None	27	None
7	None	28	None
8	None	29	None
9	None	30	None
10	None	31	None
11	None	32	None
12	None	33	None
13	None	34	None
14	None	35	None
15	None	36	None
16	None	37	None
17	None	38	None
18	None	39	None
19	None	40	None
20	None	41	None
21	None	42	None

43	None
44	None
45	None
46	None
47	None
48	None
49	None
50	None
51	None
52	None
53	None
54	None
55	None
56	None
57	None
58	None
59	None
60	None
61	None
62	None
63	None
64	None

Com Parameters [6.1]	
Station ID	3234
Group ID	0
Master ID	0
Backup Time	900
SysUp Modem [6.1]	
Enable Modem	None
Idle Time	0
Dial Time	0
Tel:	
Alt:	

2070 Port Parms [6.2]		
Port	Baud Rate	FCM
SP1	9600	6
SP2	9600	6
SP3	19200	6
SP4	38400	6
SP5	1200	0
SP6	1200	0
SP7	1200	0
SP8	1200	0

2070 IP 1 Addressing [6.5]				
	Addressing			
Addr	192	168	10	100
Mask	255	255	255	0
Brdcst	0	0	0	0
GtWay	192	168	10	1
Port	###			


2070 IP 2 Addressing [6.5]				
	Addressing			
Addr	192	168	10	100
Mask	255	255	255	0
Brdcst	0	0	0	0
GtWay	192	168	10	1
Port	5001			

2070 Port Binding Ports [6.6]			
	Port	Echo	Mode
ASYN1	SP1	None	0
ASYN2	SP2	None	0
ASYN3	OFF	None	0
ASYN4	SP4	None	0
SYN1	SP5	SYN3	OFF
SYN2	SP3	SYN4	OFF


2070 Port Binding Functions [6.6]			
Function	Channel	Function	Channel
TS2/CV1	None	SYSUp	ASYN2
CMU/MM	None	SYSDown	ASYN1
Opticom	None	Shell	None
Loop De	None		
GPS	None		

3234 11 @ HOGAN (PENN-CAN MALL)

07/12/23Page 7

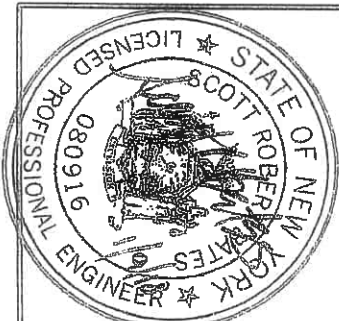AFFIX SEAL:
ONE:

ALTERED BY
ON:

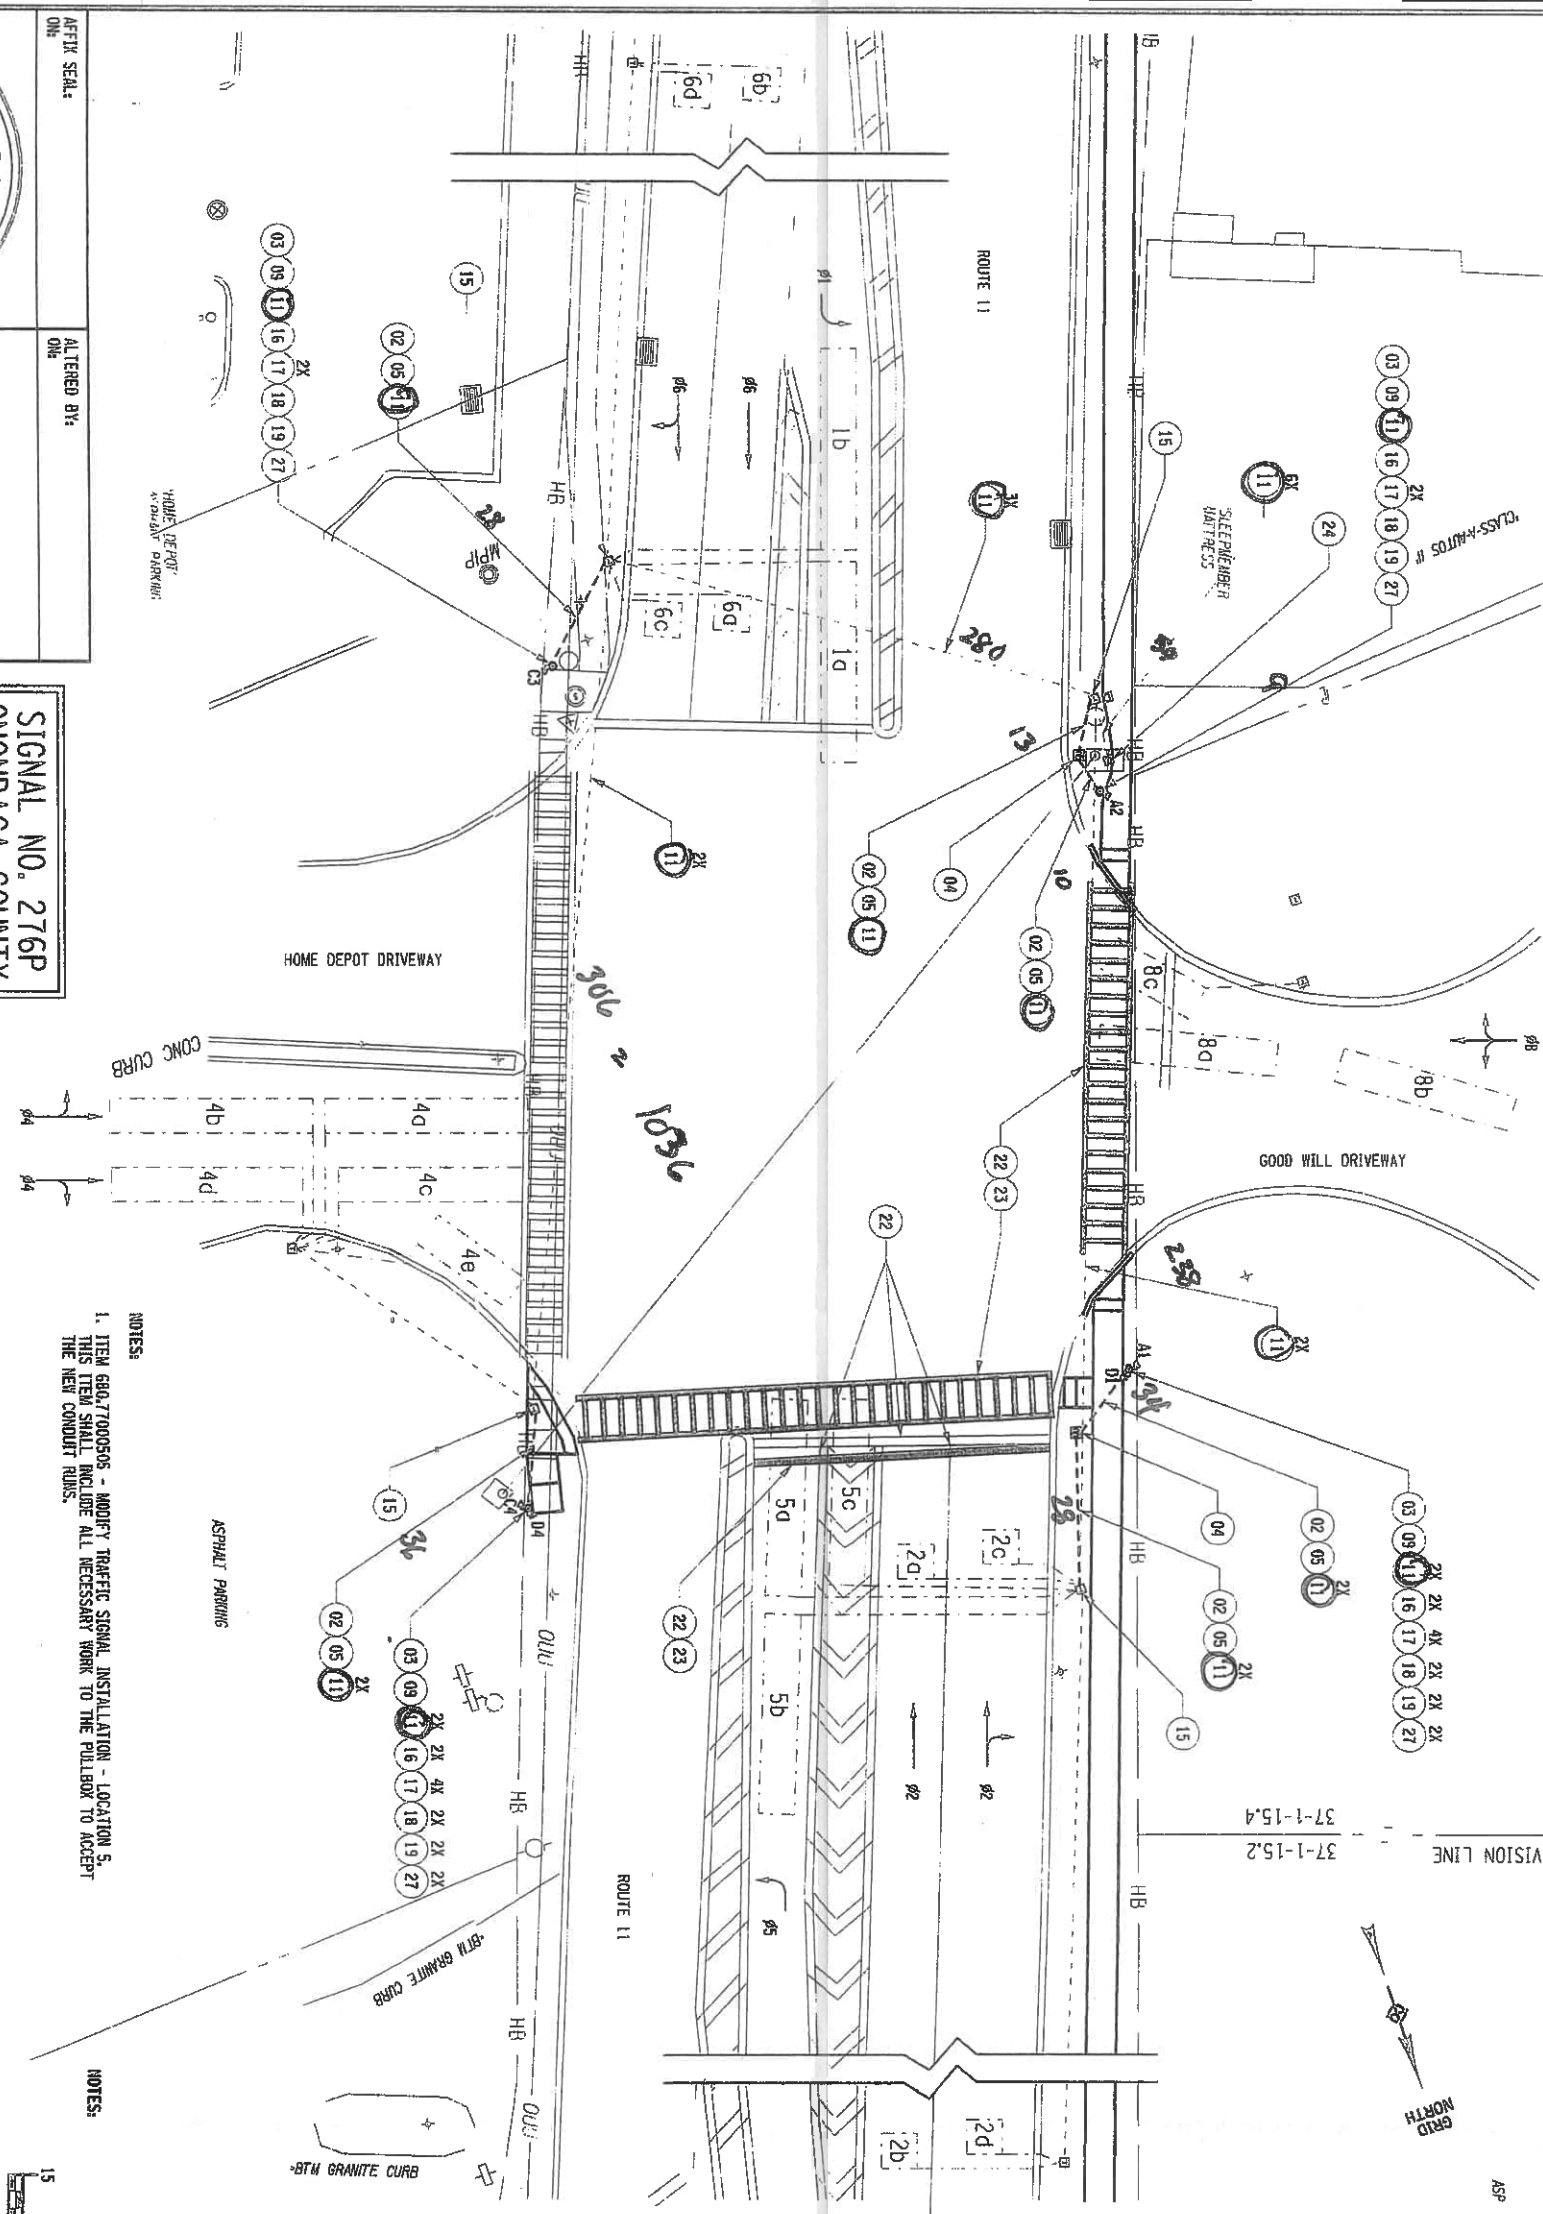

SIGNAL NO. 276P
ONONDAGA COUNTY


AS-BUILT REVISIONS
DESCRIPTION OF ALTERATIONS

US ROUTE 11 SIDEWALK, CURB, & ADA IMPROVEMENTS	PM 380637	BRIDGES	CULVERTS	ALL DIMENSIONS IN FT UNLESS OTHERWISE NOTED	CONTRACT NUMBER D263532
S.H. 5470					
TOWN OF CICERO & VILLAGE OF NORTH SYRACUSE				TRAFFIC SIGNAL PLAN SIGNAL NO. 276P ROUTE 11 AT HOME DEPOT DRIVEWAY	DRAWING NO. TSP-11
COUNTY: OHIOHIOGA	REGION: 03				SHEET NO. 47F1

IT IS A VIOLATION OF LAW FOR AN ITEM BEARING THE STAMP OF A LICENSED PROFESSIONAL ENGINEER, ARCHITECT, LANDSCAPE ARCHITECT, OR LAND SURVEYOR TO ALTER ANY ITEM IN ANY WAY, IF AN ITEM BEARING THE STAMP OF A LICENSED PROFESSIONAL ENGINEER, ARCHITECT, LANDSCAPE ARCHITECT, OR LAND SURVEYOR SHALL STAMP THE DOCUMENT AND INCLUDE THE NOTATION "ALTERED BY" FOLLOWED BY THEIR SIGNATURE, THE DATE OF SUCH ALTERATION, AND A SPECIFIC DESCRIPTION OF THE ALTERATION.

KEY NO - ITEM NO & DESCRIPTION	
SEE ESTIMATE OF QUANTITIES SHEET FOR A FULL DESCRIPTION OF THESE ITEMS.	
02	206.0320 10 TRAFFIC SIGNAL CONDUIT EXCAVATION AND RESTORATION IN GRASS AND UNPAVED AREAS
03	680.5001 POLE EXCAVATION & CONCRETE FOUNDATION
04	680.510601 PULL BOX - RECTANGULAR 26 X 18 INCH
05	680.520106 CONDUIT, METAL STEEL, ZINC COATED, 2IPS
06	680.5301 10 CLEAN EXISTING CONDUIT
09	680.6708 TRAFFIC SIGNAL POLE-POST TOP MOUNTED, 8 = MOUNTING HEIGHT IN FEET
11	680.730714 SIGNAL CABLE, 7 CONDUCTORS, 14 AWG
15	680.77000905 MODIFY TRAFFIC SIGNAL INSTALLATION - LOCATION 5
16	680.813105 PEDESTRIAN SIGNAL MODULE 12 INCH, BT-MODUL, HAND/ARM SYMBOLS, LED
17	680.813106 PEDESTRIAN SIGNAL SECTION, POLYCARBONATE, TYPE 1, 12 INCH
18	680.8142 PEDESTRIAN SIGNAL POST TOP MOUNTED ASSEMBLY
19	680.8150 10 PEDESTRIAN COUNT - DOWN TIMER MODULE
22	635.0103 CLEAN AND PREPARATION OF PAVEMENT SURFACES - LINE
23	665.01 WHITE EPOXY REFLECTORIZED PAVEMENT STRIPES
24	519.1613 MOUNTAIN TRAFFIC SIGNAL EQUIPMENT REQUIREMENT C)
27	680.81330010 AUDIBLE PEDESTRIAN SIGNAL

FIELD CHANGE SHEET

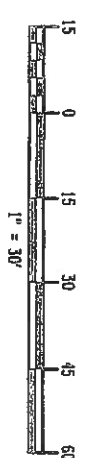

FILE NAME = 380637.CPH.TSP-12.dgn
DATE/TIME = 28-DEC-2017 09:55
USER = joeflint

DESIGN SUPERVISOR E. RODRIGUEZ

JOB MANAGER KAREN MISSELL

DESIGN JOE FLINT

CHECK

DRAFTING

CHECK

PROJECT MANAGER

SIGNAL OPERATIONS SPECIFICATIONS					ONONDAGA COUNTY	
TABLE OF SWITCH PACKS						
SIGNAL NO. 276P	SWITCH PACK	FUNCTION	FACE	FLASH	INDICATIONS	TERMINAL
SP 1	Ø1	1	W		Y G	SP 1R SP 1Y SP 1G GROUND BUS
SP 2	Ø2	4, 5, 6	R		R Y G	SP 2R SP 2Y SP 2G GROUND BUS
SP 3					GROUND WIRE	SP 3R SP 3Y SP 3G GROUND BUS
SP 4	Ø4	7, 8	R		R Y G	SP 4R SP 4Y SP 4G GROUND BUS
SP 5	Ø5	4	W		Y G	SP 5R SP 5Y SP 5G GROUND BUS
SP 6	Ø6	1, 2, 3	R		R Y G	SP 6R SP 6Y SP 6G GROUND BUS
SP 7					GROUND WIRE	SP 7R SP 7Y SP 7G GROUND BUS
SP 8	Ø8	9, 10	R		R Y G	SP 8R SP 8Y SP 8G GROUND BUS
SP 9	Ø9	B	W		Y G	SP 9R SP 9Y SP 9G GROUND BUS
SP 10	PED A Ø20	A1 A2	Y		HAARD GROUND WIRE	SP 10R SP 10Y SP 10G GROUND BUS
SP 11	PED C Ø60	C3 C4	Y		HAARD GROUND WIRE	SP 11R SP 11Y SP 11G GROUND BUS
SP 12	PED D Ø64	B4 B1	Y		HAARD GROUND WIRE	SP 12R SP 12Y SP 12G GROUND BUS
SP 13					GROUND WIRE	SP 13R SP 13Y SP 13G GROUND BUS

14 / 19C - 1 - R / B
XX / 19C - X - X / X
NO. OF CONDUCTORS
CONDUCTOR CABLE NO.
WIRE COLOR
TRACER COLOR
KEY FOR WIRE COLOR CODE
COLOR: (R) RED, (O) ORANGE, (G) GREEN, (BL) BLUE, (W) WHITE, (B) BLACK

SIGNAL NO. 276P
ONONDAGA COUNTY

TABLE OF OPERATIONS												
FACE	PHASE										P	P
	1	2	3	4	5	6	7	8	9	10	A	D
Ø1 + Ø5 + OVL P A	Y	R	R	Y	R	R	R	Y	R	R	D	D
Ø1 + Ø6 + PED C	Y	R	R	Y	R	R	R	Y	R	R	D	D
Ø2 + Ø5 + OVL P A	Y	R	R	Y	R	R	R	Y	R	R	D	D
Ø2 + Ø6 + PED A	Y	R	R	Y	R	R	R	Y	R	R	D	D
Ø2 + Ø6 + PED A + PED C	Y	R	R	Y	R	R	R	Y	R	R	D	D
Ø4 + Ø8 + PED D	Y	R	R	Y	R	R	R	Y	R	R	D	D
EMERGENCY FLASH	FR	FR	FR	FR	FR	FR	FR	FR	FR	FR	OK	OK

UPON ACTUATION OF A PEDESTRIAN PUSH BUTTON, A "WALKING MAN" INDICATION FOLLOWED BY A FLASHING "HAARD" INDICATION FOLLOWED BY A STEADY "HAARD" WILL BE DISPLAYED. AND COUNTDOWN TIMER IS INITIATED.

SIGNAL OPERATIONS SPECIFICATIONS					ONONDAGA COUNTY	
TABLE OF INPUT WIRING						
SIGNAL NO. 276P	FUNCTION	DETECTOR NO.	TYPE	TERMINAL BOARD WIRING	LOOP DIMENSIONS	REMARKS
Ø1	1a, 1b		SPLIT PRESENCE	1A, 1B	6' X 34'	ROUTE 11 NB EXCLUSIVE LEFT LANE
Ø2	2a		CALLING	2A, 2B	6' X 6'	ROUTE 11 SOUTHBOUND
Ø2	2b		POINT	3A, 3B	6' X 6'	ROUTE 11 SOUTHBOUND
Ø2	2c		CALLING	4A, 4B	6' X 6'	ROUTE 11 SOUTHBOUND
Ø2	2d		POINT	5A, 5B	6' X 6'	ROUTE 11 SOUTHBOUND
Ø4	4c, 4b		SPLIT PRESENCE	6A, 6B	6' X 34'	HOME DEPOT DRIVEWAY LEFT LANE
Ø4	4c, 4d		SPLIT PRESENCE	7A, 7B	6' X 32'	HOME DEPOT DRIVEWAY RIGHT LANE
Ø4	4e		RADIUS	8A, 8B	6' X 18'	HOME DEPOT DRIVEWAY RIGHT LANE
Ø5	5a, 5b		SPLIT PRESENCE	9A, 9B	6' X 34'	ROUTE 11 SB EXCLUSIVE LEFT LANE
Ø5	5c		PRESENCE	10A, 10B	6' X 32'	ROUTE 11 SB EXCLUSIVE LEFT LANE
Ø6	6a		CALLING	11A, 11B	6' X 6'	ROUTE 11 NORTHBOUND
Ø6	6b		POINT	12A, 12B	6' X 6'	ROUTE 11 NORTHBOUND
Ø6	6c		CALLING	13A, 13B	6' X 6'	ROUTE 11 NORTHBOUND
Ø6	6d		POINT	14A, 14B	6' X 6'	ROUTE 11 NORTHBOUND
Ø8	8c, 8b		SPLIT PRESENCE	15A, 15B	6' X 30'	SCUDERI PROPERTY (GOOD WILL)
Ø8	8c		RADIUS	16A, 16B	6' X 30'	SCUDERI PROPERTY (GOOD WILL)
PED A (Ø2)	A1 - A2		PED BUTTON	18A, 18B	-	CROSSING GOOD WILL DRIVEWAY
PED C (Ø6)	C3 - C4		PED BUTTON	19A, 19B	-	CROSSING HOME DEPOT DRIVEWAY
PED D (Ø4)	B4 - B1		PED BUTTON	20A, 20B	-	CROSSING ROUTE 11 NORTH SIDE
				21A, 21B		
				22A, 22B		
				23A, 23B		

FIELD CHANGE
SHEET
THIS SHEET DOES NOT SUPERSEDE ANY SHEET
SEE SHEET 206-1 FOR APPROVAL SIGNATURES

AS-BUILT REVISIONS		CONTRACT NUMBER	
DESCRIPTION OF ALTERATIONS:		D263532	
US ROUTE 11 SIDEWALK, CURB & ADA IMPROVEMENTS		DRAWING NO. TSP-12	
S.B. 5470		SHEET NO. 47F2	
TOWN OF CICERO & VILLAGE OF NORTH SYRACUSE			
COUNTY: ONONDAGA			
REGION: 03			
PIN 380637			
ROUTE 11			
BRIDGES			
CULVERTS			
ALL DIMENSIONS IN FT. UNLESS OTHERWISE NOTED			
TRAFFIC SIGNAL TABLES			
SIGNAL NO. 276P			

IT IS A VIOLATION OF LAW FOR ANY PERSON, UNLESS THEY ARE ACTING UNDER THE DIRECTION OF A LICENSED PROFESSIONAL ENGINEER, ARCHITECT, LANDSCAPE ARCHITECT, OR LAND SURVEYOR, TO ALTER AND THEN IN ANY WAY, IF AN ITEM BEARING THE STAMP OF A LICENSED PROFESSIONAL IS ALTERED, THE ALTERING ENGINEER, ARCHITECT, LANDSCAPE ARCHITECT, OR LAND SURVEYOR SHALL STAMP THE DOCUMENT AND INCLUDE THE NOTATION "ALTERED BY" FOLLOWED BY THEIR SIGNATURE, THE DATE OF SUCH ALTERATION, AND A SPECIFIC DESCRIPTION OF THE ALTERATION.

NEW YORK
STATE
DEPARTMENT OF
TRANSPORTATION

Department of
Transportation




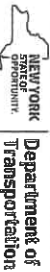


TABLE OF CLEARANCES					
	FROM				
TO G	G	R	↔G↔	↔G↔	R↔G↔
	G	R	↔Y↔	↔Y↔	R↔Y↔
	G	R	G	R	R
	G	R	↔Y↔	↔Y↔	R↔Y↔
R	R	R	R	R	R
	R	R	↔G↔	↔G↔	↔G↔
	R	R	↔Y↔	↔Y↔	↔Y↔
	R	R	↔G↔	↔G↔	↔G↔
Y	Y	Y	↔Y↔	↔Y↔	↔Y↔
	Y	Y	↔G↔	↔G↔	↔G↔
	Y	Y	↔Y↔	↔Y↔	↔Y↔
	Y	Y	↔G↔	↔G↔	↔G↔
↔G↔	↔G↔	↔G↔	↔G↔	↔G↔	↔G↔
	↔G↔	↔G↔	↔Y↔	↔Y↔	↔Y↔
	↔G↔	↔G↔	↔G↔	↔G↔	↔G↔
	↔G↔	↔G↔	↔Y↔	↔Y↔	↔Y↔

LEGEND:
G = CIRCULAR GREEN
↔G↔ = LEFT GREEN ARROW
↔G↔ = RIGHT GREEN ARROW
↔Y↔ = VERTICAL GREEN ARROW
R = CIRCULAR RED
↔R↔ = LEFT RED ARROW
↔R↔ = RIGHT RED ARROW
Y = CIRCULAR YELLOW
↔Y↔ = LEFT YELLOW ARROW
↔Y↔ = RIGHT YELLOW ARROW

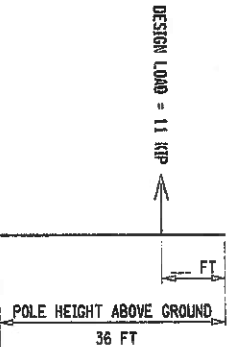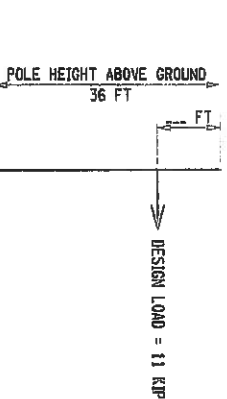

SIGNAL NO. 276P
ONONDAGA COUNTY

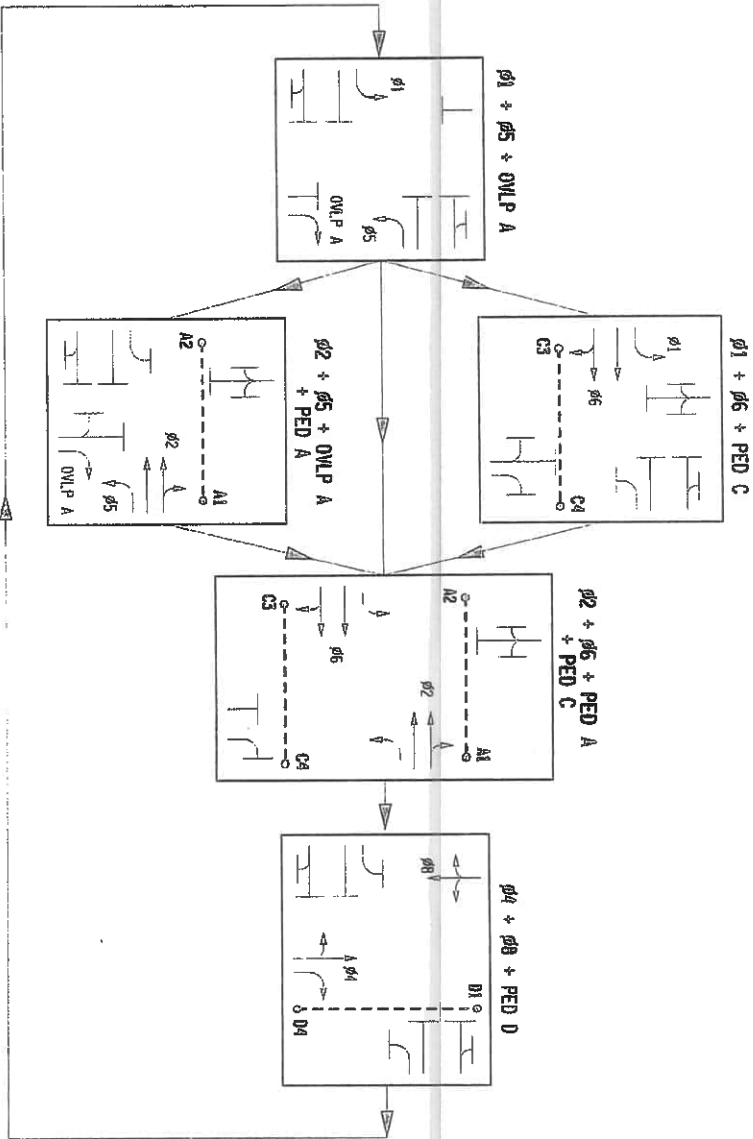

FIELD CHANGE
SHEET
THIS SHEET DOES NOT SUPERSEDE ANY SHEET
SEE SHEET 20P-1 FOR APPROVAL SIGNATURES



AS-BUILT REVISIONS
DESCRIPTION OF ALTERATIONS:

US ROUTE 11 SIDEWALK, CURB & ADA IMPROVEMENTS
S.A. 5470
TOWN OF CICERO & VILLAGE OF NORTH SYRACUSE

PIN 380637
ROUTE 11

BRIDGES
CULVERTS

ALL DIMENSIONS IN FT UNLESS OTHERWISE NOTED
TRAFFIC SIGNAL TABLES
SIGNAL NO. 276P
ROUTE 11 AT HOME DEPOT DRIVEWAY

CONTRACT NUMBER
D263532
DRAWING NO. TSP-13
SHEET NO. 47F3



Department of
Transportation

IT IS A VIOLATION OF LAW FOR ANY PERSON, UNLESS THEY ARE ACTING UNDER THE DIRECTION OF A LICENSED PROFESSIONAL ENGINEER, ARCHITECT, LANDSCAPE ARCHITECT, OR LAND SURVEYOR, TO ALTER AN ITEM IN ANY WAY. IF AN ITEM BEARING THE STAMP OF A LICENSED PROFESSIONAL IS ALTERED, THE ALTERING ENGINEER, ARCHITECT, LANDSCAPE ARCHITECT, OR LAND SURVEYOR SHALL STAMP THE DOCUMENT AND INCLUDE THE NOTATION "ALTERED BY" FOLLOWED BY THEIR SIGNATURE, THE DATE OF SUCH ALTERATION, AND A SPECIFIC DESCRIPTION OF THE ALTERATION.

Phase Times [1.1.1]									Coordination Patterns [2.4] and Coordination Split Tables [2.7.1]																									3276			
	1	2	3	4	5	6	7	8	Pat#	Cyc	Off	Split	Seq	Pat#	Cyc	Off	Split	Seq	Pat#	Cyc	Off	Split	Seq	Pat#	Cyc	Off	Split	Seq									
Min Green	4	10		6	4	10		6	1	110	32	1	1	13	0	0	13	1	25	0	0	0	1	37	0	0	0	1	Ring/Startup [1.1.4]								
Gap, Ext	3	4.5		3	3	4.5		3	2	90	33	2	1	14	0	0	14	1	26	0	0	0	1	38	0	0	0	1		Phs	Ring	Start	Enable				
Max 1	20	40		30	20	40		30	3	110	34	3	1	15	0	0	15	1	27	0	0	0	1	39	0	0	0	1		1	1	Red	ON				
Max 2									4	110	34	4	1	16	0	0	16	1	28	0	0	0	1	40	0	0	0	1		2	1	Red	ON				
Yel Clearance	3.5	4		3	4	4		3	5	0	0	5	1	17	0	0	17	1	29	0	0	0	1	41	0	0	0	1		3	1	Red	OFF				
Red Clearance	2	2		2.5	2	2		2.5	6	0	0	6	1	18	0	0	18	1	30	0	0	0	1	42	0	0	0	1		4	1	Red	ON				
Walk		7		7		7			7	0	0	7	1	19	0	0	19	1	31	0	0	0	1	43	0	0	0	1		5	2	Red	ON				
Ped Clearance		22		34		29			8	0	0	8	1	20	0	0	20	1	32	0	0	0	1	44	0	0	0	1		6	2	Red	ON				
Red Revert									9	0	0	9	1	21	0	0	21	1	33	0	0	0	1	45	0	0	0	1		7	2	Red	ON				
Add Initial									10	0	0	10	1	22	0	0	22	1	34	0	0	0	1	46	0	0	0	1		8	2	Red	ON				
Max Initial									11	0	0	11	1	23	0	0	23	1	35	0	0	0	1	47	0	0	0	1									
Time B4 Reduct									12	0	0	12	1	24	0	0	24	1	36	0	0	0	1	48	0	0	0	1									
Cars B4 Reduct									Split		1	2	3	4	5	6	7	8	Split		1	2	3	4	5	6	7	8	8	2	Red	ON					
Time To Reduce									1	Coor	17	65	0	28	19	63	0	28	13	Coor	0	0	0	0	0	0	0	0	Coord Modes [2.1]								
Reduce By									2	NON	Max	NON	NON	NON	Max	NON	NON	NON			NON	NON	NON	NON	NON	NON	NON	NON	Test OpMode	0							
Min Gap									2	Coor	14	52	0	24	20	46	0	24	14	Coor	0	0	0	0	0	0	0	0	Correction	SHRT/LNG							
DyMaxLim									2	NON	Max	NON	NON	NON	Max	NON	NON	NON			NON	NON	NON	NON	NON	NON	NON	NON	Maximum	MAX 1							
Max Step									3	Coor	17	65	0	28	19	63	0	28	15	Coor	0	0	0	0	0	0	0	0	Force-Off	Float							
Options [1.1.2]	1	2	3	4	5	6	7	8	2	NON	Max	NON	NON	NON	Max	NON	NON	NON			NON	NON	NON	NON	NON	NON	NON	NON	Closed Loop	ON							
Enable	ON	ON		ON	ON	ON		ON	4	Coor	17	65	0	28	19	63	0	28	16	Coor	0	0	0	0	0	0	0	0	Stop-in-Walk	ON							
Min Recall									2	NON	Max	NON	NON	NON	Max	NON	NON	NON			NON	NON	NON	NON	NON	NON	NON	NON	Auto Reset	ON							
Max Recall									5	Coor	0	0	0	0	0	0	0	0	17	Coor	0	0	0	0	0	0	0	0	Expand Split								
Ped Recall										NON	NON	NON	NON	NON	NON	NON	NON	NON			NON	NON	NON	NON	NON	NON	NON	Ped Recycle	NO_RECYCLE								
Soft Recall		ON				ON			6	Coor	0	0	0	0	0	0	0	0	18	Coor	0	0	0	0	0	0	0	0	Before	TIMED							
Lock Calls										NON	NON	NON	NON	NON	NON	NON	NON	NON			NON	NON	NON	NON	NON	NON	NON	After	TIMED								
Auto Flash Entry									7	Coor	0	0	0	0	0	0	0	0	19	Coor	0	0	0	0	0	0	0	0	Auto Flash [1.4.1]								
Auto Flash Exit										NON	NON	NON	NON	NON	NON	NON	NON	NON			NON	NON	NON	NON	NON	NON	NON	Auto Flash	Channel								
Dual Entry		ON		ON		ON		ON	8	Coor	0	0	0	0	0	0	0	0	20	Coor	0	0	0	0	0	0	0	0	Flash Yel	45							
Enable Simul Gap	ON	ON	ON	ON	ON	ON	ON	ON		NON	NON	NON	NON	NON	NON	NON	NON	NON			NON	NON	NON	NON	NON	NON	NON	Flash Red	20								
Gaurantee Passage									9	Coor	0	0	0	0	0	0	0	0	21	Coor	0	0	0	0	0	0	0	0	Unit Params [1.2.1]								
Rest In Walk										NON	NON	NON	NON	NON	NON	NON	NON	NON			NON	NON	NON	NON	NON	NON	NON	Phase Mode	STD8								
Conditon Service									10	Coor	0	0	0	0	0	0	0	0	22	Coor	0	0	0	0	0	0	0	0	IO Mode	User							
Non-Actuated 1										NON	NON	NON	NON	NON	NON	NON	NON	NON			NON	NON	NON	NON	NON	NON	NON	Loc Flsh Start	Red								
Non-Actuated 2									11	Coor	0	0	0	0	0	0	0	0	23	Coor	0	0	0	0	0	0	0	0	Start Flash(s)	0							
Add Init Calc										NON	NON	NON	NON	NON	NON	NON	NON	NON			NON	NON	NON	NON	NON	NON	NON	Start AllRed(s)	6								
Options+ [1.1.3]	1	2	3	4	5	6	7	8	12	Coor	0	0	0	0	0	0	0	0	24	Coor	0	0	0	0	0	0	0	0	Yellow < 3"	OFF							
Reservice										NON	NON	NON	NON	NON	NON	NON	NON	NON			NON	NON	NON	NON	NON	NON	NON	Display Time	20								
PedClr Thru Yel									Page#																				Red Revert	3							
Skip Red No Call									1	8 Phase Times/Options; Patterns/Splits; Ring Startup; Coord/Flash Mode; Unit Param																				MCE Timeout	0						
Red Rest									1A&1B	16 Phase Times/Options; Patterns/Splits; Ring Startup; Coord/Flash Mode; Unit Param																				Feature Profile							
Max II									2	Overlaps; Channel Settings; Coord Alt Table+ (values not associated with time-of-day)																				Free Ring Seq	1						
Call Phase									3	Detection; Sample Time and Unit Parameters related to detection																				Auxswitch	STOPTM						
Conflicting Phase									4	Preemption and Alternate Phase Time and Phase Options																				SDLC Retry	0						
Omit Yellow									5	Annual Schedule																				TS2 Det Faults	ON						
Ped Delay									6	Day Plans; Action Tables; Coord Alt Table+ (values varied by time-of-day)																				Auto Ped Clear	OFF						
Gm/Ped Delay									7	Communications; Secutiry; I/O Setup																				SDLC Retry	0						
3276 11 @ HOME DEPOT									8	Misc - Events/Alarms; Call/Inhibit/Redirect; P/OLAP Auto Flash; CIC; Misc Unit Param																				07/12/23	Page 1						

Overlap 1-16 Program Parms & Parm+ [1.5.2.1] [1.5.2.2]

Overlap Conflict Lock		OFF	Overlap Lock Inhibit		OFF	Parent Ph Clearance		ON	Extra Included Ph		OFF										
1	Included Ø	5					Type	NORMAL				9	Included Ø					Type	NORMAL		
	Modifier Ø						Gm						Modifier Ø					Gm			
	Conflict Ø						Yel	3.5					Conflict Ø					Yel	3.5		
	Conflict Olap						Red	1.5					Conflict Olap					Red	1.5		
2	Included Ø						Type	NORMAL				10	Included Ø					Type	NORMAL		
	Modifier Ø						Gm						Modifier Ø					Gm			
	Conflict Ø						Yel	3.5					Conflict Ø					Yel	3.5		
	Conflict Olap						Red	1.5					Conflict Olap					Red	1.5		
3	Included Ø						Type	NORMAL				11	Included Ø					Type	NORMAL		
	Modifier Ø						Gm						Modifier Ø					Gm			
	Conflict Ø						Yel	3.5					Conflict Ø					Yel	3.5		
	Conflict Olap						Red	1.5					Conflict Olap					Red	1.5		
4	Included Ø						Type	NORMAL				12	Included Ø					Type	NORMAL		
	Modifier Ø						Gm						Modifier Ø					Gm			
	Conflict Ø						Yel	3.5					Conflict Ø					Yel	3.5		
	Conflict Olap						Red	1.5					Conflict Olap					Red	1.5		
5	Included Ø						Type	NORMAL				13	Included Ø					Type	NORMAL		
	Modifier Ø						Gm						Modifier Ø					Gm			
	Conflict Ø						Yel	3.5					Conflict Ø					Yel	3.5		
	Conflict Olap						Red	1.5					Conflict Olap					Red	1.5		
6	Included Ø						Type	NORMAL				14	Included Ø					Type	NORMAL		
	Modifier Ø						Gm						Modifier Ø					Gm			
	Conflict Ø						Yel	3.5					Conflict Ø					Yel	3.5		
	Conflict Olap						Red	1.5					Conflict Olap					Red	1.5		
7	Included Ø						Type	NORMAL				15	Included Ø					Type	NORMAL		
	Modifier Ø						Gm						Modifier Ø					Gm			
	Conflict Ø						Yel	3.5					Conflict Ø					Yel	3.5		
	Conflict Olap						Red	1.5					Conflict Olap					Red	1.5		
8	Included Ø						Type	NORMAL				16	Included Ø					Type	NORMAL		
	Modifier Ø						Gm						Modifier Ø					Gm			
	Conflict Ø						Yel	3.5					Conflict Ø					Yel	3.5		
	Conflict Olap						Red	1.5					Conflict Olap					Red	1.5		

Channel Settings [1.8.1]

.....Channel ->>	1	2	3	4	5	6	7	8	9	10	11	12	13	14	15	16	17	18	19	20	21	22	23	24
Phase / Olap #	1	2	4	5	6	8	1	2	6	4														
Channel Type	VEH	VEH	VEH	VEH	VEH	VEH	VEH	VEH	OLP	PED	PED	PED	VEH	VEH	VEH	VEH	VEH	VEH	VEH	VEH	VEH	VEH	VEH	VEH
Channel Flash	DRK	YEL	Red	Red	DRK	YEL	Red	Red	DRK	DRK	DRK	DRK	Red	Red	Red	Red	DRK	DRK	DRK	DRK	DRK	DRK	DRK	DRK
Alt Hz																								

Channel+ Settings [1.8.4]

.....Channel ->>	1	2	3	4	5	6	7	8	9	10	11	12	13	14	15	16	17	18	19	20	21	22	23	24
Flash Red+																								
Flash Yellow+																								
Flash Green+																								
Flash Inh Red+																								
Olap Ovrd																								

Coord Transition, CoordPhs [2.5]

Pat#	Short	Long	Dwell	No Shortway Ø		E-Yld	Offset	RetHld	Float	Min Veh Perm	Min Ped Perm
1	12	22					EndGRN				
2	12	22		1	5		EndGRN				
3	12	22					EndGRN				
4	12	22					EndGRN				
5	12	22					EndGRN				
6	12	22					EndGRN				
7	12	22					EndGRN				
8	12	22					EndGRN				
9	12	22					EndGRN				
10	12	22					EndGRN				
11	12	22					EndGRN				
12	12	22					EndGRN				
13	12	22					EndGRN				
14	12	22					EndGRN				
15	12	22					EndGRN				
16	12	22					EndGRN				
17	12	22					EndGRN				
18	12	22					EndGRN				
19	12	22					EndGRN				
20	12	22					EndGRN				
21	12	22					EndGRN				
22	12	22					EndGRN				
23	12	22					EndGRN				
24	12	22					EndGRN				
25							BegGRN				
26							BegGRN				
27							BegGRN				
28							BegGRN				
29							BegGRN				
30							BegGRN				
31							BegGRN				
32							BegGRN				
33							BegGRN				
34							BegGRN				
35							BegGRN				
36							BegGRN				
37							BegGRN				
38							BegGRN				
39							BegGRN				
40							BegGRN				
41							BegGRN				
42							BegGRN				
43							BegGRN				
44							BegGRN				
45							BegGRN				
46							BegGRN				
47							BegGRN				
48							BegGRN				

Channel Params[1.8.3]

C1 IO Mode User Single BIU MapDEFAULT Invert Rail Input OFF

Veh Par 1-64 [5.1]										Veh Par 1-64 [5.1]										Vehicle Options 1-64 [5.2]										Vehicle Options 1-64 [5.2]										Parameters+ 1-64 [5.3]										
Det #	Call Ø	Swi Ø	Delay	Ext	Que	No Act	Max Pres	Err Cnt	Fail Time	Det #	Call Ø	Swi Ø	Delay	Ext	Que	No Act	Max Pres	Err Cnt	Fail Time	Det #	Call	Ext	Que	Add Init	Red Lock	Yell Lock	occ	vol	Det #	vol	occ	Yell Lock	Red Lock	Ext	Add Init	Que	Call	Det #	oc G	oc Y	oc R	Delay 1	Delay 2	Type	Src					
1							45	50	2	33							45	50	2	1	ON	ON		ON					33	ON	ON			ON	ON		ON	1								NORM				
2							45	50	2	34							45	50	2	2	ON	ON		ON					34	ON	ON			ON	ON		ON	2									NORM			
3							45	50	2	35							45	50	2	3	ON	ON		ON					35	ON	ON			ON	ON		ON	3									NORM			
4							45	50	2	36	8						45	50	2	4	ON	ON		ON					36					ON	ON		ON	4									NORM			
5							45	50	2	37							45	50	2	5	ON	ON		ON					37	ON	ON			ON	ON		ON	5									NORM			
6							45	50	2	38							45	50	2	6	ON	ON		ON					38	ON	ON			ON	ON		ON	6									NORM			
7							45	50	2	39							45	50	2	7	ON	ON		ON					39	ON	ON			ON	ON		ON	7									NORM			
8							45	50	2	40							45	50	2	8	ON	ON		ON					40	ON	ON			ON	ON		ON	8									NORM			
9							45	50	2	41	2						45	50	2	9	ON	ON		ON					41					ON	ON		ON	9									NORM			
10							45	50	2	42	2						45	50	2	10	ON	ON		ON					42					ON	ON		ON	10									NORM			
11							45	50	2	43	5						45	50	2	11	ON	ON		ON					43					ON	ON		ON	11									NORM			
12							45	50	2	44	2						45	50	2	12	ON	ON		ON					44					ON	ON		ON	12									NORM			
13							45	50	2	45	2						45	50	2	13	ON	ON		ON					45					ON	ON		ON	13									NORM			
14							45	50	2	46							45	50	2	14	ON	ON		ON					46	ON	ON			ON	ON		ON	14									NORM			
15							45	50	2	47							45	50	2	15	ON	ON		ON					47	ON	ON			ON	ON		ON	15									NORM			
16							45	50	2	48							45	50	2	16	ON	ON		ON					48	ON	ON			ON	ON		ON	16									NORM			
17							45	50	2	49	4						45	50	2	17	ON	ON		ON					49					ON	ON		ON	17									NORM			
18							45	50	2	50	4						45	50	2	18	ON	ON		ON					50					ON	ON		ON	18									NORM			
19							45	50	2	51							45	50	2	19	ON	ON		ON					51	ON	ON			ON	ON		ON	19									NORM			
20							45	50	2	52							45	50	2	20	ON	ON		ON					52	ON	ON			ON	ON		ON	20									NORM			
21							45	50	2	53							45	50	2	21	ON	ON		ON					53	ON	ON			ON	ON		ON	21									NORM			
22							45	50	2	54							45	50	2	22	ON	ON		ON					54	ON	ON			ON	ON		ON	22									NORM			
23							45	50	2	55	6						45	50	2	23	ON	ON		ON					55					ON	ON		ON	23									NORM			
24							45	50	2	56	6						45	50	2	24	ON	ON		ON					56					ON	ON		ON	24									NORM			
25							45	50	2	57	1						45	50	2	25	ON	ON		ON					57					ON	ON		ON	25									NORM			
26							45	50	2	58	6						45	50	2	26	ON	ON		ON					58					ON	ON		ON	26									NORM			
27							45	50	2	59	6						45	50	2	27	ON	ON		ON					59					ON	ON		ON	27									NORM			
28							45	50	2	60							45	50	2	28	ON	ON		ON					60					ON	ON		ON	28									NORM			
29							45	50	2	61							45	50	2	29	ON	ON		ON					61					ON	ON		ON	29									NORM			
30							45	50	2	62							45	50	2	30	ON	ON		ON					62					ON	ON		ON	30									NORM			
31							45	50	2	63							45	50	2	31	ON	ON		ON					63					ON	ON		ON	31									NORM			
32							45	50	2	64							45	50	2	32	ON	ON		ON					64					ON	ON		ON	32									NORM			
Parameters+ 1-64 [5.3]										Parameters+ 1-64 [5.3]										Parameters+ 1-64 [5.3]										Parameters+ 1-64 [5.3]										Parameters+ 1-64 [5.3]										
Det #	occ Grn	occ Yell	occ Red	Delay 1	Delay 2	Type	Src	Det #	occ Grn	occ Yell	occ Red	Delay 1	Delay 2	Type	Src	Det #	occ Grn	occ Yell	occ Red	Delay 1	Delay 2	Type	Src	Det #	occ Grn	occ Yell	occ Red	Delay 1	Delay 2	Type	Src	Det #	occ Grn	occ Yell	occ Red	Delay 1	Delay 2	Type	Src	Det #	occ Grn	occ Yell	occ Red	Delay 1	Delay 2	Type	Src			
33						NORM		44						NORM		55						NORM		1	2																									
34						NORM		45						NORM		56						NORM		2	6																									
35						NORM		46						NORM		57						NORM		3	4																									
36						NORM		47						NORM		58						NORM		4																										
37						NORM		48						NORM		59						NORM		5																										
38						NORM		49						NORM		60						NORM		6																										
39						NORM		50						NORM		61						NORM		7																										
40						NORM		51						NORM		62						NORM		8																										
41						NORM		52						NORM		63						NORM																												
42						NORM		53						NORM		64						NORM																												
43						NORM		54						NORM								NORM																												

Pre #	Enable	Type	Output	Delay	MinDura
1	ON	RAIL	Dwell		
2	ON	RAIL	Dwell		
3	ON	EMERG	Dwell		
4	ON	EMERG	Dwell		
5	ON	EMERG	Dwell		
6	ON	EMERG	Dwell		

Pre #	MaxPres	MinGrn	MinWlk	PedClr	Co+Pre
1					ON
2					ON
3					ON
4					ON
5					ON
6					ON

Pre #	Track Grn	Min Dwell	Ext Dwell	PedClr+	Yel
1		2			
2		2			
3		2			
4		2			
5		2			
6		2			

Pre #	Red	Pattern	Skip
1			OFF
2			OFF
3			OFF
4			OFF
5			OFF
6			OFF

Pre #	Type	Min	Max
7	OFF		
8	OFF		
9	OFF		
10	OFF		

Stop Timer Over Preempt	OFF
Preempt or Ext Output	PRE
Max Seek Track Time	
Max Seek Dwell Time	

D Conn Mappings	OFF
Pre Invert Rail Input	None

[illegible][illegible]

Exit Phases [3.2]					Pre #	Lock	Override		Override		Flash Dwell	Link
Pre # Exit Phase							Auto Flash		Higher			
1					1	ON		ON		ON	OFF	
2					2	ON		ON		ON	OFF	
3					3	ON		ON		ON	OFF	
4					4	ON		ON		ON	OFF	
5					5	ON		ON		ON	OFF	
6					6	ON		ON		ON	OFF	

Column#..->	1	2	3	4	5	6	7	8
Assign Ø								
Min Grn								
Gap, Ext								
Max 1								
Max 2								
Yel Clr								
Red Clr								
Walk								
Ped Clr								

Column#..->	1	2	3	4	5	6	7	8
Assign Ø								
Min Grn								
Gap, Ext								
Max 1								
Max 2								
Yel Clr								
Red Clr								
Walk								
Ped Clr								

Column#...->	1	2	3	4	5	6	7	8
Assign Ø								
Min Grn								
Gap, Ext								
Max 1								
Max 2								
Yel Clr								
Red Clr								
Walk								
Ped Clr								

Column # ->	1	2	3	4	5	6	7	8
Assign Ø								
Lock Calls	ON	ON	ON	ON	ON	ON	ON	ON
Soft Recall								
Dual Entry								
Enabl SimGap	ON	ON	ON	ON	ON	ON	ON	ON
Guar Passage								
Rest In Walk								
Cond Service								
Reservice								
Non-Act 1								
Red Rest								
Max2								
Ped Delay								
Conflicting Ø1								

[illegible]

[illegible]

#	Event / Alarm	Ev	Alr	Call Phases[1.1.5]				Redirect Phases[1.1.5]								Inhibit Phases[1.1.5]	
1	Power Up Alarm.	ON	ON	Ø	Phases Called By Ø					From	To		From	To		I1-2	189	Unused	O1-2	49	Ch1 Green	O7-2	115	Not Used	I	0	=	----	-	0		0	----	-	0		0	----	-	0		0	DLY	0					
I1-3	189	Unused	O1-3	2	Ch2 Red	O7-3	115	Not Used	I	0	=	----	-	0		0	----	-	0		0	----	-	0		0	DLY	0					
I1-4	189	Unused	O1-4	26	Ch2 Yellow	O7-4	115	Not Used	I	0	=	----	-	0		0	----	-	0		0	----	-	0		0	DLY	0					
I1-5	189	Unused	O1-5	50	Ch2 Green	O7-5	115	Not Used	I	0	=	----	-	0		0	----	-	0		0	----	-	0		0	DLY	0					
I1-6	189	Unused	O1-6	3	Ch3 Red	O7-6	115	Not Used	I	0	=	----	-	0		0	----	-	0		0	----	-	0		0	DLY	0					
I1-7	189	Unused	O1-7	27	Ch3 Yellow	O7-7	115	Not Used	I	0	=	----	-	0		0	----	-	0		0	----	-	0		0	DLY	0					
I1-8	189	Unused	O1-8	51	Ch3 Green	O7-8	115	Not Used	I	0	=	----	-	0		0	----	-	0		0	----	-	0		0	DLY	0					
I2-1	189	Unused	O2-1	4	Ch4 Red	C11S-USER IO Map [1.8.9.1 In]			I	0	=	----	-	0		0	----	-	0		0	----	-	0		0	DLY	0					
I2-2	189	Unused	O2-2	52	Ch4 Green	I4-1			I	0	=	----	-	0		0	----	-	0		0	----	-	0		0	DLY	0					
I2-3	189	Unused	O2-3	5	Ch5 Red	I4-2			I	0	=	----	-	0		0	----	-	0		0	----	-	0		0	DLY	0					
I2-4	189	Unused	O2-4	29	Ch5 Yellow	I4-3			Security Access Levels [8.2]					43	None	Com Parameters [6.1]																	
I2-5	189	Unused	O2-5	53	Ch5 Green	I4-4			1	SWLOAD		22	None	44	None	Station ID		3276		SysUp Modem [6.1]													
I2-6	189	Unused	O2-6	6	Ch6 Red	I7-1	189	Unused	2	SECURE		23	None	45	None	Group ID		0		Enable Modem		None		2070 Port Parms [6.2]									
I2-7	189	Unused	O2-7	30	Ch6 Yellow	I7-2	189	Unused	3	None		24	None	46	None	Master ID		0		Idle Time		0		Port		Baud Rate		FCM					
I2-8	189	Unused	O2-8	54	Ch6 Green	I7-3	189	Unused	4	None		25	None	47	None	Backup Time		900		Dial Time		0		SP1		9600		6					
I3-1	189	Unused	O3-1	7	Ch7 Red	I7-4	189	Unused	5	None		26	None	48	None					Tel:				SP2		9600		6					
I3-2	129	Ped Call 1	O3-2	55	Ch7 Green	I7-5	189	Unused	6	None		27	None	49	None					Alt:				SP3		19200		6					
I3-3	130	Ped Call 2	O3-3	8	Ch8 Red	I7-6	189	Unused	7	None		28	None	50	None									SP4		38400		6					
I3-4	131	Ped Call 3	O3-4	32	Ch8 Yellow	I7-7	189	Unused	8	None		29	None	51	None									SP5		1200		0					
I3-5	189	Unused	O3-5	56	Ch8 Green	I7-8	189	Unused	9	None		30	None	52	None									SP6		1200		0					
I3-6	189	Unused	O3-6	9	Ch9 Red	I8-1	189	Unused	10	None		31	None	53	None									SP7		1200		0					
I3-7	189	Unused	O3-7	33	Ch9 Yellow	I8-2	189	Unused	11	None		32	None	54	None									SP8		1200		0					
I3-8	189	Unused	O3-8	57	Ch9 Green	I8-3	189	Unused	12	None		33	None	55	None																		
I4-1	189		O4-1	10	Ch10 Red	I8-4	189	Unused	13	None		34	None	56	None																		
I4-2			O4-2	58	Ch10 Green	I8-5	189	Unused	14	None		35	None	57	None																		
I4-3			O4-3	11	Ch11 Red	I8-6	189	Unused	15	None		36	None	58	None																		
I4-4			O4-4	35	Ch11 Yellow	I8-7	189	Unused	16	None		37	None	59	None																		
I4-5	189	Unused	O4-5	59	Ch11 Green	I8-8	189	Unused	17	None		38	None	60	None																		
I4-6	189	Unused	O4-6	12	Ch12 Red	C11S-USER IO Map [1.8.9.2 Out]			18	None		39	None	61	None																		
I4-7	229	33xCMUSTop	O4-7	36	Ch12 Yellow	O8-1	115	Not Used	19	None		40	None	62	None																		
I4-8	228	33xFlashSns	O4-8	60	Ch12 Green	O8-2	115	Not Used	20	None		41	None	63	None																		
I5-1	189	Unused	O5-1	28	Ch4 Yellow	O8-3	115	Not Used	21	None		42	None	64	None																		
I5-2	189	Unused	O5-2	34	Ch10 Yellow	O8-4	115	Not Used	2070 IP 1 Addressing [6.5]					2070 IP 2 Addressing [6.5]					2070 Port Binding Ports [6.6]					2070 Port Binding Functions [6.6]									
I5-3	189	Unused	O5-3	25	Ch1 Yellow	O8-5	115	Not Used	Addressing		Addressing		Addressing		Addressing		Function		Function		Function		Function		Function		Function						
I5-4	189	Unused	O5-4	31	Ch7 Yellow	O8-6	115	Not Used	Addr	192	168	10	100	Addr	192	168	10	100	Addr	192	168	10	100	Addr	192	168	10	100	Addr	192	168	10	100
I5-5	189	Unused	O5-5	115	Not Used	O8-7	115	Not Used	Mask	255	255	255	0	Mask	255	255	255	0	Mask	255	255	255	0	Mask	255	255	255	0	Mask	255	255	255	0
I5-6	189	Unused	O5-6	115	Not Used	O8-8	115	Not Used	Brdcst	0	0	0	0	Brdcst	0	0	0	0	Brdcst	0	0	0	0	Brdcst	0	0	0	0	Brdcst	0	0	0	0
I5-7	189	Unused	O5-7	115	Not Used				GtWay	192	168	10	1	GtWay	192	168	10	1	GtWay	192	168	10	1	GtWay	192	168	10	1	GtWay	192	168	10	1
I5-8	189	Unused	O5-8	114	Watchdog				Port	###				Port	5001				Port	5001				Port	5001				Port	5001			
I6-1	189	Unused	O6-1	115	Not Used				2070 Port Binding Ports [6.6]					2070 Port Binding Functions [6.6]					2070 Port Binding Functions [6.6]					2070 Port Binding Functions [6.6]									
I6-2	189	Unused	O6-2	115	Not Used				Port	Echo	Mode			Function	Channel	Function	Channel	Function	Channel	Function	Channel	Function	Channel	Function	Channel	Function	Channel	Function	Channel	Function	Channel	Function	Channel
I6-3	189	Unused	O6-3	13	Ch13 Red				ASYNC1	SP1	None	0		TS2/CV	None	SYSUp	ASYNC2	CMU/MM	None	SYSDown	ASYNC1	Opticom	None	Shell	None	Loop De	None						
I6-4	189	Unused	O6-4	37	Ch13 Yellow				ASYNC2	SP2	None	0																					
I6-5	189	Unused	O6-5	61	Ch13 Green				ASYNC3	OFF	None	0																					
I6-6	189	Unused	O6-6	14	Ch14 Red				ASYNC4	SP4	None	0																					
I6-7	189	Unused	O6-7	38	Ch14 Yellow				SYNC1	SP5	SYNC3	OFF																					
I6-8	189	Unused	O6-8	62	Ch14 Green				SYNC2	SP3	SYNC4	OFF																					

3276 11 @ HOME DEPOT


07/12/23Page 7

NOTES:

1. SEE DWG. TSP-203 FOR TRAFFIC SIGNAL ITEM NUMBERS AND QUANTITIES.
2. SEE DWGS. SPM-01 THROUGH SPM-16 FOR PAVEMENT MARKING PLACEMENT. SOME PAVEMENT MARKINGS SHOWN FOR CLARITY.
3. UNDER ITEM 680.79000205, THE CONTRACTOR SHALL:
 - DISCONNECT ALL SHIELDED LEAD-IN WIRES FROM THEIR TERMINALS, COIL THEM UP AND ABANDON THEM IN THE NEAREST PULLBOX.
 - REMOVE AND DELIVER THE EXISTING CONTROLLER, THE CONTROLLER CABINET, AND ALL ITS CONTENTS DIRECTLY TO STATE FORCES. PLEASE CONTACT NYSDOT TRAFFIC SIGNAL MAINTENANCE AT (315) 428-4064 TO SCHEDULE DROP OFF TIME TO THE NYSDOT SIGNAL SHOP IN NORTH SYRACUSE, NY. TRAFFIC SIGNAL MAINTENANCE SHALL VERIFY ALL SIGNAL EQUIPMENT WITH QUANTITIES THAT HAVE BEEN DELIVERED FOR THIS SPECIFIC LOCATION.
 - REMOVE EXISTING PED SIGNALS AND POLE INSOUTH EAST CORNER SIGNAL POLE AND DELIVER LEDS TO STATE FORCES
4. UNDER ITEM 680.77000105, THE CONTRACTOR SHALL DO NECESSARY WORK TO ALTER EXISTING PULBOXES TO ACCEPT NEW CONDUIT RUN.
5. THE CONTRACTOR SHALL CONTACT SIGNAL MAINTENANCE AT (315) 428-4064 30 DAYS IN ADVANCE TO REQUEST THE STATE SUPPLIED CONTROLLER CABINETS.
6. VIDEO DETECTION INPUTS USE SOLC PORT (INPUTS 33 TO 63).
7. EXISTING PUSH BUTTONS TO BE REPLACED WITH AUDIBLE PEDESTRIAN SIGNALS.
8. NEW AUDIBLE PEDESTRIAN SIGNAL THAT IS REPLACING EXISTING PUSH BUTTONS NEED TO BE ORIENTED PARALLEL TO PEDESTRIAN CROSSING.

LEGEND

-  DETECTION ZONE
-  VIDEO DETECTION CAMERA

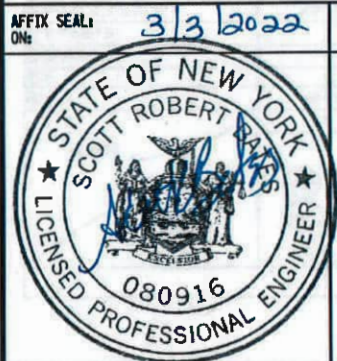

SIGNAL NO. 294P
ONONDAGA COUNTY

AS-BUILT REVISIONS
DESCRIPTION OF ALTERATIONS:

U.S. ROUTE 11 SIDEWALK ADA PROJECT
S.H. 5249 & S.H. 5470
VILLAGE OF NORTH SYRACUSE, TOWN OF CLAY
TOWN OF CICERO
COUNTY: ONONDAGA REGION: 03

PDN 3043.68
U.S. 11

BRIDGES

CULVERTS


ALL DIMENSIONS IN FT UNLESS OTHERWISE NOTED
TRAFFIC SIGNAL NO. 294P - DETECTION
US ROUTE 11 AT STEVENS DRIVE

CONTRACT NUMBER
D264758

DRAWING NO. TSP-202
SHEET NO. 66

IT IS A VIOLATION OF LAW FOR ANY PERSON, UNLESS THEY ARE ACTING UNDER THE DIRECTION OF A LICENSED PROFESSIONAL ENGINEER, ARCHITECT, LANDSCAPE ARCHITECT, OR LAND SURVEYOR, TO ALTER AN ITEM IN ANY WAY. IF AN ITEM BEARING THE STAMP OF A LICENSED PROFESSIONAL IS ALTERED, THE ALTERING ENGINEER, ARCHITECT, LANDSCAPE ARCHITECT, OR LAND SURVEYOR SHALL STAMP THE DOCUMENT AND INCLUDE THE NOTATION "ALTERED BY" FOLLOWED BY THEIR SIGNATURE, THE DATE OF SUCH ALTERATION, AND A SPECIFIC DESCRIPTION OF THE ALTERATION.

NEW YORK
STATE OF
OPPORTUNITY
Department of
Transportation

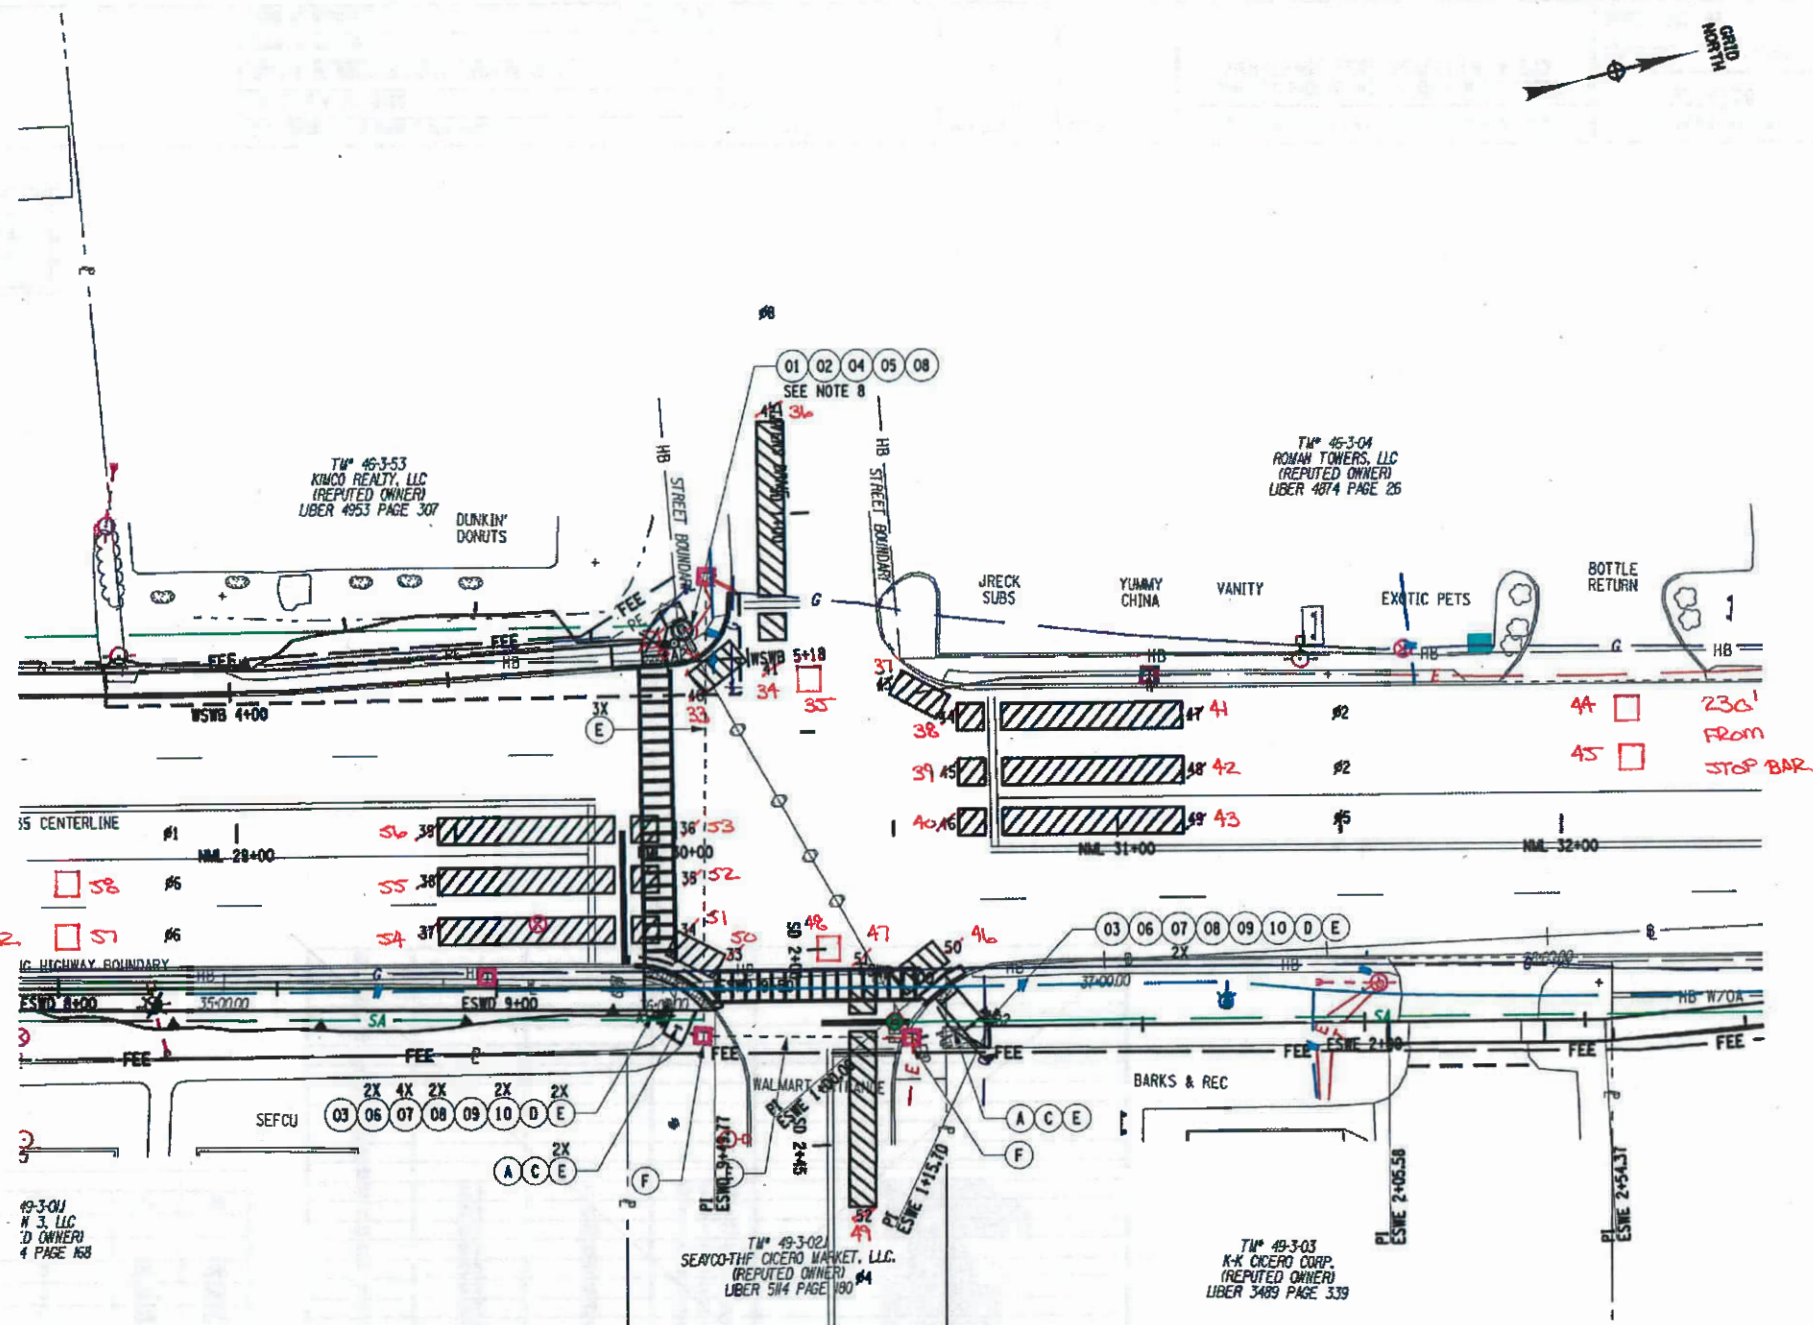

FILE NAME = 304368.CPL.TST.203.dgn
DATE/TIME = 03-MAY-2022 15:46
USER = poolinas

DESIGN SUPERVISOR L. GOSSELIN

DESIGN T. CANTERINO

CHECK S. TREEDALE

DRAFTING M. AGONITO

CHECK T. CANTERINO

PROJECT MANAGER J. DZIERGAS

TABLE OF OPERATIONS										
FACE PHASE									PED A	PED B
	1	2	3	4	5	6	7	8	A1-A2	B1-B2
Ø #	←G/R	R	R	R	R	R	R	R	DW	DW
Ø # + ØVLA	R	R	←G/R	R	R	R	R	R/←G	DW	DW
Ø # + PED B	G	G	R	R	R	R	R	R	DW	DW*
Ø # + Ø 5 + ØVLA	←G/R	R	←G/R	R	R	R	R	R/←G	DW	DW
Ø # + Ø 6 + PED B	←G/G	G	R	R	R	R	R	R	DW	DW*
Ø # + Ø 5 + ØVLA	R	R	←G/G	G	R	R	R	R/←G	DW	DW
Ø # + Ø 6 + PED B	G	G	G	G	R	R	R	R	DW	DW*
Ø #	R	R	R	R	R	R	G	G	DW	DW
Ø # + PED A	R	R	R	R	G	G	R	R	DW*	DW
Ø # + Ø 8 + PED A	R	R	R	R	G	G	G	G	DW*	DW
EMERGENCY FLASH	FR	FR	FR	FR	FR	FR	FR	FR	DK	DK


* UPON ACTUATION OF A PEDESTRIAN PUSH BUTTON, A "WALKING MAN" INDICATION FOLLOWED BY A FLASHING "HAND" INDICATION FOLLOWED BY A STEADY "HAND" WILL BE DISPLAYED, AND COUNTDOWN TIMER IS INITIATED.

ESTIMATE OF QUANTITIES SIGNAL 294P				
KEY NO.	ITEM NO.	ITEM DESCRIPTION	UNIT	TSP-202
01	619.1613	MAINTAIN TRAFFIC SIGNAL EQUIPMENT (REQUIREMENT C)	INTM	3
02	860.05010007*	360 DEGREE CAMERA VIDEO DETECTION SYSTEM	EA	1
03	680.5001	POLE EXCAVATION AND CONCRETE FOUNDATION	CY	3.3
04	680.79000205*	REMOVE TRAFFIC SIGNAL INSTALLATION	ELOC	1
05	860.80324515*	INSTALL MICROCOMPUTER CABINET	EA	1
06	680.813105	PEDESTRIAN SIGNAL MODULE - 12 INCH BI-MODAL HAND/MAN SYMBOLS LED	EA	3
07	680.813106	PEDESTRIAN SIGNAL SECTION - POLYCARBONATE, TYPE I, 12 INCH	EA	6
08	860.81330010*	AUDIBLE PEDESTRIAN SIGNAL	EA	4
09	680.8142	PEDESTRIAN SIGNAL POST TOP MOUNT ASSEMBLY	EA	2
10	860.81500010*	PEDESTRIAN COUNT-DOWN TIMER MODULE	EA	3
A	206.03	CONDUIT EXCAVATION AND BACKFILL INCLUDING SURFACE RESTORATION	LF	24
C	680.520106	CONDUIT, METAL STEEL, ZINC COATED, 2"	LF	24
D	680.6708	TRAFFIC SIGNAL POLE POST TOP MOUNT, 8 FEET MOUNTING HEIGHT	EA	2
E	680.730714	SIGNAL CABLE 7 CONDUCTORS, 14 AWG	LF	380
F	680.77000105*	MODIFY TRAFFIC SIGNAL INSTALLATION	ELOC	2

* DENOTES SPECIAL SPECIFICATION

NOTE: KEY NO. B NOT PRESENT AT THIS SIGNAL SITE

SIGNAL OPERATIONS SPECIFICATIONS VIDEO DETECTION TABLE (SDLC CHANNELS 33-64)				
Signal No. SDLC CHANNEL	294P FUNCTION	DETECTION ZONE NO.	SIZE	REMARKS
33	Ø 6	33	6' X 12'	NB THRU/RIGHT RADIUS
34	Ø 6	34	6' X 6'	NB THRU/RIGHT COUNT
35	Ø 6	35	6' X 6'	NB THRU COUNT
36	Ø 1	36	6' X 6'	NB LEFT COUNT
37	Ø 6	37	6' X 40'	NB THRU/RIGHT
38	Ø 6	38	6' X 40'	NB THRU
39	Ø 1	39	6' X 40'	NB LEFT
40	Ø 8	40	6' X 12'	EB RADIUS
41	Ø 8	41	6' X 6'	EB COUNT
42	Ø 8	42	6' X 40'	EB
43	Ø 2	43	6' X 12'	SB THRU/RIGHT RADIUS
44	Ø 2	44	6' X 6'	SB THRU/RIGHT COUNT
45	Ø 2	45	6' X 6'	SB THRU COUNT
46	Ø 5	46	6' X 6'	SB LEFT COUNT
47	Ø 2	47	6' X 40'	SB THRU/RIGHT
48	Ø 5	48	6' X 40'	SB THRU
49	Ø 5	49	6' X 40'	SB LEFT
50	Ø 4	50	6' X 12'	WB THRU/RIGHT RADIUS
51	Ø 4	51	6' X 6'	WB THRU/RIGHT COUNT
52	Ø 4	52	6' X 40'	WB THRU/RIGHT
53				
54				
55				
56				
57				
58				
59				
60				
61				
62				
63				
64				

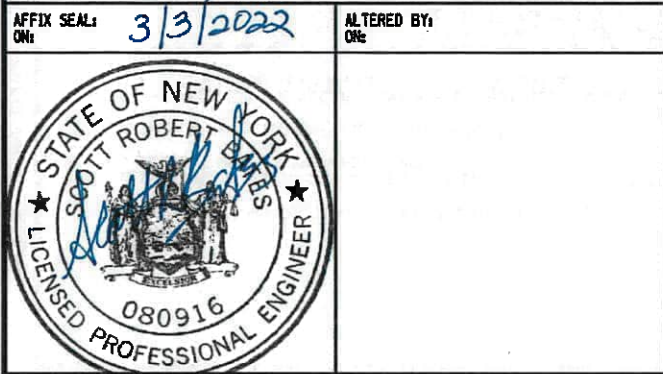

SIGNAL NO. 294P
ONONDAGA COUNTY

AS-BUILT REVISIONS
DESCRIPTION OF ALTERATIONS:

U.S. ROUTE 11 SIDEWALK ADA PROJECT
S.J. 5249 & S.J. 5470
VILLAGE OF NORTH SYRACUSE, TOWN OF CLAY
TOWN OF CICERO
COUNTY: ONONDAGA

PIN 3043.68
U.S. 11

BRIDGES

CULVERTS

ALL DIMENSIONS IN FT UNLESS OTHERWISE NOTED
TRAFFIC SIGNAL NO. 294P - MISC TABLE
OPERATIONS, VIDEO DETECTION, & EQ

CONTRACT NUMBER
D264758
DRAWING NO. TST-203
SHEET NO. 69

IT IS A VIOLATION OF LAW FOR ANY PERSON, UNLESS THEY ARE ACTING UNDER THE DIRECTION OF A LICENSED PROFESSIONAL ENGINEER, ARCHITECT, LANDSCAPE ARCHITECT, OR LAND SURVEYOR, TO ALTER AN ITEM IN ANY WAY. IF AN ITEM BEARING THE STAMP OF A LICENSED PROFESSIONAL IS ALTERED, THE ALTERING ENGINEER, ARCHITECT, LANDSCAPE ARCHITECT, OR LAND SURVEYOR SHALL STAMP THE DOCUMENT AND INCLUDE THE NOTATION "ALTERED BY" FOLLOWED BY THEIR SIGNATURE, THE DATE OF SUCH ALTERATION, AND A SPECIFIC DESCRIPTION OF THE ALTERATION.

NEW YORK
STATE OF
OPPORTUNITY
Department of
Transportation

FILE NAME = 304368.CPL.TST-204.dgn
DATE/TIME = 03-MAR-2022 15:46
USER = realbms3

PROJECT MANAGER J. DZIERGAS

CHECK T. CANTERINO

DRAFTING M. AGNITO

CHECK S. TWEEDALE


DESIGN T. CANTERINO

JOB MANAGER J. DZIERGAS

DESIGN SUPERVISOR J. GOSSELIN

SIGNAL OPERATIONS SPECIFICATIONS TABLE OF SWITCHPACKS (1 OF 2)									
Signal No. 294P		Onondaga County							
SWITCH PACK	FUNCTION	FACE NO.'s	FLASH PLUG	INDICATIONS	TERMINAL WIRING BOARD		GROUND WIRE	GROUND BUS	WIRING COLORING CODE
					TERMINAL	WIRING COLORING CODE			
SP 1	Ø 1	1	W	←Y ←G	SP 1R SP 1Y SP 1G	14/19C - 1 - BL/W 14/19C - 1 - G/W 14/19C - 1 - B/W			
SP 2	Ø 6	1, 2	R	R Y G	SP 2R SP 2Y SP 2G	14/19C - 1 - R 14/19C - 1 - O 14/19C - 1 - G 14/19C - 1 - W			
SP 3	Ø 2	3, 4	R	R Y G	SP 3R SP 3Y SP 3G	14/19C - 2 - R 14/19C - 2 - O 14/19C - 2 - G 14/19C - 2 - W			
SP 4	Ø 5	3	W	←Y ←G	SP 4R SP 4Y SP 4G	14/19C - 2 - BL/W 14/19C - 2 - G/W 14/19C - 2 - B/W			
SP 5	PED A (Ø 8)	A1 A2	W	HAND MAN	SP 5R SP 5Y SP 5G	14/5C - 1 - R 14/5C - 1 - G 14/5C - 1 - W	14/7C - 2 - R 14/7C - 2 - G 14/7C - 2 - W		
SP 6	OVLA (Ø 5)	8	W	→Y →G	SP 6R SP 6Y SP 6G	14/19C - 1 - O/R 14/19C - 1 - BL/R 14/19C - 1 - W/R			
SP 7	PED B (Ø 6)	B1 B2	W	HAND MAN	SP 7R SP 7Y SP 7G	14/7C - 2 - R 14/7C - 2 - G 14/7C - 2 - W	14/7C - 3 - R 14/7C - 3 - G 14/7C - 3 - W		
SP 8					SP 8R SP 8Y SP 8G				

SIGNAL OPERATIONS SPECIFICATIONS TABLE OF INPUT WIRING					
Signal No. 294P		Onondaga County			
FUNCTION	DETECTOR NO.	TYPE	TERMINAL BOARD WIRING	LOOP DIMENSION	REMARKS
PED A	A1, A2	PUSH BUTTON	1A, 1B	—	Crossing Brewerton Rd (US 11) NB
PED B	B1, B2	PUSH BUTTON	2A, 2B	—	Crossing Walmart Driveway

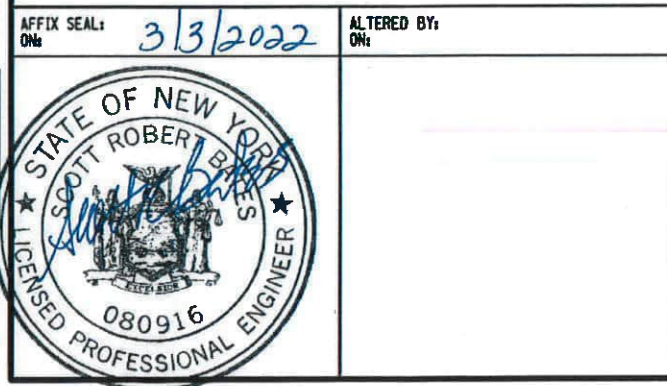

SIGNAL NO. 294P
ONONDAGA COUNTY

AS-BUILT REVISIONS
DESCRIPTION OF ALTERATIONS:

U.S. ROUTE 11 SIDEWALK ADA PROJECT
S.H. 5249 & S.H. 5470
VILLAGE OF NORTH SYRACUSE, TOWN OF CLAY
TOWN OF CICERO
COUNTY: ONONDAGA

PIN 3043.68
U.S. 11

BRIDGES

CULVERTS

ALL DIMENSIONS IN FT UNLESS OTHERWISE NOTED
TRAFFIC SIGNAL NO. 294P - MISC TABLE
INPUT WIRING & SWITCHPACKS


CONTRACT NUMBER
D264758

DRAWING NO. TST-204
SHEET NO. 70

IT IS A VIOLATION OF LAW FOR ANY PERSON, UNLESS THEY ARE ACTING UNDER THE DIRECTION OF A LICENSED PROFESSIONAL ENGINEER, ARCHITECT, LANDSCAPE ARCHITECT, OR LAND SURVEYOR, TO ALTER AN ITEM IN ANY WAY, IF AN ITEM BEARING THE STAMP OF A LICENSED PROFESSIONAL IS ALTERED, THE ALTERING ENGINEER, ARCHITECT, LANDSCAPE ARCHITECT, OR LAND SURVEYOR SHALL STAMP THE DOCUMENT AND INCLUDE THE NOTATION "ALTERED BY" FOLLOWED BY THEIR SIGNATURE, THE DATE OF SUCH ALTERATION, AND A SPECIFIC DESCRIPTION OF THE ALTERATION.

NEW YORK
STATE OF
OPPORTUNITY
Department of
Transportation

SIGNAL OPERATIONS SPECIFICATIONS TABLE OF SWITCHPACKS (2 OF 2)									
Signal No. 294P		Onondaga County							
SWITCH PACK	FUNCTION	FACE NO.'s	FLASH PLUG	INDICATIONS	TERMINAL WIRING BOARD		GROUND WIRE	GROUND BUS	WIRING COLORING CODE
					TERMINAL	WIRING COLORING CODE			
SP 9					SP 9R SP 9Y SP 9G				
SP 10					SP 10R SP 10Y SP 10G				
SP 11	Ø 4	7, 8	R	R Y G	SP 11R SP 11Y SP 11G	14/19C - 1 - R/B 14/19C - 1 - O/B 14/19C - 1 - G/B 14/19C - 1 - W/B			
SP 12	Ø 8	5, 6	R	R Y G	SP 12R SP 12Y SP 12G	14/19C - 2 - R/B 14/19C - 2 - O/B 14/19C - 2 - G/B 14/19C - 2 - W/B			
SP 13					SP 13R SP 13Y SP 13G				
SP 14					SP 14R SP 14Y SP 14G				
SP 15					SP 15R SP 15Y SP 15G				
SP 16					SP 16R SP 16Y SP 16G				

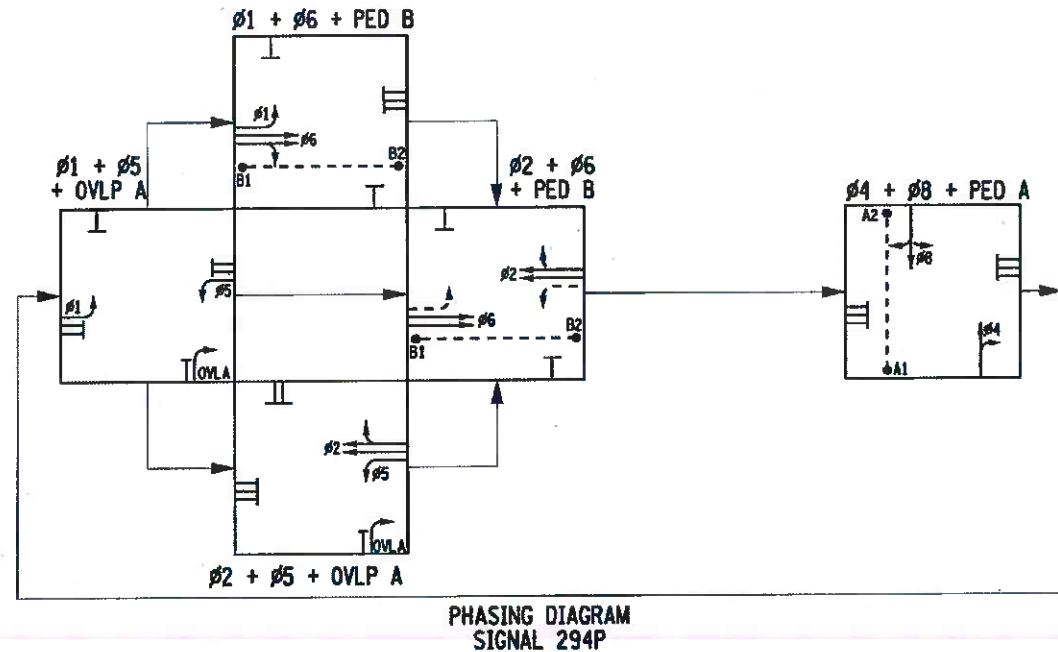

Overlap 1-16 Program Params & Parm+ [1.5.2.1] [1.5.2.2]

Overlap Conflict Lock		OFF	Overlap Lock Inhibit		OFF	Parent Ph Clearance		ON	Extra Included Ph		OFF										
1	Included Ø	5				Type	NORMAL		Included Ø			Type	NORMAL								
	Modifier Ø					Gm			9	Modifier Ø		Gm									
	Conflict Ø					Yel	3.5			Conflict Ø		Yel	3.5								
	Conflict Olap					Red	1.5			Conflict Olap		Red	1.5								
2	Included Ø					Type	NORMAL		Included Ø			Type	NORMAL								
	Modifier Ø					Gm			10	Modifier Ø		Gm									
	Conflict Ø					Yel	3.5			Conflict Ø		Yel	3.5								
	Conflict Olap					Red	1.5			Conflict Olap		Red	1.5								
3	Included Ø					Type	NORMAL		Included Ø			Type	NORMAL								
	Modifier Ø					Gm			11	Modifier Ø		Gm									
	Conflict Ø					Yel	3.5			Conflict Ø		Yel	3.5								
	Conflict Olap					Red	1.5			Conflict Olap		Red	1.5								
4	Included Ø					Type	NORMAL		Included Ø			Type	NORMAL								
	Modifier Ø					Gm			12	Modifier Ø		Gm									
	Conflict Ø					Yel	3.5			Conflict Ø		Yel	3.5								
	Conflict Olap					Red	1.5			Conflict Olap		Red	1.5								
5	Included Ø					Type	NORMAL		Included Ø			Type	NORMAL								
	Modifier Ø					Gm			13	Modifier Ø		Gm									
	Conflict Ø					Yel	3.5			Conflict Ø		Yel	3.5								
	Conflict Olap					Red	1.5			Conflict Olap		Red	1.5								
6	Included Ø					Type	NORMAL		Included Ø			Type	NORMAL								
	Modifier Ø					Gm			14	Modifier Ø		Gm									
	Conflict Ø					Yel	3.5			Conflict Ø		Yel	3.5								
	Conflict Olap					Red	1.5			Conflict Olap		Red	1.5								
7	Included Ø					Type	NORMAL		Included Ø			Type	NORMAL								
	Modifier Ø					Gm			15	Modifier Ø		Gm									
	Conflict Ø					Yel	3.5			Conflict Ø		Yel	3.5								
	Conflict Olap					Red	1.5			Conflict Olap		Red	1.5								
8	Included Ø					Type	NORMAL		Included Ø			Type	NORMAL								
	Modifier Ø					Gm			16	Modifier Ø		Gm									
	Conflict Ø					Yel	3.5			Conflict Ø		Yel	3.5								
	Conflict Olap					Red	1.5			Conflict Olap		Red	1.5								

Channel Settings [1.8.1]

.....Channel ->>	1	2	3	4	5	6	7	8	9	10	11	12	13	14	15	16	17	18	19	20	21	22	23	24
Phase / Olap #	1	6	2	5	8	1	6				4	8												
Channel Type	VEH	VEH	VEH	VEH	PED	OLP	PED	VEH	VEH	VEH	VEH	VEH	VEH	VEH	VEH	VEH	VEH	VEH	VEH	VEH	VEH	VEH	VEH	VEH
Channel Flash	DRK	Red	Red	DRK	DRK	DRK	DRK	Red	Red	DRK	Red	Red	Red	Red	Red	Red	DRK	DRK	DRK	DRK	DRK	DRK	DRK	DRK
Alt Hz																								

Channel+ Settings [1.8.4]

.....Channel ->>	1	2	3	4	5	6	7	8	9	10	11	12	13	14	15	16	17	18	19	20	21	22	23	24
Flash Red+																								
Flash Yellow+																								
Flash Green+																								
Flash Inh Red+																								
Olap Ovrd																								

Coord Transition, CoordPhs [2.5]

Pat#	Short	Long	Dwell	No Shortway Ø		E-Yld	Offset	RetHld	Float	Min Veh Perm	Min Ped Perm
1	12	22		6			EndGRN				
2	12	22		1	8		EndGRN				
3	12	22		6			EndGRN				
4	12	22		6			EndGRN				
5	12	22					EndGRN				
6	12	22					EndGRN				
7	12	22					EndGRN				
8	12	22					EndGRN				
9	12	22					EndGRN				
10	12	22					EndGRN				
11	12	22					EndGRN				
12	12	22					EndGRN				
13	12	22					EndGRN				
14	12	22					EndGRN				
15	12	22					EndGRN				
16	12	22					EndGRN				
17	12	22					EndGRN				
18	12	22					EndGRN				
19	12	22					EndGRN				
20	12	22					EndGRN				
21	12	22					EndGRN				
22	12	22					EndGRN				
23	12	22					EndGRN				
24	12	22					EndGRN				
25							BegGRN				
26							BegGRN				
27							BegGRN				
28							BegGRN				
29							BegGRN				
30							BegGRN				
31							BegGRN				
32							BegGRN				
33							BegGRN				
34							BegGRN				
35							BegGRN				
36							BegGRN				
37							BegGRN				
38							BegGRN				
39							BegGRN				
40							BegGRN				
41							BegGRN				
42							BegGRN				
43							BegGRN				
44							BegGRN				
45							BegGRN				
46							BegGRN				
47							BegGRN				
48							BegGRN				

Channel Params[1.8.3]

C1 IO Mode User Single BIU MapDEFAULT Invert Rail Input OFF

Veh Par 1-64 [5.1]										Veh Par 1-64 [5.1]										Vehicle Options 1-64 [5.2]										Vehicle Options 1-64 [5.2]										Parameters+ 1-64 [5.3]																													
Det #	Call Ø	Swi Ø	Delay	Ext	Que	No Act	Max Pres	Err Cnt	Fail Time	Det #	Call Ø	Swi Ø	Delay	Ext	Que	No Act	Max Pres	Err Cnt	Fail Time	Det #	Call	Ext	Que	Add Init	Red Lock	Yell Lock	occ	vol	Det #	vol	occ	Yell Lock	Red Lock	Ext	Add Init	Que	Call	Det #	oc G	oc Y	oc R	Delay 1	Delay 2	Type	Src																								
1							45	50	2	33							45	50	2	1	ON	ON		ON					33	ON	ON			ON	ON		ON	1							NORM																								
2							45	50	2	34							45	50	2	2	ON	ON		ON					34	ON	ON			ON	ON		ON	2							NORM																								
3							45	50	2	35							45	50	2	3	ON	ON		ON					35	ON	ON			ON	ON		ON	3							NORM																								
4							45	50	2	36	8						45	50	2	4	ON	ON		ON					36					ON	ON		ON	4							NORM																								
5							45	50	2	37							45	50	2	5	ON	ON		ON					37	ON	ON			ON	ON		ON	5							NORM																								
6							45	50	2	38							45	50	2	6	ON	ON		ON					38	ON	ON			ON	ON		ON	6							NORM																								
7							45	50	2	39							45	50	2	7	ON	ON		ON					39	ON	ON			ON	ON		ON	7							NORM																								
8							45	50	2	40							45	50	2	8	ON	ON		ON					40	ON	ON			ON	ON		ON	8							NORM																								
9							45	50	2	41	2						45	50	2	9	ON	ON		ON					41					ON	ON		ON	9							NORM																								
10							45	50	2	42	2						45	50	2	10	ON	ON		ON					42					ON	ON		ON	10							NORM																								
11							45	50	2	43	5		3				45	50	2	11	ON	ON		ON					43					ON	ON		ON	11							NORM																								
12							45	50	2	44	2						45	50	2	12	ON	ON		ON					44					ON	ON		ON	12							NORM																								
13							45	50	2	45	2						45	50	2	13	ON	ON		ON					45					ON	ON		ON	13							NORM																								
14							45	50	2	46							45	50	2	14	ON	ON		ON					46	ON	ON			ON	ON		ON	14							NORM																								
15							45	50	2	47							45	50	2	15	ON	ON		ON					47	ON	ON			ON	ON		ON	15							NORM																								
16							45	50	2	48							45	50	2	16	ON	ON		ON					48	ON	ON			ON	ON		ON	16							NORM																								
17							45	50	2	49	4						45	50	2	17	ON	ON		ON					49					ON	ON		ON	17							NORM																								
18							45	50	2	50							45	50	2	18	ON	ON		ON					50	ON	ON			ON	ON		ON	18							NORM																								
19							45	50		51							45	50	2	19	ON	ON		ON					51	ON	ON			ON	ON		ON	19							NORM																								
20							45	50		52							45	50	2	20	ON	ON		ON					52	ON	ON			ON	ON		ON	20							NORM																								
21							45	50		53							45	50	2	21	ON	ON		ON					53	ON	ON			ON	ON		ON	21							NORM																								
22							45	50		54	6						45	50	2	22	ON	ON		ON					54					ON	ON		ON	22							NORM																								
23							45	50		55	6						45	50	2	23	ON	ON		ON					55					ON	ON		ON	23							NORM																								
24							45	50		56	1		3				45	50	2	24	ON	ON		ON					56					ON	ON		ON	24							NORM																								
25							45	50		57	6						45	50	2	25	ON	ON		ON					57					ON	ON		ON	25							NORM																								
26							45	50		58	6						45	50	2	26	ON	ON		ON					58					ON	ON		ON	26							NORM																								
27							45	50		59							45	50	2	27	ON	ON		ON					59					ON	ON		ON	27							NORM																								
28							45	50		60							45	50	2	28	ON	ON		ON					60					ON	ON		ON	28							NORM																								
29							45	50		61							45	50	2	29	ON	ON		ON					61					ON	ON		ON	29							NORM																								
30							45	50		62							45	50	2	30	ON	ON		ON					62					ON	ON		ON	30							NORM																								
31							45	50		63							45	50	2	31	ON	ON		ON					63					ON	ON		ON	31							NORM																								
32							45	50		64							45	50	2	32	ON	ON		ON					64					ON	ON		ON	32							NORM																								
Parameters+ 1-64 [5.3]										Parameters+ 1-64 [5.3]										Parameters+ 1-64 [5.3]										Parameters+ 1-64 [5.3]										Parameters+ 1-64 [5.3]																													
Det #	occ Grn	occ Yell	occ Red	Delay 1	Delay 2	Type	Src	Det #	occ Grn	occ Yell	occ Red	Delay 1	Delay 2	Type	Src	Det #	occ Grn	occ Yell	occ Red	Delay 1	Delay 2	Type	Src	Det #	occ Grn	occ Yell	occ Red	Delay 1	Delay 2	Type	Src	Det #	Call Ø	No Act	Max Pres	Err Cnt	Unit Params [1.2.1]																																
33						NORM		44						NORM		55						NORM		1													TS2 Det Faults										ON																						
34						NORM		45						NORM		56						NORM		2	8													Vol/Occ Report Parm [1.5.8]																															
35						NORM		46						NORM		57						NORM		3	6													Vol/Occ Period Minutes										0																					
36						NORM		47						NORM		58						NORM		4														Vol/Occ Period Minutes										15																					
37						NORM		48						NORM		59						NORM		5	
38						NORM		49						NORM		60						NORM		6	
39						NORM		50						NORM		61						NORM		7	
40						NORM		51						NORM		62						NORM		8	
41						NORM		52						NORM		63						NORM	
42						NORM		53						NORM		64						NORM	
43						NORM		54						NORM	
																						3294 11 @ STEVENS	
	7/12/2023										Page 3									

Pre #	Enable	Type	Output	Delay	MinDura
1	ON	RAIL	Dwell		
2	ON	RAIL	Dwell		
3	ON	EMERG	Dwell		
4	ON	EMERG	Dwell		
5	ON	EMERG	Dwell		
6	ON	EMERG	Dwell		

Pre #	MaxPres	MinGrn	MinWlk	PedClr	Co+Pre
1					ON
2					ON
3					ON
4					ON
5					ON
6					ON

Pre #	Track Grn	Min Dwell	Ext Dwell	PedClr+	Yel
1		2			
2		2			
3		2			
4		2			
5		2			
6		2			

Pre #	Red	Pattern	Skip
1			OFF
2			OFF
3			OFF
4			OFF
5			OFF
6			OFF

Pre #	Type	Min	Max
7	OFF		
8	OFF		
9	OFF		
10	OFF		

Stop Timer Over Preempt	OFF
Preempt or Ext Output	PRE
Max Seek Track Time	
Max Seek Dwell Time	

D Conn Mappings	OFF
Pre Invert Rail Input	None

[illegible][illegible]

Exit Phases [3.2]					Pre #	Lock	Override			Flash Dwell	Link	
Pre #	Exit Phase						Auto	Flash	Higher			
1					1	ON		ON		ON	OFF	
2					2	ON		ON		ON	OFF	
3					3	ON		ON		ON	OFF	
4					4	ON		ON		ON	OFF	
5					5	ON		ON		ON	OFF	
6					6	ON		ON		ON	OFF	

Column#..->	1	2	3	4	5	6	7	8
Assign Ø								
Min Grn								
Gap, Ext								
Max 1								
Max 2								
Yel Clr								
Red Clr								
Walk								
Ped Clr								

Column#..->	1	2	3	4	5	6	7	8
Assign Ø								
Min Grn								
Gap, Ext								
Max 1								
Max 2								
Yel Clr								
Red Clr								
Walk								
Ped Clr								

Column#..->	1	2	3	4	5	6	7	8
Assign Ø								
Min Grn								
Gap, Ext								
Max 1								
Max 2								
Yel Clr								
Red Clr								
Walk								
Ped Clr								

Column # ->	1	2	3	4	5	6	7	8
Assign Ø								
Lock Calls	ON	ON	ON	ON	ON	ON	ON	ON
Soft Recall								
Dual Entry								
Enabl SimGap	ON	ON	ON	ON	ON	ON	ON	ON
Guar Passage								
Rest In Walk								
Cond Service								
Reservice								
Non-Act 1								
Red Rest								
Max2								
Ped Delay								
Conflicting Ø1								

[illegible]

Day Plans [4.4]																Action Table [4.5]																Coord Alternate Tables - Pat+ [2.6]	
Day Plan 1								Day Plan 2								Day Plan 3																								Overlap Off	
	Hour	Min	Act		Hour	Min	Act		Hour	Min	Act		Hour	Min	Act		Hour	Min	Act		Hour	Min	Act		Hour	Min	Act		Hour	Min	Act	Act#	Pat#	A1	A2	A3	S1	S2	S3	S4	S5	S6	S7	S8	Pat#	ØOpt	ØTime	DetG	Call Inh	CIC	CNA1	1	2	3	4	5	6	7	8	Dia	Max2	
1	0	0	25	9	0	0	0	1	0	0	25	9	0	0	0	1	0	0	25	9	0	0	0	1	0	0	25	9	0	0	0	1	1	

C1-USER IO Map [1.8.9.1 In]			C1-USER IO Map [1.8.9.2 Out]			C1-USER IO Map [1.8.9.2 Out]			IO Logic [1.8.7]																																		
I1-1	129	Ped Call 1	O1-1	1	Ch1 Red	O7-1	115	Not Used	Op1	Result	O1Fcn	Inv1	Src1	IO1	Fun1	O2Fcn	Inv2	Src2	IO2	Fun2	O3Fcn	Inv3	Src3	IO3	Fun3	Dly	Sec																
I1-2	130	Ped Call 2	O1-2	49	Ch1 Green	O7-2	115	Not Used	I	0	=	----	-	0		0	----	-	0		0	----	-	0		0	DLY	0															
I1-3	189	Unused	O1-3	2	Ch2 Red	O7-3	115	Not Used	I	0	=	----	-	0		0	----	-	0		0	----	-	0		0	DLY	0															
I1-4	189	Unused	O1-4	26	Ch2 Yellow	O7-4	115	Not Used	I	0	=	----	-	0		0	----	-	0		0	----	-	0		0	DLY	0															
I1-5	189	Unused	O1-5	50	Ch2 Green	O7-5	115	Not Used	I	0	=	----	-	0		0	----	-	0		0	----	-	0		0	DLY	0															
I1-6	189	Unused	O1-6	3	Ch3 Red	O7-6	115	Not Used	I	0	=	----	-	0		0	----	-	0		0	----	-	0		0	DLY	0															
I1-7	189	Unused	O1-7	27	Ch3 Yellow	O7-7	115	Not Used	I	0	=	----	-	0		0	----	-	0		0	----	-	0		0	DLY	0															
I1-8	189	Unused	O1-8	51	Ch3 Green	O7-8	115	Not Used	I	0	=	----	-	0		0	----	-	0		0	----	-	0		0	DLY	0															
I2-1	189	Unused	O2-1	4	Ch4 Red	C11S-USER IO Map [1.8.9.1 In]			I	0	=	----	-	0		0	----	-	0		0	----	-	0		0	DLY	0															
I2-2	189	Unused	O2-2	52	Ch4 Green	I4-1			I	0	=	----	-	0		0	----	-	0		0	----	-	0		0	DLY	0															
I2-3	189	Unused	O2-3	5	Ch5 Red	I4-2			I	0	=	----	-	0		0	----	-	0		0	----	-	0		0	DLY	0															
I2-4	189	Unused	O2-4	29	Ch5 Yellow	I4-3			Security Access Levels [8.2]																																		
I2-5	129	Ped Call 1	O2-5	53	Ch5 Green	I4-4			1	SWLOAD								43	None	Com Parameters [6.1]																							
I2-6	189	Unused	O2-6	6	Ch6 Red	I7-1	189	Unused	2	SECURE								44	None	Station ID	3294																						
I2-7	189	Unused	O2-7	30	Ch6 Yellow	I7-2	189	Unused	3	None								45	None	Group ID	0																						
I2-8	189	Unused	O2-8	54	Ch6 Green	I7-3	189	Unused	4	None								46	None	Master ID	0																						
I3-1	189	Unused	O3-1	7	Ch7 Red	I7-4	189	Unused	5	None								47	None	Backup Time	900																						
I3-2	189	Unused	O3-2	55	Ch7 Green	I7-5	189	Unused	6	None								48	None	SysUp Modem [6.1]																							
I3-3	189	Unused	O3-3	8	Ch8 Red	I7-6	189	Unused	7	None								49	None	Enable Modem	None																						
I3-4	189	Unused	O3-4	32	Ch8 Yellow	I7-7	189	Unused	8	None								50	None	Idle Time	0																						
I3-5	189	Unused	O3-5	56	Ch8 Green	I7-8	189	Unused	9	None								51	None	Dial Time	0																						
I3-6	189	Unused	O3-6	9	Ch9 Red	I8-1	189	Unused	10	None								52	None	Tel:																							
I3-7	189	Unused	O3-7	33	Ch9 Yellow	I8-2	189	Unused	11	None								53	None	Alt:																							
I3-8	189	Unused	O3-8	57	Ch9 Green	I8-3	189	Unused	12	None								54	None	2070 Port Parms [6.2]																							
I4-1	189		O4-1	10	Ch10 Red	I8-4	189	Unused	13	None								56	None	Port	Baud Rate	FCM																					
I4-2			O4-2	58	Ch10 Green	I8-5	189	Unused	14	None								57	None	SP1	38400	6																					
I4-3			O4-3	11	Ch11 Red	I8-6	189	Unused	15	None									58	None	SP2	38400	6																				
I4-4			O4-4	35	Ch11 Yellow	I8-7	189	Unused	16	None									59	None	SP3	19200	6																				
I4-5	189	Unused	O4-5	59	Ch11 Green	I8-8	189	Unused	17	None								60	None	SP4	38400	6																					
I4-6	189	Unused	O4-6	12	Ch12 Red	C11S-USER IO Map [1.8.9.2 Out]			18	None								61	None	SP5	1200	0																					
I4-7	229	33xCMUStop	O4-7	36	Ch12 Yellow	O8-1	115	Not Used	19	None								62	None	SP6	1200	0																					
I4-8	228	33xFlashSns	O4-8	60	Ch12 Green	O8-2	115	Not Used	20	None								63	None	SP7	1200	0																					
I5-1	189	Unused	O5-1	28	Ch4 Yellow	O8-3	115	Not Used	21	None								64	None	SP8	1200	0																					
I5-2	189	Unused	O5-2	34	Ch10 Yellow	O8-4	115	Not Used	2070 IP 1 Addressing [6.5]																																		
I5-3	189	Unused	O5-3	25	Ch1 Yellow	O8-5	115	Not Used		Addressing				Addr	192	168	10	100	2070 IP 2 Addressing [6.5]																								
I5-4	189	Unused	O5-4	31	Ch7 Yellow	O8-6	115	Not Used	Mask	255	255	255	0	Mask	255	255	255	0	Addr	192	168	10	100	Addressing																			
I5-5	189	Unused	O5-5	115	Not Used	O8-7	115	Not Used	Brdcst	0	0	0	0	Brdcst	0	0	0	0	Brdcst	0	0	0	0	Addressing																			
I5-6	189	Unused	O5-6	115	Not Used	O8-8	115	Not Used	GtWay	192	168	10	1	GtWay	192	168	10	1	Port	5001				2070 Port Binding Ports [6.6]																			
I5-7	189	Unused	O5-7	115	Not Used				Port	###									Port	5001	Addressing				Function	Channel	Function	Channel	2070 Port Binding Functions [6.6]														
I5-8	189	Unused	O5-8	114	Watchdog					Port				Port	5001	Addressing				GPS	None			2070 Port Binding Functions [6.6]																			
I6-1	189	Unused	O6-1	115	Not Used					ASYNC1	SP1	None	0	Mask	255	255	255	0	TS2/CV	None	SYSUp	ASYNC2	2070 Port Binding Functions [6.6]																				
I6-2	189	Unused	O6-2	115	Not Used					ASYNC2	SP2	None	0	Mask	255	255	255	0	CMU/MM	None	SYSDown	ASYNC1	2070 Port Binding Functions [6.6]																				
I6-3	189	Unused	O6-3	13	Ch13 Red					ASYNC3	OFF	None	0	Brdcst	0	0	0	0	Opticom	None	Shell	None	2070 Port Binding Functions [6.6]																				
I6-4	189	Unused	O6-4	37	Ch13 Yellow					ASYNC4	SP4	None	0	GtWay	192	168	10	1	Loop De	None			2070 Port Binding Functions [6.6]																				
I6-5	189	Unused	O6-5	61	Ch13 Green					SYNC1	SP5	SYNC3	OFF	Port	5001	Addressing								2070 Port Binding Functions [6.6]																			
I6-6	189	Unused	O6-6	14	Ch14 Red					SYNC2	SP3	SYNC4	OFF			Addressing								2070 Port Binding Functions [6.6]																			
I6-7	189	Unused	O6-7	38	Ch14 Yellow											Addressing								2070 Port Binding Functions [6.6]																			
I6-8	189	Unused	O6-8	62	Ch14 Green															Addressing												2070 Port Binding Functions [6.6]											
3294 11 @ STEVENS	

PROJECT MANAGER J. DZIERGAS

CHECK T. CANTERINO

DRAFTING M. ACQUINTO

CHECK S. FINEBERG

DESIGN T. CANTERINO

JOB MANAGER J. DZIERGAS

DESIGN SUPERVISOR L. GOSSELIN

NOTES:

1. SEE DWG. TSP-201 FOR TRAFFIC SIGNAL ITEM NUMBERS AND QUANTITIES.
2. SEE DWGS. SPM-201 THROUGH SPM-212 FOR PAVEMENT MARKING PLACEMENT. SOME PAVEMENT MARKINGS SHOWN FOR CLARITY.
3. UNDER ITEM 680.79000105, THE CONTRACTOR SHALL:
 - DISCONNECT ALL SHIELDED LEAD-IN WIRES FROM THEIR TERMINALS, COIL THEM UP AND ABANDON THEM IN THE NEAREST PULLBOX.
 - REMOVE AND DELIVER THE EXISTING CONTROLLER, THE CONTROLLER CABINET, AND ALL ITS CONTENTS DIRECTLY TO STATE FORCES. PLEASE CONTACT NYSOT TRAFFIC SIGNAL MAINTENANCE AT (315) 428-4064 TO SCHEDULE DROP OFF TIME TO THE NYSOT SIGNAL SHOP IN NORTH SYRACUSE, NY. TRAFFIC SIGNAL MAINTENANCE SHALL VERIFY ALL SIGNAL EQUIPMENT WITH QUANTITIES THAT HAVE BEEN DELIVERED FOR THIS SPECIFIC LOCATION.
 - REMOVE EXISTING PED SIGNALS ON NORTH WEST SIGNAL POLE AND DELIVER LEDS TO STATE FORCES
4. UNDER ITEM 680.77000105, THE CONTRACTOR SHALL DO NECESSARY WORK TO ALTER EXISTING PULLBOXES TO ACCEPT NEW CONDUIT RUN.
5. THE CONTRACTOR SHALL CONTACT SIGNAL MAINTENANCE AT (315) 428-4064 30 DAYS IN ADVANCE TO REQUEST THE STATE SUPPLIED CONTROLLER CABINETS.
6. VIDEO DETECTION INPUTS USE SDLC PORT (INPUTS 33 TO 64).
7. EXISTING PUSH BUTTONS TO BE REPLACED WITH AUDIBLE PEDESTRIAN SIGNALS.



LEGEND



DETECTION ZONE



VIDEO DETECTION CAMERA

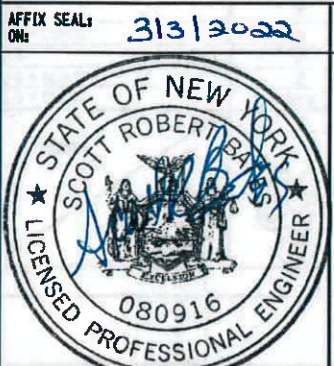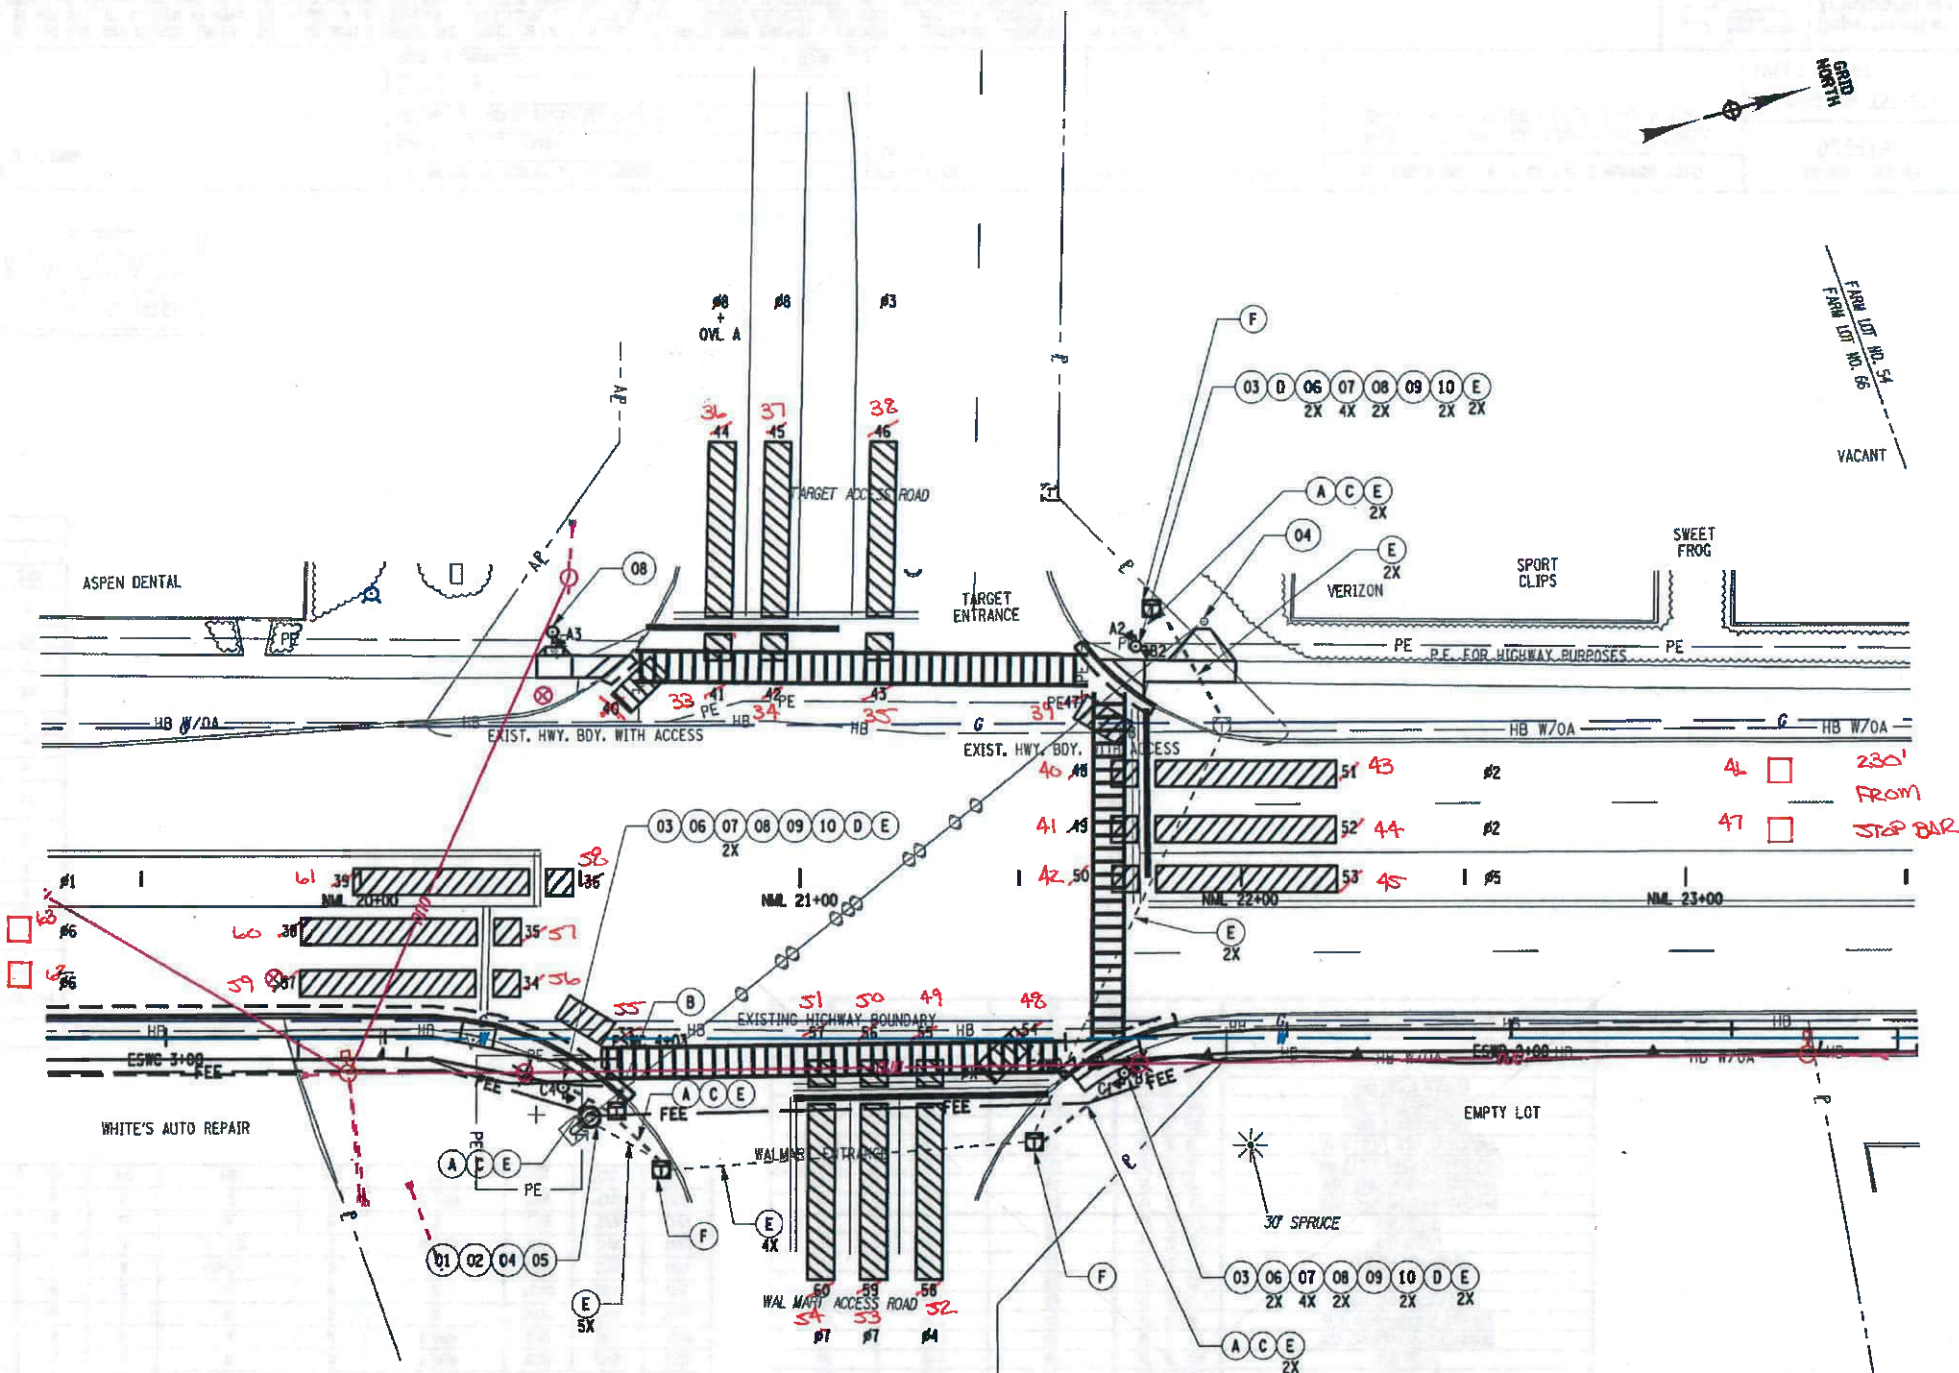

AFFIX SEAL: ON: 313/2022

ALTERED BY: ON:

SIGNAL NO. 295P
ONONDAGA COUNTY

AS-BUILT REVISIONS
DESCRIPTION OF ALTERATIONS:

U.S. ROUTE 11 SIDEWALK ADA PROJECT
S.H. 5249 & S.H. 5470

VILLAGE OF NORTH SYRACUSE, TOWN OF CLAY

TOWN OF CICERO

COUNTY: ONONDAGA

REGION: 03

PIN 3043.68
U.S. 11

BRIDGES

CULVERTS

ALL DIMENSIONS IN FT UNLESS OTHERWISE NOTED

TRAFFIC SIGNAL NO. 295P - DETECTION
US ROUTE 11 AT TARGET AND WALMART

CONTRACT NUMBER
D264758

DRAWING NO. TSP-201
SHEET NO. 65



IT IS A VIOLATION OF LAW FOR ANY PERSON, UNLESS THEY ARE ACTING UNDER THE DIRECTION OF A LICENSED PROFESSIONAL ENGINEER, ARCHITECT, LANDSCAPE ARCHITECT, OR LAND SURVEYOR, TO ALTER AN ITEM IN ANY WAY, IF AN ITEM BEARING THE STAMP OF A LICENSED PROFESSIONAL IS ALTERED, THE ALTERING ENGINEER, ARCHITECT, LANDSCAPE ARCHITECT, OR LAND SURVEYOR SHALL STAMP THE DOCUMENT AND INCLUDE THE NOTATION "ALTERED BY" FOLLOWED BY THEIR SIGNATURE, THE DATE OF SUCH ALTERATION, AND A SPECIFIC DESCRIPTION OF THE ALTERATION.

FILE NAME: T04368.CPL TSP 201.dgn
DATE/TIME: 05-MAR-2022 15:46
USER: paulinus

TABLE OF OPERATIONS														
FACE PHASE												PED A	PED B	PED C
	1	2	3	4	5	6	7	8	9	10	11	A2-A3	B1-B2	C1-C4
Ø # + OVLA	←G/R	R	R	R	←R	←R	R	R	R	R	R/←G	DW	DW	DW
Ø # + PED A	R	R	G	G	←R	←R	R	R	R	R	R	DW*	DW	DW
Ø #	R	R	R	R	←R	←R	R	R	←G/R	R	R	DW	DW	DW
Ø # + PED B	R	R	R	R	←R	←R	G	G	R	R	R	DW	DW*	DW
Ø #	R	R	←G/R	R	←R	←R	R	R	R	R	R	DW	DW	DW
Ø # + PED C	G	G	R	R	←R	←R	R	R	R	R	R	DW	DW	DW*
Ø #	R	R	R	R	←G	←G	R	R	R	R	R	DW	DW	DW
Ø # + OVLA	R	R	R	R	←R	←R	R	R	G	G	G/←G	DW	DW	DW
Ø # + Ø 5 + OVLA	←G/R	R	←G/R	R	←R	←R	R	R	R	R	R/←G	DW	DW	DW
Ø # + Ø 6 + OVLA + PED C	←G/G	G	R	R	←R	←R	R	R	R	R	R/←G	DW	DW	*DW
Ø # + Ø 6 + PED A + PED C	G	G	G	G	←R	←R	R	R	R	R	R	DW*	DW	*DW
Ø # + Ø 5 + PED A	R	R	←G/G	G	←R	←R	R	R	R	R	R	*DW	DW	DW
Ø # + Ø 7	R	R	R	R	←G	←G	R	R	←G/R	R	R	DW	DW	DW
Ø # + Ø 8 + OVLA	R	R	R	R	←R	←R	R	R	←G/R	G	G/←G	DW	DW	DW
Ø # + Ø 7 + PED B	R	R	R	R	←G	←G	G	G	R	R	R	DW	*DW	DW
Ø # + Ø 8 + OVLA + PED B	R	R	R	R	←R	←R	G	G	G	G	G/←G	DW	*DW	DW
EMERGENCY FLASH	FR	FR	FR	FR	FR	FR	FR	FR	FR	FR	FR	DK	DK	DK

* UPON ACTUATION OF A PEDESTRIAN PUSH BUTTON, A "WALKING MAN" INDICATION FOLLOWED BY A FLASHING "HAND" INDICATION FOLLOWED BY A STEADY "HAND" WILL BE DISPLAYED, AND COUNTDOWN TIMER IS INITIATED.

ESTIMATE OF QUANTITIES				
KEY NO.	ITEM NO.	ITEM DESCRIPTION	UNIT	TSP-201
01	619.1613	MAINTAIN TRAFFIC SIGNAL EQUIPMENT (REQUIREMENT C)	INTM	3
02	680.05010007*	360 DEGREE CAMERA VIDEO DETECTION SYSTEM	EA	1
03	680.5001	POLE EXCAVATION AND CONCRETE FOUNDATION	CY	4.4
04	680.79000105*	REMOVE TRAFFIC SIGNAL INSTALLATION	ELOC	1
05	680.80324515*	INSTALL MICROCOMPUTER CABINET	EA	1
06	680.813105	PEDESTRIAN SIGNAL MODULE - 12 INCH BI-MODAL HAND/MAN SYMBOLS LED	EA	5
07	680.813106	PEDESTRIAN SIGNAL SECTION - POLYCARBONATE, TYPE I, 12 INCH	EA	10
08	680.81330010*	AUDIBLE PEDESTRIAN SIGNAL	EA	6
09	680.8142	PEDESTRIAN SIGNAL POST TOP MOUNT ASSEMBLY	EA	3
10	680.81500010*	PEDESTRIAN COUNT-DOWN TIMER MODULE	EA	5
A	206.03	CONDUIT EXCAVATION AND BACKFILL INCLUDING SURFACE RESTORATION	LF	58
B	680.510501	PULLBOX-RECTANGULAR, 28 X 18 INCH, REINFORCED CONCRETE	EA	1
C	680.520106	CONDUIT, METAL STEEL, ZINC COATED, 2"	LF	58
D	680.6708	TRAFFIC SIGNAL POLE POST TOP MOUNT, 8 FEET MOUNTING HEIGHT	EA	2
E	680.730714	SIGNAL CABLE 7 CONDUCTORS, 14 AWG	LF	738
F	680.77000105*	MODIFY TRAFFIC SIGNAL INSTALLATION	ELOC	1

* DENOTES SPECIAL SPECIFICATION

SIGNAL OPERATIONS SPECIFICATIONS VIDEO DETECTION TABLE (SDLC CHANNELS 33-64)				
Signal No.	295P			Onondaga County
SDLC CHANNEL	FUNCTION	DETECTION ZONE NO.	SIZE	REMARKS
33	Ø 6	33	6' X 12'	NB THRU/RIGHT RADIUS
34	Ø 6	34	6' X 6'	NB THRU/RIGHT COUNT
35	Ø 6	35	6' X 6'	NB THRU COUNT
36	Ø 1	36	6' X 6'	NB LEFT COUNT
37	Ø 8	37	6' X 40'	NB THRU/RIGHT
38	Ø 6	38	6' X 40'	NB THRU
39	Ø 1	39	6' X 40'	NB LEFT
40	Ø 8	40	6' X 12'	EB RIGHT RADIUS
41	Ø 8	41	6' X 6'	EB RIGHT COUNT
42	Ø 8	42	6' X 6'	EB THRU COUNT
43	Ø 3	43	6' X 6'	EB LEFT COUNT
44	Ø 8	44	6' X 40'	EB RIGHT
45	Ø 8	45	6' X 40'	EB THRU
46	Ø 3	46	6' X 40'	EB LEFT
47	Ø 2	47	6' X 12'	SB THRU/RIGHT RADIUS
48	Ø 2	48	6' X 6'	SB THRU/RIGHT COUNT
49	Ø 2	49	6' X 6'	SB THRU COUNT
50	Ø 5	50	6' X 6'	SB LEFT COUNT
51	Ø 2	51	6' X 40'	SB THRU/RIGHT
52	Ø 2	52	6' X 40'	SB THRU
53	Ø 5	53	6' X 40'	SB LEFT
54	Ø 4	54	6' X 12'	WB THRU/RIGHT RADIUS
55	Ø 4	55	6' X 6'	WB THRU/RIGHT COUNT
56	Ø 7	56	6' X 6'	WB LEFT (MIDDLE) COUNT
57	Ø 7	57	6' X 6'	WB LEFT (LEFT) COUNT
58	Ø 4	58	6' X 40'	WB THRU/RIGHT
59	Ø 7	59	6' X 40'	WB LEFT (MIDDLE)
60	Ø 7	60	6' X 40'	WB LEFT (LEFT)
61		61		
62		62		
63		63		
64		64		

AFFIX SEAL: ON: 3/3/2022	ALTERED BY: ON:

SIGNAL NO. 295P
ONONDAGA COUNTY

AS-BUILT REVISIONS DESCRIPTION OF ALTERATIONS:	U.S. ROUTE 11 SIDEWALK ADA PROJECT	PIN 3043.68	BRIDGES	CULVERTS	ALL DIMENSIONS IN FT UNLESS OTHERWISE NOTED TRAFFIC SIGNAL NO. 295P - MISC TABLE OPERATIONS, VIDEO DETECTION, & EQ	CONTRACT NUMBER D264758 DRAWING NO. TST-201 SHEET NO. 67			
	S.J.H. 5249 & S.J.H. 5470	U.S. 11							
	VILLAGE OF NORTH SYRACUSE, TOWN OF CLAY								
	TOWN OF CICERO								
COUNTY: ONONDAGA		REGION: 03							
IT IS A VIOLATION OF LAW FOR ANY PERSON, UNLESS THEY ARE ACTING UNDER THE DIRECTION OF A LICENSED PROFESSIONAL ENGINEER, ARCHITECT, LANDSCAPE ARCHITECT, OR LAND SURVEYOR, TO ALTER AN ITEM IN ANY WAY. IF AN ITEM BEARING THE STAMP OF A LICENSED PROFESSIONAL IS ALTERED, THE ALTERING ENGINEER, ARCHITECT, LANDSCAPE ARCHITECT, OR LAND SURVEYOR SHALL STAMP THE DOCUMENT AND INCLUDE THE NOTATION "ALTERED BY" FOLLOWED BY THEIR SIGNATURE, THE DATE OF SUCH ALTERATION, AND A SPECIFIC DESCRIPTION OF THE ALTERATION.									
						Department of Transportation			

SIGNAL OPERATIONS SPECIFICATIONS									
TABLE OF SWITCHPACKS									
Signal No 295P									
Onondaga County									
SWITCH PACK	FUNCTION	FACE NO.'s		FLASH PLUG	INDICATIONS	TERMINAL WIRING BOARD			
						TERMINAL		WIRING COLORING CODE	
SP 1	Ø 1	1		W	$\leftarrow$ $\leftarrow$ GROUND WIRE	SP 1R SP 1Y SP 1G GROUND BUS	14/19C - 1 - BL/W 14/19C - 1 - GW 14/19C - 1 - B/W		
SP 2	Ø 2	3, 4		R	R Y G GROUND WIRE	SP 2R SP 2Y SP 2G GROUND BUS	14/19C - 2 - R 14/19C - 2 - O 14/19C - 2 - G 14/19C - 2 - W		
SP 3	Ø 3	9		W	$\leftarrow$ $\leftarrow$ GROUND WIRE	SP 3R SP 3Y SP 3G GROUND BUS	14/19C - 1 - O/R 14/19C - 1 - BL/R 14/19C - 1 - W/R		
SP 4	Ø 4	7, 8		R	R Y G GROUND WIRE	SP 4R SP 4Y SP 4G GROUND BUS	14/19C - 2 - R/B 14/19C - 2 - O/B 14/19C - 2 - G/B 14/19C - 2 - W/R		
SP 5	Ø 5	3		W	$\leftarrow$ $\leftarrow$ GROUND WIRE	SP 5R SP 5Y SP 5G GROUND BUS	14/19C - 2 - O/R 14/19C - 2 - BL/R 14/19C - 2 - W/R		
SP 6	Ø 6	1, 2		R	R Y G GROUND WIRE	SP 6R SP 6Y SP 6G GROUND BUS	14/19C - 1 - R 14/19C - 1 - O 14/19C - 1 - G 14/19C - 1 - W		
SP 7	Ø 7	5, 6		W	$\leftarrow$ $\leftarrow$ $\leftarrow$ GROUND WIRE	SP 7R SP 7Y SP 7G GROUND BUS	14/19C - 2 - R/W 14/19C - 2 - BL/W 14/19C - 2 - G/W 14/19C - 2 - B/W		
SP 8	Ø 8	9, 10, 11		R	R Y G GROUND WIRE	SP 8R SP 8Y SP 8G GROUND BUS	14/19C - 1 - R/B 14/19C - 1 - O/B 14/19C - 1 - G/B 14/19C - 1 - W/B		
SP 9	OVL A (Ø 1 + Ø 8)	10		W	$\rightarrow$ $\rightarrow$ GROUND WIRE	SP 9R SP 9Y SP 9G GROUND BUS	14/19C - 1 - BL 14/19C - 1 - B 14/19C - 1 - B/W		
SP 10	FL-R	5, 6		R	R GROUND WIRE	SP 10R SP 10Y SP 10G GROUND BUS	14/19C - 2 - BL 14/19C - 2 - B		
SP 11	PED A (Ø 2)	A2	A3	W	HAND MAN GROUND WIRE	SP 11R SP 11Y SP 11G GROUND BUS	14/7C - 1 - R 14/7C - 1 - G 14/7C - 1 - W	14/7C - 2 - R 14/7C - 2 - G 14/7C - 2 - W	
SP 12	PED B (Ø 4)	B1	B2	W	HAND MAN GROUND WIRE	SP 12R SP 12Y SP 12G GROUND BUS	14/7C - 3 - R 14/7C - 3 - G 14/7C - 3 - W	14/7C - 4 - R 14/7C - 4 - G 14/7C - 4 - W	
SP 13	PED C (Ø 6)	C1	C4	W	HAND MAN GROUND WIRE	SP 12R SP 12Y SP 12G GROUND BUS	14/7C - 5 - R 14/7C - 5 - G 14/7C - 5 - W	14/7C - 6 - R 14/7C - 6 - G 14/7C - 6 - W	

A circular professional engineer seal for the State of New York. The outer ring contains the text "STATE OF NEW YORK" at the top and "LICENSED PROFESSIONAL ENGINEER" at the bottom, separated by two stars. Inside the ring, the name "SCOTT ROBERT BATES" is written in an arc. In the center is the coat of arms of the State of New York, featuring a shield with a sun, a river, and a plow, flanked by a Native American and a Minuteman, with a banner below that reads "EUREKA". The license number "080916" is printed at the bottom center. A blue ink signature is written across the seal.

AS-BUILT REVISIONS
DESCRIPTION OF ALTERATIONS:

PIN 3043.68
U.S. 11

ALL DIMENSIONS IN FT UNLESS OTHERWISE NOTED

CONTRACT NUMBER
D264758

IT IS A VIOLATION OF LAW FOR ANY PERSON, UNLESS THEY ARE ACTING UNDER THE DIRECTION OF A LICENSED PROFESSIONAL ENGINEER, ARCHITECT, LANDSCAPE ARCHITECT, OR LAND SURVEYOR, TO ALTER AN ITEM IN ANY WAY. IF AN ITEM BEARING THE STAMP OF A LICENSED PROFESSIONAL IS ALTERED, THE ALTERING ENGINEER, ARCHITECT, LANDSCAPE ARCHITECT, OR LAND SURVEYOR SHALL STAMP THE DOCUMENT AND INCLUDE THE NOTATION "ALTERED BY" FOLLOWED BY THEIR SIGNATURE, THE DATE OF SUCH ALTERATION, AND A SPECIFIC DESCRIPTION OF THE ALTERATION.



Phase Times [1.1.1]									Coordination Patterns [2.4] and Coordination Split Tables [2.7.1]																				3295				
1	2	3	4	5	6	7	8	Pat#	Cyc	Off	Split	Seq	Pat#	Cyc	Off	Split	Seq	Pat#	Cyc	Off	Split	Seq	Pat#	Cyc	Off	Split	Seq						
Min Green	4	10	4	6	4	10	4	6	1	110	0	1	1	13	0	0	13	1	25	0	0	0	1	37	0	0	0	1	Ring/Startup [1.1.4]				
Gap, Ext	3	4.5	3	3	3	4.5	3	3	2	90	0	2	1	14	0	0	14	1	26	0	0	0	1	38	0	0	0	1					Phs
Max 1	17	40	21	12	15	42	21	12	3	110	0	3	1	15	0	0	15	1	27	0	0	0	1	39	0	0	0	1	1	1	Red	ON	
Max 2									4	110	0	4	1	16	0	0	16	1	28	0	0	0	1	40	0	0	0	1	2	1	Red	ON	
Yel Clearance	3.5	4	4	4	3.5	4	4	4	5	0	0	5	1	17	0	0	17	1	29	0	0	0	1	41	0	0	0	1	3	1	Red	ON	
Red Clearance	1.5	1.5	1	1.5	1.5	1.5	1	1.5	6	0	0	6	1	18	0	0	18	1	30	0	0	0	1	42	0	0	0	1	4	1	Red	ON	
Walk		7		7		7			7	0	0	7	1	19	0	0	19	1	31	0	0	0	1	43	0	0	0	1	5	2	Red	ON	
Ped Clearance		30		23		33			8	0	0	8	1	20	0	0	20	1	32	0	0	0	1	44	0	0	0	1	6	2	Red	ON	
Red Revert									9	0	0	9	1	21	0	0	21	1	33	0	0	0	1	45	0	0	0	1	7	2	Red	ON	
Add Initial									10	0	0	10	1	22	0	0	22	1	34	0	0	0	1	46	0	0	0	1	8	2	Red	ON	
Max Initial									11	0	0	11	1	23	0	0	23	1	35	0	0	0	1	47	0	0	0	1					
Time B4 Reduct									12	0	0	12	1	24	0	0	24	1	36	0	0	0	1	48	0	0	0	1					
Cars B4 Reduct									Split		1	2	3	4	5	6	7	8	Split		1	2	3	4	5	6	7	8					
Time To Reduce									1	Coor	31	43	20	16	15	59	22	14	13	Coor	0	0	0	0	0	0	0	0	Coord Modes [2.1]				
Reduce By									2	NON	Max	NON	NON	NON	Max	NON	NON	NON			NON	NON	NON	NON	NON	NON	NON	NON	Test OpMode	0			
Min Gap									2	Coor	28	26	22	14	12	42	24	12	14	Coor	0	0	0	0	0	0	0	0	Correction	SHRT/LNG			
DyMaxLim									2	NON	Max	NON	NON	NON	Max	NON	NON	NON			NON	NON	NON	NON	NON	NON	NON	Maximum	MAX 1				
Max Step									3	Coor	31	43	20	16	15	59	22	14	15	Coor	0	0	0	0	0	0	0	0	Force-Off	Float			
Options [1.1.2]	1	2	3	4	5	6	7	8	2	NON	Max	NON	NON	NON	Max	NON	NON	NON			NON	NON	NON	NON	NON	NON	NON	Closed Loop	ON				
Enable	ON	ON	ON	ON	ON	ON	ON	ON	4	Coor	31	43	20	16	15	59	22	14	16	Coor	0	0	0	0	0	0	0	0	Stop-in-Walk	ON			
Min Recall									2	NON	Max	NON	NON	NON	Max	NON	NON	NON			NON	NON	NON	NON	NON	NON	NON	Auto Reset	ON				
Max Recall									5	Coor	0	0	0	0	0	0	0	0	17	Coor	0	0	0	0	0	0	0	Expand Spilt					
Ped Recall										NON	NON	NON	NON	NON	NON	NON	NON	NON			NON	NON	NON	NON	NON	NON	NON	Ped Recycle	NO_RECYCLE				
Soft Recall		ON				ON			6	Coor	0	0	0	0	0	0	0	0	18	Coor	0	0	0	0	0	0	0	Before	TIMED				
Lock Calls										NON	NON	NON	NON	NON	NON	NON	NON	NON			NON	NON	NON	NON	NON	NON	NON	After	TIMED				
Auto Flash Entry									7	Coor	0	0	0	0	0	0	0	0	19	Coor	0	0	0	0	0	0	0	Auto Flash [1.4.1]					
Auto Flash Exit										NON	NON	NON	NON	NON	NON	NON	NON	NON			NON	NON	NON	NON	NON	NON	NON	Auto Flash	Channel				
Dual Entry		ON		ON		ON		ON	8	Coor	0	0	0	0	0	0	0	0	20	Coor	0	0	0	0	0	0	0	Flash Yel	45				
Enable Simul Gap	ON	ON	ON	ON	ON	ON	ON	ON		NON	NON	NON	NON	NON	NON	NON	NON	NON			NON	NON	NON	NON	NON	NON	NON	Flash Red	20				
Gaurantee Passage									9	Coor	0	0	0	0	0	0	0	0	21	Coor	0	0	0	0	0	0	0	Unit Params [1.2.1]					
Rest In Walk										NON	NON	NON	NON	NON	NON	NON	NON	NON			NON	NON	NON	NON	NON	NON	NON	Phase Mode	STD8				
Conditon Service									10	Coor	0	0	0	0	0	0	0	0	22	Coor	0	0	0	0	0	0	0	IO Mode	User				
Non-Actuated 1										NON	NON	NON	NON	NON	NON	NON	NON	NON			NON	NON	NON	NON	NON	NON	NON	Loc Flsh Start	Red				
Non-Actuated 2									11	Coor	0	0	0	0	0	0	0	0	23	Coor	0	0	0	0	0	0	0	Start Flash(s)	0				
Add Init Calc										NON	NON	NON	NON	NON	NON	NON	NON	NON			NON	NON	NON	NON	NON	NON	NON	Start AllRed(s)	6				
Options+ [1.1.3]	1	2	3	4	5	6	7	8	12	Coor	0	0	0	0	0	0	0	0	24	Coor	0	0	0	0	0	0	0	Yellow < 3"	OFF				
Reservice										NON	NON	NON	NON	NON	NON	NON	NON	NON			NON	NON	NON	NON	NON	NON	NON	Display Time	20				
PedClr Thru Yel									Page#																				Red Revert		3		
Skip Red No Call									1	8 Phase Times/Options; Patterns/Splits; Ring Startup; Coord/Flash Mode; Unit Param																				MCE Timeout		0	
Red Rest									1A&1B	16 Phase Times/Options; Patterns/Splits; Ring Startup; Coord/Flash Mode; Unit Param																				Feature Profile			
Max II									2	Overlaps; Channel Settings; Coord Alt Table+ (values not associated with time-of-day)																				Free Ring Seq		1	
Call Phase									3	Detection; Sample Time and Unit Parameters related to detection																				Auxswitch		STOPTM	
Conflicting Phase									4	Preemption and Alternate Phase Time and Phase Options																				SDLC Retry		0	
Omit Yellow									5	Annual Schedule																				TS2 Det Faults		ON	
Ped Delay									6	Day Plans; Action Tables; Coord Alt Table+ (values varied by time-of-day)																				Auto Ped Clear		OFF	
Grn/Ped Delay									7	Communications; Secutiry; I/O Setup																				SDLC Retry		0	
3295 11 @ WALMART									8	Misc - Events/Alarms; Call/Inhibit/Redirect: P/OLAP Auto Flash: CIC; Misc Unit Param																				07/12/23		Page 1	

Overlap 1-16 Program Params & Parm+ [1.5.2.1] [1.5.2.2]

Overlap Conflict Lock		OFF		Overlap Lock Inhibit		OFF		Parent Ph Clearance		ON		Extra Included Ph		OFF	
1	Included Ø	1	8					Type	NORMAL	9	Included Ø			Type	NORMAL
	Modifier Ø							Gm			Modifier Ø			Gm	
	Conflict Ø							Yel	3.5		Conflict Ø			Yel	3.5
	Conflict Olap							Red	1.5		Conflict Olap			Red	1.5
2	Included Ø							Type	NORMAL	10	Included Ø			Type	NORMAL
	Modifier Ø							Gm			Modifier Ø			Gm	
	Conflict Ø							Yel	3.5		Conflict Ø			Yel	3.5
	Conflict Olap							Red	1.5		Conflict Olap			Red	1.5
3	Included Ø							Type	NORMAL	11	Included Ø			Type	NORMAL
	Modifier Ø							Gm			Modifier Ø			Gm	
	Conflict Ø							Yel	3.5		Conflict Ø			Yel	3.5
	Conflict Olap							Red	1.5		Conflict Olap			Red	1.5
4	Included Ø							Type	NORMAL	12	Included Ø			Type	NORMAL
	Modifier Ø							Gm			Modifier Ø			Gm	
	Conflict Ø							Yel	3.5		Conflict Ø			Yel	3.5
	Conflict Olap							Red	1.5		Conflict Olap			Red	1.5
5	Included Ø							Type	NORMAL	13	Included Ø			Type	NORMAL
	Modifier Ø							Gm			Modifier Ø			Gm	
	Conflict Ø							Yel	3.5		Conflict Ø			Yel	3.5
	Conflict Olap							Red	1.5		Conflict Olap			Red	1.5
6	Included Ø							Type	NORMAL	14	Included Ø			Type	NORMAL
	Modifier Ø							Gm			Modifier Ø			Gm	
	Conflict Ø							Yel	3.5		Conflict Ø			Yel	3.5
	Conflict Olap							Red	1.5		Conflict Olap			Red	1.5
7	Included Ø							Type	NORMAL	15	Included Ø			Type	NORMAL
	Modifier Ø							Gm			Modifier Ø			Gm	
	Conflict Ø							Yel	3.5		Conflict Ø			Yel	3.5
	Conflict Olap							Red	1.5		Conflict Olap			Red	1.5
8	Included Ø							Type	NORMAL	16	Included Ø			Type	NORMAL
	Modifier Ø							Gm			Modifier Ø			Gm	
	Conflict Ø							Yel	3.5		Conflict Ø			Yel	3.5
	Conflict Olap							Red	1.5		Conflict Olap			Red	1.5

Channel Settings [1.8.1]

.....Channel ->>	1	2	3	4	5	6	7	8	9	10	11	12	13	14	15	16	17	18	19	20	21	22	23	24
Phase / Olap #	1	2	3	4	5	6	7	8	1		2	4	6											
Channel Type	VEH	VEH	VEH	VEH	VEH	VEH	VEH	VEH	OLP	VEH	PED	PED	PED	VEH	VEH	VEH	VEH	VEH	VEH	VEH	VEH	VEH	VEH	VEH
Channel Flash	DRK	Red	DRK	Red	DRK	Red	DRK	Red	DRK	DRK	DRK	DRK	DRK	DRK	DRK	DRK	DRK	DRK	DRK	DRK	DRK	DRK	DRK	DRK
Alt Hz																								

Channel+ Settings [1.8.4]

.....Channel ->>	1	2	3	4	5	6	7	8	9	10	11	12	13	14	15	16	17	18	19	20	21	22	23	24
Flash Red+																								
Flash Yellow+																								
Flash Green+																								
Flash Inh Red+																								
Olap Ovr																								

Coord Transition, CoordPhs [2.5]

Pat#	Short	Long	Dwell	No Shortway Ø				E-Yld	Offset	RetHld	Float	Min Veh Perm	Min Ped Perm
1	12	22		2	8				EndGRN				
2	12	22		2	5	4	8		EndGRN				
3	12	22		2	8				EndGRN				
4	12	22		2	8				EndGRN				
5	12	22							EndGRN				
6	12	22							EndGRN				
7	12	22							EndGRN				
8	12	22							EndGRN				
9	12	22							EndGRN				
10	12	22							EndGRN				
11	12	22							EndGRN				
12	12	22							EndGRN				
13	12	22							EndGRN				
14	12	22							EndGRN				
15	12	22							EndGRN				
16	12	22							EndGRN				
17	12	22							EndGRN				
18	12	22							EndGRN				
19	12	22							EndGRN				
20	12	22							EndGRN				
21	12	22							EndGRN				
22	12	22							EndGRN				
23	12	22							EndGRN				
24	12	22							EndGRN				
25									BegGRN				
26									BegGRN				
27									BegGRN				
28									BegGRN				
29									BegGRN				
30									BegGRN				
31									BegGRN				
32									BegGRN				
33									BegGRN				
34									BegGRN				
35									BegGRN				
36									BegGRN				
37									BegGRN				
38									BegGRN				
39									BegGRN				
40									BegGRN				
41									BegGRN				
42									BegGRN				
43									BegGRN				
44									BegGRN				
45									BegGRN				
46									BegGRN				
47									BegGRN				
48									BegGRN				

Channel Params[1.8.3]

C1 IO Mode User Single BIU MapDEFAULT Invert Rail Input OFF

Veh Par 1-64 [5.1]										Veh Par 1-64 [5.1]										Vehicle Options 1-64 [5.2]										Vehicle Options 1-64 [5.2]										Parameters+ 1-64 [5.3]																																		
Det #	Call Ø	Swi Ø	Delay	Ext	Que	No Act	Max Pres	Err Cnt	Fail Time	Det #	Call Ø	Swi Ø	Delay	Ext	Que	No Act	Max Pres	Err Cnt	Fail Time	Det #	Call	Ext	Que	Add Init	Red Lock	Yell Lock	occ	vol	Det #	vol	occ	Yell Lock	Red Lock	Ext	Add Init	Que	Call	Det #	oc G	oc Y	oc R	Delay 1	Delay 2	Type	Src																													
1							45	50	2	33							45	50	2	1	ON	ON		ON					33	ON	ON			ON	ON		ON	1									NORM																											
2							45	50	2	34							45	50	2	2	ON	ON		ON					34	ON	ON			ON	ON		ON	2										NORM																										
3							45	50	2	35							45	50	2	3	ON	ON		ON					35	ON	ON			ON	ON		ON	3										NORM																										
4							45	50	2	36	8		6				45	50	2	4	ON	ON		ON					36					ON	ON		ON	4										NORM																										
5							45	50	2	37	8						45	50	2	5	ON	ON		ON					37					ON	ON		ON	5										NORM																										
6							45	50	2	38	3		3				45	50	2	6	ON	ON		ON					38					ON	ON		ON	6										NORM																										
7							45	50	2	39							45	50	2	7	ON	ON		ON					39	ON	ON			ON	ON		ON	7										NORM																										
8							45	50	2	40							45	50	2	8	ON	ON		ON					40	ON	ON			ON	ON		ON	8										NORM																										
9							45	50	2	41							45	50	2	9	ON	ON		ON					41	ON	ON			ON	ON		ON	9										NORM																										
10							45	50	2	42							45	50	2	10	ON	ON		ON					42	ON	ON			ON	ON		ON	10										NORM																										
11							45	50	2	43	2						45	50	2	11	ON	ON		ON					43					ON	ON		ON	11										NORM																										
12							45	50	2	44	2						45	50	2	12	ON	ON		ON					44					ON	ON		ON	12										NORM																										
13							45	50	2	45	5		3				45	50	2	13	ON	ON		ON					45					ON	ON		ON	13										NORM																										
14							45	50	2	46	2						45	50	2	14	ON	ON		ON					46					ON	ON		ON	14										NORM																										
15							45	50	2	47	2						45	50	2	15	ON	ON		ON					47					ON	ON		ON	15										NORM																										
16							45	50	2	48							45	50	2	16	ON	ON		ON					48	ON	ON			ON	ON		ON	16										NORM																										
17							45	50	2	49							45	50	2	17	ON	ON		ON					49	ON	ON			ON	ON		ON	17										NORM																										
18							45	50	2	50							45	50	2	18	ON	ON		ON					50	ON	ON			ON	ON		ON	18										NORM																										
19							45	50		51							45	50	2	19	ON	ON		ON					51	ON	ON			ON	ON		ON	19										NORM																										
20							45	50		52	4						45	50	2	20	ON	ON		ON					52					ON	ON		ON	20										NORM																										
21							45	50		53	7						45	50	2	21	ON	ON		ON					53					ON	ON		ON	21										NORM																										
22							45	50		54	7						45	50	2	22	ON	ON		ON					54					ON	ON		ON	22										NORM																										
23							45	50		55							45	50	2	23	ON	ON		ON					55	ON	ON			ON	ON		ON	23										NORM																										
24							45	50		56							45	50	2	24	ON	ON		ON					56	ON	ON			ON	ON		ON	24										NORM																										
25							45	50		57							45	50	2	25	ON	ON		ON					57	ON	ON			ON	ON		ON	25										NORM																										
26							45	50		58							45	50	2	26	ON	ON		ON					58	ON	ON			ON	ON		ON	26										NORM																										
27							45	50		59	6						45	50	2	27	ON	ON		ON					59					ON	ON		ON	27										NORM																										
28							45	50		60	6						45	50	2	28	ON	ON		ON					60					ON	ON		ON	28										NORM																										
29							45	50		61	1		3				45	50	2	29	ON	ON		ON					61					ON	ON		ON	29										NORM																										
30							45	50		62	6						45	50	2	30	ON	ON		ON					62					ON	ON		ON	30										NORM																										
31							45	50		63	6						45	50	2	31	ON	ON		ON					63					ON	ON		ON	31										NORM																										
32							45	50		64							45	50	2	32	ON	ON		ON					64					ON	ON		ON	32										NORM																										
Parameters+ 1-64 [5.3]	Ped Det Parms [5.4]										Unit Paramtrs [1.2.1]																			
Det #	occ Grn	occ Yell	occ Red	Delay 1	Delay 2	Type	Src	Det #	occ Grn	occ Yell	occ Red	Delay 1	Delay 2	Type	Src	Det #	occ Grn	occ Yell	occ Red	Delay 1	Delay 2	Type	Src	Det #	Call Ø	No Act	Max Pres	Err Cnt	TS2 Det Faults										Vol/Occ Report Parm [1.5.8]																																			
33						NORM		44						NORM		55						NORM		1	2		15		ON										Vol/Occ Period Minutes																																			
34						NORM		45						NORM		56						NORM		2	4		15												0																																			
35						NORM		46						NORM		57						NORM		3	6		15												15																																			
36						NORM		47						NORM		58						NORM		4			15	
37						NORM		48						NORM		59						NORM		5			15	
38						NORM		49						NORM		60						NORM		6			15	
39						NORM		50						NORM		61						NORM		7			15	
40						NORM		51						NORM		62						NORM		8			15	
41						NORM		52						NORM		63						NORM	
42						NORM		53						NORM		64						NORM	
43						NORM		54						NORM		3295 11 @ WALMART	
	7/12/2023										Page 3									

Pre #	Enable	Type	Output	Delay	MinDura
1	ON	RAIL	Dwell		
2	ON	RAIL	Dwell		
3	ON	EMERG	Dwell		
4	ON	EMERG	Dwell		
5	ON	EMERG	Dwell		
6	ON	EMERG	Dwell		
Pre #	MaxPres	MinGrn	MinWlk	PedClr	Co+Pre
1					ON
2					ON
3					ON
4					ON
5					ON
6					ON
Pre #	Track Grn	Min Dwell	Ext Dwell	PedClr+	Yel
1		2			
2		2			
3		2			
4		2			
5		2			
6		2			

Pre #	Red	Pattern	Skip
1			OFF
2			OFF
3			OFF
4			OFF
5			OFF
6			OFF

Pre #	Type	Min	Max
7	OFF		
8	OFF		
9	OFF		
10	OFF		

Stop Timer Over Preempt	OFF
Preempt or Ext Output	PRE
Max Seek Track Time	
Max Seek Dwell Time	

D Conn Mappings	OFF
Pre Invert Rail Input	None

[illegible][illegible]

Exit Phases [3.2]					Pre #	Lock	Override			Flash Dwell	Link	
Pre #	Exit Phase						Auto	Flash	Higher			
1					1	ON		ON		ON	OFF	
2					2	ON		ON		ON	OFF	
3					3	ON		ON		ON	OFF	
4					4	ON		ON		ON	OFF	
5					5	ON		ON		ON	OFF	
6					6	ON		ON		ON	OFF	

Column#..->	1	2	3	4	5	6	7	8
Assign Ø								
Min Grn								
Gap, Ext								
Max 1								
Max 2								
Yel Clr								
Red Clr								
Walk								
Ped Clr								

Column#..->	1	2	3	4	5	6	7	8
Assign Ø								
Min Grn								
Gap, Ext								
Max 1								
Max 2								
Yel Clr								
Red Clr								
Walk								
Ped Clr								

Column#...->	1	2	3	4	5	6	7	8
Assign Ø								
Min Grn								
Gap, Ext								
Max 1								
Max 2								
Yel Clr								
Red Clr								
Walk								
Ped Clr								

Column # ->	1	2	3	4	5	6	7	8
Assign Ø								
Lock Calls	ON	ON	ON	ON	ON	ON	ON	ON
Soft Recall								
Dual Entry								
Enabl SimGap	ON	ON	ON	ON	ON	ON	ON	ON
Guar Passage								
Rest In Walk								
Cond Service								
Reservice								
Non-Act 1								
Red Rest								
Max2								
Ped Delay								
Conflicting Ø1								


[illegible]

[illegible]

C1-USER IO Map [1.8.9.1 In]	C1-USER IO Map [1.8.9.2 Out]	C1-USER IO Map [1.8.9.2 Out]
I1-1 129 Ped Call 1 I1-2 130 Ped Call 2 I1-3 131 Ped Call 3 I1-4 189 Unused I1-5 189 Unused I1-6 189 Unused I1-7 189 Unused I1-8 189 Unused I2-1 189 Unused I2-2 189 Unused I2-3 189 Unused I2-4 189 Unused I2-5 189 Unused I2-6 189 Unused I2-7 189 Unused I2-8 189 Unused I3-1 189 Unused I3-2 189 Unused I3-3 189 Unused I3-4 189 Unused I3-5 189 Unused I3-6 189 Unused I3-7 189 Unused I3-8 189 Unused I4-1 I4-2 I4-3 I4-4 I4-5 189 Unused I4-6 189 Unused I4-7 229 33xCMUSTop I4-8 228 33xFashSns I5-1 189 Unused I5-2 189 Unused I5-3 189 Unused I5-4 189 Unused I5-5 189 Unused I5-6 189 Unused I5-7 189 Unused I5-8 189 Unused I6-1 189 Unused I6-2 189 Unused I6-3 189 Unused I6-4 189 Unused I6-5 189 Unused I6-6 189 Unused I6-7 189 Unused I6-8 189 Unused	O1-1 1 Ch1 Red O1-2 49 Ch1 Green O1-3 2 Ch2 Red O1-4 26 Ch2 Yellow O1-5 50 Ch2 Green O1-6 3 Ch3 Red O1-7 27 Ch3 Yellow O1-8 51 Ch3 Green O2-1 4 Ch4 Red O2-2 52 Ch4 Green O2-3 5 Ch5 Red O2-4 29 Ch5 Yellow O2-5 53 Ch5 Green O2-6 6 Ch6 Red O2-7 30 Ch6 Yellow O2-8 54 Ch6 Green O3-1 7 Ch7 Red O3-2 55 Ch7 Green O3-3 8 Ch8 Red O3-4 32 Ch8 Yellow O3-5 56 Ch8 Green O3-6 9 Ch9 Red O3-7 33 Ch9 Yellow O3-8 57 Ch9 Green O4-1 10 Ch10 Red O4-2 58 Ch10 Green O4-3 11 Ch11 Red O4-4 35 Ch11 Yellow O4-5 59 Ch11 Green O4-6 12 Ch12 Red O4-7 36 Ch12 Yellow O4-8 60 Ch12 Green O5-1 28 Ch4 Yellow O5-2 34 Ch10 Yellow O5-3 25 Ch1 Yellow O5-4 31 Ch7 Yellow O5-5 115 Not Used O5-6 115 Not Used O5-7 115 Not Used O5-8 114 Watchdog O6-1 115 Not Used O6-2 115 Not Used O6-3 13 Ch13 Red O6-4 37 Ch13 Yellow O6-5 61 Ch13 Green O6-6 14 Ch14 Red O6-7 38 Ch14 Yellow O6-8 62 Ch14 Green	O7-1 115 Not Used O7-2 115 Not Used O7-3 115 Not Used O7-4 115 Not Used O7-5 115 Not Used O7-6 115 Not Used O7-7 115 Not Used O7-8 115 Not Used C11S-USER IO Map [1.8.9.1 In] I4-1 I4-2 I4-3 I4-4 I7-1 189 Unused I7-2 189 Unused I7-3 189 Unused I7-4 189 Unused I7-5 189 Unused I7-6 189 Unused I7-7 189 Unused I7-8 189 Unused I8-1 189 Unused I8-2 189 Unused I8-3 189 Unused I8-4 189 Unused I8-5 189 Unused I8-6 189 Unused I8-7 189 Unused I8-8 189 Unused C11S-USER IO Map [1.8.9.2 Out] O8-1 115 Not Used O8-2 115 Not Used O8-3 115 Not Used O8-4 115 Not Used O8-5 115 Not Used O8-6 115 Not Used O8-7 115 Not Used O8-8 115 Not Used
3295 11 @ WALMART		

NYS ROUTE 31 IMPROVEMENTS FOR DELTA SONIC CLAY

TOWN OF CLAY, ONONDAGA COUNTY, NEW YORK
P.N. 20224245.0002

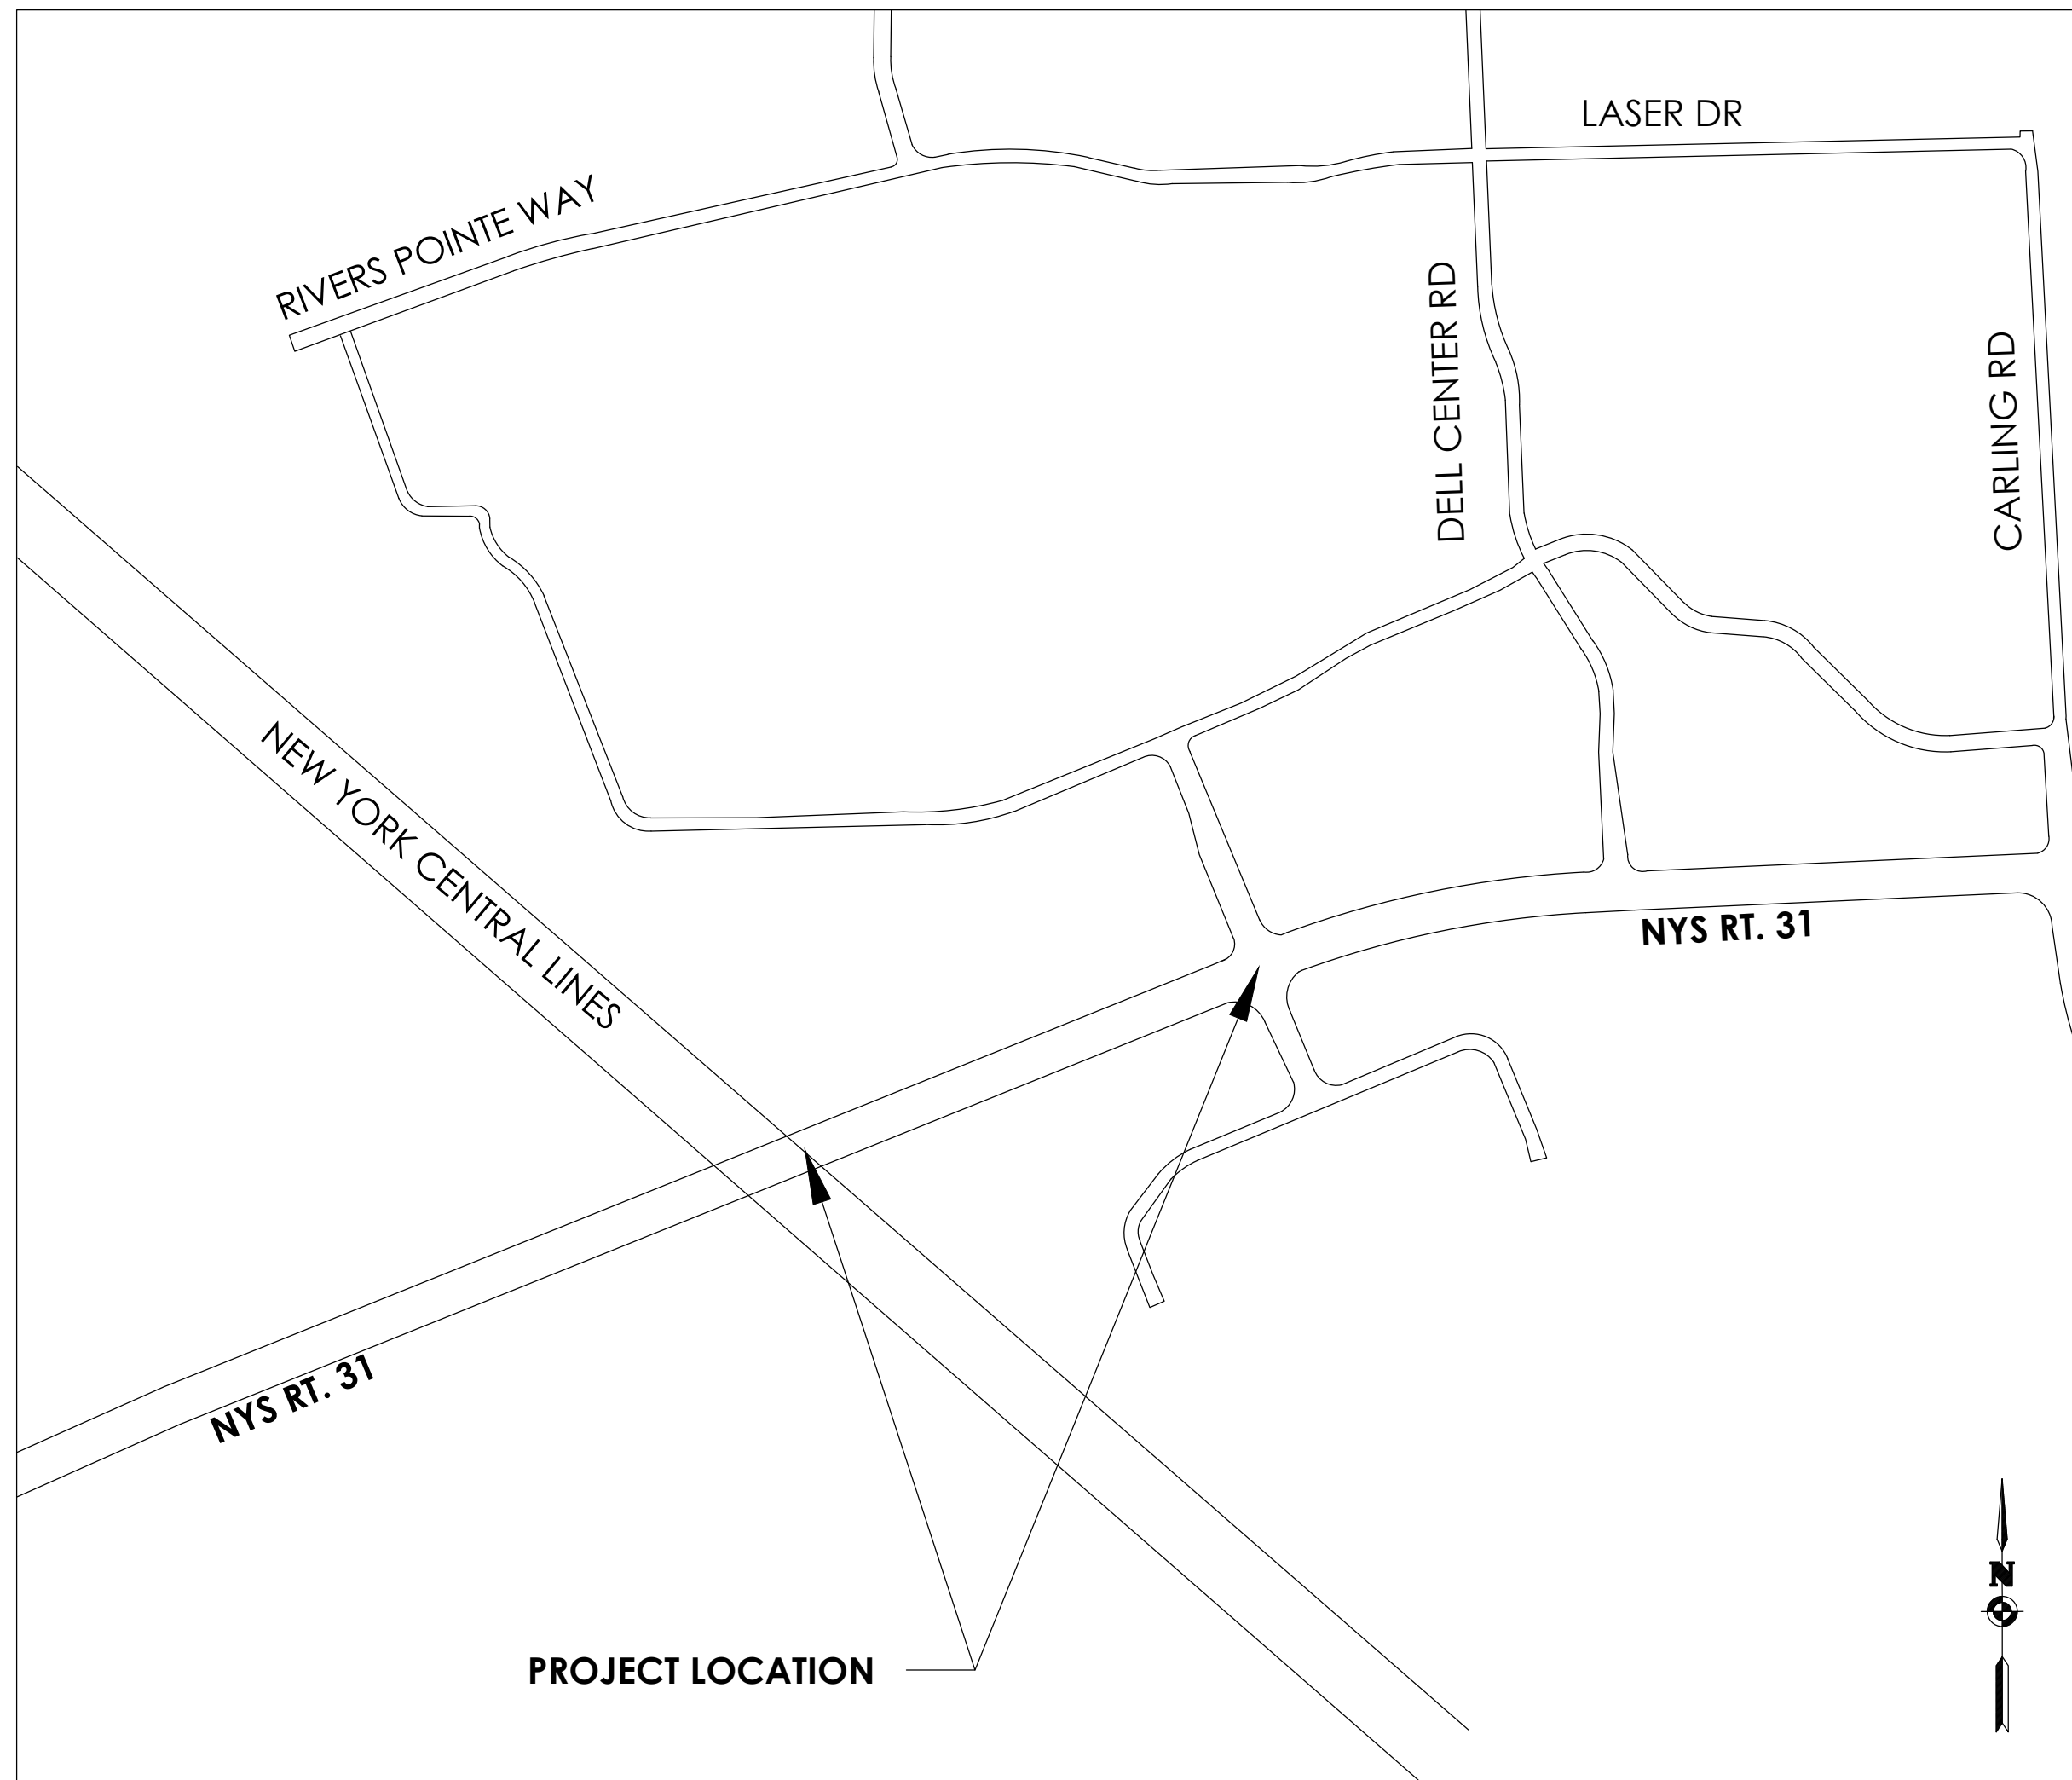

TOWN OF CLAY
LOCATION SKETCH
N.T.S.

NOTES:

1. ALL WORK COMPLETED UNDER THIS CONTRACT IS TO BE COVERED BY AND IN CONFORMITY WITH THE STANDARD SPECIFICATIONS OF THE NYSDOT, EXCEPT AS MODIFIED ON THESE PLANS AND IN THE ITEMIZED PROPOSAL (PLANS AND DETAILS ARE REFERENCED IN ENGLISH UNITS.
2. NYSDOT STANDARD SHEETS THAT APPLY TO THIS PROJECT ARE AS FOLLOWS:
3. PASSERO ASSOCIATES IS RESPONSIBLE FOR THE DESIGN OF THIS PROJECT. DAVID COX, P.E. IS THE DESIGNER AND IS FAMILIAR WITH NYSDOT STANDARDS AND REQUIREMENTS AND SHALL BE CONTACTED AT 585-325-1000 TO RESOLVE ISSUES OR PROBLEMS DURING CONSTRUCTION . ALL REVISIONS, INCLUDING REVISIONS NECESSARY DUE TO FIELD CONDITIONS, SHALL BE APPROVED BY THE NYSDOT.

DRAWING INDEX:

COVER
EX-1 - EX-3
RP-1 - RP-3
GP-1 - GP-3
AX-1 - AX-9
TSP-1 - TSP-6
MD-1 - MD-10

COVER
EXISTING CONDITION DEMOLITION PLANS
ROADWAY AND STRIPING PLANS
GRADING UTILITY PLAN
CROSS SECTIONS
TRAFFIC SIGNAL PLANS
DETAILS

DESIGNED BY:

PASSERO ASSOCIATES

242 W. Main Street, Suite 100
Rochester, New York 14614




(585) 325-1000
Fax: (585) 325-1691

PRINCIPAL IN CHARGE _____ DATE _____
DAVID COX, P.E.

PA

PASSERO ASSOCIATES
engineering architecture

ARTICLE 147 SECTION 7307. THESE PLANS ARE COPYRIGHT PROTECTED ©

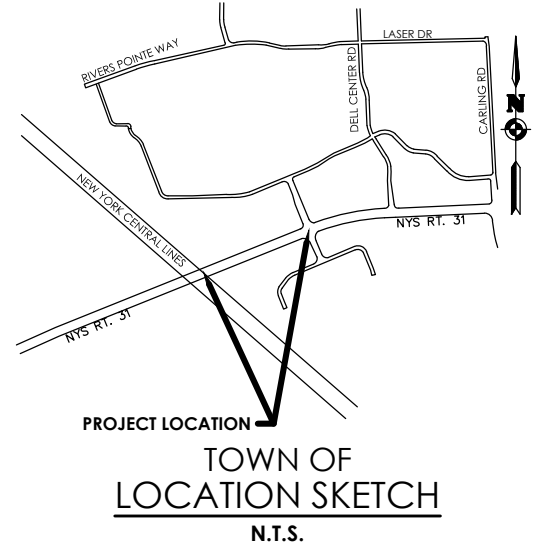

Client:

PASSERO ASSOCIATES

242 West Main Street Suite 100
Rochester, New York 14614
Principal-in-Charge: David Cox, PE
Project Manager: Andrew Burns, PE
Designed by: Jacob Lewis



Revisions

No.	Date	By	Description
1	05/02/24	SMK	DRAINAGE REPORT REVISIONS
2	06/05/24	SMK	PER NYSDOT COMMENTS

UNAUTHORIZED ALTERATIONS OR ADDITIONS TO THIS DRAWING IS IN VIOLATION OF STATE EDUCATION LAW ARTICLE 145 SECTION 7209 AND ARTICLE 147 SECTION 7307. THESE PLANS ARE COPYRIGHT PROTECTED ©

COVER

NYS ROUTE 31
IMPROVEMENTS

Town/City: CLAY
County: ONONDAGA State: NY

Project No.
20224245.0002

Drawing No.

COVER

Scale:

NTS



Date

AUGUST, 2024


NOT FOR CONSTRUCTION

LEGEND:

	PROPERTY BOUNDARY		EXISTING ELECTRIC LINE & POLE
	R.O.W.		EXIST. LIGHT POLE
	EXISTING CENTER LINE ROAD		EXIST. ELECTRIC MANHOLE
	EXISTING BUILDING		EXIST. ELECTRIC HANDHOLE
	EXISTING FENCE		EXIST. GAS VALVE
	EXISTING EASEMENT LINE		EXIST. GAS MAIN
	EXISTING TOPO MINOR		EXIST. WATER MAIN
	EXISTING TOPO MINOR		EXIST. ELECTRIC LINE
	EXISTING STORM SEWER & MH		EXISTING FEATURE TO BE REMOVED
	EXISTING WATER SERVICE & VALVE		EXISTING ASPHALT TO BE REMOVED
	EXISTING SANITARY SEWER AND MANHOLE		EXISTING BUILDING TO BE REMOVED
	IMPROVEMENTS BASELINE		

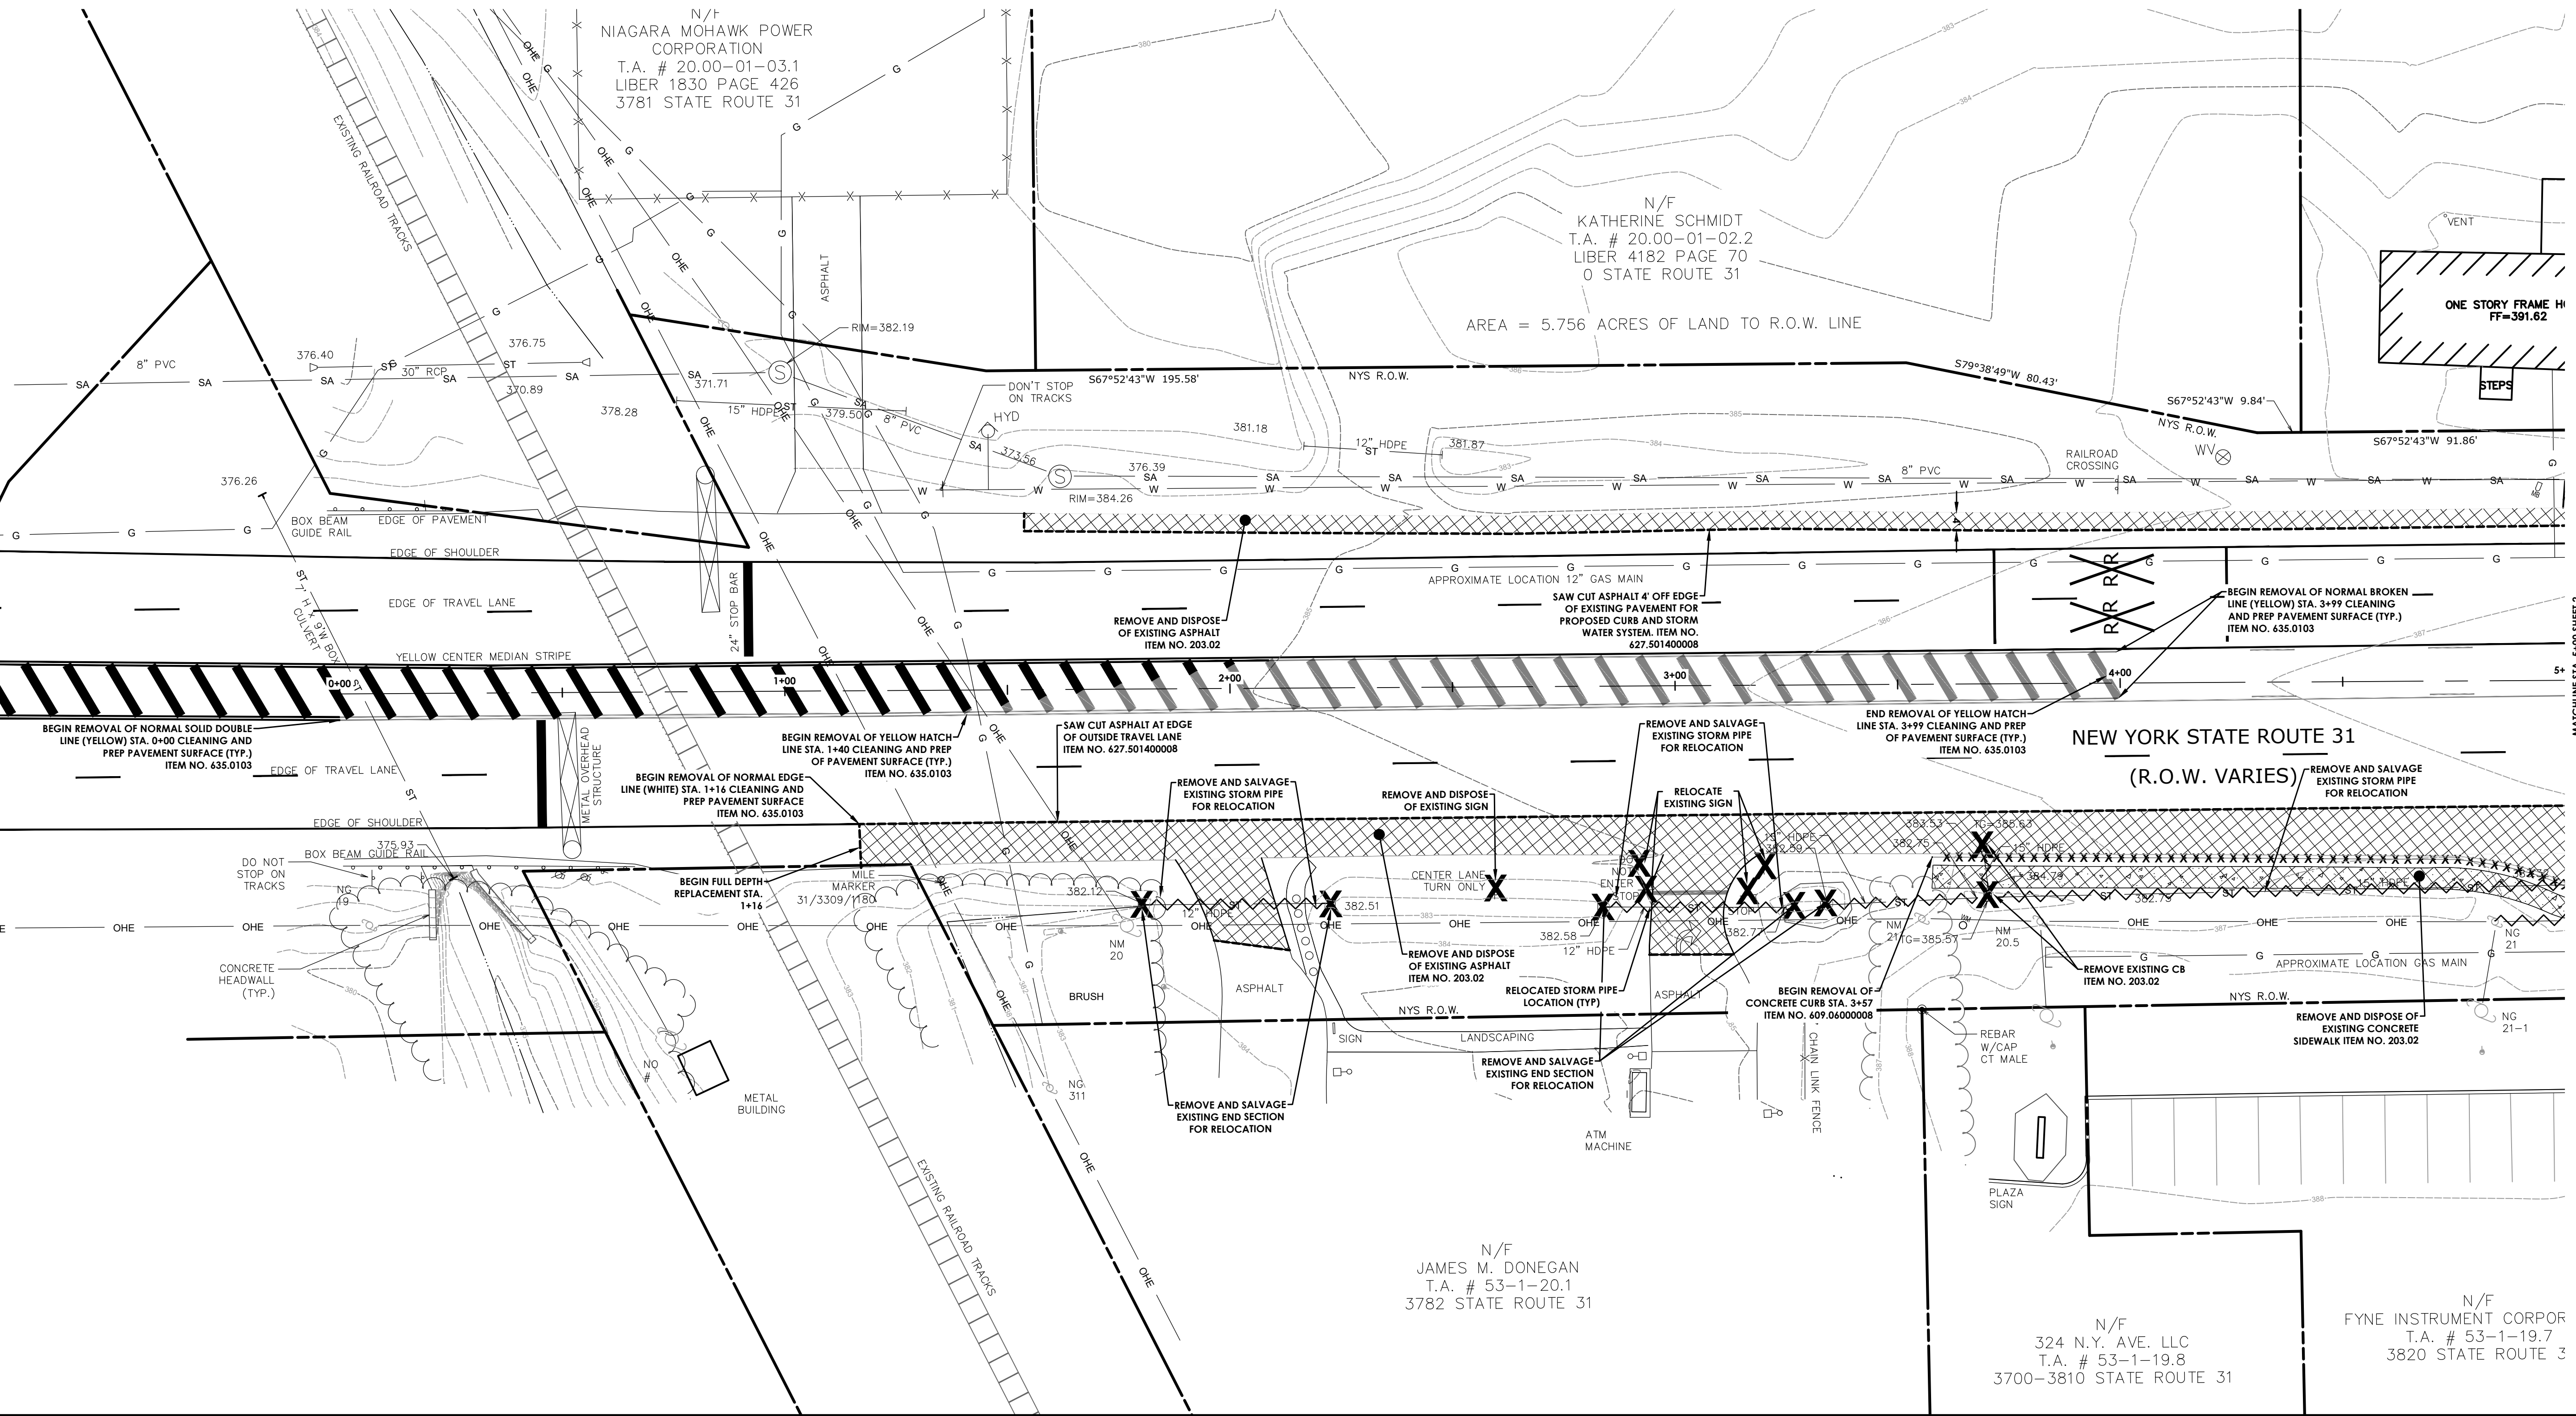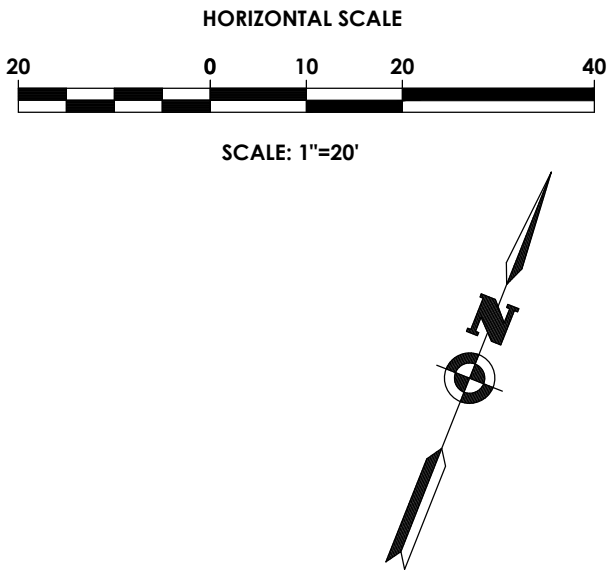

ARTICLE 147 SECTION 7307. THESE PLANS ARE COPYRIGHT PROTECTED ©

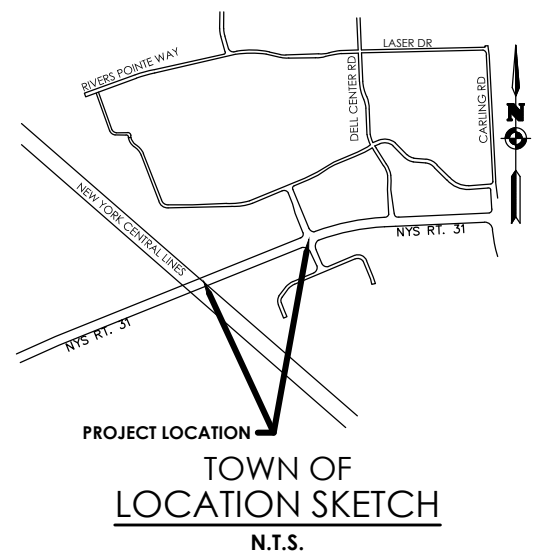

Client:

PASSERO ASSOCIATES
242 West Main Street Suite 100
Rochester, New York 14614
(585) 325-1000
Fax: (585) 325-1691
Principal-in-Charge: David Cox, PE
Project Manager: Andrew Burns, PE
Designed by: Jacob Lewis



Revisions		
No.	Date	Description
1	05/02/24	SMK DRAINAGE REPORT REVISIONS
2	06/05/24	SMK PER NYSDOT COMMENTS

UNAUTHORIZED ALTERATIONS OR ADDITIONS TO THIS DRAWING IS IN VIOLATION OF STATE EDUCATION LAW ARTICLE 145 SECTION 7209 AND ARTICLE 147 SECTION 7307. THESE PLANS ARE COPYRIGHT PROTECTED ©

EXISTING CONDITIONS
& DEMOLITION PLAN

NYS ROUTE 31
IMPROVEMENTS

Town/City: CLAY
County: ONONDAGA State: NY

Project No.
20224245.0002

Drawing No.
EX-1

Scale:
1" = 20'

Date
AUGUST, 2024

NOT FOR CONSTRUCTION

HORIZONTAL SCALE


20 0 10 20 40

SCALE: 1"=20'

A north arrow pointing towards the top right of the page, with a circular base and a stylized arrowhead.



ARTICLE 147 SECTION 7307. THESE PLANS ARE COPYRIGHT PROTECTED ©

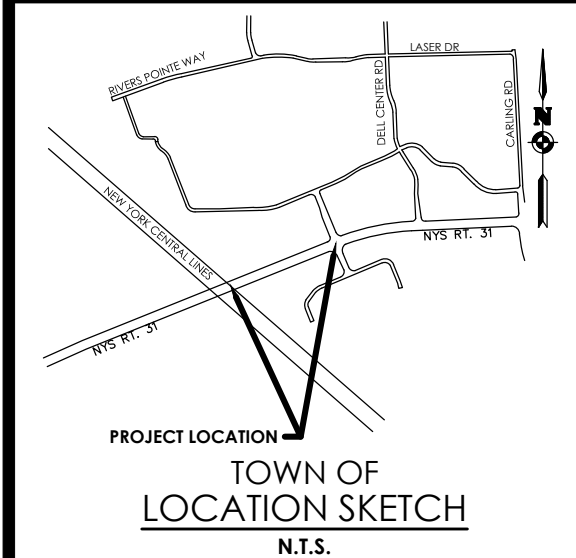

Client:

PASSERO ASSOCIATES

242 West Main Street Suite 100
Rochester, New York 14614

(585) 325-1000
Fax: (585) 325-1691

Principal-in-Charge
Project Manager
Designed by

David Cox, PE
Andrew Burns, PE
Jacob Lewis



Revisions			
No.	Date	By	Description
1	05/02/24	SMK	DRAINAGE REPORT REVISIONS
2	06/05/24	SMK	PER NYSDOT COMMENTS

UNAUTHORIZED ALTERATIONS OR ADDITIONS TO THIS DRAWING IS IN VIOLATION OF STATE EDUCATION LAW ARTICLE 145 SECTION 7209 AND ARTICLE 147 SECTION 7307. THESE PLANS ARE COPYRIGHT PROTECTED ©

NYS ROUTE 31 IMPROVEMENTS

Town/City: CLAY
County: ONONDAGA State: NY


Project No.
20224245.0002

Drawing No.

Scale:
 $1'' = 20'$



Date **AUGUST, 2024**

NOT FOR CONSTRUCTION

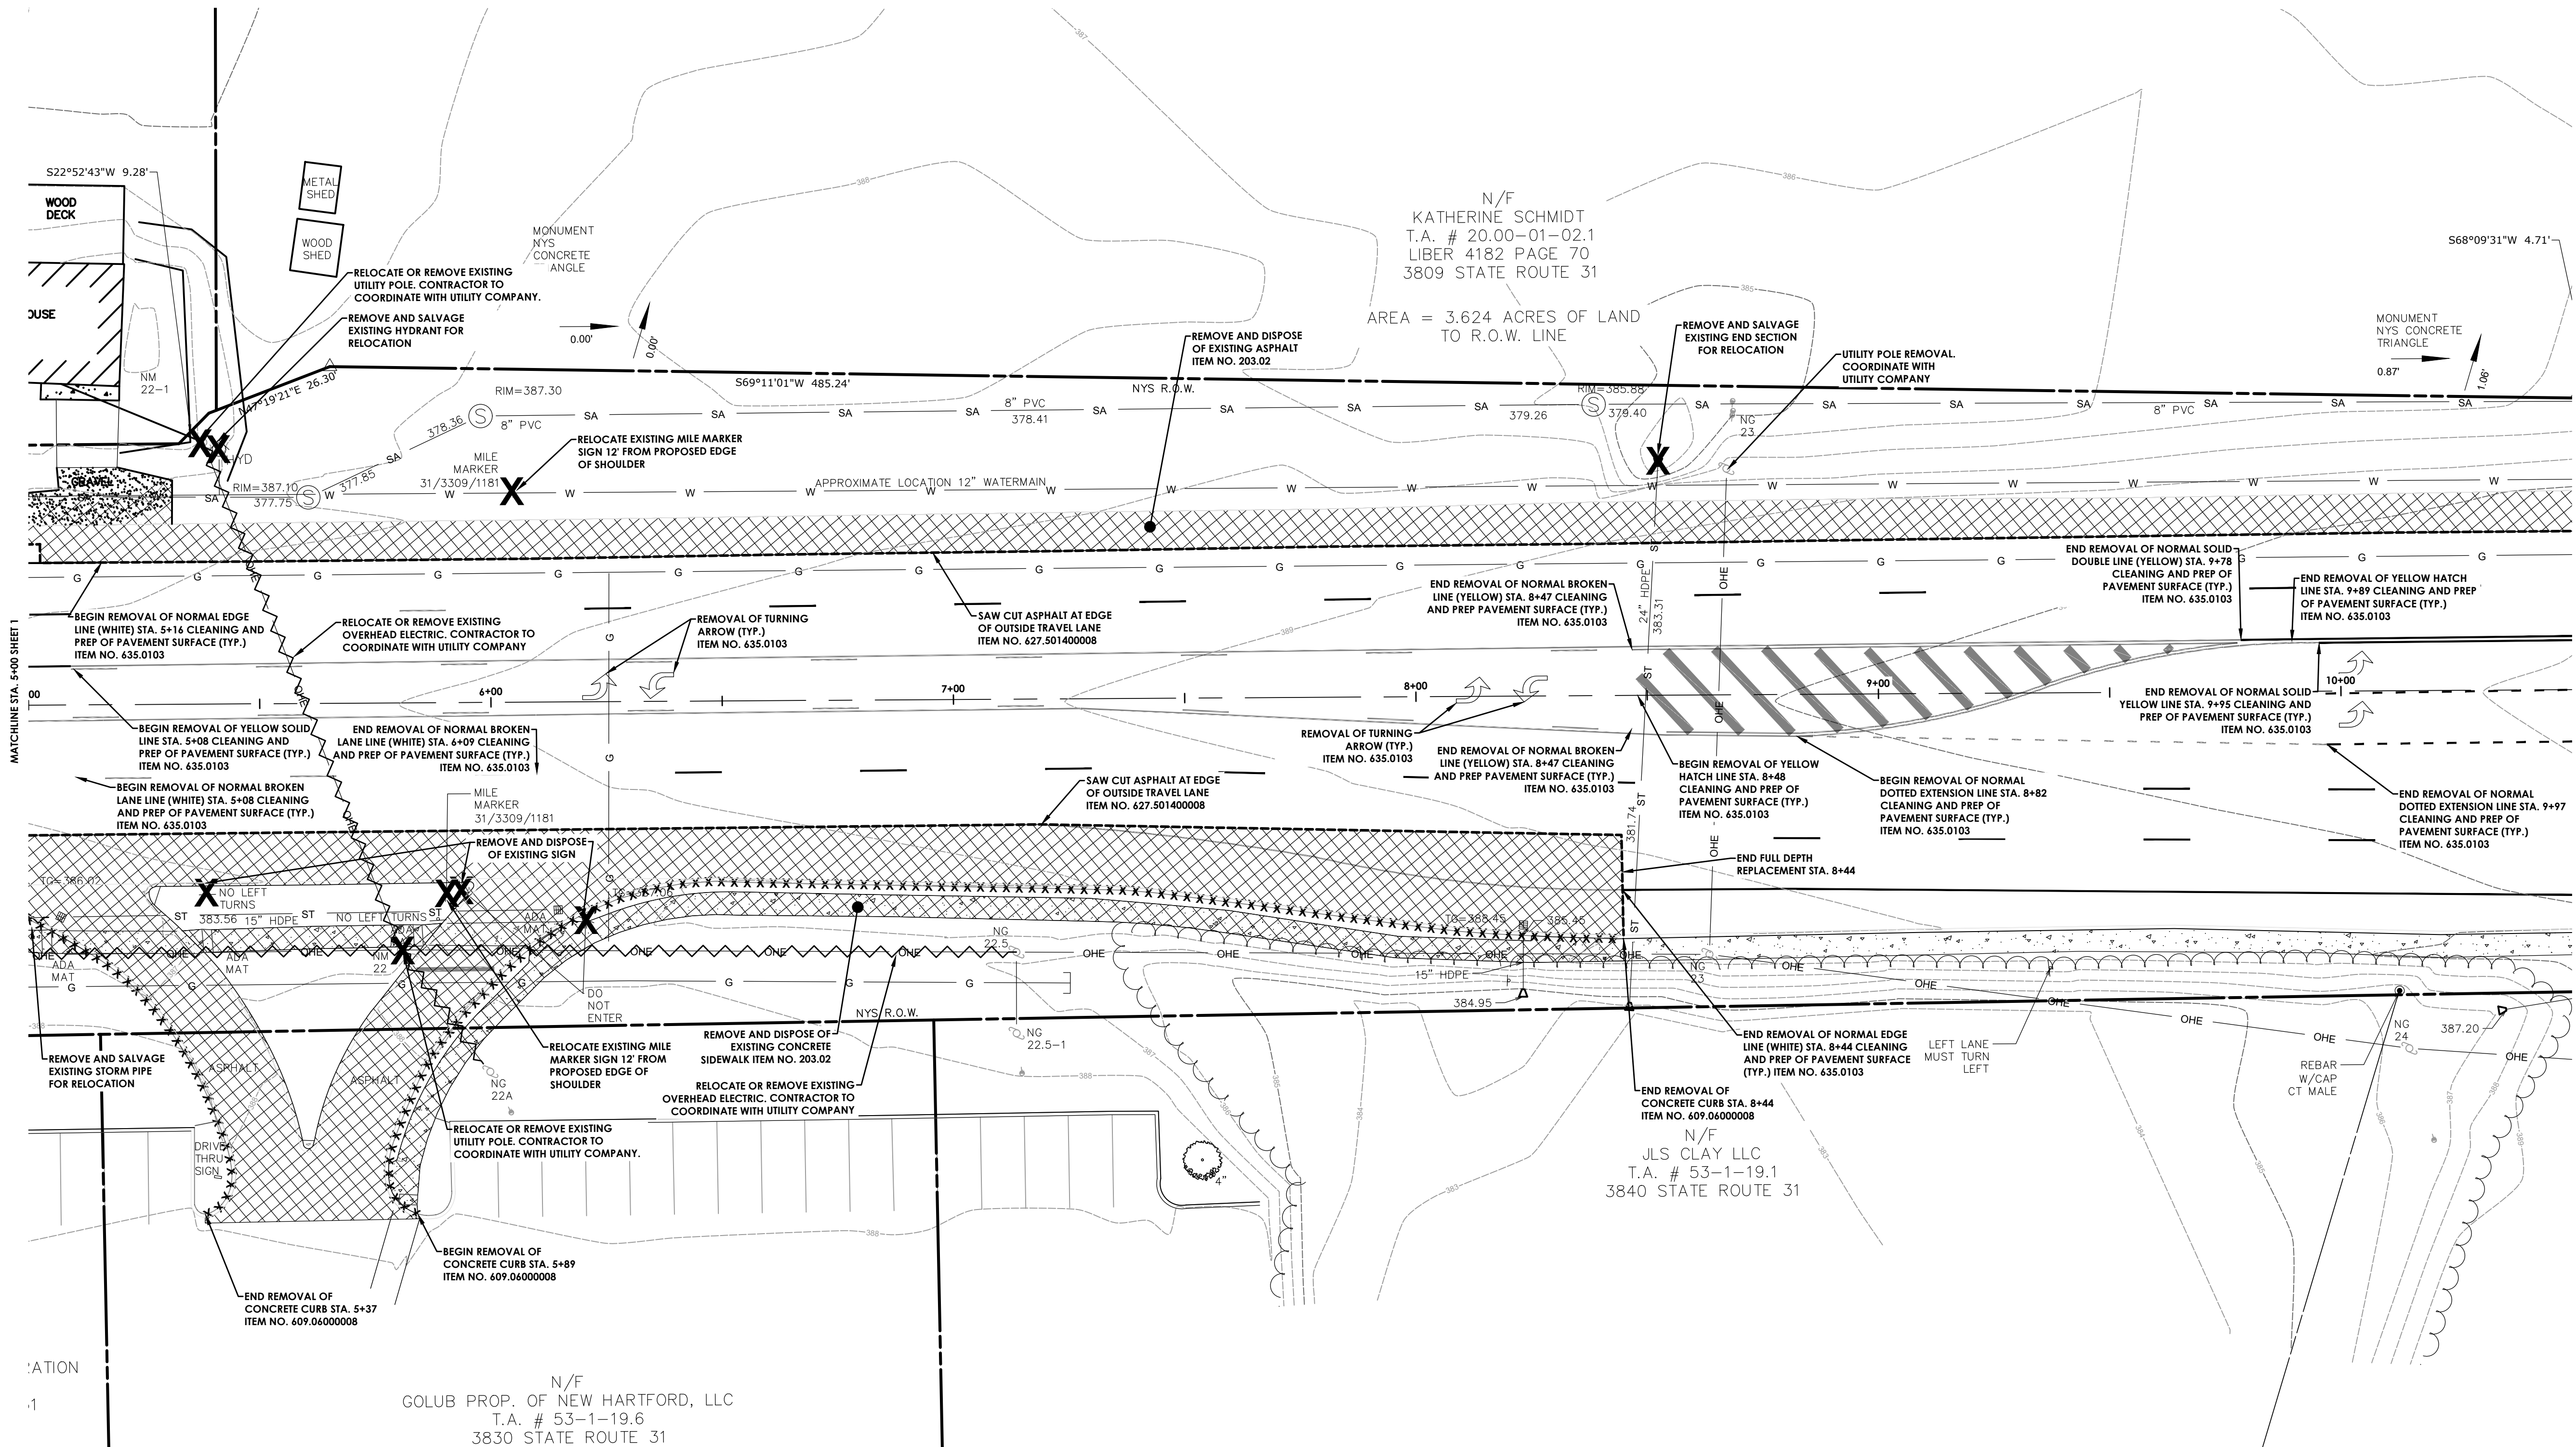


LEGEND:

	PROPERTY BOUNDARY		EXISTING ELECTRIC LINE & POLE
	R.O.W.		EXIST. LIGHT POLE
	EXISTING CENTER LINE ROAD		EXIST. ELECTRIC MANHOLE
	EXISTING BUILDING		EXIST. ELECTRIC HANDHOLE
	EXISTING FENCE		EXIST. GAS VALVE
	EXISTING EASEMENT LINE		EXIST. GAS MAIN
	EXISTING TOPO MINOR		EXIST. WATER MAIN
	EXISTING TOPO MINOR		EXIST. ELECTRIC LINE
	EXISTING STORM SEWER & MH		EXISTING FEATURE TO BE REMOVED
	EXISTING WATER SERVICE & VALVE		EXISTING ASPHALT TO BE REMOVED
	EXISTING SANITARY SEWER AND MANHOLE		EXISTING BUILDING TO BE REMOVED
	IMPROVEMENTS BASELINE		

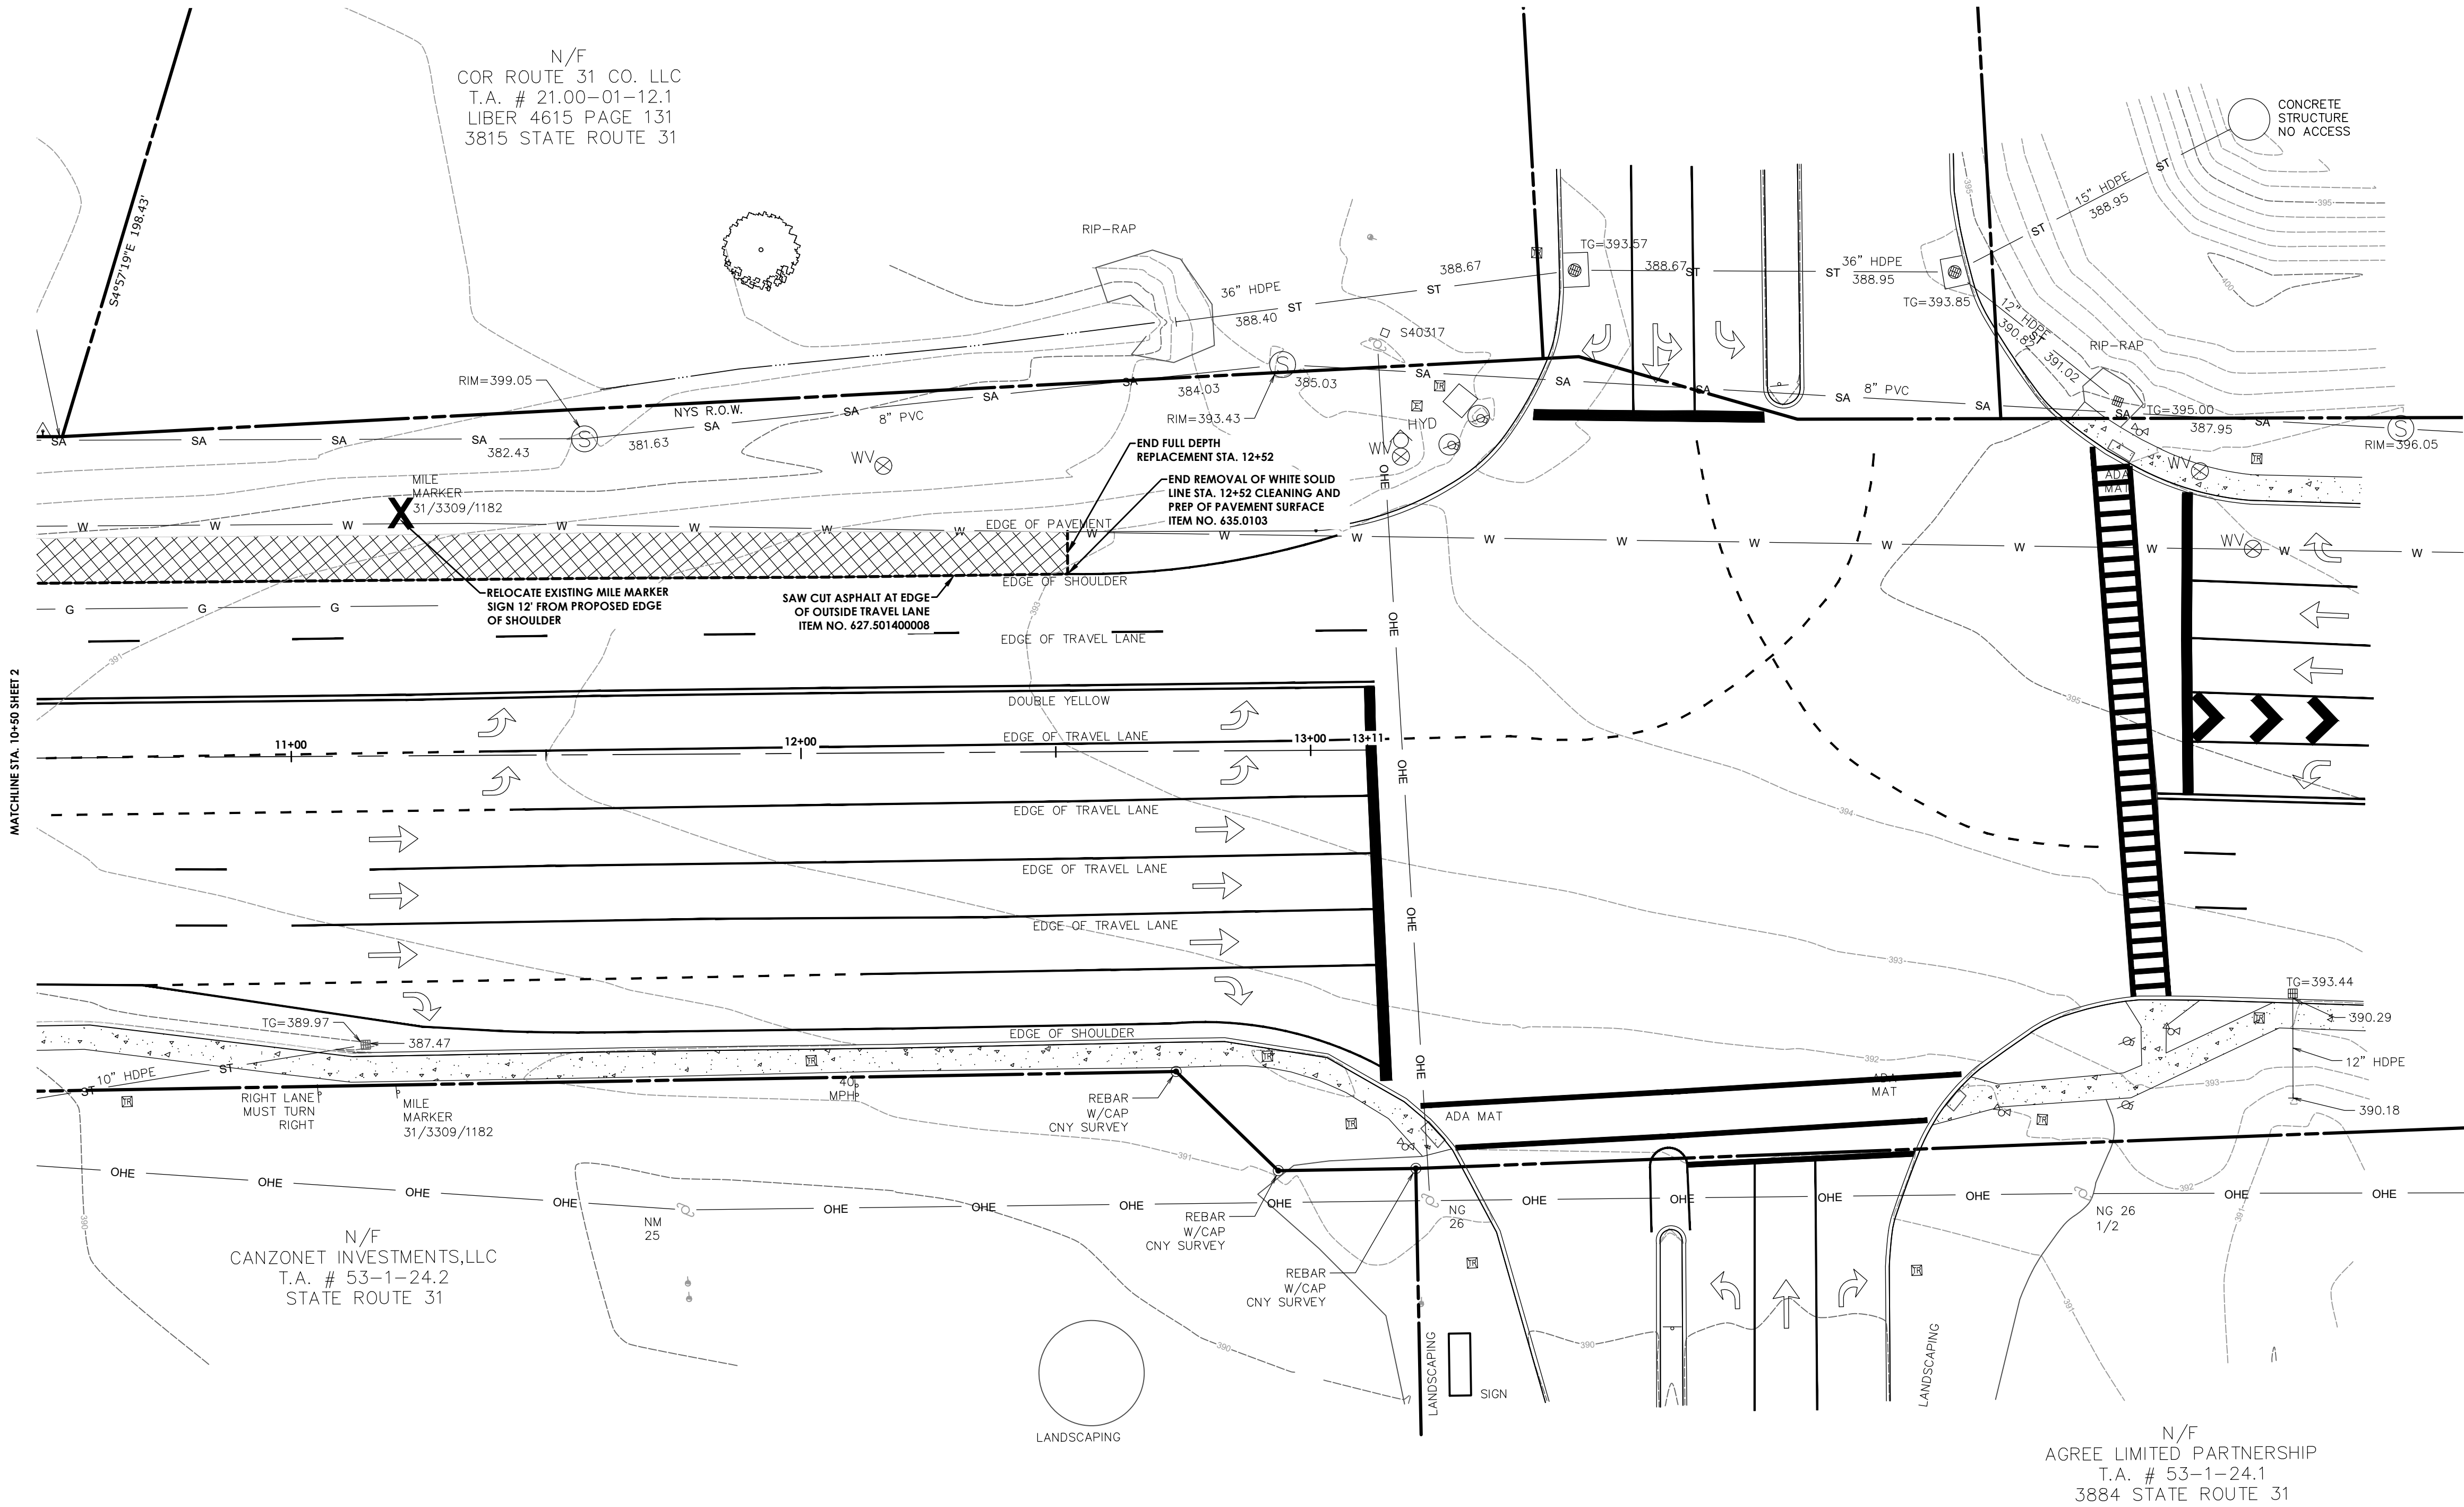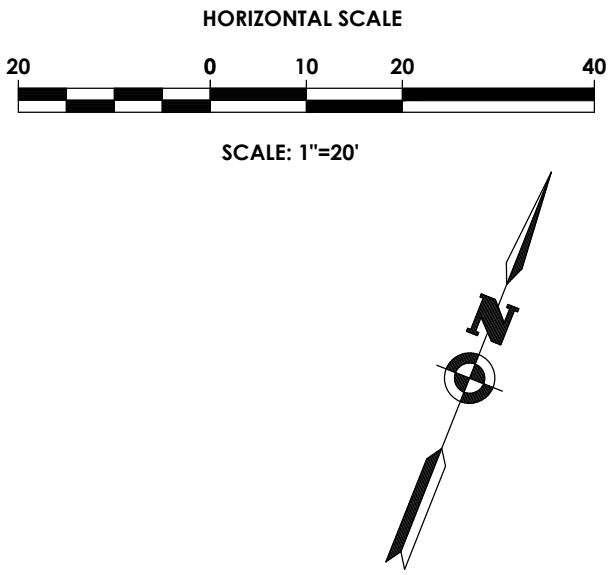

PA
PASSERO ASSOCIATES
engineering architecture

ARTICLE 147 SECTION 7307. THESE PLANS ARE COPYRIGHT PROTECTED ©

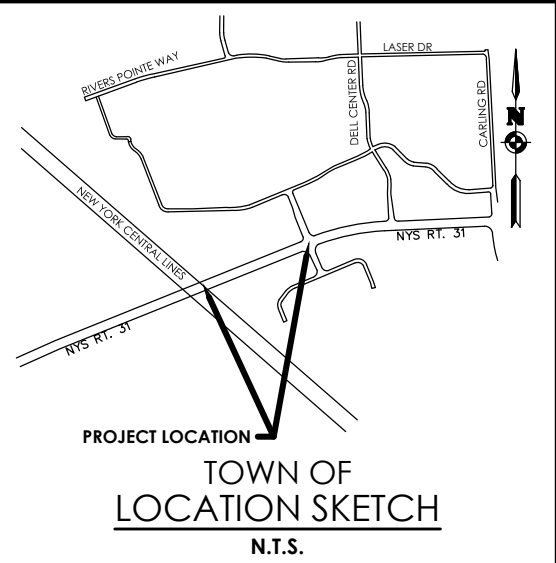

Client:

PASSERO ASSOCIATES

242 West Main Street Suite 100
Rochester, New York 14614
(585) 325-1000
Fax: (585) 325-1691
Principal-in-Charge: David Cox, PE
Project Manager: Andrew Burns, PE
Designed by: Jacob Lewis



Revisions			
No.	Date	By	Description
1	05/02/24	SKM	DRAINAGE REPORT REVISIONS
2	06/05/24	SKM	PER NYS DOT COMMENTS

UNAUTHORIZED ALTERATIONS OR ADDITIONS TO THIS DRAWING IS IN VIOLATION OF STATE EDUCATION LAW ARTICLE 145 SECTION 7209 AND ARTICLE 147 SECTION 7307. THESE PLANS ARE COPYRIGHT PROTECTED ©

**EXISTING CONDITIONS
& DEMOLITION PLAN**

**NYS ROUTE 31
IMPROVEMENTS**

Town/City: CLAY
County: ONONDAGA State: NY

Project No.
20224245.0002

Drawing No.


EX-3

Scale:
1" = 20'

Date
AUGUST, 2024

NOT FOR CONSTRUCTION

TURF ESTABLISHMENT NOTE:
ALL DISTURBED SOIL WITHIN THE ROW SHALL BE SEEDED AND ESTABLISHED PRIOR TO WINTER. SHOULD THE DISTURBED AREAS NOT HAVE ESTABLISHED TURF THEN THE AREAS MUST BE STABILIZED BY OTHER METHODS.

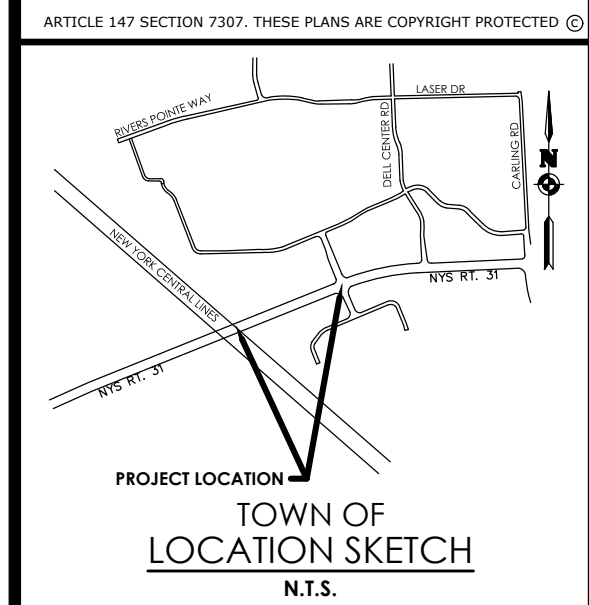

PASSERO ASSOCIATES

242 West Main Street Suite 100
Rochester, New York 14614

(585) 325-1000
Fax: (585) 325-1691

Principal-in-Charge
Project Manager
Designed by

David Cox, PE
Andrew Burns, PE
Jacob Lewis



Revisions			
No.	Date	By	Description
1	05/02/24	SMK	DRAINAGE REPORT REVISIONS
2	06/05/24	SMK	PER NYSDOT COMMENTS
UNAUTHORIZED ALTERATIONS OR ADDITIONS TO THIS DRAWING IS IN VIOLATION OF STATE EDUCATION LAW ARTICLE 145 SECTION 7009 AND ARTICLE 147 SECTION 7307. THESE PLANS ARE COPYRIGHT PROTECTED ©			

NYS ROUTE 31 IMPROVEMENTS

Project No. 20224245.0002

RP-1

$$1'' = 20'$$


Date AUGUST, 2024

NOT FOR CONSTRUCTION

Y:\PROJECTS-NEW\2022\20224245\20224245.0002\01_CAD-BIM-MODELS\CIVIL\20224245.0002_NYSDOT ROADWAY STRIPING.DWG 8/26/2024 2:06 PM Shari Kleis




Y:\PROJECTS-NEW\2022\20224245\20224245.0002_01_CAD-BIM-MODELS\CIVIL\20224245.0002_NYSDOT_ROADWAY_STRIPING.DWG 8/26/2024 2:04 PM Short Mills

LEGEND:

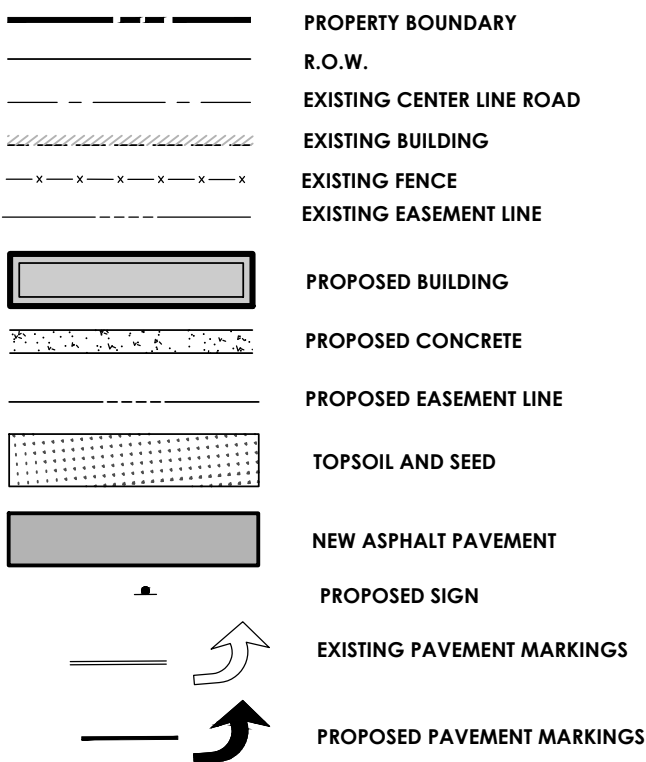


TURF ESTABLISHMENT NOTE:

ALL DISTURBED SOIL WITHIN THE ROW SHALL BE SEEDED AND ESTABLISHED PRIOR TO WINTER. SHOULD THE DISTURBED AREAS NOT HAVE ESTABLISHED TURF THEN THE AREAS MUST BE STABILIZED BY OTHER METHODS.

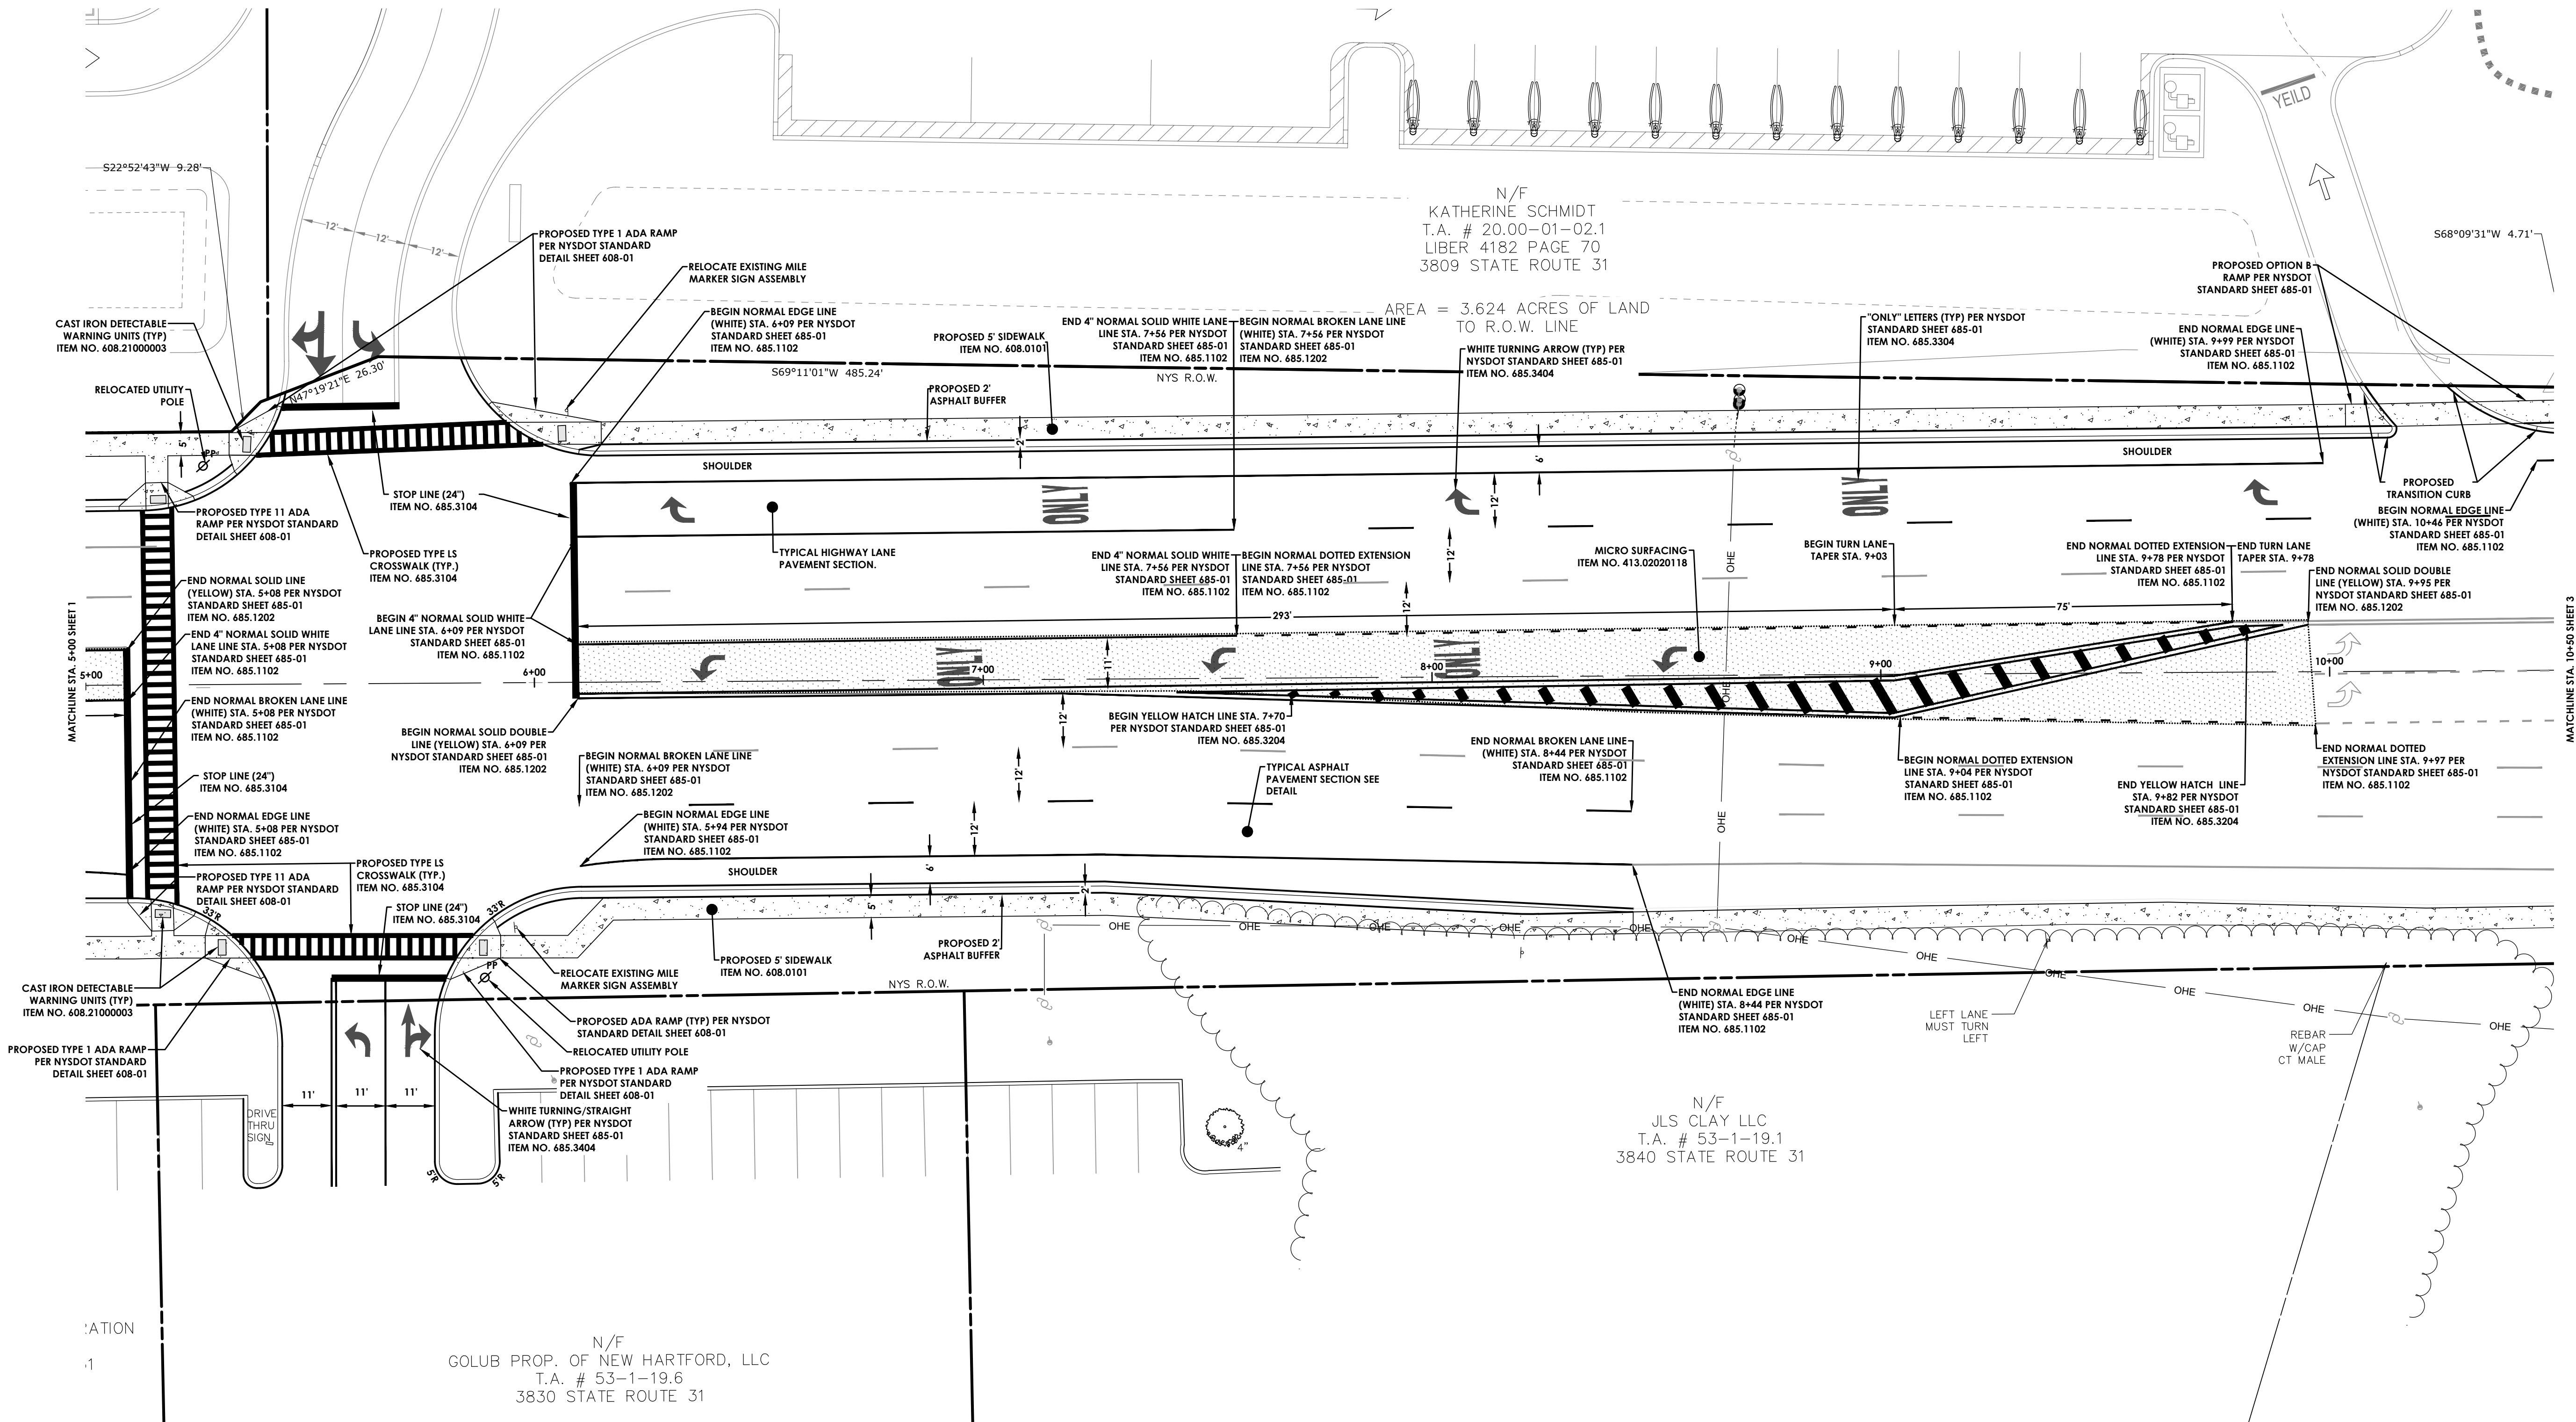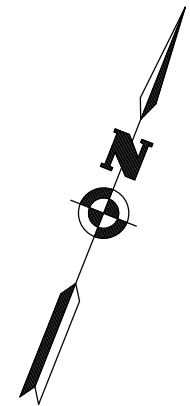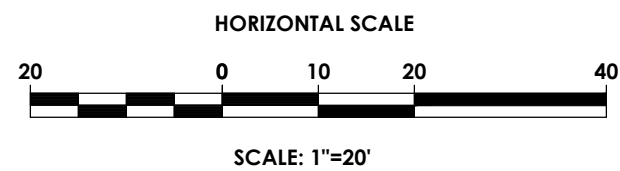

PA
PASSERO ASSOCIATES
engineering architecture

ARTICLE 147 SECTION 7307. THESE PLANS ARE COPYRIGHT PROTECTED ©

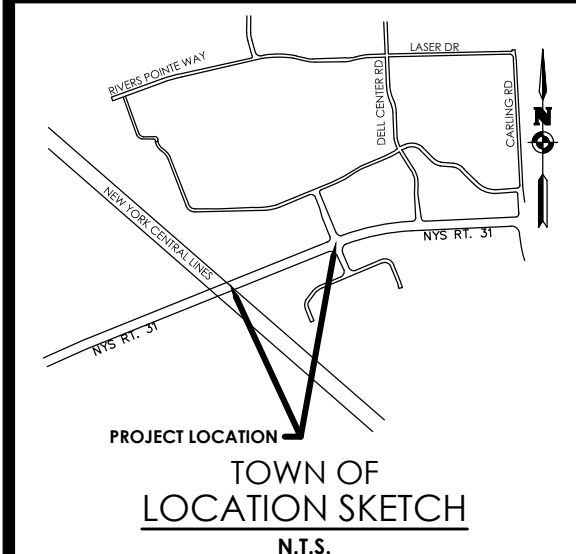

Client:

PASSERO ASSOCIATES
242 West Main Street Suite 100
Rochester, New York 14614
(585) 325-1000
Fax: (585) 325-1691
Principal-in-Charge: David Cox, PE
Project Manager: Andrew Burns, PE
Designed by: Jacob Lewis



Revisions

No.	Date	By	Description
1	05/02/24	SKM	DRAINAGE REPORT REVISIONS
2	06/05/24	SKM	PER NYSDOT COMMENTS

UNAUTHORIZED ALTERATIONS OR ADDITIONS TO THIS DRAWING IS IN VIOLATION OF STATE EDUCATION LAW ARTICLE 145 SECTION 7209 AND ARTICLE 147 SECTION 7307. THESE PLANS ARE COPYRIGHT PROTECTED ©

ROADWAY & STRIPING PLAN

NYS ROUTE 31 IMPROVEMENTS

Town/City: CLAY
County: ONONDAGA State: NY

Project No.
20224245.0002

Drawing No.
RP-2


Scale:
1" = 20'

Date
AUGUST, 2024

NOT FOR CONSTRUCTION

	PROPERTY BOUNDARY
	R.O.W.
	EXISTING CENTER LINE ROAD
	EXISTING BUILDING
	EXISTING FENCE
	EXISTING EASEMENT LINE
	PROPOSED BUILDING
	PROPOSED CONCRETE
	PROPOSED EASEMENT LINE
	TOPSOIL AND SEED
	NEW ASPHALT PAVEMENT
	PROPOSED SIGN
	EXISTING PAVEMENT MARKINGS
	PROPOSED PAVEMENT MARKINGS

ALL DISTURBED SOIL WITHIN THE ROW SHALL BE SEEDED AND ESTABLISHED PRIOR TO WINTER. SHOULD THE DISTURBED AREAS NOT HAVE ESTABLISHED TURF THEN THE AREAS MUST BE STABILIZED BY OTHER METHODS.

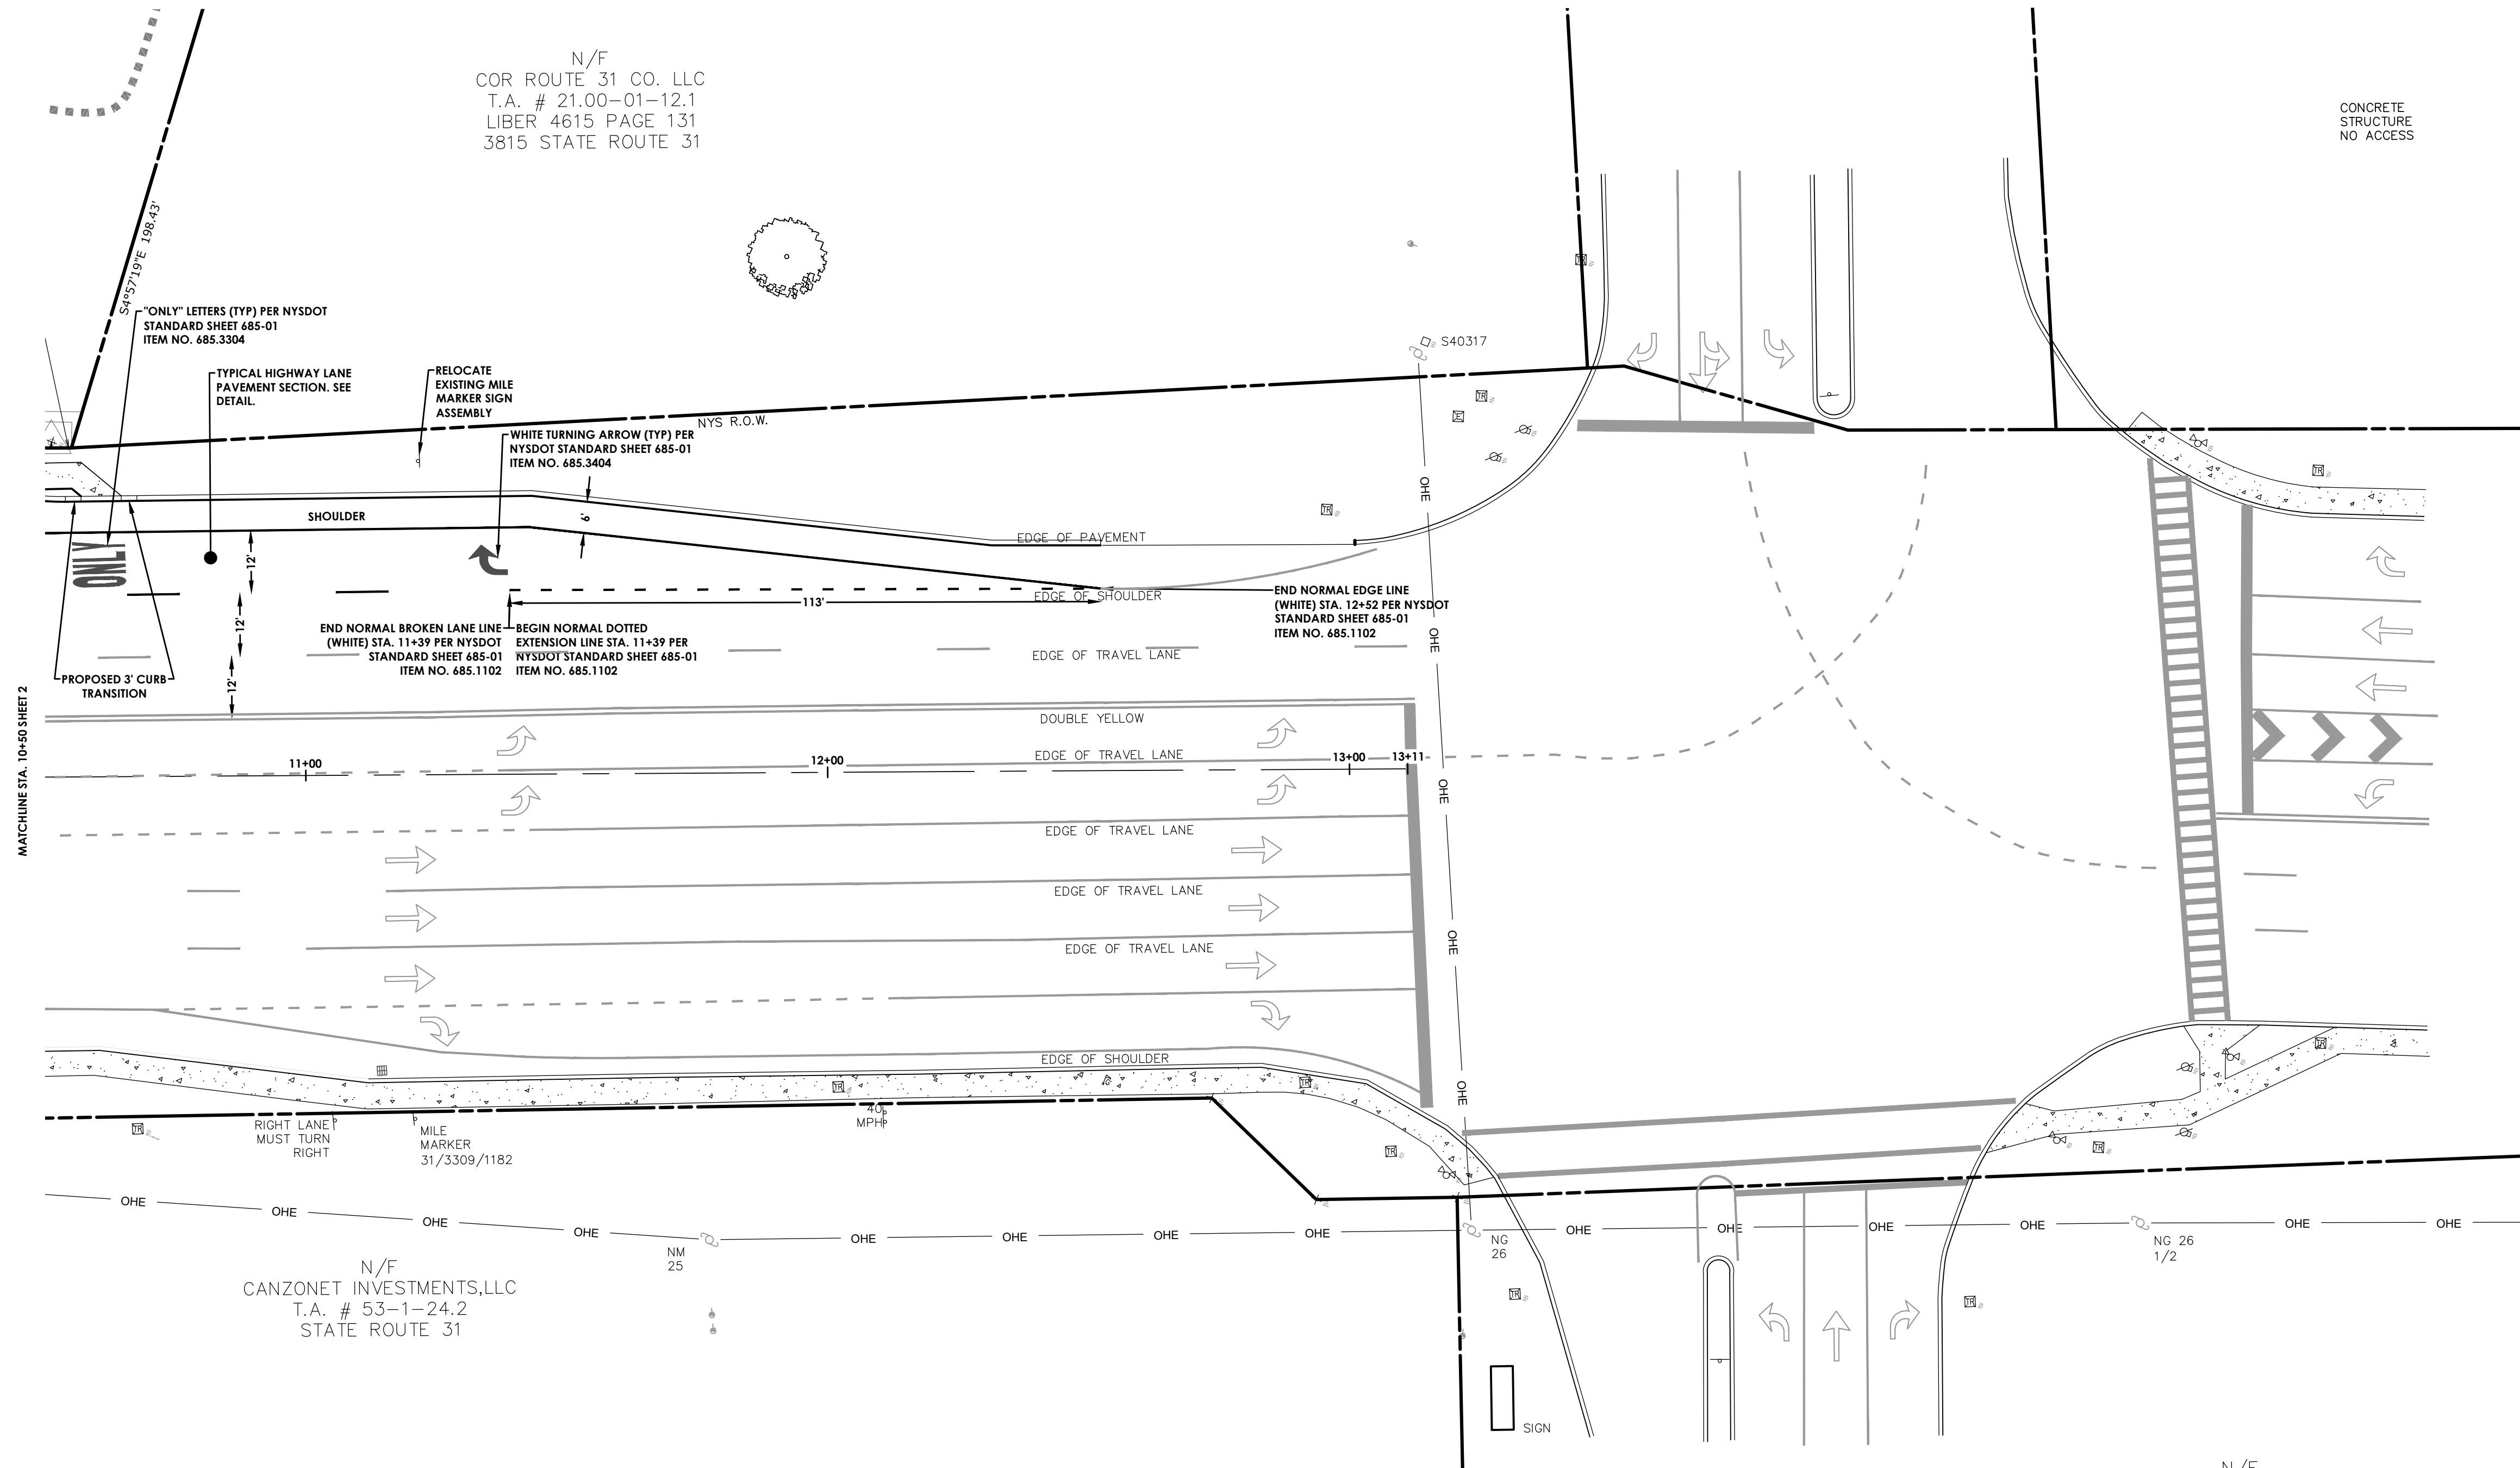

N/F
AGREE LIMITED PARTNERSHIP
T.A. # 53-1-24.1
3884 STATE ROUTE 31

ARTICLE 147 SECTION 7307, THESE PLANS ARE COPYRIGHT PROTECTED ©

The map shows a network of roads. A diagonal road is labeled 'RTE RT. 31'. A horizontal road is labeled 'NYS RT. 31'. Other roads include 'RIDGE POINT RD', 'LAUREL', 'SUNNYVALE RD', 'COLUMBIA RD', and 'NYS RT. 31'. A north arrow is in the top right corner. A black triangle marks the intersection of 'RTE RT. 31' and 'NYS RT. 31', with a line pointing to it from the text 'PROJECT LOCATION'.

PROJECT LOCATION

TOWN OF
LOCATION SKETCH
N.T.S.

PASSERO ASSOCIATES

242 West Main Street Suite 100
Rochester, New York 14614

(585) 325-1000
Fax: (585) 325-1691

Principal-in-Charge
Project Manager
Designed by

David Cox, PE
Andrew Burns, PE
Jacob Lewis



Revisions			
No.	Date	By	Description
1	05/02/24	SMK	DRAINAGE REPORT REVISIONS
2	06/05/24	SMK	PER NYSDOT COMMENTS

UNAUTHORIZED ALTERATIONS OR ADDITIONS TO THIS DRAWING IS IN VIOLATION OF STATE EDUCATION LAW ARTICLE 145 SECTION 2709 AND ARTICLE 147 SECTION 7307. THESE PLANS ARE COPYRIGHT PROTECTED ©

NYS ROUTE 31 IMPROVEMENTS

Town/City: CLAY
County: ONONDAGA State: NY

Project No.
20224245.0002

Drawing No. RP-3

Scale: $1'' = 20'$

Date **AUGUST, 2024**

NOT FOR CONSTRUCTION

LEGEND:

- PROPERTY BOUNDARY
R.O.W.
EXISTING CENTER LINE ROAD
EXISTING BUILDING
EXISTING FENCE
EXISTING EASEMENT LINE
PROPOSED EASEMENT LINE
PROPOSED BUILDING
PROPOSED CONCRETE
NEW ASPHALT PAVEMENT
PROPOSED SIGN
PROPOSED LIGHT
EXISTING CONTOURS
PROPOSED CONTOURS

- PROPOSED STORM SEWER, INLET
MH, CB & END SECTION
EXISTING STORM SEWER & MH
PROPOSED WATER SERVICE
W/ HYDRANT & VALVE

- EXISTING WATER SERVICE
& VALVE
PROPOSED SANITARY SEWER
AND MANHOLE
EXISTING SANITARY SEWER AND
MANHOLE
EXISTING ELECTRIC LINE & POLE
EXIST. LIGHT POLE
EXIST. ELECTRIC MANHOLE
EXIST. ELECTRIC HANDHOLE
EXIST. GAS VALVE
EXIST. GAS MAIN
EXIST. WATER MAIN
EXIST. ELECTRIC LINE
PROPOSED UNDERGROUND ELECTRIC
PROPOSED STONE CHECK DAM
PROPOSED INLET PROTECTION
SILT FENCE
TOP OF CURB (C)
BOTTOM OF CURB (C)
PROPOSED SPOT ELEVATION
EXISTING SPOT ELEVATION

- TC:492.9
BC:492.4
X 492.7
X 491.5



NIAGARA MOHAWK POWER
CORPORATION
T.A. # 20.00-01-03.1
LIBER 1830 PAGE 426
3781 STATE ROUTE 31

KATHERINE SCHMIDT
T.A. # 20.00-01-02.2
LIBER 4182 PAGE 379
0 STATE ROUTE 31


AREA = 5.756 ACRES OF LAND TO R.O.W. LINE

ONE STORY FRAME-H
FF=391.62

STEPS

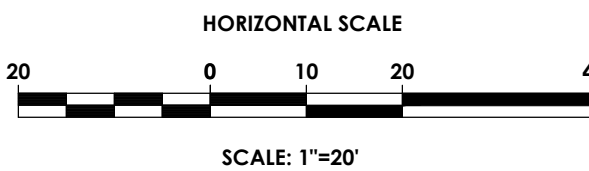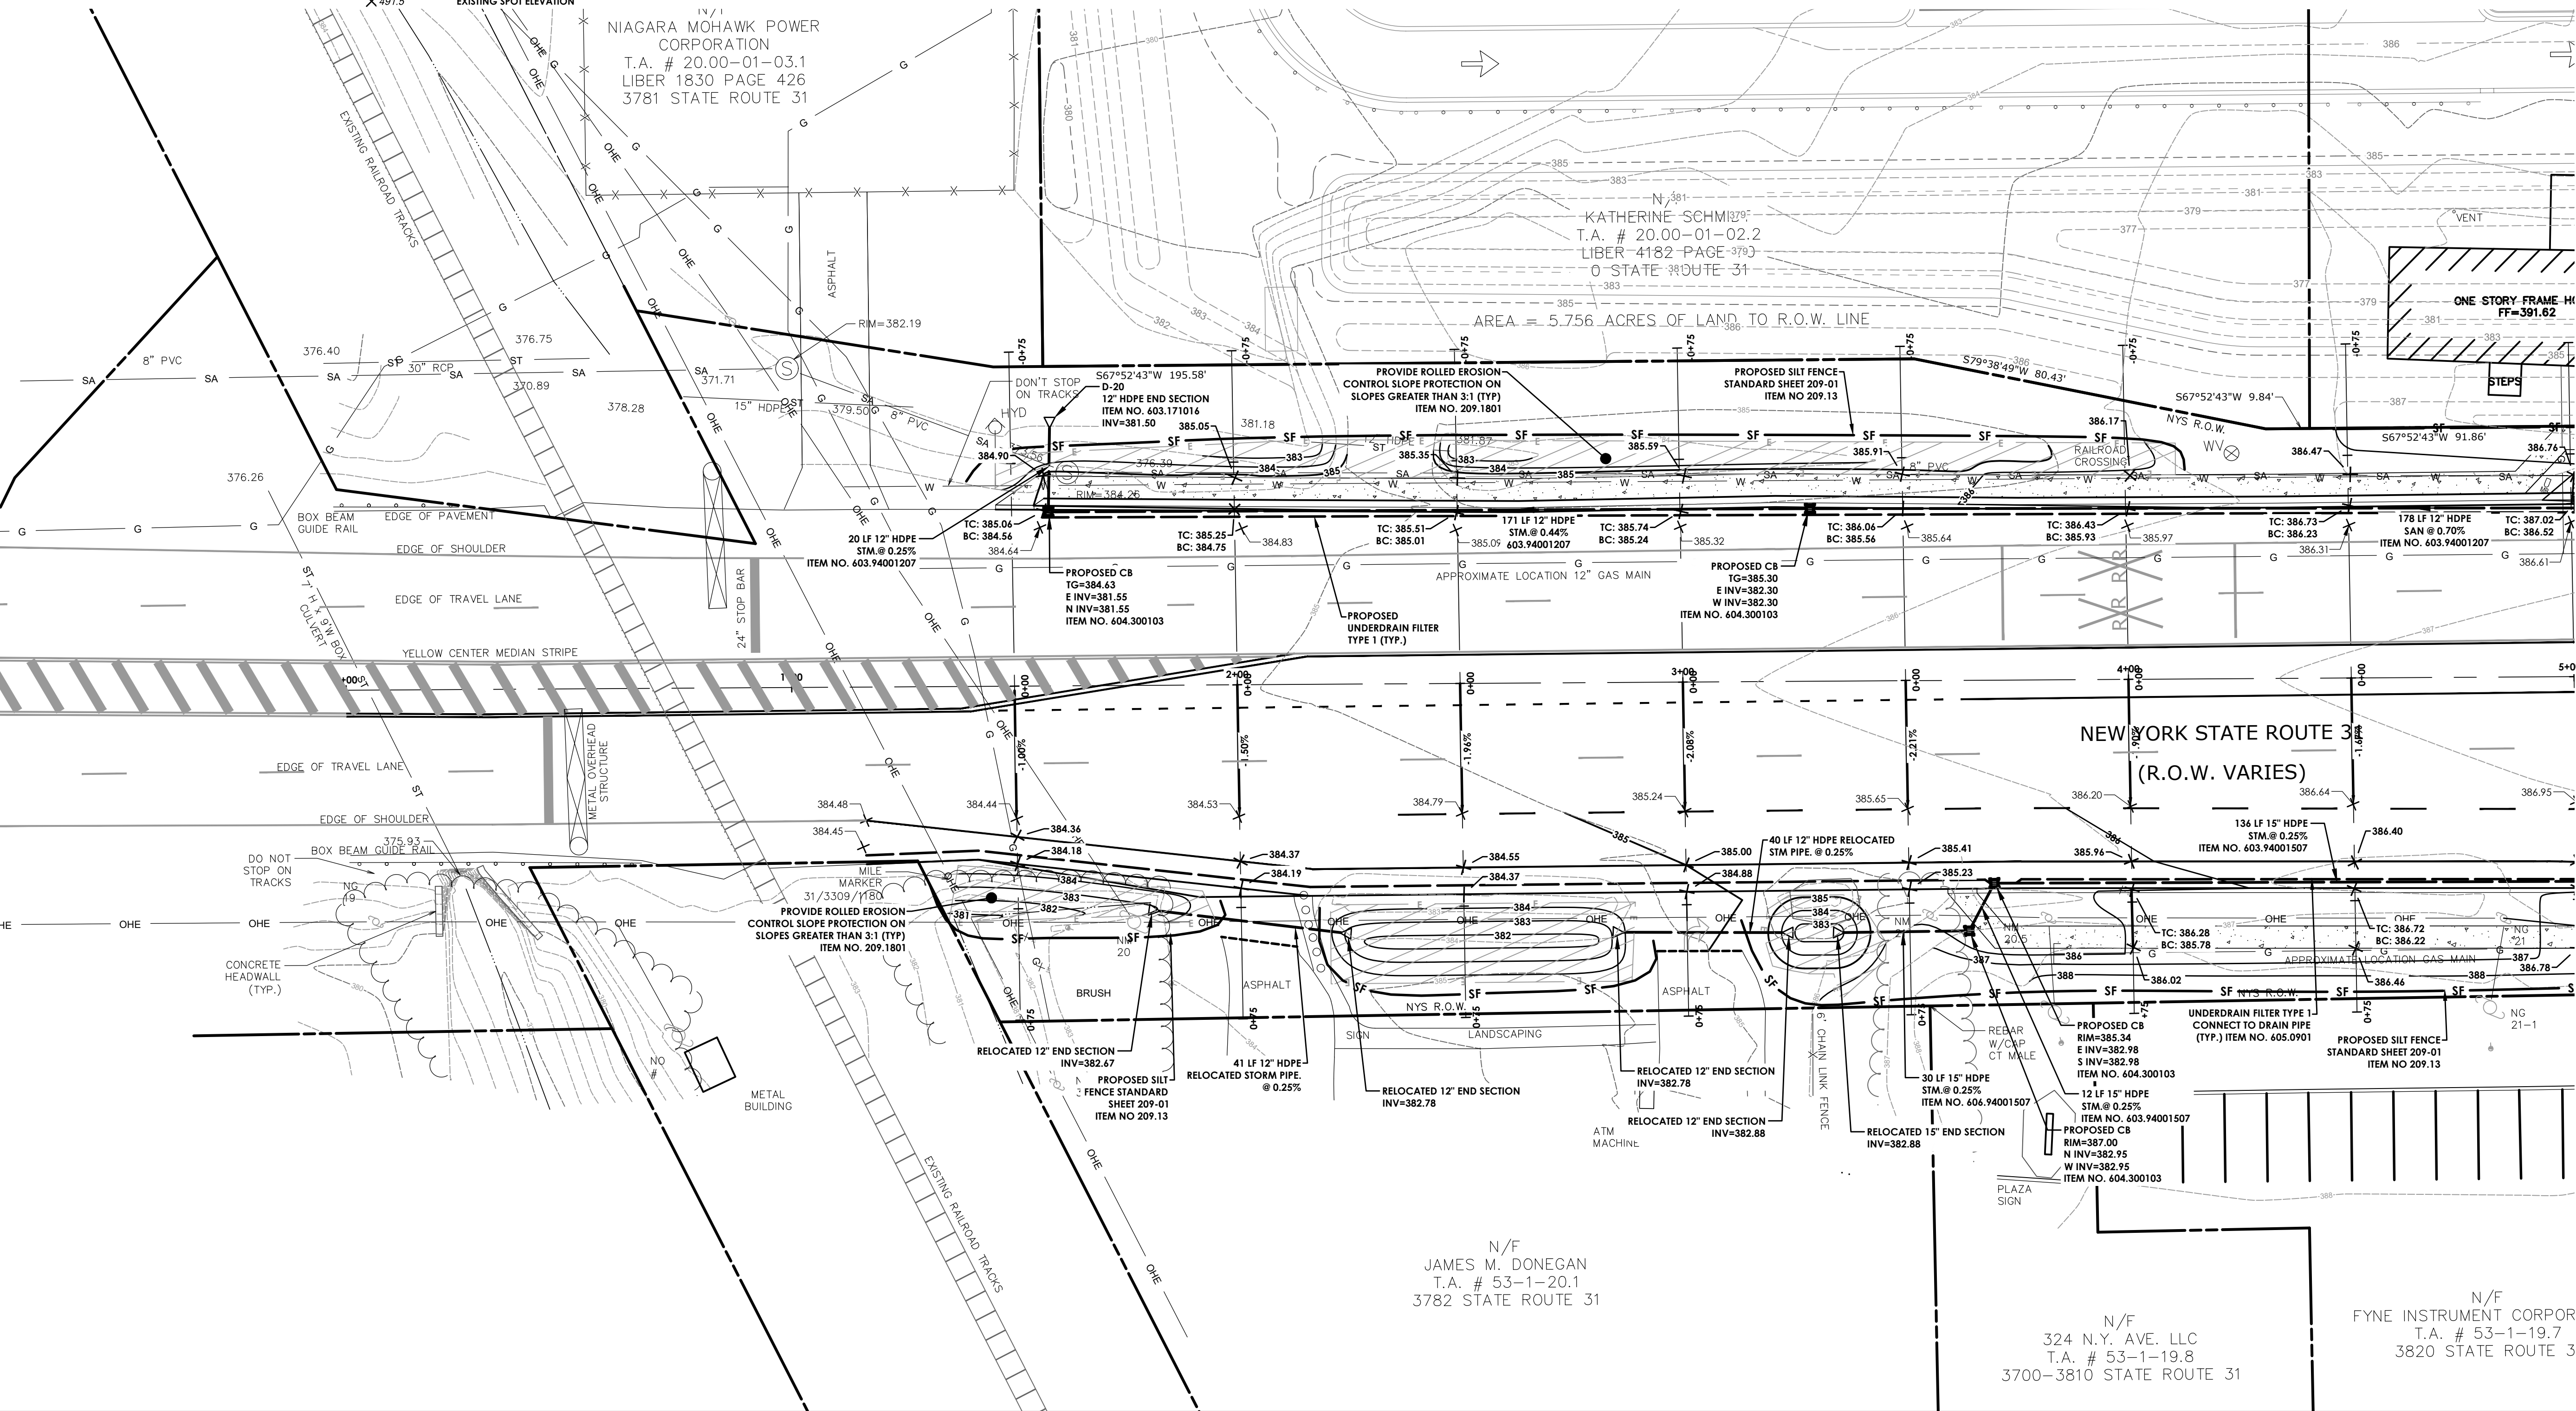


SCALE: 1"=20'

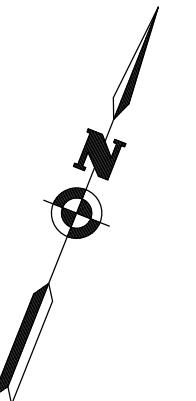

PA
PASSERO ASSOCIATES
engineering architecture

ARTICLE 147 SECTION 7307. THESE PLANS ARE COPYRIGHT PROTECTED ©

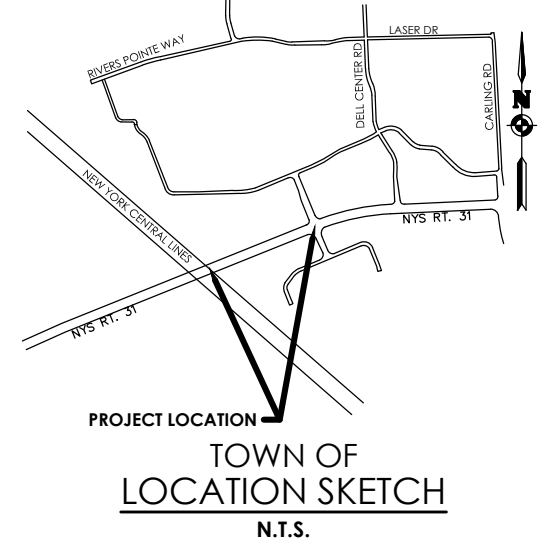

TOWN OF
LOCATION SKETCH
N.T.S.

Client:

PASSERO ASSOCIATES

242 West Main Street Suite 100
Rochester, New York 14614
(585) 325-1000
Fax: (585) 325-1691
Principal-in-Charge: David Cox, PE
Project Manager: Andrew Burns, PE
Designed by: Jacob Lewis



Revisions

No.	Date	By	Description
1	05/02/24	SMK	DRAINAGE REPORT REVISIONS
2	06/05/24	SMK	PER NYSDOT COMMENTS

UNAUTHORIZED ALTERATIONS OR ADDITIONS TO THIS DRAWING IS IN VIOLATION OF STATE EDUCATION LAW ARTICLE 145 SECTION 7209 AND ARTICLE 147 SECTION 7307. THESE PLANS ARE COPYRIGHT PROTECTED ©

GRADING & UTILITY
PLAN

NYS ROUTE 31
IMPROVEMENTS

Town/City: CLAY
County: ONONDAGA State: NY

Project No.
20224245.0002

Drawing No.

GP-1

Scale:
1" = 20'


Date
AUGUST, 2024

NOT FOR CONSTRUCTION

LEGEND:

	PROPERTY BOUNDARY		EXISTING WATER SERVICE & VALVE
	R.O.W.		PROPOSED SANITARY SEWER AND MANHOLE
	EXISTING CENTER LINE ROAD		EXISTING SANITARY SEWER AND MANHOLE
	EXISTING BUILDING		EXISTING ELECTRIC LINE & POLE
	EXISTING FENCE		EXIST. LIGHT POLE
	EXISTING EASEMENT LINE		EXIST. ELECTRIC MANHOLE
	PROPOSED EASEMENT LINE		EXIST. ELECTRIC HANDHOLE
	PROPOSED BUILDING		EXIST. GAS VALVE
	PROPOSED CONCRETE		EXIST. GAS MAIN
	NEW ASPHALT PAVEMENT		EXIST. WATER MAIN
	PROPOSED SIGN		EXIST. ELECTRIC LINE
	PROPOSED LIGHT		PROPOSED UNDERGROUND ELECTRIC
	EXISTING CONTOURS		PROPOSED STONE CHECK DAM
	PROPOSED CONTOURS		PROPOSED INLET PROTECTION
	PROPOSED STORM SEWER, INLET, MH, CB & END SECTION		TOP OF CURB (C)
	EXISTING STORM SEWER & MH		BOTTOM OF CURB (C)
	PROPOSED WATER SERVICE W/ HYDRANT & VALVE		PROPOSED SPOT ELEVATION
			EXISTING SPOT ELEVATION


HORIZONTAL SCALE
20 0 10 20 40
SCALE: 1"=20'

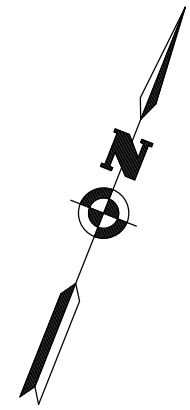

PA

PASSERO ASSOCIATES
engineering architecture

ARTICLE 147 SECTION 7307. THESE PLANS ARE COPYRIGHT PROTECTED ©

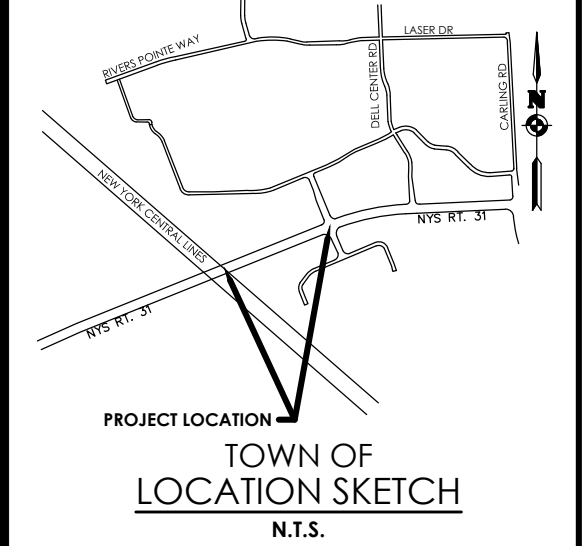

Client:

PASSERO ASSOCIATES

242 West Main Street Suite 100
Rochester, New York 14614
Principal-in-Charge: David Cox, PE
Project Manager: Andrew Burns, PE
Designed by: Jacob Lewis



Revisions

No.	Date	By	Description
1	05/02/24	SMK	DRAINAGE REPORT REVISIONS
2	06/05/24	SMK	PER NYSDOT COMMENTS

UNAUTHORIZED ALTERATIONS OR ADDITIONS TO THIS DRAWING IS IN VIOLATION OF STATE EDUCATION LAW ARTICLE 145 SECTION 7209 AND ARTICLE 147 SECTION 7307. THESE PLANS ARE COPYRIGHT PROTECTED ©

GRADING & UTILITY PLAN

NYS ROUTE 31 IMPROVEMENTS

Town/City: CLAY
County: ONONDAGA State: NY

Project No.
20224245.0002


Drawing No.

GP-2

Scale:
1" = 20'

Date
AUGUST, 2024



NOT FOR CONSTRUCTION

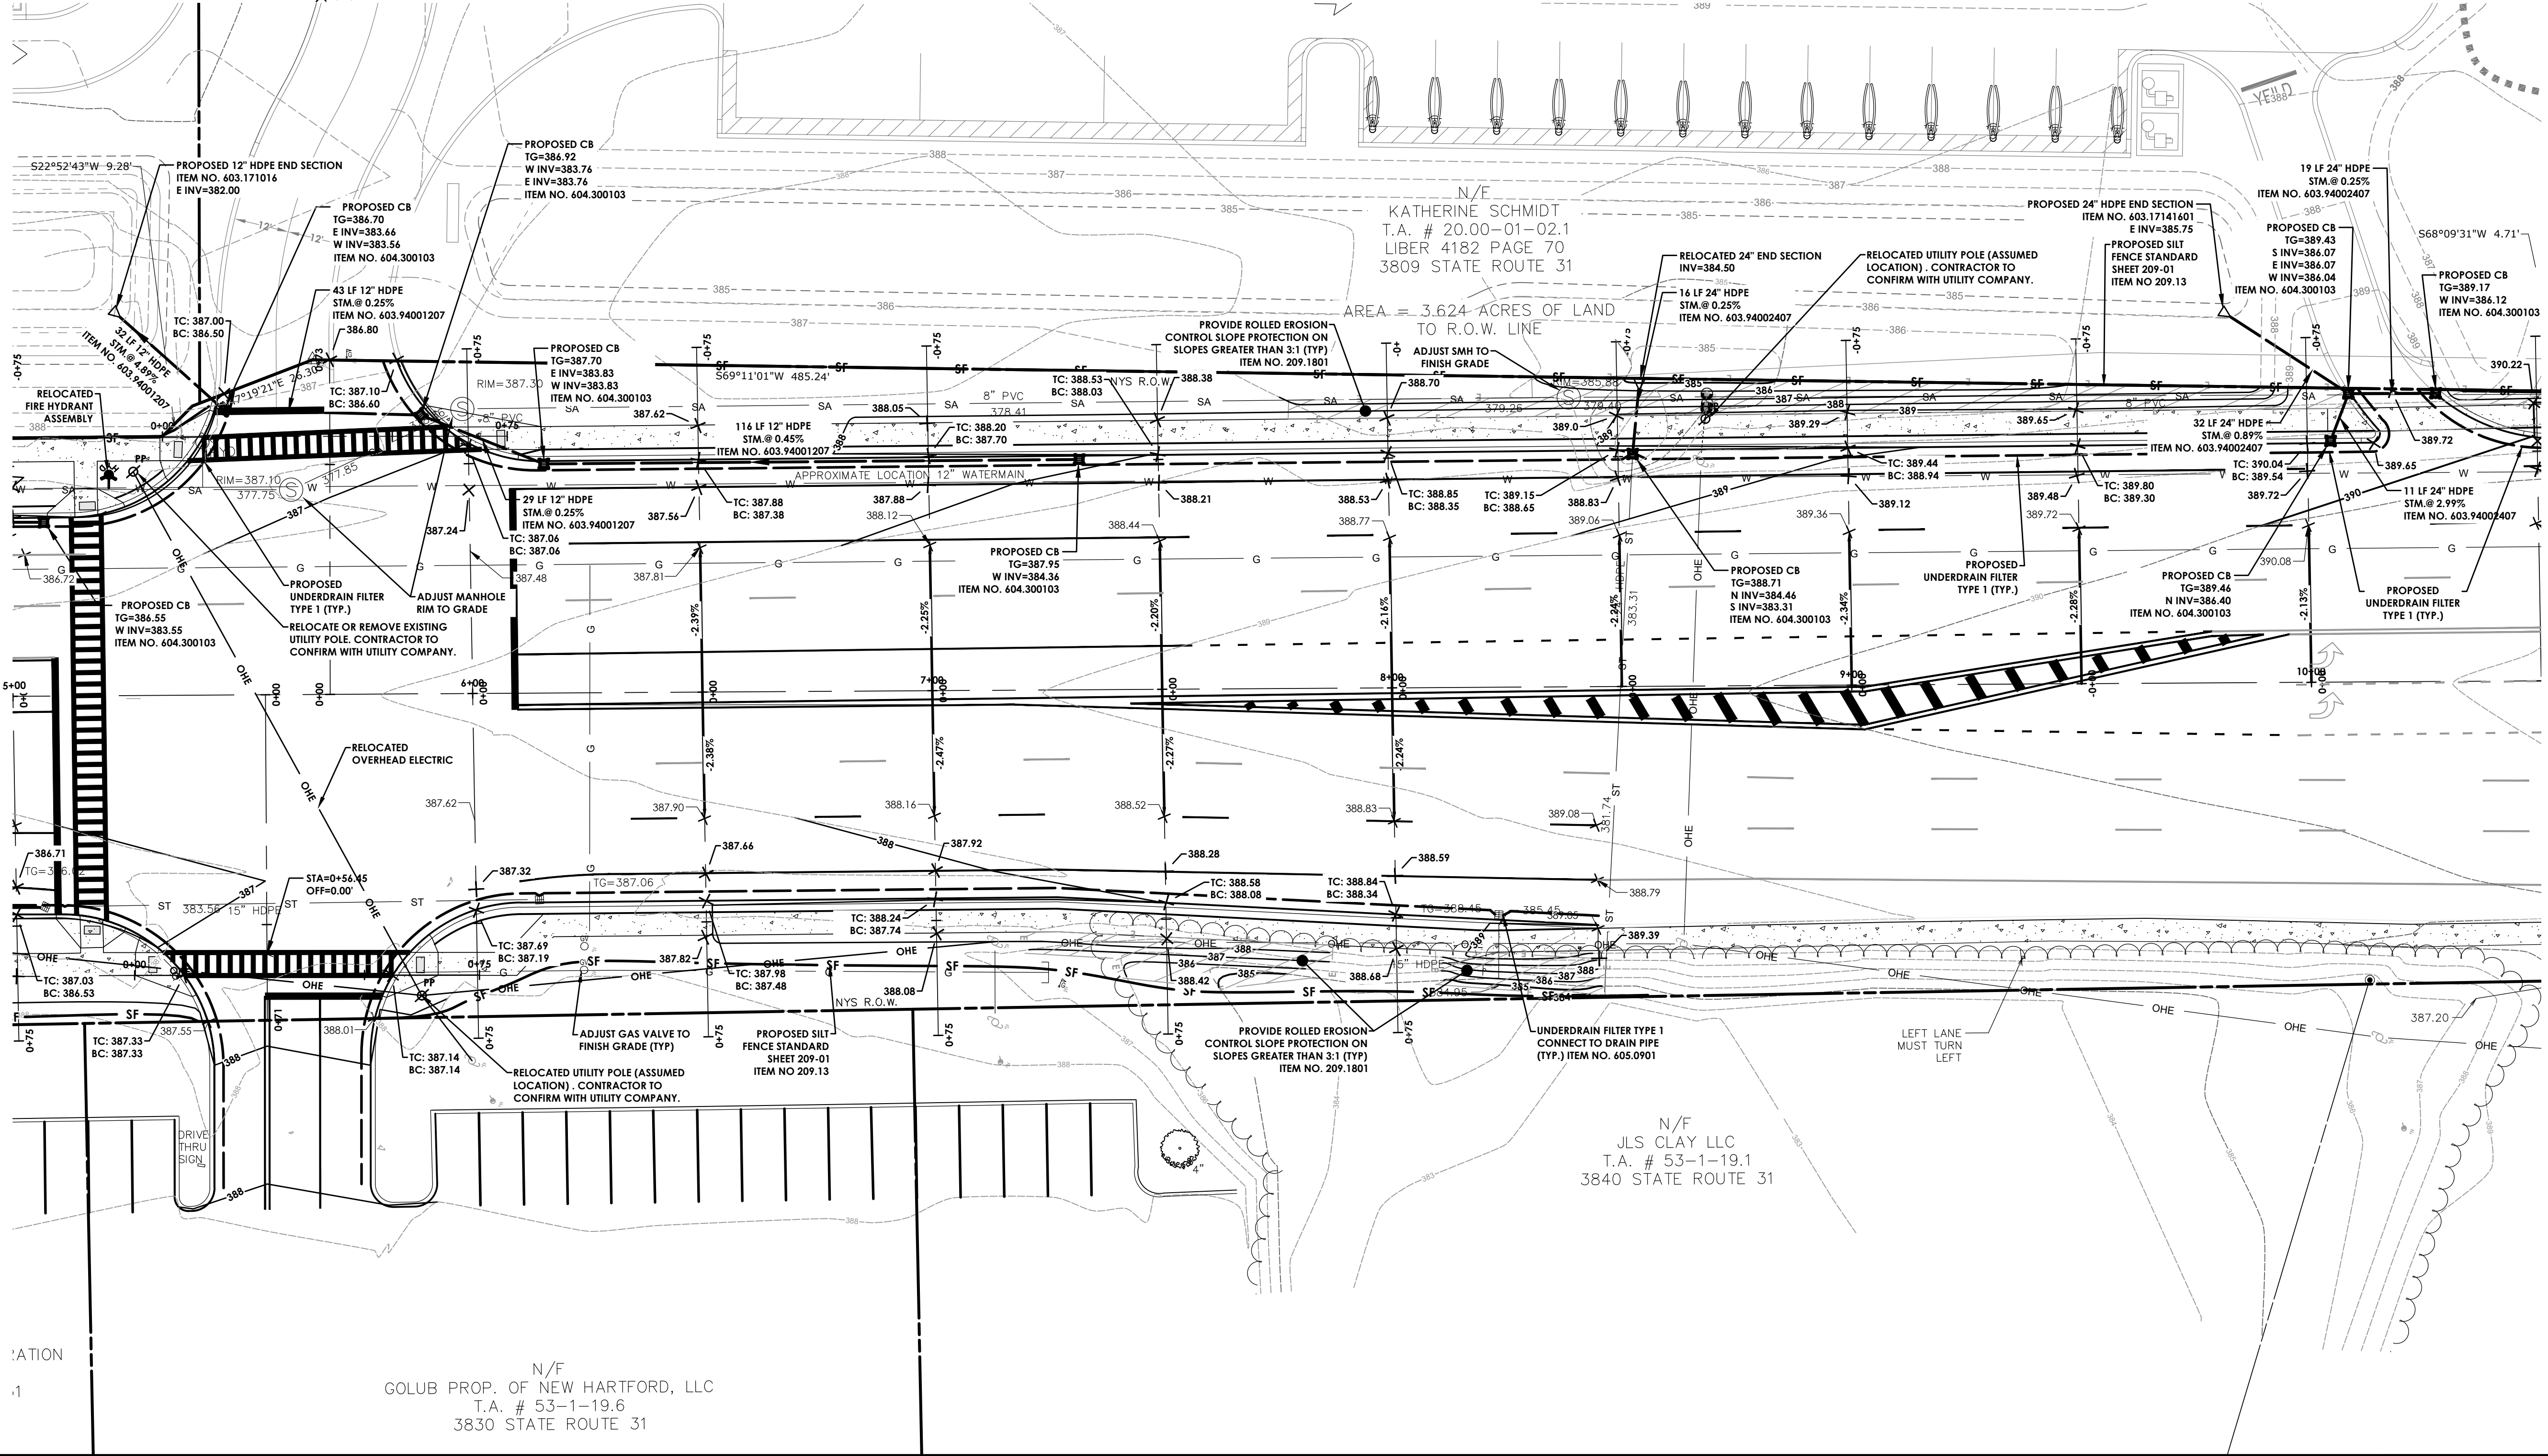

LEGEND:


- PROPERTY BOUNDARY
R.O.W.
EXISTING CENTER LINE ROAD
EXISTING BUILDING
EXISTING FENCE
EXISTING EASEMENT LINE
PROPOSED EASEMENT LINE
PROPOSED BUILDING
PROPOSED CONCRETE
NEW ASPHALT PAVEMENT
PROPOSED SIGN
PROPOSED LIGHT
EXISTING CONTOURS
PROPOSED CONTOURS
PROPOSED STORM SEWER, INLET
MH, CB & END SECTION
EXISTING STORM SEWER & MH
PROPOSED WATER SERVICE
W/ HYDRANT & VALVE
EXISTING WATER SERVICE
& VALVE
PROPOSED SANITARY SEWER
AND MANHOLE
EXISTING SANITARY SEWER AND
MANHOLE
EXIST. ELECTRIC LINE & POLE
EXIST. LIGHT POLE
EXIST. ELECTRIC MANHOLE
EXIST. ELECTRIC HANDHOLE
EXIST. GAS VALVE
EXIST. GAS MAIN
EXIST. WATER MAIN
EXIST. ELECTRIC LINE
PROPOSED UNDERGROUND ELECTRIC
PROPOSED STONE CHECK DAM
PROPOSED INLET PROTECTION
SILT FENCE
TOP OF CURB (C)
BOTTOM OF CURB (C)
PROPOSED SPOT ELEVATION
EXISTING SPOT ELEVATION

HORIZONTAL SCALE
20 0 10 20 40
SCALE: 1"=20'

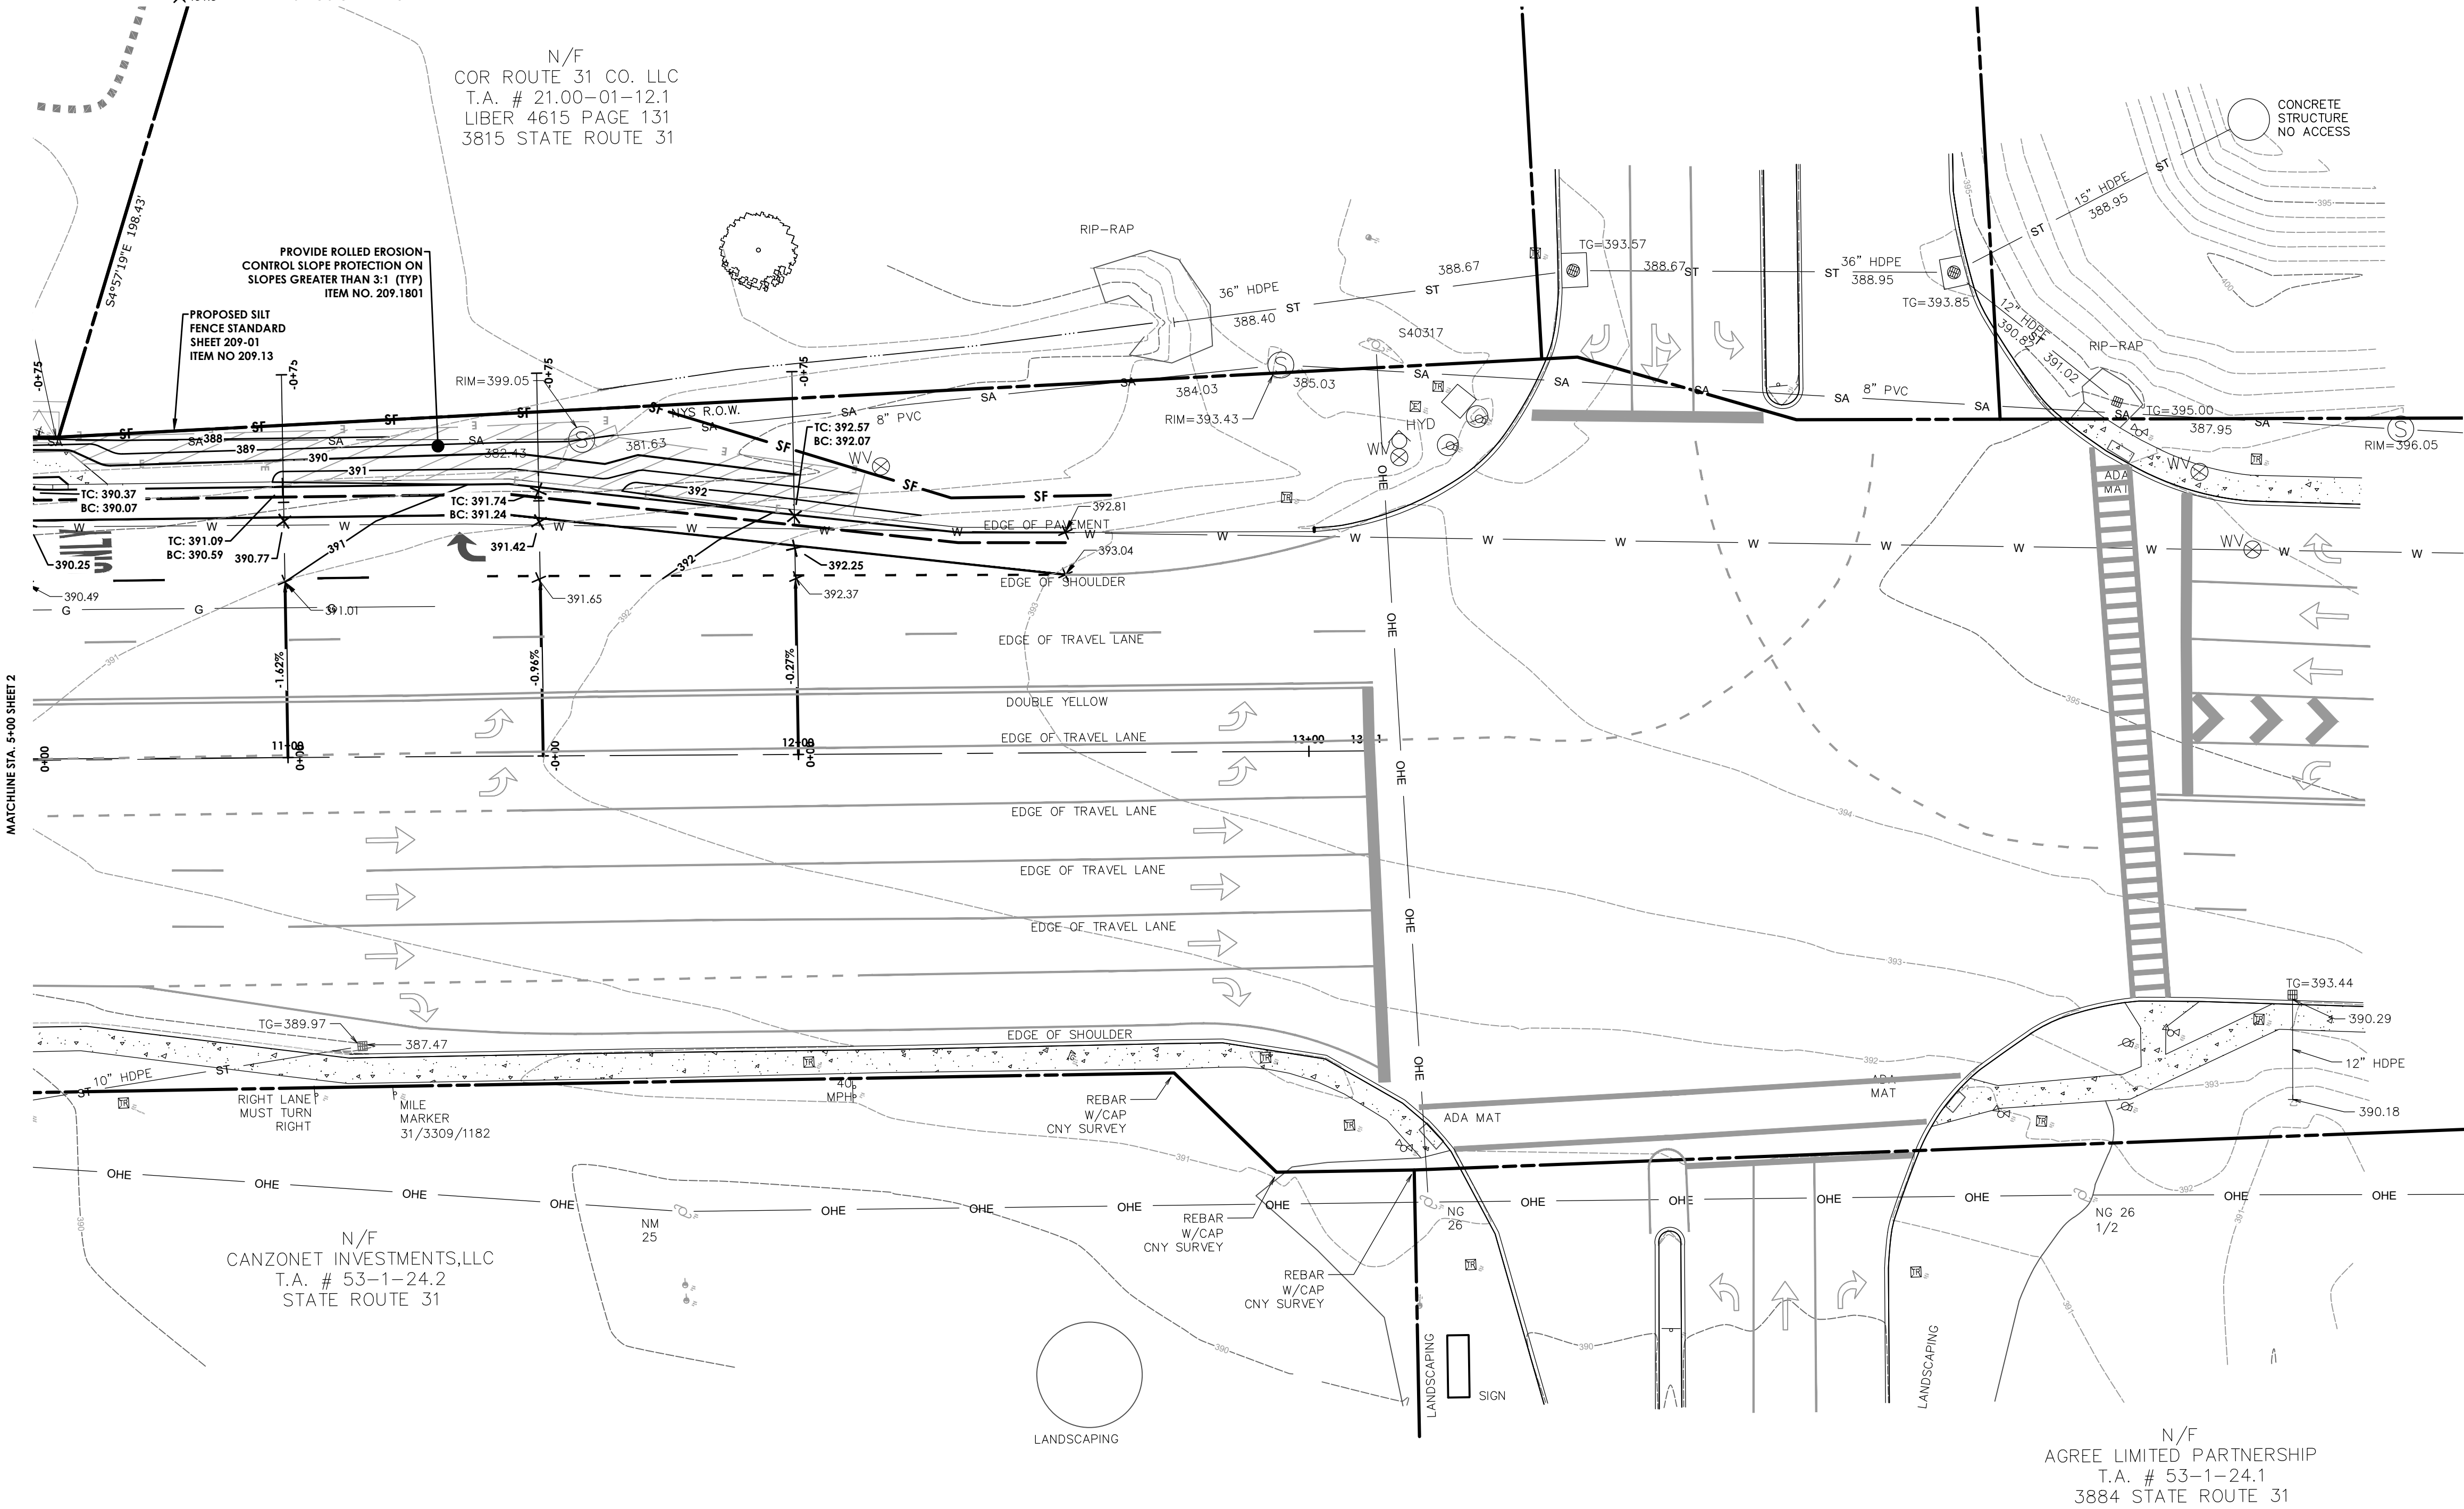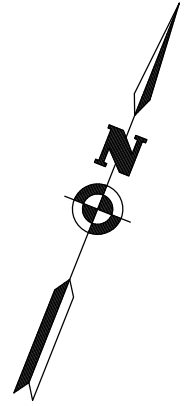

PA
PASSERO ASSOCIATES
engineering architecture

ARTICLE 147 SECTION 7307. THESE PLANS ARE COPYRIGHT PROTECTED ©

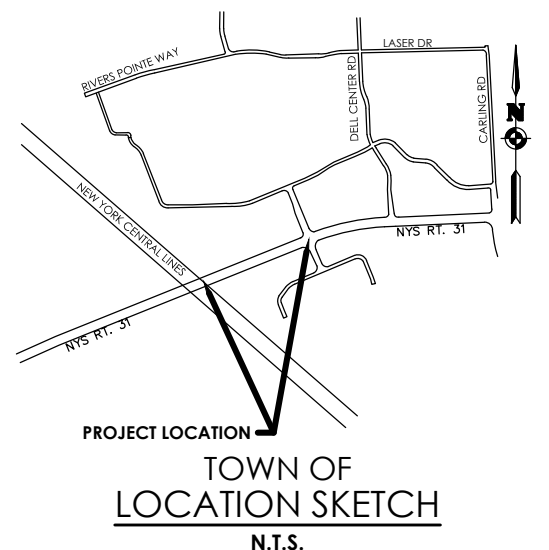

Client:

PASSERO ASSOCIATES

242 West Main Street Suite 100
Rochester, New York 14614
(585) 325-1000
Fax: (585) 325-1691
Principal-in-Charge: David Cox, PE
Project Manager: Andrew Burns, PE
Designed by: Jacob Lewis



Revisions			
No.	Date	By	Description
1	05/02/24	SKM	DRAINAGE REPORT REVISIONS
2	06/05/24	SKM	PER NYSOT COMMENTS

UNAUTHORIZED ALTERATIONS OR ADDITIONS TO THIS DRAWING IS IN VIOLATION OF STATE EDUCATION LAW ARTICLE 145 SECTION 7209 AND ARTICLE 147 SECTION 7307. THESE PLANS ARE COPYRIGHT PROTECTED ©

**GRADING & UTILITY
PLAN**

**NYS ROUTE 31
IMPROVEMENTS**

Town/City: CLAY
County: ONONDAGA State: NY

Project No.
20224245.0002

Drawing No.


GP-3

Scale:
1" = 20'

Date
AUGUST, 2024


NOT FOR CONSTRUCTION

Y:\PROJECTS-NEW\2022\20224245\20224245.0002\01_CAD-BIM-MODELS\CIVIL\20224245.0002_GRAD_UTIL.DWG 8/24/2024 2:07 PM Shari Kleis

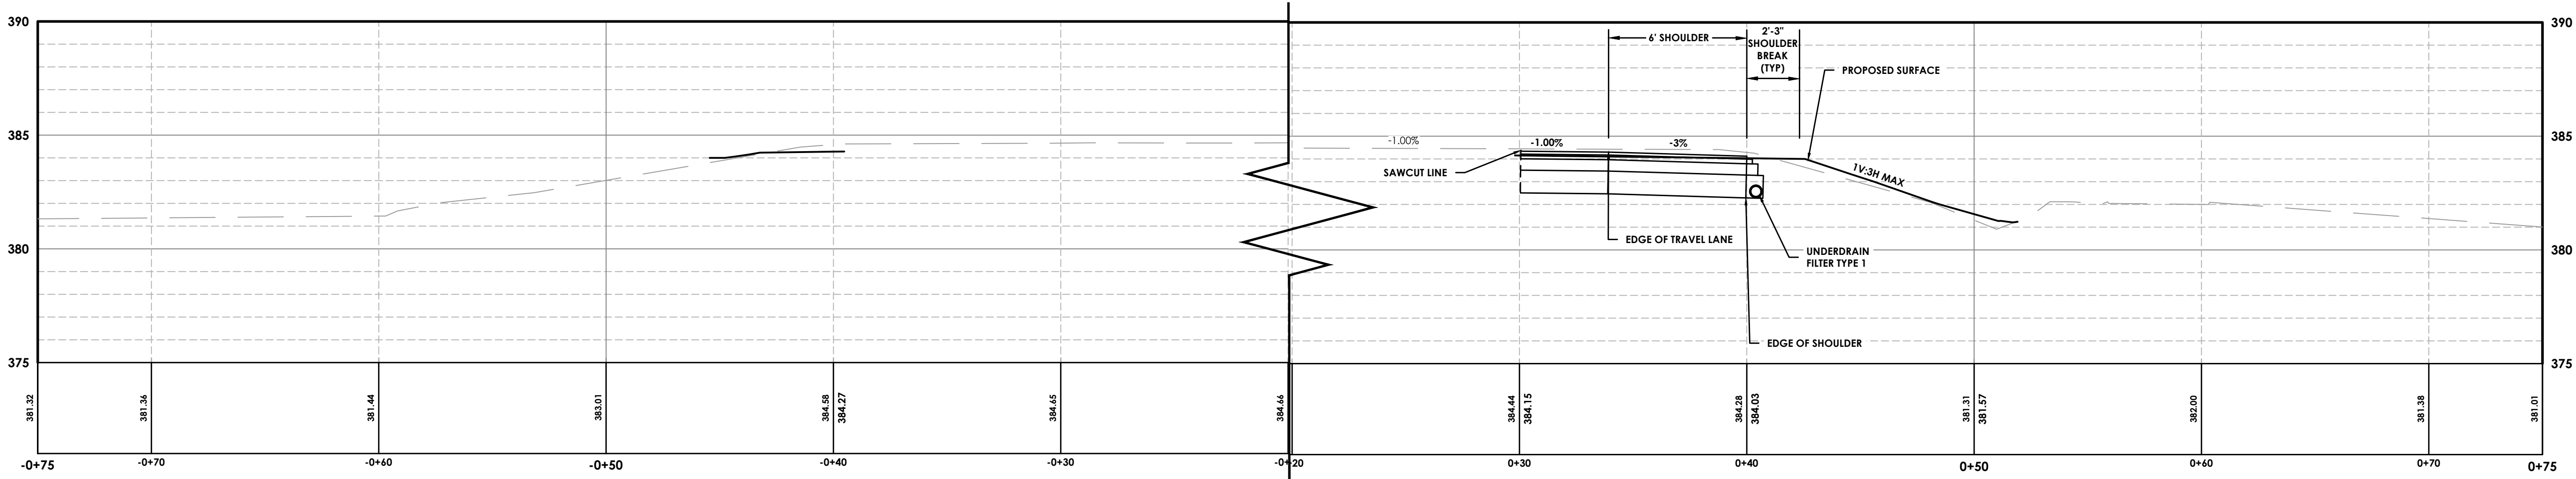


1+50 CROSS SECTION

SCALE: HORIZONTAL - 1:4
VERTICAL - 1:4

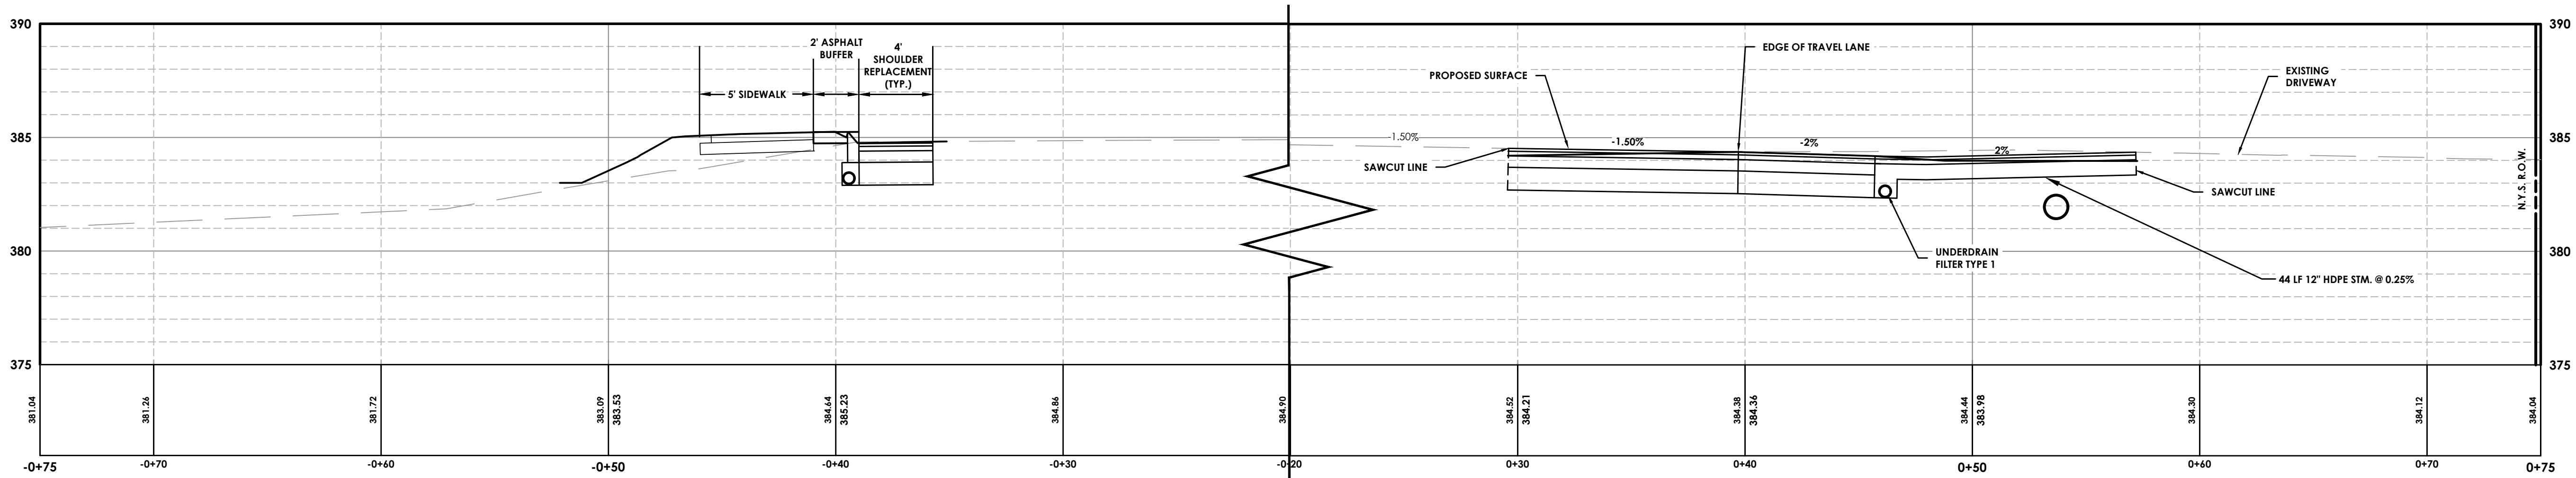

2+00 CROSS SECTION

SCALE: HORIZONTAL - 1:4
VERTICAL - 1:4

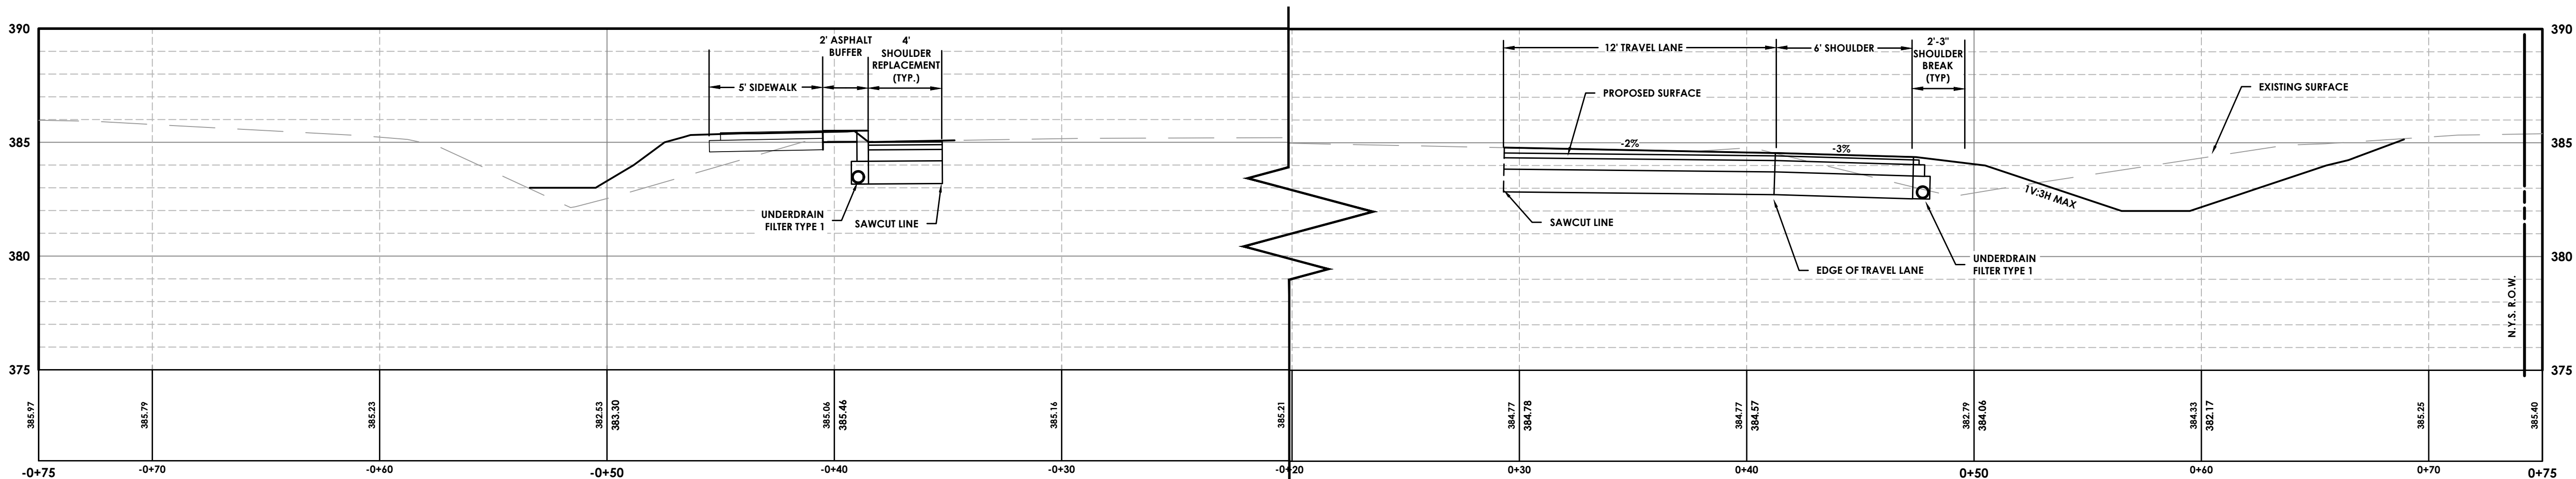


2+50 CROSS SECTION

SCALE: HORIZONTAL - 1:4
VERTICAL - 1:4



PASSERO ASSOCIATES
engineering architecture

ARTICLE 147 SECTION 7307. THESE PLANS ARE COPYRIGHT PROTECTED ©

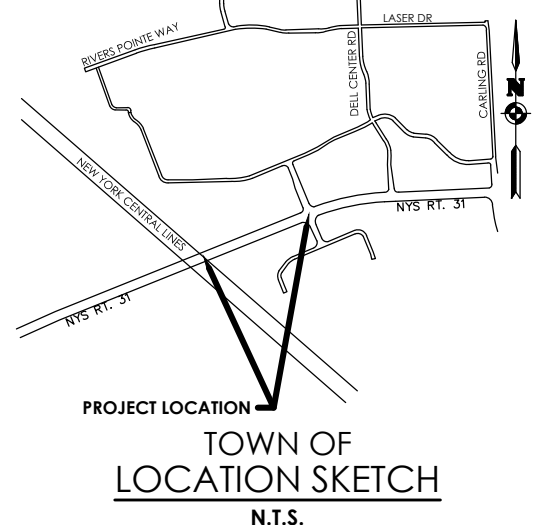

Client:

PASSERO ASSOCIATES

242 West Main Street Suite 100 (585) 325-1000
Rochester, New York 14614 Fax: (585) 325-1691

Principal-in-Charge David Cox, PE
Project Manager Andrew Burns, PE
Designed by Jacob Lewis



Revisions

No.	Date	By	Description
1	05/02/24	SMK	DRAINAGE REPORT REVISIONS
2	06/05/24	SMK	PER NYSDOT COMMENTS

UNAUTHORIZED ALTERATIONS OR ADDITIONS TO THIS DRAWING IS IN VIOLATION OF STATE EDUCATION LAW ARTICLE 145 SECTION 7209 AND ARTICLE 147 SECTION 7307. THESE PLANS ARE COPYRIGHT PROTECTED ©

CROSS SECTIONS

NYS ROUTE 31
IMPROVEMENTS

Town/City: CLAY
County: ONONDAGA State: NY

Project No.
20224245.0002

Drawing No.

AX-1

Scale:




AS SHOWN

Date

AUGUST, 2024


NOT FOR CONSTRUCTION

Y:\PROJECTS-NEW\2022\20224245\20224245.0002\01_CAD-BIM-MODELS\CIVIL\20224245.0002_GRAD_UTIL.DWG 8/24/2024 2:07 PM Shari Kleis

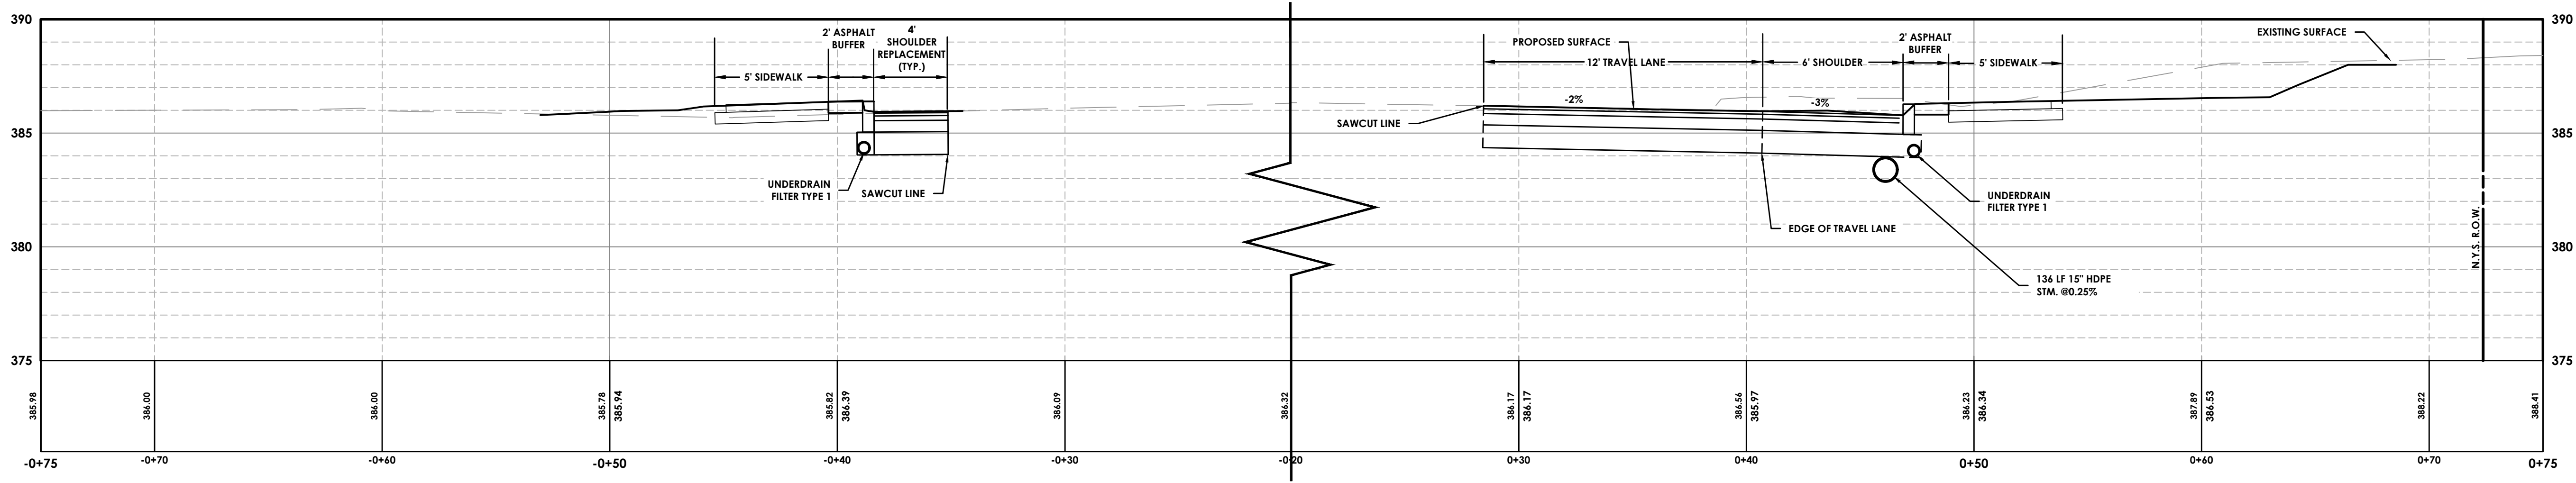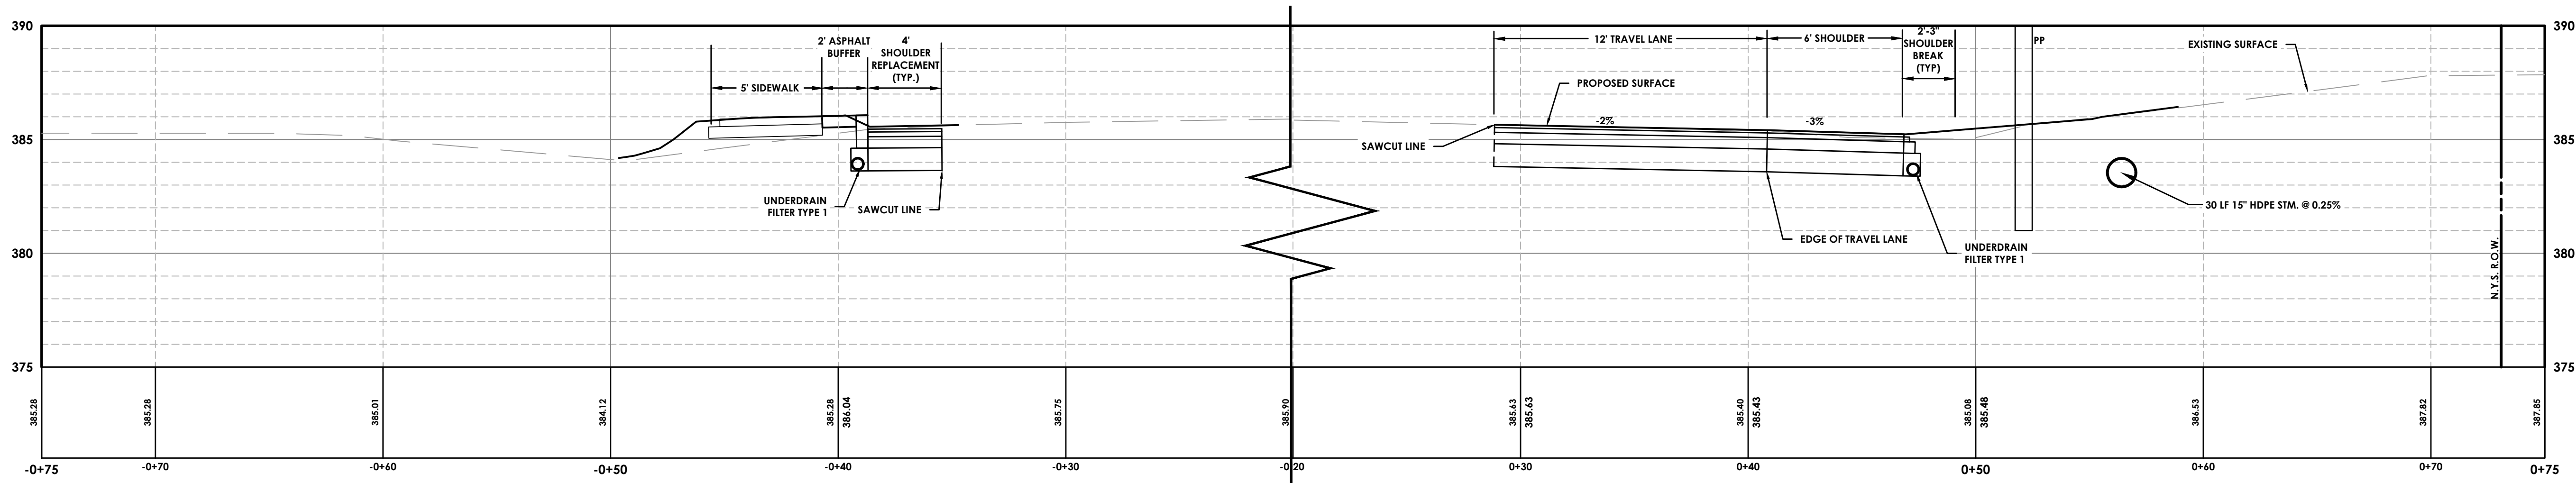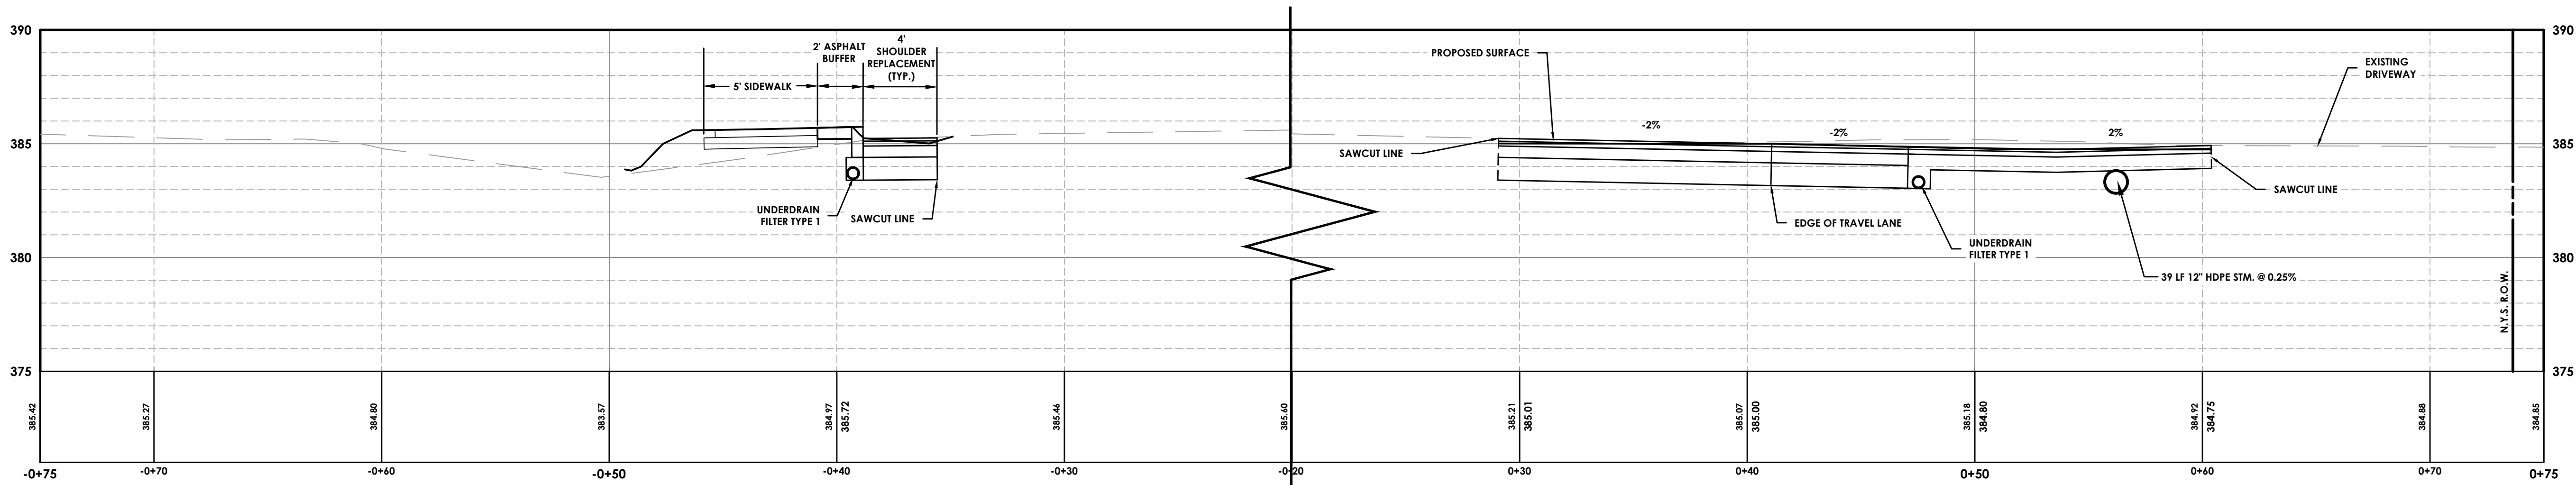

PASSERO ASSOCIATES
engineering architecture

ARTICLE 147 SECTION 7307, THESE PLANS ARE COPYRIGHT PROTECTED ©

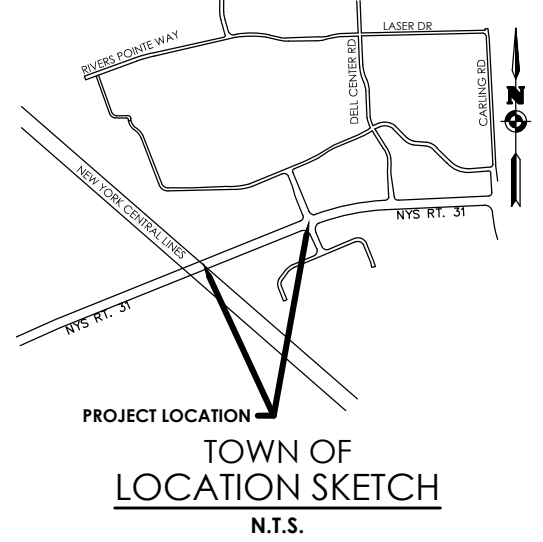

Client:

PASSERO ASSOCIATES

242 West Main Street Suite 100
Rochester, New York 14614
(585) 325-1000
Fax: (585) 325-1691
Principal-in-Charge: David Cox, PE
Project Manager: Andrew Burns, PE
Designed by: Jacob Lewis



Revisions

No.	Date	By	Description
1	05/02/24	SKM	DRAINAGE REPORT REVISIONS
2	06/05/24	SKM	PER NYSOT COMMENTS

UNAUTHORIZED ALTERATIONS OR ADDITIONS TO THIS DRAWING IS IN VIOLATION OF STATE EDUCATION LAW ARTICLE 145 SECTION 7209 AND ARTICLE 147 SECTION 7307. THESE PLANS ARE COPYRIGHT PROTECTED ©

CROSS SECTIONS

NYS ROUTE 31 IMPROVEMENTS

Town/City: CLAY
County: ONONDAGA State: NY

Project No.
20224245.0002

Drawing No.

AX-2

Scale:


AS SHOWN

Date


AUGUST, 2024

NOT FOR CONSTRUCTION


Y:\PROJECTS-NEW\2022\2024245\20224245\0002_01_CAD-BIM-MODELS\CIVIL\20224245\0002_GRAD_UTLIDWG_8/24/2024 2:08 PM - Shari Kleis

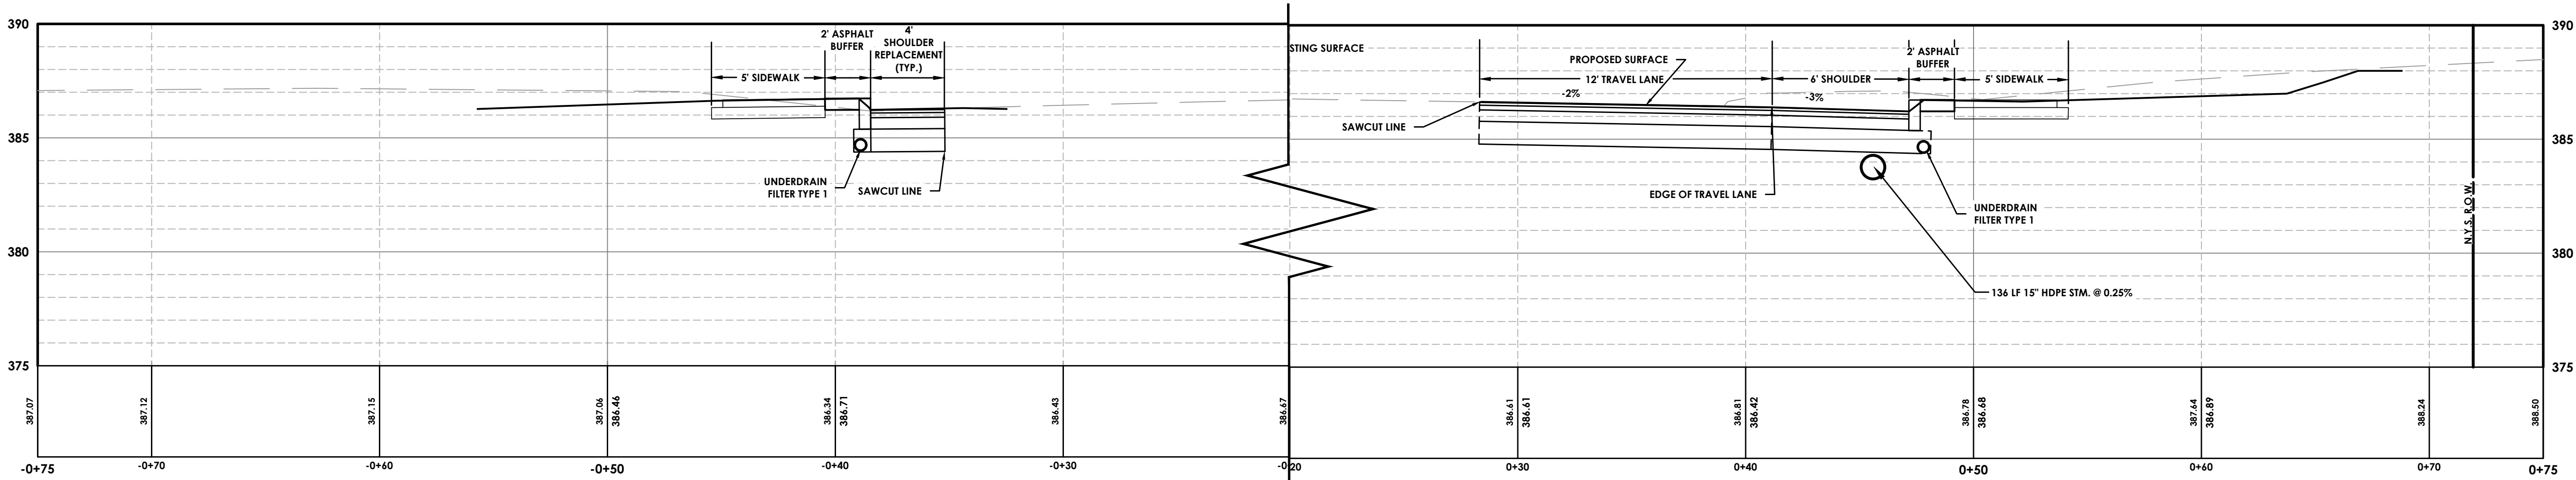

4+50 CROSS SECTION
SCALE: HORIZONTAL - 1:4
VERTICAL - 1:4

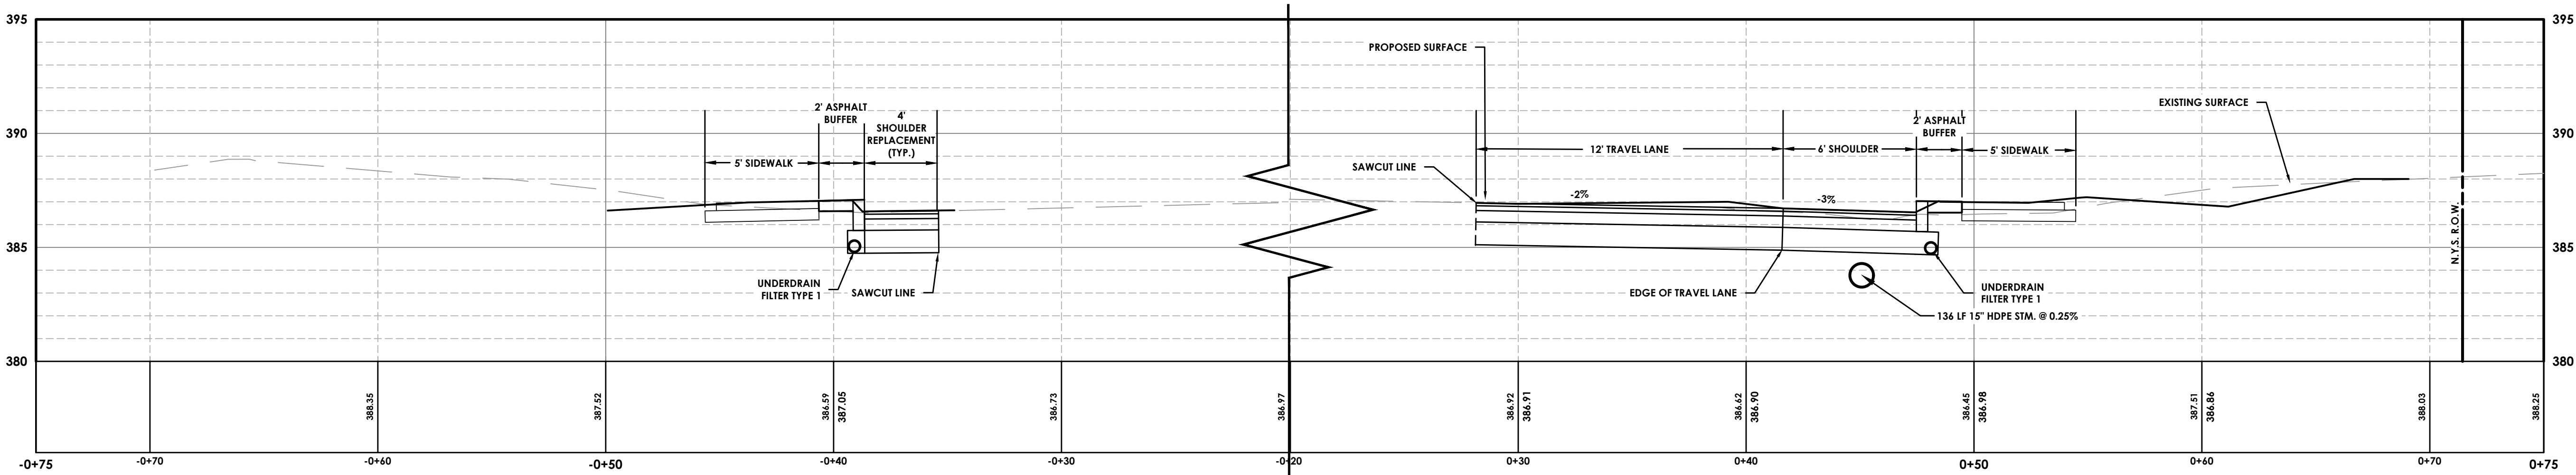

5+00 CROSS SECTION
SCALE: HORIZONTAL - 1:4
VERTICAL - 1:4

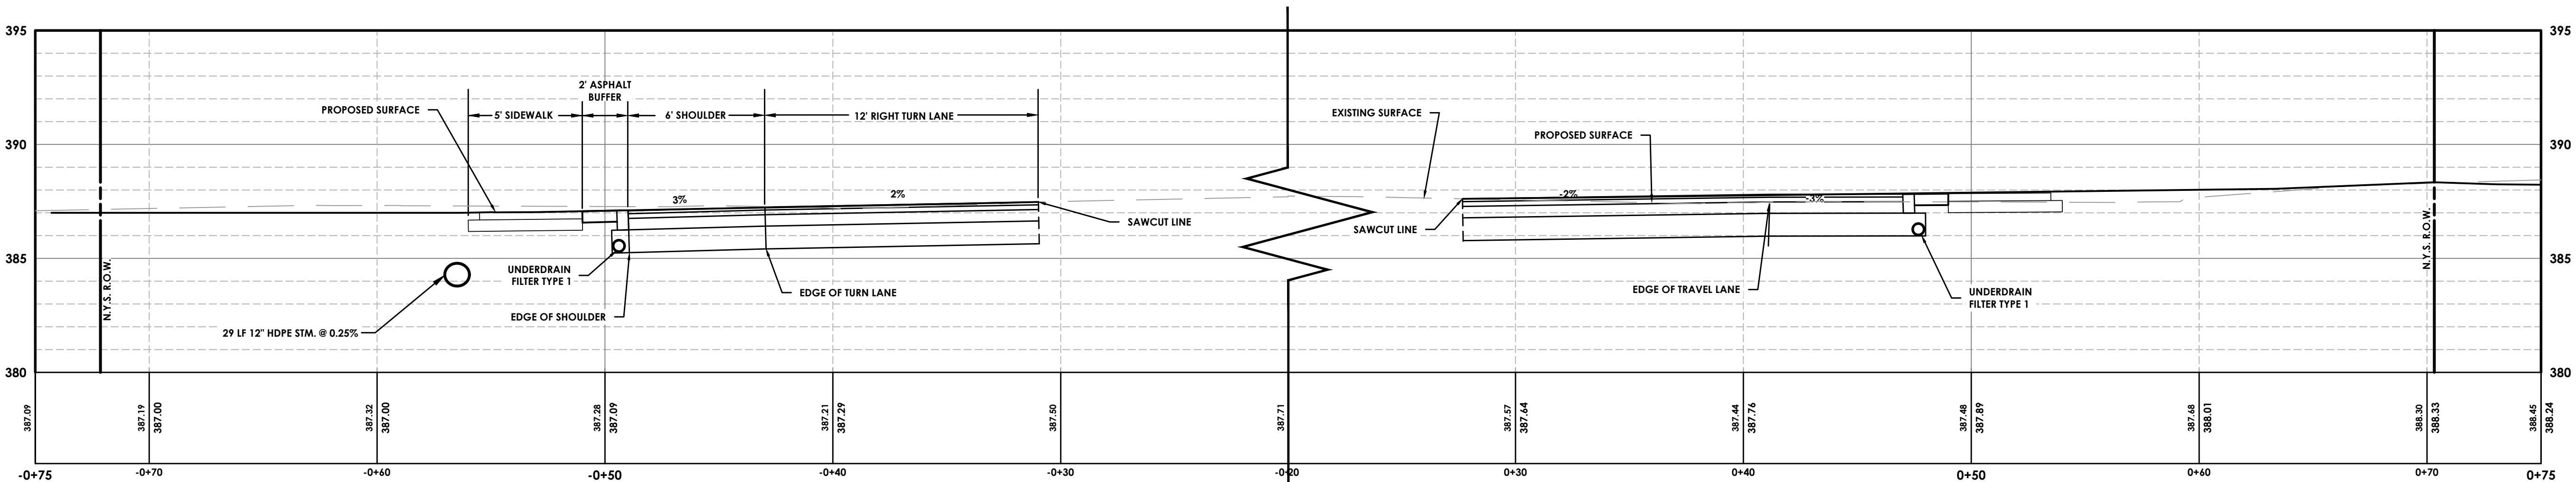


6+00 CROSS SECTION
SCALE: HORIZONTAL - 1:4
VERTICAL - 1:4

PA

PASSERO ASSOCIATES
engineering architecture

ARTICLE 147 SECTION 7307. THESE PLANS ARE COPYRIGHT PROTECTED ©

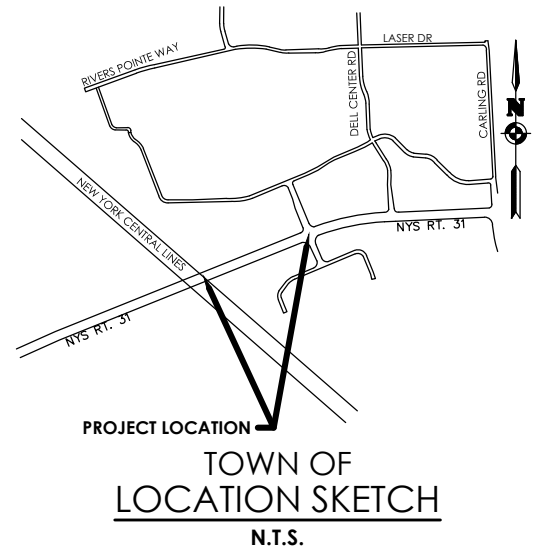

Client:

PASSERO ASSOCIATES

242 West Main Street Suite 100
Rochester, New York 14614
(585) 325-1000
Fax: (585) 325-1691
Principal-in-Charge: David Cox, PE
Project Manager: Andrew Burns, PE
Designed by: Jacob Lewis



Revisions

No.	Date	By	Description
1	05/02/24	SKM	DRAINAGE REPORT REVISIONS
2	06/05/24	SKM	PER NYSDOT COMMENTS

UNAUTHORIZED ALTERATIONS OR ADDITIONS TO THIS DRAWING IS IN VIOLATION OF STATE EDUCATION LAW ARTICLE 145 SECTION 7209 AND ARTICLE 147 SECTION 7307. THESE PLANS ARE COPYRIGHT PROTECTED ©

CROSS SECTIONS

**NYS ROUTE 31
IMPROVEMENTS**

Town/City: CLAY
County: ONONDAGA State: NY

Project No.
20224245.0002

Drawing No.

AX-3

Scale:


AS SHOWN

Date


AUGUST, 2024

NOT FOR CONSTRUCTION


Y:\PROJECTS-NEW\2022\20224245\20224245.0002\01_CAD-BIM-MODELS\CIVIL\20224245.0002_GRAD_UTIL.DWG 8/24/2024 2:08 PM Shari Kleis

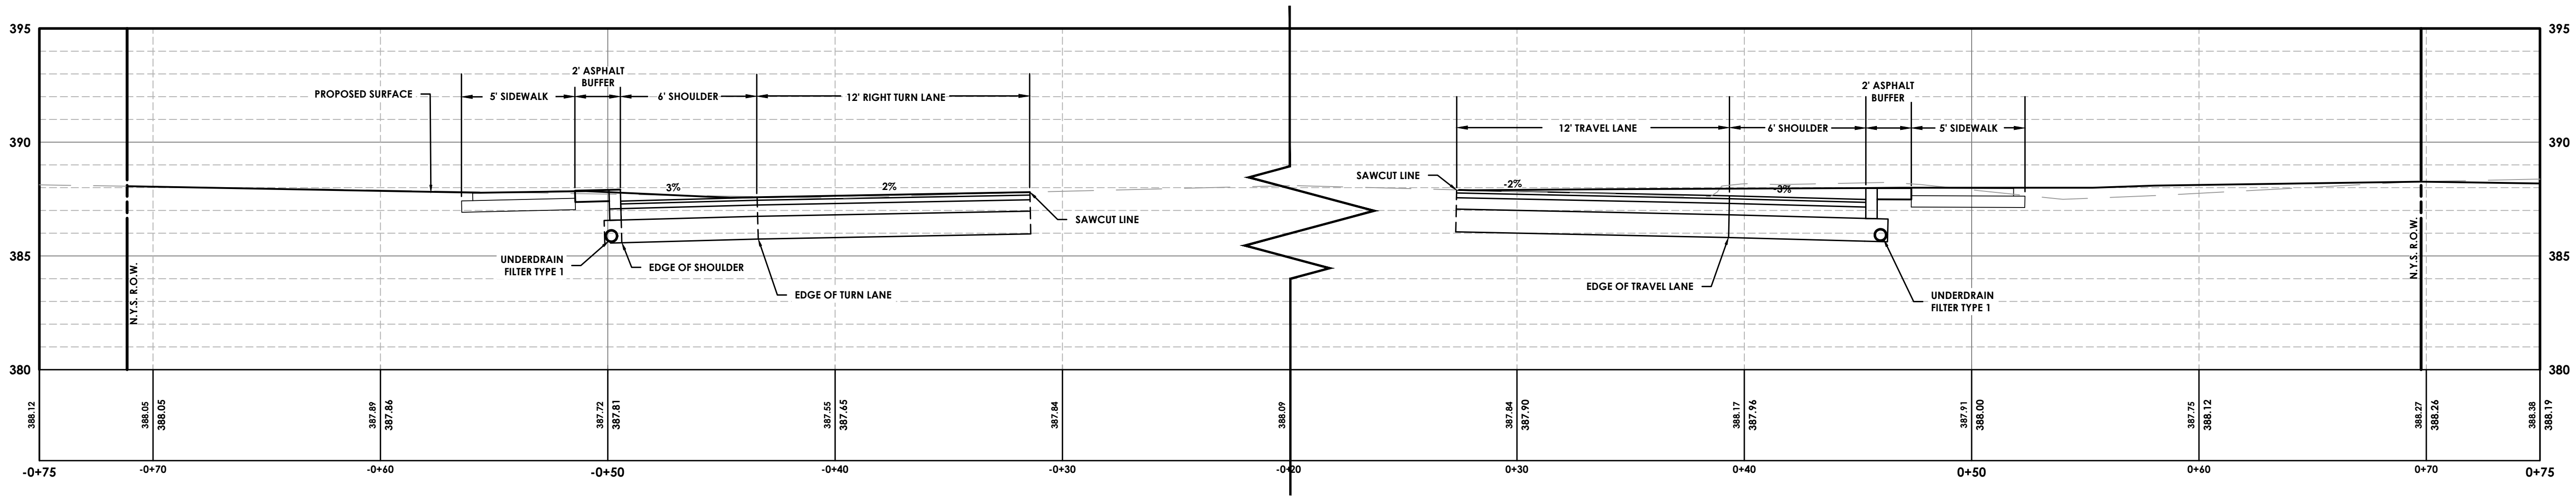

6+50 CROSS SECTION
SCALE: HORIZONTAL - 1:4
VERTICAL - 1:4

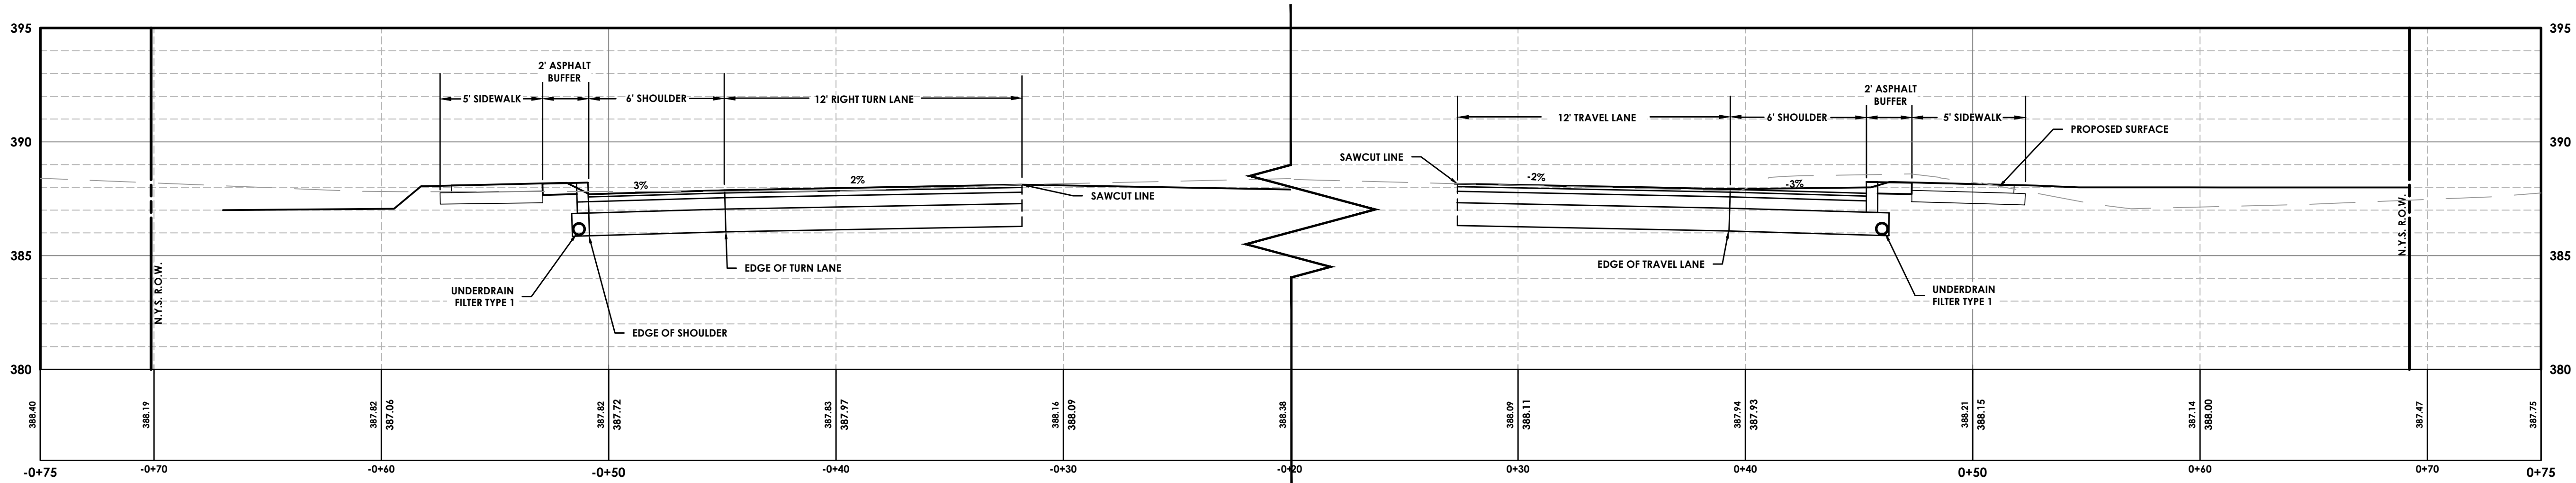

7+00 CROSS SECTION
SCALE: HORIZONTAL - 1:4
VERTICAL - 1:4

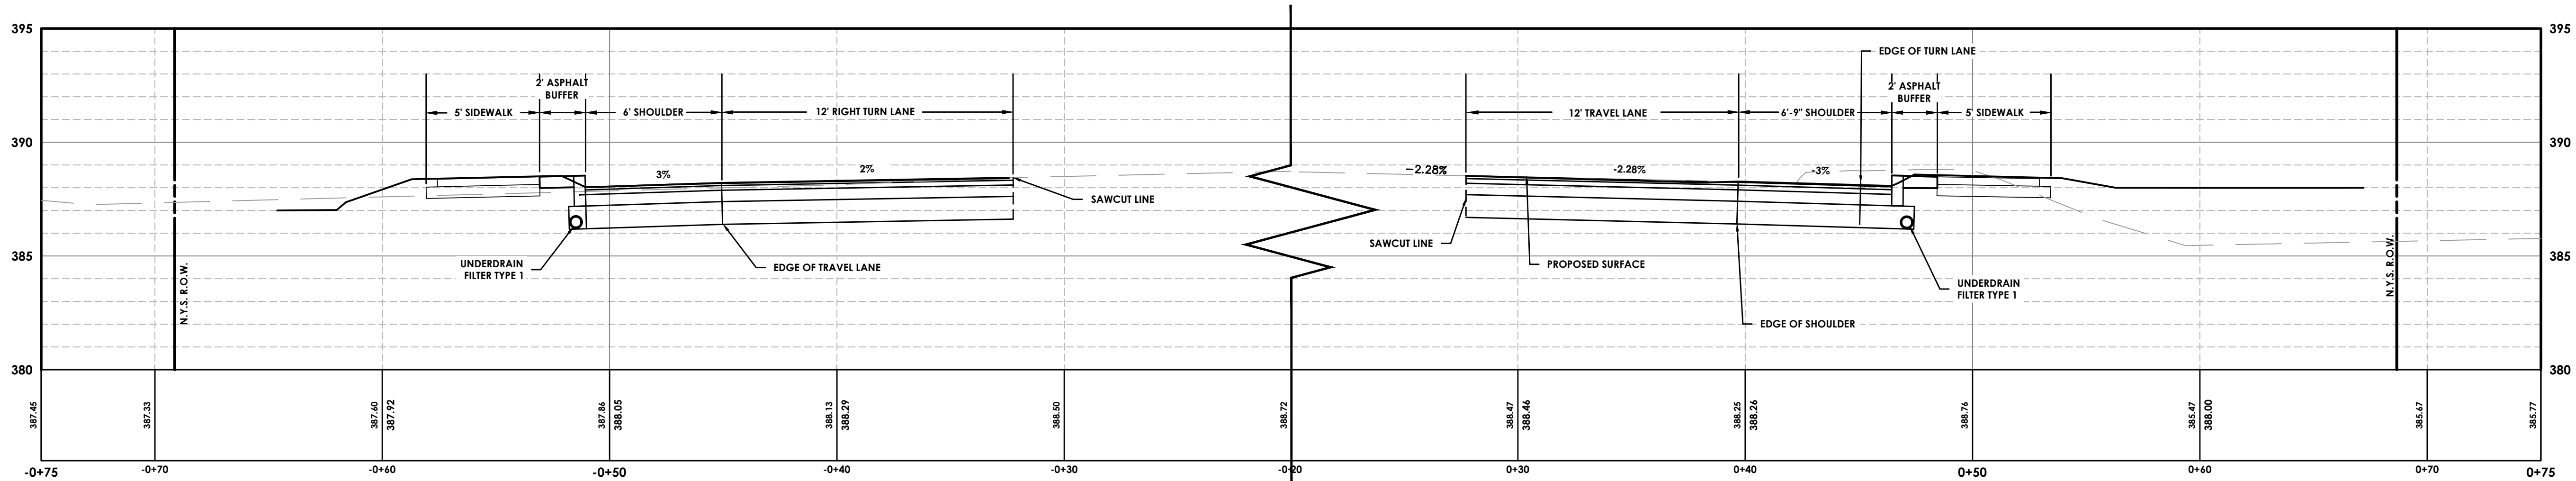


7+50 CROSS SECTION
SCALE: HORIZONTAL - 1:4
VERTICAL - 1:4

PA

PASSERO ASSOCIATES
engineering architecture

ARTICLE 147 SECTION 7307. THESE PLANS ARE COPYRIGHT PROTECTED ©

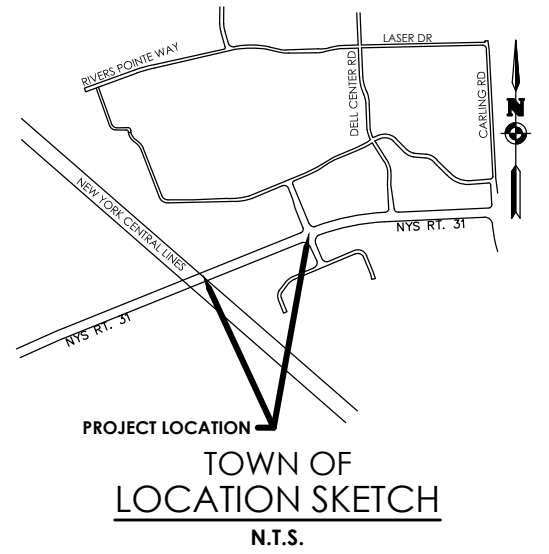

Client:

PASSERO ASSOCIATES

242 West Main Street Suite 100
Rochester, New York 14614

(585) 325-1000
Fax: (585) 325-1691

Principal-in-Charge David Cox, PE
Project Manager Andrew Burns, PE
Designed by Jacob Lewis



Revisions

No.	Date	By	Description
1	05/02/24	SKM	DRAINAGE REPORT REVISIONS
2	06/05/24	SKM	PER NYSOT COMMENTS

UNAUTHORIZED ALTERATIONS OR ADDITIONS TO THIS DRAWING IS IN VIOLATION OF STATE EDUCATION LAW ARTICLE 145 SECTION 7209 AND ARTICLE 147 SECTION 7307. THESE PLANS ARE COPYRIGHT PROTECTED ©

CROSS SECTIONS

NYS ROUTE 31
IMPROVEMENTS

Town/City: CLAY
County: ONONDAGA State: NY

Project No.
20224245.0002

Drawing No.

AX-4

Scale:




AS SHOWN

Date

AUGUST, 2024


NOT FOR CONSTRUCTION

Y:\PROJECTS-NEW\2022\20224245\20224245.0002\01_CAD-BIM-MODELS\CIVIL\20224245.0002_GRAD_UTILL.DWG 8/24/2024 2:08 PM Shari Kleis

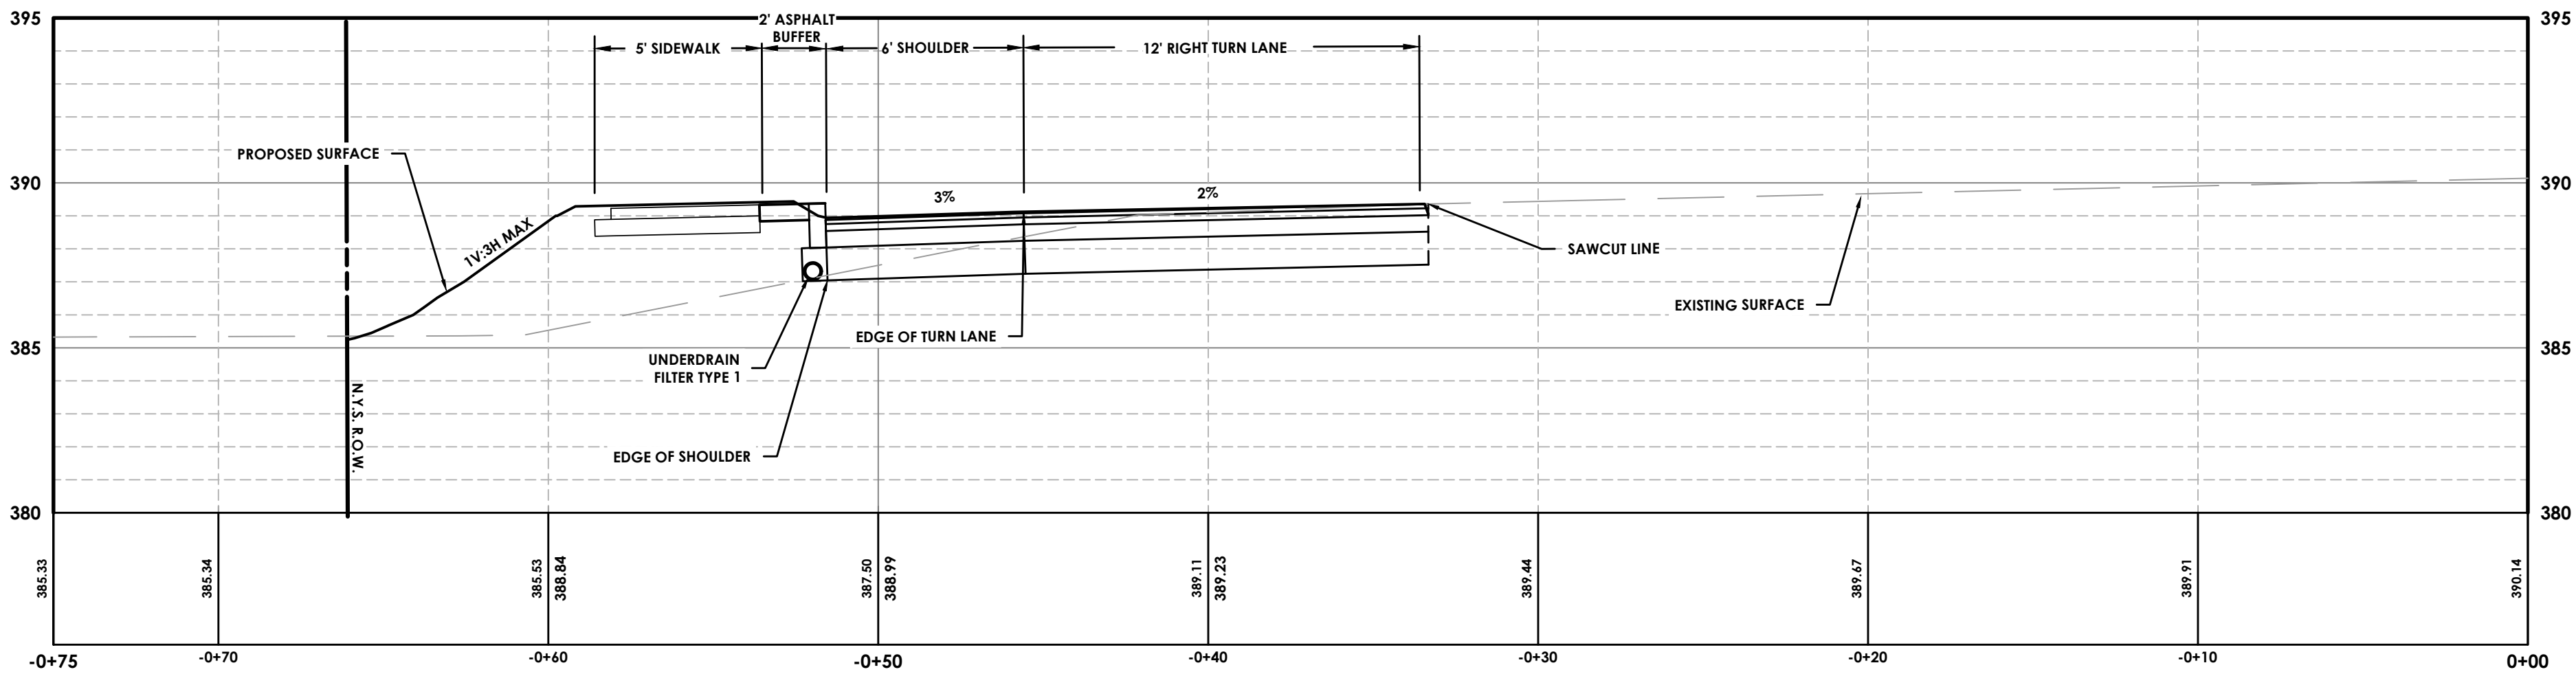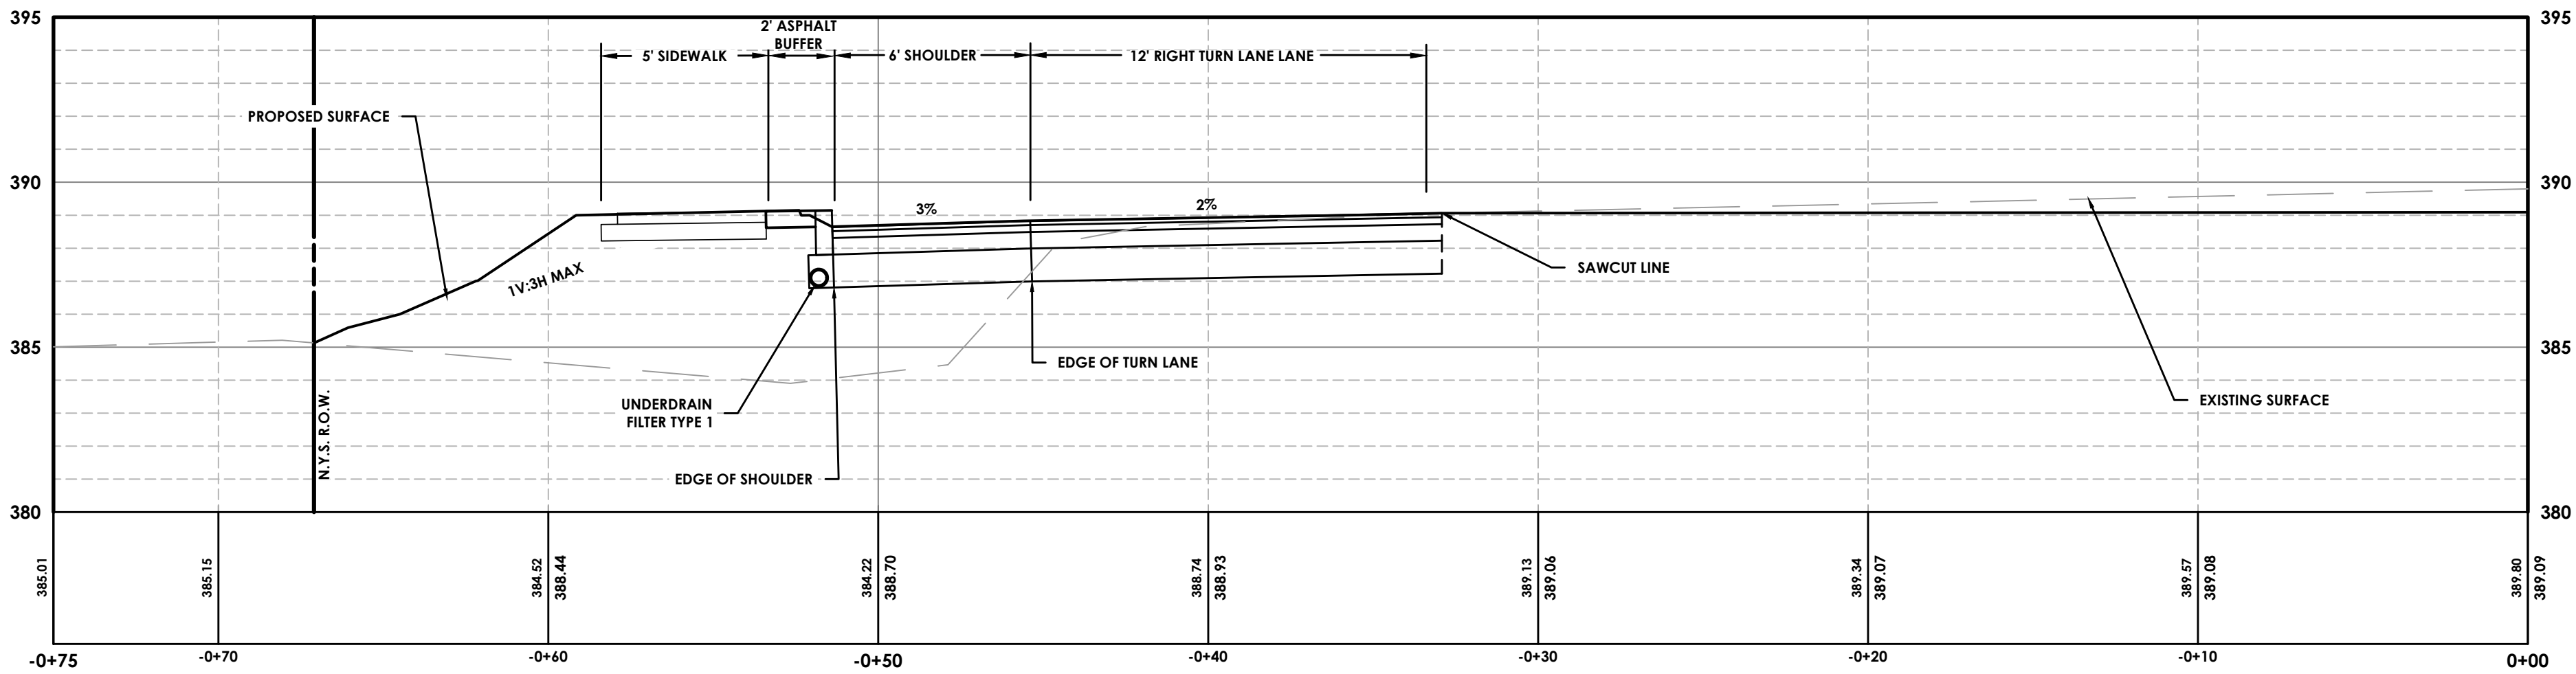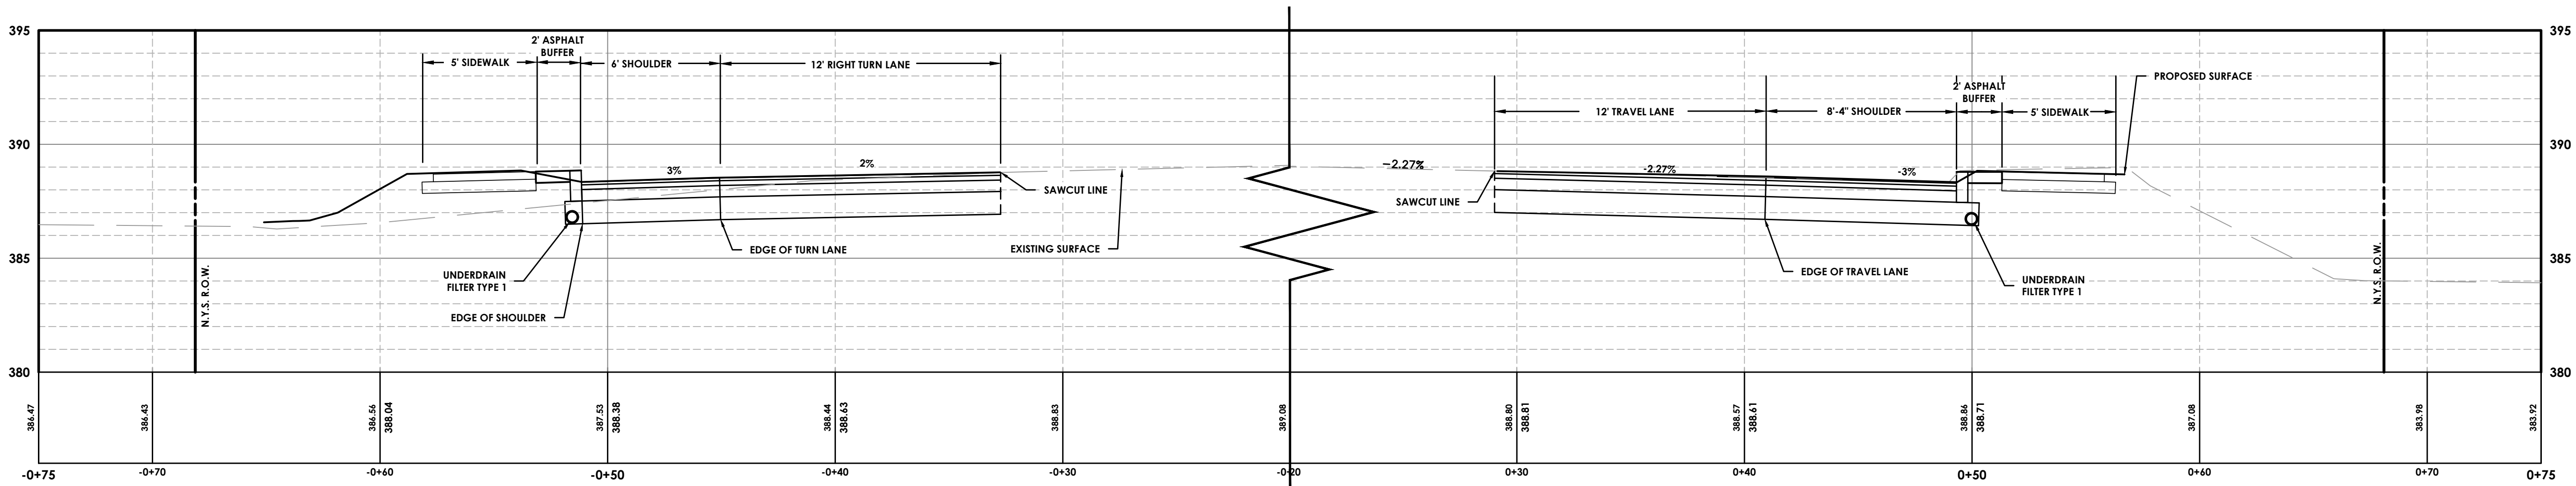

PASSERO ASSOCIATES
engineering architecture

ARTICLE 147 SECTION 7307, THESE PLANS ARE COPYRIGHT PROTECTED ©

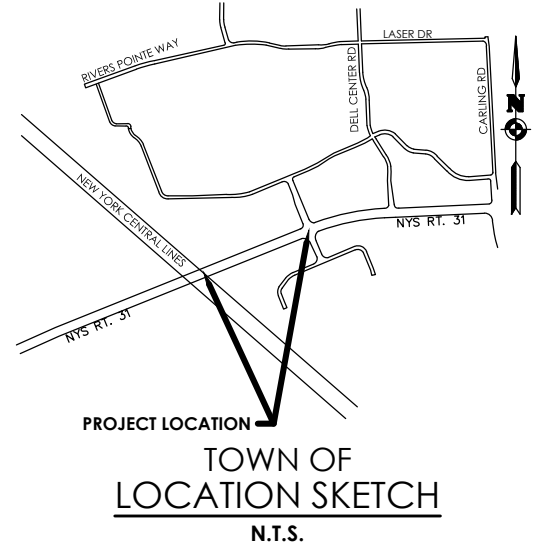

Client:

PASSERO ASSOCIATES

242 West Main Street Suite 100
Rochester, New York 14614

(585) 325-1000
Fax: (585) 325-1691

Principal-in-Charge

David Cox, PE

Project Manager

Andrew Burns, PE

Designed by

Jacob Lewis



Revisions

No.	Date	By	Description
1	05/02/24	SKM	DRAINAGE REPORT REVISIONS
2	06/05/24	SKM	PER NYSDOT COMMENTS

UNAUTHORIZED ALTERATIONS OR ADDITIONS TO THIS DRAWING IS IN VIOLATION OF STATE EDUCATION LAW ARTICLE 145 SECTION 7209 AND ARTICLE 147 SECTION 7307, THESE PLANS ARE COPYRIGHT PROTECTED ©

CROSS SECTIONS

NYS ROUTE 31 IMPROVEMENTS

Town/City: CLAY

County: ONONDAGA

State: NY

Project No.

20224245.0002

Drawing No.

AX-5

Scale:


AS SHOWN

Date

AUGUST, 2024


NOT FOR CONSTRUCTION

Y:\PROJECTS-NEW\2022\24245\2022\24245\0002_01_CAD-BIM-MODELS\CIVIL\2022\24245\0002_GRAD_UTIL.DWG 8/24/2024 2:08 PM Shari Kleis

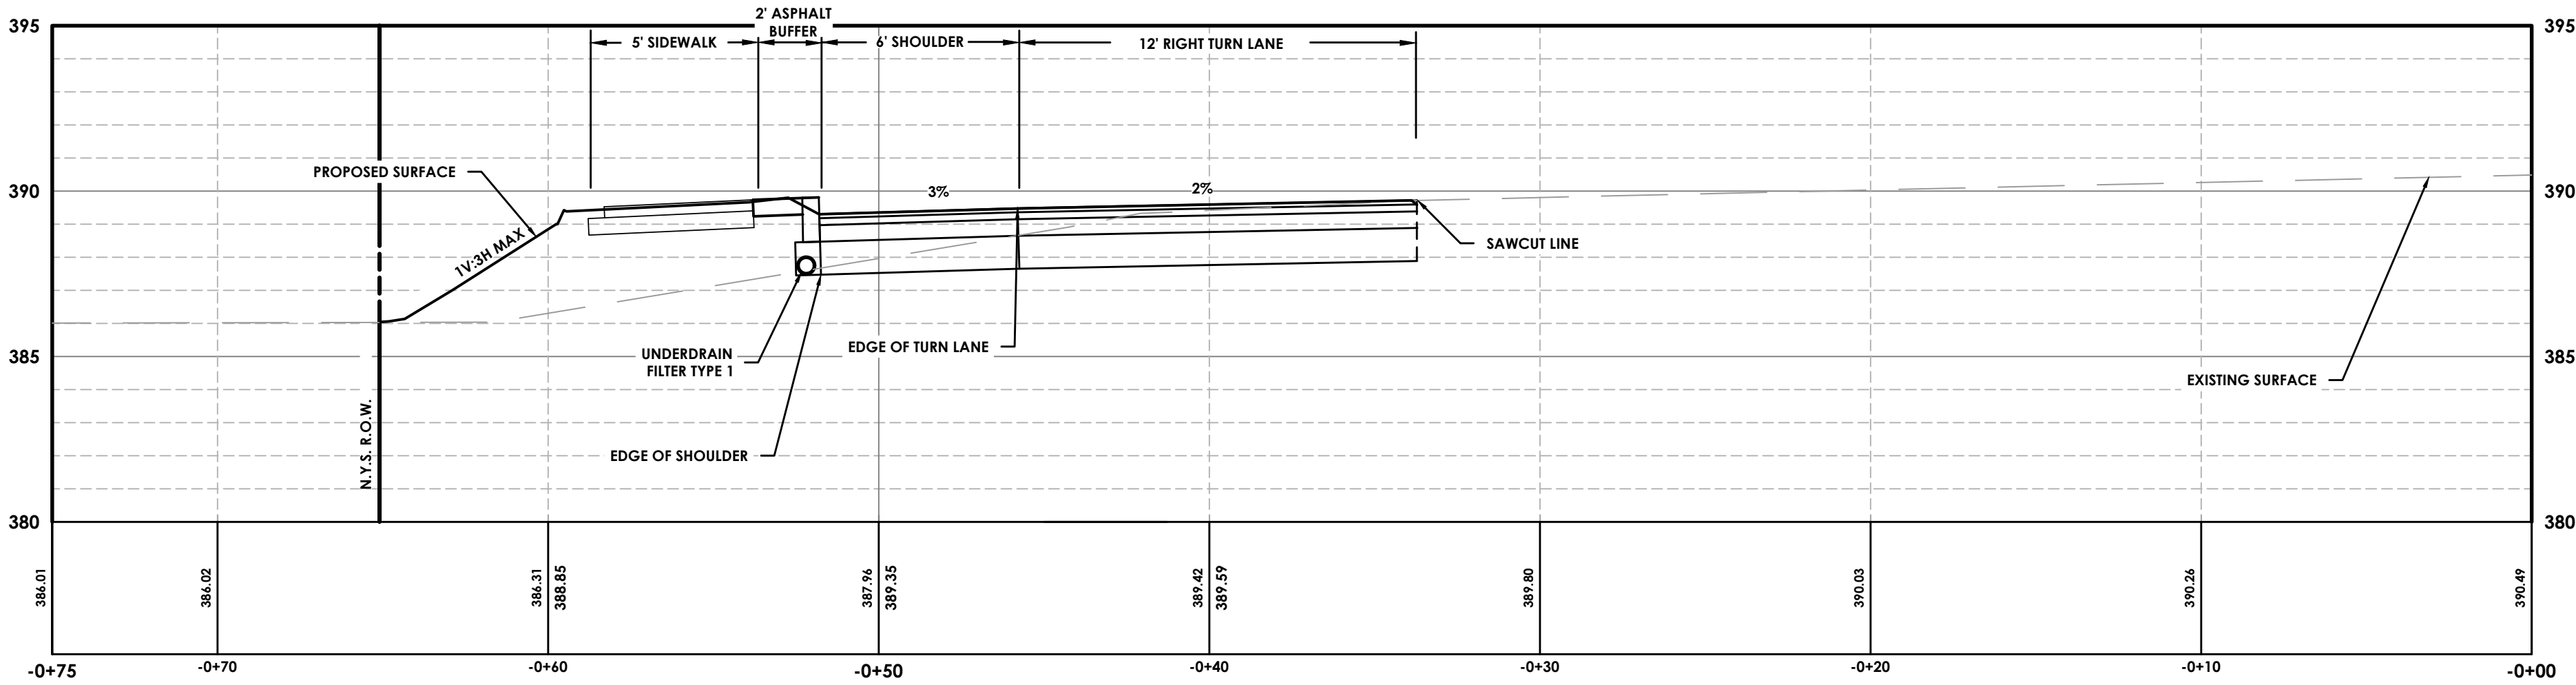


9+50 CROSS SECTION

SCALE: HORIZONTAL - 1:4
VERTICAL - 1:4

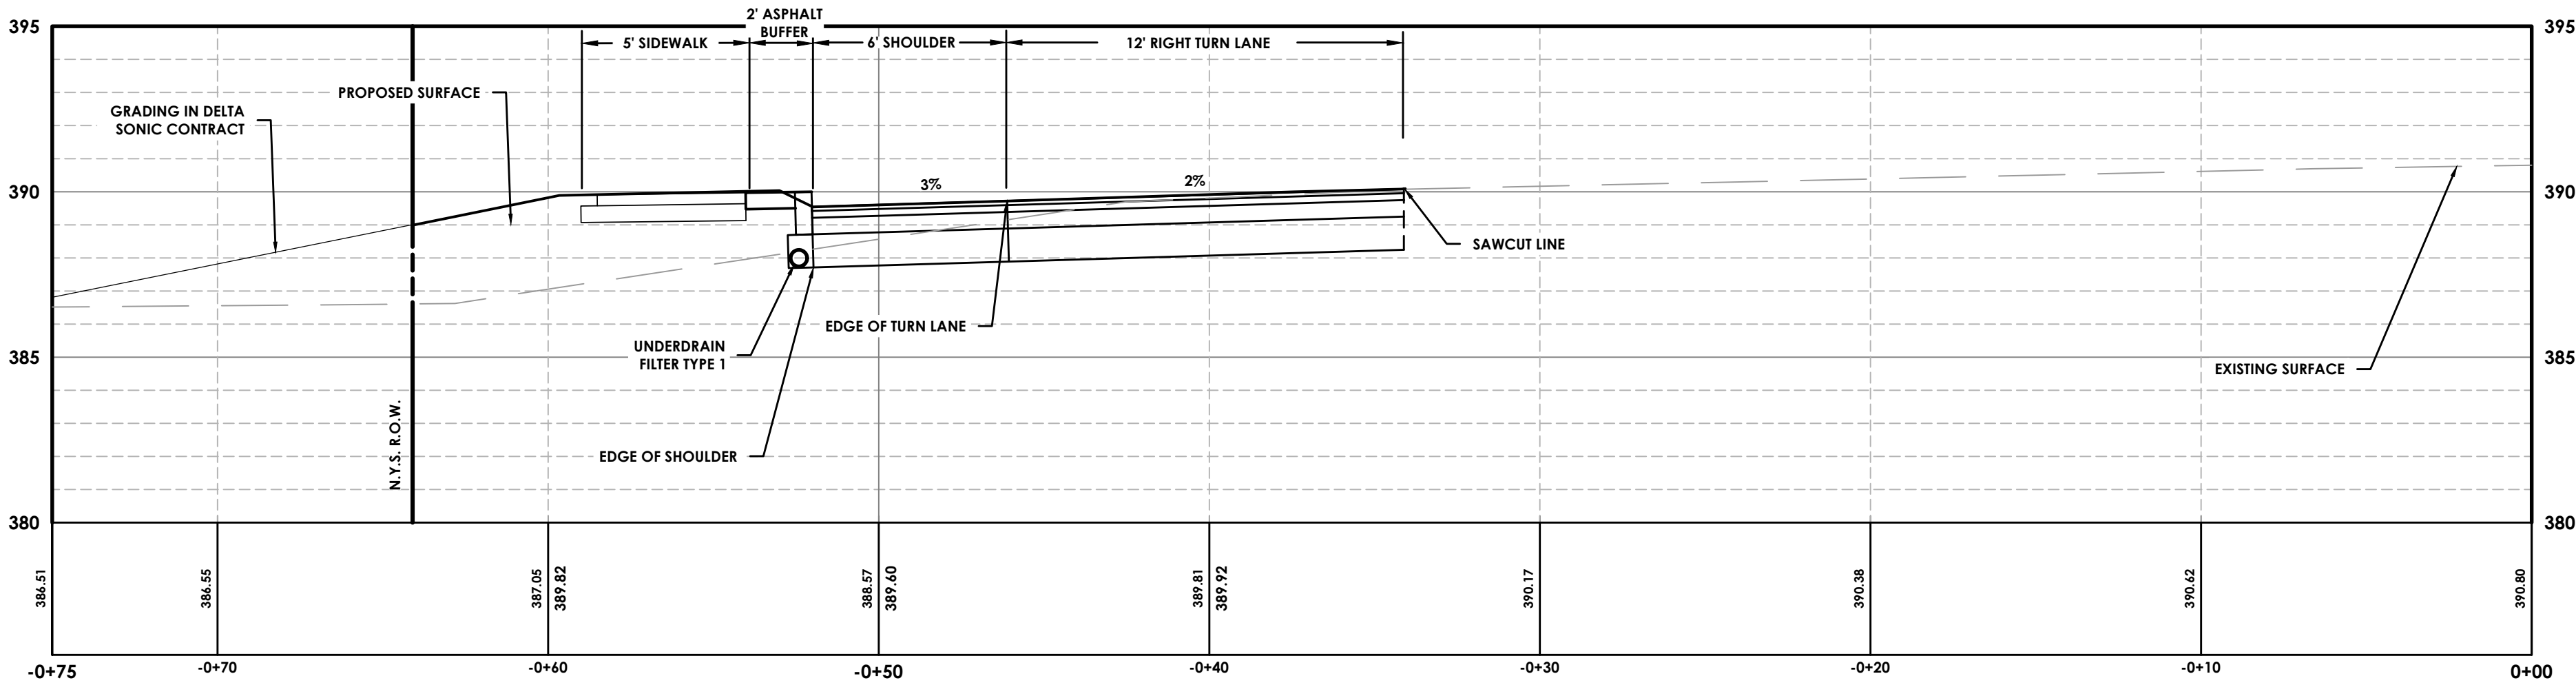

10+00 CROSS SECTION

SCALE: HORIZONTAL - 1:4
VERTICAL - 1:4

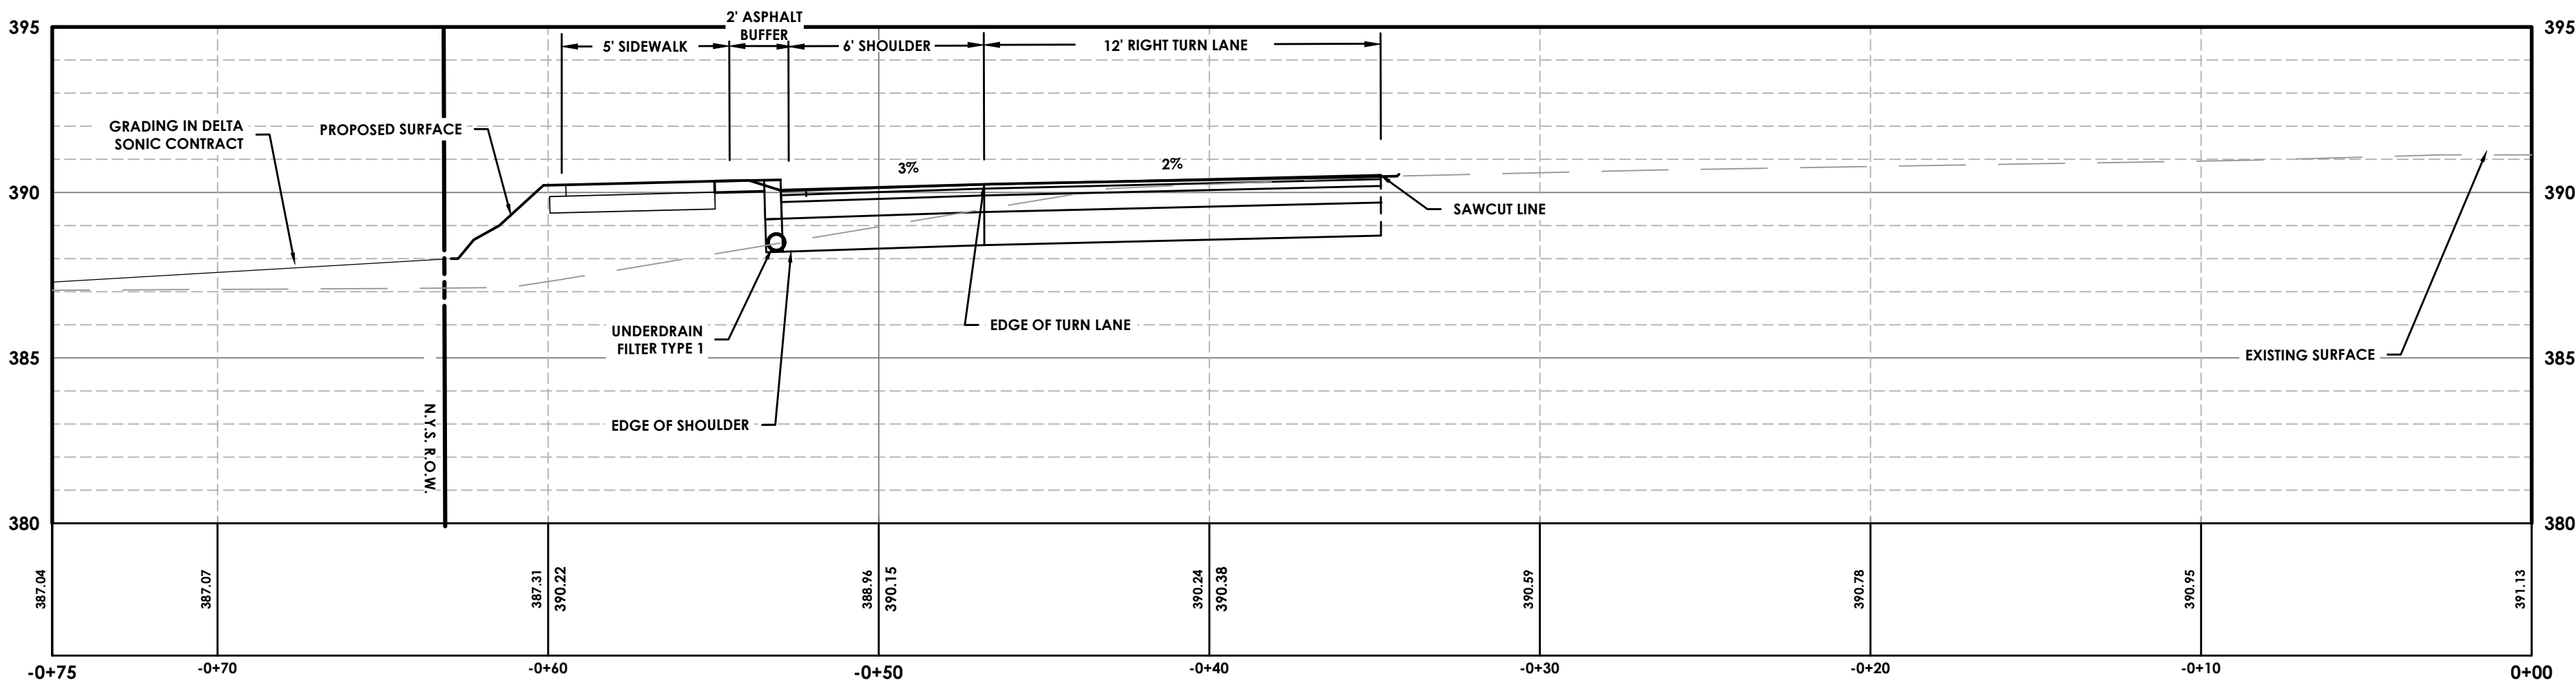


10+50 CROSS SECTION

SCALE: HORIZONTAL - 1:4
VERTICAL - 1:4



PASSERO ASSOCIATES
engineering architecture

ARTICLE 147 SECTION 7307, THESE PLANS ARE COPYRIGHT PROTECTED ©

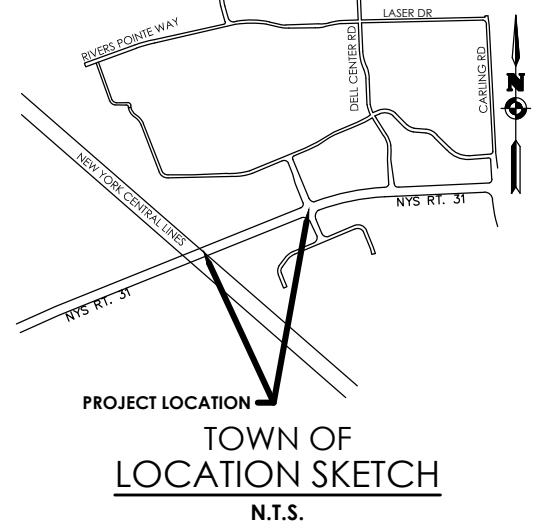

Client:

PASSERO ASSOCIATES

242 West Main Street Suite 100
Rochester, New York 14614
(585) 325-1000
Fax: (585) 325-1691

Principal-in-Charge: David Cox, PE
Project Manager: Andrew Burns, PE
Designed by: Jacob Lewis



Revisions

No.	Date	By	Description
1	05/02/24	SKM	DRAINAGE REPORT REVISIONS
2	06/05/24	SKM	PER NYSOT COMMENTS

UNAUTHORIZED ALTERATIONS OR ADDITIONS TO THIS DRAWING IS IN VIOLATION OF STATE EDUCATION LAW ARTICLE 145 SECTION 7209 AND ARTICLE 147 SECTION 7307, THESE PLANS ARE COPYRIGHT PROTECTED ©

CROSS SECTIONS

NYS ROUTE 31
IMPROVEMENTS

Town/City: CLAY
County: ONONDAGA State: NY

Project No.
20224245.0002

Drawing No.

AX-6

Scale:


AS SHOWN

Date


AUGUST, 2024

NOT FOR CONSTRUCTION


Y:\PROJECTS-NEW\2022\2024245\20224245\0002_01_CAD-BIM-MODELS\CIVIL\20224245\0002_GRAD_UTLILDWG_8/24/2024 2:08 PM - Shari Kleis

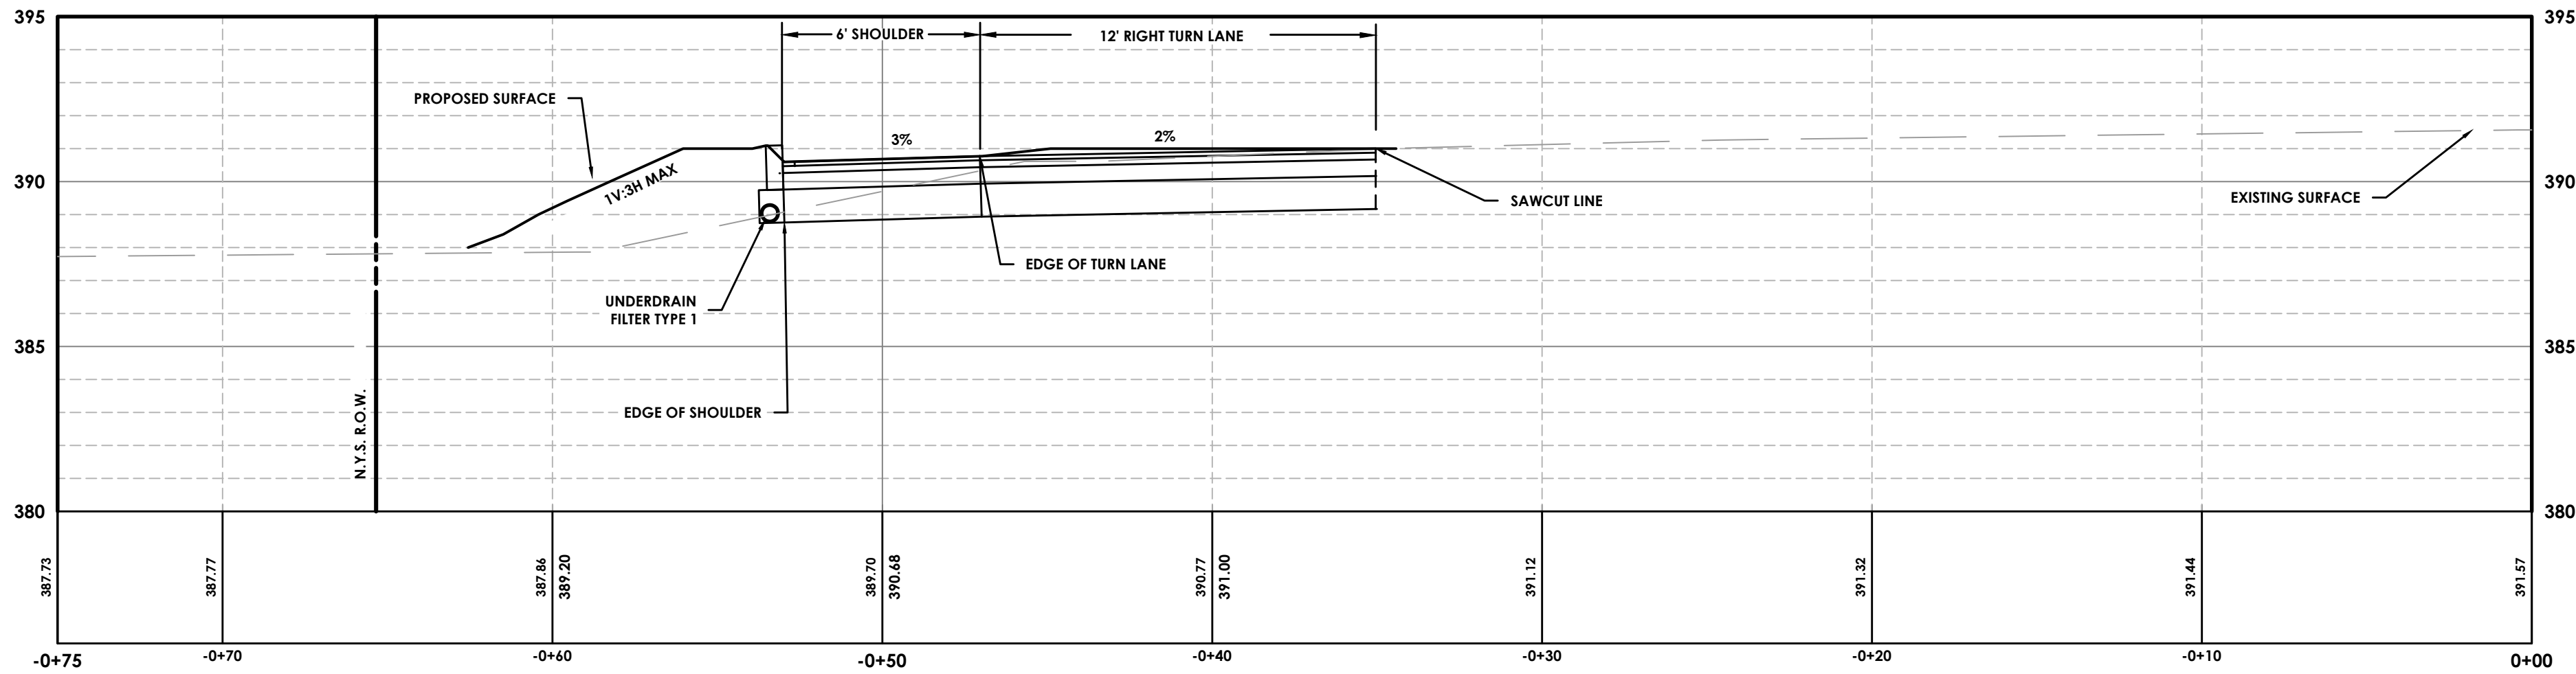

11+00 CROSS SECTION
SCALE: HORIZONTAL - 1:4
VERTICAL - 1:4

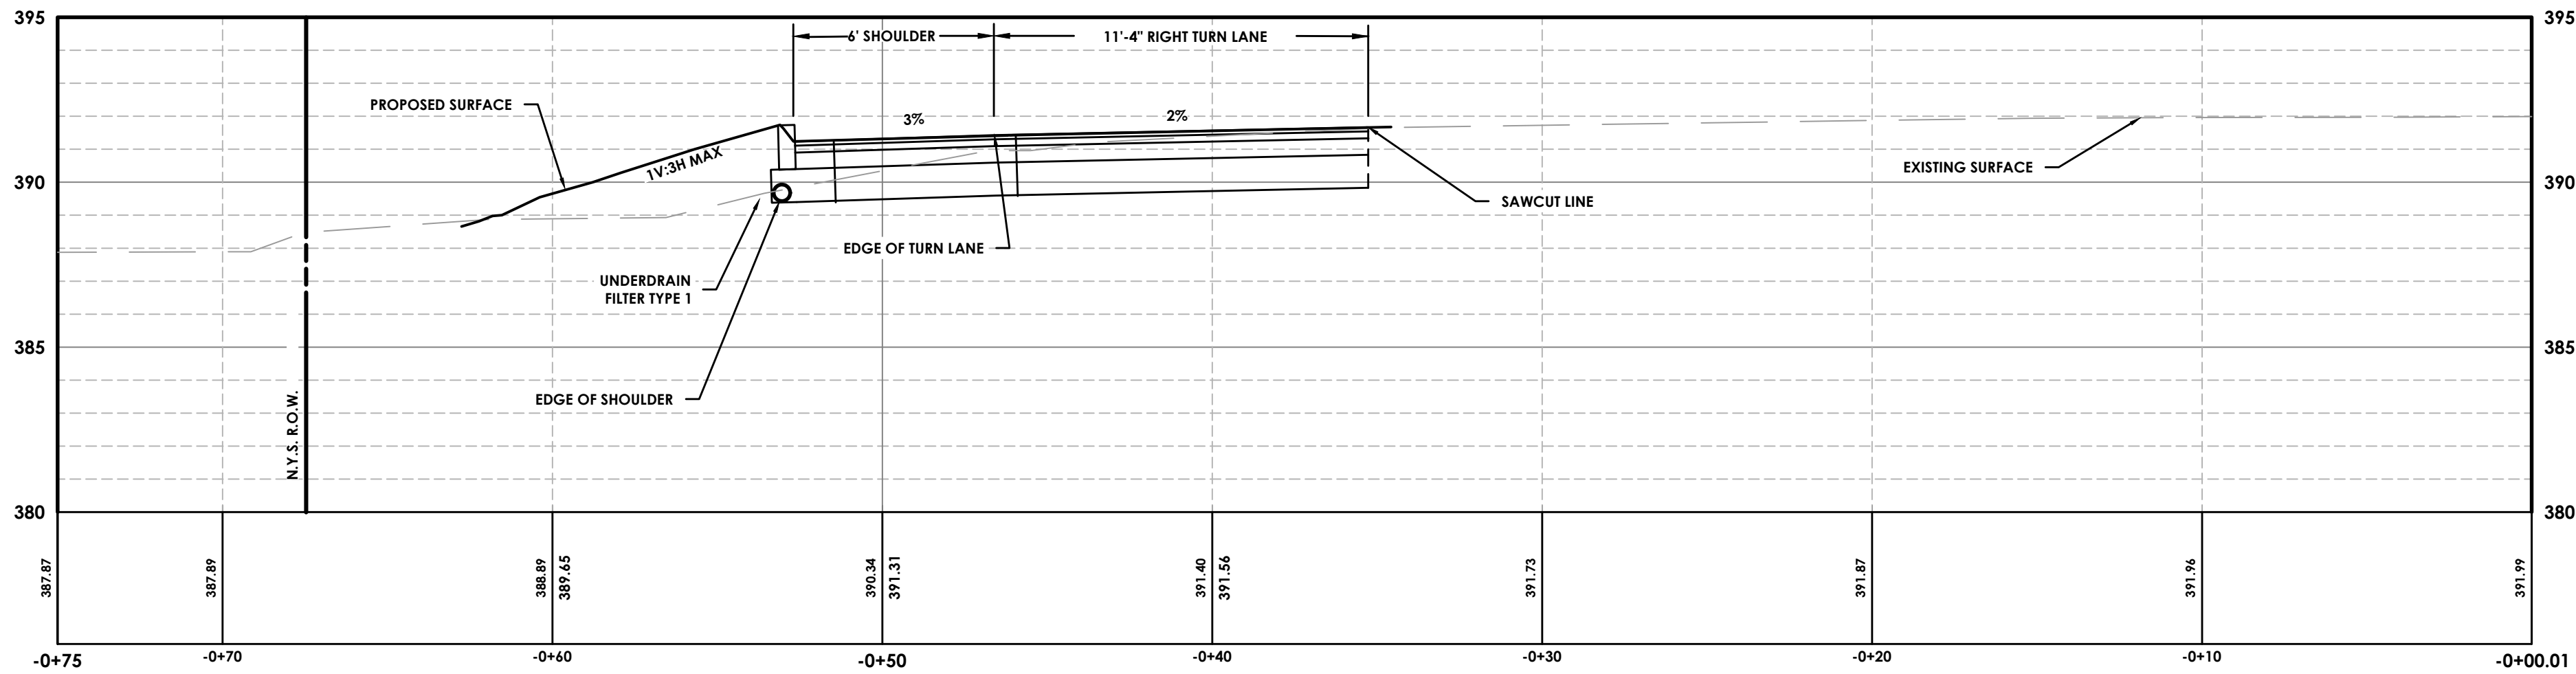

11+50 CROSS SECTION
SCALE: HORIZONTAL - 1:4
VERTICAL - 1:4

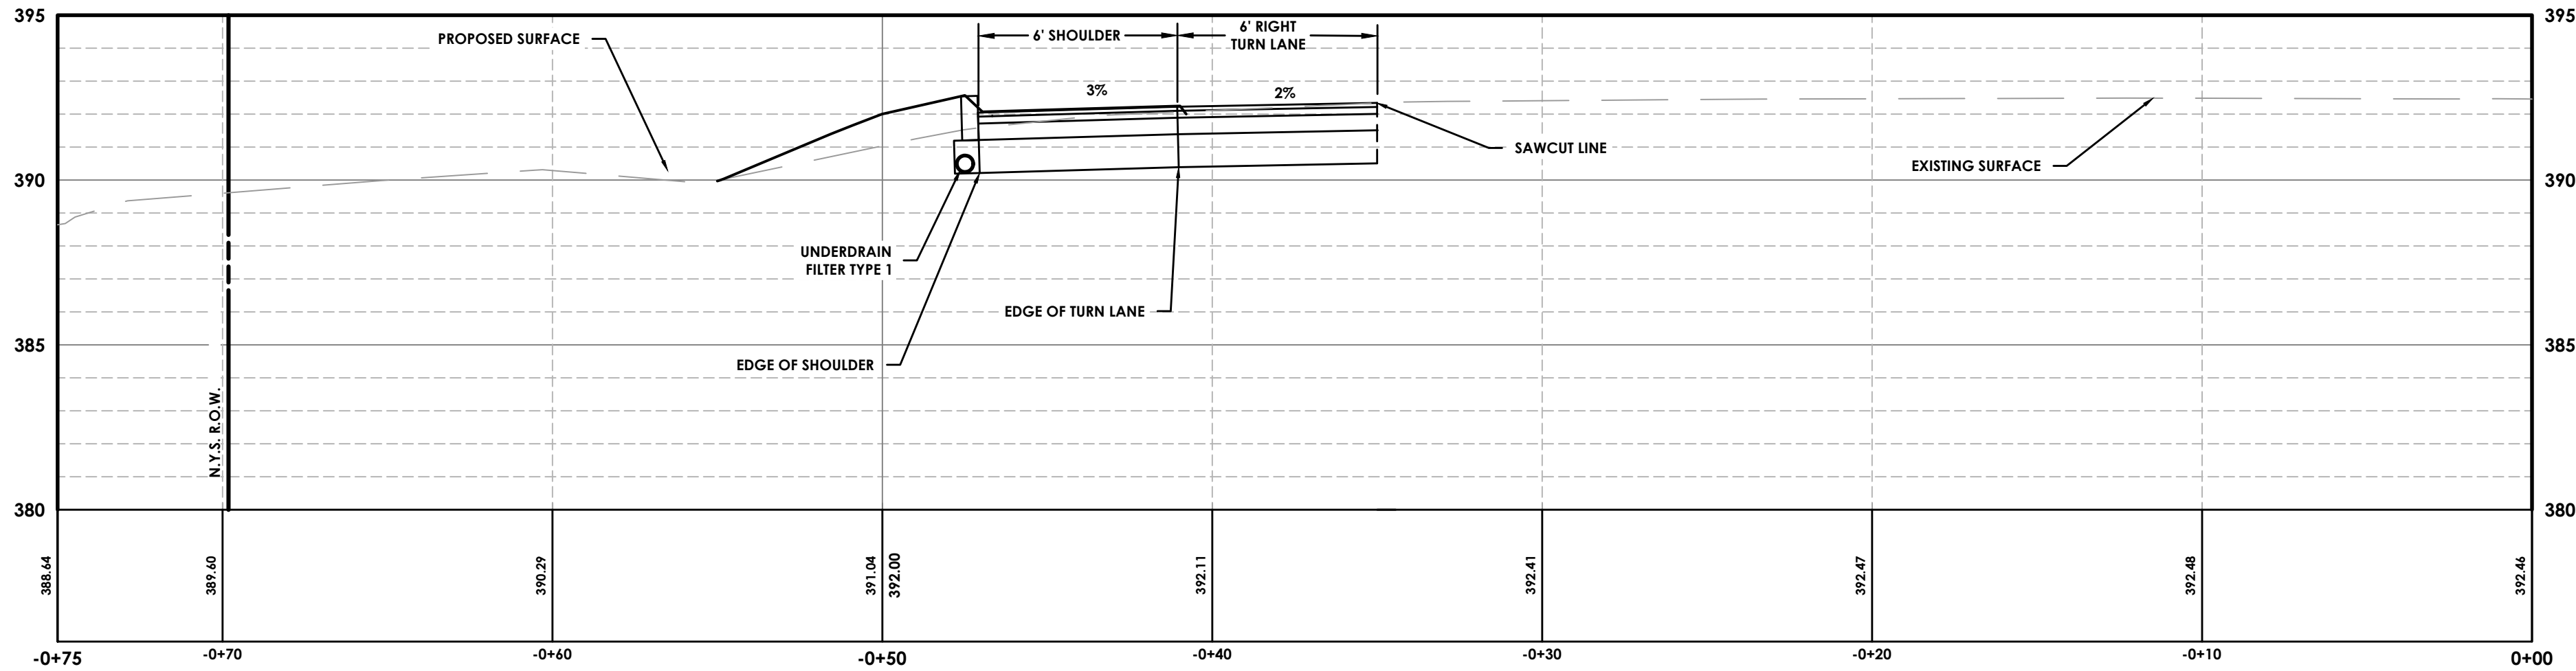


12+00 CROSS SECTION
SCALE: HORIZONTAL - 1:4
VERTICAL - 1:4



PASSERO ASSOCIATES
engineering architecture

ARTICLE 147 SECTION 7307. THESE PLANS ARE COPYRIGHT PROTECTED ©

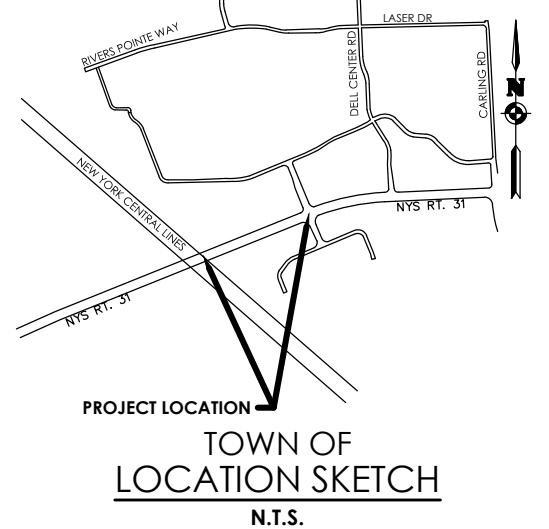

Client:

PASSERO ASSOCIATES

242 West Main Street Suite 100
Rochester, New York 14614
(585) 325-1000
Fax: (585) 325-1691
Principal-in-Charge: David Cox, PE
Project Manager: Andrew Burns, PE
Designed by: Jacob Lewis



Revisions

No.	Date	By	Description
1	05/02/24	SKM	DRAINAGE REPORT REVISIONS
2	06/05/24	SKM	PER NYSOT COMMENTS

UNAUTHORIZED ALTERATIONS OR ADDITIONS TO THIS DRAWING IS IN VIOLATION OF STATE EDUCATION LAW ARTICLE 145 SECTION 7209 AND ARTICLE 147 SECTION 7307. THESE PLANS ARE COPYRIGHT PROTECTED ©

CROSS SECTIONS

NYS ROUTE 31
IMPROVEMENTS

Town/City: CLAY
County: ONONDAGA State: NY

Project No.
20224245.0002

Drawing No.

AX-7

Scale:


AS SHOWN

Date


AUGUST, 2024

NOT FOR CONSTRUCTION


Y:\PROJECTS-NEW\2022\2024245\20224245\0002\01_CAD-BIM-MODELS\CIVIL\20224245\0002_GRAD_UTLIL.DWG 8/24/2024 2:08 PM Shari Kleis

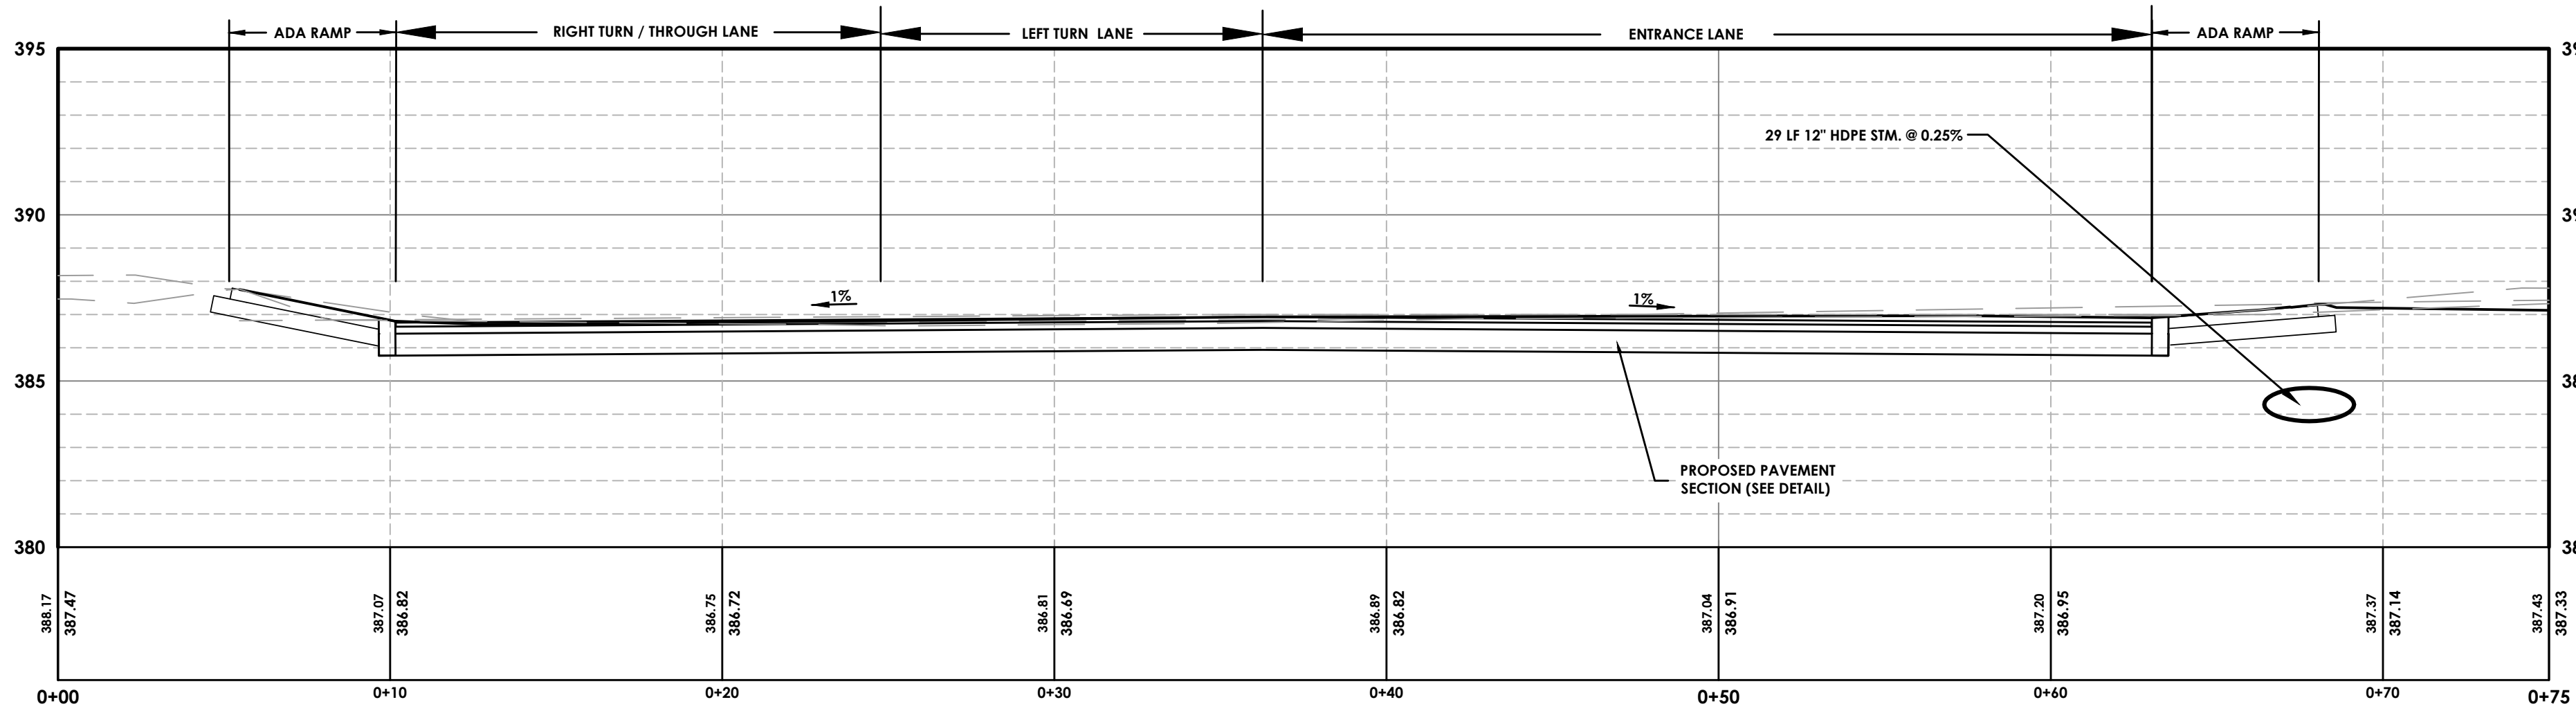

NORTH DRIVEWAY CROSS SECTION
SCALE: HORIZONTAL - 1:4
VERTICAL - 1:4

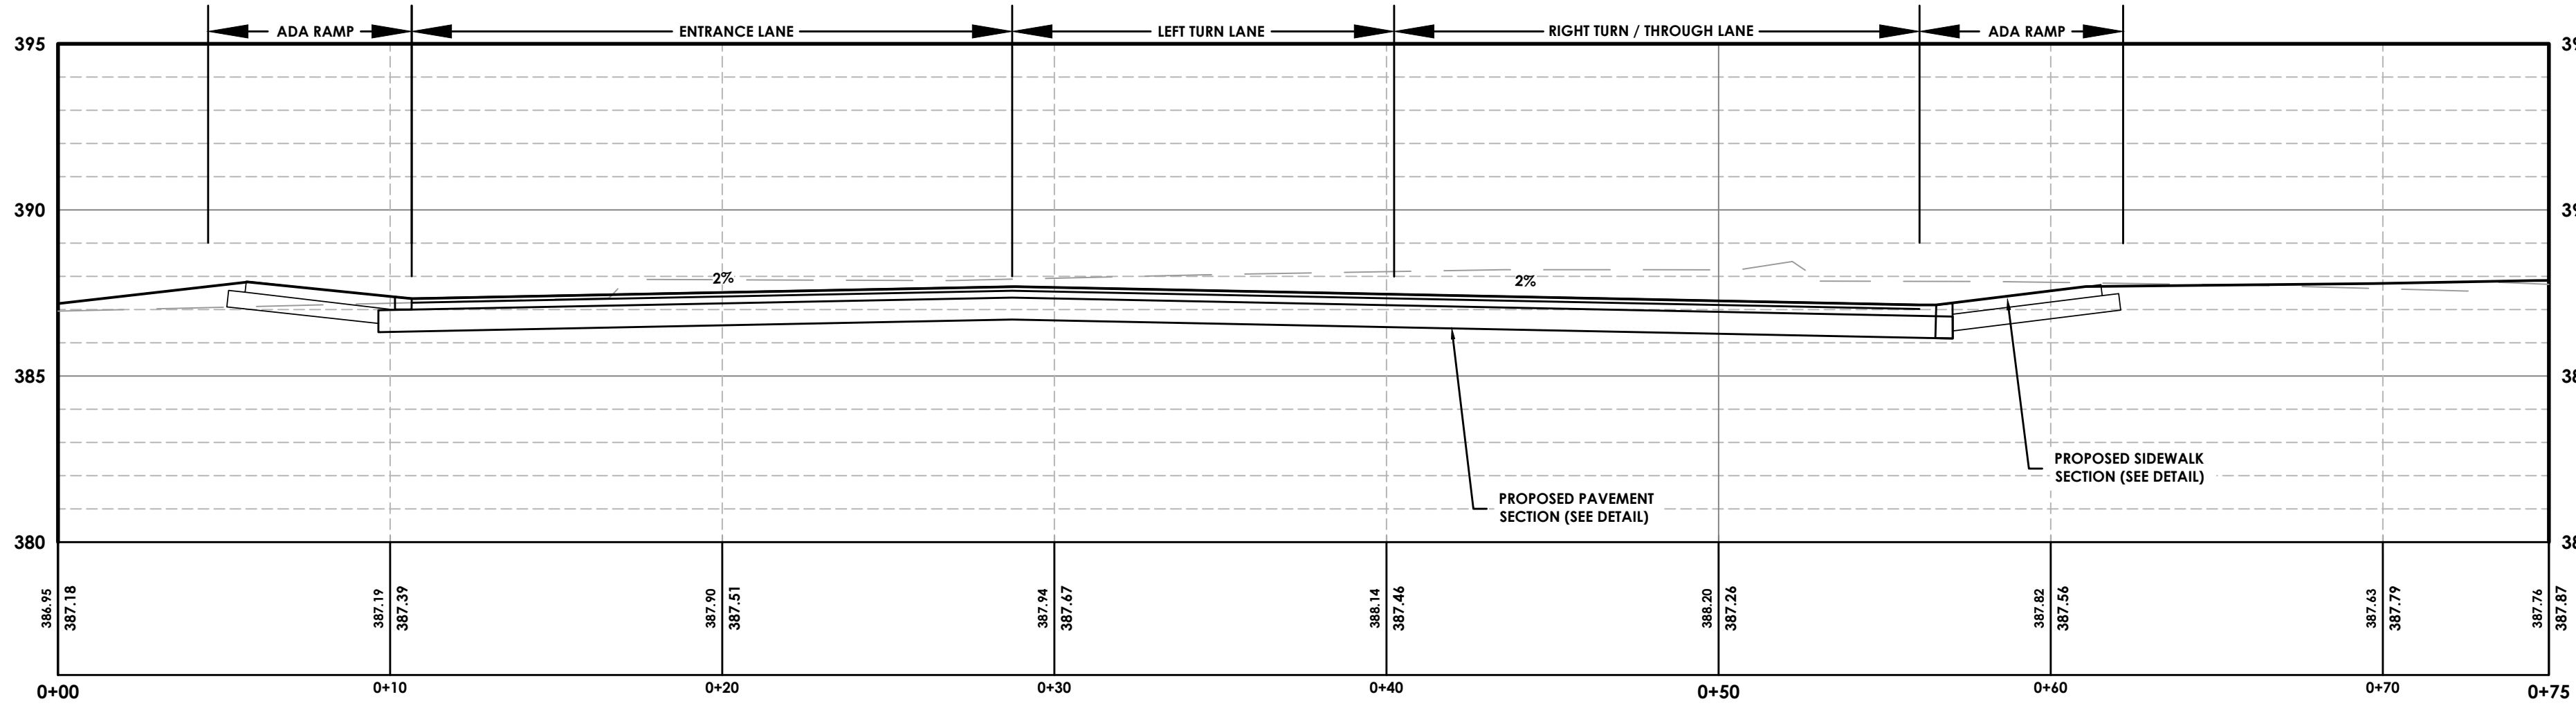

SOUTH DRIVEWAY CROSS SECTION
SCALE: HORIZONTAL - 1:4
VERTICAL - 1:4

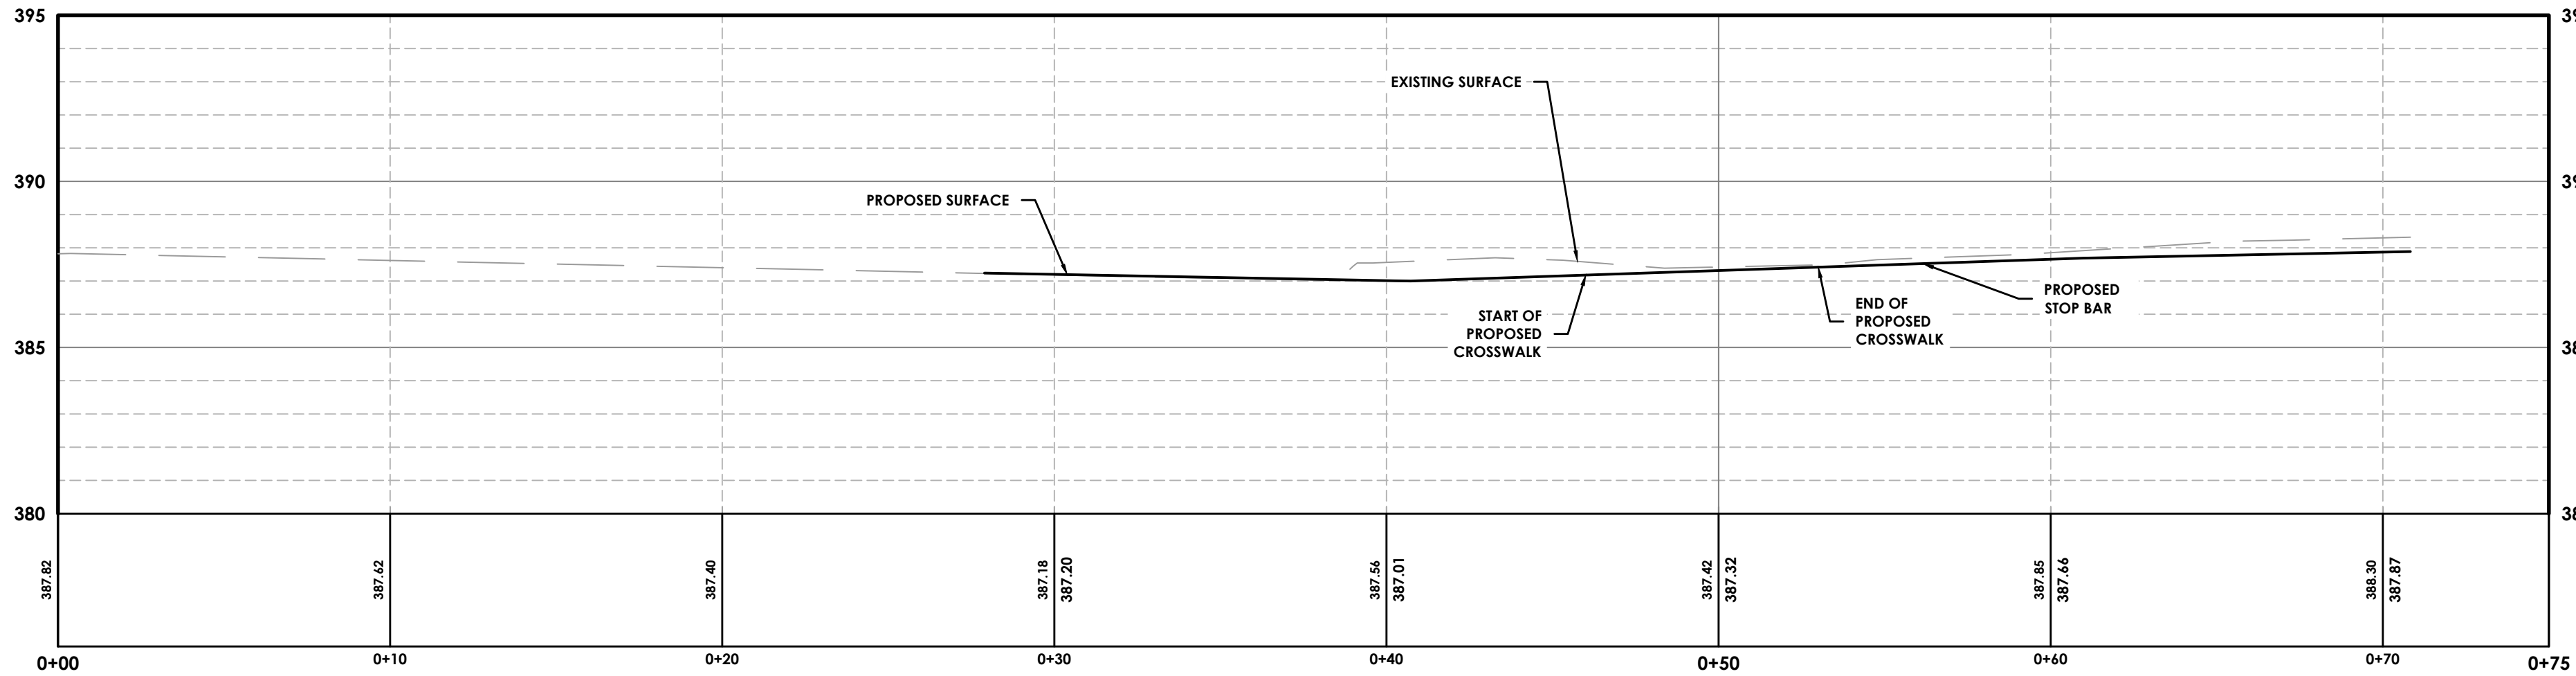


SOUTH DRIVEWAY PROFILE
SCALE: HORIZONTAL - 1:4
VERTICAL - 1:4

PA

PASSERO ASSOCIATES
engineering architecture

ARTICLE 147 SECTION 7307. THESE PLANS ARE COPYRIGHT PROTECTED ©

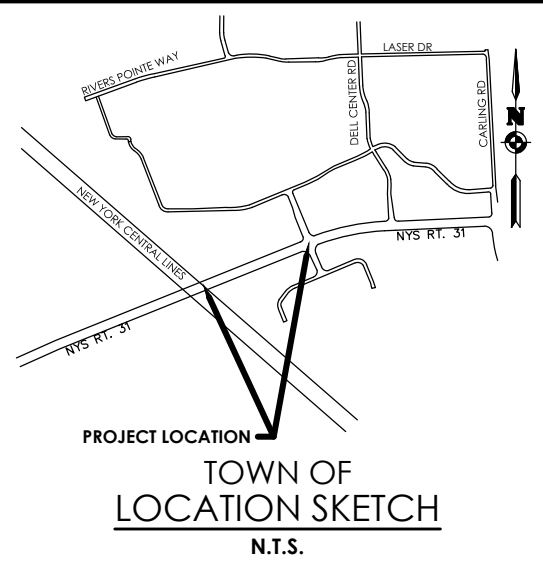

Client:

PASSERO ASSOCIATES

242 West Main Street Suite 100
Rochester, New York 14614
(585) 325-1000
Fax: (585) 325-1691
Principal-in-Charge: David Cox, PE
Project Manager: Andrew Burns, PE
Designed by: Jacob Lewis



Revisions

No.	Date	By	Description
1	05/02/24	SKM	DRAINAGE REPORT REVISIONS
2	06/05/24	SKM	PER NYSOT COMMENTS

UNAUTHORIZED ALTERATIONS OR ADDITIONS TO THIS DRAWING IS IN VIOLATION OF STATE EDUCATION LAW ARTICLE 145 SECTION 7209 AND ARTICLE 147 SECTION 7307. THESE PLANS ARE COPYRIGHT PROTECTED ©

CROSS SECTIONS

NYS ROUTE 31 IMPROVEMENTS

Town/City: CLAY
County: ONONDAGA State: NY

Project No.
20224245.0002

Drawing No.

AX-8

Scale:


AS SHOWN

Date


AUGUST, 2024

NOT FOR CONSTRUCTION

Y:\PROJECTS-NEW\2022\20224245\20224245.0002_01_CAD-BIM-MODELS\CIVIL\20224245.0002_GRAAD_UTILL.DWG 8/24/2024 2:08 PM Shari Kleis

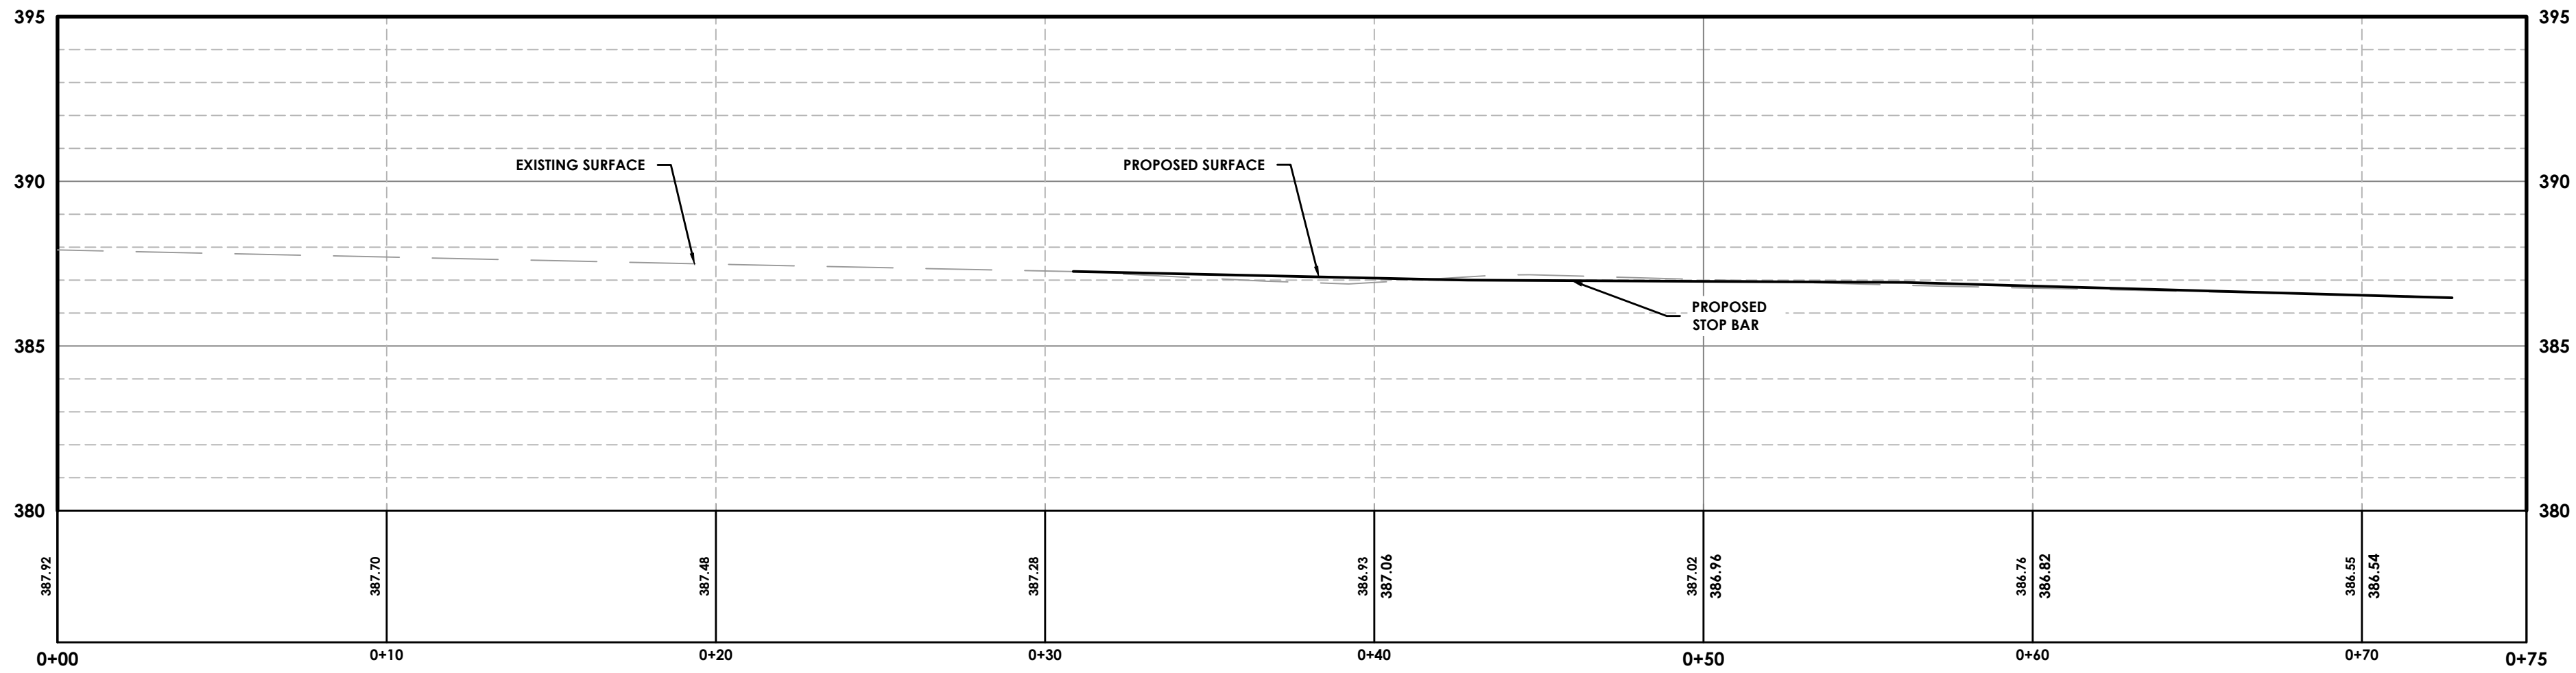


NORTH DRIVEWAY PROFILE
SCALE: HORIZONTAL - 1:4
VERTICAL - 1:4

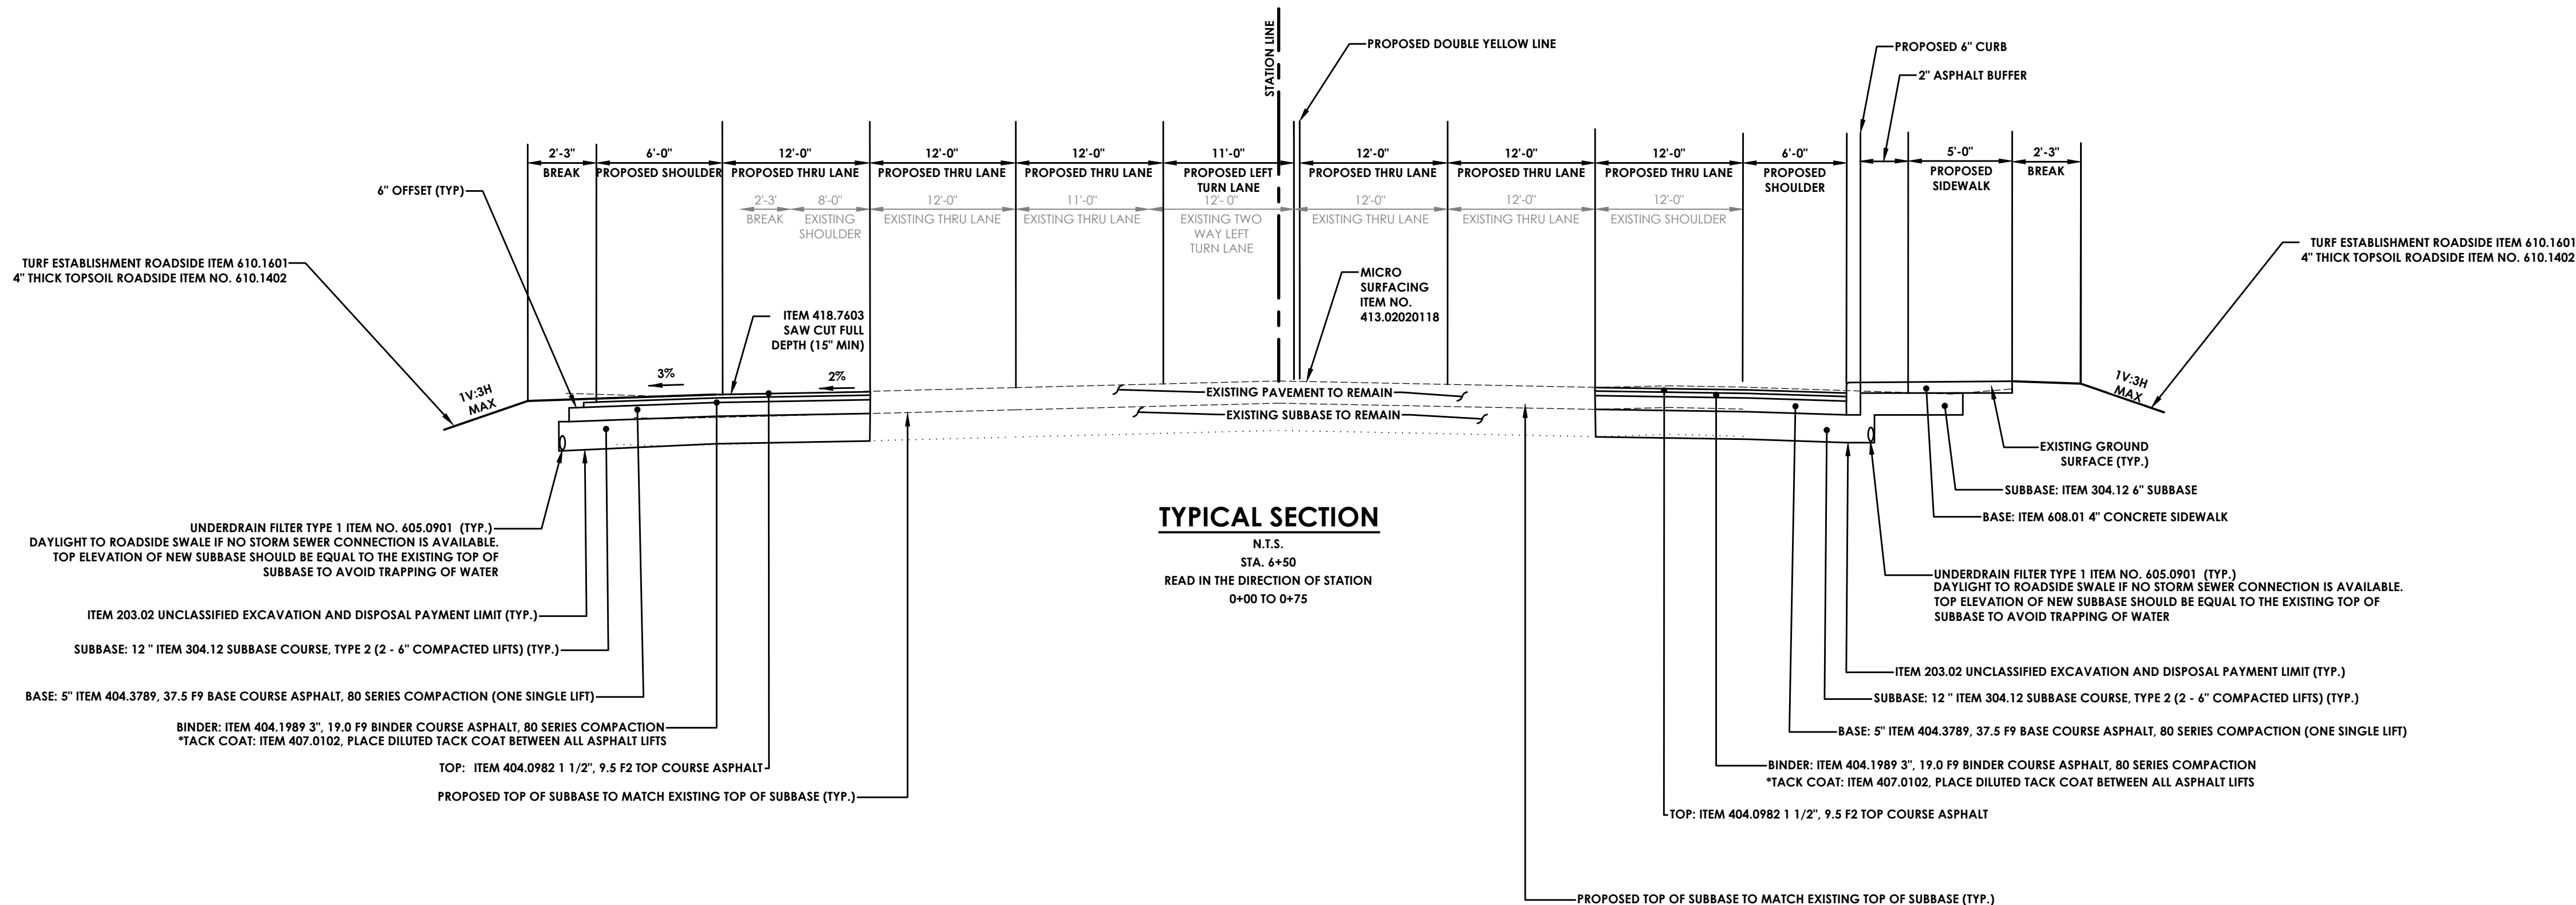

PASSERO ASSOCIATES
engineering architecture

ARTICLE 147 SECTION 7307, THESE PLANS ARE COPYRIGHT PROTECTED ©

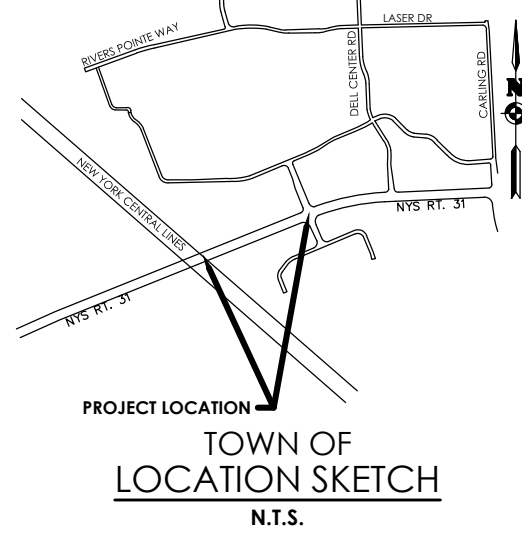

Client:

PASSERO ASSOCIATES

242 West Main Street Suite 100
Rochester, New York 14614
(585) 325-1000
Fax: (585) 325-1691
Principal-in-Charge: David Cox, PE
Project Manager: Andrew Burns, PE
Designed by: Jacob Lewis



Revisions

No.	Date	By	Description
1	05/02/24	SKM	DRAINAGE REPORT REVISIONS
2	06/05/24	SKM	PER NYSOT COMMENTS

UNAUTHORIZED ALTERATIONS OR ADDITIONS TO THIS DRAWING IS IN VIOLATION OF STATE EDUCATION LAW ARTICLE 145 SECTION 7209 AND ARTICLE 147 SECTION 7307, THESE PLANS ARE COPYRIGHT PROTECTED ©

CROSS SECTIONS

**NYS ROUTE 31
IMPROVEMENTS**

Town/City: CLAY
County: ONONDAGA State: NY

Project No.
20224245.0002

Drawing No.

AX-9

Scale:

AS SHOWN

Date

AUGUST, 2024

NOT FOR CONSTRUCTION

STANDARD GENERAL PLAN NOTES

1. ROAD TO BE KEPT CLEAN OF MUD AND DEBRIS AT ALL TIMES.
2. ROADSIDE DRAINAGE TO BE MAINTAINED AT ALL TIMES.
3. MATERIALS, EQUIPMENT AND VEHICLES ARE NOT TO BE STORED OR PARKED WITHIN THE NEW YORK STATE RIGHT-OF-WAY.
4. MAINTENANCE AND PROTECTION OF TRAFFIC MUST COMPLY WITH THE CURRENT NATIONAL MUTCD WITH NYS SUPPLEMENT, SECTION 619 OF THE CURRENT NYSDOT STANDARD SPECIFICATIONS, THESE PLANS AND AS ORDERED BY THE ASSISTANT RESIDENT ENGINEER, ON A NYSDOT CONSTRUCTION PROJECT. MAINTENANCE AND PROTECTION OF TRAFFIC MUST COMPLY WITH THESE PLANS AND BE IN ACCORDANCE WITH THE NYSDOT CONTRACT DOCUMENTS AS DEEMED NECESSARY BY THE NYS ENGINEER-IN-CHARGE.
5. NOTIFY THE NEW YORK STATE DEPARTMENT OF TRANSPORTATION'S ASSISTANT RESIDENT ENGINEER AT THE APPROPRIATE NUMBER, AS NOTED BELOW, THREE (3) WORK DAYS PRIOR TO WORKING WITHIN THE STATE RIGHT-OF-WAY.
- CAYUGA CO. - TONY AMODEI (315) 539-3112
- CORTLAND CO. - ERIC BUCK (315) 539-7072
- ONONDAGA EAST CO. - MATT TOMPKINS - (315) 458-1910
- ONONDAGA WEST CO. - CHRIS RAFUSE (315) 672-8151
- OSWEGO CO. - JAIME TOMPKINS (315) 963-3730

THE PERMITTEE IS ADVISED THAT THE NYSDOT IS NOW REVIEWING ALL LANE CLOSURES ON THE PRIORITY NETWORK FOR IMPACT ON TRAFFIC OPERATIONS IN REAL-TIME. THE PRIORITY NETWORK CONSISTS OF INTERSTATES 390, 490 AND 590 AND STATE ROUTES 390, 590, 194 (FROM NY 390 TO WAYNE COUNTY), US 20, NY 43 (FROM STEUBEN COUNTY TO 190) AND NY 77 IN GENESEE COUNTY. THE CLOSURE WILL BE EVALUATED IN THE LIGHT OF WHAT IS HAPPENING AT THAT TIME ON THE HIGHWAY. INCIDENTS, CONFLICTING WORK ZONES OR OTHER UNPLANNED EVENTS THAT RENDER THE HIGHWAY UNAVAILABLE FOR THE CLOSURE MAY RESULT IN A SHORT-TERM DISAPPROVAL OF THE CLOSURE UNTIL THE SITUATION HAS BEEN RESOLVED. EVALUATION PROCEDURES ARE AVAILABLE FOR REVIEW AT THE REGIONAL TRAFFIC OPERATIONS CENTER, 1155 SCOTTSVILLE ROAD, ROCHESTER, NY.

6. NOTIFY THE NYSDOT SIGNAL MAINTENANCE FACILITY AT (585) 753-7780 5 DAYS PRIOR TO WORKING WITHIN 350' OF A SIGNALIZED INTERSECTION. NOTIFY DIG SAFELY NEW YORK 2 WORK DAYS PRIOR TO DIGGING, DRILLING OR BLASTING AT 811 FOR A UTILITY STAKE-OUT.

7. ALL MATERIALS USED WITHIN THE STATE RIGHT-OF-WAY MUST COMPLY WITH THE CURRENT NEW YORK STATE DEPARTMENT OF TRANSPORTATION SPECIFICATIONS ALONG WITH ANY APPROPRIATE CURRENT NYS DEPARTMENT OF TRANSPORTATION'S STANDARD SHEETS.

8. QUALITY CONTROL OF ASPHALT CONCRETE SHALL MEET THE REQUIREMENTS OF SECTION 401 OF THE STANDARD SPECIFICATIONS. ALL ASPHALT PRODUCED AS PART OF SECTION 401 WILL BE PAID AT A FINAL QUANTITY ADJUSTMENT FACTOR OF 1.0. ASPHALT COURSE DEPTHS SHOWN ON THE PLANS ARE COMPACTED DEPTHS.

9. NO NIGHT WORK SHALL BE ALLOWED UNLESS APPROVED PRIOR TO START OF PROJECT. ADDITIONAL MAINTENANCE AND PROTECTION OF TRAFFIC MAY BE REQUIRED INCLUDING THE ADDITION OF REFLECTIVE MATERIALS AND LIGHTING.

10. HAZARDOUS WASTE NOTIFICATION - THE PERMITTEE ACCEPTS THE RIGHT-OF-WAY OF THE STATE HIGHWAY IN ITS "AS IS" CONDITION. THE DEPARTMENT OF TRANSPORTATION MAKES NO REPRESENTATION AS TO THE ABSENCE OF UNDERGROUND TANKS, STRUCTURES, FEATURES OR SIMILAR IMPEDIMENTS TO THE COMPLETION OF THE WORK PERMITTED HEREUNDER. SHOULD PERMITTEE FIND SOME PREVIOUSLY UNKNOWN UNDERGROUND IMPEDIMENTS TO ITS WORK, THE DEPARTMENT OF TRANSPORTATION SHALL HAVE NO OBLIGATION TO CURE. REMOVE, REMEDY OR OTHERWISE DEAL WITH SUCH PREVIOUSLY UNKNOWN UNDERGROUND IMPEDIMENTS. THE PERMITTEE IS REQUIRED TO REMOVE, MODIFY OR OTHERWISE DEAL WITH SUCH UNDERGROUND TANKS, STRUCTURES, FEATURES OR IMPEDIMENTS IN A MANNER WHICH MEETS ACCEPTABLE ENGINEERING PRACTICE AND IS APPROVED BY THE DEPARTMENT OF TRANSPORTATION.

09/2012

NYSDOT STANDARD WORK ZONE TRAFFIC CONTROL NOTES

- GENERAL NOTES
1. THE TYPICAL DETAILS DEPICTED ON THE STANDARD SHEETS AND IN THE MUTCD, REFLECT THE MINIMUM REQUIREMENTS.
2. THE CONTRACTOR MUST SUBMIT, IN WRITING, PROPOSED REVISIONS TO THE TRAFFIC CONTROL PLAN FOR REVIEW AND APPROVAL BY THE REGIONAL DIRECTOR OR HIS/HER DESIGNEE FIVE (5) WORK DAYS PRIOR TO THE PLANNED IMPLEMENTATION OF SUCH PROPOSED REVISIONS, EXCEPT FOR CHANGES THAT ALTER THE SCOPE OF THE TRAFFIC CONTROL PLAN. SUCH CHANGES IN SCOPE MUST BE SUBMITTED TO THE ENGINEER FOR APPROVAL BY THE REGIONAL DIRECTOR OR HIS/HER DESIGNEE THIRTY (30) WORKING DAYS PRIOR TO IMPLEMENTATION OF SUCH REVISIONS.
3. THE CONTRACTOR SHALL PROVIDE THE ENGINEER, IN WRITING, WITH THE NAMES, ADDRESSES, AND TELEPHONE NUMBERS OF STAFF WHO ARE AUTHORIZED TO SECURE LABOR, MATERIALS, AND EQUIPMENT FOR EMERGENCY REPAIRS OUTSIDE NORMAL WORKING HOURS. THE ENGINEER WILL PROVIDE THE SUBMITTED INFORMATION TO REGIONAL MANAGEMENT, THE NEW YORK STATE POLICE, THE RESIDENT ENGINEER, AND THE LOCAL POLICE.

- ACTIVITY AREA
1. THE CONTRACTOR SHALL MAINTAIN A MINIMUM 500' LONGITUDINAL DISTANCE BETWEEN CONSTRUCTION OPERATIONS ON ALTERNATE SIDES OF THE ROADWAY, UNLESS OTHERWISE APPROVED BY THE ENGINEER.
2. WHEN TWO OR MORE AREAS ARE ADJACENT, OVERLAP, OR ARE IN CLOSE PROXIMITY, THE CONTRACTOR SHALL ENSURE THERE ARE NO CONFLICTING SIGNS AND THAT LANE CONTINUITY IS MAINTAINED THROUGHOUT ALL WORK AREAS.

- SIGNS
1. THE LOCATIONS OF THE SIGNS SHOWN ON THE WORK ZONE TRAFFIC CONTROL PLANS AND DETAILS MAY BE ADJUSTED BASED ON SIGHT DISTANCE AND OTHER CONSIDERATIONS. THE FINAL LOCATIONS OF SIGNS ARE SUBJECT TO APPROVAL OF THE ENGINEER.
2. ANY EXISTING SIGNS, INCLUDING OVERHEAD SIGNS, WHICH CONFLICT WITH THE TEMPORARY TRAFFIC CONTROL SIGN LAYOUT SHALL BE COVERED, REMOVED, STORED OR RESET, AS APPROVED BY THE ENGINEER. ALL APPROPRIATE EXISTING SIGNS SHALL BE RESTORED TO THEIR ORIGINAL CONDITION AND/OR LOCATION UNLESS OTHERWISE REPLACED IN THIS CONTRACT.

3. SIGNS AT OR NEAR INTERSECTIONS SHALL BE PLACED SO THAT THEY DO NOT OBSTRUCT A MOTORIST'S LINE OF SIGHT.
4. ALL WARNING AND REGULATORY SIGNS SHALL BE POSTED ON BOTH SIDES OF MULTI-LANE DIVIDED HIGHWAYS, MULTI-LANE RAMPS, AND ONE-WAY STREETS. LANE RESTRICTIONS REDUCE THE TRAVEL LANE TO ONE LANE. SIGNS SHALL BE POSTED ON THE RIGHT SIDE OF THE ACTIVE TRAVEL LANE, UNLESS OTHERWISE AUTHORIZED BY THE ENGINEER.

5. SIGNS MOUNTED ON THE MEDIAN OF DIVIDED HIGHWAYS WHERE MEDIAN BARRIER IS IN PLACE MAY BE MOUNTED ON THE BARRIER WITH A SADDLE TYPE BRACKET. LAYING THE SIGN DOWN IN A HORIZONTAL POSITION IS NOT PERMITTED.

6. THE DIMENSIONS OF WORK ZONE TRAFFIC CONTROL SIGNS ARE DESCRIBED IN THE MUTCD. ANY CHANGES TO THE DIMENSIONS SHALL BE APPROVED BY THE REGIONAL DIRECTOR OR BY HIS/HER DESIGNEE.

7. NYR9-12 MAY BE USED IN PLACE OF NYR9-11.

- CHANNELIZING DEVICES
1. WHERE POSSIBLE ALL CHANNELIZING AND GUIDING DEVICES ARE TO BE PLACED SO AS TO PROVIDE A MINIMUM 2' LATERAL CLEARANCE TO THE TRAVELED WAY.

2. DRUMS SHALL BE USED FOR ANY LANE CLOSURES OR SHOULDER CLOSURES WHICH ARE TO REMAIN OVERNIGHT

- PUBLIC ACCESS
1. PROPERTY OWNERS WHOSE DRIVEWAYS WILL BE MADE INACCESSIBLE SHALL BE NOTIFIED BY THE CONTRACTOR AT LEAST 24 HOURS PRIOR TO RESTRICTING USE OF THE DRIVEWAY. FOR MULTIPLE ACCESS PROPERTIES, AT LEAST ONE DRIVEWAY SHALL BE OPEN AT ALL TIMES. ACCESS SHALL BE RESTORED TO ALL DRIVEWAYS AS SOON AS POSSIBLE.

2. SUITABLE RAMPS SHALL BE INSTALLED TO MAINTAIN SMOOTH TRANSITIONS FROM RESIDENTIAL AND COMMERCIAL DRIVEWAYS TO AND FROM THE WORK AREA.

- LANE CLOSURES
1. THE CONTRACTOR SHALL LOCATE LANE CLOSURES TO PROVIDE OPTIMUM VISIBILITY, I.E. BEFORE CURVES AND CRESTS, TO THE EXTENT CONDITIONS PERMIT.

2. THE ENGINEER MAY REQUIRE THAT ALL LANES BE RE-OPENED AT ANY TIME IF THE ROUTE IS NEEDED FOR EMERGENCY PURPOSES. THIS COULD INCLUDE INCIDENTS AT LOCATIONS OUTSIDE THE CONTRACT LIMITS.

- LANE WIDTHS
1. UNLESS AUTHORIZED BY THE ENGINEER, THE MINIMUM LANE WIDTHS FOR WORK ZONE TRAVEL LANES SHALL BE AS FOLLOWS: FREEWAYS AND/OR EXPRESSWAYS IS 11'. THE MINIMUM LANE WIDTH FOR ALL OTHER TYPES OF ROADWAYS IS 10'.

2. THE CONTRACTOR SHALL PROVIDE A WRITTEN NOTICE TO THE ENGINEER, A MINIMUM OF 21 CALENDAR DAYS IN ADVANCE OF PERFORMING ANY WORK THAT RESULTS IN THE REDUCED WIDTH OF AN EXISTING ROADWAY, SO THAT THE ENGINEER MAY NOTIFY THE REGIONAL PERMIT ENGINEER IN A TIMELY MANNER.

- BARRIER/SHADOW VEHICLES
1. BARRIER AND SHADOW VEHICLES SHALL BE REQUIRED AS PER STANDARD SHEET TITLED "WORK ZONE TRAFFIC CONTROL LEGENDS AND NOTES"

2. NO WORK ACTIVITY, EQUIPMENT, VEHICLES, AND/OR MATERIALS SHALL BE LOCATED BETWEEN THE BARRIER OR SHADOW VEHICLE AND THE ACTIVE WORK AREA (ROLL AHEAD DISTANCE).

3. THE CONTRACTOR MAY BE REQUIRED TO PROVIDE A BARRIER VEHICLE IN CONJUNCTION WITH POLICE PRESENCE IN THE WORK ZONE, TO BE INCLUDED IN THE UNIT BID PRICE FOR BASIC WORK ZONE TRAFFIC CONTROL.

- LANE CLOSURE TIME RESTRICTIONS
1. THERE SHALL BE NO LANE CLOSURES WEEKDAYS 7AM-7PM, SAT. 10AM-7PM, AND SUN. 11AM-5PM.

2. ONLY SINGLE LANE CLOSURES WILL BE PERMITTED, UNLESS APPROVED BY THE REGIONAL TRAFFIC ENGINEER.



Department of
Transportation

KATHY HOCHUL
Governor

MARIE THERESE DOMINGUEZ
Commissioner

CHRISTOPHER REEVE, P.E.
Acting Regional Director

REGION 4 PERMIT PAVEMENT DESIGN INFORMATION

DRIVEWAY APRONS SHALL BE LOCATED SUCH THAT HIGHWAY DRAINAGE STRUCTURES ARE 5' MINIMUM OUTSIDE THE DRIVEWAY OPENING LIMIT

ROADWAY PAVEMENT FOR HIGHWAY WIDENING, SHOULDERS, MAJOR COMMERCIAL DRIVEWAYS AND SUBDIVISION STREETS:

TOP: 1½" Item 404.0982, 9.5 F2 Top Course Asphalt, 80 Series Compaction or 1.0" Item 404.0682, 6.3 F2 Top Course Asphalt, 80 Series Compaction
BINDER: 3" Item 404.1989, 19.0 F9 Binder Course Asphalt, 80 Series Compaction
BASE: 5" Item 404.3789, 37.5 F9 Base Course Asphalt, 80 Series Compaction (one single Lift)
SUBBASE: 12" Item 304.12, Subbase Course, Type 2 (Two 6" Lifts)
(Note to match existing pavement depths when widening or use an open graded subbase- Item 304.01970608- Crushed Stone Aggregate Subbase Course- Consult Regional Materials Engineer (RME) if necessary.

- Notes on Plan:
1. Asphalt items are based on PG 64S-22 binder, ESALS less than 30,000,000 (75 Gyration). When the calculated ESALS are less than 3 million, the designer can choose a mixture design level of <0.3 million (50 Gyration), with the concurrence of the RME. In addition, on High Volume roadways- 64V-22 (Polymer Modified) can be specified as the PG Binder Graded. RME should be consulted for its use. Use of polyphosphoric acid (PPA) to modify the PG binder properties is prohibited for mixtures on this contract. This prohibition also applies to the use of PPA as a cross-linking agent for polymer modification. Diluted Tack Coat (Item 407.0102) is required between all lifts of asphalt. If 6.3 mixture is used for top course, it requires the use of straight Tack Coat (Item 407.0103). The application rates for both diluted and straight tack coat for the surface type (e.g. new surface, milled or existing surface, PCC Pavement) is indicated in the Item 407 specification- gallons/sy.
2. Butt joints, created by a full-depth sawcut, shall be used between new and existing pavements. The asphalt top course shall be laid such that it uniformly overlaps the adjacent cold mat by ½" to 1". The thickness of the overlap material shall be 25% the compacted thickness of the course, so as to result in a smooth and well compacted joint after rolling. Broadcasting of the overlap material onto the lane is not allowed. If the overlap is excessive, the excess material shall be trimmed off so that the material along the joint is uniform. The coarse particles of aggregate in the overlap material shall be removed and wasted if deemed necessary by the inspector. Asphalt pavement joint adhesive shall be used on vertical faces for all of the joints on the surface course such as longitudinal, transverse and other joints butting against the new asphalt pavement. Tapered Wedge Joint will be allowed on top course only for pavement thickness of 2.0" or less. The Asphalt mixture for the first pass shall be placed with an attachment to the paver to provide a sloping wedge with a vertical step-down of 1 inch at the

Last updated on January 22, 2024

Note: Only include notes whose conditions apply in your project.

1. WORK ZONE TRAFFIC CONTROL REVISIONS

Proposed revisions to the Work Zone Traffic Control (WZTC) plan or modifications to the 619 Standard Sheets shall be submitted to the engineer for the review and approval by the Regional Traffic Engineer prior to the planned implementation of such revisions or modifications. The Contractor shall not implement the proposed revisions without approval from the Regional Traffic Engineer.

2. TRAVEL LANE WIDTHS IN WORK ZONES

Where not shown in the WZTC plans or otherwise authorized by NYS DOT (or The engineer), travel lane widths in work zones shall be a minimum of 11 ft on freeways, ramps, expressways and multi-lane* conventional roadways and 10 ft on all other conventional roadways.
*(Multi-lane roadways are those with two or more thru lanes in one or both directions.)

3. DAILY LANE, RAMP AND SHOULDER CLOSURE RESTRICTIONS

Work zones shall be restricted to one side of the roadway at a time in each direction on divided roadways, unless approved by the Engineer.

The Contractor shall schedule work so that all travel lanes and ramps in each direction are open when the Contractor's operations are closed down or substantially closed down.

Daily closures may occur off of long-term closures and shall be subject to daily closure restrictions.

Work zones shall be restricted to one side of the roadway at a time on undivided highways.

4. FLAGGING OPERATIONS

When a pedestrian approaches a Flagger Station, the flagger shall stop traffic and direct the pedestrian to a safe route through the work area. Flaggers shall coordinate the flagging of the work zone to ensure pedestrians can safely proceed through the area. If there is more than the occasional pedestrian within the project limits, refer to the site specific pedestrian WZTC plan.

5. SIGNALIZED INTERSECTIONS

When construction operations effect signalized intersections, the traffic signal shall be turned off before proceeding with the flagging operation, and any existing W3-3 signs covered.

The contractor shall return the signal to a 3-color operation at the end of the work operation. If the signal does not return to 3-color operation, the contractor shall notify the Region 3

longitudinal pavement joint. A wedge of material that is from the bottom of the step-down to the existing surface at a slope of 1 on 8 or flatter. This wedge joint for the top course with a thickness of 2 inches or less may be exposed to traffic for no more than 24 hours with the following conditions:

- Tapered Wedge Joint should be used for 12.5 Asphalt mixture and 9.5 Asphalt mixture. A Butt shall be used for 6.3 Asphalt mixtures.
- The UNEVEN LANES warning signs shall be posted in advance of the tapered wedge joint.
- If the exposed longitudinal joint becomes damage due to rounding of the notched wedge, the joint shall be saw-cut prior to placing the adjacent lane.
- Joint adhesive shall be applied to the exposed joint prior to placement of the adjacent lane.

This exposure of longitudinal joints is not allowed over weekends, holidays, or when there are other concerns, such as pending wet weather.

For the Pavement Joint Adhesive, use a product which appears on the NYSDOT Approved List under Asphalt Pavement Joint Adhesive (705-19) meeting the requirements of 715-19. Application shall be the following:

- Wedge Joint- Apply the joint adhesive to the entire vertical face and the upper 2 inches of the wedge joint.
- Butt Joint- Apply the joint adhesive to the entire vertical face of the butt joint.

3. Design PGB Content Selection

The Producer selects the design PGB content at the binder content that results in a compacted density of 96.5% Gmm at the design number of gyrations (Ndesign). Under no circumstances shall the Performance Graded Binder content in the Asphalt mixture be less than 6.0% for a 6.3 design, **5.8%** for a 9.5 design, **5.2%** for a 12.5 design, **4.5%** for a 19.0 design, **4.2%** for a 25.0 design, or 3.7% for a 37.5 design. All volumetric and mechanical properties are checked at this PGB content to ensure that all requirements are met. If the Producer is adding RAP, the following is required:

RAP PG BINDER CONTRIBUTION:

If 10% or greater of Recycled Asphalt Pavement (RAP) is utilized in the production of Asphalt Top Course, Binder Course, and Base Course for this contract, the following minimum asphalt content will be utilized in the final mixture design calculation for the optimum asphalt content:

WMA Mixture	Minimum Asphalt Content
6.3	6.2
9.5	6.0
12.5	5.4
19.0	4.7
25.0	4.4
37.5	3.9

The mixture design will be formulated such that all the volumetric properties are within the criteria specified in the latest Material Method 5.16. The total targeted asphalt content of virgin material.

Page 2 of 3

Last updated on January 22, 2024

Signal crew and must continue flagging until the Signal crew arrives and the signal is repaired.

The contractor shall obtain a police panel key from, and return it to, the Region 3 NYS DOT Signal crew EIC.

The NYS DOT Signal Crew EIC can be reached at 315-428-4064 or 315-426-2131.

6. DAILY LANE CLOSURES ON FREEWAYS

MONDAY through FRIDAY Lane Closure Restriction (LCR) Table
No lane closures will be permitted on these freeways during these times.

AM PEAK PERIOD					
ROUTE	DIR	LIMIT (FROM)	LIMIT (TO)	LCR FROM	LCR TO
I-81	SB	ROUTE 31 CICERO	ADAMS ST ON RAMP	6:00AM	9:00AM
I-81	NB	ROUTE 11 NEDROW	I-690	6:00AM	9:00AM
I-481	SB	I-81 N. SYRACUSE	RTE 5 & 92 EXIT	6:00AM	9:00AM
I-481	NB	ROUTES 5 & 92 EXIT	I-90	6:00AM	9:00AM
RTE 481	SB	ROUTE 31	I-81 N. SYRACUSE	6:00AM	9:00AM
I-690	EB	I-90	I-481 DEWITT	6:00AM	9:00AM
I-690	WB	I-481 DEWITT	WEST ST SYRACUSE	6:00AM	9:00AM
RTE 690	SB	VAN BUREN RD	I-90	6:00AM	9:00AM
RTE 695	NB	ENTIRE ROUTE		6:00AM	9:00AM
FREEWAY PORTION OF RTE 5	EB	RM 3308 1291 (JUNCTION W/ 174 IN CAMILLUS)	ROUTE 695	6:00AM	9:00AM

4. Top course shall be placed between April 15 and October 31. When placing Top Course Asphalt mixture outside the seasonal limitations one is to provide a limited warranty against defects in such work. Performance of the warranty shall work in accordance with Materials Procedure (MP) 402-01, Warranty Requirements for Hot Mix Asphalt (HMA) Top Course.
5. All Asphalt Mixtures Produced for Highway Permit Production will meet the requirements of Section 401- Plant Production. As per Standard Specification Section 401-3 Construction Details- Highway Permit Production, production meeting the specification requirements will be assigned a QAF of 1.00 only. There is no allowed incentive payable QAFs under the Highway Permit Production. Production failing to meet the specification requirements will be subject to evaluation according to section 401-3.10 Evaluation of Lots Represented by 0.85 QAF. When any material results in a QAF of 0.85, the Engineer and RME will evaluate the subject material to determine if it will be left in place.
6. For 80 series compaction, the Contractor shall place and compact asphalt mixture using either static compaction or vibratory compaction method. Both methods require the contractor to complete all breakdown roller passes before the mat temperatures falls below 230 F.

- Designer Notes:
1. The above pavement design is applicable to most projects; the exception is high volume roads with a high percentage of trucks. Consult RME for asphalt thicknesses, Items, and required PG Binder for High Volume Roadways with high % of trucks.

With the exception of widening the high side of a superelevation, the top of the proposed subbase shall be placed at or below the top of the existing subbase. Permeable base, open graded subbase course, or additional base course asphalt shall be used to set the proper elevation of the top of subbase. Underdrain shall be placed at the outside edge of shoulder, Item 605.0901, Underdrain Filter Type 1.

(This includes mobile operations which occupy the lane or shoulders.)

All Other State Highways: all lane closures whose duration will be greater than 2 hours and all road/bridge closures.

The Contractor shall report proposed WZTC activities noted above to the engineer by 8:00 AM of the business week day (i.e. Monday through Friday excluding holidays) preceding the proposed WZTC activity. Failure to do so will result in disapproval to perform the unreported WZTC activity until the above notifications requirements are satisfied.

No planned WZTC activity shall be implemented without first receiving clearance from the RTMC.

11. VEHICLE RESTRICTIONS

The Contractor shall report any restriction (as defined below) on highways, ramps, or bridges at least six (6) business weekdays in advance of the restriction. Six (6) days lead time is necessary to provide the RTMC adequate time to prevent issuance of Special Hauling Permits that would route oversize vehicles over the restricted section of this contract.

- Restrictions shall be defined as one or more of the following:
1. Complete closure of a highway, ramp or bridge.
2. Installation of barrier or channelizing devices that result in an unobstructed width less than 18 feet along a highway, ramp or bridge.
3. Suitable driving surfaces of less than 18 feet in width.
4. Available vertical clearance above the highway is less than 14 feet in height.
5. Work would limit vehicle length (i.e. turning ability)
6. Changing the load capacity of a highway, ramp or bridge.

The Contractor shall also give verbal notification at least seven (7) business days (i.e. Monday through Friday excluding holidays) prior to and at the end of a restriction on any roadway to the:

Cayuga County: Emergency Management Center (315) 255-1161
After Hours (315) 246-0105
Fire Controller (315) 252-7242 or (315) 253-3211

Cortland County: Emergency Control Center (607) 753-7534
Alternate Number (607) 753-7533


Onondaga County: Emergency Control Center (315) 425-2111
Highway Permit Agent (315) 435-3176

Oswego County: 911 Center (315) 343-1313
Seneca County: Emergency Management Center (315) 539-1756

PA

PASSERO ASSOCIATES
engineering architecture

ARTICLE 147 SECTION 7307. THESE PLANS ARE COPYRIGHT PROTECTED ©

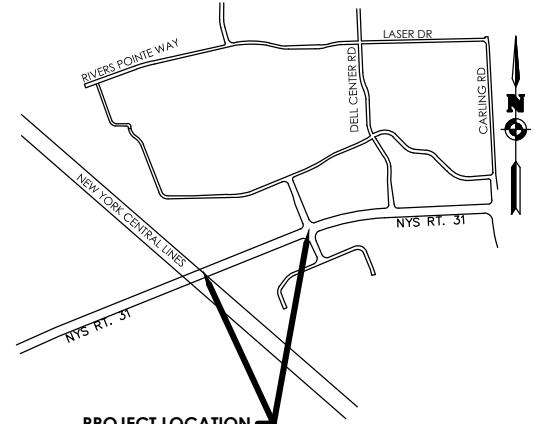

TOWN OF
LOCATION SKETCH
N.T.S.

Client:

PASSERO ASSOCIATES

242 West Main Street Suite 100
Rochester, New York 14614
(585) 325-1000
Fax: (585) 325-1691
Principal-in-Charge David Cox, PE
Project Manager Andrew Burns, PE
Designed by Jacob Lewis



Revisions

No.	Date	By	Description
1	05/02/24	SMK	DRAINAGE REPORT REVISIONS
2	06/06/24	SMK	PER NYSDOT COMMENTS

UNAUTHORIZED ALTERATIONS OR ADDITIONS TO THIS DRAWING IS IN VIOLATION OF STATE EDUCATION LAW ARTICLE 145 SECTION 7209 AND ARTICLE 147 SECTION 7307. THESE PLANS ARE COPYRIGHT PROTECTED ©

NOTES

NYS ROUTE 31
IMPROVEMENTS

Town/City: CLAY
County: ONONDAGA State: NY

Project No.
20224245.0002

Drawing No.

MD-1

Scale:

NTS

Date

AUGUST, 2024

NOT FOR CONSTRUCTION

2024

6:00 am Friday, December 29, 2023 thru 6:00 am Tuesday, January 2, 2024 - (New Year's Holiday)
6:00 am Monday, April 8, 2024 thru 9:00 pm Tuesday, April 9, 2024 (Solar Eclipse)
6:00 am Friday, May 24, 2024 thru 6:00 am Tuesday, May 28, 2024 - (Memorial Day Holiday)
6:00 am Thursday, July 4, 2024 thru 6:00 am Monday, July 8, 2024 - (July 4th Holiday)
6:00 am Friday, August 30, 2024 thru 6:00 am Tuesday, September 3, 2024 - (Labor Day Holiday)
6:00 am Wednesday, November 27, 2024 thru 6:00 am Monday, December 2, 2024 - (Thanksgiving Holiday)
6:00 am Saturday, December 21, 2024 thru 6:00 am Thursday, December 26, 2024 - (Christmas Holiday)
6:00 am Tuesday, December 31, 2024 thru 6:00 am Thursday, January 2, 2025 - (New Year's Holiday)

2025

6:00 am Tuesday, December 31, 2024 thru 6:00 am Thursday, January 2, 2025 - (New Year's Holiday)
6:00 am Friday, May 25, 2025 thru 6:00 am Tuesday, May 27, 2025 - (Memorial Day Holiday)
6:00 am Thursday, July 3, 2025 thru 6:00 am Monday, July 7, 2025 - (July 4th Holiday)
6:00 am Friday, August 29, 2025 thru 6:00 am Tuesday, September 2, 2025 - (Labor Day Holiday)
6:00 am Wednesday, November 26, 2025 thru 6:00 am Monday, December 1, 2025 - (Thanksgiving Holiday)
6:00 am Wednesday, December 24, 2025 thru 6:00 am Monday, December 29, 2025 - (Christmas Holiday)
6:00 am Thursday, January 1, 2026 thru 6:00 am Monday, January 4, 2026 - (New Year's Holiday)

2026

6:00 am Thursday, January 1, 2026 thru 6:00 am Monday, January 4, 2026 - (New Year's Holiday)
6:00 am Friday, May 22, 2026 thru 6:00 am Tuesday, May 36, 2026 - (Memorial Day Holiday)
6:00 am Thursday, July 2, 2026 thru 6:00 am Monday, July 6, 2026 - (July 4th Holiday)
6:00 am Friday, September 4, 2026 thru 6:00 am Tuesday, September 7, 2026 - (Labor Day Holiday)
6:00 am Wednesday, November 25, 2026 thru 6:00 am Monday, November 30, 2026 - (Thanksgiving Holiday)
6:00 am Saturday, December 21, 2026 thru 6:00 am Thursday, December 26, 2026 - (Christmas Holiday)
6:00 am Saturday, December 28, 2026 thru 6:00 am Wednesday, January 2, 2026 - (New Year's Holiday)

8. SPECIAL EVENT CLOSURE RESTRICTIONS

See special note in the contract proposal for additional temporary lane/shoulder closure restrictions for other holidays and/or special events.


(Note: only include events within your projects timeframe.)

17. DELINEATORS

Signle large delineators with retroreflective ASTM type IX sheeting 6” x 12”, shall be installed at 20 foot intervals for all locations where temporary concrete barrier is used and for all locations where permanent concrete barrier, guide railing, and/or bridge railing is adjacent to a lane and/or shoulder where the width is less than existing. The color of the retroreflective delineator surface shall match the color of the edge of pavement markings as viewed by approaching traffic. Delineators shall be clearly visible under normal conditions from a distance of 1000 feet when illuminated by the high beams of standard automobile headlights. The cost (including removal) shall be included in the price bid for item 619.01, basic work zone traffic control.

18. WINTERING OVER

Prior to the winter season, if the top pavement course is placed, shoulder MIARDS shall be installed and final pavement markings or final full width temporary pavment markings shall be applied. If the binder pavement course is what traffic will travel on, final full width temporary pavement markings shall be installed. Work progress and daily lane closures during the winter season will only be allowed if weather conditions permit. If, in the opinion of the engineer, weather conditions will not permit work to be performed safely, lane closures will not be allowed. The contractor shall replace any channelizing drums displaced or damaged by plowing operations.

 

Tompkins County: Emergency Control Center (607) 273-7288

12. WORK AREA COORDINATION

The Contractor shall coordinate work activities with other contracts within and/or adjacent to the contract work limits.

13. ACCESS

The Contractor shall ensure that active lanes of traffic on Freeways are not crossed by pedestrian workers. For all other highways, the contractor shall ensure that pedestrian workers cross active lanes of traffic only at properly marked or unmarked crosswalks and/or dedicated pedestrian walkways. It is required that the Project Safety and Health Plan address access to each work and staging area.

Where it is feasible, vehicles and equipment used for the work and transporting of workers to/from the work site shall enter and leave the area closed by channelizing devices within the Termination Area of the Temporary Traffic Control Zone. Where such access within the Termination Area is not feasible, other areas for entry and exit shall be determined and included in the Project Safety & Health Plan, including illustrated examples (Typicals) to clearly show the temporary traffic control elements that will be provided.

14. CHANNELIZING DEVICES

All channelizing devices shall be placed so as to provide a 2 foot lateral clearance to the traveled way unless otherwise shown on the plans. Where possible a lateral buffer space of 2 foot minimum shall be provided between the work space and the channelizing devices.

Channelizing device spacing (center to center) shall be 40’ maximum for posted speed limits 40 mph or greater and 20’ maximum for posted speed limits 35 mph or less.

Standard cones and tubular markers shall not be used for channelization and delineation during the hours of darkness, which is defined as the period between sunset and sunrise.

15. SIGNS

All construction signs shall be mounted at a height of 7 feet above the edge of travel lane.

Signs shall not encroach more than 4" into shoulders used by pedestrians or bicycles.

Where shoulder widths are limited and signs cannot be erected beyond the shoulder, construction signs may need to be mounted on concrete median barriers, bridge parapets, etc.

16. REQUIREMENTS FOR VARIABLE MESSAGE SIGNS

19. MILLED SURFACES

The grooved pavement signs shall be supplemented with motorcycle panels (W8-15P) at half mile intervals

The following message shall be displayed on the portable variable message signs:

SCREEN 1
CYCLES
USE
CAUTION

SCREEN 2
GROOVED
PAVEMENT
AHEAD

Grooved pavement signs (W8-15) and supplementary panels required under section 619-3.02A are waived when running traffic on micro-milled surfaces. The contractor shall be prepared to provide these signs if the engineer determines that these signs are necessary.

The following message shall be displayed on the portable variable message signs:


SCREEN 1
CYCLES
USE
CAUTION

SCREEN 2
GROOVED
PAVEMENT
AHEAD

20. MISCELLANEOUS (local or Permit projects)

1. The Contractor shall be aware that the Work Zone Traffic Control is a very critical item of the permit and shall be provided in accordance with Section 619 “Work Zone Traffic Control” of the Standard Specifications, the 2009 edition of the National Manual on Uniform Traffic Control Devices for Streets and Highways and the New York State Supplement. The Contractor shall be responsible for Work Zone Traffic Control at all times for the duration of the permitted work.

1. The use of Portable Variable Message Signs (PVMS) is intended to advise traffic of upcoming and actual changes to regular traffic patterns.
2. The PVMS shall be placed at the locations shown on the Work Zone Traffic Control (WZTC) plans and other locations specified by the engineer. The PVMS shall be placed seven (7) days before any bridge/road closure and/or any temporary signal placement is to begin and will remain in place until all work within a designated WZTC phase has been completed. Seven (7) days prior to a closure taking place, and/or any temporary signal placement, the initial message shown in the contract plans shall be displayed. Once the closure has taken place and/or temporary signal is activated, the PVMS’s shall remain on for the duration of the closure and/or activated temporary signal displayed with the message shown in the plans.
3. PVMS units to be located within shoulder closure per Standard Sheet 619-22 when located within clear zone.
4. PVMS units located behind guide rail shall not be located within rail deflection distance. See section 619 of the Standard Specifications.
5. PVMS units shall be installed and maintained in accordance with Section 619 of the Standard Specification and item 619.11xxxx.
6. See Drawing Nos. xx-xx for portable variable message sign (PVMS) locations.
7. The Contractor shall provide the EIC with the model, manufacturer date and manufacturer of which the National Transportation Communication for ITS Protocol (NTCIP) compliant PVMS the contractor plans to use from the Department’s “Approved” list. The PVMS will need to accept any communications from the NYS DOT Regional Transportation Management Center (TMC) in Syracuse, NY.

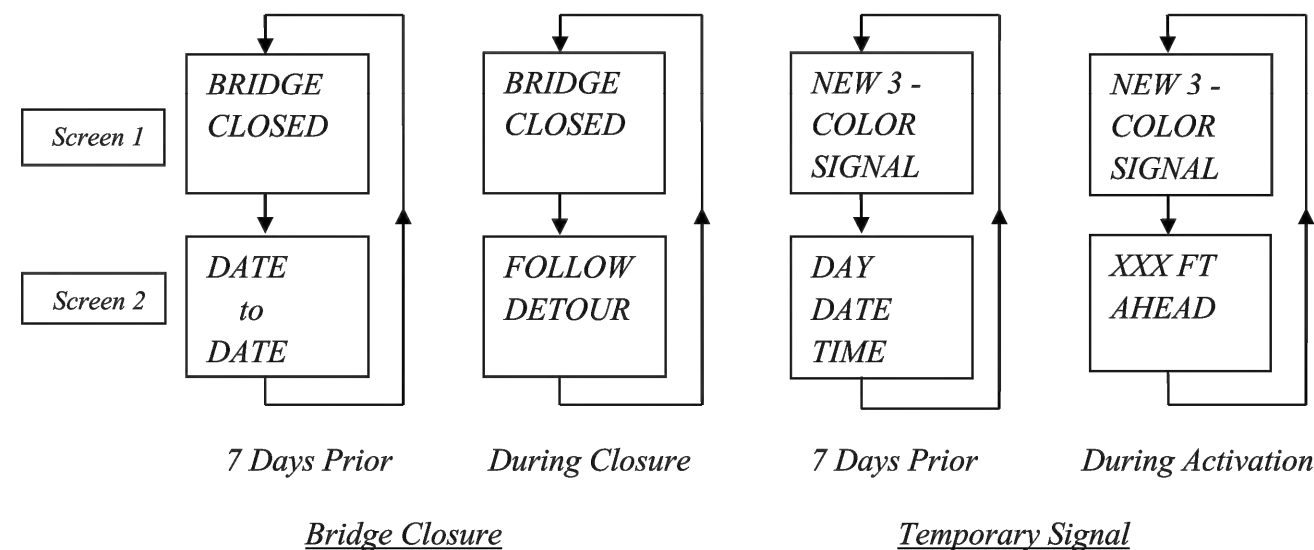

Bridge Closure

Temporary Signal

2. Actual field conditions may require other signs and other arrangements of signs. Distances shall be adapted to prevailing conditions. Signs shall be located to provide optimum visibility. Signs that are not applicable shall be covered or obscured from sight. All sign numbers refer to the 2009 edition of the National Manual on Uniform Traffic Control Devices for Streets and Highways and the New York State Supplement.
3. Pedestrian accommodations shall be maintained for the duration of the proposed work. Any disturbed areas within the State Right-of-Way shall be adequately fenced to prevent pedestrian access when the contractors operations are shut down.
4. Materials, equipment and vehicles shall not be stored or parked within the State Right-of-Way before work begins or after contractor’s operations are shut down. Staging areas outside the right-of-way shall be used to stockpile all construction materials.

During working hours, no construction material may be stored or placed on the roadway or roadbed except within a protected work area.


5. Vehicles belonging to the Contractor or workers shall not be parked within 30 feet of the edge of pavement along a roadway being used by the general public, unless they are parked within a protected work area.

During non-working hours, construction equipment and materials shall not be stored within 30 feet of the edge of pavement.
6. W20-7A “Flagger” signs shall be used whenever flagging occurs for more than a brief period of time. The signs shall be promptly removed, covered, or faced away from traffic when the flagging operation ceases.

All flagging stations and lane closures should be located to ensure maximum visibility.
7. No drop-off greater than six inches shall be left overnight within 30 feet of the edge of pavement. Drop-offs less than six inches will be permitted if proper delineation and signing is provided, and prior permission is granted in writing by a representative of the Department. A drop-off is considered eliminated if tapered away by a 1 on 6 slope or flatter.
8. Care shall be taken to insure that no damage occurs to the existing pavement/shoulder/curb areas as a result of construction equipment movement.
9. The Contractor may submit revisions to this plan for approval, but any change that alters the basic concepts of the plan must be approved by the NYSDOT Regional Director or his designee.



ARTICLE 147 SECTION 7307. THESE PLANS ARE COPYRIGHT PROTECTED ©

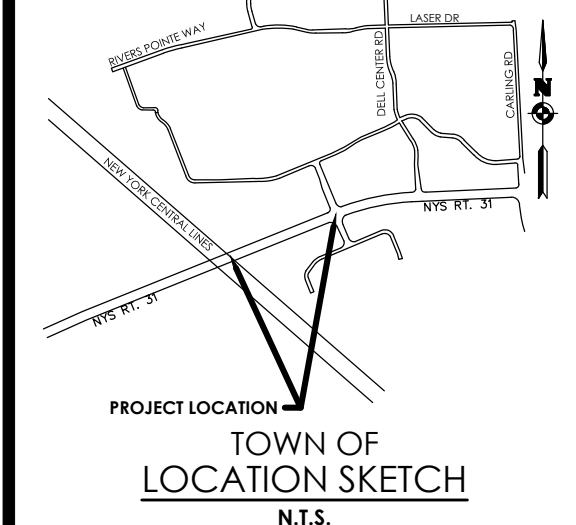

Client:

PASSERO ASSOCIATES
242 West Main Street Suite 100 (585) 325-1000
Rochester, New York 14614 Fax: (585) 325-1691
Principal-in-Charge David Cox, PE
Project Manager Andrew Burns, PE
Designed by Jacob Lewis



Revisions			
No.	Date	By	Description
1	05/02/24	SMK	DRAINAGE REPORT REVISIONS
2	06/05/24	SMK	PER NYSDOT COMMENTS

UNAUTHORIZED ALTERATIONS OR ADDITIONS TO THIS DRAWING IS IN VIOLATION OF STATE EDUCATION LAW ARTICLE 145 SECTION 7209 AND ARTICLE 147 SECTION 7307. THESE PLANS ARE COPYRIGHT PROTECTED ©

NOTES

NYS ROUTE 31 IMPROVEMENTS

Town/City: CLAY
County: ONONDAGA State: NY

Project No.
20224245.0002

Drawing No.


MD-2

Scale:

NTS

Date

AUGUST, 2024

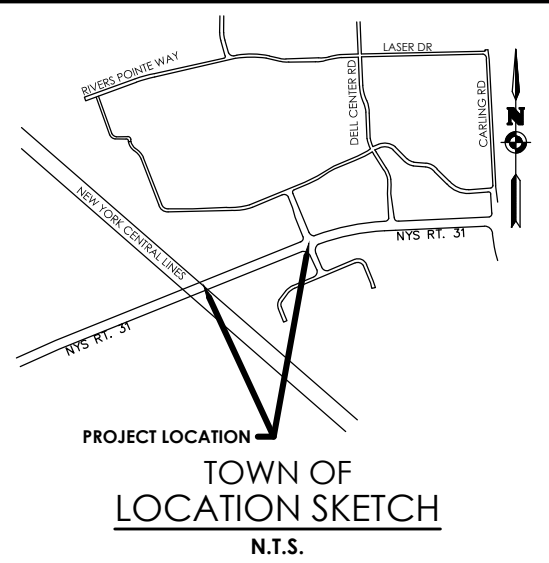

Client:

242 West Main Street Suite 100
Rochester, New York 14614
Principal-In-Charge
Project Manager
Designed by

(585) 325-1000
Fax: (585) 325-1691
David Cox, PE
Andrew Burns, PE
Jacob Lewis



Revisions

No.	Date	By	Description
1	05/02/24	SMK	DRAINAGE REPORT REVISIONS
2	06/05/24	SMK	PER NYSOT COMMENTS


UNAUTHORIZED ALTERATIONS OR ADDITIONS TO THIS DRAWING IS IN VIOLATION OF STATE EDUCATION LAW ARTICLE 145 SECTION 7209 AND ARTICLE 147 SECTION 7307. THESE PLANS ARE COPYRIGHT PROTECTED ©

DETAILS

**NYS ROUTE 31
IMPROVEMENTS**


Town/City: CLAY
County: ONONDAGA State: NY
Project No: 20224245.0002
Drawing No.
Scale: NTS
Date: AUGUST, 2024

NOT FOR CONSTRUCTION

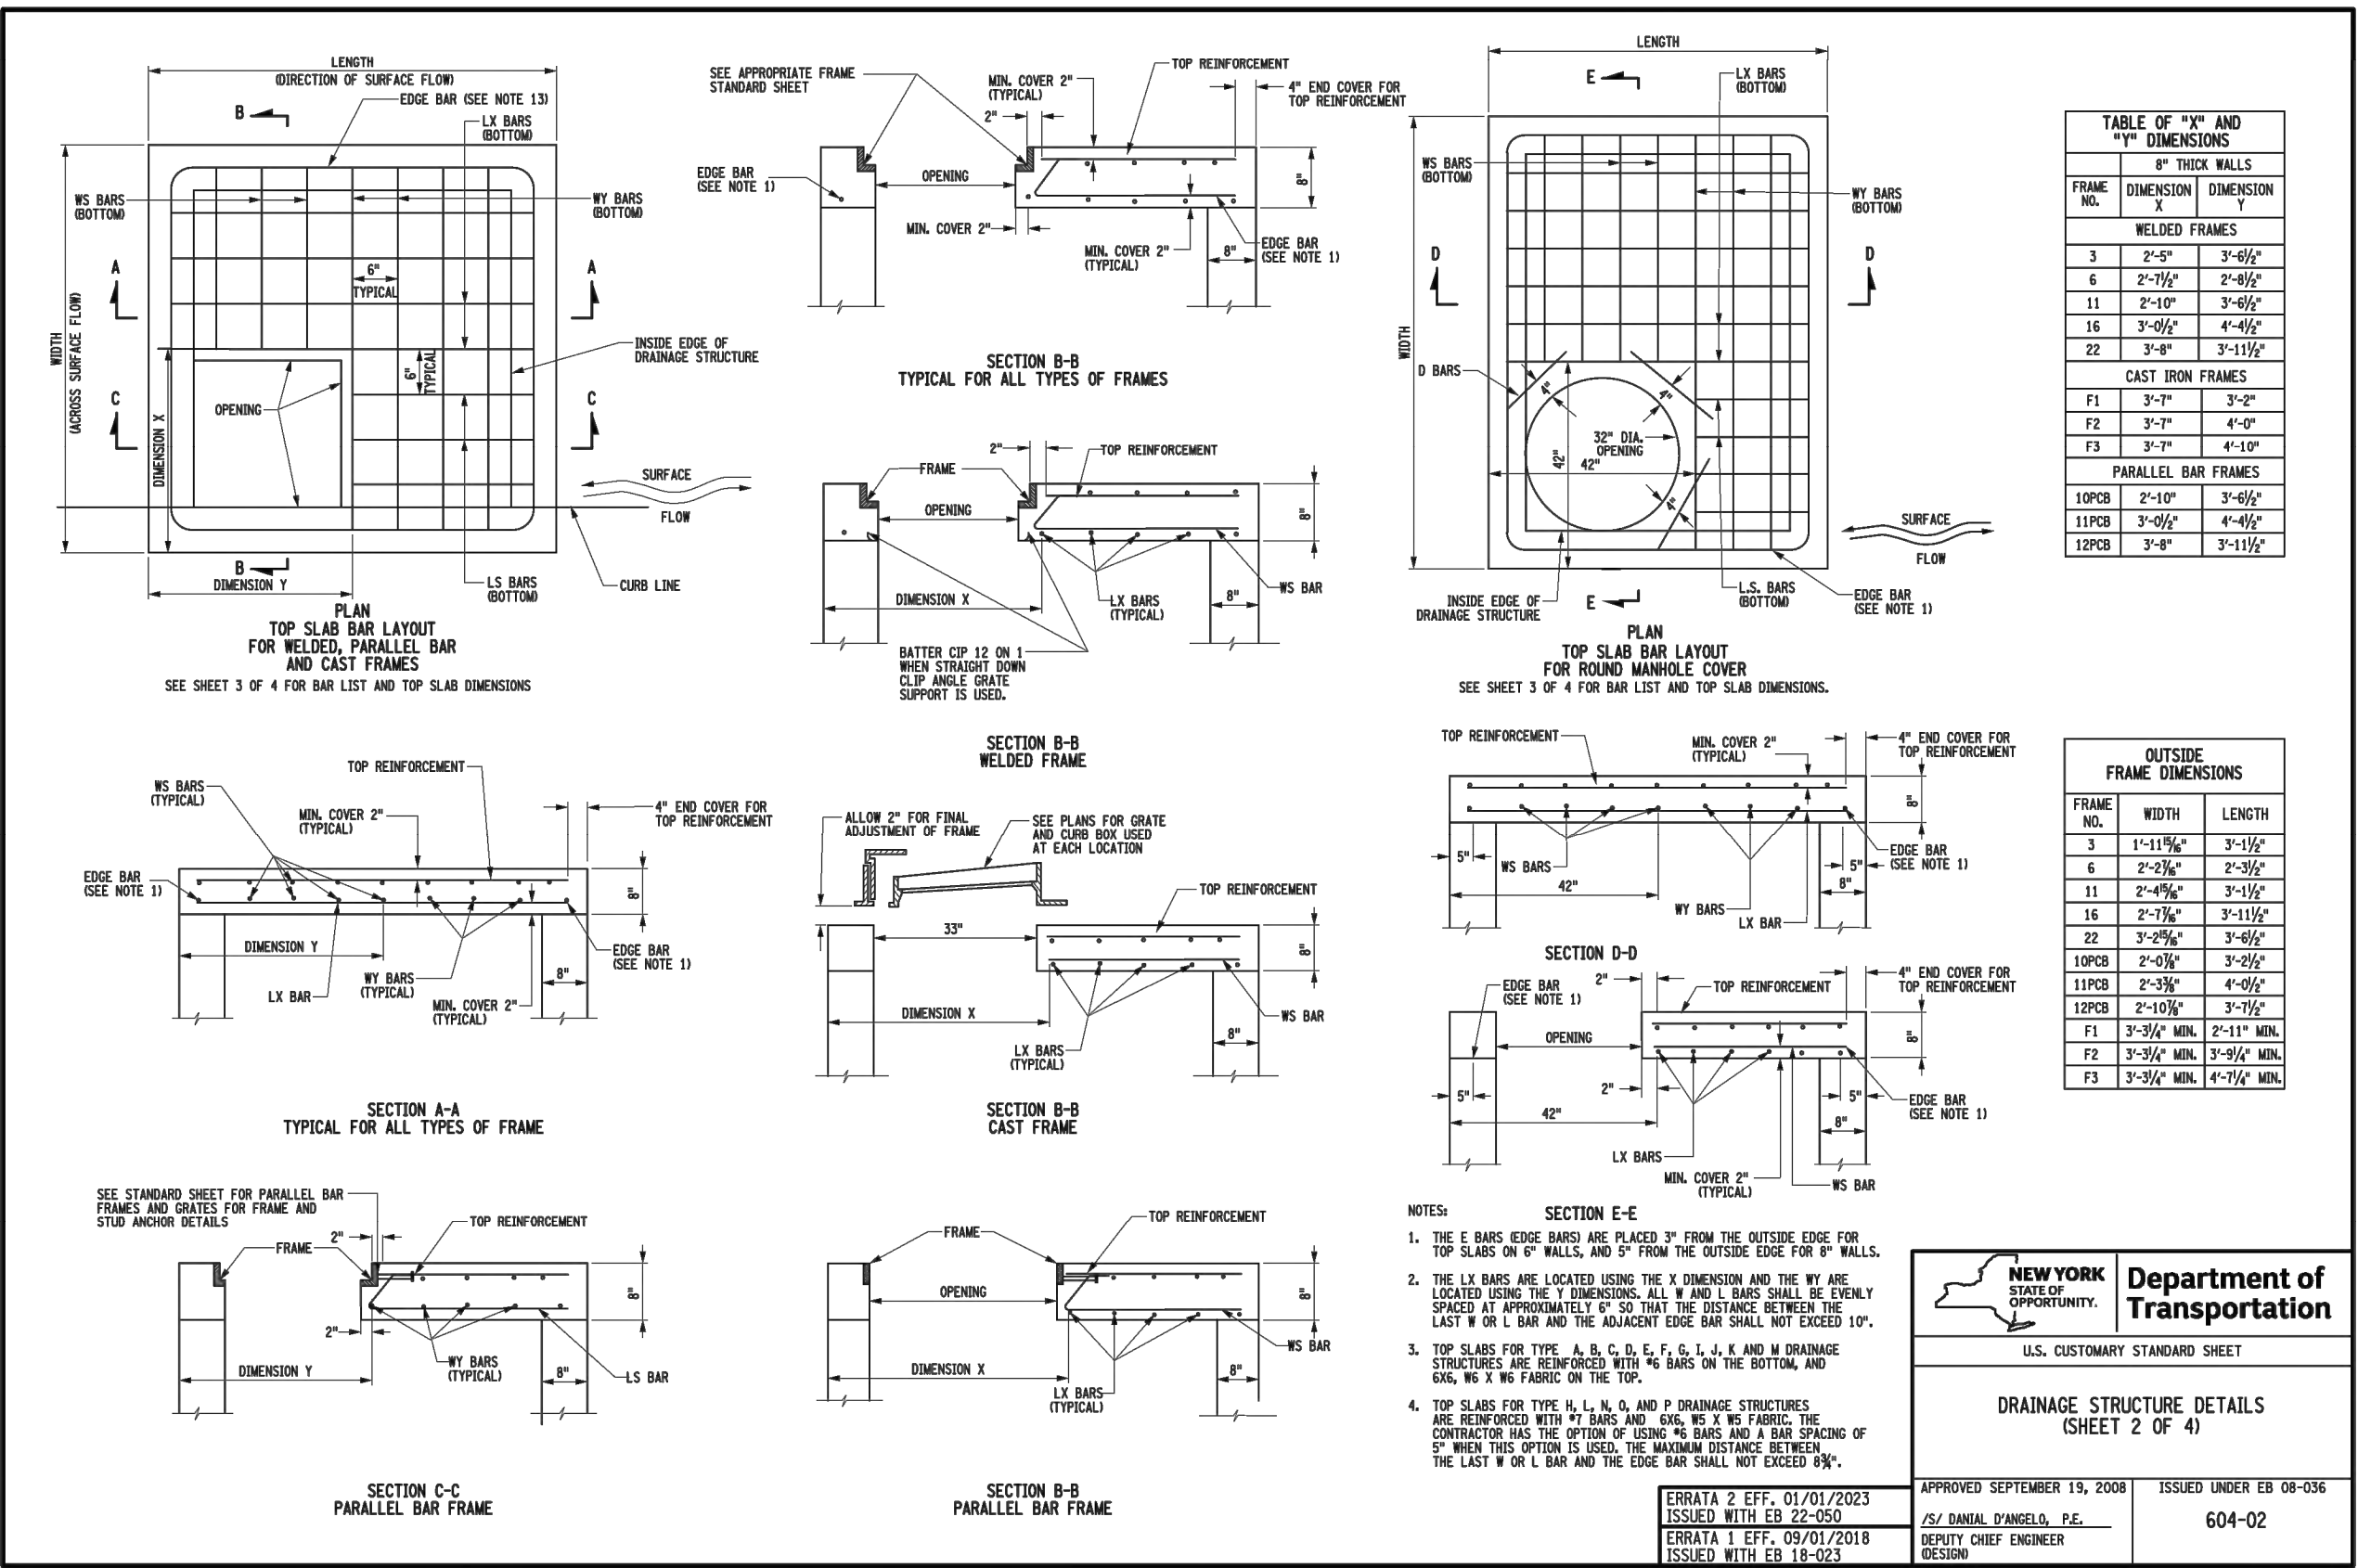


STANDARD SHEETS, January 01, 2023

FILE NAME: S:\B-04\B-04\B-04\B-04.dwg
DATE: 01/01/2023
USER: J. Passero

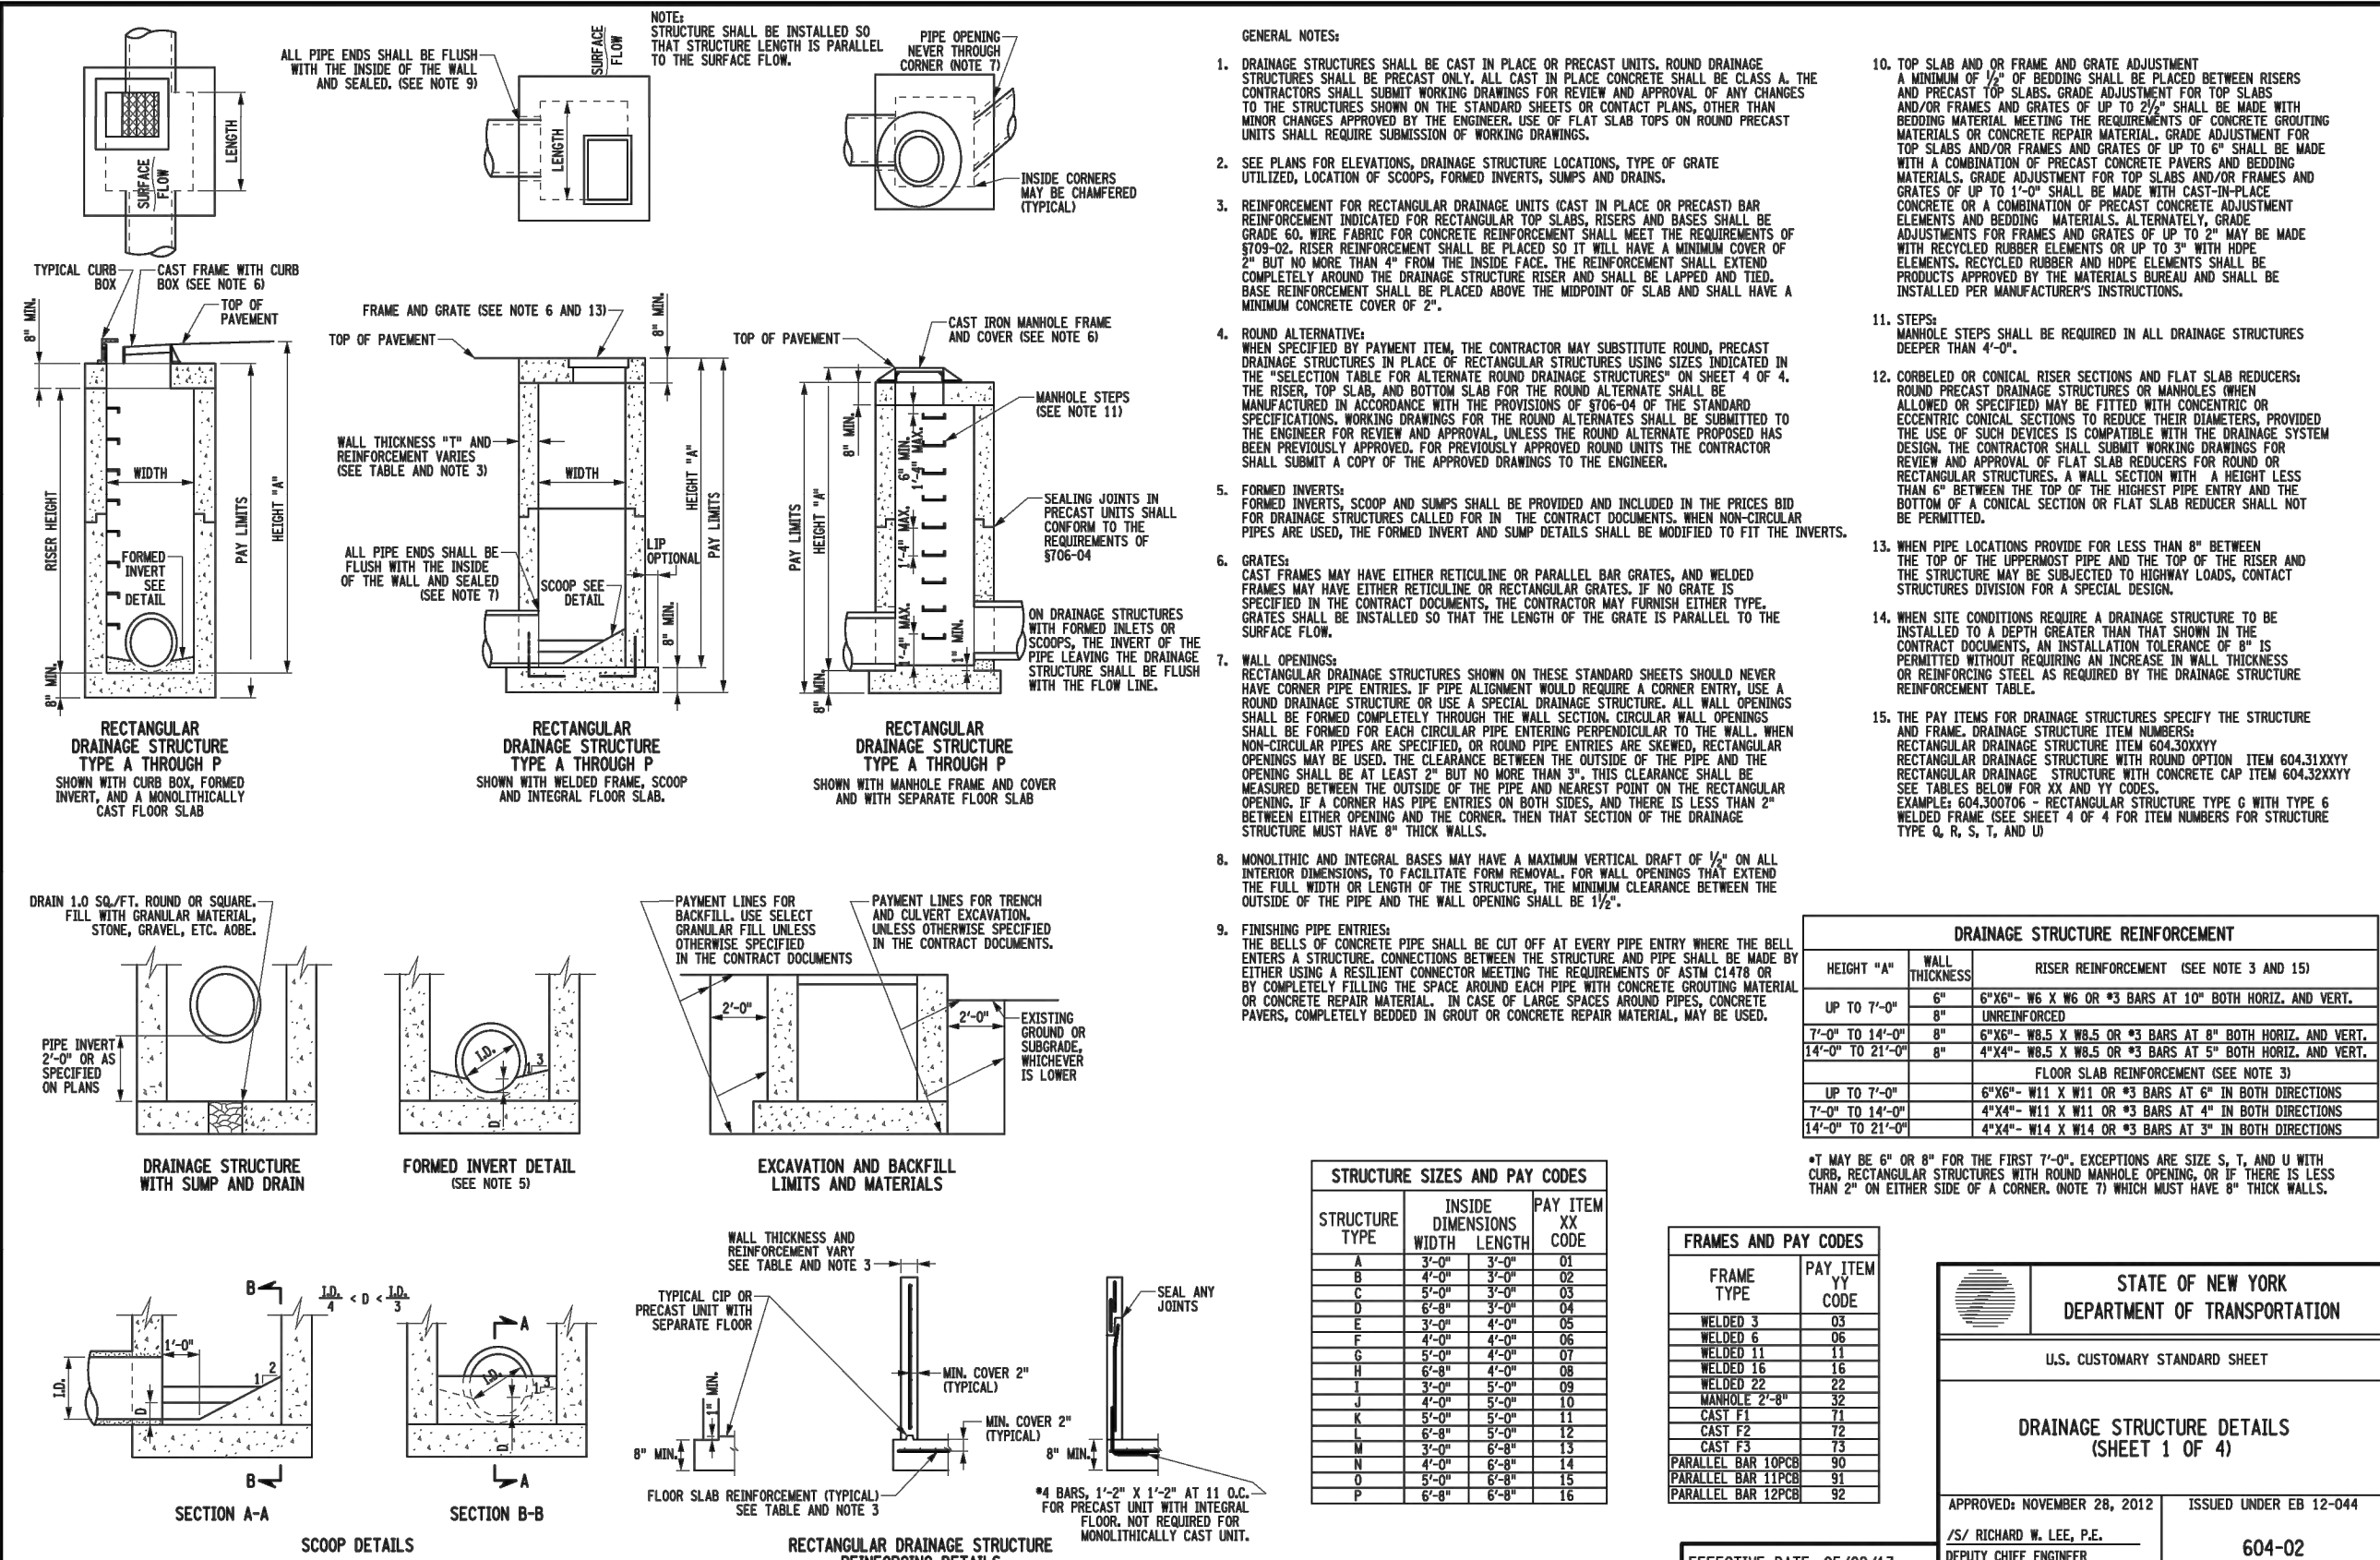

STANDARD SHEETS, January 01, 2023



FILE NAME: S:\B-04\B-04\B-04\B-04.dwg
DATE: 01/01/2023
USER: J. Passero

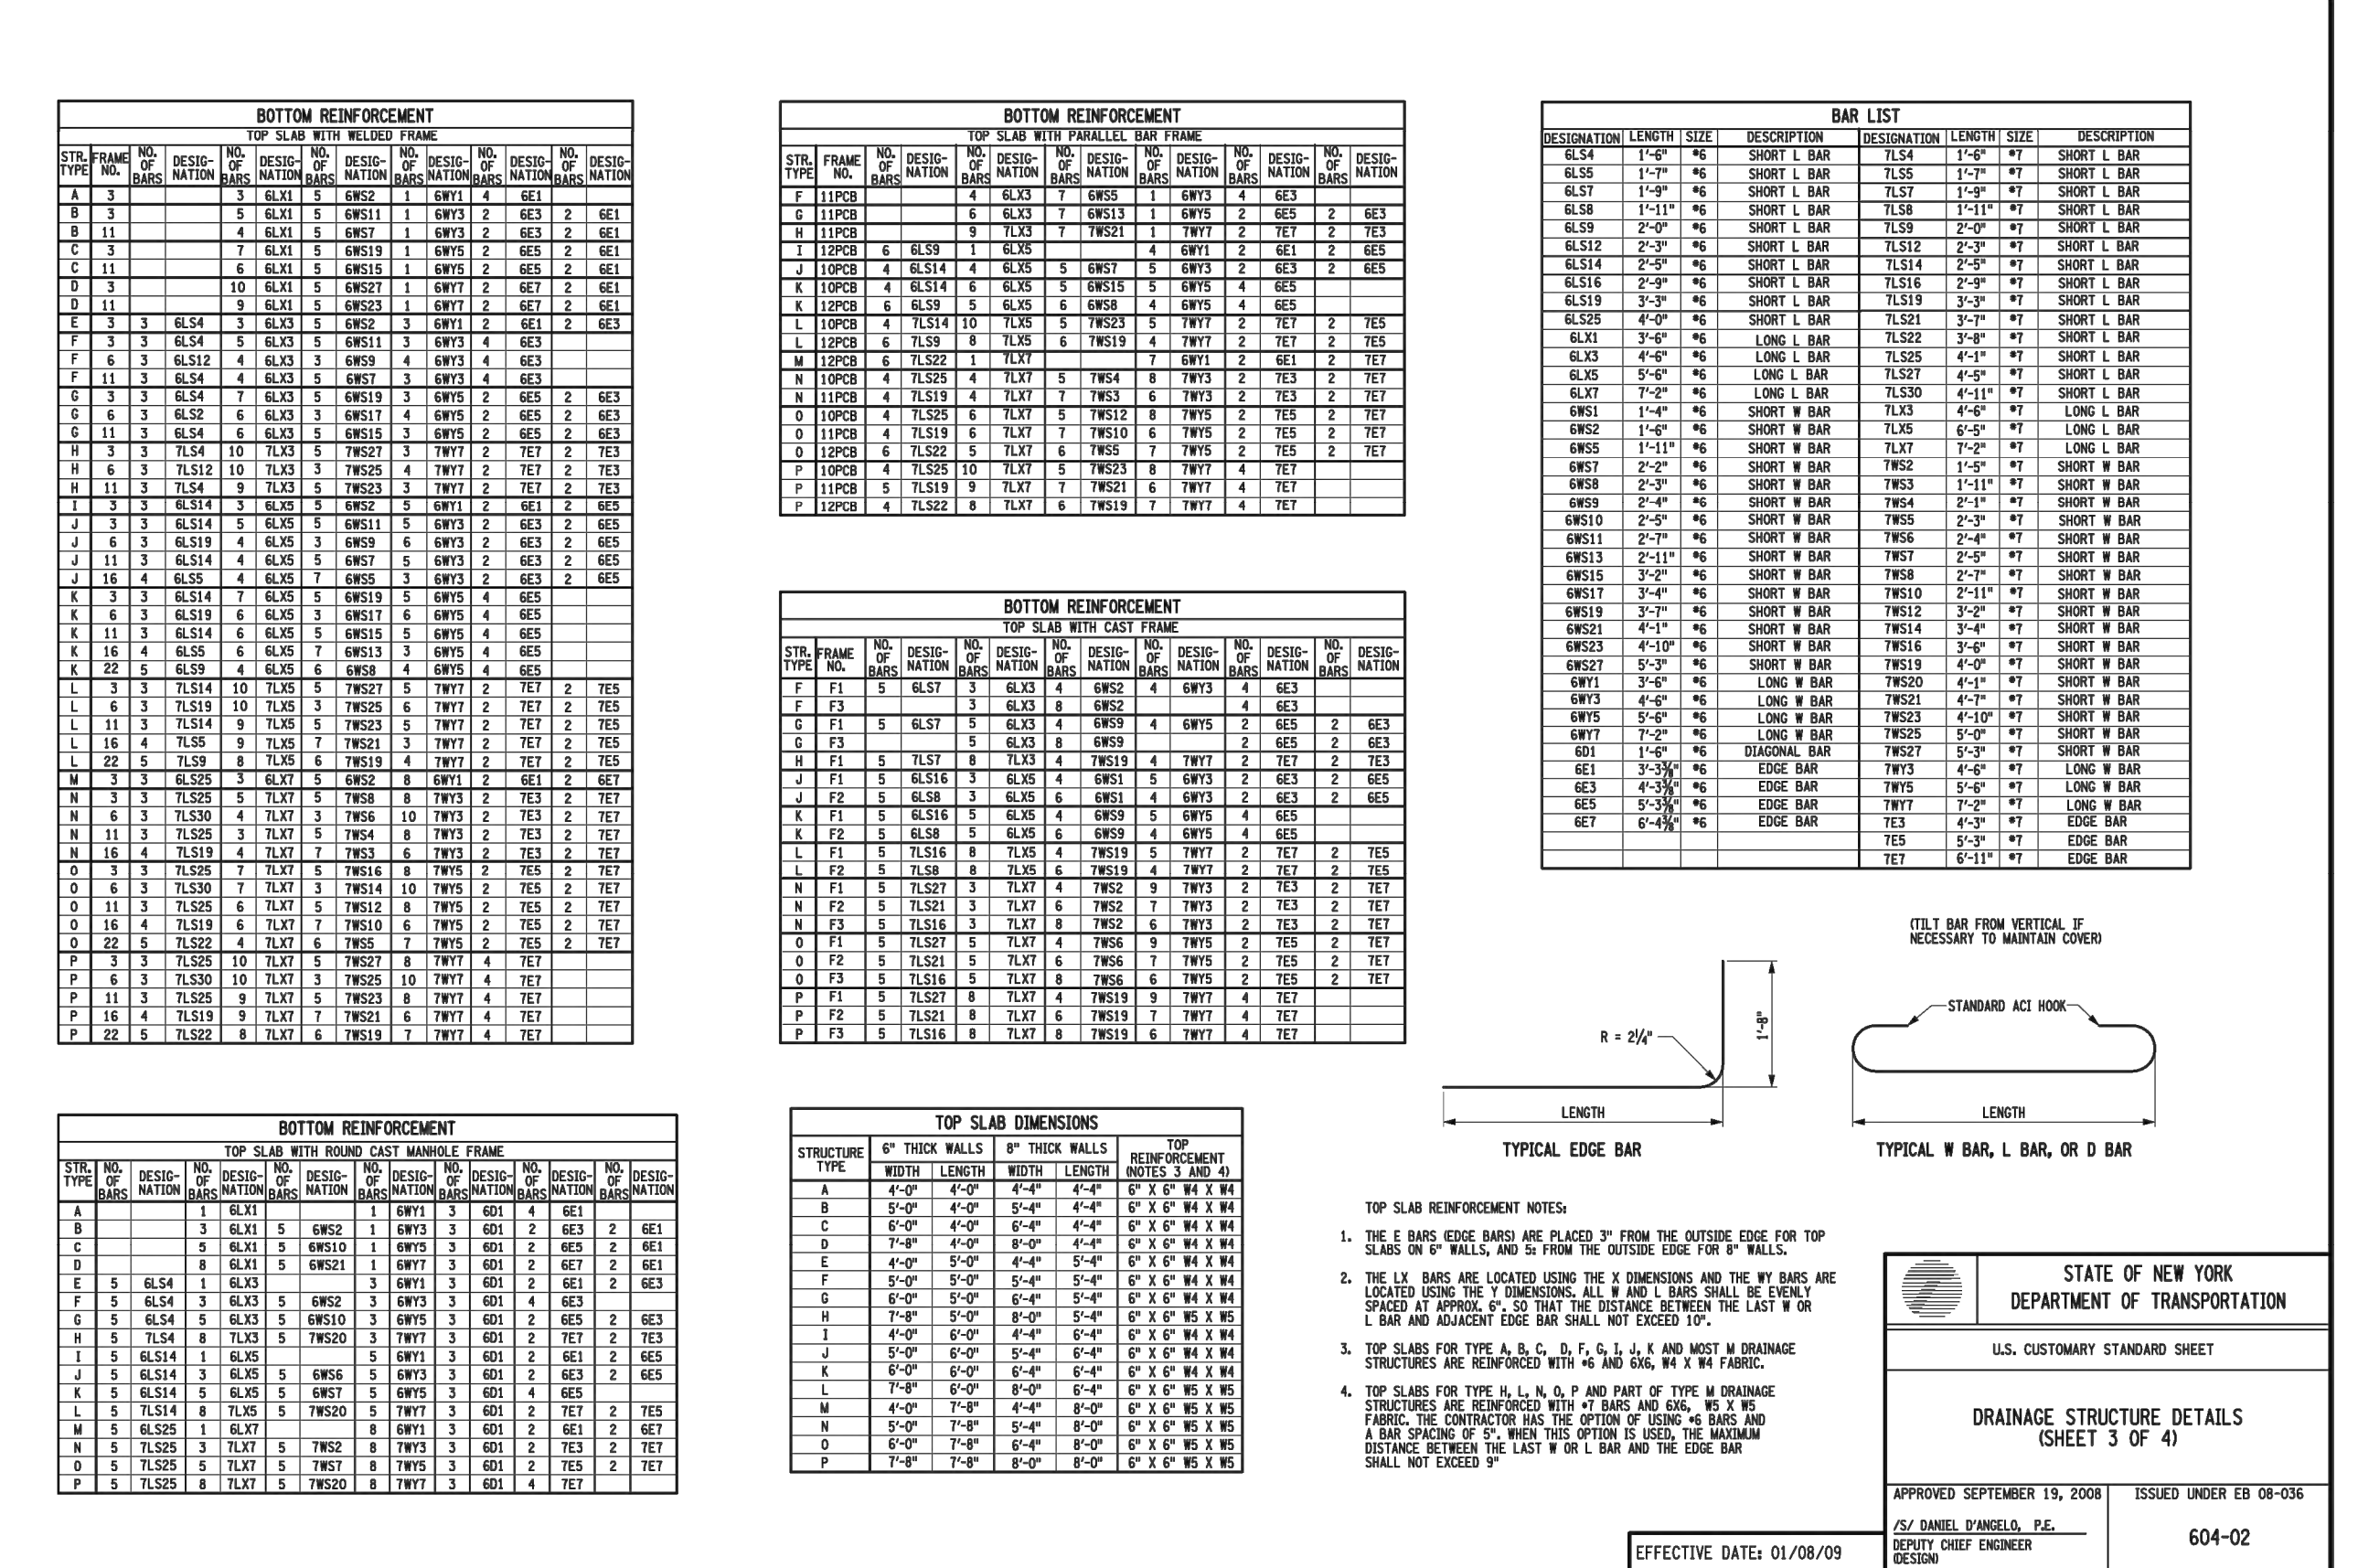

STANDARD SHEETS, January 01, 2023

FILE NAME: S:\B-04\B-04\B-04\B-04.dwg
DATE: 01/01/2023
USER: J. Passero

UNAUTHORIZED ALTERATIONS OR ADDITIONS TO THIS DRAWING IS IN VIOLATION OF STATE EDUCATION LAW ARTICLE 145 SECTION 7209 AND ARTICLE 147 SECTION 7307. THESE PLANS ARE COPYRIGHT PROTECTED ©

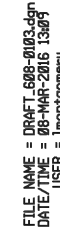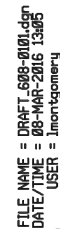



PROJECT LOCATION


**TOWN OF
LOCATION SKETCH**

N.T.S.



242 West Main Street Suite 100
Rochester, New York 14614

(585) 325-1000
Fax: (585) 325-1691

Principal-in-Charge David Cox, PE
Project Manager Andrew Burns, PE
Designed by Jacob Lewis

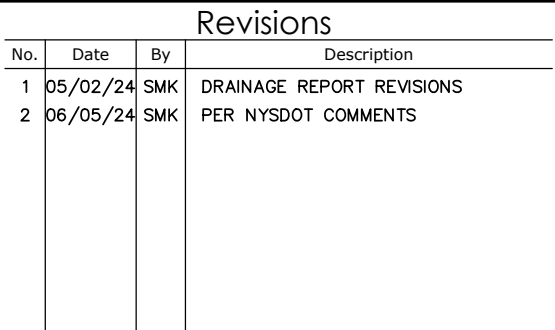


NOT FOR CONSTRUCTION

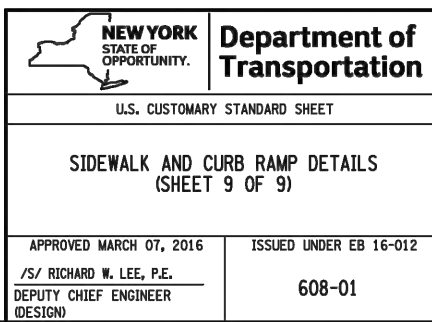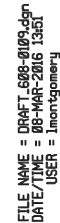



PASSERO ASSOCIATES
engineering architecture

ARTICLE 147 SECTION 7307. THESE PLANS ARE COPYRIGHT PROTECTED ©

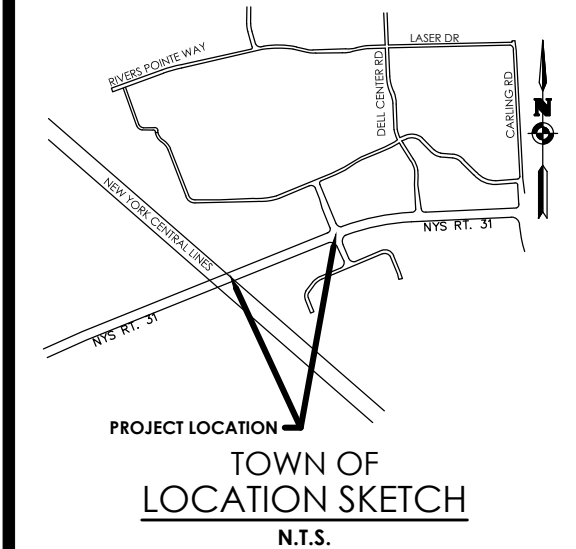

Client:

PASSERO ASSOCIATES

242 West Main Street Suite 100
Rochester, New York 14614
Principal-in-Charge
Project Manager
Designed by
David Cox, PE
Andrew Burns, PE
Jacob Lewis



Revisions

No.	Date	By	Description
1	05/02/24	SMK	DRAINAGE REPORT REVISIONS
2	06/05/24	SMK	PER NYSDOT COMMENTS

UNAUTHORIZED ALTERATIONS OR ADDITIONS TO THIS DRAWING IS IN VIOLATION OF STATE EDUCATION LAW ARTICLE 145 SECTION 7209 AND ARTICLE 147 SECTION 7307. THESE PLANS ARE COPYRIGHT PROTECTED ©

DETAILS

NYS ROUTE 31 IMPROVEMENTS

Town/City: CLAY
County: ONONDAGA State: NY

Project No.
20224245.0002

Drawing No.

MD-7

Scale:


NTS

Date

AUGUST, 2024

NOT FOR CONSTRUCTION

WORK ZONE TRAFFIC CONTROL LEGEND	
SYMBOL	DESCRIPTION
	ARROW PANEL
	ARROW PANEL, CAUTION MODE
	ARROW PANEL, TRAILER OR SUPPORT
	CHANGEABLE MESSAGE SIGN (PMS)
	CHANNELIZING DEVICE
	CONE
	CRASH CUSHION/TEMPORARY IMPACT ATTENUATOR
	DIRECTION OF TEMPORARY TRAFFIC DETOUR
	DIRECTION OF TRAFFIC
	AUTOMATED FLAGGING ASSISTANCE DEVICE (WFL)
	FLAG
	FLAG TREE
	LUMINAIRE
	WORKER
	PARKWAY GRASS SHOULDER
	PAVEMENT MARKINGS THAT SHALL BE REMOVED FOR A LONG TERM PROJECT
	PORTABLE VARIABLE MESSAGE SIGN
	ADVANCE WARNING SIGN WITH ORANGE FLAGS
	TRAILER FOR ARROW PANEL OR PORTABLE VARIABLE MESSAGE SIGN (PMS)

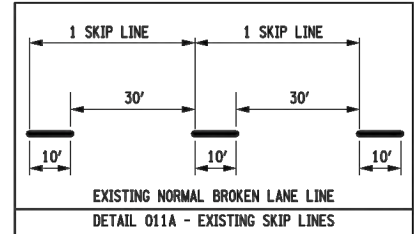

WORK ZONE TRAFFIC CONTROL LEGEND	
SYMBOL	DESCRIPTION
	SIGN, TEMPORARY
	SPOTTER
	TEMPORARY POSITIVE BARRIER
	TEMPORARY POSITIVE BARRIER WITH WARNING LIGHTS
	TEMPORARY TRAFFIC SIGNAL HEAD
	TYPE III BARRICADE
	WARNING LIGHTS
	WORK AREA
	WORK VEHICLE
	WORK VEHICLE MOWING/HERBICIDE OPERATION
	WORK VEHICLE PAVEMENT MARKING
	WORK VEHICLE (SIGNAL WORK)
	PROTECTIVE VEHICLE
	PROTECTIVE VEHICLE LIGHT
	PROTECTIVE VEHICLE HEAVY
	TRUCK/TRAILER MOUNTED IMPACT ATTENUATOR (TMIA)

ERRATA 2 EFF. 09/01/23 ISSUED WITH EB 23-016	APPROVED DECEMBER 21, 2022 Robert Limoges, P.E. DIRECTOR, OTSM	ISSUED UNDER E1 22-033 619-011
---	--	-----------------------------------

	Department of Transportation
U.S. CUSTOMARY STANDARD SHEET	
WORK ZONE TRAFFIC CONTROL GENERAL TABLES AND LEGEND (SHEET 1 OF 2)	

FILE NAME = 20224245-0002-0001
DRAWN BY = J. L. LAMAR
CHECKED BY = J. L. LAMAR
DATE = 08/01/24

TABLE 011-01: PROTECTIVE VEHICLE REQUIREMENTS ^{A,B}																					
CLOSURE TYPE	DURATION ROAD TYPE & SPEED	MOBILE OPERATION AND STOP & GO				SHORT DURATION OPERATION				SHORT TERM OPERATION				INTERMEDIATE TERM OPERATION				LONG TERM OPERATION			
		FREEWAY ≥ 45 MPH	NON-FREEWAY 35 – 40 MPH	EXPRESSWAY ≥ 30 MPH	FREEWAY ≥ 45 MPH	NON-FREEWAY 35 – 40 MPH	EXPRESSWAY ≥ 30 MPH	FREEWAY ≥ 45 MPH	NON-FREEWAY 35 – 40 MPH	EXPRESSWAY ≥ 30 MPH	FREEWAY ≥ 45 MPH	NON-FREEWAY 35 – 40 MPH	EXPRESSWAY ≥ 30 MPH	FREEWAY ≥ 45 MPH	NON-FREEWAY 35 – 40 MPH	EXPRESSWAY ≥ 30 MPH	FREEWAY ≥ 45 MPH	NON-FREEWAY 35 – 40 MPH	EXPRESSWAY ≥ 30 MPH		
LANE CLOSURE OR ENCRICHMENT	EXPOSURE CONDITIONS SEE NOTE 1																				
	WORKERS ON FOOT OR WORK VEHICLE EXPOSED TO TRAFFIC	PH+TMA	PH+TMA	PH+TMA	PVL	PH+TMA	PH+TMA	PVL+TMA	PVL	PH+TMA	PH+TMA	PVL+TMA	PVL	PH+TMA	PH+TMA	PVL	PH+TMA	PH+TMA	SEE NOTE 2		
SHOULDER CLOSURE OR ENCRICHMENT	NO WORKERS ON FOOT OR WORK VEHICLE EXPOSED TO TRAFFIC – OTHER HAZARDS EXPOSED (IE EQUIPMENT, MATERIALS)																		SEE NOTE 2		
	WORKERS ON FOOT OR WORK VEHICLE EXPOSED TO TRAFFIC	PH+TMA	PH+TMA	PVL+TMA	PVL	PH+TMA	PH+TMA	PVL	PVL	PH+TMA	PH+TMA	PVL	PVL	PH+TMA	PH+TMA	PVL	PH+TMA	PH+TMA	SEE NOTE 2		
SHOULDER CLOSURE OR ENCRICHMENT	NO WORKERS ON FOOT OR WORK VEHICLE EXPOSED TO TRAFFIC – OTHER HAZARDS EXPOSED (IE EQUIPMENT, MATERIALS, EXCAVATION)																		SEE NOTE 2		
	WORKERS ON FOOT OR WORK VEHICLE EXPOSED TO TRAFFIC	PH+TMA	PH+TMA	PVL+TMA	PVL	PH+TMA	PH+TMA	PVL	PVL	PH+TMA	PH+TMA	PVL	PVL	PH+TMA	PH+TMA	PVL	PH+TMA				


WORK ZONE TRAFFIC CONTROL SIGN TABLE					
SIGN	SIGN DESIGNATION	COLOR CODE	NON-FREEWAY	EXPRESSWAY	FREEWAY
	E1-1	C	-----	72"x60"	72"x60"
	G20-1	A	36"x18"	48"x24"	48"x24"
	G20-2	A	36"x18"	48"x24"	48"x24"
	G20-4	A	36"x18"	-----	-----
	G20-5P	A	24"x18"	36"x24"	36"x24"
	M1-1	G	1 OR 3 DIGITS 30"x24"	36"x36"	36"x36"
	M1-11	G	3 DIGITS 30"x24"	45"x36"	45"x36"
	M1-4	B	1 OR 2 DIGITS 24"x24"	36"x36"	36"x36"
	M1-41	B	3 DIGITS 30"x24"	45"x36"	45"x36"
	M3-1	SEE NOTE 3	24"x12"	36"x18"	36"x18"
	M3-2				
	M3-3				
	M3-4				
	M4-8	A	24"x12"	36"x18"	36"x18"
	M4-9a	A	30"x24"	48"x36"	48"x36"
	M4-9b	A	30"x24"	-----	-----
	M4-9c	A	30"x24"	30"x24"	-----
	M4-9d	A	30"x24"	30"x24"	-----
	M4-10L	A	48"x18"	48"x18"	48"x18"
	M4-10R	A	48"x18"	48"x18"	48"x18"
	M5-1	SEE NOTE 3	21"x15"	30"x21"	30"x21"
	M5-2				
	M5-3				
	M5-4				
	W1M-1	B	24"x24"	36"x36"	36"x36"
	W1M-2	B	30"x24"	45"x36"	45"x36"
	W1M-3	B	30"x24"	45"x36"	45"x36"



242 West Main Street Suite 100 (585) 325-1000



No.	Date	By	Description
1	05/02/24	SMK	DRAINAGE REPORT REVISIONS
2	06/05/24	SMK	PER NYSDOT COMMENTS

NOT FOR CONSTRUCTION

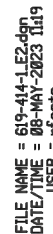

```
FILE NAME = 619-414-2.EL.dgn
DATE/TIME = 28-MAY-2023 11:28
USER = rfoote
```

 NEW YORK STATE OF OPPORTUNITY	Department of Transportation	
	U.S. CUSTOMARY STANDARD SHEET	
	WORK ZONE TRAFFIC CONTROL MULTI LANE UNIDIRECTIONAL ROADWAY SINGLE LANE CLOSURE INTERMEDIATE TERM OPERATION (SHEET 2 OF 2)	
APPROVED APRIL 8, 2022		ISSUED UNDER EIT 22-006
<u>Robert L. Sengco</u> ROBERT L. SENGCO, P.E. DIRECTOR, OTSM		619-414
EXPIRATION DATE: 07/01/25 ISSUED WITH EIT 23-016		

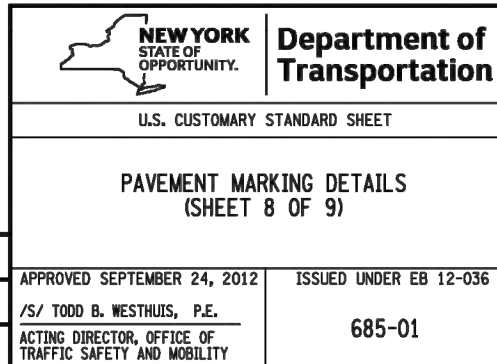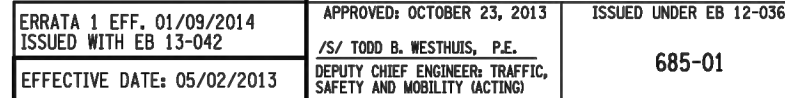

November 16, 2023

20233682.0001

NY ROUTE 31 MIXED USE DEVELOPMENT

TOWN OF CLAY, NY

PREPARED FOR:

Mr. James Trasher, P.E.
CHA Consulting, Inc.
One Park Place
300 S State St #600
Syracuse, NY 13202

TABLE OF CONTENTS

1.0	EXECUTIVE SUMMARY	2
2.0	INTRODUCTION.....	5
2.1	Study Purpose and Objectives	5
2.2	Project Location	5
2.3	Study Area	5
3.0	TRANSPORTATION SETTING	5
3.1	Description of Study Area Roadways	5
	Table 1: Existing Highway System	6
3.2	Description of Multimodal Network	6
	Table 2: Multimodal Network	6
3.3	Planned/Programmed Highway Improvements.....	9
4.0	EXISTING CONDITIONS ANALYSIS	9
4.1	Peak Intervals for Analysis.....	9
4.2	Existing Traffic Volume Data	9
	Table 3: Study Intersection Count Dates	9
4.3	Existing Crash Investigation.....	10
	Table 4: Intersection Crash Rate Analysis	10
5.0	BACKGROUND (NO BUILD) CONDITIONS	13
6.0	PROPOSED DEVELOPMENT CONDITIONS	14
6.1	Project Description	14
6.2	On-site Circulation and Parking	14
6.3	Proposed Traffic Generation	14
	Table 5: Site Generated Trips	16
6.4	Trip Distribution.....	16
6.5	Full Development Volumes.....	17
7.0	TRAFFIC OPERATIONS AND ANALYSIS.....	17
7.1	Description of Capacity Analysis	17
	Table 6: Level of Service Criteria	17
7.2	Capacity Analysis Results	18
	Table 7: Capacity Analysis Results	19
8.0	CONCLUSIONS AND RECOMMENDATIONS.....	23
9.0	REFERENCES.....	25
10.0	FIGURES.....	25

APPENDICES

APPENDIX A:	EXISTING TRAFFIC COUNT DATA
APPENDIX B:	MISCELLANEOUS CALCULATIONS
APPENDIX C:	LOS CALCULATIONS – EXISTING CONDITIONS
APPENDIX D:	LOS CALCULATIONS – BACKGROUND CONDITIONS
APPENDIX E:	LOS CALCULATIONS – FULL BUILD CONDITIONS
APPENDIX F:	LOS CALCULATIONS – FULL BUILD CONDITIONS WITH MITIGATION

1.0 EXECUTIVE SUMMARY

The purpose of this report is to evaluate the potential traffic impacts related to the proposed project located along NY-31 in the Town of Clay, NY. Within this report, the operating characteristics of the proposed access points and impacts to the adjacent roadway network are evaluated and mitigating measures are identified (if needed) to minimize operational concerns.

To define traffic impact, this analysis establishes existing baseline traffic conditions, projects background traffic flow including area growth, and determines the traffic operations that would result from the proposed project.

Project Location and Description

The project site is located to the north of NY-31, across from Davidson Ford of Clay in the Town of Clay, Onondaga County, New York. The project site is bounded by railroad tracks to the north, PathFinder Bank and railroad tracks to the east, NY-31 to the south, and Sharon Chevrolet, INC. and undeveloped land to the west. The project site currently consists of undeveloped land and an abandoned single family home. Land uses in the vicinity of the project site include residential, retail, and service uses.

The proposed development consists of constructing:

- Four 65-unit 5-story apartment buildings
- Daycare Building ($\pm 15,000$ sf)
- Two Retail Stores ($\pm 2,087$ sf and $\pm 2,500$ sf)
- Fast Food Restaurant ($\pm 1,863$ sf)

A clubhouse is also provided for use by the residents. Access to the site will be provided via two new private roadways throughout the site. The first access location is along NY-31 across from Davidson Ford of Clay. The second access location is also along NY-31, towards the eastern end of the site, which will be a right in/right out (RIRO) only access.

Study Area

To ensure a comprehensive analysis of potential traffic impacts, a study area was selected consisting of the following nine (9) intersections:

1. NY-31/Oswego Rd
2. NY-31/Davidson Ford Driveway
3. NY-31/Texas Roadhouse Driveway
4. NY-31/Lowes-Home Depot Driveways
5. NY-31/Dell Center Drive
6. NY-31/Carling Road
7. NY-31/Wegmans-Raymour & Flanigan Driveways
8. NY-31/I-481 SB Off Ramp-Soule Rd
9. NY-31/I-481 NB Ramps

Existing and Background Conditions

Turning movement traffic counts were conducted by Passero Associates between 6:30-9:30 AM for the weekday AM peak period, 4:00-7:00 PM for the weekday PM peak period, and 11:00 AM-2:00 PM for the Saturday peak period at the study intersections listed in Section 2.3 with the exception of the NY-31/Oswego Rd and NY-31/Davidson Ford Driveway intersection. At these study intersections, traffic counts were conducted between 6:30-9:30 AM for the weekday AM peak period, 3:00-6:00 PM for the weekday PM peak period, and 12:00 PM-3:00 PM for the Saturday peak period. The

peak hour traffic periods generally occurred from 8:30-9:30 AM, 4:45-5:45 PM and 12:15-1:15 PM, respective of the peak periods studied.

All turning movement count data was collected on a typical weekday and weekend. It is noted, however, that traffic volumes may be lower than normal as a result of business restrictions resulting from COVID-19. The collected traffic volumes were reviewed to confirm the accuracy and relative balance of the collective traffic counts. Traffic volumes were compared to historical traffic data collected at NY-31 and Oswego Road by the New York State Department of Transportation (NYSDOT), and the Syracuse Metropolitan Transportation Council (SMTC). The collected traffic volumes were generally found to be greater than the historical traffic data from NYSDOT and SMTC during both peaks, therefore the traffic volumes were not adjusted for any decrease in traffic from business restrictions resulting from COVID-19. However, these volumes were increased using the growth rate described in Section 5.0 to account for any growth in traffic between the time of data collection and now.

Construction of the proposed project is anticipated to reach full build-out within approximately three years. Widely accepted methodology for preparing traffic impact studies requires that any projects in the study area that are currently approved and/or under construction must be considered in the traffic analysis. Projects that are contemplated but not yet approved are not included in a traffic analysis. Local municipal personnel were contacted to discuss any other specific projects that are currently approved or under construction that would generate additional traffic in the study area. A Delta Sonic Car wash was identified across from the Texas Roadhouse restaurant. Site trips generated by the car wash project were added to the study intersections.

A review of available historical NYSDOT traffic volume data in the vicinity of the site indicates that traffic has decreased between 2010 and 2018 in the study area. To account for normal increases in background traffic growth, including any unforeseen developments in the study area, a growth rate of 0.5% per year was applied to the existing traffic volumes for the three-year build out period.

Conclusions and Recommendations

This Traffic Impact Study identified and evaluated the potential traffic impacts that can be expected from the proposed development located along NY-31 in the Town of Clay, NY. The results of this study determined that the existing transportation network can adequately accommodate the projected traffic volumes and resulting minor impacts to study area intersections. The following sets forth the conclusions and recommendations based upon the results of the analyses:

Conclusions

1. The proposed project is expected to generate approximately 205 entering/244 exiting vehicle trips during the AM peak hour, 204 entering/192 exiting vehicle trips during the PM peak hour, and 166 entering/157 exiting vehicle trips during the SAT peak hour.
2. However, not all these driveway volumes are new, but instead a portion of the proposed volumes come from existing traffic passing the site and a portion of the proposed volumes will visit more than one land use during one trip to the site. Thus, based upon ITE published pass-by trip rates and internal capture rates from the NCHRP 684 model, the proposed project is expected to generate the following new vehicle trips: 144 entering/178 exiting vehicle trips during the AM peak hour, 153 entering/148 exiting vehicle trips during the PM peak hour, and 95 entering/84 exiting vehicle trips during the SAT peak hour.
3. The detailed analysis contained in this Traffic Impact Study demonstrates the proposed project will not result in any potentially significant adverse environmental impacts for the purpose of the environmental review of the project pursuant to the State Environmental Quality Review Act ("SEQRA").

Recommendations

4. The proposed driveway at the NY-31/Davidson Ford Driveway should consist of two entering and two exiting lanes. The proposed driveway will become part of the existing signalized intersection. The existing two-way left turn lane should be restriped to provide an exclusive left turn lane that extends to the existing Sharon Chevrolet RIRO driveway. An exclusive right turn lane that extends to the proposed RIRO driveway should be provided.
5. The proposed RIRO driveway should consist of one entering and one exiting lane. An exclusive right turn lane that extends to the existing PathFinder Bank driveway should be provided.
6. The decrease in LOS at the NY-31/Texas Roadhouse Dwy/Delta Sonic Dwy during the PM peak hour can be mitigated by increasing the green time for the southbound and northbound phases by one second and decreasing the green time for the eastbound thru/right and westbound thru/right phases by one second. Given that the traffic signal is fully actuated, it is anticipated that this minor change would occur automatically as traffic volumes fluctuate.
7. The decreases in LOS at the NY-31/Lowes Dwy/Home Depot Dwy can be mitigated during the PM peak hour by increasing the green time for the northbound phase by five seconds and decreasing the green time for the southbound phase by five seconds.
8. The decreases in LOS at the NY-31/Lowes Dwy/Home Depot Dwy can be mitigated during the SAT peak hour by increasing the green time for the eastbound left, westbound left, and southbound phases by one second and decreasing the green time for the eastbound thru, westbound thru, and northbound phases by one second. Given that the traffic signal is fully actuated, it is anticipated that these minor changes during the SAT peak hour would occur automatically as traffic volumes fluctuate.

2.0 INTRODUCTION

2.1 Study Purpose and Objectives

The purpose of this report is to evaluate the potential traffic impacts related to the proposed project located along NY-31 in the Town of Clay, NY. Within this report, the operating characteristics of the proposed access points and impacts to the adjacent roadway network are evaluated and mitigating measures are identified (if needed) to minimize operational concerns.

To define traffic impact, this analysis establishes existing baseline traffic conditions, projects background traffic flow including area growth, and determines the traffic operations that would result from the proposed project.

2.2 Project Location

The project site is located to the north of NY-31, across from Davidson Ford of Clay in the Town of Clay, Onondaga County, New York. The project site is bounded by railroad tracks to the north, PathFinder Bank and railroad tracks to the east, NY-31 to the south, and Sharon Chevrolet, INC. and undeveloped land to the west. The project site currently consists of undeveloped land and an abandoned single family home. Land uses in the vicinity of the project site include residential, retail, and service uses.

2.3 Study Area

To ensure a comprehensive analysis of potential traffic impacts, a study area was selected consisting of the following nine (9) intersections:

1. NY-31/Oswego Rd
2. NY-31/Davidson Ford Driveway
3. NY-31/Texas Roadhouse Driveway
4. NY-31/Lowes-Home Depot Driveways
5. NY-31/Dell Center Drive
6. NY-31/Carling Road
7. NY-31/Wegmans-Raymour & Flanigan Driveways
8. NY-31/I-481 SB Off Ramp-Soule Rd
9. NY-31/I-481 NB Ramps

The project site location and study area are illustrated in **Figure 1** (all figures are included at the end of this report).

3.0 TRANSPORTATION SETTING

3.1 Description of Study Area Roadways

The information outlined in **Table 1** provides a description of the existing roadway network within the study area. **Figure 2** illustrates the lane geometry and traffic control at each of the study intersections and the Annual Average Daily Traffic (AADT) volumes on the study roadways. The AADTs reflect the most recently collected data obtained from the NYSDOT.

Table 1: Existing Highway System

ROADWAY	CLASS ¹	AGENCY ²	SPEED LIMIT ³	TRAVEL LANES ⁴	ORIENTATION OF TRAVEL	AADT ⁵
NY-31	14	NYSDOT	40	5/4	Two-way/ East-West	26,806 NYSDOT (2017)
Oswego Rd (CR-91)	16	OCDOT	40	2	Two-way/ North-South	5,239 NYSDOT (2017)
Soule Rd (CR-96)	14	OCDOT	40	3	Two-way/ North-South	15,002 NYSDOT (2018)

Notes:

1. State functional classification of roadway
2. Jurisdictional agency of roadway.
3. Posted or statewide limit in miles per hour (mph).
4. Number of travel lanes. Excludes turning/auxiliary lanes developed at intersections.
5. Estimated AADT in vehicles per day (vpd). AADT source (Year).

The Highway Functional Classification System defines the role a roadway plays in the overall road network. Functional classification of highways within the study area is determined by the NYSDOT and the Federal Highway Administration (FHWA).

Urban Principal Arterial (Class 14)

According to FHWA, an urban principal arterial serves major activity centers, highest traffic volumes corridors and longest trip demands. They interconnect and provide continuity for major rural corridors to accommodate trips entering, leaving, and traveling through the urban area. They also carry a high proportion of total urban travel on minimum of mileage and serve demand for intra-area travel between the central business district and outlying residential areas.

Urban Minor Arterial (Class 16)

An urban minor arterial interconnects and augments the higher-level arterials as well as serves trips of moderate length at a somewhat lower level of travel mobility than Principal Arterials. They distribute traffic to smaller geographic areas than those served by higher-level Arterials and provide more land access than Principal Arterials without penetrating identifiable neighborhoods. They also provide urban connections for Rural Collectors.

3.2 Description of Multimodal Network

Table 2 summarizes the traffic controls, pedestrian, bicycle, and transit accommodations within the study area.

Table 2: Multimodal Network

ROADWAY/ INTERSECTION	TRAFFIC CONTROL	PEDESTRIAN	BICYCLE	TRANSIT
NY-31/Oswego Rd	Signalized	There are crosswalks on the southbound, westbound, and northbound approaches to the intersection with pedestrian count-down	There are no bicycle facilities at this intersection. Cyclists are permitted to share the road on all approaches.	Public transit service within the study area is provided by the Central New York Regional Transportation Authority (CENTRO). CENTRO provides transit service

ROADWAY/ INTERSECTION	TRAFFIC CONTROL	PEDESTRIAN	BICYCLE	TRANSIT
		signals and push buttons. There are sidewalks along every road at the intersection.		along both sides of NY-31 via Route 46.
NY-31/Davidson Ford Driveway	Signalized	- There is a crosswalk across the northbound and eastbound approaches to the intersection with pedestrian count-down signals and push buttons. - There are sidewalks along the south side of NY-31 to the west of the intersection.	There are no bicycle facilities at this intersection. Cyclists are permitted to share the road on all approaches.	Public transit service within the study area is provided by the Central New York Regional Transportation Authority (CENTRO). There are no transit stops at the intersection.
NY-31/Texas Roadhouse Driveway	Unsignalized	- There are no crosswalks at this intersection. - There is a sidewalk along the south side of NY-31.	There are no bicycle facilities at this intersection. Cyclists are permitted to share the road on all approaches.	Public transit service within the study area is provided by the Central New York Regional Transportation Authority (CENTRO). There are no transit stops at the intersection.
NY-31/Lowes-Home Depot Driveways	Signalized	- There are cross walks across the northbound and westbound approaches with pedestrian count-down signals and push buttons. - There are sidewalks along both sides of NY-31 to the east of the intersection, and along the south side of NY-31 to the west of the intersection.	There are no bicycle facilities at this intersection. Cyclists are permitted to share the road on all approaches.	Public transit service within the study area is provided by the Central New York Regional Transportation Authority (CENTRO). There are no transit stops at the intersection.
NY-31/Dell Center Drive	Signalized	- There are crosswalks on all four approaches to the intersection with pedestrian count-down signals and push buttons. - There are sidewalks along both sides of NY-31 to the west of the intersection, along the north side of NY-31 to	There are no bicycle facilities at this intersection. Cyclists are permitted to share the road on all approaches.	Public transit service within the study area is provided by the Central New York Regional Transportation Authority (CENTRO). CENTRO provides transit service along both sides of NY-31 via Route 46 to the west of the intersection.

ROADWAY/ INTERSECTION	TRAFFIC CONTROL	PEDESTRIAN	BICYCLE	TRANSIT
		the east of the intersection, and along the west side of the Willow Field Elementary Driveway.		
NY-31/Carling Rd	Signalized	- There are cross walks across the northbound, southbound, and eastbound approaches with pedestrian count-down signals and push buttons. - There are sidewalks along the north side of NY-31 to the east and west of the intersection.	There are no bicycle facilities at this intersection. Cyclists are permitted to share the road on all approaches.	Public transit service within the study area is provided by the Central New York Regional Transportation Authority (CENTRO). CENTRO provides transit service along both sides of NY-31 via Route 46.
NY-31/Wegmans Driveway	Signalized	- There are crosswalks on all four approaches to the intersection with pedestrian count-down signals and push buttons. - There are sidewalks along both sides of NY-31 to the east and west of the intersection, and along the east side of the Raymour & Flanigan Driveway.	There are no bicycle facilities at this intersection. Cyclists are permitted to share the road on all approaches.	Public transit service within the study area is provided by the Central New York Regional Transportation Authority (CENTRO). CENTRO provides transit service along both sides of NY-31 via Route 46.
NY-31/I-481 SB Off Ramp-Soule Rd	Signalized	- There are no crosswalks at this intersection. - There is a sidewalk along the both sides of NY-31 to the west of the intersection.	There are no bicycle facilities at this intersection. Cyclists are permitted to share the road on all approaches.	Public transit service within the study area is provided by the Central New York Regional Transportation Authority (CENTRO). There are no transit stops at the intersection.
NY-31/I-481 NB Ramps	Signalized	There are no crosswalks or sidewalks at this intersection.	There are no bicycle facilities at this intersection. Cyclists are permitted to share the road on all approaches.	Public transit service within the study area is provided by the Central New York Regional Transportation Authority (CENTRO). There are no transit stops at the intersection.

3.3 Planned/Programmed Highway Improvements

A new traffic signal is planned at the NY-31/Texas Roadhouse Driveway intersection as a part of the planned Delta Sonic project along NY-31. This has been included in the background analysis.

4.0 EXISTING CONDITIONS ANALYSIS

4.1 Peak Intervals for Analysis

Given the functional characteristics of the corridors, adjacent land uses, and the proposed land use for the project site, the peak hours selected for analysis are the weekday AM and PM peak periods, as well as the Saturday (SAT) midday peak period. The combination of site traffic and adjacent street traffic produces the greatest demand during these time periods.

4.2 Existing Traffic Volume Data

Turning movement traffic counts were conducted by Passero Associates between 6:30-9:30 AM for the weekday AM peak period, 4:00-7:00 PM for the weekday PM peak period, and 11:00 AM-2:00 PM for the Saturday peak period at the study intersections listed in Section 2.3 with the exception of the NY-31/Oswego Rd and NY-31/Davidson Ford Driveway intersection. At these study intersections, traffic counts were conducted between 6:30-9:30 AM for the weekday AM peak period, 3:00-6:00 PM for the weekday PM peak period, and 12:00 PM-3:00 PM for the Saturday peak period. The peak hour traffic periods generally occurred from 8:30-9:30 AM, 4:45-5:45 PM and 12:15-1:15 PM, respective of the peak periods studied. The existing peak hour traffic volumes are shown in **Figure 3. Table 3** notes the actual count dates for each of the intersections for each of the peak hours.

Table 3: Study Intersection Count Dates

INTERSECTION	AM Peak	PM Peak	SAT Peak
NY-31/Oswego Rd	Thursday, April 21, 2022	Thursday, July 15, 2021	Saturday, July 17, 2021
NY-31/Davidson Ford Driveway	Thursday, April 21, 2022	Thursday, July 15, 2021	Saturday, July 17, 2021
NY-31/Texas Roadhouse Driveway	Thursday, April 21, 2022	Thursday, April 21, 2022	Saturday, April 23, 2023
NY-31/Lowes-Home Depot Driveways	Thursday, April 21, 2022	Thursday, April 21, 2022	Saturday, April 23, 2023
NY-31/Dell Center Drive	Thursday, April 21, 2022	Thursday, April 21, 2022	Saturday, April 23, 2023
NY-31/Carling Rd	Thursday, April 21, 2022	Thursday, April 21, 2022	Saturday, April 23, 2023
NY-31/Wegmans Driveway	Thursday, April 21, 2022	Thursday, April 21, 2022	Saturday, April 23, 2023
NY-31/I-481 SB Off Ramp-Soule Rd	Thursday, April 21, 2022	Thursday, April 21, 2022	Saturday, April 23, 2023
NY-31/I-481 NB Ramps	Thursday, April 21, 2022	Thursday, April 21, 2022	Saturday, April 23, 2023

All turning movement count data was collected on a typical weekday and weekend. It is noted, however, that traffic volumes may be lower than normal as a result of business restrictions resulting from COVID-19. The collected traffic

volumes were reviewed to confirm the accuracy and relative balance of the collective traffic counts. Traffic volumes were compared to historical traffic data collected at NY-31 and Oswego Road by the New York State Department of Transportation (NYSDOT), and the Syracuse Metropolitan Transportation Council (SMTC). The collected traffic volumes were generally found to be greater than the historical traffic data from NYSDOT and SMTC during both peaks, therefore the traffic volumes were not adjusted for any decrease in traffic from business restrictions resulting from COVID-19. However, these volumes were increased using the growth rate described in Section 5.0 to account for any growth in traffic between the time of data collection and now.

4.3 Existing Crash Investigation

The purpose of this crash analysis is to identify inherent safety issues by studying and quantifying historical crashes at the study intersections and identifying potential crash patterns and clusters.

A crash cluster is defined as an abnormal occurrence of similar crash types occurring at approximately the same location or involving the same geometric features. The severity of the crashes should also be considered. A history of crashes is an indication that further analysis is required to determine the cause(s) of the crash(es) and to identify what actions, if any, could be taken to mitigate the crashes.

A crash investigation within the study area was conducted to assess the safety history from April 1, 2018, through March 31, 2023.

Reportable (non-injury, injury, and fatal injury) type crashes are defined as damage to one person's property in the amount of \$1,001 or more. The Non-Reportable type crashes result in property damage of \$1,000 or less. Crash rates were computed for the study intersections and compared with NYSDOT average crash rates for similar intersections, as summarized in **Table 4**. Intersection rates are listed as crashes per million entering vehicle (CR/MEV).

Table 4: Intersection Crash Rate Analysis

INTERSECTION	NUMBER OF CRASHES	NUMBER OF ENTERING VEHICLES	ACTUAL CRASH RATE	STATEWIDE AVERAGE CRASH RATE
NY-31 at Oswego Rd	53	35,095 vpd	0.83	0.26
NY-31 at Davidson Ford of Clay	1	27,937 vpd	0.02	0.17
NY-31 at Texas Roadhouse Driveway	0	27,705 vpd	0.00	0.07
NY-31 at Home Depot Dwy at Lowes Dwy	45	33,084 vpd	0.75	0.26
NY-31 at Dell Center Dr	31	29,568 vpd	0.57	0.26
NY-31 at Carling Rd	48	32,589 vpd	0.81	0.26
NY-31 at Wegmans Driveway	13	37,821 vpd	0.19	0.26
NY-31 at Soule Rd at I-481 SB Off Ramp	70	42,779 vpd	0.90	0.26
NY-31 at I-481 NB Ramps	39	36,558 vpd	0.58	0.26

Notable crash clusters are approaches with three or greater identifiable consistent crash types.

1. NY-31 at Oswego Rd

As shown in **Table 4**, the intersection has a crash rate that is approximately 3.19 times higher than the statewide average crash rate for similar intersections. The following crashes occurred: rear end (34), left turn (5), right angle (5), sideswipe (4), right turn (2), head on (1), fixed object (1), and backing (1). The following crash patterns were reported:

November 16, 2023

- Left Turn
 - o Northbound (three crashes)
- Rear End
 - o Northbound (eight crashes)
 - o Southbound (three crashes)
 - o Eastbound (fifteen crashes)
 - o Westbound (eight crashes)

The reported rear end crashes (64%) are characteristic of moderate to heavily trafficked signalized intersections. The causes of the rear end crashes were generally due to driver inattention, driver error, unsafe speeds, or following too closely. The causes of the left turn crashes were generally due to disregard of traffic control devices or driver inattention. No other discernible crash patterns exist; thus, no geometric improvements are recommended.

2. NY-31 at Davidson Ford of Clay

As shown in **Table 4**, the intersection has a crash rate that is lower than the statewide average crash rate for similar intersections. One crash was reported at this intersection attributed to a sideswipe collision. No discernible crash patterns exist; therefore, no geometric improvements are recommended.

4. NY-31 at Texas Roadhouse Driveway

No crashes occurred at this intersection during the study period.

5. NY-31 at Home Depot Dwy at Lowes Dwy

As shown in **Table 4**, the intersection has a crash rate that is approximately 2.88 times higher than the statewide average crash rate for similar intersections. The following crashes occurred: rear end (29), left turn (1), right angle (4), right turn (2), head on (1), and sideswipe (8). The following crash patterns were reported:

- Rear End
 - o Southbound (three crashes)
 - o Eastbound (thirteen crashes)
 - o Westbound (eleven crashes)
- Sideswipe
 - o Eastbound (three crashes)
 - o Westbound (five crashes)

The reported rear end crashes (64%) are characteristic of moderate to heavily trafficked signalized intersections. The causes of the rear end crashes were generally due to driver inattention, driver error, unsafe speeds, or following too closely. The causes of the sideswipe crashes were generally due to unsafe lane changing or driver inattention. No other discernible crash patterns exist; thus, no geometric improvements are recommended.

6. NY-31 at Dell Center Dr

As shown in **Table 4**, the intersection has a crash rate that is approximately 2.19 times higher than the statewide average crash rate for similar intersections. The following crashes occurred: rear end (15), left turn (1), right angle (6), right turn (3), sideswipe (3), and fixed object (1). The following crash patterns were reported:

- Rear End
 - o Eastbound (six crashes)
 - o Westbound (six crashes)
- Right Angle
 - o Westbound (four crashes)

The reported rear end crashes (48%) are characteristic of moderate to heavily trafficked signalized intersections. The causes of the rear end crashes were generally due to driver inattention, driver error, unsafe speeds, or following too closely. The causes of the right angle crashes were generally due to disregard of traffic control devices or driver inattention. No other discernible crash patterns exist; thus, no geometric improvements are recommended.

7. NY-31 at Carling Rd

As shown in **Table 4**, the intersection has a crash rate that is approximately 3.12 times higher than the statewide average crash rate for similar intersections. The following crashes occurred: rear end (40), right turn (3), sideswipe (3), fixed object (1), and backing (1). The following crash patterns were reported:

- Rear End
 - o Southbound (seven crashes)
 - o Eastbound (twenty-one crashes)
 - o Westbound (ten crashes)

The reported rear end crashes (83%) are characteristic of moderate to heavily trafficked signalized intersections. The causes of the rear end crashes were generally due to driver inattention, driver error, unsafe speeds, or following too closely. No other discernible crash patterns exist; thus, no geometric improvements are recommended.

8. NY-31 at Davidson Ford of Clay

As shown in **Table 4**, the intersection has a crash rate that is lower than the statewide average crash rate for similar intersections. A total of thirteen crashes occurred at this intersection. They were rear end (9), right angle (2), right turn (1), and backing (1). The only crash pattern that was reported was six westbound rear end crashes. The causes of the rear end crashes were generally due to driver inattention, driver error, unsafe speeds, or following too closely. Given that the calculated crash rate is lower than the statewide average for this type of intersection, no geometric improvements are recommended.

9. NY-31 at Soule Rd at I-481 SB Off-Ramp

As shown in **Table 4**, the intersection has a crash rate that is approximately 3.46 times higher than the statewide average crash rate for similar intersections. The following crashes occurred: rear end (43), left turn (2), right angle (9), right turn (3), sideswipe (10), and fixed object (3). The following crash patterns were reported:

- Rear End
 - o Northbound (six crashes)
 - o Southbound (three crashes)
 - o Eastbound (sixteen crashes)
 - o Westbound (eighteen crashes)
- Right Angle
 - o Eastbound (six crashes)
- Sideswipe
 - o Eastbound (seven crashes)
- Fixed Object
 - o Eastbound (three crashes)

The reported rear end crashes (61%) are characteristic of moderate to heavily trafficked signalized intersections. The causes of the rear end crashes were generally due to driver inattention, driver error, unsafe speeds, or following too closely. The causes of the right angle crashes were generally due to driver inattention or defective brakes. The causes of the sideswipe crashes were generally due to unsafe lane changing or driver inattention. The causes of the fixed object

crashes were generally due to turning improperly. No other discernible crash patterns exist; thus, no geometric improvements are recommended.

10. NY-31 at I-481 NB Ramps

As shown in **Table 4**, the intersection has a crash rate that is approximately 2.23 times higher than the statewide average crash rate for similar intersections. The following crashes occurred: rear end (20), left turn (1), right angle (9), right turn (1), sideswipe (6), fixed object (1), and backing (1). The following crash patterns were reported:

- Rear End
 - o Northbound (eight crashes)
 - o Eastbound (four crashes)
 - o Westbound (eight crashes)
- Right Angle
 - o Eastbound (seven crashes)
- Sideswipe
 - o Northbound (seven crashes)

The reported rear end crashes (51%) are characteristic of moderate to heavily trafficked signalized intersections. The causes of the rear end crashes were generally due to driver inattention, driver error, unsafe speeds, or following too closely. The causes of the right angle crashes were generally due to driver inattention or defective brakes. The causes of the sideswipe crashes were generally caused by motorists crossing from one left turn to the other lane when making a northbound left turn via the double left turn lanes. No other discernible crash patterns exist; thus, no geometric improvements are recommended.

5.0 BACKGROUND (NO BUILD) CONDITIONS

Construction of the proposed project is anticipated to reach full build-out within approximately three years. Widely accepted methodology for preparing traffic impact studies requires that any projects in the study area that are currently approved and/or under construction must be considered in the traffic analysis. Projects that are contemplated but not yet approved are not included in a traffic analysis. Local municipal personnel were contacted to discuss any other specific projects that are currently approved or under construction that would generate additional traffic in the study area. A Delta Sonic Car Wash was identified across from the Texas Roadhouse restaurant. Site trips generated by the car wash project were added to the study intersections. It should be noted that as a part of the Delta Sonic Car Wash project, the NY-31/Texas Roadhouse Driveway intersection will be signalized. This mitigation measure is reflected in the background analysis.

A review of available historical NYSDOT traffic volume data in the vicinity of the site indicates that traffic has decreased between 2010 and 2018 in the study area. To account for normal increases in background traffic growth, including any unforeseen developments in the study area, a growth rate of 0.5% per year was applied to the existing traffic volumes for the three-year build out period. The background traffic volumes are depicted in **Figure 4**.

6.0 PROPOSED DEVELOPMENT CONDITIONS

6.1 Project Description

The proposed development consists of constructing:

- Four 65-unit 5-story apartment buildings
- Daycare Building ($\pm 15,000$ sf)
- Two Retail Stores ($\pm 2,087$ sf and $\pm 2,500$ sf)
- Coffee/Donut Shop with Drive Thru Window ($\pm 1,863$ sf)

A clubhouse is also provided for use by the residents. Access to the site will be provided via two new dedicated roadways throughout the site. The first access location is along NY-31 across from Davidson Ford of Clay. The second access location is also along NY-31, towards the eastern end of the site, which will be a right in right out (RIRO) only access. The Conceptual Site Plan is included at the end of this report.

6.2 On-site Circulation and Parking

Each apartment building will have sixteen garage parking spaces in addition to outdoor parking spaces in front of every apartment building and separate covered parking structures near each apartment building. The clubhouse will have 8 parking spaces. Sidewalks are proposed in front of every apartment building to connect the entrance of each building to its respective parking lot. Seventy seven (77) parking spaces are proposed for the day care building, 53 parking spaces are proposed for the two retail stores, and 29 parking spaces are proposed for the fast food restaurant. Sidewalks and a crosswalk are proposed to connect the fast food restaurant to the retail stores. Additionally, sidewalks and crosswalks are proposed along the north side of NY-31 from the western end of the site to the eastern end of the site.

6.3 Proposed Traffic Generation

The volume of traffic generated by a site is dependent on the intended land use and size of the development. Trip generation is an estimate of the number of trips generated by a specific building or land use. These trips represent the volume of traffic entering and exiting the development. *Trip Generation Manual* (11th Edition) published by the Institute of Transportation Engineers (ITE) is used as a reference for this information. The trip rate for the peak hour of the generator may or may not coincide in time or volume with the trip rate for the peak hour of adjacent street traffic. Volumes generated during the peak hour of the adjacent street traffic and proposed land uses, in this case, the weekday commuter AM and PM peak hours, represent a more critical volume when analyzing the capacity of the system; those intervals will provide the basis of this analysis.

The proposed project consists of multiple different land uses (residential, retail, and restaurant) and is considered mixed-use (multi-use). According to the Institute of Transportation Engineers *Trip Generation Handbook*, (3rd Edition), "...a multi-use development is typically a single real-estate project that consists of two or more ITE land use classifications between which trips can be made without using the off-site road system. Because of the nature of these land uses, the trip-making characteristics are interrelated, and some trips are made among the on-site uses. This capture of trips internal to the site has the net effect of reducing vehicle trip generation between the overall development site and the external street system (compared to the total number of trips generated by comparable, standalone sites)." "In some multi-use developments, these internal trips can be made by walking or by vehicles entirely on internal pathways or internal roadways without using streets external to the site."

The Handbook indicates internal capture rates for trips within a multi-use development to vary between residential, office, retail, restaurant, and entertainment and recreational uses during the AM, PM and SAT peak hours. Given the

proposed land use components and interconnection between these components, multi-use total volume trips will likely occur.

Methodology contained in National Cooperative Highway Research Program (NCHRP) Report 684: Enhancing Internal Trip Capture Estimation for Mixed-Use Development was consulted to perform the mixed-use adjustment. Data is available for the AM and PM peak hours. It should be noted that the Handbook does not provide internal capture rates for the SAT peak hour. Given the lack of data for the SAT peak hour, PM peak hour data was used for the SAT peak hour. The interactive spreadsheet considers baseline mode shares and vehicle occupancy factors for the proposed land uses, as described in the Handbook, as well as average land use interchange distances (feet walking distance) to determine the internal capture percentage. In order to accurately capture the internal site trips that will occur in the site, the existing office land use that will remain was included in the internal capture calculations. This completed spreadsheet model is included in the Appendices.

The NCHRP 684 model reported an internal baseline capture percentage of 8% during the AM peak hour, 24% during the PM peak hour, and 24% during the SAT peak hour. In order to be conservative, an internal baseline capture percentage of 5% was used during the AM peak hour, and 20% was used during the PM and SAT peak hours. These multi-use trip projection adjustments were applied to the respective site generated trips and subtracted from the traffic entering and exiting the site during the peak periods.

Additionally, for certain types of developments, the total number of trips generated is different from the amount of new traffic added to the adjacent highway network by the generator. Service/retail-oriented developments (i.e., shopping centers, gas stations, coffee/donut shops, and restaurants) often locate adjacent to busy streets to attract the motorists already passing the site on the adjacent street. These sites attract a portion of their trips from traffic passing the site. The “pass-by” traffic refers to the amount of existing traffic already on the roadway adjacent to the site that, as it “passes by” the site, will enter the site driveways to patronize the project site. The quantifying of “pass-by” trips has the net result of reducing the volume of new traffic that is added to the site driveways and/or adjacent roadways.

This site is likely to exhibit some level of pass-by traffic given its location along NY-31. The ITE Trip Generation Handbook (3rd Edition) was used as a reference to determine pass-by rates.

Although the Handbook has data for the coffee/donut/bagel shop land use with a drive-thru and no indoor seating, the data is limited to weekday only (not specific to a peak hour). This data indicates a weekday pass-by rate of 89%. Given the limited data, pass-by rates for fast-food restaurants with drive-thru windows were reviewed as a comparable use. Pass-by trips are expected closer to the coffee/donut shop land use than the fast-food restaurant land use during the morning peak due to the site’s location adjacent NY-31. Therefore, a pass-by rate of 70% was applied to the AM peak hour to account for more trips related to the indoor seating. As the ITE does not have a pass-by rate for the coffee/donut shop land use during the PM peak hour, pass-by rates for fast-food restaurants were used based on the previously noted similarities between the land uses. Therefore, a pass-by rate of 50% was applied to the PM peak hour.

Table 5 shows the total site generated trips, internal capture, pass-by trips, and resulting primary trips that are added to the existing highway system for full development of the project. All trip generation information has been included in the Attachments.

Table 5: Site Generated Trips

DESCRIPTION	ITE LUC ¹	SIZE	AM PEAK HOUR		PM PEAK HOUR		SAT PEAK HOUR	
			ENTER	ENTER	ENTER	EXIT	ENTER	EXIT
Strip Retail Plaza (<40k)	822	±4,590 sf	13	9	28	28	15	15
Multifamily Housing (Mid-Rise)	221	260 Units	24	79	62	40	53	51
Coffee/Donut Shop with Drive Thru Window	937	±1,863 sf	81	78	36	36	82	82
Day Care Center	565	±15,000 sf	87	78	78	88	16	9
Total Site Generated Trips			205	244	204	192	166	157
<i>Internal Capture Adjustment</i>			-9	-12	-38	-34	-41	-49
<i>Pass-by Rates</i>			-52	-54	-13	-10	-30	-24
Total Primary Trips			144	178	153	148	95	84

Note:

1. LUC = Land Use Code.

The proposed project is expected to generate approximately 205 entering/244 exiting vehicle trips during the AM peak hour, 204 entering/192 exiting vehicle trips during the PM peak hour, and 166 entering/157 exiting vehicle trips during the SAT peak hour.

However, not all these driveway volumes are new, but instead a portion of the proposed volumes come from existing traffic passing the site and a portion of the proposed volumes will visit more than one land use during one trip to the site. Thus, based upon ITE published pass-by trip rates and internal capture rates from the NCHRP 684 model, the proposed project is expected to generate the following new vehicle trips: 144 entering/178 exiting vehicle trips during the AM peak hour, 153 entering/148 exiting vehicle trips during the PM peak hour, and 95 entering/84 exiting vehicle trips during the SAT peak hour.

6.4 Trip Distribution

The cumulative effect of site-generated traffic on the transportation network is dependent on the origins and destinations of that traffic and the location of the access drives serving the site. The proposed arrival/departure distribution of traffic generated by the proposed project is considered a function of several parameters, including:

- Residential and Employment centers using U.S. Census Data
- Site layout and access locations
- Proximity and access to expressways (I-481) and other main roadways
- Existing traffic patterns
- Existing traffic conditions and controls

Figure 5 shows the anticipated trip distribution pattern percentage for the project site. **Figures 6A & 6B** illustrate the peak hour project site-generated traffic based on those percentages for coffee/donut shop with drive thru pass-by trips and total site generated trips.

6.5 Full Development Volumes

The proposed design hour traffic volumes are developed for the peak hours by combining the background traffic conditions (Figure 4) and the new site-generated traffic volumes (Figures 6B) to yield the traffic volumes under full development conditions. **Figure 7** illustrates the total peak hour volumes anticipated for the proposed project under full build-out conditions.

7.0 TRAFFIC OPERATIONS AND ANALYSIS

7.1 Description of Capacity Analysis

Capacity analysis is a technique used for determining a measure of effectiveness for a section of roadway and/or intersection based on the number of vehicles during a specific time period. The measure of effectiveness used for the capacity analysis is referred to as a Level of Service (LOS). Levels of service are calculated to provide an indication of the amount of delay that a motorist experiences while traveling along a roadway or through an intersection. Since the most amount of delay to motorists usually occurs at intersections, capacity analysis focuses on intersections, as opposed to highway segments.

The standard procedure for capacity analysis of signalized and unsignalized intersections is outlined in the *Highway Capacity Manual* (HCM) 6th Edition published by the Transportation Research Board (TRB). Traffic analysis software, Synchro 11, which is based on procedures and methodologies contained in the HCM, was used to analyze operating conditions at study area intersections. The procedure yields a level of service based on the HCM as an indicator of how well intersections operate. The roundabout at the CR-41/CR-8 intersection was analyzed using Sidra Intersection.

Six levels of service are defined for analysis purposes. They are assigned letter designations, from "A" to "F", with LOS "A" representing the conditions with little to no delay, and LOS "F" conditions with very long delays. Suggested ranges of service capacity and an explanation of levels of service are included in the Appendices. LOS "C" or better is desirable, but LOS "D" for signalized locations and LOS "E" for unsignalized locations are generally thresholds of acceptable operation during peak periods so long as the volume to capacity ratio (v/c) is below 1.0. **Table 6** depicts level of service criteria for both signalized and unsignalized intersections.

Table 6: *Level of Service Criteria*

LEVEL OF SERVICE	SIGNALIZED CONTROL DELAY PER VEHICLE (seconds)	STOP CONTROL DELAY PER VEHICLE (seconds)
A	< 10	< 10
B	10 – 20	10 – 15
C	20 – 35	15 – 25
D	35 – 55	25 – 35
E	55 – 80	35 – 50
F	> 80	> 50

LOS for signalized intersections is defined in terms of delay specifically, average total delay per vehicle for a 15-minute analysis period. LOS for unsignalized intersections, however, are different from a signalized intersection. The primary reason for this is driver expectation that a signalized intersection is designed to carry higher volumes than an unsignalized intersection. Unsignalized intersections are also associated with more uncertainty for users, as delays are less predictable than they are at signals.

The v/c ratio, also referred to as degree of saturation, represents the sufficiency of an intersection to accommodate the vehicular demand. A v/c ratio less than 0.85 generally indicates that adequate capacity is available, and vehicles are not expected to experience significant queues and delays. As the v/c ratio approaches 1.0, traffic flow may become unstable, and delay and queuing conditions may occur.

7.2 Capacity Analysis Results

Existing and background operating conditions during the peak study periods are evaluated to determine a basis for comparison with the projected future conditions. The future traffic conditions generated by the project were analyzed to assess the operation of the study area intersections. Capacity results for existing, background, and full development conditions are listed in **Table 7**. The discussion following the table summarizes capacity conditions. The detailed Synchro capacity analysis worksheets are contained in the Appendices.

INTERSECTION	2023 EXISTING BASE CONDITIONS						2026 BACKGROUND CONDITIONS						2026 FULL BUILD CONDITIONS						2026 FULL BUILD CONDITIONS WITH MITIGATION					
	AM		PM		SAT		AM		PM		SAT		AM		PM		SAT		AM		PM		SAT	
1. NY-31/Oswego Rd (S)																								
EB Left - NY-31	D	35.2	D	43.9	D	35.9	D	42.7	D	51.9	D	46.8	D	42.7	D	51.9	D	46.8						
EB Thru/Right - NY-31	B	18.1	C	34.0	C	29.9	C	20.3	C	29.4	C	24.2	C	21.3	C	31.0	C	24.7						
WB Left - NY-31	D	41.4	D	48.3	D	45.5	D	41.5	D	50.7	D	46.6	D	42.0	D	53.5	D	47.2						
WB Thru/Right - NY-31	A	9.9	C	20.7	B	16.8	B	10.3	C	21.6	B	17.3	B	10.5	C	22.5	B	17.5						
SEB Left - Oswego Rd	D	47.7	E	71.0	F	93.4	D	48.7	F	80.9	F	107.5	D	50.9	F	92.1	F	118.6						
SEB Thru/Right - Oswego Rd	D	37.5	D	35.4	C	33.9	D	37.3	D	35.6	C	34.1	D	37.2	D	35.6	C	34.1	N/A	N/A			N/A	
NWB Left - Oswego Rd	D	40.5	D	45.7	D	39.5	D	40.6	D	46.2	D	39.6	D	40.6	D	46.2	D	39.6						
NWB Thru - Oswego Rd	D	37.0	D	39.3	D	38.7	D	37.1	D	39.4	D	38.7	D	37.1	D	39.4	D	38.7						
NWB Right - Oswego Rd	B	11.7	C	23.2	C	20.9	B	13.2	C	27.8	C	24.7	B	14.5	C	33.4	C	27.8						
Overall LOS	C	21.3	C	32.2	C	30.1	C	22.6	C	32.5	C	30.0	C	23.2	C	34.5	C	31.2						
Volume-to-Capacity (v/c) Ratio	0.65		0.79		0.91		0.68		0.84		0.97		0.70		0.90		1.01							
2. NY-31/Davidson Ford of Clay Dwy/Proposed Dwy (S)																								
EB Left - NY-31	N/A		N/A		N/A		N/A		N/A		N/A		A	6.1	A	6.6	A	4.3						
EB Thru/Right - NY-31	A	3.8	A	5.3	A	3.5	A	3.7	A	5.5	A	3.6	A	9.4	B	10.8	A	7.0						
WB Left - NY-31	B	16.1	C	25.9	C	20.3	B	16.7	C	26.7	C	20.9	C	28.1	D	35.6	C	32.7						
WB Thru - NY-31	A	1.2	A	3.2	A	1.4	A	1.2	A	3.2	A	1.4	B	14.2	B	15.1	B	10.5						
WB Right - NY-31	N/A		N/A		N/A		N/A		N/A		N/A		A	0.1	A	0.1	A	0.0	N/A	N/A			N/A	
NB Left - Davison Ford of Clay Dwy	B	16.8	C	25.4	B	20.0	B	17.2	C	26.2	C	20.6	C	22.9	C	31.4	C	28.6						
NB Right - Davidson Ford of Clay Dwy	B	11.6	B	12.4	B	12.6	B	11.9	B	12.6	B	12.8	A	0.1	A	0.3	A	0.1						
SB Left - Proposed Dwy	N/A		N/A		N/A		N/A		N/A		N/A		C	28.0	D	36.9	C	29.2						
SB Thru/Right - Proposed Dwy	N/A		N/A		N/A		N/A		N/A		N/A		A	0.2	A	0.3	A	0.2						
Overall LOS	A	3.0	A	4.7	A	2.7	A	3.0	A	4.8	A	2.7	B	11.8	B	13.4	A	9.0						
Volume-to-Capacity (v/c) Ratio	0.33		0.44		0.39		0.34		0.46		0.41		0.47		0.67		0.50							
3. NY-31/Proposed RIRO Dwy (U)																								
SB - Proposed RIRO Dwy	N/A		N/A		N/A		N/A		N/A		N/A		B	11.2	C	16.9	B	14.8	N/A	N/A			N/A	
4. NY-31/Texas Roadhouse Dwy (U)																								
NB - Texas Roadhouse Dwy	B	12.0	B	14.8	C	17.2	N/A		N/A		N/A		N/A		N/A		N/A		N/A	N/A			N/A	
4. NY-31/Texas Roadhouse Dwy/Delta Sonic Dwy (S)																								
EB Left - NY-31							C	23.2	D	44.9	D	43.3	C	25.0	D	46.5	D	44.4			D	46.7		
EB Thru/Right - NY-31							A	5.8	A	5.8	A	6.2	A	5.8	A	5.8	A	6.1			A	6.0		
WB Left - NY-31							B	13.4	B	18.5	B	18.1	B	13.3	B	19.1	B	18.4			B	19.7		
WB Thru/Right - NY-31							A	0.1	A	0.7	A	0.5	A	0.1	A	0.7	A	0.5			A	0.8		
NB - Texas Roadhouse Dwy	N/A		N/A		N/A		A	0.0	A	0.9	A	1.0	A	0.0	A	1.0	A	1.1	N/A		A	1.0		N/A
SB Left - Proposed Dwy							C	22.7	D	52.5	D	50.0	C	24.3	E	55.3	D	51.7			D	53.1		
SB Thru/Right - Home Depot Dwy							A	0.2	A	1.2	A	1.1	A	0.2	A	1.3	A	1.2			A	1.3		
Overall LOS							A	9.5	B	14.4	B	13.5	A	9.5	B	14.7	B	13.7			B	15.0		
Volume-to-Capacity (v/c) Ratio							0.39		0.76		0.76		0.43		0.79		0.77				0.79			
5. NY-31/Lowes Dwy/Home Depot Dwy (S)																								
EB Left - NY-31	C	31.9	D	45.5	D	51.2	C	34.7	D	48.2	D	54.6	D	36.7	D	49.8	E	55.7			D	47.6	D	54.4
EB Thru - NY-31	B	17.6	C	23.2	C	25.7	B	18.6	C	23.2	C	27.1	B	18.5	C	23.2	C	27.3			C	21.5	C	28.1
EB Right - NY-31	A	0.2	A	1.6	A	4.2	A	0.2	A	2.3	A	4.3	A	0.5	A	2.7	A	4.2			A	2.5	A	4.4
WB Left - NY-31	C	30.1	E	55.4	E	76.1	C	32.7	E	59.5	E	78.9	D	35.3	E	62.5	F	81.3			E	58.8	E	78.5
WB Thru - NY-31	B	18.2	C	32.8	D	38.6	B	19.6	C	34.5	D	42.1	C	20.1	D	35.6	D	43.6			C	32.6	D	45.7
WB Right - NY-31	A	2.0	A	4.5	A	5.1	A	2.0	A	4.4	A	5.1	A	1.9	A	4.4	A	5.0			A	4.0	A	5.2
NB Left - Lowes Dwy	D	36.9	D	52.0	E	58.6	D	39.7	D	54.9	E	61.9	D	42.4	E	57.0	E	62.8	N/A		D	54.3	E	63.3
NB Thru - Lowes Dwy	C	33.6	D	43.6	D	47.8	D	35.1	D	44.7	D	49.3	D	37.2	D	45.1	D	49.5			D	42.7	D	49.7
NB Right - Lowes Dwy	A	0.2	A	3.0	B	12.7	A	0.2	A	3.0	B	13.1	A	0.2	A	3.1	B	13.2			A	2.9	B	12.9
SB Left - Home Depot Dwy	D	37.5	E	55.2	F	80.4	D	40.3	E	58.9	F	82.5	D	42.9	E	61.4	F	85.4			E	76.1	F	81.0
SB Thru - Home Depot Dwy	D	37.4	D	54.6	E	78.4	D	40.0	E	58.2	E	80.0	D	42.6	E	60.6	F	82.8			E	74.5	E	78.5
SB Right - Home Depot Dwy	A	4.2	A	8.4	B	13.8	A	4.7	B	10.9	B	17.3	A	4.8	B	12.3	B	18.5			A	9.8	B	18.0
Overall LOS	B	19.0	C	28.7	D	35.9	C	20.3	C	30.0	D	37.9	C	20.8	C	30.9	D	38.8			C	29.6	D	38.9
Volume-to-Capacity (v/c) Ratio	0.51		0.76		0.83		0.54		0.80		0.83		0.56		0.82		0.85				0.79		0.86	
6. NY-31/Dell Center Dr/Willow Field Dwy (S)																								
6	E	66.6	E	65.1	E	71.7	E	70.2	E	67.7	E	75.5	E	76.9	E	69.1	E	76.8						
EB Thru/Right - NY-31	A	8.7	A	5.3	A	6.4	A	8.9	A	5.5	A	6.6	A	9.1	A	5.6	A	6.6						
WB Left - NY-31	D	42.0	E	56.5	D	54.2	D	45.1	E	56.0	D	54.2	D	43.7	E	55.5	D	54.2						
WB Thru - NY-31	B	12.1	A	3.4	A	4.6	B	11.6	A	3.5	A	4.9	B	12.1	A	3.8	A	5.0						
WB Right - NY-31	A	3.4	A	0.3	A	0.3	A	2.7	A	0.3	A	0.2	A	2.8	A	0.3	A	0.2						
NB Left - Willow Field Dwy	D	50.7	D	47.3	D	47.8	D	50.7	D	47.3	D	47.8	D	50.7	D	47.3	D	47.8	N/A					
NB Thru/Right - Willow Field Dwy	C	24.7	C	33.1	C	31.3	C	24.7	C	33.1	C	31.3	C	24.7	C	33.1	C	31.3						
SB Left - Dell Center Dr	D	47.5	E	57.1	D	54.2	D	47.7	E	57.4	D	54.4	D	47.7	E	57.4	D	54.4						
SB Thru/Right - Dell Center Dr	C	20.3	B	15.9	B	14.3	C	20.4	B	15.9	B	14.3	C	20.3	B	15.9	B	14.3						
Overall LOS	B	17.2	B	11.3	B	12.6	B	17.2	B	11.3	B	12.8	B	17.5	B	11.3	B	12.8						
Volume-to-Capacity (v/c) Ratio	0.75		0.71		0.79		0.78		0.74		0.82		0.83		0.76		0.84							
7. NY-31/Carling Rd (S)																								
EB Left - NY-31	D	39.6	E	64.8	E	67.2	D	40.4	E	65.4	E	68.7	D	41.5	E	66.2	E	69.4						
EB Thru/Right - NY-31	A	6.4	B	15.6	B	19.6	A	6.5	B	16.6	C	20.7	A	6.7	B	17.4	C	21.0						
WB Left - NY-31	D	40.7	E	78.9	E	70.1	D	38.5	E	77.4	E	69.0	D	38.1	E	76.3	E	68.8						
WB Thru - NY-31	A	9.0	A	9.7	C	30.5	A	9.7	B	11.4	D	44.1	B	10.3	B	12.6	D	52.5						
WB Right - NY-31	A	0.7	A	0.8	A	1.9	A	1.1	A	0.7	A	1.8	A	1.4	A	0.7	A	1.9						
NB Left - Carling Rd	D	39.6	E	55.8	E	59.3	D	39.9	E	56.1	E	60.1	D	40.1	E	56.2	E	60.2	N/A	N/A			N/A	
NB Thru/Right - Carling Rd	A	0.3	B	17.3	B	19.2	A	0.3	B	17.2	B	19.2	A	0.4	B	17.2	B	19.2						
SB Left - Carling Rd	D	40.4	D	53.5	D	54.9	D	40.5	D	53.7	E	55.3	D	40.5	D	53.7	E	55.3						
SB Thru/Right - Carling Rd	C	20.8	B	11.4	B	14.0	C	20.7	B	12.2	B	14.0	C	20.7	B	12.1	B	14.0						
Overall LOS	B	11.7	B	19.3	C	28.9	B	11.9	C	20.1	C	34.0	B	12.2	C	20.7	D	37.0						

INTERSECTION	2023 EXISTING BASE CONDITIONS			2026 BACKGROUND CONDITIONS			2026 FULL BUILD CONDITIONS			2026 FULL BUILD CONDITIONS WITH MITIGATION		
	AM	PM	SAT	AM	PM	SAT	AM	PM	SAT	AM	PM	SAT
WB Thru - NY-31	A 7.3	B 17.7	B 16.6	A 9.0	B 20.0	B 17.4	A 9.3	C 20.8	B 17.9	N/A	N/A	N/A
WB Right - NY-31	A 1.0	A 0.7	A 0.4	A 1.2	A 0.7	A 0.4	A 1.3	A 0.6	A 0.4			
NB Left - R&F Dwy	D 38.2	E 57.7	E 60.0	D 38.4	E 58.1	E 59.8	D 38.6	E 58.1	E 60.0			
NB Thru/Right - R&F Dwy	C 21.1	C 27.3	C 27.9	C 21.1	C 27.3	C 27.9	C 21.1	C 27.3	C 27.9			
SB Left - Wegmans Dwy	D 37.3	D 48.4	D 48.3	D 37.4	D 48.3	D 48.3	D 37.4	D 48.3	D 48.3			
SB Thru/Right - Wegmans Dwy	C 21.6	B 15.7	B 18.0	B 19.3	B 15.0	B 17.8	B 18.2	B 14.9	B 17.7			
Overall LOS	A 8.0	C 23.4	C 23.9	A 8.7	C 24.8	C 24.6	A 8.7	C 25.4	C 24.9			
Volume-to-Capacity (v/c) Ratio	0.34	0.79	0.98	0.35	0.79	0.99	0.37	0.79	0.99			
9. NY-31/Soule Rd/I-481 SB Off-Ramp (S)												
EB Thru - NY-31	B 17.5	C 29.7	C 26.9	B 17.7	C 29.4	C 28.3	B 18.0	C 29.4	C 28.9	N/A	N/A	N/A
EB Right - NY-31	A 3.6	B 10.8	A 3.5	A 4.1	B 12.0	A 4.3	A 4.5	B 12.9	A 4.6			
WB Left - NY-31	D 47.5	D 38.0	D 54.7	D 47.5	D 37.0	D 54.0	D 47.5	D 36.7	D 53.9			
WB Thru - NY-31	A 8.7	B 15.8	B 15.4	A 8.8	B 16.9	B 16.5	A 9.0	B 17.3	B 17.1			
NB Left - Soule Rd	E 67.7	F 130.8	D 50.0	E 71.9	F 157.1	D 51.6	E 75.2	F 168.2	D 51.5			
NB Thru/Right - Soule Rd	A 4.1	A 9.0	A 5.1	A 4.2	A 9.0	A 5.2	A 4.2	A 9.0	A 5.2	N/A	N/A	N/A
SB Left - I-481 SB Off-Ramp	D 48.3	D 54.8	D 35.5	D 48.4	E 55.3	D 35.2	D 48.4	D 54.5	C 34.9			
SB Thru - I-481 SB Off-Ramp	D 48.4	D 48.1	D 49.1	D 48.4	D 48.2	D 49.0	D 48.4	D 47.8	D 49.0			
SB Right - I-481 SB Off-Ramp	A 6.5	C 22.9	B 18.3	A 7.7	C 26.6	C 21.1	A 8.9	C 29.1	C 23.1			
Overall LOS	B 18.8	C 28.2	C 21.6	B 19.2	C 30.4	C 22.5	B 19.4	C 31.4	C 23.0			
Volume-to-Capacity (v/c) Ratio	0.74	1.09	0.76	0.79	1.18	0.78	0.81	1.21	0.79			
10. NY-31/I-481 NB Ramps (S)												
EB Left - NY-31	A 5.6	E 66.8	C 30.6	A 5.8	F 80.3	D 37.1	A 6.1	F 82.9	D 39.7	N/A	N/A	N/A
EB Thru - NY-31	A 5.3	A 9.4	A 2.5	A 5.5	B 10.4	A 2.5	A 5.7	B 10.9	A 2.5			
WB Thru - NY-31	A 5.5	C 31.7	B 15.4	B 11.1	D 36.7	B 16.7	B 11.6	D 38.5	B 17.0			
WB Right - NY-31	A 1.2	A 6.8	A 2.6	A 1.2	A 4.7	A 2.4	A 1.2	A 4.7	A 2.4			
NB Left - I-481 NB Off-Ramp	D 42.4	D 43.4	E 62.2	D 42.6	D 43.8	E 65.2	D 42.5	D 44.2	E 65.9			
NB Thru - I-481 NB Off-Ramp	D 42.6	D 43.5	E 62.2	D 42.6	D 43.8	E 65.2	D 42.5	D 44.3	E 66.4	N/A	N/A	N/A
NB Right - I-481 NB Off-Ramp	A 1.4	B 15.4	B 11.6	A 1.4	B 15.3	B 13.7	A 1.4	B 15.2	B 14.0			
Overall LOS	B 11.7	C 28.6	B 18.1	B 13.8	C 31.3	B 19.6	B 14.1	C 32.3	C 20.1			
Volume-to-Capacity (v/c) Ratio	0.63	0.88	0.81	0.64	0.95	0.84	0.65	0.96	0.85			

Notes:

1. A(2.8) = Level of Service (Delay in seconds per vehicle)
2. NB = Northbound, SB = Southbound, EB = Eastbound, WB = Westbound
3. (S) = Signalized; (U) = Unsignalized
4. N/A = Approach does not exist and/or was not analyzed during this condition
5. Green shaded cells indicate low delays, yellow shaded cells indicate moderate delays, red shaded cells indicate long delays.

November 16, 2023

Intersection #1: NY-31/Oswego Rd

All approaches operate at LOS "D" or better during all peak hours under all conditions with the exception of the southeastbound left approach, which operates at LOS "F" during the PM and SAT peak hours. No changes in LOS are anticipated as a result of the project, therefore, no improvements are warranted or recommended.

Intersection #2: NY-31/Davidson Ford Driveway/Proposed Driveway

All approaches at this intersection operate at LOS "C" or better during all peak hours under existing and background conditions. With the installation of the proposed driveway for the southbound approach, all approaches at this intersection operate at LOS "D" or better during all peak hours under full build conditions. The proposed driveway should consist of two entering and two exiting lanes. The proposed driveway will become part of the existing signalized intersection. The existing two-way left turn lane should be restriped to provide an exclusive left turn lane that extends to the existing Sharon Chevrolet RIRO driveway. An exclusive right turn lane that extends to the proposed RIRO driveway should be provided. No mitigation is warranted or recommended as a result of the Project.

Intersection #3: NY-31/Proposed RIRO Driveway

All approaches operate at LOS "C" or better under full build conditions during all peak hours. No improvements are warranted nor recommended at this location. The proposed driveway should consist of one entering and one exiting lane. An exclusive right turn lane that extends to the existing PathFinder Bank driveway should be provided.

Intersection #4: NY-31/Texas Roadhouse Dwy/Delta Sonic Dwy

All approaches operate at LOS "C" or better during all peak hours under existing conditions. With the installation of a traffic signal and the Delta Sonic Car Wash, all approaches operate at LOS "D" or better during all peak hours under background conditions. In between background and full build conditions, the southbound left approach is projected to change from LOS "D" to "E" during the PM peak hour period, however, this is considered borderline conditions as the threshold between LOS "D" and "E" is 55.0 seconds per vehicle and the actual increase in delay projected is 2.8 seconds per vehicle. This decrease in LOS can be mitigated by increasing the green time for the southbound and northbound phases by one second and decreasing the green time for the eastbound thru/right and westbound thru/right phases by one second. Given that the traffic signal is fully actuated, it is anticipated that this minor change would occur automatically as traffic volumes fluctuate. No other changes in LOS are anticipated and no other mitigation is warranted or recommended as a result of the Project at this intersection.

Intersection #5: NY-31/Lowes Dwy/Home Depot Dwy

All approaches operate at LOS "D" or better during all peak hours under existing and background conditions with the following exceptions:

- The westbound left turn approach which operates at LOS "E" during the PM and SAT peak hours
- The northbound left approach which operates at LOS "E" during the SAT peak hour
- The southbound left approach which operates at LOS "E" during the PM peak and LOS "F" during the SAT peak hour
- The southbound thru approach which operates at LOS "E" during the SAT peak hour

In between background and full build conditions, the following changes in LOS were noted:

- The eastbound left approach is projected to change from LOS "C" to "D" during the AM peak hour period, however, this is considered borderline conditions as the threshold between LOS "C" and "D" is 35.0 seconds per vehicle and the actual increase in delay projected is 2.0 seconds
- The westbound left approach is projected to change from LOS "C" to "D" during the AM peak hour period, however, this is considered borderline conditions as the threshold between LOS "C" and "D" is 35.0 seconds per vehicle and the actual increase in delay projected is 2.6 seconds

- The westbound thru approach is projected to change from LOS "B" to "C" during the AM peak hour period, however, this is considered borderline conditions as the threshold between LOS "B" and "C" is 20.0 seconds per vehicle and the actual increase in delay projected is 0.5 seconds
- The westbound thru approach is projected to change from LOS "C" to "D" during the PM peak hour period, however, this is considered borderline conditions as the threshold between LOS "C" and "D" is 35.0 seconds per vehicle and the actual increase in delay projected is 1.1 seconds
- The northbound left approach is projected to change from LOS "D" to "E" during the PM peak hour period, however, this is considered borderline conditions as the threshold between LOS "D" and "E" is 55.0 seconds per vehicle and the actual increase in delay projected is 2.1 seconds
- The eastbound left approach is projected to change from LOS "D" to "E" during the SAT peak hour period, however, this is considered borderline conditions as the threshold between LOS "D" and "E" is 55.0 seconds per vehicle and the actual increase in delay projected is 1.1 seconds
- The westbound left approach is projected to change from LOS "E" to "F" during the SAT peak hour period, however, this is considered borderline conditions as the threshold between LOS "E" and "F" is 80.0 seconds per vehicle and the actual increase in delay projected is 2.4 seconds
- The southbound thru approach is projected to change from LOS "E" to "F" during the SAT peak hour period, however, this is considered borderline conditions as the threshold between LOS "E" and "F" is 80.0 seconds per vehicle and the actual increase in delay projected is 2.8 seconds per vehicle

These decreases in LOS can be mitigated during the PM peak hour by increasing the green time for the northbound phase by five seconds and decreasing the green time for the southbound phase by five seconds. These decreases in LOS can be mitigated during the SAT peak hour by increasing the green time for the eastbound left, westbound left, and southbound phases by one second and decreasing the green time for the eastbound thru, westbound thru, and northbound phases by one second. Given that the traffic signal is fully actuated, it is anticipated that these minor changes during the SAT peak hour would occur automatically as traffic volumes fluctuate. No other changes in LOS are anticipated and no other mitigation is warranted or recommended as a result of the Project at this intersection.

Intersection #6: NY-31/Dell Center Dr/Willow Field Dwy

All approaches operate at LOS "D" or better during all peak hours under all conditions with the exception of the eastbound left approach, which operate at LOS "E" during all peak hours and the westbound left and southbound left approaches which operate at LOS "E" during the PM peak hour. No changes in LOS are anticipated as a result of the project, therefore, no improvements are warranted or recommended.

Intersection #7: NY-31/Carling Rd

All movements at this intersection operate at LOS "D" or better during all peak hours under all conditions with the exception of the eastbound left, westbound left, and northbound left approaches which operate at LOS "E" during the PM and SAT peak hours and the southbound left operates at LOS "E" during the SAT peak hour. In between background and full build conditions, the westbound thru approach is projected to change from LOS "A" to "B" during the PM peak hour period, however, this is considered borderline conditions as the threshold between LOS "A" and "B" is 10.0 seconds per vehicle and the actual increase in delay projected is 0.6 seconds per vehicle. During the SAT peak, the overall intersection LOS is projected to change from LOS "C" to an acceptable LOS "D", however, this is considered borderline conditions as the threshold between LOS "C" and "D" is 35.0 seconds per vehicle and the actual increase in delay projected is 3.0 seconds. No other changes in LOS are anticipated and no mitigation is warranted or recommended as a result of the Project.

Intersection #8: NY-31/Wegmans Dwy/Raymour & Flannigan Dwy

All approaches operate at LOS "D" or better during all peak hours under all conditions with the exception of the westbound left approach, which operates at LOS "E" during the PM peak hour and LOS "F" during the SAT peak hour and the northbound left approach which operates at LOS "E" during the PM and SAT peak hours. No changes in LOS are anticipated as a result of the project, therefore, no improvements are warranted or recommended.

Intersection #9: NY-31/Soule Rd/I-481 SB Off-Ramp

All approaches operate at LOS "D" or better during all peak hours under all conditions with the exception of the northbound left approach, which operates at LOS "E" during the AM peak hour and LOS "F" during the PM peak hour and the southbound left operates at LOS "E" during the PM peak hour. No changes in LOS are anticipated as a result of the project, therefore, no improvements are warranted or recommended.

Intersection #10: NY-31/I-481 NB Ramps

All approaches operate at LOS "D" or better during all peak hours under all conditions with the exception of the eastbound left approach, which operates at LOS "F" during the PM peak hour and the northbound left and thru approaches which operate at LOS "E" during the SAT peak hour. In between background and full build conditions, the overall intersection LOS is projected to change from LOS "B" to "C" during the SAT peak hour period, however, this is considered borderline conditions as the threshold between LOS "B" and "C" is 20.0 seconds per vehicle and the actual increase in delay projected is 0.5 seconds per vehicle. No other changes in LOS are anticipated as a result of the project, therefore, no improvements are warranted or recommended.

8.0 CONCLUSIONS AND RECOMMENDATIONS

This Traffic Impact Study identified and evaluated the potential traffic impacts that can be expected from the proposed development located along NY-31 in the Town of Clay, NY. The results of this study determined that the existing transportation network can adequately accommodate the projected traffic volumes and resulting minor impacts to study area intersections. The following sets forth the conclusions and recommendations based upon the results of the analyses:

Conclusions

1. The proposed project is expected to generate approximately 205 entering/244 exiting vehicle trips during the AM peak hour, 204 entering/192 exiting vehicle trips during the PM peak hour, and 166 entering/157 exiting vehicle trips during the SAT peak hour.
2. However, not all these driveway volumes are new, but instead a portion of the proposed volumes come from existing traffic passing the site and a portion of the proposed volumes will visit more than one land use during one trip to the site. Thus, based upon ITE published pass-by trip rates and internal capture rates from the NCHRP 684 model, the proposed project is expected to generate the following new vehicle trips: 144 entering/178 exiting vehicle trips during the AM peak hour, 153 entering/148 exiting vehicle trips during the PM peak hour, and 95 entering/84 exiting vehicle trips during the SAT peak hour.
3. The detailed analysis contained in this Traffic Impact Study demonstrates the proposed project will not result in any potentially significant adverse environmental impacts for the purpose of the environmental review of the project pursuant to the State Environmental Quality Review Act ("SEQRA").

Recommendations


4. The proposed driveway at the NY-31/Davidson Ford Driveway should consist of two entering and two exiting lanes. The proposed driveway will become part of the existing signalized intersection. The existing two-way left turn lane should be restriped to provide an exclusive left turn lane that extends to the existing Sharon Chevrolet RIRO driveway. An exclusive right turn lane that extends to the proposed RIRO driveway should be provided.
5. The proposed RIRO driveway should consist of one entering and one exiting lane. An exclusive right turn lane that extends to the existing PathFinder Bank driveway should be provided.
6. The decrease in LOS at the NY-31/Texas Roadhouse Dwy/Delta Sonic Dwy during the PM peak hour can be mitigated by increasing the green time for the southbound and northbound phases by one second and decreasing the green time for the eastbound thru/right and westbound thru/right phases by one second. Given that the traffic signal is fully actuated, it is anticipated that this minor change would occur automatically as traffic volumes fluctuate.
7. The decreases in LOS at the NY-31/Lowes Dwy/Home Depot Dwy can be mitigated during the PM peak hour by increasing the green time for the northbound phase by five seconds and decreasing the green time for the southbound phase by five seconds.
8. The decreases in LOS at the NY-31/Lowes Dwy/Home Depot Dwy can be mitigated during the SAT peak hour by increasing the green time for the eastbound left, westbound left, and southbound phases by one second and decreasing the green time for the eastbound thru, westbound thru, and northbound phases by one second. Given that the traffic signal is fully actuated, it is anticipated that these minor changes during the SAT peak hour would occur automatically as traffic volumes fluctuate.

9.0 REFERENCES

- Synchro 11 Software. Cubic ITS.
- Highway Capacity Manual (HCM 6th Edition). Transportation Research Board (TRB). Washington, DC. 2016.
- Highway Functional Classification Concepts, Criteria, and Procedures. FHWA. 2013.
- Trip Generation (11th Edition). Institute of Transportation Engineers (ITE). Washington, DC. 2021.
- OnTheMap. US Census Bureau. 2023.
- Traffic Data Viewer. New York State Department of Transportation (NYSDOT). 2023.
- NCHRP Report 279 Intersection Channelization Design Guide. TRB. 1985.

10.0 FIGURES

Figures 1 through 7 are included on the following pages.

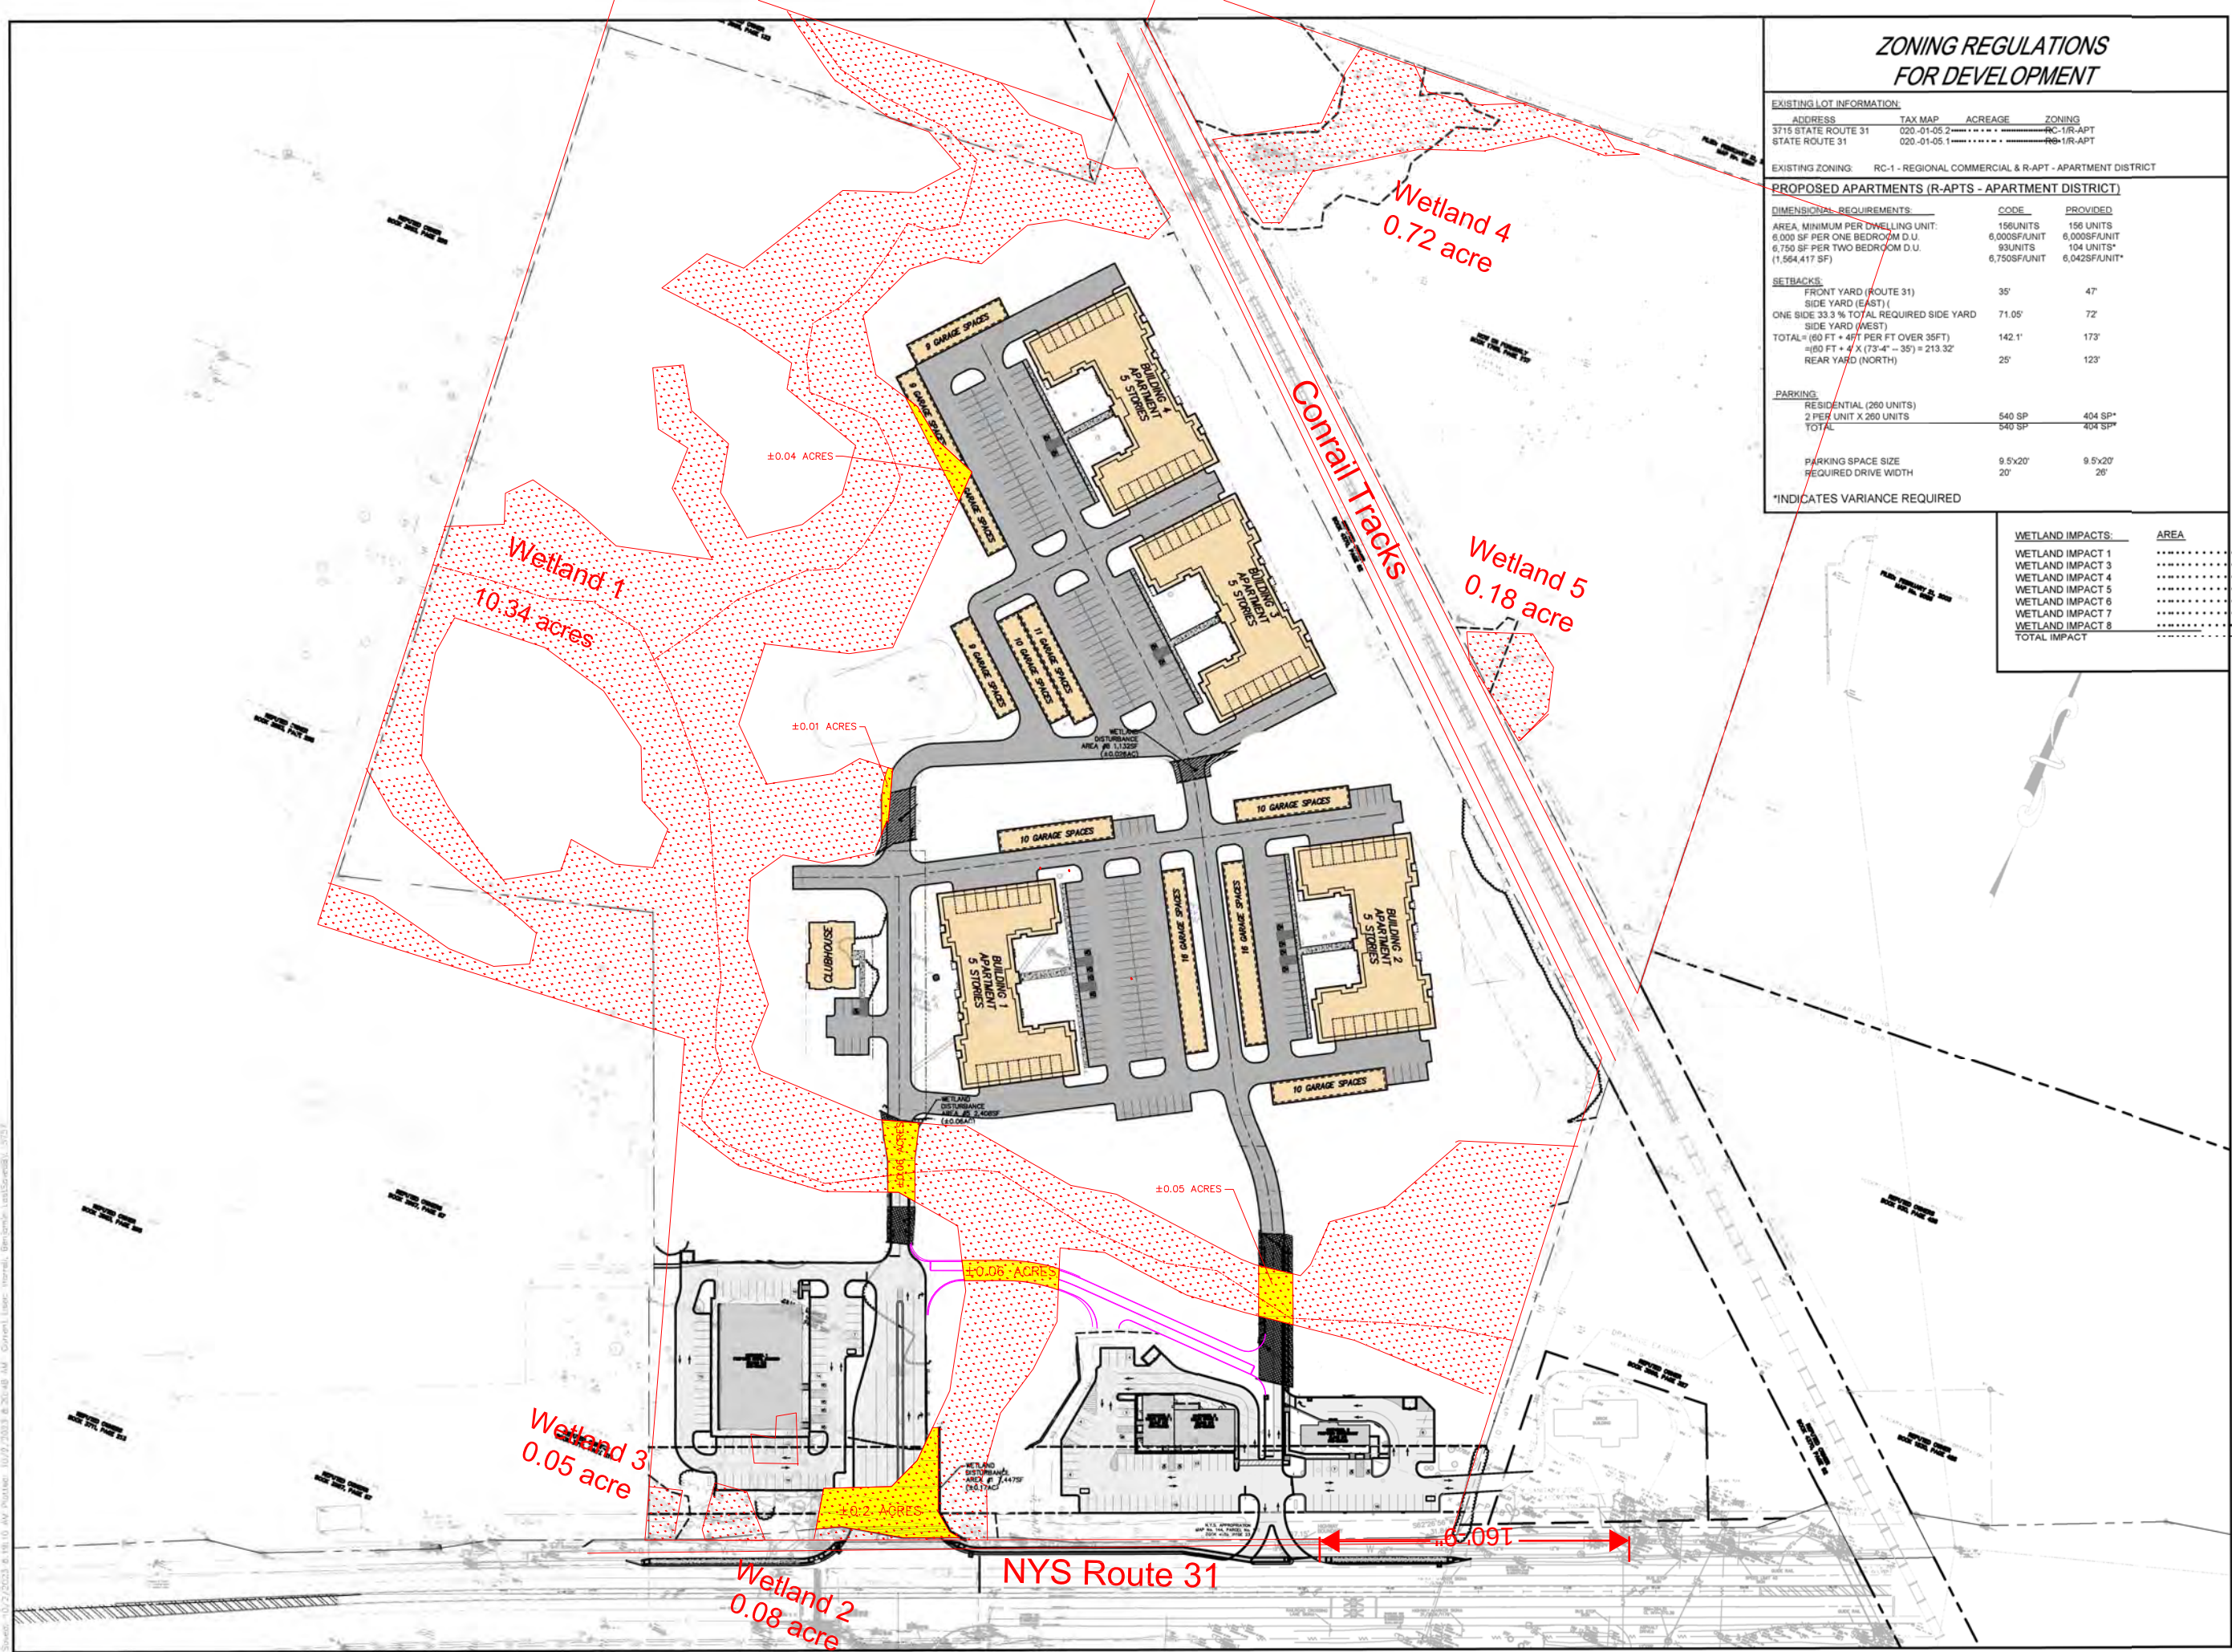

ZONING REGULATIONS FOR DEVELOPMENT

EXISTING LOT INFORMATION:

ADDRESS	TAX MAP	ACREAGE	ZONING
3715 STATE ROUTE 31	020-01-05.2		RC-1/R-APT
STATE ROUTE 31	020-01-05.1		RC-1/R-APT

EXISTING ZONING: RC-1 - REGIONAL COMMERCIAL & R-APT - APARTMENT DISTRICT

PROPOSED APARTMENTS (R-APTS - APARTMENT DISTRICT)

DIMENSIONAL REQUIREMENTS:

AREA, MINIMUM PER DWELLING UNIT:	CODE	PROVIDED
6,000 SF PER ONE BEDROOM D.U.	156/UNITS	156 UNITS
6,750 SF PER ONE BEDROOM D.U.	6,000SF/UNIT	6,000SF/UNIT
6,750 SF PER TWO BEDROOM D.U.	93/UNITS	104 UNITS*
(1,564,417 SF)	6,750SF/UNIT	6,042SF/UNIT*

SETBACKS:

FRONT YARD (ROUTE 31)	35'	47'
SIDE YARD (EAST) (		
ONE SIDE 33.3 % TOTAL REQUIRED SIDE YARD	71.05'	72'
SIDE YARD (WEST)		
TOTAL = (60 FT + 4FT PER FT OVER 35FT)	142.1'	173'
= (60 FT + 4' X (73.40' - 35) = 213.32'		
REAR YARD (NORTH)	25'	123'

PARKING:

RESIDENTIAL (260 UNITS)		
2 PER UNIT X 260 UNITS	540 SP	404 SP*
TOTAL	540 SP	404 SP*

PARKING SPACE SIZE	9.5'x20'	9.5'x20'
REQUIRED DRIVE WIDTH	20'	26'

*INDICATES VARIANCE REQUIRED

<u>WETLAND IMPACTS:</u>	<u>AREA</u>
WETLAND IMPACT 1	
WETLAND IMPACT 3	
WETLAND IMPACT 4	
WETLAND IMPACT 5	
WETLAND IMPACT 6	
WETLAND IMPACT 7	
WETLAND IMPACT 8	
TOTAL IMPACT	

IT IS A VIOLATION OF LAW FOR ANY PERSON ACTING UNDER THE DIRECTION OF A LICENSED ENGINEER, ARCHITECT, LANDSCAPE ARCHITECT OR SURVEYOR TO ALTER AN ITEM IN ANY WAY, IF STAMP OF A LICENSED PROFESSIONAL IS ALREADY ON THE DOCUMENT. ANY ALTERATION OF THE STAMP OF A LICENSED PROFESSIONAL SHALL BE FOLLOWED BY THE DATE OF SUCH ALTERATION, AND A SPECIFICATION OF THE ALTERATION.


ROUTE 31 WIDE
WATERS SITE[illegible]

SITE LAYO
WETLAND IMP

Designed By: JFT	Drawn By: BGH
Issue Date: 09/22/23	Project No: 079742

Drawing No.
C-101

Figure 1

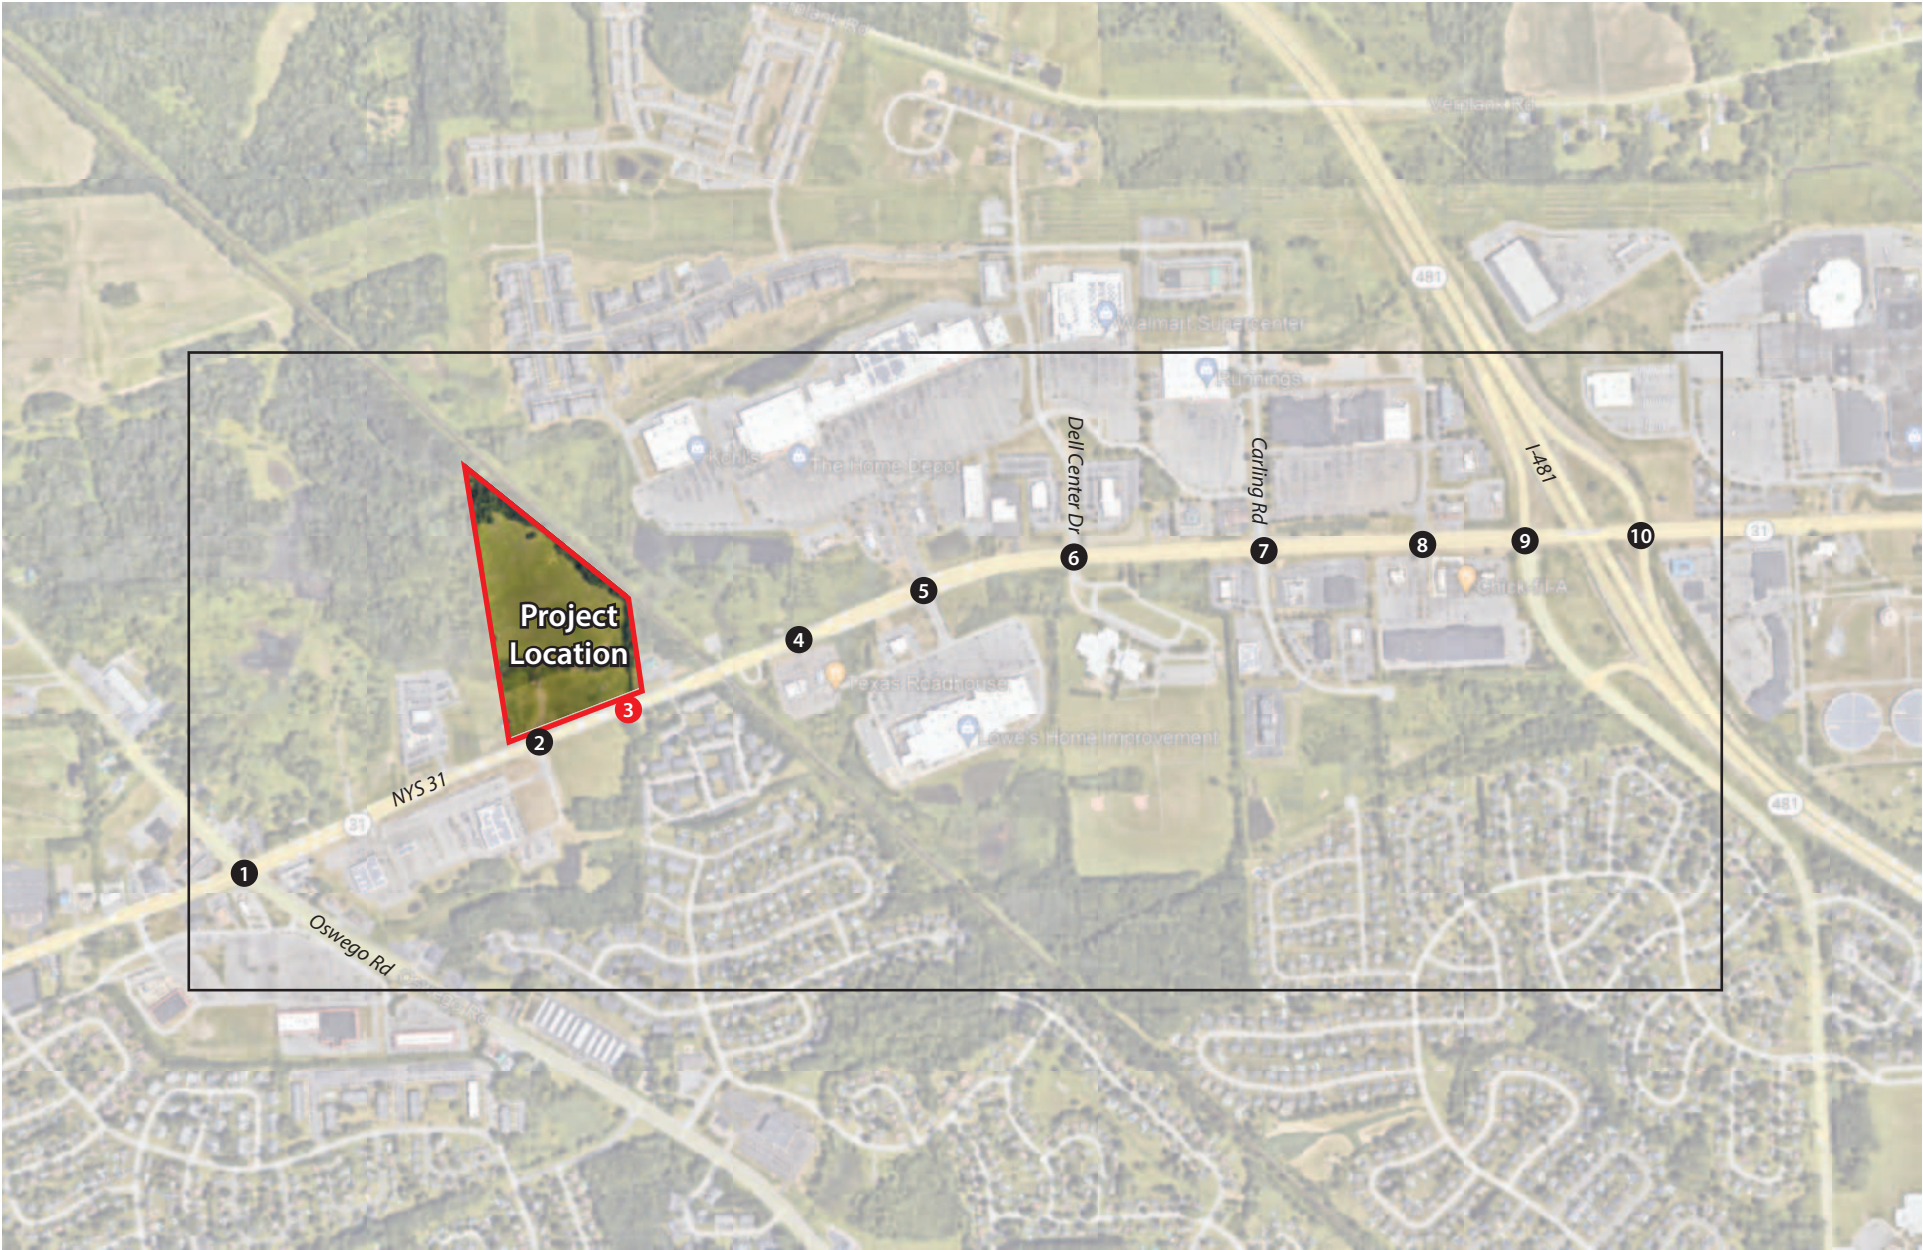


NY Route 31 Mixed Use Development | Town of Clay, Onondaga County, NY

Site Location and Study Area



- Key:
- # Study Intersection
 - # Proposed Intersection
 - Study Area
 - Project Location

Figure 2

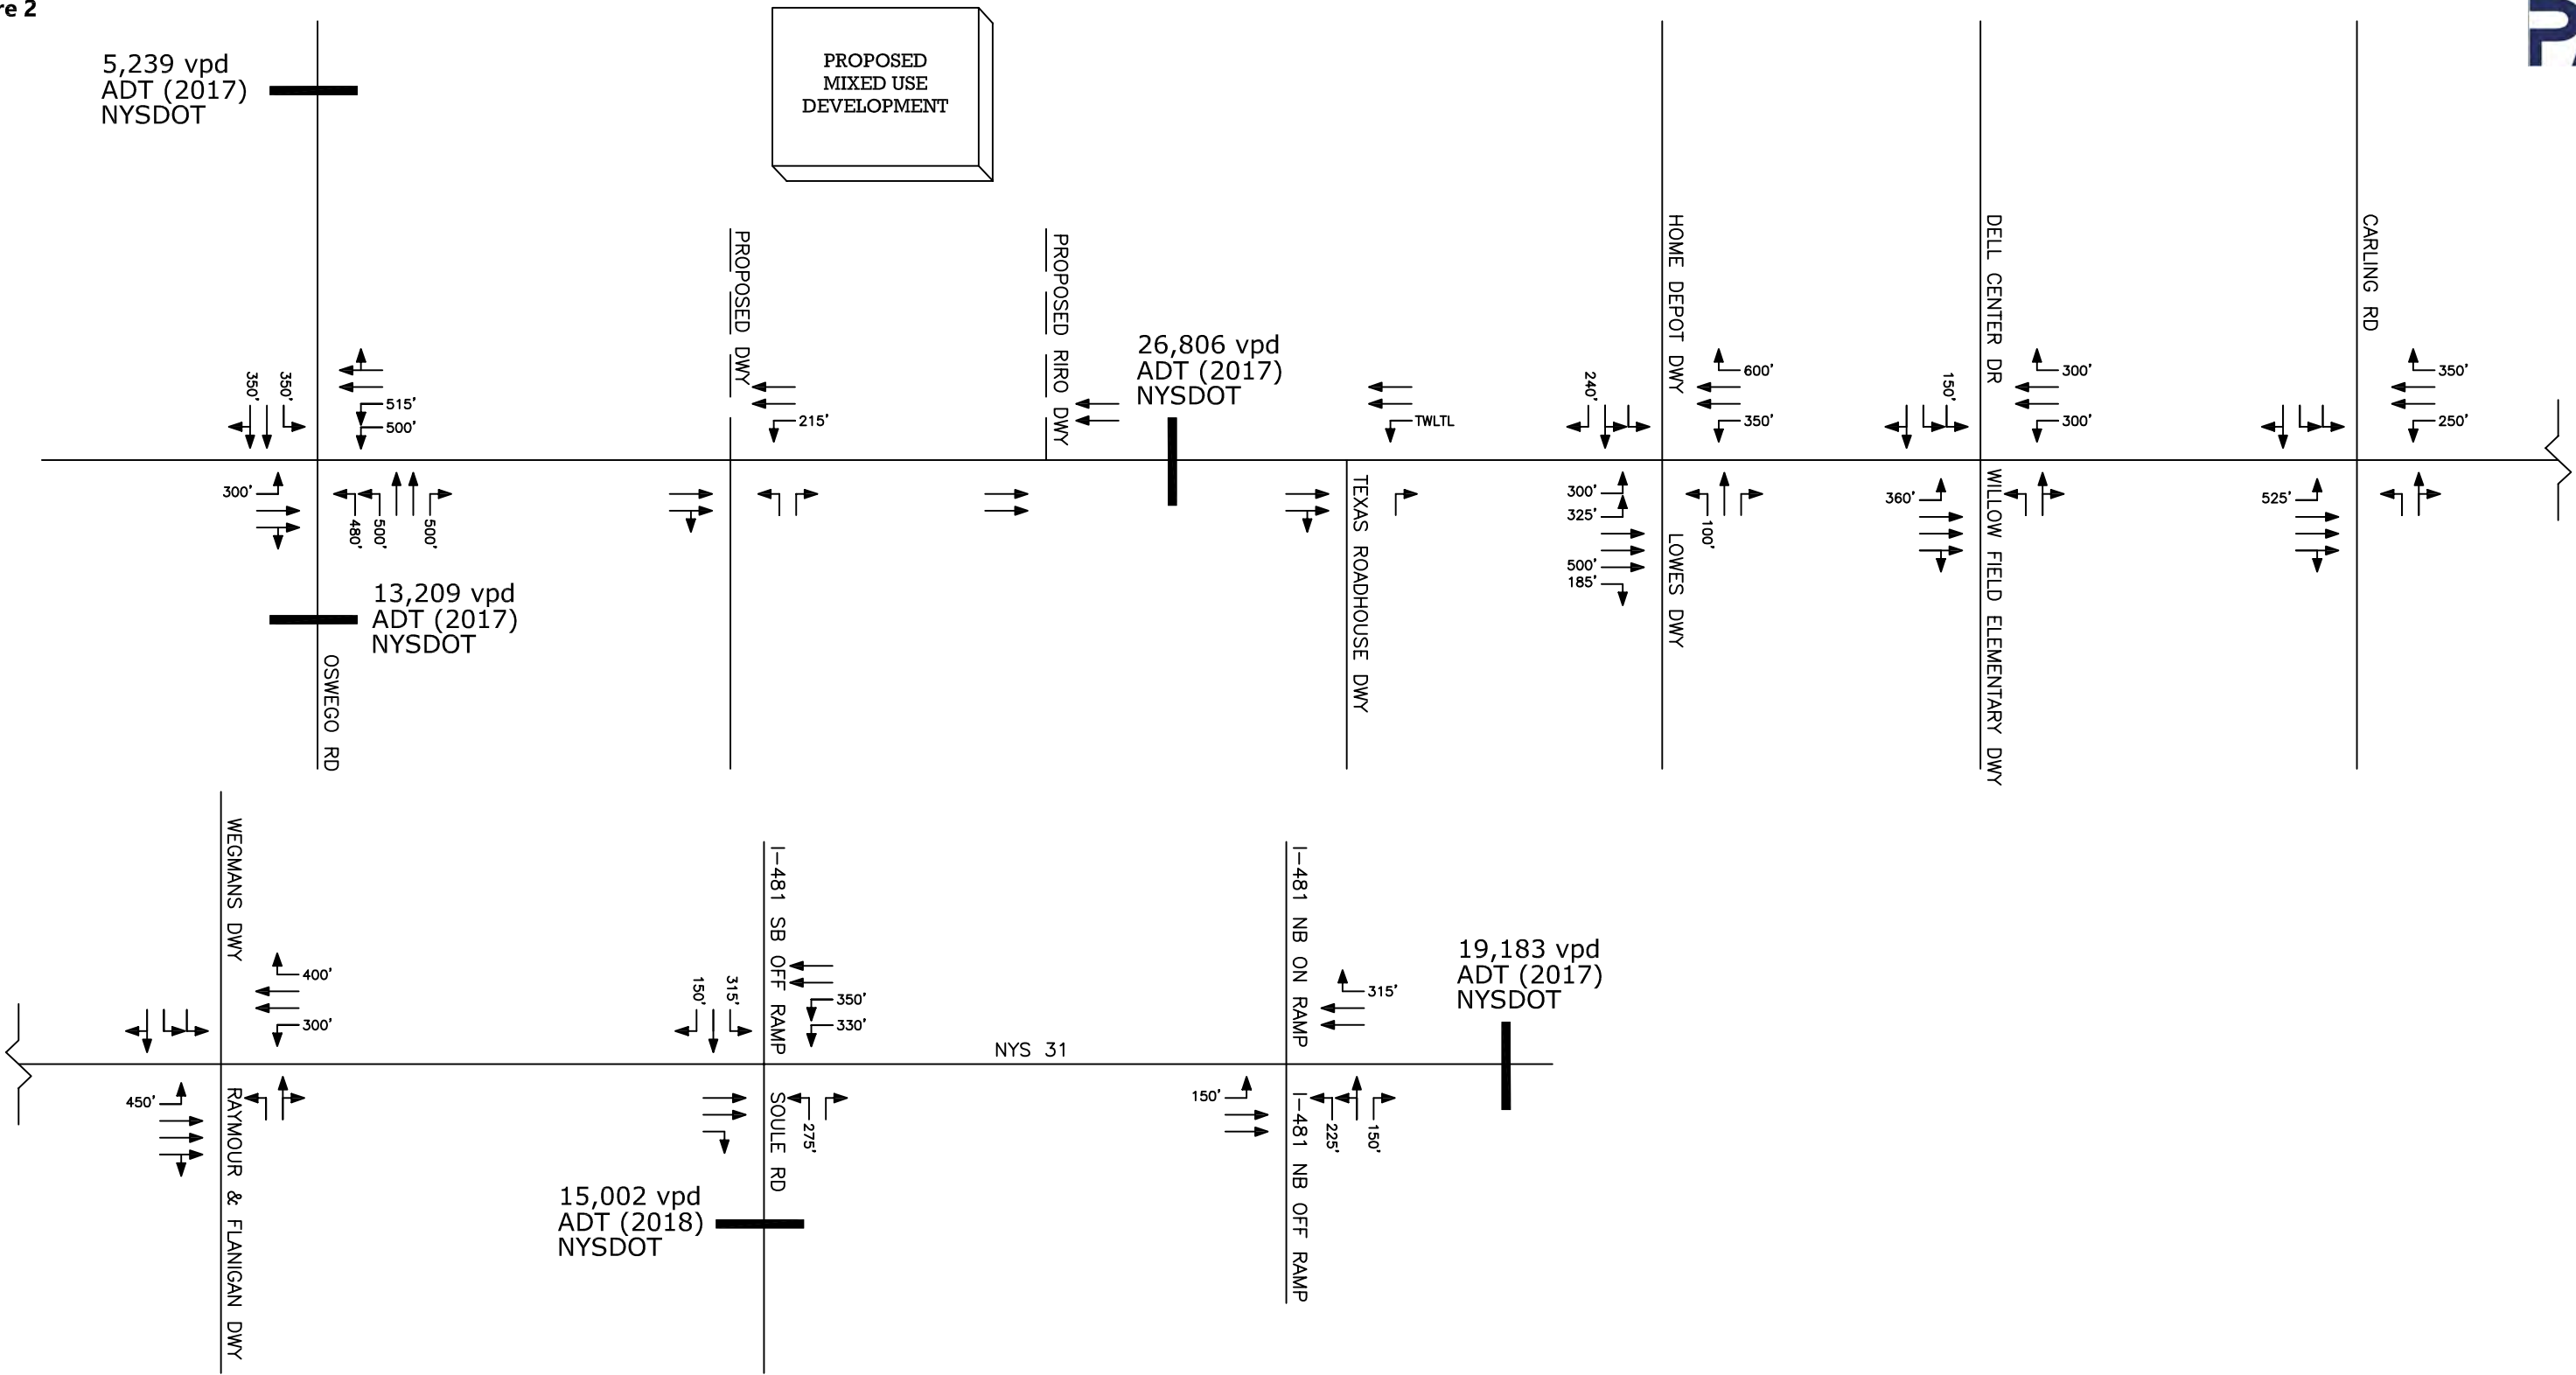


NY Route 31 Mixed Use Development | Town of Clay, NY

Lane Geometry and
Average Daily Traffic



KEY:
--- Proposed Access


Figure 3

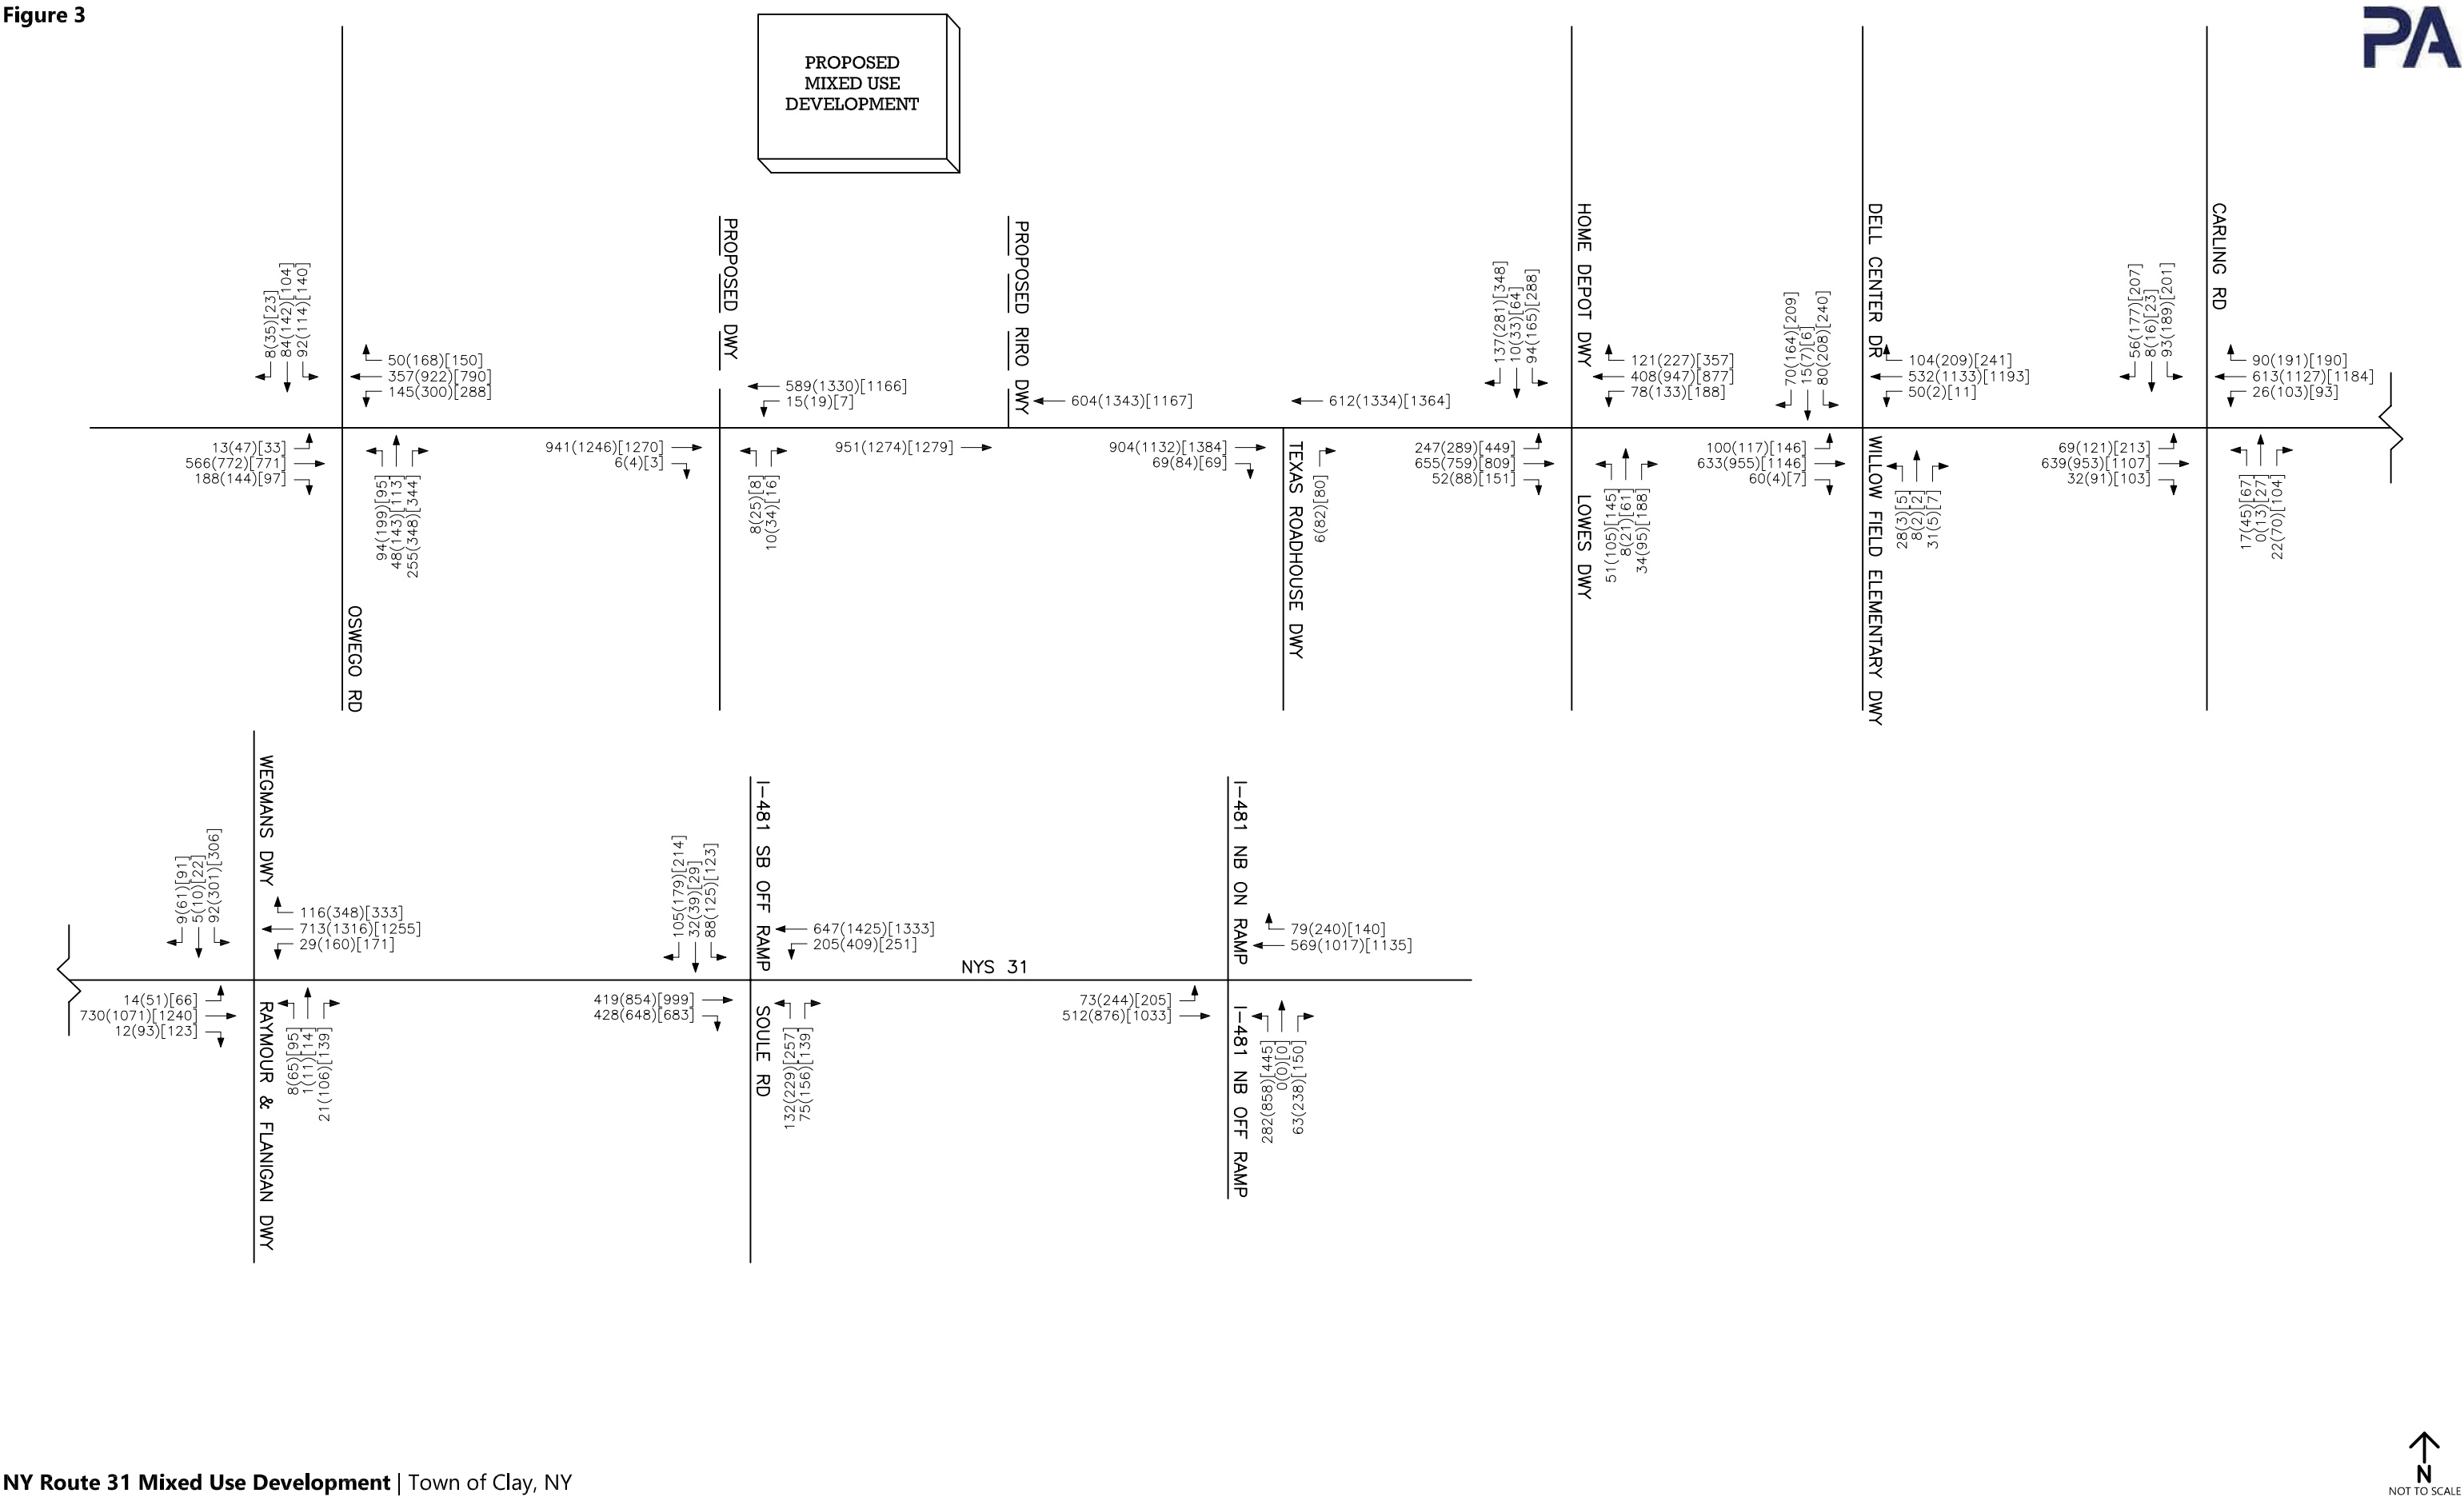

NY Route 31 Mixed Use Development | Town of Clay, NY

Peak Hour Volumes
2023 Existing Conditions


Figure 4

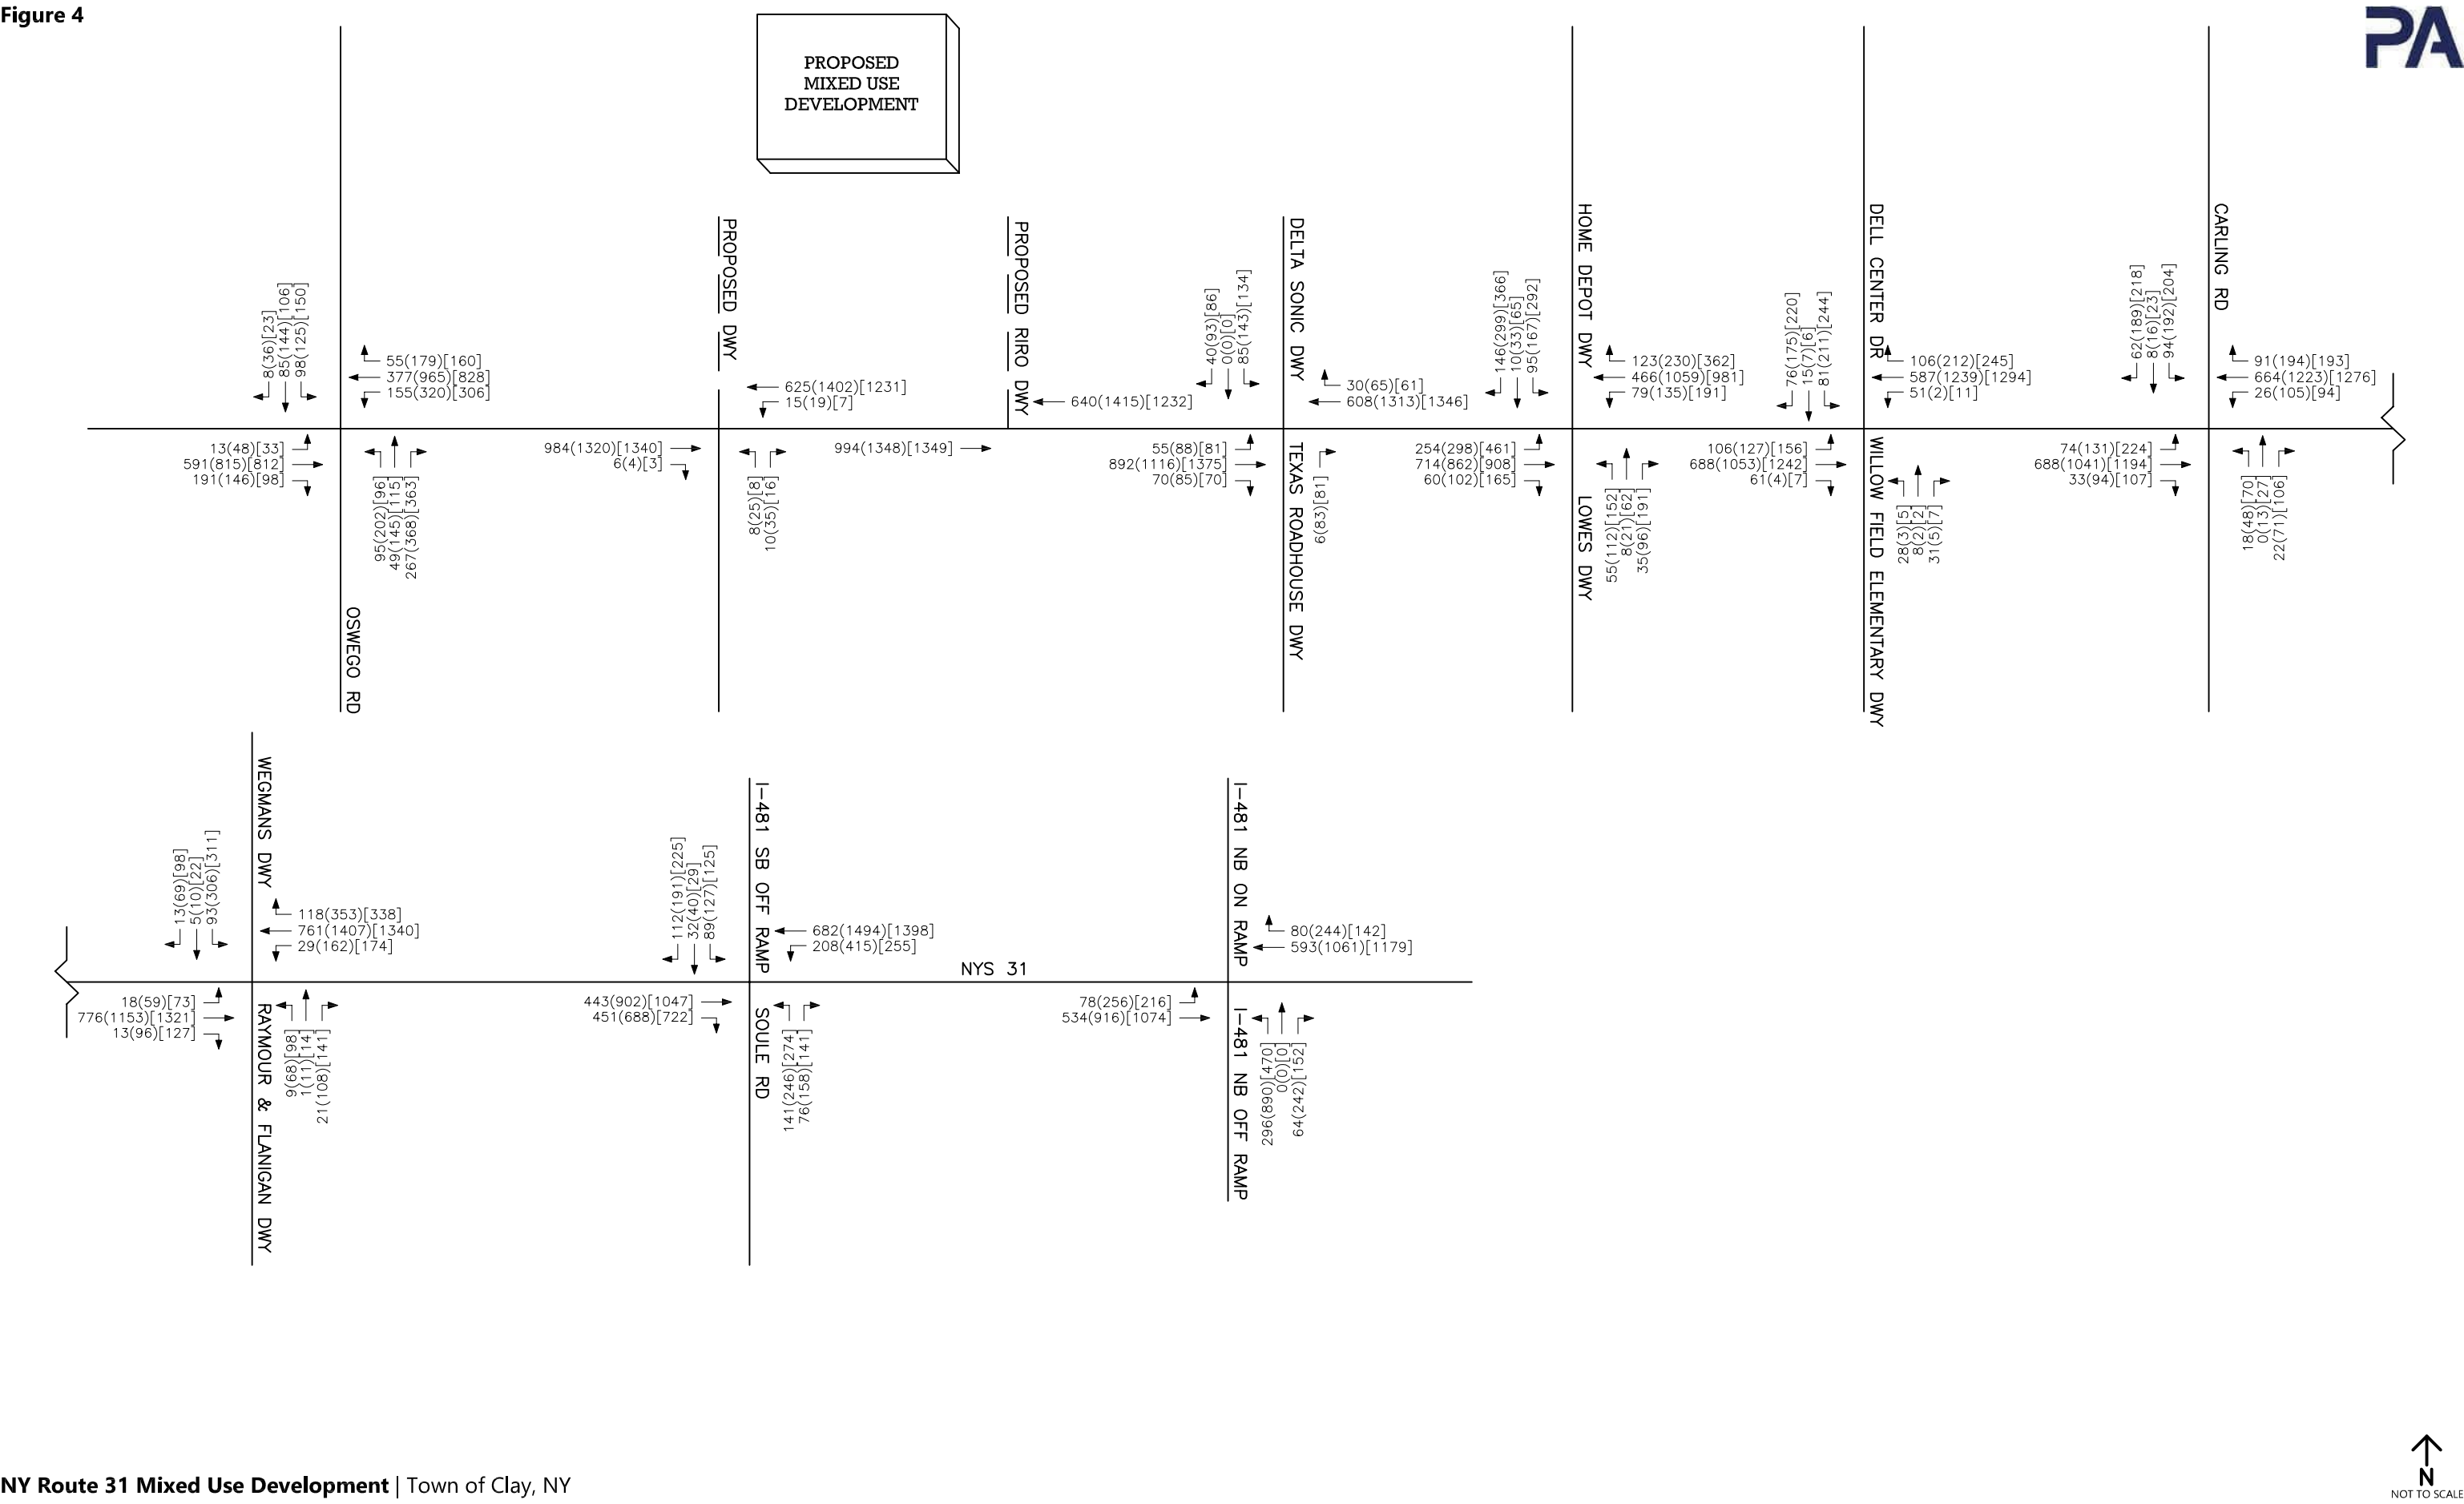

NY Route 31 Mixed Use Development | Town of Clay, NY

Peak Hour Volumes
2026 Background Conditions

Figure 5

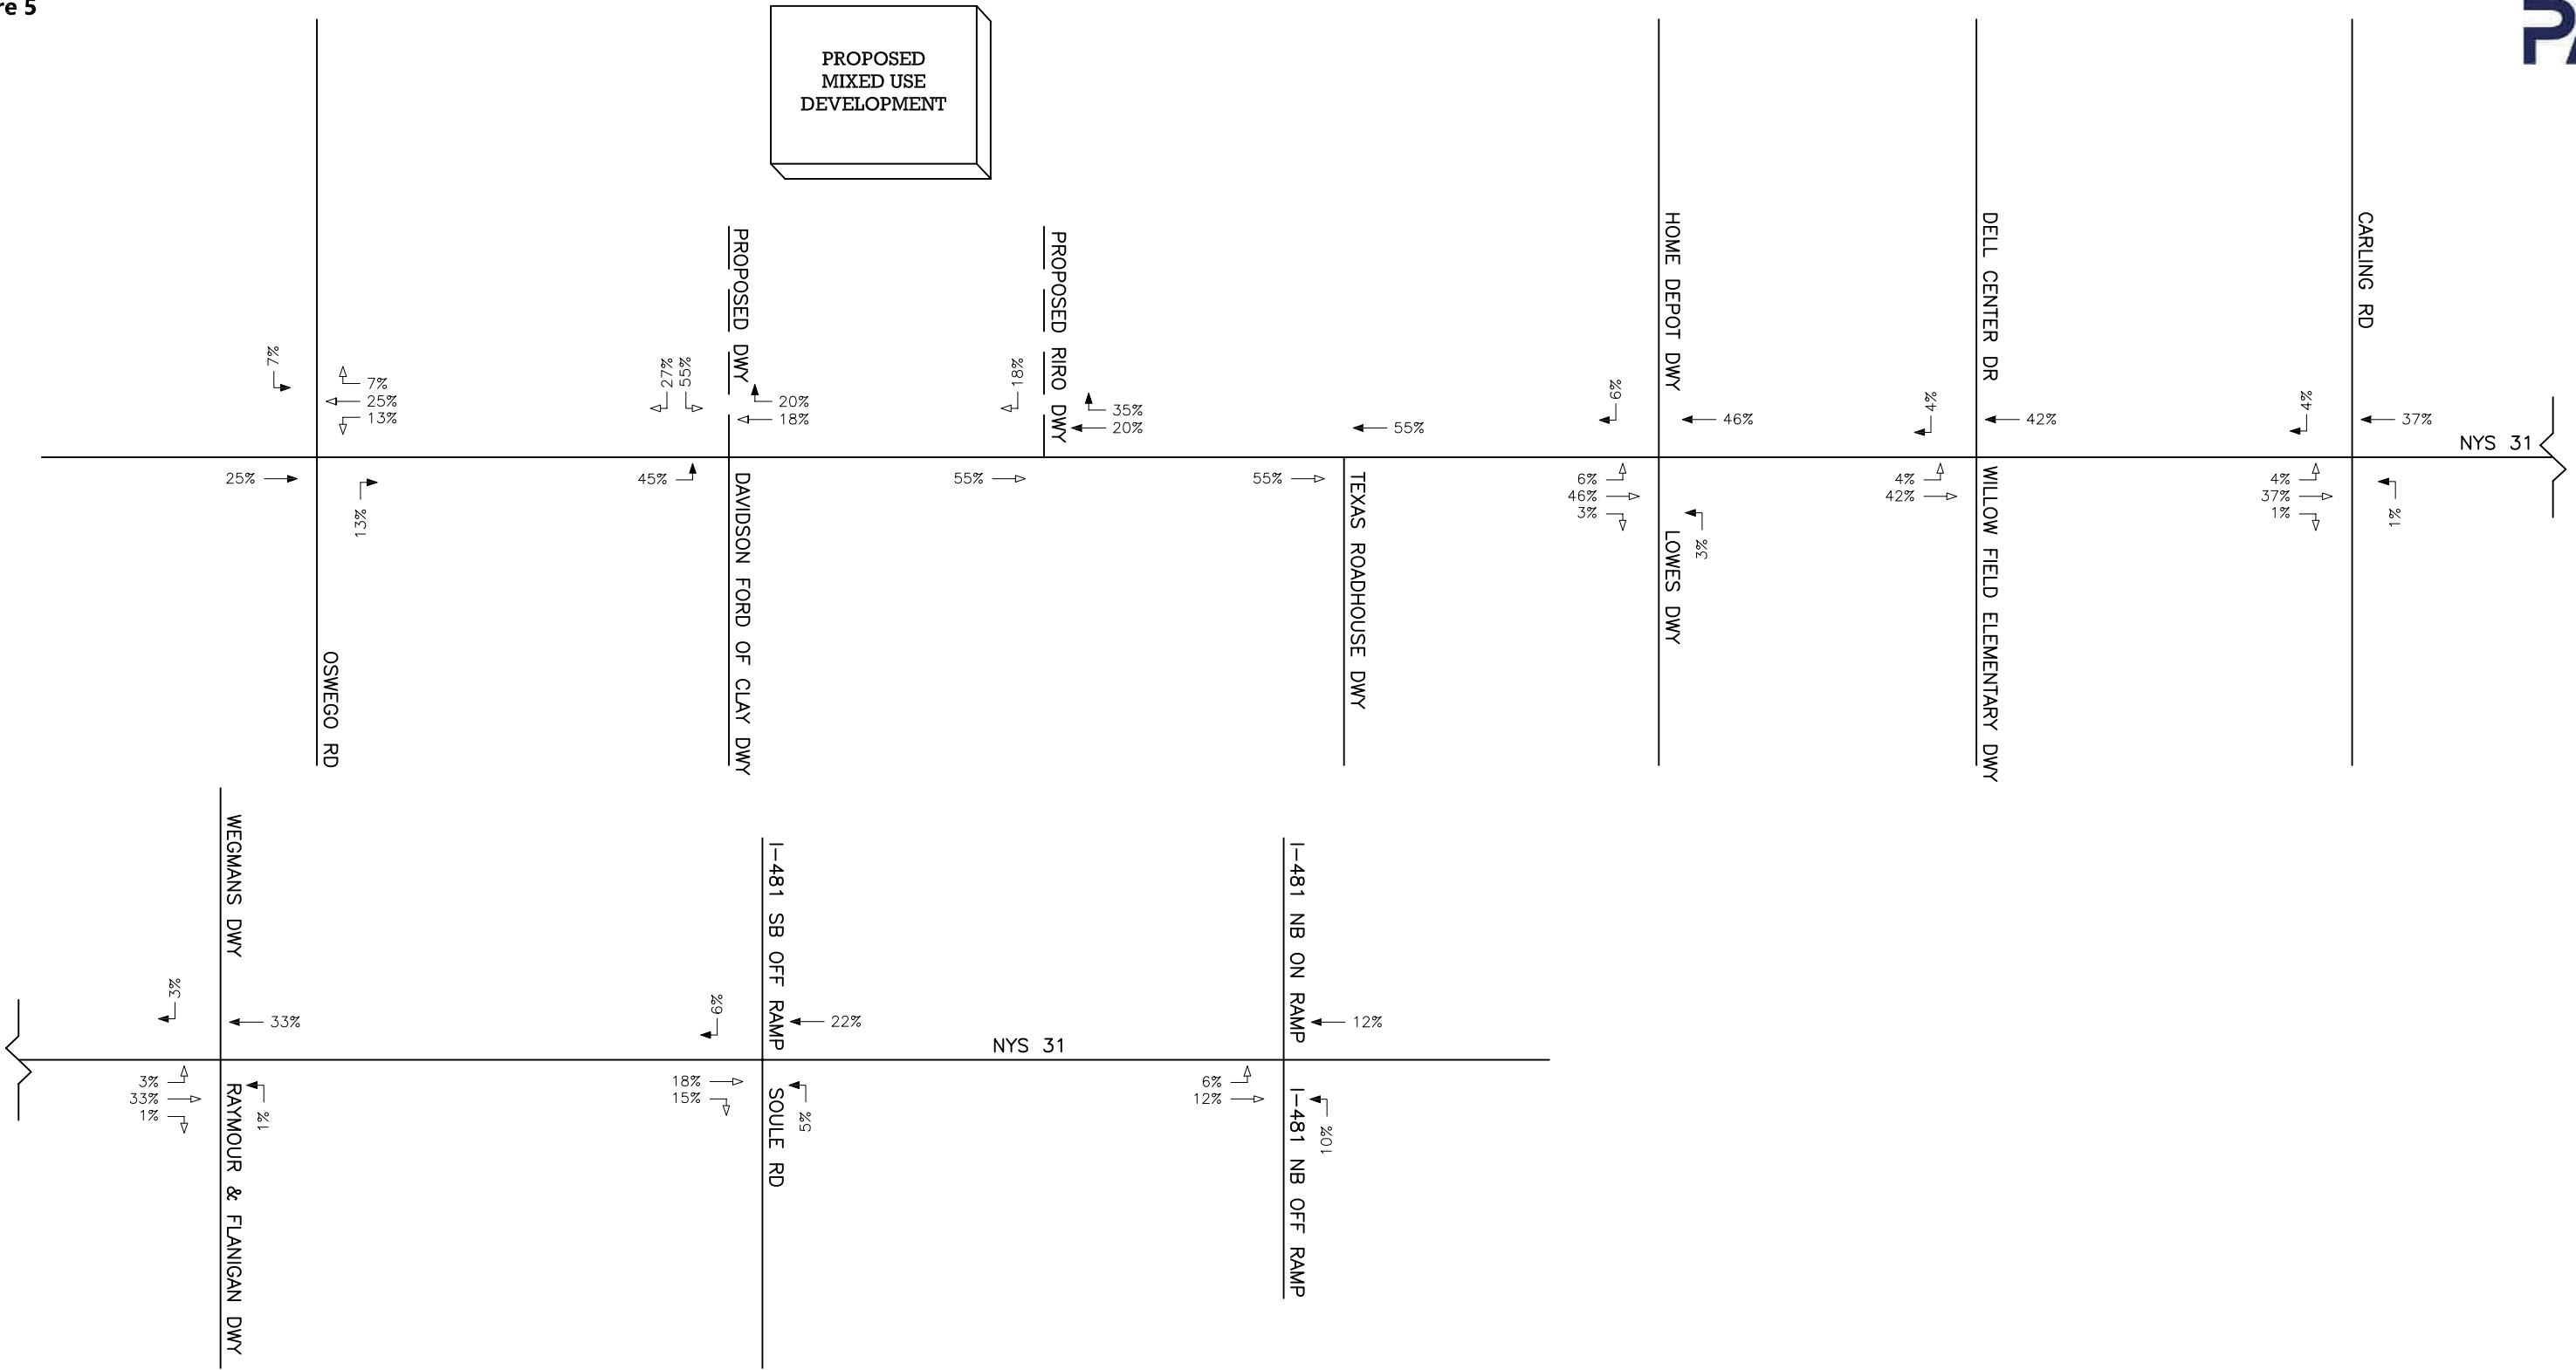

NY Route 31 Mixed Use Development | Town of Clay, NY

Trip Distribution

KEY:

- Proposed Access
- 00(00)[00] AM(PM)[SAT]
- Entering Trip
- Exiting Trip



NY Route 31 Mixed Use Development | Town of Clay, NY

Project Number: 20233682.0001


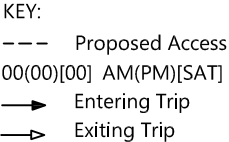


Figure 6B

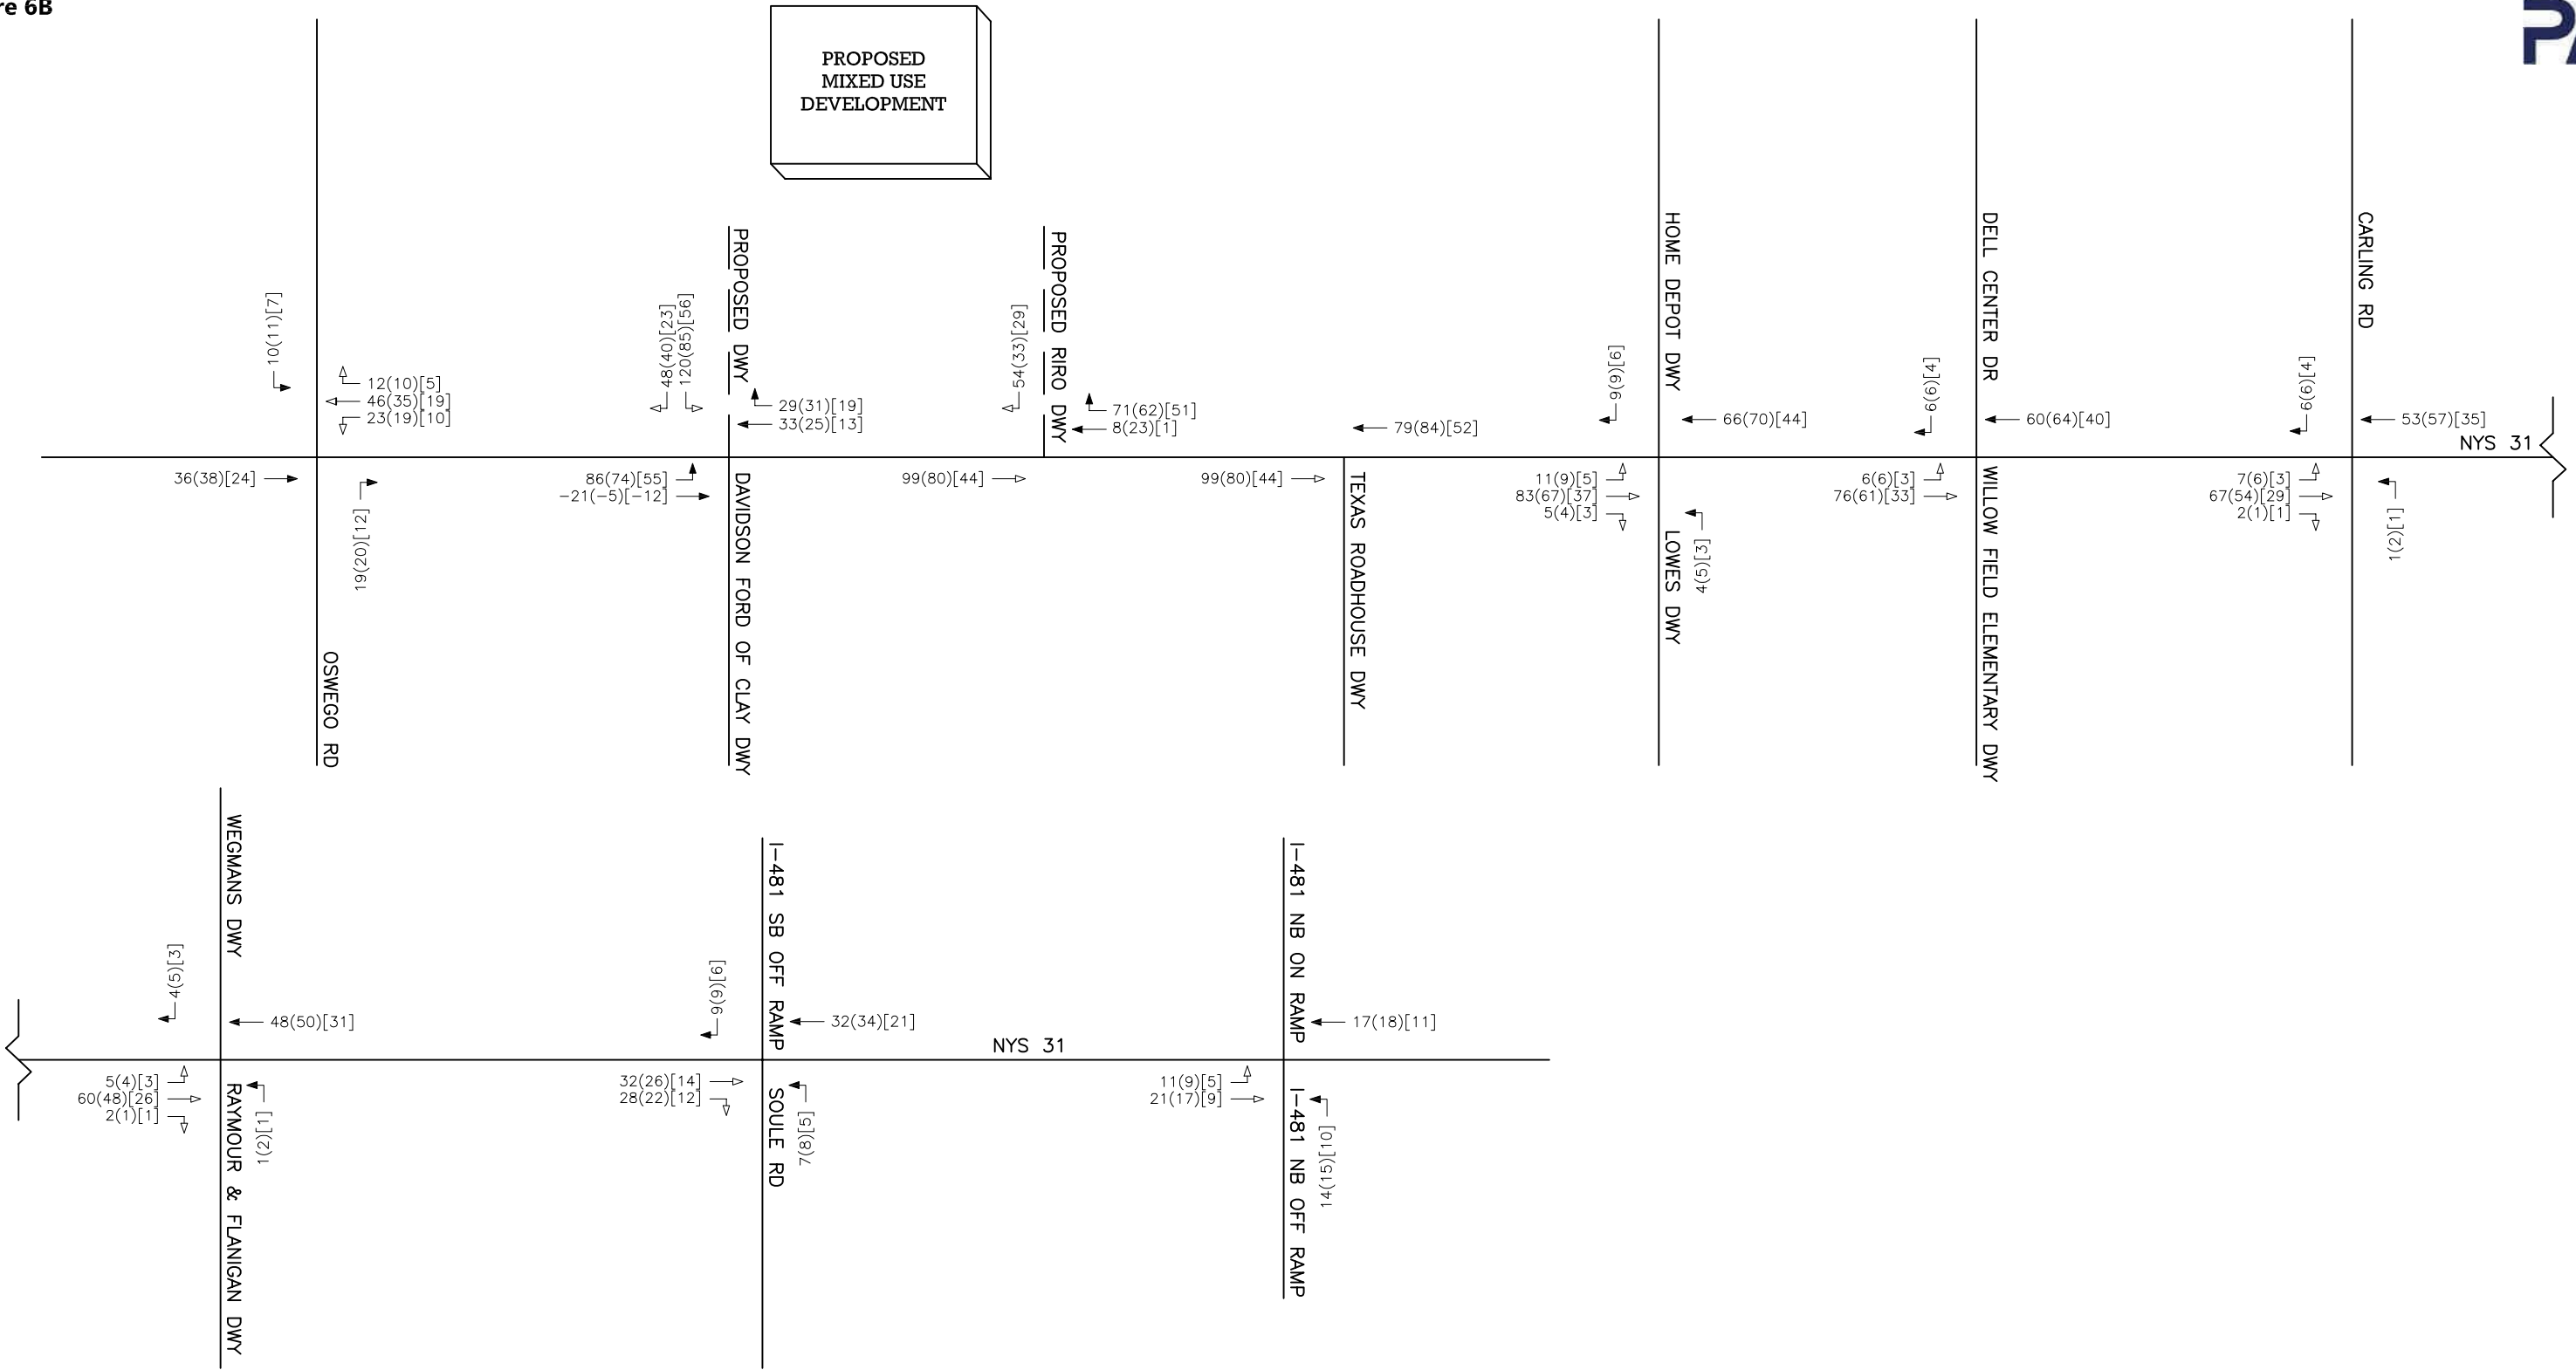

NY Route 31 Mixed Use Development | Town of Clay, NY


Total Site Generated Trips

KEY:

- Proposed Access
- 00(00)[00] AM(PM)[SAT]
- Entering Trip
- ⇨ Exiting Trip



Figure 7

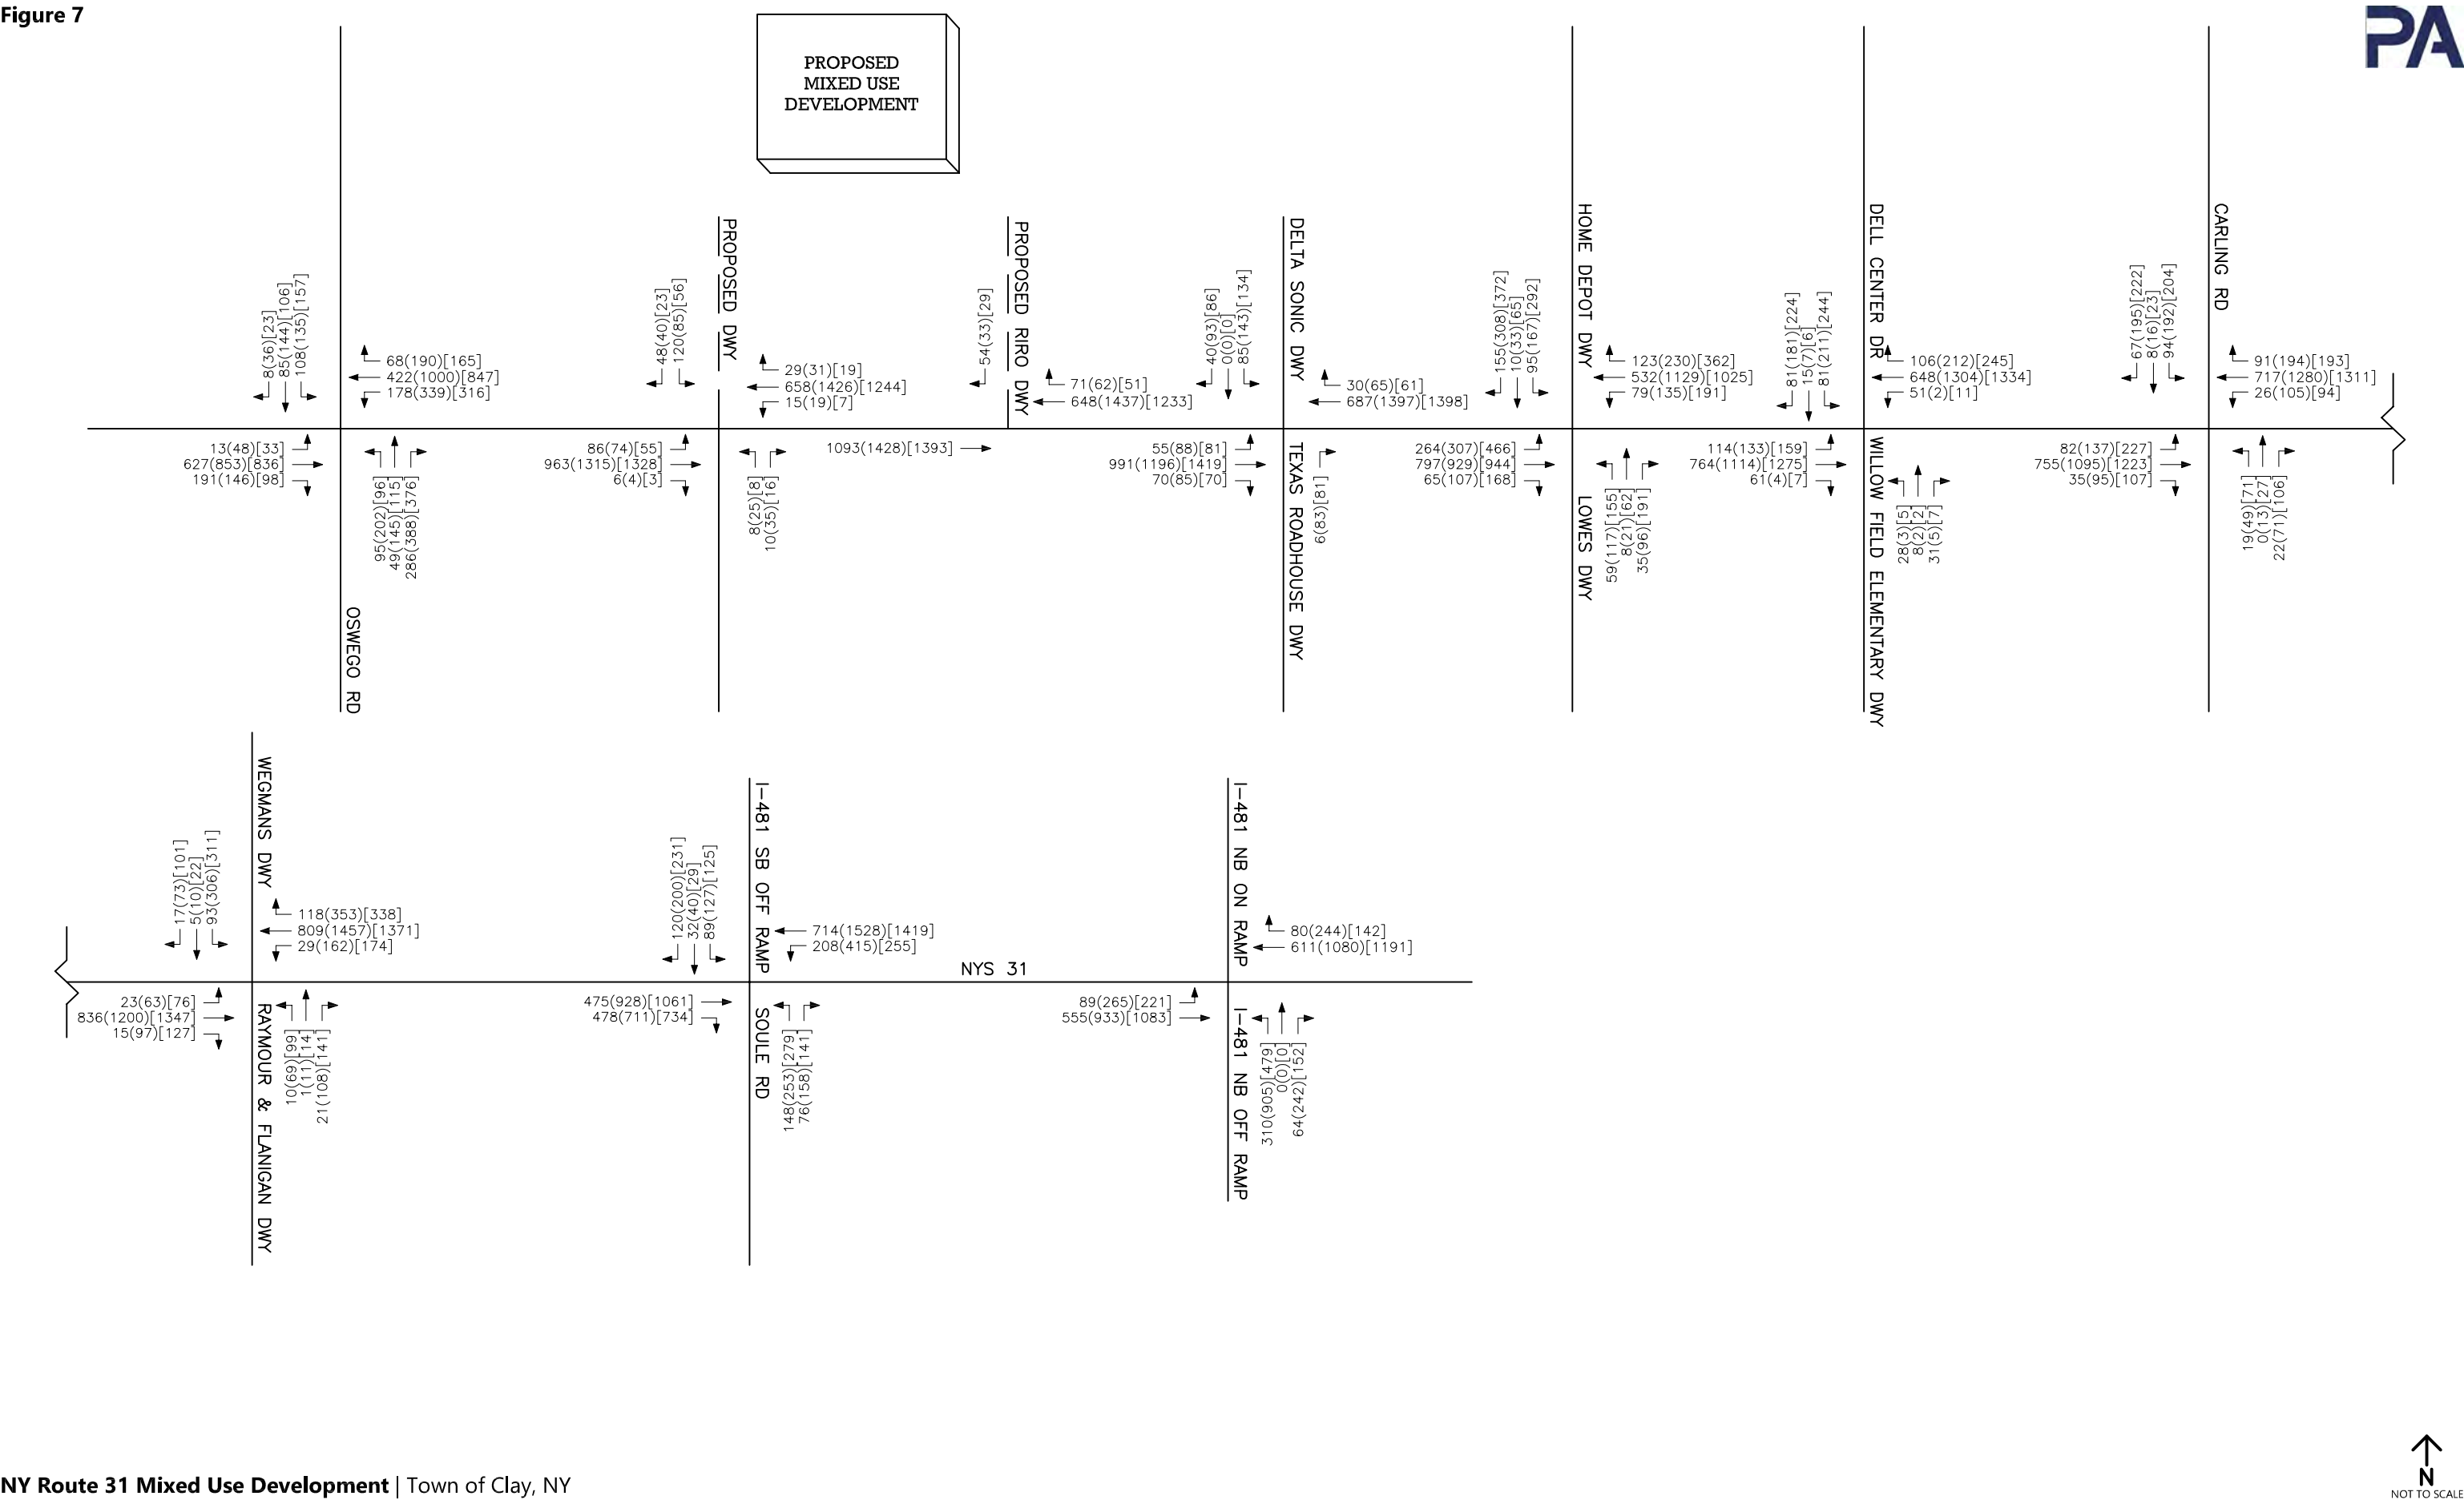


NY Route 31 Mixed Use Development | Town of Clay, NY

Peak Hour Volumes
2026 Full Development Conditions

APPENDICES

APPENDIX A: EXISTING TRAFFIC COUNT DATA

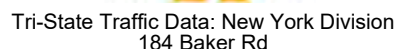

Count Name: NY 31 & Rt 57
Site Code:
Start Date: 04/21/2022
Page No: 1

Start Time	Rt 57						NY 31						Rt 57						NY 31						Int. Total	
	Southbound						Westbound						Northbound						Eastbound							
	Right	Thru	Left	U-Turn	Peds	App. Total	Right	Thru	Left	U-Turn	Peds	App. Total	Right	Right on Red	Thru	Left	U-Turn	Peds	App. Total	Right	Thru	Left	U-Turn	Peds		App. Total
6:30 AM	0	15	12	0	0	27	2	48	17	0	0	67	20	5	11	13	0	0	49	22	107	3	0	0	132	275
6:45 AM	7	12	12	0	0	31	5	56	25	0	0	86	24	4	12	30	0	0	70	31	109	3	0	0	143	330
Hourly Total	7	27	24	0	0	58	7	104	42	0	0	153	44	9	23	43	0	0	119	53	216	6	0	0	275	605
7:00 AM	2	11	15	0	0	28	6	65	29	0	0	100	18	4	14	17	0	0	53	33	140	3	0	0	176	357
7:15 AM	2	22	17	0	0	41	5	63	22	0	0	90	21	12	15	16	0	0	64	43	162	9	0	0	214	409
7:30 AM	7	31	25	0	0	63	2	70	25	0	0	97	20	12	21	27	0	0	80	52	160	6	0	0	218	458
7:45 AM	3	22	28	0	0	53	5	73	30	0	0	108	48	11	8	28	0	0	95	60	144	10	0	0	214	470
Hourly Total	14	86	85	0	0	185	18	271	106	0	0	395	107	39	58	88	0	0	292	188	606	28	0	0	822	1694
8:00 AM	3	20	19	0	0	42	10	69	29	0	0	108	40	6	12	24	0	0	82	49	129	5	0	0	183	415
8:15 AM	3	22	19	0	0	44	9	82	30	0	0	121	40	4	12	38	0	0	94	44	132	3	0	0	179	438
8:30 AM	4	28	26	0	0	58	18	74	26	0	0	118	40	8	16	26	0	0	90	52	117	0	0	0	169	435
8:45 AM	2	25	21	0	0	48	15	102	31	0	0	148	49	9	13	23	0	0	94	47	145	4	0	0	196	486
Hourly Total	12	95	85	0	0	192	52	327	116	0	0	495	169	27	53	111	0	0	360	192	523	12	0	0	727	1774
9:00 AM	1	19	27	0	0	47	9	80	37	0	0	126	64	18	4	24	0	0	110	51	166	7	0	0	224	507
9:15 AM	1	12	18	0	0	31	8	99	50	0	0	157	50	16	15	21	0	0	102	37	135	2	0	0	174	464
9:30 AM	0	0	0	0	0	0	0	0	0	0	0	0	0	0	0	0	0	0	0	0	0	0	0	0	0	0
Grand Total	35	239	239	0	0	513	94	881	351	0	0	1326	434	109	153	287	0	0	983	521	1646	55	0	0	2222	5044
Approach %	6.8	46.6	46.6	0.0	-	-	7.1	66.4	26.5	0.0	-	-	44.2	11.1	15.6	29.2	0.0	-	-	23.4	74.1	2.5	0.0	-	-	-
Total %	0.7	4.7	4.7	0.0	-	10.2	1.9	17.5	7.0	0.0	-	26.3	8.6	2.2	3.0	5.7	0.0	-	19.5	10.3	32.6	1.1	0.0	-	44.1	-
Motorcycles	0	0	0	0	-	0	0	0	0	-	0	0	0	0	0	0	0	-	0	0	0	0	0	-	0	0
%																										




Tri-State Traffic Data: New York Division
184 Baker Rd


Coatesville, Pennsylvania, United States 19320
610-517-2338 bkarz@tstdata.com

Count Name: NY 31 & Rt 57
Site Code:
Start Date: 04/21/2022
Page No: 2

Clay, New York
April 21, 2022

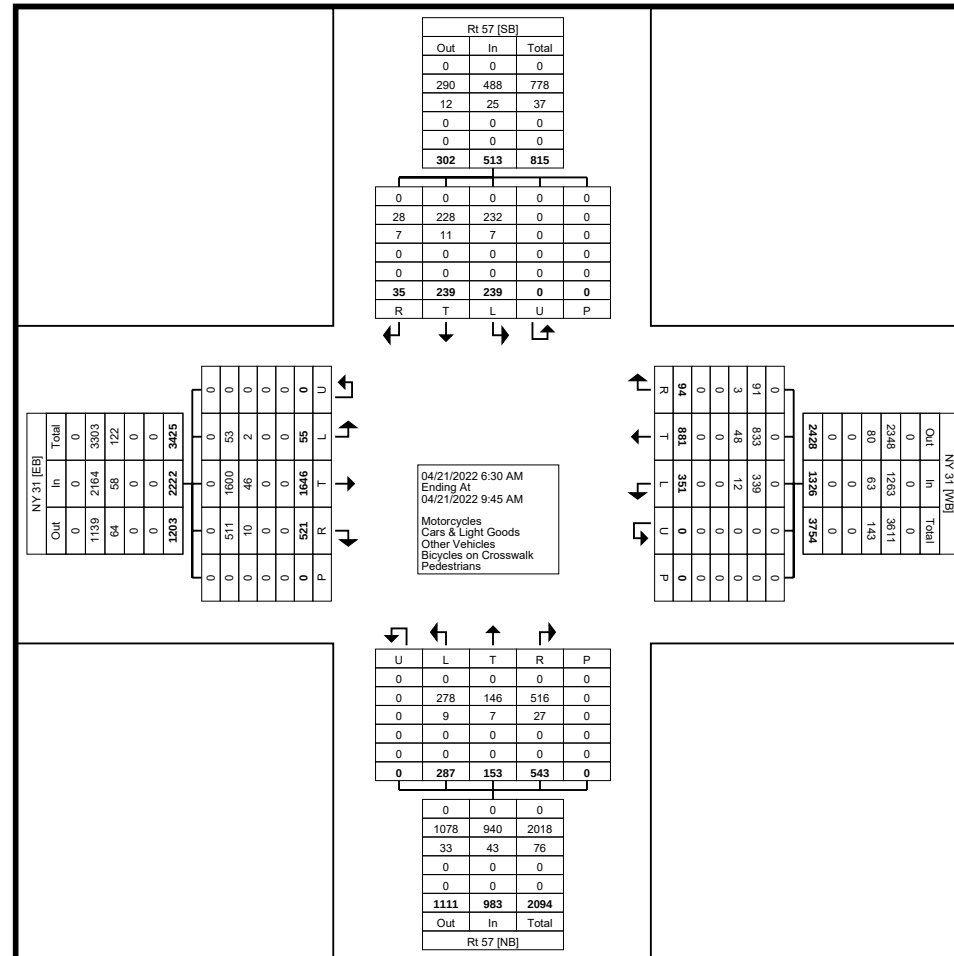

Turning Movement Data Plot

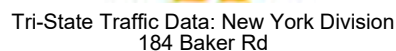

Count Name: NY 31 & Rt 57
Site Code:
Start Date: 04/21/2022
Page No: 3

Start Time	Rt 57 Southbound						NY 31 Westbound						Rt 57 Northbound						NY 31 Eastbound						Int. Total	
	Right	Thru	Left	U-Turn	Peds	App. Total	Right	Thru	Left	U-Turn	Peds	App. Total	Right	Right on Red	Thru	Left	U-Turn	Peds	App. Total	Right	Thru	Left	U-Turn	Peds		App. Total
8:30 AM	4	28	26	0	0	58	18	74	26	0	0	118	40	8	16	26	0	0	90	52	117	0	0	0	169	435
8:45 AM	2	25	21	0	0	48	15	102	31	0	0	148	49	9	13	23	0	0	94	47	145	4	0	0	196	486
9:00 AM	1	19	27	0	0	47	9	80	37	0	0	126	64	18	4	24	0	0	110	51	166	7	0	0	224	507
9:15 AM	1	12	18	0	0	31	8	99	50	0	0	157	50	16	15	21	0	0	102	37	135	2	0	0	174	464
Total	8	84	92	0	0	184	50	355	144	0	0	549	203	51	48	94	0	0	396	187	563	13	0	0	763	1892
Approach %	4.3	45.7	50.0	0.0	-	-	9.1	64.7	26.2	0.0	-	-	51.3	12.9	12.1	23.7	0.0	-	-	24.5	73.8	1.7	0.0	-	-	-
Total %	0.4	4.4	4.9	0.0	-	9.7	2.6	18.8	7.6	0.0	-	29.0	10.7	2.7	2.5	5.0	0.0	-	20.9	9.9	29.8	0.7	0.0	-	40.3	-
PHF	0.500	0.750	0.852	0.000	-	0.793	0.694	0.870	0.720	0.000	-	0.874	0.793	0.708	0.750	0.904	0.000	-	0.900	0.899	0.848	0.464	0.000	-	0.852	0.933
Motorcycles	0	0	0	0	-	0	0	0	0	0	-	0	0	0	0	0	0	-	0	0	0	0	0	-	0	0
% Motorcycles	0.0	0.0	0.0	-	-	0.0	0.0	0.0	0.0	-	-	0.0	0.0	0.0	0.0	0.0	-	-	0.0	0.0	0.0	0.0	-	-	0.0	0.0
Cars & Light Goods	7	80	91	0	-	178	49	340	138	0	-	527	194	47	47	90	0	-	378	186	549	11	0	-	746	1829
% Cars & Light Goods	87.5	95.2	98.9	-	-	96.7	98.0	95.8	95.8	-	-	96.0	95.6	92.2	97.9	95.7	-	-	95.5	99.5	97.5	84.6	-	-	97.8	96.7
Other Vehicles	1	4	1	0	-	6	1	15	6	0	-	22	9	4	1	4	0	-	18	1	14	2	0	-	17	63
% Other Vehicles	12.5	4.8	1.1	-	-	3.3	2.0	4.2	4.2	-	-	4.0	4.4	7.8	2.1	4.3	-	-	4.5	0.5	2.5	15.4	-	-	2.2	3.3
Bicycles on Crosswalk	-	-	-	-	0	-	-	-	-	-	0	-	-	-	-	-	-	0	-	-	-	-	-	0	-	-
% Bicycles on Crosswalk	-	-	-	-	-	-	-	-	-	-	-	-	-	-	-	-	-	-	-	-	-	-	-	-	-	-
Pedestrians	-	-	-	-	0	-	-	-	-	-	0	-	-	-	-	-	-	0	-	-	-	-	-	0	-	-
% Pedestrians	-	-	-	-	-	-	-	-	-	-	-	-	-	-	-	-	-	-	-	-	-	-	-	-	-	-




Tri-State Traffic Data: New York Division
184 Baker Rd

Coatesville, Pennsylvania, United States 19320
610-517-2338 bkarz@tstdata.com

Count Name: NY 31 & Rt 57
Site Code:
Start Date: 04/21/2022
Page No: 4

Clay, New York
April 21, 2022

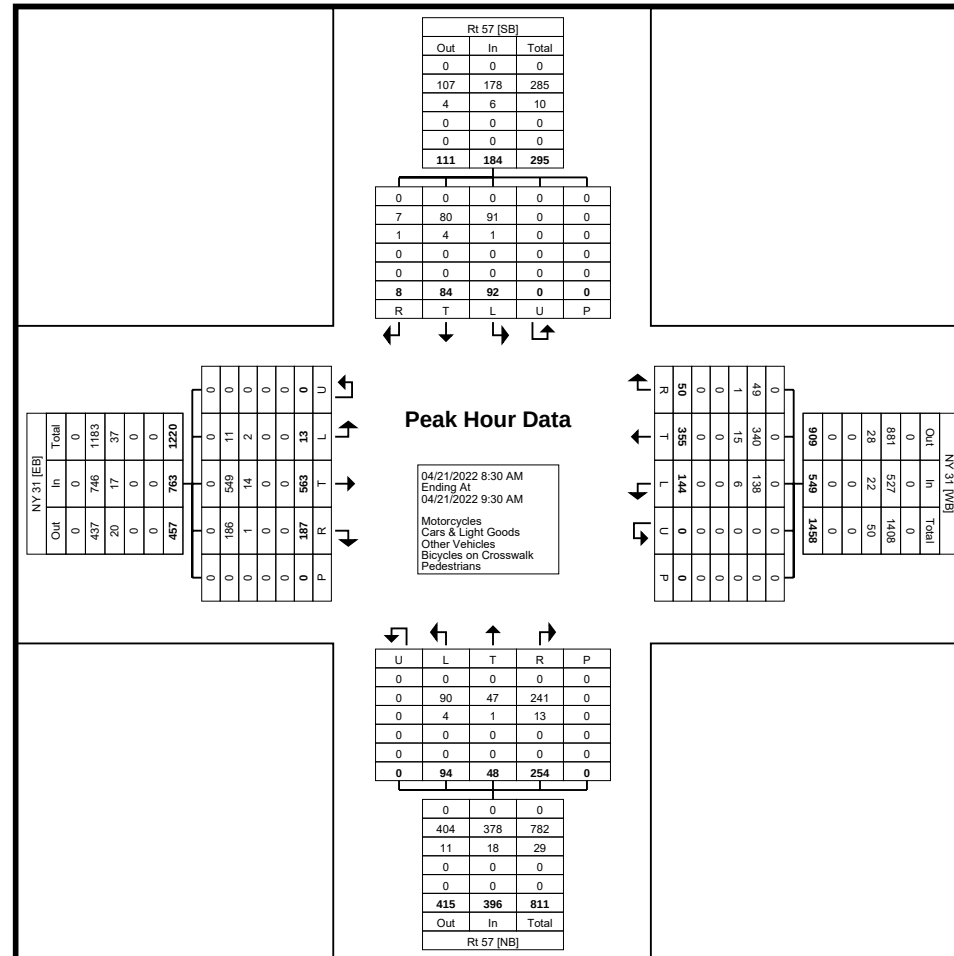


Turning Movement Peak Hour Data Plot (8:30 AM)



Location: 43.179962, -76.261066

Count Name: NY 31 / Oswego
Rd 07/15
Site Code: Clay, New York
Start Date: 07/15/2021
Page No: 1

Start Time	NY 31 Eastbound							NY 31 Westbound							Oswego Rd Northbound							Oswego Rd Southbound							Int. Total
	Left	Thru	Right	Right on Red	U-Turn	Ped s	App. Total	Left	Thru	Right	Right on Red	U-Turn	Ped s	App. Total	Left	Thru	Right	Right on Red	U-Turn	Ped s	App. Total	Left	Thru	Right	Right on Red	U-Turn	Ped s	App. Total	
3:00 PM	84	156	29	3	0	0	272	9	167	28	3	0	0	207	19	32	4	4	0	0	59	53	29	58	8	0	0	148	686
3:15 PM	74	199	26	6	0	0	305	15	152	39	5	0	0	211	25	35	6	3	0	0	69	40	41	72	9	0	0	162	747
3:30 PM	84	210	37	0	0	0	331	7	169	38	1	0	0	215	18	23	4	4	0	0	49	33	37	71	16	0	0	157	752
3:45 PM	71	198	32	5	0	0	306	10	184	33	2	0	0	229	35	35	2	7	0	0	79	47	33	70	16	0	0	166	780
Hourly Total	313	763	124	14	0	0	1214	41	672	138	11	0	0	862	97	125	16	18	0	0	256	173	140	271	49	0	0	633	2965
4:00 PM	51	217	41	3	0	0	312	11	200	36	10	0	0	257	28	28	7	1	0	0	64	46	40	64	14	0	0	164	797
4:15 PM	77	221	41	4	0	0	343	12	180	33	4	0	0	229	29	19	11	2	0	0	61	42	37	52	14	0	0	145	778
4:30 PM	80	187	43	6	0	0	316	9	187	33	3	0	0	232	29	24	6	2	0	0	61	43	23	67	22	0	0	155	764
4:45 PM	65	199	39	2	0	0	305	14	197	31	3	0	0	245	29	31	3	2	0	0	65	48	38	57	23	0	0	166	781
Hourly Total	273	824	164	15	0	0	1276	46	764	133	20	0	0	963	115	102	27	7	0	0	251	179	138	240	73	0	0	630	3120
5:00 PM	73	246	44	2	0	0	365	18	185	35	1	0	0	239	29	36	9	2	0	0	76	53	32	65	27	0	0	177	857
5:15 PM	74	248	34	5	0	0	361	9	195	32	3	0	0	239	30	43	7	4	0	0	84	54	37	71	22	0	0	184	868
5:30 PM	85	220	36	4	0	0	345	6	187	31	7	0	0	231	25	31	6	2	0	0	64	42	35	64	16	0	0	157	797
5:45 PM	70	204	35	3	0	0	312	15	171	25	2	0	0	213	30	31	8	1	0	0	70	34	30	65	27	0	0	156	751
Hourly Total	302	918	149	14	0	0	1383	48	738	123	13	0	0	922	114	141	30	9	0	0	294	183	134	265	92	0	0	674	3273
6:00 PM	0	2	0	0	0	0	2	0	1	0	0	0	0	1	0	0	0	0	0	0	0	0	0	0	0	0	0	0	3
Grand Total	888	2507	437	43	0	0	3875	135	2175	394	44	0	0	2748	326	368	73	34	0	0	801	535	412	776	214	0	0	1937	9361
Approach %	22.9	64.7	11.3	1.1	0.0	-	-	4.9	79.1	14.3	1.6	0																	

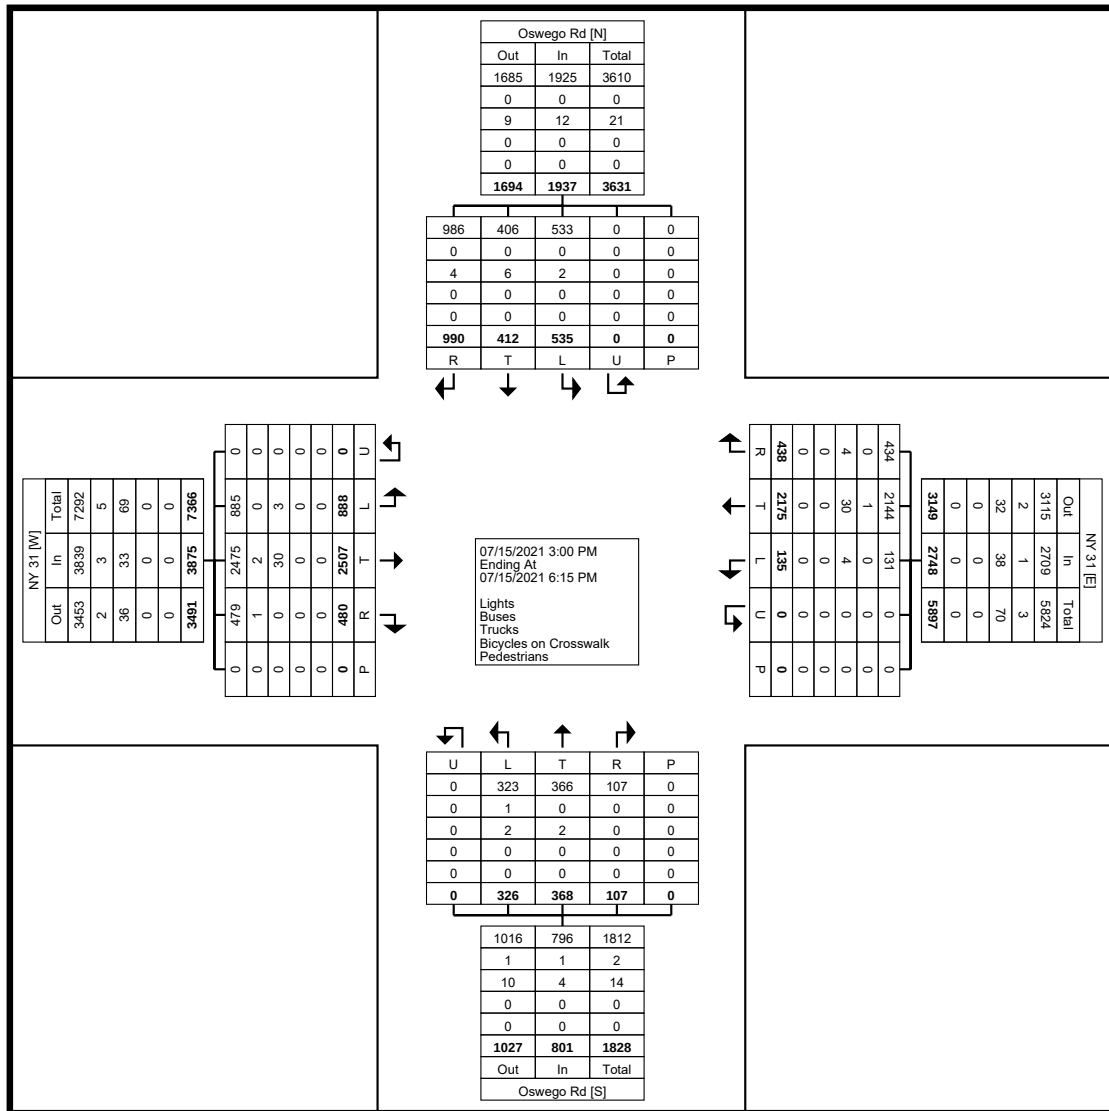

Turning Movement Data Plot




Location: 43.179962, -76.261066

Serving Transportation Professionals Since 1995

Count Name: NY 31 / Oswego
Rd 07/15
Site Code: Clay, New York
Start Date: 07/15/2021
Page No: 3

Turning Movement Peak Hour Data (4:45 PM)


[illegible]

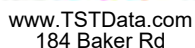

Location: 43.179962, -76.261066

Serving Transportation Professionals Since 1995

Count Name: NY 31 / Oswego
Rd 07/15
Site Code: Clay, New York
Start Date: 07/15/2021
Page No: 4

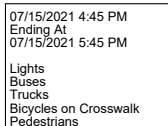


Turning Movement Peak Hour Data Plot (4:45 PM)



Location: 43.179962, -76.261066

Count Name: NY 31 / Oswego
Rd 07/17
Site Code: Clay, New York
Start Date: 07/17/2021
Page No: 1

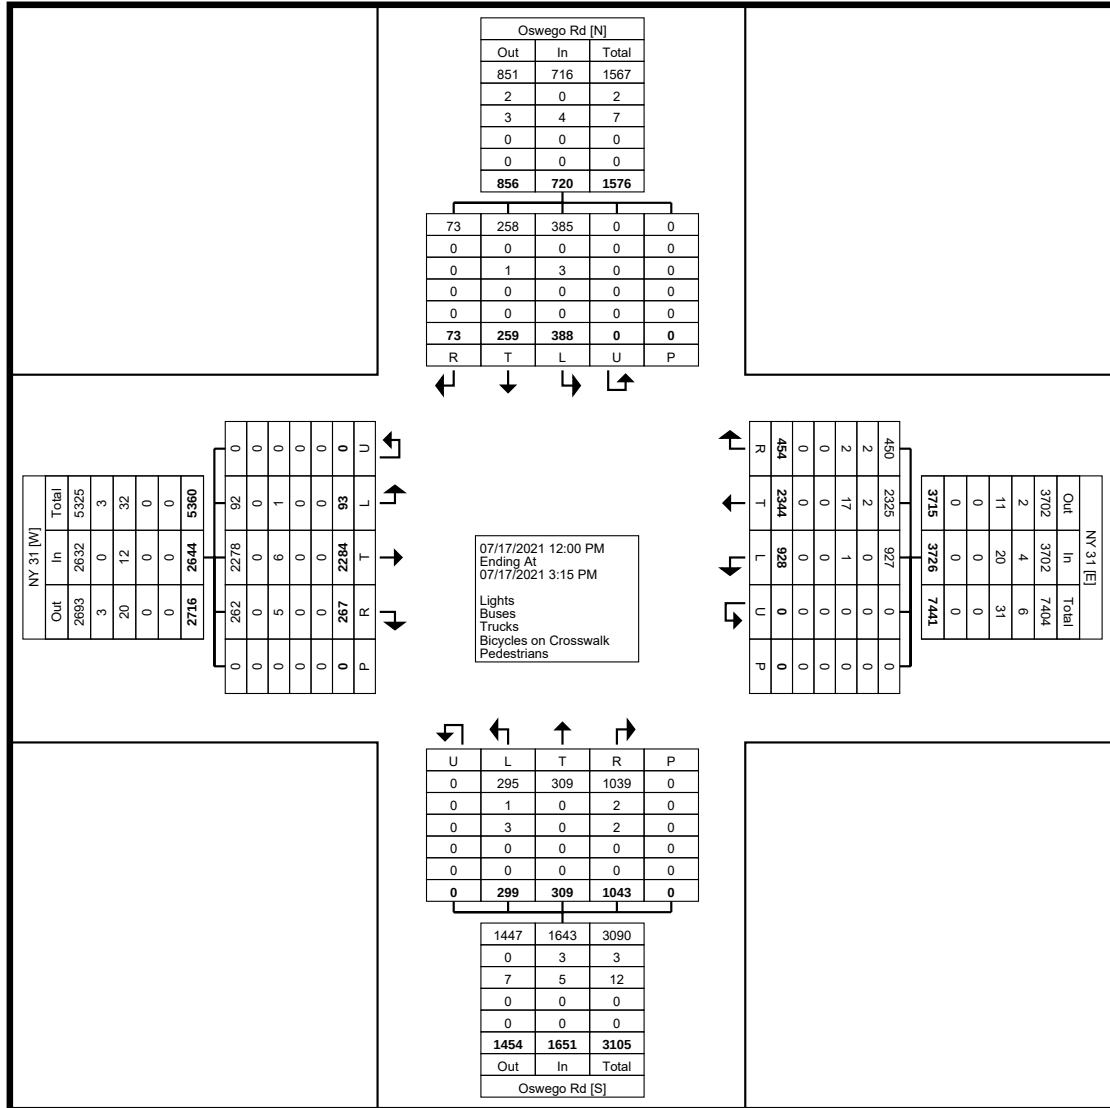


Turning Movement Data Plot



Location: 43.179962, -76.261066

Count Name: NY 31 / Oswego
Rd 07/17
Site Code: Clay, New York
Start Date: 07/17/2021
Page No: 3

[illegible]

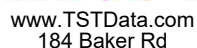

Location: 43.179962, -76.261066

Serving Transportation Professionals Since 1995

Count Name: NY 31 / Oswego
Rd 07/17
Site Code: Clay, New York
Start Date: 07/17/2021
Page No: 4



Turning Movement Peak Hour Data Plot (1:45 PM)



Tri-State Traffic Data: New York Division
184 Baker Rd

Coatesville , Pennsylvania, United States 19320
610-517-2338 bkarz@tstdata.com

Clay, New York
April 21, 2022

Count Name: NY 31 & Davidson Ford Driveway
Site Code:
Start Date: 04/21/2022
Page No: 1

Turning Movement Data

Start Time	NY 31 Westbound					Davidson Ford Driveway Northbound						NY 31 Eastbound						Int. Total
	Thru	Left	U-Turn	Peds	App. Total	Right	Right on Red	Left	U-Turn	Peds	App. Total	Right	Right on Red	Thru	U-Turn	Peds	App. Total	
6:30 AM	66	0	0	0	66	0	0	0	0	1	0	0	0	136	0	0	136	202
6:45 AM	91	0	0	0	91	0	0	0	0	0	0	0	0	152	0	0	152	243
Hourly Total	157	0	0	0	157	0	0	0	0	1	0	0	0	288	0	0	288	445
7:00 AM	107	2	0	0	109	0	0	0	0	0	0	0	0	168	0	0	168	277
7:15 AM	96	3	0	0	99	0	0	0	0	1	0	2	0	203	0	0	205	304
7:30 AM	103	1	0	0	104	0	1	0	0	0	1	0	0	217	0	0	217	322
7:45 AM	110	4	0	0	114	0	1	1	0	0	2	1	0	240	0	0	241	357
Hourly Total	416	10	0	0	426	0	2	1	0	1	3	3	0	828	0	0	831	1260
8:00 AM	111	3	0	0	114	0	1	1	0	0	2	0	0	209	0	0	209	325
8:15 AM	137	4	0	0	141	0	0	1	0	0	1	0	0	223	0	0	223	365
8:30 AM	143	3	0	0	146	1	2	0	0	0	3	1	0	207	0	0	208	357
8:45 AM	140	5	0	0	145	1	1	2	0	0	4	2	0	220	0	0	222	371
Hourly Total	531	15	0	0	546	2	4	4	0	0	10	3	0	859	0	0	862	1418
9:00 AM	140	1	0	0	141	0	2	2	0	0	4	2	0	279	0	0	281	426
9:15 AM	163	6	0	0	169	1	2	4	0	0	7	1	0	230	0	0	231	407
9:30 AM	0	0	0	0	0	0	0	0	0	0	0	0	0	0	0	0	0	0
Grand Total	1407	32	0	0	1439	3	10	11	0	2	24	9	0	2484	0	0	2493	3956
Approach %	97.8	2.2	0.0	-	-	12.5	41.7	45.8	0.0	-	-	0.4	0.0	99.6	0.0	-	-	-
Total %	35.6	0.8	0.0	-	36.4	0.1	0.3	0.3	0.0	-	0.6	0.2	0.0	62.8	0.0	-	63.0	-
Motorcycles	0	0	0	-	0	0	0	0	0	-	0	0	0	1	0	-	1	1
% Motorcycles	0.0	0.0	-	-	0.0	0.0	0.0	0.0	-	-	0.0	0.0	-	0.0	-	-	0.0	0.0
Cars & Light Goods	1343	32	0	-	1375	3	10	11	0	-	24	9	0	2409	0	-	2418	3817
% Cars & Light Goods	95.5	100.0	-	-	95.6	100.0	100.0	100.0	-	-	100.0	100.0	-	97.0	-	-	97.0	96.5
Other Vehicles	64	0	0	-	64	0	0	0	0	-	0	0	0	74	0	-	74	138
% Other Vehicles	4.5	0.0	-	-	4.4	0.0	0.0	0.0	-	-	0.0	0.0	-	3.0	-	-	3.0	3.5
Bicycles on Crosswalk	-	-	-	0	-	-	-	-	-	1	-	-	-	-	-	0	-	-
% Bicycles on Crosswalk	-	-	-	-	-	-	-	-	-	50.0	-	-	-	-	-	-	-	-
Pedestrians	-	-	-	0	-	-	-	-	-	1	-	-	-	-	-	0	-	-
% Pedestrians	-	-	-	-	-	-	-	-	-	50.0	-	-	-	-	-	-	-	-




Tri-State Traffic Data: New York Division
184 Baker Rd


Coatesville, Pennsylvania, United States 19320
610-517-2338 bkarz@tstdata.com

Clay, New York
April 21, 2022

Count Name: NY 31 & Davidson Ford Driveway
Site Code:
Start Date: 04/21/2022
Page No: 2

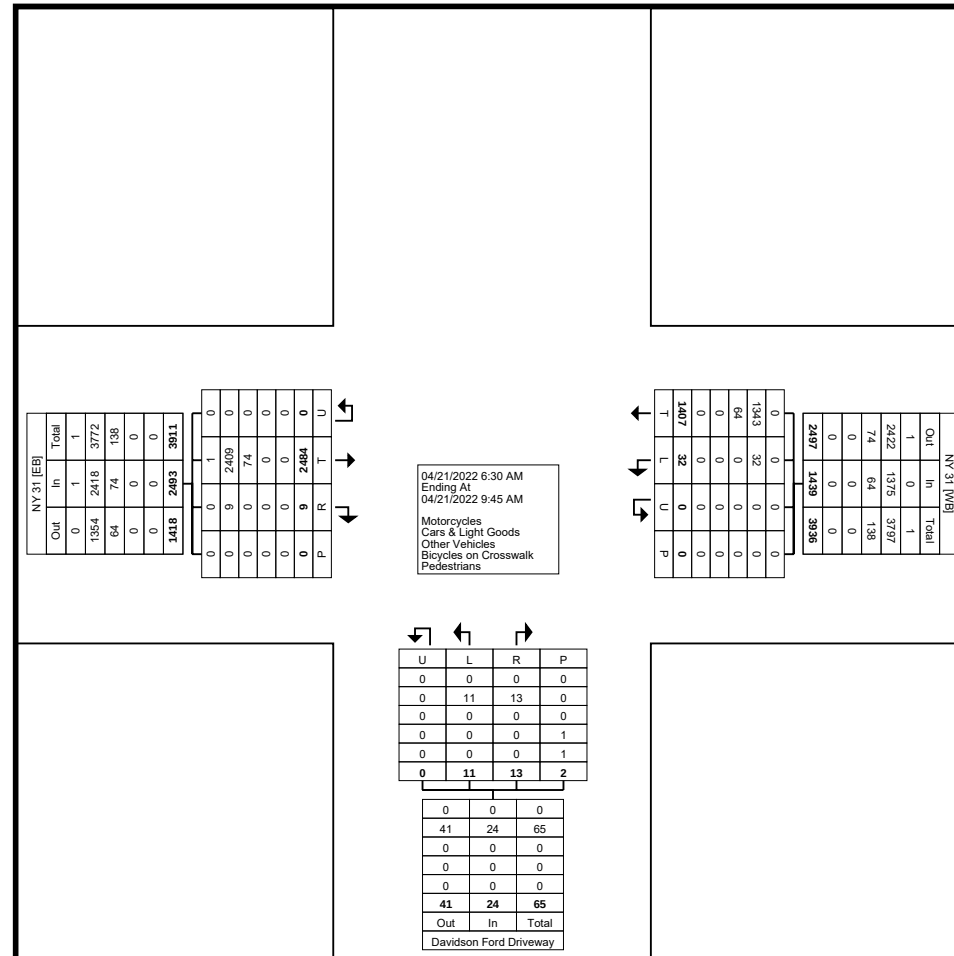

Turning Movement Data Plot

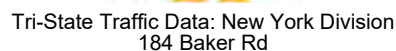

Count Name: NY 31 & Davidson Ford Driveway
Site Code:
Start Date: 04/21/2022
Page No: 3

[illegible]




Tri-State Traffic Data: New York Division
184 Baker Rd

Coatesville, Pennsylvania, United States 19320
610-517-2338 bkarz@tstdata.com

Clay, New York
April 21, 2022

Count Name: NY 31 & Davidson Ford Driveway
Site Code:
Start Date: 04/21/2022
Page No: 4

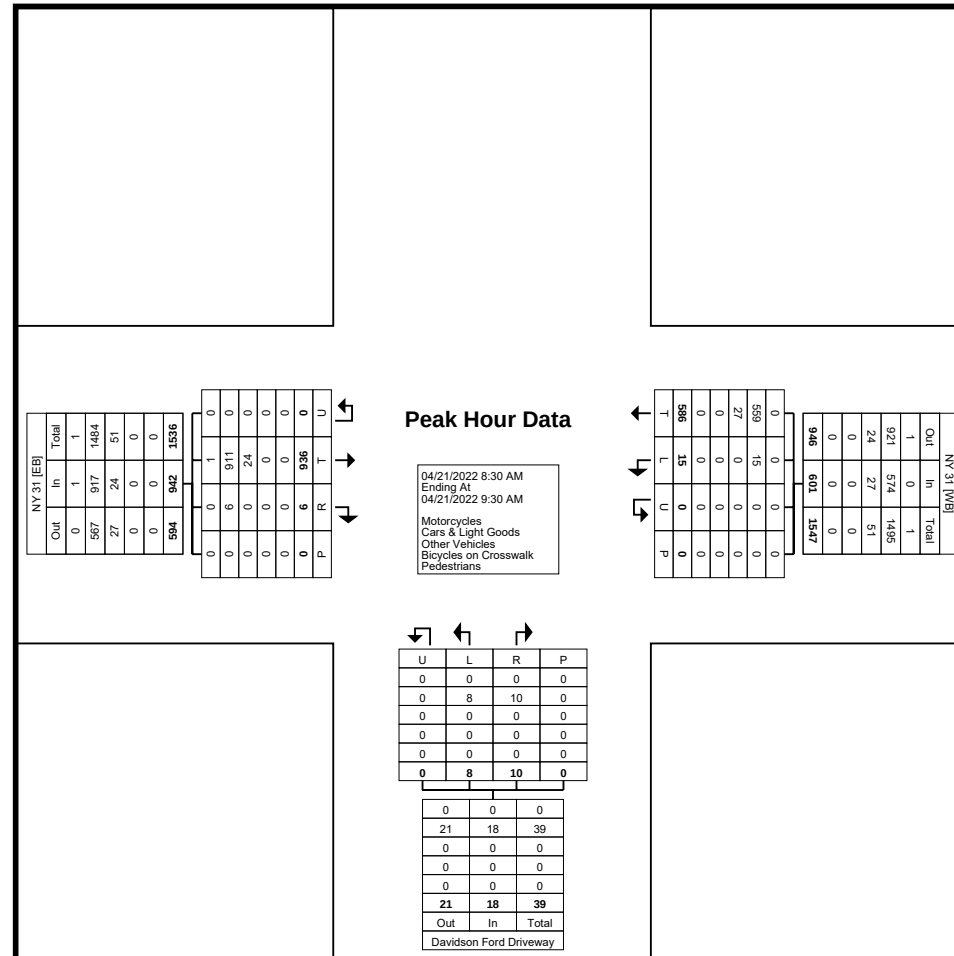

Turning Movement Peak Hour Data Plot (8:30 AM)



www.TSTData.com
184 Baker Rd

Clay, New York
Thursday, July 15, 2021


Location: 43.182206, -
76.254378

Coatesville, Pennsylvania, United States 19320
610-466-1469
Serving Transportation Professionals Since 1995

Count Name: NY 31 / Davidson
Ford Driveway - 07/15
Site Code: Clay, New York
Start Date: 07/15/2021
Page No: 1

Turning Movement Data

Start Time	NY 31 Eastbound					NY 31 Westbound			Davidson Ford Driveway Northbound					Int. Total
	Thru	Right	U-Turn	Peds	App. Total	Left	Thru	App. Total	Left	Right	U-Turn	Peds	App. Total	
3:00 PM	259	0	0	0	259	3	277	280	2	5	0	0	7	546
3:15 PM	280	3	0	1	283	2	310	312	1	2	0	0	3	598
3:30 PM	270	1	0	1	271	5	292	297	5	5	0	0	10	578
3:45 PM	320	1	0	0	321	5	321	326	3	3	0	0	6	653
Hourly Total	1129	5	0	2	1134	15	1200	1215	11	15	0	0	26	2375
4:00 PM	307	2	0	0	309	3	317	320	5	4	0	0	9	638
4:15 PM	266	4	0	0	270	4	316	320	5	9	0	0	14	604
4:30 PM	309	3	0	0	312	1	308	309	5	5	0	0	10	631
4:45 PM	293	2	0	0	295	6	325	331	7	6	0	1	13	639
Hourly Total	1175	11	0	0	1186	14	1266	1280	22	24	0	1	46	2512
5:00 PM	330	1	0	0	331	4	325	329	7	17	0	0	24	684
5:15 PM	321	0	0	0	321	6	332	338	6	5	0	0	11	670
5:30 PM	290	1	0	0	291	3	335	338	5	6	0	0	11	640
5:45 PM	305	0	0	0	305	1	320	321	3	3	0	0	6	632
Hourly Total	1246	2	0	0	1248	14	1312	1326	21	31	0	0	52	2626
6:00 PM	0	0	0	0	0	0	0	0	0	0	0	0	0	0
Grand Total	3550	18	0	2	3568	43	3778	3821	54	70	0	1	124	7513
Approach %	99.5	0.5	0.0	-	-	1.1	98.9	-	43.5	56.5	0.0	-	-	-
Total %	47.3	0.2	0.0	-	47.5	0.6	50.3	50.9	0.7	0.9	0.0	-	1.7	-
Lights	3517	17	0	-	3534	43	3747	3790	54	68	0	-	122	7446
% Lights	99.1	94.4	-	-	99.0	100.0	99.2	99.2	100.0	97.1	-	-	98.4	99.1
Buses	4	1	0	-	5	0	1	1	0	1	0	-	1	7
% Buses	0.1	5.6	-	-	0.1	0.0	0.0	0.0	0.0	1.4	-	-	0.8	0.1
Trucks	29	0	0	-	29	0	30	30	0	1	0	-	1	60
% Trucks	0.8	0.0	-	-	0.8	0.0	0.8	0.8	0.0	1.4	-	-	0.8	0.8
Bicycles on Crosswalk	-	-	-	0	-	-	-	-	-	-	-	0	-	-
% Bicycles on Crosswalk	-	-	-	0.0	-	-	-	-	-	-	-	0.0	-	-
Pedestrians	-	-	-	2	-	-	-	-	-	-	-	1	-	-
% Pedestrians	-	-	-	100.0	-	-	-	-	-	-	-	100.0	-	-

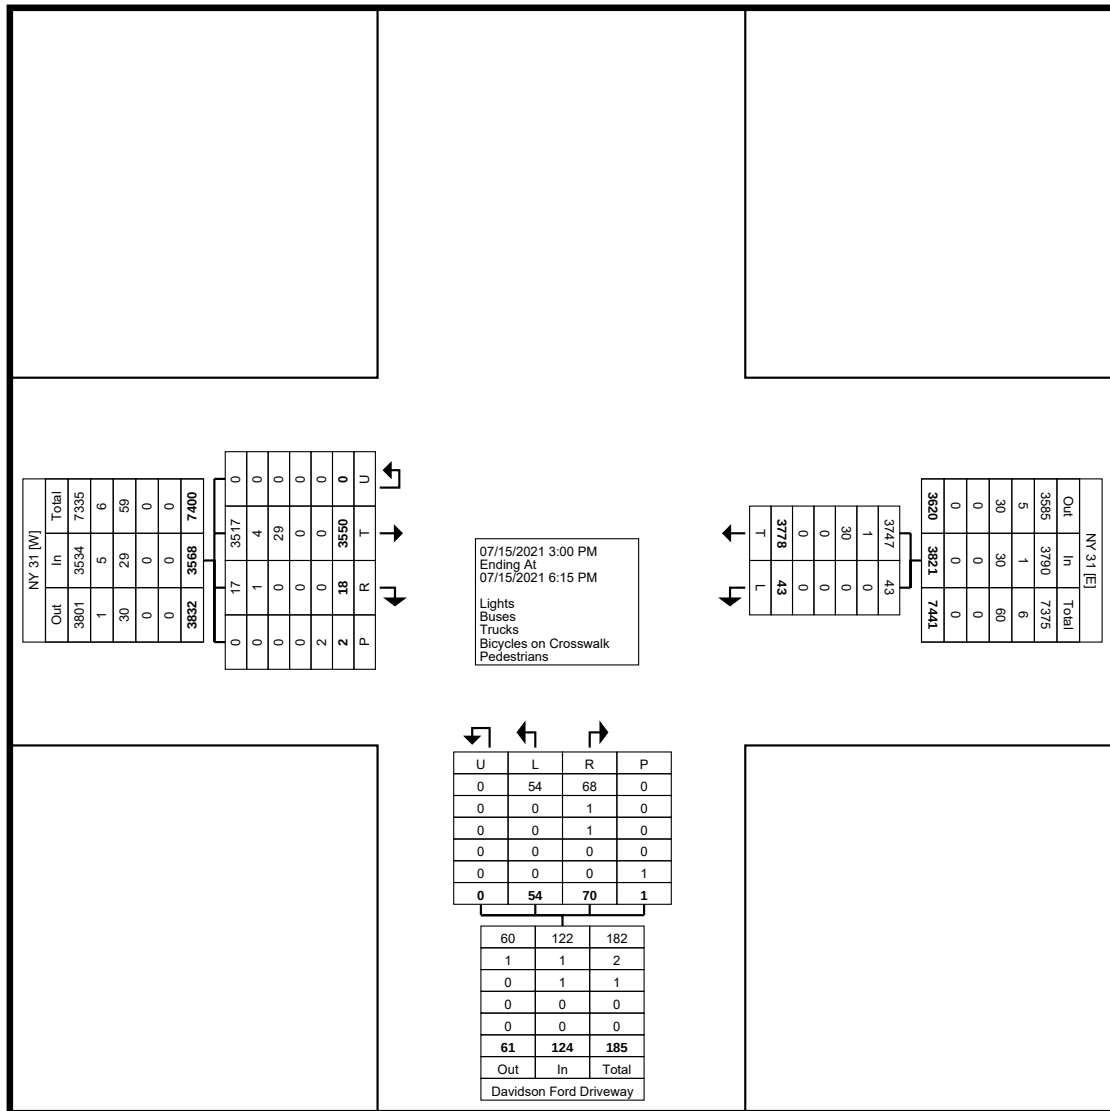

Turning Movement Data Plot



www.TSTData.com
184 Baker Rd

Coatesville, Pennsylvania, United States 19320
610-466-1469
Serving Transportation Professionals Since 1995


Clay, New York
Thursday, July 15, 2021

Location: 43.182206, -
76.254378

Count Name: NY 31 / Davidson
Ford Driveway - 07/15
Site Code: Clay, New York
Start Date: 07/15/2021
Page No: 3

Turning Movement Peak Hour Data (4:45 PM)

Start Time	NY 31 Eastbound					NY 31 Westbound			Davidson Ford Driveway Northbound					Int. Total
	Thru	Right	U-Turn	Peds	App. Total	Left	Thru	App. Total	Left	Right	U-Turn	Peds	App. Total	
4:45 PM	293	2	0	0	295	6	325	331	7	6	0	1	13	639
5:00 PM	330	1	0	0	331	4	325	329	7	17	0	0	24	684
5:15 PM	321	0	0	0	321	6	332	338	6	5	0	0	11	670
5:30 PM	290	1	0	0	291	3	335	338	5	6	0	0	11	640
Total	1234	4	0	0	1238	19	1317	1336	25	34	0	1	59	2633
Approach %	99.7	0.3	0.0	-	-	1.4	98.6	-	42.4	57.6	0.0	-	-	-
Total %	46.9	0.2	0.0	-	47.0	0.7	50.0	50.7	0.9	1.3	0.0	-	2.2	-
PHF	0.935	0.500	0.000	-	0.935	0.792	0.983	0.988	0.893	0.500	0.000	-	0.615	0.962
Lights	1226	4	0	-	1230	19	1309	1328	25	33	0	-	58	2616
% Lights	99.4	100.0	-	-	99.4	100.0	99.4	99.4	100.0	97.1	-	-	98.3	99.4
Buses	1	0	0	-	1	0	1	1	0	1	0	-	1	3
% Buses	0.1	0.0	-	-	0.1	0.0	0.1	0.1	0.0	2.9	-	-	1.7	0.1
Trucks	7	0	0	-	7	0	7	7	0	0	0	-	0	14
% Trucks	0.6	0.0	-	-	0.6	0.0	0.5	0.5	0.0	0.0	-	-	0.0	0.5
Bicycles on Crosswalk	-	-	-	0	-	-	-	-	-	-	-	0	-	-
% Bicycles on Crosswalk	-	-	-	-	-	-	-	-	-	-	-	0.0	-	-
Pedestrians	-	-	-	0	-	-	-	-	-	-	-	1	-	-
% Pedestrians	-	-	-	-	-	-	-	-	-	-	-	100.0	-	-

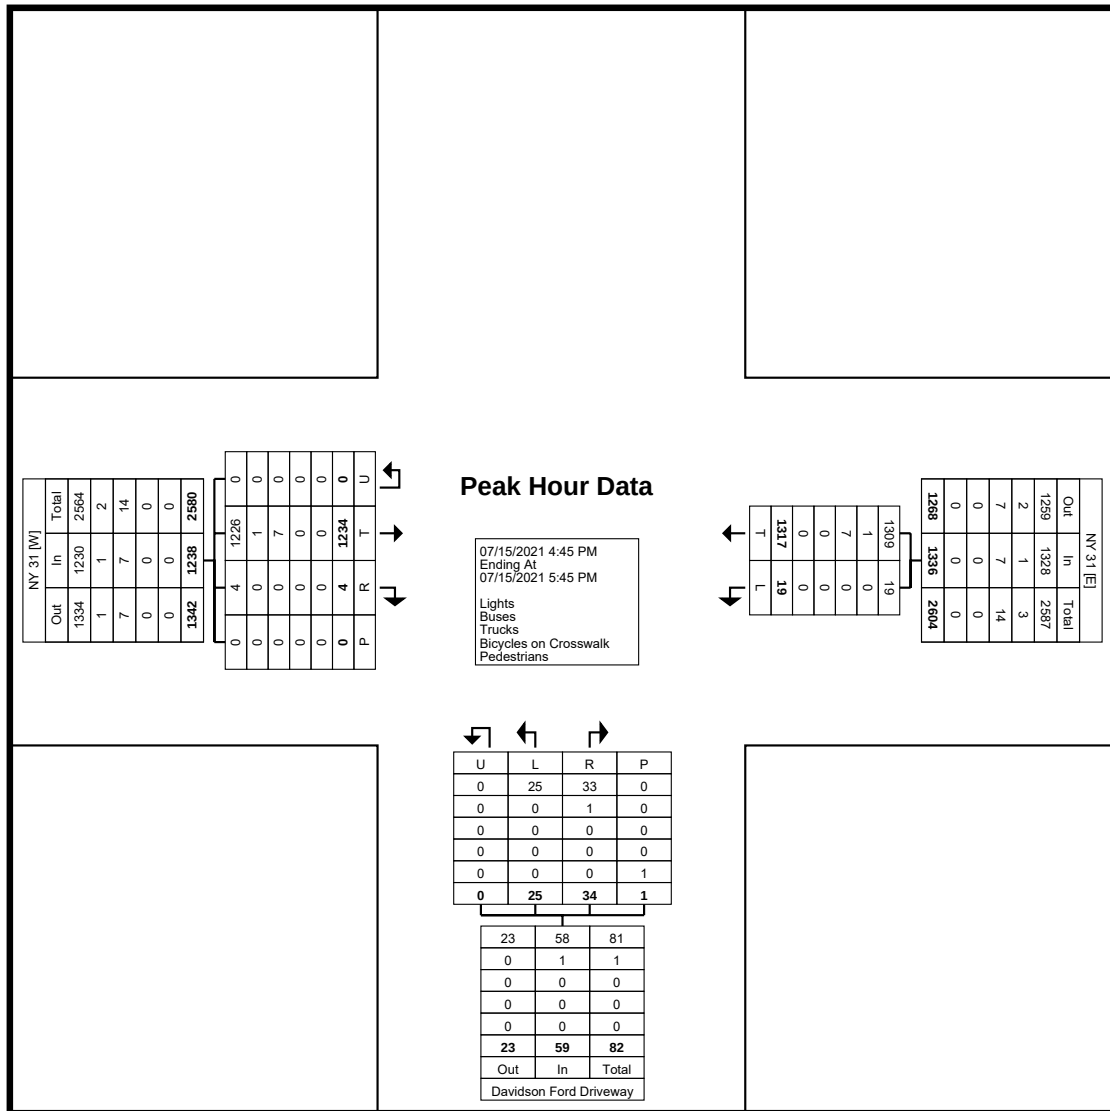

Turning Movement Peak Hour Data Plot (4:45 PM)

Clay, New York
Saturday, July 17, 2021


Location: 43.182206, -76.254378

Coatesville, Pennsylvania, United States 19320
610-466-1469
Serving Transportation Professionals Since 1995

Count Name: NY 31 / Davidson
Ford Driveway 07/17
Site Code: Clay, New York
Start Date: 07/17/2021
Page No: 1

Turning Movement Data

[illegible]

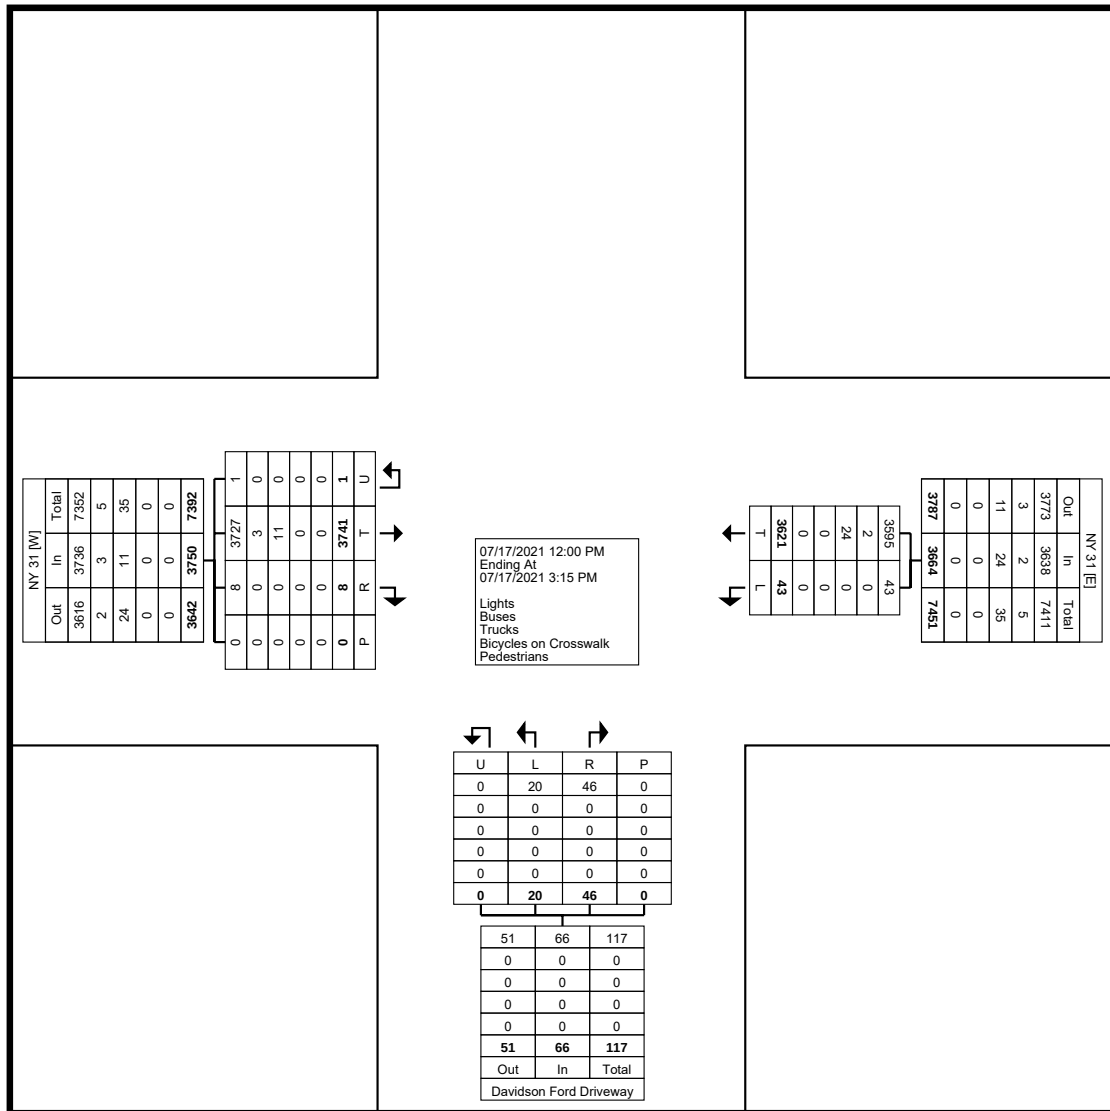

Turning Movement Data Plot




Location: 43.182206, -76.254378

Serving Transportation Professionals Since 1995


Count Name: NY 31 / Davidson
Ford Driveway 07/17
Site Code: Clay, New York
Start Date: 07/17/2021
Page No: 3

Turning Movement Peak Hour Data (1:30 PM)

[illegible]

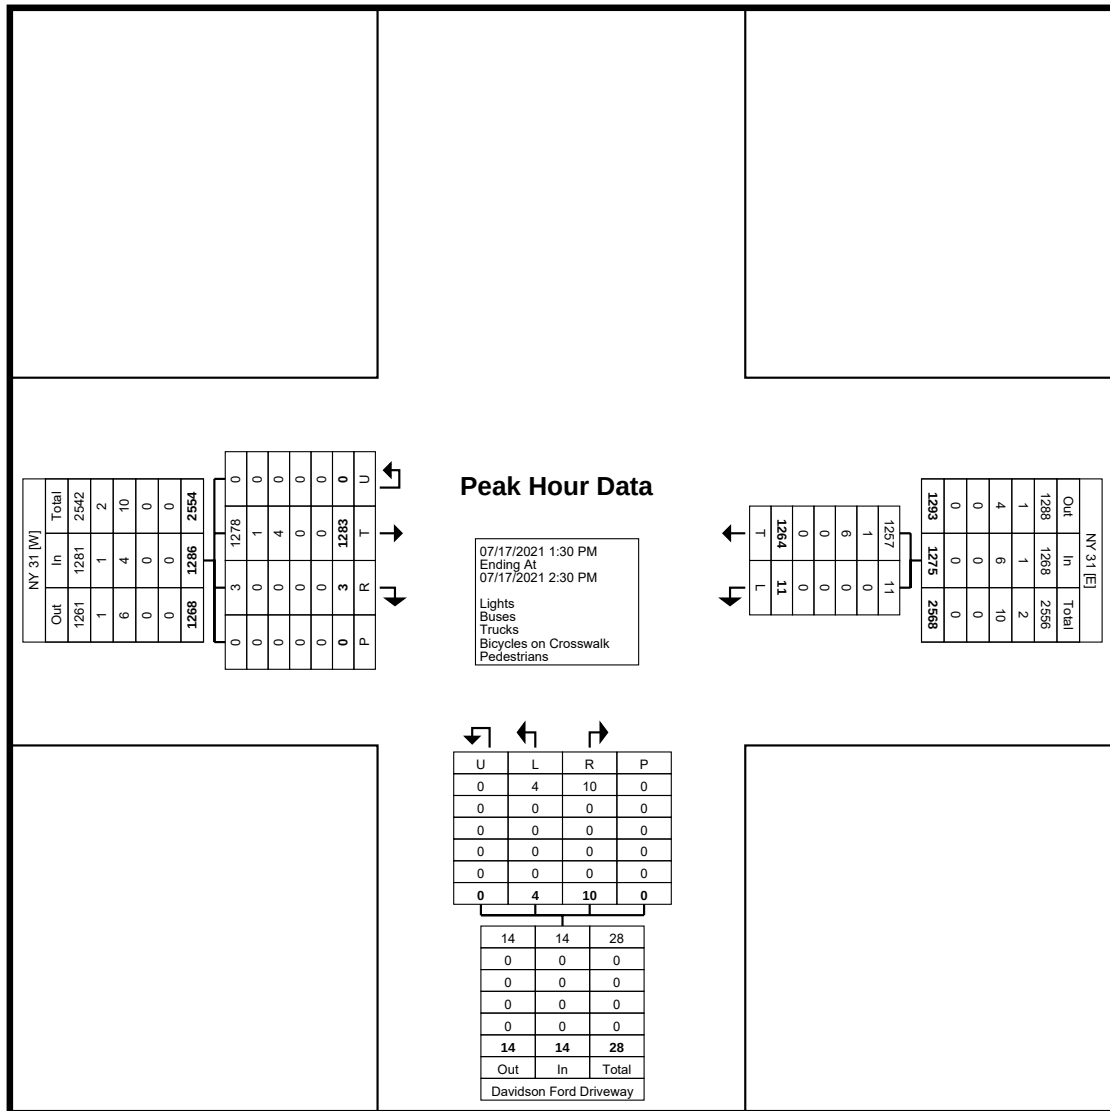

Turning Movement Peak Hour Data Plot (1:30 PM)

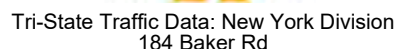

Count Name: NY 31 & Texas Roadhouse Drive
(RIRO Driveway)
Site Code:
Start Date: 04/21/2022
Page No: 1

Turning Movement Data

Start Time	NY 31					Texas Roadhouse Drive(RIRO Driveway)					NY 31					Int. Total
	Westbound					Northbound					Eastbound					
	Thru	Left	U-Turn	Peds	App. Total	Right	Left	U-Turn	Peds	App. Total	Right	Thru	U-Turn	Peds	App. Total	
6:30 AM	65	0	0	0	65	8	0	0	1	8	8	146	0	0	154	227
6:45 AM	91	2	0	0	93	6	3	0	0	9	9	140	0	0	149	251
Hourly Total	156	2	0	0	158	14	3	0	1	17	17	286	0	0	303	478
7:00 AM	110	1	0	0	111	11	1	0	0	12	9	166	0	0	175	298
7:15 AM	107	4	0	0	111	13	1	0	0	14	14	201	0	0	215	340
7:30 AM	99	2	0	0	101	14	4	0	0	18	20	216	0	0	236	355
7:45 AM	124	3	0	0	127	22	1	0	0	23	18	222	0	0	240	390
Hourly Total	440	10	0	0	450	60	7	0	0	67	61	805	0	0	866	1383
8:00 AM	120	3	0	0	123	15	3	0	0	18	11	207	0	0	218	359
8:15 AM	143	2	0	0	145	18	2	0	0	20	15	217	0	0	232	397
8:30 AM	135	3	0	0	138	15	2	0	0	17	14	190	0	0	204	359
8:45 AM	153	3	0	0	156	13	0	0	0	13	14	219	0	0	233	402
Hourly Total	551	11	0	0	562	61	7	0	0	68	54	833	0	0	887	1517
9:00 AM	147	0	0	0	147	24	0	0	0	24	17	264	0	0	281	452
9:15 AM	174	0	0	0	174	17	2	0	0	19	14	227	0	0	241	434
9:30 AM	0	0	0	0	0	0	0	0	0	0	0	0	0	0	0	0
*** BREAK ***	-	-	-	-	-	-	-	-	-	-	-	-	-	-	-	-
Hourly Total	321	0	0	0	321	41	2	0	0	43	31	491	0	0	522	886
4:00 PM	291	1	0	0	292	16	1	0	0	17	18	252	0	0	270	579
4:15 PM	336	4	0	0	340	17	0	0	0	17	26	242	0	0	268	625
4:30 PM	317	2	0	0	319	13	0	0	0	13	20	257	0	0	277	609
4:45 PM	319	6	1	0	326	24	1	0	0	25	27	282	0	0	309	660
Hourly Total	1263	13	1	0	1277	70	2	0	0	72	91	1033	0	0	1124	2473
5:00 PM	358	4	0	0	362	21	0	0	0	21	19	291	0	0	310	693
5:15 PM	327	5	0	0	332	18	1	0	0	19	25	293	0	0	318	669
5:30 PM	323	3	0	0	326	19	0	0	0	19	13	260	0	0	273	618
5:45 PM	294	6	0	0	300	15	1	0	1	16	17	263	0	0	280	596
Hourly Total	1302	18	0	0	1320	73	2	0	1	75	74	1107	0	0	1181	2576
6:00 PM	309	4	0	0	313	18	0	0	0	18	17	222	0	0	239	570
6:15 PM	278	6	0	0	284	20	2	0	0	22	21	241	0	0	262	568
6:30 PM	232	0	0	0	232	24	0	0	0	24	14	198	0	0	212	468
6:45 PM	254	1	0	0	255	18	0	0	1	18	5	175	0	0	180	453
Hourly Total	1073	11	0	0	1084	80	2	0	1	82	57	836	0	0	893	2059
7:00 PM	0	0	0	0	0	0	0	0	0	0	0	0	0	0	0	0
*** BREAK ***	-	-	-	-	-	-	-	-	-	-	-	-	-	-	-	-
Hourly Total	0	0	0	0	0	0	0	0	0	0	0	0	0	0	0	0

11:00 AM	279	3	0	0	282	15	2	0	0	17	18	331	0	0	349	648
11:15 AM	310	2	0	0	312	25	2	0	0	27	25	316	0	0	341	680
11:30 AM	357	3	0	0	360	15	0	0	0	15	17	359	0	0	376	751
11:45 AM	327	6	0	0	333	26	0	0	0	26	19	362	0	0	381	740
Hourly Total	1273	14	0	0	1287	81	4	0	0	85	79	1368	0	0	1447	2819
12:00 PM	331	1	0	0	332	15	1	0	0	16	22	337	0	0	359	707
12:15 PM	332	3	0	0	335	19	1	0	0	20	19	327	0	0	346	701
12:30 PM	354	4	0	0	358	19	0	0	1	19	21	350	0	0	371	748
12:45 PM	318	2	0	0	320	21	0	0	0	21	16	350	0	0	366	707
Hourly Total	1335	10	0	0	1345	74	2	0	1	76	78	1364	0	0	1442	2863
1:00 PM	353	6	0	0	359	21	2	0	0	23	13	350	0	0	363	745
1:15 PM	338	1	0	0	339	21	0	0	0	21	12	346	0	0	358	718
1:30 PM	351	4	0	0	355	18	0	0	1	18	24	343	0	0	367	740
1:45 PM	365	4	0	0	369	19	0	0	0	19	20	318	0	0	338	726
Hourly Total	1407	15	0	0	1422	79	2	0	1	81	69	1357	0	0	1426	2929
2:00 PM	3	0	0	0	3	0	0	0	0	0	0	1	0	0	1	4
Grand Total	9124	104	1	0	9229	633	33	0	5	666	611	9481	0	0	10092	19987
Approach %	98.9	1.1	0.0	-	-	95.0	5.0	0.0	-	-	6.1	93.9	0.0	-	-	-
Total %	45.6	0.5	0.0	-	46.2	3.2	0.2	0.0	-	3.3	3.1	47.4	0.0	-	50.5	-
Motorcycles	9	0	0	-	9	0	0	0	-	0	0	6	0	-	6	15
% Motorcycles	0.1	0.0	0.0	-	0.1	0.0	0.0	-	-	0.0	0.0	0.1	-	-	0.1	0.1
Cars & Light Goods	8979	104	1	-	9084	632	33	0	-	665	608	9330	0	-	9938	19687
% Cars & Light Goods	98.4	100.0	100.0	-	98.4	99.8	100.0	-	-	99.8	99.5	98.4	-	-	98.5	98.5
Other Vehicles	136	0	0	-	136	1	0	0	-	1	3	145	0	-	148	285
% Other Vehicles	1.5	0.0	0.0	-	1.5	0.2	0.0	-	-	0.2	0.5	1.5	-	-	1.5	1.4
Bicycles on Crosswalk	-	-	-	0	-	-	-	-	1	-	-	-	-	0	-	-
% Bicycles on Crosswalk	-	-	-	-	-	-	-	-	20.0	-	-	-	-	-	-	-
Pedestrians	-	-	-	0	-	-	-	-	4	-	-	-	-	0	-	-
% Pedestrians	-	-	-	-	-	-	-	-	80.0	-	-	-	-	-	-	-




Tri-State Traffic Data: New York Division
184 Baker Rd


Coatesville, Pennsylvania, United States 19320
610-517-2338 bkarz@tstdata.com

Count Name: NY 31 & Texas Roadhouse Drive
(RIRO Driveway)
Site Code:
Start Date: 04/21/2022
Page No: 3

Clay, New York
April 21, 2022

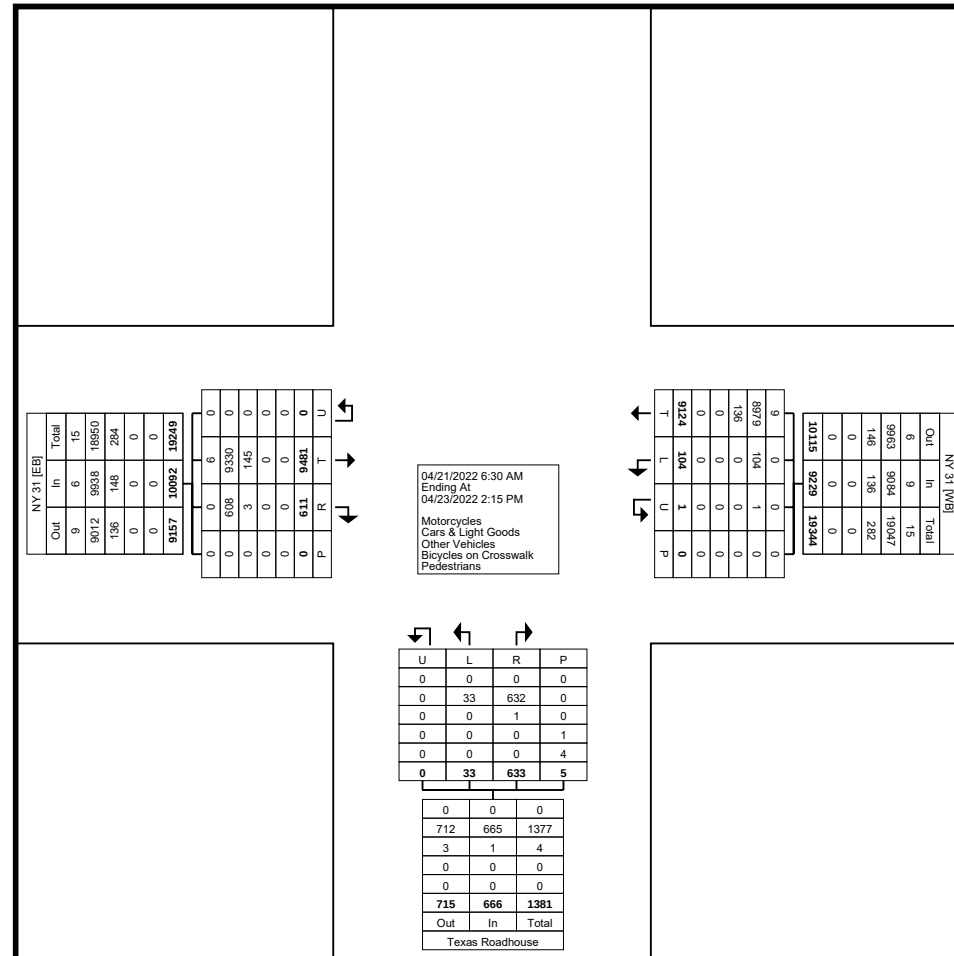

Turning Movement Data Plot

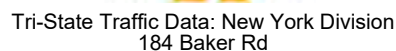

Count Name: NY 31 & Texas Roadhouse Drive
(RIRO Driveway)
Site Code:
Start Date: 04/21/2022
Page No: 4

Turning Movement Peak Hour Data (8:30 AM)

[illegible]




Tri-State Traffic Data: New York Division
184 Baker Rd


Coatesville, Pennsylvania, United States 19320
610-517-2338 bkarz@tstdata.com

Count Name: NY 31 & Texas Roadhouse Drive
(RIRO Driveway)
Site Code:
Start Date: 04/21/2022
Page No: 5

Clay, New York
April 21, 2022

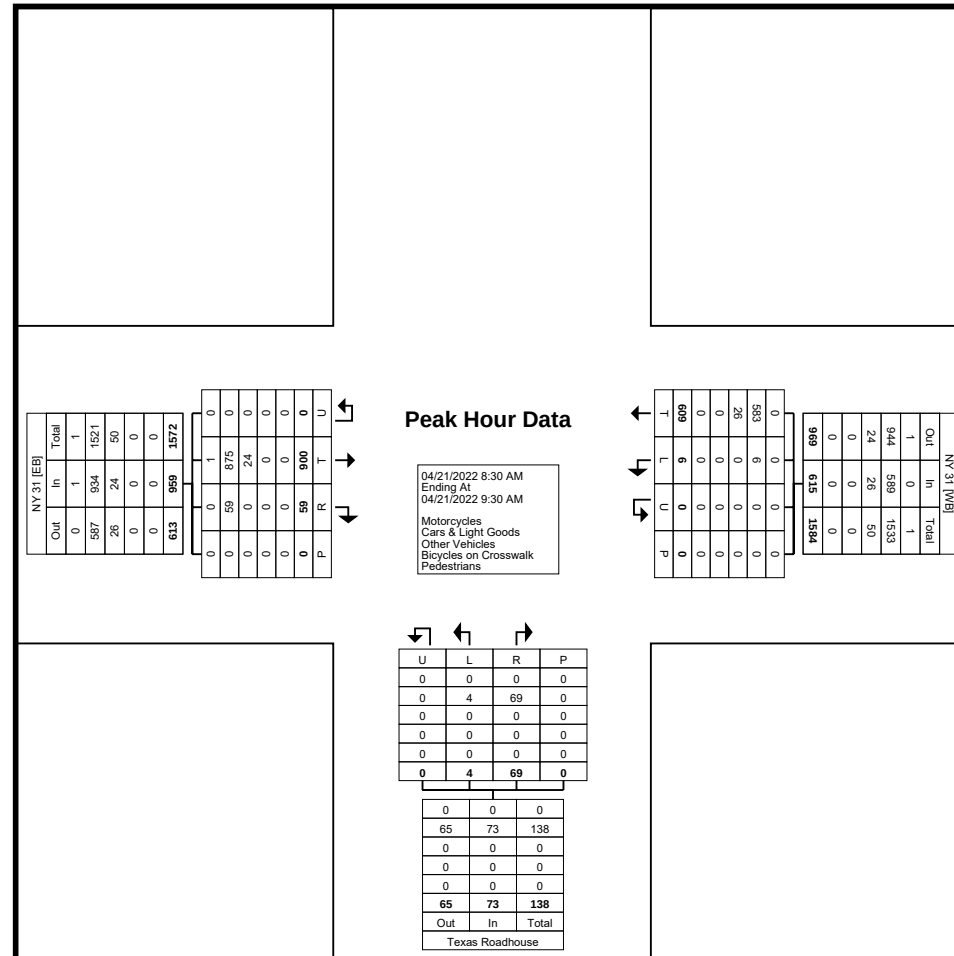

Turning Movement Peak Hour Data Plot (8:30 AM)

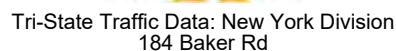

Count Name: NY 31 & Texas Roadhouse Drive
(RIRO Driveway)
Site Code:
Start Date: 04/21/2022
Page No: 6

Turning Movement Peak Hour Data (4:45 PM)

Start Time	NY 31 Westbound					Texas Roadhouse Drive(RIRO Driveway) Northbound					NY 31 Eastbound					Int. Total
	Thru	Left	U-Turn	Peds	App. Total	Right	Left	U-Turn	Peds	App. Total	Right	Thru	U-Turn	Peds	App. Total	
4:45 PM	319	6	1	0	326	24	1	0	0	25	27	282	0	0	309	660
5:00 PM	358	4	0	0	362	21	0	0	0	21	19	291	0	0	310	693
5:15 PM	327	5	0	0	332	18	1	0	0	19	25	293	0	0	318	669
5:30 PM	323	3	0	0	326	19	0	0	0	19	13	260	0	0	273	618
Total	1327	18	1	0	1346	82	2	0	0	84	84	1126	0	0	1210	2640
Approach %	98.6	1.3	0.1	-	-	97.6	2.4	0.0	-	-	6.9	93.1	0.0	-	-	-
Total %	50.3	0.7	0.0	-	51.0	3.1	0.1	0.0	-	3.2	3.2	42.7	0.0	-	45.8	-
PHF	0.927	0.750	0.250	-	0.930	0.854	0.500	0.000	-	0.840	0.778	0.961	0.000	-	0.951	0.952
Motorcycles	0	0	0	-	0	0	0	0	-	0	0	0	0	-	0	0
% Motorcycles	0.0	0.0	0.0	-	0.0	0.0	0.0	-	-	0.0	0.0	0.0	-	-	0.0	0.0
Cars & Light Goods	1311	18	1	-	1330	82	2	0	-	84	83	1117	0	-	1200	2614
% Cars & Light Goods	98.8	100.0	100.0	-	98.8	100.0	100.0	-	-	100.0	98.8	99.2	-	-	99.2	99.0
Other Vehicles	16	0	0	-	16	0	0	0	-	0	1	9	0	-	10	26
% Other Vehicles	1.2	0.0	0.0	-	1.2	0.0	0.0	-	-	0.0	1.2	0.8	-	-	0.8	1.0
Bicycles on Crosswalk	-	-	-	0	-	-	-	-	0	-	-	-	-	0	-	-
% Bicycles on Crosswalk	-	-	-	-	-	-	-	-	-	-	-	-	-	-	-	-
Pedestrians	-	-	-	0	-	-	-	-	0	-	-	-	-	0	-	-
% Pedestrians	-	-	-	-	-	-	-	-	-	-	-	-	-	-	-	-




Tri-State Traffic Data: New York Division
184 Baker Rd


Coatesville, Pennsylvania, United States 19320
610-517-2338 bkarz@tstdata.com

Count Name: NY 31 & Texas Roadhouse Drive
(RIRO Driveway)
Site Code:
Start Date: 04/21/2022
Page No: 7

Clay, New York
April 21, 2022

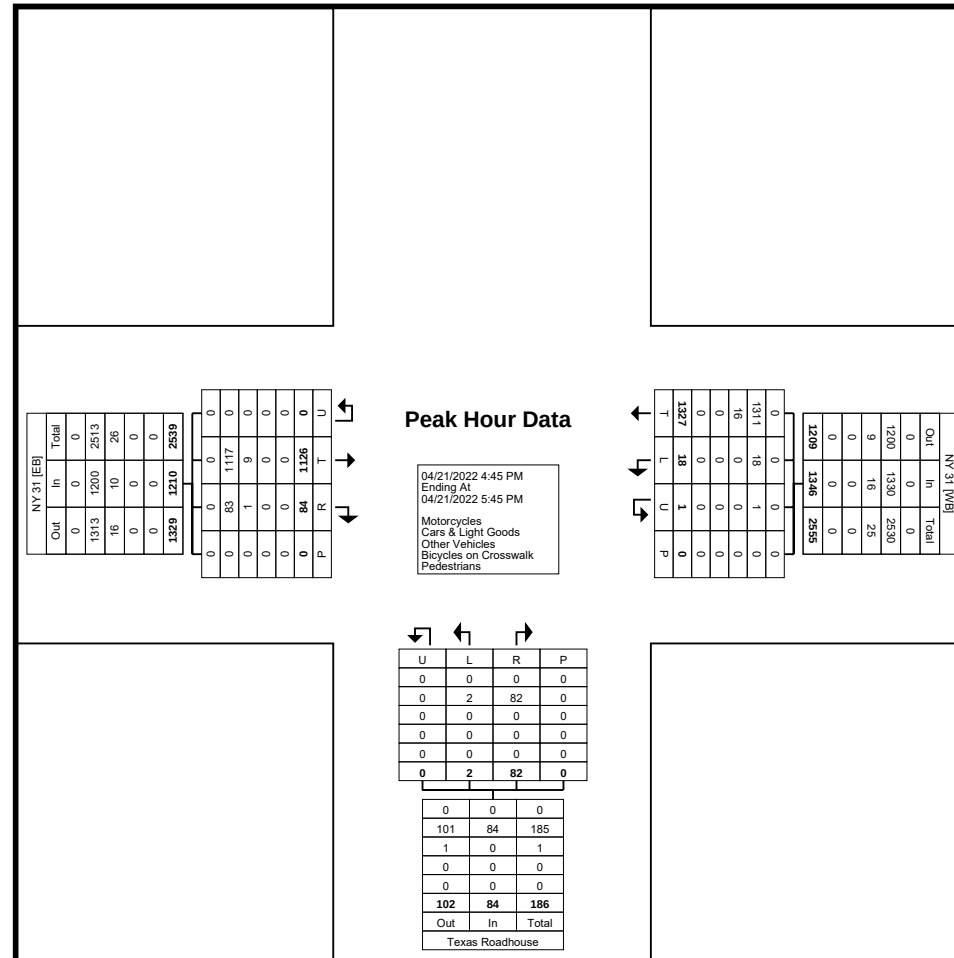

Turning Movement Peak Hour Data Plot (4:45 PM)

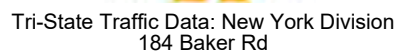

Count Name: NY 31 & Texas Roadhouse Drive
(RIRO Driveway)
Site Code:
Start Date: 04/21/2022
Page No: 8

Turning Movement Peak Hour Data (11:00 AM)

Start Time	NY 31 Westbound					Texas Roadhouse Drive(RIRO Driveway) Northbound					NY 31 Eastbound					Int. Total
	Thru	Left	U-Turn	Peds	App. Total	Right	Left	U-Turn	Peds	App. Total	Right	Thru	U-Turn	Peds	App. Total	
11:00 AM	279	3	0	0	282	15	2	0	0	17	18	331	0	0	349	648
11:15 AM	310	2	0	0	312	25	2	0	0	27	25	316	0	0	341	680
11:30 AM	357	3	0	0	360	15	0	0	0	15	17	359	0	0	376	751
11:45 AM	327	6	0	0	333	26	0	0	0	26	19	362	0	0	381	740
Total	1273	14	0	0	1287	81	4	0	0	85	79	1368	0	0	1447	2819
Approach %	98.9	1.1	0.0	-	-	95.3	4.7	0.0	-	-	5.5	94.5	0.0	-	-	-
Total %	45.2	0.5	0.0	-	45.7	2.9	0.1	0.0	-	3.0	2.8	48.5	0.0	-	51.3	-
PHF	0.891	0.583	0.000	-	0.894	0.779	0.500	0.000	-	0.787	0.790	0.945	0.000	-	0.949	0.938
Motorcycles	0	0	0	-	0	0	0	0	-	0	0	0	0	-	0	0
% Motorcycles	0.0	0.0	-	-	0.0	0.0	0.0	-	-	0.0	0.0	0.0	-	-	0.0	0.0
Cars & Light Goods	1262	14	0	-	1276	81	4	0	-	85	79	1359	0	-	1438	2799
% Cars & Light Goods	99.1	100.0	-	-	99.1	100.0	100.0	-	-	100.0	100.0	99.3	-	-	99.4	99.3
Other Vehicles	11	0	0	-	11	0	0	0	-	0	0	9	0	-	9	20
% Other Vehicles	0.9	0.0	-	-	0.9	0.0	0.0	-	-	0.0	0.0	0.7	-	-	0.6	0.7
Bicycles on Crosswalk	-	-	-	0	-	-	-	-	0	-	-	-	-	0	-	-
% Bicycles on Crosswalk	-	-	-	-	-	-	-	-	-	-	-	-	-	-	-	-
Pedestrians	-	-	-	0	-	-	-	-	0	-	-	-	-	0	-	-
% Pedestrians	-	-	-	-	-	-	-	-	-	-	-	-	-	-	-	-




Tri-State Traffic Data: New York Division
184 Baker Rd

Coatesville, Pennsylvania, United States 19320
610-517-2338 bkarz@tstdata.com

Count Name: NY 31 & Texas Roadhouse Drive
(RIRO Driveway)
Site Code:
Start Date: 04/21/2022
Page No: 9

Clay, New York
April 21, 2022

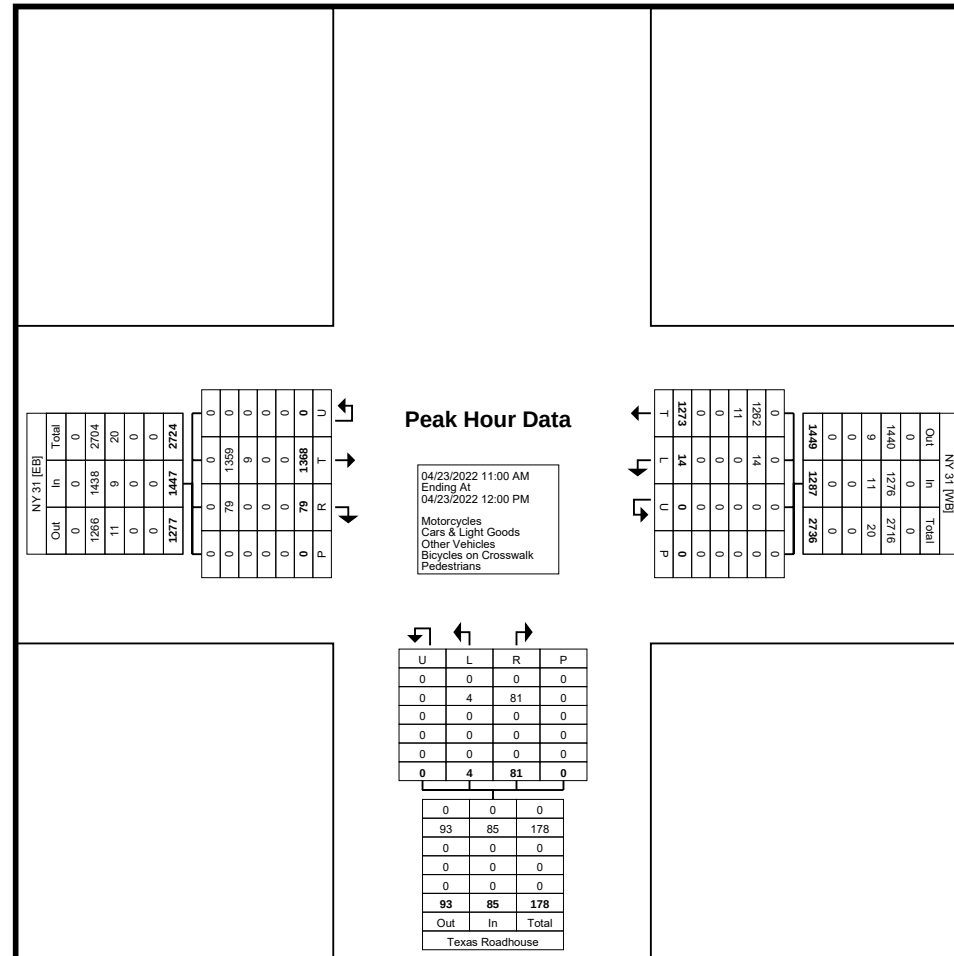

Turning Movement Peak Hour Data Plot (11:00 AM)



Tri-State Traffic Data: New York Division
184 Baker Rd

Coatesville , Pennsylvania, United States 19320
610-517-2338 bkarz@tstdata.com

Count Name: NY 31 & Texas Roadhouse Drive
(RIRO Driveway)
Site Code:
Start Date: 04/21/2022
Page No: 10

Clay, New York
April 21, 2022

Turning Movement Peak Hour Data (1:00 PM)

Start Time	NY 31 Westbound					Texas Roadhouse Drive(RIRO Driveway) Northbound					NY 31 Eastbound					Int. Total
	Thru	Left	U-Turn	Peds	App. Total	Right	Left	U-Turn	Peds	App. Total	Right	Thru	U-Turn	Peds	App. Total	
1:00 PM	353	6	0	0	359	21	2	0	0	23	13	350	0	0	363	745
1:15 PM	338	1	0	0	339	21	0	0	0	21	12	346	0	0	358	718
1:30 PM	351	4	0	0	355	18	0	0	1	18	24	343	0	0	367	740
1:45 PM	365	4	0	0	369	19	0	0	0	19	20	318	0	0	338	726
Total	1407	15	0	0	1422	79	2	0	1	81	69	1357	0	0	1426	2929
Approach %	98.9	1.1	0.0	-	-	97.5	2.5	0.0	-	-	4.8	95.2	0.0	-	-	-
Total %	48.0	0.5	0.0	-	48.5	2.7	0.1	0.0	-	2.8	2.4	46.3	0.0	-	48.7	-
PHF	0.964	0.625	0.000	-	0.963	0.940	0.250	0.000	-	0.880	0.719	0.969	0.000	-	0.971	0.983
Motorcycles	7	0	0	-	7	0	0	0	-	0	0	4	0	-	4	11
% Motorcycles	0.5	0.0	-	-	0.5	0.0	0.0	-	-	0.0	0.0	0.3	-	-	0.3	0.4
Cars & Light Goods	1387	15	0	-	1402	79	2	0	-	81	69	1343	0	-	1412	2895
% Cars & Light Goods	98.6	100.0	-	-	98.6	100.0	100.0	-	-	100.0	100.0	99.0	-	-	99.0	98.8
Other Vehicles	13	0	0	-	13	0	0	0	-	0	0	10	0	-	10	23
% Other Vehicles	0.9	0.0	-	-	0.9	0.0	0.0	-	-	0.0	0.0	0.7	-	-	0.7	0.8
Bicycles on Crosswalk	-	-	-	0	-	-	-	-	0	-	-	-	-	0	-	-
% Bicycles on Crosswalk	-	-	-	-	-	-	-	-	0.0	-	-	-	-	-	-	-
Pedestrians	-	-	-	0	-	-	-	-	1	-	-	-	-	0	-	-
% Pedestrians	-	-	-	-	-	-	-	-	100.0	-	-	-	-	-	-	-




Tri-State Traffic Data: New York Division
184 Baker Rd

Coatesville, Pennsylvania, United States 19320
610-517-2338 bkarz@tstdata.com

Count Name: NY 31 & Texas Roadhouse Drive
(RIRO Driveway)
Site Code:
Start Date: 04/21/2022
Page No: 11

Clay, New York
April 21, 2022

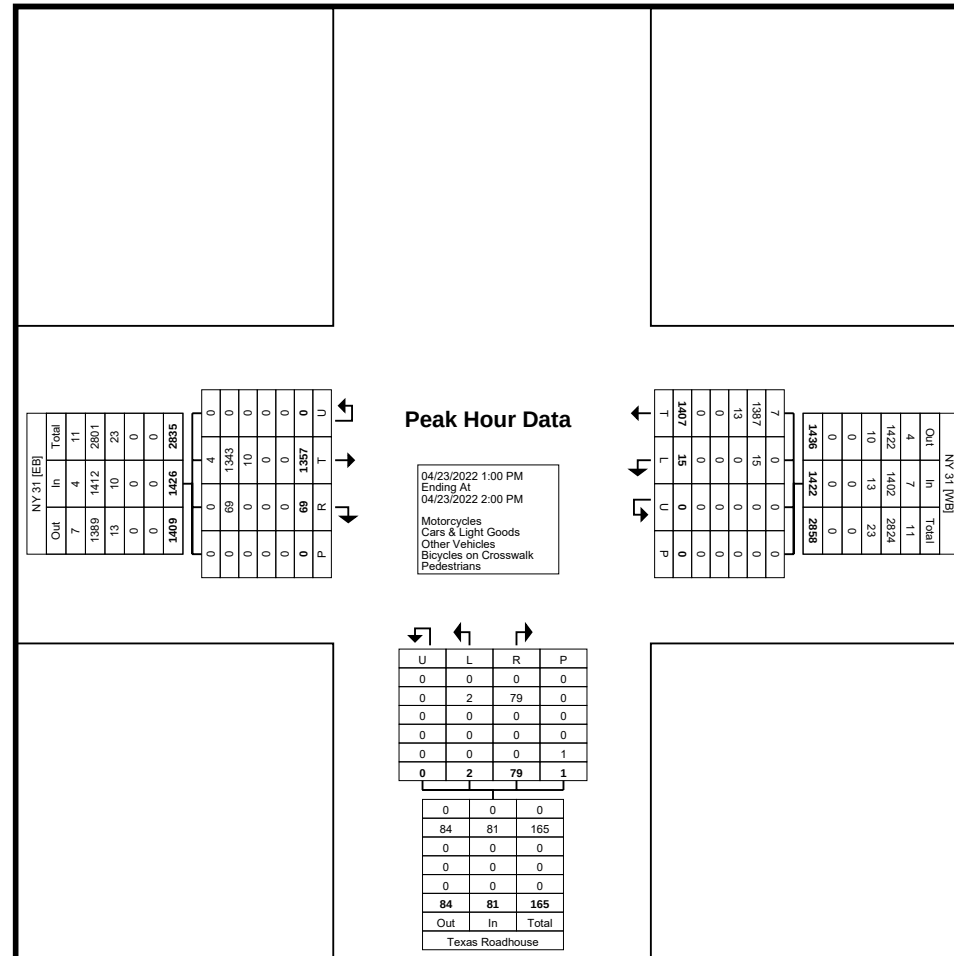

Turning Movement Peak Hour Data Plot (1:00 PM)

Tri-State Traffic Data: New York Division
184 Baker Rd

Hourly Total	0	0	0	0	0	0	0	0	0	0	0	0	0	0	0	0	0	0	0	0	0	0	0	0	0	0	0	0	
11:00 AM	41	36	14	51	0	0	142	54	31	184	41	0	0	310	9	18	14	19	0	0	60	21	13	185	134	0	0	353	865
11:15 AM	61	34	8	57	0	0	160	37	37	191	46	0	0	311	13	28	10	24	0	0	75	21	15	174	101	0	0	311	857
11:30 AM	54	46	11	62	0	0	173	51	29	204	42	1	0	327	19	26	17	33	0	0	95	16	18	205	126	0	0	365	960
11:45 AM	54	39	16	89	0	0	198	57	31	199	56	0	0	343	10	31	10	34	0	1	85	21	19	222	108	0	0	370	996
Hourly Total	210	155	49	259	0	0	673	199	128	778	185	1	0	1291	51	103	51	110	0	1	315	79	65	786	469	0	0	1399	3678
12:00 PM	34	52	17	60	0	0	163	63	25	222	49	0	0	359	17	27	13	31	0	0	88	16	15	211	121	0	0	363	973
12:15 PM	54	23	20	73	0	0	170	52	35	218	56	0	0	361	19	19	15	37	0	0	90	25	11	199	107	0	0	342	963
12:30 PM	63	23	21	77	0	0	184	46	37	234	52	0	0	369	20	35	14	36	0	0	105	25	20	186	110	0	0	341	999
12:45 PM	45	37	9	69	0	0	160	55	47	208	43	0	1	353	17	21	18	26	0	0	82	18	18	201	125	0	0	362	957
Hourly Total	196	135	67	279	0	0	677	216	144	882	200	0	1	1442	73	102	60	130	0	0	365	84	64	797	463	0	0	1408	3892
1:00 PM	69	32	14	68	0	0	183	47	36	213	36	0	0	332	33	23	14	45	0	0	115	19	14	219	105	0	0	357	987
1:15 PM	52	40	13	61	0	0	166	55	31	192	45	0	0	323	9	22	11	32	0	0	74	22	12	194	135	0	0	363	926
1:30 PM	65	37	18	74	0	0	194	38	42	227	39	0	0	346	18	24	14	42	0	1	98	17	13	213	102	0	0	345	983
1:45 PM	42	32	18	66	0	0	158	42	39	232	55	0	1	368	16	26	19	34	0	0	95	21	17	206	114	0	0	358	979
Hourly Total	228	141	63	269	0	0	701	182	148	864	175	0	1	1369	76	95	58	153	0	1	382	79	56	832	456	0	0	1423	3875
2:00 PM	0	0	0	0	0	0	0	1	0	2	0	0	0	3	0	0	0	0	0	0	0	0	0	3	0	0	0	3	6
Grand Total	1089	1033	282	1499	1	0	3904	1181	764	6127	1080	1	4	9153	341	493	248	799	0	2	1881	439	315	6510	2631	1	0	9896	24834
Approach %	27.9	26.5	7.2	38.4	0.0	-	-	12.9	8.3	66.9	11.8	0.0	-	-	18.1	26.2	13.2	42.5	0.0	-	-	4.4	3.2	65.8	26.6	0.0	-	-	-
Total %	4.4	4.2	1.1	6.0	0.0	-	15.7	4.8	3.1	24.7	4.3	0.0	-	36.9	1.4	2.0	1.0	3.2	0.0	-	7.6	1.8	1.3	26.2	10.6	0.0	-	39.8	-
Motorcycles	0	1	1	0	0	-	2	1	0	7	0	0	-	8	0	0	0	0	0	-	0	0	0	3	0	0	-	3	13
% Motorcycles	0.0	0.1	0.4	0.0	0.0	-	0.1	0.1	0.0	0.1	0.0	0.0	-	0.1	0.0	0.0	0.0	0.0	-	-	0.0	0.0	0.0	0.0	0.0	0.0	-	0.0	0.1
Cars & Light Goods	1082	1027	280	1484	1	-	3874	1171	762	6000	1078	1	-	9012	335	492	248	795	0	-	1870	438	315	6381	2615	1	-	9750	24506
% Cars & Light Goods	99.4	99.4	99.3	99.0	100.0	-	99.2	99.2	99.7	97.9	99.8	100.0	-	98.5	98.2	99.8	100.0	99.5	-	-	99.4	99.8	100.0	98.0	99.4	100.0	-	98.5	98.7
Other Vehicles	7	5	1	15	0	-	28	9	2	120	2	0	-	133	6	1	0	4	0	-	11	1	0	126	16	0	-	143	315
% Other Vehicles	0.6	0.5	0.4	1.0	0.0	-	0.7	0.8	0.3	2.0	0.2	0.0	-	1.5	1.8	0.2	0.0	0.5	-	-	0.6	0.2	0.0	1.9	0.6	0.0	-	1.4	1.3
Bicycles on Crosswalk	-	-	-	-	-	0	-	-	-	-	-	1	-	-	-	-	-	-	-	0	-	-	-	-	-	-	0	-	-
% Bicycles on Crosswalk	-	-	-	-	-	-	-	-	-	-	-	25.0	-	-	-	-	-	-	-	0.0	-	-	-	-	-	-	-	-	-
Pedestrians	-	-	-	-	-	0	-	-	-	-	-	-	3	-	-	-	-	-	-	2	-	-	-	-	-	-	0	-	-
% Pedestrians	-	-	-	-	-	-	-	-	-	-	-	75.0	-	-	-	-	-	-	-	100.0	-	-	-	-	-	-	-	-	-





Tri-State Traffic Data: New York Division
184 Baker Rd

Coatesville, Pennsylvania, United States 19320
610-517-2338 bkarz@tstdata.com

Count Name: NY 31 & Home Depot & Lowes
Entrances
Site Code:
Start Date: 04/21/2022
Page No: 3

Clay, New York
April 21, 2022

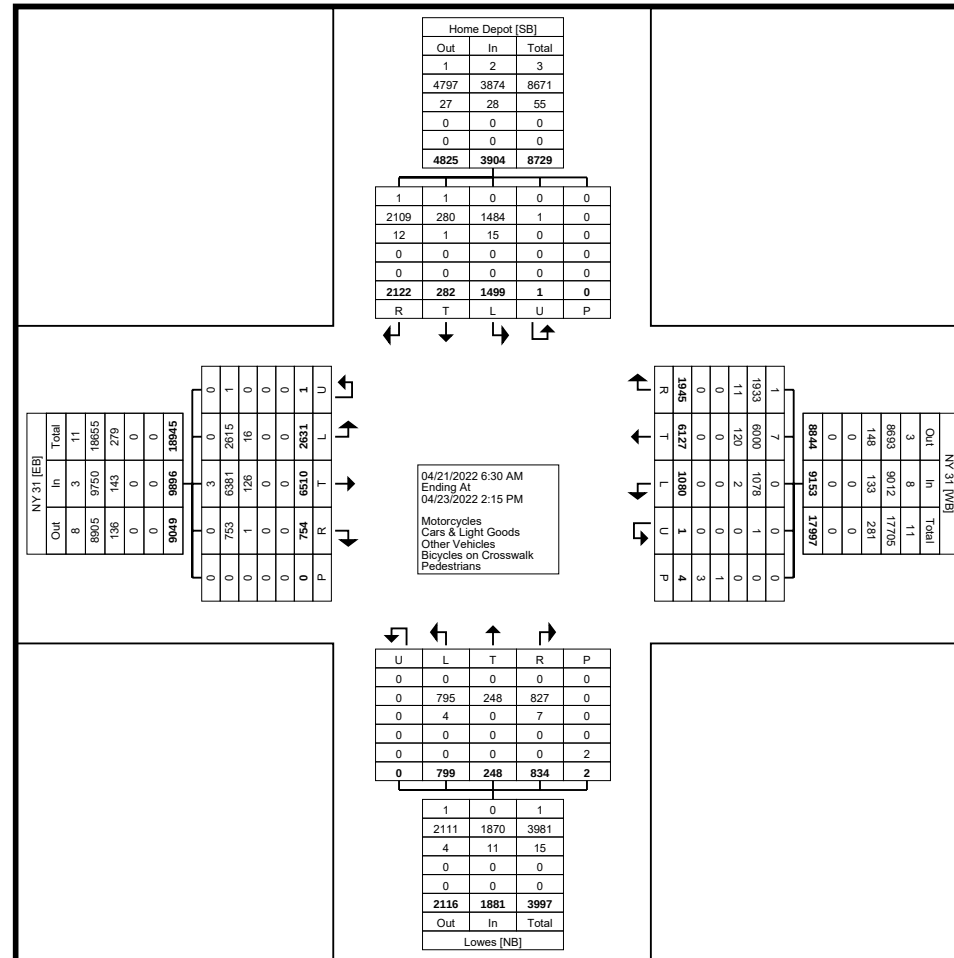

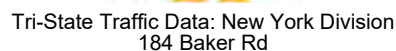

Count Name: NY 31 & Home Depot & Lowes
Entrances
Site Code:
Start Date: 04/21/2022
Page No: 4

Turning Movement Peak Hour Data (8:30 AM)

[illegible]





Tri-State Traffic Data: New York Division
184 Baker Rd

Coatesville, Pennsylvania, United States 19320
610-517-2338 bkarz@tstdata.com

Count Name: NY 31 & Home Depot & Lowes
Entrances
Site Code:
Start Date: 04/21/2022
Page No: 5

Clay, New York
April 21, 2022

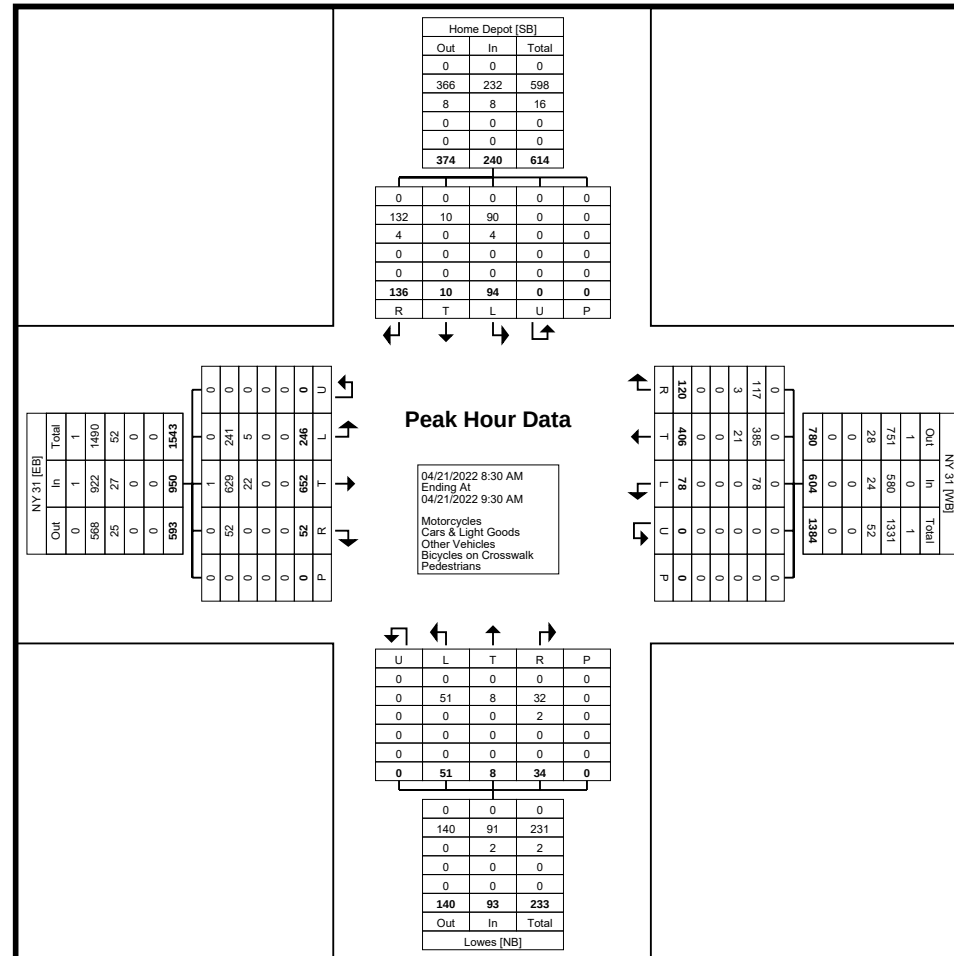

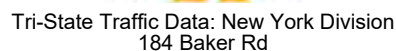

Count Name: NY 31 & Home Depot & Lowes
Entrances
Site Code:
Start Date: 04/21/2022
Page No: 6

Turning Movement Peak Hour Data (4:30 PM)

[illegible]




Tri-State Traffic Data: New York Division
184 Baker Rd


Coatesville, Pennsylvania, United States 19320
610-517-2338 bkarz@tstdata.com

Count Name: NY 31 & Home Depot & Lowes
Entrances
Site Code:
Start Date: 04/21/2022
Page No: 7

Clay, New York
April 21, 2022

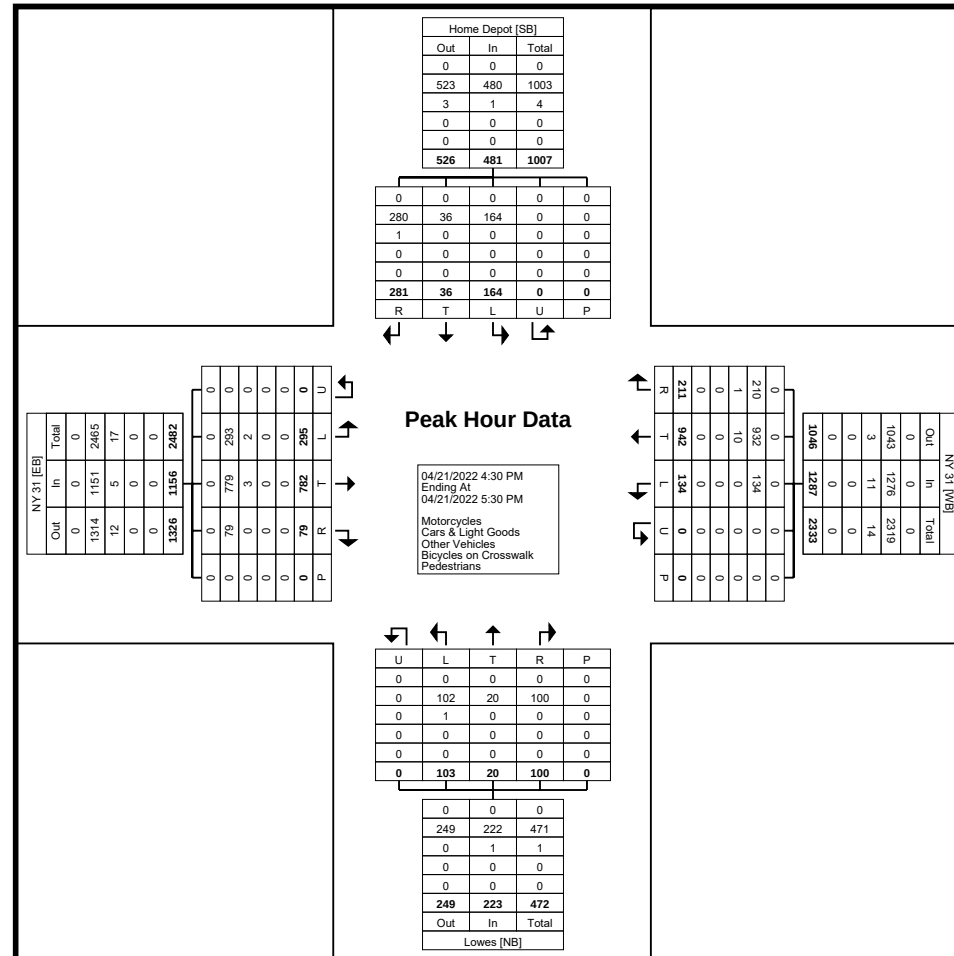

Turning Movement Peak Hour Data Plot (4:30 PM)

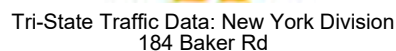

Count Name: NY 31 & Home Depot & Lowes
Entrances
Site Code:
Start Date: 04/21/2022
Page No: 8

Turning Movement Peak Hour Data (11:00 AM)

[illegible]




Tri-State Traffic Data: New York Division
184 Baker Rd


Coatesville, Pennsylvania, United States 19320
610-517-2338 bkarz@tstdata.com

Count Name: NY 31 & Home Depot & Lowes
Entrances
Site Code:
Start Date: 04/21/2022
Page No: 9

Clay, New York
April 21, 2022

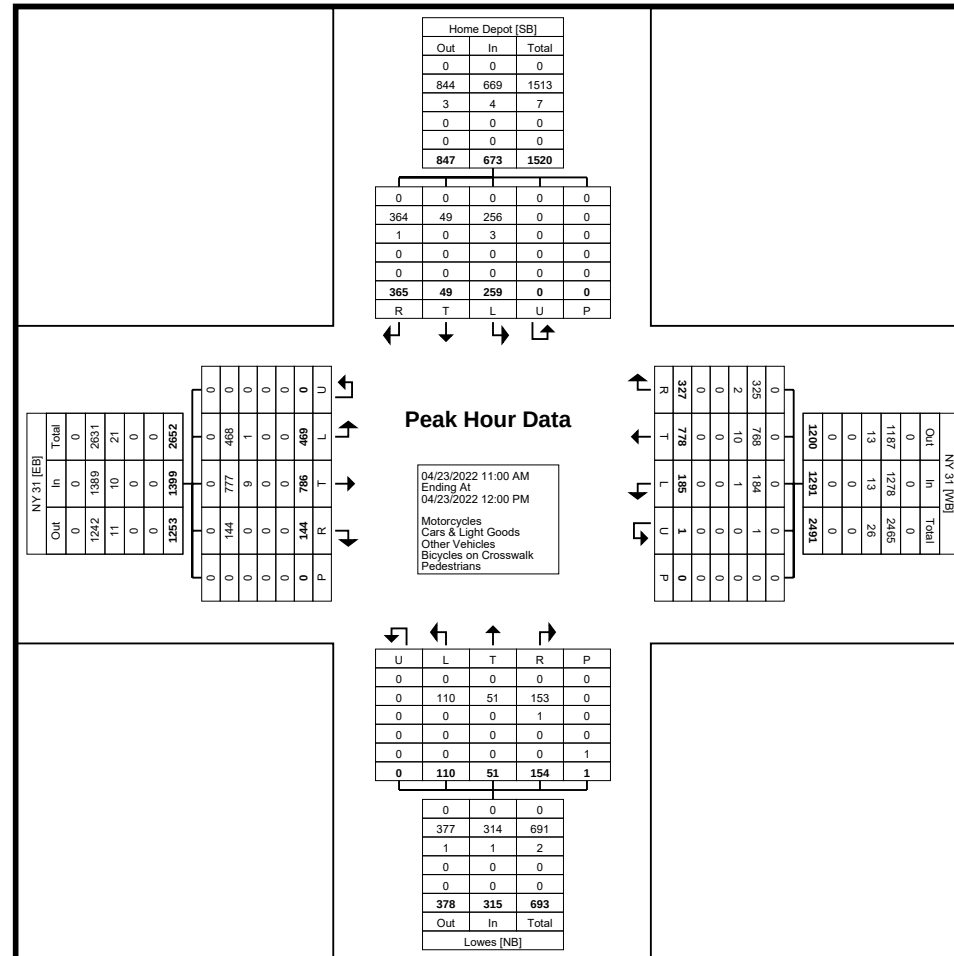

Turning Movement Peak Hour Data Plot (11:00 AM)

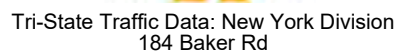

Count Name: NY 31 & Home Depot & Lowes
Entrances
Site Code:
Start Date: 04/21/2022
Page No: 10

Turning Movement Peak Hour Data (12:15 PM)

Start Time	Home Depot Southbound							NY 31 Westbound							Lowes Northbound							NY 31 Eastbound							Int. Total
	Right	Right on Red	Thru	Left	U-Turn	Peds	App. Total	Right	Right on Red	Thru	Left	U-Turn	Peds	App. Total	Right	Right on Red	Thru	Left	U-Turn	Peds	App. Total	Right	Right on Red	Thru	Left	U-Turn	Peds	App. Total	
12:15 PM	54	23	20	73	0	0	170	52	35	218	56	0	0	361	19	19	15	37	0	0	90	25	11	199	107	0	0	342	963
12:30 PM	63	23	21	77	0	0	184	46	37	234	52	0	0	369	20	35	14	36	0	0	105	25	20	186	110	0	0	341	999
12:45 PM	45	37	9	69	0	0	160	55	47	208	43	0	1	353	17	21	18	26	0	0	82	18	18	201	125	0	0	362	957
1:00 PM	69	32	14	68	0	0	183	47	36	213	36	0	0	332	33	23	14	45	0	0	115	19	14	219	105	0	0	357	987
Total	231	115	64	287	0	0	697	200	155	873	187	0	1	1415	89	98	61	144	0	0	392	87	63	805	447	0	0	1402	3906
Approach %	33.1	16.5	9.2	41.2	0.0	-	-	14.1	11.0	61.7	13.2	0.0	-	-	22.7	25.0	15.6	36.7	0.0	-	-	6.2	4.5	57.4	31.9	0.0	-	-	-
Total %	5.9	2.9	1.6	7.3	0.0	-	17.8	5.1	4.0	22.4	4.8	0.0	-	36.2	2.3	2.5	1.6	3.7	0.0	-	10.0	2.2	1.6	20.6	11.4	0.0	-	35.9	-
PHF	0.837	0.777	0.762	0.932	0.000	-	0.947	0.909	0.824	0.933	0.835	0.000	-	0.959	0.674	0.700	0.847	0.800	0.000	-	0.852	0.870	0.788	0.919	0.894	0.000	-	0.968	0.977
Motorcycles	0	0	1	0	0	-	1	1	0	3	0	0	-	4	0	0	0	0	0	-	0	0	0	0	0	0	-	0	5
% Motorcycles	0.0	0.0	1.6	0.0	-	-	0.1	0.5	0.0	0.3	0.0	-	-	0.3	0.0	0.0	0.0	0.0	-	-	0.0	0.0	0.0	0.0	0.0	-	-	0.0	0.1
Cars & Light Goods	229	115	63	287	0	-	694	199	155	861	187	0	-	1402	89	98	61	144	0	-	392	87	63	797	445	0	-	1392	3880
% Cars & Light Goods	99.1	100.0	98.4	100.0	-	-	99.6	99.5	100.0	98.6	100.0	-	-	99.1	100.0	100.0	100.0	100.0	-	-	100.0	100.0	100.0	99.0	99.6	-	-	99.3	99.3
Other Vehicles	2	0	0	0	0	-	2	0	0	9	0	0	-	9	0	0	0	0	0	-	0	0	0	8	2	0	-	10	21
% Other Vehicles	0.9	0.0	0.0	0.0	-	-	0.3	0.0	0.0	1.0	0.0	-	-	0.6	0.0	0.0	0.0	0.0	-	-	0.0	0.0	0.0	1.0	0.4	-	-	0.7	0.5
Bicycles on Crosswalk	-	-	-	-	-	0	-	-	-	-	-	-	1	-	-	-	-	-	-	0	-	-	-	-	-	-	0	-	-
% Bicycles on Crosswalk	-	-	-	-	-	-	-	-	-	-	-	-	100.0	-	-	-	-	-	-	-	-	-	-	-	-	-	-	-	-
Pedestrians	-	-	-	-	-	0	-	-	-	-	-	-	0	-	-	-	-	-	-	0	-	-	-	-	-	-	0	-	-
% Pedestrians	-	-	-	-	-	-	-	-	-	-	-	-	0.0	-	-	-	-	-	-	-	-	-	-	-	-	-	-	-	-




Tri-State Traffic Data: New York Division
184 Baker Rd


Coatesville, Pennsylvania, United States 19320
610-517-2338 bkarz@tstdata.com

Count Name: NY 31 & Home Depot & Lowes
Entrances
Site Code:
Start Date: 04/21/2022
Page No: 11

Clay, New York
April 21, 2022

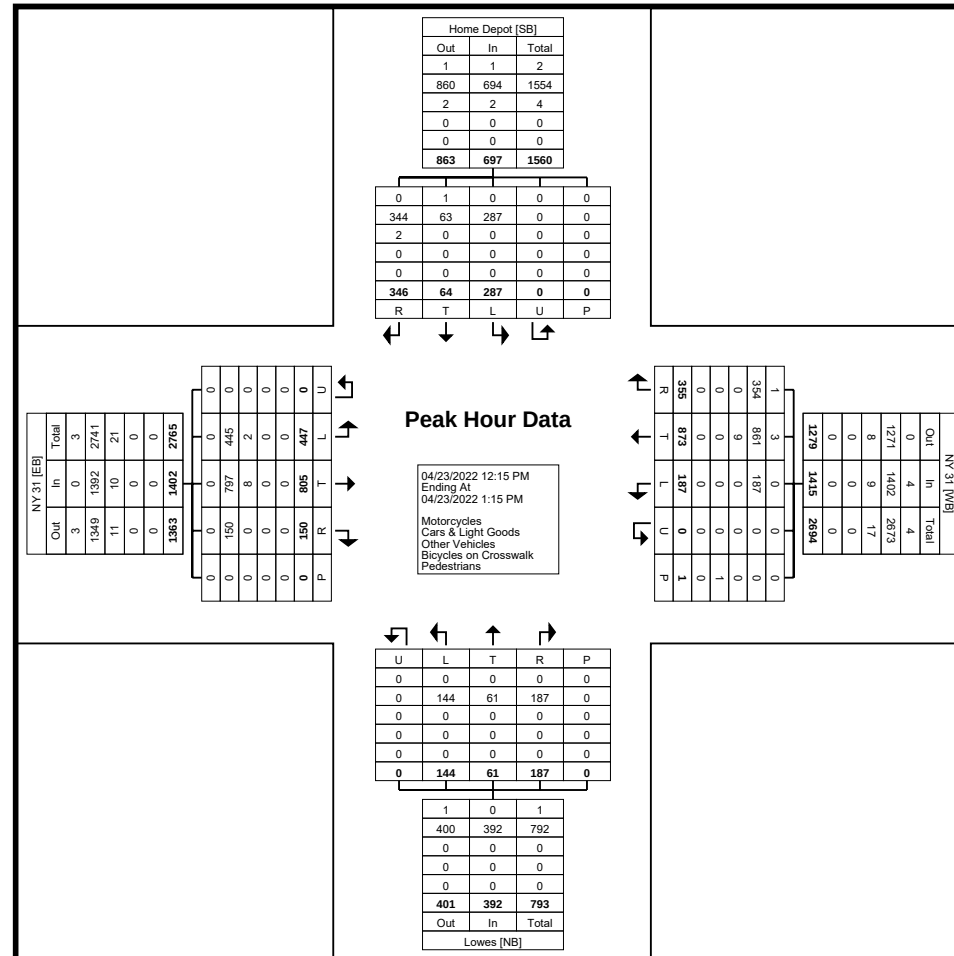

Turning Movement Peak Hour Data Plot (12:15 PM)

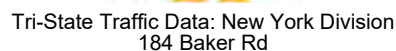

Count Name: NY 31 & Dell Center Drive
Site Code:
Start Date: 04/21/2022
Page No: 1

Start Time	Dell Center Drive Southbound							NY 31 Westbound							School Northbound							NY 31 Eastbound							Int. Total
	Right	Right on Red	Thru	Left	U-Turn	Peds	App. Total	Right	Right on Red	Thru	Left	U-Turn	Peds	App. Total	Right	Right on Red	Thru	Left	U-Turn	Peds	App. Total	Right	Right on Red	Thru	Left	U-Turn	Peds	App. Total	
6:30 AM	4	4	0	15	0	0	23	8	1	61	1	0	0	71	1	2	0	0	0	1	3	1	1	125	6	0	0	133	230
6:45 AM	9	6	0	15	0	0	30	11	1	85	0	1	0	98	0	2	0	0	0	0	2	3	0	111	10	0	0	124	254
Hourly Total	13	10	0	30	0	0	53	19	2	146	1	1	0	169	1	4	0	0	0	1	5	4	1	236	16	0	0	257	484
7:00 AM	6	6	0	23	0	0	35	12	2	98	1	0	0	113	1	0	1	0	0	0	2	1	0	158	6	0	0	165	315
7:15 AM	1	11	2	24	0	0	38	14	4	93	0	0	0	111	0	2	0	0	0	0	2	3	0	175	10	0	0	188	339
7:30 AM	3	10	1	22	0	0	36	21	3	122	3	0	0	149	0	2	0	0	0	0	2	0	0	215	10	0	0	225	412
7:45 AM	3	5	3	26	0	0	37	20	6	118	1	2	0	147	1	0	0	0	0	0	1	2	0	184	26	0	0	212	397
Hourly Total	13	32	6	95	0	0	146	67	15	431	5	2	0	520	2	4	1	0	0	0	7	6	0	732	52	0	0	790	1463
8:00 AM	1	7	1	22	0	1	31	19	9	114	5	0	0	147	1	1	0	0	0	0	2	6	0	163	20	1	0	190	370
8:15 AM	2	3	3	22	0	0	30	25	0	139	5	0	0	169	1	0	0	1	0	0	2	5	0	153	20	0	0	178	379
8:30 AM	4	15	2	22	0	0	43	15	5	117	16	2	0	155	0	2	0	0	0	0	2	9	1	155	19	0	0	184	384
8:45 AM	1	17	2	23	0	0	43	27	1	131	20	1	0	180	1	1	0	1	0	0	3	15	0	160	19	1	0	195	421
Hourly Total	8	42	8	89	0	1	147	86	15	501	46	3	0	651	3	4	0	2	0	0	9	35	1	631	78	2	0	747	1554
9:00 AM	7	6	7	19	0	0	39	22	4	132	9	1	0	168	4	7	1	9	0	0	21	26	2	175	34	0	0	237	465
9:15 AM	6	14	4	16	0	0	40	25	4	149	5	0	0	183	13	3	7	18	0	0	41	6	1	140	28	0	0	175	439
9:30 AM	0	0	0	0	0	0	0	0	0	0	0	0	0	0	0	0	0	0	0	0	0	0	0	2	2	0	0	4	4
*** BREAK ***	-	-	-	-	-	-	-	-	-	-	-	-	-	-	-	-	-	-	-	-	-	-	-	-	-	-	-	-	-
Hourly Total	13	20	11	35	0	0	79	47	8	281	14	1	0	351	17	10	8	27	0	0	62	32	3	317	64	0	0	416	908
4:00 PM	33	12	2	32	0	0	79	43	4	264	1	0	0	312	1	2	1	0	0	0	4	2	1	205	41	0	0	249	644
4:15 PM																													

Hourly Total	0	0	0	0	0	0	0	0	0	0	0	0	0	0	0	0	0	0	0	0	0	0	0	0	0	0	0	0		
11:00 AM	23	21	1	45	0	0	90	40	11	260	1	0	0	312	1	1	0	0	0	0	2	1	0	236	38	0	0	275	679	
11:15 AM	35	17	1	58	0	0	111	40	6	271	0	1	0	318	0	0	0	0	0	0	0	2	0	235	34	0	0	271	700	
11:30 AM	34	16	0	50	0	0	100	44	2	278	7	2	0	333	0	0	1	1	0	0	2	6	0	276	33	0	0	315	750	
11:45 AM	30	20	3	52	0	0	105	42	13	295	25	2	0	377	0	5	1	0	0	1	6	18	0	299	34	0	0	351	839	
Hourly Total	122	74	5	205	0	0	406	166	32	1104	33	5	0	1340	1	6	2	1	0	1	10	27	0	1046	139	0	0	1212	2968	
12:00 PM	36	18	2	61	0	0	117	39	9	291	15	1	0	355	0	3	0	2	2	0	0	5	13	0	274	34	1	0	322	799
12:15 PM	36	13	1	68	0	0	118	36	17	304	3	0	0	360	1	0	0	0	0	0	1	3	0	275	38	1	0	317	796	
12:30 PM	41	18	1	50	0	0	110	46	11	300	1	2	0	360	1	3	1	3	0	0	8	3	0	289	38	0	0	330	808	
12:45 PM	27	14	3	60	0	0	104	48	16	295	2	4	0	365	0	0	1	2	0	0	3	1	0	273	34	0	0	308	780	
Hourly Total	140	63	7	239	0	0	449	169	53	1190	21	7	0	1440	2	6	2	7	0	0	17	20	0	1111	144	2	0	1277	3183	
1:00 PM	36	23	1	61	1	0	122	54	12	288	5	0	0	359	2	0	0	0	0	0	2	0	0	303	35	0	0	338	821	
1:15 PM	51	29	1	59	0	0	140	54	18	256	1	0	0	329	0	2	0	0	0	0	2	0	0	256	37	1	0	294	765	
1:30 PM	35	23	2	55	0	0	115	35	15	294	1	0	0	345	2	1	0	0	0	1	3	0	0	296	36	0	0	332	795	
1:45 PM	55	18	0	71	0	0	144	46	7	277	3	2	0	335	27	15	10	23	0	1	75	1	0	265	46	0	0	312	866	
Hourly Total	177	93	4	246	1	0	521	189	52	1115	10	2	0	1368	31	18	10	23	0	2	82	1	0	1120	154	1	0	1276	3247	
2:00 PM	0	0	0	0	0	0	0	0	0	2	0	0	0	2	0	0	0	0	0	0	0	0	0	0	0	0	0	0	2	
Grand Total	792	513	62	1461	1	2	2829	1188	251	7812	139	24	0	9414	63	66	27	71	0	6	227	136	7	7795	963	5	0	8906	21376	
Approach %	28.0	18.1	2.2	51.6	0.0	-	-	12.6	2.7	83.0	1.5	0.3	-	-	27.8	29.1	11.9	31.3	0.0	-	-	1.5	0.1	87.5	10.8	0.1	-	-	-	
Total %	3.7	2.4	0.3	6.8	0.0	-	13.2	5.6	1.2	36.5	0.7	0.1	-	44.0	0.3	0.3	0.1	0.3	0.0	-	1.1	0.6	0.0	36.5	4.5	0.0	-	41.7	-	
Motorcycles	1	2	0	0	0	-	3	0	0	6	0	0	-	6	1	0	0	0	0	-	1	0	0	3	2	0	-	5	15	
% Motorcycles	0.1	0.4	0.0	0.0	0.0	-	0.1	0.0	0.0	0.1	0.0	0.0	-	0.1	1.6	0.0	0.0	0.0	-	-	0.4	0.0	0.0	0.0	0.2	0.0	-	0.1	0.1	
Cars & Light Goods	785	507	55	1441	1	-	2789	1163	244	7693	137	22	-	9259	57	65	26	67	0	-	215	126	7	7676	948	5	-	8762	21025	
% Cars & Light Goods	99.1	98.8	88.7	98.6	100.0	-	98.6	97.9	97.2	98.5	98.6	91.7	-	98.4	90.5	98.5	96.3	94.4	-	-	94.7	92.6	100.0	98.5	98.4	100.0	-	98.4	98.4	
Other Vehicles	6	4	7	20	0	-	37	25	7	113	2	2	-	149	5	1	1	4	0	-	11	10	0	116	13	0	-	139	336	
% Other Vehicles	0.8	0.8	11.3	1.4	0.0	-	1.3	2.1	2.8	1.4	1.4	8.3	-	1.6	7.9	1.5	3.7	5.6	-	-	4.8	7.4	0.0	1.5	1.3	0.0	-	1.6	1.6	
Bicycles on Crosswalk	-	-	-	-	-	0	-	-	-	-	-	-	0	-	-	-	-	-	-	1	-	-	-	-	-	-	0	-	-	
% Bicycles on Crosswalk	-	-	-	-	-	0.0	-	-	-	-	-	-	-	-	-	-	-	-	-	16.7	-	-	-	-	-	-	-	-	-	
Pedestrians	-	-	-	-	-	2	-	-	-	-	-	-	0	-	-	-	-	-	-	5	-	-	-	-	-	-	0	-	-	
% Pedestrians	-	-	-	-	-	100.0	-	-	-	-	-	-	-	-	-	-	-	-	-	83.3	-	-	-	-	-	-	-	-	-	




Tri-State Traffic Data: New York Division
184 Baker Rd


Coatesville , Pennsylvania, United States 19320
610-517-2338 bkarz@tstdata.com

Clay, New York
April 21, 2022

Count Name: NY 31 & Dell Center Drive
Site Code:
Start Date: 04/21/2022
Page No: 3

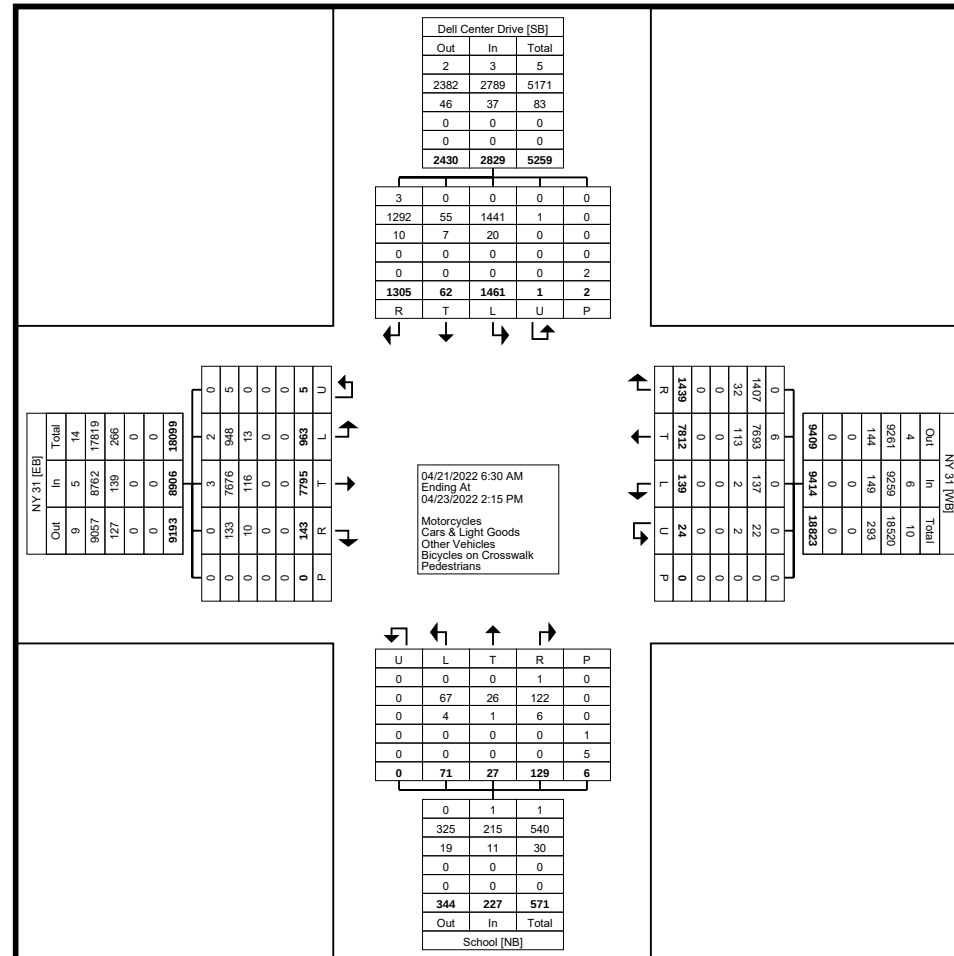

Turning Movement Data Plot

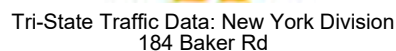

Count Name: NY 31 & Dell Center Drive
Site Code:
Start Date: 04/21/2022
Page No: 4

[illegible]




Tri-State Traffic Data: New York Division
184 Baker Rd

Coatesville, Pennsylvania, United States 19320
610-517-2338 bkarz@tstdata.com

Clay, New York
April 21, 2022

Count Name: NY 31 & Dell Center Drive
Site Code:
Start Date: 04/21/2022
Page No: 5

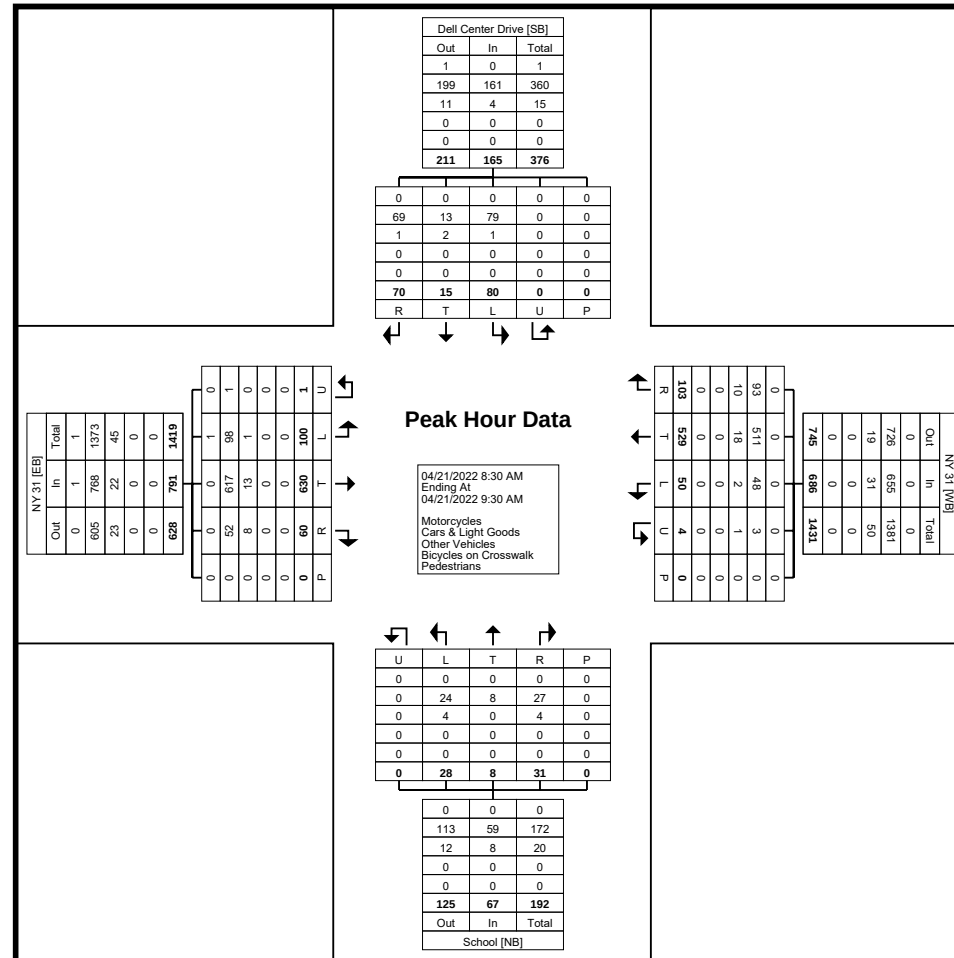

Turning Movement Peak Hour Data Plot (8:30 AM)





Tri-State Traffic Data: New York Division
184 Baker Rd

Coatesville, Pennsylvania, United States 19320
610-517-2338 bkarz@tstdata.com

Clay, New York
April 21, 2022

Count Name: NY 31 & Dell Center Drive
Site Code:
Start Date: 04/21/2022
Page No: 7

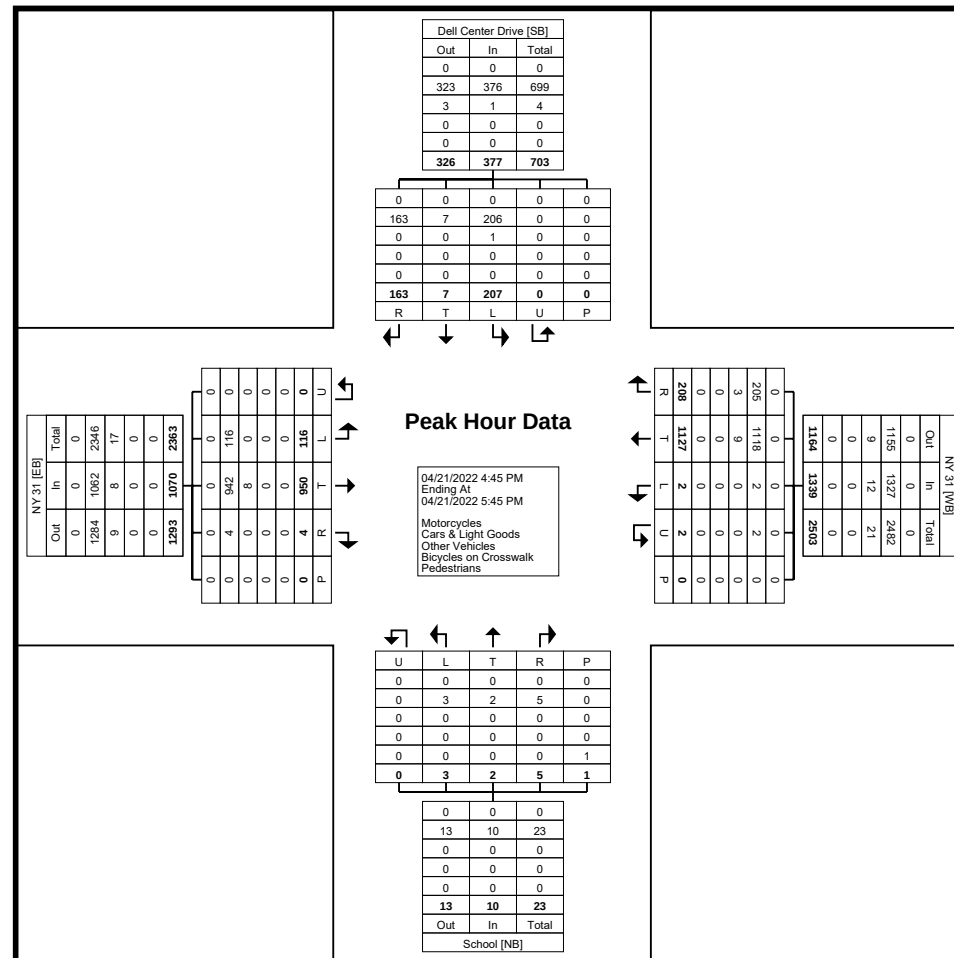

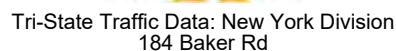

Count Name: NY 31 & Dell Center Drive
Site Code:
Start Date: 04/21/2022
Page No: 8

[illegible]





Tri-State Traffic Data: New York Division
184 Baker Rd

Coatesville, Pennsylvania, United States 19320
610-517-2338 bkarz@tstdata.com

Clay, New York
April 21, 2022

Count Name: NY 31 & Dell Center Drive
Site Code:
Start Date: 04/21/2022
Page No: 9

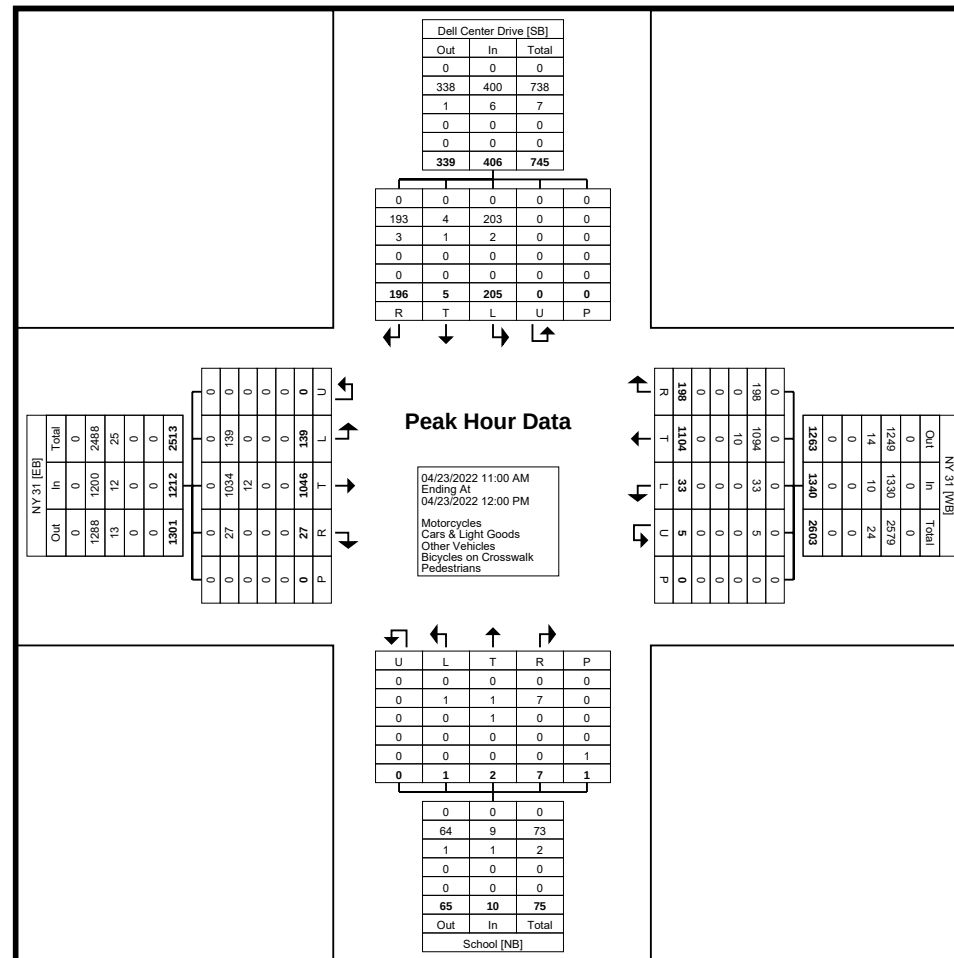

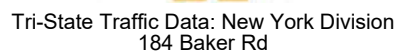

Count Name: NY 31 & Dell Center Drive
Site Code:
Start Date: 04/21/2022
Page No: 10

Start Time	Dell Center Drive Southbound							NY 31 Westbound							School Northbound							NY 31 Eastbound							Int. Total
	Right	Right on Red	Thru	Left	U-Turn	Peds	App. Total	Right	Right on Red	Thru	Left	U-Turn	Peds	App. Total	Right	Right on Red	Thru	Left	U-Turn	Peds	App. Total	Right	Right on Red	Thru	Left	U-Turn	Peds	App. Total	
1:00 PM	36	23	1	61	1	0	122	54	12	288	5	0	0	359	2	0	0	0	0	0	2	0	0	303	35	0	0	338	821
1:15 PM	51	29	1	59	0	0	140	54	18	256	1	0	0	329	0	2	0	0	0	0	2	0	0	256	37	1	0	294	765
1:30 PM	35	23	2	55	0	0	115	35	15	294	1	0	0	345	2	1	0	0	0	1	3	0	0	296	36	0	0	332	795
1:45 PM	55	18	0	71	0	0	144	46	7	277	3	2	0	335	27	15	10	23	0	1	75	1	0	265	46	0	0	312	866
Total	177	93	4	246	1	0	521	189	52	1115	10	2	0	1368	31	18	10	23	0	2	82	1	0	1120	154	1	0	1276	3247
Approach %	34.0	17.9	0.8	47.2	0.2	-	-	13.8	3.8	81.5	0.7	0.1	-	-	37.8	22.0	12.2	28.0	0.0	-	-	0.1	0.0	87.8	12.1	0.1	-	-	-
Total %	5.5	2.9	0.1	7.6	0.0	-	16.0	5.8	1.6	34.3	0.3	0.1	-	42.1	1.0	0.6	0.3	0.7	0.0	-	2.5	0.0	0.0	34.5	4.7	0.0	-	39.3	-
PHF	0.805	0.802	0.500	0.866	0.250	-	0.905	0.875	0.722	0.948	0.500	0.250	-	0.953	0.287	0.300	0.250	0.250	0.000	-	0.273	0.250	0.000	0.924	0.837	0.250	-	0.944	0.937
Motorcycles	0	2	0	0	0	-	2	0	0	5	0	0	-	5	1	0	0	0	0	-	1	0	0	2	1	0	-	3	11
% Motorcycles	0.0	2.2	0.0	0.0	0.0	-	0.4	0.0	0.0	0.4	0.0	0.0	-	0.4	3.2	0.0	0.0	0.0	-	-	1.2	0.0	-	0.2	0.6	0.0	-	0.2	0.3
Cars & Light Goods	177	91	4	245	1	-	518	188	52	1098	10	2	-	1350	30	18	10	23	0	-	81	1	0	1110	152	1	-	1264	3213
% Cars & Light Goods	100.0	97.8	100.0	99.6	100.0	-	99.4	99.5	100.0	98.5	100.0	100.0	-	98.7	96.8	100.0	100.0	100.0	-	-	98.8	100.0	-	99.1	98.7	100.0	-	99.1	99.0
Other Vehicles	0	0	0	1	0	-	1	1	0	12	0	0	-	13	0	0	0	0	0	-	0	0	0	8	1	0	-	9	23
% Other Vehicles	0.0	0.0	0.0	0.4	0.0	-	0.2	0.5	0.0	1.1	0.0	0.0	-	1.0	0.0	0.0	0.0	0.0	-	-	0.0	0.0	-	0.7	0.6	0.0	-	0.7	0.7
Bicycles on Crosswalk	-	-	-	-	-	0	-	-	-	-	-	-	0	-	-	-	-	-	-	0	-	-	-	-	-	-	0	-	-
% Bicycles on Crosswalk	-	-	-	-	-	-	-	-	-	-	-	-	-	-	-	-	-	-	-	0.0	-	-	-	-	-	-	-	-	-
Pedestrians	-	-	-	-	-	0	-	-	-	-	-	-	0	-	-	-	-	-	-	2	-	-	-						




Tri-State Traffic Data: New York Division
184 Baker Rd


Coatesville, Pennsylvania, United States 19320
610-517-2338 bkarz@tstdata.com

Clay, New York
April 21, 2022

Count Name: NY 31 & Dell Center Drive
Site Code:
Start Date: 04/21/2022
Page No: 11

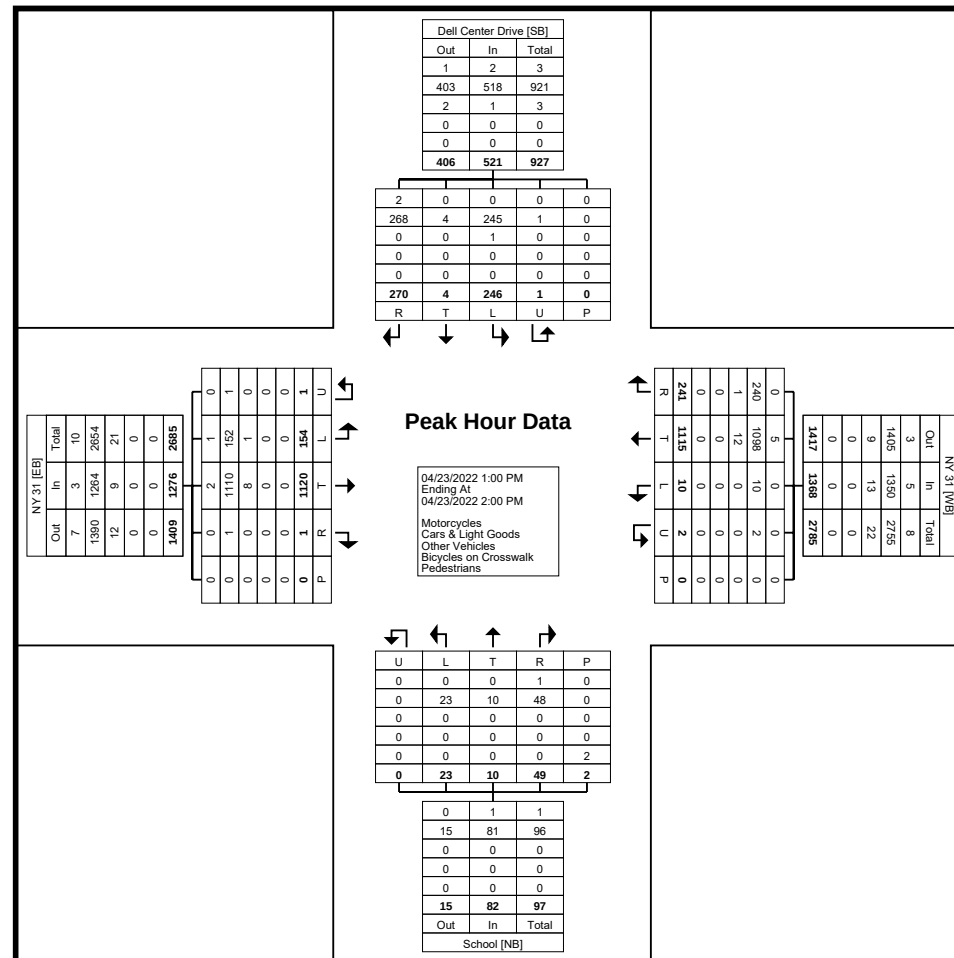

Turning Movement Peak Hour Data Plot (1:00 PM)

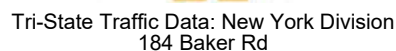

Count Name: NY 31 & Carling Rd & Pepperidge
Way
Site Code:
Start Date: 04/21/2022
Page No: 1

Turning Movement Data

Start Time	Pepperidge Way Southbound							NY 31 Westbound							Carling Rd Northbound							NY 31 Eastbound							Int Total
	Right	Right on Red	Thru	Left	U-Turn	Peds	App. Total	Right	Right on Red	Thru	Left	U-Turn	Peds	App. Total	Right	Right on Red	Thru	Left	U-Turn	Peds	App. Total	Right	Right on Red	Thru	Left	U-Turn	Peds	App. Total	
6:30 AM	0	1	0	7	0	0	8	0	0	69	2	0	0	71	3	6	0	2	0	0	11	1	0	133	9	0	0	143	233
6:45 AM	1	2	0	14	0	0	17	7	0	92	3	0	0	102	2	4	0	0	0	0	6	0	0	119	5	0	0	124	249
Hourly Total	1	3	0	21	0	0	25	7	0	161	5	0	0	173	5	10	0	2	0	0	17	1	0	252	14	0	0	267	482
7:00 AM	0	4	0	18	0	0	22	2	3	109	1	0	0	115	3	5	1	4	0	0	13	0	0	170	9	0	0	179	329
7:15 AM	0	2	0	17	0	0	19	13	3	110	3	0	0	129	1	3	0	2	0	0	6	2	0	202	10	0	0	214	368
7:30 AM	2	3	0	21	0	0	26	8	0	139	4	0	0	151	2	4	1	1	0	0	8	2	0	222	4	0	0	228	413
7:45 AM	1	4	0	21	0	0	26	19	7	145	5	0	0	176	0	6	0	4	0	0	10	4	0	196	18	0	0	218	430
Hourly Total	3	13	0	77	0	0	93	42	13	503	13	0	0	571	6	18	2	11	0	0	37	8	0	790	41	0	0	839	1540
8:00 AM	4	2	0	23	0	0	29	19	1	130	3	0	0	153	3	2	0	4	0	0	9	3	1	176	11	0	0	191	382
8:15 AM	3	6	0	16	0	0	25	16	3	157	5	0	0	181	2	3	0	2	0	0	7	0	0	168	10	0	0	178	391
8:30 AM	7	2	1	25	0	0	35	17	1	135	3	0	0	156	1	2	0	3	0	0	6	0	1	167	16	0	0	184	381
8:45 AM	7	4	5	20	0	0	36	13	6	166	6	0	0	191	1	3	0	3	0	0	7	7	0	157	17	0	0	181	415
Hourly Total	21	14	6	84	0	0	125	65	11	588	17	0	0	681	7	10	0	12	0	0	29	10	2	668	54	0	0	734	1569
9:00 AM	12	6	1	27	0	0	46	18	7	153	8	0	0	186	2	4	0	2	0	0	8	10	0	165	23	0	0	198	438
9:15 AM	15	3	1	21	0	0	40	22	6	156	9	0	0	193	5	4	0	9	0	0	18	13	1	147	13	0	0	174	425
9:30 AM	0	0	0	0	0	0	0	0	0	0	0	0	0	0	0	0	0	0	0	0	0	0	0	1	0	0	0	1	1
*** BREAK ***	-	-	-	-	-	-	-	-	-	-	-	-	-	-	-	-	-	-	-	-	-	-	-	-	-	-	-	-	-
Hourly Total	27	9	2	48	0	0	86	40	13	309	17	0	0	379	7	8	0	11	0	0	26	23	1	313	36	0	0	373	864
4:00 PM	30	13	3	39	0	0	85	37	7	256	20	0	0	320	5	8	1	12	0	0	26	17	1	203	33	0	0	254	6

Hourly Total	0	0	0	0	0	0	0	0	0	0	0	0	0	0	0	0	0	0	0	0	0	0	0	0	0	0	0	0	
11:00 AM	48	12	7	57	0	0	124	39	3	235	23	0	0	300	15	3	7	12	0	0	37	17	2	217	45	0	1	281	742
11:15 AM	27	10	7	44	0	0	88	37	9	275	17	0	0	338	15	5	6	13	0	0	39	15	0	243	50	0	0	308	773
11:30 AM	43	13	8	44	0	0	108	35	9	262	18	0	0	324	14	10	8	19	0	0	51	26	1	290	45	0	0	362	845
11:45 AM	45	13	3	49	0	0	110	24	13	304	22	0	0	363	14	4	9	14	1	0	42	25	2	290	46	0	0	363	878
Hourly Total	163	48	25	194	0	0	430	135	34	1076	80	0	0	1325	58	22	30	58	1	0	169	83	5	1040	186	0	1	1314	3238
12:00 PM	38	8	6	57	0	0	109	31	13	279	21	0	0	344	10	6	7	22	0	0	45	25	2	269	37	0	0	333	831
12:15 PM	39	12	3	51	0	0	105	25	22	299	23	0	0	369	19	16	7	13	0	0	55	22	0	273	58	0	0	353	882
12:30 PM	51	12	5	46	0	0	114	26	19	284	36	0	0	365	11	11	8	16	0	0	46	28	1	264	52	0	0	345	870
12:45 PM	31	10	8	56	0	0	105	23	19	315	20	0	0	377	20	8	3	18	0	0	49	24	1	272	59	0	0	356	887
Hourly Total	159	42	22	210	0	0	433	105	73	1177	100	0	0	1455	60	41	25	69	0	0	195	99	4	1078	206	0	0	1387	3470
1:00 PM	38	13	7	47	0	0	105	41	14	280	14	0	0	349	14	4	9	20	0	0	47	24	2	292	43	0	0	361	862
1:15 PM	24	9	5	50	0	0	88	25	15	261	22	0	0	323	15	9	15	23	0	0	62	13	0	255	39	0	0	307	780
1:30 PM	45	9	9	35	0	0	98	42	21	272	21	0	0	356	8	2	15	19	0	0	44	34	0	268	44	0	0	346	844
1:45 PM	39	13	7	49	0	0	108	28	13	258	32	0	0	331	14	6	11	23	0	0	54	23	1	313	50	0	0	387	880
Hourly Total	146	44	28	181	0	0	399	136	63	1071	89	0	0	1359	51	21	50	85	0	0	207	94	3	1128	176	0	0	1401	3366
2:00 PM	0	0	0	0	0	0	0	1	0	1	0	0	0	2	0	1	0	0	0	0	1	0	0	0	0	0	0	0	3
Grand Total	862	316	126	1277	0	1	2581	904	309	7815	570	0	0	9598	312	238	161	408	1	1	1120	532	33	7848	1058	0	1	9471	22770
Approach %	33.4	12.2	4.9	49.5	0.0	-	-	9.4	3.2	81.4	5.9	0.0	-	-	27.9	21.3	14.4	36.4	0.1	-	-	5.6	0.3	82.9	11.2	0.0	-	-	-
Total %	3.8	1.4	0.6	5.6	0.0	-	11.3	4.0	1.4	34.3	2.5	0.0	-	42.2	1.4	1.0	0.7	1.8	0.0	-	4.9	2.3	0.1	34.5	4.6	0.0	-	41.6	-
Motorcycles	1	0	0	0	0	-	1	0	1	5	0	0	-	6	0	0	0	0	0	-	0	0	0	4	1	0	-	5	12
% Motorcycles	0.1	0.0	0.0	0.0	-	-	0.0	0.0	0.3	0.1	0.0	-	-	0.1	0.0	0.0	0.0	0.0	0.0	-	0.0	0.0	0.0	0.1	0.1	-	-	0.1	0.1
Cars & Light Goods	858	315	126	1264	0	-	2563	896	305	7666	564	0	-	9431	308	235	159	407	1	-	1110	527	32	7703	1054	0	-	9316	22420
% Cars & Light Goods	99.5	99.7	100.0	99.0	-	-	99.3	99.1	98.7	98.1	98.9	-	-	98.3	98.7	98.7	98.8	99.8	100.0	-	99.1	99.1	97.0	98.2	99.6	-	-	98.4	98.5
Other Vehicles	3	1	0	13	0	-	17	8	3	144	6	0	-	161	4	3	2	1	0	-	10	5	1	141	3	0	-	150	338
% Other Vehicles	0.3	0.3	0.0	1.0	-	-	0.7	0.9	1.0	1.8	1.1	-	-	1.7	1.3	1.3	1.2	0.2	0.0	-	0.9	0.9	3.0	1.8	0.3	-	-	1.6	1.5
Bicycles on Crosswalk	-	-	-	-	-	0	-	-	-	-	-	-	0	-	-	-	-	-	-	0	-	-	-	-	-	-	0	-	-
% Bicycles on Crosswalk	-	-	-	-	-	0.0	-	-	-	-	-	-	-	-	-	-	-	-	-	0.0	-	-	-	-	-	-	0.0	-	-
Pedestrians	-	-	-	-	-	1	-	-	-	-	-	-	0	-	-	-	-	-	-	1	-	-	-	-	-	-	1	-	-
% Pedestrians	-	-	-	-	-	100.0	-	-	-	-	-	-	-	-	-	-	-	-	-	100.0	-	-	-	-	-	-	100.0	-	-




Tri-State Traffic Data: New York Division
184 Baker Rd


Coatesville, Pennsylvania, United States 19320
610-517-2338 bkarz@tstdata.com

Count Name: NY 31 & Carling Rd & Pepperidge Way
Site Code:
Start Date: 04/21/2022
Page No: 3

Clay, New York
April 21, 2022

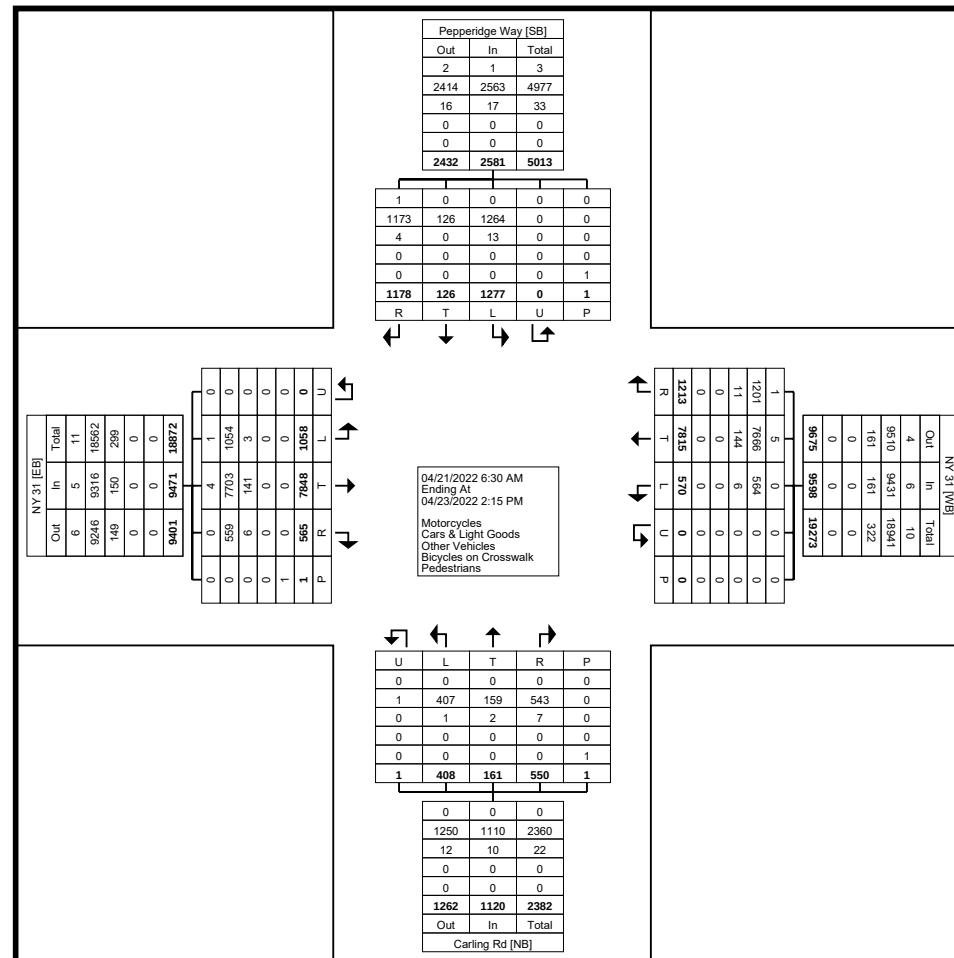


Turning Movement Data Plot

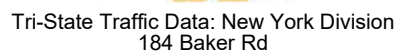

Count Name: NY 31 & Carling Rd & Pepperidge
Way
Site Code:
Start Date: 04/21/2022
Page No: 4

[illegible]

Count Name: NY 31 & Carling Rd & Pepperidge
Way
Site Code:
Start Date: 04/21/2022
Page No: 5

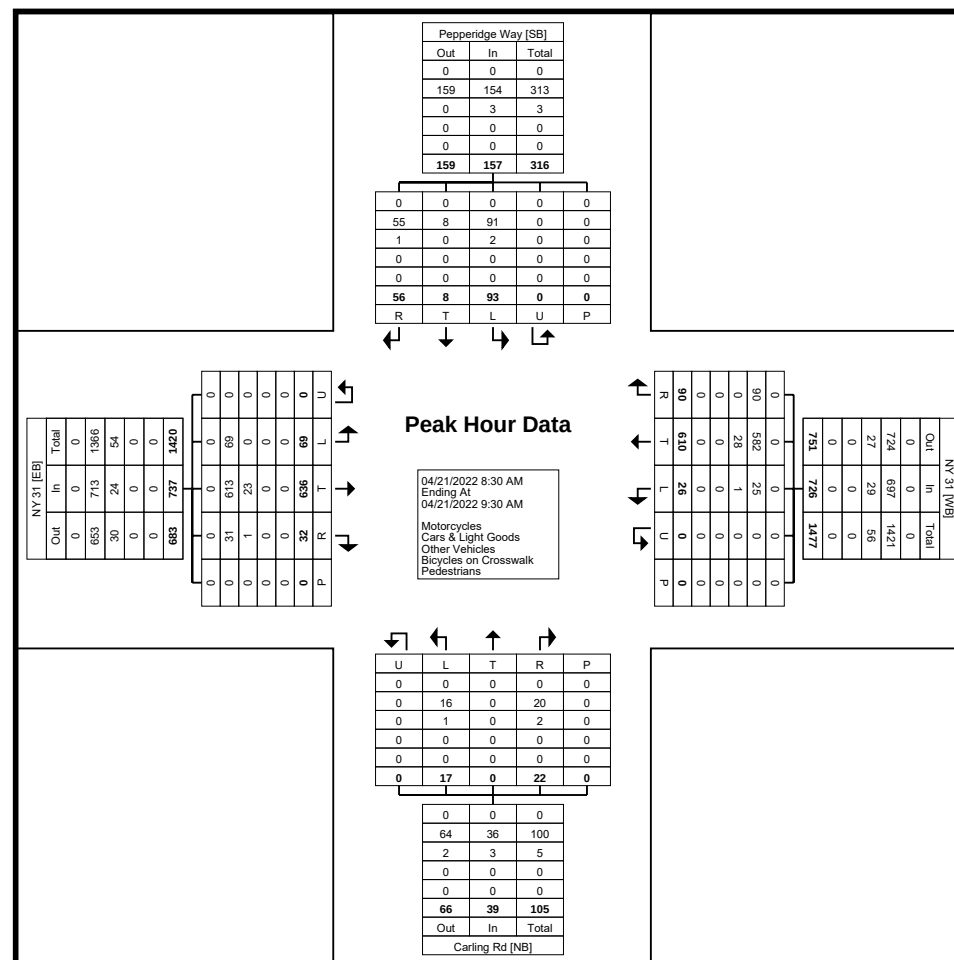




Tri-State Traffic Data: New York Division
184 Baker Rd

Coatesville, Pennsylvania, United States 19320
610-517-2338 bkarz@tstdata.com

Count Name: NY 31 & Carling Rd & Pepperidge Way
Site Code:
Start Date: 04/21/2022
Page No: 7

Clay, New York
April 21, 2022

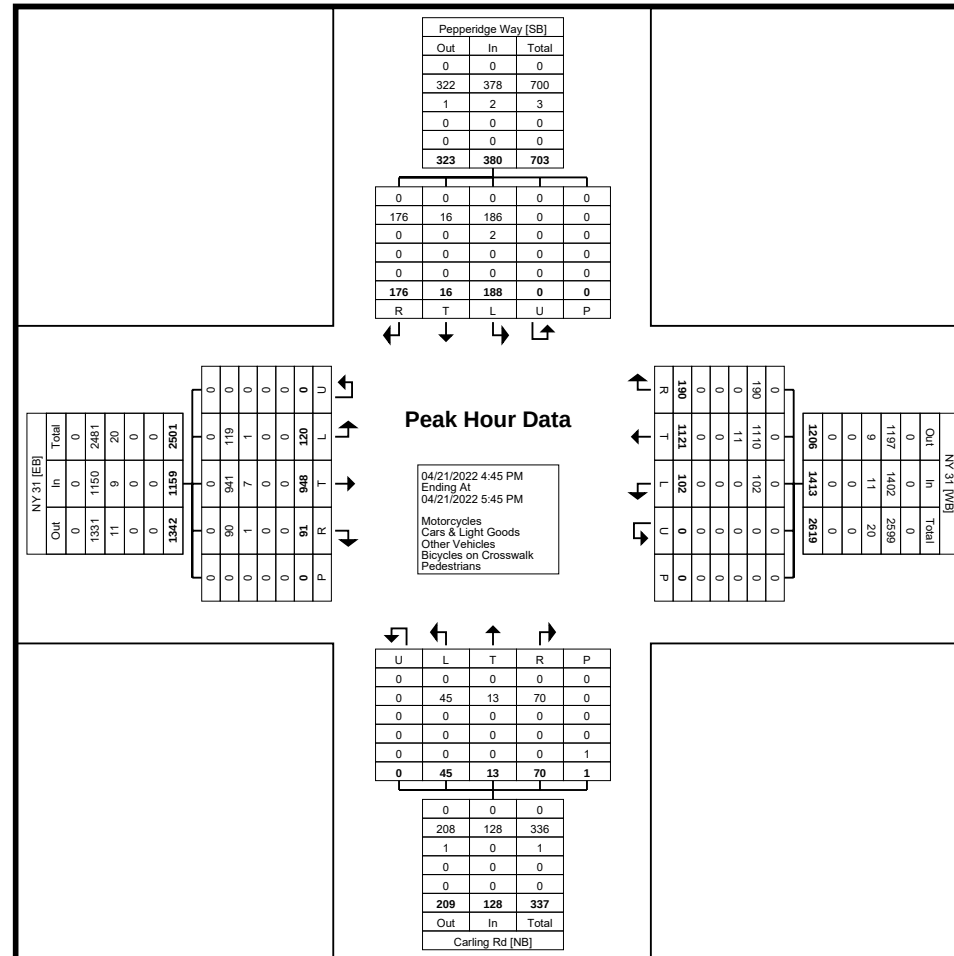

Turning Movement Peak Hour Data Plot (4:45 PM)



Tri-State Traffic Data: New York Division
184 Baker Rd

Coatesville, Pennsylvania, United States 19320
610-517-2338 bkarz@tstdata.com

Count Name: NY 31 & Carling Rd & Pepperidge Way
Site Code:
Start Date: 04/21/2022
Page No: 8

Clay, New York
April 21, 2022

Turning Movement Peak Hour Data (11:00 AM)

Start Time	Pepperidge Way Southbound							NY 31 Westbound							Carling Rd Northbound							NY 31 Eastbound							Int. Total
	Right	Right on Red	Thru	Left	U-Turn	Peds	App. Total	Right	Right on Red	Thru	Left	U-Turn	Peds	App. Total	Right	Right on Red	Thru	Left	U-Turn	Peds	App. Total	Right	Right on Red	Thru	Left	U-Turn	Peds	App. Total	
11:00 AM	48	12	7	57	0	0	124	39	3	235	23	0	0	300	15	3	7	12	0	0	37	17	2	217	45	0	1	281	742
11:15 AM	27	10	7	44	0	0	88	37	9	275	17	0	0	338	15	5	6	13	0	0	39	15	0	243	50	0	0	308	773
11:30 AM	43	13	8	44	0	0	108	35	9	262	18	0	0	324	14	10	8	19	0	0	51	26	1	290	45	0	0	362	845
11:45 AM	45	13	3	49	0	0	110	24	13	304	22	0	0	363	14	4	9	14	1	0	42	25	2	290	46	0	0	363	878
Total	163	48	25	194	0	0	430	135	34	1076	80	0	0	1325	58	22	30	58	1	0	169	83	5	1040	186	0	1	1314	3238
Approach %	37.9	11.2	5.8	45.1	0.0	-	-	10.2	2.6	81.2	6.0	0.0	-	-	34.3	13.0	17.8	34.3	0.6	-	-	6.3	0.4	79.1	14.2	0.0	-	-	-
Total %	5.0	1.5	0.8	6.0	0.0	-	13.3	4.2	1.1	33.2	2.5	0.0	-	40.9	1.8	0.7	0.9	1.8	0.0	-	5.2	2.6	0.2	32.1	5.7	0.0	-	40.6	-
PHF	0.849	0.923	0.781	0.851	0.000	-	0.867	0.865	0.654	0.885	0.870	0.000	-	0.913	0.967	0.550	0.833	0.763	0.250	-	0.828	0.798	0.625	0.897	0.930	0.000	-	0.905	0.922
Motorcycles	0	0	0	0	0	-	0	0	0	0	0	0	-	0	0	0	0	0	0	-	0	0	0	0	0	0	-	0	0
% Motorcycles	0.0	0.0	0.0	0.0	-	-	0.0	0.0	0.0	0.0	0.0	-	-	0.0	0.0	0.0	0.0	0.0	0.0	-	0.0	0.0	0.0	0.0	0.0	-	-	0.0	0.0
Cars & Light Goods	163	48	25	193	0	-	429	135	34	1065	79	0	-	1313	58	22	30	58	1	-	169	83	4	1027	186	0	-	1300	3211
% Cars & Light Goods	100.0	100.0	100.0	99.5	-	-	99.8	100.0	100.0	99.0	98.8	-	-	99.1	100.0	100.0	100.0	100.0	100.0	-	100.0	100.0	80.0	98.8	100.0	-	-	98.9	99.2
Other Vehicles	0	0	0	1	0	-	1	0	0	11	1	0	-	12	0	0	0	0	0	-	0	0	1	13	0	0	-	14	27
% Other Vehicles	0.0	0.0	0.0	0.5	-	-	0.2	0.0	0.0	1.0	1.3	-	-	0.9	0.0	0.0	0.0	0.0	0.0	-	0.0	0.0	20.0	1.3	0.0	-	-	1.1	0.8
Bicycles on Crosswalk	-	-	-	-	-	0	-	-	-	-	-	-	0	-	-	-	-	-	-	0	-	-	-	-	-	-	0	-	-
% Bicycles on Crosswalk	-	-	-	-	-	-	-	-	-	-	-	-	-	-	-	-	-	-	-	-	-	-	-	-	-	-	0.0	-	-
Pedestrians	-	-	-	-	-	0	-	-	-	-	-	-	0	-	-	-	-	-	-	0	-	-	-	-	-	-	1	-	-
% Pedestrians	-	-	-	-	-	-	-	-	-	-	-	-	-	-	-	-	-	-	-	-	-	-	-	-	-	-	100.0	-	-




Tri-State Traffic Data: New York Division
184 Baker Rd


Coatesville, Pennsylvania, United States 19320
610-517-2338 bkarz@tstdata.com

Count Name: NY 31 & Carling Rd & Pepperidge Way
Site Code:
Start Date: 04/21/2022
Page No: 9

Clay, New York
April 21, 2022

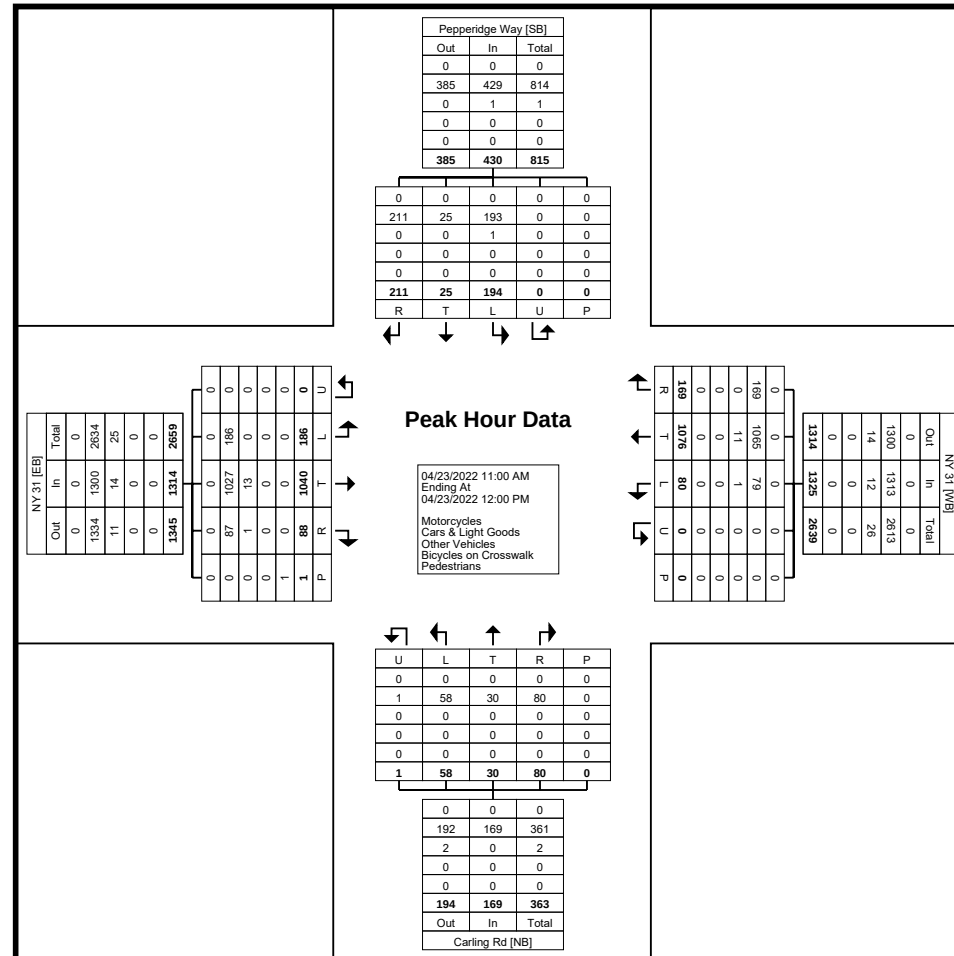

Turning Movement Peak Hour Data Plot (11:00 AM)

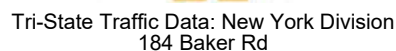

Count Name: NY 31 & Carling Rd & Pepperidge
Way
Site Code:
Start Date: 04/21/2022
Page No: 10

Start Time	Pepperidge Way Southbound							NY 31 Westbound							Carling Rd Northbound							NY 31 Eastbound							Int. Total
	Right	Right on Red	Thru	Left	U-Turn	Peds	App. Total	Right	Right on Red	Thru	Left	U-Turn	Peds	App. Total	Right	Right on Red	Thru	Left	U-Turn	Peds	App. Total	Right	Right on Red	Thru	Left	U-Turn	Peds	App. Total	
12:15 PM	39	12	3	51	0	0	105	25	22	299	23	0	0	369	19	16	7	13	0	0	55	22	0	273	58	0	0	353	882
12:30 PM	51	12	5	46	0	0	114	26	19	284	36	0	0	365	11	11	8	16	0	0	46	28	1	264	52	0	0	345	870
12:45 PM	31	10	8	56	0	0	105	23	19	315	20	0	0	377	20	8	3	18	0	0	49	24	1	272	59	0	0	356	887
1:00 PM	38	13	7	47	0	0	105	41	14	280	14	0	0	349	14	4	9	20	0	0	47	24	2	292	43	0	0	361	862
Total	159	47	23	200	0	0	429	115	74	1178	93	0	0	1460	64	39	27	67	0	0	197	98	4	1101	212	0	0	1415	3501
Approach %	37.1	11.0	5.4	46.6	0.0	-	-	7.9	5.1	80.7	6.4	0.0	-	-	32.5	19.8	13.7	34.0	0.0	-	-	6.9	0.3	77.8	15.0	0.0	-	-	-
Total %	4.5	1.3	0.7	5.7	0.0	-	12.3	3.3	2.1	33.6	2.7	0.0	-	41.7	1.8	1.1	0.8	1.9	0.0	-	5.6	2.8	0.1	31.4	6.1	0.0	-	40.4	-
PHF	0.779	0.904	0.719	0.893	0.000	-	0.941	0.701	0.841	0.935	0.646	0.000	-	0.968	0.800	0.609	0.750	0.838	0.000	-	0.895	0.875	0.500	0.943	0.898	0.000	-	0.980	0.987
Motorcycles	0	0	0	0	0	-	0	0	1	4	0	0	-	5	0	0	0	0	0	-	0	0	0	0	1	0	-	1	6
% Motorcycles	0.0	0.0	0.0	0.0	-	-	0.0	0.0	1.4	0.3	0.0	-	-	0.3	0.0	0.0	0.0	0.0	-	-	0.0	0.0	0.0	0.0	0.5	-	-	0.1	0.2
Cars & Light Goods	158	47	23	200	0	-	428	115	72	1166	93	0	-	1446	63	38	27	67	0	-	195	98	4	1093	211	0	-	1406	3475
% Cars & Light Goods	99.4	100.0	100.0	100.0	-	-	99.8	100.0	97.3	99.0	100.0	-	-	99.0	98.4	97.4	100.0	100.0	-	-	99.0	100.0	100.0	99.3	99.5	-	-	99.4	99.3
Other Vehicles	1	0	0	0	0	-	1	0	1	8	0	0	-	9	1	1	0	0	0	-	2	0	0	8	0	0	-	8	20
% Other Vehicles	0.6	0.0	0.0	0.0	-	-	0.2	0.0	1.4	0.7	0.0	-	-	0.6	1.6	2.6	0.0	0.0	-	-	1.0	0.0	0.0	0.7	0.0	-	-	0.6	0.6
Bicycles on Crosswalk	-	-	-	-	-	0	-	-	-	-	-	-	0	-	-	-	-	-	-	0	-	-	-	-	-	-	0	-	-
% Bicycles on Crosswalk	-	-	-	-	-	-	-	-	-	-	-	-	-	-	-	-	-	-	-	-	-	-	-	-	-	-	-	-	-
Pedestrians	-	-	-	-	-	0	-	-	-	-	-	-	0	-	-	-	-	-	-	0	-	-	-	-	-				




Tri-State Traffic Data: New York Division
184 Baker Rd

Coatesville, Pennsylvania, United States 19320
610-517-2338 bkarz@tstdata.com

Count Name: NY 31 & Carling Rd & Pepperidge Way
Site Code:
Start Date: 04/21/2022
Page No: 11

Clay, New York
April 21, 2022

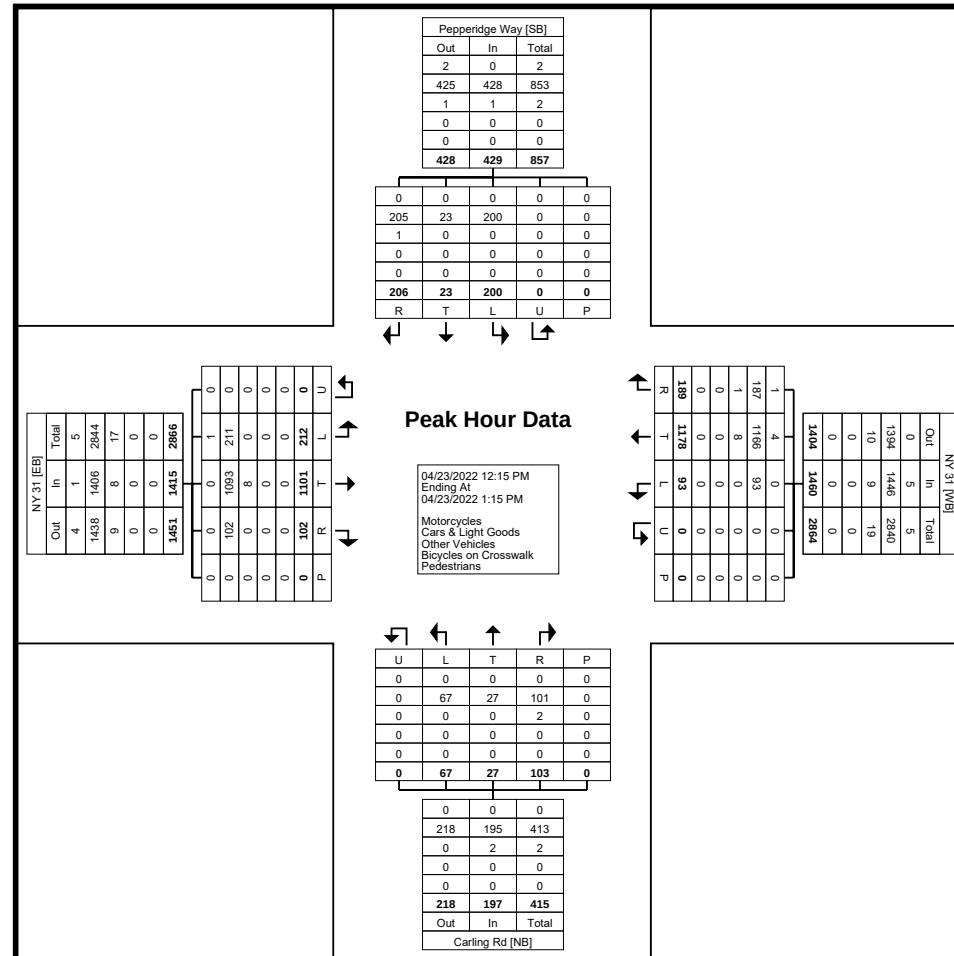

Turning Movement Peak Hour Data Plot (12:15 PM)

Turning Movement Data

Start Time	Wegmans Southbound							NY 31 Westbound							Raymore & Flannigan Northbound							NY 31 Eastbound							Int Total
	Right	Right on Red	Thru	Left	U-Turn	Peds	App. Total	Right	Right on Red	Thru	Left	U-Turn	Peds	App. Total	Right	Right on Red	Thru	Left	U-Turn	Peds	App. Total	Right	Right on Red	Thru	Left	U-Turn	Peds	App. Total	
6:30 AM	1	1	0	14	0	0	16	10	3	66	1	0	0	80	1	0	0	1	0	0	2	4	0	147	1	0	0	152	250
6:45 AM	2	2	2	19	0	0	25	14	4	99	6	0	0	123	1	0	0	3	0	0	4	2	0	132	2	0	0	136	288
Hourly Total	3	3	2	33	0	0	41	24	7	165	7	0	0	203	2	0	0	4	0	0	6	6	0	279	3	0	0	288	538
7:00 AM	2	0	0	14	0	0	16	10	0	111	1	0	0	122	3	1	0	0	0	0	4	1	0	194	2	0	0	197	339
7:15 AM	0	1	1	16	0	0	18	10	1	124	2	0	0	137	1	2	0	0	0	0	3	4	1	212	1	0	0	218	376
7:30 AM	1	1	0	27	0	0	29	17	0	148	2	0	0	167	3	3	0	1	0	0	7	2	2	235	5	0	0	244	447
7:45 AM	0	0	1	14	0	0	15	20	0	177	5	0	0	202	0	2	0	0	0	0	2	2	0	227	2	0	0	231	450
Hourly Total	3	2	2	71	0	0	78	57	1	560	10	0	0	628	7	8	0	1	0	0	16	9	3	868	10	0	0	890	1612
8:00 AM	0	1	0	24	0	0	25	21	1	151	9	0	0	182	4	2	0	1	0	0	7	2	0	196	6	0	0	204	418
8:15 AM	2	2	1	21	0	0	26	14	2	176	1	0	0	193	1	3	0	0	0	0	4	1	0	177	3	0	0	181	404
8:30 AM	2	2	2	19	0	0	25	28	5	153	3	0	0	189	1	2	0	0	0	0	3	2	0	189	6	0	0	197	414
8:45 AM	0	2	1	19	0	0	22	24	1	188	8	0	0	221	4	3	0	2	0	0	9	1	0	177	3	0	0	181	433
Hourly Total	4	7	4	83	0	0	98	87	9	668	21	0	0	785	10	10	0	3	0	0	23	6	0	739	18	0	0	763	1669
9:00 AM	0	2	2	22	0	0	26	24	5	181	9	0	0	219	4	2	1	1	0	0	8	5	0	195	2	0	0	202	455
9:15 AM	0	1	0	32	0	0	33	26	2	187	9	0	0	224	2	3	0	5	0	0	10	4	0	165	3	0	0	172	439
9:30 AM	0	0	0	0	0	0	0	1	0	0	0	0	0	1	0	0	0	0	0	0	0	0	0	0	0	0	0	0	1
*** BREAK ***	-	-	-	-	-	-	-	-	-	-	-	-	-	-	-	-	-	-	-	-	-	-	-	-	-	-	-	-	-
Hourly Total	0	3	2	54	0	0	59	51	7	368	18	0	0	444	6	5	1	6	0	0	18	9	0	360	5	0	0	374	895
4:00 PM	6	6	0	58	0	0	70	39	16	301	20	0	0	376	15	6	1	11	0	0	33	10	0	248	8	0	0	266	745
4:15 PM	11	1	1	58	0	0	71	52	19	347	28	0	0	446	15	3	3	8	0	0	29	16	3	240	12	0	0	271	817
4:30 PM	10	4	2	65	0	0	81	66	27	320	25	0	0	438	21	8	0	8	0	0	37	18	3	262	8	0	0	291	847
4:45 PM	9	4	3	73	0	0	89	60	32	386	30	0	0	508	18	3	4	6	0	0	31	21	4	253	12	0	0	290	918
Hourly Total	36	15	6	254	0	0	311	217	94	1354	103	0	0	1768	69	20	8	33	0	0	130	65	10	1003	40	0	0	1118	3327
5:00 PM	11	7	2	84	0	0	104	63	28	302	37	0	0	430	16	9	1	15	0	1	41	25	3	283	11	0	0	322	897
5:15 PM	11	3	3	70	0	0	87	69	20	314	43	0	0	446	19	7	3	21	0	0	50	17	3	261	16	0	0	297	880
5:30 PM	11	5	2	73	0	0	91	57	17	307	49	0	0	430	22	11	3	23	0	0	59	18	2	269	12	0	0	301	881
5:45 PM	8	3	1	66	0	0	78	45	9	249	33	0	0	336	22	19	2	15	0	0	58	18	2	251	10	0	0	281	753
Hourly Total	41	18	8	293	0	0	360	234	74	1172	162	0	0	1642	79	46	9	74	0	1	208	78	10	1064	49	0	0	1201	3411
6:00 PM	8	2	4	67	0	0	81	38	15	235	31	0	0	319	24	18	4	14	0	0	60	23	2	213	12	0	0	250	710
6:15 PM	13	6	3	58	0	0	80	43	20	236	33	0	0	332	19	16	4	21	0	0	60	25	0	220	4	0	0	249	721
6:30 PM	4	3	5	47	0	1	59	35	17	201	37	0	0	290	18	16	5	12	0	0	51	17	1	222	10	0	0	250	650
6:45 PM	14	7	6	49	0	0	76	35	12	194	35	0	0	276	22	16	5	23	0	0	66	26	0	209	8	0	0	243	661
Hourly Total	39	18	18	221	0	1	296	151	64	866	136	0	0	1217	83	66	18	70	0	0	237	91	3	864	34	0	0	992	2742
7:00 PM	0	0	0	0	0	0	0	0	0	0	0	0	0	0	1	0	0	0	0	0	1	0	0	0	0	0	0	0	1
*** BREAK ***	-	-	-	-	-	-	-	-	-	-	-	-	-	-	-	-	-	-	-	-	-	-	-	-	-	-	-	-	-

Hourly Total	0	0	0	0	0	0	0	0	0	0	0	0	0	0	1	0	0	0	0	0	0	1	0	0	0	0	0	0	0	1
11:00 AM	11	4	7	68	0	0	90	45	20	285	23	0	0	373	10	12	3	9	0	0	34	13	3	230	4	0	0	250	747	
11:15 AM	18	3	9	58	0	0	88	62	16	309	29	0	0	416	16	9	2	8	0	0	35	12	2	258	16	0	0	288	827	
11:30 AM	16	7	0	77	0	0	100	68	19	305	26	0	0	418	10	15	0	15	0	0	40	18	4	291	13	0	0	326	884	
11:45 AM	21	4	3	75	0	0	103	59	16	340	29	0	0	444	18	4	5	19	0	0	46	22	0	270	15	0	0	307	900	
Hourly Total	66	18	19	278	0	0	381	234	71	1239	107	0	0	1651	54	40	10	51	0	0	155	65	9	1049	48	0	0	1171	3358	
12:00 PM	17	7	5	83	0	0	112	46	38	306	38	0	0	428	20	1	1	18	0	0	40	12	3	319	17	0	0	351	931	
12:15 PM	15	1	5	78	0	0	99	48	29	320	49	0	0	446	22	11	3	26	0	0	62	23	3	320	20	0	0	366	973	
12:30 PM	26	4	5	72	0	0	107	56	26	311	37	0	0	430	17	14	3	23	0	0	57	26	1	292	14	0	0	333	927	
12:45 PM	22	2	5	77	0	0	106	44	36	320	42	0	0	442	35	5	3	25	0	0	68	26	7	318	18	0	0	369	985	
Hourly Total	80	14	20	310	0	0	424	194	129	1257	166	0	0	1746	94	31	10	92	0	0	227	87	14	1249	69	0	0	1419	3816	
1:00 PM	19	2	7	77	0	0	105	58	34	298	42	0	0	432	21	13	5	21	0	0	60	32	4	304	14	0	0	354	951	
1:15 PM	15	2	9	79	0	0	105	54	35	282	30	0	0	401	26	9	10	29	0	0	74	30	3	265	21	0	0	319	899	
1:30 PM	27	2	5	75	0	0	109	47	34	308	36	0	0	425	35	10	5	23	0	0	73	34	2	256	16	0	0	308	915	
1:45 PM	19	2	5	78	0	0	104	57	34	278	33	0	0	402	30	13	4	29	0	0	76	39	2	314	28	0	0	383	965	
Hourly Total	80	8	26	309	0	0	423	216	137	1166	141	0	0	1660	112	45	24	102	0	0	283	135	11	1139	79	0	0	1364	3730	
2:00 PM	1	0	0	1	0	0	2	0	0	0	0	0	0	0	0	0	0	0	0	0	0	0	0	0	0	0	0	0	0	2
Grand Total	353	106	107	1907	0	1	2473	1465	593	8815	871	0	0	11744	517	271	80	436	0	1	1304	551	60	8614	355	0	0	9580	25101	
Approach %	14.3	4.3	4.3	77.1	0.0	-	-	12.5	5.0	75.1	7.4	0.0	-	-	39.6	20.8	6.1	33.4	0.0	-	-	5.8	0.6	89.9	3.7	0.0	-	-	-	-
Total %	1.4	0.4	0.4	7.6	0.0	-	9.9	5.8	2.4	35.1	3.5	0.0	-	46.8	2.1	1.1	0.3	1.7	0.0	-	5.2	2.2	0.2	34.3	1.4	0.0	-	38.2	-	
Motorcycles	0	0	0	1	0	-	1	1	0	5	2	0	-	8	0	0	0	2	0	-	2	1	0	4	0	0	-	5	16	
% Motorcycles	0.0	0.0	0.0	0.1	-	-	0.0	0.1	0.0	0.1	0.2	-	-	0.1	0.0	0.0	0.0	0.5	-	-	0.2	0.2	0.0	0.0	0.0	-	-	0.1	0.1	
Cars & Light Goods	348	106	106	1893	0	-	2453	1460	590	8664	864	0	-	11578	515	271	80	429	0	-	1295	547	60	8456	351	0	-	9414	24740	
% Cars & Light Goods	98.6	100.0	99.1	99.3	-	-	99.2	99.7	99.5	98.3	99.2	-	-	98.6	99.6	100.0	100.0	98.4	-	-	99.3	99.3	100.0	98.2	98.9	-	-	98.3	98.6	
Other Vehicles	5	0	1	13	0	-	19	4	3	146	5	0	-	158	2	0	0	5	0	-	7	3	0	154	4	0	-	161	345	
% Other Vehicles	1.4	0.0	0.9	0.7	-	-	0.8	0.3	0.5	1.7	0.6	-	-	1.3	0.4	0.0	0.0	1.1	-	-	0.5	0.5	0.0	1.8	1.1	-	-	1.7	1.4	
Bicycles on Crosswalk	-	-	-	-	-	0	-	-	-	-	-	-	0	-	-	-	-	-	-	0	-	-	-	-	-	-	0	-	-	
% Bicycles on Crosswalk	-	-	-	-	-	0.0	-	-	-	-	-	-	-	-	-	-	-	-	-	0.0	-	-	-	-	-	-	-	-	-	
Pedestrians	-	-	-	-	-	1	-	-	-	-	-	-	0	-	-	-	-	-	-	1	-	-	-	-	-	0	-	-	-	
% Pedestrians	-	-	-	-	-	100.0	-	-	-	-	-	-	-	-	-	-	-	-	-	100.0	-	-	-	-	-	-	-	-	-	




Tri-State Traffic Data: New York Division
184 Baker Rd


Coatesville, Pennsylvania, United States 19320
610-517-2338 bkarz@tstdata.com

Count Name: NY 31 & Wegmans & Raymore
and Flannigan
Site Code:
Start Date: 04/21/2022
Page No: 3

Clay, New York
April 21, 2022

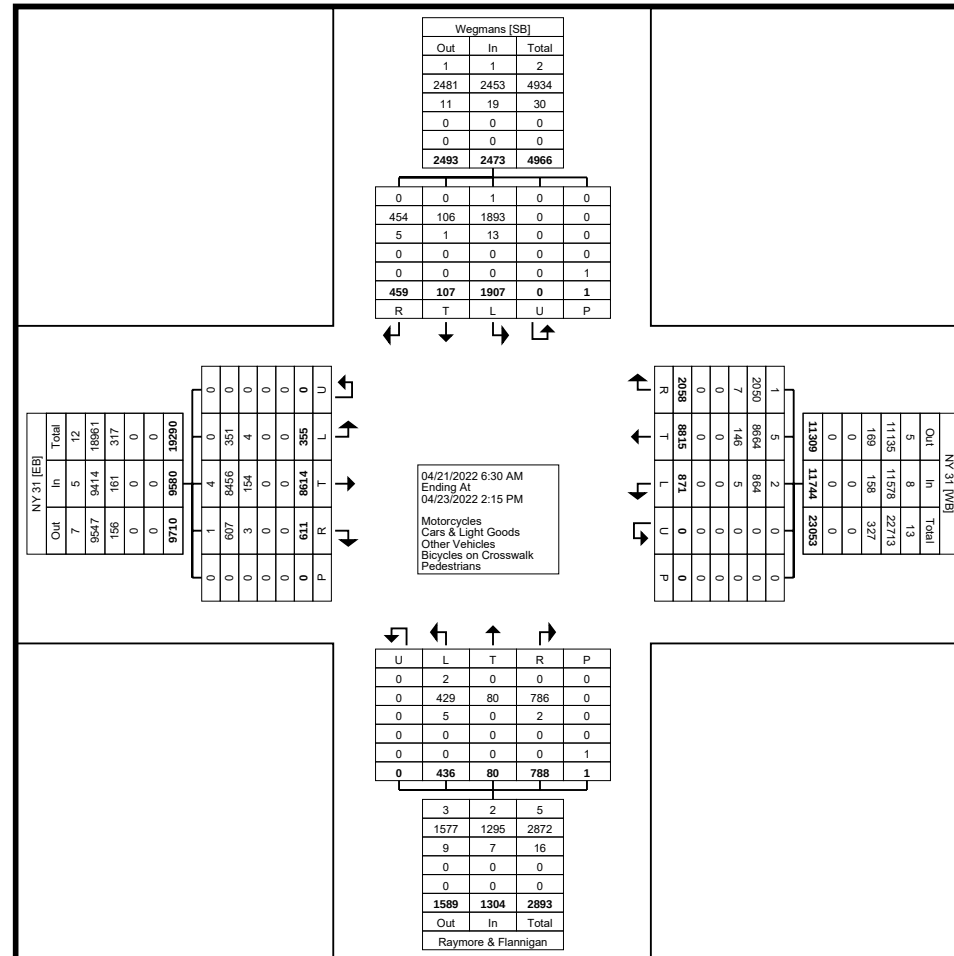

Turning Movement Data Plot

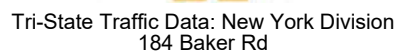

Count Name: NY 31 & Wegmans & Raymore
and Flannigan
Site Code:
Start Date: 04/21/2022
Page No: 4

Turning Movement Peak Hour Data (8:30 AM)

[illegible]




Tri-State Traffic Data: New York Division
184 Baker Rd


Coatesville , Pennsylvania, United States 19320
610-517-2338 bkarz@tstdata.com

Count Name: NY 31 & Wegmans & Raymore
and Flannigan
Site Code:
Start Date: 04/21/2022
Page No: 5

Clay, New York
April 21, 2022

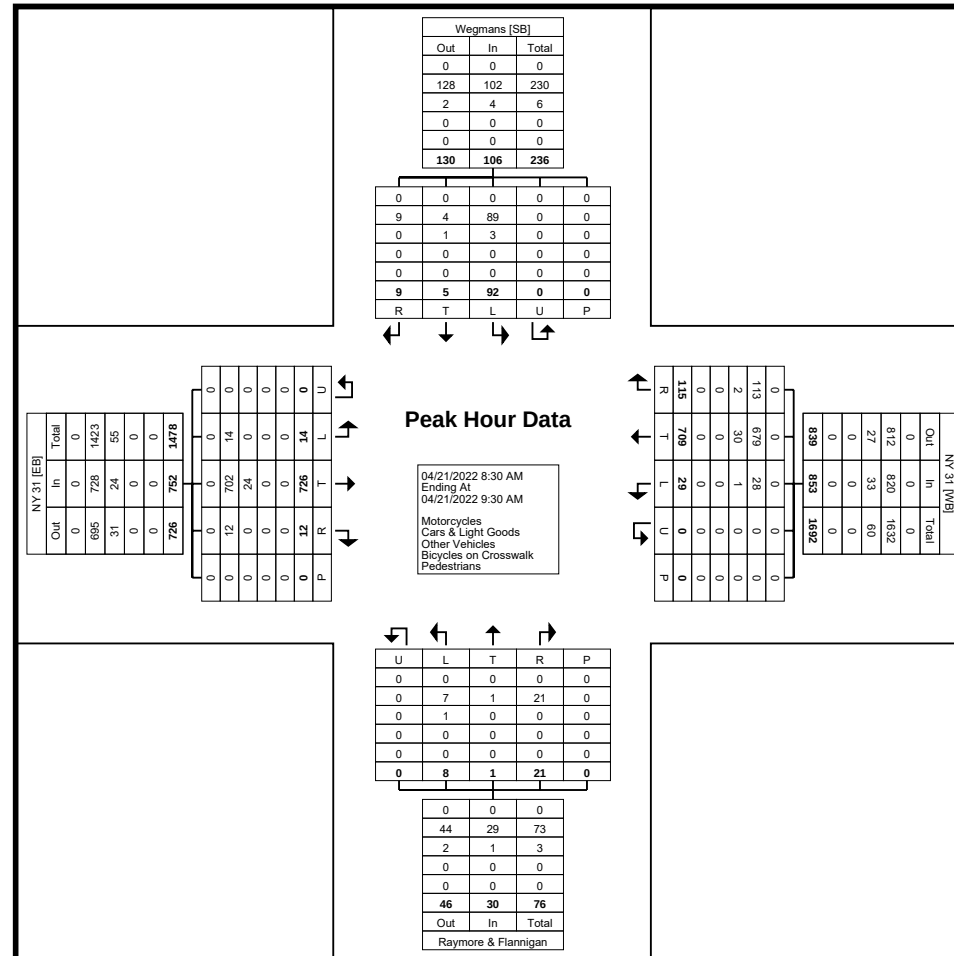

Turning Movement Peak Hour Data Plot (8:30 AM)

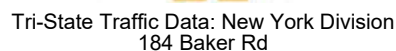

Count Name: NY 31 & Wegmans & Raymore
and Flannigan
Site Code:
Start Date: 04/21/2022
Page No: 6

Turning Movement Peak Hour Data (4:45 PM)

[illegible]




Tri-State Traffic Data: New York Division
184 Baker Rd


Coatesville , Pennsylvania, United States 19320
610-517-2338 bkarz@tstdata.com

Count Name: NY 31 & Wegmans & Raymore
and Flannigan
Site Code:
Start Date: 04/21/2022
Page No: 7

Clay, New York
April 21, 2022

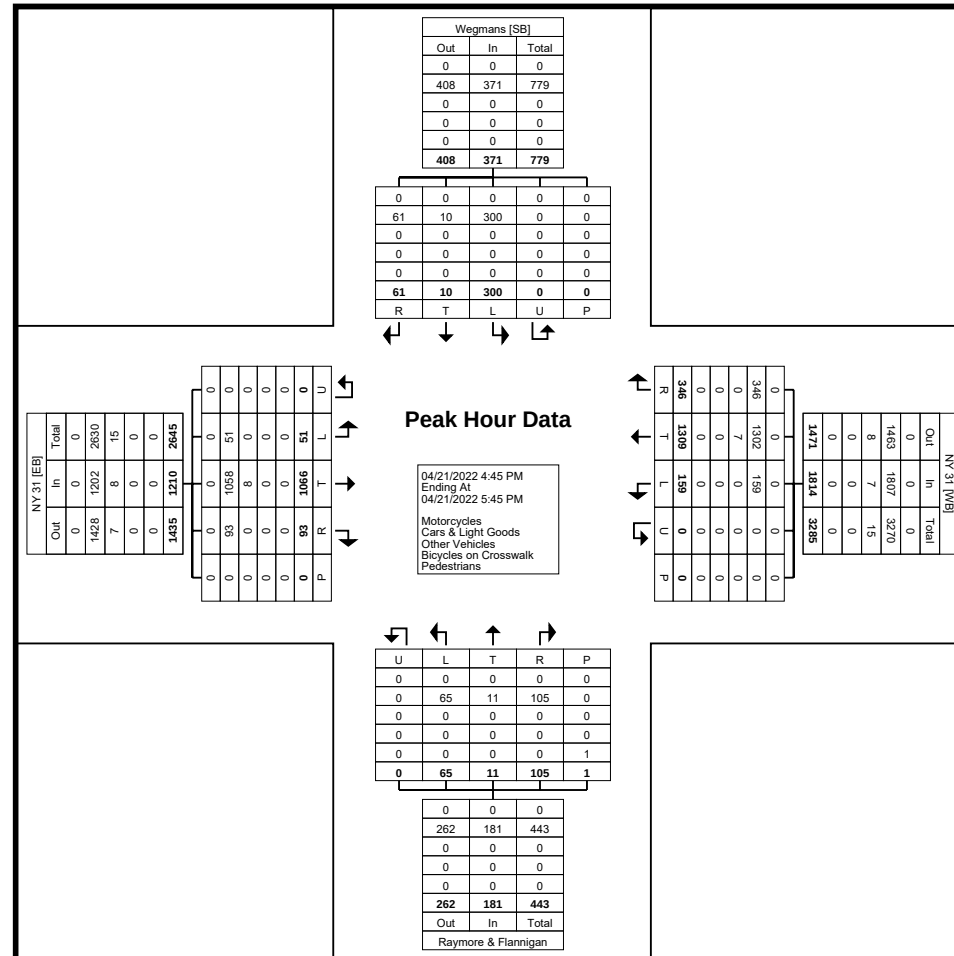

Turning Movement Peak Hour Data Plot (4:45 PM)

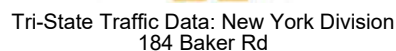

Count Name: NY 31 & Wegmans & Raymore
and Flannigan
Site Code:
Start Date: 04/21/2022
Page No: 8

Turning Movement Peak Hour Data (11:00 AM)

[illegible]




Tri-State Traffic Data: New York Division
184 Baker Rd


Coatesville, Pennsylvania, United States 19320
610-517-2338 bkarz@tstdata.com

Count Name: NY 31 & Wegmans & Raymore
and Flannigan
Site Code:
Start Date: 04/21/2022
Page No: 9

Clay, New York
April 21, 2022

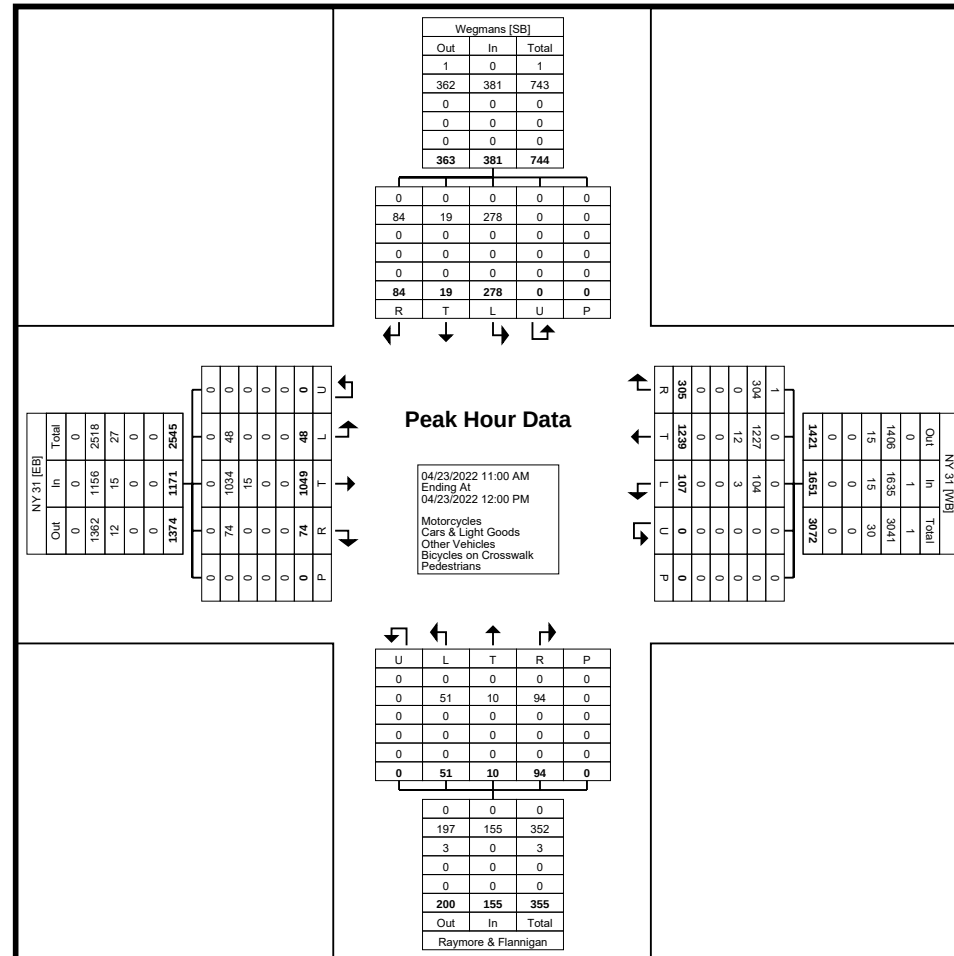

Turning Movement Peak Hour Data Plot (11:00 AM)

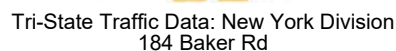

Count Name: NY 31 & Wegmans & Raymore
and Flannigan
Site Code:
Start Date: 04/21/2022
Page No: 10

Turning Movement Peak Hour Data (12:15 PM)

[illegible]




Tri-State Traffic Data: New York Division
184 Baker Rd


Coatesville, Pennsylvania, United States 19320
610-517-2338 bkarz@tstdata.com

Count Name: NY 31 & Wegmans & Raymore
and Flannigan
Site Code:
Start Date: 04/21/2022
Page No: 11

Clay, New York
April 21, 2022

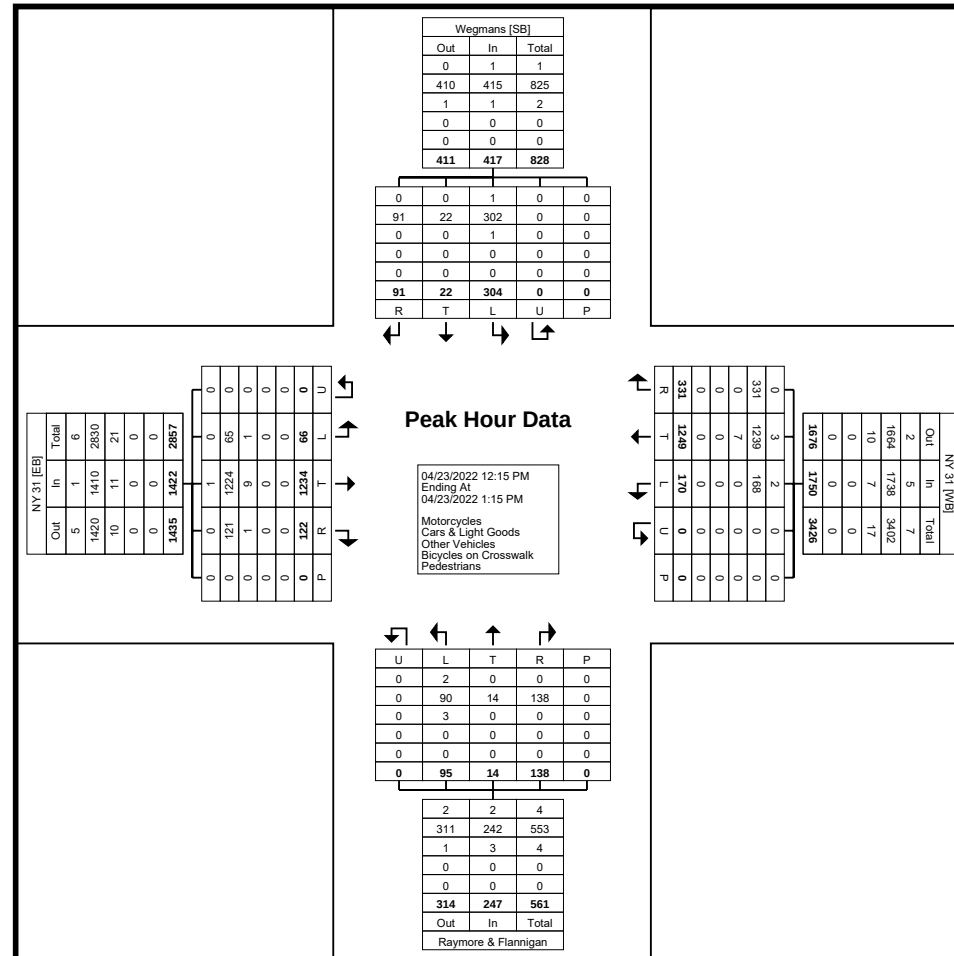

Turning Movement Peak Hour Data Plot (12:15 PM)

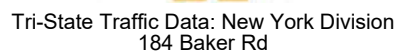

Count Name: NY 31 & I-481 SB Off & Soule Rd
Site Code:
Start Date: 04/21/2022
Page No: 1

Start Time	I-481 SB Off Southbound						NY 31 Westbound					Soule Rd Northbound						NY 31 Eastbound						Int. Total
	Right	Right on Red	Thru	Left	Peds	App. Total	Thru	Left	U-Turn	Peds	App. Total	Right	Right on Red	Left	U-Turn	Peds	App. Total	Right	Right on Red	Thru	U-Turn	Peds	App. Total	
6:30 AM	3	9	4	48	0	64	66	38	0	0	104	23	2	9	2	1	36	62	35	61	0	0	158	362
6:45 AM	4	9	3	35	0	51	108	31	0	0	139	11	10	18	2	0	41	87	14	64	0	0	165	396
Hourly Total	7	18	7	83	0	115	174	69	0	0	243	34	12	27	4	1	77	149	49	125	0	0	323	758
7:00 AM	8	8	4	39	0	59	104	57	0	0	161	17	11	3	1	0	32	121	16	77	0	0	214	466
7:15 AM	7	15	3	39	0	64	112	60	0	0	172	14	9	17	1	0	41	142	19	83	0	0	244	521
7:30 AM	13	14	12	54	0	93	141	71	0	0	212	9	17	14	1	0	41	173	10	82	0	0	265	611
7:45 AM	20	16	10	50	0	96	147	68	0	0	215	8	12	30	0	0	50	127	11	92	0	0	230	591
Hourly Total	48	53	29	182	0	312	504	256	0	0	760	48	49	64	3	0	164	563	56	334	0	0	953	2189
8:00 AM	13	6	4	43	0	66	140	53	0	0	193	9	15	27	0	0	51	118	16	89	0	0	223	533
8:15 AM	19	5	6	34	0	64	154	54	0	0	208	14	9	26	3	0	52	114	8	94	0	0	216	540
8:30 AM	13	13	9	24	0	59	141	59	0	0	200	9	10	26	0	0	45	106	9	95	0	0	210	514
8:45 AM	18	8	16	29	0	71	174	51	0	0	225	12	11	36	0	0	59	92	15	95	0	0	202	557
Hourly Total	63	32	35	130	0	260	609	217	0	0	826	44	45	115	3	0	207	430	48	373	0	0	851	2144
9:00 AM	13	16	6	19	0	54	168	43	0	0	211	8	12	29	2	0	51	96	9	114	1	0	220	536
9:15 AM	11	12	1	16	0	40	161	51	0	0	212	8	5	40	2	0	55	83	16	113	1	0	213	520
9:30 AM	0	0	0	0	0	0	0	0	0	0	0	0	0	0	0	0	0	1	0	2	0	0	3	3
*** BREAK ***	-	-	-	-	-	-	-	-	-	-	-	-	-	-	-	-	-	-	-	-	-	-	-	-
Hourly Total	24	28	7	35	0	94	329	94	0	0	423	16	17	69	4	0	106	180	25	229	2	0	436	1059
4:00 PM	32	10	21	32	0	95	296	80	0	0	376	33	8	40	0	0	81	107	45	180	0	0	332	884
4:15 PM	31	11	13	46	0	101	301	87	0	0	388	32	8	65	0	0	105	77	43	205	0	0	325	919
4:30 PM	29	11	13	38	0	91	326	99	0	0	425	23	13	55	0	1	91	108	54	198	0	0	360	967
4:45 PM	38	7	9	39	0	93	380	107	0	0	487	26	15	56	0	3	97	106	51	189	0	0	3	

Hourly Total	0	0	0	0	0	0	0	0	0	0	0	0	0	0	0	0	0	0	0	0	0	0	0	
11:00 AM	37	2	8	41	0	88	296	54	0	0	350	24	10	49	0	0	83	99	27	217	0	0	343	864
11:15 AM	46	7	12	37	0	102	316	50	0	0	366	29	15	51	0	0	95	91	38	225	0	0	354	917
11:30 AM	48	7	12	29	0	96	301	66	0	0	367	24	15	58	0	0	97	110	41	256	0	0	407	967
11:45 AM	56	3	12	40	0	111	314	69	0	0	383	29	16	63	0	0	108	106	44	249	0	0	399	1001
Hourly Total	187	19	44	147	0	397	1227	239	0	0	1466	106	56	221	0	0	383	406	150	947	0	0	1503	3749
12:00 PM	36	5	8	43	0	92	330	59	0	0	389	12	7	62	0	0	81	142	43	231	0	0	416	978
12:15 PM	57	2	7	32	0	98	345	66	0	0	411	18	13	53	0	0	84	129	41	252	0	0	422	1015
12:30 PM	48	9	7	33	0	97	320	64	0	0	384	34	11	66	0	0	111	107	60	222	0	0	389	981
12:45 PM	43	5	8	36	0	92	348	52	0	0	400	32	10	73	0	0	115	115	54	268	0	0	437	1044
Hourly Total	184	21	30	144	0	379	1343	241	0	0	1584	96	41	254	0	0	391	493	198	973	0	0	1664	4018
1:00 PM	42	7	7	21	0	77	313	68	0	0	381	12	8	64	0	0	84	116	58	252	0	0	426	968
1:15 PM	54	1	9	38	0	102	318	65	0	0	383	22	8	65	0	0	95	98	58	237	0	0	393	973
1:30 PM	45	4	13	35	0	97	328	60	0	0	388	21	17	52	0	0	90	119	52	216	0	0	387	962
1:45 PM	41	8	9	40	0	98	312	60	0	0	372	22	10	59	0	0	91	116	53	276	0	0	445	1006
Hourly Total	182	20	38	134	0	374	1271	253	0	0	1524	77	43	240	0	0	360	449	221	981	0	0	1651	3909
2:00 PM	0	0	0	0	0	0	0	0	0	0	0	0	0	0	0	0	0	1	0	1	0	0	2	2
Grand Total	1011	330	321	1195	0	2857	8979	2357	0	0	11336	687	379	1625	14	6	2705	3919	1250	6323	2	0	11494	28392
Approach %	35.4	11.6	11.2	41.8	-	-	79.2	20.8	0.0	-	-	25.4	14.0	60.1	0.5	-	-	34.1	10.9	55.0	0.0	-	-	-
Total %	3.6	1.2	1.1	4.2	-	10.1	31.6	8.3	0.0	-	39.9	2.4	1.3	5.7	0.0	-	9.5	13.8	4.4	22.3	0.0	-	40.5	-
Motorcycles	1	0	0	1	-	2	8	1	0	-	9	1	1	0	0	-	2	0	0	6	0	-	6	19
% Motorcycles	0.1	0.0	0.0	0.1	-	0.1	0.1	0.0	-	-	0.1	0.1	0.3	0.0	0.0	-	0.1	0.0	0.0	0.1	0.0	-	0.1	0.1
Cars & Light Goods	1006	324	314	1173	-	2817	8825	2301	0	-	11126	671	373	1608	12	-	2664	3830	1224	6265	2	-	11321	27928
% Cars & Light Goods	99.5	98.2	97.8	98.2	-	98.6	98.3	97.6	-	-	98.1	97.7	98.4	99.0	85.7	-	98.5	97.7	97.9	99.1	100.0	-	98.5	98.4
Other Vehicles	4	6	7	21	-	38	146	55	0	-	201	15	5	17	2	-	39	89	26	52	0	-	167	445
% Other Vehicles	0.4	1.8	2.2	1.8	-	1.3	1.6	2.3	-	-	1.8	2.2	1.3	1.0	14.3	-	1.4	2.3	2.1	0.8	0.0	-	1.5	1.6
Bicycles on Crosswalk	-	-	-	-	0	-	-	-	-	0	-	-	-	-	-	0	-	-	-	-	-	0	-	-
% Bicycles on Crosswalk	-	-	-	-	-	-	-	-	-	-	-	-	-	-	-	0.0	-	-	-	-	-	-	-	-
Pedestrians	-	-	-	-	0	-	-	-	-	0	-	-	-	-	-	6	-	-	-	-	-	0	-	-
% Pedestrians	-	-	-	-	-	-	-	-	-	-	-	-	-	-	-	100.0	-	-	-	-	-	-	-	-




Tri-State Traffic Data: New York Division
184 Baker Rd


Coatesville, Pennsylvania, United States 19320
610-517-2338 bkarz@tstdata.com

Count Name: NY 31 & I-481 SB Off & Soule Rd
Site Code:
Start Date: 04/21/2022
Page No: 3

Clay, New York
April 21, 2022

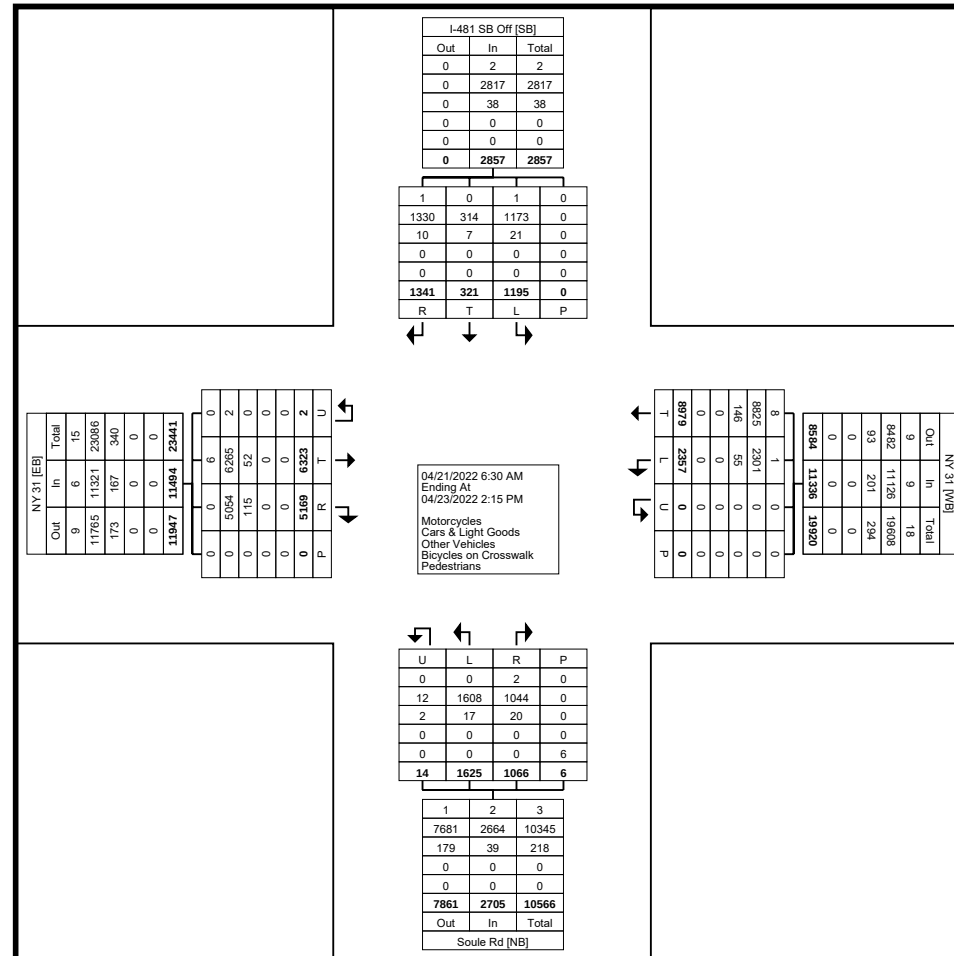

Turning Movement Data Plot

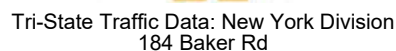

Count Name: NY 31 & I-481 SB Off & Soule Rd
Site Code:
Start Date: 04/21/2022
Page No: 4

Start Time	I-481 SB Off Southbound						NY 31 Westbound					Soule Rd Northbound						NY 31 Eastbound						Int. Total
	Right	Right on Red	Thru	Left	Peds	App. Total	Thru	Left	U-Turn	Peds	App. Total	Right	Right on Red	Left	U-Turn	Peds	App. Total	Right	Right on Red	Thru	U-Turn	Peds	App. Total	
7:30 AM	13	14	12	54	0	93	141	71	0	0	212	9	17	14	1	0	41	173	10	82	0	0	265	611
7:45 AM	20	16	10	50	0	96	147	68	0	0	215	8	12	30	0	0	50	127	11	92	0	0	230	591
8:00 AM	13	6	4	43	0	66	140	53	0	0	193	9	15	27	0	0	51	118	16	89	0	0	223	533
8:15 AM	19	5	6	34	0	64	154	54	0	0	208	14	9	26	3	0	52	114	8	94	0	0	216	540
Total	65	41	32	181	0	319	582	246	0	0	828	40	53	97	4	0	194	532	45	357	0	0	934	2275
Approach %	20.4	12.9	10.0	56.7	-	-	70.3	29.7	0.0	-	-	20.6	27.3	50.0	2.1	-	-	57.0	4.8	38.2	0.0	-	-	-
Total %	2.9	1.8	1.4	8.0	-	14.0	25.6	10.8	0.0	-	36.4	1.8	2.3	4.3	0.2	-	8.5	23.4	2.0	15.7	0.0	-	41.1	-
PHF	0.813	0.641	0.667	0.838	-	0.831	0.945	0.866	0.000	-	0.963	0.714	0.779	0.808	0.333	-	0.933	0.769	0.703	0.949	0.000	-	0.881	0.931
Motorcycles	0	0	0	0	-	0	0	0	0	-	0	0	0	0	0	-	0	0	0	0	0	-	0	0
% Motorcycles	0.0	0.0	0.0	0.0	-	0.0	0.0	0.0	-	-	0.0	0.0	0.0	0.0	0.0	-	0.0	0.0	0.0	0.0	-	-	0.0	0.0
Cars & Light Goods	64	39	31	175	-	309	554	237	0	-	791	36	52	94	4	-	186	506	42	344	0	-	892	2178
% Cars & Light Goods	98.5	95.1	96.9	96.7	-	96.9	95.2	96.3	-	-	95.5	90.0	98.1	96.9	100.0	-	95.9	95.1	93.3	96.4	-	-	95.5	95.7
Other Vehicles	1	2	1	6	-	10	28	9	0	-	37	4	1	3	0	-	8	26	3	13	0	-	42	97
% Other Vehicles	1.5	4.9	3.1	3.3	-	3.1	4.8	3.7	-	-	4.5	10.0	1.9	3.1	0.0	-	4.1	4.9	6.7	3.6	-	-	4.5	4.3
Bicycles on Crosswalk	-	-	-	-	0	-	-	-	-	0	-	-	-	-	-	0	-	-	-	-	-	0	-	-
% Bicycles on Crosswalk	-	-	-	-	-	-	-	-	-	-	-	-	-	-	-	-	-	-	-	-	-	-	-	-
Pedestrians	-	-	-	-	0	-	-	-	-	0	-	-	-	-	-	0	-	-	-	-	-	0	-	-
% Pedestrians	-	-	-	-	-	-	-	-	-	-	-	-	-	-	-	-	-	-	-	-	-	-	-	-




Tri-State Traffic Data: New York Division
184 Baker Rd

Coatesville, Pennsylvania, United States 19320
610-517-2338 bkarz@tstdata.com

Count Name: NY 31 & I-481 SB Off & Soule Rd
Site Code:
Start Date: 04/21/2022
Page No: 5

Clay, New York
April 21, 2022

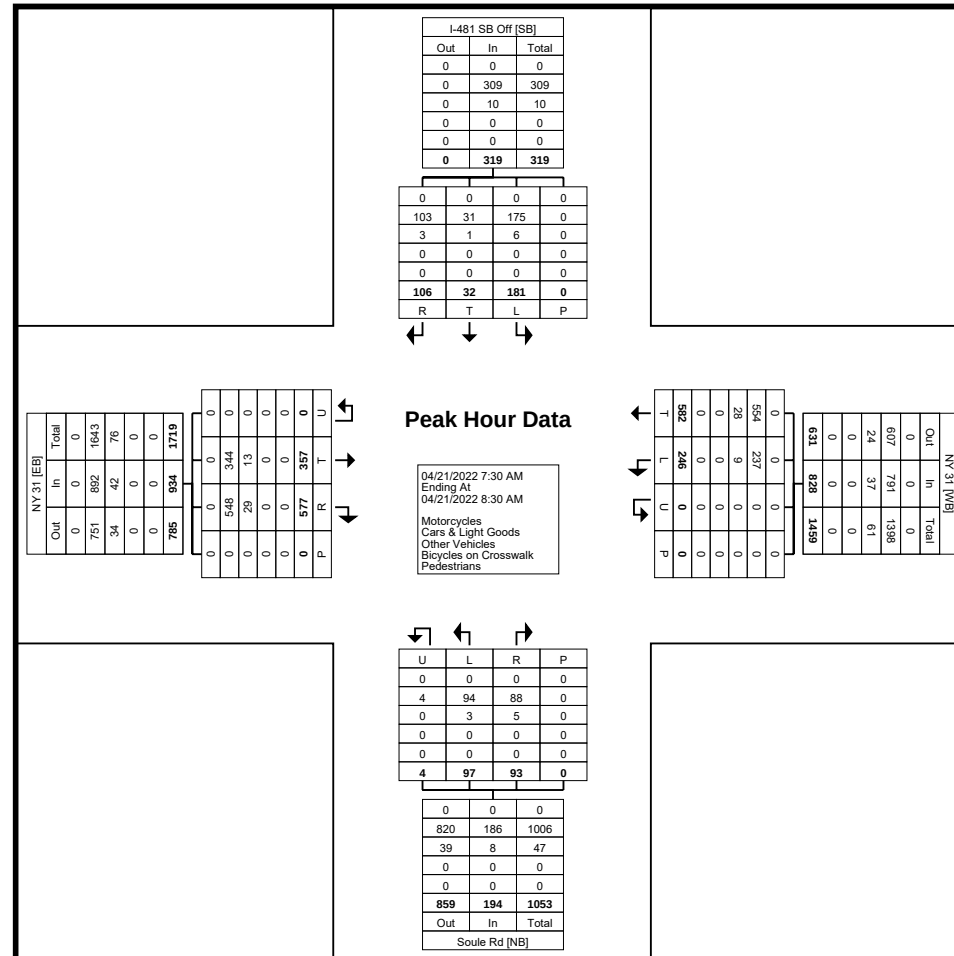

Turning Movement Peak Hour Data Plot (7:30 AM)



Tri-State Traffic Data: New York Division
184 Baker Rd


Coatesville, Pennsylvania, United States 19320
610-517-2338 bkarz@tstdata.com

Count Name: NY 31 & I-481 SB Off & Soule Rd
Site Code:
Start Date: 04/21/2022
Page No: 6

Clay, New York
April 21, 2022


Turning Movement Peak Hour Data (4:30 PM)

Start Time	I-481 SB Off Southbound						NY 31 Westbound					Soule Rd Northbound						NY 31 Eastbound						Int. Total
	Right	Right on Red	Thru	Left	Peds	App. Total	Thru	Left	U-Turn	Peds	App. Total	Right	Right on Red	Left	U-Turn	Peds	App. Total	Right	Right on Red	Thru	U-Turn	Peds	App. Total	
4:30 PM	29	11	13	38	0	91	326	99	0	0	425	23	13	55	0	1	91	108	54	198	0	0	360	967
4:45 PM	38	7	9	39	0	93	380	107	0	0	487	26	15	56	0	3	97	106	51	189	0	0	346	1023
5:00 PM	45	8	9	29	0	91	352	104	0	0	456	36	12	55	0	0	103	125	30	240	0	0	395	1045
5:15 PM	35	7	11	31	0	84	354	102	0	0	456	32	9	55	0	0	96	120	44	210	0	0	374	1010
Total	147	33	42	137	0	359	1412	412	0	0	1824	117	49	221	0	4	387	459	179	837	0	0	1475	4045
Approach %	40.9	9.2	11.7	38.2	-	-	77.4	22.6	0.0	-	-	30.2	12.7	57.1	0.0	-	-	31.1	12.1	56.7	0.0	-	-	-
Total %	3.6	0.8	1.0	3.4	-	8.9	34.9	10.2	0.0	-	45.1	2.9	1.2	5.5	0.0	-	9.6	11.3	4.4	20.7	0.0	-	36.5	-
PHF	0.817	0.750	0.808	0.878	-	0.965	0.929	0.963	0.000	-	0.936	0.813	0.817	0.987	0.000	-	0.939	0.918	0.829	0.872	0.000	-	0.934	0.968
Motorcycles	0	0	0	0	-	0	0	0	0	-	0	0	0	0	0	-	0	0	0	0	0	-	0	0
% Motorcycles	0.0	0.0	0.0	0.0	-	0.0	0.0	0.0	-	-	0.0	0.0	0.0	0.0	-	-	0.0	0.0	0.0	0.0	-	-	0.0	0.0
Cars & Light Goods	147	33	42	135	-	357	1401	405	0	-	1806	114	49	219	0	-	382	455	177	835	0	-	1467	4012
% Cars & Light Goods	100.0	100.0	100.0	98.5	-	99.4	99.2	98.3	-	-	99.0	97.4	100.0	99.1	-	-	98.7	99.1	98.9	99.8	-	-	99.5	99.2
Other Vehicles	0	0	0	2	-	2	11	7	0	-	18	3	0	2	0	-	5	4	2	2	0	-	8	33
% Other Vehicles	0.0	0.0	0.0	1.5	-	0.6	0.8	1.7	-	-	1.0	2.6	0.0	0.9	-	-	1.3	0.9	1.1	0.2	-	-	0.5	0.8
Bicycles on Crosswalk	-	-	-	-	0	-	-	-	-	0	-	-	-	-	-	0	-	-	-	-	-	0	-	-
% Bicycles on Crosswalk	-	-	-	-	-	-	-	-	-	-	-	-	-	-	-	0.0	-	-	-	-	-	-	-	-
Pedestrians	-	-	-	-	0	-	-	-	-	0	-	-	-	-	-	4	-	-	-	-	-	0	-	-
% Pedestrians	-	-	-	-	-	-	-	-	-	-	-	-	-	-	-	100.0	-	-	-	-	-	-	-	-

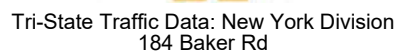

Count Name: NY 31 & I-481 SB Off & Soule Rd
Site Code:
Start Date: 04/21/2022
Page No: 7



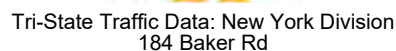

Count Name: NY 31 & I-481 SB Off & Soule Rd
Site Code:
Start Date: 04/21/2022
Page No: 8

Start Time	I-481 SB Off Southbound						NY 31 Westbound					Soule Rd Northbound						NY 31 Eastbound						Int. Total
	Right	Right on Red	Thru	Left	Peds	App. Total	Thru	Left	U-Turn	Peds	App. Total	Right	Right on Red	Left	U-Turn	Peds	App. Total	Right	Right on Red	Thru	U-Turn	Peds	App. Total	
11:00 AM	37	2	8	41	0	88	296	54	0	0	350	24	10	49	0	0	83	99	27	217	0	0	343	864
11:15 AM	46	7	12	37	0	102	316	50	0	0	366	29	15	51	0	0	95	91	38	225	0	0	354	917
11:30 AM	48	7	12	29	0	96	301	66	0	0	367	24	15	58	0	0	97	110	41	256	0	0	407	967
11:45 AM	56	3	12	40	0	111	314	69	0	0	383	29	16	63	0	0	108	106	44	249	0	0	399	1001
Total	187	19	44	147	0	397	1227	239	0	0	1466	106	56	221	0	0	383	406	150	947	0	0	1503	3749
Approach %	47.1	4.8	11.1	37.0	-	-	83.7	16.3	0.0	-	-	27.7	14.6	57.7	0.0	-	-	27.0	10.0	63.0	0.0	-	-	-
Total %	5.0	0.5	1.2	3.9	-	10.6	32.7	6.4	0.0	-	39.1	2.8	1.5	5.9	0.0	-	10.2	10.8	4.0	25.3	0.0	-	40.1	-
PHF	0.835	0.679	0.917	0.896	-	0.894	0.971	0.866	0.000	-	0.957	0.914	0.875	0.877	0.000	-	0.887	0.923	0.852	0.925	0.000	-	0.923	0.936
Motorcycles	0	0	0	1	-	1	1	0	0	-	1	0	0	0	0	-	0	0	0	0	0	-	0	2
% Motorcycles	0.0	0.0	0.0	0.7	-	0.3	0.1	0.0	-	-	0.1	0.0	0.0	0.0	-	-	0.0	0.0	0.0	0.0	-	-	0.0	0.1
Cars & Light Goods	186	19	43	145	-	393	1213	232	0	-	1445	106	56	220	0	-	382	403	148	937	0	-	1488	3708
% Cars & Light Goods	99.5	100.0	97.7	98.6	-	99.0	98.9	97.1	-	-	98.6	100.0	100.0	99.5	-	-	99.7	99.3	98.7	98.9	-	-	99.0	98.9
Other Vehicles	1	0	1	1	-	3	13	7	0	-	20	0	0	1	0	-	1	3	2	10	0	-	15	39
% Other Vehicles	0.5	0.0	2.3	0.7	-	0.8	1.1	2.9	-	-	1.4	0.0	0.0	0.5	-	-	0.3	0.7	1.3	1.1	-	-	1.0	1.0
Bicycles on Crosswalk	-	-	-	-	0	-	-	-	-	0	-	-	-	-	-	0	-	-	-	-	-	0	-	-
% Bicycles on Crosswalk	-	-	-	-	-	-	-	-	-	-	-	-	-	-	-	-	-	-	-	-	-	-	-	-
Pedestrians	-	-	-	-	0	-	-	-	-	0	-	-	-	-	-	0	-	-	-	-	-	0	-	-
% Pedestrians	-	-	-	-	-	-	-	-	-	-	-	-	-	-	-	-	-	-	-	-	-	-	-	-




Tri-State Traffic Data: New York Division
184 Baker Rd


Coatesville, Pennsylvania, United States 19320
610-517-2338 bkarz@tstdata.com

Count Name: NY 31 & I-481 SB Off & Soule Rd
Site Code:
Start Date: 04/21/2022
Page No: 9

Clay, New York
April 21, 2022

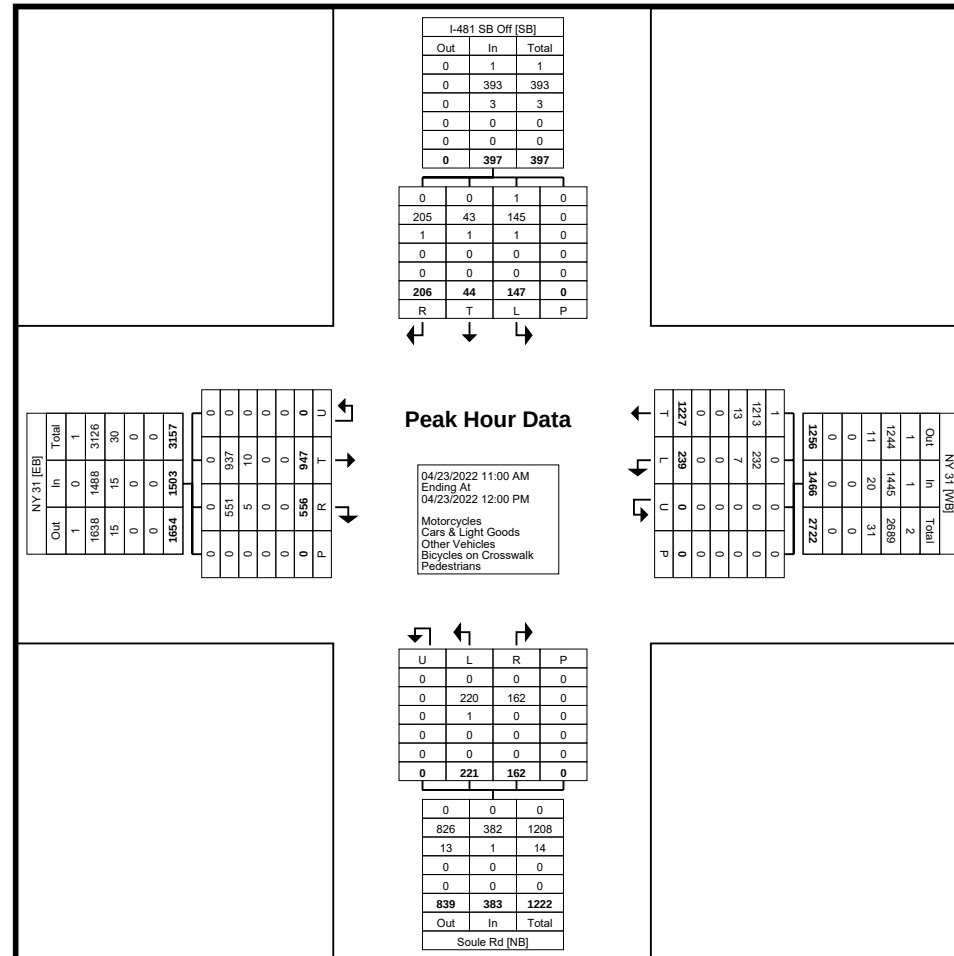

Turning Movement Peak Hour Data Plot (11:00 AM)

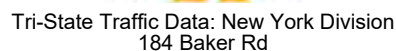

Count Name: NY 31 & I-481 SB Off & Soule Rd
Site Code:
Start Date: 04/21/2022
Page No: 10

Start Time	I-481 SB Off Southbound						NY 31 Westbound					Soule Rd Northbound						NY 31 Eastbound						Int. Total
	Right	Right on Red	Thru	Left	Peds	App. Total	Thru	Left	U-Turn	Peds	App. Total	Right	Right on Red	Left	U-Turn	Peds	App. Total	Right	Right on Red	Thru	U-Turn	Peds	App. Total	
12:00 PM	36	5	8	43	0	92	330	59	0	0	389	12	7	62	0	0	81	142	43	231	0	0	416	978
12:15 PM	57	2	7	32	0	98	345	66	0	0	411	18	13	53	0	0	84	129	41	252	0	0	422	1015
12:30 PM	48	9	7	33	0	97	320	64	0	0	384	34	11	66	0	0	111	107	60	222	0	0	389	981
12:45 PM	43	5	8	36	0	92	348	52	0	0	400	32	10	73	0	0	115	115	54	268	0	0	437	1044
Total	184	21	30	144	0	379	1343	241	0	0	1584	96	41	254	0	0	391	493	198	973	0	0	1664	4018
Approach %	48.5	5.5	7.9	38.0	-	-	84.8	15.2	0.0	-	-	24.6	10.5	65.0	0.0	-	-	29.6	11.9	58.5	0.0	-	-	-
Total %	4.6	0.5	0.7	3.6	-	9.4	33.4	6.0	0.0	-	39.4	2.4	1.0	6.3	0.0	-	9.7	12.3	4.9	24.2	0.0	-	41.4	-
PHF	0.807	0.583	0.938	0.837	-	0.967	0.965	0.913	0.000	-	0.964	0.706	0.788	0.870	0.000	-	0.850	0.868	0.825	0.908	0.000	-	0.952	0.962
Motorcycles	0	0	0	0	-	0	4	0	0	-	4	0	0	0	0	-	0	0	0	2	0	-	2	6
% Motorcycles	0.0	0.0	0.0	0.0	-	0.0	0.3	0.0	-	-	0.3	0.0	0.0	0.0	-	-	0.0	0.0	0.0	0.2	-	-	0.1	0.1
Cars & Light Goods	184	21	30	143	-	378	1327	237	0	-	1564	94	40	253	0	-	387	486	197	969	0	-	1652	3981
% Cars & Light Goods	100.0	100.0	100.0	99.3	-	99.7	98.8	98.3	-	-	98.7	97.9	97.6	99.6	-	-	99.0	98.6	99.5	99.6	-	-	99.3	99.1
Other Vehicles	0	0	0	1	-	1	12	4	0	-	16	2	1	1	0	-	4	7	1	2	0	-	10	31
% Other Vehicles	0.0	0.0	0.0	0.7	-	0.3	0.9	1.7	-	-	1.0	2.1	2.4	0.4	-	-	1.0	1.4	0.5	0.2	-	-	0.6	0.8
Bicycles on Crosswalk	-	-	-	-	0	-	-	-	-	0	-	-	-	-	-	0	-	-	-	-	-	0	-	-
% Bicycles on Crosswalk	-	-	-	-	-	-	-	-	-	-	-	-	-	-	-	-	-	-	-	-	-	-	-	-
Pedestrians	-	-	-	-	0	-	-	-	-	0	-	-	-	-	-	0	-	-	-	-	-	0	-	-
% Pedestrians	-	-	-	-	-	-	-	-	-	-	-	-	-	-	-	-	-	-	-	-	-	-	-	-




Tri-State Traffic Data: New York Division
184 Baker Rd

Coatesville, Pennsylvania, United States 19320
610-517-2338 bkarz@tstdata.com

Count Name: NY 31 & I-481 SB Off & Soule Rd
Site Code:
Start Date: 04/21/2022
Page No: 11


Clay, New York
April 21, 2022

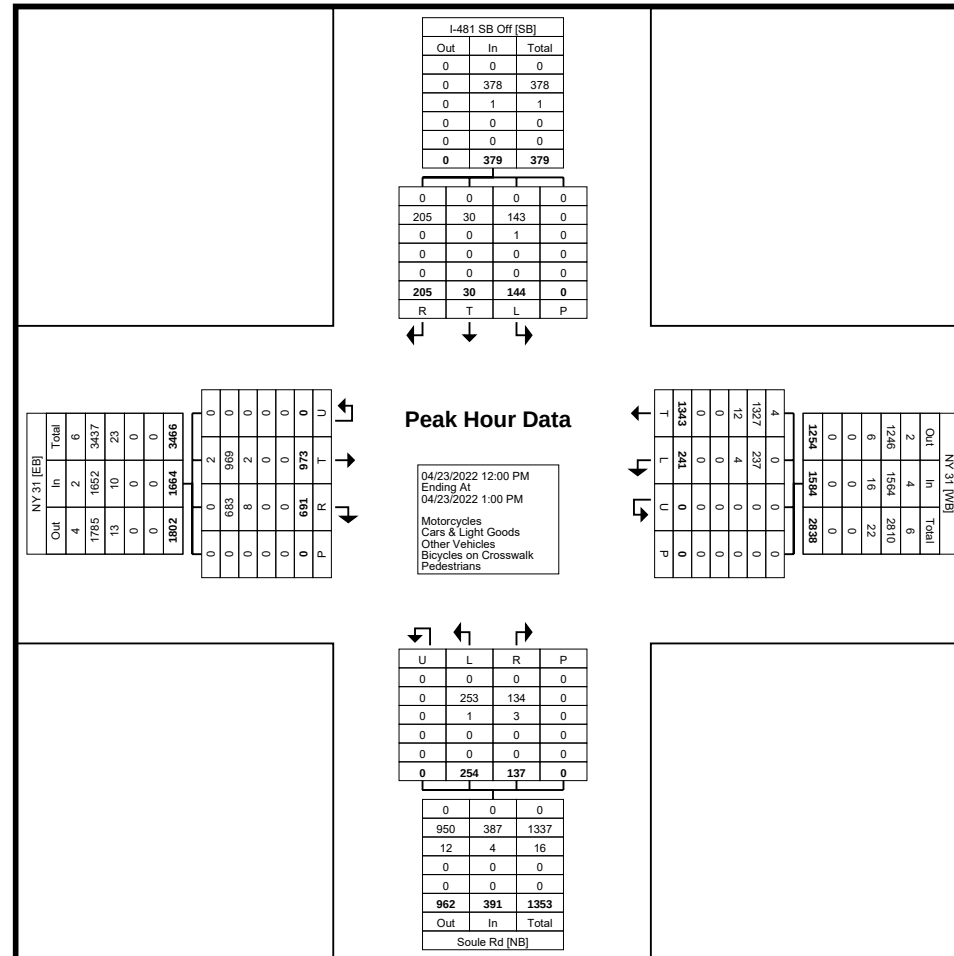


Turning Movement Data


Start Time	i-481 NB Ramps Southbound		NY 31 Westbound						i-481 NB Ramps Northbound						NY 31 Eastbound						Int. Total
	Peds	App. Total	Right	Right on Red	Thru	U-Turn	Peds	App. Total	Right	Right on Red	Thru	Left	Peds	App. Total	Thru	Left	U-Turn	Peds	App. Total		
6:30 AM	0	0	12	9	71	0	0	92	2	0	0	30	1	32	98	25	0	0	123	247	
6:45 AM	0	0	20	6	96	0	0	122	2	5	0	45	0	52	104	26	0	0	130	304	
Hourly Total	0	0	32	15	167	0	0	214	4	5	0	75	1	84	202	51	0	0	253	551	
7:00 AM	0	0	30	5	99	0	0	134	2	5	0	54	0	61	116	26	0	0	142	337	
7:15 AM	0	0	24	7	109	0	0	140	4	7	0	63	0	74	123	20	0	0	143	357	
7:30 AM	0	0	43	5	147	0	0	195	2	4	0	56	0	62	141	23	0	0	164	421	
7:45 AM	0	0	26	4	133	0	0	163	11	11	0	83	0	105	147	20	0	0	167	435	
Hourly Total	0	0	123	21	488	0	0	632	19	27	0	256	0	302	527	89	0	0	616	1550	
8:00 AM	0	0	24	0	118	0	0	142	6	8	0	69	0	83	127	26	0	0	153	378	
8:15 AM	0	0	24	1	115	0	0	140	9	6	0	79	0	94	141	18	0	0	159	393	
8:30 AM	0	0	14	0	143	0	0	157	5	9	0	64	0	78	127	18	0	0	145	380	
8:45 AM	0	0	24	2	148	0	0	174	16	10	0	69	0	95	125	18	0	0	143	412	
Hourly Total	0	0	86	3	524	0	0	613	36	33	0	281	0	350	520	80	0	0	600	1563	
9:00 AM	0	0	20	0	126	0	0	146	5	5	0	80	0	90	124	25	0	0	149	385	
9:15 AM	0	0	19	0	149	0	0	168	6	7	0	68	0	81	133	12	0	0	145	394	
9:30 AM	0	0	0	0	0	0	0	0	0	0	0	0	0	0	0	1	0	0	1	1	
*** BREAK ***	-	-	-	-	-	-	-	-	-	-	-	-	-	-	-	-	-	-	-	-	
Hourly Total	0	0	39	0	275	0	0	314	11	12	0	148	0	171	257	38	0	0	295	780	
4:00 PM	0	0	43	14	208	0	0	265	32	9	0	159	0	200	199	43	0	0	242	707	
4:15 PM	0	0	42	16	207	0	0	265	42	17	0	172	0	231	219	48	0	0	267	763	
4:30 PM	0	0	39	19	222	0	0	280	53	10	0	196	1	259	227	52	0	0	279	818	
4:45 PM	0	0	35	24	254	0	0	313	60	14	0	222	0	296	213	41	0	0	254	863	
Hourly Total	0	0	159	73	891	0	0	1123	187	50	0	749	1	986	858	184	0	0	1042	3151	
5:00 PM	0	0	37	17	246	0	0	300	35	14	0	223	0	272	244	67	0	0	311	883	
5:15 PM	0	0	53	20	221	0	0	294	58	8	0	255	0	321	205	73	0	0	278	893	
5:30 PM	0	0	30	23	291	0	0	344	40	8	0	154	0	202	210	62	0	0	272	818	
5:45 PM	0	0	17	9	186	0	0	212	25	7	0	136	0	168	230	50	0	0	280	660	
Hourly Total	0	0	137	69	944	0	0	1150	158	37	0	768	0	963	889	252	0	0	1141	3254	
6:00 PM	0	0	22	8	211	0	0	241	17	9	0	119	0	145	187	35	0	0	222	608	
6:15 PM	0	0	25	5	199	0	0	229	18	5	0	117	0	140	180	37	1	0	218	587	
6:30 PM	0	0	18	6	174	0	0	198	13	7	0	94	0	114	171	36	0	0	207	519	
6:45 PM	0	0	10	7	158	0	0	175	7	10	0	94	0	111	171	39	0	0	210	496	
Hourly Total	0	0	75	26	742	0	0	843	55	31	0	424	0	510	709	147	1	0	857	2210	
7:00 PM	0	0	0	0	0	0	0	0	0	0	0	0	0	0	1	1	0	0	2	2	
*** BREAK ***	-	-	-	-	-	-	-	-	-	-	-	-	-	-	-	-	-	-	-	-	

Hourly Total	0	0	0	0	0	0	0	0	0	0	0	0	0	1	1	0	0	2	2
11:00 AM	0	0	28	3	279	0	0	310	10	16	0	70	0	96	242	40	0	0	688
11:15 AM	0	0	18	6	272	0	0	296	19	14	0	98	0	131	260	37	0	0	724
11:30 AM	0	0	15	3	274	0	0	292	21	8	0	98	0	127	287	42	0	0	748
11:45 AM	0	0	31	0	272	0	0	303	25	11	0	115	0	151	284	44	0	0	782
Hourly Total	0	0	92	12	1097	0	0	1201	75	49	0	381	0	505	1073	163	0	0	2942
12:00 PM	0	0	29	6	267	0	0	302	30	10	0	120	0	160	249	37	0	0	748
12:15 PM	0	0	28	8	307	0	0	343	23	8	0	109	0	140	239	52	0	0	774
12:30 PM	0	0	25	2	276	0	0	303	15	16	0	117	0	148	247	49	0	0	747
12:45 PM	0	0	31	8	280	0	0	319	44	10	0	115	0	169	275	46	0	0	809
Hourly Total	0	0	113	24	1130	0	0	1267	112	44	0	461	0	617	1010	184	0	0	3078
1:00 PM	0	0	33	4	266	0	0	303	19	14	0	102	0	135	267	57	0	0	762
1:15 PM	0	0	32	4	283	0	0	319	24	10	0	102	0	136	241	46	0	0	742
1:30 PM	0	0	34	2	277	0	0	313	15	4	0	104	0	123	250	54	0	0	740
1:45 PM	0	0	22	9	241	0	0	272	23	6	0	124	0	153	291	49	1	0	766
Hourly Total	0	0	121	19	1067	0	0	1207	81	34	0	432	0	547	1049	206	1	0	3010
2:00 PM	0	0	0	0	0	0	0	0	0	0	0	0	0	0	0	0	0	0	0
Grand Total	0	0	977	262	7325	0	0	8564	738	322	0	3975	2	5035	7095	1395	2	0	22091
Approach %	-	-	11.4	3.1	85.5	0.0	-	-	14.7	6.4	0.0	78.9	-	-	83.5	16.4	0.0	-	-
Total %	-	0.0	4.4	1.2	33.2	0.0	-	38.8	3.3	1.5	0.0	18.0	-	22.8	32.1	6.3	0.0	-	38.4
Motorcycles	-	0	1	1	8	0	-	10	0	0	0	1	-	1	9	0	0	-	20
% Motorcycles	-	-	0.1	0.4	0.1	-	-	0.1	0.0	0.0	-	0.0	-	0.0	0.1	0.0	0.0	-	0.1
Cars & Light Goods	-	0	946	257	7213	0	-	8416	718	305	0	3880	-	4903	7003	1381	2	-	21705
% Cars & Light Goods	-	-	96.8	98.1	98.5	-	-	98.3	97.3	94.7	-	97.6	-	97.4	98.7	99.0	100.0	-	98.8
Other Vehicles	-	0	30	4	104	0	-	138	20	17	0	94	-	131	83	14	0	-	366
% Other Vehicles	-	-	3.1	1.5	1.4	-	-	1.6	2.7	5.3	-	2.4	-	2.6	1.2	1.0	0.0	-	1.7
Bicycles on Crosswalk	0	-	-	-	-	-	0	-	-	-	-	-	0	-	-	-	-	0	-
% Bicycles on Crosswalk	-	-	-	-	-	-	-	-	-	-	-	-	0.0	-	-	-	-	-	-
Pedestrians	0	-	-	-	-	-	0	-	-	-	-	-	2	-	-	-	-	0	-
% Pedestrians	-	-	-	-	-	-	-	-	-	-	-	-	100.0	-	-	-	-	-	-

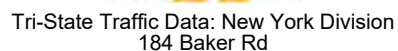

Count Name: NY 3 & i-481 NB Ramps
Site Code:
Start Date: 04/21/2022
Page No: 3

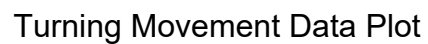

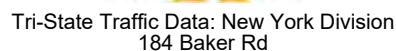

Count Name: NY 3 & i-481 NB Ramps
Site Code:
Start Date: 04/21/2022
Page No: 4

[illegible]




Tri-State Traffic Data: New York Division
184 Baker Rd

Coatesville, Pennsylvania, United States 19320
610-517-2338 bkarz@tstdata.com

Clay, New York
April 21, 2022

Count Name: NY 3 & i-481 NB Ramps
Site Code:
Start Date: 04/21/2022
Page No: 5

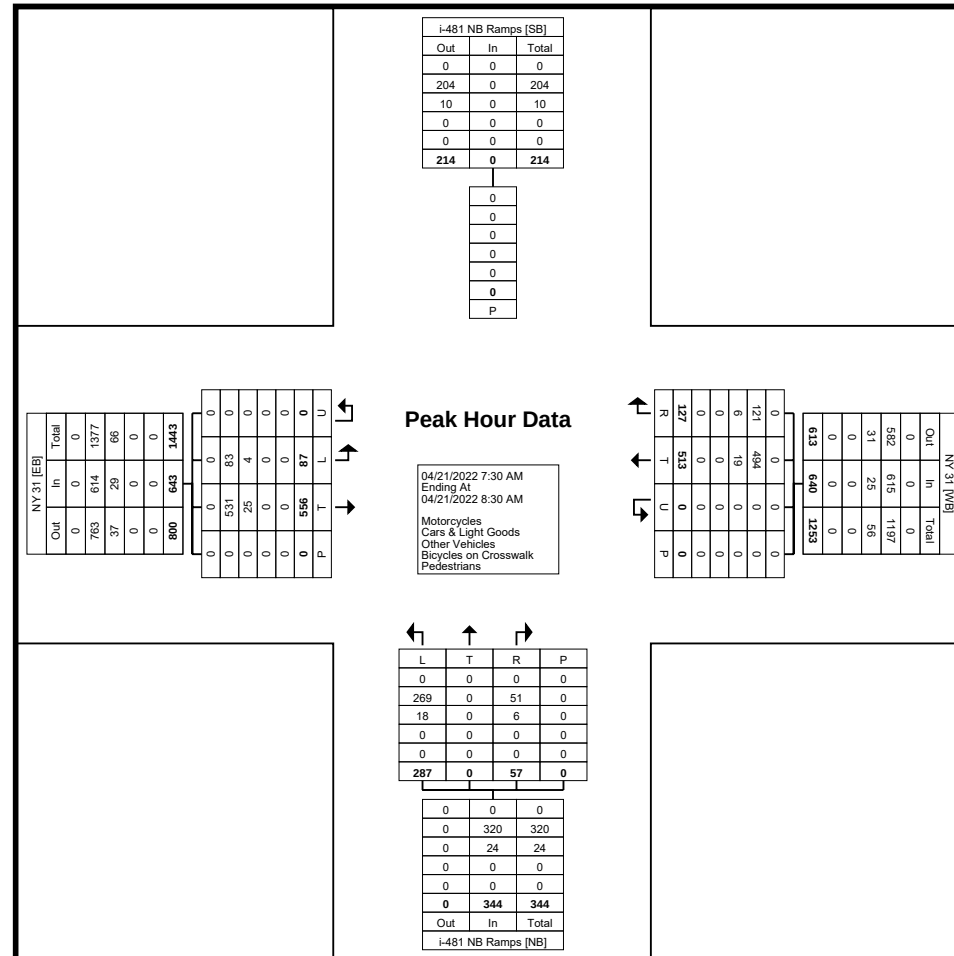

Turning Movement Peak Hour Data Plot (7:30 AM)



Tri-State Traffic Data: New York Division
184 Baker Rd

Coatesville, Pennsylvania, United States 19320
610-517-2338 bkarz@tstdata.com

Count Name: NY 3 & i-481 NB Ramps
Site Code:
Start Date: 04/21/2022
Page No: 6

Clay, New York
April 21, 2022

Turning Movement Peak Hour Data (4:30 PM)

Start Time	i-481 NB Ramps Southbound		NY 31 Westbound						i-481 NB Ramps Northbound						NY 31 Eastbound					Int. Total
	Peds	App. Total	Right	Right on Red	Thru	U-Turn	Peds	App. Total	Right	Right on Red	Thru	Left	Peds	App. Total	Thru	Left	U-Turn	Peds	App. Total	
4:30 PM	0	0	39	19	222	0	0	280	53	10	0	196	1	259	227	52	0	0	279	818
4:45 PM	0	0	35	24	254	0	0	313	60	14	0	222	0	296	213	41	0	0	254	863
5:00 PM	0	0	37	17	246	0	0	300	35	14	0	223	0	272	244	67	0	0	311	883
5:15 PM	0	0	53	20	221	0	0	294	58	8	0	255	0	321	205	73	0	0	278	893
Total	0	0	164	80	943	0	0	1187	206	46	0	896	1	1148	889	233	0	0	1122	3457
Approach %	-	-	13.8	6.7	79.4	0.0	-	-	17.9	4.0	0.0	78.0	-	-	79.2	20.8	0.0	-	-	-
Total %	-	0.0	4.7	2.3	27.3	0.0	-	34.3	6.0	1.3	0.0	25.9	-	33.2	25.7	6.7	0.0	-	32.5	-
PHF	-	0.000	0.774	0.833	0.928	0.000	-	0.948	0.858	0.821	0.000	0.878	-	0.894	0.911	0.798	0.000	-	0.902	0.968
Motorcycles	-	0	0	0	0	0	-	0	0	0	0	0	-	0	0	0	0	-	0	0
% Motorcycles	-	-	0.0	0.0	0.0	-	-	0.0	0.0	0.0	-	0.0	-	0.0	0.0	0.0	-	-	0.0	0.0
Cars & Light Goods	-	0	159	80	931	0	-	1170	205	44	0	890	-	1139	883	233	0	-	1116	3425
% Cars & Light Goods	-	-	97.0	100.0	98.7	-	-	98.6	99.5	95.7	-	99.3	-	99.2	99.3	100.0	-	-	99.5	99.1
Other Vehicles	-	0	5	0	12	0	-	17	1	2	0	6	-	9	6	0	0	-	6	32
% Other Vehicles	-	-	3.0	0.0	1.3	-	-	1.4	0.5	4.3	-	0.7	-	0.8	0.7	0.0	-	-	0.5	0.9
Bicycles on Crosswalk	0	-	-	-	-	-	0	-	-	-	-	-	0	-	-	-	-	0	-	-
% Bicycles on Crosswalk	-	-	-	-	-	-	-	-	-	-	-	-	0.0	-	-	-	-	-	-	-
Pedestrians	0	-	-	-	-	-	0	-	-	-	-	-	1	-	-	-	-	0	-	-
% Pedestrians	-	-	-	-	-	-	-	-	-	-	-	-	100.0	-	-	-	-	-	-	-




Tri-State Traffic Data: New York Division
184 Baker Rd


Coatesville, Pennsylvania, United States 19320
610-517-2338 bkarz@tstdata.com

Clay, New York
April 21, 2022

Count Name: NY 3 & i-481 NB Ramps
Site Code:
Start Date: 04/21/2022
Page No: 7

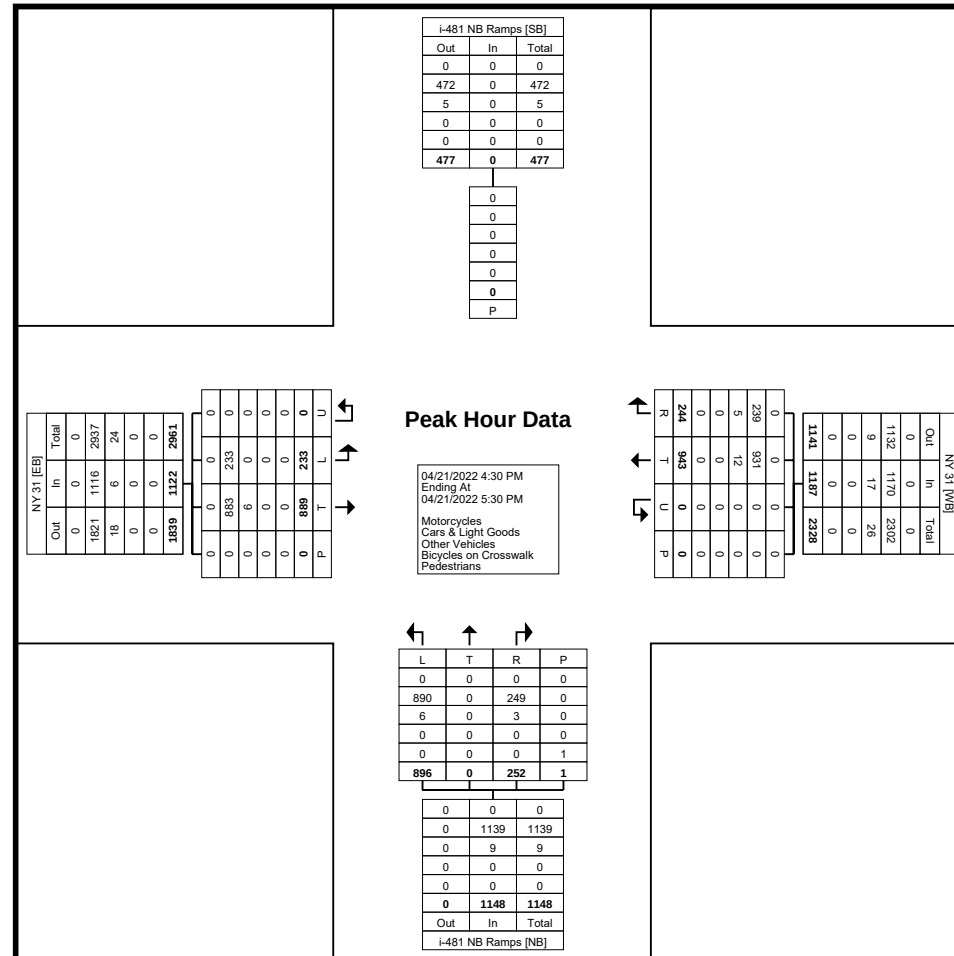

Turning Movement Peak Hour Data Plot (4:30 PM)

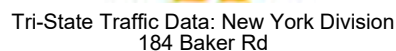

Count Name: NY 3 & i-481 NB Ramps
Site Code:
Start Date: 04/21/2022
Page No: 8

[illegible]




Tri-State Traffic Data: New York Division
184 Baker Rd


Coatesville , Pennsylvania, United States 19320
610-517-2338 bkarz@tstdata.com

Count Name: NY 3 & i-481 NB Ramps
Site Code:
Start Date: 04/21/2022
Page No: 9

Clay, New York
April 21, 2022

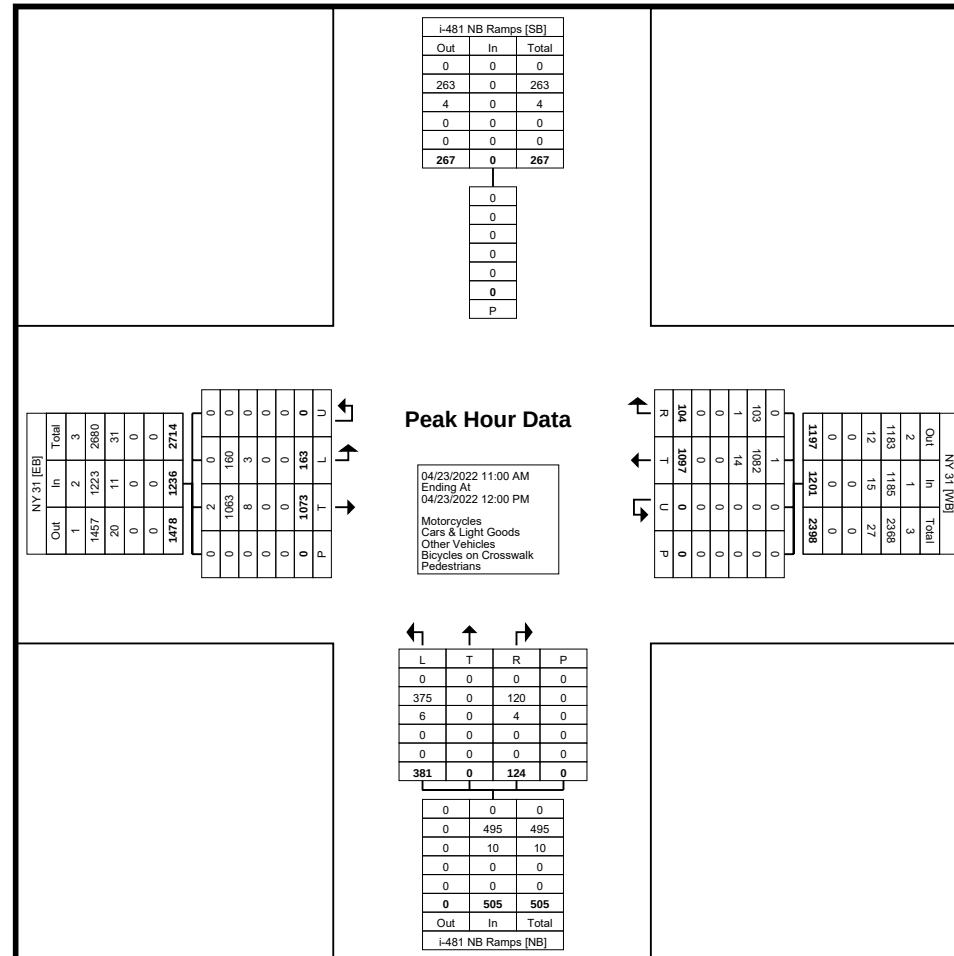

Turning Movement Peak Hour Data Plot (11:00 AM)

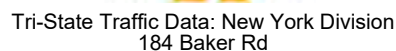

Count Name: NY 3 & i-481 NB Ramps
Site Code:
Start Date: 04/21/2022
Page No: 10

[illegible]




Tri-State Traffic Data: New York Division
184 Baker Rd

Coatesville, Pennsylvania, United States 19320
610-517-2338 bkarz@tstdata.com

Count Name: NY 3 & i-481 NB Ramps
Site Code:
Start Date: 04/21/2022
Page No: 11

Clay, New York
April 21, 2022

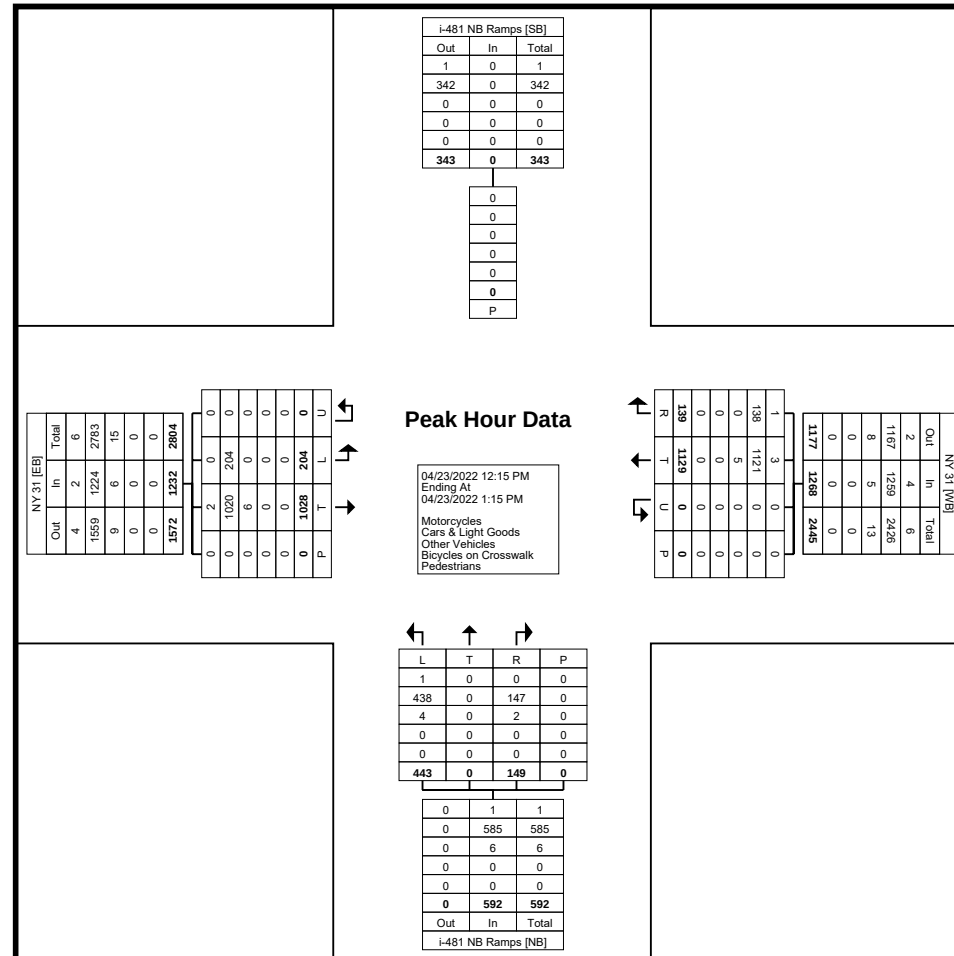


Turning Movement Peak Hour Data Plot (12:15 PM)

APPENDIX B: MISCELLANEOUS CALCULATIONS

FED. ROAD REG. NO.	STATE	FEDERAL AID PROJECT NO.	SHEET NO.	TOTAL SHEETS
1	N.Y.		119	195

OLD ROUTE 57 (C.R. 911) PHASE IV
BALDWINSVILLE CICERO, S.H. 1039 (ROUTE 31) TOWN OF CLAY
ONONDAGA COUNTY P.M.N. 3037.59

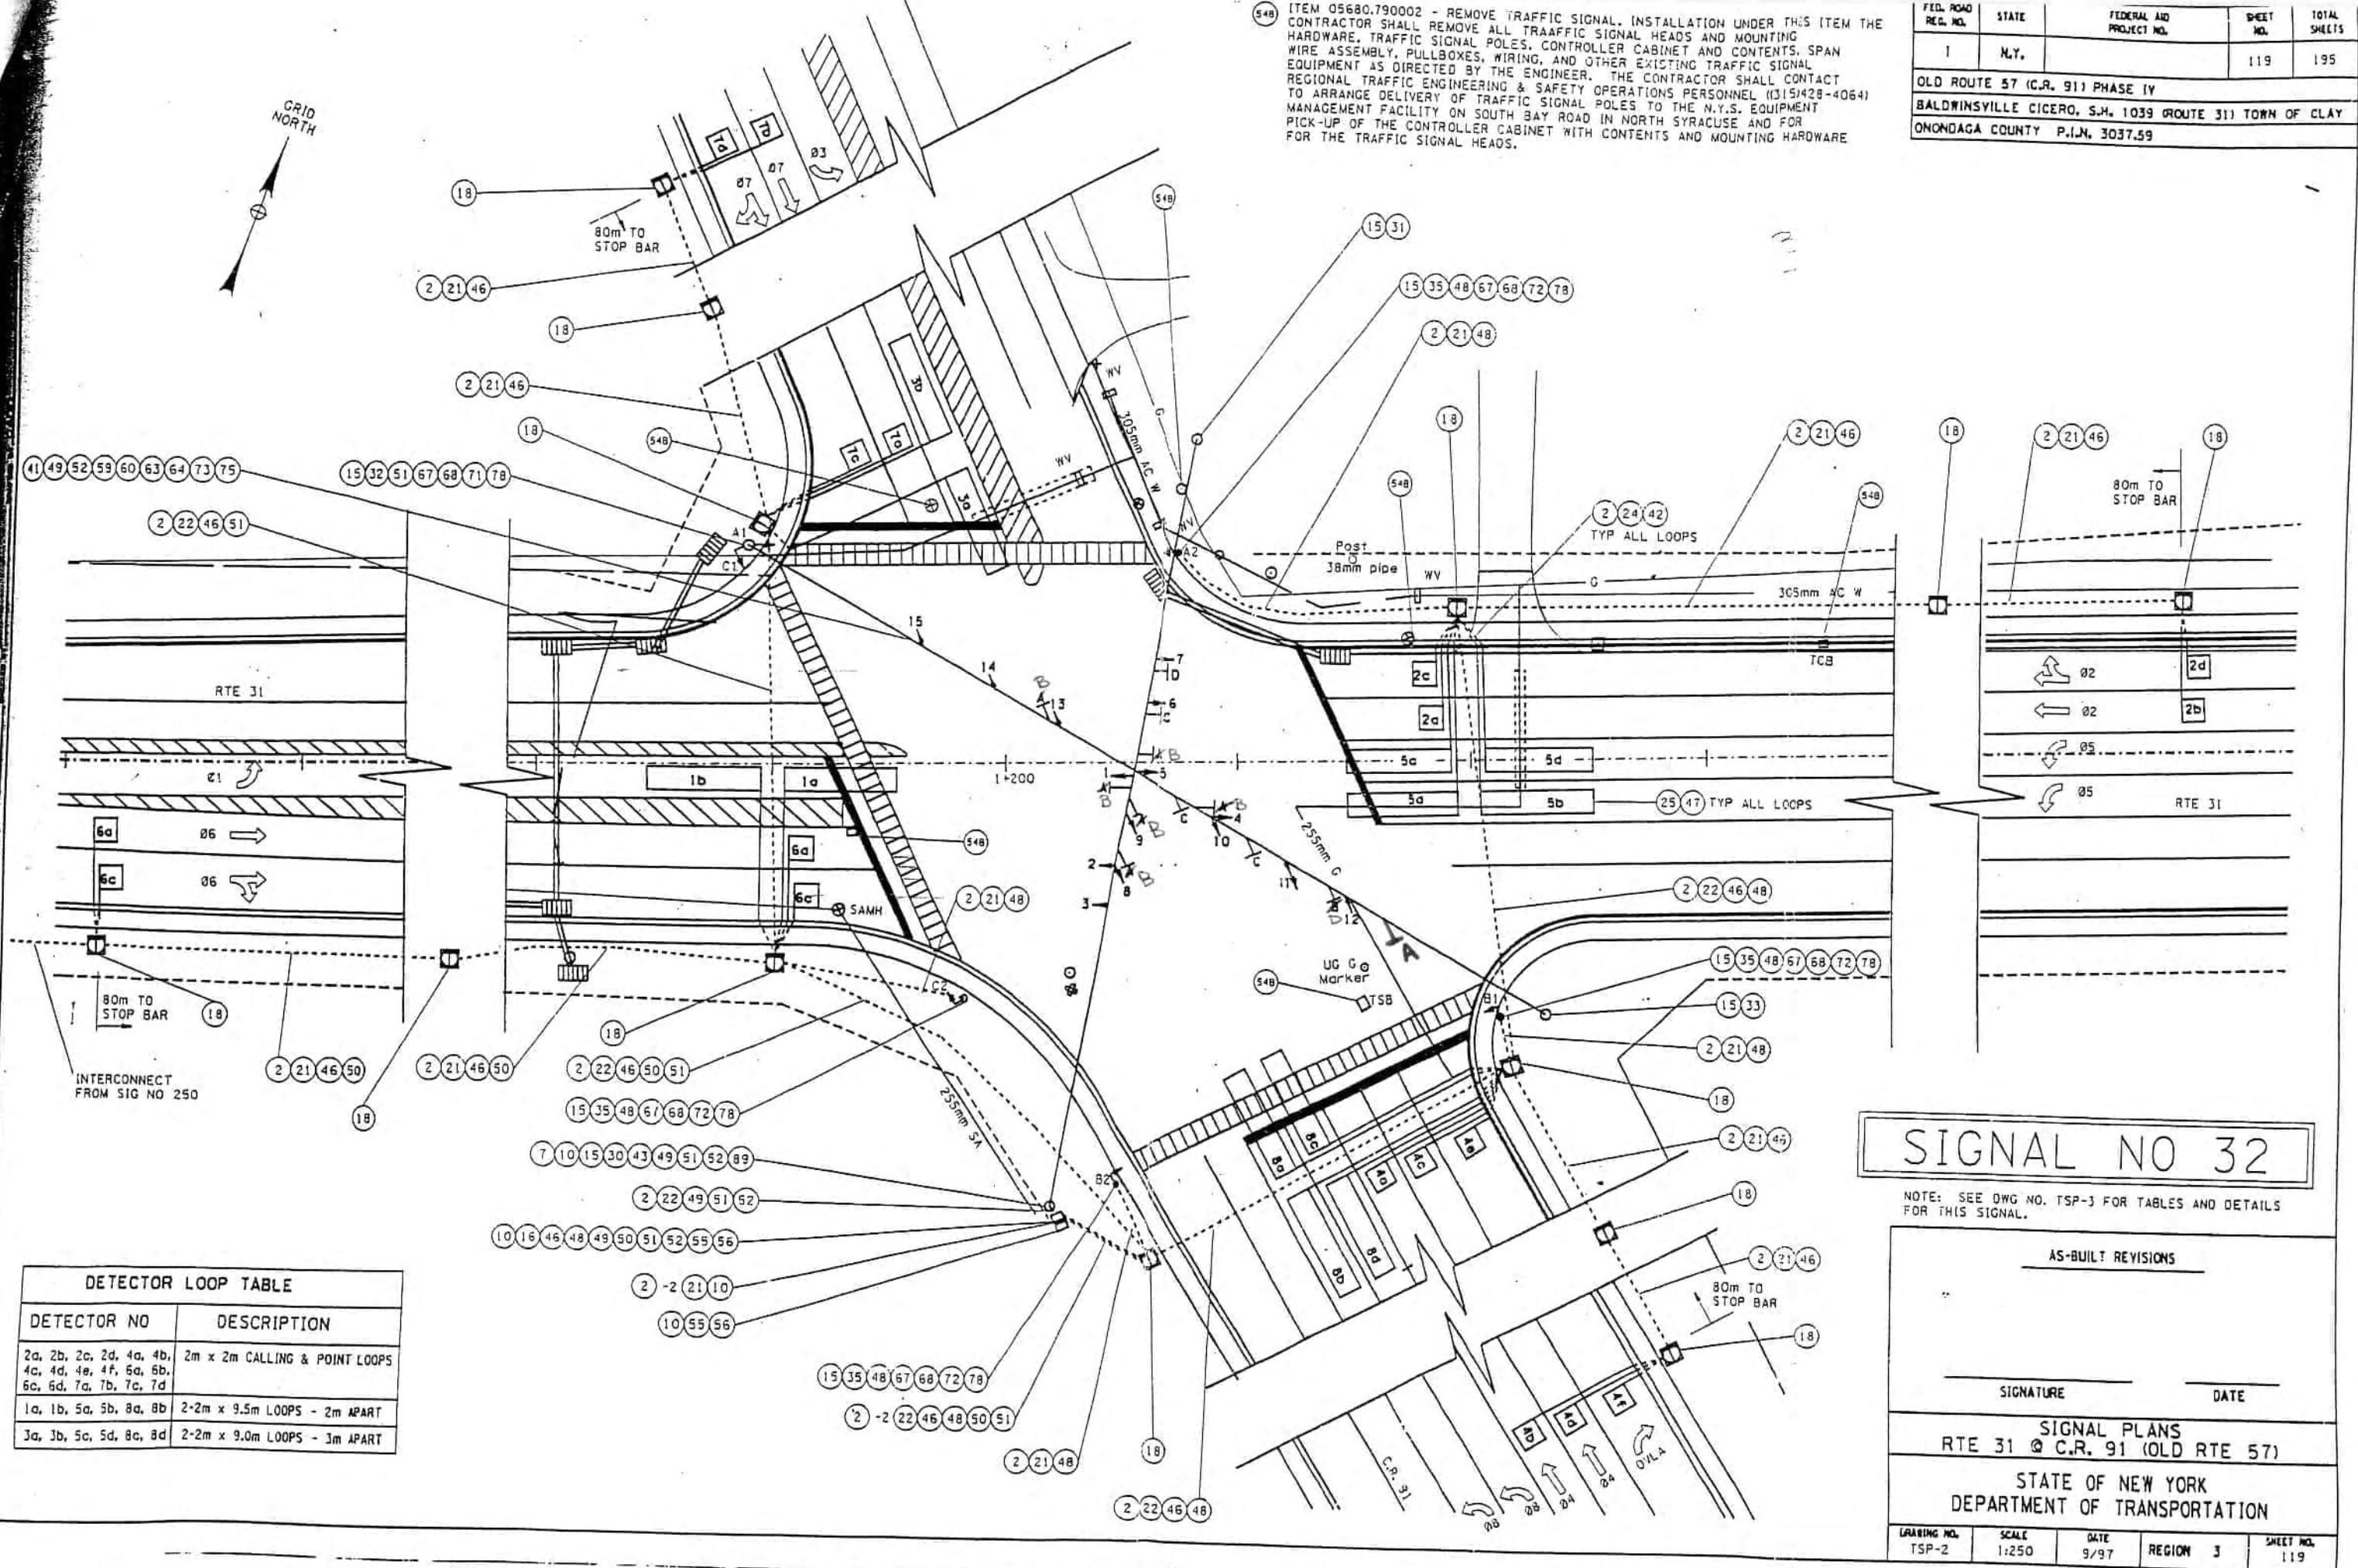

DETECTOR NO	DESCRIPTION
2a, 2b, 2c, 2d, 4a, 4b, 4c, 4d, 4e, 4f, 5a, 5b, 6c, 6d, 7a, 7b, 7c, 7d	2m x 2m CALLING & POINT LOOPS
1a, 1b, 5a, 5b, 8a, 8b	2-2m x 9.5m LOOPS - 2m APART
3a, 3b, 5c, 5d, 8c, 8d	2-2m x 9.0m LOOPS - 3m APART

SIGNAL NO 32

NOTE: SEE DWG NO. TSP-3 FOR TABLES AND DETAILS FOR THIS SIGNAL.

AS-BUILT REVISIONS

SIGNATURE

DATE _____

SIGNAL PLANS
RTE 31 @ C.R. 91 (OLD RTE 57)

STATE OF NEW YORK
DEPARTMENT OF TRANSPORTATION

LEARNING NO. TSP-2	SCALE 1:250	DATE 9/97	REGION 3	SHEET NO. 119
-----------------------	----------------	--------------	----------	------------------

FED. ROAD REG. NO.	STATE	FEDERAL AID PROJECT NO.	SHEET NO.	TOTAL SHEETS
1	N.Y.		120	195
OLD ROUTE 57 (C.R. 91) PHASE IV BALDRINSVILLE CICERO, S.H. 1039 (ROUTE 31) TOWN OF CLAY ONONDAGA COUNTY P.J.M. 3037.59				

TABLE OF OPERATIONS																				
FACE ↙																				
	1	2	3	4	5	6	7	8	9	10	11	12	13	14	15			A	B	C
Ø1		R	R			R	R			R	R			R	R			DW	DW	DW
Ø2		R	R			G	G			R	R			R	R			DW*	DW	DW
Ø5		R	R			R	R			R	R			R	R			DW	DW	DW
Ø6		G	G			R	R			R	R			R	R			DW	DW*	DW
Ø(1+5)+OLA		R	R			R	R			R	R			R	R			DW	DW	DW
Ø(2+5)+OLA		R	R			G	G			R	R			R	R			DW*	DW	DW
Ø(1+6)		G	G			R	R			R	R			R	R			DW	DW*	DW
Ø(2+6)		G	G			G	G			R	R			R	R			DW*	DW*	DW
Ø3		R	R			R	R			R	R			R	R			DW	DW	DW
Ø7		R	R			R	R			R	R			G	G			DW	DW	DW*
Ø4+OLA		R	R			R	R			G	G			R	R			DW	DW	DW
Ø8		R	R			R	R			R	R			R	R			DW	DW	DW
Ø(3+7)		R	R			R	R			R	R			G	G			DW	DW	DW
Ø(4+7)+OLA		R	R			R	R			G	G			G	G			DW	DW	DW*
Ø(4+8)+OLA		R	R			R	R			G	G			R	R			DW	DW	DW
ØLP A		R	R			R	R			R	R			R	R			DW	DW	DW
EMERGENCY FLASH	BLANK	FR	FR	FR	FR	FR	FR	FR	FR	FR	FR	BLANK	BLANK	FR	FR			BLANK	BLANK	BLANK

UPON ACTUATION OF PUSH BUTTON, THIS WILL BE STEADY "MAN" SYMBOL, FOLLOWED BY FLASHING "HAND" SYMBOL, FOLLOWED BY STEADY "HAND" SYMBOL.




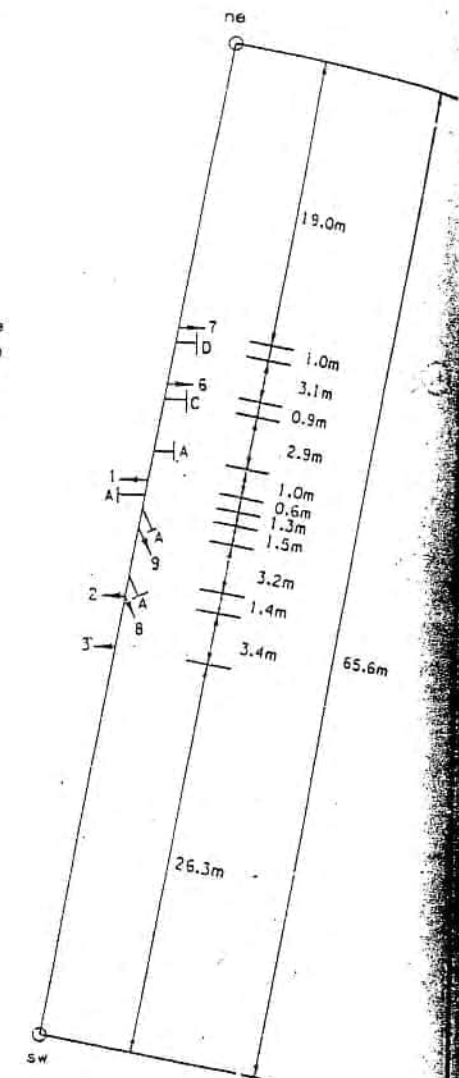


TABLE OF CLEARANCES						
FROM						
TO	G	→	→	R	→	→
	G	X	X	R	X	X
	G	X	X	R	X	X
	→	X	→	X	→	X
	→	X	X	X	→	X
	→	X	X	X	→	X
	R	Y	X	X	R	X
	R	X	X	R	X	X
	→	X	→	X	→	X
	→	X	X	→	X	→

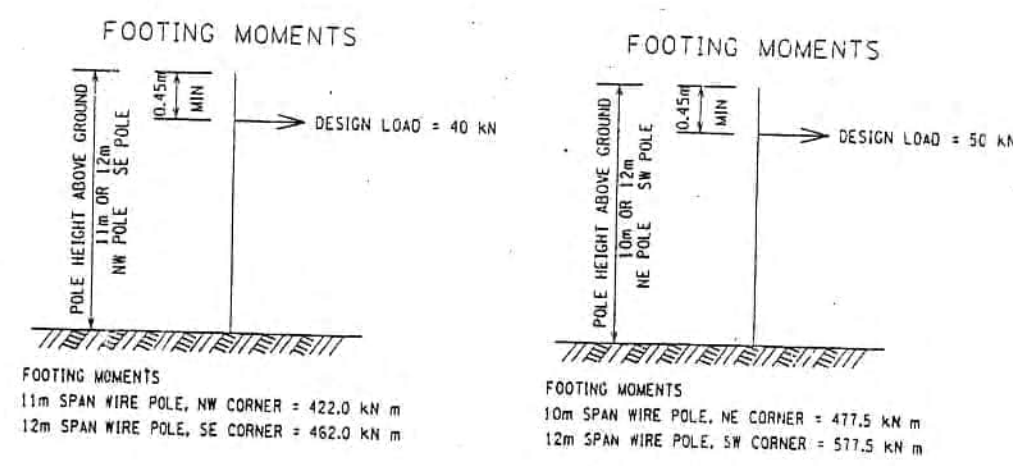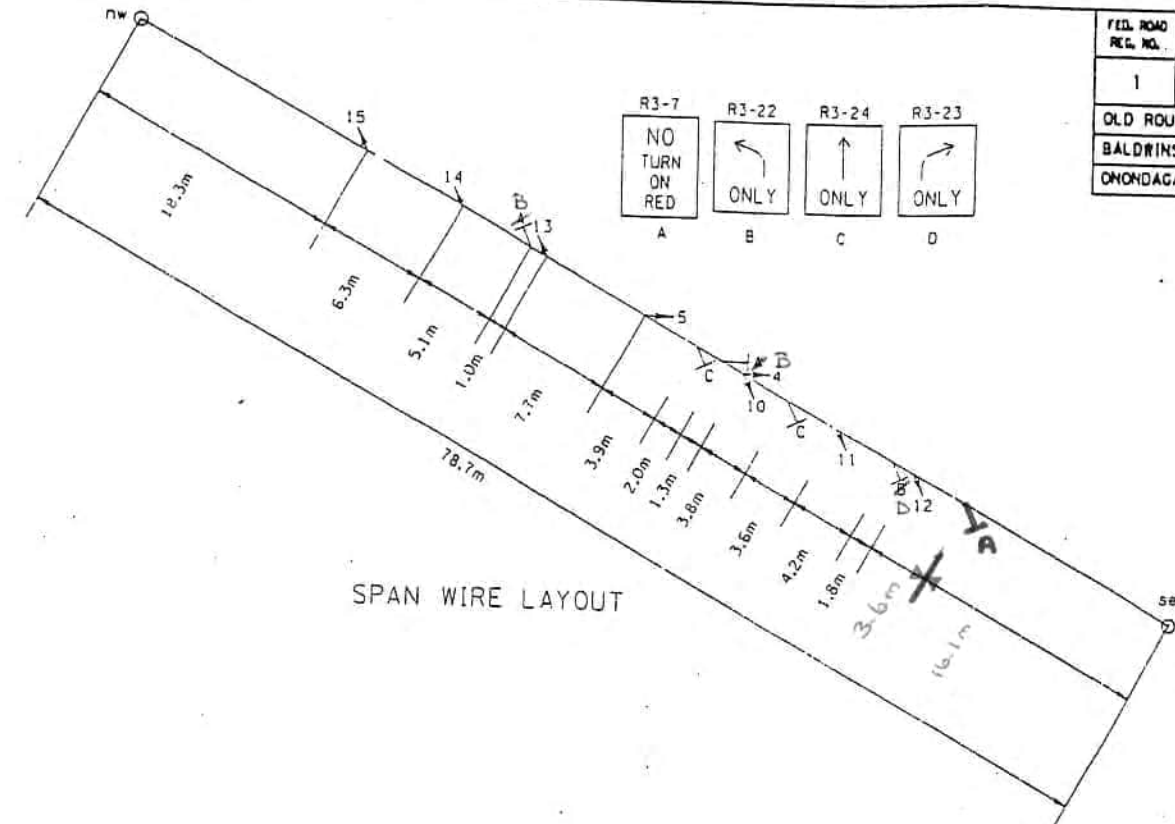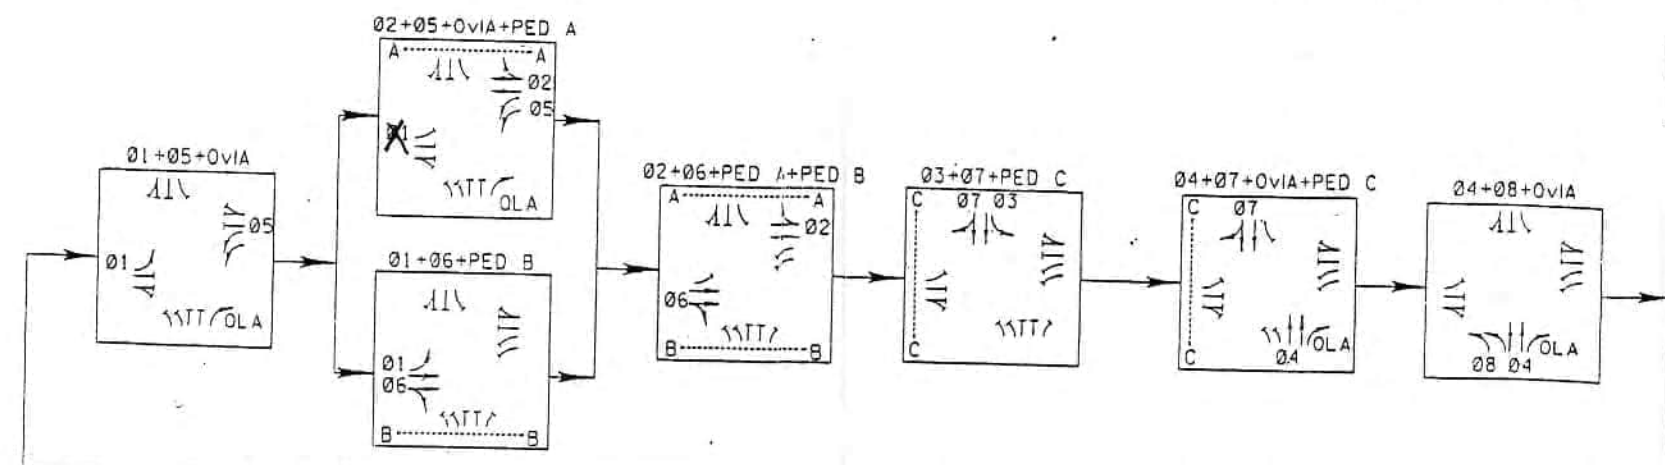

SIGNAL NO 32

AS-BUILT REVISIONS	
SIGNATURE	DATE
RTE-31 @ C.R. 91 (OLD RTE 57)	
STATE OF NEW YORK DEPARTMENT OF TRANSPORTATION	
DRAWING NO. TSP-1	SCALE NONE
DATE 9/97	REGION 3
SHEET NO. 120	

PHASE DIAGRAM

Phase Times [1.1.1]									Coordination Patterns [2.4] and Coordination Split Tables [2.7.1]																				USER									
	1	2	3	4	5	6	7	8	Pat#	Cyc	Off	Split	Seq	Pat#	Cyc	Off	Split	Seq	Pat#	Cyc	Off	Split	Seq	Pat#	Cyc	Off	Split	Seq										
Min Green	6	12	6	10	6	12	6	6	1	90	0	1	1	13	0	0	13	1	25	0	0	0	1	37	0	0	0	1	Ring/Startup [1.1.4]									
Gap, Ext	2	4.8	2	4.8	2	4.8	4.8	2	2	90	0	2	1	14	0	0	14	1	26	0	0	0	1	38	0	0	0	1					Phs	Ring	Start	Enable		
Max 1	14	35	14	20	18	35	33	12	3	0	0	3	1	15	0	0	15	1	27	0	0	0	1	39	0	0	0	1	1	1	RED	On						
Max 2									4	0	0	4	1	16	0	0	16	1	28	0	0	0	1	40	0	0	0	1	2	1	RED	On						
Yel Clearance	4	4	4	4	4	4	4	4	5	0	0	5	1	17	0	0	17	1	29	0	0	0	1	41	0	0	0	1	3	1	RED	On						
Red Clearance	2	2.5	3	3	2	2.5	2.5	3	6	0	0	6	1	18	0	0	18	1	30	0	0	0	1	42	0	0	0	1	4	1	RED	On						
Walk		8				7	9		7	0	0	7	1	19	0	0	19	1	31	0	0	0	1	43	0	0	0	1	5	2	RED	On						
Ped Clearance		29				30	34		8	0	0	8	1	20	0	0	20	1	32	0	0	0	1	44	0	0	0	1	6	2	RED	On						
Red Revert									9	0	0	9	1	21	0	0	21	1	33	0	0	0	1	45	0	0	0	1	7	2	RED	On						
Add Initial									10	0	0	10	1	22	0	0	22	1	34	0	0	0	1	46	0	0	0	1	8	2	RED	On						
Max Initial									11	0	0	11	1	23	0	0	23	1	35	0	0	0	1	47	0	0	0	1										
Time B4 Reduct									12	0	0	12	1	24	0	0	24	1	36	0	0	0	1	48	0	0	0	1										
Cars B4 Reduct									Split		1	2	3	4	5	6	7	8	Split		1	2	3	4	5	6	7	8	8	2	RED	On						
Time To Reduce									1	Coor	12	40	15	23	18	34	23	15	13	Coor	0	0	0	0	0	0	0	0	Coord Modes [2.1]									
Reduce By									2	NON	MAX	NON	NON	NON	MAX	NON	NON	NON	NON		NON	NON	NON	NON	NON	NON	NON	NON	NON	NON	NON	Test OpMode	0					
Min Gap									2	Coor	12	40	15	23	18	34	23	15	14	Coor	0	0	0	0	0	0	0	0	Correction	SHRT/LNG								
DyMaxLim									2	NON	MAX	NON	NON	NON	MAX	NON	NON	NON	NON		NON	NON	NON	NON	NON	NON	NON	NON	Maximum	MAX 1								
Max Step									3	Coor	0	0	0	0	0	0	0	0	15	Coor	0	0	0	0	0	0	0	0	Force-Off	FLOAT								
Options [1.1.2]	1	2	3	4	5	6	7	8			NON	NON	NON	NON	NON	NON	NON	NON			NON	NON	NON	NON	NON	NON	NON	NON	Closed Loop	ON								
Enable	On	On	On	On	On	On	On	On	4	Coor	0	0	0	0	0	0	0	0	16	Coor	0	0	0	0	0	0	0	0	Stop-in-Walk	ON								
Min Recall											NON	NON	NON	NON	NON	NON	NON	NON			NON	NON	NON	NON	NON	NON	NON	NON	NON	NON	NON	Auto Reset	ON					
Max Recall									5	Coor	0	0	0	0	0	0	0	0	17	Coor	0	0	0	0	0	0	0	0	Expand Splt	OFF								
Ped Recall											NON	NON	NON	NON	NON	NON	NON	NON			NON	NON	NON	NON	NON	NON	NON	NON	Ped Recycle	NO_RECYCLE								
Soft Recall		On				On			6	Coor	0	0	0	0	0	0	0	0	18	Coor	0	0	0	0	0	0	0	0	Before	TIMED								
Lock Calls		On	On	On		On					NON	NON	NON	NON	NON	NON	NON	NON			NON	NON	NON	NON	NON	NON	NON	NON	After	TIMED								
Auto Flash Entry									7	Coor	0	0	0	0	0	0	0	0	19	Coor	0	0	0	0	0	0	0	0	Auto Flash [1.4.1]									
Auto Flash Exit											NON	NON	NON	NON	NON	NON	NON	NON			NON	NON	NON	NON	NON	NON	NON	NON	Auto Flash	CHANNEL								
Dual Entry		On		On		On	On		8	Coor	0	0	0	0	0	0	0	0	20	Coor	0	0	0	0	0	0	0	0	Flash Yel	45								
Enable Simul Gap	On	On	On	On	On	On	On	On			NON	NON	NON	NON	NON	NON	NON	NON			NON	NON	NON	NON	NON	NON	NON	NON	Flash Red	0								
Gaurantee Passag									9	Coor	0	0	0	0	0	0	0	0	21	Coor	0	0	0	0	0	0	0	0	Unit Params [1.2.1]									
Rest In Walk											NON	NON	NON	NON	NON	NON	NON	NON			NON	NON	NON	NON	NON	NON	NON	NON	Phase Mode	USER								
Conditon Service									10	Coor	0	0	0	0	0	0	0	0	22	Coor	0	0	0	0	0	0	0	0	IO Mode	USER								
Non-Actuated 1											NON	NON	NON	NON	NON	NON	NON	NON			NON	NON	NON	NON	NON	NON	NON	NON	Loc Flsh Start	RED								
Non-Actuated 2									11	Coor	0	0	0	0	0	0	0	0	23	Coor	0	0	0	0	0	0	0	0	Start Flash(s)	0								
Add Init Calc											NON	NON	NON	NON	NON	NON	NON	NON			NON	NON	NON	NON	NON	NON	NON	NON	Start AllRed(s)	6								
Options+ [1.1.3]	1	2	3	4	5	6	7	8	12	Coor	0	0	0	0	0	0	0	0	24	Coor	0	0	0	0	0	0	0	0	Yellow < 3"	OFF								
Reservice											NON	NON	NON	NON	NON	NON	NON	NON			NON	NON	NON	NON	NON	NON	NON	NON	Display Time	20								
PedClr Thru Yel									Page#																				Red Revert	3								
Skip Red No Call									1	8 Phase Times/Options; Patterns/Splits; Ring Startup; Coord/Flash Mode; Unit Param																					MCE Timeout	0						
Red Rest									1A&1B	16 Phase Times/Options; Patterns/Splits; Ring Startup; Coord/Flash Mode; Unit Param																					Feature Profile	0						
Max II									2	Overlaps; Channel Settings; Coord Alt Table+ (values not associated with time-of-day)																					Free Ring Seq	1						
Call Phase									3	Detection; Sample Time and Unit Parameters related to detection																					Auxswitch	STOPTM						
Conflicting Phase									4	Preemption and Alternate Phase Time and Phase Options																					SDLC Retry	0						
Omit Yellow									5	Annual Schedule																						TS2 Det Faults	ON					
Ped Delay									6	Day Plans; Action Tables; Coord Alt Table+ (values varied by time-of-day)																						Auto Ped Clear	OFF					
Grn/Ped Delay									7	Communications; Secutiry; I/O Setup																						SDLC Retry	0					
ID: 3032 31 @ CR 57 (MOYERS CORNERS)									8	Misc - Events/Alarms; Call/Inhibit/Redirect; P/OLAP Auto Flash; CIC; Misc Unit Param																									08/12/19		Page 1	

Overlap 1-16 Program Parm+ & Parm+ [1.5.2.1] [1.5.2.2]

Overlap Conflict Lock		OFF		Overlap Lock Inhibit		OFF		Parent Ph Clearance		ON		Extra Included Ph		OFF			
1	Included Ø	4	5						NORMAL	9	Included Ø						NORMAL
	Modifier Ø							Gm			Modifier Ø						Gm
	Conflict Ø							Yel 3.5			Conflict Ø						Yel 3.5
	Conflict Olap							Red 1.5			Conflict Olap						Red 1.5
A	Conflict Ped							LG			Conflict Ped						LG
	Included Ø							NORMAL	10	Included Ø						NORMAL	
	Modifier Ø							Gm			Modifier Ø						Gm
	Conflict Ø							Yel 3.5			Conflict Ø						Yel 3.5
Conflict Olap							Red 1.5			Conflict Olap						Red 1.5	
B	Conflict Ped							LG			Conflict Ped						LG
	Included Ø							NORMAL	11	Included Ø						NORMAL	
	Modifier Ø							Gm			Modifier Ø						Gm
	Conflict Ø							Yel 3.5			Conflict Ø						Yel 3.5
Conflict Olap							Red 1.5			Conflict Olap						Red 1.5	
C	Conflict Ped							LG			Conflict Ped						LG
	Included Ø							NORMAL	12	Included Ø						NORMAL	
	Modifier Ø							Gm			Modifier Ø						Gm
	Conflict Ø							Yel 3.5			Conflict Ø						Yel 3.5
Conflict Olap							Red 1.5			Conflict Olap						Red 1.5	
D	Conflict Ped							LG			Conflict Ped						LG
	Included Ø							NORMAL	13	Included Ø						NORMAL	
	Modifier Ø							Gm			Modifier Ø						Gm
	Conflict Ø							Yel 3.5			Conflict Ø						Yel 3.5
Conflict Olap							Red 1.5			Conflict Olap						Red 1.5	
E	Conflict Ped							LG			Conflict Ped						LG
	Included Ø							NORMAL	14	Included Ø						NORMAL	
	Modifier Ø							Gm			Modifier Ø						Gm
	Conflict Ø							Yel 3.5			Conflict Ø						Yel 3.5
Conflict Olap							Red 1.5			Conflict Olap						Red 1.5	
F	Conflict Ped							LG			Conflict Ped						LG
	Included Ø							NORMAL	15	Included Ø						NORMAL	
	Modifier Ø							Gm			Modifier Ø						Gm
	Conflict Ø							Yel 3.5			Conflict Ø						Yel 3.5
Conflict Olap							Red 1.5			Conflict Olap						Red 1.5	
G	Conflict Ped							LG			Conflict Ped						LG
	Included Ø							NORMAL	16	Included Ø						NORMAL	
	Modifier Ø							Gm			Modifier Ø						Gm
	Conflict Ø							Yel 3.5			Conflict Ø						Yel 3.5
Conflict Olap							Red 1.5			Conflict Olap						Red 1.5	
H	Conflict Ped							LG			Conflict Ped						LG

Channel Settings [1.8.1]

..... Channel ->>	1	2	3	4	5	6	7	8	9	10	11	12	13	14	15	16	17	18	19	20	21	22	23	24
Phase / Olap #	1	2	5	6	3	7	4	8	1	2	6	7												
Channel Type	VEH	VEH	VEH	VEH	VEH	VEH	VEH	VEH	OLP	PED	PED	PED	VEH	VEH	VEH	VEH	VEH	VEH	VEH	VEH	VEH	VEH	VEH	VEH
Channel Flash	DRK	RED	RED	RED	DRK	RED	RED	RED	DRK	DRK	DRK	DRK	RED	RED	RED	RED	DRK	DRK	DRK	DRK	DRK	DRK	DRK	DRK
Alt Hz																								

Channel+ Settings [1.8.4]

..... Channel ->>	1	2	3	4	5	6	7	8	9	10	11	12	13	14	15	16	17	18	19	20	21	22	23	24
Flash Red+																								
Flash Yellow+																								
Flash Green+																								
Flash Inh Red+																								
Olap Ovr																								

Coord Transition, CoordPhs [2.5]

Pat#	Short	Long	Dwell	No Shortway Ø	E-Yld	Offset	RetHld	Float	Min Veh Perm	Min Ped Perm
1	12	22		1		EndGRN				
2	12	22		1		EndGRN				
3	12	22				EndGRN				
4	12	22				EndGRN				
5	12	22				EndGRN				
6	12	22				EndGRN				
7	12	22				EndGRN				
8	12	22				EndGRN				
9	12	22				EndGRN				
10	12	22				EndGRN				
11	12	22				EndGRN				
12	12	22				EndGRN				
13	12	22				EndGRN				
14	12	22				EndGRN				
15	12	22				EndGRN				
16	12	22				EndGRN				
17	12	22				EndGRN				
18	12	22				EndGRN				
19	12	22				EndGRN				
20	12	22				EndGRN				
21	12	22				EndGRN				
22	12	22				EndGRN				
23	12	22				EndGRN				
24	12	22				EndGRN				
25						BegGRN				
26						BegGRN				
27						BegGRN				
28						BegGRN				
29						BegGRN				
30						BegGRN				
31						BegGRN				
32						BegGRN				
33						BegGRN				
34						BegGRN				
35						BegGRN				
36						BegGRN				
37						BegGRN				
38						BegGRN				
39						BegGRN				
40						BegGRN				
41						BegGRN				
42						BegGRN				
43						BegGRN				
44						BegGRN				
45						BegGRN				
46						BegGRN				
47						BegGRN				
48						BegGRN				

Channel Params[1.8.3]

C1 IO Mode USER → BIU Map SINGLE Invert Rail Input OFF

Ven Par 1-64 [5.1]										Ven Par 1-64 [5.1]										Vehicle Options 1-64 [5.2]										Vehicle Options 1-64 [5.2]										Parameters+ 1-64 [5.3]						
Det #	Call Ø	Swi Ø	Day	Ext	Que	No Act	Max Pres	Err Cnt	Fail Time	Det #	Call Ø	Swi Ø	Day	Ext	Que	No Act	Max Pres	Err Cnt	Fail Time	Det #	Call	Ext	Que	Add Init	Red Lock	Yell Lock	occ	vol	Det #	Call	Ext	Que	Add Init	Red Lock	Yell Lock	occ	vol	Det #	oc G	oc Y	oc R	Day 1	Day 2	Type	Src	
1	1						45	50	2	33							45	50		1	On	On		On					33	On	On		On					1							NORM	
2	2						45	50	2	34							45	50		2	On	On		On					34	On	On		On					2							NORM	
3	2						45	50	2	35							45	50		3	On	On		On					35	On	On		On					3							NORM	
4	2						45	50	2	36							45	50		4	On	On		On					36	On	On		On					4							NORM	
5	2						45	50	2	37							45	50		5	On	On		On					37	On	On		On					5							NORM	
6	5						45	50	2	38							45	50		6	On	On		On					38	On	On		On					6							NORM	
7	5						45	50	2	39							45	50		7	On	On		On					39	On	On		On					7							NORM	
8	6						45	50	2	40							45	50		8	On	On		On					40	On	On		On					8							NORM	
9	6						45	50	2	41							45	50		9	On	On		On					41	On	On		On					9							NORM	
10	6						45	50	2	42							45	50		10	On	On		On					42	On	On		On					10							NORM	
11	6						45	50	2	43							45	50		11	On	On		On					43	On	On		On					11							NORM	
12	3						45	50	2	44							45	50		12	On	On		On					44	On	On		On					12							NORM	
13	7						45	50	2	45							45	50		13	On	On		On					45	On	On		On					13							NORM	
14	7						45	50	2	46							45	50		14	On	On		On					46	On	On		On					14							NORM	
15							45	50	2	47							45	50		15	On	On		On					47	On	On		On					15							NORM	
16							45	50	2	48							45	50		16	On	On		On					48	On	On		On					16							NORM	
17	4						45	50	2	49							45	50		17	On	On		On					49	On	On		On					17							NORM	
18	4						45	50	2	50							45	50		18	On	On		On					50	On	On		On					18							NORM	
19	4						45	50	2	51							45	50		19	On	On		On					51	On	On		On					19							NORM	
20	4						45	50	2	52							45	50		20	On	On		On					52	On	On		On					20							NORM	
21	4						45	50	2	53							45	50		21	On	On		On					53	On	On		On					21							NORM	
22	4						45	50	2	54							45	50		22	On	On		On					54	On	On		On					22							NORM	
23	8		3				45	50	2	55							45	50		23	On	On		On					55	On	On		On					23							NORM	
24	8						45	50	2	56							45	50		24	On	On		On					56	On	On		On					24							NORM	
25							45	50		57							45	50		25	On	On		On					57	On	On		On					25							NORM	
26							45	50		58							45	50		26	On	On		On					58	On	On		On					26							NORM	
27							45	50		59							45	50		27	On	On		On					59	On	On		On					27							NORM	
28							45	50		60							45	50		28	On	On		On					60	On	On		On					28							NORM	
29							45	50		61							45	50		29	On	On		On					61	On	On		On					29							NORM	
30							45	50		62							45	50		30	On	On		On					62	On	On		On					30							NORM	
31							45	50		63							45	50		31	On	On		On					63	On	On		On					31							NORM	
32							45	50		64							45	50		32	On	On		On					64	On	On		On					32							NORM	
Parameters+ 1-64 [5.3]																				Ped Det Parms [5.4]										Unit Paramters [1.2.1]																
Det #	occ Grn	occ Yell	occ Red	Day 1	Day 2	Type	Src	Det #	occ Grn	occ Yell	occ Red	Day 1	Day 2	Type	Src	Det #	occ Grn	occ Yell	occ Red	Day 1	Day 2	Type	Src	Det #	Call Ø	No Act	Max Pres	Err Cnt	Vol/Occ Report Parm [1.5.8]																	
33						NORM		44						NORM		55							NORM		1	2		15																		
34						NORM		45						NORM		56							NORM		2	6		15																		
35						NORM		46						NORM		57							NORM		3	7		15																		
36						NORM		47						NORM		58							NORM		4			15																		
37						NORM		48						NORM		59							NORM		5			15																		
38						NORM		49						NORM		60							NORM		6			15																		
39						NORM		50						NORM		61							NORM		7			15																		
40						NORM		51						NORM		62							NORM		8			15																		
41						NORM		52						NORM		63							NORM																							
42						NORM		53						NORM		64							NORM																							
43						NORM		54						NORM		ID: 3032 31 @ CR 57 (MOYERS CORNERS)										8/12/2019 Page 3																				

ID: 3032 31 @ CR 57 (MOYERS CORNERS)

Preemption Times [3.1], Options+ [3.6]

Pre #	Enable	Type	Output	Delay	MinDura
1	ON	RAIL	DWELL		
2	ON	RAIL	DWELL		
3	ON	EMERG	DWELL		
4	ON	EMERG	DWELL		
5	ON	EMERG	DWELL		
6	ON	EMERG	DWELL		

Pre #	MaxPres	MinGrn	MinWlk	PedClr	Co+Pre
1					ON
2					ON
3					ON
4					ON
5					ON
6					ON

Pre #	Track Grn	Min Dwell	Ext Dwell	PedClr+	Yel
1		2			
2		2			
3		2			
4		2			
5		2			
6		2			

Pre #	Red	Pattern	Skip
1			OFF
2			OFF
3			OFF
4			OFF
5			OFF
6			OFF

Low Priority Preempts

Pre #	Type	Min	Max		
7	OFF				
8	OFF				
9	OFF				
10	OFF				

Unit Parameters [1.2.1]

Stop Timer Over Preempt	OFF
Preempt or Ext Output	PRE
Max Seek Track Time	
Max Seek Dwell Time	

Channel Parameters [1.8.3]

D Conn Mappings	NONE
Pre Invert Rail Input	OFF

Track Clear Phases [3.2], Track Clear Overlaps+ [3.5]

Pre #	Track Phases	Track Overlaps
1		
2		
3		
4		
5		
6		

Dwell Phases [3.2] and Overlaps+ [3.5]

Pre #	Phases	Overlaps	Peds
1	Phases		
1	Overlaps		
1	Peds		
2	Phases		
2	Overlaps		
2	Peds		
3	Phases		
3	Overlaps		
3	Peds		
4	Phases		
4	Overlaps		
4	Peds		
5	Phases		
5	Overlaps		
5	Peds		
6	Phases		
6	Overlaps		
6	Peds		

Preemption Options+ [3.6]

Exit Phases [3.2]	Pre #	Lock	Override Auto Flsh	Override Higher	Flsh Dwell	Link
1						
1	1	ON	ON	ON	OFF	
2						
2	2	ON	ON	ON	OFF	
3						
3	3	ON	ON	ON	OFF	
4						
4	4	ON	ON	ON	OFF	
5						
5	5	ON	ON	ON	OFF	
6						
6	6	ON	ON	ON	OFF	

Annual Schedule [4.3] Month of Year												Day of Week					Date																															DayLink							
	J	F	M	A	M	J	J	A	S	O	N	D	S	M	T	W	T	F	S	1	2	3	4	5	6	7	8	9	10	11	12	13	14	15	16	17	18	19	20	21	22	23	24	25	26	27	28	29	30	31	Plan	To			
1	On	On	On	On	On	On	On	On	On	On	On	On	On							On	On	On	On	On	On	On	On	On	On	On	On	On	On	On	On	On	On	On	On	On	On	On	On	On	On	On	On	On	On	On	On	On	1		
2	On	On	On	On	On	On	On	On	On	On	On	On	On		On	On	On	On	On	On	On	On	On	On	On	On	On	On	On	On	On	On	On	On	On	On	On	On	On	On	On	On	On	On	On	On	On	On	On	On	On	On	On	2	
3	On	On	On	On	On	On	On	On	On	On	On	On	On						On	On	On	On	On	On	On	On	On	On	On	On	On	On	On	On	On	On	On	On	On	On	On	On	On	On	On	On	On	On	On	On	On	On	3		
4	1			
5	1			
6	1			
7	1			
8	1			
9	1			
10	1			
11	1			
12	1			
13	1			
14	1			
15	1			
16	1			
17	1			
18	1			
19	1			
20	1			
21	1			
22	1			
23	

[illegible]

C1-USER IO Map [1.8.9.1 In]			C1-USER IO Map [1.8.9.2 Out]			C1-USER IO Map [1.8.9.2 Out]			IO Logic [1.8.7]												
I1-1	1	Veh Call 1	O1-1	1	Ch1 Red	O7-1	115	Not Used	Result		Fcn		Oper		Fcn		Oper		Fcn Timer		
I1-2	2	Veh Call 2	O1-2	49	Ch1 Green	O7-2	115	Not Used	I	0	=	I	----	0	I	----	0	I	----	0	DLY
I1-3	3	Veh Call 3	O1-3	2	Ch2 Red	O7-3	115	Not Used	I	0	=	I	----	0	I	----	0	I	----	0	DLY
I1-4	4	Veh Call 4	O1-4	26	Ch2 Yellow	O7-4	115	Not Used	I	0	=	I	----	0	I	----	0	I	----	0	DLY
I1-5	5	Veh Call 5	O1-5	50	Ch2 Green	O7-5	115	Not Used	I	0	=	I	----	0	I	----	0	I	----	0	DLY
I1-6	6	Veh Call 6	O1-6	3	Ch3 Red	O7-6	115	Not Used	I	0	=	I	----	0	I	----	0	I	----	0	DLY
I1-7	7	Veh Call 7	O1-7	27	Ch3 Yellow	O7-7	115	Not Used	I	0	=	I	----	0	I	----	0	I	----	0	DLY
I1-8	8	Veh Call 8	O1-8	51	Ch3 Green	O7-8	115	Not Used	I	0	=	I	----	0	I	----	0	I	----	0	DLY
I2-1	9	Veh Call 9	O2-1	4	Ch4 Red	C11S-USER IO Map [1.8.9.1 In]			I	0	=	I	----	0	I	----	0	I	----	0	DLY
I2-2	10	Veh Call 10	O2-2	52	Ch4 Green	I4-1	189	Unused	I	0	=	I	----	0	I	----	0	I	----	0	DLY
I2-3	11	Veh Call 11	O2-3	5	Ch5 Red	I4-2	189	Unused	I	0	=	I	----	0	I	----	0	I	----	0	DLY
I2-4	12	Veh Call 12	O2-4	29	Ch5 Yellow	I4-3	189	Unused	Security Access Levels [8.2]										Com Parameters [6.1]		
I2-5	13	Veh Call 13	O2-5	53	Ch5 Green	I4-4	189	Unused	1	SWLOAD	22	NONE	43	NONE	Station ID		3032				
I2-6	14	Veh Call 14	O2-6	6	Ch6 Red	I7-1	189	Unused	2	SECURE	23	NONE	44	NONE	Group ID						
I2-7	189	Unused	O2-7	30	Ch6 Yellow	I7-2	189	Unused	3	NONE	24	NONE	45	NONE	Master ID		9001				
I2-8	189	Unused	O2-8	54	Ch6 Green	I7-3	189	Unused	4	NONE	25	NONE	46	NONE	Backup Time		0				
I3-1	17	Veh Call 17	O3-1	7	Ch7 Red	I7-4	189	Unused	5	NONE	26	NONE	47	NONE	SysUp Modem [6.1]						
I3-2	18	Veh Call 18	O3-2	55	Ch7 Green	I7-5	189	Unused	6	NONE	27	NONE	48	NONE	Enable Modem		OFF				
I3-3	19	Veh Call 19	O3-3	8	Ch8 Red	I7-6	189	Unused	7	NONE	28	NONE	49	NONE	Idle Time		0				
I3-4	20	Veh Call 20	O3-4	32	Ch8 Yellow	I7-7	189	Unused	8	NONE	29	NONE	50	NONE	Dial Time		0				
I3-5	21	Veh Call 21	O3-5	56	Ch8 Green	I7-8	189	Unused	9	NONE	30	NONE	51	NONE	Tel:		#N/A				
I3-6	22	Veh Call 22	O3-6	9	Ch9 Red	I8-1	189	Unused	10	NONE	31	NONE	52	NONE	Alt:		#N/A				
I3-7	23	Veh Call 23	O3-7	33	Ch9 Yellow	I8-2	189	Unused	11	NONE	32	NONE	53	NONE	2070 Port Parms [6.2]						
I3-8	24	Veh Call 24	O3-8	57	Ch9 Green	I8-3	189	Unused	12	NONE	33	NONE	54	NONE	Port		Baud Rate	FCM			
I4-1	C11S Connector		O4-1	10	Ch10 Red	I8-4	189	Unused	13	NONE	34	NONE	55	NONE	SP1		38400	MODE 6			
I4-2			O4-2	58	Ch10 Green	I8-5	189	Unused	14	NONE	35	NONE	56	NONE	SP2		38400	MODE 6			
I4-3			O4-3	11	Ch11 Red	I8-6	189	Unused	15	NONE	36	NONE	57	NONE	SP3		38400	MODE 6			
I4-4			O4-4	35	Ch11 Yellow	I8-7	189	Unused	16	NONE	37	NONE	58	NONE	SP4		38400	MODE 6			
I4-5	189	Unused	O4-5	59	Ch11 Green	I8-8	189	Unused	17	NONE	38	NONE	59	NONE	SP5		1200	AUTO			
I4-6	189	Unused	O4-6	12	Ch12 Red	C11S-USER IO Map [1.8.9.2 Out]			18	NONE	39	NONE	60	NONE	SP6		1200	AUTO			
I4-7	229	33xCMUStop	O4-7	36	Ch12 Yellow	O8-1	115	Not Used	19	NONE	40	NONE	61	NONE	SP7		1200	AUTO			
I4-8	228	33xFlashSns	O4-8	60	Ch12 Green	O8-2	115	Not Used	20	NONE	41	NONE	62	NONE	SP8		1200	AUTO			
I5-1	129	Ped Call 1	O5-1	28	Ch4 Yellow	O8-3	115	Not Used	21	NONE	42	NONE	63	NONE							
I5-2	130	Ped Call 2	O5-2	34	Ch10 Yellow	O8-4	115	Not Used	2070 IP 1 Addressing [6.5]										2070 IP 2 Addressing [6.5]		
I5-3	131	Ped Call 3	O5-3	25	Ch1 Yellow	O8-5	115	Not Used	Addressing		0		0		0		0				
I5-4	189	Unused	O5-4	31	Ch7 Yellow	O8-6	115	Not Used	Addr	0	0	0	0	Mask	0	0	0	0			
I5-5	189	Unused	O5-5	115	Not Used	O8-7	115	Not Used	Brdcst	0	0	0	0	Brdcst	0	0	0	0			
I5-6	189	Unused	O5-6	115	Not Used	O8-8	115	Not Used	GtWay	0	0	0	0	GtWay	0	0	0	0			
I5-7	189	Unused	O5-7	115	Not Used				Port	0											
I5-8	189	Unused	O5-8	114	Watchdog				2070 Port Binding Ports [6.6]										2070 Port Binding Functions [6.6]		
I6-1	189	Unused	O6-1	115	Not Used				Port		Echo	Mode	Function		Channel	Function		Channel			
I6-2	189	Unused	O6-2	115	Not Used				ASYNC1	SP1	OFF	0	TS2/CVM	NONE	SYSUp	ASYNC1					
I6-3	189	Unused	O6-3	13	Ch13 Red				ASYNC2	SP2	OFF	0	CMU/MMU	NONE	SYSDown	ASYNC3					
I6-4	189	Unused	O6-4	37	Ch13 Yellow				ASYNC3	SP3	OFF	0	Opticom	NONE	Shell	NONE					
I6-5	189	Unused	O6-5	61	Ch13 Green				ASYNC4	SP4	OFF	0	Loop Det.	NONE							
I6-6	189	Unused	O6-6	14	Ch14 Red				SYNC1	SP5S	SYNC3	OFF	GPS	NONE							
I6-7	189	Unused	O6-7	38	Ch14 Yellow				SYNC2	OFF	SYNC4	OFF									
I6-8	189	Unused	O6-8	62	Ch14 Green																


ID: 3032 31 @ CR 57 (MOYERS CORNERS)

08/12/19Page 9

#	Event / Alarm	Ev	Alr	Call Phases[1.1.5]				Redirect Phases[1.1.5]				Inhibit Phases[1.1.5]																							
				Ø Phases Called By Ø				From	To	From	To	From	To	From	To	From	To	1	2	3	4	5	6	7	8	9	10	11	12	13	14	15	16		
1	Power Up / Alarm.	On	On	1				1										1																	
2	Stop Timing		On	2				2										2																	
3	TS1 Cabinet Door			3				3										3																	
4	Coordination Failure	On	On	4				4										4																	
5	External Alarm # 1	On	On	5				5										5																	
6	External Alarm # 2	On	On	6				6										6																	
7	External Alarm # 3			7				7										7																	
8	External Alarm # 4			8				8										8																	
9	Closed Loop Disabled		On	9				9										9																	
10	External Alarm # 5			10				10										10																	
11	External Alarm # 6			11				11										11																	
12	Manual Control Enable	On	On	12				12										12																	
13	Coord Free Input			13				13										13																	
14	Local Flash Input	On	On	14				14										14																	
15	MMU Flash			15				15										15																	
16	CMU Flash			16				16										16																	
17	Cycle Fault		On	Alt Call & Redirect # 1 [1.1.6.3]																Alt Inhibit Phases # 1 [1.1.6.3]															
18	Cycle Failure		On	Col	Ø	Phases Called By Ø			From	To	From	To	From	To	From	To	From	To	1	2	3	4	5	6	7	8	9	10	11	12	13	14	15	16	
19	Coordination Fault		On	1					1										1																
20	Controller Fault	On	On	2					2										2																
21	Detector SDLC Failure			3					3										3																
22	MMU SDLC Failure			4					4										4																
23	Critical SDLC Failure			5					5										5																
24	Reserved			6					6										6																
25	EEPROM CRC Fault	On	On	7					7										7																
26	Detector Diagnostic Failure	On		8					8										8																
27	BIU Detector Failure		On	Alt Call & Redirect # 2 [1.1.6.3]																Alt Inhibit Phases # 2 [1.1.6.3]															
28	Queue detector alarm	On	On	Col	Ø	Phases Called By Ø			From	To	From	To	From	To	From	To	From	To	1	2	3	4	5	6	7	8	9	10	11	12	13	14	15	16	
29	Ped Detector Fault	On	On	1					1										1																
30	Coord Diagnostic Fault			2					2										2																
41	TempAlert Probe Ch. A			3					3										3																
42	TempAlert Probe Ch. B			4					4										4																
47	Coord Active	On	On	5					5										5																
48	Preempt Active	On	On	6					6										6																
49	Preempt 1 Input		On	7					7										7																
50	Preempt 2 Input		On	8					8										8																
51	Preempt 3 Input		On	Coord, CIC Plans [2.3]																Unit Parameters [1.2.1]															
52	Preempt 4 Input		On	CIC CoØ	Grow	1	2	3	4	5	6	7	8	Allow Skip Yellow	OFF	Max Cycle Time																			
53	Preempt 5 Input		On	1	OFF									TOD Dim Enable	OFF	Cycle Fault Action	ALARM																		
54	Preempt 6 Input		On	2	OFF									Tone Disable	OFF																				
55	Preempt 7 Input		On	3	OFF									Diamond Mode	4Ph																				
56	Preempt 8 Input		On	4	OFF									Backup Time (s)	900																				
57	Preempt 9 Input		On	Auto Flash Phase/Olap Settings [1.4.2]																Disable Init Ped	OFF														
58	Preempt 10 Input		On	Yel Ø										Cycle Fault Action	ALARM																				
61	In Transition		On	Yel (olaps)										Enable Run Timer	ON	ID: 3032 31 @ CR 57 (MOYERS CORNERS)																			
81	FIO Status Alarm																																		

FILE NAME = V:\projects\NY\K4\31067\CADD\NSTN\31067_cph_tsp_01.dgn
DATE/TIME = 7/21/2016
USER = 4066


SIGNS TO BE INSTALLED

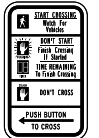ITEM NO.	TEXT NO.	LOCATION NO.	TEXT	MUTCD NO.	APPROX. SIZE OF SIGN (WxH)	TYPE OF MOUNT
680.8210	1	1,2		R3-5(L)	30" x 36"	SPAN WIRE
680.8210	2	3		R3-5(R)	30" x 36"	SPAN WIRE
680.81330010	3	8,10		R10-3e(R)	9" x 15"	POLE
680.81330010	4	7,9		R10-3e(L)	9" x 15"	POLE

SIGN NOTES:
1. THE SYMBOL,  REFERS TO SIGN LOCATION SIGN TEXT

- NOTES:
- SEE TSP-2 FOR ADDITIONAL PLAN SHEET, AND TSP-3 THROUGH TSP-8 FOR ADDITIONAL TABLES, NOTES AND DETAILS.
 - THE MAXIMUM SPACE BETWEEN PULLBOXES SHALL BE 150'.
 - SIGNAL POLES ARE DESIGNED FOR FUTURE LOADING FOR DEVELOPMENT ON NORTHERN SIDE OF INTERSECTION.
 - SEE TSP-6 FOR ITEM NUMBER REFERENCE NUMBERS.
 - ATTACHMENT POINT FOR SPAN SIRES SHALL BE AS FOLLOWS:
P3-P2 AND P4-P1, 1.5 FT FROM TOP OF POLE
P3-P4 AND P2-P1, 2.5 FT FROM TOP OF POLE
 - THE DIRECTIONAL ANTENNA SHALL BE POINTED TOWARDS THE MOYER'S CORNER INTERSECTION (WEST)
 - LOOPS ON NYS ROUTE 31 SHALL BE CUT WITH MILL AND FILL PROJECT (D263304, PIN 3602.75). LOOP WORK SHALL BE COORDINATED WITH THE CONTRACTOR FOR THAT PROJECT. LOOP WIRES SHALL BE DEAD ENDED IN THE CURBSIDE PULLBOXES FOR FUTURE CONSTRUCTION.
 - LOOPS 1A AND 1B SHALL BE DEAD ENDED AT PULLBOX 3 FOR FUTURE DEVELOPMENT ON NORTHERN SIDE OF INTERSECTION.
 - CLEARANCES BETWEEN SIGNAL POLES P1 AND P4 AND THE PRIMARY OVERHEAD ELECTRIC LINES SHALL BE CONFIRMED BY THE UTILITY COMPANY. A NYSDOT REPRESENTATIVE WILL BE REQUIRED DURING THE MEASUREMENT.

SIGNAL NO. 313P TABLE OF SIGNAL POLE DESIGN ONONDAGA COUNTY					
POLE NO.	LOCATION	LENGTH	DESIGN LOAD	FOOTING MOMENT	FOUNDATION CODE
P1 (SE)	14+36.4, 40.5 RT	34	11,000 lbf	357.5 FT-KIP	M-18
P2 (NE)	14+36.3, 52.6 LT	34	11,000 lbf	357.5 FT-KIP	M-18
P3 (NW)	12+62.6, 52.4 LT	34	11,000 lbf	357.5 FT-KIP	M-18
P4 (SW)	12+62.7, 40.5 RT	34	11,000 lbf	357.5 FT-KIP	M-18

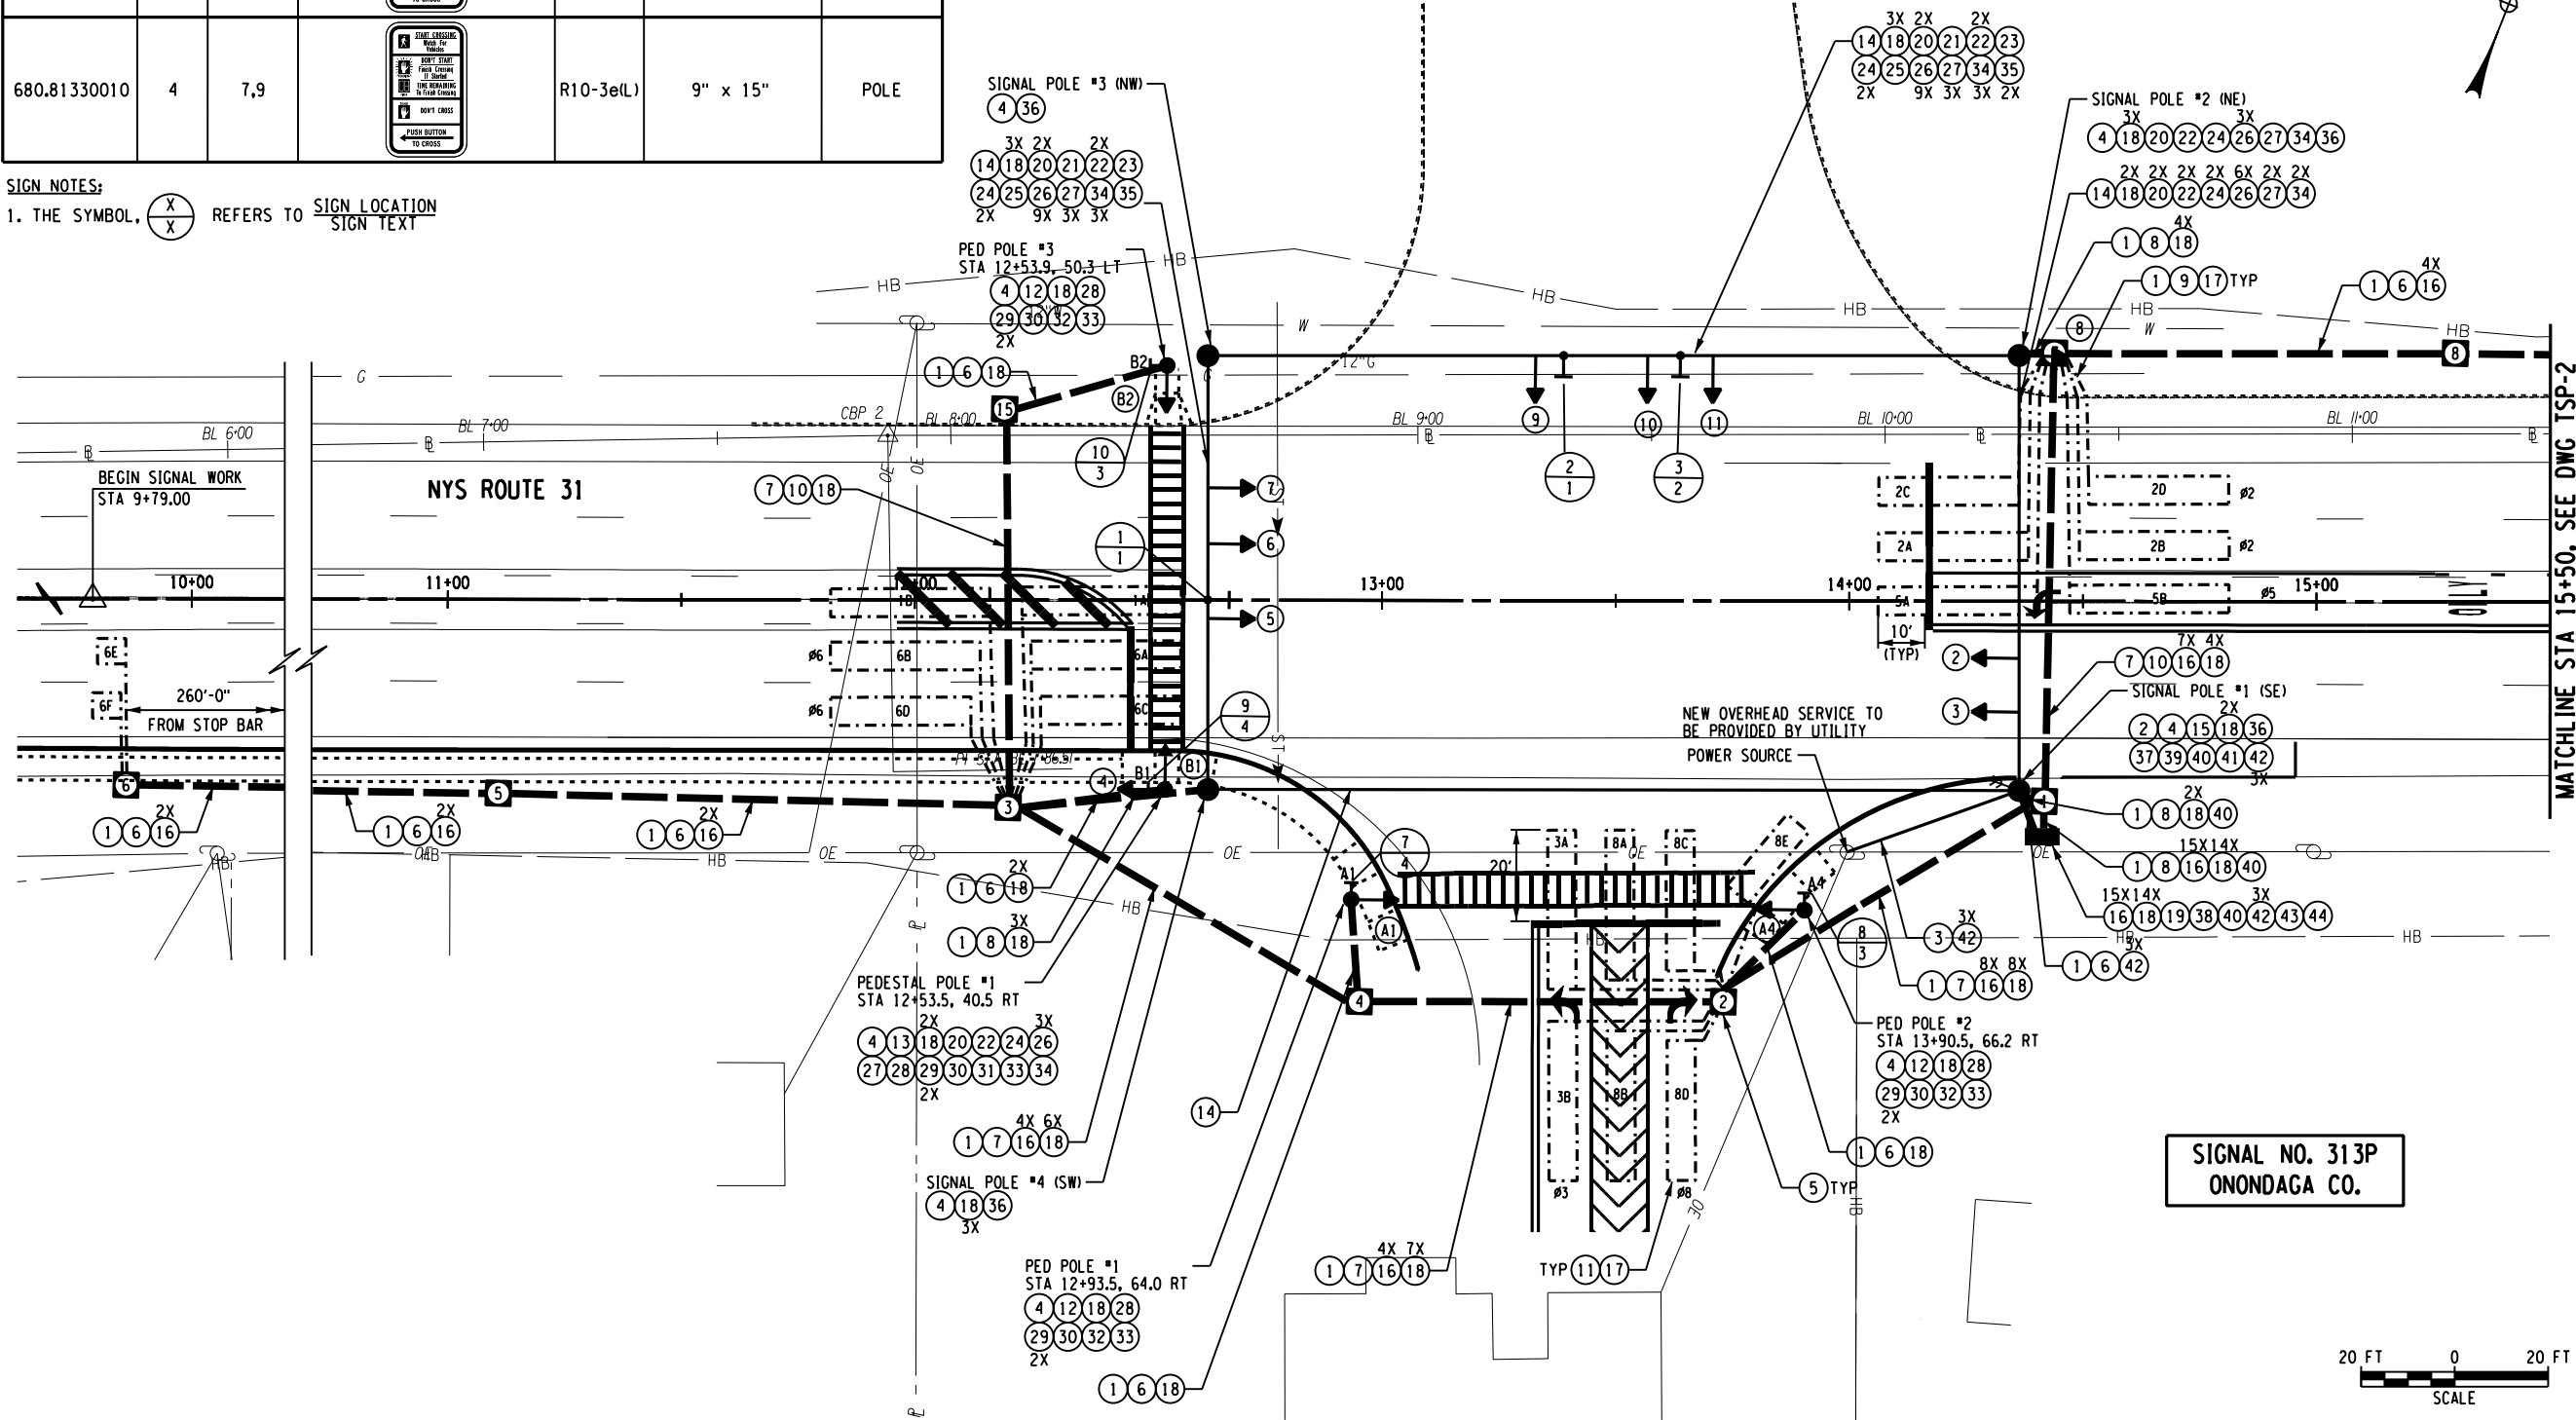

DAVIDSON AUTO

IT IS A VIOLATION OF LAW FOR ANY PERSON, UNLESS THEY ARE ACTING UNDER THE DIRECTION OF A LICENSED PROFESSIONAL ENGINEER, ARCHITECT, LANDSCAPE ARCHITECT OR LAND SURVEYOR TO ALTER AN ITEM IN ANY WAY. IF AN ITEM BEARING THE STAMP OF A LICENSED PROFESSIONAL IS ALTERED, THE ALTERING ENGINEER, ARCHITECT, LANDSCAPE ARCHITECT OR LAND SURVEYOR SHALL STAMP THE DOCUMENT AND INCLUDE THE NOTATION "ALTERED BY" FOLLOWED BY THEIR SIGNATURE, THE DATE OF SUCH ALTERATION, AND A SPECIFIC DESCRIPTION OF THE ALTERATION.


No.	Submittal / Revision	Appd.	Date

HIGHWAY IMPROVEMENTS
FOR
DAVIDSON AUTO
TOWN OF CLAY,
ONONDAGA COUNTY, NY


ONONDAGA CO. SIGNAL #313P
TRAFFIC SIGNAL
PLAN

Designed By: S.E.B.	Project No.: 31067	Drawing No.: TSP-1
Drawn By: M.E.D.	Scale: AS SHOWN	SHEET 20 OF 27
Checked By: C.L.D.	Plot Date: 7/21/2016	

FILE NAME = V:\Projects\NY\K4\31067\CADD\NSTN\31067.cph.tsp.02.dgn
DATE/TIME = 7/21/2016
USER = 4066

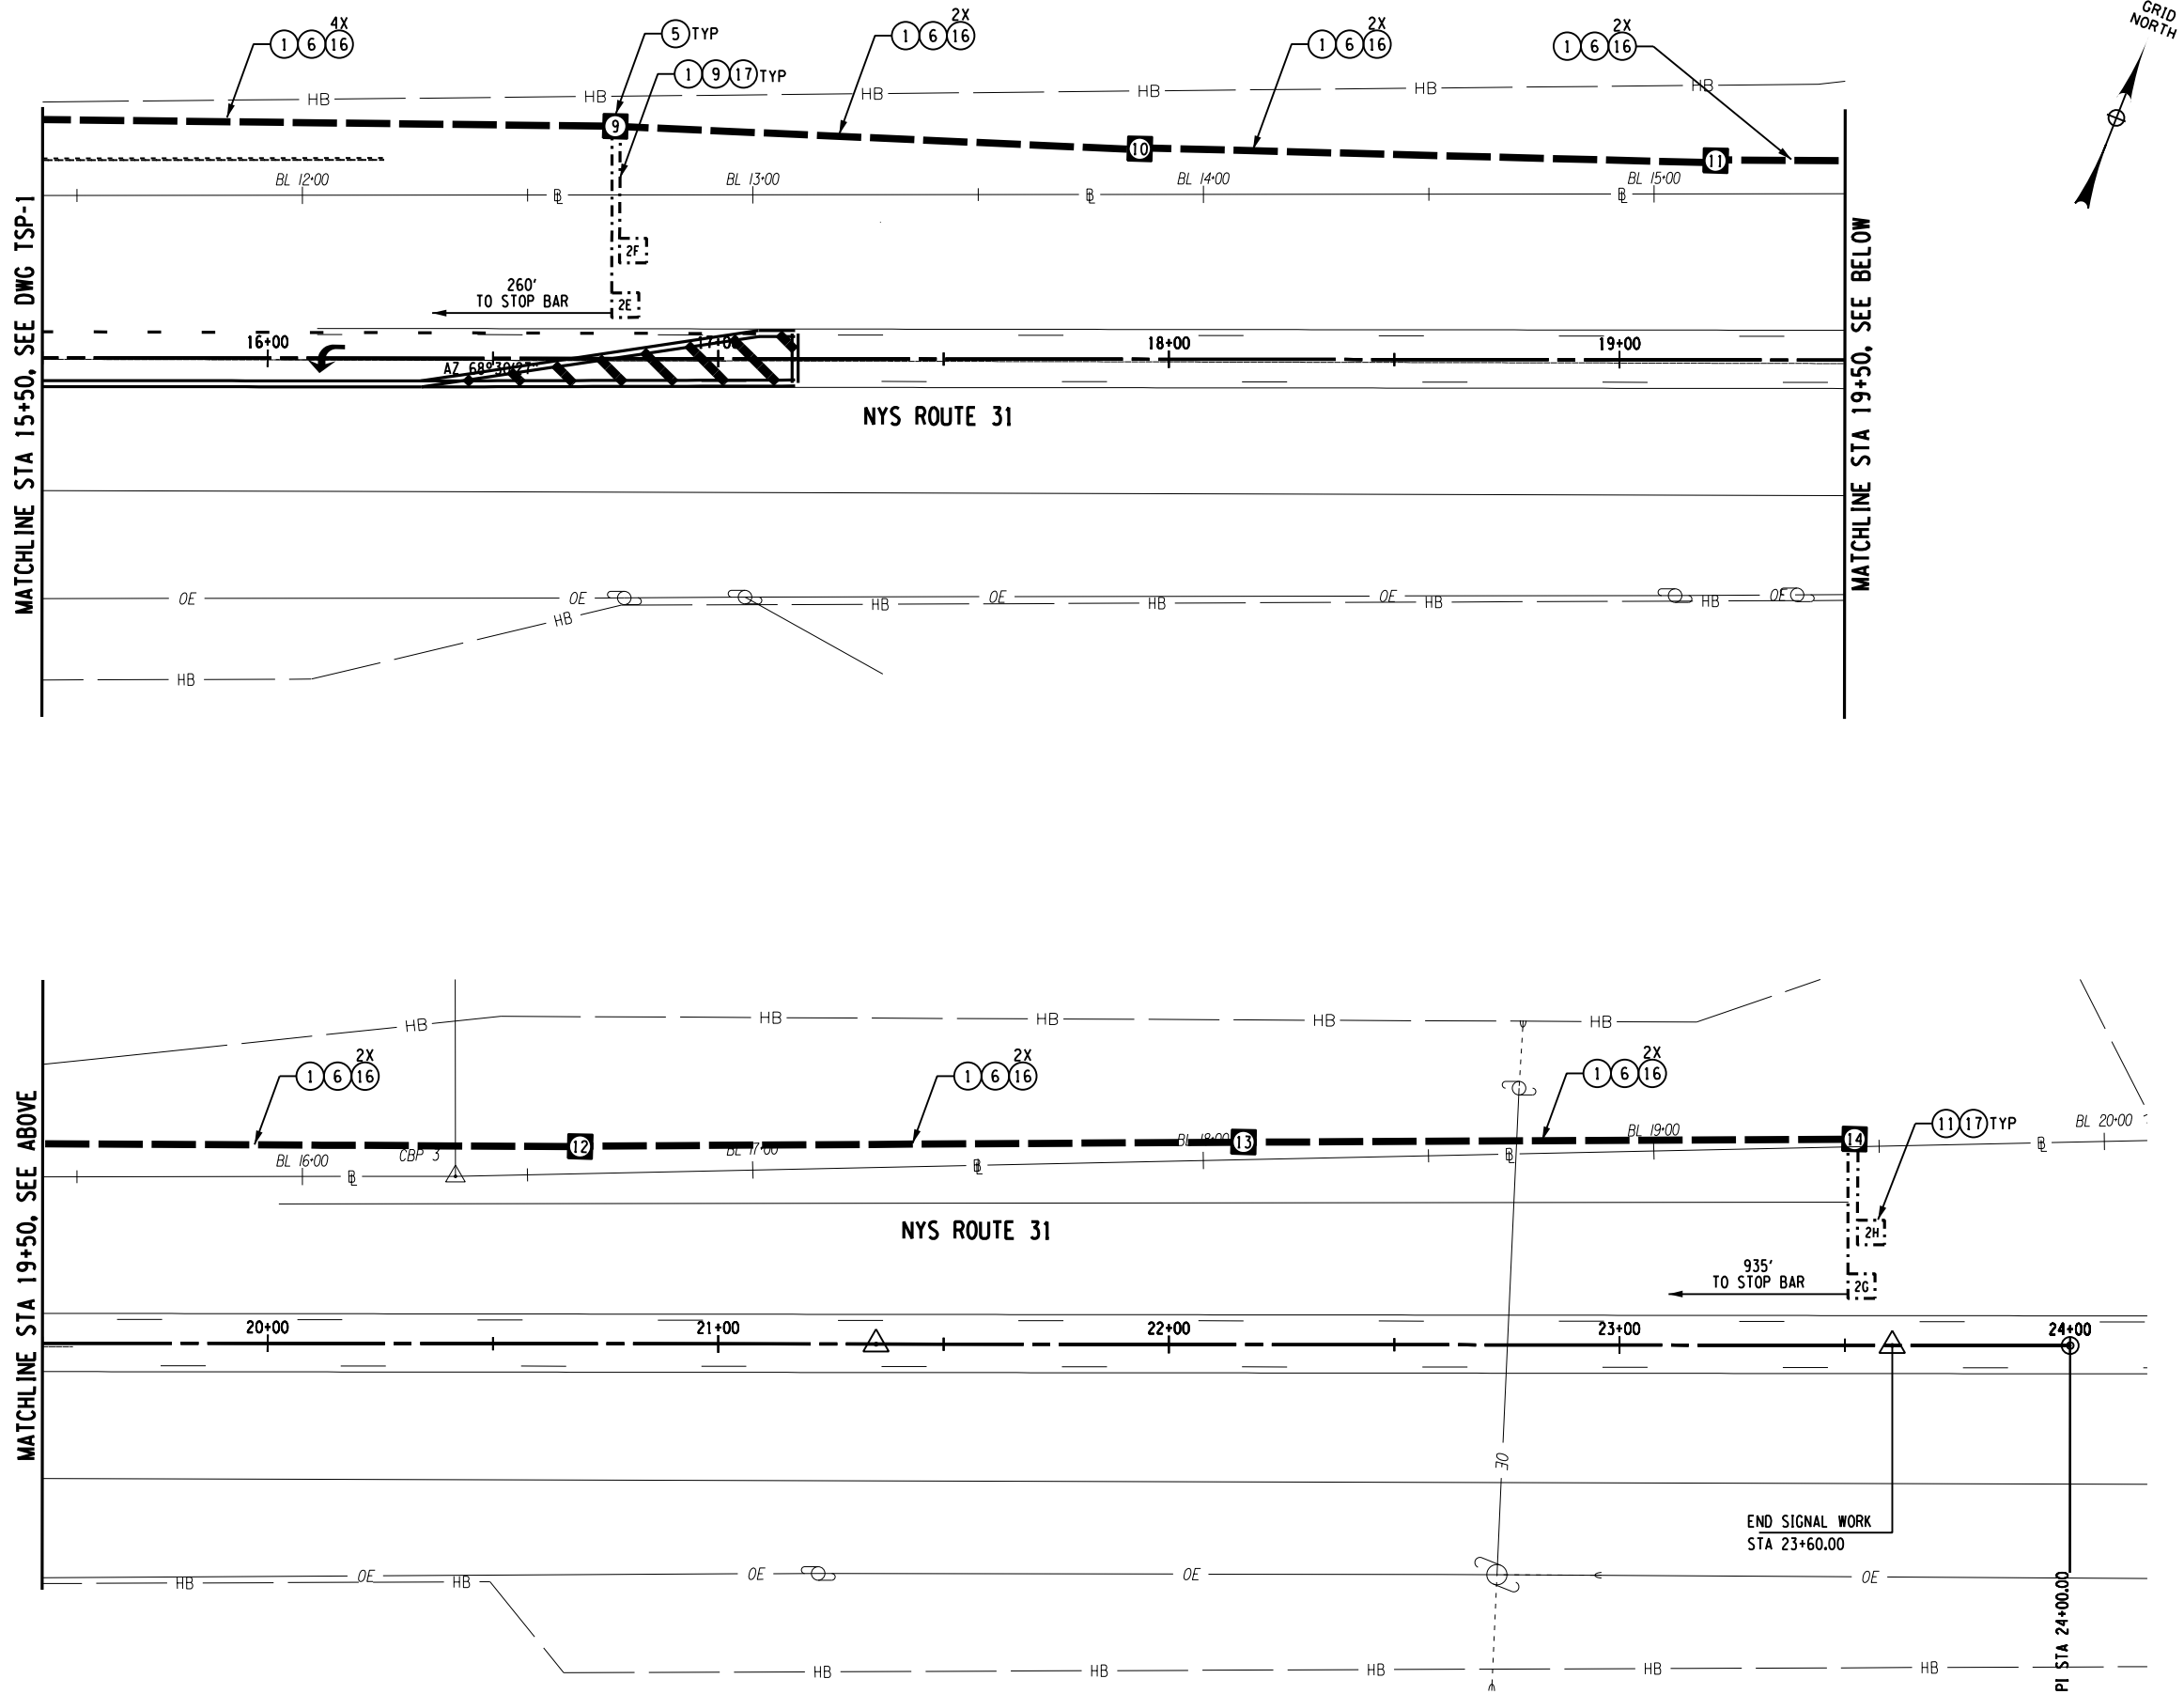

- NOTES:**
- SEE TSP-1 FOR ADDITIONAL PLAN SHEET AND TSP-3 THROUGH TSP-7 FOR ADDITIONAL TABLES, NOTES AND DETAILS.
 - LOOPS 2E AND 2F LOCATED 260 FT FROM STOP BAR. LOOPS 2G AND 2H LOCATED 935 FT FROM STOP BAR.

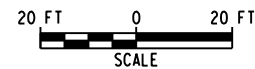

DAVIDSON AUTO

IT IS A VIOLATION OF LAW FOR ANY PERSON, UNLESS THEY ARE ACTING UNDER THE DIRECTION OF A LICENSED PROFESSIONAL ENGINEER, ARCHITECT, LANDSCAPE ARCHITECT OR LAND SURVEYOR TO ALTER AN ITEM IN ANY WAY. IF AN ITEM BEARING THE STAMP OF A LICENSED PROFESSIONAL IS ALTERED, THE ALTERING ENGINEER, ARCHITECT, LANDSCAPE ARCHITECT OR LAND SURVEYOR SHALL STAMP THE DOCUMENT AND INCLUDE THE NOTATION "ALTERED BY" FOLLOWED BY THEIR SIGNATURE, THE DATE OF SUCH ALTERATION, AND A SPECIFIC DESCRIPTION OF THE ALTERATION.

No.	Submittal / Revision	Appd.	Date

HIGHWAY IMPROVEMENTS
FOR
DAVIDSON AUTO
TOWN OF CLAY,
ONONDAGA COUNTY, NY

ONONDAGA CO. SIGNAL #313P
TRAFFIC SIGNAL
PLAN

Designed By: S.E.B.	Project No.: 31067	Drawing No.:
Drawn By: M.E.D.	Scale: AS SHOWN	TSP-2
Checked By: C.L.D.	Plot Date: 7/21/2016	SHEET 21 OF 27



PHASING DIAGRAM
NTS

* UPON ACTIVATION OF A PEDESTRIAN PUSH BUTTON, A "WALKING MAN" INDICATION FOLLOWED BY A FLASHING "HAND" INDICATION FOLLOWED BY A STEADY "HAND" WILL BE DISPLAYED, AND COUNTDOWN TIMER IS INITIATED.

IT IS A VIOLATION OF LAW FOR ANY PERSON, UNLESS THEY ARE ACTING UNDER THE DIRECTION OF A LICENSED PROFESSIONAL ENGINEER, ARCHITECT, LANDSCAPE ARCHITECT OR LAND SURVEYOR, TO ALTER ANY, IN ANY WAY, AN ITEM BEARING THE STAMP OF A LICENSED PROFESSIONAL IS ALTERED, THE ALTERING ENGINEER, ARCHITECT, LANDSCAPE ARCHITECT OR LAND SURVEYOR SHALL STAMP THE DOCUMENT AND INCLUDE THE NOTATION "ALTERED BY" FOLLOWED BY THEIR SIGNATURE, THE DATE OF SUCH ALTERATION, AND A SPECIFIC DESCRIPTION OF THE ALTERATION.

HIGHWAY IMPROVEMENTS FOR DAVIDSON AUTO TOWN OF CLAY, ONONDAGA COUNTY, NY

ONONDAGA CO. SIGNAL #313P
TRAFFIC SIGNAL
PLAN

Designed By: S.E.B.	Project No.: 31067	Drawing No.: TSP-3
Drawn By: M.E.D.	Scale: NONE	
Checked By: C.L.D.	Plot Date: 7/21/2016	

SHEET 22 OF 27

FILE NAME = V:\Projects\ANY\K4\31067\CADD\NSTN\31067_cph.tsp.04.dgn
DATE/TIME = 7/21/2016
USER = 4066

SIGNAL OPERATION SPECIFICATIONS TABLE OF SWITCH PACKS							
SIGNAL LOCATION: NYS ROUTE 31 & DAVIDSON AUTO (SIGNAL 313P) COUNTY: ONONDAGA							
SWITCH PACK	FUNCTION	FACE NUMBERS	FLASH PLUG	TERMINAL WIRING BOARD		WIRE COLOR CODE	
				INDICATIONS	TERMINAL		
SP 1					SP 1 R SP 1 Y SP 1 G GROUND WIRE		
SP 2	Ø2	6, 7	R	R Y G GROUND WIRE	SP 2 R SP 2 Y SP 2 G GROUND BUS	14/7C-1-R 14/7C-1-O 14/7C-1-G 14/7C-1-W	14/7C-2-R 14/7C-2-O 14/7C-2-G 14/7C-2-W
SP 3	Ø2	8	R	R Y G GROUND WIRE	SP 3 R SP 3 Y SP 3 G GROUND BUS	14/7C-3-R 14/7C-3-O 14/7C-3-G 14/7C-3-W	
SP 4	Ø3	9	R	   GROUND WIRE	SP 4 R SP 4 Y SP 4 G GROUND BUS	14/7C-4-R 14/7C-4-O 14/7C-4-G 14/7C-4-W	
SP 5					SP 5 R SP 5 Y SP 5 G GROUND WIRE		
SP 6	Ø5	5	R	   GROUND WIRE	SP 6 R SP 6 Y SP 6 G GROUND BUS	14/7C-5-R 14/7C-5-O 14/7C-5-G 14/7C-5-W	
SP 7	Ø6	2, 3	R	R Y G GROUND WIRE	SP 7 R SP 7 Y SP 7 G GROUND BUS	14/7C-6-R 14/7C-6-O 14/7C-6-G 14/7C-6-W	14/7C-7-R 14/7C-7-O 14/7C-7-G 14/7C-7-W
SP 8	Ø6	4	R	R Y G GROUND WIRE	SP 8 R SP 8 Y SP 8 G GROUND BUS	14/7C-8-R 14/7C-8-O 14/7C-8-G 14/7C-8-W	
SP 9					SP 9 R SP 9 Y SP 9 G GROUND WIRE		
SP 10	Ø8	10, 11	R	R Y G GROUND WIRE	SP 10 R SP 10 Y SP 10 G GROUND BUS	14/7C-9-R 14/7C-9-O 14/7C-9-G 14/7C-9-W	14/7C-10-R 14/7C-10-O 14/7C-10-G 14/7C-10-W
SP 11					SP 11 R SP 11 Y SP 11 G GROUND WIRE		
SP 12					SP 12 R SP 12 Y SP 12 G GROUND WIRE		
SP 13	PED A (Ø6)	A1, A4	W	HAND MAN GROUND WIRE	SP 13 R SP 13 Y SP 13 G GROUND BUS	14/7C-11-R 14/7C-11-G 14/7C-11-W	14/7C-12-R 14/7C-12-G 14/7C-12-W
SP 14	PED B (Ø8)	B1, B2	W	HAND MAN GROUND WIRE	SP 14 R SP 14 Y SP 14 G GROUND BUS	14/7C-13-R 14/7C-13-G 14/7C-13-W	14/7C-14-R 14/7C-14-G 14/7C-14-W

14/19C-1-R/B
AWG → XX/XXC-X-X/X ← TRACER COLOR
NO. OF CONDUCTORS → WIRE COLOR
→ CONDUCTOR CABLE NO.
COLOR: (R) RED, (O) ORANGE, (G) GREEN,
(BL) BLUE, (W) WHITE, (B) BLACK
KEY FOR WIRE COLOR CODE

SIGNAL OPERATION SPECIFICATIONS TABLE OF INPUT WIRING					
SIGNAL LOCATION: NYS ROUTE 31 & DAVIDSON AUTO (SIGNAL 313P) COUNTY: ONONDAGA					
FUNCTION	DETECTOR NUMBERS	TYPE	TERMINAL WIRING BOARD	DIMENSION	REMARKS
			1A, 1B		
Ø2	2A, 2B	SPLIT PRESENCE	2A, 2B	6 FT X 32 FT	ROUTE 31 WB THRU LANE
Ø2	2C, 2D	SPLIT PRESENCE	3A, 3B	6 FT X 30 FT	ROUTE 31 WB THRU LANE
Ø2	2E	SETBACK	4A, 4B	6 FT X 6 FT	ROUTE 31 WB THRU LANE
Ø2	2F	SETBACK	5A, 5B	6 FT X 6 FT	ROUTE 31 WB THRU LANE
Ø2	2G	QUEUE DETECTOR	6A, 6B	6 FT X 6 FT	ROUTE 31 WB THRU LANE
Ø2	2H	QUEUE DETECTOR	7A, 7B	6 FT X 6 FT	ROUTE 31 WB THRU LANE
Ø3	3A, 3B	SPLIT PRESENCE	8A, 8B	6 FT X 34 FT	DAVIDSON DRIVEWAY NB LEFT TURN LANE
			9A, 9B		
			10A, 10B		
Ø5	5A, 5B	SPLIT PRESENCE	11A, 11B	6 FT X 34 FT	ROUTE 31 WB LEFT TURN LANE
Ø6	6A, 6B	SPLIT PRESENCE	12A, 12B	6 FT X 32 FT	ROUTE 31 EB THRU
Ø6	6C, 6D	SPLIT PRESENCE	13A, 13B	6 FT X 30 FT	ROUTE 31 EB THRU LANE/RIGHT LANE
Ø6	6E	SETBACK	14A, 14B	6 FT X 6 FT	ROUTE 31 EB THRU LANE
Ø6	6F	SETBACK	15A, 15B	6 FT X 6 FT	ROUTE 31 EB THRU/RIGHT LANE
			16A, 16B		
			17A, 17B		
Ø8	8A, 8B	SPLIT PRESENCE	18A, 18B	6 FT X 32 FT	DAVIDSON DRIVEWAY NB HATCHED MEDIAN
Ø8	8C, 8D	SPLIT PRESENCE	19A, 19B	6 FT X 30 FT	DAVIDSON DRIVEWAY NB RIGHT LANE
Ø8	8E	PRESENCE	20A, 20B	6 FT X 20 FT	DAVIDSON DRIVEWAY NB RADIUS
			21A, 21B		
			22A, 22B		
PED A (Ø6)	A1, A4	PED BUTTON	23A, 23B	-	CROSSING DAVIDSON DRIVEWAY
PED B (Ø8)	B1, B2	PED BUTTON	24A, 24B	-	CROSSING ROUTE 31 WEST SIDE
			25A, 25B		
			26A, 26B		
			27A, 27B		
			28A, 28B		

Drawing Copyright © 2016



III Winners Circle, PO Box 5269
Albany, NY 12205-0269
518.453.4500 • www.chacompanies.com

DAVIDSON AUTO

IT IS A VIOLATION OF LAW FOR ANY PERSON, UNLESS THEY ARE ACTING UNDER THE DIRECTION OF A LICENSED PROFESSIONAL ENGINEER, ARCHITECT, LANDSCAPE ARCHITECT OR LAND SURVEYOR TO ALTER AN ITEM IN ANY WAY. IF AN ITEM BEARING THE STAMP OF A LICENSED PROFESSIONAL IS ALTERED, THE ALTERING ENGINEER, ARCHITECT, LANDSCAPE ARCHITECT OR LAND SURVEYOR SHALL STAMP THE DOCUMENT AND INCLUDE THE NOTATION "ALTERED BY" FOLLOWED BY THEIR SIGNATURE, THE DATE OF SUCH ALTERATION, AND A SPECIFIC DESCRIPTION OF THE ALTERATION.

No.	Submittal / Revision	Appd.	Date

HIGHWAY IMPROVEMENTS
FOR
DAVIDSON AUTO
TOWN OF CLAY,
ONONDAGA COUNTY, NY

ONONDAGA CO. SIGNAL #313P
TRAFFIC SIGNAL
TABLES

Designed By: S.E.B.	Project No.: 31067	Drawing No.: TSP-4 SHEET 23 OF 27
Drawn By: M.E.D.	Scale: NTS	
Checked By: C.L.D.	Plot Date: 7/21/2016	

GENERAL NOTES:

1. THE WORDS "SHALL", "SHOULD" AND "MAY" AS USED IN THE CONTRACT DOCUMENTS HAVE THE FOLLOWING MEANING: SHALL - A MANDATORY CONDITION. IN THE DESIGN, APPLICATION OR LOCATION OF DEVICES REQUIREMENTS HAVING "SHALL" STIPULATIONS ARE MANDATORY. NO DISCRETION IN FOLLOWING THEM IS ALLOWED. SHOULD - AN ADVISORY CONDITION. WHERE "SHOULD" IS USED IN RELATION TO A PROVISION, THAT PROVISION IS RECOMMENDED AND NORMALLY IS USED TO BE FOLLOWED, BUT IS NOT MANDATORY. DEVIATION FROM SUCH PROVISION IS PERMISSIBLE IF, AND TO THE EXTENT, THERE IS JUSTIFIABLE CAUSE TO DO SO. MAY - A PERMISSIVE CONDITION. NO REQUIREMENT FOR DESIGN OR APPLICATION IS INTENDED.
2. ALL TRAFFIC SIGNAL EQUIPMENT SHALL BE INSTALLED IN ACCORDANCE WITH NEW YORK STATE STANDARD SHEETS 680-1 THRU 680-17 INCLUSIVE AS APPLICABLE, EXCEPT AS MODIFIED BELOW OR IN THE CONTRACT PLANS.
3. ALL TRAFFIC SIGNAL ITEMS SHALL MEET THE NEW YORK STATE DEPARTMENT OF TRANSPORTATION STANDARD SPECIFICATIONS DATED MAY 1, 2008 WITH ALL CURRENT ADDENDA UNLESS OTHERWISE STATED IN THE CONTRACT PLANS.
4. THE CONTRACTOR SHALL NOTIFY NYSDOT TRAFFIC SIGNAL MAINTENANCE AT (315) 428-4064 PRIOR TO BEGINNING WORK AT ANY SIGNAL AND AGAIN TWO WEEKS BEFORE ATTEMPTING TO ENERGIZE A SIGNAL TO SCHEDULE A TURN ON DATE.
5. WHERE UNFORESEEN UNDERGROUND UTILITIES MAKE IT NECESSARY TO RELOCATE SIGNAL POLES MORE THAN 5 FEET FROM THEIR ORIGINAL LOCATIONS AS SHOWN ON THE CONTRACT PLANS, THE FIELD ENGINEER AND THE REGIONAL TRAFFIC ENGINEER SHALL BE NOTIFIED IMMEDIATELY AND ALTERNATE LOCATIONS WILL BE SUPPLIED BY THE ENGINEER.
6. UPON COMPLETION OF WORK, REGION 3 TRAFFIC SIGNAL MAINTENANCE PERSONNEL WILL PERFORM AN INSPECTION OF THE SIGNAL SYSTEM. AT THE TIME OF THE INSPECTION, THE CONTRACTOR SHALL UNBAG THE NEW SIGNAL HEADS AND PROVIDE ACCESS TO ALL PULLBOXES FOR INSPECTION PURPOSES. THE CONTRACTOR SHALL BE NOTIFIED OF ANY DEFECTS FOUND DURING THE INSPECTION, AND WILL MAKE ANY NECESSARY CORRECTIONS BEFORE THE INTERSECTION WILL BE ACCEPTED. THE CONTRACTOR SHALL PROVIDE SUFFICIENT PERSONNEL AND TRAFFIC CONTROL DEVICES TO SAFELY MAINTAIN TRAFFIC THROUGH THE INTERSECTION WHILE THE INSPECTION IS BEING PERFORMED. THE SIGNAL HEADS SHALL BE REBAGGED SHOULD THE INSPECTION FAIL.
7. NORMALLY GEOMETRIC IMPROVEMENTS AT A SIGNALIZED INTERSECTION ARE AN INTEGRAL PART OF THE SIGNAL DESIGN. AND THEREFORE, THIS WORK SHALL NOT BE COMPLETED BEFORE THE NEW SIGNAL IS IN PLACE. ALL SIGNAL IMPROVEMENTS SHOWN ON THE PLANS, INCLUDING LANE DESIGNATION SIGNS, TURNING LANES, CHANNELIZATION, PAVEMENT MARKINGS, ETC., SHALL BE IN PLACE BEFORE THE NEW SIGNAL IS PLACED INTO OPERATION. THE CONTRACTOR SHALL WORK WITH THE FIELD ENGINEER AND THE REGIONAL TRAFFIC ENGINEER TO COORDINATE THESE OPERATIONS.
8. A MINIMUM OF FIVE (5) WORKING DAYS PRIOR NOTICE IS REQUIRED TO THE FIELD ENGINEER, AND THE REGIONAL TRAFFIC ENGINEER, FOR ASSISTANCE IN THE LAYOUT OF THE ACTUAL LOCATIONS OF POLES, LOOPS, SIGNAL HEADS. ITEM NUMBERS ARE SUBJECT TO CHANGES BASED ON ACTUAL FIELD LAYOUT.
9. LOCATION OF ALL PROPOSED CONDUITS, PULLBOXES, JUNCTION BOXES AND POLES SHOWN ON THE CONTRACT PLANS ARE APPROXIMATE. FINAL LOCATIONS A.O.B.E..
10. PULLBOXES SHALL HAVE A TWO FOOT MINIMUM DRAINAGE BED OF NO. 2 CRUSHED STONE OR GRAVEL PLACED BELOW THE PULLBOX, AOE. THIS WORK SHALL BE INCLUDED IN THE PRICE BIDE FOR ITEM 680.510501 - "PULLBOX, RECTANGULAR 26" X 18" REINFORCED CONCRETE."
11. PAVEMENT MARKINGS SHOWN ON THE TRAFFIC SIGNAL PLANS, UNLESS OTHERWISE NOTED, ARE FOR DESIGN PURPOSES ONLY. HOWEVER, ALL PAVEMENT MARKINGS FOR THE INTERSECTION MUST BE INSTALLED PRIOR TO SCHEDULING A TURN-ON DATE OF THE TRAFFIC SIGNAL.
12. ON STANDARD SHEET NO. 680-04, ALL PULLBOXES SHALL BE SET 1/2 INCH BELOW GRADE WITH ALL THE SURROUNDING SURFACES EXCEPT SIDEWALKS, WHERE THEY SHALL BE FLUSH.
13. NO PROPOSAL WHICH MODIFIES THE APPROVED DESIGN PLAN SUGGESTED BY EITHER THE CONTRACTOR OR CONSTRUCTION PERSONNEL SHALL BE MADE IN THE FIELD WITHOUT FIRST CONSULTING WITH THE REGIONAL TRAFFIC SAFETY AND MOBILITY GROUP AT (315)428-4064. THESE CHANGES INCLUDE, BUT NOT LIMITED TO, 90 DEGREE BENDS IN THE CONDUIT.
14. THE CONTRACTOR'S ATTENTION IS DIRECTED TO THE FACT THAT THERE MAY BE OTHER CONTRACTORS WORKING WITHIN THE LIMITS OF WORK FOR THIS CONTRACT. IT IS THE RESPONSIBILITY OF THE CONTRACTOR TO COORDINATE THE WORK OF THIS CONTRACT WITH THAT OF OTHERS SO THERE IS NO CONFLICT.
15. THE APPROXIMATE LOCATION OF UNDERGROUND UTILITIES MAY BE SHOWN ON THE PLANS. THE CONTRACTOR SHALL VERIFY THE TRUE LOCATION BEFORE COMMENCING WORK. BEFORE ANY PIPE IS PLACED, THE CONTRACTOR SHALL UNCOVER ALL UTILITIES AT PIPE CROSSINGS TO ENABLE THE ENGINEER TO VERIFY THE PROPOSED PIPE WITH GRADES SHOWN ON THE PLANS IS NOT OBSTRUCTED BY EXISTING UTILITIES.
16. ALL SIGNAL EQUIPMENT SHALL BE PLACED IN A LOCATION THE COMPLIES WITH THE NYS HIGH VOLTAGE PROXIMITY ACT. THIS INCLUDES, BUT IS NOT LIMITED TO, KEEPING ALL SIGNAL EQUIPMENT A MINIMUM OF 10 FEET FROM PRIMARY LINES AND 2 FEET FROM SECONDARY AND ALL OTHER LINES.
17. THE CONTRACTOR IS TO CONTACT DIG SAFELY NEW YORK AT 811 FOR MARKOUT OF ALL UNDERGROUND SIGNAL CONDUIT AND LOOP WIRE PRIOR TO ANY DIGGING. ANY BROKEN SIGNAL WIRE CANNOT BE SPLICED. A NEW RUN OF WIRE FROM THE POLE TO THE FURTHEST END MUST BE REPLACED.
18. UNDERGROUND UTILITY LOCATIONS ARE NOT GUARANTEED, NOR IS THERE ANY GUARANTEE THAT ALL EXISTING UTILITIES, WHETHER FUNCTIONAL OR ABANDONED, WITHIN THE PROJECT AREA ARE SHOWN ON THESE DRAWINGS. THE CONTRACTOR SHALL DETERMINE THE EXACT LOCATION OF ALL UNDERGROUND UTILITIES BEFORE STARTING WORK AND SHALL BE RESPONSIBLE FOR ALL DAMAGES RESULTING FROM THEIR WORK. CONTRACTOR SHALL NOTIFY DIG SAFELY NEW YORK AT 811 IN ACCORDANCE WITH 16NYCRR PART 753.
19. THE CONTRACTOR SHALL PROVIDE THE LOCAL POLICE THE NAME, ADDRESS AND TELEPHONE NUMBER OF A PERSON OR PERSONS AUTHORIZED OUTSIDE OF NORMAL WORKING HOURS TO SECURE AND USE LABOR, MATERIALS AND EQUIPMENT FOR EMERGENCY REPAIRS TO MAKE SAFE THE ENTIRE AREA OF THE CONTRACT. DUPLICATE COPIES OF SUCH NOTICES SHALL BE FILED WITH THE EIC, TRAFFIC SIGNAL MAINTENANCE AND THE REGIONAL DIRECTOR.
20. THE CONTRACTOR IS RESPONSIBLE FOR COORDINATING CONSTRUCTION OPERATIONS AND SIGNING FOR THIS CONTRACT WITH THE OPERATIONS AND SIGNING OF OTHER WORK WITHIN THE CONTRACT LIMITS.

CONDUIT & CONDUIT EXCAVATION NOTES:

1. THE CONTRACTOR SHALL ESTABLISH THE LOCATION OF THE UNDERGROUND UTILITIES AND SUPPORT AND PROTECT ALL LINES ENCOUNTERED IN THE TRENCHING AND EXCAVATION OPERATIONS.
2. WHERE CONDUIT IS TO BE PLACED UNDER THE ROADWAY, THE CONTRACTOR SHALL USE A 3" DIAMETER CONDUIT, UNLESS OTHERWISE SHOWN ON THE PLAN SHEETS.
3. UNLESS OTHERWISE NOTED ON THE PLANS, ALL SIGNAL POLE AND CONTROLLER BASES SHALL HAVE A MINIMUM OF 4 NPS DIAMETER CONDUIT SWEEP. PEDESTRIAN SIGNAL POLES SHALL HAVE A MINIMUM OF 2 NPS DIAMETER CONDUIT SWEEP.
4. ALL SIGNAL CONDUITS SHALL BE BONDED WITH A *6 BARE STRANDED COPPER GROUND WIRE.
5. ALL COUPLINGS AND BUSHINGS SHALL BE MECHANICALLY THREADED. COMPRESSION OR SLIP TYPE COUPLINGS OR BUSHINGS SHALL NOT BE ALLOWED.

MICROCOMPUTER CABINET NOTES:

1. LEAD-INS FROM ALL LOOPS SHALL BE TAGGED IN THE CONTROLLER CABINET TO IDENTIFY THE DETECTORS THAT THEY SERVE.
2. EACH AND EVERY CABLE ENTERING THE CONTROLLER CABINET AND PULLBOXES SHALL BE IDENTIFIED BY FUNCTION AND PHASE STAMPED ON NYSDOT APPROVED TAGS. THE TAGS SHALL BE ATTACHED TO THE CABLES WITH A PLASTIC OR NYLON LINE.
3. IN UNPAVED AREAS, THE CONTRACTOR SHALL INSTALL A 5 FT X 5 FT CONCRETE WORK PAD. WHETHER PRECAST OR CAST IN PLACE, AS SHOWN ON STANDARD SHEET 680-05, THIS WORK SHALL BE INCLUDED IN THE PRICE BID FOR ITEM 680.80324515 - INSTALL MICROCOMPUTER CABINET.
4. ON STANDARD SHEET NO. 608-05, THE CABINET SHALL ONLY BE BANDED TO THE POLE AT BOTH TOP AND BOTTOM BRACKETS. WELDING SHALL NOT BE ALLOWED.
5. THE MOUNTING HEIGHT FOR THE MICROCOMPUTER CABINET AS SHOWN ON SHEET 608-05 SHALL BE INCREASED TO 24 INCHES WITH THE HAND HOLE OPENING FOR THE 4 NPS CONDUIT/90 DEGREE PULLING ELBOW (LB) FACING OUT AWAY FROM THE POLE, NOT DOWN TOWARDS THE GROUND.
6. EVERY CONDUIT ENTRANCE TO THE TRAFFIC SIGNAL CABINET SHALL BE SEALED USING NON-SHEDDING STAINLESS STEEL SPONGES. THE STEEL SPONGES SHOULD NOT ACTUALLY BE PLACED INSIDE THE CABINET, BUT INSIDE THE LB AS IT PASSES INTO THE POLE. THIS WORK SHALL BE INCLUDED IN THE PRICE BID FOR ITEM 680.80324515-INSTALL MICROCOMPUTER CABINET.

SIGNAL HEAD NOTES:

1. ONCE TRAFFIC SIGNAL HEAD ASSEMBLIES HAVE BEEN INSTALLED AND ADJUSTED IN THE FIELD TO THE SATISFACTION OF THE FIELD ENGINEER, THE CONTRACTOR SHALL APPLY A BEAD OF SILICONE SEALANT AROUND THE SERRATED LOCK RING AT ALL LOCATIONS WHERE VERTICAL PIPE NIPPLES ARE ATTACHED TO THE TOP SURFACES OF BOTH TRAFFIC SIGNAL SECTIONS AND PIPE CROSS BODIES TO PREVENT WATER INFILTRATION INTO THE SIGNAL ASSEMBLY.
2. A MINIMUM CLEARANCE OF 16.5 FEET ABOVE THE HIGH POINT OF THE ROADWAY IS REQUIRED FOR ALL SIGNALS. NO EXCEPTIONS SHALL BE MADE FOR SIGNALS MOUNTED BELOW 16.5 FEET. FOR SIGNALS WITH BACKPLATES MOUNTED ON THEM, THE BOTTOM OF THE BACKPLATE SHALL BE A MINIMUM OF 16.5 FEET ABOVE THE HIGH POINT OF THE ROADWAY.
3. THE CONTRACTOR SHALL INSTALL A HEAVY DUTY STAINLESS STEEL COTTER PIN AND A STAINLESS STEEL WASHER ON THE SIGNAL HEAD BALANCE ADJUSTER.
4. ALL TRAFFIC SIGNAL HEADS SHALL HAVE 12" LENSES.
5. ALL POLYCARBONATE SIGNAL HEADS WITH THREE OR MORE SECTIONS REQUIRE A REINFORCEMENT PLATE UNLESS CONNECTED TO A FIXED OBJECT (POLE OR MAST ARM) BY A BRACKET WITH TWO SEPARATE CONNECTION POINTS (TOP AND BOTTOM).
6. ITEM 680.81990003-TRAFFIC SIGNAL BACKPLATES WITH YELLOW REFLECTIVE TAPE SHALL BE MODIFIED TO ONLY ALLOW 5 INCH NON-LOUVERED FLAT BLACK FINISHED BACKPLATES WITH A 3 INCH WIDE YELLOW REFLECTIVE TAPE BORDER AROUND THE OUTER EDGE.
7. STANDARD SPECIFICATION 680-3.18 IS MODIFIED ALLOWING ONLY RINGS TO BE USED FOR THE ATTACHMENT OF SIGNAL CONTROL CABLES TO THE MESSENGER CABLE.

DETECTOR NOTES:

1. ALL DETECTOR LOOPS SHALL BE INSTALLED IN THE CENTER OF THEIR RESPECTIVE LANES, AS PER STANDARD SHEET NO. 680.14. CUT LOOPS SQUARE AND TAKE TAILS DIRECTLY TO THE CURB.
2. ITEM 680.71 - SHIELDED LEAD-IN CABLE SHALL BE USED TO CONNECT LOOP DETECTORS TO THE CONTROLLER.
3. THE SPLICE BETWEEN THE LOOP WIRES AND THE SHIELDED LEAD-IN CABLE SHALL BE SOLDERED AND NOT CRIMPED.
4. ON STANDARD SHEET NO. 680-14, THE DISTANCE BETWEEN LOOP WIRE LEAD-INS SHALL BE INCREASED FROM 6" (TYP.) TO 2' (TYP.).
5. WHERE NEW ASPHALT PAVEMENT IS TO BE PLACED, VEHICLE DETECTOR LOOPS SHALL BE INSTALLED IN THE BINDER COURSE PRIOR TO THE PLACEMENT OF THE TOP COURSE.
6. ALL VEHICLE DETECTOR LOOPS SHALL HAVE THREE (3) TURNS OF WIRE PER LOOP.
7. CLARIFICATION OF CONTRACTOR'S RESPONSIBILITY REGARDING MAINTAINING LOOP DETECTION UNDER "MAINTAIN TRAFFIC SIGNAL EQUIPMENT". THE CONTRACTOR SHALL MAINTAIN EXISTING VEHICLE DETECTION WITH REASONABLE CARE. UNLESS OTHERWISE NOTED, THE MAXIMUM LENGTH OF TIME THAT AN INTERSECTION CAN BE WITHOUT DETECTION IS TWO (2) WEEKS. IF DETECTION IS NOT RESTORED WITHIN THIS TIME FRAME IT WILL BE THE CONTRACTOR'S RESPONSIBILITY TO ESTABLISH VEHICLE DETECTION AT THEIR OWN EXPENSE.

TRAFFIC SIGNAL POLE NOTES:

1. FOR NEW ANCHOR BASE SIGNAL POLE INSTALLATIONS:
 - a) THE COST OF THE ANCHOR BOLTS AND THE STEEL REINFORCING SHALL BE INCLUDED IN THE PRICE BID FOR ITEM 680.5001-POLE EXCAVATION AND CONCRETE FOUNDATION.
2. THE CONTRACTOR SHALL FURNISH ANCHOR BOLT COVERS FOR ANY TRAFFIC SIGNAL POLE OR PEDESTRIAN POLE WHERE PEDESTRIAN TRAFFIC MAY EXIT. CONTRACTOR SHALL CONTACT TRAFFIC SIGNAL MAINTENANCE AT (315) 428-4064 TO MAKE THIS DETERMINATION.
3. STANDARD SPECIFICATION 680.67XX IS MODIFIED ALLOWING ONLY ALUMINUM TRAFFIC SIGNAL POLES TO BE USED FOR SUPPLEMENTAL SIGNAL HEADS.
4. THE CONTRACTOR SHALL COORDINATE ALL REQUIRED UTILITY RELOCATIONS WITH THE APPROPRIATE UTILITY COMPANIES PRIOR TO CONSTRUCTION.
5. PRIOR TO INSTALLING SIGNAL POLES, THE CONTRACTOR SHALL VERIFY EXISTING/PROPOSED GROUND ELEVATIONS AND MAKE ADJUSTMENTS AS NECESSARY.
6. ALL NECESSARY HOLES IN THE POLE BELOW THE LOAD ATTACHMENT POINT AND GREATER THAN 3/4" IN DIAMETER SHALL BE MADE BY THE MANUFACTURER AND REINFORCED ACCORDING TO FABRICATION DETAILS AND CONTRACT DOCUMENTS.
7. HAND HOLES SHALL BE LOCATED NINETY (90) DEGREES CLOCKWISE, TOP VIEW, FROM THE DIRECTION OF THE CABLE LOAD.
8. FOR THOSE POLES ON WHICH A TRAFFIC SIGNAL CABINET WILL BE MOUNTED, THE POLE MANUFACTURER WILL BE REQUIRED TO WELD A CABINET WIRING ACCESS COUPLING INTO THE POLE AS PART OF THE POLE MANUFACTURING PROCESS. THIS COUPLING SHALL BE CENTERED 12 INCHES FROM THE BOTTOM OF THE BASE PLATE AND 90 DEGREES CLOCKWISE (TOP VIEW) FROM THE ACCESS HAND OF THE HOLE, UNLESS OTHERWISE SPECIFIED. THE COUPLING SHALL BE DESIGNED TO ACCEPT 1-1/2 INCHES OF A STANDARD 4 INCH DIAMETER GALVANIZED PIPE FROM THE OUTSIDE OF THE POLE, AND SHALL PROTRUDE NO MORE THAN 1/2 INCH ON THE OUTSIDE OF THE POLE. AN INSULATED CHASE NIPPLE SHALL BE INSTALLED IN THE COUPLING ON THE INSIDE OF THE POLE. THE COUPLING SHALL BE DESIGNED TO REINFORCE THE HOLE IN WHICH IT IS INSTALLED.
9. THE BOTTOM OF ALL SUPPLEMENTAL SIGNAL HEADS SHALL BE POST TOP MOUNTED 12 FEET ABOVE THE HIGH POINT OF THE ROAD OR SIDEWALK, WHICHEVER IS GREATER. THIS WORK SHALL BE PAID FOR UNDER ITEM 680.8111-TRAFFIC SIGNAL BRACKET ASSEMBLY 1-WAY. A REINFORCING PLATE MUST ALSO BE INSTALLED IN THE BOTTOM SECTION OF ALL POST TOP MOUNTED HEADS.
10. THE CONTRACTOR SHALL VERIFY THE SPAN WIRE POLE HEIGHTS GIVEN IN THE CONTRACT DOCUMENTS. THE FOLLOWING RELATIONSHIP CAN BE USED TO DETERMINE ADEQUATE POLE HEIGHT IN FEET: 24' + 0.05L ± POLE BASE ELEVATION RELATIVE TO THE HIGH POINT OF THE PAVEMENT BENEATH THE SPAN. (L = SPAN LENGTH IN FEET). IF THE SPAN LENGTH IS INCREASED OR IF POLE LOCATIONS ARE USED OTHER THAN THOSE SHOWN IN THE CONTRACT PLANS, THE CONTRACTOR SHALL SUBMIT VERIFICATION OF ADEQUATE ROADWAY CLEARANCE AND POLE STRENGTH; SUPPORTING INFORMATION SHALL INCLUDE DESIGN AND FABRICATION DETAILS.

PEDESTRIAN SIGNALS

1. STANDARD SPECIFICATION 680.67XX IS MODIFIED ALLOWING ONLY ALUMINUM PEDESTRIAN TRAFFIC SIGNAL POLES.
2. ALL PEDESTRIAN PUSH BUTTONS SHALL CONFORM TO THE AMERICANS WITH DISABILITIES ACT (ADA) REQUIREMENTS. THE COST TO BE INCLUDED IN THE BID PRICE FOR ITEM 680.81330010 - AUDIBLE PEDESTRIAN SIGNAL.
3. ALL PEDESTRIAN PUSH BUTTONS SHALL BE LOCATED PARALLEL WITH THE APPROPRIATE CROSSWALK. ALSO, ALL INDICATIONS SHALL BE INSTALLED AWAY FROM TURNING VEHICULAR TRAFFIC UNLESS OTHERWISE SHOWN ON THE PLAN SHEET.
4. ALL PEDESTRIAN SIGNS SHALL BE 9 INCHES x 15 INCHES (R10-3e) REGARDLESS OF THE SIZE OF POLE THEY ARE INSTALLED ON. THE COST OF FURNISHING AND INSTALLING THESE SIGNS SHALL BE INCLUDED IN THE BID PRICE OF ITEM 680.81330010 - AUDIBLE PEDESTRIAN SIGNAL.
5. ON STANDARD SHEET NO. 680-10, THE PEDESTRIAN INDICATIONS SHALL BE BANDED TO THE POLE AND HAVE ONE BOLT THROUGH THE TOP BRACKET.

ITEM 680.81330010 - AUDIBLE PEDESTRIAN SIGNAL SHALL INCLUDE PROGRAMMING ALL THE FOLLOWING SETTINGS FOR AN AUDIBLE PEDESTRIAN SIGNAL PRIOR TO ACTIVATION:

- LOCATE VOL MIN: 50
- LOCATE VOL MAX: 60
- INFO MSG VOL MIN: 50
- STD WALK VOL MIN: 50
- STD WALK VOL MAX: 60
- EXT WALK VOL MIN: 50
- EXT WALK VOL MAX: 60
- VOL OVER AMBIENT: +5

Drawing Copyright © 2016



DAVIDSON AUTO

IT IS A VIOLATION OF LAW FOR ANY PERSON, UNLESS THEY ARE ACTING UNDER THE DIRECTION OF A LICENSED PROFESSIONAL ENGINEER, ARCHITECT, LANDSCAPE ARCHITECT OR LAND SURVEYOR TO ALTER AN ITEM IN ANY WAY. IF AN ITEM BEARING THE STAMP OF A LICENSED PROFESSIONAL IS ALTERED, THE ALTERING ENGINEER, ARCHITECT, LANDSCAPE ARCHITECT OR LAND SURVEYOR SHALL STAMP THE DOCUMENT AND INCLUDE THE NOTATION "ALTERED BY" FOLLOWED BY THEIR SIGNATURE, THE DATE OF SUCH ALTERATION, AND A SPECIFIC DESCRIPTION OF THE ALTERATION.

No.	Submittal / Revision	Appd.	Date

HIGHWAY IMPROVEMENTS
FOR
DAVIDSON AUTO
TOWN OF CLAY,
ONONDAGA COUNTY, NY

ONONDAGA CO. SIGNAL #313P
TRAFFIC SIGNAL
NOTES

Designed By: S.E.B.	Project No.: 31067	Drawing No.: TSP-5
Drawn By: M.E.D.	Scale: NONE	
Checked By: C.L.D.	Plot Date: 7/21/2016	
SHEET 24 OF 27		

FILE NAME = V:\P\projects\ANY\KA\31067\ACADD\NSTN\31067.cpl_top_05.dgn
DATE/TIME = 7/21/2016
USER = 4066

ELECTRICAL NOTES:

1. THE CONTRACTOR SHALL CONTACT THE APPROPRIATE UTILITY COMPANY WITHIN 30 DAYS OF THE CONTRACT AWARD. THE CONTRACTOR SHALL MEET ALL REQUIREMENTS OF THE NEW YORK BOARD OF FIRE UNDERWRITERS IN THEIR SIGNAL INSTALLATIONS AND EACH INSTALLATION MUST PASS A FIRE UNDERWRITERS INSPECTION BEFORE ACCEPTANCE BY N.Y.S.D.O.T. THE COST OF THIS INSPECTION SHALL BE INCLUDED IN THE PRICE BID FOR THE VARIOUS TRAFFIC SIGNAL ITEMS.
2. UNDER NO CONDITION SHALL THE CONTRACTOR MAKE HIS/HER OWN CONNECTION OR MODIFY THE SERVICE CONNECTION. ALL SERVICE CONNECTIONS SHALL BE MADE BY THE APPROPRIATE UTILITY COMPANY, POWER SERVICE CABLE SHALL BE INCLUDED WITH ITEM 662.60000115.
3. IF, AT ANY TIME DURING THE INSTALLATION OF THE POLES OR SIGNAL SPAN WIRE(S) IT IS DISCOVERED THAT THE MINIMUM CLEARANCES FROM PRIMARY AND SECONDARY POWER CONDUCTORS AS REQUIRED BY SECTION 21 OF THE NATIONAL ELECTRICAL SAFETY CODE (ANSI STANDARD C2) AND LOCAL UTILITY CODES CANNOT BE ACHIEVED, THE UTILITY COMPANY OWNING SUCH CONDUCTORS SHALL BE NOTIFIED IN WRITING OF THE PROBLEM. NO FURTHER WORK SHALL BE DONE UNTIL SAID POWER LINES HAVE BEEN RELOCATED TO PROPER CLEARANCE, OR THE SIGNAL PLANS ARE REVISED. IF CONFLICTS EXIST, THE FIELD ENGINEER IS TO BE NOTIFIED IMMEDIATELY.
4. ITEM NUMBER 680.95010615 SERVICE CABLE, SINGLE CONDUCTOR, NO. 06-AWG, SHALL BE FURNISHED WITH THREE CONDUCTORS. TWO BLACK COLORED CONDUCTORS AND ONE WHITE COLORED CONDUCTOR.
5. THE CONTRACTOR SHALL BE RESPONSIBLE FOR COORDINATING ALL UTILITY WORK WITH THE RESPECTIVE OWNERS DURING CONSTRUCTION. THE COST OF THIS WORK SHALL BE INCLUDED IN THE PRICE BID FOR VARIOUS ITEMS IN THE CONTRACT.
6. WHEN ELECTRICAL SERVICE IS INSTALLED ON THE SIGNAL POLE, THE METER CHANNEL ASSEMBLY SHALL BE ATTACHED TO THE POLE WITH STAINLESS STEEL BANDING ONLY.
7. THE METER CHANNEL SHALL BE INSTALLED SUCH THAT IT IS LOCATED AWAY FROM VEHICULAR TRAFFIC FLOW AND AT A HEIGHT THAT COMPLIES WITH THE LOCAL UTILITY COMPANY.
8. FOR NEW OR REVISED SERVICE ORDERS (ESO'S) IN THE NATIONAL GRID TERRITORY, THE CONTRACTOR SHALL CALL NATIONAL GRID AT (315)460-1135 INSTEAD OF THE TOLL-FREE NUMBER.
9. POWER SERVICE TO THE SIGNALS INSTALLED SHALL BE IN COMPLIANCE WITH REQUIREMENTS OF THE NATIONAL ELECTRIC CODE.
10. THE DRAIN GROUND WIRE IN THE SHIELDED LEAD-IN CABLE SHALL NOT BE GROUNDED AT THE CONTROLLER OR AT ANY OTHER LOCATION.

SIGNAL CABLE NOTES:

1. ALL SIGNAL HEAD AND DETECTOR WIRING WILL BE BROUGHT TO THE CABINET BY THE CONTRACTOR.
2. THE 24 INCH NOMINAL LENGTH OF RAIN LOOP SHOWN ON STANDARD SHEET 680-07 SHALL BE INCREASED TO 40 INCHES MINIMUM, THUS ALLOWING A SIGNAL HEAD ADJUSTMENT OF 40 INCHES IN THE AFFECTED SLABS SHALL BE FULLY REMOVED AND REPLACED. THE COST OF THIS WORK SHALL BE INCLUDED IN THIS ITEM.

SIGNS:

1. A STAINLESS STEEL BOLT, NUT AND LOCK WASHER SHALL BE INSTALLED A MINIMUM OF 2 INCHES FROM THE BOTTOM OF THE OVERHEAD MOUNTED SIGN PIPE. THE COST OF FURNISHING AND INSTALLING THIS EQUIPMENT SHALL BE INCLUDED IN THE PRICE FOR ITEM 680.8210-OVERHEAD SIGN ASSEMBLY, TYPE J.
2. SIGN NUMBER SHOWN REFER TO THE NATIONAL MANUAL OF UNIFORM TRAFFIC CONTROL DEVICES (MUTCD) AND 17NYCRR CHAPTER V (NEW YORK SUPPLEMENT).
3. OVERHEAD LANE SIGNS SHALL BE CENTERED OVER THEIR RESPECTIVE LANES.
4. ALL OVERHEAD SIGNAL RELATED SIGNS IN THIS CONTRACT SHALL BE A MINIMUM OF 16.5 FEET ABOVE THE HIGH POINT OF THE ROADWAY, WITH THE BOTTOM OF THE SIGN EVEN WITH THE BOTTOM OF THE SIGNAL HEAD, OR BACK PLATE.

LEGEND		
PROPOSED	EXISTING	DESCRIPTION
		SIGNAL POLE
		POLE MOUNTED CONTROLLER
		SPAN WIRE ASSEMBLY
		CONDUIT
		PULLBOX (TRAFFIC SIGNALS & NUMBER)
		TRAFFIC SIGNAL HEAD - 1 WAY
		TRAFFIC SIGNAL HEAD - 2 WAY
		TRAFFIC SIGNAL HEAD - 3 WAY
		TRAFFIC SIGNAL HEAD - 4 WAY
		SIGNAL FACE & NUMBER
		INDUCTANCE LOOP AND ALUMINUM JUNCTION BOX
		PHASE
		REFLECTORIZED PAV'T STRIPES
		UTILITY POLE
		TRAFFIC SIGN
		OVERHEAD TRAFFIC SIGN
		REFERENCE NUMBER
		REMOTE ANTENNA
		METER PEDESTAL

ABBREVIATIONS

- 1-5C = 5 CONDUCTOR SIGNAL CABLE
1-7C = 7 CONDUCTOR SIGNAL CABLE
1-10C = 10 CONDUCTOR SIGNAL CABLE
1-15C = 15 CONDUCTOR SIGNAL CABLE
1-19C = 19 CONDUCTOR SIGNAL CABLE
2SC = 2 CONDUCTOR SHIELDED LEAD-IN CABLE
SCC = SHIELDED COMMUNICATIONS CABLE
R = RED
Y = YELLOW
G = GREEN
O = ORANGE
W = WHITE
B = BLACK
BL = BLUE
FR = FLASHING RED
FY = FLASHING YELLOW
P.B. = PUSH BUTTON
O.H. = OVERHEAD
N.T.S. = NOT TO SCALE
N.P.S. = NATIONAL PIPE STANDARD
RAC = REMOTE ANTENNA CABLE

ESTIMATE OF QUANTITIES				
REF. NO.	ITEM NO.	DESCRIPTION	UNIT	QTY
1	206.03	CONDUIT EXCAVATION AND BACKFILL INCLUDING SURFACE RESTORATION	LF	1910
2	619.1613	MAINTAIN TRAFFIC SIGNAL EQUIPMENT (REQUIREMENT C)	INTM	6
3	662.60000115	FURNISHING ELECTRICAL SERVICE	LS	1
4	680.5001	POLE EXCAVATION AND CONCRETE FOUNDATION	CY	32
5	680.510501	PULLBOX-RECTANGULAR, 26 X 18 INCH, REINFORCED CONCRETE	EACH	15
6	680.520106	CONDUIT, METAL STEEL, ZINC COATED, 2"	LF	1300
7	680.520108	CONDUIT, METAL STEEL, ZINC COATED, 3"	LF	440
8	680.520110	CONDUIT, METAL STEEL, ZINC COATED, 4"	LF	75
9	680.53080305	CONDUIT, FLEXIBLE, LIQUID TIGHT NON METALLIC, 1"	LF	295
10	680.53	CONDUIT JACKING OR BORING	LF	200
11	680.54	INDUCTANCE LOOP INSTALLATION	LF	2105
12	680.6708	TRAFFIC SIGNAL POLE-POST TOP MOUNT 8 FEET MOUNTING HEIGHT	EACH	3
13	680.6712	TRAFFIC SIGNAL POLE-POST TOP MOUNT 12 FEET MOUNTING HEIGHT	EACH	1
14	680.7002	DUAL SPAN WIRE ASSEMBLY WITH UPPER TETHER WIRE	EACH	4
15	680.700603	RISER ASSEMBLY, 1" DIAMETER	EACH	1
16	680.71	SHIELDED LEAD-IN CABLE	LF	5075
17	680.72	INDUCTANCE LOOP WIRE	LF	5800
18	680.730714	SIGNAL CABLE 7 CONDUCTORS, 14 AWG	LF	3575
19	680.80324515	INSTALL MICROCOMPUTER CABINET	EACH	1
20	680.810101	TRAFFIC SIGNAL MODULE - 12 INCH, RED BALL, LED	EACH	8
21	680.810102	TRAFFIC SIGNAL MODULE - 12 INCH, RED ARROW, LED	EACH	2
22	680.810103	TRAFFIC SIGNAL MODULE - 12 INCH, YELLOW BALL, LED	EACH	8
23	680.810104	TRAFFIC SIGNAL MODULE - 12 INCH, YELLOW ARROW, LED	EACH	2
24	680.810105	TRAFFIC SIGNAL MODULE - 12 INCH, GREEN BALL, LED	EACH	8
25	680.810106	TRAFFIC SIGNAL MODULE - 12 INCH GREEN ARROW, LED	EACH	2
26	680.810601	TRAFFIC SIGNAL SECTION - POLYCARBONATE, TYPE I, 12 INCH	EACH	30
27	680.8111	TRAFFIC SIGNAL BRACKET ASSEMBLY - 1 WAY	EACH	10
28	680.813105	PEDESTRIAN SIGNAL MODULE - 12 INCH BI-MODAL, HAND/MAN SYMBOLS LED	EACH	4
29	680.813106	PEDESTRIAN SIGNAL SECTION - POLYCARBONATE, TYPE I, 12 INCH	EACH	8
30	680.81330010	AUDIBLE PEDESTRIAN SIGNAL	EACH	4
31	680.8141	PEDESTRIAN SIGNAL BRACKET MOUNT ASSEMBLY	EACH	1
32	680.8142	PEDESTRIAN SIGNAL POST TOP MOUNT ASSEMBLY	EACH	3
33	680.81500010	PEDESTRIAN COUNT-DOWN TIMER MODULE	EACH	4
34	680.81990003	TRAFFIC SIGNAL BACKPLATES WITH YELLOW REFLECTIVE TAPE	EACH	10
35	680.8210	OVERHEAD SIGN ASSEMBLY, TYPE J	EACH	3
36	680.90113401	STANDARDIZED TRAFFIC SIGNAL POLE - SPAN WIRE, 11,000 LB LOAD, 34 FT HEIGHT	EACH	4
37	680.90920103	ELECTRIC METER CHANNEL, 100 AMPERE, SINGLE PHASE, 240 VOLTS FOR TRAFFIC SIGNAL INSTALLATIONS	EACH	1
38	680.93500101	SPREAD SPECTRUM WIRELESS TRAFFIC CONTROLLER	EACH	1
39	680.93500201	DIRECTIONAL YAGI ANTENNA FOR SPREAD SPECTRUM WIRELESS	EACH	1
40	680.93500301	REMOTE ANTENNA CABLE FOR SPREAD SPECTRUM TRAFFIC CONTROL	LF	55
41	680.94997008	FURNISH AND INSTALL ELECTRICAL DISCONNECT GENERATOR TRANSFER SWITCH	EACH	1
42	680.95010615	SERVICE CABLE 1 CONDUCTOR, NO. 06 AWG	LF	320
43	680.5002	CONTROLLER FOUNDATION	EACH	1
44	680.80324603	MICROCOMPUTER CABINET BASE	EACH	1

FILE NAME = V:\p\projects\ANY\K\31067\CADD\NSTN\31067.cph_top_06.dgn
DATE/TIME = 7/21/2016 10:06:06
USER = 4066

Drawing Copyright © 2016



III Winners Circle, PO Box 5269
Albany, NY 12205-0269
518.453.4500 - www.chacompanies.com

DAVIDSON AUTO

IT IS A VIOLATION OF LAW FOR ANY PERSON, UNLESS THEY ARE ACTING UNDER THE DIRECTION OF A LICENSED PROFESSIONAL ENGINEER, ARCHITECT, LANDSCAPE ARCHITECT OR LAND SURVEYOR TO ALTER AN ITEM IN ANY WAY. IF AN ITEM BEARING THE STAMP OF A LICENSED PROFESSIONAL IS ALTERED, THE ALTERING ENGINEER, ARCHITECT, LANDSCAPE ARCHITECT OR LAND SURVEYOR SHALL STAMP THE DOCUMENT AND INCLUDE THE NOTATION "ALTERED BY" FOLLOWED BY THEIR SIGNATURE, THE DATE OF SUCH ALTERATION, AND A SPECIFIC DESCRIPTION OF THE ALTERATION.


No.	Submittal / Revision	Appd.	Date

HIGHWAY IMPROVEMENTS
FOR
DAVIDSON AUTO
TOWN OF CLAY,
ONONDAGA COUNTY, NY

ONONDAGA CO. SIGNAL #313P
TRAFFIC SIGNAL NOTES
& QUANTITIES

Designed By: S.E.B.	Project No.: 31067	Drawing No.: TSP-6
Drawn By: M.E.D.	Scale: NONE	TSP-6
Checked By: C.L.D.	Plot Date: 7/21/2016	
		SHEET 25 OF 27



FILE NAME = V:\Projects\ANY\K4\31067\CADD\NSTN\31067-cph-top_07.dgn
DATE/TIME = 7/21/2016
USER = 4066

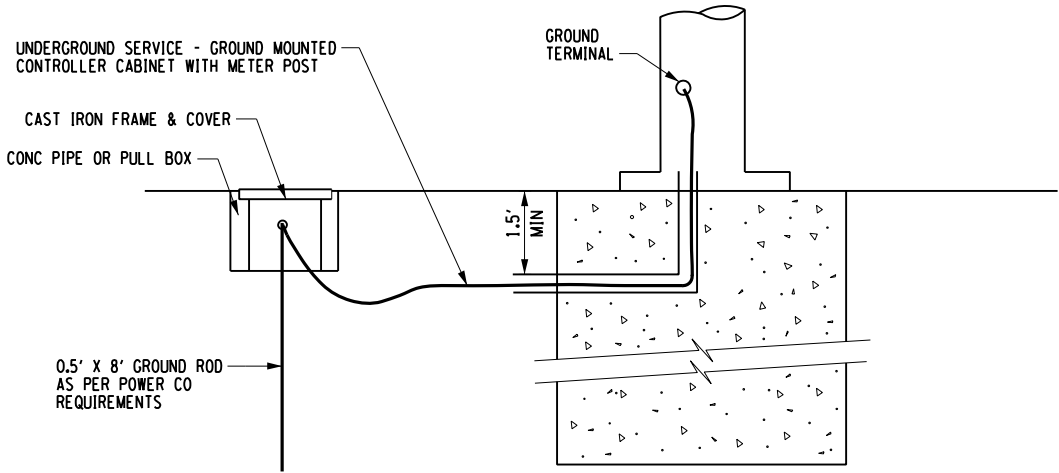

**INSTALLATION AND GROUNDING DETAIL FOR
SIGNAL POLE WITHOUT ELECTRICAL POWER SERVICE CONNECTION**
NTS

NOTES:

1. WHEN THE ELECTRICAL SERVICE IS INSTALLED ON THE SIGNAL POLE, THE METER CHANNEL ASSEMBLY SHALL BE ATTACHED TO THE POLE WITH STAINLESS STEEL BANDING ONLY.
2. THE METER CHANNEL SHALL BE INSTALLED SUCH THAT IT IS LOCATED AWAY FROM VEHICULAR TRAFFIC FLOW, AND AT A HEIGHT THAT COMPLIES WITH THE LOCAL UTILITY COMPANY.
3. POWER SERVICES TO SIGNALS INSTALLED SHALL BE IN COMPLIANCE WITH THE REQUIREMENTS OF THE NATIONAL ELECTRIC CODE.
4. SEE STANDARD SHEET 680-04 FOR ADDITIONAL GROUNDING DETAILS
5. SEE STANDARD SHEET 680-05 FOR BASE MOUNTED CABINET INSTALLATION

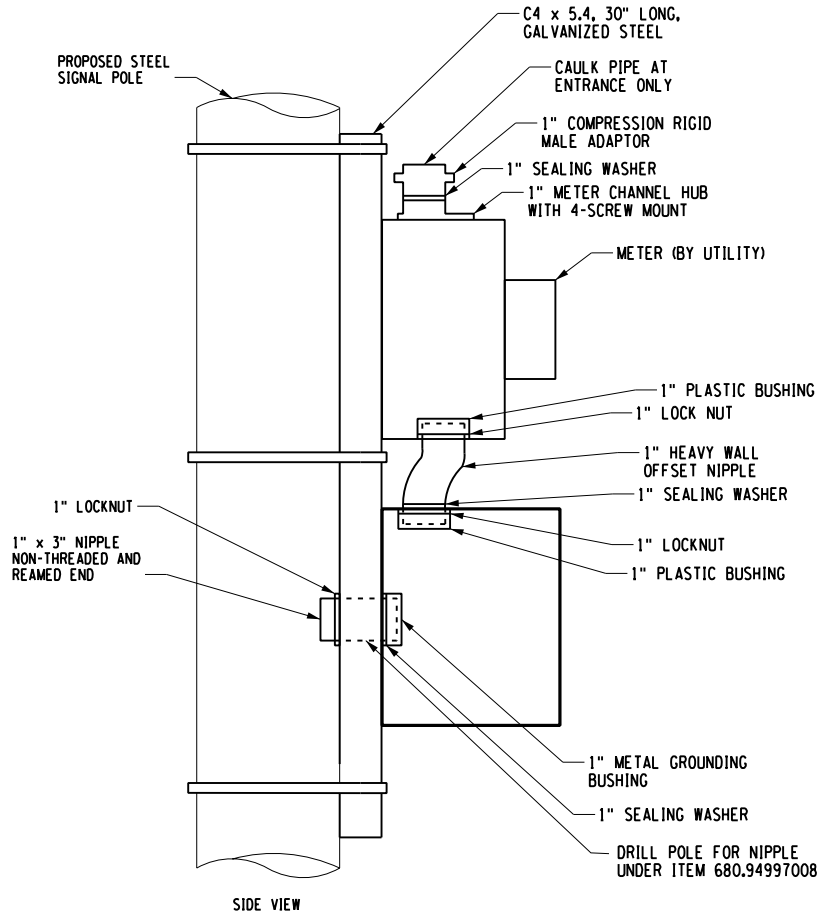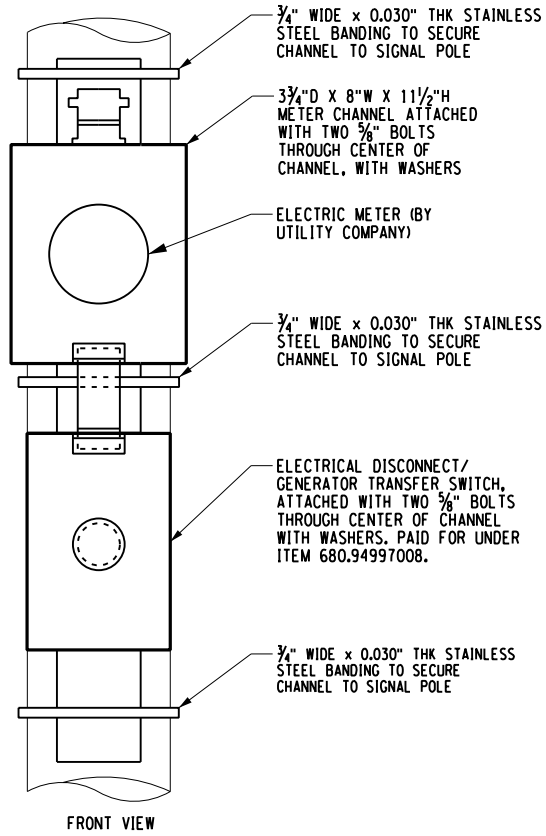

**POLE-MOUNTED METER CHANNEL &
DISCONNECT/TRANSFER SWITCH ASSEMBLY**
NTS

DAVIDSON AUTO


IT IS A VIOLATION OF LAW FOR ANY PERSON, UNLESS THEY ARE ACTING UNDER THE DIRECTION OF A LICENSED PROFESSIONAL ENGINEER, ARCHITECT, LANDSCAPE ARCHITECT OR LAND SURVEYOR TO ALTER AN ITEM IN ANY WAY. IF AN ITEM BEARING THE STAMP OF A LICENSED PROFESSIONAL IS ALTERED, THE ALTERING ENGINEER, ARCHITECT, LANDSCAPE ARCHITECT OR LAND SURVEYOR SHALL STAMP THE DOCUMENT AND INCLUDE THE NOTATION "ALTERED BY" FOLLOWED BY THEIR SIGNATURE, THE DATE OF SUCH ALTERATION, AND A SPECIFIC DESCRIPTION OF THE ALTERATION.

No.	Submittal / Revision	Appd.	Date


HIGHWAY IMPROVEMENTS
FOR
DAVIDSON AUTO
TOWN OF CLAY,
ONONDAGA COUNTY, NY

ONONDAGA CO. SIGNAL #313P
TRAFFIC SIGNAL
DETAILS


Designed By: S.E.B.	Project No.: 31067	Drawing No.: TSP-7 SHEET 26 OF 27
Drawn By: M.E.D.	Scale: NTS	
Checked By: C.L.D.	Plot Date: 7/21/2016	

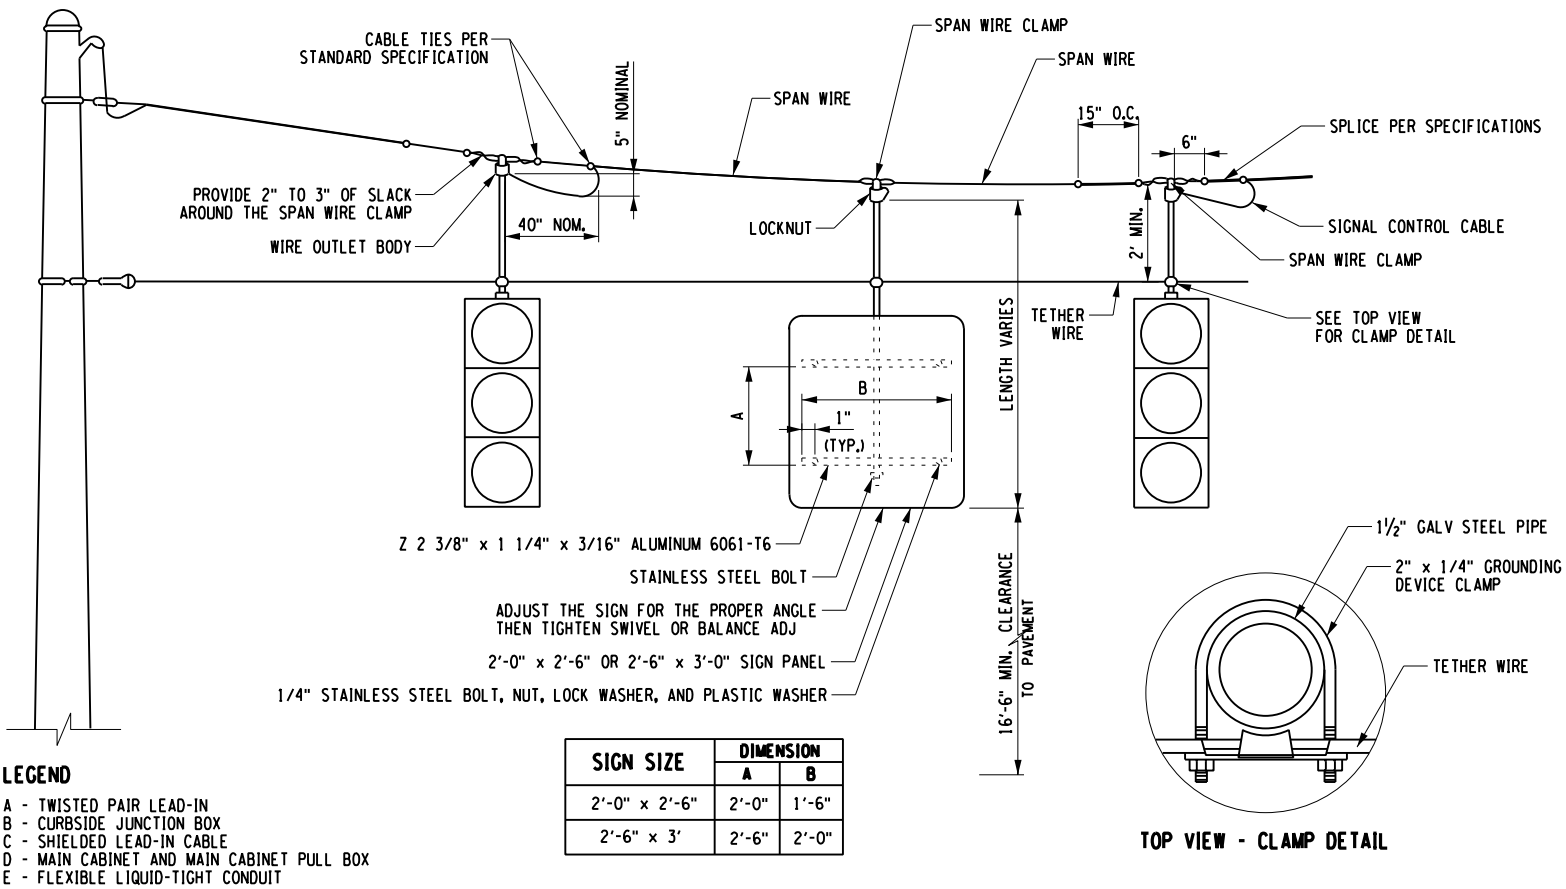

TYPE 'J' SPAN WIRE SIGN MOUNTING DETAIL

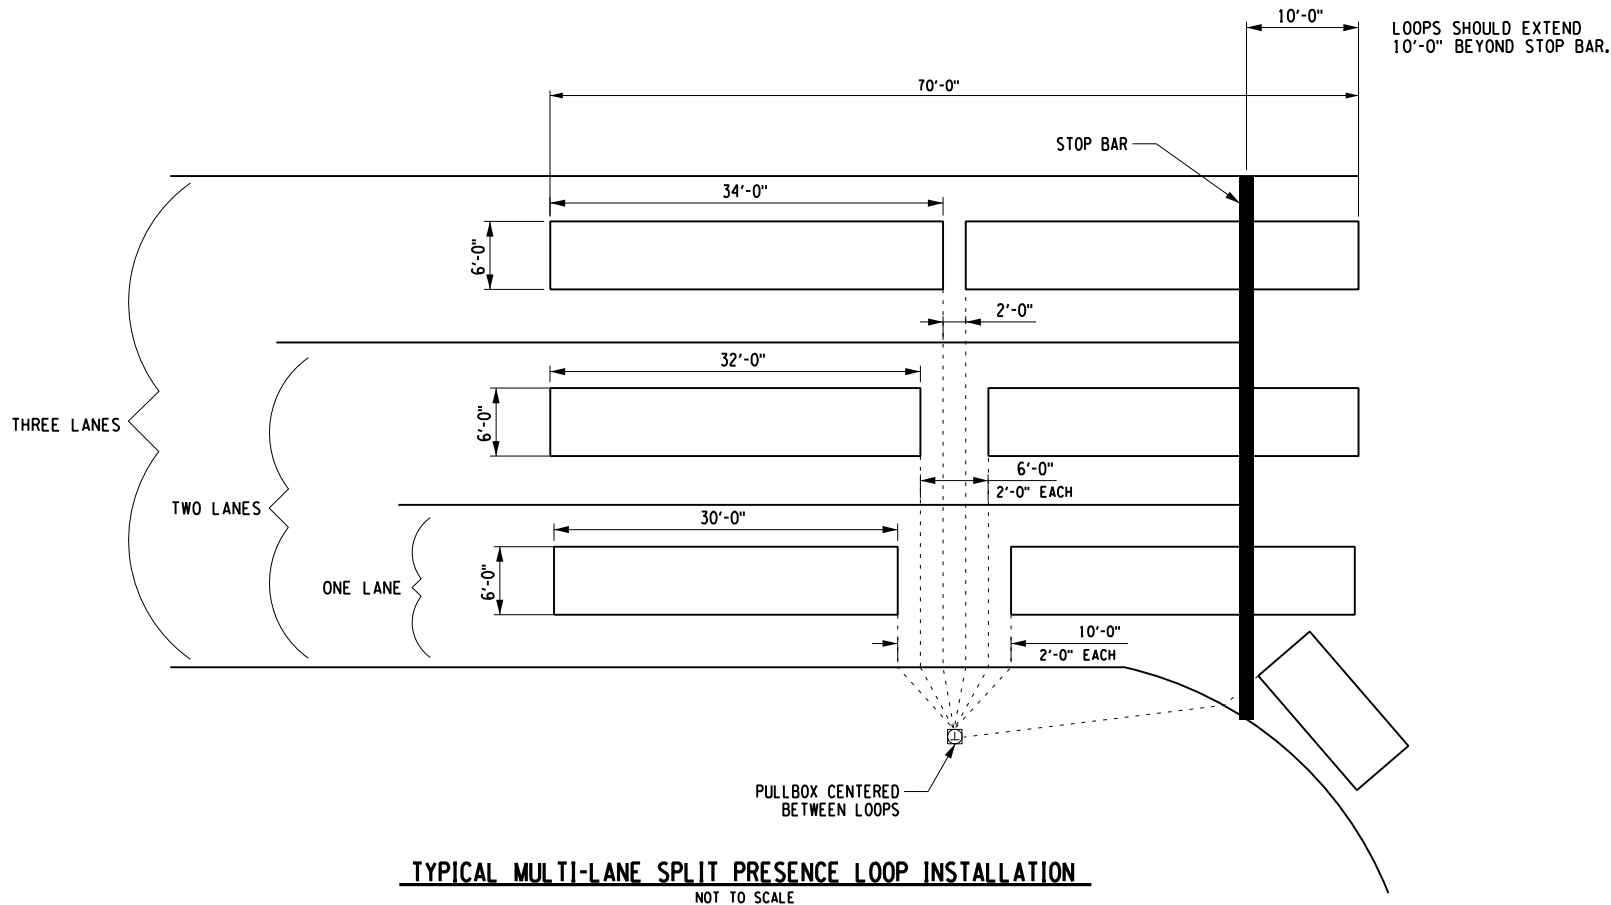


TYPICAL MULTI-LANE SPLIT PRESENCE LOOP INSTALLATION
NOT TO SCALE

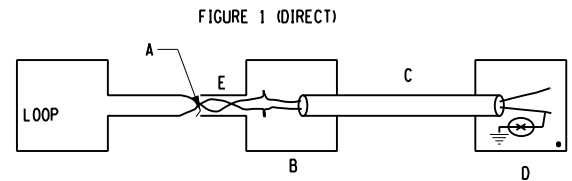

NOTE: THE TOTAL COMBINED LENGTH OF THE TWISTED PAIR IS 100 FEET MAX.

THE ROAD LOOP IS CONNECTED THROUGH THE ENCAPSULATED LOOP LEAD-IN WIRES (TWISTED PAIR) TO THE MAIN SHIELDED LEAD-IN CABLE AT THE CURBSIDE JUNCTION BOX WHICH IN TURN RETURNS TO THE TERMINAL BLOCK IN THE MAIN CABINET.

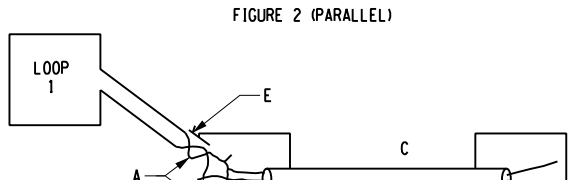

NOTE: THE TOTAL COMBINED LENGTH OF THE TWISTED PAIR IS 100 FEET MAX.

TWO ROAD LOOPS WHEN LOCATED ADJACENT TO EACH OTHER, THESE ENCAPSULATED LOOP AND LOOP LEAD-IN WIRES (TWISTED PAIR) ARE CONNECTED IN PARALLEL WITHIN THE CURBSIDE JUNCTION BOX AND THEN PROCEED THROUGH THE SHIELDED LEAD-IN CABLE WHICH IN TURN GOES TO THE TERMINAL BLOCK IN THE MAIN CABINET.

THE CONFIGURATION OF FIG 2 MAY BE EXPANDED TO ACCOMMODATE ADDITIONAL LOOPS (UP TO 4) OF THE SAME PHASE.

INDUCTANCE LOOP WIRING DETAIL
NTS

- LEGEND
- A - TWISTED PAIR LEAD-IN
 - B - CURBSIDE JUNCTION BOX
 - C - SHIELDED LEAD-IN CABLE
 - D - MAIN CABINET AND MAIN CABINET PULL BOX
 - E - FLEXIBLE LIQUID-TIGHT CONDUIT

- NOTES:
1. LOOPS IN EACH LANE TO BE WIRED IN PARALLEL AT PULLBOX.
 2. IN NEW CONSTRUCTION OF ASPHALT PAVEMENTS, THE LOOP SHOULD BE PLACED BELOW THE TOP COURSE, PREFERABLY IN THE BINDER.
 3. THE E.I.C. SHALL RECORD LOCATIONS OF LOOPS AND LEAD-INS AND SUBMIT TO REGIONAL TRAFFIC & SAFETY FOR MAINTENANCE RECORDS.
 4. THIS IS ONLY A TYPICAL DETAIL AND THE LOOP LAYOUTS AND DIMENSIONS MAY VARY BASED ON INTERSECTION LOCATION. CONTRACTOR SHALL FIRST VERIFY LOOP LOCATIONS, AND DIMENSIONS ON EACH INTERSECTION PLAN SHEET PRIOR TO BEGINNING ANY LOOP INSTALLATION WORK.
 5. A RADIUS LOOP MAY NOT BE INSTALLED AT EVERY INTERSECTION. THE CONTRACTOR SHALL CHECK THE INTERSECTION PLAN SHEET PRIOR TO INSTALLING ANY RADIUS LOOP.

Drawing Copyright © 2016

CHIA

III Winners Circle, PO Box 5269
Albany, NY 12205-0269
518.453.4500 • www.chacompanies.com

DAVIDSON AUTO

IT IS A VIOLATION OF LAW FOR ANY PERSON, UNLESS THEY ARE ACTING UNDER THE DIRECTION OF A LICENSED PROFESSIONAL ENGINEER, ARCHITECT, LANDSCAPE ARCHITECT OR LAND SURVEYOR TO ALTER AN ITEM IN ANY WAY. IF AN ITEM BEARING THE STAMP OF A LICENSED PROFESSIONAL IS ALTERED, THE ALTERING ENGINEER, ARCHITECT, LANDSCAPE ARCHITECT OR LAND SURVEYOR SHALL STAMP THE DOCUMENT AND INCLUDE THE NOTATION "ALTERED BY" FOLLOWED BY THEIR SIGNATURE, THE DATE OF SUCH ALTERATION, AND A SPECIFIC DESCRIPTION OF THE ALTERATION.

No.	Submittal / Revision	Appd.	Date

HIGHWAY IMPROVEMENTS
FOR
DAVIDSON AUTO
TOWN OF CLAY,
ONONDAGA COUNTY, NY

ONONDAGA CO. SIGNAL #313P
TRAFFIC SIGNAL
DETAILS

Designed By:	Project No.:	Drawing No.:
S.E.B.	31067	TSP-8
Drawn By:	Scale:	
T.J.B.	NTS	
Checked By:	Plot Date:	SHEET 27 OF 27
C.L.D.	7/21/2016	

Phase Times [1.1.1]									Coordination Patterns [2.4] and Coordination Split Tables [2.7.1]																				STD8				
	1	2	3	4	5	6	7	8	Pat#	Cyc	Off	Split	Seq	Pat#	Cyc	Off	Split	Seq	Pat#	Cyc	Off	Split	Seq	Pat#	Cyc	Off	Split	Seq					
Min Green		12	4	4	4	12		4	1	0	0	1	1	13	0	0	13	1	25	0	0	0	1	37	0	0	0	1	Ring/Startup [1.1.4]				
Gap, Ext		5	1	1	1	5		1	2	0	0	2	1	14	0	0	14	1	26	0	0	0	1	38	0	0	0	1					Phs
Max 1		50	20	20	20	50		20	3	0	0	3	1	15	0	0	15	1	27	0	0	0	1	39	0	0	0	1	1	1	RED	Off	
Max 2									4	0	0	4	1	16	0	0	16	1	28	0	0	0	1	40	0	0	0	1	2	1	RED	On	
Yel Clearance		4	3.5	3.5	4	4		3.5	5	0	0	5	1	17	0	0	17	1	29	0	0	0	1	41	0	0	0	1	3	1	RED	On	
Red Clearance		2	3	3	2	2		3	6	0	0	6	1	18	0	0	18	1	30	0	0	0	1	42	0	0	0	1	4	2	RED	On	
Walk				7		7			7	0	0	7	1	19	0	0	19	1	31	0	0	0	1	43	0	0	0	1	5	2	RED	On	
Ped Clearance				22		25			8	0	0	8	1	20	0	0	20	1	32	0	0	0	1	44	0	0	0	1	6	2	RED	On	
Red Revert									9	0	0	9	1	21	0	0	21	1	33	0	0	0	1	45	0	0	0	1	7	2	RED	On	
Add Initial									10	0	0	10	1	22	0	0	22	1	34	0	0	0	1	46	0	0	0	1	8	2	RED	On	
Max Initial									11	0	0	11	1	23	0	0	23	1	35	0	0	0	1	47	0	0	0	1	9	2	RED	On	
Time B4 Reduct									12	0	0	12	1	24	0	0	24	1	36	0	0	0	1	48	0	0	0	1	10	2	RED	Off	
Cars B4 Reduct									Split		1	2	3	4	5	6	7	8	Split		1	2	3	4	5	6	7	8	11	2	RED	On	
Time To Reduce									1	Coor	0	0	0	0	0	0	0	0	13	Coor	0	0	0	0	0	0	0	0	Coord Modes [2.1]				
Reduce By											NON	NON	NON	NON	NON	NON	NON	NON			NON	NON	NON	NON	NON	NON	NON	NON	NON	NON	NON	Test OpMode	0
Min Gap									2	Coor	0	0	0	0	0	0	0	0	14	Coor	0	0	0	0	0	0	0	0	Correction	SHRT/LNG			
DyMaxLim											NON	NON	NON	NON	NON	NON	NON	NON			NON	NON	NON	NON	NON	NON	NON	Maximum	MAX 1				
Max Step									3	Coor	0	0	0	0	0	0	0	0	15	Coor	0	0	0	0	0	0	0	0	Force-Off	FLOAT			
Options [1.1.2]	1	2	3	4	5	6	7	8			NON	NON	NON	NON	NON	NON	NON	NON			NON	NON	NON	NON	NON	NON	NON	Closed Loop	ON				
Enable		On	On	On	On	On		On	4	Coor	0	0	0	0	0	0	0	0	16	Coor	0	0	0	0	0	0	0	0	Stop-in-Walk	OFF			
Min Recall											NON	NON	NON	NON	NON	NON	NON	NON			NON	NON	NON	NON	NON	NON	NON	Auto Reset	ON				
Max Recall									5	Coor	0	0	0	0	0	0	0	0	17	Coor	0	0	0	0	0	0	0	0	Expand Splt	OFF			
Ped Recall											NON	NON	NON	NON	NON	NON	NON	NON			NON	NON	NON	NON	NON	NON	NON	Ped Recycle	NO_RECYCLE				
Soft Recall		On				On			6	Coor	0	0	0	0	0	0	0	0	18	Coor	0	0	0	0	0	0	0	0	Before	TIMED			
Lock Calls		On				On					NON	NON	NON	NON	NON	NON	NON	NON			NON	NON	NON	NON	NON	NON	NON	After	TIMED				
Auto Flash Entry									7	Coor	0	0	0	0	0	0	0	0	19	Coor	0	0	0	0	0	0	0	0	Auto Flash [1.4.1]				
Auto Flash Exit											NON	NON	NON	NON	NON	NON	NON	NON			NON	NON	NON	NON	NON	NON	NON	Auto Flash	PH OVER				
Dual Entry		On		On		On		On	8	Coor	0	0	0	0	0	0	0	0	20	Coor	0	0	0	0	0	0	0	0	Flash Yel	45			
Enable Simul Gap	On	On	On	On	On	On	On	On			NON	NON	NON	NON	NON	NON	NON	NON			NON	NON	NON	NON	NON	NON	NON	Flash Red	0				
Gaurantee Passag									9	Coor	0	0	0	0	0	0	0	0	21	Coor	0	0	0	0	0	0	0	0	Unit Params [1.2.1]				
Rest In Walk											NON	NON	NON	NON	NON	NON	NON	NON			NON	NON	NON	NON	NON	NON	NON	Phase Mode	STD8				
Conditon Service									10	Coor	0	0	0	0	0	0	0	0	22	Coor	0	0	0	0	0	0	0	0	IO Mode	USER			
Non-Actuated 1											NON	NON	NON	NON	NON	NON	NON	NON			NON	NON	NON	NON	NON	NON	NON	Loc Flsh Start	RED				
Non-Actuated 2									11	Coor	0	0	0	0	0	0	0	0	23	Coor	0	0	0	0	0	0	0	0	Start Flash(s)	0			
Add Init Calc											NON	NON	NON	NON	NON	NON	NON	NON			NON	NON	NON	NON	NON	NON	NON	Start AllRed(s)	6				
Options+ [1.1.3]	1	2	3	4	5	6	7	8	12	Coor	0	0	0	0	0	0	0	0	24	Coor	0	0	0	0	0	0	0	0	Yellow < 3"	ON			
Reservice											NON	NON	NON	NON	NON	NON	NON	NON			NON	NON	NON	NON	NON	NON	NON	Display Time	20				
PedClr Thru Yel									Page#																				Red Revert	3			
Skip Red No Call									1	8 Phase Times/Options; Patterns/Splits; Ring Startup; Coord/Flash Mode; Unit Param																				MCE Timeout	0		
Red Rest									1A&1B	16 Phase Times/Options; Patterns/Splits; Ring Startup; Coord/Flash Mode; Unit Param																				Feature Profile	0		
Max II									2	Overlaps; Channel Settings; Coord Alt Table+ (values not associated with time-of-day)																				Free Ring Seq	1		
Call Phase									3	Detection; Sample Time and Unit Parameters related to detection																				Auxswitch	STOPTM		
Conflicting Phase									4	Preemption and Alternate Phase Time and Phase Options																				SDLC Retry	0		
Omit Yellow									5	Annual Schedule																				TS2 Det Faults	ON		
Ped Delay									6	Day Plans; Action Tables; Coord Alt Table+ (values varied by time-of-day)																				Auto Ped Clear	OFF		
Grn/Ped Delay									7	Communications; Secutiry; I/O Setup																				SDLC Retry	0		
ID: 3313 31 @ DAVIDSON									8	Misc - Events/Alarms; Call/Inhibit/Redirect; P/OLAP Auto Flash; CIC; Misc Unit Param																				08/15/19		Page 1	

Overlap 1-16 Program Parm+ [1.5.2.1] [1.5.2.2]

Overlap Conflict Lock	OFF	Overlap Lock Inhibit	OFF	Parent Ph Clearance	ON	Extra Included Ph	OFF
1	Included Ø				NORMAL		
	Modifier Ø				Gm		
	Conflict Ø				Yel 3.5		
A	Conflict Olap				Red 1.5		
	Conflict Ped				LG		
2	Included Ø				NORMAL		
	Modifier Ø				Gm		
	Conflict Ø				Yel 3.5		
B	Conflict Olap				Red 1.5		
	Conflict Ped				LG		
3	Included Ø				NORMAL		
	Modifier Ø				Gm		
	Conflict Ø				Yel 3.5		
C	Conflict Olap				Red 1.5		
	Conflict Ped				LG		
4	Included Ø				NORMAL		
	Modifier Ø				Gm		
	Conflict Ø				Yel 3.5		
D	Conflict Olap				Red 1.5		
	Conflict Ped				LG		
5	Included Ø				NORMAL		
	Modifier Ø				Gm		
	Conflict Ø				Yel 3.5		
E	Conflict Olap				Red 1.5		
	Conflict Ped				LG		
6	Included Ø				NORMAL		
	Modifier Ø				Gm		
	Conflict Ø				Yel 3.5		
F	Conflict Olap				Red 1.5		
	Conflict Ped				LG		
7	Included Ø				NORMAL		
	Modifier Ø				Gm		
	Conflict Ø				Yel 3.5		
G	Conflict Olap				Red 1.5		
	Conflict Ped				LG		
8	Included Ø				NORMAL		
	Modifier Ø				Gm		
	Conflict Ø				Yel 3.5		
H	Conflict Olap				Red 1.5		
	Conflict Ped				LG		
9	Included Ø				NORMAL		
	Modifier Ø				Gm		
	Conflict Ø				Yel 3.5		
I	Conflict Olap				Red 1.5		
	Conflict Ped				LG		
10	Included Ø				NORMAL		
	Modifier Ø				Gm		
	Conflict Ø				Yel 3.5		
J	Conflict Olap				Red 1.5		
	Conflict Ped				LG		
11	Included Ø				NORMAL		
	Modifier Ø				Gm		
	Conflict Ø				Yel 3.5		
K	Conflict Olap				Red 1.5		
	Conflict Ped				LG		
12	Included Ø				NORMAL		
	Modifier Ø				Gm		
	Conflict Ø				Yel 3.5		
L	Conflict Olap				Red 1.5		
	Conflict Ped				LG		
13	Included Ø				NORMAL		
	Modifier Ø				Gm		
	Conflict Ø				Yel 3.5		
M	Conflict Olap				Red 1.5		
	Conflict Ped				LG		
14	Included Ø				NORMAL		
	Modifier Ø				Gm		
	Conflict Ø				Yel 3.5		
N	Conflict Olap				Red 1.5		
	Conflict Ped				LG		
15	Included Ø				NORMAL		
	Modifier Ø				Gm		
	Conflict Ø				Yel 3.5		
O	Conflict Olap				Red 1.5		
	Conflict Ped				LG		
16	Included Ø				NORMAL		
	Modifier Ø				Gm		
	Conflict Ø				Yel 3.5		
P	Conflict Olap				Red 1.5		
	Conflict Ped				LG		

Channel Settings [1.8.1]

..... Channel ->>	1	2	3	4	5	6	7	8	9	10	11	12	13	14	15	16	17	18	19	20	21	22	23	24
Phase / Olap #	2	2	3		5	6	6		8				6	4										
Channel Type	VEH	VEH	VEH	VEH	VEH	VEH	VEH	VEH	VEH	VEH	VEH	VEH	PED	PED	VEH	VEH	VEH	VEH	VEH	VEH	VEH	VEH	VEH	VEH
Channel Flash	RED	RED	RED	RED	RED	RED	RED	RED	RED	RED	RED	RED	DRK	DRK	RED	RED	DRK	DRK	DRK	DRK	DRK	DRK	DRK	DRK
Alt Hz																								

Channel+ Settings [1.8.4]

..... Channel ->>	1	2	3	4	5	6	7	8	9	10	11	12	13	14	15	16	17	18	19	20	21	22	23	24
Flash Red+																								
Flash Yellow+																								
Flash Green+																								
Flash Inh Red+																								
Olap Ovr																								

Coord Transition, CoordPhs [2.5]

Pat#	Short	Long	Dwell	No Shortway Ø	E-Yld	Offset	RetHld	Float	Min Veh Perm	Min Ped Perm
1	12	22				EndGRN				
2	12	22				EndGRN				
3	12	22				EndGRN				
4	12	22				EndGRN				
5	12	22				EndGRN				
6	12	22				EndGRN				
7	12	22				EndGRN				
8	12	22				EndGRN				
9	12	22				EndGRN				
10	12	22				EndGRN				
11	12	22				EndGRN				
12	12	22				EndGRN				
13	12	22				EndGRN				
14	12	22				EndGRN				
15	12	22				EndGRN				
16	12	22				EndGRN				
17	12	22				EndGRN				
18	12	22				EndGRN				
19	12	22				EndGRN				
20	12	22				EndGRN				
21	12	22				EndGRN				
22	12	22				EndGRN				
23	12	22				EndGRN				
24	12	22				EndGRN				
25						BegGRN				
26						BegGRN				
27						BegGRN				
28						BegGRN				
29						BegGRN				
30						BegGRN				
31						BegGRN				
32						BegGRN				
33						BegGRN				
34						BegGRN				
35						BegGRN				
36						BegGRN				
37						BegGRN				
38						BegGRN				
39						BegGRN				
40						BegGRN				
41						BegGRN				
42						BegGRN				
43						BegGRN				
44						BegGRN				
45						BegGRN				
46						BegGRN				
47						BegGRN				
48						BegGRN				

Channel Params[1.8.3]

C1 IO Mode USER → BIU Map SINGLE Invert Rail Input OFF

Ven Par 1-64 [5.1]										Ven Par 1-64 [5.1]										Vehicle Options 1-64 [5.2]										Vehicle Options 1-64 [5.2]										Parameters+ 1-64 [5.3]						
Det #	Call Ø	Swi Ø	Delay	Ext	Que	No Act	Max Pres	Err Cnt	Fail Time	Det #	Call Ø	Swi Ø	Delay	Ext	Que	No Act	Max Pres	Err Cnt	Fail Time	Det #	Call	Ext	Que	Add Init	Red Lock	Yell Lock	occ	vol	Det #	Call	Ext	Que	Add Init	Red Lock	Yell Lock	occ	vol	Det #	oc G	oc Y	oc R	Delay 1	Delay 2	Type	Src	
1							45	50	2	33							45	50		1	On	On		On					33	On	On		On						1						NORM	
2	2						45	50	2	34							45	50		2	On	On		On					34	On	On		On						2						NORM	
3	2						45	50	2	35							45	50		3	On	On		On					35	On	On		On						3						NORM	
4	2						45	50	2	36							45	50		4	On	On		On					36	On	On		On						4						NORM	
5	2						45	50	2	37							45	50		5	On	On		On					37	On	On		On						5						NORM	
6							45	50	2	38							45	50		6	On	On		On					38	On	On		On						6						NORM	
7							45	50	2	39							45	50		7	On	On		On					39	On	On		On						7						NORM	
8	3		3				45	50	2	40							45	50		8	On	On		On					40	On	On		On						8						NORM	
9							45	50	2	41							45	50		9	On	On		On					41	On	On		On						9						NORM	
10							45	50	2	42							45	50		10	On	On		On					42	On	On		On						10						NORM	
11	5		3				45	50	2	43							45	50		11	On	On		On					43	On	On		On						11						NORM	
12	6						45	50	2	44							45	50		12	On	On		On					44	On	On		On						12						NORM	
13	6						45	50	2	45							45	50		13	On	On		On					45	On	On		On						13						NORM	
14	6						45	50	2	46							45	50		14	On	On		On					46	On	On		On						14						NORM	
15	6						45	50	2	47							45	50		15	On	On		On					47	On	On		On						15						NORM	
16							45	50	2	48							45	50		16	On	On		On					48	On	On		On						16						NORM	
17							45	50	2	49							45	50		17	On	On		On					49	On	On		On						17						NORM	
18	8		6				45	50	2	50							45	50		18	On	On		On					50	On	On		On						18						NORM	
19	8		6				45	50		51							45	50		19	On	On		On					51	On	On		On						19						NORM	
20	8		6				45	50		52							45	50		20	On	On		On					52	On	On		On						20						NORM	
21							45	50		53							45	50		21	On	On		On					53	On	On		On						21						NORM	
22							45	50		54							45	50		22	On	On		On					54	On	On		On						22						NORM	
23							45	50		55							45	50		23	On	On		On					55	On	On		On						23						NORM	
24							45	50		56							45	50		24	On	On		On					56	On	On		On						24						NORM	
25							45	50		57							45	50		25	On	On		On					57	On	On		On						25						NORM	
26							45	50		58							45	50		26	On	On		On					58	On	On		On						26						NORM	
27							45	50		59							45	50		27	On	On		On					59	On	On		On						27						NORM	
28							45	50		60							45	50		28	On	On		On					60	On	On		On						28						NORM	
29							45	50		61							45	50		29	On	On		On					61	On	On		On						29						NORM	
30							45	50		62							45	50		30	On	On		On					62	On	On		On						30						NORM	
31							45	50		63							45	50		31	On	On		On					63	On	On		On						31						NORM	
32							45	50		64							45	50		32	On	On		On					64	On	On		On						32						NORM	
Parameters+ 1-64 [5.3]										Parameters+ 1-64 [5.3]										Ped Det Parms [5.4]										Unit Paramters [1.2.1]																
Det #	occ Grn	occ Yell	occ Red	Delay 1	Delay 2	Type	Src	Det #	occ Grn	occ Yell	occ Red	Delay 1	Delay 2	Type	Src	Det #	occ Grn	occ Yell	occ Red	Delay 1	Delay 2	Type	Src	Det #	Call Ø	No Act	Max Pres	Err Cnt	Vol/Occ Report Parm [1.5.8]																	
33						NORM		44						NORM		55							NORM		1	6		15		Vol/Occ Period Minutes 15 Vol/Occ Period Minutes 0																
34						NORM		45						NORM		56							NORM		2	4		15																		
35						NORM		46						NORM		57							NORM		3			15																		
36						NORM		47						NORM		58							NORM		4			15																		
37						NORM		48						NORM		59							NORM		5			15																		
38						NORM		49						NORM		60							NORM		6			15																		
39						NORM		50						NORM		61							NORM		7			15																		
40						NORM		51						NORM		62							NORM		8			15																		
41						NORM		52						NORM		63							NORM							ID: 3313 31 @ DAVIDSON																
42						NORM		53						NORM		64							NORM																							
43						NORM		54						NORM																																

8/15/2019Page 3

Preemption Times [3.1], Options+ [3.6]

Pre #	Enable	Type	Output	Delay	MinDura
1	ON	RAIL	DWELL		
2	ON	RAIL	DWELL		
3	ON	EMERG	DWELL		
4	ON	EMERG	DWELL		
5	ON	EMERG	DWELL		
6	ON	EMERG	DWELL		

Pre #	MaxPres	MinGrn	MinWlk	PedClr	Co+Pre
1					ON
2					ON
3		4		22	ON
4					ON
5					ON
6					ON

Pre #	Track Grn	Min Dwell	Ext Dwell	PedClr+	Yel
1		2			
2		2			
3	25	2			
4		2			
5		2			
6		2			

Pre #	Red	Pattern	Skip
1			OFF
2			OFF
3			OFF
4			OFF
5			OFF
6			OFF

Low Priority Preempts

Pre #	Type	Min	Max		
7	OFF				
8	OFF				
9	OFF				
10	OFF				

Unit Parameters [1.2.1]

Stop Timer Over Preempt	OFF
Preempt or Ext Output	PRE
Max Seek Track Time	
Max Seek Dwell Time	

Channel Parameters [1.8.3]

D Conn Mappings	NONE
Pre Invert Rail Input	OFF

Track Clear Phases [3.2], Track Clear Overlaps+ [3.5]

Pre #	Track Phases	Track Overlaps
1		
2		
3	2	
4		
5		
6		

Dwell Phases [3.2] and Overlaps+ [3.5]

Pre #	Phases	Overlaps	Peds
1	Phases		
1	Overlaps		
1	Peds		
2	Phases		
2	Overlaps		
2	Peds		
3	Phases	2	6
3	Overlaps	8	5
3	Peds		
4	Phases		
4	Overlaps		
4	Peds		
5	Phases		
5	Overlaps		
5	Peds		
6	Phases		
6	Overlaps		
6	Peds		

Preemption Options+ [3.6]

Exit Phases [3.2]	Pre #	Lock	Override Auto Flsh	Override Higher	Flsh Dwell	Link
Pre #	Exit Phase					
1		1	ON	ON	ON	OFF
2		2	ON	ON	ON	OFF
3	2 6	3	ON	ON	ON	OFF
4		4	ON	ON	ON	OFF
5		5	ON	ON	ON	OFF
6		6	ON	ON	ON	OFF

Annual Schedule [4.3] Month of Year												Day of Week							Date																															DayLink			
	J	F	M	A	M	J	J	A	S	O	N	D	S	M	T	W	T	F	S	1	2	3	4	5	6	7	8	9	10	11	12	13	14	15	16	17	18	19	20	21	22	23	24	25	26	27	28	29	30	31	Plan	To	
1	1			
2	J	F	M	A	M	J	J	A	S	O	N	D	S	M	T	W	T	F	S	1	2	3	4	5	6	7	8	9	10	11	12	13	14	15	16	17	18	19	20	21	22	23	24	25	26	27	28	29	30	31		1	
3	J	F	M	A	M	J	J	A	S	O	N	D	S	M	T	W	T	F	S	1	2	3	4	5	6	7	8	9	10	11	12	13	14	15	16	17	18	19	20	21	22	23	24	25	26	27	28	29	30	31		1	
4	J	F	M	A	M	J	J	A	S	O	N	D	S	M	T	W	T	F	S	1	2	3	4	5	6	7	8	9	10	11	12	13	14	15	16	17	18	19	20	21	22	23	24	25	26	27	28	29	30	31		1	
5	J	F	M	A	M	J	J	A	S	O	N	D	S	M	T	W	T	F	S	1	2	3	4	5	6	7	8	9	10	11	12	13	14	15	16	17	18	19	20	21	22	23	24	25	26	27	28	29	30	31		1	
6	J	F	M	A	M	J	J	A	S	O	N	D	S	M	T	W	T	F	S	1	2	3	4	5	6	7	8	9	10	11	12	13	14	15	16	17	18	19	20	21	22	23	24	25	26	27	28	29	30	31		1	
7	J	F	M	A	M	J	J	A	S	O	N	D	S	M	T	W	T	F	S	1	2	3	4	5	6	7	8	9	10	11	12	13	14	15	16	17	18	19	20	21	22	23	24	25	26	27	28	29	30	31		1	
8	J	F	M	A	M	J	J	A	S	O	N	D	S	M	T	W	T	F	S	1	2	3	4	5	6	7	8	9	10	11	12	13	14	15	16	17	18	19	20	21	22	23	24	25	26	27	28	29	30	31		1	
9	J	F	M	A	M	J	J	A	S	O	N	D	S	M	T	W	T	F	S	1	2	3	4	5	6	7	8	9	10	11	12	13	14	15	16	17	18	19	20	21	22	23	24	25	26	27	28	29	30	31		1	
10	J	F	M	A	M	J	J	A	S	O	N	D	S	M	T	W	T	F	S	1	2	3	4	5	6	7	8	9	10	11	12	13	14	15	16	17	18	19	20	21	22	23	24	25	26	27	28	29	30	31		1	
11	J	F	M	A	M	J	J	A	S	O	N	D	S	M	T	W	T	F	S	1	2	3	4	5	6	7	8	9	10	11	12	13	14	15	16	17	18	19	20	21	22	23	24	25	26	27	28	29	30	31		1	
12	J	F	M	A	M	J	J	A	S	O	N	D	S	M	T	W	T	F	S	1	2	3	4	5	6	7	8	9	10	11	12	13	14	15	16	17	18	19	20	21	22	23	24	25	26	27	28	29	30	31		1	
13	J	F	M	A	M	J	J	A	S	O	N	D	S	M	T	W	T	F	S	1	2	3	4	5	6	7	8	9	10	11	12	13	14	15	16	17	18	19	20	21	22	23	24	25	26	27	28	29	30	31		1	
14	J	F	M	A	M	J	J	A	S	O	N	D	S	M	T	W	T	F	S	1	2	3	4	5	6	7	8	9	10	11	12	13	14	15	16	17	18	19	20	21	22	23	24	25	26	27	28	29	30	31		1	
15	J	F	M	A	M	J	J	A	S	O	N	D	S	M	T	W	T	F	S	1	2	3	4	5	6	7	8	9	10	11	12	13	14	15	16	17	18	19	20	21	22	23	24	25	26	27	28	29	30	31		1	
16	J	F	M	A	M	J	J	A	S	O	N	D	S	M	T	W	T	F	S	1	2	3	4	5	6	7	8	9	10	11	12	13	14	15	16	17	18	19	20	21	22	23	24	25	26	27	28	29	30	31		1	
17	J	F	M	A	M	J	J	A	S	O	N	D	S	M	T	W	T	F	S	1	2	3	4	5	6	7	8	9	10	11	12	13	14	15	16	17	18	19	20	21	22	23	24	25	26	27	28	29	30	31		1	
18	J	F	M	A	M	J	J	A	S	O	N	D	S	M	T	W	T	F	S	1	2	3	4	5	6	7	8	9	10	11	12	13	14	15	16	17	18	19	20	21	22	23	24	25	26	27	28	29	30	31		1	
19	J	F	M	A	M	J	J	A	S	O	N	D	S	M	T	W	T	F	S	1	2	3	4	5	6	7	8	9	10	11	12	13	14	15	16	17	18	19	20	21	22	23	24	25	26	27	28	29	30	31		1	
20	J	F	M	A	M	J	J	A	S	O	N	D	S	M	T	W	T	F	S	1	2	3	4	5	6	7	8	9	10	11	12	13	14	15	16	17	18	19	20	21	22	23	24	25	26	27	28	29	30	31		1	
21	J	F	M	A	M	J	J	A	S	O	N	D	S	M	T	W	T	F	S	1	2	3	4	5	6	7	8	9	10	11	12	13	14	15	16	17	18	19	20	21	22	23	24	25	26	27	28	29	30	31		1	
22	J	F	M	A	M	J	J	A	S	O	N	D	S	M	T	W	T	F	S	1	2	3	4	5	6	7	8	9	10	11	12	13	14	15	16	17	18	19	20	21	22	23	24	25	26	27	28	29	30	31		1	
23	J	F	M	A	M	J	J	A	S	O	N	D	S	M	T	W	T	F	S	1	2	3	4	5	6	7	8	9	10	11	12	13	14	15	16	17	18	19	20	21	22	23	24	25	26	27	28	29	30	31		1	
24	J	F	M	A	M	J	J	A	S	O	N	D	S	M	T	W	T	F	S	1	2	3	4	5	6	7	8	9	10	11	12	13	14	15	16	17	18	19	20	21	22	23	24	25	26	27	28	29	30	31		1	
ID: 3313 31 @ DAVIDSON												8/15/2019 Page 7	

Day Plans [4.4]																Action Table [4.5]																Coord Alternate Tables - Pat+ [2.6]																									
Day Plan 1				Day Plan 2				Day Plan 3																				Overlap Off																													
	Hour	Min	Act		Hour	Min	Act		Hour	Min	Act		Hour	Min	Act		Hour	Min	Act	Act#	Pat#	A1	A2	A3	S1	S2	S3	S4	S5	S6	S7	S8	Pat#	ØOpt	ØTime	DetG	Call Infr	CIC	CNA1	1	2	3	4	5	6	7	8	Dia	Max2								
1	0	0	0	9	0	0	0	1	0	0	0	9	0	0	0	1	0	0	0	1	1													1																DFT							
2	0	0	0	10	0	0	0	2	0	0	0	10	0	0	0	2	0	0	0	2	2													2																	DFT						
3	0	0	0	11	0	0	0	3	0	0	0	11	0	0	0	3	0	0	0	3	3													3																	DFT						
4	0	0	0	12	0	0	0	4	0	0	0	12	0	0	0	4	0	0	0	4	4													4																	DFT						
5	0	0	0	13	0	0	0	5	0	0	0	13	0	0	0	5	0	0	0	5	5													5																	DFT						
6	0	0	0	14	0	0	0	6	0	0	0	14	0	0	0	6	0	0	0	6	6													6																DFT							
7	0	0	0	15	0	0	0	7	0	0	0	15	0	0	0	7	0	0	0	7	7													7																	DFT						
8	0	0	0	16	0	0	0	8	0	0	0	16	0	0	0	8	0	0	0	8	8													8																		DFT					
Day Plan 4				Day Plan 5				Day Plan 6	
	Hour	Min	Act		Hour	Min	Act		Hour	Min	Act		Hour	Min	Act		Hour	Min	Act	10	10																	10																			
1	0	0	0	9	0	0	0	1	0	0	0	9	0	0	0	1	0	0	0	9	0	0	0	11	11									11																				DFT			
2	0	0	0	10	0	0	0	2	0	0	0	10	0	0	0	2	0	0	0	10	0	0	0	12	12									12																				DFT			
3	0	0	0	11	0	0	0	3	0	0	0	11	0	0	0	3	0	0	0	11	0	0	0	13	13									13																				DFT			
4	0	0	0	12	0	0	0	4	0	0	0	12	0	0	0	4	0	0	0	12	0	0	0	14	14									14																				DFT			
5	0	0	0	13	0	0	0	5	0	0	0	13	0	0	0	5	0	0	0	13	0	0	0	15	15									15																				DFT			
6	0	0	0	14	0	0	0	6	0	0	0	14	0	0	0	6	0	0	0	14	0	0	0	16	16									16																				DFT			
7	0	0	0	15	0	0	0	7	0	0	0	15	0	0	0	7	0	0	0	15	0	0	0	17	17									17																				DFT			
8	0	0	0	16	0	0	0	8	0	0	0	16	0	0	0	8	0	0	0	16	0	0	0	18	18									18																				DFT			
Day Plan 7				Day Plan 8				Day Plan 9	
	Hour	Min	Act		Hour	Min	Act		Hour	Min	Act		Hour	Min	Act		Hour	Min	Act	20	20																	20																			
1	0	0	0	9	0	0	0	1	0	0	0	9	0	0	0	1	0	0	0	9	0	0	0	21	21									21																					DFT		
2	0	0	0	10	0	0	0	2	0	0	0	10	0	0	0	2	0	0	0	10	0	0	0	22	22									22																					DFT		
3	0	0	0	11	0	0	0	3	0	0	0	11	0	0	0	3	0	0	0	11	0	0	0	23	23									23																					DFT		
4	0	0	0	12	0	0	0	4	0	0	0	12	0	0	0	4	0	0	0	12	0	0	0	24	24									24																				DFT			
5	0	0	0	13	0	0	0	5	0	0	0	13	0	0	0	5	0	0	0	13	0	0	0	25									25																					DFT			
6	0	0	0	14	0	0	0	6	0	0	0	14	0	0	0	6	0	0	0	14	0	0	0	26									26																					DFT			
7	0	0	0	15	0	0	0	7	0	0	0	15	0	0	0	7	0	0	0	15	0	0	0	27									27																					DFT			
8	0	0	0	16	0	0	0	8	0	0	0	16	0	0	0	8	0	0	0	16	0	0	0	28									28																					DFT			
Day Plan 10				Day Plan 11				Day Plan 12	
	Hour	Min	Act		Hour	Min	Act		Hour	Min	Act		Hour	Min	Act		Hour	Min	Act	30																		30																			
1	0	0	0	9	0	0	0	1	0	0	0	9	0	0	0	1	0	0	0	9	0	0	0	31									31																					DFT			
2	0	0	0	10	0	0	0	2	0	0	0	10	0	0	0	2	0	0	0	10	0	0	0	32									32																					DFT			
3	0	0	0	11	0	0	0	3	0	0	0	11	0	0	0	3	0	0	0	11	0	0	0	33									33																					DFT			
4	0	0	0	12	0	0	0	4	0	0	0	12	0	0	0	4	0	0	0	12	0	0	0	34									34																					DFT			
5	0	0	0	13	0	0	0	5	0	0	0	13	0	0	0	5	0	0	0	13	0	0	0	35									35																					DFT			
6	0	0	0	14	0	0	0	6	0	0	0	14	0	0	0	6	0	0	0	14	0	0	0	36									36																					DFT			
7	0	0	0	15	0	0	0	7	0	0	0	15	0	0	0	7	0	0	0	15	0	0	0	37									37																					DFT			
8	0	0	0	16	0	0	0	8	0	0	0	16	0	0	0	8	0	0	0	16	0	0	0	38									38																					DFT			
Day Plan 13				Day Plan 14				Day Plan 15	
	Hour	Min	Act		Hour	Min	Act		Hour	Min	Act		Hour	Min	Act		Hour	Min	Act	40																		40																			
1	0	0	0	9	0	0	0	1	0	0	0	9	0	0	0	1	0	0	0	9	0	0	0										41																							DFT	
2	0	0	0	10	0	0	0	2	0	0	0	10	0	0	0	2	0	0	0	10	0	0	0	48									42																					DFT			
3	0	0	0	11	0	0	0	3	0	0	0	11	0	0	0	3	0	0	0	11	0	0	0										43																					DFT			
4	0	0	0	12	0	0	0	4	0	0	0	12	0	0	0	4	0	0	0	12	0	0	0	98									44																					DFT			
5	0	0	0	13	0	0	0	5	0	0	0	13	0	0	0	5	0	0	0	13	0	0	0	99									45																					DFT			
6	0	0	0	14	0	0	0	6	0	0	0	14	0	0	0	6	0	0	0	14	0	0	0	100	255								46																					DFT			
7	0	0	0	15	0	0	0	7	0	0	0	15	0	0	0	7	0	0	0	15	0	0	0		ID: 3313 31 @ DAVIDSON								47																					DFT			
8</	


C1-USER IO Map [1.8.9.1 In]			C1-USER IO Map [1.8.9.2 Out]			C1-USER IO Map [1.8.9.2 Out]			IO Logic [1.8.7]												
I1-1	189	Unused	O1-1	1	Ch1 Red	O7-1	115	Not Used	Result		Fcn		Oper		Fcn		Oper		Fcn Timer		
I1-2	2	Veh Call 2	O1-2	49	Ch1 Green	O7-2	115	Not Used	I	200	=	I	----	6	I	OR	7	I	----	10	DLY
I1-3	3	Veh Call 3	O1-3	2	Ch2 Red	O7-3	115	Not Used	I	0	=	I	----	0	I	----	0	I	----	0	DLY
I1-4	4	Veh Call 4	O1-4	26	Ch2 Yellow	O7-4	115	Not Used	I	0	=	I	----	0	I	----	0	I	----	0	DLY
I1-5	5	Veh Call 5	O1-5	50	Ch2 Green	O7-5	115	Not Used	I	0	=	I	----	0	I	----	0	I	----	0	DLY
I1-6	6	Veh Call 6	O1-6	3	Ch3 Red	O7-6	115	Not Used	I	0	=	I	----	0	I	----	0	I	----	0	DLY
I1-7	7	Veh Call 7	O1-7	27	Ch3 Yellow	O7-7	115	Not Used	I	0	=	I	----	0	I	----	0	I	----	0	DLY
I1-8	8	Veh Call 8	O1-8	51	Ch3 Green	O7-8	115	Not Used	I	0	=	I	----	0	I	----	0	I	----	0	DLY
I2-1	189	Unused	O2-1	4	Ch4 Red	C11S-USER IO Map [1.8.9.1 In]			I	0	=	I	----	0	I	----	0	I	----	0	DLY
I2-2	189	Unused	O2-2	52	Ch4 Green	I4-1	189	Unused	I	0	=	I	----	0	I	----	0	I	----	0	DLY
I2-3	11	Veh Call 11	O2-3	5	Ch5 Red	I4-2	189	Unused	I	0	=	I	----	0	I	----	0	I	----	0	DLY
I2-4	12	Veh Call 12	O2-4	29	Ch5 Yellow	I4-3	189	Unused	Security Access Levels [8.2]										Com Parameters [6.1]		
I2-5	13	Veh Call 13	O2-5	53	Ch5 Green	I4-4	189	Unused	1	SWLOAD		22	NONE	43	NONE	Station ID		3313			
I2-6	14	Veh Call 14	O2-6	6	Ch6 Red	I7-1	189	Unused	2	SECURE		23	NONE	44	NONE	Group ID					
I2-7	15	Veh Call 15	O2-7	30	Ch6 Yellow	I7-2	189	Unused	3	NONE		24	NONE	45	NONE	Master ID		9001			
I2-8	189	Unused	O2-8	54	Ch6 Green	I7-3	189	Unused	4	NONE		25	NONE	46	NONE	Backup Time		0			
I3-1	189	Unused	O3-1	7	Ch7 Red	I7-4	189	Unused	5	NONE		26	NONE	47	NONE	SysUp Modem [6.1]					
I3-2	18	Veh Call 18	O3-2	55	Ch7 Green	I7-5	189	Unused	6	NONE		27	NONE	48	NONE	Enable Modem		OFF			
I3-3	19	Veh Call 19	O3-3	8	Ch8 Red	I7-6	189	Unused	7	NONE		28	NONE	49	NONE	Idle Time		0			
I3-4	20	Veh Call 20	O3-4	32	Ch8 Yellow	I7-7	189	Unused	8	NONE		29	NONE	50	NONE	Dial Time		0			
I3-5	189	Unused	O3-5	56	Ch8 Green	I7-8	189	Unused	9	NONE		30	NONE	51	NONE	Tel:		#N/A			
I3-6	189	Unused	O3-6	9	Ch9 Red	I8-1	189	Unused	10	NONE		31	NONE	52	NONE	Alt:		#N/A			
I3-7	129	Ped Call 1	O3-7	33	Ch9 Yellow	I8-2	189	Unused	11	NONE		32	NONE	53	NONE	2070 Port Parms [6.2]					
I3-8	130	Ped Call 2	O3-8	57	Ch9 Green	I8-3	189	Unused	12	NONE		33	NONE	54	NONE	Port	Baud Rate	FCM			
I4-1	C11S Connector		O4-1	10	Ch10 Red	I8-4	189	Unused	13	NONE		34	NONE	55	NONE	SP1	38400	MODE 6			
I4-2			O4-2	58	Ch10 Green	I8-5	189	Unused	14	NONE		35	NONE	56	NONE	SP2	38400	MODE 6			
I4-3			O4-3	11	Ch11 Red	I8-6	189	Unused	15	NONE		36	NONE	57	NONE	SP3	38400	MODE 6			
I4-4			O4-4	35	Ch11 Yellow	I8-7	189	Unused	16	NONE		37	NONE	58	NONE	SP4	38400	MODE 6			
I4-5	189	Unused	O4-5	59	Ch11 Green	I8-8	189	Unused	17	NONE		38	NONE	59	NONE	SP5	1200	AUTO			
I4-6	189	Unused	O4-6	12	Ch12 Red	C11S-USER IO Map [1.8.9.2 Out]			18	NONE		39	NONE	60	NONE	SP6	1200	AUTO			
I4-7	229	33xCMUStop	O4-7	36	Ch12 Yellow	O8-1	115	Not Used	19	NONE		40	NONE	61	NONE	SP7	1200	AUTO			
I4-8	228	33xFlashSns	O4-8	60	Ch12 Green	O8-2	115	Not Used	20	NONE		41	NONE	62	NONE	SP8	1200	AUTO			
I5-1	189	Unused	O5-1	28	Ch4 Yellow	O8-3	115	Not Used	21	NONE		42	NONE	63	NONE						
I5-2	189	Unused	O5-2	34	Ch10 Yellow	O8-4	115	Not Used	2070 IP 1 Addressing [6.5]					2070 IP 2 Addressing [6.5]							
I5-3	189	Unused	O5-3	25	Ch1 Yellow	O8-5	115	Not Used	Addressing					Addressing							
I5-4	189	Unused	O5-4	31	Ch7 Yellow	O8-6	115	Not Used	Addr	0	0	0	0	0	Addr	0	0	0	0	0	
I5-5	189	Unused	O5-5	115	Not Used	O8-7	115	Not Used	Mask	0	0	0	0	0	Mask	0	0	0	0	0	
I5-6	189	Unused	O5-6	115	Not Used	O8-8	115	Not Used	Brdcst	0	0	0	0	0	Brdcst	0	0	0	0	0	
I5-7	189	Unused	O5-7	115	Not Used						GrWay	0	0	0	0	GrWay	0	0	0	0	
I5-8	189	Unused	O5-8	114	Watchdog						Port	0			Port	0					
I6-1	189	Unused	O6-1	115	Not Used						2070 Port Binding Ports [6.6]					2070 Port Binding Functions [6.6]					
I6-2	189	Unused	O6-2	115	Not Used						Function	Port	Echo	Mode	Function	Channel	Function	Channel			
I6-3	189	Unused	O6-3	13	Ch13 Red						ASYNC1	SP1	OFF	0	TS2/CVM	NONE	SYSUp	ASYNC1			
I6-4	189	Unused	O6-4	37	Ch13 Yellow						ASYNC2	SP2	OFF	0	CMU/MMU	NONE	SYSDown	NONE			
I6-5	189	Unused	O6-5	61	Ch13 Green						ASYNC3	SP3	OFF	0	Opticom	NONE	Shell	NONE			
I6-6	189	Unused	O6-6	14	Ch14 Red						ASYNC4	SP4	OFF	0	Loop Det.	NONE					
I6-7	189	Unused	O6-7	38	Ch14 Yellow						SYNC1	SP5S	SYNC3	OFF	GPS	NONE					
I6-8	189	Unused	O6-8	62	Ch14 Green						SYNC2	OFF	SYNC4	OFF							

ID: 3313 31 @ DAVIDSON





08/15/19Page 9

#	Event / Alarm	Ev	Alr	Call Phases[1.1.5]				Redirect Phases[1.1.5]				Inhibit Phases[1.1.5]																			
				Ø Phases Called By Ø				From	To	From	To	From	To	From	To	1	2	3	4	5	6	7	8	9	10	11	12	13	14	15	16
1	Power Up Alarm.	On	On	1				1								1															
2	Stop Timing		On	2				2								2															
3	TS1 Cabinet Door			3				3								3															
4	Coordination Failure	On	On	4				4								4															
5	External Alarm # 1	On	On	5				5								5															
6	External Alarm # 2	On	On	6				6								6															
7	External Alarm # 3			7				7								7															
8	External Alarm # 4			8				8								8															
9	Closed Loop Disabled		On	9				9								9															
10	External Alarm # 5			10				10								10															
11	External Alarm # 6			11				11								11															
12	Manual Control Enable	On	On	12				12								12															
13	Coord Free Input			13				13								13															
14	Local Flash Input	On	On	14				14								14															
15	MMU Flash			15				15								15															
16	CMU Flash			16				16								16															
17	Cycle Fault		On	Alt Call & Redirect # 1 [1.1.6.3]												Alt Inhibit Phases # 1 [1.1.6.3]															
18	Cycle Failure		On	Col	Ø	Phases Called By Ø		From	To	From	To	From	To	From	To	1	2	3	4	5	6	7	8	9	10	11	12	13	14	15	16
19	Coordination Fault		On	1				1								1															
20	Controller Fault	On	On	2				2								2															
21	Detector SDLC Failure			3				3								3															
22	MMU SDLC Failure			4				4								4															
23	Critical SDLC Failure			5				5								5															
24	Reserved			6				6								6															
25	EEPROM CRC Fault	On	On	7				7								7															
26	Detector Diagnostic Failure			8				8								8															
27	BIU Detector Failure	On	On	Alt Call & Redirect # 2 [1.1.6.3]												Alt Inhibit Phases # 2 [1.1.6.3]															
28	Queue detector alarm		On	Col	Ø	Phases Called By Ø		From	To	From	To	From	To	From	To	1	2	3	4	5	6	7	8	9	10	11	12	13	14	15	16
29	Ped Detector Fault		On	1				1								1															
30	Coord Diagnostic Fault			2				2								2															
41	TempAlert Probe Ch. A			3				3								3															
42	TempAlert Probe Ch. B			4				4								4															
47	Coord Active			5				5								5															
48	Preempt Active		On	6				6								6															
49	Preempt 1 Input		On	7				7								7															
50	Preempt 2 Input		On	8				8								8															
51	Preempt 3 Input		On	Coord, CIC Plans [2.3]												Unit Parameters [1.2.1]															
52	Preempt 4 Input		On	CIC CoØ	Grow	1	2	3	4	5	6	7	8	Allow Skip Yellow	OFF	Max Cycle Time															
53	Preempt 5 Input		On	1	OFF									TOD Dim Enable	OFF	Cycle Fault Action	ALARM														
54	Preempt 6 Input		On	2	OFF									Tone Disable	OFF																
55	Preempt 7 Input		On	3	OFF									Diamond Mode	4Ph																
56	Preempt 8 Input		On	4	OFF									Backup Time (s)	900																
57	Preempt 9 Input		On	Auto Flash Phase/Olap Settings [1.4.2]												Disable Init Ped	OFF														
58	Preempt 10 Input		On	Yel Ø										Cycle Fault Action	ALARM																
61	In Transition		On	Yel (olaps)										Enable Run Timer	ON	ID: 3313 31 @ DAVIDSON															
81	FIO Status Alarm																														

08/15/19Page 10

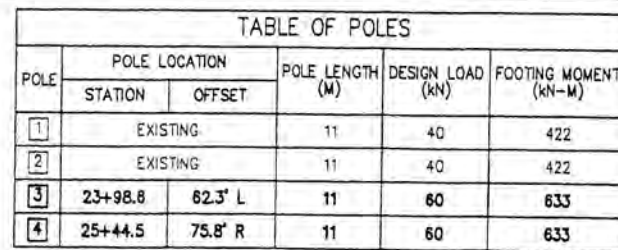

ROAD	EXISTING RIGHT OF WAY
------	--------------------------

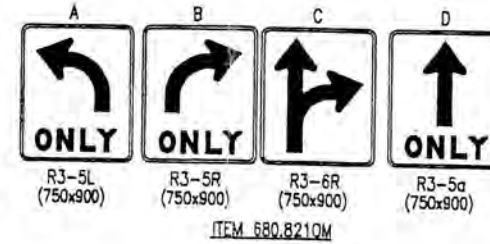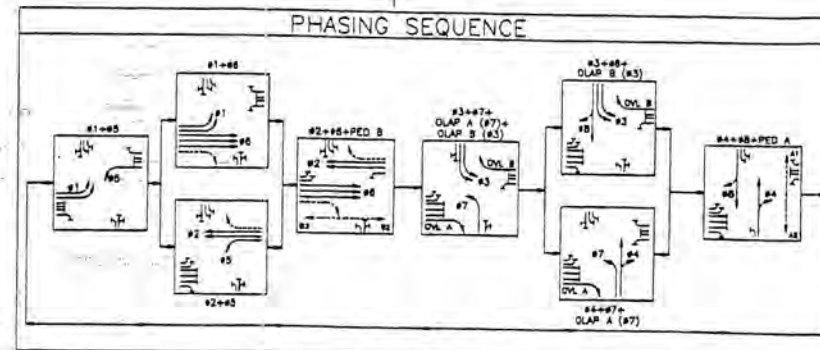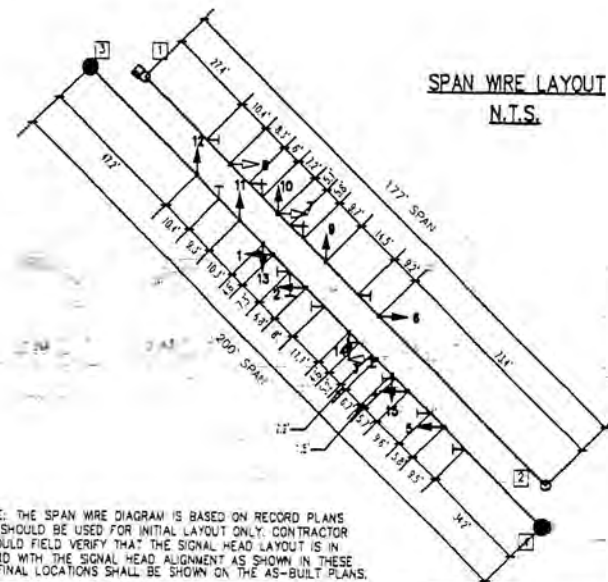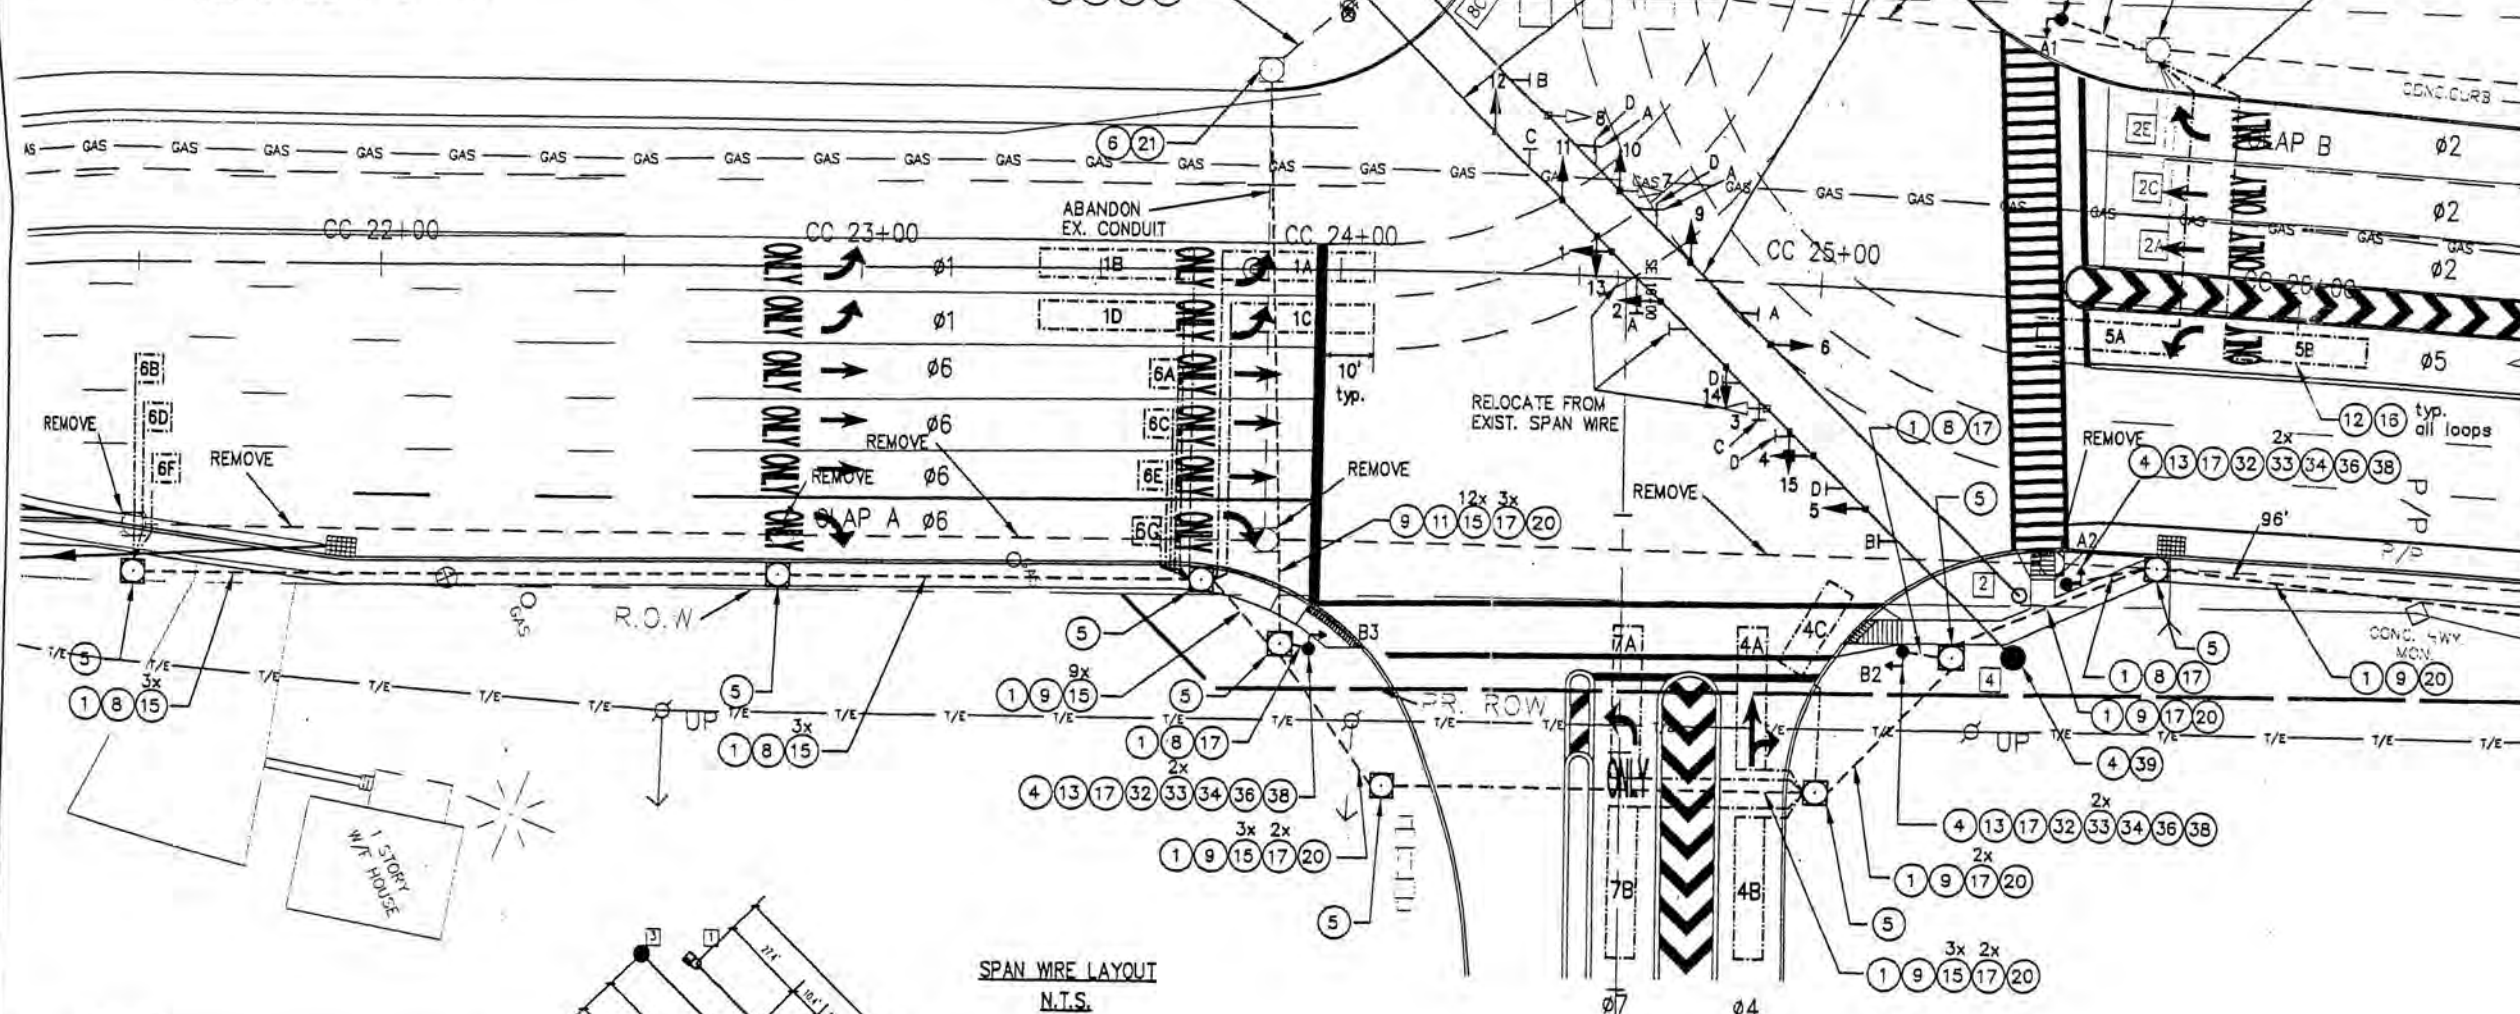

SIGNAL 289PA



SRF
ASSOCIATES
www.srf.ae
Traffic Engineering & Planning Consultants

REVISIONS				
NO.	DATE	DESCRIPTION	REV.	CHKD
1	3/14/08	ADDED POL ES		CHG
2	8/2/08	REV'D HEAD LAYOUT		CHG
3	7/17/08	REV'D LAYOUT		CHG

STATE OF NEW YORK
GOV. M. GRANT
JULY 1987
LAWYER PROFESSIONAL LIABILITY
17-25-08
Date

Physician(s)

Chiropractor

Dentist

Chiropractor

Dentist

Date Received
JULY 1987
Scales
1"=20"

TSP-1

CLAY CENTRE

N.Y.S. Route 31
Town of Clay
County of Onondaga
State of New York

CLAY SOUTH DEVELOPMENT COMPANY, LLC

540 Towne Drive
Fayetteville, New York
13066



REVISIONS				
NO.	DATE	DESCRIPTION	REV.	CHKD
1	3/14/08	ADDED POLES	CHG	
2	5/2/08	ADDED NOTES	CHG	
3	7/17/08	REV'D LAYOUT	CHG	
4	7/28/08	REV'D NOTES	CHG	


NOTE:
Unauthorized alteration or addition to this drawing is a
violation of the New York State Education Law Article
145, Section 7209.

TRAFFIC SIGNAL PLAN
NYS ROUTE 31 @
CLAY SHOPPING CENTER DRIVE



Project Number: 26025.3
Drawing Number: Submission#1.dwg
Date: 12/08
Scale: 1"=20'

TSP-2

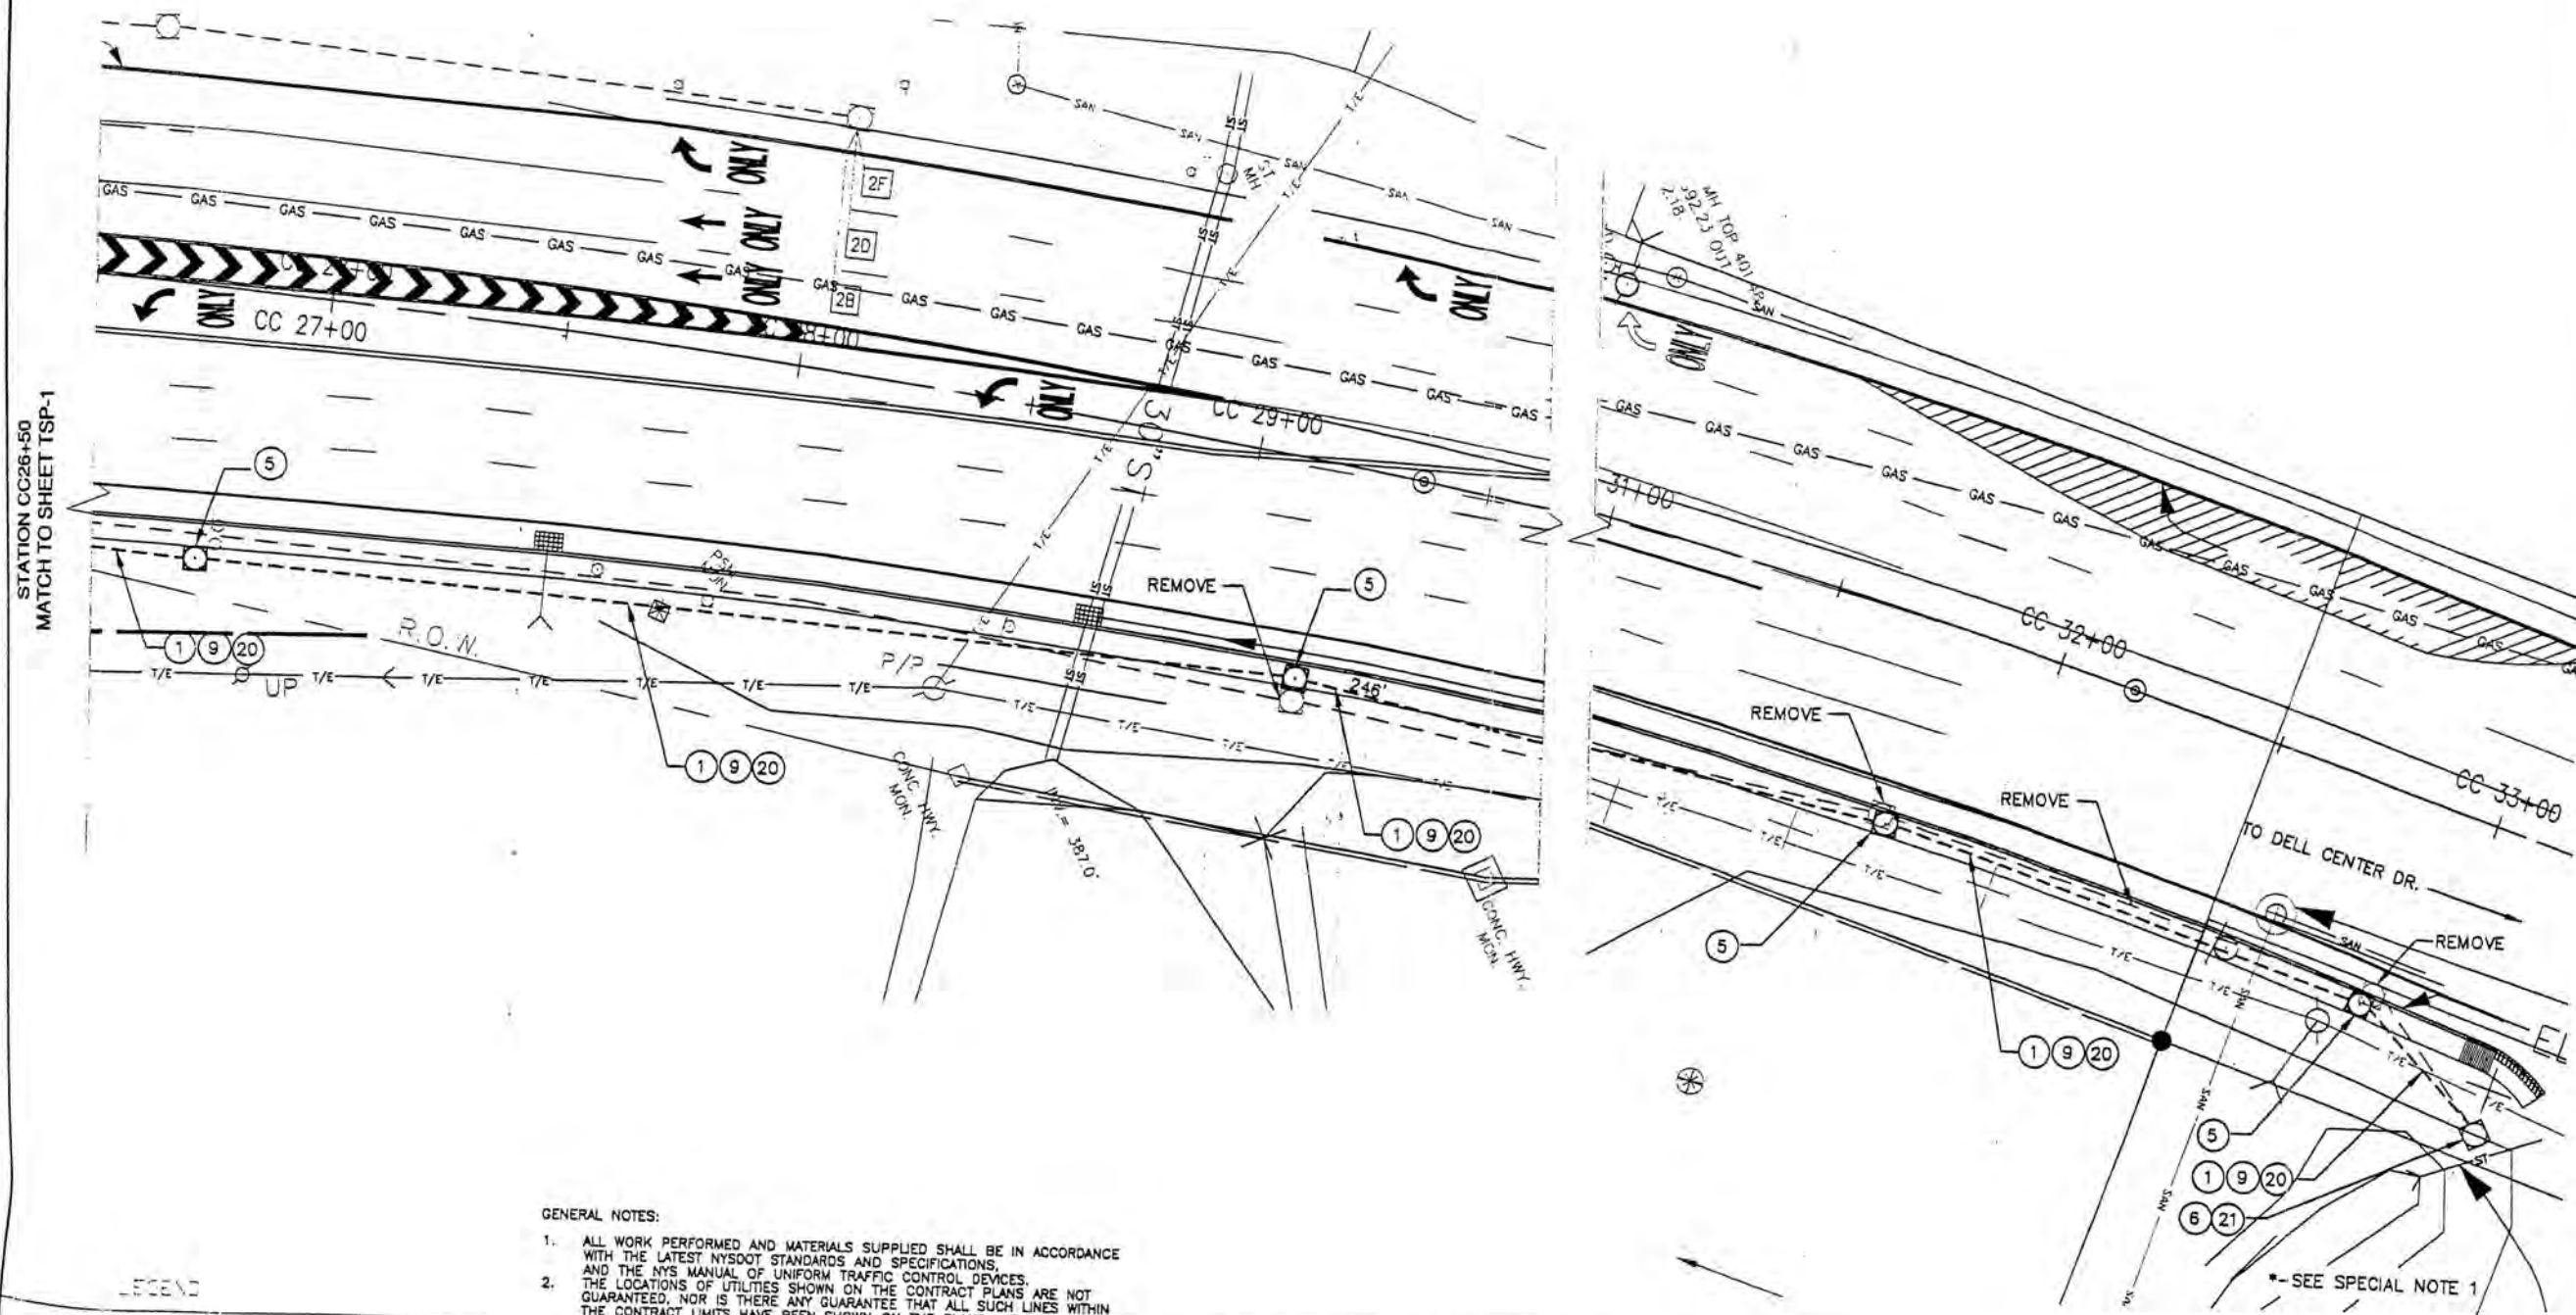

GENERAL NOTES:

- ALL WORK PERFORMED AND MATERIALS SUPPLIED SHALL BE IN ACCORDANCE WITH THE LATEST NYSDOT STANDARDS AND SPECIFICATIONS, AND THE NYS MANUAL OF UNIFORM TRAFFIC CONTROL DEVICES.
- THE LOCATIONS OF UTILITIES SHOWN ON THE CONTRACT PLANS ARE NOT GUARANTEED, NOR IS THERE ANY GUARANTEE THAT ALL SUCH LINES WITHIN THE CONTRACT LIMITS HAVE BEEN SHOWN ON THE PLANS. IT WILL BE THE CONTRACTOR'S RESPONSIBILITY TO SATISFY HIMSELF AS TO THE EXACT CONDITIONS, AND AT HIS OWN EXPENSE, TO PROTECT AND SUPPORT ALL UTILITIES ENCOUNTERED IN HIS EXCAVATING AND TRENCHING OPERATIONS. THE CONTRACTOR SHALL BE RESPONSIBLE FOR ANY DAMAGE TO UTILITY LINES CAUSED BY HIS OPERATION AND IF NATURE OF THE DAMAGE IS SUCH AS TO ENDANGER THE SATISFACTORY OPERATIONS OF UTILITIES AND NECESSARY REPAIRS ARE NOT IMMEDIATELY MADE BY THE CONTRACTOR, THE WORK MAY BE PERFORMED BY THE RESPECTIVE OWNING COMPANIES AND THE COST THEREOF CHARGED TO THE CONTRACTOR.
- THE CONTRACTOR SHALL UPDATE EXISTING FIELD WIRING DIAGRAMS TO REFLECT WORK PERFORMED UNDER THIS CONTRACT IN CONFORMANCE WITH REQUIREMENTS OF NYSDOT.
- UNDERGROUND UTILITY LOCATIONS ARE NOT GUARANTEED, NOR IS THERE ANY GUARANTEE THAT ALL EXISTING UTILITIES WHETHER FUNCTIONAL OR ABANDONED WITHIN THE PROJECT AREA ARE SHOWN ON THIS DWG. THE CONTRACTOR SHALL DETERMINE THE EXACT LOCATION OF ALL UNDERGROUND UTILITIES BEFORE STARTING WORK AND SHALL BE RESPONSIBLE FOR ALL DAMAGE RESULTING FROM THEIR WORK. CONTRACTOR SHALL NOTIFY DIO SAFELY NEW YORK, 1-888-982-7982 IN ACCORDANCE WITH 16 NYCRR PART 753, FOR LOCATING UNDERGROUND TRAFFIC SIGNAL FEATURES. THE CONTRACTOR SHALL CONTACT NYSDOT-TRAFFIC SIGNAL MAINTENANCE AT 315-455-8312.

- ITEM 880.77028905 MODIFY TRAFFIC SIGNAL INSTALLATION, LOCATION 289. THIS ITEM SHALL INCLUDE:
 - THE REMOVAL AND DISPOSAL OF TRAFFIC SIGNAL BRACKETS, WIRING, TRAFFIC SIGNAL SECTIONS, AND NON-LED SIGNAL MODULES NOT BEING REUSED.
 - THE REMOVAL AND STORAGE OF ALL LED MODULES FOR PICKUP BY STATE FORCES.
 - MODIFYING THE EXISTING CABINET WIRING TO MATCH WHAT IS SHOWN ON THE PLANS.
 - RELOCATING THE TWO LEFT TURN SIGNS FOR ROUTE 31 EASTBOUND TO THE NEW SPAN.
 - RELOCATING SIGNAL HEAD 3 TO NEW SPAN.
 - ALL EXISTING PULLBOXES NOT BEING USED AGAIN SHALL BE REMOVED AND BACKFILLED. PLANS MAY NOT SHOW ALL EXISTING PULLBOXES.
 - MODIFYING THE EXISTING PULLBOX WALLS FOR NEW CONDUITS BEING INSTALLED.
- ITEM 880.5110-CLEAN EXISTING PULLBOXES. THIS ITEM SHALL ALSO INCLUDE SETTING ALL EXISTING PULLBOXES TO 1/2" INCH BELOW GRADE.

SPECIAL NOTE:

- CONTRACTOR SHALL CONTINUE INTERCONNECT CABLE EASTERLY TO SIGNAL #282 AT DELL CENTER DRIVE TO THE EXISTING CABINET ON THE SOUTH-EAST CORNER OF THE INTERSECTION, AND CLEAN ALL PULLBOXES AND CONDUIT THAT NEW WIRE IS RUN THROUGH.


0 20 40 60 80
GRAPHIC SCALE: 1"=20'

SIGNAL 289PA

SYMBOL	DESCRIPTION
EXISTING	PROPOSED
(Symbol)	SIGNAL POLE
(Symbol)	GROUND MOUNTED CONTROLLER
(Symbol)	POLE MOUNTED CONTROLLER
(Symbol)	CONDUIT
(Symbol)	PULL BOX
(Symbol)	TRAFFIC SIGNAL HEAD - 1 WAY
(Symbol)	P-PAGE NUMBER
(Symbol)	SIGNAL FACE & NUMBER
(Symbol)	PEDESTAL BUTTON & PHASE
(Symbol)	INDICATOR LIGHT & NUMBER

TABLE OF SWITCH PACKS									
SIGNAL NO.		289 PA		COUNTY: ONONDAGA					
SWITCH PACK	FUNCTION	FACE NUMBERS	FLASH PLUG	INDICATIONS	TERMINAL WIRING BOARD				
					TERMINAL	WIRE COLOR CODE			
1	#1	1,2	R	← R	SP 1 R	14/19C - 1 - R			
				← Y	SP 1 Y	14/19C - 1 - O			
				← G	SP 1 G	14/19C - 1 - G			
				GRND. WIRE	GRND. BUS.	14/19C - 1 - W			
2	#2	7,8	R	← R	SP 2 R	14/19C - 2 - R			
				← Y	SP 2 Y	14/19C - 2 - O			
				← G	SP 2 G	14/19C - 2 - G			
				GRND. WIRE	GRND. BUS.	14/19C - 2 - W			
3	#3	9,10	R	← R	SP 3 R	14/19C - 2 - R/B			
				← Y	SP 3 Y	14/19C - 2 - O/B			
				← G	SP 3 G	14/19C - 2 - G/B			
				GRND. WIRE	GRND. BUS.	14/19C - 2 - W/B			
4	#4	14,15	R	← R	SP 4 R	14/19C - 1 - B/R			
				← Y	SP 4 Y	14/19C - 1 - O/R			
				← G	SP 4 G	14/19C - 1 - BL/R			
				GRND. WIRE	GRND. BUS.	14/19C - 1 - W/R			
5	#5	6	R	← R	SP 5 R	14/19C - 2 - B/R			
				← Y	SP 5 Y	14/19C - 2 - O/R			
				← G	SP 5 G	14/19C - 2 - BL/R			
				GRND. WIRE	GRND. BUS.	14/19C - 2 - W/R			
6	#6	3,4,5	R	← R	SP 6 R	14/10C - 1 - R			
				← Y	SP 6 Y	14/10C - 1 - O			
				← G	SP 6 G	14/10C - 1 - G			
				GRND. WIRE	GRND. BUS.	14/10C - 1 - W			
7	#7	13	R	← R	SP 7 R	14/19C - 1 - R/B			
				← Y	SP 7 Y	14/19C - 1 - O/B			
				← G	SP 7 G	14/19C - 1 - G/B			
				GRND. WIRE	GRND. BUS.	14/19C - 1 - W/B			
8	#8	11,12	R	← R	SP 8 R	14/19C - 1 - R/W			
				← Y	SP 8 Y	14/19C - 1 - O/W			
				← G	SP 8 G	14/19C - 1 - BL/W			
				GRND. WIRE	GRND. BUS.	14/19C - 1 - W/W			
9	OLAP A (#7)	5	W	← R	SP 9 R	14/10C - 1 - O/B			
				← Y	SP 9 Y	14/10C - 1 - G/B			
				← G	SP 9 G	14/10C - 1 - W/B			
				GRND. WIRE	GRND. BUS.	14/10C - 1 - W/B			
10	OLAP B (#3)	8	W	← R	SP 10 R	14/19C - 2 - BL/W			
				← Y	SP 10 Y	14/19C - 2 - G/W			
				← G	SP 10 G	14/19C - 2 - B/W			
				GRND. WIRE	GRND. BUS.	14/19C - 2 - B/W			
11	PED A (#4)	A1 A2	W	← R	SP 11 R	14/5C-1-R 14/5C-2-R			
				← Y	SP 11 Y	14/5C-1-G 14/5C-2-G			
				← G	SP 11 G	14/5C-1-W 14/5C-2-W			
				GRND. WIRE	GRND. BUS.	14/5C-1-W 14/5C-2-W			
12	PED B (#6)	B2 B3	W	← R	SP 12 R	14/5C-3-R 14/5C-4-R			
				← Y	SP 12 Y	14/5C-3-G 14/5C-4-G			
				← G	SP 12 G	14/5C-3-W 14/5C-4-W			
				GRND. WIRE	GRND. BUS.	14/5C-3-W 14/5C-4-W			

KEY FOR WIRE COLOR CODE

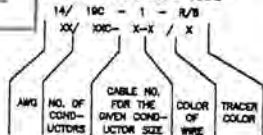

COLOR: R-RED, O-ORANGE, G-GREEN, BL-BLUE, Y-WHITE, B-BLACK

LEGEND

← R = CIRCULAR RED
← Y = LEFT YELLOW ARROW
← G = RIGHT GREEN ARROW
← B = CIRCULAR BLUE
← Y = LEFT YELLOW ARROW
← G = RIGHT GREEN ARROW
← R = CIRCULAR RED
← Y = LEFT YELLOW ARROW
← G = RIGHT GREEN ARROW

TABLE OF OPERATIONS															
HEAD	1	2	3	4	5	6	7	8	9	10	11	12	13	14	15
PHASE	1	2	3	4	5	6	7	8	9	10	11	12	13	14	15
#1	← R	← R	← R	← R	← R	← R	← R	← R	← R	← R	← R	← R	← R	← R	← R
#2	← R	← R	← R	← R	← R	← R	← R	← R	← R	← R	← R	← R	← R	← R	← R
#3+OLAP B	← R	← R	← R	← R	← R	← R	← R	← R	← R	← R	← R	← R	← R	← R	← R
#4	← R	← R	← R	← R	← R	← R	← R	← R	← R	← R	← R	← R	← R	← R	← R
#5	← R	← R	← R	← R	← R	← R	← R	← R	← R	← R	← R	← R	← R	← R	← R
#6	← R	← R	← R	← R	← R	← R	← R	← R	← R	← R	← R	← R	← R	← R	← R
#7+OLAP A	← R	← R	← R	← R	← R	← R	← R	← R	← R	← R	← R	← R	← R	← R	← R
#8	← R	← R	← R	← R	← R	← R	← R	← R	← R	← R	← R	← R	← R	← R	← R
#1+5	← R	← R	← R	← R	← R	← R	← R	← R	← R	← R	← R	← R	← R	← R	← R
#1+6	← R	← R	← R	← R	← R	← R	← R	← R	← R	← R	← R	← R	← R	← R	← R
#2+5	← R	← R	← R	← R	← R	← R	← R	← R	← R	← R	← R	← R	← R	← R	← R
#2+6+PED B	← R	← R	← R	← R	← R	← R	← R	← R	← R	← R	← R	← R	← R	← R	← R
#3+7+OLAP A & B	← R	← R	← R	← R	← R	← R	← R	← R	← R	← R	← R	← R	← R	← R	← R
#3+8+OLAP B	← R	← R	← R	← R	← R	← R	← R	← R	← R	← R	← R	← R	← R	← R	← R
#4+7+OLAP A	← R	← R	← R	← R	← R	← R	← R	← R	← R	← R	← R	← R	← R	← R	← R
#4+8+PED A	← R	← R	← R	← R	← R	← R	← R	← R	← R	← R	← R	← R	← R	← R	← R
EMERG. FLASH.	FL-R	FL-R	FL-R	FL-R	FL-R	FL-R	FL-R	FL-R	FL-R	FL-R	FL-R	FL-R	FL-R	FL-R	FL-R


UPON ACTUATION OF A PEDESTRIAN PUSH BUTTON, A "WALKING MAN" INDICATOR FOLLOWED BY A FLASHING "HAND" INDICATOR FOLLOWED BY A STEADY "HAND" WILL BE DISPLAYED, AND COUNTDOWN TIMER IS INITIATED.

TRAFFIC SIGNAL ESTIMATE OF QUANTITIES				
KEY	ITEM #	DESCRIPTION	UNIT	QUANTITY
1	206.03M	CONDUIT EXCAVATION AND BACKFILL	LF	1312
2	619.1613M	MAINTAIN TRAFFIC SIGNAL - REQ. C	INTMO	6
4	680.5001M	POLE EXC. AND CONCRETE FOUNDATION	CY	26.8
5	680.510501M	REINFORCED CONCRETE PULLBOX, 18"x26"	EA	12
6	680.5110M	CLEAN EXISTING PULLBOX	EA	4
7	680.5301M	CLEAN EXISTING CONDUIT	LF	230
8	680.520106M	CONDUIT, METAL STEEL, ZINC COATED, 2" DIA.	LF	267
9	680.520108M	CONDUIT, METAL STEEL, ZINC COATED, 3" DIA.	LF	1073
10	680.530803 05M	CONDUIT, FLEXIBLE, LIQUID TIGHT NONMETAL, 1 NPS	LF	160
11	680.53M	CONDUIT JACKING OR BORING	LF	120
12	680.54M	INDUCTANCE LOOP INSTALLATION	LF	1,650
13	680.6724M	TRAFFIC SIGNAL POLE - POST TOP MOUNT - 2.4m	EA	4
14	680.7002M	DUAL SPAN WIRE ASSEMBLY WITH UPPER TETHER	EA	1
15	680.71M	SHIELDED LEAD-IN CABLE	LF	3,575
16	680.72M	INDUCTANCE LOOP WIRE	LF	4,258
17	680.730514M	SIGNAL CABLE, 05-CONDUCTOR, 14 AWG	LF	1,150
18	680.731014M	SIGNAL CABLE, 10-CONDUCTOR, 14 AWG	LF	415
19	680.731914M	SIGNAL CABLE, 19-CONDUCTOR, 14 AWG	LF	415
20	680.750518M	SHIELDED COMMUNICATION CABLE, 5 PAIR, 18 AWG.	LF	1,500
21	680.770289 05M	MODIFY TRAFFIC SIGNAL INSTALLATION - LOC. #289	ELOC	1
22	680.810101M	TRAFFIC SIGNAL MODULES 300mm, RED BALL LED	EA	6
23	680.810102M	TRAFFIC SIGNAL MODULES 300mm, RED ARROW LED	EA	6
24	680.810103M	TRAFFIC SIGNAL MODULES 300mm, YELLOW BALL, LED	EA	6
25	680.810104M	TRAFFIC SIGNAL MODULES 300mm, YELLOW ARROW LED	EA	7
26	680.810105M	TRAFFIC SIGNAL MODULES 300mm, GREEN BALL LED	EA	6
27	680.810106M	TRAFFIC SIGNAL MODULES 300mm, GREEN ARROW LED	EA	7
28	680.810601M	TRAFFIC SIGNAL SECTION, POLYCARBONATE TYPE I, 300mm	EA	38
29	680.8111M	TRAFFIC SIGNAL BRACKET ASSEMBLY - 1 WAY	EA	11
30	680.8112M	TRAFFIC SIGNAL BRACKET ASSEMBLY - 2 WAY	EA	1
31	680.813105 03M	PED MODULE-300mm, BI-MODAL HAND/MAN, LED	EA	4
32	680.813106 03M	PED SIGNAL SEC.-POLYCARBONATE TYPE I, 300mm	EA	8
33	680.8150 03M	PEDESTRIAN COUNT DOWN TIMER	EA	4
34	680.8142M	PEDESTRIAN SIGNAL POST TOP MOUNT ASSEMBLY	EA	4
35	680.8210M	OVERHEAD SIGN ASSEMBLY, TYPE J	EA	10
36	680.8225M	PEDESTRIAN PUSH BUTTON AND SIGN-W/O POST	EA	4
37	680.906011 03M	STANDARDIZED TRAFFIC SIGNAL POLE - SPANWIRE	EA	2
38	680.949970 08M	FURNISH & INSTALL ELEC DISCONNECT/GENERATOR TRANS. SWITCH	EA	1
39	680.520110M	CONDUIT, METAL STEEL, ZINC COATED, 4" DIA.	LF	10

GENERAL NOTES

- A MINIMUM CLEARANCE OF 16.5 FEET ABOVE THE HIGH POINT OF THE ROADWAY IS REQUIRED FOR ALL SIGNALS IN THIS CONTRACT.
- EXCEPT IN ROADWAY SECTIONS, THE CONTRACTOR SHALL EXCAVATE ALL EXISTING TRAFFIC SIGNAL PULLBOXES, POLES, AND FOUNDATIONS TO A DEPTH OF 6" BELOW EXISTING GRADE AND BACKFILL WITH MATERIAL IN KIND. THE CHARACTER AND CONDITION SHALL MATCH THAT SURROUNDING THE STRUCTURE OR ADE. WITHIN THE ROADWAY, THESE EXCAVATIONS WILL BE MADE TO A DEPTH OF 1 FOOT BELOW THE TOP OF SUBGRADE AND BACKFILLED WITH SUITABLE MATERIAL. THIS WORK SHALL BE INCLUDED IN THE PRICE BID FOR ITEM 10880.79-REMOVE TRAFFIC SIGNAL EQUIPMENT.
- PULLBOXES SHALL HAVE A TWO FOOT MINIMUM DRAINAGE BED OF NO. 2 CRUSHED STONE OR GRAVEL PLACED BELOW THE PULLBOX. ADE. THIS WORK SHALL BE INCLUDED IN THE PRICE BID FOR ITEM 680.510501-PULLBOX, RECTANGULAR 26"x18" REINFORCED CONCRETE.
- THE SPACE BETWEEN THE LOOP WIRES AND THE SHIELDED LEAD-IN CABLE SHALL BE SOLDERED AND NOT CRIMPED.
- ON STANDARD SHEET NO. 680-9R2, THE DISTANCE BETWEEN LOOP WIRE LEAD-INS SHALL BE INCREASED FROM 6" (typ.) TO 2" (typ.).
- OVERHEAD LANE SIGNS SHALL BE CENTERED OVER THEIR RESPECTIVE LANES.
- WHERE NEW PAVEMENT IS TO BE PLACED, VEHICLE DETECTOR LOOPS SHALL BE INSTALLED IN THE BINDER COURSE PRIOR TO THE PLACEMENT OF THE TOP COURSE.
- ALL TRAFFIC SIGNAL HEADS SHALL BE SUPPLIED WITH GLASS LENSES EXCEPT THOSE TO BE EQUIPPED WITH LED MODULES.
- TRAFFIC SIGNAL LAMPS SHALL MEET THE MATERIAL REQUIREMENTS OF SECTION 724-04, EXCEPT THAT THE RATED LIFE SHALL BE AT LEAST 16,000 HOURS.
- CLARIFICATION OF CONTRACTOR'S RESPONSIBILITY REGARDING MAINTAINING LOOP DETECTION UNDER "MAINTAIN TRAFFIC SIGNAL EQUIPMENT": THE CONTRACTOR SHALL MAINTAIN EXISTING VEHICLE DETECTION WITH REASONABLE CARE. UNLESS OTHERWISE NOTED, THE MAXIMUM LENGTH OF TIME THAT AN INTERSECTION CAN BE WITHOUT DETECTION IS TWO (2) WEEKS. IF DETECTION IS NOT RESTORED WITHIN THIS TIME FRAME, IT WILL BE THE CONTRACTOR'S RESPONSIBILITY TO ESTABLISH VEHICLE DETECTION AT THEIR OWN EXPENSE.
- ALL NECESSARY HOLES IN THE POLE BELOW THE LOAD ATTACHMENT POINT AND GREATER THAN 3/4" IN DIAMETER SHALL BE MADE BY THE MANUFACTURER AND REINFORCED ACCORDING TO FABRICATION DETAILS AND CONTRACT DOCUMENTS.
- HAND HOLES SHALL BE LOCATED NINETY (90) DEGREES COUNTERCLOCKWISE, TOP VIEW, FROM THE DIRECTION OF THE CABLE LOAD.
- WHERE CONDUIT IS TO BE PLACED UNDER THE ROADWAY, THE CONTRACTOR SHALL USE A 3" DIAMETER CONDUIT.
- THE CONTRACTOR SHALL INSTALL A HEAVY DUTY STAINLESS STEEL COTTER PIN AND A STAINLESS STEEL WASHER ON THE SIGNAL HEAD BALANCE ADJUSTER.
- STANDARD SPECIFICATION 680-3.18 IS MODIFIED ALLOWING ONLY RINGS TO BE USED FOR THE ATTACHMENT OF SIGNAL CONTROL CABLES TO THE MESSENGER CABLE.
- THE CONTRACTOR SHALL VERIFY THE SPAN WIRE POLE HEIGHTS GIVEN IN THE CONTRACT DOCUMENTS. THE FOLLOWING RELATIONSHIP CAN BE USED TO DETERMINE ADEQUATE POLE HEIGHTS IN FEET: $24' + 0.004 \times \text{SPAN LENGTH (IN FEET)}$. IF THE SPAN LENGTH IS INCREASED OR IF THE POLE LOCATIONS ARE USED OTHER THAN THOSE SHOWN IN THE CONTRACT PLANS, THE CONTRACTOR SHALL SUBMIT VERIFICATION OF ADEQUATE ROADWAY CLEARANCE AND POLE STRENGTH SUPPORTING INFORMATION SHALL INCLUDE DESIGN AND FABRICATION DETAILS.
- WHERE SPECIFIED PEDESTRIAN PUSH BUTTONS SHALL CONFORM TO THE AMERICANS WITH DISABILITIES ACT (ADA) REQUIREMENTS. THE COST TO BE INCLUDED IN THE BID PRICE FOR ITEMS 680.8225-PEDESTRIAN PUSH BUTTON AND SIGN WITHOUT POST AND 680.8226-PEDESTRIAN PUSH BUTTON AND SIGN WITH POST. PAVEMENT MARKINGS SHOWN ON TRAFFIC SIGNAL PLANS, UNLESS OTHERWISE NOTED, ARE FOR DESIGN PURPOSES ONLY.
- THE PAY QUANTITY FOR THE TRAFFIC SIGNAL CONTROL CABLE FOR SPAN WIRE INSTALLATIONS SHALL NOT INCLUDE THE CONNECTOR CABLE BETWEEN THE MAIN SIGNAL CONTROL CABLE(S) AND THE TERMINAL BLOCK ON THE INDIVIDUAL SIGNAL HEADS. THE COST OF THE CONNECTOR CABLE SHALL BE INCLUDED IN THE PRICE BID FOR THE VARIOUS SIGNAL BRACKET ASSEMBLIES. THIS CABLE SHALL BE 14 AWG MEETING THE MATERIAL REQUIREMENTS OF SECTION 724-01 OF THE STANDARD SPECIFICATIONS. THE CABLE SHALL CONTAIN THE NUMBER OF CONDUCTORS NEEDED TO ACCOMPLISH THE PHASING WITH AT LEAST ONE SPARE AND NEED NOT MATCH THE COLOR CODING OF THE MAIN TRAFFIC SIGNAL CABLE(S).
- ALL STRAIN POLE FOUNDATIONS SHALL HAVE A MINIMUM OF ONE 4" DIAMETER CONDUIT SLEEVE.
- STANDARD SPECIFICATION 680.6724 IS MODIFIED ALLOWING ONLY ALUMINUM PEDESTRIAN TRAFFIC SIGNAL POLES.
- ALL VEHICLE DETECTOR LOOPS SHALL HAVE 3 (THREE) TURNS OF WIRE PER LOOP.
- ALL TRAFFIC SIGNAL HEADS SHALL HAVE 12" LENSES.
- CONTRACTOR IS TO CONTACT THE NYSOT SIGNAL CREW AT (315) 455-6312 FOR MARK-OUT OF ALL UNDERGROUND SIGNAL CONDUIT AND LOOP WIRE PRIOR TO DIGGING. ANY BROKEN SIGNAL WIRE CANNOT BE SPLICED; A NEW RUN OF WIRE FROM THE POLE TO THE FURTHEST END MUST BE REPLACED.
- THE CONTRACTOR SHALL BE RESPONSIBLE FOR COORDINATING ALL UTILITY WORK WITH RESPECTIVE OWNERS DURING CONSTRUCTION.
- EACH AND EVERY CABLE ENTERING THE CONTROLLER CABINETS AND PULLBOXES SHALL BE IDENTIFIED BY FUNCTION AND PHASE STAMPED ON NYSOT APPROVED TAGS. THE TAGS SHALL BE ATTACHED TO THE CABLE WITH STAINLESS STEEL WIRE, PLASTIC, OR NYLON LINE.
- THE CONTRACTOR SHALL REQUEST PERMISSION FROM THE NYSOT SIGNAL CREW AT (315) 428-4084 TO ENTER INTO ANY EXISTING TRAFFIC SIGNAL CONTROLLER CABINET, OR DO ANY WORK ON AN EXISTING TRAFFIC SIGNAL CONTROLLER CABINET, AND BEFORE ENERGIZING ANY NEW TRAFFIC SIGNAL INSTALLATION.
- THE 24 INCH NOMINAL LENGTH OF SPAN LOOP SHOWN ON STANDARD SHEET 680-1 SHALL BE INCREASED TO 30 INCHES MINIMUM, THUS ALLOWING A SIGNAL HEAD ADJUSTMENT OF 30 INCHES IN EITHER DIRECTION. FINAL HEAD ADJUSTMENT WILL BE MADE BY THE CONTRACTOR AS ORDERED BY THE ENGINEER.
- SIGN NUMBERS SHOWN REFER TO THE MANUAL OF UNIFORM TRAFFIC CONTROL DEVICES (MUTCD) W/ NEW YORK STATE SUPPLEMENT.
- A STAINLESS STEEL BOLT, NUT, AND LOCK WASHER SHALL BE INSTALLED A MINIMUM OF 2 INCHES FROM THE BOTTOM OF THE OVERHEAD SPAN MOUNTED SIGN TUBE. THE COST OF FURNISHING AND INSTALLING THIS EQUIPMENT SHALL BE INCLUDED IN THE PRICE FOR ITEM 680.8210M, OVERHEAD SIGN ASSEMBLY, TYPE J.
- ALL POLYCARBONATE SIGNAL HEADS WITH THREE OR MORE SECTIONS REQUIRE A REINFORCEMENT PLATE UNLESS CONNECTED TO A FIXED OBJECT (POLE OR MAST ARM) BY A BRACKET WITH TWO SEPARATE CONNECTION POINTS (TOP AND BOTTOM).


SIGNAL 289PA

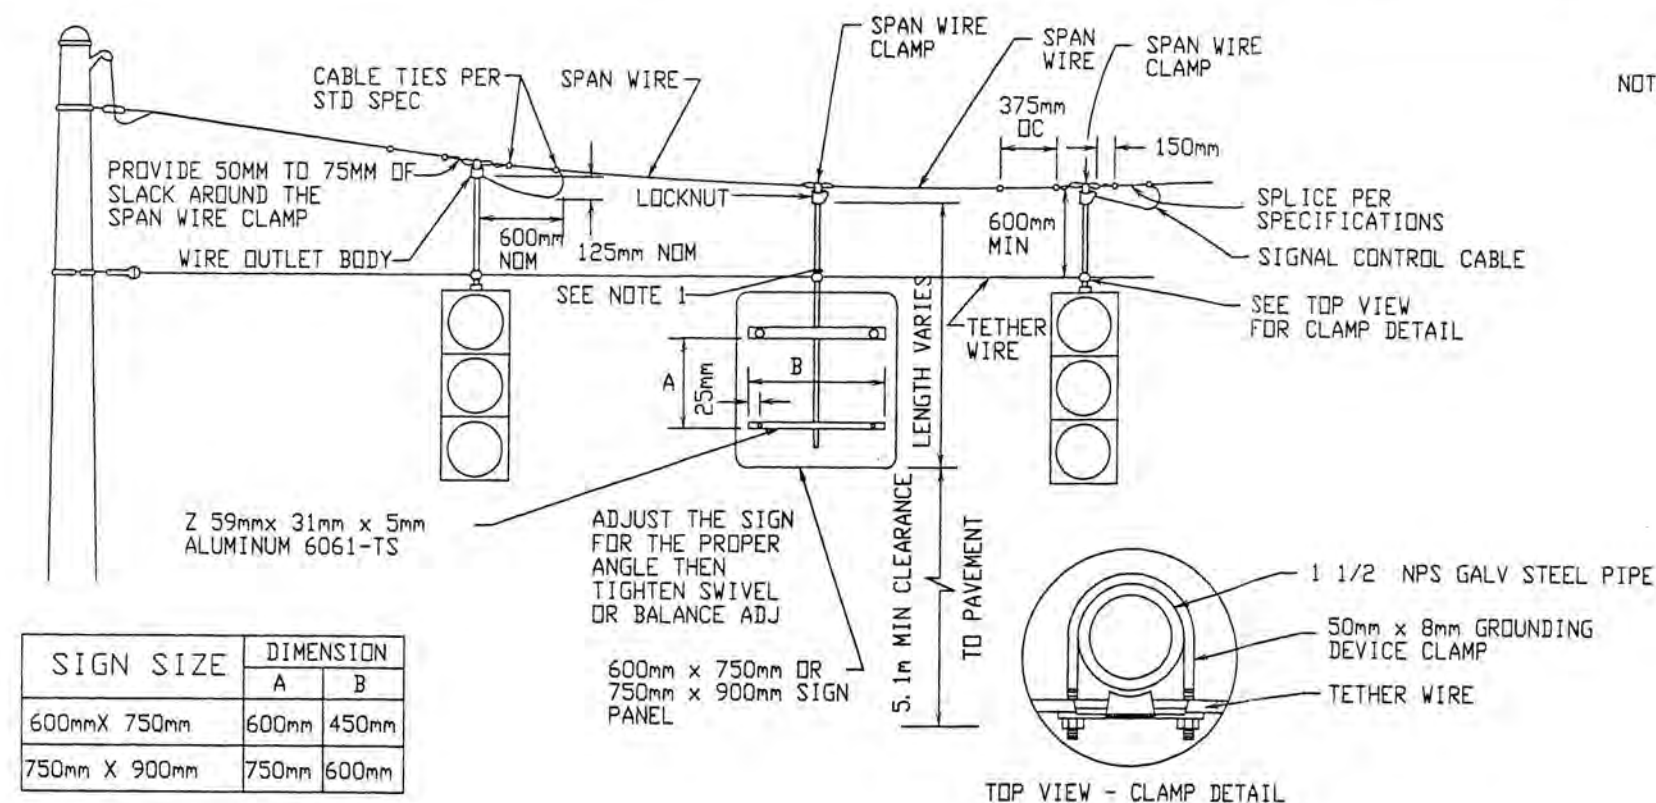

NOTE 1: AT ALL SIGN ASSEMBLIES ON THE SPAN, INSTALL A 6 mm STAINLESS STEEL BOLT WITH LOCKING NUT THROUGH THE CONDUIT SUPPORTING THE SIGN AT A LOCATION JUST ABOVE THE UPPER TETHER WIRE CLAMP. THE COST OF THIS INSTALLATION SHALL BE INCLUDED IN THE PRICE BID FOR ITEM 680.7002M-1 DUAL SPAN WIRE WITH UPPER TETHER WIRE.


TYPE 'J' SPAN WIRE SIGN MOUNTING DETAIL

SIGNS (PAID FOR UNDER 680.8225)

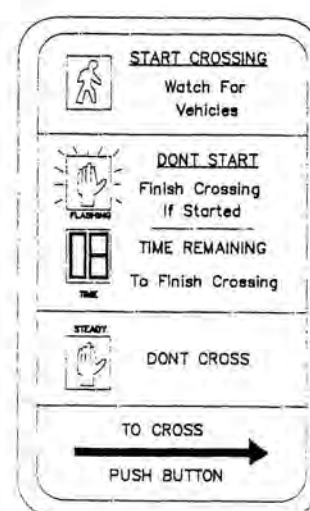

38

R10-3e R
225mm X 375mm

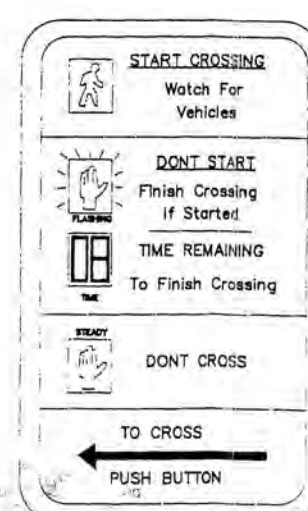

38

R10-3e L
225mm X 375mm

SIGNAL 289PA

CLAY CENTRE

N.Y.S. Route 31
Town of Clay
County of Onondaga
State of New York

CLAY SOUTH DEVELOPMENT COMPANY, LLC


540 Towne Drive
Fayetteville, New York
13066



REVISIONS				
NO.	DATE	DESCRIPTION	REV.	CHKD
1	3/14/08	ADDED POLES	CHG	CHG
2	8/2/08	CHANGED SIGNS	CHG	CHG

NOTE:
Unauthorized alteration or addition to this drawing is a violation of the New York State Education Law Article 145, Section 7208.


TRAFFIC SIGNAL PLAN
NYS ROUTE 31 @
CLAY SHOPPING CENTER DRIVE

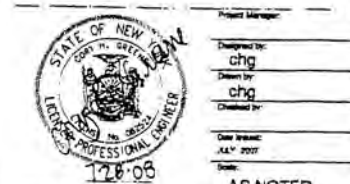

Project Manager: chg
Designed by: chg
Drawn by: chg
Checked by: chg
Date: 12-08
AS NOTED


Project Number: 26025.3
Drawing Number: Submission#1.dwg

TSP-4

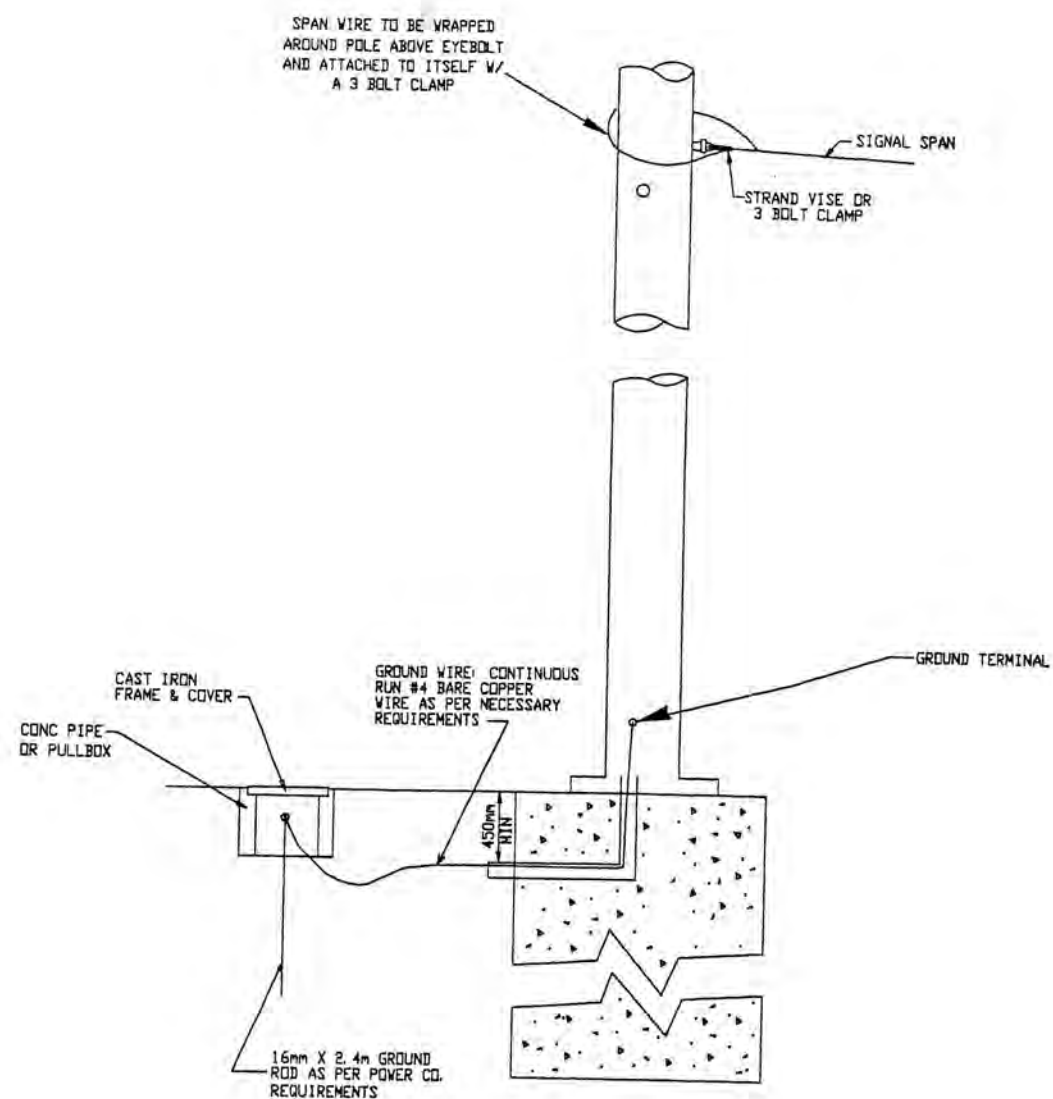


INSTALLATION AND GROUNDING DETAIL FOR
-- SPAN WIRE POLE WITHOUT ELECTRICAL POWER SERVICE CONNECTION

INDUCTANCE LOOP WIRING DETAIL

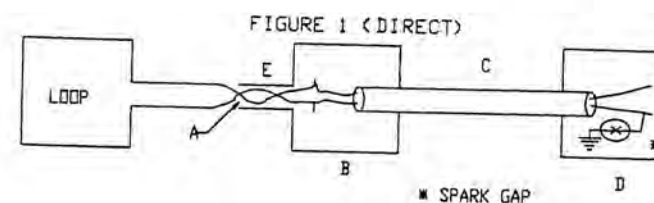

NOTE: THE TOTAL COMBINED LENGTH OF THE TWISTED PAIR IS 30m MAX.
THE ROAD LOOP IS CONNECTED THROUGH THE ENCAPSULATED LOOP LEAD-IN WIRES (TWISTED PAIR) TO THE MAIN SHIELDED LEAD-IN CABLE AT THE CURBSIDE JUNCTION BOX WHICH IN TURN RETURNS TO THE TERMINAL BLOCK IN THE MAIN CABINET.

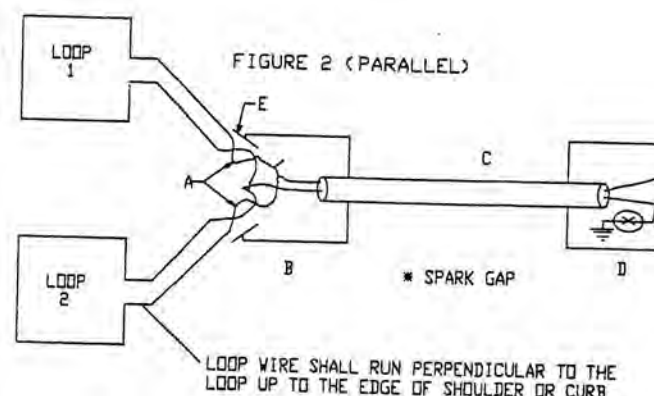

NOTE: THE TOTAL COMBINED LENGTH OF THE TWISTED PAIR IS 30m MAX.
TWO ROAD LOOPS WHEN LOCATED ADJACENT TO EACH OTHER, THESE ENCAPSULATED LOOP AND LOOP LEAD-IN WIRES (TWISTED PAIR) ARE CONNECTED IN PARALLEL WITHIN THE CURBSIDE JUNCTION BOX AND THEN PROCEED THROUGH THE SHIELDED LEAD-IN CABLE WHICH IN TURN GOES TO THE TERMINAL BLOCK IN THE MAIN CABINET.
THE CONFIGURATION OF FIG 2 MAY BE EXPANDED TO ACCOMMODATE ADDITIONAL LOOPS (UP TO 4) OF THE SAME PHASE.

LEGEND

- A - TWISTED PAIR LEAD-IN
- B - CURBSIDE JUNCTION BOX
- C - SHIELDED LEAD-IN CABLE
- D - MAIN CABINET AND MAIN CABINET PULL BOX
- E - FLEXIBLE LIQUID-TIGHT CONDUIT

SIGNAL 289PA

CLAY CENTRE

N.Y.S. Route 31
Town of Clay
County of Onondaga
State of New York

CLAY SOUTH DEVELOPMENT COMPANY, LLC

540 Towne Drive
Fayetteville, New York
13066



REVISIONS				
NO.	DATE	DESCRIPTION	REV.	CHKD
1	3/14/08	ADDED POLES	CHG	
2	7/17/08	REV'D DETAIL	CHG	

NOTE:
Unauthorized alteration or addition to this drawing is a violation of the New York State Education Law Article 145, Section 7208.

TRAFFIC SIGNAL PLAN
NYS ROUTE 31 @
CLAY SHOPPING CENTER DRIVE



Project Number: 26025.3
Drawing Number: Submission#1.dwg

TSP-5

Phase Times [1.1.1]									Coordination Patterns [2.4] and Coordination Split Tables [2.7.1]																								STD8			
	1	2	3	4	5	6	7	8	Pat#	Cyc	Off	Split	Seq	Pat#	Cyc	Off	Split	Seq	Pat#	Cyc	Off	Split	Seq	Pat#	Cyc	Off	Split	Seq								
Min Green	4	10	4	4	4	10			1	0	0	1	1	13	0	0	13	1	25	0	0	0	1	37	0	0	0	1								
Gap, Ext	1	5	1	1	5	5			2	0	0	2	1	14	0	0	14	1	26	0	0	0	1	38	0	0	0	1								
Max 1	30	50	20	32	20	50			3	0	0	3	1	15	0	0	15	1	27	0	0	0	1	39	0	0	0	1								
Max 2									4	0	0	4	1	16	0	0	16	1	28	0	0	0	1	40	0	0	0	1								
Yel Clearance	4	4	3.5	3.5	4	4			5	0	0	5	1	17	0	0	17	1	29	0	0	0	1	41	0	0	0	1								
Red Clearance	2	2	3	3	2	2			6	0	0	6	1	18	0	0	18	1	30	0	0	0	1	42	0	0	0	1								
Walk			7			7			7	0	0	7	1	19	0	0	19	1	31	0	0	0	1	43	0	0	0	1								
Ped Clearance			29			27			8	0	0	8	1	20	0	0	20	1	32	0	0	0	1	44	0	0	0	1								
Red Revert									9	0	0	9	1	21	0	0	21	1	33	0	0	0	1	45	0	0	0	1								
Add Initial									10	0	0	10	1	22	0	0	22	1	34	0	0	0	1	46	0	0	0	1								
Max Initial									11	0	0	11	1	23	0	0	23	1	35	0	0	0	1	47	0	0	0	1								
Time B4 Reduct									12	0	0	12	1	24	0	0	24	1	36	0	0	0	1	48	0	0	0	1								
Cars B4 Reduct									Split	1	2	3	4	5	6	7	8	Split	1	2	3	4	5	6	7	8	8	2								
Time To Reduce									1	Coor	0	0	0	0	0	0	0	0	13	Coor	0	0	0	0	0	0	0	0								
Reduce By											NON	NON	NON	NON	NON	NON	NON	NON			NON	NON	NON	NON	NON	NON	NON	NON								
Min Gap									2	Coor	0	0	0	0	0	0	0	0	14	Coor	0	0	0	0	0	0	0	0								
DyMaxLim											NON	NON	NON	NON	NON	NON	NON	NON			NON	NON	NON	NON	NON	NON	NON	NON								
Max Step									3	Coor	0	0	0	0	0	0	0	0	15	Coor	0	0	0	0	0	0	0	0								
Options [1.1.2]	1	2	3	4	5	6	7	8			NON	NON	NON	NON	NON	NON	NON	NON			NON	NON	NON	NON	NON	NON	NON	NON								
Enable	On	On	On	On	On	On			4	Coor	0	0	0	0	0	0	0	0	16	Coor	0	0	0	0	0	0	0	0								
Min Recall											NON	NON	NON	NON	NON	NON	NON	NON			NON	NON	NON	NON	NON	NON	NON	NON								
Max Recall									5	Coor	0	0	0	0	0	0	0	0	17	Coor	0	0	0	0	0	0	0	0								
Ped Recall											NON	NON	NON	NON	NON	NON	NON	NON			NON	NON	NON	NON	NON	NON	NON	NON								
Soft Recall		On				On			6	Coor	0	0	0	0	0	0	0	0	18	Coor	0	0	0	0	0	0	0	0								
Lock Calls		On				On					NON	NON	NON	NON	NON	NON	NON	NON			NON	NON	NON	NON	NON	NON	NON	NON								
Auto Flash Entry									7	Coor	0	0	0	0	0	0	0	0	19	Coor	0	0	0	0	0	0	0	0								
Auto Flash Exit											NON	NON	NON	NON	NON	NON	NON	NON			NON	NON	NON	NON	NON	NON	NON	NON								
Dual Entry		On				On			8	Coor	0	0	0	0	0	0	0	0	20	Coor	0	0	0	0	0	0	0	0								
Enable Simul Gap	On	On	On	On	On	On	On	On			NON	NON	NON	NON	NON	NON	NON	NON			NON	NON	NON	NON	NON	NON	NON	NON								
Gaurantee Passag									9	Coor	0	0	0	0	0	0	0	0	21	Coor	0	0	0	0	0	0	0	0								
Rest In Walk											NON	NON	NON	NON	NON	NON	NON	NON			NON	NON	NON	NON	NON	NON	NON	NON								
Conditon Service									10	Coor	0	0	0	0	0	0	0	0	22	Coor	0	0	0	0	0	0	0	0								
Non-Actuated 1											NON	NON	NON	NON	NON	NON	NON	NON			NON	NON	NON	NON	NON	NON	NON	NON								
Non-Actuated 2									11	Coor	0	0	0	0	0	0	0	0	23	Coor	0	0	0	0	0	0	0	0								
Add Init Calc											NON	NON	NON	NON	NON	NON	NON	NON			NON	NON	NON	NON	NON	NON	NON	NON								
Options+ [1.1.3]	1	2	3	4	5	6	7	8	12	Coor	0	0	0	0	0	0	0	0	24	Coor	0	0	0	0	0	0	0	0								
Reservice											NON	NON	NON	NON	NON	NON	NON	NON			NON	NON	NON	NON	NON	NON	NON	NON								
PedClr Thru Yel									Page#																				Red Revert	3						
Skip Red No Call									1	8 Phase Times/Options; Patterns/Splits; Ring Startup; Coord/Flash Mode; Unit Param																				MCE Timeout	0					
Red Rest									1A&1B	16 Phase Times/Options; Patterns/Splits; Ring Startup; Coord/Flash Mode; Unit Param																				Feature Profile	0					
Max II									2	Overlaps; Channel Settings; Coord Alt Table+ (values not associated with time-of-day)																				Free Ring Seq	1					
Call Phase									3	Detection; Sample Time and Unit Parameters related to detection																				Auxswitch	STOPTM					
Conflicting Phase									4	Preemption and Alternate Phase Time and Phase Options																				SDLC Retry	0					
Omit Yellow									5	Annual Schedule																				TS2 Det Faults	ON					
Ped Delay									6	Day Plans; Action Tables; Coord Alt Table+ (values varied by time-of-day)																				Auto Ped Clear	OFF					
Grn/Ped Delay									7	Communications; Secutiry; I/O Setup																				SDLC Retry	0					
ID: 3289 31 @ HOME DEPOT									8	Misc - Events/Alarms; Call/Inhibit/Redirect; P/OLAP Auto Flash; CIC; Misc Unit Param																				08/14/19 Page 1						

Overlap 1-16 Program Parm+ [1.5.2.1] [1.5.2.2]

Overlap Conflict Lock	OFF	Overlap Lock Inhibit	OFF	Parent Ph Clearance	ON	Extra Included Ph	OFF
1	Included Ø	3			NORMAL		
	Modifier Ø				Gm		
	Conflict Ø				Yel 3.5		
A	Conflict Olap				Red 1.5		
	Conflict Ped				LG		
2	Included Ø	4			NORMAL		
	Modifier Ø				Gm		
	Conflict Ø				Yel 3.5		
B	Conflict Olap				Red 1.5		
	Conflict Ped				LG		
3	Included Ø	1			NORMAL		
	Modifier Ø				Gm		
	Conflict Ø				Yel 3.5		
C	Conflict Olap				Red 1.5		
	Conflict Ped				LG		
4	Included Ø	5			NORMAL		
	Modifier Ø				Gm		
	Conflict Ø				Yel 3.5		
D	Conflict Olap				Red 1.5		
	Conflict Ped				LG		
5	Included Ø				NORMAL		
	Modifier Ø				Gm		
	Conflict Ø				Yel 3.5		
E	Conflict Olap				Red 1.5		
	Conflict Ped				LG		
6	Included Ø				NORMAL		
	Modifier Ø				Gm		
	Conflict Ø				Yel 3.5		
F	Conflict Olap				Red 1.5		
	Conflict Ped				LG		
7	Included Ø				NORMAL		
	Modifier Ø				Gm		
	Conflict Ø				Yel 3.5		
G	Conflict Olap				Red 1.5		
	Conflict Ped				LG		
8	Included Ø				NORMAL		
	Modifier Ø				Gm		
	Conflict Ø				Yel 3.5		
H	Conflict Olap				Red 1.5		
	Conflict Ped				LG		
9	Included Ø				NORMAL		
	Modifier Ø				Gm		
	Conflict Ø				Yel 3.5		
I	Conflict Olap				Red 1.5		
	Conflict Ped				LG		
10	Included Ø				NORMAL		
	Modifier Ø				Gm		
	Conflict Ø				Yel 3.5		
J	Conflict Olap				Red 1.5		
	Conflict Ped				LG		
11	Included Ø				NORMAL		
	Modifier Ø				Gm		
	Conflict Ø				Yel 3.5		
K	Conflict Olap				Red 1.5		
	Conflict Ped				LG		
12	Included Ø				NORMAL		
	Modifier Ø				Gm		
	Conflict Ø				Yel 3.5		
L	Conflict Olap				Red 1.5		
	Conflict Ped				LG		
13	Included Ø				NORMAL		
	Modifier Ø				Gm		
	Conflict Ø				Yel 3.5		
M	Conflict Olap				Red 1.5		
	Conflict Ped				LG		
14	Included Ø				NORMAL		
	Modifier Ø				Gm		
	Conflict Ø				Yel 3.5		
N	Conflict Olap				Red 1.5		
	Conflict Ped				LG		
15	Included Ø				NORMAL		
	Modifier Ø				Gm		
	Conflict Ø				Yel 3.5		
O	Conflict Olap				Red 1.5		
	Conflict Ped				LG		
16	Included Ø				NORMAL		
	Modifier Ø				Gm		
	Conflict Ø				Yel 3.5		
P	Conflict Olap				Red 1.5		
	Conflict Ped				LG		

Channel Settings [1.8.1]

.....Channel ->>	1	2	3	4	5	6	7	8	9	10	11	12	13	14	15	16	17	18	19	20	21	22	23	24
Phase / Olap #	1	2	4	3	5	6	4	4	1	2	3	6	3											
Channel Type	VEH	VEH	VEH	VEH	VEH	VEH	OLP	VEH	OLP	OLP	PED	PED	OLP	VEH	VEH	VEH	VEH	VEH	VEH	VEH	VEH	VEH	VEH	VEH
Channel Flash	RED	RED	RED	RED	RED	RED	DRK	RED	DRK	DRK	DRK	DRK	DRK	RED	RED	RED	DRK	DRK	DRK	DRK	DRK	DRK	DRK	DRK
Alt Hz																								

Channel+ Settings [1.8.4]

.....Channel ->>	1	2	3	4	5	6	7	8	9	10	11	12	13	14	15	16	17	18	19	20	21	22	23	24
Flash Red+																								
Flash Yellow+																								
Flash Green+																								
Flash Inh Red+																								
Olap Ovr																								

Coord Transition, CoordPhs [2.5]

Pat#	Short	Long	Dwell	No Shortway Ø	E-Yld	Offset	RetHld	Float	Min Veh Perm	Min Ped Perm
1	12	22		4 8		EndGRN				
2	12	22				EndGRN				
3	12	22				EndGRN				
4	12	22				EndGRN				
5	12	22				EndGRN				
6	12	22				EndGRN				
7	12	22				EndGRN				
8	12	22				EndGRN				
9	12	22				EndGRN				
10	12	22				EndGRN				
11	12	22				EndGRN				
12	12	22				EndGRN				
13	12	22				EndGRN				
14	12	22				EndGRN				
15	12	22				EndGRN				
16	12	22				EndGRN				
17	12	22				EndGRN				
18	12	22				EndGRN				
19	12	22				EndGRN				
20	12	22				EndGRN				
21	12	22				EndGRN				
22	12	22				EndGRN				
23	12	22				EndGRN				
24	12	22				EndGRN				
25						BegGRN				
26						BegGRN				
27						BegGRN				
28						BegGRN				
29						BegGRN				
30						BegGRN				
31						BegGRN				
32						BegGRN				
33						BegGRN				
34						BegGRN				
35						BegGRN				
36						BegGRN				
37						BegGRN				
38						BegGRN				
39						BegGRN				
40						BegGRN				
41						BegGRN				
42						BegGRN				
43						BegGRN				
44						BegGRN				
45						BegGRN				
46						BegGRN				
47						BegGRN				
48						BegGRN				

Channel Params[1.8.3]

C1 IO Mode USER → BIU Map SINGLE Invert Rail Input OFF

Ven Par 1-64 [5.1]										Vehicle Options 1-64 [5.2]										Vehicle Options 1-64 [5.2]										Parameters+ 1-64 [5.3]																
Det #	Call Ø	Swi Ø	Day	Ext	Que	No Act	Max Pres	Err Cnt	Fail Time	Det #	Call Ø	Swi Ø	Day	Ext	Que	No Act	Max Pres	Err Cnt	Fail Time	Det #	Call	Ext	Que	Add Init	Red Lock	Yell Lock	occ	vol	Det #	Call	Ext	Que	Add Init	Red Lock	Yell Lock	occ	vol	Det #	oc G	oc Y	oc R	Day 1	Day 2	Type	Src	
1	1		3				45	50	2	33							45	50		1	On	On		On					33	On	On		On					1							NORM	
2	1		3				45	50	2	34							45	50		2	On	On		On					34	On	On		On					2							NORM	
3	2						45	50	2	35							45	50		3	On	On		On					35	On	On		On					3							NORM	
4	2						45	50	2	36							45	50		4	On	On		On					36	On	On		On					4							NORM	
5	2						45	50	2	37							45	50		5	On	On		On					37	On	On		On					5							NORM	
6	2						45	50	2	38							45	50		6	On	On		On					38	On	On		On					6							NORM	
7	2						45	50	2	39							45	50		7	On	On		On					39	On	On		On					7							NORM	
8	2						45	50	2	40							45	50		8	On	On		On					40	On	On		On					8							NORM	
9	4						45	50	2	41							45	50		9	On	On		On					41	On	On		On					9							NORM	
10	4		3				45	50	2	42							45	50		10	On	On		On					42	On	On		On					10							NORM	
11	3		6				45	50	2	43							45	50		11	On	On		On					43	On	On		On					11							NORM	
12	3		6				45	50	2	44							45	50		12	On	On		On					44	On	On		On					12							NORM	
13	5		3				45	50	2	45							45	50		13	On	On		On					45	On	On		On					13							NORM	
14	6						45	50	2	46							45	50		14	On	On		On					46	On	On		On					14							NORM	
15	6						45	50	2	47							45	50		15	On	On		On					47	On	On		On					15							NORM	
16	6						45	50	2	48							45	50		16	On	On		On					48	On	On		On					16							NORM	
17	6						45	50	2	49							45	50		17	On	On		On					49	On	On		On					17							NORM	
18	6						45	50	2	50							45	50		18	On	On		On					50	On	On		On					18							NORM	
19	6						45	50		51							45	50		19	On	On		On					51	On	On		On					19							NORM	
20	6						45	50		52							45	50		20	On	On		On					52	On	On		On					20							NORM	
21	3		3				45	50		53							45	50		21	On	On		On					53	On	On		On					21							NORM	
22	4		6				45	50		54							45	50		22	On	On		On					54	On	On		On					22							NORM	
23	4		6				45	50		55							45	50		23	On	On		On					55	On	On		On					23							NORM	
24	3						45	50		56							45	50		24	On	On		On					56	On	On		On					24							NORM	
25							45	50		57							45	50		25	On	On		On					57	On	On		On					25							NORM	
26							45	50		58							45	50		26	On	On		On					58	On	On		On					26							NORM	
27							45	50		59							45	50		27	On	On		On					59	On	On		On					27							NORM	
28							45	50		60							45	50		28	On	On		On					60	On	On		On					28							NORM	
29							45	50		61							45	50		29	On	On		On					61	On	On		On					29							NORM	
30							45	50		62							45	50		30	On	On		On					62	On	On		On					30							NORM	
31							45	50		63							45	50		31	On	On		On					63	On	On		On					31							NORM	
32							45	50		64							45	50		32	On	On		On					64	On	On		On					32							NORM	
Parameters+ 1-64 [5.3]										Ped Det Parms [5.4]										Unit Paramters [1.2.1]																										
Det #	occ Grn	occ Yell	occ Red	Day 1	Day 2	Type	Src	Det #	occ Grn	occ Yell	occ Red	Day 1	Day 2	Type	Src	Det #	occ Grn	occ Yell	occ Red	Day 1	Day 2	Type	Src	Det #	Call Ø	No Act	Max Pres	Err Cnt	Vol/Occ Report Parm [1.5.8]																	
33						NORM		44						NORM		55						NORM		1	3		15																			
34						NORM		45						NORM		56						NORM		2	6		15																			
35						NORM		46						NORM		57						NORM		3			15																			
36						NORM		47						NORM		58						NORM		4			15																			
37						NORM		48						NORM		59						NORM		5			15																			
38						NORM		49						NORM		60						NORM		6			15																			
39						NORM		50						NORM		61						NORM		7			15																			
40						NORM		51						NORM		62						NORM		8			15																			
41						NORM		52						NORM		63						NORM																								
42						NORM		53						NORM		64						NORM																								
43						NORM		54						NORM		ID: 3289 31 @ HOME DEPOT																														
																																8/14/2019 Page 3														

ID: 3289 31 @ HOME DEPOT

Pre #	Enable	Type	Output	Delay	MinDura
1	ON	RAIL	DWELL		
2	ON	RAIL	DWELL		
3	ON	EMERG	DWELL		
4	ON	EMERG	DWELL		
5	ON	EMERG	DWELL		
6	ON	EMERG	DWELL		

Pre #	MaxPres	MinGrn	MinWlk	PedClr	Co+Pre
1					ON
2					ON
3					ON
4					ON
5					ON
6					ON

Pre #	Track Gr	Min Dwell	Ext Dwell	PedClr+	Yel
1		2			
2		2			
3		2			
4		2			
5		2			
6		2			

Pre #	Red	Pattern	Skip
1			OFF
2			OFF
3			OFF
4			OFF
5			OFF
6			OFF

Pre #	Type	Min	Max		
7	OFF				
8	OFF				
9	OFF				
10	OFF				

Stop Timer Over Preempt	OFF
Preempt or Ext Output	PRE
Max Seek Track Time	
Max Seek Dwell Time	

D Conn Mappings	NONE
Pre Invert Rail Input	OFF

[illegible][illegible]

Exit Phases [3.2]					Pre #		Lock		Override		Override		Fish		Lin	
Pre #		Exit Phase							Auto Fish		Higher		Dwel			
1					1	ON		ON			ON		OFF			
2					2	ON		ON			ON		OFF			
3					3	ON		ON			ON		OFF			
4					4	ON		ON			ON		OFF			
5					5	ON		ON			ON		OFF			
6					6	ON		ON			ON		OFF			

[illegible]

C1-USER IO Map [1.8.9.1 In]		
I1-1	1	Veh Call 1
I1-2	2	Veh Call 2
I1-3	3	Veh Call 3
I1-4	4	Veh Call 4
I1-5	5	Veh Call 5
I1-6	6	Veh Call 6
I1-7	7	Veh Call 7
I1-8	8	Veh Call 8
I2-1	9	Veh Call 9
I2-2	10	Veh Call 10
I2-3	11	Veh Call 11
I2-4	12	Veh Call 12
I2-5	13	Veh Call 13
I2-6	14	Veh Call 14
I2-7	15	Veh Call 15
I2-8	16	Veh Call 16
I3-1	17	Veh Call 17
I3-2	18	Veh Call 18
I3-3	19	Veh Call 19
I3-4	20	Veh Call 20
I3-5	21	Veh Call 21
I3-6	22	Veh Call 22
I3-7	23	Veh Call 23
I3-8	24	Veh Call 24
I4-1	C11S Connector	
I4-2		
I4-3		
I4-4		
I4-5	189	Unused
I4-6	189	Unused
I4-7	229	33xCMUStop
I4-8	228	33xFlashSns
I5-1	129	Ped Call 1
I5-2	130	Ped Call 2
I5-3	189	Unused
I5-4	189	Unused
I5-5	189	Unused
I5-6	189	Unused
I5-7	189	Unused
I5-8	189	Unused
I6-1	189	Unused
I6-2	189	Unused
I6-3	189	Unused
I6-4	189	Unused
I6-5	189	Unused
I6-6	189	Unused
I6-7	189	Unused
I6-8	189	Unused

C1-USER IO Map [1.8.9.2 Out]		
O1-1	1	Ch1 Red
O1-2	49	Ch1 Green
O1-3	2	Ch2 Red
O1-4	26	Ch2 Yellow
O1-5	50	Ch2 Green
O1-6	3	Ch3 Red
O1-7	27	Ch3 Yellow
O1-8	51	Ch3 Green
O2-1	4	Ch4 Red
O2-2	52	Ch4 Green
O2-3	5	Ch5 Red
O2-4	29	Ch5 Yellow
O2-5	53	Ch5 Green
O2-6	6	Ch6 Red
O2-7	30	Ch6 Yellow
O2-8	54	Ch6 Green
O3-1	7	Ch7 Red
O3-2	55	Ch7 Green
O3-3	8	Ch8 Red
O3-4	32	Ch8 Yellow
O3-5	56	Ch8 Green
O3-6	9	Ch9 Red
O3-7	33	Ch9 Yellow
O3-8	57	Ch9 Green
O4-1	10	Ch10 Red
O4-2	58	Ch10 Green
O4-3	11	Ch11 Red
O4-4	35	Ch11 Yellow
O4-5	59	Ch11 Green
O4-6	12	Ch12 Red
O4-7	36	Ch12 Yellow
O4-8	60	Ch12 Green
O5-1	28	Ch4 Yellow
O5-2	34	Ch10 Yellow
O5-3	25	Ch1 Yellow
O5-4	31	Ch7 Yellow
O5-5	115	Not Used
O5-6	115	Not Used
O5-7	115	Not Used
O5-8	114	Watchdog
O6-1	115	Not Used
O6-2	115	Not Used
O6-3	13	Ch13 Red
O6-4	37	Ch13 Yellow
O6-5	61	Ch13 Green
O6-6	14	Ch14 Red
O6-7	38	Ch14 Yellow
O6-8	62	Ch14 Green

C1-USER IO Map [1.8.9.2 Out]		
O7-1	115	Not Used
O7-2	115	Not Used
O7-3	115	Not Used
O7-4	115	Not Used
O7-5	115	Not Used
O7-6	115	Not Used
O7-7	115	Not Used
O7-8	115	Not Used
C11S-USER IO Map [1.8.9.1 In]		
I4-1	189	Unused
I4-2	189	Unused
I4-3	189	Unused
I4-4	189	Unused
I7-1	189	Unused
I7-2	189	Unused
I7-3	189	Unused
I7-4	189	Unused
I7-5	189	Unused
I7-6	189	Unused
I7-7	189	Unused
I7-8	189	Unused
I8-1	189	Unused
I8-2	189	Unused
I8-3	189	Unused
I8-4	189	Unused
I8-5	189	Unused
I8-6	189	Unused
I8-7	189	Unused
I8-8	189	Unused
C11S-USER IO Map [1.8.9.2 Out]		
O8-1	115	Not Used
O8-2	115	Not Used
O8-3	115	Not Used
O8-4	115	Not Used
O8-5	115	Not Used
O8-6	115	Not Used
O8-7	115	Not Used
O8-8	115	Not Used

IO Logic [1.8.7]		
Result	Fcn	Oper
I 0 =	I	----
I 0 =	I	----
				Ø Phases Called By Ø				From	To	From	To	From	To	From	To	1	2	3	4	5	6	7	8	9	10	11	12	13	14	15	16
1	Power Up Alarm.	On	On	1				1								1															
2	Stop Timing		On	2				2								2															
3	TS1 Cabinet Door			3				3								3															
4	Coordination Failure	On	On	4				4								4															
5	External Alarm # 1	On	On	5				5								5															
6	External Alarm # 2	On	On	6				6								6															
7	External Alarm # 3			7				7								7															
8	External Alarm # 4			8				8								8															
9	Closed Loop Disabled		On	9				9								9															
10	External Alarm # 5			10				10								10															
11	External Alarm # 6			11				11								11															
12	Manual Control Enable	On	On	12				12								12															
13	Coord Free Input			13				13								13															
14	Local Flash Input	On	On	14				14								14															
15	MMU Flash			15				15								15															
16	CMU Flash			16				16								16															
17	Cycle Fault		On	Alt Call & Redirect # 1 [1.1.6.3]												Alt Inhibit Phases # 1 [1.1.6.3]															
18	Cycle Failure		On	Col	Ø	Phases Called By Ø		From	To	From	To	From	To	From	To	1	2	3	4	5	6	7	8	9	10	11	12	13	14	15	16
19	Coordination Fault		On	1				1								1															
20	Controller Fault	On	On	2				2								2															
21	Detector SDLC Failure			3				3								3															
22	MMU SDLC Failure			4				4								4															
23	Critical SDLC Failure			5				5								5															
24	Reserved			6				6								6															
25	EEPROM CRC Fault	On	On	7				7								7															
26	Detector Diagnostic Failure	On	On	8				8								8															
27	BIU Detector Failure	On	On	Alt Call & Redirect # 2 [1.1.6.3]												Alt Inhibit Phases # 2 [1.1.6.3]															
28	Queue detector alarm		On	Col	Ø	Phases Called By Ø		From	To	From	To	From	To	From	To	1	2	3	4	5	6	7	8	9	10	11	12	13	14	15	16
29	Ped Detector Fault	On	On	1				1								1															
30	Coord Diagnostic Fault			2				2								2															
41	TempAlert Probe Ch. A			3				3								3															
42	TempAlert Probe Ch. B			4				4								4															
47	Coord Active			5				5								5															
48	Preempt Active		On	6				6								6															
49	Preempt 1 Input		On	7				7								7															
50	Preempt 2 Input		On	8				8								8															
51	Preempt 3 Input		On	Coord, CIC Plans [2.3]												Unit Parameters [1.2.1]															
52	Preempt 4 Input		On	CIC CoØ	Grow	1	2	3	4	5	6	7	8	Allow Skip Yellow	OFF	Max Cycle Time															
53	Preempt 5 Input		On	1	OFF									TOD Dim Enable	OFF	Cycle Fault Action	ALARM														
54	Preempt 6 Input		On	2	OFF									Tone Disable	OFF																
55	Preempt 7 Input		On	3	OFF									Diamond Mode	4Ph																
56	Preempt 8 Input		On	4	OFF									Backup Time (s)	900																
57	Preempt 9 Input		On	Auto Flash Phase/Olap Settings [1.4.2]												Disable Init Ped	OFF														
58	Preempt 10 Input		On	Yel Ø										Cycle Fault Action	ALARM																
61	In Transition		On	Yel (olaps)										Enable Run Timer	ON	ID: 3289 31 @ HOME DEPOT															
81	FIO Status Alarm																														

08/14/19Page 10



AS-BUILT

AS-BUILT DRAWING

THESE AS-BUILT DRAWINGS HAVE BEEN PREPARED BY SRF & ASSOCIATES RELYING UPON INFORMATION FURNISHED BY OTHERS, BECAUSE OF THIS RELIANCE ON UNVERIFIED (AND IN SOME CASES UNOBTAINABLE) INFORMATION PROVIDED BY OTHERS, SRF & ASSOCIATES CANNOT AND DOES NOT WARRANT THE ACCURACY OF THESE DRAWINGS. THOSE UTILIZING THESE AS-BUILT DRAWINGS ARE ADVISED TO OBTAIN INDEPENDENT VERIFICATION OF THEIR ACCURACY BEFORE APPLYING THEM FOR ANY PURPOSE. AS-BUILT DRAWINGS ARE INTENDED TO SHOW SIGNIFICANT CHANGES DURING CONSTRUCTION. FOR THE ORIGINAL DESIGN INTENT, REFER TO THE ORIGINAL CONTRACT DOCUMENTS.

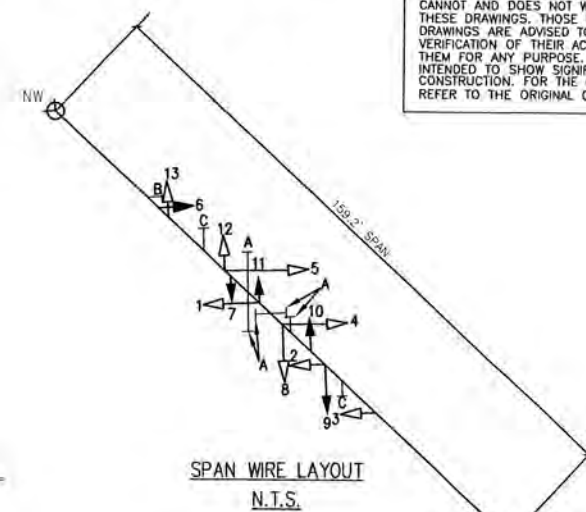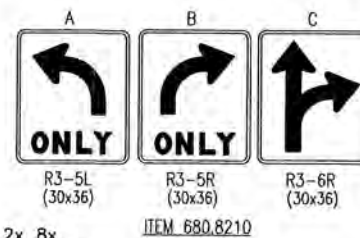

0 20 40 60 80
GRAPHIC SCALE: 1" = 20'

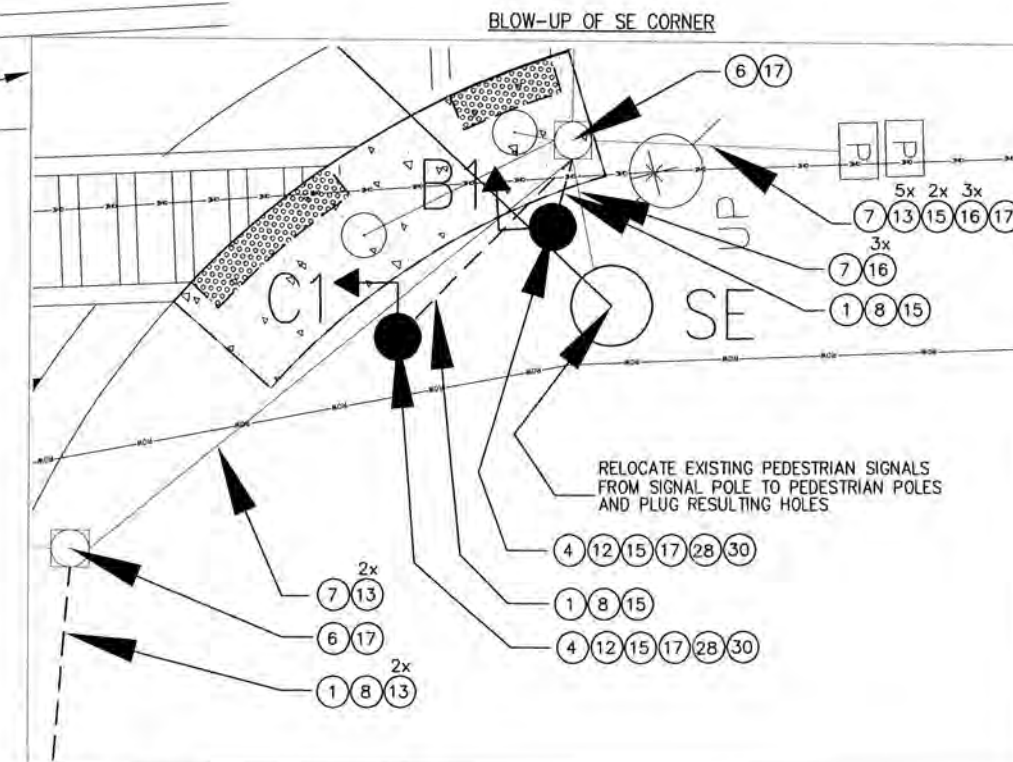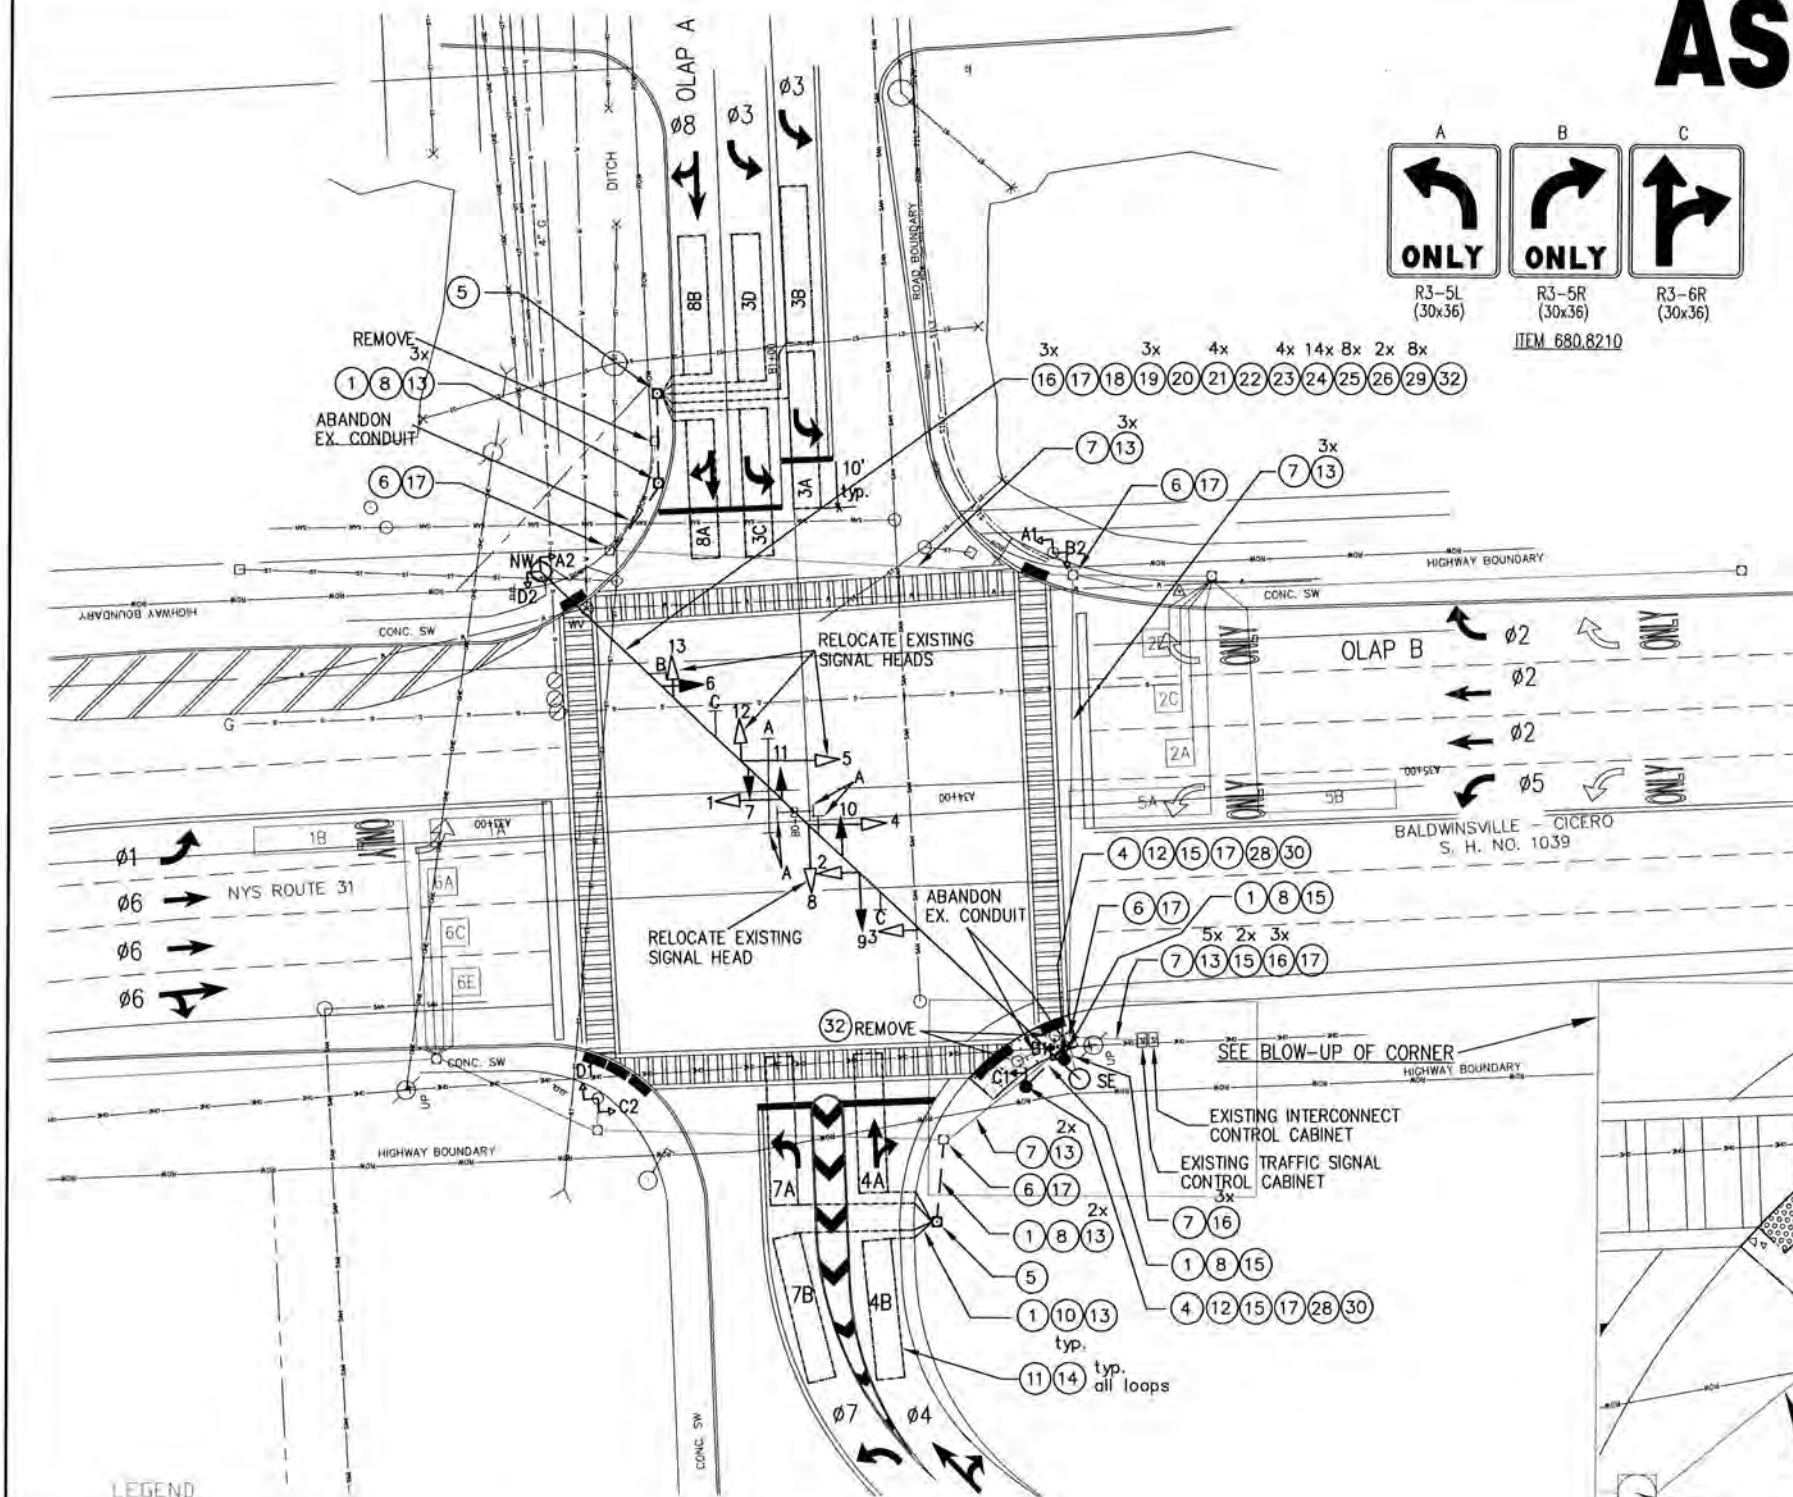


POLE	POLE LOCATION		POLE LENGTH (FT)	DESIGN LOAD (LBS)	FOOTING MOMENT (FT-K)
	STATION	OFFSET			
NW	EXISTING		33	9000	283.5
SE	EXISTING		38	9000	328.5

SIGNAL 262

LEGEND

SYMBOL		DESCRIPTION
EXISTING	PROPOSED	
		SIGNAL POLE
		GROUND MOUNTED CONTROLLER
		POLE MOUNTED CONTROLLER
		CONDUIT
		PULLBOX
		TRAFFIC SIGNAL HEAD - 3 WAY
	Ø3	PHASE NUMBER
	4	SIGNAL FACE & NUMBER
A 	A 	RED PUSHBUTTON & PHASE
		INDUCTANCE LOOP & NUMBER

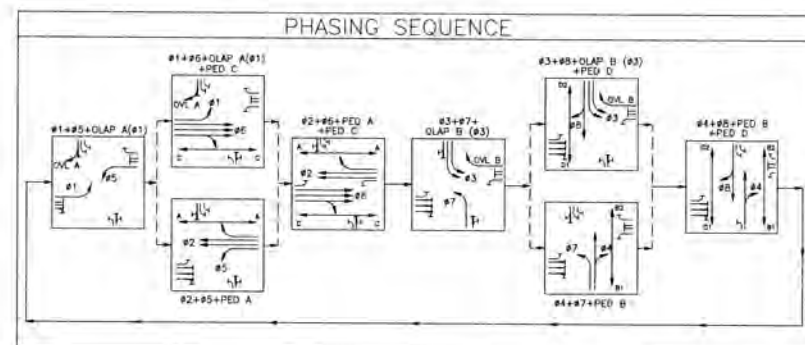

CLAY APTS

N.Y.S. Route 31

Town of Clay
County of Onondaga
State of New York

CLAY APTS, LLC

1170 Pittsford-Victor Road
Suite 100
Pittsford, New York 14534



REVISIONS

NO.	DATE	DESCRIPTION	REV.	CHKD
1	7/19/11	REV'D PER NYS DOT	ACD	
2	8/16/11	REV'D PER NYS DOT	ACD	
3	11/15/12	REV'D HEADS 7 & 13	ACD	

NOTE:
Unauthorized alteration or addition to this drawing is a violation of the New York State Education Law Article 145, Section 7209.

TRAFFIC SIGNAL PLAN
NYS ROUTE 31 @
DELL CENTER DRIVE



Project Manager: acd
Designed by: acd
Drawn by: acd
Checked by: acd
Date: 11/15/12
Scale: 1"=20'

31025.0
SignalPlan1.dwg

TSP-1

GENERAL NOTES


- THE WORDS "SHALL", "SHOULD", AND "MAY", AS USED IN THE CONTRACT DOCUMENTS, HAVE THE FOLLOWING MEANING:
SHALL - A MANDATORY CONDITION. IN THE DESIGN, APPLICATION OR LOCATION OF DEVICES REQUIREMENTS HAVING "SHALL" STIPULATIONS ARE MANDATORY.
SHOULD - AN ADVISORY CONDITION, WHERE "SHOULD" IS USED IN RELATION TO A PROVISION, THAT PROVISION IS RECOMMENDED, AND NORMALLY IS TO BE FOLLOWED, BUT IS NOT MANDATORY. DEVIATION FROM SUCH PROVISIONS IS PERMISSIBLE IF, AND TO THE EXTENT, THERE IS JUSTIFIABLE CAUSE TO DO SO.
MAY - A PERMISSIVE CONDITION. NO REQUIREMENT FOR DESIGN APPLICATION IS INTENDED.
- ALL SIGNALS IN THIS CONTRACT SHALL BE A MINIMUM OF 16.5 FEET ABOVE THE HIGH POINT OF THE ROADWAY, WITH ALL RED INDICATIONS LEVEL ACROSS THE INTERSECTION. NO EXCEPTIONS SHALL BE MADE FOR SIGNALS MOUNTED BELOW 16.5 FEET.
- EXCEPT IN ROADWAY SECTIONS, THE CONTRACTOR SHALL EXCAVATE ALL EXISTING TRAFFIC SIGNAL PULLBOXES, POLES, AND FOUNDATIONS TO A DEPTH OF 6" BELOW EXISTING GRADE AND BACKFILL WITH MATERIAL IN KIND. THE CHARACTER AND CONDITION SHALL MATCH THAT SURROUNDING THE STRUCTURE OR POLE. WITHIN THE ROADWAY, THESE EXCAVATIONS WILL BE MADE TO A DEPTH OF 1 FOOT BELOW THE TOP OF SUBGRADE AND BACKFILLED WITH SUITABLE MATERIAL. THIS WORK SHALL BE INCLUDED IN THE PRICE BID FOR ITEM 680.510501 - "PULLBOX, RECTANGULAR 26"x18" REINFORCED CONCRETE."
- PULLBOXES SHALL HAVE A TWO FOOT MINIMUM DRAINAGE BED OF NO. 2 CRUSHED STONE OR GRAVEL PLACED BELOW THE PULLBOX, ABOVE. THIS WORK SHALL BE INCLUDED IN THE PRICE BID FOR ITEM 680.510501 - "PULLBOX, RECTANGULAR 26"x18" REINFORCED CONCRETE."
- THE SPACE BETWEEN THE LOOP WIRES AND THE SHIELDED LEAD-IN CABLE SHALL BE SOLDERED AND NOT CRIMPED.
- ON STANDARD SHEET NO. 680-14, THE DISTANCE BETWEEN LOOP WIRE LEAD-INS SHALL BE INCREASED FROM 6" (typ.) TO 2" (typ.).
- OVERHEAD LANE SIGNS SHALL BE CENTERED OVER THEIR RESPECTIVE LANES.
- WHERE NEW PAVEMENT IS TO BE PLACED, VEHICLE DETECTOR LOOPS SHALL BE INSTALLED IN THE BINDER COURSE PRIOR TO THE PLACEMENT OF THE TOP COURSE.
- CLARIFICATION OF CONTRACTOR'S RESPONSIBILITY REGARDING MAINTAINING LOOP DETECTION UNDER "MAINTAIN TRAFFIC SIGNAL EQUIPMENT": THE CONTRACTOR SHALL MAINTAIN EXISTING VEHICLE DETECTION WITH REASONABLE CARE. UNLESS OTHERWISE NOTED, THE MAXIMUM LENGTH OF TIME THAT AN INTERSECTION TO ESTABLISH VEHICLE DETECTION AT THEIR OWN EXPENSE.
- WHERE CONDUIT IS TO BE PLACED UNDER THE ROADWAY, THE CONTRACTOR SHALL USE A 3" DIAMETER CONDUIT.
- ALL NECESSARY HOLES IN THE POLE BELOW THE LOAD ATTACHMENT POINT AND GREATER THAN 3/4" IN DIAMETER SHALL BE MADE BY THE MANUFACTURER AND REINFORCED ACCORDING TO FABRICATION DETAILS AND CONTRACT DOCUMENTS.
- THE CONTRACTOR SHALL INSTALL A HEAVY DUTY STAINLESS STEEL COTTER PIN AND A STAINLESS STEEL WASHER ON THE SIGNAL HEAD BALANCE ADJUSTER. STANDARD SPECIFICATION 680-3.18 IS MODIFIED ALLOWING ONLY RINGS TO BE USED FOR THE ATTACHMENT OF SIGNAL CONTROL CABLES TO THE MESSENGER CABLE.
- ALL PEDESTRIAN PUSH BUTTONS SHALL CONFORM TO THE AMERICAN DISABILITIES ACT (ADA) REQUIREMENTS. THE COST TO BE INCLUDED IN THE BID PRICE FOR ITEM 680.8225 - PEDESTRIAN PUSH BUTTON AND SIGN WITHOUT POST AND 680.8226 - PEDESTRIAN PUSH BUTTON AND SIGN WITH POST.
- PAVEMENT MARKINGS SHOWN ON TRAFFIC SIGNAL PLANS, UNLESS OTHERWISE NOTED, ARE FOR DESIGN PURPOSES ONLY. THE COST OF FURNISHING AND INSTALLING THE MARKINGS SHALL BE INCLUDED IN THE PRICE BID FOR ITEM 680.8225 - PEDESTRIAN PUSH BUTTON AND SIGN WITHOUT POST AND 680.8226 - PEDESTRIAN PUSH BUTTON AND SIGN WITH POST.
- THE PAY QUANTITY FOR THE TRAFFIC SIGNAL CABLE FOR SPAN WIRE INSTALLATIONS SHALL NOT INCLUDE THE CONNECTOR CABLE BETWEEN THE MAIN SIGNAL CONTROL CABLE AND THE TERMINAL BLOCK ON THE INDIVIDUAL SIGNAL HEADS. THE COST OF THE CONNECTOR CABLE SHALL BE INCLUDED IN THE PRICE BID FOR THE VARIOUS SIGNAL BRACKET ASSEMBLIES. THE MATERIAL REQUIREMENTS OF SECTION 724-01 OF THE STANDARD SPECIFICATIONS. THE CABLE SHALL CONTAIN THE NUMBER OF CONDUCTORS NEEDED TO ACCOMPLISH THE PHASING WITH AT LEAST ONE SPARE AND NEED NOT MATCH THE COLOR CODING OF THE MAIN TRAFFIC SIGNAL CABLE(S).
- STANDARD SPECIFICATION 680.8708 IS MODIFIED ALLOWING ONLY ALUMINUM PEDESTRIAN TRAFFIC SIGNAL POLES.
- ALL VEHICLE DETECTOR LOOPS SHALL HAVE 3 (THREE) WIRE PER TURN OF WIRE PER LOOP.
- ALL TRAFFIC SIGNAL HEADS SHALL HAVE 12" LENSES.
- CONTRACTOR IS TO CONTACT THE NYSOT SIGNAL CREW AT (315) 455-6312 FOR MARK-OUT OF ALL UNDERGROUND SIGNAL CONDUIT AND LOOP WIRE PRIOR TO DIGGING. ANY BROKEN SIGNAL WIRE CANNOT BE SPLICED; A NEW RUN OF WIRE FROM THE POLE TO THE FURTHEST END MUST BE REPLACED.
- THE CONTRACTOR SHALL BE RESPONSIBLE FOR COORDINATING ALL UTILITY WORK WITH RESPECTIVE OWNERS DURING CONSTRUCTION.
- EACH AND EVERY CABLE ENTERING THE CONTROLLER CABINETS AND PULLBOXES SHALL BE IDENTIFIED BY FUNCTION AND PHASE STAMPED ON NYSOT APPROVED TAGS. THE TAGS SHALL BE ATTACHED TO THE CABLE WITH STAINLESS STEEL WIRE, PLASTIC, OR NYLON LINE.
- THE CONTRACTOR SHALL REQUEST PERMISSION FROM THE NYSOT SIGNAL CREW AT (315) 428-4064 TO ENTER INTO ANY EXISTING TRAFFIC SIGNAL CONTROLLER CABINET OR DO ANY WORK ON AN EXISTING TRAFFIC SIGNAL CONTROLLER CABINET, AND BEFORE ENERGIZING ANY NEW TRAFFIC SIGNAL INSTALLATION.
- ALL PEDESTRIAN SIGNS SHALL BE 9 INCHES X 15 INCHES (9" X 15") REGARDLESS OF THE SIZE OF POLE THEY ARE INSTALLED ON. THE COST OF FURNISHING AND INSTALLING THESE SIGNS SHALL BE INCLUDED IN THE BID PRICE FOR ITEMS 680.8225 - PEDESTRIAN PUSH BUTTON AND SIGN WITHOUT POST AND 680.8226 - PEDESTRIAN PUSH BUTTON AND SIGN WITH POST.
- THE 24 INCH MINIMUM LENGTH OF RAIL LOOP SHOWN ON STANDARD SHEET 680-07 SHALL BE INCREASED TO 40 INCHES MINIMUM, THUS ALLOWING A SIGNAL HEAD ADJUSTMENT OF 40 INCHES IN EITHER DIRECTION. FINAL HEAD ADJUSTMENT WILL BE MADE BY THE CONTRACTOR AS ORDERED BY THE ENGINEER.
- A STAINLESS STEEL BOLT, NUT, AND LOCK WASHER SHALL BE INSTALLED A MINIMUM OF 2 INCHES FROM THE BOTTOM OF THE OVERHEAD SPAN MOUNTED SIGN TUBE. THE COST OF FURNISHING AND INSTALLING THIS EQUIPMENT SHALL BE INCLUDED IN THE PRICE FOR ITEM 680.8210M, OVERHEAD SPAN ASSEMBLY, TYPE J.
- ALL POLYCARBONATE SIGNAL HEADS WITH THREE OR MORE SECTIONS REQUIRE A REINFORCEMENT PLATE UNLESS CONNECTED TO A FIXED OBJECT (POLE OR MAST ARM) BY A BRACKET WITH TWO SEPARATE CONNECTION POINTS (TOP AND BOTTOM).
- ON STANDARD SHEET NO. 680-04, ALL PULLBOXES SHALL BE SET TO 1/2 INCH BELOW GRADE WITH ALL THE SURROUNDING SURFACES, EXCEPT SIDEWALKS, WHERE THEY SHALL BE FLUSH.
- THE EXISTING SIGNAL HEADS AND OVERHEAD SIGNS CAN NOT BE BLOCKED BY THE NEW SIGNAL HEADS AND OVERHEAD SIGNS AT ANY POINT DURING CONSTRUCTION. NEW SIGNAL HEADS AND OVERHEAD SIGNS SHALL REMAIN COVERED UNTIL THE DAY THE NEW SIGNAL IS TO BE TURNED ON.
- REMOVAL OF EXISTING SIGNAL EQUIPMENT SHALL NOT BEGIN UNTIL THE NEW SIGNAL HAS BEEN PLACED INTO OPERATION AND VERIFIED BY NYSOT SIGNALS.
- UNLESS PRIOR PERMISSION HAS BEEN GIVEN BY NYSOT SIGNALS.
- CONTRACTOR SHALL PROVIDE 14 DAYS ADVANCE NOTICE TO SIGNAL CREW AT (315) 428-4064 TO SCHEDULE DROP OFF TIME TO THE NYSOT SIGNAL SHOP OF ALL EQUIPMENT LISTED ON THE SIGNAL PLAN SHEET TO BE REMOVED AND DELIVERED TO CONTRACTOR BY STATE FORCES.
- THE CONTRACTOR SHALL FURNISH AND INSTALL ANCHOR BOLT COVERS FOR ANY TRAFFIC SIGNAL POLE OR PEDESTRIAN POLE WHERE PEDESTRIAN TRAFFIC MAY EXIST. CONTRACTOR SHALL CONTACT SIGNAL CREW AT (315) 428-4064 TO MAKE THIS DETERMINATION.
- ALL SIGNAL EQUIPMENT SHALL BE PLACED IN A LOCATION THAT COMPLIES WITH THE NYS HIGH VOLTAGE PROXIMITY ACT. THIS INCLUDES, BUT IS NOT LIMITED TO, KEEPING ALL SIGNAL EQUIPMENT A MINIMUM OF 10 FT FROM PRIMARY LINES, AND 2 FT FROM SECONDARY AND ALL OTHER LINES.
- SIGN NUMBERS SHOWN REFER TO THE NATIONAL MANUAL OF UNIFORM TRAFFIC CONTROL DEVICES (MUTCD) AND THE NEW YORK STATE SUPPLEMENT.
- ALL SIGNAL CONDUITS SHALL BE BONDED WITH A #6 BARE STRANDED COPPER GROUND WIRE.
- ALL COUPLINGS AND BUSHINGS SHALL BE MECHANICALLY THREADED. COMPRESSION OR SLP TYPE COUPLINGS OR BUSHINGS SHALL NOT BE ALLOWED.
- ALL OVERHEAD SIGNAL RELATED SIGNS IN THIS CONTRACT SHALL BE A MINIMUM OF 16.5 FT ABOVE THE HIGH POINT OF THE ROADWAY, WITH THE BOTTOM OF THE SIGN EVEN WITH THE BOTTOM OF THE SIGNAL HEAD.
- NO PROPOSAL WHICH MODIFIES THE APPROVED DESIGN PLAN SUGGESTED BY EITHER THE CONTRACTOR, OR CONSTRUCTION PERSONNEL SHALL BE MADE IN THE FIELD WITHOUT FIRST CONSULTING WITH THE REGIONAL TRAFFIC SAFETY AND MOBILITY GROUP AT (315) 428-4064. THESE CHANGES INCLUDE, BUT ARE NOT LIMITED TO, 90 DEGREE BENDS IN THE CONDUITS.
- ON STANDARD SHEET NO. 680-07, THE MAXIMUM ALLOWABLE DISTANCE BETWEEN THE SPICE AND THE CENTER OF THE SIGNAL HEAD SHALL BE 2.5 FEET.
- ALL WORK PERFORMED AND MATERIALS SUPPLIED SHALL BE IN ACCORDANCE WITH THE LATEST NYSOT STANDARDS AND SPECIFICATIONS, AND THE NATIONAL MANUAL OF UNIFORM TRAFFIC CONTROL DEVICES AND ITS SUPPLEMENT.
- THE LOCATION OF UTILITIES SHOWN ON THE CONTRACT PLANS ARE NOT GUARANTEED. NOR IS THERE ANY GUARANTEE THAT ALL SUCH LINES WITHIN THE CONTRACT LIMITS HAVE BEEN SHOWN OR EXPOSED. IT IS THE CONTRACTOR'S RESPONSIBILITY TO SAFELY UNCOVER, IDENTIFY, AND PROTECT ALL UTILITIES, AND AT HIS OWN EXPENSE, TO PROTECT AND SUPPORT ALL UTILITIES ENCOUNTERED IN HIS EXCAVATING AND TRENCHING OPERATION.
- THE CONTRACTOR SHALL BE RESPONSIBLE FOR ANY DAMAGE TO UTILITIES CAUSED BY HIS OPERATION AND FOR MAKING GOOD THE DAMAGE IS SUCH AS TO ENGENDER THE SATISFACTORY OPERATIONS OF UTILITIES AND NECESSARY REPAIRS ARE NOT IMMEDIATELY MADE BY THE CONTRACTOR, THE WORK MAY BE PERFORMED BY THE RESPECTIVE OWNING COMPANIES AND THE COST THEREOF CHARGED TO THE CONTRACTOR.
- THE CONTRACTOR SHALL UPDATE EXISTING FIELD WIRING DIAGRAMS TO REFLECT WORK PERFORMED UNDER THIS CONTRACT IN CONFORMANCE WITH REQUIREMENTS OF NYSOT.
- UNDERGROUND UTILITY LOCATIONS ARE NOT GUARANTEED, NOR IS THERE ANY GUARANTEE THAT ALL EXISTING UTILITIES WHETHER FUNCTIONAL OR ABANDONED WITHIN THE PROJECT AREA ARE SHOWN ON THIS DWG. THE CONTRACTOR SHALL DETERMINE THE EXACT LOCATION OF ALL UNDERGROUND UTILITIES BEFORE STARTING WORK AND SHALL BE RESPONSIBLE FOR ALL DAMAGE FROM THEIR WORK. CONTRACTOR SHALL NOTIFY NEW YORK STATE DEPARTMENT OF TRANSPORTATION, 1-888-662-7862 IN ACCORDANCE WITH 16 NYCRR PART 753, FOR LOCATING UNDERGROUND TRAFFIC SIGNAL FEATURES. THE CONTRACTOR SHALL CONTACT NYSOT-TRAFFIC SIGNAL MAINTENANCE AT 315-455-6312.
- ITEM 680.770265, MODIFY TRAFFIC SIGNAL BRACKETS, WIRING, TRAFFIC SIGNAL SECTION:
- THE REMOVAL AND STORAGE OF ALL LED MODULES FOR DELIVERY TO NYSOT REGION 3 SIGNAL SHOP.
- MODIFYING THE EXISTING CABINET WIRING TO MATCH WHAT IS SHOWN ON THE PLANS.
- RELOCATING SIGNAL HEADS 5, 6, 12, AND 13 AS INDICATED ON PLAN.
- RELOCATING PEDESTRIAN INDICATIONS AS INDICATED ON PLAN.
- ALL EXISTING PULLBOXES NOT BEING USED AGAIN SHALL BE REMOVED AND BACKFILLED. PLANS MAY NOT SHOW ALL EXISTING PULLBOXES.
- MODIFYING THE EXISTING PULLBOX WALLS FOR NEW CONDUITS BEING INSTALLED.

TABLE OF OPERATIONS

HEAD	1	2	3	4	5	6	7	8	9	10	11	12	13	PED	PED	PED	PED
PHASE	1	2	3	4	5	6	7	8	9	10	11	12	13	A	B	C	D
01+OLAP A	R	R	R	R	R	R	R	R	R	R	R	R	R	DW	DW	DW	DW
02	R	R	R	R	R	R	R	R	R	R	R	R	R	DW*	DW	DW	DW
03+OLAP B	R	R	R	R	R	R	R	R	R	R	R	R	R	DW	DW	DW	DW
04	R	R	R	R	R	R	R	R	R	R	R	R	R	DW	DW*	DW	DW
05	R	R	R	R	R	R	R	R	R	R	R	R	R	DW	DW	DW*	DW
06	R	R	R	R	R	R	R	R	R	R	R	R	R	DW	DW	DW*	DW
07	R	R	R	R	R	R	R	R	R	R	R	R	R	DW	DW	DW*	DW
08	R	R	R	R	R	R	R	R	R	R	R	R	R	DW	DW	DW*	DW*
01+05+OLAP A	R	R	R	R	R	R	R	R	R	R	R	R	R	DW	DW	DW	DW
01+06+OLAP A	R	R	R	R	R	R	R	R	R	R	R	R	R	DW	DW	DW*	DW
02+05	R	R	R	R	R	R	R	R	R	R	R	R	R	DW*	DW	DW*	DW
02+06	R	R	R	R	R	R	R	R	R	R	R	R	R	DW*	DW	DW*	DW
03+07+OLAP A & B	R	R	R	R	R	R	R	R	R	R	R	R	R	DW	DW	DW	DW
03+08+OLAP B	R	R	R	R	R	R	R	R	R	R	R	R	R	DW	DW	DW	DW*
04+07	R	R	R	R	R	R	R	R	R	R	R	R	R	DW	DW*	DW	DW
04+08	R	R	R	R	R	R	R	R	R	R	R	R	R	DW	DW*	DW	DW*
EMERG. FLASH	FL-R	FL-R	FL-R	FL-R	FL-R	FL-R	FL-R	FL-R	FL-R	FL-R	FL-R	FL-R	FL-R	DARK	DARK	DARK	DARK

1-UPON ACTIVATION OF A PEDESTRIAN PUSH BUTTON, A "WALKING MAN" INDICATION FOLLOWED BY A FLASHING "WALK" INDICATION FOLLOWED BY A STEADY "WALK" WILL BE DISPLAYED.

TABLE OF SWITCH PACKS									
SIGNAL NO. 262		ROUTE 31 @ DELL CENTER DRIVE				ONONDAGA COUNTY			
SWITCH PACK	FUNCTION	FACE NO'S		FLASH PLUG COLOR	INDICATIONS	TERMINAL WIRING BOARD			
						TERMINAL		WIRE COLOR CODE	
SP 1	01	1		R	←R ←Y ←G GRND WIRE	SP 1R SP 1Y SP 1G GRND BUS	14/7C-1-R 14/7C-1-O 14/7C-1-G 14/7C-1-W		
SP 2	06	2	3	R	R Y G GRND WIRE	SP 2R SP 2Y SP 2G GRND BUS	14/5C-5-R 14/5C-5-O 14/5C-5-G 14/5C-5-W	14/5C-6-R 14/5C-6-O 14/5C-6-G 14/5C-6-W	
SP 3	02	5	6	R	R Y G GRND WIRE	SP 3R SP 3Y SP 3G GRND BUS	14/7C-2-R 14/7C-2-O 14/7C-2-G 14/7C-2-W	14/7C-3-R 14/7C-3-O 14/7C-3-G 14/7C-3-W	
SP4	04	8	9	R	R Y G GRND WIRE	SP 4R SP 4Y SP 4G GRND BUS	14/5C-7-R 14/5C-7-O 14/5C-7-G 14/5C-7-W	14/5C-8-R 14/5C-8-O 14/5C-8-G 14/5C-8-W	
SP5	08	12	13	R	R Y G GRND WIRE	SP 5R SP 5Y SP 5G GRND BUS	14/7C-2-BL 14/7C-2-B 14/7C-2-W/B 14/7C-2-W	14/7C-4-R 14/7C-4-O 14/7C-4-G 14/7C-4-W	
SP6	05	4		R	←R ←Y ←G GRND WIRE	SP 6R SP 6Y SP 6G GRND BUS	14/5C-9-R 14/5C-9-O 14/5C-9-G 14/5C-9-W		
SP7	03	10	11	R	←R ←Y ←G GRND WIRE	SP 7R SP 7Y SP 7G GRND BUS	14/5C-10-R 14/5C-10-O 14/5C-10-G 14/5C-10-W	14/7C-1-BL 14/7C-1-B 14/7C-1-W/B 14/7C-1-W	
SP8	07	7		R	←R ←Y ←G GRND WIRE	SP 8R SP 8Y SP 8G GRND BUS	14/5C-11-R 14/5C-11-O 14/5C-11-G 14/5C-11-W		
SP9	OV A (01)	13		W	→Y →G GRND WIRE	SP 9R SP 9Y SP 9G GRND BUS	14/7C-4-BL 14/7C-4-B 14/7C-4-W/B		
SP10	PED A(02)	A1	A2	W	HAND GRND WIRE	SP 10R SP 10Y SP 10G GRND BUS	14/5C-1-R 14/5C-1-G 14/5C-1-W	14/10C-1-R 14/10C-1-G 14/10C-1-W	
SP11	PED B(04)	B1	B2	W	HAND GRND WIRE	SP 11R SP 11Y SP 11G GRND BUS	14/5C-3-R 14/5C-3-G 14/5C-3-W	14/10C-1-R/B 14/10C-1-G/B 14/10C-1-W/B	
SP12	PED C(06)	C1	C2	W	HAND GRND WIRE	SP 12R SP 12Y SP 12G GRND BUS	14/5C-4-R 14/5C-4-G 14/5C-4-W	14/10C-3-R 14/10C-3-G 14/10C-3-W	
SP13	PED D(08)	D1	D2	W	HAND GRND WIRE	SP 13R SP 13Y SP 13G GRND BUS	14/5C-2-R 14/5C-2-G 14/5C-2-W	14/10C-3-R/B 14/10C-3-G/B 14/10C-3-W/B	
SP14	OV B (03)	6		W	→Y →G GRND WIRE	SP 14R SP 14Y SP 14G GRND BUS	14/7C-3-BL 14/7C-3-B 14/7C-3-W/B		

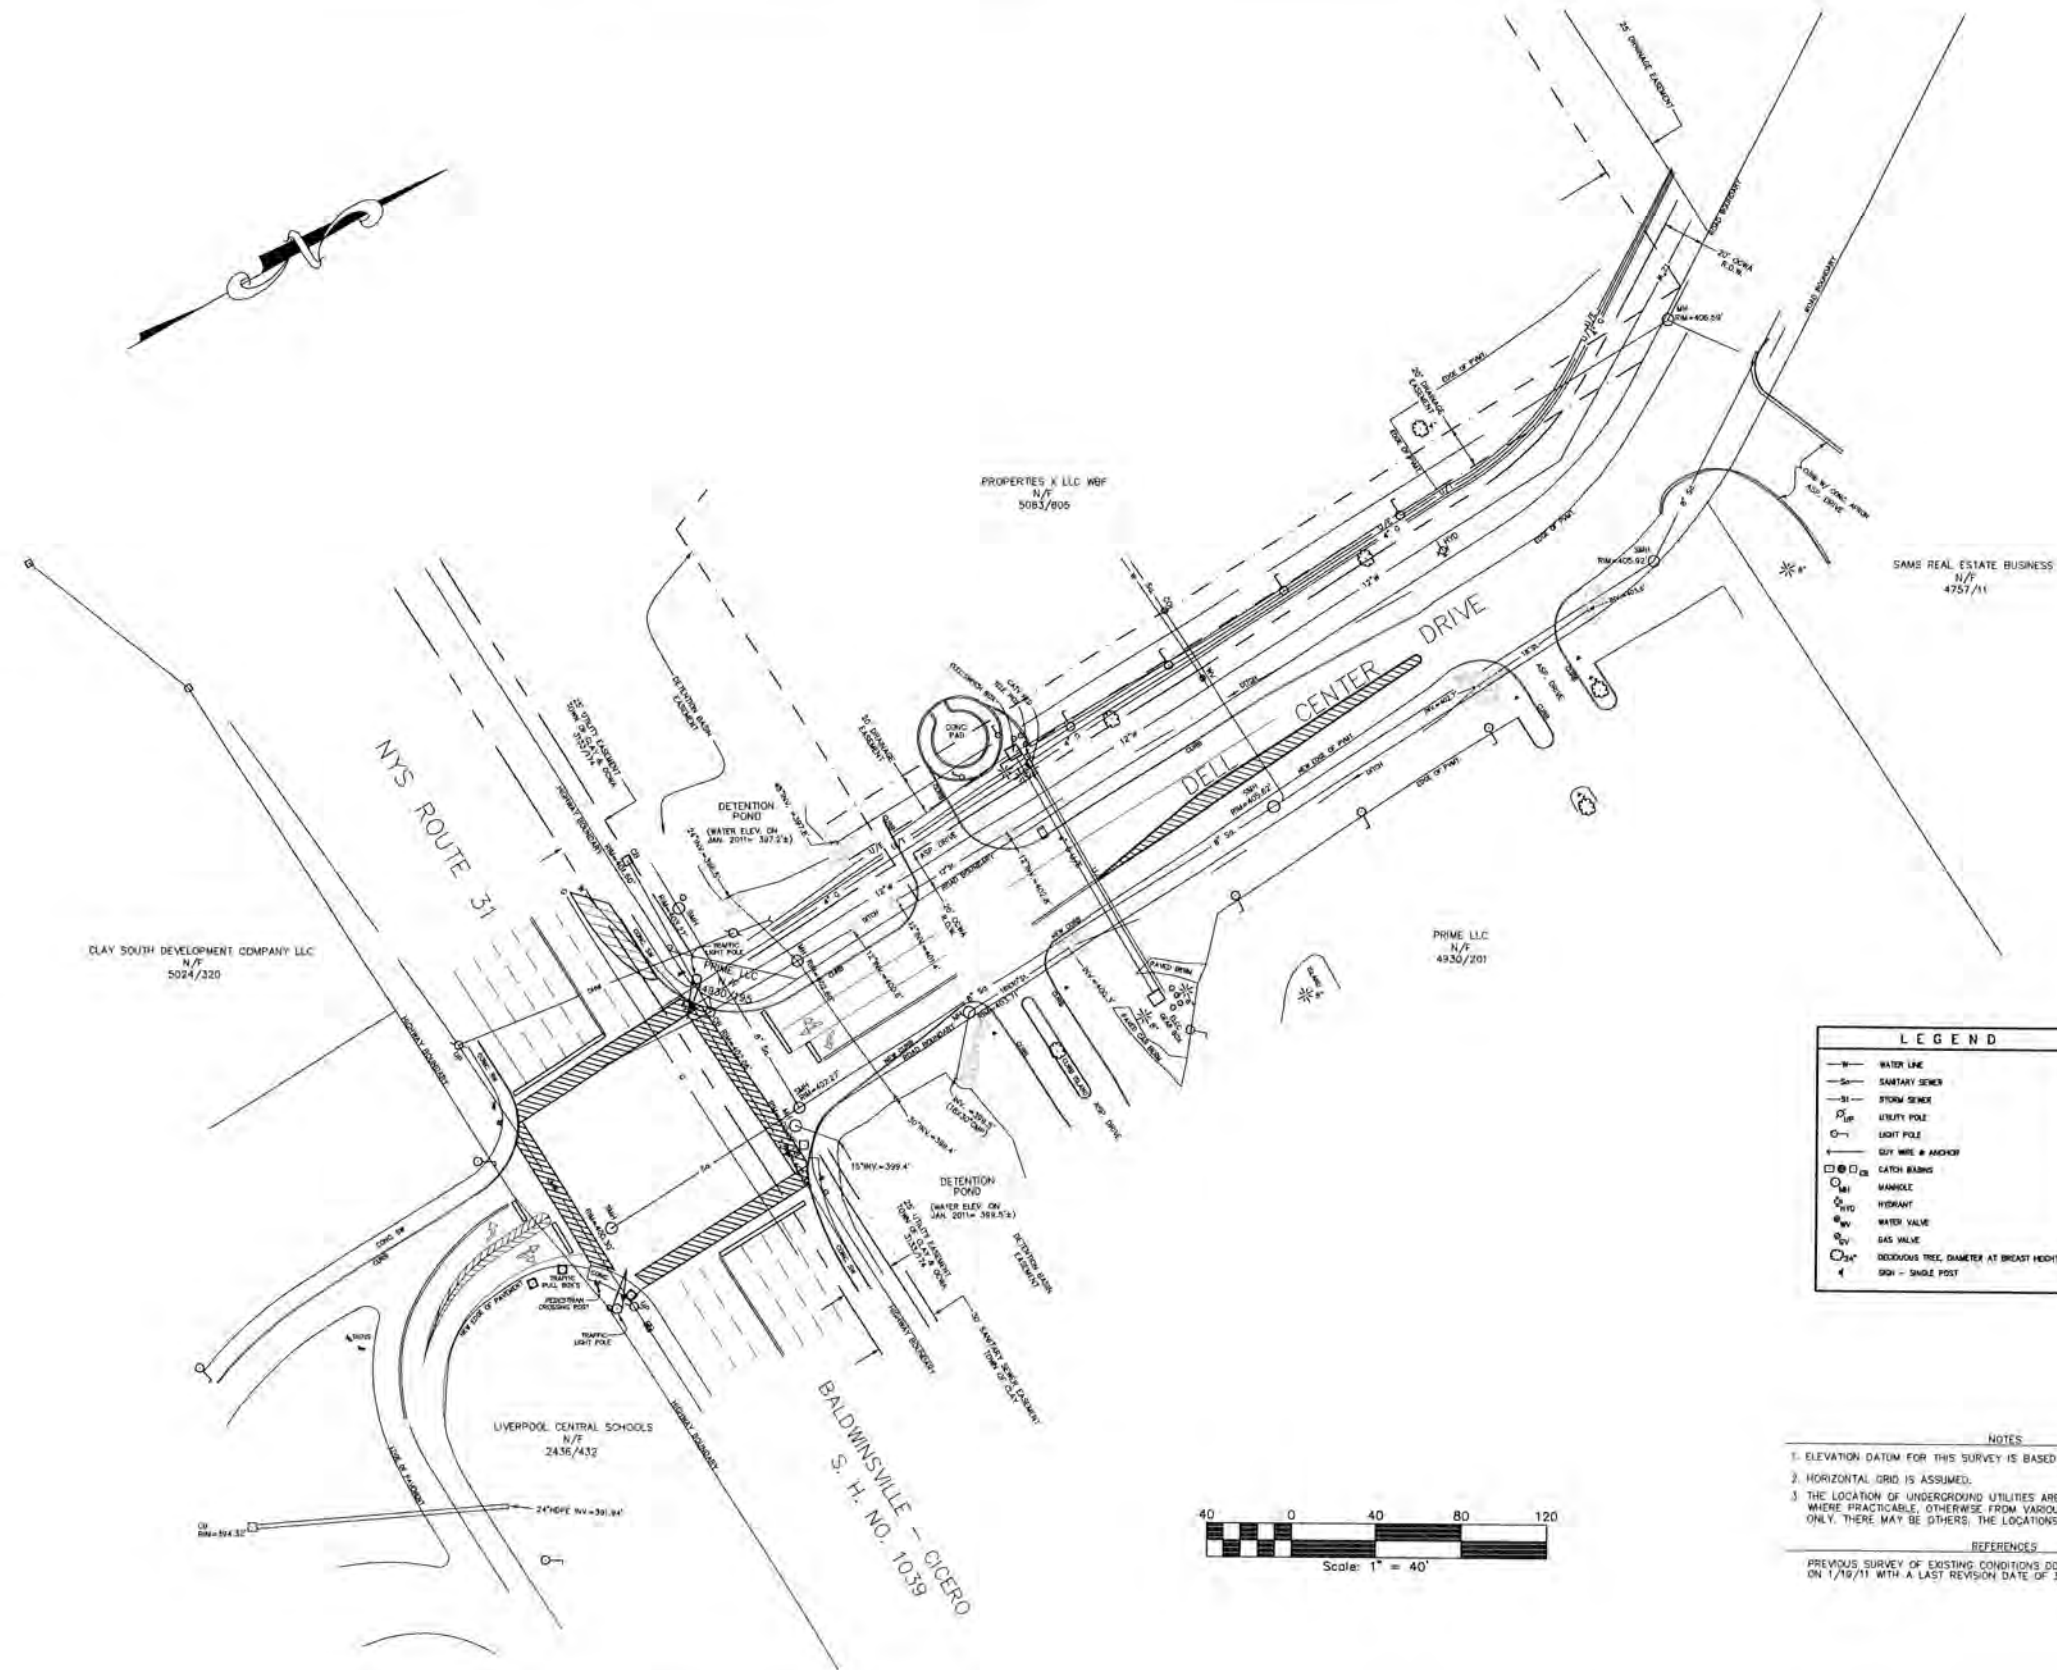


LEGEND	ABBREVIATIONS
— W — WATER LINE	Asp. ASPHALT
— S — SANITARY SEWER	Bot. BOTTOM
— ST — STORM SEWER	CC CURB CUT
— U — UTILITY POLE	CI CAST IRON
— L — LIGHT POLE	Conc. CONCRETE
— W — WIRE & ANCHOR	Elev. ELEVATION
— C — CATCH BASIN	FF FIRST FLOOR ELEVATION
— M — MANHOLE	Inv. INVERT
— H — HYDRANT	N / F NOW OR FORMERLY
— V — WATER VALVE	NM NIAGARA MOHAM
— S — GAS VALVE	Pavt. PAVEMENT
— D — DEODOROUS TREE, DIAMETER AT BREAST HEIGHT	STY. STORY
— S — SINGLE POST	Spot Elevation
	PCH PCH FOUND
	PCH PCH FOUND

NOTES

- ELEVATION DATUM FOR THIS SURVEY IS BASED ON USGS DATUM.
- HORIZONTAL GRID IS ASSUMED.
- THE LOCATION OF UNDERGROUND UTILITIES ARE OBTAINED BY FIELD MEASUREMENT WHERE PRACTICABLE, OTHERWISE FROM VARIOUS SOURCES AND ARE APPROXIMATE ONLY. THERE MAY BE OTHERS, THE LOCATIONS OF WHICH ARE UNKNOWN.

REFERENCES

PREVIOUS SURVEY OF EXISTING CONDITIONS DONE BY THIS COMPANY AND ISSUED ON 1/18/11 WITH A LAST REVISION DATE OF 3/28/11.

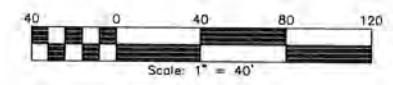

In charge of <u>D.J. REITH</u> Designed by _____	Drawn by <u>M.R. HUNTER</u> Checked by <u>D.J. REITH</u>	THE UNDERSIGNED HEREBY CERTIFIES THAT THIS MAP IS MADE FROM AN ACTUAL SURVEY.		CNY LAND SURVEYING 2075 CHURCH ROAD BALDWINVILLE, NEW YORK 13027 (315) 635-4614	REVISED EXISTING CONDITIONS DELL CENTER DRIVE AND NYS RTE. 31 TOWN OF CLAY COUNTY OF ONONDAGA STATE OF NEW YORK	DRAWING TITLE ROADWAY IMPROVEMENT AS-BUILT SURVEY	FILE NO. 12.050	
NO ALTERATION PERMITTED HEREON EXCEPT AS PROVIDED UNDER SECTION 7209, SUBDIVISION 2 OF THE NEW YORK STATE EDUCATION LAW.		DOUGLAS JAY REITH LICENSED LAND SURVEYOR				Date Issued <u>11/30/12</u>	Revisions _____	Scale <u>1" = 40'</u>
						Drawing No. 1 OF 1		

Phase Times [1.1.1]									Coordination Patterns [2.4] and Coordination Split Tables [2.7.1]																	STD8						
	1	2	3	4	5	6	7	8	Pat#	Cyc	Off	Split	Seq	Pat#	Cyc	Off	Split	Seq	Pat#	Cyc	Off	Split	Seq	Pat#	Cyc					Off	Split	Seq
Min Green	4	10	4	4	4	10	4	4	1	80	0	1	1	13	0	0	13	1	25	0	0	0	1	37	0					0	0	1
Gap, Ext	1	5	1	2	1	5	1	1	2	100	0	2	1	14	0	0	14	1	26	0	0	0	1	38	0					0	0	1
Max 1	20	50	20	30	20	60	20	30	3	100	0	3	1	15	0	0	15	1	27	0	0	0	1	39	0	0	0	1				
Max 2									4	100	0	4	1	16	0	0	16	1	28	0	0	0	1	40	0	0	0	1				
Yel Clearance	4	4	4	3.5	4	4	4	3.5	5	0	0	5	1	17	0	0	17	1	29	0	0	0	1	41	0	0	0	1				
Red Clearance	2	2	2	2.5	2	2	2	2.5	6	0	0	6	1	18	0	0	18	1	30	0	0	0	1	42	0	0	0	1				
Walk		7		7		7		7	7	0	0	7	1	19	0	0	19	1	31	0	0	0	1	43	0	0	0	1				
Ped Clearance		25		26		20		26	8	0	0	8	1	20	0	0	20	1	32	0	0	0	1	44	0	0	0	1				
Red Revert									9	0	0	9	1	21	0	0	21	1	33	0	0	0	1	45	0	0	0	1				
Add Initial									10	0	0	10	1	22	0	0	22	1	34	0	0	0	1	46	0	0	0	1				
Max Initial									11	0	0	11	1	23	0	0	23	1	35	0	0	0	1	47	0	0	0	1				
Time B4 Reduct									12	0	0	12	1	24	0	0	24	1	36	0	0	0	1	48	0	0	0	1				
Cars B4 Reduct									Split	1	2	3	4	5	6	7	8	Split	1	2	3	4	5	6	7	8						
Time To Reduce									1	Coor	13	46	10	11	19	40	10	11	13	Coor	0	0	0	0	0	0	0	0				
Reduce By									2	NON	MAX	NON	NON	NON	MAX	NON	NON	NON			NON	NON	NON	NON	NON	NON	NON	Coord Modes [2.1]				
Min Gap									2	Coor	18	54	16	12	14	58	12	16	14	Coor	0	0	0	0	0	0	0	Correction				
DyMaxLim									2	NON	MAX	NON	NON	NON	MAX	NON	NON	NON			NON	NON	NON	NON	NON	NON	NON	SHRT/LNG				
Max Step									3	Coor	18	52	18	12	14	56	12	18	15	Coor	0	0	0	0	0	0	0	Force-Off				
Options [1.1.2]	1	2	3	4	5	6	7	8	2	NON	MAX	NON	NON	NON	MAX	NON	NON	NON			NON	NON	NON	NON	NON	NON	NON	FLOAT				
Enable	On	On	On	On	On	On	On	On	4	Coor	18	39	16	27	14	43	27	16	16	Coor	0	0	0	0	0	0	0	Stop-in-Walk				
Min Recall									2	NON	MAX	NON	NON	NON	MAX	NON	NON	NON			NON	NON	NON	NON	NON	NON	NON	ON				
Max Recall									5	Coor	0	0	0	0	0	0	0	0	17	Coor	0	0	0	0	0	0	0	Expand Splt				
Ped Recall										NON	NON	NON	NON	NON	NON	NON	NON	NON			NON	NON	NON	NON	NON	NON	NON	OFF				
Soft Recall		On				On			6	Coor	0	0	0	0	0	0	0	0	18	Coor	0	0	0	0	0	0	0	Ped Recycle				
Lock Calls		On				On				NON	NON	NON	NON	NON	NON	NON	NON	NON			NON	NON	NON	NON	NON	NON	NON	NO_RECYCLE				
Auto Flash Entry									7	Coor	0	0	0	0	0	0	0	0	19	Coor	0	0	0	0	0	0	0	Before				
Auto Flash Exit										NON	NON	NON	NON	NON	NON	NON	NON	NON			NON	NON	NON	NON	NON	NON	NON	TIMED				
Dual Entry		On		On		On		On	8	Coor	0	0	0	0	0	0	0	0	20	Coor	0	0	0	0	0	0	0	After				
Enable Simul Gap	On	On	On	On	On	On	On	On		NON	NON	NON	NON	NON	NON	NON	NON	NON			NON	NON	NON	NON	NON	NON	NON	TIMED				
Gaurantee Passag									9	Coor	0	0	0	0	0	0	0	0	21	Coor	0	0	0	0	0	0	0	Auto Flash [1.4.1]				
Rest In Walk										NON	NON	NON	NON	NON	NON	NON	NON	NON			NON	NON	NON	NON	NON	NON	NON	CHANNEL				
Conditon Service									10	Coor	0	0	0	0	0	0	0	0	22	Coor	0	0	0	0	0	0	0	Flash Yel				
Non-Actuated 1										NON	NON	NON	NON	NON	NON	NON	NON	NON			NON	NON	NON	NON	NON	NON	NON	45				
Non-Actuated 2									11	Coor	0	0	0	0	0	0	0	0	23	Coor	0	0	0	0	0	0	0	Flash Red				
Add Init Calc										NON	NON	NON	NON	NON	NON	NON	NON	NON			NON	NON	NON	NON	NON	NON	NON	0				
Options+ [1.1.3]	1	2	3	4	5	6	7	8	12	Coor	0	0	0	0	0	0	0	0	24	Coor	0	0	0	0	0	0	0	Start Flash(s)				
Reservice										NON	NON	NON	NON	NON	NON	NON	NON	NON			NON	NON	NON	NON	NON	NON	NON	6				
PedClr Thru Yel									Page#																		Display Time	20				
Skip Red No Call									1	8 Phase Times/Options; Patterns/Splits; Ring Startup; Coord/Flash Mode; Unit Param																	Red Revert	3				
Red Rest									1A&1B	16 Phase Times/Options; Patterns/Splits; Ring Startup; Coord/Flash Mode; Unit Param																	MCE Timeout	0				
Max II									2	Overlaps; Channel Settings; Coord Alt Table+ (values not associated with time-of-day)																	Feature Profile	0				
Call Phase									3	Detection; Sample Time and Unit Parameters related to detection																	Free Ring Seq	1				
Conflicting Phase									4	Preemption and Alternate Phase Time and Phase Options																	Auxswitch	STOPTM				
Omit Yellow									5	Annual Schedule																	SDLC Retry	0				
Ped Delay									6	Day Plans; Action Tables; Coord Alt Table+ (values varied by time-of-day)																	TS2 Det Faults	ON				
Grn/Ped Delay									7	Communications; Secutiry; I/O Setup																	Auto Ped Clear	OFF				
ID: 3262 31 @ DELL CENTER									8	Misc - Events/Alarms; Call/Inhibit/Redirect; P/OLAP Auto Flash; CIC; Misc Unit Param																	SDLC Retry	0				
																										08/14/19	Page 1					

Overlap 1-16 Program Parm+ [1.5.2.1] [1.5.2.2]

Overlap Conflict Lock	OFF	Overlap Lock Inhibit	OFF	Parent Ph Clearance	ON	Extra Included Ph	OFF
1	Included Ø	1			NORMAL		
1	Modifier Ø				Gm		
	Conflict Ø				Yel 3.5		
A	Conflict Olap				Red 1.5		
	Conflict Ped				LG		
2	Included Ø	3			NORMAL		
2	Modifier Ø				Gm		
	Conflict Ø				Yel 3.5		
B	Conflict Olap				Red 1.5		
	Conflict Ped				LG		
3	Included Ø				NORMAL		
3	Modifier Ø				Gm		
	Conflict Ø				Yel 3.5		
C	Conflict Olap				Red 1.5		
	Conflict Ped				LG		
4	Included Ø				NORMAL		
4	Modifier Ø				Gm		
	Conflict Ø				Yel 3.5		
D	Conflict Olap				Red 1.5		
	Conflict Ped				LG		
5	Included Ø				NORMAL		
5	Modifier Ø				Gm		
	Conflict Ø				Yel 3.5		
E	Conflict Olap				Red 1.5		
	Conflict Ped				LG		
6	Included Ø				NORMAL		
6	Modifier Ø				Gm		
	Conflict Ø				Yel 3.5		
F	Conflict Olap				Red 1.5		
	Conflict Ped				LG		
7	Included Ø				NORMAL		
7	Modifier Ø				Gm		
	Conflict Ø				Yel 3.5		
G	Conflict Olap				Red 1.5		
	Conflict Ped				LG		
8	Included Ø				NORMAL		
8	Modifier Ø				Gm		
	Conflict Ø				Yel 3.5		
H	Conflict Olap				Red 1.5		
	Conflict Ped				LG		
9	Included Ø				NORMAL		
9	Modifier Ø				Gm		
	Conflict Ø				Yel 3.5		
I	Conflict Olap				Red 1.5		
	Conflict Ped				LG		
10	Included Ø				NORMAL		
10	Modifier Ø				Gm		
	Conflict Ø				Yel 3.5		
J	Conflict Olap				Red 1.5		
	Conflict Ped				LG		
11	Included Ø				NORMAL		
11	Modifier Ø				Gm		
	Conflict Ø				Yel 3.5		
K	Conflict Olap				Red 1.5		
	Conflict Ped				LG		
12	Included Ø				NORMAL		
12	Modifier Ø				Gm		
	Conflict Ø				Yel 3.5		
L	Conflict Olap				Red 1.5		
	Conflict Ped				LG		
13	Included Ø				NORMAL		
13	Modifier Ø				Gm		
	Conflict Ø				Yel 3.5		
M	Conflict Olap				Red 1.5		
	Conflict Ped				LG		
14	Included Ø				NORMAL		
14	Modifier Ø				Gm		
	Conflict Ø				Yel 3.5		
N	Conflict Olap				Red 1.5		
	Conflict Ped				LG		
15	Included Ø				NORMAL		
15	Modifier Ø				Gm		
	Conflict Ø				Yel 3.5		
O	Conflict Olap				Red 1.5		
	Conflict Ped				LG		
16	Included Ø				NORMAL		
16	Modifier Ø				Gm		
	Conflict Ø				Yel 3.5		
P	Conflict Olap				Red 1.5		
	Conflict Ped				LG		

Channel Settings [1.8.1]

.....Channel ->>	1	2	3	4	5	6	7	8	9	10	11	12	13	14	15	16	17	18	19	20	21	22	23	24
Phase / Olap #	1	6	2	4	8	5	3	7	1	2	4	6	8	2										
Channel Type	VEH	VEH	VEH	VEH	VEH	VEH	VEH	VEH	OLP	PED	PED	PED	PED	OLP	VEH	VEH	VEH	VEH	VEH	VEH	VEH	VEH	VEH	VEH
Channel Flash	DRK	RED	RED	RED	RED	DRK	RED	RED	DRK	DRK	DRK	DRK	DRK	DRK	RED	RED	DRK	DRK	DRK	DRK	DRK	DRK	DRK	DRK
Alt Hz																								

Channel+ Settings [1.8.4]

.....Channel ->>	1	2	3	4	5	6	7	8	9	10	11	12	13	14	15	16	17	18	19	20	21	22	23	24
Flash Red+																								
Flash Yellow+																								
Flash Green+																								
Flash Inh Red+																								
Olap Ovr																								

Coord Transition, CoordPhs [2.5]

Pat#	Short	Long	Dwell	No Shortway Ø	E-Yld	Offset	RetHld	Float	Min Veh Perm	Min Ped Perm
1	12	22		3 4 7 8		EndGRN				
2	12	22				EndGRN				
3	12	22				EndGRN				
4	12	22				EndGRN				
5	12	22				EndGRN				
6	12	22				EndGRN				
7	12	22				EndGRN				
8	12	22				EndGRN				
9	12	22				EndGRN				
10	12	22				EndGRN				
11	12	22				EndGRN				
12	12	22				EndGRN				
13	12	22				EndGRN				
14	12	22				EndGRN				
15	12	22				EndGRN				
16	12	22				EndGRN				
17	12	22				EndGRN				
18	12	22				EndGRN				
19	12	22				EndGRN				
20	12	22				EndGRN				
21	12	22				EndGRN				
22	12	22				EndGRN				
23	12	22				EndGRN				
24	12	22				EndGRN				
25						BegGRN				
26						BegGRN				
27						BegGRN				
28						BegGRN				
29						BegGRN				
30						BegGRN				
31						BegGRN				
32						BegGRN				
33						BegGRN				
34						BegGRN				
35						BegGRN				
36						BegGRN				
37						BegGRN				
38						BegGRN				
39						BegGRN				
40						BegGRN				
41						BegGRN				
42						BegGRN				
43						BegGRN				
44						BegGRN				
45						BegGRN				
46						BegGRN				
47						BegGRN				
48						BegGRN				

Channel Params[1.8.3]

C1 IO Mode USER → BIU Map SINGLE Invert Rail Input OFF

ven Par 1-64 [5.1]										ven Par 1-64 [5.1]										Vehicle Options 1-64 [5.2]										Vehicle Options 1-64 [5.2]										Parameters+ 1-64 [5.3]						
Det #	Call Ø	Swi Ø	Day	Ext	Que	No Act	Max Pres	Err Cnt	Fail Time	Det #	Call Ø	Swi Ø	Day	Ext	Que	No Act	Max Pres	Err Cnt	Fail Time	Det #	Call	Ext	Que	Add Init	Red Lock	Yell Lock	occ	vol	Det #	Call	Ext	Que	Add Init	Red Lock	Yell Lock	occ	vol	Det #	oc G	oc Y	oc R	Day 1	Day 2	Type	Src	
1	1						45	50	2	33							45	50		1	On	On		On					33	On	On		On						1						NORM	
2	6						45	50	2	34							45	50		2	On	On		On					34	On	On		On						2						NORM	
3	6						45	50	2	35							45	50		3	On	On		On					35	On	On		On						3						NORM	
4	6						45	50	2	36							45	50		4	On	On		On					36	On	On		On						4						NORM	
5	6						45	50	2	37							45	50		5	On	On		On					37	On	On		On						5						NORM	
6	2						45	50	2	38							45	50		6	On	On		On					38	On	On		On						6						NORM	
7	2						45	50	2	39							45	50		7	On	On		On					39	On	On		On						7						NORM	
8	2						45	50	2	40							45	50		8	On	On		On					40	On	On		On						8						NORM	
9	2						45	50	2	41							45	50		9	On	On		On					41	On	On		On						9						NORM	
10	3		3				45	50	2	42							45	50		10	On	On		On					42	On	On		On						10						NORM	
11	8		6				45	50	2	43							45	50		11	On	On		On					43	On	On		On						11						NORM	
12	7						45	50	2	44							45	50		12	On	On		On					44	On	On		On						12						NORM	
13	4		6				45	50	2	45							45	50		13	On	On		On					45	On	On		On						13						NORM	
14	5						45	50	2	46							45	50		14	On	On		On					46	On	On		On						14						NORM	
15							45	50	2	47							45	50		15	On	On		On					47	On	On		On						15						NORM	
16							45	50	2	48							45	50		16	On	On		On					48	On	On		On						16						NORM	
17							45	50	2	49							45	50		17	On	On		On					49	On	On		On						17						NORM	
18							45	50	2	50							45	50		18	On	On		On					50	On	On		On						18						NORM	
19	3						45	50		51							45	50		19	On	On		On					51	On	On		On						19						NORM	
20	6						45	50		52							45	50		20	On	On		On					52	On	On		On						20						NORM	
21	6						45	50		53							45	50		21	On	On		On					53	On	On		On						21						NORM	
22	2						45	50		54							45	50		22	On	On		On					54	On	On		On						22						NORM	
23	2						45	50		55							45	50		23	On	On		On					55	On	On		On						23						NORM	
24							45	50		56							45	50		24	On	On		On					56	On	On		On						24						NORM	
25							45	50		57							45	50		25	On	On		On					57	On	On		On						25						NORM	
26							45	50		58							45	50		26	On	On		On					58	On	On		On						26						NORM	
27							45	50		59							45	50		27	On	On		On					59	On	On		On						27						NORM	
28							45	50		60							45	50		28	On	On		On					60	On	On		On						28						NORM	
29							45	50		61							45	50		29	On	On		On					61	On	On		On						29						NORM	
30							45	50		62							45	50		30	On	On		On					62	On	On		On						30						NORM	
31							45	50		63							45	50		31	On	On		On					63	On	On		On						31						NORM	
32							45	50		64							45	50		32	On	On		On					64	On	On		On						32						NORM	
Parameters+ 1-64 [5.3]																				Ped Det Parms [5.4]										Unit Paramters [1.2.1]																
Det #	occ Grn	occ Yell	occ Red	Day 1	Day 2	Type	Src	Det #	occ Grn	occ Yell	occ Red	Day 1	Day 2	Type	Src	Det #	occ Grn	occ Yell	occ Red	Day 1	Day 2	Type	Src	Det #	Call Ø	No Act	Max Pres	Err Cnt	Vol/Occ Report Parm [1.5.8]																	
33						NORM		44						NORM		55							NORM		1	2		15																		
34						NORM		45						NORM		56							NORM		2	4		15																		
35						NORM		46						NORM		57							NORM		3	6		15																		
36						NORM		47						NORM		58							NORM		4	8		15																		
37						NORM		48						NORM		59							NORM		5			15																		
38						NORM		49						NORM		60							NORM		6			15																		
39						NORM		50						NORM		61							NORM		7			15																		
40						NORM		51						NORM		62							NORM		8			15																		
41						NORM		52						NORM		63							NORM																							
42						NORM		53						NORM		64							NORM																							
43						NORM		54						NORM		ID: 3262 31 @ DELL CENTER																														
																																8/14/2019						Page 3								

ID: 3262 31 @ DELL CENTER

Preemption Times [3.1], Options+ [3.6]

Pre #	Enable	Type	Output	Delay	MinDura
1	ON	RAIL	DWELL		
2	ON	RAIL	DWELL		
3	ON	EMERG	DWELL		
4	ON	EMERG	DWELL		
5	ON	EMERG	DWELL		
6	ON	EMERG	DWELL		

Pre #	MaxPres	MinGrn	MinWlk	PedClr	Co+Pre
1					ON
2					ON
3					ON
4					ON
5					ON
6					ON

Pre #	Track Grn	Min Dwell	Ext Dwell	PedClr+	Yel
1		2			
2		2			
3		2			
4		2			
5		2			
6		2			

Pre #	Red	Pattern	Skip
1			OFF
2			OFF
3			OFF
4			OFF
5			OFF
6			OFF

Low Priority Preempts

Pre #	Type	Min	Max		
7	OFF				
8	OFF				
9	OFF				
10	OFF				

Unit Parameters [1.2.1]

Stop Timer Over Preempt	OFF
Preempt or Ext Output	PRE
Max Seek Track Time	
Max Seek Dwell Time	

Channel Parameters [1.8.3]

D Conn Mappings	NONE
Pre Invert Rail Input	OFF

Track Clear Phases [3.2], Track Clear Overlaps+ [3.5]

Pre #	Track Phases	Track Overlaps
1		
2		
3		
4		
5		
6		

Dwell Phases [3.2] and Overlaps+ [3.5]

Pre #	Phases	Overlaps	Peds
1	Phases		
1	Overlaps		
1	Peds		
2	Phases		
2	Overlaps		
2	Peds		
3	Phases		
3	Overlaps		
3	Peds		
4	Phases		
4	Overlaps		
4	Peds		
5	Phases		
5	Overlaps		
5	Peds		
6	Phases		
6	Overlaps		
6	Peds		

Preemption Options+ [3.6]

Exit Phases [3.2]	Pre #	Lock	Override Auto Flsh	Override Higher	Flsh Dwell	Link
1						
1	1	ON	ON		ON	OFF
2						
2	2	ON	ON		ON	OFF
3						
3	3	ON	ON		ON	OFF
4						
4	4	ON	ON		ON	OFF
5						
5	5	ON	ON		ON	OFF
6						
6	6	ON	ON		ON	OFF

Annual Schedule [4.3] Month of Year												Day of Week				Date																															DayLink	
1	J	F	M	A	M	J	J	A	S	O	N	D	S	M	T	W	T	F	S	1	2	3	4	5	6	7	8	9	10	11	12	13	14	15	16	17	18	19	20	21	22	23	24	25	26	27	28	29	30	31	Plan	To	
	On	On	On	On	On	On	On	On	On	On	On	On	On							On	On	On	On	On	On	On	On	On	On	On	On	On	On	On	On	On	On	On	On	On	On	On	On	On	On	On	On	On	On	On	1	
2	J	F	M	A	M	J	J	A	S	O	N	D	S	M	T	W	T	F	S	1	2	3	4	5	6	7	8	9	10	11	12	13	14	15	16	17	18	19	20	21	22	23	24	25	26	27	28	29	30	31		2	
	On	On	

Day Plans [4.4]												Action Table [4.5]																Coord Alternate Tables - Pat+ [2.6]																																						
Day Plan 1				Day Plan 2				Day Plan 3																				Overlap Off																																						
Hour	Min	Act		Hour	Min	Act		Hour	Min	Act		Hour	Min	Act		Hour	Min	Act		Hour	Min	Act		Act#	Pat#	A1	A2	A3	S1	S2	S3	S4	S5	S6	S7	S8	Pat#	ØOpt	ØTime	DelG	Call Inr	CIC	CNA1	1	2	3	4	5	6	7	8	Dia	Max2													
1	0	0	25	9	0	0	0	1	0	0	25	9	0	0	0	1	0	0	25	9	0	0	0	1	1																																DFT									
2	7	0	2	10	0	0	0	2	6	45	1	10	0	0	0	2	7	0	2	10	0	0	0	2	2																															DFT										
3	9	30	3	11	0	0	0	3	9	45	2	11	0	0	0	3	9	30	3	11	0	0	0	3	3																														DFT											
4	18	0	2	12	0	0	0	4	15	40	4	12	0	0	0	4	22	0	25	12	0	0	0	4	4																														DFT											
5	22	0	25	13	0	0	0	5	16	0	2	13	0	0	0	5	0	0	0	13	0	0	0	5	5																														DFT											
6	0	0	0	14	0	0	0	6	22	0	25	14	0	0	0	6	0	0	0	14	0	0	0	6	6																														DFT											
7	0	0	0	15	0	0	0	7	0	0	0	15	0	0	0	7	0	0	0	15	0	0	0	7	7																														DFT											
8	0	0	0	16	0	0	0	8	0	0	0	16	0	0	0	8	0	0	0	16	0	0	0	8	8																															DFT										
Day Plan 4				Day Plan 5				Day Plan 6				9 9																9																																						
Hour	Min	Act		Hour	Min	Act		Hour	Min	Act		Hour	Min	Act		Hour	Min	Act		Hour	Min	Act		10	10																																		DFT							
1	0	0	0	9	0	0	0	1	0	0	0	9	0	0	0	1	0	0	0	9	0	0	0	11	11																																	DFT								
2	0	0	0	10	0	0	0	2	0	0	0	10	0	0	0	2	0	0	0	10	0	0	0	12	12																																			DFT						
3	0	0	0	11	0	0	0	3	0	0	0	11	0	0	0	3	0	0	0	11	0	0	0	13	13																																			DFT						
4	0	0	0	12	0	0	0	4	0	0	0	12	0	0	0	4	0	0	0	12	0	0	0	14	14																																			DFT						
5	0	0	0	13	0	0	0	5	0	0	0	13	0	0	0	5	0	0	0	13	0	0	0	15	15																																			DFT						
6	0	0	0	14	0	0	0	6	0	0	0	14	0	0	0	6	0	0	0	14	0	0	0	16	16																																			DFT						
7	0	0	0	15	0	0	0	7	0	0	0	15	0	0	0	7	0	0	0	15	0	0	0	17	17																																			DFT						
8	0	0	0	16	0	0	0	8	0	0	0	16	0	0	0	8	0	0	0	16	0	0	0	18	18																																			DFT						
Day Plan 7				Day Plan 8				Day Plan 9				19 19																19																																						
Hour	Min	Act		Hour	Min	Act		Hour	Min	Act		Hour	Min	Act		Hour	Min	Act		Hour	Min	Act		20	20																																							DFT		
1	0	0	0	9	0	0	0	1	0	0	0	9	0	0	0	1	0	0	0	9	0	0	0	21	21																																				DFT					
2	0	0	0	10	0	0	0	2	0	0	0	10	0	0	0	2	0	0	0	10	0	0	0	22	22																																			DFT						
3	0	0	0	11	0	0	0	3	0	0	0	11	0	0	0	3	0	0	0	11	0	0	0	23	23																																			DFT						
4	0	0	0	12	0	0	0	4	0	0	0	12	0	0	0	4	0	0	0	12	0	0	0	24	24																																			DFT						
5	0	0	0	13	0	0	0	5	0	0	0	13	0	0	0	5	0	0	0	13	0	0	0	25																																					DFT					
6	0	0	0	14	0	0	0	6	0	0	0	14	0	0	0	6	0	0	0	14	0	0	0	26																																					DFT					
7	0	0	0	15	0	0	0	7	0	0	0	15	0	0	0	7	0	0	0	15	0	0	0	27																																					DFT					
8	0	0	0	16	0	0	0	8	0	0	0	16	0	0	0	8	0	0	0	16	0	0	0	28																																					DFT					
Day Plan 10				Day Plan 11				Day Plan 12				29																29																																						
Hour	Min	Act		Hour	Min	Act		Hour	Min	Act		Hour	Min	Act		Hour	Min	Act		Hour	Min	Act		30	DFT	
1	0	0	0	9	0	0	0	1	0	0	0	9	0	0	0	1	0	0	0	9	0	0	0	31																																						DFT				
2	0	0	0	10	0	0	0	2	0	0	0	10	0	0	0	2	0	0	0	10	0	0	0	32																																					DFT					
3	0	0	0	11	0	0	0	3	0	0	0	11	0	0	0	3	0	0	0	11	0	0	0	33																																					DFT					
4	0	0	0	12	0	0	0	4	0	0	0	12	0	0	0	4	0	0	0	12	0	0	0	34																																					DFT					
5	0	0	0	13	0	0	0	5	0	0	0	13	0	0	0	5	0	0	0	13	0	0	0	35																																					DFT					
6	0	0	0	14	0	0	0	6	0	0	0	14	0	0	0	6	0	0	0	14	0	0	0	36																																					DFT					
7	

C1-USER IO Map [1.8.9.1 In]			C1-USER IO Map [1.8.9.2 Out]			C1-USER IO Map [1.8.9.2 Out]			IO Logic [1.8.7]															
I1-1	1	Veh Call 1	O1-1	1	Ch1 Red	O7-1	115	Not Used	Result		Fcn		Oper		Fcn		Oper		Fcn Timer					
I1-2	2	Veh Call 2	O1-2	49	Ch1 Green	O7-2	115	Not Used	I	0	=	I	----	0	I	----	0	I	----	0	DLY			
I1-3	3	Veh Call 3	O1-3	2	Ch2 Red	O7-3	115	Not Used	I	0	=	I	----	0	I	----	0	I	----	0	DLY			
I1-4	4	Veh Call 4	O1-4	26	Ch2 Yellow	O7-4	115	Not Used	I	0	=	I	----	0	I	----	0	I	----	0	DLY			
I1-5	5	Veh Call 5	O1-5	50	Ch2 Green	O7-5	115	Not Used	I	0	=	I	----	0	I	----	0	I	----	0	DLY			
I1-6	6	Veh Call 6	O1-6	3	Ch3 Red	O7-6	115	Not Used	I	0	=	I	----	0	I	----	0	I	----	0	DLY			
I1-7	7	Veh Call 7	O1-7	27	Ch3 Yellow	O7-7	115	Not Used	I	0	=	I	----	0	I	----	0	I	----	0	DLY			
I1-8	8	Veh Call 8	O1-8	51	Ch3 Green	O7-8	115	Not Used	I	0	=	I	----	0	I	----	0	I	----	0	DLY			
I2-1	9	Veh Call 9	O2-1	4	Ch4 Red	C11S-USER IO Map [1.8.9.1 In]			I	0	=	I	----	0	I	----	0	I	----	0	DLY			
I2-2	10	Veh Call 10	O2-2	52	Ch4 Green	I4-1	189	Unused	I	0	=	I	----	0	I	----	0	I	----	0	DLY			
I2-3	11	Veh Call 11	O2-3	5	Ch5 Red	I4-2	189	Unused	Security Access Levels [8.2]										Com Parameters [6.1]					
I2-4	12	Veh Call 12	O2-4	29	Ch5 Yellow	I4-3	189	Unused	1	SWLOAD		22	NONE		43	NONE		Station ID	3262					
I2-5	13	Veh Call 13	O2-5	53	Ch5 Green	I4-4	189	Unused	2	SECURE		23	NONE		44	NONE		Group ID						
I2-6	14	Veh Call 14	O2-6	6	Ch6 Red	I7-1	189	Unused	3	NONE		24	NONE		45	NONE		Master ID	0					
I2-7	189	Unused	O2-7	30	Ch6 Yellow	I7-2	189	Unused	4	NONE		25	NONE		46	NONE		Backup Time	0					
I2-8	129	Ped Call 1	O2-8	54	Ch6 Green	I7-3	189	Unused	5	NONE		26	NONE		47	NONE		SysUp Modem [6.1]						
I3-1	189	Unused	O3-1	7	Ch7 Red	I7-4	189	Unused	6	NONE		27	NONE		48	NONE		Enable Modem	OFF					
I3-2	189	Unused	O3-2	55	Ch7 Green	I7-5	189	Unused	7	NONE		28	NONE		49	NONE		Idle Time	0					
I3-3	19	Veh Call 19	O3-3	8	Ch8 Red	I7-6	189	Unused	8	NONE		29	NONE		50	NONE		Dial Time	0					
I3-4	20	Veh Call 20	O3-4	32	Ch8 Yellow	I7-7	189	Unused	9	NONE		30	NONE		51	NONE		Tel:	#N/A					
I3-5	21	Veh Call 21	O3-5	56	Ch8 Green	I7-8	189	Unused	10	NONE		31	NONE		52	NONE		Alt:	#N/A					
I3-6	22	Veh Call 22	O3-6	9	Ch9 Red	I8-1	189	Unused	11	NONE		32	NONE		53	NONE		2070 Port Parms [6.2]						
I3-7	23	Veh Call 23	O3-7	33	Ch9 Yellow	I8-2	189	Unused	12	NONE		33	NONE		54	NONE		Port	Baud Rate	FCM				
I3-8	189	Unused	O3-8	57	Ch9 Green	I8-3	189	Unused	13	NONE		34	NONE		55	NONE		SP1	38400	MODE 6				
I4-1	C11S Connector		O4-1	10	Ch10 Red	I8-4	189	Unused	14	NONE		35	NONE		56	NONE		SP2	38400	MODE 6				
I4-2			O4-2	58	Ch10 Green	I8-5	189	Unused	15	NONE		36	NONE		57	NONE		SP3	9600	MODE 6				
I4-3			O4-3	11	Ch11 Red	I8-6	189	Unused	16	NONE		37	NONE		58	NONE		SP4	38400	MODE 6				
I4-4			O4-4	35	Ch11 Yellow	I8-7	189	Unused	17	NONE		38	NONE		59	NONE		SP5	1200	AUTO				
I4-5	189	Unused	O4-5	59	Ch11 Green	I8-8	189	Unused	18	NONE		39	NONE		60	NONE		SP6	1200	AUTO				
I4-6	189	Unused	O4-6	12	Ch12 Red	C11S-USER IO Map [1.8.9.2 Out]			19	NONE		40	NONE		61	NONE		SP7	1200	AUTO				
I4-7	229	33xCMUStop	O4-7	36	Ch12 Yellow	O8-1	115	Not Used	20	NONE		41	NONE		62	NONE		SP8	1200	AUTO				
I4-8	228	33xFlashSns	O4-8	60	Ch12 Green	O8-2	115	Not Used	21	NONE		42	NONE		63	NONE		2070 IP 1 Addressing [6.5]						
I5-1	130	Ped Call 2	O5-1	28	Ch4 Yellow	O8-3	115	Not Used	Addressing					Addressing					Addressing					
I5-2	189	Unused	O5-2	34	Ch10 Yellow	O8-4	115	Not Used	Addr	192	168	0	101	Addr	0	0	0	0	Addr	0	0	0	0	
I5-3	131	Ped Call 3	O5-3	25	Ch1 Yellow	O8-5	115	Not Used	Mask	255	255	255	0	Mask	0	0	0	0	Mask	0	0	0	0	
I5-4	132	Ped Call 4	O5-4	31	Ch7 Yellow	O8-6	115	Not Used	Brdcst	0	0	0	0	Brdcst	0	0	0	0	Brdcst	0	0	0	0	
I5-5	189	Unused	O5-5	115	Not Used	O8-7	115	Not Used	GtWay	192	168	0	1	GtWay	0	0	0	0	GtWay	0	0	0	0	
I5-6	189	Unused	O5-6	115	Not Used	O8-8	115	Not Used	Port	0	2070 Port Binding Ports [6.6]			2070 Port Binding Functions [6.6]										
I5-7	189	Unused	O5-7	115	Not Used				Port				Echo	Mode	Function	Channel	Function	Channel						
I5-8	189	Unused	O5-8	114	Watchdog	ASync1	SP1	OFF	0	ASync2	SP2	OFF	0	TS2/CVM	NONE	SYSUp	NONE	CMU/MMU	NONE	SYSDown	NONE			
I6-1	189	Unused	O6-1	115	Not Used	ASync3	SP3	OFF	0	ASync4	SP4	OFF	0	Opticom	NONE	Shell	NONE	Loop Det.	NONE					
I6-2	189	Unused	O6-2	115	Not Used	SYNC1	SP5S	SYNC3	OFF	SYNC2	OFF	SYNC4	OFF	GPS	NONE									
I6-3	189	Unused	O6-3	13	Ch13 Red																			
I6-4	189	Unused	O6-4	37	Ch13 Yellow																			
I6-5	189	Unused	O6-5	61	Ch13 Green																			
I6-6	189	Unused	O6-6	14	Ch14 Red																			
I6-7	189	Unused	O6-7	38	Ch14 Yellow																			
I6-8	189	Unused	O6-8	62	Ch14 Green																			

ID: 3262 31 @ DELL CENTER

08/14/19Page 9

#	Event / Alarm	Ev	Alr	Call Phases[1.1.5]				Redirect Phases[1.1.5]				Inhibit Phases[1.1.5]																			
				Ø Phases Called By Ø				From	To	From	To	From	To	From	To	1	2	3	4	5	6	7	8	9	10	11	12	13	14	15	16
1	Power Up Alarm.	On	On	1				1								1															
2	Stop Timing		On	2				2								2															
3	TS1 Cabinet Door			3				3								3															
4	Coordination Failure	On	On	4				4								4															
5	External Alarm # 1	On	On	5				5								5															
6	External Alarm # 2	On	On	6				6								6															
7	External Alarm # 3			7				7								7															
8	External Alarm # 4			8				8								8															
9	Closed Loop Disabled		On	9				9								9															
10	External Alarm # 5			10				10								10															
11	External Alarm # 6			11				11								11															
12	Manual Control Enable	On	On	12				12								12															
13	Coord Free Input			13				13								13															
14	Local Flash Input	On	On	14				14								14															
15	MMU Flash			15				15								15															
16	CMU Flash			16				16								16															
17	Cycle Fault		On	Alt Call & Redirect # 1 [1.1.6.3]												Alt Inhibit Phases # 1 [1.1.6.3]															
18	Cycle Failure		On	Col	Ø	Phases Called By Ø		From	To	From	To	From	To	From	To	1	2	3	4	5	6	7	8	9	10	11	12	13	14	15	16
19	Coordination Fault		On	1				1								1															
20	Controller Fault	On	On	2				2								2															
21	Detector SDLC Failure			3				3								3															
22	MMU SDLC Failure			4				4								4															
23	Critical SDLC Failure			5				5								5															
24	Reserved			6				6								6															
25	EEPROM CRC Fault	On	On	7				7								7															
26	Detector Diagnostic Failure	On	On	8				8								8															
27	BIU Detector Failure	On	On	Alt Call & Redirect # 2 [1.1.6.3]												Alt Inhibit Phases # 2 [1.1.6.3]															
28	Queue detector alarm		On	Col	Ø	Phases Called By Ø		From	To	From	To	From	To	From	To	1	2	3	4	5	6	7	8	9	10	11	12	13	14	15	16
29	Ped Detector Fault	On	On	1				1								1															
30	Coord Diagnostic Fault			2				2								2															
41	TempAlert Probe Ch. A			3				3								3															
42	TempAlert Probe Ch. B			4				4								4															
47	Coord Active			5				5								5															
48	Preempt Active		On	6				6								6															
49	Preempt 1 Input		On	7				7								7															
50	Preempt 2 Input		On	8				8								8															
51	Preempt 3 Input		On	Coord, CIC Plans [2.3]												Unit Parameters [1.2.1]															
52	Preempt 4 Input		On	CIC CoØ	Grow	1	2	3	4	5	6	7	8	Allow Skip Yellow	OFF	Max Cycle Time															
53	Preempt 5 Input		On	1	OFF									TOD Dim Enable	OFF	Cycle Fault Action	ALARM														
54	Preempt 6 Input		On	2	OFF									Tone Disable	OFF																
55	Preempt 7 Input		On	3	OFF									Diamond Mode	4Ph																
56	Preempt 8 Input		On	4	OFF									Backup Time (s)	900																
57	Preempt 9 Input		On	Auto Flash Phase/Olap Settings [1.4.2]												Disable Init Ped	OFF														
58	Preempt 10 Input		On	Yel Ø										Cycle Fault Action	ALARM																
61	In Transition		On	Yel (olaps)										Enable Run Timer	ON	ID: 3262 31 @ DELL CENTER															
81	FIO Status Alarm																														

08/14/19Page 10


FILE NAME = 360275_CPH_TSP_Traffic Signal Plans 311.dgn
DATE/TIME = 22-JAN-2016 07:11
USER = jpeps

PROJECT MANAGER MIKE WASHBURN
CHECK CHRIS COX
DRAFTING AMBER STEVENS
DESIGN RYAN COLLINS
JOB MANAGER MIKE WASHBURN
SUPERVISOR JOHN SEXTON


ESTIMATE OF QUANTITIES				ONONDAGA COUNTY	
SIGNAL NO. 249					
KEY NO.	ITEM NO.	DESCRIPTION	UNIT	QUANTITY	
(2)	206.03180010	TRAFFIC SIGNAL CONDUIT EXCAVATION AND RESTORATION IN CONCRETE SIDEWALKS AND DRIVEWAYS	LF	15	
(3)	206.03200010	TRAFFIC SIGNAL CONDUIT EXCAVATION AND RESTORATION IN GRASS AND UNPAVED AREAS	LF	66	
(4)	619.1613	MAINTAIN TRAFFIC SIGNAL EQUIPMENT (REQUIREMENT C)	INT MO	9	
(5)	680.5001	POLE EXCAVATION & CONCRETE FOUNDATION	CY	1.1	
(6)	680.520106	CONDUIT, METAL STEEL, ZINC COATED, 2 NPS	LF	25	
(7)	680.53080305	CONDUIT, FLEXIBLE LIQUID TIGHT, NON-METALLIC 1 NPS DIAMETER	LF	56	
(8)	680.54	INDUCTANCE LOOP INSTALLATION	LF	1600	
(9)	680.6708	TRAFFIC SIGNAL POLE, POST TOP MOUNT, 08 = MOUNTING HEIGHT IN FEET	EA	1	
(10)	680.72	INDUCTANCE LOOP WIRE	LF	4400	
(11)	680.730714	SIGNAL CABLE, 7 CONDUCTORS, 14AWG	LF	240	
(12)	680.77000305	MODIFY TRAFFIC SIGNAL INSTALLATION - LOCATION 03	ELOC	1	
(13)	680.79000305	REMOVE TRAFFIC SIGNAL INSTALLATION - LOCATION 03	ELOC	1	
(14)	680.813105	PEDESTRIAN SIGNAL MODULE - 12 INCH BIMODAL, HAND/MAN SYMBOL, LED	EA	1	
(15)	680.813106	PEDESTRIAN SIGNAL SECTION - POLYCARBONATE - TYPE 1, 12 INCH	EA	2	
(16)	680.8142	PEDESTRIAN SIGNAL SECTION - POST TOP MOUNT ASSEMBLY	EA	1	
(17)	680.81500010	PEDESTRIAN COUNT-DOWN TIMER MODULE	EA	1	
(18)	680.81330010	AUDIBLE PEDESTRIAN SIGNAL	EA	1	

- NOTES:
- SEE DWG NO. MST-302 FOR TABLES OF SIDEWALK WORK.
 - PAVEMENT MARKINGS AS SHOWN ARE NOT COMPLETE. COMPLETE PAVEMENT MARKINGS PER DWG NO. PMP-319.
 - A QUANTITY OF ITEM 680.53080305 (KEY #7) AND ITEMS 206.03180010 & 206.03200010 (KEY #2 & #3) HAVE BEEN INCLUDED IN THE EVENT THE EXISTING FLEXIBLE CONDUIT CANNOT BE REUSED.
 - ITEM 680.77000305 (KEY #12) SHALL INCLUDE ALL WORK NECESSARY TO ALTER PULLBOXES TO ACCOMMODATE NEW CONDUIT RUNS, RELOCATION OF THE PEDESTRIAN BUTTON AND SIGN FROM THE NORTH SIDE TO THE SOUTH SIDE OF THE SE CORNER PEDESTRIAN POLE, AND PLUGGING ALL HOLES IN PED POLES.
 - ITEM 680.79000305 (KEY #13) SHALL INCLUDE ALL WORK NECESSARY TO REMOVE PEDESTRIAN SIGNAL EQUIPMENT FOR THE SOUTHERLY CARLING RD CROSSING ON THE SW CORNER.


AFFIX SEAL: ON:	ALTERED BY: ON:
	

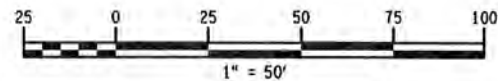

AS-BUILT REVISIONS DESCRIPTION OF ALTERATIONS:	BALDWINVILLE - CICERO, SH NO. 1039 TOWN OF CLAY COUNTY: ONONDAGA REGION: 03	PIN 360275 NY 31	BRIDGES	CULVERTS	ALL DIMENSIONS IN FT UNLESS OTHERWISE NOTED TRAFFIC SIGNAL PLANS SITE 300	CONTRACT NUMBER D263034 DRAWING NO. TSP-311 SHEET NO. 167
IT IS A VIOLATION OF LAW FOR ANY PERSON, UNLESS THEY ARE ACTING UNDER THE DIRECTION OF A LICENSED PROFESSIONAL ENGINEER, ARCHITECT, LANDSCAPE ARCHITECT, OR LAND SURVEYOR, TO ALTER AN ITEM IN ANY WAY. IF AN ITEM BEARING THE STAMP OF A LICENSED PROFESSIONAL IS ALTERED, THE ALTERING ENGINEER, ARCHITECT, LANDSCAPE ARCHITECT, OR LAND SURVEYOR SHALL STAMP THE DOCUMENT AND INCLUDE THE NOTATION "ALTERED BY" FOLLOWED BY THEIR SIGNATURE, THE DATE OF SUCH ALTERATION, AND A SPECIFIC DESCRIPTION OF THE ALTERATION.						 Department of Transportation

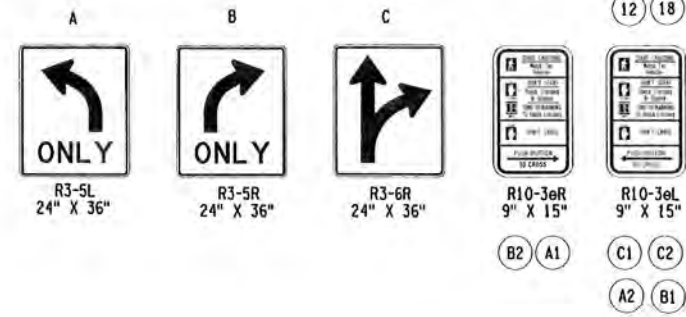

SIGNAL NO. 249
ONONDAGA COUNTY
ROUTE 31 @ CARLING RD

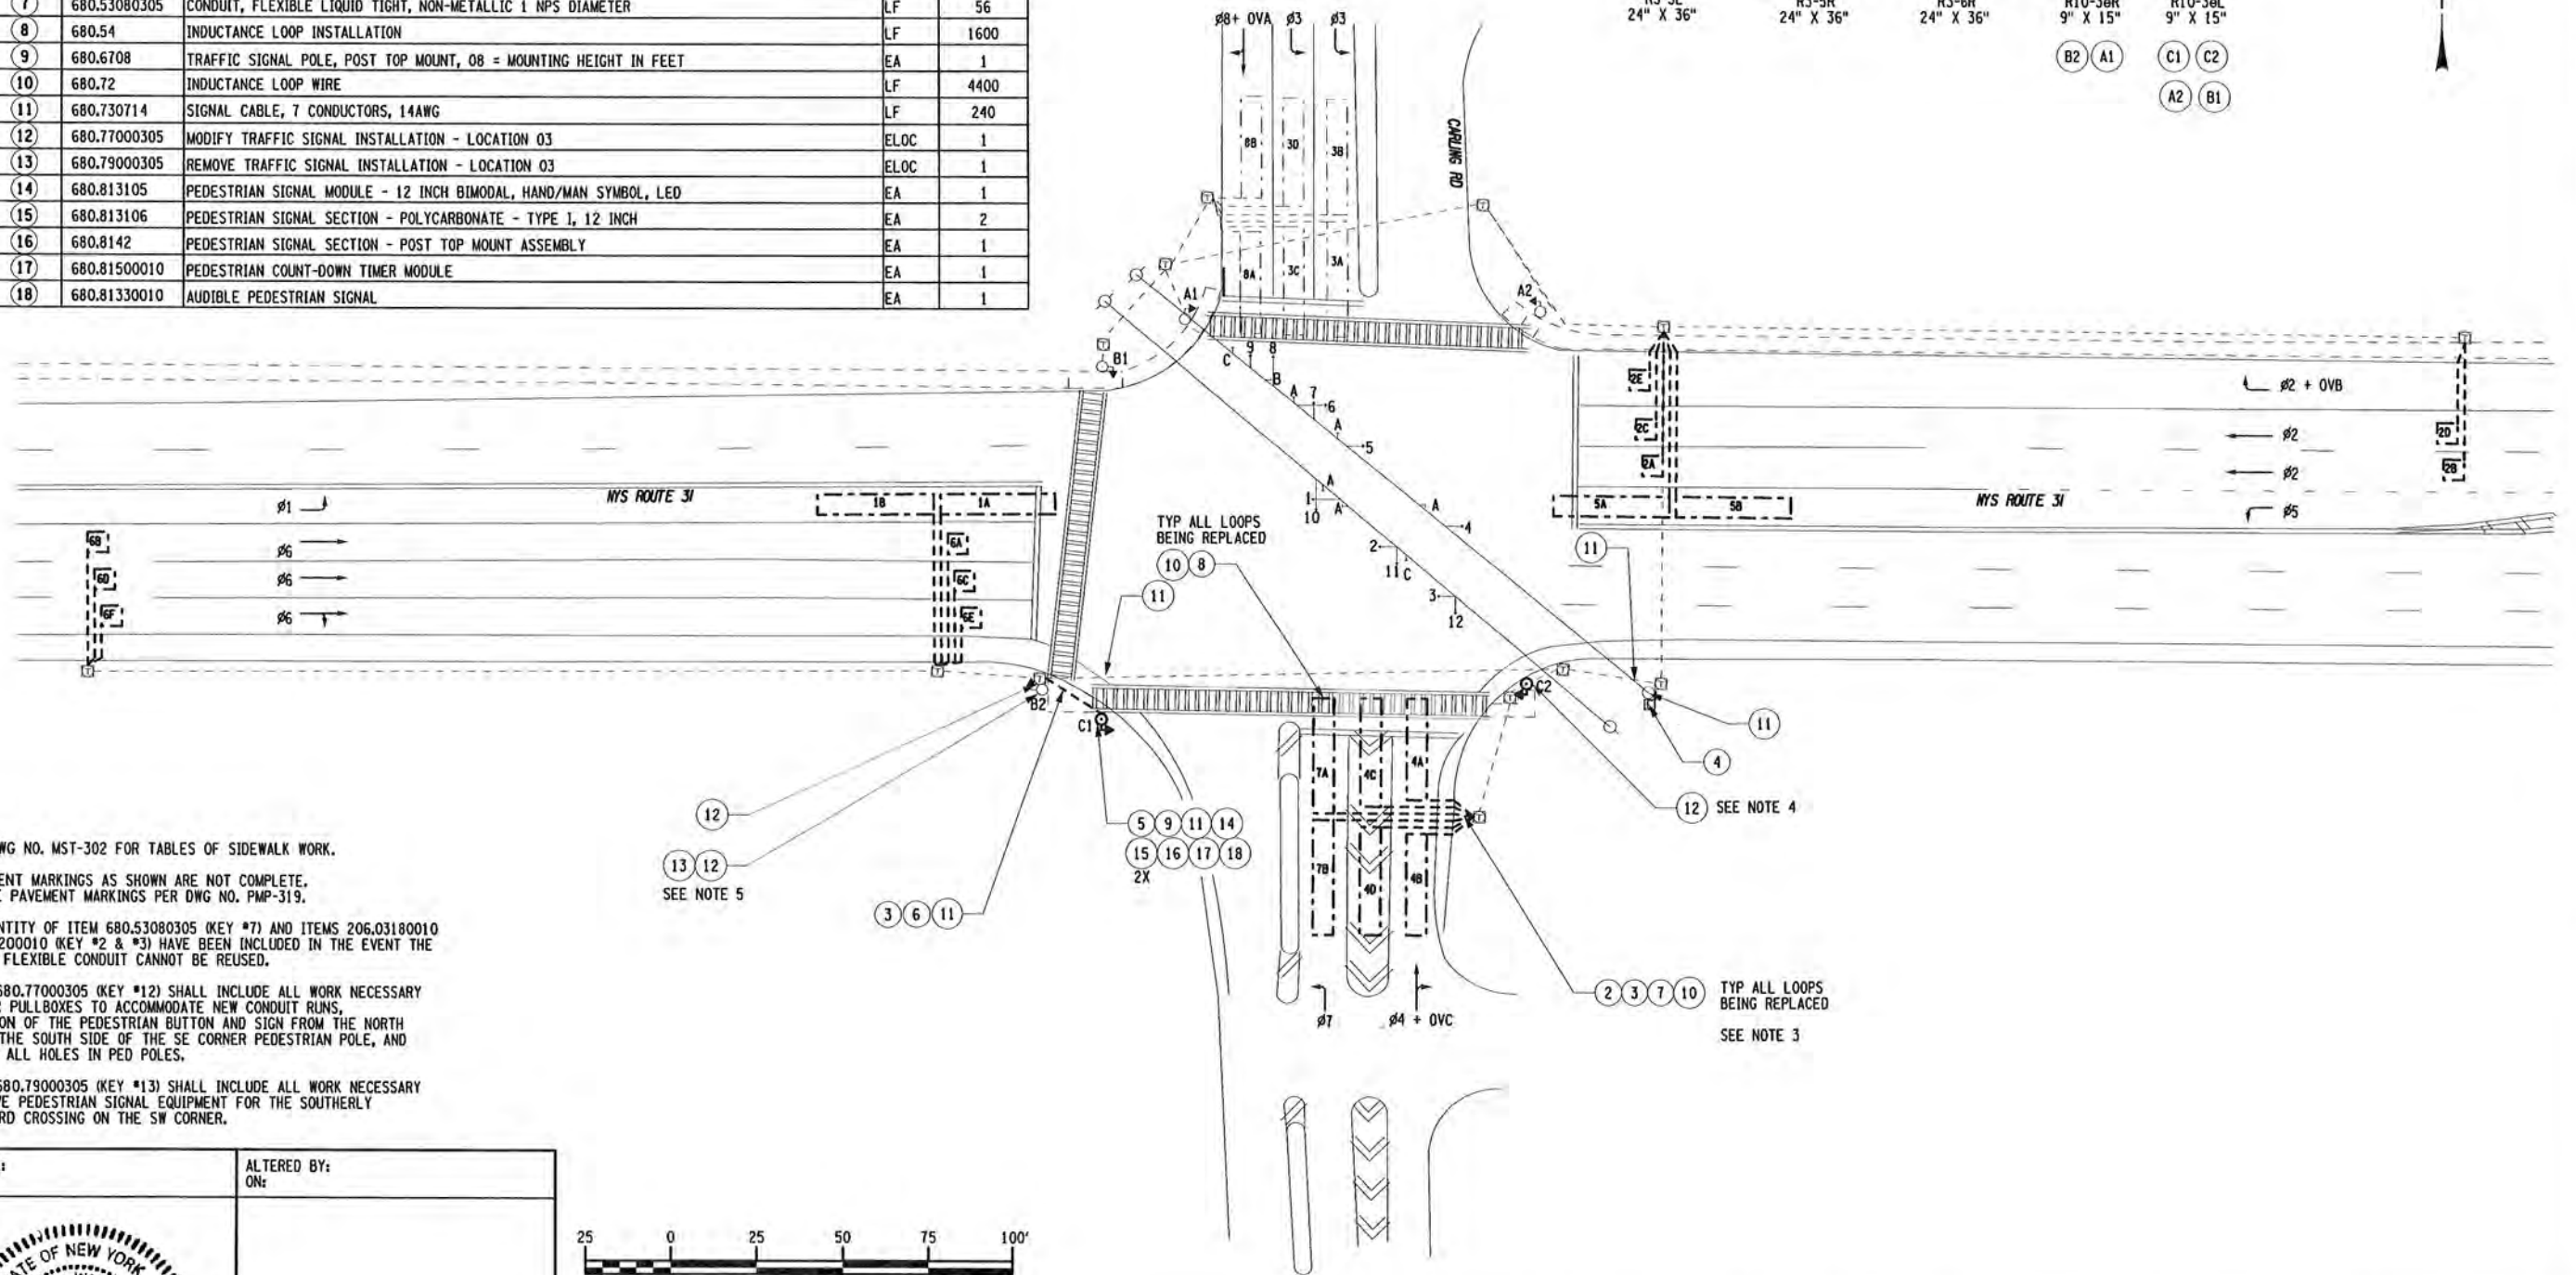

SIGNAL OPERATIONS SPECIFICATIONS TABLE OF SWITCH PACKS						
SIGNAL NO. 249						
COUNTY: ONONDAGA						
SWITCH PACK	FUNCTION	FACE NO.'S	FLASH PLUG	INDICATIONS	TERMINAL WIRING BOARD	WIRING COLOR CODE
SP 1	#1	1	W	→R →Y →G GROUND WIRE	SP 1R SP 1Y SP 1G GROUND BUS	14/15C-1-R 14/15C-1-O 14/15C-1-G 14/15C-1-W
SP 2	#2	5, 6	R	R Y G GROUND WIRE	SP 2R SP 2Y SP 2G GROUND BUS	14/19C-1-R 14/19C-1-O 14/19C-1-G 14/19C-1-W
SP 3	#6	2, 3	R	R Y G GROUND WIRE	SP 3R SP 3Y SP 3G GROUND BUS	14/15C-2-R 14/15C-2-O 14/15C-2-G 14/15C-2-W
SP 4	#8	9	R	R Y G GROUND WIRE	SP 4R SP 4Y SP 4G GROUND BUS	14/19C-1-R/B 14/19C-1-O/B 14/19C-1-G/B 14/19C-1-W/B
SP 5	OVA (#1)	9	W	→Y →G GROUND WIRE	SP 5Y SP 5G GROUND BUS	14/19C-1-BL/W 14/19C-1-G/W 14/19C-1-B/W
SP 6	OVB (#3)	6	W	→Y →G GROUND WIRE	SP 6Y SP 6G GROUND BUS	14/19C-1-O/R 14/19C-1-BL/R 14/19C-1-W/R
SP 7	PED C (#6)	C1	W	HAND MAN GROUND WIRE	SP 7R SP 7G GROUND BUS	14/7C-1-R 14/7C-1-G 14/7C-1-W
	PED C (#6)	C2	W	HAND MAN GROUND WIRE	SP 7R SP 7G GROUND BUS	14/5C-2-R 14/5C-2-G 14/5C-2-W
SP 8	#4	11, 12	R	R Y G GROUND WIRE	SP 8R SP 8Y SP 8G GROUND BUS	14/15C-2-R/B 14/15C-2-O/B 14/15C-2-G/B 14/15C-2-W/B
SP 9	OVC (#5)	12	W	→Y →G GROUND WIRE	SP 9Y SP 9G GROUND BUS	14/15C-2-BL/W 14/15C-2-O/W 14/15C-2-B/W
SP 10	#5	4	W	→R →Y →G GROUND WIRE	SP 10R SP 10Y SP 10G GROUND BUS	14/15C-3-R/B 14/15C-3-O/B 14/15C-3-G/B 14/15C-3-W/B
SP 11	#3	7, 8	R	→R →Y →G GROUND WIRE	SP 11R SP 11Y SP 11G GROUND BUS	14/15C-3-R 14/15C-3-O 14/15C-3-G 14/15C-3-W
SP 12	#7	10	W	→R →Y →G GROUND WIRE	SP 12R SP 12Y SP 12G GROUND BUS	14/15C-1-R/B 14/15C-1-O/B 14/15C-1-G/B 14/15C-1-W/B
SP 13	PED B (#3)	B1	W	HAND MAN GROUND WIRE	SP 13R SP 13G GROUND BUS	14/5C-5-R 14/5C-5-G 14/5C-5-W
	PED B (#3)	B2	W	HAND MAN GROUND WIRE	SP 13R SP 13G GROUND BUS	14/5C-6-R 14/5C-6-G 14/5C-6-W
SP 14	PED A (#2)	A1	W	HAND MAN GROUND WIRE	SP 14R SP 14G GROUND BUS	14/5C-3-R 14/5C-3-G 14/5C-3-W
	PED A (#2)	A2	W	HAND MAN GROUND WIRE	SP 14R SP 14G GROUND BUS	14/5C-4-R 14/5C-4-G 14/5C-4-W

TABLE OF CLEARANCES							
		FROM					
		G	R	$\frac{G}{\rightarrow G}$	$\frac{R}{\rightarrow G}$	$\rightarrow G$	$\rightarrow R$
TO	G	$\frac{X}{X}$	$\frac{R}{R}$	$\frac{G \mid \rightarrow Y}{G}$	$\frac{R \mid \rightarrow Y}{R}$	$\frac{X}{X}$	$\frac{X}{X}$
	R	$\frac{Y}{R}$	$\frac{X}{X}$	$\frac{Y \mid \rightarrow Y}{R}$	$\frac{R \mid \rightarrow Y}{R}$	$\frac{X}{X}$	$\frac{X}{X}$
	$\frac{G}{\rightarrow G}$	$\frac{G}{G}$	$\frac{R}{R}$	$\frac{X}{X}$	$\frac{R \mid \rightarrow G}{R \mid \rightarrow G}$	$\frac{X}{X}$	$\frac{X}{X}$
	$\frac{R}{\rightarrow G}$	$\frac{Y}{R}$	$\frac{R}{R}$	$\frac{Y \mid \rightarrow G}{R \mid \rightarrow G}$	$\frac{R \mid \rightarrow G}{R \mid \rightarrow G}$	$\frac{X}{X}$	$\frac{X}{X}$
	$\rightarrow G$	$\frac{X}{X}$	$\frac{X}{X}$	$\frac{X}{X}$	$\frac{X}{X}$	$\rightarrow G$	$\rightarrow R$
	$\rightarrow R$	$\frac{X}{X}$	$\frac{X}{X}$	$\frac{X}{X}$	$\frac{X}{X}$	$\rightarrow Y$	$\rightarrow R$

14 / 19C - 1 - R / B
XX / XXC - X - X / X
AWG
NO. OF CONDUCTORS
CONDUCTOR CABLE NO.
TRACER COLOR
WIRE COLOR
COLOR: (R) RED, (O) ORANGE, (G) GREEN, (BL) BLUE, (W) WHITE, (B) BLACK
KEY FOR WIRE COLOR CODE

LEGEND:
G = CIRCULAR GREEN
→G = LEFT GREEN ARROW
→G = RIGHT GREEN ARROW
↑ = VERTICAL GREEN ARROW
R = CIRCULAR RED
→R = LEFT RED ARROW
→R = RIGHT RED ARROW
Y = CIRCULAR YELLOW
→Y = LEFT YELLOW ARROW
→Y = RIGHT YELLOW ARROW

SIGNAL OPERATIONS SPECIFICATIONS TABLE OF INPUT WIRING					
SIGNAL NO. 249					
TERM NO.	FUNCTION	DETECTOR NO.	TYPE	SIZE	REMARKS
1A, 1B	#1	1A, 1B	PRESENCE	6FT X 34FT, 2FT APART	RT 31 EB, LT TURN
2A, 2B	#2	2A	POINT	6FT X 6FT	RT 31 WB THRU
3A, 3B	#2	2B	SETBACK	6FT X 6FT	RT 31 WB THRU
4A, 4B	#2	2C	POINT	6FT X 6FT	RT 31 WB THRU
5A, 5B	#2	2D	SETBACK	6FT X 6FT	RT 31 WB THRU
6A, 6B	#2	2E	POINT	6FT X 6FT	RT 31 WB, RT TURN
7A, 7B	#6	6A	POINT	6FT X 6FT	RT 31 EB THRU
8A, 8B	#6	6B	SETBACK	6FT X 6FT	RT 31 EB THRU
9A, 9B	#6	6C	POINT	6FT X 6FT	RT 31 EB THRU
10A, 10B	#6	6D	SETBACK	6FT X 6FT	RT 31 EB THRU
11A, 11B	#3	3A, 3B	SPLIT PRESENCE	6FT X 34FT, 2FT APART	CARLING RD SB, LT TURN
12A, 12B	#3	3C, 3D	SPLIT PRESENCE	6FT X 32FT, 6FT APART	CARLING RD SB, LT TURN
13A, 13B	#8	8A, 8B	SPLIT PRESENCE	6FT X 30FT, 10FT APART	CARLING RD SB THRU/RT
14A, 14B					
17A, 17B	#6	6E	POINT	6FT X 6FT	RT 31 EB THRU/RT TURN
18A, 18B	#6	6F	SETBACK	6FT X 6FT	RT 31 EB THRU/RT TURN
19A, 19B	#7	7A, 7B	SPLIT PRESENCE	6FT X 34FT, 2FT APART	CARLING RD NB, LT TURN
20A, 20B	#4	4A, 4B	SPLIT PRESENCE	6FT X 30FT, 10FT APART	CARLING RD NB
21A, 21B	#4	4C, 4D	SPLIT PRESENCE	6FT X 32FT, 6FT APART	CARLING RD NB THRU/RT
22A, 22B	#5	5A, 5B	SPLIT PRESENCE	6FT X 34FT, 2FT APART	RT 31 WB LT TURN LANE
23A, 23B	(#8) PED B	B1-B2	PED BUTTON	-	CROSSING RT 31 W SIDE
24A, 24B	(#2) PED A	A1-A2	PED BUTTON	-	CROSS. CARLING N SIDE
25A, 25B	(#6) PED C	C1-C2	PED BUTTON	-	CROSS. CARLING S SIDE

TABLE OF OPERATIONS																
FACE PHASE	→R	→Y	→G	R	Y	G	→R	→Y	→G	R	Y	G	→R	→Y	→G	→R
	1	2	3	4	5	6	7	8	9	10	11	12	A1-A2	B1-B2	C1-C2	
#2 + PED A	→R	R	R	→R	G	G	→R	→R	R	→R	R	R	DW*	DW	DW	
#6 + PED C	→R	G	G	→R	R	R	→R	→R	R	→R	R	R	DW	DW	DW*	
#1 + #5 + OVA + OVC	→G	R	R	→G	R	R	→R	→R	R	→G	→R	R	DW	DW	DW	
#2 + #5 + OVC + PED A	→R	R	R	→G	G	G	→R	→R	R	→R	R	R	DW*	DW	DW	
#1 + #6 + OVA + PED C	→G	G	G	→R	R	R	→R	→R	R	→G	→R	R	DW	DW	DW*	
#2 + #6 + PED A + PED C	→R	G	G	→R	G	G	→R	→R	R	→R	R	R	DW*	DW	DW*	
#3	→R	R	R	→R	R	R	→G	→G	R	→R	R	R	DW	DW	DW	
#4	→R	R	R	→R	R	R	→R	→R	R	→R	G	G	DW	DW	DW	
#8 + PED B	→R	R	R	→R	R	R	→R	→R	G	→R	R	R	DW	DW*	DW	
#3 + #7 + OVB	→R	R	R	→R	R	R	→G	→G	R	→G	R	R	DW	DW	DW	
#3 + #8 + OVB	→R	R	R	→R	R	R	→G	→G	G	→R	R	R	DW	DW	DW	
#4 + #7	→R	R	R	→R	R	R	→R	→R	R	→G	G	G	DW	DW	DW	
#4 + #8 + PED B	→R	R	R	→R	R	R	→R	→R	G	→R	G	G	DW	DW*	DW	
OVA (#1)	→R	R	R	→R	R	R	→R	→R	R	→G	→R	R	DW	DW	DW	
OVB (#3)	→R	R	R	→R	R	R	→G	→R	R	→R	R	R	DW	DW	DW	
OVC (#5)	→R	R	R	→R	R	R	→R	→R	R	→R	R	R	DW	DW	DW	
#7	→R	R	R	→R	R	R	→R	→R	R	→G	R	R	DW	DW	DW	
#1	→G	R	R	→R	R	R	→R	→R	R	→R	R	R	DW	DW	DW	
#5	→R	R	R	→G	R	R	→R	→R	R	→R	R	R	DW	DW	DW	
EMERGENCY FLASH	DK	FY	FY	DK	FY	FY	DK	DK	FY	DK	FR	FR	DK	DK	DK	

*UPON ACTUATION OF A PEDESTRIAN PUSH BUTTON, A "WALKING MAN" INDICATION FOLLOWED BY A FLASHING "HAND" INDICATION FOLLOWED BY A STEADY "HAND" WILL BE DISPLAYED, AND COUNTDOWN TIMER IS INITIATED.

AFFIX SEAL:
ON: 1/21/16
ALTERED BY:
ON:

STATE OF NEW YORK
SCOTT ROBERT
LICENSED PROFESSIONAL ENGINEER
080916

SIGNAL NO. 249
ONONDAGA COUNTY

AS-BUILT REVISIONS
DESCRIPTION OF ALTERATIONS:

BALDWINVILLE - CICERO, SH NO. 1039
TOWN OF CLAY
COUNTY: ONONDAGA
REGION: 03

PIN 360275
NY 31

BRIDGES
CULVERTS

ALL DIMENSIONS IN ft UNLESS OTHERWISE NOTED
TRAFFIC SIGNAL NO. 249 - TABLES
SITE 300


CONTRACT NUMBER
D263034
DRAWING NO. TSP-312
SHEET NO. 168

IT IS A VIOLATION OF LAW FOR ANY PERSON, UNLESS THEY ARE ACTING UNDER THE DIRECTION OF A LICENSED PROFESSIONAL ENGINEER, ARCHITECT, LANDSCAPE ARCHITECT, OR LAND SURVEYOR, TO ALTER AN ITEM IN ANY WAY. IF AN ITEM BEARING THE STAMP OF A LICENSED PROFESSIONAL IS ALTERED, THE ALTERING ENGINEER, ARCHITECT, LANDSCAPE ARCHITECT, OR LAND SURVEYOR SHALL STAMP THE DOCUMENT AND INCLUDE THE NOTATION "ALTERED BY" FOLLOWED BY THEIR SIGNATURE, THE DATE OF SUCH ALTERATION, AND A SPECIFIC DESCRIPTION OF THE ALTERATION.

NEW YORK
STATE OF
OPPORTUNITY
Department of
Transportation


FILE NAME = 360275.CPL.TSP.Traffic Signal Plans 313.dgn
DATE/TIME = 21-JAN-2016 10:57
USER = jpego

DESIGN SUPERVISOR JOHN SEXTON JOB MANAGER MIKE WASHBURN DESIGN RYAN COLLINS CHECK CHRIS COX DRAFTING AMBER STEVENS CHECK CHRIS COX PROJECT MANAGER MIKE WASHBURN

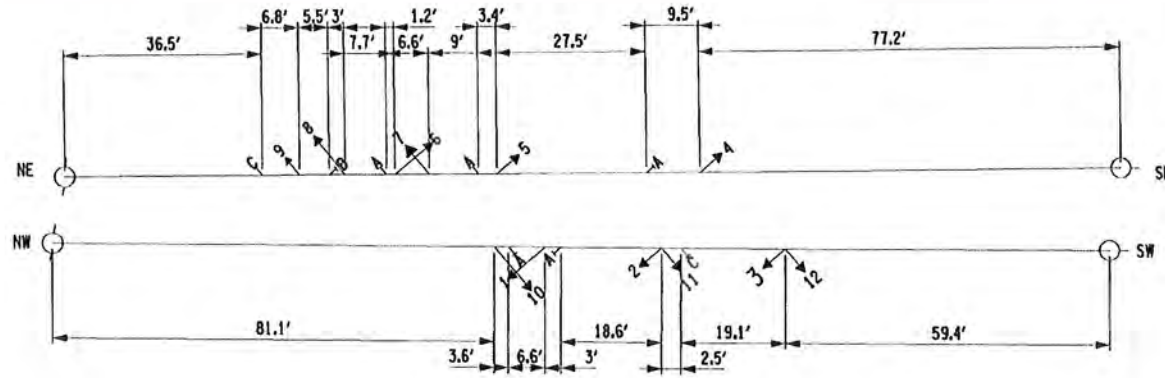


SPAN WIRE LAYOUT
NOT TO SCALE, BOTH SPANS ARE 193.9' LONG
MEASUREMENTS ARE APPROXIMATE, AND NOT FIELD VERIFIED

TABLE OF POLES	
POLE LOCATION	FOOTING MOMENT (KIN-M)
NW	633
SW	633
NE	527.5
SE	527.5

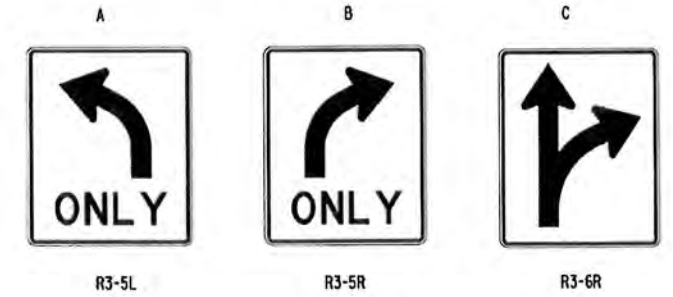


PHASE DIAGRAM

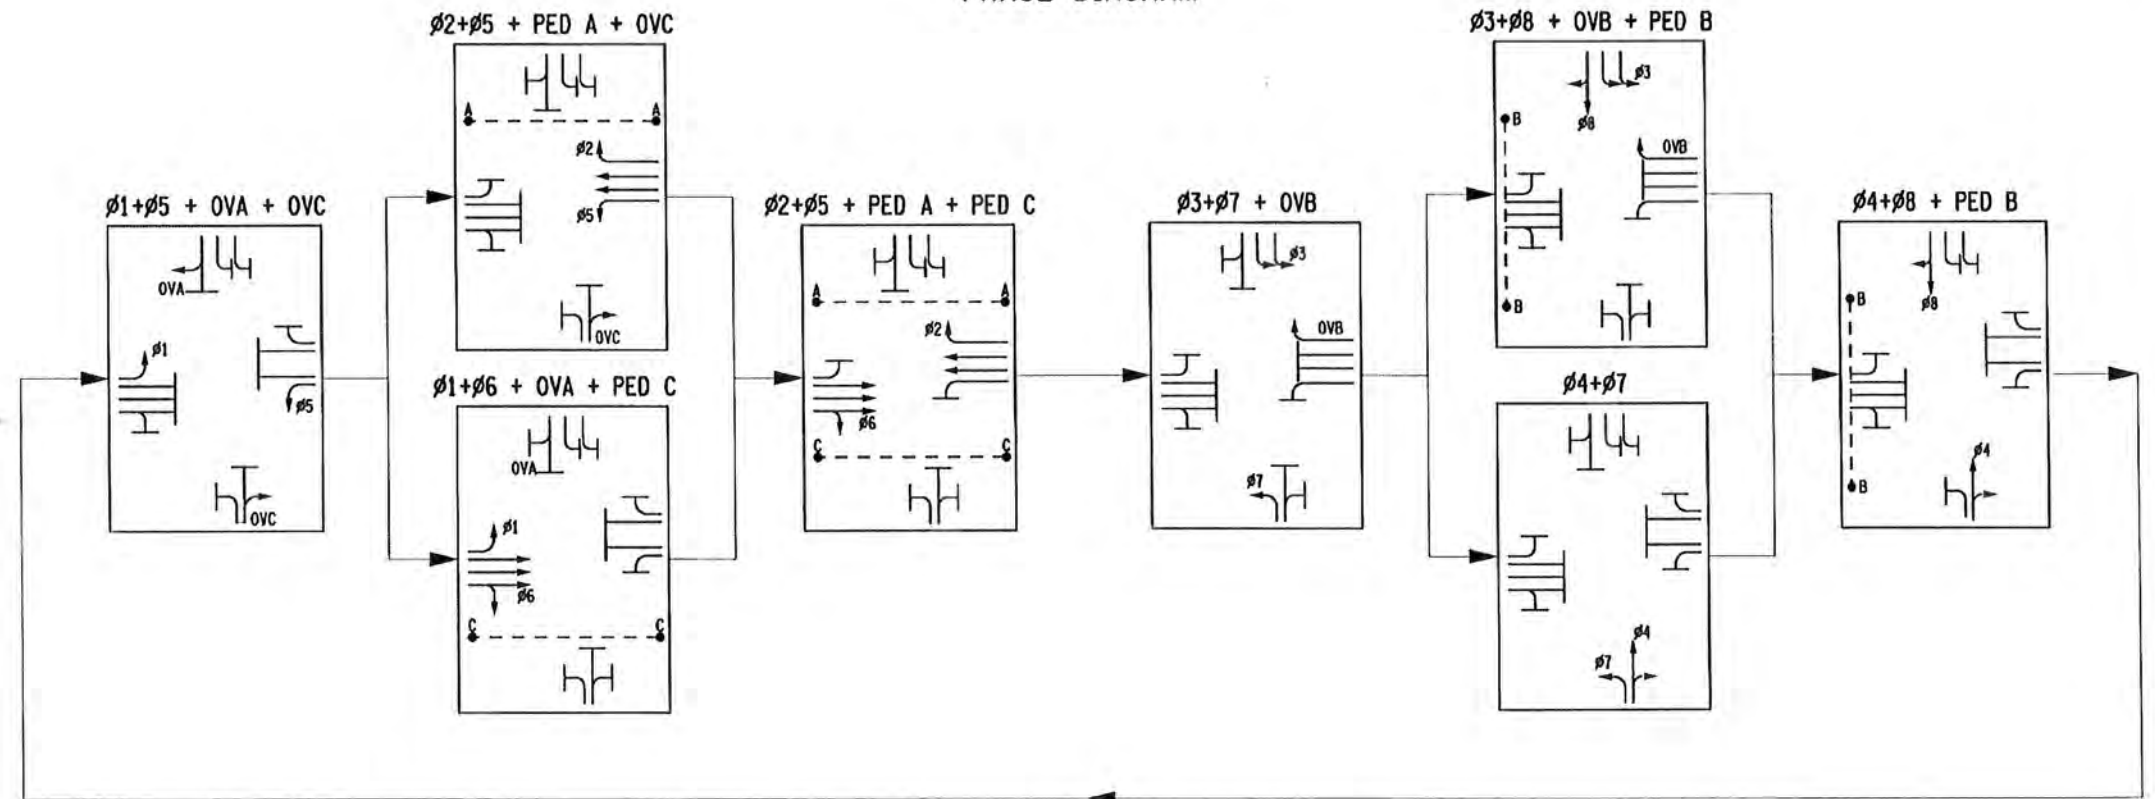

AFFIX SEAL:
ON:

ALTERED BY:
ON:

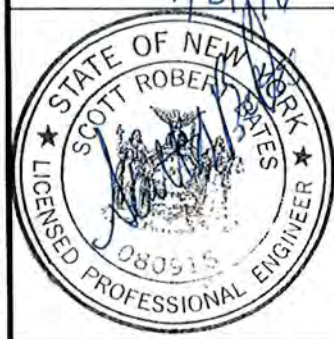

SIGNAL NO. 249
ONONDAGA COUNTY

AS-BUILT REVISIONS
DESCRIPTION OF ALTERATIONS:

BALDWINVILLE - CICERO, SH NO. 1039

TOWN OF CLAY

COUNTY: ONONDAGA

REGION: 03

PIN 360275
NY 31

BRIDGES

CULVERTS

ALL DIMENSIONS IN ft UNLESS OTHERWISE NOTED

TRAFFIC SIGNAL no. 249 - tables

SITE 300

CONTRACT NUMBER

D263034

DRAWING NO. TSP-313

SHEET NO. 169

IT IS A VIOLATION OF LAW FOR ANY PERSON, UNLESS THEY ARE ACTING UNDER THE DIRECTION OF A LICENSED PROFESSIONAL ENGINEER, ARCHITECT, LANDSCAPE ARCHITECT, OR LAND SURVEYOR, TO ALTER AN ITEM IN ANY WAY. IF AN ITEM BEARING THE STAMP OF A LICENSED PROFESSIONAL IS ALTERED, THE ALTERING ENGINEER, ARCHITECT, LANDSCAPE ARCHITECT, OR LAND SURVEYOR SHALL STAMP THE DOCUMENT AND INCLUDE THE NOTATION "ALTERED BY" FOLLOWED BY THEIR SIGNATURE, THE DATE OF SUCH ALTERATION, AND A SPECIFIC DESCRIPTION OF THE ALTERATION.



Department of
Transportation

Phase Times [1.1.1]									Coordination Patterns [2.4] and Coordination Split Tables [2.7.1]																		STD8			
	1	2	3	4	5	6	7	8	Pat#	Cyc	Off	Split	Seq	Pat#	Cyc	Off	Split	Seq	Pat#	Cyc	Off	Split	Seq	Pat#	Cyc	Off				
Min Green	4	10	4	4	4	10	4	4	1	80	37	1	1	13	0	0	13	1	25	0	0	0	1	37	0	0	0	1	Ring/Startup [1.1.4] Phs Ring Start Enable	
Gap, Ext	1	5	1	1	1	5	1	1	2	100	86	2	1	14	0	0	14	1	26	0	0	0	1	38	0	0	0	1		
Max 1	30	45	20	20	25	45	20	25	3	100	86	3	1	15	0	0	15	1	27	0	0	0	1	39	0	0	0	1		
Max 2									4	100	86	4	1	16	0	0	16	1	28	0	0	0	1	40	0	0	0	1		
Yel Clearance	4	4	3.5	3.5	4	4	3.5	3.5	5	0	0	5	1	17	0	0	17	1	29	0	0	0	1	41	0	0	0	1		
Red Clearance	2	2.5	2.5	2.5	2	2.5	2.5	2.5	6	0	0	6	1	18	0	0	18	1	30	0	0	0	1	42	0	0	0	1		
Walk		7				7		7	7	0	0	7	1	19	0	0	19	1	31	0	0	0	1	43	0	0	0	1		
Ped Clearance		25				27		23	8	0	0	8	1	20	0	0	20	1	32	0	0	0	1	44	0	0	0	1		
Red Revert									9	0	0	9	1	21	0	0	21	1	33	0	0	0	1	45	0	0	0	1		
Add Initial									10	0	0	10	1	22	0	0	22	1	34	0	0	0	1	46	0	0	0	1		
Max Initial									11	0	0	11	1	23	0	0	23	1	35	0	0	0	1	47	0	0	0	1		
Time B4 Reduct									12	0	0	12	1	24	0	0	24	1	36	0	0	0	1	48	0	0	0	1		
Cars B4 Reduct									Split	1	2	3	4	5	6	7	8	Split	1	2	3	4	5	6	7	8	8	2	RED	On
Time To Reduce									1	Coor	15	40	13	12	14	41	13	12	13	Coor	0	0	0	0	0	0	0	0	Coord Modes [2.1]	
Reduce By									2	NON	MAX	NON	NON	NON	MAX	NON	NON	NON	NON		NON	NON	NON	NON	NON	NON	NON	NON	Test OpMode	0
Min Gap									2	Coor	20	46	17	17	20	46	17	17	14	Coor	0	0	0	0	0	0	0	0	Correction	SHRT/LNG
DyMaxLim									2	NON	MAX	NON	NON	NON	MAX	NON	NON	NON		NON	NON	NON	NON	NON	NON	NON	NON	Maximum	MAX 1	
Max Step									3	Coor	24	42	17	17	20	46	17	17	15	Coor	0	0	0	0	0	0	0	0	Force-Off	FLOAT
Options [1.1.2]	1	2	3	4	5	6	7	8	2	NON	MAX	NON	NON	NON	MAX	NON	NON	NON		NON	NON	NON	NON	NON	NON	NON	NON	Closed Loop	ON	
Enable	On	On	On	On	On	On	On	On	4	Coor	20	46	17	17	20	46	17	17	16	Coor	0	0	0	0	0	0	0	0	Stop-in-Walk	ON
Min Recall									2	NON	MAX	NON	NON	NON	MAX	NON	NON	NON		NON	NON	NON	NON	NON	NON	NON	NON	Auto Reset	ON	
Max Recall	On	On	On	On	On	On	On	On	5	Coor	0	0	0	0	0	0	0	0	17	Coor	0	0	0	0	0	0	0	0	Expand Splt	OFF
Ped Recall										NON	NON	NON	NON	NON	NON	NON	NON	NON		NON	NON	NON	NON	NON	NON	NON	NON	Ped Recycle	NO_RECYCLE	
Soft Recall		On				On			6	Coor	0	0	0	0	0	0	0	0	18	Coor	0	0	0	0	0	0	0	0	Before	TIMED
Lock Calls		On				On				NON	NON	NON	NON	NON	NON	NON	NON	NON		NON	NON	NON	NON	NON	NON	NON	NON	After	TIMED	
Auto Flash Entry									7	Coor	0	0	0	0	0	0	0	0	19	Coor	0	0	0	0	0	0	0	0	Auto Flash [1.4.1]	
Auto Flash Exit										NON	NON	NON	NON	NON	NON	NON	NON	NON		NON	NON	NON	NON	NON	NON	NON	NON	Auto Flash	CHANNEL	
Dual Entry		On		On		On		On	8	Coor	0	0	0	0	0	0	0	0	20	Coor	0	0	0	0	0	0	0	0	Flash Yel	45
Enable Simul Gap	On	On	On	On	On	On	On	On		NON	NON	NON	NON	NON	NON	NON	NON	NON		NON	NON	NON	NON	NON	NON	NON	NON	Flash Red	0	
Gaurantee Passag									9	Coor	0	0	0	0	0	0	0	0	21	Coor	0	0	0	0	0	0	0	0	Unit Params [1.2.1]	
Rest In Walk										NON	NON	NON	NON	NON	NON	NON	NON	NON		NON	NON	NON	NON	NON	NON	NON	NON	Phase Mode	STD8	
Conditon Service									10	Coor	0	0	0	0	0	0	0	0	22	Coor	0	0	0	0	0	0	0	0	IO Mode	USER
Non-Actuated 1										NON	NON	NON	NON	NON	NON	NON	NON	NON		NON	NON	NON	NON	NON	NON	NON	NON	Loc Flsh Start	RED	
Non-Actuated 2									11	Coor	0	0	0	0	0	0	0	0	23	Coor	0	0	0	0	0	0	0	0	Start Flash(s)	0
Add Init Calc										NON	NON	NON	NON	NON	NON	NON	NON	NON		NON	NON	NON	NON	NON	NON	NON	NON	Start AllRed(s)	6	
Options+ [1.1.3]	1	2	3	4	5	6	7	8	12	Coor	0	0	0	0	0	0	0	0	24	Coor	0	0	0	0	0	0	0	0	Yellow < 3"	OFF
Reservice										NON	NON	NON	NON	NON	NON	NON	NON	NON		NON	NON	NON	NON	NON	NON	NON	NON	Display Time	20	
PedClr Thru Yel									Page#																			Red Revert	3	
Skip Red No Call									1	8 Phase Times/Options; Patterns/Splits; Ring Startup; Coord/Flash Mode; Unit Param																		MCE Timeout	0	
Red Rest									1A&1B	16 Phase Times/Options; Patterns/Splits; Ring Startup; Coord/Flash Mode; Unit Param																		Feature Profile	0	
Max II									2	Overlaps; Channel Settings; Coord Alt Table+ (values not associated with time-of-day)																		Free Ring Seq	1	
Call Phase									3	Detection; Sample Time and Unit Parameters related to detection																		Auxswitch	STOPTM	
Conflicting Phase									4	Preemption and Alternate Phase Time and Phase Options																		SDLC Retry	0	
Omit Yellow									5	Annual Schedule																		TS2 Det Faults	ON	
Ped Delay									6	Day Plans; Action Tables; Coord Alt Table+ (values varied by time-of-day)																		Auto Ped Clear	OFF	
Grn/Ped Delay									7	Communications; Secutiry; I/O Setup																		SDLC Retry	0	
ID: 3249 31 @ CARLING									8	Misc - Events/Alarms; Call/Inhibit/Redirect; P/OLAP Auto Flash; CIC; Misc Unit Param																		08/14/19	Page 1	

Overlap 1-16 Program Parm+ [1.5.2.1] [1.5.2.2]

Overlap Conflict Lock	OFF	Overlap Lock Inhibit	OFF	Parent Ph Clearance	ON	Extra Included Ph	OFF
1	Included Ø	1			NORMAL		
1	Modifier Ø				Gm		
A	Conflict Ø				Yel 3.5		
A	Conflict Olap				Red 1.5		
A	Conflict Ped				LG		
2	Included Ø	3			NORMAL		
2	Modifier Ø				Gm		
B	Conflict Ø				Yel 3.5		
B	Conflict Olap				Red 1.5		
B	Conflict Ped				LG		
3	Included Ø	5			NORMAL		
3	Modifier Ø				Gm		
C	Conflict Ø				Yel 3.5		
C	Conflict Olap				Red 1.5		
C	Conflict Ped				LG		
4	Included Ø				NORMAL		
4	Modifier Ø				Gm		
D	Conflict Ø				Yel 3.5		
D	Conflict Olap				Red 1.5		
D	Conflict Ped				LG		
5	Included Ø				NORMAL		
5	Modifier Ø				Gm		
E	Conflict Ø				Yel 3.5		
E	Conflict Olap				Red 1.5		
E	Conflict Ped				LG		
6	Included Ø				NORMAL		
6	Modifier Ø				Gm		
F	Conflict Ø				Yel 3.5		
F	Conflict Olap				Red 1.5		
F	Conflict Ped				LG		
7	Included Ø				NORMAL		
7	Modifier Ø				Gm		
G	Conflict Ø				Yel 3.5		
G	Conflict Olap				Red 1.5		
G	Conflict Ped				LG		
8	Included Ø				NORMAL		
8	Modifier Ø				Gm		
H	Conflict Ø				Yel 3.5		
H	Conflict Olap				Red 1.5		
H	Conflict Ped				LG		
9	Included Ø				NORMAL		
9	Modifier Ø				Gm		
I	Conflict Ø				Yel 3.5		
I	Conflict Olap				Red 1.5		
I	Conflict Ped				LG		
10	Included Ø				NORMAL		
10	Modifier Ø				Gm		
J	Conflict Ø				Yel 3.5		
J	Conflict Olap				Red 1.5		
J	Conflict Ped				LG		
11	Included Ø				NORMAL		
11	Modifier Ø				Gm		
K	Conflict Ø				Yel 3.5		
K	Conflict Olap				Red 1.5		
K	Conflict Ped				LG		
12	Included Ø				NORMAL		
12	Modifier Ø				Gm		
L	Conflict Ø				Yel 3.5		
L	Conflict Olap				Red 1.5		
L	Conflict Ped				LG		
13	Included Ø				NORMAL		
13	Modifier Ø				Gm		
M	Conflict Ø				Yel 3.5		
M	Conflict Olap				Red 1.5		
M	Conflict Ped				LG		
14	Included Ø				NORMAL		
14	Modifier Ø				Gm		
N	Conflict Ø				Yel 3.5		
N	Conflict Olap				Red 1.5		
N	Conflict Ped				LG		
15	Included Ø				NORMAL		
15	Modifier Ø				Gm		
O	Conflict Ø				Yel 3.5		
O	Conflict Olap				Red 1.5		
O	Conflict Ped				LG		
16	Included Ø				NORMAL		
16	Modifier Ø				Gm		
P	Conflict Ø				Yel 3.5		
P	Conflict Olap				Red 1.5		
P	Conflict Ped				LG		

Channel Settings [1.8.1]

.....Channel ->>	1	2	3	4	5	6	7	8	9	10	11	12	13	14	15	16	17	18	19	20	21	22	23	24
Phase / Olap #	1	2	6	8	1	2	6	4	3	5	3	7	8	2										
Channel Type	VEH	VEH	VEH	VEH	OLP	OLP	PED	VEH	OLP	VEH	VEH	VEH	PED	PED	VEH	VEH	VEH	VEH	VEH	VEH	VEH	VEH	VEH	VEH
Channel Flash	RED	RED	RED	RED	DRK	DRK	DRK	RED	DRK	RED	RED	RED	DRK	DRK	RED	RED	DRK	DRK	DRK	DRK	DRK	DRK	DRK	DRK
Alt Hz																								

Channel+ Settings [1.8.4]

.....Channel ->>	1	2	3	4	5	6	7	8	9	10	11	12	13	14	15	16	17	18	19	20	21	22	23	24
Flash Red+																								
Flash Yellow+																								
Flash Green+																								
Flash Inh Red+																								
Olap Ovr																								

Coord Transition, CoordPhs [2.5]

Pat#	Short	Long	Dwell	No Shortway Ø	E-Yld	Offset	RetHld	Float	Min Veh Perm	Min Ped Perm
1	12	22		4 8		EndGRN				
2	12	22				EndGRN				
3	12	22				EndGRN				
4	12	22				EndGRN				
5	12	22				EndGRN				
6	12	22				EndGRN				
7	12	22				EndGRN				
8	12	22				EndGRN				
9	12	22				EndGRN				
10	12	22				EndGRN				
11	12	22				EndGRN				
12	12	22				EndGRN				
13	12	22				EndGRN				
14	12	22				EndGRN				
15	12	22				EndGRN				
16	12	22				EndGRN				
17	12	22				EndGRN				
18	12	22				EndGRN				
19	12	22				EndGRN				
20	12	22				EndGRN				
21	12	22				EndGRN				
22	12	22				EndGRN				
23	12	22				EndGRN				
24	12	22				EndGRN				
25						BegGRN				
26						BegGRN				
27						BegGRN				
28						BegGRN				
29						BegGRN				
30						BegGRN				
31						BegGRN				
32						BegGRN				
33						BegGRN				
34						BegGRN				
35						BegGRN				
36						BegGRN				
37						BegGRN				
38						BegGRN				
39						BegGRN				
40						BegGRN				
41						BegGRN				
42						BegGRN				
43						BegGRN				
44						BegGRN				
45						BegGRN				
46						BegGRN				
47						BegGRN				
48						BegGRN				

Channel Params[1.8.3]

C1 IO Mode USER → BIU Map SINGLE Invert Rail Input OFF

ven Par 1-64 [5.1]										ven Par 1-64 [5.1]										Vehicle Options 1-64 [5.2]										Vehicle Options 1-64 [5.2]										Parameters+ 1-64 [5.3]						
Det #	Call Ø	Swi Ø	Delay	Ext	Que	No Act	Max Pres	Err Cnt	Fail Time	Det #	Call Ø	Swi Ø	Delay	Ext	Que	No Act	Max Pres	Err Cnt	Fail Time	Det #	Call	Ext	Que	Add Init	Red Lock	Yell Lock	occ	vol	Det #	Call	Ext	Que	Add Init	Red Lock	Yell Lock	occ	vol	Det #	oc G	oc Y	oc R	Delay 1	Delay 2	Type	Src	
1	1						45	50	2	33							45	50		1	On	On		On					33	On	On		On					1							NORM	
2	2						45	50	2	34							45	50		2	On	On		On					34	On	On		On					2							NORM	
3	2						45	50	2	35							45	50		3	On	On		On					35	On	On		On					3							NORM	
4	2						45	50	2	36							45	50		4	On	On		On					36	On	On		On					4							NORM	
5	2						45	50	2	37							45	50		5	On	On		On					37	On	On		On					5							NORM	
6	2						45	50	2	38							45	50		6	On	On		On					38	On	On		On					6							NORM	
7	6						45	50	2	39							45	50		7	On	On		On					39	On	On		On					7							NORM	
8	6						45	50	2	40							45	50		8	On	On		On					40	On	On		On					8							NORM	
9	6						45	50	2	41							45	50		9	On	On		On					41	On	On		On					9							NORM	
10	6						45	50	2	42							45	50		10	On	On		On					42	On	On		On					10							NORM	
11	3						45	50	2	43							45	50		11	On	On		On					43	On	On		On					11							NORM	
12	3						45	50	2	44							45	50		12	On	On		On					44	On	On		On					12							NORM	
13	8		6				45	50	2	45							45	50		13	On	On		On					45	On	On		On					13							NORM	
14							45	50	2	46							45	50		14	On	On		On					46	On	On		On					14							NORM	
15							45	50	2	47							45	50		15	On	On		On					47	On	On		On					15							NORM	
16							45	50	2	48							45	50		16	On	On		On					48	On	On		On					16							NORM	
17	6						45	50	2	49							45	50		17	On	On		On					49	On	On		On					17							NORM	
18	6		2				45	50	2	50							45	50		18	On	On		On					50	On	On		On					18							NORM	
19	7		4				45	50		51							45	50		19	On	On		On					51	On	On		On					19							NORM	
20	4		6				45	50		52							45	50		20	On	On		On					52	On	On		On					20							NORM	
21	4		6				45	50		53							45	50		21	On	On		On					53	On	On		On					21							NORM	
22	5						45	50		54							45	50		22	On	On		On					54	On	On		On					22							NORM	
23							45	50		55							45	50		23	On	On		On					55	On	On		On					23							NORM	
24							45	50		56							45	50		24	On	On		On					56	On	On		On					24							NORM	
25							45	50		57							45	50		25	On	On		On					57	On	On		On					25							NORM	
26							45	50		58							45	50		26	On	On		On					58	On	On		On					26							NORM	
27							45	50		59							45	50		27	On	On		On					59	On	On		On					27							NORM	
28							45	50		60							45	50		28	On	On		On					60	On	On		On					28							NORM	
29							45	50		61							45	50		29	On	On		On					61	On	On		On					29							NORM	
30							45	50		62							45	50		30	On	On		On					62	On	On		On					30							NORM	
31							45	50		63							45	50		31	On	On		On					63	On	On		On					31							NORM	
32							45	50		64							45	50		32	On	On		On					64	On	On		On					32							NORM	
Parameters+ 1-64 [5.3]																				Ped Det Parms [5.4]										Unit Paramters [1.2.1]																
Det #	occ Grn	occ Yell	occ Red	Delay 1	Delay 2	Type	Src	Det #	occ Grn	occ Yell	occ Red	Delay 1	Delay 2	Type	Src	Det #	occ Grn	occ Yell	occ Red	Delay 1	Delay 2	Type	Src	Det #	Call Ø	No Act	Max Pres	Err Cnt	Vol/Occ Report Parm [1.5.8]																	
33						NORM		44						NORM		55							NORM		1	8		15																		
34						NORM		45						NORM		56							NORM		2	2		15																		
35						NORM		46						NORM		57							NORM		3	6		15																		
36						NORM		47						NORM		58							NORM		4			15																		
37						NORM		48						NORM		59							NORM		5			15																		
38						NORM		49						NORM		60							NORM		6			15																		
39						NORM		50						NORM		61							NORM		7			15																		
40						NORM		51						NORM		62							NORM		8			15																		
41						NORM		52						NORM		63							NORM																							
42						NORM		53						NORM		64							NORM																							
43						NORM		54						NORM		ID: 3249 31 @ CARLING																														
																										8/14/2019						Page 3														

ID: 3249 31 @ CARLING

Preemption Times [3.1], Options+ [3.6]

Pre #	Enable	Type	Output	Delay	MinDura
1	ON	RAIL	DWELL		
2	ON	RAIL	DWELL		
3	ON	EMERG	DWELL		
4	ON	EMERG	DWELL		
5	ON	EMERG	DWELL		
6	ON	EMERG	DWELL		

Pre #	MaxPres	MinGrn	MinWlk	PedClr	Co+Pre
1					ON
2					ON
3					ON
4					ON
5					ON
6					ON

Pre #	Track Grn	Min Dwell	Ext Dwell	PedClr+	Yel
1		2			
2		2			
3		2			
4		2			
5		2			
6		2			

Pre #	Red	Pattern	Skip
1			OFF
2			OFF
3			OFF
4			OFF
5			OFF
6			OFF

Low Priority Preempts

Pre #	Type	Min	Max		
7	OFF				
8	OFF				
9	OFF				
10	OFF				

Unit Parameters [1.2.1]

Stop Timer Over Preempt	OFF
Preempt or Ext Output	PRE
Max Seek Track Time	
Max Seek Dwell Time	

Channel Parameters [1.8.3]

D Conn Mappings	NONE
Pre Invert Rail Input	OFF

Track Clear Phases [3.2], Track Clear Overlaps+ [3.5]

Pre #	Track Phases	Track Overlaps
1		
2		
3		
4		
5		
6		

Dwell Phases [3.2] and Overlaps+ [3.5]

Pre #	Phases	Overlaps	Peds
1	Phases		
1	Overlaps		
1	Peds		
2	Phases		
2	Overlaps		
2	Peds		
3	Phases		
3	Overlaps		
3	Peds		
4	Phases		
4	Overlaps		
4	Peds		
5	Phases		
5	Overlaps		
5	Peds		
6	Phases		
6	Overlaps		
6	Peds		

Preemption Options+ [3.6]

Exit Phases [3.2]	Pre #	Lock	Override Auto Flsh	Override Higher	Flsh Dwell	Link
1						
1	1	ON	ON		ON	OFF
2						
2	2	ON	ON		ON	OFF
3						
3	3	ON	ON		ON	OFF
4						
4	4	ON	ON		ON	OFF
5						
5	5	ON	ON		ON	OFF
6						
6	6	ON	ON		ON	OFF

Annual Schedule [4.3] Month of Year												Day of Week				Date	DayLink																																			
																	Plan To																																			
1	J	F	M	A	M	J	J	A	S	O	N	D	S	M	T	W	T	F	S	1	2	3	4	5	6	7	8	9	10	11	12	13	14	15	16	17	18	19	20	21	22	23	24	25	26	27	28	29	30	31	1	
2	J	F	M	A	M	J	J	A	S	O	N	D	S	M	T	W	T	F	S	1	2	3	4	5	6	7	8	9	10	11	12	13	14	15	16	17	18	19	20	21	22	23	24	25	26	27	28	29	30	31	2	
3	J	F	M	A	M	J	J	A	S	O	N	D	S	M	T	W	T	F	S	1	2	3	4	5	6	7	8	9	10	11	12	13	14	15	16	17	18	19	20	21	22	23	24	25	26	27	28	29	30	31	3	
4	J	F	M	A	M	J	J	A	S	O	N	D	S	M	T	W	T	F	S	1	2	3	4	5	6	7	8	9	10	11	12	13	14	15	16	17	18	19	20	21	22	23	24	25	26	27	28	29	30	31	4	
5	J	F	M	A	M	J	J	A	S	O	N	D	S	M	T	W	T	F	S	1	2	3	4	5	6	7	8	9	10	11	12	13	14	15	16	17	18	19	20	21	22	23	24	25	26	27	28	29	30	31	1	
6	J	F	M	A	M	J	J	A	S	O	N	D	S	M	T	W	T	F	S	1	2	3	4	5	6	7	8	9	10	11	12	13	14	15	16	17	18	19	20	21	22	23	24	25	26	27	28	29	30	31	1	
7	J	F	M	A	M	J	J	A	S	O	N	D	S	M	T	W	T	F	S	1	2	3	4	5	6	7	8	9	10	11	12	13	14	15	16	17	18	19	20	21	22	23	24	25	26	27	28	29	30	31	1	
8	J	F	M	A	M	J	J	A	S	O	N	D	S	M	T	W	T	F	S	1	2	3	4	5	6	7	8	9	10	11	12	13	14	15	16	17	18	19	20	21	22	23	24	25	26	27	28	29	30	31	1	
23	J	F	M	A	M	J	J	A	S	O	N	D	S	M	T	W	T	F	S	1	2	3	4	5	6	7	8	9	10	11	12	13	14	15	16	17	18	19	20	21	22	23	24	25	26	27	28	29	30	31	1	
24	J	F	M	A	M	J	J	A	S	O	N	D	S	M	T	W	T	F	S	1	2	3	4	5	6	7	8	9	10	11	12	13	14	15	16	17	18	19	20	21	22	23	24	25	26	27	28	29	30	31	1	
ID: 3249 31 @ CARLING												8/14/2019 Page 7	

[illegible]

C1-USER IO Map [1.8.9.1 In]			C1-USER IO Map [1.8.9.2 Out]			C1-USER IO Map [1.8.9.2 Out]			IO Logic [1.8.7]												
I1-1	1	Veh Call 1	O1-1	1	Ch1 Red	O7-1	115	Not Used	Result		Fcn		Oper		Fcn		Oper		Fcn Timer		
I1-2	2	Veh Call 2	O1-2	49	Ch1 Green	O7-2	115	Not Used	I	0	=	I	----	0	I	----	0	I	----	0	DLY
I1-3	3	Veh Call 3	O1-3	2	Ch2 Red	O7-3	115	Not Used	I	0	=	I	----	0	I	----	0	I	----	0	DLY
I1-4	4	Veh Call 4	O1-4	26	Ch2 Yellow	O7-4	115	Not Used	I	0	=	I	----	0	I	----	0	I	----	0	DLY
I1-5	5	Veh Call 5	O1-5	50	Ch2 Green	O7-5	115	Not Used	I	0	=	I	----	0	I	----	0	I	----	0	DLY
I1-6	6	Veh Call 6	O1-6	3	Ch3 Red	O7-6	115	Not Used	I	0	=	I	----	0	I	----	0	I	----	0	DLY
I1-7	7	Veh Call 7	O1-7	27	Ch3 Yellow	O7-7	115	Not Used	I	0	=	I	----	0	I	----	0	I	----	0	DLY
I1-8	8	Veh Call 8	O1-8	51	Ch3 Green	O7-8	115	Not Used	I	0	=	I	----	0	I	----	0	I	----	0	DLY
I2-1	9	Veh Call 9	O2-1	4	Ch4 Red	C11S-USER IO Map [1.8.9.1 In]			I	0	=	I	----	0	I	----	0	I	----	0	DLY
I2-2	10	Veh Call 10	O2-2	52	Ch4 Green	I4-1	189	Unused	I	0	=	I	----	0	I	----	0	I	----	0	DLY
I2-3	11	Veh Call 11	O2-3	5	Ch5 Red	I4-2	189	Unused	Security Access Levels [8.2]										Com Parameters [6.1]		
I2-4	12	Veh Call 12	O2-4	29	Ch5 Yellow	I4-3	189	Unused											Station ID		3249
I2-5	13	Veh Call 13	O2-5	53	Ch5 Green	I4-4	189	Unused	1	SWLOAD	22	NONE	43	NONE	Group ID						
I2-6	189	Unused	O2-6	6	Ch6 Red	I7-1	189	Unused	2	SECURE	23	NONE	44	NONE	Master ID		0				
I2-7	189	Unused	O2-7	30	Ch6 Yellow	I7-2	189	Unused	3	NONE	24	NONE	45	NONE	Backup Time		0				
I2-8	189	Unused	O2-8	54	Ch6 Green	I7-3	189	Unused	4	NONE	25	NONE	46	NONE	SysUp Modem [6.1]						
I3-1	17	Veh Call 17	O3-1	7	Ch7 Red	I7-4	189	Unused	5	NONE	26	NONE	47	NONE	Enable Modem	OFF					
I3-2	18	Veh Call 18	O3-2	55	Ch7 Green	I7-5	189	Unused	6	NONE	27	NONE	48	NONE	Idle Time	0					
I3-3	19	Veh Call 19	O3-3	8	Ch8 Red	I7-6	189	Unused	7	NONE	28	NONE	49	NONE	Dial Time	0					
I3-4	20	Veh Call 20	O3-4	32	Ch8 Yellow	I7-7	189	Unused	8	NONE	29	NONE	50	NONE	Tel:	#N/A					
I3-5	21	Veh Call 21	O3-5	56	Ch8 Green	I7-8	189	Unused	9	NONE	30	NONE	51	NONE	Alt:	#N/A					
I3-6	22	Veh Call 22	O3-6	9	Ch9 Red	I8-1	189	Unused	10	NONE	31	NONE	52	NONE	2070 Port Parms [6.2]						
I3-7	129	Ped Call 1	O3-7	33	Ch9 Yellow	I8-2	189	Unused	11	NONE	32	NONE	53	NONE	Port	Baud Rate	FCM				
I3-8	130	Ped Call 2	O3-8	57	Ch9 Green	I8-3	189	Unused	12	NONE	33	NONE	54	NONE	SP1	9600	MODE 6				
I4-1	C11S Connector		O4-1	10	Ch10 Red	I8-4	189	Unused	13	NONE	34	NONE	55	NONE	SP2	9600	MODE 6				
I4-2			O4-2	58	Ch10 Green	I8-5	189	Unused	14	NONE	35	NONE	56	NONE	SP3	19200	MODE 6				
I4-3			O4-3	11	Ch11 Red	I8-6	189	Unused	15	NONE	36	NONE	57	NONE	SP4	38400	MODE 6				
I4-4			O4-4	35	Ch11 Yellow	I8-7	189	Unused	16	NONE	37	NONE	58	NONE	SP5	1200	AUTO				
I4-5	189	Unused	O4-5	59	Ch11 Green	I8-8	189	Unused	17	NONE	38	NONE	59	NONE	SP6	1200	AUTO				
I4-6	189	Unused	O4-6	12	Ch12 Red	C11S-USER IO Map [1.8.9.2 Out]			18	NONE	39	NONE	60	NONE	SP7	1200	AUTO				
I4-7	229	33xCMUStop	O4-7	36	Ch12 Yellow	O8-1	115	Not Used	19	NONE	40	NONE	61	NONE	SP8	1200	AUTO				
I4-8	228	33xFlashSns	O4-8	60	Ch12 Green	O8-2	115	Not Used	20	NONE	41	NONE	62	NONE							
I5-1	131	Ped Call 3	O5-1	28	Ch4 Yellow	O8-3	115	Not Used	21	NONE	42	NONE	63	NONE							
I5-2	189	Unused	O5-2	34	Ch10 Yellow	O8-4	115	Not Used	2070 IP 1 Addressing [6.5]		Addressing				2070 IP 2 Addressing [6.5]						
I5-3	189	Unused	O5-3	25	Ch1 Yellow	O8-5	115	Not Used	Addr	192	168	0	102	Addr	0	0	0	0			
I5-4	189	Unused	O5-4	31	Ch7 Yellow	O8-6	115	Not Used	Mask	255	255	255	0	Mask	0	0	0	0			
I5-5	189	Unused	O5-5	115	Not Used	O8-7	115	Not Used	Brdcst	0	0	0	0	Brdcst	0	0	0	0			
I5-6	189	Unused	O5-6	115	Not Used	O8-8	115	Not Used	GtWay	192	168	0	1	GtWay	0	0	0	0			
I5-7	189	Unused	O5-7	115	Not Used				Port	0				Port	0						
I5-8	189	Unused	O5-8	114	Watchdog				2070 Port Binding Ports [6.6]				2070 Port Binding Functions [6.6]								
I6-1	189	Unused	O6-1	115	Not Used	Port			ASYNC1	SP1	OFF	0	ASYNC2	SP2	OFF	0	Function	Channel	Function	Channel	
I6-2	189	Unused	O6-2	115	Not Used				ASYNC3	SP3	OFF	0	ASYNC4	SP4	OFF	0	TS2/CVM	NONE	SYSUp	NONE	
I6-3	189	Unused	O6-3	13	Ch13 Red				SYNC1	SP5S	SYNC3	OFF	SYNC2	OFF	SYNC4	OFF	CMU/MMU	NONE	SYSDown	NONE	
I6-4	189	Unused	O6-4	37	Ch13 Yellow												Opticom	NONE	Shell	NONE	
I6-5	189	Unused	O6-5	61	Ch13 Green												Loop Det.	NONE			
I6-6	189	Unused	O6-6	14	Ch14 Red												GPS	NONE			
I6-7	189	Unused	O6-7	38	Ch14 Yellow																
I6-8	189	Unused	O6-8	62	Ch14 Green																

ID: 3249 31 @ CARLING

08/14/19Page 9

#	Event / Alarm	Ev	Alr	Call Phases[1.1.5]				Redirect Phases[1.1.5]				Inhibit Phases[1.1.5]																			
				Ø Phases Called By Ø				From	To	From	To	From	To	From	To	1	2	3	4	5	6	7	8	9	10	11	12	13	14	15	16
1	Power Up Alarm.	On	On	1				1								1															
2	Stop Timing		On	2				2								2															
3	TS1 Cabinet Door			3				3								3															
4	Coordination Failure	On	On	4				4								4															
5	External Alarm # 1	On	On	5				5								5															
6	External Alarm # 2	On	On	6				6								6															
7	External Alarm # 3			7				7								7															
8	External Alarm # 4			8				8								8															
9	Closed Loop Disabled		On	9				9								9															
10	External Alarm # 5			10				10								10															
11	External Alarm # 6			11				11								11															
12	Manual Control Enable	On	On	12				12								12															
13	Coord Free Input			13				13								13															
14	Local Flash Input	On	On	14				14								14															
15	MMU Flash			15				15								15															
16	CMU Flash			16				16								16															
17	Cycle Fault		On	Alt Call & Redirect # 1 [1.1.6.3]												Alt Inhibit Phases # 1 [1.1.6.3]															
18	Cycle Failure		On	Col	Ø	Phases Called By Ø		From	To	From	To	From	To	From	To	1	2	3	4	5	6	7	8	9	10	11	12	13	14	15	16
19	Coordination Fault		On	1				1								1															
20	Controller Fault	On	On	2				2								2															
21	Detector SDLC Failure			3				3								3															
22	MMU SDLC Failure			4				4								4															
23	Critical SDLC Failure			5				5								5															
24	Reserved			6				6								6															
25	EEPROM CRC Fault	On	On	7				7								7															
26	Detector Diagnostic Failure	On	On	8				8								8															
27	BIU Detector Failure	On	On	Alt Call & Redirect # 2 [1.1.6.3]												Alt Inhibit Phases # 2 [1.1.6.3]															
28	Queue detector alarm		On	Col	Ø	Phases Called By Ø		From	To	From	To	From	To	From	To	1	2	3	4	5	6	7	8	9	10	11	12	13	14	15	16
29	Ped Detector Fault	On	On	1				1								1															
30	Coord Diagnostic Fault			2				2								2															
41	TempAlert Probe Ch. A			3				3								3															
42	TempAlert Probe Ch. B			4				4								4															
47	Coord Active	On	On	5				5								5															
48	Preempt Active		On	6				6								6															
49	Preempt 1 Input		On	7				7								7															
50	Preempt 2 Input		On	8				8								8															
51	Preempt 3 Input		On	Coord, CIC Plans [2.3]												Unit Parameters [1.2.1]															
52	Preempt 4 Input		On	CIC CoØ	Grow	1	2	3	4	5	6	7	8	Allow Skip Yellow	OFF	Max Cycle Time															
53	Preempt 5 Input		On	1	OFF									TOD Dim Enable	OFF	Cycle Fault Action	ALARM														
54	Preempt 6 Input		On	2	OFF									Tone Disable	OFF																
55	Preempt 7 Input		On	3	OFF									Diamond Mode	4Ph																
56	Preempt 8 Input		On	4	OFF									Backup Time (s)	900																
57	Preempt 9 Input		On	Auto Flash Phase/Olap Settings [1.4.2]												Disable Init Ped	OFF														
58	Preempt 10 Input		On	Yel Ø										Cycle Fault Action	ALARM																
61	In Transition		On	Yel (olaps)										Enable Run Timer	ON	ID: 3249 31 @ CARLING															
81	FIO Status Alarm																														

08/14/19Page 10

FILE NAME = F:\PROJECTS\198 - NY S. DEPT OF TRANSPORTATION\19826001 PSAP R3-6\Design\CAADD\Sheet Files\REGION 3 - Assignment #28\35063_cpt.tsp.dgn
DATE/TIME = 10/16/2019
USER = Kessel

DESIGN SUPERVISOR SHG JOB MANAGER TEH DESIGN KAN CHECK TEH DRAFTING MIG CHECK TEH PROJECT MANAGER KAN

TABLE OF SIGNS			
SIGN	SIZE(WxL, INCH)	TEXT	MUTCD NO.
A	30" x 36"	 ONLY	R3-5L
B	30" x 36"	 ONLY	R3-5R
C	30" x 36"	 ONLY	R3-6R
D	30" x 36"	 ONLY	R3-5a
E (23)	9" x 15"		R10-3eL
F (23)	9" x 15"		R10-3eR

PEDESTRIAN POLE TABLE			
POLE	POLE LOCATION	HEADS	SIGNS
P1	NEW	D1	F
P2	EXISTING	C2, D2	E, F
P3	EXISTING	A2, C1	E, F
P4	EXISTING	A1	F
P5	EXISTING	B1	F


AFFIX SEAL: KELSEY A. WESSEL, P.E.
ON:

ALTERED BY:
ON:



NOTES:

- PROPOSED WORK: PROVIDE NEW TYPE LS CROSSWALK ACROSS ROUTE 31 WESTBOUND APPROACH. INSTALL NEW PEDESTRIAN SIGNALS WITH APS. REPLACE NON-APS PUSH BUTTONS AND EXISTING R3-10a SIGNS WITH NEW APS PUSH BUTTONS AND SIGNS ON EXISTING POLES P2, P3, P4, AND P5. REPLACE THE EXISTING CONTROLLER CABINET WITH A NEW ONE (STATE SUPPLIED). THE CONTRACTOR SHALL PROVIDE 14 DAYS NOTICE TO THE REGIONAL TRAFFIC SAFETY & MOBILITY GROUP AT (315) 428-4064 TO PROVIDE THE CONTROLLER CABINET.
- UNDER (13) ITEM 680.77000905 - MODIFY TRAFFIC SIGNAL INSTALLATION LOCATION 9, MODIFY EXISTING PULLBOX TO ACCEPT CONNECTION OF NEW CONDUIT RUN. MODIFY EXISTING PEDESTRIAN SIGNAL POLE P2 TO ACCEPT NEW SIGNAL HEAD ASSEMBLY D2 AND APS PUSH BUTTON FOR ROUTE 31 WESTBOUND CROSSING.
- UNDER (20) ITEM 680.79000105 - REMOVE TRAFFIC SIGNAL INSTALLATION LOCATION 1, REMOVE EXISTING PEDESTRIAN SIGNAL POLE AND ITS COMPONENTS.

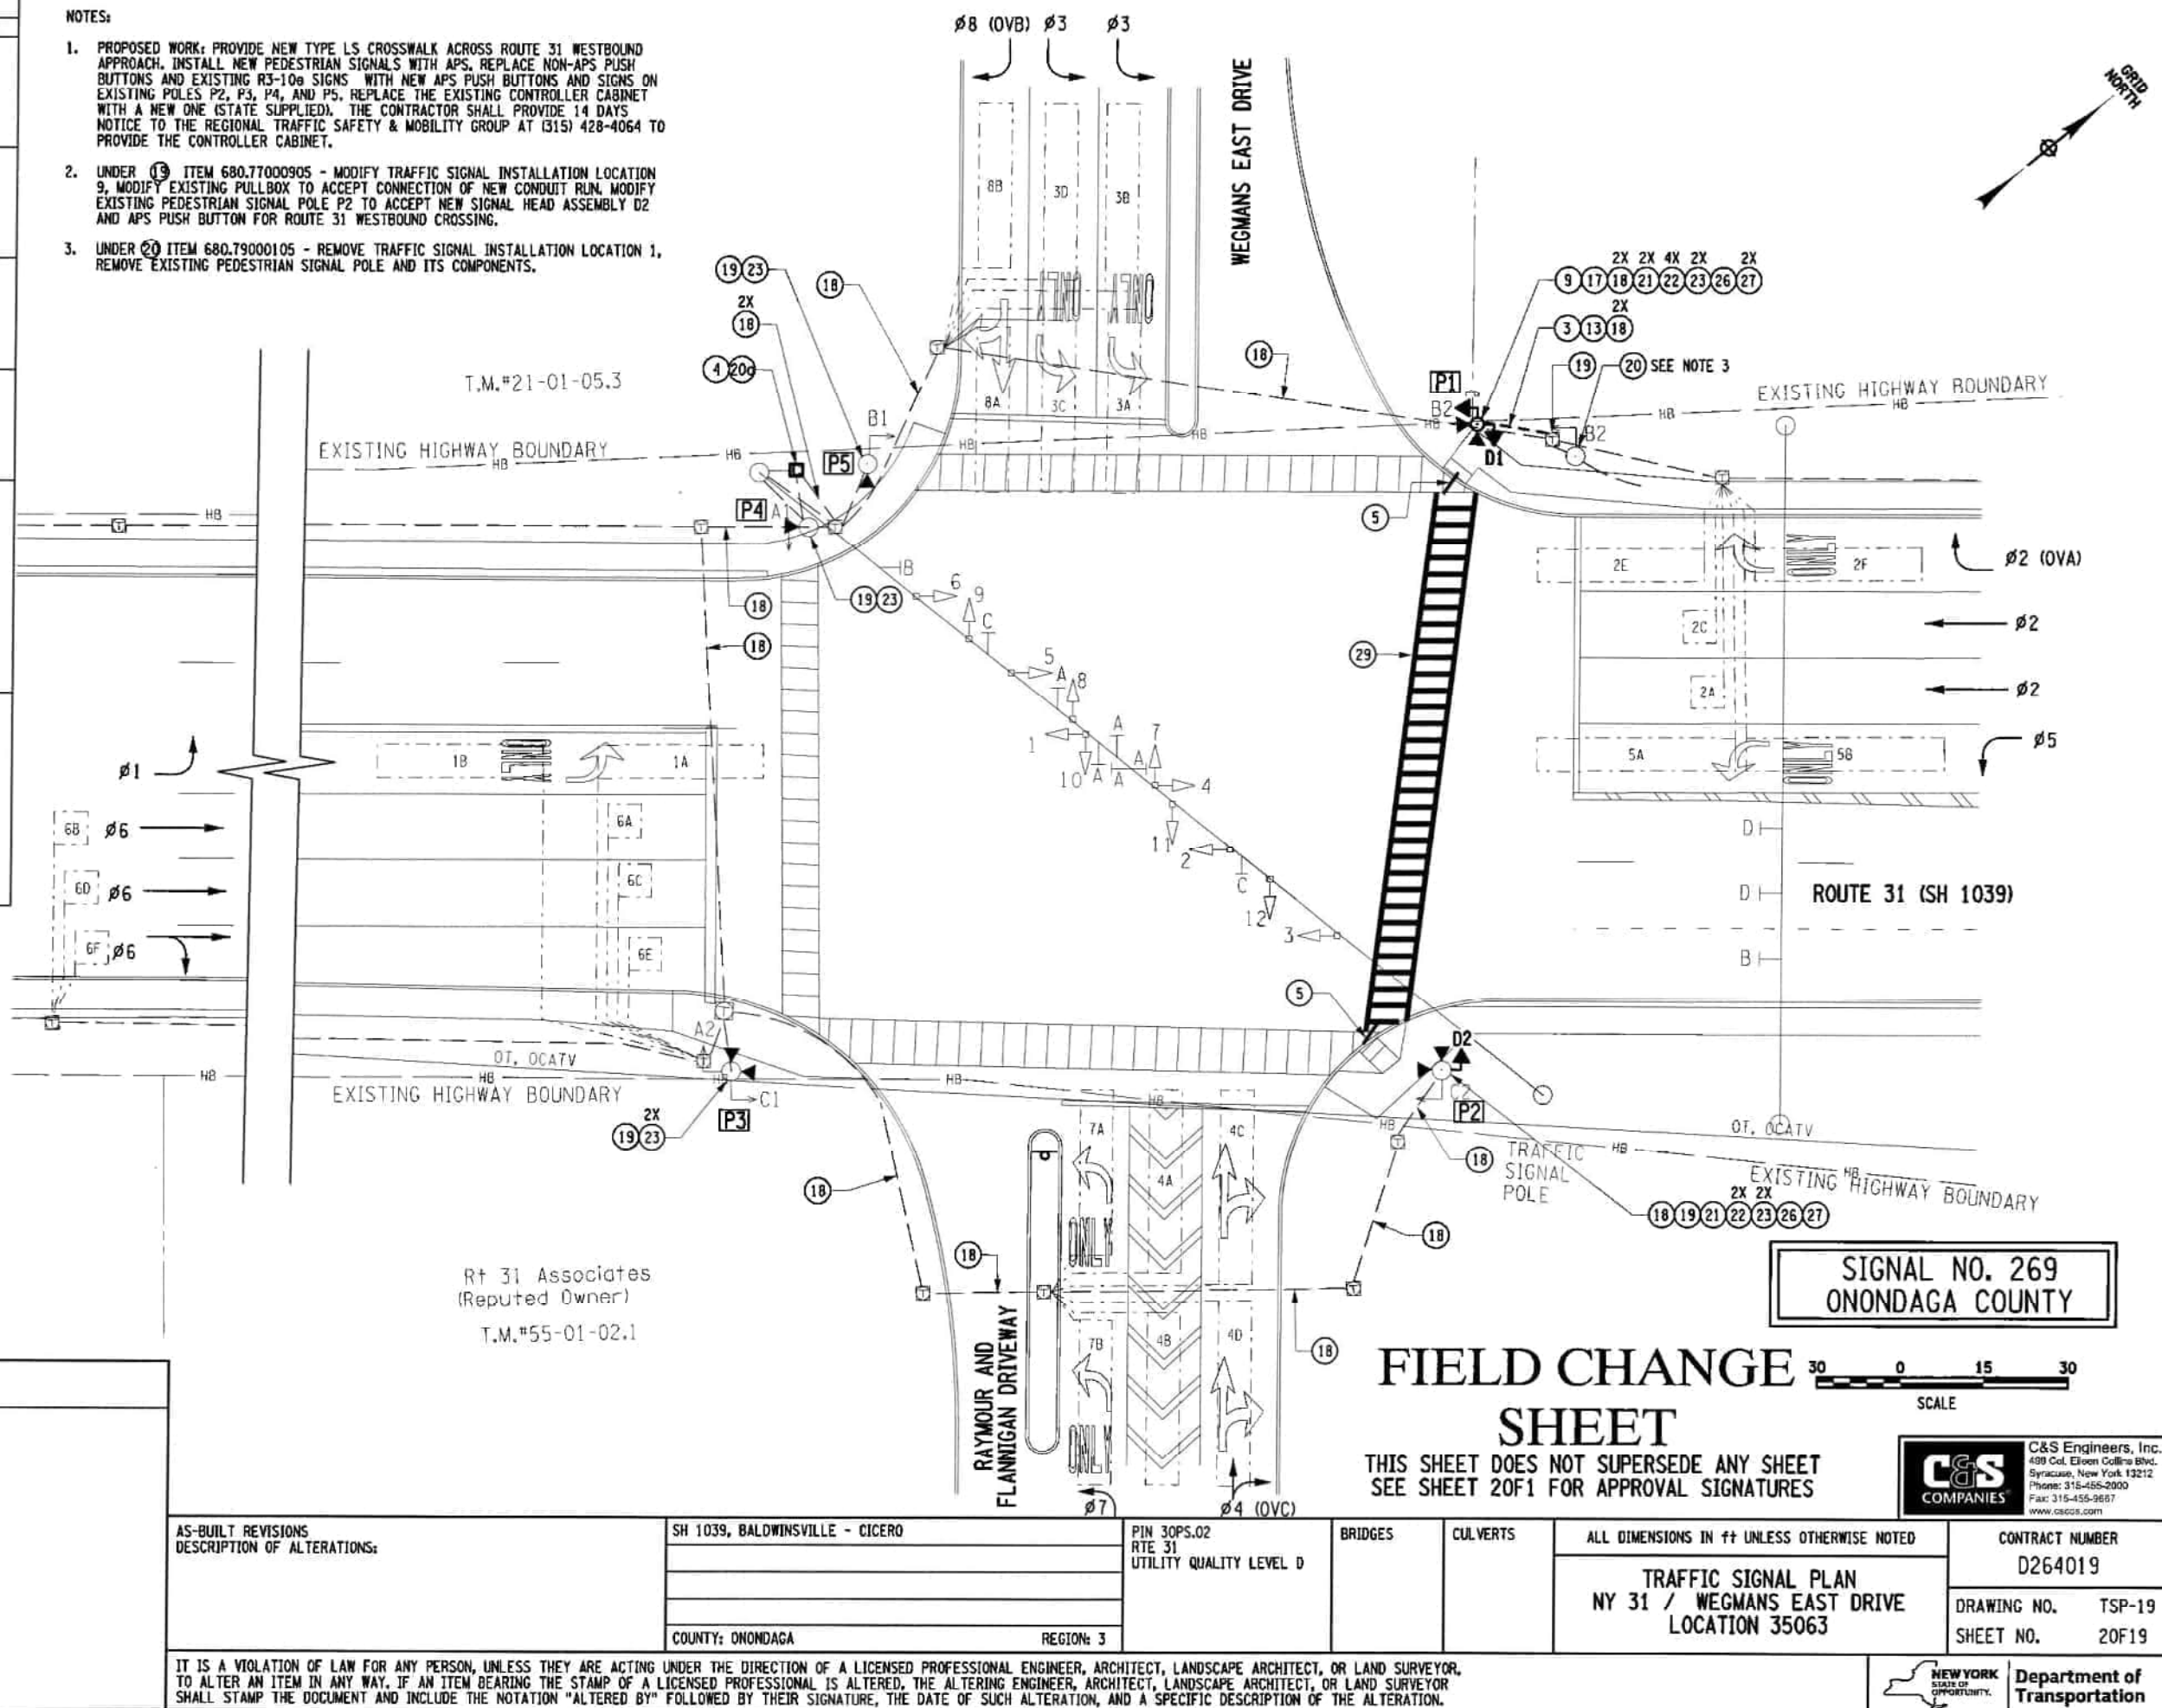

FIELD CHANGE SHEET

THIS SHEET DOES NOT SUPERSEDE ANY SHEET
SEE SHEET 20F1 FOR APPROVAL SIGNATURES

C&S Engineers, Inc.
400 Col. Elton Collins Blvd.
Syracuse, New York 13212
Phone: 315-455-2000
Fax: 315-455-9657
www.candc.com

CONTRACT NUMBER
D264019
DRAWING NO. TSP-19
SHEET NO. 20F19

NEW YORK
STATE OF
OPPORTUNITY
Department of
Transportation

AS-BUILT REVISIONS
DESCRIPTION OF ALTERATIONS:

SH 1039, BALDWINVILLE - CICERO

PIN 30PS.02
RTE 31
UTILITY QUALITY LEVEL D

BRIDGES

CULVERTS

ALL DIMENSIONS IN FT UNLESS OTHERWISE NOTED

TRAFFIC SIGNAL PLAN
NY 31 / WEGMANS EAST DRIVE
LOCATION 35063

COUNTY: ONONDAGA

REGION: 3

IT IS A VIOLATION OF LAW FOR ANY PERSON, UNLESS THEY ARE ACTING UNDER THE DIRECTION OF A LICENSED PROFESSIONAL ENGINEER, ARCHITECT, LANDSCAPE ARCHITECT, OR LAND SURVEYOR, TO ALTER AN ITEM IN ANY WAY. IF AN ITEM BEARING THE STAMP OF A LICENSED PROFESSIONAL IS ALTERED, THE ALTERING ENGINEER, ARCHITECT, LANDSCAPE ARCHITECT, OR LAND SURVEYOR SHALL STAMP THE DOCUMENT AND INCLUDE THE NOTATION "ALTERED BY" FOLLOWED BY THEIR SIGNATURE, THE DATE OF SUCH ALTERATION, AND A SPECIFIC DESCRIPTION OF THE ALTERATION.

FILE NAME = F:\P\proj\198 - N.Y.S. DEPT OF TRANSPORTATION\198526001 PSAP R3-6\Design\CADD\Sheet Files\REGION 3 - Assignment #20\35063.cpl.tbl.sp.02.TABLES.dgn
DATE/TIME = 9/23/2019
USER = KJessel

DESIGN SUPERVISOR
SNG
JOB MANAGER
TEH
DESIGN
KAN
CHECK
TEH
DRAFTING
MAG
CHECK
KAN
PROJECT MANAGER
TEH
KAN

SIGNAL OPERATIONS SPECIFICATIONS			
TABLE OF INPUT WIRING			
SIGNAL NO	DETECTOR NUMBER	TYPE	TERMINAL BOARD WIRING
269	1a, 1b	PRESENCE	1A, 1B
	6a	CALLING	2A, 2B
	6b	POINT	3A, 3B
	6c	CALLING	4A, 4B
	6d	POINT	5A, 5B
	2a	CALLING	6A, 6B
	2b	POINT	7A, 7B
	2c	CALLING	8A, 8B
	2d	POINT	9A, 9B
	2E, 2F	PRESENCE	10A, 10B
	3A, 3B	PRESENCE	11A, 11B
	8A, 8B	PRESENCE	12A, 12B
	8C	PRESENCE	13A, 13B
	3C, 3D	PRESENCE	14A, 14B
			15A, 15B
PED A (#8)	A1, A2	PUSHBUTTON	16A, 16B
PED B (#2)	B1, B2	PUSHBUTTON	17A, 17B
PED C (#6)	C1, C2	PUSHBUTTON	18A, 18B
			19A, 19B
4	4A, 4B	PRESENCE	20A, 20B
4 + 5	4C, 4D	PRESENCE	21A, 21B
7	7A, 7B	PRESENCE	22A, 22B
6	6E	CALLING	23A, 23B
5	6F	POINT	24A, 24B
			25A, 25B
PED D (#4)	D1-D2	PUSH BUTTON	26A, 26B
			27A, 27B
			28A, 28B

LOOP DATA TABLE	
DETECTOR NO	DESCRIPTION
1A, 1B	6' x 30' 3 TURNS, WIRED IN PARALLEL
2A, 2B, 2C, 2D	EXISTING 6' x 6'
2E, 2F	EXISTING 6' x 30'
3A, 3B	EXISTING 6' x 34'
3C, 3D	EXISTING 6' x 32'
4A, 4B	EXISTING 6' x 32'
4C, 4D	EXISTING 6' x 34'
5A, 5B	EXISTING 6' x 32'
6A, 6B, 6C, 6D, 6E, 6F	6' x 6' 3 TURNS, WIRED IN PARALLEL
7A, 7B	EXISTING 6' x 30'
8A, 8B	EXISTING 6' x 30'
8C	EXISTING 6' x 6'

SIGNAL OPERATIONS SPECIFICATIONS											
TABLE OF SWITCH PACKS											
COUNTY ONONDAGA											
SIGNAL NO	269										
SWITCH PACK	FUNCTION	FACE NOS	FLASH PLUG	INDICATIONS	TERMINAL WIRING BOARD		SWITCH PACK	FUNCTION	FACE NOS	FLASH PLUG	INDICATIONS
					TERMINAL	WIRE COLOR CODE					
SP 1	Ø1	1	W	←R	SP 1R	14/19C-1-R	SP 10	PED C	C1	W	DW
				←Y	SP 1Y	14/19C-1-O					SP 10R
				←G	SP 1G	14/19C-1-G					14/5C-5-R
				GRND WIRE	GRND BUS	14/19C-1-W					W
SP 2	Ø2	5,6	R	R	SP 2R	14/19C-2-R/B	SP 11	Ø6	C2	W	GRND WIRE
				Y	SP 2Y	14/19C-2-O/B					DW
				G	SP 2G	14/19C-2-G/B					SP 10G
				GRND WIRE	GRND BUS	14/19C-2-W/D					14/5C-5-G
SP 3	Ø3	7,8	R	←R	SP 3R	14/19C-1-R/B	SP 12	Ø8	9	R	GRND WIRE
				←Y	SP 3Y	14/19C-1-O/B					GRND BUS
				←G	SP 3G	14/19C-1-G/B					SP 11R
				GRND WIRE	GRND BUS	14/19C-1-W/B					14/19C-2-R
SP 4	Ø4	11,12	R	R	SP 4R	14/15C-1-R	SP 13	OVL A (Ø3)	6	W	R
				Y	SP 4Y	14/15C-1-O					SP 11Y
				G	SP 4G	14/15C-1-G					G
				GRND WIRE	GRND BUS	14/15C-1-W					SP 11G
SP 5	Ø5	4	W	←R	SP 5R	14/19C-1-R/W	SP 14	OVL B (Ø1)	9	W	GRND WIRE
				←Y	SP 5Y	14/19C-1-BL/W					GRND BUS
				←G	SP 5G	14/19C-1-G/W					SP 12R
				GRND WIRE	GRND BUS	14/19C-1-B/W					SP 12Y
SP 6	Ø6	2,3	R	R	SP 6R	14/15C-1-R	SP 15	OVL C (Ø5)	12	W	SP 12G
				Y	SP 6Y	14/15C-1-O					14/19C-2-G/W
				G	SP 6G	14/15C-1-G					GRND WIRE
				GRND WIRE	GRND BUS	14/15C-1-W					GRND BUS
SP 7	Ø7	10	W	←R	SP 7R	14/19C-1-B/R	SP 16	PED D	D1	W	SP 13R
				←Y	SP 7Y	14/19C-1-O/R					SP 13Y
				←G	SP 7G	14/19C-1-BL/R					SP 13G
				GRND WIRE	GRND BUS	14/19C-1-W/R					14/19C-2-BL/R
SP 8	PED A	A1	W	DW	SP 8Y	14/5C-1-R	SP 16	(Ø4)	D1	W	GRND WIRE
				W	SP 8G	14/5C-1-G					GRND BUS
				GRND WIRE	GRND BUS	14/5C-1-W					SP 14R
				DW	SP 8R	14/5C-2-R					SP 14Y
SP 9	Ø8	A2	W	W	SP 8G	14/5C-2-G	SP 16	(Ø4)	D1	W	SP 14G
				GRND WIRE	GRND BUS	14/5C-2-W					14/15C-1-BL/W
				DW	SP 9R	14/5C-3-R					14/15C-1-G/W
				W	SP 9G	14/5C-3-G					14/15C-1-B/W
SP 10	PED B	10	W	GRND WIRE	GRND BUS	14/5C-3-W	SP 16	(Ø4)	D1	W	GRND WIRE
				DW	SP 9R	14/5C-4-R					GRND BUS
				W	SP 9G	14/5C-4-G					SP 15R
				GRND WIRE	GRND BUS	14/5C-4-W					SP 15Y
SP 11	Ø2		W	GRND WIRE	GRND BUS	14/5C-4-W	SP 16	(Ø4)	D1	W	SP 15G
				DW	SP 9R	14/5C-4-R					GRND BUS
				W	SP 9G	14/5C-4-G					SP 16R
				GRND WIRE	GRND BUS	14/5C-4-W					14/7C-1-R
SP 12	PED A	A1	W	W	SP 8G	14/5C-1-G	SP 16	(Ø4)	D1	W	MAN
				GRND WIRE	GRND BUS	14/5C-1-W					SP 16G
				DW	SP 8R	14/5C-2-R					14/7C-1-G
				W	SP 8G	14/5C-2-G					14/7C-1-W
SP 13	Ø8	A2	W	GRND WIRE	GRND BUS	14/5C-2-W	SP 16	(Ø4)	D1	W	GROUND WIRE
				DW	SP 9R	14/5C-3-R					GRND BUS
				W	SP 9G	14/5C-3-G					SP 16R
				GRND WIRE	GRND BUS	14/5C-3-W					14/7C-2-R
SP 14	PED B	A2	W	DW	SP 9R	14/5C-4-R	SP 16	(Ø4)	D1	W	MAN
				W	SP 9G	14/5C-4-G					SP 16G
				GRND WIRE	GRND BUS	14/5C-4-W					14/7C-2-G
				DW	SP 9R	14/5C-4-R					14/7C-2-W
SP 15	Ø6	C2	W	GRND WIRE	GRND BUS	14/5C-4-W	SP 16	(Ø4)	D1	W	GROUND WIRE
				DW	SP 9R	14/5C-4-R			GRND BUS		

FILE NAME = F:\P\Project\190 - N.Y.S. DEPT OF TRANSPORTATION\190526001 PSAP RD-6\Design\CADD\Sheet Files\REGION 3 - Assignment #20\35063.oph_tsp_03_TABLES.dgn
DATE/TIME = 9/23/2019
USER = Kessel


DESIGN SUPERVISOR SHG JOB MANAGER KAN DESIGNER TEH CHECKER KAN DRAFTER TEH CHECKER KAN PROJECT MANAGER KAN

ESTIMATE OF QUANTITIES				
KEY NUMBER	ITEM NUMBER	DESCRIPTION	UNIT	ESTIMATED QUANTITY
3	206.03200010	TRAFFIC SIGNAL CONDUIT EXCAVATION IN GRASS AND UNPAVED AREAS	LF	14
4	619.1613	MAINTAIN TRAFFIC SIGNAL EQUIPMENT REQUIREMENT C)	INTM	3
5	635.0103	CLEANING AND PREPARATION OF PAVEMENT SURFACES - LINES	LF	64
9	680.5001	POLE EXCAVATION AND CONCRETE FOUNDATION	CY	0.4
13	680.520106	CONDUIT, METAL STEEL, ZINC COATED, 2"	LF	14
17	680.6708	TRAFFIC SIGNAL POLE POST TOP MOUNT, 8 FEET MOUNTING HEIGHT	EA	1
18	680.730714	SIGNAL CABLE, 7 CONDUCTORS, 14 AWG	LF	580
19	680.77000905	MODIFY TRAFFIC SIGNAL INSTALLATION - LOCATION 9	EA LOC	1
20	680.79000105	REMOVE TRAFFIC SIGNAL INSTALLATION - LOCATION 1	EA LOC	1
20a	680.80324515	INSTALL MICROCOMPUTER CABINET	EA	1
21	680.813105	PEDESTRIAN SIGNAL MODULE - 12 INCH BI-MODAL, HAND/MAN SYMBOLS, LED	EA	3
22	680.813106	PEDESTRIAN SIGNAL SECTION - POLYCARBONATE, TYPE I, 12 INCH	EA	6
23	680.81330010	AUDIBLE PEDESTRIAN SIGNAL	EA	8
26	680.8142	PEDESTRIAN SIGNAL POST TOP MOUNT ASSEMBLY	EA	2
27	680.81500010	PEDESTRIAN COUNT-DOWN TIMER MODULE	EA	3
29	685.01020009	EPOXY REFLECTORIZED PAVEMENT STRIPES - 15 MILS - HAND WORK	LF	1200

TABLE OF OPERATION																
HEAD PHASE													PED A DW W	PED B DW W	PED C DW W	
	1	2	3	4	5	6	7	8	9	10	11	12	A1-A2	B1-B2	C1-C2	D1-D2
1+OVL B		R	R		R	R			R/G		R	R	DW	DW	DW	DW
2		R	R		G	G			R		R	R	DW	DW	DW	DW
3+OVL A		R	R		R	R/G			R		R	R	DW	DW	DW	DW
4		R	R		R	R			R		G	G	DW	DW	DW	DW
5+OVL C		R	R		R	R			R		R	R/G	DW	DW	DW	DW
6		G	G		R	R			R		R	R	DW	DW	DW	DW
7		R	R		R	R			R		R	R	DW	DW	DW	DW
8		R	R		R	R			G		R	R	DW	DW	DW	DW
(1+5) + OVL B,C		R	R		R	R			R/G		R	R/G	DW	DW	DW	DW
(1+6)+OVL B+PED C		G	G		R	R			R/G		R	R	DW	DW	DW	DW
(2+5)+OVL C+PED B		R	R		G	G			R		R	R/G	DW	DW	DW	DW
(2+6)		G	G		G	G			R		R	R	DW	DW	DW	DW
OVL A + (3+7)		R	R		R	R/G			R		R	R	DW	DW	DW	DW
OVL A + (3+8)		R	R		R	R/G			G		R	R	DW	DW	DW	DW
(4+7)+PED D		R	R		R	R			R		G	G	DW	DW	DW	DW
(4+8)+PED A+PED D		R	R		R	R			G		G	G	DW	DW	DW	DW
EMERGENCY FLASH	BLANK	FR	FR	BLANK	FR	FR	FR	FR	FR	BLANK	FR	FR	BLANK	BLANK	BLANK	DK

* UPON ACTUATION OF PUSH BUTTON, THIS WILL BE STEADY "MAN" SYMBOL, FOLLOWED BY FLASHING "HAND" SYMBOL, FOLLOWED BY STEADY "HAND" SYMBOL

- LEGEND:
- G = CIRCULAR GREEN
 - = LEFT GREEN ARROW
 - = RIGHT GREEN ARROW
 - = VERTICAL GREEN ARROW
 - R = CIRCULAR RED
 - = LEFT RED ARROW
 - = RIGHT RED ARROW
 - Y = CIRCULAR YELLOW
 - = LEFT YELLOW ARROW
 - = RIGHT YELLOW ARROW
 - = WALK/DON'T WALK
 - = COUNTDOWN TIMER

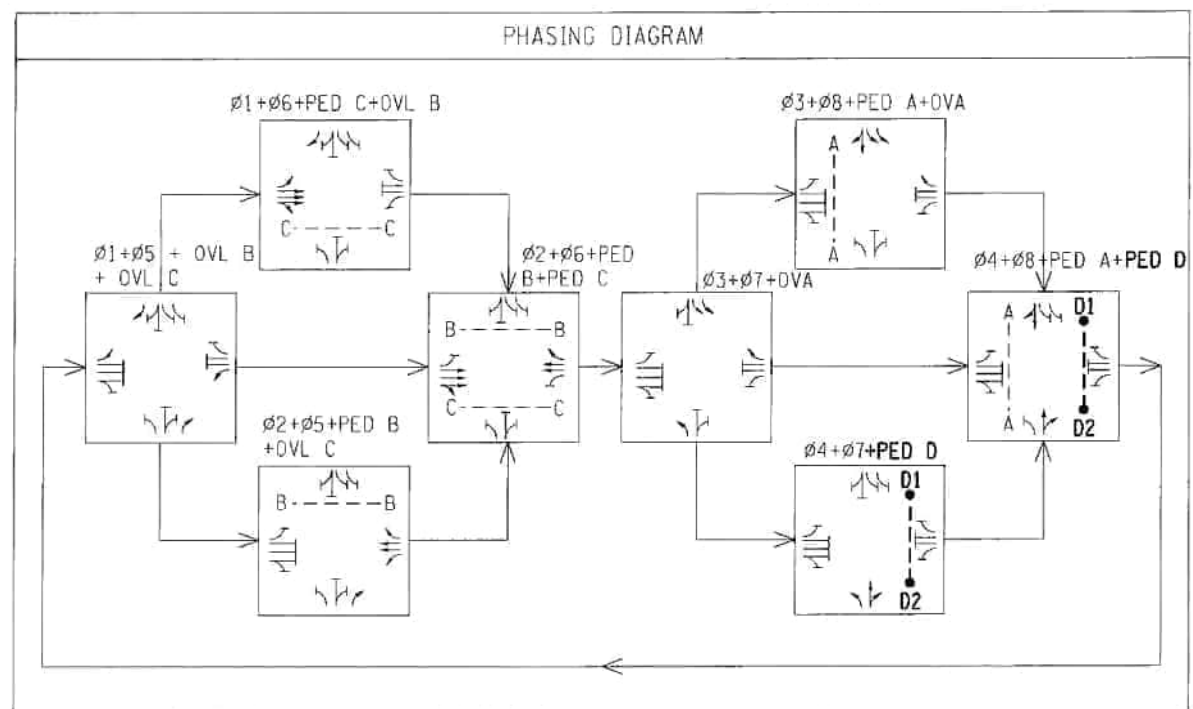

FIELD CHANGE SHEET

THIS SHEET DOES NOT SUPERSEDE ANY SHEET
SEE SHEET 20F1 FOR APPROVAL SIGNATURES

SIGNAL NO. 269
ONONDAGA COUNTY

AFFIX SEAL: KELSEY A. WESSEL, P.E.
ON:

ALTERED BY:
ON:

AS-BUILT REVISIONS DESCRIPTION OF ALTERATIONS:	SH 1039, BALDWINVILLE - CICERO	PIN 30PS.02 RTE 31	BRIDGES	CULVERTS	ALL DIMENSIONS IN FT UNLESS OTHERWISE NOTED	CONTRACT NUMBER D264019
					TRAFFIC SIGNAL TABLES NY 31 / WEGMANS EAST DRIVE LOCATION 35063	DRAWING NO. TSP-21 SHEET NO. 20F21
IT IS A VIOLATION OF LAW FOR ANY PERSON, UNLESS THEY ARE ACTING UNDER THE DIRECTION OF A LICENSED PROFESSIONAL ENGINEER, ARCHITECT, LANDSCAPE ARCHITECT, OR LAND SURVEYOR, TO ALTER AN ITEM IN ANY WAY. IF AN ITEM BEARING THE STAMP OF A LICENSED PROFESSIONAL IS ALTERED, THE ALTERING ENGINEER, ARCHITECT, LANDSCAPE ARCHITECT, OR LAND SURVEYOR SHALL STAMP THE DOCUMENT AND INCLUDE THE NOTATION "ALTERED BY" FOLLOWED BY THEIR SIGNATURE, THE DATE OF SUCH ALTERATION, AND A SPECIFIC DESCRIPTION OF THE ALTERATION.						NEW YORK STATE OF OPPORTUNITY Department of Transportation

Phase Times [1.1.1]									Coordination Patterns [2.4] and Coordination Split Tables [2.7.1]															STD8									
	1	2	3	4	5	6	7	8	Pat#	Cyc	Off	Split	Seq	Pat#	Cyc	Off	Split	Seq	Pat#	Cyc	Off	Split	Seq					Pat#	Cyc	Off	Split	Seq	
Min Green	4	10	4	4	4	10	4	4	1	80	43	1	1	13	0	0	13	1	25	0	0	0	1	37	0	0	0	1	Ring/Startup [1.1.4] Phs Ring Start Enable				
Gap, Ext	1	5	2	1	1	5	1	2	2	100	79	2	1	14	0	0	14	1	26	0	0	0	1	38	0	0	0	1		1	1	RED	On
Max 1	20	45	30	15	20	45	30	15	3	100	79	3	1	15	0	0	15	1	27	0	0	0	1	39	0	0	0	1		2	1	RED	On
Max 2									4	100	79	4	1	16	0	0	16	1	28	0	0	0	1	40	0	0	0	1		3	1	RED	On
Yel Clearance	4	4	3.5	3	4	4	3.5	3	5	0	0	5	1	17	0	0	17	1	29	0	0	0	1	41	0	0	0	1		4	1	RED	On
Red Clearance	2	2	2	3	2	2	2	3	6	0	0	6	1	18	0	0	18	1	30	0	0	0	1	42	0	0	0	1		5	2	RED	On
Walk		7				7		7	7	0	0	7	1	19	0	0	19	1	31	0	0	0	1	43	0	0	0	1		6	2	RED	On
Ped Clearance		25				25		21	8	0	0	8	1	20	0	0	20	1	32	0	0	0	1	44	0	0	0	1		7	2	RED	On
Red Revert									9	0	0	9	1	21	0	0	21	1	33	0	0	0	1	45	0	0	0	1		8	2	RED	On
Add Initial									10	0	0	10	1	22	0	0	22	1	34	0	0	0	1	46	0	0	0	1					
Max Initial									11	0	0	11	1	23	0	0	23	1	35	0	0	0	1	47	0	0	0	1					
Time B4 Reduct									12	0	0	12	1	24	0	0	24	1	36	0	0	0	1	48	0	0	0	1					
Cars B4 Reduct									Split	1	2	3	4	5	6	7	8	Split	1	2	3	4	5	6	7	8	8	2					
Time To Reduce									1	Coor	12	41	16	11	12	41	13	14	13	Coor	0	0	0	0	0	0	0	0	Coord Modes [2.1]				
Reduce By									2	NON	MAX	NON	NON	NON	MAX	NON	NON	NON			NON	NON	NON	NON	NON	NON	NON	Test OpMode		0			
Min Gap									2	Coor	18	39	30	13	20	37	30	13	14	Coor	0	0	0	0	0	0	0	0	Correction		SHRT/LNG		
DyMaxLim									2	NON	MAX	NON	NON	NON	MAX	NON	NON	NON			NON	NON	NON	NON	NON	NON	NON	Maximum		MAX 1			
Max Step									3	Coor	16	41	30	13	16	41	30	13	15	Coor	0	0	0	0	0	0	0	0	Force-Off		FLOAT		
Options [1.1.2]	1	2	3	4	5	6	7	8	2	NON	MAX	NON	NON	NON	MAX	NON	NON	NON			NON	NON	NON	NON	NON	NON	NON	Closed Loop		ON			
Enable	On	On	On	On	On	On	On	On	4	Coor	18	39	30	13	20	37	30	13	16	Coor	0	0	0	0	0	0	0	0	Stop-in-Walk		ON		
Min Recall									2	NON	MAX	NON	NON	NON	MAX	NON	NON	NON			NON	NON	NON	NON	NON	NON	NON	Auto Reset		ON			
Max Recall	On	On	On	On	On	On	On	On	5	Coor	0	0	0	0	0	0	0	0	17	Coor	0	0	0	0	0	0	0	0	Expand Splt		OFF		
Ped Recall										NON	NON	NON	NON	NON	NON	NON	NON	NON			NON	NON	NON	NON	NON	NON	NON	Ped Recycle		NO_RECYCLE			
Soft Recall		On				On			6	Coor	0	0	0	0	0	0	0	0	18	Coor	0	0	0	0	0	0	0	0	Before		TIMED		
Lock Calls		On				On				NON	NON	NON	NON	NON	NON	NON	NON	NON			NON	NON	NON	NON	NON	NON	NON	After		TIMED			
Auto Flash Entry									7	Coor	0	0	0	0	0	0	0	0	19	Coor	0	0	0	0	0	0	0	0	Auto Flash [1.4.1]				
Auto Flash Exit										NON	NON	NON	NON	NON	NON	NON	NON	NON			NON	NON	NON	NON	NON	NON	NON	Auto Flash		CHANNEL			
Dual Entry		On		On		On		On	8	Coor	0	0	0	0	0	0	0	0	20	Coor	0	0	0	0	0	0	0	0	Flash Yel		45		
Enable Simul Gap	On	On	On	On	On	On	On	On		NON	NON	NON	NON	NON	NON	NON	NON	NON			NON	NON	NON	NON	NON	NON	NON	Flash Red		0			
Gauranteee Passag									9	Coor	0	0	0	0	0	0	0	0	21	Coor	0	0	0	0	0	0	0	0	Unit Params [1.2.1]				
Rest In Walk										NON	NON	NON	NON	NON	NON	NON	NON	NON			NON	NON	NON	NON	NON	NON	NON	Phase Mode		STD8			
Conditon Service									10	Coor	0	0	0	0	0	0	0	0	22	Coor	0	0	0	0	0	0	0	0	IO Mode		USER		
Non-Actuated 1										NON	NON	NON	NON	NON	NON	NON	NON	NON			NON	NON	NON	NON	NON	NON	NON	Loc Flsh Start		RED			
Non-Actuated 2									11	Coor	0	0	0	0	0	0	0	0	23	Coor	0	0	0	0	0	0	0	0	Start Flash(s)		0		
Add Init Calc										NON	NON	NON	NON	NON	NON	NON	NON	NON			NON	NON	NON	NON	NON	NON	NON	Start AllRed(s)		6			
Options+ [1.1.3]	1	2	3	4	5	6	7	8	12	Coor	0	0	0	0	0	0	0	0	24	Coor	0	0	0	0	0	0	0	0	Yellow < 3"		OFF		
Reservice										NON	NON	NON	NON	NON	NON	NON	NON	NON			NON	NON	NON	NON	NON	NON	NON	Display Time		20			
PedClr Thru Yel									Page#																Red Revert	3							
Skip Red No Call									1	8 Phase Times/Options; Patterns/Splits; Ring Startup; Coord/Flash Mode; Unit Param															MCE Timeout	0							
Red Rest									1A&1B	16 Phase Times/Options; Patterns/Splits; Ring Startup; Coord/Flash Mode; Unit Param															Feature Profile	0							
Max II									2	Overlaps; Channel Settings; Coord Alt Table+ (values not associated with time-of-day)															Free Ring Seq	1							
Call Phase									3	Detection; Sample Time and Unit Parameters related to detection															Auxswitch	STOPTM							
Conflicting Phase									4	Preemption and Alternate Phase Time and Phase Options															SDLC Retry	0							
Omit Yellow									5	Annual Schedule															TS2 Det Faults	ON							
Ped Delay									6	Day Plans; Action Tables; Coord Alt Table+ (values varied by time-of-day)															Auto Ped Clear	OFF							
Grn/Ped Delay									7	Communications; Secutiry; I/O Setup															SDLC Retry	0							
ID: 3269 31 @ WEGMANS									8	Misc - Events/Alarms; Call/Inhibit/Redirect; P/OLAP Auto Flash; CIC; Misc Unit Param															08/14/19	Page 1							

Overlap 1-16 Program Parm+ [1.5.2.1] [1.5.2.2]

Overlap Conflict Lock	OFF	Overlap Lock Inhibit	OFF	Parent Ph Clearance	ON	Extra Included Ph	OFF
1	Included Ø	3			NORMAL		
Modifier Ø				Gm			
Conflict Ø				Yel	3.5		
Conflict Olap				Red	1.5		
Conflict Ped				LG			
2	Included Ø	1			NORMAL		
Modifier Ø				Gm			
Conflict Ø				Yel	3.5		
Conflict Olap				Red	1.5		
Conflict Ped				LG			
3	Included Ø	5			NORMAL		
Modifier Ø				Gm			
Conflict Ø				Yel	3.5		
Conflict Olap				Red	1.5		
Conflict Ped				LG			
4	Included Ø				NORMAL		
Modifier Ø				Gm			
Conflict Ø				Yel	3.5		
Conflict Olap				Red	1.5		
Conflict Ped				LG			
5	Included Ø				NORMAL		
Modifier Ø				Gm			
Conflict Ø				Yel	3.5		
Conflict Olap				Red	1.5		
Conflict Ped				LG			
6	Included Ø				NORMAL		
Modifier Ø				Gm			
Conflict Ø				Yel	3.5		
Conflict Olap				Red	1.5		
Conflict Ped				LG			
7	Included Ø				NORMAL		
Modifier Ø				Gm			
Conflict Ø				Yel	3.5		
Conflict Olap				Red	1.5		
Conflict Ped				LG			
8	Included Ø				NORMAL		
Modifier Ø				Gm			
Conflict Ø				Yel	3.5		
Conflict Olap				Red	1.5		
Conflict Ped				LG			

Channel Settings [1.8.1]

.....Channel ->>	1	2	3	4	5	6	7	8	9	10	11	12	13	14	15	16	17	18	19	20	21	22	23	24
Phase / Olap #	1	2	3	4	5	6	7	8	2	6	8	1	2	3										
Channel Type	VEH	VEH	VEH	VEH	VEH	VEH	VEH	PED	PED	PED	VEH	OLP	OLP	OLP	VEH	VEH	VEH	VEH	VEH	VEH	VEH	VEH	VEH	VEH
Channel Flash	RED	RED	RED	RED	RED	RED	RED	DRK	DRK	DRK	RED	DRK	DRK	DRK	RED	RED	DRK	DRK	DRK	DRK	DRK	DRK	DRK	DRK
Alt Hz																								

Channel+ Settings [1.8.4]

.....Channel ->>	1	2	3	4	5	6	7	8	9	10	11	12	13	14	15	16	17	18	19	20	21	22	23	24
Flash Red+																								
Flash Yellow+																								
Flash Green+																								
Flash Inh Red+																								
Olap Ovr																								

Coord Transition, CoordPhs [2.5]

Pat#	Short	Long	Dwell	No Shortway Ø	E-Yld	Offset	RetHld	Float	Min Veh Perm	Min Ped Perm
1	12	22		1 4 5		EndGRN				
2	12	22				EndGRN				
3	12	22				EndGRN				
4	12	22				EndGRN				
5	12	22				EndGRN				
6	12	22				EndGRN				
7	12	22				EndGRN				
8	12	22				EndGRN				
9	12	22				EndGRN				
10	12	22				EndGRN				
11	12	22				EndGRN				
12	12	22				EndGRN				
13	12	22				EndGRN				
14	12	22				EndGRN				
15	12	22				EndGRN				
16	12	22				EndGRN				
17	12	22				EndGRN				
18	12	22				EndGRN				
19	12	22				EndGRN				
20	12	22				EndGRN				
21	12	22				EndGRN				
22	12	22				EndGRN				
23	12	22				EndGRN				
24	12	22				EndGRN				
25						BegGRN				
26						BegGRN				
27						BegGRN				
28						BegGRN				
29						BegGRN				
30						BegGRN				
31						BegGRN				
32						BegGRN				
33						BegGRN				
34						BegGRN				
35						BegGRN				
36						BegGRN				
37						BegGRN				
38						BegGRN				
39						BegGRN				
40						BegGRN				
41						BegGRN				
42						BegGRN				
43						BegGRN				
44						BegGRN				
45						BegGRN				
46						BegGRN				
47						BegGRN				
48						BegGRN				

Channel Params[1.8.3]

C1 IO Mode USER → BIU Map SINGLE Invert Rail Input OFF

ven Par 1-64 [5.1]										ven Par 1-64 [5.1]										Vehicle Options 1-64 [5.2]										Vehicle Options 1-64 [5.2]										Parameters+ 1-64 [5.3]									
Det #	Call Ø	Swi Ø	Day	Ext	Que	No Act	Max Pres	Err Cnt	Fail Time	Det #	Call Ø	Swi Ø	Day	Ext	Que	No Act	Max Pres	Err Cnt	Fail Time	Det #	Call	Ext	Que	Add Init	Red Lock	Yell Lock	occ	vol	Det #	Call	Ext	Que	Add Init	Red Lock	Yell Lock	occ	vol	Det #	oc G	oc Y	oc R	Day 1	Day 2	Type	Src				
1	1						45	50	2	33							45	50		1	On	On		On					33	On	On		On					1							NORM				
2	6						45	50	2	34							45	50		2	On	On		On					34	On	On		On					2							NORM				
3	6						45	50	2	35							45	50		3	On	On		On					35	On	On		On					3							NORM				
4	6						45	50	2	36							45	50		4	On	On		On					36	On	On		On					4							NORM				
5	6						45	50	2	37							45	50		5	On	On		On					37	On	On		On					5							NORM				
6	2						45	50	2	38							45	50		6	On	On		On					38	On	On		On					6							NORM				
7	2						45	50	2	39							45	50		7	On	On		On					39	On	On		On					7							NORM				
8	2						45	50	2	40							45	50		8	On	On		On					40	On	On		On					8							NORM				
9	2						45	50	2	41							45	50		9	On	On		On					41	On	On		On					9							NORM				
10	2		6				45	50	2	42							45	50		10	On	On		On					42	On	On		On					10							NORM				
11	3						45	50	2	43							45	50		11	On	On		On					43	On	On		On					11							NORM				
12	8		6				45	50	2	44							45	50		12	On	On		On					44	On	On		On					12							NORM				
13	8		6				45	50	2	45							45	50		13	On	On		On					45	On	On		On					13							NORM				
14	3						45	50	2	46							45	50		14	On	On		On					46	On	On		On					14							NORM				
15							45	50	2	47							45	50		15	On	On		On					47	On	On		On					15							NORM				
16							45	50	2	48							45	50		16	On	On		On					48	On	On		On					16							NORM				
17							45	50	2	49							45	50		17	On	On		On					49	On	On		On					17							NORM				
18							45	50	2	50							45	50		18	On	On		On					50	On	On		On					18							NORM				
19	4						45	50		51							45	50		19	On	On		On					51	On	On		On					19							NORM				
20	4						45	50		52	3		6				45	50		20	On	On		On					52	On	On		On					20							NORM				
21							45	50		53	1		6				45	50		21	On	On		On					53	On	On		On					21							NORM				
22			6				45	50		54							45	50		22	On	On		On					54	On	On		On					22							NORM				
23	7						45	50		55							45	50		23	On	On		On					55	On	On		On					23							NORM				
24	6						45	50		56							45	50		24	On	On		On					56	On	On		On					24							NORM				
25	6						45	50		57							45	50		25	On	On		On					57	On	On		On					25							NORM				
26	5						45	50		58							45	50		26	On	On		On					58	On	On		On					26							NORM				
27							45	50		59							45	50		27	On	On		On					59	On	On		On					27							NORM				
28							45	50		60							45	50		28	On	On		On					60	On	On		On					28							NORM				
29							45	50		61							45	50		29	On	On		On					61	On	On		On					29							NORM				
30							45	50		62	5		6				45	50		30	On	On		On					62	On	On		On					30							NORM				
31							45	50		63							45	50		31	On	On		On					63	On	On		On					31							NORM				
32							45	50		64							45	50		32	On	On		On					64	On	On		On					32							NORM				
Parameters+ 1-64 [5.3]										Parameters+ 1-64 [5.3]										Ped Det Parms [5.4]										Unit Paramters [1.2.1]																			
Det #	occ Grn	occ Yell	occ Red	Day 1	Day 2	Type	Src	Det #	occ Grn	occ Yell	occ Red	Day 1	Day 2	Type	Src	Det #	occ Grn	occ Yell	occ Red	Day 1	Day 2	Type	Src	Det #	Call Ø	No Act	Max Pres	Err Cnt	Det #	Call Ø	No Act	Max Pres	Err Cnt	Det #	oc G	oc Y	oc R	Day 1	Day 2	Type	Src								
33						NORM		44						NORM		55							NORM		1	8		15																					
34						NORM		45						NORM		56							NORM		2	2		15																					
35						NORM		46						NORM		57							NORM		3	6		15																					
36						NORM		47						NORM		58							NORM		4			15																					
37						NORM		48						NORM		59							NORM		5			15																					
38						NORM		49						NORM		60							NORM		6			15																					
39						NORM		50						NORM		61							NORM		7			15																					
40						NORM		51						NORM		62							NORM																										
41						NORM		52						NORM		63							NORM																										
42						NORM		53						NORM		64							NORM																										
43						NORM		54						NORM																																			
																				ID: 3269 31 @ WEGMANS																													
																														8/14/2019 Page 3																			

ID: 3269 31 @ WEGMANS

Pre #	Enable	Type	Output	Delay	MinDura
1	ON	RAIL	DWELL		
2	ON	RAIL	DWELL		
3	ON	EMERG	DWELL		
4	ON	EMERG	DWELL		
5	ON	EMERG	DWELL		
6	ON	EMERG	DWELL		

Pre #	MaxPres	MinGrn	MinWlk	PedClr	Co+Pre
1					ON
2					ON
3					ON
4					ON
5					ON
6					ON

Pre #	Track Gr	Min Dwell	Ext Dwell	PedClr+	Yel
1		2			
2		2			
3		2			
4		2			
5		2			
6		2			

Pre #	Red	Pattern	Skip
1			OFF
2			OFF
3			OFF
4			OFF
5			OFF
6			OFF

Pre #	Type	Min	Max		
7	OFF				
8	OFF				
9	OFF				
10	OFF				

Stop Timer Over Preempt	OFF
Preempt or Ext Output	PRE
Max Seek Track Time	
Max Seek Dwell Time	

D Conn Mappings	NONE
Pre Invert Rail Input	OFF

[illegible][illegible]

Exit Phases [3.2]					Pre #	Lock	Override			Override			Fish		Lin
Pre #	Exit Phase						Auto Flsh			Higher			Dwel		
1					1	ON		ON			ON		OFF		
2					2	ON		ON			ON		OFF		
3					3	ON		ON			ON		OFF		
4					4	ON		ON			ON		OFF		
5					5	ON		ON			ON		OFF		
6					6	ON		ON			ON		OFF		

[illegible]

Day Plans [4.4]																Action Table [4.5]																Coord Alternate Tables - Pat+ [2.6]																														
Day Plan 1								Day Plan 2								Day Plan 3																								Overlap Off																						
	Hour	Min	Act		Hour	Min	Act		Hour	Min	Act		Hour	Min	Act		Hour	Min	Act		Hour	Min	Act		Hour	Min	Act	Act#	Pat#	A1	A2	A3	S1	S2	S3	S4	S5	S6	S7	S8	Pat#	ØOpt	ØTime	DetG	Call Infr	CIC	CNA1	1	2	3	4	5	6	7	8	Dia	Max2					
1	0	0	25	9	0	0	0	1	0	0	25	9	0	0	0	1	0	0	25	9	0	0	0	1	1																																		DFT			
2	7	0	2	10	0	0	0	2	6	45	1	10	0	0	0	2	7	0	2	10	0	0	0	2	2																																		DFT			
3	9	30	3	11	0	0	0	3	9	45	2	11	0	0	0	3	9	30	3	11	0	0	0	3	3																																		DFT			
4	18	0	2	12	0	0	0	4	15	40	4	12	0	0	0	4	22	0	25	12	0	0	0	4	4																																	DFT				
5	22	0	25	13	0	0	0	5	16	0	2	13	0	0	0	5	0	0	0	13	0	0	0	5	5																																	DFT				
6	0	0	0	14	0	0	0	6	22	0	25	14	0	0	0	6	0	0	0	14	0	0	0	6	6																																	DFT				
7	0	0	0	15	0	0	0	7	0	0	0	15	0	0	0	7	0	0	0	15	0	0	0	7	7																																		DFT			
8	0	0	0	16	0	0	0	8	0	0	0	16	0	0	0	8	0	0	0	16	0	0	0	8	8																																		DFT			
Day Plan 4								Day Plan 5								Day Plan 6	
	Hour	Min	Act		Hour	Min	Act		Hour	Min	Act		Hour	Min	Act		Hour	Min	Act		Hour	Min	Act	10 <td>10</td> <td></td> <td></td> <td>DFT</td> <td></td>	10																																DFT					
1	0	0	0	9	0	0	0	1	0	0	0	9	0	0	0	1	0	0	0	9	0	0	0	11	11																																		DFT			
2	0	0	0	10	0	0	0	2	0	0	0	10	0	0	0	2	0	0	0	10	0	0	0	12	12																																		DFT			
3	0	0	0	11	0	0	0	3	0	0	0	11	0	0	0	3	0	0	0	11	0	0	0	13	13																																		DFT			
4	0	0	0	12	0	0	0	4	0	0	0	12	0	0	0	4	0	0	0	12	0	0	0	14	14																																		DFT			
5	0	0	0	13	0	0	0	5	0	0	0	13	0	0	0	5	0	0	0	13	0	0	0	15	15																																		DFT			
6	0	0	0	14	0	0	0	6	0	0	0	14	0	0	0	6	0	0	0	14	0	0	0	16	16																																		DFT			
7	0	0	0	15	0	0	0	7	0	0	0	15	0	0	0	7	0	0	0	15	0	0	0	17	17																																		DFT			
8	0	0	0	16	0	0	0	8	0	0	0	16	0	0	0	8	0	0	0	16	0	0	0	18	18																																		DFT			
Day Plan 7								Day Plan 8								Day Plan 9	
	Hour	Min	Act		Hour	Min	Act		Hour	Min	Act		Hour	Min	Act		Hour	Min	Act		Hour	Min	Act	20	20																																DFT					
1	0	0	0	9	0	0	0	1	0	0	0	9	0	0	0	1	0	0	0	9	0	0	0	21	21																																			DFT		
2	0	0	0	10	0	0	0	2	0	0	0	10	0	0	0	2	0	0	0	10	0	0	0	22	22																																		DFT			
3	0	0	0	11	0	0	0	3	0	0	0	11	0	0	0	3	0	0	0	11	0	0	0	23	23																																		DFT			
4	0	0	0	12	0	0	0	4	0	0	0	12	0	0	0	4	0	0	0	12	0	0	0	24	24																																		DFT			
5	0	0	0	13	0	0	0	5	0	0	0	13	0	0	0	5	0	0	0	13	0	0	0	25																																			DFT			
6	0	0	0	14	0	0	0	6	0	0	0	14	0	0	0	6	0	0	0	14	0	0	0	26																																			DFT			
7	0	0	0	15	0	0	0	7	0	0	0	15	0	0	0	7	0	0	0	15	0	0	0	27																																			DFT			
8	0	0	0	16	0	0	0	8	0	0	0	16	0	0	0	8	0	0	0	16	0	0	0	28																																			DFT			
Day Plan 10								Day Plan 11								Day Plan 12	
	Hour	Min	Act		Hour	Min	Act		Hour	Min	Act		Hour	Min	Act		Hour	Min	Act		Hour	Min	Act	30																																		DFT				
1	0	0	0	9	0	0	0	1	0	0	0	9	0	0	0	1	0	0	0	9	0	0	0	31																																				DFT		
2	0	0	0	10	0	0	0	2	0	0	0	10	0	0	0	2	0	0	0	10	0	0	0	32																																				DFT		
3	0	0	0	11	0	0	0	3	0	0	0	11	0	0	0	3	0	0	0	11	0	0	0	33																																				DFT		
4	0	0	0	12	0	0	0	4	0	0	0	12	0	0	0	4	0	0	0	12	0	0	0	34																																				DFT		
5	0	0	0	13	0	0	0	5	0	0	0	13	0	0	0	5	0	0	0	13	0	0	0	35																																				DFT		
6	0	0	0	14	0	0	0	6	0	0	0	14	0	0	0	6	0	0	0	14	0	0	0	36																																				DFT		
7	0	0	0	15	0	0	0	7	0	0	0	15	0	0	0	7	0	0	0	15	0	0	0	37																																				DFT		
8	0	0	0	16	0	0	0	8	0	0	0	16	0	0	0	8	0	0	0	16	0	0	0	38																																				DFT		
Day Plan 13								Day Plan 14								Day Plan 15	
	Hour	Min	Act		Hour	Min	Act		Hour	Min	Act		Hour	Min	Act		Hour	Min	Act		Hour	Min	Act	40																																		DFT				
1	0	0	0	9	0	0	0	1	0	0	0	9	0	0	0	1	0	0	0	9	0	0	0																																						DFT	
2	0	0	0	10	0	0	0	2	0	0	0	10	0	0	0	2	0	0	0	10	0	0	0	48																																				DFT		
3	0	0	0	11	0	0	0	3	0	0	0	11	0	0	0	3	0	

C1-USER IO Map [1.8.9.1 In]			C1-USER IO Map [1.8.9.2 Out]			C1-USER IO Map [1.8.9.2 Out]			IO Logic [1.8.7]																
I1-1	1	Veh Call 1	O1-1	1	Ch1 Red	O7-1	115	Not Used	Result		Fcn		Oper		Fcn		Oper		Fcn Timer						
I1-2	2	Veh Call 2	O1-2	49	Ch1 Green	O7-2	115	Not Used	I	0	=	I	----	0	I	----	0	I	----	0	DLY				
I1-3	3	Veh Call 3	O1-3	2	Ch2 Red	O7-3	115	Not Used	I	0	=	I	----	0	I	----	0	I	----	0	DLY				
I1-4	4	Veh Call 4	O1-4	26	Ch2 Yellow	O7-4	115	Not Used	I	0	=	I	----	0	I	----	0	I	----	0	DLY				
I1-5	5	Veh Call 5	O1-5	50	Ch2 Green	O7-5	115	Not Used	I	0	=	I	----	0	I	----	0	I	----	0	DLY				
I1-6	6	Veh Call 6	O1-6	3	Ch3 Red	O7-6	115	Not Used	I	0	=	I	----	0	I	----	0	I	----	0	DLY				
I1-7	7	Veh Call 7	O1-7	27	Ch3 Yellow	O7-7	115	Not Used	I	0	=	I	----	0	I	----	0	I	----	0	DLY				
I1-8	8	Veh Call 8	O1-8	51	Ch3 Green	O7-8	115	Not Used	I	0	=	I	----	0	I	----	0	I	----	0	DLY				
I2-1	9	Veh Call 9	O2-1	4	Ch4 Red	C11S-USER IO Map [1.8.9.1 In]			I	0	=	I	----	0	I	----	0	I	----	0	DLY				
I2-2	10	Veh Call 10	O2-2	52	Ch4 Green	I4-1	189	Unused	I	0	=	I	----	0	I	----	0	I	----	0	DLY				
I2-3	11	Veh Call 11	O2-3	5	Ch5 Red	I4-2	189	Unused	Security Access Levels [8.2]										Com Parameters [6.1]						
I2-4	12	Veh Call 12	O2-4	29	Ch5 Yellow	I4-3	189	Unused	1	SWLOAD		22	NONE		43	NONE		Station ID		3269					
I2-5	13	Veh Call 13	O2-5	53	Ch5 Green	I4-4	189	Unused	2	SECURE		23	NONE		44	NONE		Group ID							
I2-6	14	Veh Call 14	O2-6	6	Ch6 Red	I7-1	189	Unused	3	NONE		24	NONE		45	NONE		Master ID		9015					
I2-7	189	Unused	O2-7	30	Ch6 Yellow	I7-2	189	Unused	4	NONE		25	NONE		46	NONE		Backup Time		0					
I2-8	129	Ped Call 1	O2-8	54	Ch6 Green	I7-3	189	Unused	5	NONE		26	NONE		47	NONE		SysUp Modem [6.1]							
I3-1	130	Ped Call 2	O3-1	7	Ch7 Red	I7-4	189	Unused	6	NONE		27	NONE		48	NONE		Enable Modem		OFF					
I3-2	131	Ped Call 3	O3-2	55	Ch7 Green	I7-5	189	Unused	7	NONE		28	NONE		49	NONE		Idle Time		0					
I3-3	19	Veh Call 19	O3-3	8	Ch8 Red	I7-6	189	Unused	8	NONE		29	NONE		50	NONE		Dial Time		0					
I3-4	20	Veh Call 20	O3-4	32	Ch8 Yellow	I7-7	189	Unused	9	NONE		30	NONE		51	NONE		Tel:		#N/A					
I3-5	21	Veh Call 21	O3-5	56	Ch8 Green	I7-8	189	Unused	10	NONE		31	NONE		52	NONE		Alt:		#N/A					
I3-6	22	Veh Call 22	O3-6	9	Ch9 Red	I8-1	189	Unused	11	NONE		32	NONE		53	NONE		2070 Port Parms [6.2]							
I3-7	23	Veh Call 23	O3-7	33	Ch9 Yellow	I8-2	189	Unused	12	NONE		33	NONE		54	NONE		Port		Baud Rate	FCM				
I3-8	24	Veh Call 24	O3-8	57	Ch9 Green	I8-3	189	Unused	13	NONE		34	NONE		55	NONE		SP1		9600	MODE 6				
I4-1	C11S Connector	O4-1	10	Ch10 Red	I8-4	189	Unused	14	NONE		35	NONE		56	NONE		SP2		9600	MODE 6					
I4-2		O4-2	58	Ch10 Green	I8-5	189	Unused	15	NONE		36	NONE		57	NONE		SP3		19200	MODE 6					
I4-3		O4-3	11	Ch11 Red	I8-6	189	Unused	16	NONE		37	NONE		58	NONE		SP4		38400	MODE 6					
I4-4		O4-4	35	Ch11 Yellow	I8-7	189	Unused	17	NONE		38	NONE		59	NONE		SP5		1200	AUTO					
I4-5	189	Unused	O4-5	59	Ch11 Green	I8-8	189	Unused	18	NONE		39	NONE		60	NONE		SP6		1200	AUTO				
I4-6	189	Unused	O4-6	12	Ch12 Red	C11S-USER IO Map [1.8.9.2 Out]			19	NONE		40	NONE		61	NONE		SP7		1200	AUTO				
I4-7	229	33xCMUStop	O4-7	36	Ch12 Yellow	O8-1	115	Not Used	20	NONE		41	NONE		62	NONE		SP8		1200	AUTO				
I4-8	228	33xFlashSns	O4-8	60	Ch12 Green	O8-2	115	Not Used	21	NONE		42	NONE		63	NONE									
I5-1	25	Veh Call 25	O5-1	28	Ch4 Yellow	O8-3	115	Not Used	2070 IP 1 Addressing [6.5]										2070 IP 2 Addressing [6.5]						
I5-2	26	Veh Call 26	O5-2	34	Ch10 Yellow	O8-4	115	Not Used	Addressing										Addressing						
I5-3	189	Unused	O5-3	25	Ch1 Yellow	O8-5	115	Not Used	Addr	192	168	0	103	Addr	0	0	0	0							
I5-4	189	Unused	O5-4	31	Ch7 Yellow	O8-6	115	Not Used	Mask	255	255	255	0	Mask	0	0	0	0							
I5-5	189	Unused	O5-5	115	Not Used	O8-7	115	Not Used	Brdcst	0	0	0	0	Brdcst	0	0	0	0							
I5-6	189	Unused	O5-6	115	Not Used	O8-8	115	Not Used	GtWay	192	168	0	1	GtWay	0	0	0	0							
I5-7	189	Unused	O5-7	115	Not Used						Port	0						Port	0						
I5-8	189	Unused	O5-8	114	Watchdog						2070 Port Binding Ports [6.6]										2070 Port Binding Functions [6.6]				
I6-1	189	Unused	O6-1	115	Not Used						Function	Port	Echo	Mode	Function	Channel	Function	Channel							
I6-2	189	Unused	O6-2	115	Not Used						ASYNC1	SP1	OFF	0	TS2/CVM	NONE	SYSUp	NONE							
I6-3	189	Unused	O6-3	13	Ch13 Red						ASYNC2	SP2	OFF	0	CMU/MMU	NONE	SYSDown	NONE							
I6-4	189	Unused	O6-4	37	Ch13 Yellow						ASYNC3	SP3	OFF	0	Opticom	NONE	Shell	NONE							
I6-5	189	Unused	O6-5	61	Ch13 Green						ASYNC4	SP4	OFF	0	Loop Det.	NONE									
I6-6	189	Unused	O6-6	14	Ch14 Red						SYNC1	SP5S	SYNC3	OFF	GPS	NONE									
I6-7	189	Unused	O6-7	38	Ch14 Yellow						SYNC2	OFF	SYNC4	OFF											
I6-8	189	Unused	O6-8	62	Ch14 Green																				

ID: 3269 31 @ WEGMANS

08/14/19Page 9

#	Event / Alarm	Ev	Alr	Call Phases[1.1.5]				Redirect Phases[1.1.5]				Inhibit Phases[1.1.5]																							
				Ø Phases Called By Ø				From	To	From	To	From	To	From	To	1	2	3	4	5	6	7	8	9	10	11	12	13	14	15	16				
1	Power Up Alarm.	On	On	1				1								1																			
2	Stop Timing		On	2				2								2																			
3	TS1 Cabinet Door			3				3								3																			
4	Coordination Failure	On	On	4				4								4																			
5	External Alarm # 1	On	On	5				5								5																			
6	External Alarm # 2	On	On	6				6								6																			
7	External Alarm # 3			7				7								7																			
8	External Alarm # 4			8				8								8																			
9	Closed Loop Disabled		On	9				9								9																			
10	External Alarm # 5			10				10								10																			
11	External Alarm # 6			11				11								11																			
12	Manual Control Enable	On	On	12				12								12																			
13	Coord Free Input			13				13								13																			
14	Local Flash Input	On	On	14				14								14																			
15	MMU Flash			15				15								15																			
16	CMU Flash			16				16								16																			
17	Cycle Fault		On	Alt Call & Redirect # 1 [1.1.6.3]												Alt Inhibit Phases # 1 [1.1.6.3]																			
18	Cycle Failure		On	Col	Ø	Phases Called By Ø		From	To	From	To	From	To	From	To	1	2	3	4	5	6	7	8	9	10	11	12	13	14	15	16				
19	Coordination Fault		On	1				1								1																			
20	Controller Fault	On	On	2				2								2																			
21	Detector SDLC Failure			3				3								3																			
22	MMU SDLC Failure			4				4								4																			
23	Critical SDLC Failure			5				5								5																			
24	Reserved			6				6								6																			
25	EEPROM CRC Fault	On	On	7				7								7																			
26	Detector Diagnostic Failure	On	On	8				8								8																			
27	BIU Detector Failure	On	On	Alt Call & Redirect # 2 [1.1.6.3]												Alt Inhibit Phases # 2 [1.1.6.3]																			
28	Queue detector alarm		On	Col	Ø	Phases Called By Ø		From	To	From	To	From	To	From	To	1	2	3	4	5	6	7	8	9	10	11	12	13	14	15	16				
29	Ped Detector Fault	On	On	1				1								1																			
30	Coord Diagnostic Fault			2				2								2																			
41	TempAlert Probe Ch. A			3				3								3																			
42	TempAlert Probe Ch. B			4				4								4																			
47	Coord Active			5				5								5																			
48	Preempt Active		On	6				6								6																			
49	Preempt 1 Input		On	7				7								7																			
50	Preempt 2 Input		On	8				8								8																			
51	Preempt 3 Input		On	Coord, CIC Plans [2.3]												Unit Parameters [1.2.1]																			
52	Preempt 4 Input		On	CIC CoØ	Grow	1	2	3	4	5	6	7	8	Allow Skip Yellow	OFF	Max Cycle Time																			
53	Preempt 5 Input		On	1	OFF									TOD Dim Enable	OFF	Cycle Fault Action	ALARM																		
54	Preempt 6 Input		On	2	OFF									Tone Disable	OFF																				
55	Preempt 7 Input		On	3	OFF									Diamond Mode	4Ph																				
56	Preempt 8 Input		On	4	OFF									Backup Time (s)	900																				
57	Preempt 9 Input		On	Auto Flash Phase/Olap Settings [1.4.2]												Disable Init Ped	OFF																		
58	Preempt 10 Input		On	Yel Ø										Cycle Fault Action	ALARM																				
61	In Transition		On	Yel (olaps)										Enable Run Timer	ON	ID: 3269 31 @ WEGMANS																			
81	FIO Status Alarm																																		


08/14/19Page 10

- NOTES:
- CONTRACTOR SHALL PROVIDE 14 DAYS NOTICE TO THE REGIONAL TRAFFIC SAFETY AND MOBILITY GROUP AT (315) 428-4064 TO PROVIDE ELECTRICAL DISCONNECT/GENERATOR TRANSFER SWITCH, ITEM 680.94998008, AND THE CONTROLLER CABINET.
 - ITEM 680.79000705 - REMOVE TRAFFIC SIGNAL INSTALLATION, LOCATION 0007. THIS ITEM SHALL INCLUDE:

REMOVAL AND DISPOSAL OF EXISTING SPAN WIRE POLES, SIGNAL BRACKETS, WIRING, SIGNAL SECTIONS, NON-LED SIGNAL MODULES, AND MAGNETIC DETECTORS AND WIRING LOCATED BENEATH BRIDGE.

REMOVAL AND DELIVERY OF ALL LED MODULES, THE CONTROLLER, THE CONTROLLER CABINET, AND ALL ITS CONTENTS DIRECTLY TO STATE FORCES. PLEASE CONTACT NYSOT TRAFFIC SIGNAL MAINTENANCE AT (315) 428-4064 TO SCHEDULE DROP OFF TIME TO THE NYSOT SIGNAL SHOP. TRAFFIC SIGNAL MAINTENANCE SHALL VERIFY ALL SIGNAL EQUIPMENT WITH QUANTITIES THAT HAVE BEEN DELIVERED FOR THIS SPECIFIC LOCATION.
 - ALL EXISTING PULLBOXES NOT BEING USED AGAIN SHALL BE REMOVED AND BACKFILLED IN ACCORDANCE WITH THE EXCAVATION SECTION IN THE GENERAL NOTES. FOR CLARITY OF THE PLANS NOT ALL EXISTING PULLBOXES ARE SHOWN.
 - ITEM 680.95010615 - SERVICE CABLE, 1 CONDUCTOR, NO. 6 AWG SHALL CONSIST OF 3 WIRES, TWO BLACK AND ONE WHITE.
 - ITEM 680.81990003 - TRAFFIC SIGNAL BACKPLATES WITH YELLOW REFLECTIVE TAPE SHALL BE MODIFIED TO ONLY ALLOW 5 INCH NON-LOUVERED FLAT BLACK FINISHED BACK PLATES ON SIGNAL HEADS WITH A 3" WIDE YELLOW RETROREFLECTIVE TAPE BORDER AROUND THE OUTSIDE EDGE.
 - THE EXISTING COMMUNICATION EQUIPMENT MUST REMAIN HOOKED UP AND FUNCTIONING AT EACH SIGNAL AND ANY ADJACENT SIGNALS BEING MODIFIED UNTIL THE DAY THE NEW SIGNALS ARE TURNED ON.
 - BOTH OF THE ROUTE 481 RAMP SIGNALS WILL NEED TO BE TURNED ON AT THE SAME TIME. IF BOTH SIGNALS CANNOT BE TURNED ON AT THE SAME TIME THEN THE EXISTING SIGNALS WILL BE PLACED BACK IN SERVICE.
 - THE CONTRACTOR SHALL COORDINATE DETAILS ON THE INSTALLATION OF COMMUNICATION EQUIPMENT, INCLUDING THE RELOCATION OF EXISTING EQUIPMENT, WITH THE REGIONAL TRAFFIC SAFETY AND MOBILITY GROUP PRIOR TO BEGINNING WORK.

POLE LOCATIONS			ONONDAGA COUNTY
SIGNAL NO. 235	POLE	NORTHING	EASTING
NW SIGNAL		1160945.1267	913600.2896
		1160946.1861	913715.6974
SW SIGNAL		1160818.4003	913613.9217
		1160831.4170	913728.9226

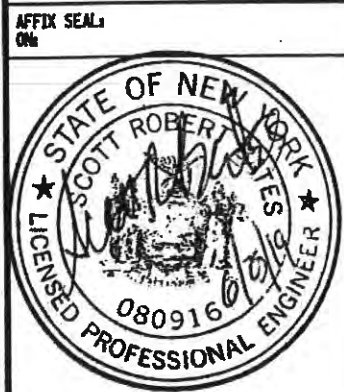

SIGNAL NO. 235
ONONDAGA COUNTY

AS-BUILT REVISIONS
DESCRIPTION OF ALTERATIONS:

SH 1039 - BALDWINVILLE-CICERO
SH 69-5 EUCLID-NORTH SYRACUSE HIGHWAY

COUNTY: ONONDAGA REGION: 03

PIN 3807.34
NY 31, 481
UTILITY QUALITY LEVEL D

BRIDGES

CULVERTS

ALL DIMENSIONS IN FT UNLESS OTHERWISE NOTED
TRAFFIC SIGNAL NO. 235 - PLAN

CONTRACT NUMBER
D264029

DRAWING NO. TSP-30
SHEET NO. 52

IT IS A VIOLATION OF LAW FOR ANY PERSON, UNLESS THEY ARE ACTING UNDER THE DIRECTION OF A LICENSED PROFESSIONAL ENGINEER, ARCHITECT, LANDSCAPE ARCHITECT, OR LAND SURVEYOR, TO ALTER AN ITEM IN ANY WAY. IF AN ITEM BEARING THE STAMP OF A LICENSED PROFESSIONAL IS ALTERED, THE ALTERING ENGINEER, ARCHITECT, LANDSCAPE ARCHITECT, OR LAND SURVEYOR SHALL STAMP THE DOCUMENT AND INCLUDE THE NOTATION "ALTERED BY" FOLLOWED BY THEIR SIGNATURE, THE DATE OF SUCH ALTERATION, AND A SPECIFIC DESCRIPTION OF THE ALTERATION.




NOTES: (CONT.)

- NEW COMMUNICATION CABLE SHALL BE INSTALLED AT THIS SIGNAL AND ANY ADJACENT SIGNALS PRIOR TO THE TURN ON DATE, BUT SHALL NOT BE HOOKED UP UNTIL THE TURN ON DATE.
 - ALL EXISTING LOOPS ARE BEING RETAINED EXCEPT THE LOOPS ON THE ROUTE 481 SB OFF RAMP. NEW PULLBOXES SHALL BE INSTALLED IN THE EXISTING PULLBOX LOCATIONS WHERE LOOPS ARE BEING RETAINED, WHILE MAINTAINING DETECTION.
 - ITEM 680.77000705 - MODIFY TRAFFIC SIGNAL INSTALLATION, LOCATION 0007. THIS ITEM SHALL INCLUDE:

THE CONNECTION OF EXISTING LOOPS TO THE NEW SHIELDED LEAD IN CABLE AND MODIFYING EXISTING FLEXIBLE CONDUIT TO ENTER NEW PULLBOXES.

THE CONNECTION OF NEW SHIELDED COMMUNICATION CABLE TO THE ADJACENT SIGNALS.
 - NEW CONDUIT TO BE INSTALLED TO CONNECT TO THE FIRST PULLBOX (NOT SHOWN BETWEEN SIGNALS 235 AND 269, ALSO BETWEEN SIGNALS 235 AND 311).

EXISTING CONDUIT RUN ON THE BRIDGE FOR THE COMMUNICATION CABLE SHALL ENTER THE LAST NEW PULLBOX WEST OF THE BRIDGE. SEE DWG TSP-35 (SIGNAL #236). THE INTENT OF THIS WORK IS TO CONNECT THIS SIGNAL TO SIGNAL 236.
- NO SPLICES SHALL BE ALLOWED IN THE COMMUNICATION CABLES. IF A CONTINUOUS RUN OF THIS CABLE BETWEEN TWO SIGNALS IS NOT POSSIBLE, THE CONTRACTOR SHALL NOTIFY THE ENGINEER, WHO SHALL CONTACT THE TRAFFIC SAFETY AND MOBILITY GROUP.

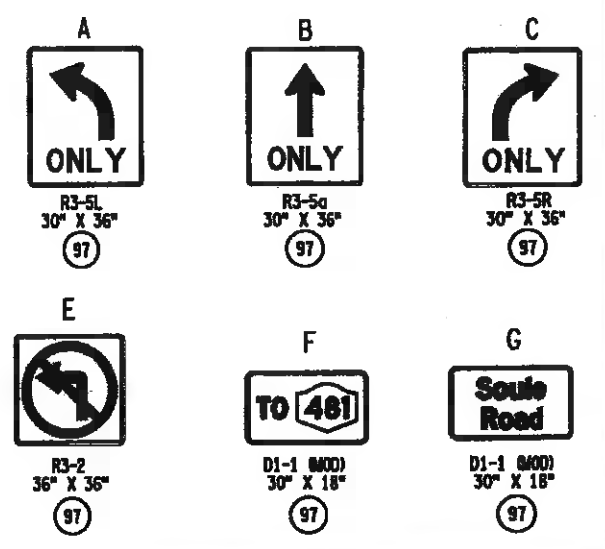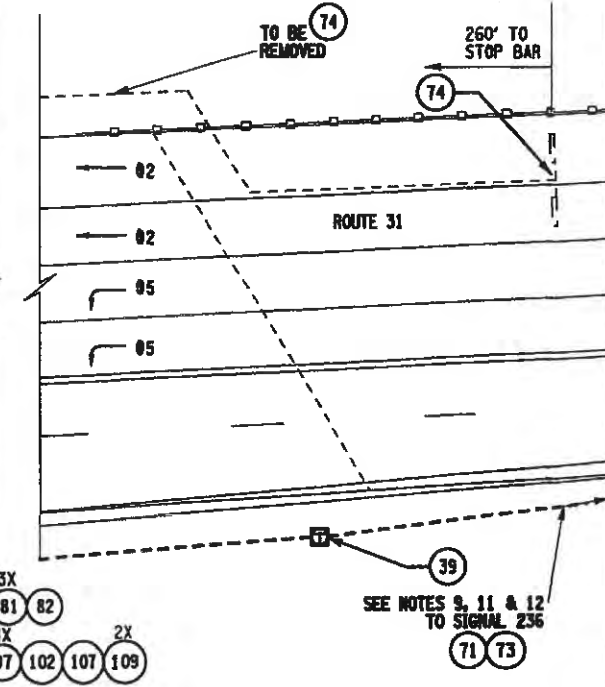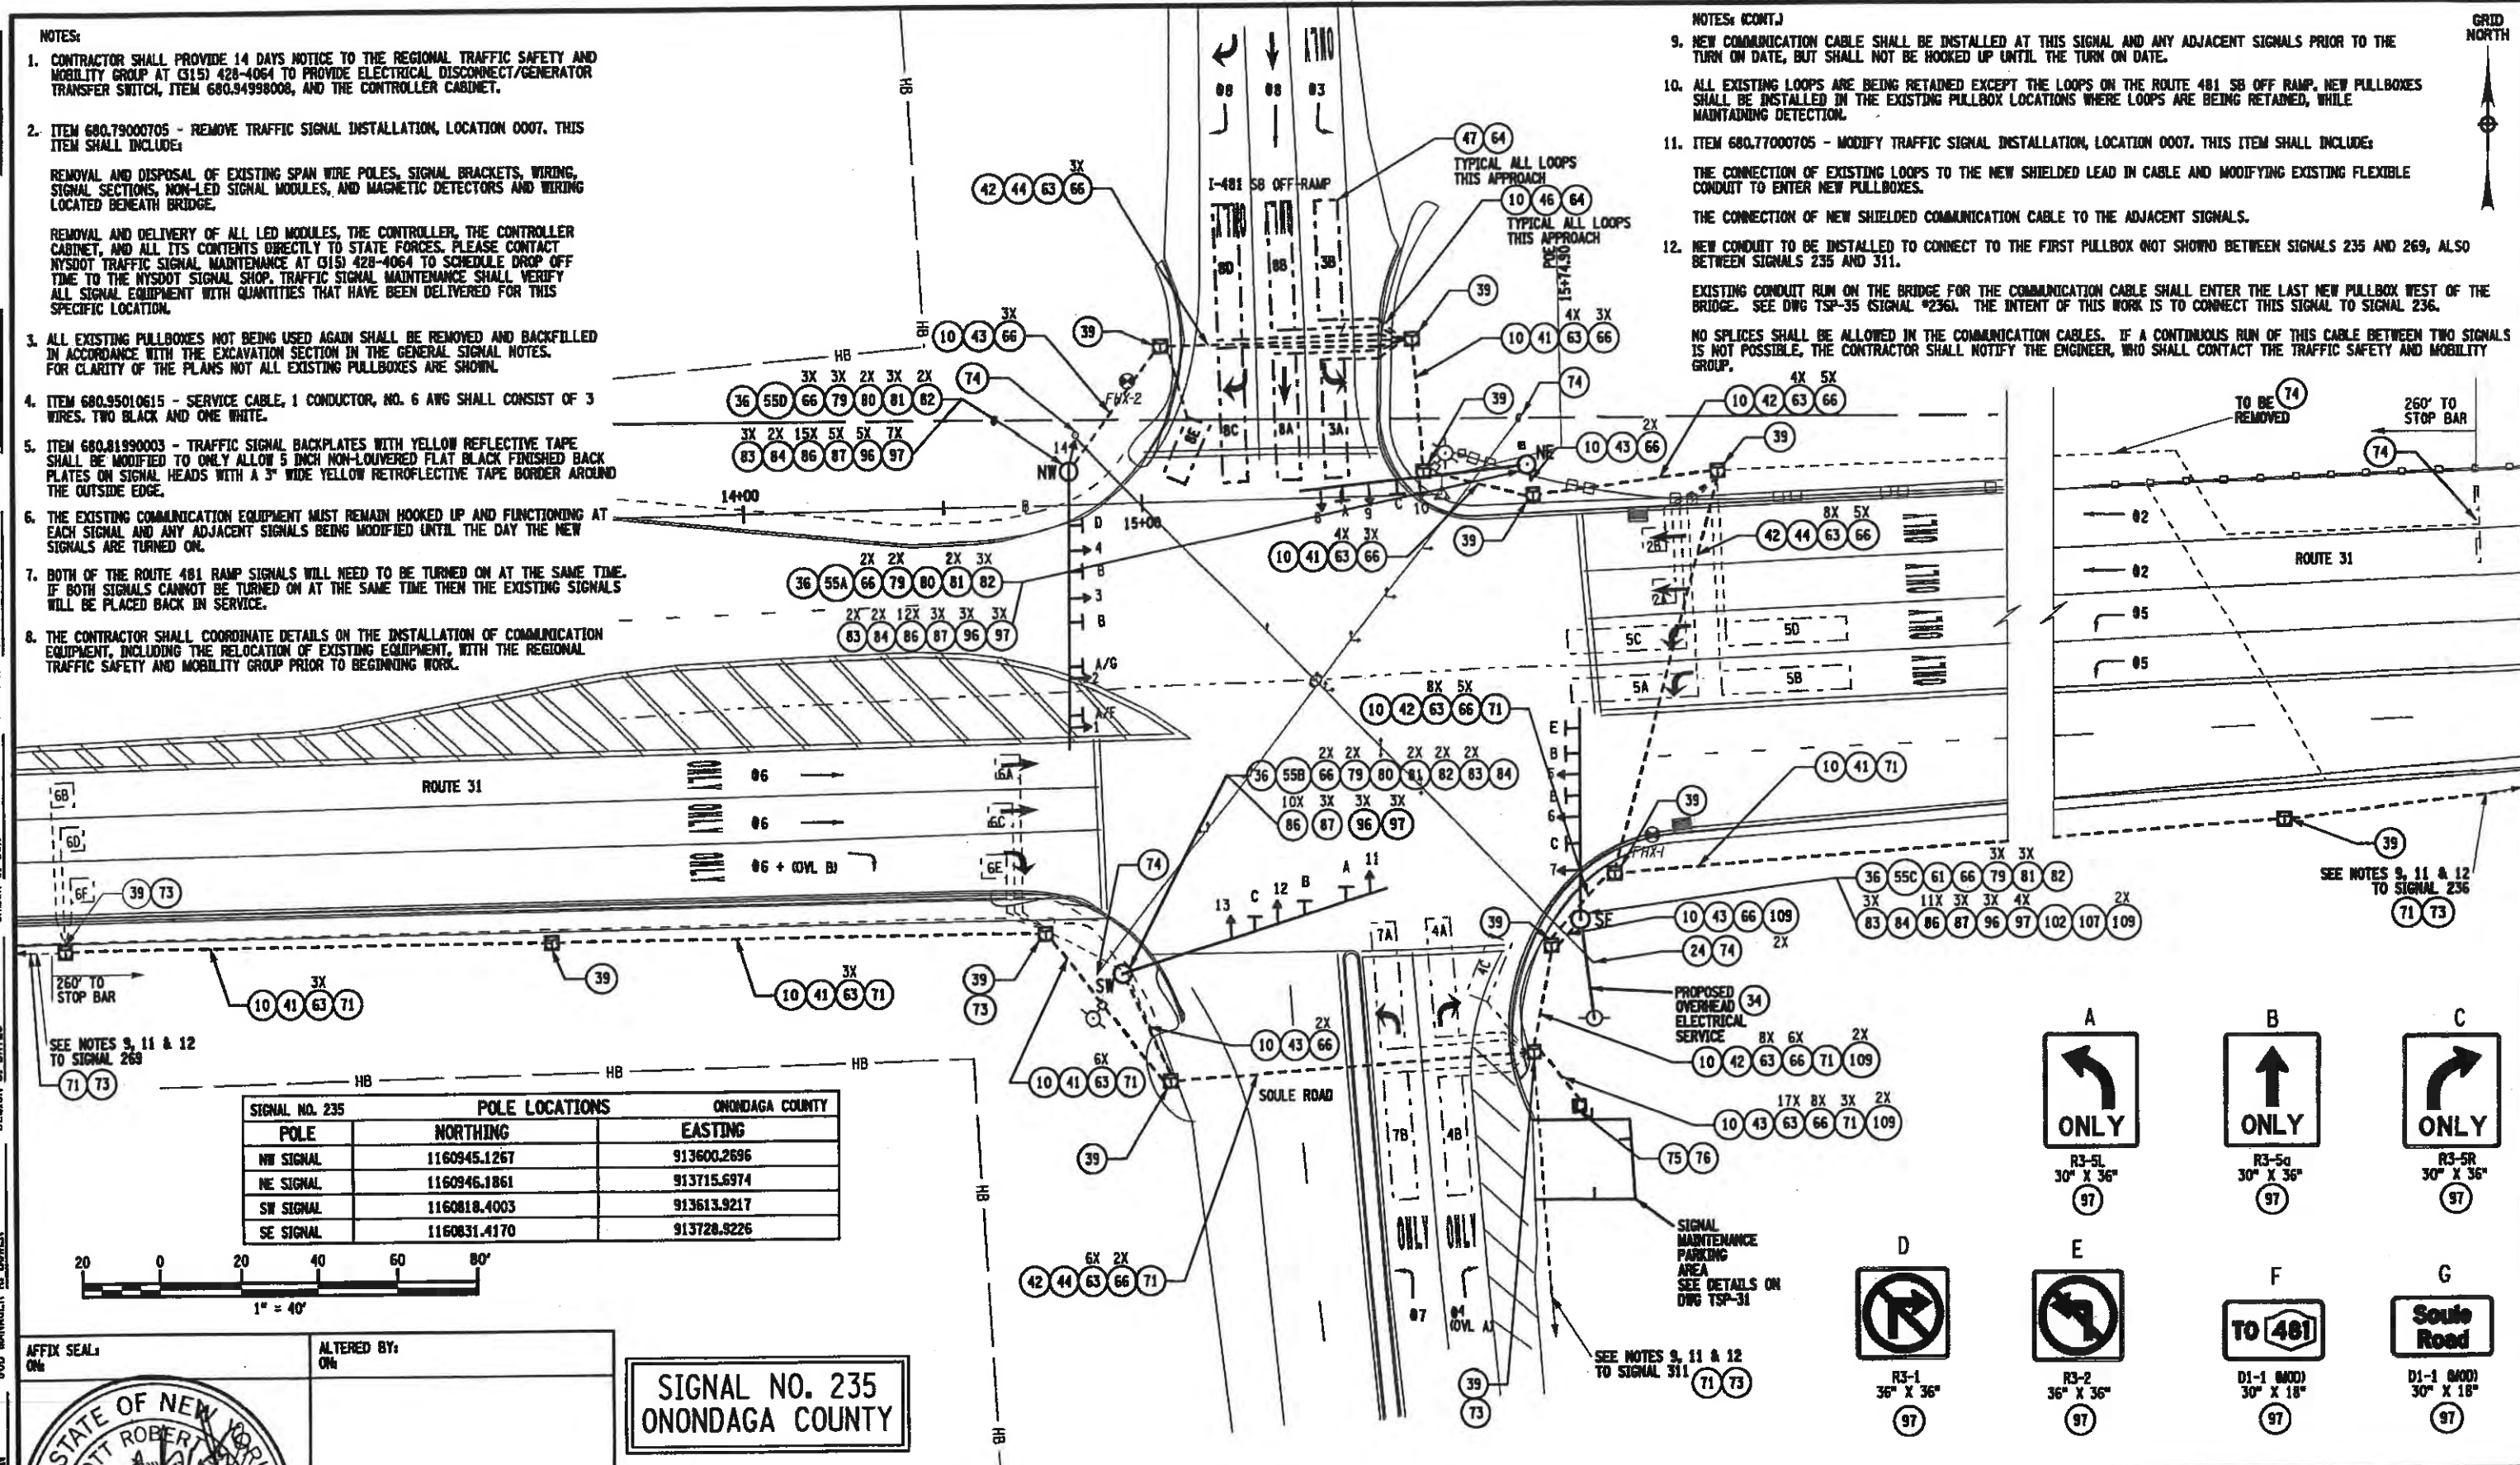

PROJECT MANAGER K. BOWER

CHECK C. COX

DRAFTING D. TATAREVICH


CHECK C. COX

DESIGN S. BATES


JOB MANAGER K. BOWER

DESIGN SUPERVISOR M. WASHBURN


Ø2 + Ø5 + OVL A

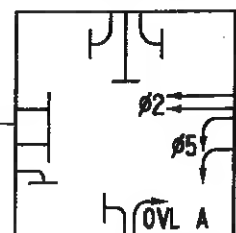


Ø2 + Ø6

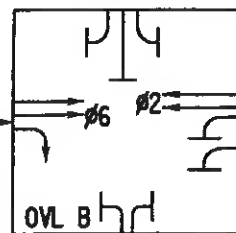



Ø3 + Ø7 + OVL B

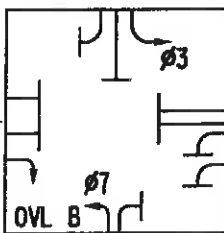


Ø3 + Ø8

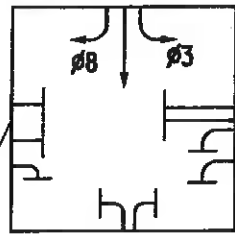

Ø4 + Ø8

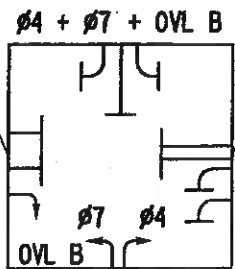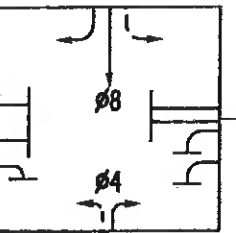

PHASE DIAGRAM

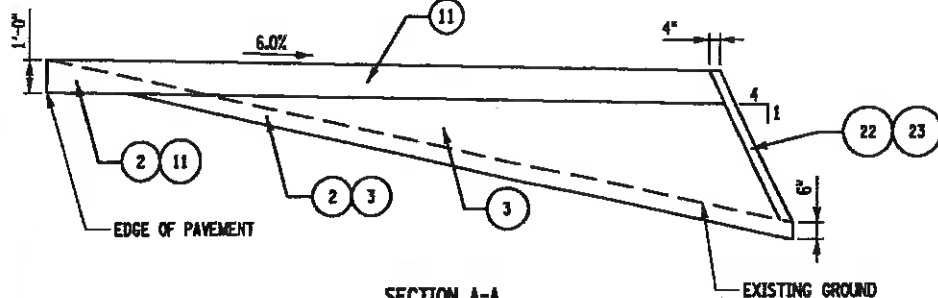


SECTION A-A
NOT TO SCALE


NOTES:

13. CROSS SLOPE OF DRIVEWAY SHALL MATCH THE EXISTING ROADWAY GRADE AT THE EDGE OF THE PAVEMENT.

SIGNAL NO. 235
ONONDAGA COUNTY

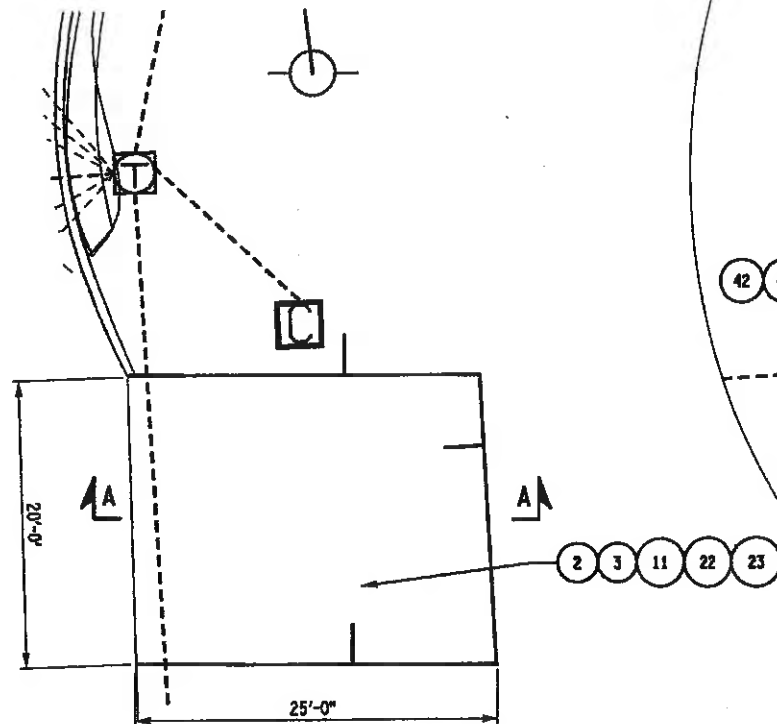


SIGNAL MAINTENANCE
PARKING AREA
PLAN VIEW

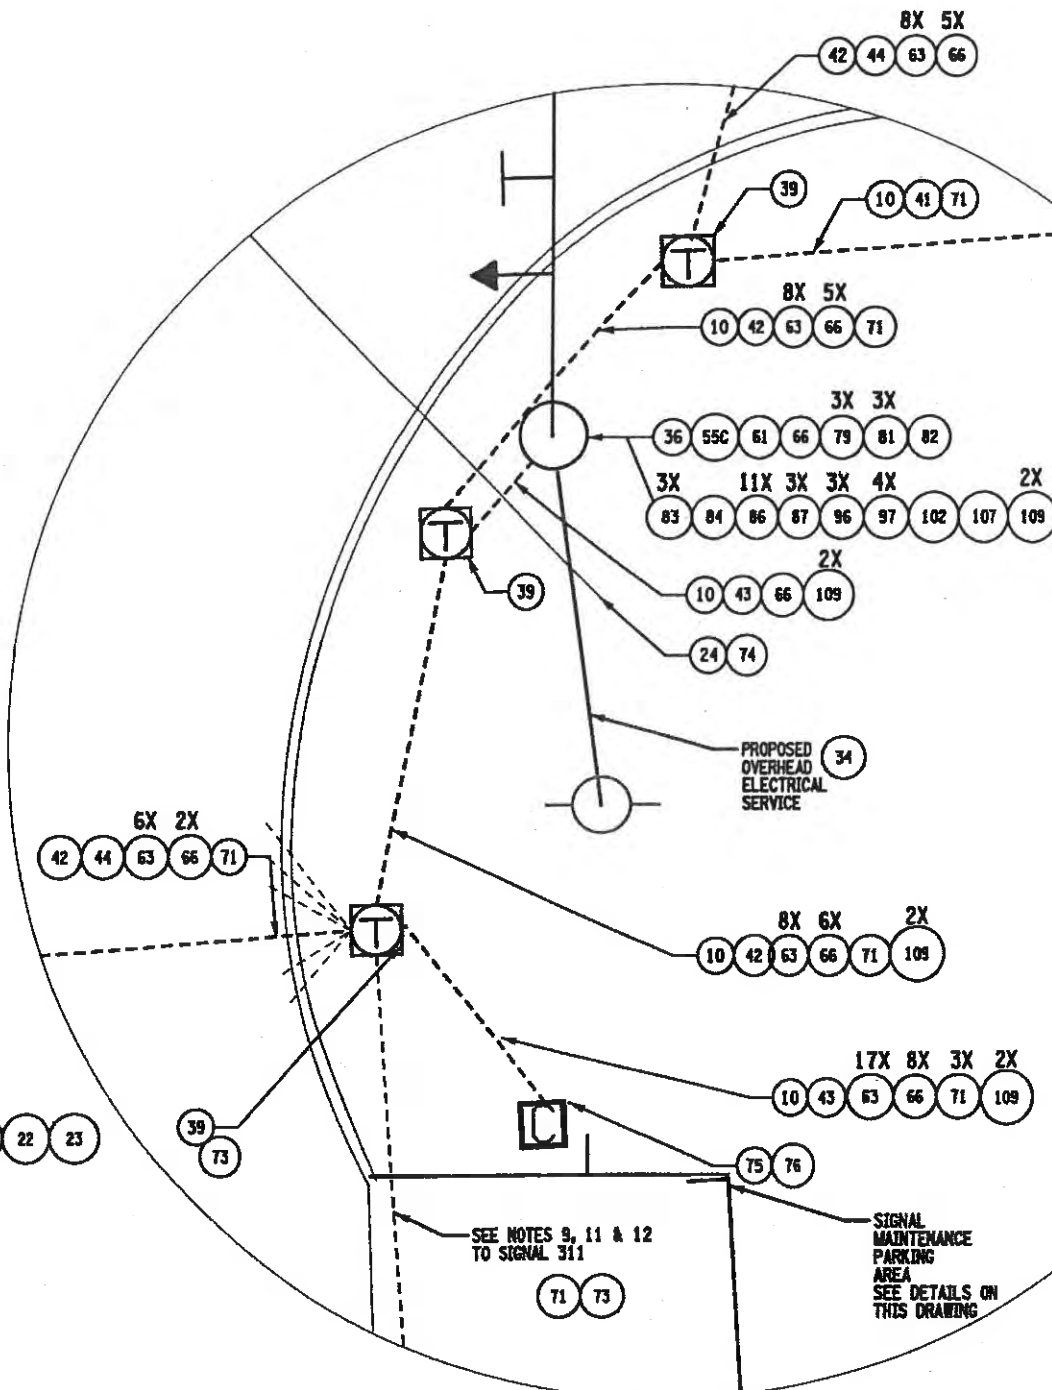

AFFIX SEAL:
OK

ALTERED BY:
OK

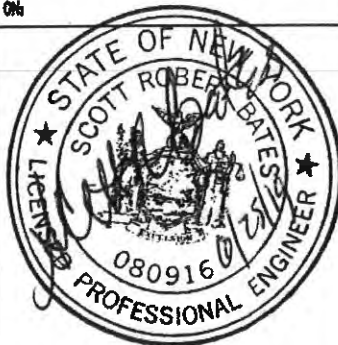

AS-BUILT REVISIONS
DESCRIPTION OF ALTERATIONS:

SH 1039 - BALDWINVILLE-CICERO

SH 69-5 - EUCLID-NORTH SYRACUSE HIGHWAY

COUNTY: ONONDAGA

REGION: 03

PIN 3807.34

NY 31, 481

UTILITY QUALITY LEVEL D

BRIDGES

CULVERTS

ALL DIMENSIONS IN FT UNLESS OTHERWISE NOTED

TRAFFIC SIGNAL NO. 235 - DETAILS

CONTRACT NUMBER

D264029

DRAWING NO. TSP-31

SHEET NO. 53

IT IS A VIOLATION OF LAW FOR ANY PERSON, UNLESS THEY ARE ACTING UNDER THE DIRECTION OF A LICENSED PROFESSIONAL ENGINEER, ARCHITECT, LANDSCAPE ARCHITECT, OR LAND SURVEYOR, TO ALTER AN ITEM IN ANY WAY, IF AN ITEM BEARING THE STAMP OF A LICENSED PROFESSIONAL IS ALTERED, THE ALTERING ENGINEER, ARCHITECT, LANDSCAPE ARCHITECT, OR LAND SURVEYOR SHALL STAMP THE DOCUMENT AND INCLUDE THE NOTATION "ALTERED BY" FOLLOWED BY THEIR SIGNATURE, THE DATE OF SUCH ALTERATION, AND A SPECIFIC DESCRIPTION OF THE ALTERATION.



Department of
Transportation

SIGNAL NO. 235
ONONDAGA COUNTY



14 / 19C - 1 - R / B
XX / XNC - X - X / X

AWG
NO. OF CONDUCTORS
CONDUCTOR CABLE NO.

TRACER COLOR
WIRE COLOR

COLOR: (R) RED, (O) ORANGE, (G) GREEN, (B) BLUE, (W) WHITE, (B) BLACK

KEY FOR WIRE COLOR CODE

DRAWING NO. TSP-32
SHEET NO. 54

IT IS A VIOLATION OF LAW FOR ANY PERSON, UNLESS THEY ARE ACTING UNDER THE DIRECTION OF A LICENSED PROFESSIONAL ENGINEER, ARCHITECT, LANDSCAPE ARCHITECT, OR LAND SURVEYOR, TO ALTER AN ITEM IN ANY WAY. IF AN ITEM BEARING THE STAMP OF A LICENSED PROFESSIONAL IS ALTERED, THE ALTERING ENGINEER, ARCHITECT, LANDSCAPE ARCHITECT, OR LAND SURVEYOR SHALL STAMP THE DOCUMENT AND INCLUDE THE NOTATION "ALTERED BY" FOLLOWED BY THEIR SIGNATURE, THE DATE OF SUCH ALTERATION, AND A SPECIFIC DESCRIPTION OF THE ALTERATION.

TABLE OF CLEARANCES							
		FROM					
		G	R	←G→	←G→	←R→	↔Y↔
TO	G	X	R	X	X	X	X
			R				
			R				
	R	Y	X	X	←Y→	X	X
		R			R		
	←G→	X	X	X	X	←R→	↔Y↔
						←R→	↔Y↔
	←G→	X	R	X	X	X	X
			R				
			R				
	←R→	X	X	X	←Y→	X	←Y→
				←R→			←R→
				←Y→	X	X	
				←R→			
	↔Y↔	X	X	X	←Y→	←R→	X
				←R→		←R→	

G = CIRCULAR GREEN
 = LEFT GREEN ARROW
 = RIGHT GREEN ARROW
 = VERTICAL GREEN ARROW
R = CIRCULAR RED
 = LEFT RED ARROW
 = RIGHT RED ARROW
Y = CIRCULAR YELLOW
 = LEFT YELLOW ARROW
 = RIGHT YELLOW ARROW
 = FLASHING YELLOW ARROW

SIGNAL NO. 235		SIGNAL OPERATIONS SPECIFICATIONS TABLE OF INPUT WIRING			ONONDAGA COUNTY
FUNCTION	DETECTOR NO.	TYPE	TERMINAL BOARD WIRING	LOOP DIMENSIONS	REMARKS
#2	2A	POINT	1A , 1B	6FT X 6FT	ROUTE 31 WESTBOUND THRU LANE (LEFT)
#2	2B	POINT	2A , 2B	6FT X 6FT	ROUTE 31 WESTBOUND THRU LANE (RIGHT)
			3A , 3B		
			4A , 4B		
#3	3A, 3B	SPLIT PRESENCE	5A , 5B	6FT X 30FT, 10FT APART	ROUTE 481 SOUTHBOUND OFF RAMP LEFT TURN LANE
#4	4A, 4B	SPLIT PRESENCE	6A , 6B	6FT X 30FT, 10FT APART	SOULE RD NORTHBOUND RIGHT TURN LANE
#4	4C	RADIUS	7A , 7B	6FT X 12FT	SOULE RD NORTHBOUND RIGHT TURN LANE (RADIUS)
#5	5A, 5B	SPLIT PRESENCE	8A , 8B	6FT X 32FT, 6FT APART	ROUTE 31 WESTBOUND LEFT TURN LANE (LEFT)
#5	5C, 5D	SPLIT PRESENCE	9A , 9B	6FT X 30FT, 10FT APART	ROUTE 31 WESTBOUND LEFT TURN LANE (RIGHT)
#6	6A	POINT	10A , 10B	6FT X 6FT	ROUTE 31 EASTBOUND THRU LANE (LEFT)
#6	6B	SETBACK	11A , 11B	6FT X 6FT	ROUTE 31 EASTBOUND THRU LANE SETBACK (LEFT)
#6	6C	POINT	12A , 12B	6FT X 6FT	ROUTE 31 EASTBOUND THRU LANE (MIDDLE)
#6	6D	SETBACK	13A , 13B	6FT X 6FT	ROUTE 31 EASTBOUND THRU LANE SETBACK (MIDDLE)
#6	6E	POINT	14A , 14B	6FT X 6FT	ROUTE 31 EASTBOUND RIGHT TURN LANE
#6	6F	SETBACK	15A , 15B	6FT X 6FT	ROUTE 31 EASTBOUND RIGHT TURN LANE SETBACK
#7	7A, 7B	SPLIT PRESENCE	16A , 16B	6FT X 32FT, 6FT APART	SOULE RD NORTHBOUND LEFT TURN LANE
#8	8A, 8B	SPLIT PRESENCE	17A , 17B	6FT X 32FT, 6FT APART	ROUTE 481 SB OFF RAMP THRU LANE
#8	8C, 8D	SPLIT PRESENCE	18A , 18B	6FT X 34FT, 2FT APART	ROUTE 481 SB OFF RAMP RIGHT TURN LANE
#8	8E	RADIUS	19A , 19B	6FT X 20FT	ROUTE 481 SB OFF RAMP RIGHT TURN LANE (RADIUS)
			20A , 20B		
			21A , 21B		
			22A , 22B		
			23A , 23B		


[illegible]

MAST ARM LOADING TABLE							
SIGNAL NO. 235				ONONDAGA COUNTY			
MAST ARM	HEADS	TYPE	DESCRIPTION	WEIGHT	PROJECTED AREA	FOOTING MOMENTS **	FOOTING TYPE
NE	8, 9, 10	58 FT ARM 20 FT HGT	*** 3 - 5 SECTION FACE • 3 OVERHEAD SIGN • 1 OVERHEAD SIGN	3 AT 101 LB EA 3 AT 75 LB EA 1 AT 120 LB EA	3 AT 16.7 SF EA 3 AT 7.5 SF EA 1 AT 12 SF EA	158.89 FT-KIPS	10 - K, L, M
NW	1, 2, 3, 4	70 FT ARM 21 FT HGT	*** 4 - 5 SECTION FACE 2 OVERHEAD SIGN • 5 OVERHEAD SIGN 1 OVERHEAD SIGN • 1 OVERHEAD SIGN	4 AT 101 LB EA 2 AT 38 LB EA 5 AT 75 LB EA 1 AT 90 LB EA 1 AT 120 LB EA	4 AT 16.7 SF EA 2 AT 3.8 SF EA 5 AT 7.5 SF EA 1 AT 9.0 SF EA 1 AT 12 SF EA	232.30 FT-KIPS	14 - K, L, M
SE	5, 6, 7	54 FT ARM 21 FT HGT	*** 3 - 5 SECTION FACE • 4 OVERHEAD SIGN 1 OVERHEAD SIGN • 1 OVERHEAD SIGN	3 AT 101 LB EA 4 AT 75 LB EA 1 AT 90 LB EA 1 AT 120 LB EA	3 AT 16.7 SF EA 4 AT 7.5 SF EA 1 AT 9 SF EA 1 AT 12 SF EA	180.83 FT-KIPS	12 - K, L, M
SW	11, 12, 13	71 FT ARM 21 FT HGT	*** 3 - 5 SECTION FACE • 4 OVERHEAD SIGN • 1 OVERHEAD SIGN	3 AT 101 LB EA 4 AT 75 LB EA 1 AT 120 LB EA	3 AT 16.7 SF EA 4 AT 7.5 SF EA 1 AT 12 SF EA	189.40 FT-KIPS	12 - K, L, M


* TWO ADDITIONAL SIGNS INCLUDED BASED UPON ANTICIPATED LOADING. FOR DESIGN PURPOSES, THE LARGER FUTURE SIGN SHALL BE PLACED ON THE END OF THE MAST ARM, THE SMALLER FUTURE SIGN SHALL BE PLACED MID-SPAN ON THE MAST ARM.

** TABLE BASED UPON POSSIBLE FUTURE LOADING NEEDS. THE POLE MANUFACTURER AND CONTRACTOR SHALL BE RESPONSIBLE TO DESIGN THE SIGNAL POLE AND MAST ARM TO MEET THESE FUTURE NEEDS.

*** ALL SIGNAL HEADS SHALL HAVE BACKPLATES FOR CALCULATIONS. BACKPLATES SHALL BE INSTALLED ON ALL SIGNAL HEADS.

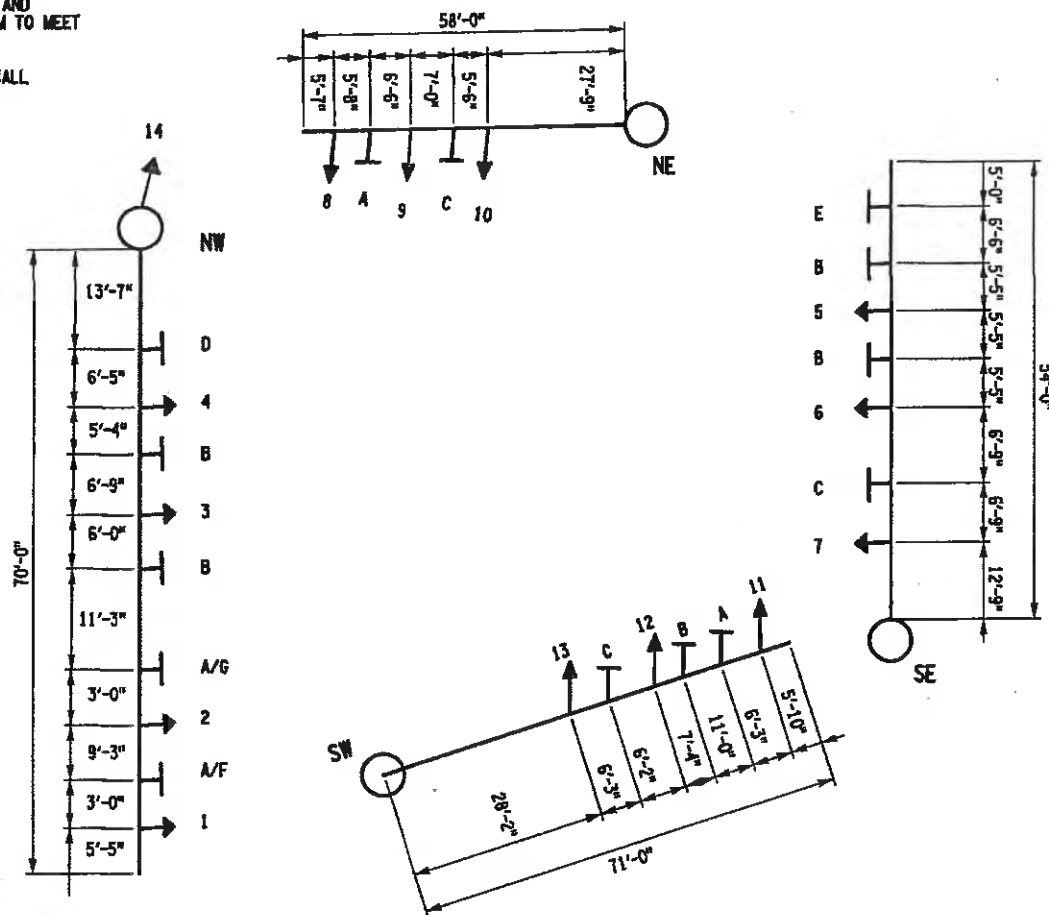

SIGNAL NO. 235
ONONDAGA COUNTY

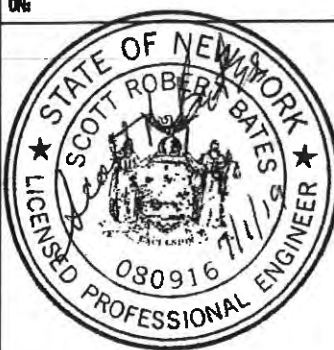

AFFIX SEAL:
ON

ALTERED BY:
ON

MAST ARM DIAGRAMS
NOT TO SCALE
THE MAST ARM DIAGRAMS SHALL BE USED FOR INITIAL LAYOUT ONLY. CONTRACTOR SHOULD VERIFY THAT THE SIGNAL HEAD LAYOUT IS IN ACCORDANCE WITH THE SIGNAL HEAD ALIGNMENT AS SHOWN IN THESE PLANS. FINAL LOCATIONS SHALL BE SHOWN ON THE AS BUILT PLANS.

AS-BUILT REVISIONS
DESCRIPTION OF ALTERATIONS:

SH 1039 - BALDWINVILLE-CICERO
SH 69-5 - EUCLID-NORTH SYRACUSE HIGHWAY

COUNTY: ONONDAGA

REGION: 03

PIN 3807.34
NY 31, 481

BRIDGES

CULVERTS

ALL DIMENSIONS IN FT UNLESS OTHERWISE NOTED

TRAFFIC SIGNAL NO. 235 - QUANTITIES

CONTRACT NUMBER
D264029

DRAWING NO. TSP-33
SHEET NO. 55



Department of
Transportation

SIGNAL NO. 235				ESTIMATE OF QUANTITIES		ONONDAGA COUNTY	
KEY NO.	ITEM NO.	DESCRIPTION	UNIT	QUANTITY			
2	203.02	UNCLASSIFIED EXCAVATION AND DISPOSAL	CY	10			
3	203.03	EMBANKMENT IN PLACE	CY	18			
10	206.03200010	TRAFFIC SIGNAL CONDUIT EXCAVATION AND RESTORATION IN GRASS AND UNPAVED AREAS	LF	900			
11	304.15	SUBBASE COURSE, OPTIONAL TYPE	CY	19			
22	610.1402	TOPSOIL ROADSIDE	CY	4			
23	610.1601	TURF ESTABLISHMENT - ROADSIDE	SY	29			
24	619.1613	MAINTAIN TRAFFIC SIGNAL EQUIPMENT (REQUIREMENT C)	INT MO	9			
34	662.60000715	FURNISHING ELECTRICAL SERVICE	FLS	1			
36	680.5001	POLE EXCAVATION & CONCRETE FOUNDATION	CY	20.7			
37	680.5002	CONCRETE BASE FOR CONTROLLER CABINET	EA	1			
38	680.510501	PULLBOX - RECTANGULAR 26 X 18 INCH	EA	13			
41	680.520106	CONDUIT, METAL STEEL, ZINC COATED, 2 NPS	LF	550			
42	680.520108	CONDUIT, METAL STEEL, ZINC COATED, 3 NPS	LF	400			
43	680.520110	CONDUIT, METAL STEEL, ZINC COATED, 4NPS	LF	75			
44	680.53	CONDUIT JACKING OR BORING	LF	270			
46	680.53080305	CONDUIT, FLEXIBLE, LIQUID TIGHT, NON-METALLIC, 1NPS DIAMETER	LF	45			
47	680.54	INDUCTANCE LOOP INSTALLATION	LF	630			
55A	680.62205810	TRAFFIC SIGNAL POLE - MAST ARM; 20 = MTG HGT IN FT, 58 = LENGTH IN FT (50 TO 75)	EA	1			
55B	680.62217110	TRAFFIC SIGNAL POLE - MAST ARM; 21 = MTG HGT IN FT, 71 = LENGTH IN FT (50 TO 75)	EA	1			
55C	680.62215410	TRAFFIC SIGNAL POLE - MAST ARM; 21 = MTG HGT IN FT, 54 = LENGTH IN FT (50 TO 75)	EA	1			
55D	680.62217010	TRAFFIC SIGNAL POLE - MAST ARM; 21 = MTG HGT IN FT, 70 = LENGTH IN FT (50 TO 75)	EA	1			
61	680.700603	RISER ASSEMBLY, 1 NPS DIAMETER	EA	1			
63	680.71	SHIELDED LEAD IN CABLE	LF	3800			
64	680.72	INDUCTANCE LOOP WIRE	LF	2000			
66	680.730714	SIGNAL CABLE, 7 CONDUCTORS, 14 AWG	LF	2700			
71	680.750618	SHEILDED COMMUNICATION CABLE, 6 CONDUCTORS, 18 AWG	LF	2500			
73	680.77000705	MODIFY TRAFFIC SIGNAL INSTALLATION - LOCATION 0007	ELOC	1			
74	680.79000705	REMOVE TRAFFIC SIGNAL INSTALLATION - LOCATION 0007	ELOC	1			
75	680.80324515	INSTALL MICROCOMPUTER CABINET	EA	1			
76	680.80324603	MICROCOMPUTER CABINET SIGNAL BASE	EA	1			
79	680.810101	TRAFFIC SIGNAL MODULE - 12 INCH, RED BALL, LED	EA	10			
80	680.810102	TRAFFIC SIGNAL MODULE - 12 INCH, RED ARROW, LED	EA	4			
81	680.810103	TRAFFIC SIGNAL MODULE - 12 INCH, YELLOW BALL, LED	EA	10			
82	680.810104	TRAFFIC SIGNAL MODULE - 12 INCH, YELLOW ARROW, LED	EA	8			
83	680.810105	TRAFFIC SIGNAL MODULE - 12 INCH, GREEN BALL, LED	EA	10			
84	680.810106	TRAFFIC SIGNAL MODULE - 12 INCH, GREEN ARROW, LED	EA	6			
86	680.810601	TRAFFIC SIGNAL SECTION - POLYCARBONATE - TYPE L, 12 INCH	EA	48			
87	680.8111	TRAFFIC SIGNAL BRACKET ASSEMBLY 1 WAY	EA	14			
88	680.81990003	TRAFFIC SIGNAL BACK PLATES WITH YELLOW REFLECTIVE TAPE	EA	14			
87	680.8207	OVERHEAD SIGN ASSEMBLY, TYPE G	EA	17			
100	680.90920103	ELECTRIC METER CHANNEL, 100 AMPERE, SINGLE PHASE, 240 VOLT FOR TRAF SIGNAL INSTALLATION	EA	1			
101	680.94997008	INSTALL ELECTRICAL DISCONNECT/GENERATOR TRANSFER SWITCH - STATE SUPPLIED	EA	1			
106	680.95010615	SERVICE CABLE, 1 CONDUCTOR, NO.6 AWG	LF	150			

IT IS A VIOLATION OF LAW FOR ANY PERSON, UNLESS THEY ARE ACTING UNDER THE DIRECTION OF A LICENSED PROFESSIONAL ENGINEER, ARCHITECT, LANDSCAPE ARCHITECT, OR LAND SURVEYOR, TO ALTER AN ITEM IN ANY WAY. IF AN ITEM BEARING THE STAMP OF A LICENSED PROFESSIONAL IS ALTERED, THE ALTERING ENGINEER, ARCHITECT, LANDSCAPE ARCHITECT, OR LAND SURVEYOR SHALL STAMP THE DOCUMENT AND INCLUDE THE NOTATION "ALTERED BY" FOLLOWED BY THEIR SIGNATURE, THE DATE OF SUCH ALTERATION, AND A SPECIFIC DESCRIPTION OF THE ALTERATION.

PROJECT NO: 512-93-02-06

PROJECT TITLE: R-3 INTERSECTIONS

AGENCY/COUNTY: NYSDOT/ONONDAGA CO.

SURVEY COMPLETION DATE: 03/2016

HORIZONTAL DATUM IS NAD83 (2011).
COORDINATES ARE NEW YORK STATE PLANE COORDINATE SYSTEM - CENTRAL ZONE.
THE COMBINED SCALE FACTOR IS 0.99992679.
VERTICAL DATUM IS NAVD88.

NOTES:

1. IT SHALL BE THE CONTRACTOR'S RESPONSIBILITY TO NOTIFY
DIG SAFELY - NEW YORK FOR ALL UNDERGROUND UTILITY LOCATIONS
PRIOR TO ANY EXCAVATION.

2. ALL SUBSURFACE LOCATIONS SHOWN ARE APPROXIMATE AND
SHALL BE USED FOR PRELIMINARY ENGINEERING ONLY.

3. UTILITY INFORMATION HAS BEEN PLOTTED FROM AVAILABLE
SOURCES AND THEIR PURPOSE, LOCATIONS AND SIZE SHOULD BE CONSIDERED
APPROXIMATE ONLY.

4. THE CONTRACTOR IS RESPONSIBLE FOR DETERMINING EXACT
UTILITY LOCATIONS, SIZES, AND ELEVATIONS PRIOR TO COMMENCING
CONSTRUCTION. IF UNCHARTED OR MISPLOTTED UTILITIES ARE
ENCOUNTERED, THE CONTRACTOR IS REQUIRED TO NOTIFY THE
OWNER IMMEDIATELY.


5. PRIOR TO BEGINNING ANY WORK, THE CONTRACTOR IS RESPONSIBLE FOR
THE VERIFICATION OF SURVEY CONTROL POINTS USED IN THE VERTICAL
AND HORIZONTAL POSITIONING OF DESIGNED IMPROVEMENTS AND FOR
IMMEDIATELY NOTIFYING THE E.I.C. OF ANY DISCREPANCIES FOUND.

**PRUDENT
ENGINEERING**


BENCHMARK TABLE

NO.	ELEV.	COORDINATES	DESCRIPTION
BM 1	421.07	N= 1160935.1 E= 913161.8	BM-1 IS A CHISELED SQUARE IN LIGHT POLE BASE ON THE SOUTH SIDE, APPROX. 500' WEST OF 481/31 INTERSECTION, AND APPROX. 25' EAST OF BP-1 ON THE NORTH SIDE OF ROUTE 31.
BM 2	431.72	N= 1160948.9 E= 913694.1	BM-2 IS A NAIL AND WASHERS IN UTILITY POLE "NG 48-1" LOCATED ON THE NORTHEAST SIDE OF INTERSECTION ROUTE 31 AND 481 SOUTHBOUND OFFRAMP.

SURVEYED BY PRUDENT ENGINEERING - BASELINE & BENCHMARKS

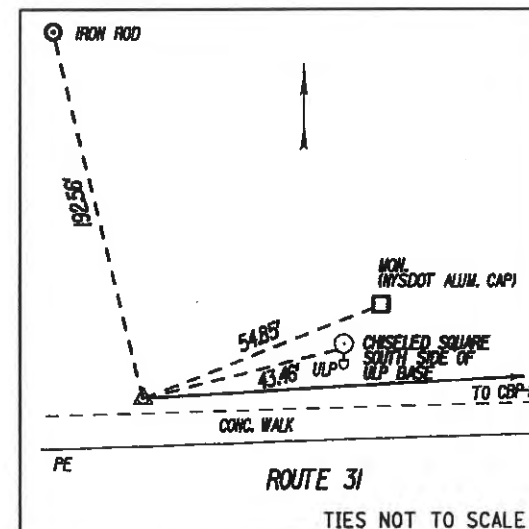

Ⓢ STA. 10+00.00
CBP 1 IS A CAPPED IRON ROD SET IN
GROUND NORTH OF CONCRETE SIDEWALK
ALONG ROUTE 31
NYSPCS CENTRAL ZONE
N: 1160925.859
E: 913119.307

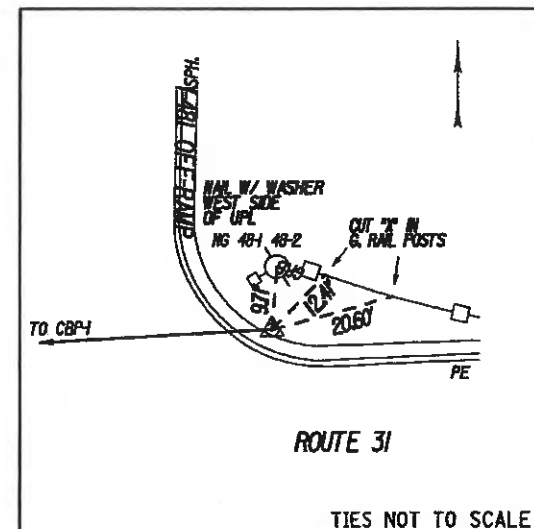

Ⓢ STA. 15+74.90
CBP 2 IS A CAPPED IRON ROD SET IN
GROUND NE CORNER OF THE I-481
OFF RAMP AND ROUTE 31 INTERSECTION
NYSPCS CENTRAL ZONE
N: 1160938.743
E: 913694.062

THE SURVEY DATA ON THIS SHEET WAS PREPARED AND SUBMITTED BY NYSDOT
CONSULTANTS. THE PROFESSIONAL ENGINEER SEAL ON THIS PLAN CERTIFIES
THE COMPLETENESS OF THE DATA, BUT DOES NOT CERTIFY THE ACCURACY OF
THIS DATA.

AFFIX SEAL:
ON:ALTERED BY:
ON:SIGNAL NO. 235
ONONDAGA COUNTYAS-BUILT REVISIONS
DESCRIPTION OF ALTERATIONS:SH 1039 - BALDWINVILLE-CICERO
SH 69-5 EUCLID-NORTH SYRACUSE HIGHWAYPIN 3807.34
NY 31, 481

BRIDGES

CULVERTS

ALL DIMENSIONS IN FT UNLESS OTHERWISE NOTED

TRAFFIC SIGNAL NO. 235-BASELINE TIES

BASELINE TIES AND BENCHMARK TABLE

CONTRACT NUMBER
D264029DRAWING NO. TSP-34
SHEET NO. 56

IT IS A VIOLATION OF LAW FOR ANY PERSON, UNLESS THEY ARE ACTING UNDER THE DIRECTION OF A LICENSED PROFESSIONAL ENGINEER, ARCHITECT, LANDSCAPE ARCHITECT, OR LAND SURVEYOR,
TO ALTER AN ITEM IN ANY WAY. IF AN ITEM BEARING THE STAMP OF A LICENSED PROFESSIONAL IS ALTERED, THE ALTERING ENGINEER, ARCHITECT, LANDSCAPE ARCHITECT, OR LAND SURVEYOR
SHALL STAMP THE DOCUMENT AND INCLUDE THE NOTATION "ALTERED BY" FOLLOWED BY THEIR SIGNATURE, THE DATE OF SUCH ALTERATION, AND A SPECIFIC DESCRIPTION OF THE ALTERATION.

Department of
Transportation

Phase Times [1.1.1]									Coordination Patterns [2.4] and Coordination Split Tables [2.7.1]																				STD8							
	1	2	3	4	5	6	7	8	Pat#	Cyc	Off	Split	Seq	Pat#	Cyc	Off	Split	Seq	Pat#	Cyc	Off	Split	Seq	Pat#	Cyc	Off	Split	Seq								
Min Green		10	4	4	4	10	4	4	1	80	45	1	1	13	0	0	13	1	25	0	0	0	1	37	0	0	0	1	Ring/Startup [1.1.4]							
Gap, Ext		5	1	1	1	5	1	1	2	100	73	2	1	14	0	0	14	1	26	0	0	0	1	38	0	0	0	1					Phs	Ring	Start	Enable
Max 1		50	20	20	30	40	25	20	3	100	73	3	1	15	0	0	15	1	27	0	0	0	1	39	0	0	0	1	1	1	RED	Off				
Max 2									4	100	73	4	1	16	0	0	16	1	28	0	0	0	1	40	0	0	0	1	2	1	RED	On				
Yel Clearance		4	3.5	3.5	4	4	3.5	3.5	5	0	0	5	1	17	0	0	17	1	29	0	0	0	1	41	0	0	0	1	3	1	RED	On				
Red Clearance		2	2.5	2.5	2	2	2.5	2.5	6	0	0	6	1	18	0	0	18	1	30	0	0	0	1	42	0	0	0	1	4	1	RED	On				
Walk									7	0	0	7	1	19	0	0	19	1	31	0	0	0	1	43	0	0	0	1	5	2	RED	On				
Ped Clearance									8	0	0	8	1	20	0	0	20	1	32	0	0	0	1	44	0	0	0	1	6	2	RED	On				
Red Revert									9	0	0	9	1	21	0	0	21	1	33	0	0	0	1	45	0	0	0	1	7	2	RED	On				
Add Initial									10	0	0	10	1	22	0	0	22	1	34	0	0	0	1	46	0	0	0	1	8	2	RED	On				
Max Initial									11	0	0	11	1	23	0	0	23	1	35	0	0	0	1	47	0	0	0	1								
Time B4 Reduct									12	0	0	12	1	24	0	0	24	1	36	0	0	0	1	48	0	0	0	1								
Cars B4 Reduct									Split				1	2	3	4	5	6	7	8	Split				1	2	3	4	5	6	7	8	8	2	RED	On
Time To Reduce									1	Coor	0	48	14	18	20	28	17	15	13	Coor	0	0	0	0	0	0	0	0	Coord Modes [2.1]							
Reduce By									2	NON	MAX	NON	NON	NON	MAX	NON	NON	NON			NON	NON	NON	NON	NON	NON	NON	NON	NON	NON	NON	NON	Test OpMode	0		
Min Gap									2	Coor	0	67	18	15	26	41	18	15	14	Coor	0	0	0	0	0	0	0	0	Correction	SHRT/LNG						
DyMaxLim									2	NON	MAX	NON	NON	NON	MAX	NON	NON	NON			NON	NON	NON	NON	NON	NON	NON	NON	Maximum	MAX 1						
Max Step									3	Coor	0	67	18	15	20	47	18	15	15	Coor	0	0	0	0	0	0	0	0	Force-Off	FLOAT						
Options [1.1.2]	1	2	3	4	5	6	7	8	2	NON	MAX	NON	NON	NON	MAX	NON	NON	NON			NON	NON	NON	NON	NON	NON	NON	NON	Closed Loop	ON						
Enable		On	On	On	On	On	On	On	4	Coor	0	67	18	15	26	41	18	15	16	Coor	0	0	0	0	0	0	0	0	Stop-in-Walk	OFF						
Min Recall									2	NON	MAX	NON	NON	NON	MAX	NON	NON	NON			NON	NON	NON	NON	NON	NON	NON	NON	Auto Reset	ON						
Max Recall		On	On	On	On	On	On	On	5	Coor	0	0	0	0	0	0	0	0	17	Coor	0	0	0	0	0	0	0	0	Expand Splt	OFF						
Ped Recall										NON	NON	NON	NON	NON	NON	NON	NON	NON			NON	NON	NON	NON	NON	NON	NON	Ped Recycle	NO_RECYCLE							
Soft Recall		On				On			6	Coor	0	0	0	0	0	0	0	0	18	Coor	0	0	0	0	0	0	0	0	Before	TIMED						
Lock Calls		On				On				NON	NON	NON	NON	NON	NON	NON	NON	NON			NON	NON	NON	NON	NON	NON	NON	After	TIMED							
Auto Flash Entry									7	Coor	0	0	0	0	0	0	0	0	19	Coor	0	0	0	0	0	0	0	0	Auto Flash [1.4.1]							
Auto Flash Exit										NON	NON	NON	NON	NON	NON	NON	NON	NON			NON	NON	NON	NON	NON	NON	NON	Auto Flash	CHANNEL							
Dual Entry		On		On		On		On	8	Coor	0	0	0	0	0	0	0	0	20	Coor	0	0	0	0	0	0	0	0	Flash Yel	45						
Enable Simul Gap	On	On	On	On	On	On	On	On		NON	NON	NON	NON	NON	NON	NON	NON	NON			NON	NON	NON	NON	NON	NON	NON	Flash Red	0							
Gaurantee Passag									9	Coor	0	0	0	0	0	0	0	0	21	Coor	0	0	0	0	0	0	0	0	Unit Params [1.2.1]							
Rest In Walk										NON	NON	NON	NON	NON	NON	NON	NON	NON			NON	NON	NON	NON	NON	NON	NON	Phase Mode	STD8							
Conditon Service									10	Coor	0	0	0	0	0	0	0	0	22	Coor	0	0	0	0	0	0	0	0	IO Mode	USER						
Non-Actuated 1										NON	NON	NON	NON	NON	NON	NON	NON	NON			NON	NON	NON	NON	NON	NON	NON	Loc Flsh Start	RED							
Non-Actuated 2									11	Coor	0	0	0	0	0	0	0	0	23	Coor	0	0	0	0	0	0	0	0	Start Flash(s)	0						
Add Init Calc										NON	NON	NON	NON	NON	NON	NON	NON	NON			NON	NON	NON	NON	NON	NON	NON	Start AllRed(s)	6							
Options+ [1.1.3]	1	2	3	4	5	6	7	8	12	Coor	0	0	0	0	0	0	0	0	24	Coor	0	0	0	0	0	0	0	0	Yellow < 3"	OFF						
Reservice										NON	NON	NON	NON	NON	NON	NON	NON	NON			NON	NON	NON	NON	NON	NON	NON	Display Time	20							
PedClr Thru Yel									Page#																				Red Revert	3						
Skip Red No Call									1	8 Phase Times/Options; Patterns/Splits; Ring Startup; Coord/Flash Mode; Unit Param																				MCE Timeout	0					
Red Rest									1A&1B	16 Phase Times/Options; Patterns/Splits; Ring Startup; Coord/Flash Mode; Unit Param																				Feature Profile	0					
Max II									2	Overlaps; Channel Settings; Coord Alt Table+ (values not associated with time-of-day)																				Free Ring Seq	1					
Call Phase									3	Detection; Sample Time and Unit Parameters related to detection																				Auxswitch	STOPTM					
Conflicting Phase									4	Preemption and Alternate Phase Time and Phase Options																				SDLC Retry	0					
Omit Yellow									5	Annual Schedule																				TS2 Det Faults	ON					
Ped Delay									6	Day Plans; Action Tables; Coord Alt Table+ (values varied by time-of-day)																				Auto Ped Clear	OFF					
Grn/Ped Delay									7	Communications; Secutiry; I/O Setup																				SDLC Retry	0					
ID: 3235 31 @ SOULE									8	Misc - Events/Alarms; Call/Inhibit/Redirect; P/OLAP Auto Flash; CIC; Misc Unit Param																				08/14/19 Page 1						

Overlap 1-16 Program Parm+ [1.5.2.1] [1.5.2.2]

Overlap Conflict Lock	OFF	Overlap Lock Inhibit	OFF	Parent Ph Clearance	ON	Extra Included Ph	OFF
1	Included Ø	5			NORMAL		
	Modifier Ø			Gm			
	Conflict Ø			Yel	3.5		
A	Conflict Olap			Red	1.5		
	Conflict Ped			LG			
2	Included Ø	7			NORMAL		
	Modifier Ø			Gm			
	Conflict Ø			Yel	3.5		
B	Conflict Olap			Red	1.5		
	Conflict Ped			LG			
3	Included Ø				NORMAL		
	Modifier Ø			Gm			
	Conflict Ø			Yel	3.5		
C	Conflict Olap			Red	1.5		
	Conflict Ped			LG			
4	Included Ø				NORMAL		
	Modifier Ø			Gm			
	Conflict Ø			Yel	3.5		
D	Conflict Olap			Red	1.5		
	Conflict Ped			LG			
5	Included Ø				NORMAL		
	Modifier Ø			Gm			
	Conflict Ø			Yel	3.5		
E	Conflict Olap			Red	1.5		
	Conflict Ped			LG			
6	Included Ø				NORMAL		
	Modifier Ø			Gm			
	Conflict Ø			Yel	3.5		
F	Conflict Olap			Red	1.5		
	Conflict Ped			LG			
7	Included Ø				NORMAL		
	Modifier Ø			Gm			
	Conflict Ø			Yel	3.5		
G	Conflict Olap			Red	1.5		
	Conflict Ped			LG			
8	Included Ø				NORMAL		
	Modifier Ø			Gm			
	Conflict Ø			Yel	3.5		
H	Conflict Olap			Red	1.5		
	Conflict Ped			LG			
9	Included Ø				NORMAL		
	Modifier Ø			Gm			
	Conflict Ø			Yel	3.5		
I	Conflict Olap			Red	1.5		
	Conflict Ped			LG			
10	Included Ø				NORMAL		
	Modifier Ø			Gm			
	Conflict Ø			Yel	3.5		
J	Conflict Olap			Red	1.5		
	Conflict Ped			LG			
11	Included Ø				NORMAL		
	Modifier Ø			Gm			
	Conflict Ø			Yel	3.5		
K	Conflict Olap			Red	1.5		
	Conflict Ped			LG			
12	Included Ø				NORMAL		
	Modifier Ø			Gm			
	Conflict Ø			Yel	3.5		
L	Conflict Olap			Red	1.5		
	Conflict Ped			LG			
13	Included Ø				NORMAL		
	Modifier Ø			Gm			
	Conflict Ø			Yel	3.5		
M	Conflict Olap			Red	1.5		
	Conflict Ped			LG			
14	Included Ø				NORMAL		
	Modifier Ø			Gm			
	Conflict Ø			Yel	3.5		
N	Conflict Olap			Red	1.5		
	Conflict Ped			LG			
15	Included Ø				NORMAL		
	Modifier Ø			Gm			
	Conflict Ø			Yel	3.5		
O	Conflict Olap			Red	1.5		
	Conflict Ped			LG			
16	Included Ø				NORMAL		
	Modifier Ø			Gm			
	Conflict Ø			Yel	3.5		
P	Conflict Olap			Red	1.5		
	Conflict Ped			LG			

Channel Settings [1.8.1]

.....Channel ->>	1	2	3	4	5	6	7	8	9	10	11	12	13	14	15	16	17	18	19	20	21	22	23	24
Phase / Olap #	5	6	3	4	2	7	8	1	2															
Channel Type	VEH	VEH	VEH	VEH	VEH	VEH	VEH	OLP	OLP	VEH	VEH	VEH	VEH	VEH	VEH	VEH	VEH	VEH	VEH	VEH	VEH	VEH	VEH	VEH
Channel Flash	RED	RED	DRK	RED	RED	DRK	RED	DRK	DRK	RED	RED	RED	RED	RED	RED	DRK	DRK	DRK	DRK	DRK	DRK	DRK	DRK	DRK
Alt Hz																								

Channel+ Settings [1.8.4]

.....Channel ->>	1	2	3	4	5	6	7	8	9	10	11	12	13	14	15	16	17	18	19	20	21	22	23	24
Flash Red+																								
Flash Yellow+																								
Flash Green+																								
Flash Inh Red+																								
Olap Ovr																								

Coord Transition, CoordPhs [2.5]

Pat#	Short	Long	Dwell	No Shortway Ø	E-Yld	Offset	RetHld	Float	Min Veh Perm	Min Ped Perm
1	12	22		8		EndGRN				
2	12	22		8		EndGRN				
3	12	22				EndGRN				
4	12	22		8		EndGRN				
5	12	22				EndGRN				
6	12	22				EndGRN				
7	12	22				EndGRN				
8	12	22				EndGRN				
9	12	22				EndGRN				
10	12	22				EndGRN				
11	12	22				EndGRN				
12	12	22				EndGRN				
13	12	22				EndGRN				
14	12	22				EndGRN				
15	12	22				EndGRN				
16	12	22				EndGRN				
17	12	22				EndGRN				
18	12	22				EndGRN				
19	12	22				EndGRN				
20	12	22				EndGRN				
21	12	22				EndGRN				
22	12	22				EndGRN				
23	12	22				EndGRN				
24	12	22				EndGRN				
25						BegGRN				
26						BegGRN				
27						BegGRN				
28						BegGRN				
29						BegGRN				
30						BegGRN				
31						BegGRN				
32						BegGRN				
33						BegGRN				
34						BegGRN				
35						BegGRN				
36						BegGRN				
37						BegGRN				
38						BegGRN				
39						BegGRN				
40						BegGRN				
41						BegGRN				
42						BegGRN				
43						BegGRN				
44						BegGRN				
45						BegGRN				
46						BegGRN				
47						BegGRN				
48						BegGRN				

Channel Params[1.8.3]

C1 IO Mode USER → BIU Map SINGLE Invert Rail Input OFF

Ven Par 1-64 [5.1]										Ven Par 1-64 [5.1]										Vehicle Options 1-64 [5.2]										Vehicle Options 1-64 [5.2]										Parameters+ 1-64 [5.3]								
Det #	Call Ø	Swi Ø	Day	Ext	Que	No Act	Max Pres	Err Cnt	Fail Time	Det #	Call Ø	Swi Ø	Day	Ext	Que	No Act	Max Pres	Err Cnt	Fail Time	Det #	Call	Ext	Que	Add Init	Red Lock	Yell Lock	occ	vol	Det #	Call	Ext	Que	Add Init	Red Lock	Yell Lock	occ	vol	Det #	oc G	oc Y	oc R	Day 1	Day 2	Type	Src			
1	3						45	50	2	33							45	50		1	On	On		On					33	On	On		On					1							NORM			
2	7						45	50	2	34							45	50		2	On	On		On					34	On	On		On					2							NORM			
3	5						45	50	2	35							45	50		3	On	On		On					35	On	On		On					3							NORM			
4	5						45	50	2	36							45	50		4	On	On		On					36	On	On		On					4							NORM			
5	6						45	50	2	37							45	50		5	On	On		On					37	On	On		On					5							NORM			
6	6						45	50	2	38							45	50		6	On	On		On					38	On	On		On					6							NORM			
7	6						45	50	2	39							45	50		7	On	On		On					39	On	On		On					7							NORM			
8	6						45	50	2	40							45	50		8	On	On		On					40	On	On		On					8							NORM			
9	6						45	50	2	41	8						45	50		9	On	On		On					41	On	On		On					9							NORM			
10	6						45	50	2	42	4						45	50		10	On	On		On					42	On	On		On					10							NORM			
11	5		6				45	50	2	43							45	50		11	On	On		On					43	On	On		On					11							NORM			
12	2						45	50	2	44							45	50		12	On	On		On					44	On	On		On					12							NORM			
13							45	50	2	45							45	50		13	On	On		On					45	On	On		On					13							NORM			
14	2						45	50	2	46							45	50		14	On	On		On					46	On	On		On					14							NORM			
15							45	50	2	47							45	50		15	On	On		On					47	On	On		On					15							NORM			
16	8						45	50	2	48							45	50		16	On	On		On					48	On	On		On					16							NORM			
17	8		6				45	50	2	49							45	50		17	On	On		On					49	On	On		On					17							NORM			
18	8		6				45	50	2	50							45	50		18	On	On		On					50	On	On		On					18							NORM			
19	5		6				45	50		51							45	50		19	On	On		On					51	On	On		On					19							NORM			
20							45	50		52							45	50		20	On	On		On					52	On	On		On					20							NORM			
21							45	50		53							45	50		21	On	On		On					53	On	On		On					21							NORM			
22							45	50		54							45	50		22	On	On		On					54	On	On		On					22							NORM			
23	2						45	50		55							45	50		23	On	On		On					55	On	On		On					23							NORM			
24	2						45	50		56							45	50		24	On	On		On					56	On	On		On					24							NORM			
25							45	50		57							45	50		25	On	On		On					57	On	On		On					25							NORM			
26							45	50		58							45	50		26	On	On		On					58	On	On		On					26							NORM			
27							45	50		59							45	50		27	On	On		On					59	On	On		On					27							NORM			
28							45	50		60							45	50		28	On	On		On					60	On	On		On					28							NORM			
29							45	50		61							45	50		29	On	On		On					61	On	On		On					29							NORM			
30							45	50		62							45	50		30	On	On		On					62	On	On		On					30							NORM			
31							45	50		63							45	50		31	On	On		On					63	On	On		On					31							NORM			
32							45	50		64							45	50		32	On	On		On					64	On	On		On					32							NORM			
Parameters+ 1-64 [5.3]										Parameters+ 1-64 [5.3]										Ped Det Parms [5.4]										Unit Paramters [1.2.1]																		
Det #	occ Grn	occ Yell	occ Red	Day 1	Day 2	Type	Src	Det #	occ Grn	occ Yell	occ Red	Day 1	Day 2	Type	Src	Det #	occ Grn	occ Yell	occ Red	Day 1	Day 2	Type	Src	Det #	Call Ø	No Act	Max Pres	Err Cnt	Det #	Call Ø	No Act	Max Pres	Err Cnt	Det #	oc G	oc Y	oc R	Day 1	Day 2	Type	Src							
33						NORM		44						NORM		55							NORM		1			15		2																		
34						NORM		45						NORM		56							NORM		2			15		3																		
35						NORM		46						NORM		57							NORM		3			15		4																		
36						NORM		47						NORM		58							NORM		4			15		5																		
37						NORM		48						NORM		59							NORM		5			15		6																		
38						NORM		49						NORM		60							NORM		6			15		7																		
39						NORM		50						NORM		61							NORM		7			15		8																		
40						NORM		51						NORM		62							NORM							63																		
41						NORM	1	52						NORM		63							NORM							64																		
42						NORM	2	53						NORM									NORM																									
43						NORM		54						NORM									NORM																									
										ID: 3235 31 @ SOULE																				8/14/2019 Page 3																		

ID: 3235 31 @ SOULE

Preemption Times [3.1], Options+ [3.6]

Pre #	Enable	Type	Output	Delay	MinDura
1	ON	RAIL	DWELL		
2	ON	RAIL	DWELL		
3	ON	EMERG	DWELL		
4	ON	EMERG	DWELL		
5	ON	EMERG	DWELL		
6	ON	EMERG	DWELL		

Pre #	MaxPres	MinGrn	MinWlk	PedClr	Co+Pre
1					ON
2					ON
3					ON
4					ON
5					ON
6					ON

Pre #	Track Grn	Min Dwell	Ext Dwell	PedClr+	Yel
1		2			
2		2			
3		2			
4		2			
5		2			
6		2			

Pre #	Red	Pattern	Skip
1			OFF
2			OFF
3			OFF
4			OFF
5			OFF
6			OFF

Low Priority Preempts

Pre #	Type	Min	Max		
7	OFF				
8	OFF				
9	OFF				
10	OFF				

Unit Parameters [1.2.1]

Stop Timer Over Preempt	OFF
Preempt or Ext Output	PRE
Max Seek Track Time	
Max Seek Dwell Time	

Channel Parameters [1.8.3]

D Conn Mappings	NONE
Pre Invert Rail Input	OFF

Track Clear Phases [3.2], Track Clear Overlaps+ [3.5]

Pre #	Track Phases	Track Overlaps
1		
2		
3		
4		
5		
6		

Dwell Phases [3.2] and Overlaps+ [3.5]

Pre #	Phases	Overlaps	Peds
1	Phases		
1	Overlaps		
1	Peds		
2	Phases		
2	Overlaps		
2	Peds		
3	Phases		
3	Overlaps		
3	Peds		
4	Phases		
4	Overlaps		
4	Peds		
5	Phases		
5	Overlaps		
5	Peds		
6	Phases		
6	Overlaps		
6	Peds		

Preemption Options+ [3.6]

Exit Phases [3.2]	Pre #	Lock	Override Auto Flsh	Override Higher	Flsh Dwell	Link
1						
1	1	ON	ON	ON	OFF	
2						
2	2	ON	ON	ON	OFF	
3						
3	3	ON	ON	ON	OFF	
4						
4	4	ON	ON	ON	OFF	
5						
5	5	ON	ON	ON	OFF	
6						
6	6	ON	ON	ON	OFF	

[illegible]

C1-USER IO Map [1.8.9.1 In]			C1-USER IO Map [1.8.9.2 Out]			C1-USER IO Map [1.8.9.2 Out]			IO Logic [1.8.7]													
I1-1	1	Veh Call 1	O1-1	1	Ch1 Red	O7-1	115	Not Used	Result		Fcn		Oper		Fcn		Oper		Fcn Timer			
I1-2	2	Veh Call 2	O1-2	49	Ch1 Green	O7-2	115	Not Used	I	0	=	I	----	0	I	----	0	I	----	0	DLY	
I1-3	3	Veh Call 3	O1-3	2	Ch2 Red	O7-3	115	Not Used	I	0	=	I	----	0	I	----	0	I	----	0	DLY	
I1-4	4	Veh Call 4	O1-4	26	Ch2 Yellow	O7-4	115	Not Used	I	0	=	I	----	0	I	----	0	I	----	0	DLY	
I1-5	5	Veh Call 5	O1-5	50	Ch2 Green	O7-5	115	Not Used	I	0	=	I	----	0	I	----	0	I	----	0	DLY	
I1-6	6	Veh Call 6	O1-6	3	Ch3 Red	O7-6	115	Not Used	I	0	=	I	----	0	I	----	0	I	----	0	DLY	
I1-7	7	Veh Call 7	O1-7	27	Ch3 Yellow	O7-7	115	Not Used	I	0	=	I	----	0	I	----	0	I	----	0	DLY	
I1-8	8	Veh Call 8	O1-8	51	Ch3 Green	O7-8	115	Not Used	I	0	=	I	----	0	I	----	0	I	----	0	DLY	
I2-1	9	Veh Call 9	O2-1	4	Ch4 Red	C11S-USER IO Map [1.8.9.1 In]			I	0	=	I	----	0	I	----	0	I	----	0	DLY	
I2-2	10	Veh Call 10	O2-2	52	Ch4 Green	I4-1	189	Unused	I	0	=	I	----	0	I	----	0	I	----	0	DLY	
I2-3	11	Veh Call 11	O2-3	5	Ch5 Red	I4-2	189	Unused	Security Access Levels [8.2]										Com Parameters [6.1]			
I2-4	12	Veh Call 12	O2-4	29	Ch5 Yellow	I4-3	189	Unused	1	SWLOAD		22	NONE		43	NONE		Station ID	3235			
I2-5	189	Unused	O2-5	53	Ch5 Green	I4-4	189	Unused	2	SECURE		23	NONE		44	NONE		Group ID				
I2-6	14	Veh Call 14	O2-6	6	Ch6 Red	I7-1	189	Unused	3	NONE		24	NONE		45	NONE		Master ID	9015			
I2-7	189	Unused	O2-7	30	Ch6 Yellow	I7-2	189	Unused	4	NONE		25	NONE		46	NONE		Backup Time	0			
I2-8	16	Veh Call 16	O2-8	54	Ch6 Green	I7-3	189	Unused	5	NONE		26	NONE		47	NONE		SysUp Modem [6.1]				
I3-1	17	Veh Call 17	O3-1	7	Ch7 Red	I7-4	189	Unused	6	NONE		27	NONE		48	NONE		Enable Modem	OFF			
I3-2	18	Veh Call 18	O3-2	55	Ch7 Green	I7-5	189	Unused	7	NONE		28	NONE		49	NONE		Idle Time	0			
I3-3	19	Veh Call 19	O3-3	8	Ch8 Red	I7-6	189	Unused	8	NONE		29	NONE		50	NONE		Dial Time	0			
I3-4	189	Unused	O3-4	32	Ch8 Yellow	I7-7	189	Unused	9	NONE		30	NONE		51	NONE		Tel:	#N/A			
I3-5	189	Unused	O3-5	56	Ch8 Green	I7-8	189	Unused	10	NONE		31	NONE		52	NONE		Alt:	#N/A			
I3-6	189	Unused	O3-6	9	Ch9 Red	I8-1	189	Unused	11	NONE		32	NONE		53	NONE		2070 Port Parms [6.2]				
I3-7	23	Veh Call 23	O3-7	33	Ch9 Yellow	I8-2	189	Unused	12	NONE		33	NONE		54	NONE		Port	Baud Rate	FCM		
I3-8	24	Veh Call 24	O3-8	57	Ch9 Green	I8-3	189	Unused	13	NONE		34	NONE		55	NONE		SP1	9600	MODE 6		
I4-1	C11S Connector		O4-1	10	Ch10 Red	I8-4	189	Unused	14	NONE		35	NONE		56	NONE		SP2	9600	MODE 6		
I4-2			O4-2	58	Ch10 Green	I8-5	189	Unused	15	NONE		36	NONE		57	NONE		SP3	19200	MODE 6		
I4-3			O4-3	11	Ch11 Red	I8-6	189	Unused	16	NONE		37	NONE		58	NONE		SP4	38400	MODE 6		
I4-4			O4-4	35	Ch11 Yellow	I8-7	189	Unused	17	NONE		38	NONE		59	NONE		SP5	1200	AUTO		
I4-5	189	Unused	O4-5	59	Ch11 Green	I8-8	189	Unused	18	NONE		39	NONE		60	NONE		SP6	1200	AUTO		
I4-6	189	Unused	O4-6	12	Ch12 Red	C11S-USER IO Map [1.8.9.2 Out]			19	NONE		40	NONE		61	NONE		SP7	1200	AUTO		
I4-7	229	33xCMUStop	O4-7	36	Ch12 Yellow	O8-1	115	Not Used	20	NONE		41	NONE		62	NONE		SP8	1200	AUTO		
I4-8	228	33xFlashSns	O4-8	60	Ch12 Green	O8-2	115	Not Used	21	NONE		42	NONE		63	NONE						
I5-1	189	Unused	O5-1	28	Ch4 Yellow	O8-3	115	Not Used	2070 IP 1 Addressing [6.5]					2070 IP 2 Addressing [6.5]								
I5-2	189	Unused	O5-2	34	Ch10 Yellow	O8-4	115	Not Used	Addressing		Addr	192	168	0	104	Addressing		Addr	0	0	0	0
I5-3	189	Unused	O5-3	25	Ch1 Yellow	O8-5	115	Not Used	Mask	255	255	255	0		Mask	0	0	0	0	0	0	
I5-4	189	Unused	O5-4	31	Ch7 Yellow	O8-6	115	Not Used	Brdcst	0	0	0	0		Brdcst	0	0	0	0	0	0	
I5-5	189	Unused	O5-5	115	Not Used	O8-7	115	Not Used	GtWay	192	168	0	1		GtWay	0	0	0	0	0	0	
I5-6	189	Unused	O5-6	115	Not Used	O8-8	115	Not Used	Port	0				Port	0							
I5-7	189	Unused	O5-7	115	Not Used	2070 Port Binding Ports [6.6]					Port				0	Port				0		
I5-8	189	Unused	O5-8	114	Watchdog	Port			ASync1	SP1	OFF	0			Function	Channel	Function	Channel				
I6-1	189	Unused	O6-1	115	Not Used	ASync2	SP2	OFF	0						TS2/CVM	NONE	SYSUp	NONE				
I6-2	189	Unused	O6-2	115	Not Used	ASync3	SP3	OFF	0						CMU/MMU	NONE	SYSDown	NONE				
I6-3	189	Unused	O6-3	13	Ch13 Red	ASync4	SP4	OFF	0						Opticom	NONE	Shell	NONE				
I6-4	189	Unused	O6-4	37	Ch13 Yellow	SYNC1	SP5S	SYNC3	OFF						Loop Det.	NONE						
I6-5	189	Unused	O6-5	61	Ch13 Green	SYNC2	OFF	SYNC4	OFF						GPS	NONE						
I6-6	189	Unused	O6-6	14	Ch14 Red																	
I6-7	189	Unused	O6-7	38	Ch14 Yellow																	
I6-8	189	Unused	O6-8	62	Ch14 Green																	

ID: 3235 31 @ SOULE

08/14/19Page 9

#	Event / Alarm	Ev	Alr	Call Phases[1.1.5]				Redirect Phases[1.1.5]				Inhibit Phases[1.1.5]																			
				Ø Phases Called By Ø				From	To	From	To	From	To	From	To	1	2	3	4	5	6	7	8	9	10	11	12	13	14	15	16
1	Power Up Alarm.	On	On	1				1								1															
2	Stop Timing		On	2				2								2															
3	TS1 Cabinet Door			3				3								3															
4	Coordination Failure	On	On	4				4								4															
5	External Alarm # 1	On	On	5				5								5															
6	External Alarm # 2	On	On	6				6								6															
7	External Alarm # 3			7				7								7															
8	External Alarm # 4			8				8								8															
9	Closed Loop Disabled		On	9				9								9															
10	External Alarm # 5			10				10								10															
11	External Alarm # 6			11				11								11															
12	Manual Control Enable	On	On	12				12								12															
13	Coord Free Input			13				13								13															
14	Local Flash Input	On	On	14				14								14															
15	MMU Flash			15				15								15															
16	CMU Flash			16				16								16															
17	Cycle Fault		On	Alt Call & Redirect # 1 [1.1.6.3]												Alt Inhibit Phases # 1 [1.1.6.3]															
18	Cycle Failure		On	Col	Ø	Phases Called By Ø		From	To	From	To	From	To	From	To	1	2	3	4	5	6	7	8	9	10	11	12	13	14	15	16
19	Coordination Fault		On	1				1								1															
20	Controller Fault	On	On	2				2								2															
21	Detector SDLC Failure			3				3								3															
22	MMU SDLC Failure			4				4								4															
23	Critical SDLC Failure			5				5								5															
24	Reserved			6				6								6															
25	EEPROM CRC Fault	On	On	7				7								7															
26	Detector Diagnostic Failure	On	On	8				8								8															
27	BIU Detector Failure	On	On	Alt Call & Redirect # 2 [1.1.6.3]												Alt Inhibit Phases # 2 [1.1.6.3]															
28	Queue detector alarm		On	Col	Ø	Phases Called By Ø		From	To	From	To	From	To	From	To	1	2	3	4	5	6	7	8	9	10	11	12	13	14	15	16
29	Ped Detector Fault	On	On	1				1								1															
30	Coord Diagnostic Fault			2				2								2															
41	TempAlert Probe Ch. A			3				3								3															
42	TempAlert Probe Ch. B			4				4								4															
47	Coord Active			5				5								5															
48	Preempt Active		On	6				6								6															
49	Preempt 1 Input		On	7				7								7															
50	Preempt 2 Input		On	8				8								8															
51	Preempt 3 Input		On	Coord, CIC Plans [2.3]												Unit Parameters [1.2.1]															
52	Preempt 4 Input		On	CIC CoØ	Grow	1	2	3	4	5	6	7	8	Allow Skip Yellow	OFF	Max Cycle Time															
53	Preempt 5 Input		On	1	OFF									TOD Dim Enable	OFF	Cycle Fault Action	ALARM														
54	Preempt 6 Input		On	2	OFF									Tone Disable	OFF																
55	Preempt 7 Input		On	3	OFF									Diamond Mode	4Ph																
56	Preempt 8 Input		On	4	OFF									Backup Time (s)	900																
57	Preempt 9 Input		On	Auto Flash Phase/Olap Settings [1.4.2]												Disable Init Ped	OFF														
58	Preempt 10 Input		On	Yel Ø										Cycle Fault Action	ALARM																
61	In Transition		On	Yel (olaps)										Enable Run Timer	ON	ID: 3235 31 @ SOULE															
81	FIO Status Alarm																														

08/14/19Page 10




PROJECT MANAGER K. BOWER
CHECK C. COX
DRAFTING A. STEVENS
CHECK C. COX
DESIGN S. BATES
JOB MANAGER K. BOWER
DESIGN SUPERVISOR D. JONES

SIGNAL OPERATIONS SPECIFICATIONS TABLE OF SWITCH PACKS						
SIGNAL NO. 236		ONONDAGA COUNTY				
SWITCH PACK	FUNCTION	FACE NO.'s	FLASH PLUG	INDICATIONS	TERMINAL	WIRING BOARD
SP 1	Ø1 A	4	W	GROUND WIRE	SP 1R SP 1Y SP 1G GROUND BUS	14/TC-1-B 14/TC-1-W/B
SP 2	Ø2	1,2,3	R	GROUND WIRE	SP 2R SP 2Y SP 2G GROUND BUS	14/TC-2-R 14/TC-2-O 14/TC-2-G 14/TC-2-W
SP 3				GROUND WIRE	SP 3R SP 3Y SP 3G GROUND BUS	
SP 4	Ø4	7,8,9	R	GROUND WIRE	SP 4R SP 4Y SP 4G GROUND BUS	14/TC-3-R 14/TC-3-O 14/TC-3-G 14/TC-3-W
SP 5	Ø4	10	R	GROUND WIRE	SP 5R SP 5Y SP 5G GROUND BUS	14/TC-4-R 14/TC-4-O 14/TC-4-G 14/TC-4-W
SP 6	Ø6	5,6	R	GROUND WIRE	SP 6R SP 6Y SP 6G GROUND BUS	14/TC-5-R 14/TC-5-O 14/TC-5-G 14/TC-5-W
SP 7				HAND MAN GROUND WIRE	SP 7R SP 7Y SP 7G GROUND BUS	
SP 8				HAND MAN GROUND WIRE	SP 8R SP 8Y SP 8G GROUND BUS	
SP 9	Ø1	4	R	GROUND WIRE	SP 9R SP 9Y SP 9G GROUND BUS	14/TC-1-R 14/TC-1-O 14/TC-1-G 14/TC-1-W
SP 10				GROUND WIRE	SP 10R SP 10Y SP 10G GROUND BUS	
SP 11				GROUND WIRE	SP 11R SP 11Y SP 11G GROUND BUS	
SP 12				GROUND WIRE	SP 12R SP 12Y SP 12G GROUND BUS	
SP 13				GROUND WIRE	SP 13R SP 13Y SP 13G GROUND BUS	

14 / 19C - 1 - R / B
XX / XXC - X - X / X
AWG
NO. OF CONDUCTORS
CONDUCTOR CABLE NO.
TRACER COLOR
WIRE COLOR
COLOR: (R) RED, (O) ORANGE, (G) GREEN, (BL) BLUE, (W) WHITE, (B) BLACK
KEY FOR WIRE COLOR CODE

TABLE OF CLEARANCES					
		FROM			
		G	R	←R	←G
TO	G		R		
	R	Y			
	←R				
	←G				
	↔Y↔				

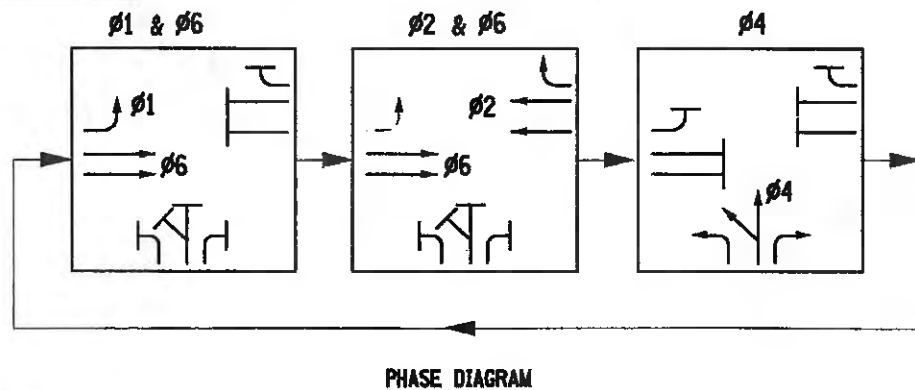

LEGEND:
G = CIRCULAR GREEN
←G = LEFT GREEN ARROW
→G = RIGHT GREEN ARROW
↑G = VERTICAL GREEN ARROW
R = CIRCULAR RED
←R = LEFT RED ARROW
→R = RIGHT RED ARROW
Y = CIRCULAR YELLOW
←Y = LEFT YELLOW ARROW
→Y = RIGHT YELLOW ARROW
↔Y↔ = FLASHING YELLOW ARROW

SIGNAL OPERATIONS SPECIFICATIONS TABLE OF INPUT WIRING					
SIGNAL NO. 236		ONONDAGA COUNTY			
FUNCTION	DETECTOR NO.	TYPE	TERMINAL BOARD WIRING	LOOP DIMENSIONS	REMARKS
Ø1	1A, 1B	SPLIT PRESENCE	1A, 1B	6FT X 32FT, 6FT APART	ROUTE 31 EB LEFT TURN LANE
Ø2	2A	POINT	2A, 2B	6FT X 6FT	ROUTE 31 WB THRU LANE (LEFT)
Ø2	2B	POINT	3A, 3B	6FT X 6FT	ROUTE 31 WB THRU LANE (MIDDLE)
Ø2	2C	POINT	4A, 4B	6FT X 6FT	ROUTE 31WB RIGHT TURN LANE
Ø2	2D	SETBACK	5A, 5B	6FT X 6FT	ROUTE 31 WB THRU LANE (LEFT) SETBACK
Ø2	2E	SETBACK	6A, 6B	6FT X 6FT	ROUTE 31 WB THRU LANE (MIDDLE) SETBACK
Ø2	2F	SETBACK	7A, 7B	6FT X 6FT	ROUTE 31 RIGHT TURN LANE
Ø4	4A, 4B	SPLIT PRESENCE	8A, 8B	6FT X 34FT, 2FT APART	I-481 NB OFF RAMP LEFT TURN LANE
Ø4	4C, 4D	SPLIT PRESENCE	9A, 9B	6FT X 32FT, 6FT APART	I-481 NB OFF RAMP LEFT/THRU TURN LANE
Ø4	4E, 4F	SPLIT PRESENCE	10A, 10B	6FT X 30FT, 10FT APART	I-481 NB OFF RAMP RIGHT TURN LANE
Ø4	4G	RADIUS	11A, 11B	6FT X 26FT	I-481 NB OFF RAMP RIGHT TURN RADIUS LOOP
Ø6	6A	POINT	12A, 12B	6FT X 6FT	ROUTE 31 EB THRU LANE (MIDDLE)
Ø6	6B	POINT	13A, 13B	6FT X 6FT	ROUTE 31 EB THRU LANE (RIGHT)
Ø			14A, 14B		
Ø			15A, 15B		
Ø			16A, 16B		
Ø			17A, 17B		
Ø			18A, 18B		

TABLE OF OPERATIONS										
FACE PHASE	R Y G	R Y G	R Y G	←R ←Y ←G	R Y G	R Y G	R Y G	R Y G	R Y G	R Y G
	1	2	3	4	5	6	7	8	9	10
Ø1	R	R	R	←G	R	R	R	R	R	R
Ø2	G	G	G	←R	R	R	R	R	R	R
Ø4	R	R	R	←R	R	R	G	G	G	G
Ø6	R	R	R	↔Y↔	G	G	R	R	R	R
Ø1 + Ø6	R	R	R	←G	G	G	R	R	R	R
Ø2 + Ø6	G	G	G	↔Y↔	G	G	R	R	R	R
EMERGENCY FLASH	FR	FR	FR	FR	FR	FR	FR	FR	FR	FR

*FLASHING YELLOW ARROW

AFFIX SEAL:
ON

ALTERED BY:
ON

SIGNAL NO. 236
ONONDAGA COUNTY

AS-BUILT REVISIONS DESCRIPTION OF ALTERATIONS:	SH 1039 - BALDWINVILLE - CICERO SH 69-5 - EUCLID - NORTH SYRACUSE HIGHWAY COUNTY: ONONDAGA REGION: 03	PIN 3807.34 NY 31, 481	BRIDGES	CULVERTS	ALL DIMENSIONS IN ft UNLESS OTHERWISE NOTED TRAFFIC SIGNAL NO. 236 - TABLES	CONTRACT NUMBER D264029 DRAWING NO. TSP-36 SHEET NO. 58
IT IS A VIOLATION OF LAW FOR ANY PERSON, UNLESS THEY ARE ACTING UNDER THE DIRECTION OF A LICENSED PROFESSIONAL ENGINEER, ARCHITECT, LANDSCAPE ARCHITECT, OR LAND SURVEYOR, TO ALTER AN ITEM IN ANY WAY. IF AN ITEM BEARING THE STAMP OF A LICENSED PROFESSIONAL IS ALTERED, THE ALTERING ENGINEER, ARCHITECT, LANDSCAPE ARCHITECT, OR LAND SURVEYOR SHALL STAMP THE DOCUMENT AND INCLUDE THE NOTATION "ALTERED BY" FOLLOWED BY THEIR SIGNATURE, THE DATE OF SUCH ALTERATION, AND A SPECIFIC DESCRIPTION OF THE ALTERATION.						

NEW YORK
Department of Transportation

PROJECT MANAGER K. BOWEN

CHECK C. COX


DRAFTING A. STEVENS

CHECK C. COX

DESIGN S. BATES

JOB MANAGER K. BOWEN

DESIGN SUPERVISOR D. JONES

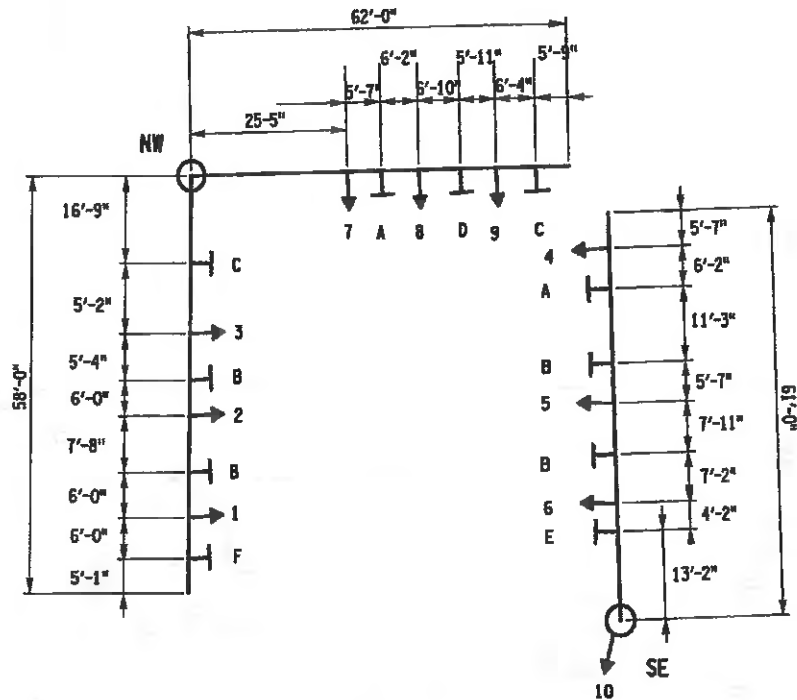

MAST ARM DIAGRAMS
NOT TO SCALE

THE MAST ARM DIAGRAMS SHALL BE USED FOR INITIAL LAYOUT ONLY. CONTRACTOR SHOULD VERIFY THAT THE SIGNAL HEAD LAYOUT IS IN ACCORDANCE WITH THE SIGNAL HEAD ALIGNMENT AS SHOWN IN THESE PLANS. FINAL LOCATIONS SHALL BE SHOWN ON THE AS BUILT PLANS.

SIGNAL NO. 236		ESTIMATE OF QUANTITIES		ONONDAGA COUNTY	
KEY NO.	ITEM NO.	DESCRIPTION	UNIT	QUANTITY	
10	206.03200010	TRAFFIC SIGNAL CONDUIT EXCAVATION AND RESTORATION IN GRASS AND UNPAVED AREAS	LF	675	
24	619.1613	MAINTAIN TRAFFIC SIGNAL EQUIPMENT REQUIREMENT C)	INT NO	9	
34	662.60000815	FURNISHING ELECTRICAL SERVICE	FLS	1	
36	680.5001	POLE EXCAVATION & CONCRETE FOUNDATION	CY	15.1	
37	680.5002	CONCRETE BASE FOR CONTROLLER CABINET	EA	1	
39	680.5105001	PULLBOX - RECTANGULAR 26 X 18 INCH	EA	10	
41	680.520106	CONDUIT, METAL STEEL, ZINC COATED, 2 NPS	LF	505	
42	680.520108	CONDUIT, METAL STEEL, ZINC COATED, 3 NPS	LF	440	
43	680.520110	CONDUIT, METAL STEEL, ZINC COATED, 4NPS	LF	40	
44	680.53	CONDUIT JACKING OR BORING	LF	295	
53	680.62206110	TRAFFIC SIGNAL POLE - MAST ARM, 20 = MGT HGT IN FT, 61 = LENGTH IN FT (51 TO 65)	EA	1	
57	680.63225810	TRAFFIC SIGNAL POLE - DUAL MAST ARM, 22 = MGT HGT IN FT, 58 = LENGTH IN FT (51 TO 65)	EA	1	
61	680.700603	RISER ASSEMBLY, 1 NPS DIAMETER	EA	1	
63	680.71	SHIELDED LEAD IN CABLE	LF	2350	
66	680.730714	SIGNAL CABLE, 7 CONDUCTORS, 14 AWG	LF	936	
71	680.750618	SHIELDED COMMUNICATION CABLE, 6 CONDUCTORS, 18 AWG	LF	1200	
73	680.77000805	MODIFY TRAFFIC SIGNAL INSTALLATION - LOCATION 0008	ELOC	1	
74	680.79000805	REMOVE TRAFFIC SIGNAL INSTALLATION - LOCATION 0008	ELOC	1	
79	680.80324515	INSTALL MICROCOMPUTER CABINET	EA	1	
76	680.80324603	MICROCOMPUTER CABINET SIGNAL BASE	EA	1	
79	680.810101	TRAFFIC SIGNAL MODULE - 12 INCH, RED BALL, LED	EA	9	
80	680.810102	TRAFFIC SIGNAL MODULE - 12 INCH, RED ARROW, LED	EA	1	
81	680.810103	TRAFFIC SIGNAL MODULE - 12 INCH, YELLOW BALL, LED	EA	9	
82	680.810104	TRAFFIC SIGNAL MODULE - 12 INCH, YELLOW ARROW, LED	EA	2	
83	680.810105	TRAFFIC SIGNAL MODULE - 12 INCH, GREEN BALL, LED	EA	9	
84	680.810106	TRAFFIC SIGNAL MODULE - 12 INCH, GREEN ARROW, LED	EA	1	
96	680.810601	TRAFFIC SIGNAL SECTION - POLYCARBONATE - TYPE 1, 12 INCH	EA	31	
97	680.8111	TRAFFIC SIGNAL BRACKET ASSEMBLY 1 WAY	EA	10	
96	680.81990003	TRAFFIC SIGNAL BACK PLATES WITH YELLOW REFLECTIVE TAPE	EA	10	
97	680.8207	OVERHEAD SIGN ASSEMBLY, TYPE G	EA	11	
100	680.90920103	ELECTRIC METER CHANNEL, 100 AMPERE, SINGLE PHASE, 240 VOLT FOR TRAFFIC SIGNAL INSTALLATION	EA	1	
101	680.94997008	INSTALL ELECTRICAL DISCONNECT/GENERATOR TRANSFER SWITCH - STATE SUPPLIED	EA	1	
100	680.95010615	SERVICE CABLE, 1 CONDUCTOR, NO.6 AWG	LF	135	

SIGNAL NO. 236		MAST ARM LOADING TABLE		ONONDAGA COUNTY			
MAST ARM	HEADS	TYPE	DESCRIPTION	WEIGHT	PROJECTED AREA	FOOTING MOMENTS **	FOOTING TYPE
NW	1, 2, 3	58 FT ARM 22 FT HGT	*** 3 -5 SECTION FACE • 4 OVERHEAD SIGN • 1 OVERHEAD SIGN • 1 OVERHEAD SIGN	3 AT 101 LB EA 4 AT 75 LB EA 1 AT 90 LB EA 1 AT 120 LB EA	3 AT 16.7 SF EA 4 AT 7.5 SF EA 1 AT 9 SF EA 1 AT 12 SF EA	367.46 FT-KIPS	18 - M
	7, 8, 9	62 FT ARM 20 FT HGT	*** 3 -5 SECTION FACE • 4 OVERHEAD SIGN • 1 OVERHEAD SIGN	3 AT 101 LB EA 4 AT 75 LB EA 1 AT 120 LB EA	3 AT 16.7 SF EA 4 AT 7.5 SF EA 1 AT 12 SF EA		
SE	4, 5, 6	61 FT ARM 20 FT HGT	*** 3 -5 SECTION FACE • 4 OVERHEAD SIGN • 1 OVERHEAD SIGN • 1 OVERHEAD SIGN	3 AT 101 LB EA 4 AT 75 LB EA 1 AT 90 LB EA 1 AT 120 LB EA	3 AT 16.7 SF EA 4 AT 7.5 SF EA 1 AT 12 SF EA 1 AT 12 SF EA	178.78 FT-KIPS	11 - K, L, M

- * TWO ADDITIONAL SIGNS INCLUDED BASED UPON ANTICIPATED LOADING. FOR DESIGN PURPOSES, THE LARGER FUTURE SIGN SHALL BE PLACED ON THE END OF THE MAST ARM, THE SMALLER FUTURE SIGN SHALL BE PLACED MID-SPAN ON THE MAST ARM.
- ** TABLE BASED UPON POSSIBLE FUTURE LOADING NEEDS. THE POLE MANUFACTURER AND CONTRACTOR SHALL BE RESPONSIBLE TO DESIGN THE SIGNAL POLE AND MAST ARM TO MEET THESE FUTURE NEEDS.
- *** ALL SIGNAL HEADS SHALL HAVE BACKPLATES FOR CALCULATIONS. BACKPLATES SHALL BE INSTALLED ON ALL SIGNAL HEADS.

AFFIX SEAL: ON:	ALTERED BY: ON:

SIGNAL NO. 236
ONONDAGA COUNTY

AS-BUILT REVISIONS
DESCRIPTION OF ALTERATIONS:

SH 1039 - BALDWINVILLE - CICERO
SH 69-5 - EUCLID - NORTH SYRACUSE HIGHWAY

PIN 3807.34
NY 31, 481

BRIDGES

CULVERTS

ALL DIMENSIONS IN FT UNLESS OTHERWISE NOTED
TRAFFIC SIGNAL NO. 236 - QUANTITIES

CONTRACT NUMBER
0264029

DRAWING NO. TSP-37
SHEET NO. 59

IT IS A VIOLATION OF LAW FOR ANY PERSON, UNLESS THEY ARE ACTING UNDER THE DIRECTION OF A LICENSED PROFESSIONAL ENGINEER, ARCHITECT, LANDSCAPE ARCHITECT, OR LAND SURVEYOR, TO ALTER AN ITEM IN ANY WAY. IF AN ITEM BEARING THE STAMP OF A LICENSED PROFESSIONAL IS ALTERED, THE ALTERING ENGINEER, ARCHITECT, LANDSCAPE ARCHITECT, OR LAND SURVEYOR SHALL STAMP THE DOCUMENT AND INCLUDE THE NOTATION "ALTERED BY" FOLLOWED BY THEIR SIGNATURE, THE DATE OF SUCH ALTERATION, AND A SPECIFIC DESCRIPTION OF THE ALTERATION.

NEW YORK
STATE OF
OPPORTUNITY
Department of
Transportation

FILE NAME = 380734_CPL_TSP_04.dgn
DATE/TIME = 25-JUN-2019 17:04
USER = oocx

DESIGN SUPERVISOR M. WASHBURN

JOB MANAGER S. BATES

DESIGN S. ABBAS

CHECK S. BATES

DRAFTING C. COX

CHECK G. VAN NESS

PROJECT MANAGER K. BOWER

PROJECT NO: 51293-02-07

PROJECT TITLE: R3 INTERSECTIONS RT. 31 AT 481 NB RAMP

AGENCY/COUNTY: NYSDOT / ONONDAGA CO.

SURVEY COMPLETION DATE: 04/2016

HORIZONTAL DATUM IS NAD83 (2011).
COORDINATES ARE NEW YORK STATE PLANE COORDINATE SYSTEM - CENTRAL ZONE.
THE COMBINED SCALE FACTOR IS 10000000.
VERTICAL DATUM IS NAVD88.

NOTES:

- IT SHALL BE THE CONTRACTOR'S RESPONSIBILITY TO NOTIFY DIG SAFELY - NEW YORK FOR ALL UNDERGROUND UTILITY LOCATIONS PRIOR TO ANY EXCAVATION.
- ALL SUBSURFACE LOCATIONS SHOWN ARE APPROXIMATE AND SHALL BE USED FOR PRELIMINARY ENGINEERING ONLY.
- UTILITY INFORMATION HAS BEEN PLOTTED FROM AVAILABLE SOURCES AND THEIR PURPOSE, LOCATIONS AND SIZE SHOULD BE CONSIDERED APPROXIMATE ONLY.
- THE CONTRACTOR IS RESPONSIBLE FOR DETERMINING EXACT UTILITY LOCATIONS, SIZES, AND ELEVATIONS PRIOR TO COMMENCING CONSTRUCTION. IF UNCHARTED OR MISPLOTTED UTILITIES ARE ENCOUNTERED, THE CONTRACTOR IS REQUIRED TO NOTIFY THE OWNER IMMEDIATELY.
- PRIOR TO BEGINNING ANY WORK, THE CONTRACTOR IS RESPONSIBLE FOR THE VERIFICATION OF SURVEY CONTROL POINTS USED IN THE VERTICAL AND HORIZONTAL POSITIONING OF DESIGNED IMPROVEMENTS AND FOR IMMEDIATELY NOTIFYING THE E.C. OF ANY DISCREPANCIES FOUND.



THE SURVEY DATA ON THIS SHEET WAS PREPARED AND SUBMITTED BY NYSDOT CONSULTANTS. THE PROFESSIONAL ENGINEER SEAL ON THIS PLAN CERTIFIES THE COMPLETENESS OF THE DATA, BUT DOES NOT CERTIFY THE ACCURACY OF THIS DATA.



BENCHMARK TABLE

NO.	ELEV.	COORDINATES	DESCRIPTION
BM 1	433.11	N= 1160866.8 E= 914389.0	BM 1 IS A CUT 'X' ON THE NORTH SIDE OF A TRAFFIC SIGNAL POLE BASE. LOCATED 80' +/- SOUTHEAST OF ROUTE 31 AND I-481 INTERSECTION.
BM 2	432.57	E= 1160973.1 N= 914302.1	BM 2 IS A CUT 'X' ON THE SOUTH SIDE OF A TRAFFIC SIGNAL POLE BASE. LOCATED 60' +/- NORTHWEST OF ROUTE 31 AND I-481 INTERSECTION.
BM 3	432.45	N= 1160999.5 E= 914373.0	BM 3 IS A NAIL WITH WASHERS IN A UTILITY POLE 'NG 51-D' WITH A LIGHT. LOCATED 80' +/- NORTHEAST OF ROUTE 31 AND I-481 INTERSECTION.

SURVEYED BY PRUDENT ENGINEERING - BASELINE & BENCHMARKS

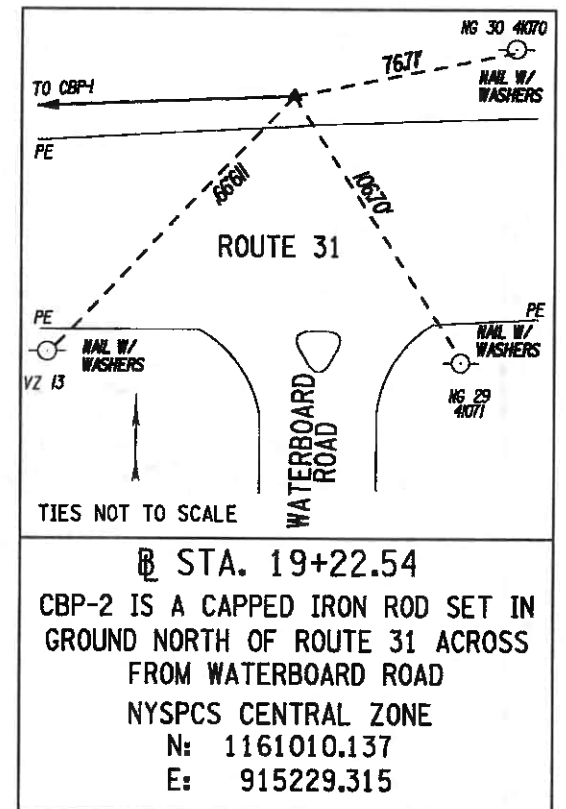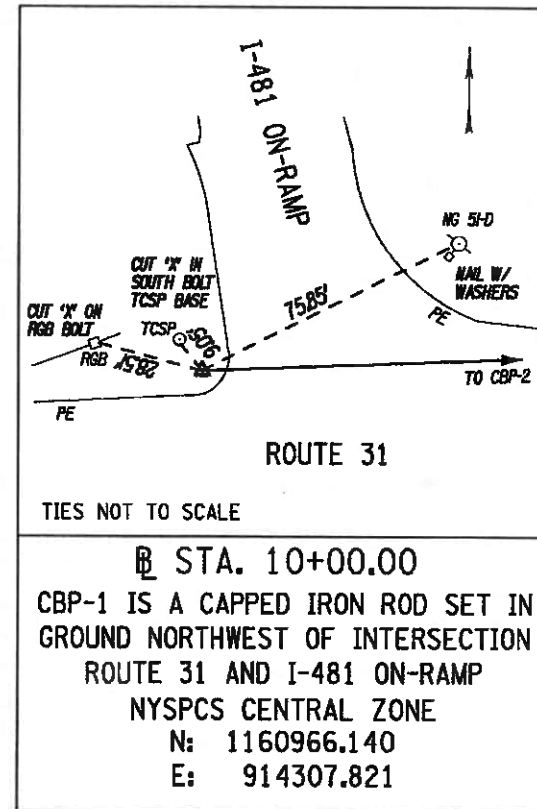

AFFIX SEAL: ON:	ALTERED BY: ON:

SIGNAL NO. 236
ONONDAGA COUNTY

AS-BUILT REVISIONS DESCRIPTION OF ALTERATIONS:	SH 1039 - BALDWINVILLE-CICERO	PIN 3807.34 NY 31, 481	BRIDGES	CULVERTS	ALL DIMENSIONS IN FT UNLESS OTHERWISE NOTED TRAFFIC SIGNAL NO. 236-BASELINE TIES BASELINE TIES AND BENCHMARK TABLE	CONTRACT NUMBER D264029
	SH 69-5 EUCLID-NORTH SYRACUSE HIGHWAY					DRAWING NO. TSP-38 SHEET NO. 60
	COUNTY: ONONDAGA REGION: 03					
IT IS A VIOLATION OF LAW FOR ANY PERSON, UNLESS THEY ARE ACTING UNDER THE DIRECTION OF A LICENSED PROFESSIONAL ENGINEER, ARCHITECT, LANDSCAPE ARCHITECT, OR LAND SURVEYOR, TO ALTER AN ITEM IN ANY WAY. IF AN ITEM BEARING THE STAMP OF A LICENSED PROFESSIONAL IS ALTERED, THE ALTERING ENGINEER, ARCHITECT, LANDSCAPE ARCHITECT, OR LAND SURVEYOR SHALL STAMP THE DOCUMENT AND INCLUDE THE NOTATION "ALTERED BY" FOLLOWED BY THEIR SIGNATURE, THE DATE OF SUCH ALTERATION, AND A SPECIFIC DESCRIPTION OF THE ALTERATION.						Department of Transportation

Phase Times [1.1.1]								Coordination Patterns [2.4] and Coordination Split Tables [2.7.1]																				3236			
1	2	3	4	5	6	7	8	Pat#	Cyc	Off	Split	Seq	Pat#	Cyc	Off	Split	Seq	Pat#	Cyc	Off	Split	Seq	Pat#	Cyc	Off	Split	Seq				
Min Green	4	10		4		10		1	80	5	1	1	13	0	0	13	1	25	0	0	0	1	37	0	0	0	1				
Gap, Ext	1	5		2		5		2	100	78	2	1	14	0	0	14	1	26	0	0	0	1	38	0	0	0	1				
Max 1	20	45		40		45		3	100	78	3	1	15	0	0	15	1	27	0	0	0	1	39	0	0	0	1				
Max 2								4	100	78	4	1	16	0	0	16	1	28	0	0	0	1	40	0	0	0	1				
Yel Clearance	4.5	4.5		4		4.5		5	0	0	5	1	17	0	0	17	1	29	0	0	0	1	41	0	0	0	1				
Red Clearance	2	2		2		2		6	0	0	6	1	18	0	0	18	1	30	0	0	0	1	42	0	0	0	1				
Walk								7	0	0	7	1	19	0	0	19	1	31	0	0	0	1	43	0	0	0	1				
Ped Clearance								8	0	0	8	1	20	0	0	20	1	32	0	0	0	1	44	0	0	0	1				
Red Revert								9	0	0	9	1	21	0	0	21	1	33	0	0	0	1	45	0	0	0	1				
Add Initial								10	0	0	10	1	22	0	0	22	1	34	0	0	0	1	46	0	0	0	1				
Max Initial								11	0	0	11	1	23	0	0	23	1	35	0	0	0	1	47	0	0	0	1				
Time B4 Reduct								12	0	0	12	1	24	0	0	24	1	36	0	0	0	1	48	0	0	0	1				
Cars B4 Reduct								Split		1	2	3	4	5	6	7	8	Split		1	2	3	4	5	6	7	8				
Time To Reduce								1	Coor	18	32	0	30	0	50	0	30	13	Coor	0	0	0	0	0	0	0	0				
Reduce By								2	NON	Max	NON	NON	NON	Max	NON	NON	NON			NON	NON	NON	NON	NON	NON	NON	NON				
Min Gap								2	Coor	20	40	0	40	0	60	0	40	14	Coor	0	0	0	0	0	0	0	0				
DyMaxLim								2	NON	Max	NON	NON	NON	Max	NON	NON	NON			NON	NON	NON	NON	NON	NON	NON	NON				
Max Step								3	Coor	15	60	0	25	0	75	0	25	15	Coor	0	0	0	0	0	0	0	0				
Options [1.1.2]	1	2	3	4	5	6	7	8	2	NON	Max	NON	NON	NON	Max	NON	NON			NON	NON	NON	NON	NON	NON	NON	NON				
Enable	ON	ON		ON		ON		4	Coor	18	38	0	44	0	56	0	44	16	Coor	0	0	0	0	0	0	0	0				
Min Recall								2	NON	Max	NON	NON	NON	Max	NON	NON	NON			NON	NON	NON	NON	NON	NON	NON	NON				
Max Recall								5	Coor	0	0	0	0	0	0	0	0	17	Coor	0	0	0	0	0	0	0	0				
Ped Recall									NON	NON	NON	NON	NON	NON	NON	NON	NON			NON	NON	NON	NON	NON	NON	NON	NON				
Soft Recall		ON				ON		6	Coor	0	0	0	0	0	0	0	0	18	Coor	0	0	0	0	0	0	0	0				
Lock Calls		ON				ON			NON	NON	NON	NON	NON	NON	NON	NON	NON			NON	NON	NON	NON	NON	NON	NON	NON				
Auto Flash Entry								7	Coor	0	0	0	0	0	0	0	0	19	Coor	0	0	0	0	0	0	0	0				
Auto Flash Exit									NON	NON	NON	NON	NON	NON	NON	NON	NON			NON	NON	NON	NON	NON	NON	NON	NON				
Dual Entry		ON				ON		8	Coor	0	0	0	0	0	0	0	0	20	Coor	0	0	0	0	0	0	0	0				
Enable Simul Gap	ON	ON	ON	ON	ON	ON	ON	ON	NON	NON	NON	NON	NON	NON	NON	NON	NON			NON	NON	NON	NON	NON	NON	NON	NON				
Gaurantee Passage								9	Coor	0	0	0	0	0	0	0	0	21	Coor	0	0	0	0	0	0	0	0				
Rest In Walk									NON	NON	NON	NON	NON	NON	NON	NON	NON			NON	NON	NON	NON	NON	NON	NON	NON				
Conditon Service								10	Coor	0	0	0	0	0	0	0	0	22	Coor	0	0	0	0	0	0	0	0				
Non-Actuated 1									NON	NON	NON	NON	NON	NON	NON	NON	NON			NON	NON	NON	NON	NON	NON	NON	NON				
Non-Actuated 2								11	Coor	0	0	0	0	0	0	0	0	23	Coor	0	0	0	0	0	0	0	0				
Add Init Calc									NON	NON	NON	NON	NON	NON	NON	NON	NON			NON	NON	NON	NON	NON	NON	NON	NON				
Options+ [1.1.3]	1	2	3	4	5	6	7	8	12	Coor	0	0	0	0	0	0	0	24	Coor	0	0	0	0	0	0	0	0				
Reservice										NON	NON	NON	NON	NON	NON	NON	NON			NON	NON	NON	NON	NON	NON	NON	NON				
PedClr Thru Yel								Page#																				Red Revert	3		
Skip Red No Call								1	8 Phase Times/Options; Patterns/Splits; Ring Startup; Coord/Flash Mode; Unit Param																			MCE Timeout	0		
Red Rest								1A&1B	16 Phase Times/Options; Patterns/Splits; Ring Startup; Coord/Flash Mode; Unit Param																			Feature Profile	0		
Max II								2	Overlaps; Channel Settings; Coord Alt Table+ (values not associated with time-of-day)																			Free Ring Seq	1		
Call Phase								3	Detection; Sample Time and Unit Parameters related to detection																			Auxswitch	STOPTM		
Conflicting Phase								4	Preemption and Alternate Phase Time and Phase Options																			SDLC Retry	0		
Omit Yellow								5	Annual Schedule																			TS2 Det Faults	ON		
Ped Delay								6	Day Plans; Action Tables; Coord Alt Table+ (values varied by time-of-day)																			Auto Ped Clear	OFF		
Grn/Ped Delay								7	Communications; Secutiry; I/O Setup																			SDLC Retry	0		
3236 31 @ 481 NB								8	Misc - Events/Alarms; Call/Inhibit/Redirect; P/OLAP Auto Flash; CIC; Misc Unit Param																			02/17/22	Page 1		

Overlap 1-16 Program Parm's & Parm+ [1.5.2.1] [1.5.2.2]

Overlap Conflict Lock		OFF	Overlap Lock Inhibit		OFF	Parent Ph Clearance		OFF	Extra Included Ph		ON		
1	Included Ø	1				Type	FYA-4	9	Included Ø			Type	NORMAL
	Modifier Ø	2				Grn			Modifier Ø			Grn	
	Conflict Ø					Yel	3.5		Conflict Ø			Yel	3.5
	Conflict Olap					Red	1.5		Conflict Olap			Red	1.5
	Conflict Ped					LG			Conflict Ped			LG	
2	Included Ø					Type	NORMAL	10	Included Ø			Type	NORMAL
	Modifier Ø					Grn			Modifier Ø			Grn	
	Conflict Ø					Yel	3.5		Conflict Ø			Yel	3.5
	Conflict Olap					Red	1.5		Conflict Olap			Red	1.5
	Conflict Ped					LG			Conflict Ped			LG	
3	Included Ø					Type	NORMAL	11	Included Ø			Type	NORMAL
	Modifier Ø					Grn			Modifier Ø			Grn	
	Conflict Ø					Yel	3.5		Conflict Ø			Yel	3.5
	Conflict Olap					Red	1.5		Conflict Olap			Red	1.5
	Conflict Ped					LG			Conflict Ped			LG	
4	Included Ø					Type	NORMAL	12	Included Ø			Type	NORMAL
	Modifier Ø					Grn			Modifier Ø			Grn	
	Conflict Ø					Yel	3.5		Conflict Ø			Yel	3.5
	Conflict Olap					Red	1.5		Conflict Olap			Red	1.5
	Conflict Ped					LG			Conflict Ped			LG	
5	Included Ø					Type	NORMAL	13	Included Ø			Type	NORMAL
	Modifier Ø					Grn			Modifier Ø			Grn	
	Conflict Ø					Yel	3.5		Conflict Ø			Yel	3.5
	Conflict Olap					Red	1.5		Conflict Olap			Red	1.5
	Conflict Ped					LG			Conflict Ped			LG	
6	Included Ø					Type	NORMAL	14	Included Ø			Type	NORMAL
	Modifier Ø					Grn			Modifier Ø			Grn	
	Conflict Ø					Yel	3.5		Conflict Ø			Yel	3.5
	Conflict Olap					Red	1.5		Conflict Olap			Red	1.5
	Conflict Ped					LG			Conflict Ped			LG	
7	Included Ø					Type	NORMAL	15	Included Ø			Type	NORMAL
	Modifier Ø					Grn			Modifier Ø			Grn	
	Conflict Ø					Yel	3.5		Conflict Ø			Yel	3.5
	Conflict Olap					Red	1.5		Conflict Olap			Red	1.5
	Conflict Ped					LG			Conflict Ped			LG	
8	Included Ø					Type	NORMAL	16	Included Ø			Type	NORMAL
	Modifier Ø					Grn			Modifier Ø			Grn	
	Conflict Ø					Yel	3.5		Conflict Ø			Yel	3.5
	Conflict Olap					Red	1.5		Conflict Olap			Red	1.5
	Conflict Ped					LG			Conflict Ped			LG	

Channel Settings [1.8.1]

.....Channel -->	1	2	3	4	5	6	7	8	9	10	11	12	13	14	15	16	17	18	19	20	21	22	23	24
Phase / Olap #	1	2		4	4	6			1															
Channel Type	OLP	VEH	VEH	VEH	VEH	VEH	VEH	VEH	VEH	VEH	VEH	VEH	VEH	VEH	VEH	VEH	VEH	VEH	VEH	VEH	VEH	VEH	VEH	VEH
Channel Flash	DRK	Red	Red	Red	Red	Red	Red	Red	Red	Red	Red	Red	Red	Red	Red	Red	DRK	DRK	DRK	DRK	DRK	DRK	DRK	DRK
Alt Hz																								

Channel+ Settings [1.8.4]

.....Channel -->	1	2	3	4	5	6	7	8	9	10	11	12	13	14	15	16	17	18	19	20	21	22	23	24
Flash Red+																								
Flash Yellow+									ON															
Flash Green+																								
Flash Inh Red+																								
Olap Ovrd									1															

Coord Transition, CoordPhs [2.5]

Pat#	Short	Long	Dwell	No Shortway Ø	E-Yld	Offset	RetHld	Float	Min Veh Perm	Min Ped Perm
1	12	22				EndGRN				
2	12	22				EndGRN				
3	12	22				EndGRN				
4	12	22				EndGRN				
5	12	22				EndGRN				
6	12	22				EndGRN				
7	12	22				EndGRN				
8	12	22				EndGRN				
9	12	22				EndGRN				
10	12	22				EndGRN				
11	12	22				EndGRN				
12	12	22				EndGRN				
13	12	22				EndGRN				
14	12	22				EndGRN				
15	12	22				EndGRN				
16	12	22				EndGRN				
17	12	22				EndGRN				
18	12	22				EndGRN				
19	12	22				EndGRN				
20	12	22				EndGRN				
21	12	22				EndGRN				
22	12	22				EndGRN				
23	12	22				EndGRN				
24	12	22				EndGRN				
25						BegGRN				
26						BegGRN				
27						BegGRN				
28						BegGRN				
29						BegGRN				
30						BegGRN				
31						BegGRN				
32						BegGRN				
33						BegGRN				
34						BegGRN				
35						BegGRN				
36						BegGRN				
37						BegGRN				
38						BegGRN				
39						BegGRN				
40						BegGRN				
41						BegGRN				
42						BegGRN				
43						BegGRN				
44						BegGRN				
45						BegGRN				
46						BegGRN				
47						BegGRN				
48						BegGRN				

Channel Params[1.8.3]

C1 IO Mode User Single BIU Map SINGLE Invert Rail Input OFF

Veh Par 1-64 [5.1]										Veh Par 1-64 [5.1]										Vehicle Options 1-64 [5.2]										Vehicle Options 1-64 [5.2]										Parameters+ 1-64 [5.3]									
Det #	Call Ø	Swi Ø	Dlay	Ext	Que	No Act	Max Pres	Err Cnt	Fail Time	Det #	Call Ø	Swi Ø	Dlay	Ext	Que	No Act	Max Pres	Err Cnt	Fail Time	Det #	Call	Ext	Que	Add Init	Red Lock	Yell Lock	occ	vol	Det #	Call	Ext	Que	Add Init	Red Lock	Yell Lock	occ	vol	Det #	oc G	oc Y	oc R	Dlay 1	Dlay 2	Type	Src				
1	1		3				45	50	2	33							45	50		1	ON	ON		ON					33	ON	ON		ON					1							NORM				
2	2						45	50	2	34							45	50		2	ON	ON		ON					34	ON	ON		ON					2							NORM				
3	2						45	50	2	35							45	50		3	ON	ON		ON					35	ON	ON		ON					3							NORM				
4	2						45	50	2	36							45	50		4	ON	ON		ON					36	ON	ON		ON					4							NORM				
5	2						45	50	2	37							45	50		5	ON	ON		ON					37	ON	ON		ON					5							NORM				
6	2						45	50	2	38							45	50		6	ON	ON		ON					38	ON	ON		ON					6							NORM				
7	2						45	50	2	39							45	50		7	ON	ON		ON					39	ON	ON		ON					7							NORM				
8	4						45	50	2	40							45	50		8	ON	ON		ON					40	ON	ON		ON					8							NORM				
9	4						45	50	2	41							45	50		9	ON	ON		ON					41	ON	ON		ON					9							NORM				
10	4		6				45	50	2	42							45	50		10	ON	ON		ON					42	ON	ON		ON					10							NORM				
11	4		6				45	50	2	43							45	50		11	ON	ON		ON					43	ON	ON		ON					11							NORM				
12	6						45	50	2	44							45	50		12	ON	ON		ON					44	ON	ON		ON					12							NORM				
13	6						45	50	2	45							45	50		13	ON	ON		ON					45	ON	ON		ON					13							NORM				
14							45	50	2	46							45	50		14	ON	ON		ON					46	ON	ON		ON					14							NORM				
15							45	50	2	47							45	50		15	ON	ON		ON					47	ON	ON		ON					15							NORM				
16							45	50	2	48							45	50		16	ON	ON		ON					48	ON	ON		ON					16							NORM				
17							45	50	2	49							45	50		17	ON	ON		ON					49	ON	ON		ON					17							NORM				
18							45	50	2	50							45	50		18	ON	ON		ON					50	ON	ON		ON					18							NORM				
19							45	50		51							45	50		19	ON	ON		ON					51	ON	ON		ON					19							NORM				
20							45	50		52							45	50		20	ON	ON		ON					52	ON	ON		ON					20							NORM				
21							45	50		53							45	50		21	ON	ON		ON					53	ON	ON		ON					21							NORM				
22							45	50		54							45	50		22	ON	ON		ON					54	ON	ON		ON					22							NORM				
23							45	50		55							45	50		23	ON	ON		ON					55	ON	ON		ON					23							NORM				
24							45	50		56							45	50		24	ON	ON		ON					56	ON	ON		ON					24							NORM				
25							45	50		57							45	50		25	ON	ON		ON					57	ON	ON		ON					25							NORM				
26							45	50		58							45	50		26	ON	ON		ON					58	ON	ON		ON					26							NORM				
27							45	50		59							45	50		27	ON	ON		ON					59	ON	ON		ON					27							NORM				
28							45	50		60							45	50		28	ON	ON		ON					60	ON	ON		ON					28							NORM				
29							45	50		61							45	50		29	ON	ON		ON					61	ON	ON		ON					29							NORM				
30							45	50		62							45	50		30	ON	ON		ON					62	ON	ON		ON					30							NORM				
31							45	50		63							45	50		31	ON	ON		ON					63	ON	ON		ON					31							NORM				
32							45	50		64							45	50		32	ON	ON		ON					64	ON	ON		ON					32							NORM				

Preemption Times [3.1], Options+ [3.6]

Pre #	Enable	Type	Output	Delay	MinDura
1	ON	RAIL	Dwell		
2	ON	RAIL	Dwell		
3	ON	EMERG	Dwell		
4	ON	EMERG	Dwell		
5	ON	EMERG	Dwell		
6	ON	EMERG	Dwell		

Pre #	MaxPres	MinGrn	MinWlk	PedClr	Co+Pre
1					ON
2					ON
3					ON
4					ON
5					ON
6					ON

Pre #	Track Grn	Min Dwell	Ext Dwell	PedClr+	Yel
1		2			
2		2			
3		2			
4		2			
5		2			
6		2			

Pre #	Red	Pattern	Skip
1			OFF
2			OFF
3			OFF
4			OFF
5			OFF
6			OFF

Low Priority Preempts

Pre #	Type	Min	Max
7	OFF		
8	OFF		
9	OFF		
10	OFF		

Unit Parameters [1.2.1]

Stop Timer Over Preempt	OFF
Preempt or Ext Output	PRE
Max Seek Track Time	
Max Seek Dwell Time	

Channel Parameters [1.8.3]

D Conn Mappings	None
Pre Invert Rail Input	OFF

Track Clear Phases [3.2], Track Clear Overlaps+ [3.5]

[illegible]

Dwell Phases [3.2] and Overlaps+ [3.5]

[illegible]

Preemption Options+ [3.6]

Exit Phases [3.2]	Pre #	Lock	Override	Override	Flsh	
-------------------	-------	------	----------	----------	------	--

Pre #	Exit Phase						Auto Flsh				Higher		Dwell	Link
1					1	ON		ON			ON		OFF	
2					2	ON		ON			ON		OFF	
3					3	ON		ON			ON		OFF	
4					4	ON		ON			ON		OFF	
5					5	ON		ON			ON		OFF	
6					6	ON		ON			ON		OFF	

[illegible]

C1-USER IO Map [1.8.9.1 In]			C1-USER IO Map [1.8.9.2 Out]			C1-USER IO Map [1.8.9.2 Out]			IO Logic [1.8.7]																		
I1-1	1	Veh Call 1	O1-1	0	Unused	O7-1	115	Not Used	Op1	Result	O1Fcn	Inv1	IO1	Opn1	O2Fcn	Inv2	IO2	Opn2	O3Fcn	Inv3	IO3	Opn3	Dly	Sec			
I1-2	2	Veh Call 2	O1-2	49	Ch1 Green	O7-2	115	Not Used	I	0	=	----	-		0	----	-		0	----	-		0	DLY	0		
I1-3	3	Veh Call 3	O1-3	2	Ch2 Red	O7-3	115	Not Used	I	0	=	----	-		0	----	-		0	----	-		0	DLY	0		
I1-4	4	Veh Call 4	O1-4	26	Ch2 Yellow	O7-4	115	Not Used	I	0	=	----	-		0	----	-		0	----	-		0	DLY	0		
I1-5	5	Veh Call 5	O1-5	50	Ch2 Green	O7-5	115	Not Used	I	0	=	----	-		0	----	-		0	----	-		0	DLY	0		
I1-6	6	Veh Call 6	O1-6	3	Ch3 Red	O7-6	115	Not Used	I	0	=	----	-		0	----	-		0	----	-		0	DLY	0		
I1-7	7	Veh Call 7	O1-7	27	Ch3 Yellow	O7-7	115	Not Used	I	0	=	----	-		0	----	-		0	----	-		0	DLY	0		
I1-8	8	Veh Call 8	O1-8	51	Ch3 Green	O7-8	115	Not Used	I	0	=	----	-		0	----	-		0	----	-		0	DLY	0		
I2-1	9	Veh Call 9	O2-1	4	Ch4 Red	C11S-USER IO Map [1.8.9.1 In]			I	0	=	----	-		0	----	-		0	----	-		0	DLY	0		
I2-2	10	Veh Call 10	O2-2	52	Ch4 Green	I4-1			I	0	=	----	-		0	----	-		0	----	-		0	DLY	0		
I2-3	11	Veh Call 11	O2-3	5	Ch5 Red	I4-2			I	0	=	----	-		0	----	-		0	----	-		0	DLY	0		
I2-4	12	Veh Call 12	O2-4	29	Ch5 Yellow	I4-3			Security Access Levels [8.2]				43	None	Com Parameters [6.1]												
I2-5	13	Veh Call 13	O2-5	53	Ch5 Green	I4-4			1	SWLOAD			22	None	44	None	Station ID		3236								
I2-6	189	Unused	O2-6	6	Ch6 Red	I7-1	189	Unused	2	SECURE			23	None	45	None	Group ID										
I2-7	189	Unused	O2-7	30	Ch6 Yellow	I7-2	189	Unused	3	None			24	None	46	None	Master ID		0								
I2-8	189	Unused	O2-8	54	Ch6 Green	I7-3	189	Unused	4	None			25	None	47	None	Backup Time		0								
I3-1	189	Unused	O3-1	7	Ch7 Red	I7-4	189	Unused	5	None			26	None	48	None	SysUp Modem [6.1]										
I3-2	189	Unused	O3-2	55	Ch7 Green	I7-5	189	Unused	6	None			27	None	49	None	Enable Modem		OFF								
I3-3	189	Unused	O3-3	8	Ch8 Red	I7-6	189	Unused	7	None			28	None	50	None	Idle Time		0								
I3-4	189	Unused	O3-4	32	Ch8 Yellow	I7-7	189	Unused	8	None			29	None	51	None	Dial Time		0								
I3-5	189	Unused	O3-5	56	Ch8 Green	I7-8	189	Unused	9	None			30	None	52	None	Tel:										
I3-6	189	Unused	O3-6	1	Ch1 Red	I8-1	189	Unused	10	None			31	None	53	None	Alt:										
I3-7	189	Unused	O3-7	25	Ch1 Yellow	I8-2	189	Unused	11	None			32	None	54	None	2070 Port Parm's [6.2]										
I3-8	189	Unused	O3-8	33	Ch9 Yellow	I8-3	189	Unused	12	None			33	None	55	None	Port	Baud Rate	FCM								
I4-1	189	Unused	O4-1	10	Ch10 Red	I8-4	189	Unused	13	None			34	None	56	None	SP1	9600	MODE 6								
I4-2	189	Unused	O4-2	58	Ch10 Green	I8-5	189	Unused	14	None			35	None	57	None	SP2	9600	MODE 6								
I4-3	189	Unused	O4-3	11	Ch11 Red	I8-6	189	Unused	15	None			36	None	58	None	SP3	19200	MODE 6								
I4-4	189	Unused	O4-4	35	Ch11 Yellow	I8-7	189	Unused	16	None			37	None	59	None	SP4	38400	MODE 6								
I4-5	189	Unused	O4-5	59	Ch11 Green	I8-8	189	Unused	17	None			38	None	60	None	SP5	1200	AUTO								
I4-6	189	Unused	O4-6	12	Ch12 Red	C11S-USER IO Map [1.8.9.2 Out]			18	None			39	None	61	None	SP6	1200	AUTO								
I4-7	229	33xCMUStop	O4-7	36	Ch12 Yellow	O8-1	115	Not Used	19	None			40	None	62	None	SP7	1200	AUTO								
I4-8	228	33xFlashSns	O4-8	60	Ch12 Green	O8-2	115	Not Used	20	None			41	None	63	None	SP8	1200	AUTO								
I5-1	189	Unused	O5-1	28	Ch4 Yellow	O8-3	115	Not Used	21	None			42	None	64	None											
I5-2	189	Unused	O5-2	34	Ch10 Yellow	O8-4	115	Not Used	2070 IP 1 Addressing [6.5]				2070 IP 2 Addressing [6.5]														
I5-3	189	Unused	O5-3	0	Unused	O8-5	115	Not Used	Addressing				Addressing														
I5-4	189	Unused	O5-4	31	Ch7 Yellow	O8-6	115	Not Used	Addr	192	168	0	105	Addr	0	0	0	0									
I5-5	189	Unused	O5-5	115	Not Used	O8-7	115	Not Used	Mask	255	255	255	0	Mask	0	0	0	0									
I5-6	189	Unused	O5-6	115	Not Used	O8-8	115	Not Used	Brdcst	0	0	0	0	Brdcst	0	0	0	0									
I5-7	189	Unused	O5-7	115	Not Used					GtWay	192	168	0	1	GtWay	0	0	0	0								
I5-8	189	Unused	O5-8	114	Watchdog					Port	0				Port	0											
I6-1	189	Unused	O6-1	115	Not Used					2070 Port Binding Ports [6.6]				2070 Port Binding Functions [6.6]													
I6-2	189	Unused	O6-2	115	Not Used					Port	Echo	Mode		Function	Channel	Function	Channel										
I6-3	189	Unused	O6-3	13	Ch13 Red					ASYN1	SP1	OFF	0	TS2/CVM	None	SYSUp	ASYN2	ASYN1									
I6-4	189	Unused	O6-4	37	Ch13 Yellow					ASYN2	SP2	OFF	0	CMU/MMU	None	SYSDown	ASYN1	ASYN2									
I6-5	189	Unused	O6-5	61	Ch13 Green					ASYN3	SP3	OFF	0	Opticom	None	Shell	None	ASYN1									
I6-6	189	Unused	O6-6	14	Ch14 Red					ASYN4	SP4	OFF	0	Loop Det.	None			ASYN1									
I6-7	189	Unused	O6-7	38	Ch14 Yellow					SYN1	SP5S	SYN3	OFF	GPS	-			ASYN1									
I6-8	189	Unused	O6-8	62	Ch14 Green					SYN2	OFF	SYN4	OFF														

3236 31 @ 481 NB

02/17/22

Page 9

#	Event / Alarm	Ev	Alr	Call Phases[1.1.5]								Redirect Phases[1.1.5]								Inhibit Phases[1.1.5]															
1	Power Up Alarm.	ON	ON	Ø	Ø Phases Called By Ø				From	To	From	To	From	To	From	To	1	2	3	4	5	6	7	8	9	10	11	12	13	14	15	16			
2	Stop Timing	ON	ON	1					1																										
3	TS1 Cabinet Door	ON	ON	2					2																										
4	Coordination Failure	ON	ON	3					3																										
5	External Alarm # 1	ON	ON	4					4																										
6	External Alarm # 2	ON	ON	5					5																										
7	External Alarm # 3	ON	ON	6					6																										
8	External Alarm # 4	ON	ON	7					7																										
9	Closed Loop Disabled	ON	ON	8					8																										
10	External Alarm # 5	ON	ON	9					9																										
11	External Alarm # 6	ON	ON	10					10																										
12	Manual Control Enable	ON	ON	11					11																										
13	Coord Free Input	ON	ON	12					12																										
14	Local Flash Input	ON	ON	13					13																										
15	MMU Flash	ON	ON	14					14																										
16	CMU Flash	ON	ON	15					15																										
17	Cycle Fault	ON	ON	16					16																										
18	Cycle Failure	ON	ON	Alt Call & Redirect # 1 [1.1.6.3]								Alt Inhibit Phases # 1 [1.1.6.3]																							
19	Coordination Fault	ON	ON	Col	Ø Phases Called By Ø					From	To	From	To	From	To	From	To	1	2	3	4	5	6	7	8	9	10	11	12	13	14	15	16		
20	Controller Fault	ON	ON	1					1									1																	
21	Detector SDLC Failure	ON	ON	2					2									2																	
22	MMU SDLC Failure	ON	ON	3					3									3																	
23	Critical SDLC Failure	ON	ON	4					4									4																	
24	Reserved	ON	ON	5					5									5																	
25	EEPROM CRC Fault	ON	ON	6					6									6																	
26	Detector Diagnostic Failure	ON	ON	7					7									7																	
27	BIU Detector Failure	ON	ON	8					8									8																	
32	Queue detector alarm	ON	ON	Alt Call & Redirect # 2 [1.1.6.3]								Alt Inhibit Phases # 2 [1.1.6.3]																							
29	Ped Detector Fault	ON	ON	Col	Ø Phases Called By Ø					From	To	From	To	From	To	From	To	1	2	3	4	5	6	7	8	9	10	11	12	13	14	15	16		
30	Coord Diagnostic Fault	ON	ON	1					1									1																	
41	TempAlert Probe Ch. A	ON	ON	2					2									2																	
42	TempAlert Probe Ch. B	ON	ON	3					3									3																	
47	Coord Active	ON	ON	4					4									4																	
48	Preempt Active	ON	ON	5					5									5																	
49	Preempt 1 Input	ON	ON	6					6									6																	
50	Preempt 2 Input	ON	ON	7					7									7																	
51	Preempt 3 Input	ON	ON	8					8									8																	
52	Preempt 4 Input	ON	ON	Coord, CIC Plans [2.3]								Unit Parameters [1.2.1]																							
53	Preempt 5 Input	ON	ON	CIC	CoØ	Grow	1	2	3	4	5	6	7	8	Allow Skip Yellow	OFF	Max Cycle Time																		
54	Preempt 6 Input	ON	ON	1	OFF										TOD Dim Enable	OFF	Cycle Fault Action	Alarm																	
55	Preempt 7 Input	ON	ON	2	OFF										Tone Disable	OFF																			
56	Preempt 8 Input	ON	ON	3	OFF										Diamond Mode	4Ph																			
57	Preempt 9 Input	ON	ON	4	OFF										Backup Time (s)	900																			
58	Preempt 10 Input	ON	ON	Auto Flash Phase/Olap Settings [1.4.2]								Disable Init Ped																							
61	In Transition	ON	ON	Yel Ø												Cycle Fault Action	Alarm																		
81	FIO Status Alarm	ON	ON	Yel (olaps)												Enable Run Timer	ON		### 31 @ 481 NB																

02/17/22Page 10

Intersection Crash Rate Calculations

NY Route 31 Mixed Use Clay

Intersection #1: NY-31 at Oswego Rd
Date of Count: Thursday, July 15, 2021

Number of Crashes: 53
Number of Injuries: 5
Number of Fatalities: 0
Entering Vehicles (PM): 3334
ADT: 35095
Start Date: April 1, 2018
End Date: March 31, 2023
Number of Years: 5

Intersection Type: 4 Legged
Area Type: Urban
Control Type: Signal w/ Left Turn 5 or More Lanes

crash rate = $\frac{\text{Number of Crashes} \times 1 \text{ Million}}{\text{ADT} \times 365 \text{ Days per Year} \times \text{Number of Years}}$

crash rate = $\frac{53}{35095} \times \frac{1,000,000}{365 \times 5}$

	Crash Rate	Fatality Rate	Injury Rate
Study Intersection	0.83 cr/mve	0%	9%
Statewide Average*	0.26 cr/mve		

ADT = Average Daily Total vehicles entering intersection

cr/mve = crashes per million entering vehicles

* Most recent available 2019 Average Crash Rates for State Highways by Facility Type

Type	Direction					Totals
	Northbound	Southbound	Eastbound	Westbound	Unknown	
Left turn	3		1	1		5
Rear-end	8	3	15	8		34
Overtaking						0
Right Angle	1	1	2		1	5
Right Turn			1	1		2
Head On		1				1
Side-swipe			1	2	1	4
Fixed Object				1		1
Backing		1				1
Other						0
Bike/Ped						0
Animal						0
Totals	12	6	20	13	2	53

PDO	48
Injury	5
Injury + PDO	
Fatal	
NR	
Total	53

Intersection Crash Rate Calculations

NY Route 31 Mixed Use Clay

Intersection #2: NY-31 at Davison Ford of Clay Dwy
Date of Count: Thursday, July 15, 2021

Number of Crashes: 1
Number of Injuries: 0
Number of Fatalities: 0
Entering Vehicles (AM): 2654
ADT: 27937
Start Date: April 1, 2018
End Date: March 31, 2023
Number of Years: 5

Intersection Type: 3 Legged
Area Type: Urban
Control Type: Signal w/ Left Turn 5 or More Lanes

crash rate = $\frac{\text{Number of Crashes} \times 1 \text{ Million}}{\text{ADT} \times 365 \text{ Days per Year} \times \text{Number of Years}}$

crash rate = $\frac{1}{27937} \times \frac{1,000,000}{365 \times 5}$

	Crash Rate	Fatality Rate	Injury Rate
Study Intersection	0.02 cr/mve	0%	0%
Statewide Average*	0.17 cr/mve		

ADT = Average Daily Total vehicles entering intersection

cr/mve = crashes per million entering vehicles

* Most recent available 2019 Average Crash Rates for State Highways by Facility Type

Type	Direction					Totals
	Northbound	Southbound	Eastbound	Westbound	Unknown	
Left turn						0
Rear-end						0
Overtaking						0
Right Angle						0
Right Turn						0
Head On						0
Side-swipe			1			1
Fixed Object						0
Backing						0
Other						0
Bike/Ped						0
Animal						0
Totals	0	0	1	0	0	1

PDO	1
Injury	
Injury + PDO	
Fatal	
NR	
Total	1

Intersection Crash Rate Calculations															
NY Route 31 Mixed Use Clay															
Intersection #4:	NY-31 at Texas Roadhouse Dwy														
Date of Count:	Thursday, April 21, 2022														
Number of Crashes:	0														
Number of Injuries:	0														
Number of Fatalities:	0														
Entering Vehicles (PM):	2632														
ADT:	27705														
Start Date:	April 1, 2018														
End Date:	March 31, 2023														
Number of Years:	5														
Intersection Type:	3 Legged														
Area Type:	Urban														
Control Type:	Sign 5 or More Lanes														
crash rate =	$\frac{\text{Number of Crashes} \times 1 \text{ Million}}{\text{ADT} \times 365 \text{ Days per Year} \times \text{Number of Years}}$														
crash rate =	<table border="0"> <tr> <td></td> <td>0</td> <td>x</td> <td>1,000,000</td> </tr> <tr> <td></td> <td>27705</td> <td>x</td> <td>365</td> </tr> <tr> <td></td> <td></td> <td>x</td> <td>5</td> </tr> </table>				0	x	1,000,000		27705	x	365			x	5
	0	x	1,000,000												
	27705	x	365												
		x	5												
	Crash Rate	Fatality Rate	Injury Rate												
Study Intersection	0.00 cr/mve	#DIV/0!	#DIV/0!												
Statewide Average*	0.07 cr/mve														

ADT = Average Daily Total vehicles entering intersection
 cr/mve = crashes per million entering vehicles

* Most recent available 2019 Average Crash Rates for State Highways by Facility Type

Type	Direction					Totals
	Northbound	Southbound	Eastbound	Westbound	Unknown	
Left turn						0
Rear-end						0
Overtaking						0
Right Angle						0
Right Turn						0
Head On						0
Side-swipe						0
Fixed Object						0
Backing						0
Other						0
Bike/Ped						0
Animal						0
Totals	0	0	0	0	0	0

PDO	
Injury	
Injury + PDO	
Fatal	
NR	
Total	0

Intersection Crash Rate Calculations			
NY Route 31 Mixed Use Clay			
Intersection #5:	NY-31 at Home Depot Dwy at Lowes Dwy		
Date of Count:	Thursday, April 21, 2022		
Number of Crashes:	45		
Number of Injuries:	4		
Number of Fatalities:	0		
Entering Vehicles (PM):	3143		
ADT:	33084		
Start Date:	April 1, 2018		
End Date:	March 31, 2023		
Number of Years:	5		
Intersection Type:	4 Legged		
Area Type:	Urban		
Control Type:	Signal w/ Left Turn 5 or More Lanes		
crash rate = Number of Crashes x 1 Million ADT x 365 Days per Year x Number of Years			
crash rate = 45 x 1,000,000 33084 x 365 x 5			
	Crash Rate	Fatality Rate	Injury Rate
Study Intersection	0.75 cr/mve	0%	9%
Statewide Average*	0.26 cr/mve		

ADT = Average Daily Total vehicles entering intersection
cr/mve = crashes per million entering vehicles
* Most recent available 2019 Average Crash Rates for State Highways by Facility Type

	Direction					Totals
Type	Northbound	Southbound	Eastbound	Westbound	Unknown	
Left turn				1		1
Rear-end	2	3	13	11		29
Overtaking						0
Right Angle		1	2	1		4
Right Turn		2				2
Head On				1		1
Side-swipe			3	5		8
Fixed Object						0
Backing					0	0
Other						0
Bike/Ped						0
Animal						0
Totals	2	6	18	19	0	45

PDO	41
Injury	4
Injury + PDO	
Fatal	
NR	
Total	45

Intersection Crash Rate Calculations				
NY Route 31 Mixed Use Clay				
Intersection #6:	NY-31 at Dell Center Dr			
Date of Count:	Thursday, April 21, 2022			
Number of Crashes:	31			
Number of Injuries:	8			
Number of Fatalities:	0			
Entering Vehicles (PM):	2809			
ADT:	29568			
Start Date:	April 1, 2018			
End Date:	March 31, 2023			
Number of Years:	5			
Intersection Type:	4 Legged			
Area Type:	Urban			
Control Type:	Signal w/ Left Turn 5 or More Lanes			
crash rate =	$\frac{\text{Number of Crashes} \times 1 \text{ Million}}{\text{ADT} \times 365 \text{ Days per Year} \times \text{Number of Years}}$			
crash rate =	$\frac{31}{29568} \times \frac{1,000,000}{365 \times 5}$			
Study Intersection	Crash Rate	Fatality Rate	Injury Rate	
Statewide Average*	0.57 cr/mve	0%	26%	
	0.26 cr/mve			

Type	Direction					Totals
	Northbound	Southbound	Eastbound	Westbound	Unknown	
Left turn				1		1
Rear-end		2	6	6	1	15
Overtaking						0
Right Angle	1		1	4		6
Right Turn		1		1		2
Head On				1		1
Side-swipe		1	2	1		4
Fixed Object					1	1
Backing						0
Other						0
Bike/Ped						0
Animal			1			1
Totals	1	4	10	14	2	31

PDO	23
Injury	8
Injury + PDO	
Fatal	
NR	
Total	31

Intersection Crash Rate Calculations														
NY Route 31 Mixed Use Clay														
Intersection #7:	NY-31 at Carling Rd													
Date of Count:	Thursday, April 21, 2022													
Number of Crashes:	48													
Number of Injuries:	7													
Number of Fatalities:	0													
Entering Vehicles (PM):	3096													
ADT:	32589													
Start Date:	April 1, 2018													
End Date:	March 31, 2023													
Number of Years:	5													
Intersection Type:	4 Legged													
Area Type:	Urban													
Control Type:	Signal w/ Left Turn 5 or More Lanes													
crash rate =	$\frac{\text{Number of Crashes} \times 1 \text{ Million}}{\text{ADT} \times 365 \text{ Days per Year} \times \text{Number of Years}}$													
crash rate =	<table border="0"> <tr> <td>48</td> <td>x</td> <td>1,000,000</td> <td></td> <td></td> </tr> <tr> <td>32589</td> <td>x</td> <td>365</td> <td>x</td> <td>5</td> </tr> </table>				48	x	1,000,000			32589	x	365	x	5
48	x	1,000,000												
32589	x	365	x	5										
	Crash Rate		Fatality Rate	Injury Rate										
Study Intersection	0.81	cr/mve	0%	15%										
Statewide Average*	0.26	cr/mve												

ADT = Average Daily Total vehicles entering intersection
 cr/mve = crashes per million entering vehicles
 * Most recent available 2019 Average Crash Rates for State Highways by Facility Type

Type	Direction					Totals
	Northbound	Southbound	Eastbound	Westbound	Unknown	
Left turn						0
Rear-end	2	7	21	10		40
Overtaking						0
Right Angle						0
Right Turn	2	1				3
Head On						0
Side-swipe			1	2		3
Fixed Object			1			1
Backing	1			1	1	1
Other						0
Bike/Ped						0
Animal						0
Totals	5	8	23	12	0	48

PDO	41
Injury	7
Injury + PDO	
Fatal	
NR	
Total	48

Intersection Crash Rate Calculations				
NY Route 31 Mixed Use Clay				
Intersection #8:	NY-31 at Wegmans Dwy			
Date of Count:	Thursday, April 21, 2022			
Number of Crashes:	13			
Number of Injuries:	1			
Number of Fatalities:	0			
Entering Vehicles (PM):	3593			
ADT:	37821			
Start Date:	April 1, 2018			
End Date:	March 31, 2023			
Number of Years:	5			
Intersection Type:	4 Legged			
Area Type:	Urban			
Control Type:	Signal w/ Left Turn 5 or More Lanes			
crash rate =	$\frac{\text{Number of Crashes} \times 1 \text{ Million}}{\text{ADT} \times 365 \text{ Days per Year} \times \text{Number of Years}}$			
crash rate =	$\frac{13}{37821} \times \frac{1,000,000}{365 \times 5}$			
Study Intersection	Crash Rate	Fatality Rate	Injury Rate	
	0.19 cr/mve	0%	8%	
Statewide Average*	0.26 cr/mve			

ADT = Average Daily Total vehicles entering intersection
cr/mve = crashes per million entering vehicles

* Most recent available 2019 Average Crash Rates for State Highways by Facility Type

Type	Direction					Totals
	Northbound	Southbound	Eastbound	Westbound	Unknown	
Left turn						0
Rear-end		1	2	6		9
Overtaking						0
Right Angle				2		2
Right Turn		1				1
Head On						0
Side-swipe						0
Fixed Object						0
Backing			1			1
Other						0
Bike/Ped						0
Animal						0
Totals	0	2	3	8	0	13

PDO	12
Injury	1
Injury + PDO	
Fatal	
NR	
Total	13

Intersection Crash Rate Calculations				
NY Route 31 Mixed Use Clay				
Intersection #9:	NY-31 at Soule Rd at I-481 SB Off Ramp			
Date of Count:	Thursday, April 21, 2022			
Number of Crashes:	70			
Number of Injuries:	8			
Number of Fatalities:	0			
Entering Vehicles (PM):	4064			
ADT:	42779			
Start Date:	April 1, 2018			
End Date:	March 31, 2023			
Number of Years:	5			
Intersection Type:	4 Legged			
Area Type:	Urban			
Control Type:	Signal w/ Left Turn 5 or More Lanes			
crash rate = Number of Crashes x 1 Million ADT x 365 Days per Year x Number of Years				
crash rate = 70 x 1,000,000 42779 x 365 x 5				
	Crash Rate	Fatality Rate	Injury Rate	
Study Intersection	0.90	cr/mve	0%	11%
Statewide Average*	0.26	cr/mve		

ADT = Average Daily Total vehicles entering intersection
cr/mve = crashes per million entering vehicles
* Most recent available 2019 Average Crash Rates for State Highways by Facility Type

Type	Direction					Totals
	Northbound	Southbound	Eastbound	Westbound	Unknown	
Left turn	1			1		2
Rear-end	6	3	16	18		43
Overtaking						0
Right Angle		2	6	1		9
Right Turn	2	1				3
Head On						0
Side-swipe	1	1	7	1		10
Fixed Object			3			3
Backing						0
Other						0
Bike/Ped						0
Animal						0
Totals	10	7	32	21	0	70

PDO	62
Injury	8
Injury + PDO	
Fatal	
NR	
Total	70

NY Route 31 Mixed Use Clay

ADT = Average Daily Total vehicles entering intersection
cr/mve = crashes per million entering vehicles
* Most recent available 2019 Average Crash Rates for State Highways by Facility Type

Type	Direction					Totals
	Northbound	Southbound	Eastbound	Westbound	Unknown	
Left turn			1			1
Rear-end	8		4	8		20
Overtaking						0
Right Angle	1		7	1		9
Right Turn	1					1
Head On						0
Side-swipe	5		1			6
Fixed Object				1		1
Backing	1					1
Other						0
Bike/Ped						0
Animal						0
Totals	16	0	13	10	0	39

PDO	31
Injury	8
Injury + PDO	
Fatal	
NR	
Total	39

NY Route 31 Mixed Use Development, Town of Clay, Onondaga County, NY

Documentation of Ambient Traffic Volume Growth

Roadway	Segment starts at	Segment end at	2010	2011	2012	2013	2014	2015	2016	2017	2018	2019	2020	Annual Growth
Oswego Rd	Gaskin Rd	NYS 31		12,857						13,209				0.45%
Oswego Rd	NYS 31	Oswego County						5,143		5,239				0.93%
Soule Rd	NYS 31	I-481 SB On Ramp	15,610	15,136			16,991				15,002			-0.50%
NY 31	I-481	Morgan Rd		21,516						19,183				-1.89%
													AVERAGE	-0.25%

PROJECT: NY Route 31 Mixed Use Development
LOCATION: NYS 31, Town of Clay, New York
PEAK HOUR: AM Peak

Figure Number:

3a

4

Num of yrs

6

7

8

LOCATION NUMBER	INTERSECTION DESCRIPTION	Unadjusted Volumes	2023 Existing Volumes	2026 Bkgd Vol	Delta Sonic	2026 Background Volumes	Mixed Use Development				Pass-by Trips	Total Site Trips	Full Build Volumes
				0.50%			Enter Dist. %	Exit Dist. %	Trips IN	Trips OUT			
1	NYS 31/ Oswego Rd								144	178			
	SR	8	8	8		8							8
	ST	84	84	85		85							85
	SL	92	92	93	5	98	7%		10			10	108
	WR	50	50	51	4	55		7%		12		12	68
	WT	355	357	362	15	377		25%		45	1	46	422
	WL	144	145	147	8	155		13%		23		23	178
	NR	254	255	259	8	267	13%		19			19	286
	NT	48	48	49		49							49
	NL	94	94	95		95							95
2	ER	187	188	191		191							191
	ET	563	566	575	16	591	25%		36			36	627
	EL	13	13	13		13							13
	NYS 31/Proposed Dwy/ Davidson Ford of Clay Dwy												
	SR							27%		48		48	48
	ST							55%		98	22	120	120
	SL												
	WR						20%		29	32	1	29	29
	WT	586	589	598	27	625		18%				33	658
	WL	15	15	15		15							15
3	NR	10	10	10		10							10
	NT												
	NL	8	8	8		8							8
	ER	6	6	6		6							6
	ET	936	941	955	29	984					-21	-21	963
	EL						45%		65		21	86	86
	NYS 31/ Proposed Right In Dwy												
	SR							18%		32	22	54	54
	ST												
	SL												
4	WR						35%		50		21	71	71
	WT	601	604	613	27	640	20%		29		-21	8	648
	WL												
	NR												
	NT												
	NL												
	ER												
	ET	946	951	965	29	994		55%		98	1	99	1093
	EL												
	NYS 31/ Texas Roadhouse Dwy												
5	SR				40	40							40
	ST				85	85							85
	SL				30	30							30
	WR	609	612	621	-13	608	55%		79			79	687
	WT												
	WL												
	NR	6	6	6		6							6
	NT												
	NL												
	ER	69	69	70		70							70
6	ET	900	904	918	-26	892		55%		98	1	99	991
	EL				55	55							55
	NYS 31/ Lowes Dwy/Home Depot Dwy												
	SR	136	137	139	7	146	6%		9			9	155
	ST	10	10	10		10							10
	SL	94	94	95		95							95
	WR	120	121	123		123							123
	WT	406	408	414	52	466	46%		66			66	532
	WL	78	78	79		79							79
	NR	34	34	35		35							35
7	NT	8	8	8		8							8
	NL	51	51	52	3	55	3%		4			4	59
	ER	52	52	53	7	60		3%		5		5	65
	ET	652	655	665	49	714		46%		82	1	83	797
	EL	246	247	251	3	254		6%		11		11	264

Figure Number: 3a 4 6 7 8

LOCATION NUMBER	INTERSECTION DESCRIPTION	Unadjusted Volumes	2023 Existing Volumes	3	Delta Sonic	2026 Background Volumes	Mixed Use Development				Pass-by Trips	Total Site Trips	Full Build Volumes
				2026 Bkgd Vol 0.50%			Enter Dist. %	Exit Dist. %	Trips IN 144	Trips OUT 178			
6	NYS 31/ Dell Center Dr/Willow Field Dwy												
	SR	70	70	71	5	76	4%		6			6	81
	ST	15	15	15		15						15	81
	SL	80	80	81		81						81	81
	WR	103	104	106		106						106	106
	WT	529	532	540	47	587	42%		60			60	648
	WL	50	50	51		51						51	51
	NR	31	31	31		31						31	31
	NT	8	8	8		8						8	8
	NL	28	28	28		28						28	28
7	ER	60	60	61		61						61	61
	ET	630	633	643	45	688		42%	75	1	76	764	764
	EL	100	100	102	4	106		4%	7		7	114	114
	NYS 31/ Carling Rd												
	SR	56	56	57	5	62	4%		6			6	67
	ST	8	8	8		8						8	8
	SL	93	93	94		94						94	94
	WR	90	90	91		91						91	91
	WT	610	613	622	42	664	37%		53			53	717
	WL	26	26	26		26						26	26
8	NR	22	22	22		22						22	22
	NT												
	NL	17	17	17	1	18	1%		1			1	19
	ER	32	32	32	1	33		1%	2		2	35	35
	ET	636	639	649	39	688		37%	66	1	67	755	755
	EL	69	69	70	4	74		4%	7		7	82	82
	NYS 31/ Wegmans Dwy/R&F Dwy												
	SR	9	9	9	4	13	3%		4			4	17
	ST	5	5	5		5						5	5
	SL	92	92	93		93						93	93
9	WR	115	116	118		118						118	118
	WT	709	713	724	37	761	33%		48			48	809
	WL	29	29	29		29						29	29
	NR	21	21	21		21						21	21
	NT	1	1	1		1						1	1
	NL	8	8	8	1	9	1%		1			1	10
	ER	12	12	12	1	13		1%	2		2	15	15
	ET	726	730	741	35	776		33%	59	1	60	836	836
	EL	14	14	14	4	18		3%	5		5	23	23
	10	NYS 31/ Soule Rd/I-481 SB Off Ramp											
SR		104	105	107	5	112	6%		9			9	120
ST		32	32	32		32						32	32
SL		88	88	89		89						89	89
WR													
WT		644	647	657	25	682	22%		32			32	714
WL		204	205	208		208						208	208
NR		75	75	76		76						76	76
NT													
NL		131	132	134	7	141	5%		7			7	148
11	ER	426	428	434	17	451		15%		1	28	478	478
	ET	417	419	425	18	443		18%			32	475	475
	EL												
	NYS 31/ I-481 NB Ramps												
	SR												
	ST												
	SL												
	WR	79	79	80		80						80	80
	WT	566	569	578	15	593	12%		17			17	611
	WL												
12	NR	63	63	64		64						64	64
	NT												
	NL	281	282	286	10	296	10%		14			14	310
	ER												
	ET	509	512	520	14	534		12%			21	555	555
	EL	73	73	74	4	78		6%			11	89	89

PROJECT: NY Route 31 Mixed Use Development
LOCATION: NYS 31, Town of Clay, New York
PEAK HOUR: PM Peak

Figure Number: 3a 4 6 7 8
Num of yrs

LOCATION NUMBER	INTERSECTION DESCRIPTION	Unadjusted Volumes	2023 Existing Volumes	2026 Bkgd Vol	Delta Sonic	2026 Background Volumes	Mixed Use Development				Pass-by Trips	Total Site Trips	Full Build Volumes
				0.50%			Enter Dist. %	Exit Dist. %	Trips IN 153	Trips OUT 148			
1	NYS 31/ Oswego Rd												
	SR	35	35	36		36							36
	ST	141	142	144		144							144
	SL	113	114	116	9	125	7%		11			11	135
	WR	166	168	171	8	179		7%		10		10	190
	WT	913	922	936	29	965		25%		37	-2	35	1000
	WL	297	300	305	15	320		13%		19		19	339
	NR	345	348	353	15	368	13%		20			20	388
	NT	142	143	145		145							145
	NL	197	199	202		202							202
2	ER	143	144	146		146							146
	ET	764	772	784	31	815	25%		38			38	853
	EL	47	47	48		48							48
	NYS 31/ Davidson Ford of Clay Dwy												
	SR							27%		40		40	40
	ST							55%		81	4	85	85
	SL												
	WR						20%		31	27	-2	31	31
	WT	1317	1330	1350	52	1402		18%				25	1426
	WL	19	19	19		19							19
3	NR	34	34	35		35							35
	NT												
	NL	25	25	25		25							25
	ER	4	4	4		4							4
	ET	1234	1246	1265	55	1320					-5	-5	1315
	EL						45%		69		5	74	74
	NYS 31/ Proposed Right In Dwy												
	SR							18%		27	6	33	33
	ST												
	SL												
4	WR						35%		54		8	62	62
	WT	1336	1343	1363	52	1415	20%		31		-8	23	1437
	WL												
	NR												
	NT												
	NL												
	ER												
	ET	1268	1274	1293	55	1348		55%		81	-1	80	1428
	EL												
	NYS 31/ Texas Roadhouse Dwy												
5	SR				93	93							93
	ST				143	143							143
	SL												
	WR				65	65							65
	WT	1327	1334	1354	-41	1313	55%		84			84	1397
	WL												
	NR	82	82	83		83							83
	NT												
	NL												
	ER	84	84	85		85							85
6	ET	1126	1132	1149	-33	1116		55%		81	-1	80	1196
	EL				88	88							88
	NYS 31/ Lowes Dwy/Home Depot Dwy												
	SR	280	281	285	14	299	6%		9			9	308
	ST	33	33	33		33							33
	SL	164	165	167		167							167
	WR	226	227	230		230							230
	WT	942	947	961	98	1059	46%		70			70	1129
	WL	132	133	135		135							135
	NR	95	95	96		96							96
7	NT	21	21	21		21							21
	NL	104	105	107	5	112	3%		5			5	117
	ER	88	88	89	13	102		3%		4		4	107
	ET	755	759	770	92	862		46%		68	-1	67	929
	EL	288	289	293	5	298		6%		9		9	307

PROJECT: NY Route 31 Mixed Use Development
LOCATION: NYS 31, Town of Clay, New York
PEAK HOUR: PM Peak

Figure Number:

3a

4

6

7

8

Num of yrs

LOCATION NUMBER	INTERSECTION DESCRIPTION	Unadjusted Volumes	2023 Existing Volumes	2026 Bkgd Vol 0.50%	Delta Sonic	2026 Background Volumes	Mixed Use Development				Pass-by Trips	Total Site Trips	Full Build Volumes
							Enter Dist. %	Exit Dist. %	Trips IN 153	Trips OUT 148			
6	NYS 31/ Dell Center Dr/Willow Field Dwy												
	SR	163	164	166	9	175	4%		6			6	181
	ST	7	7	7		7						7	7
	SL	207	208	211		211						211	211
	WR	208	209	212		212						212	212
	WT	1127	1133	1150	89	1239	42%		64			64	1304
	WL	2	2	2		2						2	2
	NR	5	5	5		5						5	5
	NT	2	2	2		2						2	2
	NL	3	3	3		3						3	3
	ER	4	4	4		4						4	4
	ET	950	955	969	84	1053		42%		62	-1	61	1114
	EL	116	117	119	8	127		4%		6		6	133
7	NYS 31/ Carling Rd												
	SR	176	177	180	9	189	4%		6			6	195
	ST	16	16	16		16						16	16
	SL	188	189	192		192						192	192
	WR	190	191	194		194						194	194
	WT	1121	1127	1144	79	1223	37%		57			57	1280
	WL	102	103	105		105						105	105
	NR	70	70	71		71						71	71
	NT	13	13	13		13						13	13
	NL	45	45	46	2	48	1%		2			2	49
	ER	91	91	92	2	94		1%		1		1	95
	ET	948	953	967	74	1041		37%		55	-1	54	1095
	EL	120	121	123	8	131		4%		6		6	137
8	NYS 31/ Wegmans Dwy/R&F Dwy												
	SR	61	61	62	7	69	3%		5			5	73
	ST	10	10	10		10						10	10
	SL	300	301	306		306						306	306
	WR	346	348	353		353						353	353
	WT	1309	1316	1336	71	1407	33%		50			50	1457
	WL	159	160	162		162						162	162
	NR	105	106	108		108						108	108
	NT	11	11	11		11						11	11
	NL	65	65	66	2	68	1%		2			2	69
	ER	93	93	94	2	96		1%		1		1	97
	ET	1066	1071	1087	66	1153		33%		49	-1	48	1200
	EL	51	51	52	7	59		3%		4		4	63
9	NYS 31/ Soule Rd/I-481 SB Off Ramp												
	SR	178	179	182	9	191	6%		9			9	200
	ST	39	39	40		40						40	40
	SL	124	125	127		127						127	127
	WR												
	WT	1418	1425	1446	48	1494	22%		34			34	1528
	WL	407	409	415		415						415	415
	NR	155	156	158		158						158	158
	NT												
	NL	228	229	232	14	246	5%		8			8	253
	ER	645	648	658	30	688		15%		22		22	711
	ET	850	854	867	35	902		18%		27	-1	26	928
	EL												
10	NYS 31/ I-481 NB Ramps												
	SR												
	ST												
	SL												
	WR	239	240	244		244						244	244
	WT	1012	1017	1032	29	1061	12%		18			18	1080
	WL												
	NR	237	238	242		242						242	242
	NT												
	NL	854	858	871	19	890	10%		15			15	905
	ER												
	ET	872	876	889	27	916		12%		18	-1	17	933
	EL	243	244	248	8	256		6%		9		9	265

PROJECT: NY Route 31 Mixed Use Development
LOCATION: NYS 31, Town of Clay, New York
PEAK HOUR: SAT Peak

Figure Number: 3a 4 6 7 8
 Num of yrs

LOCATION NUMBER	INTERSECTION DESCRIPTION	Unadjusted Volumes	2023 Existing Volumes	2023 Bkgd Vol 0.50%	Delta Sonic	2026 Background Volumes	Mixed Use Development				Pass-by Trips	Total Site Trips	Full Build Volumes
							Enter Dist. %	Exit Dist. %	Trips IN 95	Trips OUT 84			
1	NYS 31/ Oswego Rd												
	SR	23	23	23		23							23
	ST	103	104	106		106							106
	SL	139	140	142	8	150	7%		7			7	157
	WR	149	150	152	8	160		7%		6	-1	5	165
	WT	782	790	802	26	828		25%		21	-2	19	847
	WL	285	288	292	14	306		13%		11	-1	10	316
	NR	341	344	349	14	363	13%		12			12	376
	NT	112	113	115		115							115
	NL	94	95	96		96							96
	ER	96	97	98		98							98
	ET	763	771	783	29	812	25%		24			24	836
	EL	33	33	33		33							33
2	NYS 31/Proposed Dwy/ Davidson Ford of Clay Dwy												
	SR							27%		23		23	23
	ST												
	SL							55%		46	10	56	56
	WR						20%		19			19	19
	WT	1154	1166	1184	47	1231		18%		15	-2	13	1244
	WL	7	7	7		7							7
	NR	16	16	16		16							16
	NT												
	NL	8	8	8		8							8
	ER	3	3	3		3							3
	ET	1257	1270	1289	51	1340					-12	-12	1328
	EL						45%		43		12	55	55
3	NYS 31/ Proposed Right In Dwy												
	SR							18%		15	14	29	29
	ST												
	SL												
	WR						35%		33		18	51	51
	WT	1161	1167	1185	47	1232	20%		19		-18	1	1233
	WL												
	NR												
	NT												
	NL												
	ER												
	ET	1273	1279	1298	51	1349		55%		46	-2	44	1393
	EL												
4	NYS 31/ Texas Roadhouse Dwy												
	SR				86	86							86
	ST												
	SL				134	134							134
	WR				61	61							61
	WT	1357	1364	1385	-39	1346	55%		52			52	1398
	WL												
	NR	80	80	81		81							81
	NT												
	NL												
	ER	69	69	70		70							70
	ET	1377	1384	1405	-30	1375		55%		46	-2	44	1419
	EL				81	81							81
5	NYS 31/ Lowes Dwy/Home Depot Dwy												
	SR	346	348	353	13	366	6%		6			6	372
	ST	64	64	65		65							65
	SL	287	288	292		292							292
	WR	355	357	362		362							362
	WT	873	877	890	91	981	46%		44			44	1025
	WL	187	188	191		191							191
	NR	187	188	191		191							191
	NT	61	61	62		62							62
	NL	144	145	147	5	152	3%		3			3	155
	ER	150	151	153	12	165		3%		3		3	168
	ET	805	809	821	87	908		46%		39	-2	37	944
	EL	447	449	456	5	461		6%		5		5	466

PROJECT: NY Route 31 Mixed Use Development
LOCATION: NYS 31, Town of Clay, New York
PEAK HOUR: SAT Peak

Figure Number: 3a 4 6 7 8
 Num of yrs

LOCATION NUMBER	INTERSECTION DESCRIPTION	Unadjusted Volumes	2023 Existing Volumes	3	Delta Sonic	2026 Background Volumes	Mixed Use Development				Pass-by Trips	Total Site Trips	Full Build Volumes
				2023 Bkgd Vol 0.50%			Enter Dist. %	Exit Dist. %	Trips IN 95	Trips OUT 84			
6	NYS 31/ Dell Center Dr/Willow Field Dwy												
	SR	208	209	212	8	220	4%		4			4	224
	ST	6	6	6		6						6	6
	SL	239	240	244		244						244	244
	WR	240	241	245		245						40	245
	WT	1187	1193	1211	83	1294	42%		40			40	1334
	WL	11	11	11		11						11	11
	NR	7	7	7		7							7
	NT	2	2	2		2							2
	NL	5	5	5		5							5
	ER	7	7	7		7							7
	ET	1140	1146	1163	79	1242		42%		35	-2	33	1275
	EL	145	146	148	8	156		4%		3		3	159
7	NYS 31/ Carling Rd												
	SR	206	207	210	8	218	4%		4			4	222
	ST	23	23	23		23						23	23
	SL	200	201	204		204						204	204
	WR	189	190	193		193						35	193
	WT	1178	1184	1202	74	1276	37%		35			35	1311
	WL	93	93	94		94						94	94
	NR	103	104	106		106							106
	NT	27	27	27		27						1	27
	NL	67	67	68	2	70	1%		1			1	71
	ER	102	103	105	2	107		1%		1		1	107
	ET	1101	1107	1124	70	1194		37%		31	-2	29	1223
	EL	212	213	216	8	224		4%		3		3	227
8	NYS 31/ Wegmans Dwy/R&F Dwy												
	SR	91	91	92	6	98	3%		3			3	101
	ST	22	22	22		22						22	22
	SL	304	306	311		311						311	311
	WR	331	333	338		338						31	338
	WT	1249	1255	1274	66	1340	33%		31			31	1371
	WL	170	171	174		174						174	174
	NR	138	139	141		141							141
	NT	14	14	14		14						1	14
	NL	95	95	96	2	98	1%		1			1	99
	ER	122	123	125	2	127		1%		1		1	127
	ET	1234	1240	1259	62	1321		33%		28	-2	26	1347
	EL	66	66	67	6	73		3%		3		3	76
9	NYS 31/ Soule Rd/I-481 SB Off Ramp												
	SR	213	214	217	8	225	6%		6			6	231
	ST	29	29	29		29						29	29
	SL	122	123	125		125						125	125
	WR												
	WT	1326	1333	1353	45	1398	22%		21			21	1419
	WL	250	251	255		255						255	255
	NR	138	139	141		141							141
	NT												
	NL	256	257	261	13	274	5%		5			5	279
	ER	680	683	693	29	722		15%		13	-1	12	734
	ET	994	999	1014	33	1047		18%		15	-1	14	1061
	EL												
10	NYS 31/ I-481 NB Ramps												
	SR												
	ST												
	SL												
	WR	139	140	142		142							142
	WT	1129	1135	1152	27	1179	12%		11			11	1191
	WL												
	NR	149	150	152		152							152
	NT												
	NL	443	445	452	18	470	10%		10			10	479
	ER												
	ET	1028	1033	1049	25	1074		12%		10	-1	9	1083
	EL	204	205	208	8	216		6%		5		5	221

PROJECT DETAILS

Project Name:	Route 31 Mixed Use Clay	Type of Project:	
Project No:		City:	
Country:		Built-up Area(Sq.ft):	
Analyst Name:	Amy Dake	Clients Name:	
Date:	9/28/2023	ZIP/Postal Code:	
State/Province:		No. of Scenarios:	3
Analysis Region:			

SCENARIO SUMMARY

Scenarios	Name	No. of Land Uses	Phases of Development	No. of Years to Project Traffic	User Group	Estimated New Vehicle Trips		
						Entry	Exit	Total
Scenario - 1	AM Peak	5	1	0		205	244	449
Scenario - 2	PM Peak	5	1	0		204	192	396
Scenario - 3	SAT Peak	5	1	0		166	157	323

Scenario - 1

Scenario Name: AM Peak

User Group:

Dev. phase: 1

No. of Years to Project 0

Traffic :

Analyst Note:

Warning:

VEHICLE TRIPS BEFORE REDUCTION

Land Use & Data Source	Location	IV	Size	Time Period	Method	Entry	Exit	Total
					Rate/Equation	Split%	Split%	
221 - Multifamily Housing (Mid-Rise) - Not	General	Dwelling Units	260	Weekday, Peak Hour of Adjacent Street Traffic,	Best Fit (LIN)	24	79	103
Data Source: Trip Generation Manual, 11th Ed	Urban/Suburban				$T = 0.44(X) - 11.61$	23%	77%	
565 - Day Care Center	General	1000 Sq. Ft. GFA	15	Weekday, Peak Hour of Adjacent Street Traffic,	Average	87	78	165
Data Source: Trip Generation Manual, 11th Ed	Urban/Suburban				11.00	53%	47%	
822 - Strip Retail Plaza (<40k)	General	1000 Sq. Ft. GLA	2.09	Weekday, Peak Hour of Adjacent Street Traffic,	Best Fit (LOG)	6	4	10
Data Source: Trip Generation Manual, 11th Ed	Urban/Suburban				$\ln(T) = 0.66\ln(X) + 1.84$	60%	40%	
822(1) - Strip Retail Plaza (<40k)	General	1000 Sq. Ft. GLA	2.5	Weekday, Peak Hour of Adjacent Street Traffic,	Best Fit (LOG)	7	5	12
Data Source: Trip Generation Manual, 11th Ed	Urban/Suburban				$\ln(T) = 0.66\ln(X) + 1.84$	60%	40%	
937 - Coffee/Donut Shop with Drive-	General	1000 Sq. Ft. GFA	1.86	Weekday, Peak Hour of Adjacent Street	Average	81	78	159
Data Source: Trip Generation Manual, 11th Ed	Urban/Suburban				85.88	51%	49%	

VEHICLE TO PERSON TRIP CONVERSION**BASELINE SITE VEHICLE CHARACTERISTICS:**

Land Use	Baseline Site Vehicle Mode Share		Baseline Site Vehicle Occupancy		Baseline Site Vehicle Directional Split	
	Entry (%)	Exit (%)	Entry	Exit	Entry (%)	Exit (%)
221 - Multifamily Housing (Mid-Rise) - Not Close to Rail Transit	100	100	1	1	23	77
565 - Day Care Center	100	100	1	1	53	47
822 - Strip Retail Plaza (<40k)	100	100	1	1	60	40
822(1) - Strip Retail Plaza (<40k)	100	100	1	1	60	40
937 - Coffee/Donut Shop with Drive-Through Window	100	100	1	1	51	49

ESTIMATED BASELINE SITE PERSON TRIPS:

Land Use	Person Trips by Vehicle		Person Trips by Other Modes		Total Baseline Site Person Trips	
	Entry	Exit	Entry	Exit	Entry	Exit
221 - Multifamily Housing (Mid-Rise) - Not Close to Rail Transit	24	79	0	0	24	79
	103		0		103	
565 - Day Care Center	87	78	0	0	87	78
	165		0		165	
822 - Strip Retail Plaza (<40k)	6	4	0	0	6	4
	10		0		10	
822(1) - Strip Retail Plaza (<40k)	7	5	0	0	7	5
	12		0		12	
937 - Coffee/Donut Shop with Drive-Through Window	81	78	0	0	81	78
	159		0		159	

NEW VEHICLE TRIPS

Land Use	New Vehicle Trips		
	Entry	Exit	Total
221 - Multifamily Housing (Mid-Rise) - Not Close to Rail Transit	24	79	103
565 - Day Care Center	87	78	165
822 - Strip Retail Plaza (<40k)	6	4	10
822(1) - Strip Retail Plaza (<40k)	7	5	12
937 - Coffee/Donut Shop with Drive-Through Window	81	78	159

RESULTS

Site Totals	Entry	Exit	Total
Vehicle Trips Before Reduction	205	244	449
External Vehicle Trips	205	244	449
New Vehicle Trips	205	244	449

Scenario - 2

Scenario Name: PM Peak

User Group:

Dev. phase: 1

No. of Years to Project 0

Traffic :

Analyst Note:

Warning:

VEHICLE TRIPS BEFORE REDUCTION

Land Use & Data Source	Location	IV	Size	Time Period	Method	Entry	Exit	Total
					Rate/Equation	Split%	Split%	
221 - Multifamily Housing (Mid-Rise) - Not	General	Dwelling Units	260	Weekday, Peak Hour of Adjacent Street Traffic,	Best Fit (LIN)	62	40	102
Data Source: Trip Generation Manual, 11th Ed	Urban/Suburban				$T = 0.39(X) + 0.34$	61%	39%	
565 - Day Care Center	General	1000 Sq. Ft. GFA	15	Weekday, Peak Hour of Adjacent Street Traffic,	Average	78	88	166
Data Source: Trip Generation Manual, 11th Ed	Urban/Suburban				11.12	47%	53%	
822 - Strip Retail Plaza (<40k)	General	1000 Sq. Ft. GLA	2.09	Weekday, Peak Hour of Adjacent Street Traffic,	Best Fit (LOG)	13	13	26
Data Source: Trip Generation Manual, 11th Ed	Urban/Suburban				$\ln(T) = 0.71\ln(X) + 2.72$	50%	50%	
822(1) - Strip Retail Plaza (<40k)	General	1000 Sq. Ft. GLA	2.5	Weekday, Peak Hour of Adjacent Street Traffic,	Best Fit (LOG)	15	15	30
Data Source: Trip Generation Manual, 11th Ed	Urban/Suburban				$\ln(T) = 0.71\ln(X) + 2.72$	50%	50%	
937 - Coffee/Donut Shop with Drive-	General	1000 Sq. Ft. GFA	1.86	Weekday, Peak Hour of Adjacent Street	Average	36	36	72
Data Source: Trip Generation Manual, 11th Ed	Urban/Suburban				38.99	50%	50%	

VEHICLE TO PERSON TRIP CONVERSION**BASELINE SITE VEHICLE CHARACTERISTICS:**

Land Use	Baseline Site Vehicle Mode Share		Baseline Site Vehicle Occupancy		Baseline Site Vehicle Directional Split	
	Entry (%)	Exit (%)	Entry	Exit	Entry (%)	Exit (%)
221 - Multifamily Housing (Mid-Rise) - Not Close to Rail Transit	100	100	1	1	61	39
565 - Day Care Center	100	100	1	1	47	53
822 - Strip Retail Plaza (<40k)	100	100	1	1	50	50
822(1) - Strip Retail Plaza (<40k)	100	100	1	1	50	50
937 - Coffee/Donut Shop with Drive-Through Window	100	100	1	1	50	50

ESTIMATED BASELINE SITE PERSON TRIPS:

Land Use	Person Trips by Vehicle		Person Trips by Other Modes		Total Baseline Site Person Trips	
	Entry	Exit	Entry	Exit	Entry	Exit
221 - Multifamily Housing (Mid-Rise) - Not Close to Rail Transit	62	40	0	0	62	40
	102		0		102	
565 - Day Care Center	78	88	0	0	78	88
	166		0		166	
822 - Strip Retail Plaza (<40k)	13	13	0	0	13	13
	26		0		26	
822(1) - Strip Retail Plaza (<40k)	15	15	0	0	15	15
	30		0		30	
937 - Coffee/Donut Shop with Drive-Through Window	36	36	0	0	36	36
	72		0		72	

NEW VEHICLE TRIPS

Land Use	New Vehicle Trips		
	Entry	Exit	Total
221 - Multifamily Housing (Mid-Rise) - Not Close to Rail Transit	62	40	102
565 - Day Care Center	78	88	166
822 - Strip Retail Plaza (<40k)	13	13	26
822(1) - Strip Retail Plaza (<40k)	15	15	30
937 - Coffee/Donut Shop with Drive-Through Window	36	36	72

RESULTS

Site Totals	Entry	Exit	Total
Vehicle Trips Before Reduction	204	192	396
External Vehicle Trips	204	192	396
New Vehicle Trips	204	192	396

Scenario - 3

Scenario Name: SAT Peak

User Group:

Dev. phase: 1

No. of Years to Project 0

Traffic :

Analyst Note:

Warning:

VEHICLE TRIPS BEFORE REDUCTION

Land Use & Data Source	Location	IV	Size	Time Period	Method	Entry	Exit	Total
					Rate/Equation	Split%	Split%	
221 - Multifamily Housing (Mid-Rise) - Not	General Urban/Suburban	Dwelling Units	260	Saturday, Peak Hour of Generator	Best Fit (LOG)	53	51	104
Data Source: Trip Generation Manual, 11th Ed					$\ln(T) = 1.00\ln(X) - 0.91$	51%	49%	
565 - Day Care Center	General Urban/Suburban	1000 Sq. Ft. GFA	15	Saturday, Peak Hour of Generator	Average	16	9	25
Data Source: Trip Generation Manual, 11th Ed					1.70	63%	37%	
822 - Strip Retail Plaza (<40k)	General Urban/Suburban	1000 Sq. Ft. GLA	2.09	Saturday, Peak Hour of Generator	Average	7	7	14
Data Source: Trip Generation Manual, 11th Ed					6.57	51%	49%	
822(1) - Strip Retail Plaza (<40k)	General Urban/Suburban	1000 Sq. Ft. GLA	2.5	Saturday, Peak Hour of Generator	Average	8	8	16
Data Source: Trip Generation Manual, 11th Ed					6.57	51%	49%	
937 - Coffee/Donut Shop with Drive-	General Urban/Suburban	1000 Sq. Ft. GFA	1.86	Saturday, Peak Hour of Generator	Average	82	82	164
Data Source: Trip Generation Manual, 11th Ed					87.91	50%	50%	

VEHICLE TO PERSON TRIP CONVERSION**BASELINE SITE VEHICLE CHARACTERISTICS:**

Land Use	Baseline Site Vehicle Mode Share		Baseline Site Vehicle Occupancy		Baseline Site Vehicle Directional Split	
	Entry (%)	Exit (%)	Entry	Exit	Entry (%)	Exit (%)
221 - Multifamily Housing (Mid-Rise) - Not Close to Rail Transit	100	100	1	1	51	49
565 - Day Care Center	100	100	1	1	63	37
822 - Strip Retail Plaza (<40k)	100	100	1	1	51	49
822(1) - Strip Retail Plaza (<40k)	100	100	1	1	51	49
937 - Coffee/Donut Shop with Drive-Through Window	100	100	1	1	50	50

ESTIMATED BASELINE SITE PERSON TRIPS:

Land Use	Person Trips by Vehicle		Person Trips by Other Modes		Total Baseline Site Person Trips	
	Entry	Exit	Entry	Exit	Entry	Exit
221 - Multifamily Housing (Mid-Rise) - Not Close to Rail Transit	53	51	0	0	53	51
	104		0		104	
565 - Day Care Center	16	9	0	0	16	9
	25		0		25	
822 - Strip Retail Plaza (<40k)	7	7	0	0	7	7
	14		0		14	
822(1) - Strip Retail Plaza (<40k)	8	8	0	0	8	8
	16		0		16	
937 - Coffee/Donut Shop with Drive-Through Window	82	82	0	0	82	82
	164		0		164	

NEW VEHICLE TRIPS

Land Use	New Vehicle Trips		
	Entry	Exit	Total
221 - Multifamily Housing (Mid-Rise) - Not Close to Rail Transit	53	51	104
565 - Day Care Center	16	9	25
822 - Strip Retail Plaza (<40k)	7	7	14
822(1) - Strip Retail Plaza (<40k)	8	8	16
937 - Coffee/Donut Shop with Drive-Through Window	82	82	164

RESULTS

Site Totals	Entry	Exit	Total
Vehicle Trips Before Reduction	166	157	323
External Vehicle Trips	166	157	323
New Vehicle Trips	166	157	323

NCHRP 8-51 Internal Trip Capture Estimation Tool							
Project Name:		Mixed Use Clay		Organization:		Passero Associates	
Project Location:		Town of Clay, NY		Performed By:		Nick Merrifield	
Scenario Description:				Date:		November2023	
Analysis Year:		2026		Checked By:			
Analysis Period:		AM Street Peak Hour		Date:			

Table 1-A: Base Vehicle-Trip Generation Estimates (Single-Use Site Estimate)						
Land Use	Development Data (For Information Only)			Estimated Vehicle-Trips		
	ITE LUCs ¹	Quantity	Units	Total	Entering	Exiting
Office				0		
Retail	822	4,590	SF	22	13	9
Restaurant	937	1,860	SF	159	81	78
Cinema/Entertainment				0		
Residential	221	260	Units	103	24	79
Hotel				0		
All Other Land Uses ²	565	15,000	SF	165	87	78
Total				449	205	244

Table 2-A: Mode Split and Vehicle Occupancy Estimates						
Land Use	Entering Trips			Exiting Trips		
	Veh. Occ.	% Transit	% Non-Motorized	Veh. Occ.	% Transit	% Non-Motorized
Office						
Retail	1.17	0%	0%	1.16	0%	0%
Restaurant	1.41	0%	1%	1.39	0%	2%
Cinema/Entertainment						
Residential	1.13	0%	3%	1.09	0%	2%
Hotel						
All Other Land Uses ²	1.00	0%	0%	1.00	0%	0%

Table 3-A: Average Land Use Interchange Distances (Feet Walking Distance)						
Origin (From)	Destination (To)					
	Office	Retail	Restaurant	Cinema/Entertainment	Residential	Hotel
Office						
Retail						
Restaurant						
Cinema/Entertainment						
Residential						
Hotel						

Table 4-A: Internal Person-Trip Origin-Destination Matrix*						
Origin (From)	Destination (To)					
	Office	Retail	Restaurant	Cinema/Entertainment	Residential	Hotel
Office		0	0	0	0	0
Retail	0		1	0	1	0
Restaurant	0	1		0	1	0
Cinema/Entertainment	0	0	0		0	0
Residential	0	1	17	0		0
Hotel	0	0	0	0	0	

Table 5-A: Computations Summary			
	Total	Entering	Exiting
All Person-Trips	525	243	282
Internal Capture Percentage	8%	9%	8%
External Vehicle-Trips ³	407	186	221
External Transit-Trips ⁴	0	0	0
External Non-Motorized Trips ⁴	5	2	3

Table 6-A: Internal Trip Capture Percentages by Land Use		
Land Use	Entering Trips	Exiting Trips
Office	N/A	N/A
Retail	13%	20%
Restaurant	16%	2%
Cinema/Entertainment	N/A	N/A
Residential	7%	21%
Hotel	N/A	N/A

¹Land Use Codes (LUCs) from *Trip Generation Informational Report*, published by the Institute of Transportation Engineers.

²Total estimate for all other land uses at mixed-use development site-not subject to internal trip capture computations in this estimator

³Vehicle-trips computed using the mode split and vehicle occupancy values provided in Table 2-A

⁴Person-Trips

*Indicates computation that has been rounded to the nearest whole number.

Project Name:	Mixed Use Clay
Analysis Period:	AM Street Peak Hour

Table 7-A: Conversion of Vehicle-Trip Ends to Person-Trip Ends						
Land Use	Table 7-A (D): Entering Trips			Table 7-A (O): Exiting Trips		
	Veh. Occ.	Vehicle-Trips	Person-Trips*	Veh. Occ.	Vehicle-Trips	Person-Trips*
Office	1.00	0	0	1.00	0	0
Retail	1.17	13	15	1.16	9	10
Restaurant	1.41	81	114	1.39	78	108
Cinema/Entertainment	1.00	0	0	1.00	0	0
Residential	1.13	24	27	1.09	79	86
Hotel	1.00	0	0	1.00	0	0

Table 8-A (O): Internal Person-Trip Origin-Destination Matrix (Computed at Origin)						
Origin (From)	Destination (To)					
	Office	Retail	Restaurant	Cinema/Entertainment	Residential	Hotel
Office		0	0	0	0	0
Retail	3		1	0	1	0
Restaurant	33	15		0	4	3
Cinema/Entertainment	0	0	0		0	0
Residential	2	1	17	0		0
Hotel	0	0	0	0	0	

Table 8-A (D): Internal Person-Trip Origin-Destination Matrix (Computed at Destination)						
Origin (From)	Destination (To)					
	Office	Retail	Restaurant	Cinema/Entertainment	Residential	Hotel
Office		5	26	0	0	0
Retail	0		57	0	1	0
Restaurant	0	1		0	1	0
Cinema/Entertainment	0	0	0		0	0
Residential	0	3	23	0		0
Hotel	0	1	7	0	0	

Table 9-A (D): Internal and External Trips Summary (Entering Trips)						
Destination Land Use	Person-Trip Estimates			External Trips by Mode*		
	Internal	External	Total	Vehicles ¹	Transit ²	Non-Motorized ²
Office	0	0	0	0	0	0
Retail	2	13	15	11	0	0
Restaurant	18	96	114	67	0	1
Cinema/Entertainment	0	0	0	0	0	0
Residential	2	25	27	21	0	1
Hotel	0	0	0	0	0	0
All Other Land Uses ³	0	87	87	87	0	0

Table 9-A (O): Internal and External Trips Summary (Exiting Trips)						
Origin Land Use	Person-Trip Estimates			External Trips by Mode*		
	Internal	External	Total	Vehicles ¹	Transit ²	Non-Motorized ²
Office	0	0	0	0	0	0
Retail	2	8	10	7	0	0
Restaurant	2	106	108	75	0	2
Cinema/Entertainment	0	0	0	0	0	0
Residential	18	68	86	61	0	1
Hotel	0	0	0	0	0	0
All Other Land Uses ³	0	78	78	78	0	0

¹Vehicle-trips computed using the mode split and vehicle occupancy values provided in Table 2-A

²Person-Trips

³Total estimate for all other land uses at mixed-use development site-not subject to internal trip capture computations in this estimator

*Indicates computation that has been rounded to the nearest whole number.

NCHRP 8-51 Internal Trip Capture Estimation Tool					
Project Name:	Mixed Use Clay			Organization:	Passero Associates
Project Location:	Town of Clay, NY			Performed By:	Nick Merrifield
Scenario Description:				Date:	November 2023
Analysis Year:	2026			Checked By:	
Analysis Period:	PM Street Peak Hour			Date:	

Table 1-P: Base Vehicle-Trip Generation Estimates (Single-Use Site Estimate)						
Land Use	Development Data (For Information Only)			Estimated Vehicle-Trips		
	ITE LUCs ¹	Quantity	Units	Total	Entering	Exiting
Office				0		
Retail	822	4,590	SF	56	28	28
Restaurant	937	1,860	SF	72	36	36
Cinema/Entertainment				0		
Residential	221	260	Units	102	62	40
Hotel				0		
All Other Land Uses ²	565	15,000	SF	166	78	88
Total				396	204	192

Table 2-P: Mode Split and Vehicle Occupancy Estimates						
Land Use	Entering Trips			Exiting Trips		
	Veh. Occ.	% Transit	% Non-Motorized	Veh. Occ.	% Transit	% Non-Motorized
Office						
Retail	1.21	0%	0%	1.18	0%	0%
Restaurant	1.41	0%	1%	1.39	0%	2%
Cinema/Entertainment						
Residential	1.15	0%	3%	1.21	0%	4%
Hotel						
All Other Land Uses ²	1.00	0%	0%	1.00	0%	0%

Table 3-P: Average Land Use Interchange Distances (Feet Walking Distance)						
Origin (From)	Destination (To)					
	Office	Retail	Restaurant	Cinema/Entertainment	Residential	Hotel
Office						
Retail					737	
Restaurant					737	
Cinema/Entertainment						
Residential		737	737			
Hotel						

Table 4-P: Internal Person-Trip Origin-Destination Matrix*						
Origin (From)	Destination (To)					
	Office	Retail	Restaurant	Cinema/Entertainment	Residential	Hotel
Office		0	0	0	0	0
Retail	0		10	0	9	0
Restaurant	0	17		0	9	0
Cinema/Entertainment	0	0	0		0	0
Residential	0	3	6	0		0
Hotel	0	0	0	0	0	

Table 5-P: Computations Summary			
	Total	Entering	Exiting
All Person-Trips	453	234	219
Internal Capture Percentage	24%	23%	25%
External Vehicle-Trips ³	307	159	148
External Transit-Trips ⁴	0	0	0
External Non-Motorized Trips ⁴	4	2	2

Table 6-P: Internal Trip Capture Percentages by Land Use		
Land Use	Entering Trips	Exiting Trips
Office	N/A	N/A
Retail	59%	58%
Restaurant	31%	52%
Cinema/Entertainment	N/A	N/A
Residential	25%	19%
Hotel	N/A	N/A

¹Land Use Codes (LUCs) from *Trip Generation Informational Report*, published by the Institute of Transportation Engineers.

²Total estimate for all other land uses at mixed-use development site-not subject to internal trip capture computations in this estimator

³Vehicle-trips computed using the mode split and vehicle occupancy values provided in Table 2-P

⁴Person-Trips

*Indicates computation that has been rounded to the nearest whole number.

Project Name:	Mixed Use Clay
Analysis Period:	PM Street Peak Hour

Table 7-P: Conversion of Vehicle-Trip Ends to Person-Trip Ends						
Land Use	Table 7-P (D): Entering Trips			Table 7-P (O): Exiting Trips		
	Veh. Occ.	Vehicle-Trips	Person-Trips*	Veh. Occ.	Vehicle-Trips	Person-Trips*
Office	1.00	0	0	1.00	0	0
Retail	1.21	28	34	1.18	28	33
Restaurant	1.41	36	51	1.39	36	50
Cinema/Entertainment	1.00	0	0	1.00	0	0
Residential	1.15	62	71	1.21	40	48
Hotel	1.00	0	0	1.00	0	0

Table 8-P (O): Internal Person-Trip Origin-Destination Matrix (Computed at Origin)						
Origin (From)	Destination (To)					
	Office	Retail	Restaurant	Cinema/Entertainment	Residential	Hotel
Office		0	0	0	0	0
Retail	1		10	1	9	2
Restaurant	2	21		4	9	4
Cinema/Entertainment	0	0	0		0	0
Residential	2	17	8	0		1
Hotel	0	0	0	0	0	

Table 8-P (D): Internal Person-Trip Origin-Destination Matrix (Computed at Destination)						
Origin (From)	Destination (To)					
	Office	Retail	Restaurant	Cinema/Entertainment	Residential	Hotel
Office		3	1	0	3	0
Retail	0		15	0	33	0
Restaurant	0	17		0	11	0
Cinema/Entertainment	0	1	2		3	0
Residential	0	3	6	0		0
Hotel	0	1	3	0	0	

Table 9-P (D): Internal and External Trips Summary (Entering Trips)						
Destination Land Use	Person-Trip Estimates			External Trips by Mode*		
	Internal	External	Total	Vehicles ¹	Transit ²	Non-Motorized ²
Office	0	0	0	0	0	0
Retail	20	14	34	12	0	0
Restaurant	16	35	51	25	0	0
Cinema/Entertainment	0	0	0	0	0	0
Residential	18	53	71	44	0	2
Hotel	0	0	0	0	0	0
All Other Land Uses ³	0	78	78	78	0	0

Table 9-P (O): Internal and External Trips Summary (Exiting Trips)						
Origin Land Use	Person-Trip Estimates			External Trips by Mode*		
	Internal	External	Total	Vehicles ¹	Transit ²	Non-Motorized ²
Office	0	0	0	0	0	0
Retail	19	14	33	12	0	0
Restaurant	26	24	50	17	0	0
Cinema/Entertainment	0	0	0	0	0	0
Residential	9	39	48	31	0	2
Hotel	0	0	0	0	0	0
All Other Land Uses ³	0	88	88	88	0	0

¹Vehicle-trips computed using the mode split and vehicle occupancy values provided in Table 2-P

²Person-Trips

³Total estimate for all other land uses at mixed-use development site-not subject to internal trip capture computations in this estimator

*Indicates computation that has been rounded to the nearest whole number.

NCHRP 8-51 Internal Trip Capture Estimation Tool					
Project Name:	Mixed Use Clay			Organization:	Passero Associates
Project Location:	Town of Clay, NY			Performed By:	Nick Merrifield
Scenario Description:				Date:	November 2023
Analysis Year:	2026			Checked By:	
Analysis Period:	SAT Street Peak Hour			Date:	

Table 1-P: Base Vehicle-Trip Generation Estimates (Single-Use Site Estimate)						
Land Use	Development Data (For Information Only)			Estimated Vehicle-Trips		
	ITE LUCs ¹	Quantity	Units	Total	Entering	Exiting
Office				0		
Retail	822	4,590	SF	30	15	15
Restaurant	937	1,860	SF	164	82	82
Cinema/Entertainment				0		
Residential	221	260	Units	104	53	51
Hotel				0		
All Other Land Uses ²	565	15,000	SF	25	16	9
Total				323	166	157

Table 2-P: Mode Split and Vehicle Occupancy Estimates						
Land Use	Entering Trips			Exiting Trips		
	Veh. Occ.	% Transit	% Non-Motorized	Veh. Occ.	% Transit	% Non-Motorized
Office						
Retail	1.21	0%	0%	1.18	0%	0%
Restaurant	1.41	0%	1%	1.39	0%	2%
Cinema/Entertainment						
Residential	1.15	0%	3%	1.21	0%	4%
Hotel						
All Other Land Uses ²	1.00	0%	0%	1.00	0%	0%

Table 3-P: Average Land Use Interchange Distances (Feet Walking Distance)						
Origin (From)	Destination (To)					
	Office	Retail	Restaurant	Cinema/Entertainment	Residential	Hotel
Office						
Retail					737	
Restaurant					737	
Cinema/Entertainment						
Residential		737	737			
Hotel						

Table 4-P: Internal Person-Trip Origin-Destination Matrix*						
Origin (From)	Destination (To)					
	Office	Retail	Restaurant	Cinema/Entertainment	Residential	Hotel
Office		0	0	0	0	0
Retail	0		10	0	9	0
Restaurant	0	17		0	9	0
Cinema/Entertainment	0	0	0		0	0
Residential	0	3	6	0		0
Hotel	0	0	0	0	0	

Table 5-P: Computations Summary			
	Total	Entering	Exiting
All Person-Trips	453	234	219
Internal Capture Percentage	24%	23%	25%
External Vehicle-Trips ³	307	159	148
External Transit-Trips ⁴	0	0	0
External Non-Motorized Trips ⁴	4	2	2

Table 6-P: Internal Trip Capture Percentages by Land Use		
Land Use	Entering Trips	Exiting Trips
Office	N/A	N/A
Retail	59%	58%
Restaurant	31%	52%
Cinema/Entertainment	N/A	N/A
Residential	25%	19%
Hotel	N/A	N/A

¹Land Use Codes (LUCs) from *Trip Generation Informational Report*, published by the Institute of Transportation Engineers.

²Total estimate for all other land uses at mixed-use development site-not subject to internal trip capture computations in this estimator

³Vehicle-trips computed using the mode split and vehicle occupancy values provided in Table 2-P

⁴Person-Trips

*Indicates computation that has been rounded to the nearest whole number.

Project Name:	Mixed Use Clay
Analysis Period:	SAT Street Peak Hour

Table 7-P: Conversion of Vehicle-Trip Ends to Person-Trip Ends						
Land Use	Table 7-P (D): Entering Trips			Table 7-P (O): Exiting Trips		
	Veh. Occ.	Vehicle-Trips	Person-Trips*	Veh. Occ.	Vehicle-Trips	Person-Trips*
Office	1.00	0	0	1.00	0	0
Retail	1.21	28	34	1.18	28	33
Restaurant	1.41	36	51	1.39	36	50
Cinema/Entertainment	1.00	0	0	1.00	0	0
Residential	1.15	62	71	1.21	40	48
Hotel	1.00	0	0	1.00	0	0

Table 8-P (O): Internal Person-Trip Origin-Destination Matrix (Computed at Origin)						
Origin (From)	Destination (To)					
	Office	Retail	Restaurant	Cinema/Entertainment	Residential	Hotel
Office		0	0	0	0	0
Retail	1		10	1	9	2
Restaurant	2	21		4	9	4
Cinema/Entertainment	0	0	0		0	0
Residential	2	17	8	0		1
Hotel	0	0	0	0	0	

Table 8-P (D): Internal Person-Trip Origin-Destination Matrix (Computed at Destination)						
Origin (From)	Destination (To)					
	Office	Retail	Restaurant	Cinema/Entertainment	Residential	Hotel
Office		3	1	0	3	0
Retail	0		15	0	33	0
Restaurant	0	17		0	11	0
Cinema/Entertainment	0	1	2		3	0
Residential	0	3	6	0		0
Hotel	0	1	3	0	0	

Table 9-P (D): Internal and External Trips Summary (Entering Trips)						
Destination Land Use	Person-Trip Estimates			External Trips by Mode*		
	Internal	External	Total	Vehicles ¹	Transit ²	Non-Motorized ²
Office	0	0	0	0	0	0
Retail	20	14	34	12	0	0
Restaurant	16	35	51	25	0	0
Cinema/Entertainment	0	0	0	0	0	0
Residential	18	53	71	44	0	2
Hotel	0	0	0	0	0	0
All Other Land Uses ³	0	78	78	78	0	0

Table 9-P (O): Internal and External Trips Summary (Exiting Trips)						
Origin Land Use	Person-Trip Estimates			External Trips by Mode*		
	Internal	External	Total	Vehicles ¹	Transit ²	Non-Motorized ²
Office	0	0	0	0	0	0
Retail	19	14	33	12	0	0
Restaurant	26	24	50	17	0	0
Cinema/Entertainment	0	0	0	0	0	0
Residential	9	39	48	31	0	2
Hotel	0	0	0	0	0	0
All Other Land Uses ³	0	88	88	88	0	0

¹Vehicle-trips computed using the mode split and vehicle occupancy values provided in Table 2-P

²Person-Trips

³Total estimate for all other land uses at mixed-use development site-not subject to internal trip capture computations in this estimator

*Indicates computation that has been rounded to the nearest whole number.

Table 7.1a Adjusted Internal Trip Capture Rates for Trip Origins within a Multi-Use Development

Land Use Pairs		Weekday	
		AM Peak Hour	PM Peak Hour
From OFFICE	To Office	0.0%	0.0%
	To Retail	28.0%	20.0%
	To Restaurant	63.0%	4.0%
	To Cinema/Entertainment	0.0%	0.0%
	To Residential	1.0%	2.0%
	To Hotel	0.0%	0.0%
From RETAIL	To Office	29.0%	2.0%
	To Retail	0.0%	0.0%
	To Restaurant	13.0%	29.0%
	To Cinema/Entertainment	0.0%	4.0%
	To Residential	14.0%	26.0%
	To Hotel	0.0%	5.0%
From RESTAURANT	To Office	31.0%	3.0%
	To Retail	14.0%	41.0%
	To Restaurant	0.0%	0.0%
	To Cinema/Entertainment	0.0%	8.0%
	To Residential	4.0%	18.0%
	To Hotel	3.0%	7.0%
From CINEMA/ENTERTAINMENT	To Office	0.0%	2.0%
	To Retail	0.0%	21.0%
	To Restaurant	0.0%	31.0%
	To Cinema/Entertainment	0.0%	0.0%
	To Residential	0.0%	8.0%
	To Hotel	0.0%	2.0%
From RESIDENTIAL	To Office	2.0%	4.0%
	To Retail	1.0%	35.2%
	To Restaurant	20.0%	17.6%
	To Cinema/Entertainment	0.0%	0.0%
	To Residential	0.0%	0.0%
	To Hotel	0.0%	3.0%
From HOTEL	To Office	75.0%	0.0%
	To Retail	14.0%	16.0%
	To Restaurant	9.0%	68.0%
	To Cinema/Entertainment	0.0%	0.0%
	To Residential	0.0%	2.0%
	To Hotel	0.0%	0.0%

Table 7.2a Adjusted Internal Trip Capture Rates for Trip Destinations within a Multi-Use Development

Land Use Pairs		Weekday	
		AM Peak Hour	PM Peak Hour
To OFFICE	From Office	0.0%	0.0%
	From Retail	4.0%	31.0%
	From Restaurant	14.0%	30.0%
	From Cinema/Entertainment	0.0%	6.0%
	From Residential	3.0%	57.0%
	From Hotel	3.0%	0.0%
To RETAIL	From Office	32.0%	8.0%
	From Retail	0.0%	0.0%
	From Restaurant	8.0%	50.0%
	From Cinema/Entertainment	0.0%	4.0%
	From Residential	17.0%	8.4%
	From Hotel	4.0%	2.0%
To RESTAURANT	From Office	23.0%	2.0%
	From Retail	50.0%	29.0%
	From Restaurant	0.0%	0.0%
	From Cinema/Entertainment	0.0%	3.0%
	From Residential	20.0%	11.7%
	From Hotel	6.0%	5.0%
To CINEMA/ENTERTAINMENT	From Office	0.0%	1.0%
	From Retail	0.0%	26.0%
	From Restaurant	0.0%	32.0%
	From Cinema/Entertainment	0.0%	0.0%
	From Residential	0.0%	0.0%
	From Hotel	0.0%	0.0%
To RESIDENTIAL	From Office	0.0%	4.0%
	From Retail	2.0%	46.0%
	From Restaurant	5.0%	16.0%
	From Cinema/Entertainment	0.0%	4.0%
	From Residential	0.0%	0.0%
	From Hotel	0.0%	0.0%
To HOTEL	From Office	0.0%	0.0%
	From Retail	0.0%	17.0%
	From Restaurant	4.0%	71.0%
	From Cinema/Entertainment	0.0%	1.0%
	From Residential	0.0%	12.0%
	From Hotel	0.0%	0.0%

Project: Mixed Use Clay
Location: Town of Clay, NY

Description	ITE LUC	SIZE/ UNITS	AM PEAK HOUR		PM PEAK HOUR		SAT PEAK HOUR		% of Total Trips		
			Enter	Exit	Enter	Exit	Enter	Exit	AM	PM	SAT
Retail	822	4,590 SF	13	9	28	28	15	15	5%	14%	9%
Residential	221	260 Units	24	79	62	40	53	51	23%	26%	32%
Coffee/Donut Shop with Drive-Through Window	937	1,863 SF	81	78	36	36	82	82	35%	18%	51%
Day Care Center	565	15,000 SF	87	78	78	88	16	9	37%	42%	8%
Sub-Total Site Generated Trips			205	244	204	192	166	157	100%	100%	100%
Retail	822	4,590 SF	12	8	14	15	7	8	5%	9%	7%
Residential	221	260 Units	23	69	49	34	41	43	21%	25%	36%
Coffee/Donut Shop with Drive-Through Window	937	1,860 SF	74	77	26	21	60	48	35%	15%	46%
Day Care Center	565	15,000 SF	87	78	78	88	16	9	39%	51%	11%
Total Net Site Generated Trips			196	232	166	158	125	108	100%	100%	100%
Coffee/Donut Shop with Drive-Through Window	70%	50%	52	54	13	10	30	24			
Total Primary Trips			144	178	153	148	95	84			

Multi-use Trips	9	12	38	34	41	49	
Chick-fil-A Trips			0	0	0	0	0

Base Internal Capture Percentages					
AM PEAK HOUR		PM PEAK HOUR		SAT PEAK HOUR	
Enter	Exit	Enter	Exit	Enter	Exit
13%	20%	59%	58%	59%	58%
7%	21%	25%	19%	25%	19%
16%	2%	31%	52%	31%	52%
0%	0%	0%	0%	0%	0%
Adjusted Internal Capture Percentages					
7%	13%	51%	46%	51%	46%
4%	13%	22%	15%	22%	15%
9%	1%	27%	42%	27%	42%
0%	0%	0%	0%	0%	0%

enter	exit	enter	exit	enter	exit	
9%	8%	23%	25%	23%	25%	Base %
5%	5%	20%	20%	20%	20%	Adjusted %
44%	38%	13%	20%	13%	20%	% change

APPENDIX C: LOS CALCULATIONS – EXISTING CONDITIONS

Lanes, Volumes, Timings
1: Oswego Rd & NYS 31

Delta Sonic Clay
2023 Existing AM

	↶	→	↷	↶	←	↶	↷	↶	↷	↶	↷	↶	↷
Lane Group	EBL	EBT	EBR	WBL	WBT	WBR	SEL	SET	SER	NWL	NWT	NWR	
Lane Configurations	↶	↶		↶	↶		↶	↶		↶	↶	↶	
Traffic Volume (vph)	13	566	188	145	357	50	92	84	8	94	48	255	
Future Volume (vph)	13	566	188	145	357	50	92	84	8	94	48	255	
Ideal Flow (vphpl)	1900	1900	1900	1900	1900	1900	1900	1900	1900	1900	1900	1900	
Storage Length (ft)	300		0	515		0	350		350	500		500	
Storage Lanes	1		0	2		0	1		1	2		1	
Taper Length (ft)	25			25			25			25			
Lane Util. Factor	1.00	0.95	0.95	0.97	0.95	0.95	1.00	0.95	0.95	0.97	0.95	1.00	
Frt		0.963			0.982			0.986				0.850	
Flt Protected	0.950			0.950			0.950			0.950			
Satd. Flow (prot)	1570	3392	0	3367	3417	0	1787	3367	0	3367	3539	1538	
Flt Permitted	0.950			0.950			0.950			0.950			
Satd. Flow (perm)	1570	3392	0	3367	3417	0	1787	3367	0	3367	3539	1538	
Right Turn on Red			Yes			Yes			Yes			Yes	
Satd. Flow (RTOR)		52			19			9				291	
Link Speed (mph)		40			40			40				40	
Link Distance (ft)		499			1875			750				823	
Travel Time (s)		8.5			32.0			12.8				14.0	
Peak Hour Factor	0.93	0.93	0.93	0.93	0.93	0.93	0.93	0.93	0.93	0.93	0.93	0.93	
Heavy Vehicles (%)	15%	3%	1%	4%	4%	2%	1%	5%	13%	4%	2%	5%	
Adj. Flow (vph)	14	609	202	156	384	54	99	90	9	101	52	274	
Shared Lane Traffic (%)													
Lane Group Flow (vph)	14	811	0	156	438	0	99	99	0	101	52	274	
Enter Blocked Intersection	No	No	No	No	No	No	No	No	No	No	No	No	
Lane Alignment	Left	Left	Right	Left	Left	Right	Left	Left	Right	Left	Left	Right	
Median Width(ft)		24			24			24			24		
Link Offset(ft)		0			0			0			0		
Crosswalk Width(ft)		16			16			16			16		
Two way Left Turn Lane													
Headway Factor	1.00	1.00	1.00	1.00	1.00	1.00	1.00	1.00	1.00	1.00	1.00	1.00	
Turning Speed (mph)	15		9	15		9	15		9	15		9	
Number of Detectors	1	2		1	2		1	2		1	2	1	
Detector Template	Left	Thru		Left	Thru		Left	Thru		Left	Thru	Right	
Leading Detector (ft)	20	100		20	100		20	100		20	100	20	
Trailing Detector (ft)	0	0		0	0		0	0		0	0	0	
Detector 1 Position(ft)	0	0		0	0		0	0		0	0	0	
Detector 1 Size(ft)	20	6		20	6		20	6		20	6	20	
Detector 1 Type	CI+Ex	CI+Ex		CI+Ex	CI+Ex		CI+Ex	CI+Ex		CI+Ex	CI+Ex	CI+Ex	
Detector 1 Channel													
Detector 1 Extend (s)	0.0	0.0		0.0	0.0		0.0	0.0		0.0	0.0	0.0	
Detector 1 Queue (s)	0.0	0.0		0.0	0.0		0.0	0.0		0.0	0.0	0.0	
Detector 1 Delay (s)	0.0	0.0		0.0	0.0		0.0	0.0		0.0	0.0	0.0	
Detector 2 Position(ft)		94			94			94			94		
Detector 2 Size(ft)		6			6			6			6		
Detector 2 Type		CI+Ex			CI+Ex			CI+Ex			CI+Ex		
Detector 2 Channel													
Detector 2 Extend (s)		0.0			0.0			0.0			0.0		
Turn Type	Prot	NA		Prot	NA		Prot	NA		Prot	NA	Over	
Protected Phases	1	6		5	2		3	7		8	4	5	

Lanes, Volumes, Timings
1: Oswego Rd & NYS 31

Delta Sonic Clay
2023 Existing AM

	↶	→	↷	↶	←	↶	↷	↶	↷	↶	↷	↶	↷
Lane Group	EBL	EBT	EBR	WBL	WBT	WBR	SEL	SET	SER	NWL	NWT	NWR	
Permitted Phases													
Detector Phase	1	6		5	2		3	7		8	4	5	
Switch Phase													
Minimum Initial (s)	6.0	12.0		6.0	12.0		6.0	6.0		5.0	10.0	6.0	
Minimum Split (s)	12.0	18.5		12.0	18.5		13.0	12.5		12.0	17.0	12.0	
Total Split (s)	12.0	34.0		18.0	40.0		15.0	23.0		15.0	23.0	18.0	
Total Split (%)	13.3%	37.8%		20.0%	44.4%		16.7%	25.6%		16.7%	25.6%	20.0%	
Maximum Green (s)	6.0	27.5		12.0	33.5		8.0	16.5		8.0	16.0	12.0	
Yellow Time (s)	4.0	4.0		4.0	4.0		4.0	4.0		4.0	4.0	4.0	
All-Red Time (s)	2.0	2.5		2.0	2.5		3.0	2.5		3.0	3.0	2.0	
Lost Time Adjust (s)	0.0	0.0		0.0	0.0		0.0	0.0		0.0	0.0	0.0	
Total Lost Time (s)	6.0	6.5		6.0	6.5		7.0	6.5		7.0	7.0	6.0	
Lead/Lag	Lead	Lag		Lead	Lag		Lead	Lead		Lag	Lag	Lead	
Lead-Lag Optimize?	Yes	Yes		Yes	Yes		Yes	Yes		Yes	Yes	Yes	
Vehicle Extension (s)	3.0	3.0		3.0	3.0		3.0	3.0		3.0	3.0	3.0	
Recall Mode	None	C-Max		None	C-Max		None	None		None	None	None	
Walk Time (s)		7.0			8.0			9.0					
Flash Dont Walk (s)		30.0			29.0			34.0					
Pedestrian Calls (#/hr)		0			0			0					
Act Effct Green (s)	6.0	43.3		9.5	57.7		10.2	7.9		8.5	10.0	9.5	
Actuated g/C Ratio	0.07	0.48		0.11	0.64		0.11	0.09		0.09	0.11	0.11	
v/c Ratio	0.13	0.49		0.44	0.20		0.49	0.33		0.32	0.13	0.65	
Control Delay	42.7	18.8		41.4	9.9		47.7	37.5		40.5	37.0	11.7	
Queue Delay	0.0	0.0		0.0	0.0		0.0	0.0		0.0	0.0	0.0	
Total Delay	42.7	18.8		41.4	9.9		47.7	37.5		40.5	37.0	11.7	
LOS	D	B		D	A		D	D		D	D	B	
Approach Delay		19.3			18.2			42.6			21.6		
Approach LOS		B			B			D			C		

Intersection Summary

Area Type: Other

Cycle Length: 90

Actuated Cycle Length: 90

Offset: 0 (0%), Referenced to phase 2:WBT and 6:EBT, Start of Green

Natural Cycle: 65

Control Type: Actuated-Coordinated

Maximum v/c Ratio: 0.65

Intersection Signal Delay: 21.7


Intersection LOS: C

Intersection Capacity Utilization 58.4%

ICU Level of Service B

Analysis Period (min) 15

Splits and Phases: 1: Oswego Rd & NYS 31

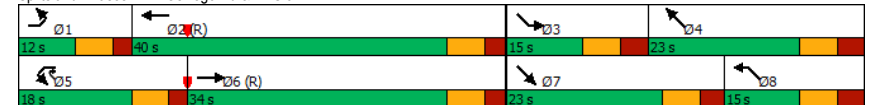

Lanes, Volumes, Timings
2: Davidson Ford of Clay Dwy & NYS 31

Delta Sonic Clay
2023 Existing AM

	→	↖	↗	←	↖	↗
Lane Group	EBT	EBR	WBL	WBT	NBL	NBR
Lane Configurations	↖↗		↖	↖↗	↖	↖
Traffic Volume (vph)	941	6	15	589	8	10
Future Volume (vph)	941	6	15	589	8	10
Ideal Flow (vphpl)	1900	1900	1900	1900	1900	1900
Storage Length (ft)		0	215		0	0
Storage Lanes		0	1		1	1
Taper Length (ft)			25		25	
Lane Util. Factor	0.95	0.95	1.00	0.95	1.00	1.00
Frt	0.999					0.850
Flt Protected			0.950		0.950	
Satd. Flow (prot)	3502	0	1805	3438	1805	1615
Flt Permitted			0.950		0.950	
Satd. Flow (perm)	3502	0	1805	3438	1805	1615
Right Turn on Red	Yes				Yes	
Satd. Flow (RTOR)	1					11
Link Speed (mph)	40			40	30	
Link Distance (ft)	1875			1647	404	
Travel Time (s)	32.0			28.1	9.2	
Peak Hour Factor	0.92	0.92	0.92	0.92	0.92	0.92
Heavy Vehicles (%)	3%	0%	0%	5%	0%	0%
Adj. Flow (vph)	1023	7	16	640	9	11
Shared Lane Traffic (%)						
Lane Group Flow (vph)	1030	0	16	640	9	11
Enter Blocked Intersection	No	No	No	No	No	No
Lane Alignment	Left	Right	Left	Left	Left	Right
Median Width(ft)	24			24	12	
Link Offset(ft)	0			0	0	
Crosswalk Width(ft)	16			16	16	
Two way Left Turn Lane			Yes			
Headway Factor	1.00	1.00	1.00	1.00	1.00	1.00
Turning Speed (mph)		9	15		15	9
Number of Detectors	2		1	2	1	1
Detector Template	Thru		Left	Thru	Left	Right
Leading Detector (ft)	100		20	100	20	20
Trailing Detector (ft)	0		0	0	0	0
Detector 1 Position(ft)	0		0	0	0	0
Detector 1 Size(ft)	6		20	6	20	20
Detector 1 Type	CI+Ex		CI+Ex	CI+Ex	CI+Ex	CI+Ex
Detector 1 Channel						
Detector 1 Extend (s)	0.0		0.0	0.0	0.0	0.0
Detector 1 Queue (s)	0.0		0.0	0.0	0.0	0.0
Detector 1 Delay (s)	0.0		0.0	0.0	0.0	0.0
Detector 2 Position(ft)	94			94		
Detector 2 Size(ft)	6			6		
Detector 2 Type	CI+Ex			CI+Ex		
Detector 2 Channel						
Detector 2 Extend (s)	0.0			0.0		
Turn Type	NA		Prot	NA	Prot	custom
Protected Phases	6		5	2	3	8

Lanes, Volumes, Timings
2: Davidson Ford of Clay Dwy & NYS 31

Delta Sonic Clay
2023 Existing AM

	→	↖	↗	←	↖	↗
Lane Group	EBT	EBR	WBL	WBT	NBL	NBR
Permitted Phases						3
Detector Phase	6		5	2	3	8
Switch Phase						
Minimum Initial (s)	12.0		4.0	12.0	4.0	4.0
Minimum Split (s)	18.0		10.0	18.0	10.5	10.5
Total Split (s)	50.0		20.0	70.0	20.0	20.0
Total Split (%)	55.6%		22.2%	77.8%	22.2%	22.2%
Maximum Green (s)	44.0		14.0	64.0	13.5	13.5
Yellow Time (s)	4.0		4.0	4.0	3.5	3.5
All-Red Time (s)	2.0		2.0	2.0	3.0	3.0
Lost Time Adjust (s)	0.0		0.0	0.0	0.0	0.0
Total Lost Time (s)	6.0		6.0	6.0	6.5	6.5
Lead/Lag	Lag		Lead			
Lead-Lag Optimize?	Yes		Yes			
Vehicle Extension (s)	3.0		3.0	3.0	3.0	3.0
Recall Mode	None		None	None	None	None
Walk Time (s)	7.0					7.0
Flash Dont Walk (s)	25.0					22.0
Pedestrian Calls (#/hr)	0					0
Act Effct Green (s)	25.4		7.4	26.5	7.2	7.2
Actuated g/C Ratio	0.90		0.26	0.94	0.26	0.26
v/c Ratio	0.33		0.03	0.20	0.02	0.03
Control Delay	3.8		16.1	1.2	16.8	11.6
Queue Delay	0.0		0.0	0.0	0.0	0.0
Total Delay	3.8		16.1	1.2	16.8	11.6
LOS	A		B	A	B	B
Approach Delay	3.8			1.6	13.9	
Approach LOS	A			A	B	

Intersection Summary

Area Type: Other

Cycle Length: 90

Actuated Cycle Length: 28.2

Natural Cycle: 45

Control Type: Actuated-Uncoordinated

Maximum v/c Ratio: 0.33

Intersection Signal Delay: 3.0


Intersection LOS: A

Intersection Capacity Utilization 40.0%

ICU Level of Service A

Analysis Period (min) 15

Splits and Phases: 2: Davidson Ford of Clay Dwy & NYS 31

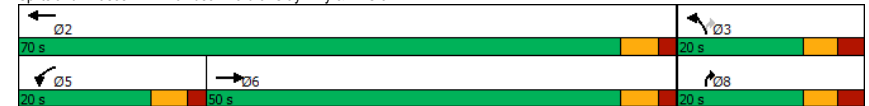

Lanes, Volumes, Timings
4: Texas Roadhouse Dwy & NYS 31

Delta Sonic Clay
2023 Existing AM

	→	↖	↗	←	↖	↗
Lane Group	EBT	EBR	WBL	WBT	NBL	NBR
Lane Configurations	↕↕			↕↕		↗
Traffic Volume (vph)	904	69	0	612	0	6
Future Volume (vph)	904	69	0	612	0	6
Ideal Flow (vphpl)	1900	1900	1900	1900	1900	1900
Lane Util. Factor	0.95	0.95	1.00	0.95	1.00	1.00
Frt	0.989					0.865
Flt Protected						
Satd. Flow (prot)	3473	0	0	3471	0	1644
Flt Permitted						
Satd. Flow (perm)	3473	0	0	3471	0	1644
Link Speed (mph)	40			40	30	
Link Distance (ft)	1647			251	261	
Travel Time (s)	28.1			4.3	5.9	
Peak Hour Factor	0.91	0.91	0.91	0.91	0.91	0.91
Heavy Vehicles (%)	3%	0%	0%	4%	0%	0%
Adj. Flow (vph)	993	76	0	673	0	7
Shared Lane Traffic (%)						
Lane Group Flow (vph)	1069	0	0	673	0	7
Enter Blocked Intersection	No	No	No	No	No	No
Lane Alignment	Left	Right	Left	Left	Left	Right
Median Width(ft)	12			12	0	
Link Offset(ft)	0			0	0	
Crosswalk Width(ft)	16			16	16	
Two way Left Turn Lane	Yes			Yes		
Headway Factor	1.00	1.00	1.00	1.00	1.00	1.00
Turning Speed (mph)		60	60		60	60
Sign Control	Free			Free	Stop	
Intersection Summary						
Area Type:	Other					
Control Type:	Unsignalized					
Intersection Capacity Utilization 37.2%	ICU Level of Service A					
Analysis Period (min)	15					

HCM 6th TWSC
4: Texas Roadhouse Dwy & NYS 31

Delta Sonic Clay
2023 Existing AM

Intersection						
Int Delay, s/veh	0					
Movement	EBT	EBR	WBL	WBT	NBL	NBR
Lane Configurations	↕↕			↕↕		↗
Traffic Vol, veh/h	904	69	0	612	0	6
Future Vol, veh/h	904	69	0	612	0	6
Conflicting Peds, #/hr	0	0	0	0	0	0
Sign Control	Free	Free	Free	Free	Stop	Stop
RT Channelized	-	Free	-	None	-	Stop
Storage Length	-	-	-	-	-	0
Veh in Median Storage, #	0	-	-	0	0	-
Grade, %	0	-	-	0	0	-
Peak Hour Factor	91	91	91	91	91	91
Heavy Vehicles, %	3	0	0	4	0	0
Mvmt Flow	993	76	0	673	0	7

Major/Minor	Major1	Major2	Minor1
Conflicting Flow All	0	-	- - 497
Stage 1	-	-	- -
Stage 2	-	-	- -
Critical Hdwy	-	-	- - 6.9
Critical Hdwy Stg 1	-	-	- -
Critical Hdwy Stg 2	-	-	- -
Follow-up Hdwy	-	-	- - 3.3
Pot Cap-1 Maneuver	-	0	0 - 0 524
Stage 1	-	0	0 - 0 -
Stage 2	-	0	0 - 0 -
Platoon blocked, %	-	-	-
Mov Cap-1 Maneuver	-	-	- - 524
Mov Cap-2 Maneuver	-	-	- -
Stage 1	-	-	- -
Stage 2	-	-	- -

Approach	EB	WB	NB
HCM Control Delay, s	0	0	12
HCM LOS			B

Minor Lane/Major Mvmt	NBLn1	EBT	WBT
Capacity (veh/h)	524	-	-
HCM Lane V/C Ratio	0.013	-	-
HCM Control Delay (s)	12	-	-
HCM Lane LOS	B	-	-
HCM 95th %tile Q(veh)	0	-	-

Lanes, Volumes, Timings

5: Lowes Dwy/Home Depot Dwy & NYS 31

Delta Sonic Clay

2023 Existing AM

	←	→	↖	↗	←	↖	↗	↖	↗	↖	↗	↖	↗
Lane Group	EBL	EBT	EBR	WBL	WBT	WBR	NBL	NBT	NBR	SBL	SBT	SBR	
Lane Configurations	↖	↖	↖	↖	↖	↖	↖	↖	↖	↖	↖	↖	
Traffic Volume (vph)	247	655	52	78	408	121	51	8	34	94	10	137	
Future Volume (vph)	247	655	52	78	408	121	51	8	34	94	10	137	
Ideal Flow (vphpl)	1900	1900	1900	1900	1900	1900	1900	1900	1900	1900	1900	1900	
Storage Length (ft)	325		185	350		600	100		0	0		240	
Storage Lanes	2		1	1		1	1		1	1		1	
Taper Length (ft)	25			25			25			25			
Lane Util. Factor	0.97	0.91	1.00	1.00	0.95	1.00	1.00	1.00	1.00	0.95	0.95	1.00	
Frt			0.850			0.850			0.850			0.850	
Flt Protected	0.950			0.950			0.950			0.950	0.961		
Satd. Flow (prot)	3433	5036	1615	1805	3438	1583	1805	1900	1524	1649	1680	1568	
Flt Permitted	0.950			0.950			0.950			0.950	0.961		
Satd. Flow (perm)	3433	5036	1615	1805	3438	1583	1805	1900	1524	1649	1680	1568	
Right Turn on Red			Yes			Yes			Yes			Yes	
Satd. Flow (RTOR)			132			182			128			149	
Link Speed (mph)	40				40			30			30		
Link Distance (ft)	563				907			316			517		
Travel Time (s)	9.6				15.5			7.2			11.8		
Peak Hour Factor	0.92	0.92	0.92	0.92	0.92	0.92	0.92	0.92	0.92	0.92	0.92	0.92	
Heavy Vehicles (%)	2%	3%	0%	0%	5%	2%	0%	0%	6%	4%	0%	3%	
Adj. Flow (vph)	268	712	57	85	443	132	55	9	37	102	11	149	
Shared Lane Traffic (%)										45%			
Lane Group Flow (vph)	268	712	57	85	443	132	55	9	37	56	57	149	
Enter Blocked Intersection	No	No	No	No	No	No	No	No	No	No	No	No	
Lane Alignment	Left	Left	Right	Left	Left	Right	Left	Left	Right	Left	Left	Right	
Median Width(ft)	24				24			12			12		
Link Offset(ft)	0				0			0			0		
Crosswalk Width(ft)	16				16			16			16		
Two way Left Turn Lane	Yes												
Headway Factor	1.00	1.00	1.00	1.00	1.00	1.00	1.00	1.00	1.00	1.00	1.00	1.00	
Turning Speed (mph)	60		60	60		60	60		60	60		60	
Number of Detectors	1	2	1	1	2	1	1	2	1	1	2	1	
Detector Template	Left	Thru	Right	Left	Thru	Right	Left	Thru	Right	Left	Thru	Right	
Leading Detector (ft)	20	100	20	20	100	20	20	100	20	20	100	20	
Trailing Detector (ft)	0	0	0	0	0	0	0	0	0	0	0	0	
Detector 1 Position(ft)	0	0	0	0	0	0	0	0	0	0	0	0	
Detector 1 Size(ft)	20	6	20	20	6	20	20	6	20	20	6	20	
Detector 1 Type	CI+Ex	CI+Ex	CI+Ex	CI+Ex	CI+Ex	CI+Ex	CI+Ex	CI+Ex	CI+Ex	CI+Ex	CI+Ex	CI+Ex	
Detector 1 Channel													
Detector 1 Extend (s)	0.0	0.0	0.0	0.0	0.0	0.0	0.0	0.0	0.0	0.0	0.0	0.0	
Detector 1 Queue (s)	0.0	0.0	0.0	0.0	0.0	0.0	0.0	0.0	0.0	0.0	0.0	0.0	
Detector 1 Delay (s)	0.0	0.0	0.0	0.0	0.0	0.0	0.0	0.0	0.0	0.0	0.0	0.0	
Detector 2 Position(ft)		94			94			94			94		
Detector 2 Size(ft)		6			6			6			6		
Detector 2 Type		CI+Ex			CI+Ex			CI+Ex			CI+Ex		
Detector 2 Channel													
Detector 2 Extend (s)		0.0			0.0			0.0			0.0		
Turn Type	Prot	NA	Perm	Prot	NA	Perm	Split	NA	pm+ov	Split	NA	pm+ov	
Protected Phases	1	6		5	2		4	4	5	3	3	1	

09/27/2023

Passero Associates

Synchro 11 Report

Page 7

Lanes, Volumes, Timings

5: Lowes Dwy/Home Depot Dwy & NYS 31

Delta Sonic Clay

2023 Existing AM

	←	→	↖	↗	←	↖	↗	↖	↗	↖	↗	↖	↗
Lane Group	EBL	EBT	EBR	WBL	WBT	WBR	NBL	NBT	NBR	SBL	SBT	SBR	
Permitted Phases			6			2			4		3	3	
Detector Phase	1	6	6	5	2	2	4	4	5	3	3	1	
Switch Phase													
Minimum Initial (s)	4.0	10.0	10.0	4.0	10.0	10.0	4.0	4.0	4.0	4.0	4.0	4.0	
Minimum Split (s)	10.0	16.0	16.0	10.0	16.0	16.0	10.5	10.5	10.0	10.5	10.5	10.0	
Total Split (s)	30.0	60.0	60.0	20.0	50.0	50.0	32.0	32.0	20.0	20.0	20.0	30.0	
Total Split (%)	22.7%	45.5%	45.5%	15.2%	37.9%	37.9%	24.2%	24.2%	15.2%	15.2%	15.2%	22.7%	
Maximum Green (s)	24.0	54.0	54.0	14.0	44.0	44.0	25.5	25.5	14.0	13.5	13.5	24.0	
Yellow Time (s)	4.0	4.0	4.0	4.0	4.0	4.0	3.5	3.5	4.0	3.5	3.5	4.0	
All-Red Time (s)	2.0	2.0	2.0	2.0	2.0	2.0	3.0	3.0	2.0	3.0	3.0	2.0	
Lost Time Adjust (s)	0.0	0.0	0.0	0.0	0.0	0.0	0.0	0.0	0.0	0.0	0.0	0.0	
Total Lost Time (s)	6.0	6.0	6.0	6.0	6.0	6.0	6.5	6.5	6.0	6.5	6.5	6.0	
Lead/Lag	Lead	Lag	Lag	Lead	Lag	Lag	Lag	Lag	Lead	Lead	Lead	Lead	
Lead-Lag Optimize?	Yes	Yes	Yes	Yes	Yes	Yes	Yes	Yes	Yes	Yes	Yes	Yes	
Vehicle Extension (s)	1.0	5.0	5.0	5.0	5.0	5.0	1.0	1.0	5.0	1.0	1.0	5.0	
Recall Mode	None	None	None	None	None	None	None	None	None	None	None	None	
Walk Time (s)	7.0	7.0	7.0	7.0	7.0	7.0	7.0	7.0	7.0	7.0	7.0	7.0	
Flash Dont Walk (s)	11.0	11.0		11.0	11.0	11.0	11.0	11.0		11.0	11.0		
Pedestrian Calls (#/hr)	0	0	0	0	0	0	0	0	0	0	0	0	
Act Effect Green (s)	9.5	28.5	28.5	11.9	21.8	21.8	6.4	6.4	18.4	6.6	6.6	16.1	
Actuated g/C Ratio	0.15	0.46	0.46	0.19	0.35	0.35	0.10	0.10	0.30	0.11	0.11	0.26	
v/c Ratio	0.51	0.31	0.07	0.24	0.36	0.19	0.29	0.05	0.07	0.32	0.32	0.29	
Control Delay	31.9	17.6	0.2	30.1	18.2	2.0	36.9	33.6	0.2	37.5	37.4	4.2	
Queue Delay	0.0	0.0	0.0	0.0	0.0	0.0	0.0	0.0	0.0	0.0	0.0	0.0	
Total Delay	31.9	17.6	0.2	30.1	18.2	2.0	36.9	33.6	0.2	37.5	37.4	4.2	
LOS	C	B	A	C	B	A	D	C	A	D	D	A	
Approach Delay		20.4			16.5			23.2			18.5		
Approach LOS		C			B			C			B		

Intersection Summary

Area Type: Other

Cycle Length: 132

Actuated Cycle Length: 61.6

Natural Cycle: 50

Control Type: Actuated-Uncoordinated

Maximum v/c Ratio: 0.51

Intersection Signal Delay: 19.0

Intersection LOS: B

Intersection Capacity Utilization 43.3%

ICU Level of Service A

Analysis Period (min) 15

Splits and Phases: 5: Lowes Dwy/Home Depot Dwy & NYS 31



09/27/2023

Passero Associates

Synchro 11 Report

Page 8

Lanes, Volumes, Timings

6: Willow Field Dwy/Dell Center Dr & NYS 31

Delta Sonic Clay

2023 Existing AM

	↖	→	↗	↘	↙	↘	↙	↘	↙	↘	↙	↘
Lane Group	EBL	EBT	EBR	WBL	WBT	WBR	NBL	NBT	NBR	SBL	SBT	SBR
Lane Configurations	↖	↖↖↖		↘	↖↖↖	↖	↖	↖		↖↖↖	↖	↖
Traffic Volume (vph)	100	633	60	50	532	104	28	8	31	80	15	70
Future Volume (vph)	100	633	60	50	532	104	28	8	31	80	15	70
Ideal Flow (vphpl)	1900	1900	1900	1900	1900	1900	1900	1900	1900	1900	1900	1900
Storage Length (ft)	360		0	300		300	0		0	150		0
Storage Lanes	1		0	1		1	1		0	1		0
Taper Length (ft)	25			25			25			25		
Lane Util. Factor	1.00	0.91	0.91	1.00	0.95	1.00	1.00	1.00	1.00	0.97	1.00	1.00
Frt		0.987				0.850		0.881			0.876	
Flt Protected	0.950			0.950			0.950			0.950		
Satd. Flow (prot)	1787	4973	0	1736	3505	1468	1583	1518	0	3467	1602	0
Flt Permitted	0.950			0.950			0.950			0.950		
Satd. Flow (perm)	1787	4973	0	1736	3505	1468	1583	1518	0	3467	1602	0
Right Turn on Red			Yes			Yes			Yes			Yes
Satd. Flow (RTOR)		24				205		34			76	
Link Speed (mph)		40			40			30			30	
Link Distance (ft)		907			1095			236			451	
Travel Time (s)		15.5			18.7			5.4			10.3	
Peak Hour Factor	0.92	0.92	0.92	0.92	0.92	0.92	0.92	0.92	0.92	0.92	0.92	0.92
Heavy Vehicles (%)	1%	2%	13%	4%	3%	10%	14%	0%	13%	1%	13%	2%
Adj. Flow (vph)	109	688	65	54	578	113	30	9	34	87	16	76
Shared Lane Traffic (%)												
Lane Group Flow (vph)	109	753	0	54	578	113	30	43	0	87	92	0
Enter Blocked Intersection	No	No	No	No	No	No	No	No	No	No	No	No
Lane Alignment	Left	Left	Right	Left	Left	Right	Left	Left	Right	Left	Left	Right
Median Width(ft)		12			12			24			24	
Link Offset(ft)		0			0			0			0	
Crosswalk Width(ft)		16			16			16			16	
Two way Left Turn Lane												
Headway Factor	1.00	1.00	1.00	1.00	1.00	1.00	1.00	1.00	1.00	1.00	1.00	1.00
Turning Speed (mph)	60		60	60		60	60		60	60		60
Number of Detectors	1	2		1	2	1	1	2		1	2	
Detector Template	Left	Thru		Left	Thru	Right	Left	Thru		Left	Thru	
Leading Detector (ft)	20	100		20	100	20	20	100		20	100	
Trailing Detector (ft)	0	0		0	0	0	0	0		0	0	
Detector 1 Position(ft)	0	0		0	0	0	0	0		0	0	
Detector 1 Size(ft)	20	6		20	6	20	20	6		20	6	
Detector 1 Type	CI+Ex	CI+Ex		CI+Ex	CI+Ex	CI+Ex	CI+Ex	CI+Ex		CI+Ex	CI+Ex	
Detector 1 Channel												
Detector 1 Extend (s)	0.0	0.0		0.0	0.0	0.0	0.0	0.0		0.0	0.0	
Detector 1 Queue (s)	0.0	0.0		0.0	0.0	0.0	0.0	0.0		0.0	0.0	
Detector 1 Delay (s)	0.0	0.0		0.0	0.0	0.0	0.0	0.0		0.0	0.0	
Detector 2 Position(ft)		94			94			94			94	
Detector 2 Size(ft)		6			6			6			6	
Detector 2 Type		CI+Ex			CI+Ex			CI+Ex			CI+Ex	
Detector 2 Channel												
Detector 2 Extend (s)		0.0			0.0			0.0			0.0	
Turn Type	Prot	NA		Prot	NA	Perm	Prot	NA		Prot	NA	
Protected Phases	1	6		5	2		7	4		3	8	

09/27/2023

Passero Associates

Synchro 11 Report

Page 9

Lanes, Volumes, Timings

6: Willow Field Dwy/Dell Center Dr & NYS 31

Delta Sonic Clay

2023 Existing AM

	↖	→	↗	↘	↙	↘	↙	↘	↙	↘	↙	↘
Lane Group	EBL	EBT	EBR	WBL	WBT	WBR	NBL	NBT	NBR	SBL	SBT	SBR
Permitted Phases						2						
Detector Phase	1	6		5	2	2	7	4		3	8	
Switch Phase												
Minimum Initial (s)	4.0	10.0		4.0	10.0	10.0	4.0	4.0		4.0	4.0	
Minimum Split (s)	10.0	16.0		10.0	16.0	16.0	10.0	10.0		10.0	10.0	
Total Split (s)	13.0	40.0		19.0	46.0	46.0	10.0	11.0		10.0	11.0	
Total Split (%)	16.3%	50.0%		23.8%	57.5%	57.5%	12.5%	13.8%		12.5%	13.8%	
Maximum Green (s)	7.0	34.0		13.0	40.0	40.0	4.0	5.0		4.0	5.0	
Yellow Time (s)	4.0	4.0		4.0	4.0	4.0	4.0	3.5		4.0	3.5	
All-Red Time (s)	2.0	2.0		2.0	2.0	2.0	2.0	2.5		2.0	2.5	
Lost Time Adjust (s)	0.0	0.0		0.0	0.0	0.0	0.0	0.0		0.0	0.0	
Total Lost Time (s)	6.0	6.0		6.0	6.0	6.0	6.0	6.0		6.0	6.0	
Lead/Lag	Lead	Lag		Lead	Lag	Lag	Lead	Lag		Lead	Lag	
Lead-Lag Optimize?	Yes	Yes		Yes	Yes	Yes	Yes	Yes		Yes	Yes	
Vehicle Extension (s)	1.0	5.0		1.0	5.0	5.0	1.0	2.0		1.0	1.0	
Recall Mode	None	C-Max		None	C-Max	C-Max	None	None		None	None	
Walk Time (s)		7.0			7.0	7.0		7.0			7.0	
Flash Dont Walk (s)		20.0			25.0	25.0		26.0			26.0	
Pedestrian Calls (#/hr)		0			0	0		0			0	
Act Effct Green (s)	6.6	52.7		6.1	50.2	50.2	4.0	4.8		4.0	6.6	
Actuated g/C Ratio	0.08	0.66		0.08	0.63	0.63	0.05	0.06		0.05	0.08	
v/c Ratio	0.75	0.23		0.41	0.26	0.11	0.38	0.35		0.50	0.46	
Control Delay	66.6	8.7		42.0	12.1	3.4	50.7	24.7		47.5	20.3	
Queue Delay	0.0	0.0		0.0	0.0	0.0	0.0	0.0		0.0	0.0	
Total Delay	66.6	8.7		42.0	12.1	3.4	50.7	24.7		47.5	20.3	
LOS	E	A		D	B	A	D	C		D	C	
Approach Delay		16.0			12.9			35.4			33.5	
Approach LOS		B			B			D			C	

Intersection Summary

Area Type: Other

Cycle Length: 80

Actuated Cycle Length: 80

Offset: 0 (0%), Referenced to phase 2:WBT and 6:EBT, Start of Green

Natural Cycle: 55

Control Type: Actuated-Coordinated

Maximum v/c Ratio: 0.75

Intersection Signal Delay: 17.2


Intersection LOS: B

Intersection Capacity Utilization 44.2%

ICU Level of Service A

Analysis Period (min) 15

Splits and Phases: 6: Willow Field Dwy/Dell Center Dr & NYS 31

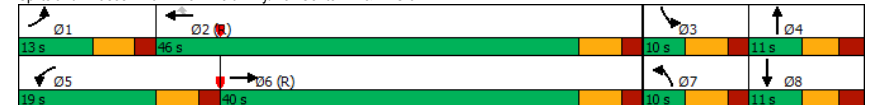

09/27/2023

Passero Associates

Synchro 11 Report

Page 10

Lanes, Volumes, Timings
7: Carling Rd & NYS 31

Delta Sonic Clay
2023 Existing AM

	↖	→	↗	↘	←	↖	↗	↘	↙	↘	↙	↘	↙	↘	↙	↘	↙	↘	↙	↘	↙	↘
Lane Group	EBL	EBT	EBR	WBL	WBT	WBR	NBL	NBT	NBR	SBL	SBT	SBR										
Lane Configurations	↖	↖↖↖		↘	↖↖↖	↖	↖	↖		↖↖↖	↖	↖										
Traffic Volume (vph)	69	639	32	26	613	90	17	0	22	93	8	56										
Future Volume (vph)	69	639	32	26	613	90	17	0	22	93	8	56										
Ideal Flow (vphpl)	1900	1900	1900	1900	1900	1900	1900	1900	1900	1900	1900	1900										
Storage Length (ft)	525		0	250		350	0		0	0		0										
Storage Lanes	1		0	1		1	1		0	2		0										
Taper Length (ft)	25			25			25			25												
Lane Util. Factor	1.00	0.91	0.91	1.00	0.95	1.00	1.00	1.00	1.00	0.97	1.00	1.00										
Frt		0.993				0.850		0.850			0.868											
Flt Protected	0.950			0.950			0.950			0.950												
Satd. Flow (prot)	1805	4955	0	1736	3438	1615	1703	1482	0	3433	1621	0										
Flt Permitted	0.950			0.950			0.950			0.950												
Satd. Flow (perm)	1805	4955	0	1736	3438	1615	1703	1482	0	3433	1621	0										
Right Turn on Red			Yes			Yes			Yes			Yes										
Satd. Flow (RTOR)		12				205		313			59											
Link Speed (mph)	40				40			30			30											
Link Distance (ft)	1095				937			501			502											
Travel Time (s)	18.7				16.0			11.4			11.4											
Peak Hour Factor	0.95	0.95	0.95	0.95	0.95	0.95	0.95	0.95	0.95	0.95	0.95	0.95										
Heavy Vehicles (%)	0%	4%	3%	4%	5%	0%	6%	0%	9%	2%	0%	2%										
Adj. Flow (vph)	73	673	34	27	645	95	18	0	23	98	8	59										
Shared Lane Traffic (%)																						
Lane Group Flow (vph)	73	707	0	27	645	95	18	23	0	98	67	0										
Enter Blocked Intersection	No	No	No	No	No	No	No	No	No	No	No	No										
Lane Alignment	Left	Left	Right	Left	Left	Right	Left	Left	Right	Left	Left	Right										
Median Width(ft)	12				12			24			24											
Link Offset(ft)	0				0			0			0											
Crosswalk Width(ft)	16				16			16			16											
Two way Left Turn Lane																						
Headway Factor	1.00	1.00	1.00	1.00	1.00	1.00	1.00	1.00	1.00	1.00	1.00	1.00										
Turning Speed (mph)	60		60	60		60	60		60	60		60										
Number of Detectors	1	2		1	2	1	1	2		1	2											
Detector Template	Left	Thru		Left	Thru	Right	Left	Thru		Left	Thru											
Leading Detector (ft)	20	100		20	100	20	20	100		20	100											
Trailing Detector (ft)	0	0		0	0	0	0	0		0	0											
Detector 1 Position(ft)	0	0		0	0	0	0	0		0	0											
Detector 1 Size(ft)	20	6		20	6	20	20	6		20	6											
Detector 1 Type	CI+Ex	CI+Ex		CI+Ex	CI+Ex	CI+Ex	CI+Ex	CI+Ex		CI+Ex	CI+Ex											
Detector 1 Channel																						
Detector 1 Extend (s)	0.0	0.0		0.0	0.0	0.0	0.0	0.0		0.0	0.0											
Detector 1 Queue (s)	0.0	0.0		0.0	0.0	0.0	0.0	0.0		0.0	0.0											
Detector 1 Delay (s)	0.0	0.0		0.0	0.0	0.0	0.0	0.0		0.0	0.0											
Detector 2 Position(ft)		94			94			94			94											
Detector 2 Size(ft)		6			6			6			6											
Detector 2 Type		CI+Ex			CI+Ex			CI+Ex			CI+Ex											
Detector 2 Channel																						
Detector 2 Extend (s)		0.0			0.0			0.0			0.0											
Turn Type	Prot	NA		Prot	NA	Perm	Prot	NA		Prot	NA											
Protected Phases	1	6		5	2		7	4		3	8											

Lanes, Volumes, Timings
7: Carling Rd & NYS 31

Delta Sonic Clay
2023 Existing AM

												
Lane Group	EBL	EBT	EBR	WBL	WBT	WBR	NBL	NBT	NBR	SBL	SBT	SBR
Permitted Phases	2											
Detector Phase	1	6		5	2	2	7	4		3	8	
Switch Phase												
Minimum Initial (s)	4.0	10.0		4.0	10.0	10.0	4.0	4.0		4.0	4.0	
Minimum Split (s)	10.0	16.5		10.0	16.5	16.5	10.0	10.0		10.0	10.0	
Total Split (s)	15.0	41.0		14.0	40.0	40.0	13.0	12.0		13.0	12.0	
Total Split (%)	18.8%	51.3%		17.5%	50.0%	50.0%	16.3%	15.0%		16.3%	15.0%	
Maximum Green (s)	9.0	34.5		8.0	33.5	33.5	7.0	6.0		7.0	6.0	
Yellow Time (s)	4.0	4.0		4.0	4.0	4.0	3.5	3.5		3.5	3.5	
All-Red Time (s)	2.0	2.5		2.0	2.5	2.5	2.5	2.5		2.5	2.5	
Lost Time Adjust (s)	0.0	0.0		0.0	0.0	0.0	0.0	0.0		0.0	0.0	
Total Lost Time (s)	6.0	6.5		6.0	6.5	6.5	6.0	6.0		6.0	6.0	
Lead/Lag	Lead	Lag		Lead	Lag	Lag	Lead	Lag		Lead	Lag	
Lead-Lag Optimize?	Yes	Yes		Yes	Yes	Yes	Yes	Yes		Yes	Yes	
Vehicle Extension (s)	1.0	5.0		1.0	5.0	5.0	1.0	1.0		1.0	1.0	
Recall Mode	None	C-Max		None	C-Max	C-Max	None	None		None	None	
Walk Time (s)		7.0			7.0	7.0					7.0	
Flash Dont Walk (s)		27.0			25.0	25.0					23.0	
Pedestrian Calls (#/hr)		0			0	0					0	
Act Effct Green (s)	6.6	56.1		5.0	50.4	50.4	4.7	4.2		5.6	5.2	
Actuated g/C Ratio	0.08	0.70		0.06	0.63	0.63	0.06	0.05		0.07	0.06	
v/c Ratio	0.49	0.20		0.25	0.30	0.09	0.18	0.06		0.41	0.42	
Control Delay	39.6	6.4		40.7	9.0	0.7	39.6	0.3		40.4	20.8	
Queue Delay	0.0	0.0		0.0	0.0	0.0	0.0	0.0		0.0	0.0	
Total Delay	39.6	6.4		40.7	9.0	0.7	39.6	0.3		40.4	20.8	
LOS	D	A		D	A	A	D	A		D	C	
Approach Delay	9.5			9.1			17.6			32.4		
Approach LOS	A			A			B			C		

8: R&F Dwy/Wegmans Dwy & NYS 31

2023 Existing AM

												
Lane Group	EBL	EBT	EBR	WBL	WBT	WBR	NBL	NBT	NBR	SBL	SBT	SBR
Lane Configurations	  	  			 		 			  	  	  
Traffic Volume (vph)	14	730	12	29	713	116	8	1	21	92	5	9
Future Volume (vph)	14	730	12	29	713	116	8	1	21	92	5	9
Ideal Flow (vphpl)	1900	1900	1900	1900	1900	1900	1900	1900	1900	1900	1900	1900
Storage Length (ft)	450		0	300		400	0		0	0		0
Storage Lanes	1		0	1		1	1		0	2		0
Taper Length (ft)	25			25			25			25		
Lane Util. Factor	1.00		0.91	1.00	0.95	1.00	1.00	1.00	1.00	0.97	1.00	1.00
Frt		0.997				0.850		0.857			0.904	
Flt Protected	0.950			0.950			0.950			0.950		
Satd. Flow (prot)	1805	5023	0	1752	3471	1583	1597	1628	0	3400	1603	0
Flt Permitted	0.950			0.950			0.950			0.950		
Satd. Flow (perm)	1805	5023	0	1752	3471	1583	1597	1628	0	3400	1603	0
Right Turn on Red			Yes			Yes			Yes			Yes
Satd. Flow (RTOR)		4				123		22			9	
Link Speed (mph)		40			40			30			30	
Link Distance (ft)		937			591			217			190	
Travel Time (s)		16.0			10.1			4.9			4.3	
Peak Hour Factor	0.96	0.96	0.96	0.96	0.96	0.96	0.96	0.96	0.96	0.96	0.96	0.96
Heavy Vehicles (%)	0%	3%	0%	3%	4%	2%	13%	0%	0%	3%	20%	0%
Adj. Flow (vph)	15	760	13	30	743	121	8	1	22	96	5	9
Shared Lane Traffic (%)												
Lane Group Flow (vph)	15	773	0	30	743	121	8	23	0	96	14	0
Enter Blocked Intersection	No	No	No	No	No	No	No	No	No	No	No	No
Lane Alignment	Left	Left	Right	Left	Left	Right	Left	Left	Right	Left	Left	Right
Median Width(ft)		12			12			24			24	
Link Offset(ft)		0			0			0			0	
Crosswalk Width(ft)		16			16			16			16	
Two way Left Turn Lane												
Headway Factor	1.00	1.00	1.00	1.00	1.00	1.00	1.00	1.00	1.00	1.00	1.00	1.00
Turning Speed (mph)	60		60	60		60	60		60	60		60
Number of Detectors	1	2		1	2	1	1	2		1	2	
Detector Template	Left	Thru		Left	Thru	Right	Left	Thru		Left	Thru	
Leading Detector (ft)	20	100		20	100	20	20	100		20	100	
Trailing Detector (ft)	0	0		0	0	0	0	0		0	0	
Detector 1 Position(ft)	0	0		0	0	0	0	0		0	0	
Detector 1 Size(ft)	20	6		20	6	20	20	6		20	6	
Detector 1 Type	Cl+Ex	Cl+Ex		Cl+Ex	Cl+Ex	Cl+Ex	Cl+Ex	Cl+Ex		Cl+Ex	Cl+Ex	
Detector 1 Channel												
Detector 1 Extend (s)	0.0	0.0		0.0	0.0	0.0	0.0	0.0		0.0	0.0	
Detector 1 Queue (s)	0.0	0.0		0.0	0.0	0.0	0.0	0.0		0.0	0.0	
Detector 1 Delay (s)	0.0	0.0		0.0	0.0	0.0	0.0	0.0		0.0	0.0	
Detector 2 Position(ft)		94			94			94			94	
Detector 2 Size(ft)		6			6			6			6	
Detector 2 Type		Cl+Ex			Cl+Ex			Cl+Ex			Cl+Ex	
Detector 2 Channel												
Detector 2 Extend (s)		0.0			0.0			0.0			0.0	
Turn Type	Prot	NA		Prot	NA	pm+ov	Prot	NA		Prot	NA	
Protected Phases	1	6		5	2	3	7	4		3	8	

8: R&F Dwy/Wegmans Dwy & NYS 31

2023 Existing AM

												
Lane Group	EBL	EBT	EBR	WBL	WBT	WBR	NBL	NBT	NBR	SBL	SBT	SBR
Permitted Phases	2											
Detector Phase	1	6		5	2	3	7	4		3	8	
Switch Phase												
Minimum Initial (s)	4.0	10.0		4.0	10.0	4.0	4.0	4.0		4.0	4.0	
Minimum Split (s)	10.0	16.0		10.0	16.0	15.5	15.5	10.0		15.5	10.0	
Total Split (s)	12.0	41.0		12.0	41.0	16.0	13.0	11.0		16.0	14.0	
Total Split (%)	15.0%	51.3%		15.0%	51.3%	20.0%	16.3%	13.8%		20.0%	17.5%	
Maximum Green (s)	6.0	35.0		6.0	35.0	10.5	7.5	5.0		10.5	8.0	
Yellow Time (s)	4.0	4.0		4.0	4.0	3.5	3.5	3.0		3.5	3.0	
All-Red Time (s)	2.0	2.0		2.0	2.0	2.0	2.0	3.0		2.0	3.0	
Lost Time Adjust (s)	0.0	0.0		0.0	0.0	0.0	0.0	0.0		0.0	0.0	
Total Lost Time (s)	6.0	6.0		6.0	6.0	5.5	5.5	6.0		5.5	6.0	
Lead/Lag	Lead	Lag		Lead	Lag	Lead	Lead	Lag		Lead	Lag	
Lead-Lag Optimize?	Yes	Yes		Yes	Yes	Yes	Yes	Yes		Yes	Yes	
Vehicle Extension (s)	1.0	5.0		1.0	5.0	2.0	1.0	1.0		2.0	2.0	
Recall Mode	None	C-Max		None	C-Max	None	None	None		None	None	
Walk Time (s)		7.0			7.0			7.0			7.0	
Flash Dont Walk (s)		11.0			11.0			11.0			11.0	
Pedestrian Calls (#/hr)		0			0			0			0	
Act Effct Green (s)	4.5	52.8		4.9	55.2	71.2	4.3	4.3		6.7	8.4	
Actuated g/C Ratio	0.06	0.66		0.06	0.69	0.89	0.05	0.05		0.08	0.10	
v/c Ratio	0.15	0.23		0.28	0.31	0.09	0.10	0.21		0.34	0.08	
Control Delay	49.6	3.1		42.2	7.3	1.0	38.2	21.1		37.3	21.6	
Queue Delay	0.0	0.0		0.0	0.0	0.0	0.0	0.0		0.0	0.0	
Total Delay	49.6	3.1		42.2	7.3	1.0	38.2	21.1		37.3	21.6	
LOS	D	A		D	A	A	D	C		D	C	
Approach Delay		4.0			7.6			25.5			35.3	
Approach LOS		A			A			C			D	

Intersection Summary

Area Type: Other

Cycle Length: 80

Actuated Cycle Length: 80

Offset: 43 (54%), Referenced to phase 2:WBT and 6:EBT, Start of Green

Natural Cycle: 60

Control Type: Actuated-Coordinated


Maximum v/c Ratio: 0.34

Intersection Signal Delay: 8.0 Intersection LOS: A

Intersection Capacity Utilization 43.4%

Analysis Period (min) 15

Splits and Phases: 8: R&F Dwy/Wegmans Dwy & NYS 31

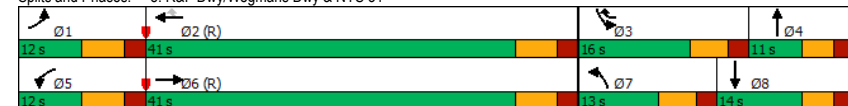

Lanes, Volumes, Timings

9: Soule Rd/I-481 SB Off Ramp & NYS 31

Delta Sonic Clay

2023 Existing AM

	↖	→	↗	↖	←	↖	↖	↖	↖	↖	↖	↖
Lane Group	EBL	EBT	EBR	WBL	WBT	WBR	NBL	NBT	NBR	SBL	SBT	SBR
Lane Configurations		↖↖	↖	↖↖	↖↖		↖		↖	↖	↖	↖
Traffic Volume (vph)	0	419	428	205	647	0	132	0	75	88	32	105
Future Volume (vph)	0	419	428	205	647	0	132	0	75	88	32	105
Ideal Flow (vphpl)	1900	1900	1900	1900	1900	1900	1900	1900	1900	1900	1900	1900
Storage Length (ft)	0		0	350		0	275		0	315		150
Storage Lanes	0		1	2		0	1		1	1		1
Taper Length (ft)	25			25			25			25		
Lane Util. Factor	1.00	0.95	1.00	0.97	0.95	1.00	1.00	1.00	1.00	1.00	1.00	1.00
Frt			0.850						0.850			0.850
Flt Protected				0.950			0.950			0.950		
Satd. Flow (prot)	0	3574	1538	3303	3438	0	1770	0	1553	1752	1743	1599
Flt Permitted				0.950			0.950			0.950		
Satd. Flow (perm)	0	3574	1538	3303	3438	0	1770	0	1553	1752	1743	1599
Right Turn on Red			Yes		Yes			Yes			Yes	
Satd. Flow (RTOR)			340					98			164	
Link Speed (mph)	40				40			40			30	
Link Distance (ft)	591				704			627			555	
Travel Time (s)	10.1				12.0			10.7			12.6	
Peak Hour Factor	0.96	0.96	0.96	0.96	0.96	0.96	0.96	0.96	0.96	0.96	0.96	0.96
Heavy Vehicles (%)	2%	1%	5%	6%	5%	0%	2%	0%	4%	3%	9%	1%
Adj. Flow (vph)	0	436	446	214	674	0	138	0	78	92	33	109
Shared Lane Traffic (%)												
Lane Group Flow (vph)	0	436	446	214	674	0	138	0	78	92	33	109
Enter Blocked Intersection	No	No	No	No	No	No	No	No	No	No	No	No
Lane Alignment	Left	Left	Right	Left	Left	Right	Left	Left	Right	Left	Left	Right
Median Width(ft)	24				24			12				
Link Offset(ft)	0				0			0			0	
Crosswalk Width(ft)	16				16			16			16	
Two way Left Turn Lane												
Headway Factor	1.00	1.00	1.00	1.00	1.00	1.00	1.00	1.00	1.00	1.00	1.00	1.00
Turning Speed (mph)	60		60	60		60	60		60	60		60
Number of Detectors	2	1	1		2		1		1	1	2	1
Detector Template	Thru	Right	Left	Thru			Left		Right	Left	Thru	Right
Leading Detector (ft)	100	20	20	100			20		20	20	100	20
Trailing Detector (ft)	0	0	0	0			0		0	0	0	0
Detector 1 Position(ft)	0	0	0	0			0		0	0	0	0
Detector 1 Size(ft)	6	20	20	6			20		20	20	6	20
Detector 1 Type	CI+Ex	CI+Ex	CI+Ex	CI+Ex			CI+Ex		CI+Ex	CI+Ex	CI+Ex	CI+Ex
Detector 1 Channel												
Detector 1 Extend (s)	0.0	0.0	0.0	0.0			0.0		0.0	0.0	0.0	0.0
Detector 1 Queue (s)	0.0	0.0	0.0	0.0			0.0		0.0	0.0	0.0	0.0
Detector 1 Delay (s)	0.0	0.0	0.0	0.0			0.0		0.0	0.0	0.0	0.0
Detector 2 Position(ft)	94			94							94	
Detector 2 Size(ft)	6			6							6	
Detector 2 Type	CI+Ex			CI+Ex							CI+Ex	
Detector 2 Channel												
Detector 2 Extend (s)	0.0			0.0							0.0	
Turn Type	NA	pm+ov	Prot	NA			Prot		pt+ov	Prot	NA	Perm
Protected Phases	6	7	5	2			7		5 4	3	8	

09/27/2023

Passero Associates

Synchro 11 Report

Page 15

Lanes, Volumes, Timings

9: Soule Rd/I-481 SB Off Ramp & NYS 31

Delta Sonic Clay

2023 Existing AM

Lane Group	Ø4
Lane Configurations	
Traffic Volume (vph)	
Future Volume (vph)	
Ideal Flow (vphpl)	
Storage Length (ft)	
Storage Lanes	
Taper Length (ft)	
Lane Util. Factor	
Frt	
Flt Protected	
Satd. Flow (prot)	
Flt Permitted	
Satd. Flow (perm)	
Right Turn on Red	
Satd. Flow (RTOR)	
Link Speed (mph)	
Link Distance (ft)	
Travel Time (s)	
Peak Hour Factor	
Heavy Vehicles (%)	
Adj. Flow (vph)	
Shared Lane Traffic (%)	
Lane Group Flow (vph)	
Enter Blocked Intersection	
Lane Alignment	
Median Width(ft)	
Link Offset(ft)	
Crosswalk Width(ft)	
Two way Left Turn Lane	
Headway Factor	
Turning Speed (mph)	
Number of Detectors	
Detector Template	
Leading Detector (ft)	
Trailing Detector (ft)	
Detector 1 Position(ft)	
Detector 1 Size(ft)	
Detector 1 Type	
Detector 1 Channel	
Detector 1 Extend (s)	
Detector 1 Queue (s)	
Detector 1 Delay (s)	
Detector 2 Position(ft)	
Detector 2 Size(ft)	
Detector 2 Type	
Detector 2 Channel	
Detector 2 Extend (s)	
Turn Type	
Protected Phases	4

09/27/2023

Passero Associates

Synchro 11 Report

Page 16

Lanes, Volumes, Timings
9: Soule Rd/I-481 SB Off Ramp & NYS 31

Delta Sonic Clay
2023 Existing AM

Lane Group	EBL	EBT	EBR	WBL	WBT	WBR	NBL	NBT	NBR	SBL	SBT	SBR
Permitted Phases	6						8					
Detector Phase	6	7	5	2			7		5 4	3	8	8
Switch Phase												
Minimum Initial (s)	10.0	4.0	4.0	10.0			4.0			4.0	4.0	4.0
Minimum Split (s)	16.0	10.0	10.0	16.0			10.0			10.0	10.0	10.0
Total Split (s)	48.0	17.0	20.0	68.0			17.0			14.0	15.0	15.0
Total Split (%)	48.0%	17.0%	20.0%	68.0%			17.0%			14.0%	15.0%	15.0%
Maximum Green (s)	42.0	11.0	14.0	62.0			11.0			8.0	9.0	9.0
Yellow Time (s)	4.0	3.5	4.0	4.0			3.5			3.5	3.5	3.5
All-Red Time (s)	2.0	2.5	2.0	2.0			2.5			2.5	2.5	2.5
Lost Time Adjust (s)	0.0	0.0	0.0	0.0			0.0			0.0	0.0	0.0
Total Lost Time (s)	6.0	6.0	6.0	6.0			6.0			6.0	6.0	6.0
Lead/Lag	Lag	Lead	Lead				Lead			Lag	Lag	Lag
Lead-Lag Optimize?	Yes	Yes	Yes				Yes			Yes	Yes	Yes
Vehicle Extension (s)	3.0	3.0	3.0	3.0			3.0			3.0	3.0	3.0
Recall Mode	C-Max	None	None	C-Max			None			None	None	None
Walk Time (s)	7.0			7.0						7.0	7.0	7.0
Flash Dont Walk (s)	11.0			11.0						11.0	11.0	11.0
Pedestrian Calls (#/hr)	0			0						0	0	0
Act Effct Green (s)	46.7	63.2	11.5	64.2			10.5		17.4	11.5	7.3	7.3
Actuated g/C Ratio	0.47	0.63	0.12	0.64			0.10		0.17	0.12	0.07	0.07
v/c Ratio	0.26	0.41	0.56	0.31			0.74		0.22	0.46	0.26	0.41
Control Delay	17.5	3.6	47.5	8.7			67.7		4.1	48.3	48.4	6.5
Queue Delay	0.0	0.0	0.0	0.0			0.0		0.0	0.0	0.0	0.0
Total Delay	17.5	3.6	47.5	8.7			67.7		4.1	48.3	48.4	6.5
LOS	B	A	D	A			E		A	D	D	A
Approach Delay	10.5			18.0			44.7			28.8		
Approach LOS	B			B			D			C		

Intersection Summary

Area Type: Other

Cycle Length: 100

Actuated Cycle Length: 100

Offset: 45 (45%), Referenced to phase 2:WBT and 6:EBT, Start of Green

Natural Cycle: 50

Control Type: Actuated-Coordinated

Maximum v/c Ratio: 0.74

Intersection Signal Delay: 18.8


Intersection LOS: B

Intersection Capacity Utilization 50.7%

ICU Level of Service A

Analysis Period (min) 15

Splits and Phases: 9: Soule Rd/I-481 SB Off Ramp & NYS 31

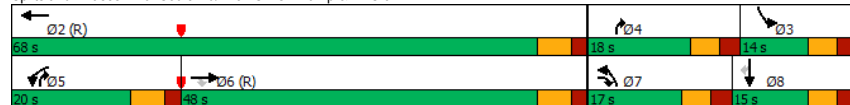

Lanes, Volumes, Timings
9: Soule Rd/I-481 SB Off Ramp & NYS 31

Delta Sonic Clay
2023 Existing AM

Lane Group	Ø4
Permitted Phases	8
Detector Phase	
Switch Phase	
Minimum Initial (s)	4.0
Minimum Split (s)	10.0
Total Split (s)	18.0
Total Split (%)	18%
Maximum Green (s)	12.0
Yellow Time (s)	3.5
All-Red Time (s)	2.5
Lost Time Adjust (s)	
Total Lost Time (s)	
Lead/Lag	Lead
Lead-Lag Optimize?	Yes
Vehicle Extension (s)	3.0
Recall Mode	None
Walk Time (s)	
Flash Dont Walk (s)	
Pedestrian Calls (#/hr)	
Act Effct Green (s)	
Actuated g/C Ratio	
v/c Ratio	
Control Delay	
Queue Delay	
Total Delay	
LOS	
Approach Delay	
Approach LOS	

Intersection Summary

2023 Existing AM

Synchro 11 Report
Page 19

2023 Existing AM

Lanes, Volumes, Timings
1: Oswego Rd & NYS 31

Delta Sonic Clay
2023 Existing PM

	↶	→	↷	↶	←	↶	↷	↶	↷	↶	↷	↶
Lane Group	EBL	EBT	EBR	WBL	WBT	WBR	SEL	SET	SER	NWL	NWT	NWR
Lane Configurations	↶	↶↷		↶↷	↶↷		↶	↶↷		↶↷	↶↷	↶
Traffic Volume (vph)	47	772	144	300	922	168	114	142	35	199	143	348
Future Volume (vph)	47	772	144	300	922	168	114	142	35	199	143	348
Ideal Flow (vphpl)	1900	1900	1900	1900	1900	1900	1900	1900	1900	1900	1900	1900
Storage Length (ft)	300		0	515		0	350		350	500		500
Storage Lanes	1		0	2		0	1		1	2		1
Taper Length (ft)	25			25			25			25		
Lane Util. Factor	1.00	0.95	0.95	0.97	0.95	0.95	1.00	0.95	0.95	0.97	0.95	1.00
Frt		0.976			0.977			0.970				0.850
Flt Protected	0.950			0.950			0.950			0.950		
Satd. Flow (prot)	1787	3494	0	3367	3492	0	1787	3502	0	3502	3610	1615
Flt Permitted	0.950			0.950			0.950			0.950		
Satd. Flow (perm)	1787	3494	0	3367	3492	0	1787	3502	0	3502	3610	1615
Right Turn on Red			Yes			Yes			Yes			Yes
Satd. Flow (RTOR)		25			26			30				291
Link Speed (mph)		40			40			40				40
Link Distance (ft)		499			1875			750				823
Travel Time (s)		8.5			32.0			12.8				14.0
Peak Hour Factor	0.95	0.95	0.95	0.95	0.95	0.95	0.95	0.95	0.95	0.95	0.95	0.95
Heavy Vehicles (%)	1%	1%	0%	4%	1%	1%	1%	0%	0%	0%	0%	0%
Adj. Flow (vph)	49	813	152	316	971	177	120	149	37	209	151	366
Shared Lane Traffic (%)												
Lane Group Flow (vph)	49	965	0	316	1148	0	120	186	0	209	151	366
Enter Blocked Intersection	No	No	No	No	No	No	No	No	No	No	No	No
Lane Alignment	Left	Left	Right	Left	Left	Right	Left	Left	Right	Left	Left	Right
Median Width(ft)		24			24			24				24
Link Offset(ft)		0			0			0				0
Crosswalk Width(ft)		16			16			16				16
Two way Left Turn Lane												
Headway Factor	1.00	1.00	1.00	1.00	1.00	1.00	1.00	1.00	1.00	1.00	1.00	1.00
Turning Speed (mph)	15		9	15		9	15		9	15		9
Number of Detectors	1	2		1	2		1	2		1	2	1
Detector Template	Left	Thru		Left	Thru		Left	Thru		Left	Thru	Right
Leading Detector (ft)	20	100		20	100		20	100		20	100	20
Trailing Detector (ft)	0	0		0	0		0	0		0	0	0
Detector 1 Position(ft)	0	0		0	0		0	0		0	0	0
Detector 1 Size(ft)	20	6		20	6		20	6		20	6	20
Detector 1 Type	CI+Ex	CI+Ex		CI+Ex	CI+Ex		CI+Ex	CI+Ex		CI+Ex	CI+Ex	CI+Ex
Detector 1 Channel												
Detector 1 Extend (s)	0.0	0.0		0.0	0.0		0.0	0.0		0.0	0.0	0.0
Detector 1 Queue (s)	0.0	0.0		0.0	0.0		0.0	0.0		0.0	0.0	0.0
Detector 1 Delay (s)	0.0	0.0		0.0	0.0		0.0	0.0		0.0	0.0	0.0
Detector 2 Position(ft)		94			94			94				94
Detector 2 Size(ft)		6			6			6				6
Detector 2 Type		CI+Ex			CI+Ex			CI+Ex				CI+Ex
Detector 2 Channel												
Detector 2 Extend (s)		0.0			0.0			0.0				0.0
Turn Type	Prot	NA		Prot	NA		Prot	NA		Prot	NA	Over
Protected Phases	1	6		5	2		3	7		8	4	5

Lanes, Volumes, Timings
1: Oswego Rd & NYS 31

Delta Sonic Clay
2023 Existing PM

	↶	→	↷	↶	←	↶	↷	↶	↷	↶	↷	↶
Lane Group	EBL	EBT	EBR	WBL	WBT	WBR	SEL	SET	SER	NWL	NWT	NWR
Permitted Phases												
Detector Phase	1	6		5	2		3	7		8	4	5
Switch Phase												
Minimum Initial (s)	6.0	12.0		6.0	12.0		6.0	6.0		5.0	10.0	6.0
Minimum Split (s)	12.0	18.5		12.0	18.5		13.0	12.5		12.0	17.0	12.0
Total Split (s)	12.0	34.0		18.0	40.0		15.0	23.0		15.0	23.0	18.0
Total Split (%)	13.3%	37.8%		20.0%	44.4%		16.7%	25.6%		16.7%	25.6%	20.0%
Maximum Green (s)	6.0	27.5		12.0	33.5		8.0	16.5		8.0	16.0	12.0
Yellow Time (s)	4.0	4.0		4.0	4.0		4.0	4.0		4.0	4.0	4.0
All-Red Time (s)	2.0	2.5		2.0	2.5		3.0	2.5		3.0	3.0	2.0
Lost Time Adjust (s)	0.0	0.0		0.0	0.0		0.0	0.0		0.0	0.0	0.0
Total Lost Time (s)	6.0	6.5		6.0	6.5		7.0	6.5		7.0	7.0	6.0
Lead/Lag	Lead	Lag		Lead	Lag		Lead	Lead		Lag	Lag	Lead
Lead-Lag Optimize?	Yes	Yes		Yes	Yes		Yes	Yes		Yes	Yes	Yes
Vehicle Extension (s)	3.0	3.0		3.0	3.0		3.0	3.0		3.0	3.0	3.0
Recall Mode	None	C-Max		None	C-Max		None	None		None	None	None
Walk Time (s)		7.0			8.0			9.0				
Flash Dont Walk (s)		30.0			29.0			34.0				
Pedestrian Calls (#/hr)		0			0			0				
Act Effct Green (s)	6.0	33.6		11.6	44.0		8.0	9.4		9.4	10.4	11.6
Actuated g/C Ratio	0.07	0.37		0.13	0.49		0.09	0.10		0.10	0.12	0.13
v/c Ratio	0.41	0.73		0.73	0.67		0.76	0.48		0.57	0.36	0.79
Control Delay	51.1	27.9		48.3	20.7		71.0	35.4		45.7	39.3	23.2
Queue Delay	0.0	0.0		0.0	0.0		0.0	0.0		0.0	0.0	0.0
Total Delay	51.1	27.9		48.3	20.7		71.0	35.4		45.7	39.3	23.2
LOS	D	C		D	C		E	D		D	D	C
Approach Delay		29.0			26.7			49.4			33.0	
Approach LOS		C			C			D			C	

Intersection Summary

Area Type: Other

Cycle Length: 90

Actuated Cycle Length: 90

Offset: 0 (0%), Referenced to phase 2:WBT and 6:EBT, Start of Green

Natural Cycle: 75

Control Type: Actuated-Coordinated

Maximum v/c Ratio: 0.79

Intersection Signal Delay: 30.6

Intersection LOS: C

Intersection Capacity Utilization 72.2%

ICU Level of Service C

Analysis Period (min) 15

Splits and Phases: 1: Oswego Rd & NYS 31



Lanes, Volumes, Timings
2: Davidson Ford of Clay Dwy & NYS 31

Delta Sonic Clay
2023 Existing PM

	→	↖	↗	←	↖	↗
Lane Group	EBT	EBR	WBL	WBT	NBL	NBR
Lane Configurations	↖↗		↖	↖↗	↖	↖
Traffic Volume (vph)	1246	4	19	1330	25	34
Future Volume (vph)	1246	4	19	1330	25	34
Ideal Flow (vphpl)	1900	1900	1900	1900	1900	1900
Storage Length (ft)		0	215		0	0
Storage Lanes		0	1		1	1
Taper Length (ft)			25		25	
Lane Util. Factor	0.95	0.95	1.00	0.95	1.00	1.00
Frt						0.850
Flt Protected			0.950		0.950	
Satd. Flow (prot)	3574	0	1805	3574	1805	1615
Flt Permitted			0.950		0.950	
Satd. Flow (perm)	3574	0	1805	3574	1805	1615
Right Turn on Red		Yes			Yes	
Satd. Flow (RTOR)					35	
Link Speed (mph)	40			40	30	
Link Distance (ft)	1875			1647	404	
Travel Time (s)	32.0			28.1	9.2	
Peak Hour Factor	0.96	0.96	0.96	0.96	0.96	0.96
Heavy Vehicles (%)	1%	0%	0%	1%	0%	0%
Adj. Flow (vph)	1298	4	20	1385	26	35
Shared Lane Traffic (%)						
Lane Group Flow (vph)	1302	0	20	1385	26	35
Enter Blocked Intersection	No	No	No	No	No	No
Lane Alignment	Left	Right	Left	Left	Left	Right
Median Width(ft)	24			24	12	
Link Offset(ft)	0			0	0	
Crosswalk Width(ft)	16			16	16	
Two way Left Turn Lane			Yes			
Headway Factor	1.00	1.00	1.00	1.00	1.00	1.00
Turning Speed (mph)		9	15		15	9
Number of Detectors	2		1	2	1	1
Detector Template	Thru		Left	Thru	Left	Right
Leading Detector (ft)	100		20	100	20	20
Trailing Detector (ft)	0		0	0	0	0
Detector 1 Position(ft)	0		0	0	0	0
Detector 1 Size(ft)	6		20	6	20	20
Detector 1 Type	CI+Ex		CI+Ex	CI+Ex	CI+Ex	CI+Ex
Detector 1 Channel						
Detector 1 Extend (s)	0.0		0.0	0.0	0.0	0.0
Detector 1 Queue (s)	0.0		0.0	0.0	0.0	0.0
Detector 1 Delay (s)	0.0		0.0	0.0	0.0	0.0
Detector 2 Position(ft)	94			94		
Detector 2 Size(ft)	6			6		
Detector 2 Type	CI+Ex			CI+Ex		
Detector 2 Channel						
Detector 2 Extend (s)	0.0			0.0		
Turn Type	NA		Prot	NA	Prot	custom
Protected Phases	6		5	2	3	8

Lanes, Volumes, Timings
2: Davidson Ford of Clay Dwy & NYS 31

Delta Sonic Clay
2023 Existing PM

	→	↖	↗	←	↖	↗
Lane Group	EBT	EBR	WBL	WBT	NBL	NBR
Permitted Phases						3
Detector Phase	6		5	2	3	8
Switch Phase						
Minimum Initial (s)	12.0		4.0	12.0	4.0	4.0
Minimum Split (s)	18.0		10.0	18.0	10.5	10.5
Total Split (s)	50.0		20.0	70.0	20.0	20.0
Total Split (%)	55.6%		22.2%	77.8%	22.2%	22.2%
Maximum Green (s)	44.0		14.0	64.0	13.5	13.5
Yellow Time (s)	4.0		4.0	4.0	3.5	3.5
All-Red Time (s)	2.0		2.0	2.0	3.0	3.0
Lost Time Adjust (s)	0.0		0.0	0.0	0.0	0.0
Total Lost Time (s)	6.0		6.0	6.0	6.5	6.5
Lead/Lag	Lag		Lead			
Lead-Lag Optimize?	Yes		Yes			
Vehicle Extension (s)	3.0		3.0	3.0	3.0	3.0
Recall Mode	None		None	None	None	None
Walk Time (s)	7.0					7.0
Flash Dont Walk (s)	25.0					22.0
Pedestrian Calls (#/hr)	0					0
Act Effct Green (s)	35.1		7.8	36.6	8.0	7.8
Actuated g/C Ratio	0.84		0.19	0.88	0.19	0.19
v/c Ratio	0.43		0.06	0.44	0.08	0.11
Control Delay	5.3		25.9	3.2	25.4	12.4
Queue Delay	0.0		0.0	0.0	0.0	0.0
Total Delay	5.3		25.9	3.2	25.4	12.4
LOS	A		C	A	C	B
Approach Delay	5.3			3.5	17.9	
Approach LOS	A			A	B	

Intersection Summary

Area Type: Other

Cycle Length: 90

Actuated Cycle Length: 41.7

Natural Cycle: 50

Control Type: Actuated-Uncoordinated

Maximum v/c Ratio: 0.44

Intersection Signal Delay: 4.7


Intersection LOS: A

Intersection Capacity Utilization 50.5%

ICU Level of Service A

Analysis Period (min) 15

Splits and Phases: 2: Davidson Ford of Clay Dwy & NYS 31

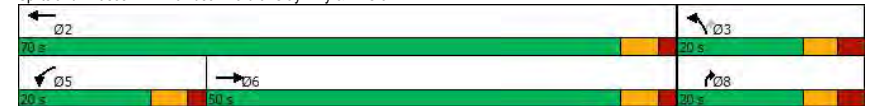

Lanes, Volumes, Timings
4: Texas Roadhouse Dwy & NYS 31

Delta Sonic Clay
2023 Existing PM

	→	↖	↗	←	↖	↗
Lane Group	EBT	EBR	WBL	WBT	NBL	NBR
Lane Configurations	↕↕			↕↕		↕
Traffic Volume (vph)	1132	84	0	1334	0	82
Future Volume (vph)	1132	84	0	1334	0	82
Ideal Flow (vphpl)	1900	1900	1900	1900	1900	1900
Lane Util. Factor	0.95	0.95	1.00	0.95	1.00	1.00
Frt	0.990					0.865
Flt Protected						
Satd. Flow (prot)	3539	0	0	3574	0	1644
Flt Permitted						
Satd. Flow (perm)	3539	0	0	3574	0	1644
Link Speed (mph)	40			40	30	
Link Distance (ft)	1647			251	261	
Travel Time (s)	28.1			4.3	5.9	
Peak Hour Factor	0.95	0.95	0.95	0.95	0.95	0.95
Heavy Vehicles (%)	1%	1%	0%	1%	0%	0%
Adj. Flow (vph)	1192	88	0	1404	0	86
Shared Lane Traffic (%)						
Lane Group Flow (vph)	1280	0	0	1404	0	86
Enter Blocked Intersection	No	No	No	No	No	No
Lane Alignment	Left	Right	Left	Left	Left	Right
Median Width(ft)	12			12	0	
Link Offset(ft)	0			0	0	
Crosswalk Width(ft)	16			16	16	
Two way Left Turn Lane	Yes			Yes		
Headway Factor	1.00	1.00	1.00	1.00	1.00	1.00
Turning Speed (mph)		60	60		60	60
Sign Control	Free			Free	Stop	
Intersection Summary						
Area Type:	Other					
Control Type:	Unsignalized					
Intersection Capacity Utilization 45.7%	ICU Level of Service A					
Analysis Period (min)	15					

HCM 6th TWSC
4: Texas Roadhouse Dwy & NYS 31

Delta Sonic Clay
2023 Existing PM

Intersection						
Int Delay, s/veh	0.5					
Movement	EBT	EBR	WBL	WBT	NBL	NBR
Lane Configurations	↕↕			↕↕		↕
Traffic Vol, veh/h	1132	84	0	1334	0	82
Future Vol, veh/h	1132	84	0	1334	0	82
Conflicting Peds, #/hr	0	0	0	0	0	0
Sign Control	Free	Free	Free	Free	Stop	Stop
RT Channelized	-	Free	-	None	-	Stop
Storage Length	-	-	-	-	-	0
Veh in Median Storage, #	0	-	-	0	0	-
Grade, %	0	-	-	0	0	-
Peak Hour Factor	95	95	95	95	95	95
Heavy Vehicles, %	1	1	0	1	0	0
Mvmt Flow	1192	88	0	1404	0	86

Major/Minor	Major1	Major2	Minor1			
Conflicting Flow All	0	-	-	-	-	596
Stage 1	-	-	-	-	-	-
Stage 2	-	-	-	-	-	-
Critical Hdwy	-	-	-	-	-	6.9
Critical Hdwy Stg 1	-	-	-	-	-	-
Critical Hdwy Stg 2	-	-	-	-	-	-
Follow-up Hdwy	-	-	-	-	-	3.3
Pot Cap-1 Maneuver	-	0	0	-	0	452
Stage 1	-	0	0	-	0	-
Stage 2	-	0	0	-	0	-
Platoon blocked, %	-					
Mov Cap-1 Maneuver	-	-	-	-	-	452
Mov Cap-2 Maneuver	-	-	-	-	-	-
Stage 1	-	-	-	-	-	-
Stage 2	-	-	-	-	-	-

Approach	EB	WB	NB
HCM Control Delay, s	0	0	14.8
HCM LOS			B

Minor Lane/Major Mvmt	NBLn1	EBT	WBT
Capacity (veh/h)	452	-	-
HCM Lane V/C Ratio	0.191	-	-
HCM Control Delay (s)	14.8	-	-
HCM Lane LOS	B	-	-
HCM 95th %tile Q(veh)	0.7	-	-

Lanes, Volumes, Timings

5: Lowes Dwy/Home Depot Dwy & NYS 31

Delta Sonic Clay

2023 Existing PM

	←	→	↖	↗	←	↖	↗	↖	↗	↖	↗	↖	↗
Lane Group	EBL	EBT	EBR	WBL	WBT	WBR	NBL	NBT	NBR	SBL	SBT	SBR	
Lane Configurations	↖	↖	↖	↖	↖	↖	↖	↖	↖	↖	↖	↖	
Traffic Volume (vph)	289	759	88	133	947	227	105	21	95	165	33	281	
Future Volume (vph)	289	759	88	133	947	227	105	21	95	165	33	281	
Ideal Flow (vphpl)	1900	1900	1900	1900	1900	1900	1900	1900	1900	1900	1900	1900	
Storage Length (ft)	325		185	350		600	100		0	0		240	
Storage Lanes	2		1	1		1	1		1	1		1	
Taper Length (ft)	25			25			25			25			
Lane Util. Factor	0.97	0.91	1.00	1.00	0.95	1.00	1.00	1.00	1.00	0.95	0.95	1.00	
Frt			0.850			0.850			0.850			0.850	
Flt Protected	0.950			0.950			0.950			0.950	0.968		
Satd. Flow (prot)	3502	5136	1615	1805	3574	1615	1787	1900	1599	1715	1747	1615	
Flt Permitted	0.950			0.950			0.950			0.950	0.968		
Satd. Flow (perm)	3502	5136	1615	1805	3574	1615	1787	1900	1599	1715	1747	1615	
Right Turn on Red			Yes			Yes			Yes			Yes	
Satd. Flow (RTOR)			132			232			128			210	
Link Speed (mph)	40				40			30				30	
Link Distance (ft)	563				907			316				517	
Travel Time (s)	9.6				15.5			7.2				11.8	
Peak Hour Factor	0.98	0.98	0.98	0.98	0.98	0.98	0.98	0.98	0.98	0.98	0.98	0.98	
Heavy Vehicles (%)	0%	1%	0%	0%	1%	0%	1%	0%	1%	0%	0%	0%	
Adj. Flow (vph)	295	774	90	136	966	232	107	21	97	168	34	287	
Shared Lane Traffic (%)										40%			
Lane Group Flow (vph)	295	774	90	136	966	232	107	21	97	101	101	287	
Enter Blocked Intersection	No	No	No	No	No	No	No	No	No	No	No	No	
Lane Alignment	Left	Left	Right	Left	Left	Right	Left	Left	Right	Left	Left	Right	
Median Width(ft)	24				24			12				12	
Link Offset(ft)	0				0			0				0	
Crosswalk Width(ft)	16				16			16				16	
Two way Left Turn Lane	Yes												
Headway Factor	1.00	1.00	1.00	1.00	1.00	1.00	1.00	1.00	1.00	1.00	1.00	1.00	
Turning Speed (mph)	60		60	60		60	60		60	60		60	
Number of Detectors	1	2	1	1	2	1	1	2	1	1	2	1	
Detector Template	Left	Thru	Right	Left	Thru	Right	Left	Thru	Right	Left	Thru	Right	
Leading Detector (ft)	20	100	20	20	100	20	20	100	20	20	100	20	
Trailing Detector (ft)	0	0	0	0	0	0	0	0	0	0	0	0	
Detector 1 Position(ft)	0	0	0	0	0	0	0	0	0	0	0	0	
Detector 1 Size(ft)	20	6	20	20	6	20	20	6	20	20	6	20	
Detector 1 Type	CI+Ex	CI+Ex	CI+Ex	CI+Ex	CI+Ex	CI+Ex	CI+Ex	CI+Ex	CI+Ex	CI+Ex	CI+Ex	CI+Ex	
Detector 1 Channel													
Detector 1 Extend (s)	0.0	0.0	0.0	0.0	0.0	0.0	0.0	0.0	0.0	0.0	0.0	0.0	
Detector 1 Queue (s)	0.0	0.0	0.0	0.0	0.0	0.0	0.0	0.0	0.0	0.0	0.0	0.0	
Detector 1 Delay (s)	0.0	0.0	0.0	0.0	0.0	0.0	0.0	0.0	0.0	0.0	0.0	0.0	
Detector 2 Position(ft)		94			94			94				94	
Detector 2 Size(ft)		6			6			6				6	
Detector 2 Type		CI+Ex			CI+Ex			CI+Ex				CI+Ex	
Detector 2 Channel													
Detector 2 Extend (s)		0.0			0.0			0.0				0.0	
Turn Type	Prot	NA	Perm	Prot	NA	Perm	Split	NA	pm+ov	Split	NA	pm+ov	
Protected Phases	1	6		5	2		4	4	5	3	3	1	

09/27/2023

Passero Associates

Synchro 11 Report

Page 7

Lanes, Volumes, Timings

5: Lowes Dwy/Home Depot Dwy & NYS 31

Delta Sonic Clay

2023 Existing PM

	←	→	↖	↗	←	↖	↗	↖	↗	↖	↗	↖	↗
Lane Group	EBL	EBT	EBR	WBL	WBT	WBR	NBL	NBT	NBR	SBL	SBT	SBR	
Permitted Phases			6			2			4			3	
Detector Phase	1	6	6	5	2	2	4	4	5	3	3	1	
Switch Phase													
Minimum Initial (s)	4.0	10.0	10.0	4.0	10.0	10.0	4.0	4.0	4.0	4.0	4.0	4.0	
Minimum Split (s)	10.0	16.0	16.0	10.0	16.0	16.0	10.5	10.5	10.0	10.5	10.5	10.0	
Total Split (s)	30.0	60.0	60.0	20.0	50.0	50.0	32.0	32.0	20.0	20.0	20.0	30.0	
Total Split (%)	22.7%	45.5%	45.5%	15.2%	37.9%	37.9%	24.2%	24.2%	15.2%	15.2%	15.2%	22.7%	
Maximum Green (s)	24.0	54.0	54.0	14.0	44.0	44.0	25.5	25.5	14.0	13.5	13.5	24.0	
Yellow Time (s)	4.0	4.0	4.0	4.0	4.0	4.0	3.5	3.5	4.0	3.5	3.5	4.0	
All-Red Time (s)	2.0	2.0	2.0	2.0	2.0	2.0	3.0	3.0	2.0	3.0	3.0	2.0	
Lost Time Adjust (s)	0.0	0.0	0.0	0.0	0.0	0.0	0.0	0.0	0.0	0.0	0.0	0.0	
Total Lost Time (s)	6.0	6.0	6.0	6.0	6.0	6.0	6.5	6.5	6.0	6.5	6.5	6.0	
Lead/Lag	Lead	Lag	Lag	Lead	Lag	Lag	Lag	Lag	Lead	Lead	Lead	Lead	
Lead-Lag Optimize?	Yes	Yes	Yes	Yes	Yes	Yes	Yes	Yes	Yes	Yes	Yes	Yes	
Vehicle Extension (s)	3.0	3.0	3.0	3.0	3.0	3.0	3.0	3.0	3.0	3.0	3.0	3.0	
Recall Mode	None	None	None	None	None	None	None	None	None	None	None	None	
Walk Time (s)	7.0	7.0	7.0	7.0	7.0	7.0	7.0	7.0	7.0	7.0	7.0	7.0	
Flash Dont Walk (s)	11.0	11.0		11.0	11.0	11.0	11.0	11.0		11.0	11.0		
Pedestrian Calls (#/hr)		0	0		0	0	0	0		0	0		
Act Effect Green (s)	14.3	36.6	36.6	12.3	34.6	34.6	11.7	11.7	30.7	11.0	11.0	25.8	
Actuated g/C Ratio	0.15	0.38	0.38	0.13	0.36	0.36	0.12	0.12	0.32	0.11	0.11	0.26	
v/c Ratio	0.58	0.40	0.13	0.59	0.76	0.32	0.50	0.09	0.16	0.53	0.52	0.49	
Control Delay	45.5	23.2	1.6	55.4	32.8	4.5	52.0	43.6	3.0	55.2	54.6	8.4	
Queue Delay	0.0	0.0	0.0	0.0	0.0	0.0	0.0	0.0	0.0	0.0	0.0	0.0	
Total Delay	45.5	23.2	1.6	55.4	32.8	4.5	52.0	43.6	3.0	55.2	54.6	8.4	
LOS	D	C	A	E	C	A	D	D	A	E	D	A	
Approach Delay		27.2			30.2		30.1				27.6		
Approach LOS		C			C		C				C		

Intersection Summary

Area Type: Other

Cycle Length: 132

Actuated Cycle Length: 97.4

Natural Cycle: 65

Control Type: Actuated-Uncoordinated

Maximum v/c Ratio: 0.76

Intersection Signal Delay: 28.7


Intersection LOS: C

Intersection Capacity Utilization 64.8%

ICU Level of Service C

Analysis Period (min) 15

Splits and Phases: 5: Lowes Dwy/Home Depot Dwy & NYS 31

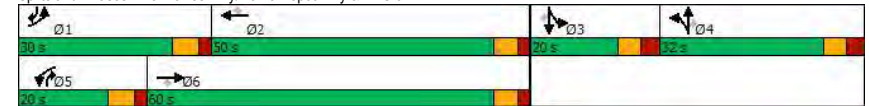

09/27/2023

Passero Associates

Synchro 11 Report

Page 8

6: Willow Field Dwy/Dell Center Dr & NYS 31

2023 Existing PM

09/27/2023
Passero Associates


Synchro 11 Report
Page 9

6: Willow Field Dwy/Dell Center Dr & NYS 31

2023 Existing PM

Intersection Summary	
Area Type:	Other
Cycle Length:	100
Actuated Cycle Length:	100
Offset: 0 (0%), Referenced to phase 2:WBT and 6:EBT, Start of Green	
Natural Cycle:	60
Control Type:	Actuated-Coordinated
Maximum v/c Ratio:	0.71
Intersection Signal Delay:	11.3
Intersection Capacity Utilization	65.4%
Analysis Period (min)	15
Intersection LOS:	B
ICU Level of Service	C

Splits and Phases: 6: Willow Field Dwy/Dell Center Dr & NYS 31

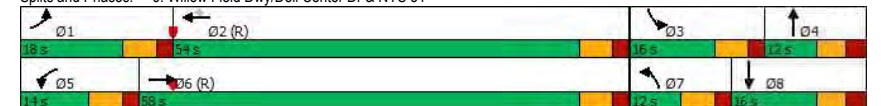

09/27/2023
Passero Associates

Synchro 11 Report
Page 10

Lanes, Volumes, Timings
7: Carling Rd & NYS 31

Delta Sonic Clay
2023 Existing PM

	↖	→	↗	↘	↙	↘	↙	↘	↙	↘	↙	↘
Lane Group	EBL	EBT	EBR	WBL	WBT	WBR	NBL	NBT	NBR	SBL	SBT	SBR
Lane Configurations	↖	↖↖↖		↘	↖↖↖	↖	↖	↖		↖↖↖	↖	↖
Traffic Volume (vph)	121	953	91	103	1127	191	45	13	70	189	16	177
Future Volume (vph)	121	953	91	103	1127	191	45	13	70	189	16	177
Ideal Flow (vphpl)	1900	1900	1900	1900	1900	1900	1900	1900	1900	1900	1900	1900
Storage Length (ft)	525		0	250		350	0		0	0		0
Storage Lanes	1		0	1		1	1		0	2		0
Taper Length (ft)	25			25			25			25		
Lane Util. Factor	1.00	0.91	0.91	1.00	0.95	1.00	1.00	1.00	1.00	0.97	1.00	1.00
Frt		0.987				0.850		0.873			0.862	
Flt Protected	0.950			0.950			0.950			0.950		
Satd. Flow (prot)	1787	5069	0	1805	3574	1615	1805	1659	0	3467	1638	0
Flt Permitted	0.950			0.950			0.950			0.950		
Satd. Flow (perm)	1787	5069	0	1805	3574	1615	1805	1659	0	3467	1638	0
Right Turn on Red			Yes			Yes			Yes			Yes
Satd. Flow (RTOR)		19				197		72			182	
Link Speed (mph)	40				40			30			30	
Link Distance (ft)	1095				937			501			502	
Travel Time (s)	18.7				16.0			11.4			11.4	
Peak Hour Factor	0.97	0.97	0.97	0.97	0.97	0.97	0.97	0.97	0.97	0.97	0.97	0.97
Heavy Vehicles (%)	1%	1%	1%	0%	1%	0%	0%	0%	0%	1%	0%	0%
Adj. Flow (vph)	125	982	94	106	1162	197	46	13	72	195	16	182
Shared Lane Traffic (%)												
Lane Group Flow (vph)	125	1076	0	106	1162	197	46	85	0	195	198	0
Enter Blocked Intersection	No	No	No	No	No	No	No	No	No	No	No	No
Lane Alignment	Left	Left	Right	Left	Left	Right	Left	Left	Right	Left	Left	Right
Median Width(ft)	12				12			24			24	
Link Offset(ft)	0				0			0			0	
Crosswalk Width(ft)	16				16			16			16	
Two way Left Turn Lane												
Headway Factor	1.00	1.00	1.00	1.00	1.00	1.00	1.00	1.00	1.00	1.00	1.00	1.00
Turning Speed (mph)	60		60	60		60	60		60	60		60
Number of Detectors	1	2		1	2	1	1	2		1	2	
Detector Template	Left	Thru		Left	Thru	Right	Left	Thru		Left	Thru	
Leading Detector (ft)	20	100		20	100	20	20	100		20	100	
Trailing Detector (ft)	0	0		0	0	0	0	0		0	0	
Detector 1 Position(ft)	0	0		0	0	0	0	0		0	0	
Detector 1 Size(ft)	20	6		20	6	20	20	6		20	6	
Detector 1 Type	CI+Ex	CI+Ex		CI+Ex	CI+Ex	CI+Ex	CI+Ex	CI+Ex		CI+Ex	CI+Ex	
Detector 1 Channel												
Detector 1 Extend (s)	0.0	0.0		0.0	0.0	0.0	0.0	0.0		0.0	0.0	
Detector 1 Queue (s)	0.0	0.0		0.0	0.0	0.0	0.0	0.0		0.0	0.0	
Detector 1 Delay (s)	0.0	0.0		0.0	0.0	0.0	0.0	0.0		0.0	0.0	
Detector 2 Position(ft)		94			94			94			94	
Detector 2 Size(ft)		6			6			6			6	
Detector 2 Type		CI+Ex			CI+Ex			CI+Ex			CI+Ex	
Detector 2 Channel												
Detector 2 Extend (s)		0.0			0.0			0.0			0.0	
Turn Type	Prot	NA		Prot	NA	Perm	Prot	NA		Prot	NA	
Protected Phases	1	6		5	2		7	4		3	8	

Lanes, Volumes, Timings
7: Carling Rd & NYS 31

Delta Sonic Clay
2023 Existing PM

	↖	→	↗	↘	↙	↘	↙	↘	↙	↘	↙	↘
Lane Group	EBL	EBT	EBR	WBL	WBT	WBR	NBL	NBT	NBR	SBL	SBT	SBR
Permitted Phases						2						
Detector Phase	1	6		5	2	2	7	4		3	8	
Switch Phase												
Minimum Initial (s)	4.0	10.0		4.0	10.0	10.0	4.0	4.0		4.0	4.0	
Minimum Split (s)	10.0	16.5		10.0	16.5	16.5	10.0	10.0		10.0	10.0	
Total Split (s)	20.0	46.0		20.0	46.0	46.0	17.0	17.0		17.0	17.0	
Total Split (%)	20.0%	46.0%		20.0%	46.0%	46.0%	17.0%	17.0%		17.0%	17.0%	
Maximum Green (s)	14.0	39.5		14.0	39.5	39.5	11.0	11.0		11.0	11.0	
Yellow Time (s)	4.0	4.0		4.0	4.0	4.0	3.5	3.5		3.5	3.5	
All-Red Time (s)	2.0	2.5		2.0	2.5	2.5	2.5	2.5		2.5	2.5	
Lost Time Adjust (s)	0.0	0.0		0.0	0.0	0.0	0.0	0.0		0.0	0.0	
Total Lost Time (s)	6.0	6.5		6.0	6.5	6.5	6.0	6.0		6.0	6.0	
Lead/Lag	Lead	Lag		Lead	Lag	Lag	Lead	Lag		Lead	Lag	
Lead-Lag Optimize?	Yes	Yes		Yes	Yes	Yes	Yes	Yes		Yes	Yes	
Vehicle Extension (s)	1.0	5.0		1.0	5.0	5.0	1.0	1.0		1.0	1.0	
Recall Mode	None	C-Max		None	C-Max	C-Max	None	Max		None	Max	
Walk Time (s)		7.0			7.0	7.0					7.0	
Flash Dont Walk (s)		27.0			25.0	25.0					23.0	
Pedestrian Calls (#/hr)		0			0	0					0	
Act Effct Green (s)	10.2	46.4		9.3	45.5	45.5	6.1	11.0		8.8	17.8	
Actuated g/C Ratio	0.10	0.46		0.09	0.46	0.46	0.06	0.11		0.09	0.18	
v/c Ratio	0.69	0.46		0.63	0.71	0.23	0.42	0.35		0.64	0.45	
Control Delay	64.8	15.6		78.8	9.7	0.8	55.8	17.3		53.5	11.4	
Queue Delay	0.0	0.0		0.0	0.0	0.0	0.0	0.0		0.0	0.0	
Total Delay	64.8	15.6		78.8	9.7	0.8	55.8	17.3		53.5	11.4	
LOS	E	B		E	A	A	E	B		D	B	
Approach Delay		20.8			13.5			30.8			32.3	
Approach LOS		C			B			C			C	

Intersection Summary

Area Type: Other

Cycle Length: 100

Actuated Cycle Length: 100

Offset: 86 (86%), Referenced to phase 2:WBT and 6:EBT, Start of Green

Natural Cycle: 60

Control Type: Actuated-Coordinated

Maximum v/c Ratio: 0.71

Intersection Signal Delay: 19.3


Intersection LOS: B

Intersection Capacity Utilization 73.4%

ICU Level of Service D

Analysis Period (min) 15

Splits and Phases: 7: Carling Rd & NYS 31

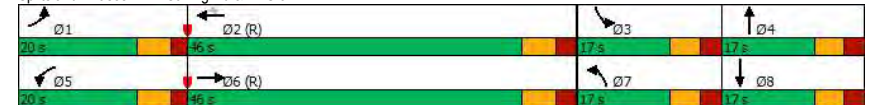

Lanes, Volumes, Timings
8: R&F Dwy/Wegmans Dwy & NYS 31

Delta Sonic Clay
2023 Existing PM

	←	→	↖	↗	←	↖	↗	←	↖	↗	←	↖	↗
Lane Group	EBL	EBT	EBR	WBL	WBT	WBR	NBL	NBT	NBR	SBL	SBT	SBR	
Lane Configurations	↖	↖↖↖		↗	↖↖↖	↗	↖	↖		↖↖↖	↗	↖	
Traffic Volume (vph)	51	1071	93	160	1316	348	65	11	106	301	10	61	
Future Volume (vph)	51	1071	93	160	1316	348	65	11	106	301	10	61	
Ideal Flow (vphpl)	1900	1900	1900	1900	1900	1900	1900	1900	1900	1900	1900	1900	
Storage Length (ft)	450		0	300		400	0		0	0		0	
Storage Lanes	1		0	1		1	1		0	2		0	
Taper Length (ft)	25			25			25			25			
Lane Util. Factor	1.00	0.91	0.91	1.00	0.95	1.00	1.00	1.00	1.00	0.97	1.00	1.00	
Frt		0.988				0.850		0.864			0.871		
Flt Protected	0.950			0.950			0.950			0.950			
Satd. Flow (prot)	1805	5078	0	1805	3574	1615	1805	1642	0	3502	1655	0	
Flt Permitted	0.950			0.950			0.950			0.950			
Satd. Flow (perm)	1805	5078	0	1805	3574	1615	1805	1642	0	3502	1655	0	
Right Turn on Red			Yes			Yes			Yes			Yes	
Satd. Flow (RTOR)		15				359		109			63		
Link Speed (mph)	40			40			30			30			
Link Distance (ft)	937			591			217			190			
Travel Time (s)	16.0			10.1			4.9			4.3			
Peak Hour Factor	0.97	0.97	0.97	0.97	0.97	0.97	0.97	0.97	0.97	0.97	0.97	0.97	
Heavy Vehicles (%)	0%	1%	0%	0%	1%	0%	0%	0%	0%	0%	0%	0%	
Adj. Flow (vph)	53	1104	96	165	1357	359	67	11	109	310	10	63	
Shared Lane Traffic (%)													
Lane Group Flow (vph)	53	1200	0	165	1357	359	67	120	0	310	73	0	
Enter Blocked Intersection	No	No	No	No	No	No	No	No	No	No	No	No	
Lane Alignment	Left	Left	Right	Left	Left	Right	Left	Left	Right	Left	Left	Right	
Median Width(ft)	12			12			24			24			
Link Offset(ft)	0			0			0			0			
Crosswalk Width(ft)	16			16			16			16			
Two way Left Turn Lane													
Headway Factor	1.00	1.00	1.00	1.00	1.00	1.00	1.00	1.00	1.00	1.00	1.00	1.00	
Turning Speed (mph)	60		60	60		60	60		60	60		60	
Number of Detectors	1	2		1	2	1	1	2		1	2		
Detector Template	Left	Thru		Left	Thru	Right	Left	Thru		Left	Thru		
Leading Detector (ft)	20	100		20	100	20	20	100		20	100		
Trailing Detector (ft)	0	0		0	0	0	0	0		0	0		
Detector 1 Position(ft)	0	0		0	0	0	0	0		0	0		
Detector 1 Size(ft)	20	6		20	6	20	20	6		20	6		
Detector 1 Type	CI+Ex	CI+Ex		CI+Ex	CI+Ex	CI+Ex	CI+Ex	CI+Ex		CI+Ex	CI+Ex		
Detector 1 Channel													
Detector 1 Extend (s)	0.0	0.0		0.0	0.0	0.0	0.0	0.0		0.0	0.0		
Detector 1 Queue (s)	0.0	0.0		0.0	0.0	0.0	0.0	0.0		0.0	0.0		
Detector 1 Delay (s)	0.0	0.0		0.0	0.0	0.0	0.0	0.0		0.0	0.0		
Detector 2 Position(ft)		94			94			94			94		
Detector 2 Size(ft)		6			6			6			6		
Detector 2 Type		CI+Ex			CI+Ex			CI+Ex			CI+Ex		
Detector 2 Channel													
Detector 2 Extend (s)		0.0			0.0			0.0			0.0		
Turn Type	Prot	NA		Prot	NA	pm+ov	Prot	NA		Prot	NA		
Protected Phases	1	6		5	2	3	7	4		3	8		

Lanes, Volumes, Timings
8: R&F Dwy/Wegmans Dwy & NYS 31

Delta Sonic Clay
2023 Existing PM

	←	→	↖	↗	←	↖	↗	←	↖	↗	←	↖	↗
Lane Group	EBL	EBT	EBR	WBL	WBT	WBR	NBL	NBT	NBR	SBL	SBT	SBR	
Permitted Phases						2							
Detector Phase	1	6		5	2	3	7	4		3	8		
Switch Phase													
Minimum Initial (s)	4.0	10.0		4.0	10.0	4.0	4.0	4.0		4.0	4.0		
Minimum Split (s)	10.0	16.0		10.0	16.0	15.5	15.5	10.0		15.5	10.0		
Total Split (s)	18.0	37.0		20.0	39.0	30.0	30.0	13.0		30.0	13.0		
Total Split (%)	18.0%	37.0%		20.0%	39.0%	30.0%	30.0%	13.0%		30.0%	13.0%		
Maximum Green (s)	12.0	31.0		14.0	33.0	24.5	24.5	7.0		24.5	7.0		
Yellow Time (s)	4.0	4.0		4.0	4.0	3.5	3.5	3.0		3.5	3.0		
All-Red Time (s)	2.0	2.0		2.0	2.0	2.0	2.0	3.0		2.0	3.0		
Lost Time Adjust (s)	0.0	0.0		0.0	0.0	0.0	0.0	0.0		0.0	0.0		
Total Lost Time (s)	6.0	6.0		6.0	6.0	5.5	5.5	6.0		5.5	6.0		
Lead/Lag	Lead	Lag		Lead	Lag	Lead	Lead	Lag		Lead	Lag		
Lead-Lag Optimize?	Yes	Yes		Yes	Yes	Yes	Yes	Yes		Yes	Yes		
Vehicle Extension (s)	1.0	5.0		1.0	5.0	2.0	1.0	1.0		2.0	2.0		
Recall Mode	None	C-Max		None	C-Max	None	None	None		None	None		
Walk Time (s)		7.0			7.0			7.0			7.0		
Flash Dont Walk (s)		11.0			11.0			11.0			11.0		
Pedestrian Calls (#/hr)		0			0			0			0		
Act Effct Green (s)	6.5	46.5		11.7	53.6	72.9	7.2	5.1		13.2	13.0		
Actuated g/C Ratio	0.06	0.46		0.12	0.54	0.73	0.07	0.05		0.13	0.13		
v/c Ratio	0.45	0.51		0.79	0.71	0.28	0.52	0.64		0.67	0.27		
Control Delay	46.4	20.8		71.3	17.7	0.7	57.7	27.3		48.4	15.7		
Queue Delay	0.0	0.0		0.0	0.0	0.0	0.0	0.0		0.0	0.0		
Total Delay	46.4	20.8		71.3	17.7	0.7	57.7	27.3		48.4	15.7		
LOS	D	C		E	B	A	E	C		D	B		
Approach Delay		21.9			19.1			38.2			42.1		
Approach LOS		C			B			D			D		

Intersection Summary

Area Type: Other

Cycle Length: 100

Actuated Cycle Length: 100

Offset: 79 (79%), Referenced to phase 2:WBT and 6:EBT, Start of Green

Natural Cycle: 70

Control Type: Actuated-Coordinated

Maximum v/c Ratio: 0.79

Intersection Signal Delay: 23.4

Intersection LOS: C

Intersection Capacity Utilization 70.0%

ICU Level of Service C

Analysis Period (min) 15

Splits and Phases: 8: R&F Dwy/Wegmans Dwy & NYS 31



Lanes, Volumes, Timings

9: Soule Rd/I-481 SB Off Ramp & NYS 31

Delta Sonic Clay

2023 Existing PM

	↖	→	↗	↖	←	↖	↖	↖	↖	↖	↖	↖
Lane Group	EBL	EBT	EBR	WBL	WBT	WBR	NBL	NBT	NBR	SBL	SBT	SBR
Lane Configurations		↖↖	↖	↖↖	↖↖		↖		↖	↖	↖	↖
Traffic Volume (vph)	0	854	648	409	1425	0	229	0	156	125	39	179
Future Volume (vph)	0	854	648	409	1425	0	229	0	156	125	39	179
Ideal Flow (vphpl)	1900	1900	1900	1900	1900	1900	1900	1900	1900	1900	1900	1900
Storage Length (ft)	0		0	350		0	275		0	315		150
Storage Lanes	0		1	2		0	1		1	1		1
Taper Length (ft)	25			25			25			25		
Lane Util. Factor	1.00	0.95	1.00	0.97	0.95	1.00	1.00	1.00	1.00	1.00	1.00	1.00
Frt			0.850						0.850			0.850
Flt Protected				0.950			0.950			0.950		
Satd. Flow (prot)	0	3610	1599	3467	3574	0	1805	0	1583	1770	1900	1615
Flt Permitted				0.950			0.950			0.950		
Satd. Flow (perm)	0	3610	1599	3467	3574	0	1805	0	1583	1770	1900	1615
Right Turn on Red			Yes			Yes			Yes			Yes
Satd. Flow (RTOR)			237						98			164
Link Speed (mph)		40			40			40			30	
Link Distance (ft)		591			704			627			555	
Travel Time (s)		10.1			12.0			10.7			12.6	
Peak Hour Factor	0.97	0.97	0.97	0.97	0.97	0.97	0.97	0.97	0.97	0.97	0.97	0.97
Heavy Vehicles (%)	0%	0%	1%	1%	1%	0%	0%	0%	2%	2%	0%	0%
Adj. Flow (vph)	0	880	668	422	1469	0	236	0	161	129	40	185
Shared Lane Traffic (%)												
Lane Group Flow (vph)	0	880	668	422	1469	0	236	0	161	129	40	185
Enter Blocked Intersection	No	No	No	No	No	No	No	No	No	No	No	No
Lane Alignment	Left	Left	Right	Left	Left	Right	Left	Left	Right	Left	Left	Right
Median Width(ft)		24			24			12				
Link Offset(ft)		0			0			0			0	
Crosswalk Width(ft)		16			16			16			16	
Two way Left Turn Lane												
Headway Factor	1.00	1.00	1.00	1.00	1.00	1.00	1.00	1.00	1.00	1.00	1.00	1.00
Turning Speed (mph)	60		60	60		60	60		60	60		60
Number of Detectors		2	1	1	2		1		1	1	2	1
Detector Template		Thru	Right	Left	Thru		Left		Right	Left	Thru	Right
Leading Detector (ft)		100	20	20	100		20		20	20	100	20
Trailing Detector (ft)		0	0	0	0		0		0	0	0	0
Detector 1 Position(ft)		0	0	0	0		0		0	0	0	0
Detector 1 Size(ft)		6	20	20	6		20		20	20	6	20
Detector 1 Type		CI+Ex	CI+Ex	CI+Ex	CI+Ex		CI+Ex		CI+Ex	CI+Ex	CI+Ex	CI+Ex
Detector 1 Channel												
Detector 1 Extend (s)		0.0	0.0	0.0	0.0		0.0		0.0	0.0	0.0	0.0
Detector 1 Queue (s)		0.0	0.0	0.0	0.0		0.0		0.0	0.0	0.0	0.0
Detector 1 Delay (s)		0.0	0.0	0.0	0.0		0.0		0.0	0.0	0.0	0.0
Detector 2 Position(ft)		94			94						94	
Detector 2 Size(ft)		6			6						6	
Detector 2 Type		CI+Ex			CI+Ex						CI+Ex	
Detector 2 Channel												
Detector 2 Extend (s)		0.0			0.0						0.0	
Turn Type	NA	pm+ov	Prot	NA		Prot		pt+ov	Prot	NA	Perm	
Protected Phases		6	7	5	2		7		5 4	3	8	

09/27/2023

Passero Associates

Synchro 11 Report

Page 15

Lanes, Volumes, Timings

9: Soule Rd/I-481 SB Off Ramp & NYS 31

Delta Sonic Clay

2023 Existing PM

Lane Group	Ø4
Lane Configurations	
Traffic Volume (vph)	
Future Volume (vph)	
Ideal Flow (vphpl)	
Storage Length (ft)	
Storage Lanes	
Taper Length (ft)	
Lane Util. Factor	
Frt	
Flt Protected	
Satd. Flow (prot)	
Flt Permitted	
Satd. Flow (perm)	
Right Turn on Red	
Satd. Flow (RTOR)	
Link Speed (mph)	
Link Distance (ft)	
Travel Time (s)	
Peak Hour Factor	
Heavy Vehicles (%)	
Adj. Flow (vph)	
Shared Lane Traffic (%)	
Lane Group Flow (vph)	
Enter Blocked Intersection	
Lane Alignment	
Median Width(ft)	
Link Offset(ft)	
Crosswalk Width(ft)	
Two way Left Turn Lane	
Headway Factor	
Turning Speed (mph)	
Number of Detectors	
Detector Template	
Leading Detector (ft)	
Trailing Detector (ft)	
Detector 1 Position(ft)	
Detector 1 Size(ft)	
Detector 1 Type	
Detector 1 Channel	
Detector 1 Extend (s)	
Detector 1 Queue (s)	
Detector 1 Delay (s)	
Detector 2 Position(ft)	
Detector 2 Size(ft)	
Detector 2 Type	
Detector 2 Channel	
Detector 2 Extend (s)	
Turn Type	
Protected Phases	4

09/27/2023

Passero Associates

Synchro 11 Report

Page 16

Lanes, Volumes, Timings
9: Soule Rd/I-481 SB Off Ramp & NYS 31

Delta Sonic Clay
2023 Existing PM

Lane Group	EBL	EBT	EBR	WBL	WBT	WBR	NBL	NBT	NBR	SBL	SBT	SBR
Permitted Phases	6						8					
Detector Phase	6	7	5	2			7		5 4	3	8	8
Switch Phase												
Minimum Initial (s)	10.0	4.0	4.0	10.0			4.0			4.0	4.0	4.0
Minimum Split (s)	16.0	10.0	10.0	16.0			10.0			10.0	10.0	10.0
Total Split (s)	41.0	18.0	26.0	67.0			18.0			18.0	15.0	15.0
Total Split (%)	41.0%	18.0%	26.0%	67.0%			18.0%			18.0%	15.0%	15.0%
Maximum Green (s)	35.0	12.0	20.0	61.0			12.0			12.0	9.0	9.0
Yellow Time (s)	4.0	3.5	4.0	4.0			3.5			3.5	3.5	3.5
All-Red Time (s)	2.0	2.5	2.0	2.0			2.5			2.5	2.5	2.5
Lost Time Adjust (s)	0.0	0.0	0.0	0.0			0.0			0.0	0.0	0.0
Total Lost Time (s)	6.0	6.0	6.0	6.0			6.0			6.0	6.0	6.0
Lead/Lag	Lag	Lead	Lead				Lead			Lag	Lag	Lag
Lead-Lag Optimize?	Yes	Yes	Yes				Yes			Yes	Yes	Yes
Vehicle Extension (s)	3.0	3.0	3.0	3.0			3.0			3.0	3.0	3.0
Recall Mode	C-Max	None	None	C-Max			None			None	None	None
Walk Time (s)	7.0			7.0							7.0	7.0
Flash Dont Walk (s)	11.0			11.0							11.0	11.0
Pedestrian Calls (#/hr)	0			0							0	0
Act Effct Green (s)	39.5	57.5	17.0	62.5			12.0		24.5	12.0	7.5	7.5
Actuated g/C Ratio	0.40	0.58	0.17	0.62			0.12		0.24	0.12	0.08	0.08
v/c Ratio	0.62	0.65	0.72	0.66			1.09		0.35	0.61	0.28	0.68
Control Delay	29.7	10.0	37.9	16.0			130.8		9.0	54.8	48.1	22.9
Queue Delay	0.0	0.8	0.0	0.1			0.0		0.0	0.0	0.0	0.0
Total Delay	29.7	10.8	37.9	16.2			130.8		9.0	54.8	48.1	22.9
LOS	C	B	D	B			F		A	D	D	C
Approach Delay	21.6			21.0			81.4				37.4	
Approach LOS	C			C			F				D	

Intersection Summary

Area Type: Other

Cycle Length: 100

Actuated Cycle Length: 100

Offset: 73 (73%), Referenced to phase 2:WBT and 6:EBT, Start of Green

Natural Cycle: 65

Control Type: Actuated-Coordinated

Maximum v/c Ratio: 1.09

Intersection Signal Delay: 28.3


Intersection LOS: C

Intersection Capacity Utilization 76.5%

ICU Level of Service D

Analysis Period (min) 15

Splits and Phases: 9: Soule Rd/I-481 SB Off Ramp & NYS 31

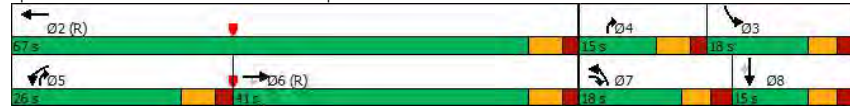

Lanes, Volumes, Timings
9: Soule Rd/I-481 SB Off Ramp & NYS 31

Delta Sonic Clay
2023 Existing PM

Lane Group	Ø4
Permitted Phases	8
Detector Phase	
Switch Phase	
Minimum Initial (s)	4.0
Minimum Split (s)	10.0
Total Split (s)	15.0
Total Split (%)	15%
Maximum Green (s)	9.0
Yellow Time (s)	4.0
All-Red Time (s)	2.0
Lost Time Adjust (s)	
Total Lost Time (s)	
Lead/Lag	Lead
Lead-Lag Optimize?	Yes
Vehicle Extension (s)	3.0
Recall Mode	None
Walk Time (s)	
Flash Dont Walk (s)	
Pedestrian Calls (#/hr)	
Act Effct Green (s)	
Actuated g/C Ratio	
v/c Ratio	
Control Delay	
Queue Delay	
Total Delay	
LOS	
Approach Delay	
Approach LOS	

Intersection Summary

10: I-481 NB Off Ramp/I-481 NB On Ramp & NYS 31

2023 Existing PM

09/27/2023
Passero Associates


Synchro 11 Report
Page 19

10: I-481 NB Off Ramp/I-481 NB On Ramp & NYS 31

2023 Existing PM

Intersection Summary	
Area Type:	Other
Cycle Length:	100
Actuated Cycle Length:	100
Offset:	78 (78%), Referenced to phase 2:WBT and 6:EBTL, Start of Green
Natural Cycle:	75
Control Type:	Actuated-Coordinated
Maximum v/c Ratio:	0.88
Intersection Signal Delay:	29.0
Intersection Capacity Utilization	81.2%
Analysis Period (min)	15
Intersection LOS:	C
ICU Level of Service	D

Splits and Phases: 10: I-481 NB Off Ramp/I-481 NB On Ramp & NYS 31

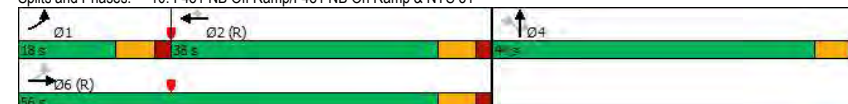

09/27/2023
Passero Associates

Synchro 11 Report
Page 20

Lanes, Volumes, Timings
1: Oswego Rd & NYS 31

Delta Sonic Clay
2023 Existing SAT

	↩	→	↪	↩	←	↩	↪	↩	↪	↩	↪	↩
Lane Group	EBL	EBT	EBR	WBL	WBT	WBR	SEL	SET	SER	NWL	NWT	NWR
Lane Configurations	↩	↩↪		↩↪	↩↪		↩	↩↪		↩↪	↩↪	↩
Traffic Volume (vph)	33	771	97	288	790	150	140	104	23	95	113	344
Future Volume (vph)	33	771	97	288	790	150	140	104	23	95	113	344
Ideal Flow (vphpl)	1900	1900	1900	1900	1900	1900	1900	1900	1900	1900	1900	1900
Storage Length (ft)	300		0	515		0	350		350	500		500
Storage Lanes	1		0	2		0	1		1	2		1
Taper Length (ft)	25			25			25			25		
Lane Util. Factor	1.00	0.95	0.95	0.97	0.95	0.95	1.00	0.95	0.95	0.97	0.95	1.00
Frt		0.983			0.976			0.973				0.850
Flt Protected	0.950			0.950			0.950			0.950		
Satd. Flow (prot)	1752	3541	0	3502	3488	0	1787	3513	0	3433	3610	1599
Flt Permitted	0.950			0.950			0.950			0.950		
Satd. Flow (perm)	1752	3541	0	3502	3488	0	1787	3513	0	3433	3610	1599
Right Turn on Red			Yes			Yes			Yes			Yes
Satd. Flow (RTOR)		16			28			23				291
Link Speed (mph)		40			40			40				40
Link Distance (ft)		499			1875			750				823
Travel Time (s)		8.5			32.0			12.8				14.0
Peak Hour Factor	0.98	0.98	0.98	0.98	0.98	0.98	0.98	0.98	0.98	0.98	0.98	0.98
Heavy Vehicles (%)	3%	0%	2%	0%	1%	1%	1%	0%	2%	0%	0%	1%
Adj. Flow (vph)	34	787	99	294	806	153	143	106	23	97	115	351
Shared Lane Traffic (%)												
Lane Group Flow (vph)	34	886	0	294	959	0	143	129	0	97	115	351
Enter Blocked Intersection	No	No	No	No	No	No	No	No	No	No	No	No
Lane Alignment	Left	Left	Right	Left	Left	Right	Left	Left	Right	Left	Left	Right
Median Width(ft)		24			24			24			24	
Link Offset(ft)		0			0			0			0	
Crosswalk Width(ft)		16			16			16			16	
Two way Left Turn Lane												
Headway Factor	1.00	1.00	1.00	1.00	1.00	1.00	1.00	1.00	1.00	1.00	1.00	1.00
Turning Speed (mph)	15		9	15		9	15		9	15		9
Number of Detectors	1	2		1	2		1	2		1	2	1
Detector Template	Left	Thru		Left	Thru		Left	Thru		Left	Thru	Right
Leading Detector (ft)	20	100		20	100		20	100		20	100	20
Trailing Detector (ft)	0	0		0	0		0	0		0	0	0
Detector 1 Position(ft)	0	0		0	0		0	0		0	0	0
Detector 1 Size(ft)	20	6		20	6		20	6		20	6	20
Detector 1 Type	CI+Ex	CI+Ex		CI+Ex	CI+Ex		CI+Ex	CI+Ex		CI+Ex	CI+Ex	CI+Ex
Detector 1 Channel												
Detector 1 Extend (s)	0.0	0.0		0.0	0.0		0.0	0.0		0.0	0.0	0.0
Detector 1 Queue (s)	0.0	0.0		0.0	0.0		0.0	0.0		0.0	0.0	0.0
Detector 1 Delay (s)	0.0	0.0		0.0	0.0		0.0	0.0		0.0	0.0	0.0
Detector 2 Position(ft)		94			94			94			94	
Detector 2 Size(ft)		6			6			6			6	
Detector 2 Type		CI+Ex			CI+Ex			CI+Ex			CI+Ex	
Detector 2 Channel												
Detector 2 Extend (s)		0.0			0.0			0.0			0.0	
Turn Type	Prot	NA		Prot	NA		Prot	NA		Prot	NA	Over
Protected Phases	1	6		5	2		3	7		8	4	5

Lanes, Volumes, Timings
1: Oswego Rd & NYS 31

Delta Sonic Clay
2023 Existing SAT

	↩	→	↪	↩	←	↩	↪	↩	↪	↩	↪	↩
Lane Group	EBL	EBT	EBR	WBL	WBT	WBR	SEL	SET	SER	NWL	NWT	NWR
Permitted Phases												
Detector Phase	1	6		5	2		3	7		8	4	5
Switch Phase												
Minimum Initial (s)	6.0	12.0		6.0	12.0		6.0	6.0		5.0	10.0	6.0
Minimum Split (s)	12.0	18.5		12.0	18.5		13.0	12.5		12.0	17.0	12.0
Total Split (s)	12.0	34.0		18.0	40.0		15.0	23.0		15.0	23.0	18.0
Total Split (%)	13.3%	37.8%		20.0%	44.4%		16.7%	25.6%		16.7%	25.6%	20.0%
Maximum Green (s)	6.0	27.5		12.0	33.5		8.0	16.5		8.0	16.0	12.0
Yellow Time (s)	4.0	4.0		4.0	4.0		4.0	4.0		4.0	4.0	4.0
All-Red Time (s)	2.0	2.5		2.0	2.5		3.0	2.5		3.0	3.0	2.0
Lost Time Adjust (s)	0.0	0.0		0.0	0.0		0.0	0.0		0.0	0.0	0.0
Total Lost Time (s)	6.0	6.5		6.0	6.5		7.0	6.5		7.0	7.0	6.0
Lead/Lag	Lead	Lag		Lead	Lag		Lead	Lead		Lag	Lag	Lead
Lead-Lag Optimize?	Yes	Yes		Yes	Yes		Yes	Yes		Yes	Yes	Yes
Vehicle Extension (s)	3.0	3.0		3.0	3.0		3.0	3.0		3.0	3.0	3.0
Recall Mode	None	C-Max		None	C-Max		None	None		None	None	None
Walk Time (s)		7.0			8.0			9.0				
Flash Dont Walk (s)		30.0			29.0			34.0				
Pedestrian Calls (#/hr)		0			0			0				
Act Effct Green (s)	6.0	37.5		11.3	47.6		8.0	8.6		9.1	10.1	11.3
Actuated g/C Ratio	0.07	0.42		0.13	0.53		0.09	0.10		0.10	0.11	0.13
v/c Ratio	0.29	0.60		0.67	0.52		0.91	0.36		0.28	0.29	0.77
Control Delay	46.8	23.5		45.5	16.8		93.4	33.9		39.5	38.7	20.9
Queue Delay	0.0	0.0		0.0	0.0		0.0	0.0		0.0	0.0	0.0
Total Delay	46.8	23.5		45.5	16.8		93.4	33.9		39.5	38.7	20.9
LOS	D	C		D	B		F	C		D	D	C
Approach Delay		24.3			23.6			65.2			27.7	
Approach LOS		C			C			E			C	

Intersection Summary

Area Type: Other

Cycle Length: 90

Actuated Cycle Length: 90

Offset: 0 (0%), Referenced to phase 2:WBT and 6:EBT, Start of Green

Natural Cycle: 75

Control Type: Actuated-Coordinated

Maximum v/c Ratio: 0.91

Intersection Signal Delay: 28.3


Intersection LOS: C

Intersection Capacity Utilization 70.4%

ICU Level of Service C

Analysis Period (min) 15

Splits and Phases: 1: Oswego Rd & NYS 31

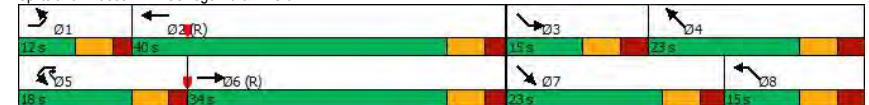

Lanes, Volumes, Timings
2: Davidson Ford of Clay Dwy & NYS 31

Delta Sonic Clay
2023 Existing SAT

	→	↖	↗	←	↖	↗
Lane Group	EBT	EBR	WBL	WBT	NBL	NBR
Lane Configurations	↖↗		↖	↖↗	↖	↖
Traffic Volume (vph)	1270	3	7	1166	8	16
Future Volume (vph)	1270	3	7	1166	8	16
Ideal Flow (vphpl)	1900	1900	1900	1900	1900	1900
Storage Length (ft)		0	215		0	0
Storage Lanes		0	1		1	1
Taper Length (ft)			25		25	
Lane Util. Factor	0.95	0.95	1.00	0.95	1.00	1.00
Frt						0.850
Flt Protected			0.950		0.950	
Satd. Flow (prot)	3610	0	1805	3574	1805	1615
Flt Permitted			0.950		0.950	
Satd. Flow (perm)	3610	0	1805	3574	1805	1615
Right Turn on Red		Yes			Yes	
Satd. Flow (RTOR)						16
Link Speed (mph)	40			40	30	
Link Distance (ft)	1875			1647	404	
Travel Time (s)	32.0			28.1	9.2	
Peak Hour Factor	0.98	0.98	0.98	0.98	0.98	0.98
Heavy Vehicles (%)	0%	0%	0%	1%	0%	0%
Adj. Flow (vph)	1296	3	7	1190	8	16
Shared Lane Traffic (%)						
Lane Group Flow (vph)	1299	0	7	1190	8	16
Enter Blocked Intersection	No	No	No	No	No	No
Lane Alignment	Left	Right	Left	Left	Left	Right
Median Width(ft)	24			24	12	
Link Offset(ft)	0			0	0	
Crosswalk Width(ft)	16			16	16	
Two way Left Turn Lane				Yes		
Headway Factor	1.00	1.00	1.00	1.00	1.00	1.00
Turning Speed (mph)		9	15		15	9
Number of Detectors	2		1	2	1	1
Detector Template	Thru		Left	Thru	Left	Right
Leading Detector (ft)	100		20	100	20	20
Trailing Detector (ft)	0		0	0	0	0
Detector 1 Position(ft)	0		0	0	0	0
Detector 1 Size(ft)	6		20	6	20	20
Detector 1 Type	CI+Ex		CI+Ex	CI+Ex	CI+Ex	CI+Ex
Detector 1 Channel						
Detector 1 Extend (s)	0.0		0.0	0.0	0.0	0.0
Detector 1 Queue (s)	0.0		0.0	0.0	0.0	0.0
Detector 1 Delay (s)	0.0		0.0	0.0	0.0	0.0
Detector 2 Position(ft)	94			94		
Detector 2 Size(ft)	6			6		
Detector 2 Type	CI+Ex			CI+Ex		
Detector 2 Channel						
Detector 2 Extend (s)	0.0			0.0		
Turn Type	NA		Prot	NA	Prot	custom
Protected Phases	6		5	2	3	8

Lanes, Volumes, Timings
2: Davidson Ford of Clay Dwy & NYS 31

Delta Sonic Clay
2023 Existing SAT

	→	↖	↗	←	↖	↗
Lane Group	EBT	EBR	WBL	WBT	NBL	NBR
Permitted Phases						3
Detector Phase	6		5	2	3	8
Switch Phase						
Minimum Initial (s)	12.0		4.0	12.0	4.0	4.0
Minimum Split (s)	18.0		10.0	18.0	10.5	10.5
Total Split (s)	50.0		20.0	70.0	20.0	20.0
Total Split (%)	55.6%		22.2%	77.8%	22.2%	22.2%
Maximum Green (s)	44.0		14.0	64.0	13.5	13.5
Yellow Time (s)	4.0		4.0	4.0	3.5	3.5
All-Red Time (s)	2.0		2.0	2.0	3.0	3.0
Lost Time Adjust (s)	0.0		0.0	0.0	0.0	0.0
Total Lost Time (s)	6.0		6.0	6.0	6.5	6.5
Lead/Lag	Lag		Lead			
Lead-Lag Optimize?	Yes		Yes			
Vehicle Extension (s)	3.0		3.0	3.0	3.0	3.0
Recall Mode	None		None	None	None	None
Walk Time (s)	7.0					7.0
Flash Dont Walk (s)	25.0					22.0
Pedestrian Calls (#/hr)	0					0
Act Effct Green (s)	29.7		7.3	30.8	7.4	7.3
Actuated g/C Ratio	0.91		0.22	0.95	0.23	0.22
v/c Ratio	0.39		0.02	0.35	0.02	0.04
Control Delay	3.5		20.3	1.4	20.0	12.6
Queue Delay	0.0		0.0	0.0	0.0	0.0
Total Delay	3.5		20.3	1.4	20.0	12.6
LOS	A		C	A	B	B
Approach Delay	3.5			1.5	15.0	
Approach LOS	A			A	B	

Intersection Summary

Area Type: Other

Cycle Length: 90

Actuated Cycle Length: 32.5

Natural Cycle: 50

Control Type: Actuated-Uncoordinated

Maximum v/c Ratio: 0.39

Intersection Signal Delay: 2.7


Intersection LOS: A

Intersection Capacity Utilization 49.0%

ICU Level of Service A

Analysis Period (min) 15

Splits and Phases: 2: Davidson Ford of Clay Dwy & NYS 31

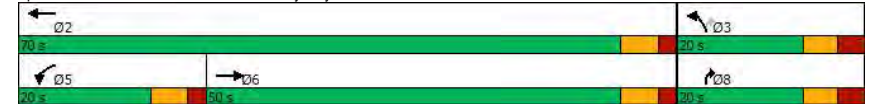

Lanes, Volumes, Timings
4: Texas Roadhouse Dwy & NYS 31

Delta Sonic Clay
2023 Existing SAT

	→	↖	↗	←	↖	↗
Lane Group	EBT	EBR	WBL	WBT	NBL	NBR
Lane Configurations	↕↕			↕↕		↕
Traffic Volume (vph)	1384	69	0	1364	0	80
Future Volume (vph)	1384	69	0	1364	0	80
Ideal Flow (vphpl)	1900	1900	1900	1900	1900	1900
Lane Util. Factor	0.95	0.95	1.00	0.95	1.00	1.00
Frt	0.993					0.865
Flt Protected						
Satd. Flow (prot)	3549	0	0	3610	0	1627
Flt Permitted						
Satd. Flow (perm)	3549	0	0	3610	0	1627
Link Speed (mph)	40			40	30	
Link Distance (ft)	1647			251	261	
Travel Time (s)	28.1			4.3	5.9	
Peak Hour Factor	0.97	0.97	0.97	0.97	0.97	0.97
Heavy Vehicles (%)	1%	1%	1%	0%	0%	1%
Adj. Flow (vph)	1427	71	0	1406	0	82
Shared Lane Traffic (%)						
Lane Group Flow (vph)	1498	0	0	1406	0	82
Enter Blocked Intersection	No	No	No	No	No	No
Lane Alignment	Left	Right	Left	Left	Left	Right
Median Width(ft)	12			12	0	
Link Offset(ft)	0			0	0	
Crosswalk Width(ft)	16			16	16	
Two way Left Turn Lane	Yes			Yes		
Headway Factor	1.00	1.00	1.00	1.00	1.00	1.00
Turning Speed (mph)		60	60		60	60
Sign Control	Free			Free	Stop	
Intersection Summary						
Area Type:	Other					
Control Type:	Unsignalized					
Intersection Capacity Utilization 52.1%	ICU Level of Service A					
Analysis Period (min)	15					

HCM 6th TWSC
4: Texas Roadhouse Dwy & NYS 31

Delta Sonic Clay
2023 Existing SAT

Intersection						
Int Delay, s/veh	0.5					
Movement	EBT	EBR	WBL	WBT	NBL	NBR
Lane Configurations	↕↕			↕↕		↕
Traffic Vol, veh/h	1384	69	0	1364	0	80
Future Vol, veh/h	1384	69	0	1364	0	80
Conflicting Peds, #/hr	0	0	0	0	0	0
Sign Control	Free	Free	Free	Free	Stop	Stop
RT Channelized	-	Free	-	None	-	Stop
Storage Length	-	-	-	-	-	0
Veh in Median Storage, #	0	-	-	0	0	-
Grade, %	0	-	-	0	0	-
Peak Hour Factor	97	97	97	97	97	97
Heavy Vehicles, %	1	1	1	0	0	1
Mvmt Flow	1427	71	0	1406	0	82

Major/Minor	Major1	Major2	Minor1
Conflicting Flow All	0	-	- - 714
Stage 1	-	-	- - -
Stage 2	-	-	- - -
Critical Hdwy	-	-	- - 6.92
Critical Hdwy Stg 1	-	-	- - -
Critical Hdwy Stg 2	-	-	- - -
Follow-up Hdwy	-	-	- - 3.31
Pot Cap-1 Maneuver	-	0	0 - 0 376
Stage 1	-	0	0 - 0 -
Stage 2	-	0	0 - 0 -
Platoon blocked, %	-	-	-
Mov Cap-1 Maneuver	-	-	- - 376
Mov Cap-2 Maneuver	-	-	- - -
Stage 1	-	-	- - -
Stage 2	-	-	- - -

Approach	EB	WB	NB
HCM Control Delay, s	0	0	17.2
HCM LOS			C

Minor Lane/Major Mvmt	NBLn1	EBT	WBT
Capacity (veh/h)	376	-	-
HCM Lane V/C Ratio	0.219	-	-
HCM Control Delay (s)	17.2	-	-
HCM Lane LOS	C	-	-
HCM 95th %tile Q(veh)	0.8	-	-

Lanes, Volumes, Timings

5: Lowes Dwy/Home Depot Dwy & NYS 31

Delta Sonic Clay

2023 Existing SAT

	←	→	↖	↗	←	↖	↗	↖	↗	↖	↗	↖	↗
Lane Group	EBL	EBT	EBR	WBL	WBT	WBR	NBL	NBT	NBR	SBL	SBT	SBR	
Lane Configurations	↖	↖	↖	↖	↖	↖	↖	↖	↖	↖	↖	↖	
Traffic Volume (vph)	449	809	151	188	877	357	145	61	188	288	64	348	
Future Volume (vph)	449	809	151	188	877	357	145	61	188	288	64	348	
Ideal Flow (vphpl)	1900	1900	1900	1900	1900	1900	1900	1900	1900	1900	1900	1900	
Storage Length (ft)	325		185	350		600	100		0	0		240	
Storage Lanes	2		1	1		1	1		1	1		1	
Taper Length (ft)	25			25			25			25			
Lane Util. Factor	0.97	0.91	1.00	1.00	0.95	1.00	1.00	1.00	1.00	0.95	0.95	1.00	
Frt			0.850			0.850			0.850			0.850	
Flt Protected	0.950			0.950			0.950			0.950	0.969		
Satd. Flow (prot)	3502	5136	1615	1805	3574	1615	1787	1900	1615	1715	1749	1615	
Flt Permitted	0.950			0.950			0.950			0.950	0.969		
Satd. Flow (perm)	3502	5136	1615	1805	3574	1615	1787	1900	1615	1715	1749	1615	
Right Turn on Red			Yes			Yes			Yes			Yes	
Satd. Flow (RTOR)			154			364			128			167	
Link Speed (mph)	40				40			30				30	
Link Distance (ft)	563				907			316				517	
Travel Time (s)	9.6				15.5			7.2				11.8	
Peak Hour Factor	0.98	0.98	0.98	0.98	0.98	0.98	0.98	0.98	0.98	0.98	0.98	0.98	
Heavy Vehicles (%)	0%	1%	0%	0%	1%	0%	1%	0%	0%	0%	0%	0%	
Adj. Flow (vph)	458	826	154	192	895	364	148	62	192	294	65	355	
Shared Lane Traffic (%)										39%			
Lane Group Flow (vph)	458	826	154	192	895	364	148	62	192	179	180	355	
Enter Blocked Intersection	No	No	No	No	No	No	No	No	No	No	No	No	
Lane Alignment	Left	Left	Right	Left	Left	Right	Left	Left	Right	Left	Left	Right	
Median Width(ft)	24				24			12				12	
Link Offset(ft)	0				0			0				0	
Crosswalk Width(ft)	16				16			16				16	
Two way Left Turn Lane	Yes												
Headway Factor	1.00	1.00	1.00	1.00	1.00	1.00	1.00	1.00	1.00	1.00	1.00	1.00	
Turning Speed (mph)	60		60	60		60	60		60	60		60	
Number of Detectors	1	2	1	1	2	1	1	2	1	1	2	1	
Detector Template	Left	Thru	Right	Left	Thru	Right	Left	Thru	Right	Left	Thru	Right	
Leading Detector (ft)	20	100	20	20	100	20	20	100	20	20	100	20	
Trailing Detector (ft)	0	0	0	0	0	0	0	0	0	0	0	0	
Detector 1 Position(ft)	0	0	0	0	0	0	0	0	0	0	0	0	
Detector 1 Size(ft)	20	6	20	20	6	20	20	6	20	20	6	20	
Detector 1 Type	CI+Ex	CI+Ex	CI+Ex	CI+Ex	CI+Ex	CI+Ex	CI+Ex	CI+Ex	CI+Ex	CI+Ex	CI+Ex	CI+Ex	
Detector 1 Channel													
Detector 1 Extend (s)	0.0	0.0	0.0	0.0	0.0	0.0	0.0	0.0	0.0	0.0	0.0	0.0	
Detector 1 Queue (s)	0.0	0.0	0.0	0.0	0.0	0.0	0.0	0.0	0.0	0.0	0.0	0.0	
Detector 1 Delay (s)	0.0	0.0	0.0	0.0	0.0	0.0	0.0	0.0	0.0	0.0	0.0	0.0	
Detector 2 Position(ft)		94			94			94				94	
Detector 2 Size(ft)		6			6			6				6	
Detector 2 Type		CI+Ex			CI+Ex			CI+Ex				CI+Ex	
Detector 2 Channel													
Detector 2 Extend (s)		0.0			0.0			0.0				0.0	
Turn Type	Prot	NA	Perm	Prot	NA	Perm	Split	NA	pm+ov	Split	NA	pm+ov	
Protected Phases	1	6		5	2		4	4	5	3	3	1	

09/27/2023

SRF Associates

Synchro 11 Report

Page 7

Lanes, Volumes, Timings

5: Lowes Dwy/Home Depot Dwy & NYS 31

Delta Sonic Clay

2023 Existing SAT

	←	→	↖	↗	←	↖	↗	↖	↗	↖	↗	↖	↗
Lane Group	EBL	EBT	EBR	WBL	WBT	WBR	NBL	NBT	NBR	SBL	SBT	SBR	
Permitted Phases			6			2			4		3	3	
Detector Phase	1	6	6	5	2	2	4	4	5	3	3	1	
Switch Phase													
Minimum Initial (s)	4.0	10.0	10.0	4.0	10.0	10.0	4.0	4.0	4.0	4.0	4.0	4.0	
Minimum Split (s)	10.0	16.0	16.0	10.0	16.0	16.0	10.5	10.5	10.0	10.5	10.5	10.0	
Total Split (s)	30.0	60.0	60.0	20.0	50.0	50.0	32.0	32.0	20.0	20.0	20.0	30.0	
Maximum Green (s)	24.0	54.0	54.0	14.0	44.0	44.0	25.5	25.5	14.0	13.5	13.5	24.0	
Yellow Time (s)	4.0	4.0	4.0	4.0	4.0	4.0	3.5	3.5	4.0	3.5	3.5	4.0	
All-Red Time (s)	2.0	2.0	2.0	2.0	2.0	2.0	3.0	3.0	2.0	3.0	3.0	2.0	
Lost Time Adjust (s)	0.0	0.0	0.0	0.0	0.0	0.0	0.0	0.0	0.0	0.0	0.0	0.0	
Total Lost Time (s)	6.0	6.0	6.0	6.0	6.0	6.0	6.5	6.5	6.0	6.5	6.5	6.0	
Lead/Lag	Lead	Lag	Lag	Lead	Lag	Lag	Lag	Lag	Lead	Lead	Lead	Lead	
Lead-Lag Optimize?	Yes	Yes	Yes	Yes	Yes	Yes	Yes	Yes	Yes	Yes	Yes	Yes	
Vehicle Extension (s)	3.0	3.0	3.0	3.0	3.0	3.0	3.0	3.0	3.0	3.0	3.0	3.0	
Recall Mode	None	None	None	None	None	None	None	None	None	None	None	None	
Walk Time (s)	7.0	7.0	7.0	7.0	7.0	7.0	7.0	7.0	7.0	7.0	7.0	7.0	
Flash Dont Walk (s)	11.0	11.0		11.0	11.0	11.0	11.0	11.0					
Pedestrian Calls (#/hr)	0	0		0	0	0	0	0					
Act Effect Green (s)	19.7	41.3	41.3	14.3	35.9	35.9	14.7	14.7	35.7	13.8	13.8	34.0	
Actuated g/C Ratio	0.18	0.38	0.38	0.13	0.33	0.33	0.13	0.13	0.33	0.13	0.13	0.31	
v/c Ratio	0.73	0.43	0.22	0.82	0.77	0.47	0.62	0.24	0.31	0.83	0.82	0.58	
Control Delay	51.2	25.7	4.2	76.1	38.6	5.1	58.6	47.8	12.7	80.4	78.4	13.8	
Queue Delay	0.0	0.0	0.0	0.0	0.0	0.0	0.0	0.0	0.0	0.0	0.0	0.0	
Total Delay	51.2	25.7	4.2	76.1	38.6	5.1	58.6	47.8	12.7	80.4	78.4	13.8	
LOS	D	C	A	E	D	A	E	D	B	F	E	B	
Approach Delay		31.5			35.1			35.0				46.8	
Approach LOS		C			D			D				D	

Intersection Summary

Area Type: Other

Cycle Length: 132

Actuated Cycle Length: 109.7

Natural Cycle: 80

Control Type: Actuated-Uncoordinated

Maximum v/c Ratio: 0.83

Intersection Signal Delay: 35.9


Intersection LOS: D

Intersection Capacity Utilization 69.2%

ICU Level of Service C

Analysis Period (min) 15

Splits and Phases: 5: Lowes Dwy/Home Depot Dwy & NYS 31

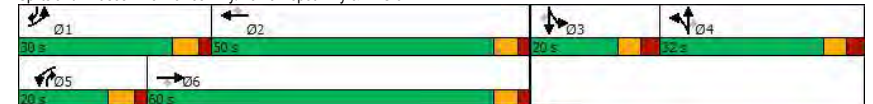

09/27/2023

SRF Associates

Synchro 11 Report

Page 8

Lanes, Volumes, Timings

6: Willow Field Dwy/Dell Center Dr & NYS 31

Delta Sonic Clay

2023 Existing SAT

	↖	→	↘	↙	←	↖	↙	↗	↘	↖	↙	↗	↘
Lane Group	EBL	EBT	EBR	WBL	WBT	WBR	NBL	NBT	NBR	SBL	SBT	SBR	
Lane Configurations	↖	↖↖↖		↙	↖↖↖	↖	↖	↖		↖↖↖	↖	↖	
Traffic Volume (vph)	146	1146	7	11	1193	241	5	2	7	240	6	209	
Future Volume (vph)	146	1146	7	11	1193	241	5	2	7	240	6	209	
Ideal Flow (vphpl)	1900	1900	1900	1900	1900	1900	1900	1900	1900	1900	1900	1900	
Storage Length (ft)	360		0	300		300	0		0	150		0	
Storage Lanes	1		0	1		1	0		0	1		0	
Taper Length (ft)	25			25			25			25			
Lane Util. Factor	1.00	0.91	0.91	1.00	0.95	1.00	1.00	1.00	1.00	0.97	1.00	1.00	
Frt		0.999				0.850		0.883			0.854		
Flt Protected	0.950			0.950			0.950			0.950			
Satd. Flow (prot)	1787	5131	0	1805	3574	1615	1805	1678	0	3502	1623	0	
Flt Permitted	0.950			0.950			0.950			0.950			
Satd. Flow (perm)	1787	5131	0	1805	3574	1615	1805	1678	0	3502	1623	0	
Right Turn on Red		Yes			Yes			Yes			Yes		
Satd. Flow (RTOR)		1				246		7			213		
Link Speed (mph)	40				40			30			30		
Link Distance (ft)	907				1095			236			451		
Travel Time (s)	15.5				18.7			5.4			10.3		
Peak Hour Factor	0.98	0.98	0.98	0.98	0.98	0.98	0.98	0.98	0.98	0.98	0.98	0.98	
Heavy Vehicles (%)	1%	1%	0%	0%	1%	0%	0%	0%	0%	0%	0%	0%	
Adj. Flow (vph)	149	1169	7	11	1217	246	5	2	7	245	6	213	
Shared Lane Traffic (%)													
Lane Group Flow (vph)	149	1176	0	11	1217	246	5	9	0	245	219	0	
Enter Blocked Intersection	No	No	No	No	No	No	No	No	No	No	No	No	
Lane Alignment	Left	Left	Right	Left	Left	Right	Left	Left	Right	Left	Left	Right	
Median Width(ft)	12				12			24			24		
Link Offset(ft)	0				0			0			0		
Crosswalk Width(ft)	16				16			16			16		
Two way Left Turn Lane													
Headway Factor	1.00	1.00	1.00	1.00	1.00	1.00	1.00	1.00	1.00	1.00	1.00	1.00	
Turning Speed (mph)	60		60	60		60	60		60	60		60	
Number of Detectors	1	2		1	2	1	1	2		1	2		
Detector Template	Left	Thru		Left	Thru	Right	Left	Thru		Left	Thru		
Leading Detector (ft)	20	100		20	100	20	20	100		20	100		
Trailing Detector (ft)	0	0		0	0	0	0	0		0	0		
Detector 1 Position(ft)	0	0		0	0	0	0	0		0	0		
Detector 1 Size(ft)	20	6		20	6	20	20	6		20	6		
Detector 1 Type	CI+Ex	CI+Ex		CI+Ex	CI+Ex	CI+Ex	CI+Ex	CI+Ex		CI+Ex	CI+Ex		
Detector 1 Channel													
Detector 1 Extend (s)	0.0	0.0		0.0	0.0	0.0	0.0	0.0		0.0	0.0		
Detector 1 Queue (s)	0.0	0.0		0.0	0.0	0.0	0.0	0.0		0.0	0.0		
Detector 1 Delay (s)	0.0	0.0		0.0	0.0	0.0	0.0	0.0		0.0	0.0		
Detector 2 Position(ft)		94			94			94			94		
Detector 2 Size(ft)		6			6			6			6		
Detector 2 Type		CI+Ex			CI+Ex			CI+Ex			CI+Ex		
Detector 2 Channel													
Detector 2 Extend (s)		0.0			0.0			0.0			0.0		
Turn Type	Prot	NA		Prot	NA	Perm	Prot	NA		Prot	NA		
Protected Phases	1	6		5	2		7	4		3	8		

09/27/2023

SRF Associates

Synchro 11 Report

Page 9

Lanes, Volumes, Timings

6: Willow Field Dwy/Dell Center Dr & NYS 31

Delta Sonic Clay

2023 Existing SAT

	↖	→	↘	↙	←	↖	↙	↗	↘	↖	↙	↗	↘
Lane Group	EBL	EBT	EBR	WBL	WBT	WBR	NBL	NBT	NBR	SBL	SBT	SBR	
Permitted Phases						2							
Detector Phase	1	6		5	2	2	7	4		3	8		
Switch Phase													
Minimum Initial (s)	4.0	10.0		4.0	10.0	10.0	4.0	4.0		4.0	4.0		
Minimum Split (s)	10.0	16.0		10.0	16.0	16.0	10.0	10.0		10.0	10.0		
Total Split (s)	18.0	56.0		14.0	52.0	52.0	12.0	12.0		18.0	18.0		
Total Split (%)	18.0%	56.0%		14.0%	52.0%	52.0%	12.0%	12.0%		18.0%	18.0%		
Maximum Green (s)	12.0	50.0		8.0	46.0	46.0	6.0	6.0		12.0	12.0		
Yellow Time (s)	4.0	4.0		4.0	4.0	4.0	4.0	3.5		4.0	3.5		
All-Red Time (s)	2.0	2.0		2.0	2.0	2.0	2.0	2.5		2.0	2.5		
Lost Time Adjust (s)	0.0	0.0		0.0	0.0	0.0	0.0	0.0		0.0	0.0		
Total Lost Time (s)	6.0	6.0		6.0	6.0	6.0	6.0	6.0		6.0	6.0		
Lead/Lag	Lead	Lag		Lead	Lag	Lag	Lead	Lag		Lead	Lag		
Lead-Lag Optimize?	Yes	Yes		Yes	Yes	Yes	Yes	Yes		Yes	Yes		
Vehicle Extension (s)	1.0	5.0		1.0	5.0	5.0	1.0	2.0		1.0	1.0		
Recall Mode	None	C-Max		None	C-Max	C-Max	None	None		None	None		
Walk Time (s)		7.0			7.0	7.0		7.0			7.0		
Flash Dont Walk (s)		20.0			25.0	25.0		26.0			26.0		
Pedestrian Calls (#/hr)		0			0	0		0			0		
Act Effect Green (s)	10.6	73.3		4.4	59.0	59.0	4.2	4.9		10.0	10.3		
Actuated g/C Ratio	0.11	0.73		0.04	0.59	0.59	0.04	0.05		0.10	0.10		
v/c Ratio	0.79	0.31		0.14	0.58	0.23	0.07	0.10		0.70	0.61		
Control Delay	71.7	6.4		54.2	4.6	0.3	47.8	31.3		54.2	14.3		
Queue Delay	0.0	0.0		0.0	0.0	0.0	0.0	0.0		0.0	0.0		
Total Delay	71.7	6.4		54.2	4.6	0.3	47.8	31.3		54.2	14.3		
LOS	E	A		D	A	A	D	C		D	B		
Approach Delay		13.7			4.3			37.2			35.4		
Approach LOS		B			A			D			D		

Intersection Summary

Area Type: Other

Cycle Length: 100

Actuated Cycle Length: 100

Offset: 0 (0%), Referenced to phase 2:WBT and 6:EBT, Start of Green

Natural Cycle: 65

Control Type: Actuated-Coordinated

Maximum v/c Ratio: 0.79

Intersection Signal Delay: 12.6


Intersection LOS: B

Intersection Capacity Utilization 69.6%

ICU Level of Service C

Analysis Period (min) 15

Splits and Phases: 6: Willow Field Dwy/Dell Center Dr & NYS 31

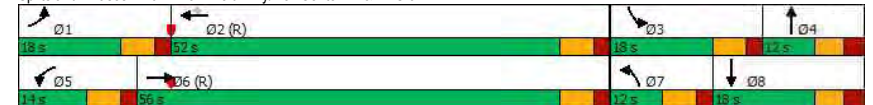

09/27/2023

SRF Associates

Synchro 11 Report

Page 10

Lanes, Volumes, Timings
7: Carling Rd & NYS 31

Delta Sonic Clay
2023 Existing SAT

	↖	→	↗	↖	←	↖	↖	↖	↖	↖	↖	↖
Lane Group	EBL	EBT	EBR	WBL	WBT	WBR	NBL	NBT	NBR	SBL	SBT	SBR
Lane Configurations	↖	↖↖↖		↖	↖↖↖	↖	↖	↖		↖↖↖	↖	↖
Traffic Volume (vph)	213	1107	103	93	1184	190	67	27	104	201	23	207
Future Volume (vph)	213	1107	103	93	1184	190	67	27	104	201	23	207
Ideal Flow (vphpl)	1900	1900	1900	1900	1900	1900	1900	1900	1900	1900	1900	1900
Storage Length (ft)	525		0	250		350	0		0	0		0
Storage Lanes	1		0	1		1	1		0	2		0
Taper Length (ft)	25			25			25			25		
Lane Util. Factor	1.00	0.91	0.91	1.00	0.95	1.00	1.00	1.00	1.00	0.97	1.00	1.00
Frt		0.987				0.850		0.881			0.865	
Flt Protected	0.950			0.950			0.950			0.950		
Satd. Flow (prot)	1770	5019	0	1770	3539	1583	1770	1641	0	3433	1611	0
Flt Permitted	0.950			0.950			0.950			0.950		
Satd. Flow (perm)	1770	5019	0	1770	3539	1583	1770	1641	0	3433	1611	0
Right Turn on Red		Yes			Yes			Yes			Yes	
Satd. Flow (RTOR)		18				207		113			225	
Link Speed (mph)		40			40			30			30	
Link Distance (ft)		1095			937			501			502	
Travel Time (s)		18.7			16.0			11.4			11.4	
Peak Hour Factor	0.92	0.92	0.92	0.92	0.92	0.92	0.92	0.92	0.92	0.92	0.92	0.92
Adj. Flow (vph)	232	1203	112	101	1287	207	73	29	113	218	25	225
Shared Lane Traffic (%)												
Lane Group Flow (vph)	232	1315	0	101	1287	207	73	142	0	218	250	0
Enter Blocked Intersection	No	No	No	No	No	No	No	No	No	No	No	No
Lane Alignment	Left	Left	Right	Left	Left	Right	Left	Left	Right	Left	Left	Right
Median Width(ft)	12			12			24			24		
Link Offset(ft)	0			0			0			0		
Crosswalk Width(ft)	16			16			16			16		
Two way Left Turn Lane												
Headway Factor	1.00	1.00	1.00	1.00	1.00	1.00	1.00	1.00	1.00	1.00	1.00	1.00
Turning Speed (mph)	60		60	60		60	60		60	60		60
Number of Detectors	1	2		1	2	1	1	2		1	2	
Detector Template	Left	Thru		Left	Thru	Right	Left	Thru		Left	Thru	
Leading Detector (ft)	20	100		20	100	20	20	100		20	100	
Trailing Detector (ft)	0	0		0	0	0	0	0		0	0	
Detector 1 Position(ft)	0	0		0	0	0	0	0		0	0	
Detector 1 Size(ft)	20	6		20	6	20	20	6		20	6	
Detector 1 Type	CI+Ex	CI+Ex		CI+Ex	CI+Ex	CI+Ex	CI+Ex	CI+Ex		CI+Ex	CI+Ex	
Detector 1 Channel												
Detector 1 Extend (s)	0.0	0.0		0.0	0.0	0.0	0.0	0.0		0.0	0.0	
Detector 1 Queue (s)	0.0	0.0		0.0	0.0	0.0	0.0	0.0		0.0	0.0	
Detector 1 Delay (s)	0.0	0.0		0.0	0.0	0.0	0.0	0.0		0.0	0.0	
Detector 2 Position(ft)		94			94			94			94	
Detector 2 Size(ft)		6			6			6			6	
Detector 2 Type		CI+Ex			CI+Ex			CI+Ex			CI+Ex	
Detector 2 Channel												
Detector 2 Extend (s)		0.0			0.0			0.0			0.0	
Turn Type	Prot	NA		Prot	NA	Perm	Prot	NA		Prot	NA	
Protected Phases	1	6		5	2		7	4		3	8	
Permitted Phases						2						

Lanes, Volumes, Timings
7: Carling Rd & NYS 31

Delta Sonic Clay
2023 Existing SAT

	↖	→	↗	↖	←	↖	↖	↖	↖	↖	↖	↖
Lane Group	EBL	EBT	EBR	WBL	WBT	WBR	NBL	NBT	NBR	SBL	SBT	SBR
Detector Phase	1	6		5	2	2	7	4		3	8	
Switch Phase												
Minimum Initial (s)	4.0	10.0		4.0	10.0	10.0	4.0	4.0		4.0	4.0	
Minimum Split (s)	10.0	16.5		10.0	16.5	16.5	10.0	10.0		10.0	10.0	
Total Split (s)	24.0	46.0		20.0	42.0	42.0	17.0	17.0		17.0	17.0	
Total Split (%)	24.0%	46.0%		20.0%	42.0%	42.0%	17.0%	17.0%		17.0%	17.0%	
Maximum Green (s)	18.0	39.5		14.0	35.5	35.5	11.0	11.0		11.0	11.0	
Yellow Time (s)	4.0	4.0		4.0	4.0	4.0	3.5	3.5		3.5	3.5	
All-Red Time (s)	2.0	2.5		2.0	2.5	2.5	2.5	2.5		2.5	2.5	
Lost Time Adjust (s)	0.0	0.0		0.0	0.0	0.0	0.0	0.0		0.0	0.0	
Total Lost Time (s)	6.0	6.5		6.0	6.5	6.5	6.0	6.0		6.0	6.0	
Lead/Lag	Lead	Lag		Lead	Lag	Lag	Lead	Lag		Lead	Lag	
Lead-Lag Optimize?	Yes	Yes		Yes	Yes	Yes	Yes	Yes		Yes	Yes	
Vehicle Extension (s)	1.0	5.0		1.0	5.0	5.0	1.0	1.0		1.0	1.0	
Recall Mode	None	C-Max		None	C-Max	C-Max	None	Max		None	Max	
Walk Time (s)		7.0			7.0	7.0					7.0	
Flash Dont Walk (s)		27.0			25.0	25.0					23.0	
Pedestrian Calls (#/hr)		0			0	0					0	
Act Effect Green (s)	15.5	48.2		9.1	39.7	39.7	7.5	11.0		9.3	14.8	
Actuated g/C Ratio	0.16	0.48		0.09	0.40	0.40	0.08	0.11		0.09	0.15	
v/c Ratio	0.85	0.54		0.63	0.92	0.28	0.55	0.51		0.68	0.58	
Control Delay	67.2	19.6		70.3	30.3	1.9	59.3	19.2		54.9	14.0	
Queue Delay	0.0	0.0		0.0	0.0	0.0	0.0	0.0		0.0	0.0	
Total Delay	67.2	19.6		70.3	30.3	1.9	59.3	19.2		54.9	14.0	
LOS	E	B		E	C	A	E	B		D	B	
Approach Delay		26.8			29.2			32.8			33.1	
Approach LOS		C			C			C			C	

Intersection Summary

Area Type: Other

Cycle Length: 100

Actuated Cycle Length: 100

Offset: 86 (86%), Referenced to phase 2:WBT and 6:EBT, Start of Green

Natural Cycle: 80

Control Type: Actuated-Coordinated

Maximum v/c Ratio: 0.92

Intersection Signal Delay: 28.9


Intersection LOS: C

Intersection Capacity Utilization 82.7%

ICU Level of Service E

Analysis Period (min) 15

Splits and Phases: 7: Carling Rd & NYS 31

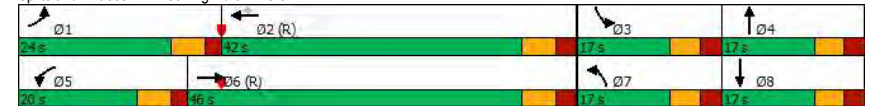

Lanes, Volumes, Timings
8: R&F Dwy/Wegmans Dwy & NYS 31

Delta Sonic Clay
2023 Existing SAT

	←	→	↖	↗	←	→	↖	↗	←	→	↖	↗
Lane Group	EBL	EBT	EBR	WBL	WBT	WBR	NBL	NBT	NBR	SBL	SBT	SBR
Lane Configurations	↖	↖↖↖		↗	↖↖↖	↖		↖		↖↖↖	↖	↖
Traffic Volume (vph)	66	1240	123	171	1255	333	95	14	139	306	22	91
Future Volume (vph)	66	1240	123	171	1255	333	95	14	139	306	22	91
Ideal Flow (vphpl)	1900	1900	1900	1900	1900	1900	1900	1900	1900	1900	1900	1900
Storage Length (ft)	450		0	300		400	0		0	0		0
Storage Lanes	1		0	1		1	1		0	2		0
Taper Length (ft)	25			25			25			25		
Lane Util. Factor	1.00	0.91	0.91	1.00	0.95	1.00	1.00	1.00	1.00	0.97	1.00	1.00
Frt		0.986				0.850		0.863			0.879	
Flt Protected	0.950			0.950			0.950			0.950		
Satd. Flow (prot)	1770	5064	0	1805	3574	1615	1752	1640	0	3502	1670	0
Flt Permitted	0.950			0.950			0.950			0.950		
Satd. Flow (perm)	1770	5064	0	1805	3574	1615	1752	1640	0	3502	1670	0
Right Turn on Red		Yes			Yes			Yes			Yes	
Satd. Flow (RTOR)		18				343		143			94	
Link Speed (mph)		40			40			30			30	
Link Distance (ft)		937			591			217			190	
Travel Time (s)		16.0			10.1			4.9			4.3	
Peak Hour Factor	0.97	0.97	0.97	0.97	0.97	0.97	0.97	0.97	0.97	0.97	0.97	0.97
Heavy Vehicles (%)	2%	1%	1%	0%	1%	0%	3%	0%	0%	0%	0%	0%
Adj. Flow (vph)	68	1278	127	176	1294	343	98	14	143	315	23	94
Shared Lane Traffic (%)												
Lane Group Flow (vph)	68	1405	0	176	1294	343	98	157	0	315	117	0
Enter Blocked Intersection	No	No	No	No	No	No	No	No	No	No	No	No
Lane Alignment	Left	Left	Right	Left	Left	Right	Left	Left	Right	Left	Left	Right
Median Width(ft)		12			12			24			24	
Link Offset(ft)		0			0			0			0	
Crosswalk Width(ft)		16			16			16			16	
Two way Left Turn Lane												
Headway Factor	1.00	1.00	1.00	1.00	1.00	1.00	1.00	1.00	1.00	1.00	1.00	1.00
Turning Speed (mph)	60		60	60		60	60		60	60		60
Number of Detectors	1	2		1	2	1	1	2		1	2	
Detector Template	Left	Thru		Left	Thru	Right	Left	Thru		Left	Thru	
Leading Detector (ft)	20	100		20	100	20	20	100		20	100	
Trailing Detector (ft)	0	0		0	0	0	0	0		0	0	
Detector 1 Position(ft)	0	0		0	0	0	0	0		0	0	
Detector 1 Size(ft)	20	6		20	6	20	20	6		20	6	
Detector 1 Type	CI+Ex	CI+Ex		CI+Ex	CI+Ex	CI+Ex	CI+Ex	CI+Ex		CI+Ex	CI+Ex	
Detector 1 Channel												
Detector 1 Extend (s)	0.0	0.0		0.0	0.0	0.0	0.0	0.0		0.0	0.0	
Detector 1 Queue (s)	0.0	0.0		0.0	0.0	0.0	0.0	0.0		0.0	0.0	
Detector 1 Delay (s)	0.0	0.0		0.0	0.0	0.0	0.0	0.0		0.0	0.0	
Detector 2 Position(ft)		94			94			94			94	
Detector 2 Size(ft)		6			6			6			6	
Detector 2 Type		CI+Ex			CI+Ex			CI+Ex			CI+Ex	
Detector 2 Channel												
Detector 2 Extend (s)		0.0			0.0			0.0			0.0	
Turn Type	Prot	NA		Prot	NA	pm+ov	Prot	NA		Prot	NA	
Protected Phases	1	6		5	2	3	7	4		3	8	

Lanes, Volumes, Timings
8: R&F Dwy/Wegmans Dwy & NYS 31

Delta Sonic Clay
2023 Existing SAT

	←	→	↖	↗	←	→	↖	↗	←	→	↖	↗
Lane Group	EBL	EBT	EBR	WBL	WBT	WBR	NBL	NBT	NBR	SBL	SBT	SBR
Permitted Phases						2						
Detector Phase	1	6		5	2	3	7	4		3	8	
Switch Phase												
Minimum Initial (s)	4.0	10.0		4.0	10.0	4.0	4.0	4.0		4.0	4.0	
Minimum Split (s)	10.0	16.0		10.0	16.0	15.5	15.5	10.0		15.5	10.0	
Total Split (s)	16.0	41.0		16.0	41.0	30.0	30.0	13.0		30.0	13.0	
Total Split (%)	16.0%	41.0%		16.0%	41.0%	30.0%	30.0%	13.0%		30.0%	13.0%	
Maximum Green (s)	10.0	35.0		10.0	35.0	24.5	24.5	7.0		24.5	7.0	
Yellow Time (s)	4.0	4.0		4.0	4.0	3.5	3.5	3.0		3.5	3.0	
All-Red Time (s)	2.0	2.0		2.0	2.0	2.0	2.0	3.0		2.0	3.0	
Lost Time Adjust (s)	0.0	0.0		0.0	0.0	0.0	0.0	0.0		0.0	0.0	
Total Lost Time (s)	6.0	6.0		6.0	6.0	5.5	5.5	6.0		5.5	6.0	
Lead/Lag	Lead	Lag		Lead	Lag	Lead	Lead	Lag		Lead	Lag	
Lead-Lag Optimize?	Yes	Yes		Yes	Yes	Yes	Yes	Yes		Yes	Yes	
Vehicle Extension (s)	1.0	5.0		1.0	5.0	2.0	1.0	1.0		2.0	2.0	
Recall Mode	None	C-Max		None	C-Max	None	None	None		None	None	
Walk Time (s)		7.0			7.0			7.0			7.0	
Flash Dont Walk (s)		11.0			11.0			11.0			11.0	
Pedestrian Calls (#/hr)		0			0			0			0	
Act Effct Green (s)	7.2	47.8		10.0	52.6	72.0	9.0	5.3		13.4	11.7	
Actuated g/C Ratio	0.07	0.48		0.10	0.53	0.72	0.09	0.05		0.13	0.12	
v/c Ratio	0.54	0.58		0.98	0.69	0.27	0.62	0.71		0.67	0.42	
Control Delay	53.2	16.9		104.9	15.9	0.4	60.0	27.9		48.3	18.0	
Queue Delay	0.0	0.0		0.0	0.0	0.0	0.0	0.0		0.0	0.0	
Total Delay	53.2	16.9		104.9	15.9	0.4	60.0	27.9		48.3	18.0	
LOS	D	B		F	B	A	E	C		D	B	
Approach Delay		18.6			21.7			40.2			40.1	
Approach LOS		B			C			D			D	

Intersection Summary

Area Type: Other

Cycle Length: 100

Actuated Cycle Length: 100

Offset: 79 (79%), Referenced to phase 2:WBT and 6:EBT, Start of Green

Natural Cycle: 70

Control Type: Actuated-Coordinated

Maximum v/c Ratio: 0.98

Intersection Signal Delay: 23.7

Intersection LOS: C

Intersection Capacity Utilization 76.0%

ICU Level of Service D

Analysis Period (min) 15

Splits and Phases: 8: R&F Dwy/Wegmans Dwy & NYS 31



Lanes, Volumes, Timings

9: Soule Rd/I-481 SB Off Ramp & NYS 31

Delta Sonic Clay

2023 Existing SAT

	↖	→	↗	↖	←	↖	↖	↖	↖	↖	↖	↖
Lane Group	EBL	EBT	EBR	WBL	WBT	WBR	NBL	NBT	NBR	SBL	SBT	SBR
Lane Configurations		↖↖	↖	↖↖	↖↖		↖		↖	↖	↖	↖
Traffic Volume (vph)	0	999	683	251	1333	0	257	0	139	123	29	214
Future Volume (vph)	0	999	683	251	1333	0	257	0	139	123	29	214
Ideal Flow (vphpl)	1900	1900	1900	1900	1900	1900	1900	1900	1900	1900	1900	1900
Storage Length (ft)	0		0	350		0	275		0	315		150
Storage Lanes	0		1	2		0	1		1	1		1
Taper Length (ft)	25			25			25			25		
Lane Util. Factor	1.00	0.95	1.00	0.97	0.95	1.00	1.00	1.00	1.00	1.00	1.00	1.00
Frt			0.850						0.850			0.850
Flt Protected				0.950			0.950			0.950		
Satd. Flow (prot)	0	3610	1599	3467	3574	0	1805	0	1583	1787	1900	1615
Flt Permitted				0.950			0.950			0.950		
Satd. Flow (perm)	0	3610	1599	3467	3574	0	1805	0	1583	1787	1900	1615
Right Turn on Red			Yes		Yes			Yes			Yes	
Satd. Flow (RTOR)			278					164			229	
Link Speed (mph)	40			40			40			30		
Link Distance (ft)	591			704			627			555		
Travel Time (s)	10.1			12.0			10.7			12.6		
Peak Hour Factor	0.96	0.96	0.96	0.96	0.96	0.96	0.96	0.96	0.96	0.96	0.96	0.96
Heavy Vehicles (%)	0%	0%	1%	1%	1%	0%	0%	0%	2%	1%	0%	0%
Adj. Flow (vph)	0	1041	711	261	1389	0	268	0	145	128	30	223
Shared Lane Traffic (%)												
Lane Group Flow (vph)	0	1041	711	261	1389	0	268	0	145	128	30	223
Enter Blocked Intersection	No	No	No	No	No	No	No	No	No	No	No	No
Lane Alignment	Left	Left	Right	Left	Left	Right	Left	Left	Right	Left	Left	Right
Median Width(ft)	24			24			12			12		
Link Offset(ft)	0			0			0			0		
Crosswalk Width(ft)	16			16			16			16		
Two way Left Turn Lane												
Headway Factor	1.00	1.00	1.00	1.00	1.00	1.00	1.00	1.00	1.00	1.00	1.00	1.00
Turning Speed (mph)	60		60	60		60	60		60	60		60
Number of Detectors	2	1	1	2			1		1	1	2	1
Detector Template	Thru	Right	Left	Thru			Left		Right	Left	Thru	Right
Leading Detector (ft)	100	20	20	100			20		20	20	100	20
Trailing Detector (ft)	0	0	0	0			0		0	0	0	0
Detector 1 Position(ft)	0	0	0	0			0		0	0	0	0
Detector 1 Size(ft)	6	20	20	6			20		20	20	6	20
Detector 1 Type	CI+Ex	CI+Ex	CI+Ex	CI+Ex			CI+Ex		CI+Ex	CI+Ex	CI+Ex	CI+Ex
Detector 1 Channel												
Detector 1 Extend (s)	0.0	0.0	0.0	0.0			0.0		0.0	0.0	0.0	0.0
Detector 1 Queue (s)	0.0	0.0	0.0	0.0			0.0		0.0	0.0	0.0	0.0
Detector 1 Delay (s)	0.0	0.0	0.0	0.0			0.0		0.0	0.0	0.0	0.0
Detector 2 Position(ft)	94			94							94	
Detector 2 Size(ft)	6			6							6	
Detector 2 Type	CI+Ex			CI+Ex							CI+Ex	
Detector 2 Channel												
Detector 2 Extend (s)	0.0			0.0							0.0	
Turn Type	NA	pm+ov	Prot	NA		Prot		pt+ov	Prot	NA	Perm	
Protected Phases	6	7	5	2		7		5 4	3	8		

09/27/2023

SRF Associates

Synchro 11 Report

Page 15

Lanes, Volumes, Timings

9: Soule Rd/I-481 SB Off Ramp & NYS 31

Delta Sonic Clay

2023 Existing SAT

Lane Group	Ø4
Lane Configurations	
Traffic Volume (vph)	
Future Volume (vph)	
Ideal Flow (vphpl)	
Storage Length (ft)	
Storage Lanes	
Taper Length (ft)	
Lane Util. Factor	
Frt	
Flt Protected	
Satd. Flow (prot)	
Flt Permitted	
Satd. Flow (perm)	
Right Turn on Red	
Satd. Flow (RTOR)	
Link Speed (mph)	
Link Distance (ft)	
Travel Time (s)	
Peak Hour Factor	
Heavy Vehicles (%)	
Adj. Flow (vph)	
Shared Lane Traffic (%)	
Lane Group Flow (vph)	
Enter Blocked Intersection	
Lane Alignment	
Median Width(ft)	
Link Offset(ft)	
Crosswalk Width(ft)	
Two way Left Turn Lane	
Headway Factor	
Turning Speed (mph)	
Number of Detectors	
Detector Template	
Leading Detector (ft)	
Trailing Detector (ft)	
Detector 1 Position(ft)	
Detector 1 Size(ft)	
Detector 1 Type	
Detector 1 Channel	
Detector 1 Extend (s)	
Detector 1 Queue (s)	
Detector 1 Delay (s)	
Detector 2 Position(ft)	
Detector 2 Size(ft)	
Detector 2 Type	
Detector 2 Channel	
Detector 2 Extend (s)	
Turn Type	
Protected Phases	4

09/27/2023

SRF Associates

Synchro 11 Report

Page 16

Lanes, Volumes, Timings
9: Soule Rd/I-481 SB Off Ramp & NYS 31

Delta Sonic Clay
2023 Existing SAT

Lane Group	EBL	EBT	EBR	WBL	WBT	WBR	NBL	NBT	NBR	SBL	SBT	SBR
Permitted Phases	6						8					
Detector Phase	6	7	5	2			7		5 4	3	8	8
Switch Phase												
Minimum Initial (s)	10.0	4.0	4.0	10.0			4.0			4.0	4.0	4.0
Minimum Split (s)	16.0	10.0	10.0	16.0			10.0			10.0	10.0	10.0
Total Split (s)	41.0	30.0	16.0	57.0			30.0			30.0	13.0	13.0
Total Split (%)	41.0%	30.0%	16.0%	57.0%			30.0%			30.0%	13.0%	13.0%
Maximum Green (s)	35.0	24.0	10.0	51.0			24.0			24.0	7.0	7.0
Yellow Time (s)	4.0	3.5	4.0	4.0			3.5			3.5	3.5	3.5
All-Red Time (s)	2.0	2.5	2.0	2.0			2.5			2.5	2.5	2.5
Lost Time Adjust (s)	0.0	0.0	0.0	0.0			0.0			0.0	0.0	0.0
Total Lost Time (s)	6.0	6.0	6.0	6.0			6.0			6.0	6.0	6.0
Lead/Lag	Lag	Lead	Lead				Lead			Lag	Lag	Lag
Lead-Lag Optimize?	Yes	Yes	Yes				Yes			Yes	Yes	Yes
Vehicle Extension (s)	3.0	3.0	3.0	3.0			3.0			3.0	3.0	3.0
Recall Mode	C-Max	None	None	C-Max			None			None	None	None
Walk Time (s)	7.0			7.0							7.0	7.0
Flash Dont Walk (s)	11.0			11.0							11.0	11.0
Pedestrian Calls (#/hr)	0			0							0	0
Act Effct Green (s)	39.5	65.5	9.9	55.4			20.0		15.8	20.6	6.5	6.5
Actuated g/C Ratio	0.40	0.66	0.10	0.55			0.20		0.16	0.21	0.06	0.06
v/c Ratio	0.73	0.62	0.76	0.70			0.74		0.37	0.35	0.24	0.70
Control Delay	26.9	3.0	54.0	15.2			50.0		5.1	35.5	49.1	18.3
Queue Delay	0.0	0.5	0.0	0.0			0.0		0.0	0.0	0.0	0.0
Total Delay	26.9	3.5	54.0	15.2			50.0		5.1	35.5	49.1	18.3
LOS	C	A	D	B			D		A	D	D	B
Approach Delay	17.4			21.4			34.2				26.5	
Approach LOS	B			C			C				C	

Intersection Summary

Area Type: Other

Cycle Length: 100

Actuated Cycle Length: 100

Offset: 79 (79%), Referenced to phase 2:WBT and 6:EBT, Start of Green

Natural Cycle: 65

Control Type: Actuated-Coordinated

Maximum v/c Ratio: 0.76

Intersection Signal Delay: 21.5


Intersection LOS: C

Intersection Capacity Utilization 77.7%

ICU Level of Service D

Analysis Period (min) 15

Splits and Phases: 9: Soule Rd/I-481 SB Off Ramp & NYS 31

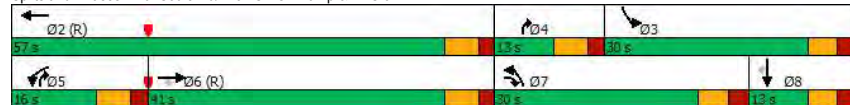

Lanes, Volumes, Timings
9: Soule Rd/I-481 SB Off Ramp & NYS 31

Delta Sonic Clay
2023 Existing SAT

Lane Group	Ø4
Permitted Phases	8
Detector Phase	
Switch Phase	
Minimum Initial (s)	4.0
Minimum Split (s)	10.0
Total Split (s)	13.0
Total Split (%)	13%
Maximum Green (s)	7.0
Yellow Time (s)	4.0
All-Red Time (s)	2.0
Lost Time Adjust (s)	
Total Lost Time (s)	
Lead/Lag	Lead
Lead-Lag Optimize?	Yes
Vehicle Extension (s)	3.0
Recall Mode	None
Walk Time (s)	
Flash Dont Walk (s)	
Pedestrian Calls (#/hr)	
Act Effct Green (s)	
Actuated g/C Ratio	
v/c Ratio	
Control Delay	
Queue Delay	
Total Delay	
LOS	
Approach Delay	
Approach LOS	

Intersection Summary

Lanes, Volumes, Timings
10: I-481 NB Off Ramp/I-481 NB On Ramp & NYS 31

Delta Sonic Clay
2023 Existing SAT

	EBL	EBT	EBR	WBL	WBT	WBR	NBL	NBT	NBR	SBL	SBT	SBR
Lane Configurations	↰	↰			↰	↰	↰	↰	↰			
Traffic Volume (vph)	205	1033	0	0	1135	140	445	0	150	0	0	0
Future Volume (vph)	205	1033	0	0	1135	140	445	0	150	0	0	0
Ideal Flow (vphpl)	1900	1900	1900	1900	1900	1900	1900	1900	1900	1900	1900	1900
Storage Length (ft)	150		0	0		315	225		150	0		0
Storage Lanes	1		0	0		1			1	0		0
Taper Length (ft)	25			25			25			25		
Lane Util. Factor	1.00	0.95	1.00	1.00	0.95	1.00	0.95	0.95	1.00	1.00	1.00	1.00
Fit Protected	0.950					0.850	0.950	0.950	0.850			
Satd. Flow (prot)	1805	3574	0	0	3610	1615	1698	1698	1599	0	0	0
Fit Permitted	0.153					0.950	0.950					
Satd. Flow (perm)	291	3574	0	0	3610	1615	1698	1698	1599	0	0	0
Right Turn on Red			Yes			Yes			Yes			Yes
Satd. Flow (RTOR)						146			138			
Link Speed (mph)	40				40			30			30	
Link Distance (ft)	704				1021			372			387	
Travel Time (s)	12.0				17.4			8.5			8.8	
Peak Hour Factor	0.96	0.96	0.96	0.96	0.96	0.96	0.96	0.96	0.96	0.96	0.96	0.96
Heavy Vehicles (%)	0%	1%	0%	0%	0%	0%	1%	0%	1%	0%	0%	0%
Adj. Flow (vph)	214	1076	0	0	1182	146	464	0	156	0	0	0
Shared Lane Traffic (%)							50%					
Lane Group Flow (vph)	214	1076	0	0	1182	146	232	232	156	0	0	0
Enter Blocked Intersection	No	No	No	No	No	No	No	No	No	No	No	No
Lane Alignment	Left	Left	Right	Left	Left	Right	Left	Left	Right	Left	Left	Right
Median Width(ft)	24				24			12			12	
Link Offset(ft)	0				0			0			0	
Crosswalk Width(ft)	16				16			16			16	
Two way Left Turn Lane												
Headway Factor	1.00	1.00	1.00	1.00	1.00	1.00	1.00	1.00	1.00	1.00	1.00	1.00
Turning Speed (mph)	60		60	60		60	60		60	60		60
Number of Detectors	1	2			2	1	1	2	1			
Detector Template	Left	Thru			Thru	Right	Left	Thru	Right			
Leading Detector (ft)	20	100			100	20	20	100	20			
Trailing Detector (ft)	0	0			0	0	0	0	0			
Detector 1 Position(ft)	0	0			0	0	0	0	0			
Detector 1 Size(ft)	20	6			6	20	20	6	20			
Detector 1 Type	CI+Ex	CI+Ex			CI+Ex	CI+Ex	CI+Ex	CI+Ex	CI+Ex			
Detector 1 Channel												
Detector 1 Extend (s)	0.0	0.0			0.0	0.0	0.0	0.0	0.0			
Detector 1 Queue (s)	0.0	0.0			0.0	0.0	0.0	0.0	0.0			
Detector 1 Delay (s)	0.0	0.0			0.0	0.0	0.0	0.0	0.0			
Detector 2 Position(ft)		94				94			94			
Detector 2 Size(ft)		6				6			6			
Detector 2 Type		CI+Ex				CI+Ex			CI+Ex			
Detector 2 Channel												
Detector 2 Extend (s)		0.0				0.0			0.0			
Turn Type	pm+pt	NA			NA	Perm	Perm	NA	Perm			
Protected Phases	1	6			2			4				

Lanes, Volumes, Timings
10: I-481 NB Off Ramp/I-481 NB On Ramp & NYS 31

Delta Sonic Clay
2023 Existing SAT

	EBL	EBT	EBR	WBL	WBT	WBR	NBL	NBT	NBR	SBL	SBT	SBR
Permitted Phases	6					2	4		4			
Detector Phase	1	6			2	2	4	4	4			
Switch Phase												
Minimum Initial (s)	4.0	10.0			10.0	10.0	4.0	4.0	4.0			
Minimum Split (s)	10.5	16.5			16.5	16.5	10.0	10.0	10.0			
Total Split (s)	15.0	75.0			60.0	60.0	25.0	25.0	25.0			
Total Split (%)	15.0%	75.0%			60.0%	60.0%	25.0%	25.0%	25.0%			
Maximum Green (s)	8.5	68.5			53.5	53.5	19.0	19.0	19.0			
Yellow Time (s)	4.5	4.5			4.5	4.5	4.0	4.0	4.0			
All-Red Time (s)	2.0	2.0			2.0	2.0	2.0	2.0	2.0			
Lost Time Adjust (s)	0.0	0.0			0.0	0.0	0.0	0.0	0.0			
Total Lost Time (s)	6.5	6.5			6.5	6.5	6.0	6.0	6.0			
Lead/Lag	Lead				Lag	Lag						
Lead-Lag Optimize?	Yes				Yes	Yes						
Vehicle Extension (s)	1.0	5.0			5.0	5.0	2.0	2.0	2.0			
Recall Mode	None	C-Max			C-Max	C-Max	None	None	None			
Act Effect Green (s)	70.7	70.7			56.9	56.9	16.8	16.8	16.8			
Actuated g/C Ratio	0.71	0.71			0.57	0.57	0.17	0.17	0.17			
v/c Ratio	0.68	0.43			0.58	0.15	0.81	0.81	0.41			
Control Delay	30.6	2.5			15.9	2.4	62.2	62.2	11.6			
Queue Delay	0.0	0.0			0.0	0.0	0.0	0.0	0.0			
Total Delay	30.6	2.5			15.9	2.4	62.2	62.2	11.6			
LOS	C	A			B	A	E	E	B			
Approach Delay		7.2				14.4		49.5				
Approach LOS		A				B		D				

Intersection Summary

Area Type: Other

Cycle Length: 100

Actuated Cycle Length: 100

Offset: 78 (78%), Referenced to phase 2:WBT and 6:EBTL, Start of Green

Natural Cycle: 55

Control Type: Actuated-Coordinated

Maximum v/c Ratio: 0.81

Intersection Signal Delay: 18.2


Intersection LOS: B

Intersection Capacity Utilization 70.9%

ICU Level of Service C

Analysis Period (min) 15

Splits and Phases: 10: I-481 NB Off Ramp/I-481 NB On Ramp & NYS 31

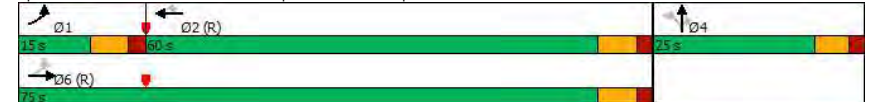

APPENDIX D: LOS CALCULATIONS – BACKGROUND CONDITIONS

Lanes, Volumes, Timings
1: Oswego Rd & NYS 31

Delta Sonic Clay
2026 Background AM

	↶	→	↷	↶	←	↶	↷	↶	↷	↶	↷	↶
Lane Group	EBL	EBT	EBR	WBL	WBT	WBR	SEL	SET	SER	NWL	NWT	NWR
Lane Configurations	↶	↶↷		↶↷	↶↷		↶	↶↷		↶↷	↶↷	↶
Traffic Volume (vph)	13	591	191	155	377	55	98	85	8	95	49	267
Future Volume (vph)	13	591	191	155	377	55	98	85	8	95	49	267
Ideal Flow (vphpl)	1900	1900	1900	1900	1900	1900	1900	1900	1900	1900	1900	1900
Storage Length (ft)	300		0	515		0	350		350	500		500
Storage Lanes	1		0	2		0	1		1	2		1
Taper Length (ft)	25			25			25			25		
Lane Util. Factor	1.00	0.95	0.95	0.97	0.95	0.95	1.00	0.95	0.95	0.97	0.95	1.00
Frt		0.963			0.981			0.986				0.850
Flt Protected	0.950			0.950			0.950			0.950		
Satd. Flow (prot)	1570	3391	0	3367	3414	0	1787	3367	0	3367	3539	1538
Flt Permitted	0.950			0.950			0.950			0.950		
Satd. Flow (perm)	1570	3391	0	3367	3414	0	1787	3367	0	3367	3539	1538
Right Turn on Red			Yes			Yes			Yes			Yes
Satd. Flow (RTOR)		50			20			9				291
Link Speed (mph)		40			40			40				40
Link Distance (ft)		607			1875			750				823
Travel Time (s)		10.3			32.0			12.8				14.0
Peak Hour Factor	0.93	0.93	0.93	0.93	0.93	0.93	0.93	0.93	0.93	0.93	0.93	0.93
Heavy Vehicles (%)	15%	3%	1%	4%	4%	2%	1%	5%	13%	4%	2%	5%
Adj. Flow (vph)	14	635	205	167	405	59	105	91	9	102	53	287
Shared Lane Traffic (%)												
Lane Group Flow (vph)	14	840	0	167	464	0	105	100	0	102	53	287
Enter Blocked Intersection	No	No	No	No	No	No	No	No	No	No	No	No
Lane Alignment	Left	Left	Right	Left	Left	Right	Left	Left	Right	Left	Left	Right
Median Width(ft)		24			24			24			24	
Link Offset(ft)		0			0			0			0	
Crosswalk Width(ft)		16			16			16			16	
Two way Left Turn Lane												
Headway Factor	1.00	1.00	1.00	1.00	1.00	1.00	1.00	1.00	1.00	1.00	1.00	1.00
Turning Speed (mph)	15		9	15		9	15		9	15		9
Number of Detectors	1	2		1	2		1	2		1	2	1
Detector Template	Left	Thru		Left	Thru		Left	Thru		Left	Thru	Right
Leading Detector (ft)	20	100		20	100		20	100		20	100	20
Trailing Detector (ft)	0	0		0	0		0	0		0	0	0
Detector 1 Position(ft)	0	0		0	0		0	0		0	0	0
Detector 1 Size(ft)	20	6		20	6		20	6		20	6	20
Detector 1 Type	CI+Ex	CI+Ex		CI+Ex	CI+Ex		CI+Ex	CI+Ex		CI+Ex	CI+Ex	CI+Ex
Detector 1 Channel												
Detector 1 Extend (s)	0.0	0.0		0.0	0.0		0.0	0.0		0.0	0.0	0.0
Detector 1 Queue (s)	0.0	0.0		0.0	0.0		0.0	0.0		0.0	0.0	0.0
Detector 1 Delay (s)	0.0	0.0		0.0	0.0		0.0	0.0		0.0	0.0	0.0
Detector 2 Position(ft)		94			94			94			94	
Detector 2 Size(ft)		6			6			6			6	
Detector 2 Type		CI+Ex			CI+Ex			CI+Ex			CI+Ex	
Detector 2 Channel												
Detector 2 Extend (s)		0.0			0.0			0.0			0.0	
Turn Type	Prot	NA		Prot	NA		Prot	NA		Prot	NA	Over
Protected Phases	1	6		5	2		3	7		8	4	5

Lanes, Volumes, Timings
1: Oswego Rd & NYS 31

Delta Sonic Clay
2026 Background AM

	↶	→	↷	↶	←	↶	↷	↶	↷	↶	↷	↶
Lane Group	EBL	EBT	EBR	WBL	WBT	WBR	SEL	SET	SER	NWL	NWT	NWR
Permitted Phases												
Detector Phase	1	6		5	2		3	7		8	4	5
Switch Phase												
Minimum Initial (s)	6.0	12.0		6.0	12.0		6.0	6.0		5.0	10.0	6.0
Minimum Split (s)	12.0	18.5		12.0	18.5		13.0	12.5		12.0	17.0	12.0
Total Split (s)	12.0	34.0		18.0	40.0		15.0	23.0		15.0	23.0	18.0
Total Split (%)	13.3%	37.8%		20.0%	44.4%		16.7%	25.6%		16.7%	25.6%	20.0%
Maximum Green (s)	6.0	27.5		12.0	33.5		8.0	16.5		8.0	16.0	12.0
Yellow Time (s)	4.0	4.0		4.0	4.0		4.0	4.0		4.0	4.0	4.0
All-Red Time (s)	2.0	2.5		2.0	2.5		3.0	2.5		3.0	3.0	2.0
Lost Time Adjust (s)	0.0	0.0		0.0	0.0		0.0	0.0		0.0	0.0	0.0
Total Lost Time (s)	6.0	6.5		6.0	6.5		7.0	6.5		7.0	7.0	6.0
Lead/Lag	Lead	Lag		Lead	Lag		Lead	Lead		Lag	Lag	Lead
Lead-Lag Optimize?	Yes	Yes		Yes	Yes		Yes	Yes		Yes	Yes	Yes
Vehicle Extension (s)	3.0	3.0		3.0	3.0		3.0	3.0		3.0	3.0	3.0
Recall Mode	None	C-Max		None	C-Max		None	None		None	None	None
Walk Time (s)		7.0			8.0			9.0				
Flash Dont Walk (s)		30.0			29.0			34.0				
Pedestrian Calls (#/hr)		0			0			0				
Act Effct Green (s)	6.0	40.3		9.7	53.6		10.3	8.2		8.5	10.0	9.7
Actuated g/C Ratio	0.07	0.45		0.11	0.60		0.11	0.09		0.09	0.11	0.11
v/c Ratio	0.13	0.54		0.46	0.23		0.51	0.32		0.32	0.13	0.68
Control Delay	42.7	20.3		41.5	10.3		48.7	37.3		40.6	37.1	13.2
Queue Delay	0.0	0.0		0.0	0.0		0.0	0.0		0.0	0.0	0.0
Total Delay	42.7	20.3		41.5	10.3		48.7	37.3		40.6	37.1	13.2
LOS	D	C		D	B		D	D		D	D	B
Approach Delay		20.7			18.6			43.2			22.4	
Approach LOS		C			B			D			C	

Intersection Summary

Area Type: Other

Cycle Length: 90

Actuated Cycle Length: 90

Offset: 0 (0%), Referenced to phase 2:WBT and 6:EBT, Start of Green

Natural Cycle: 65

Control Type: Actuated-Coordinated

Maximum v/c Ratio: 0.68

Intersection Signal Delay: 22.6


Intersection LOS: C

Intersection Capacity Utilization 60.2%

ICU Level of Service B

Analysis Period (min) 15

Splits and Phases: 1: Oswego Rd & NYS 31

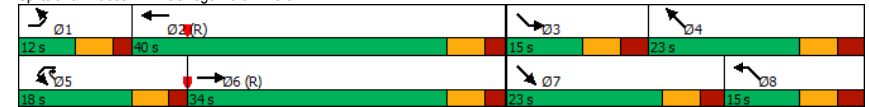

Lanes, Volumes, Timings
2: Davidson Ford of Clay Dwy & NYS 31

Delta Sonic Clay
2026 Background AM

	→	↖	↗	←	↖	↗
Lane Group	EBT	EBR	WBL	WBT	NBL	NBR
Lane Configurations	↕↕		↖	↕↕	↖	↕↕
Traffic Volume (vph)	984	6	15	625	8	10
Future Volume (vph)	984	6	15	625	8	10
Ideal Flow (vphpl)	1900	1900	1900	1900	1900	1900
Storage Length (ft)		0	215		0	0
Storage Lanes		0	1		1	1
Taper Length (ft)			25		25	
Lane Util. Factor	0.95	0.95	1.00	0.95	1.00	1.00
Frt	0.999					0.850
Flt Protected			0.950		0.950	
Satd. Flow (prot)	3502	0	1805	3438	1805	1615
Flt Permitted			0.950		0.950	
Satd. Flow (perm)	3502	0	1805	3438	1805	1615
Right Turn on Red	Yes				Yes	
Satd. Flow (RTOR)	1					11
Link Speed (mph)	40			40	30	
Link Distance (ft)	1875			1152	404	
Travel Time (s)	32.0			19.6	9.2	
Peak Hour Factor	0.92	0.92	0.92	0.92	0.92	0.92
Heavy Vehicles (%)	3%	0%	0%	5%	0%	0%
Adj. Flow (vph)	1070	7	16	679	9	11
Shared Lane Traffic (%)						
Lane Group Flow (vph)	1077	0	16	679	9	11
Enter Blocked Intersection	No	No	No	No	No	No
Lane Alignment	Left	Right	Left	Left	Left	Right
Median Width(ft)	24			24	12	
Link Offset(ft)	0			0	0	
Crosswalk Width(ft)	16			16	16	
Two way Left Turn Lane						
Headway Factor	1.00	1.00	1.00	1.00	1.00	1.00
Turning Speed (mph)		9	15		15	9
Number of Detectors	2		1	2	1	1
Detector Template	Thru		Left	Thru	Left	Right
Leading Detector (ft)	100		20	100	20	20
Trailing Detector (ft)	0		0	0	0	0
Detector 1 Position(ft)	0		0	0	0	0
Detector 1 Size(ft)	6		20	6	20	20
Detector 1 Type	CI+Ex		CI+Ex	CI+Ex	CI+Ex	CI+Ex
Detector 1 Channel						
Detector 1 Extend (s)	0.0		0.0	0.0	0.0	0.0
Detector 1 Queue (s)	0.0		0.0	0.0	0.0	0.0
Detector 1 Delay (s)	0.0		0.0	0.0	0.0	0.0
Detector 2 Position(ft)	94			94		
Detector 2 Size(ft)	6			6		
Detector 2 Type	CI+Ex			CI+Ex		
Detector 2 Channel						
Detector 2 Extend (s)	0.0			0.0		
Turn Type	NA		Prot	NA	Prot	custom
Protected Phases	6		5	2	3	8

Lanes, Volumes, Timings
2: Davidson Ford of Clay Dwy & NYS 31

Delta Sonic Clay
2026 Background AM

	→	↖	↗	←	↖	↗
Lane Group	EBT	EBR	WBL	WBT	NBL	NBR
Permitted Phases						3
Detector Phase	6		5	2	3	8
Switch Phase						
Minimum Initial (s)	12.0		4.0	12.0	4.0	4.0
Minimum Split (s)	18.0		10.0	18.0	10.5	10.5
Total Split (s)	50.0		20.0	70.0	20.0	20.0
Total Split (%)	55.6%		22.2%	77.8%	22.2%	22.2%
Maximum Green (s)	44.0		14.0	64.0	13.5	13.5
Yellow Time (s)	4.0		4.0	4.0	3.5	3.5
All-Red Time (s)	2.0		2.0	2.0	3.0	3.0
Lost Time Adjust (s)	0.0		0.0	0.0	0.0	0.0
Total Lost Time (s)	6.0		6.0	6.0	6.5	6.5
Lead/Lag	Lag		Lead			
Lead-Lag Optimize?	Yes		Yes			
Vehicle Extension (s)	3.0		3.0	3.0	3.0	3.0
Recall Mode	None		None	None	None	None
Walk Time (s)	7.0					7.0
Flash Dont Walk (s)	25.0					22.0
Pedestrian Calls (#/hr)	0					0
Act Effct Green (s)	26.1		7.5	27.2	7.3	7.3
Actuated g/C Ratio	0.90		0.26	0.94	0.25	0.25
v/c Ratio	0.34		0.03	0.21	0.02	0.03
Control Delay	3.7		16.7	1.2	17.2	11.9
Queue Delay	0.0		0.0	0.0	0.0	0.0
Total Delay	3.7		16.7	1.2	17.2	11.9
LOS	A		B	A	B	B
Approach Delay	3.7			1.6	14.3	
Approach LOS	A			A	B	

Intersection Summary

Area Type: Other

Cycle Length: 90

Actuated Cycle Length: 28.9

Natural Cycle: 45

Control Type: Actuated-Uncoordinated

Maximum v/c Ratio: 0.34

Intersection Signal Delay: 3.0


Intersection LOS: A

Intersection Capacity Utilization 41.1%

ICU Level of Service A

Analysis Period (min) 15

Splits and Phases: 2: Davidson Ford of Clay Dwy & NYS 31

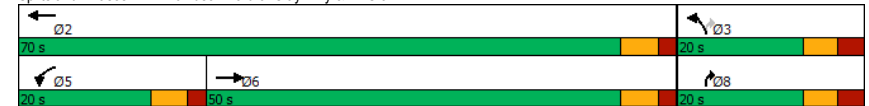

4: Texas Roadhouse Dwy/Delta Sonic Dwy & NYS 31

Delta Sonic Clay

2026 Background AM

																					
Lane Group	EBL	EBT	EBR	WBL	WBT	WBR	NBL	NBT	NBR	SBL	SBT	SBR									
Lane Configurations																					
Traffic Volume (vph)	55	892	70	0	608	30	0	0	6	85	0	40									
Future Volume (vph)	55	892	70	0	608	30	0	0	6	85	0	40									
Ideal Flow (vphpl)	1900	1900	1900	1900	1900	1900	1900	1900	1900	1900	1900	1900									
Storage Length (ft)	150		0	300		450		0	0		0	0									
Storage Lanes	1		0	1		1	1		0	1		0									
Taper Length (ft)	25			25			25			25											
Lane Util. Factor	1.00	0.91	0.91	1.00	0.95	1.00	1.00	1.00	1.00	1.00	1.00	1.00									
Frt		0.989				0.850		0.850			0.850										
Flt Protected	0.950									0.950											
Satd. Flow (prot)	1770	4991	0	1900	3471	1583	1900	1615	0	1770	1583	0									
Flt Permitted	0.950									0.753											
Satd. Flow (perm)	1770	4991	0	1900	3471	1583	1900	1615	0	1403	1583	0									
Right Turn on Red			Yes			Yes			Yes			Yes									
Satd. Flow (RTOR)		22				115		254			355										
Link Speed (mph)		40			40			30			30										
Link Distance (ft)		495			814			261			329										
Travel Time (s)		8.4			13.9			5.9			7.5										
Peak Hour Factor	0.91	0.91	0.91	0.91	0.91	0.91	0.91	0.91	0.91	0.91	0.91	0.91									
Heavy Vehicles (%)	2%	3%	0%	0%	4%	2%	0%	2%	0%	2%	2%	2%									
Adj. Flow (vph)	60	980	77	0	668	33	0	0	7	93	0	44									
Shared Lane Traffic (%)																					
Lane Group Flow (vph)	60	1057	0	0	668	33	0	7	0	93	44	0									
Enter Blocked Intersection	No	No	No	No	No	No	No	No	No	No	No	No									
Lane Alignment	Left	Left	Right	Left	Left	Right	Left	Left	Right	Left	Left	Right									
Median Width(ft)		24			24			12			12										
Link Offset(ft)		0			0			0			0										
Crosswalk Width(ft)		16			16			16			16										
Two way Left Turn Lane					Yes																
Headway Factor	1.00	1.00	1.00	1.00	1.00	1.00	1.00	1.00	1.00	1.00	1.00	1.00									
Turning Speed (mph)	15		60	60		9	60		60	15		9									
Number of Detectors	1	2		1	2	1	1	2		1	2										
Detector Template	Left	Thru		Left	Thru	Right	Left	Thru		Left	Thru										
Leading Detector (ft)	20	100		20	100	20	20	100		20	100										
Trailing Detector (ft)	0	0		0	0	0	0	0		0	0										
Detector 1 Position(ft)	0	0		0	0	0	0	0		0	0										
Detector 1 Size(ft)	20	6		20	6	20	20	6		20	6										
Detector 1 Type	Cl+Ex	Cl+Ex		Cl+Ex	Cl+Ex	Cl+Ex	Cl+Ex	Cl+Ex		Cl+Ex	Cl+Ex										
Detector 1 Channel																					
Detector 1 Extend (s)	0.0	0.0		0.0	0.0	0.0	0.0	0.0		0.0	0.0										
Detector 1 Queue (s)	0.0	0.0		0.0	0.0	0.0	0.0	0.0		0.0	0.0										
Detector 1 Delay (s)	0.0	0.0		0.0	0.0	0.0	0.0	0.0		0.0	0.0										
Detector 2 Position(ft)		94			94			94			94										
Detector 2 Size(ft)		6			6			6			6										
Detector 2 Type		Cl+Ex			Cl+Ex			Cl+Ex			Cl+Ex										
Detector 2 Channel																					
Detector 2 Extend (s)		0.0			0.0			0.0			0.0										
Turn Type	Prot	NA		Prot	NA	Perm	Perm	NA		Perm	NA										
Protected Phases	1	6		5	2			8			4										

09/28/2023
Passero Associates

Synchro 11 Report
Page 5

Lanes, Volumes, Timings


4: Texas Roadhouse Dwy/Delta Sonic Dwy & NYS 31

Delta Sonic Clay

2026 Background AM

[illegible]

Splits and Phases: 4: Texas Roadhouse Dwy/Delta Sonic Dwy & NYS 31

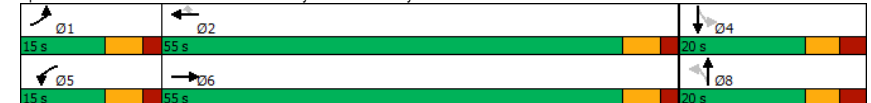

09/28/2023
Passero Associates

Synchro 11 Report
Page 6

Lanes, Volumes, Timings

5: Lowes Dwy/Home Depot Dwy & NYS 31

Delta Sonic Clay

2026 Background AM

	←	→	↖	↗	←	↖	↗	↖	↗	↖	↗	↖	↗
Lane Group	EBL	EBT	EBR	WBL	WBT	WBR	NBL	NBT	NBR	SBL	SBT	SBR	
Lane Configurations	↖	↖	↖	↖	↖	↖	↖	↖	↖	↖	↖	↖	
Traffic Volume (vph)	254	714	60	79	466	123	55	8	35	95	10	146	
Future Volume (vph)	254	714	60	79	466	123	55	8	35	95	10	146	
Ideal Flow (vphpl)	1900	1900	1900	1900	1900	1900	1900	1900	1900	1900	1900	1900	
Storage Length (ft)	325		185	350		600	100		0	0		240	
Storage Lanes	2		1	1		1	1		1	1		1	
Taper Length (ft)	25			25			25			25			
Lane Util. Factor	0.97	0.91	1.00	1.00	0.95	1.00	1.00	1.00	1.00	0.95	0.95	1.00	
Frt			0.850			0.850			0.850			0.850	
Flt Protected	0.950			0.950			0.950			0.950	0.961		
Satd. Flow (prot)	3433	5036	1615	1805	3438	1583	1805	1900	1524	1649	1680	1568	
Flt Permitted	0.950			0.950			0.950			0.950	0.961		
Satd. Flow (perm)	3433	5036	1615	1805	3438	1583	1805	1900	1524	1649	1680	1568	
Right Turn on Red			Yes			Yes			Yes			Yes	
Satd. Flow (RTOR)			132			182			128			159	
Link Speed (mph)	40				40			30			30		
Link Distance (ft)	814				907			316			517		
Travel Time (s)	13.9				15.5			7.2			11.8		
Peak Hour Factor	0.92	0.92	0.92	0.92	0.92	0.92	0.92	0.92	0.92	0.92	0.92	0.92	
Heavy Vehicles (%)	2%	3%	0%	0%	5%	2%	0%	0%	6%	4%	0%	3%	
Adj. Flow (vph)	276	776	65	86	507	134	60	9	38	103	11	159	
Shared Lane Traffic (%)										45%			
Lane Group Flow (vph)	276	776	65	86	507	134	60	9	38	57	57	159	
Enter Blocked Intersection	No	No	No	No	No	No	No	No	No	No	No	No	
Lane Alignment	Left	Left	Right	Left	Left	Right	Left	Left	Right	Left	Left	Right	
Median Width(ft)	24				24			12			12		
Link Offset(ft)	0				0			0			0		
Crosswalk Width(ft)	16				16			16			16		
Two way Left Turn Lane	Yes												
Headway Factor	1.00	1.00	1.00	1.00	1.00	1.00	1.00	1.00	1.00	1.00	1.00	1.00	
Turning Speed (mph)	60		60	60		60	60		60	60		60	
Number of Detectors	1	2	1	1	2	1	1	2	1	1	2	1	
Detector Template	Left	Thru	Right	Left	Thru	Right	Left	Thru	Right	Left	Thru	Right	
Leading Detector (ft)	20	100	20	20	100	20	20	100	20	20	100	20	
Trailing Detector (ft)	0	0	0	0	0	0	0	0	0	0	0	0	
Detector 1 Position(ft)	0	0	0	0	0	0	0	0	0	0	0	0	
Detector 1 Size(ft)	20	6	20	20	6	20	20	6	20	20	6	20	
Detector 1 Type	CI+Ex	CI+Ex	CI+Ex	CI+Ex	CI+Ex	CI+Ex	CI+Ex	CI+Ex	CI+Ex	CI+Ex	CI+Ex	CI+Ex	
Detector 1 Channel													
Detector 1 Extend (s)	0.0	0.0	0.0	0.0	0.0	0.0	0.0	0.0	0.0	0.0	0.0	0.0	
Detector 1 Queue (s)	0.0	0.0	0.0	0.0	0.0	0.0	0.0	0.0	0.0	0.0	0.0	0.0	
Detector 1 Delay (s)	0.0	0.0	0.0	0.0	0.0	0.0	0.0	0.0	0.0	0.0	0.0	0.0	
Detector 2 Position(ft)		94			94			94			94		
Detector 2 Size(ft)		6			6			6			6		
Detector 2 Type		CI+Ex			CI+Ex			CI+Ex			CI+Ex		
Detector 2 Channel													
Detector 2 Extend (s)		0.0			0.0			0.0			0.0		
Turn Type	Prot	NA	Perm	Prot	NA	Perm	Split	NA	pm+ov	Split	NA	pm+ov	
Protected Phases	1	6		5	2		4	4	5	3	3	1	

09/28/2023

Passero Associates

Synchro 11 Report

Page 7

Lanes, Volumes, Timings

5: Lowes Dwy/Home Depot Dwy & NYS 31

Delta Sonic Clay

2026 Background AM

	←	→	↖	↗	←	↖	↗	↖	↗	↖	↗	↖	↗
Lane Group	EBL	EBT	EBR	WBL	WBT	WBR	NBL	NBT	NBR	SBL	SBT	SBR	
Permitted Phases			6			2			4		3	3	
Detector Phase	1	6	6	5	2	2	4	4	5	3	3	1	
Switch Phase													
Minimum Initial (s)	4.0	10.0	10.0	4.0	10.0	10.0	4.0	4.0	4.0	4.0	4.0	4.0	
Minimum Split (s)	10.0	16.0	16.0	10.0	16.0	16.0	10.5	10.5	10.0	10.5	10.5	10.0	
Total Split (s)	30.0	60.0	60.0	20.0	50.0	50.0	32.0	32.0	20.0	20.0	20.0	30.0	
Total Split (%)	22.7%	45.5%	45.5%	15.2%	37.9%	37.9%	24.2%	24.2%	15.2%	15.2%	15.2%	22.7%	
Maximum Green (s)	24.0	54.0	54.0	14.0	44.0	44.0	25.5	25.5	14.0	13.5	13.5	24.0	
Yellow Time (s)	4.0	4.0	4.0	4.0	4.0	4.0	3.5	3.5	4.0	3.5	3.5	4.0	
All-Red Time (s)	2.0	2.0	2.0	2.0	2.0	2.0	3.0	3.0	2.0	3.0	3.0	2.0	
Lost Time Adjust (s)	0.0	0.0	0.0	0.0	0.0	0.0	0.0	0.0	0.0	0.0	0.0	0.0	
Total Lost Time (s)	6.0	6.0	6.0	6.0	6.0	6.0	6.5	6.5	6.0	6.5	6.5	6.0	
Lead/Lag	Lead	Lag	Lag	Lead	Lag	Lag	Lag	Lag	Lead	Lead	Lead	Lead	
Lead-Lag Optimize?	Yes	Yes	Yes	Yes	Yes	Yes	Yes	Yes	Yes	Yes	Yes	Yes	
Vehicle Extension (s)	1.0	5.0	5.0	5.0	5.0	5.0	1.0	1.0	5.0	1.0	1.0	1.0	
Recall Mode	None	None	None	None	None	None	None	None	None	None	None	None	
Walk Time (s)	7.0	7.0	7.0	7.0	7.0	7.0	7.0	7.0	7.0	7.0	7.0	7.0	
Flash Dont Walk (s)	11.0	11.0		11.0	11.0	11.0	11.0	11.0		11.0	11.0		
Pedestrian Calls (#/hr)	0	0		0	0	0	0	0		0	0		
Act Effect Green (s)	9.9	31.0	31.0	11.9	23.7	23.7	6.7	6.7	21.4	6.8	6.8	15.2	
Actuated g/C Ratio	0.15	0.46	0.46	0.18	0.36	0.36	0.10	0.10	0.32	0.10	0.10	0.23	
v/c Ratio	0.54	0.33	0.08	0.27	0.42	0.20	0.33	0.05	0.07	0.34	0.34	0.33	
Control Delay	34.7	18.6	0.2	32.7	19.6	2.0	39.7	35.1	0.2	40.3	40.0	4.7	
Queue Delay	0.0	0.0	0.0	0.0	0.0	0.0	0.0	0.0	0.0	0.0	0.0	0.0	
Total Delay	34.7	18.6	0.2	32.7	19.6	2.0	39.7	35.1	0.2	40.3	40.0	4.7	
LOS	C	B	A	C	B	A	D	D	A	D	D	A	
Approach Delay		21.5			17.9			25.3				19.5	
Approach LOS		C			B			C				B	

Intersection Summary

Area Type: Other

Cycle Length: 132

Actuated Cycle Length: 66.7

Natural Cycle: 50

Control Type: Actuated-Uncoordinated

Maximum v/c Ratio: 0.54

Intersection Signal Delay: 20.3


Intersection LOS: C

Intersection Capacity Utilization 45.3%

ICU Level of Service A

Analysis Period (min) 15

Splits and Phases: 5: Lowes Dwy/Home Depot Dwy & NYS 31

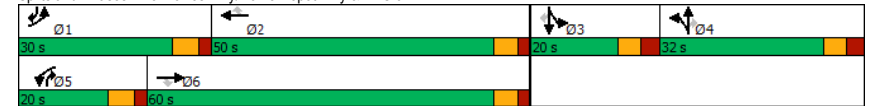

09/28/2023

Passero Associates

Synchro 11 Report

Page 8

6: Willow Field Dwy/Dell Center Dr & NYS 31

2026 Background AM

09/28/2023
Passero Associates


Synchro 11 Report
Page 9

6: Willow Field Dwy/Dell Center Dr & NYS 31

2026 Background AM

Intersection Summary	
Area Type:	Other
Cycle Length: 80	
Actuated Cycle Length: 80	
Offset: 0 (0%), Referenced to phase 2:WBT and 6:EBT, Start of Green	
Natural Cycle: 55	
Control Type: Actuated-Coordinated	
Maximum v/c Ratio: 0.78	
Intersection Signal Delay: 17.2	Intersection LOS: B
Intersection Capacity Utilization 46.1%	ICU Level of Service A
Analysis Period (min) 15	

Splits and Phases: 6: Willow Field Dwy/Dell Center Dr & NYS 31

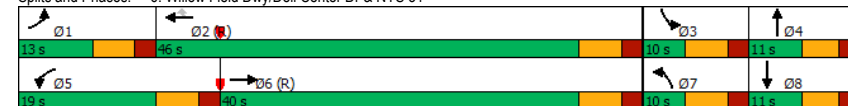

09/28/2023
Passero Associates

Synchro 11 Report
Page 10

Lanes, Volumes, Timings
7: Carling Rd & NYS 31

Delta Sonic Clay
2026 Background AM

	EBL	EBT	EBR	WBL	WBT	WBR	NBL	NBT	NBR	SBL	SBT	SBR
Lane Configurations	↔	↔↔↔		↔	↔↔↔	↔	↔	↔		↔↔↔	↔	↔
Traffic Volume (vph)	74	688	33	26	664	91	18	0	22	94	8	62
Future Volume (vph)	74	688	33	26	664	91	18	0	22	94	8	62
Ideal Flow (vphpl)	1900	1900	1900	1900	1900	1900	1900	1900	1900	1900	1900	1900
Storage Length (ft)	525		0	250		350	0		0	0		0
Storage Lanes	1		0	1		1	1		0	2		0
Taper Length (ft)	25			25			25			25		
Lane Util. Factor	1.00	0.91	0.91	1.00	0.95	1.00	1.00	1.00	1.00	0.97	1.00	1.00
Frt		0.993				0.850		0.850			0.866	
Flt Protected	0.950			0.950			0.950			0.950		
Satd. Flow (prot)	1805	4955	0	1736	3438	1615	1703	1482	0	3433	1617	0
Flt Permitted	0.950			0.950			0.950			0.950		
Satd. Flow (perm)	1805	4955	0	1736	3438	1615	1703	1482	0	3433	1617	0
Right Turn on Red			Yes			Yes			Yes			Yes
Satd. Flow (RTOR)		11				205			298			65
Link Speed (mph)		40			40			30			30	
Link Distance (ft)		1095			937			501			502	
Travel Time (s)		18.7			16.0			11.4			11.4	
Peak Hour Factor	0.95	0.95	0.95	0.95	0.95	0.95	0.95	0.95	0.95	0.95	0.95	0.95
Heavy Vehicles (%)	0%	4%	3%	4%	5%	0%	6%	0%	9%	2%	0%	2%
Adj. Flow (vph)	78	724	35	27	699	96	19	0	23	99	8	65
Shared Lane Traffic (%)												
Lane Group Flow (vph)	78	759	0	27	699	96	19	23	0	99	73	0
Enter Blocked Intersection	No	No	No	No	No	No	No	No	No	No	No	No
Lane Alignment	Left	Left	Right	Left	Left	Right	Left	Left	Right	Left	Left	Right
Median Width(ft)		12			12			24			24	
Link Offset(ft)		0			0			0			0	
Crosswalk Width(ft)		16			16			16			16	
Two way Left Turn Lane												
Headway Factor	1.00	1.00	1.00	1.00	1.00	1.00	1.00	1.00	1.00	1.00	1.00	1.00
Turning Speed (mph)	60		60	60		60	60		60	60		60
Number of Detectors	1	2		1	2	1	1	2		1	2	
Detector Template	Left	Thru		Left	Thru	Right	Left	Thru		Left	Thru	
Leading Detector (ft)	20	100		20	100	20	20	100		20	100	
Trailing Detector (ft)	0	0		0	0	0	0	0		0	0	
Detector 1 Position(ft)	0	0		0	0	0	0	0		0	0	
Detector 1 Size(ft)	20	6		20	6	20	20	6		20	6	
Detector 1 Type	CI+Ex	CI+Ex		CI+Ex	CI+Ex	CI+Ex	CI+Ex	CI+Ex		CI+Ex	CI+Ex	
Detector 1 Channel												
Detector 1 Extend (s)	0.0	0.0		0.0	0.0	0.0	0.0	0.0		0.0	0.0	
Detector 1 Queue (s)	0.0	0.0		0.0	0.0	0.0	0.0	0.0		0.0	0.0	
Detector 1 Delay (s)	0.0	0.0		0.0	0.0	0.0	0.0	0.0		0.0	0.0	
Detector 2 Position(ft)		94			94			94			94	
Detector 2 Size(ft)		6			6			6			6	
Detector 2 Type		CI+Ex			CI+Ex			CI+Ex			CI+Ex	
Detector 2 Channel												
Detector 2 Extend (s)		0.0			0.0			0.0			0.0	
Turn Type	Prot	NA		Prot	NA	Perm	Prot	NA		Prot	NA	
Protected Phases	1	6		5	2		7	4		3	8	

Lanes, Volumes, Timings
7: Carling Rd & NYS 31

Delta Sonic Clay
2026 Background AM

	EBL	EBT	EBR	WBL	WBT	WBR	NBL	NBT	NBR	SBL	SBT	SBR
Permitted Phases							2					
Detector Phase	1	6		5	2	2	7	4		3	8	
Switch Phase												
Minimum Initial (s)	4.0	10.0		4.0	10.0	10.0	4.0	4.0		4.0	4.0	
Minimum Split (s)	10.0	16.5		10.0	16.5	16.5	10.0	10.0		10.0	10.0	
Total Split (s)	15.0	41.0		14.0	40.0	40.0	13.0	12.0		13.0	12.0	
Total Split (%)	18.8%	51.3%		17.5%	50.0%	50.0%	16.3%	15.0%		16.3%	15.0%	
Maximum Green (s)	9.0	34.5		8.0	33.5	33.5	7.0	6.0		7.0	6.0	
Yellow Time (s)	4.0	4.0		4.0	4.0	4.0	3.5	3.5		3.5	3.5	
All-Red Time (s)	2.0	2.5		2.0	2.5	2.5	2.5	2.5		2.5	2.5	
Lost Time Adjust (s)	0.0	0.0		0.0	0.0	0.0	0.0	0.0		0.0	0.0	
Total Lost Time (s)	6.0	6.5		6.0	6.5	6.5	6.0	6.0		6.0	6.0	
Lead/Lag	Lead	Lag		Lead	Lag	Lag	Lead	Lag		Lead	Lag	
Lead-Lag Optimize?	Yes	Yes		Yes	Yes	Yes	Yes	Yes		Yes	Yes	
Vehicle Extension (s)	1.0	5.0		1.0	5.0	5.0	1.0	1.0		1.0	1.0	
Recall Mode	None	C-Max		None	C-Max	C-Max	None	None		None	None	
Walk Time (s)		7.0			7.0	7.0					7.0	
Flash Dont Walk (s)		27.0			25.0	25.0					23.0	
Pedestrian Calls (#/hr)		0			0	0					0	
Act Effct Green (s)	6.7	56.1		5.0	50.2	50.2	4.7	4.2		5.6	5.2	
Actuated g/C Ratio	0.08	0.70		0.06	0.63	0.63	0.06	0.05		0.07	0.06	
v/c Ratio	0.52	0.22		0.25	0.32	0.09	0.19	0.06		0.41	0.44	
Control Delay	40.4	6.5		38.5	9.7	1.1	39.9	0.3		40.5	20.7	
Queue Delay	0.0	0.0		0.0	0.0	0.0	0.0	0.0		0.0	0.0	
Total Delay	40.4	6.5		38.5	9.7	1.1	39.9	0.3		40.5	20.7	
LOS	D	A		D	A	A	D	A		D	C	
Approach Delay		9.7			9.7			18.2			32.1	
Approach LOS		A			A			B			C	

Intersection Summary

Area Type: Other

Cycle Length: 80

Actuated Cycle Length: 80

Offset: 37 (46%), Referenced to phase 2:WBT and 6:EBT, Start of Green

Natural Cycle: 55

Control Type: Actuated-Coordinated

Maximum v/c Ratio: 0.52

Intersection Signal Delay: 11.9


Intersection LOS: B

Intersection Capacity Utilization 47.2%

ICU Level of Service A

Analysis Period (min) 15

Splits and Phases: 7: Carling Rd & NYS 31

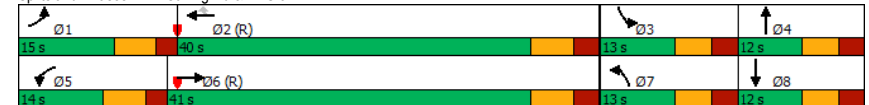

Lanes, Volumes, Timings
8: R&F Dwy/Wegmans Dwy & NYS 31

Delta Sonic Clay
2026 Background AM

	EBL	EBT	EBR	WBL	WBT	WBR	NBL	NBT	NBR	SBL	SBT	SBR
Lane Configurations	↩	↩↩↩		↩	↩↩	↩	↩	↩		↩↩	↩	↩
Traffic Volume (vph)	18	776	13	29	761	118	9	1	21	93	5	13
Future Volume (vph)	18	776	13	29	761	118	9	1	21	93	5	13
Ideal Flow (vphpl)	1900	1900	1900	1900	1900	1900	1900	1900	1900	1900	1900	1900
Storage Length (ft)	450		0	300		400	0		0	0		0
Storage Lanes	1		0	1		1			0	2		0
Taper Length (ft)	25			25			25			25		
Lane Util. Factor	1.00	0.91	0.91	1.00	0.95	1.00	1.00	1.00	1.00	0.97	1.00	1.00
Frt		0.997				0.850		0.857			0.889	
Flt Protected	0.950			0.950			0.950			0.950		
Satd. Flow (prot)	1805	5023	0	1752	3471	1583	1597	1628	0	3400	1605	0
Flt Permitted	0.950			0.950			0.950			0.950		
Satd. Flow (perm)	1805	5023	0	1752	3471	1583	1597	1628	0	3400	1605	0
Right Turn on Red			Yes			Yes			Yes			Yes
Satd. Flow (RTOR)		4				123		22			14	
Link Speed (mph)	40				40			30			30	
Link Distance (ft)	937				591			217			190	
Travel Time (s)	16.0				10.1			4.9			4.3	
Peak Hour Factor	0.96	0.96	0.96	0.96	0.96	0.96	0.96	0.96	0.96	0.96	0.96	0.96
Heavy Vehicles (%)	0%	3%	0%	3%	4%	2%	13%	0%	0%	3%	20%	0%
Adj. Flow (vph)	19	808	14	30	793	123	9	1	22	97	5	14
Shared Lane Traffic (%)												
Lane Group Flow (vph)	19	822	0	30	793	123	9	23	0	97	19	0
Enter Blocked Intersection	No	No	No	No	No	No	No	No	No	No	No	No
Lane Alignment	Left	Left	Right	Left	Left	Right	Left	Left	Right	Left	Left	Right
Median Width(ft)	12				12			24			24	
Link Offset(ft)	0				0			0			0	
Crosswalk Width(ft)	16				16			16			16	
Two way Left Turn Lane												
Headway Factor	1.00	1.00	1.00	1.00	1.00	1.00	1.00	1.00	1.00	1.00	1.00	1.00
Turning Speed (mph)	60		60	60		60	60		60	60		60
Number of Detectors	1	2		1	2	1	1	2		1	2	
Detector Template	Left	Thru		Left	Thru	Right	Left	Thru		Left	Thru	
Leading Detector (ft)	20	100		20	100	20	20	100		20	100	
Trailing Detector (ft)	0	0		0	0	0	0	0		0	0	
Detector 1 Position(ft)	0	0		0	0	0	0	0		0	0	
Detector 1 Size(ft)	20	6		20	6	20	20	6		20	6	
Detector 1 Type	CI+Ex	CI+Ex		CI+Ex	CI+Ex	CI+Ex	CI+Ex	CI+Ex		CI+Ex	CI+Ex	
Detector 1 Channel												
Detector 1 Extend (s)	0.0	0.0		0.0	0.0	0.0	0.0	0.0		0.0	0.0	
Detector 1 Queue (s)	0.0	0.0		0.0	0.0	0.0	0.0	0.0		0.0	0.0	
Detector 1 Delay (s)	0.0	0.0		0.0	0.0	0.0	0.0	0.0		0.0	0.0	
Detector 2 Position(ft)		94			94			94			94	
Detector 2 Size(ft)		6			6			6			6	
Detector 2 Type		CI+Ex			CI+Ex			CI+Ex			CI+Ex	
Detector 2 Channel												
Detector 2 Extend (s)		0.0			0.0			0.0			0.0	
Turn Type	Prot	NA		Prot	NA	pm+ov	Prot	NA		Prot	NA	
Protected Phases	1	6		5	2	3	7	4		3	8	

Lanes, Volumes, Timings
8: R&F Dwy/Wegmans Dwy & NYS 31

Delta Sonic Clay
2026 Background AM

	EBL	EBT	EBR	WBL	WBT	WBR	NBL	NBT	NBR	SBL	SBT	SBR
Permitted Phases						2						
Detector Phase	1	6		5	2	3	7	4		3	8	
Switch Phase												
Minimum Initial (s)	4.0	10.0		4.0	10.0	4.0	4.0	4.0		4.0	4.0	
Minimum Split (s)	10.0	16.0		10.0	16.0	15.5	15.5	10.0		15.5	10.0	
Total Split (s)	12.0	41.0		12.0	41.0	16.0	13.0	11.0		16.0	14.0	
Total Split (%)	15.0%	51.3%		15.0%	51.3%	20.0%	16.3%	13.8%		20.0%	17.5%	
Maximum Green (s)	6.0	35.0		6.0	35.0	10.5	7.5	5.0		10.5	8.0	
Yellow Time (s)	4.0	4.0		4.0	4.0	3.5	3.5	3.0		3.5	3.0	
All-Red Time (s)	2.0	2.0		2.0	2.0	2.0	2.0	3.0		2.0	3.0	
Lost Time Adjust (s)	0.0	0.0		0.0	0.0	0.0	0.0	0.0		0.0	0.0	
Total Lost Time (s)	6.0	6.0		6.0	6.0	5.5	5.5	6.0		5.5	6.0	
Lead/Lag	Lead	Lag		Lead	Lag	Lead	Lead	Lag		Lead	Lag	
Lead-Lag Optimize?	Yes	Yes		Yes	Yes	Yes	Yes	Yes		Yes	Yes	
Vehicle Extension (s)	1.0	5.0		1.0	5.0	2.0	1.0	1.0		2.0	2.0	
Recall Mode	None	C-Max		None	C-Max	None	None	None		None	None	
Walk Time (s)		7.0			7.0			7.0			7.0	
Flash Dont Walk (s)		11.0			11.0			11.0			11.0	
Pedestrian Calls (#/hr)		0			0			0			0	
Act Effct Green (s)	4.6	52.8		4.9	52.9	69.0	4.3	4.3		6.7	8.4	
Actuated g/C Ratio	0.06	0.66		0.06	0.66	0.86	0.05	0.05		0.08	0.10	
v/c Ratio	0.18	0.25		0.28	0.35	0.09	0.11	0.21		0.34	0.11	
Control Delay	50.9	3.0		42.2	9.0	1.2	38.4	21.1		37.4	19.3	
Queue Delay	0.0	0.0		0.0	0.0	0.0	0.0	0.0		0.0	0.0	
Total Delay	50.9	3.0		42.2	9.0	1.2	38.4	21.1		37.4	19.3	
LOS	D	A		D	A	A	D	C		D	B	
Approach Delay		4.1			9.0			26.0			34.4	
Approach LOS		A			A			C			C	

Intersection Summary

Area Type: Other

Cycle Length: 80

Actuated Cycle Length: 80

Offset: 43 (54%), Referenced to phase 2:WBT and 6:EBT, Start of Green

Natural Cycle: 60

Control Type: Actuated-Coordinated


Maximum v/c Ratio: 0.35

Intersection Signal Delay: 8.7 Intersection LOS: A

Intersection Capacity Utilization 43.4% ICU Level of Service A

Analysis Period (min) 15

Splits and Phases: 8: R&F Dwy/Wegmans Dwy & NYS 31

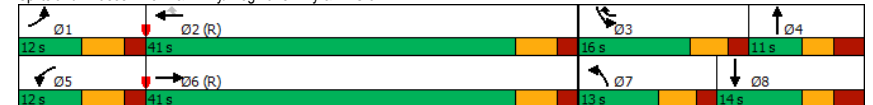

Lanes, Volumes, Timings

9: Soule Rd/I-481 SB Off Ramp & NYS 31

Delta Sonic Clay

2026 Background AM

												
Lane Group	EBL	EBT	EBR	WBL	WBT	WBR	NBL	NBT	NBR	SBL	SBT	SBR
Lane Configurations												
Traffic Volume (vph)	0	443	451	208	682	0	141	0	76	89	32	112
Future Volume (vph)	0	443	451	208	682	0	141	0	76	89	32	112
Ideal Flow (vphpl)	1900	1900	1900	1900	1900	1900	1900	1900	1900	1900	1900	1900
Storage Length (ft)	0		0	350		0	275		0	315		150
Storage Lanes	0		1	2		0	1		1	1		1
Taper Length (ft)	25			25			25			25		
Lane Util. Factor	1.00	0.95	1.00	0.97	0.95	1.00	1.00	1.00	1.00	1.00	1.00	1.00
Frt			0.850						0.850			0.850
Flt Protected				0.950			0.950			0.950		
Satd. Flow (prot)	0	3574	1538	3303	3438	0	1770	0	1553	1752	1743	1599
Flt Permitted				0.950			0.950			0.950		
Satd. Flow (perm)	0	3574	1538	3303	3438	0	1770	0	1553	1752	1743	1599
Right Turn on Red			Yes		Yes			Yes			Yes	
Satd. Flow (RTOR)			338					98			164	
Link Speed (mph)	40				40			40			30	
Link Distance (ft)	591				704			664			555	
Travel Time (s)	10.1				12.0			11.3			12.6	
Peak Hour Factor	0.96	0.96	0.96	0.96	0.96	0.96	0.96	0.96	0.96	0.96	0.96	0.96
Heavy Vehicles (%)	2%	1%	5%	6%	5%	0%	2%	0%	4%	3%	9%	1%
Adj. Flow (vph)	0	461	470	217	710	0	147	0	79	93	33	117
Shared Lane Traffic (%)												
Lane Group Flow (vph)	0	461	470	217	710	0	147	0	79	93	33	117
Enter Blocked Intersection	No	No	No	No	No	No	No	No	No	No	No	No
Lane Alignment	Left	Left	Right	Left	Left	Right	Left	Left	Right	Left	Left	Right
Median Width(ft)	24				24			12			12	
Link Offset(ft)	0				0			0			0	
Crosswalk Width(ft)	16				16			16			16	
Two way Left Turn Lane												
Headway Factor	1.00	1.00	1.00	1.00	1.00	1.00	1.00	1.00	1.00	1.00	1.00	1.00
Turning Speed (mph)	60		60	60		60	60		60	60		60
Number of Detectors	2	1	1		2		1		1	1	2	1
Detector Template	Thru	Right	Left		Thru		Left		Right	Left	Thru	Right
Leading Detector (ft)	100	20	20		100		20		20	20	100	20
Trailing Detector (ft)	0	0	0		0		0		0	0	0	0
Detector 1 Position(ft)	0	0	0		0		0		0	0	0	0
Detector 1 Size(ft)	6	20	20		6		20		20	20	6	20
Detector 1 Type	CI+Ex	CI+Ex	CI+Ex		CI+Ex		CI+Ex		CI+Ex	CI+Ex	CI+Ex	CI+Ex
Detector 1 Channel												
Detector 1 Extend (s)	0.0	0.0	0.0		0.0		0.0		0.0	0.0	0.0	0.0
Detector 1 Queue (s)	0.0	0.0	0.0		0.0		0.0		0.0	0.0	0.0	0.0
Detector 1 Delay (s)	0.0	0.0	0.0		0.0		0.0		0.0	0.0	0.0	0.0
Detector 2 Position(ft)	94				94						94	
Detector 2 Size(ft)	6				6						6	
Detector 2 Type	CI+Ex				CI+Ex						CI+Ex	
Detector 2 Channel												
Detector 2 Extend (s)	0.0				0.0						0.0	
Turn Type	NA	pm+ov	Prot		NA		Prot		pt+ov	Prot	NA	Perm
Protected Phases	6	7	5		2		7		5 4	3	8	

09/28/2023

Passero Associates

Synchro 11 Report

Page 15

Lanes, Volumes, Timings

9: Soule Rd/I-481 SB Off Ramp & NYS 31

Delta Sonic Clay

2026 Background AM

Lane Group	Ø4
Lane Configurations	
Traffic Volume (vph)	
Future Volume (vph)	
Ideal Flow (vphpl)	
Storage Length (ft)	
Storage Lanes	
Taper Length (ft)	
Lane Util. Factor	
Frt	
Flt Protected	
Satd. Flow (prot)	
Flt Permitted	
Satd. Flow (perm)	
Right Turn on Red	
Satd. Flow (RTOR)	
Link Speed (mph)	
Link Distance (ft)	
Travel Time (s)	
Peak Hour Factor	
Heavy Vehicles (%)	
Adj. Flow (vph)	
Shared Lane Traffic (%)	
Lane Group Flow (vph)	
Enter Blocked Intersection	
Lane Alignment	
Median Width(ft)	
Link Offset(ft)	
Crosswalk Width(ft)	
Two way Left Turn Lane	
Headway Factor	
Turning Speed (mph)	
Number of Detectors	
Detector Template	
Leading Detector (ft)	
Trailing Detector (ft)	
Detector 1 Position(ft)	
Detector 1 Size(ft)	
Detector 1 Type	
Detector 1 Channel	
Detector 1 Extend (s)	
Detector 1 Queue (s)	
Detector 1 Delay (s)	
Detector 2 Position(ft)	
Detector 2 Size(ft)	
Detector 2 Type	
Detector 2 Channel	
Detector 2 Extend (s)	
Turn Type	
Protected Phases	4

09/28/2023

Passero Associates

Synchro 11 Report

Page 16

Lanes, Volumes, Timings
9: Soule Rd/I-481 SB Off Ramp & NYS 31

Delta Sonic Clay
2026 Background AM

Lane Group	EBL	EBT	EBR	WBL	WBT	WBR	NBL	NBT	NBR	SBL	SBT	SBR
Permitted Phases	6						8					
Detector Phase	6	7	5	2			7		5 4	3	8	8
Switch Phase												
Minimum Initial (s)	10.0	4.0	4.0	10.0			4.0			4.0	4.0	4.0
Minimum Split (s)	16.0	10.0	10.0	16.0			10.0			10.0	10.0	10.0
Total Split (s)	48.0	17.0	20.0	68.0			17.0			14.0	15.0	15.0
Total Split (%)	48.0%	17.0%	20.0%	68.0%			17.0%			14.0%	15.0%	15.0%
Maximum Green (s)	42.0	11.0	14.0	62.0			11.0			8.0	9.0	9.0
Yellow Time (s)	4.0	3.5	4.0	4.0			3.5			3.5	3.5	3.5
All-Red Time (s)	2.0	2.5	2.0	2.0			2.5			2.5	2.5	2.5
Lost Time Adjust (s)	0.0	0.0	0.0	0.0			0.0			0.0	0.0	0.0
Total Lost Time (s)	6.0	6.0	6.0	6.0			6.0			6.0	6.0	6.0
Lead/Lag	Lag	Lead	Lead				Lead			Lag	Lag	Lag
Lead-Lag Optimize?	Yes	Yes	Yes				Yes			Yes	Yes	Yes
Vehicle Extension (s)	3.0	3.0	3.0	3.0			3.0			3.0	3.0	3.0
Recall Mode	C-Max	None	None	C-Max			None			None	None	None
Walk Time (s)	7.0			7.0						7.0	7.0	7.0
Flash Dont Walk (s)	11.0			11.0						11.0	11.0	11.0
Pedestrian Calls (#/hr)	0			0						0	0	0
Act Effct Green (s)	46.5	63.1	11.6	64.1			10.6		17.5	11.5	7.3	7.3
Actuated g/C Ratio	0.46	0.63	0.12	0.64			0.11		0.18	0.12	0.07	0.07
v/c Ratio	0.28	0.43	0.57	0.32			0.79		0.22	0.46	0.26	0.44
Control Delay	17.7	4.1	47.5	8.8			71.9		4.2	48.4	48.4	7.7
Queue Delay	0.0	0.0	0.0	0.0			0.0		0.0	0.0	0.0	0.0
Total Delay	17.7	4.1	47.5	8.8			71.9		4.2	48.4	48.4	7.7
LOS	B	A	D	A			E		A	D	D	A
Approach Delay	10.8			17.9			48.2			28.8		
Approach LOS	B			B			D			C		

Intersection Summary

Area Type: Other

Cycle Length: 100

Actuated Cycle Length: 100

Offset: 45 (45%), Referenced to phase 2:WBT and 6:EBT, Start of Green

Natural Cycle: 50

Control Type: Actuated-Coordinated


Maximum v/c Ratio: 0.79

Intersection Signal Delay: 19.2 Intersection LOS: B

Intersection Capacity Utilization 52.2% ICU Level of Service A

Analysis Period (min) 15

Splits and Phases: 9: Soule Rd/I-481 SB Off Ramp & NYS 31

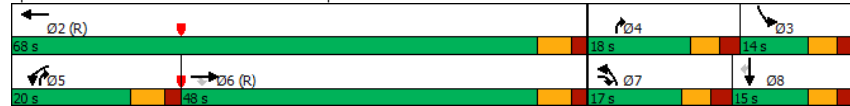

Lanes, Volumes, Timings
9: Soule Rd/I-481 SB Off Ramp & NYS 31

Delta Sonic Clay
2026 Background AM

Lane Group	Ø4
Permitted Phases	8
Detector Phase	
Switch Phase	
Minimum Initial (s)	4.0
Minimum Split (s)	10.0
Total Split (s)	18.0
Total Split (%)	18%
Maximum Green (s)	12.0
Yellow Time (s)	3.5
All-Red Time (s)	2.5
Lost Time Adjust (s)	
Total Lost Time (s)	
Lead/Lag	Lead
Lead-Lag Optimize?	Yes
Vehicle Extension (s)	3.0
Recall Mode	None
Walk Time (s)	
Flash Dont Walk (s)	
Pedestrian Calls (#/hr)	
Act Effct Green (s)	
Actuated g/C Ratio	
v/c Ratio	
Control Delay	
Queue Delay	
Total Delay	
LOS	
Approach Delay	
Approach LOS	

Intersection Summary

Lanes, Volumes, Timings

10: I-481 NB Off Ramp/I-481 NB On Ramp & NYS 31

Delta Sonic Clay

2026 Background AM

	↖	→	↘	↙	←	↖	↙	↗	↘	↖	↙	↗	↘
Lane Group	EBL	EBT	EBR	WBL	WBT	WBR	NBL	NBT	NBR	SBL	SBT	SBR	
Lane Configurations	↖	↖↖			↖↖	↖	↖	↖	↖				
Traffic Volume (vph)	78	534	0	0	593	80	296	0	64	0	0	0	
Future Volume (vph)	78	534	0	0	593	80	296	0	64	0	0	0	
Ideal Flow (vphpl)	1900	1900	1900	1900	1900	1900	1900	1900	1900	1900	1900	1900	
Storage Length (ft)	150		0	0		315	225		150	0		0	
Storage Lanes	1		0	0		1			1	0		0	
Taper Length (ft)	25			25			25			25			
Lane Util. Factor	1.00	0.95	1.00	1.00	0.95	1.00	0.95	0.95	1.00	1.00	1.00	1.00	
Frt						0.850			0.850				
Flt Protected	0.950						0.950	0.950					
Satd. Flow (prot)	1805	3539	0	0	3505	1468	1573	1573	1392	0	0	0	
Flt Permitted	0.350						0.950	0.950					
Satd. Flow (perm)	665	3539	0	0	3505	1468	1573	1573	1392	0	0	0	
Right Turn on Red			Yes			Yes			Yes			Yes	
Satd. Flow (RTOR)						130			136				
Link Speed (mph)	40				40			30			30		
Link Distance (ft)	704				681			372			387		
Travel Time (s)	12.0				11.6			8.5			8.8		
Peak Hour Factor	0.95	0.95	0.95	0.95	0.95	0.95	0.95	0.95	0.95	0.95	0.95	0.95	
Heavy Vehicles (%)	0%	2%	0%	0%	3%	10%	9%	0%	16%	2%	2%	2%	
Adj. Flow (vph)	82	562	0	0	624	84	312	0	67	0	0	0	
Shared Lane Traffic (%)							50%						
Lane Group Flow (vph)	82	562	0	0	624	84	156	156	67	0	0	0	
Enter Blocked Intersection	No	No	No	No	No	No	No	No	No	No	No	No	
Lane Alignment	Left	Left	Right	Left	Left	Right	Left	Left	Right	Left	Left	Right	
Median Width(ft)	24				24			12			12		
Link Offset(ft)	0				0			0			0		
Crosswalk Width(ft)	16				16			16			16		
Two way Left Turn Lane													
Headway Factor	1.00	1.00	1.00	1.00	1.00	1.00	1.00	1.00	1.00	1.00	1.00	1.00	
Turning Speed (mph)	60		60	60		60	60		60	60		60	
Number of Detectors	1	2			2	1	1	2	1				
Detector Template	Left	Thru			Thru	Right	Left	Thru	Right				
Leading Detector (ft)	20	100			100	20	20	100	20				
Trailing Detector (ft)	0	0			0	0	0	0	0				
Detector 1 Position(ft)	0	0			0	0	0	0	0				
Detector 1 Size(ft)	20	6			6	20	20	6	20				
Detector 1 Type	CI+Ex	CI+Ex			CI+Ex	CI+Ex	CI+Ex	CI+Ex	CI+Ex				
Detector 1 Channel													
Detector 1 Extend (s)	0.0	0.0			0.0	0.0	0.0	0.0	0.0				
Detector 1 Queue (s)	0.0	0.0			0.0	0.0	0.0	0.0	0.0				
Detector 1 Delay (s)	0.0	0.0			0.0	0.0	0.0	0.0	0.0				
Detector 2 Position(ft)		94				94		94					
Detector 2 Size(ft)		6				6		6					
Detector 2 Type		CI+Ex				CI+Ex		CI+Ex					
Detector 2 Channel													
Detector 2 Extend (s)		0.0				0.0		0.0					
Turn Type	pm+pt	NA			NA	Perm	Perm	NA	Perm				
Protected Phases	1	6			2			4					

Lanes, Volumes, Timings


10: I-481 NB Off Ramp/I-481 NB On Ramp & NYS 31

Delta Sonic Clay

2026 Background AM

	↖	→	↘	↙	←	↖	↙	↗	↘	↖	↙	↗	↘
Lane Group	EBL	EBT	EBR	WBL	WBT	WBR	NBL	NBT	NBR	SBL	SBT	SBR	
Permitted Phases	6					2	4		4				
Detector Phase	1	6			2	2	4	4	4				
Switch Phase													
Minimum Initial (s)	4.0	10.0			10.0	10.0	4.0	4.0	4.0				
Minimum Split (s)	10.5	16.5			16.5	16.5	10.0	10.0	10.0				
Total Split (s)	18.0	50.0			32.0	32.0	30.0	30.0	30.0				
Total Split (%)	22.5%	62.5%			40.0%	40.0%	37.5%	37.5%	37.5%				
Maximum Green (s)	11.5	43.5			25.5	25.5	24.0	24.0	24.0				
Yellow Time (s)	4.5	4.5			4.5	4.5	4.0	4.0	4.0				
All-Red Time (s)	2.0	2.0			2.0	2.0	2.0	2.0	2.0				
Lost Time Adjust (s)	0.0	0.0			0.0	0.0	0.0	0.0	0.0				
Total Lost Time (s)	6.5	6.5			6.5	6.5	6.0	6.0	6.0				
Lead/Lag	Lead				Lag	Lag							
Lead-Lag Optimize?	Yes				Yes	Yes							
Vehicle Extension (s)	1.0	5.0			5.0	5.0	2.0	2.0	2.0				
Recall Mode	None	C-Max			C-Max	C-Max	None	None	None				
Act Effct Green (s)	55.0	55.0			45.7	45.7	12.5	12.5	12.5				
Actuated g/C Ratio	0.69	0.69			0.57	0.57	0.16	0.16	0.16				
v/c Ratio	0.16	0.23			0.31	0.09	0.64	0.64	0.20				
Control Delay	5.8	5.5			11.1	1.2	42.6	42.6	1.4				
Queue Delay	0.0	0.0			0.0	0.0	0.0	0.0	0.0				
Total Delay	5.8	5.5			11.1	1.2	42.6	42.6	1.4				
LOS	A	A			B	A	D	D	A				
Approach Delay		5.5			9.9			35.3					
Approach LOS		A			A			D					
Intersection Summary													
Area Type:	Other												
Cycle Length:	80												
Actuated Cycle Length:	80												
Offset: 5 (6%), Referenced to phase 2:WBT and 6:EBTL, Start of Green													
Natural Cycle:	45												
Control Type: Actuated-Coordinated													
Maximum v/c Ratio: 0.64													
Intersection Signal Delay: 13.8	Intersection LOS: B												
Intersection Capacity Utilization 44.7%	ICU Level of Service A												
Analysis Period (min) 15													

Splits and Phases: 10: I-481 NB Off Ramp/I-481 NB On Ramp & NYS 31

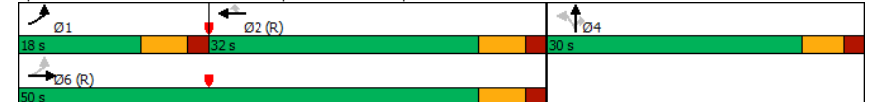

Lanes, Volumes, Timings
1: Oswego Rd & NYS 31

Delta Sonic Clay
2026 Background PM

	↖	→	↗	↖	←	↖	↗	↖	↗	↖	↗	↖
Lane Group	EBL	EBT	EBR	WBL	WBT	WBR	SEL	SET	SER	NWL	NWT	NWR
Lane Configurations	↖	↖		↖	↖		↖	↖		↖	↖	↖
Traffic Volume (vph)	48	815	146	320	965	179	125	144	36	202	145	368
Future Volume (vph)	48	815	146	320	965	179	125	144	36	202	145	368
Ideal Flow (vphpl)	1900	1900	1900	1900	1900	1900	1900	1900	1900	1900	1900	1900
Storage Length (ft)	300		0	515		0	350		350	500		500
Storage Lanes	1		0	2		0	1		1	2		1
Taper Length (ft)	25			25			25			25		
Lane Util. Factor	1.00	0.95	0.95	0.97	0.95	0.95	1.00	0.95	0.95	0.97	0.95	1.00
Frt		0.977			0.977			0.970				0.850
Flt Protected	0.950			0.950			0.950			0.950		
Satd. Flow (prot)	1787	3497	0	3367	3492	0	1787	3502	0	3502	3610	1615
Flt Permitted	0.950			0.950			0.950			0.950		
Satd. Flow (perm)	1787	3497	0	3367	3492	0	1787	3502	0	3502	3610	1615
Right Turn on Red			Yes			Yes			Yes			Yes
Satd. Flow (RTOR)		23			27			30				291
Link Speed (mph)		40			40			40				40
Link Distance (ft)		607			1875			750				823
Travel Time (s)		10.3			32.0			12.8				14.0
Peak Hour Factor	0.95	0.95	0.95	0.95	0.95	0.95	0.95	0.95	0.95	0.95	0.95	0.95
Heavy Vehicles (%)	1%	1%	0%	4%	1%	1%	1%	0%	0%	0%	0%	0%
Adj. Flow (vph)	51	858	154	337	1016	188	132	152	38	213	153	387
Shared Lane Traffic (%)												
Lane Group Flow (vph)	51	1012	0	337	1204	0	132	190	0	213	153	387
Enter Blocked Intersection	No	No	No	No	No	No	No	No	No	No	No	No
Lane Alignment	Left	Left	Right	Left	Left	Right	Left	Left	Right	Left	Left	Right
Median Width(ft)		24			24			24				24
Link Offset(ft)		0			0			0				0
Crosswalk Width(ft)		16			16			16				16
Two way Left Turn Lane												
Headway Factor	1.00	1.00	1.00	1.00	1.00	1.00	1.00	1.00	1.00	1.00	1.00	1.00
Turning Speed (mph)	15		9	15		9	15		9	15		9
Number of Detectors	1	2		1	2		1	2		1	2	1
Detector Template	Left	Thru		Left	Thru		Left	Thru		Left	Thru	Right
Leading Detector (ft)	20	100		20	100		20	100		20	100	20
Trailing Detector (ft)	0	0		0	0		0	0		0	0	0
Detector 1 Position(ft)	0	0		0	0		0	0		0	0	0
Detector 1 Size(ft)	20	6		20	6		20	6		20	6	20
Detector 1 Type	CI+Ex	CI+Ex		CI+Ex	CI+Ex		CI+Ex	CI+Ex		CI+Ex	CI+Ex	CI+Ex
Detector 1 Channel												
Detector 1 Extend (s)	0.0	0.0		0.0	0.0		0.0	0.0		0.0	0.0	0.0
Detector 1 Queue (s)	0.0	0.0		0.0	0.0		0.0	0.0		0.0	0.0	0.0
Detector 1 Delay (s)	0.0	0.0		0.0	0.0		0.0	0.0		0.0	0.0	0.0
Detector 2 Position(ft)		94			94			94				94
Detector 2 Size(ft)		6			6			6				6
Detector 2 Type		CI+Ex			CI+Ex			CI+Ex				CI+Ex
Detector 2 Channel												
Detector 2 Extend (s)		0.0			0.0			0.0				0.0
Turn Type	Prot	NA		Prot	NA		Prot	NA		Prot	NA	Over
Protected Phases	1	6		5	2		3	7		8	4	5

Lanes, Volumes, Timings
1: Oswego Rd & NYS 31

Delta Sonic Clay
2026 Background PM

	↖	→	↗	↖	←	↖	↗	↖	↗	↖	↗	↖
Lane Group	EBL	EBT	EBR	WBL	WBT	WBR	SEL	SET	SER	NWL	NWT	NWR
Permitted Phases												
Detector Phase	1	6		5	2		3	7		8	4	5
Switch Phase												
Minimum Initial (s)	6.0	12.0		6.0	12.0		6.0	6.0		5.0	10.0	6.0
Minimum Split (s)	12.0	18.5		12.0	18.5		13.0	12.5		12.0	17.0	12.0
Total Split (s)	12.0	34.0		18.0	40.0		15.0	23.0		15.0	23.0	18.0
Total Split (%)	13.3%	37.8%		20.0%	44.4%		16.7%	25.6%		16.7%	25.6%	20.0%
Maximum Green (s)	6.0	27.5		12.0	33.5		8.0	16.5		8.0	16.0	12.0
Yellow Time (s)	4.0	4.0		4.0	4.0		4.0	4.0		4.0	4.0	4.0
All-Red Time (s)	2.0	2.5		2.0	2.5		3.0	2.5		3.0	3.0	2.0
Lost Time Adjust (s)	0.0	0.0		0.0	0.0		0.0	0.0		0.0	0.0	0.0
Total Lost Time (s)	6.0	6.5		6.0	6.5		7.0	6.5		7.0	7.0	6.0
Lead/Lag	Lead	Lag		Lead	Lag		Lead	Lead		Lag	Lag	Lead
Lead-Lag Optimize?	Yes	Yes		Yes	Yes		Yes	Yes		Yes	Yes	Yes
Vehicle Extension (s)	3.0	3.0		3.0	3.0		3.0	3.0		3.0	3.0	3.0
Recall Mode	None	C-Max		None	C-Max		None	None		None	None	None
Walk Time (s)		7.0			8.0			9.0				
Flash Dont Walk (s)		30.0			29.0			34.0				
Pedestrian Calls (#/hr)		0			0			0				
Act Effct Green (s)	6.0	33.4		11.7	43.9		8.0	9.5		9.4	10.4	11.7
Actuated g/C Ratio	0.07	0.37		0.13	0.49		0.09	0.11		0.10	0.12	0.13
v/c Ratio	0.43	0.77		0.77	0.70		0.84	0.48		0.58	0.37	0.84
Control Delay	51.9	29.4		50.7	21.6		80.9	35.6		46.2	39.4	27.8
Queue Delay	0.0	0.0		0.0	0.0		0.0	0.0		0.0	0.0	0.0
Total Delay	51.9	29.4		50.7	21.6		80.9	35.6		46.2	39.4	27.8
LOS	D	C		D	C		F	D		D	D	C
Approach Delay		30.5			28.0			54.1			35.4	
Approach LOS		C			C			D			D	

Intersection Summary

Area Type: Other

Cycle Length: 90

Actuated Cycle Length: 90

Offset: 0 (0%), Referenced to phase 2:WBT and 6:EBT, Start of Green

Natural Cycle: 80

Control Type: Actuated-Coordinated

Maximum v/c Ratio: 0.84

Intersection Signal Delay: 32.5


Intersection LOS: C

Intersection Capacity Utilization 74.3%

ICU Level of Service D

Analysis Period (min) 15

Splits and Phases: 1: Oswego Rd & NYS 31

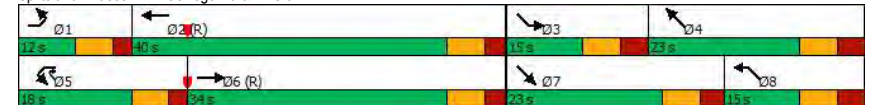

Lanes, Volumes, Timings
2: Davidson Ford of Clay Dwy & NYS 31

Delta Sonic Clay
2026 Background PM

	→	↖	↗	←	↖	↗
Lane Group	EBT	EBR	WBL	WBT	NBL	NBR
Lane Configurations	↕↕		↖	↕↕	↖	↖
Traffic Volume (vph)	1320	4	19	1402	25	35
Future Volume (vph)	1320	4	19	1402	25	35
Ideal Flow (vphpl)	1900	1900	1900	1900	1900	1900
Storage Length (ft)		0	215		0	0
Storage Lanes		0	1		1	1
Taper Length (ft)			25		25	
Lane Util. Factor	0.95	0.95	1.00	0.95	1.00	1.00
Frt						0.850
Flt Protected			0.950		0.950	
Satd. Flow (prot)	3574	0	1805	3574	1805	1615
Flt Permitted			0.950		0.950	
Satd. Flow (perm)	3574	0	1805	3574	1805	1615
Right Turn on Red		Yes			Yes	
Satd. Flow (RTOR)					36	
Link Speed (mph)	40			40	30	
Link Distance (ft)	1875			1152	404	
Travel Time (s)	32.0			19.6	9.2	
Peak Hour Factor	0.96	0.96	0.96	0.96	0.96	0.96
Heavy Vehicles (%)	1%	0%	0%	1%	0%	0%
Adj. Flow (vph)	1375	4	20	1460	26	36
Shared Lane Traffic (%)						
Lane Group Flow (vph)	1379	0	20	1460	26	36
Enter Blocked Intersection	No	No	No	No	No	No
Lane Alignment	Left	Right	Left	Left	Left	Right
Median Width(ft)	24			24	12	
Link Offset(ft)	0			0	0	
Crosswalk Width(ft)	16			16	16	
Two way Left Turn Lane						
Headway Factor	1.00	1.00	1.00	1.00	1.00	1.00
Turning Speed (mph)		9	15		15	9
Number of Detectors	2		1	2	1	1
Detector Template	Thru		Left	Thru	Left	Right
Leading Detector (ft)	100		20	100	20	20
Trailing Detector (ft)	0		0	0	0	0
Detector 1 Position(ft)	0		0	0	0	0
Detector 1 Size(ft)	6		20	6	20	20
Detector 1 Type	CI+Ex		CI+Ex	CI+Ex	CI+Ex	CI+Ex
Detector 1 Channel						
Detector 1 Extend (s)	0.0		0.0	0.0	0.0	0.0
Detector 1 Queue (s)	0.0		0.0	0.0	0.0	0.0
Detector 1 Delay (s)	0.0		0.0	0.0	0.0	0.0
Detector 2 Position(ft)	94			94		
Detector 2 Size(ft)	6			6		
Detector 2 Type	CI+Ex			CI+Ex		
Detector 2 Channel						
Detector 2 Extend (s)	0.0			0.0		
Turn Type	NA		Prot	NA	Prot	custom
Protected Phases	6		5	2	3	8

Lanes, Volumes, Timings
2: Davidson Ford of Clay Dwy & NYS 31

Delta Sonic Clay
2026 Background PM

	→	↖	↗	←	↖	↗
Lane Group	EBT	EBR	WBL	WBT	NBL	NBR
Permitted Phases						3
Detector Phase	6		5	2	3	8
Switch Phase						
Minimum Initial (s)	12.0		4.0	12.0	4.0	4.0
Minimum Split (s)	18.0		10.0	18.0	10.5	10.5
Total Split (s)	50.0		20.0	70.0	20.0	20.0
Total Split (%)	55.6%		22.2%	77.8%	22.2%	22.2%
Maximum Green (s)	44.0		14.0	64.0	13.5	13.5
Yellow Time (s)	4.0		4.0	4.0	3.5	3.5
All-Red Time (s)	2.0		2.0	2.0	3.0	3.0
Lost Time Adjust (s)	0.0		0.0	0.0	0.0	0.0
Total Lost Time (s)	6.0		6.0	6.0	6.5	6.5
Lead/Lag	Lag		Lead			
Lead-Lag Optimize?	Yes		Yes			
Vehicle Extension (s)	3.0		3.0	3.0	3.0	3.0
Recall Mode	None		None	None	None	None
Walk Time (s)	7.0					7.0
Flash Dont Walk (s)	25.0					22.0
Pedestrian Calls (#/hr)	0					0
Act Effct Green (s)	36.6		7.8	38.1	8.0	7.7
Actuated g/C Ratio	0.85		0.18	0.88	0.19	0.18
v/c Ratio	0.46		0.06	0.46	0.08	0.11
Control Delay	5.5		26.7	3.2	26.2	12.6
Queue Delay	0.0		0.0	0.0	0.0	0.0
Total Delay	5.5		26.7	3.2	26.2	12.6
LOS	A		C	A	C	B
Approach Delay	5.5			3.5	18.3	
Approach LOS	A			A	B	

Intersection Summary

Area Type: Other

Cycle Length: 90

Actuated Cycle Length: 43.2

Natural Cycle: 55

Control Type: Actuated-Uncoordinated

Maximum v/c Ratio: 0.46

Intersection Signal Delay: 4.8


Intersection LOS: A

Intersection Capacity Utilization 52.5%

ICU Level of Service A

Analysis Period (min) 15

Splits and Phases: 2: Davidson Ford of Clay Dwy & NYS 31

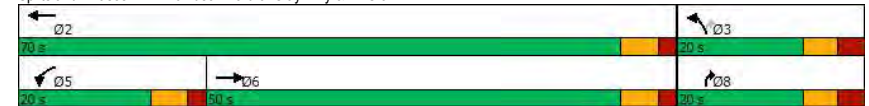

Lanes, Volumes, Timings

4: Texas Roadhouse Dwy/Delta Sonic Dwy & NYS 31

Delta Sonic Clay

2026 Background PM

	←	→	↖	↗	←	→	↖	↗	←	→	↖	↗
Lane Group	EBL	EBT	EBR	WBL	WBT	WBR	NBL	NBT	NBR	SBL	SBT	SBR
Lane Configurations	↖	↖↖↖		↗	↖↖↖	↖		↖		↖	↖	↖
Traffic Volume (vph)	88	1116	85	0	1313	65	0	0	83	143	0	93
Future Volume (vph)	88	1116	85	0	1313	65	0	0	83	143	0	93
Ideal Flow (vphpl)	1900	1900	1900	1900	1900	1900	1900	1900	1900	1900	1900	1900
Storage Length (ft)	150		0	300		450	0		0	0		0
Storage Lanes	1		0	1		1	1		0	1		0
Taper Length (ft)	25			25			25			25		
Lane Util. Factor	1.00	0.91	0.91	1.00	0.95	1.00	1.00	1.00	1.00	1.00	1.00	1.00
Frt		0.989				0.850		0.850			0.850	
Flt Protected	0.950									0.950		
Satd. Flow (prot)	1770	5079	0	1900	3574	1583	1900	1615	0	1770	1583	0
Flt Permitted	0.950									0.701		
Satd. Flow (perm)	1770	5079	0	1900	3574	1583	1900	1615	0	1306	1583	0
Right Turn on Red		Yes			Yes			Yes			Yes	
Satd. Flow (RTOR)		21				115		221			199	
Link Speed (mph)		40			40			30			30	
Link Distance (ft)		495			814			261			329	
Travel Time (s)		8.4			13.9			5.9			7.5	
Peak Hour Factor	0.95	0.95	0.95	0.95	0.95	0.95	0.95	0.95	0.95	0.95	0.95	0.95
Heavy Vehicles (%)	2%	1%	1%	0%	1%	2%	0%	2%	0%	2%	2%	2%
Adj. Flow (vph)	93	1175	89	0	1382	68	0	0	87	151	0	98
Shared Lane Traffic (%)												
Lane Group Flow (vph)	93	1264	0	0	1382	68	0	87	0	151	98	0
Enter Blocked Intersection	No	No	No	No	No	No	No	No	No	No	No	No
Lane Alignment	Left	Left	Right	Left	Left	Right	Left	Left	Right	Left	Left	Right
Median Width(ft)		24			24			12			12	
Link Offset(ft)		0			0			0			0	
Crosswalk Width(ft)		16			16			16			16	
Two way Left Turn Lane					Yes							
Headway Factor	1.00	1.00	1.00	1.00	1.00	1.00	1.00	1.00	1.00	1.00	1.00	1.00
Turning Speed (mph)	60		60	60		60	60		60	60		60
Number of Detectors	1	2		1	2	1	1	2		1	2	
Detector Template	Left	Thru		Left	Thru	Right	Left	Thru		Left	Thru	
Leading Detector (ft)	20	100		20	100	20	20	100		20	100	
Trailing Detector (ft)	0	0		0	0	0	0	0		0	0	
Detector 1 Position(ft)	0	0		0	0	0	0	0		0	0	
Detector 1 Size(ft)	20	6		20	6	20	20	6		20	6	
Detector 1 Type	CI+Ex	CI+Ex		CI+Ex	CI+Ex	CI+Ex	CI+Ex	CI+Ex		CI+Ex	CI+Ex	
Detector 1 Channel												
Detector 1 Extend (s)	0.0	0.0		0.0	0.0	0.0	0.0	0.0		0.0	0.0	
Detector 1 Queue (s)	0.0	0.0		0.0	0.0	0.0	0.0	0.0		0.0	0.0	
Detector 1 Delay (s)	0.0	0.0		0.0	0.0	0.0	0.0	0.0		0.0	0.0	
Detector 2 Position(ft)		94			94			94			94	
Detector 2 Size(ft)		6			6			6			6	
Detector 2 Type		CI+Ex			CI+Ex			CI+Ex			CI+Ex	
Detector 2 Channel												
Detector 2 Extend (s)		0.0			0.0			0.0			0.0	
Turn Type	Prot	NA		Prot	NA	Perm	Perm	NA		Perm	NA	
Protected Phases	1	6		5	2			8			4	

09/28/2023

Passero Associates

Synchro 11 Report

Page 5

Lanes, Volumes, Timings


4: Texas Roadhouse Dwy/Delta Sonic Dwy & NYS 31

Delta Sonic Clay

2026 Background PM

												
Lane Group	EBL	EBT	EBR	WBL	WBT	WBR	NBL	NBT	NBR	SBL	SBT	SBR
Permitted Phases						2	8			4		
Detector Phase	1	6		5	2	2	8	8		4	4	
Switch Phase												
Minimum Initial (s)	4.0	10.0		4.0	10.0	10.0	4.0	4.0		4.0	4.0	
Minimum Split (s)	10.0	16.0		10.0	16.0	16.0	10.5	10.5		10.5	10.5	
Total Split (s)	15.0	55.0		15.0	55.0	55.0	20.0	20.0		20.0	20.0	
Total Split (%)	16.7%	61.1%		16.7%	61.1%	61.1%	22.2%	22.2%		22.2%	22.2%	
Maximum Green (s)	9.0	49.0		9.0	49.0	49.0	13.5	13.5		13.5	13.5	
Yellow Time (s)	4.0	4.0		4.0	4.0	4.0	3.5	3.5		3.5	3.5	
All-Red Time (s)	2.0	2.0		2.0	2.0	2.0	3.0	3.0		3.0	3.0	
Lost Time Adjust (s)	0.0	0.0		0.0	0.0	0.0	0.0	0.0		0.0	0.0	
Total Lost Time (s)	6.0	6.0		6.0	6.0	6.0	6.5	6.5		6.5	6.5	
Lead/Lag	Lead	Lag		Lead	Lag	Lag						
Lead-Lag Optimize?	Yes	Yes		Yes	Yes	Yes						
Vehicle Extension (s)	3.0	3.0		3.0	3.0	3.0	3.0	3.0		3.0	3.0	
Recall Mode	None	None		None	None	None	None	None		None	None	
Act Effect Green (s)	8.4	48.7			38.1	38.1		12.7		12.7	12.7	
Actuated g/C Ratio	0.11	0.65			0.51	0.51		0.17		0.17	0.17	
v/c Ratio	0.47	0.38			0.76	0.08		0.19		0.68	0.23	
Control Delay	44.9	5.8			18.5	0.7		0.9		52.5	1.2	
Queue Delay	0.0	0.0			0.0	0.0		0.0		0.0	0.0	
Total Delay	44.9	5.8			18.5	0.7		0.9		52.5	1.2	
LOS	D	A			B	A		A		D	A	
Approach Delay		8.4			17.7			0.9			32.3	
Approach LOS		A			B			A			C	
Intersection Summary												
Area Type:	Other											
Cycle Length: 90												
Actuated Cycle Length: 75												
Natural Cycle: 55												
Control Type: Actuated-Uncoordinated												
Maximum v/c Ratio: 0.76												
Intersection Signal Delay: 14.4						Intersection LOS: B						
Intersection Capacity Utilization 71.2%						ICU Level of Service C						
Analysis Period (min) 15												

Splits and Phases: 4: Texas Roadhouse Dwy/Delta Sonic Dwy & NYS 31

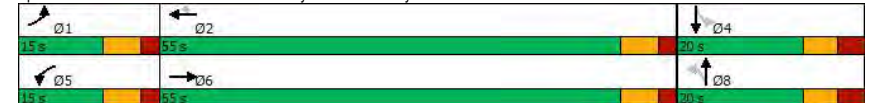

09/28/2023

Passero Associates

Synchro 11 Report

Page 6

Lanes, Volumes, Timings

5: Lowes Dwy/Home Depot Dwy & NYS 31

Delta Sonic Clay

2026 Background PM

	←	→	↖	↗	←	↖	↗	←	↖	↗	←	↖	↗
Lane Group	EBL	EBT	EBR	WBL	WBT	WBR	NBL	NBT	NBR	SBL	SBT	SBR	
Lane Configurations	↖	↖	↖	↖	↖	↖	↖	↖	↖	↖	↖	↖	
Traffic Volume (vph)	298	862	102	135	1059	230	112	21	96	167	33	299	
Future Volume (vph)	298	862	102	135	1059	230	112	21	96	167	33	299	
Ideal Flow (vphpl)	1900	1900	1900	1900	1900	1900	1900	1900	1900	1900	1900	1900	
Storage Length (ft)	325		185	350		600	100		0	0		240	
Storage Lanes	2		1	1		1	1		1	1		1	
Taper Length (ft)	25			25			25			25			
Lane Util. Factor	0.97	0.91	1.00	1.00	0.95	1.00	1.00	1.00	1.00	0.95	0.95	1.00	
Frt			0.850			0.850			0.850			0.850	
Flt Protected	0.950			0.950			0.950			0.950	0.968		
Satd. Flow (prot)	3502	5136	1615	1805	3574	1615	1787	1900	1599	1715	1747	1615	
Flt Permitted	0.950			0.950			0.950			0.950	0.968		
Satd. Flow (perm)	3502	5136	1615	1805	3574	1615	1787	1900	1599	1715	1747	1615	
Right Turn on Red			Yes			Yes			Yes			Yes	
Satd. Flow (RTOR)			132			235			128			196	
Link Speed (mph)	40				40			30			30		
Link Distance (ft)	814				907			316			517		
Travel Time (s)	13.9				15.5			7.2			11.8		
Peak Hour Factor	0.98	0.98	0.98	0.98	0.98	0.98	0.98	0.98	0.98	0.98	0.98	0.98	
Heavy Vehicles (%)	0%	1%	0%	0%	1%	0%	1%	0%	1%	0%	0%	0%	
Adj. Flow (vph)	304	880	104	138	1081	235	114	21	98	170	34	305	
Shared Lane Traffic (%)										40%			
Lane Group Flow (vph)	304	880	104	138	1081	235	114	21	98	102	102	305	
Enter Blocked Intersection	No	No	No	No	No	No	No	No	No	No	No	No	
Lane Alignment	Left	Left	Right	Left	Left	Right	Left	Left	Right	Left	Left	Right	
Median Width(ft)	24				24			12			12		
Link Offset(ft)	0				0			0			0		
Crosswalk Width(ft)	16				16			16			16		
Two way Left Turn Lane	Yes												
Headway Factor	1.00	1.00	1.00	1.00	1.00	1.00	1.00	1.00	1.00	1.00	1.00	1.00	
Turning Speed (mph)	60		60	60		60	60		60	60		60	
Number of Detectors	1	2	1	1	2	1	1	2	1	1	2	1	
Detector Template	Left	Thru	Right	Left	Thru	Right	Left	Thru	Right	Left	Thru	Right	
Leading Detector (ft)	20	100	20	20	100	20	20	100	20	20	100	20	
Trailing Detector (ft)	0	0	0	0	0	0	0	0	0	0	0	0	
Detector 1 Position(ft)	0	0	0	0	0	0	0	0	0	0	0	0	
Detector 1 Size(ft)	20	6	20	20	6	20	20	6	20	20	6	20	
Detector 1 Type	CI+Ex	CI+Ex	CI+Ex	CI+Ex	CI+Ex	CI+Ex	CI+Ex	CI+Ex	CI+Ex	CI+Ex	CI+Ex	CI+Ex	
Detector 1 Channel													
Detector 1 Extend (s)	0.0	0.0	0.0	0.0	0.0	0.0	0.0	0.0	0.0	0.0	0.0	0.0	
Detector 1 Queue (s)	0.0	0.0	0.0	0.0	0.0	0.0	0.0	0.0	0.0	0.0	0.0	0.0	
Detector 1 Delay (s)	0.0	0.0	0.0	0.0	0.0	0.0	0.0	0.0	0.0	0.0	0.0	0.0	
Detector 2 Position(ft)		94			94			94			94		
Detector 2 Size(ft)		6			6			6			6		
Detector 2 Type		CI+Ex			CI+Ex			CI+Ex			CI+Ex		
Detector 2 Channel													
Detector 2 Extend (s)		0.0			0.0			0.0			0.0		
Turn Type	Prot	NA	Perm	Prot	NA	Perm	Split	NA	pm+ov	Split	NA	pm+ov	
Protected Phases	1	6		5	2		4	4	5	3	3	1	

09/28/2023

Passero Associates

Synchro 11 Report

Page 7

Lanes, Volumes, Timings

5: Lowes Dwy/Home Depot Dwy & NYS 31

Delta Sonic Clay

2026 Background PM

	←	→	↖	↗	←	↖	↗	←	↖	↗	←	↖	↗
Lane Group	EBL	EBT	EBR	WBL	WBT	WBR	NBL	NBT	NBR	SBL	SBT	SBR	
Permitted Phases			6			2			4		3	3	
Detector Phase	1	6	6	5	2	2	4	4	5	3	3	1	
Switch Phase													
Minimum Initial (s)	4.0	10.0	10.0	4.0	10.0	10.0	4.0	4.0	4.0	4.0	4.0	4.0	
Minimum Split (s)	10.0	16.0	16.0	10.0	16.0	16.0	10.5	10.5	10.0	10.5	10.5	10.0	
Total Split (s)	30.0	60.0	60.0	20.0	50.0	50.0	32.0	32.0	20.0	20.0	20.0	30.0	
Total Split (%)	22.7%	45.5%	45.5%	15.2%	37.9%	37.9%	24.2%	24.2%	15.2%	15.2%	15.2%	22.7%	
Maximum Green (s)	24.0	54.0	54.0	14.0	44.0	44.0	25.5	25.5	14.0	13.5	13.5	24.0	
Yellow Time (s)	4.0	4.0	4.0	4.0	4.0	4.0	3.5	3.5	4.0	3.5	3.5	4.0	
All-Red Time (s)	2.0	2.0	2.0	2.0	2.0	2.0	3.0	3.0	2.0	3.0	3.0	2.0	
Lost Time Adjust (s)	0.0	0.0	0.0	0.0	0.0	0.0	0.0	0.0	0.0	0.0	0.0	0.0	
Total Lost Time (s)	6.0	6.0	6.0	6.0	6.0	6.0	6.5	6.5	6.0	6.5	6.5	6.0	
Lead/Lag	Lead	Lag	Lag	Lead	Lag	Lag	Lag	Lag	Lead	Lead	Lead	Lead	
Lead-Lag Optimize?	Yes	Yes	Yes	Yes	Yes	Yes	Yes	Yes	Yes	Yes	Yes	Yes	
Vehicle Extension (s)	3.0	3.0	3.0	3.0	3.0	3.0	3.0	3.0	3.0	3.0	3.0	3.0	
Recall Mode	None	None	None	None	None	None	None	None	None	None	None	None	
Walk Time (s)	7.0	7.0	7.0	7.0	7.0	7.0	7.0	7.0	7.0	7.0	7.0	7.0	
Flash Dont Walk (s)	11.0	11.0		11.0	11.0	11.0	11.0	11.0		11.0	11.0		
Pedestrian Calls (#/hr)		0	0		0	0	0	0		0	0		
Act Effect Green (s)	14.8	41.1	41.1	12.5	38.9	38.9	12.2	12.2	31.4	11.0	11.0	26.3	
Actuated g/C Ratio	0.14	0.40	0.40	0.12	0.38	0.38	0.12	0.12	0.31	0.11	0.11	0.26	
v/c Ratio	0.60	0.43	0.14	0.63	0.80	0.31	0.54	0.09	0.17	0.55	0.55	0.54	
Control Delay	48.2	23.2	2.3	59.5	34.5	4.4	54.9	44.7	3.0	58.9	58.2	10.9	
Queue Delay	0.0	0.0	0.0	0.0	0.0	0.0	0.0	0.0	0.0	0.0	0.0	0.0	
Total Delay	48.2	23.2	2.3	59.5	34.5	4.4	54.9	44.7	3.0	58.9	58.2	10.9	
LOS	D	C	A	E	C	A	D	D	A	E	E	B	
Approach Delay		27.4			32.0			32.2			30.0		
Approach LOS		C			C			C			C		

Intersection Summary

Area Type: Other

Cycle Length: 132

Actuated Cycle Length: 102.5

Natural Cycle: 70

Control Type: Actuated-Uncoordinated

Maximum v/c Ratio: 0.80

Intersection Signal Delay: 30.0


Intersection LOS: C

Intersection Capacity Utilization 69.4%

ICU Level of Service C

Analysis Period (min) 15

Splits and Phases: 5: Lowes Dwy/Home Depot Dwy & NYS 31

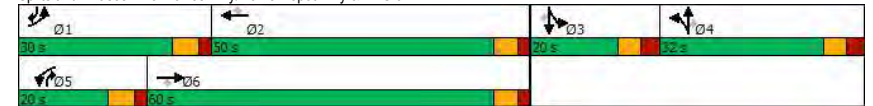

09/28/2023

Passero Associates

Synchro 11 Report

Page 8

6: Willow Field Dwy/Dell Center Dr & NYS 31

2026 Background PM

												
Lane Group	EBL	EBT	EBR	WBL	WBT	WBR	NBL	NBT	NBR	SBL	SBT	SBR
Lane Configurations		  			  					  		
Traffic Volume (vph)	127	1053	4	2	1239	212	3	2	5	211	7	175
Future Volume (vph)	127	1053	4	2	1239	212	3	2	5	211	7	175
Ideal Flow (vphpl)	1900	1900	1900	1900	1900	1900	1900	1900	1900	1900	1900	1900
Storage Length (ft)	360		0	300		300	0		0	150		0
Storage Lanes	1		0	1		1	1		0	1		0
Taper Length (ft)	25			25			25			25		
Lane Util. Factor	1.00	0.91	0.91	1.00	0.95	1.00	1.00	1.00	1.00	0.97	1.00	1.00
Frt		0.999				0.850		0.893			0.856	
Flt Protected	0.950			0.950			0.950			0.950		
Satd. Flow (prot)	1805	5131	0	1805	3574	1599	1805	1697	0	3467	1626	0
Flt Permitted	0.950			0.950			0.950			0.950		
Satd. Flow (perm)	1805	5131	0	1805	3574	1599	1805	1697	0	3467	1626	0
Right Turn on Red			Yes			Yes			Yes			Yes
Satd. Flow (RTOR)		1				221		5			182	
Link Speed (mph)		40			40			30			30	
Link Distance (ft)		907			1095			236			451	
Travel Time (s)		15.5			18.7			5.4			10.3	
Peak Hour Factor	0.96	0.96	0.96	0.96	0.96	0.96	0.96	0.96	0.96	0.96	0.96	0.96
Heavy Vehicles (%)	0%	1%	0%	0%	1%	1%	0%	0%	0%	1%	0%	0%
Adj. Flow (vph)	132	1097	4	2	1291	221	3	2	5	220	7	182
Shared Lane Traffic (%)												
Lane Group Flow (vph)	132	1101	0	2	1291	221	3	7	0	220	189	0
Enter Blocked Intersection	No	No	No	No	No	No	No	No	No	No	No	No
Lane Alignment	Left	Left	Right	Left	Left	Right	Left	Left	Right	Left	Left	Right
Median Width(ft)		12			12			24			24	
Link Offset(ft)		0			0			0			0	
Crosswalk Width(ft)		16			16			16			16	
Two way Left Turn Lane												
Headway Factor	1.00	1.00	1.00	1.00	1.00	1.00	1.00	1.00	1.00	1.00	1.00	1.00
Turning Speed (mph)	60		60	60		60	60		60	60		60
Number of Detectors	1	2		1	2	1	1	2		1	2	
Detector Template	Left	Thru		Left	Thru	Right	Left	Thru		Left	Thru	
Leading Detector (ft)	20	100		20	100	20	20	100		20	100	
Trailing Detector (ft)	0	0		0	0	0	0	0		0	0	
Detector 1 Position(ft)	0	0		0	0	0	0	0		0	0	
Detector 1 Size(ft)	20	6		20	6	20	20	6		20	6	
Detector 1 Type	Cl+Ex	Cl+Ex		Cl+Ex	Cl+Ex	Cl+Ex	Cl+Ex	Cl+Ex		Cl+Ex	Cl+Ex	
Detector 1 Channel												
Detector 1 Extend (s)	0.0	0.0		0.0	0.0	0.0	0.0	0.0		0.0	0.0	
Detector 1 Queue (s)	0.0	0.0		0.0	0.0	0.0	0.0	0.0		0.0	0.0	
Detector 1 Delay (s)	0.0	0.0		0.0	0.0	0.0	0.0	0.0		0.0	0.0	
Detector 2 Position(ft)		94			94			94			94	
Detector 2 Size(ft)		6			6			6			6	
Detector 2 Type		Cl+Ex			Cl+Ex			Cl+Ex			Cl+Ex	
Detector 2 Channel												
Detector 2 Extend (s)		0.0			0.0			0.0			0.0	
Turn Type	Prot	NA		Prot	NA	Perm	Prot	NA		Prot	NA	
Protected Phases	1	6		5	2		7	4		3	8	

09/28/2023
Passero Associates

Synchro 11 Report
Page 9

6: Willow Field Dwy/Dell Center Dr & NYS 31

2026 Background PM

												
Lane Group	EBL	EBT	EBR	WBL	WBT	WBR	NBL	NBT	NBR	SBL	SBT	SBR
Permitted Phases						2						
Detector Phase	1	6		5	2	2	7	4		3	8	
Switch Phase												
Minimum Initial (s)	4.0	10.0		4.0	10.0	10.0	4.0	4.0		4.0	4.0	
Minimum Split (s)	10.0	16.0		10.0	16.0	16.0	10.0	10.0		10.0	10.0	
Total Split (s)	18.0	58.0		14.0	54.0	54.0	12.0	12.0		16.0	16.0	
Total Split (%)	18.0%	58.0%		14.0%	54.0%	54.0%	12.0%	12.0%		16.0%	16.0%	
Maximum Green (s)	12.0	52.0		8.0	48.0	48.0	6.0	6.0		10.0	10.0	
Yellow Time (s)	4.0	4.0		4.0	4.0	4.0	4.0	3.5		4.0	3.5	
All-Red Time (s)	2.0	2.0		2.0	2.0	2.0	2.0	2.5		2.0	2.5	
Lost Time Adjust (s)	0.0	0.0		0.0	0.0	0.0	0.0	0.0		0.0	0.0	
Total Lost Time (s)	6.0	6.0		6.0	6.0	6.0	6.0	6.0		6.0	6.0	
Lead/Lag	Lead	Lag		Lead	Lag	Lag	Lead	Lag		Lead	Lag	
Lead-Lag Optimize?	Yes	Yes		Yes	Yes	Yes	Yes	Yes		Yes	Yes	
Vehicle Extension (s)	1.0	5.0		1.0	5.0	5.0	1.0	2.0		1.0	1.0	
Recall Mode	None	C-Max		None	C-Max	C-Max	None	None		None	None	
Walk Time (s)		7.0			7.0	7.0		7.0			7.0	
Flash Dont Walk (s)		20.0			25.0	25.0		26.0			26.0	
Pedestrian Calls (#/hr)		0			0	0		0			0	
Act Effct Green (s)	9.9	74.7		4.0	60.8	60.8	4.1	4.9		8.9	9.2	
Actuated g/C Ratio	0.10	0.75		0.04	0.61	0.61	0.04	0.05		0.09	0.09	
v/c Ratio	0.74	0.29		0.03	0.59	0.21	0.04	0.08		0.71	0.60	
Control Delay	67.7	5.5		56.0	3.5	0.3	47.3	33.1		57.4	15.9	
Queue Delay	0.0	0.0		0.0	0.0	0.0	0.0	0.0		0.0	0.0	
Total Delay	67.7	5.5		56.0	3.5	0.3	47.3	33.1		57.4	15.9	
LOS	E	A		E	A	A	D	C		E	B	
Approach Delay		12.1			3.1			37.4			38.2	
Approach LOS		B			A			D			D	

Intersection Summary

Area Type: Other

Cycle Length: 100

Actuated Cycle Length: 100

Offset: 0 (0%), Referenced to phase 2:WBT and 6:EBT, Start of Green

Natural Cycle: 60

Control Type: Actuated-Coordinated

Maximum v/c Ratio: 0.74

Intersection Signal Delay: 11.3

Intersection Capacity Utilization 69.0%

Analysis Period (min) 15

Splits and Phases: 6: Willow Field Dwy/Dell Center Dr & NYS 31



09/28/2023
Passero Associates

Synchro 11 Report
Page 10

Lanes, Volumes, Timings
7: Carling Rd & NYS 31

Delta Sonic Clay
2026 Background PM

	↖	→	↗	↘	←	↖	↗	↘	↙	↘	↙	↘
Lane Group	EBL	EBT	EBR	WBL	WBT	WBR	NBL	NBT	NBR	SBL	SBT	SBR
Lane Configurations	↖	↖↖↖		↘	↖↖↖	↖		↖		↖↖↖	↖	↖
Traffic Volume (vph)	131	1041	94	105	1223	194	48	13	71	192	16	189
Future Volume (vph)	131	1041	94	105	1223	194	48	13	71	192	16	189
Ideal Flow (vphpl)	1900	1900	1900	1900	1900	1900	1900	1900	1900	1900	1900	1900
Storage Length (ft)	525		0	250		350	0		0	0		0
Storage Lanes	1		0	1		1	1		0	2		0
Taper Length (ft)	25			25			25			25		
Lane Util. Factor	1.00	0.91	0.91	1.00	0.95	1.00	1.00	1.00	1.00	0.97	1.00	1.00
Frt		0.988				0.850		0.873			0.861	
Flt Protected	0.950			0.950			0.950			0.950		
Satd. Flow (prot)	1787	5074	0	1805	3574	1615	1805	1659	0	3467	1636	0
Flt Permitted	0.950			0.950			0.950			0.950		
Satd. Flow (perm)	1787	5074	0	1805	3574	1615	1805	1659	0	3467	1636	0
Right Turn on Red			Yes			Yes			Yes			Yes
Satd. Flow (RTOR)		17				200		73			195	
Link Speed (mph)	40				40			30			30	
Link Distance (ft)	1095				937			501			502	
Travel Time (s)	18.7				16.0			11.4			11.4	
Peak Hour Factor	0.97	0.97	0.97	0.97	0.97	0.97	0.97	0.97	0.97	0.97	0.97	0.97
Heavy Vehicles (%)	1%	1%	1%	0%	1%	0%	0%	0%	0%	1%	0%	0%
Adj. Flow (vph)	135	1073	97	108	1261	200	49	13	73	198	16	195
Shared Lane Traffic (%)												
Lane Group Flow (vph)	135	1170	0	108	1261	200	49	86	0	198	211	0
Enter Blocked Intersection	No	No	No	No	No	No	No	No	No	No	No	No
Lane Alignment	Left	Left	Right	Left	Left	Right	Left	Left	Right	Left	Left	Right
Median Width(ft)	12				12			24			24	
Link Offset(ft)	0				0			0			0	
Crosswalk Width(ft)	16				16			16			16	
Two way Left Turn Lane												
Headway Factor	1.00	1.00	1.00	1.00	1.00	1.00	1.00	1.00	1.00	1.00	1.00	1.00
Turning Speed (mph)	60		60	60		60	60		60	60		60
Number of Detectors	1	2		1	2	1	1	2		1	2	
Detector Template	Left	Thru		Left	Thru	Right	Left	Thru		Left	Thru	
Leading Detector (ft)	20	100		20	100	20	20	100		20	100	
Trailing Detector (ft)	0	0		0	0	0	0	0		0	0	
Detector 1 Position(ft)	0	0		0	0	0	0	0		0	0	
Detector 1 Size(ft)	20	6		20	6	20	20	6		20	6	
Detector 1 Type	CI+Ex	CI+Ex		CI+Ex	CI+Ex	CI+Ex	CI+Ex	CI+Ex		CI+Ex	CI+Ex	
Detector 1 Channel												
Detector 1 Extend (s)	0.0	0.0		0.0	0.0	0.0	0.0	0.0		0.0	0.0	
Detector 1 Queue (s)	0.0	0.0		0.0	0.0	0.0	0.0	0.0		0.0	0.0	
Detector 1 Delay (s)	0.0	0.0		0.0	0.0	0.0	0.0	0.0		0.0	0.0	
Detector 2 Position(ft)		94			94			94			94	
Detector 2 Size(ft)		6			6			6			6	
Detector 2 Type		CI+Ex			CI+Ex			CI+Ex			CI+Ex	
Detector 2 Channel												
Detector 2 Extend (s)		0.0			0.0			0.0			0.0	
Turn Type	Prot	NA		Prot	NA	Perm	Prot	NA		Prot	NA	
Protected Phases	1	6		5	2		7	4		3	8	

Lanes, Volumes, Timings
7: Carling Rd & NYS 31

Delta Sonic Clay
2026 Background PM

	↖	→	↗	↘	←	↖	↗	↘	↙	↘	↙	↘
Lane Group	EBL	EBT	EBR	WBL	WBT	WBR	NBL	NBT	NBR	SBL	SBT	SBR
Permitted Phases						2						
Detector Phase	1	6		5	2	2	7	4		3	8	
Switch Phase												
Minimum Initial (s)	4.0	10.0		4.0	10.0	10.0	4.0	4.0		4.0	4.0	
Minimum Split (s)	10.0	16.5		10.0	16.5	16.5	10.0	10.0		10.0	10.0	
Total Split (s)	20.0	46.0		20.0	46.0	46.0	17.0	17.0		17.0	17.0	
Total Split (%)	20.0%	46.0%		20.0%	46.0%	46.0%	17.0%	17.0%		17.0%	17.0%	
Maximum Green (s)	14.0	39.5		14.0	39.5	39.5	11.0	11.0		11.0	11.0	
Yellow Time (s)	4.0	4.0		4.0	4.0	4.0	3.5	3.5		3.5	3.5	
All-Red Time (s)	2.0	2.5		2.0	2.5	2.5	2.5	2.5		2.5	2.5	
Lost Time Adjust (s)	0.0	0.0		0.0	0.0	0.0	0.0	0.0		0.0	0.0	
Total Lost Time (s)	6.0	6.5		6.0	6.5	6.5	6.0	6.0		6.0	6.0	
Lead/Lag	Lead	Lag		Lead	Lag	Lag	Lead	Lag		Lead	Lag	
Lead-Lag Optimize?	Yes	Yes		Yes	Yes	Yes	Yes	Yes		Yes	Yes	
Vehicle Extension (s)	1.0	5.0		1.0	5.0	5.0	1.0	1.0		1.0	1.0	
Recall Mode	None	C-Max		None	C-Max	C-Max	None	Max		None	Max	
Walk Time (s)		7.0			7.0	7.0					7.0	
Flash Dont Walk (s)		27.0			25.0	25.0					23.0	
Pedestrian Calls (#/hr)		0			0	0					0	
Act Effct Green (s)	10.6	46.2		9.4	45.0	45.0	6.3	11.0		8.9	15.6	
Actuated g/C Ratio	0.11	0.46		0.09	0.45	0.45	0.06	0.11		0.09	0.16	
v/c Ratio	0.71	0.50		0.64	0.78	0.24	0.43	0.35		0.64	0.50	
Control Delay	65.4	16.6		77.4	11.4	0.7	56.1	17.2		53.7	12.2	
Queue Delay	0.0	0.0		0.0	0.0	0.0	0.0	0.0		0.0	0.0	
Total Delay	65.4	16.6		77.4	11.4	0.7	56.1	17.2		53.7	12.2	
LOS	E	B		E	B	A	E	B		D	B	
Approach Delay		21.7			14.6			31.3			32.3	
Approach LOS		C			B			C			C	

Intersection Summary

Area Type: Other

Cycle Length: 100

Actuated Cycle Length: 100

Offset: 86 (86%), Referenced to phase 2:WBT and 6:EBT, Start of Green

Natural Cycle: 70

Control Type: Actuated-Coordinated

Maximum v/c Ratio: 0.78

Intersection Signal Delay: 20.1


Intersection LOS: C

Intersection Capacity Utilization 77.3%

ICU Level of Service D

Analysis Period (min) 15

Splits and Phases: 7: Carling Rd & NYS 31

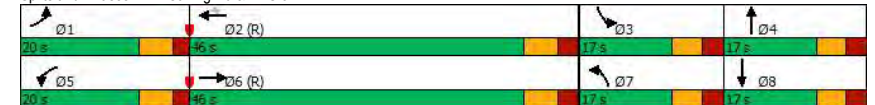

Lanes, Volumes, Timings
8: R&F Dwy/Wegmans Dwy & NYS 31

Delta Sonic Clay
2026 Background PM

	←	→	↖	↗	←	↖	↗	←	↖	↗	←	↖	↗
Lane Group	EBL	EBT	EBR	WBL	WBT	WBR	NBL	NBT	NBR	SBL	SBT	SBR	
Lane Configurations	↖	↖↖↖		↗	↖↖	↖	↖	↖		↖↖	↖	↖	
Traffic Volume (vph)	59	1153	96	162	1407	353	68	11	108	306	10	69	
Future Volume (vph)	59	1153	96	162	1407	353	68	11	108	306	10	69	
Ideal Flow (vphpl)	1900	1900	1900	1900	1900	1900	1900	1900	1900	1900	1900	1900	
Storage Length (ft)	450		0	300		400	0		0	0		0	
Storage Lanes	1		0	1		1	1		0	2		0	
Taper Length (ft)	25			25			25			25			
Lane Util. Factor	1.00	0.91	0.91	1.00	0.95	1.00	1.00	1.00	1.00	0.97	1.00	1.00	
Frt		0.988				0.850		0.864			0.869		
Flt Protected	0.950			0.950			0.950			0.950			
Satd. Flow (prot)	1805	5078	0	1805	3574	1615	1805	1642	0	3502	1651	0	
Flt Permitted	0.950			0.950			0.950			0.950			
Satd. Flow (perm)	1805	5078	0	1805	3574	1615	1805	1642	0	3502	1651	0	
Right Turn on Red			Yes			Yes			Yes			Yes	
Satd. Flow (RTOR)		14				364		111			71		
Link Speed (mph)		40			40			30			30		
Link Distance (ft)		937			591			217			190		
Travel Time (s)		16.0			10.1			4.9			4.3		
Peak Hour Factor	0.97	0.97	0.97	0.97	0.97	0.97	0.97	0.97	0.97	0.97	0.97	0.97	
Heavy Vehicles (%)	0%	1%	0%	0%	1%	0%	0%	0%	0%	0%	0%	0%	
Adj. Flow (vph)	61	1189	99	167	1451	364	70	11	111	315	10	71	
Shared Lane Traffic (%)													
Lane Group Flow (vph)	61	1288	0	167	1451	364	70	122	0	315	81	0	
Enter Blocked Intersection	No	No	No	No	No	No	No	No	No	No	No	No	
Lane Alignment	Left	Left	Right	Left	Left	Right	Left	Left	Right	Left	Left	Right	
Median Width(ft)		12			12			24			24		
Link Offset(ft)		0			0			0			0		
Crosswalk Width(ft)		16			16			16			16		
Two way Left Turn Lane													
Headway Factor	1.00	1.00	1.00	1.00	1.00	1.00	1.00	1.00	1.00	1.00	1.00	1.00	
Turning Speed (mph)	60		60	60		60	60		60	60		60	
Number of Detectors	1	2		1	2	1	1	2		1	2		
Detector Template	Left	Thru		Left	Thru	Right	Left	Thru		Left	Thru		
Leading Detector (ft)	20	100		20	100	20	20	100		20	100		
Trailing Detector (ft)	0	0		0	0	0	0	0		0	0		
Detector 1 Position(ft)	0	0		0	0	0	0	0		0	0		
Detector 1 Size(ft)	20	6		20	6	20	20	6		20	6		
Detector 1 Type	CI+Ex	CI+Ex		CI+Ex	CI+Ex	CI+Ex	CI+Ex	CI+Ex		CI+Ex	CI+Ex		
Detector 1 Channel													
Detector 1 Extend (s)	0.0	0.0		0.0	0.0	0.0	0.0	0.0		0.0	0.0		
Detector 1 Queue (s)	0.0	0.0		0.0	0.0	0.0	0.0	0.0		0.0	0.0		
Detector 1 Delay (s)	0.0	0.0		0.0	0.0	0.0	0.0	0.0		0.0	0.0		
Detector 2 Position(ft)		94			94			94			94		
Detector 2 Size(ft)		6			6			6			6		
Detector 2 Type		CI+Ex			CI+Ex			CI+Ex			CI+Ex		
Detector 2 Channel													
Detector 2 Extend (s)		0.0			0.0			0.0			0.0		
Turn Type	Prot	NA		Prot	NA	pm+ov	Prot	NA		Prot	NA		
Protected Phases	1	6		5	2	3	7	4		3	8		

Lanes, Volumes, Timings
8: R&F Dwy/Wegmans Dwy & NYS 31

Delta Sonic Clay
2026 Background PM

	←	→	↖	↗	←	↖	↗	←	↖	↗	←	↖	↗
Lane Group	EBL	EBT	EBR	WBL	WBT	WBR	NBL	NBT	NBR	SBL	SBT	SBR	
Permitted Phases						2							
Detector Phase	1	6		5	2	3	7	4		3	8		
Switch Phase													
Minimum Initial (s)	4.0	10.0		4.0	10.0	4.0	4.0	4.0		4.0	4.0		
Minimum Split (s)	10.0	16.0		10.0	16.0	15.5	15.5	10.0		15.5	10.0		
Total Split (s)	18.0	37.0		20.0	39.0	30.0	30.0	13.0		30.0	13.0		
Total Split (%)	18.0%	37.0%		20.0%	39.0%	30.0%	30.0%	13.0%		30.0%	13.0%		
Maximum Green (s)	12.0	31.0		14.0	33.0	24.5	24.5	7.0		24.5	7.0		
Yellow Time (s)	4.0	4.0		4.0	4.0	3.5	3.5	3.0		3.5	3.0		
All-Red Time (s)	2.0	2.0		2.0	2.0	2.0	2.0	3.0		2.0	3.0		
Lost Time Adjust (s)	0.0	0.0		0.0	0.0	0.0	0.0	0.0		0.0	0.0		
Total Lost Time (s)	6.0	6.0		6.0	6.0	5.5	5.5	6.0		5.5	6.0		
Lead/Lag	Lead	Lag		Lead	Lag	Lead	Lead	Lag		Lead	Lag		
Lead-Lag Optimize?	Yes	Yes		Yes	Yes	Yes	Yes	Yes		Yes	Yes		
Vehicle Extension (s)	1.0	5.0		1.0	5.0	2.0	1.0	1.0		2.0	2.0		
Recall Mode	None	C-Max		None	C-Max	None	None	None		None	None		
Walk Time (s)		7.0			7.0			7.0			7.0		
Flash Dont Walk (s)		11.0			11.0			11.0			11.0		
Pedestrian Calls (#/hr)		0			0			0			0		
Act Effct Green (s)	6.9	46.2		11.8	53.1	72.5	7.4	5.1		13.4	13.0		
Actuated g/C Ratio	0.07	0.46		0.12	0.53	0.72	0.07	0.05		0.13	0.13		
v/c Ratio	0.49	0.55		0.79	0.76	0.29	0.53	0.65		0.67	0.29		
Control Delay	46.8	23.0		69.9	20.0	0.7	58.1	27.3		48.3	15.0		
Queue Delay	0.0	0.0		0.0	0.0	0.0	0.0	0.0		0.0	0.0		
Total Delay	46.8	23.0		69.9	20.0	0.7	58.1	27.3		48.3	15.0		
LOS	D	C		E	B	A	E	C		D	B		
Approach Delay		24.1			20.6			38.5			41.5		
Approach LOS		C			C			D			D		

Intersection Summary

Area Type: Other

Cycle Length: 100

Actuated Cycle Length: 100

Offset: 79 (79%), Referenced to phase 2:WBT and 6:EBT, Start of Green

Natural Cycle: 75

Control Type: Actuated-Coordinated

Maximum v/c Ratio: 0.79

Intersection Signal Delay: 24.8

Intersection LOS: C

Intersection Capacity Utilization 72.6%

ICU Level of Service C

Analysis Period (min) 15

Splits and Phases: 8: R&F Dwy/Wegmans Dwy & NYS 31



Lanes, Volumes, Timings

9: Soule Rd/I-481 SB Off Ramp & NYS 31

Delta Sonic Clay

2026 Background PM

	↖	→	↗	↖	←	↖	↖	↖	↖	↖	↖	↖
Lane Group	EBL	EBT	EBR	WBL	WBT	WBR	NBL	NBT	NBR	SBL	SBT	SBR
Lane Configurations		↖↖	↖	↖↖	↖↖		↖		↖	↖	↖	↖
Traffic Volume (vph)	0	902	688	415	1494	0	246	0	158	127	40	191
Future Volume (vph)	0	902	688	415	1494	0	246	0	158	127	40	191
Ideal Flow (vphpl)	1900	1900	1900	1900	1900	1900	1900	1900	1900	1900	1900	1900
Storage Length (ft)	0		0	350		0	275		0	315		150
Storage Lanes	0		1	2		0	1		1	1		1
Taper Length (ft)	25			25			25			25		
Lane Util. Factor	1.00	0.95	1.00	0.97	0.95	1.00	1.00	1.00	1.00	1.00	1.00	1.00
Frt			0.850						0.850			0.850
Flt Protected				0.950			0.950			0.950		
Satd. Flow (prot)	0	3610	1599	3467	3574	0	1805	0	1583	1770	1900	1615
Flt Permitted				0.950			0.950			0.950		
Satd. Flow (perm)	0	3610	1599	3467	3574	0	1805	0	1583	1770	1900	1615
Right Turn on Red			Yes		Yes			Yes			Yes	
Satd. Flow (RTOR)			232					98			164	
Link Speed (mph)	40			40			40			30		
Link Distance (ft)	591			704			664			555		
Travel Time (s)	10.1			12.0			11.3			12.6		
Peak Hour Factor	0.97	0.97	0.97	0.97	0.97	0.97	0.97	0.97	0.97	0.97	0.97	0.97
Heavy Vehicles (%)	0%	0%	1%	1%	1%	0%	0%	0%	2%	2%	0%	0%
Adj. Flow (vph)	0	930	709	428	1540	0	254	0	163	131	41	197
Shared Lane Traffic (%)												
Lane Group Flow (vph)	0	930	709	428	1540	0	254	0	163	131	41	197
Enter Blocked Intersection	No	No	No	No	No	No	No	No	No	No	No	No
Lane Alignment	Left	Left	Right	Left	Left	Right	Left	Left	Right	Left	Left	Right
Median Width(ft)	24			24			12			12		
Link Offset(ft)	0			0			0			0		
Crosswalk Width(ft)	16			16			16			16		
Two way Left Turn Lane												
Headway Factor	1.00	1.00	1.00	1.00	1.00	1.00	1.00	1.00	1.00	1.00	1.00	1.00
Turning Speed (mph)	60		60	60		60	60		60	60		60
Number of Detectors	2	1	1	2			1		1	1	2	1
Detector Template	Thru	Right	Left	Thru			Left		Right	Left	Thru	Right
Leading Detector (ft)	100	20	20	100			20		20	20	100	20
Trailing Detector (ft)	0	0	0	0			0		0	0	0	0
Detector 1 Position(ft)	0	0	0	0			0		0	0	0	0
Detector 1 Size(ft)	6	20	20	6			20		20	20	6	20
Detector 1 Type	Cl+Ex	Cl+Ex	Cl+Ex	Cl+Ex			Cl+Ex		Cl+Ex	Cl+Ex	Cl+Ex	Cl+Ex
Detector 1 Channel												
Detector 1 Extend (s)	0.0	0.0	0.0	0.0			0.0		0.0	0.0	0.0	0.0
Detector 1 Queue (s)	0.0	0.0	0.0	0.0			0.0		0.0	0.0	0.0	0.0
Detector 1 Delay (s)	0.0	0.0	0.0	0.0			0.0		0.0	0.0	0.0	0.0
Detector 2 Position(ft)	94			94							94	
Detector 2 Size(ft)	6			6							6	
Detector 2 Type	Cl+Ex			Cl+Ex							Cl+Ex	
Detector 2 Channel												
Detector 2 Extend (s)	0.0			0.0							0.0	
Turn Type	NA	pm+ov	Prot	NA			Prot		pt+ov	Prot	NA	Perm
Protected Phases	6	7	5	2			7		5 4	3	8	

09/28/2023

Passero Associates

Synchro 11 Report

Page 15

Lanes, Volumes, Timings

9: Soule Rd/I-481 SB Off Ramp & NYS 31

Delta Sonic Clay

2026 Background PM

Lane Group	Ø4
Lane Configurations	
Traffic Volume (vph)	
Future Volume (vph)	
Ideal Flow (vphpl)	
Storage Length (ft)	
Storage Lanes	
Taper Length (ft)	
Lane Util. Factor	
Frt	
Flt Protected	
Satd. Flow (prot)	
Flt Permitted	
Satd. Flow (perm)	
Right Turn on Red	
Satd. Flow (RTOR)	
Link Speed (mph)	
Link Distance (ft)	
Travel Time (s)	
Peak Hour Factor	
Heavy Vehicles (%)	
Adj. Flow (vph)	
Shared Lane Traffic (%)	
Lane Group Flow (vph)	
Enter Blocked Intersection	
Lane Alignment	
Median Width(ft)	
Link Offset(ft)	
Crosswalk Width(ft)	
Two way Left Turn Lane	
Headway Factor	
Turning Speed (mph)	
Number of Detectors	
Detector Template	
Leading Detector (ft)	
Trailing Detector (ft)	
Detector 1 Position(ft)	
Detector 1 Size(ft)	
Detector 1 Type	
Detector 1 Channel	
Detector 1 Extend (s)	
Detector 1 Queue (s)	
Detector 1 Delay (s)	
Detector 2 Position(ft)	
Detector 2 Size(ft)	
Detector 2 Type	
Detector 2 Channel	
Detector 2 Extend (s)	
Turn Type	
Protected Phases	4

09/28/2023

Passero Associates

Synchro 11 Report

Page 16

Lanes, Volumes, Timings
9: Soule Rd/I-481 SB Off Ramp & NYS 31

Delta Sonic Clay
2026 Background PM

Lane Group	EBL	EBT	EBR	WBL	WBT	WBR	NBL	NBT	NBR	SBL	SBT	SBR
Permitted Phases	6						8					
Detector Phase	6	7	5	2			7		5 4	3	8	8
Switch Phase												
Minimum Initial (s)	10.0	4.0	4.0	10.0			4.0			4.0	4.0	4.0
Minimum Split (s)	16.0	10.0	10.0	16.0			10.0			10.0	10.0	10.0
Total Split (s)	41.0	18.0	26.0	67.0			18.0			18.0	15.0	15.0
Total Split (%)	41.0%	18.0%	26.0%	67.0%			18.0%			18.0%	15.0%	15.0%
Maximum Green (s)	35.0	12.0	20.0	61.0			12.0			12.0	9.0	9.0
Yellow Time (s)	4.0	3.5	4.0	4.0			3.5			3.5	3.5	3.5
All-Red Time (s)	2.0	2.5	2.0	2.0			2.5			2.5	2.5	2.5
Lost Time Adjust (s)	0.0	0.0	0.0	0.0			0.0			0.0	0.0	0.0
Total Lost Time (s)	6.0	6.0	6.0	6.0			6.0			6.0	6.0	6.0
Lead/Lag	Lag	Lead	Lead				Lead			Lag	Lag	Lag
Lead-Lag Optimize?	Yes	Yes	Yes				Yes			Yes	Yes	Yes
Vehicle Extension (s)	3.0	3.0	3.0	3.0			3.0			3.0	3.0	3.0
Recall Mode	C-Max	None	None	C-Max			None			None	None	None
Walk Time (s)	7.0			7.0						7.0	7.0	7.0
Flash Dont Walk (s)	11.0			11.0						11.0	11.0	11.0
Pedestrian Calls (#/hr)	0			0						0	0	0
Act Effct Green (s)	39.3	57.3	17.1	62.4			12.0		24.6	12.0	7.6	7.6
Actuated g/C Ratio	0.39	0.57	0.17	0.62			0.12		0.25	0.12	0.08	0.08
v/c Ratio	0.66	0.70	0.72	0.69			1.18		0.35	0.62	0.28	0.72
Control Delay	29.4	10.7	37.0	16.7			157.1		9.0	55.3	48.2	26.6
Queue Delay	0.0	1.2	0.0	0.1			0.0		0.0	0.0	0.0	0.0
Total Delay	29.4	12.0	37.0	16.9			157.1		9.0	55.3	48.2	26.6
LOS	C	B	D	B			F		A	E	D	C
Approach Delay	21.9			21.2			99.2				39.2	
Approach LOS	C			C			F				D	

Intersection Summary

Area Type: Other

Cycle Length: 100

Actuated Cycle Length: 100

Offset: 73 (73%), Referenced to phase 2:WBT and 6:EBT, Start of Green

Natural Cycle: 70

Control Type: Actuated-Coordinated


Maximum v/c Ratio: 1.18

Intersection Signal Delay: 30.4 Intersection LOS: C

Intersection Capacity Utilization 80.1% ICU Level of Service D

Analysis Period (min) 15

Splits and Phases: 9: Soule Rd/I-481 SB Off Ramp & NYS 31

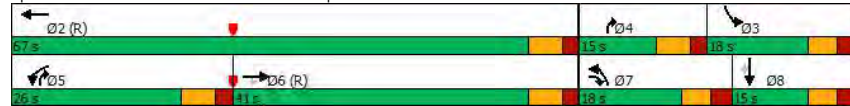

Lanes, Volumes, Timings
9: Soule Rd/I-481 SB Off Ramp & NYS 31

Delta Sonic Clay
2026 Background PM

Lane Group	Ø4
Permitted Phases	
Detector Phase	
Switch Phase	
Minimum Initial (s)	4.0
Minimum Split (s)	10.0
Total Split (s)	15.0
Total Split (%)	15%
Maximum Green (s)	9.0
Yellow Time (s)	4.0
All-Red Time (s)	2.0
Lost Time Adjust (s)	
Total Lost Time (s)	
Lead/Lag	Lead
Lead-Lag Optimize?	Yes
Vehicle Extension (s)	3.0
Recall Mode	None
Walk Time (s)	
Flash Dont Walk (s)	
Pedestrian Calls (#/hr)	
Act Effct Green (s)	
Actuated g/C Ratio	
v/c Ratio	
Control Delay	
Queue Delay	
Total Delay	
LOS	
Approach Delay	
Approach LOS	

Intersection Summary

Lanes, Volumes, Timings

10: I-481 NB Off Ramp/I-481 NB On Ramp & NYS 31

Delta Sonic Clay

2026 Background PM

	↖	→	↘	↙	←	↖	↙	↘	↗	↖	↙	↘
Lane Group	EBL	EBT	EBR	WBL	WBT	WBR	NBL	NBT	NBR	SBL	SBT	SBR
Lane Configurations	↖	↖			↖	↖	↖	↖	↖			
Traffic Volume (vph)	256	916	0	0	1061	244	890	0	242	0	0	0
Future Volume (vph)	256	916	0	0	1061	244	890	0	242	0	0	0
Ideal Flow (vphpl)	1900	1900	1900	1900	1900	1900	1900	1900	1900	1900	1900	1900
Storage Length (ft)	150		0	0		315	225		150	0		0
Storage Lanes	1		0	0		1			1	0		0
Taper Length (ft)	25			25			25			25		
Lane Util. Factor	1.00	0.95	1.00	1.00	0.95	1.00	0.95	0.95	1.00	1.00	1.00	1.00
Frt						0.850			0.850			
Flt Protected	0.950						0.950	0.950				
Satd. Flow (prot)	1805	3574	0	0	3574	1583	1698	1698	1615	0	0	0
Flt Permitted	0.092						0.950	0.950				
Satd. Flow (perm)	175	3574	0	0	3574	1583	1698	1698	1615	0	0	0
Right Turn on Red			Yes			Yes			Yes			Yes
Satd. Flow (RTOR)						252			109			
Link Speed (mph)	40				40			30			30	
Link Distance (ft)	704				681			372			387	
Travel Time (s)	12.0				11.6			8.5			8.8	
Peak Hour Factor	0.97	0.97	0.97	0.97	0.97	0.97	0.97	0.97	0.97	0.97	0.97	0.97
Heavy Vehicles (%)	0%	1%	0%	0%	1%	2%	1%	0%	0%	0%	0%	0%
Adj. Flow (vph)	264	944	0	0	1094	252	918	0	249	0	0	0
Shared Lane Traffic (%)							50%					
Lane Group Flow (vph)	264	944	0	0	1094	252	459	459	249	0	0	0
Enter Blocked Intersection	No	No	No	No	No	No	No	No	No	No	No	No
Lane Alignment	Left	Left	Right	Left	Left	Right	Left	Left	Right	Left	Left	Right
Median Width(ft)	24				24			12			12	
Link Offset(ft)	0				0			0			0	
Crosswalk Width(ft)	16				16			16			16	
Two way Left Turn Lane												
Headway Factor	1.00	1.00	1.00	1.00	1.00	1.00	1.00	1.00	1.00	1.00	1.00	1.00
Turning Speed (mph)	60		60	60		60	60		60	60		60
Number of Detectors	1	2			2	1	1	2	1			
Detector Template	Left	Thru			Thru	Right	Left	Thru	Right			
Leading Detector (ft)	20	100			100	20	20	100	20			
Trailing Detector (ft)	0	0			0	0	0	0	0			
Detector 1 Position(ft)	0	0			0	0	0	0	0			
Detector 1 Size(ft)	20	6			6	20	20	6	20			
Detector 1 Type	CI+Ex	CI+Ex			CI+Ex	CI+Ex	CI+Ex	CI+Ex	CI+Ex			
Detector 1 Channel												
Detector 1 Extend (s)	0.0	0.0			0.0	0.0	0.0	0.0	0.0			
Detector 1 Queue (s)	0.0	0.0			0.0	0.0	0.0	0.0	0.0			
Detector 1 Delay (s)	0.0	0.0			0.0	0.0	0.0	0.0	0.0			
Detector 2 Position(ft)		94				94			94			
Detector 2 Size(ft)		6				6			6			
Detector 2 Type		CI+Ex				CI+Ex			CI+Ex			
Detector 2 Channel												
Detector 2 Extend (s)		0.0				0.0			0.0			
Turn Type	pm+pt	NA			NA	Perm	Perm	NA	Perm			
Protected Phases	1	6			2			4				

09/28/2023

Passero Associates

Synchro 11 Report

Page 19

Lanes, Volumes, Timings


10: I-481 NB Off Ramp/I-481 NB On Ramp & NYS 31

Delta Sonic Clay

2026 Background PM

												
Lane Group	EBL	EBT	EBR	WBL	WBT	WBR	NBL	NBT	NBR	SBL	SBT	SBR
Permitted Phases	6					2	4		4			
Detector Phase	1	6			2	2	4	4	4			
Switch Phase												
Minimum Initial (s)	4.0	10.0			10.0	10.0	4.0	4.0	4.0			
Minimum Split (s)	10.5	16.5			16.5	16.5	10.0	10.0	10.0			
Total Split (s)	18.0	56.0			38.0	38.0	44.0	44.0	44.0			
Total Split (%)	18.0%	56.0%			38.0%	38.0%	44.0%	44.0%	44.0%			
Maximum Green (s)	11.5	49.5			31.5	31.5	38.0	38.0	38.0			
Yellow Time (s)	4.5	4.5			4.5	4.5	4.0	4.0	4.0			
All-Red Time (s)	2.0	2.0			2.0	2.0	2.0	2.0	2.0			
Lost Time Adjust (s)	0.0	0.0			0.0	0.0	0.0	0.0	0.0			
Total Lost Time (s)	6.5	6.5			6.5	6.5	6.0	6.0	6.0			
Lead/Lag	Lead				Lag	Lag						
Lead-Lag Optimize?	Yes				Yes	Yes						
Vehicle Extension (s)	1.0	5.0			5.0	5.0	2.0	2.0	2.0			
Recall Mode	None	C-Max			C-Max	C-Max	None	None	None			
Act Effct Green (s)	54.8	54.8			37.1	37.1	32.7	32.7	32.7			
Actuated g/C Ratio	0.55	0.55			0.37	0.37	0.33	0.33	0.33			
v/c Ratio	0.95	0.48			0.83	0.34	0.83	0.83	0.41			
Control Delay	80.3	10.4			36.7	4.7	43.8	43.8	15.3			
Queue Delay	0.0	0.0			0.0	0.0	0.0	0.0	0.0			
Total Delay	80.3	10.4			36.7	4.7	43.8	43.8	15.3			
LOS	F	B			D	A	D	D	B			
Approach Delay		25.7			30.7			37.7				
Approach LOS		C			C			D				
Intersection Summary												
Area Type:	Other											
Cycle Length: 100												
Actuated Cycle Length: 100												
Offset: 78 (78%), Referenced to phase 2:WBT and 6:EBTL, Start of Green												
Natural Cycle: 90												
Control Type: Actuated-Coordinated												
Maximum v/c Ratio: 0.95												
Intersection Signal Delay: 31.3						Intersection LOS: C						
Intersection Capacity Utilization 84.0%						ICU Level of Service E						
Analysis Period (min) 15												

Splits and Phases: 10: I-481 NB Off Ramp/I-481 NB On Ramp & NYS 31

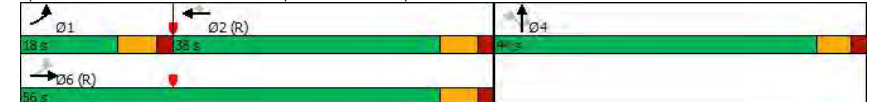

09/28/2023

Passero Associates

Synchro 11 Report

Page 20

Lanes, Volumes, Timings
1: Oswego Rd & NYS 31

Delta Sonic Clay
2026 Background SAT

	↰	→	↱	↰	←	↰	↱	↰	↱	↰	↱	↰
Lane Group	EBL	EBT	EBR	WBL	WBT	WBR	SEL	SET	SER	NWL	NWT	NWR
Lane Configurations	↰	↰		↰	↰		↰	↰		↰	↰	↰
Traffic Volume (vph)	33	812	98	306	828	160	150	106	23	96	115	363
Future Volume (vph)	33	812	98	306	828	160	150	106	23	96	115	363
Ideal Flow (vphpl)	1900	1900	1900	1900	1900	1900	1900	1900	1900	1900	1900	1900
Storage Length (ft)	300		0	515		0	350		350	500		500
Storage Lanes	1		0	2		0	1		1	2		1
Taper Length (ft)	25			25			25			25		
Lane Util. Factor	1.00	0.95	0.95	0.97	0.95	0.95	1.00	0.95	0.95	0.97	0.95	1.00
Frt		0.984			0.976			0.974				0.850
Flt Protected	0.950			0.950			0.950			0.950		
Satd. Flow (prot)	1752	3545	0	3502	3488	0	1787	3516	0	3433	3610	1599
Flt Permitted	0.950			0.950			0.950			0.950		
Satd. Flow (perm)	1752	3545	0	3502	3488	0	1787	3516	0	3433	3610	1599
Right Turn on Red			Yes			Yes			Yes			Yes
Satd. Flow (RTOR)		15			28			23				291
Link Speed (mph)		40			40			40				40
Link Distance (ft)		607			1875			750				823
Travel Time (s)		10.3			32.0			12.8				14.0
Peak Hour Factor	0.98	0.98	0.98	0.98	0.98	0.98	0.98	0.98	0.98	0.98	0.98	0.98
Heavy Vehicles (%)	3%	0%	2%	0%	1%	1%	1%	0%	0%	2%	0%	1%
Adj. Flow (vph)	34	829	100	312	845	163	153	108	23	98	117	370
Shared Lane Traffic (%)												
Lane Group Flow (vph)	34	929	0	312	1008	0	153	131	0	98	117	370
Enter Blocked Intersection	No	No	No	No	No	No	No	No	No	No	No	No
Lane Alignment	Left	Left	Right	Left	Left	Right	Left	Left	Right	Left	Left	Right
Median Width(ft)		24			24			24				24
Link Offset(ft)		0			0			0				0
Crosswalk Width(ft)		16			16			16				16
Two way Left Turn Lane												
Headway Factor	1.00	1.00	1.00	1.00	1.00	1.00	1.00	1.00	1.00	1.00	1.00	1.00
Turning Speed (mph)	15		9	15		9	15		9	15		9
Number of Detectors	1	2		1	2		1	2		1	2	1
Detector Template	Left	Thru		Left	Thru		Left	Thru		Left	Thru	Right
Leading Detector (ft)	20	100		20	100		20	100		20	100	20
Trailing Detector (ft)	0	0		0	0		0	0		0	0	0
Detector 1 Position(ft)	0	0		0	0		0	0		0	0	0
Detector 1 Size(ft)	20	6		20	6		20	6		20	6	20
Detector 1 Type	CI+Ex	CI+Ex		CI+Ex	CI+Ex		CI+Ex	CI+Ex		CI+Ex	CI+Ex	CI+Ex
Detector 1 Channel												
Detector 1 Extend (s)	0.0	0.0		0.0	0.0		0.0	0.0		0.0	0.0	0.0
Detector 1 Queue (s)	0.0	0.0		0.0	0.0		0.0	0.0		0.0	0.0	0.0
Detector 1 Delay (s)	0.0	0.0		0.0	0.0		0.0	0.0		0.0	0.0	0.0
Detector 2 Position(ft)		94			94			94				94
Detector 2 Size(ft)		6			6			6				6
Detector 2 Type		CI+Ex			CI+Ex			CI+Ex				CI+Ex
Detector 2 Channel												
Detector 2 Extend (s)		0.0			0.0			0.0				0.0
Turn Type	Prot	NA		Prot	NA		Prot	NA		Prot	NA	Over
Protected Phases	1	6		5	2		3	7		8	4	5

Lanes, Volumes, Timings
1: Oswego Rd & NYS 31

Delta Sonic Clay
2026 Background SAT

	↰	→	↱	↰	←	↰	↱	↰	↱	↰	↱	↰
Lane Group	EBL	EBT	EBR	WBL	WBT	WBR	SEL	SET	SER	NWL	NWT	NWR
Permitted Phases												
Detector Phase	1	6		5	2		3	7		8	4	5
Switch Phase												
Minimum Initial (s)	6.0	12.0		6.0	12.0		6.0	6.0		5.0	10.0	6.0
Minimum Split (s)	12.0	18.5		12.0	18.5		13.0	12.5		12.0	17.0	12.0
Total Split (s)	12.0	34.0		18.0	40.0		15.0	23.0		15.0	23.0	18.0
Total Split (%)	13.3%	37.8%		20.0%	44.4%		16.7%	25.6%		16.7%	25.6%	20.0%
Maximum Green (s)	6.0	27.5		12.0	33.5		8.0	16.5		8.0	16.0	12.0
Yellow Time (s)	4.0	4.0		4.0	4.0		4.0	4.0		4.0	4.0	4.0
All-Red Time (s)	2.0	2.5		2.0	2.5		3.0	2.5		3.0	3.0	2.0
Lost Time Adjust (s)	0.0	0.0		0.0	0.0		0.0	0.0		0.0	0.0	0.0
Total Lost Time (s)	6.0	6.5		6.0	6.5		7.0	6.5		7.0	7.0	6.0
Lead/Lag	Lead	Lag		Lead	Lag		Lead	Lead		Lag	Lag	Lead
Lead-Lag Optimize?	Yes	Yes		Yes	Yes		Yes	Yes		Yes	Yes	Yes
Vehicle Extension (s)	3.0	3.0		3.0	3.0		3.0	3.0		3.0	3.0	3.0
Recall Mode	None	C-Max		None	C-Max		None	None		None	None	None
Walk Time (s)		7.0			8.0			9.0				
Flash Dont Walk (s)		30.0			29.0			34.0				
Pedestrian Calls (#/hr)		0			0			0				
Act Effect Green (s)	6.0	37.3		11.5	47.6		8.0	8.7		9.1	10.1	11.5
Actuated g/C Ratio	0.07	0.41		0.13	0.53		0.09	0.10		0.10	0.11	0.13
v/c Ratio	0.29	0.63		0.70	0.54		0.97	0.36		0.28	0.29	0.81
Control Delay	46.8	24.2		46.6	17.3		107.5	34.1		39.6	38.7	24.7
Queue Delay	0.0	0.0		0.0	0.0		0.0	0.0		0.0	0.0	0.0
Total Delay	46.8	24.2		46.6	17.3		107.5	34.1		39.6	38.7	24.7
LOS	D	C		D	B		F	C		D	D	C
Approach Delay		25.0			24.2			73.7			30.0	
Approach LOS		C			C			E			C	

Intersection Summary

Area Type: Other

Cycle Length: 90

Actuated Cycle Length: 90

Offset: 0 (0%), Referenced to phase 2:WBT and 6:EBT, Start of Green

Natural Cycle: 80

Control Type: Actuated-Coordinated

Maximum v/c Ratio: 0.97

Intersection Signal Delay: 30.0


Intersection LOS: C

Intersection Capacity Utilization 72.6%

ICU Level of Service C

Analysis Period (min) 15

Splits and Phases: 1: Oswego Rd & NYS 31

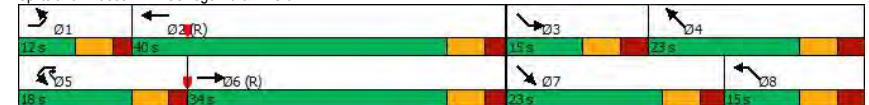

Lanes, Volumes, Timings
2: Davidson Ford of Clay Dwy & NYS 31

Delta Sonic Clay
2026 Background SAT

	→	↖	↗	←	↖	↗
Lane Group	EBT	EBR	WBL	WBT	NBL	NBR
Lane Configurations	↖↗		↖	↖↗	↖	↖
Traffic Volume (vph)	1340	3	7	1231	8	16
Future Volume (vph)	1340	3	7	1231	8	16
Ideal Flow (vphpl)	1900	1900	1900	1900	1900	1900
Storage Length (ft)		0	215		0	0
Storage Lanes		0	1		1	1
Taper Length (ft)			25		25	
Lane Util. Factor	0.95	0.95	1.00	0.95	1.00	1.00
Frt					0.850	
Flt Protected			0.950		0.950	
Satd. Flow (prot)	3610	0	1805	3574	1805	1615
Flt Permitted			0.950		0.950	
Satd. Flow (perm)	3610	0	1805	3574	1805	1615
Right Turn on Red		Yes			Yes	
Satd. Flow (RTOR)					16	
Link Speed (mph)	40			40	30	
Link Distance (ft)	1875			1152	404	
Travel Time (s)	32.0			19.6	9.2	
Peak Hour Factor	0.98	0.98	0.98	0.98	0.98	0.98
Heavy Vehicles (%)	0%	0%	0%	1%	0%	0%
Adj. Flow (vph)	1367	3	7	1256	8	16
Shared Lane Traffic (%)						
Lane Group Flow (vph)	1370	0	7	1256	8	16
Enter Blocked Intersection	No	No	No	No	No	No
Lane Alignment	Left	Right	Left	Left	Left	Right
Median Width(ft)	24			24	12	
Link Offset(ft)	0			0	0	
Crosswalk Width(ft)	16			16	16	
Two way Left Turn Lane						
Headway Factor	1.00	1.00	1.00	1.00	1.00	1.00
Turning Speed (mph)		9	15		15	9
Number of Detectors	2		1	2	1	1
Detector Template	Thru		Left	Thru	Left	Right
Leading Detector (ft)	100		20	100	20	20
Trailing Detector (ft)	0		0	0	0	0
Detector 1 Position(ft)	0		0	0	0	0
Detector 1 Size(ft)	6		20	6	20	20
Detector 1 Type	CI+Ex		CI+Ex	CI+Ex	CI+Ex	CI+Ex
Detector 1 Channel						
Detector 1 Extend (s)	0.0		0.0	0.0	0.0	0.0
Detector 1 Queue (s)	0.0		0.0	0.0	0.0	0.0
Detector 1 Delay (s)	0.0		0.0	0.0	0.0	0.0
Detector 2 Position(ft)	94			94		
Detector 2 Size(ft)	6			6		
Detector 2 Type	CI+Ex			CI+Ex		
Detector 2 Channel						
Detector 2 Extend (s)	0.0			0.0		
Turn Type	NA		Prot	NA	Prot	custom
Protected Phases	6		5	2	3	8

Lanes, Volumes, Timings
2: Davidson Ford of Clay Dwy & NYS 31

Delta Sonic Clay
2026 Background SAT

	→	↖	↗	←	↖	↗
Lane Group	EBT	EBR	WBL	WBT	NBL	NBR
Permitted Phases						3
Detector Phase	6		5	2	3	8
Switch Phase						
Minimum Initial (s)	12.0		4.0	12.0	4.0	4.0
Minimum Split (s)	18.0		10.0	18.0	10.5	10.5
Total Split (s)	50.0		20.0	70.0	20.0	20.0
Total Split (%)	55.6%		22.2%	77.8%	22.2%	22.2%
Maximum Green (s)	44.0		14.0	64.0	13.5	13.5
Yellow Time (s)	4.0		4.0	4.0	3.5	3.5
All-Red Time (s)	2.0		2.0	2.0	3.0	3.0
Lost Time Adjust (s)	0.0		0.0	0.0	0.0	0.0
Total Lost Time (s)	6.0		6.0	6.0	6.5	6.5
Lead/Lag	Lag		Lead			
Lead-Lag Optimize?	Yes		Yes			
Vehicle Extension (s)	3.0		3.0	3.0	3.0	3.0
Recall Mode	None		None	None	None	None
Walk Time (s)	7.0					7.0
Flash Dont Walk (s)	25.0					22.0
Pedestrian Calls (#/hr)	0					0
Act Effct Green (s)	31.0		7.2	32.2	7.2	7.2
Actuated g/C Ratio	0.91		0.21	0.95	0.21	0.21
v/c Ratio	0.41		0.02	0.37	0.02	0.05
Control Delay	3.6		20.9	1.4	20.6	12.8
Queue Delay	0.0		0.0	0.0	0.0	0.0
Total Delay	3.6		20.9	1.4	20.6	12.8
LOS	A		C	A	C	B
Approach Delay	3.6			1.5	15.4	
Approach LOS	A			A	B	

Intersection Summary

Area Type: Other

Cycle Length: 90

Actuated Cycle Length: 33.9

Natural Cycle: 50

Control Type: Actuated-Uncoordinated

Maximum v/c Ratio: 0.41

Intersection Signal Delay: 2.7


Intersection LOS: A

Intersection Capacity Utilization 50.9%

ICU Level of Service A

Analysis Period (min) 15

Splits and Phases: 2: Davidson Ford of Clay Dwy & NYS 31

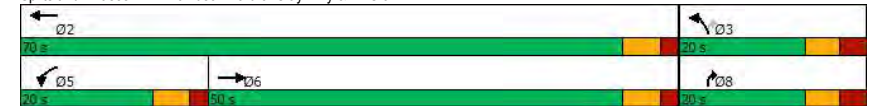

4: Texas Roadhouse Dwy/Delta Sonic Dwy & NYS 31


2026 Background SAT

SRF Associates

4: Texas Roadhouse Dwy/Delta Sonic Dwy & NYS 31

2026 Background SAT

Splits and Phases: 4: Texas Roadhouse Dwy/Delta Sonic Dwy & NYS 31

 

Lanes, Volumes, Timings

5: Lowes Dwy/Home Depot Dwy & NYS 31

Delta Sonic Clay

2026 Background SAT

	←	→	↖	↗	↙	↘	↖	↗	↙	↘	↖	↗	↙	↘
Lane Group	EBL	EBT	EBR	WBL	WBT	WBR	NBL	NBT	NBR	SBL	SBT	SBR		
Lane Configurations	↖	↖	↖	↖	↖	↖	↖	↖	↖	↖	↖	↖		
Traffic Volume (vph)	461	908	165	191	981	362	152	62	191	292	65	366		
Future Volume (vph)	461	908	165	191	981	362	152	62	191	292	65	366		
Ideal Flow (vphpl)	1900	1900	1900	1900	1900	1900	1900	1900	1900	1900	1900	1900		
Storage Length (ft)	325		185	350		600	100		0	0		240		
Storage Lanes	2		1	1		1	1		1	1		1		
Taper Length (ft)	25			25			25			25				
Lane Util. Factor	0.97	0.91	1.00	1.00	0.95	1.00	1.00	1.00	1.00	0.95	0.95	1.00		
Frt			0.850			0.850			0.850			0.850		
Flt Protected	0.950			0.950			0.950			0.950	0.969			
Satd. Flow (prot)	3502	5136	1615	1805	3574	1615	1787	1900	1615	1715	1749	1615		
Flt Permitted	0.950			0.950			0.950			0.950	0.969			
Satd. Flow (perm)	3502	5136	1615	1805	3574	1615	1787	1900	1615	1715	1749	1615		
Right Turn on Red			Yes			Yes			Yes			Yes		
Satd. Flow (RTOR)			168			369			128			144		
Link Speed (mph)	40				40			30				30		
Link Distance (ft)	814				907			316				517		
Travel Time (s)	13.9				15.5			7.2				11.8		
Peak Hour Factor	0.98	0.98	0.98	0.98	0.98	0.98	0.98	0.98	0.98	0.98	0.98	0.98		
Heavy Vehicles (%)	0%	1%	0%	0%	1%	0%	1%	0%	0%	0%	0%	0%		
Adj. Flow (vph)	470	927	168	195	1001	369	155	63	195	298	66	373		
Shared Lane Traffic (%)										39%				
Lane Group Flow (vph)	470	927	168	195	1001	369	155	63	195	182	182	373		
Enter Blocked Intersection	No	No	No	No	No	No	No	No	No	No	No	No		
Lane Alignment	Left	Left	Right	Left	Left	Right	Left	Left	Right	Left	Left	Right		
Median Width(ft)	24				24			12				12		
Link Offset(ft)	0				0			0				0		
Crosswalk Width(ft)	16				16			16				16		
Two way Left Turn Lane	Yes													
Headway Factor	1.00	1.00	1.00	1.00	1.00	1.00	1.00	1.00	1.00	1.00	1.00	1.00		
Turning Speed (mph)	60		60	60		60	60		60	60		60		
Number of Detectors	1	2	1	1	2	1	1	2	1	1	2	1		
Detector Template	Left	Thru	Right	Left	Thru	Right	Left	Thru	Right	Left	Thru	Right		
Leading Detector (ft)	20	100	20	20	100	20	20	100	20	20	100	20		
Trailing Detector (ft)	0	0	0	0	0	0	0	0	0	0	0	0		
Detector 1 Position(ft)	0	0	0	0	0	0	0	0	0	0	0	0		
Detector 1 Size(ft)	20	6	20	20	6	20	20	6	20	20	6	20		
Detector 1 Type	CI+Ex	CI+Ex	CI+Ex	CI+Ex	CI+Ex	CI+Ex	CI+Ex	CI+Ex	CI+Ex	CI+Ex	CI+Ex	CI+Ex		
Detector 1 Channel														
Detector 1 Extend (s)	0.0	0.0	0.0	0.0	0.0	0.0	0.0	0.0	0.0	0.0	0.0	0.0		
Detector 1 Queue (s)	0.0	0.0	0.0	0.0	0.0	0.0	0.0	0.0	0.0	0.0	0.0	0.0		
Detector 1 Delay (s)	0.0	0.0	0.0	0.0	0.0	0.0	0.0	0.0	0.0	0.0	0.0	0.0		
Detector 2 Position(ft)		94			94			94				94		
Detector 2 Size(ft)		6			6			6				6		
Detector 2 Type		CI+Ex			CI+Ex			CI+Ex				CI+Ex		
Detector 2 Channel														
Detector 2 Extend (s)		0.0			0.0			0.0				0.0		
Turn Type	Prot	NA	Perm	Prot	NA	Perm	Split	NA	pm+ov	Split	NA	pm+ov		
Protected Phases	1	6		5	2		4	4	5	3	3	1		

09/28/2023

SRF Associates

Synchro 11 Report

Page 7

Lanes, Volumes, Timings

5: Lowes Dwy/Home Depot Dwy & NYS 31

Delta Sonic Clay

2026 Background SAT

	←	→	↖	↗	↙	↘	↖	↗	↙	↘	↖	↗	↙	↘
Lane Group	EBL	EBT	EBR	WBL	WBT	WBR	NBL	NBT	NBR	SBL	SBT	SBR		
Permitted Phases			6			2			4			3		
Detector Phase	1	6	6	5	2	2	4	4	5	3	3	1		
Switch Phase														
Minimum Initial (s)	4.0	10.0	10.0	4.0	10.0	10.0	4.0	4.0	4.0	4.0	4.0	4.0		
Minimum Split (s)	10.0	16.0	16.0	10.0	16.0	16.0	10.5	10.5	10.5	10.5	10.5	10.0		
Total Split (s)	30.0	59.0	59.0	21.0	50.0	50.0	31.0	31.0	21.0	21.0	21.0	30.0		
Total Split (%)	22.7%	44.7%	44.7%	15.9%	37.9%	37.9%	23.5%	23.5%	15.9%	15.9%	15.9%	22.7%		
Maximum Green (s)	24.0	53.0	53.0	15.0	44.0	44.0	24.5	24.5	15.0	14.5	14.5	24.0		
Yellow Time (s)	4.0	4.0	4.0	4.0	4.0	4.0	3.5	3.5	4.0	3.5	3.5	4.0		
All-Red Time (s)	2.0	2.0	2.0	2.0	2.0	2.0	3.0	3.0	2.0	3.0	3.0	2.0		
Lost Time Adjust (s)	0.0	0.0	0.0	0.0	0.0	0.0	0.0	0.0	0.0	0.0	0.0	0.0		
Total Lost Time (s)	6.0	6.0	6.0	6.0	6.0	6.0	6.5	6.5	6.0	6.5	6.5	6.0		
Lead/Lag	Lead	Lag	Lag	Lead	Lag	Lag	Lag	Lag	Lead	Lead	Lead	Lead		
Lead-Lag Optimize?	Yes	Yes	Yes	Yes	Yes	Yes	Yes	Yes	Yes	Yes	Yes	Yes		
Vehicle Extension (s)	3.0	3.0	3.0	3.0	3.0	3.0	3.0	3.0	3.0	3.0	3.0	3.0		
Recall Mode	None	None	None	None	None	None	None	None	None	None	None	None		
Walk Time (s)	7.0	7.0	7.0	7.0	7.0	7.0	7.0	7.0	7.0	7.0	7.0	7.0		
Flash Dont Walk (s)	11.0	11.0		11.0	11.0	11.0	11.0	11.0						
Pedestrian Calls (#/hr)	0	0		0	0	0	0	0						
Act Effect Green (s)	20.6	44.9	44.9	15.2	39.5	39.5	15.6	15.6	37.4	14.7	14.7	35.9		
Actuated g/C Ratio	0.18	0.39	0.39	0.13	0.34	0.34	0.13	0.13	0.32	0.13	0.13	0.31		
v/c Ratio	0.75	0.47	0.23	0.83	0.82	0.47	0.65	0.25	0.32	0.83	0.82	0.62		
Control Delay	54.6	27.1	4.3	78.9	42.1	5.1	61.9	49.3	13.1	82.5	80.0	17.3		
Queue Delay	0.0	0.0	0.0	0.0	0.0	0.0	0.0	0.0	0.0	0.0	0.0	0.0		
Total Delay	54.6	27.1	4.3	78.9	42.1	5.1	61.9	49.3	13.1	82.5	80.0	17.3		
LOS	D	C	A	E	D	A	E	D	B	F	E	B		
Approach Delay		32.9			38.0			37.0				48.9		
Approach LOS		C			D			D				D		

Intersection Summary

Area Type: Other

Cycle Length: 132

Actuated Cycle Length: 115.8

Natural Cycle: 90

Control Type: Actuated-Uncoordinated

Maximum v/c Ratio: 0.83

Intersection Signal Delay: 37.9


Intersection LOS: D

Intersection Capacity Utilization 73.6%

ICU Level of Service D

Analysis Period (min) 15

Splits and Phases: 5: Lowes Dwy/Home Depot Dwy & NYS 31

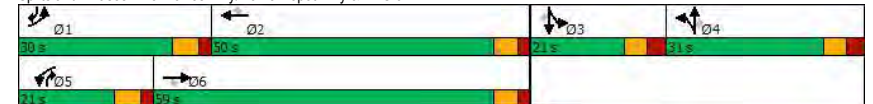

09/28/2023

SRF Associates

Synchro 11 Report

Page 8

Lanes, Volumes, Timings

6: Willow Field Dwy/Dell Center Dr & NYS 31

Delta Sonic Clay

2026 Background SAT

	↖	→	↘	↙	←	↖	↙	↗	↘	↖	↙	↗	↘
Lane Group	EBL	EBT	EBR	WBL	WBT	WBR	NBL	NBT	NBR	SBL	SBT	SBR	
Lane Configurations	↖	↖↖↖		↙	↖↖↖	↖	↖	↖		↖↖↖	↖	↖	
Traffic Volume (vph)	156	1242	7	11	1294	245	5	2	7	244	6	220	
Future Volume (vph)	156	1242	7	11	1294	245	5	2	7	244	6	220	
Ideal Flow (vphpl)	1900	1900	1900	1900	1900	1900	1900	1900	1900	1900	1900	1900	
Storage Length (ft)	360		0	300		300	0		0	150		0	
Storage Lanes	1		0	1		1	0		0	1		0	
Taper Length (ft)	25			25			25			25			
Lane Util. Factor	1.00	0.91	0.91	1.00	0.95	1.00	1.00	1.00	1.00	0.97	1.00	1.00	
Frt		0.999				0.850		0.883			0.854		
Flt Protected	0.950			0.950			0.950			0.950			
Satd. Flow (prot)	1787	5131	0	1805	3574	1615	1805	1678	0	3502	1623	0	
Flt Permitted	0.950			0.950			0.950			0.950			
Satd. Flow (perm)	1787	5131	0	1805	3574	1615	1805	1678	0	3502	1623	0	
Right Turn on Red		Yes			Yes			Yes			Yes		
Satd. Flow (RTOR)		1				250		7			224		
Link Speed (mph)	40				40			30			30		
Link Distance (ft)	907				1095			236			451		
Travel Time (s)	15.5				18.7			5.4			10.3		
Peak Hour Factor	0.98	0.98	0.98	0.98	0.98	0.98	0.98	0.98	0.98	0.98	0.98	0.98	
Heavy Vehicles (%)	1%	1%	0%	0%	1%	0%	0%	0%	0%	0%	0%	0%	
Adj. Flow (vph)	159	1267	7	11	1320	250	5	2	7	249	6	224	
Shared Lane Traffic (%)													
Lane Group Flow (vph)	159	1274	0	11	1320	250	5	9	0	249	230	0	
Enter Blocked Intersection	No	No	No	No	No	No	No	No	No	No	No	No	
Lane Alignment	Left	Left	Right	Left	Left	Right	Left	Left	Right	Left	Left	Right	
Median Width(ft)	12				12			24			24		
Link Offset(ft)	0				0			0			0		
Crosswalk Width(ft)	16				16			16			16		
Two way Left Turn Lane													
Headway Factor	1.00	1.00	1.00	1.00	1.00	1.00	1.00	1.00	1.00	1.00	1.00	1.00	
Turning Speed (mph)	60		60	60		60	60		60	60		60	
Number of Detectors	1	2		1	2	1	1	2		1	2		
Detector Template	Left	Thru		Left	Thru	Right	Left	Thru		Left	Thru		
Leading Detector (ft)	20	100		20	100	20	20	100		20	100		
Trailing Detector (ft)	0	0		0	0	0	0	0		0	0		
Detector 1 Position(ft)	0	0		0	0	0	0	0		0	0		
Detector 1 Size(ft)	20	6		20	6	20	20	6		20	6		
Detector 1 Type	CI+Ex	CI+Ex		CI+Ex	CI+Ex	CI+Ex	CI+Ex	CI+Ex		CI+Ex	CI+Ex		
Detector 1 Channel													
Detector 1 Extend (s)	0.0	0.0		0.0	0.0	0.0	0.0	0.0		0.0	0.0		
Detector 1 Queue (s)	0.0	0.0		0.0	0.0	0.0	0.0	0.0		0.0	0.0		
Detector 1 Delay (s)	0.0	0.0		0.0	0.0	0.0	0.0	0.0		0.0	0.0		
Detector 2 Position(ft)		94			94			94			94		
Detector 2 Size(ft)		6			6			6			6		
Detector 2 Type		CI+Ex			CI+Ex			CI+Ex			CI+Ex		
Detector 2 Channel													
Detector 2 Extend (s)		0.0			0.0			0.0			0.0		
Turn Type	Prot	NA		Prot	NA	Perm	Prot	NA		Prot	NA		
Protected Phases	1	6		5	2		7	4		3	8		

09/28/2023

SRF Associates

Synchro 11 Report

Page 9

Lanes, Volumes, Timings

6: Willow Field Dwy/Dell Center Dr & NYS 31

Delta Sonic Clay

2026 Background SAT

	↖	→	↘	↙	←	↖	↙	↗	↘	↖	↙	↗	↘
Lane Group	EBL	EBT	EBR	WBL	WBT	WBR	NBL	NBT	NBR	SBL	SBT	SBR	
Permitted Phases						2							
Detector Phase	1	6		5	2	2	7	4		3	8		
Switch Phase													
Minimum Initial (s)	4.0	10.0		4.0	10.0	10.0	4.0	4.0		4.0	4.0		
Minimum Split (s)	10.0	16.0		10.0	16.0	16.0	10.0	10.0		10.0	10.0		
Total Split (s)	18.0	56.0		14.0	52.0	52.0	12.0	12.0		18.0	18.0		
Total Split (%)	18.0%	56.0%		14.0%	52.0%	52.0%	12.0%	12.0%		18.0%	18.0%		
Maximum Green (s)	12.0	50.0		8.0	46.0	46.0	6.0	6.0		12.0	12.0		
Yellow Time (s)	4.0	4.0		4.0	4.0	4.0	4.0	3.5		4.0	3.5		
All-Red Time (s)	2.0	2.0		2.0	2.0	2.0	2.0	2.5		2.0	2.5		
Lost Time Adjust (s)	0.0	0.0		0.0	0.0	0.0	0.0	0.0		0.0	0.0		
Total Lost Time (s)	6.0	6.0		6.0	6.0	6.0	6.0	6.0		6.0	6.0		
Lead/Lag	Lead	Lag		Lead	Lag	Lag	Lead	Lag		Lead	Lag		
Lead-Lag Optimize?	Yes	Yes		Yes	Yes	Yes	Yes	Yes		Yes	Yes		
Vehicle Extension (s)	1.0	5.0		1.0	5.0	5.0	1.0	2.0		1.0	1.0		
Recall Mode	None	C-Max		None	C-Max	C-Max	None	None		None	None		
Walk Time (s)		7.0			7.0	7.0		7.0			7.0		
Flash Dont Walk (s)		20.0			25.0	25.0		26.0			26.0		
Pedestrian Calls (#/hr)		0			0	0		0			0		
Act Effct Green (s)	10.8	73.2		4.4	58.7	58.7	4.2	4.9		10.1	10.4		
Actuated g/C Ratio	0.11	0.73		0.04	0.59	0.59	0.04	0.05		0.10	0.10		
v/c Ratio	0.82	0.34		0.14	0.63	0.24	0.07	0.10		0.70	0.62		
Control Delay	75.5	6.6		54.2	4.9	0.2	47.8	31.3		54.4	14.3		
Queue Delay	0.0	0.0		0.0	0.0	0.0	0.0	0.0		0.0	0.0		
Total Delay	75.5	6.6		54.2	4.9	0.2	47.8	31.3		54.4	14.3		
LOS	E	A		D	A	A	D	C		D	B		
Approach Delay		14.2			4.5			37.2			35.1		
Approach LOS		B			A			D			D		

Intersection Summary

Area Type: Other

Cycle Length: 100

Actuated Cycle Length: 100

Offset: 0 (0%), Referenced to phase 2:WBT and 6:EBT, Start of Green

Natural Cycle: 70

Control Type: Actuated-Coordinated

Maximum v/c Ratio: 0.82

Intersection Signal Delay: 12.8


Intersection LOS: B

Intersection Capacity Utilization 73.3%

ICU Level of Service D

Analysis Period (min) 15

Splits and Phases: 6: Willow Field Dwy/Dell Center Dr & NYS 31

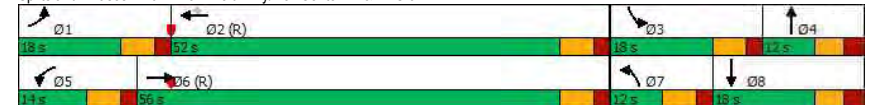

09/28/2023

SRF Associates

Synchro 11 Report

Page 10

Lanes, Volumes, Timings
7: Carling Rd & NYS 31

Delta Sonic Clay
2026 Background SAT

	←	→	↖	↗	←	→	↖	↗	←	→	↖	↗
Lane Group	EBL	EBT	EBR	WBL	WBT	WBR	NBL	NBT	NBR	SBL	SBT	SBR
Lane Configurations	↖	↖↖↖		↗	↖↖↖	↖	↖	↖		↖↖↖	↖	↖
Traffic Volume (vph)	224	1194	107	94	1276	193	70	27	106	204	23	218
Future Volume (vph)	224	1194	107	94	1276	193	70	27	106	204	23	218
Ideal Flow (vphpl)	1900	1900	1900	1900	1900	1900	1900	1900	1900	1900	1900	1900
Storage Length (ft)	525		0	250		350	0		0	0		0
Storage Lanes	1		0	1		1	1		0	2		0
Taper Length (ft)	25			25			25			25		
Lane Util. Factor	1.00	0.91	0.91	1.00	0.95	1.00	1.00	1.00	1.00	0.97	1.00	1.00
Frt		0.988				0.850		0.880			0.864	
Flt Protected	0.950			0.950			0.950			0.950		
Satd. Flow (prot)	1770	5024	0	1770	3539	1583	1770	1639	0	3433	1609	0
Flt Permitted	0.950			0.950			0.950			0.950		
Satd. Flow (perm)	1770	5024	0	1770	3539	1583	1770	1639	0	3433	1609	0
Right Turn on Red			Yes			Yes			Yes			Yes
Satd. Flow (RTOR)		17				210		115			237	
Link Speed (mph)		40			40			30			30	
Link Distance (ft)		1095			937			501			502	
Travel Time (s)		18.7			16.0			11.4			11.4	
Peak Hour Factor	0.92	0.92	0.92	0.92	0.92	0.92	0.92	0.92	0.92	0.92	0.92	0.92
Adj. Flow (vph)	243	1298	116	102	1387	210	76	29	115	222	25	237
Shared Lane Traffic (%)												
Lane Group Flow (vph)	243	1414	0	102	1387	210	76	144	0	222	262	0
Enter Blocked Intersection	No	No	No	No	No	No	No	No	No	No	No	No
Lane Alignment	Left	Left	Right	Left	Left	Right	Left	Left	Right	Left	Left	Right
Median Width(ft)		12			12			24			24	
Link Offset(ft)		0			0			0			0	
Crosswalk Width(ft)		16			16			16			16	
Two way Left Turn Lane												
Headway Factor	1.00	1.00	1.00	1.00	1.00	1.00	1.00	1.00	1.00	1.00	1.00	1.00
Turning Speed (mph)	60		60	60		60	60		60	60		60
Number of Detectors	1	2		1	2	1	1	2		1	2	
Detector Template	Left	Thru		Left	Thru	Right	Left	Thru		Left	Thru	
Leading Detector (ft)	20	100		20	100	20	20	100		20	100	
Trailing Detector (ft)	0	0		0	0	0	0	0		0	0	
Detector 1 Position(ft)	0	0		0	0	0	0	0		0	0	
Detector 1 Size(ft)	20	6		20	6	20	20	6		20	6	
Detector 1 Type	Cl+Ex	Cl+Ex		Cl+Ex	Cl+Ex	Cl+Ex	Cl+Ex	Cl+Ex		Cl+Ex	Cl+Ex	
Detector 1 Channel												
Detector 1 Extend (s)	0.0	0.0		0.0	0.0	0.0	0.0	0.0		0.0	0.0	
Detector 1 Queue (s)	0.0	0.0		0.0	0.0	0.0	0.0	0.0		0.0	0.0	
Detector 1 Delay (s)	0.0	0.0		0.0	0.0	0.0	0.0	0.0		0.0	0.0	
Detector 2 Position(ft)		94			94			94			94	
Detector 2 Size(ft)		6			6			6			6	
Detector 2 Type		Cl+Ex			Cl+Ex			Cl+Ex			Cl+Ex	
Detector 2 Channel												
Detector 2 Extend (s)		0.0			0.0			0.0			0.0	
Turn Type	Prot	NA		Prot	NA	Perm	Prot	NA		Prot	NA	
Protected Phases	1	6		5	2		7	4		3	8	
Permitted Phases						2						

Lanes, Volumes, Timings
7: Carling Rd & NYS 31

Delta Sonic Clay
2026 Background SAT

	←	→	↖	↗	←	→	↖	↗	←	→	↖	↗
Lane Group	EBL	EBT	EBR	WBL	WBT	WBR	NBL	NBT	NBR	SBL	SBT	SBR
Detector Phase	1	6		5	2	2	7	4		3	8	
Switch Phase												
Minimum Initial (s)	4.0	10.0		4.0	10.0	10.0	4.0	4.0		4.0	4.0	
Minimum Split (s)	10.0	16.5		10.0	16.5	16.5	10.0	10.0		10.0	10.0	
Total Split (s)	24.0	46.0		20.0	42.0	42.0	17.0	17.0		17.0	17.0	
Total Split (%)	24.0%	46.0%		20.0%	42.0%	42.0%	17.0%	17.0%		17.0%	17.0%	
Maximum Green (s)	18.0	39.5		14.0	35.5	35.5	11.0	11.0		11.0	11.0	
Yellow Time (s)	4.0	4.0		4.0	4.0	4.0	3.5	3.5		3.5	3.5	
All-Red Time (s)	2.0	2.5		2.0	2.5	2.5	2.5	2.5		2.5	2.5	
Lost Time Adjust (s)	0.0	0.0		0.0	0.0	0.0	0.0	0.0		0.0	0.0	
Total Lost Time (s)	6.0	6.5		6.0	6.5	6.5	6.0	6.0		6.0	6.0	
Lead/Lag	Lead	Lag		Lead	Lag	Lag	Lead	Lag		Lead	Lag	
Lead-Lag Optimize?	Yes	Yes		Yes	Yes	Yes	Yes	Yes		Yes	Yes	
Vehicle Extension (s)	1.0	5.0		1.0	5.0	5.0	1.0	1.0		1.0	1.0	
Recall Mode	None	C-Max		None	C-Max	C-Max	None	Max		None	Max	
Walk Time (s)		7.0			7.0	7.0					7.0	
Flash Dont Walk (s)		27.0			25.0	25.0					23.0	
Pedestrian Calls (#/hr)		0			0	0					0	
Act Effect Green (s)	15.9	48.1		9.2	39.2	39.2	7.6	11.0		9.4	14.8	
Actuated g/C Ratio	0.16	0.48		0.09	0.39	0.39	0.08	0.11		0.09	0.15	
v/c Ratio	0.86	0.58		0.63	1.00	0.28	0.57	0.51		0.69	0.60	
Control Delay	68.7	20.7		69.0	44.1	1.8	60.1	19.2		55.3	14.0	
Queue Delay	0.0	0.0		0.0	0.0	0.0	0.0	0.0		0.0	0.0	
Total Delay	68.7	20.7		69.0	44.1	1.8	60.1	19.2		55.3	14.0	
LOS	E	C		E	D	A	E	B		E	B	
Approach Delay		27.7			40.4			33.3			32.9	
Approach LOS		C			D			C			C	

Intersection Summary

Area Type: Other

Cycle Length: 100

Actuated Cycle Length: 100

Offset: 86 (86%), Referenced to phase 2:WBT and 6:EBT, Start of Green

Natural Cycle: 90

Control Type: Actuated-Coordinated

Maximum v/c Ratio: 1.00

Intersection Signal Delay: 34.0


Intersection LOS: C

Intersection Capacity Utilization 86.7%

ICU Level of Service E

Analysis Period (min) 15

Splits and Phases: 7: Carling Rd & NYS 31

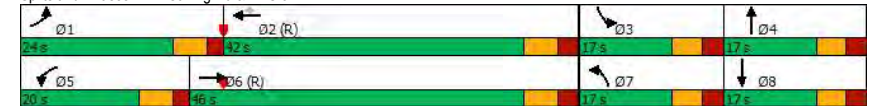

Lanes, Volumes, Timings
8: R&F Dwy/Wegmans Dwy & NYS 31

Delta Sonic Clay
2026 Background SAT

	←	→	↖	↗	↙	↘	↖	↗	↙	↘	↖	↗	↙	↘
Lane Group	EBL	EBT	EBR	WBL	WBT	WBR	NBL	NBT	NBR	SBL	SBT	SBR		
Lane Configurations	↖	↖↖↖		↗	↖↖↖	↗	↖	↖		↖↖↖	↗	↖		
Traffic Volume (vph)	73	1321	127	174	1340	338	98	14	141	311	22	98		
Future Volume (vph)	73	1321	127	174	1340	338	98	14	141	311	22	98		
Ideal Flow (vphpl)	1900	1900	1900	1900	1900	1900	1900	1900	1900	1900	1900	1900		
Storage Length (ft)	450		0	300		400	0		0	0		0		
Storage Lanes	1		0	1		1	1		0	2		0		
Taper Length (ft)	25			25			25			25				
Lane Util. Factor	1.00	0.91	0.91	1.00	0.95	1.00	1.00	1.00	1.00	0.97	1.00	1.00		
Frt		0.987				0.850		0.863			0.878			
Flt Protected	0.950			0.950			0.950			0.950				
Satd. Flow (prot)	1770	5069	0	1805	3574	1615	1752	1640	0	3502	1668	0		
Flt Permitted	0.950			0.950			0.950			0.950				
Satd. Flow (perm)	1770	5069	0	1805	3574	1615	1752	1640	0	3502	1668	0		
Right Turn on Red			Yes			Yes			Yes			Yes		
Satd. Flow (RTOR)		17				348		145			101			
Link Speed (mph)		40			40			30			30			
Link Distance (ft)		937			591			217			190			
Travel Time (s)		16.0			10.1			4.9			4.3			
Peak Hour Factor	0.97	0.97	0.97	0.97	0.97	0.97	0.97	0.97	0.97	0.97	0.97	0.97		
Heavy Vehicles (%)	2%	1%	1%	0%	1%	0%	3%	0%	0%	0%	0%	0%		
Adj. Flow (vph)	75	1362	131	179	1381	348	101	14	145	321	23	101		
Shared Lane Traffic (%)														
Lane Group Flow (vph)	75	1493	0	179	1381	348	101	159	0	321	124	0		
Enter Blocked Intersection	No	No	No	No	No	No	No	No	No	No	No	No		
Lane Alignment	Left	Left	Right	Left	Left	Right	Left	Left	Right	Left	Left	Right		
Median Width(ft)		12			12			24			24			
Link Offset(ft)		0			0			0			0			
Crosswalk Width(ft)		16			16			16			16			
Two way Left Turn Lane														
Headway Factor	1.00	1.00	1.00	1.00	1.00	1.00	1.00	1.00	1.00	1.00	1.00	1.00		
Turning Speed (mph)	60		60	60		60	60		60	60		60		
Number of Detectors	1	2		1	2	1	1	2		1	2			
Detector Template	Left	Thru		Left	Thru	Right	Left	Thru		Left	Thru			
Leading Detector (ft)	20	100		20	100	20	20	100		20	100			
Trailing Detector (ft)	0	0		0	0	0	0	0		0	0			
Detector 1 Position(ft)	0	0		0	0	0	0	0		0	0			
Detector 1 Size(ft)	20	6		20	6	20	20	6		20	6			
Detector 1 Type	CI+Ex	CI+Ex		CI+Ex	CI+Ex	CI+Ex	CI+Ex	CI+Ex		CI+Ex	CI+Ex			
Detector 1 Channel														
Detector 1 Extend (s)	0.0	0.0		0.0	0.0	0.0	0.0	0.0		0.0	0.0			
Detector 1 Queue (s)	0.0	0.0		0.0	0.0	0.0	0.0	0.0		0.0	0.0			
Detector 1 Delay (s)	0.0	0.0		0.0	0.0	0.0	0.0	0.0		0.0	0.0			
Detector 2 Position(ft)		94			94			94			94			
Detector 2 Size(ft)		6			6			6			6			
Detector 2 Type		CI+Ex			CI+Ex			CI+Ex			CI+Ex			
Detector 2 Channel														
Detector 2 Extend (s)		0.0			0.0			0.0			0.0			
Turn Type	Prot	NA		Prot	NA	pm+ov	Prot	NA		Prot	NA			
Protected Phases	1	6		5	2	3	7	4		3	8			

Lanes, Volumes, Timings
8: R&F Dwy/Wegmans Dwy & NYS 31

Delta Sonic Clay
2026 Background SAT

	←	→	↖	↗	↙	↘	↖	↗	↙	↘	↖	↗	↙	↘
Lane Group	EBL	EBT	EBR	WBL	WBT	WBR	NBL	NBT	NBR	SBL	SBT	SBR		
Permitted Phases						2								
Detector Phase	1	6		5	2	3	7	4		3	8			
Switch Phase														
Minimum Initial (s)	4.0	10.0		4.0	10.0	4.0	4.0	4.0		4.0	4.0			
Minimum Split (s)	10.0	16.0		10.0	16.0	15.5	15.5	10.0		15.5	10.0			
Total Split (s)	16.0	41.0		16.0	41.0	30.0	30.0	13.0		30.0	13.0			
Total Split (%)	16.0%	41.0%		16.0%	41.0%	30.0%	30.0%	13.0%		30.0%	13.0%			
Maximum Green (s)	10.0	35.0		10.0	35.0	24.5	24.5	7.0		24.5	7.0			
Yellow Time (s)	4.0	4.0		4.0	4.0	3.5	3.5	3.0		3.5	3.0			
All-Red Time (s)	2.0	2.0		2.0	2.0	2.0	2.0	3.0		2.0	3.0			
Lost Time Adjust (s)	0.0	0.0		0.0	0.0	0.0	0.0	0.0		0.0	0.0			
Total Lost Time (s)	6.0	6.0		6.0	6.0	5.5	5.5	6.0		5.5	6.0			
Lead/Lag	Lead	Lag		Lead	Lag	Lead	Lead	Lag		Lead	Lag			
Lead-Lag Optimize?	Yes	Yes		Yes	Yes	Yes	Yes	Yes		Yes	Yes			
Vehicle Extension (s)	1.0	5.0		1.0	5.0	2.0	1.0	1.0		2.0	2.0			
Recall Mode	None	C-Max		None	C-Max	None	None	None		None	None			
Walk Time (s)		7.0			7.0			7.0			7.0			
Flash Dont Walk (s)		11.0			11.0			11.0			11.0			
Pedestrian Calls (#/hr)		0			0			0			0			
Act Effct Green (s)	7.4	47.6		10.0	52.2	71.8	9.2	5.3		13.6	11.7			
Actuated g/C Ratio	0.07	0.48		0.10	0.52	0.72	0.09	0.05		0.14	0.12			
v/c Ratio	0.58	0.62		0.99	0.74	0.28	0.62	0.71		0.68	0.44			
Control Delay	54.1	18.4		106.7	17.4	0.4	59.8	27.9		48.3	17.8			
Queue Delay	0.0	0.0		0.0	0.0	0.0	0.0	0.0		0.0	0.0			
Total Delay	54.1	18.4		106.7	17.4	0.4	59.8	27.9		48.3	17.8			
LOS	D	B		F	B	A	E	C		D	B			
Approach Delay		20.1			22.7			40.3			39.8			
Approach LOS		C			C			D			D			

Intersection Summary

Area Type: Other

Cycle Length: 100

Actuated Cycle Length: 100

Offset: 79 (79%), Referenced to phase 2:WBT and 6:EBT, Start of Green

Natural Cycle: 75

Control Type: Actuated-Coordinated

Maximum v/c Ratio: 0.99

Intersection Signal Delay: 24.6

Intersection LOS: C

Intersection Capacity Utilization 79.0%

ICU Level of Service D

Analysis Period (min) 15

Splits and Phases: 8: R&F Dwy/Wegmans Dwy & NYS 31



Lanes, Volumes, Timings
9: Soule Rd/I-481 SB Off Ramp & NYS 31

Delta Sonic Clay
2026 Background SAT

	←	→	↖	↗	↙	↘	↕	↖	↗	↙	↘	↕
Lane Group	EBL	EBT	EBR	WBL	WBT	WBR	NBL	NBT	NBR	SBL	SBT	SBR
Lane Configurations		↑↑	↑	↑↑	↑↑		↑		↑	↑	↑	↑
Traffic Volume (vph)	0	1047	722	255	1398	0	274	0	141	125	29	225
Future Volume (vph)	0	1047	722	255	1398	0	274	0	141	125	29	225
Ideal Flow (vphpl)	1900	1900	1900	1900	1900	1900	1900	1900	1900	1900	1900	1900
Storage Length (ft)	0		0	350		0	275		0	315		150
Storage Lanes	0		1	2		0	1		1	1		1
Taper Length (ft)	25			25			25			25		
Lane Util. Factor	1.00	0.95	1.00	0.97	0.95	1.00	1.00	1.00	1.00	1.00	1.00	1.00
Frt			0.850						0.850			0.850
Flt Protected				0.950			0.950			0.950		
Satd. Flow (prot)	0	3610	1599	3467	3574	0	1805	0	1583	1787	1900	1615
Flt Permitted				0.950			0.950			0.950		
Satd. Flow (perm)	0	3610	1599	3467	3574	0	1805	0	1583	1787	1900	1615
Right Turn on Red			Yes		Yes			Yes			Yes	
Satd. Flow (RTOR)			277					164			229	
Link Speed (mph)	40			40			40			30		
Link Distance (ft)	591			704			664			555		
Travel Time (s)	10.1			12.0			11.3			12.6		
Peak Hour Factor	0.96	0.96	0.96	0.96	0.96	0.96	0.96	0.96	0.96	0.96	0.96	0.96
Heavy Vehicles (%)	0%	0%	1%	1%	1%	0%	0%	2%	1%	0%	0%	0%
Adj. Flow (vph)	0	1091	752	266	1456	0	285	0	147	130	30	234
Shared Lane Traffic (%)												
Lane Group Flow (vph)	0	1091	752	266	1456	0	285	0	147	130	30	234
Enter Blocked Intersection	No	No	No	No	No	No	No	No	No	No	No	No
Lane Alignment	Left	Left	Right	Left	Left	Right	Left	Left	Right	Left	Left	Right
Median Width(ft)	24			24			12			12		
Link Offset(ft)	0			0			0			0		
Crosswalk Width(ft)	16			16			16			16		
Two way Left Turn Lane												
Headway Factor	1.00	1.00	1.00	1.00	1.00	1.00	1.00	1.00	1.00	1.00	1.00	1.00
Turning Speed (mph)	60		60	60		60	60		60	60		60
Number of Detectors	2	1	1	2			1		1	1	2	1
Detector Template	Thru	Right	Left	Thru			Left		Right	Left	Thru	Right
Leading Detector (ft)	100	20	20	100			20		20	20	100	20
Trailing Detector (ft)	0	0	0	0			0		0	0	0	0
Detector 1 Position(ft)	0	0	0	0			0		0	0	0	0
Detector 1 Size(ft)	6	20	20	6			20		20	20	6	20
Detector 1 Type	CI+Ex	CI+Ex	CI+Ex	CI+Ex			CI+Ex		CI+Ex	CI+Ex	CI+Ex	CI+Ex
Detector 1 Channel												
Detector 1 Extend (s)	0.0	0.0	0.0	0.0			0.0		0.0	0.0	0.0	0.0
Detector 1 Queue (s)	0.0	0.0	0.0	0.0			0.0		0.0	0.0	0.0	0.0
Detector 1 Delay (s)	0.0	0.0	0.0	0.0			0.0		0.0	0.0	0.0	0.0
Detector 2 Position(ft)	94			94							94	
Detector 2 Size(ft)	6			6							6	
Detector 2 Type	CI+Ex			CI+Ex							CI+Ex	
Detector 2 Channel												
Detector 2 Extend (s)	0.0			0.0							0.0	
Turn Type	NA	pm+ov	Prot	NA		Prot		pt+ov	Prot	NA	Perm	
Protected Phases	6	7	5	2		7		5 4	3	8		

Lanes, Volumes, Timings
9: Soule Rd/I-481 SB Off Ramp & NYS 31

Delta Sonic Clay
2026 Background SAT

Lane Group	Ø4
Lane Configurations	
Traffic Volume (vph)	
Future Volume (vph)	
Ideal Flow (vphpl)	
Storage Length (ft)	
Storage Lanes	
Taper Length (ft)	
Lane Util. Factor	
Frt	
Flt Protected	
Satd. Flow (prot)	
Flt Permitted	
Satd. Flow (perm)	
Right Turn on Red	
Satd. Flow (RTOR)	
Link Speed (mph)	
Link Distance (ft)	
Travel Time (s)	
Peak Hour Factor	
Heavy Vehicles (%)	
Adj. Flow (vph)	
Shared Lane Traffic (%)	
Lane Group Flow (vph)	
Enter Blocked Intersection	
Lane Alignment	
Median Width(ft)	
Link Offset(ft)	
Crosswalk Width(ft)	
Two way Left Turn Lane	
Headway Factor	
Turning Speed (mph)	
Number of Detectors	
Detector Template	
Leading Detector (ft)	
Trailing Detector (ft)	
Detector 1 Position(ft)	
Detector 1 Size(ft)	
Detector 1 Type	
Detector 1 Channel	
Detector 1 Extend (s)	
Detector 1 Queue (s)	
Detector 1 Delay (s)	
Detector 2 Position(ft)	
Detector 2 Size(ft)	
Detector 2 Type	
Detector 2 Channel	
Detector 2 Extend (s)	
Turn Type	
Protected Phases	4

Lanes, Volumes, Timings
9: Soule Rd/I-481 SB Off Ramp & NYS 31

Delta Sonic Clay
2026 Background SAT

Lane Group	EBL	EBT	EBR	WBL	WBT	WBR	NBL	NBT	NBR	SBL	SBT	SBR
Permitted Phases	6						8					
Detector Phase	6	7	5	2			7		5 4	3	8	8
Switch Phase												
Minimum Initial (s)	10.0	4.0	4.0	10.0			4.0			4.0	4.0	4.0
Minimum Split (s)	16.0	10.0	10.0	16.0			10.0			10.0	10.0	10.0
Total Split (s)	41.0	30.0	16.0	57.0			30.0			30.0	13.0	13.0
Total Split (%)	41.0%	30.0%	16.0%	57.0%			30.0%			30.0%	13.0%	13.0%
Maximum Green (s)	35.0	24.0	10.0	51.0			24.0			24.0	7.0	7.0
Yellow Time (s)	4.0	3.5	4.0	4.0			3.5			3.5	3.5	3.5
All-Red Time (s)	2.0	2.5	2.0	2.0			2.5			2.5	2.5	2.5
Lost Time Adjust (s)	0.0	0.0	0.0	0.0			0.0			0.0	0.0	0.0
Total Lost Time (s)	6.0	6.0	6.0	6.0			6.0			6.0	6.0	6.0
Lead/Lag	Lag	Lead	Lead				Lead			Lag	Lag	Lag
Lead-Lag Optimize?	Yes	Yes	Yes				Yes			Yes	Yes	Yes
Vehicle Extension (s)	3.0	3.0	3.0	3.0			3.0			3.0	3.0	3.0
Recall Mode	C-Max	None	None	C-Max			None			None	None	None
Walk Time (s)	7.0			7.0							7.0	7.0
Flash Dont Walk (s)	11.0			11.0						11.0	11.0	
Pedestrian Calls (#/hr)	0			0						0	0	
Act Effct Green (s)	39.0	65.5	9.9	54.9			20.5		15.9	21.2	6.6	6.6
Actuated g/C Ratio	0.39	0.66	0.10	0.55			0.20		0.16	0.21	0.07	0.07
v/c Ratio	0.78	0.66	0.77	0.74			0.77		0.38	0.34	0.24	0.73
Control Delay	28.3	3.6	54.0	16.5			51.6		5.2	35.2	49.0	21.1
Queue Delay	0.0	0.7	0.0	0.0			0.0		0.0	0.0	0.0	0.0
Total Delay	28.3	4.3	54.0	16.5			51.6		5.2	35.2	49.0	21.1
LOS	C	A	D	B			D		A	D	D	C
Approach Delay	18.5			22.3			35.8				27.9	
Approach LOS	B			C			D				C	

Intersection Summary

Area Type: Other

Cycle Length: 100

Actuated Cycle Length: 100

Offset: 79 (79%), Referenced to phase 2:WBT and 6:EBT, Start of Green

Natural Cycle: 70

Control Type: Actuated-Coordinated

Maximum v/c Ratio: 0.78

Intersection Signal Delay: 22.5 Intersection LOS: C

Intersection Capacity Utilization 81.1% ICU Level of Service D

Analysis Period (min) 15

Splits and Phases: 9: Soule Rd/I-481 SB Off Ramp & NYS 31



Lanes, Volumes, Timings
9: Soule Rd/I-481 SB Off Ramp & NYS 31

Delta Sonic Clay
2026 Background SAT

Lane Group	Ø4
Permitted Phases	8
Detector Phase	
Switch Phase	
Minimum Initial (s)	4.0
Minimum Split (s)	10.0
Total Split (s)	13.0
Total Split (%)	13%
Maximum Green (s)	7.0
Yellow Time (s)	4.0
All-Red Time (s)	2.0
Lost Time Adjust (s)	
Total Lost Time (s)	
Lead/Lag	Lead
Lead-Lag Optimize?	Yes
Vehicle Extension (s)	3.0
Recall Mode	None
Walk Time (s)	
Flash Dont Walk (s)	
Pedestrian Calls (#/hr)	
Act Effct Green (s)	
Actuated g/C Ratio	
v/c Ratio	
Control Delay	
Queue Delay	
Total Delay	
LOS	
Approach Delay	
Approach LOS	

Intersection Summary

Lanes, Volumes, Timings
10: I-481 NB Off Ramp/I-481 NB On Ramp & NYS 31

Delta Sonic Clay
2026 Background SAT

	EBL	EBT	EBR	WBL	WBT	WBR	NBL	NBT	NBR	SBL	SBT	SBR
Lane Configurations	↩	↩↩			↩↩	↩	↩	↩	↩			
Traffic Volume (vph)	216	1074	0	0	1179	142	470	0	152	0	0	0
Future Volume (vph)	216	1074	0	0	1179	142	470	0	152	0	0	0
Ideal Flow (vphpl)	1900	1900	1900	1900	1900	1900	1900	1900	1900	1900	1900	1900
Storage Length (ft)	150		0	0		315	225		150	0		0
Storage Lanes	1		0	0		1		1		0		0
Taper Length (ft)	25			25			25			25		
Lane Util. Factor	1.00	0.95	1.00	1.00	0.95	1.00	0.95	0.95	1.00	1.00	1.00	1.00
Frt						0.850			0.850			
Flt Protected	0.950						0.950	0.950				
Satd. Flow (prot)	1805	3574	0	0	3610	1615	1698	1698	1599	0	0	0
Flt Permitted	0.139						0.950	0.950				
Satd. Flow (perm)	264	3574	0	0	3610	1615	1698	1698	1599	0	0	0
Right Turn on Red			Yes			Yes			Yes			Yes
Satd. Flow (RTOR)						148			126			
Link Speed (mph)	40				40			30			30	
Link Distance (ft)	704				681			372			387	
Travel Time (s)	12.0				11.6			8.5			8.8	
Peak Hour Factor	0.96	0.96	0.96	0.96	0.96	0.96	0.96	0.96	0.96	0.96	0.96	0.96
Heavy Vehicles (%)	0%	1%	0%	0%	0%	0%	1%	0%	1%	0%	0%	0%
Adj. Flow (vph)	225	1119	0	0	1228	148	490	0	158	0	0	0
Shared Lane Traffic (%)							50%					
Lane Group Flow (vph)	225	1119	0	0	1228	148	245	245	158	0	0	0
Enter Blocked Intersection	No	No	No	No	No	No	No	No	No	No	No	No
Lane Alignment	Left	Left	Right	Left	Left	Right	Left	Left	Right	Left	Left	Right
Median Width(ft)	24				24			12			12	
Link Offset(ft)	0				0			0			0	
Crosswalk Width(ft)	16				16			16			16	
Two way Left Turn Lane												
Headway Factor	1.00	1.00	1.00	1.00	1.00	1.00	1.00	1.00	1.00	1.00	1.00	1.00
Turning Speed (mph)	60		60	60		60	60		60	60		60
Number of Detectors	1	2			2	1	1	2	1			
Detector Template	Left	Thru			Thru	Right	Left	Thru	Right			
Leading Detector (ft)	20	100			100	20	20	100	20			
Trailing Detector (ft)	0	0			0	0	0	0	0			
Detector 1 Position(ft)	0	0			0	0	0	0	0			
Detector 1 Size(ft)	20	6			6	20	20	6	20			
Detector 1 Type	CI+Ex	CI+Ex			CI+Ex	CI+Ex	CI+Ex	CI+Ex	CI+Ex			
Detector 1 Channel												
Detector 1 Extend (s)	0.0	0.0			0.0	0.0	0.0	0.0	0.0			
Detector 1 Queue (s)	0.0	0.0			0.0	0.0	0.0	0.0	0.0			
Detector 1 Delay (s)	0.0	0.0			0.0	0.0	0.0	0.0	0.0			
Detector 2 Position(ft)		94				94			94			
Detector 2 Size(ft)		6				6			6			
Detector 2 Type		CI+Ex				CI+Ex			CI+Ex			
Detector 2 Channel												
Detector 2 Extend (s)		0.0				0.0			0.0			
Turn Type	pm+pt	NA			NA	Perm	Perm	NA	Perm			
Protected Phases	1	6			2			4				


Lanes, Volumes, Timings
10: I-481 NB Off Ramp/I-481 NB On Ramp & NYS 31

Delta Sonic Clay
2026 Background SAT

	EBL	EBT	EBR	WBL	WBT	WBR	NBL	NBT	NBR	SBL	SBT	SBR
Permitted Phases	6					2	4		4			
Detector Phase	1	6			2	2	4	4	4			
Switch Phase												
Minimum Initial (s)	4.0	10.0			10.0	10.0	4.0	4.0	4.0			
Minimum Split (s)	10.5	16.5			16.5	16.5	10.0	10.0	10.0			
Total Split (s)	15.0	75.0			60.0	60.0	25.0	25.0	25.0			
Total Split (%)	15.0%	75.0%			60.0%	60.0%	25.0%	25.0%	25.0%			
Maximum Green (s)	8.5	68.5			53.5	53.5	19.0	19.0	19.0			
Yellow Time (s)	4.5	4.5			4.5	4.5	4.0	4.0	4.0			
All-Red Time (s)	2.0	2.0			2.0	2.0	2.0	2.0	2.0			
Lost Time Adjust (s)	0.0	0.0			0.0	0.0	0.0	0.0	0.0			
Total Lost Time (s)	6.5	6.5			6.5	6.5	6.0	6.0	6.0			
Lead/Lag	Lead				Lag	Lag						
Lead-Lag Optimize?	Yes				Yes	Yes						
Vehicle Extension (s)	1.0	5.0			5.0	5.0	2.0	2.0	2.0			
Recall Mode	None	C-Max			C-Max	C-Max	None	None	None			
Act Effect Green (s)	70.4	70.4			56.2	56.2	17.1	17.1	17.1			
Actuated g/C Ratio	0.70	0.70			0.56	0.56	0.17	0.17	0.17			
v/c Ratio	0.74	0.45			0.61	0.15	0.84	0.84	0.42			
Control Delay	37.1	2.5			16.7	2.4	65.2	65.2	13.7			
Queue Delay	0.0	0.0			0.0	0.0	0.0	0.0	0.0			
Total Delay	37.1	2.5			16.7	2.4	65.2	65.2	13.7			
LOS	D	A			B	A	E	E	B			
Approach Delay		8.3				15.2			52.7			
Approach LOS		A				B			D			

Intersection Summary	
Area Type:	Other
Cycle Length: 100	
Actuated Cycle Length: 100	
Offset: 78 (78%), Referenced to phase 2:WBT and 6:EBTL, Start of Green	
Natural Cycle: 60	
Control Type: Actuated-Coordinated	
Maximum v/c Ratio: 0.84	
Intersection Signal Delay: 19.6	Intersection LOS: B
Intersection Capacity Utilization 73.4%	ICU Level of Service D
Analysis Period (min) 15	

Splits and Phases: 10: I-481 NB Off Ramp/I-481 NB On Ramp & NYS 31

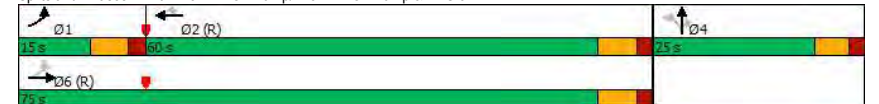

APPENDIX E: LOS CALCULATIONS – FULL BUILD CONDITIONS

Lanes, Volumes, Timings
1: Oswego Rd & NYS 31

Delta Sonic Clay
2026 Full Build AM

	↶	→	↷	↶	←	↶	↷	↶	↷	↶	↷	↶	↷
Lane Group	EBL	EBT	EBR	WBL	WBT	WBR	SEL	SET	SER	NWL	NWT	NWR	
Lane Configurations	↶	↶		↶	↶		↶	↶		↶	↶	↶	
Traffic Volume (vph)	13	627	191	178	422	68	108	85	8	95	49	286	
Future Volume (vph)	13	627	191	178	422	68	108	85	8	95	49	286	
Ideal Flow (vphpl)	1900	1900	1900	1900	1900	1900	1900	1900	1900	1900	1900	1900	
Storage Length (ft)	300		0	515		0	350		350	500		500	
Storage Lanes	1		0	2		0	1		1	2		1	
Taper Length (ft)	25			25			25			25			
Lane Util. Factor	1.00	0.95	0.95	0.97	0.95	0.95	1.00	0.95	0.95	0.97	0.95	1.00	
Frt		0.965			0.979			0.986				0.850	
Flt Protected	0.950			0.950			0.950			0.950			
Satd. Flow (prot)	1570	3398	0	3367	3407	0	1787	3367	0	3367	3539	1538	
Flt Permitted	0.950			0.950			0.950			0.950			
Satd. Flow (perm)	1570	3398	0	3367	3407	0	1787	3367	0	3367	3539	1538	
Right Turn on Red			Yes			Yes			Yes			Yes	
Satd. Flow (RTOR)		46			23			9				300	
Link Speed (mph)		40			40			40				40	
Link Distance (ft)		607			1875			750				823	
Travel Time (s)		10.3			32.0			12.8				14.0	
Peak Hour Factor	0.93	0.93	0.93	0.93	0.93	0.93	0.93	0.93	0.93	0.93	0.93	0.93	
Heavy Vehicles (%)	15%	3%	1%	4%	4%	2%	1%	5%	13%	4%	2%	5%	
Adj. Flow (vph)	14	674	205	191	454	73	116	91	9	102	53	308	
Shared Lane Traffic (%)													
Lane Group Flow (vph)	14	879	0	191	527	0	116	100	0	102	53	308	
Enter Blocked Intersection	No	No	No	No	No	No	No	No	No	No	No	No	
Lane Alignment	Left	Left	Right	Left	Left	Right	Left	Left	Right	Left	Left	Right	
Median Width(ft)		24			24			24			24		
Link Offset(ft)		0			0			0			0		
Crosswalk Width(ft)		16			16			16			16		
Two way Left Turn Lane													
Headway Factor	1.00	1.00	1.00	1.00	1.00	1.00	1.00	1.00	1.00	1.00	1.00	1.00	
Turning Speed (mph)	15		9	15		9	15		9	15		9	
Number of Detectors	1	2		1	2		1	2		1	2	1	
Detector Template	Left	Thru		Left	Thru		Left	Thru		Left	Thru	Right	
Leading Detector (ft)	20	100		20	100		20	100		20	100	20	
Trailing Detector (ft)	0	0		0	0		0	0		0	0	0	
Detector 1 Position(ft)	0	0		0	0		0	0		0	0	0	
Detector 1 Size(ft)	20	6		20	6		20	6		20	6	20	
Detector 1 Type	CI+Ex	CI+Ex		CI+Ex	CI+Ex		CI+Ex	CI+Ex		CI+Ex	CI+Ex	CI+Ex	
Detector 1 Channel													
Detector 1 Extend (s)	0.0	0.0		0.0	0.0		0.0	0.0		0.0	0.0	0.0	
Detector 1 Queue (s)	0.0	0.0		0.0	0.0		0.0	0.0		0.0	0.0	0.0	
Detector 1 Delay (s)	0.0	0.0		0.0	0.0		0.0	0.0		0.0	0.0	0.0	
Detector 2 Position(ft)		94			94			94			94		
Detector 2 Size(ft)		6			6			6			6		
Detector 2 Type		CI+Ex			CI+Ex			CI+Ex			CI+Ex		
Detector 2 Channel													
Detector 2 Extend (s)		0.0			0.0			0.0			0.0		
Turn Type	Prot	NA		Prot	NA		Prot	NA		Prot	NA	Over	
Protected Phases	1	6		5	2		3	7		8	4	5	

Lanes, Volumes, Timings
1: Oswego Rd & NYS 31

Delta Sonic Clay
2026 Full Build AM

	↶	→	↷	↶	←	↶	↷	↶	↷	↶	↷	↶	↷
Lane Group	EBL	EBT	EBR	WBL	WBT	WBR	SEL	SET	SER	NWL	NWT	NWR	
Permitted Phases													
Detector Phase	1	6		5	2		3	7		8	4	5	
Switch Phase													
Minimum Initial (s)	6.0	12.0		6.0	12.0		6.0	6.0		5.0	10.0	6.0	
Minimum Split (s)	12.0	18.5		12.0	18.5		13.0	12.5		12.0	17.0	12.0	
Total Split (s)	12.0	34.0		18.0	40.0		15.0	23.0		15.0	23.0	18.0	
Total Split (%)	13.3%	37.8%		20.0%	44.4%		16.7%	25.6%		16.7%	25.6%	20.0%	
Maximum Green (s)	6.0	27.5		12.0	33.5		8.0	16.5		8.0	16.0	12.0	
Yellow Time (s)	4.0	4.0		4.0	4.0		4.0	4.0		4.0	4.0	4.0	
All-Red Time (s)	2.0	2.5		2.0	2.5		3.0	2.5		3.0	3.0	2.0	
Lost Time Adjust (s)	0.0	0.0		0.0	0.0		0.0	0.0		0.0	0.0	0.0	
Total Lost Time (s)	6.0	6.5		6.0	6.5		7.0	6.5		7.0	7.0	6.0	
Lead/Lag	Lead	Lag		Lead	Lag		Lead	Lead		Lag	Lag	Lead	
Lead-Lag Optimize?	Yes	Yes		Yes	Yes		Yes	Yes		Yes	Yes	Yes	
Vehicle Extension (s)	3.0	3.0		3.0	3.0		3.0	3.0		3.0	3.0	3.0	
Recall Mode	None	C-Max		None	C-Max		None	None		None	None	None	
Walk Time (s)		7.0			8.0			9.0					
Flash Dont Walk (s)		30.0			29.0			34.0					
Pedestrian Calls (#/hr)		0			0			0					
Act Effct Green (s)	6.0	39.7		10.1	53.5		10.4	8.3		8.5	10.0	10.1	
Actuated g/C Ratio	0.07	0.44		0.11	0.59		0.12	0.09		0.09	0.11	0.11	
v/c Ratio	0.13	0.58		0.50	0.26		0.56	0.31		0.32	0.13	0.70	
Control Delay	42.7	21.3		42.0	10.5		50.9	37.2		40.6	37.1	14.5	
Queue Delay	0.0	0.0		0.0	0.0		0.0	0.0		0.0	0.0	0.0	
Total Delay	42.7	21.3		42.0	10.5		50.9	37.2		40.6	37.1	14.5	
LOS	D	C		D	B		D	D		D	D	B	
Approach Delay		21.6			18.9			44.5			22.8		
Approach LOS		C			B			D			C		

Intersection Summary

Area Type: Other

Cycle Length: 90

Actuated Cycle Length: 90

Offset: 0 (0%), Referenced to phase 2:WBT and 6:EBT, Start of Green

Natural Cycle: 70

Control Type: Actuated-Coordinated

Maximum v/c Ratio: 0.70

Intersection Signal Delay: 23.2


Intersection LOS: C

Intersection Capacity Utilization 63.0%

ICU Level of Service B

Analysis Period (min) 15

Splits and Phases: 1: Oswego Rd & NYS 31

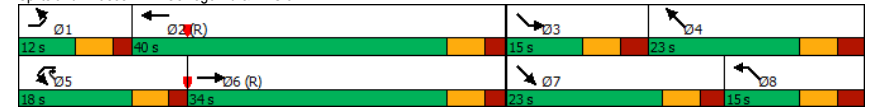

Lanes, Volumes, Timings

2: Davidson Ford of Clay Dwy/Proposed Driveway & NYS 31

Delta Sonic Clay

2026 Full Build AM

	←	→	↖	↗	↙	↘	↖	↗	↙	↘	↖	↗	↙	↘
Lane Group	EBL	EBT	EBR	WBL	WBT	WBR	NBL	NBT	NBR	SBL	SBT	SBR		
Lane Configurations	↖	↖		↖	↖	↖	↖	↖		↖	↖			
Traffic Volume (vph)	86	963	6	15	658	29	8	0	10	120	0	48		
Future Volume (vph)	86	963	6	15	658	29	8	0	10	120	0	48		
Ideal Flow (vphpl)	1900	1900	1900	1900	1900	1900	1900	1900	1900	1900	1900	1900		
Storage Length (ft)	150		0	215		250	0		0	0		0		
Storage Lanes	1		0	1		1	1		0	1		0		
Taper Length (ft)	25			25			25			25				
Lane Util. Factor	1.00	0.95	0.95	1.00	0.95	1.00	1.00	1.00	1.00	1.00	1.00	1.00		
Frt		0.999				0.850		0.850				0.850		
Flt Protected	0.950			0.950			0.950			0.950				
Satd. Flow (prot)	1770	3502	0	1805	3438	1583	1805	1615	0	1770	1583	0		
Flt Permitted	0.298			0.950			0.723			0.750				
Satd. Flow (perm)	555	3502	0	1805	3438	1583	1374	1615	0	1397	1583	0		
Right Turn on Red		Yes			Yes			Yes			Yes			
Satd. Flow (RTOR)		1				115		311			384			
Link Speed (mph)		40			40			30			30			
Link Distance (ft)		1875			596			404			322			
Travel Time (s)		32.0			10.2			9.2			7.3			
Peak Hour Factor	0.92	0.92	0.92	0.92	0.92	0.92	0.92	0.92	0.92	0.92	0.92	0.92		
Heavy Vehicles (%)	2%	3%	0%	0%	5%	2%	0%	2%	0%	2%	2%	2%		
Adj. Flow (vph)	93	1047	7	16	715	32	9	0	11	130	0	52		
Shared Lane Traffic (%)														
Lane Group Flow (vph)	93	1054	0	16	715	32	9	11	0	130	52	0		
Enter Blocked Intersection	No	No	No	No	No	No	No	No	No	No	No	No		
Lane Alignment	Left	Left	Right	Left	Left	Right	Left	Left	Right	Left	Left	Right		
Median Width(ft)		24			24			12			12			
Link Offset(ft)		0			0			0			0			
Crosswalk Width(ft)		16			16			16			16			
Two way Left Turn Lane														
Headway Factor	1.00	1.00	1.00	1.00	1.00	1.00	1.00	1.00	1.00	1.00	1.00	1.00		
Turning Speed (mph)	60		9	15		60	15		9	60		60		
Number of Detectors	1	2		1	2	1	1	2		1	2			
Detector Template	Left	Thru		Left	Thru	Right	Left	Thru		Left	Thru			
Leading Detector (ft)	20	100		20	100	20	20	100		20	100			
Trailing Detector (ft)	0	0		0	0	0	0	0		0	0			
Detector 1 Position(ft)	0	0		0	0	0	0	0		0	0			
Detector 1 Size(ft)	20	6		20	6	20	20	6		20	6			
Detector 1 Type	CI+Ex	CI+Ex		CI+Ex	CI+Ex	CI+Ex	CI+Ex	CI+Ex		CI+Ex	CI+Ex			
Detector 1 Channel														
Detector 1 Extend (s)	0.0	0.0		0.0	0.0	0.0	0.0	0.0		0.0	0.0			
Detector 1 Queue (s)	0.0	0.0		0.0	0.0	0.0	0.0	0.0		0.0	0.0			
Detector 1 Delay (s)	0.0	0.0		0.0	0.0	0.0	0.0	0.0		0.0	0.0			
Detector 2 Position(ft)		94			94			94			94			
Detector 2 Size(ft)		6			6			6			6			
Detector 2 Type		CI+Ex			CI+Ex			CI+Ex			CI+Ex			
Detector 2 Channel														
Detector 2 Extend (s)		0.0			0.0			0.0			0.0			
Turn Type	pm+pt	NA		Prot	NA	Perm	Perm	NA		Perm	NA			
Protected Phases	1	6		5	2			3			3			

11/13/2023

Passero Associates

Synchro 11 Report

Page 3

Lanes, Volumes, Timings

2: Davidson Ford of Clay Dwy/Proposed Driveway & NYS 31

Delta Sonic Clay

2026 Full Build AM

	←	→	↖	↗	↙	↘	↖	↗	↙	↘	↖	↗	↙	↘
Lane Group	EBL	EBT	EBR	WBL	WBT	WBR	NBL	NBT	NBR	SBL	SBT	SBR		
Permitted Phases	6					2	3			3				
Detector Phase	1	6		5	2	2	3	3		3	3			
Switch Phase														
Minimum Initial (s)	5.0	12.0		4.0	12.0	12.0	4.0	4.0		4.0	4.0			
Minimum Split (s)	11.0	18.0		10.0	18.0	18.0	10.5	10.5		10.5	10.5			
Total Split (s)	20.0	50.0		20.0	50.0	50.0	20.0	20.0		20.0	20.0			
Total Split (%)	22.2%	55.6%		22.2%	55.6%	55.6%	22.2%	22.2%		22.2%	22.2%			
Maximum Green (s)	14.0	44.0		14.0	44.0	44.0	13.5	13.5		13.5	13.5			
Yellow Time (s)	4.0	4.0		4.0	4.0	4.0	3.5	3.5		3.5	3.5			
All-Red Time (s)	2.0	2.0		2.0	2.0	2.0	3.0	3.0		3.0	3.0			
Lost Time Adjust (s)	0.0	0.0		0.0	0.0	0.0	0.0	0.0		0.0	0.0			
Total Lost Time (s)	6.0	6.0		6.0	6.0	6.0	6.5	6.5		6.5	6.5			
Lead/Lag	Lead	Lag		Lead	Lag	Lag								
Lead-Lag Optimize?	Yes	Yes		Yes	Yes	Yes								
Vehicle Extension (s)	3.0	3.0		3.0	3.0	3.0	3.0	3.0		3.0	3.0			
Recall Mode	None	None		None	None	None	None	None		None	None			
Walk Time (s)		7.0												
Flash Dont Walk (s)		25.0												
Pedestrian Calls (#/hr)		0												
Act Effect Green (s)	31.0	32.9		7.3	25.4	25.4	11.4	11.4		11.4	11.4			
Actuated g/C Ratio	0.60	0.64		0.14	0.49	0.49	0.22	0.22		0.22	0.22			
v/c Ratio	0.18	0.47		0.06	0.42	0.04	0.03	0.02		0.42	0.08			
Control Delay	6.1	9.4		28.1	14.2	0.1	22.9	0.1		28.0	0.2			
Queue Delay	0.0	0.0		0.0	0.0	0.0	0.0	0.0		0.0	0.0			
Total Delay	6.1	9.4		28.1	14.2	0.1	22.9	0.1		28.0	0.2			
LOS	A	A		C	B	A	C	A		C	A			
Approach Delay		9.2			13.9			10.3			20.1			
Approach LOS		A			B			B			C			

Intersection Summary

Area Type: Other

Cycle Length: 90

Actuated Cycle Length: 51.6

Natural Cycle: 55

Control Type: Actuated-Uncoordinated

Maximum v/c Ratio: 0.47

Intersection Signal Delay: 11.8


Intersection LOS: B

Intersection Capacity Utilization 58.9%

ICU Level of Service B

Analysis Period (min) 15

Splits and Phases: 2: Davidson Ford of Clay Dwy/Proposed Driveway & NYS 31

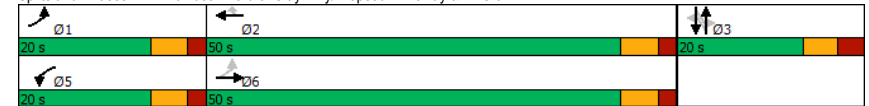

11/13/2023

Passero Associates

Synchro 11 Report

Page 4

Lanes, Volumes, Timings

3: NYS 31

Delta Sonic Clay
2026 Full Build AM

						
Lane Group	EBL	EBT	WBT	WBR	SBL	SBR
Lane Configurations		 	 			
Traffic Volume (vph)	0	1093	648	71	0	54
Future Volume (vph)	0	1093	648	71	0	54
Ideal Flow (vphpl)	1900	1900	1900	1900	1900	1900
Lane Util. Factor	1.00	0.95	0.95	0.95	1.00	1.00
Frt			0.985			0.865
Flt Protected						
Satd. Flow (prot)	0	3505	3396	0	0	1611
Flt Permitted						
Satd. Flow (perm)	0	3505	3396	0	0	1611
Link Speed (mph)		30	30		30	
Link Distance (ft)		596	556		380	
Travel Time (s)		13.5	12.6		8.6	
Peak Hour Factor	0.92	0.92	0.92	0.92	0.92	0.92
Heavy Vehicles (%)	2%	3%	5%	2%	2%	2%
Adj. Flow (vph)	0	1188	704	77	0	59
Shared Lane Traffic (%)						
Lane Group Flow (vph)	0	1188	781	0	0	59
Enter Blocked Intersection	No	No	No	No	No	No
Lane Alignment	Left	Left	Left	Right	Left	Right
Median Width(ft)		12	12		0	
Link Offset(ft)		0	0		0	
Crosswalk Width(ft)		16	16		16	
Two way Left Turn Lane						
Headway Factor	1.00	1.00	1.00	1.00	1.00	1.00
Turning Speed (mph)	60			60	60	60
Sign Control		Free	Free		Stop	
Intersection Summary						
Area Type:	Other					
Control Type:	Unsignalized					
Intersection Capacity Utilization	33.5%			ICU Level of Service A		
Analysis Period (min)	15					

HCM 6th TWSC
3: NYS 31

Delta Sonic Clay
2026 Full Build AM

Intersection						
Int Delay, s/veh		0.3				
Movement	EBL	EBT	WBT	WBR	SBL	SBR
Lane Configurations		↑↑	↑↑			↑
Traffic Vol, veh/h	0	1093	648	71	0	54
Future Vol, veh/h	0	1093	648	71	0	54
Conflicting Peds, #/hr	0	0	0	0	0	0
Sign Control	Free	Free	Free	Free	Stop	Stop
RT Channelized	-	None	-	Free	-	Stop
Storage Length	-	-	-	-	-	0
Veh in Median Storage, #	-	0	0	-	0	-
Grade, %	-	0	0	-	0	-
Peak Hour Factor	92	92	92	92	92	92
Heavy Vehicles, %	2	3	5	2	2	2
Mvmt Flow	0	1188	704	77	0	59
Major/Minor	Major1	Major2	Minor2			
Conflicting Flow All	-	0	-	0	-	352
Stage 1	-	-	-	-	-	-
Stage 2	-	-	-	-	-	-
Critical Hdwy	-	-	-	-	-	6.94
Critical Hdwy Stg 1	-	-	-	-	-	-
Critical Hdwy Stg 2	-	-	-	-	-	-
Follow-up Hdwy	-	-	-	-	-	3.32
Pot Cap-1 Maneuver	0	-	-	0	0	644
Stage 1	0	-	-	0	0	-
Stage 2	0	-	-	0	0	-
Platoon blocked, %	-	-	-	-	-	-
Mov Cap-1 Maneuver	-	-	-	-	-	644
Mov Cap-2 Maneuver	-	-	-	-	-	-
Stage 1	-	-	-	-	-	-
Stage 2	-	-	-	-	-	-
Approach	EB	WB	SB			
HCM Control Delay, s	0	0	11.2			
HCM LOS	B					
Minor Lane/Major Mvmt	EBT	WBT	SBLn1			
Capacity (veh/h)	-	-	644			
HCM Lane V/C Ratio	-	-	0.091			
HCM Control Delay (s)	-	-	11.2			
HCM Lane LOS	-	-	B			
HCM 95th %tile Q(veh)	-	-	0.3			

Lanes, Volumes, Timings

4: Texas Roadhouse Dwy/Delta Sonic Dwy & NYS 31

Delta Sonic Clay

2026 Full Build AM

	↖	→	↘	↙	←	↖	↙	↗	↘	↖	↙	↗	↘
Lane Group	EBL	EBT	EBR	WBL	WBT	WBR	NBL	NBT	NBR	SBL	SBT	SBR	
Lane Configurations	↖	↖↖↖		↙	↖↖	↖	↖	↖		↖	↖	↖	
Traffic Volume (vph)	55	991	70	0	687	30	0	0	6	85	0	40	
Future Volume (vph)	55	991	70	0	687	30	0	0	6	85	0	40	
Ideal Flow (vphpl)	1900	1900	1900	1900	1900	1900	1900	1900	1900	1900	1900	1900	
Storage Length (ft)	150		0	300		450	0		0	0		0	
Storage Lanes	1		0	1		1	1		0	1		0	
Taper Length (ft)	25			25			25			25			
Lane Util. Factor	1.00	0.91	0.91	1.00	0.95	1.00	1.00	1.00	1.00	1.00	1.00	1.00	
Frt		0.990				0.850		0.850			0.850		
Flt Protected	0.950									0.950			
Satd. Flow (prot)	1770	4995	0	1900	3471	1583	1900	1615	0	1770	1583	0	
Flt Permitted	0.950									0.753			
Satd. Flow (perm)	1770	4995	0	1900	3471	1583	1900	1615	0	1403	1583	0	
Right Turn on Red		Yes			Yes			Yes			Yes		
Satd. Flow (RTOR)		19				115		233			319		
Link Speed (mph)	40				40			30			30		
Link Distance (ft)	495				814			261			329		
Travel Time (s)	8.4				13.9			5.9			7.5		
Peak Hour Factor	0.91	0.91	0.91	0.91	0.91	0.91	0.91	0.91	0.91	0.91	0.91	0.91	
Heavy Vehicles (%)	2%	3%	0%	0%	4%	2%	0%	2%	0%	2%	2%	2%	
Adj. Flow (vph)	60	1089	77	0	755	33	0	0	7	93	0	44	
Shared Lane Traffic (%)													
Lane Group Flow (vph)	60	1166	0	0	755	33	0	7	0	93	44	0	
Enter Blocked Intersection	No	No	No	No	No	No	No	No	No	No	No	No	
Lane Alignment	Left	Left	Right	Left	Left	Right	Left	Left	Right	Left	Left	Right	
Median Width(ft)	24				24			12			12		
Link Offset(ft)	0				0			0			0		
Crosswalk Width(ft)	16				16			16			16		
Two way Left Turn Lane					Yes								
Headway Factor	1.00	1.00	1.00	1.00	1.00	1.00	1.00	1.00	1.00	1.00	1.00	1.00	
Turning Speed (mph)	15		60	60		9	60		60	15		9	
Number of Detectors	1	2		1	2	1	1	2		1	2		
Detector Template	Left	Thru		Left	Thru	Right	Left	Thru		Left	Thru		
Leading Detector (ft)	20	100		20	100	20	20	100		20	100		
Trailing Detector (ft)	0	0		0	0	0	0	0		0	0		
Detector 1 Position(ft)	0	0		0	0	0	0	0		0	0		
Detector 1 Size(ft)	20	6		20	6	20	20	6		20	6		
Detector 1 Type	CI+Ex	CI+Ex		CI+Ex	CI+Ex	CI+Ex	CI+Ex	CI+Ex		CI+Ex	CI+Ex		
Detector 1 Channel													
Detector 1 Extend (s)	0.0	0.0		0.0	0.0	0.0	0.0	0.0		0.0	0.0		
Detector 1 Queue (s)	0.0	0.0		0.0	0.0	0.0	0.0	0.0		0.0	0.0		
Detector 1 Delay (s)	0.0	0.0		0.0	0.0	0.0	0.0	0.0		0.0	0.0		
Detector 2 Position(ft)		94			94			94			94		
Detector 2 Size(ft)		6			6			6			6		
Detector 2 Type		CI+Ex			CI+Ex			CI+Ex			CI+Ex		
Detector 2 Channel													
Detector 2 Extend (s)		0.0			0.0			0.0			0.0		
Turn Type	Prot	NA		Prot	NA	Perm	Perm	NA		Perm	NA		
Protected Phases	1	6		5	2			8			4		

11/13/2023

Passero Associates

Synchro 11 Report

Page 7

Lanes, Volumes, Timings


4: Texas Roadhouse Dwy/Delta Sonic Dwy & NYS 31

Delta Sonic Clay

2026 Full Build AM

												
Lane Group	EBL	EBT	EBR	WBL	WBT	WBR	NBL	NBT	NBR	SBL	SBT	SBR
Permitted Phases						2	8			4		
Detector Phase	1	6		5	2	2	8	8		4	4	
Switch Phase												
Minimum Initial (s)	4.0	10.0		4.0	10.0	10.0	4.0	4.0		4.0	4.0	
Minimum Split (s)	10.0	16.0		10.0	16.0	16.0	10.5	10.5		10.5	10.5	
Total Split (s)	15.0	55.0		15.0	55.0	55.0	20.0	20.0		20.0	20.0	
Total Split (%)	16.7%	61.1%		16.7%	61.1%	61.1%	22.2%	22.2%		22.2%	22.2%	
Maximum Green (s)	9.0	49.0		9.0	49.0	49.0	13.5	13.5		13.5	13.5	
Yellow Time (s)	4.0	4.0		4.0	4.0	4.0	3.5	3.5		3.5	3.5	
All-Red Time (s)	2.0	2.0		2.0	2.0	2.0	3.0	3.0		3.0	3.0	
Lost Time Adjust (s)	0.0	0.0		0.0	0.0	0.0	0.0	0.0		0.0	0.0	
Total Lost Time (s)	6.0	6.0		6.0	6.0	6.0	6.5	6.5		6.5	6.5	
Lead/Lag	Lead	Lag		Lead	Lag	Lag						
Lead-Lag Optimize?	Yes	Yes		Yes	Yes	Yes						
Vehicle Extension (s)	3.0	3.0		3.0	3.0	3.0	3.0	3.0		3.0	3.0	
Recall Mode	None	None		None	None	None	None	None		None	None	
Act Effct Green (s)	8.6	30.4			23.8	23.8		10.1		10.2	10.2	
Actuated g/C Ratio	0.18	0.65			0.51	0.51		0.22		0.22	0.22	
v/c Ratio	0.18	0.36			0.43	0.04		0.01		0.30	0.07	
Control Delay	25.0	5.8			13.3	0.1		0.0		24.3	0.2	
Queue Delay	0.0	0.0			0.0	0.0		0.0		0.0	0.0	
Total Delay	25.0	5.8			13.3	0.1		0.0		24.3	0.2	
LOS	C	A			B	A		A		C	A	
Approach Delay		6.7			12.8						16.6	
Approach LOS		A			B						B	
Intersection Summary												
Area Type:	Other											
Cycle Length: 90												
Actuated Cycle Length: 46.5												
Natural Cycle: 40												
Control Type: Actuated-Uncoordinated												
Maximum v/c Ratio: 0.43												
Intersection Signal Delay: 9.5												
Intersection LOS: A												
Intersection Capacity Utilization 50.8%												
ICU Level of Service A												
Analysis Period (min) 15												

Splits and Phases: 4: Texas Roadhouse Dwy/Delta Sonic Dwy & NYS 31

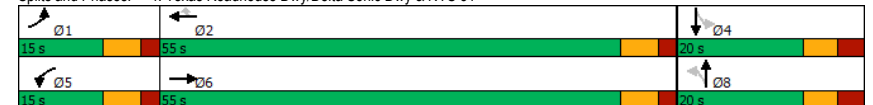

11/13/2023

Passero Associates

Synchro 11 Report

Page 8

Lanes, Volumes, Timings

5: Lowes Dwy/Home Depot Dwy & NYS 31

Delta Sonic Clay

2026 Full Build AM

	←	→	↖	↗	←	↖	↗	↖	↗	↖	↗	↖	↗
Lane Group	EBL	EBT	EBR	WBL	WBT	WBR	NBL	NBT	NBR	SBL	SBT	SBR	
Lane Configurations	↖	↖	↖	↖	↖	↖	↖	↖	↖	↖	↖	↖	
Traffic Volume (vph)	264	797	65	79	532	123	59	8	35	95	10	155	
Future Volume (vph)	264	797	65	79	532	123	59	8	35	95	10	155	
Ideal Flow (vphpl)	1900	1900	1900	1900	1900	1900	1900	1900	1900	1900	1900	1900	
Storage Length (ft)	325		185	350		600	100		0	0		240	
Storage Lanes	2		1	1		1	1		1	1		1	
Taper Length (ft)	25			25			25			25			
Lane Util. Factor	0.97	0.91	1.00	1.00	0.95	1.00	1.00	1.00	1.00	0.95	0.95	1.00	
Frt			0.850			0.850			0.850			0.850	
Flt Protected	0.950			0.950			0.950			0.950	0.961		
Satd. Flow (prot)	3433	5036	1615	1805	3438	1583	1805	1900	1524	1649	1680	1568	
Flt Permitted	0.950			0.950			0.950			0.950	0.961		
Satd. Flow (perm)	3433	5036	1615	1805	3438	1583	1805	1900	1524	1649	1680	1568	
Right Turn on Red			Yes			Yes			Yes			Yes	
Satd. Flow (RTOR)			132			182			128			168	
Link Speed (mph)	40				40			30			30		
Link Distance (ft)	814				907			316			517		
Travel Time (s)	13.9				15.5			7.2			11.8		
Peak Hour Factor	0.92	0.92	0.92	0.92	0.92	0.92	0.92	0.92	0.92	0.92	0.92	0.92	
Heavy Vehicles (%)	2%	3%	0%	0%	5%	2%	0%	0%	6%	4%	0%	3%	
Adj. Flow (vph)	287	866	71	86	578	134	64	9	38	103	11	168	
Shared Lane Traffic (%)										45%			
Lane Group Flow (vph)	287	866	71	86	578	134	64	9	38	57	57	168	
Enter Blocked Intersection	No	No	No	No	No	No	No	No	No	No	No	No	
Lane Alignment	Left	Left	Right	Left	Left	Right	Left	Left	Right	Left	Left	Right	
Median Width(ft)	24				24			12			12		
Link Offset(ft)	0				0			0			0		
Crosswalk Width(ft)	16				16			16			16		
Two way Left Turn Lane	Yes												
Headway Factor	1.00	1.00	1.00	1.00	1.00	1.00	1.00	1.00	1.00	1.00	1.00	1.00	
Turning Speed (mph)	60		60	60		60	60		60	60		60	
Number of Detectors	1	2	1	1	2	1	1	2	1	1	2	1	
Detector Template	Left	Thru	Right	Left	Thru	Right	Left	Thru	Right	Left	Thru	Right	
Leading Detector (ft)	20	100	20	20	100	20	20	100	20	20	100	20	
Trailing Detector (ft)	0	0	0	0	0	0	0	0	0	0	0	0	
Detector 1 Position(ft)	0	0	0	0	0	0	0	0	0	0	0	0	
Detector 1 Size(ft)	20	6	20	20	6	20	20	6	20	20	6	20	
Detector 1 Type	CI+Ex	CI+Ex	CI+Ex	CI+Ex	CI+Ex	CI+Ex	CI+Ex	CI+Ex	CI+Ex	CI+Ex	CI+Ex	CI+Ex	
Detector 1 Channel													
Detector 1 Extend (s)	0.0	0.0	0.0	0.0	0.0	0.0	0.0	0.0	0.0	0.0	0.0	0.0	
Detector 1 Queue (s)	0.0	0.0	0.0	0.0	0.0	0.0	0.0	0.0	0.0	0.0	0.0	0.0	
Detector 1 Delay (s)	0.0	0.0	0.0	0.0	0.0	0.0	0.0	0.0	0.0	0.0	0.0	0.0	
Detector 2 Position(ft)		94			94			94			94		
Detector 2 Size(ft)		6			6			6			6		
Detector 2 Type		CI+Ex			CI+Ex			CI+Ex			CI+Ex		
Detector 2 Channel													
Detector 2 Extend (s)		0.0			0.0			0.0			0.0		
Turn Type	Prot	NA	Perm	Prot	NA	Perm	Split	NA	pm+ov	Split	NA	pm+ov	
Protected Phases	1	6		5	2		4	4	5	3	3	1	

11/13/2023

Passero Associates

Synchro 11 Report

Page 9

Lanes, Volumes, Timings

5: Lowes Dwy/Home Depot Dwy & NYS 31

Delta Sonic Clay

2026 Full Build AM

	←	→	↖	↗	←	↖	↗	↖	↗	↖	↗	↖	↗
Lane Group	EBL	EBT	EBR	WBL	WBT	WBR	NBL	NBT	NBR	SBL	SBT	SBR	
Permitted Phases			6			2			4		3	3	
Detector Phase	1	6	6	5	2	2	4	4	5	3	3	1	
Switch Phase													
Minimum Initial (s)	4.0	10.0	10.0	4.0	10.0	10.0	4.0	4.0	4.0	4.0	4.0	4.0	
Minimum Split (s)	10.0	16.0	16.0	10.0	16.0	16.0	10.5	10.5	10.0	10.5	10.5	10.0	
Total Split (s)	30.0	60.0	60.0	20.0	50.0	50.0	32.0	32.0	20.0	20.0	20.0	30.0	
Total Split (%)	22.7%	45.5%	45.5%	15.2%	37.9%	37.9%	24.2%	24.2%	15.2%	15.2%	15.2%	22.7%	
Maximum Green (s)	24.0	54.0	54.0	14.0	44.0	44.0	25.5	25.5	14.0	13.5	13.5	24.0	
Yellow Time (s)	4.0	4.0	4.0	4.0	4.0	4.0	3.5	3.5	4.0	3.5	3.5	4.0	
All-Red Time (s)	2.0	2.0	2.0	2.0	2.0	2.0	3.0	3.0	2.0	3.0	3.0	2.0	
Lost Time Adjust (s)	0.0	0.0	0.0	0.0	0.0	0.0	0.0	0.0	0.0	0.0	0.0	0.0	
Total Lost Time (s)	6.0	6.0	6.0	6.0	6.0	6.0	6.5	6.5	6.0	6.5	6.5	6.0	
Lead/Lag	Lead	Lag	Lag	Lead	Lag	Lag	Lag	Lag	Lead	Lead	Lead	Lead	
Lead-Lag Optimize?	Yes	Yes	Yes	Yes	Yes	Yes	Yes	Yes	Yes	Yes	Yes	Yes	
Vehicle Extension (s)	1.0	5.0	5.0	5.0	5.0	5.0	1.0	1.0	5.0	1.0	1.0	5.0	
Recall Mode	None	None	None	None	None	None	None	None	None	None	None	None	
Walk Time (s)	7.0	7.0	7.0	7.0	7.0	7.0	7.0	7.0	7.0	7.0	7.0	7.0	
Flash Dont Walk (s)	11.0	11.0		11.0	11.0	11.0	11.0	11.0		11.0	11.0		
Pedestrian Calls (#/hr)		0	0		0	0	0	0		0	0		
Act Effct Green (s)	10.6	34.2	34.2	12.2	26.1	26.1	7.0	7.0	21.9	7.0	7.0	15.9	
Actuated g/C Ratio	0.15	0.49	0.49	0.17	0.37	0.37	0.10	0.10	0.31	0.10	0.10	0.23	
v/c Ratio	0.56	0.35	0.08	0.27	0.45	0.19	0.36	0.05	0.07	0.35	0.34	0.35	
Control Delay	36.7	18.5	0.5	35.3	20.1	1.9	42.4	37.2	0.2	42.9	42.6	4.8	
Queue Delay	0.0	0.0	0.0	0.0	0.0	0.0	0.0	0.0	0.0	0.0	0.0	0.0	
Total Delay	36.7	18.5	0.5	35.3	20.1	1.9	42.4	37.2	0.2	42.9	42.6	4.8	
LOS	D	B	A	D	C	A	D	D	A	D	D	A	
Approach Delay		21.7			18.7			27.5			20.2		
Approach LOS		C			B			C			C		

Intersection Summary

Area Type: Other

Cycle Length: 132

Actuated Cycle Length: 70.4

Natural Cycle: 55

Control Type: Actuated-Uncoordinated

Maximum v/c Ratio: 0.56

Intersection Signal Delay: 20.8

Intersection LOS: C

Intersection Capacity Utilization 47.6%

ICU Level of Service A

Analysis Period (min) 15

Splits and Phases: 5: Lowes Dwy/Home Depot Dwy & NYS 31



11/13/2023

Passero Associates

Synchro 11 Report

Page 10

Lanes, Volumes, Timings

6: Willow Field Dwy/Dell Center Dr & NYS 31

Delta Sonic Clay

2026 Full Build AM

	↖	→	↘	↙	←	↖	↙	↗	↘	↖	↙	↗	↘
Lane Group	EBL	EBT	EBR	WBL	WBT	WBR	NBL	NBT	NBR	SBL	SBT	SBR	
Lane Configurations	↖	↖↖	↖	↖	↖↖	↖	↖	↖	↖	↖	↖	↖	
Traffic Volume (vph)	114	764	61	51	648	106	28	8	31	81	15	81	
Future Volume (vph)	114	764	61	51	648	106	28	8	31	81	15	81	
Ideal Flow (vphpl)	1900	1900	1900	1900	1900	1900	1900	1900	1900	1900	1900	1900	
Storage Length (ft)	360		0	300		300	0		0	150		0	
Storage Lanes	1		0	1		1	1		0	1		0	
Taper Length (ft)	25			25			25			25			
Lane Util. Factor	1.00	0.91	0.91	1.00	0.95	1.00	1.00	1.00	1.00	0.97	1.00	1.00	
Frt		0.989				0.850		0.881			0.873		
Flt Protected	0.950			0.950			0.950			0.950			
Satd. Flow (prot)	1787	4990	0	1736	3505	1468	1583	1518	0	3467	1600	0	
Flt Permitted	0.950			0.950			0.950			0.950			
Satd. Flow (perm)	1787	4990	0	1736	3505	1468	1583	1518	0	3467	1600	0	
Right Turn on Red			Yes			Yes			Yes			Yes	
Satd. Flow (RTOR)		20				205		34			88		
Link Speed (mph)		40			40			30			30		
Link Distance (ft)		907			1095			236			451		
Travel Time (s)		15.5			18.7			5.4			10.3		
Peak Hour Factor	0.92	0.92	0.92	0.92	0.92	0.92	0.92	0.92	0.92	0.92	0.92	0.92	
Heavy Vehicles (%)	1%	2%	13%	4%	3%	10%	14%	0%	13%	1%	13%	2%	
Adj. Flow (vph)	124	830	66	55	704	115	30	9	34	88	16	88	
Shared Lane Traffic (%)													
Lane Group Flow (vph)	124	896	0	55	704	115	30	43	0	88	104	0	
Enter Blocked Intersection	No	No	No	No	No	No	No	No	No	No	No	No	
Lane Alignment	Left	Left	Right	Left	Left	Right	Left	Left	Right	Left	Left	Right	
Median Width(ft)		12			12			24			24		
Link Offset(ft)		0			0			0			0		
Crosswalk Width(ft)		16			16			16			16		
Two way Left Turn Lane													
Headway Factor	1.00	1.00	1.00	1.00	1.00	1.00	1.00	1.00	1.00	1.00	1.00	1.00	
Turning Speed (mph)	60		60	60		60	60		60	60		60	
Number of Detectors	1	2		1	2	1	1	2		1	2		
Detector Template	Left	Thru		Left	Thru	Right	Left	Thru		Left	Thru		
Leading Detector (ft)	20	100		20	100	20	20	100		20	100		
Trailing Detector (ft)	0	0		0	0	0	0	0		0	0		
Detector 1 Position(ft)	0	0		0	0	0	0	0		0	0		
Detector 1 Size(ft)	20	6		20	6	20	20	6		20	6		
Detector 1 Type	CI+Ex	CI+Ex		CI+Ex	CI+Ex	CI+Ex	CI+Ex	CI+Ex		CI+Ex	CI+Ex		
Detector 1 Channel													
Detector 1 Extend (s)	0.0	0.0		0.0	0.0	0.0	0.0	0.0		0.0	0.0		
Detector 1 Queue (s)	0.0	0.0		0.0	0.0	0.0	0.0	0.0		0.0	0.0		
Detector 1 Delay (s)	0.0	0.0		0.0	0.0	0.0	0.0	0.0		0.0	0.0		
Detector 2 Position(ft)		94			94			94			94		
Detector 2 Size(ft)		6			6			6			6		
Detector 2 Type		CI+Ex			CI+Ex			CI+Ex			CI+Ex		
Detector 2 Channel													
Detector 2 Extend (s)		0.0			0.0			0.0			0.0		
Turn Type	Prot	NA		Prot	NA	Perm	Prot	NA		Prot	NA		
Protected Phases	1	6		5	2		7	4		3	8		

11/13/2023

Passero Associates

Synchro 11 Report

Page 11

Lanes, Volumes, Timings

6: Willow Field Dwy/Dell Center Dr & NYS 31

Delta Sonic Clay

2026 Full Build AM

	↖	→	↘	↙	←	↖	↙	↗	↘	↖	↙	↗	↘
Lane Group	EBL	EBT	EBR	WBL	WBT	WBR	NBL	NBT	NBR	SBL	SBT	SBR	
Permitted Phases							2						
Detector Phase	1	6		5	2	2	7	4		3	8		
Switch Phase													
Minimum Initial (s)	4.0	10.0		4.0	10.0	10.0	4.0	4.0		4.0	4.0		
Minimum Split (s)	10.0	16.0		10.0	16.0	16.0	10.0	10.0		10.0	10.0		
Total Split (s)	13.0	40.0		19.0	46.0	46.0	10.0	11.0		10.0	11.0		
Total Split (%)	16.3%	50.0%		23.8%	57.5%	57.5%	12.5%	13.8%		12.5%	13.8%		
Maximum Green (s)	7.0	34.0		13.0	40.0	40.0	4.0	5.0		4.0	5.0		
Yellow Time (s)	4.0	4.0		4.0	4.0	4.0	4.0	3.5		4.0	3.5		
All-Red Time (s)	2.0	2.0		2.0	2.0	2.0	2.0	2.5		2.0	2.5		
Lost Time Adjust (s)	0.0	0.0		0.0	0.0	0.0	0.0	0.0		0.0	0.0		
Total Lost Time (s)	6.0	6.0		6.0	6.0	6.0	6.0	6.0		6.0	6.0		
Lead/Lag	Lead	Lag		Lead	Lag	Lag	Lead	Lag		Lead	Lag		
Lead-Lag Optimize?	Yes	Yes		Yes	Yes	Yes	Yes	Yes		Yes	Yes		
Vehicle Extension (s)	1.0	5.0		1.0	5.0	5.0	1.0	2.0		1.0	1.0		
Recall Mode	None	C-Max		None	C-Max	C-Max	None	None		None	None		
Walk Time (s)		7.0			7.0	7.0		7.0			7.0		
Flash Dont Walk (s)		20.0			25.0	25.0		26.0			26.0		
Pedestrian Calls (#/hr)		0			0	0		0			0		
Act Effct Green (s)	6.7	52.6		6.2	46.7	46.7	4.0	4.8		4.0	6.6		
Actuated g/C Ratio	0.08	0.66		0.08	0.58	0.58	0.05	0.06		0.05	0.08		
v/c Ratio	0.83	0.27		0.41	0.34	0.12	0.38	0.35		0.51	0.49		
Control Delay	76.9	9.1		43.7	12.1	2.8	50.7	24.7		47.7	20.3		
Queue Delay	0.0	0.0		0.0	0.0	0.0	0.0	0.0		0.0	0.0		
Total Delay	76.9	9.1		43.7	12.1	2.8	50.7	24.7		47.7	20.3		
LOS	E	A		D	B	A	D	C		D	C		
Approach Delay		17.4			12.9			35.4			32.9		
Approach LOS		B			B			D			C		

Intersection Summary

Area Type: Other

Cycle Length: 80

Actuated Cycle Length: 80

Offset: 0 (0%), Referenced to phase 2:WBT and 6:EBT, Start of Green

Natural Cycle: 55

Control Type: Actuated-Coordinated

Maximum v/c Ratio: 0.83

Intersection Signal Delay: 17.5


Intersection LOS: B

Intersection Capacity Utilization 48.2%

ICU Level of Service A

Analysis Period (min) 15

Splits and Phases: 6: Willow Field Dwy/Dell Center Dr & NYS 31

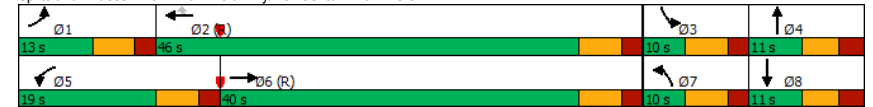

11/13/2023

Passero Associates

Synchro 11 Report

Page 12

Lanes, Volumes, Timings
7: Carling Rd & NYS 31

Delta Sonic Clay
2026 Full Build AM

	↖	→	↗	↘	↙	↘	↙	↘	↙	↘	↙	↘
Lane Group	EBL	EBT	EBR	WBL	WBT	WBR	NBL	NBT	NBR	SBL	SBT	SBR
Lane Configurations	↖	↖↖↖		↘	↖↖↖	↖		↖		↖↖↖	↖	
Traffic Volume (vph)	82	755	35	26	717	91	19	0	22	94	8	67
Future Volume (vph)	82	755	35	26	717	91	19	0	22	94	8	67
Ideal Flow (vphpl)	1900	1900	1900	1900	1900	1900	1900	1900	1900	1900	1900	1900
Storage Length (ft)	525		0	250		350	0		0	0		0
Storage Lanes	1		0	1		1	1		0	2		0
Taper Length (ft)	25			25			25			25		
Lane Util. Factor	1.00	0.91	0.91	1.00	0.95	1.00	1.00	1.00	1.00	0.97	1.00	1.00
Frt		0.993				0.850		0.850			0.865	
Flt Protected	0.950			0.950			0.950			0.950		
Satd. Flow (prot)	1805	4955	0	1736	3438	1615	1703	1482	0	3433	1614	0
Flt Permitted	0.950			0.950			0.950			0.950		
Satd. Flow (perm)	1805	4955	0	1736	3438	1615	1703	1482	0	3433	1614	0
Right Turn on Red			Yes			Yes			Yes			Yes
Satd. Flow (RTOR)		11				205			281			71
Link Speed (mph)		40			40				30			30
Link Distance (ft)		1095			937				501			502
Travel Time (s)		18.7			16.0				11.4			11.4
Peak Hour Factor	0.95	0.95	0.95	0.95	0.95	0.95	0.95	0.95	0.95	0.95	0.95	0.95
Heavy Vehicles (%)	0%	4%	3%	4%	5%	0%	6%	0%	9%	2%	0%	2%
Adj. Flow (vph)	86	795	37	27	755	96	20	0	23	99	8	71
Shared Lane Traffic (%)												
Lane Group Flow (vph)	86	832	0	27	755	96	20	23	0	99	79	0
Enter Blocked Intersection	No	No	No	No	No	No	No	No	No	No	No	No
Lane Alignment	Left	Left	Right	Left	Left	Right	Left	Left	Right	Left	Left	Right
Median Width(ft)		12			12				24			24
Link Offset(ft)		0			0				0			0
Crosswalk Width(ft)		16			16				16			16
Two way Left Turn Lane												
Headway Factor	1.00	1.00	1.00	1.00	1.00	1.00	1.00	1.00	1.00	1.00	1.00	1.00
Turning Speed (mph)	60		60	60		60	60		60	60		60
Number of Detectors	1	2		1	2	1	1	2		1	2	
Detector Template	Left	Thru		Left	Thru	Right	Left	Thru		Left	Thru	
Leading Detector (ft)	20	100		20	100	20	20	100		20	100	
Trailing Detector (ft)	0	0		0	0	0	0	0		0	0	
Detector 1 Position(ft)	0	0		0	0	0	0	0		0	0	
Detector 1 Size(ft)	20	6		20	6	20	20	6		20	6	
Detector 1 Type	CI+Ex	CI+Ex		CI+Ex	CI+Ex	CI+Ex	CI+Ex	CI+Ex		CI+Ex	CI+Ex	
Detector 1 Channel												
Detector 1 Extend (s)	0.0	0.0		0.0	0.0	0.0	0.0	0.0		0.0	0.0	
Detector 1 Queue (s)	0.0	0.0		0.0	0.0	0.0	0.0	0.0		0.0	0.0	
Detector 1 Delay (s)	0.0	0.0		0.0	0.0	0.0	0.0	0.0		0.0	0.0	
Detector 2 Position(ft)		94			94			94			94	
Detector 2 Size(ft)		6			6			6			6	
Detector 2 Type		CI+Ex			CI+Ex			CI+Ex			CI+Ex	
Detector 2 Channel												
Detector 2 Extend (s)		0.0			0.0			0.0			0.0	
Turn Type	Prot	NA		Prot	NA	Perm	Prot	NA		Prot	NA	
Protected Phases	1	6		5	2		7	4		3	8	

Lanes, Volumes, Timings
7: Carling Rd & NYS 31

Delta Sonic Clay
2026 Full Build AM

	↖	→	↗	↘	↙	↘	↙	↘	↙	↘	↙	↘
Lane Group	EBL	EBT	EBR	WBL	WBT	WBR	NBL	NBT	NBR	SBL	SBT	SBR
Permitted Phases							2					
Detector Phase	1	6		5	2	2	7	4		3	8	
Switch Phase												
Minimum Initial (s)	4.0	10.0		4.0	10.0	10.0	4.0	4.0		4.0	4.0	
Minimum Split (s)	10.0	16.5		10.0	16.5	16.5	10.0	10.0		10.0	10.0	
Total Split (s)	15.0	41.0		14.0	40.0	40.0	13.0	12.0		13.0	12.0	
Total Split (%)	18.8%	51.3%		17.5%	50.0%	50.0%	16.3%	15.0%		16.3%	15.0%	
Maximum Green (s)	9.0	34.5		8.0	33.5	33.5	7.0	6.0		7.0	6.0	
Yellow Time (s)	4.0	4.0		4.0	4.0	4.0	3.5	3.5		3.5	3.5	
All-Red Time (s)	2.0	2.5		2.0	2.5	2.5	2.5	2.5		2.5	2.5	
Lost Time Adjust (s)	0.0	0.0		0.0	0.0	0.0	0.0	0.0		0.0	0.0	
Total Lost Time (s)	6.0	6.5		6.0	6.5	6.5	6.0	6.0		6.0	6.0	
Lead/Lag	Lead	Lag		Lead	Lag	Lag	Lead	Lag		Lead	Lag	
Lead-Lag Optimize?	Yes	Yes		Yes	Yes	Yes	Yes	Yes		Yes	Yes	
Vehicle Extension (s)	1.0	5.0		1.0	5.0	5.0	1.0	1.0		1.0	1.0	
Recall Mode	None	C-Max		None	C-Max	C-Max	None	None		None	None	
Walk Time (s)		7.0			7.0	7.0					7.0	
Flash Dont Walk (s)		27.0			25.0	25.0					23.0	
Pedestrian Calls (#/hr)		0			0	0					0	
Act Effct Green (s)	6.9	56.1		5.0	50.0	50.0	4.7	4.2		5.6	5.2	
Actuated g/C Ratio	0.09	0.70		0.06	0.62	0.62	0.06	0.05		0.07	0.06	
v/c Ratio	0.55	0.24		0.25	0.35	0.09	0.20	0.07		0.41	0.46	
Control Delay	41.5	6.7		38.1	10.3	1.4	40.1	0.4		40.5	20.7	
Queue Delay	0.0	0.0		0.0	0.0	0.0	0.0	0.0		0.0	0.0	
Total Delay	41.5	6.7		38.1	10.3	1.4	40.1	0.4		40.5	20.7	
LOS	D	A		D	B	A	D	A		D	C	
Approach Delay		10.0			10.2			18.8			31.7	
Approach LOS		B			B			B			C	

Intersection Summary

Area Type: Other

Cycle Length: 80

Actuated Cycle Length: 80

Offset: 37 (46%), Referenced to phase 2:WBT and 6:EBT, Start of Green

Natural Cycle: 55

Control Type: Actuated-Coordinated

Maximum v/c Ratio: 0.55

Intersection Signal Delay: 12.2


Intersection LOS: B

Intersection Capacity Utilization 49.1%

ICU Level of Service A

Analysis Period (min) 15

Splits and Phases: 7: Carling Rd & NYS 31

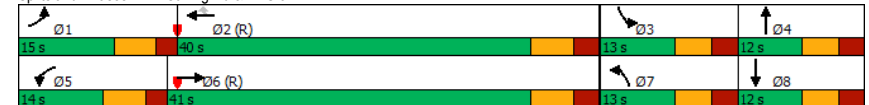

Lanes, Volumes, Timings
8: R&F Dwy/Wegmans Dwy & NYS 31

Delta Sonic Clay
2026 Full Build AM

	←	→	↖	↗	←	↖	↗	↖	↗	↖	↗	↖	↗
Lane Group	EBL	EBT	EBR	WBL	WBT	WBR	NBL	NBT	NBR	SBL	SBT	SBR	
Lane Configurations	↖	↖↖↖		↗	↖↖↖	↖		↖		↖↖↖	↖		
Traffic Volume (vph)	23	836	15	29	809	118	10	1	21	93	5	17	
Future Volume (vph)	23	836	15	29	809	118	10	1	21	93	5	17	
Ideal Flow (vphpl)	1900	1900	1900	1900	1900	1900	1900	1900	1900	1900	1900	1900	
Storage Length (ft)	450		0	300		400	0		0	0		0	
Storage Lanes	1		0	1		1	1		0	2		0	
Taper Length (ft)	25			25			25			25			
Lane Util. Factor	1.00	0.91	0.91	1.00	0.95	1.00	1.00	1.00	1.00	0.97	1.00	1.00	
Frt		0.997				0.850		0.857			0.883		
Flt Protected	0.950			0.950			0.950			0.950			
Satd. Flow (prot)	1805	5023	0	1752	3471	1583	1597	1628	0	3400	1608	0	
Flt Permitted	0.950			0.950			0.950			0.950			
Satd. Flow (perm)	1805	5023	0	1752	3471	1583	1597	1628	0	3400	1608	0	
Right Turn on Red			Yes			Yes			Yes			Yes	
Satd. Flow (RTOR)		4				123		22			18		
Link Speed (mph)		40			40			30			30		
Link Distance (ft)		937			591			217			190		
Travel Time (s)		16.0			10.1			4.9			4.3		
Peak Hour Factor	0.96	0.96	0.96	0.96	0.96	0.96	0.96	0.96	0.96	0.96	0.96	0.96	
Heavy Vehicles (%)	0%	3%	0%	3%	4%	2%	13%	0%	0%	3%	20%	0%	
Adj. Flow (vph)	24	871	16	30	843	123	10	1	22	97	5	18	
Shared Lane Traffic (%)													
Lane Group Flow (vph)	24	887	0	30	843	123	10	23	0	97	23	0	
Enter Blocked Intersection	No	No	No	No	No	No	No	No	No	No	No	No	
Lane Alignment	Left	Left	Right	Left	Left	Right	Left	Left	Right	Left	Left	Right	
Median Width(ft)		12			12			24			24		
Link Offset(ft)		0			0			0			0		
Crosswalk Width(ft)		16			16			16			16		
Two way Left Turn Lane													
Headway Factor	1.00	1.00	1.00	1.00	1.00	1.00	1.00	1.00	1.00	1.00	1.00	1.00	
Turning Speed (mph)	60		60	60		60	60		60	60		60	
Number of Detectors	1	2		1	2	1	1	2		1	2		
Detector Template	Left	Thru		Left	Thru	Right	Left	Thru		Left	Thru		
Leading Detector (ft)	20	100		20	100	20	20	100		20	100		
Trailing Detector (ft)	0	0		0	0	0	0	0		0	0		
Detector 1 Position(ft)	0	0		0	0	0	0	0		0	0		
Detector 1 Size(ft)	20	6		20	6	20	20	6		20	6		
Detector 1 Type	CI+Ex	CI+Ex		CI+Ex	CI+Ex	CI+Ex	CI+Ex	CI+Ex		CI+Ex	CI+Ex		
Detector 1 Channel													
Detector 1 Extend (s)	0.0	0.0		0.0	0.0	0.0	0.0	0.0		0.0	0.0		
Detector 1 Queue (s)	0.0	0.0		0.0	0.0	0.0	0.0	0.0		0.0	0.0		
Detector 1 Delay (s)	0.0	0.0		0.0	0.0	0.0	0.0	0.0		0.0	0.0		
Detector 2 Position(ft)		94			94			94			94		
Detector 2 Size(ft)		6			6			6			6		
Detector 2 Type		CI+Ex			CI+Ex			CI+Ex			CI+Ex		
Detector 2 Channel													
Detector 2 Extend (s)		0.0			0.0			0.0			0.0		
Turn Type	Prot	NA		Prot	NA	pm+ov	Prot	NA		Prot	NA		
Protected Phases	1	6		5	2	3	7	4		3	8		

Lanes, Volumes, Timings
8: R&F Dwy/Wegmans Dwy & NYS 31

Delta Sonic Clay
2026 Full Build AM

	←	→	↖	↗	←	↖	↗	↖	↗	↖	↗	↖	↗
Lane Group	EBL	EBT	EBR	WBL	WBT	WBR	NBL	NBT	NBR	SBL	SBT	SBR	
Permitted Phases							2						
Detector Phase	1	6		5	2	3	7	4		3	8		
Switch Phase													
Minimum Initial (s)	4.0	10.0		4.0	10.0	4.0	4.0	4.0		4.0	4.0		
Minimum Split (s)	10.0	16.0		10.0	16.0	15.5	15.5	10.0		15.5	10.0		
Total Split (s)	12.0	41.0		12.0	41.0	16.0	13.0	11.0		16.0	14.0		
Total Split (%)	15.0%	51.3%		15.0%	51.3%	20.0%	16.3%	13.8%		20.0%	17.5%		
Maximum Green (s)	6.0	35.0		6.0	35.0	10.5	7.5	5.0		10.5	8.0		
Yellow Time (s)	4.0	4.0		4.0	4.0	3.5	3.5	3.0		3.5	3.0		
All-Red Time (s)	2.0	2.0		2.0	2.0	2.0	2.0	3.0		2.0	3.0		
Lost Time Adjust (s)	0.0	0.0		0.0	0.0	0.0	0.0	0.0		0.0	0.0		
Total Lost Time (s)	6.0	6.0		6.0	6.0	5.5	5.5	6.0		5.5	6.0		
Lead/Lag	Lead	Lag		Lead	Lag	Lead	Lead	Lag		Lead	Lag		
Lead-Lag Optimize?	Yes	Yes		Yes	Yes	Yes	Yes	Yes		Yes	Yes		
Vehicle Extension (s)	1.0	5.0		1.0	5.0	2.0	1.0	1.0		2.0	2.0		
Recall Mode	None	C-Max		None	C-Max	None	None	None		None	None		
Walk Time (s)		7.0			7.0			7.0			7.0		
Flash Dont Walk (s)		11.0			11.0			11.0			11.0		
Pedestrian Calls (#/hr)		0			0			0			0		
Act Effct Green (s)	4.7	52.8		4.9	52.9	68.9	4.4	4.3		6.7	8.3		
Actuated g/C Ratio	0.06	0.66		0.06	0.66	0.86	0.06	0.05		0.08	0.10		
v/c Ratio	0.22	0.27		0.28	0.37	0.09	0.12	0.21		0.34	0.13		
Control Delay	51.7	2.8		42.2	9.3	1.3	38.6	21.1		37.4	18.2		
Queue Delay	0.0	0.0		0.0	0.0	0.0	0.0	0.0		0.0	0.0		
Total Delay	51.7	2.8		42.2	9.3	1.3	38.6	21.1		37.4	18.2		
LOS	D	A		D	A	A	D	C		D	B		
Approach Delay		4.1			9.3			26.4			33.7		
Approach LOS		A			A			C			C		

Intersection Summary

Area Type: Other

Cycle Length: 80

Actuated Cycle Length: 80

Offset: 43 (54%), Referenced to phase 2:WBT and 6:EBT, Start of Green

Natural Cycle: 60

Control Type: Actuated-Coordinated


Maximum v/c Ratio: 0.37

Intersection Signal Delay: 8.7 Intersection LOS: A

Intersection Capacity Utilization 43.4% ICU Level of Service A

Analysis Period (min) 15

Splits and Phases: 8: R&F Dwy/Wegmans Dwy & NYS 31

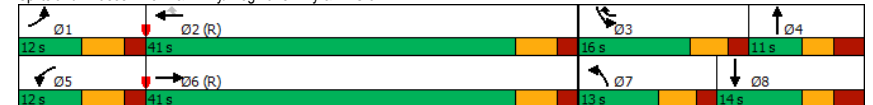

Lanes, Volumes, Timings

9: Soule Rd/I-481 SB Off Ramp & NYS 31

Delta Sonic Clay

2026 Full Build AM

	↖	→	↗	↖	←	↖	↖	↖	↖	↖	↖	↖
Lane Group	EBL	EBT	EBR	WBL	WBT	WBR	NBL	NBT	NBR	SBL	SBT	SBR
Lane Configurations		↖	↖	↖	↖	↖	↖	↖	↖	↖	↖	↖
Traffic Volume (vph)	0	475	478	208	714	0	148	0	76	89	32	120
Future Volume (vph)	0	475	478	208	714	0	148	0	76	89	32	120
Ideal Flow (vphpl)	1900	1900	1900	1900	1900	1900	1900	1900	1900	1900	1900	1900
Storage Length (ft)	0		0	350		0	275		0	315		150
Storage Lanes	0		1	2		0	1		1	1		1
Taper Length (ft)	25			25			25			25		
Lane Util. Factor	1.00	0.95	1.00	0.97	0.95	1.00	1.00	1.00	1.00	1.00	1.00	1.00
Frt			0.850						0.850			0.850
Flt Protected				0.950			0.950			0.950		
Satd. Flow (prot)	0	3574	1538	3303	3438	0	1770	0	1553	1752	1743	1599
Flt Permitted				0.950			0.950			0.950		
Satd. Flow (perm)	0	3574	1538	3303	3438	0	1770	0	1553	1752	1743	1599
Right Turn on Red			Yes		Yes			Yes			Yes	
Satd. Flow (RTOR)			338					98			164	
Link Speed (mph)	40				40			40			30	
Link Distance (ft)	591				704			664			555	
Travel Time (s)	10.1				12.0			11.3			12.6	
Peak Hour Factor	0.96	0.96	0.96	0.96	0.96	0.96	0.96	0.96	0.96	0.96	0.96	0.96
Heavy Vehicles (%)	2%	1%	5%	6%	5%	0%	2%	0%	4%	3%	9%	1%
Adj. Flow (vph)	0	495	498	217	744	0	154	0	79	93	33	125
Shared Lane Traffic (%)												
Lane Group Flow (vph)	0	495	498	217	744	0	154	0	79	93	33	125
Enter Blocked Intersection	No	No	No	No	No	No	No	No	No	No	No	No
Lane Alignment	Left	Left	Right	Left	Left	Right	Left	Left	Right	Left	Left	Right
Median Width(ft)	24				24			12				
Link Offset(ft)	0				0			0			0	
Crosswalk Width(ft)	16				16			16			16	
Two way Left Turn Lane												
Headway Factor	1.00	1.00	1.00	1.00	1.00	1.00	1.00	1.00	1.00	1.00	1.00	1.00
Turning Speed (mph)	60		60	60		60	60		60	60		60
Number of Detectors	2	1	1		2		1		1	1	2	1
Detector Template	Thru	Right	Left	Thru		Left		Right	Left	Thru	Right	
Leading Detector (ft)	100	20	20	100		20		20	20	100	20	
Trailing Detector (ft)	0	0	0	0		0		0	0	0	0	
Detector 1 Position(ft)	0	0	0	0		0		0	0	0	0	
Detector 1 Size(ft)	6	20	20	6		20		20	20	6	20	
Detector 1 Type	CI+Ex	CI+Ex	CI+Ex	CI+Ex		CI+Ex		CI+Ex	CI+Ex	CI+Ex	CI+Ex	
Detector 1 Channel												
Detector 1 Extend (s)	0.0	0.0	0.0	0.0		0.0		0.0	0.0	0.0	0.0	
Detector 1 Queue (s)	0.0	0.0	0.0	0.0		0.0		0.0	0.0	0.0	0.0	
Detector 1 Delay (s)	0.0	0.0	0.0	0.0		0.0		0.0	0.0	0.0	0.0	
Detector 2 Position(ft)	94			94						94		
Detector 2 Size(ft)	6			6						6		
Detector 2 Type	CI+Ex			CI+Ex						CI+Ex		
Detector 2 Channel												
Detector 2 Extend (s)	0.0			0.0						0.0		
Turn Type	NA	pm+ov	Prot	NA		Prot		pt+ov	Prot	NA	Perm	
Protected Phases	6	7	5	2		7		5 4	3	8		

11/13/2023

Passero Associates

Synchro 11 Report

Page 17

Lanes, Volumes, Timings

9: Soule Rd/I-481 SB Off Ramp & NYS 31

Delta Sonic Clay

2026 Full Build AM

Lane Group	Ø4
Lane Configurations	
Traffic Volume (vph)	
Future Volume (vph)	
Ideal Flow (vphpl)	
Storage Length (ft)	
Storage Lanes	
Taper Length (ft)	
Lane Util. Factor	
Frt	
Flt Protected	
Satd. Flow (prot)	
Flt Permitted	
Satd. Flow (perm)	
Right Turn on Red	
Satd. Flow (RTOR)	
Link Speed (mph)	
Link Distance (ft)	
Travel Time (s)	
Peak Hour Factor	
Heavy Vehicles (%)	
Adj. Flow (vph)	
Shared Lane Traffic (%)	
Lane Group Flow (vph)	
Enter Blocked Intersection	
Lane Alignment	
Median Width(ft)	
Link Offset(ft)	
Crosswalk Width(ft)	
Two way Left Turn Lane	
Headway Factor	
Turning Speed (mph)	
Number of Detectors	
Detector Template	
Leading Detector (ft)	
Trailing Detector (ft)	
Detector 1 Position(ft)	
Detector 1 Size(ft)	
Detector 1 Type	
Detector 1 Channel	
Detector 1 Extend (s)	
Detector 1 Queue (s)	
Detector 1 Delay (s)	
Detector 2 Position(ft)	
Detector 2 Size(ft)	
Detector 2 Type	
Detector 2 Channel	
Detector 2 Extend (s)	
Turn Type	
Protected Phases	4

11/13/2023

Passero Associates

Synchro 11 Report

Page 18

Lanes, Volumes, Timings
9: Soule Rd/I-481 SB Off Ramp & NYS 31

Delta Sonic Clay
2026 Full Build AM

	↖	→	↘	↙	←	↖	↗	↘	↙	↖	↗	↘	↙
Lane Group	EBL	EBT	EBR	WBL	WBT	WBR	NBL	NBT	NBR	SBL	SBT	SBR	
Permitted Phases	6												8
Detector Phase	6	7	5	2			7		5 4	3	8	8	
Switch Phase													
Minimum Initial (s)	10.0	4.0	4.0	10.0			4.0			4.0	4.0	4.0	
Minimum Split (s)	16.0	10.0	10.0	16.0			10.0			10.0	10.0	10.0	
Total Split (s)	48.0	17.0	20.0	68.0			17.0			14.0	15.0	15.0	
Total Split (%)	48.0%	17.0%	20.0%	68.0%			17.0%			14.0%	15.0%	15.0%	
Maximum Green (s)	42.0	11.0	14.0	62.0			11.0			8.0	9.0	9.0	
Yellow Time (s)	4.0	3.5	4.0	4.0			3.5			3.5	3.5	3.5	
All-Red Time (s)	2.0	2.5	2.0	2.0			2.5			2.5	2.5	2.5	
Lost Time Adjust (s)	0.0	0.0	0.0	0.0			0.0			0.0	0.0	0.0	
Total Lost Time (s)	6.0	6.0	6.0	6.0			6.0			6.0	6.0	6.0	
Lead/Lag	Lag	Lead	Lead				Lead			Lag	Lag	Lag	
Lead-Lag Optimize?	Yes	Yes	Yes				Yes			Yes	Yes	Yes	
Vehicle Extension (s)	3.0	3.0	3.0	3.0			3.0			3.0	3.0	3.0	
Recall Mode	C-Max	None	None	C-Max			None			None	None	None	
Walk Time (s)	7.0			7.0							7.0	7.0	
Flash Dont Walk (s)	11.0			11.0							11.0	11.0	
Pedestrian Calls (#/hr)	0			0							0	0	
Act Effct Green (s)	46.4	63.1	11.6	64.0			10.7			11.5	7.3	7.3	
Actuated g/C Ratio	0.46	0.63	0.12	0.64			0.11			0.12	0.07	0.07	
v/c Ratio	0.30	0.45	0.57	0.34			0.81			0.22	0.46	0.26	
Control Delay	18.0	4.5	47.5	9.0			75.2			4.2	48.4	8.9	
Queue Delay	0.0	0.0	0.0	0.0			0.0			0.0	0.0	0.0	
Total Delay	18.0	4.5	47.5	9.0			75.2			4.2	48.4	8.9	
LOS	B	A	D	A			E			A	D	A	
Approach Delay	11.2			17.7			51.1				28.8		
Approach LOS	B			B			D				C		

Intersection Summary

Area Type: Other

Cycle Length: 100

Actuated Cycle Length: 100

Offset: 45 (45%), Referenced to phase 2:WBT and 6:EBT, Start of Green

Natural Cycle: 55

Control Type: Actuated-Coordinated

Maximum v/c Ratio: 0.81

Intersection Signal Delay: 19.4


Intersection LOS: B

Intersection Capacity Utilization 53.9%

ICU Level of Service A

Analysis Period (min) 15

Splits and Phases: 9: Soule Rd/I-481 SB Off Ramp & NYS 31

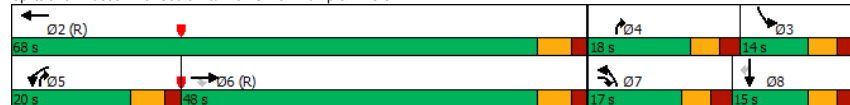

Lanes, Volumes, Timings
9: Soule Rd/I-481 SB Off Ramp & NYS 31

Delta Sonic Clay
2026 Full Build AM

Lane Group	Ø4
Permitted Phases	8
Detector Phase	
Switch Phase	
Minimum Initial (s)	4.0
Minimum Split (s)	10.0
Total Split (s)	18.0
Total Split (%)	18%
Maximum Green (s)	12.0
Yellow Time (s)	3.5
All-Red Time (s)	2.5
Lost Time Adjust (s)	
Total Lost Time (s)	
Lead/Lag	Lead
Lead-Lag Optimize?	Yes
Vehicle Extension (s)	3.0
Recall Mode	None
Walk Time (s)	
Flash Dont Walk (s)	
Pedestrian Calls (#/hr)	
Act Effct Green (s)	
Actuated g/C Ratio	
v/c Ratio	
Control Delay	
Queue Delay	
Total Delay	
LOS	
Approach Delay	
Approach LOS	

Intersection Summary

10: I-481 NB Off Ramp/I-481 NB On Ramp & NYS 31

2026 Full Build AM

11/13/2023
Passero Associates


Synchro 11 Report
Page 21

10: I-481 NB Off Ramp/I-481 NB On Ramp & NYS 31

2026 Full Build AM

Intersection Summary	
Area Type:	Other
Cycle Length: 80	
Actuated Cycle Length: 80	
Offset: 5 (6%), Referenced to phase 2:WBT and 6:EBTL, Start of Green	
Natural Cycle: 45	
Control Type: Actuated-Coordinated	
Maximum v/c Ratio: 0.65	
Intersection Signal Delay: 14.1	Intersection LOS: B
Intersection Capacity Utilization 46.2%	ICU Level of Service A
Analysis Period (min) 15	

Splits and Phases: 10: I-481 NB Off Ramp/I-481 NB On Ramp & NYS 31

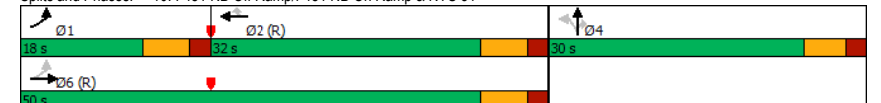

11/13/2023
Passero Associates

Synchro 11 Report
Page 22

Lanes, Volumes, Timings
1: Oswego Rd & NYS 31

Delta Sonic Clay
2026 Full Build PM

	↶	→	↷	↶	←	↶	↷	↶	↷	↶	↷	↶
Lane Group	EBL	EBT	EBR	WBL	WBT	WBR	SEL	SET	SER	NWL	NWT	NWR
Lane Configurations	↶	↶		↶	↶		↶	↶		↶	↶	↶
Traffic Volume (vph)	48	853	146	339	1000	190	135	144	36	202	145	388
Future Volume (vph)	48	853	146	339	1000	190	135	144	36	202	145	388
Ideal Flow (vphpl)	1900	1900	1900	1900	1900	1900	1900	1900	1900	1900	1900	1900
Storage Length (ft)	300		0	515		0	350		350	500		500
Storage Lanes	1		0	2		0	1		1	2		1
Taper Length (ft)	25			25			25			25		
Lane Util. Factor	1.00	0.95	0.95	0.97	0.95	0.95	1.00	0.95	0.95	0.97	0.95	1.00
Frt		0.978			0.976			0.970				0.850
Flt Protected	0.950			0.950			0.950			0.950		
Satd. Flow (prot)	1787	3501	0	3367	3488	0	1787	3502	0	3502	3610	1615
Flt Permitted	0.950			0.950			0.950			0.950		
Satd. Flow (perm)	1787	3501	0	3367	3488	0	1787	3502	0	3502	3610	1615
Right Turn on Red			Yes			Yes			Yes			Yes
Satd. Flow (RTOR)		22			28			30				291
Link Speed (mph)		40			40			40				40
Link Distance (ft)		607			1875			750				823
Travel Time (s)		10.3			32.0			12.8				14.0
Peak Hour Factor	0.95	0.95	0.95	0.95	0.95	0.95	0.95	0.95	0.95	0.95	0.95	0.95
Heavy Vehicles (%)	1%	1%	0%	4%	1%	1%	1%	0%	0%	0%	0%	0%
Adj. Flow (vph)	51	898	154	357	1053	200	142	152	38	213	153	408
Shared Lane Traffic (%)												
Lane Group Flow (vph)	51	1052	0	357	1253	0	142	190	0	213	153	408
Enter Blocked Intersection	No	No	No	No	No	No	No	No	No	No	No	No
Lane Alignment	Left	Left	Right	Left	Left	Right	Left	Left	Right	Left	Left	Right
Median Width(ft)		24			24			24			24	
Link Offset(ft)		0			0			0			0	
Crosswalk Width(ft)		16			16			16			16	
Two way Left Turn Lane												
Headway Factor	1.00	1.00	1.00	1.00	1.00	1.00	1.00	1.00	1.00	1.00	1.00	1.00
Turning Speed (mph)	15		9	15		9	15		9	15		9
Number of Detectors	1	2		1	2		1	2		1	2	1
Detector Template	Left	Thru		Left	Thru		Left	Thru		Left	Thru	Right
Leading Detector (ft)	20	100		20	100		20	100		20	100	20
Trailing Detector (ft)	0	0		0	0		0	0		0	0	0
Detector 1 Position(ft)	0	0		0	0		0	0		0	0	0
Detector 1 Size(ft)	20	6		20	6		20	6		20	6	20
Detector 1 Type	CI+Ex	CI+Ex		CI+Ex	CI+Ex		CI+Ex	CI+Ex		CI+Ex	CI+Ex	CI+Ex
Detector 1 Channel												
Detector 1 Extend (s)	0.0	0.0		0.0	0.0		0.0	0.0		0.0	0.0	0.0
Detector 1 Queue (s)	0.0	0.0		0.0	0.0		0.0	0.0		0.0	0.0	0.0
Detector 1 Delay (s)	0.0	0.0		0.0	0.0		0.0	0.0		0.0	0.0	0.0
Detector 2 Position(ft)		94			94			94			94	
Detector 2 Size(ft)		6			6			6			6	
Detector 2 Type		CI+Ex			CI+Ex			CI+Ex			CI+Ex	
Detector 2 Channel												
Detector 2 Extend (s)		0.0			0.0			0.0			0.0	
Turn Type	Prot	NA		Prot	NA		Prot	NA		Prot	NA	Over
Protected Phases	1	6		5	2		3	7		8	4	5

Lanes, Volumes, Timings
1: Oswego Rd & NYS 31

Delta Sonic Clay
2026 Full Build PM

	↶	→	↷	↶	←	↶	↷	↶	↷	↶	↷	↶
Lane Group	EBL	EBT	EBR	WBL	WBT	WBR	SEL	SET	SER	NWL	NWT	NWR
Permitted Phases												
Detector Phase	1	6		5	2		3	7		8	4	5
Switch Phase												
Minimum Initial (s)	6.0	12.0		6.0	12.0		6.0	6.0		5.0	10.0	6.0
Minimum Split (s)	12.0	18.5		12.0	18.5		13.0	12.5		12.0	17.0	12.0
Total Split (s)	12.0	34.0		18.0	40.0		15.0	23.0		15.0	23.0	18.0
Total Split (%)	13.3%	37.8%		20.0%	44.4%		16.7%	25.6%		16.7%	25.6%	20.0%
Maximum Green (s)	6.0	27.5		12.0	33.5		8.0	16.5		8.0	16.0	12.0
Yellow Time (s)	4.0	4.0		4.0	4.0		4.0	4.0		4.0	4.0	4.0
All-Red Time (s)	2.0	2.5		2.0	2.5		3.0	2.5		3.0	3.0	2.0
Lost Time Adjust (s)	0.0	0.0		0.0	0.0		0.0	0.0		0.0	0.0	0.0
Total Lost Time (s)	6.0	6.5		6.0	6.5		7.0	6.5		7.0	7.0	6.0
Lead/Lag	Lead	Lag		Lead	Lag		Lead	Lead		Lag	Lag	Lead
Lead-Lag Optimize?	Yes	Yes		Yes	Yes		Yes	Yes		Yes	Yes	Yes
Vehicle Extension (s)	3.0	3.0		3.0	3.0		3.0	3.0		3.0	3.0	3.0
Recall Mode	None	C-Max		None	C-Max		None	None		None	None	None
Walk Time (s)		7.0			8.0			9.0				
Flash Dont Walk (s)		30.0			29.0			34.0				
Pedestrian Calls (#/hr)		0			0			0				
Act Effct Green (s)	6.0	33.3		11.8	43.9		8.0	9.5		9.4	10.4	11.8
Actuated g/C Ratio	0.07	0.37		0.13	0.49		0.09	0.11		0.10	0.12	0.13
v/c Ratio	0.43	0.80		0.81	0.73		0.90	0.48		0.58	0.37	0.88
Control Delay	51.9	31.0		53.5	22.5		92.1	35.6		46.2	39.4	33.4
Queue Delay	0.0	0.0		0.0	0.0		0.0	0.0		0.0	0.0	0.0
Total Delay	51.9	31.0		53.5	22.5		92.1	35.6		46.2	39.4	33.4
LOS	D	C		D	C		F	D		D	D	C
Approach Delay		31.9			29.4			59.8			38.1	
Approach LOS		C			C			E			D	

Intersection Summary

Area Type: Other

Cycle Length: 90

Actuated Cycle Length: 90

Offset: 0 (0%), Referenced to phase 2:WBT and 6:EBT, Start of Green

Natural Cycle: 90

Control Type: Actuated-Coordinated

Maximum v/c Ratio: 0.90

Intersection Signal Delay: 34.5


Intersection LOS: C

Intersection Capacity Utilization 76.2%

ICU Level of Service D

Analysis Period (min) 15

Splits and Phases: 1: Oswego Rd & NYS 31

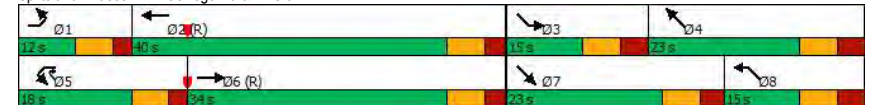

2: Davidson Ford of Clay Dwy/Proposed Driveway & NYS 31

2026 Full Build PM

11/13/2023
Passero Associates

Synchro 11 Report
Page 3

2: Davidson Ford of Clay Dwy/Proposed Driveway & NYS 31

2026 Full Build PM

Intersection Summary	
Area Type:	Other
Cycle Length:	90
Actuated Cycle Length:	66.7
Natural Cycle:	60
Control Type:	Actuated-Uncoordinated
Maximum v/c Ratio:	0.67
Intersection Signal Delay:	13.4
Intersection Capacity Utilization	70.4%
Analysis Period (min)	15
	Intersection LOS: B
	ICU Level of Service C

 Ø1 20 s	 Ø2 50 s	 Ø3 20 s
 Ø5 20 s	 Ø6 50 s	

11/13/2023
Passero Associates

Synchro 11 Report
Page 4

Lanes, Volumes, Timings

3: NYS 31

Delta Sonic Clay
2026 Full Build PM

						
Lane Group	EBL	EBT	WBT	WBR	SBL	SBR
Lane Configurations		↑↑	↑↓			↗
Traffic Volume (vph)	0	1428	1437	62	0	33
Future Volume (vph)	0	1428	1437	62	0	33
Ideal Flow (vphpl)	1900	1900	1900	1900	1900	1900
Lane Util. Factor	1.00	0.95	0.95	0.95	1.00	1.00
Frt			0.994			0.865
Flt Protected						
Satd. Flow (prot)	0	3574	3551	0	0	1611
Flt Permitted						
Satd. Flow (perm)	0	3574	3551	0	0	1611
Link Speed (mph)		30	30		30	
Link Distance (ft)		596	556		380	
Travel Time (s)		13.5	12.6		8.6	
Peak Hour Factor	0.92	0.92	0.92	0.92	0.92	0.92
Heavy Vehicles (%)	2%	1%	1%	2%	2%	2%
Adj. Flow (vph)	0	1552	1562	67	0	36
Shared Lane Traffic (%)						
Lane Group Flow (vph)	0	1552	1629	0	0	36
Enter Blocked Intersection	No	No	No	No	No	No
Lane Alignment	Left	Left	Left	Right	Left	Right
Median Width(ft)		12	12		0	
Link Offset(ft)		0	0		0	
Crosswalk Width(ft)		16	16		16	
Two way Left Turn Lane						
Headway Factor	1.00	1.00	1.00	1.00	1.00	1.00
Turning Speed (mph)	60			60	60	60
Sign Control		Free	Free		Stop	
Intersection Summary						
Area Type:	Other					
Control Type:	Unsignalized					
Intersection Capacity Utilization	51.7%			ICU Level of Service A		
Analysis Period (min)	15					

HCM 6th TWSC
3: NYS 31

Delta Sonic Clay
2026 Full Build PM

Intersection						
Int Delay, s/veh	0.2					
Movement	EBL	EBT	WBT	WBR	SBL	SBR
Lane Configurations						
Traffic Vol, veh/h	0	1428	1437	62	0	33
Future Vol, veh/h	0	1428	1437	62	0	33
Conflicting Peds, #/hr	0	0	0	0	0	0
Sign Control	Free	Free	Free	Free	Stop	Stop
RT Channelized	-	None	-	Free	-	Stop
Storage Length	-	-	-	-	-	0
Veh in Median Storage, #	-	0	0	-	0	-
Grade, %	-	0	0	-	0	-
Peak Hour Factor	92	92	92	92	92	92
Heavy Vehicles, %	2	1	1	2	2	2
Mvmt Flow	0	1552	1562	67	0	36

Major/Minor	Major1	Major2	Minor2			
Conflicting Flow All	-	0	-	0	781	
Stage 1	-	-	-	-	-	
Stage 2	-	-	-	-	-	
Critical Hdwy	-	-	-	-	6.94	
Critical Hdwy Stg 1	-	-	-	-	-	
Critical Hdwy Stg 2	-	-	-	-	-	
Follow-up Hdwy	-	-	-	-	3.32	
Pot Cap-1 Maneuver	0	-	-	0	0	338
Stage 1	0	-	-	0	0	-
Stage 2	0	-	-	0	0	-
Platoon blocked, %		-				
Mov Cap-1 Maneuver	-	-	-	-	338	
Mov Cap-2 Maneuver	-	-	-	-	-	
Stage 1	-	-	-	-	-	
Stage 2	-	-	-	-	-	

Approach	EB	WB	SB
HCM Control Delay, s	0	0	16.9
HCM LOS			C

Minor Lane/Major Mvmt	EBT	WBT SBLn1
Capacity (veh/h)	-	338
HCM Lane V/C Ratio	-	0.106
HCM Control Delay (s)	-	16.9
HCM Lane LOS	-	C
HCM 95th %tile Q(veh)	-	0.4

4: Texas Roadhouse Dwy/Delta Sonic Dwy & NYS 31

												
Lane Group	EBL	EBT	EBR	WBL	WBT	WBR	NBL	NBT	NBR	SBL	SBT	SBR
Lane Configurations	   				 			 			 	
Traffic Volume (vph)	88	1196	85	0	1397	65	0	0	83	143	0	93
Future Volume (vph)	88	1196	85	0	1397	65	0	0	83	143	0	93
Ideal Flow (vphpl)	1900	1900	1900	1900	1900	1900	1900	1900	1900	1900	1900	1900
Storage Length (ft)	150		0	300		450	0		0	0		0
Storage Lanes	1		0	1		1	1		0	1		0
Taper Length (ft)	25			25			25			25		
Lane Util. Factor	1.00	0.91	0.91	1.00	0.95	1.00	1.00	1.00	1.00	1.00	1.00	1.00
Frt		0.990				0.850		0.850			0.850	
Flt Protected	0.950									0.950		
Satd. Flow (prot)	1770	5084	0	1900	3574	1583	1900	1615	0	1770	1583	0
Flt Permitted	0.950									0.701		
Satd. Flow (perm)	1770	5084	0	1900	3574	1583	1900	1615	0	1306	1583	0
Right Turn on Red			Yes			Yes			Yes			Yes
Satd. Flow (RTOR)		19				115		211			193	
Link Speed (mph)		40			40			30			30	
Link Distance (ft)		495			814			261			329	
Travel Time (s)		8.4			13.9			5.9			7.5	
Peak Hour Factor	0.95	0.95	0.95	0.95	0.95	0.95	0.95	0.95	0.95	0.95	0.95	0.95
Heavy Vehicles (%)	2%	1%	1%	0%	1%	2%	0%	2%	0%	2%	2%	2%
Adj. Flow (vph)	93	1259	89	0	1471	68	0	0	87	151	0	98
Shared Lane Traffic (%)												
Lane Group Flow (vph)	93	1348	0	0	1471	68	0	87	0	151	98	0
Enter Blocked Intersection	No	No	No	No	No	No	No	No	No	No	No	No
Lane Alignment	Left	Left	Right	Left	Left	Right	Left	Left	Right	Left	Left	Right
Median Width(ft)		24			24			12			12	
Link Offset(ft)		0			0			0			0	
Crosswalk Width(ft)		16			16			16			16	
Two way Left Turn Lane				Yes								
Headway Factor	1.00	1.00	1.00	1.00	1.00	1.00	1.00	1.00	1.00	1.00	1.00	1.00
Turning Speed (mph)	60		60	60		60	60		60	60		60
Number of Detectors	1	2		1	2	1	1	2		1	2	
Detector Template	Left	Thru		Left	Thru	Right	Left	Thru		Left	Thru	
Leading Detector (ft)	20	100		20	100	20	20	100		20	100	
Trailing Detector (ft)	0	0		0	0	0	0	0		0	0	
Detector 1 Position(ft)	0	0		0	0	0	0	0		0	0	
Detector 1 Size(ft)	20	6		20	6	20	20	6		20	6	
Detector 1 Type	Cl+Ex	Cl+Ex		Cl+Ex	Cl+Ex	Cl+Ex	Cl+Ex	Cl+Ex		Cl+Ex	Cl+Ex	
Detector 1 Channel												
Detector 1 Extend (s)	0.0	0.0		0.0	0.0	0.0	0.0	0.0		0.0	0.0	
Detector 1 Queue (s)	0.0	0.0		0.0	0.0	0.0	0.0	0.0		0.0	0.0	
Detector 1 Delay (s)	0.0	0.0		0.0	0.0	0.0	0.0	0.0		0.0	0.0	
Detector 2 Position(ft)		94			94			94			94	
Detector 2 Size(ft)		6			6			6			6	
Detector 2 Type		Cl+Ex			Cl+Ex			Cl+Ex			Cl+Ex	
Detector 2 Channel												
Detector 2 Extend (s)		0.0			0.0			0.0			0.0	
Turn Type	Prot	NA		Prot	NA	Perm	Perm	NA		Perm	NA	
Protected Phases	1	6		5	2			8			4	

11/13/2023
Passero Associates

Synchro 11 Report
Page 7

Lanes, Volumes, Timings

4: Texas Roadhouse Dwy/Delta Sonic Dwy & NYS 31

[illegible]

Splits and Phases: 4: Texas Roadhouse Dwy/Delta Sonic Dwy & NYS 31



11/13/2023
Passero Associates

Synchro 11 Report
Page 8

Lanes, Volumes, Timings

5: Lowes Dwy/Home Depot Dwy & NYS 31

Delta Sonic Clay

2026 Full Build PM

	←	→	↖	↗	←	↖	↗	↖	↗	↖	↗	↖	↗
Lane Group	EBL	EBT	EBR	WBL	WBT	WBR	NBL	NBT	NBR	SBL	SBT	SBR	
Lane Configurations	↖	↖	↖	↖	↖	↖	↖	↖	↖	↖	↖	↖	
Traffic Volume (vph)	307	929	107	135	1129	230	117	21	96	167	33	308	
Future Volume (vph)	307	929	107	135	1129	230	117	21	96	167	33	308	
Ideal Flow (vphpl)	1900	1900	1900	1900	1900	1900	1900	1900	1900	1900	1900	1900	
Storage Length (ft)	325		185	350		600	100		0	0		240	
Storage Lanes	2		1	1		1	1		1	1		1	
Taper Length (ft)	25			25			25			25			
Lane Util. Factor	0.97	0.91	1.00	1.00	0.95	1.00	1.00	1.00	1.00	0.95	0.95	1.00	
Frt			0.850			0.850			0.850			0.850	
Flt Protected	0.950			0.950			0.950			0.950	0.968		
Satd. Flow (prot)	3502	5136	1615	1805	3574	1615	1787	1900	1599	1715	1747	1615	
Flt Permitted	0.950			0.950			0.950			0.950	0.968		
Satd. Flow (perm)	3502	5136	1615	1805	3574	1615	1787	1900	1599	1715	1747	1615	
Right Turn on Red			Yes			Yes			Yes			Yes	
Satd. Flow (RTOR)			132			235			128			187	
Link Speed (mph)	40				40			30				30	
Link Distance (ft)	814				907			316				517	
Travel Time (s)	13.9				15.5			7.2				11.8	
Peak Hour Factor	0.98	0.98	0.98	0.98	0.98	0.98	0.98	0.98	0.98	0.98	0.98	0.98	
Heavy Vehicles (%)	0%	1%	0%	0%	1%	0%	1%	0%	1%	0%	0%	0%	
Adj. Flow (vph)	313	948	109	138	1152	235	119	21	98	170	34	314	
Shared Lane Traffic (%)										40%			
Lane Group Flow (vph)	313	948	109	138	1152	235	119	21	98	102	102	314	
Enter Blocked Intersection	No	No	No	No	No	No	No	No	No	No	No	No	
Lane Alignment	Left	Left	Right	Left	Left	Right	Left	Left	Right	Left	Left	Right	
Median Width(ft)	24				24			12				12	
Link Offset(ft)	0				0			0				0	
Crosswalk Width(ft)	16				16			16				16	
Two way Left Turn Lane	Yes												
Headway Factor	1.00	1.00	1.00	1.00	1.00	1.00	1.00	1.00	1.00	1.00	1.00	1.00	
Turning Speed (mph)	60		60	60		60	60		60	60		60	
Number of Detectors	1	2	1	1	2	1	1	2	1	1	2	1	
Detector Template	Left	Thru	Right	Left	Thru	Right	Left	Thru	Right	Left	Thru	Right	
Leading Detector (ft)	20	100	20	20	100	20	20	100	20	20	100	20	
Trailing Detector (ft)	0	0	0	0	0	0	0	0	0	0	0	0	
Detector 1 Position(ft)	0	0	0	0	0	0	0	0	0	0	0	0	
Detector 1 Size(ft)	20	6	20	20	6	20	20	6	20	20	6	20	
Detector 1 Type	CI+Ex	CI+Ex	CI+Ex	CI+Ex	CI+Ex	CI+Ex	CI+Ex	CI+Ex	CI+Ex	CI+Ex	CI+Ex	CI+Ex	
Detector 1 Channel													
Detector 1 Extend (s)	0.0	0.0	0.0	0.0	0.0	0.0	0.0	0.0	0.0	0.0	0.0	0.0	
Detector 1 Queue (s)	0.0	0.0	0.0	0.0	0.0	0.0	0.0	0.0	0.0	0.0	0.0	0.0	
Detector 1 Delay (s)	0.0	0.0	0.0	0.0	0.0	0.0	0.0	0.0	0.0	0.0	0.0	0.0	
Detector 2 Position(ft)		94			94			94				94	
Detector 2 Size(ft)		6			6			6				6	
Detector 2 Type		CI+Ex			CI+Ex			CI+Ex				CI+Ex	
Detector 2 Channel													
Detector 2 Extend (s)		0.0			0.0			0.0				0.0	
Turn Type	Prot	NA	Perm	Prot	NA	Perm	Split	NA	pm+ov	Split	NA	pm+ov	
Protected Phases	1	6		5	2		4	4	5	3	3	1	

11/13/2023

Passero Associates

Synchro 11 Report

Page 9

Lanes, Volumes, Timings

5: Lowes Dwy/Home Depot Dwy & NYS 31

Delta Sonic Clay

2026 Full Build PM

	←	→	↖	↗	←	↖	↗	↖	↗	↖	↗	↖	↗
Lane Group	EBL	EBT	EBR	WBL	WBT	WBR	NBL	NBT	NBR	SBL	SBT	SBR	
Permitted Phases			6			2			4		3	3	
Detector Phase	1	6	6	5	2	2	4	4	5	3	3	1	
Switch Phase													
Minimum Initial (s)	4.0	10.0	10.0	4.0	10.0	10.0	4.0	4.0	4.0	4.0	4.0	4.0	
Minimum Split (s)	10.0	16.0	16.0	10.0	16.0	16.0	10.5	10.5	10.0	10.5	10.5	10.0	
Total Split (s)	30.0	60.0	60.0	20.0	50.0	50.0	32.0	32.0	20.0	20.0	20.0	30.0	
Total Split (%)	22.7%	45.5%	45.5%	15.2%	37.9%	37.9%	24.2%	24.2%	15.2%	15.2%	15.2%	22.7%	
Maximum Green (s)	24.0	54.0	54.0	14.0	44.0	44.0	25.5	25.5	14.0	13.5	13.5	24.0	
Yellow Time (s)	4.0	4.0	4.0	4.0	4.0	4.0	3.5	3.5	4.0	3.5	3.5	4.0	
All-Red Time (s)	2.0	2.0	2.0	2.0	2.0	2.0	3.0	3.0	2.0	3.0	3.0	2.0	
Lost Time Adjust (s)	0.0	0.0	0.0	0.0	0.0	0.0	0.0	0.0	0.0	0.0	0.0	0.0	
Total Lost Time (s)	6.0	6.0	6.0	6.0	6.0	6.0	6.5	6.5	6.0	6.5	6.5	6.0	
Lead/Lag	Lead	Lag	Lag	Lead	Lag	Lag	Lag	Lag	Lead	Lead	Lead	Lead	
Lead-Lag Optimize?	Yes	Yes	Yes	Yes	Yes	Yes	Yes	Yes	Yes	Yes	Yes	Yes	
Vehicle Extension (s)	3.0	3.0	3.0	3.0	3.0	3.0	3.0	3.0	3.0	3.0	3.0	3.0	
Recall Mode	None	None	None	None	None	None	None	None	None	None	None	None	
Walk Time (s)	7.0	7.0	7.0	7.0	7.0	7.0	7.0	7.0	7.0	7.0	7.0	7.0	
Flash Dont Walk (s)	11.0	11.0		11.0	11.0	11.0	11.0	11.0		11.0	11.0		
Pedestrian Calls (#/hr)	0	0		0	0	0	0	0		0	0		
Act Effct Green (s)	15.3	44.9	44.9	12.5	42.1	42.1	12.6	12.6	31.7	11.0	11.0	26.9	
Actuated g/C Ratio	0.14	0.42	0.42	0.12	0.40	0.40	0.12	0.12	0.30	0.10	0.10	0.25	
v/c Ratio	0.62	0.44	0.14	0.65	0.82	0.30	0.56	0.09	0.17	0.58	0.56	0.57	
Control Delay	49.8	23.2	2.7	62.5	35.6	4.4	57.0	45.1	3.1	61.4	60.6	12.3	
Queue Delay	0.0	0.0	0.0	0.0	0.0	0.0	0.0	0.0	0.0	0.0	0.0	0.0	
Total Delay	49.8	23.2	2.7	62.5	35.6	4.4	57.0	45.1	3.1	61.4	60.6	12.3	
LOS	D	C	A	E	D	A	E	D	A	E	E	B	
Approach Delay		27.6			33.2			33.8				31.5	
Approach LOS		C			C			C				C	

Intersection Summary

Area Type: Other

Cycle Length: 132

Actuated Cycle Length: 106.5

Natural Cycle: 70

Control Type: Actuated-Uncoordinated

Maximum v/c Ratio: 0.82

Intersection Signal Delay: 30.9


Intersection LOS: C

Intersection Capacity Utilization 72.2%

ICU Level of Service C

Analysis Period (min) 15

Splits and Phases: 5: Lowes Dwy/Home Depot Dwy & NYS 31

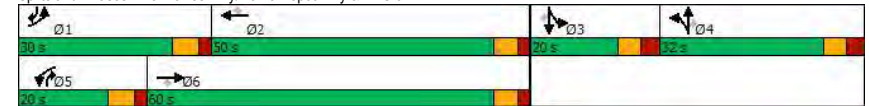

11/13/2023

Passero Associates

Synchro 11 Report

Page 10

6: Willow Field Dwy/Dell Center Dr & NYS 31

2026 Full Build PM

11/13/2023
Passero Associates


Synchro 11 Report
Page 11

6: Willow Field Dwy/Dell Center Dr & NYS 31

2026 Full Build PM

Intersection Summary	
Area Type:	Other
Cycle Length:	100
Actuated Cycle Length:	100
Offset: 0 (0%), Referenced to phase 2:WBT and 6:EBT, Start of Green	
Natural Cycle:	65
Control Type: Actuated-Coordinated	
Maximum v/c Ratio:	0.76
Intersection Signal Delay: 11.3	Intersection LOS: B
Intersection Capacity Utilization 71.1%	ICU Level of Service C
Analysis Period (min)	15

Splits and Phases: 6: Willow Field Dwy/Dell Center Dr & NYS 31

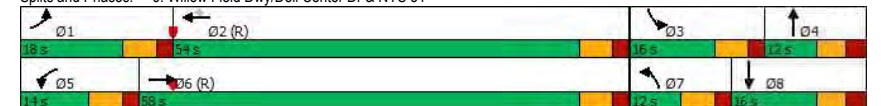

11/13/2023
Passero Associates

Synchro 11 Report
Page 12

Lanes, Volumes, Timings
7: Carling Rd & NYS 31

Delta Sonic Clay
2026 Full Build PM

	↖	→	↘	↙	←	↖	↙	↗	↘	↖	↙	↗	↘
Lane Group	EBL	EBT	EBR	WBL	WBT	WBR	NBL	NBT	NBR	SBL	SBT	SBR	
Lane Configurations	↖	↖↖↖		↙	↖↖	↖	↖	↖		↖↖	↖	↖	
Traffic Volume (vph)	137	1095	95	105	1280	194	49	13	71	192	16	195	
Future Volume (vph)	137	1095	95	105	1280	194	49	13	71	192	16	195	
Ideal Flow (vphpl)	1900	1900	1900	1900	1900	1900	1900	1900	1900	1900	1900	1900	
Storage Length (ft)	525		0	250		350	0		0	0		0	
Storage Lanes	1		0	1		1	1		0	2		0	
Taper Length (ft)	25			25			25			25			
Lane Util. Factor	1.00	0.91	0.91	1.00	0.95	1.00	1.00	1.00	1.00	0.97	1.00	1.00	
Frt		0.988				0.850		0.873			0.861		
Flt Protected	0.950			0.950			0.950			0.950			
Satd. Flow (prot)	1787	5074	0	1805	3574	1615	1805	1659	0	3467	1636	0	
Flt Permitted	0.950			0.950			0.950			0.950			
Satd. Flow (perm)	1787	5074	0	1805	3574	1615	1805	1659	0	3467	1636	0	
Right Turn on Red			Yes			Yes			Yes			Yes	
Satd. Flow (RTOR)		17				200		73			201		
Link Speed (mph)	40				40			30			30		
Link Distance (ft)	1095				937			501			502		
Travel Time (s)	18.7				16.0			11.4			11.4		
Peak Hour Factor	0.97	0.97	0.97	0.97	0.97	0.97	0.97	0.97	0.97	0.97	0.97	0.97	
Heavy Vehicles (%)	1%	1%	1%	0%	1%	0%	0%	0%	0%	1%	0%	0%	
Adj. Flow (vph)	141	1129	98	108	1320	200	51	13	73	198	16	201	
Shared Lane Traffic (%)													
Lane Group Flow (vph)	141	1227	0	108	1320	200	51	86	0	198	217	0	
Enter Blocked Intersection	No	No	No	No	No	No	No	No	No	No	No	No	
Lane Alignment	Left	Left	Right	Left	Left	Right	Left	Left	Right	Left	Left	Right	
Median Width(ft)	12				12			24			24		
Link Offset(ft)	0				0			0			0		
Crosswalk Width(ft)	16				16			16			16		
Two way Left Turn Lane													
Headway Factor	1.00	1.00	1.00	1.00	1.00	1.00	1.00	1.00	1.00	1.00	1.00	1.00	
Turning Speed (mph)	60		60	60		60	60		60	60		60	
Number of Detectors	1	2		1	2	1	1	2		1	2		
Detector Template	Left	Thru		Left	Thru	Right	Left	Thru		Left	Thru		
Leading Detector (ft)	20	100		20	100	20	20	100		20	100		
Trailing Detector (ft)	0	0		0	0	0	0	0		0	0		
Detector 1 Position(ft)	0	0		0	0	0	0	0		0	0		
Detector 1 Size(ft)	20	6		20	6	20	20	6		20	6		
Detector 1 Type	CI+Ex	CI+Ex		CI+Ex	CI+Ex	CI+Ex	CI+Ex	CI+Ex		CI+Ex	CI+Ex		
Detector 1 Channel													
Detector 1 Extend (s)	0.0	0.0		0.0	0.0	0.0	0.0	0.0		0.0	0.0		
Detector 1 Queue (s)	0.0	0.0		0.0	0.0	0.0	0.0	0.0		0.0	0.0		
Detector 1 Delay (s)	0.0	0.0		0.0	0.0	0.0	0.0	0.0		0.0	0.0		
Detector 2 Position(ft)		94			94			94			94		
Detector 2 Size(ft)		6			6			6			6		
Detector 2 Type		CI+Ex			CI+Ex			CI+Ex			CI+Ex		
Detector 2 Channel													
Detector 2 Extend (s)		0.0			0.0			0.0			0.0		
Turn Type	Prot	NA		Prot	NA	Perm	Prot	NA		Prot	NA		
Protected Phases	1	6		5	2		7	4		3	8		

Lanes, Volumes, Timings
7: Carling Rd & NYS 31

Delta Sonic Clay
2026 Full Build PM

	↖	→	↘	↙	←	↖	↙	↗	↘	↖	↙	↗	↘
Lane Group	EBL	EBT	EBR	WBL	WBT	WBR	NBL	NBT	NBR	SBL	SBT	SBR	
Permitted Phases							2						
Detector Phase	1	6		5	2	2	7	4		3	8		
Switch Phase													
Minimum Initial (s)	4.0	10.0		4.0	10.0	10.0	4.0	4.0		4.0	4.0		
Minimum Split (s)	10.0	16.5		10.0	16.5	16.5	10.0	10.0		10.0	10.0		
Total Split (s)	20.0	46.0		20.0	46.0	46.0	17.0	17.0		17.0	17.0		
Total Split (%)	20.0%	46.0%		20.0%	46.0%	46.0%	17.0%	17.0%		17.0%	17.0%		
Maximum Green (s)	14.0	39.5		14.0	39.5	39.5	11.0	11.0		11.0	11.0		
Yellow Time (s)	4.0	4.0		4.0	4.0	4.0	3.5	3.5		3.5	3.5		
All-Red Time (s)	2.0	2.5		2.0	2.5	2.5	2.5	2.5		2.5	2.5		
Lost Time Adjust (s)	0.0	0.0		0.0	0.0	0.0	0.0	0.0		0.0	0.0		
Total Lost Time (s)	6.0	6.5		6.0	6.5	6.5	6.0	6.0		6.0	6.0		
Lead/Lag	Lead	Lag		Lead	Lag	Lag	Lead	Lag		Lead	Lag		
Lead-Lag Optimize?	Yes	Yes		Yes	Yes	Yes	Yes	Yes		Yes	Yes		
Vehicle Extension (s)	1.0	5.0		1.0	5.0	5.0	1.0	1.0		1.0	1.0		
Recall Mode	None	C-Max		None	C-Max	C-Max	None	Max		None	Max		
Walk Time (s)		7.0			7.0	7.0					7.0		
Flash Dont Walk (s)		27.0			25.0	25.0					23.0		
Pedestrian Calls (#/hr)		0			0	0					0		
Act Effct Green (s)	10.8	46.2		9.4	44.8	44.8	6.4	11.0		8.9	15.5		
Actuated g/C Ratio	0.11	0.46		0.09	0.45	0.45	0.06	0.11		0.09	0.16		
v/c Ratio	0.73	0.52		0.64	0.82	0.24	0.44	0.35		0.64	0.51		
Control Delay	66.2	17.4		76.3	12.6	0.7	56.2	17.2		53.7	12.1		
Queue Delay	0.0	0.0		0.0	0.0	0.0	0.0	0.0		0.0	0.0		
Total Delay	66.2	17.4		76.3	12.6	0.7	56.2	17.2		53.7	12.1		
LOS	E	B		E	B	A	E	B		D	B		
Approach Delay		22.4			15.4			31.7			32.0		
Approach LOS		C			B			C			C		

Intersection Summary

Area Type: Other

Cycle Length: 100

Actuated Cycle Length: 100

Offset: 86 (86%), Referenced to phase 2:WBT and 6:EBT, Start of Green

Natural Cycle: 70

Control Type: Actuated-Coordinated

Maximum v/c Ratio: 0.82

Intersection Signal Delay: 20.7


Intersection LOS: C

Intersection Capacity Utilization 79.6%

ICU Level of Service D

Analysis Period (min) 15

Splits and Phases: 7: Carling Rd & NYS 31

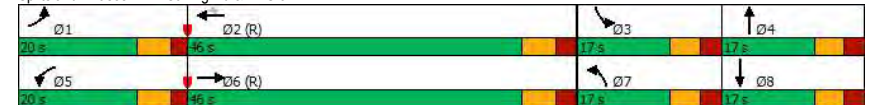

Lanes, Volumes, Timings
8: R&F Dwy/Wegmans Dwy & NYS 31

Delta Sonic Clay
2026 Full Build PM

	←	→	↖	↗	←	↖	↗	→	↖	↗	→	↖	↗
Lane Group	EBL	EBT	EBR	WBL	WBT	WBR	NBL	NBT	NBR	SBL	SBT	SBR	
Lane Configurations	↖	↖↖↖		↗	↖↖↖	↖		↖		↖↖	↖	↖	
Traffic Volume (vph)	63	1200	97	162	1457	353	69	11	108	306	10	73	
Future Volume (vph)	63	1200	97	162	1457	353	69	11	108	306	10	73	
Ideal Flow (vphpl)	1900	1900	1900	1900	1900	1900	1900	1900	1900	1900	1900	1900	
Storage Length (ft)	450		0	300		400	0		0	0		0	
Storage Lanes	1		0	1		1	1		0	2		0	
Taper Length (ft)	25			25			25			25			
Lane Util. Factor	1.00	0.91	0.91	1.00	0.95	1.00	1.00	1.00	1.00	0.97	1.00	1.00	
Frt		0.989				0.850		0.864			0.868		
Flt Protected	0.950			0.950			0.950			0.950			
Satd. Flow (prot)	1805	5083	0	1805	3574	1615	1805	1642	0	3502	1649	0	
Flt Permitted	0.950			0.950			0.950			0.950			
Satd. Flow (perm)	1805	5083	0	1805	3574	1615	1805	1642	0	3502	1649	0	
Right Turn on Red			Yes			Yes			Yes			Yes	
Satd. Flow (RTOR)		13				364		111			75		
Link Speed (mph)		40			40			30			30		
Link Distance (ft)		937			591			217			190		
Travel Time (s)		16.0			10.1			4.9			4.3		
Peak Hour Factor	0.97	0.97	0.97	0.97	0.97	0.97	0.97	0.97	0.97	0.97	0.97	0.97	
Heavy Vehicles (%)	0%	1%	0%	0%	1%	0%	0%	0%	0%	0%	0%	0%	
Adj. Flow (vph)	65	1237	100	167	1502	364	71	11	111	315	10	75	
Shared Lane Traffic (%)													
Lane Group Flow (vph)	65	1337	0	167	1502	364	71	122	0	315	85	0	
Enter Blocked Intersection	No	No	No	No	No	No	No	No	No	No	No	No	
Lane Alignment	Left	Left	Right	Left	Left	Right	Left	Left	Right	Left	Left	Right	
Median Width(ft)		12			12			24			24		
Link Offset(ft)		0			0			0			0		
Crosswalk Width(ft)		16			16			16			16		
Two way Left Turn Lane													
Headway Factor	1.00	1.00	1.00	1.00	1.00	1.00	1.00	1.00	1.00	1.00	1.00	1.00	
Turning Speed (mph)	60		60	60		60	60		60	60		60	
Number of Detectors	1	2		1	2	1	1	2		1	2		
Detector Template	Left	Thru		Left	Thru	Right	Left	Thru		Left	Thru		
Leading Detector (ft)	20	100		20	100	20	20	100		20	100		
Trailing Detector (ft)	0	0		0	0	0	0	0		0	0		
Detector 1 Position(ft)	0	0		0	0	0	0	0		0	0		
Detector 1 Size(ft)	20	6		20	6	20	20	6		20	6		
Detector 1 Type	CI+Ex	CI+Ex		CI+Ex	CI+Ex	CI+Ex	CI+Ex	CI+Ex		CI+Ex	CI+Ex		
Detector 1 Channel													
Detector 1 Extend (s)	0.0	0.0		0.0	0.0	0.0	0.0	0.0		0.0	0.0		
Detector 1 Queue (s)	0.0	0.0		0.0	0.0	0.0	0.0	0.0		0.0	0.0		
Detector 1 Delay (s)	0.0	0.0		0.0	0.0	0.0	0.0	0.0		0.0	0.0		
Detector 2 Position(ft)		94			94			94			94		
Detector 2 Size(ft)		6			6			6			6		
Detector 2 Type		CI+Ex			CI+Ex			CI+Ex			CI+Ex		
Detector 2 Channel													
Detector 2 Extend (s)		0.0			0.0			0.0			0.0		
Turn Type	Prot	NA		Prot	NA	pm+ov	Prot	NA		Prot	NA		
Protected Phases	1	6		5	2	3	7	4		3	8		

Lanes, Volumes, Timings
8: R&F Dwy/Wegmans Dwy & NYS 31

Delta Sonic Clay
2026 Full Build PM

	←	→	↖	↗	←	↖	↗	→	↖	↗	→	↖	↗
Lane Group	EBL	EBT	EBR	WBL	WBT	WBR	NBL	NBT	NBR	SBL	SBT	SBR	
Permitted Phases							2						
Detector Phase	1	6		5	2	3	7	4		3	8		
Switch Phase													
Minimum Initial (s)	4.0	10.0		4.0	10.0	4.0	4.0	4.0		4.0	4.0		
Minimum Split (s)	10.0	16.0		10.0	16.0	15.5	15.5	10.0		15.5	10.0		
Total Split (s)	18.0	37.0		20.0	39.0	30.0	30.0	13.0		30.0	13.0		
Total Split (%)	18.0%	37.0%		20.0%	39.0%	30.0%	30.0%	13.0%		30.0%	13.0%		
Maximum Green (s)	12.0	31.0		14.0	33.0	24.5	24.5	7.0		24.5	7.0		
Yellow Time (s)	4.0	4.0		4.0	4.0	3.5	3.5	3.0		3.5	3.0		
All-Red Time (s)	2.0	2.0		2.0	2.0	2.0	2.0	3.0		2.0	3.0		
Lost Time Adjust (s)	0.0	0.0		0.0	0.0	0.0	0.0	0.0		0.0	0.0		
Total Lost Time (s)	6.0	6.0		6.0	6.0	5.5	5.5	6.0		5.5	6.0		
Lead/Lag	Lead	Lag		Lead	Lag	Lead	Lead	Lag		Lead	Lag		
Lead-Lag Optimize?	Yes	Yes		Yes	Yes	Yes	Yes	Yes		Yes	Yes		
Vehicle Extension (s)	1.0	5.0		1.0	5.0	2.0	1.0	1.0		2.0	2.0		
Recall Mode	None	C-Max		None	C-Max	None	None	None		None	None		
Walk Time (s)		7.0			7.0			7.0			7.0		
Flash Dont Walk (s)		11.0			11.0			11.0			11.0		
Pedestrian Calls (#/hr)		0			0			0			0		
Act Effct Green (s)	7.1	46.2		11.8	52.9	72.3	7.4	5.1		13.4	13.0		
Actuated g/C Ratio	0.07	0.46		0.12	0.53	0.72	0.07	0.05		0.13	0.13		
v/c Ratio	0.51	0.57		0.79	0.79	0.29	0.53	0.65		0.67	0.30		
Control Delay	47.2	24.0		69.2	20.8	0.6	58.1	27.3		48.3	14.9		
Queue Delay	0.0	0.0		0.0	0.0	0.0	0.0	0.0		0.0	0.0		
Total Delay	47.2	24.0		69.2	20.8	0.6	58.1	27.3		48.3	14.9		
LOS	D	C		E	C	A	E	C		D	B		
Approach Delay		25.1			21.2			38.6			41.2		
Approach LOS		C			C			D			D		

Intersection Summary

Area Type: Other

Cycle Length: 100

Actuated Cycle Length: 100

Offset: 79 (79%), Referenced to phase 2:WBT and 6:EBT, Start of Green

Natural Cycle: 75

Control Type: Actuated-Coordinated

Maximum v/c Ratio: 0.79

Intersection Signal Delay: 25.4

Intersection LOS: C

Intersection Capacity Utilization 74.2%

ICU Level of Service D

Analysis Period (min) 15

Splits and Phases: 8: R&F Dwy/Wegmans Dwy & NYS 31



Lanes, Volumes, Timings

9: Soule Rd/I-481 SB Off Ramp & NYS 31

Delta Sonic Clay

2026 Full Build PM

	↖	→	↗	↖	↖	↖	↖	↖	↖	↖	↖	↖
Lane Group	EBL	EBT	EBR	WBL	WBT	WBR	NBL	NBT	NBR	SBL	SBT	SBR
Lane Configurations		↖↖	↖	↖↖	↖↖		↖		↖	↖	↖	↖
Traffic Volume (vph)	0	928	711	415	1528	0	253	0	158	127	40	200
Future Volume (vph)	0	928	711	415	1528	0	253	0	158	127	40	200
Ideal Flow (vphpl)	1900	1900	1900	1900	1900	1900	1900	1900	1900	1900	1900	1900
Storage Length (ft)	0		0	350		0	275		0	315		150
Storage Lanes	0		1	2		0	1		1	1		1
Taper Length (ft)	25			25			25			25		
Lane Util. Factor	1.00	0.95	1.00	0.97	0.95	1.00	1.00	1.00	1.00	1.00	1.00	1.00
Frt			0.850						0.850			0.850
Flt Protected				0.950			0.950			0.950		
Satd. Flow (prot)	0	3610	1599	3467	3574	0	1805	0	1583	1770	1900	1615
Flt Permitted				0.950			0.950			0.950		
Satd. Flow (perm)	0	3610	1599	3467	3574	0	1805	0	1583	1770	1900	1615
Right Turn on Red			Yes		Yes			Yes			Yes	
Satd. Flow (RTOR)			232					98			164	
Link Speed (mph)	40				40			40			30	
Link Distance (ft)	591				704			664			555	
Travel Time (s)	10.1				12.0			11.3			12.6	
Peak Hour Factor	0.97	0.97	0.97	0.97	0.97	0.97	0.97	0.97	0.97	0.97	0.97	0.97
Heavy Vehicles (%)	0%	0%	1%	1%	1%	0%	0%	0%	2%	2%	0%	0%
Adj. Flow (vph)	0	957	733	428	1575	0	261	0	163	131	41	206
Shared Lane Traffic (%)												
Lane Group Flow (vph)	0	957	733	428	1575	0	261	0	163	131	41	206
Enter Blocked Intersection	No	No	No	No	No	No	No	No	No	No	No	No
Lane Alignment	Left	Left	Right	Left	Left	Right	Left	Left	Right	Left	Left	Right
Median Width(ft)	24				24			12				
Link Offset(ft)	0				0			0			0	
Crosswalk Width(ft)	16				16			16			16	
Two way Left Turn Lane												
Headway Factor	1.00	1.00	1.00	1.00	1.00	1.00	1.00	1.00	1.00	1.00	1.00	1.00
Turning Speed (mph)	60		60	60		60	60		60	60		60
Number of Detectors	2	1	1		2		1		1	1	2	1
Detector Template	Thru	Right	Left	Thru		Left		Right	Left	Thru	Right	
Leading Detector (ft)	100	20	20	100		20		20	20	100	20	
Trailing Detector (ft)	0	0	0	0		0		0	0	0	0	
Detector 1 Position(ft)	0	0	0	0		0		0	0	0	0	
Detector 1 Size(ft)	6	20	20	6		20		20	20	6	20	
Detector 1 Type	Cl+Ex	Cl+Ex	Cl+Ex	Cl+Ex		Cl+Ex		Cl+Ex	Cl+Ex	Cl+Ex	Cl+Ex	
Detector 1 Channel												
Detector 1 Extend (s)	0.0	0.0	0.0	0.0		0.0		0.0	0.0	0.0	0.0	
Detector 1 Queue (s)	0.0	0.0	0.0	0.0		0.0		0.0	0.0	0.0	0.0	
Detector 1 Delay (s)	0.0	0.0	0.0	0.0		0.0		0.0	0.0	0.0	0.0	
Detector 2 Position(ft)	94			94						94		
Detector 2 Size(ft)	6			6						6		
Detector 2 Type	Cl+Ex			Cl+Ex						Cl+Ex		
Detector 2 Channel												
Detector 2 Extend (s)	0.0			0.0						0.0		
Turn Type	NA	pm+ov	Prot	NA		Prot		pt+ov	Prot	NA	Perm	
Protected Phases	6	7	5	2		7		5 4	3	8		

11/13/2023

Passero Associates

Synchro 11 Report

Page 17

Lanes, Volumes, Timings

9: Soule Rd/I-481 SB Off Ramp & NYS 31

Delta Sonic Clay

2026 Full Build PM

Lane Group	Ø4
Lane Configurations	
Traffic Volume (vph)	
Future Volume (vph)	
Ideal Flow (vphpl)	
Storage Length (ft)	
Storage Lanes	
Taper Length (ft)	
Lane Util. Factor	
Frt	
Flt Protected	
Satd. Flow (prot)	
Flt Permitted	
Satd. Flow (perm)	
Right Turn on Red	
Satd. Flow (RTOR)	
Link Speed (mph)	
Link Distance (ft)	
Travel Time (s)	
Peak Hour Factor	
Heavy Vehicles (%)	
Adj. Flow (vph)	
Shared Lane Traffic (%)	
Lane Group Flow (vph)	
Enter Blocked Intersection	
Lane Alignment	
Median Width(ft)	
Link Offset(ft)	
Crosswalk Width(ft)	
Two way Left Turn Lane	
Headway Factor	
Turning Speed (mph)	
Number of Detectors	
Detector Template	
Leading Detector (ft)	
Trailing Detector (ft)	
Detector 1 Position(ft)	
Detector 1 Size(ft)	
Detector 1 Type	
Detector 1 Channel	
Detector 1 Extend (s)	
Detector 1 Queue (s)	
Detector 1 Delay (s)	
Detector 2 Position(ft)	
Detector 2 Size(ft)	
Detector 2 Type	
Detector 2 Channel	
Detector 2 Extend (s)	
Turn Type	
Protected Phases	4

11/13/2023

Passero Associates

Synchro 11 Report

Page 18

Lanes, Volumes, Timings
9: Soule Rd/I-481 SB Off Ramp & NYS 31

Delta Sonic Clay
2026 Full Build PM

Lane Group	EBL	EBT	EBR	WBL	WBT	WBR	NBL	NBT	NBR	SBL	SBT	SBR
Permitted Phases	6						8					
Detector Phase	6	7	5	2			7		5 4	3	8	8
Switch Phase												
Minimum Initial (s)	10.0	4.0	4.0	10.0			4.0			4.0	4.0	4.0
Minimum Split (s)	16.0	10.0	10.0	16.0			10.0			10.0	10.0	10.0
Total Split (s)	41.0	18.0	26.0	67.0			18.0			18.0	15.0	15.0
Total Split (%)	41.0%	18.0%	26.0%	67.0%			18.0%			18.0%	15.0%	15.0%
Maximum Green (s)	35.0	12.0	20.0	61.0			12.0			12.0	9.0	9.0
Yellow Time (s)	4.0	3.5	4.0	4.0			3.5			3.5	3.5	3.5
All-Red Time (s)	2.0	2.5	2.0	2.0			2.5			2.5	2.5	2.5
Lost Time Adjust (s)	0.0	0.0	0.0	0.0			0.0			0.0	0.0	0.0
Total Lost Time (s)	6.0	6.0	6.0	6.0			6.0			6.0	6.0	6.0
Lead/Lag	Lag	Lead	Lead				Lead			Lag	Lag	Lag
Lead-Lag Optimize?	Yes	Yes	Yes				Yes			Yes	Yes	Yes
Vehicle Extension (s)	3.0	3.0	3.0	3.0			3.0			3.0	3.0	3.0
Recall Mode	C-Max	None	None	C-Max			None			None	None	None
Walk Time (s)	7.0			7.0						7.0	7.0	7.0
Flash Dont Walk (s)	11.0			11.0						11.0	11.0	11.0
Pedestrian Calls (#/hr)	0			0						0	0	0
Act Effct Green (s)	39.1	57.1	17.1	62.2			12.0		24.6	12.2	7.8	7.8
Actuated g/C Ratio	0.39	0.57	0.17	0.62			0.12		0.25	0.12	0.08	0.08
v/c Ratio	0.68	0.72	0.72	0.71			1.21		0.35	0.61	0.28	0.75
Control Delay	29.4	11.3	36.7	17.1			168.2		9.0	54.5	47.8	29.1
Queue Delay	0.0	1.6	0.0	0.2			0.0		0.0	0.0	0.0	0.0
Total Delay	29.4	12.9	36.7	17.3			168.2		9.0	54.5	47.8	29.1
LOS	C	B	D	B			F		A	D	D	C
Approach Delay	22.2			21.4			107.0				39.9	
Approach LOS	C			C			F				D	

Intersection Summary

Area Type: Other

Cycle Length: 100

Actuated Cycle Length: 100

Offset: 73 (73%), Referenced to phase 2:WBT and 6:EBT, Start of Green

Natural Cycle: 75

Control Type: Actuated-Coordinated


Maximum v/c Ratio: 1.21

Intersection Signal Delay: 31.4 Intersection LOS: C

Intersection Capacity Utilization 82.0% ICU Level of Service D

Analysis Period (min) 15

Splits and Phases: 9: Soule Rd/I-481 SB Off Ramp & NYS 31

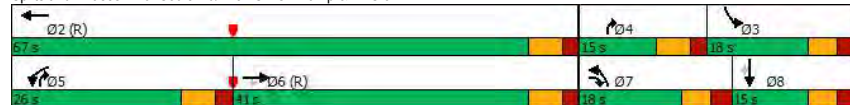

Lanes, Volumes, Timings
9: Soule Rd/I-481 SB Off Ramp & NYS 31

Delta Sonic Clay
2026 Full Build PM

Lane Group	Ø4
Permitted Phases	
Detector Phase	
Switch Phase	
Minimum Initial (s)	4.0
Minimum Split (s)	10.0
Total Split (s)	15.0
Total Split (%)	15%
Maximum Green (s)	9.0
Yellow Time (s)	4.0
All-Red Time (s)	2.0
Lost Time Adjust (s)	
Total Lost Time (s)	
Lead/Lag	Lead
Lead-Lag Optimize?	Yes
Vehicle Extension (s)	3.0
Recall Mode	None
Walk Time (s)	
Flash Dont Walk (s)	
Pedestrian Calls (#/hr)	
Act Effct Green (s)	
Actuated g/C Ratio	
v/c Ratio	
Control Delay	
Queue Delay	
Total Delay	
LOS	
Approach Delay	
Approach LOS	

Intersection Summary

Lanes, Volumes, Timings

10: I-481 NB Off Ramp/I-481 NB On Ramp & NYS 31

Delta Sonic Clay

2026 Full Build PM

	↖	→	↘	↙	←	↖	↙	↘	↗	↖	↙	↘
Lane Group	EBL	EBT	EBR	WBL	WBT	WBR	NBL	NBT	NBR	SBL	SBT	SBR
Lane Configurations	↖	↖			↖	↖	↖	↖	↖			
Traffic Volume (vph)	265	933	0	0	1080	244	905	0	242	0	0	0
Future Volume (vph)	265	933	0	0	1080	244	905	0	242	0	0	0
Ideal Flow (vphpl)	1900	1900	1900	1900	1900	1900	1900	1900	1900	1900	1900	1900
Storage Length (ft)	150		0	0		315	225		150	0		0
Storage Lanes	1		0	0		1			1	0		0
Taper Length (ft)	25			25			25			25		
Lane Util. Factor	1.00	0.95	1.00	1.00	0.95	1.00	0.95	0.95	1.00	1.00	1.00	1.00
Frt						0.850			0.850			
Flt Protected	0.950						0.950	0.950				
Satd. Flow (prot)	1805	3574	0	0	3574	1583	1698	1698	1615	0	0	0
Flt Permitted	0.093						0.950	0.950				
Satd. Flow (perm)	177	3574	0	0	3574	1583	1698	1698	1615	0	0	0
Right Turn on Red			Yes			Yes			Yes			Yes
Satd. Flow (RTOR)						252			109			
Link Speed (mph)	40				40			30			30	
Link Distance (ft)	704				681			372			387	
Travel Time (s)	12.0				11.6			8.5			8.8	
Peak Hour Factor	0.97	0.97	0.97	0.97	0.97	0.97	0.97	0.97	0.97	0.97	0.97	0.97
Heavy Vehicles (%)	0%	1%	0%	0%	1%	2%	1%	0%	0%	0%	0%	0%
Adj. Flow (vph)	273	962	0	0	1113	252	933	0	249	0	0	0
Shared Lane Traffic (%)							50%					
Lane Group Flow (vph)	273	962	0	0	1113	252	466	467	249	0	0	0
Enter Blocked Intersection	No	No	No	No	No	No	No	No	No	No	No	No
Lane Alignment	Left	Left	Right	Left	Left	Right	Left	Left	Right	Left	Left	Right
Median Width(ft)	24				24			12			12	
Link Offset(ft)	0				0			0			0	
Crosswalk Width(ft)	16				16			16			16	
Two way Left Turn Lane												
Headway Factor	1.00	1.00	1.00	1.00	1.00	1.00	1.00	1.00	1.00	1.00	1.00	1.00
Turning Speed (mph)	60		60	60		60	60		60	60		60
Number of Detectors	1	2			2	1	1	2	1			
Detector Template	Left	Thru			Thru	Right	Left	Thru	Right			
Leading Detector (ft)	20	100			100	20	20	100	20			
Trailing Detector (ft)	0	0			0	0	0	0	0			
Detector 1 Position(ft)	0	0			0	0	0	0	0			
Detector 1 Size(ft)	20	6			6	20	20	6	20			
Detector 1 Type	CI+Ex	CI+Ex			CI+Ex	CI+Ex	CI+Ex	CI+Ex	CI+Ex			
Detector 1 Channel												
Detector 1 Extend (s)	0.0	0.0			0.0	0.0	0.0	0.0	0.0			
Detector 1 Queue (s)	0.0	0.0			0.0	0.0	0.0	0.0	0.0			
Detector 1 Delay (s)	0.0	0.0			0.0	0.0	0.0	0.0	0.0			
Detector 2 Position(ft)		94				94		94				
Detector 2 Size(ft)		6				6		6				
Detector 2 Type		CI+Ex				CI+Ex		CI+Ex				
Detector 2 Channel												
Detector 2 Extend (s)		0.0				0.0		0.0				
Turn Type	pm+pt	NA			NA	Perm	Perm	NA	Perm			
Protected Phases	1	6			2			4				

11/13/2023

Passero Associates

Synchro 11 Report

Page 21

Lanes, Volumes, Timings


10: I-481 NB Off Ramp/I-481 NB On Ramp & NYS 31

Delta Sonic Clay

2026 Full Build PM

												
Lane Group	EBL	EBT	EBR	WBL	WBT	WBR	NBL	NBT	NBR	SBL	SBT	SBR
Permitted Phases	6					2	4		4			
Detector Phase	1	6			2	2	4	4	4			
Switch Phase												
Minimum Initial (s)	4.0	10.0			10.0	10.0	4.0	4.0	4.0			
Minimum Split (s)	10.5	16.5			16.5	16.5	10.0	10.0	10.0			
Total Split (s)	18.0	56.0			38.0	38.0	44.0	44.0	44.0			
Total Split (%)	18.0%	56.0%			38.0%	38.0%	44.0%	44.0%	44.0%			
Maximum Green (s)	11.5	49.5			31.5	31.5	38.0	38.0	38.0			
Yellow Time (s)	4.5	4.5			4.5	4.5	4.0	4.0	4.0			
All-Red Time (s)	2.0	2.0			2.0	2.0	2.0	2.0	2.0			
Lost Time Adjust (s)	0.0	0.0			0.0	0.0	0.0	0.0	0.0			
Total Lost Time (s)	6.5	6.5			6.5	6.5	6.0	6.0	6.0			
Lead/Lag	Lead				Lag	Lag						
Lead-Lag Optimize?	Yes				Yes	Yes						
Vehicle Extension (s)	1.0	5.0			5.0	5.0	2.0	2.0	2.0			
Recall Mode	None	C-Max			C-Max	C-Max	None	None	None			
Act Effct Green (s)	54.5	54.5			36.5	36.5	33.0	33.0	33.0			
Actuated g/C Ratio	0.54	0.54			0.36	0.36	0.33	0.33	0.33			
v/c Ratio	0.96	0.49			0.85	0.34	0.83	0.84	0.41			
Control Delay	82.9	10.9			38.5	4.7	44.2	44.3	15.2			
Queue Delay	0.0	0.0			0.0	0.0	0.0	0.0	0.0			
Total Delay	82.9	10.9			38.5	4.7	44.2	44.3	15.2			
LOS	F	B			D	A	D	D	B			
Approach Delay		26.8			32.3			38.1				
Approach LOS		C			C			D				
Intersection Summary												
Area Type:	Other											
Cycle Length: 100												
Actuated Cycle Length: 100												
Offset: 78 (78%), Referenced to phase 2:WBT and 6:EBTL, Start of Green												
Natural Cycle: 90												
Control Type: Actuated-Coordinated												
Maximum v/c Ratio: 0.96												
Intersection Signal Delay: 32.3						Intersection LOS: C						
Intersection Capacity Utilization 85.4%						ICU Level of Service E						
Analysis Period (min) 15												

Splits and Phases: 10: I-481 NB Off Ramp/I-481 NB On Ramp & NYS 31

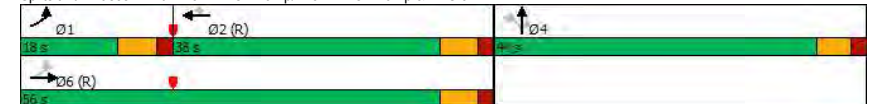

11/13/2023

Passero Associates

Synchro 11 Report

Page 22

Lanes, Volumes, Timings
1: Oswego Rd & NYS 31

Delta Sonic Clay
2026 Full Build SAT

	↶	→	↷	↶	←	↶	↷	↶	↷	↶	↷	↶
Lane Group	EBL	EBT	EBR	WBL	WBT	WBR	SEL	SET	SER	NWL	NWT	NWR
Lane Configurations	↶	↶		↶	↶		↶	↶		↶	↶	↶
Traffic Volume (vph)	33	836	98	316	847	165	157	106	23	96	115	376
Future Volume (vph)	33	836	98	316	847	165	157	106	23	96	115	376
Ideal Flow (vphpl)	1900	1900	1900	1900	1900	1900	1900	1900	1900	1900	1900	1900
Storage Length (ft)	300		0	515		0	350		350	500		500
Storage Lanes	1		0	2		0	1		1	2		1
Taper Length (ft)	25			25			25			25		
Lane Util. Factor	1.00	0.95	0.95	0.97	0.95	0.95	1.00	0.95	0.95	0.97	0.95	1.00
Frt		0.984			0.976			0.974				0.850
Flt Protected	0.950			0.950			0.950			0.950		
Satd. Flow (prot)	1752	3545	0	3502	3488	0	1787	3516	0	3433	3610	1599
Flt Permitted	0.950			0.950			0.950			0.950		
Satd. Flow (perm)	1752	3545	0	3502	3488	0	1787	3516	0	3433	3610	1599
Right Turn on Red			Yes			Yes			Yes			Yes
Satd. Flow (RTOR)		14			29			23				291
Link Speed (mph)		40			40			40				40
Link Distance (ft)		607			1875			750				823
Travel Time (s)		10.3			32.0			12.8				14.0
Peak Hour Factor	0.98	0.98	0.98	0.98	0.98	0.98	0.98	0.98	0.98	0.98	0.98	0.98
Heavy Vehicles (%)	3%	0%	2%	0%	1%	1%	1%	0%	2%	0%	0%	1%
Adj. Flow (vph)	34	853	100	322	864	168	160	108	23	98	117	384
Shared Lane Traffic (%)												
Lane Group Flow (vph)	34	953	0	322	1032	0	160	131	0	98	117	384
Enter Blocked Intersection	No	No	No	No	No	No	No	No	No	No	No	No
Lane Alignment	Left	Left	Right	Left	Left	Right	Left	Left	Right	Left	Left	Right
Median Width(ft)		24			24			24				24
Link Offset(ft)		0			0			0				0
Crosswalk Width(ft)		16			16			16				16
Two way Left Turn Lane												
Headway Factor	1.00	1.00	1.00	1.00	1.00	1.00	1.00	1.00	1.00	1.00	1.00	1.00
Turning Speed (mph)	15		9	15		9	15		9	15		9
Number of Detectors	1	2		1	2		1	2		1	2	1
Detector Template	Left	Thru		Left	Thru		Left	Thru		Left	Thru	Right
Leading Detector (ft)	20	100		20	100		20	100		20	100	20
Trailing Detector (ft)	0	0		0	0		0	0		0	0	0
Detector 1 Position(ft)	0	0		0	0		0	0		0	0	0
Detector 1 Size(ft)	20	6		20	6		20	6		20	6	20
Detector 1 Type	CI+Ex	CI+Ex		CI+Ex	CI+Ex		CI+Ex	CI+Ex		CI+Ex	CI+Ex	CI+Ex
Detector 1 Channel												
Detector 1 Extend (s)	0.0	0.0		0.0	0.0		0.0	0.0		0.0	0.0	0.0
Detector 1 Queue (s)	0.0	0.0		0.0	0.0		0.0	0.0		0.0	0.0	0.0
Detector 1 Delay (s)	0.0	0.0		0.0	0.0		0.0	0.0		0.0	0.0	0.0
Detector 2 Position(ft)		94			94			94				94
Detector 2 Size(ft)		6			6			6				6
Detector 2 Type		CI+Ex			CI+Ex			CI+Ex				CI+Ex
Detector 2 Channel												
Detector 2 Extend (s)		0.0			0.0			0.0				0.0
Turn Type	Prot	NA		Prot	NA		Prot	NA		Prot	NA	Over
Protected Phases	1	6		5	2		3	7		8	4	5

Lanes, Volumes, Timings
1: Oswego Rd & NYS 31

Delta Sonic Clay
2026 Full Build SAT

	↶	→	↷	↶	←	↶	↷	↶	↷	↶	↷	↶
Lane Group	EBL	EBT	EBR	WBL	WBT	WBR	SEL	SET	SER	NWL	NWT	NWR
Permitted Phases												
Detector Phase	1	6		5	2		3	7		8	4	5
Switch Phase												
Minimum Initial (s)	6.0	12.0		6.0	12.0		6.0	6.0		5.0	10.0	6.0
Minimum Split (s)	12.0	18.5		12.0	18.5		13.0	12.5		12.0	17.0	12.0
Total Split (s)	12.0	34.0		18.0	40.0		15.0	23.0		15.0	23.0	18.0
Total Split (%)	13.3%	37.8%		20.0%	44.4%		16.7%	25.6%		16.7%	25.6%	20.0%
Maximum Green (s)	6.0	27.5		12.0	33.5		8.0	16.5		8.0	16.0	12.0
Yellow Time (s)	4.0	4.0		4.0	4.0		4.0	4.0		4.0	4.0	4.0
All-Red Time (s)	2.0	2.5		2.0	2.5		3.0	2.5		3.0	3.0	2.0
Lost Time Adjust (s)	0.0	0.0		0.0	0.0		0.0	0.0		0.0	0.0	0.0
Total Lost Time (s)	6.0	6.5		6.0	6.5		7.0	6.5		7.0	7.0	6.0
Lead/Lag	Lead	Lag		Lead	Lag		Lead	Lead		Lag	Lag	Lead
Lead-Lag Optimize?	Yes	Yes		Yes	Yes		Yes	Yes		Yes	Yes	Yes
Vehicle Extension (s)	3.0	3.0		3.0	3.0		3.0	3.0		3.0	3.0	3.0
Recall Mode	None	C-Max		None	C-Max		None	None		None	None	None
Walk Time (s)		7.0			8.0			9.0				
Flash Dont Walk (s)		30.0			29.0			34.0				
Pedestrian Calls (#/hr)		0			0			0				
Act Effct Green (s)	6.0	37.2		11.6	47.6		8.0	8.7		9.1	10.1	11.6
Actuated g/C Ratio	0.07	0.41		0.13	0.53		0.09	0.10		0.10	0.11	0.13
v/c Ratio	0.29	0.65		0.72	0.56		1.01	0.36		0.28	0.29	0.84
Control Delay	46.8	24.7		47.2	17.5		118.6	34.1		39.6	38.7	27.8
Queue Delay	0.0	0.0		0.0	0.0		0.0	0.0		0.0	0.0	0.0
Total Delay	46.8	24.7		47.2	17.5		118.6	34.1		39.6	38.7	27.8
LOS	D	C		D	B		F	C		D	D	C
Approach Delay		25.4			24.6			80.6			31.9	
Approach LOS		C			C			F			C	

Intersection Summary

Area Type: Other

Cycle Length: 90

Actuated Cycle Length: 90

Offset: 0 (0%), Referenced to phase 2:WBT and 6:EBT, Start of Green

Natural Cycle: 80

Control Type: Actuated-Coordinated

Maximum v/c Ratio: 1.01

Intersection Signal Delay: 31.2


Intersection LOS: C

Intersection Capacity Utilization 74.0%

ICU Level of Service D

Analysis Period (min) 15

Splits and Phases: 1: Oswego Rd & NYS 31

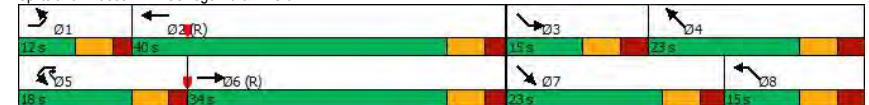

Lanes, Volumes, Timings

2: Davidson Ford of Clay Dwy/Proposed Driveway & NYS 31

Delta Sonic Clay

2026 Full Build SAT

	EBL	EBT	EBR	WBL	WBT	WBR	NBL	NBT	NBR	SBL	SBT	SBR
Lane Configurations	↰	↰	↰	↰	↰	↰	↰	↰	↰	↰	↰	↰
Traffic Volume (vph)	55	1328	3	7	1244	19	8	0	16	56	0	23
Future Volume (vph)	55	1328	3	7	1244	19	8	0	16	56	0	23
Ideal Flow (vphpl)	1900	1900	1900	1900	1900	1900	1900	1900	1900	1900	1900	1900
Storage Length (ft)	150		0	215		250	0		0	0		0
Storage Lanes	1		0	1		1	1		0	1		0
Taper Length (ft)	25			25			25			25		
Lane Util. Factor	1.00	0.95	0.95	1.00	0.95	1.00	1.00	1.00	1.00	1.00	1.00	1.00
Frt						0.850		0.850			0.850	
Flt Protected	0.950			0.950			0.950			0.950		
Satd. Flow (prot)	1770	3610	0	1805	3574	1583	1805	1615	0	1770	1583	0
Flt Permitted	0.151			0.950			0.909			0.909		
Satd. Flow (perm)	281	3610	0	1805	3574	1583	1727	1615	0	1693	1583	0
Right Turn on Red			Yes			Yes			Yes			Yes
Satd. Flow (RTOR)						115		283			288	
Link Speed (mph)	40			40			30			30		
Link Distance (ft)	1875			596			404			322		
Travel Time (s)	32.0			10.2			9.2			7.3		
Peak Hour Factor	0.98	0.98	0.98	0.98	0.98	0.98	0.98	0.98	0.98	0.98	0.98	0.98
Heavy Vehicles (%)	2%	0%	0%	0%	1%	2%	0%	2%	0%	2%	2%	2%
Adj. Flow (vph)	56	1355	3	7	1269	19	8	0	16	57	0	23
Shared Lane Traffic (%)												
Lane Group Flow (vph)	56	1358	0	7	1269	19	8	16	0	57	23	0
Enter Blocked Intersection	No	No	No	No	No	No	No	No	No	No	No	No
Lane Alignment	Left	Left	Right	Left	Left	Right	Left	Left	Right	Left	Left	Right
Median Width(ft)	24			24			12			12		
Link Offset(ft)	0			0			0			0		
Crosswalk Width(ft)	16			16			16			16		
Two way Left Turn Lane												
Headway Factor	1.00	1.00	1.00	1.00	1.00	1.00	1.00	1.00	1.00	1.00	1.00	1.00
Turning Speed (mph)	15		9	15		9	15		9	15		9
Number of Detectors	1	2		1	2	1	1	2		1	2	
Detector Template	Left	Thru		Left	Thru	Right	Left	Thru		Left	Thru	
Leading Detector (ft)	20	100		20	100	20	20	100		20	100	
Trailing Detector (ft)	0	0		0	0	0	0	0		0	0	
Detector 1 Position(ft)	0	0		0	0	0	0	0		0	0	
Detector 1 Size(ft)	20	6		20	6	20	20	6		20	6	
Detector 1 Type	CI+Ex	CI+Ex		CI+Ex	CI+Ex	CI+Ex	CI+Ex	CI+Ex		CI+Ex	CI+Ex	
Detector 1 Channel												
Detector 1 Extend (s)	0.0	0.0		0.0	0.0	0.0	0.0	0.0		0.0	0.0	
Detector 1 Queue (s)	0.0	0.0		0.0	0.0	0.0	0.0	0.0		0.0	0.0	
Detector 1 Delay (s)	0.0	0.0		0.0	0.0	0.0	0.0	0.0		0.0	0.0	
Detector 2 Position(ft)		94			94			94			94	
Detector 2 Size(ft)		6			6			6			6	
Detector 2 Type		CI+Ex			CI+Ex			CI+Ex			CI+Ex	
Detector 2 Channel												
Detector 2 Extend (s)		0.0			0.0			0.0			0.0	
Turn Type	pm+pt	NA		Prot	NA	Perm	Perm	NA		Perm	NA	
Protected Phases	1	6		5	2			3			3	

Lanes, Volumes, Timings

2: Davidson Ford of Clay Dwy/Proposed Driveway & NYS 31

Delta Sonic Clay

2026 Full Build SAT

	EBL	EBT	EBR	WBL	WBT	WBR	NBL	NBT	NBR	SBL	SBT	SBR
Permitted Phases	6					2	3			3		
Detector Phase	1	6		5	2	2	3	3		3	3	
Switch Phase												
Minimum Initial (s)	5.0	12.0		4.0	12.0	12.0	4.0	4.0		4.0	4.0	
Minimum Split (s)	11.0	18.0		10.0	18.0	18.0	10.5	10.5		10.5	10.5	
Total Split (s)	20.0	50.0		20.0	50.0	50.0	20.0	20.0		20.0	20.0	
Total Split (%)	22.2%	55.6%		22.2%	55.6%	55.6%	22.2%	22.2%		22.2%	22.2%	
Maximum Green (s)	14.0	44.0		14.0	44.0	44.0	13.5	13.5		13.5	13.5	
Yellow Time (s)	4.0	4.0		4.0	4.0	4.0	3.5	3.5		3.5	3.5	
All-Red Time (s)	2.0	2.0		2.0	2.0	2.0	3.0	3.0		3.0	3.0	
Lost Time Adjust (s)	0.0	0.0		0.0	0.0	0.0	0.0	0.0		0.0	0.0	
Total Lost Time (s)	6.0	6.0		6.0	6.0	6.0	6.5	6.5		6.5	6.5	
Lead/Lag	Lead	Lag		Lead	Lag	Lag						
Lead-Lag Optimize?	Yes	Yes		Yes	Yes	Yes						
Vehicle Extension (s)	3.0	3.0		3.0	3.0	3.0	3.0	3.0		3.0	3.0	
Recall Mode	None	None		None	None	None	None	None		None	None	
Walk Time (s)		7.0										
Flash Dont Walk (s)		25.0										
Pedestrian Calls (#/hr)		0										
Act Effct Green (s)	37.0	41.6		7.8	37.7	37.7	9.9	9.9		9.9	9.9	
Actuated g/C Ratio	0.70	0.78		0.15	0.71	0.71	0.19	0.19		0.19	0.19	
v/c Ratio	0.13	0.48		0.03	0.50	0.02	0.02	0.03		0.18	0.04	
Control Delay	4.3	7.0		32.7	10.5	0.0	28.6	0.1		29.2	0.2	
Queue Delay	0.0	0.0		0.0	0.0	0.0	0.0	0.0		0.0	0.0	
Total Delay	4.3	7.0		32.7	10.5	0.0	28.6	0.1		29.2	0.2	
LOS	A	A		C	B	A	C	A		C	A	
Approach Delay		6.9			10.5			9.6			20.8	
Approach LOS		A			B			A			C	

Intersection Summary

Area Type: Other

Cycle Length: 90

Actuated Cycle Length: 53.2

Natural Cycle: 55

Control Type: Actuated-Uncoordinated

Maximum v/c Ratio: 0.50

Intersection Signal Delay: 9.0


Intersection LOS: A

Intersection Capacity Utilization 65.3%

ICU Level of Service C

Analysis Period (min) 15

Splits and Phases: 2: Davidson Ford of Clay Dwy/Proposed Driveway & NYS 31

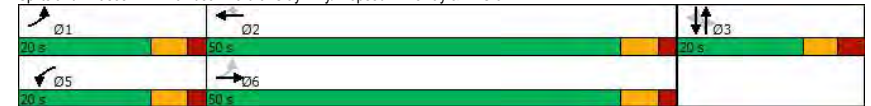

Intersection Summary	
Area Type:	Other
Control Type:	Unsignalized
Intersection Capacity Utilization 45.7%	ICU Level of Service A
Analysis Period (min) 15	

Analysis Period (min) 15

Approach	EB	WB	SB
HCM Control Delay, s	0	0	14.8
HCM LOS			B

4: Texas Roadhouse Dwy/Delta Sonic Dwy & NYS 31

Delta Sonic Clay

2026 Full Build SAT

																				
Lane Group	EBL	EBT	EBR	WBL	WBT	WBR	NBL	NBT	NBR	SBL	SBT	SBR								
Lane Configurations		  			 							 		 		 				
Traffic Volume (vph)	81	1419	70	0	1398	61	0	0	81	134	0	86								
Future Volume (vph)	81	1419	70	0	1398	61	0	0	81	134	0	86								
Ideal Flow (vphpl)	1900	1900	1900	1900	1900	1900	1900	1900	1900	1900	1900	1900								
Storage Length (ft)	150		0	300		450	0		0	0		0								
Storage Lanes	1		0	1		1	1		0	1		0								
Taper Length (ft)	25			25			25			25										
Lane Util. Factor	1.00	0.91	0.91	1.00	0.95	1.00	1.00	1.00	1.00	1.00	1.00	1.00								
Frt		0.993				0.850		0.850			0.850									
Flt Protected	0.950									0.950										
Satd. Flow (prot)	1770	5100	0	1881	3610	1583	1900	1599	0	1770	1583	0								
Flt Permitted	0.950									0.702										
Satd. Flow (perm)	1770	5100	0	1881	3610	1583	1900	1599	0	1308	1583	0								
Right Turn on Red			Yes			Yes			Yes			Yes								
Satd. Flow (RTOR)		13				115		194				195								
Link Speed (mph)		40			40			30				30								
Link Distance (ft)		495			814			261				329								
Travel Time (s)		8.4			13.9			5.9				7.5								
Peak Hour Factor	0.97	0.97	0.97	0.97	0.97	0.97	0.97	0.97	0.97	0.97	0.97	0.97								
Heavy Vehicles (%)	2%	1%	1%	1%	0%	2%	0%	2%	1%	2%	2%	2%								
Adj. Flow (vph)	84	1463	72	0	1441	63	0	0	84	138	0	89								
Shared Lane Traffic (%)																				
Lane Group Flow (vph)	84	1535	0	0	1441	63	0	84	0	138	89	0								
Enter Blocked Intersection	No	No	No	No	No	No	No	No	No	No	No	No								
Lane Alignment	Left	Left	Right	Left	Left	Right	Left	Left	Right	Left	Left	Right								
Median Width(ft)		24			24			12			12									
Link Offset(ft)		0			0			0			0									
Crosswalk Width(ft)		16			16			16			16									
Two way Left Turn Lane					Yes															
Headway Factor	1.00	1.00	1.00	1.00	1.00	1.00	1.00	1.00	1.00	1.00	1.00	1.00								
Turning Speed (mph)	60		60	60		60	60		60	60		60								
Number of Detectors	1	2		1	2	1	1	2		1	2									
Detector Template	Left	Thru		Left	Thru	Right	Left	Thru		Left	Thru									
Leading Detector (ft)	20	100		20	100	20	20	100		20	100									
Trailing Detector (ft)	0	0		0	0	0	0	0		0	0									
Detector 1 Position(ft)	0	0		0	0	0	0	0		0	0									
Detector 1 Size(ft)	20	6		20	6	20	20	6		20	6									
Detector 1 Type	Cl+Ex	Cl+Ex		Cl+Ex	Cl+Ex	Cl+Ex	Cl+Ex	Cl+Ex		Cl+Ex	Cl+Ex									
Detector 1 Channel																				
Detector 1 Extend (s)	0.0	0.0		0.0	0.0	0.0	0.0	0.0		0.0	0.0									
Detector 1 Queue (s)	0.0	0.0		0.0	0.0	0.0	0.0	0.0		0.0	0.0									
Detector 1 Delay (s)	0.0	0.0		0.0	0.0	0.0	0.0	0.0		0.0	0.0									
Detector 2 Position(ft)		94			94			94			94									
Detector 2 Size(ft)		6			6			6			6									
Detector 2 Type		Cl+Ex			Cl+Ex			Cl+Ex			Cl+Ex									
Detector 2 Channel																				
Detector 2 Extend (s)		0.0			0.0			0.0			0.0									
Turn Type	Prot	NA		Prot	NA	Perm	Perm	NA		Perm	NA									
Protected Phases	1	6		5	2			8			4									

11/13/2023
Passero Associates

Synchro 11 Report
Page 7

Lanes, Volumes, Timings

4: Texas Roadhouse Dwy/Delta Sonic Dwy & NYS 31

Delta Sonic Clay

2026 Full Build SAT

[illegible]

Splits and Phases: 4: Texas Roadhouse Dwy/Delta Sonic Dwy & NYS 31



11/13/2023
Passero Associates

Synchro 11 Report
Page 8

Lanes, Volumes, Timings

5: Lowes Dwy/Home Depot Dwy & NYS 31

Delta Sonic Clay

2026 Full Build SAT

	←	→	↖	↗	←	↖	↗	↖	↗	↖	↗	↖	↗
Lane Group	EBL	EBT	EBR	WBL	WBT	WBR	NBL	NBT	NBR	SBL	SBT	SBR	
Lane Configurations	↖	↖	↖	↖	↖	↖	↖	↖	↖	↖	↖	↖	
Traffic Volume (vph)	466	944	168	191	1025	362	155	62	191	292	65	372	
Future Volume (vph)	466	944	168	191	1025	362	155	62	191	292	65	372	
Ideal Flow (vphpl)	1900	1900	1900	1900	1900	1900	1900	1900	1900	1900	1900	1900	
Storage Length (ft)	325		185	350		600	100		0	0		240	
Storage Lanes	2		1	1		1	1		1	1		1	
Taper Length (ft)	25			25			25			25			
Lane Util. Factor	0.97	0.91	1.00	1.00	0.95	1.00	1.00	1.00	1.00	0.95	0.95	1.00	
Frt			0.850			0.850			0.850			0.850	
Flt Protected	0.950			0.950			0.950			0.950	0.969		
Satd. Flow (prot)	3502	5136	1615	1805	3574	1615	1787	1900	1615	1715	1749	1615	
Flt Permitted	0.950			0.950			0.950			0.950	0.969		
Satd. Flow (perm)	3502	5136	1615	1805	3574	1615	1787	1900	1615	1715	1749	1615	
Right Turn on Red			Yes			Yes			Yes			Yes	
Satd. Flow (RTOR)			171			369			128			139	
Link Speed (mph)	40				40			30				30	
Link Distance (ft)	814				907			316				517	
Travel Time (s)	13.9				15.5			7.2				11.8	
Peak Hour Factor	0.98	0.98	0.98	0.98	0.98	0.98	0.98	0.98	0.98	0.98	0.98	0.98	
Heavy Vehicles (%)	0%	1%	0%	0%	1%	0%	1%	0%	0%	0%	0%	0%	
Adj. Flow (vph)	476	963	171	195	1046	369	158	63	195	298	66	380	
Shared Lane Traffic (%)										39%			
Lane Group Flow (vph)	476	963	171	195	1046	369	158	63	195	182	182	380	
Enter Blocked Intersection	No	No	No	No	No	No	No	No	No	No	No	No	
Lane Alignment	Left	Left	Right	Left	Left	Right	Left	Left	Right	Left	Left	Right	
Median Width(ft)	24				24			12				12	
Link Offset(ft)	0				0			0				0	
Crosswalk Width(ft)	16				16			16				16	
Two way Left Turn Lane	Yes												
Headway Factor	1.00	1.00	1.00	1.00	1.00	1.00	1.00	1.00	1.00	1.00	1.00	1.00	
Turning Speed (mph)	60		60	60		60	60		60	60		60	
Number of Detectors	1	2	1	1	2	1	1	2	1	1	2	1	
Detector Template	Left	Thru	Right	Left	Thru	Right	Left	Thru	Right	Left	Thru	Right	
Leading Detector (ft)	20	100	20	20	100	20	20	100	20	20	100	20	
Trailing Detector (ft)	0	0	0	0	0	0	0	0	0	0	0	0	
Detector 1 Position(ft)	0	0	0	0	0	0	0	0	0	0	0	0	
Detector 1 Size(ft)	20	6	20	20	6	20	20	6	20	20	6	20	
Detector 1 Type	CI+Ex	CI+Ex	CI+Ex	CI+Ex	CI+Ex	CI+Ex	CI+Ex	CI+Ex	CI+Ex	CI+Ex	CI+Ex	CI+Ex	
Detector 1 Channel													
Detector 1 Extend (s)	0.0	0.0	0.0	0.0	0.0	0.0	0.0	0.0	0.0	0.0	0.0	0.0	
Detector 1 Queue (s)	0.0	0.0	0.0	0.0	0.0	0.0	0.0	0.0	0.0	0.0	0.0	0.0	
Detector 1 Delay (s)	0.0	0.0	0.0	0.0	0.0	0.0	0.0	0.0	0.0	0.0	0.0	0.0	
Detector 2 Position(ft)		94			94			94				94	
Detector 2 Size(ft)		6			6			6				6	
Detector 2 Type		CI+Ex			CI+Ex			CI+Ex				CI+Ex	
Detector 2 Channel													
Detector 2 Extend (s)		0.0			0.0			0.0				0.0	
Turn Type	Prot	NA	Perm	Prot	NA	Perm	Split	NA	pm+ov	Split	NA	pm+ov	
Protected Phases	1	6		5	2		4	4	5	3	3	1	

11/13/2023

Passero Associates

Synchro 11 Report

Page 9

Lanes, Volumes, Timings

5: Lowes Dwy/Home Depot Dwy & NYS 31

Delta Sonic Clay

2026 Full Build SAT

	←	→	↖	↗	←	↖	↗	↖	↗	↖	↗	↖	↗
Lane Group	EBL	EBT	EBR	WBL	WBT	WBR	NBL	NBT	NBR	SBL	SBT	SBR	
Permitted Phases			6			2			4		3	3	
Detector Phase	1	6	6	5	2	2	4	4	5	3	3	1	
Switch Phase													
Minimum Initial (s)	4.0	10.0	10.0	4.0	10.0	10.0	4.0	4.0	4.0	4.0	4.0	4.0	
Minimum Split (s)	10.0	16.0	16.0	10.0	16.0	16.0	10.5	10.5	10.5	10.5	10.5	10.0	
Total Split (s)	30.0	59.0	59.0	21.0	50.0	50.0	31.0	31.0	21.0	21.0	21.0	30.0	
Total Split (%)	22.7%	44.7%	44.7%	15.9%	37.9%	37.9%	23.5%	23.5%	15.9%	15.9%	15.9%	22.7%	
Maximum Green (s)	24.0	53.0	53.0	15.0	44.0	44.0	24.5	24.5	15.0	14.5	14.5	24.0	
Yellow Time (s)	4.0	4.0	4.0	4.0	4.0	4.0	3.5	3.5	4.0	3.5	3.5	4.0	
All-Red Time (s)	2.0	2.0	2.0	2.0	2.0	2.0	3.0	3.0	2.0	3.0	3.0	2.0	
Lost Time Adjust (s)	0.0	0.0	0.0	0.0	0.0	0.0	0.0	0.0	0.0	0.0	0.0	0.0	
Total Lost Time (s)	6.0	6.0	6.0	6.0	6.0	6.0	6.5	6.5	6.0	6.5	6.5	6.0	
Lead/Lag	Lead	Lag	Lag	Lead	Lag	Lag	Lag	Lag	Lead	Lead	Lead	Lead	
Lead-Lag Optimize?	Yes	Yes	Yes	Yes	Yes	Yes	Yes	Yes	Yes	Yes	Yes	Yes	
Vehicle Extension (s)	3.0	3.0	3.0	3.0	3.0	3.0	3.0	3.0	3.0	3.0	3.0	3.0	
Recall Mode	None	None	None	None	None	None	None	None	None	None	None	None	
Walk Time (s)	7.0	7.0	7.0	7.0	7.0	7.0	7.0	7.0	7.0	7.0	7.0	7.0	
Flash Dont Walk (s)	11.0	11.0		11.0	11.0	11.0	11.0	11.0					
Pedestrian Calls (#/hr)	0	0		0	0	0	0	0					
Act Effect Green (s)	20.9	46.4	46.4	15.2	40.7	40.7	15.8	15.8	37.6	14.7	14.7	36.1	
Actuated g/C Ratio	0.18	0.40	0.40	0.13	0.35	0.35	0.13	0.13	0.32	0.13	0.13	0.31	
v/c Ratio	0.76	0.47	0.23	0.84	0.84	0.46	0.66	0.25	0.32	0.85	0.83	0.64	
Control Delay	55.7	27.3	4.2	81.3	43.6	5.0	62.8	49.5	13.2	85.4	82.8	18.5	
Queue Delay	0.0	0.0	0.0	0.0	0.0	0.0	0.0	0.0	0.0	0.0	0.0	0.0	
Total Delay	55.7	27.3	4.2	81.3	43.6	5.0	62.8	49.5	13.2	85.4	82.8	18.5	
LOS	E	C	A	F	D	A	E	D	B	F	F	B	
Approach Delay		33.2			39.3			37.5				50.6	
Approach LOS		C			D			D				D	

Intersection Summary

Area Type: Other

Cycle Length: 132

Actuated Cycle Length: 117.4

Natural Cycle: 90

Control Type: Actuated-Uncoordinated

Maximum v/c Ratio: 0.85

Intersection Signal Delay: 38.8


Intersection LOS: D

Intersection Capacity Utilization 75.4%

ICU Level of Service D

Analysis Period (min) 15

Splits and Phases: 5: Lowes Dwy/Home Depot Dwy & NYS 31

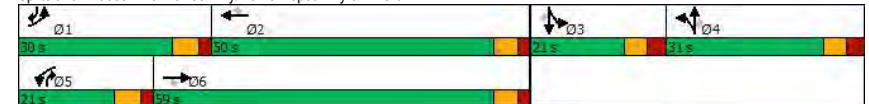

11/13/2023

Passero Associates

Synchro 11 Report

Page 10

Lanes, Volumes, Timings

6: Willow Field Dwy/Dell Center Dr & NYS 31

Delta Sonic Clay

2026 Full Build SAT

	↖	→	↘	↙	←	↖	↙	↗	↘	↖	↙	↗	↘
Lane Group	EBL	EBT	EBR	WBL	WBT	WBR	NBL	NBT	NBR	SBL	SBT	SBR	
Lane Configurations	↖	↖↖↖		↙	↖↖↖	↖	↖	↖		↖↖↖	↖	↖	
Traffic Volume (vph)	159	1275	7	11	1334	245	5	2	7	244	6	224	
Future Volume (vph)	159	1275	7	11	1334	245	5	2	7	244	6	224	
Ideal Flow (vphpl)	1900	1900	1900	1900	1900	1900	1900	1900	1900	1900	1900	1900	
Storage Length (ft)	360		0	300		300	0		0	150		0	
Storage Lanes	1		0	1		1	0		0	1		0	
Taper Length (ft)	25			25			25			25			
Lane Util. Factor	1.00	0.91	0.91	1.00	0.95	1.00	1.00	1.00	1.00	0.97	1.00	1.00	
Frt		0.999				0.850		0.883			0.854		
Flt Protected	0.950			0.950			0.950			0.950			
Satd. Flow (prot)	1787	5131	0	1805	3574	1615	1805	1678	0	3502	1623	0	
Flt Permitted	0.950			0.950			0.950			0.950			
Satd. Flow (perm)	1787	5131	0	1805	3574	1615	1805	1678	0	3502	1623	0	
Right Turn on Red		Yes			Yes			Yes			Yes		
Satd. Flow (RTOR)		1				250		7			229		
Link Speed (mph)	40				40			30			30		
Link Distance (ft)	907				1095			236			451		
Travel Time (s)	15.5				18.7			5.4			10.3		
Peak Hour Factor	0.98	0.98	0.98	0.98	0.98	0.98	0.98	0.98	0.98	0.98	0.98	0.98	
Heavy Vehicles (%)	1%	1%	0%	0%	1%	0%	0%	0%	0%	0%	0%	0%	
Adj. Flow (vph)	162	1301	7	11	1361	250	5	2	7	249	6	229	
Shared Lane Traffic (%)													
Lane Group Flow (vph)	162	1308	0	11	1361	250	5	9	0	249	235	0	
Enter Blocked Intersection	No	No	No	No	No	No	No	No	No	No	No	No	
Lane Alignment	Left	Left	Right	Left	Left	Right	Left	Left	Right	Left	Left	Right	
Median Width(ft)	12				12			24			24		
Link Offset(ft)	0				0			0			0		
Crosswalk Width(ft)	16				16			16			16		
Two way Left Turn Lane													
Headway Factor	1.00	1.00	1.00	1.00	1.00	1.00	1.00	1.00	1.00	1.00	1.00	1.00	
Turning Speed (mph)	60		60	60		60	60		60	60		60	
Number of Detectors	1	2		1	2	1	1	2		1	2		
Detector Template	Left	Thru		Left	Thru	Right	Left	Thru		Left	Thru		
Leading Detector (ft)	20	100		20	100	20	20	100		20	100		
Trailing Detector (ft)	0	0		0	0	0	0	0		0	0		
Detector 1 Position(ft)	0	0		0	0	0	0	0		0	0		
Detector 1 Size(ft)	20	6		20	6	20	20	6		20	6		
Detector 1 Type	CI+Ex	CI+Ex		CI+Ex	CI+Ex	CI+Ex	CI+Ex	CI+Ex		CI+Ex	CI+Ex		
Detector 1 Channel													
Detector 1 Extend (s)	0.0	0.0		0.0	0.0	0.0	0.0	0.0		0.0	0.0		
Detector 1 Queue (s)	0.0	0.0		0.0	0.0	0.0	0.0	0.0		0.0	0.0		
Detector 1 Delay (s)	0.0	0.0		0.0	0.0	0.0	0.0	0.0		0.0	0.0		
Detector 2 Position(ft)		94			94			94			94		
Detector 2 Size(ft)		6			6			6			6		
Detector 2 Type		CI+Ex			CI+Ex			CI+Ex			CI+Ex		
Detector 2 Channel													
Detector 2 Extend (s)		0.0			0.0			0.0			0.0		
Turn Type	Prot	NA		Prot	NA	Perm	Prot	NA		Prot	NA		
Protected Phases	1	6		5	2		7	4		3	8		

11/13/2023

Passero Associates

Synchro 11 Report

Page 11

Lanes, Volumes, Timings

6: Willow Field Dwy/Dell Center Dr & NYS 31

Delta Sonic Clay

2026 Full Build SAT

	↖	→	↘	↙	←	↖	↙	↗	↘	↖	↙	↗	↘
Lane Group	EBL	EBT	EBR	WBL	WBT	WBR	NBL	NBT	NBR	SBL	SBT	SBR	
Permitted Phases							2						
Detector Phase	1	6		5	2	2	7	4		3	8		
Switch Phase													
Minimum Initial (s)	4.0	10.0		4.0	10.0	10.0	4.0	4.0		4.0	4.0		
Minimum Split (s)	10.0	16.0		10.0	16.0	16.0	10.0	10.0		10.0	10.0		
Total Split (s)	18.0	56.0		14.0	52.0	52.0	12.0	12.0		18.0	18.0		
Total Split (%)	18.0%	56.0%		14.0%	52.0%	52.0%	12.0%	12.0%		18.0%	18.0%		
Maximum Green (s)	12.0	50.0		8.0	46.0	46.0	6.0	6.0		12.0	12.0		
Yellow Time (s)	4.0	4.0		4.0	4.0	4.0	4.0	3.5		4.0	3.5		
All-Red Time (s)	2.0	2.0		2.0	2.0	2.0	2.0	2.5		2.0	2.5		
Lost Time Adjust (s)	0.0	0.0		0.0	0.0	0.0	0.0	0.0		0.0	0.0		
Total Lost Time (s)	6.0	6.0		6.0	6.0	6.0	6.0	6.0		6.0	6.0		
Lead/Lag	Lead	Lag		Lead	Lag	Lag	Lead	Lag		Lead	Lag		
Lead-Lag Optimize?	Yes	Yes		Yes	Yes	Yes	Yes	Yes		Yes	Yes		
Vehicle Extension (s)	1.0	5.0		1.0	5.0	5.0	1.0	2.0		1.0	1.0		
Recall Mode	None	C-Max		None	C-Max	C-Max	None	None		None	None		
Walk Time (s)		7.0			7.0	7.0		7.0			7.0		
Flash Dont Walk (s)		20.0			25.0	25.0		26.0			26.0		
Pedestrian Calls (#/hr)		0			0	0		0			0		
Act Effect Green (s)	10.9	73.2		4.4	58.6	58.6	4.2	4.9		10.1	10.4		
Actuated g/C Ratio	0.11	0.73		0.04	0.59	0.59	0.04	0.05		0.10	0.10		
v/c Ratio	0.84	0.35		0.14	0.65	0.24	0.07	0.10		0.70	0.63		
Control Delay	76.8	6.6		54.2	5.0	0.2	47.8	31.3		54.4	14.3		
Queue Delay	0.0	0.0		0.0	0.0	0.0	0.0	0.0		0.0	0.0		
Total Delay	76.8	6.6		54.2	5.0	0.2	47.8	31.3		54.4	14.3		
LOS	E	A		D	A	A	D	C		D	B		
Approach Delay		14.3			4.6			37.2			34.9		
Approach LOS		B			A			D			C		

Intersection Summary

Area Type: Other

Cycle Length: 100

Actuated Cycle Length: 100

Offset: 0 (0%), Referenced to phase 2:WBT and 6:EBT, Start of Green

Natural Cycle: 70

Control Type: Actuated-Coordinated

Maximum v/c Ratio: 0.84

Intersection Signal Delay: 12.8

Intersection LOS: B

Intersection Capacity Utilization 74.9%

ICU Level of Service D

Analysis Period (min) 15

Splits and Phases: 6: Willow Field Dwy/Dell Center Dr & NYS 31



11/13/2023

Passero Associates

Synchro 11 Report

Page 12

Lanes, Volumes, Timings
7: Carling Rd & NYS 31

Delta Sonic Clay
2026 Full Build SAT

	↖	→	↗	↘	↙	↘	↙	↘	↙	↘	↙	↘
Lane Group	EBL	EBT	EBR	WBL	WBT	WBR	NBL	NBT	NBR	SBL	SBT	SBR
Lane Configurations	↖	↖↖↖		↘	↖↖↖	↖	↖	↖		↖↖↖	↖	↖
Traffic Volume (vph)	227	1223	107	94	1311	193	71	27	106	204	23	222
Future Volume (vph)	227	1223	107	94	1311	193	71	27	106	204	23	222
Ideal Flow (vphpl)	1900	1900	1900	1900	1900	1900	1900	1900	1900	1900	1900	1900
Storage Length (ft)	525		0	250		350	0		0	0		0
Storage Lanes	1		0	1		1	1		0	2		0
Taper Length (ft)	25			25			25			25		
Lane Util. Factor	1.00	0.91	0.91	1.00	0.95	1.00	1.00	1.00	1.00	0.97	1.00	1.00
Frt		0.988				0.850		0.880			0.864	
Flt Protected	0.950			0.950			0.950			0.950		
Satd. Flow (prot)	1770	5024	0	1770	3539	1583	1770	1639	0	3433	1609	0
Flt Permitted	0.950			0.950			0.950			0.950		
Satd. Flow (perm)	1770	5024	0	1770	3539	1583	1770	1639	0	3433	1609	0
Right Turn on Red			Yes			Yes			Yes			Yes
Satd. Flow (RTOR)		17				210		115			241	
Link Speed (mph)		40			40			30			30	
Link Distance (ft)		1095			937			501			502	
Travel Time (s)		18.7			16.0			11.4			11.4	
Peak Hour Factor	0.92	0.92	0.92	0.92	0.92	0.92	0.92	0.92	0.92	0.92	0.92	0.92
Adj. Flow (vph)	247	1329	116	102	1425	210	77	29	115	222	25	241
Shared Lane Traffic (%)												
Lane Group Flow (vph)	247	1445	0	102	1425	210	77	144	0	222	266	0
Enter Blocked Intersection	No	No	No	No	No	No	No	No	No	No	No	No
Lane Alignment	Left	Left	Right	Left	Left	Right	Left	Left	Right	Left	Left	Right
Median Width(ft)		12			12			24			24	
Link Offset(ft)		0			0			0			0	
Crosswalk Width(ft)		16			16			16			16	
Two way Left Turn Lane												
Headway Factor	1.00	1.00	1.00	1.00	1.00	1.00	1.00	1.00	1.00	1.00	1.00	1.00
Turning Speed (mph)	60		60	60		60	60		60	60		60
Number of Detectors	1	2		1	2	1	1	2		1	2	
Detector Template	Left	Thru		Left	Thru	Right	Left	Thru		Left	Thru	
Leading Detector (ft)	20	100		20	100	20	20	100		20	100	
Trailing Detector (ft)	0	0		0	0	0	0	0		0	0	
Detector 1 Position(ft)	0	0		0	0	0	0	0		0	0	
Detector 1 Size(ft)	20	6		20	6	20	20	6		20	6	
Detector 1 Type	CI+Ex	CI+Ex		CI+Ex	CI+Ex	CI+Ex	CI+Ex	CI+Ex		CI+Ex	CI+Ex	
Detector 1 Channel												
Detector 1 Extend (s)	0.0	0.0		0.0	0.0	0.0	0.0	0.0		0.0	0.0	
Detector 1 Queue (s)	0.0	0.0		0.0	0.0	0.0	0.0	0.0		0.0	0.0	
Detector 1 Delay (s)	0.0	0.0		0.0	0.0	0.0	0.0	0.0		0.0	0.0	
Detector 2 Position(ft)		94			94			94			94	
Detector 2 Size(ft)		6			6			6			6	
Detector 2 Type		CI+Ex			CI+Ex			CI+Ex			CI+Ex	
Detector 2 Channel												
Detector 2 Extend (s)		0.0			0.0			0.0			0.0	
Turn Type	Prot	NA		Prot	NA	Perm	Prot	NA		Prot	NA	
Protected Phases	1	6		5	2		7	4		3	8	
Permitted Phases						2						

Lanes, Volumes, Timings
7: Carling Rd & NYS 31

Delta Sonic Clay
2026 Full Build SAT

	↖	→	↗	↘	↙	↘	↙	↘	↙	↘	↙	↘
Lane Group	EBL	EBT	EBR	WBL	WBT	WBR	NBL	NBT	NBR	SBL	SBT	SBR
Detector Phase	1	6		5	2	2	7	4		3	8	
Switch Phase												
Minimum Initial (s)	4.0	10.0		4.0	10.0	10.0	4.0	4.0		4.0	4.0	
Minimum Split (s)	10.0	16.5		10.0	16.5	16.5	10.0	10.0		10.0	10.0	
Total Split (s)	24.0	46.0		20.0	42.0	42.0	17.0	17.0		17.0	17.0	
Total Split (%)	24.0%	46.0%		20.0%	42.0%	42.0%	17.0%	17.0%		17.0%	17.0%	
Maximum Green (s)	18.0	39.5		14.0	35.5	35.5	11.0	11.0		11.0	11.0	
Yellow Time (s)	4.0	4.0		4.0	4.0	4.0	3.5	3.5		3.5	3.5	
All-Red Time (s)	2.0	2.5		2.0	2.5	2.5	2.5	2.5		2.5	2.5	
Lost Time Adjust (s)	0.0	0.0		0.0	0.0	0.0	0.0	0.0		0.0	0.0	
Total Lost Time (s)	6.0	6.5		6.0	6.5	6.5	6.0	6.0		6.0	6.0	
Lead/Lag	Lead	Lag		Lead	Lag	Lag	Lead	Lag		Lead	Lag	
Lead-Lag Optimize?	Yes	Yes		Yes	Yes	Yes	Yes	Yes		Yes	Yes	
Vehicle Extension (s)	1.0	5.0		1.0	5.0	5.0	1.0	1.0		1.0	1.0	
Recall Mode	None	C-Max		None	C-Max	C-Max	None	Max		None	Max	
Walk Time (s)		7.0			7.0	7.0					7.0	
Flash Dont Walk (s)		27.0			25.0	25.0					23.0	
Pedestrian Calls (#/hr)		0			0	0					0	
Act Effect Green (s)	16.1	48.1		9.2	39.0	39.0	7.7	11.0		9.4	14.7	
Actuated g/C Ratio	0.16	0.48		0.09	0.39	0.39	0.08	0.11		0.09	0.15	
v/c Ratio	0.87	0.60		0.63	1.03	0.28	0.57	0.51		0.69	0.60	
Control Delay	69.4	21.0		68.8	52.5	1.9	60.2	19.2		55.3	14.0	
Queue Delay	0.0	0.0		0.0	0.0	0.0	0.0	0.0		0.0	0.0	
Total Delay	69.4	21.0		68.8	52.5	1.9	60.2	19.2		55.3	14.0	
LOS	E	C		E	D	A	E	B		E	B	
Approach Delay		28.1			47.4			33.5			32.8	
Approach LOS		C			D			C			C	

Intersection Summary

Area Type: Other

Cycle Length: 100

Actuated Cycle Length: 100

Offset: 86 (86%), Referenced to phase 2:WBT and 6:EBT, Start of Green

Natural Cycle: 90

Control Type: Actuated-Coordinated

Maximum v/c Ratio: 1.03

Intersection Signal Delay: 37.0


Intersection LOS: D

Intersection Capacity Utilization 88.1%

ICU Level of Service E

Analysis Period (min) 15

Splits and Phases: 7: Carling Rd & NYS 31

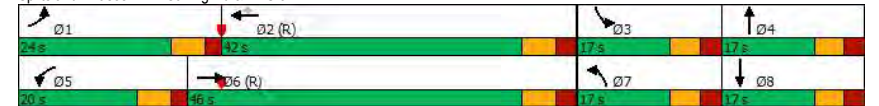

Lanes, Volumes, Timings
8: R&F Dwy/Wegmans Dwy & NYS 31

Delta Sonic Clay
2026 Full Build SAT

	←	→	↖	↗	↙	↘	↖	↗	↙	↘	↖	↗	↙	↘
Lane Group	EBL	EBT	EBR	WBL	WBT	WBR	NBL	NBT	NBR	SBL	SBT	SBR		
Lane Configurations	↖	↖↖↖		↗	↖↖↖	↖		↖		↖↖↖	↖	↖		
Traffic Volume (vph)	76	1347	127	174	1371	338	99	14	141	311	22	101		
Future Volume (vph)	76	1347	127	174	1371	338	99	14	141	311	22	101		
Ideal Flow (vphpl)	1900	1900	1900	1900	1900	1900	1900	1900	1900	1900	1900	1900		
Storage Length (ft)	450		0	300		400	0		0	0		0		
Storage Lanes	1		0	1		1	1		0	2		0		
Taper Length (ft)	25			25			25			25				
Lane Util. Factor	1.00	0.91	0.91	1.00	0.95	1.00	1.00	1.00	1.00	0.97	1.00	1.00		
Frt		0.987				0.850		0.863			0.877			
Flt Protected	0.950			0.950			0.950			0.950				
Satd. Flow (prot)	1770	5069	0	1805	3574	1615	1752	1640	0	3502	1666	0		
Flt Permitted	0.950			0.950			0.950			0.950				
Satd. Flow (perm)	1770	5069	0	1805	3574	1615	1752	1640	0	3502	1666	0		
Right Turn on Red			Yes			Yes			Yes			Yes		
Satd. Flow (RTOR)		17				348		145			104			
Link Speed (mph)		40			40			30			30			
Link Distance (ft)		937			591			217			190			
Travel Time (s)		16.0			10.1			4.9			4.3			
Peak Hour Factor	0.97	0.97	0.97	0.97	0.97	0.97	0.97	0.97	0.97	0.97	0.97	0.97		
Heavy Vehicles (%)	2%	1%	1%	0%	1%	0%	3%	0%	0%	0%	0%	0%		
Adj. Flow (vph)	78	1389	131	179	1413	348	102	14	145	321	23	104		
Shared Lane Traffic (%)														
Lane Group Flow (vph)	78	1520	0	179	1413	348	102	159	0	321	127	0		
Enter Blocked Intersection	No	No	No	No	No	No	No	No	No	No	No	No		
Lane Alignment	Left	Left	Right	Left	Left	Right	Left	Left	Right	Left	Left	Right		
Median Width(ft)		12			12			24			24			
Link Offset(ft)		0			0			0			0			
Crosswalk Width(ft)		16			16			16			16			
Two way Left Turn Lane														
Headway Factor	1.00	1.00	1.00	1.00	1.00	1.00	1.00	1.00	1.00	1.00	1.00	1.00		
Turning Speed (mph)	60		60	60		60	60		60	60		60		
Number of Detectors	1	2		1	2	1	1	2		1	2			
Detector Template	Left	Thru		Left	Thru	Right	Left	Thru		Left	Thru			
Leading Detector (ft)	20	100		20	100	20	20	100		20	100			
Trailing Detector (ft)	0	0		0	0	0	0	0		0	0			
Detector 1 Position(ft)	0	0		0	0	0	0	0		0	0			
Detector 1 Size(ft)	20	6		20	6	20	20	6		20	6			
Detector 1 Type	CI+Ex	CI+Ex		CI+Ex	CI+Ex	CI+Ex	CI+Ex	CI+Ex		CI+Ex	CI+Ex			
Detector 1 Channel														
Detector 1 Extend (s)	0.0	0.0		0.0	0.0	0.0	0.0	0.0		0.0	0.0			
Detector 1 Queue (s)	0.0	0.0		0.0	0.0	0.0	0.0	0.0		0.0	0.0			
Detector 1 Delay (s)	0.0	0.0		0.0	0.0	0.0	0.0	0.0		0.0	0.0			
Detector 2 Position(ft)		94			94			94			94			
Detector 2 Size(ft)		6			6			6			6			
Detector 2 Type		CI+Ex			CI+Ex			CI+Ex			CI+Ex			
Detector 2 Channel														
Detector 2 Extend (s)		0.0			0.0			0.0			0.0			
Turn Type	Prot	NA		Prot	NA	pm+ov	Prot	NA		Prot	NA			
Protected Phases	1	6		5	2	3	7	4		3	8			

Lanes, Volumes, Timings
8: R&F Dwy/Wegmans Dwy & NYS 31

Delta Sonic Clay
2026 Full Build SAT

	←	→	↖	↗	↙	↘	↖	↗	↙	↘	↖	↗	↙	↘
Lane Group	EBL	EBT	EBR	WBL	WBT	WBR	NBL	NBT	NBR	SBL	SBT	SBR		
Permitted Phases						2								
Detector Phase	1	6		5	2	3	7	4		3	8			
Switch Phase														
Minimum Initial (s)	4.0	10.0		4.0	10.0	4.0	4.0	4.0		4.0	4.0			
Minimum Split (s)	10.0	16.0		10.0	16.0	15.5	15.5	10.0		15.5	10.0			
Total Split (s)	16.0	41.0		16.0	41.0	30.0	30.0	13.0		30.0	13.0			
Total Split (%)	16.0%	41.0%		16.0%	41.0%	30.0%	30.0%	13.0%		30.0%	13.0%			
Maximum Green (s)	10.0	35.0		10.0	35.0	24.5	24.5	7.0		24.5	7.0			
Yellow Time (s)	4.0	4.0		4.0	4.0	3.5	3.5	3.0		3.5	3.0			
All-Red Time (s)	2.0	2.0		2.0	2.0	2.0	2.0	3.0		2.0	3.0			
Lost Time Adjust (s)	0.0	0.0		0.0	0.0	0.0	0.0	0.0		0.0	0.0			
Total Lost Time (s)	6.0	6.0		6.0	6.0	5.5	5.5	6.0		5.5	6.0			
Lead/Lag	Lead	Lag		Lead	Lag	Lead	Lead	Lag		Lead	Lag			
Lead-Lag Optimize?	Yes	Yes		Yes	Yes	Yes	Yes	Yes		Yes	Yes			
Vehicle Extension (s)	1.0	5.0		1.0	5.0	2.0	1.0	1.0		2.0	2.0			
Recall Mode	None	C-Max		None	C-Max	None	None	None		None	None			
Walk Time (s)		7.0			7.0			7.0			7.0			
Flash Dont Walk (s)		11.0			11.0			11.0			11.0			
Pedestrian Calls (#/hr)		0			0			0			0			
Act Effct Green (s)	7.5	47.6		10.0	52.1	71.7	9.3	5.3		13.6	11.6			
Actuated g/C Ratio	0.08	0.48		0.10	0.52	0.72	0.09	0.05		0.14	0.12			
v/c Ratio	0.59	0.63		0.99	0.76	0.28	0.63	0.71		0.68	0.45			
Control Delay	54.6	18.9		105.7	17.9	0.4	60.0	27.9		48.3	17.7			
Queue Delay	0.0	0.0		0.0	0.0	0.0	0.0	0.0		0.0	0.0			
Total Delay	54.6	18.9		105.7	17.9	0.4	60.0	27.9		48.3	17.7			
LOS	D	B		F	B	A	E	C		D	B			
Approach Delay		20.6			22.9			40.5			39.6			
Approach LOS		C			C			D			D			

Intersection Summary

Area Type: Other

Cycle Length: 100

Actuated Cycle Length: 100

Offset: 79 (79%), Referenced to phase 2:WBT and 6:EBT, Start of Green

Natural Cycle: 75

Control Type: Actuated-Coordinated

Maximum v/c Ratio: 0.99

Intersection Signal Delay: 24.9

Intersection LOS: C

Intersection Capacity Utilization 80.0%

ICU Level of Service D

Analysis Period (min) 15

Splits and Phases: 8: R&F Dwy/Wegmans Dwy & NYS 31



Lanes, Volumes, Timings

9: Soule Rd/I-481 SB Off Ramp & NYS 31

Delta Sonic Clay

2026 Full Build SAT

	↖	→	↗	↖	←	↖	↖	↖	↖	↖	↖	↖
Lane Group	EBL	EBT	EBR	WBL	WBT	WBR	NBL	NBT	NBR	SBL	SBT	SBR
Lane Configurations		↖↖	↖	↖↖	↖↖	↖	↖	↖	↖	↖	↖	↖
Traffic Volume (vph)	0	1061	734	255	1419	0	279	0	141	125	29	231
Future Volume (vph)	0	1061	734	255	1419	0	279	0	141	125	29	231
Ideal Flow (vphpl)	1900	1900	1900	1900	1900	1900	1900	1900	1900	1900	1900	1900
Storage Length (ft)	0		0	350		0	275		0	315		150
Storage Lanes	0		1	2		0	1		1	1		1
Taper Length (ft)	25			25			25			25		
Lane Util. Factor	1.00	0.95	1.00	0.97	0.95	1.00	1.00	1.00	1.00	1.00	1.00	1.00
Frt			0.850						0.850			0.850
Flt Protected				0.950			0.950			0.950		
Satd. Flow (prot)	0	3610	1599	3467	3574	0	1805	0	1583	1787	1900	1615
Flt Permitted				0.950			0.950			0.950		
Satd. Flow (perm)	0	3610	1599	3467	3574	0	1805	0	1583	1787	1900	1615
Right Turn on Red			Yes		Yes			Yes			Yes	
Satd. Flow (RTOR)			277					164			229	
Link Speed (mph)		40			40			40			30	
Link Distance (ft)		591			704			664			555	
Travel Time (s)		10.1			12.0			11.3			12.6	
Peak Hour Factor	0.96	0.96	0.96	0.96	0.96	0.96	0.96	0.96	0.96	0.96	0.96	0.96
Heavy Vehicles (%)	0%	0%	1%	1%	1%	0%	0%	2%	1%	0%	0%	0%
Adj. Flow (vph)	0	1105	765	266	1478	0	291	0	147	130	30	241
Shared Lane Traffic (%)												
Lane Group Flow (vph)	0	1105	765	266	1478	0	291	0	147	130	30	241
Enter Blocked Intersection	No	No	No	No	No	No	No	No	No	No	No	No
Lane Alignment	Left	Left	Right	Left	Left	Right	Left	Left	Right	Left	Left	Right
Median Width(ft)		24			24			12				
Link Offset(ft)		0			0			0			0	
Crosswalk Width(ft)		16			16			16			16	
Two way Left Turn Lane												
Headway Factor	1.00	1.00	1.00	1.00	1.00	1.00	1.00	1.00	1.00	1.00	1.00	1.00
Turning Speed (mph)	60		60	60		60	60		60	60		60
Number of Detectors		2	1	1	2		1		1	1	2	1
Detector Template		Thru	Right	Left	Thru		Left		Right	Left	Thru	Right
Leading Detector (ft)		100	20	20	100		20		20	20	100	20
Trailing Detector (ft)		0	0	0	0		0		0	0	0	0
Detector 1 Position(ft)		0	0	0	0		0		0	0	0	0
Detector 1 Size(ft)		6	20	20	6		20		20	20	6	20
Detector 1 Type		Cl+Ex	Cl+Ex	Cl+Ex	Cl+Ex		Cl+Ex		Cl+Ex	Cl+Ex	Cl+Ex	Cl+Ex
Detector 1 Channel												
Detector 1 Extend (s)		0.0	0.0	0.0	0.0		0.0		0.0	0.0	0.0	0.0
Detector 1 Queue (s)		0.0	0.0	0.0	0.0		0.0		0.0	0.0	0.0	0.0
Detector 1 Delay (s)		0.0	0.0	0.0	0.0		0.0		0.0	0.0	0.0	0.0
Detector 2 Position(ft)		94			94						94	
Detector 2 Size(ft)		6			6						6	
Detector 2 Type		Cl+Ex			Cl+Ex						Cl+Ex	
Detector 2 Channel												
Detector 2 Extend (s)		0.0			0.0						0.0	
Turn Type	NA	pm+ov	Prot	NA		Prot		pt+ov	Prot	NA	Perm	
Protected Phases		6	7	5	2		7		5 4	3	8	

11/13/2023

Passero Associates

Synchro 11 Report

Page 17

Lanes, Volumes, Timings

9: Soule Rd/I-481 SB Off Ramp & NYS 31

Delta Sonic Clay

2026 Full Build SAT

Lane Group	Ø4
Lane Configurations	
Traffic Volume (vph)	
Future Volume (vph)	
Ideal Flow (vphpl)	
Storage Length (ft)	
Storage Lanes	
Taper Length (ft)	
Lane Util. Factor	
Frt	
Flt Protected	
Satd. Flow (prot)	
Flt Permitted	
Satd. Flow (perm)	
Right Turn on Red	
Satd. Flow (RTOR)	
Link Speed (mph)	
Link Distance (ft)	
Travel Time (s)	
Peak Hour Factor	
Heavy Vehicles (%)	
Adj. Flow (vph)	
Shared Lane Traffic (%)	
Lane Group Flow (vph)	
Enter Blocked Intersection	
Lane Alignment	
Median Width(ft)	
Link Offset(ft)	
Crosswalk Width(ft)	
Two way Left Turn Lane	
Headway Factor	
Turning Speed (mph)	
Number of Detectors	
Detector Template	
Leading Detector (ft)	
Trailing Detector (ft)	
Detector 1 Position(ft)	
Detector 1 Size(ft)	
Detector 1 Type	
Detector 1 Channel	
Detector 1 Extend (s)	
Detector 1 Queue (s)	
Detector 1 Delay (s)	
Detector 2 Position(ft)	
Detector 2 Size(ft)	
Detector 2 Type	
Detector 2 Channel	
Detector 2 Extend (s)	
Turn Type	
Protected Phases	4

11/13/2023

Passero Associates

Synchro 11 Report

Page 18

Lanes, Volumes, Timings
9: Soule Rd/I-481 SB Off Ramp & NYS 31

Delta Sonic Clay
2026 Full Build SAT

Lane Group	EBL	EBT	EBR	WBL	WBT	WBR	NBL	NBT	NBR	SBL	SBT	SBR
Permitted Phases	6						8					
Detector Phase	6	7	5	2			7		5 4	3	8	8
Switch Phase												
Minimum Initial (s)	10.0	4.0	4.0	10.0			4.0			4.0	4.0	4.0
Minimum Split (s)	16.0	10.0	10.0	16.0			10.0			10.0	10.0	10.0
Total Split (s)	41.0	30.0	16.0	57.0			30.0			30.0	13.0	13.0
Total Split (%)	41.0%	30.0%	16.0%	57.0%			30.0%			30.0%	13.0%	13.0%
Maximum Green (s)	35.0	24.0	10.0	51.0			24.0			24.0	7.0	7.0
Yellow Time (s)	4.0	3.5	4.0	4.0			3.5			3.5	3.5	3.5
All-Red Time (s)	2.0	2.5	2.0	2.0			2.5			2.5	2.5	2.5
Lost Time Adjust (s)	0.0	0.0	0.0	0.0			0.0			0.0	0.0	0.0
Total Lost Time (s)	6.0	6.0	6.0	6.0			6.0			6.0	6.0	6.0
Lead/Lag	Lag	Lead	Lead				Lead			Lag	Lag	Lag
Lead-Lag Optimize?	Yes	Yes	Yes				Yes			Yes	Yes	Yes
Vehicle Extension (s)	3.0	3.0	3.0	3.0			3.0			3.0	3.0	3.0
Recall Mode	C-Max	None	None	C-Max			None			None	None	None
Walk Time (s)	7.0			7.0						7.0	7.0	
Flash Dont Walk (s)	11.0			11.0						11.0	11.0	
Pedestrian Calls (#/hr)	0			0						0	0	
Act Effct Green (s)	38.6	65.4	9.9	54.6			20.8		15.9	21.5	6.6	6.6
Actuated g/C Ratio	0.39	0.65	0.10	0.55			0.21		0.16	0.22	0.07	0.07
v/c Ratio	0.79	0.67	0.77	0.76			0.78		0.38	0.34	0.24	0.75
Control Delay	28.9	3.9	53.9	17.1			51.5		5.2	34.9	49.0	23.1
Queue Delay	0.0	0.8	0.0	0.0			0.0		0.0	0.0	0.0	0.0
Total Delay	28.9	4.6	53.9	17.1			51.5		5.2	34.9	49.0	23.1
LOS	C	A	D	B			D		A	C	D	C
Approach Delay	19.0			22.7			36.0			28.9		
Approach LOS	B			C			D			C		

Intersection Summary

Area Type: Other

Cycle Length: 100

Actuated Cycle Length: 100

Offset: 79 (79%), Referenced to phase 2:WBT and 6:EBT, Start of Green

Natural Cycle: 75

Control Type: Actuated-Coordinated


Maximum v/c Ratio: 0.79

Intersection Signal Delay: 23.0 Intersection LOS: C

Intersection Capacity Utilization 82.3% ICU Level of Service E

Analysis Period (min) 15

Splits and Phases: 9: Soule Rd/I-481 SB Off Ramp & NYS 31

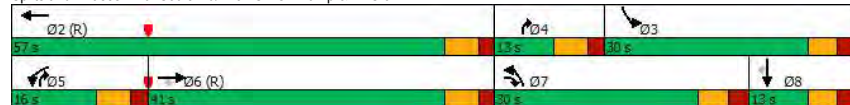

Lanes, Volumes, Timings
9: Soule Rd/I-481 SB Off Ramp & NYS 31

Delta Sonic Clay
2026 Full Build SAT

Lane Group	Ø4
Permitted Phases	8
Detector Phase	
Switch Phase	
Minimum Initial (s)	4.0
Minimum Split (s)	10.0
Total Split (s)	13.0
Total Split (%)	13%
Maximum Green (s)	7.0
Yellow Time (s)	4.0
All-Red Time (s)	2.0
Lost Time Adjust (s)	
Total Lost Time (s)	
Lead/Lag	Lead
Lead-Lag Optimize?	Yes
Vehicle Extension (s)	3.0
Recall Mode	None
Walk Time (s)	
Flash Dont Walk (s)	
Pedestrian Calls (#/hr)	
Act Effct Green (s)	
Actuated g/C Ratio	
v/c Ratio	
Control Delay	
Queue Delay	
Total Delay	
LOS	
Approach Delay	
Approach LOS	

Intersection Summary

Lanes, Volumes, Timings

10: I-481 NB Off Ramp/I-481 NB On Ramp & NYS 31

Delta Sonic Clay

2026 Full Build SAT

	↖	→	↘	↙	←	↖	↙	↗	↘	↖	↙	↗	↘
Lane Group	EBL	EBT	EBR	WBL	WBT	WBR	NBL	NBT	NBR	SBL	SBT	SBR	
Lane Configurations	↖	↖↖			↖↖	↖	↖	↖	↖				
Traffic Volume (vph)	221	1083	0	0	1191	142	479	0	152	0	0	0	
Future Volume (vph)	221	1083	0	0	1191	142	479	0	152	0	0	0	
Ideal Flow (vphpl)	1900	1900	1900	1900	1900	1900	1900	1900	1900	1900	1900	1900	
Storage Length (ft)	150		0	0		315	225		150	0		0	
Storage Lanes	1		0	0		1			1	0		0	
Taper Length (ft)	25			25			25			25			
Lane Util. Factor	1.00	0.95	1.00	1.00	0.95	1.00	0.95	0.95	1.00	1.00	1.00	1.00	
Frt						0.850			0.850				
Flt Protected	0.950						0.950	0.950					
Satd. Flow (prot)	1805	3574	0	0	3610	1615	1698	1698	1599	0	0	0	
Flt Permitted	0.135						0.950	0.950					
Satd. Flow (perm)	256	3574	0	0	3610	1615	1698	1698	1599	0	0	0	
Right Turn on Red			Yes			Yes			Yes			Yes	
Satd. Flow (RTOR)						148			124				
Link Speed (mph)	40				40			30			30		
Link Distance (ft)	704				681			372			387		
Travel Time (s)	12.0				11.6			8.5			8.8		
Peak Hour Factor	0.96	0.96	0.96	0.96	0.96	0.96	0.96	0.96	0.96	0.96	0.96	0.96	
Heavy Vehicles (%)	0%	1%	0%	0%	0%	0%	1%	0%	1%	0%	0%	0%	
Adj. Flow (vph)	230	1128	0	0	1241	148	499	0	158	0	0	0	
Shared Lane Traffic (%)							50%						
Lane Group Flow (vph)	230	1128	0	0	1241	148	249	250	158	0	0	0	
Enter Blocked Intersection	No	No	No	No	No	No	No	No	No	No	No	No	
Lane Alignment	Left	Left	Right	Left	Left	Right	Left	Left	Right	Left	Left	Right	
Median Width(ft)	24				24			12			12		
Link Offset(ft)	0				0			0			0		
Crosswalk Width(ft)	16				16			16			16		
Two way Left Turn Lane													
Headway Factor	1.00	1.00	1.00	1.00	1.00	1.00	1.00	1.00	1.00	1.00	1.00	1.00	
Turning Speed (mph)	60		60	60		60	60		60	60		60	
Number of Detectors	1	2			2	1	1	2	1				
Detector Template	Left	Thru			Thru	Right	Left	Thru	Right				
Leading Detector (ft)	20	100			100	20	20	100	20				
Trailing Detector (ft)	0	0			0	0	0	0	0				
Detector 1 Position(ft)	0	0			0	0	0	0	0				
Detector 1 Size(ft)	20	6			6	20	20	6	20				
Detector 1 Type	CI+Ex	CI+Ex			CI+Ex	CI+Ex	CI+Ex	CI+Ex	CI+Ex				
Detector 1 Channel													
Detector 1 Extend (s)	0.0	0.0			0.0	0.0	0.0	0.0	0.0				
Detector 1 Queue (s)	0.0	0.0			0.0	0.0	0.0	0.0	0.0				
Detector 1 Delay (s)	0.0	0.0			0.0	0.0	0.0	0.0	0.0				
Detector 2 Position(ft)		94				94			94				
Detector 2 Size(ft)		6				6			6				
Detector 2 Type		CI+Ex				CI+Ex			CI+Ex				
Detector 2 Channel													
Detector 2 Extend (s)		0.0				0.0			0.0				
Turn Type	pm+pt	NA			NA	Perm	Perm	NA	Perm				
Protected Phases	1	6			2			4					

11/13/2023

Passero Associates

Synchro 11 Report

Page 21

Lanes, Volumes, Timings


10: I-481 NB Off Ramp/I-481 NB On Ramp & NYS 31

Delta Sonic Clay

2026 Full Build SAT

													
Lane Group	EBL	EBT	EBR	WBL	WBT	WBR	NBL	NBT	NBR	SBL	SBT	SBR	
Permitted Phases	6					2	4		4				
Detector Phase	1	6			2	2	4	4	4				
Switch Phase													
Minimum Initial (s)	4.0	10.0			10.0	10.0	4.0	4.0	4.0				
Minimum Split (s)	10.5	16.5			16.5	16.5	10.0	10.0	10.0				
Total Split (s)	15.0	75.0			60.0	60.0	25.0	25.0	25.0				
Total Split (%)	15.0%	75.0%			60.0%	60.0%	25.0%	25.0%	25.0%				
Maximum Green (s)	8.5	68.5			53.5	53.5	19.0	19.0	19.0				
Yellow Time (s)	4.5	4.5			4.5	4.5	4.0	4.0	4.0				
All-Red Time (s)	2.0	2.0			2.0	2.0	2.0	2.0	2.0				
Lost Time Adjust (s)	0.0	0.0			0.0	0.0	0.0	0.0	0.0				
Total Lost Time (s)	6.5	6.5			6.5	6.5	6.0	6.0	6.0				
Lead/Lag	Lead				Lag	Lag							
Lead-Lag Optimize?	Yes				Yes	Yes							
Vehicle Extension (s)	1.0	5.0			5.0	5.0	2.0	2.0	2.0				
Recall Mode	None	C-Max			C-Max	C-Max	None	None	None				
Act Effct Green (s)	70.2	70.2			55.9	55.9	17.3	17.3	17.3				
Actuated g/C Ratio	0.70	0.70			0.56	0.56	0.17	0.17	0.17				
v/c Ratio	0.77	0.45			0.61	0.15	0.85	0.85	0.42				
Control Delay	39.7	2.5			17.0	2.4	65.9	66.4	14.0				
Queue Delay	0.0	0.0			0.0	0.0	0.0	0.0	0.0				
Total Delay	39.7	2.5			17.0	2.4	65.9	66.4	14.0				
LOS	D	A			B	A	E	E	B				
Approach Delay		8.8			15.4			53.6					
Approach LOS		A			B			D					
Intersection Summary													
Area Type:	Other												
Cycle Length: 100													
Actuated Cycle Length: 100													
Offset: 78 (78%), Referenced to phase 2:WBT and 6:EBTL, Start of Green													
Natural Cycle: 65													
Control Type: Actuated-Coordinated													
Maximum v/c Ratio: 0.85													
Intersection Signal Delay: 20.1							Intersection LOS: C						
Intersection Capacity Utilization 74.3%							ICU Level of Service D						
Analysis Period (min) 15													

Splits and Phases: 10: I-481 NB Off Ramp/I-481 NB On Ramp & NYS 31

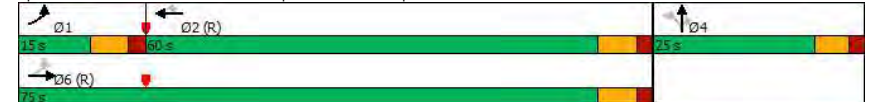

11/13/2023

Passero Associates

Synchro 11 Report

Page 22

APPENDIX F: LOS CALCULATIONS – FULL BUILD CONDITIONS WITH MITIGATION

Lanes, Volumes, Timings

4: Texas Roadhouse Dwy/Delta Sonic Dwy & NYS 31

Delta Sonic Clay

2026 Full Build PM - MIT

	←	→	↖	↗	←	↖	↗	↖	↗	↖	↗	↖	↗
Lane Group	EBL	EBT	EBR	WBL	WBT	WBR	NBL	NBT	NBR	SBL	SBT	SBR	
Lane Configurations	↖	↖↖↖		↖	↖↖	↖	↖	↖		↖	↖	↖	
Traffic Volume (vph)	88	1196	85	0	1397	65	0	0	83	143	0	93	
Future Volume (vph)	88	1196	85	0	1397	65	0	0	83	143	0	93	
Ideal Flow (vphpl)	1900	1900	1900	1900	1900	1900	1900	1900	1900	1900	1900	1900	
Storage Length (ft)	150		0	300		450	0		0	0		0	
Storage Lanes	1		0	1		1	1		0	1		0	
Taper Length (ft)	25			25			25			25			
Lane Util. Factor	1.00	0.91	0.91	1.00	0.95	1.00	1.00	1.00	1.00	1.00	1.00	1.00	
Frt		0.990				0.850		0.850			0.850		
Flt Protected	0.950									0.950			
Satd. Flow (prot)	1770	5084	0	1900	3574	1583	1900	1615	0	1770	1583	0	
Flt Permitted	0.950									0.701			
Satd. Flow (perm)	1770	5084	0	1900	3574	1583	1900	1615	0	1306	1583	0	
Right Turn on Red			Yes			Yes			Yes			Yes	
Satd. Flow (RTOR)		19				115		211			194		
Link Speed (mph)	40				40			30			30		
Link Distance (ft)	495				814			261			329		
Travel Time (s)	8.4				13.9			5.9			7.5		
Peak Hour Factor	0.95	0.95	0.95	0.95	0.95	0.95	0.95	0.95	0.95	0.95	0.95	0.95	
Heavy Vehicles (%)	2%	1%	1%	0%	1%	0%	2%	0%	2%	2%	2%	2%	
Adj. Flow (vph)	93	1259	89	0	1471	68	0	0	87	151	0	98	
Shared Lane Traffic (%)													
Lane Group Flow (vph)	93	1348	0	0	1471	68	0	87	0	151	98	0	
Enter Blocked Intersection	No	No	No	No	No	No	No	No	No	No	No	No	
Lane Alignment	Left	Left	Right	Left	Left	Right	Left	Left	Right	Left	Left	Right	
Median Width(ft)	24				24			12			12		
Link Offset(ft)	0				0			0			0		
Crosswalk Width(ft)	16				16			16			16		
Two way Left Turn Lane					Yes								
Headway Factor	1.00	1.00	1.00	1.00	1.00	1.00	1.00	1.00	1.00	1.00	1.00	1.00	
Turning Speed (mph)	60		60	60		60	60		60	60		60	
Number of Detectors	1	2		1	2	1	1	2		1	2		
Detector Template	Left	Thru		Left	Thru	Right	Left	Thru		Left	Thru		
Leading Detector (ft)	20	100		20	100	20	20	100		20	100		
Trailing Detector (ft)	0	0		0	0	0	0	0		0	0		
Detector 1 Position(ft)	0	0		0	0	0	0	0		0	0		
Detector 1 Size(ft)	20	6		20	6	20	20	6		20	6		
Detector 1 Type	CI+Ex	CI+Ex		CI+Ex	CI+Ex	CI+Ex	CI+Ex	CI+Ex		CI+Ex	CI+Ex		
Detector 1 Channel													
Detector 1 Extend (s)	0.0	0.0		0.0	0.0	0.0	0.0	0.0		0.0	0.0		
Detector 1 Queue (s)	0.0	0.0		0.0	0.0	0.0	0.0	0.0		0.0	0.0		
Detector 1 Delay (s)	0.0	0.0		0.0	0.0	0.0	0.0	0.0		0.0	0.0		
Detector 2 Position(ft)		94			94			94			94		
Detector 2 Size(ft)		6			6			6			6		
Detector 2 Type		CI+Ex			CI+Ex			CI+Ex			CI+Ex		
Detector 2 Channel													
Detector 2 Extend (s)		0.0			0.0			0.0			0.0		
Turn Type	Prot	NA		Prot	NA	Perm	Perm	NA		Perm	NA		
Protected Phases	1	6		5	2			8			4		

11/15/2023

Passero Associates

Synchro 11 Report

Page 1

Lanes, Volumes, Timings


4: Texas Roadhouse Dwy/Delta Sonic Dwy & NYS 31

Delta Sonic Clay

2026 Full Build PM - MIT

												
Lane Group	EBL	EBT	EBR	WBL	WBT	WBR	NBL	NBT	NBR	SBL	SBT	SBR
Permitted Phases						2	8			4		
Detector Phase	1	6		5	2	2	8	8		4	4	
Switch Phase												
Minimum Initial (s)	4.0	10.0		4.0	10.0	10.0	4.0	4.0		4.0	4.0	
Minimum Split (s)	10.0	16.0		10.0	16.0	16.0	10.5	10.5		10.5	10.5	
Total Split (s)	15.0	54.0		15.0	54.0	54.0	21.0	21.0		21.0	21.0	
Total Split (%)	16.7%	60.0%		16.7%	60.0%	60.0%	23.3%	23.3%		23.3%	23.3%	
Maximum Green (s)	9.0	48.0		9.0	48.0	48.0	14.5	14.5		14.5	14.5	
Yellow Time (s)	4.0	4.0		4.0	4.0	4.0	3.5	3.5		3.5	3.5	
All-Red Time (s)	2.0	2.0		2.0	2.0	2.0	3.0	3.0		3.0	3.0	
Lost Time Adjust (s)	0.0	0.0		0.0	0.0	0.0	0.0	0.0		0.0	0.0	
Total Lost Time (s)	6.0	6.0		6.0	6.0	6.0	6.5	6.5		6.5	6.5	
Lead/Lag	Lead	Lag		Lead	Lag	Lag						
Lead-Lag Optimize?	Yes	Yes		Yes	Yes	Yes						
Vehicle Extension (s)	3.0	3.0		3.0	3.0	3.0	3.0	3.0		3.0	3.0	
Recall Mode	None	None		None	None	None	None	None		None	None	
Act Effct Green (s)	8.5	50.9		40.3	40.3		13.0			13.0	13.0	
Actuated g/C Ratio	0.11	0.66		0.52	0.52		0.17			0.17	0.17	
v/c Ratio	0.48	0.40		0.79	0.08		0.20			0.69	0.23	
Control Delay	46.7	6.0		19.7	0.8		1.0			53.1	1.3	
Queue Delay	0.0	0.0		0.0	0.0		0.0			0.0	0.0	
Total Delay	46.7	6.0		19.7	0.8		1.0			53.1	1.3	
LOS	D	A		B	A		A			D	A	
Approach Delay		8.6			18.9			1.0			32.7	
Approach LOS		A			B			A			C	
Intersection Summary												
Area Type:	Other											
Cycle Length: 90												
Actuated Cycle Length: 77.5												
Natural Cycle: 65												
Control Type: Actuated-Uncoordinated												
Maximum v/c Ratio: 0.79												
Intersection Signal Delay: 15.0												
Intersection LOS: B												
Intersection Capacity Utilization 73.5%												
ICU Level of Service D												
Analysis Period (min) 15												

Splits and Phases: 4: Texas Roadhouse Dwy/Delta Sonic Dwy & NYS 31

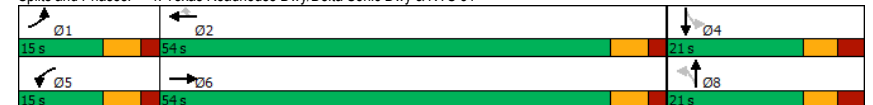

11/15/2023

Passero Associates

Synchro 11 Report

Page 2

Lanes, Volumes, Timings

5: Lowes Dwy/Home Depot Dwy & NYS 31

Delta Sonic Clay

2026 Full Build PM - MIT

	←	→	↖	↗	←	↖	↗	↖	↗	↖	↗	↖	↗
Lane Group	EBL	EBT	EBR	WBL	WBT	WBR	NBL	NBT	NBR	SBL	SBT	SBR	
Lane Configurations	↖	↖	↖	↖	↖	↖	↖	↖	↖	↖	↖	↖	
Traffic Volume (vph)	307	929	107	135	1129	230	117	21	96	167	33	308	
Future Volume (vph)	307	929	107	135	1129	230	117	21	96	167	33	308	
Ideal Flow (vphpl)	1900	1900	1900	1900	1900	1900	1900	1900	1900	1900	1900	1900	
Storage Length (ft)	325		185	350		600	100		0	0		240	
Storage Lanes	2		1	1		1	1		1	1		1	
Taper Length (ft)	25			25			25			25			
Lane Util. Factor	0.97	0.91	1.00	1.00	0.95	1.00	1.00	1.00	1.00	0.95	0.95	1.00	
Frt			0.850			0.850			0.850			0.850	
Flt Protected	0.950			0.950			0.950			0.950	0.968		
Satd. Flow (prot)	3502	5136	1615	1805	3574	1615	1787	1900	1599	1715	1747	1615	
Flt Permitted	0.950			0.950			0.950			0.950	0.968		
Satd. Flow (perm)	3502	5136	1615	1805	3574	1615	1787	1900	1599	1715	1747	1615	
Right Turn on Red			Yes			Yes			Yes			Yes	
Satd. Flow (RTOR)			132			235			128			236	
Link Speed (mph)	40				40			30				30	
Link Distance (ft)	814				907			316				517	
Travel Time (s)	13.9				15.5			7.2				11.8	
Peak Hour Factor	0.98	0.98	0.98	0.98	0.98	0.98	0.98	0.98	0.98	0.98	0.98	0.98	
Heavy Vehicles (%)	0%	1%	0%	0%	1%	0%	1%	0%	1%	0%	0%	0%	
Adj. Flow (vph)	313	948	109	138	1152	235	119	21	98	170	34	314	
Shared Lane Traffic (%)										40%			
Lane Group Flow (vph)	313	948	109	138	1152	235	119	21	98	102	102	314	
Enter Blocked Intersection	No	No	No	No	No	No	No	No	No	No	No	No	
Lane Alignment	Left	Left	Right	Left	Left	Right	Left	Left	Right	Left	Left	Right	
Median Width(ft)	24				24			12				12	
Link Offset(ft)	0				0			0				0	
Crosswalk Width(ft)	16				16			16				16	
Two way Left Turn Lane	Yes												
Headway Factor	1.00	1.00	1.00	1.00	1.00	1.00	1.00	1.00	1.00	1.00	1.00	1.00	
Turning Speed (mph)	60		60	60		60	60		60	60		60	
Number of Detectors	1	2	1	1	2	1	1	2	1	1	2	1	
Detector Template	Left	Thru	Right	Left	Thru	Right	Left	Thru	Right	Left	Thru	Right	
Leading Detector (ft)	20	100	20	20	100	20	20	100	20	20	100	20	
Trailing Detector (ft)	0	0	0	0	0	0	0	0	0	0	0	0	
Detector 1 Position(ft)	0	0	0	0	0	0	0	0	0	0	0	0	
Detector 1 Size(ft)	20	6	20	20	6	20	20	6	20	20	6	20	
Detector 1 Type	CI+Ex	CI+Ex	CI+Ex	CI+Ex	CI+Ex	CI+Ex	CI+Ex	CI+Ex	CI+Ex	CI+Ex	CI+Ex	CI+Ex	
Detector 1 Channel													
Detector 1 Extend (s)	0.0	0.0	0.0	0.0	0.0	0.0	0.0	0.0	0.0	0.0	0.0	0.0	
Detector 1 Queue (s)	0.0	0.0	0.0	0.0	0.0	0.0	0.0	0.0	0.0	0.0	0.0	0.0	
Detector 1 Delay (s)	0.0	0.0	0.0	0.0	0.0	0.0	0.0	0.0	0.0	0.0	0.0	0.0	
Detector 2 Position(ft)		94			94			94				94	
Detector 2 Size(ft)		6			6			6				6	
Detector 2 Type		CI+Ex			CI+Ex			CI+Ex				CI+Ex	
Detector 2 Channel													
Detector 2 Extend (s)		0.0			0.0			0.0				0.0	
Turn Type	Prot	NA	Perm	Prot	NA	Perm	Split	NA	pm+ov	Split	NA	pm+ov	
Protected Phases	1	6		5	2		4	4	5	3	3	1	

11/15/2023

Passero Associates

Synchro 11 Report

Page 3

Lanes, Volumes, Timings

5: Lowes Dwy/Home Depot Dwy & NYS 31

Delta Sonic Clay

2026 Full Build PM - MIT

	←	→	↖	↗	←	↖	↗	↖	↗	↖	↗	↖	↗
Lane Group	EBL	EBT	EBR	WBL	WBT	WBR	NBL	NBT	NBR	SBL	SBT	SBR	
Permitted Phases			6			2			4		3	3	
Detector Phase	1	6	6	5	2	2	4	4	5	3	3	1	
Switch Phase													
Minimum Initial (s)	4.0	10.0	10.0	4.0	10.0	10.0	4.0	4.0	4.0	4.0	4.0	4.0	
Minimum Split (s)	10.0	16.0	16.0	10.0	16.0	16.0	10.5	10.5	10.0	10.5	10.5	10.0	
Total Split (s)	30.0	60.0	60.0	20.0	50.0	50.0	37.0	37.0	20.0	15.0	15.0	30.0	
Total Split (%)	22.7%	45.5%	45.5%	15.2%	37.9%	37.9%	28.0%	28.0%	15.2%	11.4%	11.4%	22.7%	
Maximum Green (s)	24.0	54.0	54.0	14.0	44.0	44.0	30.5	30.5	14.0	8.5	8.5	24.0	
Yellow Time (s)	4.0	4.0	4.0	4.0	4.0	4.0	3.5	3.5	4.0	3.5	3.5	4.0	
All-Red Time (s)	2.0	2.0	2.0	2.0	2.0	2.0	3.0	3.0	2.0	3.0	3.0	2.0	
Lost Time Adjust (s)	0.0	0.0	0.0	0.0	0.0	0.0	0.0	0.0	0.0	0.0	0.0	0.0	
Total Lost Time (s)	6.0	6.0	6.0	6.0	6.0	6.0	6.5	6.5	6.0	6.5	6.5	6.0	
Lead/Lag	Lead	Lag	Lag	Lead	Lag	Lag	Lag	Lag	Lead	Lead	Lead	Lead	
Lead-Lag Optimize?	Yes	Yes	Yes	Yes	Yes	Yes	Yes	Yes	Yes	Yes	Yes	Yes	
Vehicle Extension (s)	3.0	3.0	3.0	3.0	3.0	3.0	3.0	3.0	3.0	3.0	3.0	3.0	
Recall Mode	None	None	None	None	None	None	None	None	None	None	None	None	
Walk Time (s)	7.0	7.0	7.0	7.0	7.0	7.0	7.0	7.0	7.0	7.0	7.0	7.0	
Flash Dont Walk (s)	11.0	11.0	11.0	11.0	11.0	11.0	11.0	11.0	11.0	11.0	11.0	11.0	
Pedestrian Calls (#/hr)	0	0	0	0	0	0	0	0	0	0	0	0	
Act Effect Green (s)	15.0	44.4	44.4	12.4	41.8	41.8	12.4	12.4	31.4	8.6	8.6	24.1	
Actuated g/C Ratio	0.15	0.43	0.43	0.12	0.41	0.41	0.12	0.12	0.30	0.08	0.08	0.23	
v/c Ratio	0.61	0.43	0.14	0.64	0.79	0.30	0.56	0.09	0.17	0.71	0.70	0.56	
Control Delay	47.6	21.5	2.5	58.8	32.6	4.0	54.3	42.7	2.9	76.1	74.5	9.8	
Queue Delay	0.0	0.0	0.0	0.0	0.0	0.0	0.0	0.0	0.0	0.0	0.0	0.0	
Total Delay	47.6	21.5	2.5	58.8	32.6	4.0	54.3	42.7	2.9	76.1	74.5	9.8	
LOS	D	C	A	E	C	A	D	D	A	E	E	A	
Approach Delay		25.9			30.6			32.1				35.6	
Approach LOS		C			C			C				D	

Intersection Summary

Area Type: Other

Cycle Length: 132

Actuated Cycle Length: 103

Natural Cycle: 70

Control Type: Actuated-Uncoordinated

Maximum v/c Ratio: 0.79

Intersection Signal Delay: 29.6


Intersection LOS: C

Intersection Capacity Utilization 72.2%

ICU Level of Service C

Analysis Period (min) 15

Splits and Phases: 5: Lowes Dwy/Home Depot Dwy & NYS 31

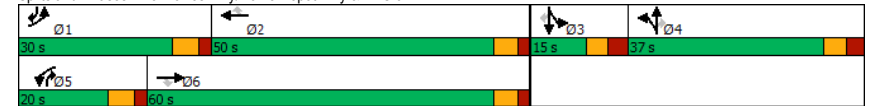

11/15/2023

Passero Associates

Synchro 11 Report

Page 4

Lanes, Volumes, Timings

5: Lowes Dwy/Home Depot Dwy & NYS 31

Delta Sonic Clay

2026 Full Build SAT - MIT

	←	→	↖	↗	←	↖	↗	↖	↗	↖	↗	↖	↗
Lane Group	EBL	EBT	EBR	WBL	WBT	WBR	NBL	NBT	NBR	SBL	SBT	SBR	
Lane Configurations	↖	↖	↖	↖	↖	↖	↖	↖	↖	↖	↖	↖	
Traffic Volume (vph)	466	944	168	191	1025	362	155	62	191	292	65	372	
Future Volume (vph)	466	944	168	191	1025	362	155	62	191	292	65	372	
Ideal Flow (vphpl)	1900	1900	1900	1900	1900	1900	1900	1900	1900	1900	1900	1900	
Storage Length (ft)	325		185	350		600	100		0	0		240	
Storage Lanes	2		1	1		1	1		1	1		1	
Taper Length (ft)	25			25			25			25			
Lane Util. Factor	0.97	0.91	1.00	1.00	0.95	1.00	1.00	1.00	1.00	0.95	0.95	1.00	
Frt			0.850			0.850			0.850			0.850	
Flt Protected	0.950			0.950			0.950			0.950	0.969		
Satd. Flow (prot)	3502	5136	1615	1805	3574	1615	1787	1900	1615	1715	1749	1615	
Flt Permitted	0.950			0.950			0.950			0.950	0.969		
Satd. Flow (perm)	3502	5136	1615	1805	3574	1615	1787	1900	1615	1715	1749	1615	
Right Turn on Red			Yes			Yes			Yes			Yes	
Satd. Flow (RTOR)			171			369			128			132	
Link Speed (mph)	40				40			30				30	
Link Distance (ft)	814				907			316				517	
Travel Time (s)	13.9				15.5			7.2				11.8	
Peak Hour Factor	0.98	0.98	0.98	0.98	0.98	0.98	0.98	0.98	0.98	0.98	0.98	0.98	
Heavy Vehicles (%)	0%	1%	0%	0%	1%	0%	1%	0%	0%	0%	0%	0%	
Adj. Flow (vph)	476	963	171	195	1046	369	158	63	195	298	66	380	
Shared Lane Traffic (%)										39%			
Lane Group Flow (vph)	476	963	171	195	1046	369	158	63	195	182	182	380	
Enter Blocked Intersection	No	No	No	No	No	No	No	No	No	No	No	No	
Lane Alignment	Left	Left	Right	Left	Left	Right	Left	Left	Right	Left	Left	Right	
Median Width(ft)	24				24			12				12	
Link Offset(ft)	0				0			0				0	
Crosswalk Width(ft)	16				16			16				16	
Two way Left Turn Lane	Yes												
Headway Factor	1.00	1.00	1.00	1.00	1.00	1.00	1.00	1.00	1.00	1.00	1.00	1.00	
Turning Speed (mph)	60		60	60		60	60		60	60		60	
Number of Detectors	1	2	1	1	2	1	1	2	1	1	2	1	
Detector Template	Left	Thru	Right	Left	Thru	Right	Left	Thru	Right	Left	Thru	Right	
Leading Detector (ft)	20	100	20	20	100	20	20	100	20	20	100	20	
Trailing Detector (ft)	0	0	0	0	0	0	0	0	0	0	0	0	
Detector 1 Position(ft)	0	0	0	0	0	0	0	0	0	0	0	0	
Detector 1 Size(ft)	20	6	20	20	6	20	20	6	20	20	6	20	
Detector 1 Type	CI+Ex	CI+Ex	CI+Ex	CI+Ex	CI+Ex	CI+Ex	CI+Ex	CI+Ex	CI+Ex	CI+Ex	CI+Ex	CI+Ex	
Detector 1 Channel													
Detector 1 Extend (s)	0.0	0.0	0.0	0.0	0.0	0.0	0.0	0.0	0.0	0.0	0.0	0.0	
Detector 1 Queue (s)	0.0	0.0	0.0	0.0	0.0	0.0	0.0	0.0	0.0	0.0	0.0	0.0	
Detector 1 Delay (s)	0.0	0.0	0.0	0.0	0.0	0.0	0.0	0.0	0.0	0.0	0.0	0.0	
Detector 2 Position(ft)		94			94			94			94		
Detector 2 Size(ft)		6			6			6			6		
Detector 2 Type		CI+Ex			CI+Ex			CI+Ex			CI+Ex		
Detector 2 Channel													
Detector 2 Extend (s)		0.0			0.0			0.0			0.0		
Turn Type	Prot	NA	Perm	Prot	NA	Perm	Split	NA	pm+ov	Split	NA	pm+ov	
Protected Phases	1	6		5	2		4	4	5	3	3	1	

11/15/2023

Passero Associates

Synchro 11 Report

Page 1

Lanes, Volumes, Timings


5: Lowes Dwy/Home Depot Dwy & NYS 31

Delta Sonic Clay

2026 Full Build SAT - MIT

													
Lane Group	EBL	EBT	EBR	WBL	WBT	WBR	NBL	NBT	NBR	SBL	SBT	SBR	
Permitted Phases			6			2			4			3	
Detector Phase	1	6	6	5	2	2	4	4	5	3	3	1	
Switch Phase													
Minimum Initial (s)	4.0	10.0	10.0	4.0	10.0	10.0	4.0	4.0	4.0	4.0	4.0	4.0	
Minimum Split (s)	10.0	16.0	16.0	10.0	16.0	16.0	10.5	10.5	10.0	10.5	10.5	10.0	
Total Split (s)	32.0	58.0	58.0	22.0	48.0	48.0	30.0	30.0	22.0	22.0	22.0	32.0	
Total Split (%)	24.2%	43.9%	43.9%	16.7%	36.4%	36.4%	22.7%	22.7%	16.7%	16.7%	16.7%	24.2%	
Maximum Green (s)	26.0	52.0	52.0	16.0	42.0	42.0	23.5	23.5	16.0	15.5	15.5	26.0	
Yellow Time (s)	4.0	4.0	4.0	4.0	4.0	4.0	3.5	3.5	4.0	3.5	3.5	4.0	
All-Red Time (s)	2.0	2.0	2.0	2.0	2.0	2.0	3.0	3.0	2.0	3.0	3.0	2.0	
Lost Time Adjust (s)	0.0	0.0	0.0	0.0	0.0	0.0	0.0	0.0	0.0	0.0	0.0	0.0	
Total Lost Time (s)	6.0	6.0	6.0	6.0	6.0	6.0	6.5	6.5	6.0	6.5	6.5	6.0	
Lead/Lag	Lead	Lag	Lag	Lead	Lag	Lag	Lag	Lag	Lead	Lead	Lead	Lead	
Lead-Lag Optimize?	Yes	Yes	Yes	Yes	Yes	Yes	Yes	Yes	Yes	Yes	Yes	Yes	
Vehicle Extension (s)	3.0	3.0	3.0	3.0	3.0	3.0	3.0	3.0	3.0	3.0	3.0	3.0	
Recall Mode	None	None	None	None	None	None	None	None	None	None	None	None	
Walk Time (s)		7.0	7.0		7.0	7.0	7.0	7.0					
Flash Dont Walk (s)		11.0	11.0		11.0	11.0	11.0	11.0					
Pedestrian Calls (#/hr)		0	0		0	0	0	0					
Act Effct Green (s)	21.5	46.0	46.0	15.6	40.1	40.1	15.9	15.9	38.0	15.2	15.2	37.2	
Actuated g/C Ratio	0.18	0.39	0.39	0.13	0.34	0.34	0.13	0.13	0.32	0.13	0.13	0.32	
v/c Ratio	0.75	0.48	0.23	0.82	0.86	0.47	0.66	0.25	0.32	0.82	0.81	0.63	
Control Delay	54.4	28.1	4.4	78.5	45.7	5.2	63.3	49.7	12.9	81.0	78.5	18.0	
Queue Delay	0.0	0.0	0.0	0.0	0.0	0.0	0.0	0.0	0.0	0.0	0.0	0.0	
Total Delay	54.4	28.1	4.4	78.5	45.7	5.2	63.3	49.7	12.9	81.0	78.5	18.0	
LOS	D	C	A	E	D	A	E	D	B	F	E	B	
Approach Delay		33.4			40.4			37.6			48.2		
Approach LOS		C			D			D			D		
Intersection Summary													
Area Type:		Other											
Cycle Length:		132											
Actuated Cycle Length:		118											
Natural Cycle:		90											
Control Type:		Actuated-Uncoordinated											
Maximum v/c Ratio:		0.86											
Intersection Signal Delay: 38.9				Intersection LOS: D									
Intersection Capacity Utilization 75.4%				ICU Level of Service D									
Analysis Period (min)		15											

Splits and Phases: 5: Lowes Dwy/Home Depot Dwy & NYS 31

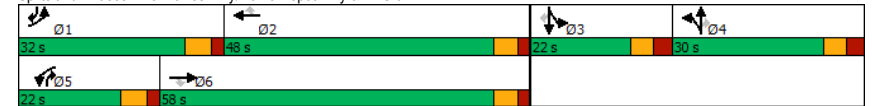

11/15/2023

Passero Associates

Synchro 11 Report

Page 2


ITEM 05680.790002 - REMOVE TRAFFIC SIGNAL. INSTALLATION UNDER THIS ITEM THE CONTRACTOR SHALL REMOVE ALL TRAFFIC SIGNAL HEADS AND MOUNTING HARDWARE, TRAFFIC SIGNAL POLES, CONTROLLER CABINET AND CONTENTS, SPAN WIRE ASSEMBLY, PULLBOXES, WIRING, AND OTHER EXISTING TRAFFIC SIGNAL EQUIPMENT AS DIRECTED BY THE ENGINEER. THE CONTRACTOR SHALL CONTACT REGIONAL TRAFFIC ENGINEERING & SAFETY OPERATIONS PERSONNEL (315)428-4064 TO ARRANGE DELIVERY OF TRAFFIC SIGNAL POLES TO THE N.Y.S. EQUIPMENT MANAGEMENT FACILITY ON SOUTH BAY ROAD IN NORTH SYRACUSE AND FOR PICK-UP OF THE CONTROLLER CABINET WITH CONTENTS AND MOUNTING HARDWARE FOR THE TRAFFIC SIGNAL HEADS.

FED. ROAD REG. NO.	STATE	FEDERAL AID PROJECT NO.	SHEET NO.	TOTAL SHEETS
1	N.Y.		119	195

OLD ROUTE 57 (C.R. 91) PHASE IV
BALDWINVILLE CICERO, S.H. 1039 (ROUTE 31) TOWN OF CLAY
ONONDAGA COUNTY P.I.N. 3037.59

ICAL
LOOPS
24 47

17
2
-2

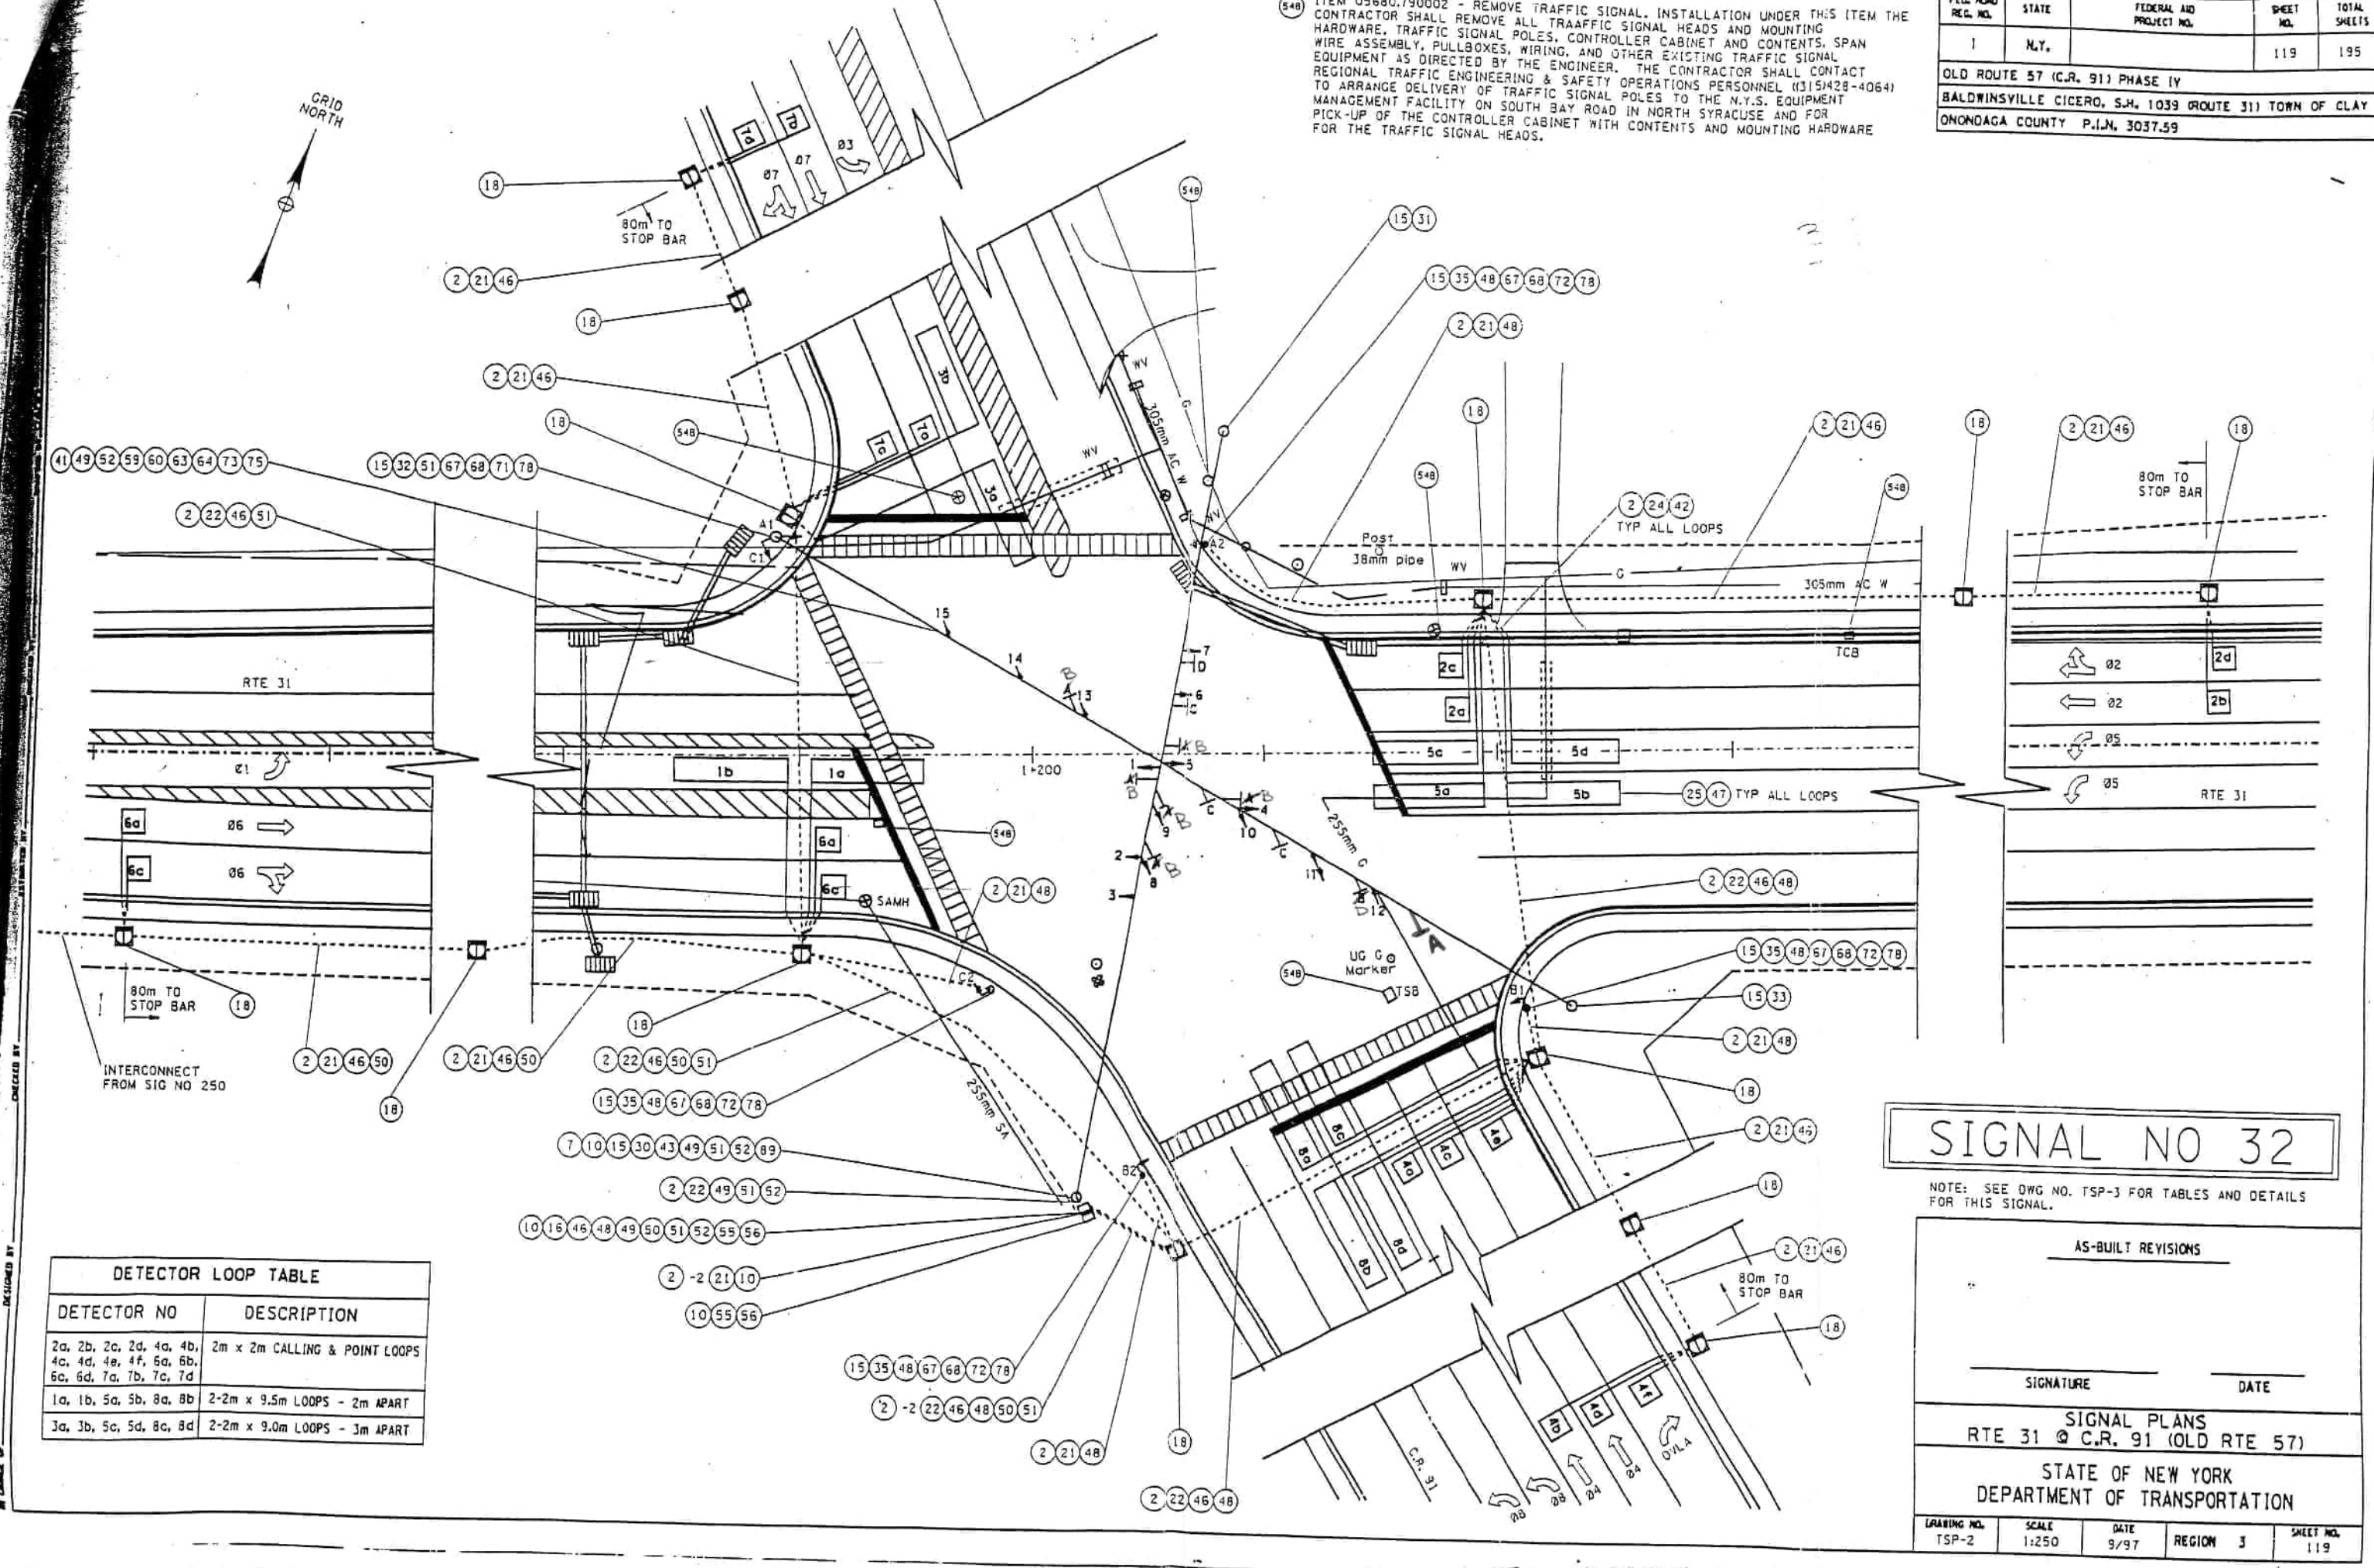

DETECTOR LOOP TABLE	
DETECTOR NO	DESCRIPTION
2a, 2b, 2c, 2d, 4a, 4b, 4c, 4d, 4e, 4f, 5a, 5b, 5c, 5d, 7a, 7b, 7c, 7d	2m x 2m CALLING & POINT LOOPS
1a, 1b, 5a, 5b, 8a, 8b	2-2m x 9.5m LOOPS - 2m APART
3a, 3b, 5c, 5d, 8c, 8d	2-2m x 9.0m LOOPS - 3m APART

SIGNAL NO 32

NOTE: SEE DWG NO. TSP-3 FOR TABLES AND DETAILS FOR THIS SIGNAL.


AS-BUILT REVISIONS	
SIGNATURE	DATE
SIGNAL PLANS RTE 31 @ C.R. 91 (OLD RTE 57)	
STATE OF NEW YORK DEPARTMENT OF TRANSPORTATION	
DRAWING NO. TSP-2	SCALE 1:250
DATE 9/97	REGION 3
SHEET NO. 119	

FED. ROAD REG. NO.	STATE	FEDERAL AID PROJECT NO.	SHEET NO.	TOTAL SHEETS
1	N.Y.		120	195
OLD ROUTE 57 (C.R. 91) PHASE IV BALDWINVILLE CICERO, S.H. 1039 (ROUTE 31) TOWN OF CLAY ONONDAGA COUNTY P.I.M. 3037.59				





TABLE OF OPERATIONS																DW W (02) (06) (07)		
FACE	(1)	(2)	(3)	(4)	(5)	(6)	(7)	(8)	(9)	(10)	(11)	(12)	(13)	(14)	(15)			
PHASE	1	2	3	4	5	6	7	8	9	10	11	12	13	14	15			
Ø1	→	R	R	→	→	R	R	→	→	R	R	→	→	R	R			
Ø2	→	R	R	→	→	G	G	→	→	R	R	→	→	R	R			
Ø5	→	R	R	→	→	R	R	→	→	R	R	→	→	R	R			
Ø6	→	R	R	→	→	R	R	→	→	R	R	→	→	R	R			
Ø(1+5)+OLA	→	R	R	→	→	R	R	→	→	R	R	→	→	R	R			
Ø(2+5)+OLA	→	R	R	→	→	G	G	→	→	R	R	→	→	R	R			
Ø(1+6)	→	G	G	→	→	R	R	→	→	R	R	→	→	R	R			
Ø(2+6)	→	G	G	→	→	G	G	→	→	R	R	→	→	R	R			
Ø3	→	R	R	→	→	R	R	→	→	R	R	→	→	R	R			
Ø7	→	R	R	→	→	R	R	→	→	R	R	→	→	R	R			
Ø4+OLA	→	R	R	→	→	R	R	→	→	G	G	→	→	R	R			
Ø8	→	R	R	→	→	R	R	→	→	R	R	→	→	R	R			
Ø(3+7)	→	R	R	→	→	R	R	→	→	R	R	→	→	R	R			
Ø(4+7)+OLA	→	R	R	→	→	R	R	→	→	G	G	→	→	R	R			
Ø(4+8)+OLA	→	R	R	→	→	R	R	→	→	G	G	→	→	R	R			
ØLP A	→	R	R	→	→	R	R	→	→	R	R	→	→	R	R			
EMERGENCY FLASH	BLANK	FR	FR	FR	FR	FR	FR	FR	FR	FR	FR	FR	FR	FR	FR			

• UPON ACTUATION OF PUSH BUTTON, THIS WILL BE STEADY "MAN" SYMBOL, FOLLOWED BY FLASHING "HAND" SYMBOL, FOLLOWED BY STEADY "HAND" SYMBOL.

TABLE OF CLEARANCES						
FROM						
TO	G	→	→	R	→	→
	G	X	X	R	X	X
	G	X	X	R	X	X
	→	X	→	X	→	X
	→	X	→	X	→	X
	→	X	→	X	→	X
	R	Y	X	X	R	X
	R	X	X	R	X	X
	→	X	→	X	→	X
	→	X	→	X	→	X

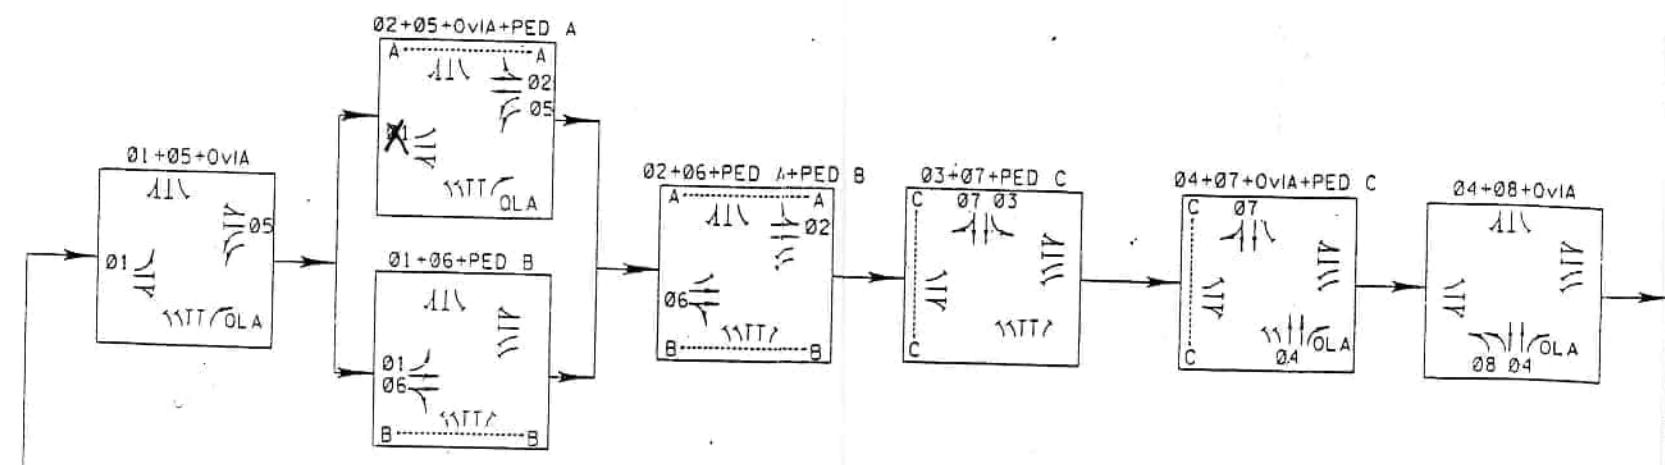

PHASE DIAGRAM

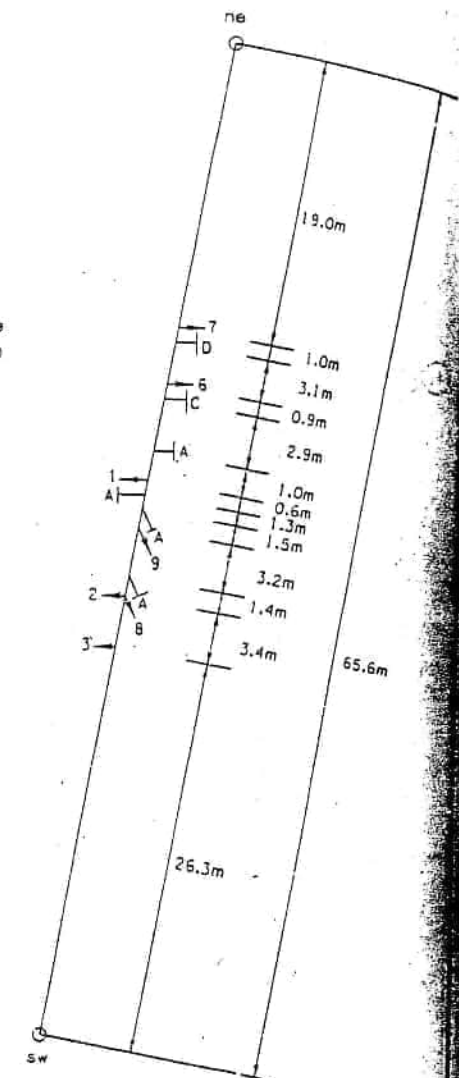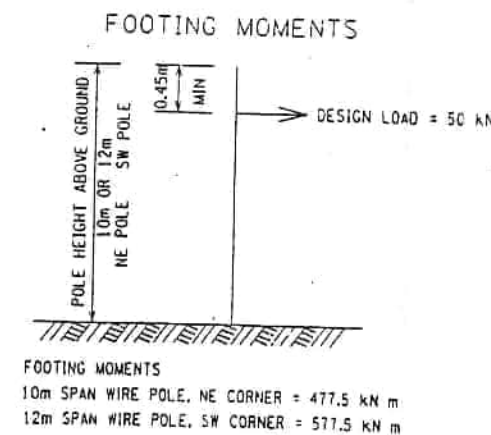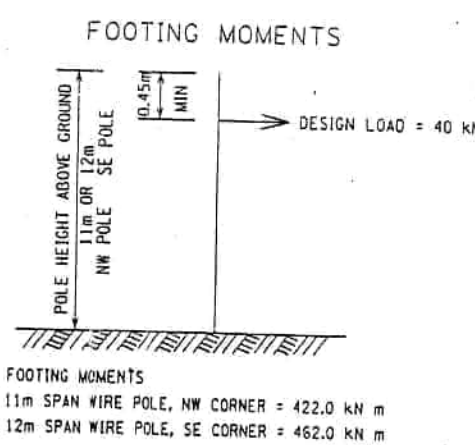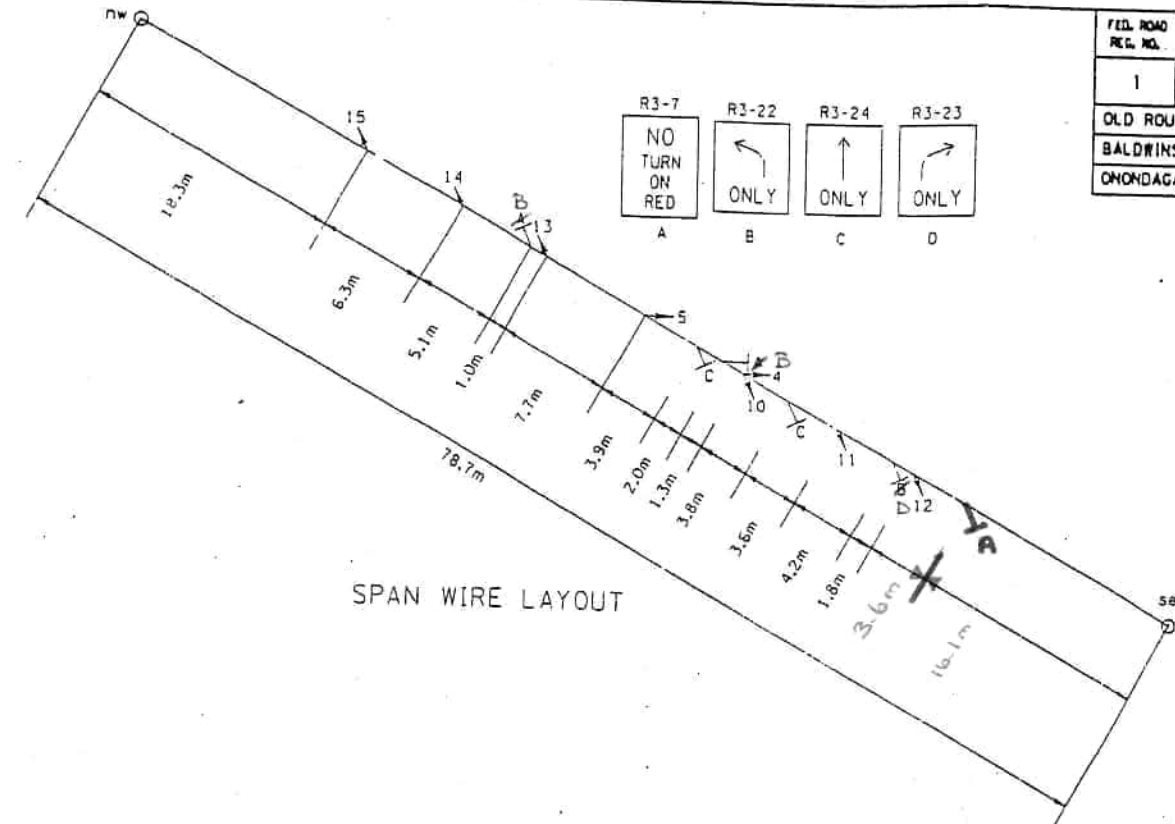

SIGNAL NO 32

AS-BUILT REVISIONS	
SIGNATURE	DATE
RTE-31 @ C.R. 91 (OLD RTE 57)	
STATE OF NEW YORK DEPARTMENT OF TRANSPORTATION	
DRAWING NO. TSP-1	SCALE NONE
DATE 9/97	REGION 3
SHEET NO. 120	

Phase Times [1.1.1]									Coordination Patterns [2.4] and Coordination Split Tables [2.7.1]																							3032			
	1	2	3	4	5	6	7	8	Pat#	Cyc	Off	Split	Seq	Pat#	Cyc	Off	Split	Seq	Pat#	Cyc	Off	Split	Seq	Pat#	Cyc	Off	Split	Seq							
Min Green	6	12	6	10	6	12	6	6	1	90	0	1	1	13	0	0	13	1	25	0	0	0	1	37	0	0	0	1							
Gap, Ext	2	4.8	2	4.8	2	4.8	4.8	2	2	90	0	2	1	14	0	0	14	1	26	0	0	0	1	38	0	0	0	1							
Max 1	14	35	14	20	18	35	33	20	3	0	0	3	1	15	0	0	15	1	27	0	0	0	1	39	0	0	0	1							
Max 2									4	0	0	4	1	16	0	0	16	1	28	0	0	0	1	40	0	0	0	1	Ring/Startup [1.1.4]						
Yel Clearance	4	4	4	4	4	4	4	4	5	0	0	5	1	17	0	0	17	1	29	0	0	0	1	41	0	0	0	1	Phs	Ring	Start	Enable			
Red Clearance	2	2.5	3	3	2	2.5	2.5	3	6	0	0	6	1	18	0	0	18	1	30	0	0	0	1	42	0	0	0	1	1	1	Red	ON			
Walk		8				7	9		7	0	0	7	1	19	0	0	19	1	31	0	0	0	1	43	0	0	0	1	2	1	Red	ON			
Ped Clearance		29				30	34		8	0	0	8	1	20	0	0	20	1	32	0	0	0	1	44	0	0	0	1	3	1	Red	ON			
Red Revert									9	0	0	9	1	21	0	0	21	1	33	0	0	0	1	45	0	0	0	1	4	1	Red	ON			
Add Initial									10	0	0	10	1	22	0	0	22	1	34	0	0	0	1	46	0	0	0	1	5	2	Red	ON			
Max Initial									11	0	0	11	1	23	0	0	23	1	35	0	0	0	1	47	0	0	0	1	6	2	Red	ON			
Time B4 Reduct									12	0	0	12	1	24	0	0	24	1	36	0	0	0	1	48	0	0	0	1	7	2	Red	ON			
Cars B4 Reduct									Split		1	2	3	4	5	6	7	8	Split		1	2	3	4	5	6	7	8	8	2	Red	ON			
Time To Reduce									1	Coor	12	40	15	23	18	34	23	15	13	Coor	0	0	0	0	0	0	0	0	Coord Modes [2.1]						
Reduce By									2	NON	Max	NON	NON	NON	Max	NON	NON	NON			NON	NON	NON	NON	NON	NON	NON	NON	Test OpMode		0				
Min Gap									2	Coor	12	36	17	25	16	32	22	20	14	Coor	0	0	0	0	0	0	0	0	Correction		SHRT/LNG				
DyMaxLim									2	NON	Max	NON	NON	NON	Max	NON	NON	NON			NON	NON	NON	NON	NON	NON	NON	NON	Maximum		MAX 1				
Max Step									3	Coor	0	0	0	0	0	0	0	0	15	Coor	0	0	0	0	0	0	0	0	Force-Off		Float				
Options [1.1.2]	1	2	3	4	5	6	7	8		NON	NON	NON	NON	NON	NON	NON	NON	NON			NON	NON	NON	NON	NON	NON	NON	NON	Closed Loop		ON				
Enable	ON	ON	ON	ON	ON	ON	ON	ON	4	Coor	0	0	0	0	0	0	0	0	16	Coor	0	0	0	0	0	0	0	0	Stop-in-Walk		ON				
Min Recall										NON	NON	NON	NON	NON	NON	NON	NON	NON			NON	NON	NON	NON	NON	NON	NON	NON	Auto Reset		ON				
Max Recall									5	Coor	0	0	0	0	0	0	0	0	17	Coor	0	0	0	0	0	0	0	0	Expand Splt		OFF				
Ped Recall										NON	NON	NON	NON	NON	NON	NON	NON	NON			NON	NON	NON	NON	NON	NON	NON	NON	Ped Recycle		NO_RECYCLE				
Soft Recall		ON				ON			6	Coor	0	0	0	0	0	0	0	0	18	Coor	0	0	0	0	0	0	0	0	Before		TIMED				
Lock Calls		ON	ON	ON		ON				NON	NON	NON	NON	NON	NON	NON	NON	NON			NON	NON	NON	NON	NON	NON	NON	NON	After		TIMED				
Auto Flash Entry									7	Coor	0	0	0	0	0	0	0	0	19	Coor	0	0	0	0	0	0	0	0	Auto Flash [1.4.1]						
Auto Flash Exit										NON	NON	NON	NON	NON	NON	NON	NON	NON			NON	NON	NON	NON	NON	NON	NON	NON	Auto Flash		Channel				
Dual Entry		ON		ON		ON	ON		8	Coor	0	0	0	0	0	0	0	0	20	Coor	0	0	0	0	0	0	0	0	Flash Yel		45				
Enable Simul Gap	ON	ON	ON	ON	ON	ON	ON	ON		NON	NON	NON	NON	NON	NON	NON	NON	NON			NON	NON	NON	NON	NON	NON	NON	NON	Flash Red		20				
Gaurantee Passage									9	Coor	0	0	0	0	0	0	0	0	21	Coor	0	0	0	0	0	0	0	0	Unit Params [1.2.1]						
Rest In Walk										NON	NON	NON	NON	NON	NON	NON	NON	NON			NON	NON	NON	NON	NON	NON	NON	NON	Phase Mode		User				
Conditon Service									10	Coor	0	0	0	0	0	0	0	0	22	Coor	0	0	0	0	0	0	0	0	IO Mode		User				
Non-Actuated 1										NON	NON	NON	NON	NON	NON	NON	NON	NON			NON	NON	NON	NON	NON	NON	NON	NON	Loc Flsh Start		Red				
Non-Actuated 2									11	Coor	0	0	0	0	0	0	0	0	23	Coor	0	0	0	0	0	0	0	0	Start Flash(s)		0				
Add Init Calc										NON	NON	NON	NON	NON	NON	NON	NON	NON			NON	NON	NON	NON	NON	NON	NON	NON	Start AllRed(s)		6				
Options+ [1.1.3]	1	2	3	4	5	6	7	8	12	Coor	0	0	0	0	0	0	0	0	24	Coor	0	0	0	0	0	0	0	0	Yellow < 3"		OFF				
Reservice										NON	NON	NON	NON	NON	NON	NON	NON	NON			NON	NON	NON	NON	NON	NON	NON	NON	Display Time		20				
PedClr Thru Yel									Page#																				Red Revert		3				
Skip Red No Call									1	8 Phase Times/Options; Patterns/Splits; Ring Startup; Coord/Flash Mode; Unit Param																			MCE Timeout		0				
Red Rest									1A&1B	16 Phase Times/Options; Patterns/Splits; Ring Startup; Coord/Flash Mode; Unit Param																			Feature Profile		0				
Max II									2	Overlaps; Channel Settings; Coord Alt Table+ (values not associated with time-of-day)																			Free Ring Seq		1				
Call Phase									3	Detection; Sample Time and Unit Parameters related to detection																			Auxswitch		STOPTM				
Conflicting Phase									4	Preemption and Alternate Phase Time and Phase Options																			SDLC Retry		0				
Omit Yellow									5	Annual Schedule																			TS2 Det Faults		ON				
Ped Delay									6	Day Plans; Action Tables; Coord Alt Table+ (values varied by time-of-day)																			Auto Ped Clear		OFF				
Grn/Ped Delay									7	Communications; Secutiry; I/O Setup																			SDLC Retry		0				
3032 31 @ CR 57 (MOYERS CORNERS)									8	Misc - Events/Alarms; Call/Inhibit/Redirect; P/OLAP Auto Flash; CIC; Misc Unit Param																			09/26/23		Page 1				

Overlap 1-16 Program Params & Parm+ [1.5.2.1] [1.5.2.2]

Overlap Conflict Lock		OFF		Overlap Lock Inhibit		OFF		Parent Ph Clearance		OFF		Extra Included Ph		ON	
1	Included Ø	4	5					Type	NORMAL			Included Ø		Type	NORMAL
	Modifier Ø							Grn				9	Modifier Ø		Grn
	Conflict Ø							Yel	3.5				Conflict Ø		Yel 3.5
	Conflict Olap							Red	1.5			I	Conflict Olap		Red 1.5
	Conflict Ped							LG					Conflict Ped		LG
2	Included Ø							Type	NORMAL			Included Ø		Type	NORMAL
	Modifier Ø							Grn				10	Modifier Ø		Grn
	Conflict Ø							Yel	3.5				Conflict Ø		Yel 3.5
	Conflict Olap							Red	1.5			J	Conflict Olap		Red 1.5
	Conflict Ped							LG					Conflict Ped		LG
3	Included Ø							Type	NORMAL			Included Ø		Type	NORMAL
	Modifier Ø							Grn				11	Modifier Ø		Grn
	Conflict Ø							Yel	3.5				Conflict Ø		Yel 3.5
	Conflict Olap							Red	1.5			K	Conflict Olap		Red 1.5
	Conflict Ped							LG					Conflict Ped		LG
4	Included Ø							Type	NORMAL			Included Ø		Type	NORMAL
	Modifier Ø							Grn				12	Modifier Ø		Grn
	Conflict Ø							Yel	3.5				Conflict Ø		Yel 3.5
	Conflict Olap							Red	1.5			L	Conflict Olap		Red 1.5
	Conflict Ped							LG					Conflict Ped		LG
5	Included Ø							Type	NORMAL			Included Ø		Type	NORMAL
	Modifier Ø							Grn				13	Modifier Ø		Grn
	Conflict Ø							Yel	3.5				Conflict Ø		Yel 3.5
	Conflict Olap							Red	1.5			M	Conflict Olap		Red 1.5
	Conflict Ped							LG					Conflict Ped		LG
6	Included Ø							Type	NORMAL			Included Ø		Type	NORMAL
	Modifier Ø							Grn				14	Modifier Ø		Grn
	Conflict Ø							Yel	3.5				Conflict Ø		Yel 3.5
	Conflict Olap							Red	1.5			N	Conflict Olap		Red 1.5
	Conflict Ped							LG					Conflict Ped		LG
7	Included Ø							Type	NORMAL			Included Ø		Type	NORMAL
	Modifier Ø							Grn				15	Modifier Ø		Grn
	Conflict Ø							Yel	3.5				Conflict Ø		Yel 3.5
	Conflict Olap							Red	1.5			O	Conflict Olap		Red 1.5
	Conflict Ped							LG					Conflict Ped		LG
8	Included Ø							Type	NORMAL			Included Ø		Type	NORMAL
	Modifier Ø							Grn				16	Modifier Ø		Grn
	Conflict Ø							Yel	3.5				Conflict Ø		Yel 3.5
	Conflict Olap							Red	1.5			P	Conflict Olap		Red 1.5
	Conflict Ped							LG					Conflict Ped		LG

Channel Settings [1.8.1]

.....Channel -->	1	2	3	4	5	6	7	8	9	10	11	12	13	14	15	16	17	18	19	20	21	22	23	24
Phase / Olap #	1	2	5	6	3	7	4	8	1	2	6	7												
Channel Type	VEH	VEH	VEH	VEH	VEH	VEH	VEH	VEH	OLP	PED	PED	PED	VEH	VEH	VEH	VEH	VEH	VEH	VEH	VEH	VEH	VEH	VEH	VEH
Channel Flash	DRK	Red	Red	Red	DRK	Red	Red	Red	DRK	DRK	DRK	DRK	Red	Red	Red	Red	DRK	DRK	DRK	DRK	DRK	DRK	DRK	DRK
Alt Hz																								

Channel+ Settings [1.8.4]

.....Channel -->	1	2	3	4	5	6	7	8	9	10	11	12	13	14	15	16	17	18	19	20	21	22	23	24
Flash Red+																								
Flash Yellow+																								
Flash Green+																								
Flash Inh Red+																								
Olap Ovrd																								

Coord Transition, CoordPhs [2.5]

Pat#	Short	Long	Dwell	No Shortway Ø	E-Yld	Offset	RetHld	Float	Min Veh Perm	Min Ped Perm
1	12	22		1		EndGRN				
2	12	22		1		EndGRN				
3	12	22				EndGRN				
4	12	22				EndGRN				
5	12	22				EndGRN				
6	12	22				EndGRN				
7	12	22				EndGRN				
8	12	22				EndGRN				
9	12	22				EndGRN				
10	12	22				EndGRN				
11	12	22				EndGRN				
12	12	22				EndGRN				
13	12	22				EndGRN				
14	12	22				EndGRN				
15	12	22				EndGRN				
16	12	22				EndGRN				
17	12	22				EndGRN				
18	12	22				EndGRN				
19	12	22				EndGRN				
20	12	22				EndGRN				
21	12	22				EndGRN				
22	12	22				EndGRN				
23	12	22				EndGRN				
24	12	22				EndGRN				
25						BegGRN				
26						BegGRN				
27						BegGRN				
28						BegGRN				
29						BegGRN				
30						BegGRN				
31						BegGRN				
32						BegGRN				
33						BegGRN				
34						BegGRN				
35						BegGRN				
36						BegGRN				
37						BegGRN				
38						BegGRN				
39						BegGRN				
40						BegGRN				
41						BegGRN				
42						BegGRN				
43						BegGRN				
44						BegGRN				
45						BegGRN				
46						BegGRN				
47						BegGRN				
48						BegGRN				

Channel Params[1.8.3]

C1 IO Mode User Single BIU Ma; SINGLE Invert Rail Input OFF

Veh Par 1-64 [5.1]										Veh Par 1-64 [5.1]										Vehicle Options 1-64 [5.2]										Vehicle Options 1-64 [5.2]										Parameters+ 1-64 [5.3]											
Det #	Call Ø	Swi Ø	Delay	Ext	Que	No Act	Max Pres	Err Cnt	Fail Time	Det #	Call Ø	Swi Ø	Delay	Ext	Que	No Act	Max Pres	Err Cnt	Fail Time	Det #	Call	Ext	Que	Add Init	Red Lock	Yell Lock	occ	vol	Det #	Call	Ext	Que	Add Addlni	Red Lock	Yell Lock	occ	vol	Det #	cc G	cc Y	cc R	Delay 1	Delay 2	Type	Src						
1	1						45	50	2	33							45	50		1	ON	ON		ON						33	ON	ON		ON												NORM					
2	2						45	50	2	34							45	50		2	ON	ON		ON						34	ON	ON		ON													NORM				
3							45	50	2	35							45	50		3	ON	ON		ON						35	ON	ON		ON													NORM				
4	2						45	50	2	36							45	50		4	ON	ON		ON						36	ON	ON		ON													NORM				
5	2						45	50	2	37							45	50		5	ON	ON		ON						37	ON	ON		ON													NORM				
6	5						45	50	2	38							45	50		6	ON	ON		ON						38	ON	ON		ON													NORM				
7	5						45	50	2	39							45	50		7	ON	ON		ON						39	ON	ON		ON													NORM				
8	6						45	50	2	40							45	50		8	ON	ON		ON						40	ON	ON		ON													NORM				
9	6						45	50	2	41							45	50		9	ON	ON		ON						41	ON	ON		ON													NORM				
10	6						45	50	2	42							45	50		10	ON	ON		ON						42	ON	ON		ON													NORM				
11	6						45	50	2	43							45	50		11	ON	ON		ON						43	ON	ON		ON													NORM				
12	3						45	50	2	44							45	50		12	ON	ON		ON						44	ON	ON		ON													NORM				
13	7						45	50	2	45							45	50		13	ON	ON		ON						45	ON	ON		ON													NORM				
14	7						45	50	2	46							45	50		14	ON	ON		ON						46	ON	ON		ON													NORM				
15							45	50	2	47							45	50		15	ON	ON		ON						47	ON	ON		ON													NORM				
16							45	50	2	48							45	50		16	ON	ON		ON						48	ON	ON		ON													NORM				
17	4						45	50	2	49							45	50		17	ON	ON		ON						49	ON	ON		ON													NORM				
18	4						45	50	2	50							45	50		18	ON	ON		ON						50	ON	ON		ON													NORM				
19	4						45	50	2	51							45	50		19	ON	ON		ON						51	ON	ON		ON													NORM				
20	4						45	50	2	52							45	50		20	ON	ON		ON						52	ON	ON		ON													NORM				
21	4						45	50	2	53							45	50		21	ON	ON		ON						53	ON	ON		ON													NORM				
22	4						45	50	2	54							45	50		22	ON	ON		ON						54	ON	ON		ON													NORM				
23	8		6				45	50	2	55							45	50		23	ON	ON		ON						55	ON	ON		ON													NORM				
24	8						45	50	2	56							45	50		24	ON	ON		ON						56	ON	ON		ON													NORM				
25							45	50		57							45	50		25	ON	ON		ON						57	ON	ON		ON														NORM			
26							45	50		58							45	50		26	ON	ON		ON						58	ON	ON		ON													NORM				
27							45	50		59							45	50		27	ON	ON		ON						59	ON	ON		ON														NORM			
28							45	50		60							45	50		28	ON	ON		ON						60	ON	ON		ON														NORM			
29							45	50		61							45	50		29	ON	ON		ON						61	ON	ON		ON														NORM			
30							45	50		62							45	50		30	ON	ON		ON						62	ON	ON		ON														NORM			
31							45	50		63							45	50		31	ON	ON		ON						63	ON	ON		ON														NORM			
32							45	50		64							45	50		32	ON	ON		ON						64	ON	ON		ON														NORM			
Parameters+ 1-64 [5.3]																				Ped Det Parms [5.4]										Unit Paramters [1.2.1]																					
Det #	occ Grm	occ Yell	occ Red	Delay 1	Delay 2	Type	Src	Det #	occ Grm	occ Yell	occ Red	Delay 1	Delay 2	Type	Src	Det #	occ Grm	occ Yell	occ Red	Delay 1	Delay 2	Type	Src	Det #	Call Ø	No Act	Max Pres	Err Cnt	TS2 Det Faults										ON												
																														Vol/Occ Report Parm [1.5.8]																					
																														Vol/Occ Period Minutes										0											
																														Vol/Occ Period Minutes										15											
33						NORM		44								55							NORM		1	2		15																							
34						NORM		45								56							NORM		2	6		15																							
35						NORM		46								57							NORM		3	7		15																							
36						NORM		47								58							NORM		4			15																							
37						NORM		48								59							NORM		5			15																							
38						NORM		49								60							NORM		6			15																							
39						NORM		50								61							NORM		7			15																							
40						NORM		51								62							NORM		8			15																							
41						NORM		52								63							NORM																												
42						NORM		53								64							NORM																												
43						NORM		54								### 31 @ CR 57 (MOYERS CORNERS)																																			
																																9/26/2023										Page 3									

Pre #	Enable	Type	Output	Delay	MinDura
1	ON	RAIL	Dwell		
2	ON	RAIL	Dwell		
3	ON	EMERG	Dwell		
4	ON	EMERG	Dwell		
5	ON	EMERG	Dwell		
6	ON	EMERG	Dwell		

Pre #	Track Grn	Min Dwell	Ext Dwell	PedClr+	Yel
1		2			
2		2			
3		2			
4		2			
5		2			
6		2			

Low Priority Preempts			
Pre #	Type	Min	Max
7	OFF		
8	OFF		
9	OFF		
10	OFF		

Stop Timer Over Preempt	OFF
Preempt or Ext Output	PRE
Max Seek Track Time	
Max Seek Dwell Time	

D Conn Mappings	None
Pre Invert Rail Input	OFF

[illegible][illegible]

Exit Phases [3.2]				Pre #	Lock	Override			Override			Flsh	Link
Pre #	Exit Phase					Auto Flsh			Higher			Dwell	
1				1	ON		ON			ON		OFF	
2				2	ON		ON			ON		OFF	
3				3	ON		ON			ON		OFF	
4				4	ON		ON			ON		OFF	
5				5	ON		ON			ON		OFF	
6				6	ON		ON			ON		OFF	

[illegible]

[illegible]

C1-USER IO Map [1.8.9.1 In]

I1-1	1	Veh Call 1
I1-2	2	Veh Call 2
I1-3	3	Veh Call 3
I1-4	4	Veh Call 4
I1-5	5	Veh Call 5
I1-6	6	Veh Call 6
I1-7	7	Veh Call 7
I1-8	8	Veh Call 8
I2-1	9	Veh Call 9
I2-2	10	Veh Call 10
I2-3	11	Veh Call 11
I2-4	12	Veh Call 12
I2-5	13	Veh Call 13
I2-6	14	Veh Call 14
I2-7	189	Unused
I2-8	189	Unused
I3-1	17	Veh Call 17
I3-2	18	Veh Call 18
I3-3	19	Veh Call 19
I3-4	20	Veh Call 20
I3-5	21	Veh Call 21
I3-6	22	Veh Call 22
I3-7	23	Veh Call 23
I3-8	24	Veh Call 24
I4-1	189	Unused
I4-2	189	Unused
I4-3	189	Unused
I4-4	189	Unused
I4-5	189	Unused
I4-6	189	Unused
I4-7	229	33xCMUStop
I4-8	228	33xFlashSns
I5-1	129	Ped Call 1
I5-2	130	Ped Call 2
I5-3	131	Ped Call 3
I5-4	189	Unused
I5-5	189	Unused
I5-6	189	Unused
I5-7	189	Unused
I5-8	189	Unused
I6-1	189	Unused
I6-2	189	Unused
I6-3	189	Unused
I6-4	189	Unused
I6-5	189	Unused
I6-6	189	Unused
I6-7	189	Unused
I6-8	189	Unused

C1-USER IO Map [1.8.9.2 Out]

O1-1	1	Ch1 Red
O1-2	49	Ch1 Green
O1-3	2	Ch2 Red
O1-4	26	Ch2 Yellow
O1-5	50	Ch2 Green
O1-6	3	Ch3 Red
O1-7	27	Ch3 Yellow
O1-8	51	Ch3 Green
O2-1	4	Ch4 Red
O2-2	52	Ch4 Green
O2-3	5	Ch5 Red
O2-4	29	Ch5 Yellow
O2-5	53	Ch5 Green
O2-6	6	Ch6 Red
O2-7	30	Ch6 Yellow
O2-8	54	Ch6 Green
O3-1	7	Ch7 Red
O3-2	55	Ch7 Green
O3-3	8	Ch8 Red
O3-4	32	Ch8 Yellow
O3-5	56	Ch8 Green
O3-6	9	Ch9 Red
O3-7	33	Ch9 Yellow
O3-8	57	Ch9 Green
O4-1	10	Ch10 Red
O4-2	58	Ch10 Green
O4-3	11	Ch11 Red
O4-4	35	Ch11 Yellow
O4-5	59	Ch11 Green
O4-6	12	Ch12 Red
O4-7	36	Ch12 Yellow
O4-8	60	Ch12 Green
O5-1	28	Ch4 Yellow
O5-2	34	Ch10 Yellow
O5-3	25	Ch1 Yellow
O5-4	31	Ch7 Yellow
O5-5	115	Not Used
O5-6	115	Not Used
O5-7	115	Not Used
O5-8	114	Watchdog
O6-1	115	Not Used
O6-2	115	Not Used
O6-3	13	Ch13 Red
O6-4	37	Ch13 Yellow
O6-5	61	Ch13 Green
O6-6	14	Ch14 Red
O6-7	38	Ch14 Yellow
O6-8	62	Ch14 Green

C1-USER IO Map [1.8.9.2 Out]

O7-1	115	Not Used
O7-2	115	Not Used
O7-3	115	Not Used
O7-4	115	Not Used
O7-5	115	Not Used
O7-6	115	Not Used
O7-7	115	Not Used
O7-8	115	Not Used

C11S-USER IO Map [1.8.9.1 In]

I4-1		
I4-2		
I4-3		
I4-4		

I7-1	189	Unused
I7-2	189	Unused
I7-3	189	Unused
I7-4	189	Unused
I7-5	189	Unused
I7-6	189	Unused
I7-7	189	Unused
I7-8	189	Unused
I8-1	189	Unused
I8-2	189	Unused
I8-3	189	Unused
I8-4	189	Unused
I8-5	189	Unused
I8-6	189	Unused
I8-7	189	Unused
I8-8	189	Unused

C11S-USER IO Map [1.8.9.2 Out]

O8-1	115	Not Used
O8-2	115	Not Used
O8-3	115	Not Used
O8-4	115	Not Used
O8-5	115	Not Used
O8-6	115	Not Used
O8-7	115	Not Used
O8-8	115	Not Used

IO Logic [1.8.7]

Op1	Result	O1Fcn	Inv1	IO1	Opn1	O2Fcn	Inv2	IO2	Opn2	O3Fcn	Inv3	IO3	Opn3	Dly	Sec
I	0	=	----	-		0	----	-		0	----	-		0	DLY 0
I	0	=	----	-		0	----	-		0	----	-		0	DLY 0
I	0	=	----	-		0	----	-		0	----	-		0	DLY 0
I	0	=	----	-		0	----	-		0	----	-		0	DLY 0
I	0	=	----	-		0	----	-		0	----	-		0	DLY 0
I	0	=	----	-		0	----	-		0	----	-		0	DLY 0
I	0	=	----	-		0	----	-		0	----	-		0	DLY 0
I	0	=	----	-		0	----	-		0	----	-		0	DLY 0
I	0	=	----	-		0	----	-		0	----	-		0	DLY 0
I	0	=	----	-		0	----	-		0	----	-		0	DLY 0

Security Access Levels [8.2]

1	SWLOAD	22	None
2	SECURE	23	None
3	None	24	None
4	None	25	None
5	None	26	None
6	None	27	None
7	None	28	None
8	None	29	None
9	None	30	None
10	None	31	None
11	None	32	None
12	None	33	None
13	None	34	None
14	None	35	None
15	None	36	None
16	None	37	None
17	None	38	None
18	None	39	None
19	None	40	None
20	None	41	None
21	None	42	None

2070 IP 1 Addressing [6.5]

Addressing				
Addr	0	0	0	0
Mask	0	0	0	0
Brdcst	0	0	0	0
GtWay	0	0	0	0
Port	0			

2070 Port Binding Ports [6.6]

	Port	Echo	Mode
ASYN1	SP1	OFF	0
ASYN2	SP2	OFF	0
ASYN3	SP3	OFF	0
ASYN4	SP4	OFF	0
SYN1	SP5S	SYN3	OFF
SYN2	OFF	SYN4	OFF

2070 IP 2 Addressing [6.5]

Addressing				
Addr	0	0	0	0
Mask	0	0	0	0
Brdcst	0	0	0	0
GtWay	0	0	0	0
Port	0			

2070 Port Binding Functions [6.6]

Function	Channel	Function	Channel
TS2/CVM	None	SYSUp	ASYN2
CMU/MMU	None	SYSDown	ASYN3
Opticom	None	Shell	None
Loop Det.	None		
GPS	-		

Com Parameters [6.1]

Station ID	3032
Group ID	
Master ID	9001
Backup Time	0
SysUp Modem [6.1]	
Enable Modem	OFF
Idle Time	0
Dial Time	0
Tel:	
Alt:	

2070 Port Params [6.2]

Port	Baud Rate	FCM
SP1	38400	MODE 6
SP2	38400	MODE 6
SP3	38400	MODE 6
SP4	38400	MODE 6
SP5	1200	AUTO
SP6	1200	AUTO
SP7	1200	AUTO
SP8	1200	AUTO



#	Event / Alarm	Ev	Alr	Call Phases[1.1.5]								Redirect Phases[1.1.5]								Inhibit Phases[1.1.5]															
1	Power Up Alarm.	ON	ON	Ø	Ø	Phases Called By Ø						From	To	From	To	From	To	From	To	1	2	3	4	5	6	7	8	9	10	11	12	13	14	15	16
2	Stop Timing	ON	ON	1								1								1															
3	TS1 Cabinet Door	ON	ON	2								2								2															
4	Coordination Failure	ON	ON	3								3								3															
5	External Alarm # 1	ON	ON	4								4								4															
6	External Alarm # 2	ON	ON	5								5								5															
7	External Alarm # 3	ON	ON	6								6								6															
8	External Alarm # 4	ON	ON	7								7								7															
9	Closed Loop Disabled	ON	ON	8								8								8															
10	External Alarm # 5	ON	ON	9								9								9															
11	External Alarm # 6	ON	ON	10								10								10															
12	Manual Control Enable	ON	ON	11								11								11															
13	Coord Free Input	ON	ON	12								12								12															
14	Local Flash Input	ON	ON	13								13								13															
15	MMU Flash	ON	ON	14								14								14															
16	CMU Flash	ON	ON	15								15								15															
17	Cycle Fault	ON	ON	16								16								16															
18	Cycle Failure	ON	ON	Alt Call & Redirect # 1 [1.1.6.3]								Alt Inhibit Phases # 1 [1.1.6.3]																							
19	Coordination Fault	ON	ON	Col	Ø	Phases Called By Ø						From	To	From	To	From	To	From	To	1	2	3	4	5	6	7	8	9	10	11	12	13	14	15	16
20	Controller Fault	ON	ON	1								1								1															
21	Detector SDLC Failure	ON	ON	2								2								2															
22	MMU SDLC Failure	ON	ON	3								3								3															
23	Critical SDLC Failure	ON	ON	4								4								4															
24	Reserved	ON	ON	5								5								5															
25	EEPROM CRC Fault	ON	ON	6								6								6															
26	Detector Diagnostic Failur	ON	ON	7								7								7															
27	BIU Detector Failure	ON	ON	8								8								8															
32	Queue detector alarm	ON	ON	Alt Call & Redirect # 2 [1.1.6.3]								Alt Inhibit Phases # 2 [1.1.6.3]																							
29	Ped Detector Fault	ON	ON	Col	Ø	Phases Called By Ø						From	To	From	To	From	To	From	To	1	2	3	4	5	6	7	8	9	10	11	12	13	14	15	16
30	Coord Diagnostic Fault	ON	ON	1								1								1															
41	TempAlert Probe Ch. A	ON	ON	2								2								2															
42	TempAlert Probe Ch. B	ON	ON	3								3								3															
47	Coord Active	ON	ON	4								4								4															
48	Preempt Active	ON	ON	5								5								5															
49	Preempt 1 Input	ON	ON	6								6								6															
50	Preempt 2 Input	ON	ON	7								7								7															
51	Preempt 3 Input	ON	ON	8								8								8															
52	Preempt 4 Input	ON	ON	Coord, CIC Plans [2.3]								Unit Parameters [1.2.1]																							
53	Preempt 5 Input	ON	ON	CIC	CoØ	Grow	1	2	3	4	5	6	7	8	Allow Skip Yellow	OFF	Max Cycle Time																		
54	Preempt 6 Input	ON	ON	1	OFF										TOD Dim Enable	OFF	Cycle Fault Action	Alarm																	
55	Preempt 7 Input	ON	ON	2	OFF										Tone Disable	OFF																			
56	Preempt 8 Input	ON	ON	3	OFF										Diamond Mode	4Ph																			
57	Preempt 9 Input	ON	ON	4	OFF										Backup Time (s)	900																			
58	Preempt 10 Input	ON	ON	Auto Flash Phase/Olap Settings [1.4.2]																															
61	In Transition	ON	ON	Yel Ø											Cycle Fault Action	Alarm																			
81	FIO Status Alarm	ON	ON	Yel (olaps)											Enable Run Timer	ON																			

- NOTES:
- CONTRACTOR SHALL PROVIDE 14 DAYS NOTICE TO THE REGIONAL TRAFFIC SAFETY AND MOBILITY GROUP AT (315) 428-4064 TO PROVIDE ELECTRICAL DISCONNECT/GENERATOR TRANSFER SWITCH, ITEM 680.94998008, AND THE CONTROLLER CABINET.
 - ITEM 680.79000705 - REMOVE TRAFFIC SIGNAL INSTALLATION, LOCATION 0007. THIS ITEM SHALL INCLUDE:

REMOVAL AND DISPOSAL OF EXISTING SPAN WIRE POLES, SIGNAL BRACKETS, WIRING, SIGNAL SECTIONS, NON-LED SIGNAL MODULES, AND MAGNETIC DETECTORS AND WIRING LOCATED BENEATH BRIDGE.

REMOVAL AND DELIVERY OF ALL LED MODULES, THE CONTROLLER, THE CONTROLLER CABINET, AND ALL ITS CONTENTS DIRECTLY TO STATE FORCES. PLEASE CONTACT NYSOT TRAFFIC SIGNAL MAINTENANCE AT (315) 428-4064 TO SCHEDULE DROP OFF TIME TO THE NYSOT SIGNAL SHOP. TRAFFIC SIGNAL MAINTENANCE SHALL VERIFY ALL SIGNAL EQUIPMENT WITH QUANTITIES THAT HAVE BEEN DELIVERED FOR THIS SPECIFIC LOCATION.
 - ALL EXISTING PULLBOXES NOT BEING USED AGAIN SHALL BE REMOVED AND BACKFILLED IN ACCORDANCE WITH THE EXCAVATION SECTION IN THE GENERAL NOTES. FOR CLARITY OF THE PLANS NOT ALL EXISTING PULLBOXES ARE SHOWN.
 - ITEM 680.95010615 - SERVICE CABLE, 1 CONDUCTOR, NO. 6 AWG SHALL CONSIST OF 3 WIRES, TWO BLACK AND ONE WHITE.
 - ITEM 680.81990003 - TRAFFIC SIGNAL BACKPLATES WITH YELLOW REFLECTIVE TAPE SHALL BE MODIFIED TO ONLY ALLOW 5 INCH NON-LOUVERED FLAT BLACK FINISHED BACK PLATES ON SIGNAL HEADS WITH A 3" WIDE YELLOW RETROREFLECTIVE TAPE BORDER AROUND THE OUTSIDE EDGE.
 - THE EXISTING COMMUNICATION EQUIPMENT MUST REMAIN HOOKED UP AND FUNCTIONING AT EACH SIGNAL AND ANY ADJACENT SIGNALS BEING MODIFIED UNTIL THE DAY THE NEW SIGNALS ARE TURNED ON.
 - BOTH OF THE ROUTE 481 RAMP SIGNALS WILL NEED TO BE TURNED ON AT THE SAME TIME. IF BOTH SIGNALS CANNOT BE TURNED ON AT THE SAME TIME THEN THE EXISTING SIGNALS WILL BE PLACED BACK IN SERVICE.
 - THE CONTRACTOR SHALL COORDINATE DETAILS ON THE INSTALLATION OF COMMUNICATION EQUIPMENT, INCLUDING THE RELOCATION OF EXISTING EQUIPMENT, WITH THE REGIONAL TRAFFIC SAFETY AND MOBILITY GROUP PRIOR TO BEGINNING WORK.

POLE LOCATIONS			ONONDAGA COUNTY
POLE	NORTHING	EASTING	
NW SIGNAL	1160945.1267	913600.2896	
NE SIGNAL	1160946.1861	913715.6974	
SW SIGNAL	1160818.4003	913613.9217	
SE SIGNAL	1160831.4170	913728.9226	

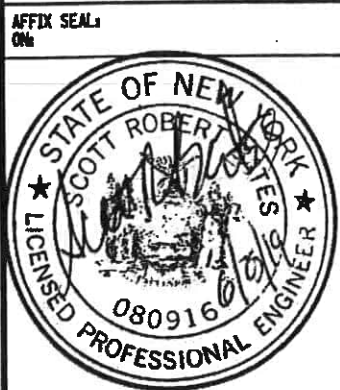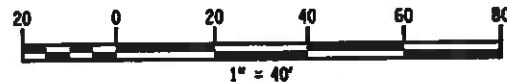

SIGNAL NO. 235
ONONDAGA COUNTY

AS-BUILT REVISIONS
DESCRIPTION OF ALTERATIONS:

SH 1039 - BALDWINVILLE-CICERO
SH 69-5 EUCLID-NORTH SYRACUSE HIGHWAY

COUNTY: ONONDAGA REGION: 03

PIN 380734
NY 31, 481
UTILITY QUALITY LEVEL D

BRIDGES

CULVERTS

ALL DIMENSIONS IN FT UNLESS OTHERWISE NOTED

TRAFFIC SIGNAL NO. 235 - PLAN

CONTRACT NUMBER
D264029

DRAWING NO. TSP-30
SHEET NO. 52

IT IS A VIOLATION OF LAW FOR ANY PERSON, UNLESS THEY ARE ACTING UNDER THE DIRECTION OF A LICENSED PROFESSIONAL ENGINEER, ARCHITECT, LANDSCAPE ARCHITECT, OR LAND SURVEYOR, TO ALTER AN ITEM IN ANY WAY. IF AN ITEM BEARING THE STAMP OF A LICENSED PROFESSIONAL IS ALTERED, THE ALTERING ENGINEER, ARCHITECT, LANDSCAPE ARCHITECT, OR LAND SURVEYOR SHALL STAMP THE DOCUMENT AND INCLUDE THE NOTATION "ALTERED BY" FOLLOWED BY THEIR SIGNATURE, THE DATE OF SUCH ALTERATION, AND A SPECIFIC DESCRIPTION OF THE ALTERATION.

NEW YORK
Department of
Transportation

NOTES: (CONT.)


- NEW COMMUNICATION CABLE SHALL BE INSTALLED AT THIS SIGNAL AND ANY ADJACENT SIGNALS PRIOR TO THE TURN ON DATE, BUT SHALL NOT BE HOOKED UP UNTIL THE TURN ON DATE.
- ALL EXISTING LOOPS ARE BEING RETAINED EXCEPT THE LOOPS ON THE ROUTE 481 SB OFF RAMP. NEW PULLBOXES SHALL BE INSTALLED IN THE EXISTING PULLBOX LOCATIONS WHERE LOOPS ARE BEING RETAINED, WHILE MAINTAINING DETECTION.
- ITEM 680.77000705 - MODIFY TRAFFIC SIGNAL INSTALLATION, LOCATION 0007. THIS ITEM SHALL INCLUDE:

THE CONNECTION OF EXISTING LOOPS TO THE NEW SHIELDED LEAD IN CABLE AND MODIFYING EXISTING FLEXIBLE CONDUIT TO ENTER NEW PULLBOXES.

THE CONNECTION OF NEW SHIELDED COMMUNICATION CABLE TO THE ADJACENT SIGNALS.
- NEW CONDUIT TO BE INSTALLED TO CONNECT TO THE FIRST PULLBOX (NOT SHOWN BETWEEN SIGNALS 235 AND 269, ALSO BETWEEN SIGNALS 235 AND 311).

EXISTING CONDUIT RUN ON THE BRIDGE FOR THE COMMUNICATION CABLE SHALL ENTER THE LAST NEW PULLBOX WEST OF THE BRIDGE. SEE DWG TSP-35 (SIGNAL #236). THE INTENT OF THIS WORK IS TO CONNECT THIS SIGNAL TO SIGNAL 236.

NO SPLICES SHALL BE ALLOWED IN THE COMMUNICATION CABLES. IF A CONTINUOUS RUN OF THIS CABLE BETWEEN TWO SIGNALS IS NOT POSSIBLE, THE CONTRACTOR SHALL NOTIFY THE ENGINEER, WHO SHALL CONTACT THE TRAFFIC SAFETY AND MOBILITY GROUP.

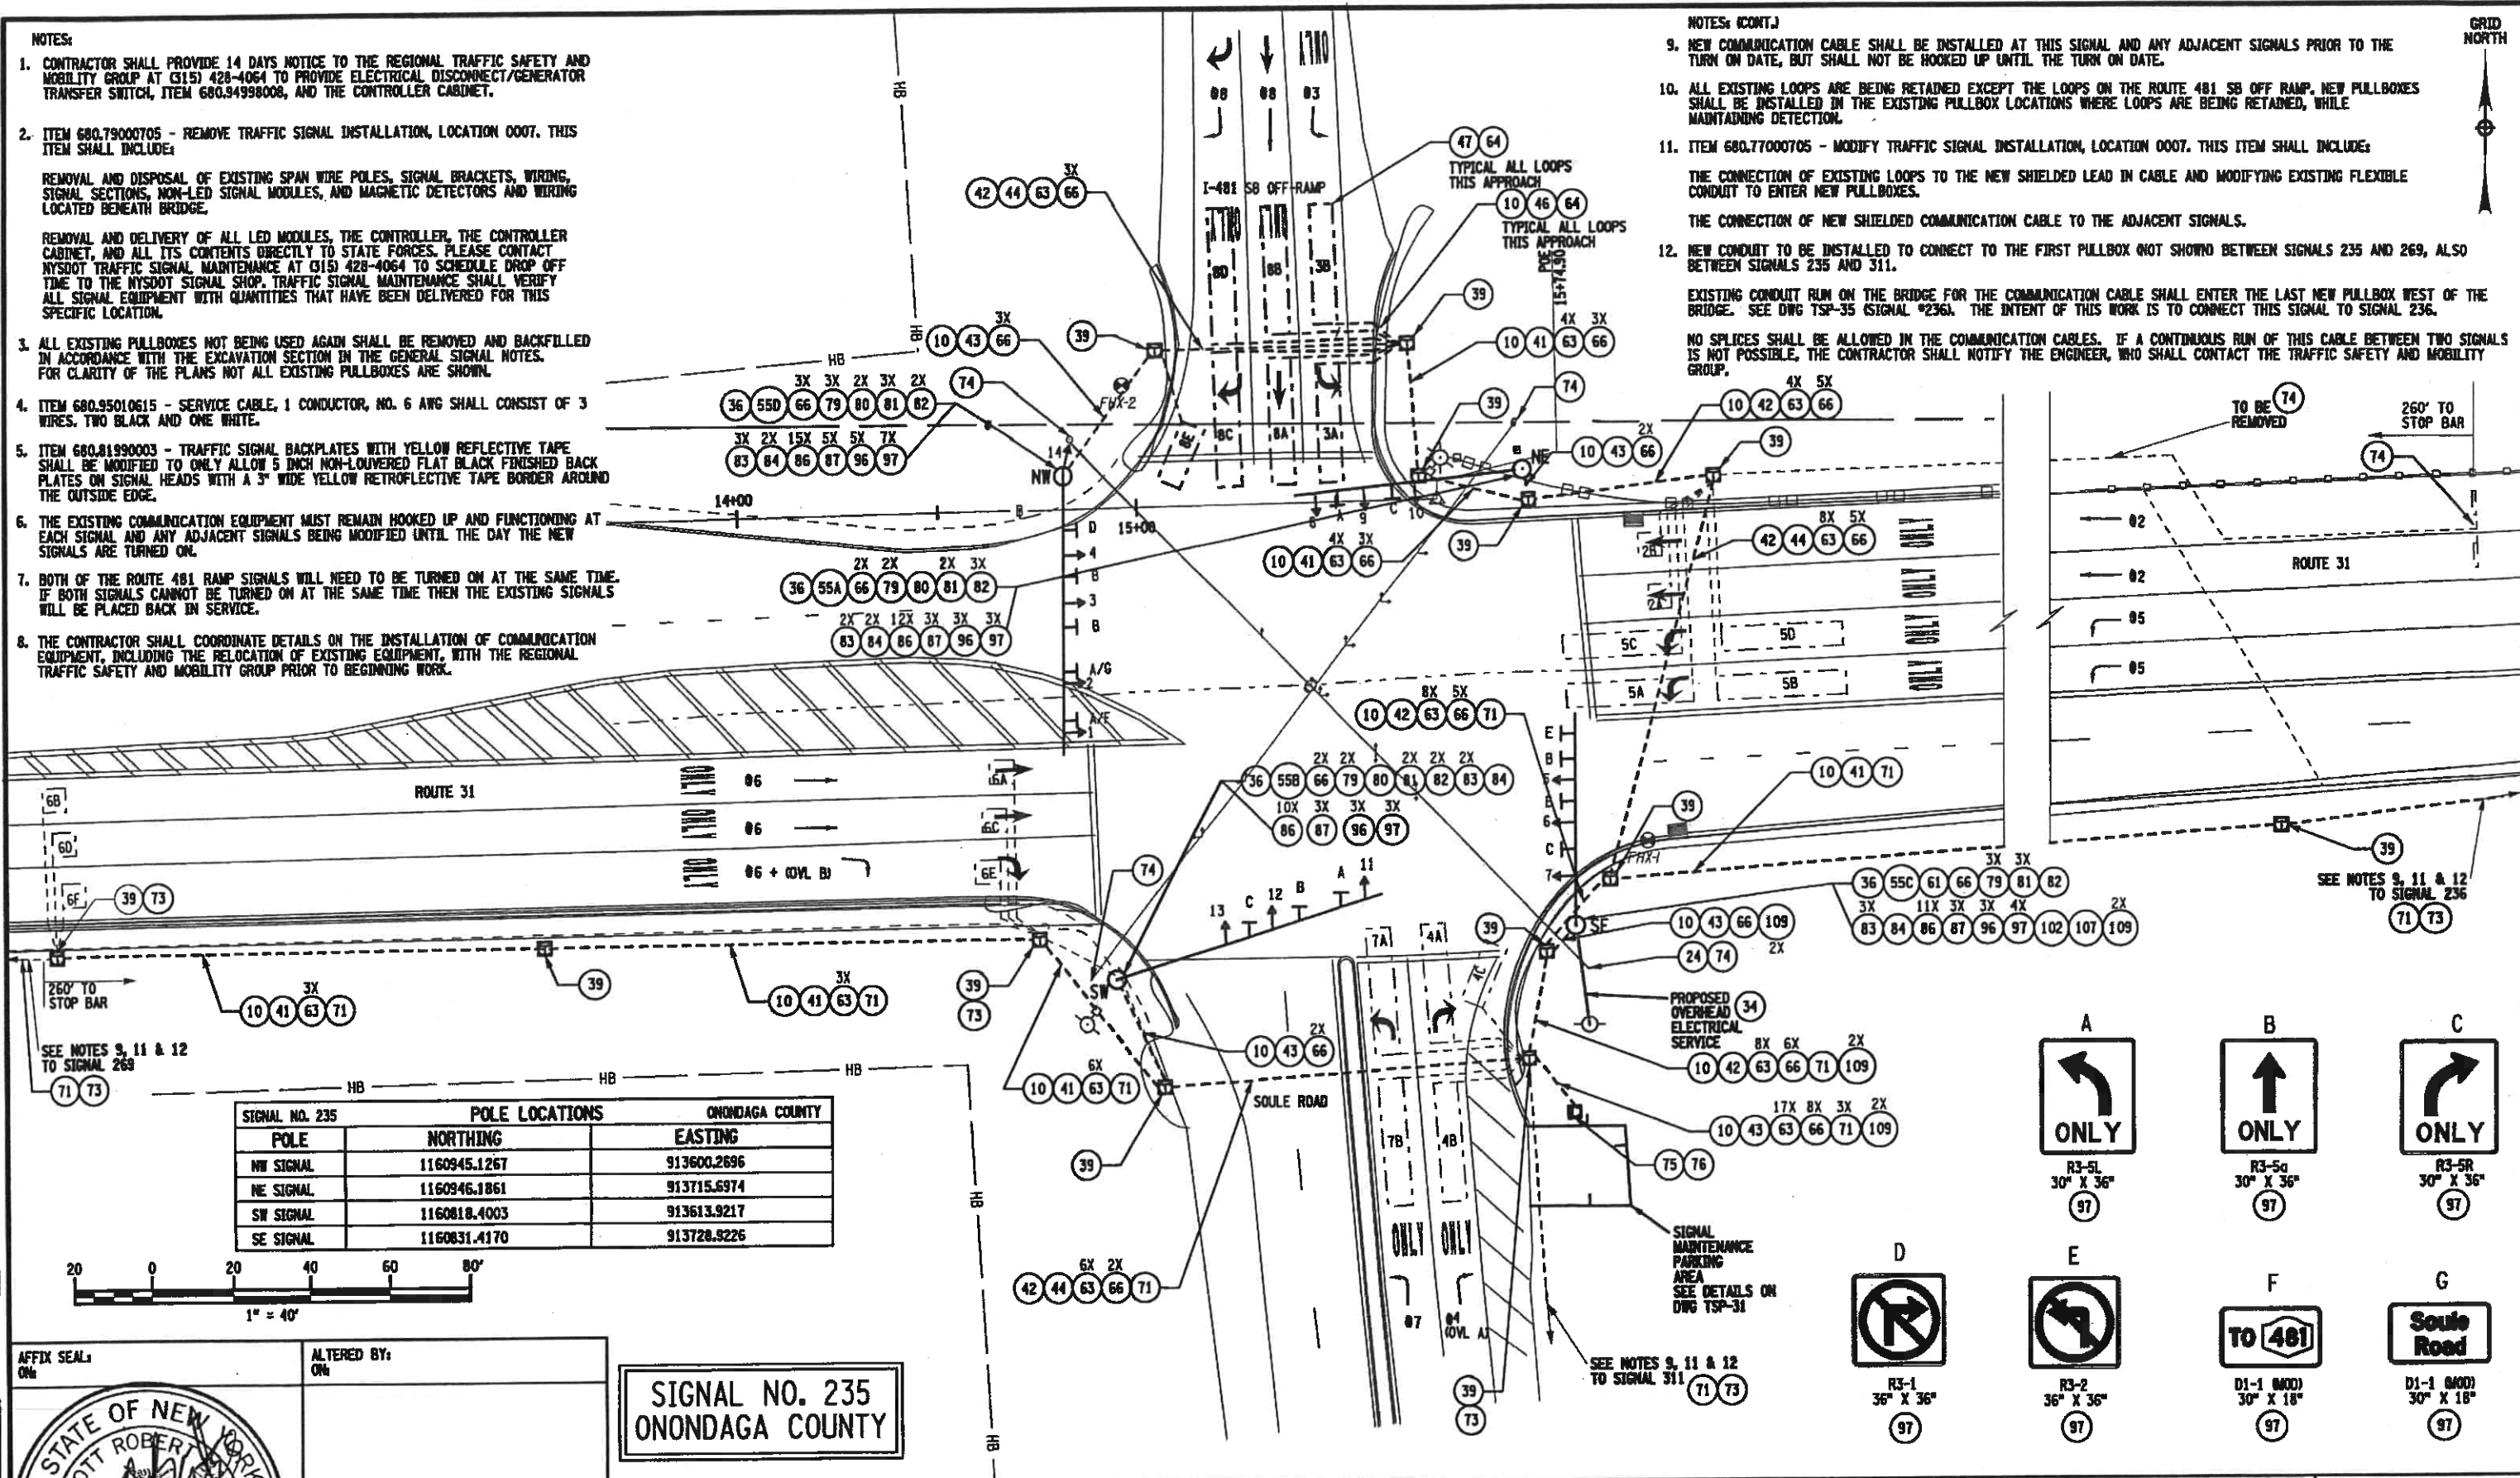

PROJECT MANAGER K. BOWER

CHECK C. COX

DRAFTING D. TATAREVICH


CHECK C. COX

DESIGN S. BATES


JOB MANAGER K. BOWER

DESIGN SUPERVISOR M. WASHBURN


Ø2 + Ø5 + OVL A

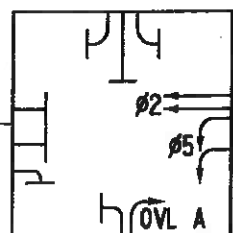


Ø2 + Ø6

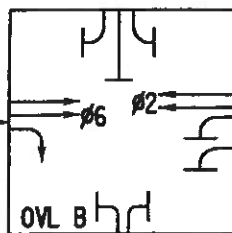



Ø3 + Ø7 + OVL B

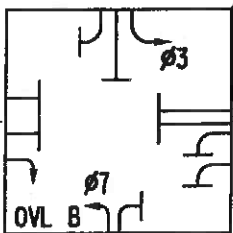


Ø3 + Ø8

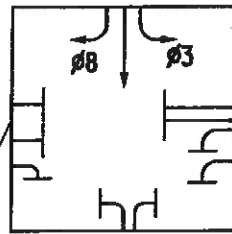

Ø4 + Ø8

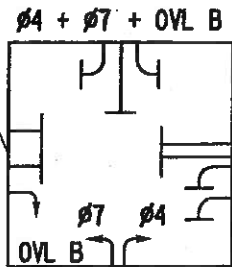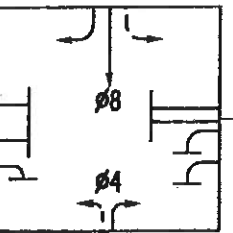

PHASE DIAGRAM

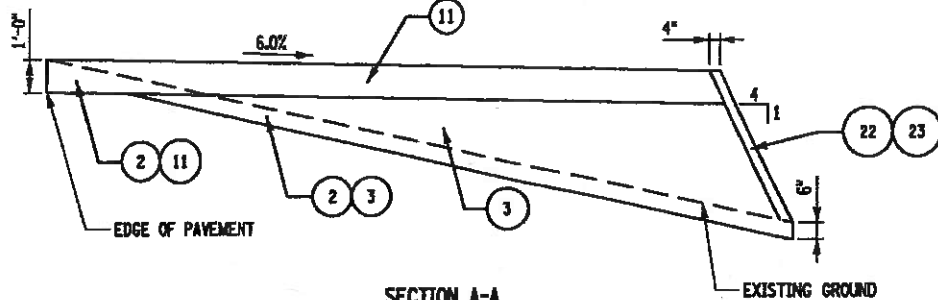


SECTION A-A
NOT TO SCALE


NOTES:

13. CROSS SLOPE OF DRIVEWAY SHALL MATCH THE EXISTING ROADWAY GRADE AT THE EDGE OF THE PAVEMENT.

SIGNAL NO. 235
ONONDAGA COUNTY

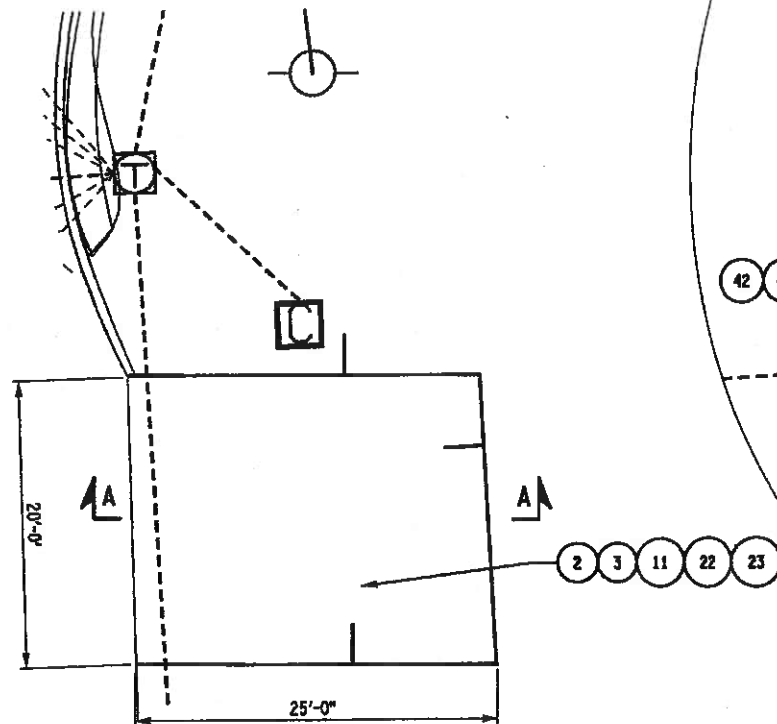


SIGNAL MAINTENANCE
PARKING AREA
PLAN VIEW

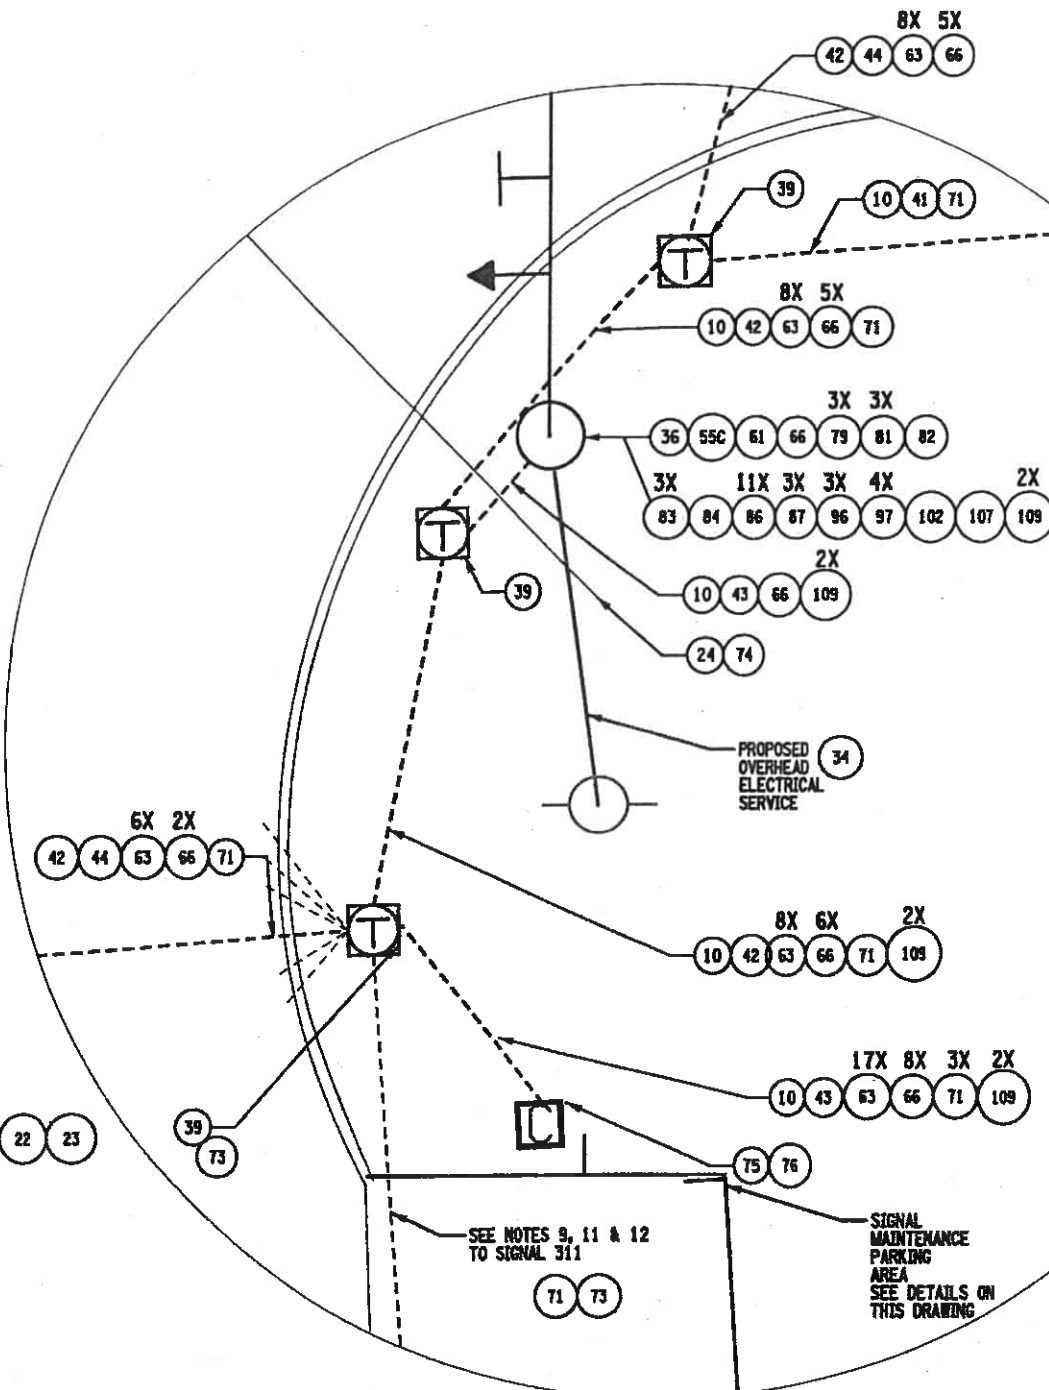

AFFIX SEAL:
OK

ALTERED BY:
OK

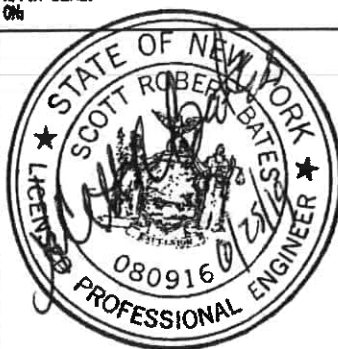

AS-BUILT REVISIONS
DESCRIPTION OF ALTERATIONS:

SH 1039 - BALDWINVILLE-CICERO

SH 69-5 - EUCLID-NORTH SYRACUSE HIGHWAY

COUNTY: ONONDAGA

REGION: 03

PIN 3807.34

NY 31, 481

UTILITY QUALITY LEVEL D

BRIDGES

CULVERTS

ALL DIMENSIONS IN FT UNLESS OTHERWISE NOTED

TRAFFIC SIGNAL NO. 235 - DETAILS

CONTRACT NUMBER

D264029

DRAWING NO. TSP-31

SHEET NO. 53



Department of
Transportation

IT IS A VIOLATION OF LAW FOR ANY PERSON, UNLESS THEY ARE ACTING UNDER THE DIRECTION OF A LICENSED PROFESSIONAL ENGINEER, ARCHITECT, LANDSCAPE ARCHITECT, OR LAND SURVEYOR, TO ALTER AN ITEM IN ANY WAY, IF AN ITEM BEARING THE STAMP OF A LICENSED PROFESSIONAL IS ALTERED, THE ALTERING ENGINEER, ARCHITECT, LANDSCAPE ARCHITECT, OR LAND SURVEYOR SHALL STAMP THE DOCUMENT AND INCLUDE THE NOTATION "ALTERED BY" FOLLOWED BY THEIR SIGNATURE, THE DATE OF SUCH ALTERATION, AND A SPECIFIC DESCRIPTION OF THE ALTERATION.

FILE NAME = 380734.DWG, TSP-03.dwg
DATE/TIME = 25-JUN-2019 08:08
USER = greeves

DESIGN SUPERVISOR M. WASIBURN
JOB MANAGER K. BOWER

DESIGN S. BATES

CHECK C. COX

DRAFTING D. TATAROVICH

CHECK C. COX

PROJECT MANAGER K. BOWER

SIGNAL OPERATIONS SPECIFICATIONS TABLE OF SWITCH PACKS						
SIGNAL NO. 235		COUNTY: ONONDAGA				
SWITCH PACK	FUNCTION	FACE NO.'S	FLASH PLUG	INDICATIONS	TERMINAL BOARD	WIRING COLOR CODE
					TERMINAL	
SP 1	OVL C (#3)	11	W	GROUND WIRE	SP 1R SP 1Y SP 1G GROUND BUS	14/7C-1-B 14/7C-1-W/B
SP 2	#2	3, 4	R	GROUND WIRE	SP 2R SP 2Y SP 2G GROUND BUS	14/7C-2-R 14/7C-2-O 14/7C-2-G 14/7C-2-W
SP 3	OVL D (#7)	8	W	GROUND WIRE	SP 3R SP 3Y SP 3G GROUND BUS	14/7C-3-B 14/7C-3-W/B
SP 4	#4	9, 10	R	GROUND WIRE	SP 4R SP 4Y SP 4G GROUND BUS	14/7C-4-R 14/7C-4-O 14/7C-4-G 14/7C-4-W
SP 5	#5	1, 2	R	GROUND WIRE	SP 5R SP 5Y SP 5G GROUND BUS	14/7C-5-R 14/7C-5-O 14/7C-5-G 14/7C-5-W
SP 6	#6	5, 6, 7	R	GROUND WIRE	SP 6R SP 6Y SP 6G GROUND BUS	14/7C-6-R 14/7C-6-O 14/7C-6-G 14/7C-6-W
SP 7	OVL B (#6+7)	7	W	GROUND WIRE	SP 7R SP 7Y SP 7G GROUND BUS	14/7C-6-BL 14/7C-6-B 14/7C-6-W/B
SP 8	#8	12, 13	R	GROUND WIRE	SP 8R SP 8Y SP 8G GROUND BUS	14/7C-8-R 14/7C-8-O 14/7C-8-G 14/7C-8-W
SP 9	#3	11	R	GROUND WIRE	SP 9R SP 9Y SP 9G GROUND BUS	14/7C-1-R 14/7C-1-O 14/7C-1-G 14/7C-1-W
SP 10	#7	8	R	GROUND WIRE	SP 10R SP 10Y SP 10G GROUND BUS	14/7C-3-R 14/7C-3-O 14/7C-3-G 14/7C-3-W
SP 11	#8	14	R	GROUND WIRE	SP 11R SP 11Y SP 11G GROUND BUS	14/7C-7-R 14/7C-7-O 14/7C-7-G 14/7C-7-W
SP 12	OVL A (#5)	10	W	GROUND WIRE	SP 12R SP 12Y SP 12G GROUND BUS	14/7C-4-BL 14/7C-4-B 14/7C-4-W/B
SP 13				GROUND WIRE	SP 13R SP 13Y SP 13G GROUND BUS	
SP 14				GROUND WIRE	SP 14R SP 14Y SP 14G GROUND BUS	
SP 15				GROUND WIRE	SP 15R SP 15Y SP 15G GROUND BUS	
SP 16				GROUND WIRE	SP 16R SP 16Y SP 16G GROUND BUS	

SIGNAL NO. 235
ONONDAGA COUNTY



AFFIX SEAL:
ONE

ALTERED BY:
ONE

14 / 19C - 1 - R / B
XX / XIX - X - X / X
TRACER COLOR
WIRE COLOR

NO. OF CONDUCTORS
CONDUCTOR CABLE NO.

COLOR: (R) RED, (O) ORANGE, (G) GREEN, (BL) BLUE, (W) WHITE, (B) BLACK

KEY FOR WIRE COLOR CODE

AS-BUILT REVISIONS
DESCRIPTION OF ALTERATIONS:

SH 1039 - BALDWINVILLE-CICERO
SH 69-5 - EUCLID-NORTH SYRACUSE HIGHWAY

COUNTY: ONONDAGA REGION: 03

IT IS A VIOLATION OF LAW FOR ANY PERSON, UNLESS THEY ARE ACTING UNDER THE DIRECTION OF A LICENSED PROFESSIONAL ENGINEER, ARCHITECT, LANDSCAPE ARCHITECT, OR LAND SURVEYOR, TO ALTER AN ITEM IN ANY WAY. IF AN ITEM BEARING THE STAMP OF A LICENSED PROFESSIONAL IS ALTERED, THE ALTERING ENGINEER, ARCHITECT, LANDSCAPE ARCHITECT, OR LAND SURVEYOR SHALL STAMP THE DOCUMENT AND INCLUDE THE NOTATION "ALTERED BY" FOLLOWED BY THEIR SIGNATURE, THE DATE OF SUCH ALTERATION, AND A SPECIFIC DESCRIPTION OF THE ALTERATION.

TABLE OF CLEARANCES						
		FROM				
		G	R	←G	←R	←Y
TO	G		R			
	R	Y				
	←G					
	←R					
	←Y					

LEGEND:

G = CIRCULAR GREEN
←G = LEFT GREEN ARROW
→G = RIGHT GREEN ARROW
↑ = VERTICAL GREEN ARROW
R = CIRCULAR RED
←R = LEFT RED ARROW
→R = RIGHT RED ARROW
Y = CIRCULAR YELLOW
←Y = LEFT YELLOW ARROW
→Y = RIGHT YELLOW ARROW
↔Y = FLASHING YELLOW ARROW

SIGNAL OPERATIONS SPECIFICATIONS TABLE OF INPUT WIRING					
SIGNAL NO. 235		ONONDAGA COUNTY			
FUNCTION	DETECTOR NO.	TYPE	TERMINAL BOARD WIRING	LOOP DIMENSIONS	REMARKS
#2	2A	POINT	1A, 1B	6FT X 6FT	ROUTE 31 WESTBOUND THRU LANE (LEFT)
#2	2B	POINT	2A, 2B	6FT X 6FT	ROUTE 31 WESTBOUND THRU LANE (RIGHT)
			3A, 3B		
			4A, 4B		
#3	3A, 3B	SPLIT PRESENCE	5A, 5B	6FT X 30FT, 10FT APART	ROUTE 481 SOUTHBOUND OFF RAMP LEFT TURN LANE
#4	4A, 4B	SPLIT PRESENCE	6A, 6B	6FT X 30FT, 10FT APART	SOULE RD NORTHBOUND RIGHT TURN LANE
#4	4C	RADIUS	7A, 7B	6FT X 12FT	SOULE RD NORTHBOUND RIGHT TURN LANE (RADIUS)
#5	5A, 5B	SPLIT PRESENCE	8A, 8B	6FT X 32FT, 6FT APART	ROUTE 31 WESTBOUND LEFT TURN LANE (LEFT)
#5	5C, 5D	SPLIT PRESENCE	9A, 9B	6FT X 30FT, 10FT APART	ROUTE 31 WESTBOUND LEFT TURN LANE (RIGHT)
#6	6A	POINT	10A, 10B	6FT X 6FT	ROUTE 31 EASTBOUND THRU LANE (LEFT)
#6	6B	SETBACK	11A, 11B	6FT X 6FT	ROUTE 31 EASTBOUND THRU LANE SETBACK (LEFT)
#6	6C	POINT	12A, 12B	6FT X 6FT	ROUTE 31 EASTBOUND THRU LANE (MIDDLE)
#6	6D	SETBACK	13A, 13B	6FT X 6FT	ROUTE 31 EASTBOUND THRU LANE SETBACK (MIDDLE)
#6	6E	POINT	14A, 14B	6FT X 6FT	ROUTE 31 EASTBOUND RIGHT TURN LANE
#6	6F	SETBACK	15A, 15B	6FT X 6FT	ROUTE 31 EASTBOUND RIGHT TURN LANE SETBACK
#7	7A, 7B	SPLIT PRESENCE	16A, 16B	6FT X 32FT, 6FT APART	SOULE RD NORTHBOUND LEFT TURN LANE
#8	8A, 8B	SPLIT PRESENCE	17A, 17B	6FT X 32FT, 6FT APART	ROUTE 481 SB OFF RAMP THRU LANE
#8	8C, 8D	SPLIT PRESENCE	18A, 18B	6FT X 34FT, 2FT APART	ROUTE 481 SB OFF RAMP RIGHT TURN LANE
#8	8E	RADIUS	19A, 19B	6FT X 20FT	ROUTE 481 SB OFF RAMP RIGHT TURN LANE (RADIUS)
			20A, 20B		
			21A, 21B		
			22A, 22B		
			23A, 23B		

TABLE OF OPERATIONS													
FACE PHASE	←R	←Y	←G	R	Y	G	R	Y	G	R	Y	G	R
	1	2	3	4	5	6	7	8	9	10	11	12	13
#2	←R	←R	G	G	R	R	R	←R	R	R	←R	R	R
#3	←R	←R	R	R	R	R	R	←R	R	R	←G	R	R
#4	←R	←R	R	R	R	R	R	↔Y	G	G	←R	R	R
#5 + OVLA	←G	←G	R	R	R	R	R	←R	R	R/G	←R	R	R
#6 + OVLB	←R	←R	R	R	G	G	G/G	←R	R	R	←R	R	R
#7 + OVLB	←R	←R	R	R	R	R	R/G	←G	R	R	←R	R	R
#8	←R	←R	R	R	R	R	R	←R	R	R	↔Y	G	G
#2 + #5 + OVLA	←G	←G	G	G	R	R	R	←R	R	R/G	←R	R	R
#2 + #6 + OVLB	←R	←R	G	G	G	G	G/G	←R	R	R	←R	R	R
#3 + #7 + OVLB	←R	←R	R	R	R	R	R/G	←G	R	R	←G	R	R
#3 + #8	←R	←R	R	R	R	R	R	←R	R	R	←G	G	G
#4 + #7 + OVLB	←R	←R	R	R	R	R	R/G	←G	G	G	←R	R	R
#4 + #8	←R	←R	R	R	R	R	R	↔Y	G	G	↔Y	G	G
EMERGENCY FLASH	FR	FR	FR	FR	FR	FR	FR	FR	FR	FR	FR	FR	FR

ALL DIMENSIONS IN FT UNLESS OTHERWISE NOTED

TRAFFIC SIGNAL NO. 235 - TABLES

CONTRACT NUMBER
0264029

DRAWING NO. TSP-32
SHEET NO. 54

NEW YORK
Department of Transportation

FILE NAME = 340734.CPL.TSP-04.dgn
DATE/TIME = 26-JUN-2019 07:49
USER = gvaness

PROJECT MANAGER K. BOWER

CHECK C. COX

DRAFTING D. TATAREVICH

CHECK C. COX

DESIGN S. BATES

JOB MANAGER K. BOWER


DESIGN SUPERVISOR M. WASHBURN

MAST ARM LOADING TABLE							
SIGNAL NO. 235				ONONDAGA COUNTY			
MAST ARM	HEADS	TYPE	DESCRIPTION	WEIGHT	PROJECTED AREA	FOOTING MOMENTS **	FOOTING TYPE
NE	8, 9, 10	58 FT ARM 20 FT HGT	*** 3 - 5 SECTION FACE • 3 OVERHEAD SIGN • 1 OVERHEAD SIGN	3 AT 101 LB EA 3 AT 75 LB EA 1 AT 120 LB EA	3 AT 16.7 SF EA 3 AT 7.5 SF EA 1 AT 12 SF EA	158.89 FT-KIPS	10 - K, L, M
NW	1, 2, 3, 4	70 FT ARM 21 FT HGT	*** 4 - 5 SECTION FACE 2 OVERHEAD SIGN • 5 OVERHEAD SIGN 1 OVERHEAD SIGN • 1 OVERHEAD SIGN	4 AT 101 LB EA 2 AT 38 LB EA 5 AT 75 LB EA 1 AT 90 LB EA 1 AT 120 LB EA	4 AT 16.7 SF EA 2 AT 3.8 SF EA 5 AT 7.5 SF EA 1 AT 9.0 SF EA 1 AT 12 SF EA	232.30 FT-KIPS	14 - K, L, M
SE	5, 6, 7	54 FT ARM 21 FT HGT	*** 3 - 5 SECTION FACE • 4 OVERHEAD SIGN 1 OVERHEAD SIGN • 1 OVERHEAD SIGN	3 AT 101 LB EA 4 AT 75 LB EA 1 AT 90 LB EA 1 AT 120 LB EA	3 AT 16.7 SF EA 4 AT 7.5 SF EA 1 AT 9 SF EA 1 AT 12 SF EA	180.83 FT-KIPS	12 - K, L, M
SW	11, 12, 13	71 FT ARM 21 FT HGT	*** 3 - 5 SECTION FACE • 4 OVERHEAD SIGN • 1 OVERHEAD SIGN	3 AT 101 LB EA 4 AT 75 LB EA 1 AT 120 LB EA	3 AT 16.7 SF EA 4 AT 7.5 SF EA 1 AT 12 SF EA	189.40 FT-KIPS	12 - K, L, M


* TWO ADDITIONAL SIGNS INCLUDED BASED UPON ANTICIPATED LOADING. FOR DESIGN PURPOSES, THE LARGER FUTURE SIGN SHALL BE PLACED ON THE END OF THE MAST ARM, THE SMALLER FUTURE SIGN SHALL BE PLACED MID-SPAN ON THE MAST ARM.

** TABLE BASED UPON POSSIBLE FUTURE LOADING NEEDS. THE POLE MANUFACTURER AND CONTRACTOR SHALL BE RESPONSIBLE TO DESIGN THE SIGNAL POLE AND MAST ARM TO MEET THESE FUTURE NEEDS.

*** ALL SIGNAL HEADS SHALL HAVE BACKPLATES FOR CALCULATIONS. BACKPLATES SHALL BE INSTALLED ON ALL SIGNAL HEADS.

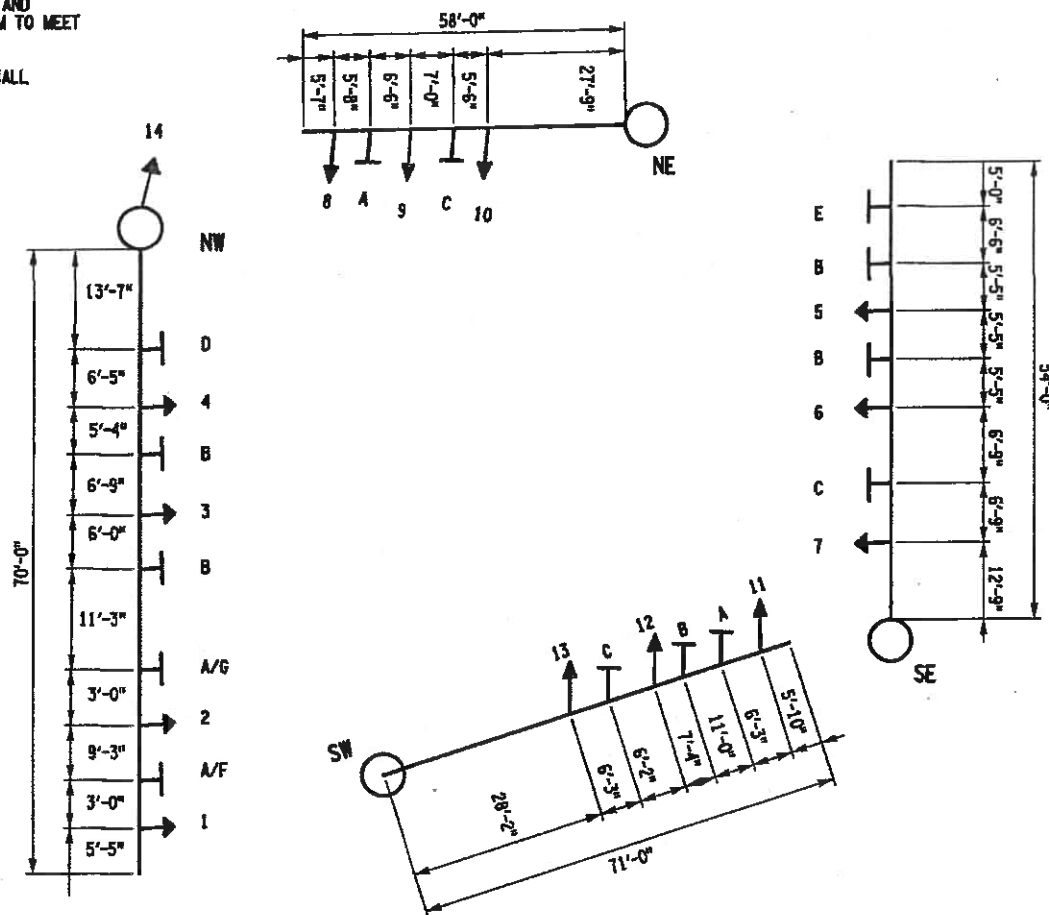

SIGNAL NO. 235
ONONDAGA COUNTY

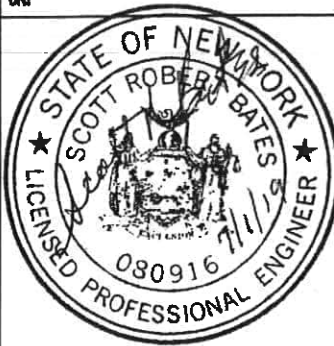

MAST ARM DIAGRAMS

NOT TO SCALE

THE MAST ARM DIAGRAMS SHALL BE USED FOR INITIAL LAYOUT ONLY. CONTRACTOR SHOULD VERIFY THAT THE SIGNAL HEAD LAYOUT IS IN ACCORDANCE WITH THE SIGNAL HEAD ALIGNMENT AS SHOWN IN THESE PLANS. FINAL LOCATIONS SHALL BE SHOWN ON THE AS BUILT PLANS.

AS-BUILT REVISIONS
DESCRIPTION OF ALTERATIONS:

SH 1039 - BALDWINVILLE-CICERO
SH 69-5 - EUCLID-NORTH SYRACUSE HIGHWAY

COUNTY: ONONDAGA

REGION: 03

PIN 3807.34
NY 31, 481

BRIDGES

CULVERTS

ALL DIMENSIONS IN FT UNLESS OTHERWISE NOTED

TRAFFIC SIGNAL NO. 235 - QUANTITIES

CONTRACT NUMBER

D264029

DRAWING NO. TSP-33

SHEET NO. 55



Department of
Transportation

SIGNAL NO. 235				ESTIMATE OF QUANTITIES		ONONDAGA COUNTY	
KEY NO.	ITEM NO.	DESCRIPTION	UNIT	QUANTITY			
2	203.02	UNCLASSIFIED EXCAVATION AND DISPOSAL	CY	10			
3	203.03	EMBANKMENT IN PLACE	CY	18			
10	206.03200010	TRAFFIC SIGNAL CONDUIT EXCAVATION AND RESTORATION IN GRASS AND UNPAVED AREAS	LF	900			
11	304.15	SUBBASE COURSE, OPTIONAL TYPE	CY	19			
22	610.1402	TOPSOIL ROADSIDE	CY	4			
23	610.1601	TURF ESTABLISHMENT - ROADSIDE	SY	29			
24	619.1613	MAINTAIN TRAFFIC SIGNAL EQUIPMENT (REQUIREMENT C)	INT MO	9			
34	662.60000715	FURNISHING ELECTRICAL SERVICE	FLS	1			
36	680.5001	POLE EXCAVATION & CONCRETE FOUNDATION	CY	20.7			
37	680.5002	CONCRETE BASE FOR CONTROLLER CABINET	EA	1			
38	680.510501	PULLBOX - RECTANGULAR 26 X 18 INCH	EA	13			
41	680.520106	CONDUIT, METAL STEEL, ZINC COATED, 2 NPS	LF	550			
42	680.520108	CONDUIT, METAL STEEL, ZINC COATED, 3 NPS	LF	400			
43	680.520110	CONDUIT, METAL STEEL, ZINC COATED, 4NPS	LF	75			
44	680.53	CONDUIT JACKING OR BORING	LF	270			
46	680.53080305	CONDUIT, FLEXIBLE, LIQUID TIGHT, NON-METALLIC, 1NPS DIAMETER	LF	45			
47	680.54	INDUCTANCE LOOP INSTALLATION	LF	630			
55A	680.62205810	TRAFFIC SIGNAL POLE - MAST ARM; 20 = MTG HGT IN FT, 58 = LENGTH IN FT (50 TO 75)	EA	1			
55B	680.62217110	TRAFFIC SIGNAL POLE - MAST ARM; 21 = MTG HGT IN FT, 71 = LENGTH IN FT (50 TO 75)	EA	1			
55C	680.62215410	TRAFFIC SIGNAL POLE - MAST ARM; 21 = MTG HGT IN FT, 54 = LENGTH IN FT (50 TO 75)	EA	1			
55D	680.62217010	TRAFFIC SIGNAL POLE - MAST ARM; 21 = MTG HGT IN FT, 70 = LENGTH IN FT (50 TO 75)	EA	1			
61	680.700603	RISER ASSEMBLY, 1 NPS DIAMETER	EA	1			
63	680.71	SHIELDED LEAD IN CABLE	LF	3800			
64	680.72	INDUCTANCE LOOP WIRE	LF	2000			
66	680.730714	SIGNAL CABLE, 7 CONDUCTORS, 14 AWG	LF	2700			
71	680.750618	SHEILDED COMMUNICATION CABLE, 6 CONDUCTORS, 18 AWG	LF	2500			
72	680.77000705	MODIFY TRAFFIC SIGNAL INSTALLATION - LOCATION 0007	ELOC	1			
74	680.79000705	REMOVE TRAFFIC SIGNAL INSTALLATION - LOCATION 0007	ELOC	1			
75	680.80324515	INSTALL MICROCOMPUTER CABINET	EA	1			
76	680.80324603	MICROCOMPUTER CABINET SIGNAL BASE	EA	1			
79	680.810101	TRAFFIC SIGNAL MODULE - 12 INCH, RED BALL, LED	EA	10			
80	680.810102	TRAFFIC SIGNAL MODULE - 12 INCH, RED ARROW, LED	EA	4			
81	680.810103	TRAFFIC SIGNAL MODULE - 12 INCH, YELLOW BALL, LED	EA	10			
82	680.810104	TRAFFIC SIGNAL MODULE - 12 INCH, YELLOW ARROW, LED	EA	8			
83	680.810105	TRAFFIC SIGNAL MODULE - 12 INCH, GREEN BALL, LED	EA	10			
84	680.810106	TRAFFIC SIGNAL MODULE - 12 INCH, GREEN ARROW, LED	EA	6			
86	680.810601	TRAFFIC SIGNAL SECTION - POLYCARBONATE - TYPE I, 12 INCH	EA	48			
87	680.8111	TRAFFIC SIGNAL BRACKET ASSEMBLY 1 WAY	EA	14			
88	680.81990003	TRAFFIC SIGNAL BACK PLATES WITH YELLOW REFLECTIVE TAPE	EA	14			
87	680.8207	OVERHEAD SIGN ASSEMBLY, TYPE G	EA	17			
100	680.90920103	ELECTRIC METER CHANNEL, 100 AMPERE, SINGLE PHASE, 240 VOLT FOR TRAF SIGNAL INSTALLATION	EA	1			
101	680.94997008	INSTALL ELECTRICAL DISCONNECT/GENERATOR TRANSFER SWITCH - STATE SUPPLIED	EA	1			
106	680.95010615	SERVICE CABLE, 1 CONDUCTOR, NO.6 AWG	LF	150			

IT IS A VIOLATION OF LAW FOR ANY PERSON, UNLESS THEY ARE ACTING UNDER THE DIRECTION OF A LICENSED PROFESSIONAL ENGINEER, ARCHITECT, LANDSCAPE ARCHITECT, OR LAND SURVEYOR, TO ALTER AN ITEM IN ANY WAY. IF AN ITEM BEARING THE STAMP OF A LICENSED PROFESSIONAL IS ALTERED, THE ALTERING ENGINEER, ARCHITECT, LANDSCAPE ARCHITECT, OR LAND SURVEYOR SHALL STAMP THE DOCUMENT AND INCLUDE THE NOTATION "ALTERED BY" FOLLOWED BY THEIR SIGNATURE, THE DATE OF SUCH ALTERATION, AND A SPECIFIC DESCRIPTION OF THE ALTERATION.

PROJECT NO: 512-93-02-06

PROJECT TITLE: R-3 INTERSECTIONS

AGENCY/COUNTY: NYSDOT/ONONDAGA CO.

SURVEY COMPLETION DATE: 03/2016

HORIZONTAL DATUM IS NAD83 (2011).
COORDINATES ARE NEW YORK STATE PLANE COORDINATE SYSTEM - CENTRAL ZONE.
THE COMBINED SCALE FACTOR IS 0.99992679.
VERTICAL DATUM IS NAVD88.

NOTES:

1. IT SHALL BE THE CONTRACTOR'S RESPONSIBILITY TO NOTIFY
DIG SAFELY - NEW YORK FOR ALL UNDERGROUND UTILITY LOCATIONS
PRIOR TO ANY EXCAVATION.

2. ALL SUBSURFACE LOCATIONS SHOWN ARE APPROXIMATE AND
SHALL BE USED FOR PRELIMINARY ENGINEERING ONLY.

3. UTILITY INFORMATION HAS BEEN PLOTTED FROM AVAILABLE
SOURCES AND THEIR PURPOSE, LOCATIONS AND SIZE SHOULD BE CONSIDERED
APPROXIMATE ONLY.

4. THE CONTRACTOR IS RESPONSIBLE FOR DETERMINING EXACT
UTILITY LOCATIONS, SIZES, AND ELEVATIONS PRIOR TO COMMENCING
CONSTRUCTION. IF UNCHARTED OR MISPLOTTED UTILITIES ARE
ENCOUNTERED, THE CONTRACTOR IS REQUIRED TO NOTIFY THE
OWNER IMMEDIATELY.


5. PRIOR TO BEGINNING ANY WORK, THE CONTRACTOR IS RESPONSIBLE FOR
THE VERIFICATION OF SURVEY CONTROL POINTS USED IN THE VERTICAL
AND HORIZONTAL POSITIONING OF DESIGNED IMPROVEMENTS AND FOR
IMMEDIATELY NOTIFYING THE E.I.C. OF ANY DISCREPANCIES FOUND.




BENCHMARK TABLE

NO.	ELEV.	COORDINATES	DESCRIPTION
BM 1	421.07	N= 1160935.1 E= 913161.8	BM-1 IS A CHISELED SQUARE IN LIGHT POLE BASE ON THE SOUTH SIDE, APPROX. 500' WEST OF 481/31 INTERSECTION, AND APPROX. 25' EAST OF BP-1 ON THE NORTH SIDE OF ROUTE 31.
BM 2	431.72	N= 1160948.9 E= 913694.1	BM-2 IS A NAIL AND WASHERS IN UTILITY POLE "NG 48-1" LOCATED ON THE NORTHEAST SIDE OF INTERSECTION ROUTE 31 AND 481 SOUTHBOUND OFFRAMP.

SURVEYED BY PRUDENT ENGINEERING - BASELINE & BENCHMARKS

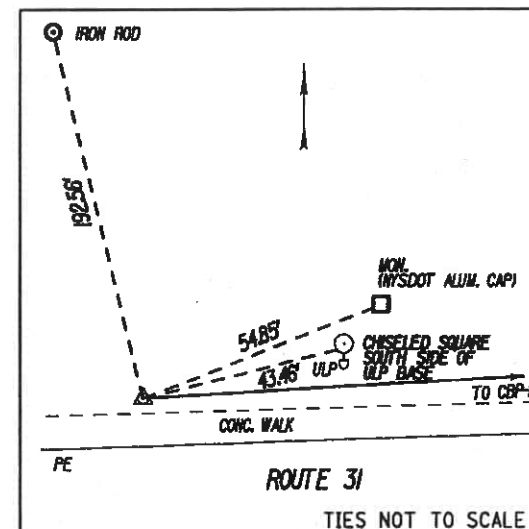

Ⓢ STA. 10+00.00
CBP 1 IS A CAPPED IRON ROD SET IN
GROUND NORTH OF CONCRETE SIDEWALK
ALONG ROUTE 31
NYSPCS CENTRAL ZONE
N: 1160925.859
E: 913119.307

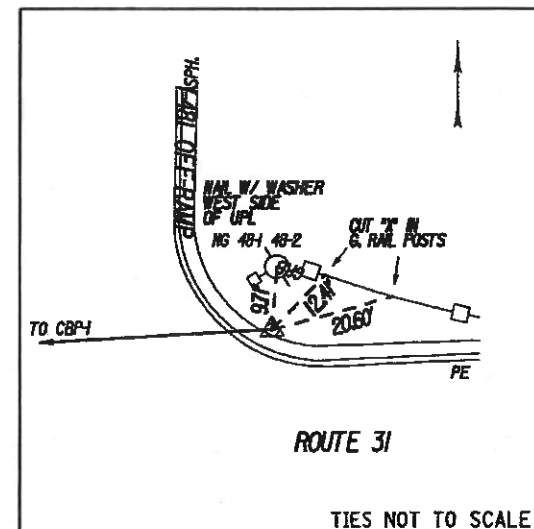

Ⓢ STA. 15+74.90
CBP 2 IS A CAPPED IRON ROD SET IN
GROUND NE CORNER OF THE I-481
OFF RAMP AND ROUTE 31 INTERSECTION
NYSPCS CENTRAL ZONE
N: 1160938.743
E: 913694.062

THE SURVEY DATA ON THIS SHEET WAS PREPARED AND SUBMITTED BY NYSDOT
CONSULTANTS. THE PROFESSIONAL ENGINEER SEAL ON THIS PLAN CERTIFIES
THE COMPLETENESS OF THE DATA, BUT DOES NOT CERTIFY THE ACCURACY OF
THIS DATA.

AFFIX SEAL:
ON:ALTERED BY:
ON:SIGNAL NO. 235
ONONDAGA COUNTYAS-BUILT REVISIONS
DESCRIPTION OF ALTERATIONS:SH 1039 - BALDWINVILLE-CICERO
SH 69-5 EUCLID-NORTH SYRACUSE HIGHWAY

COUNTY: ONONDAGA

REGION: 03

PIN 3807.34
NY 31, 481

BRIDGES

CULVERTS

ALL DIMENSIONS IN FT UNLESS OTHERWISE NOTED

TRAFFIC SIGNAL NO. 235-BASELINE TIES

BASELINE TIES AND BENCHMARK TABLE

CONTRACT NUMBER
D264029DRAWING NO. TSP-34
SHEET NO. 56

IT IS A VIOLATION OF LAW FOR ANY PERSON, UNLESS THEY ARE ACTING UNDER THE DIRECTION OF A LICENSED PROFESSIONAL ENGINEER, ARCHITECT, LANDSCAPE ARCHITECT, OR LAND SURVEYOR,
TO ALTER AN ITEM IN ANY WAY. IF AN ITEM BEARING THE STAMP OF A LICENSED PROFESSIONAL IS ALTERED, THE ALTERING ENGINEER, ARCHITECT, LANDSCAPE ARCHITECT, OR LAND SURVEYOR
SHALL STAMP THE DOCUMENT AND INCLUDE THE NOTATION "ALTERED BY" FOLLOWED BY THEIR SIGNATURE, THE DATE OF SUCH ALTERATION, AND A SPECIFIC DESCRIPTION OF THE ALTERATION.

Department of
Transportation

Phase Times [1.1.1]									Coordination Patterns [2.4] and Coordination Split Tables [2.7.1]																				3235								
	1	2	3	4	5	6	7	8	Pat#	Cyc	Off	Split	Seq	Pat#	Cyc	Off	Split	Seq	Pat#	Cyc	Off	Split	Seq	Pat#	Cyc	Off	Split	Seq									
Min Green		10	4	4	4	10	4	4	1	80	45	1	1	13	0	0	13	1	25	0	0	0	1	37	0	0	0	1	Ring/Startup [1.1.4]								
Gap_Ext		5	1	1	1	5	2	1	2	100	73	2	1	14	0	0	14	1	26	0	0	0	1	38	0	0	0	1		Phs	Ring	Start	Enable				
Max 1		50	20	20	30	40	25	20	3	100	73	3	1	15	0	0	15	1	27	0	0	0	1	39	0	0	0	1		1	1	Red	OFF				
Max 2									4	100	73	4	1	16	0	0	16	1	28	0	0	0	1	40	0	0	0	1		2	1	Red	ON				
Yel Clearance		4	3.5	3.5	4	4	3.5	3.5	5	0	0	5	1	17	0	0	17	1	29	0	0	0	1	41	0	0	0	1		3	1	Red	ON				
Red Clearance		2	2.5	2.5	2	2	2.5	2.5	6	0	0	6	1	18	0	0	18	1	30	0	0	0	1	42	0	0	0	1		4	1	Red	ON				
Walk									7	0	0	7	1	19	0	0	19	1	31	0	0	0	1	43	0	0	0	1		5	2	Red	ON				
Ped Clearance									8	0	0	8	1	20	0	0	20	1	32	0	0	0	1	44	0	0	0	1		6	2	Red	ON				
Red Revert									9	0	0	9	1	21	0	0	21	1	33	0	0	0	1	45	0	0	0	1		7	2	Red	ON				
Add Initial									10	0	0	10	1	22	0	0	22	1	34	0	0	0	1	46	0	0	0	1		8	2	Red	ON				
Max Initial									11	0	0	11	1	23	0	0	23	1	35	0	0	0	1	47	0	0	0	1									
Time B4 Reduct									12	0	0	12	1	24	0	0	24	1	36	0	0	0	1	48	0	0	0	1									
Cars B4 Reduct									Split		1	2	3	4	5	6	7	8	Split		1	2	3	4	5	6	7	8	8	2	Red	ON					
Time To Reduce									1	Coor	0	48	14	18	20	28	17	15	13	Coor	0	0	0	0	0	0	0	0	Coord Modes [2.1]								
Reduce By									2	NON	Max	NON	NON	NON	Max	NON	NON	NON			NON	NON	NON	NON	NON	NON	NON	NON	Test OpMode		0						
Min Gap									2	Coor	0	67	18	15	26	41	18	15	14	Coor	0	0	0	0	0	0	0	0	Correction		SHRT/LNG						
DyMaxLim									2	NON	Max	NON	NON	NON	Max	NON	NON	NON			NON	NON	NON	NON	NON	NON	NON	NON	Maximum		MAX 1						
Max Step									3	Coor	0	67	18	15	20	47	18	15	15	Coor	0	0	0	0	0	0	0	0	Force-Off		Float						
Options [1.1.2]	1	2	3	4	5	6	7	8	2	NON	Max	NON	NON	NON	Max	NON	NON	NON			NON	NON	NON	NON	NON	NON	NON	NON	Closed Loop		ON						
Enable		ON	ON	ON	ON	ON	ON	ON	4	Coor	0	67	18	15	26	41	18	15	16	Coor	0	0	0	0	0	0	0	0	Stop-in-Walk		OFF						
Min Recall									2	NON	Max	NON	NON	NON	Max	NON	NON	NON			NON	NON	NON	NON	NON	NON	NON	NON	Auto Reset		ON						
Max Recall									5	Coor	0	0	0	0	0	0	0	0	17	Coor	0	0	0	0	0	0	0	0	Expand Split		OFF						
Ped Recall										NON	NON	NON	NON	NON	NON	NON	NON	NON			NON	NON	NON	NON	NON	NON	NON	NON	Ped Recycle		NO_RECYCLE						
Soft Recall		ON				ON			6	Coor	0	0	0	0	0	0	0	0	18	Coor	0	0	0	0	0	0	0	0	Before		TIMED						
Lock Calls		ON				ON		ON		NON	NON	NON	NON	NON	NON	NON	NON	NON			NON	NON	NON	NON	NON	NON	NON	NON	After		TIMED						
Auto Flash Entry									7	Coor	0	0	0	0	0	0	0	0	19	Coor	0	0	0	0	0	0	0	0	Auto Flash [1.4.1]								
Auto Flash Exit										NON	NON	NON	NON	NON	NON	NON	NON	NON			NON	NON	NON	NON	NON	NON	NON	NON	Auto Flash		Channel						
Dual Entry		ON		ON		ON		ON	8	Coor	0	0	0	0	0	0	0	0	20	Coor	0	0	0	0	0	0	0	0	Flash Yel		45						
Enable Simul Gap	ON	ON	ON	ON	ON	ON	ON	ON		NON	NON	NON	NON	NON	NON	NON	NON	NON			NON	NON	NON	NON	NON	NON	NON	NON	Flash Red		20						
Gaurantee Passage									9	Coor	0	0	0	0	0	0	0	0	21	Coor	0	0	0	0	0	0	0	0	Unit Params [1.2.1]								
Rest In Walk										NON	NON	NON	NON	NON	NON	NON	NON	NON			NON	NON	NON	NON	NON	NON	NON	NON	Phase Mode		STD8						
Conditon Service									10	Coor	0	0	0	0	0	0	0	0	22	Coor	0	0	0	0	0	0	0	0	IO Mode		User						
Non-Actuated 1										NON	NON	NON	NON	NON	NON	NON	NON	NON			NON	NON	NON	NON	NON	NON	NON	NON	Loc Flsh Start		Red						
Non-Actuated 2									11	Coor	0	0	0	0	0	0	0	0	23	Coor	0	0	0	0	0	0	0	0	Start Flash(s)		0						
Add Init Calc										NON	NON	NON	NON	NON	NON	NON	NON	NON			NON	NON	NON	NON	NON	NON	NON	NON	Start AllRed(s)		6						
Options+ [1.1.3]	1	2	3	4	5	6	7	8	12	Coor	0	0	0	0	0	0	0	0	24	Coor	0	0	0	0	0	0	0	0	Yellow < 3"		OFF						
Reservice										NON	NON	NON	NON	NON	NON	NON	NON	NON			NON	NON	NON	NON	NON	NON	NON	NON	Display Time		20						
PedClr Thru Yel									Page#																					Red Revert				3			
Skip Red No Call									1	8 Phase Times/Options; Patterns/Splits; Ring Startup; Coord/Flash Mode; Unit Param																				MCE Timeout				0			
Red Rest									1A&1B	16 Phase Times/Options; Patterns/Splits; Ring Startup; Coord/Flash Mode; Unit Param																				Feature Profile				0			
Max II									2	Overlaps; Channel Settings; Coord Alt Table+ (values not associated with time-of-day)																				Free Ring Seq				1			
Call Phase									3	Detection; Sample Time and Unit Parameters related to detection																				Auxswitch				STOPTM			
Conflicting Phase									4	Preemption and Alternate Phase Time and Phase Options																				SDLC Retry				0			
Omit Yellow									5	Annual Schedule																				TS2 Det Faults				ON			
Ped Delay									6	Day Plans; Action Tables; Coord Alt Table+ (values varied by time-of-day)																				Auto Ped Clear				OFF			
Grn/Ped Delay									7	Communications; Secutiry; I/O Setup																				SDLC Retry				0			
3235 31 @ SOULE									8	Misc - Events/Alarms; Call/Inhibit/Redirect; P/OLAP Auto Flash; CIC; Misc Unit Param																				07/12/23				Page 1			

Overlap 1-16 Program Parm+ [1.5.2.1] [1.5.2.2]

Overlap Conflict Lock		OFF	Overlap Lock Inhibit		OFF	Parent Ph Clearance		OFF	Extra Included Ph		ON		
1	Included Ø	5				Type	NORMAL		Included Ø			Type	NORMAL
	Modifier Ø					Gm			9	Modifier Ø		Gm	
	Conflict Ø					Yel	3.5			Conflict Ø		Yel	3.5
	Conflict Olap					Red	1.5		I	Conflict Olap		Red	1.5
A	Conflict Ped					LG				Conflict Ped		LG	
	Included Ø	7				Type	NORMAL		Included Ø			Type	NORMAL
	Modifier Ø					Gm			10	Modifier Ø		Gm	
	Conflict Ø					Yel	3.5			Conflict Ø		Yel	3.5
2	Conflict Olap					Red	1.5		J	Conflict Olap		Red	1.5
	Conflict Ped					LG				Conflict Ped		LG	
	Included Ø	3				Type	FYA-4		Included Ø			Type	NORMAL
	Modifier Ø	4				Gm			11	Modifier Ø		Gm	
3	Conflict Ø					Yel	3.5			Conflict Ø		Yel	3.5
	Conflict Olap					Red	1.5		K	Conflict Olap		Red	1.5
	Conflict Ped					LG				Conflict Ped		LG	
	Included Ø	7				Type	FYA-4		Included Ø			Type	NORMAL
4	Modifier Ø	8				Gm			12	Modifier Ø		Gm	
	Conflict Ø					Yel	3.5			Conflict Ø		Yel	3.5
	Conflict Olap					Red	1.5		L	Conflict Olap		Red	1.5
	Conflict Ped					LG				Conflict Ped		LG	
5	Included Ø					Type	NORMAL		Included Ø			Type	NORMAL
	Modifier Ø					Gm			13	Modifier Ø		Gm	
	Conflict Ø					Yel	3.5			Conflict Ø		Yel	3.5
	Conflict Olap					Red	1.5		M	Conflict Olap		Red	1.5
E	Conflict Ped					LG				Conflict Ped		LG	
	Included Ø					Type	NORMAL		Included Ø			Type	NORMAL
	Modifier Ø					Gm			14	Modifier Ø		Gm	
	Conflict Ø					Yel	3.5			Conflict Ø		Yel	3.5
6	Conflict Olap					Red	1.5		N	Conflict Olap		Red	1.5
	Conflict Ped					LG				Conflict Ped		LG	
	Included Ø					Type	NORMAL		Included Ø			Type	NORMAL
	Modifier Ø					Gm			15	Modifier Ø		Gm	
7	Conflict Ø					Yel	3.5			Conflict Ø		Yel	3.5
	Conflict Olap					Red	1.5		O	Conflict Olap		Red	1.5
	Conflict Ped					LG				Conflict Ped		LG	
	Included Ø					Type	NORMAL		Included Ø			Type	NORMAL
8	Modifier Ø					Gm			16	Modifier Ø		Gm	
	Conflict Ø					Yel	3.5			Conflict Ø		Yel	3.5
	Conflict Olap					Red	1.5		P	Conflict Olap		Red	1.5
	Conflict Ped					LG				Conflict Ped		LG	
H	Included Ø					Type	NORMAL		Included Ø			Type	NORMAL
	Modifier Ø					Gm				Modifier Ø		Gm	
	Conflict Ø					Yel	3.5			Conflict Ø		Yel	3.5
	Conflict Olap					Red	1.5			Conflict Olap		Red	1.5
	Conflict Ped					LG				Conflict Ped		LG	

Channel Settings [1.8.1]

.....Channel ->>	1	2	3	4	5	6	7	8	9	10	11	12	13	14	15	16	17	18	19	20	21	22	23	24
Phase / Olap #	3	2	4	4	5	6	2	8	3	7	8	1												
Channel Type	OLP	VEH	OLP	VEH	VEH	VEH	OLP	VEH	VEH	VEH	VEH	OLP	VEH	VEH	VEH	VEH	VEH	VEH	VEH	VEH	VEH	VEH	VEH	VEH
Channel Flash	DRK	Red	DRK	Red	Red	Red	DRK	Red	Red	Red	Red	DRK	Red	Red	Red	Red	DRK	DRK	DRK	DRK	DRK	DRK	DRK	DRK
Alt Hz																								

Channel+ Settings [1.8.4]

.....Channel ->>	1	2	3	4	5	6	7	8	9	10	11	12	13	14	15	16	17	18	19	20	21	22	23	24
Flash Red+																								
Flash Yellow+									ON	ON														
Flash Green+																								
Flash Inh Red+																								
Olap Ovrd									3	4														

Coord Transition, CoordPhs [2.5]

Pat#	Short	Long	Dwell	No Shortway Ø	E-Yld	Offset	RetHld	Float	Min Veh Perm	Min Ped Perm
1	12	22		8		EndGRN				
2	12	22		8		EndGRN				
3	12	22				EndGRN				
4	12	22		8		EndGRN				
5	12	22				EndGRN				
6	12	22				EndGRN				
7	12	22				EndGRN				
8	12	22				EndGRN				
9	12	22				EndGRN				
10	12	22				EndGRN				
11	12	22				EndGRN				
12	12	22				EndGRN				
13	12	22				EndGRN				
14	12	22				EndGRN				
15	12	22				EndGRN				
16	12	22				EndGRN				
17	12	22				EndGRN				
18	12	22				EndGRN				
19	12	22				EndGRN				
20	12	22				EndGRN				
21	12	22				EndGRN				
22	12	22				EndGRN				
23	12	22				EndGRN				
24	12	22				EndGRN				
25						BegGRN				
26						BegGRN				
27						BegGRN				
28						BegGRN				
29						BegGRN				
30						BegGRN				
31						BegGRN				
32						BegGRN				
33						BegGRN				
34						BegGRN				
35						BegGRN				
36						BegGRN				
37						BegGRN				
38						BegGRN				
39						BegGRN				
40						BegGRN				
41						BegGRN				
42						BegGRN				
43						BegGRN				
44						BegGRN				
45						BegGRN				
46						BegGRN				
47						BegGRN				
48						BegGRN				

Channel Params[1.8.3]

C1 IO Mode User Single BIU Map SINGLE Invert Rail Input OFF

Veh Par 1-64 [5.1]										Veh Par 1-64 [5.1]										Vehicle Options 1-64 [5.2]										Vehicle Options 1-64 [5.2]										Parameters+ 1-64 [5.3]	
Det #	Call Ø	Swi Ø	Day	Ext	Que	No Act	Max Pres	Err Cnt	Fail Time	Det #	Call Ø	Swi Ø	Day	Ext	Que	No Act	Max Pres	Err Cnt	Fail Time	Det #	Call	Ext	Que	Add Init	Red Lock	Yell Lock	occ	vol	Det #	Call	Ext	Que	Add Addlni	Red Lock	Yell Lock	occ	vol	Det #	oc G	oc Y	oc R	Day 1	Day 2	Type	Src	
1	2						45	50	2	33							45	50		1	ON	ON		ON					33	ON	ON		ON					1							NORM	
2	2						45	50	2	34							45	50		2	ON	ON		ON					34	ON	ON		ON					2							NORM	
3							45	50	2	35							45	50		3	ON	ON		ON					35	ON	ON		ON					3							NORM	
4							45	50	2	36	5		6				45	50		4	ON	ON		ON					36	ON	ON		ON					4							NORM	
5	3						45	50	2	37	5		6				45	50		5	ON	ON		ON					37	ON	ON		ON					5							NORM	
6	4		6				45	50	2	38							45	50		6	ON	ON		ON					38	ON	ON		ON					6							NORM	
7	4		6				45	50	2	39							45	50		7	ON	ON		ON					39	ON	ON		ON					7							NORM	
8	5		3				45	50	2	40							45	50		8	ON	ON		ON					40	ON	ON		ON					8							NORM	
9	5						45	50	2	41							45	50		9	ON	ON		ON					41	ON	ON		ON					9							NORM	
10	6						45	50	2	42							45	50		10	ON	ON		ON					42	ON	ON		ON					10							NORM	
11	6						45	50	2	43							45	50		11	ON	ON		ON					43	ON	ON		ON					11							NORM	
12	6						45	50	2	44							45	50		12	ON	ON		ON					44	ON	ON		ON					12							NORM	
13	6						45	50	2	45							45	50		13	ON	ON		ON					45	ON	ON		ON					13							NORM	
14	6		6				45	50	2	46	4						45	50		14	ON	ON		ON					46	ON	ON		ON					14							NORM	
15	6						45	50	2	47							45	50		15	ON	ON		ON					47	ON	ON		ON					15							NORM	
16	7						45	50	2	48							45	50		16	ON	ON		ON					48	ON	ON		ON					16							NORM	
17	8						45	50	2	49							45	50		17	ON	ON		ON					49	ON	ON		ON					17							NORM	
18	8		6				45	50	2	50							45	50		18	ON	ON		ON					50	ON	ON		ON					18							NORM	
19	8		6				45	50		51							45	50		19	ON	ON		ON					51	ON	ON		ON					19							NORM	
20							45	50		52							45	50		20	ON	ON		ON					52	ON	ON		ON					20							NORM	
21							45	50		53							45	50		21	ON	ON		ON					53	ON	ON		ON					21							NORM	
22							45	50		54							45	50		22	ON	ON		ON					54	ON	ON		ON					22							NORM	
23							45	50		55							45	50		23	ON	ON		ON					55	ON	ON		ON					23							NORM	
24							45	50		56							45	50		24	ON	ON		ON					56	ON	ON		ON					24							NORM	
25							45	50		57							45	50		25	ON	ON		ON					57	ON	ON		ON					25							NORM	
26							45	50		58							45	50		26	ON	ON		ON					58	ON	ON		ON					26							NORM	
27							45	50		59							45	50		27	ON	ON		ON					59	ON	ON		ON					27							NORM	
28							45	50		60							45	50		28	ON	ON		ON					60	ON	ON		ON					28							NORM	
29							45	50		61							45	50		29	ON	ON		ON					61	ON	ON		ON					29							NORM	
30							45	50		62							45	50		30	ON	ON		ON					62	ON	ON		ON					30							NORM	
31							45	50		63							45	50		31	ON	ON		ON					63	ON	ON		ON					31							NORM	
32							45	50		64							45	50		32	ON	ON		ON					64	ON	ON		ON					32							NORM	
Parameters+ 1-64 [5.3]	Ped Det Parms [5.4]										Unit Paramters [1.2.1]																													
Det #	occ Grn	occ Yell	occ Red	Day 1	Day 2	Type	Src	Det #	occ Grn	occ Yell	occ Red	Day 1	Day 2	Type	Src	Det #	occ Grn	occ Yell	occ Red	Day 1	Day 2	Type	Src	Det #	Call Ø	No Act	Max Pres	Err Cnt	Det #	Call Ø	No Act	Max Pres	Err Cnt	TS2 Det Faults						ON	
33						NORM	44								NORM	55							NORM					15						Vol/Occ Report Parm [1.5.8]	
34						NORM	45								NORM	56							NORM					15						Vol/Occ Period Minutes						0	
35						NORM	46								NORM	57	16						NORM					15						Vol/Occ Period Minutes						15	
36						NORM	6	47							NORM	58							NORM					15	
37						NORM	7	48							NORM	59							NORM					15	
38						NORM	49								NORM	60							NORM					15	
39						NORM	50								NORM	61							NORM					15	
40						NORM	51								NORM	62							NORM					15	
41						NORM	52								NORM	63							NORM					15	
42						NORM	53								NORM	64							NORM	
43						NORM	54								NORM		### 31 @ SOULE	
	7/12/2023										Page 3									

Pre #	Enable	Type	Output	Delay	MinDura
1	ON	RAIL	Dwell		
2	ON	RAIL	Dwell		
3	ON	EMERG	Dwell		
4	ON	EMERG	Dwell		
5	ON	EMERG	Dwell		
6	ON	EMERG	Dwell		

Pre #	MaxPres	MinGrn	MinWlk	PedClr	Co+Pre
1					ON
2					ON
3					ON
4					ON
5					ON
6					ON

Pre #	Track Grn	Min Dwell	Ext Dwell	PedClr+	Yel
1		2			
2		2			
3		2			
4		2			
5		2			
6		2			

Pre #	Red	Pattern	Skip
1			OFF
2			OFF
3			OFF
4			OFF
5			OFF
6			OFF

Pre #	Type	Min	Max
7	OFF		
8	OFF		
9	OFF		
10	OFF		

Stop Timer Over Preempt	OFF
Preempt or Ext Output	PRE
Max Seek Track Time	
Max Seek Dwell Time	

D Conn Mappings	None
Pre Invert Rail Input	OFF

[illegible][illegible]

Exit Phases [3.2]					Pre #	Lock	Override			Override	Flsh	Link	
Pre #	Exit Phase						Auto Flsh			Higher	Dwell		
1					1	ON		ON		ON		OFF	
2					2	ON		ON		ON		OFF	
3					3	ON		ON		ON		OFF	
4					4	ON		ON		ON		OFF	
5					5	ON		ON		ON		OFF	
6					6	ON		ON		ON		OFF	

[illegible]

[illegible]

C1-USER IO Map [1.8.9.1 In]

I1-1	1	Veh Call 1
I1-2	2	Veh Call 2
I1-3	189	Unused
I1-4	189	Unused
I1-5	5	Veh Call 5
I1-6	6	Veh Call 6
I1-7	7	Veh Call 7
I1-8	8	Veh Call 8
I2-1	9	Veh Call 9
I2-2	10	Veh Call 10
I2-3	11	Veh Call 11
I2-4	12	Veh Call 12
I2-5	13	Veh Call 13
I2-6	14	Veh Call 14
I2-7	15	Veh Call 15
I2-8	16	Veh Call 16
I3-1	17	Veh Call 17
I3-2	18	Veh Call 18
I3-3	19	Veh Call 19
I3-4	189	Unused
I3-5	189	Unused
I3-6	189	Unused
I3-7	189	Unused
I3-8	189	Unused
I4-1	189	Unused
I4-2	189	Unused
I4-3	189	Unused
I4-4	189	Unused
I4-5	189	Unused
I4-6	189	Unused
I4-7	229	33xCMUStop
I4-8	228	33xFlashSns
I5-1	189	Unused
I5-2	189	Unused
I5-3	189	Unused
I5-4	189	Unused
I5-5	189	Unused
I5-6	189	Unused
I5-7	189	Unused
I5-8	189	Unused
I6-1	189	Unused
I6-2	189	Unused
I6-3	189	Unused
I6-4	189	Unused
I6-5	189	Unused
I6-6	189	Unused
I6-7	189	Unused
I6-8	189	Unused

C1-USER IO Map [1.8.9.2 Out]

O1-1	0	Unused
O1-2	49	Ch1 Green
O1-3	2	Ch2 Red
O1-4	26	Ch2 Yellow
O1-5	50	Ch2 Green
O1-6	0	Unused
O1-7	0	Unused
O1-8	51	Ch3 Green
O2-1	4	Ch4 Red
O2-2	52	Ch4 Green
O2-3	5	Ch5 Red
O2-4	29	Ch5 Yellow
O2-5	53	Ch5 Green
O2-6	6	Ch6 Red
O2-7	30	Ch6 Yellow
O2-8	54	Ch6 Green
O3-1	7	Ch7 Red
O3-2	55	Ch7 Green
O3-3	8	Ch8 Red
O3-4	32	Ch8 Yellow
O3-5	56	Ch8 Green
O3-6	1	Ch1 Red
O3-7	25	Ch1 Yellow
O3-8	33	Ch9 Yellow
O4-1	3	Ch3 Red
O4-2	34	Ch10 Yellow
O4-3	11	Ch11 Red
O4-4	35	Ch11 Yellow
O4-5	59	Ch11 Green
O4-6	12	Ch12 Red
O4-7	36	Ch12 Yellow
O4-8	60	Ch12 Green
O5-1	28	Ch4 Yellow
O5-2	27	Ch3 Yellow
O5-3	0	Unused
O5-4	31	Ch7 Yellow
O5-5	115	Not Used
O5-6	115	Not Used
O5-7	115	Not Used
O5-8	114	Watchdog
O6-1	115	Not Used
O6-2	115	Not Used
O6-3	13	Ch13 Red
O6-4	37	Ch13 Yellow
O6-5	61	Ch13 Green
O6-6	14	Ch14 Red
O6-7	38	Ch14 Yellow
O6-8	62	Ch14 Green

C1-USER IO Map [1.8.9.2 Out]

O7-1	115	Not Used
O7-2	115	Not Used
O7-3	115	Not Used
O7-4	115	Not Used
O7-5	115	Not Used
O7-6	115	Not Used
O7-7	115	Not Used
O7-8	115	Not Used

C11S-USER IO Map [1.8.9.1 In]

I4-1		
I4-2		
I4-3		
I4-4		
I7-1	189	Unused
I7-2	189	Unused
I7-3	189	Unused
I7-4	189	Unused
I7-5	189	Unused
I7-6	189	Unused
I7-7	189	Unused
I7-8	189	Unused
I8-1	189	Unused
I8-2	189	Unused
I8-3	189	Unused
I8-4	189	Unused
I8-5	189	Unused
I8-6	189	Unused
I8-7	189	Unused
I8-8	189	Unused

C11S-USER IO Map [1.8.9.2 Out]

O8-1	115	Not Used
O8-2	115	Not Used
O8-3	115	Not Used
O8-4	115	Not Used
O8-5	115	Not Used
O8-6	115	Not Used
O8-7	115	Not Used
O8-8	115	Not Used

IO Logic [1.8.7]

Op1	Result	O1Fcn	Inv1	IO1	Opn1	O2Fcn	Inv2	IO2	Opn2	O3Fcn	Inv3	IO3	Opn3	Dly	Sec
I	0	=	----	-	I	0	----	-	I	0	----	-	I	0	DLY 0
I	0	=	----	-	I	0	----	-	I	0	----	-	I	0	DLY 0
I	0	=	----	-	I	0	----	-	I	0	----	-	I	0	DLY 0
I	0	=	----	-	I	0	----	-	I	0	----	-	I	0	DLY 0
I	0	=	----	-	I	0	----	-	I	0	----	-	I	0	DLY 0
I	0	=	----	-	I	0	----	-	I	0	----	-	I	0	DLY 0
I	0	=	----	-	I	0	----	-	I	0	----	-	I	0	DLY 0
I	0	=	----	-	I	0	----	-	I	0	----	-	I	0	DLY 0
I	0	=	----	-	I	0	----	-	I	0	----	-	I	0	DLY 0
I	0	=	----	-	I	0	----	-	I	0	----	-	I	0	DLY 0

Security Access Levels [8.2]

1	SWLOAD	22	None
2	SECURE	23	None
3	None	24	None
4	None	25	None
5	None	26	None
6	None	27	None
7	None	28	None
8	None	29	None
9	None	30	None
10	None	31	None
11	None	32	None
12	None	33	None
13	None	34	None
14	None	35	None
15	None	36	None
16	None	37	None
17	None	38	None
18	None	39	None
19	None	40	None
20	None	41	None
21	None	42	None

Security Access Levels [8.2]

43	None
44	None
45	None
46	None
47	None
48	None
49	None
50	None
51	None
52	None
53	None
54	None
55	None
56	None
57	None
58	None
59	None
60	None
61	None
62	None
63	None
64	None

Com Parameters [6.1]

Station ID	3235
Group ID	
Master ID	0
Backup Time	0
SysUp Modem [6.1]	
Enable Modem	OFF
Idle Time	0
Dial Time	0
Tel:	
Alt:	

2070 Port Params [6.2]

Port	Baud Rate	FCM
SP1	9600	MODE 6
SP2	9600	MODE 6
SP3	19200	MODE 6
SP4	38400	MODE 6
SP5	1200	AUTO
SP6	1200	AUTO
SP7	1200	AUTO
SP8	1200	AUTO

2070 IP 1 Addressing [6.5]

Addressing				
Addr	192	168	0	104
Mask	255	255	255	0
Brdcst	0	0	0	0
GtWay	192	168	0	1
Port	0			

2070 IP 2 Addressing [6.5]

Addressing				
Addr	0	0	0	0
Mask	0	0	0	0
Brdcst	0	0	0	0
GtWay	0	0	0	0
Port	0			

2070 Port Binding Ports [6.6]

	Port	Echo	Mode
ASYN1	SP1	OFF	0
ASYN2	SP2	OFF	0
ASYN3	SP3	OFF	0
ASYN4	SP4	OFF	0
SYN1	SP5	SYN3	OFF
SYN2	OFF	SYN4	OFF

2070 Port Binding Functions [6.6]

Function	Channel	Function	Channel
TS2/CVM	None	SYSUp	ASYN2
CMU/MMU	None	SYSDown	ASYN1
Opticom	None	Shell	None
Loop Det.	None		
GPS	-		

#	Event / Alarm	Ev	Alr	Call Phases[1.1.5]								Redirect Phases[1.1.5]								Inhibit Phases[1.1.5]															
1	Power Up Alarm.	ON	ON	Ø	Ø	Phases Called By Ø						From	To	From	To	From	To	From	To	1	2	3	4	5	6	7	8	9	10	11	12	13	14	15	16
2	Stop Timing	ON	ON	1								1								1															
3	TS1 Cabinet Door	ON	ON	2								2								2															
4	Coordination Failure	ON	ON	3								3								3															
5	External Alarm # 1	ON	ON	4								4								4															
6	External Alarm # 2	ON	ON	5								5								5															
7	External Alarm # 3	ON	ON	6								6								6															
8	External Alarm # 4	ON	ON	7								7								7															
9	Closed Loop Disabled	ON	ON	8								8								8															
10	External Alarm # 5	ON	ON	9								9								9															
11	External Alarm # 6	ON	ON	10								10								10															
12	Manual Control Enable	ON	ON	11								11								11															
13	Coord Free Input	ON	ON	12								12								12															
14	Local Flash Input	ON	ON	13								13								13															
15	MMU Flash	ON	ON	14								14								14															
16	CMU Flash	ON	ON	15								15								15															
17	Cycle Fault	ON	ON	16								16								16															
18	Cycle Failure	ON	ON	Alt Call & Redirect # 1 [1.1.6.3]								Alt Inhibit Phases # 1 [1.1.6.3]																							
19	Coordination Fault	ON	ON	Col	Ø	Phases Called By Ø						1								1															
20	Controller Fault	ON	ON	1								1								1															
21	Detector SDLC Failure	ON	ON	2								2								2															
22	MMU SDLC Failure	ON	ON	3								3								3															
23	Critical SDLC Failure	ON	ON	4								4								4															
24	Reserved	ON	ON	5								5								5															
25	EEPROM CRC Fault	ON	ON	6								6								6															
26	Detector Diagnostic Failure	ON	ON	7								7								7															
27	BIU Detector Failure	ON	ON	8								8								8															
32	Queue detector alarm	ON	ON	Alt Call & Redirect # 2 [1.1.6.3]								Alt Inhibit Phases # 2 [1.1.6.3]																							
29	Ped Detector Fault	ON	ON	Col	Ø	Phases Called By Ø						1								1															
30	Coord Diagnostic Fault	ON	ON	1								1								1															
41	TempAlert Probe Ch. A	ON	ON	2								2								2															
42	TempAlert Probe Ch. B	ON	ON	3								3								3															
47	Coord Active	ON	ON	4								4								4															
48	Preempt Active	ON	ON	5								5								5															
49	Preempt 1 Input	ON	ON	6								6								6															
50	Preempt 2 Input	ON	ON	7								7								7															
51	Preempt 3 Input	ON	ON	8								8								8															
52	Preempt 4 Input	ON	ON	Coord, CIC Plans [2.3]								Unit Parameters [1.2.1]																							
53	Preempt 5 Input	ON	ON	CIC	CoØ	Grow	1	2	3	4	5	6	7	8	Allow Skip Yellow	OFF	Max Cycle Time																		
54	Preempt 6 Input	ON	ON	1	OFF										TOD Dim Enable	OFF	Cycle Fault Action	Alarm																	
55	Preempt 7 Input	ON	ON	2	OFF										Tone Disable	OFF																			
56	Preempt 8 Input	ON	ON	3	OFF										Diamond Mode	4Ph																			
57	Preempt 9 Input	ON	ON	4	OFF										Backup Time (s)	900																			
58	Preempt 10 Input	ON	ON	Auto Flash Phase/Olap Settings [1.4.2]																															
61	In Transition	ON	ON	Yel Ø											Cycle Fault Action	Alarm																			
81	FIO Status Alarm	ON	ON	Yel (olaps)											Enable Run Timer	ON	### 31 @ SOULE																		
																			07/12/23 Page 10																

PROJECT MANAGER K. BOWER

CHECK C. COX


DRAFTING A. STEVENS

CHECK C. COX


DESIGN S. BATES

JOB MANAGER K. BOWER

DESIGN SUPERVISOR D. JONES

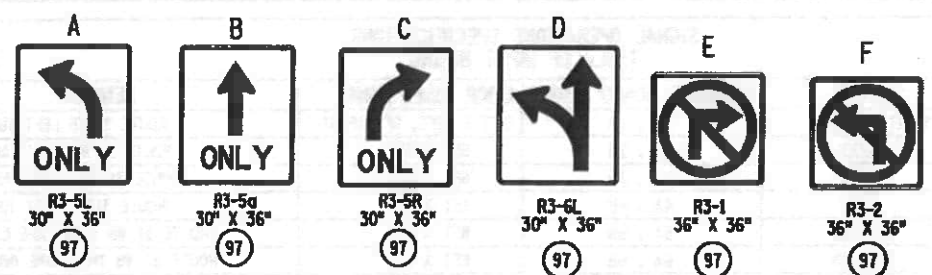

SIGNAL NO. 236		
POLE LOCATIONS		
ONONDAGA COUNTY		
POLE	NORTHING	EASTING
NW SIGNAL	1160981.4968	914291.0583
SE SIGNAL	1160869.3668	914389.1723

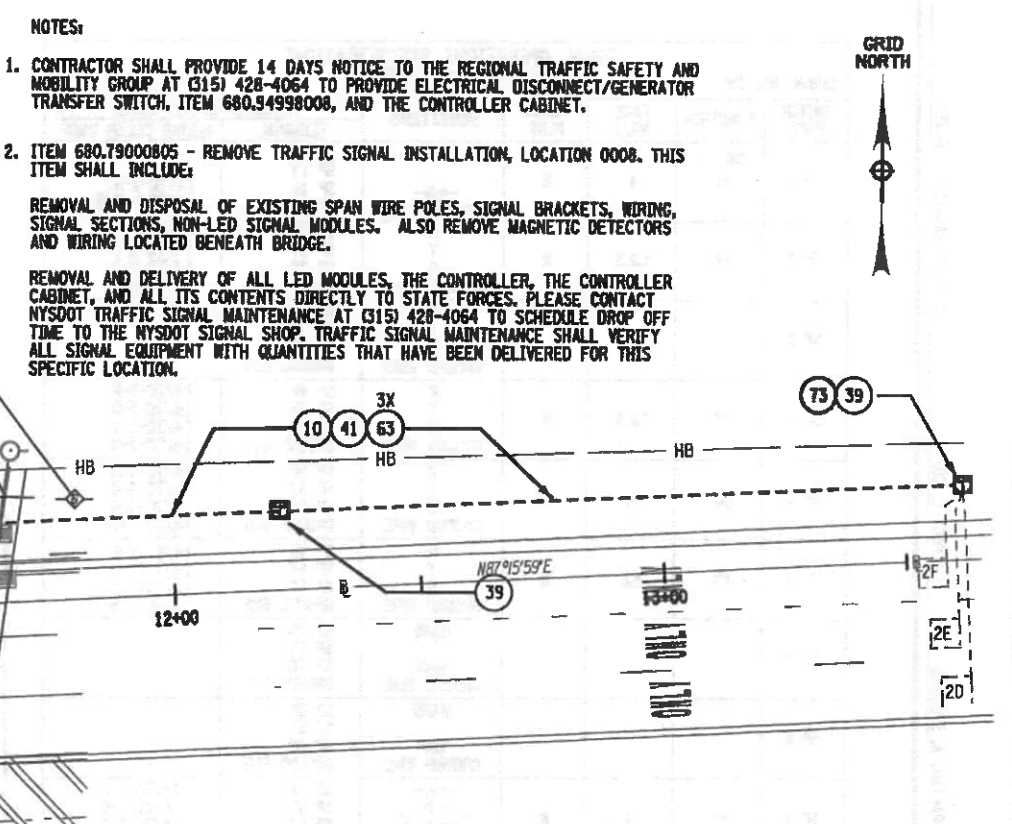


NOTES:

- CONTRACTOR SHALL PROVIDE 14 DAYS NOTICE TO THE REGIONAL TRAFFIC SAFETY AND MOBILITY GROUP AT (315) 428-4064 TO PROVIDE ELECTRICAL DISCONNECT/GENERATOR TRANSFER SWITCH, ITEM 680.94998008, AND THE CONTROLLER CABINET.
 - ITEM 680.79000805 - REMOVE TRAFFIC SIGNAL INSTALLATION, LOCATION 0008. THIS ITEM SHALL INCLUDE:
REMOVAL AND DISPOSAL OF EXISTING SPAN WIRE POLES, SIGNAL BRACKETS, WIRING, SIGNAL SECTIONS, NON-LED SIGNAL MODULES. ALSO REMOVE MAGNETIC DETECTORS AND WIRING LOCATED BENEATH BRIDGE.
REMOVAL AND DELIVERY OF ALL LED MODULES, THE CONTROLLER, THE CONTROLLER CABINET, AND ALL ITS CONTENTS DIRECTLY TO STATE FORCES. PLEASE CONTACT NYSOT TRAFFIC SIGNAL MAINTENANCE AT (315) 428-4064 TO SCHEDULE DROP OFF TIME TO THE NYSOT SIGNAL SHOP. TRAFFIC SIGNAL MAINTENANCE SHALL VERIFY ALL SIGNAL EQUIPMENT WITH QUANTITIES THAT HAVE BEEN DELIVERED FOR THIS SPECIFIC LOCATION.
- GRID NORTH

NOTES: (CONT.)

- ALL EXISTING PULLBOXES NOT BEING USED AGAIN SHALL BE REMOVED AND BACKFILLED IN ACCORDANCE WITH THE EXCAVATION SECTION IN THE GENERAL SIGNAL NOTES. FOR CLARITY OF THE PLANS NOT ALL EXISTING PULLBOXES ARE SHOWN.
- ITEM 680.95010615 - SERVICE CABLE, 1 CONDUCTOR, NO. 6 AWG SHALL CONSIST OF 3 WIRES, TWO BLACK AND ONE WHITE.
- ITEM 680.81990003 - TRAFFIC SIGNAL BACKPLATES WITH YELLOW REFLECTIVE TAPE SHALL BE MODIFIED TO ONLY ALLOW 5 INCH NON-LOUVERED FLAT BLACK FINISHED BACK PLATES ON SIGNAL HEADS WITH A 3" WIDE YELLOW RETROREFLECTIVE TAPE BORDER AROUND THE OUTSIDE EDGE.
- THE EXISTING COMMUNICATION EQUIPMENT MUST REMAIN HOOKED UP AND FUNCTIONING AT EACH SIGNAL AND ANY ADJACENT SIGNALS BEING MODIFIED UNTIL THE DAY THE NEW SIGNALS ARE TURNED ON.
- BOTH THE ROUTE 481 RAMP SIGNALS WILL NEED TO BE TURNED ON AT THE SAME TIME. IF BOTH SIGNALS CANNOT BE TURNED ON AT THE SAME TIME THEN THE EXISTING SIGNALS WILL BE PLACED BACK IN SERVICE.
- THE CONTRACTOR SHALL COORDINATE DETAILS ON THE INSTALLATION OF COMMUNICATION EQUIPMENT, INCLUDING THE RELOCATION OF EXISTING EQUIPMENT, WITH THE REGIONAL TRAFFIC SAFETY AND MOBILITY GROUP PRIOR TO BEGINNING WORK.
- NEW COMMUNICATION CABLE SHALL BE INSTALLED AT EACH SIGNAL AND ANY ADJACENT SIGNALS PRIOR TO THE TURN ON DATE, BUT SHALL NOT BE HOOKED UP UNTIL THE TURN ON DATE.
- ALL EXISTING LOOPS ARE BEING RETAINED. NEW PULLBOXES SHALL BE INSTALLED IN THE EXISTING PULLBOX LOCATIONS, WHILE MAINTAINING DETECTION.
- ITEM 680.77000805 - MODIFY TRAFFIC SIGNAL INSTALLATION, LOCATION 0008. THIS ITEM SHALL INCLUDE:
THE CONNECTION OF EXISTING LOOPS TO THE NEW SHIELDED LEAD IN CABLE AND MODIFYING EXISTING FLEXIBLE CONDUIT TO ENTER NEW PULLBOXES.
THE CONNECTION OF NEW SHIELDED COMMUNICATION CABLE TO THE ADJACENT SIGNALS.
- NEW CONDUIT TO BE INSTALLED TO CONNECT TO THE FIRST PULLBOX (NOT SHOWN) BETWEEN SIGNALS 236 AND 252P.
EXISTING CONDUIT RUN ON THE BRIDGE FOR THE COMMUNICATION CABLE SHALL ENTER THE LAST NEW PULLBOX EAST OF THE BRIDGE AND TO CONTINUE PAST THE BRIDGE TO THE FIRST PULLBOX AT SIGNAL 235.

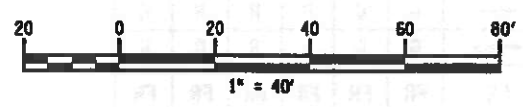

AFFIX SEAL: ON

ALTERED BY: ON

SIGNAL NO. 236
ONONDAGA COUNTY

AS-BUILT REVISIONS
DESCRIPTION OF ALTERATIONS:

SH 1039 - BALDWINVILLE - CICERO
SH 69-5 - EUCLID - NORTH SYRACUSE HIGHWAY
COUNTY: ONONDAGA REGION: 03

PIN 3807.34
NY 31, 481
UTILITY QUALITY LEVEL D

BRIDGES
CULVERTS

ALL DIMENSIONS IN FT UNLESS OTHERWISE NOTED
TRAFFIC SIGNAL NO. 236 - PLAN

CONTRACT NUMBER
D264029

DRAWING NO. TSP-35
SHEET NO. 57

NEW YORK
Department of
Transportation


FILE NAME = 380734.CPL.TSP-01.dgn
DATE/TIME = 25-JUN-2019 08:21
USER = gvarness

PROJECT MANAGER K. BOWER
CHECK C. COX
DRAFTING A. STEVENS
CHECK C. COX
DESIGN S. BATES
JOB MANAGER K. BOWER
DESIGN SUPERVISOR D. JONES

SIGNAL OPERATIONS SPECIFICATIONS TABLE OF SWITCH PACKS						
SIGNAL NO. 236 ONONDAGA COUNTY						
SWITCH PACK	FUNCTION	FACE NO.'s	FLASH PLUG	INDICATIONS	TERMINAL WIRING BOARD	
					TERMINAL	WIRING COLOR CODE
SP 1	ØVL A Ø1	4	W	←G GROUND WIRE	SP 1R SP 1Y SP 1G GROUND BUS	14/TC-1-B 14/TC-1-W/B
SP 2	Ø2	1,2,3	R	R Y G GROUND WIRE	SP 2R SP 2Y SP 2G GROUND BUS	14/TC-2-R 14/TC-2-O 14/TC-2-G 14/TC-2-W
SP 3				R Y G GROUND WIRE	SP 3R SP 3Y SP 3G GROUND BUS	
SP 4	Ø4	7,8,9	R	R Y G GROUND WIRE	SP 4R SP 4Y SP 4G GROUND BUS	14/TC-3-R 14/TC-3-O 14/TC-3-G 14/TC-3-W
SP 5	Ø4	10	R	R Y G GROUND WIRE	SP 5R SP 5Y SP 5G GROUND BUS	14/TC-4-R 14/TC-4-O 14/TC-4-G 14/TC-4-W
SP 6	Ø6	5,6	R	R Y G GROUND WIRE	SP 6R SP 6Y SP 6G GROUND BUS	14/TC-5-R 14/TC-5-O 14/TC-5-G 14/TC-5-W
SP 7				HAND MAN GROUND WIRE	SP 7R SP 7Y SP 7G GROUND BUS	
SP 8				HAND MAN GROUND WIRE	SP 8R SP 8Y SP 8G GROUND BUS	
SP 9	Ø1	4	R	←R ←Y ←G GROUND WIRE	SP 9R SP 9Y SP 9G GROUND BUS	14/TC-1-R 14/TC-1-O 14/TC-1-G 14/TC-1-W
SP 10				R Y G GROUND WIRE	SP 10R SP 10Y SP 10G GROUND BUS	
SP 11				R Y G GROUND WIRE	SP 11R SP 11Y SP 11G GROUND BUS	
SP 12				R Y G GROUND WIRE	SP 12R SP 12Y SP 12G GROUND BUS	
SP 13				R Y G GROUND WIRE	SP 13R SP 13Y SP 13G GROUND BUS	

14 / 19C - 1 - R / B
XX / XXC - X - X / X
AWG
NO. OF CONDUCTORS
CONDUCTOR CABLE NO.
TRACER COLOR
WIRE COLOR
COLOR: (R) RED, (O) ORANGE, (G) GREEN, (BL) BLUE, (W) WHITE, (B) BLACK
KEY FOR WIRE COLOR CODE

TABLE OF CLEARANCES						
		FROM				
		G	R	←R	←G	→Y←
TO	G		R			
	R	Y				
	←R				→Y←	→Y←
	←G			→Y←		→Y←
	→Y←			→Y←	→Y←	

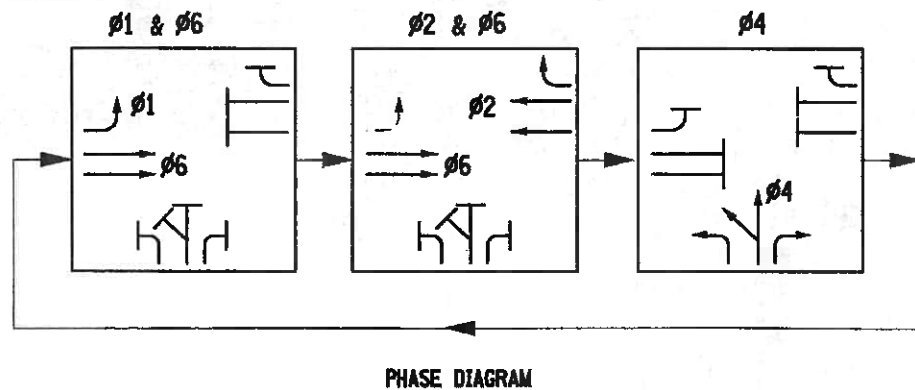

PHASE DIAGRAM

- LEGEND:
- G = CIRCULAR GREEN
 - ←G = LEFT GREEN ARROW
 - G = RIGHT GREEN ARROW
 - ↑ = VERTICAL GREEN ARROW
 - R = CIRCULAR RED
 - ←R = LEFT RED ARROW
 - R = RIGHT RED ARROW
 - Y = CIRCULAR YELLOW
 - ←Y = LEFT YELLOW ARROW
 - Y = RIGHT YELLOW ARROW
 - Y← = FLASHING YELLOW ARROW

SIGNAL OPERATIONS SPECIFICATIONS TABLE OF INPUT WIRING					
SIGNAL NO. 236 ONONDAGA COUNTY					
FUNCTION	DETECTOR NO.	TYPE	TERMINAL BOARD WIRING	LOOP DIMENSIONS	REMARKS
Ø1	1A, 1B	SPLIT PRESENCE	1A, 1B	6FT X 32FT, 6FT APART	ROUTE 31 EB LEFT TURN LANE
Ø2	2A	POINT	2A, 2B	6FT X 6FT	ROUTE 31 WB THRU LANE (LEFT)
Ø2	2B	POINT	3A, 3B	6FT X 6FT	ROUTE 31 WB THRU LANE (MIDDLE)
Ø2	2C	POINT	4A, 4B	6FT X 6FT	ROUTE 31WB RIGHT TURN LANE
Ø2	2D	SETBACK	5A, 5B	6FT X 6FT	ROUTE 31 WB THRU LANE (LEFT) SETBACK
Ø2	2E	SETBACK	6A, 6B	6FT X 6FT	ROUTE 31 WB THRU LANE (MIDDLE) SETBACK
Ø2	2F	SETBACK	7A, 7B	6FT X 6FT	ROUTE 31 RIGHT TURN LANE
Ø4	4A, 4B	SPLIT PRESENCE	8A, 8B	6FT X 34FT, 2FT APART	I-481 NB OFF RAMP LEFT TURN LANE
Ø4	4C, 4D	SPLIT PRESENCE	9A, 9B	6FT X 32FT, 6FT APART	I-481 NB OFF RAMP LEFT/THRU TURN LANE
Ø4	4E, 4F	SPLIT PRESENCE	10A, 10B	6FT X 30FT, 10FT APART	I-481 NB OFF RAMP RIGHT TURN LANE
Ø4	4G	RADIUS	11A, 11B	6FT X 26FT	I-481 NB OFF RAMP RIGHT TURN RADIUS LOOP
Ø6	6A	POINT	12A, 12B	6FT X 6FT	ROUTE 31 EB THRU LANE (MIDDLE)
Ø6	6B	POINT	13A, 13B	6FT X 6FT	ROUTE 31 EB THRU LANE (RIGHT)
Ø			14A, 14B		
Ø			15A, 15B		
Ø			16A, 16B		
Ø			17A, 17B		
Ø			18A, 18B		

TABLE OF OPERATIONS										
FACE PHASE	R Y G	R Y G	R Y G	←R ←Y ←G	R Y G	R Y G	R Y G	R Y G	R Y G	R Y G
	1	2	3	4	5	6	7	8	9	10
Ø1	R	R	R	←G	R	R	R	R	R	R
Ø2	G	G	G	←R	R	R	R	R	R	R
Ø4	R	R	R	←R	R	R	G	G	G	G
Ø6	R	R	R	→Y←	G	G	R	R	R	R
Ø1 + Ø6	R	R	R	←G	G	G	R	R	R	R
Ø2 + Ø6	G	G	G	→Y←	G	G	R	R	R	R
EMERGENCY FLASH	FR	FR	FR	FR	FR	FR	FR	FR	FR	FR

*FLASHING YELLOW ARROW

AFFIX SEAL: ON
ALTERED BY: ON

SIGNAL NO. 236
ONONDAGA COUNTY

AS-BUILT REVISIONS
DESCRIPTION OF ALTERATIONS:

SH 1039 - BALDWINVILLE - CICERO
SH 69-5 - EUCLID - NORTH SYRACUSE HIGHWAY
COUNTY: ONONDAGA REGION: 03

PIN 3807.34
NY 31, 481

BRIDGES

CULVERTS

ALL DIMENSIONS IN ft UNLESS OTHERWISE NOTED
TRAFFIC SIGNAL NO. 236 - TABLES

CONTRACT NUMBER
D264029

DRAWING NO. TSP-36
SHEET NO. 58

IT IS A VIOLATION OF LAW FOR ANY PERSON, UNLESS THEY ARE ACTING UNDER THE DIRECTION OF A LICENSED PROFESSIONAL ENGINEER, ARCHITECT, LANDSCAPE ARCHITECT, OR LAND SURVEYOR, TO ALTER AN ITEM IN ANY WAY. IF AN ITEM BEARING THE STAMP OF A LICENSED PROFESSIONAL IS ALTERED, THE ALTERING ENGINEER, ARCHITECT, LANDSCAPE ARCHITECT, OR LAND SURVEYOR SHALL STAMP THE DOCUMENT AND INCLUDE THE NOTATION "ALTERED BY" FOLLOWED BY THEIR SIGNATURE, THE DATE OF SUCH ALTERATION, AND A SPECIFIC DESCRIPTION OF THE ALTERATION.

PROJECT MANAGER K. BOWEN

CHECK C. COX


DRAFTING A. STEVENS

CHECK C. COX

DESIGN S. BATES

JOB MANAGER K. BOWEN

DESIGN SUPERVISOR D. JONES

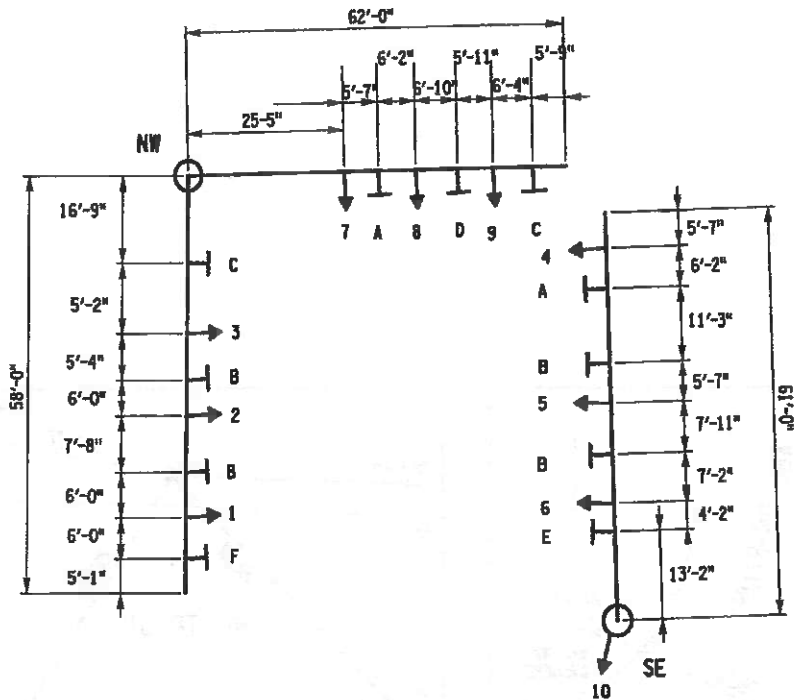

MAST ARM DIAGRAMS
NOT TO SCALE

THE MAST ARM DIAGRAMS SHALL BE USED FOR INITIAL LAYOUT ONLY. CONTRACTOR SHOULD VERIFY THAT THE SIGNAL HEAD LAYOUT IS IN ACCORDANCE WITH THE SIGNAL HEAD ALIGNMENT AS SHOWN IN THESE PLANS. FINAL LOCATIONS SHALL BE SHOWN ON THE AS BUILT PLANS.

SIGNAL NO. 236		ESTIMATE OF QUANTITIES		ONONDAGA COUNTY	
KEY NO.	ITEM NO.	DESCRIPTION	UNIT	QUANTITY	
10	206.03200010	TRAFFIC SIGNAL CONDUIT EXCAVATION AND RESTORATION IN GRASS AND UNPAVED AREAS	LF	675	
24	619.1613	MAINTAIN TRAFFIC SIGNAL EQUIPMENT REQUIREMENT C)	INT NO	9	
34	662.60000815	FURNISHING ELECTRICAL SERVICE	FLS	1	
36	680.5001	POLE EXCAVATION & CONCRETE FOUNDATION	CY	15.1	
37	680.5002	CONCRETE BASE FOR CONTROLLER CABINET	EA	1	
39	680.5105001	PULLBOX - RECTANGULAR 26 X 18 INCH	EA	10	
41	680.520106	CONDUIT, METAL STEEL, ZINC COATED, 2 NPS	LF	505	
42	680.520108	CONDUIT, METAL STEEL, ZINC COATED, 3 NPS	LF	440	
43	680.520110	CONDUIT, METAL STEEL, ZINC COATED, 4NPS	LF	40	
44	680.53	CONDUIT JACKING OR BORING	LF	295	
53	680.62206110	TRAFFIC SIGNAL POLE - MAST ARM, 20 = MGT HGT IN FT, 61 = LENGTH IN FT (51 TO 65)	EA	1	
57	680.63225810	TRAFFIC SIGNAL POLE - DUAL MAST ARM, 22 = MGT HGT IN FT, 58 = LENGTH IN FT (51 TO 65)	EA	1	
61	680.700603	RISER ASSEMBLY, 1 NPS DIAMETER	EA	1	
63	680.71	SHIELDED LEAD IN CABLE	LF	2350	
66	680.730714	SIGNAL CABLE, 7 CONDUCTORS, 14 AWG	LF	936	
71	680.750618	SHIELDED COMMUNICATION CABLE, 6 CONDUCTORS, 18 AWG	LF	1200	
73	680.77000805	MODIFY TRAFFIC SIGNAL INSTALLATION - LOCATION 0008	ELOC	1	
74	680.79000805	REMOVE TRAFFIC SIGNAL INSTALLATION - LOCATION 0008	ELOC	1	
79	680.80324515	INSTALL MICROCOMPUTER CABINET	EA	1	
76	680.80324603	MICROCOMPUTER CABINET SIGNAL BASE	EA	1	
79	680.810101	TRAFFIC SIGNAL MODULE - 12 INCH, RED BALL, LED	EA	9	
80	680.810102	TRAFFIC SIGNAL MODULE - 12 INCH, RED ARROW, LED	EA	1	
81	680.810103	TRAFFIC SIGNAL MODULE - 12 INCH, YELLOW BALL, LED	EA	9	
82	680.810104	TRAFFIC SIGNAL MODULE - 12 INCH, YELLOW ARROW, LED	EA	2	
83	680.810105	TRAFFIC SIGNAL MODULE - 12 INCH, GREEN BALL, LED	EA	9	
84	680.810106	TRAFFIC SIGNAL MODULE - 12 INCH, GREEN ARROW, LED	EA	1	
96	680.810601	TRAFFIC SIGNAL SECTION - POLYCARBONATE - TYPE 1, 12 INCH	EA	31	
97	680.8111	TRAFFIC SIGNAL BRACKET ASSEMBLY 1 WAY	EA	10	
96	680.81990003	TRAFFIC SIGNAL BACK PLATES WITH YELLOW REFLECTIVE TAPE	EA	10	
97	680.8207	OVERHEAD SIGN ASSEMBLY, TYPE G	EA	11	
100	680.90920103	ELECTRIC METER CHANNEL, 100 AMPERE, SINGLE PHASE, 240 VOLT FOR TRAFFIC SIGNAL INSTALLATION	EA	1	
101	680.94997008	INSTALL ELECTRICAL DISCONNECT/GENERATOR TRANSFER SWITCH - STATE SUPPLIED	EA	1	
100	680.95010615	SERVICE CABLE, 1 CONDUCTOR, NO.6 AWG	LF	135	

SIGNAL NO. 236		MAST ARM LOADING TABLE		ONONDAGA COUNTY			
MAST ARM	HEADS	TYPE	DESCRIPTION	WEIGHT	PROJECTED AREA	FOOTING MOMENTS **	FOOTING TYPE
NW	1, 2, 3	58 FT ARM 22 FT HGT	*** 3 -5 SECTION FACE • 4 OVERHEAD SIGN • 1 OVERHEAD SIGN • 1 OVERHEAD SIGN	3 AT 101 LB EA 4 AT 75 LB EA 1 AT 90 LB EA 1 AT 120 LB EA	3 AT 16.7 SF EA 4 AT 7.5 SF EA 1 AT 9 SF EA 1 AT 12 SF EA	367.46 FT-KIPS	18 - M
	7, 8, 9	62 FT ARM 20 FT HGT	*** 3 -5 SECTION FACE • 4 OVERHEAD SIGN • 1 OVERHEAD SIGN	3 AT 101 LB EA 4 AT 75 LB EA 1 AT 120 LB EA	3 AT 16.7 SF EA 4 AT 7.5 SF EA 1 AT 12 SF EA		
SE	4, 5, 6	61 FT ARM 20 FT HGT	*** 3 -5 SECTION FACE • 4 OVERHEAD SIGN • 1 OVERHEAD SIGN • 1 OVERHEAD SIGN	3 AT 101 LB EA 4 AT 75 LB EA 1 AT 90 LB EA 1 AT 120 LB EA	3 AT 16.7 SF EA 4 AT 7.5 SF EA 1 AT 12 SF EA 1 AT 12 SF EA	178.78 FT-KIPS	11 - K, L, M

* TWO ADDITIONAL SIGNS INCLUDED BASED UPON ANTICIPATED LOADING. FOR DESIGN PURPOSES, THE LARGER FUTURE SIGN SHALL BE PLACED ON THE END OF THE MAST ARM, THE SMALLER FUTURE SIGN SHALL BE PLACED MID-SPAN ON THE MAST ARM.

** TABLE BASED UPON POSSIBLE FUTURE LOADING NEEDS. THE POLE MANUFACTURER AND CONTRACTOR SHALL BE RESPONSIBLE TO DESIGN THE SIGNAL POLE AND MAST ARM TO MEET THESE FUTURE NEEDS.

*** ALL SIGNAL HEADS SHALL HAVE BACKPLATES FOR CALCULATIONS. BACKPLATES SHALL BE INSTALLED ON ALL SIGNAL HEADS.

AFFIX SEAL: ON:	ALTERED BY: ON:

SIGNAL NO. 236
ONONDAGA COUNTY

AS-BUILT REVISIONS
DESCRIPTION OF ALTERATIONS:

SH 1039 - BALDWINVILLE - CICERO
SH 69-5 - EUCLID - NORTH SYRACUSE HIGHWAY

PIN 3807.34
NY 31, 481

BRIDGES

CULVERTS

ALL DIMENSIONS IN FT UNLESS OTHERWISE NOTED
TRAFFIC SIGNAL NO. 236 - QUANTITIES

CONTRACT NUMBER
0264029

DRAWING NO. TSP-37
SHEET NO. 59

IT IS A VIOLATION OF LAW FOR ANY PERSON, UNLESS THEY ARE ACTING UNDER THE DIRECTION OF A LICENSED PROFESSIONAL ENGINEER, ARCHITECT, LANDSCAPE ARCHITECT, OR LAND SURVEYOR, TO ALTER AN ITEM IN ANY WAY. IF AN ITEM BEARING THE STAMP OF A LICENSED PROFESSIONAL IS ALTERED, THE ALTERING ENGINEER, ARCHITECT, LANDSCAPE ARCHITECT, OR LAND SURVEYOR SHALL STAMP THE DOCUMENT AND INCLUDE THE NOTATION "ALTERED BY" FOLLOWED BY THEIR SIGNATURE, THE DATE OF SUCH ALTERATION, AND A SPECIFIC DESCRIPTION OF THE ALTERATION.

NEW YORK
STATE OF
OPPORTUNITY
Department of
Transportation

FILE NAME = 380734.CPL TSP-03.dgn
DATE/TIME = 28-JUN-2019 14:45
USER = MBOU

PROJECT NO: 51293-02-07

PROJECT TITLE: R3 INTERSECTIONS RT. 31 AT 481 NB RAMP

AGENCY/COUNTY: NYSDOT / ONONDAGA CO.

SURVEY COMPLETION DATE: 04/2016

HORIZONTAL DATUM IS NAD83 (2011).
COORDINATES ARE NEW YORK STATE PLANE COORDINATE SYSTEM - CENTRAL ZONE.
THE COMBINED SCALE FACTOR IS 10000000.
VERTICAL DATUM IS NAVD88.

NOTES:



1. IT SHALL BE THE CONTRACTOR'S RESPONSIBILITY TO NOTIFY DIG SAFELY - NEW YORK FOR ALL UNDERGROUND UTILITY LOCATIONS PRIOR TO ANY EXCAVATION.
2. ALL SUBSURFACE LOCATIONS SHOWN ARE APPROXIMATE AND SHALL BE USED FOR PRELIMINARY ENGINEERING ONLY.
3. UTILITY INFORMATION HAS BEEN PLOTTED FROM AVAILABLE SOURCES AND THEIR PURPOSE, LOCATIONS AND SIZE SHOULD BE CONSIDERED APPROXIMATE ONLY.
4. THE CONTRACTOR IS RESPONSIBLE FOR DETERMINING EXACT UTILITY LOCATIONS, SIZES, AND ELEVATIONS PRIOR TO COMMENCING CONSTRUCTION. IF UNCHARTED OR MISPLOTTED UTILITIES ARE ENCOUNTERED, THE CONTRACTOR IS REQUIRED TO NOTIFY THE OWNER IMMEDIATELY.
5. PRIOR TO BEGINNING ANY WORK, THE CONTRACTOR IS RESPONSIBLE FOR THE VERIFICATION OF SURVEY CONTROL POINTS USED IN THE VERTICAL AND HORIZONTAL POSITIONING OF DESIGNED IMPROVEMENTS AND FOR IMMEDIATELY NOTIFYING THE E.I.C. OF ANY DISCREPANCIES FOUND.



BENCHMARK TABLE

NO.	ELEV.	COORDINATES	DESCRIPTION
BM 1	433.11	N= 1160866.8 E= 914389.0	BM 1 IS A CUT 'X' ON THE NORTH SIDE OF A TRAFFIC SIGNAL POLE BASE. LOCATED 80' +/- SOUTHEAST OF ROUTE 31 AND I-481 INTERSECTION.
BM 2	432.57	E= 1160973.1 N= 914302.1	BM 2 IS A CUT 'X' ON THE SOUTH SIDE OF A TRAFFIC SIGNAL POLE BASE. LOCATED 60' +/- NORTHWEST OF ROUTE 31 AND I-481 INTERSECTION.
BM 3	432.45	N= 1160999.5 E= 914373.0	BM 3 IS A NAIL WITH WASHERS IN A UTILITY POLE 'NG 51-D' WITH A LIGHT. LOCATED 80' +/- NORTHEAST OF ROUTE 31 AND I-481 INTERSECTION.

SURVEYED BY PRUDENT ENGINEERING - BASELINE & BENCHMARKS

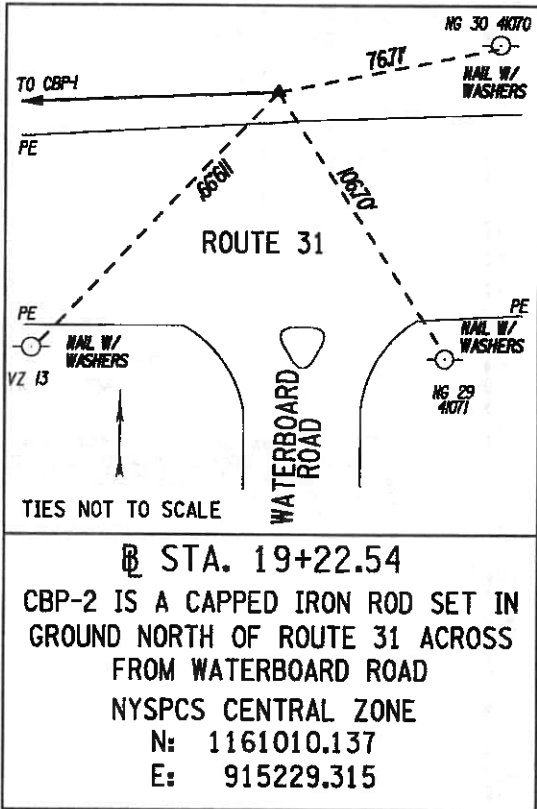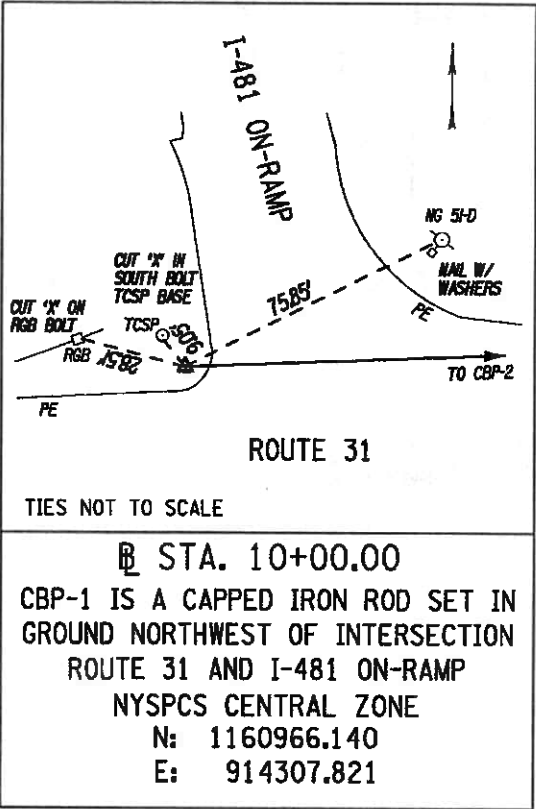

THE SURVEY DATA ON THIS SHEET WAS PREPARED AND SUBMITTED BY NYSDOT CONSULTANTS. THE PROFESSIONAL ENGINEER SEAL ON THIS PLAN CERTIFIES THE COMPLETENESS OF THE DATA, BUT DOES NOT CERTIFY THE ACCURACY OF THIS DATA.

AFFIX SEAL: ON:	ALTERED BY: ON:

SIGNAL NO. 236
ONONDAGA COUNTY

AS-BUILT REVISIONS DESCRIPTION OF ALTERATIONS:	SH 1039 - BALDWINVILLE-CICERO	PIN 3807.34 NY 31, 481	BRIDGES	CULVERTS	ALL DIMENSIONS IN FT UNLESS OTHERWISE NOTED TRAFFIC SIGNAL NO. 236-BASELINE TIES BASELINE TIES AND BENCHMARK TABLE	CONTRACT NUMBER D264029
	SH 69-5 EUCLID-NORTH SYRACUSE HIGHWAY					DRAWING NO. TSP-38 SHEET NO. 60
COUNTY: ONONDAGA		REGION: 03				Department of Transportation

IT IS A VIOLATION OF LAW FOR ANY PERSON, UNLESS THEY ARE ACTING UNDER THE DIRECTION OF A LICENSED PROFESSIONAL ENGINEER, ARCHITECT, LANDSCAPE ARCHITECT, OR LAND SURVEYOR, TO ALTER AN ITEM IN ANY WAY. IF AN ITEM BEARING THE STAMP OF A LICENSED PROFESSIONAL IS ALTERED, THE ALTERING ENGINEER, ARCHITECT, LANDSCAPE ARCHITECT, OR LAND SURVEYOR SHALL STAMP THE DOCUMENT AND INCLUDE THE NOTATION "ALTERED BY" FOLLOWED BY THEIR SIGNATURE, THE DATE OF SUCH ALTERATION, AND A SPECIFIC DESCRIPTION OF THE ALTERATION.

[illegible]

Overlap 1-16 Program Parm+ [1.5.2.1] [1.5.2.2]

Overlap Conflict Lock		OFF	Overlap Lock Inhibit		OFF	Parent Ph Clearance		OFF	Extra Included Ph		ON		
1	Included Ø	1				Type	FYA-4		Included Ø			Type	NORMAL
	Modifier Ø	2				Gm			9	Modifier Ø		Gm	
	Conflict Ø					Yel	3.5			Conflict Ø		Yel	3.5
	Conflict Olap					Red	1.5		I	Conflict Olap		Red	1.5
A	Conflict Ped					LG				Conflict Ped		LG	
	Included Ø					Type	NORMAL		Included Ø			Type	NORMAL
	Modifier Ø					Gm			10	Modifier Ø		Gm	
	Conflict Ø					Yel	3.5			Conflict Ø		Yel	3.5
2	Conflict Olap					Red	1.5		J	Conflict Olap		Red	1.5
	Conflict Ped					LG				Conflict Ped		LG	
	Included Ø					Type	NORMAL		Included Ø			Type	NORMAL
	Modifier Ø					Gm			11	Modifier Ø		Gm	
B	Conflict Ø					Yel	3.5			Conflict Ø		Yel	3.5
	Conflict Olap					Red	1.5		K	Conflict Olap		Red	1.5
	Conflict Ped					LG				Conflict Ped		LG	
	Included Ø					Type	NORMAL		Included Ø			Type	NORMAL
3	Modifier Ø					Gm			12	Modifier Ø		Gm	
	Conflict Ø					Yel	3.5			Conflict Ø		Yel	3.5
	Conflict Olap					Red	1.5		L	Conflict Olap		Red	1.5
	Conflict Ped					LG				Conflict Ped		LG	
C	Included Ø					Type	NORMAL		Included Ø			Type	NORMAL
	Modifier Ø					Gm			13	Modifier Ø		Gm	
	Conflict Ø					Yel	3.5			Conflict Ø		Yel	3.5
	Conflict Olap					Red	1.5		M	Conflict Olap		Red	1.5
D	Conflict Ped					LG				Conflict Ped		LG	
	Included Ø					Type	NORMAL		Included Ø			Type	NORMAL
	Modifier Ø					Gm			14	Modifier Ø		Gm	
	Conflict Ø					Yel	3.5			Conflict Ø		Yel	3.5
E	Conflict Olap					Red	1.5		N	Conflict Olap		Red	1.5
	Conflict Ped					LG				Conflict Ped		LG	
	Included Ø					Type	NORMAL		Included Ø			Type	NORMAL
	Modifier Ø					Gm			15	Modifier Ø		Gm	
F	Conflict Ø					Yel	3.5			Conflict Ø		Yel	3.5
	Conflict Olap					Red	1.5		O	Conflict Olap		Red	1.5
	Conflict Ped					LG				Conflict Ped		LG	
	Included Ø					Type	NORMAL		Included Ø			Type	NORMAL
7	Modifier Ø					Gm			16	Modifier Ø		Gm	
	Conflict Ø					Yel	3.5			Conflict Ø		Yel	3.5
	Conflict Olap					Red	1.5		P	Conflict Olap		Red	1.5
	Conflict Ped					LG				Conflict Ped		LG	
G	Included Ø					Type	NORMAL		Included Ø			Type	NORMAL
	Modifier Ø					Gm			17	Modifier Ø		Gm	
	Conflict Ø					Yel	3.5			Conflict Ø		Yel	3.5
	Conflict Olap					Red	1.5			Conflict Olap		Red	1.5
H	Conflict Ped					LG				Conflict Ped		LG	
	Included Ø					Type	NORMAL		Included Ø			Type	NORMAL
	Modifier Ø					Gm			18	Modifier Ø		Gm	
	Conflict Ø					Yel	3.5			Conflict Ø		Yel	3.5
	Conflict Olap					Red	1.5			Conflict Olap		Red	1.5
	Conflict Ped					LG				Conflict Ped		LG	

Channel Settings [1.8.1]

.....Channel ->>	1	2	3	4	5	6	7	8	9	10	11	12	13	14	15	16	17	18	19	20	21	22	23	24
Phase / Olap #	1	2		4	4	6			1															
Channel Type	OLP	VEH	VEH	VEH	VEH	VEH	VEH	VEH	VEH	VEH	VEH	VEH	VEH	VEH	VEH	VEH	VEH	VEH	VEH	VEH	VEH	VEH	VEH	VEH
Channel Flash	DRK	Red	Red	Red	Red	Red	Red	Red	Red	Red	Red	Red	Red	Red	Red	Red	DRK	DRK	DRK	DRK	DRK	DRK	DRK	DRK
Alt Hz																								

Channel+ Settings [1.8.4]

.....Channel ->>	1	2	3	4	5	6	7	8	9	10	11	12	13	14	15	16	17	18	19	20	21	22	23	24
Flash Red+																								
Flash Yellow+									ON															
Flash Green+																								
Flash Inh Red+																								
Olap Ovrd									1															

Coord Transition, CoordPhs [2.5]

Pat#	Short	Long	Dwell	No Shortway Ø	E-Yld	Offset	RetHld	Float	Min Veh Perm	Min Ped Perm
1	12	22				EndGRN				
2	12	22				EndGRN				
3	12	22				EndGRN				
4	12	22				EndGRN				
5	12	22				EndGRN				
6	12	22				EndGRN				
7	12	22				EndGRN				
8	12	22				EndGRN				
9	12	22				EndGRN				
10	12	22				EndGRN				
11	12	22				EndGRN				
12	12	22				EndGRN				
13	12	22				EndGRN				
14	12	22				EndGRN				
15	12	22				EndGRN				
16	12	22				EndGRN				
17	12	22				EndGRN				
18	12	22				EndGRN				
19	12	22				EndGRN				
20	12	22				EndGRN				
21	12	22				EndGRN				
22	12	22				EndGRN				
23	12	22				EndGRN				
24	12	22				EndGRN				
25						BegGRN				
26						BegGRN				
27						BegGRN				
28						BegGRN				
29						BegGRN				
30						BegGRN				
31						BegGRN				
32						BegGRN				
33						BegGRN				
34						BegGRN				
35						BegGRN				
36						BegGRN				
37						BegGRN				
38						BegGRN				
39						BegGRN				
40						BegGRN				
41						BegGRN				
42						BegGRN				
43						BegGRN				
44						BegGRN				
45						BegGRN				
46						BegGRN				
47						BegGRN				
48						BegGRN				

Channel Params[1.8.3]

C1 IO Mode User Single BIU Map SINGLE Invert Rail Input OFF

Veh Par 1-64 [5.1]										Veh Par 1-64 [5.1]										Vehicle Options 1-64 [5.2]										Vehicle Options 1-64 [5.2]										Parameters+ 1-64 [5.3]																															
Det #	Call Ø	Swi Ø	Dlay	Ext	Que	No Act	Max Pres	Err Cnt	Fail Time	Det #	Call Ø	Swi Ø	Dlay	Ext	Que	No Act	Max Pres	Err Cnt	Fail Time	Det #	Call	Ext	Que	Add Init	Red Lock	Yell Lock	occ	vol	Det #	Call	Ext	Que	Add Addlni	Red Lock	Yell Lock	occ	vol	Det #	cc G	cc Y	cc R	Dlay 1	Dlay 2	Type	Src																										
1	1		3				45	50	2	33							45	50		1	ON	ON		ON					33	ON	ON		ON					1							NORM																										
2	2						45	50	2	34							45	50		2	ON	ON		ON					34	ON	ON		ON					2							NORM																										
3	2						45	50	2	35							45	50		3	ON	ON		ON					35	ON	ON		ON					3							NORM																										
4	2						45	50	2	36							45	50		4	ON	ON		ON					36	ON	ON		ON					4							NORM																										
5	2						45	50	2	37							45	50		5	ON	ON		ON					37	ON	ON		ON					5							NORM																										
6	2						45	50	2	38							45	50		6	ON	ON		ON					38	ON	ON		ON					6							NORM																										
7	2						45	50	2	39							45	50		7	ON	ON		ON					39	ON	ON		ON					7							NORM																										
8	4						45	50	2	40							45	50		8	ON	ON		ON					40	ON	ON		ON					8							NORM																										
9	4						45	50	2	41							45	50		9	ON	ON		ON					41	ON	ON		ON					9							NORM																										
10	4		6				45	50	2	42							45	50		10	ON	ON		ON					42	ON	ON		ON					10							NORM																										
11	4		6				45	50	2	43							45	50		11	ON	ON		ON					43	ON	ON		ON					11							NORM																										
12	6						45	50	2	44							45	50		12	ON	ON		ON					44	ON	ON		ON					12							NORM																										
13	6						45	50	2	45							45	50		13	ON	ON		ON					45	ON	ON		ON					13							NORM																										
14							45	50	2	46							45	50		14	ON	ON		ON					46	ON	ON		ON					14							NORM																										
15							45	50	2	47							45	50		15	ON	ON		ON					47	ON	ON		ON					15							NORM																										
16							45	50	2	48							45	50		16	ON	ON		ON					48	ON	ON		ON					16							NORM																										
17							45	50	2	49							45	50		17	ON	ON		ON					49	ON	ON		ON					17							NORM																										
18							45	50	2	50							45	50		18	ON	ON		ON					50	ON	ON		ON					18							NORM																										
19							45	50		51							45	50		19	ON	ON		ON					51	ON	ON		ON					19							NORM																										
20							45	50		52							45	50		20	ON	ON		ON					52	ON	ON		ON					20							NORM																										
21							45	50		53							45	50		21	ON	ON		ON					53	ON	ON		ON					21							NORM																										
22							45	50		54							45	50		22	ON	ON		ON					54	ON	ON		ON					22							NORM																										
23							45	50		55							45	50		23	ON	ON		ON					55	ON	ON		ON					23							NORM																										
24							45	50		56							45	50		24	ON	ON		ON					56	ON	ON		ON					24							NORM																										
25							45	50		57							45	50		25	ON	ON		ON					57	ON	ON		ON					25							NORM																										
26							45	50		58							45	50		26	ON	ON		ON					58	ON	ON		ON					26							NORM																										
27							45	50		59							45	50		27	ON	ON		ON					59	ON	ON		ON					27							NORM																										
28							45	50		60							45	50		28	ON	ON		ON					60	ON	ON		ON					28							NORM																										
29							45	50		61							45	50		29	ON	ON		ON					61	ON	ON		ON					29							NORM																										
30							45	50		62							45	50		30	ON	ON		ON					62	ON	ON		ON					30							NORM																										
31							45	50		63							45	50		31	ON	ON		ON					63	ON	ON		ON					31							NORM																										
32							45	50		64							45	50		32	ON	ON		ON					64	ON	ON		ON					32							NORM																										
Parameters+ 1-64 [5.3]	Ped Det Parms [5.4]										Unit Paramters [1.2.1]									
Det #	occ Grn	occ Yell	occ Red	Dlay 1	Dlay 2	Type	Src	Det #	occ Grn	occ Yell	occ Red	Dlay 1	Dlay 2	Type	Src	Det #	occ Grn	occ Yell	occ Red	Dlay 1	Dlay 2	Type	Src	Det #	Call Ø	No Act	Max Pres	Err Cnt	TS2 Det Faults								ON																																		
																																Vol/Occ Report Parm [1.5.8]										Vol/Occ Period Minutes										0																			
																																Vol/Occ Period Minutes										15																													
33						NORM	44							NORM	55								NORM				15	
34						NORM	45							NORM	56								NORM				15	
35						NORM	46							NORM	57								NORM				15	
36						NORM	47							NORM	58								NORM				15	
37						NORM	48							NORM	59								NORM				15	
38						NORM	49							NORM	60								NORM				15	
39						NORM	50							NORM	61								NORM				15	
40						NORM	51							NORM	62								NORM				15	
41						NORM	52							NORM	63								NORM				15	
42						NORM	53							NORM	64								NORM				15	
43						NORM	54							NORM	### 31 @ 481 NB	
	7/12/2023										Page 3									

Pre #	Enable	Type	Output	Delay	MinDura
1	ON	RAIL	Dwell		
2	ON	RAIL	Dwell		
3	ON	EMERG	Dwell		
4	ON	EMERG	Dwell		
5	ON	EMERG	Dwell		
6	ON	EMERG	Dwell		

Pre #	Track Grn	Min Dwell	Ext Dwell	PedClr+	Yel
1		2			
2		2			
3		2			
4		2			
5		2			
6		2			

Low Priority Preempts			
Pre #	Type	Min	Max
7	OFF		
8	OFF		
9	OFF		
10	OFF		

Pre #	Type	Min	Max
7	OFF		
8	OFF		
9	OFF		
10	OFF		

Stop Timer Over Preempt	OFF
Preempt or Ext Output	PRE
Max Seek Track Time	
Max Seek Dwell Time	

Channel Parameters [1.8.3]	
D Conn Mappings	None
Pre Invert Rail Input	OFF

[illegible][illegible]

Exit Phases [3.2]					Pre #	Lock	Override			Override		Flsh	Dwell	Link
Pre #	Exit Phase						Auto Flsh			Higher				
1					1	ON		ON			ON		OFF	
2					2	ON		ON			ON		OFF	
3					3	ON		ON			ON		OFF	
4					4	ON		ON			ON		OFF	
5					5	ON		ON			ON		OFF	
6					6	ON		ON			ON		OFF	

Exit Phases [3.2]					Pre #	Lock	Override			Override		Flsh	Dwell	Link
Pre #	Exit Phase						Auto Flsh			Higher				
1					1	ON		ON			ON		OFF	
2					2	ON		ON			ON		OFF	
3					3	ON		ON			ON		OFF	
4					4	ON		ON			ON		OFF	
5					5	ON		ON			ON		OFF	
6					6	ON		ON			ON		OFF	

[illegible]

C1-USER IO Map [1.8.9.1 In]

I1-1	1	Veh Call 1
I1-2	2	Veh Call 2
I1-3	3	Veh Call 3
I1-4	4	Veh Call 4
I1-5	5	Veh Call 5
I1-6	6	Veh Call 6
I1-7	7	Veh Call 7
I1-8	8	Veh Call 8
I2-1	9	Veh Call 9
I2-2	10	Veh Call 10
I2-3	11	Veh Call 11
I2-4	12	Veh Call 12
I2-5	13	Veh Call 13
I2-6	189	Unused
I2-7	189	Unused
I2-8	189	Unused
I3-1	189	Unused
I3-2	189	Unused
I3-3	189	Unused
I3-4	189	Unused
I3-5	189	Unused
I3-6	189	Unused
I3-7	189	Unused
I3-8	189	Unused
I4-1	189	Unused
I4-2	189	Unused
I4-3	189	Unused
I4-4	189	Unused
I4-5	189	Unused
I4-6	189	Unused
I4-7	229	33xCMUStop
I4-8	228	33xFlashSns
I5-1	189	Unused
I5-2	189	Unused
I5-3	189	Unused
I5-4	189	Unused
I5-5	189	Unused
I5-6	189	Unused
I5-7	189	Unused
I5-8	189	Unused
I6-1	189	Unused
I6-2	189	Unused
I6-3	189	Unused
I6-4	189	Unused
I6-5	189	Unused
I6-6	189	Unused
I6-7	189	Unused
I6-8	189	Unused

C1-USER IO Map [1.8.9.2 Out]

O1-1	0	Unused
O1-2	49	Ch1 Green
O1-3	2	Ch2 Red
O1-4	26	Ch2 Yellow
O1-5	50	Ch2 Green
O1-6	3	Ch3 Red
O1-7	27	Ch3 Yellow
O1-8	51	Ch3 Green
O2-1	4	Ch4 Red
O2-2	52	Ch4 Green
O2-3	5	Ch5 Red
O2-4	29	Ch5 Yellow
O2-5	53	Ch5 Green
O2-6	6	Ch6 Red
O2-7	30	Ch6 Yellow
O2-8	54	Ch6 Green
O3-1	7	Ch7 Red
O3-2	55	Ch7 Green
O3-3	8	Ch8 Red
O3-4	32	Ch8 Yellow
O3-5	56	Ch8 Green
O3-6	1	Ch1 Red
O3-7	25	Ch1 Yellow
O3-8	33	Ch9 Yellow
O4-1	10	Ch10 Red
O4-2	58	Ch10 Green
O4-3	11	Ch11 Red
O4-4	35	Ch11 Yellow
O4-5	59	Ch11 Green
O4-6	12	Ch12 Red
O4-7	36	Ch12 Yellow
O4-8	60	Ch12 Green
O5-1	28	Ch4 Yellow
O5-2	34	Ch10 Yellow
O5-3	0	Unused
O5-4	31	Ch7 Yellow
O5-5	115	Not Used
O5-6	115	Not Used
O5-7	115	Not Used
O5-8	114	Watchdog
O6-1	115	Not Used
O6-2	115	Not Used
O6-3	13	Ch13 Red
O6-4	37	Ch13 Yellow
O6-5	61	Ch13 Green
O6-6	14	Ch14 Red
O6-7	38	Ch14 Yellow
O6-8	62	Ch14 Green

C1-USER IO Map [1.8.9.2 Out]

O7-1	115	Not Used
O7-2	115	Not Used
O7-3	115	Not Used
O7-4	115	Not Used
O7-5	115	Not Used
O7-6	115	Not Used
O7-7	115	Not Used
O7-8	115	Not Used
C11S-USER IO Map [1.8.9.1 In]		
I4-1		
I4-2		
I4-3		
I4-4		
I7-1	189	Unused
I7-2	189	Unused
I7-3	189	Unused
I7-4	189	Unused
I7-5	189	Unused
I7-6	189	Unused
I7-7	189	Unused
I7-8	189	Unused
I8-1	189	Unused
I8-2	189	Unused
I8-3	189	Unused
I8-4	189	Unused
I8-5	189	Unused
I8-6	189	Unused
I8-7	189	Unused
I8-8	189	Unused
C11S-USER IO Map [1.8.9.2 Out]		
O8-1	115	Not Used
O8-2	115	Not Used
O8-3	115	Not Used
O8-4	115	Not Used
O8-5	115	Not Used
O8-6	115	Not Used
O8-7	115	Not Used
O8-8	115	Not Used

IO Logic [1.8.7]

Op1	Result	O1Fcn	Inv1	IO1	Opn1	O2Fcn	Inv2	IO2	Opn2	O3Fcn	Inv3	IO3	Opn3	Dly	Sec
I	0	=	----	-	I	0	----	-	I	0	----	-	I	0	DLY 0
I	0	=	----	-	I	0	----	-	I	0	----	-	I	0	DLY 0
I	0	=	----	-	I	0	----	-	I	0	----	-	I	0	DLY 0
I	0	=	----	-	I	0	----	-	I	0	----	-	I	0	DLY 0
I	0	=	----	-	I	0	----	-	I	0	----	-	I	0	DLY 0
I	0	=	----	-	I	0	----	-	I	0	----	-	I	0	DLY 0
I	0	=	----	-	I	0	----	-	I	0	----	-	I	0	DLY 0
I	0	=	----	-	I	0	----	-	I	0	----	-	I	0	DLY 0
I	0	=	----	-	I	0	----	-	I	0	----	-	I	0	DLY 0
I	0	=	----	-	I	0	----	-	I	0	----	-	I	0	DLY 0

Security Access Levels [8.2]

1	SWLOAD	22	None
2	SECURE	23	None
3	None	24	None
4	None	25	None
5	None	26	None
6	None	27	None
7	None	28	None
8	None	29	None
9	None	30	None
10	None	31	None
11	None	32	None
12	None	33	None
13	None	34	None
14	None	35	None
15	None	36	None
16	None	37	None
17	None	38	None
18	None	39	None
19	None	40	None
20	None	41	None
21	None	42	None

Security Access Levels [8.2]

43	None
44	None
45	None
46	None
47	None
48	None
49	None
50	None
51	None
52	None
53	None
54	None
55	None
56	None
57	None
58	None
59	None
60	None
61	None
62	None
63	None
64	None

Com Parameters [6.1]

Station ID	3236
Group ID	
Master ID	0
Backup Time	0
SysUp Modem [6.1]	
Enable Modem	OFF
Idle Time	0
Dial Time	0
Tel:	
Alt:	

2070 Port Params [6.2]

Port	Baud Rate	FCM
SP1	9600	MODE 6
SP2	9600	MODE 6
SP3	19200	MODE 6
SP4	38400	MODE 6
SP5	1200	AUTO
SP6	1200	AUTO
SP7	1200	AUTO
SP8	1200	AUTO

2070 IP 1 Addressing [6.5]

Addressing				
Addr	192	168	0	105
Mask	255	255	255	0
Brdcst	0	0	0	0
GtWay	192	168	0	1
Port	0			

2070 IP 2 Addressing [6.5]

Addressing				
Addr	0	0	0	0
Mask	0	0	0	0
Brdcst	0	0	0	0
GtWay	0	0	0	0
Port	0			

2070 Port Binding Ports [6.6]

	Port	Echo	Mode
ASYN1	SP1	OFF	0
ASYN2	SP2	OFF	0
ASYN3	SP3	OFF	0
ASYN4	SP4	OFF	0
SYN1	SP5	SYN3	OFF
SYN2	OFF	SYN4	OFF

2070 Port Binding Functions [6.6]

Function	Channel	Function	Channel
TS2/CVM	None	SYSUp	ASYN2
CMU/MMU	None	SYSDown	ASYN1
Opticom	None	Shell	None
Loop Det.	None		
GPS	-		

#	Event / Alarm	Ev	Alr	Call Phases[1.1.5]								Redirect Phases[1.1.5]								Inhibit Phases[1.1.5]															
1	Power Up Alarm.	ON	ON	Ø	Ø	Phases Called By Ø						From	To	From	To	From	To	From	To	1	2	3	4	5	6	7	8	9	10	11	12	13	14	15	16
2	Stop Timing	ON	ON	1								1								1															
3	TS1 Cabinet Door	ON	ON	2								2								2															
4	Coordination Failure	ON	ON	3								3								3															
5	External Alarm # 1	ON	ON	4								4								4															
6	External Alarm # 2	ON	ON	5								5								5															
7	External Alarm # 3	ON	ON	6								6								6															
8	External Alarm # 4	ON	ON	7								7								7															
9	Closed Loop Disabled	ON	ON	8								8								8															
10	External Alarm # 5	ON	ON	9								9								9															
11	External Alarm # 6	ON	ON	10								10								10															
12	Manual Control Enable	ON	ON	11								11								11															
13	Coord Free Input	ON	ON	12								12								12															
14	Local Flash Input	ON	ON	13								13								13															
15	MMU Flash	ON	ON	14								14								14															
16	CMU Flash	ON	ON	15								15								15															
17	Cycle Fault	ON	ON	16								16								16															
18	Cycle Failure	ON	ON	Alt Call & Redirect # 1 [1.1.6.3]								Alt Inhibit Phases # 1 [1.1.6.3]																							
19	Coordination Fault	ON	ON	Col	Ø	Phases Called By Ø						From	To	From	To	From	To	From	To	1	2	3	4	5	6	7	8	9	10	11	12	13	14	15	16
20	Controller Fault	ON	ON	1								1								1															
21	Detector SDLC Failure	ON	ON	2								2								2															
22	MMU SDLC Failure	ON	ON	3								3								3															
23	Critical SDLC Failure	ON	ON	4								4								4															
24	Reserved	ON	ON	5								5								5															
25	EEPROM CRC Fault	ON	ON	6								6								6															
26	Detector Diagnostic Failure	ON	ON	7								7								7															
27	BIU Detector Failure	ON	ON	8								8								8															
32	Queue detector alarm	ON	ON	Alt Call & Redirect # 2 [1.1.6.3]								Alt Inhibit Phases # 2 [1.1.6.3]																							
29	Ped Detector Fault	ON	ON	Col	Ø	Phases Called By Ø						From	To	From	To	From	To	From	To	1	2	3	4	5	6	7	8	9	10	11	12	13	14	15	16
30	Coord Diagnostic Fault	ON	ON	1								1								1															
41	TempAlert Probe Ch. A	ON	ON	2								2								2															
42	TempAlert Probe Ch. B	ON	ON	3								3								3															
47	Coord Active	ON	ON	4								4								4															
48	Preempt Active	ON	ON	5								5								5															
49	Preempt 1 Input	ON	ON	6								6								6															
50	Preempt 2 Input	ON	ON	7								7								7															
51	Preempt 3 Input	ON	ON	8								8								8															
52	Preempt 4 Input	ON	ON	Coord, CIC Plans [2.3]								Unit Parameters [1.2.1]																							
53	Preempt 5 Input	ON	ON	CIC	CoØ	Grow	1	2	3	4	5	6	7	8	Allow Skip Yellow	OFF	Max Cycle Time																		
54	Preempt 6 Input	ON	ON	1	OFF										TOD Dim Enable	OFF	Cycle Fault Action	Alarm																	
55	Preempt 7 Input	ON	ON	2	OFF										Tone Disable	OFF																			
56	Preempt 8 Input	ON	ON	3	OFF										Diamond Mode	4Ph																			
57	Preempt 9 Input	ON	ON	4	OFF										Backup Time (s)	900																			
58	Preempt 10 Input	ON	ON	Auto Flash Phase/Olap Settings [1.4.2]																															
61	In Transition	ON	ON	Yel Ø											Cycle Fault Action	Alarm																			
81	FIO Status Alarm	ON	ON	Yel (olaps)											Enable Run Timer	ON	### 31 @ 481 NB																		
																			07/12/23 Page 10																

FILE NAME = 360275_CPL_TSP_Traffic Signal Plans 311.dgn
DATE/TIME = 22-JAN-2016 07:11
USER = jpepa


PROJECT MANAGER MIKE WASHBURN
CHECK CHRIS COX
DRAFTING AMBER STEVENS
CHECK CHRIS COX
DESIGN RYAN COLLINS
JOB MANAGER MIKE WASHBURN
DESIGN SUPERVISOR JOHN SEXTON

ESTIMATE OF QUANTITIES				ONONDAGA COUNTY	
SIGNAL NO. 249					
KEY NO.	ITEM NO.	DESCRIPTION	UNIT	QUANTITY	
(2)	206.03180010	TRAFFIC SIGNAL CONDUIT EXCAVATION AND RESTORATION IN CONCRETE SIDEWALKS AND DRIVEWAYS	LF	15	
(3)	206.03200010	TRAFFIC SIGNAL CONDUIT EXCAVATION AND RESTORATION IN GRASS AND UNPAVED AREAS	LF	66	
(4)	619.1613	MAINTAIN TRAFFIC SIGNAL EQUIPMENT (REQUIREMENT C)	INT MO	9	
(5)	680.5001	POLE EXCAVATION & CONCRETE FOUNDATION	CY	1.1	
(6)	680.520106	CONDUIT, METAL STEEL, ZINC COATED, 2 NPS	LF	25	
(7)	680.53080305	CONDUIT, FLEXIBLE LIQUID TIGHT, NON-METALLIC 1 NPS DIAMETER	LF	56	
(8)	680.54	INDUCTANCE LOOP INSTALLATION	LF	1600	
(9)	680.6708	TRAFFIC SIGNAL POLE, POST TOP MOUNT, OB = MOUNTING HEIGHT IN FEET	EA	1	
(10)	680.72	INDUCTANCE LOOP WIRE	LF	4400	
(11)	680.730714	SIGNAL CABLE, 7 CONDUCTORS, 14AWG	LF	240	
(12)	680.77000305	MODIFY TRAFFIC SIGNAL INSTALLATION - LOCATION 03	ELOC	1	
(13)	680.79000305	REMOVE TRAFFIC SIGNAL INSTALLATION - LOCATION 03	ELOC	1	
(14)	680.813105	PEDESTRIAN SIGNAL MODULE - 12 INCH BIMODAL, HAND/MAN SYMBOL, LED	EA	1	
(15)	680.813106	PEDESTRIAN SIGNAL SECTION - POLYCARBONATE - TYPE 1, 12 INCH	EA	2	
(16)	680.8142	PEDESTRIAN SIGNAL SECTION - POST TOP MOUNT ASSEMBLY	EA	1	
(17)	680.81500010	PEDESTRIAN COUNT-DOWN TIMER MODULE	EA	1	
(18)	680.81330010	AUDIBLE PEDESTRIAN SIGNAL	EA	1	

- NOTES:
- SEE DWG NO. MST-302 FOR TABLES OF SIDEWALK WORK.
 - PAVEMENT MARKINGS AS SHOWN ARE NOT COMPLETE. COMPLETE PAVEMENT MARKINGS PER DWG NO. PMP-319.
 - A QUANTITY OF ITEM 680.53080305 (KEY #7) AND ITEMS 206.03180010 & 206.03200010 (KEY #2 & #3) HAVE BEEN INCLUDED IN THE EVENT THE EXISTING FLEXIBLE CONDUIT CANNOT BE REUSED.
 - ITEM 680.77000305 (KEY #12) SHALL INCLUDE ALL WORK NECESSARY TO ALTER PULLBOXES TO ACCOMMODATE NEW CONDUIT RUNS, RELOCATION OF THE PEDESTRIAN BUTTON AND SIGN FROM THE NORTH SIDE TO THE SOUTH SIDE OF THE SE CORNER PEDESTRIAN POLE, AND PLUGGING ALL HOLES IN PED POLES.
 - ITEM 680.79000305 (KEY #13) SHALL INCLUDE ALL WORK NECESSARY TO REMOVE PEDESTRIAN SIGNAL EQUIPMENT FOR THE SOUTHERLY CARLING RD CROSSING ON THE SW CORNER.

AFFIX SEAL:
ON:

ALTERED BY:
ON:

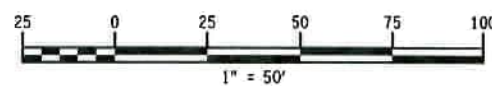

AS-BUILT REVISIONS DESCRIPTION OF ALTERATIONS:	BALDWINVILLE - CICERO, SH NO. 1039 TOWN OF CLAY COUNTY: ONONDAGA REGION: 03	PIN 360275 NY 31	BRIDGES CULVERTS	ALL DIMENSIONS IN ft UNLESS OTHERWISE NOTED TRAFFIC SIGNAL PLANS SITE 300	CONTRACT NUMBER D263034 DRAWING NO. TSP-311 SHEET NO. 167
IT IS A VIOLATION OF LAW FOR ANY PERSON, UNLESS THEY ARE ACTING UNDER THE DIRECTION OF A LICENSED PROFESSIONAL ENGINEER, ARCHITECT, LANDSCAPE ARCHITECT, OR LAND SURVEYOR, TO ALTER AN ITEM IN ANY WAY. IF AN ITEM BEARING THE STAMP OF A LICENSED PROFESSIONAL IS ALTERED, THE ALTERING ENGINEER, ARCHITECT, LANDSCAPE ARCHITECT, OR LAND SURVEYOR SHALL STAMP THE DOCUMENT AND INCLUDE THE NOTATION "ALTERED BY" FOLLOWED BY THEIR SIGNATURE, THE DATE OF SUCH ALTERATION, AND A SPECIFIC DESCRIPTION OF THE ALTERATION.					

A
ONLY
R3-SL
24" X 36"


B
ONLY
R3-SR
24" X 36"

C
R3-6R
24" X 36"

R10-3aR
9" X 15"
B2 A1

R10-3aL
9" X 15"
C1 C2
A2 B1

SIGNAL NO. 249
ONONDAGA COUNTY
ROUTE 31 @ CARLING RD

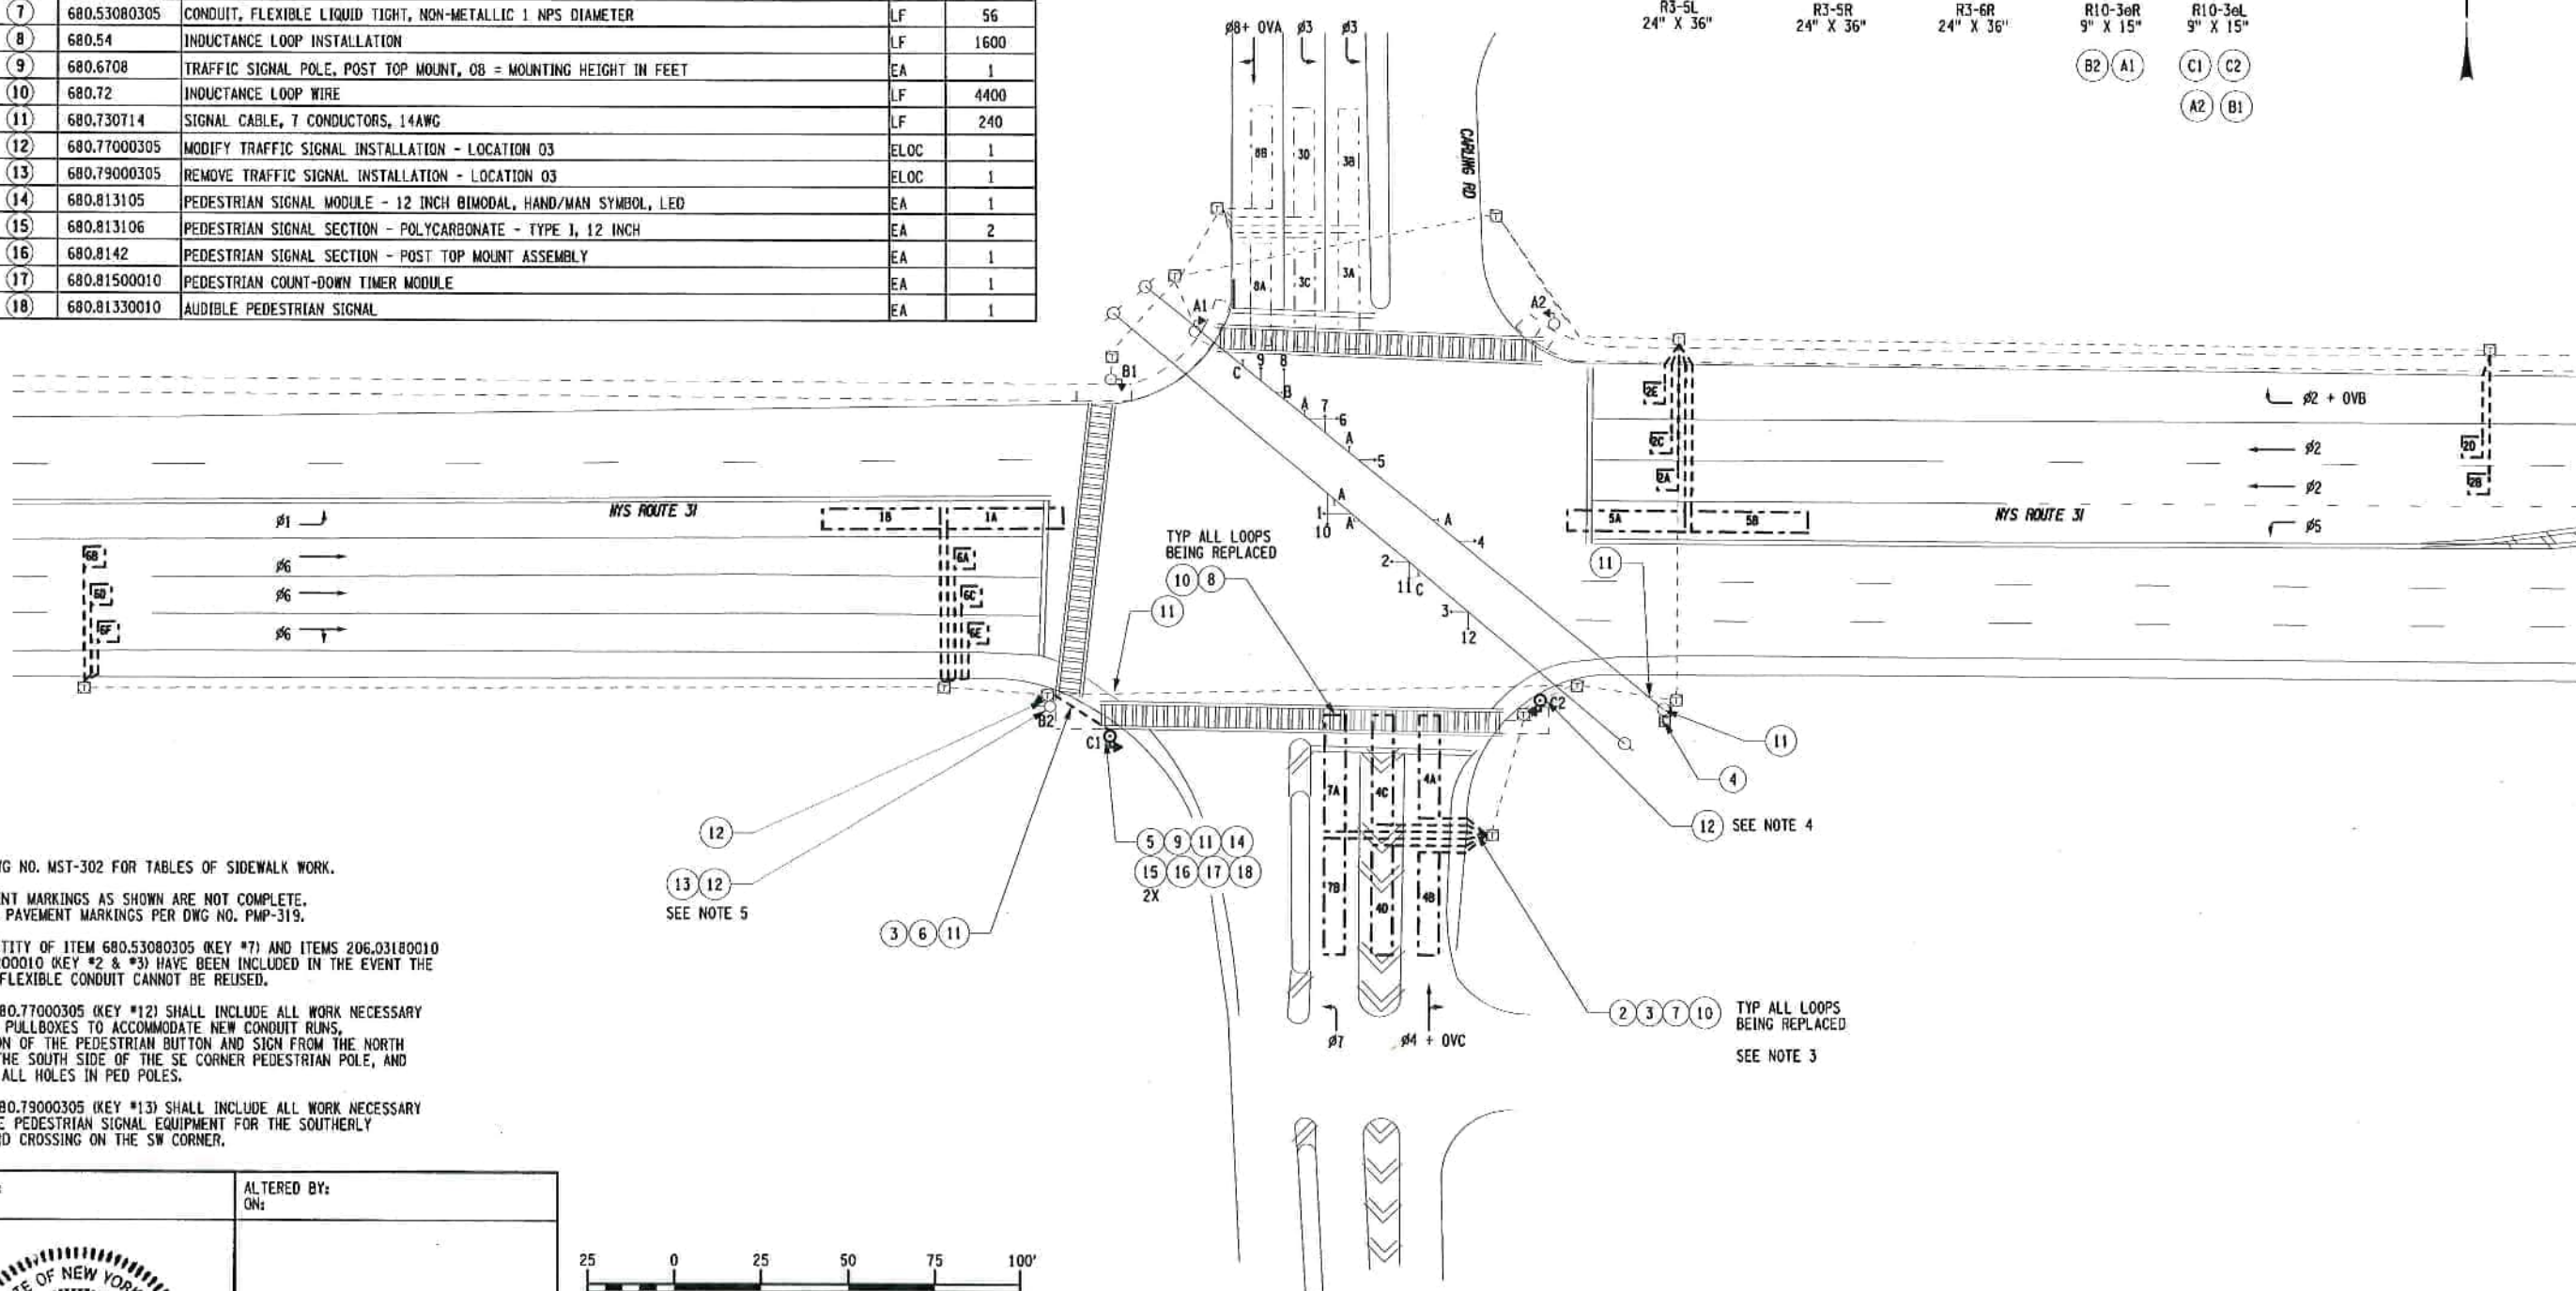

SIGNAL OPERATIONS SPECIFICATIONS TABLE OF SWITCH PACKS						
SIGNAL NO. 249 COUNTY: ONONDAGA						
SWITCH PACK	FUNCTION	FACE NO.'S	FLASH PLUG	INDICATIONS	TERMINAL WIRING BOARD	WIRING COLOR CODE
SP 1	#1	1	W	→R →Y →G GROUND WIRE	SP 1R SP 1Y SP 1G GROUND BUS	14/15C-1-R 14/15C-1-O 14/15C-1-G 14/15C-1-W
SP 2	#2	5, 6	R	R Y G GROUND WIRE	SP 2R SP 2Y SP 2G GROUND BUS	14/19C-1-R 14/19C-1-O 14/19C-1-G 14/19C-1-W
SP 3	#6	2, 3	R	R Y G GROUND WIRE	SP 3R SP 3Y SP 3G GROUND BUS	14/15C-2-R 14/15C-2-O 14/15C-2-G 14/15C-2-W
SP 4	#8	9	R	R Y G GROUND WIRE	SP 4R SP 4Y SP 4G GROUND BUS	14/19C-1-R/B 14/19C-1-O/B 14/19C-1-G/B 14/19C-1-W/B
SP 5	OVA (#1)	9	W	→Y →G GROUND WIRE	SP 5Y SP 5G GROUND BUS	14/19C-1-BL/W 14/19C-1-G/W 14/19C-1-B/W
SP 6	OVB (#3)	6	W	→Y →G GROUND WIRE	SP 6Y SP 6G GROUND BUS	14/19C-1-O/R 14/19C-1-BL/R 14/19C-1-W/R
SP 7	PED C (#6)	C1	W	HAND MAN GROUND WIRE	SP 7R SP 7G GROUND BUS	14/7C-1-R 14/7C-1-G 14/7C-1-W
	PED C (#6)	C2	W	HAND MAN GROUND WIRE	SP 7R SP 7G GROUND BUS	14/5C-2-R 14/5C-2-G 14/5C-2-W
SP 8	#4	11, 12	R	R Y G GROUND WIRE	SP 8R SP 8Y SP 8G GROUND BUS	14/15C-2-R/B 14/15C-2-O/B 14/15C-2-G/B 14/15C-2-W/B
SP 9	OVC (#5)	12	W	→Y →G GROUND WIRE	SP 9Y SP 9G GROUND BUS	14/15C-2-BL/W 14/15C-2-O/W 14/15C-2-B/W
SP 10	#5	4	W	→R →Y →G GROUND WIRE	SP 10R SP 10Y SP 10G GROUND BUS	14/15C-3-R/B 14/15C-3-O/B 14/15C-3-G/B 14/15C-3-W/B
SP 11	#3	7, 8	R	→R →Y →G GROUND WIRE	SP 11R SP 11Y SP 11G GROUND BUS	14/15C-3-R 14/15C-3-O 14/15C-3-G 14/15C-3-W
SP 12	#7	10	W	→R →Y →G GROUND WIRE	SP 12R SP 12Y SP 12G GROUND BUS	14/15C-1-R/B 14/15C-1-O/B 14/15C-1-G/B 14/15C-1-W/B
SP 13	PED B (#3)	B1	W	HAND MAN GROUND WIRE	SP 13R SP 13G GROUND BUS	14/5C-5-R 14/5C-5-G 14/5C-5-W
	PED B (#3)	B2	W	HAND MAN GROUND WIRE	SP 13R SP 13G GROUND BUS	14/5C-6-R 14/5C-6-G 14/5C-6-W
SP 14	PED A (#2)	A1	W	HAND MAN GROUND WIRE	SP 14R SP 14G GROUND BUS	14/5C-3-R 14/5C-3-G 14/5C-3-W
	PED A (#2)	A2	W	HAND MAN GROUND WIRE	SP 14R SP 14G GROUND BUS	14/5C-4-R 14/5C-4-G 14/5C-4-W

TABLE OF CLEARANCES							
		FROM					
		G	R	G -G→	R -G→	-G	-R
TO	G	X	$\frac{R}{R}$	$\frac{G \mid -Y}{G}$	$\frac{R \mid -Y}{R}$	X	X
	R	$\frac{Y}{R}$	X	$\frac{Y \mid -Y}{R}$	$\frac{R \mid -Y}{R}$	X	X
	G -G→	$\frac{G}{G}$	$\frac{R}{R}$	X	$\frac{R \mid -G}{R \mid -G}$	X	X
	R -G→	$\frac{Y}{R}$	$\frac{R}{R}$	$\frac{Y \mid -G}{R \mid -G}$	X	X	X
	-G	X	X	X	X	-G	-R
	-R	X	X	X	X	-Y	-R

14 / 19C - 1 - R / B
XX / XXC - X - X / X
AWG NO. OF CONDUCTORS
CONDUCTOR CABLE NO.
TRACER COLOR
WIRE COLOR
KEY FOR WIRE COLOR CODE
COLOR: (R) RED, (O) ORANGE, (G) GREEN, (BL) BLUE, (W) WHITE, (B) BLACK

LEGEND:
G = CIRCULAR GREEN
→G = LEFT GREEN ARROW
→G = RIGHT GREEN ARROW
↑ = VERTICAL GREEN ARROW
R = CIRCULAR RED
→R = LEFT RED ARROW
→R = RIGHT RED ARROW
Y = CIRCULAR YELLOW
→Y = LEFT YELLOW ARROW
→Y = RIGHT YELLOW ARROW

SIGNAL OPERATIONS SPECIFICATIONS TABLE OF INPUT WIRING					
SIGNAL NO. 249					
TERM NO.	FUNCTION	DETECTOR NO.	TYPE	SIZE	REMARKS
1A, 1B	#1	1A, 1B	PRESENCE	6FT X 34FT, 2FT APART	RT 31 EB, LT TURN
2A, 2B	#2	2A	POINT	6FT X 6FT	RT 31 WB THRU
3A, 3B	#2	2B	SETBACK	6FT X 6FT	RT 31 WB THRU
4A, 4B	#2	2C	POINT	6FT X 6FT	RT 31 WB THRU
5A, 5B	#2	2D	SETBACK	6FT X 6FT	RT 31 WB THRU
6A, 6B	#2	2E	POINT	6FT X 6FT	RT 31 WB, RT TURN
7A, 7B	#6	6A	POINT	6FT X 6FT	RT 31 EB THRU
8A, 8B	#6	6B	SETBACK	6FT X 6FT	RT 31 EB THRU
9A, 9B	#6	6C	POINT	6FT X 6FT	RT 31 EB THRU
10A, 10B	#6	6D	SETBACK	6FT X 6FT	RT 31 EB THRU
11A, 11B	#3	3A, 3B	SPLIT PRESENCE	6FT X 34FT, 2FT APART	CARLING RD SB, LT TURN
12A, 12B	#3	3C, 3D	SPLIT PRESENCE	6FT X 32FT, 6FT APART	CARLING RD SB, LT TURN
13A, 13B	#8	8A, 8B	SPLIT PRESENCE	6FT X 30FT, 10FT APART	CARLING RD SB THRU/RT
14A, 14B					
17A, 17B	#6	6E	POINT	6FT X 6FT	RT 31 EB THRU/RT TURN
18A, 18B	#6	6F	SETBACK	6FT X 6FT	RT 31 EB THRU/RT TURN
19A, 19B	#7	7A, 7B	SPLIT PRESENCE	6FT X 34FT, 2FT APART	CARLING RD NB, LT TURN
20A, 20B	#4	4A, 4B	SPLIT PRESENCE	6FT X 30FT, 10FT APART	CARLING RD NB
21A, 21B	#4	4C, 4D	SPLIT PRESENCE	6FT X 32FT, 6FT APART	CARLING RD NB THRU/RT
22A, 22B	#5	5A, 5B	SPLIT PRESENCE	6FT X 34FT, 2FT APART	RT 31 WB LT TURN LANE
23A, 23B	(#8) PED B	B1-B2	PED BUTTON	-	CROSSING RT 31 W SIDE
24A, 24B	(#2) PED A	A1-A2	PED BUTTON	-	CROSS, CARLING N SIDE
25A, 25B	(#6) PED C	C1-C2	PED BUTTON	-	CROSS, CARLING S SIDE

TABLE OF OPERATIONS															
FACE PHASE	→R	→Y	→G	→R	→Y	→G	→R	→Y	→G	→R	→Y	→G	→R	→Y	→G
	1	2	3	4	5	6	7	8	9	10	11	12	PED A	PED B	PED C
#2 + PED A	→R	R	R	→R	G	G	→R	→R	R	→R	R	R	DW*	DW	DW
#6 + PED C	→R	G	G	→R	R	R	→R	→R	R	→R	R	R	DW	DW	DW*
#1 + #5 + OVA + OVC	→G	R	R	→G	R	R	→R	→R	R	→G	→R	R	DW	DW	DW
#2 + #5 + OVC + PED A	→R	R	R	→G	G	G	→R	→R	R	→R	R	R	DW*	DW	DW
#1 + #6 + OVA + PED C	→G	G	G	→R	R	R	→R	→R	R	→G	→R	R	DW	DW	DW*
#2 + #6 + PED A + PED C	→R	G	G	→R	G	G	→R	→R	R	→R	R	R	DW*	DW	DW*
#3	→R	R	R	→R	R	R	→G	→G	R	→R	R	R	DW	DW	DW
#4	→R	R	R	→R	R	R	→R	→R	R	→R	G	G	DW	DW	DW
#8 + PED B	→R	R	R	→R	R	R	→R	→R	G	→R	R	R	DW	DW*	DW
#3 + #7 + OVB	→R	R	R	→R	R	R	→G	→G	R	→G	R	R	DW	DW	DW
#3 + #8 + OVB	→R	R	R	→R	R	R	→G	→G	G	→R	R	R	DW	DW	DW
#4 + #7	→R	R	R	→R	R	R	→R	→R	R	→G	G	G	DW	DW	DW
#4 + #8 + PED B	→R	R	R	→R	R	R	→R	→R	G	→R	G	G	DW	DW*	DW
OVA (#1)	→R	R	R	→R	R	R	→R	→R	R	→G	→R	R	DW	DW	DW
OVB (#3)	→R	R	R	→R	R	R	→G	→R	R	→R	R	R	DW	DW	DW
OVC (#5)	→R	R	R	→R	R	R	→R	→R	R	→R	R	R	DW	DW	DW
#7	→R	R	R	→R	R	R	→R	→R	R	→G	R	R	DW	DW	DW
#1	→G	R	R	→R	R	R	→R	→R	R	→R	R	R	DW	DW	DW
#5	→R	R	R	→G	R	R	→R	→R	R	→R	R	R	DW	DW	DW
EMERGENCY FLASH	DK	FY	FY	DK	FY	FY	DK	DK	FY	DK	FR	FR	DK	DK	DK

*UPON ACTUATION OF A PEDESTRIAN PUSH BUTTON, A "WALKING MAN" INDICATION FOLLOWED BY A FLASHING "HAND" INDICATION FOLLOWED BY A STEADY "HAND" WILL BE DISPLAYED, AND COUNTDOWN TIMER IS INITIATED.

AFFIX SEAL: ON: 1/21/16
ALTERED BY: ON:
STATE OF NEW YORK
SCOTT ROBERT
LICENSED PROFESSIONAL ENGINEER
080916

SIGNAL NO. 249
ONONDAGA COUNTY


AS-BUILT REVISIONS DESCRIPTION OF ALTERATIONS:	BALDWINVILLE - CICERO, SH NO. 1039	PIN 360275 NY 31	BRIDGES	CULVERTS	ALL DIMENSIONS IN FT UNLESS OTHERWISE NOTED	CONTRACT NUMBER D263034
	TOWN OF CLAY				TRAFFIC SIGNAL NO. 249 - TABLES	DRAWING NO. TSP-312
					SITE 300	SHEET NO. 168
	COUNTY: ONONDAGA	REGION: 03				

IT IS A VIOLATION OF LAW FOR ANY PERSON, UNLESS THEY ARE ACTING UNDER THE DIRECTION OF A LICENSED PROFESSIONAL ENGINEER, ARCHITECT, LANDSCAPE ARCHITECT, OR LAND SURVEYOR, TO ALTER AN ITEM IN ANY WAY. IF AN ITEM BEARING THE STAMP OF A LICENSED PROFESSIONAL IS ALTERED, THE ALTERING ENGINEER, ARCHITECT, LANDSCAPE ARCHITECT, OR LAND SURVEYOR SHALL STAMP THE DOCUMENT AND INCLUDE THE NOTATION "ALTERED BY" FOLLOWED BY THEIR SIGNATURE, THE DATE OF SUCH ALTERATION, AND A SPECIFIC DESCRIPTION OF THE ALTERATION.

NEW YORK
STATE OF
OPPORTUNITY
Department of
Transportation


FILE NAME = 360275.CPL.TSP.Traffic Signal Plans 313.dgn
DATE/TIME = 21-JAN-2016 10:57
USER = jpepa

DESIGN SUPERVISOR JOHN SEYTON JOB MANAGER MIKE WASHBURN DESIGN RYAN COLLINS CHECK CHRIS COX DRAFTING AMBER STEVENS CHECK CHRIS COX PROJECT MANAGER MIKE WASHBURN

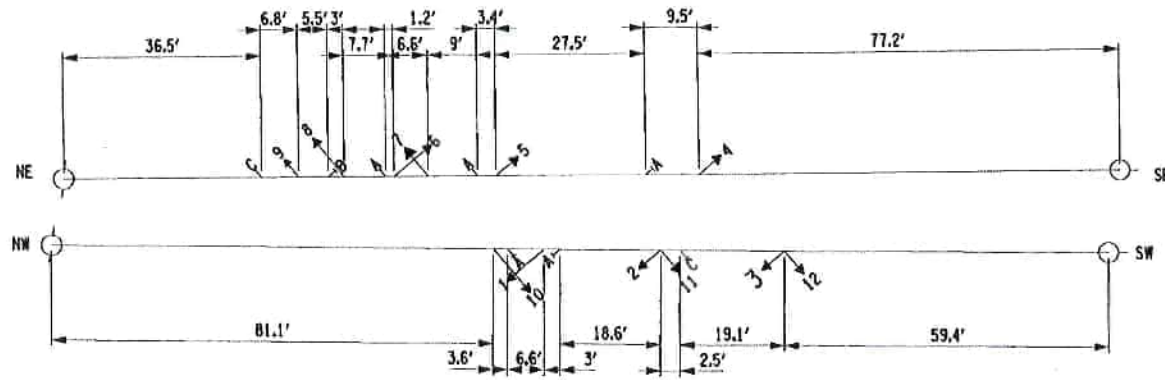


SPAN WIRE LAYOUT
NOT TO SCALE, BOTH SPANS ARE 193.9' LONG
MEASUREMENTS ARE APPROXIMATE, AND NOT FIELD VERIFIED

TABLE OF POLES	
POLE LOCATION	FOOTING MOMENT (KIN-FT)
NW	633
SW	633
NE	527.5
SE	527.5

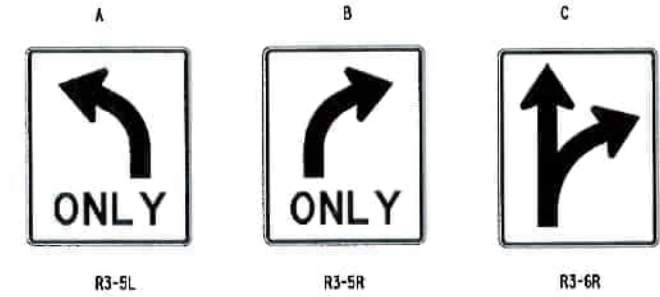


PHASE DIAGRAM

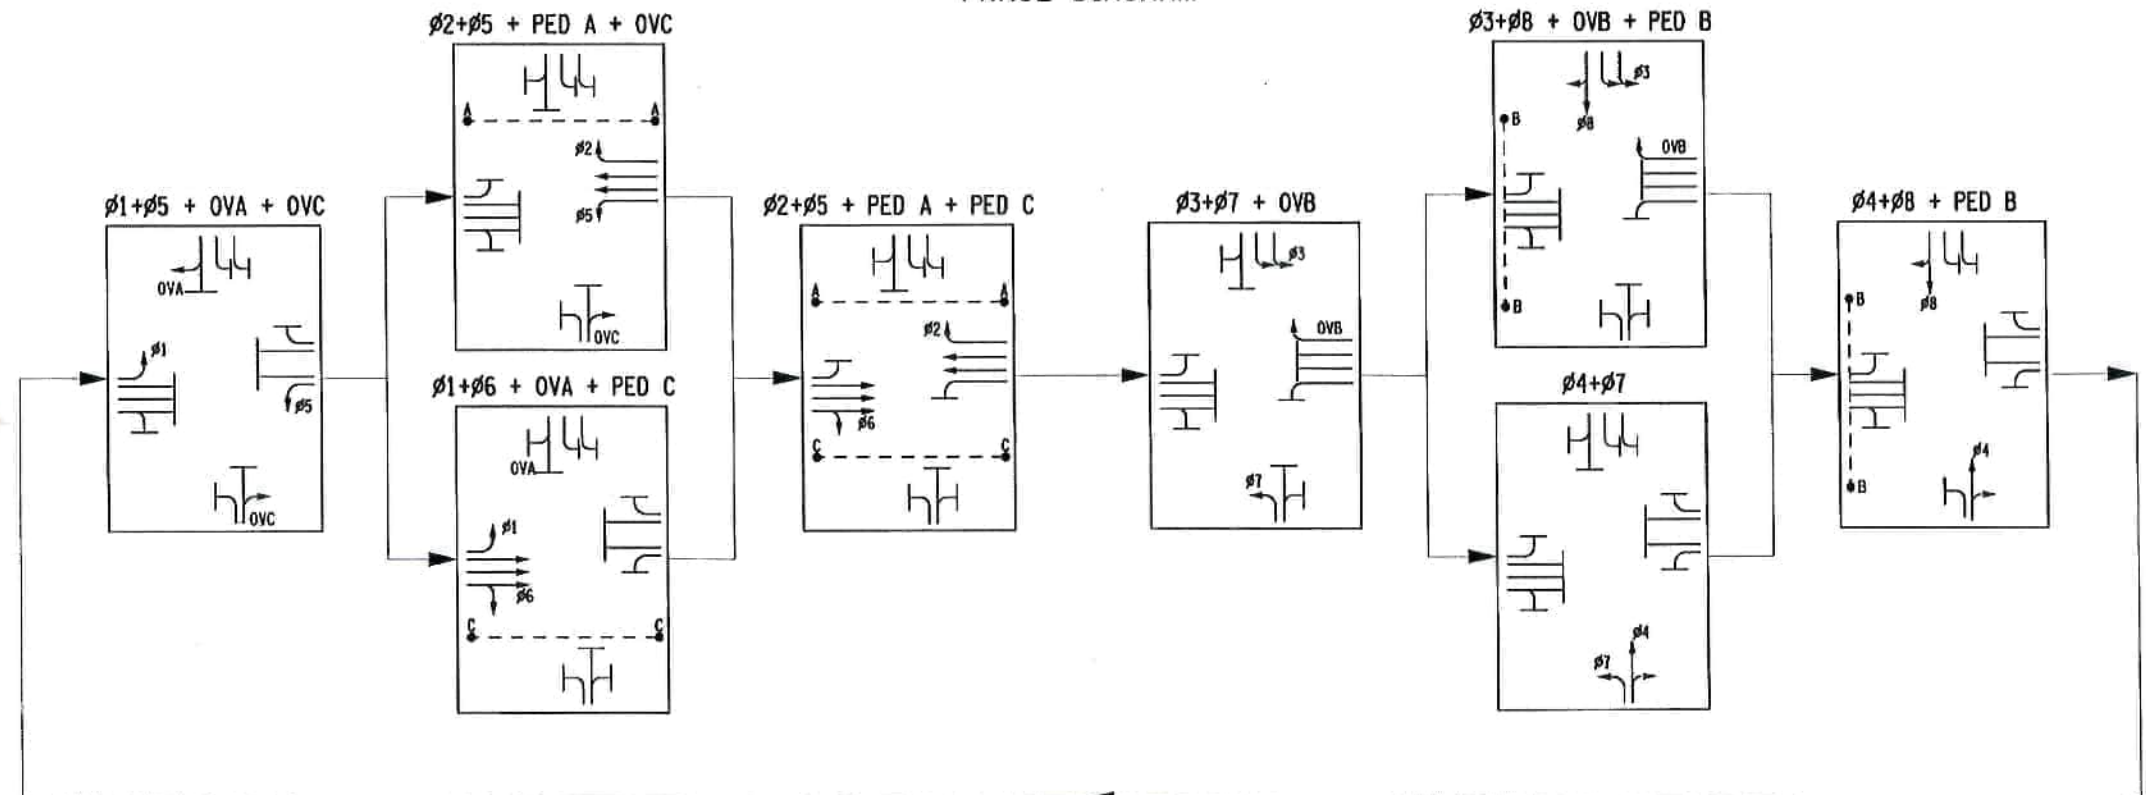

AFFIX SEAL:
ON:

ALTERED BY:
ON:

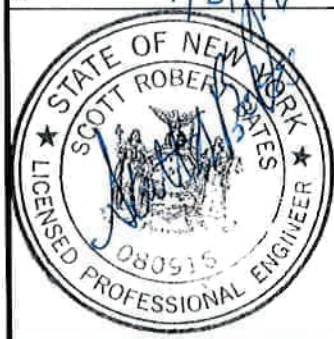

SIGNAL NO. 249
ONONDAGA COUNTY

AS-BUILT REVISIONS
DESCRIPTION OF ALTERATIONS:

BALDWINVILLE - CICERO, SH NO. 1039

TOWN OF CLAY

COUNTY: ONONDAGA

PIN 360275
NY 31

BRIDGES

CULVERTS

ALL DIMENSIONS IN FT UNLESS OTHERWISE NOTED

TRAFFIC SIGNAL no. 249 - tables

SITE 300

CONTRACT NUMBER
D263034

DRAWING NO. TSP-313
SHEET NO. 169

IT IS A VIOLATION OF LAW FOR ANY PERSON, UNLESS THEY ARE ACTING UNDER THE DIRECTION OF A LICENSED PROFESSIONAL ENGINEER, ARCHITECT, LANDSCAPE ARCHITECT, OR LAND SURVEYOR, TO ALTER AN ITEM IN ANY WAY. IF AN ITEM BEARING THE STAMP OF A LICENSED PROFESSIONAL IS ALTERED, THE ALTERING ENGINEER, ARCHITECT, LANDSCAPE ARCHITECT, OR LAND SURVEYOR SHALL STAMP THE DOCUMENT AND INCLUDE THE NOTATION "ALTERED BY" FOLLOWED BY THEIR SIGNATURE, THE DATE OF SUCH ALTERATION, AND A SPECIFIC DESCRIPTION OF THE ALTERATION.

NEW YORK
STATE OF
OPPORTUNITY
Department of
Transportation

[illegible]

Overlap 1-16 Program Parm+ [1.5.2.1] [1.5.2.2]

Overlap Conflict Lock		OFF	Overlap Lock Inhibit		OFF	Parent Ph Clearance		OFF	Extra Included Ph		ON		
1	Included Ø	1				Type	NORMAL		Included Ø			Type	NORMAL
	Modifier Ø					Gm			9	Modifier Ø		Gm	
	Conflict Ø					Yel	3.5			Conflict Ø		Yel	3.5
	Conflict Olap					Red	1.5		I	Conflict Olap		Red	1.5
2	Conflict Ped					LG				Conflict Ped		LG	
	Included Ø	3				Type	NORMAL		Included Ø			Type	NORMAL
	Modifier Ø					Gm			10	Modifier Ø		Gm	
	Conflict Ø					Yel	3.5			Conflict Ø		Yel	3.5
3	Conflict Olap					Red	1.5		J	Conflict Olap		Red	1.5
	Conflict Ped					LG				Conflict Ped		LG	
	Included Ø	5				Type	NORMAL		Included Ø			Type	NORMAL
	Modifier Ø					Gm			11	Modifier Ø		Gm	
4	Conflict Ø					Yel	3.5			Conflict Ø		Yel	3.5
	Conflict Olap					Red	1.5		K	Conflict Olap		Red	1.5
	Conflict Ped					LG				Conflict Ped		LG	
	Included Ø					Type	NORMAL		Included Ø			Type	NORMAL
5	Modifier Ø					Gm			12	Modifier Ø		Gm	
	Conflict Ø					Yel	3.5			Conflict Ø		Yel	3.5
	Conflict Olap					Red	1.5		L	Conflict Olap		Red	1.5
	Conflict Ped					LG				Conflict Ped		LG	
6	Included Ø					Type	NORMAL		Included Ø			Type	NORMAL
	Modifier Ø					Gm			13	Modifier Ø		Gm	
	Conflict Ø					Yel	3.5			Conflict Ø		Yel	3.5
	Conflict Olap					Red	1.5		M	Conflict Olap		Red	1.5
7	Conflict Ped					LG				Conflict Ped		LG	
	Included Ø					Type	NORMAL		Included Ø			Type	NORMAL
	Modifier Ø					Gm			14	Modifier Ø		Gm	
	Conflict Ø					Yel	3.5			Conflict Ø		Yel	3.5
8	Conflict Olap					Red	1.5		N	Conflict Olap		Red	1.5
	Conflict Ped					LG				Conflict Ped		LG	
	Included Ø					Type	NORMAL		Included Ø			Type	NORMAL
	Modifier Ø					Gm			15	Modifier Ø		Gm	
9	Conflict Ø					Yel	3.5			Conflict Ø		Yel	3.5
	Conflict Olap					Red	1.5		O	Conflict Olap		Red	1.5
	Conflict Ped					LG				Conflict Ped		LG	
	Included Ø					Type	NORMAL		Included Ø			Type	NORMAL
10	Modifier Ø					Gm			16	Modifier Ø		Gm	
	Conflict Ø					Yel	3.5			Conflict Ø		Yel	3.5
	Conflict Olap					Red	1.5		P	Conflict Olap		Red	1.5
	Conflict Ped					LG				Conflict Ped		LG	

Channel Settings [1.8.1]

.....Channel ->>	1	2	3	4	5	6	7	8	9	10	11	12	13	14	15	16	17	18	19	20	21	22	23	24
Phase / Olap #	1	2	6	8	1	2	6	4	3	5	3	7	8	2										
Channel Type	VEH	VEH	VEH	VEH	OLP	OLP	PED	VEH	OLP	VEH	VEH	VEH	PED	PED	VEH	VEH	VEH	VEH	VEH	VEH	VEH	VEH	VEH	VEH
Channel Flash	Red	Red	Red	Red	DRK	DRK	DRK	Red	DRK	Red	Red	Red	DRK	DRK	Red	DRK	DRK	DRK	DRK	DRK	DRK	DRK	DRK	DRK
Alt Hz																								

Channel+ Settings [1.8.4]

.....Channel ->>	1	2	3	4	5	6	7	8	9	10	11	12	13	14	15	16	17	18	19	20	21	22	23	24
Flash Red+																								
Flash Yellow+																								
Flash Green+																								
Flash Inh Red+																								
Olap Ovrd																								

Coord Transition, CoordPhs [2.5]

Pat#	Short	Long	Dwell	No Shortway Ø		E-Yld	Offset	RetHld	Float	Min Veh Perm	Min Ped Perm
1	12	22		4	8		EndGRN				
2	12	22					EndGRN				
3	12	22					EndGRN				
4	12	22					EndGRN				
5	12	22					EndGRN				
6	12	22					EndGRN				
7	12	22					EndGRN				
8	12	22					EndGRN				
9	12	22					EndGRN				
10	12	22					EndGRN				
11	12	22					EndGRN				
12	12	22					EndGRN				
13	12	22					EndGRN				
14	12	22					EndGRN				
15	12	22					EndGRN				
16	12	22					EndGRN				
17	12	22					EndGRN				
18	12	22					EndGRN				
19	12	22					EndGRN				
20	12	22					EndGRN				
21	12	22					EndGRN				
22	12	22					EndGRN				
23	12	22					EndGRN				
24	12	22					EndGRN				
25							BegGRN				
26							BegGRN				
27							BegGRN				
28							BegGRN				
29							BegGRN				
30							BegGRN				
31							BegGRN				
32							BegGRN				
33							BegGRN				
34							BegGRN				
35							BegGRN				
36							BegGRN				
37							BegGRN				
38							BegGRN				
39							BegGRN				
40							BegGRN				
41							BegGRN				
42							BegGRN				
43							BegGRN				
44							BegGRN				
45							BegGRN				
46							BegGRN				
47							BegGRN				
48							BegGRN				

Channel Params[1.8.3]

C1 IO Mode User Single BIU Map SINGLE Invert Rail Input OFF

Veh Par 1-64 [5.1]										Veh Par 1-64 [5.1]										Vehicle Options 1-64 [5.2]										Vehicle Options 1-64 [5.2]										Parameters+ 1-64 [5.3]									
Det #	Call Ø	Swi Ø	Day	Ext	Que	No Act	Max Pres	Err Cnt	Fail Time	Det #	Call Ø	Swi Ø	Day	Ext	Que	No Act	Max Pres	Err Cnt	Fail Time	Det #	Call	Ext	Que	Add Init	Red Lock	Yell Lock	occ	vol	Det #	Call	Ext	Que	Add AddIni	Red Lock	Yell Lock	occ	vol	Det #	oc G	oc Y	oc R	Day 1	Day 2	Type	Src				
1	1						45	50	2	33							45	50		1	ON	ON		ON					33	ON	ON		ON					1							NORM				
2	2						45	50	2	34							45	50		2	ON	ON		ON					34	ON	ON		ON					2							NORM				
3	2						45	50	2	35							45	50		3	ON	ON		ON					35	ON	ON		ON					3							NORM				
4	2						45	50	2	36							45	50		4	ON	ON		ON					36	ON	ON		ON					4							NORM				
5	2						45	50	2	37							45	50		5	ON	ON		ON					37	ON	ON		ON					5							NORM				
6	2						45	50	2	38							45	50		6	ON	ON		ON					38	ON	ON		ON					6							NORM				
7	6						45	50	2	39							45	50		7	ON	ON		ON					39	ON	ON		ON					7							NORM				
8	6						45	50	2	40							45	50		8	ON	ON		ON					40	ON	ON		ON					8							NORM				
9	6						45	50	2	41							45	50		9	ON	ON		ON					41	ON	ON		ON					9							NORM				
10	6						45	50	2	42							45	50		10	ON	ON		ON					42	ON	ON		ON					10							NORM				
11	3						45	50	2	43							45	50		11	ON	ON		ON					43	ON	ON		ON					11							NORM				
12	3						45	50	2	44							45	50		12	ON	ON		ON					44	ON	ON		ON					12							NORM				
13	8		6				45	50	2	45							45	50		13	ON	ON		ON					45	ON	ON		ON					13							NORM				
14							45	50	2	46							45	50		14	ON	ON		ON					46	ON	ON		ON					14							NORM				
15							45	50	2	47							45	50		15	ON	ON		ON					47	ON	ON		ON					15							NORM				
16							45	50	2	48							45	50		16	ON	ON		ON					48	ON	ON		ON					16							NORM				
17	6						45	50	2	49							45	50		17	ON	ON		ON					49	ON	ON		ON					17							NORM				
18	6		2				45	50	2	50							45	50		18	ON	ON		ON					50	ON	ON		ON					18							NORM				
19	7		4				45	50		51							45	50		19	ON	ON		ON					51	ON	ON		ON					19							NORM				
20	4		6				45	50		52							45	50		20	ON	ON		ON					52	ON	ON		ON					20							NORM				
21	4		6				45	50		53							45	50		21	ON	ON		ON					53	ON	ON		ON					21							NORM				
22	5						45	50		54							45	50		22	ON	ON		ON					54	ON	ON		ON					22							NORM				
23							45	50		55							45	50		23	ON	ON		ON					55	ON	ON		ON					23							NORM				
24							45	50		56							45	50		24	ON	ON		ON					56	ON	ON		ON					24							NORM				
25							45	50		57							45	50		25	ON	ON		ON					57	ON	ON		ON					25							NORM				
26							45	50		58							45	50		26	ON	ON		ON					58	ON	ON		ON					26							NORM				
27							45	50		59							45	50		27	ON	ON		ON					59	ON	ON		ON					27							NORM				
28							45	50		60							45	50		28	ON	ON		ON					60	ON	ON		ON					28							NORM				
29							45	50		61							45	50		29	ON	ON		ON					61	ON	ON		ON					29							NORM				
30							45	50		62							45	50		30	ON	ON		ON					62	ON	ON		ON					30							NORM				
31							45	50		63							45	50		31	ON	ON		ON					63	ON	ON		ON					31							NORM				
32							45	50		64							45	50		32	ON	ON		ON					64	ON	ON		ON					32							NORM				
Parameters+ 1-64 [5.3]										Ped Det Pams [5.4]										Unit Paramters [1.2.1]																													
Det #	occ Gm	occ Yell	occ Red	Day 1	Day 2	Type	Src	Det #	occ Gm	occ Yell	occ Red	Day 1	Day 2	Type	Src	Det #	occ Gm	occ Yell	occ Red	Day 1	Day 2	Type	Src	Det #	Call Ø	No Act	Max Pres	Err Cnt	TS2 Det Faults										ON										
																				Vol/Occ Report Parm [1.5.8]																													
																				Vol/Occ Period Minutes										0																			
																				Vol/Occ Period Minutes										15																			
33						NORM	44							NORM	55							NORM	56						1	8		15																	
34						NORM	45							NORM	56							NORM	57						2	2		15																	
35						NORM	46							NORM	57							NORM	58						3	6		15																	
36						NORM	47							NORM	58							NORM	59						4			15																	
37						NORM	48							NORM	59							NORM	60						5			15																	
38						NORM	49							NORM	60							NORM	61						6			15																	
39						NORM	50							NORM	61							NORM	62						7			15																	
40						NORM	51							NORM	62							NORM	63						8			15																	
41						NORM	52							NORM	63							NORM	64																										
42						NORM	53							NORM	64							NORM																											
43						NORM	54							NORM		### 31 @ CARLING																																	
																				7/13/2023										Page 3																			

31 @ CARLING

Pre #	Enable	Type	Output	Delay	MinDura
1	ON	RAIL	Dwell		
2	ON	RAIL	Dwell		
3	ON	EMERG	Dwell		
4	ON	EMERG	Dwell		
5	ON	EMERG	Dwell		
6	ON	EMERG	Dwell		

Pre #	MaxPres	MinGrn	MinWlk	PedClr	Co+Pre
1					ON
2					ON
3					ON
4					ON
5					ON
6					ON

Pre #	Track Grn	Min Dwell	Ext Dwell	PedClr+	Yel
1		2			
2		2			
3		2			
4		2			
5		2			
6		2			

Pre #	Red	Pattern	Skip
1			OFF
2			OFF
3			OFF
4			OFF
5			OFF
6			OFF

Pre #	Type	Min	Max
7	OFF		
8	OFF		
9	OFF		
10	OFF		

Stop Timer Over Preempt	OFF
Preempt or Ext Output	PRE
Max Seek Track Time	
Max Seek Dwell Time	

Channel Parameters [1.8.3]	
D Conn Mappings	None
Pre Invert Rail Input	OFF

[illegible][illegible]

Exit Phases [3.2]					Pre #	Lock	Override			Fish Dwell	Link
Pre #	Exit Phase						Auto	Fish	Higher		
1					1	ON	ON		ON	OFF	
2					2	ON	ON		ON	OFF	
3					3	ON	ON		ON	OFF	
4					4	ON	ON		ON	OFF	
5					5	ON	ON		ON	OFF	
6					6	ON	ON		ON	OFF	

[illegible]

C1-USER IO Map [1.8.9.1 In]

I1-1	1	Veh Call 1
I1-2	2	Veh Call 2
I1-3	3	Veh Call 3
I1-4	4	Veh Call 4
I1-5	5	Veh Call 5
I1-6	6	Veh Call 6
I1-7	7	Veh Call 7
I1-8	8	Veh Call 8
I2-1	9	Veh Call 9
I2-2	10	Veh Call 10
I2-3	11	Veh Call 11
I2-4	12	Veh Call 12
I2-5	13	Veh Call 13
I2-6	189	Unused
I2-7	189	Unused
I2-8	189	Unused
I3-1	17	Veh Call 17
I3-2	18	Veh Call 18
I3-3	19	Veh Call 19
I3-4	20	Veh Call 20
I3-5	21	Veh Call 21
I3-6	22	Veh Call 22
I3-7	129	Ped Call 1
I3-8	130	Ped Call 2
I4-1	131	Ped Call 3
I4-2	189	Unused
I4-3	189	Unused
I4-4	189	Unused
I4-5	189	Unused
I4-6	189	Unused
I4-7	229	33xCMUStop
I4-8	228	33xFlashSns
I5-1	131	Ped Call 3
I5-2	189	Unused
I5-3	189	Unused
I5-4	189	Unused
I5-5	189	Unused
I5-6	189	Unused
I5-7	189	Unused
I5-8	189	Unused
I6-1	189	Unused
I6-2	189	Unused
I6-3	189	Unused
I6-4	189	Unused
I6-5	189	Unused
I6-6	189	Unused
I6-7	189	Unused
I6-8	189	Unused

C1-USER IO Map [1.8.9.2 Out]

O1-1	1	Ch1 Red
O1-2	49	Ch1 Green
O1-3	2	Ch2 Red
O1-4	26	Ch2 Yellow
O1-5	50	Ch2 Green
O1-6	3	Ch3 Red
O1-7	27	Ch3 Yellow
O1-8	51	Ch3 Green
O2-1	4	Ch4 Red
O2-2	52	Ch4 Green
O2-3	5	Ch5 Red
O2-4	29	Ch5 Yellow
O2-5	53	Ch5 Green
O2-6	6	Ch6 Red
O2-7	30	Ch6 Yellow
O2-8	54	Ch6 Green
O3-1	7	Ch7 Red
O3-2	55	Ch7 Green
O3-3	8	Ch8 Red
O3-4	32	Ch8 Yellow
O3-5	56	Ch8 Green
O3-6	9	Ch9 Red
O3-7	33	Ch9 Yellow
O3-8	57	Ch9 Green
O4-1	10	Ch10 Red
O4-2	58	Ch10 Green
O4-3	11	Ch11 Red
O4-4	35	Ch11 Yellow
O4-5	59	Ch11 Green
O4-6	12	Ch12 Red
O4-7	36	Ch12 Yellow
O4-8	60	Ch12 Green
O5-1	28	Ch4 Yellow
O5-2	34	Ch10 Yellow
O5-3	25	Ch1 Yellow
O5-4	31	Ch7 Yellow
O5-5	115	Not Used
O5-6	115	Not Used
O5-7	115	Not Used
O5-8	114	Watchdog
O6-1	115	Not Used
O6-2	115	Not Used
O6-3	13	Ch13 Red
O6-4	37	Ch13 Yellow
O6-5	61	Ch13 Green
O6-6	14	Ch14 Red
O6-7	38	Ch14 Yellow
O6-8	62	Ch14 Green

C1-USER IO Map [1.8.9.2 Out]

O7-1	115	Not Used
O7-2	115	Not Used
O7-3	115	Not Used
O7-4	115	Not Used
O7-5	115	Not Used
O7-6	115	Not Used
O7-7	115	Not Used
O7-8	115	Not Used

C11S-USER IO Map [1.8.9.1 In]

I4-1		
I4-2		
I4-3		
I4-4		
I7-1	189	Unused
I7-2	189	Unused
I7-3	189	Unused
I7-4	189	Unused
I7-5	189	Unused
I7-6	189	Unused
I7-7	189	Unused
I7-8	189	Unused
I8-1	189	Unused
I8-2	189	Unused
I8-3	189	Unused
I8-4	189	Unused
I8-5	189	Unused
I8-6	189	Unused
I8-7	189	Unused
I8-8	189	Unused

C11S-USER IO Map [1.8.9.2 Out]

O8-1	115	Not Used
O8-2	115	Not Used
O8-3	115	Not Used
O8-4	115	Not Used
O8-5	115	Not Used
O8-6	115	Not Used
O8-7	115	Not Used
O8-8	115	Not Used

IO Logic [1.8.7]

Op1	Result	O1Fcn	Inv1	IO1	Opn1	O2Fcn	Inv2	IO2	Opn2	O3Fcn	Inv3	IO3	Opn3	Dly	Sec
I	0	=	----	-	I	0	----	-	I	0	----	-	I	0	DLY 0
I	0	=	----	-	I	0	----	-	I	0	----	-	I	0	DLY 0
I	0	=	----	-	I	0	----	-	I	0	----	-	I	0	DLY 0
I	0	=	----	-	I	0	----	-	I	0	----	-	I	0	DLY 0
I	0	=	----	-	I	0	----	-	I	0	----	-	I	0	DLY 0
I	0	=	----	-	I	0	----	-	I	0	----	-	I	0	DLY 0
I	0	=	----	-	I	0	----	-	I	0	----	-	I	0	DLY 0
I	0	=	----	-	I	0	----	-	I	0	----	-	I	0	DLY 0
I	0	=	----	-	I	0	----	-	I	0	----	-	I	0	DLY 0
I	0	=	----	-	I	0	----	-	I	0	----	-	I	0	DLY 0
I	0	=	----	-	I	0	----	-	I	0	----	-	I	0	DLY 0
I	0	=	----	-	I	0	----	-	I	0	----	-	I	0	DLY 0

Security Access Levels [8.2]

1	SWLOAD	22	None
2	SECURE	23	None
3	None	24	None
4	None	25	None
5	None	26	None
6	None	27	None
7	None	28	None
8	None	29	None
9	None	30	None
10	None	31	None
11	None	32	None
12	None	33	None
13	None	34	None
14	None	35	None
15	None	36	None
16	None	37	None
17	None	38	None
18	None	39	None
19	None	40	None
20	None	41	None
21	None	42	None

Security Access Levels [8.2]

43	None
44	None
45	None
46	None
47	None
48	None
49	None
50	None
51	None
52	None
53	None
54	None
55	None
56	None
57	None
58	None
59	None
60	None
61	None
62	None
63	None
64	None

Com Parameters [6.1]

Station ID	3249
Group ID	
Master ID	0
Backup Time	0
SysUp Modem [6.1]	
Enable Modem	OFF
Idle Time	0
Dial Time	0
Tel:	
Alt:	

2070 Port Params [6.2]

Port	Baud Rate	FCM
SP1	9600	MODE 6
SP2	9600	MODE 6
SP3	19200	MODE 6
SP4	38400	MODE 6
SP5	1200	AUTO
SP6	1200	AUTO
SP7	1200	AUTO
SP8	1200	AUTO

2070 IP 1 Addressing [6.5]

Addressing				
Addr	192	168	0	102
Mask	255	255	255	0
Brdcst	0	0	0	0
GtWay	192	168	0	1
Port	0			

2070 IP 2 Addressing [6.5]

Addressing				
Addr	0	0	0	0
Mask	0	0	0	0
Brdcst	0	0	0	0
GtWay	0	0	0	0
Port	0			

2070 Port Binding Ports [6.6]

	Port	Echo	Mode
ASYN1	SP1	OFF	0
ASYN2	SP2	OFF	0
ASYN3	SP3	OFF	0
ASYN4	SP4	OFF	0
SYN1	SP5	SYN3	OFF
SYN2	OFF	SYN4	OFF

2070 Port Binding Functions [6.6]

Function	Channel	Function	Channel
TS2/CVM	None	SYSUp	ASYN2
CMU/MMU	None	SYSDown	ASYN1
Opticom	None	Shell	None
Loop Det.	None		
GPS	-		

#	Event / Alarm	Ev	Alr	Call Phases[1.1.5]								Redirect Phases[1.1.5]								Inhibit Phases[1.1.5]															
1	Power Up Alarm.	ON	ON	Ø	Ø	Phases Called By Ø						From	To	From	To	From	To	From	To	1	2	3	4	5	6	7	8	9	10	11	12	13	14	15	16
2	Stop Timing	ON	ON	1								1								1															
3	TS1 Cabinet Door	ON	ON	2								2								2															
4	Coordination Failure	ON	ON	3								3								3															
5	External Alarm # 1	ON	ON	4								4								4															
6	External Alarm # 2	ON	ON	5								5								5															
7	External Alarm # 3	ON	ON	6								6								6															
8	External Alarm # 4	ON	ON	7								7								7															
9	Closed Loop Disabled	ON	ON	8								8								8															
10	External Alarm # 5	ON	ON	9								9								9															
11	External Alarm # 6	ON	ON	10								10								10															
12	Manual Control Enable	ON	ON	11								11								11															
13	Coord Free Input	ON	ON	12								12								12															
14	Local Flash Input	ON	ON	13								13								13															
15	MMU Flash	ON	ON	14								14								14															
16	CMU Flash	ON	ON	15								15								15															
17	Cycle Fault	ON	ON	16								16								16															
18	Cycle Failure	ON	ON	Alt Call & Redirect # 1 [1.1.6.3]								Alt Inhibit Phases # 1 [1.1.6.3]																							
19	Coordination Fault	ON	ON	Col	Ø	Phases Called By Ø						1								1															
20	Controller Fault	ON	ON	1								1								1															
21	Detector SDLC Failure	ON	ON	2								2								2															
22	MMU SDLC Failure	ON	ON	3								3								3															
23	Critical SDLC Failure	ON	ON	4								4								4															
24	Reserved	ON	ON	5								5								5															
25	EEPROM CRC Fault	ON	ON	6								6								6															
26	Detector Diagnostic Failure	ON	ON	7								7								7															
27	BIU Detector Failure	ON	ON	8								8								8															
32	Queue detector alarm	ON	ON	Alt Call & Redirect # 2 [1.1.6.3]								Alt Inhibit Phases # 2 [1.1.6.3]																							
29	Ped Detector Fault	ON	ON	Col	Ø	Phases Called By Ø						1								1															
30	Coord Diagnostic Fault	ON	ON	1								1								1															
41	TempAlert Probe Ch. A	ON	ON	2								2								2															
42	TempAlert Probe Ch. B	ON	ON	3								3								3															
47	Coord Active	ON	ON	4								4								4															
48	Preempt Active	ON	ON	5								5								5															
49	Preempt 1 Input	ON	ON	6								6								6															
50	Preempt 2 Input	ON	ON	7								7								7															
51	Preempt 3 Input	ON	ON	8								8								8															
52	Preempt 4 Input	ON	ON	Coord, CIC Plans [2.3]								Unit Parameters [1.2.1]																							
53	Preempt 5 Input	ON	ON	CIC	CoØ	Grow	1	2	3	4	5	6	7	8	Allow Skip Yellow	OFF	Max Cycle Time																		
54	Preempt 6 Input	ON	ON	1	OFF										TOD Dim Enable	OFF	Cycle Fault Action	Alarm																	
55	Preempt 7 Input	ON	ON	2	OFF										Tone Disable	OFF																			
56	Preempt 8 Input	ON	ON	3	OFF										Diamond Mode	4Ph																			
57	Preempt 9 Input	ON	ON	4	OFF										Backup Time (s)	900																			
58	Preempt 10 Input	ON	ON	Auto Flash Phase/Olap Settings [1.4.2]																															
61	In Transition	ON	ON	Yel Ø											Cycle Fault Action	Alarm																			
81	FIO Status Alarm	ON	ON	Yel (olaps)											Enable Run Timer	ON	### 31 @ CARLING																		
																			07/13/23 Page 10																

AS-BUILT DRAWING

THESE AS-BUILT DRAWINGS HAVE BEEN PREPARED BY SRF & ASSOCIATES RELYING UPON INFORMATION FURNISHED BY OTHERS. BECAUSE OF THIS RELIANCE ON INFORMATION FROM OTHERS, SRF & ASSOCIATES PROVIDE AND DOES NOT WARRANT THE ACCURACY OF THESE DRAWINGS. THOSE UTILIZING THESE AS-BUILT DRAWINGS ARE ADVISED THAT NO INDEPENDENT VERIFICATION OF THEIR ACCURACY BEFORE APPLYING THEM FOR ANY PURPOSE. AS-BUILT DRAWINGS ARE INTENDED TO SHOW SIGNIFICANT CHANGES DURING CONSTRUCTION, FOR THE PURPOSE OF REFLECTING, REFER TO THE ORIGINAL CONTRACT DOCUMENTS.

N.Y.S. Route 31
Town of Clay
County of Onondaga
State of New York

1170 Pittsford-Victor Road
Suite 100
Pittsford, New York 14534

[illegible]


NOTE:
Unauthorized alteration or addition to this drawing is a
violation of the New York State Education Law Article
145, Section 7209.

TRAFFIC SIGNAL PLAN
NYS ROUTE 31 @
DELL CENTER DRIVE



Project Number:	File Name:
31025.0	SignalPlan1.dwg

TSP-1

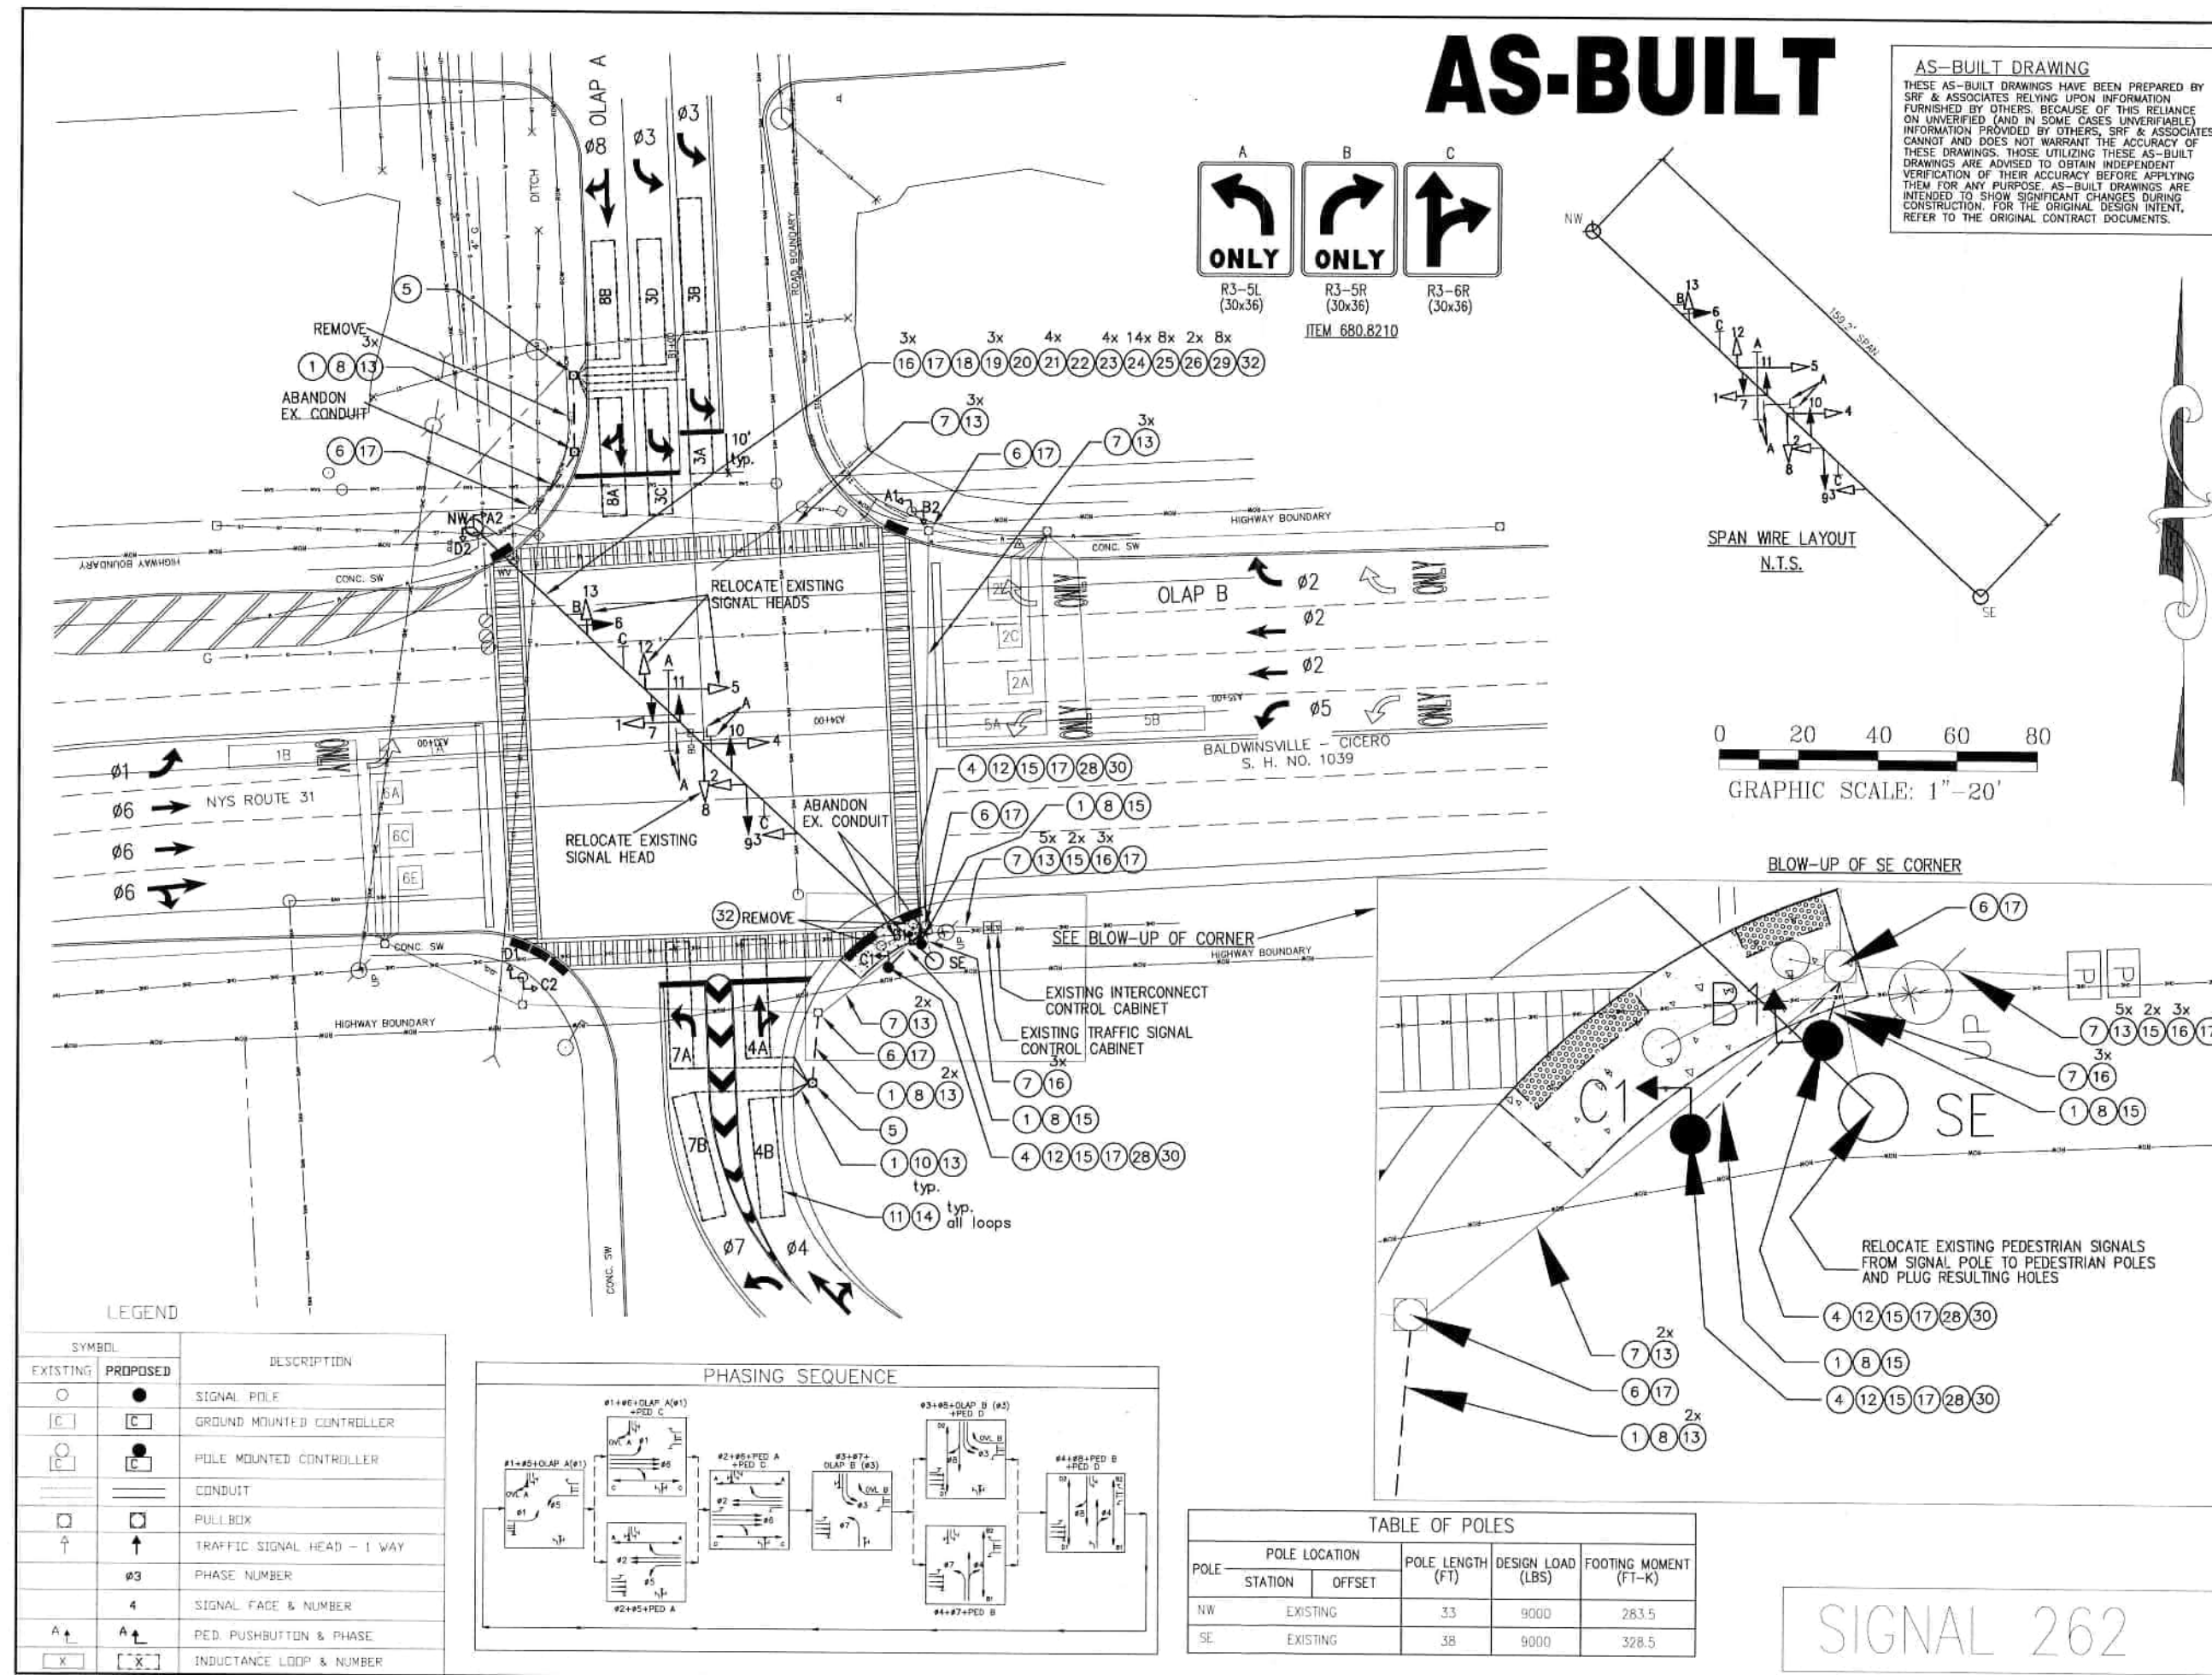

GENERAL NOTES

- THE WORDS "SHALL", "SHOULD", AND "MAY", AS USED IN THE CONTRACT DOCUMENTS, HAVE THE FOLLOWING MEANING:
SHALL-A MANDATORY CONDITION. IN THE DESIGN, APPLICATION OR LOCATION OF DEVICES REQUIREMENTS HAVING "SHALL" STIPULATIONS ARE MANDATORY.
NO DISCRETION IN FOLLOWING THEM IS ALLOWED.
SHOULD-AN ADVISORY CONDITION. WHERE "SHOULD" IS USED IN RELATION TO A PROVISION, THAT PROVISION IS RECOMMENDED, AND NORMALLY IS TO BE FOLLOWED, BUT IS NOT MANDATORY. DEVIATION FROM SUCH PROVISIONS IS PERMISSIBLE IF, AND TO THE EXTENT, THERE IS JUSTIFIABLE CAUSE TO DO SO.
MAY-A PERMISSIVE CONDITION. NO REQUIREMENT FOR DESIGN APPLICATION IS INTENDED.
- ALL SIGNALS IN THIS CONTRACT SHALL BE A MINIMUM OF 16.5 FEET ABOVE THE HIGH POINT OF THE ROADWAY, WITH ALL RED INDICATIONS LEVEL ACROSS THE INTERSECTION. NO EXCEPTIONS SHALL BE MADE FOR SIGNAL MOUNTS BELOW 16.5 FEET.
- EXCEPT IN ROADWAY SECTIONS, THE CONTRACTOR SHALL EXCAVATE ALL EXISTING TRAFFIC SIGNAL PULLBOXES, POLES, AND FOUNDATIONS TO A DEPTH OF 6' BELOW EXISTING GRADE AND BACKFILL WITH MATERIAL IN KIND. THE CHARACTER AND CONDITION SHALL MATCH THAT SURROUNDING THE STRUCTURE OR POLE. WITHIN THE ROADWAY, THESE EXCAVATIONS WILL BE MADE TO A DEPTH OF 1 FOOT BELOW THE TOP OF SUBGRADE AND BACKFILLED WITH SUITABLE MATERIAL. THIS WORK SHALL BE INCLUDED IN THE PRICE BID FOR ITEM 0580.70222- REMOVE TRAFFIC SIGNAL INSTALLATION.
- PULLBOXES SHALL HAVE A TWO FOOT MINIMUM DRAINAGE BED OF NO. 2 CRUSHED STONE OR GRAVEL PLACED BELOW THE PULLBOX, ABOVE THIS WORK SHALL BE INCLUDED IN THE PRICE BID FOR ITEM 680.510501- "PULLBOX, RECTANGULAR 26"x18" REINFORCED CONCRETE.
- THE SPACE BETWEEN THE LOOP WIRES AND THE SHIELDED LEAD-IN CABLE SHALL BE SOLDERED AND NOT CRIMPED.
- ON STANDARD SHEET NO. 680-14, THE DISTANCE BETWEEN LOOP WIRE LEADS SHALL BE INCREASED FROM 6" (typ.) TO 2" (typ.).
- OVERHEAD LANE SIGNS SHALL BE CENTERED OVER THEIR RESPECTIVE LANES.
- WHERE NEW PAVEMENT IS TO BE PLACED, VEHICLE DETECTOR LOOPS SHALL BE INSTALLED IN THE BINDER COURSE PRIOR TO THE PLACEMENT OF THE TOP COURSE.
- CLARIFICATION OF CONTRACTOR'S RESPONSIBILITY REGARDING MAINTAINING LOOP DETECTION UNDER "MAINTAIN TRAFFIC SIGNAL EQUIPMENT": THE CONTRACTOR SHALL MAINTAIN EXISTING VEHICLE DETECTION WITH REASONABLE CARE. UNLESS OTHERWISE NOTED, THE MAXIMUM LENGTH OF TIME THAT AN INTERSECTION TO ESTABLISH VEHICLE DETECTION AT THEIR OWN EXPENSE.
- WHERE CONDUIT IS TO BE PLACED UNDER THE ROADWAY, THE CONTRACTOR SHALL USE A 3" DIAMETER CONDUIT.
- ALL NECESSARY HOLES IN THE POLE ABOVE THE LOAD ATTACHMENT POINT AND GREATER THAN 3/4" IN DIAMETER SHALL BE MADE BY THE MANUFACTURER AND REINFORCED ACCORDING TO FABRICATION DETAILS AND CONTRACT DOCUMENTS.
- THE CONTRACTOR SHALL INSTALL A HEAVY DUTY STAINLESS STEEL COTTER PIN AND A STAINLESS STEEL WASHER ON THE SIGNAL HEAD BALANCE ADJUSTER.
- STANDARD SPECIFICATION 680-3.1B IS MODIFIED ALLOWING ONLY RINGS TO BE USED FOR THE ATTACHMENT OF SIGNAL CONTROL CABLES TO THE MESSENGER CABLE.
- ALL PEDESTRIAN PUSH BUTTONS SHALL CONFORM TO THE AMERICANS WITH DISABILITIES ACT (ADA) REQUIREMENTS. THE COST TO BE INCLUDED IN THE BID PRICE FOR ITEM 680.8225- PEDESTRIAN PUSH BUTTON AND SIGN WITHOUT POST AND 680.8226- PEDESTRIAN PUSH BUTTON AND SIGN WITH POST.
- PAVEMENT MARKINGS SHOWN ON TRAFFIC SIGNAL PLANS, UNLESS OTHERWISE NOTED, ARE FOR DESIGN PURPOSES ONLY.
- THE PAY QUANTITY FOR THE TRAFFIC SIGNAL CONTROL CABLE FOR SPAN WIRE INSTALLATIONS SHALL NOT INCLUDE THE CONNECTOR CABLE BETWEEN THE MAIN SIGNAL CABLE(S) AND THE TERMINAL BLOCK ON THE INDIVIDUAL SIGNAL HEADS. THE COST OF THE CONNECTOR CABLE SHALL BE INCLUDED IN THE PRICE BID FOR THE VARIOUS SIGNAL BRACKET ASSEMBLIES. THIS CABLE SHALL BE 14 AWG MEETING THE MATERIAL REQUIREMENTS OF SECTION 724-01 OF THE STANDARD SPECIFICATIONS. THE CABLE SHALL CONTAIN THE NUMBER OF CONDUCTORS NEEDED TO ACCOMPLISH THE PHASING WITH AT LEAST ONE SPARE AND NEED NOT MATCH THE COLOR CODING OF THE MAIN TRAFFIC SIGNAL CONTROL CABLE(S).
- STANDARD SPECIFICATION 680.8708 IS MODIFIED ALLOWING ONLY ALUMINUM PEDESTRIAN TRAFFIC SIGNAL POLES.
- ALL VEHICLE DETECTOR LOOPS SHALL HAVE 3 (THREE) TURNS OF WIRE PER LOOP.
- ALL TRAFFIC SIGNAL HEADS SHALL HAVE 12' LENSES.
- CONTRACTOR IS TO CONTACT THE NYSOT SIGNAL CREW AT (315) 455-6312 FOR MARK-OUT OF ALL UNDERGROUND SIGNAL CONDUIT AND LOOP WIRE PRIOR TO DIGGING. ANY BROKEN SIGNAL WIRE CANNOT BE SPLICED; A NEW RUN OF WIRE FROM THE POLE TO THE FURTHEST END MUST BE REPLACED.
- THE CONTRACTOR SHALL BE RESPONSIBLE FOR COORDINATING ALL UTILITY WORK WITH RESPECTIVE OWNERS DURING CONSTRUCTION.
- EACH AND EVERY CABLE ENTERING THE CONTROLLER CABINETS AND PULLBOXES SHALL BE IDENTIFIED BY FUNCTION AND PHASE STAMPED ON NYSOT APPROVED TAGS. THE TAGS SHALL BE ATTACHED TO THE CABLE WITH STAINLESS STEEL WIRE, PLASTIC, OR NYLON LINE.
- THE CONTRACTOR SHALL REQUEST PERMISSION FROM THE NYSOT SIGNAL CREW AT (315) 428-4064 TO ENTER INTO ANY EXISTING TRAFFIC SIGNAL CONTROLLER CABINET OR DO ANY WORK ON AN EXISTING TRAFFIC SIGNAL CONTROLLER CABINET, AND BEFORE ENTERING ANY NEW TRAFFIC SIGNAL INSTALLATION.
- ALL PEDESTRIAN SIGNS SHALL BE 9 INCHES X 15 INCHES (RIGID) REGARDLESS OF THE SIGN TYPE. THE COST OF THE SIGN SHALL BE INCLUDED IN THE PRICE BID FOR THE VARIOUS SIGNAL BRACKET ASSEMBLIES. THIS CABLE SHALL BE 14 AWG MEETING THE MATERIAL REQUIREMENTS OF SECTION 724-01 OF THE STANDARD SPECIFICATIONS. THE CABLE SHALL CONTAIN THE NUMBER OF CONDUCTORS NEEDED TO ACCOMPLISH THE PHASING WITH AT LEAST ONE SPARE AND NEED NOT MATCH THE COLOR CODING OF THE MAIN TRAFFIC SIGNAL CONTROL CABLE(S).
- THE 24 INCH NOMINAL LENGTH OF RAN LOOP SHOWN ON STANDARD SHEET 680-07 SHALL BE INCREASED TO 40 INCHES MINIMUM, THUS ALLOWING A SIGNAL HEAD ADJUSTMENT OF 40 INCHES IN EITHER DIRECTION. FINAL HEAD ADJUSTMENT WILL BE MADE BY THE CONTRACTOR AS ORDERED BY THE ENGINEER.
- A STAINLESS STEEL BOLT, NUT, AND LOCK WASHER SHALL BE INSTALLED A MINIMUM OF 2 INCHES FROM THE BOTTOM OF THE OVERHEAD SPAN MOUNTED SIGN TUBE. THE COST OF FURNISHING AND INSTALLING THIS EQUIPMENT SHALL BE INCLUDED IN THE PRICE FOR ITEM 680.8210M, OVERHEAD SPAN ASSEMBLY, TYPE J.
- ALL POLYCARBONATE SIGNAL HEADS WITH THREE OR MORE SECTIONS REQUIRE A REINFORCEMENT PLATE UNLESS CONNECTED TO A FIXED OBJECT (POLE OR MAST ARM) BY A BRACKET WITH TWO SEPARATE CONNECTION POINTS (TOP AND BOTTOM).
- ON STANDARD SHEET NO. 680-04, ALL PULLBOXES SHALL BE SET TO 1/2 INCH BELOW GRADE WITH ALL THE SURROUNDING SURFACES, EXCEPT SIDEWALKS, WHERE THEY SHALL BE FLUSH.
- THE EXISTING SIGNAL HEADS AND OVERHEAD SIGNS CAN NOT BE BLOCKED BY THE NEW SIGNAL HEADS AND OVERHEAD SIGNS AT ANY POINT DURING CONSTRUCTION. NEW SIGNAL HEADS AND OVERHEAD SIGNS SHALL REMAIN COVERED UNTIL THE DAY THE NEW SIGNAL IS TO BE TURNED ON.
- REMOVAL OF EXISTING SIGNAL EQUIPMENT SHALL NOT BEGIN UNTIL THE NEW SIGNAL HAS BEEN PLACED INTO OPERATION AND VERIFIED BY NYSOT SIGNALS, UNLESS PRIOR PERMISSION HAS BEEN GIVEN BY NYSOT SIGNALS.
- CONTRACTOR SHALL PROVIDE 14 DAYS ADVANCE NOTICE TO SIGNAL CREW AT (315) 428-4064 TO SCHEDULE DROP OFF TIME TO THE NYSOT SIGNAL SHOP OF ALL EQUIPMENT LISTED ON THE SIGNAL PLAN SHEET TO BE REMOVED AND DELIVERED TO CONTRACTOR BY STATE FORCES.
- THE CONTRACTOR SHALL FURNISH AND INSTALL ANCHOR BOLT COVERS FOR ANY TRAFFIC SIGNAL POLE OR PEDESTRIAN POLE WHERE PEDESTRIAN TRAFFIC MAY EXIST. CONTRACTOR SHALL CONTACT SIGNAL CREW AT (315) 428-4064 TO MAKE THIS DETERMINATION.
- ALL SIGNAL EQUIPMENT SHALL BE PLACED IN A LOCATION THAT COMPLIES WITH THE NYS HIGH VOLTAGE PROXIMITY ACT. THIS INCLUDES, BUT IS NOT LIMITED TO, KEEPING ALL SIGNAL EQUIPMENT A MINIMUM OF 10 FT FROM PRIMARY LINES AND 2 FT FROM SECONDARY AND ALL OTHER LINES.
- SIGN NUMBERS SHOWN REFER TO THE NATIONAL MANUAL OF UNIFORM TRAFFIC CONTROL DEVICES (MUTCD) AND THE NEW YORK STATE SUPPLEMENT.
- ALL SIGNAL CONDUITS SHALL BE BONDED WITH A #6 BARE STRANDED COPPER GROUND WIRE.
- ALL COUPLINGS AND BUSHINGS SHALL BE MECHANICALLY THREADED. COMPRESSION OR SLIP TYPE COUPLINGS OR BUSHINGS SHALL NOT BE ALLOWED.
- ALL OVERHEAD SIGNAL RELATED SIGNS IN THIS CONTRACT SHALL BE A MINIMUM OF 16.5 FT ABOVE THE HIGH POINT OF THE ROADWAY, WITH THE BOTTOM OF THE SIGN EVEN WITH THE BOTTOM OF THE SIGNAL HEAD.
- NO PROPOSAL WHICH MODIFIES THE APPROVED DESIGN PLAN SUGGESTED BY EITHER THE CONTRACTOR, OR CONSTRUCTION PERSONNEL SHALL BE MADE IN THE FIELD WITHOUT FIRST CONSULTING WITH THE REGIONAL TRAFFIC SAFETY AND MOBILITY GROUP AT (315) 428-4064. THESE CHANGES INCLUDE, BUT ARE NOT LIMITED TO, 90 DEGREE BENDS IN THE CONDUITS.
- ON STANDARD SHEET NO. 680-07, THE MAXIMUM ALLOWABLE DISTANCE BETWEEN THE SPLICE AND THE CENTER OF THE SIGNAL HEAD SHALL BE 2.5 FEET.
- ALL WORK PERFORMED AND MATERIALS SUPPLIED SHALL BE IN ACCORDANCE WITH THE LATEST NYSOT STANDARDS AND SPECIFICATIONS, AND THE NATIONAL MANUAL OF UNIFORM TRAFFIC CONTROL DEVICES AND ITS SUPPLEMENT.
- THE LOCATION OF UTILITIES SHOWN ON THIS PLAN IS NOT GUARANTEED. IT IS THE CONTRACTOR'S RESPONSIBILITY TO LOCATE UTILITIES BEFORE CONSTRUCTION. THE CONTRACTOR SHALL BE RESPONSIBLE FOR THE PROTECTION OF ALL UTILITIES ENCOUNTERED IN HIS EXCAVATING AND TRENCHING OPERATIONS. AT HIS OWN EXPENSE, TO PROTECT AND SUPPORT ALL UTILITIES ENCOUNTERED IN HIS EXCAVATING AND TRENCHING OPERATIONS.
- THE CONTRACTOR SHALL BE RESPONSIBLE FOR THE PROTECTION OF ALL UTILITIES ENCOUNTERED IN HIS EXCAVATING AND TRENCHING OPERATIONS. IF DAMAGE IS SUCH AS TO ENHANCE THE SATISFACTORY OPERATIONS OF UTILITIES AND NECESSARY REPAIRS ARE NOT IMMEDIATELY MADE BY THE CONTRACTOR, THE WORK MAY BE PERFORMED BY THE RESPECTIVE OWNING COMPANIES AND THE COST THEREOF CHARGED TO THE CONTRACTOR.
- THE CONTRACTOR SHALL UPDATE EXISTING FIELD WIRING DIAGRAMS TO REFLECT WORK PERFORMED UNDER THIS CONTRACT IN CONFORMANCE WITH REQUIREMENTS OF NYSOT.
- UNDERGROUND UTILITY LOCATIONS ARE NOT GUARANTEED, NOR IS THERE ANY GUARANTEE THAT ALL EXISTING UTILITIES WHETHER FUNCTIONAL OR ABANDONED WITHIN THE PROJECT AREA ARE SHOWN ON THIS DWG. THE CONTRACTOR SHALL DETERMINE THE EXACT LOCATION OF ALL UNDERGROUND UTILITIES BEFORE STARTING WORK AND SHALL BE RESPONSIBLE FOR THE PROTECTION OF ALL UTILITIES FROM THEIR WORK. CONTRACTOR SHALL NOTIFY DG SAFETY NEW YORK, 1-888-862-7862 IN ACCORDANCE WITH 16 NYCRR PART 753. FOR LOCATING UNDERGROUND TRAFFIC SIGNAL FEATURES, THE CONTRACTOR SHALL CONTACT NYSOT-TRAFFIC SIGNAL MAINTENANCE AT 315-455-6312.
- ITEM 680.770222- MODIFY TRAFFIC SIGNAL INSTALLATION, LOCATION 262, THIS ITEM SHALL INCLUDE:
- THE REMOVAL AND DISPOSAL OF TRAFFIC SIGNAL BRACKETS, WIRING, TRAFFIC SIGNAL SECTIONS;
- THE REMOVAL AND STORAGE OF ALL LED MODULES FOR DELIVERY TO NYSOT REGION 3 SIGNAL SHOP;
- MODIFYING THE EXISTING CABINET WIRING TO MATCH WHAT IS SHOWN ON THE PLANS;
- RELOCATING SIGNAL HEADS 5, 8, 12, AND 13 AS INDICATED ON PLAN;
- RELOCATING PEDESTRIAN INDICATIONS AS INDICATED ON PLAN;
- ALL EXISTING PULLBOXES NOT BEING USED AGAIN SHALL BE REMOVED AND BACKFILLED. PLANS MAY NOT SHOW ALL EXISTING PULLBOXES.
- MODIFYING THE EXISTING PULLBOX WALLS FOR NEW CONDUITS BEING INSTALLED.


TABLE OF OPERATIONS

HEAD	1	2	3	4	5	6	7	8	9	10	11	12	13	PED	PED	PED	PED
PHASE	1	2	3	4	5	6	7	8	9	10	11	12	13	A1-A2	B1-B1	C1-C3	D1-D3
01+OLAP A	←	R	R	←	R	R	←	R	R	←	R	R	←	DW	DW	DW	DW
02	←	R	R	←	R	R	←	R	R	←	R	R	←	DW*	DW	DW	DW
03+OLAP B	←	R	R	←	R	R	←	R	R	←	R	R	←	DW	DW	DW	DW
04	←	R	R	←	R	R	←	R	R	←	R	R	←	DW	DW*	DW	DW
05	←	R	R	←	R	R	←	R	R	←	R	R	←	DW	DW	DW*	DW
06	←	R	R	←	R	R	←	R	R	←	R	R	←	DW	DW	DW*	DW
07	←	R	R	←	R	R	←	R	R	←	R	R	←	DW	DW	DW	DW*
08	←	R	R	←	R	R	←	R	R	←	R	R	←	DW	DW	DW	DW*
01+05+OLAP A	←	R	R	←	R	R	←	R	R	←	R	R	←	DW	DW	DW	DW
01+06+OLAP A	←	R	R	←	R	R	←	R	R	←	R	R	←	DW	DW	DW*	DW
02+05	←	R	R	←	R	R	←	R	R	←	R	R	←	DW*	DW	DW	DW
02+06	←	R	R	←	R	R	←	R	R	←	R	R	←	DW*	DW	DW	DW
03+07+OLAP A & B	←	R	R	←	R	R	←	R	R	←	R	R	←	DW	DW	DW	DW
03+08+OLAP B	←	R	R	←	R	R	←	R	R	←	R	R	←	DW	DW	DW	DW*
04+07	←	R	R	←	R	R	←	R	R	←	R	R	←	DW	DW*	DW	DW
04+08	←	R	R	←	R	R	←	R	R	←	R	R	←	DW	DW*	DW	DW*
EMERG. FLASH	FL-R	FL-R	FL-R	FL-R	FL-R	FL-R	FL-R	FL-R	FL-R	FL-R	FL-R	FL-R	FL-R	DARK	DARK	DARK	DARK

*-UPON ACTUATION OF A PEDESTRIAN PUSH BUTTON, A "WALKING MAN" INDICATION FOLLOWED BY A FLASHING "HAND" INDICATION FOLLOWED BY A STEADY "HAND" WILL BE DISPLAYED.

TABLE OF SWITCH PACKS									
ROUTE 31 @ DELL CENTER DRIVE ONONDAGA COUNTY									
SIGNAL NO. 262	SWITCH PACK	FUNCTION	FACE NO'S	FLASH PLUG COLOR	INDICATIONS	TERMINAL WIRING BOARD			
						TERMINAL	WIRE COLOR CODE		
SP 1	#1	1	R	R	←R ←Y ←G GRND WIRE	SP 1R	14/7C-1-R		
						SP 1Y	14/7C-1-O		
						SP 1G	14/7C-1-G		
						GRND BUS	14/7C-1-W		
SP 2	#6	2	3	R	R Y G GRND WIRE	SP 2R	14/5C-5-R	14/5C-6-R	
						SP 2Y	14/5C-5-O	14/5C-6-O	
						SP 2G	14/5C-5-G	14/5C-6-G	
						GRND BUS	14/5C-5-W	14/5C-6-W	
SP 3	#2	5	6	R	R Y G GRND WIRE	SP 3R	14/7C-2-R	14/7C-3-R	
						SP 3Y	14/7C-2-O	14/7C-3-O	
						SP 3G	14/7C-2-G	14/7C-3-G	
						GRND BUS	14/7C-2-W	14/7C-3-W	
SP4	#4	8	9	R	R Y G GRND WIRE	SP 4R	14/5C-7-R	14/5C-8-R	
						SP 4Y	14/5C-7-O	14/5C-8-O	
						SP 4G	14/5C-7-G	14/5C-8-G	
						GRND BUS	14/5C-7-W	14/5C-8-W	
SP5	#8	12	13	R	R Y G GRND WIRE	SP 5R	14/7C-2-BL	14/7C-4-R	
						SP 5Y	14/7C-2-B	14/7C-4-O	
						SP 5G	14/7C-2-W/B	14/7C-4-G	
						GRND BUS	14/7C-2-W	14/7C-4-W	
SP6	#5	4	R	R	←R ←Y ←G GRND WIRE	SP 6R	14/5C-9-R		
						SP 6Y	14/5C-9-O		
						SP 6G	14/5C-9-G		
						GRND BUS	14/5C-9-W		
SP7	#3	10	11	R	←R ←Y ←G GRND WIRE	SP 7R	14/5C-10-R	14/7C-1-BL	
						SP 7Y	14/5C-10-O	14/7C-1-B	
						SP 7G	14/5C-10-G	14/7C-1-W/B	
						GRND BUS	14/5C-10-W	14/7C-1-W	
SP8	#7	7	R	R	←R ←Y ←G GRND WIRE	SP 8R	14/5C-11-R		
						SP 8Y	14/5C-11-O		
						SP 8G	14/5C-11-G		
						GRND BUS	14/5C-11-W		
SP9	OV A (#1)	13	W	R	←Y ←G GRND WIRE	SP 9R	14/7C-4-BL		
						SP 9Y	14/7C-4-B		
						SP 9G	14/7C-4-B		
						GRND BUS	14/7C-4-W/B		
SP10	PED A(#2)	A1	A2	W	MAN GRND WIRE	SP 10R	14/5C-1-R	14/10C-1-R	
						SP 10Y	14/5C-1-O	14/10C-1-G	
						SP 10G	14/5C-1-W	14/10C-1-W	
						GRND BUS	14/5C-1-W	14/10C-1-W	
SP11	PED B(#4)	B1	B2	W	MAN GRND WIRE	SP 11R	14/5C-3-R	14/10C-1-R/B	
						SP 11Y	14/5C-3-O	14/10C-1-G/B	
						SP 11G	14/5C-3-W	14/10C-1-W/B	
						GRND BUS	14/5C-3-W	14/10C-1-W/B	
SP12	PED C(#6)	C1	C2	W	MAN GRND WIRE	SP 12R	14/5C-4-R	14/10C-3-R	
						SP 12Y	14/5C-4-O	14/10C-3-G	
						SP 12G	14/5C-4-W	14/10C-3-W	
						GRND BUS	14/5C-4-W	14/10C-3-W	
SP13	PED D(#8)	D1	D2	W	MAN GRND WIRE	SP 13R	14/5C-2-R	14/10C-3-R/B	
						SP 13Y	14/5C-2-O	14/10C-3-G/B	
						SP 13G	14/5C-2-W	14/10C-3-W/B	
						GRND BUS	14/5C-2-W	14/10C-3-W/B	
SP14	OV B (#3)	6	W	R	←Y ←G GRND WIRE	SP 14R	14/7C-3-BL		
						SP 14Y	14/7C-3-B		
						SP 14G	14/7C-3-B		
						GRND BUS	14/7C-3-W/B		

SIGNAL OPERATION SPECIFICATIONS – TABLE OF INPUT WIRING					
SIGNAL NO. 262			ONONDAGA COUNTY		
FUNCTION	DETECTOR NUMBER	TYPE	TERMINAL BOARD WIRING	SIZE (FEET)	REMARKS
ø1	1a,1b	SPLIT PRESENCE	1A,1B	6'x30', 10' APART	RT 31 EB LEFT TURN LANE
ø6	6a	CALLING	2A,2B	6'x6'	RT 31 EB THRU LANE (LT)
ø6	6b	POINT	3A,3B	6'x6'	RT 31 EB THRU LANE (LT)
ø6	6c	CALLING	4A,4B	6'x6'	RT 31 EB THRU LANE (CTR)
ø6	6d	POINT	5A,5B	6'x6'	RT 31 EB THRU LANE (CTR)
ø2	2a	CALLING	6A,6B	6'x6'	RT 31 WB THRU LANE (RT)
ø2	2b	POINT	7A,7B	6'x6'	RT 31 WB THRU LANE (RT)
ø2	2c	CALLING	8A,8B	6'x6'	RT 31 WB THRU LANE (LT)
ø2	2d	POINT	9A,9B	6'x6'	RT 31 WB THRU LANE (LT)
ø3	3a,3b	SPLIT PRESENCE	10A,10B	6'x34', 2' APART	DELL CENTER DRIVE LEFT TURN LANE (LT)
ø8	8a,8b	SPLIT PRESENCE	11A,11B	6'x30', 10' APART	DELL CENTER DRIVE RIGHT/THRU LANE
ø7	7a,7b	SPLIT PRESENCE	12A,12B	6'x32', 6' APART	WILLOWFIELD DWY NB LEFT TURN LANE
ø4	4a,4b	SPLIT PRESENCE	13A,13B	6'x30', 10' APART	WILLOWFIELD DWY NB RIGHT/THRU LANE
ø5	5a,5b	SPLIT PRESENCE	14A,14B	6'x30', 10' APART	RT 31 WB LEFT TURN LANE
			15A,15B		
PED A(ø6)	A1,A2	PED BUTTON	16A,16B	---	CROSSING DELL CENTER DRIVE NORTH SIDE
			17A,17B		
			18A,18B		
ø3	3c,3d	SPLIT PRESENCE	19A,19B	6'x32', 6' APART	DELL CENTER DRIVE LEFT TURN LANE (RT)
ø6	6e	CALLING	20A,20B	6'x6'	RT 31 EB THRU LANE (RT)
ø6	6f	POINT	21A,21B	6'x6'	RT 31 EB THRU LANE (RT)
ø2	2e	CALLING	22A,22B	6'x6'	RT 31 WB RIGHT TURN LANE
ø2	2f	POINT	23A,23B	6'x6'	RT 31 WB RIGHT TURN LANE
			24A,24B		
PED B(ø4)	B1,B2	PED BUTTON	25A,25B	---	CROSSING ROUTE 31 EAST SIDE
			26A,26B	---	
PED C(ø6)	C1,C2	PED BUTTON	27A,27B	---	CROSSING WILLOWFIELD DWY SOUTH SIDE
PED D(ø8)	D1,D2	PED BUTTON	28A,28B	---	CROSSING ROUTE 31 WEST SIDE

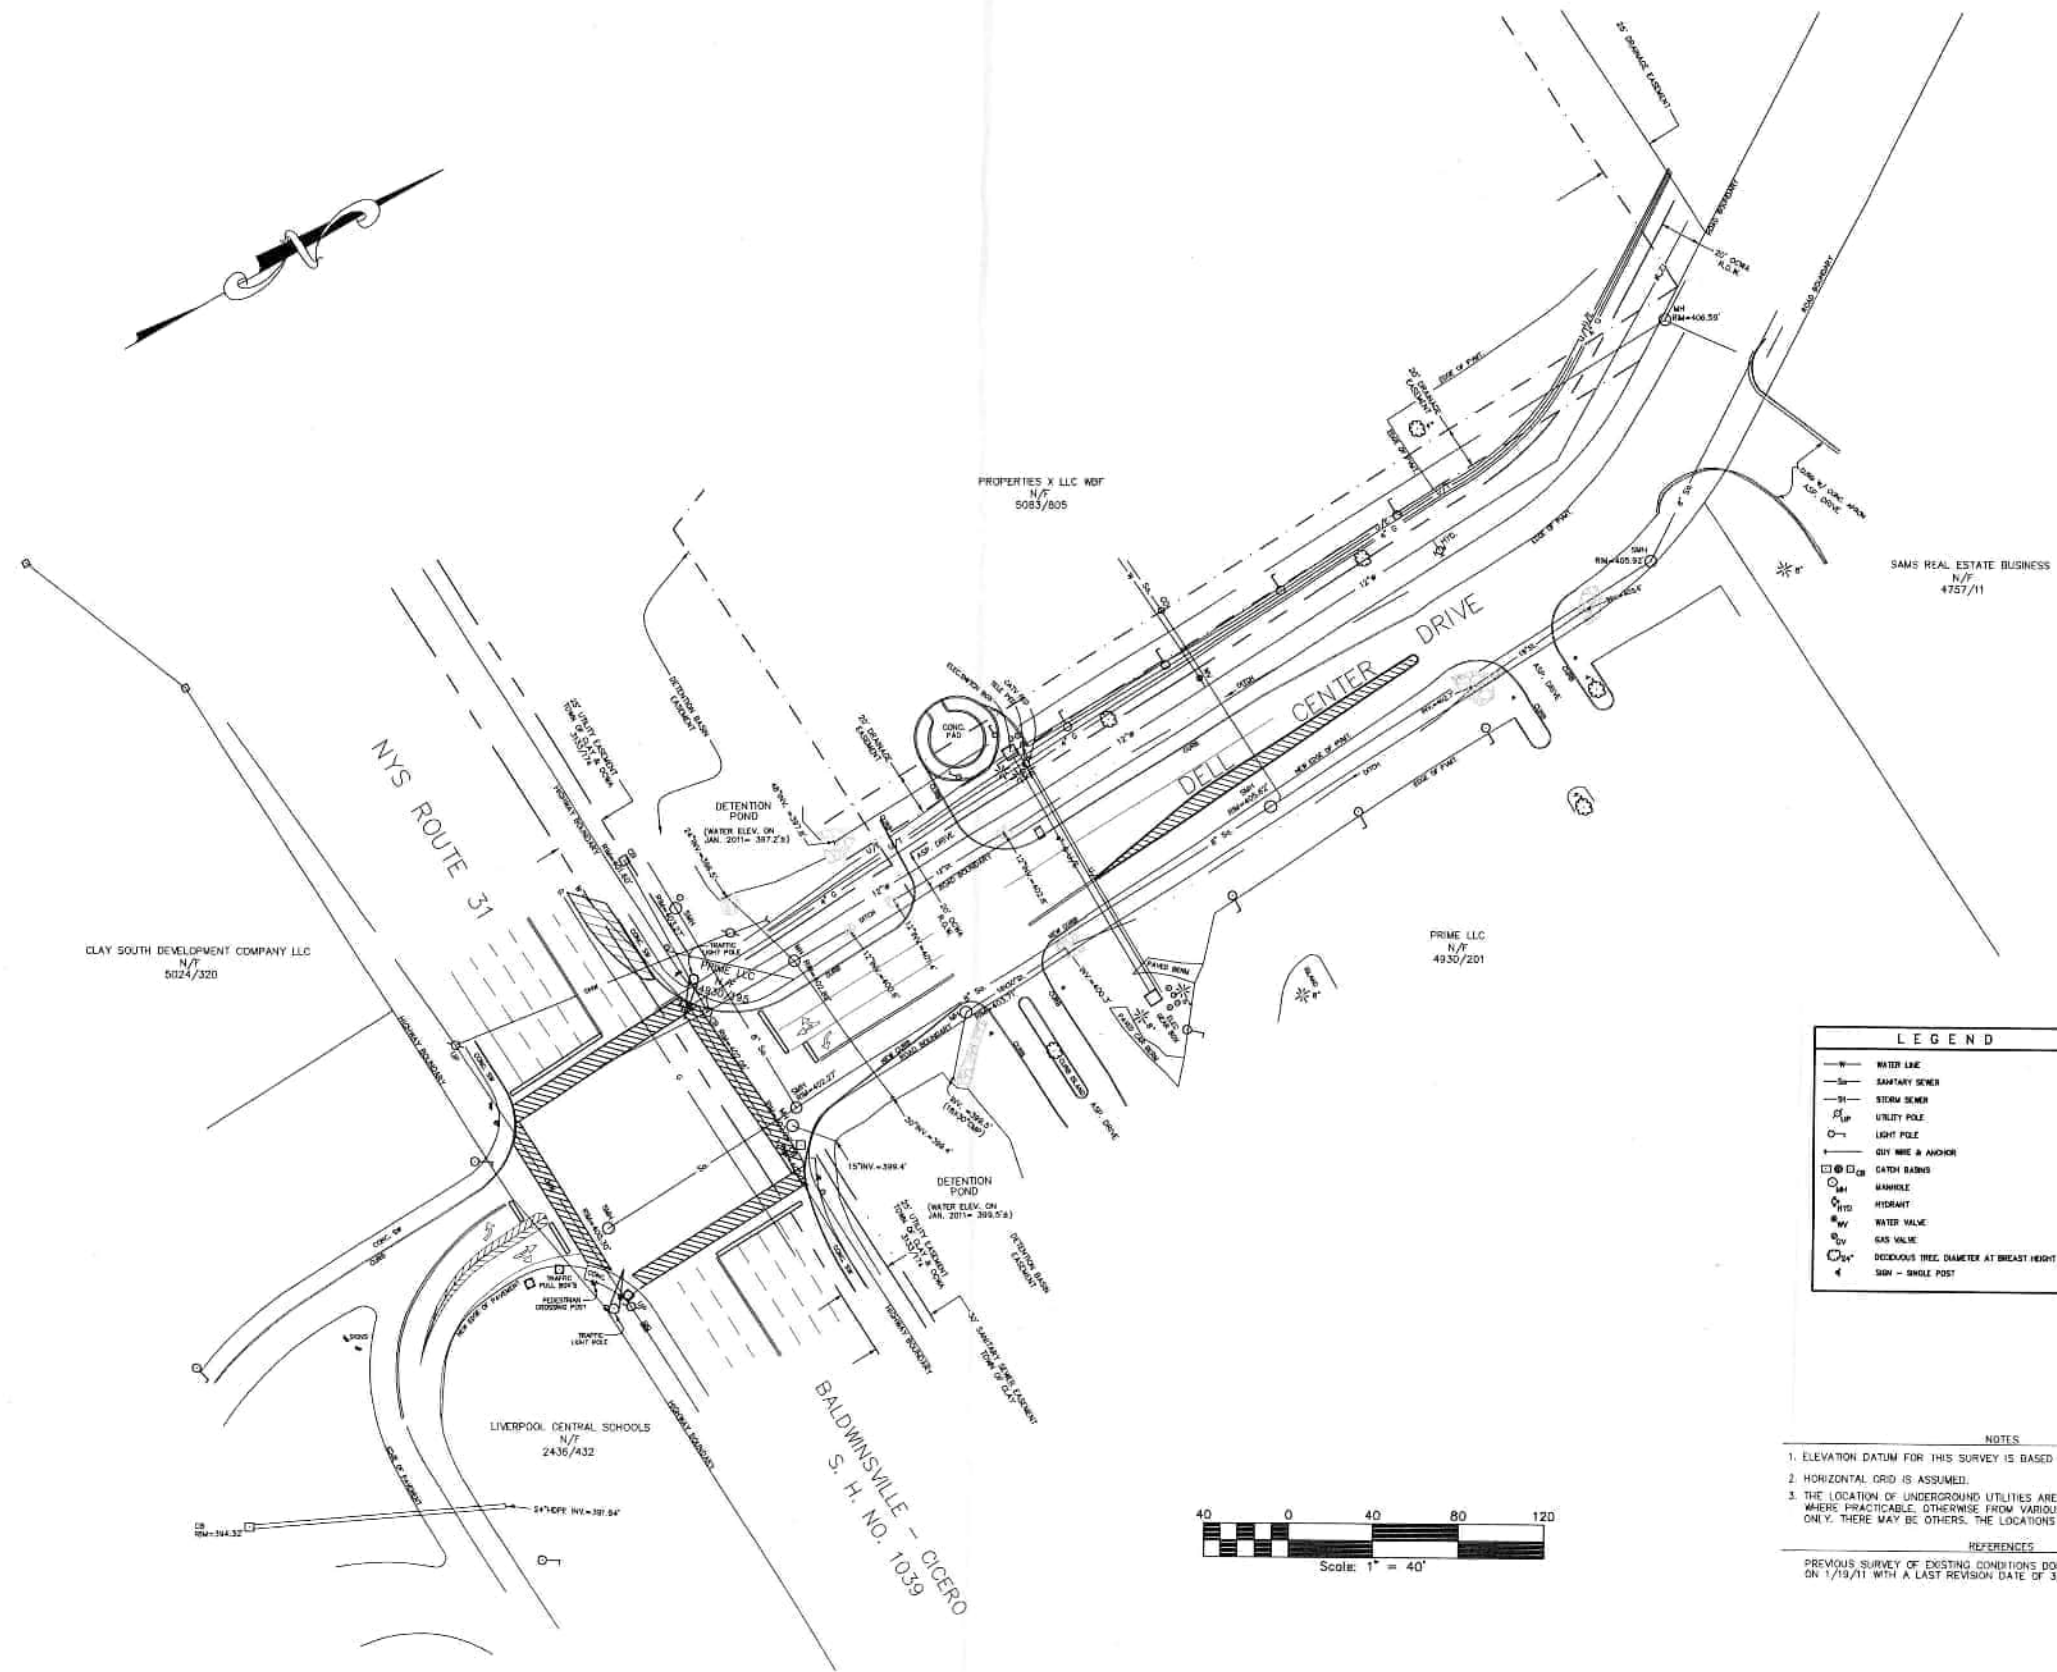

LEGEND		ABBREVIATIONS	
—	WATER LINE	App.	ASPHALT
—	SEWAGE LINE	Bot.	BOTTOM
—	STORM SEWER	CC	CURB CUT
—	UTILITY POLE	CI	CAST IRON
—	LIGHT POLE	Conc.	CONCRETE
—	GUY WIRE & ANCHOR	Elev.	ELEVATION
—	CATCH BASIN	FT	FEET
—	MANHOLE	FF	FIRST FLOOR ELEVATION
—	HYDRANT	Inv.	INVERT
—	WATER VALVE	N / F	NEW OR FORMERLY
—	GAS VALVE	NM	NIAGARA MOHAWK
—	DECEASED TREE DIAMETER AT BREAST HEIGHT	Pavt.	PAVEMENT
—	STAKE - SINGLE POST	STL	STORY
—		Spot	SPOT ELEVATION
—		W	WITH RED FOUND
—		W	WITH PEN FOUND

NOTES

- ELEVATION DATUM FOR THIS SURVEY IS BASED ON USGS DATUM.
- HORIZONTAL GRID IS ASSUMED.
- THE LOCATION OF UNDERGROUND UTILITIES ARE OBTAINED BY FIELD MEASUREMENT WHERE PRACTICABLE. OTHERWISE FROM VARIOUS SOURCES AND ARE APPROXIMATE ONLY. THERE MAY BE OTHERS, THE LOCATIONS OF WHICH ARE UNKNOWN.

REFERENCES

PREVIOUS SURVEY OF EXISTING CONDITIONS DONE BY THIS COMPANY AND ISSUED ON 1/19/11 WITH A LAST REVISION DATE OF 3/28/11.

In charge of D.J. REITH
Designed by _____
Drawn by M.R. HUNTER
Checked by D.J. REITH

NO ALTERATION PERMITTED HEREON EXCEPT
AS PROVIDED UNDER SECTION 7209, SUBDIVISION 2
OF THE NEW YORK STATE EDUCATION LAW.

THE UNDERSIGNED HEREBY CERTIFIES THAT THIS
MAP IS MADE FROM AN ACTUAL SURVEY.

DOUGLAS JAY REITH
LICENSED LAND SURVEYOR



CNY LAND SURVEYING
2075 CHURCH ROAD
BALDWINSVILLE, NEW YORK 13027
(315) 635-4614

REVISED EXISTING CONDITIONS
DELL CENTER DRIVE AND NYS RTE. 31
TOWN OF CLAY
COUNTY OF ONONDAGA
STATE OF NEW YORK

DRAWING TITLE
ROADWAY IMPROVEMENT
AS-BUILT SURVEY

Date
Issued 11/30/12
Revisions

P:\EP-2012\12050\12050_ASR.DWG

FILE NO.
12.050

Scale 1" = 40'

Drawing No.
1 OF 1

Overlap 1-16 Program Params & Parm+ [1.5.2.1] [1.5.2.2]

Overlap Conflict Lock		OFF	Overlap Lock Inhibit			OFF	Parent Ph Clearance		OFF	Extra Included Ph			ON	
1	Included Ø	1					Type	NORMAL		Included Ø			Type	NORMAL
	Modifier Ø						Grn		9	Modifier Ø			Grn	
	Conflict Ø						Yel	3.5		Conflict Ø			Yel	3.5
	Conflict Olap						Red	1.5	I	Conflict Olap			Red	1.5
	Conflict Ped						LG			Conflict Ped			LG	
2	Included Ø	3					Type	NORMAL		Included Ø			Type	NORMAL
	Modifier Ø						Grn		10	Modifier Ø			Grn	
	Conflict Ø						Yel	3.5		Conflict Ø			Yel	3.5
	Conflict Olap						Red	1.5	J	Conflict Olap			Red	1.5
	Conflict Ped						LG			Conflict Ped			LG	
3	Included Ø						Type	NORMAL		Included Ø			Type	NORMAL
	Modifier Ø						Grn		11	Modifier Ø			Grn	
	Conflict Ø						Yel	3.5		Conflict Ø			Yel	3.5
	Conflict Olap						Red	1.5	K	Conflict Olap			Red	1.5
	Conflict Ped						LG			Conflict Ped			LG	
4	Included Ø						Type	NORMAL		Included Ø			Type	NORMAL
	Modifier Ø						Grn		12	Modifier Ø			Grn	
	Conflict Ø						Yel	3.5		Conflict Ø			Yel	3.5
	Conflict Olap						Red	1.5	L	Conflict Olap			Red	1.5
	Conflict Ped						LG			Conflict Ped			LG	
5	Included Ø						Type	NORMAL		Included Ø			Type	NORMAL
	Modifier Ø						Grn		13	Modifier Ø			Grn	
	Conflict Ø						Yel	3.5		Conflict Ø			Yel	3.5
	Conflict Olap						Red	1.5	M	Conflict Olap			Red	1.5
	Conflict Ped						LG			Conflict Ped			LG	
6	Included Ø						Type	NORMAL		Included Ø			Type	NORMAL
	Modifier Ø						Grn		14	Modifier Ø			Grn	
	Conflict Ø						Yel	3.5		Conflict Ø			Yel	3.5
	Conflict Olap						Red	1.5	N	Conflict Olap			Red	1.5
	Conflict Ped						LG			Conflict Ped			LG	
7	Included Ø						Type	NORMAL		Included Ø			Type	NORMAL
	Modifier Ø						Grn		15	Modifier Ø			Grn	
	Conflict Ø						Yel	3.5		Conflict Ø			Yel	3.5
	Conflict Olap						Red	1.5	O	Conflict Olap			Red	1.5
	Conflict Ped						LG			Conflict Ped			LG	
8	Included Ø						Type	NORMAL		Included Ø			Type	NORMAL
	Modifier Ø						Grn		16	Modifier Ø			Grn	
	Conflict Ø						Yel	3.5		Conflict Ø			Yel	3.5
	Conflict Olap						Red	1.5	P	Conflict Olap			Red	1.5
	Conflict Ped						LG			Conflict Ped			LG	

Channel Settings [1.8.1]

.....Channel -->	1	2	3	4	5	6	7	8	9	10	11	12	13	14	15	16	17	18	19	20	21	22	23	24
Phase / Olap #	1	6	2	4	8	5	3	7	1	2	4	6	8	2										
Channel Type	VEH	VEH	VEH	VEH	VEH	VEH	VEH	VEH	OLP	PED	PED	PED	PED	OLP	VEH	VEH	VEH	VEH	VEH	VEH	VEH	VEH	VEH	VEH
Channel Flash	DRK	Red	Red	Red	Red	DRK	Red	Red	DRK	DRK	DRK	DRK	DRK	DRK	Red	Red	DRK	DRK	DRK	DRK	DRK	DRK	DRK	DRK
Alt Hz																								

Channel+ Settings [1.8.4]

.....Channel -->	1	2	3	4	5	6	7	8	9	10	11	12	13	14	15	16	17	18	19	20	21	22	23	24
Flash Red+																								
Flash Yellow+																								
Flash Green+																								
Flash Inh Red+																								
Olap Ovrd																								

Coord Transition, CoordPhs [2.5]

Pat#	Short	Long	Dwell	No Shortway Ø				E-Yld	Offset	RetHld	Float	Min Veh Perm	Min Ped Perm
1	12	22		3	4	7	8		EndGRN				
2	12	22			4				EndGRN				
3	12	22			4				EndGRN				
4	12	22							EndGRN				
5	12	22							EndGRN				
6	12	22							EndGRN				
7	12	22							EndGRN				
8	12	22							EndGRN				
9	12	22							EndGRN				
10	12	22							EndGRN				
11	12	22							EndGRN				
12	12	22							EndGRN				
13	12	22							EndGRN				
14	12	22							EndGRN				
15	12	22							EndGRN				
16	12	22							EndGRN				
17	12	22							EndGRN				
18	12	22							EndGRN				
19	12	22							EndGRN				
20	12	22							EndGRN				
21	12	22							EndGRN				
22	12	22							EndGRN				
23	12	22							EndGRN				
24	12	22							EndGRN				
25									BegGRN				
26									BegGRN				
27									BegGRN				
28									BegGRN				
29									BegGRN				
30									BegGRN				
31									BegGRN				
32									BegGRN				
33									BegGRN				
34									BegGRN				
35									BegGRN				
36									BegGRN				
37									BegGRN				
38									BegGRN				
39									BegGRN				
40									BegGRN				
41									BegGRN				
42									BegGRN				
43									BegGRN				
44									BegGRN				
45									BegGRN				
46									BegGRN				
47									BegGRN				
48									BegGRN				

Channel Params[1.8.3]

C1 IO Mode User Single BIU Ma; SINGLE Invert Rail Input OFF

Annual Schedule [4.3]	Month of Year												Day of Week							Date																															Day Link	
	J	F	M	A	M	J	J	A	S	O	N	D	S	M	T	W	T	F	S	1	2	3	4	5	6	7	8	9	10	11	12	13	14	15	16	17	18	19	20	21	22	23	24	25	26	27	28	29	30	31	Plan	To
1	J	F	M	A	M	J	J	A	S	O	N	D	S	M	T	W	T	F	S	1	2	3	4	5	6	7	8	9	10	11	12	13	14	15	16	17	18	19	20	21	22	23	24	25	26	27	28	29	30	31	1	
2	J	F	M	A	M	J	J	A	S	O	N	D	S	M	T	W	T	F	S	1	2	3	4	5	6	7	8	9	10	11	12	13	14	15	16	17	18	19	20	21	22	23	24	25	26	27	28	29	30	31	2	
3	J	F	M	A	M	J	J	A	S	O	N	D	S	M	T	W	T	F	S	1	2	3	4	5	6	7	8	9	10	11	12	13	14	15	16	17	18	19	20	21	22	23	24	25	26	27	28	29	30	31	3	
4	J	F	M	A	M	J	J	A	S	O	N	D	S	M	T	W	T	F	S	1	2	3	4	5	6	7	8	9	10	11	12	13	14	15	16	17	18	19	20	21	22	23	24	25	26	27	28	29	30	31	1	
5	J	F	M	A	M	J	J	A	S	O	N	D	S	M	T	W	T	F	S	1	2	3	4	5	6	7	8	9	10	11	12	13	14	15	16	17	18	19	20	21	22	23	24	25	26	27	28	29	30	31	1	
6	J	F	M	A	M	J	J	A	S	O	N	D	S	M	T	W	T	F	S	1	2	3	4	5	6	7	8	9	10	11	12	13	14	15	16	17	18	19	20	21	22	23	24	25	26	27	28	29	30	31	1	
7	J	F	M	A	M	J	J	A	S	O	N	D	S	M	T	W	T	F	S	1	2	3	4	5	6	7	8	9	10	11	12	13	14	15	16	17	18	19	20	21	22	23	24	25	26	27	28	29	30	31	1	
8	J	F	M	A	M	J	J	A	S	O	N	D	S	M	T	W	T	F	S	1	2	3	4	5	6	7	8	9	10	11	12	13	14	15	16	17	18	19	20	21	22	23	24	25	26	27	28	29	30	31	1	
9	J	F	M	A	M	J	J	A	S	O	N	D	S	M	T	W	T	F	S	1	2	3	4	5	6	7	8	9	10	11	12	13	14	15	16	17	18	19	20	21	22	23	24	25	26	27	28	29	30	31	1	
10	J	F	M	A	M	J	J	A	S	O	N	D	S	M	T	W	T	F	S	1	2	3	4	5	6	7	8	9	10	11	12	13	14	15	16	17	18	19	20	21	22	23	24	25	26	27	28	29	30	31	1	
11	J	F	M	A	M	J	J	A	S	O	N	D	S	M	T	W	T	F	S	1	2	3	4	5	6	7	8	9	10	11	12	13	14	15	16	17	18	19	20	21	22	23	24	25	26	27	28	29	30	31	1	
12	J	F	M	A	M	J	J	A	S	O	N	D	S	M	T	W	T	F	S	1	2	3	4	5	6	7	8	9	10	11	12	13	14	15	16	17	18	19	20	21	22	23	24	25	26	27	28	29	30	31	1	
13	J	F	M	A	M	J	J	A	S	O	N	D	S	M	T	W	T	F	S	1	2	3	4	5	6	7	8	9	10	11	12	13	14	15	16	17	18	19	20	21	22	23	24	25	26	27	28	29	30	31	1	
14	J	F	M	A	M	J	J	A	S	O	N	D	S	M	T	W	T	F	S	1	2	3	4	5	6	7	8	9	10	11	12	13	14	15	16	17	18	19	20	21	22	23	24	25	26	27	28	29	30	31	1	
15	J	F	M	A	M	J	J	A	S	O	N	D	S	M	T	W	T	F	S	1	2	3	4	5	6	7	8	9	10	11	12	13	14	15	16	17	18	19	20	21	22	23	24	25	26	27	28	29	30	31	1	
16	J	F	M	A	M	J	J	A	S	O	N	D	S	M	T	W	T	F	S	1	2	3	4	5	6	7	8	9	10	11	12	13	14	15	16	17	18	19	20	21	22	23	24	25	26	27	28	29	30	31	1	
17	J	F	M	A	M	J	J	A	S	O	N	D	S	M	T	W	T	F	S	1	2	3	4	5	6	7	8	9	10	11	12	13	14	15	16	17	18	19	20	21	22	23	24	25	26	27	28	29	30	31	1	
18	J	F	M	A	M	J	J	A	S	O	N	D	S	M	T	W	T	F	S	1	2	3	4	5	6	7	8	9	10	11	12	13	14	15	16	17	18	19	20	21	22	23	24	25	26	27	28	29	30	31	1	
19	J	F	M	A	M	J	J	A	S	O	N	D	S	M	T	W	T	F	S	1	2	3	4	5	6	7	8	9	10	11	12	13	14	15	16	17	18	19	20	21	22	23	24	25	26	27	28	29	30	31	1	
20	J	F	M	A	M	J	J	A	S	O	N	D	S	M	T	W	T	F	S	1	2	3	4	5	6	7	8	9	10	11	12	13	14	15	16	17	18	19	20	21	22	23	24	25	26	27	28	29	30	31	1	
21	J	F	M	A	M	J	J	A	S	O	N	D	S	M	T	W	T	F	S	1	2	3	4	5	6	7	8	9	10	11	12	13	14	15	16	17	18	19	20	21	22	23	24	25	26	27	28	29	30	31	1	
22	J	F	M	A	M	J	J	A	S	O	N	D	S	M	T	W	T	F	S	1	2	3	4	5	6	7	8	9	10	11	12	13	14	15	16	17	18	19	20	21	22	23	24	25	26	27	28	29	30	31	1	
23	J	F	M	A	M	J	J	A	S	O	N	D	S	M	T	W	T	F	S	1	2	3	4	5	6	7	8	9	10	11	12	13	14	15	16	17	18	19	20	21	22	23	24	25	26	27	28	29	30	31	1	
24	J	F	M	A	M	J	J	A	S	O	N	D	S	M	T	W	T	F	S	1	2	3	4	5	6	7	8	9	10	11	12	13	14	15	16	17	18	19	20	21	22	23	24	25	26	27	28	29	30	31	1	
3262 31 @ DELL CENTER	9/26/2023 Page 7									

Day Plans [4.4]												Action Table [4.5]																Coord Alternate Tables - Pat+ [2.6]	
Day Plan 1				Day Plan 2				Day Plan 3																				Overlap Off	
	Hour	Min	Act		Hour	Min	Act		Hour</

C1-USER IO Map [1.8.9.1 In]

I1-1	1	Veh Call 1
I1-2	2	Veh Call 2
I1-3	3	Veh Call 3
I1-4	4	Veh Call 4
I1-5	5	Veh Call 5
I1-6	6	Veh Call 6
I1-7	7	Veh Call 7
I1-8	8	Veh Call 8
I2-1	9	Veh Call 9
I2-2	10	Veh Call 10
I2-3	11	Veh Call 11
I2-4	12	Veh Call 12
I2-5	13	Veh Call 13
I2-6	14	Veh Call 14
I2-7	189	Unused
I2-8	129	Ped Call 1
I3-1	189	Unused
I3-2	189	Unused
I3-3	19	Veh Call 19
I3-4	20	Veh Call 20
I3-5	21	Veh Call 21
I3-6	22	Veh Call 22
I3-7	23	Veh Call 23
I3-8	189	Unused
I4-1	189	Unused
I4-2	189	Unused
I4-3	189	Unused
I4-4	189	Unused
I4-5	189	Unused
I4-6	189	Unused
I4-7	229	33xCMUStop
I4-8	228	33xFlashSns
I5-1	130	Ped Call 2
I5-2	189	Unused
I5-3	131	Ped Call 3
I5-4	132	Ped Call 4
I5-5	189	Unused
I5-6	189	Unused
I5-7	189	Unused
I5-8	189	Unused
I6-1	189	Unused
I6-2	189	Unused
I6-3	189	Unused
I6-4	189	Unused
I6-5	189	Unused
I6-6	189	Unused
I6-7	189	Unused
I6-8	189	Unused

C1-USER IO Map [1.8.9.2 Out]

O1-1	1	Ch1 Red
O1-2	49	Ch1 Green
O1-3	2	Ch2 Red
O1-4	26	Ch2 Yellow
O1-5	50	Ch2 Green
O1-6	3	Ch3 Red
O1-7	27	Ch3 Yellow
O1-8	51	Ch3 Green
O2-1	4	Ch4 Red
O2-2	52	Ch4 Green
O2-3	5	Ch5 Red
O2-4	29	Ch5 Yellow
O2-5	53	Ch5 Green
O2-6	6	Ch6 Red
O2-7	30	Ch6 Yellow
O2-8	54	Ch6 Green
O3-1	7	Ch7 Red
O3-2	55	Ch7 Green
O3-3	8	Ch8 Red
O3-4	32	Ch8 Yellow
O3-5	56	Ch8 Green
O3-6	9	Ch9 Red
O3-7	33	Ch9 Yellow
O3-8	57	Ch9 Green
O4-1	10	Ch10 Red
O4-2	58	Ch10 Green
O4-3	11	Ch11 Red
O4-4	35	Ch11 Yellow
O4-5	59	Ch11 Green
O4-6	12	Ch12 Red
O4-7	36	Ch12 Yellow
O4-8	60	Ch12 Green
O5-1	28	Ch4 Yellow
O5-2	34	Ch10 Yellow
O5-3	25	Ch1 Yellow
O5-4	31	Ch7 Yellow
O5-5	115	Not Used
O5-6	115	Not Used
O5-7	115	Not Used
O5-8	114	Watchdog
O6-1	115	Not Used
O6-2	115	Not Used
O6-3	13	Ch13 Red
O6-4	37	Ch13 Yellow
O6-5	61	Ch13 Green
O6-6	14	Ch14 Red
O6-7	38	Ch14 Yellow
O6-8	62	Ch14 Green

C1-USER IO Map [1.8.9.2 Out]

O7-1	115	Not Used
O7-2	115	Not Used
O7-3	115	Not Used
O7-4	115	Not Used
O7-5	115	Not Used
O7-6	115	Not Used
O7-7	115	Not Used
O7-8	115	Not Used

C11S-USER IO Map [1.8.9.1 In]

I4-1		
I4-2		
I4-3		
I4-4		
I7-1	189	Unused
I7-2	189	Unused
I7-3	189	Unused
I7-4	189	Unused
I7-5	189	Unused
I7-6	189	Unused
I7-7	189	Unused
I7-8	189	Unused
I8-1	189	Unused
I8-2	189	Unused
I8-3	189	Unused
I8-4	189	Unused
I8-5	189	Unused
I8-6	189	Unused
I8-7	189	Unused
I8-8	189	Unused

C11S-USER IO Map [1.8.9.2 Out]

O8-1	115	Not Used
O8-2	115	Not Used
O8-3	115	Not Used
O8-4	115	Not Used
O8-5	115	Not Used
O8-6	115	Not Used
O8-7	115	Not Used
O8-8	115	Not Used

IO Logic [1.8.7]

Op1	Result	O1Fcn	Inv1	IO1	Opn1	O2Fcn	Inv2	IO2	Opn2	O3Fcn	Inv3	IO3	Opn3	Dly	Sec
I	0	=	----	-		0	----	-		0	----	-		0	DLY 0
I	0	=	----	-		0	----	-		0	----	-		0	DLY 0
I	0	=	----	-		0	----	-		0	----	-		0	DLY 0
I	0	=	----	-		0	----	-		0	----	-		0	DLY 0
I	0	=	----	-		0	----	-		0	----	-		0	DLY 0
I	0	=	----	-		0	----	-		0	----	-		0	DLY 0
I	0	=	----	-		0	----	-		0	----	-		0	DLY 0
I	0	=	----	-		0	----	-		0	----	-		0	DLY 0
I	0	=	----	-		0	----	-		0	----	-		0	DLY 0
I	0	=	----	-		0	----	-		0	----	-		0	DLY 0

Security Access Levels [8.2]

1	SWLOAD	22	None
2	SECURE	23	None
3	None	24	None
4	None	25	None
5	None	26	None
6	None	27	None
7	None	28	None
8	None	29	None
9	None	30	None
10	None	31	None
11	None	32	None
12	None	33	None
13	None	34	None
14	None	35	None
15	None	36	None
16	None	37	None
17	None	38	None
18	None	39	None
19	None	40	None
20	None	41	None
21	None	42	None

2070 IP 1 Addressing [6.5]

Addressing				
Addr	192	168	0	101
Mask	255	255	255	0
Brdcst	0	0	0	0
GtWay	192	168	0	1
Port	5001			

2070 Port Binding Ports [6.6]

	Port	Echo	Mode
ASYN1	SP1	OFF	0
ASYN2	SP2	OFF	0
ASYN3	SP3	OFF	0
ASYN4	SP4	OFF	0
SYN1	SP5S	SYN3	OFF
SYN2	OFF	SYN4	OFF

2070 IP 2 Addressing [6.5]

Addressing				
Addr	0	0	0	0
Mask	0	0	0	0
Brdcst	0	0	0	0
GtWay	0	0	0	0
Port	0			

2070 Port Binding Functions [6.6]

Function	Channel	Function	Channel
TS2/CVM	None	SYSUp	ASYN2
CMU/MMU	None	SYSDown	ASYN1
Opticom	None	Shell	None
Loop Det.	None		
GPS	-		

Com Parameters [6.1]

Station ID	3262
Group ID	
Master ID	0
Backup Time	0
SysUp Modem [6.1]	
Enable Modem	OFF
Idle Time	0
Dial Time	0
Tel:	
Alt:	

2070 Port Params [6.2]

Port	Baud Rate	FCM
SP1	9600	MODE 6
SP2	9600	MODE 6
SP3	19200	MODE 6
SP4	38400	MODE 6
SP5	1200	AUTO
SP6	1200	AUTO
SP7	1200	AUTO
SP8	1200	AUTO

#	Event / Alarm	Ev	Alr	Call Phases[1.1.5]								Redirect Phases[1.1.5]								Inhibit Phases[1.1.5]																
1	Power Up Alarm.	ON	ON	Ø	Ø	Phases Called By Ø				From	To	From	To	From	To	From	To	1	2	3	4	5	6	7	8	9	10	11	12	13	14	15	16			
2	Stop Timing	ON	ON	1						1								1																		
3	TS1 Cabinet Door	ON	ON	2						2								2																		
4	Coordination Failure	ON	ON	3						3								3																		
5	External Alarm # 1	ON	ON	4						4								4																		
6	External Alarm # 2	ON	ON	5						5								5																		
7	External Alarm # 3	ON	ON	6						6								6																		
8	External Alarm # 4	ON	ON	7						7								7																		
9	Closed Loop Disabled	ON	ON	8						8								8																		
10	External Alarm # 5	ON	ON	9						9								9																		
11	External Alarm # 6	ON	ON	10						10								10																		
12	Manual Control Enable	ON	ON	11						11								11																		
13	Coord Free Input	ON	ON	12						12								12																		
14	Local Flash Input	ON	ON	13						13								13																		
15	MMU Flash	ON	ON	14						14								14																		
16	CMU Flash	ON	ON	15						15								15																		
17	Cycle Fault	ON	ON	16						16								16																		
18	Cycle Failure	ON	ON	Alt Call & Redirect # 1 [1.1.6.3]								Alt Inhibit Phases # 1 [1.1.6.3]																								
19	Coordination Fault	ON	ON	Col	Ø	Phases Called By Ø					From	To	From	To	From	To	From	To	1	2	3	4	5	6	7	8	9	10	11	12	13	14	15	16		
20	Controller Fault	ON	ON	1						1								1																		
21	Detector SDLC Failure	ON	ON	2						2								2																		
22	MMU SDLC Failure	ON	ON	3						3								3																		
23	Critical SDLC Failure	ON	ON	4						4								4																		
24	Reserved	ON	ON	5						5								5																		
25	EEPROM CRC Fault	ON	ON	6						6								6																		
26	Detector Diagnostic Failur	ON	ON	7						7								7																		
27	BIU Detector Failure	ON	ON	8						8								8																		
32	Queue detector alarm	ON	ON	Alt Call & Redirect # 2 [1.1.6.3]								Alt Inhibit Phases # 2 [1.1.6.3]																								
29	Ped Detector Fault	ON	ON	Col	Ø	Phases Called By Ø					From	To	From	To	From	To	From	To	1	2	3	4	5	6	7	8	9	10	11	12	13	14	15	16		
30	Coord Diagnostic Fault	ON	ON	1						1								1																		
41	TempAlert Probe Ch. A	ON	ON	2						2								2																		
42	TempAlert Probe Ch. B	ON	ON	3						3								3																		
47	Coord Active	ON	ON	4						4								4																		
48	Preempt Active	ON	ON	5						5								5																		
49	Preempt 1 Input	ON	ON	6						6								6																		
50	Preempt 2 Input	ON	ON	7						7								7																		
51	Preempt 3 Input	ON	ON	8						8								8																		
52	Preempt 4 Input	ON	ON	Coord, CIC Plans [2.3]								Unit Parameters [1.2.1]																								
53	Preempt 5 Input	ON	ON	CIC	CoØ	Grow	1	2	3	4	5	6	7	8	Allow Skip Yellow	OFF	Max Cycle Time																			
54	Preempt 6 Input	ON	ON	1	OFF										TOD Dim Enable	OFF	Cycle Fault Action	Alarm																		
55	Preempt 7 Input	ON	ON	2	OFF										Tone Disable	OFF																				
56	Preempt 8 Input	ON	ON	3	OFF										Diamond Mode	4Ph																				
57	Preempt 9 Input	ON	ON	4	OFF										Backup Time (s)	900																				
58	Preempt 10 Input	ON	ON	Auto Flash Phase/Olap Settings [1.4.2]																																
61	In Transition	ON	ON	Yel Ø											Cycle Fault Action	Alarm																				
81	FIO Status Alarm	ON	ON	Yel (olaps)											Enable Run Timer	ON	### 31 @ DELL CENTER																			

09/26/23Page 10

FILE NAME = F:\PROJECTS\198 - N.Y.S. DEPT OF TRANSPORTATION\198\26001 PSAP R3-6\Design\CAADD\Sheet Files\REGION 3 - Assignment #28\35063.cpt.tsp.dgn
DATE/TIME = 10/16/2019
USER = Kessel

DESIGN SUPERVISOR SHG JOB MANAGER TEH DESIGN KAN CHECK KAN DRAFTING TEH CHECK MIG CHECK TEH PROJECT MANAGER KAN

TABLE OF SIGNS			
SIGN	SIZE(WxL, INCH)	TEXT	MUTCD NO.
A	30" x 36"	 ONLY	R3-5L
B	30" x 36"	 ONLY	R3-5R
C	30" x 36"	 ONLY	R3-6R
D	30" x 36"	 ONLY	R3-5a
E	9" x 15"	 START CROSSING Watch For Pedestrians DON'T START Flash Crossing If Started TIME REMAINING To Finish Crossing DON'T CROSS PUSH BUTTON TO CROSS	R10-3eL
F	9" x 15"	 START CROSSING Watch For Pedestrians DON'T START Flash Crossing If Started TIME REMAINING To Finish Crossing DON'T CROSS PUSH BUTTON TO CROSS	R10-3eR

PEDESTRIAN POLE TABLE			
POLE	POLE LOCATION	HEADS	SIGNS
P1	NEW	D1	F
P2	EXISTING	C2, D2	E, F
P3	EXISTING	A2, C1	E, F
P4	EXISTING	A1	F
P5	EXISTING	B1	F


AFFIX SEAL: KELSEY A. WESSEL, P.E.
ON:

ALTERED BY:
ON:



NOTES:

- PROPOSED WORK: PROVIDE NEW TYPE LS CROSSWALK ACROSS ROUTE 31 WESTBOUND APPROACH. INSTALL NEW PEDESTRIAN SIGNALS WITH APS. REPLACE NON-APS PUSH BUTTONS AND EXISTING R3-10a SIGNS WITH NEW APS PUSH BUTTONS AND SIGNS ON EXISTING POLES P2, P3, P4, AND P5. REPLACE THE EXISTING CONTROLLER CABINET WITH A NEW ONE (STATE SUPPLIED). THE CONTRACTOR SHALL PROVIDE 14 DAYS NOTICE TO THE REGIONAL TRAFFIC SAFETY & MOBILITY GROUP AT (315) 428-4064 TO PROVIDE THE CONTROLLER CABINET.
- UNDER 19 ITEM 680.77000905 - MODIFY TRAFFIC SIGNAL INSTALLATION LOCATION 9, MODIFY EXISTING PULLBOX TO ACCEPT CONNECTION OF NEW CONDUIT RUN. MODIFY EXISTING PEDESTRIAN SIGNAL POLE P2 TO ACCEPT NEW SIGNAL HEAD ASSEMBLY D2 AND APS PUSH BUTTON FOR ROUTE 31 WESTBOUND CROSSING.
- UNDER 20 ITEM 680.79000105 - REMOVE TRAFFIC SIGNAL INSTALLATION LOCATION 1, REMOVE EXISTING PEDESTRIAN SIGNAL POLE AND ITS COMPONENTS.

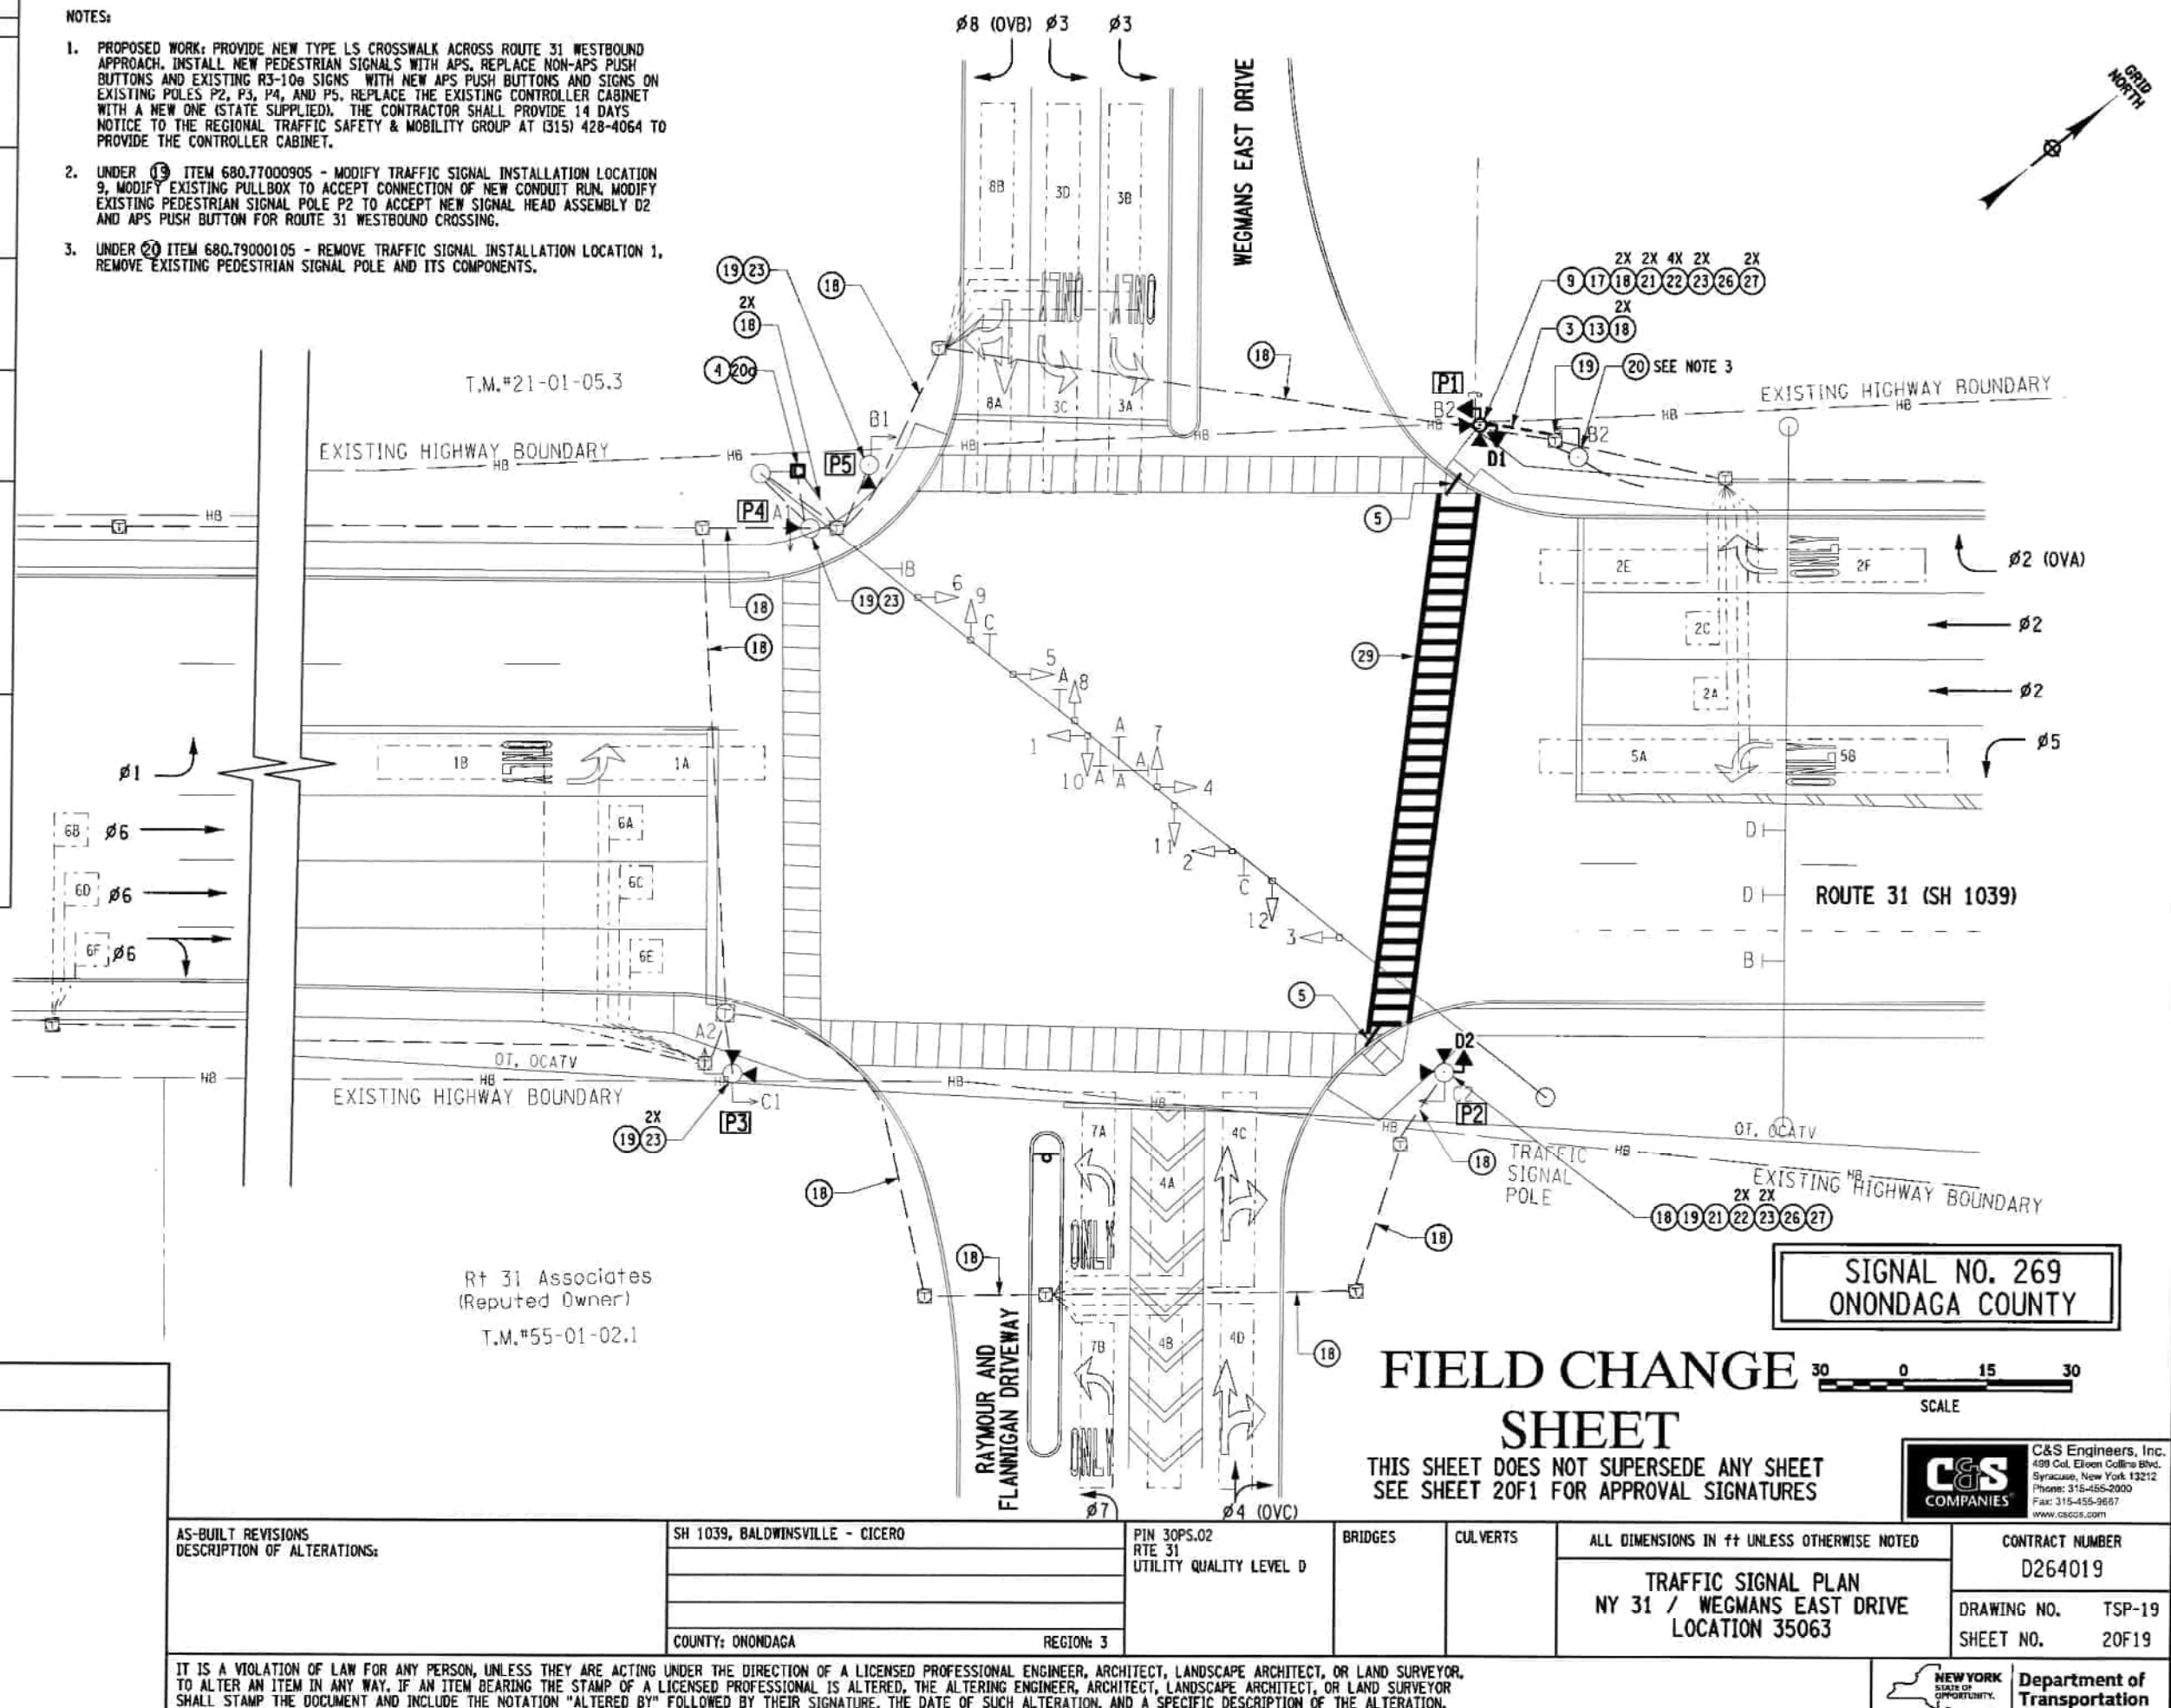

AS-BUILT REVISIONS
DESCRIPTION OF ALTERATIONS:

SH 1039, BALDWINVILLE - CICERO

PIN 30PS.02
RTE 31
UTILITY QUALITY LEVEL D

BRIDGES

CULVERTS

ALL DIMENSIONS IN FT UNLESS OTHERWISE NOTED

CONTRACT NUMBER

D264019

TRAFFIC SIGNAL PLAN
NY 31 / WEGMANS EAST DRIVE
LOCATION 35063

DRAWING NO.

TSP-19

SHEET NO.

20F19

IT IS A VIOLATION OF LAW FOR ANY PERSON, UNLESS THEY ARE ACTING UNDER THE DIRECTION OF A LICENSED PROFESSIONAL ENGINEER, ARCHITECT, LANDSCAPE ARCHITECT, OR LAND SURVEYOR, TO ALTER AN ITEM IN ANY WAY. IF AN ITEM BEARING THE STAMP OF A LICENSED PROFESSIONAL IS ALTERED, THE ALTERING ENGINEER, ARCHITECT, LANDSCAPE ARCHITECT, OR LAND SURVEYOR SHALL STAMP THE DOCUMENT AND INCLUDE THE NOTATION "ALTERED BY" FOLLOWED BY THEIR SIGNATURE, THE DATE OF SUCH ALTERATION, AND A SPECIFIC DESCRIPTION OF THE ALTERATION.



Department of
Transportation


FILE NAME = F:\P\proj\198 - N.Y.S. DEPT OF TRANSPORTATION\198526001 PSAP R3-6\Design\CADD\Sheet Files\REGION 3 - Assignment #20\35063.cpl.tbl.sp.02.TABLES.dgn
DATE/TIME = 9/23/2019
USER = KJessel

DESIGN SUPERVISOR SHG JOB MANAGER KAN DESIGNER KAN CHECKER KAN DRAFTER KAN CHECKER KAN

SIGNAL OPERATIONS SPECIFICATIONS			
TABLE OF INPUT WIRING			
SIGNAL NO	269	TABLE OF INPUT WIRING	COUNTY ONONDAGA
FUNCTION	DETECTOR NUMBER	TYPE	TERMINAL BOARD WIRING
Ø1	1a, 1b	PRESENCE	1A, 1B
Ø6	6a	CALLING	2A, 2B
Ø6	6b	POINT	3A, 3B
Ø6	6c	CALLING	4A, 4B
Ø6	6d	POINT	5A, 5B
Ø2	2a	CALLING	6A, 6B
Ø2	2b	POINT	7A, 7B
Ø2	2c	CALLING	8A, 8B
Ø2	2d	POINT	9A, 9B
Ø2	2E, 2F	PRESENCE	10A, 10B
Ø3	3A, 3B	PRESENCE	11A, 11B
Ø3 + Ø8	8A, 8B	PRESENCE	12A, 12B
Ø1 + Ø8	8C	PRESENCE	13A, 13B
Ø3	3C, 3D	PRESENCE	14A, 14B
			15A, 15B
PED A (Ø8)	A1, A2	PUSHBUTTON	16A, 16B
PED B (Ø2)	B1, B2	PUSHBUTTON	17A, 17B
PED C (Ø6)	C1, C2	PUSHBUTTON	18A, 18B
			19A, 19B
Ø4	4A, 4B	PRESENCE	20A, 20B
Ø4 + Ø5	4C, 4D	PRESENCE	21A, 21B
Ø7	7A, 7B	PRESENCE	22A, 22B
Ø6	6E	CALLING	23A, 23B
Ø5	6F	POINT	24A, 24B
			25A, 25B
PED D (Ø4)	D1-D2	PUSH BUTTON	26A, 26B
			27A, 27B
			28A, 28B

LOOP DATA TABLE	
DETECTOR NO	DESCRIPTION
1A, 1B	6' x 30' 3 TURNS, WIRED IN PARALLEL
2A, 2B, 2C, 2D	EXISTING 6' x 6'
2E, 2F	EXISTING 6' x 30'
3A, 3B	EXISTING 6' x 34'
3C, 3D	EXISTING 6' x 32'
4A, 4B	EXISTING 6' x 32'
4C, 4D	EXISTING 6' x 34'
5A, 5B	EXISTING 6' x 32'
6A, 6B, 6C, 6D, 6E, 6F	6' x 6' 3 TURNS, WIRED IN PARALLEL
7A, 7B	EXISTING 6' x 30'
8A, 8B	EXISTING 6' x 30'
8C	EXISTING 6' x 6'

SIGNAL OPERATIONS SPECIFICATIONS											
TABLE OF SWITCH PACKS											
COUNTY ONONDAGA											
SWITCH PACK	FUNCTION	FACE NOS	FLASH PLUG	INDICATIONS	TERMINAL WIRING BOARD		SWITCH PACK	FUNCTION	FACE NOS	FLASH PLUG	INDICATIONS
					TERMINAL	WIRE COLOR CODE					
SP 1	Ø1	1	W	←R→	SP 1R	14/19C-1-R	SP 10	PED C	C1	W	←W→
				←Y→	SP 1Y	14/19C-1-O					←W→
				←G→	SP 1G	14/19C-1-G					←W→
				GRND WIRE	GRND BUS	14/19C-1-W					GRND WIRE
				R	SP 2R	14/19C-2-R/B					GRND WIRE
				Y	SP 2Y	14/19C-2-O/B					DW
				G	SP 2G	14/19C-2-G/B					←W→
				GRND WIRE	GRND BUS	14/19C-2-W/D					SP 10G
				←R→	SP 3R	14/19C-1-R/B					GRND BUS
				←Y→	SP 3Y	14/19C-1-O/B					14/5C-5-R
				←G→	SP 3G	14/19C-1-G/B					14/5C-5-G
				GRND WIRE	GRND BUS	14/19C-1-W/B					14/5C-5-W
				R	SP 4R	14/15C-1-R					14/5C-6-R
				Y	SP 4Y	14/15C-1-O					14/5C-6-G
				G	SP 4G	14/15C-1-G					14/5C-6-W
				GRND WIRE	GRND BUS	14/15C-1-W					14/19C-2-R
				←R→	SP 5R	14/19C-1-R/W					14/19C-2-O
				←Y→	SP 5Y	14/19C-1-O/W					14/19C-2-G
				←G→	SP 5G	14/19C-1-G/W					14/19C-2-W
				GRND WIRE	GRND BUS	14/19C-1-B/W					GRND WIRE
				R	SP 6R	14/15C-1-R					GRND BUS
				Y	SP 6Y	14/15C-1-O					14/19C-2-W
				G	SP 6G	14/15C-1-G					SP 12R
				GRND WIRE	GRND BUS	14/15C-1-W					SP 12Y
				←R→	SP 7R	14/19C-1-B/R					SP 12G
				←Y→	SP 7Y	14/19C-1-O/R					14/19C-2-B/W
				←G→	SP 7G	14/19C-1-BL/R					GRND WIRE
				GRND WIRE	GRND BUS	14/19C-1-W/R					GRND BUS
				DW	SP 8Y	14/5C-1-R					14/19C-2-B/W
				W	SP 8G	14/5C-1-G					SP 13R
				GRND WIRE	GRND BUS	14/5C-1-W					SP 13Y
				DW	SP 8R	14/5C-2-R					SP 13G
				W	SP 8G	14/5C-2-G					14/19C-2-BL/R
				GRND WIRE	GRND BUS	14/5C-2-W					GRND WIRE
				DW	SP 9R	14/5C-3-R					GRND BUS
				W	SP 9G	14/5C-3-G					14/15C-1-BL/W
				GRND WIRE	GRND BUS	14/5C-3-W					14/15C-1-G/W
				DW	SP 9R	14/5C-4-R					14/15C-1-B/W
				W	SP 9G	14/5C-4-G					SP 14R
				GRND WIRE	GRND BUS	14/5C-4-W					SP 14Y
											SP 14G
											14/15C-1-BL/W
											14/15C-1-G/W
											14/15C-1-B/W
											SP 15R
											SP 15Y
											SP 15G
											GRND BUS
											SP 16R
											14/7C-1-R
											MAN
											SP 16G
											14/7C-1-G
											GROUND WIRE
											GRND BUS
											14/7C-1-W
											HAND
											SP 16R
											14/7C-2-R
											MAN
											SP 16G
											14/7C-2-G
											GROUND WIRE
											GRND BUS
											14/7C-2-W

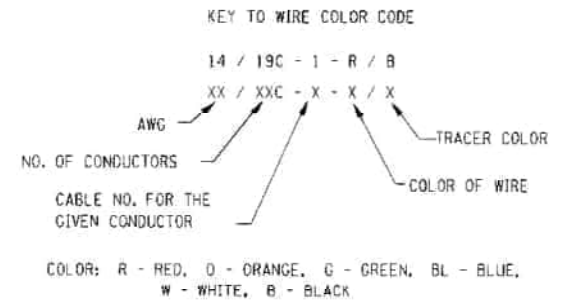

FIELD CHANGE SHEET

THIS SHEET DOES NOT SUPERSEDE ANY SHEET
SEE SHEET 20F1 FOR APPROVAL SIGNATURES

SIGNAL NO. 269
ONONDAGA COUNTY

AFFIX SEAL: KELSEY A. WESSEL, P.E. ON:	ALTERED BY: ON:
	

AS-BUILT REVISIONS
DESCRIPTION OF ALTERATIONS:

SH 1039, BALDWINVILLE - CICERO

PIN 30PS.02
RTE 31

BRIDGES

CULVERTS

ALL DIMENSIONS IN FT UNLESS OTHERWISE NOTED

CONTRACT NUMBER

D264019

TRAFFIC SIGNAL TABLES
NY 31 / WEGMANS EAST DRIVE
LOCATION 35063

DRAWING NO. TSP-20

SHEET NO. 20F20

IT IS A VIOLATION OF LAW FOR ANY PERSON, UNLESS THEY ARE ACTING UNDER THE DIRECTION OF A LICENSED PROFESSIONAL ENGINEER, ARCHITECT, LANDSCAPE ARCHITECT, OR LAND SURVEYOR, TO ALTER AN ITEM IN ANY WAY. IF AN ITEM BEARING THE STAMP OF A LICENSED PROFESSIONAL IS ALTERED, THE ALTERING ENGINEER, ARCHITECT, LANDSCAPE ARCHITECT, OR LAND SURVEYOR SHALL STAMP THE DOCUMENT AND INCLUDE THE NOTATION "ALTERED BY" FOLLOWED BY THEIR SIGNATURE, THE DATE OF SUCH ALTERATION, AND A SPECIFIC DESCRIPTION OF THE ALTERATION.

NEW YORK STATE OF OPPORTUNITY
Department of Transportation

FILE NAME = F:\P\Project\190 - N.Y.S. DEPT OF TRANSPORTATION\190526001 PSAP RD-6\Design\CAAD\Sheet Files\REGION 3 - Assignment #20\35063.oph_tsp_03_TABLES.dgn
DATE/TIME = 9/23/2019
USER = Kessel


DESIGN SUPERVISOR SHG JOB MANAGER KAN DESIGNER KAN CHECKER KAN DRAFTER TEH CHECKER TEH PROJECT MANAGER KAN

ESTIMATE OF QUANTITIES				
KEY NUMBER	ITEM NUMBER	DESCRIPTION	UNIT	ESTIMATED QUANTITY
3	206.03200010	TRAFFIC SIGNAL CONDUIT EXCAVATION IN GRASS AND UNPAVED AREAS	LF	14
4	619.1613	MAINTAIN TRAFFIC SIGNAL EQUIPMENT REQUIREMENT C)	INTM	3
5	635.0103	CLEANING AND PREPARATION OF PAVEMENT SURFACES - LINES	LF	64
9	680.5001	POLE EXCAVATION AND CONCRETE FOUNDATION	CY	0.4
13	680.520106	CONDUIT, METAL STEEL, ZINC COATED, 2"	LF	14
17	680.6708	TRAFFIC SIGNAL POLE POST TOP MOUNT, 8 FEET MOUNTING HEIGHT	EA	1
18	680.730714	SIGNAL CABLE, 7 CONDUCTORS, 14 AWG	LF	580
19	680.77000905	MODIFY TRAFFIC SIGNAL INSTALLATION - LOCATION 9	EA LOC	1
20	680.79000105	REMOVE TRAFFIC SIGNAL INSTALLATION - LOCATION 1	EA LOC	1
20a	680.80324515	INSTALL MICROCOMPUTER CABINET	EA	1
21	680.813105	PEDESTRIAN SIGNAL MODULE - 12 INCH BI-MODAL, HAND/MAN SYMBOLS, LED	EA	3
22	680.813106	PEDESTRIAN SIGNAL SECTION - POLYCARBONATE, TYPE I, 12 INCH	EA	6
23	680.81330010	AUDIBLE PEDESTRIAN SIGNAL	EA	8
26	680.8142	PEDESTRIAN SIGNAL POST TOP MOUNT ASSEMBLY	EA	2
27	680.81500010	PEDESTRIAN COUNT-DOWN TIMER MODULE	EA	3
29	685.01020009	EPOXY REFLECTORIZED PAVEMENT STRIPES - 15 MILS - HAND WORK	LF	1200

TABLE OF OPERATION																
HEAD PHASE													PED A DW W	PED B DW W	PED C DW W	
	1	2	3	4	5	6	7	8	9	10	11	12	A1-A2	B1-B2	C1-C2	D1-D2
1+OVL B		R	R		R	R			R/G		R	R	DW	DW	DW	DW
2		R	R		G	G			R		R	R	DW	DW	DW	DW
3+OVL A		R	R		R	R/G			R		R	R	DW	DW	DW	DW
4		R	R		R	R			R		G	G	DW	DW	DW	DW
5+OVL C		R	R		R	R			R		R	R/G	DW	DW	DW	DW
6		G	G		R	R			R		R	R	DW	DW	DW	DW
7		R	R		R	R			R		R	R	DW	DW	DW	DW
8		R	R		R	R			G		R	R	DW	DW	DW	DW
(1+5) + OVL B,C		R	R		R	R			R/G		R	R/G	DW	DW	DW	DW
(1+6)+OVL B+PED C		G	G		R	R			R/G		R	R	DW	DW	DW	DW
(2+5)+OVL C+PED B		R	R		G	G			R		R	R/G	DW	DW	DW	DW
(2+6)		G	G		G	G			R		R	R	DW	DW	DW	DW
OVL A + (3+7)		R	R		R	R/G			R		R	R	DW	DW	DW	DW
OVL A + (3+8)		R	R		R	R/G			G		R	R	DW	DW	DW	DW
(4+7)+PED D		R	R		R	R			R		G	G	DW	DW	DW	DW
(4+8)+PED A+PED D		R	R		R	R			G		G	G	DW	DW	DW	DW
EMERGENCY FLASH	BLANK	FR	FR	BLANK	FR	FR	FR	FR	FR	BLANK	FR	FR	BLANK	BLANK	BLANK	DK

* UPON ACTUATION OF PUSH BUTTON, THIS WILL BE STEADY "MAN" SYMBOL, FOLLOWED BY FLASHING "HAND" SYMBOL, FOLLOWED BY STEADY "HAND" SYMBOL

- LEGEND:
- G = CIRCULAR GREEN
 - = LEFT GREEN ARROW
 - = RIGHT GREEN ARROW
 - = VERTICAL GREEN ARROW
 - R = CIRCULAR RED
 - = LEFT RED ARROW
 - = RIGHT RED ARROW
 - Y = CIRCULAR YELLOW
 - = LEFT YELLOW ARROW
 - = RIGHT YELLOW ARROW
 - = WALK/DON'T WALK
 - = COUNTDOWN TIMER

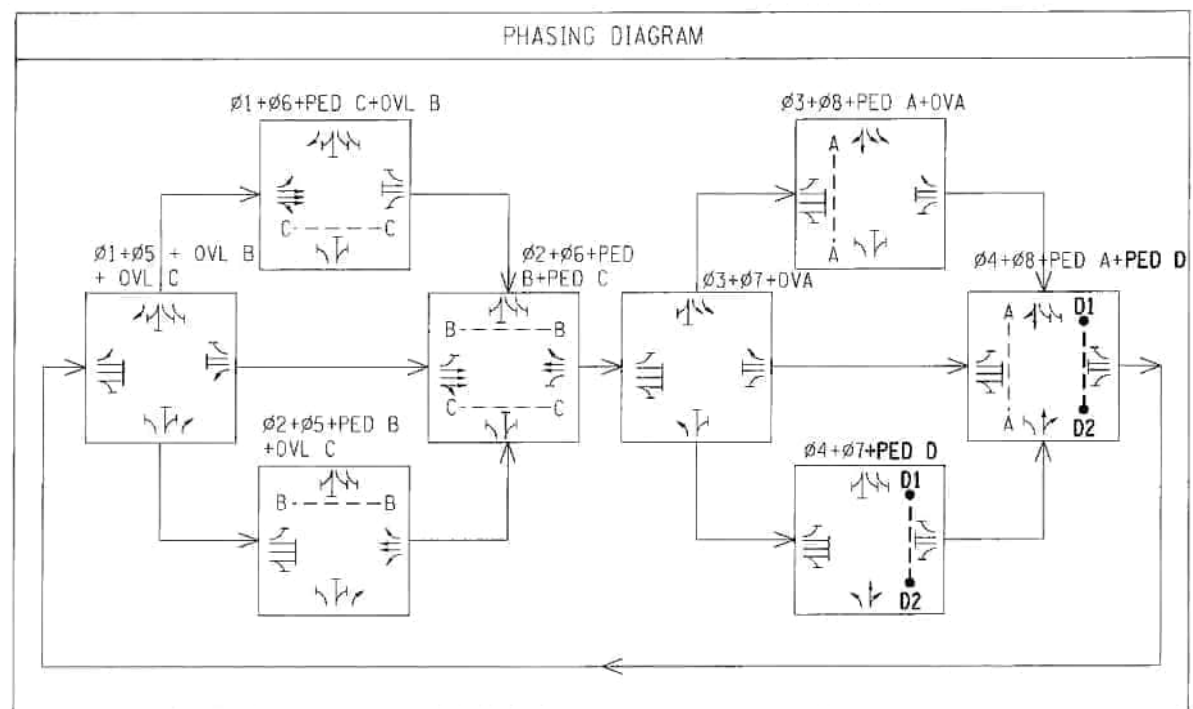

FIELD CHANGE SHEET

THIS SHEET DOES NOT SUPERSEDE ANY SHEET
SEE SHEET 20F1 FOR APPROVAL SIGNATURES

SIGNAL NO. 269
ONONDAGA COUNTY

AFFIX SEAL: KELSEY A. WESSEL, P.E.
ON:

ALTERED BY:
ON:

AS-BUILT REVISIONS DESCRIPTION OF ALTERATIONS:	SH 1039, BALDWINVILLE - CICERO	PIN 30PS.02 RTE 31	BRIDGES	CULVERTS	ALL DIMENSIONS IN FT UNLESS OTHERWISE NOTED	CONTRACT NUMBER D264019
					TRAFFIC SIGNAL TABLES NY 31 / WEGMANS EAST DRIVE LOCATION 35063	DRAWING NO. TSP-21 SHEET NO. 20F21
IT IS A VIOLATION OF LAW FOR ANY PERSON, UNLESS THEY ARE ACTING UNDER THE DIRECTION OF A LICENSED PROFESSIONAL ENGINEER, ARCHITECT, LANDSCAPE ARCHITECT, OR LAND SURVEYOR, TO ALTER AN ITEM IN ANY WAY. IF AN ITEM BEARING THE STAMP OF A LICENSED PROFESSIONAL IS ALTERED, THE ALTERING ENGINEER, ARCHITECT, LANDSCAPE ARCHITECT, OR LAND SURVEYOR SHALL STAMP THE DOCUMENT AND INCLUDE THE NOTATION "ALTERED BY" FOLLOWED BY THEIR SIGNATURE, THE DATE OF SUCH ALTERATION, AND A SPECIFIC DESCRIPTION OF THE ALTERATION.						NEW YORK STATE OF OPPORTUNITY Department of Transportation

Overlap 1-16 Program Parm+ [1.5.2.1] [1.5.2.2]

Overlap Conflict Lock		OFF	Overlap Lock Inhibit		OFF	Parent Ph Clearance		OFF	Extra Included Ph		ON		
1	Included Ø	3				Type	NORMAL		Included Ø			Type	NORMAL
	Modifier Ø					Gm			9	Modifier Ø		Gm	
	Conflict Ø					Yel	3.5			Conflict Ø		Yel	3.5
	Conflict Olap					Red	1.5		I	Conflict Olap		Red	1.5
A	Conflict Ped					LG				Conflict Ped		LG	
	Included Ø	1				Type	NORMAL		Included Ø			Type	NORMAL
	Modifier Ø					Gm			10	Modifier Ø		Gm	
	Conflict Ø					Yel	3.5			Conflict Ø		Yel	3.5
2	Conflict Olap					Red	1.5		J	Conflict Olap		Red	1.5
	Conflict Ped					LG				Conflict Ped		LG	
	Included Ø	5				Type	NORMAL		Included Ø			Type	NORMAL
	Modifier Ø					Gm			11	Modifier Ø		Gm	
3	Conflict Ø					Yel	3.5			Conflict Ø		Yel	3.5
	Conflict Olap					Red	1.5		K	Conflict Olap		Red	1.5
	Conflict Ped					LG				Conflict Ped		LG	
	Included Ø					Type	NORMAL		Included Ø			Type	NORMAL
4	Modifier Ø					Gm			12	Modifier Ø		Gm	
	Conflict Ø					Yel	3.5			Conflict Ø		Yel	3.5
	Conflict Olap					Red	1.5		L	Conflict Olap		Red	1.5
	Conflict Ped					LG				Conflict Ped		LG	
5	Included Ø					Type	NORMAL		Included Ø			Type	NORMAL
	Modifier Ø					Gm			13	Modifier Ø		Gm	
	Conflict Ø					Yel	3.5			Conflict Ø		Yel	3.5
	Conflict Olap					Red	1.5		M	Conflict Olap		Red	1.5
E	Conflict Ped					LG				Conflict Ped		LG	
	Included Ø					Type	NORMAL		Included Ø			Type	NORMAL
	Modifier Ø					Gm			14	Modifier Ø		Gm	
	Conflict Ø					Yel	3.5			Conflict Ø		Yel	3.5
6	Conflict Olap					Red	1.5		N	Conflict Olap		Red	1.5
	Conflict Ped					LG				Conflict Ped		LG	
	Included Ø					Type	NORMAL		Included Ø			Type	NORMAL
	Modifier Ø					Gm			15	Modifier Ø		Gm	
7	Conflict Ø					Yel	3.5			Conflict Ø		Yel	3.5
	Conflict Olap					Red	1.5		O	Conflict Olap		Red	1.5
	Conflict Ped					LG				Conflict Ped		LG	
	Included Ø					Type	NORMAL		Included Ø			Type	NORMAL
8	Modifier Ø					Gm			16	Modifier Ø		Gm	
	Conflict Ø					Yel	3.5			Conflict Ø		Yel	3.5
	Conflict Olap					Red	1.5		P	Conflict Olap		Red	1.5
	Conflict Ped					LG				Conflict Ped		LG	

Channel Settings [1.8.1]

.....Channel ->>	1	2	3	4	5	6	7	8	9	10	11	12	13	14	15	16	17	18	19	20	21	22	23	24
Phase / Olap #	1	2	3	4	5	6	7	8	2	6	8	1	2	3		4								
Channel Type	VEH	VEH	VEH	VEH	VEH	VEH	VEH	PED	PED	PED	VEH	OLP	OLP	OLP	VEH	PED	VEH	VEH	VEH	VEH	VEH	VEH	VEH	VEH
Channel Flash	Red	Red	Red	Red	Red	Red	Red	DRK	DRK	DRK	Red	DRK	DRK	DRK	Red	DRK	DRK	DRK	DRK	DRK	DRK	DRK	DRK	DRK
Alt Hz																								

Channel+ Settings [1.8.4]

.....Channel ->>	1	2	3	4	5	6	7	8	9	10	11	12	13	14	15	16	17	18	19	20	21	22	23	24
Flash Red+																								
Flash Yellow+																								
Flash Green+																								
Flash Inh Red+																								
Olap Ovrd																								

Coord Transition, CoordPhs [2.5]

Pat#	Short	Long	Dwell	No Shortway Ø		E-Yld	Offset	RetHld	Float	Min Veh Perm	Min Ped Perm
1	12	22		4	8		EndGRN				
2	12	22		8			EndGRN				
3	12	22		8			EndGRN				
4	12	22		8			EndGRN				
5	12	22					EndGRN				
6	12	22					EndGRN				
7	12	22					EndGRN				
8	12	22					EndGRN				
9	12	22					EndGRN				
10	12	22					EndGRN				
11	12	22					EndGRN				
12	12	22					EndGRN				
13	12	22					EndGRN				
14	12	22					EndGRN				
15	12	22					EndGRN				
16	12	22					EndGRN				
17	12	22					EndGRN				
18	12	22					EndGRN				
19	12	22					EndGRN				
20	12	22					EndGRN				
21	12	22					EndGRN				
22	12	22					EndGRN				
23	12	22					EndGRN				
24	12	22					EndGRN				
25							BegGRN				
26							BegGRN				
27							BegGRN				
28							BegGRN				
29							BegGRN				
30							BegGRN				
31							BegGRN				
32							BegGRN				
33							BegGRN				
34							BegGRN				
35							BegGRN				
36							BegGRN				
37							BegGRN				
38							BegGRN				
39							BegGRN				
40							BegGRN				
41							BegGRN				
42							BegGRN				
43							BegGRN				
44							BegGRN				
45							BegGRN				
46							BegGRN				
47							BegGRN				
48							BegGRN				

Channel Params[1.8.3]

C1 IO Mode User Single BIU Map SINGLE Invert Rail Input OFF

Veh Par 1-64 [5.1]										Veh Par 1-64 [5.1]										Vehicle Options 1-64 [5.2]										Vehicle Options 1-64 [5.2]										Parameters+ 1-64 [5.3]																						
Det #	Call Ø	Swi Ø	Day	Ext	Que	No Act	Max Pres	Err Cnt	Fail Time	Det #	Call Ø	Swi Ø	Day	Ext	Que	No Act	Max Pres	Err Cnt	Fail Time	Det #	Call	Ext	Que	Add Init	Red Lock	Yell Lock	occ	vol	Det #	Call	Ext	Que	Add Addlni	Red Lock	Yell Lock	occ	vol	Det #	oc G	oc Y	oc R	Day 1	Day 2	Type	Src																	
1	1						45	50	2	33							45	50		1	ON	ON		ON					33	ON	ON		ON					1							NORM																	
2	6						45	50	2	34							45	50		2	ON	ON		ON					34	ON	ON		ON					2							NORM																	
3	6						45	50	2	35							45	50		3	ON	ON		ON					35	ON	ON		ON					3							NORM																	
4	6						45	50	2	36							45	50		4	ON	ON		ON					36	ON	ON		ON					4							NORM																	
5	6						45	50	2	37							45	50		5	ON	ON		ON					37	ON	ON		ON					5							NORM																	
6	2						45	50	2	38							45	50		6	ON	ON		ON					38	ON	ON		ON					6							NORM																	
7	2						45	50	2	39							45	50		7	ON	ON		ON					39	ON	ON		ON					7							NORM																	
8	2						45	50	2	40							45	50		8	ON	ON		ON					40	ON	ON		ON					8							NORM																	
9	2						45	50	2	41							45	50		9	ON	ON		ON					41	ON	ON		ON					9							NORM																	
10	2		6				45	50	2	42							45	50		10	ON	ON		ON					42	ON	ON		ON					10							NORM																	
11	3						45	50	2	43							45	50		11	ON	ON		ON					43	ON	ON		ON					11							NORM																	
12	8		6				45	50	2	44							45	50		12	ON	ON		ON					44	ON	ON		ON					12							NORM																	
13	8		6				45	50	2	45							45	50		13	ON	ON		ON					45	ON	ON		ON					13							NORM																	
14	3						45	50	2	46							45	50		14	ON	ON		ON					46	ON	ON		ON					14							NORM																	
15							45	50	2	47							45	50		15	ON	ON		ON					47	ON	ON		ON					15							NORM																	
16							45	50	2	48							45	50		16	ON	ON		ON					48	ON	ON		ON					16							NORM																	
17							45	50	2	49							45	50		17	ON	ON		ON					49	ON	ON		ON					17							NORM																	
18							45	50	2	50							45	50		18	ON	ON		ON					50	ON	ON		ON					18							NORM																	
19	4						45	50		51							45	50		19	ON	ON		ON					51	ON	ON		ON					19							NORM																	
20	4						45	50		52	3		6				45	50		20	ON	ON		ON					52	ON	ON		ON					20							NORM																	
21							45	50		53	1		6				45	50		21	ON	ON		ON					53	ON	ON		ON					21							NORM																	
22			6				45	50		54							45	50		22	ON	ON		ON					54	ON	ON		ON					22							NORM																	
23	7		3				45	50		55							45	50		23	ON	ON		ON					55	ON	ON		ON					23							NORM																	
24	6						45	50		56							45	50		24	ON	ON		ON					56	ON	ON		ON					24							NORM																	
25	6						45	50		57							45	50		25	ON	ON		ON					57	ON	ON		ON					25							NORM																	
26	5						45	50		58							45	50		26	ON	ON		ON					58	ON	ON		ON					26							NORM																	
27							45	50		59							45	50		27	ON	ON		ON					59	ON	ON		ON					27							NORM																	
28							45	50		60							45	50		28	ON	ON		ON					60	ON	ON		ON					28							NORM																	
29							45	50		61							45	50		29	ON	ON		ON					61	ON	ON		ON					29							NORM																	
30							45	50		62	5		6				45	50		30	ON	ON		ON					62	ON	ON		ON					30							NORM																	
31							45	50		63							45	50		31	ON	ON		ON					63	ON	ON		ON					31							NORM																	
32							45	50		64							45	50		32	ON	ON		ON					64	ON	ON		ON					32							NORM																	
Parameters+ 1-64 [5.3]	Ped Det Parms [5.4]										Unit Paramters [1.2.1]									
Det #	occ Grn	occ Yell	occ Red	Day 1	Day 2	Type	Src	Det #	occ Grn	occ Yell	occ Red	Day 1	Day 2	Type	Src	Det #	occ Grn	occ Yell	occ Red	Day 1	Day 2	Type	Src	Det #	Call Ø	No Act	Max Pres	Err Cnt	TS2 Det Faults	ON																																
33						NORM	44								NORM	55							NORM		1	8	15		Vol/Occ Report Parm [1.5.8]																																	
34						NORM	45								NORM	56							NORM		2	2	15		Vol/Occ Period Minutes		0																															
35						NORM	46								NORM	57							NORM		3	6	15		Vol/Occ Period Minutes		15																															
36						NORM	47								NORM	58							NORM		4	4	15																																			
37						NORM	48								NORM	59							NORM		5		15																																			
38						NORM	49								NORM	60							NORM		6		15																																			
39						NORM	50								NORM	61							NORM		7		15																																			
40						NORM	51								NORM	62							NORM		8		15																																			
41						NORM	52								NORM	12	63						NORM								22																															
42						NORM	53								NORM	13	64						NORM																																							
43						NORM	54								NORM	
### 31 @ WEGMANS	
7/12/2023 Page 3	

Pre #	Enable	Type	Output	Delay	MinDura
1	ON	RAIL	Dwell		
2	ON	RAIL	Dwell		
3	ON	EMERG	Dwell		
4	ON	EMERG	Dwell		
5	ON	EMERG	Dwell		
6	ON	EMERG	Dwell		

Pre #	MaxPres	MinGrn	MinWlk	PedClr	Co+Pre
1					ON
2					ON
3					ON
4					ON
5					ON
6					ON

Pre #	Track Grn	Min Dwell	Ext Dwell	PedClr+	Yel
1		2			
2		2			
3		2			
4		2			
5		2			
6		2			

Pre #	Red	Pattern	Skip
1			OFF
2			OFF
3			OFF
4			OFF
5			OFF
6			OFF

Pre #	Type	Min	Max
7	OFF		
8	OFF		
9	OFF		
10	OFF		

Stop Timer Over Preempt	OFF
Preempt or Ext Output	PRE
Max Seek Track Time	
Max Seek Dwell Time	

Channel Parameters [1.8.3]	
D Conn Mappings	None
Pre Invert Rail Input	OFF

[illegible][illegible]

Exit Phases [3.2]				Pre #	Lock	Override			Override		Flsh Dwell	Link
Pre #	Exit Phase					Auto Flsh			Higher			
1				1	ON		ON		ON		OFF	
2				2	ON		ON		ON		OFF	
3				3	ON		ON		ON		OFF	
4				4	ON		ON		ON		OFF	
5				5	ON		ON		ON		OFF	
6				6	ON		ON		ON		OFF	

[illegible]

[illegible]

C1-USER IO Map [1.8.9.1 In]

I1-1	1	Veh Call 1
I1-2	2	Veh Call 2
I1-3	3	Veh Call 3
I1-4	4	Veh Call 4
I1-5	5	Veh Call 5
I1-6	6	Veh Call 6
I1-7	7	Veh Call 7
I1-8	8	Veh Call 8
I2-1	9	Veh Call 9
I2-2	10	Veh Call 10
I2-3	11	Veh Call 11
I2-4	12	Veh Call 12
I2-5	13	Veh Call 13
I2-6	14	Veh Call 14
I2-7	189	Unused
I2-8	129	Ped Call 1
I3-1	130	Ped Call 2
I3-2	131	Ped Call 3
I3-3	19	Veh Call 19
I3-4	20	Veh Call 20
I3-5	21	Veh Call 21
I3-6	22	Veh Call 22
I3-7	23	Veh Call 23
I3-8	24	Veh Call 24
I4-1	25	Veh Call 25
I4-2	26	Veh Call 26
I4-3	132	Ped Call 4
I4-4	189	Unused
I4-5	189	Unused
I4-6	189	Unused
I4-7	229	33xCMUStop
I4-8	228	33xFlashSns
I5-1	25	Veh Call 25
I5-2	26	Veh Call 26
I5-3	132	Ped Call 4
I5-4	189	Unused
I5-5	189	Unused
I5-6	189	Unused
I5-7	189	Unused
I5-8	189	Unused
I6-1	189	Unused
I6-2	189	Unused
I6-3	189	Unused
I6-4	189	Unused
I6-5	189	Unused
I6-6	189	Unused
I6-7	189	Unused
I6-8	189	Unused

C1-USER IO Map [1.8.9.2 Out]

O1-1	1	Ch1 Red
O1-2	49	Ch1 Green
O1-3	2	Ch2 Red
O1-4	26	Ch2 Yellow
O1-5	50	Ch2 Green
O1-6	3	Ch3 Red
O1-7	27	Ch3 Yellow
O1-8	51	Ch3 Green
O2-1	4	Ch4 Red
O2-2	52	Ch4 Green
O2-3	5	Ch5 Red
O2-4	29	Ch5 Yellow
O2-5	53	Ch5 Green
O2-6	6	Ch6 Red
O2-7	30	Ch6 Yellow
O2-8	54	Ch6 Green
O3-1	7	Ch7 Red
O3-2	55	Ch7 Green
O3-3	8	Ch8 Red
O3-4	32	Ch8 Yellow
O3-5	56	Ch8 Green
O3-6	9	Ch9 Red
O3-7	33	Ch9 Yellow
O3-8	57	Ch9 Green
O4-1	10	Ch10 Red
O4-2	58	Ch10 Green
O4-3	11	Ch11 Red
O4-4	35	Ch11 Yellow
O4-5	59	Ch11 Green
O4-6	12	Ch12 Red
O4-7	36	Ch12 Yellow
O4-8	60	Ch12 Green
O5-1	28	Ch4 Yellow
O5-2	34	Ch10 Yellow
O5-3	25	Ch1 Yellow
O5-4	31	Ch7 Yellow
O5-5	115	Not Used
O5-6	115	Not Used
O5-7	115	Not Used
O5-8	114	Watchdog
O6-1	115	Not Used
O6-2	115	Not Used
O6-3	13	Ch13 Red
O6-4	37	Ch13 Yellow
O6-5	61	Ch13 Green
O6-6	14	Ch14 Red
O6-7	38	Ch14 Yellow
O6-8	62	Ch14 Green

C1-USER IO Map [1.8.9.2 Out]

O7-1	40	Ch16 Yellow
O7-2	16	Ch16 Red
O7-3	64	Ch16 Green
O7-4	115	Not Used
O7-5	115	Not Used
O7-6	115	Not Used
O7-7	115	Not Used
O7-8	115	Not Used

C11S-USER IO Map [1.8.9.1 In]

I4-1		
I4-2		
I4-3		
I4-4		
I7-1	189	Unused
I7-2	189	Unused
I7-3	189	Unused
I7-4	189	Unused
I7-5	189	Unused
I7-6	189	Unused
I7-7	189	Unused
I7-8	189	Unused
I8-1	189	Unused
I8-2	189	Unused
I8-3	189	Unused
I8-4	189	Unused
I8-5	189	Unused
I8-6	189	Unused
I8-7	189	Unused
I8-8	189	Unused

C11S-USER IO Map [1.8.9.2 Out]

O8-1	115	Not Used
O8-2	115	Not Used
O8-3	115	Not Used
O8-4	115	Not Used
O8-5	115	Not Used
O8-6	115	Not Used
O8-7	115	Not Used
O8-8	115	Not Used

IO Logic [1.8.7]

Op1	Result	O1Fcn	Inv1	IO1	Opn1	O2Fcn	Inv2	IO2	Opn2	O3Fcn	Inv3	IO3	Opn3	Dly	Sec
I	0	=	----	-	I	0	----	-	I	0	----	-	I	0	DLY 0
I	0	=	----	-	I	0	----	-	I	0	----	-	I	0	DLY 0
I	0	=	----	-	I	0	----	-	I	0	----	-	I	0	DLY 0
I	0	=	----	-	I	0	----	-	I	0	----	-	I	0	DLY 0
I	0	=	----	-	I	0	----	-	I	0	----	-	I	0	DLY 0
I	0	=	----	-	I	0	----	-	I	0	----	-	I	0	DLY 0
I	0	=	----	-	I	0	----	-	I	0	----	-	I	0	DLY 0
I	0	=	----	-	I	0	----	-	I	0	----	-	I	0	DLY 0
I	0	=	----	-	I	0	----	-	I	0	----	-	I	0	DLY 0
I	0	=	----	-	I	0	----	-	I	0	----	-	I	0	DLY 0

Security Access Levels [8.2]

1	SWLOAD	22	None
2	SECURE	23	None
3	None	24	None
4	None	25	None
5	None	26	None
6	None	27	None
7	None	28	None
8	None	29	None
9	None	30	None
10	None	31	None
11	None	32	None
12	None	33	None
13	None	34	None
14	None	35	None
15	None	36	None
16	None	37	None
17	None	38	None
18	None	39	None
19	None	40	None
20	None	41	None
21	None	42	None

Security Access Levels [8.2]

43	None
44	None
45	None
46	None
47	None
48	None
49	None
50	None
51	None
52	None
53	None
54	None
55	None
56	None
57	None
58	None
59	None
60	None
61	None
62	None
63	None
64	None

Com Parameters [6.1]

Station ID	3269
Group ID	
Master ID	9015
Backup Time	0
SysUp Modem [6.1]	
Enable Modem	OFF
Idle Time	0
Dial Time	0
Tel:	
Alt:	

2070 Port Params [6.2]

Port	Baud Rate	FCM
SP1	9600	MODE 6
SP2	9600	MODE 6
SP3	19200	MODE 6
SP4	38400	MODE 6
SP5	1200	AUTO
SP6	1200	AUTO
SP7	1200	AUTO
SP8	1200	AUTO

2070 IP 1 Addressing [6.5]

Addressing				
Addr	192	168	0	103
Mask	255	255	255	0
Brdcst	0	0	0	0
GtWay	192	168	0	1
Port	0			

2070 IP 2 Addressing [6.5]

Addressing				
Addr	0	0	0	0
Mask	0	0	0	0
Brdcst	0	0	0	0
GtWay	0	0	0	0
Port	0			

2070 Port Binding Ports [6.6]

	Port	Echo	Mode
ASYN1	SP1	OFF	0
ASYN2	SP2	OFF	0
ASYN3	SP3	OFF	0
ASYN4	SP4	OFF	0
SYN1	SP5	SYN3	OFF
SYN2	OFF	SYN4	OFF

2070 Port Binding Functions [6.6]


Function	Channel	Function	Channel
TS2/CVM	None	SYSUp	None
CMU/MMU	None	SYSDown	None
Opticom	None	Shell	None
Loop Det.	None		
GPS	-		

#	Event / Alarm	Ev	Alr	Call Phases[1.1.5]								Redirect Phases[1.1.5]								Inhibit Phases[1.1.5]															
1	Power Up Alarm.	ON	ON	Ø	Ø	Phases Called By Ø				From	To	From	To	From	To	From	To	1	2	3	4	5	6	7	8	9	10	11	12	13	14	15	16		
2	Stop Timing	ON	ON	1						1								1																	
3	TS1 Cabinet Door	ON	ON	2						2								2																	
4	Coordination Failure	ON	ON	3						3								3																	
5	External Alarm # 1	ON	ON	4						4								4																	
6	External Alarm # 2	ON	ON	5						5								5																	
7	External Alarm # 3	ON	ON	6						6								6																	
8	External Alarm # 4	ON	ON	7						7								7																	
9	Closed Loop Disabled	ON	ON	8						8								8																	
10	External Alarm # 5	ON	ON	9						9								9																	
11	External Alarm # 6	ON	ON	10						10								10																	
12	Manual Control Enable	ON	ON	11						11								11																	
13	Coord Free Input	ON	ON	12						12								12																	
14	Local Flash Input	ON	ON	13						13								13																	
15	MMU Flash	ON	ON	14						14								14																	
16	CMU Flash	ON	ON	15						15								15																	
17	Cycle Fault	ON	ON	16						16								16																	
18	Cycle Failure	ON	ON	Alt Call & Redirect # 1 [1.1.6.3]								Alt Inhibit Phases # 1 [1.1.6.3]																							
19	Coordination Fault	ON	ON	Col	Ø	Phases Called By Ø					From	To	From	To	From	To	From	To	1	2	3	4	5	6	7	8	9	10	11	12	13	14	15	16	
20	Controller Fault	ON	ON	1						1								1																	
21	Detector SDLC Failure	ON	ON	2						2								2																	
22	MMU SDLC Failure	ON	ON	3						3								3																	
23	Critical SDLC Failure	ON	ON	4						4								4																	
24	Reserved	ON	ON	5						5								5																	
25	EEPROM CRC Fault	ON	ON	6						6								6																	
26	Detector Diagnostic Failure	ON	ON	7						7								7																	
27	BIU Detector Failure	ON	ON	8						8								8																	
32	Queue detector alarm	ON	ON	Alt Call & Redirect # 2 [1.1.6.3]								Alt Inhibit Phases # 2 [1.1.6.3]																							
29	Ped Detector Fault	ON	ON	Col	Ø	Phases Called By Ø					From	To	From	To	From	To	From	To	1	2	3	4	5	6	7	8	9	10	11	12	13	14	15	16	
30	Coord Diagnostic Fault	ON	ON	1						1								1																	
41	TempAlert Probe Ch. A	ON	ON	2						2								2																	
42	TempAlert Probe Ch. B	ON	ON	3						3								3																	
47	Coord Active	ON	ON	4						4								4																	
48	Preempt Active	ON	ON	5						5								5																	
49	Preempt 1 Input	ON	ON	6						6								6																	
50	Preempt 2 Input	ON	ON	7						7								7																	
51	Preempt 3 Input	ON	ON	8						8								8																	
52	Preempt 4 Input	ON	ON	Coord, CIC Plans [2.3]								Unit Parameters [1.2.1]																							
53	Preempt 5 Input	ON	ON	CIC	CoØ	Grow	1	2	3	4	5	6	7	8	Allow Skip Yellow	OFF	Max Cycle Time																		
54	Preempt 6 Input	ON	ON	1	OFF										TOD Dim Enable	OFF	Cycle Fault Action	Alarm																	
55	Preempt 7 Input	ON	ON	2	OFF										Tone Disable	OFF																			
56	Preempt 8 Input	ON	ON	3	OFF										Diamond Mode	4Ph																			
57	Preempt 9 Input	ON	ON	4	OFF										Backup Time (s)	900																			
58	Preempt 10 Input	ON	ON	Auto Flash Phase/Olap Settings [1.4.2]																															
61	In Transition	ON	ON	Yel Ø											Cycle Fault Action	Alarm																			
81	FIO Status Alarm	ON	ON	Yel (olaps)											Enable Run Timer	ON	### 31 @ WEGMANS																		

07/12/23Page 10

CONSTRUCTION JOB STAMP

PHASE DIAGRAM

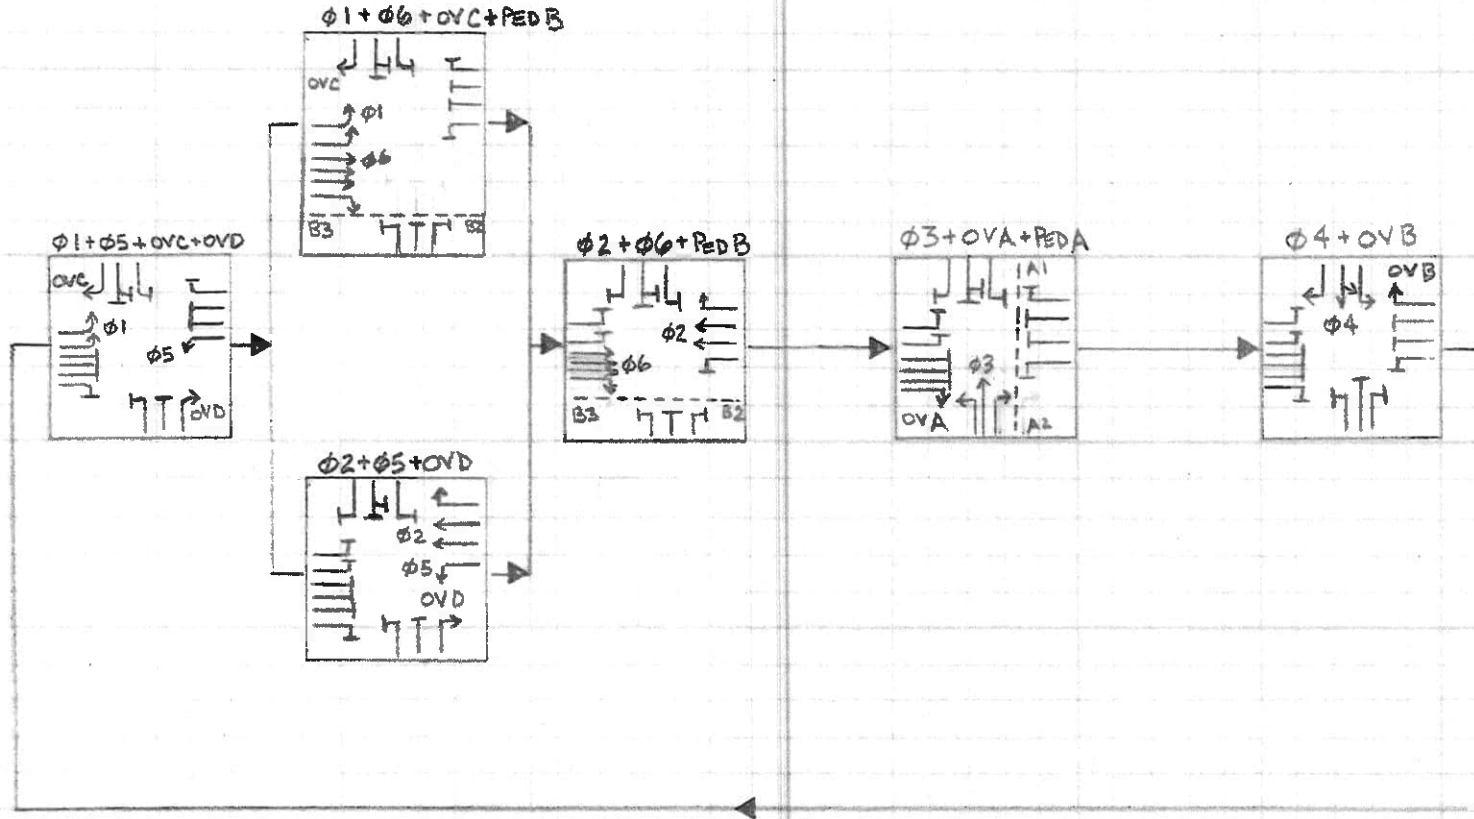

SIGNAL NO. 289P
 ROUTE 31 @ COR CENTER
 PLAZA
 T/O CLAY, ONONDAGA CO.

SIGNAL OPERATIONS SPECIFICATIONS

TABLE OF SWITCHPACKS

Signal No. 289P

Onondaga County

SWITCH PACK	FUNCTION	FACE NO.'s	FLASH PLUG	INDICATIONS	TERMINAL WIRING BOARD		
					TERMINAL	WIRING COLORING CODE	
SP 1	Ø 1	1, 2	R	← R ← Y ← G GROUND WIRE	SP 1R SP 1Y SP 1G GROUND BUS	14/19C - 1 - R 14/19C - 1 - O 14/19C - 1 - G 14/19C - 1 - W	
SP 2	Ø 2	7, 8	R	R Y G GROUND WIRE	SP 2R SP 2Y SP 2G GROUND BUS	14/19C - 2 - R 14/19C - 2 - O 14/19C - 2 - G 14/19C - 2 - W	
SP 3	Ø 3 Ø 4	9, 10	R	← R R ← Y Y ← G G GROUND WIRE	SP 3R SP 3Y SP 3G GROUND BUS	14/19C - 2 - R/B 14/19C - 2 - O/B 14/19C - 2 - G/B 14/19C - 2 - W/B	14/19C - 2 - BL
SP 4	Ø 4 Ø 3	14, 15 12, 13, 14	R	← R R R ← Y Y Y ← G G G GROUND WIRE	SP 4R SP 4Y SP 4G GROUND BUS	14/19C - 1 - B/R 14/19C - 1 - O/R 14/19C - 1 - BL/R 14/19C - 1 - W/R	
SP 5	Ø 5	6	R	← R ← Y ← G GROUND WIRE	SP 5R SP 5Y SP 5G GROUND BUS	14/19C - 2 - B/R 14/19C - 2 - O/R 14/19C - 2 - BL/R 14/19C - 2 - W/R	
SP 6	Ø 6	3, 4, 5	R	R Y G GROUND WIRE	SP 6R SP 6Y SP 6G GROUND BUS	14/19C - 1 - R 14/19C - 1 - O 14/19C - 1 - G 14/19C - 1 - W	
SP 7	Ø 7 OLAP D (Ø 5)	13, 14	R	--- Y→ G→ GROUND WIRE	SP 7R SP 7Y SP 7G GROUND BUS	14/19C - 1 - O/B 14/19C - 1 - G/B 14/19C - 1 - W/B	
SP 8	Ø 8 Ø 4	11, 12	R	R Y G GROUND WIRE	SP 8R SP 8Y SP 8G GROUND BUS	14/19C - 1 - R/W 14/19C - 1 - BL/W 14/19C - 1 - G/W 14/19C - 1 - B/W	
SP 9	Ø 9 AP A (Ø 3)	5	W	--- Y→ G→ GROUND WIRE	SP 9R SP 9Y SP 9G GROUND BUS	14/19C - 1 - G/B 14/19C - 1 - O/B 14/19C - 1 - W/B	
SP 10	Ø 10 AP R (Ø 4)	8	W	--- Y→ G→ GROUND WIRE	SP 10R SP 10Y SP 10G GROUND BUS	14/19C - 2 - B/W 14/19C - 2 - G/W 14/19C - 2 - W/W	
SP 11	FLD A (Ø 4) (Ø 3)	A1 A2	W	HAND MAN GROUND WIRE	SP 11R SP 11Y SP 11G GROUND BUS	14/5C - 1 - R 14/5C - 1 - G 14/5C - 1 - W	14/5C - 2 - R 14/5C - 2 - G 14/5C - 2 - W
SP 12	FLD B (Ø 6)	B2 B3	W	HAND MAN GROUND WIRE	SP 12R SP 12Y SP 12G GROUND BUS	14/5C - 3 - R 14/5C - 3 - G 14/5C - 3 - W	14/5C - 4 - R 14/5C - 4 - G 14/5C - 4 - W
SP 13	Ø 13 AP C (Ø 1)	12, 11	W	--- Y→ G→ GROUND WIRE	SP 13R SP 13Y SP 13G GROUND BUS	14/19C - 1 - B 14/19C - 1 - BL 14/19C - 1 - BL/B	
SP 14				GROUND WIRE	SP 14R SP 14Y SP 14G GROUND BUS		

TABLE OF OPERATIONS																
FACE PHASE															P	P
															E	E
															D	D
	1	2	3	4	5	6	7	8	9	10	11	12	13	14	A1 - A2	B2 - B3
Ø 1 + OVLC			R	R	R		R	R		R			R	R	DW	DW
Ø 2			R	R	R		G	G		R	R		R	R	DW	DW
Ø 3 + OVLA + PED A			R	R			R	R		R	R		G	G	DW*	DW
Ø 4 + OVLB			R	R	R		R				G		R	R	DW	DW
Ø 5 + OVLD			R	R	R		R	R		R	R		R		DW	DW
Ø 6 + PED B			G	G	G		R	R		R	R		R	R	DW	DW*
Ø 1 + Ø 5 + OVLC + OVLD			R	R	R		R	R		R			R		DW	DW
Ø 1 + Ø 6 + OVLC + PED B			G	G	G		R	R		R	R		R		DW	DW*
Ø 2 + Ø 5 + OVLD			R	R	R		G	G		R	R		R		DW	DW
Ø 2 + Ø 6 + PED B			G	G	G		G	G		R	R		R	R	DW	DW*
EMERGENCY FLASH	FR	FR	FR	FR	FR	FR	FR	FR	FR	FR	FR	FR	FR	FR	DK	DK

UPON ACTUATION OF A PEDESTRIAN PUSH BUTTON, A "WALKING MAN" INDICATION FOLLOWED BY A FLASHING "HAND" INDICATION FOLLOWED BY A STEADY "HAND" WILL BE DISPLAYED, AND COUNTDOWN TIMER IS INITIATED.

Phase Times [1.1.1]								Coordination Patterns [2.4] and Coordination Split Tables [2.7.1]																				3289			
	1	2	3	4	5	6	7	8	Pat#	Cyc	Off	Split	Seq	Pat#	Cyc	Off	Split	Seq	Pat#	Cyc	Off	Split	Seq	Pat#	Cyc	Off	Split				
Min Green	4	10	4	4	4	10			1	0	0	1	1	13	0	0	13	1	25	0	0	0	1	37	0	0	0	1			
Gap, Ext	1	5	1	1	5	5			2	0	0	2	1	14	0	0	14	1	26	0	0	0	1	38	0	0	0	1			
Max 1	30	50	20	32	20	50			3	0	0	3	1	15	0	0	15	1	27	0	0	0	1	39	0	0	0	1			
Max 2									4	0	0	4	1	16	0	0	16	1	28	0	0	0	1	40	0	0	0	1			
Yel Clearance	4	4	3.5	3.5	4	4			5	0	0	5	1	17	0	0	17	1	29	0	0	0	1	41	0	0	0	1			
Red Clearance	2	2	3	3	2	2			6	0	0	6	1	18	0	0	18	1	30	0	0	0	1	42	0	0	0	1			
Walk			7			7			7	0	0	7	1	19	0	0	19	1	31	0	0	0	1	43	0	0	0	1			
Ped Clearance			29			27			8	0	0	8	1	20	0	0	20	1	32	0	0	0	1	44	0	0	0	1			
Red Revert									9	0	0	9	1	21	0	0	21	1	33	0	0	0	1	45	0	0	0	1			
Add Initial									10	0	0	10	1	22	0	0	22	1	34	0	0	0	1	46	0	0	0	1			
Max Initial									11	0	0	11	1	23	0	0	23	1	35	0	0	0	1	47	0	0	0	1			
Time B4 Reduct									12	0	0	12	1	24	0	0	24	1	36	0	0	0	1	48	0	0	0	1			
Cars B4 Reduct									Split		1	2	3	4	5	6	7	8	Split		1	2	3	4	5	6	7	8			
Time To Reduce									1	Coor	0	0	0	0	0	0	0	0	13	Coor	0	0	0	0	0	0	0	0			
Reduce By											NON	NON	NON	NON	NON	NON	NON	NON			NON	NON	NON	NON	NON	NON	NON				
Min Gap									2	Coor	0	0	0	0	0	0	0	0	14	Coor	0	0	0	0	0	0	0	0			
DyMaxLim											NON	NON	NON	NON	NON	NON	NON	NON			NON	NON	NON	NON	NON	NON	NON				
Max Step									3	Coor	0	0	0	0	0	0	0	0	15	Coor	0	0	0	0	0	0	0	0			
Options [1.1.2]	1	2	3	4	5	6	7	8			NON	NON	NON	NON	NON	NON	NON	NON			NON	NON	NON	NON	NON	NON	NON	NON			
Enable	ON	ON	ON	ON	ON	ON			4	Coor	0	0	0	0	0	0	0	0	16	Coor	0	0	0	0	0	0	0	0			
Min Recall											NON	NON	NON	NON	NON	NON	NON	NON			NON	NON	NON	NON	NON	NON	NON				
Max Recall									5	Coor	0	0	0	0	0	0	0	0	17	Coor	0	0	0	0	0	0	0	0			
Ped Recall											NON	NON	NON	NON	NON	NON	NON	NON			NON	NON	NON	NON	NON	NON	NON				
Soft Recall		ON				ON			6	Coor	0	0	0	0	0	0	0	0	18	Coor	0	0	0	0	0	0	0	0			
Lock Calls		ON				ON					NON	NON	NON	NON	NON	NON	NON	NON			NON	NON	NON	NON	NON	NON	NON				
Auto Flash Entry									7	Coor	0	0	0	0	0	0	0	0	19	Coor	0	0	0	0	0	0	0	0			
Auto Flash Exit											NON	NON	NON	NON	NON	NON	NON	NON			NON	NON	NON	NON	NON	NON	NON				
Dual Entry		ON				ON			8	Coor	0	0	0	0	0	0	0	0	20	Coor	0	0	0	0	0	0	0	0			
Enable Simul Gap	ON	ON	ON	ON	ON	ON	ON	ON			NON	NON	NON	NON	NON	NON	NON	NON			NON	NON	NON	NON	NON	NON	NON				
Gaurantee Passage									9	Coor	0	0	0	0	0	0	0	0	21	Coor	0	0	0	0	0	0	0	0			
Rest In Walk											NON	NON	NON	NON	NON	NON	NON	NON			NON	NON	NON	NON	NON	NON	NON				
Conditon Service									10	Coor	0	0	0	0	0	0	0	0	22	Coor	0	0	0	0	0	0	0	0			
Non-Actuated 1											NON	NON	NON	NON	NON	NON	NON	NON			NON	NON	NON	NON	NON	NON	NON				
Non-Actuated 2									11	Coor	0	0	0	0	0	0	0	0	23	Coor	0	0	0	0	0	0	0	0			
Add Init Calc											NON	NON	NON	NON	NON	NON	NON	NON			NON	NON	NON	NON	NON	NON	NON				
Options+ [1.1.3]	1	2	3	4	5	6	7	8	12	Coor	0	0	0	0	0	0	0	0	24	Coor	0	0	0	0	0	0	0	0			
Reservice											NON	NON	NON	NON	NON	NON	NON	NON			NON	NON	NON	NON	NON	NON	NON				
PedClr Thru Yel									Page#																					Red Revert	3
Skip Red No Call									1	8 Phase Times/Options; Patterns/Splits; Ring Startup; Coord/Flash Mode; Unit Param																				MCE Timeout	0
Red Rest									1A&1B	16 Phase Times/Options; Patterns/Splits; Ring Startup; Coord/Flash Mode; Unit Param																				Feature Profile	0
Max II									2	Overlaps; Channel Settings; Coord Alt Table+ (values not associated with time-of-day)																				Free Ring Seq	1
Call Phase									3	Detection; Sample Time and Unit Parameters related to detection																				Auxswitch	STOPTM
Conflicting Phase									4	Preemption and Alternate Phase Time and Phase Options																				SDLC Retry	0
Omit Yellow									5	Annual Schedule																				TS2 Det Faults	ON
Ped Delay									6	Day Plans; Action Tables; Coord Alt Table+ (values varied by time-of-day)																				Auto Ped Clear	OFF
Grn/Ped Delay									7	Communications; Secutiry; I/O Setup																				SDLC Retry	0
3289 31 @ HOME DEPOT								8	Misc - Events/Alarms; Call/Inhibit/Redirect; P/OLAP Auto Flash; CIC; Misc Unit Param																				07/12/23	Page 1	

Overlap 1-16 Program Parm+ [1.5.2.1] [1.5.2.2]

Overlap Conflict Lock		OFF	Overlap Lock Inhibit		OFF	Parent Ph Clearance		OFF	Extra Included Ph		ON		
1	Included Ø	3				Type	NORMAL		Included Ø			Type	NORMAL
	Modifier Ø					Gm			9	Modifier Ø		Gm	
	Conflict Ø					Yel	3.5			Conflict Ø		Yel	3.5
	Conflict Olap					Red	1.5		I	Conflict Olap		Red	1.5
2	Conflict Ped					LG				Conflict Ped		LG	
	Included Ø	4				Type	NORMAL		Included Ø			Type	NORMAL
	Modifier Ø					Gm			10	Modifier Ø		Gm	
	Conflict Ø					Yel	3.5			Conflict Ø		Yel	3.5
3	Conflict Olap					Red	1.5		J	Conflict Olap		Red	1.5
	Conflict Ped					LG				Conflict Ped		LG	
	Included Ø	1				Type	NORMAL		Included Ø			Type	NORMAL
	Modifier Ø					Gm			11	Modifier Ø		Gm	
4	Conflict Ø					Yel	3.5			Conflict Ø		Yel	3.5
	Conflict Olap					Red	1.5		K	Conflict Olap		Red	1.5
	Conflict Ped					LG				Conflict Ped		LG	
	Included Ø	5				Type	NORMAL		Included Ø			Type	NORMAL
5	Modifier Ø					Gm			12	Modifier Ø		Gm	
	Conflict Ø					Yel	3.5			Conflict Ø		Yel	3.5
	Conflict Olap					Red	1.5		L	Conflict Olap		Red	1.5
	Conflict Ped					LG				Conflict Ped		LG	
6	Included Ø					Type	NORMAL		Included Ø			Type	NORMAL
	Modifier Ø					Gm			13	Modifier Ø		Gm	
	Conflict Ø					Yel	3.5			Conflict Ø		Yel	3.5
	Conflict Olap					Red	1.5		M	Conflict Olap		Red	1.5
7	Conflict Ped					LG				Conflict Ped		LG	
	Included Ø					Type	NORMAL		Included Ø			Type	NORMAL
	Modifier Ø					Gm			14	Modifier Ø		Gm	
	Conflict Ø					Yel	3.5			Conflict Ø		Yel	3.5
8	Conflict Olap					Red	1.5		N	Conflict Olap		Red	1.5
	Conflict Ped					LG				Conflict Ped		LG	
	Included Ø					Type	NORMAL		Included Ø			Type	NORMAL
	Modifier Ø					Gm			15	Modifier Ø		Gm	
9	Conflict Ø					Yel	3.5			Conflict Ø		Yel	3.5
	Conflict Olap					Red	1.5		O	Conflict Olap		Red	1.5
	Conflict Ped					LG				Conflict Ped		LG	
	Included Ø					Type	NORMAL		Included Ø			Type	NORMAL
10	Modifier Ø					Gm			16	Modifier Ø		Gm	
	Conflict Ø					Yel	3.5			Conflict Ø		Yel	3.5
	Conflict Olap					Red	1.5		P	Conflict Olap		Red	1.5
	Conflict Ped					LG				Conflict Ped		LG	

Channel Settings [1.8.1]

.....Channel ->>	1	2	3	4	5	6	7	8	9	10	11	12	13	14	15	16	17	18	19	20	21	22	23	24
Phase / Olap #	1	2	4	3	5	6	4	4	1	2	3	6	3											
Channel Type	VEH	VEH	VEH	VEH	VEH	VEH	OLP	VEH	OLP	OLP	PED	PED	OLP	VEH	VEH	VEH	VEH	VEH	VEH	VEH	VEH	VEH	VEH	VEH
Channel Flash	Red	Red	Red	Red	Red	Red	DRK	Red	DRK	DRK	DRK	DRK	DRK	Red	Red	Red	DRK	DRK	DRK	DRK	DRK	DRK	DRK	DRK
Alt Hz																								

Channel+ Settings [1.8.4]

.....Channel ->>	1	2	3	4	5	6	7	8	9	10	11	12	13	14	15	16	17	18	19	20	21	22	23	24
Flash Red+																								
Flash Yellow+																								
Flash Green+																								
Flash Inh Red+																								
Olap Ovrd																								

Coord Transition, CoordPhs [2.5]

Pat#	Short	Long	Dwell	No Shortway Ø		E-Yld	Offset	RetHld	Float	Min Veh Perm	Min Ped Perm
1	12	22		4	8		EndGRN				
2	12	22					EndGRN				
3	12	22					EndGRN				
4	12	22					EndGRN				
5	12	22					EndGRN				
6	12	22					EndGRN				
7	12	22					EndGRN				
8	12	22					EndGRN				
9	12	22					EndGRN				
10	12	22					EndGRN				
11	12	22					EndGRN				
12	12	22					EndGRN				
13	12	22					EndGRN				
14	12	22					EndGRN				
15	12	22					EndGRN				
16	12	22					EndGRN				
17	12	22					EndGRN				
18	12	22					EndGRN				
19	12	22					EndGRN				
20	12	22					EndGRN				
21	12	22					EndGRN				
22	12	22					EndGRN				
23	12	22					EndGRN				
24	12	22					EndGRN				
25							BegGRN				
26							BegGRN				
27							BegGRN				
28							BegGRN				
29							BegGRN				
30							BegGRN				
31							BegGRN				
32							BegGRN				
33							BegGRN				
34							BegGRN				
35							BegGRN				
36							BegGRN				
37							BegGRN				
38							BegGRN				
39							BegGRN				
40							BegGRN				
41							BegGRN				
42							BegGRN				
43							BegGRN				
44							BegGRN				
45							BegGRN				
46							BegGRN				
47							BegGRN				
48							BegGRN				

Channel Params[1.8.3]

C1 IO Mode User Single BIU Map SINGLE Invert Rail Input OFF

Veh Par 1-64 [5.1]										Veh Par 1-64 [5.1]										Vehicle Options 1-64 [5.2]										Vehicle Options 1-64 [5.2]										Parameters+ 1-64 [5.3]																															
Det #	Call Ø	Swi Ø	Delay	Ext	Que	No Act	Max Pres	Err Cnt	Fail Time	Det #	Call Ø	Swi Ø	Delay	Ext	Que	No Act	Max Pres	Err Cnt	Fail Time	Det #	Call	Ext	Que	Add Init	Red Lock	Yell Lock	occ	vol	Det #	Call	Ext	Que	Add Addlni	Red Lock	Yell Lock	occ	vol	Det #	cc G	cc Y	cc R	Delay 1	Delay 2	Type	Src																										
1	1		3				45	50	2	33							45	50		1	ON	ON		ON					33	ON	ON		ON					1								NORM																									
2	1		3				45	50	2	34							45	50		2	ON	ON		ON					34	ON	ON		ON					2								NORM																									
3	2						45	50	2	35							45	50		3	ON	ON		ON					35	ON	ON		ON					3								NORM																									
4	2						45	50	2	36							45	50		4	ON	ON		ON					36	ON	ON		ON					4								NORM																									
5	2						45	50	2	37							45	50		5	ON	ON		ON					37	ON	ON		ON					5								NORM																									
6	2						45	50	2	38							45	50		6	ON	ON		ON					38	ON	ON		ON					6								NORM																									
7	2						45	50	2	39							45	50		7	ON	ON		ON					39	ON	ON		ON					7								NORM																									
8	2						45	50	2	40							45	50		8	ON	ON		ON					40	ON	ON		ON					8								NORM																									
9	4						45	50	2	41							45	50		9	ON	ON		ON					41	ON	ON		ON					9								NORM																									
10	4		3				45	50	2	42							45	50		10	ON	ON		ON					42	ON	ON		ON					10								NORM																									
11	3		6				45	50	2	43							45	50		11	ON	ON		ON					43	ON	ON		ON					11								NORM																									
12	3		6				45	50	2	44							45	50		12	ON	ON		ON					44	ON	ON		ON					12								NORM																									
13	5		3				45	50	2	45							45	50		13	ON	ON		ON					45	ON	ON		ON					13								NORM																									
14	6						45	50	2	46							45	50		14	ON	ON		ON					46	ON	ON		ON					14								NORM																									
15	6						45	50	2	47							45	50		15	ON	ON		ON					47	ON	ON		ON					15								NORM																									
16	6						45	50	2	48							45	50		16	ON	ON		ON					48	ON	ON		ON					16								NORM																									
17	6						45	50	2	49							45	50		17	ON	ON		ON					49	ON	ON		ON					17								NORM																									
18	6						45	50	2	50							45	50		18	ON	ON		ON					50	ON	ON		ON					18								NORM																									
19	6						45	50		51							45	50		19	ON	ON		ON					51	ON	ON		ON					19								NORM																									
20	6						45	50		52							45	50		20	ON	ON		ON					52	ON	ON		ON					20								NORM																									
21	3		3				45	50		53							45	50		21	ON	ON		ON					53	ON	ON		ON					21								NORM																									
22	4		6				45	50		54							45	50		22	ON	ON		ON					54	ON	ON		ON					22								NORM																									
23	4		6				45	50		55							45	50		23	ON	ON		ON					55	ON	ON		ON					23								NORM																									
24	3						45	50		56							45	50		24	ON	ON		ON					56	ON	ON		ON					24								NORM																									
25							45	50		57							45	50		25	ON	ON		ON					57	ON	ON		ON					25								NORM																									
26							45	50		58							45	50		26	ON	ON		ON					58	ON	ON		ON					26								NORM																									
27							45	50		59							45	50		27	ON	ON		ON					59	ON	ON		ON					27								NORM																									
28							45	50		60							45	50		28	ON	ON		ON					60	ON	ON		ON					28								NORM																									
29							45	50		61							45	50		29	ON	ON		ON					61	ON	ON		ON					29								NORM																									
30							45	50		62							45	50		30	ON	ON		ON					62	ON	ON		ON					30								NORM																									
31							45	50		63							45	50		31	ON	ON		ON					63	ON	ON		ON					31								NORM																									
32							45	50		64							45	50		32	ON	ON		ON					64	ON	ON		ON					32								NORM																									
Parameters+ 1-64 [5.3]	Ped Det Parms [5.4]										Unit Paramters [1.2.1]									
Det #	occ Grm	occ Yell	occ Red	Delay 1	Delay 2	Type	Src	Det #	occ Grm	occ Yell	occ Red	Delay 1	Delay 2	Type	Src	Det #	occ Grm	occ Yell	occ Red	Delay 1	Delay 2	Type	Src	Det #	Call Ø	No Act	Max Pres	Err Cnt	TS2 Det Faults		Vol/Occ Report Parm [1.5.8]	
33						NORM	44							NORM	55							NORM		1	3		15		ON		Vol/Occ Period Minutes 0	
34						NORM	45							NORM	56							NORM		2	6		15				Vol/Occ Period Minutes 15	
35						NORM	46							NORM	57							NORM		3			15	
36						NORM	47							NORM	58							NORM		4			15	
37						NORM	48							NORM	59							NORM		5			15	
38						NORM	49							NORM	60							NORM		6			15	
39						NORM	50							NORM	61							NORM		7			15	
40						NORM	51							NORM	62							NORM		8			15	
41						NORM	52							NORM	63							NORM	
42						NORM	53							NORM	64							NORM	
43						NORM	54							NORM		### 31 @ HOME DEPOT	
7/12/2023 Page 3	

Pre #	Enable	Type	Output	Delay	MinDura
1	ON	RAIL	Dwell		
2	ON	RAIL	Dwell		
3	ON	EMERG	Dwell		
4	ON	EMERG	Dwell		
5	ON	EMERG	Dwell		
6	ON	EMERG	Dwell		

Pre #	MaxPres	MinGrn	MinWlk	PedClr	Co+Pre
1					ON
2					ON
3					ON
4					ON
5					ON
6					ON

Pre #	Track Grn	Min Dwell	Ext Dwell	PedClr+	Yel
1		2			
2		2			
3		2			
4		2			
5		2			
6		2			

Pre #	Red	Pattern	Skip
1			OFF
2			OFF
3			OFF
4			OFF
5			OFF
6			OFF

Pre #	Type	Min	Max
7	OFF		
8	OFF		
9	OFF		
10	OFF		

Stop Timer Over Preempt	OFF
Preempt or Ext Output	PRE
Max Seek Track Time	
Max Seek Dwell Time	

D Conn Mappings	None
Pre Invert Rail Input	OFF

[illegible][illegible]

Exit Phases [3.2]					Pre #	Lock	Override			Override Higher	Flsh Dwell	Link
Pre #	Exit Phase						Auto Flsh					
1					1	ON	ON			ON	OFF	
2					2	ON	ON			ON	OFF	
3					3	ON	ON			ON	OFF	
4					4	ON	ON			ON	OFF	
5					5	ON	ON			ON	OFF	
6					6	ON	ON			ON	OFF	

[illegible]

[illegible]

C1-USER IO Map [1.8.9.1 In]

I1-1	1	Veh Call 1
I1-2	2	Veh Call 2
I1-3	3	Veh Call 3
I1-4	4	Veh Call 4
I1-5	5	Veh Call 5
I1-6	6	Veh Call 6
I1-7	7	Veh Call 7
I1-8	8	Veh Call 8
I2-1	9	Veh Call 9
I2-2	10	Veh Call 10
I2-3	11	Veh Call 11
I2-4	12	Veh Call 12
I2-5	13	Veh Call 13
I2-6	14	Veh Call 14
I2-7	15	Veh Call 15
I2-8	16	Veh Call 16
I3-1	17	Veh Call 17
I3-2	18	Veh Call 18
I3-3	19	Veh Call 19
I3-4	20	Veh Call 20
I3-5	21	Veh Call 21
I3-6	22	Veh Call 22
I3-7	23	Veh Call 23
I3-8	24	Veh Call 24
I4-1	189	Unused
I4-2	189	Unused
I4-3	189	Unused
I4-4	189	Unused
I4-5	189	Unused
I4-6	189	Unused
I4-7	229	33xCMUStop
I4-8	228	33xFlashSns
I5-1	129	Ped Call 1
I5-2	130	Ped Call 2
I5-3	189	Unused
I5-4	189	Unused
I5-5	189	Unused
I5-6	189	Unused
I5-7	189	Unused
I5-8	189	Unused
I6-1	189	Unused
I6-2	189	Unused
I6-3	189	Unused
I6-4	189	Unused
I6-5	189	Unused
I6-6	189	Unused
I6-7	189	Unused
I6-8	189	Unused

C1-USER IO Map [1.8.9.2 Out]

O1-1	1	Ch1 Red
O1-2	49	Ch1 Green
O1-3	2	Ch2 Red
O1-4	26	Ch2 Yellow
O1-5	50	Ch2 Green
O1-6	3	Ch3 Red
O1-7	27	Ch3 Yellow
O1-8	51	Ch3 Green
O2-1	4	Ch4 Red
O2-2	52	Ch4 Green
O2-3	5	Ch5 Red
O2-4	29	Ch5 Yellow
O2-5	53	Ch5 Green
O2-6	6	Ch6 Red
O2-7	30	Ch6 Yellow
O2-8	54	Ch6 Green
O3-1	7	Ch7 Red
O3-2	55	Ch7 Green
O3-3	8	Ch8 Red
O3-4	32	Ch8 Yellow
O3-5	56	Ch8 Green
O3-6	9	Ch9 Red
O3-7	33	Ch9 Yellow
O3-8	57	Ch9 Green
O4-1	10	Ch10 Red
O4-2	58	Ch10 Green
O4-3	11	Ch11 Red
O4-4	35	Ch11 Yellow
O4-5	59	Ch11 Green
O4-6	12	Ch12 Red
O4-7	36	Ch12 Yellow
O4-8	60	Ch12 Green
O5-1	28	Ch4 Yellow
O5-2	34	Ch10 Yellow
O5-3	25	Ch1 Yellow
O5-4	31	Ch7 Yellow
O5-5	115	Not Used
O5-6	115	Not Used
O5-7	115	Not Used
O5-8	114	Watchdog
O6-1	115	Not Used
O6-2	115	Not Used
O6-3	13	Ch13 Red
O6-4	37	Ch13 Yellow
O6-5	61	Ch13 Green
O6-6	14	Ch14 Red
O6-7	38	Ch14 Yellow
O6-8	62	Ch14 Green

C1-USER IO Map [1.8.9.2 Out]

O7-1	115	Not Used
O7-2	115	Not Used
O7-3	115	Not Used
O7-4	115	Not Used
O7-5	115	Not Used
O7-6	115	Not Used
O7-7	115	Not Used
O7-8	115	Not Used

C11S-USER IO Map [1.8.9.1 In]

I4-1		
I4-2		
I4-3		
I4-4		
I7-1	189	Unused
I7-2	189	Unused
I7-3	189	Unused
I7-4	189	Unused
I7-5	189	Unused
I7-6	189	Unused
I7-7	189	Unused
I7-8	189	Unused
I8-1	189	Unused
I8-2	189	Unused
I8-3	189	Unused
I8-4	189	Unused
I8-5	189	Unused
I8-6	189	Unused
I8-7	189	Unused
I8-8	189	Unused

C11S-USER IO Map [1.8.9.2 Out]

O8-1	115	Not Used
O8-2	115	Not Used
O8-3	115	Not Used
O8-4	115	Not Used
O8-5	115	Not Used
O8-6	115	Not Used
O8-7	115	Not Used
O8-8	115	Not Used

IO Logic [1.8.7]

Op1	Result	O1Fcn	Inv1	IO1	Opn1	O2Fcn	Inv2	IO2	Opn2	O3Fcn	Inv3	IO3	Opn3	Dly	Sec
I	0	=	----	-	I	0	----	-	I	0	----	-	I	0	DLY 0
I	0	=	----	-	I	0	----	-	I	0	----	-	I	0	DLY 0
I	0	=	----	-	I	0	----	-	I	0	----	-	I	0	DLY 0
I	0	=	----	-	I	0	----	-	I	0	----	-	I	0	DLY 0
I	0	=	----	-	I	0	----	-	I	0	----	-	I	0	DLY 0
I	0	=	----	-	I	0	----	-	I	0	----	-	I	0	DLY 0
I	0	=	----	-	I	0	----	-	I	0	----	-	I	0	DLY 0
I	0	=	----	-	I	0	----	-	I	0	----	-	I	0	DLY 0
I	0	=	----	-	I	0	----	-	I	0	----	-	I	0	DLY 0
I	0	=	----	-	I	0	----	-	I	0	----	-	I	0	DLY 0

Security Access Levels [8.2]

1	SWLOAD	22	None
2	SECURE	23	None
3	None	24	None
4	None	25	None
5	None	26	None
6	None	27	None
7	None	28	None
8	None	29	None
9	None	30	None
10	None	31	None
11	None	32	None
12	None	33	None
13	None	34	None
14	None	35	None
15	None	36	None
16	None	37	None
17	None	38	None
18	None	39	None
19	None	40	None
20	None	41	None
21	None	42	None

Security Access Levels [8.2]

43	None
44	None
45	None
46	None
47	None
48	None
49	None
50	None
51	None
52	None
53	None
54	None
55	None
56	None
57	None
58	None
59	None
60	None
61	None
62	None
63	None
64	None

Com Parameters [6.1]

Station ID	3289
Group ID	
Master ID	9015
Backup Time	0
SysUp Modem [6.1]	
Enable Modem	OFF
Idle Time	0
Dial Time	0
Tel:	
Alt:	

2070 Port Params [6.2]

Port	Baud Rate	FCM
SP1	9600	MODE 6
SP2	9600	MODE 6
SP3	19200	MODE 6
SP4	38400	MODE 6
SP5	1200	AUTO
SP6	1200	AUTO
SP7	1200	AUTO
SP8	1200	AUTO

2070 IP 1 Addressing [6.5]

Addressing				
Addr	192	168	0	100
Mask	255	255	255	0
Brdcst	0	0	0	0
GtWay	192	168	0	1
Port	0			

2070 IP 2 Addressing [6.5]

Addressing				
Addr	0	0	0	0
Mask	0	0	0	0
Brdcst	0	0	0	0
GtWay	0	0	0	0
Port	0			

2070 Port Binding Ports [6.6]

	Port	Echo	Mode
ASYN1	SP1	OFF	0
ASYN2	SP2	OFF	0
ASYN3	SP3	OFF	0
ASYN4	SP4	OFF	0
SYN1	SP5	SYN3	OFF
SYN2	OFF	SYN4	OFF

2070 Port Binding Functions [6.6]

Function	Channel	Function	Channel
TS2/CVM	None	SYSUp	ASYN2
CMU/MMU	None	SYSDown	ASYN1
Opticom	None	Shell	None
Loop Det.	None		
GPS	-		

#	Event / Alarm	Ev	Alr	Call Phases[1.1.5]								Redirect Phases[1.1.5]								Inhibit Phases[1.1.5]																
1	Power Up Alarm.	ON	ON	Ø	Ø	Phases Called By Ø						From	To	From	To	From	To	From	To	1	2	3	4	5	6	7	8	9	10	11	12	13	14	15	16	
2	Stop Timing	ON	ON	1								1								1																
3	TS1 Cabinet Door	ON	ON	2								2								2																
4	Coordination Failure	ON	ON	3								3								3																
5	External Alarm # 1	ON	ON	4								4								4																
6	External Alarm # 2	ON	ON	5								5								5																
7	External Alarm # 3	ON	ON	6								6								6																
8	External Alarm # 4	ON	ON	7								7								7																
9	Closed Loop Disabled	ON	ON	8								8								8																
10	External Alarm # 5	ON	ON	9								9								9																
11	External Alarm # 6	ON	ON	10								10								10																
12	Manual Control Enable	ON	ON	11								11								11																
13	Coord Free Input	ON	ON	12								12								12																
14	Local Flash Input	ON	ON	13								13								13																
15	MMU Flash	ON	ON	14								14								14																
16	CMU Flash	ON	ON	15								15								15																
17	Cycle Fault	ON	ON	16								16								16																
18	Cycle Failure	ON	ON	Alt Call & Redirect # 1 [1.1.6.3]								Alt Inhibit Phases # 1 [1.1.6.3]																								
19	Coordination Fault	ON	ON	Col	Ø	Phases Called By Ø						1								1																
20	Controller Fault	ON	ON	1								1								1																
21	Detector SDLC Failure	ON	ON	2								2								2																
22	MMU SDLC Failure	ON	ON	3								3								3																
23	Critical SDLC Failure	ON	ON	4								4								4																
24	Reserved	ON	ON	5								5								5																
25	EEPROM CRC Fault	ON	ON	6								6								6																
26	Detector Diagnostic Failure	ON	ON	7								7								7																
27	BIU Detector Failure	ON	ON	8								8								8																
32	Queue detector alarm	ON	ON	Alt Call & Redirect # 2 [1.1.6.3]								Alt Inhibit Phases # 2 [1.1.6.3]																								
29	Ped Detector Fault	ON	ON	Col	Ø	Phases Called By Ø						1								1																
30	Coord Diagnostic Fault	ON	ON	1								1								1																
41	TempAlert Probe Ch. A	ON	ON	2								2								2																
42	TempAlert Probe Ch. B	ON	ON	3								3								3																
47	Coord Active	ON	ON	4								4								4																
48	Preempt Active	ON	ON	5								5								5																
49	Preempt 1 Input	ON	ON	6								6								6																
50	Preempt 2 Input	ON	ON	7								7								7																
51	Preempt 3 Input	ON	ON	8								8								8																
52	Preempt 4 Input	ON	ON	Coord, CIC Plans [2.3]								Unit Parameters [1.2.1]																								
53	Preempt 5 Input	ON	ON	CIC	CoØ	Grow	1	2	3	4	5	6	7	8	Allow Skip Yellow	OFF	Max Cycle Time																			
54	Preempt 6 Input	ON	ON	1	OFF										TOD Dim Enable	OFF	Cycle Fault Action	Alarm																		
55	Preempt 7 Input	ON	ON	2	OFF										Tone Disable	OFF																				
56	Preempt 8 Input	ON	ON	3	OFF										Diamond Mode	4Ph																				
57	Preempt 9 Input	ON	ON	4	OFF										Backup Time (s)	900																				
58	Preempt 10 Input	ON	ON	Auto Flash Phase/Olap Settings [1.4.2]																																
61	In Transition	ON	ON	Yel Ø											Cycle Fault Action	Alarm																				
81	FIO Status Alarm	ON	ON	Yel (olaps)											Enable Run Timer	ON	### 31 @ HOME DEPOT																			
																			07/12/23 Page 10																	


FILE NAME = V:\p\projects\ANY\K\A\31067\CADD\NSTN\31067_cph_tsp_01.dgn
DATE/TIME = 7/21/2016
USER = 4066

SIGNS TO BE INSTALLED						
ITEM NO.	TEXT NO.	LOCATION NO.	TEXT	MUTCD NO.	APPROX. SIZE OF SIGN (WxH)	TYPE OF MOUNT
680.8210	1	1,2		R3-5(L)	30" x 36"	SPAN WIRE
680.8210	2	3		R3-5(R)	30" x 36"	SPAN WIRE
680.81330010	3	8,10		R10-3e(R)	9" x 15"	POLE
680.81330010	4	7,9		R10-3e(L)	9" x 15"	POLE

SIGN NOTES:
1. THE SYMBOL,  REFERS TO SIGN LOCATION
SIGN TEXT

- NOTES:**
- SEE TSP-2 FOR ADDITIONAL PLAN SHEET, AND TSP-3 THROUGH TSP-8 FOR ADDITIONAL TABLES, NOTES AND DETAILS.
 - THE MAXIMUM SPACE BETWEEN PULLBOXES SHALL BE 150'.
 - SIGNAL POLES ARE DESIGNED FOR FUTURE LOADING FOR DEVELOPMENT ON NORTHERN SIDE OF INTERSECTION.
 - SEE TSP-6 FOR ITEM NUMBER REFERENCE NUMBERS.
 - ATTACHMENT POINT FOR SPAN SIRES SHALL BE AS FOLLOWS:
P3-P2 AND P4-P1, 1.5 FT FROM TOP OF POLE
P3-P4 AND P2-P1, 2.5 FT FROM TOP OF POLE
 - THE DIRECTIONAL ANTENNA SHALL BE POINTED TOWARDS THE MOYER'S CORNER INTERSECTION (WEST)
 - LOOPS ON NYS ROUTE 31 SHALL BE CUT WITH MILL AND FILL PROJECT (D263304, PIN 3602.75). LOOP WORK SHALL BE COORDINATED WITH THE CONTRACTOR FOR THAT PROJECT. LOOP WIRES SHALL BE DEAD ENDED IN THE CURBSIDE PULLBOXES FOR FUTURE CONSTRUCTION.
 - LOOPS 1A AND 1B SHALL BE DEAD ENDED AT PULLBOX 3 FOR FUTURE DEVELOPMENT ON NORTHERN SIDE OF INTERSECTION.
 - CLEARANCES BETWEEN SIGNAL POLES P1 AND P4 AND THE PRIMARY OVERHEAD ELECTRIC LINES SHALL BE CONFIRMED BY THE UTILITY COMPANY. A NYSDOT REPRESENTATIVE WILL BE REQUIRED DURING THE MEASUREMENT.

SIGNAL NO. 313P TABLE OF SIGNAL POLE DESIGN ONONDAGA COUNTY					
POLE NO.	LOCATION	LENGTH	DESIGN LOAD	FOOTING MOMENT	FOUNDATION CODE
P1 (SE)	14+36.4, 40.5 RT	34	11,000 lbf	357.5 FT-KIP	M-18
P2 (NE)	14+36.3, 52.6 LT	34	11,000 lbf	357.5 FT-KIP	M-18
P3 (NW)	12+62.6, 52.4 LT	34	11,000 lbf	357.5 FT-KIP	M-18
P4 (SW)	12+62.7, 40.5 RT	34	11,000 lbf	357.5 FT-KIP	M-18

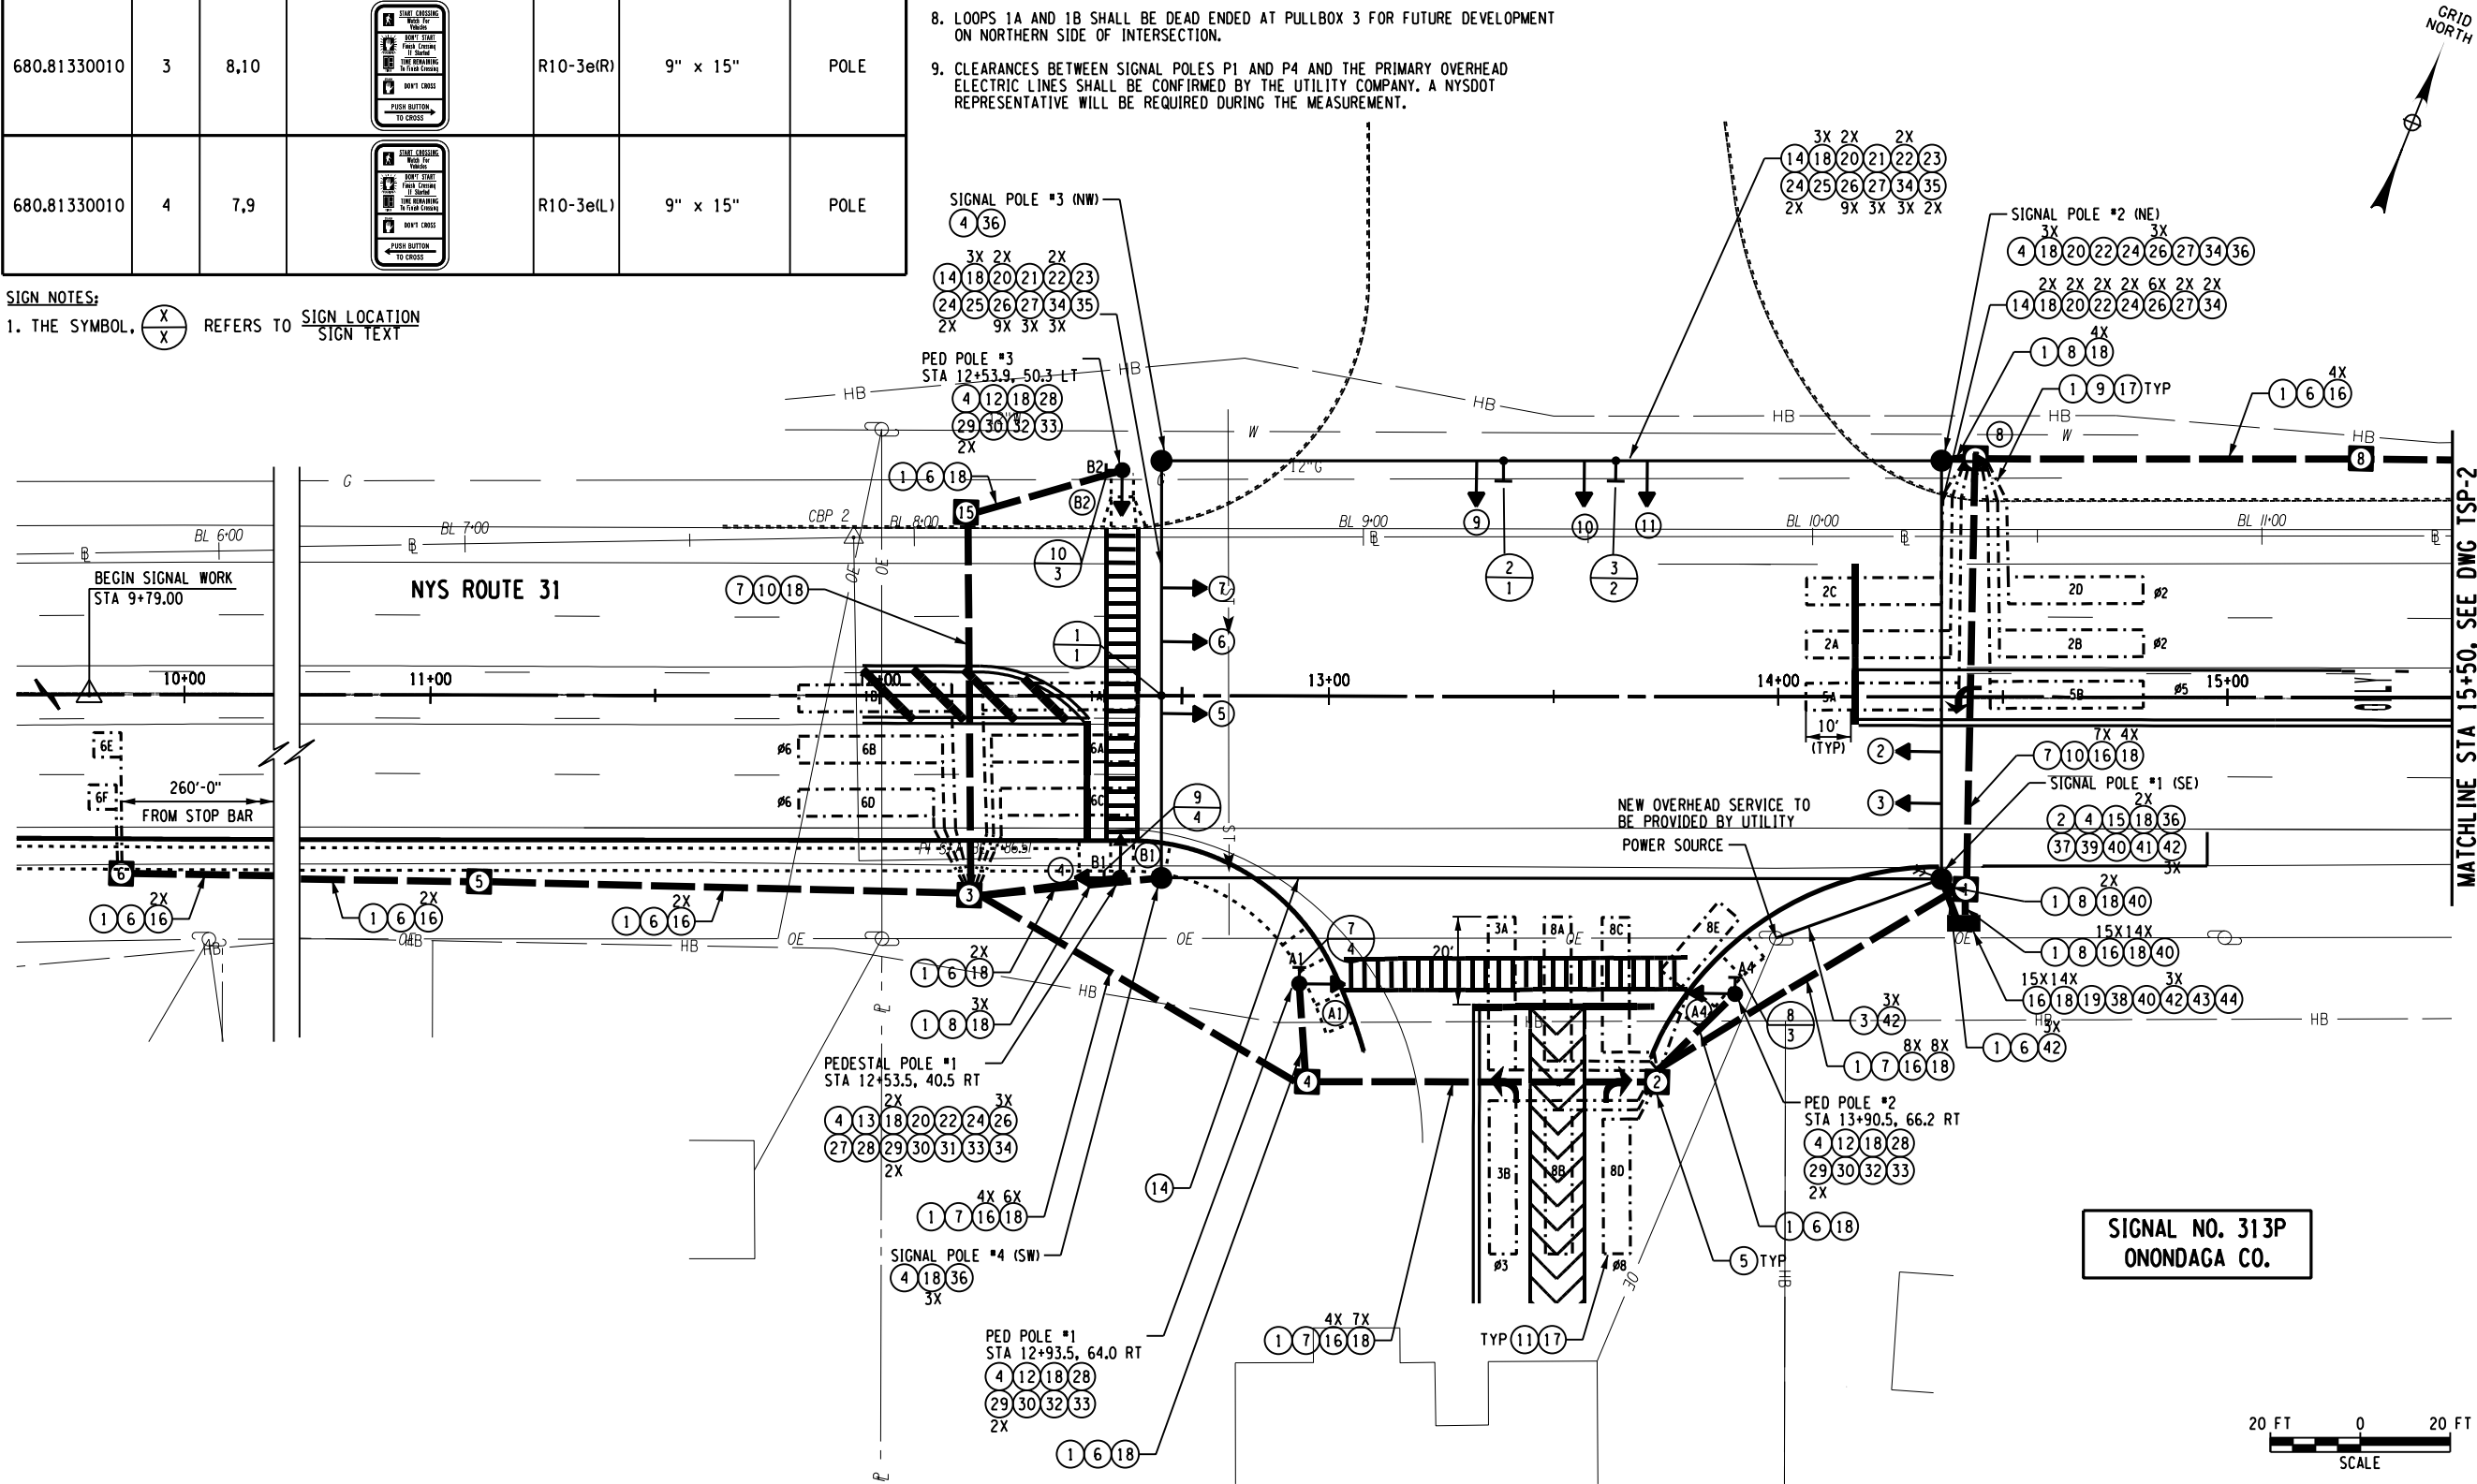

Drawing Copyright © 2016

CHIA

III Winners Circle, PO Box 5269
Albany, NY 12205-0269
518.453.4500 - www.chacompanies.com

DAVIDSON AUTO

IT IS A VIOLATION OF LAW FOR ANY PERSON, UNLESS THEY ARE ACTING UNDER THE DIRECTION OF A LICENSED PROFESSIONAL ENGINEER, ARCHITECT, LANDSCAPE ARCHITECT OR LAND SURVEYOR TO ALTER AN ITEM IN ANY WAY. IF AN ITEM BEARING THE STAMP OF A LICENSED PROFESSIONAL IS ALTERED, THE ALTERING ENGINEER, ARCHITECT, LANDSCAPE ARCHITECT OR LAND SURVEYOR SHALL STAMP THE DOCUMENT AND INCLUDE THE NOTATION "ALTERED BY" FOLLOWED BY THEIR SIGNATURE, THE DATE OF SUCH ALTERATION, AND A SPECIFIC DESCRIPTION OF THE ALTERATION.


No.	Submittal / Revision	Appd.	Date

HIGHWAY IMPROVEMENTS
FOR
DAVIDSON AUTO
TOWN OF CLAY,
ONONDAGA COUNTY, NY


ONONDAGA CO. SIGNAL #313P
TRAFFIC SIGNAL
PLAN

Designed By: S.E.B.	Project No.: 31067	Drawing No.:
Drawn By: M.E.D.	Scale: AS SHOWN	TSP-1
Checked By: C.L.D.	Plot Date: 7/21/2016	SHEET 20 OF 27

FILE NAME = V:\Projects\NY\K4\31067\CADD\NSTN\31067.cph.tsp.02.dgn
DATE/TIME = 7/21/2016
USER = 4066

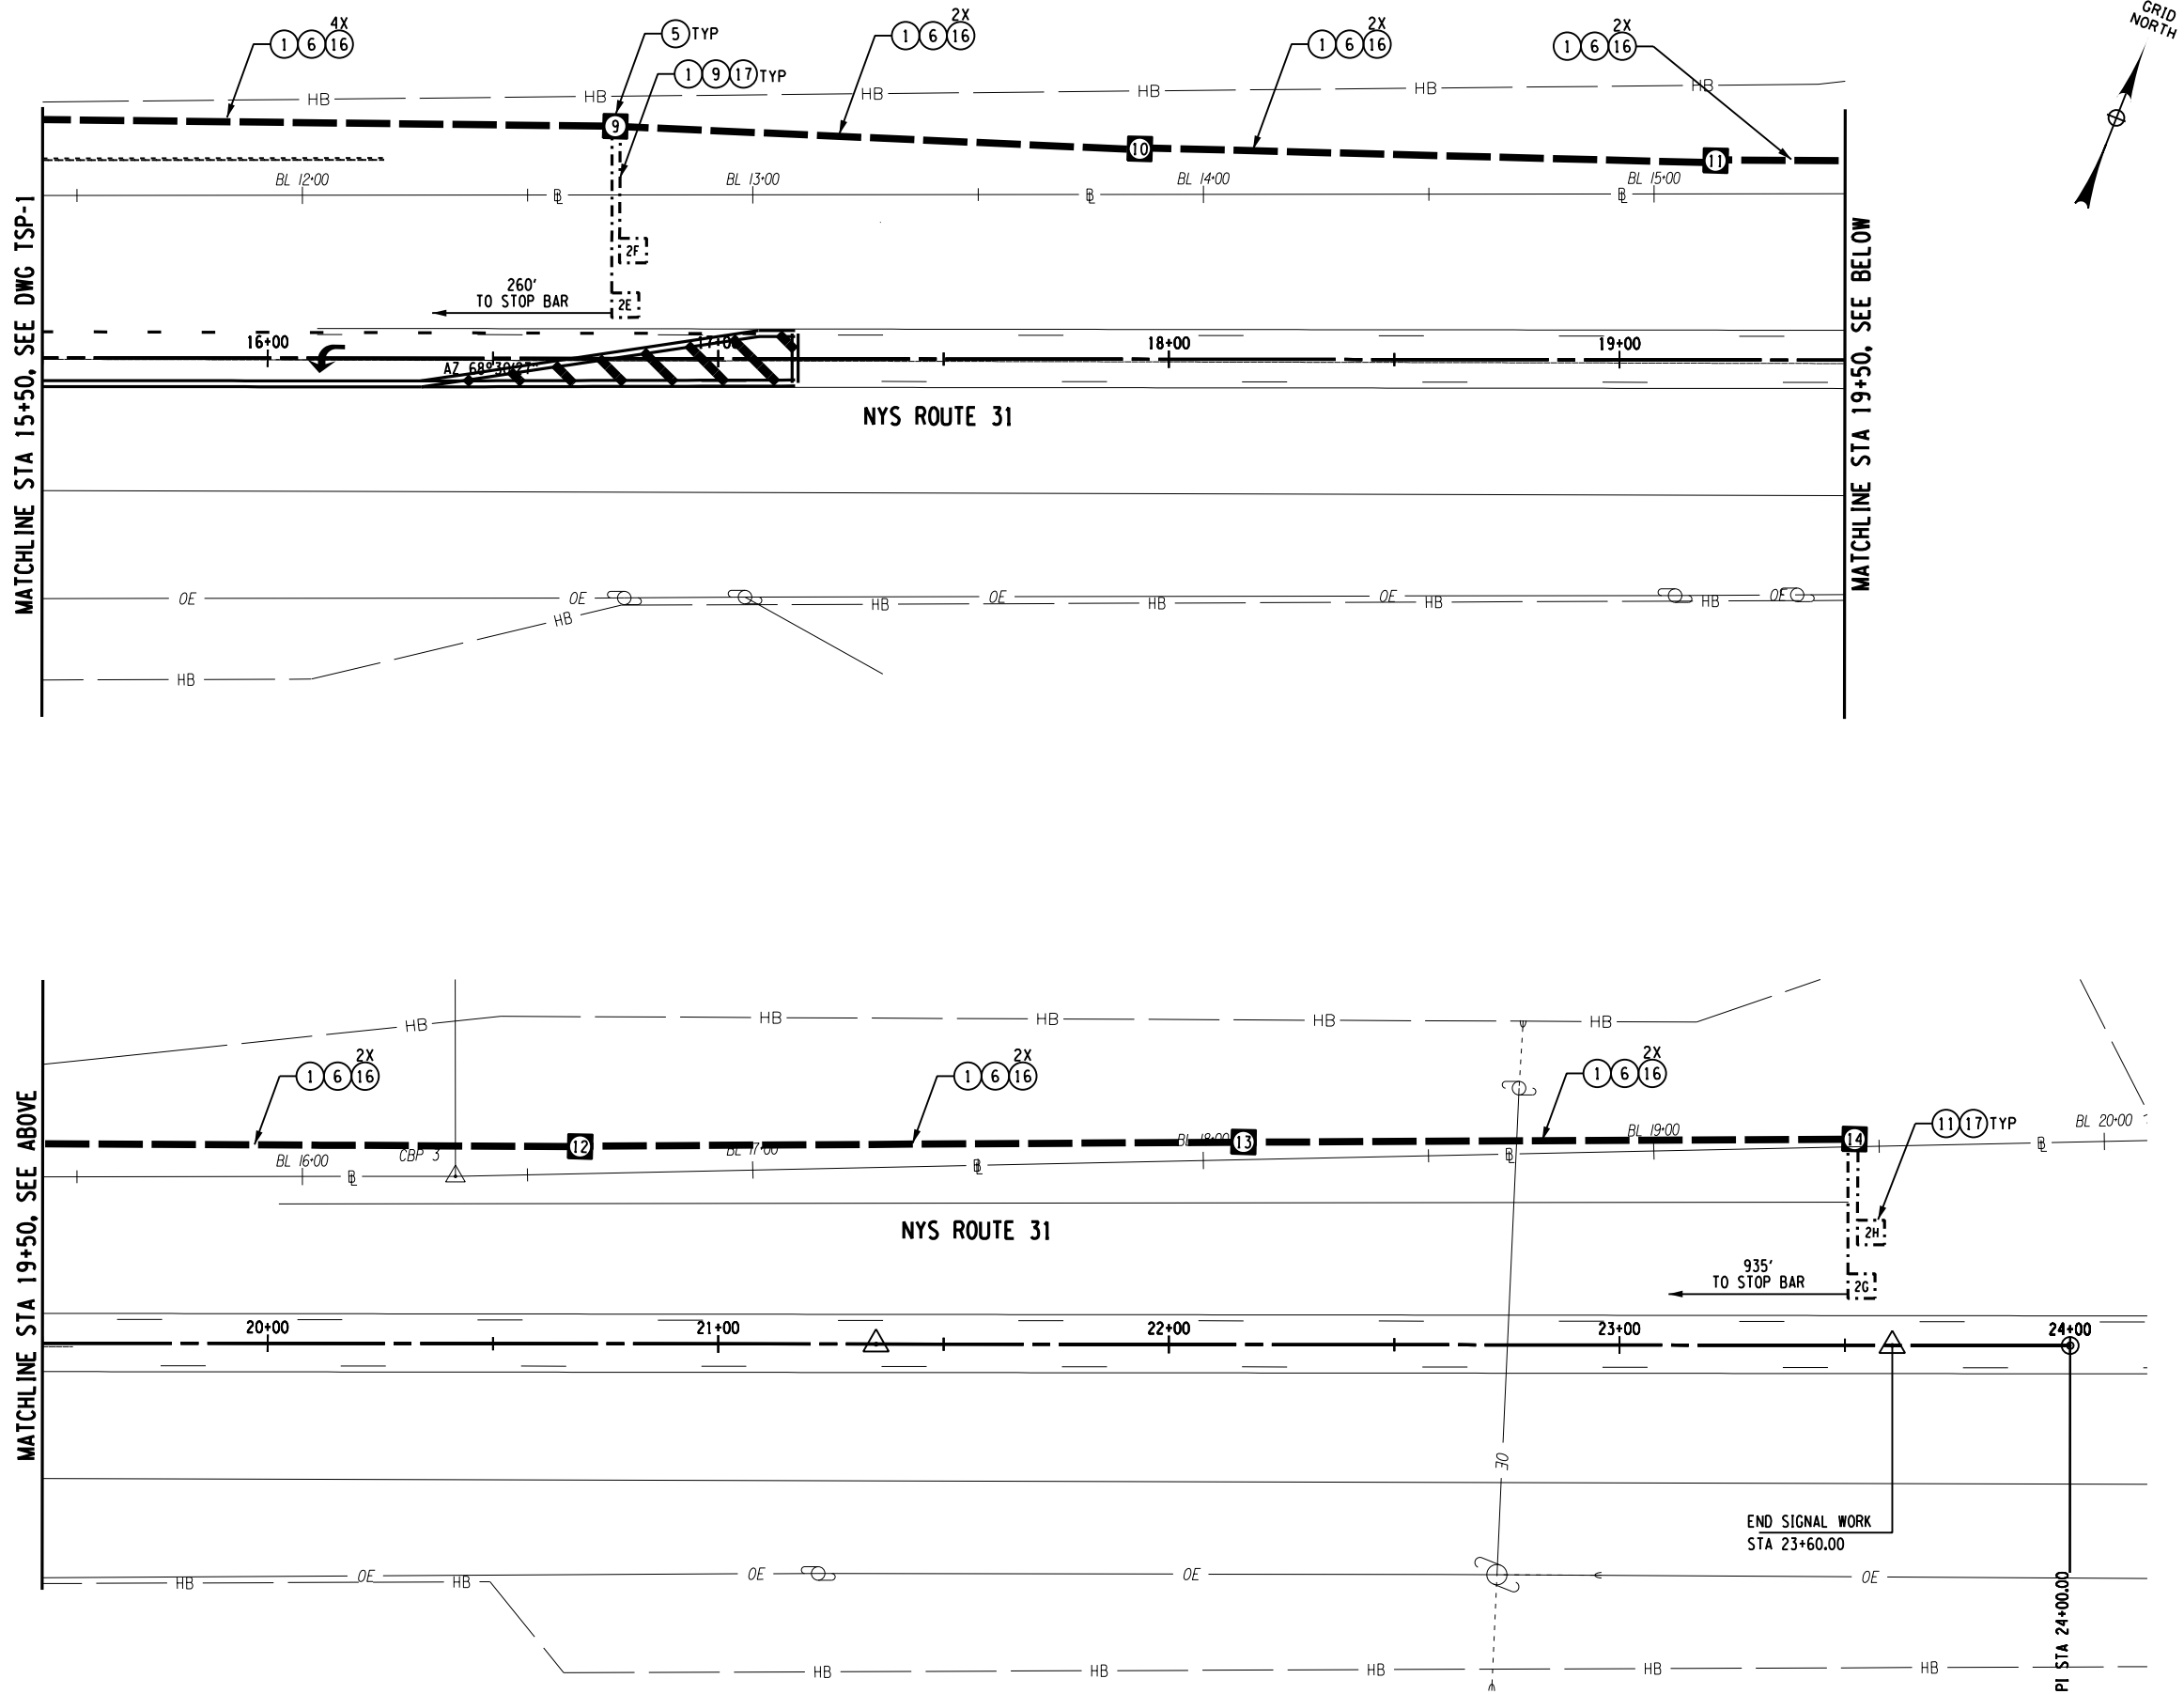

- NOTES:**
- SEE TSP-1 FOR ADDITIONAL PLAN SHEET AND TSP-3 THROUGH TSP-7 FOR ADDITIONAL TABLES, NOTES AND DETAILS.
 - LOOPS 2E AND 2F LOCATED 260 FT FROM STOP BAR. LOOPS 2G AND 2H LOCATED 935 FT FROM STOP BAR.

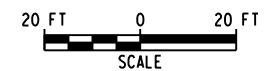

DAVIDSON AUTO

IT IS A VIOLATION OF LAW FOR ANY PERSON, UNLESS THEY ARE ACTING UNDER THE DIRECTION OF A LICENSED PROFESSIONAL ENGINEER, ARCHITECT, LANDSCAPE ARCHITECT OR LAND SURVEYOR TO ALTER AN ITEM IN ANY WAY. IF AN ITEM BEARING THE STAMP OF A LICENSED PROFESSIONAL IS ALTERED, THE ALTERING ENGINEER, ARCHITECT, LANDSCAPE ARCHITECT OR LAND SURVEYOR SHALL STAMP THE DOCUMENT AND INCLUDE THE NOTATION "ALTERED BY" FOLLOWED BY THEIR SIGNATURE, THE DATE OF SUCH ALTERATION, AND A SPECIFIC DESCRIPTION OF THE ALTERATION.


No.	Submittal / Revision	Appd.	Date

HIGHWAY IMPROVEMENTS
FOR
DAVIDSON AUTO
TOWN OF CLAY,
ONONDAGA COUNTY, NY

ONONDAGA CO. SIGNAL #313P
TRAFFIC SIGNAL
PLAN

Designed By: S.E.B.	Project No.: 31067	Drawing No.:
Drawn By: M.E.D.	Scale: AS SHOWN	TSP-2
Checked By: C.L.D.	Plot Date: 7/21/2016	SHEET 21 OF 27

FILE NAME = V:\P\projects\ANY\K4\31067\CADD\NSTN\31067_cph_top_03.dgn
DATE/TIME = 7/21/2016
USER = 4066

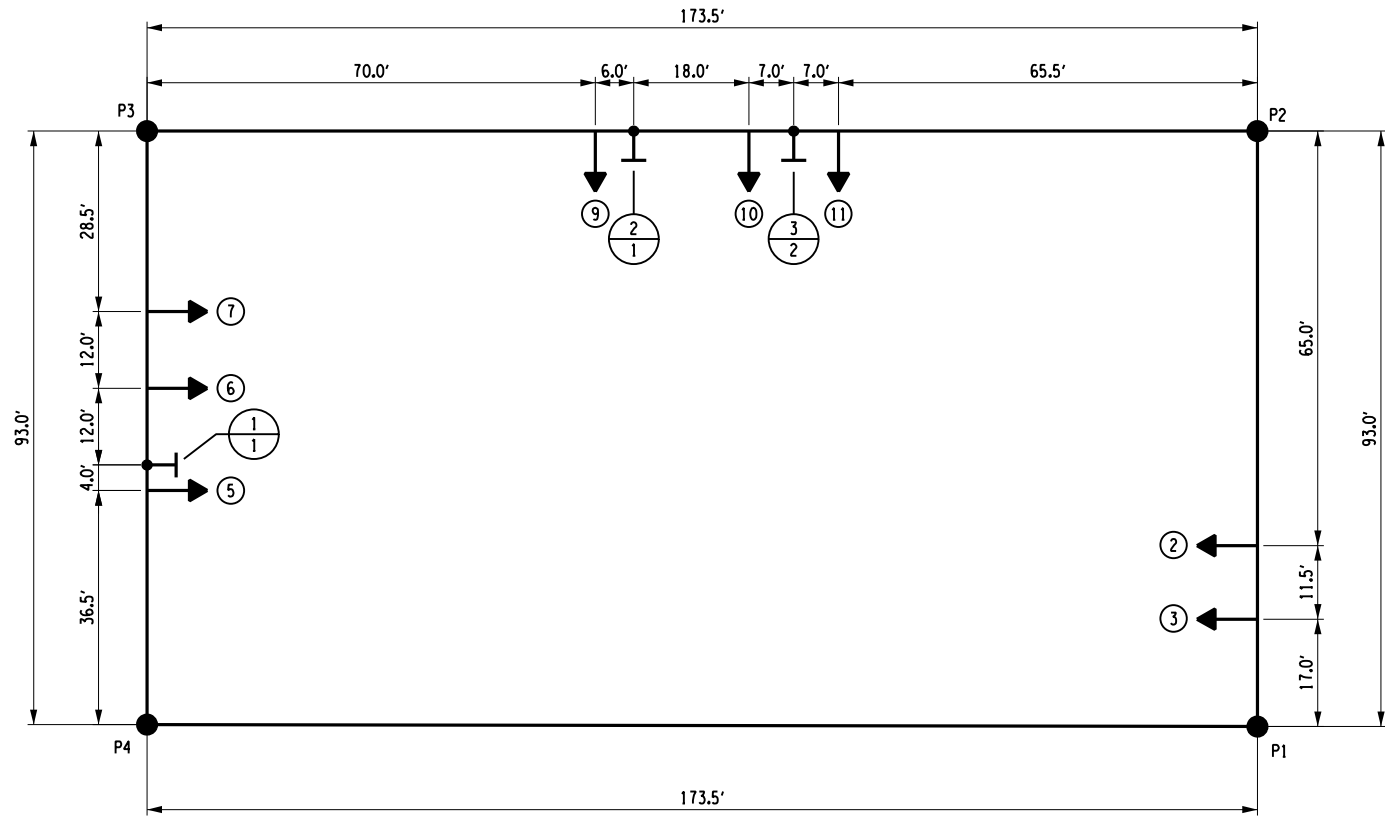

SIGNAL SPAN DETAIL
NTS


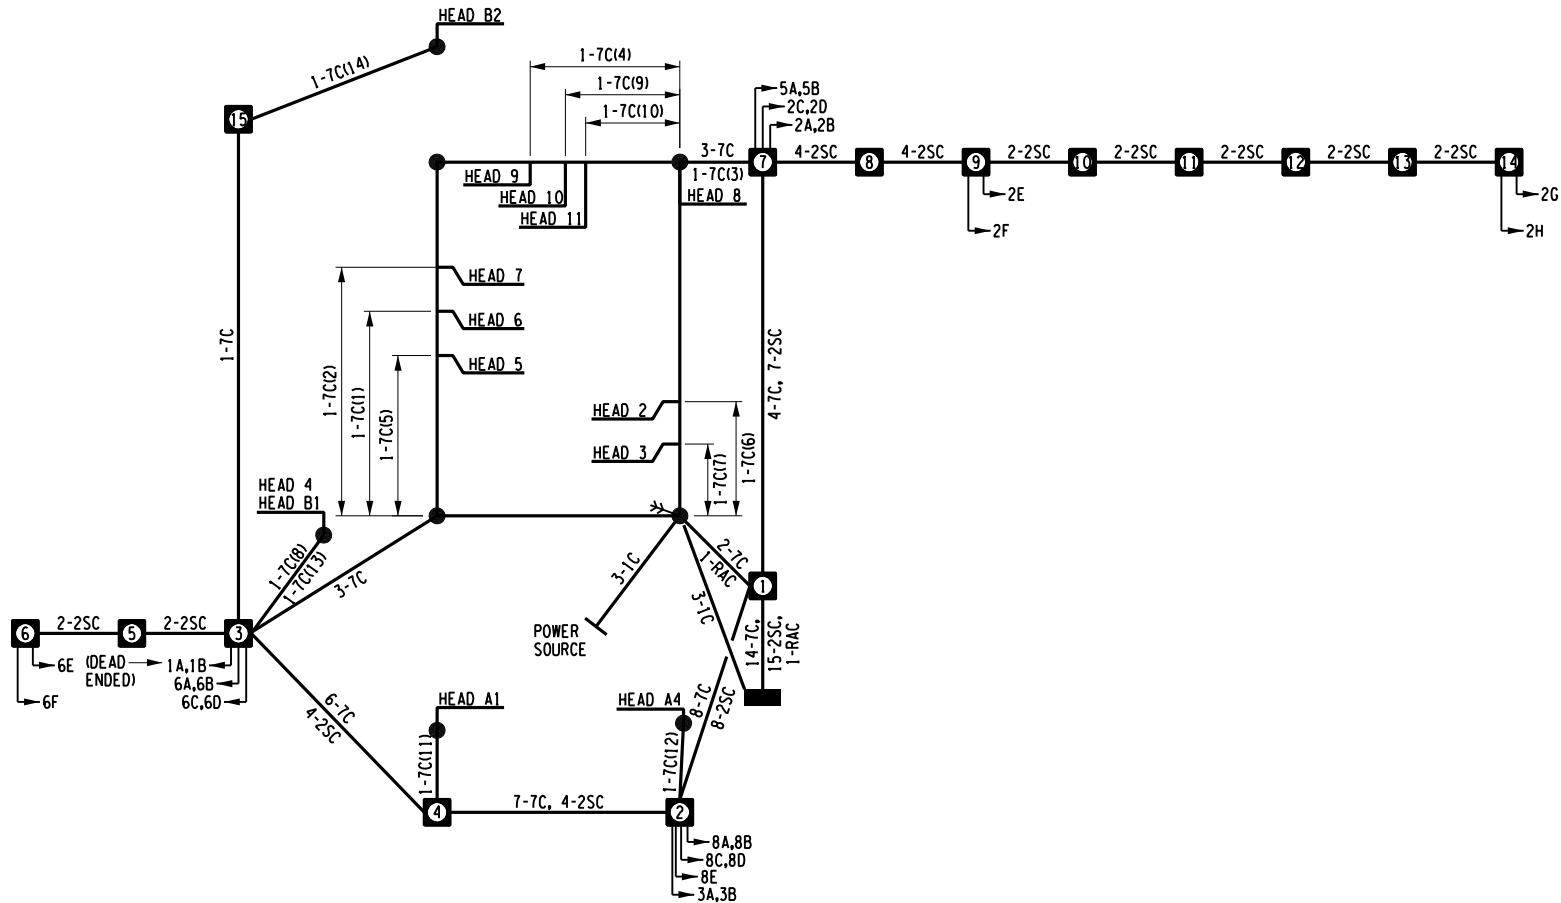


TABLE OF CLEARANCES						
TO	FROM					
	G	R	←G	←R	⤴	⤵
G		R				
R	Y	R				
←G				←R		
←R			←Y	←R		
⤴						⤵
⤵					FLASHING WITH TIMER	

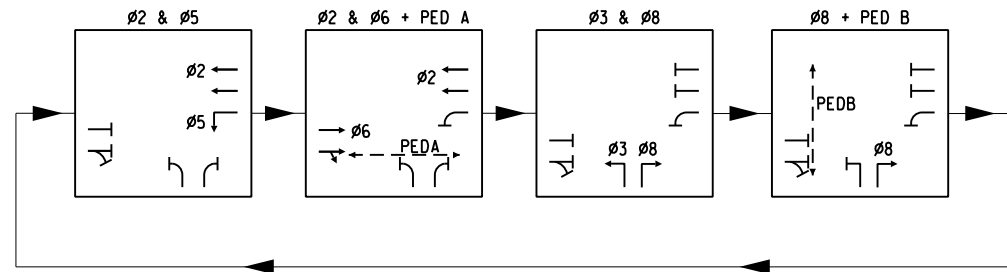

PHASING DIAGRAM
NTS

TABLE OF OPERATIONS												
PHASE	FACES											
	2	3	4	5	6	7	8	9	10	11	A1/A4	B1/B2
Ø 2	R	R	R	←R	G	G	G	←R	R	R	DW	DW
Ø 3	R	R	R	←R	R	R	R	←G	R	R	DW	DW
Ø 5	R	R	R	←G	R	R	R	←R	R	R	DW	DW
Ø 6	G	G	G	←R	R	R	R	←R	R	R	DW	DW
Ø 8 + PED B	R	R	R	←R	R	R	R	←R	G	G	DW	DW*
Ø 2 & Ø 5	R	R	R	←G	G	G	G	←R	R	R	DW	DW
Ø 2 & Ø 6 + PED A	G	G	G	←R	G	G	G	←R	R	R	DW*	DW
Ø 3 & Ø 8	R	R	R	←R	R	R	R	←G	G	G	DW	DW
FLASHING OPERATION	R	R	R	R	R	R	R	R	R	R	DK	DK
DISPLAY												
ALL LENSES SHALL BE 12 IN. DIA.	(R) (Y) (G)	(R) (Y) (G)	(R) (Y) (G)	(←R) (←Y) (←G)	(R) (Y) (G)	(R) (Y) (G)	(R) (Y) (G)	(←R) (←Y) (←G)	(R) (Y) (G)	(R) (Y) (G)	⤴ 00	⤵ 00

* UPON ACTIVATION OF A PEDESTRIAN PUSH BUTTON, A "WALKING MAN" INDICATION FOLLOWED BY A FLASHING "HAND" INDICATION FOLLOWED BY A STEADY "HAND" WILL BE DISPLAYED, AND COUNTDOWN TIMER IS INITIATED.

DAVIDSON AUTO

IT IS A VIOLATION OF LAW FOR ANY PERSON, UNLESS THEY ARE ACTING UNDER THE DIRECTION OF A LICENSED PROFESSIONAL ENGINEER, ARCHITECT, LANDSCAPE ARCHITECT OR LAND SURVEYOR TO ALTER AN ITEM IN ANY WAY. IF AN ITEM BEARING THE STAMP OF A LICENSED PROFESSIONAL IS ALTERED, THE ALTERING ENGINEER, ARCHITECT, LANDSCAPE ARCHITECT OR LAND SURVEYOR SHALL STAMP THE DOCUMENT AND INCLUDE THE NOTATION "ALTERED BY" FOLLOWED BY THEIR SIGNATURE, THE DATE OF SUCH ALTERATION, AND A SPECIFIC DESCRIPTION OF THE ALTERATION.

No.	Submittal / Revision	Appd.	Date

HIGHWAY IMPROVEMENTS
FOR
DAVIDSON AUTO
TOWN OF CLAY,
ONONDAGA COUNTY, NY

ONONDAGA CO. SIGNAL #313P
TRAFFIC SIGNAL
PLAN

Designed By: S.E.B.	Project No.: 31067	Drawing No.:
Drawn By: M.E.D.	Scale: NONE	TSP-3
Checked By: C.L.D.	Plot Date: 7/21/2016	SHEET 22 OF 27

SIGNAL OPERATION SPECIFICATIONS TABLE OF SWITCH PACKS							
SIGNAL LOCATION: NYS ROUTE 31 & DAVIDSON AUTO (SIGNAL 313P) COUNTY: ONONDAGA							
SWITCH PACK	FUNCTION	FACE NUMBERS	FLASH PLUG	TERMINAL WIRING BOARD		WIRE COLOR CODE	
				INDICATIONS	TERMINAL		
SP 1					SP 1 R SP 1 Y SP 1 G GROUND WIRE GROUND BUS		
SP 2	Ø2	6, 7	R	R Y G GROUND WIRE	SP 2 R SP 2 Y SP 2 G GROUND BUS	14/7C-1-R 14/7C-1-O 14/7C-1-G 14/7C-1-W	14/7C-2-R 14/7C-2-O 14/7C-2-G 14/7C-2-W
SP 3	Ø2	8	R	R Y G GROUND WIRE	SP 3 R SP 3 Y SP 3 G GROUND BUS	14/7C-3-R 14/7C-3-O 14/7C-3-G 14/7C-3-W	
SP 4	Ø3	9	R	   GROUND WIRE	SP 4 R SP 4 Y SP 4 G GROUND BUS	14/7C-4-R 14/7C-4-O 14/7C-4-G 14/7C-4-W	
SP 5					SP 5 R SP 5 Y SP 5 G GROUND WIRE GROUND BUS		
SP 6	Ø5	5	R	   GROUND WIRE	SP 6 R SP 6 Y SP 6 G GROUND BUS	14/7C-5-R 14/7C-5-O 14/7C-5-G 14/7C-5-W	
SP 7	Ø6	2, 3	R	R Y G GROUND WIRE	SP 7 R SP 7 Y SP 7 G GROUND BUS	14/7C-6-R 14/7C-6-O 14/7C-6-G 14/7C-6-W	14/7C-7-R 14/7C-7-O 14/7C-7-G 14/7C-7-W
SP 8	Ø6	4	R	R Y G GROUND WIRE	SP 8 R SP 8 Y SP 8 G GROUND BUS	14/7C-8-R 14/7C-8-O 14/7C-8-G 14/7C-8-W	
SP 9					SP 9 R SP 9 Y SP 9 G GROUND WIRE GROUND BUS		
SP 10	Ø8	10, 11	R	R Y G GROUND WIRE	SP 10 R SP 10 Y SP 10 G GROUND BUS	14/7C-9-R 14/7C-9-O 14/7C-9-G 14/7C-9-W	14/7C-10-R 14/7C-10-O 14/7C-10-G 14/7C-10-W
SP 11					SP 11 R SP 11 Y SP 11 G GROUND WIRE GROUND BUS		
SP 12					SP 12 R SP 12 Y SP 12 G GROUND WIRE GROUND BUS		
SP 13	PED A (Ø6)	A1, A4	W	HAND MAN GROUND WIRE	SP 13 R SP 13 Y SP 13 G GROUND BUS	14/7C-11-R 14/7C-11-G 14/7C-11-W	14/7C-12-R 14/7C-12-G 14/7C-12-W
SP 14	PED B (Ø8)	B1, B2	W	HAND MAN GROUND WIRE	SP 14 R SP 14 Y SP 14 G GROUND BUS	14/7C-13-R 14/7C-13-G 14/7C-13-W	14/7C-14-R 14/7C-14-G 14/7C-14-W

14/19C-1-R/B
 NO. OF CONDUCTORS → XX/XXC-X-X/X ← TRACER COLOR
 → WIRE COLOR
 → CONDUCTOR CABLE NO.
 COLOR: (R) RED, (O) ORANGE, (G) GREEN,
 (BL) BLUE, (W) WHITE, (B) BLACK
KEY FOR WIRE COLOR CODE

SIGNAL OPERATION SPECIFICATIONS TABLE OF INPUT WIRING					
SIGNAL LOCATION: NYS ROUTE 31 & DAVIDSON AUTO (SIGNAL 313P)				COUNTY: ONONDAGA	
FUNCTION	DETECTOR NUMBERS	TYPE	TERMINAL WIRING BOARD	DIMENSION	REMARKS
			1A, 1B		
Ø2	2A, 2B	SPLIT PRESENCE	2A, 2B	6 FT X 32 FT	ROUTE 31 WB THRU LANE
Ø2	2C, 2D	SPLIT PRESENCE	3A, 3B	6 FT X 30 FT	ROUTE 31 WB THRU LANE
Ø2	2E	SETBACK	4A, 4B	6 FT X 6 FT	ROUTE 31 WB THRU LANE
Ø2	2F	SETBACK	5A, 5B	6 FT X 6 FT	ROUTE 31 WB THRU LANE
Ø2	2G	QUEUE DETECTOR	6A, 6B	6 FT X 6 FT	ROUTE 31 WB THRU LANE
Ø2	2H	QUEUE DETECTOR	7A, 7B	6 FT X 6 FT	ROUTE 31 WB THRU LANE
Ø3	3A, 3B	SPLIT PRESENCE	8A, 8B	6 FT X 34 FT	DAVIDSON DRIVEWAY NB LEFT TURN LANE
			9A, 9B		
			10A, 10B		
Ø5	5A, 5B	SPLIT PRESENCE	11A, 11B	6 FT X 34 FT	ROUTE 31 WB LEFT TURN LANE
Ø6	6A, 6B	SPLIT PRESENCE	12A, 12B	6 FT X 32 FT	ROUTE 31 EB THRU
Ø6	6C, 6D	SPLIT PRESENCE	13A, 13B	6 FT X 30 FT	ROUTE 31 EB THRU LANE/RIGHT LANE
Ø6	6E	SETBACK	14A, 14B	6 FT X 6 FT	ROUTE 31 EB THRU LANE
Ø6	6F	SETBACK	15A, 15B	6 FT X 6 FT	ROUTE 31 EB THRU/RIGHT LANE
			16A, 16B		
			17A, 17B		
Ø8	8A, 8B	SPLIT PRESENCE	18A, 18B	6 FT X 32 FT	DAVIDSON DRIVEWAY NB HATCHED MEDIAN
Ø8	8C, 8D	SPLIT PRESENCE	19A, 19B	6 FT X 30 FT	DAVIDSON DRIVEWAY NB RIGHT LANE
Ø8	8E	PRESENCE	20A, 20B	6 FT X 20 FT	DAVIDSON DRIVEWAY NB RADIUS
			21A, 21B		
			22A, 22B		
PED A (Ø6)	A1, A4	PED BUTTON	23A, 23B	-	CROSSING DAVIDSON DRIVEWAY
PED B (Ø8)	B1, B2	PED BUTTON	24A, 24B	-	CROSSING ROUTE 31 WEST SIDE
			25A, 25B		
			26A, 26B		
			27A, 27B		
			28A, 28B		

DAVIDSON AUTO

IT IS A VIOLATION OF LAW FOR ANY PERSON, UNLESS THEY ARE ACTING UNDER THE DIRECTION OF A LICENSED PROFESSIONAL ENGINEER, ARCHITECT, LANDSCAPE ARCHITECT OR LAND SURVEYOR TO ALTER AN ITEM IN ANY WAY. IF AN ITEM BEARING THE STAMP OF A LICENSED PROFESSIONAL IS ALTERED, THE ALTERING ENGINEER, ARCHITECT, LANDSCAPE ARCHITECT OR LAND SURVEYOR SHALL STAMP THE DOCUMENT AND INCLUDE THE NOTATION "ALTERED BY" FOLLOWED BY THEIR SIGNATURE, THE DATE OF SUCH ALTERATION, AND A SPECIFIC DESCRIPTION OF THE ALTERATION.

[illegible]

HIGHWAY IMPROVEMENTS
FOR
DAVIDSON AUTO
TOWN OF CLAY,
ONONDAGA COUNTY, NY

ONONDAGA CO. SIGNAL #313P
TRAFFIC SIGNAL
TABLES

Designed By: S.E.B.	Project No.: 31067	Drawing No.: TSP-4 SHEET 23 OF 27
Drawn By: M.E.D.	Scale: NTS	
Checked By: C.L.D.	Plot Date: 7/21/2016	

GENERAL NOTES:

1. THE WORDS "SHALL", "SHOULD" AND "MAY" AS USED IN THE CONTRACT DOCUMENTS HAVE THE FOLLOWING MEANING: SHALL - A MANDATORY CONDITION. IN THE DESIGN, APPLICATION OR LOCATION OF DEVICES REQUIREMENTS HAVING "SHALL" STIPULATIONS ARE MANDATORY. NO DISCRETION IN FOLLOWING THEM IS ALLOWED. SHOULD - AN ADVISORY CONDITION. WHERE "SHOULD" IS USED IN RELATION TO A PROVISION, THAT PROVISION IS RECOMMENDED AND NORMALLY IS USED TO BE FOLLOWED, BUT IS NOT MANDATORY. DEVIATION FROM SUCH PROVISION IS PERMISSIBLE IF, AND TO THE EXTENT, THERE IS JUSTIFIABLE CAUSE TO DO SO. MAY - A PERMISSIVE CONDITION. NO REQUIREMENT FOR DESIGN OR APPLICATION IS INTENDED.
2. ALL TRAFFIC SIGNAL EQUIPMENT SHALL BE INSTALLED IN ACCORDANCE WITH NEW YORK STATE STANDARD SHEETS 680-1 THRU 680-17 INCLUSIVE AS APPLICABLE, EXCEPT AS MODIFIED BELOW OR IN THE CONTRACT PLANS.
3. ALL TRAFFIC SIGNAL ITEMS SHALL MEET THE NEW YORK STATE DEPARTMENT OF TRANSPORTATION STANDARD SPECIFICATIONS DATED MAY 1, 2008 WITH ALL CURRENT ADDENDA UNLESS OTHERWISE STATED IN THE CONTRACT PLANS.
4. THE CONTRACTOR SHALL NOTIFY NYSDOT TRAFFIC SIGNAL MAINTENANCE AT (315) 428-4064 PRIOR TO BEGINNING WORK AT ANY SIGNAL AND AGAIN TWO WEEKS BEFORE ATTEMPTING TO ENERGIZE A SIGNAL TO SCHEDULE A TURN ON DATE.
5. WHERE UNFORESEEN UNDERGROUND UTILITIES MAKE IT NECESSARY TO RELOCATE SIGNAL POLES MORE THAN 5 FEET FROM THEIR ORIGINAL LOCATIONS AS SHOWN ON THE CONTRACT PLANS, THE FIELD ENGINEER AND THE REGIONAL TRAFFIC ENGINEER SHALL BE NOTIFIED IMMEDIATELY AND ALTERNATE LOCATIONS WILL BE SUPPLIED BY THE ENGINEER.
6. UPON COMPLETION OF WORK, REGION 3 TRAFFIC SIGNAL MAINTENANCE PERSONNEL WILL PERFORM AN INSPECTION OF THE SIGNAL SYSTEM. AT THE TIME OF THE INSPECTION, THE CONTRACTOR SHALL UNBAG THE NEW SIGNAL HEADS AND PROVIDE ACCESS TO ALL PULLBOXES FOR INSPECTION PURPOSES. THE CONTRACTOR SHALL BE NOTIFIED OF ANY DEFECTS FOUND DURING THE INSPECTION, AND WILL MAKE ANY NECESSARY CORRECTIONS BEFORE THE INTERSECTION WILL BE ACCEPTED. THE CONTRACTOR SHALL PROVIDE SUFFICIENT PERSONNEL AND TRAFFIC CONTROL DEVICES TO SAFELY MAINTAIN TRAFFIC THROUGH THE INTERSECTION WHILE THE INSPECTION IS BEING PERFORMED. THE SIGNAL HEADS SHALL BE REBAGGED SHOULD THE INSPECTION FAIL.
7. NORMALLY GEOMETRIC IMPROVEMENTS AT A SIGNALIZED INTERSECTION ARE AN INTEGRAL PART OF THE SIGNAL DESIGN. AND THEREFORE, THIS WORK SHALL NOT BE COMPLETED BEFORE THE NEW SIGNAL IS IN PLACE. ALL SIGNAL IMPROVEMENTS SHOWN ON THE PLANS, INCLUDING LANE DESIGNATION SIGNS, TURNING LANES, CHANNELIZATION, PAVEMENT MARKINGS, ETC., SHALL BE IN PLACE BEFORE THE NEW SIGNAL IS PLACED INTO OPERATION. THE CONTRACTOR SHALL WORK WITH THE FIELD ENGINEER AND THE REGIONAL TRAFFIC ENGINEER TO COORDINATE THESE OPERATIONS.
8. A MINIMUM OF FIVE (5) WORKING DAYS PRIOR NOTICE IS REQUIRED TO THE FIELD ENGINEER, AND THE REGIONAL TRAFFIC ENGINEER, FOR ASSISTANCE IN THE LAYOUT OF THE ACTUAL LOCATIONS OF POLES, LOOPS, SIGNAL HEADS. ITEM NUMBERS ARE SUBJECT TO CHANGES BASED ON ACTUAL FIELD LAYOUT.
9. LOCATION OF ALL PROPOSED CONDUITS, PULLBOXES, JUNCTION BOXES AND POLES SHOWN ON THE CONTRACT PLANS ARE APPROXIMATE. FINAL LOCATIONS A.O.B.E..
10. PULLBOXES SHALL HAVE A TWO FOOT MINIMUM DRAINAGE BED OF NO. 2 CRUSHED STONE OR GRAVEL PLACED BELOW THE PULLBOX, AOE. THIS WORK SHALL BE INCLUDED IN THE PRICE BIDE FOR ITEM 680.510501 - "PULLBOX, RECTANGULAR 26" X 18" REINFORCED CONCRETE."
11. PAVEMENT MARKINGS SHOWN ON THE TRAFFIC SIGNAL PLANS, UNLESS OTHERWISE NOTED, ARE FOR DESIGN PURPOSES ONLY. HOWEVER, ALL PAVEMENT MARKINGS FOR THE INTERSECTION MUST BE INSTALLED PRIOR TO SCHEDULING A TURN-ON DATE OF THE TRAFFIC SIGNAL.
12. ON STANDARD SHEET NO. 680-04, ALL PULLBOXES SHALL BE SET 1/2 INCH BELOW GRADE WITH ALL THE SURROUNDING SURFACES EXCEPT SIDEWALKS, WHERE THEY SHALL BE FLUSH.
13. NO PROPOSAL WHICH MODIFIES THE APPROVED DESIGN PLAN SUGGESTED BY EITHER THE CONTRACTOR OR CONSTRUCTION PERSONNEL SHALL BE MADE IN THE FIELD WITHOUT FIRST CONSULTING WITH THE REGIONAL TRAFFIC SAFETY AND MOBILITY GROUP AT (315)428-4064. THESE CHANGES INCLUDE, BUT NOT LIMITED TO, 90 DEGREE BENDS IN THE CONDUIT.
14. THE CONTRACTOR'S ATTENTION IS DIRECTED TO THE FACT THAT THERE MAY BE OTHER CONTRACTORS WORKING WITHIN THE LIMITS OF WORK FOR THIS CONTRACT. IT IS THE RESPONSIBILITY OF THE CONTRACTOR TO COORDINATE THE WORK OF THIS CONTRACT WITH THAT OF OTHERS SO THERE IS NO CONFLICT.
15. THE APPROXIMATE LOCATION OF UNDERGROUND UTILITIES MAY BE SHOWN ON THE PLANS. THE CONTRACTOR SHALL VERIFY THE TRUE LOCATION BEFORE COMMENCING WORK. BEFORE ANY PIPE IS PLACED, THE CONTRACTOR SHALL UNCOVER ALL UTILITIES AT PIPE CROSSINGS TO ENABLE THE ENGINEER TO VERIFY THE PROPOSED PIPE WITH GRADES SHOWN ON THE PLANS IS NOT OBSTRUCTED BY EXISTING UTILITIES.
16. ALL SIGNAL EQUIPMENT SHALL BE PLACED IN A LOCATION THE COMPLIES WITH THE NYS HIGH VOLTAGE PROXIMITY ACT. THIS INCLUDES, BUT IS NOT LIMITED TO, KEEPING ALL SIGNAL EQUIPMENT A MINIMUM OF 10 FEET FROM PRIMARY LINES AND 2 FEET FROM SECONDARY AND ALL OTHER LINES.
17. THE CONTRACTOR IS TO CONTACT DIG SAFELY NEW YORK AT 811 FOR MARKOUT OF ALL UNDERGROUND SIGNAL CONDUIT AND LOOP WIRE PRIOR TO ANY DIGGING. ANY BROKEN SIGNAL WIRE CANNOT BE SPLICED. A NEW RUN OF WIRE FROM THE POLE TO THE FURTHEST END MUST BE REPLACED.
18. UNDERGROUND UTILITY LOCATIONS ARE NOT GUARANTEED, NOR IS THERE ANY GUARANTEE THAT ALL EXISTING UTILITIES, WHETHER FUNCTIONAL OR ABANDONED, WITHIN THE PROJECT AREA ARE SHOWN ON THESE DRAWINGS. THE CONTRACTOR SHALL DETERMINE THE EXACT LOCATION OF ALL UNDERGROUND UTILITIES BEFORE STARTING WORK AND SHALL BE RESPONSIBLE FOR ALL DAMAGES RESULTING FROM THEIR WORK. CONTRACTOR SHALL NOTIFY DIG SAFELY NEW YORK AT 811 IN ACCORDANCE WITH 16NYCRR PART 753.
19. THE CONTRACTOR SHALL PROVIDE THE LOCAL POLICE THE NAME, ADDRESS AND TELEPHONE NUMBER OF A PERSON OR PERSONS AUTHORIZED OUTSIDE OF NORMAL WORKING HOURS TO SECURE AND USE LABOR, MATERIALS AND EQUIPMENT FOR EMERGENCY REPAIRS TO MAKE SAFE THE ENTIRE AREA OF THE CONTRACT. DUPLICATE COPIES OF SUCH NOTICES SHALL BE FILED WITH THE EIC, TRAFFIC SIGNAL MAINTENANCE AND THE REGIONAL DIRECTOR.
20. THE CONTRACTOR IS RESPONSIBLE FOR COORDINATING CONSTRUCTION OPERATIONS AND SIGNING FOR THIS CONTRACT WITH THE OPERATIONS AND SIGNING OF OTHER WORK WITHIN THE CONTRACT LIMITS.

CONDUIT & CONDUIT EXCAVATION NOTES:

1. THE CONTRACTOR SHALL ESTABLISH THE LOCATION OF THE UNDERGROUND UTILITIES AND SUPPORT AND PROTECT ALL LINES ENCOUNTERED IN THE TRENCHING AND EXCAVATION OPERATIONS.
2. WHERE CONDUIT IS TO BE PLACED UNDER THE ROADWAY, THE CONTRACTOR SHALL USE A 3" DIAMETER CONDUIT, UNLESS OTHERWISE SHOWN ON THE PLAN SHEETS.
3. UNLESS OTHERWISE NOTED ON THE PLANS, ALL SIGNAL POLE AND CONTROLLER BASES SHALL HAVE A MINIMUM OF 4 NPS DIAMETER CONDUIT SWEEP. PEDESTRIAN SIGNAL POLES SHALL HAVE A MINIMUM OF 2 NPS DIAMETER CONDUIT SWEEP.
4. ALL SIGNAL CONDUITS SHALL BE BONDED WITH A *6 BARE STRANDED COPPER GROUND WIRE.
5. ALL COUPLINGS AND BUSHINGS SHALL BE MECHANICALLY THREADED. COMPRESSION OR SLIP TYPE COUPLINGS OR BUSHINGS SHALL NOT BE ALLOWED.

MICROCOMPUTER CABINET NOTES:

1. LEAD-INS FROM ALL LOOPS SHALL BE TAGGED IN THE CONTROLLER CABINET TO IDENTIFY THE DETECTORS THAT THEY SERVE.
2. EACH AND EVERY CABLE ENTERING THE CONTROLLER CABINET AND PULLBOXES SHALL BE IDENTIFIED BY FUNCTION AND PHASE STAMPED ON NYSDOT APPROVED TAGS. THE TAGS SHALL BE ATTACHED TO THE CABLES WITH A PLASTIC OR NYLON LINE.
3. IN UNPAVED AREAS, THE CONTRACTOR SHALL INSTALL A 5 FT X 5 FT CONCRETE WORK PAD. WHETHER PRECAST OR CAST IN PLACE, AS SHOWN ON STANDARD SHEET 680-05, THIS WORK SHALL BE INCLUDED IN THE PRICE BID FOR ITEM 680.80324515 - INSTALL MICROCOMPUTER CABINET.
4. ON STANDARD SHEET NO. 608-05, THE CABINET SHALL ONLY BE BANDED TO THE POLE AT BOTH TOP AND BOTTOM BRACKETS. WELDING SHALL NOT BE ALLOWED.
5. THE MOUNTING HEIGHT FOR THE MICROCOMPUTER CABINET AS SHOWN ON SHEET 608-05 SHALL BE INCREASED TO 24 INCHES WITH THE HAND HOLE OPENING FOR THE 4 NPS CONDUIT/90 DEGREE PULLING ELBOW (LB) FACING OUT AWAY FROM THE POLE, NOT DOWN TOWARDS THE GROUND.
6. EVERY CONDUIT ENTRANCE TO THE TRAFFIC SIGNAL CABINET SHALL BE SEALED USING NON-SHEDDING STAINLESS STEEL SPONGES. THE STEEL SPONGES SHOULD NOT ACTUALLY BE PLACED INSIDE THE CABINET, BUT INSIDE THE LB AS IT PASSES INTO THE POLE. THIS WORK SHALL BE INCLUDED IN THE PRICE BID FOR ITEM 680.80324515-INSTALL MICROCOMPUTER CABINET.

SIGNAL HEAD NOTES:

1. ONCE TRAFFIC SIGNAL HEAD ASSEMBLIES HAVE BEEN INSTALLED AND ADJUSTED IN THE FIELD TO THE SATISFACTION OF THE FIELD ENGINEER, THE CONTRACTOR SHALL APPLY A BEAD OF SILICONE SEALANT AROUND THE SERRATED LOCK RING AT ALL LOCATIONS WHERE VERTICAL PIPE NIPPLES ARE ATTACHED TO THE TOP SURFACES OF BOTH TRAFFIC SIGNAL SECTIONS AND PIPE CROSS BODIES TO PREVENT WATER INFILTRATION INTO THE SIGNAL ASSEMBLY.
2. A MINIMUM CLEARANCE OF 16.5 FEET ABOVE THE HIGH POINT OF THE ROADWAY IS REQUIRED FOR ALL SIGNALS. NO EXCEPTIONS SHALL BE MADE FOR SIGNALS MOUNTED BELOW 16.5 FEET. FOR SIGNALS WITH BACKPLATES MOUNTED ON THEM, THE BOTTOM OF THE BACKPLATE SHALL BE A MINIMUM OF 16.5 FEET ABOVE THE HIGH POINT OF THE ROADWAY.
3. THE CONTRACTOR SHALL INSTALL A HEAVY DUTY STAINLESS STEEL COTTER PIN AND A STAINLESS STEEL WASHER ON THE SIGNAL HEAD BALANCE ADJUSTER.
4. ALL TRAFFIC SIGNAL HEADS SHALL HAVE 12" LENSES.
5. ALL POLYCARBONATE SIGNAL HEADS WITH THREE OR MORE SECTIONS REQUIRE A REINFORCEMENT PLATE UNLESS CONNECTED TO A FIXED OBJECT (POLE OR MAST ARM) BY A BRACKET WITH TWO SEPARATE CONNECTION POINTS (TOP AND BOTTOM).
6. ITEM 680.81990003-TRAFFIC SIGNAL BACKPLATES WITH YELLOW REFLECTIVE TAPE SHALL BE MODIFIED TO ONLY ALLOW 5 INCH NON-LOUVERED FLAT BLACK FINISHED BACKPLATES WITH A 3 INCH WIDE YELLOW REFLECTIVE TAPE BORDER AROUND THE OUTER EDGE.
7. STANDARD SPECIFICATION 680-3.18 IS MODIFIED ALLOWING ONLY RINGS TO BE USED FOR THE ATTACHMENT OF SIGNAL CONTROL CABLES TO THE MESSENGER CABLE.

DETECTOR NOTES:

1. ALL DETECTOR LOOPS SHALL BE INSTALLED IN THE CENTER OF THEIR RESPECTIVE LANES, AS PER STANDARD SHEET NO. 680.14. CUT LOOPS SQUARE AND TAKE TAILS DIRECTLY TO THE CURB.
2. ITEM 680.71 - SHIELDED LEAD-IN CABLE SHALL BE USED TO CONNECT LOOP DETECTORS TO THE CONTROLLER.
3. THE SPLICE BETWEEN THE LOOP WIRES AND THE SHIELDED LEAD-IN CABLE SHALL BE SOLDERED AND NOT CRIMPED.
4. ON STANDARD SHEET NO. 680-14, THE DISTANCE BETWEEN LOOP WIRE LEAD-INS SHALL BE INCREASED FROM 6" (TYP.) TO 2' (TYP.).
5. WHERE NEW ASPHALT PAVEMENT IS TO BE PLACED, VEHICLE DETECTOR LOOPS SHALL BE INSTALLED IN THE BINDER COURSE PRIOR TO THE PLACEMENT OF THE TOP COURSE.
6. ALL VEHICLE DETECTOR LOOPS SHALL HAVE THREE (3) TURNS OF WIRE PER LOOP.
7. CLARIFICATION OF CONTRACTOR'S RESPONSIBILITY REGARDING MAINTAINING LOOP DETECTION UNDER "MAINTAIN TRAFFIC SIGNAL EQUIPMENT". THE CONTRACTOR SHALL MAINTAIN EXISTING VEHICLE DETECTION WITH REASONABLE CARE. UNLESS OTHERWISE NOTED, THE MAXIMUM LENGTH OF TIME THAT AN INTERSECTION CAN BE WITHOUT DETECTION IS TWO (2) WEEKS. IF DETECTION IS NOT RESTORED WITHIN THIS TIME FRAME IT WILL BE THE CONTRACTOR'S RESPONSIBILITY TO ESTABLISH VEHICLE DETECTION AT THEIR OWN EXPENSE.

TRAFFIC SIGNAL POLE NOTES:

1. FOR NEW ANCHOR BASE SIGNAL POLE INSTALLATIONS:
 - a) THE COST OF THE ANCHOR BOLTS AND THE STEEL REINFORCING SHALL BE INCLUDED IN THE PRICE BID FOR ITEM 680.5001-POLE EXCAVATION AND CONCRETE FOUNDATION.
2. THE CONTRACTOR SHALL FURNISH ANCHOR BOLT COVERS FOR ANY TRAFFIC SIGNAL POLE OR PEDESTRIAN POLE WHERE PEDESTRIAN TRAFFIC MAY EXIT. CONTRACTOR SHALL CONTACT TRAFFIC SIGNAL MAINTENANCE AT (315) 428-4064 TO MAKE THIS DETERMINATION.
3. STANDARD SPECIFICATION 680.67XX IS MODIFIED ALLOWING ONLY ALUMINUM TRAFFIC SIGNAL POLES TO BE USED FOR SUPPLEMENTAL SIGNAL HEADS.
4. THE CONTRACTOR SHALL COORDINATE ALL REQUIRED UTILITY RELOCATIONS WITH THE APPROPRIATE UTILITY COMPANIES PRIOR TO CONSTRUCTION.
5. PRIOR TO INSTALLING SIGNAL POLES, THE CONTRACTOR SHALL VERIFY EXISTING/PROPOSED GROUND ELEVATIONS AND MAKE ADJUSTMENTS AS NECESSARY.
6. ALL NECESSARY HOLES IN THE POLE BELOW THE LOAD ATTACHMENT POINT AND GREATER THAN 3/4" IN DIAMETER SHALL BE MADE BY THE MANUFACTURER AND REINFORCED ACCORDING TO FABRICATION DETAILS AND CONTRACT DOCUMENTS.
7. HAND HOLES SHALL BE LOCATED NINETY (90) DEGREES CLOCKWISE, TOP VIEW, FROM THE DIRECTION OF THE CABLE LOAD.
8. FOR THOSE POLES ON WHICH A TRAFFIC SIGNAL CABINET WILL BE MOUNTED, THE POLE MANUFACTURER WILL BE REQUIRED TO WELD A CABINET WIRING ACCESS COUPLING INTO THE POLE AS PART OF THE POLE MANUFACTURING PROCESS. THIS COUPLING SHALL BE CENTERED 12 INCHES FROM THE BOTTOM OF THE BASE PLATE AND 90 DEGREES CLOCKWISE (TOP VIEW) FROM THE ACCESS HAND OF THE HOLE, UNLESS OTHERWISE SPECIFIED. THE COUPLING SHALL BE DESIGNED TO ACCEPT 1-1/2 INCHES OF A STANDARD 4 INCH DIAMETER GALVANIZED PIPE FROM THE OUTSIDE OF THE POLE, AND SHALL PROTRUDE NO MORE THAN 1/2 INCH ON THE OUTSIDE OF THE POLE. AN INSULATED CHASE NIPPLE SHALL BE INSTALLED IN THE COUPLING ON THE INSIDE OF THE POLE. THE COUPLING SHALL BE DESIGNED TO REINFORCE THE HOLE IN WHICH IT IS INSTALLED.
9. THE BOTTOM OF ALL SUPPLEMENTAL SIGNAL HEADS SHALL BE POST TOP MOUNTED 12 FEET ABOVE THE HIGH POINT OF THE ROAD OR SIDEWALK, WHICHEVER IS GREATER. THIS WORK SHALL BE PAID FOR UNDER ITEM 680.8111-TRAFFIC SIGNAL BRACKET ASSEMBLY 1-WAY. A REINFORCING PLATE MUST ALSO BE INSTALLED IN THE BOTTOM SECTION OF ALL POST TOP MOUNTED HEADS.
10. THE CONTRACTOR SHALL VERIFY THE SPAN WIRE POLE HEIGHTS GIVEN IN THE CONTRACT DOCUMENTS. THE FOLLOWING RELATIONSHIP CAN BE USED TO DETERMINE ADEQUATE POLE HEIGHT IN FEET: 24' + 0.05L ± POLE BASE ELEVATION RELATIVE TO THE HIGH POINT OF THE PAVEMENT BENEATH THE SPAN. (L = SPAN LENGTH IN FEET). IF THE SPAN LENGTH IS INCREASED OR IF POLE LOCATIONS ARE USED OTHER THAN THOSE SHOWN IN THE CONTRACT PLANS, THE CONTRACTOR SHALL SUBMIT VERIFICATION OF ADEQUATE ROADWAY CLEARANCE AND POLE STRENGTH; SUPPORTING INFORMATION SHALL INCLUDE DESIGN AND FABRICATION DETAILS.

PEDESTRIAN SIGNALS

1. STANDARD SPECIFICATION 680.67XX IS MODIFIED ALLOWING ONLY ALUMINUM PEDESTRIAN TRAFFIC SIGNAL POLES.
2. ALL PEDESTRIAN PUSH BUTTONS SHALL CONFORM TO THE AMERICANS WITH DISABILITIES ACT (ADA) REQUIREMENTS. THE COST TO BE INCLUDED IN THE BID PRICE FOR ITEM 680.81330010 - AUDIBLE PEDESTRIAN SIGNAL.
3. ALL PEDESTRIAN PUSH BUTTONS SHALL BE LOCATED PARALLEL WITH THE APPROPRIATE CROSSWALK. ALSO, ALL INDICATIONS SHALL BE INSTALLED AWAY FROM TURNING VEHICULAR TRAFFIC UNLESS OTHERWISE SHOWN ON THE PLAN SHEET.
4. ALL PEDESTRIAN SIGNS SHALL BE 9 INCHES x 15 INCHES (R10-3e) REGARDLESS OF THE SIZE OF POLE THEY ARE INSTALLED ON. THE COST OF FURNISHING AND INSTALLING THESE SIGNS SHALL BE INCLUDED IN THE BID PRICE OF ITEM 680.81330010 - AUDIBLE PEDESTRIAN SIGNAL.
5. ON STANDARD SHEET NO. 680-10, THE PEDESTRIAN INDICATIONS SHALL BE BANDED TO THE POLE AND HAVE ONE BOLT THROUGH THE TOP BRACKET.

ITEM 680.81330010 - AUDIBLE PEDESTRIAN SIGNAL SHALL INCLUDE PROGRAMMING ALL THE FOLLOWING SETTINGS FOR AN AUDIBLE PEDESTRIAN SIGNAL PRIOR TO ACTIVATION:

- LOCATE VOL MIN: 50
- LOCATE VOL MAX: 60
- INFO MSG VOL MIN: 50
- STD WALK VOL MIN: 50
- STD WALK VOL MAX: 60
- EXT WALK VOL MIN: 50
- EXT WALK VOL MAX: 60
- VOL OVER AMBIENT: +5

Drawing Copyright © 2016



DAVIDSON AUTO

IT IS A VIOLATION OF LAW FOR ANY PERSON, UNLESS THEY ARE ACTING UNDER THE DIRECTION OF A LICENSED PROFESSIONAL ENGINEER, ARCHITECT, LANDSCAPE ARCHITECT OR LAND SURVEYOR TO ALTER AN ITEM IN ANY WAY. IF AN ITEM BEARING THE STAMP OF A LICENSED PROFESSIONAL IS ALTERED, THE ALTERING ENGINEER, ARCHITECT, LANDSCAPE ARCHITECT OR LAND SURVEYOR SHALL STAMP THE DOCUMENT AND INCLUDE THE NOTATION "ALTERED BY" FOLLOWED BY THEIR SIGNATURE, THE DATE OF SUCH ALTERATION, AND A SPECIFIC DESCRIPTION OF THE ALTERATION.

No.	Submittal / Revision	Appd.	Date

HIGHWAY IMPROVEMENTS
FOR
DAVIDSON AUTO
TOWN OF CLAY,
ONONDAGA COUNTY, NY

ONONDAGA CO. SIGNAL #313P
TRAFFIC SIGNAL
NOTES

Designed By: S.E.B.	Project No.: 31067	Drawing No.: TSP-5
Drawn By: M.E.D.	Scale: NONE	
Checked By: C.L.D.	Plot Date: 7/21/2016	
		SHEET 24 OF 27

FILE NAME = V:\P\projects\ANY\KA\31067\ACADD\MSTN\31067.cpl_top_05.dgn
DATE/TIME = 7/21/2016
USER = 4066

ELECTRICAL NOTES:

1. THE CONTRACTOR SHALL CONTACT THE APPROPRIATE UTILITY COMPANY WITHIN 30 DAYS OF THE CONTRACT AWARD. THE CONTRACTOR SHALL MEET ALL REQUIREMENTS OF THE NEW YORK BOARD OF FIRE UNDERWRITERS IN THEIR SIGNAL INSTALLATIONS AND EACH INSTALLATION MUST PASS A FIRE UNDERWRITERS INSPECTION BEFORE ACCEPTANCE BY N.Y.S.D.O.T. THE COST OF THIS INSPECTION SHALL BE INCLUDED IN THE PRICE BID FOR THE VARIOUS TRAFFIC SIGNAL ITEMS.
2. UNDER NO CONDITION SHALL THE CONTRACTOR MAKE HIS/HER OWN CONNECTION OR MODIFY THE SERVICE CONNECTION. ALL SERVICE CONNECTIONS SHALL BE MADE BY THE APPROPRIATE UTILITY COMPANY, POWER SERVICE CABLE SHALL BE INCLUDED WITH ITEM 662.60000115.
3. IF, AT ANY TIME DURING THE INSTALLATION OF THE POLES OR SIGNAL SPAN WIRE(S) IT IS DISCOVERED THAT THE MINIMUM CLEARANCES FROM PRIMARY AND SECONDARY POWER CONDUCTORS AS REQUIRED BY SECTION 21 OF THE NATIONAL ELECTRICAL SAFETY CODE (ANSI STANDARD C2) AND LOCAL UTILITY CODES CANNOT BE ACHIEVED, THE UTILITY COMPANY OWNING SUCH CONDUCTORS SHALL BE NOTIFIED IN WRITING OF THE PROBLEM. NO FURTHER WORK SHALL BE DONE UNTIL SAID POWER LINES HAVE BEEN RELOCATED TO PROPER CLEARANCE, OR THE SIGNAL PLANS ARE REVISED. IF CONFLICTS EXIST, THE FIELD ENGINEER IS TO BE NOTIFIED IMMEDIATELY.
4. ITEM NUMBER 680.95010615 SERVICE CABLE, SINGLE CONDUCTOR, NO. 06-AWG, SHALL BE FURNISHED WITH THREE CONDUCTORS. TWO BLACK COLORED CONDUCTORS AND ONE WHITE COLORED CONDUCTOR.
5. THE CONTRACTOR SHALL BE RESPONSIBLE FOR COORDINATING ALL UTILITY WORK WITH THE RESPECTIVE OWNERS DURING CONSTRUCTION. THE COST OF THIS WORK SHALL BE INCLUDED IN THE PRICE BID FOR VARIOUS ITEMS IN THE CONTRACT.
6. WHEN ELECTRICAL SERVICE IS INSTALLED ON THE SIGNAL POLE, THE METER CHANNEL ASSEMBLY SHALL BE ATTACHED TO THE POLE WITH STAINLESS STEEL BANDING ONLY.
7. THE METER CHANNEL SHALL BE INSTALLED SUCH THAT IT IS LOCATED AWAY FROM VEHICULAR TRAFFIC FLOW AND AT A HEIGHT THAT COMPLIES WITH THE LOCAL UTILITY COMPANY.
8. FOR NEW OR REVISED SERVICE ORDERS (ESO'S) IN THE NATIONAL GRID TERRITORY, THE CONTRACTOR SHALL CALL NATIONAL GRID AT (315)460-1135 INSTEAD OF THE TOLL-FREE NUMBER.
9. POWER SERVICE TO THE SIGNALS INSTALLED SHALL BE IN COMPLIANCE WITH REQUIREMENTS OF THE NATIONAL ELECTRIC CODE.
10. THE DRAIN GROUND WIRE IN THE SHIELDED LEAD-IN CABLE SHALL NOT BE GROUNDED AT THE CONTROLLER OR AT ANY OTHER LOCATION.

SIGNAL CABLE NOTES:

1. ALL SIGNAL HEAD AND DETECTOR WIRING WILL BE BROUGHT TO THE CABINET BY THE CONTRACTOR.
2. THE 24 INCH NOMINAL LENGTH OF RAIN LOOP SHOWN ON STANDARD SHEET 680-07 SHALL BE INCREASED TO 40 INCHES MINIMUM, THUS ALLOWING A SIGNAL HEAD ADJUSTMENT OF 40 INCHES IN THE AFFECTED SLABS SHALL BE FULLY REMOVED AND REPLACED. THE COST OF THIS WORK SHALL BE INCLUDED IN THIS ITEM.

SIGNS:

1. A STAINLESS STEEL BOLT, NUT AND LOCK WASHER SHALL BE INSTALLED A MINIMUM OF 2 INCHES FROM THE BOTTOM OF THE OVERHEAD MOUNTED SIGN PIPE. THE COST OF FURNISHING AND INSTALLING THIS EQUIPMENT SHALL BE INCLUDED IN THE PRICE FOR ITEM 680.8210-OVERHEAD SIGN ASSEMBLY, TYPE J.
2. SIGN NUMBER SHOWN REFER TO THE NATIONAL MANUAL OF UNIFORM TRAFFIC CONTROL DEVICES (MUTCD) AND 17NYCRR CHAPTER V (NEW YORK SUPPLEMENT).
3. OVERHEAD LANE SIGNS SHALL BE CENTERED OVER THEIR RESPECTIVE LANES.
4. ALL OVERHEAD SIGNAL RELATED SIGNS IN THIS CONTRACT SHALL BE A MINIMUM OF 16.5 FEET ABOVE THE HIGH POINT OF THE ROADWAY, WITH THE BOTTOM OF THE SIGN EVEN WITH THE BOTTOM OF THE SIGNAL HEAD, OR BACK PLATE.

LEGEND		
PROPOSED	EXISTING	DESCRIPTION
		SIGNAL POLE
		POLE MOUNTED CONTROLLER
		SPAN WIRE ASSEMBLY
		CONDUIT
		PULLBOX (TRAFFIC SIGNALS & NUMBER)
		TRAFFIC SIGNAL HEAD - 1 WAY
		TRAFFIC SIGNAL HEAD - 2 WAY
		TRAFFIC SIGNAL HEAD - 3 WAY
		TRAFFIC SIGNAL HEAD - 4 WAY
		SIGNAL FACE & NUMBER
		INDUCTANCE LOOP AND ALUMINUM JUNCTION BOX
		PHASE
		REFLECTORIZED PAV'T STRIPES
		UTILITY POLE
		TRAFFIC SIGN
		OVERHEAD TRAFFIC SIGN
		REFERENCE NUMBER
		REMOTE ANTENNA
		METER PEDESTAL

ABBREVIATIONS

- 1-5C = 5 CONDUCTOR SIGNAL CABLE
1-7C = 7 CONDUCTOR SIGNAL CABLE
1-10C = 10 CONDUCTOR SIGNAL CABLE
1-15C = 15 CONDUCTOR SIGNAL CABLE
1-19C = 19 CONDUCTOR SIGNAL CABLE
2SC = 2 CONDUCTOR SHIELDED LEAD-IN CABLE
SCC = SHIELDED COMMUNICATIONS CABLE
R = RED
Y = YELLOW
G = GREEN
O = ORANGE
W = WHITE
B = BLACK
BL = BLUE
FR = FLASHING RED
FY = FLASHING YELLOW
P.B. = PUSH BUTTON
O.H. = OVERHEAD
N.T.S. = NOT TO SCALE
N.P.S. = NATIONAL PIPE STANDARD
RAC = REMOTE ANTENNA CABLE

ESTIMATE OF QUANTITIES				
REF. NO.	ITEM NO.	DESCRIPTION	UNIT	QTY
1	206.03	CONDUIT EXCAVATION AND BACKFILL INCLUDING SURFACE RESTORATION	LF	1910
2	619.1613	MAINTAIN TRAFFIC SIGNAL EQUIPMENT (REQUIREMENT C)	INTM	6
3	662.60000115	FURNISHING ELECTRICAL SERVICE	LS	1
4	680.5001	POLE EXCAVATION AND CONCRETE FOUNDATION	CY	32
5	680.510501	PULLBOX-RECTANGULAR, 26 X 18 INCH, REINFORCED CONCRETE	EACH	15
6	680.520106	CONDUIT, METAL STEEL, ZINC COATED, 2"	LF	1300
7	680.520108	CONDUIT, METAL STEEL, ZINC COATED, 3"	LF	440
8	680.520110	CONDUIT, METAL STEEL, ZINC COATED, 4"	LF	75
9	680.53080305	CONDUIT, FLEXIBLE, LIQUID TIGHT NON METALLIC, 1"	LF	295
10	680.53	CONDUIT JACKING OR BORING	LF	200
11	680.54	INDUCTANCE LOOP INSTALLATION	LF	2105
12	680.6708	TRAFFIC SIGNAL POLE-POST TOP MOUNT 8 FEET MOUNTING HEIGHT	EACH	3
13	680.6712	TRAFFIC SIGNAL POLE-POST TOP MOUNT 12 FEET MOUNTING HEIGHT	EACH	1
14	680.7002	DUAL SPAN WIRE ASSEMBLY WITH UPPER TETHER WIRE	EACH	4
15	680.700603	RISER ASSEMBLY, 1" DIAMETER	EACH	1
16	680.71	SHIELDED LEAD-IN CABLE	LF	5075
17	680.72	INDUCTANCE LOOP WIRE	LF	5800
18	680.730714	SIGNAL CABLE 7 CONDUCTORS, 14 AWG	LF	3575
19	680.80324515	INSTALL MICROCOMPUTER CABINET	EACH	1
20	680.810101	TRAFFIC SIGNAL MODULE - 12 INCH, RED BALL, LED	EACH	8
21	680.810102	TRAFFIC SIGNAL MODULE - 12 INCH, RED ARROW, LED	EACH	2
22	680.810103	TRAFFIC SIGNAL MODULE - 12 INCH, YELLOW BALL, LED	EACH	8
23	680.810104	TRAFFIC SIGNAL MODULE - 12 INCH, YELLOW ARROW, LED	EACH	2
24	680.810105	TRAFFIC SIGNAL MODULE - 12 INCH, GREEN BALL, LED	EACH	8
25	680.810106	TRAFFIC SIGNAL MODULE - 12 INCH GREEN ARROW, LED	EACH	2
26	680.810601	TRAFFIC SIGNAL SECTION - POLYCARBONATE, TYPE I, 12 INCH	EACH	30
27	680.8111	TRAFFIC SIGNAL BRACKET ASSEMBLY - 1 WAY	EACH	10
28	680.813105	PEDESTRIAN SIGNAL MODULE - 12 INCH BI-MODAL, HAND/MAN SYMBOLS LED	EACH	4
29	680.813106	PEDESTRIAN SIGNAL SECTION - POLYCARBONATE, TYPE I, 12 INCH	EACH	8
30	680.81330010	AUDIBLE PEDESTRIAN SIGNAL	EACH	4
31	680.8141	PEDESTRIAN SIGNAL BRACKET MOUNT ASSEMBLY	EACH	1
32	680.8142	PEDESTRIAN SIGNAL POST TOP MOUNT ASSEMBLY	EACH	3
33	680.81500010	PEDESTRIAN COUNT-DOWN TIMER MODULE	EACH	4
34	680.81990003	TRAFFIC SIGNAL BACKPLATES WITH YELLOW REFLECTIVE TAPE	EACH	10
35	680.8210	OVERHEAD SIGN ASSEMBLY, TYPE J	EACH	3
36	680.90113401	STANDARDIZED TRAFFIC SIGNAL POLE - SPAN WIRE, 11,000 LB LOAD, 34 FT HEIGHT	EACH	4
37	680.90920103	ELECTRIC METER CHANNEL, 100 AMPERE, SINGLE PHASE, 240 VOLTS FOR TRAFFIC SIGNAL INSTALLATIONS	EACH	1
38	680.93500101	SPREAD SPECTRUM WIRELESS TRAFFIC CONTROLLER	EACH	1
39	680.93500201	DIRECTIONAL YAGI ANTENNA FOR SPREAD SPECTRUM WIRELESS	EACH	1
40	680.93500301	REMOTE ANTENNA CABLE FOR SPREAD SPECTRUM TRAFFIC CONTROL	LF	55
41	680.94997008	FURNISH AND INSTALL ELECTRICAL DISCONNECT GENERATOR TRANSFER SWITCH	EACH	1
42	680.95010615	SERVICE CABLE 1 CONDUCTOR, NO. 06 AWG	LF	320
43	680.5002	CONTROLLER FOUNDATION	EACH	1
44	680.80324603	MICROCOMPUTER CABINET BASE	EACH	1

FILE NAME = V:\Projects\ANY\K\31067\CADD\NSTN\31067.cph_top_06.dgn
DATE/TIME = 7/21/2016 10:06:06
USER = 4066

Drawing Copyright © 2016



III Winners Circle, PO Box 5269
Albany, NY 12205-0269
518.453.4500 - www.chacompanies.com

DAVIDSON AUTO

IT IS A VIOLATION OF LAW FOR ANY PERSON, UNLESS THEY ARE ACTING UNDER THE DIRECTION OF A LICENSED PROFESSIONAL ENGINEER, ARCHITECT, LANDSCAPE ARCHITECT OR LAND SURVEYOR TO ALTER AN ITEM IN ANY WAY. IF AN ITEM BEARING THE STAMP OF A LICENSED PROFESSIONAL IS ALTERED, THE ALTERING ENGINEER, ARCHITECT, LANDSCAPE ARCHITECT OR LAND SURVEYOR SHALL STAMP THE DOCUMENT AND INCLUDE THE NOTATION "ALTERED BY" FOLLOWED BY THEIR SIGNATURE, THE DATE OF SUCH ALTERATION, AND A SPECIFIC DESCRIPTION OF THE ALTERATION.


No.	Submittal / Revision	Appd.	Date

HIGHWAY IMPROVEMENTS
FOR
DAVIDSON AUTO
TOWN OF CLAY,
ONONDAGA COUNTY, NY

ONONDAGA CO. SIGNAL #313P
TRAFFIC SIGNAL NOTES
& QUANTITIES

Designed By: S.E.B.	Project No.: 31067	Drawing No.: TSP-6
Drawn By: M.E.D.	Scale: NONE	
Checked By: C.L.D.	Plot Date: 7/21/2016	
		SHEET 25 OF 27



FILE NAME = \\P:\projects\ANY\K4\31067\CADD\MSTN\31067-cph-top_07.dgn
DATE/TIME = 7/21/2016
USER = 4066

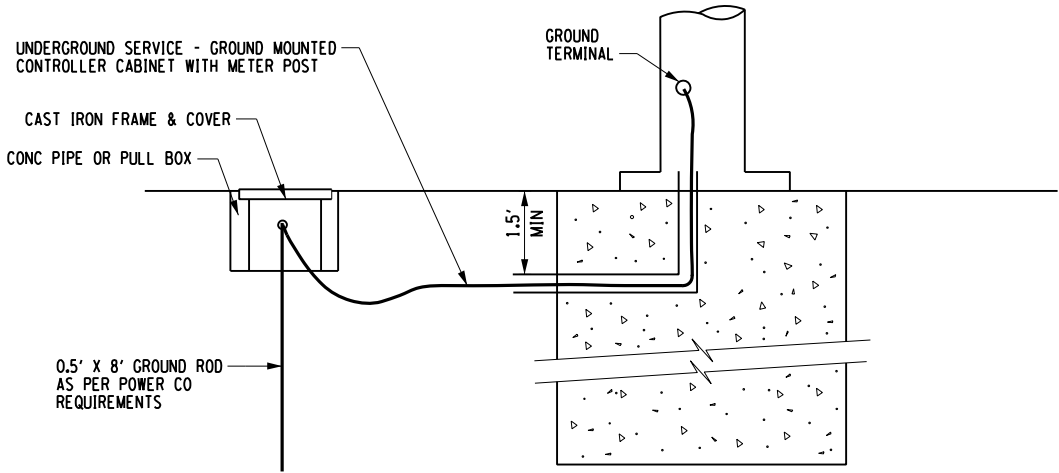

**INSTALLATION AND GROUNDING DETAIL FOR
SIGNAL POLE WITHOUT ELECTRICAL POWER SERVICE CONNECTION**
NTS

NOTES:

1. WHEN THE ELECTRICAL SERVICE IS INSTALLED ON THE SIGNAL POLE, THE METER CHANNEL ASSEMBLY SHALL BE ATTACHED TO THE POLE WITH STAINLESS STEEL BANDING ONLY.
2. THE METER CHANNEL SHALL BE INSTALLED SUCH THAT IT IS LOCATED AWAY FROM VEHICULAR TRAFFIC FLOW, AND AT A HEIGHT THAT COMPLIES WITH THE LOCAL UTILITY COMPANY.
3. POWER SERVICES TO SIGNALS INSTALLED SHALL BE IN COMPLIANCE WITH THE REQUIREMENTS OF THE NATIONAL ELECTRIC CODE.
4. SEE STANDARD SHEET 680-04 FOR ADDITIONAL GROUNDING DETAILS
5. SEE STANDARD SHEET 680-05 FOR BASE MOUNTED CABINET INSTALLATION

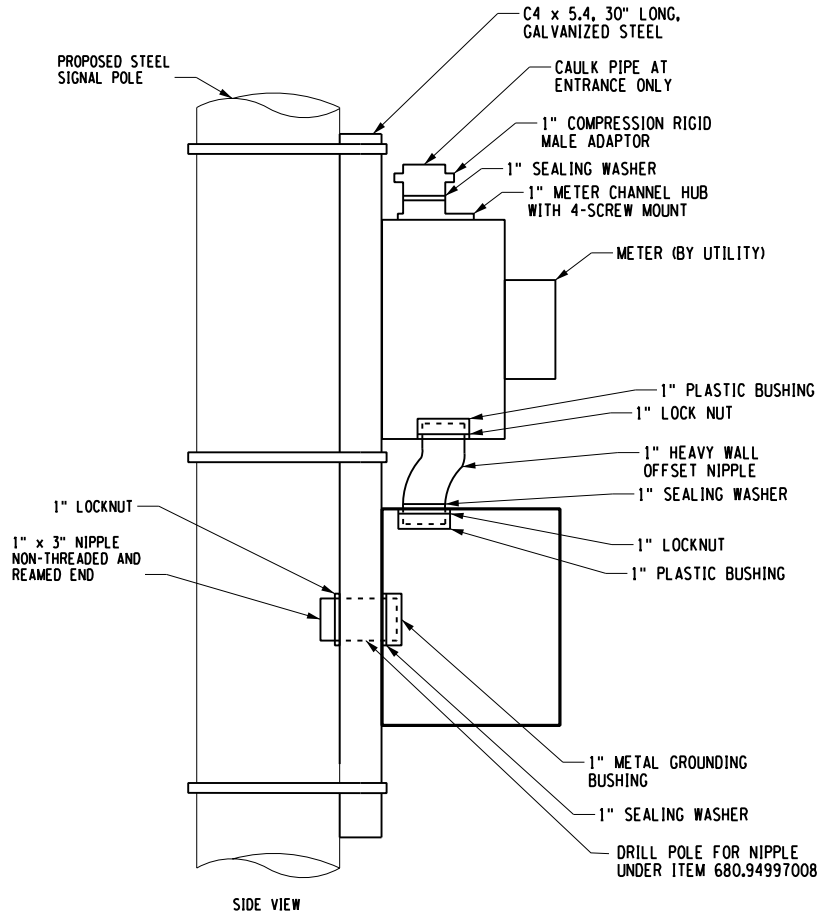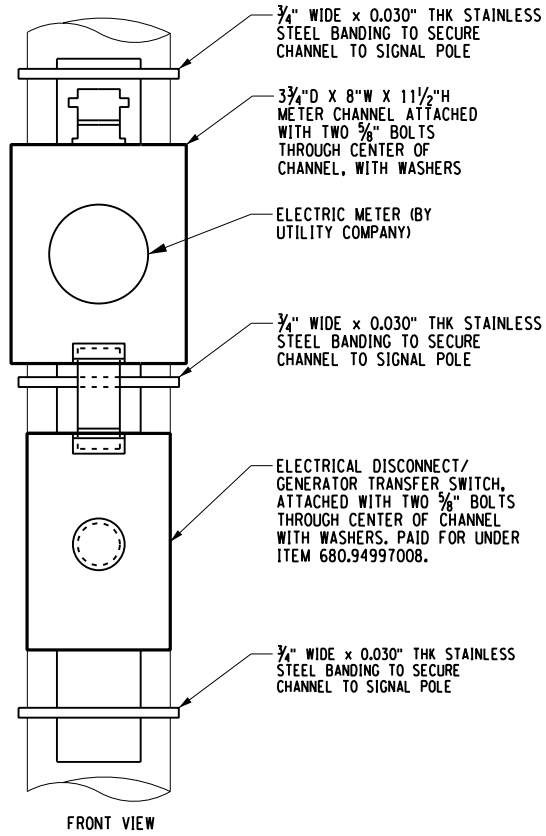

**POLE-MOUNTED METER CHANNEL &
DISCONNECT/TRANSFER SWITCH ASSEMBLY**
NTS

DAVIDSON AUTO


IT IS A VIOLATION OF LAW FOR ANY PERSON, UNLESS THEY ARE ACTING UNDER THE DIRECTION OF A LICENSED PROFESSIONAL ENGINEER, ARCHITECT, LANDSCAPE ARCHITECT OR LAND SURVEYOR TO ALTER AN ITEM IN ANY WAY. IF AN ITEM BEARING THE STAMP OF A LICENSED PROFESSIONAL IS ALTERED, THE ALTERING ENGINEER, ARCHITECT, LANDSCAPE ARCHITECT OR LAND SURVEYOR SHALL STAMP THE DOCUMENT AND INCLUDE THE NOTATION "ALTERED BY" FOLLOWED BY THEIR SIGNATURE, THE DATE OF SUCH ALTERATION, AND A SPECIFIC DESCRIPTION OF THE ALTERATION.

No.	Submittal / Revision	Appd.	Date


HIGHWAY IMPROVEMENTS
FOR
DAVIDSON AUTO
TOWN OF CLAY,
ONONDAGA COUNTY, NY

ONONDAGA CO. SIGNAL #313P
TRAFFIC SIGNAL
DETAILS


Designed By: S.E.B.	Project No.: 31067	Drawing No.: TSP-7 SHEET 26 OF 27
Drawn By: M.E.D.	Scale: NTS	
Checked By: C.L.D.	Plot Date: 7/21/2016	

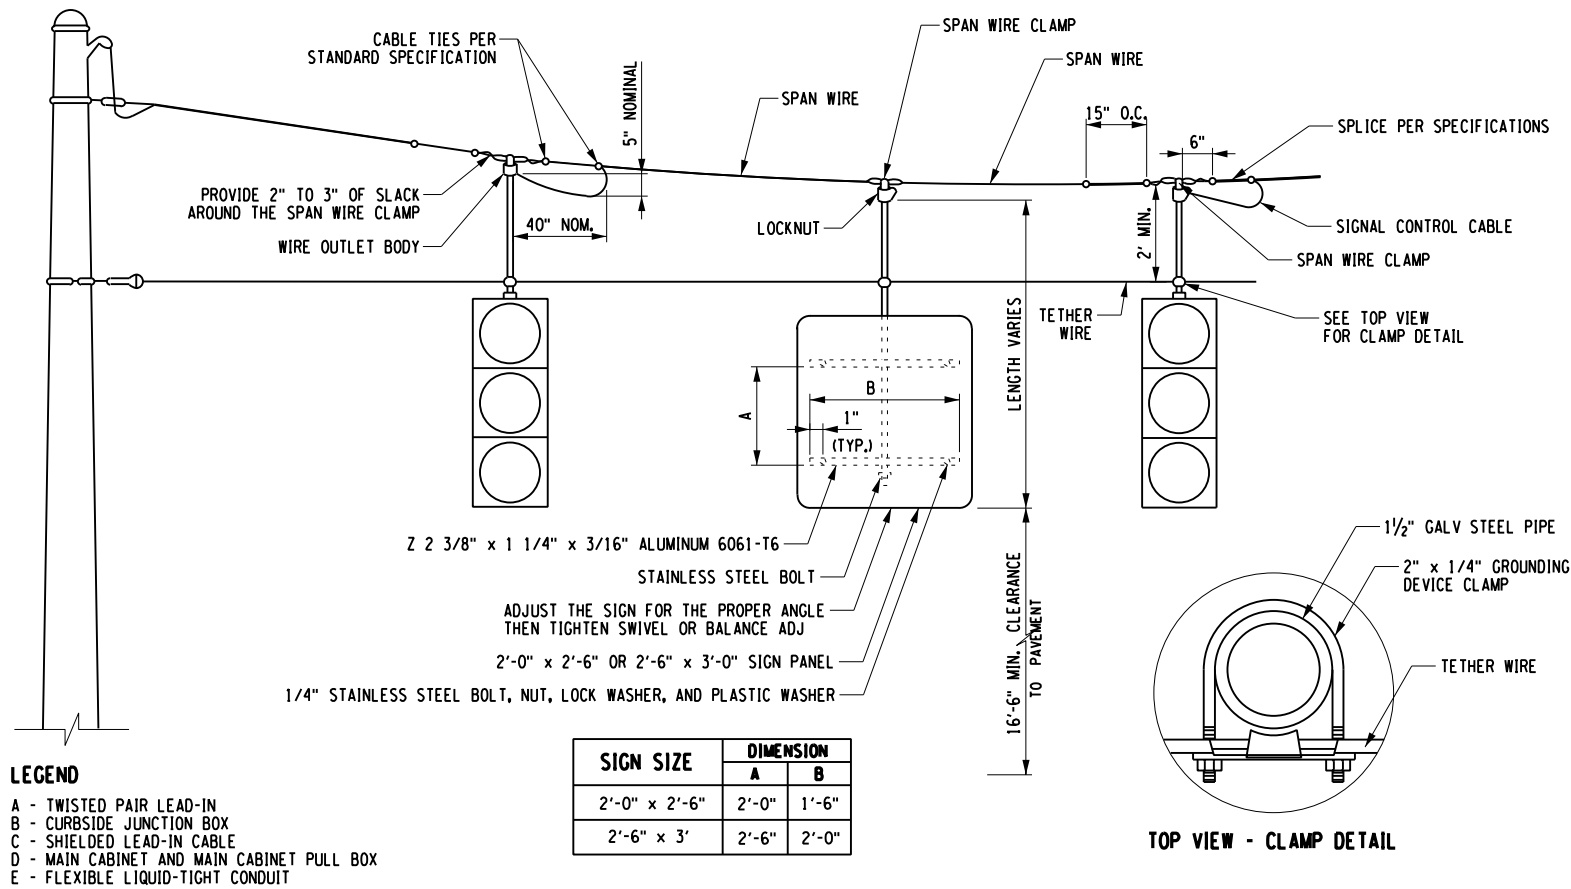

TYPE 'J' SPAN WIRE SIGN MOUNTING DETAIL

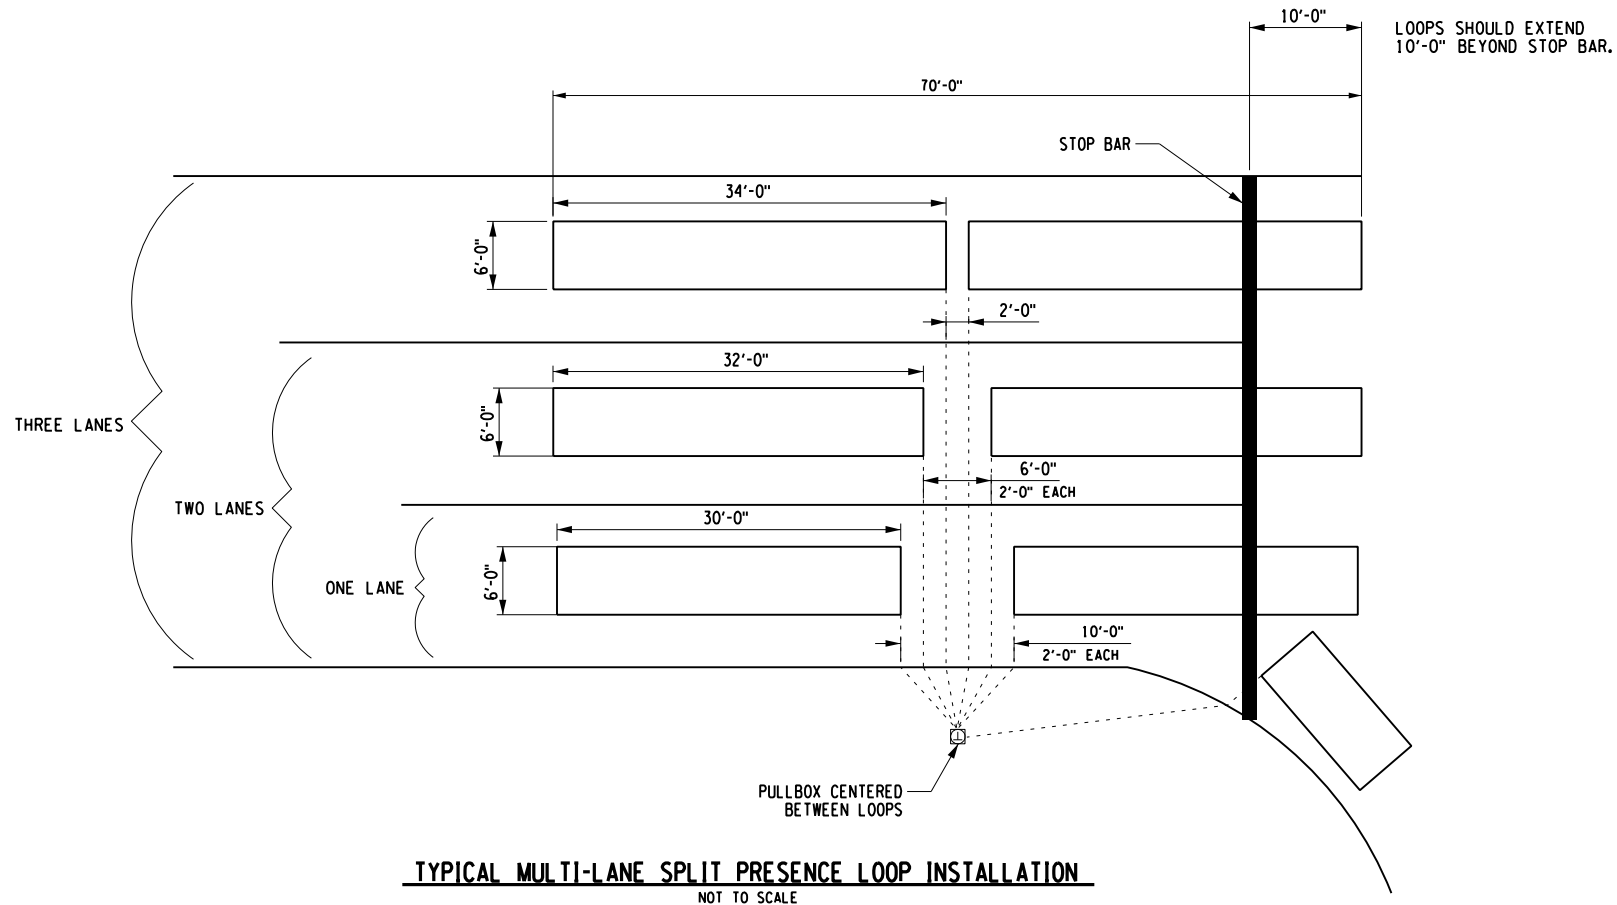


TYPICAL MULTI-LANE SPLIT PRESENCE LOOP INSTALLATION

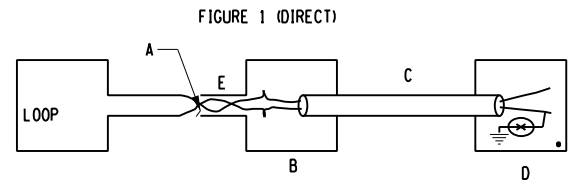

• SPARK GAP

NOTE: THE TOTAL COMBINED LENGTH OF THE TWISTED PAIR IS 100 FEET MAX.

THE ROAD LOOP IS CONNECTED THROUGH THE ENCAPSULATED LOOP LEAD-IN WIRES (TWISTED PAIR) TO THE MAIN SHIELDED LEAD-IN CABLE AT THE CURBSIDE JUNCTION BOX WHICH IN TURN RETURNS TO THE TERMINAL BLOCK IN THE MAIN CABINET.

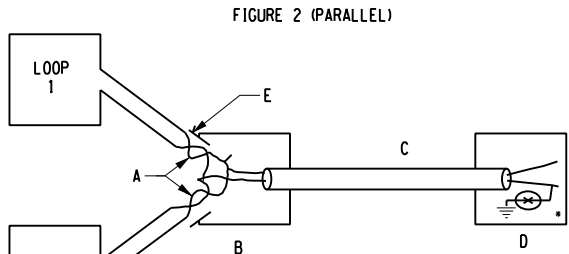

• SPARK GAP

NOTE: THE TOTAL COMBINED LENGTH OF THE TWISTED PAIR IS 100 FEET MAX.

TWO ROAD LOOPS WHEN LOCATED ADJACENT TO EACH OTHER, THESE ENCAPSULATED LOOP AND LOOP LEAD-IN WIRES (TWISTED PAIR) ARE CONNECTED IN PARALLEL WITHIN THE CURBSIDE JUNCTION BOX AND THEN PROCEED THROUGH THE SHIELDED LEAD-IN CABLE WHICH IN TURN GOES TO THE TERMINAL BLOCK IN THE MAIN CABINET.

THE CONFIGURATION OF FIG 2 MAY BE EXPANDED TO ACCOMMODATE ADDITIONAL LOOPS (UP TO 4) OF THE SAME PHASE.

INDUCTANCE LOOP WIRING DETAIL

NTS

LEGEND

- A - TWISTED PAIR LEAD-IN
- B - CURBSIDE JUNCTION BOX
- C - SHIELDED LEAD-IN CABLE
- D - MAIN CABINET AND MAIN CABINET PULL BOX
- E - FLEXIBLE LIQUID-TIGHT CONDUIT

NOTES:

1. LOOPS IN EACH LANE TO BE WIRED IN PARALLEL AT PULLBOX.
2. IN NEW CONSTRUCTION OF ASPHALT PAVEMENTS, THE LOOP SHOULD BE PLACED BELOW THE TOP COURSE, PREFERABLY IN THE BINDER.
3. THE E.I.C. SHALL RECORD LOCATIONS OF LOOPS AND LEAD-INS AND SUBMIT TO REGIONAL TRAFFIC & SAFETY FOR MAINTENANCE RECORDS.
4. THIS IS ONLY A TYPICAL DETAIL AND THE LOOP LAYOUTS AND DIMENSIONS MAY VARY BASED ON INTERSECTION LOCATION. CONTRACTOR SHALL FIRST VERIFY LOOP LOCATIONS, AND DIMENSIONS ON EACH INTERSECTION PLAN SHEET PRIOR TO BEGINNING ANY LOOP INSTALLATION WORK.
5. A RADIUS LOOP MAY NOT BE INSTALLED AT EVERY INTERSECTION. THE CONTRACTOR SHALL CHECK THE INTERSECTION PLAN SHEET PRIOR TO INSTALLING ANY RADIUS LOOP.

DAVIDSON AUTO

IT IS A VIOLATION OF LAW FOR ANY PERSON, UNLESS THEY ARE ACTING UNDER THE DIRECTION OF A LICENSED PROFESSIONAL ENGINEER, ARCHITECT, LANDSCAPE ARCHITECT OR LAND SURVEYOR TO ALTER AN ITEM IN ANY WAY. IF AN ITEM BEARING THE STAMP OF A LICENSED PROFESSIONAL IS ALTERED, THE ALTERING ENGINEER, ARCHITECT, LANDSCAPE ARCHITECT OR LAND SURVEYOR SHALL STAMP THE DOCUMENT AND INCLUDE THE NOTATION "ALTERED BY" FOLLOWED BY THEIR SIGNATURE, THE DATE OF SUCH ALTERATION, AND A SPECIFIC DESCRIPTION OF THE ALTERATION.

No.	Submittal / Revision	Appd.	Date

HIGHWAY IMPROVEMENTS
FOR
DAVIDSON AUTO
TOWN OF CLAY,
ONONDAGA COUNTY, NY

ONONDAGA CO. SIGNAL #313P
TRAFFIC SIGNAL
DETAILS

Designed By: S.E.B.	Project No.: 31067	Drawing No.: TSP-8
Drawn By: T.J.B.	Scale: NTS	
Checked By: C.L.D.	Plot Date: 7/21/2016	SHEET 27 OF 27


ITEM 05680.790002 - REMOVE TRAFFIC SIGNAL. INSTALLATION UNDER THIS ITEM THE CONTRACTOR SHALL REMOVE ALL TRAFFIC SIGNAL HEADS AND MOUNTING HARDWARE, TRAFFIC SIGNAL POLES, CONTROLLER CABINET AND CONTENTS, SPAN WIRE ASSEMBLY, PULLBOXES, WIRING, AND OTHER EXISTING TRAFFIC SIGNAL EQUIPMENT AS DIRECTED BY THE ENGINEER. THE CONTRACTOR SHALL CONTACT REGIONAL TRAFFIC ENGINEERING & SAFETY OPERATIONS PERSONNEL (315)428-4064 TO ARRANGE DELIVERY OF TRAFFIC SIGNAL POLES TO THE N.Y.S. EQUIPMENT MANAGEMENT FACILITY ON SOUTH BAY ROAD IN NORTH SYRACUSE AND FOR PICK-UP OF THE CONTROLLER CABINET WITH CONTENTS AND MOUNTING HARDWARE FOR THE TRAFFIC SIGNAL HEADS.

FED. ROAD REC. NO.	STATE	FEDERAL AID PROJECT NO.	SHEET NO.	TOTAL SHEETS
1	N.Y.		119	195

OLD ROUTE 57 (C.R. 91) PHASE IV
BALDWINVILLE CICERO, S.H. 1039 (ROUTE 31) TOWN OF CLAY
ONONDAGA COUNTY P.I.N. 3037.59

ICAL
LOOPS
24 47

17
2
-2

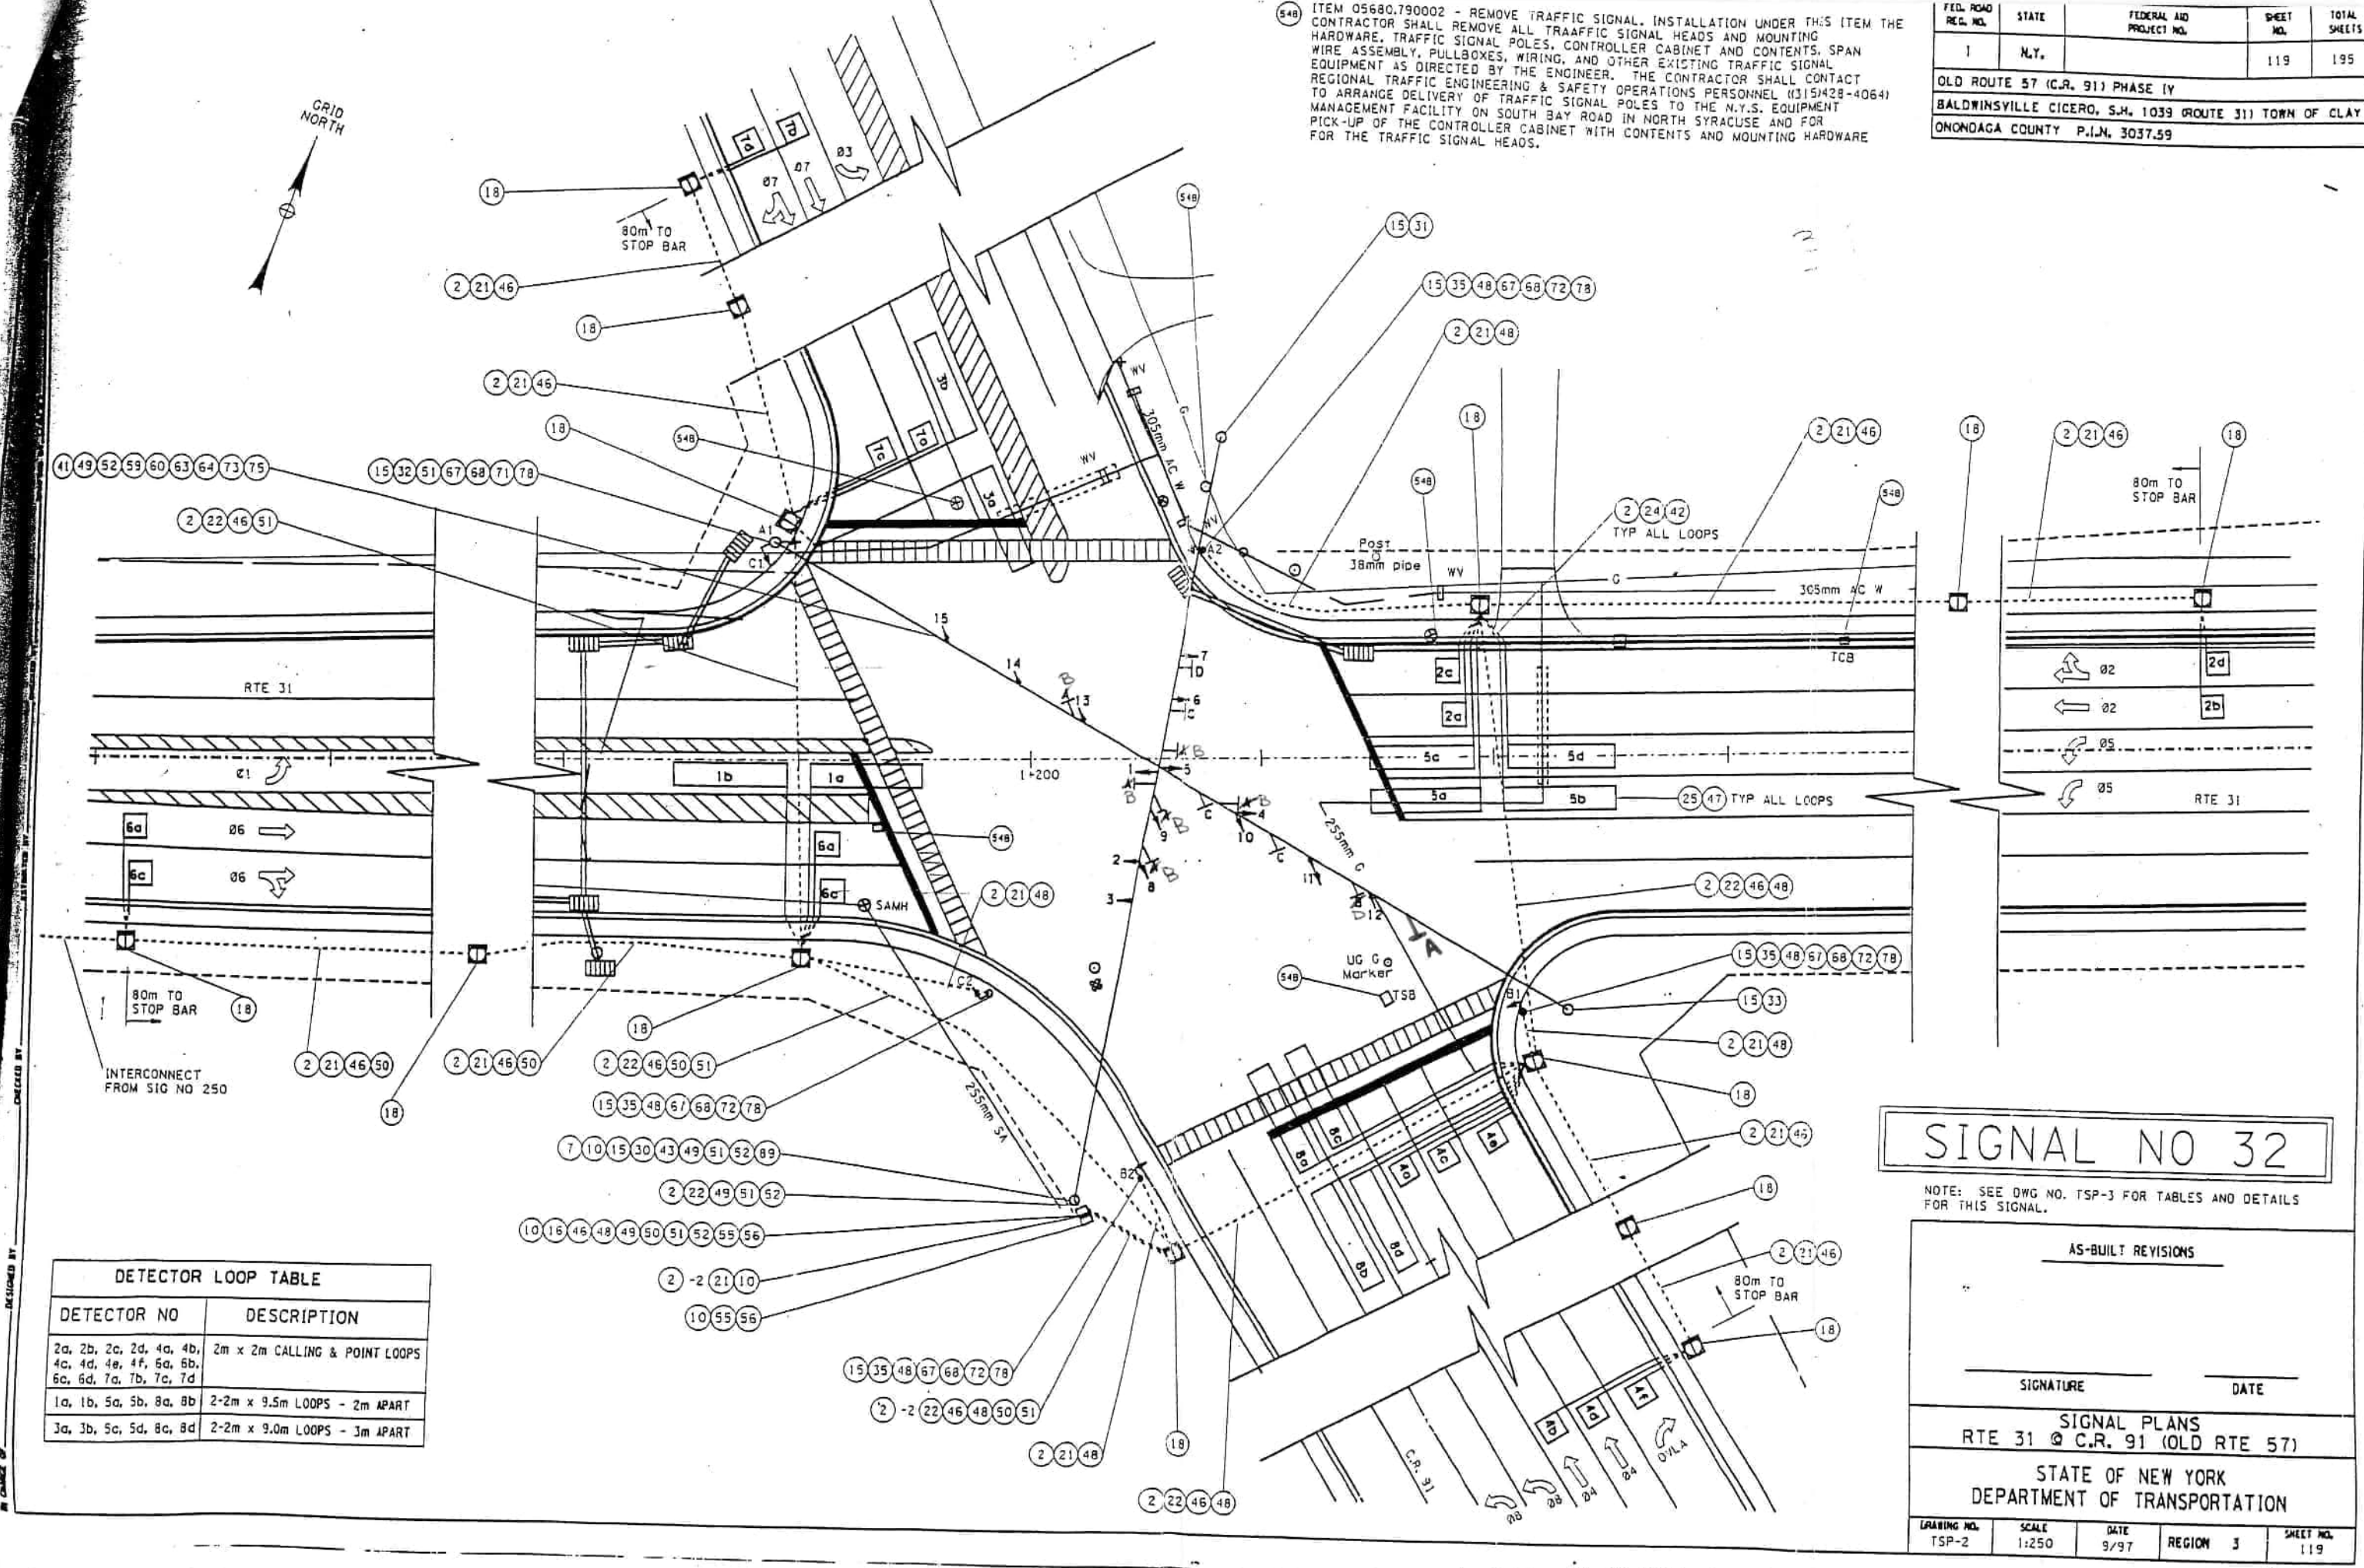

DETECTOR LOOP TABLE

DETECTOR NO	DESCRIPTION
2a, 2b, 2c, 2d, 4a, 4b, 4c, 4d, 4e, 4f, 5a, 5b, 5c, 5d, 5e, 5f, 6a, 6b, 6c, 6d, 7a, 7b, 7c, 7d	2m x 2m CALLING & POINT LOOPS
1a, 1b, 5a, 5b, 8a, 8b	2-2m x 9.5m LOOPS - 2m APART
3a, 3b, 5c, 5d, 8c, 8d	2-2m x 9.0m LOOPS - 3m APART

SIGNAL NO 32

NOTE: SEE DWG NO. TSP-3 FOR TABLES AND DETAILS FOR THIS SIGNAL.

AS-BUILT REVISIONS

SIGNATURE

DATE

SIGNAL PLANS
RTE 31 @ C.R. 91 (OLD RTE 57)

STATE OF NEW YORK
DEPARTMENT OF TRANSPORTATION


DRAWING NO.	SCALE	DATE	REGION	SHEET NO.
TSP-2	1:250	9/97	3	119

FED. ROAD REG. NO.	STATE	FEDERAL AID PROJECT NO.	SHEET NO.	TOTAL SHEETS
1	N.Y.		120	195
OLD ROUTE 57 (C.R. 91) PHASE IV BALDWINVILLE CICERO, S.H. 1039 (ROUTE 31) TOWN OF CLAY ONONDAGA COUNTY P.I.M. 3037.59				





TABLE OF OPERATIONS																					
FACE /																					
	1	2	3	4	5	6	7	8	9	10	11	12	13	14	15				A	B	C
Ø1		R	R			R	R			R	R			R	R				DW	DW	DW
Ø2		R	R			G	G			R	R			R	R				DW*	DW	DW
Ø5		R	R			R	R			R	R			R	R				DW	DW	DW
Ø6		G	G			R	R			R	R			R	R				DW	DW*	DW
Ø(1+5)+OLA		R	R			R	R			R	R			R	R				DW	DW	DW
Ø(2+5)+OLA		R	R			G	G			R	R			R	R				DW*	DW	DW
Ø(1+6)		G	G			R	R			R	R			R	R				DW	DW*	DW
Ø(2+6)		G	G			G	G			R	R			R	R				DW*	DW*	DW
Ø3		R	R			R	R			R	R			R	R				DW	DW	DW
Ø7		R	R			R	R			R	R			G	G				DW	DW	DW*
Ø4+OLA		R	R			R	R			G	G			R	R				DW	DW	DW
Ø8		R	R			R	R			R	R			R	R				DW	DW	DW
Ø(3+7)		R	R			R	R			R	R			G	G				DW	DW	DW
Ø(4+7)+OLA		R	R			R	R			G	G			G	G				DW	DW	DW*
Ø(4+8)+OLA		R	R			R	R			G	G			R	R				DW	DW	DW
ØLP A		R	R			R	R			R	R			R	R				DW	DW	DW
EMERGENCY FLASH	BLANK	FR	FR	FR	FR	FR	FR	FR	FR	FR	FR	FR	FR	FR	FR				BLANK	BLANK	BLANK

UPON ACTUATION OF PUSH BUTTON, THIS WILL BE STEADY "MAN" SYMBOL, FOLLOWED BY FLASHING "HAND" SYMBOL, FOLLOWED BY STEADY "HAND" SYMBOL.

TABLE OF CLEARANCES						
FROM						
TO	G	→	→	R	→	→
	G	X	X	R	X	X
	G	X	X	R	X	X
	→	X	→	X	→	X
	→	X	→	X	→	X
	R	X	X	R	X	X
	R	X	X	R	X	X
	→	X	→	X	→	X
	→	X	→	X	→	X
	→	X	→	X	→	X

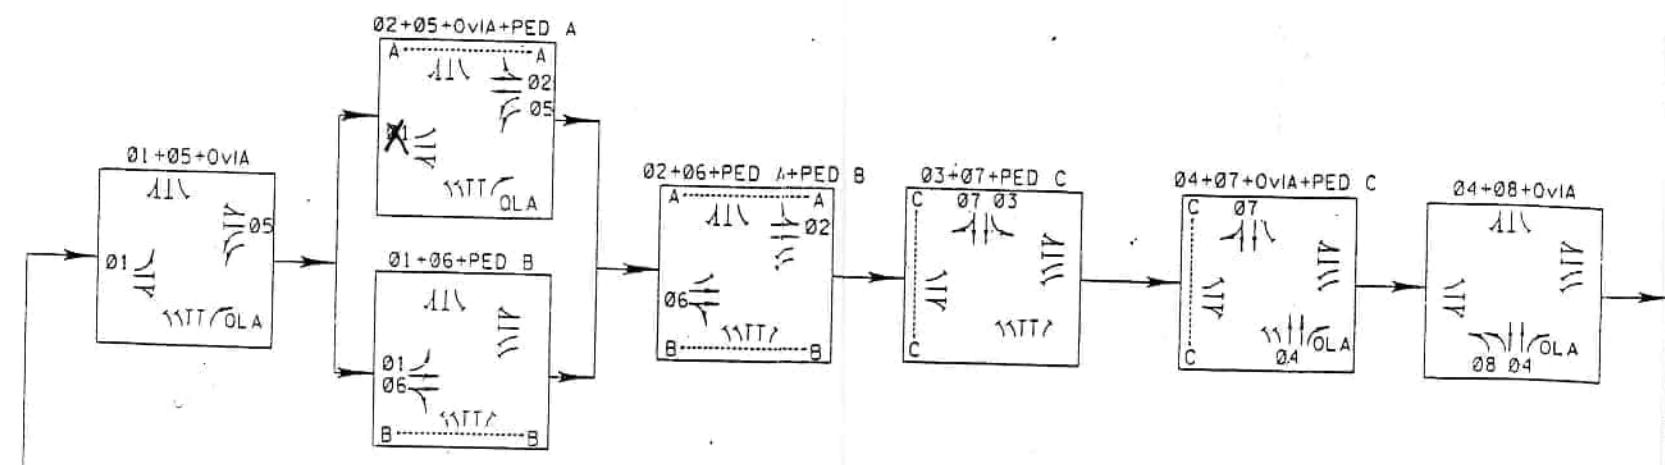

PHASE DIAGRAM

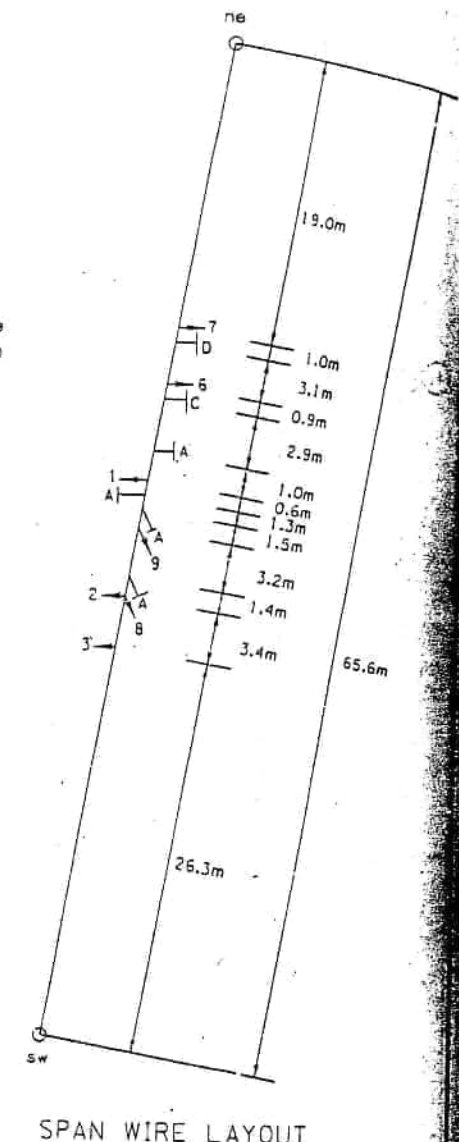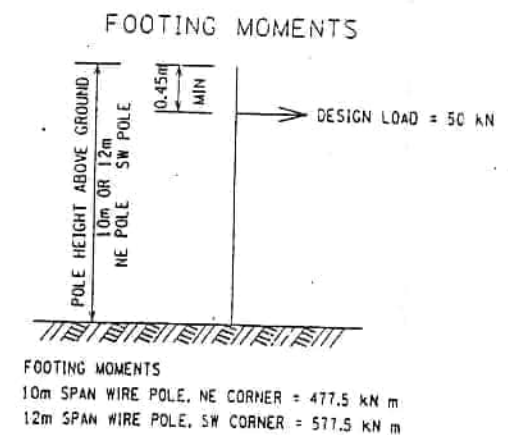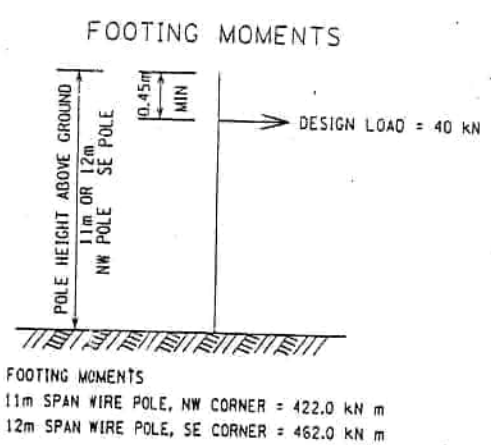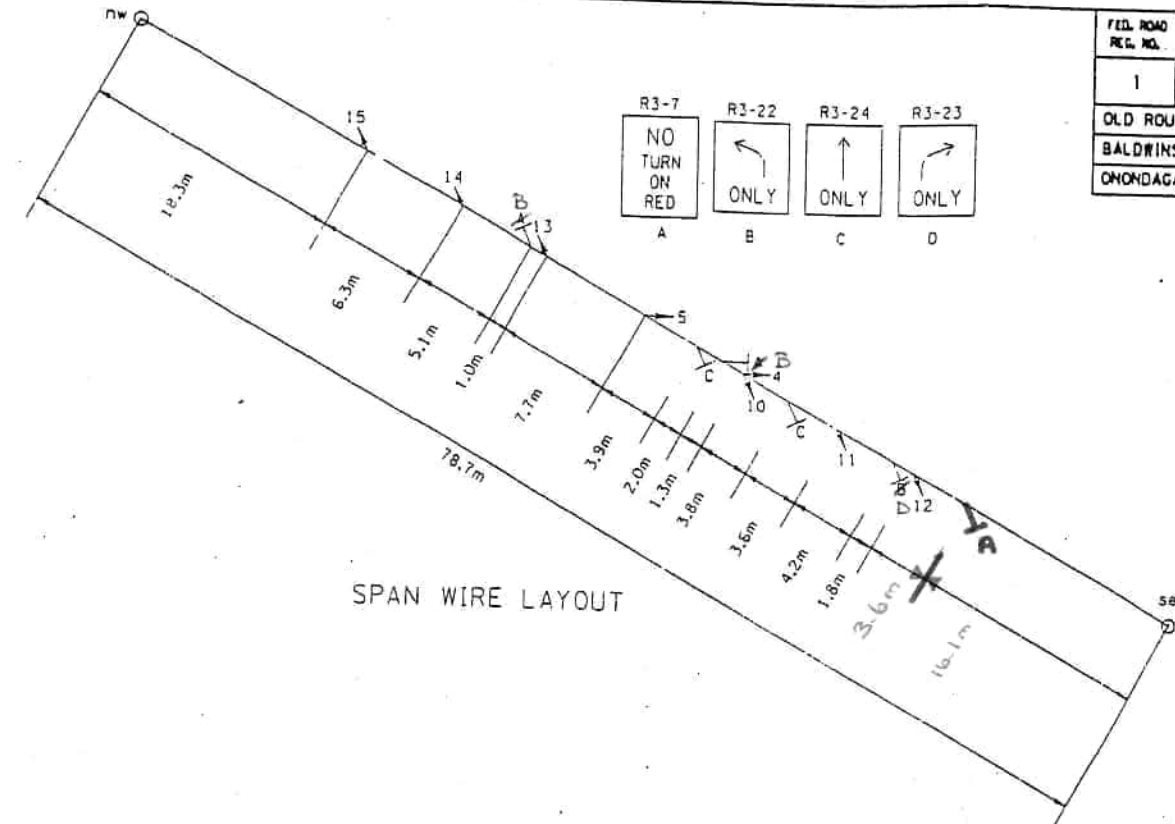

SIGNAL NO 32

AS-BUILT REVISIONS	
SIGNATURE	DATE
RTE-31 @ C.R. 91 (OLD RTE 57)	
STATE OF NEW YORK DEPARTMENT OF TRANSPORTATION	
DRAWING NO. TSP-1	SCALE NONE
DATE 9/97	REGION 3
SHEET NO. 120	

Phase Times [1.1.1]								Coordination Patterns [2.4] and Coordination Split Tables [2.7.1]																				3313			
	1	2	3	4	5	6	7	8	Pat#	Cyc	Off	Split	Seq	Pat#	Cyc	Off	Split	Seq	Pat#	Cyc	Off	Split	Seq	Pat#	Cyc	Off	Split				
Min Green		12	4	4	4	12		4	1	0	0	1	1	13	0	0	13	1	25	0	0	0	1	37	0	0	0	1			
Gap, Ext		5	1	1	1	5		1	2	0	0	2	1	14	0	0	14	1	26	0	0	0	1	38	0	0	0	1			
Max 1		50	20	20	20	50		20	3	0	0	3	1	15	0	0	15	1	27	0	0	0	1	39	0	0	0	1			
Max 2									4	0	0	4	1	16	0	0	16	1	28	0	0	0	1	40	0	0	0	1			
Yel Clearance		4	3.5	3.5	4	4		3.5	5	0	0	5	1	17	0	0	17	1	29	0	0	0	1	41	0	0	0	1			
Red Clearance		2	3	3	2	2		3	6	0	0	6	1	18	0	0	18	1	30	0	0	0	1	42	0	0	0	1			
Walk				7		7			7	0	0	7	1	19	0	0	19	1	31	0	0	0	1	43	0	0	0	1			
Ped Clearance				22		25			8	0	0	8	1	20	0	0	20	1	32	0	0	0	1	44	0	0	0	1			
Red Revert									9	0	0	9	1	21	0	0	21	1	33	0	0	0	1	45	0	0	0	1			
Add Initial									10	0	0	10	1	22	0	0	22	1	34	0	0	0	1	46	0	0	0	1			
Max Initial									11	0	0	11	1	23	0	0	23	1	35	0	0	0	1	47	0	0	0	1			
Time B4 Reduct									12	0	0	12	1	24	0	0	24	1	36	0	0	0	1	48	0	0	0	1			
Cars B4 Reduct									Split		1	2	3	4	5	6	7	8	Split		1	2	3	4	5	6	7	8			
Time To Reduce									1	Coor	0	0	0	0	0	0	0	0	13	Coor	0	0	0	0	0	0	0	0			
Reduce By											NON	NON	NON	NON	NON	NON	NON	NON			NON	NON	NON	NON	NON	NON	NON				
Min Gap									2	Coor	0	0	0	0	0	0	0	0	14	Coor	0	0	0	0	0	0	0	0			
DyMaxLim											NON	NON	NON	NON	NON	NON	NON	NON			NON	NON	NON	NON	NON	NON	NON				
Max Step									3	Coor	0	0	0	0	0	0	0	0	15	Coor	0	0	0	0	0	0	0	0			
Options [1.1.2]	1	2	3	4	5	6	7	8			NON	NON	NON	NON	NON	NON	NON	NON			NON	NON	NON	NON	NON	NON	NON	NON			
Enable		ON	ON	ON	ON	ON		ON	4	Coor	0	0	0	0	0	0	0	0	16	Coor	0	0	0	0	0	0	0	0			
Min Recall											NON	NON	NON	NON	NON	NON	NON	NON			NON	NON	NON	NON	NON	NON	NON				
Max Recall									5	Coor	0	0	0	0	0	0	0	0	17	Coor	0	0	0	0	0	0	0	0			
Ped Recall											NON	NON	NON	NON	NON	NON	NON	NON			NON	NON	NON	NON	NON	NON	NON				
Soft Recall		ON				ON			6	Coor	0	0	0	0	0	0	0	0	18	Coor	0	0	0	0	0	0	0	0			
Lock Calls		ON				ON					NON	NON	NON	NON	NON	NON	NON	NON			NON	NON	NON	NON	NON	NON	NON				
Auto Flash Entry									7	Coor	0	0	0	0	0	0	0	0	19	Coor	0	0	0	0	0	0	0	0			
Auto Flash Exit											NON	NON	NON	NON	NON	NON	NON	NON			NON	NON	NON	NON	NON	NON	NON				
Dual Entry		ON		ON		ON		ON	8	Coor	0	0	0	0	0	0	0	0	20	Coor	0	0	0	0	0	0	0	0			
Enable Simul Gap	ON	ON	ON	ON	ON	ON	ON	ON			NON	NON	NON	NON	NON	NON	NON	NON			NON	NON	NON	NON	NON	NON	NON				
Gaurantee Passage									9	Coor	0	0	0	0	0	0	0	0	21	Coor	0	0	0	0	0	0	0	0			
Rest In Walk											NON	NON	NON	NON	NON	NON	NON	NON			NON	NON	NON	NON	NON	NON	NON				
Conditon Service									10	Coor	0	0	0	0	0	0	0	0	22	Coor	0	0	0	0	0	0	0	0			
Non-Actuated 1											NON	NON	NON	NON	NON	NON	NON	NON			NON	NON	NON	NON	NON	NON	NON				
Non-Actuated 2									11	Coor	0	0	0	0	0	0	0	0	23	Coor	0	0	0	0	0	0	0	0			
Add Init Calc											NON	NON	NON	NON	NON	NON	NON	NON			NON	NON	NON	NON	NON	NON	NON				
Options+ [1.1.3]	1	2	3	4	5	6	7	8	12	Coor	0	0	0	0	0	0	0	0	24	Coor	0	0	0	0	0	0	0	0			
Reservice											NON	NON	NON	NON	NON	NON	NON	NON			NON	NON	NON	NON	NON	NON	NON				
PedClr Thru Yel									Page#																				Red Revert	3	
Skip Red No Call									1	8 Phase Times/Options; Patterns/Splits; Ring Startup; Coord/Flash Mode; Unit Param																			MCE Timeout	0	
Red Rest									1A&1B	16 Phase Times/Options; Patterns/Splits; Ring Startup; Coord/Flash Mode; Unit Param																			Feature Profile	0	
Max II									2	Overlaps; Channel Settings; Coord Alt Table+ (values not associated with time-of-day)																			Free Ring Seq	1	
Call Phase									3	Detection; Sample Time and Unit Parameters related to detection																			Auxswitch	STOPTM	
Conflicting Phase									4	Preemption and Alternate Phase Time and Phase Options																			SDLC Retry	0	
Omit Yellow									5	Annual Schedule																			TS2 Det Faults	ON	
Ped Delay									6	Day Plans; Action Tables; Coord Alt Table+ (values varied by time-of-day)																			Auto Ped Clear	OFF	
Grn/Ped Delay									7	Communications; Secutiry; I/O Setup																			SDLC Retry	0	
3313 31 @ DAVIDSON								8	Misc - Events/Alarms; Call/Inhibit/Redirect; P/OLAP Auto Flash; CIC; Misc Unit Param																			07/13/23	Page 1		

Overlap 1-16 Program Parm+ [1.5.2.1] [1.5.2.2]

Overlap Conflict Lock		OFF	Overlap Lock Inhibit		OFF	Parent Ph Clearance		OFF	Extra Included Ph		ON		
1	Included Ø					Type	NORMAL		9	Included Ø		Type	NORMAL
	Modifier Ø					Gm				Modifier Ø		Gm	
	Conflict Ø					Yel	3.5			Conflict Ø		Yel	3.5
	Conflict Olap					Red	1.5			Conflict Olap		Red	1.5
A	Conflict Ped					LG			10	Conflict Ped		LG	
	Included Ø					Type	NORMAL			Included Ø		Type	NORMAL
	Modifier Ø					Gm				Modifier Ø		Gm	
	Conflict Ø					Yel	3.5			Conflict Ø		Yel	3.5
2	Conflict Olap					Red	1.5		J	Conflict Olap		Red	1.5
	Conflict Ped					LG				Conflict Ped		LG	
	Included Ø					Type	NORMAL			Included Ø		Type	NORMAL
	Modifier Ø					Gm				Modifier Ø		Gm	
B	Conflict Ø					Yel	3.5		11	Conflict Ø		Yel	3.5
	Conflict Olap					Red	1.5			Conflict Olap		Red	1.5
	Conflict Ped					LG				Conflict Ped		LG	
	Included Ø					Type	NORMAL		K	Conflict Ped		LG	
3	Modifier Ø					Gm				Included Ø		Type	NORMAL
	Conflict Ø					Yel	3.5			Modifier Ø		Gm	
	Conflict Olap					Red	1.5			Conflict Ø		Yel	3.5
	Conflict Ped					LG				Conflict Olap		Red	1.5
4	Included Ø					Type	NORMAL		L	Conflict Ped		LG	
	Modifier Ø					Gm				Included Ø		Type	NORMAL
	Conflict Ø					Yel	3.5			Modifier Ø		Gm	
	Conflict Olap					Red	1.5			Conflict Ø		Yel	3.5
D	Conflict Ped					LG			12	Conflict Olap		Red	1.5
	Included Ø					Type	NORMAL			Conflict Ped		LG	
	Modifier Ø					Gm				Included Ø		Type	NORMAL
	Conflict Ø					Yel	3.5			Modifier Ø		Gm	
5	Conflict Olap					Red	1.5		13	Conflict Ø		Yel	3.5
	Conflict Ped					LG				Conflict Olap		Red	1.5
	Included Ø					Type	NORMAL			Conflict Ped		LG	
	Modifier Ø					Gm			M	Included Ø		Type	NORMAL
E	Conflict Ø					Yel	3.5			Modifier Ø		Gm	
	Conflict Olap					Red	1.5			Conflict Ø		Yel	3.5
	Conflict Ped					LG				Conflict Olap		Red	1.5
6	Included Ø					Type	NORMAL			Conflict Ped		LG	
	Modifier Ø					Gm			14	Included Ø		Type	NORMAL
	Conflict Ø					Yel	3.5			Modifier Ø		Gm	
	Conflict Olap					Red	1.5			Conflict Ø		Yel	3.5
F	Conflict Ped					LG				Conflict Olap		Red	1.5
	Included Ø					Type	NORMAL		N	Conflict Ped		LG	
	Modifier Ø					Gm				Included Ø		Type	NORMAL
	Conflict Ø					Yel	3.5			Modifier Ø		Gm	
7	Conflict Olap					Red	1.5		15	Conflict Ø		Yel	3.5
	Conflict Ped					LG				Conflict Olap		Red	1.5
	Included Ø					Type	NORMAL		O	Conflict Ped		LG	
	Modifier Ø					Gm				Included Ø		Type	NORMAL
G	Conflict Ø					Yel	3.5			Modifier Ø		Gm	
	Conflict Olap					Red	1.5			Conflict Ø		Yel	3.5
	Conflict Ped					LG				Conflict Olap		Red	1.5
	Included Ø					Type	NORMAL		16	Conflict Ped		LG	
H	Modifier Ø					Gm				Included Ø		Type	NORMAL
	Conflict Ø					Yel	3.5			Modifier Ø		Gm	
	Conflict Olap					Red	1.5			Conflict Ø		Yel	3.5
	Conflict Ped					LG				Conflict Olap		Red	1.5

Channel Settings [1.8.1]

.....Channel ->>	1	2	3	4	5	6	7	8	9	10	11	12	13	14	15	16	17	18	19	20	21	22	23	24
Phase / Olap #		2	2	3		5	6	6		8			6	4										
Channel Type	VEH	VEH	VEH	VEH	VEH	VEH	VEH	VEH	VEH	VEH	VEH	VEH	PED	PED	VEH	VEH	VEH	VEH	VEH	VEH	VEH	VEH	VEH	VEH
Channel Flash	Red	Red	Red	Red	Red	Red	Red	Red	Red	Red	Red	Red	DRK	DRK	Red	Red	DRK	DRK	DRK	DRK	DRK	DRK	DRK	DRK
Alt Hz																								

Channel+ Settings [1.8.4]

.....Channel ->>	1	2	3	4	5	6	7	8	9	10	11	12	13	14	15	16	17	18	19	20	21	22	23	24
Flash Red+																								
Flash Yellow+																								
Flash Green+																								
Flash Inh Red+																								
Olap Ovrd																								

Coord Transition, CoordPhs [2.5]

Pat#	Short	Long	Dwell	No Shortway Ø	E-Yld	Offset	RetHld	Float	Min Veh Perm	Min Ped Perm
1	12	22				EndGRN				
2	12	22				EndGRN				
3	12	22				EndGRN				
4	12	22				EndGRN				
5	12	22				EndGRN				
6	12	22				EndGRN				
7	12	22				EndGRN				
8	12	22				EndGRN				
9	12	22				EndGRN				
10	12	22				EndGRN				
11	12	22				EndGRN				
12	12	22				EndGRN				
13	12	22				EndGRN				
14	12	22				EndGRN				
15	12	22				EndGRN				
16	12	22				EndGRN				
17	12	22				EndGRN				
18	12	22				EndGRN				
19	12	22				EndGRN				
20	12	22				EndGRN				
21	12	22				EndGRN				
22	12	22				EndGRN				
23	12	22				EndGRN				
24	12	22				EndGRN				
25						BegGRN				
26						BegGRN				
27						BegGRN				
28						BegGRN				
29						BegGRN				
30						BegGRN				
31						BegGRN				
32						BegGRN				
33						BegGRN				
34						BegGRN				
35						BegGRN				
36						BegGRN				
37						BegGRN				
38						BegGRN				
39						BegGRN				
40						BegGRN				
41						BegGRN				
42						BegGRN				
43						BegGRN				
44						BegGRN				
45						BegGRN				
46						BegGRN				
47						BegGRN				
48						BegGRN				

Channel Params[1.8.3]

C1 IO Mode User Single BIU Map SINGLE Invert Rail Input OFF

Pre #	Enable	Type	Output	Delay	MinDura
1	ON	RAIL	Dwell		
2	ON	RAIL	Dwell		
3	ON	EMERG	Dwell		
4	ON	EMERG	Dwell		
5	ON	EMERG	Dwell		
6	ON	EMERG	Dwell		

Pre #	MaxPres	MinGrn	MinWlk	PedClr	Co+Pre
1					ON
2					ON
3		4		22	ON
4					ON
5					ON
6					ON

Pre #	Track Grn	Min Dwell	Ext Dwell	PedClr+	Yel
1		2			
2		2			
3	25	2			
4		2			
5		2			
6		2			

Pre #	Red	Pattern	Skip
1			OFF
2			OFF
3			OFF
4			OFF
5			OFF
6			OFF

Pre #	Type	Min	Max
7	OFF		
8	OFF		
9	OFF		
10	OFF		

Stop Timer Over Preempt	OFF
Preempt or Ext Output	PRE
Max Seek Track Time	
Max Seek Dwell Time	

Channel Parameters [1.8.3]	
D Conn Mappings	None
Pre Invert Rail Input	OFF

[illegible][illegible]

Exit Phases [3.2]					Pre #	Lock	Override			Override Higher	Flsh Dwell	Link
Pre #	Exit Phase											
1					1	ON	ON			ON	OFF	
2					2	ON	ON			ON	OFF	
3	2	6			3	ON	ON			ON	OFF	
4					4	ON	ON			ON	OFF	
5					5	ON	ON			ON	OFF	
6					6	ON	ON			ON	OFF	

[illegible]

C1-USER IO Map [1.8.9.1 In]

I1-1	189	Unused
I1-2	2	Veh Call 2
I1-3	3	Veh Call 3
I1-4	4	Veh Call 4
I1-5	5	Veh Call 5
I1-6	6	Veh Call 6
I1-7	7	Veh Call 7
I1-8	8	Veh Call 8
I2-1	189	Unused
I2-2	189	Unused
I2-3	11	Veh Call 11
I2-4	12	Veh Call 12
I2-5	13	Veh Call 13
I2-6	14	Veh Call 14
I2-7	15	Veh Call 15
I2-8	189	Unused
I3-1	189	Unused
I3-2	18	Veh Call 18
I3-3	19	Veh Call 19
I3-4	20	Veh Call 20
I3-5	189	Unused
I3-6	189	Unused
I3-7	129	Ped Call 1
I3-8	130	Ped Call 2
I4-1	189	Unused
I4-2	189	Unused
I4-3	189	Unused
I4-4	189	Unused
I4-5	189	Unused
I4-6	189	Unused
I4-7	229	33xCMUStop
I4-8	228	33xFlashSns
I5-1	189	Unused
I5-2	189	Unused
I5-3	189	Unused
I5-4	189	Unused
I5-5	189	Unused
I5-6	189	Unused
I5-7	189	Unused
I5-8	189	Unused
I6-1	189	Unused
I6-2	189	Unused
I6-3	189	Unused
I6-4	189	Unused
I6-5	189	Unused
I6-6	189	Unused
I6-7	189	Unused
I6-8	189	Unused

C1-USER IO Map [1.8.9.2 Out]

O1-1	1	Ch1 Red
O1-2	49	Ch1 Green
O1-3	2	Ch2 Red
O1-4	26	Ch2 Yellow
O1-5	50	Ch2 Green
O1-6	3	Ch3 Red
O1-7	27	Ch3 Yellow
O1-8	51	Ch3 Green
O2-1	4	Ch4 Red
O2-2	52	Ch4 Green
O2-3	5	Ch5 Red
O2-4	29	Ch5 Yellow
O2-5	53	Ch5 Green
O2-6	6	Ch6 Red
O2-7	30	Ch6 Yellow
O2-8	54	Ch6 Green
O3-1	7	Ch7 Red
O3-2	55	Ch7 Green
O3-3	8	Ch8 Red
O3-4	32	Ch8 Yellow
O3-5	56	Ch8 Green
O3-6	9	Ch9 Red
O3-7	33	Ch9 Yellow
O3-8	57	Ch9 Green
O4-1	10	Ch10 Red
O4-2	58	Ch10 Green
O4-3	11	Ch11 Red
O4-4	35	Ch11 Yellow
O4-5	59	Ch11 Green
O4-6	12	Ch12 Red
O4-7	36	Ch12 Yellow
O4-8	60	Ch12 Green
O5-1	28	Ch4 Yellow
O5-2	34	Ch10 Yellow
O5-3	25	Ch1 Yellow
O5-4	31	Ch7 Yellow
O5-5	115	Not Used
O5-6	115	Not Used
O5-7	115	Not Used
O5-8	114	Watchdog
O6-1	115	Not Used
O6-2	115	Not Used
O6-3	13	Ch13 Red
O6-4	37	Ch13 Yellow
O6-5	61	Ch13 Green
O6-6	14	Ch14 Red
O6-7	38	Ch14 Yellow
O6-8	62	Ch14 Green

C1-USER IO Map [1.8.9.2 Out]

O7-1	115	Not Used
O7-2	115	Not Used
O7-3	115	Not Used
O7-4	115	Not Used
O7-5	115	Not Used
O7-6	115	Not Used
O7-7	115	Not Used
O7-8	115	Not Used
C11S-USER IO Map [1.8.9.1 In]		
I4-1		
I4-2		
I4-3		
I4-4		
I7-1	189	Unused
I7-2	189	Unused
I7-3	189	Unused
I7-4	189	Unused
I7-5	189	Unused
I7-6	189	Unused
I7-7	189	Unused
I7-8	189	Unused
I8-1	189	Unused
I8-2	189	Unused
I8-3	189	Unused
I8-4	189	Unused
I8-5	189	Unused
I8-6	189	Unused
I8-7	189	Unused
I8-8	189	Unused
C11S-USER IO Map [1.8.9.2 Out]		
O8-1	115	Not Used
O8-2	115	Not Used
O8-3	115	Not Used
O8-4	115	Not Used
O8-5	115	Not Used
O8-6	115	Not Used
O8-7	115	Not Used
O8-8	115	Not Used

IO Logic [1.8.7]

Op1	Result	O1Fcn	Inv1	IO1	Opn1	O2Fcn	Inv2	IO2	Opn2	O3Fcn	Inv3	IO3	Opn3	Dly	Sec
I	200	=	----	-	I	6	OR	-	I	7	----	-	I	0	DLY 10
I	0	=	----	-	I	0	----	-	I	0	----	-	I	0	DLY 0
I	0	=	----	-	I	0	----	-	I	0	----	-	I	0	DLY 0
I	0	=	----	-	I	0	----	-	I	0	----	-	I	0	DLY 0
I	0	=	----	-	I	0	----	-	I	0	----	-	I	0	DLY 0
I	0	=	----	-	I	0	----	-	I	0	----	-	I	0	DLY 0
I	0	=	----	-	I	0	----	-	I	0	----	-	I	0	DLY 0
I	0	=	----	-	I	0	----	-	I	0	----	-	I	0	DLY 0
I	0	=	----	-	I	0	----	-	I	0	----	-	I	0	DLY 0
I	0	=	----	-	I	0	----	-	I	0	----	-	I	0	DLY 0
I	0	=	----	-	I	0	----	-	I	0	----	-	I	0	DLY 0
I	0	=	----	-	I	0	----	-	I	0	----	-	I	0	DLY 0

Security Access Levels [8.2]

1	SWLOAD	22	None	43	None
2	SECURE	23	None	44	None
3	None	24	None	45	None
4	None	25	None	46	None
5	None	26	None	47	None
6	None	27	None	48	None
7	None	28	None	49	None
8	None	29	None	50	None
9	None	30	None	51	None
10	None	31	None	52	None
11	None	32	None	53	None
12	None	33	None	54	None
13	None	34	None	55	None
14	None	35	None	56	None
15	None	36	None	57	None
16	None	37	None	58	None
17	None	38	None	59	None
18	None	39	None	60	None
19	None	40	None	61	None
20	None	41	None	62	None
21	None	42	None	63	None
				64	None

Com Parameters [6.1]

Station ID	3313
Group ID	
Master ID	9001
Backup Time	0
SysUp Modem [6.1]	
Enable Modem	OFF
Idle Time	0
Dial Time	0
Tel:	
Alt:	

2070 Port Params [6.2]

Port	Baud Rate	FCM
SP1	38400	MODE 6
SP2	38400	MODE 6
SP3	38400	MODE 6
SP4	38400	MODE 6
SP5	1200	AUTO
SP6	1200	AUTO
SP7	1200	AUTO
SP8	1200	AUTO

2070 IP 1 Addressing [6.5]

Addressing				
Addr	0	0	0	0
Mask	0	0	0	0
Brdcst	0	0	0	0
GtWay	0	0	0	0
Port	0			

2070 IP 2 Addressing [6.5]

Addressing				
Addr	0	0	0	0
Mask	0	0	0	0
Brdcst	0	0	0	0
GtWay	0	0	0	0
Port	0			

2070 Port Binding Ports [6.6]

	Port	Echo	Mode
ASYN1	SP1	OFF	0
ASYN2	SP2	OFF	0
ASYN3	SP3	OFF	0
ASYN4	SP4	OFF	0
SYN1	SP5	SYN3	OFF
SYN2	OFF	SYN4	OFF

2070 Port Binding Functions [6.6]

Function	Channel	Function	Channel
TS2/CVM	None	SYSUp	ASYN1
CMU/MMU	None	SYSDown	None
Opticom	None	Shell	None
Loop Det.	None		
GPS	-		

#	Event / Alarm	Ev	Alr	Call Phases[1.1.5]								Redirect Phases[1.1.5]								Inhibit Phases[1.1.5]															
1	Power Up Alarm.	ON	ON	Ø	Ø	Phases Called By Ø				From	To	From	To	From	To	From	To	1	2	3	4	5	6	7	8	9	10	11	12	13	14	15	16		
2	Stop Timing	ON	ON	1						1								1																	
3	TS1 Cabinet Door	ON	ON	2						2								2																	
4	Coordination Failure	ON	ON	3						3								3																	
5	External Alarm # 1	ON	ON	4						4								4																	
6	External Alarm # 2	ON	ON	5						5								5																	
7	External Alarm # 3	ON	ON	6						6								6																	
8	External Alarm # 4	ON	ON	7						7								7																	
9	Closed Loop Disabled	ON	ON	8						8								8																	
10	External Alarm # 5	ON	ON	9						9								9																	
11	External Alarm # 6	ON	ON	10						10								10																	
12	Manual Control Enable	ON	ON	11						11								11																	
13	Coord Free Input	ON	ON	12						12								12																	
14	Local Flash Input	ON	ON	13						13								13																	
15	MMU Flash	ON	ON	14						14								14																	
16	CMU Flash	ON	ON	15						15								15																	
17	Cycle Fault	ON	ON	16						16								16																	
18	Cycle Failure	ON	ON	Alt Call & Redirect # 1 [1.1.6.3]								Alt Inhibit Phases # 1 [1.1.6.3]																							
19	Coordination Fault	ON	ON	Col	Ø	Phases Called By Ø					From	To	From	To	From	To	From	To	1	2	3	4	5	6	7	8	9	10	11	12	13	14	15	16	
20	Controller Fault	ON	ON	1						1								1																	
21	Detector SDLC Failure	ON	ON	2						2								2																	
22	MMU SDLC Failure	ON	ON	3						3								3																	
23	Critical SDLC Failure	ON	ON	4						4								4																	
24	Reserved	ON	ON	5						5								5																	
25	EEPROM CRC Fault	ON	ON	6						6								6																	
26	Detector Diagnostic Failure	ON	ON	7						7								7																	
27	BIU Detector Failure	ON	ON	8						8								8																	
32	Queue detector alarm	ON	ON	Alt Call & Redirect # 2 [1.1.6.3]								Alt Inhibit Phases # 2 [1.1.6.3]																							
29	Ped Detector Fault	ON	ON	Col	Ø	Phases Called By Ø					From	To	From	To	From	To	From	To	1	2	3	4	5	6	7	8	9	10	11	12	13	14	15	16	
30	Coord Diagnostic Fault	ON	ON	1						1								1																	
41	TempAlert Probe Ch. A	ON	ON	2						2								2																	
42	TempAlert Probe Ch. B	ON	ON	3						3								3																	
47	Coord Active	ON	ON	4						4								4																	
48	Preempt Active	ON	ON	5						5								5																	
49	Preempt 1 Input	ON	ON	6						6								6																	
50	Preempt 2 Input	ON	ON	7						7								7																	
51	Preempt 3 Input	ON	ON	8						8								8																	
52	Preempt 4 Input	ON	ON	Coord, CIC Plans [2.3]								Unit Parameters [1.2.1]																							
53	Preempt 5 Input	ON	ON	CIC	CoØ	Grow	1	2	3	4	5	6	7	8	Allow Skip Yellow	OFF	Max Cycle Time																		
54	Preempt 6 Input	ON	ON	1	OFF										TOD Dim Enable	OFF	Cycle Fault Action	Alarm																	
55	Preempt 7 Input	ON	ON	2	OFF										Tone Disable	OFF																			
56	Preempt 8 Input	ON	ON	3	OFF										Diamond Mode	4Ph																			
57	Preempt 9 Input	ON	ON	4	OFF										Backup Time (s)	900																			
58	Preempt 10 Input	ON	ON	Auto Flash Phase/Olap Settings [1.4.2]																															
61	In Transition	ON	ON	Yel Ø											Cycle Fault Action	Alarm																			
81	FIO Status Alarm	ON	ON	Yel (olaps)											Enable Run Timer	ON	### 31 @ DAVIDSON																		

07/13/23Page 10

Phase Times [1.1.1]								Coordination Patterns [2.4] and Coordination Split Tables [2.7.1]																				3032					
	1	2	3	4	5	6	7	8	Pat#	Cyc	Off	Split	Seq	Pat#	Cyc	Off	Split	Seq	Pat#	Cyc	Off	Split	Seq	Pat#	Cyc	Off	Split					Seq	
Min Green	6	12	6	10	6	12	6	6	1	90	0	1	1	13	0	0	13	1	25	0	0	0	1	37	0	0	0	1	Ring/Startup [1.1.4]				
Gap, Ext	2	4.8	2	4.8	2	4.8	4.8	2	2	90	0	2	1	14	0	0	14	1	26	0	0	0	1	38	0	0	0	1		Phs	Ring	Start	Enable
Max 1	14	35	14	20	18	35	33	20	3	0	0	3	1	15	0	0	15	1	27	0	0	0	1	39	0	0	0	1		1	1	Red	ON
Max 2									4	0	0	4	1	16	0	0	16	1	28	0	0	0	1	40	0	0	0	1		2	1	Red	ON
Yel Clearance	4	4	4	4	4	4	4	4	5	0	0	5	1	17	0	0	17	1	29	0	0	0	1	41	0	0	0	1		3	1	Red	ON
Red Clearance	2	2.5	3	3	2	2.5	2.5	3	6	0	0	6	1	18	0	0	18	1	30	0	0	0	1	42	0	0	0	1		4	1	Red	ON
Walk		8				7	9		7	0	0	7	1	19	0	0	19	1	31	0	0	0	1	43	0	0	0	1		5	2	Red	ON
Ped Clearance		29				30	34		8	0	0	8	1	20	0	0	20	1	32	0	0	0	1	44	0	0	0	1		6	2	Red	ON
Red Revert									9	0	0	9	1	21	0	0	21	1	33	0	0	0	1	45	0	0	0	1		7	2	Red	ON
Add Initial									10	0	0	10	1	22	0	0	22	1	34	0	0	0	1	46	0	0	0	1		8	2	Red	ON
Max Initial									11	0	0	11	1	23	0	0	23	1	35	0	0	0	1	47	0	0	0	1					
Time B4 Reduct									12	0	0	12	1	24	0	0	24	1	36	0	0	0	1	48	0	0	0	1					
Cars B4 Reduct									Split		1	2	3	4	5	6	7	8	Split		1	2	3	4	5	6	7	8	8	2	Red	ON	
Time To Reduce									1	Coor	12	40	15	23	18	34	23	15	13	Coor	0	0	0	0	0	0	0	0	Coord Modes [2.1]				
Reduce By									2	NON	Max	NON	NON	NON	Max	NON	NON	NON			NON	NON	NON	NON	NON	NON	NON	NON	Test OpMode	0			
Min Gap									2	Coor	12	36	17	25	16	32	22	20	14	Coor	0	0	0	0	0	0	0	0	Correction	SHRT/LNG			
DyMaxLim									2	NON	Max	NON	NON	NON	Max	NON	NON	NON			NON	NON	NON	NON	NON	NON	NON	Maximum	MAX 1				
Max Step									3	Coor	0	0	0	0	0	0	0	0	15	Coor	0	0	0	0	0	0	0	Force-Off	Float				
Options [1.1.2]	1	2	3	4	5	6	7	8		NON	NON	NON	NON	NON	NON	NON	NON	NON			NON	NON	NON	NON	NON	NON	NON	Closed Loop	ON				
Enable	ON	ON	ON	ON	ON	ON	ON	ON	4	Coor	0	0	0	0	0	0	0	0	16	Coor	0	0	0	0	0	0	0	0	Stop-in-Walk	ON			
Min Recall										NON	NON	NON	NON	NON	NON	NON	NON	NON			NON	NON	NON	NON	NON	NON	NON	Auto Reset	ON				
Max Recall									5	Coor	0	0	0	0	0	0	0	0	17	Coor	0	0	0	0	0	0	0	0	Expand Splt	OFF			
Ped Recall										NON	NON	NON	NON	NON	NON	NON	NON	NON			NON	NON	NON	NON	NON	NON	NON	Ped Recycle	NO_RECYCLE				
Soft Recall		ON				ON			6	Coor	0	0	0	0	0	0	0	0	18	Coor	0	0	0	0	0	0	0	0	Before	TIMED			
Lock Calls		ON	ON	ON		ON				NON	NON	NON	NON	NON	NON	NON	NON	NON			NON	NON	NON	NON	NON	NON	NON	After	TIMED				
Auto Flash Entry									7	Coor	0	0	0	0	0	0	0	0	19	Coor	0	0	0	0	0	0	0	0	Auto Flash [1.4.1]				
Auto Flash Exit										NON	NON	NON	NON	NON	NON	NON	NON	NON			NON	NON	NON	NON	NON	NON	NON	Auto Flash	Channel				
Dual Entry		ON		ON		ON	ON		8	Coor	0	0	0	0	0	0	0	0	20	Coor	0	0	0	0	0	0	0	0	Flash Yel	45			
Enable Simul Gap	ON	ON	ON	ON	ON	ON	ON	ON		NON	NON	NON	NON	NON	NON	NON	NON	NON			NON	NON	NON	NON	NON	NON	NON	Flash Red	20				
Gaurantee Passage									9	Coor	0	0	0	0	0	0	0	0	21	Coor	0	0	0	0	0	0	0	0	Unit Params [1.2.1]				
Rest In Walk										NON	NON	NON	NON	NON	NON	NON	NON	NON			NON	NON	NON	NON	NON	NON	NON	Phase Mode	User				
Conditon Service									10	Coor	0	0	0	0	0	0	0	0	22	Coor	0	0	0	0	0	0	0	0	IO Mode	User			
Non-Actuated 1										NON	NON	NON	NON	NON	NON	NON	NON	NON			NON	NON	NON	NON	NON	NON	NON	Loc Fish Start	Red				
Non-Actuated 2									11	Coor	0	0	0	0	0	0	0	0	23	Coor	0	0	0	0	0	0	0	0	Start Flash(s)	0			
Add Init Calc										NON	NON	NON	NON	NON	NON	NON	NON	NON			NON	NON	NON	NON	NON	NON	NON	Start AllRed(s)	6				
Options+ [1.1.3]	1	2	3	4	5	6	7	8	12	Coor	0	0	0	0	0	0	0	0	24	Coor	0	0	0	0	0	0	0	0	Yellow < 3"	OFF			
Reservice										NON	NON	NON	NON	NON	NON	NON	NON	NON			NON	NON	NON	NON	NON	NON	NON	Display Time	20				
PedClr Thru Yel									Page#																					Red Revert	3		
Skip Red No Call									1	8 Phase Times/Options; Patterns/Splits; Ring Startup; Coord/Flash Mode; Unit Param																				MCE Timeout	0		
Red Rest									1A&1B	16 Phase Times/Options; Patterns/Splits; Ring Startup; Coord/Flash Mode; Unit Param																				Feature Profile	0		
Max II									2	Overlaps; Channel Settings; Coord Alt Table+ (values not associated with time-of-day)																				Free Ring Seq	1		
Call Phase									3	Detection; Sample Time and Unit Parameters related to detection																				Auxswitch	STOPTM		
Conflicting Phase									4	Preemption and Alternate Phase Time and Phase Options																				SDLC Retry	0		
Omit Yellow									5	Annual Schedule																				TS2 Det Faults	ON		
Ped Delay									6	Day Plans; Action Tables; Coord Alt Table+ (values varied by time-of-day)																				Auto Ped Clear	OFF		
Grn/Ped Delay									7	Communications; Secutiry; I/O Setup																				SDLC Retry	0		
3032 31 @ CR 57 (MOYERS CORNERS)								8	Misc - Events/Alarms; Call/Inhibit/Redirect; P/OLAP Auto Flash; CIC; Misc Unit Param																				09/26/23	Page 1			

Overlap 1-16 Program Params & Parm+ [1.5.2.1] [1.5.2.2]

Overlap Conflict Lock		OFF		Overlap Lock Inhibit		OFF		Parent Ph Clearance		OFF		Extra Included Ph		ON	
1	Included Ø	4	5					Type	NORMAL			Included Ø		Type	NORMAL
	Modifier Ø							Grn				9	Modifier Ø		Grn
	Conflict Ø							Yel	3.5				Conflict Ø		Yel 3.5
	Conflict Olap							Red	1.5			I	Conflict Olap		Red 1.5
	Conflict Ped							LG					Conflict Ped		LG
2	Included Ø							Type	NORMAL			Included Ø		Type	NORMAL
	Modifier Ø							Grn				10	Modifier Ø		Grn
	Conflict Ø							Yel	3.5				Conflict Ø		Yel 3.5
	Conflict Olap							Red	1.5			J	Conflict Olap		Red 1.5
	Conflict Ped							LG					Conflict Ped		LG
3	Included Ø							Type	NORMAL			Included Ø		Type	NORMAL
	Modifier Ø							Grn				11	Modifier Ø		Grn
	Conflict Ø							Yel	3.5				Conflict Ø		Yel 3.5
	Conflict Olap							Red	1.5			K	Conflict Olap		Red 1.5
	Conflict Ped							LG					Conflict Ped		LG
4	Included Ø							Type	NORMAL			Included Ø		Type	NORMAL
	Modifier Ø							Grn				12	Modifier Ø		Grn
	Conflict Ø							Yel	3.5				Conflict Ø		Yel 3.5
	Conflict Olap							Red	1.5			L	Conflict Olap		Red 1.5
	Conflict Ped							LG					Conflict Ped		LG
5	Included Ø							Type	NORMAL			Included Ø		Type	NORMAL
	Modifier Ø							Grn				13	Modifier Ø		Grn
	Conflict Ø							Yel	3.5				Conflict Ø		Yel 3.5
	Conflict Olap							Red	1.5			M	Conflict Olap		Red 1.5
	Conflict Ped							LG					Conflict Ped		LG
6	Included Ø							Type	NORMAL			Included Ø		Type	NORMAL
	Modifier Ø							Grn				14	Modifier Ø		Grn
	Conflict Ø							Yel	3.5				Conflict Ø		Yel 3.5
	Conflict Olap							Red	1.5			N	Conflict Olap		Red 1.5
	Conflict Ped							LG					Conflict Ped		LG
7	Included Ø							Type	NORMAL			Included Ø		Type	NORMAL
	Modifier Ø							Grn				15	Modifier Ø		Grn
	Conflict Ø							Yel	3.5				Conflict Ø		Yel 3.5
	Conflict Olap							Red	1.5			O	Conflict Olap		Red 1.5
	Conflict Ped							LG					Conflict Ped		LG
8	Included Ø							Type	NORMAL			Included Ø		Type	NORMAL
	Modifier Ø							Grn				16	Modifier Ø		Grn
	Conflict Ø							Yel	3.5				Conflict Ø		Yel 3.5
	Conflict Olap							Red	1.5			P	Conflict Olap		Red 1.5
	Conflict Ped							LG					Conflict Ped		LG

Channel Settings [1.8.1]

.....Channel -->	1	2	3	4	5	6	7	8	9	10	11	12	13	14	15	16	17	18	19	20	21	22	23	24
Phase / Olap #	1	2	5	6	3	7	4	8	1	2	6	7												
Channel Type	VEH	VEH	VEH	VEH	VEH	VEH	VEH	VEH	OLP	PED	PED	PED	VEH	VEH	VEH	VEH	VEH	VEH	VEH	VEH	VEH	VEH	VEH	VEH
Channel Flash	DRK	Red	Red	Red	DRK	Red	Red	Red	DRK	DRK	DRK	DRK	Red	Red	Red	Red	DRK	DRK	DRK	DRK	DRK	DRK	DRK	DRK
Alt Hz																								

Channel+ Settings [1.8.4]

.....Channel -->	1	2	3	4	5	6	7	8	9	10	11	12	13	14	15	16	17	18	19	20	21	22	23	24
Flash Red+																								
Flash Yellow+																								
Flash Green+																								
Flash Inh Red+																								
Olap Ovrd																								

Coord Transition, CoordPhs [2.5]

Pat#	Short	Long	Dwell	No Shortway Ø	E-Yld	Offset	RetHld	Float	Min Veh Perm	Min Ped Perm
1	12	22		1		EndGRN				
2	12	22		1		EndGRN				
3	12	22				EndGRN				
4	12	22				EndGRN				
5	12	22				EndGRN				
6	12	22				EndGRN				
7	12	22				EndGRN				
8	12	22				EndGRN				
9	12	22				EndGRN				
10	12	22				EndGRN				
11	12	22				EndGRN				
12	12	22				EndGRN				
13	12	22				EndGRN				
14	12	22				EndGRN				
15	12	22				EndGRN				
16	12	22				EndGRN				
17	12	22				EndGRN				
18	12	22				EndGRN				
19	12	22				EndGRN				
20	12	22				EndGRN				
21	12	22				EndGRN				
22	12	22				EndGRN				
23	12	22				EndGRN				
24	12	22				EndGRN				
25						BegGRN				
26						BegGRN				
27						BegGRN				
28						BegGRN				
29						BegGRN				
30						BegGRN				
31						BegGRN				
32						BegGRN				
33						BegGRN				
34						BegGRN				
35						BegGRN				
36						BegGRN				
37						BegGRN				
38						BegGRN				
39						BegGRN				
40						BegGRN				
41						BegGRN				
42						BegGRN				
43						BegGRN				
44						BegGRN				
45						BegGRN				
46						BegGRN				
47						BegGRN				
48						BegGRN				

Channel Params[1.8.3]

C1 IO Mode User Single BIU Ma; SINGLE Invert Rail Input OFF

Veh Par 1-64 [5.1]										Veh Par 1-64 [5.1]										Vehicle Options 1-64 [5.2]										Vehicle Options 1-64 [5.2]										Parameters+ 1-64 [5.3]											
Det #	Call Ø	Swi Ø	Delay	Ext	Que	No Act	Max Pres	Err Cnt	Fail Time	Det #	Call Ø	Swi Ø	Delay	Ext	Que	No Act	Max Pres	Err Cnt	Fail Time	Det #	Call	Ext	Que	Add Init	Red Lock	Yell Lock	occ	vol	Det #	Call	Ext	Que	Add Addlni	Red Lock	Yell Lock	occ	vol	Det #	cc G	cc Y	cc R	Delay 1	Delay 2	Type	Src						
1	1						45	50	2	33							45	50		1	ON	ON		ON					33	ON	ON		ON						1						NORM						
2	2						45	50	2	34							45	50		2	ON	ON		ON					34	ON	ON		ON						2						NORM						
3							45	50	2	35							45	50		3	ON	ON		ON					35	ON	ON		ON						3						NORM						
4	2						45	50	2	36							45	50		4	ON	ON		ON					36	ON	ON		ON						4						NORM						
5	2						45	50	2	37							45	50		5	ON	ON		ON					37	ON	ON		ON						5						NORM						
6	5						45	50	2	38							45	50		6	ON	ON		ON					38	ON	ON		ON						6						NORM						
7	5						45	50	2	39							45	50		7	ON	ON		ON					39	ON	ON		ON						7						NORM						
8	6						45	50	2	40							45	50		8	ON	ON		ON					40	ON	ON		ON						8						NORM						
9	6						45	50	2	41							45	50		9	ON	ON		ON					41	ON	ON		ON						9						NORM						
10	6						45	50	2	42							45	50		10	ON	ON		ON					42	ON	ON		ON						10						NORM						
11	6						45	50	2	43							45	50		11	ON	ON		ON					43	ON	ON		ON						11						NORM						
12	3						45	50	2	44							45	50		12	ON	ON		ON					44	ON	ON		ON						12						NORM						
13	7						45	50	2	45							45	50		13	ON	ON		ON					45	ON	ON		ON						13						NORM						
14	7						45	50	2	46							45	50		14	ON	ON		ON					46	ON	ON		ON						14						NORM						
15							45	50	2	47							45	50		15	ON	ON		ON					47	ON	ON		ON						15						NORM						
16							45	50	2	48							45	50		16	ON	ON		ON					48	ON	ON		ON						16						NORM						
17	4						45	50	2	49							45	50		17	ON	ON		ON					49	ON	ON		ON						17						NORM						
18	4						45	50	2	50							45	50		18	ON	ON		ON					50	ON	ON		ON						18						NORM						
19	4						45	50	2	51							45	50		19	ON	ON		ON					51	ON	ON		ON						19						NORM						
20	4						45	50	2	52							45	50		20	ON	ON		ON					52	ON	ON		ON						20						NORM						
21	4						45	50	2	53							45	50		21	ON	ON		ON					53	ON	ON		ON						21						NORM						
22	4						45	50	2	54							45	50		22	ON	ON		ON					54	ON	ON		ON						22						NORM						
23	8		6				45	50	2	55							45	50		23	ON	ON		ON					55	ON	ON		ON						23						NORM						
24	8						45	50	2	56							45	50		24	ON	ON		ON					56	ON	ON		ON						24						NORM						
25							45	50		57							45	50		25	ON	ON		ON					57	ON	ON		ON						25						NORM						
26							45	50		58							45	50		26	ON	ON		ON					58	ON	ON		ON						26						NORM						
27							45	50		59							45	50		27	ON	ON		ON					59	ON	ON		ON						27						NORM						
28							45	50		60							45	50		28	ON	ON		ON					60	ON	ON		ON						28						NORM						
29							45	50		61							45	50		29	ON	ON		ON					61	ON	ON		ON						29						NORM						
30							45	50		62							45	50		30	ON	ON		ON					62	ON	ON		ON						30						NORM						
31							45	50		63							45	50		31	ON	ON		ON					63	ON	ON		ON						31						NORM						
32							45	50		64							45	50		32	ON	ON		ON					64	ON	ON		ON						32						NORM						
Parameters+ 1-64 [5.3]																				Ped Det Parms [5.4]										Unit Paramters [1.2.1]																					
Det #	occ Grm	occ Yell	occ Red	Delay 1	Delay 2	Type	Src	Det #	occ Grm	occ Yell	occ Red	Delay 1	Delay 2	Type	Src	Det #	occ Grm	occ Yell	occ Red	Delay 1	Delay 2	Type	Src	Det #	Call Ø	No Act	Max Pres	Err Cnt	TS2 Det Faults										ON												
																														Vol/Occ Report Parm [1.5.8]																					
																														Vol/Occ Period Minutes										0											
																														Vol/Occ Period Minutes										15											
33						NORM	44							NORM	55							NORM		1	2		15																								
34						NORM	45							NORM	56							NORM		2	6		15																								
35						NORM	46							NORM	57							NORM		3	7		15																								
36						NORM	47							NORM	58							NORM		4			15																								
37						NORM	48							NORM	59							NORM		5			15																								
38						NORM	49							NORM	60							NORM		6			15																								
39						NORM	50							NORM	61							NORM		7			15																								
40						NORM	51							NORM	62							NORM		8			15																								
41						NORM	52							NORM	63							NORM																													
42						NORM	53							NORM	64							NORM																													
43						NORM	54							NORM		### 31 @ CR 57 (MOYERS CORNERS)																																			
																																9/26/2023										Page 3									

Pre #	Enable	Type	Output	Delay	MinDura
1	ON	RAIL	Dwell		
2	ON	RAIL	Dwell		
3	ON	EMERG	Dwell		
4	ON	EMERG	Dwell		
5	ON	EMERG	Dwell		
6	ON	EMERG	Dwell		

Pre #	Track Grn	Min Dwell	Ext Dwell	PedClr+	Yel
1		2			
2		2			
3		2			
4		2			
5		2			
6		2			

Low Priority Preempts			
Pre #	Type	Min	Max
7	OFF		
8	OFF		
9	OFF		
10	OFF		

Stop Timer Over Preempt	OFF
Preempt or Ext Output	PRE
Max Seek Track Time	
Max Seek Dwell Time	

D Conn Mappings	None
Pre Invert Rail Input	OFF

[illegible][illegible]

Exit Phases [3.2]				Pre #	Lock	Override			Override		Flsh	Link	
Pre #	Exit Phase					Auto Flsh			Higher		Dwell		
1				1	ON		ON			ON		OFF	
2				2	ON		ON			ON		OFF	
3				3	ON		ON			ON		OFF	
4				4	ON		ON			ON		OFF	
5				5	ON		ON			ON		OFF	
6				6	ON		ON			ON		OFF	

Day Plans [4.4]																Action Table [4.5]																Coord Alternate Tables - Pat+ [2.6]	
Day Plan 1								Day Plan 2								Day Plan 3								Act# Pat# A1 A2 A3 S1 S2 S3 S4 S5 S6 S7 S8																Overlap Off										Dia Max2	
Hour	Min	Act		Hour	Min	Act		Hour	Min	Act		Hour	Min	Act		Hour	Min	Act		Pat#	ØOpt	ØTime	DetG																	Call Inh	CIC	CNA1	1	2	3	4	5	6	7			8	
1	0	0	25	9	0	0	0	1	0	0	25	9	0	0	0	1	0	0	25	9	0	0	0	1	1																									DFT	
2	9	0	2	10	0	0	0	2	6	30	1	10	0	0	0	2	9	0	2	10	0	0	0	2	2																									DFT	
3	18	0	25	11	0	0	0	3	9	0	25	11	0	0	0	3	22	0	25	11	0	0	0	3	3																									DFT	
4	0	0	0	12	0	0	0	4	15	0	2	12	0	0	0	4	0	0	0	12	0	0	0	4	4																									DFT	
5	0	0	0	13	0	0	0	5	18	0	25	13	0	0	0	5	0	0	0	13	0	0	0	5	5																									DFT	
6	0	0	0	14	0	0	0	6	0	0	0	14	0	0	0	6	0	0	0	14	0	0	0	6	6																									DFT	
7	0	0	0	15	0	0	0	7	0	0	0	15	0	0	0	7	0	0	0	15	0	0	0	7	7																									DFT	
8	0	0	0	16	0	0	0	8	0	0	0	16	0	0	0	8	0	0	0	16	0	0	0	8	8																											DFT	
Day Plan 4								Day Plan 5								Day Plan 6								9	9	

C1-USER IO Map [1.8.9.1 In]

I1-1	1	Veh Call 1
I1-2	2	Veh Call 2
I1-3	3	Veh Call 3
I1-4	4	Veh Call 4
I1-5	5	Veh Call 5
I1-6	6	Veh Call 6
I1-7	7	Veh Call 7
I1-8	8	Veh Call 8
I2-1	9	Veh Call 9
I2-2	10	Veh Call 10
I2-3	11	Veh Call 11
I2-4	12	Veh Call 12
I2-5	13	Veh Call 13
I2-6	14	Veh Call 14
I2-7	189	Unused
I2-8	189	Unused
I3-1	17	Veh Call 17
I3-2	18	Veh Call 18
I3-3	19	Veh Call 19
I3-4	20	Veh Call 20
I3-5	21	Veh Call 21
I3-6	22	Veh Call 22
I3-7	23	Veh Call 23
I3-8	24	Veh Call 24
I4-1	189	Unused
I4-2	189	Unused
I4-3	189	Unused
I4-4	189	Unused
I4-5	189	Unused
I4-6	189	Unused
I4-7	229	33xCMUStop
I4-8	228	33xFlashSns
I5-1	129	Ped Call 1
I5-2	130	Ped Call 2
I5-3	131	Ped Call 3
I5-4	189	Unused
I5-5	189	Unused
I5-6	189	Unused
I5-7	189	Unused
I5-8	189	Unused
I6-1	189	Unused
I6-2	189	Unused
I6-3	189	Unused
I6-4	189	Unused
I6-5	189	Unused
I6-6	189	Unused
I6-7	189	Unused
I6-8	189	Unused

C1-USER IO Map [1.8.9.2 Out]

O1-1	1	Ch1 Red
O1-2	49	Ch1 Green
O1-3	2	Ch2 Red
O1-4	26	Ch2 Yellow
O1-5	50	Ch2 Green
O1-6	3	Ch3 Red
O1-7	27	Ch3 Yellow
O1-8	51	Ch3 Green
O2-1	4	Ch4 Red
O2-2	52	Ch4 Green
O2-3	5	Ch5 Red
O2-4	29	Ch5 Yellow
O2-5	53	Ch5 Green
O2-6	6	Ch6 Red
O2-7	30	Ch6 Yellow
O2-8	54	Ch6 Green
O3-1	7	Ch7 Red
O3-2	55	Ch7 Green
O3-3	8	Ch8 Red
O3-4	32	Ch8 Yellow
O3-5	56	Ch8 Green
O3-6	9	Ch9 Red
O3-7	33	Ch9 Yellow
O3-8	57	Ch9 Green
O4-1	10	Ch10 Red
O4-2	58	Ch10 Green
O4-3	11	Ch11 Red
O4-4	35	Ch11 Yellow
O4-5	59	Ch11 Green
O4-6	12	Ch12 Red
O4-7	36	Ch12 Yellow
O4-8	60	Ch12 Green
O5-1	28	Ch4 Yellow
O5-2	34	Ch10 Yellow
O5-3	25	Ch1 Yellow
O5-4	31	Ch7 Yellow
O5-5	115	Not Used
O5-6	115	Not Used
O5-7	115	Not Used
O5-8	114	Watchdog
O6-1	115	Not Used
O6-2	115	Not Used
O6-3	13	Ch13 Red
O6-4	37	Ch13 Yellow
O6-5	61	Ch13 Green
O6-6	14	Ch14 Red
O6-7	38	Ch14 Yellow
O6-8	62	Ch14 Green

C1-USER IO Map [1.8.9.2 Out]

O7-1	115	Not Used
O7-2	115	Not Used
O7-3	115	Not Used
O7-4	115	Not Used
O7-5	115	Not Used
O7-6	115	Not Used
O7-7	115	Not Used
O7-8	115	Not Used

C11S-USER IO Map [1.8.9.1 In]

I4-1		
I4-2		
I4-3		
I4-4		
I7-1	189	Unused
I7-2	189	Unused
I7-3	189	Unused
I7-4	189	Unused
I7-5	189	Unused
I7-6	189	Unused
I7-7	189	Unused
I7-8	189	Unused
I8-1	189	Unused
I8-2	189	Unused
I8-3	189	Unused
I8-4	189	Unused
I8-5	189	Unused
I8-6	189	Unused
I8-7	189	Unused
I8-8	189	Unused

C11S-USER IO Map [1.8.9.2 Out]

O8-1	115	Not Used
O8-2	115	Not Used
O8-3	115	Not Used
O8-4	115	Not Used
O8-5	115	Not Used
O8-6	115	Not Used
O8-7	115	Not Used
O8-8	115	Not Used

IO Logic [1.8.7]

Op1	Result	O1Fcn	Inv1	IO1	Opn1	O2Fcn	Inv2	IO2	Opn2	O3Fcn	Inv3	IO3	Opn3	Dly	Sec
I	0	=	----	-		0	----	-		0	----	-		0	DLY 0
I	0	=	----	-		0	----	-		0	----	-		0	DLY 0
I	0	=	----	-		0	----	-		0	----	-		0	DLY 0
I	0	=	----	-		0	----	-		0	----	-		0	DLY 0
I	0	=	----	-		0	----	-		0	----	-		0	DLY 0
I	0	=	----	-		0	----	-		0	----	-		0	DLY 0
I	0	=	----	-		0	----	-		0	----	-		0	DLY 0
I	0	=	----	-		0	----	-		0	----	-		0	DLY 0
I	0	=	----	-		0	----	-		0	----	-		0	DLY 0
I	0	=	----	-		0	----	-		0	----	-		0	DLY 0

Security Access Levels [8.2]

1	SWLOAD	22	None	43	None
2	SECURE	23	None	44	None
3	None	24	None	45	None
4	None	25	None	46	None
5	None	26	None	47	None
6	None	27	None	48	None
7	None	28	None	49	None
8	None	29	None	50	None
9	None	30	None	51	None
10	None	31	None	52	None
11	None	32	None	53	None
12	None	33	None	54	None
13	None	34	None	55	None
14	None	35	None	56	None
15	None	36	None	57	None
16	None	37	None	58	None
17	None	38	None	59	None
18	None	39	None	60	None
19	None	40	None	61	None
20	None	41	None	62	None
21	None	42	None	63	None
				64	None

2070 IP 1 Addressing [6.5]

Addressing				
Addr	0	0	0	0
Mask	0	0	0	0
Brdcst	0	0	0	0
GtWay	0	0	0	0
Port	0			

2070 IP 2 Addressing [6.5]

Addressing				
Addr	0	0	0	0
Mask	0	0	0	0
Brdcst	0	0	0	0
GtWay	0	0	0	0
Port	0			

2070 Port Binding Ports [6.6]

	Port	Echo	Mode
ASYN1	SP1	OFF	0
ASYN2	SP2	OFF	0
ASYN3	SP3	OFF	0
ASYN4	SP4	OFF	0
SYN1	SP5S	SYN3	OFF
SYN2	OFF	SYN4	OFF

2070 Port Binding Functions [6.6]

Function	Channel	Function	Channel
TS2/CVM	None	SYSUp	ASYN2
CMU/MMU	None	SYSDown	ASYN3
Opticom	None	Shell	None
Loop Det.	None		
GPS	-		

Com Parameters [6.1]

Station ID	3032
Group ID	
Master ID	9001
Backup Time	0
SysUp Modem [6.1]	
Enable Modem	OFF
Idle Time	0
Dial Time	0
Tel:	
Alt:	


2070 Port Params [6.2]

Port	Baud Rate	FCM
SP1	38400	MODE 6
SP2	38400	MODE 6
SP3	38400	MODE 6
SP4	38400	MODE 6
SP5	1200	AUTO
SP6	1200	AUTO
SP7	1200	AUTO
SP8	1200	AUTO

#	Event / Alarm	Ev	Alr	Call Phases[1.1.5]								Redirect Phases[1.1.5]								Inhibit Phases[1.1.5]															
1	Power Up Alarm.	ON	ON	Ø	Ø	Phases Called By Ø						From	To	From	To	From	To	From	To	1	2	3	4	5	6	7	8	9	10	11	12	13	14	15	16
2	Stop Timing	ON	ON	1								1								1															
3	TS1 Cabinet Door	ON	ON	2								2								2															
4	Coordination Failure	ON	ON	3								3								3															
5	External Alarm # 1	ON	ON	4								4								4															
6	External Alarm # 2	ON	ON	5								5								5															
7	External Alarm # 3	ON	ON	6								6								6															
8	External Alarm # 4	ON	ON	7								7								7															
9	Closed Loop Disabled	ON	ON	8								8								8															
10	External Alarm # 5	ON	ON	9								9								9															
11	External Alarm # 6	ON	ON	10								10								10															
12	Manual Control Enable	ON	ON	11								11								11															
13	Coord Free Input	ON	ON	12								12								12															
14	Local Flash Input	ON	ON	13								13								13															
15	MMU Flash	ON	ON	14								14								14															
16	CMU Flash	ON	ON	15								15								15															
17	Cycle Fault	ON	ON	16								16								16															
18	Cycle Failure	ON	ON	Alt Call & Redirect # 1 [1.1.6.3]								Alt Inhibit Phases # 1 [1.1.6.3]																							
19	Coordination Fault	ON	ON	Col	Ø	Phases Called By Ø						From	To	From	To	From	To	From	To	1	2	3	4	5	6	7	8	9	10	11	12	13	14	15	16
20	Controller Fault	ON	ON	1								1								1															
21	Detector SDLC Failure	ON	ON	2								2								2															
22	MMU SDLC Failure	ON	ON	3								3								3															
23	Critical SDLC Failure	ON	ON	4								4								4															
24	Reserved	ON	ON	5								5								5															
25	EEPROM CRC Fault	ON	ON	6								6								6															
26	Detector Diagnostic Failur	ON	ON	7								7								7															
27	BIU Detector Failure	ON	ON	8								8								8															
32	Queue detector alarm	ON	ON	Alt Call & Redirect # 2 [1.1.6.3]								Alt Inhibit Phases # 2 [1.1.6.3]																							
29	Ped Detector Fault	ON	ON	Col	Ø	Phases Called By Ø						From	To	From	To	From	To	From	To	1	2	3	4	5	6	7	8	9	10	11	12	13	14	15	16
30	Coord Diagnostic Fault	ON	ON	1								1								1															
41	TempAlert Probe Ch. A	ON	ON	2								2								2															
42	TempAlert Probe Ch. B	ON	ON	3								3								3															
47	Coord Active	ON	ON	4								4								4															
48	Preempt Active	ON	ON	5								5								5															
49	Preempt 1 Input	ON	ON	6								6								6															
50	Preempt 2 Input	ON	ON	7								7								7															
51	Preempt 3 Input	ON	ON	8								8								8															
52	Preempt 4 Input	ON	ON	Coord, CIC Plans [2.3]								Unit Parameters [1.2.1]																							
53	Preempt 5 Input	ON	ON	CIC	CoØ	Grow	1	2	3	4	5	6	7	8	Allow Skip Yellow	OFF	Max Cycle Time																		
54	Preempt 6 Input	ON	ON	1	OFF										TOD Dim Enable	OFF	Cycle Fault Action	Alarm																	
55	Preempt 7 Input	ON	ON	2	OFF										Tone Disable	OFF																			
56	Preempt 8 Input	ON	ON	3	OFF										Diamond Mode	4Ph																			
57	Preempt 9 Input	ON	ON	4	OFF										Backup Time (s)	900																			
58	Preempt 10 Input	ON	ON	Auto Flash Phase/Olap Settings [1.4.2]																															
61	In Transition	ON	ON	Yel Ø											Cycle Fault Action	Alarm																			
81	FIO Status Alarm	ON	ON	Yel (olaps)											Enable Run Timer	ON																			

SEE ALSO DWG. GN-1 FOR TRAFFIC SIGNAL GENERAL NOTES

WORK LIMIT
RECONSTRUCTION EN
STA. M 4+300

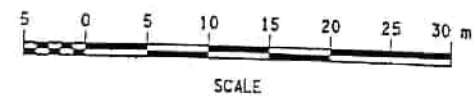


PED. POLE ITEM LIST A	
680.8225 M	
680.6724 M	
680.730514 M	
680.813103 M	
680.813105 M	
680.8142 M	
645.7101 M	
15680.950106 M	
03680.8150 M	

FED. ROAD REG. NO.	STATE	CONTRACT NO.	SHEET NO.	TOTAL SHEETS
1	N.Y.	D259203	141A1	181
N.Y.S. ROUTE 31				
S.H. 1039 BALDWINVILLE - CICERO				
TOWN OF CLAY				
ONONDAGA COUNTY				
P.L.N. 303753		B.J.N. 1021950		

THIS SHEET SUPERSEDES SHEET 141

TRAFFIC SIGNAL LINE ITEM LIST B	
680.7002 M	
680.731014 M	
680.8101 M	
680.810308 M	
680.8106 M	
680.810601 M	
680.8111 M	
680.8210 M	
680.731914 M	
680.510501 M	

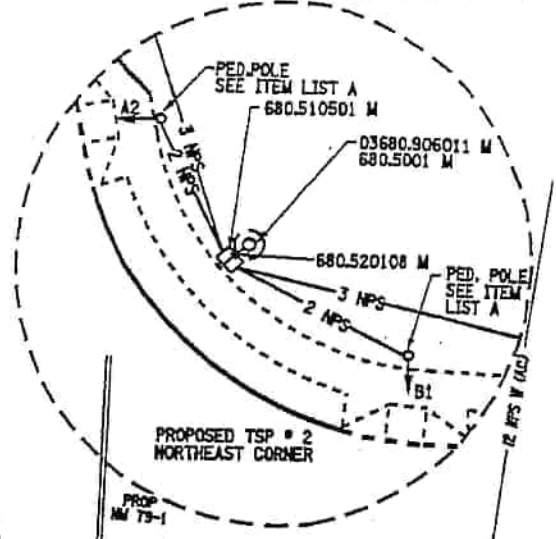

NOTE:
FOR CLARITY, NOT ALL PAVEMENT MARKINGS
ARE SHOWN- REFER TO PAVEMENT MARKING
PLANS FOR COMPLETE INFORMATION.

SIGNAL 34

ALL DIMENSIONS ARE IN m UNLESS OTHERWISE NOTED
AS BUILT REVISIONS

SIGNATURE	DATE
TRAFFIC SIGNAL PLAN ROUTE 31 AND MORGAN ROAD SIGNAL * 34	
STATE OF NEW YORK DEPARTMENT OF TRANSPORTATION	
FILENAME	REGION
DATE	DRAWING NO.

DESIGNED BY
CHECKED BY
ESTIMATED BY
DRAFTED BY
JOB MANAGER
SUPERVISOR


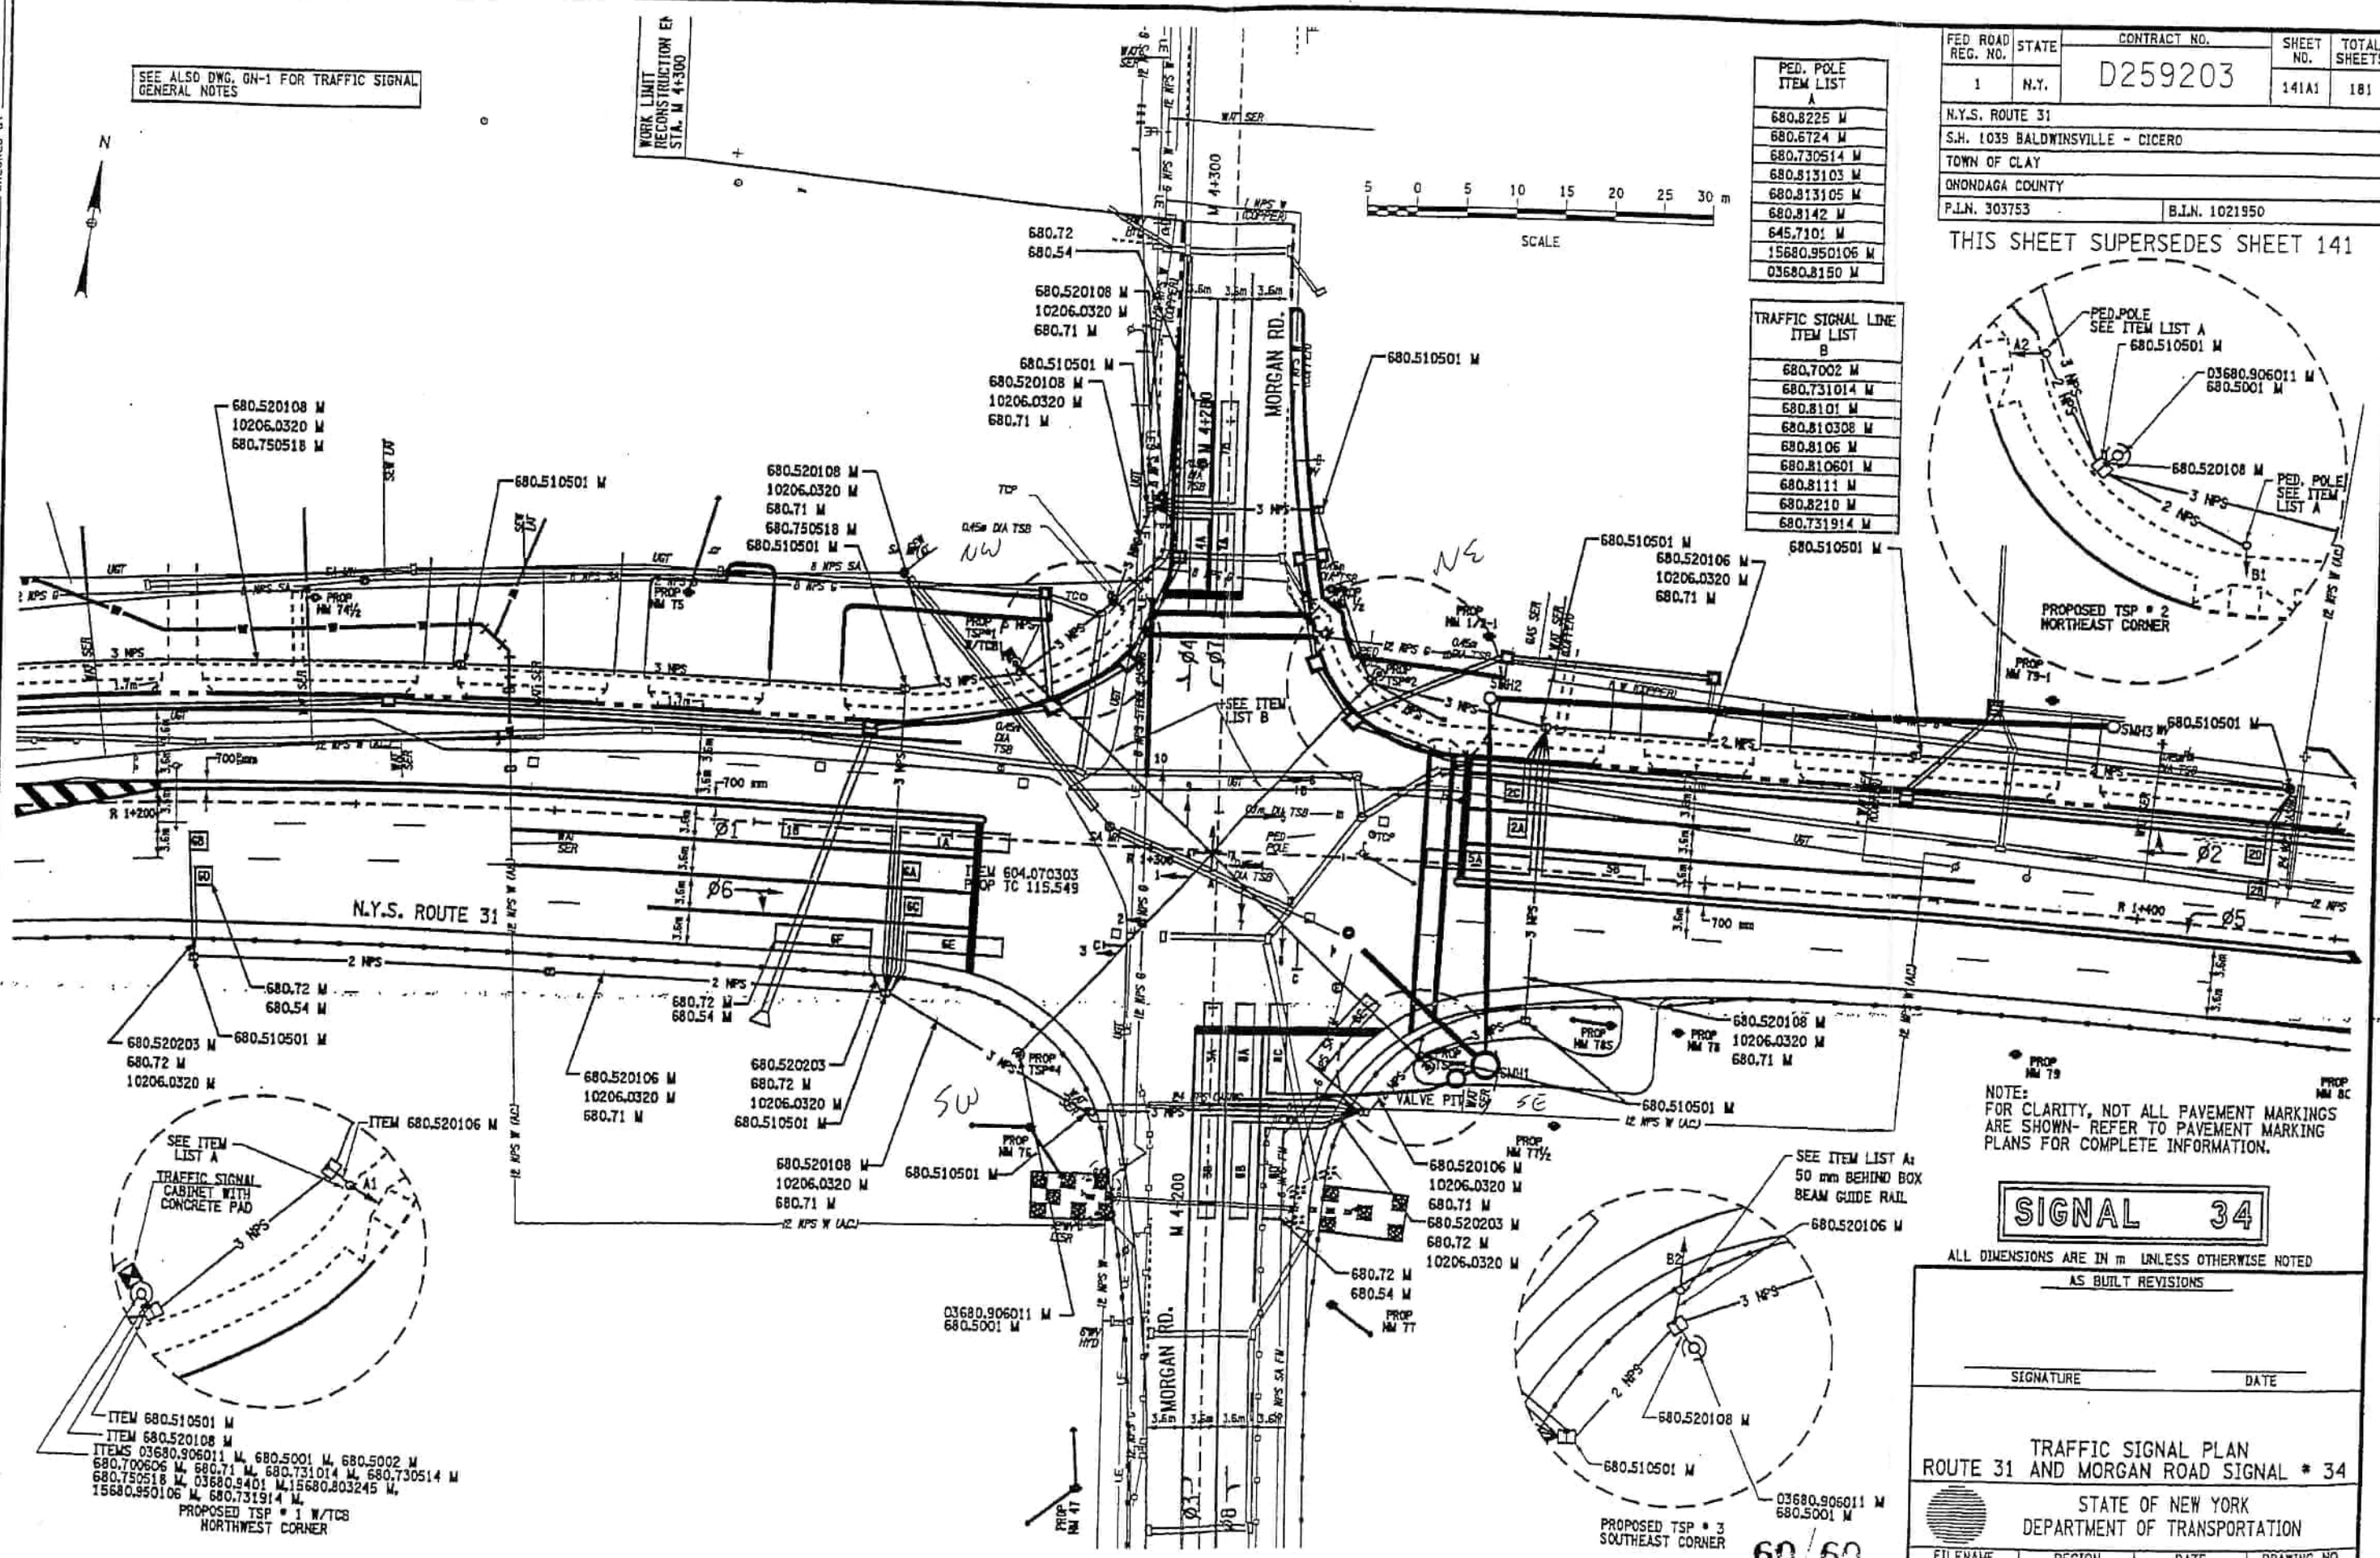



TABLE OF SWITCH PACKS

SIGNAL NO. 34 N.Y.S. RTE 31 AND MORGAN ROAD COUNTY: ONONDAGA									
SWITCH PACK	FUNCTION	FACE NO.	FLASH PLUG COLOR	INDICATIONS	TERMINAL BOARD WIRING		WIRE COLOR CODE		
					TERMINAL	WIRE COLOR CODE			
SP 1	#1	1	BLANK	-Y- GRND WIRE	SP 1R SP 1Y SP 1G GRND BUS	14/19C-1-0 14/19C-1-0 14/19C-1-0 14/19C-1-W			
SP 2	#6	1,2,3	R	R Y G GRND WIRE	SP 2R SP 2Y SP 2G GRND BUS	14/19C-1-R/B 14/19C-1-0/B 14/19C-1-G/B 14/19C-1-W/B			
SP 3				GRND WIRE	SP 3R SP 3Y SP 3G GRND BUS				
SP 4	OVL B (#3)	3	BLANK	-Y- GRND WIRE	SP 4R SP 4Y SP 4G GRND BUS	14/19C-1-0/R 14/19C-1-BL/R 14/19C-1-W/R			
SP 5	#5	4	BLANK	-Y- GRND WIRE	SP 5R SP 5Y SP 5G GRND BUS	14/19C-2-R 14/19C-2-0 14/19C-2-G 14/19C-2-W			
SP 6				GRND WIRE	SP 6R SP 6Y SP 6G GRND BUS				
SP 7	#2	5,6	R	R Y G GRND WIRE	SP 7R SP 7Y SP 7G GRND BUS	14/19C-1-R/W 14/19C-1-BL/W 14/19C-1-G/W 14/19C-1-B/W			
SP 8	#3	7	BLANK	-Y- GRND WIRE	SP 8R SP 8Y SP 8G GRND BUS	14/19C-2-0/B 14/19C-2-G/B 14/19C-2-W/B			
SP 9	#8	7,8	R	R Y G GRND WIRE	SP 9R SP 9Y SP 9G GRND BUS	14/19C-2-R/W 14/19C-2-BL/W 14/19C-2-G/W 14/19C-2-B/W			
SP 10	OVL A (#5)	8	BLANK	-Y- GRND WIRE	SP 10R SP 10Y SP 10G GRND BUS	14/19C-2-0/R 14/19C-2-BL/R 14/19C-2-W/R			
SP 11	#7	9	R	-Y- GRND WIRE	SP 11R SP 11Y SP 11G GRND BUS	14/10C-1-0 14/10C-1-0 14/10C-1-W			
SP 12	#4	9,10	R	R Y G GRND WIRE	SP 12R SP 12Y SP 12G GRND BUS	14/10C-1-R/B 14/10C-1-0/B 14/10C-1-G/B 14/10C-1-W/B			
SP 13	PED A (#2)	A1	BLANK	DW GRND WIRE	SP 13R SP 13Y SP 13G GRND BUS	14/5C-1P-R 14/5C-1P-G 14/5C-1P-W			
SP 13	PED A (#2)	A2	BLANK	DW GRND WIRE	SP 14R SP 14Y SP 14G GRND BUS	14/5C-2P-R 14/5C-2P-G 14/5C-2P-W			
SP 14	PED B (#8)	B1	BLANK	DW GRND WIRE	SP 13R SP 13Y SP 13G GRND BUS	14/5C-3P-R 14/5C-3P-G 14/5C-3P-W			
SP 14	PED B (#8)	B2	BLANK	DW GRND WIRE	SP 14R SP 14Y SP 14G GRND BUS	14/5C-4P-R 14/5C-4P-G 14/5C-4P-W			

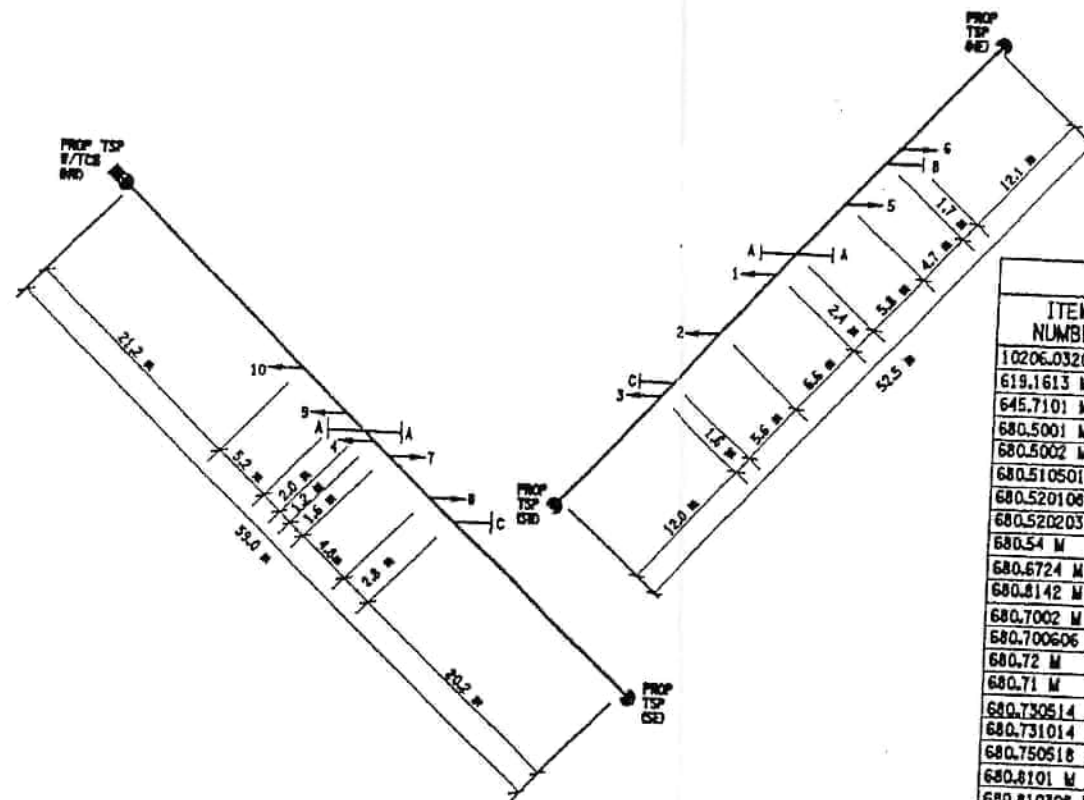

SIGNS TO BE INSTALLED

ITEM NUMBER	SYMBOL	TEXT	MUTCD NO	APPROX. SIZE	TYPE OF MOUNT
680.8210 M	A	ONLY	R3-22C	750mm X 900mm	OVERHEAD
680.8210 M	B	ONLY	R3-26C	750mm X 900mm	OVERHEAD
680.8210 M	C	ONLY	R3-24C	750mm X 900mm	OVERHEAD
680.8225 M	A1, A2, B1, B2	TO CROSS + PUSH BUTTON WITH THE TYPICAL OPEN CIRCLE PUSH BUTTON SHOULD NOT BE IN CROSS WALK	R6-12C	225mm X 300mm	PED POLE
645.7101 M	A1, A2, B1, B2	COUNTDOWN TIMER DISPLAYS SECONDS REMAINING TO FINISH CROSSING	N/A	113mm X 150mm 0.018 m²	PED POLE

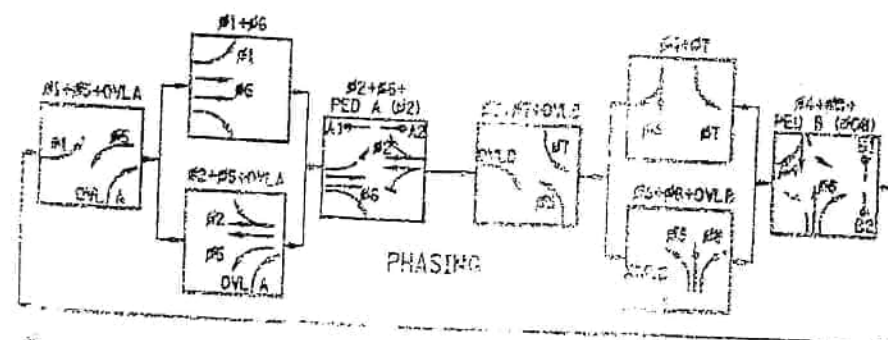

FED ROAD REG. NO.	STATE	CONTRACT NO.	SHEET NO.	TOTAL SHEETS
1	N.Y.	D259203	143	181
N.Y.S. ROUTE 31				
S.J. 1039 BALDWINVILLE - CICERO				
TOWN OF CLAY				
ONONDAGA COUNTY				
P.J.M. 303753			B.J.M. 1021950	

TABLE OF QUANTITIES

ITEM NUMBER	DESCRIPTION	UNIT	ESTIMATED QUANTITY	FINAL QUANTITY
10206.0320 M	TRAFFIC SIGNAL CONDUIT EXCAV. & BACKFILL IN GRASS/UNPAVED AREA	m	807.7	
619.1613 M	MAINTAIN TRAFFIC SIGNAL EQUIPMENT	HRT.MD.	18	
645.7101 M	GROUND MOUNTED SIGN PANEL, MUTCD CODES R.P.W. AND M. > 460 mm	m²	0.072	
680.5001 M	POLE EXCAVATION AND CONCRETE FOUNDATION	m³	25.6	
680.5002 M	CONCRETE BASE FOR CONTROLLER CABINET	EACH	1	
680.510501 M	PULLBOX- RECTANGULAR, 650 X 450 mm, REINFORCED CONCRETE	EACH	24	
680.520106 M	3 NPS ZINC COATED STEEL CONDUIT	m	571.8	
680.520203 M	TRAFFIC SIGNAL CONDUIT, FLEXIBLE LIQUID TIGHT STEEL, 1 NPS	m	144.2	
680.54 M	INDUCTANCE LOOP INSTALLATION	m	609.9	
680.6724 M	TRAFFIC SIGNAL POLE POST TOP MOUNT, 2.4 M, MOUNT HEIGHT	EACH	4	
680.8142 M	PEDESTRIAN SIGNAL POST TOP MOUNT ASSEMBLY	EACH	4	
680.7002 M	DUAL SPAN WIRE W/ UPPER TETHER WIRE	EACH	2	
680.700606 M	RISER ASSEMBLY, 2 NPS DIAMETER	EACH	1	
680.72 M	INDUCTANCE LOOP WIRE	m	1659.1	
680.71 M	SHIELDED LEAD IN CABLE	m	2166	
680.730514 M	SIGNAL CABLE 5 CONDUCTOR, 14 AWG	m	294	
680.731014 M	SIGNAL CABLE 10 CONDUCTORS, 14 AWG	m	39.6	
680.750618 M	SHIELDED COMM. CABLE, 5 PAIRS, 18 AWG	m	450.0	
680.8101 M	TRAFFIC SIGNAL SECTION- 300 mm	EACH	9	
680.810308 M	INSTALL BALL/ARROW LED TRAFFIC SIGNAL MODULE	EACH	31	
680.8106 M	TRAFFIC SIGNAL SECTION-POLYCARBONATE, 300 mm	EACH	9	
680.810601 M	TRAFFIC SIGNAL SECTION-POLYCARBONATE, TYPE 1, 300 mm	EACH	31	
680.8111 M	PEDESTRIAN SIGNAL BRACKET ASSEMBLY - 1 WAY	EACH	10	
680.813105 M	PEDESTRIAN SIGNAL SECTION-POLYCARBONATE, TYPE 1, 300 mm	EACH	4	
680.813105 M	PEDESTRIAN SIGNAL SECT. 300 mm, BI-MODAL HAND/WHY SYMBOLS, LED	EACH	4	
05680.790001 M	REMOVE TRAFFIC SIGNAL INSTALLATION	EACH	1	
680.8210 M	OVERHEAD SIGN ASSEMBLY, TYPE J	EACH	7	
680.8225 M	PEDESTRIAN PUSH BUTTON AND SIGN-WITHOUT POST	EACH	4	
03680.908011 M	STANDARD TRAFFIC SIGNAL POLE-SPAN WIRE	EACH	4	
03680.9401 M	WATERTIGHT DISCONNECT BOX-HEMA 4X	EACH	1	
15680.803245 M	INSTALL MICROCOMPUTER CABINET	EACH	1	
15680.50106 M	SERVICE CABLE 1 CONDUCTOR, NO. 06 AWG	m	90	
680.731914 M	SIGNAL CABLE 15 CONDUCTORS, 14 AWG	m	22.4	
680.520106 M	CONDUIT, METAL STEEL, ZINC COATED, 2 NPS	m	22.4	
03680.9150 M	PEDESTRIAN COUNT-DOWN TIMER MODULE	EACH	1	

PROPOSED POLE	STATION	DATE
A1	R 1+285.2	11.4.77
A2	R 1+322.3	11.4.77
B1	R 1+336.0	11.4.77
B2	R 1+325.1	11.4.77

PROPOSED TSP	STATION	DATE	FOOTING
1	R 1+285.2	11.4.77	M 20
2	R 1+322.3	11.4.77	M 20
3	R 1+336.0	11.4.77	M 20
4	R 1+325.1	11.4.77	M 20

ALL DIMENSIONS ARE IN m UNLESS OTHERWISE NOTED
AS BUILT REVISIONS

SIGNATURE _____ DATE _____

TRAFFIC SIGNAL PLAN
ROUTE 31 AND MORGAN ROAD SIGNAL - 34

STATE OF NEW YORK
DEPARTMENT OF TRANSPORTATION


FILENAME _____ REGION _____ DATE _____ DRAWING NO. _____

CHECKED BY
DRAFTED BY
ESTIMATED BY
DESIGNED BY
JOB MANAGER
DESIGN SUPERVISOR

OPERATIONS LEGEND					
SYMBOL	DESCRIPTION	SYMBOL	DESCRIPTION	SYMBOL	DESCRIPTION
R	CIRCULAR RED	Y	CIRCULAR YELLOW	G	CIRCULAR GREEN
LRA	LEFT RED ARROW	LYA	LEFT YELLOW ARROW	LGA	LEFT GREEN ARROW
RRA	RIGHT RED ARROW	RYA	RIGHT YELLOW ARROW	RGA	RIGHT GREEN ARROW
FR	FLASHING RED	FY	FLASHING YELLOW	VGA	VERTICAL GREEN ARROW
R	CIRCULAR RED STROBE LIGHT	LY/GA	FIBEROPTIC OR LED DUAL INDICATION LEFT ARROW	RY/GA	FIBEROPTIC OR LED DUAL INDICATION RIGHT ARROW
H/M	BIMODAL HAND/MAN	CDT	COUNT DOWN TIMER	Ø	PHASE
DW	HAND (DON'T WALK)	W	MAN (WALK)	FDW	FLASHING HAND (DON'T WALK)
OVL	OVERLAP	DC	DOUBLE CLEARANCE	PED	PEDESTRIAN

TABLE OF OPERATIONS													
FACE	R	R	R	-R	R	R	R	R	R	R	PEDESTRIAN INDICATIONS		
	-YY	Y	YY	-Y	Y	Y	-YY	YY	-YY	Y			
PHASE	-GG	G	GG	-G	G	G	-GG	GG	-GG	G	PED A	PED B	
#1	-G-R	R	R	-R	R	R	R	R	R	R	DW	DW	
#5	R	R	R	-R	R	R	R	R	R	R	DW	DW	
#2	R	R	R	-R	R	R	R	R	R	R	DW	DW	
#6	G	G	-G	-R	R	R	R	R	R	R	DW	DW	
#1+5	-G-R	R	R	-R	R	R	R	R	R	R	DW	DW	
#1+6	G	G	G	-G	R	R	R	R	R	R	DW	DW	
#2+5	R	R	R	-R	G	G	R	R	R	R	DW	DW	
#2+6	G	G	G	-G	G	G	R	R	R	R	DW	DW	
#3	R	R	R	-R	R	R	-G-R	R	R	R	DW	DW	
#7	R	R	R	-R	R	R	R	-G-R	R	R	DW	DW	
#4	R	R	R	-R	R	R	R	G	G	G	DW	DW	
#8	R	R	R	-R	R	R	G	G	G	G	DW	DW	
#3+7	R	R	-G	-R	R	R	-G-R	R	-G-R	R	DW	DW	
#3+8	R	R	R	-R	R	R	G	G	R	R	DW	DW	
#4+7	R	R	R	-R	R	R	R	G	G	G	DW	DW	
#4+8	R	R	R	-R	R	R	G	G	G	G	DW	DW	
FLASHING OPERATION	FR	FR	FR	FR	FR	FR	FR	FR	FR	FR	DW	DW	

* UPON ACTUATION OF A PEDESTRIAN PUSH BUTTON, A "WALK MAN" INDICATION FOLLOWED BY A FLASHING "HAND". INDICATION FOLLOWED BY A STEADY "HAND" WILL BE DISPLAYED AND COUNTDOWN IS INITIATED.

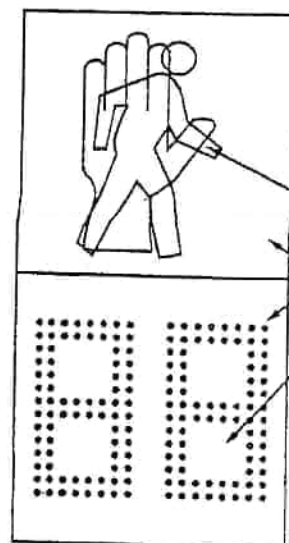

PEDESTRIAN SIGNAL HEADS DISPLAY

- ITEM 680.813105 - PEDESTRIAN SIGNAL MODULE, 300 mm BI-MODAL HAND/MAN SYMBOLS, LED
- ITEM 680.813103 - PEDESTRIAN SIGNAL SECTION, TYPE L, 300 mm
- ITEM 03680.8150 - PEDESTRIAN COUNT-DOWN TIMER ASSEMBLY

SPAN WIRE & CABINET PLACEMENT DETAIL

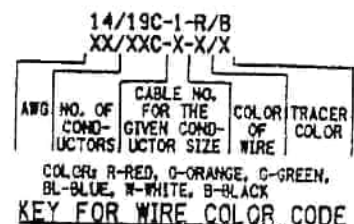
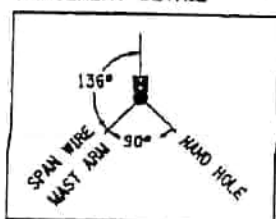


TABLE OF INDUCTANCE LOOP DESIGN				
DETECTOR NUMBER	PHASE NUMBER	INDUCTANCE LOOP SIZE	DISTANCE APART	NUMBER OF TURNS
1A	1	10.4 X 1.8	0.6	2
1B	1	10.4 X 1.8	0.6	2
2A	2	1.8 X 1.8		3
2B	2	1.8 X 1.8		3
2C	2	1.8 X 1.8		3
2D	2	1.8 X 1.8		3
3A	3	10.4 X 1.8	0.6	2
3B	3	10.4 X 1.8	0.6	2
4A	4	9.8 X 1.8	1.2	2
4B	4	9.8 X 1.8	1.2	2
5A	5	10.4 X 1.8	0.6	2
5B	5	10.4 X 1.8	0.6	2
6A	6	1.8 X 1.8		3
6B	6	1.8 X 1.8		3
6C	6	1.8 X 1.8		3
6D	6	1.8 X 1.8		3
6E	6	8.5 X 1.8	3.4	2
6F	6	8.5 X 1.8	3.4	2
7A	7	10.4 X 1.8	0.6	2
7B	7	10.4 X 1.8	0.6	2
8A	8	9.8 X 1.8	1.8	2
8B	8	9.8 X 1.8	1.8	2
8C	8	9.1 X 1.8	3.0	2
8D	8	9.1 X 1.8	3.0	2
8E	8	9.1 X 1.8		2

TABLE OF CLEARANCES	
TO	FROM
G	G R -GG -GR RG -R -G
G	G R -YG -YR RY -R -Y
R	Y R -YY -YR RY -R -G
G	G R -GG -GR RG -R -G
-G	G R -GG -GR RG -R -G
R	Y R -GG -GR RG -R -G
-R	R R -GG -GR RG -R -G
R	Y R -GY -GR RG -R -G
-R	R R -GY -GR RG -R -G
-G	R R -GY -GR RG -R -G
-G	R R -GY -GR RG -R -G
-R	R R -YY -YR RY -R -Y
-R	R R -YY -YR RY -R -Y

LEGEND	
G	CIRCULAR GREEN
-G	LEFT GREEN ARROW
-G	RIGHT GREEN ARROW
R	CIRCULAR RED
-R	LEFT RED ARROW
-R	RIGHT RED ARROW
Y	CIRCULAR YELLOW
-Y	LEFT YELLOW ARROW
-Y	RIGHT YELLOW ARROW

TABLE OF INPUT WIRING				
SIGNAL NO. 34		N.Y.S. RTE 31 AND MORGAN		COUNTY: ONON
FUNCTION	DETECTOR NUMBER	TYPE	TERMINAL BOARD WIRING	REMARKS
#1	1A, 1B	SPLIT PRESENCE	1A, 1B	RTE 31 EB LEFT
#6	6A	CALLING	2A, 2B	RTE 31 EB THRU
#6	6B	POINT	3A, 3B	RTE 31 EB THRU
#6	6C	CALLING	4A, 4B	RTE 31 EB THRU
#6	6D	POINT	5A, 5B	RTE 31 EB THRU
#6	6E, 6F	SPLIT PRESENCE	6A, 6B	RTE 31 EB RIGHT
#5	5A, 5B	SPLIT PRESENCE	7A, 7B	RTE 31 WB LEFT
#2	2A	CALLING	8A, 8B	RTE 31 WB THRU
#2	2B	POINT	9A, 9B	RTE 31 WB THRU/RIGHT
#2	2C	CALLING	10A, 10B	RTE 31 WB THRU/RIGHT
#2	2D	POINT	11A, 11B	MORGAN N.B. LEFT
#3	3A, 3B	SPLIT PRESENCE	12A, 12B	MORGAN N.B. LEFT
#8	8A, 8B	SPLIT PRESENCE	13A, 13B	MORGAN N.B. THRU
			14A, 14B	
#8	8C, 8D	SPLIT PRESENCE	15A, 15B	MORGAN N.B. RIGHT
#8	8E	PRESENCE	16A, 16B	MORGAN N.B. RIGHT
#7	7A, 7B	SPLIT PRESENCE	17A, 17B	MORGAN S.B. LEFT
#4	4A, 4B	SPLIT PRESENCE	18A, 18B	MORGAN S.B. THRU/RIGHT
Ø 7			19A, 19B	
Ø 4			20A, 20B	
Ø 4			21A, 21B	
			22A, 22B	
PED A (#2)	A1, A2	PUSH BUTTON	23A, 23B	CROSSING MORGAN ROAD
PED B (#8)	B1, B2	PUSH BUTTON	24A, 24B	CROSSING RTE 31
			25A, 25B	
			26A, 26B	
			27A, 27B	
			28A, 28B	

- UNDERGROUND UTILITY LOCATIONS ARE NOT GUARANTEED, NOR IS THERE ANY GUARANTEE THAT ALL EXISTING UTILITIES WHETHER FUNCTIONAL OR ABANDONED WITHIN THE PROJECT AREA ARE SHOWN ON THIS DWG. THE CONTRACTOR SHALL DETERMINE THE EXACT LOCATION OF ALL UNDERGROUND UTILITIES BEFORE STARTING WORK AND SHALL BE RESPONSIBLE FOR ALL DAMAGE RESULTING FROM THEIR WORK.
- ITEM 05680.790002 M - REMOVE TRAFFIC SIGNAL, INSTALLATION UNDER THIS ITEM THE CONTRACTOR SHALL REMOVE ALL TRAFFIC SIGNAL HEADS AND MOUNTING HARDWARE, TRAFFIC SIGNAL POLES, CONTROLLER CABINET AND CONTENTS, SPAN WIRE ASSEMBLY, PULL BOXES, WIRING AND OTHER EXISTING TRAFFIC SIGNAL EQUIPMENT AS DIRECTED BY THE ENGINEER. THE CONTRACTOR SHALL CONTRACT TO ARRANGE DELIVERY OF TRAFFIC SIGNAL POLES TO THE N.Y.S. EQUIPMENT MANAGEMENT FACILITY ON THE SOUTH BAY ROAD IN NORTH SYRACUSE AND FOR PICK-UP OF THE CONTROLLER CABINET WITH CONTENTS AND MOUNTING HARDWARE FOR THE TRAFFIC SIGNAL HEADS.
- CONTRACTOR SHALL PROVIDE 14 DAYS NOTICE TO THE REGIONAL TRAFFIC ENGINEERING & SAFETY OPERATIONS GROUP (315)428-4064 TO PROVIDE RED, GREEN, AND YELLOW LED MODULES FOR ALL SIGNAL FACES INCLUDING TURN ASSEMBLIES.

ALL DIMENSIONS ARE IN m UNLESS OTHERWISE NOTED
AS BUILT REVISIONS

SIGNATURE	DATE
TRAFFIC SIGNAL TABLE ROUTE 31 AND MORGAN ROAD SIGNAL • 34	
STATE OF NEW YORK DEPARTMENT OF TRANSPORTATION	
FILENAME TRAFFIC.PLT	REGION 3
DATE 8/2002	DRAWING NO. TW-5

[illegible]

Overlap 1-16 Program Parm+ [1.5.2.1] [1.5.2.2]

Overlap Conflict Lock		OFF	Overlap Lock Inhibit		OFF	Parent Ph Clearance		OFF	Extra Included Ph		ON		
1	Included Ø	5				Type	NORMAL		Included Ø			Type	NORMAL
	Modifier Ø					Gm			9	Modifier Ø		Gm	
	Conflict Ø					Yel	3.5			Conflict Ø		Yel	3.5
	Conflict Olap					Red	1.5		I	Conflict Olap		Red	1.5
A	Conflict Ped					LG				Conflict Ped		LG	
	Included Ø	3				Type	NORMAL		Included Ø			Type	NORMAL
	Modifier Ø					Gm			10	Modifier Ø		Gm	
	Conflict Ø					Yel	3.5			Conflict Ø		Yel	3.5
2	Conflict Olap					Red	1.5		J	Conflict Olap		Red	1.5
	Conflict Ped					LG				Conflict Ped		LG	
	Included Ø					Type	NORMAL		Included Ø			Type	NORMAL
	Modifier Ø					Gm			11	Modifier Ø		Gm	
B	Conflict Ø					Yel	3.5			Conflict Ø		Yel	3.5
	Conflict Olap					Red	1.5		K	Conflict Olap		Red	1.5
	Conflict Ped					LG				Conflict Ped		LG	
	Included Ø					Type	NORMAL		Included Ø			Type	NORMAL
3	Modifier Ø					Gm			12	Modifier Ø		Gm	
	Conflict Ø					Yel	3.5			Conflict Ø		Yel	3.5
	Conflict Olap					Red	1.5		L	Conflict Olap		Red	1.5
	Conflict Ped					LG				Conflict Ped		LG	
C	Included Ø					Type	NORMAL		Included Ø			Type	NORMAL
	Modifier Ø					Gm			13	Modifier Ø		Gm	
	Conflict Ø					Yel	3.5			Conflict Ø		Yel	3.5
	Conflict Olap					Red	1.5		M	Conflict Olap		Red	1.5
D	Conflict Ped					LG				Conflict Ped		LG	
	Included Ø					Type	NORMAL		Included Ø			Type	NORMAL
	Modifier Ø					Gm			14	Modifier Ø		Gm	
	Conflict Ø					Yel	3.5			Conflict Ø		Yel	3.5
E	Conflict Olap					Red	1.5		N	Conflict Olap		Red	1.5
	Conflict Ped					LG				Conflict Ped		LG	
	Included Ø					Type	NORMAL		Included Ø			Type	NORMAL
	Modifier Ø					Gm			15	Modifier Ø		Gm	
F	Conflict Ø					Yel	3.5			Conflict Ø		Yel	3.5
	Conflict Olap					Red	1.5		O	Conflict Olap		Red	1.5
	Conflict Ped					LG				Conflict Ped		LG	
	Included Ø					Type	NORMAL		Included Ø			Type	NORMAL
7	Modifier Ø					Gm			16	Modifier Ø		Gm	
	Conflict Ø					Yel	3.5			Conflict Ø		Yel	3.5
	Conflict Olap					Red	1.5		P	Conflict Olap		Red	1.5
	Conflict Ped					LG				Conflict Ped		LG	
G	Included Ø					Type	NORMAL		Included Ø			Type	NORMAL
	Modifier Ø					Gm			17	Modifier Ø		Gm	
	Conflict Ø					Yel	3.5			Conflict Ø		Yel	3.5
	Conflict Olap					Red	1.5			Conflict Olap		Red	1.5
H	Conflict Ped					LG				Conflict Ped		LG	
	Included Ø					Type	NORMAL		Included Ø			Type	NORMAL
	Modifier Ø					Gm			18	Modifier Ø		Gm	
	Conflict Ø					Yel	3.5			Conflict Ø		Yel	3.5
	Conflict Olap					Red	1.5			Conflict Olap		Red	1.5
	Conflict Ped					LG				Conflict Ped		LG	
	Included Ø					Type	NORMAL		Included Ø			Type	NORMAL
	Modifier Ø					Gm			19	Modifier Ø		Gm	
	Conflict Ø					Yel	3.5			Conflict Ø		Yel	3.5
	Conflict Olap					Red	1.5			Conflict Olap		Red	1.5
	Conflict Ped					LG				Conflict Ped		LG	
	Included Ø					Type	NORMAL		Included Ø			Type	NORMAL
	Modifier Ø					Gm			20	Modifier Ø		Gm	
	Conflict Ø					Yel	3.5			Conflict Ø		Yel	3.5
	Conflict Olap					Red	1.5			Conflict Olap		Red	1.5
	Conflict Ped					LG				Conflict Ped		LG	

Channel Settings [1.8.1]

.....Channel ->>	1	2	3	4	5	6	7	8	9	10	11	12	13	14	15	16	17	18	19	20	21	22	23	24
Phase / Olap #	1	6		2	5		2	3	8	1	7	4	2	8										
Channel Type	VEH	VEH	VEH	OLP	VEH	VEH	VEH	VEH	VEH	OLP	VEH	VEH	PED	PED	VEH	VEH	VEH	VEH	VEH	VEH	VEH	VEH	VEH	VEH
Channel Flash	DRK	Red	Red	DRK	DRK	Red	Red	DRK	Red	DRK	DRK	Red	DRK	DRK	Red	Red	DRK	DRK	DRK	DRK	DRK	DRK	DRK	DRK
Alt Hz																								

Channel+ Settings [1.8.4]

.....Channel ->>	1	2	3	4	5	6	7	8	9	10	11	12	13	14	15	16	17	18	19	20	21	22	23	24
Flash Red+																								
Flash Yellow+																								
Flash Green+																								
Flash Inh Red+																								
Olap Ovrd																								

Coord Transition, CoordPhs [2.5]

Pat#	Short	Long	Dwell	No Shortway Ø	E-Yld	Offset	RetHld	Float	Min Veh Perm	Min Ped Perm
1	12	22				EndGRN				
2	12	22				EndGRN				
3	12	22				EndGRN				
4	12	22				EndGRN				
5	12	22				EndGRN				
6	12	22				EndGRN				
7	12	22				EndGRN				
8	12	22				EndGRN				
9	12	22				EndGRN				
10	12	22				EndGRN				
11	12	22				EndGRN				
12	12	22				EndGRN				
13	12	22				EndGRN				
14	12	22				EndGRN				
15	12	22				EndGRN				
16	12	22				EndGRN				
17	12	22				EndGRN				
18	12	22				EndGRN				
19	12	22				EndGRN				
20	12	22				EndGRN				
21	12	22				EndGRN				
22	12	22				EndGRN				
23	12	22				EndGRN				
24	12	22				EndGRN				
25						BegGRN				
26						BegGRN				
27						BegGRN				
28						BegGRN				
29						BegGRN				
30						BegGRN				
31						BegGRN				
32						BegGRN				
33						BegGRN				
34						BegGRN				
35						BegGRN				
36						BegGRN				
37						BegGRN				
38						BegGRN				
39						BegGRN				
40						BegGRN				
41						BegGRN				
42						BegGRN				
43						BegGRN				
44						BegGRN				
45						BegGRN				
46						BegGRN				
47						BegGRN				
48						BegGRN				

Channel Params[1.8.3]

C1 IO Mode User Single BIU Map SINGLE Invert Rail Input OFF

Veh Par 1-64 [5.1]										Veh Par 1-64 [5.1]										Vehicle Options 1-64 [5.2]										Vehicle Options 1-64 [5.2]										Parameters+ 1-64 [5.3]									
Det #	Call Ø	Swi Ø	Day	Ext	Que	No Act	Max Pres	Err Cnt	Fail Time	Det #	Call Ø	Swi Ø	Day	Ext	Que	No Act	Max Pres	Err Cnt	Fail Time	Det #	Call	Ext	Que	Add Init	Red Lock	Yell Lock	occ	vol	Det #	Call	Ext	Que	Add Addlni	Red Lock	Yell Lock	occ	vol	Det #	oc G	oc Y	oc R	Day 1	Day 2	Type	Src				
1	1		2				45	50	2	33							45	50		1	ON	ON		ON					33	ON	ON		ON						1						NORM				
2	6						45	50	2	34							45	50		2	ON	ON		ON					34	ON	ON		ON						2						NORM				
3	6						45	50	2	35							45	50		3	ON	ON		ON					35	ON	ON		ON						3						NORM				
4	6						45	50	2	36							45	50		4	ON	ON		ON					36	ON	ON		ON						4						NORM				
5	6						45	50	2	37							45	50		5	ON	ON		ON					37	ON	ON		ON						5						NORM				
6	6		4				45	50	2	38							45	50		6	ON	ON		ON					38	ON	ON		ON						6						NORM				
7	5		2				45	50	2	39							45	50		7	ON	ON		ON					39	ON	ON		ON						7						NORM				
8	2						45	50	2	40							45	50		8	ON	ON		ON					40	ON	ON		ON						8						NORM				
9	2						45	50	2	41							45	50		9	ON	ON		ON					41	ON	ON		ON						9						NORM				
10	2						45	50	2	42							45	50		10	ON	ON		ON					42	ON	ON		ON						10						NORM				
11	2						45	50	2	43							45	50		11	ON	ON		ON					43	ON	ON		ON						11						NORM				
12	3		2				45	50	2	44							45	50		12	ON	ON		ON					44	ON	ON		ON						12						NORM				
13	8						45	50	2	45							45	50		13	ON	ON		ON					45	ON	ON		ON						13						NORM				
14							45	50	2	46							45	50		14	ON	ON		ON					46	ON	ON		ON						14						NORM				
15	8		4				45	50	2	47							45	50		15	ON	ON		ON					47	ON	ON		ON						15						NORM				
16	8						45	50	2	48							45	50		16	ON	ON		ON					48	ON	ON		ON						16						NORM				
17	7		2				45	50	2	49							45	50		17	ON	ON		ON					49	ON	ON		ON						17						NORM				
18	4						45	50	2	50							45	50		18	ON	ON		ON					50	ON	ON		ON						18						NORM				
19	4		4				45	50		51							45	50		19	ON	ON		ON					51	ON	ON		ON						19						NORM				
20	7		2				45	50		52							45	50		20	ON	ON		ON					52	ON	ON		ON						20						NORM				
21	4		2				45	50		53							45	50		21	ON	ON		ON					53	ON	ON		ON						21						NORM				
22							45	50		54							45	50		22	ON	ON		ON					54	ON	ON		ON						22						NORM				
23							45	50		55							45	50		23	ON	ON		ON					55	ON	ON		ON						23						NORM				
24							45	50		56							45	50		24	ON	ON		ON					56	ON	ON		ON						24						NORM				
25							45	50		57							45	50		25	ON	ON		ON					57	ON	ON		ON						25						NORM				
26							45	50		58							45	50		26	ON	ON		ON					58	ON	ON		ON						26						NORM				
27							45	50		59							45	50		27	ON	ON		ON					59	ON	ON		ON						27						NORM				
28							45	50		60							45	50		28	ON	ON		ON					60	ON	ON		ON						28						NORM				
29							45	50		61							45	50		29	ON	ON		ON					61	ON	ON		ON						29						NORM				
30							45	50		62							45	50		30	ON	ON		ON					62	ON	ON		ON						30						NORM				
31							45	50		63							45	50		31	ON	ON		ON					63	ON	ON		ON						31						NORM				
32							45	50		64							45	50		32	ON	ON		ON					64	ON	ON		ON						32						NORM				
Parameters+ 1-64 [5.3]																				Ped Det Pams [5.4]										Unit Paramters [1.2.1]																			
Det #	occ Gm	occ Yell	occ Red	Day 1	Day 2	Type	Src	Det #	occ Gm	occ Yell	occ Red	Day 1	Day 2	Type	Src	Det #	occ Gm	occ Yell	occ Red	Day 1	Day 2	Type	Src	Det #	Call Ø	No Act	Max Pres	Err Cnt	TS2 Det Faults										ON										
																														Vol/Occ Report Parm [1.5.8]																			
																														Vol/Occ Period Minutes										0									
																														Vol/Occ Period Minutes										15									
33						NORM	44							NORM	55							NORM																											
34						NORM	45							NORM	56							NORM																											
35						NORM	46							NORM	57							NORM																											
36						NORM	47							NORM	58							NORM																											
37						NORM	48							NORM	59							NORM																											
38						NORM	49							NORM	60							NORM																											
39						NORM	50							NORM	61							NORM																											
40						NORM	51							NORM	62							NORM																											
41						NORM	52							NORM	63							NORM																											
42						NORM	53							NORM	64							NORM																											
43						NORM	54							NORM		### 31 @ MORGAN																																	
																														7/11/2023										Page 3									

31 @ MORGAN

Pre #	Enable	Type	Output	Delay	MinDura
1	ON	RAIL	Dwell		
2	ON	RAIL	Dwell		
3	ON	EMERG	Dwell		
4	ON	EMERG	Dwell		
5	ON	EMERG	Dwell		
6	ON	EMERG	Dwell		

Pre #	MaxPres	MinGrn	MinWlk	PedClr	Co+Pre
1					ON
2					ON
3					ON
4					ON
5					ON
6					ON

Pre #	Track Grn	Min Dwell	Ext Dwell	PedClr+	Yel
1		2			
2		2			
3		2			
4		2			
5		2			
6		2			

Pre #	Red	Pattern	Skip
1			OFF
2			OFF
3			OFF
4			OFF
5			OFF
6			OFF

Pre #	Type	Min	Max
7	OFF		
8	OFF		
9	OFF		
10	OFF		

Stop Timer Over Preempt	OFF
Preempt or Ext Output	PRE
Max Seek Track Time	
Max Seek Dwell Time	

Channel Parameters [1.8.3]	
D Conn Mappings	None
Pre Invert Rail Input	OFF

[illegible][illegible]

Exit Phases [3.2]					Pre #	Lock	Override			Override	Flsh	Link	
Pre #	Exit Phase						Auto Flsh			Higher	Dwell		
1					1	ON		ON		ON		OFF	
2					2	ON		ON		ON		OFF	
3					3	ON		ON		ON		OFF	
4					4	ON		ON		ON		OFF	
5					5	ON		ON		ON		OFF	
6					6	ON		ON		ON		OFF	

[illegible]

C1-USER IO Map [1.8.9.1 In]

I1-1	1	Veh Call 1
I1-2	2	Veh Call 2
I1-3	3	Veh Call 3
I1-4	4	Veh Call 4
I1-5	5	Veh Call 5
I1-6	6	Veh Call 6
I1-7	7	Veh Call 7
I1-8	8	Veh Call 8
I2-1	9	Veh Call 9
I2-2	10	Veh Call 10
I2-3	11	Veh Call 11
I2-4	12	Veh Call 12
I2-5	13	Veh Call 13
I2-6	189	Unused
I2-7	15	Veh Call 15
I2-8	16	Veh Call 16
I3-1	17	Veh Call 17
I3-2	18	Veh Call 18
I3-3	19	Veh Call 19
I3-4	20	Veh Call 20
I3-5	21	Veh Call 21
I3-6	189	Unused
I3-7	129	Ped Call 1
I3-8	130	Ped Call 2
I4-1	189	Unused
I4-2	189	Unused
I4-3	189	Unused
I4-4	189	Unused
I4-5	189	Unused
I4-6	189	Unused
I4-7	229	33xCMUStop
I4-8	228	33xFlashSns
I5-1	189	Unused
I5-2	189	Unused
I5-3	189	Unused
I5-4	189	Unused
I5-5	189	Unused
I5-6	189	Unused
I5-7	189	Unused
I5-8	189	Unused
I6-1	189	Unused
I6-2	189	Unused
I6-3	189	Unused
I6-4	189	Unused
I6-5	189	Unused
I6-6	189	Unused
I6-7	189	Unused
I6-8	189	Unused

C1-USER IO Map [1.8.9.2 Out]

O1-1	1	Ch1 Red
O1-2	49	Ch1 Green
O1-3	2	Ch2 Red
O1-4	26	Ch2 Yellow
O1-5	50	Ch2 Green
O1-6	3	Ch3 Red
O1-7	27	Ch3 Yellow
O1-8	51	Ch3 Green
O2-1	4	Ch4 Red
O2-2	52	Ch4 Green
O2-3	5	Ch5 Red
O2-4	29	Ch5 Yellow
O2-5	53	Ch5 Green
O2-6	6	Ch6 Red
O2-7	30	Ch6 Yellow
O2-8	54	Ch6 Green
O3-1	7	Ch7 Red
O3-2	55	Ch7 Green
O3-3	8	Ch8 Red
O3-4	32	Ch8 Yellow
O3-5	56	Ch8 Green
O3-6	9	Ch9 Red
O3-7	33	Ch9 Yellow
O3-8	57	Ch9 Green
O4-1	10	Ch10 Red
O4-2	58	Ch10 Green
O4-3	11	Ch11 Red
O4-4	35	Ch11 Yellow
O4-5	59	Ch11 Green
O4-6	12	Ch12 Red
O4-7	36	Ch12 Yellow
O4-8	60	Ch12 Green
O5-1	28	Ch4 Yellow
O5-2	34	Ch10 Yellow
O5-3	25	Ch1 Yellow
O5-4	31	Ch7 Yellow
O5-5	115	Not Used
O5-6	115	Not Used
O5-7	115	Not Used
O5-8	114	Watchdog
O6-1	115	Not Used
O6-2	115	Not Used
O6-3	13	Ch13 Red
O6-4	37	Ch13 Yellow
O6-5	61	Ch13 Green
O6-6	14	Ch14 Red
O6-7	38	Ch14 Yellow
O6-8	62	Ch14 Green

C1-USER IO Map [1.8.9.2 Out]

O7-1	115	Not Used
O7-2	115	Not Used
O7-3	115	Not Used
O7-4	115	Not Used
O7-5	115	Not Used
O7-6	115	Not Used
O7-7	115	Not Used
O7-8	115	Not Used

C11S-USER IO Map [1.8.9.1 In]

I4-1		
I4-2		
I4-3		
I4-4		
I7-1	189	Unused
I7-2	189	Unused
I7-3	189	Unused
I7-4	189	Unused
I7-5	189	Unused
I7-6	189	Unused
I7-7	189	Unused
I7-8	189	Unused
I8-1	189	Unused
I8-2	189	Unused
I8-3	189	Unused
I8-4	189	Unused
I8-5	189	Unused
I8-6	189	Unused
I8-7	189	Unused
I8-8	189	Unused

C11S-USER IO Map [1.8.9.2 Out]

O8-1	115	Not Used
O8-2	115	Not Used
O8-3	115	Not Used
O8-4	115	Not Used
O8-5	115	Not Used
O8-6	115	Not Used
O8-7	115	Not Used
O8-8	115	Not Used

IO Logic [1.8.7]

Op1	Result	O1Fcn	Inv1	IO1	Opn1	O2Fcn	Inv2	IO2	Opn2	O3Fcn	Inv3	IO3	Opn3	Dly	Sec
I	0	=	----	-	I	0	----	-	I	0	----	-	I	0	DLY 0
I	0	=	----	-	I	0	----	-	I	0	----	-	I	0	DLY 0
I	0	=	----	-	I	0	----	-	I	0	----	-	I	0	DLY 0
I	0	=	----	-	I	0	----	-	I	0	----	-	I	0	DLY 0
I	0	=	----	-	I	0	----	-	I	0	----	-	I	0	DLY 0
I	0	=	----	-	I	0	----	-	I	0	----	-	I	0	DLY 0
I	0	=	----	-	I	0	----	-	I	0	----	-	I	0	DLY 0
I	0	=	----	-	I	0	----	-	I	0	----	-	I	0	DLY 0
I	0	=	----	-	I	0	----	-	I	0	----	-	I	0	DLY 0
I	0	=	----	-	I	0	----	-	I	0	----	-	I	0	DLY 0
I	0	=	----	-	I	0	----	-	I	0	----	-	I	0	DLY 0
I	0	=	----	-	I	0	----	-	I	0	----	-	I	0	DLY 0

Security Access Levels [8.2]

1	SWLOAD	22	None
2	SECURE	23	None
3	None	24	None
4	None	25	None
5	None	26	None
6	None	27	None
7	None	28	None
8	None	29	None
9	None	30	None
10	None	31	None
11	None	32	None
12	None	33	None
13	None	34	None
14	None	35	None
15	None	36	None
16	None	37	None
17	None	38	None
18	None	39	None
19	None	40	None
20	None	41	None
21	None	42	None

Security Access Levels [8.2]

43	None
44	None
45	None
46	None
47	None
48	None
49	None
50	None
51	None
52	None
53	None
54	None
55	None
56	None
57	None
58	None
59	None
60	None
61	None
62	None
63	None
64	None

Com Parameters [6.1]

Station ID	3034
Group ID	
Master ID	0
Backup Time	0
SysUp Modem [6.1]	
Enable Modem	OFF
Idle Time	0
Dial Time	0
Tel:	
Alt:	

2070 Port Params [6.2]

Port	Baud Rate	FCM
SP1	9600	MODE 6
SP2	9600	MODE 6
SP3	19200	MODE 6
SP4	38400	MODE 6
SP5	1200	AUTO
SP6	1200	AUTO
SP7	1200	AUTO
SP8	1200	AUTO

2070 IP 1 Addressing [6.5]

Addressing				
Addr	192	168	0	109
Mask	255	255	255	0
Brdcst	0	0	0	0
GtWay	192	168	0	1
Port	0			

2070 IP 2 Addressing [6.5]

Addressing				
Addr	0	0	0	0
Mask	0	0	0	0
Brdcst	0	0	0	0
GtWay	0	0	0	0
Port	0			

2070 Port Binding Ports [6.6]

	Port	Echo	Mode
ASYN1	SP1	OFF	0
ASYN2	SP2	OFF	0
ASYN3	SP3	OFF	0
ASYN4	SP4	OFF	0
SYN1	SP5	SYN3	OFF
SYN2	OFF	SYN4	OFF

2070 Port Binding Functions [6.6]

Function	Channel	Function	Channel
TS2/CVM	None	SYSUp	ASYN2
CMU/MMU	None	SYSDown	ASYN1
Opticom	None	Shell	None
Loop Det.	None		
GPS	-		

#	Event / Alarm	Ev	Alr	Call Phases[1.1.5]				Redirect Phases[1.1.5]				Inhibit Phases[1.1.5]															
1	Power Up Alarm.	ON	ON	Ø	Ø	Phases Called By Ø		From	To	From	To	From	To	From	To	From	To	From	To	From	To	From	To	From	To	From	To
2	Stop Timing	ON	ON	1				1																			
3	TS1 Cabinet Door	ON	ON	2				2																			
4	Coordination Failure	ON	ON	3				3																			
5	External Alarm # 1	ON	ON	4				4																			
6	External Alarm # 2	ON	ON	5				5																			
7	External Alarm # 3	ON	ON	6				6																			
8	External Alarm # 4	ON	ON	7				7																			
9	Closed Loop Disabled	ON	ON	8				8																			
10	External Alarm # 5	ON	ON	9				9																			
11	External Alarm # 6	ON	ON	10				10																			
12	Manual Control Enable	ON	ON	11				11																			
13	Coord Free Input	ON	ON	12				12																			
14	Local Flash Input	ON	ON	13				13																			
15	MMU Flash	ON	ON	14				14																			
16	CMU Flash	ON	ON	15				15																			
17	Cycle Fault	ON	ON	16				16																			
18	Cycle Failure	ON	ON	Alt Call & Redirect # 1 [1.1.6.3]				Alt Inhibit Phases # 1 [1.1.6.3]																			
19	Coordination Fault	ON	ON	Col	Ø	Phases Called By Ø		From	To	From	To	From	To	From	To	From	To	From	To	From	To	From	To	From	To	From	To
20	Controller Fault	ON	ON	1				1																			
21	Detector SDLC Failure	ON	ON	2				2																			
22	MMU SDLC Failure	ON	ON	3				3																			
23	Critical SDLC Failure	ON	ON	4				4																			
24	Reserved	ON	ON	5				5																			
25	EEPROM CRC Fault	ON	ON	6				6																			
26	Detector Diagnostic Failure	ON	ON	7				7																			
27	BIU Detector Failure	ON	ON	8				8																			
32	Queue detector alarm	ON	ON	Alt Call & Redirect # 2 [1.1.6.3]				Alt Inhibit Phases # 2 [1.1.6.3]																			
29	Ped Detector Fault	ON	ON	Col	Ø	Phases Called By Ø		From	To	From	To	From	To	From	To	From	To	From	To	From	To	From	To	From	To	From	To
30	Coord Diagnostic Fault	ON	ON	1				1																			
41	TempAlert Probe Ch. A	ON	ON	2				2																			
42	TempAlert Probe Ch. B	ON	ON	3				3																			
47	Coord Active	ON	ON	4				4																			
48	Preempt Active	ON	ON	5				5																			
49	Preempt 1 Input	ON	ON	6				6																			
50	Preempt 2 Input	ON	ON	7				7																			
51	Preempt 3 Input	ON	ON	8				8																			
52	Preempt 4 Input	ON	ON	Coord, CIC Plans [2.3]				Unit Parameters [1.2.1]																			
53	Preempt 5 Input	ON	ON	CIC	CoØ	Grow	1	2	3	4	5	6	7	8	Allow Skip Yellow	OFF	Max Cycle Time										
54	Preempt 6 Input	ON	ON	1	OFF										TOD Dim Enable	OFF	Cycle Fault Action	Alarm									
55	Preempt 7 Input	ON	ON	2	OFF										Tone Disable	OFF											
56	Preempt 8 Input	ON	ON	3	OFF										Diamond Mode	4Ph											
57	Preempt 9 Input	ON	ON	4	OFF										Backup Time (s)	900											
58	Preempt 10 Input	ON	ON	Auto Flash Phase/Olap Settings [1.4.2]				Disable Init Ped																			
61	In Transition	ON	ON	Yel Ø											Cycle Fault Action	Alarm											
81	FIO Status Alarm	ON	ON	Yel (olaps)											Enable Run Timer	ON	### 31 @ MORGAN										

07/11/23Page 10


NOTES:

1. ITEM 680.77000105 - MODIFY TRAFFIC SIGNAL INSTALLATION, LOCATION 01. THIS ITEM SHALL INCLUDE: MODIFYING THE EXISTING PULL BOX ADJACENT TO THE SIGNAL POLE WITH THE CABINET MOUNTED ON IT TO ACCEPT THE NEW CONDUIT RUN FOR THE SHIELDED LEAD IN CABLES.

2. ITEM 680.79000105 - REMOVE TRAFFIC SIGNAL INSTALLATION, LOCATION 01. THIS ITEM SHALL INCLUDE:

REMOVAL AND DISPOSAL OF THE EXISTING SIGNAL BRACKETS AND WIRING.

REMOVAL AND DELIVERY OF EXISTING LED MODULES AND POLYCARBONATE SIGNAL SECTIONS DIRECTLY TO STATE FORCES. PLEASE CONTACT SIGNAL MAINTENANCE AT (315) 428-4064 TO SCHEDULE DROP OFF TIME TO THE NYSDOT SIGNAL SHOP. TRAFFIC SIGNAL MAINTENANCE SHALL VERIFY ALL SIGNAL EQUIPMENT THAT HAVE BEEN DELIVERED FOR THIS LOCATION.

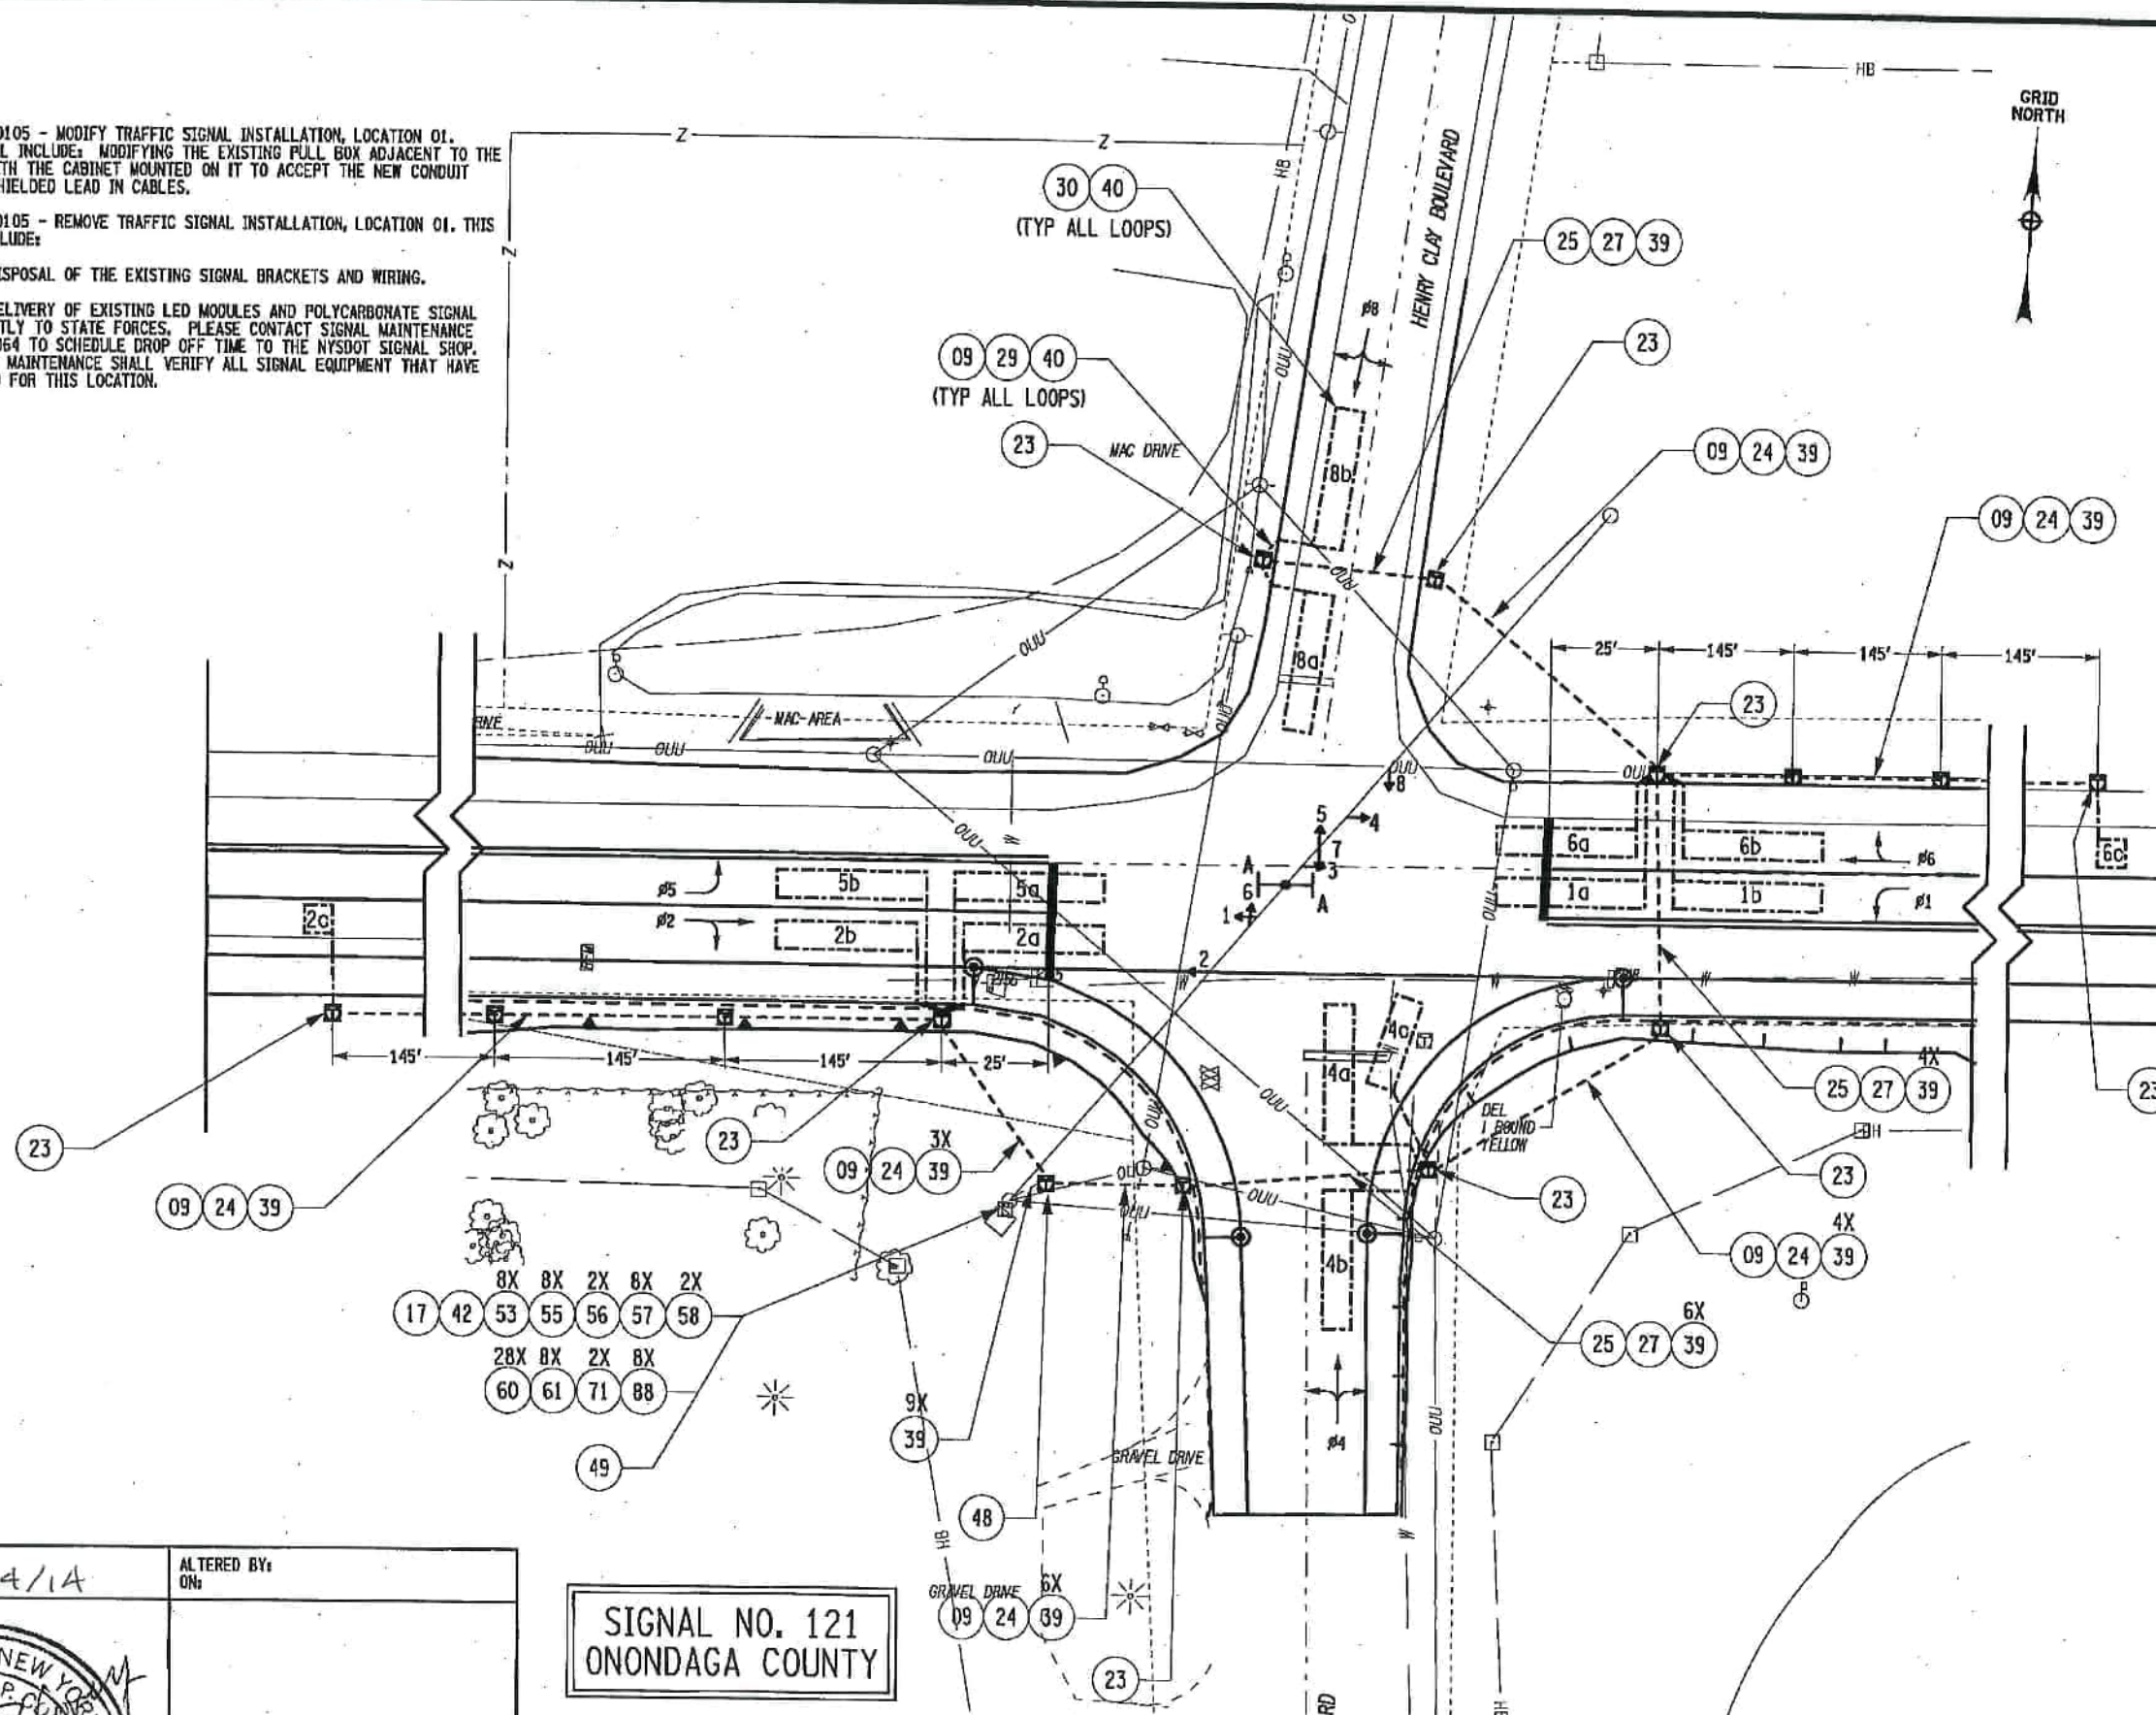

KEY NUMBER, ITEM NUMBER, & DESCRIPTION

SEE ESTIMATE OF QUANTITIES SHEET FOR A FULL DESCRIPTION OF THESE ITEMS.

9	206.0320 10	TRAFFIC SIG CONDUIT EXCAV GRASS
17	619.1613	MAINTAIN TRAF SIG EQUIP (REQ C)
23	680.510501	PULLBOX - RECTANGULAR 26 X 18 INCH
24	680.520106	CONDUIT, STEEL, ZINC, 2 NPS
25	680.520108	CONDUIT, STEEL, ZINC, 3 NPS
27	680.53	CONDUIT JACKING OR BORING
29	680.53080305	CONDUIT FLEXIBLE, 1 NPS
30	680.54	INDUCTANCE LOOP INSTALLATION
39	680.71	SHIELDED LEAD IN CABLE
40	680.72	INDUCTANCE LOOP WIRE
42	680.730714	SIGNAL CABLE, 7 CONDUCTORS, 14 AWG
48	680.77000105	MODIFY TRAFFIC SIGNAL INSTALLATION
49	680.79000105	REMOVE TRAFFIC SIGNAL INSTALLATION
53	680.810101	TSM - 12 INCH, RED BALL, LED
55	680.810103	TSM - 12 INCH, YELLOW BALL, LED
56	680.810104	TSM - 12 INCH, YELLOW ARROW, LED
57	680.810105	TSM - 12 INCH, GREEN BALL, LED
58	680.810106	TSM - 12 INCH, GREEN ARROW, LED
60	680.810601	SIG. SECT - POLYCARB - TYPE I
61	680.8111	TRAFF. SIG. ASSEMBLY 1 WAY
61	680.8112	TRAFF. SIG. ASSEMBLY 2 WAY
71	680.8210	OVERHEAD SIGN ASSEMBLY, TYPE J
88	680.8190003	TRAFFIC SIGNAL BACK PLATES



AFFIX SEAL:
ON: 8/14/14

ALTERED BY:
ON:



SIGNAL NO. 121
ONONDAGA COUNTY

AS-BUILT REVISIONS
DESCRIPTION OF ALTERATIONS:

BALDWINVILLE - CICERO
STATE HIGHWAY 1039
TOWN OF CLAY
COUNTY: ONONDAGA

PIN 3037.70
ROUTE 31

BRIDGES

CULVERTS

ALL DIMENSIONS IN FT UNLESS OTHERWISE NOTED

TRAFFIC SIGNAL PLAN

CONTRACT NUMBER

D262729

DRAWING NO. TSP-01

SHEET NO. 35

IT IS A VIOLATION OF LAW FOR ANY PERSON, UNLESS THEY ARE ACTING UNDER THE DIRECTION OF A LICENSED PROFESSIONAL ENGINEER, ARCHITECT, LANDSCAPE ARCHITECT, OR LAND SURVEYOR, TO ALTER AN ITEM IN ANY WAY. IF AN ITEM BEARING THE STAMP OF A LICENSED PROFESSIONAL IS ALTERED, THE ALTERING ENGINEER, ARCHITECT, LANDSCAPE ARCHITECT, OR LAND SURVEYOR SHALL STAMP THE DOCUMENT AND INCLUDE THE NOTATION "ALTERED BY" FOLLOWED BY THEIR SIGNATURE, THE DATE OF SUCH ALTERATION, AND A SPECIFIC DESCRIPTION OF THE ALTERATION.

NEW YORK STATE DEPARTMENT OF TRANSPORTATION REGION 03


DOCUMENT NAME: 303770.CPH.TSP.TSP-01.DGN

SIGNAL OPERATIONS SPECIFICATIONS									
TABLE OF SWITCH PACKS					ONONDAGA COUNTY				
SWITCH PACK	FUNCTION	FACE NO.'s		FLASH PLUG	INDICATIONS	TERMINAL WIRING BOARD			
						TERMINAL	WIRING COLOR CODE		
SP 1	Ø1	3		W	→Y →G GROUND WIRE	SP 1R SP 1Y SP 1G GROUND BUS	14 / 7C - 2 - BL 14 / 7C - 2 - B 14 / 7C - 2 - W/B		
SP 2	Ø2	1	2	R	R Y G GROUND WIRE	SP 2R SP 2Y SP 2G GROUND BUS	14 / 7C - 1 - R 14 / 7C - 1 - O 14 / 7C - 1 - G 14 / 7C - 1 - W	14 / 7C - 5 - R 14 / 7C - 5 - O 14 / 7C - 5 - G 14 / 7C - 5 - W	
SP 3	Ø4	7	8	R	R Y G GROUND WIRE	SP 3R SP 3Y SP 3G GROUND BUS	14 / 7C - 4 - R 14 / 7C - 4 - O 14 / 7C - 4 - G 14 / 7C - 4 - W	14 / 7C - 6 - R 14 / 7C - 6 - O 14 / 7C - 6 - G 14 / 7C - 6 - W	
SP 4	Ø5	1		W	→Y →G GROUND WIRE	SP 4R SP 4Y SP 4G GROUND BUS	14 / 7C - 1 - BL 14 / 7C - 1 - B 14 / 7C - 1 - W/B		
SP 5	Ø6	3	4	R	R Y G GROUND WIRE	SP 5R SP 5Y SP 5G GROUND BUS	14 / 7C - 2 - R 14 / 7C - 2 - O 14 / 7C - 2 - G 14 / 7C - 2 - W	14 / 7C - 7 - R 14 / 7C - 7 - O 14 / 7C - 7 - G 14 / 7C - 7 - W	
SP 6	Ø8	5	6	R	R Y G GROUND WIRE	SP 6R SP 6Y SP 6G GROUND BUS	14 / 7C - 3 - R 14 / 7C - 3 - O 14 / 7C - 3 - G 14 / 7C - 3 - W	14 / 7C - 8 - R 14 / 7C - 8 - O 14 / 7C - 8 - G 14 / 7C - 8 - W	
SP 7					R Y G GROUND WIRE	SP 7R SP 7Y SP 7G GROUND BUS			
SP 8					R Y G GROUND WIRE	SP 8R SP 8Y SP 8G GROUND BUS			
SP 9					R Y G GROUND WIRE	SP 9R SP 9Y SP 9G GROUND BUS			
SP 10					R Y G GROUND WIRE	SP 10R SP 10Y SP 10G GROUND BUS			

14 / 19C - 1 - R / B
XX / XXC - X - X / X
NO. OF CONDUCTORS
CONDUCTOR CABLE NO.
TRACER COLOR
WIRE COLOR
KEY FOR WIRE COLOR CODE
COLOR: (R) RED, (O) ORANGE, (G) GREEN, (BL) BLUE, (W) WHITE, (B) BLACK


TABLE OF CLEARANCES					
		FROM			
		G	R	→G/G	→G/R
TO	G		R	→Y/G	→Y/G
			R	G	R
	R	Y		→Y/Y	→Y/R
		R		R	R
	→G/G	G			→G/R
		G			→G/R
	→G/R	Y	R	→G/Y	
		R	R	→G/R	

SIGNAL OPERATIONS SPECIFICATIONS TABLE OF INPUT WIRING					
SIGNAL NO. 121 ONONDAGA COUNTY					
FUNCTION	DETECTOR NO.	TYPE	TERMINAL BOARD WIRING	LOOP DIMENSIONS	REMARKS
Ø1	1a, 1b	SPLIT PRESENCE	1A, 1B	6' X 32'	ROUTE 31 WB LEFT TURN
Ø2	2a, 2b	SPLIT PRESENCE	2A, 2B	6' X 30'	ROUTE 31 EB THRU
Ø2	2a	PRESENCE	3A, 3B	6' X 6'	ROUTE 31 WB THRU LANE
Ø4	4a, 4b	SPLIT PRESENCE	4A, 4B	6' X 30'	HENRY CLAY BLVD NB
Ø4	4a	SPLIT PRESENCE	5A, 5B	6' X 20'	HENRY CLAY BLVD NB RADIUS
Ø5	5a, 5b	SPLIT PRESENCE	6A, 6B	6' X 32'	ROUTE 31 EB LEFT TURN
Ø6	6a, 6b	SPLIT PRESENCE	7A, 7B	6' X 30'	ROUTE 31 WB THRU
Ø8	8a	PRESENCE	8A, 8B	6' X 6'	ROUTE 31 THRU LANE
Ø8	8a, 8b	SPLIT PRESENCE	9A, 9B	6' X 30'	HENRY CLAY BLVD SB
			10A, 10B		
			11A, 11B		
			12A, 12B		
			13A, 13B		
			14A, 14B		
			15A, 15B		
			16A, 16B		
			17A, 17B		
			18A, 18B		
			19A, 19B		
			20A, 20B		
			21A, 21B		
			22A, 22B		
			23A, 23B		

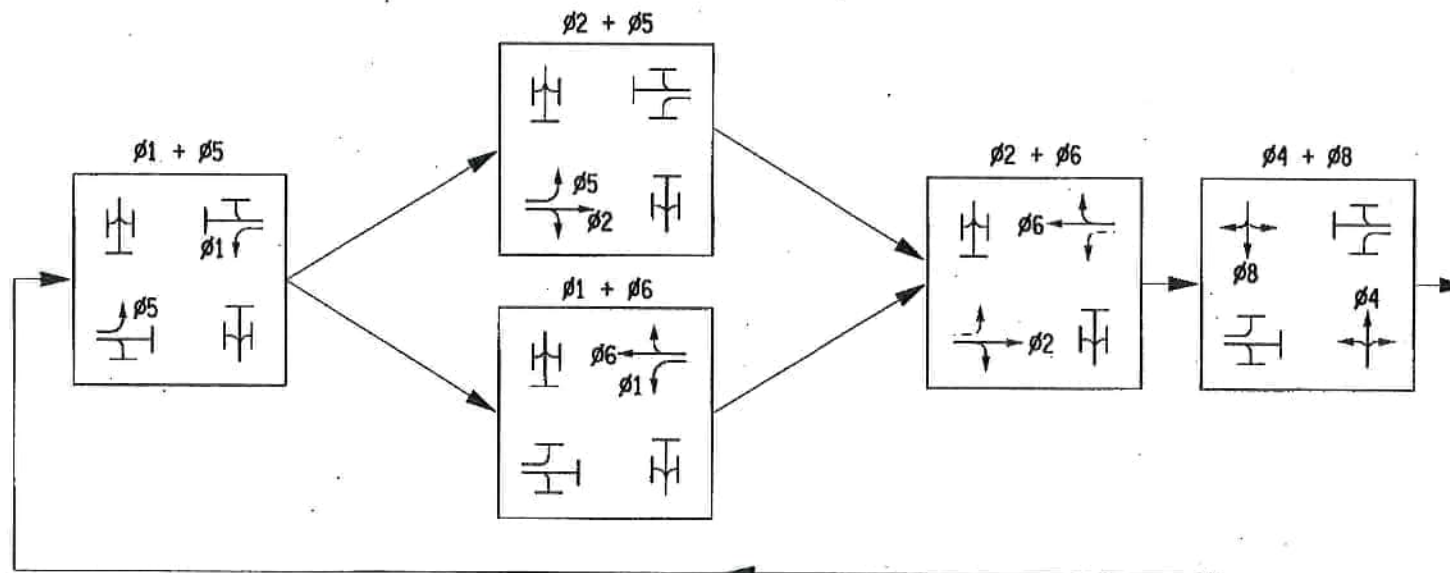

LEGEND:
G = CIRCULAR GREEN
→G = LEFT GREEN ARROW
→G = RIGHT GREEN ARROW
↑G = VERTICAL GREEN ARROW
R = CIRCULAR RED
→R = LEFT RED ARROW
→R = RIGHT RED ARROW
Y = CIRCULAR YELLOW
→Y = LEFT YELLOW ARROW
→Y = RIGHT YELLOW ARROW

TABLE OF OPERATIONS								
FACE PHASE								
	1	2	3	4	5	6	7	8
Ø1	R	R		R	R	R	R	R
Ø2	G	G	R	R	R	R	R	R
Ø4	R	R	R	R	R	R	G	G
Ø5		R	R	R	R	R	R	R
Ø6	R	R	G	G	R	R	R	R
Ø8	R	R	R	R	G	G	R	R
Ø1 + Ø5		R		R	R	R	R	R
Ø2 + Ø5		G	R	R	R	R	R	R
Ø1 + Ø6	R	R		G	R	R	R	R
Ø2 + Ø6	G	G	G	G	R	R	R	R
Ø4 + Ø8	R	R	R	R	G	G	G	G
EMERGENCY FLASH	FR	FR	FR	FR	FR	FR	FR	FR

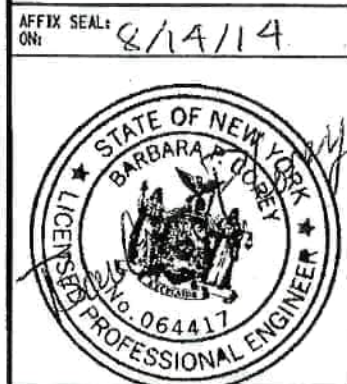

AFFIX SEAL ON: 8/14/14
ALTERED BY: ON:

PHASE DIAGRAM

SIGNAL NO. 121
ONONDAGA COUNTY

AS-BUILT REVISIONS
DESCRIPTION OF ALTERATIONS:

BALDWINVILLE - CICERO
STATE HIGHWAY 1039
TOWN OF CLAY
COUNTY: ONONDAGA

PIN 3037.70
ROUTE 31

BRIDGES

CULVERTS


ALL DIMENSIONS IN FT UNLESS OTHERWISE NOTED

TRAFFIC SIGNAL NO. 121
PHASING AND TABLES

CONTRACT NUMBER

D262729
DRAWING NO. TSP-02
SHEET NO. 36

IT IS A VIOLATION OF LAW FOR ANY PERSON, UNLESS THEY ARE ACTING UNDER THE DIRECTION OF A LICENSED PROFESSIONAL ENGINEER, ARCHITECT, LANDSCAPE ARCHITECT, OR LAND SURVEYOR, TO ALTER AN ITEM IN ANY WAY. IF AN ITEM BEARING THE STAMP OF A LICENSED PROFESSIONAL IS ALTERED, THE ALTERING ENGINEER, ARCHITECT, LANDSCAPE ARCHITECT, OR LAND SURVEYOR SHALL STAMP THE DOCUMENT AND INCLUDE THE NOTATION "ALTERED BY" FOLLOWED BY THEIR SIGNATURE, THE DATE OF SUCH ALTERATION, AND A SPECIFIC DESCRIPTION OF THE ALTERATION.

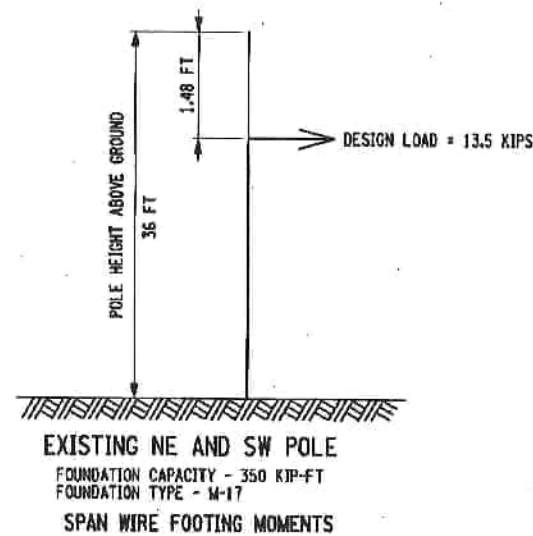[illegible]

AFFIX SEAL:
ON: 8/14/14

ALTERED BY:
ON:



SIGNAL NO. 121
ONONDAGA COUNTY

AS-BUILT REVISIONS
DESCRIPTION OF ALTERATIONS:

BALOWINSVILLE - CICERO
STATE HIGHWAY 1039
TOWN OF CLAY
COUNTY: ONONDAGA

PIN 3037.70
ROUTE 31

BRIDGES

CULVERTS

ALL DIMENSIONS IN FT UNLESS OTHERWISE NOTED

TRAFFIC SIGNAL NO. 121
QUANTITIES AND DETAILS

CONTRACT NUMBER	3
-----------------	---

D262729

DRAWING NO. TSP-03

SHEET NO. 37

IT IS A VIOLATION OF LAW FOR ANY PERSON, UNLESS THEY ARE ACTING UNDER THE DIRECTION OF A LICENSED PROFESSIONAL ENGINEER, ARCHITECT, LANDSCAPE ARCHITECT, OR LAND SURVEYOR, TO ALTER AN ITEM IN ANY WAY. IF AN ITEM BEARING THE STAMP OF A LICENSED PROFESSIONAL IS ALTERED, THE ALTERING ENGINEER, ARCHITECT, LANDSCAPE ARCHITECT, OR LAND SURVEYOR SHALL STAMP THE DOCUMENT AND INCLUDE THE NOTATION "ALTERED BY" FOLLOWED BY THEIR SIGNATURE, THE DATE OF SUCH ALTERATION, AND A SPECIFIC DESCRIPTION OF THE ALTERATION.

NEW YORK STATE DEPARTMENT OF TRANSPORTATION REGION 03

DOCUMENT NAME: 303770_CPH_TSP_TSP-03.DGN

PROJECT MANAGER CINDY BELL

CHECK


DRAFTING TBS

CHECK

DESIGN TIM TALBOT

JOB MANAGER CINDY BELL

DESIGN SUPERVISOR JOE SZCZERBA

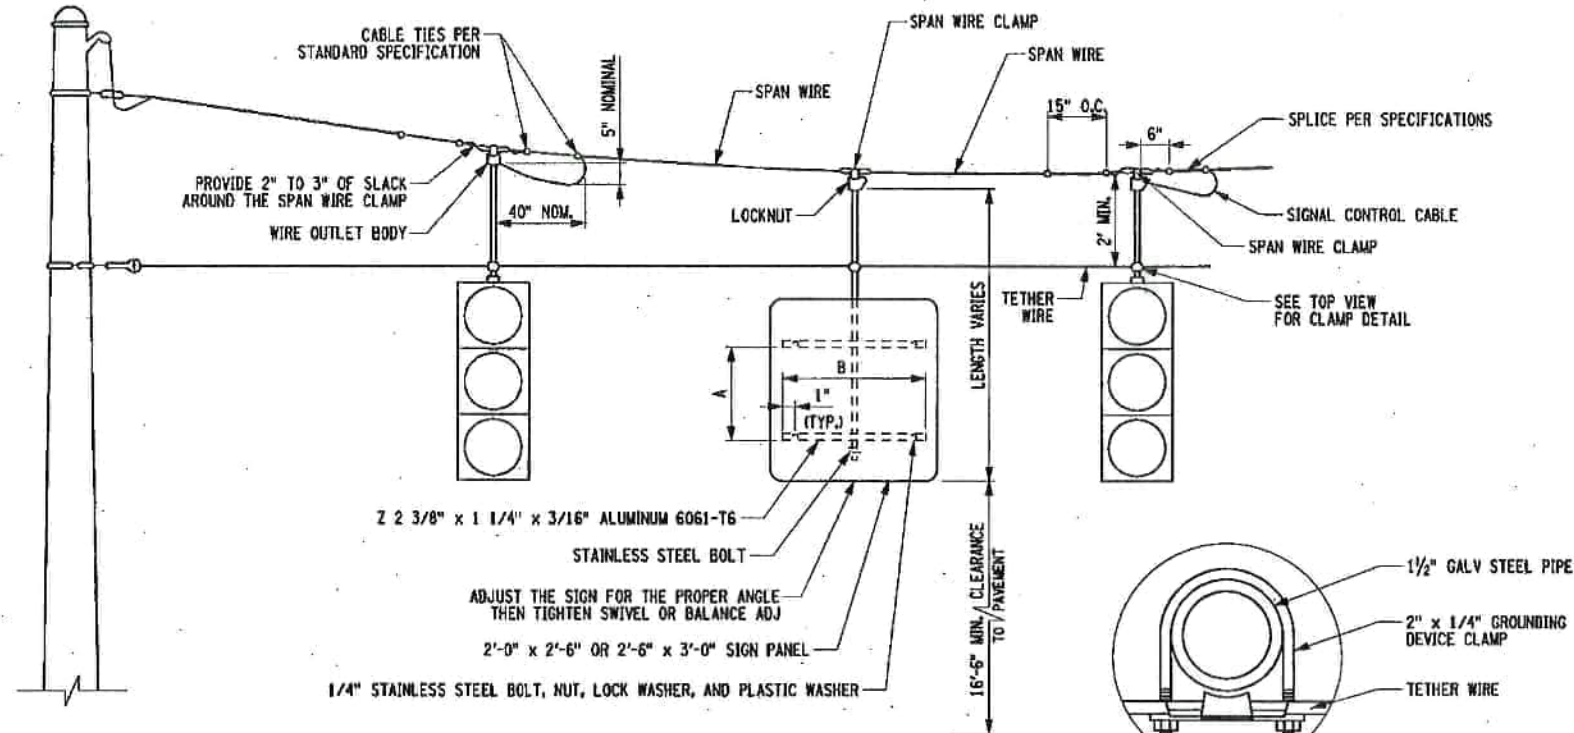FILE NAME = 303770_CPH_TSP_TSP-04.DGN
DATE/TIME = 13-AUG-2014 17:06
USER = tsponster1

SIGN SIZE	DIMENSION	
	A	B
2'-0" x 2'-6"	2'-0"	1'-6"
2'-6" x 3'	2'-6"	2'-0"

TYPE 'J' SPAN WIRE SIGN MOUNTING DETAIL

LEGEND

- A - TWISTED PAIR LEAD-IN
B - CURBSIDE JUNCTION BOX
C - SHIELDED LEAD-IN CABLE
D - MAIN CABINET AND MAIN CABINET PULL BOX
E - FLEXIBLE LIQUID-TIGHT CONDUIT

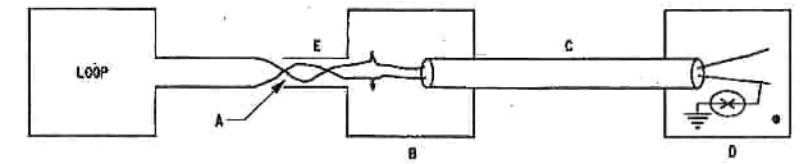


FIGURE 1 (DIRECT)

NOTES:

THE TOTAL COMBINED LENGTH OF THE TWISTED PAIR IS 100 FEET MAX.

THE ROAD LOOP IS CONNECTED THROUGH THE ENCAPSULATED LOOP LEAD-IN WIRES (TWISTED PAIR) TO THE MAIN SHIELDED LEAD-IN CABLE AT THE CURBSIDE JUNCTION BOX WHICH IN TURN RETURNS TO THE TERMINAL BLOCK IN THE MAIN CABINET.

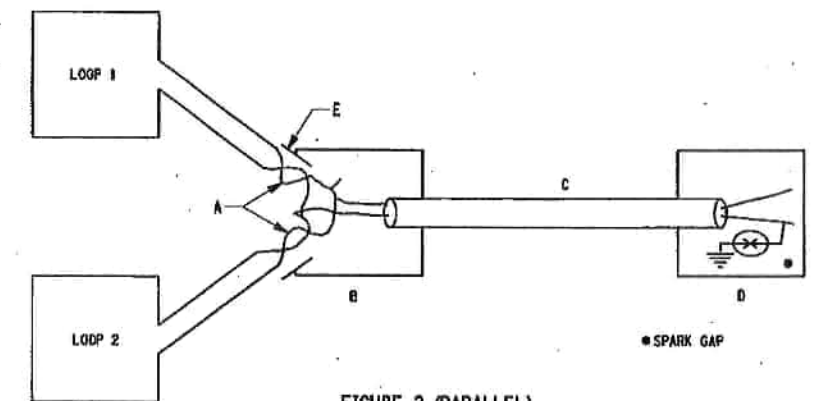


FIGURE 2 (PARALLEL)

NOTES:

THE TOTAL COMBINED LENGTH OF THE TWISTED PAIR IS 100 FEET MAX.

TWO ROAD LOOPS WHEN LOCATED ADJACENT TO EACH OTHER. THESE ENCAPSULATED LOOP AND LOOP LEAD-IN WIRES (TWISTED PAIR) ARE CONNECTED IN PARALLEL WITHIN THE CURBSIDE JUNCTION BOX AND THEN PROCEED THROUGH THE SHIELDED LEAD-IN CABLE WHICH IN TURN GOES TO THE TERMINAL BLOCK IN THE MAIN CABINET.

THE CONFIGURATION OF FIG 2 MAY BE EXPANDED TO ACCOMMODATE ADDITIONAL LOOPS (UP TO 4) OF THE SAME PHASE.

INDUCTANCE LOOP WIRING DETAILS

AFFIX SEAL: ON:	ALTERED BY: ON:

AS-BUILT REVISIONS
DESCRIPTION OF ALTERATIONS:

BALDWINVILLE - CICERO
STATE HIGHWAY 1039
TOWN OF CLAY
COUNTY: ONONDAGA

PIN 3037.70
ROUTE 31

BRIDGES

CULVERTS

ALL DIMENSIONS IN FT UNLESS OTHERWISE NOTED
TRAFFIC SIGNAL DETAILS

CONTRACT NUMBER
D262729

DRAWING NO. TSP-04
SHEET NO. 38

IT IS A VIOLATION OF LAW FOR ANY PERSON, UNLESS THEY ARE ACTING UNDER THE DIRECTION OF A LICENSED PROFESSIONAL ENGINEER, ARCHITECT, LANDSCAPE ARCHITECT, OR LAND SURVEYOR, TO ALTER AN ITEM IN ANY WAY. IF AN ITEM BEARING THE STAMP OF A LICENSED PROFESSIONAL IS ALTERED, THE ALTERING ENGINEER, ARCHITECT, LANDSCAPE ARCHITECT, OR LAND SURVEYOR SHALL STAMP THE DOCUMENT AND INCLUDE THE NOTATION "ALTERED BY" FOLLOWED BY THEIR SIGNATURE, THE DATE OF SUCH ALTERATION, AND A SPECIFIC DESCRIPTION OF THE ALTERATION.

NEW YORK STATE DEPARTMENT OF TRANSPORTATION REGION 03
DOCUMENT NAME: 303770_CPH_TSP_TSP-04.DGN

FILE NAME = 303770.CPH.TSP.TSP-05.DGN
DATE/TIME = 13-AUG-2014 17:06
USER = fspennant

DESIGN SUPERVISOR JOE SZCZERBA

JOB MANAGER CINDY BELL


DESIGN TIM TALBOT

CHECK

DRAFTING TRS

CHECK


PROJECT MANAGER CINDY BELL

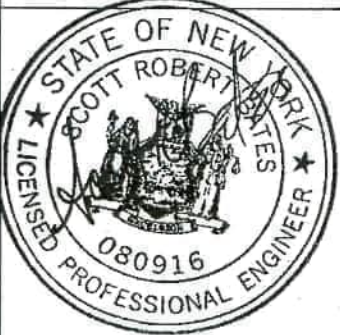AFFIX SEAL: ON:	ALTERED BY: ON:
	

AS-BUILT REVISIONS DESCRIPTION OF ALTERATIONS:	BALDWINVILLE - CICERO	PIN 3037.70 ROUTE 31	BRIDGES	CULVERTS	ALL DIMENSIONS IN FT UNLESS OTHERWISE NOTED	CONTRACT NUMBER
	STATE HIGHWAY 1039					0262729
	TOWN OF CLAY					DRAWING NO. TSP-05
	COUNTY: ONONDAGA					SHEET NO. 39

IT IS A VIOLATION OF LAW FOR ANY PERSON, UNLESS THEY ARE ACTING UNDER THE DIRECTION OF A LICENSED PROFESSIONAL ENGINEER, ARCHITECT, LANDSCAPE ARCHITECT, OR LAND SURVEYOR, TO ALTER AN ITEM IN ANY WAY. IF AN ITEM BEARING THE STAMP OF A LICENSED PROFESSIONAL IS ALTERED, THE ALTERING ENGINEER, ARCHITECT, LANDSCAPE ARCHITECT, OR LAND SURVEYOR SHALL STAMP THE DOCUMENT AND INCLUDE THE NOTATION "ALTERED BY" FOLLOWED BY THEIR SIGNATURE, THE DATE OF SUCH ALTERATION, AND A SPECIFIC DESCRIPTION OF THE ALTERATION.

NEW YORK STATE DEPARTMENT OF TRANSPORTATION REGION 03
DOCUMENT NAME: 303770.CPH.TSP.TSP-05.DGN

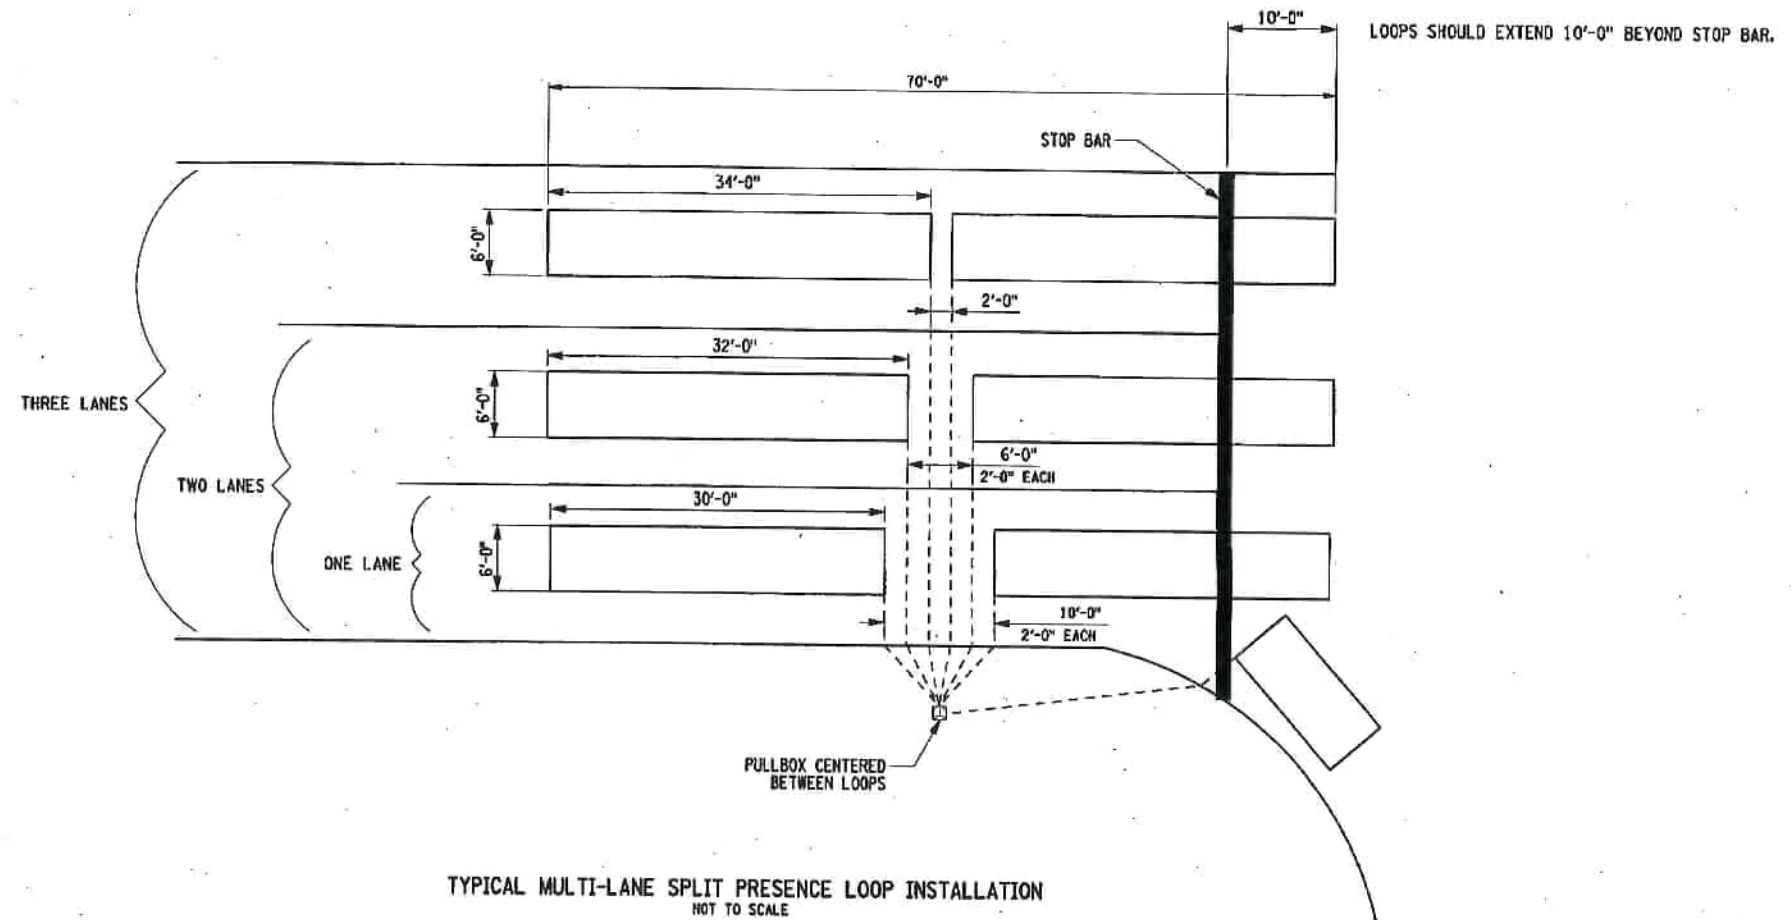


NOTES:

1. LOOPS IN EACH LANE TO BE WIRED IN PARALLEL AT PULLBOX.
2. IN NEW CONSTRUCTION OF ASPHALT PAVEMENTS, THE LOOP SHOULD BE PLACED BELOW THE TOP COURSE, PREFERABLY IN THE BINDER.
3. THE E.I.C. SHALL RECORD LOCATIONS OF LOOPS AND LEAD-INS AND SUBMIT TO REGIONAL TRAFFIC & SAFETY FOR MAINTENANCE RECORDS.
4. THIS IS ONLY A TYPICAL DETAIL AND THE LOOP LAYOUTS AND DIMENSIONS MAY VARY BASED ON INTERSECTION LOCATION. CONTRACTOR SHALL FIRST VERIFY LOOP LOCATIONS, AND DIMENSIONS ON EACH INTERSECTION PLAN SHEET PRIOR TO BEGINNING ANY LOOP INSTALLATION WORK.
5. A RADIUS LOOP MAY NOT BE INSTALLED AT EVERY INTERSECTION. THE CONTRACTOR SHALL CHECK THE INTERSECTION PLAN SHEET PRIOR TO INSTALLING ANY RADIUS LOOP.

+

PROJECT MANAGER CINDY BELL

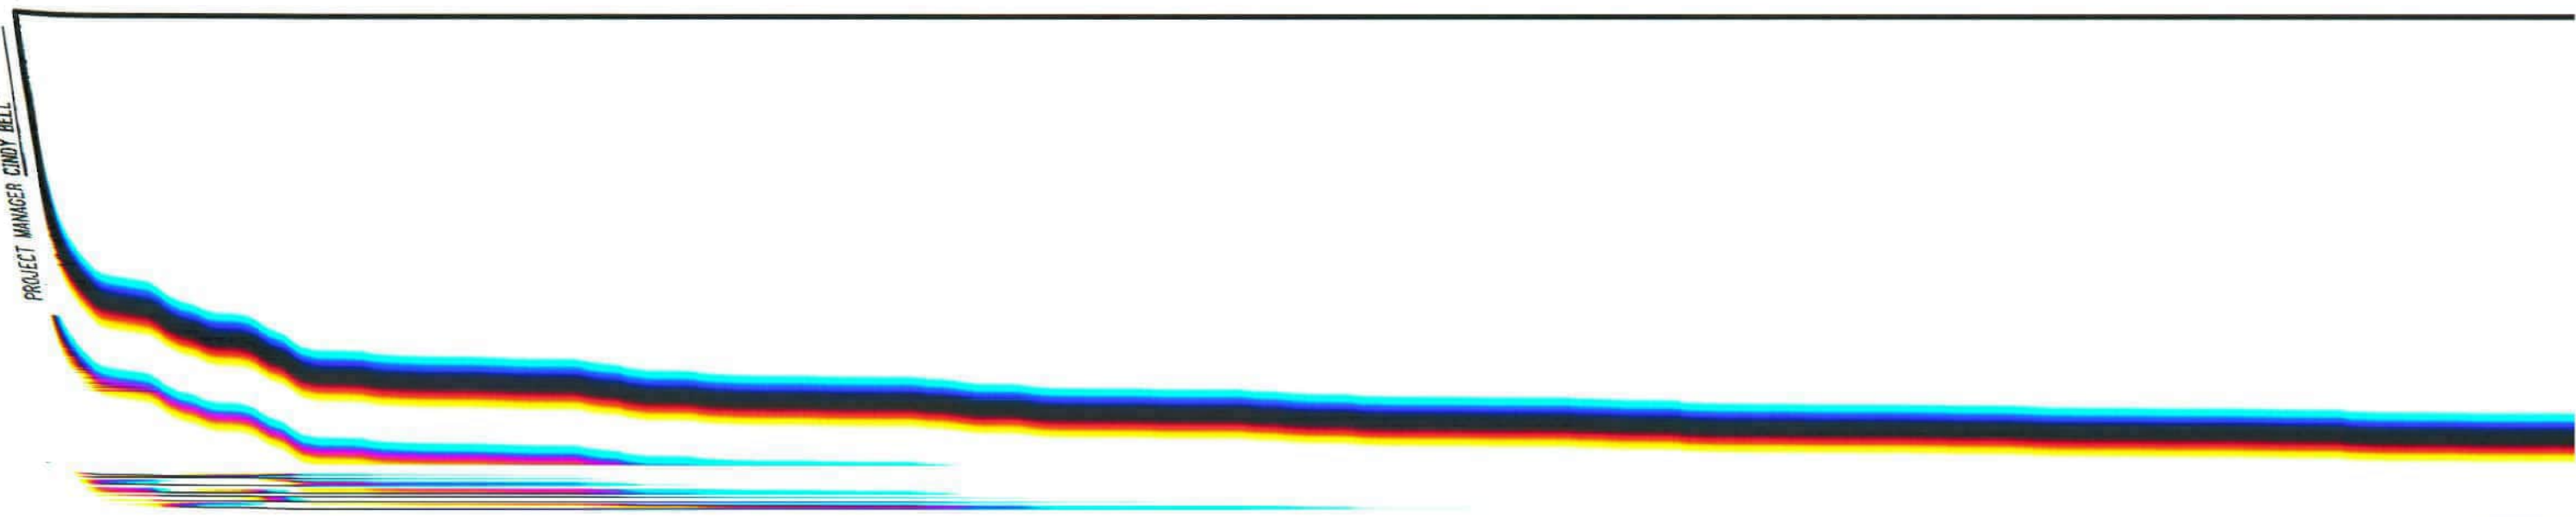

TRAFFIC SIGNAL NOTES

DEFINITION

THE WORDS "SHALL", "SHOULD", AND "MAY", AS USED IN THE CONTRACT DOCUMENTS, HAVE THE FOLLOWING MEANINGS:

SHALL - A MANDATORY CONDITION. IN THE DESIGN, APPLICATION OR LOCATION OF DEVICES REQUIREMENTS HAVING "SHALL" STIPULATIONS ARE MANDATORY. NO DISCRETION IN FOLLOWING THEM IS ALLOWED.

SHOULD - AN ADVISORY CONDITION. WHERE "SHOULD" IS USED IN RELATION TO A PROVISION, THAT PROVISION IS RECOMMENDED, AND NORMALLY IS TO BE FOLLOWED, BUT IS NOT MANDATORY. DEVIATION FROM SUCH PROVISIONS IS PERMISSIBLE IF, AND TO THE EXTENT, THERE IS JUSTIFIABLE CAUSE TO DO SO.

MAY - A PERMISSIVE CONDITION. NO REQUIREMENT FOR DESIGN OR APPLICATION IS INTENDED.

SIGNALS

EXCEPT IN ROADWAY SECTIONS, THE CONTRACTOR SHALL EXCAVATE EXISTING TRAFFIC SIGNAL PULLBOXES, POLES AND FOUNDATIONS TO A DEPTH OF 6" BELOW EXISTING GRADE AND BACKFILL WITH MATERIAL IN KIND. THE CHARACTER AND CONDITION SHALL MATCH THAT SURROUNDING THE STRUCTURE OR AOE. WITHIN THE ROADWAY, THESE EXCAVATIONS WILL BE MADE TO A DEPTH OF 1 FT BELOW THE TOP OF SUBGRADE AND BACKFILLED WITH SUITABLE MATERIAL. THIS WORK SHALL BE INCLUDED IN THE PRICE BID FOR ITEM 10680.79- "REMOVE TRAFFIC SIGNAL EQUIPMENT."

ALL SIGNALS IN THIS CONTRACT SHALL BE A MINIMUM OF 16.5 FT ABOVE THE HIGH POINT OF THE ROADWAY, WITH ALL RED INDICATIONS LEVEL ACROSS THE INTERSECTION. NO EXCEPTIONS SHALL BE MADE FOR SIGNALS MOUNTED BELOW 16.5 FT. FOR SIGNALS WITH BACK PLATES MOUNTED ON THEM, THE BOTTOM OF THE BACK PLATE SHALL BE A MINIMUM OF 16.5 FEET ABOVE THE HIGH POINT OF THE ROADWAY.

EACH AND EVERY CABLE ENTERING THE CONTROLLER CABINET AND PULLBOXES SHALL BE PERMANENTLY MARKED BY FUNCTION AND PHASE STAMPED ON NYSDOT APPROVED TAGS. THE TAGS SHALL BE ATTACHED TO THE CABLES WITH A PLASTIC OR NYLON LINE.

THE CONTRACTOR SHALL REQUEST PERMISSION FROM NYSDOT TRAFFIC SIGNAL MAINTENANCE AT (315)428-4064 TO ENTER INTO ANY EXISTING TRAFFIC SIGNAL CONTROLLER CABINET, OR DO ANY WORK ON AN EXISTING TRAFFIC SIGNAL CONTROLLER CABINET, AND TWO WEEKS BEFORE ENERGIZING ANY SIGNAL INSTALLATION TO SCHEDULE A TURN ON DATE.

THE CONTRACTOR SHALL NOTIFY TRAFFIC SIGNAL MAINTENANCE AT (315) 428-4064 PRIOR TO BEGINNING WORK AT ANY SIGNAL, AND AGAIN TWO WEEKS BEFORE ATTEMPTING TO ENERGIZE A SIGNAL TO SCHEDULE A TURN ON DATE.

EVERY CONDUIT ENTRANCE TO THE TRAFFIC SIGNAL CABINET SHALL BE SEALED USING NON-SHEDDING STAINLESS STEEL SPONGES. THE STEEL SPONGES SHOULD NOT ACTUALLY BE PLACED INSIDE THE CABINET, BUT INSIDE THE LB AS IT PASSES INTO THE POLE. THIS WORK SHALL BE INCLUDED IN THE PRICE BID FOR ITEM 680.77000105 -MODIFY TRAFFIC SIGNAL INSTALLATION.

ALL POLYCARBONATE SIGNAL HEADS WITH THREE OR MORE SECTIONS REQUIRE A REINFORCEMENT PLATE UNLESS CONNECTED TO A FIXED OBJECT (POLE OR MAST ARM) BY A BRACKET WITH TWO SEPARATE CONNECTION POINTS (TOP AND BOTTOM).

THE CONTRACTOR SHALL INSTALL A HEAVY DUTY STAINLESS STEEL COTTER PIN AND A STAINLESS STEEL WASHER ON THE SIGNAL HEAD BALANCE ADJUSTER.

THE 2 FT NOMINAL LENGTH OF RAIN LOOP SHOWN ON STANDARD SHEET 680-07 SHALL BE INCREASED TO 40 INCHES MINIMUM, THUS ALLOWING A SIGNAL HEAD ADJUSTMENT OF 40 INCHES IN EITHER DIRECTION. FINAL HEAD ADJUSTMENT WILL BE MADE BY THE CONTRACTOR AS ORDERED BY THE ENGINEER.

ALL TRAFFIC SIGNAL HEADS SHALL HAVE 12 INCH LENSES.

ON STANDARD SHEETS NO. 680-07, THE MAXIMUM ALLOWABLE DISTANCE BETWEEN THE SPLICE AND THE CENTER OF THE SIGNAL HEAD SHALL BE 2.5 FT.

ITEM 680.81990003 - TRAFFIC SIGNAL BACK PLATES WITH YELLOW REFLECTIVE TAPE SHALL BE MODIFIED TO ONLY ALLOW 5 INCH NON LOUVERED, FLAT BLACK FINISHED BACK PLATES WITH A 3 INCH WIDE YELLOW REFLECTIVE TAPE BORDER AROUND THE OUTER EDGE.

STANDARD SPECIFICATION 680-3.18 IS MODIFIED ALLOWING ONLY RINGS TO BE USED FOR THE ATTACHMENT OF SIGNAL CONTROL CABLES TO THE MESSENGER CABLE.

THE PAY QUANTITY FOR TRAFFIC SIGNAL CONTROL CABLE FOR SPAN WIRE INSTALLATIONS SHALL NOT INCLUDE THE CONNECTOR CABLE BETWEEN THE MAIN SIGNAL CONTROL CABLE(S) AND THE TERMINAL BLOCK ON THE INDIVIDUAL SIGNAL HEADS. THE COST OF THE CONNECTOR CABLE SHALL BE INCLUDED IN THE PRICE BID FOR THE VARIOUS SIGNAL BRACKET ASSEMBLIES. THIS CABLE SHALL BE 14 AWG MEETING THE MATERIAL REQUIREMENTS OF SECTION T24-01 OF THE STANDARD SPECIFICATIONS. THE CABLE SHALL CONTAIN THE NUMBER OF CONDUCTORS NEEDED TO ACCOMPLISH THE PHASING WITH AT LEAST ONE SPARE AND NEED NOT MATCH THE COLOR CODING OF THE MAIN TRAFFIC SIGNAL CONTROL CABLE(S).

THE SPLICE BETWEEN THE LOOP WIRES AND THE SHIELDED LEAD-IN CABLE SHALL BE SOLDERED AND NOT CRIMPED.

PULLBOXES SHALL HAVE A 2 FT MINIMUM DRAINAGE BED OF NO. 2 CRUSHED STONE OR GRAVEL PLACED BELOW THE PULLBOX, AOE. THIS WORK SHALL BE INCLUDED IN THE PRICE BID FOR ITEM 680.510501 - PULLBOX-RECTANGULAR, 26 X 18" INCH, REINFORCED CONCRETE.

ON STANDARD SHEET NO. 680-04, ALL PULLBOXES SHALL BE SET TO 1/2" BELOW GRADE WITH ALL THE SURROUNDING SURFACES, EXCEPT SIDEWALKS, WHERE THEY SHALL BE FLUSH.

ALL VEHICLE DETECTOR LOOPS SHALL HAVE THREE (3) TURNS OF WIRE PER LOOP.

ON STANDARD SHEET NO. 680-14, THE DISTANCE BETWEEN LOOP WIRE LEAD-INS SHALL BE INCREASED FROM 6 INCHES MIN. TO 2 FT (TYP.).

WHERE NEW PAVEMENT IS TO BE PLACED, VEHICLE DETECTOR LOOPS SHALL BE INSTALLED IN THE BINDER COURSE PRIOR TO THE PLACEMENT OF THE TOP COURSE.

CLARIFICATION OF CONTRACTOR'S RESPONSIBILITY REGARDING MAINTAINING LOOP DETECTION UNDER "MAINTAIN TRAFFIC SIGNAL EQUIPMENT": THE CONTRACTOR SHALL MAINTAIN EXISTING VEHICLE DETECTION WITH REASONABLE CARE. UNLESS OTHERWISE NOTED, THE MAXIMUM LENGTH OF TIME THAT AN INTERSECTION CAN BE WITHOUT DETECTION IS TWO (2) WEEKS. IF DETECTION IS NOT RESTORED WITHIN THIS TIME FRAME, IT WILL BE THE CONTRACTOR'S RESPONSIBILITY TO ESTABLISH VEHICLE DETECTION AT THEIR OWN EXPENSE.

ALL LOOPS SHALL BE INSTALLED IN THE CENTER OF THEIR RESPECTIVE LANES AS PER STANDARD SHEET NO. 680-14. CUT LOOPS SQUARE AND TAKE TAILS DIRECTLY TO THE CURB.

WHERE CONDUIT IS TO BE PLACED UNDER THE ROADWAY, THE CONTRACTOR SHALL USE A 3" DIAMETER CONDUIT, UNLESS OTHERWISE SHOWN ON THE PLAN SHEET.

ALL SIGNAL CONDUITS SHALL BE BONDED WITH A #6 BARE STRANDED COPPER GROUND WIRE.

ALL COUPLINGS AND BUSHINGS SHALL BE MECHANICALLY THREADED. COMPRESSION OR SLIP TYPE COUPLINGS OR BUSHINGS SHALL NOT BE ALLOWED.

A STAINLESS STEEL BOLT, NUT, AND LOCK WASHER SHALL BE INSTALLED A MINIMUM OF 2 INCHES FROM THE BOTTOM OF THE OVERHEAD MOUNTED SIGN PIPE. THE COST OF FURNISHING AND INSTALLING THIS EQUIPMENT SHALL BE INCLUDED IN THE PRICE FOR ITEM 680.8210, OVERHEAD SIGN ASSEMBLY, TYPE J, OR ITEM 680.8207, OVERHEAD SIGN ASSEMBLY, TYPE G.

OVERHEAD LANE SIGNS SHALL BE CENTERED OVER THEIR RESPECTIVE LANES.

SIGN NUMBERS SHOWN REFER TO THE NATIONAL MANUAL ON UNIFORM TRAFFIC CONTROL DEVICES (MUTCD) AND 17 NYCRR CHAPTER V (NEW YORK SUPPLEMENT).

ALL OVERHEAD SIGNAL RELATED SIGNS IN THIS CONTRACT SHALL BE A MINIMUM OF 16.5 FEET ABOVE THE HIGH POINT OF THE ROADWAY, WITH THE BOTTOM OF THE SIGN EVEN WITH THE BOTTOM OF THE SIGNAL HEAD, OR BACK PLATE.

PAVEMENT MARKINGS SHOWN ON TRAFFIC SIGNAL PLANS, UNLESS OTHERWISE NOTED, ARE FOR DESIGN PURPOSES ONLY.

THE DRAIN GROUND WIRE IN THE SHIELDED LEAD-IN CABLE SHALL NOT BE GROUNDED AT THE CONTROLLER OR AT ANY OTHER LOCATION.

CONTRACTOR

NO PROPOSAL WHICH MODIFIES THE APPROVED DESIGN PLAN SUGGESTED BY EITHER THE CONTRACTOR, OR CONSTRUCTION PERSONNEL SHALL BE MADE IN THE FIELD WITHOUT FIRST CONSULTING WITH THE REGIONAL TRAFFIC SAFETY AND MOBILITY GROUP AT (315) 428-4064. THESE CHANGES INCLUDE, BUT ARE NOT LIMITED TO, 90 DEGREE BENDS IN THE CONDUITS.

THE CONTRACTOR'S ATTENTION IS DIRECTED TO THE FACT THAT THERE MAY BE OTHER CONTRACTORS WORKING WITHIN THE LIMITS OF THE WORK FOR THIS CONTRACT. IT IS THE RESPONSIBILITY OF THE CONTRACTOR TO COORDINATE THE WORK OF THIS CONTRACT WITH THAT OF OTHERS SO THAT THERE IS NO CONFLICT.

SALVAGE

CONTRACTOR SHALL PROVIDE 14 DAYS ADVANCE NOTICE TO TRAFFIC SIGNAL MAINTENANCE AT (315) 428-4064 TO SCHEDULE DROP OFF TIME TO THE NYSDOT SIGNAL SHOP OF ALL EQUIPMENT LISTED ON SIGNAL PLAN SHEET TO BE REMOVED AND DELIVERED BY CONTRACTOR TO STATE FORCES. THIS SHALL INCLUDE AN ITEMIZED LIST WHICH WILL BE SIGNED BY TRAFFIC SIGNAL MAINTENANCE WITH A COPY PROVIDED TO THE CONTRACTOR.

UTILITIES

THE APPROXIMATE LOCATION OF THE UNDERGROUND UTILITIES MAY BE SHOWN ON THE PLANS. THE CONTRACTOR SHALL VERIFY THE TRUE LOCATION BEFORE COMMENCING WORK. BEFORE ANY PIPE IS PLACED, THE CONTRACTOR SHALL UNCOVER ALL UTILITIES AT PIPE CROSSINGS TO ENABLE THE ENGINEER TO VERIFY THE PROPOSED PIPE WITH GRADES SHOWN ON THE PLANS IS NOT OBSTRUCTED BY EXISTING UTILITIES.

THE CONTRACTOR SHALL BE RESPONSIBLE FOR COORDINATING ALL UTILITY WORK WITH THE RESPECTIVE OWNERS DURING CONSTRUCTION. THE COST OF THIS WORK SHALL BE INCLUDED IN THE PRICE BID FOR VARIOUS ITEMS IN THE CONTRACT.

ALL SIGNAL EQUIPMENT SHALL BE PLACED IN A LOCATION THAT COMPLIES WITH THE NYS HIGH VOLTAGE PROXIMITY ACT. THIS INCLUDES, BUT IS NOT LIMITED TO, KEEPING ALL SIGNAL EQUIPMENT A MINIMUM OF 10 FT FROM PRIMARY LINES, AND 2 FT FROM SECONDARY AND ALL OTHER POWER LINES.

THE CONTRACTOR IS TO CONTACT DIG SAFELY NEW YORK AT 811 FOR MARK OUT OF ALL UNDERGROUND SIGNAL CONDUIT AND LOOP WIRE PRIOR TO ANY DIGGING. ANY BROKEN SIGNAL WIRE CAN NOT BE SPLICED. A NEW RUN OF WIRE FROM THE POLE TO THE FURTHEST END MUST BE REPLACED.

UNDERGROUND UTILITY LOCATIONS ARE NOT GUARANTEED, NOR IS THERE ANY GUARANTEE THAT ALL EXISTING UTILITIES WHETHER FUNCTIONAL OR ABANDONED, WITHIN THE PROJECT AREA ARE SHOWN ON THESE DRAWINGS. THE CONTRACTOR SHALL DETERMINE THE EXACT LOCATION OF ALL UNDERGROUND UTILITIES BEFORE STARTING WORK AND SHALL BE RESPONSIBLE FOR ALL DAMAGE RESULTING FROM THEIR WORK. CONTRACTOR SHALL NOTIFY DIG SAFELY NEW YORK AT 811 IN ACCORDANCE WITH 16 NYCRR PART 753.

HIGHWAY MAINTENANCE

UPON COMPLETION AND ACCEPTANCE OF THIS CONTRACT. THE HIGHWAY WILL CONTINUE TO BE MAINTAINED BY THOSE AGENCIES WHICH HAD JURISDICTION PRIOR TO THIS CONTRACT.

EMERGENCY REPAIRS

THE CONTRACTOR SHALL PROVIDE THE LOCAL POLICE THE NAME, ADDRESS AND TELEPHONE NUMBER OF A PERSON OR PERSONS AUTHORIZED OUTSIDE THE NORMAL CONTRACT WORKING HOURS TO SECURE AND USE LABOR, MATERIALS AND EQUIPMENT FOR EMERGENCY REPAIRS TO MAKE SAFE THE ENTIRE AREA OF THE CONTRACT. DUPLICATE COPIES OF SUCH NOTICES SHALL BE FILED WITH THE EIC, TRAFFIC SIGNAL MAINTENANCE, AND THE REGIONAL DIRECTOR.

COORDINATION OF CONSTRUCTION ACTIVITIES

THE CONTRACTOR IS RESPONSIBLE FOR COORDINATING CONSTRUCTION OPERATIONS AND SIGNING FOR THIS CONTRACT WITH THE OPERATIONS AND SIGNING OF OTHER WORK WITHIN THE CONTRACT LIMITS.

AFFIX SEAL: ON:	ALTERED BY: ON:
	

AS-BUILT REVISIONS DESCRIPTION OF ALTERATIONS:	BALDWINVILLE - CICERO	PIN 3037.70 ROUTE 31	BRIDGES	CULVERTS	ALL DIMENSIONS IN #1 UNLESS OTHERWISE NOTED	CONTRACT NUMBER D262729	DRAWING NO. TSN-01 SHEET NO. 34
	STATE HIGHWAY 1039						
	TOWN OF CLAY						
	COUNTY: ONONDAGA						
IT IS A VIOLATION OF LAW FOR ANY PERSON, UNLESS THEY ARE ACTING UNDER THE DIRECTION OF A LICENSED PROFESSIONAL ENGINEER, ARCHITECT, LANDSCAPE ARCHITECT, OR LAND SURVEYOR, TO ALTER AN ITEM IN ANY WAY. IF AN ITEM BEARING THE STAMP OF A LICENSED PROFESSIONAL IS ALTERED, THE ALTERING ENGINEER, ARCHITECT, LANDSCAPE ARCHITECT, OR LAND SURVEYOR SHALL STAMP THE DOCUMENT AND INCLUDE THE NOTATION "ALTERED BY" FOLLOWED BY THEIR SIGNATURE, THE DATE OF SUCH ALTERATION, AND A SPECIFIC DESCRIPTION OF THE ALTERATION.							

Phase Times [1.1.1]								Coordination Patterns [2.4] and Coordination Split Tables [2.7.1]																				3121			
1	2	3	4	5	6	7	8	Pat#	Cyc	Off	Split	Seq	Pat#	Cyc	Off	Split	Seq	Pat#	Cyc	Off	Split	Seq	Pat#	Cyc	Off	Split	Seq				
Min Green	4	10		6	4	10		6	1	0	0	1	1	13	0	0	13	1	25	0	0	0	1	37	0	0	0	1			
Gap, Ext	3	6		3	3	6		3	2	0	0	2	1	14	0	0	14	1	26	0	0	0	1	38	0	0	0	1			
Max 1	15	45		40	15	45		40	3	0	0	3	1	15	0	0	15	1	27	0	0	0	1	39	0	0	0	1			
Max 2									4	0	0	4	1	16	0	0	16	1	28	0	0	0	1	40	0	0	0	1			
Yel Clearance	4	4		4	4	4		4	5	0	0	5	1	17	0	0	17	1	29	0	0	0	1	41	0	0	0	1			
Red Clearance	2	2		2	2	2		2	6	0	0	6	1	18	0	0	18	1	30	0	0	0	1	42	0	0	0	1			
Walk									7	0	0	7	1	19	0	0	19	1	31	0	0	0	1	43	0	0	0	1			
Ped Clearance									8	0	0	8	1	20	0	0	20	1	32	0	0	0	1	44	0	0	0	1			
Red Revert									9	0	0	9	1	21	0	0	21	1	33	0	0	0	1	45	0	0	0	1			
Add Initial									10	0	0	10	1	22	0	0	22	1	34	0	0	0	1	46	0	0	0	1			
Max Initial									11	0	0	11	1	23	0	0	23	1	35	0	0	0	1	47	0	0	0	1			
Time B4 Reduct									12	0	0	12	1	24	0	0	24	1	36	0	0	0	1	48	0	0	0	1			
Cars B4 Reduct									Split		1	2	3	4	5	6	7	8	Split		1	2	3	4	5	6	7	8			
Time To Reduce									1	Coor	0	0	0	0	0	0	0	0	13	Coor	0	0	0	0	0	0	0	0			
Reduce By											NON	NON	NON	NON	NON	NON	NON	NON			NON	NON	NON	NON	NON	NON	NON				
Min Gap									2	Coor	0	0	0	0	0	0	0	0	14	Coor	0	0	0	0	0	0	0	0			
DyMaxLim											NON	NON	NON	NON	NON	NON	NON	NON			NON	NON	NON	NON	NON	NON	NON				
Max Step									3	Coor	0	0	0	0	0	0	0	0	15	Coor	0	0	0	0	0	0	0	0			
Options [1.1.2]	1	2	3	4	5	6	7	8			NON	NON	NON	NON	NON	NON	NON	NON			NON	NON	NON	NON	NON	NON	NON				
Enable	ON	ON		ON	ON	ON		ON	4	Coor	0	0	0	0	0	0	0	0	16	Coor	0	0	0	0	0	0	0	0			
Min Recall											NON	NON	NON	NON	NON	NON	NON	NON			NON	NON	NON	NON	NON	NON	NON				
Max Recall									5	Coor	0	0	0	0	0	0	0	0	17	Coor	0	0	0	0	0	0	0	0			
Ped Recall											NON	NON	NON	NON	NON	NON	NON	NON			NON	NON	NON	NON	NON	NON	NON				
Soft Recall		ON				ON			6	Coor	0	0	0	0	0	0	0	0	18	Coor	0	0	0	0	0	0	0	0			
Lock Calls		ON				ON					NON	NON	NON	NON	NON	NON	NON	NON			NON	NON	NON	NON	NON	NON	NON				
Auto Flash Entry									7	Coor	0	0	0	0	0	0	0	0	19	Coor	0	0	0	0	0	0	0	0			
Auto Flash Exit											NON	NON	NON	NON	NON	NON	NON	NON			NON	NON	NON	NON	NON	NON	NON				
Dual Entry		ON		ON		ON		ON	8	Coor	0	0	0	0	0	0	0	0	20	Coor	0	0	0	0	0	0	0	0			
Enable Simul Gap	ON	ON	ON	ON	ON	ON	ON	ON			NON	NON	NON	NON	NON	NON	NON	NON			NON	NON	NON	NON	NON	NON	NON				
Gaurantee Passage									9	Coor	0	0	0	0	0	0	0	0	21	Coor	0	0	0	0	0	0	0	0			
Rest In Walk											NON	NON	NON	NON	NON	NON	NON	NON			NON	NON	NON	NON	NON	NON	NON				
Conditon Service									10	Coor	0	0	0	0	0	0	0	0	22	Coor	0	0	0	0	0	0	0	0			
Non-Actuated 1											NON	NON	NON	NON	NON	NON	NON	NON			NON	NON	NON	NON	NON	NON	NON				
Non-Actuated 2									11	Coor	0	0	0	0	0	0	0	0	23	Coor	0	0	0	0	0	0	0	0			
Add Init Calc											NON	NON	NON	NON	NON	NON	NON	NON			NON	NON	NON	NON	NON	NON	NON				
Options+ [1.1.3]	1	2	3	4	5	6	7	8	12	Coor	0	0	0	0	0	0	0	0	24	Coor	0	0	0	0	0	0	0	0			
Reservice											NON	NON	NON	NON	NON	NON	NON	NON			NON	NON	NON	NON	NON	NON	NON				
PedClr Thru Yel									Page#																				Red Revert	3	
Skip Red No Call									1	8 Phase Times/Options; Patterns/Splits; Ring Startup; Coord/Flash Mode; Unit Param																			MCE Timeout	0	
Red Rest									1A&1B	16 Phase Times/Options; Patterns/Splits; Ring Startup; Coord/Flash Mode; Unit Param																			Feature Profile		
Max II									2	Overlaps; Channel Settings; Coord Alt Table+ (values not associated with time-of-day)																			Free Ring Seq	1	
Call Phase									3	Detection; Sample Time and Unit Parameters related to detection																			Auxswitch	STOPTM	
Conflicting Phase									4	Preemption and Alternate Phase Time and Phase Options																			SDLC Retry	0	
Omit Yellow									5	Annual Schedule																			TS2 Det Faults	ON	
Ped Delay									6	Day Plans; Action Tables; Coord Alt Table+ (values varied by time-of-day)																			Auto Ped Clear	OFF	
Gm/Ped Delay									7	Communications; Secutiry; I/O Setup																			SDLC Retry	0	
3121 31 @ HENRY CLAY								8	Misc - Events/Alarms; Call/Inhibit/Redirect; P/OLAP Auto Flash; CIC; Misc Unit Param																			04/10/23		Page 1	

Overlap Conflict Lock		OFF		Overlap Lock Inhibit		OFF		Parent Ph Clearance		ON		Extra Included Ph		OFF			
1	Included Ø					Type	NORMAL	9	Included Ø							Type	NORMAL
	Modifier Ø					Gm			Modifier Ø							Gm	
	Conflict Ø					Yel	3.5		Conflict Ø							Yel	3.5
	A Conflict Olap					Red	1.5		I Conflict Olap							Red	1.5
	Conflict Ped					LG			Conflict Ped							LG	
2	Included Ø					Type	NORMAL	10	Included Ø							Type	NORMAL
	Modifier Ø					Gm			Modifier Ø							Gm	
	Conflict Ø					Yel	3.5		Conflict Ø							Yel	3.5
	B Conflict Olap					Red	1.5		J Conflict Olap							Red	1.5
	Conflict Ped					LG			Conflict Ped							LG	
3	Included Ø					Type	NORMAL	11	Included Ø							Type	NORMAL
	Modifier Ø					Gm			Modifier Ø							Gm	
	Conflict Ø					Yel	3.5		Conflict Ø							Yel	3.5
	C Conflict Olap					Red	1.5		K Conflict Olap							Red	1.5
	Conflict Ped					LG			Conflict Ped							LG	
4	Included Ø					Type	NORMAL	12	Included Ø							Type	NORMAL
	Modifier Ø					Gm			Modifier Ø							Gm	
	Conflict Ø					Yel	3.5		Conflict Ø							Yel	3.5
	D Conflict Olap					Red	1.5		L Conflict Olap							Red	1.5
	Conflict Ped					LG			Conflict Ped							LG	
5	Included Ø					Type	NORMAL	13	Included Ø							Type	NORMAL
	Modifier Ø					Gm			Modifier Ø							Gm	
	Conflict Ø					Yel	3.5		Conflict Ø							Yel	3.5
	E Conflict Olap					Red	1.5		M Conflict Olap							Red	1.5
	Conflict Ped					LG			Conflict Ped							LG	
6	Included Ø					Type	NORMAL	14	Included Ø							Type	NORMAL
	Modifier Ø					Gm			Modifier Ø							Gm	
	Conflict Ø					Yel	3.5		Conflict Ø							Yel	3.5
	F Conflict Olap					Red	1.5		N Conflict Olap							Red	1.5
	Conflict Ped					LG			Conflict Ped							LG	
7	Included Ø					Type	NORMAL	15	Included Ø							Type	NORMAL
	Modifier Ø					Gm			Modifier Ø							Gm	
	Conflict Ø					Yel	3.5		Conflict Ø							Yel	3.5
	G Conflict Olap					Red	1.5		O Conflict Olap							Red	1.5
	Conflict Ped					LG			Conflict Ped							LG	
8	Included Ø					Type	NORMAL	16	Included Ø							Type	NORMAL
	Modifier Ø					Gm			Modifier Ø							Gm	
	Conflict Ø					Yel	3.5		Conflict Ø							Yel	3.5
	H Conflict Olap					Red	1.5		P Conflict Olap							Red	1.5
	Conflict Ped					LG			Conflict Ped							LG	

[illegible][illegible]

Pat#	Short	Long	Dwell	No Shortway Ø	E-Yld	Offset	RetHld	Float	Min Veh Perm	Min Ped Perm
1	12	22				EndGRN				
2	12	22				EndGRN				
3	12	22				EndGRN				
4	12	22				EndGRN				
5	12	22				EndGRN				
6	12	22				EndGRN				
7	12	22				EndGRN				
8	12	22				EndGRN				
9	12	22				EndGRN				
10	12	22				EndGRN				
11	12	22				EndGRN				
12	12	22				EndGRN				
13	12	22				EndGRN				
14	12	22				EndGRN				
15	12	22				EndGRN				
16	12	22				EndGRN				
17	12	22				EndGRN				
18	12	22				EndGRN				
19	12	22				EndGRN				
20	12	22				EndGRN				
21	12	22				EndGRN				
22	12	22				EndGRN				
23	12	22				EndGRN				
24	12	22				EndGRN				
25						BegGRN				
26						BegGRN				
27						BegGRN				
28						BegGRN				
29						BegGRN				
30						BegGRN				
31						BegGRN				
32						BegGRN				
33						BegGRN				
34						BegGRN				
35						BegGRN				
36						BegGRN				
37						BegGRN				
38						BegGRN				
39						BegGRN				
40						BegGRN				
41						BegGRN				
42						BegGRN				
43						BegGRN				
44						BegGRN				
45						BegGRN				
46						BegGRN				
47						BegGRN				
48						BegGRN				

C1 IO Mode	User	Single BIU Map	DEFAULT	Invert Rail Input	OFF
------------	------	----------------	---------	-------------------	-----

Veh Par 1-64 [5.1]											Veh Par 1-64 [5.1]											Vehicle Options 1-64 [5.2]											Vehicle Options 1-64 [5.2]											Parameters+ 1-64 [5.3]										
Det #	Call Ø	Swi Ø	Delay	Ext	Que	No Act	Max Pres	Err Cnt	Fail Time	Det #	Call Ø	Swi Ø	Delay	Ext	Que	No Act	Max Pres	Err Cnt	Fail Time	Det #	Call	Ext	Que	Add Init	Red Lock	Yell Lock	occ	vol	Det #	vol	occ	Yell Lock	Red Lock	Ext	Add Init	Que	Call	Det #	oc G	oc Y	oc R	Day 1	Day 2	Type	Src									
1							45	50	2	33							45	50	2	1	ON	ON		ON					33	ON	ON			ON	ON		ON	1								NORM								
2							45	50	2	34							45	50	2	2	ON	ON		ON					34	ON	ON			ON	ON		ON	2									NORM							
3							45	50	2	35							45	50	2	3	ON	ON		ON					35	ON	ON			ON	ON		ON	3									NORM							
4							45	50	2	36	2						45	50	2	4	ON	ON		ON					36					ON	ON		ON	4									NORM							
5							45	50	2	37	5		3				45	50	2	5	ON	ON		ON					37					ON	ON		ON	5									NORM							
6							45	50	2	38	2						45	50	2	6	ON	ON		ON					38					ON	ON		ON	6									NORM							
7							45	50	2	39							45	50	2	7	ON	ON		ON					39	ON	ON			ON	ON		ON	7									NORM							
8							45	50	2	40							45	50	2	8	ON	ON		ON					40	ON	ON			ON	ON		ON	8									NORM							
9							45	50	2	41							45	50	2	9	ON	ON		ON					41	ON	ON			ON	ON		ON	9									NORM							
10							45	50	2	42	8						45	50	2	10	ON	ON		ON					42					ON	ON		ON	10									NORM							
11							45	50	2	43							45	50	2	11	ON	ON		ON					43	ON	ON			ON	ON		ON	11									NORM							
12							45	50	2	44							45	50	2	12	ON	ON		ON					44	ON	ON			ON	ON		ON	12									NORM							
13							45	50	2	45							45	50	2	13	ON	ON		ON					45	ON	ON			ON	ON		ON	13									NORM							
14							45	50	2	46	6						45	50	2	14	ON	ON		ON					46					ON	ON		ON	14									NORM							
15							45	50	2	47	1		3				45	50	2	15	ON	ON		ON					47					ON	ON		ON	15									NORM							
16							45	50	2	48	6						45	50	2	16	ON	ON		ON					48					ON	ON		ON	16									NORM							
17							45	50	2	49							45	50	2	17	ON	ON		ON					49	ON	ON			ON	ON		ON	17									NORM							
18							45	50	2	50							45	50	2	18	ON	ON		ON					50	ON	ON			ON	ON		ON	18									NORM							
19							45	50		51							45	50	2	19	ON	ON		ON					51	ON	ON			ON	ON		ON	19									NORM							
20							45	50		52	4						45	50	2	20	ON	ON		ON					52					ON	ON		ON	20									NORM							
21							45	50		53							45	50	2	21	ON	ON		ON					53					ON	ON		ON	21									NORM							
22							45	50		54							45	50	2	22	ON	ON		ON					54					ON	ON		ON	22									NORM							
23							45	50		55							45	50	2	23	ON	ON		ON					55					ON	ON		ON	23									NORM							
24							45	50		56							45	50	2	24	ON	ON		ON					56					ON	ON		ON	24									NORM							
25							45	50		57							45	50	2	25	ON	ON		ON					57					ON	ON		ON	25									NORM							
26							45	50		58							45	50	2	26	ON	ON		ON					58					ON	ON		ON	26									NORM							
27							45	50		59							45	50	2	27	ON	ON		ON					59					ON	ON		ON	27									NORM							
28							45	50		60							45	50	2	28	ON	ON		ON					60					ON	ON		ON	28									NORM							
29							45	50		61							45	50	2	29	ON	ON		ON					61					ON	ON		ON	29									NORM							
30							45	50		62							45	50	2	30	ON	ON		ON					62					ON	ON		ON	30									NORM							
31							45	50		63							45	50	2	31	ON	ON		ON					63					ON	ON		ON	31									NORM							
32							45	50	2	64							45	50	2	32	ON	ON		ON					64					ON	ON		ON	32									NORM							
Parameters+ 1-64 [5.3]											Parameters+ 1-64 [5.3]											Ped Det Parms [5.4]											Unit Paramters [1.2.1]																					
Det #	occ Grn	occ Yell	occ Red	Day 1	Day 2	Type	Src	Det #	occ Grn	occ Yell	occ Red	Day 1	Day 2	Type	Src	Det #	occ Grn	occ Yell	occ Red	Day 1	Day 2	Type	Src	Det #	Call Ø	No Act	Max Pres	Err Cnt	TS2 Det Faults					Vol/Occ Report Parm [1.5.8]																				
33						NORM		44						NORM		55						NORM		1			15																											
34						NORM		45						NORM		56						NORM		2			15																											
35						NORM		46						NORM		57						NORM		3			15																											
36						NORM		47						NORM		58						NORM		4			15																											
37						NORM		48						NORM		59						NORM		5			15																											
38						NORM		49						NORM		60						NORM		6			15																											
39						NORM		50						NORM		61						NORM		7			15																											
40						NORM		51						NORM		62						NORM		8			15																											
41						NORM		52						NORM		63						NORM					15																											
42						NORM		53						NORM		64						NORM					15																											
43						NORM		54						NORM								NORM					15																											
3121 31 @ HENRY CLAY	
4/10/2023 Page 3	

Preemption Times [3.1], Options+ [3.6]

Pre #	Enable	Type	Output	Delay	MinDura
1	ON	RAIL	Dwell		
2	ON	RAIL	Dwell		
3	ON	EMERG	Dwell		
4	ON	EMERG	Dwell		
5	ON	EMERG	Dwell		
6	ON	EMERG	Dwell		

Pre #	MaxPres	MinGm	MinWlk	PedClr	Co+Pre
1					ON
2					ON
3					ON
4					ON
5					ON
6					ON

Pre #	Track Gm	Min Dwell	Ext Dwell	PedClr+	Yel
1		2			
2		2			
3		2			
4		2			
5		2			
6		2			

Pre #	Red	Pattern	Skip
1			OFF
2			OFF
3			OFF
4			OFF
5			OFF
6			OFF

Low Priority Preempts

Pre #	Type	Min	Max
7	OFF		
8	OFF		
9	OFF		
10	OFF		

Unit Parameters [1.2.1]

Stop Timer Over Preempt	OFF
Preempt or Ext Output	PRE
Max Seek Track Time	
Max Seek Dwell Time	

Channel Parameters [1.8.3]

D Conn Mappings	OFF
Pre Invert Rail Input	None

Track Clear Phases [3.2], Track Clear Overlaps+ [3.5]

Pre #	Track Phases	Track Overlaps
1		
2		
3		
4		
5		
6		

Dwell Phases [3.2] and Overlaps+ [3.5]

Pre #	Phases	Overlaps	Peds
1			
2			
3			
4			
5			
6			

Preemption 1, Options+ [3.6]

Exit Phases [3.2]	Pre #	Lock	Override	Override	Fish	Link
Pre #	Exit Phase		Auto Fish	Higher	Dwell	
1		1	ON	ON	ON	OFF
2		2	ON	ON	ON	OFF
3		3	ON	ON	ON	OFF
4		4	ON	ON	ON	OFF
5		5	ON	ON	ON	OFF
6		6	ON	ON	ON	OFF

Alt# 1 Times Table [1.1.6.1]

Column#.. ->	1	2	3	4	5	6	7	8
Assign Ø								
Min Gm								
Gap, Ext								
Max 1								
Max 2								
Yel Clr								
Red Clr								
Walk								
Ped Clr								

Alt# 2 Times Table [1.1.6.1]

Column#.. ->	1	2	3	4	5	6	7	8
Assign Ø								
Min Gm								
Gap, Ext								
Max 1								
Max 2								
Yel Clr								
Red Clr								
Walk								
Ped Clr								

Alt# 3 Times Table [1.1.6.1]

Column#.. ->	1	2	3	4	5	6	7	8
Assign Ø								
Min Gm								
Gap, Ext								
Max 1								
Max 2								
Yel Clr								
Red Clr								
Walk								
Ped Clr								

Alt# 1 Options Table [1.1.6.2]

Column # ->	1	2	3	4	5	6	7	8
Assign Ø								
Lock Calls	ON	ON	ON	ON	ON	ON	ON	ON
Soft Recall								
Dual Entry								
Enabl SimGap	ON	ON	ON	ON	ON	ON	ON	ON
Guar Passage								
Rest In Walk								
Cond Service								
Reservice								
Non-Act 1								
Red Rest								
Max2								
Ped Delay								
Conflicting Ø1								

[illegible]

#	Event / Alarm	Ev	Alr
1	Power Up Alarm.	ON	ON
2	Stop Timing	ON	ON
3	TS1 Cabinet Door	ON	ON
4	Coordination Failure	ON	ON
5	External Alarm # 1	ON	ON
6	External Alarm # 2	ON	ON
7	External Alarm # 3	ON	ON
8	External Alarm # 4	ON	ON
9	Closed Loop Disabled	ON	ON
10	External Alarm # 5	ON	ON
11	External Alarm # 6	ON	ON
12	Manual Control Enable	ON	ON
13	Coord Free Input	ON	ON
14	Local Flash Input	ON	ON
15	MMU Flash	ON	ON
16	CMU Flash	ON	ON
17	Cycle Fault	ON	ON
18	Cycle Failure	ON	ON
19	Coordination Fault	ON	ON
20	Controller Fault	ON	ON
21	Detector SDLC Failure	ON	ON
22	MMU SDLC Failure	ON	ON
23	Critical SDLC Failure	ON	ON
24	Reserved	ON	ON
25	EEPROM CRC Fault	ON	ON
26	Detector Diagnostic Failure	ON	ON
27	BIU Detector Failure	ON	ON
28	Queue detector alarm	ON	ON
29	Ped Detector Fault	ON	ON
30	Coord Diagnostic Fault	ON	ON
41	TempAlert Probe Ch. A	ON	ON
42	TempAlert Probe Ch. B	ON	ON
47	Coord Active	ON	ON
48	Preempt Active	ON	ON
49	Preempt 1 Input	ON	ON
50	Preempt 2 Input	ON	ON
51	Preempt 3 Input	ON	ON
52	Preempt 4 Input	ON	ON
53	Preempt 5 Input	ON	ON
54	Preempt 6 Input	ON	ON
55	Preempt 7 Input	ON	ON
56	Preempt 8 Input	ON	ON
57	Preempt 9 Input	ON	ON
58	Preempt 10 Input	ON	ON
61	In Transition	ON	ON
81	FIO Status Alarm	ON	ON

Call Phases[1.1.5]					Redirect Phases[1.1.5]								
Ø	Phases Called By Ø					From	To	From	To	From	To	From	To
1					1								
2					2								
3					3								
4					4								
5					5								
6					6								
7					7								
8					8								
9					9								
10					10								
11					11								
12					12								
13					13								
14					14								
15					15								
16					16								

Inhibit Phases[1.1.5]															
1	2	3	4	5	6	7	8	9	10	11	12	13	14	15	16
1															
2															
3															
4															
5															
6															
7															
8															
9															
10															
11															
12															
13															
14															
15															
16															

Alt Call & Redirect # 1 [1.1.6.3]												
Col	Ø	Phases Called By Ø				From	To	From	To	From	To	To
1					1							
2					2							
3					3							
4					4							
5					5							
6					6							
7					7							
8					8							

Alt Inhibit Phases # 1 [1.1.6.3]															
1	2	3	4	5	6	7	8	9	10	11	12	13	14	15	16
1															
2															
3															
4															
5															
6															
7															
8															

Alt Call & Redirect # 2 [1.1.6.3]												
Col	Ø	Phases Called By Ø				From	To	From	To	From	To	To
1					1							
2					2							
3					3							
4					4							
5					5							
6					6							
7					7							
8					8							

Alt Inhibit Phases # 2 [1.1.6.3]															
1	2	3	4	5	6	7	8	9	10	11	12	13	14	15	16
1															
2															
3															
4															
5															
6															
7															
8															

Unit Parameters [1.2.1]			
Allow Skip Yellow	OFF	Max Cycle Time	
TOD Dim Enable	OFF	Cycle Fault Action	Alarm
Tone Disable	OFF		
Diamond Mode	4Ph		
Backup Time (s)	900		
Disable Init Ped	OFF		
Cycle Fault Action	Alarm		
Enable Run Timer	ON	3121 31 @ HENRY CLAY	

Auto Flash Phase/Olap Settings [1.4.2]												
Yel Ø												
Yel (olaps)												

04/10/23Page 8

C1-USER IO Map [1.8.9.1 In]		
I1-1	189	Unused
I1-2	189	Unused
I1-3	189	Unused
I1-4	189	Unused
I1-5	189	Unused
I1-6	189	Unused
I1-7	189	Unused
I1-8	189	Unused
I2-1	189	Unused
I2-2	189	Unused
I2-3	189	Unused
I2-4	189	Unused
I2-5	189	Unused
I2-6	189	Unused
I2-7	189	Unused
I2-8	189	Unused
I3-1	189	Unused
I3-2	189	Unused
I3-3	189	Unused
I3-4	189	Unused
I3-5	189	Unused
I3-6	189	Unused
I3-7	189	Unused
I3-8	189	Unused
I4-1	189	
I4-2		
I4-3		
I4-4		
I4-5	189	Unused
I4-6	189	Unused
I4-7	229	33xCMUStop
I4-8	228	33xFlashSns
I5-1	189	Unused
I5-2	189	Unused
I5-3	189	Unused
I5-4	189	Unused
I5-5	189	Unused
I5-6	189	Unused
I5-7	189	Unused
I5-8	189	Unused
I6-1	189	Unused
I6-2	189	Unused
I6-3	189	Unused
I6-4	189	Unused
I6-5	189	Unused
I6-6	189	Unused
I6-7	189	Unused
I6-8	189	Unused

C1-USER IO Map [1.8.9.2 Out]		
O1-1	1	Ch1 Red
O1-2	49	Ch1 Green
O1-3	2	Ch2 Red
O1-4	26	Ch2 Yellow
O1-5	50	Ch2 Green
O1-6	3	Ch3 Red
O1-7	27	Ch3 Yellow
O1-8	51	Ch3 Green
O2-1	4	Ch4 Red
O2-2	52	Ch4 Green
O2-3	5	Ch5 Red
O2-4	29	Ch5 Yellow
O2-5	53	Ch5 Green
O2-6	6	Ch6 Red
O2-7	30	Ch6 Yellow
O2-8	54	Ch6 Green
O3-1	7	Ch7 Red
O3-2	55	Ch7 Green
O3-3	8	Ch8 Red
O3-4	32	Ch8 Yellow
O3-5	56	Ch8 Green
O3-6	9	Ch9 Red
O3-7	33	Ch9 Yellow
O3-8	57	Ch9 Green
O4-1	10	Ch10 Red
O4-2	58	Ch10 Green
O4-3	11	Ch11 Red
O4-4	35	Ch11 Yellow
O4-5	59	Ch11 Green
O4-6	12	Ch12 Red
O4-7	36	Ch12 Yellow
O4-8	60	Ch12 Green
O5-1	28	Ch4 Yellow
O5-2	34	Ch10 Yellow
O5-3	25	Ch1 Yellow
O5-4	31	Ch7 Yellow
O5-5	115	Not Used
O5-6	115	Not Used
O5-7	115	Not Used
O5-8	114	Watchdog
O6-1	115	Not Used
O6-2	115	Not Used
O6-3	13	Ch13 Red
O6-4	37	Ch13 Yellow
O6-5	61	Ch13 Green
O6-6	14	Ch14 Red
O6-7	38	Ch14 Yellow
O6-8	62	Ch14 Green

C1-USER IO Map [1.8.9.2 Out]		
O7-1	115	Not Used
O7-2	115	Not Used
O7-3	115	Not Used
O7-4	115	Not Used
O7-5	115	Not Used
O7-6	115	Not Used
O7-7	115	Not Used
O7-8	115	Not Used
I4-1		
I4-2		
I4-3		
I4-4		
I7-1	189	Unused
I7-2	189	Unused
I7-3	189	Unused
I7-4	189	Unused
I7-5	189	Unused
I7-6	189	Unused
I7-7	189	Unused
I7-8	189	Unused
I8-1	189	Unused
I8-2	189	Unused
I8-3	189	Unused
I8-4	189	Unused
I8-5	189	Unused
I8-6	189	Unused
I8-7	189	Unused
I8-8	189	Unused
O8-1	115	Not Used
O8-2	115	Not Used
O8-3	115	Not Used
O8-4	115	Not Used
O8-5	115	Not Used
O8-6	115	Not Used
O8-7	115	Not Used
O8-8	115	Not Used

IO Logic [1.8.7]																		
Op1	Result	O1Fcn	Inv1	Src1	IO1	Fun1	O2Fcn	Inv2	Src2	IO2	Fun2	O3Fcn	Inv3	Src3	IO3	Fun3	Dly	Sec
I	0	=	----	-	0	I	0	----	-	0	I	0	----	-	0	I	0	DLY 0
I	0	=	----	-	0	I	0	----	-	0	I	0	----	-	0	I	0	DLY 0
I	0	=	----	-	0	I	0	----	-	0	I	0	----	-	0	I	0	DLY 0
I	0	=	----	-	0	I	0	----	-	0	I	0	----	-	0	I	0	DLY 0
I	0	=	----	-	0	I	0	----	-	0	I	0	----	-	0	I	0	DLY 0
I	0	=	----	-	0	I	0	----	-	0	I	0	----	-	0	I	0	DLY 0
I	0	=	----	-	0	I	0	----	-	0	I	0	----	-	0	I	0	DLY 0
I	0	=	----	-	0	I	0	----	-	0	I	0	----	-	0	I	0	DLY 0
I	0	=	----	-	0	I	0	----	-	0	I	0	----	-	0	I	0	DLY 0

Security Access Levels [8.2]			
1	SWLOAD	22	None
2	SECURE	23	None
3	None	24	None
4	None	25	None
5	None	26	None
6	None	27	None
7	None	28	None
8	None	29	None
9	None	30	None
10	None	31	None
11	None	32	None
12	None	33	None
13	None	34	None
14	None	35	None
15	None	36	None
16	None	37	None
17	None	38	None
18	None	39	None
19	None	40	None
20	None	41	None
21	None	42	None

43	None
44	None
45	None
46	None
47	None
48	None
49	None
50	None
51	None
52	None
53	None
54	None
55	None
56	None
57	None
58	None
59	None
60	None
61	None
62	None
63	None
64	None

Com Parameters [6.1]	
Station ID	3121
Group ID	0
Master ID	0
Backup Time	900
SysUp Modem [6.1]	
Enable Modem	None
Idle Time	0
Dial Time	0
Tel:	
Alt:	

2070 Port Parms [6.2]		
Port	Baud Rate	FCM
SP1	9600	6
SP2	9600	6
SP3	19200	6
SP4	38400	6
SP5	1200	0
SP6	1200	0
SP7	1200	0
SP8	1200	0

2070 IP 1 Addressing [6.5]				
	Addressing			
Addr	192	168	0	100
Mask	255	255	255	0
Brdcst	0	0	0	0
GtWay	192	168	0	1
Port	###			

2070 IP 2 Addressing [6.5]				
	Addressing			
Addr	192	168	0	100
Mask	255	255	255	0
Brdcst	0	0	0	0
GtWay	192	168	0	1
Port	5001			

2070 Port Binding Ports [6.6]			
	Port	Echo	Mode
ASYN1	SP1	None	0
ASYN2	SP2	None	0
ASYN3	OFF	None	0
ASYN4	SP4	None	0
SYNC1	SP5	SYNC3	OFF
SYNC2	SP3	SYNC4	OFF

2070 Port Binding Functions [6.6]			
Function	Channel	Function	Channel
TS2/CVN	None	SYSUp	ASYN2
CMU/MM	None	SYSDown	ASYN1
Opticom	None	Shell	None
Loop Det	None		
GPS	None		

3121 31 @ HENRY CLAY


04/10/23Page 7

Wireless sensor Zb will be installed approximately 320 ft from stop bar, with a repeater unit mounted on the "Signal Ahead" sign; 390 ft from stop bar.

REPEATER
1F09

MEASUREMENTS ALONG SPAN:

SW Pole - 0 A
Head 6 - 31 A
Head 7 - 54.5 A
Head 2 - 55.5 A
Head 5 - 60 A
Heads 1, 3 - 67 A
Head 8 - 79.5 A
Head 4 - 80 A
NE Pole - 115 A

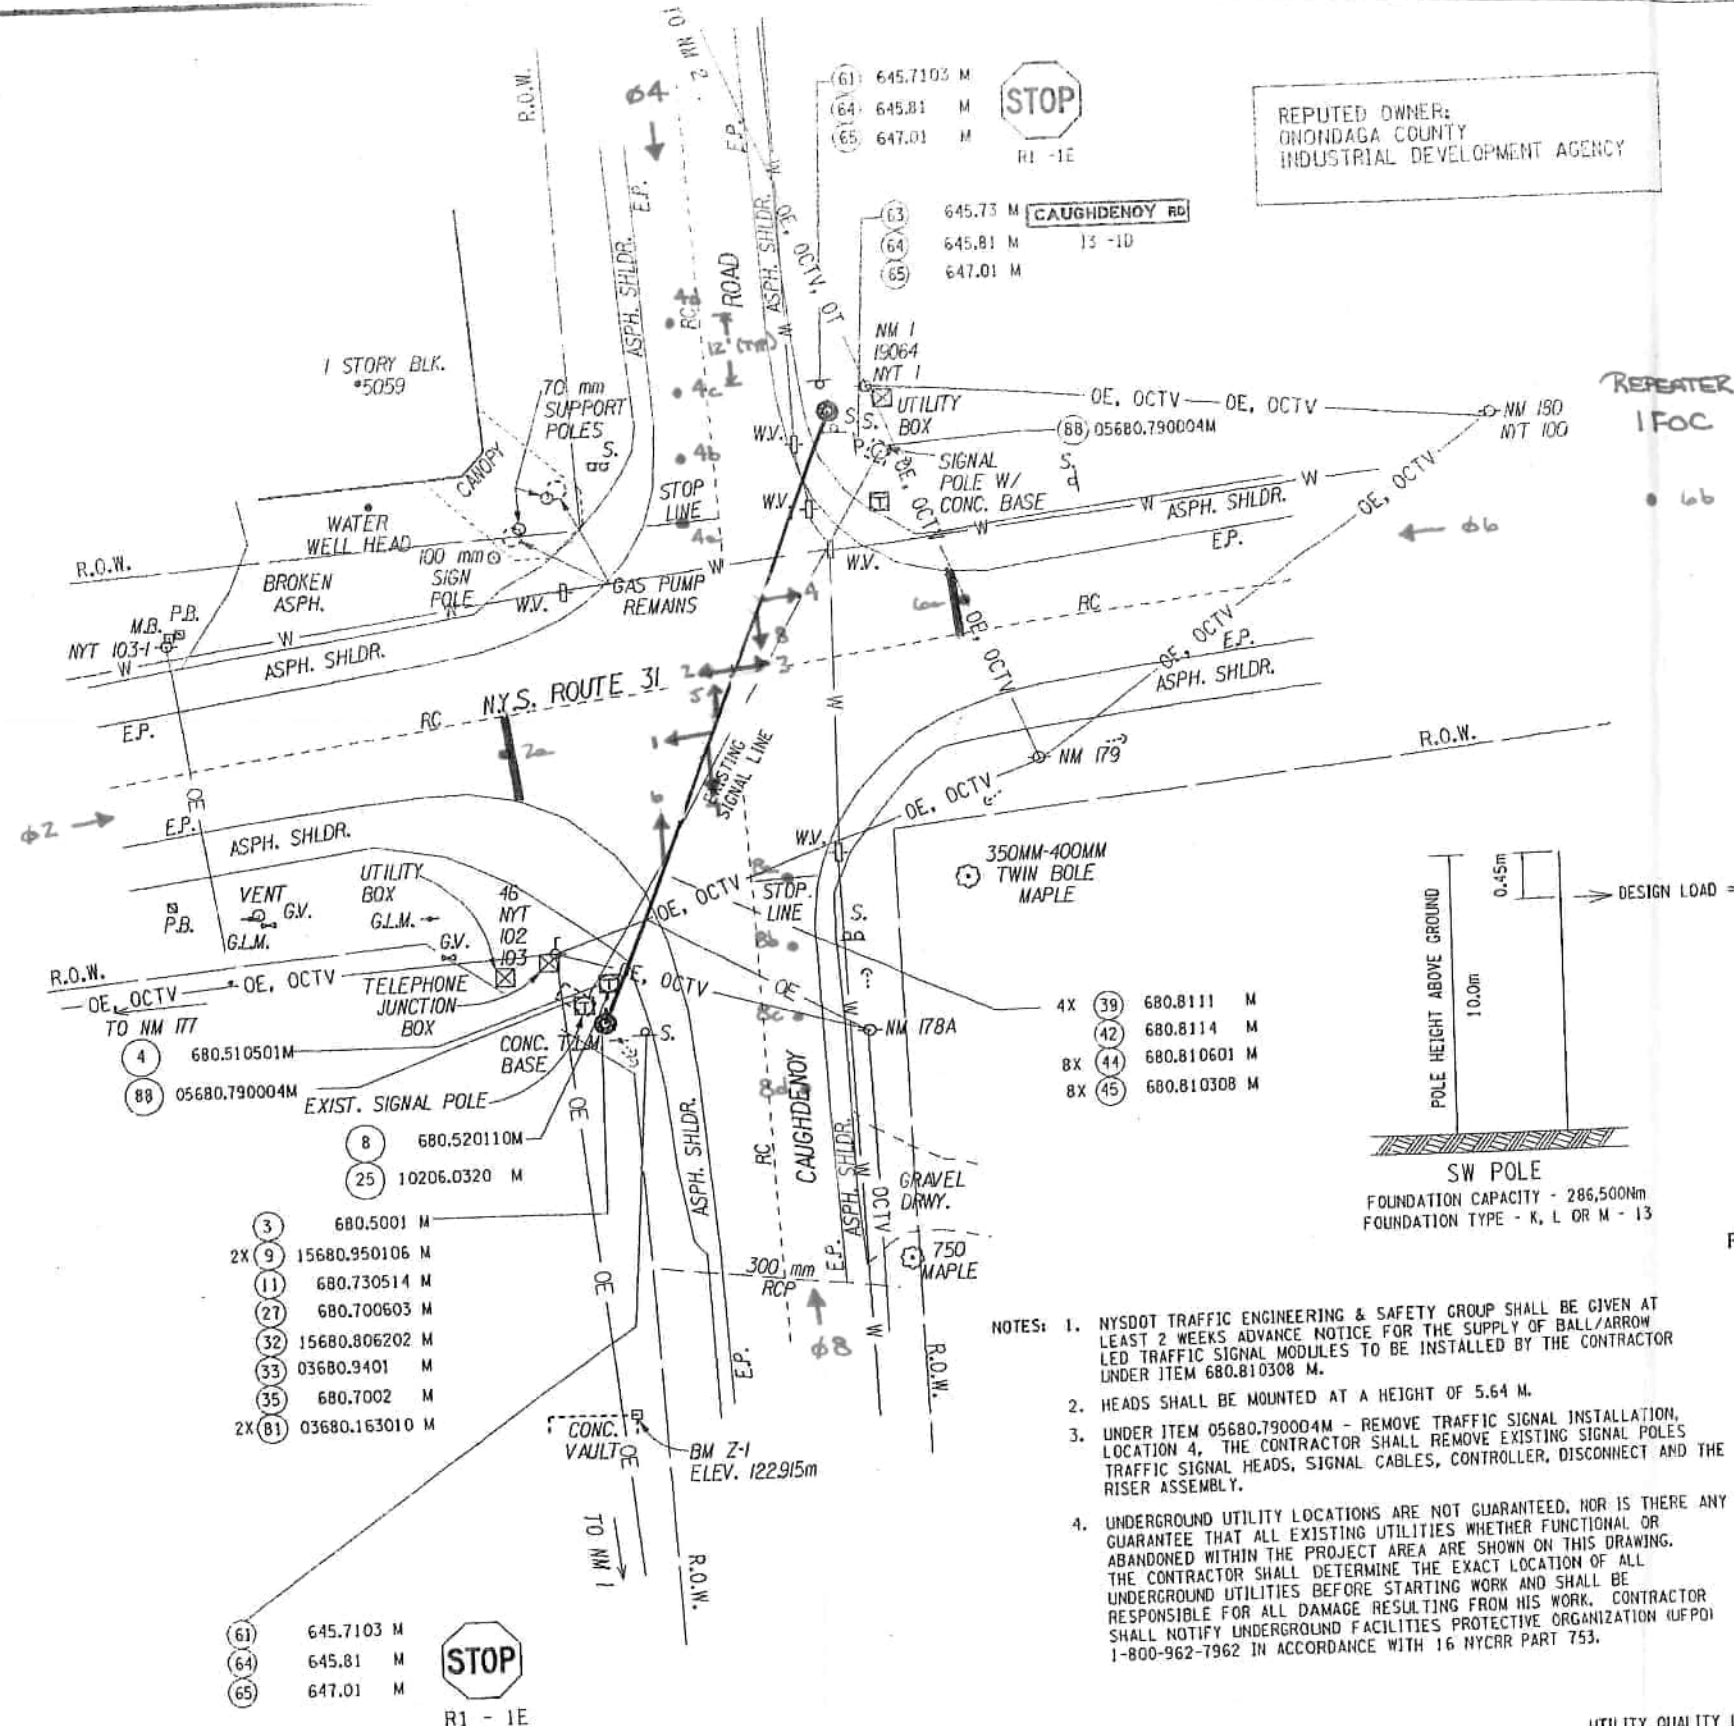

FOOTING MOMENTS

ONONDAGA COUNTY
SIGNAL NO. 226

AS BUILT REVISIONS

SIGNATURE	DATE
GNAL PLAN - SIGNAL NO 226	
UTE 31 AT CAUGHDEN ROA	
TOWN OF CLAY	

STATE OF NEW YORK
DEPARTMENT OF TRANSPORTATION

FILENAME	REGION	DATE	DRAWING NO
SIG226.TRF	3	12/00	TSP-7

IDENTIFICATION NO. 3004.56.301

INDEX ON SHEET NO.

D258720

SIGNAL OPERATIONS SPECIFICATIONS									
TABLE OF SWITCH PACKS									
SIGNAL NO 226				COUNTY		ONONDAGA			
SWITCH PACK	FUNCTION	FACE NOS		FLASH PLUG	INDICATIONS	TERMINAL WIRING BOARD			
						TERMINAL		WIRE COLOR CODE	
SP 2	#2	1	2	R	R Y G GRND WIRE	SP 1R SP 1Y SP 1G GRND BUS	14/7C-5-R 14/7C-5-0 14/7C-5-G 14/7C-5-W	14/7C-3-R 14/7C-3-0 14/7C-3-G 14/7C-3-W	
SP 4	#4	5	6	R	R Y G GRND WIRE	SP 2R SP 2Y SP 2G GRND BUS	14/7C-4-R 14/7C-4-0 14/7C-4-G 14/7C-4-W	14/7C-1-R 14/7C-1-0 14/7C-1-G 14/7C-1-W	
SP 6	#6	3	4	R	R Y G GRND WIRE	SP 3R SP 3Y SP 3G GRND BUS	14/7C-5-BL 14/7C-5-B 14/7C-5-W/B 14/7C-5-W	14/7C-7-R 14/7C-7-0 14/7C-7-G 14/7C-7-W	
SP 8	#8	7	8	R	R Y G GRND WIRE	SP 4R SP 4Y SP 4G GRND BUS	14/7C-2-R 14/7C-2-0 14/7C-2-G 14/7C-2-W	14/7C-6-R 14/7C-6-0 14/7C-6-G 14/7C-6-W	
SP 5					GRND WIRE	SP 5R SP 5Y SP 5G GRND BUS			
SP 6					GRND WIRE	SP 6R SP 6Y SP 6G GRND BUS			
SP 7					GRND WIRE	SP 7R SP 7Y SP 7G GRND BUS			
SP 8					GRND WIRE	SP 8R SP 8Y SP 8G GRND BUS			

KEY FOR WIRE COLOR CODE

14 / 19C - 1 - R / B

XX / XXC - X - X / X

AWG ———→

NO OF CONDUCTORS ———→

CABLE NO FOR THE
GIVEN CONDUCTOR ———→

TRACER COLOR ———→

COLOR OF WIRE ———→

COLOR: R - RED, O - ORANGE, G - GREEN, BL - BLUE, W - WHITE,
B - BLACK

[illegible][illegible]

LEGEND

G	=	CIRCULAR GREEN
←G	=	LEFT GREEN ARROW
→G	=	RIGHT GREEN ARROW
⬆	=	VERTICAL GREEN ARROW
R	=	CIRCULAR RED
←R	=	LEFT RED ARROW
→R	=	RIGHT RED ARROW
Y	=	CIRCULAR YELLOW
←Y	=	LEFT YELLOW ARROW
→Y	=	RIGHT YELLOW ARROW

SENSYS CONFIGURATION CHART						
LOOP SENSORS				COUNTY ONONDAGA		
SIGNAL NO <u>226</u>						
FUNCTION	DETECTOR NUMBER	SENSOR ID		FUNCTION	DETECTOR NUMBER	SENSOR ID
ø2	2a	215C5		ø6	6a	214C0
ø2	2b	226B1		ø6	6b	29C69
ø4	4a	298FB		ø8	8a	2169D
ø4	4b	21BEA		ø8	8b	28D41
ø4	4c	2A7D4		ø8	8c	227B1
ø4	4d	2981C		ø8	8d	21BA9

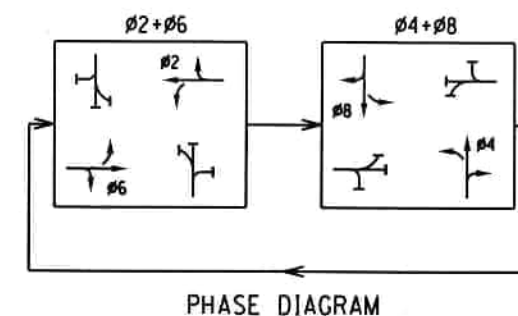


TABLE OF CLEARANCE					
TO		FROM			
		R	G		
		R	X	Y	
				R	
		G	R	X	
	R		X		
				X	
					X

UTILITY QUALITY LEVEL D
ALL DIMENSIONS ARE IN m UNLESS OTHERWISE NOTED
AS BUILT REVISIONS

SIGNATURE _____ DATE _____

STATE OF NEW YORK
DEPARTMENT OF TRANSPORTATION
REGION

REGION		
DOCUMENT NAME	DATE	DRAWING NO

SIGNAL NO 226
ONONDAGA COUNTY

Phase Times [1.1.1]								Coordination Patterns [2.4] and Coordination Split Tables [2.7.1]																				3226			
	1	2	3	4	5	6	7	8	Pat#	Cyc	Off	Split	Seq	Pat#	Cyc	Off	Split	Seq	Pat#	Cyc	Off	Split	Seq	Pat#	Cyc	Off	Split				
Min Green		10		6		10		6	1	0	0	1	1	13	0	0	13	1	25	0	0	0	1	37	0	0	0	1	Ring/Startup [1.1.4] Phs Ring Start Enable 1 1 Red OFF 2 1 Red ON 3 1 Red OFF 4 1 Red ON 5 2 Red OFF 6 2 Red ON 7 2 Red OFF 8 2 Red ON		
Gap, Ext		4.5		3		4.5		3	2	0	0	2	1	14	0	0	14	1	26	0	0	0	1	38	0	0	0	1			
Max 1		30		20		30		20	3	0	0	3	1	15	0	0	15	1	27	0	0	0	1	39	0	0	0	1			
Max 2									4	0	0	4	1	16	0	0	16	1	28	0	0	0	1	40	0	0	0	1			
Yel Clearance		4		3.5		4		3.5	5	0	0	5	1	17	0	0	17	1	29	0	0	0	1	41	0	0	0	1			
Red Clearance		1.5		1.5		1.5		1.5	6	0	0	6	1	18	0	0	18	1	30	0	0	0	1	42	0	0	0	1			
Walk									7	0	0	7	1	19	0	0	19	1	31	0	0	0	1	43	0	0	0	1			
Ped Clearance									8	0	0	8	1	20	0	0	20	1	32	0	0	0	1	44	0	0	0	1			
Red Revert									9	0	0	9	1	21	0	0	21	1	33	0	0	0	1	45	0	0	0	1			
Add Initial									10	0	0	10	1	22	0	0	22	1	34	0	0	0	1	46	0	0	0	1			
Max Initial									11	0	0	11	1	23	0	0	23	1	35	0	0	0	1	47	0	0	0	1			
Time B4 Reduct									12	0	0	12	1	24	0	0	24	1	36	0	0	0	1	48	0	0	0	1			
Cars B4 Reduct									Split		1	2	3	4	5	6	7	8	Split		1	2	3	4	5	6	7	8			
Time To Reduce									1	Coor	0	0	0	0	0	0	0	0	13	Coor	0	0	0	0	0	0	0	0	Coord Modes [2.1]		
Reduce By											NON	NON	NON	NON	NON	NON	NON	NON			NON	NON	NON	NON	NON	NON	NON	Test OpMode	0		
Min Gap									2	Coor	0	0	0	0	0	0	0	0	14	Coor	0	0	0	0	0	0	0	0	Correction	SHRT/LNG	
DyMaxLim											NON	NON	NON	NON	NON	NON	NON	NON			NON	NON	NON	NON	NON	NON	NON	Maximum	MAX 1		
Max Step									3	Coor	0	0	0	0	0	0	0	0	15	Coor	0	0	0	0	0	0	0	0	Force-Off	Float	
Options [1.1.2]	1	2	3	4	5	6	7	8			NON	NON	NON	NON	NON	NON	NON	NON			NON	NON	NON	NON	NON	NON	NON	Closed Loop	ON		
Enable		ON		ON		ON		ON	4	Coor	0	0	0	0	0	0	0	0	16	Coor	0	0	0	0	0	0	0	0	Stop-in-Walk	OFF	
Min Recall											NON	NON	NON	NON	NON	NON	NON	NON			NON	NON	NON	NON	NON	NON	NON	Auto Reset	ON		
Max Recall									5	Coor	0	0	0	0	0	0	0	0	17	Coor	0	0	0	0	0	0	0	0	Expand Split		
Ped Recall											NON	NON	NON	NON	NON	NON	NON	NON			NON	NON	NON	NON	NON	NON	NON	Ped Recycle	NO_RECYCLE		
Soft Recall		ON				ON			6	Coor	0	0	0	0	0	0	0	0	18	Coor	0	0	0	0	0	0	0	0	Before	TIMED	
Lock Calls		ON				ON					NON	NON	NON	NON	NON	NON	NON	NON			NON	NON	NON	NON	NON	NON	NON	After	TIMED		
Auto Flash Entry									7	Coor	0	0	0	0	0	0	0	0	19	Coor	0	0	0	0	0	0	0	0	Auto Flash [1.4.1]		
Auto Flash Exit											NON	NON	NON	NON	NON	NON	NON	NON			NON	NON	NON	NON	NON	NON	NON	Auto Flash	PH_OVLP		
Dual Entry		ON		ON		ON		ON	8	Coor	0	0	0	0	0	0	0	0	20	Coor	0	0	0	0	0	0	0	0	Flash Yel	45	
Enable Simul Gap	ON	ON	ON	ON	ON	ON	ON	ON			NON	NON	NON	NON	NON	NON	NON	NON			NON	NON	NON	NON	NON	NON	NON	Flash Red	20		
Gaurantee Passage									9	Coor	0	0	0	0	0	0	0	0	21	Coor	0	0	0	0	0	0	0	0	Unit Params [1.2.1]		
Rest In Walk											NON	NON	NON	NON	NON	NON	NON	NON			NON	NON	NON	NON	NON	NON	NON	Phase Mode	STD8		
Conditon Service									10	Coor	0	0	0	0	0	0	0	0	22	Coor	0	0	0	0	0	0	0	0	IO Mode	User	
Non-Actuated 1											NON	NON	NON	NON	NON	NON	NON	NON			NON	NON	NON	NON	NON	NON	NON	Loc Fish Start	Red		
Non-Actuated 2									11	Coor	0	0	0	0	0	0	0	0	23	Coor	0	0	0	0	0	0	0	0	Start Flash(s)	0	
Add Init Calc											NON	NON	NON	NON	NON	NON	NON	NON			NON	NON	NON	NON	NON	NON	NON	Start AllRed(s)	6		
Options+ [1.1.3]	1	2	3	4	5	6	7	8	12	Coor	0	0	0	0	0	0	0	0	24	Coor	0	0	0	0	0	0	0	0	Yellow < 3"	OFF	
Reservice											NON	NON	NON	NON	NON	NON	NON	NON			NON	NON	NON	NON	NON	NON	NON	Display Time	20		
PedClr Thru Yel									Page#																			Red Revert	3		
Skip Red No Call									1	8 Phase Times/Options; Patterns/Splits; Ring Startup; Coord/Flash Mode; Unit Param																			MCE Timeout	0	
Red Rest									1A&1B	16 Phase Times/Options; Patterns/Splits; Ring Startup; Coord/Flash Mode; Unit Param																			Feature Profile		
Max II									2	Overlaps; Channel Settings; Coord Alt Table+ (values not associated with time-of-day)																			Free Ring Seq	1	
Call Phase									3	Detection; Sample Time and Unit Parameters related to detection																			Auxswitch	STOPTM	
Conflicting Phase									4	Preemption and Alternate Phase Time and Phase Options																			SDLC Retry	0	
Omit Yellow									5	Annual Schedule																			TS2 Det Faults	ON	
Ped Delay									6	Day Plans; Action Tables; Coord Alt Table+ (values varied by time-of-day)																			Auto Ped Clear	OFF	
Grn/Ped Delay									7	Communications; Secutiry; I/O Setup																			SDLC Retry	0	
3226 31 @ CAUGHDEN OY								8	Misc - Events/Alarms; Call/Inhibit/Redirect: P/OLAP Auto Flash: CIC; Misc Unit Param																			07/12/23 Page 1			

Overlap Conflict Lock		OFF		Overlap Lock Inhibit		OFF		Parent Ph Clearance		ON		Extra Included Ph		OFF					
1	Included Ø							Type	NORMAL	9	Included Ø						Type	NORMAL	
	Modifier Ø							Gm			Modifier Ø						Gm		
	Conflict Ø							Yel	3.5		Conflict Ø						Yel	3.5	
	Conflict Olap							Red	1.5		Conflict Olap						Red	1.5	
A	Conflict Ped							LG		I	Conflict Ped						LG		
	Included Ø							Type	NORMAL		10	Included Ø						Type	NORMAL
	Modifier Ø							Gm				Modifier Ø						Gm	
	Conflict Ø							Yel	3.5			Conflict Ø						Yel	3.5
B	Conflict Olap							Red	1.5	J		Conflict Olap						Red	1.5
	Conflict Ped							LG			Conflict Ped						LG		
	Included Ø							Type	NORMAL		11	Included Ø						Type	NORMAL
	Modifier Ø							Gm				Modifier Ø						Gm	
C	Conflict Ø							Yel	3.5	K		Conflict Ø						Yel	3.5
	Conflict Olap							Red	1.5			Conflict Olap						Red	1.5
	Conflict Ped							LG			Conflict Ped						LG		
	Included Ø							Type	NORMAL		12	Included Ø						Type	NORMAL
4	Modifier Ø							Gm		L		Modifier Ø						Gm	
	Conflict Ø							Yel	3.5			Conflict Ø						Yel	3.5
	Conflict Olap							Red	1.5			Conflict Olap						Red	1.5
	Conflict Ped							LG			Conflict Ped						LG		
5	Included Ø							Type	NORMAL	13	Included Ø						Type	NORMAL	
	Modifier Ø							Gm			Modifier Ø						Gm		
	Conflict Ø							Yel	3.5		Conflict Ø						Yel	3.5	
	E	Conflict Olap							Red		1.5	M	Conflict Olap						Red
Conflict Ped								LG		Conflict Ped							LG		
Included Ø								Type	NORMAL	14	Included Ø							Type	NORMAL
6		Modifier Ø							Gm				N	Modifier Ø					
	Conflict Ø							Yel	3.5		Conflict Ø							Yel	3.5
	Conflict Olap							Red	1.5		Conflict Olap							Red	1.5
	Conflict Ped							LG		Conflict Ped							LG		
7	Included Ø							Type	NORMAL	15	Included Ø						Type	NORMAL	
	Modifier Ø							Gm			Modifier Ø						Gm		
	Conflict Ø							Yel	3.5		Conflict Ø						Yel	3.5	
	G	Conflict Olap							Red		1.5	O	Conflict Olap						Red
Conflict Ped								LG		Conflict Ped							LG		
Included Ø								Type	NORMAL	16	Included Ø							Type	NORMAL
8		Modifier Ø							Gm				P	Modifier Ø					
	Conflict Ø							Yel	3.5		Conflict Ø							Yel	3.5
	Conflict Olap							Red	1.5		Conflict Olap							Red	1.5
	Conflict Ped							LG		Conflict Ped							LG		

[illegible][illegible]

Pat#	Short	Long	Dwell	No Shortway Ø	E-Yld	Offset	RetHld	Float	Min Veh Perm	Min Ped Perm
1	12	22				EndGRN				
2	12	22				EndGRN				
3	12	22				EndGRN				
4	12	22				EndGRN				
5	12	22				EndGRN				
6	12	22				EndGRN				
7	12	22				EndGRN				
8	12	22				EndGRN				
9	12	22				EndGRN				
10	12	22				EndGRN				
11	12	22				EndGRN				
12	12	22				EndGRN				
13	12	22				EndGRN				
14	12	22				EndGRN				
15	12	22				EndGRN				
16	12	22				EndGRN				
17	12	22				EndGRN				
18	12	22				EndGRN				
19	12	22				EndGRN				
20	12	22				EndGRN				
21	12	22				EndGRN				
22	12	22				EndGRN				
23	12	22				EndGRN				
24	12	22				EndGRN				
25						BegGRN				
26						BegGRN				
27						BegGRN				
28						BegGRN				
29						BegGRN				
30						BegGRN				
31						BegGRN				
32						BegGRN				
33						BegGRN				
34						BegGRN				
35						BegGRN				
36						BegGRN				
37						BegGRN				
38						BegGRN				
39						BegGRN				
40						BegGRN				
41						BegGRN				
42						BegGRN				
43						BegGRN				
44						BegGRN				
45						BegGRN				
46						BegGRN				
47						BegGRN				
48						BegGRN				

C1 IO Mode	User	Single BIU Map	DEFAULT	Invert Rail Input	OFF
------------	------	----------------	---------	-------------------	-----

Veh Par 1-64 [5.1]										Veh Par 1-64 [5.1]										Vehicle Options 1-64 [5.2]										Vehicle Options 1-64 [5.2]										Parameters+ 1-64 [5.3]																					
Det #	Call Ø	Swi Ø	Delay	Ext	Que	No Act	Max Pres	Err Cnt	Fail Time	Det #	Call Ø	Swi Ø	Delay	Ext	Que	No Act	Max Pres	Err Cnt	Fail Time	Det #	Call	Ext	Que	Add Init	Red Lock	Yell Lock	occ	vol	Det #	vol	occ	Yell Lock	Red Lock	Ext	Add Init	Que	Call	Det #	oc G	oc Y	oc R	Delay 1	Delay 2	Type	Src																
1							45	50	2	33							45	50	2	1	ON	ON		ON					33	ON	ON			ON	ON		ON	1							NORM																
2							45	50	2	34							45	50	2	2	ON	ON		ON					34	ON	ON			ON	ON		ON	2							NORM																
3							45	50	2	35							45	50	2	3	ON	ON		ON					35	ON	ON			ON	ON		ON	3							NORM																
4							45	50	2	36	2						45	50	2	4	ON	ON		ON					36					ON	ON		ON	4							NORM																
5							45	50	2	37	2						45	50	2	5	ON	ON		ON					37					ON	ON		ON	5							NORM																
6							45	50	2	38							45	50	2	6	ON	ON		ON					38	ON	ON			ON	ON		ON	6							NORM																
7							45	50	2	39							45	50	2	7	ON	ON		ON					39	ON	ON			ON	ON		ON	7							NORM																
8							45	50	2	40							45	50	2	8	ON	ON		ON					40	ON	ON			ON	ON		ON	8							NORM																
9							45	50	2	41	4						45	50	2	9	ON	ON		ON					41					ON	ON		ON	9							NORM																
10							45	50	2	42							45	50	2	10	ON	ON		ON					42	ON	ON			ON	ON		ON	10							NORM																
11							45	50	2	43							45	50	2	11	ON	ON		ON					43	ON	ON			ON	ON		ON	11							NORM																
12							45	50	2	44							45	50	2	12	ON	ON		ON					44	ON	ON			ON	ON		ON	12							NORM																
13							45	50	2	45	6						45	50	2	13	ON	ON		ON					45					ON	ON		ON	13							NORM																
14							45	50	2	46	6						45	50	2	14	ON	ON		ON					46					ON	ON		ON	14							NORM																
15							45	50	2	47							45	50	2	15	ON	ON		ON					47	ON	ON			ON	ON		ON	15							NORM																
16							45	50	2	48							45	50	2	16	ON	ON		ON					48	ON	ON			ON	ON		ON	16							NORM																
17							45	50	2	49							45	50	2	17	ON	ON		ON					49	ON	ON			ON	ON		ON	17							NORM																
18							45	50	2	50	8						45	50	2	18	ON	ON		ON					50					ON	ON		ON	18							NORM																
19							45	50		51							45	50	2	19	ON	ON		ON					51					ON	ON		ON	19							NORM																
20							45	50		52							45	50	2	20	ON	ON		ON					52					ON	ON		ON	20							NORM																
21							45	50		53							45	50	2	21	ON	ON		ON					53					ON	ON		ON	21							NORM																
22							45	50		54							45	50	2	22	ON	ON		ON					54					ON	ON		ON	22							NORM																
23							45	50		55							45	50	2	23	ON	ON		ON					55					ON	ON		ON	23							NORM																
24							45	50		56							45	50	2	24	ON	ON		ON					56					ON	ON		ON	24							NORM																
25							45	50		57							45	50	2	25	ON	ON		ON					57					ON	ON		ON	25							NORM																
26							45	50		58							45	50	2	26	ON	ON		ON					58					ON	ON		ON	26							NORM																
27							45	50		59							45	50	2	27	ON	ON		ON					59					ON	ON		ON	27							NORM																
28							45	50		60							45	50	2	28	ON	ON		ON					60					ON	ON		ON	28							NORM																
29							45	50		61							45	50	2	29	ON	ON		ON					61					ON	ON		ON	29							NORM																
30							45	50		62							45	50	2	30	ON	ON		ON					62					ON	ON		ON	30							NORM																
31							45	50		63							45	50	2	31	ON	ON		ON					63					ON	ON		ON	31							NORM																
32							45	50		64							45	50	2	32	ON	ON		ON					64					ON	ON		ON	32							NORM																
Parameters+ 1-64 [5.3]	Ped Det Parms [5.4]										Unit Paramtrs [1.2.1]									
Det #	occ Grn	occ Yell	occ Red	Delay 1	Delay 2	Type	Src	Det #	occ Grn	occ Yell	occ Red	Delay 1	Delay 2	Type	Src	Det #	Call Ø	No Act	Max Pres	Err Cnt	TS2 Det Faults										Vol/Occ Report Parm [1.5.8]																														
33						NORM		44						NORM		55						Vol/Occ Period Minutes										Vol/Occ Period Minutes																													
34						NORM		45						NORM		56						0										15																													
35						NORM		46						NORM		57	
36						NORM		47						NORM		58	
37						NORM		48						NORM		59	
38						NORM		49						NORM		60	
39						NORM		50						NORM		61	
40						NORM		51						NORM		62	
41						NORM		52						NORM		63	
42						NORM		53						NORM		64	
43						NORM		54						NORM			3226 31 @ CAUGHDEN0Y	
7/12/2023 Page 3	

3226 31 @ CAUGHDEN0Y

Pre #	Enable	Type	Output	Delay	MinDura
1	ON	RAIL	Dwell		
2	ON	RAIL	Dwell		
3	ON	EMERG	Dwell		
4	ON	EMERG	Dwell		
5	ON	EMERG	Dwell		
6	ON	EMERG	Dwell		
Pre #	MaxPres	MinGrn	MinWlk	PedClr	Co+Pre
1					ON
2					ON
3					ON
4					ON
5					ON
6					ON
Pre #	Track Grn	Min Dwell	Ext Dwell	PedClr+	Yel
1		2			
2		2			
3		2			
4		2			
5		2			
6		2			

Pre #	Red	Pattern	Skip
1			OFF
2			OFF
3			OFF
4			OFF
5			OFF
6			OFF

Pre #	Type	Min	Max
7	OFF		
8	OFF		
9	OFF		
10	OFF		

Stop Timer Over Preempt	OFF
Preempt or Ext Output	PRE
Max Seek Track Time	
Max Seek Dwell Time	

D Conn Mappings	OFF
Pre Invert Rail Input	None

[illegible]

Pre #					
1	Phases Overlaps Peds				
2	Phases Overlaps Peds				
3	Phases Overlaps Peds				
4	Phases Overlaps Peds				
5	Phases Overlaps Peds				
6	Phases Overlaps Peds				

Exit Phases [3.2]					Pre #	Lock	Override			Flash Dwell	Link	
Pre #	Exit Phase						Auto	Flash	Higher			
1					1	ON		ON		ON	OFF	
2					2	ON		ON		ON	OFF	
3					3	ON		ON		ON	OFF	
4					4	ON		ON		ON	OFF	
5					5	ON		ON		ON	OFF	
6					6	ON		ON		ON	OFF	

Column#..->	1	2	3	4	5	6	7	8
Assign Ø								
Min Grn								
Gap, Ext								
Max 1								
Max 2								
Yel Clr								
Red Clr								
Walk								
Ped Clr								

Column#.. ->	1	2	3	4	5	6	7	8
Assign Ø								
Min Grn								
Gap, Ext								
Max 1								
Max 2								
Yel Clr								
Red Clr								
Walk								
Ped Clr								

Column#...->	1	2	3	4	5	6	7	8
Assign Ø								
Min Grn								
Gap, Ext								
Max 1								
Max 2								
Yel Cir								
Red Cir								
Walk								
Ped Cir								

Column # ->	1	2	3	4	5	6	7	8
Assign Ø								
Lock Calls	ON	ON	ON	ON	ON	ON	ON	ON
Soft Recall								
Dual Entry								
Enabl SimGap	ON	ON	ON	ON	ON	ON	ON	ON
Guar Passage								
Rest In Walk								
Cond Service								
Reservice								
Non-Act 1								
Red Rest								
Max2								
Ped Delay								
Conflicting Ø1								

Annual Schedule [4.3]													Month of Year										Day of Week							Date																															Day Plan	Link To
1	J	F	M	A	M	J	J	A	S	O	N	D	S	M	T	W	T	F	S	1	2	3	4	5	6	7	8	9	10	11	12	13	14	15	16	17	18	19	20	21	22	23	24	25	26	27	28	29	30	31	1											
2	J	F	M	A	M	J	J	A	S	O	N	D	S	M	T	W	T	F	S	1	2	3	4	5	6	7	8	9	10	11	12	13	14	15	16	17	18	19	20	21	22	23	24	25	26	27	28	29	30	31	1											
3	J	F	M	A	M	J	J	A	S	O	N	D	S	M	T	W	T	F	S	1	2	3	4	5	6	7	8	9	10	11	12	13	14	15	16	17	18	19	20	21	22	23	24	25	26	27	28	29	30	31	1											
4	J	F	M	A	M	J	J	A	S	O	N	D	S	M	T	W	T	F	S	1	2	3	4	5	6	7	8	9	10	11	12	13	14	15	16	17	18	19	20	21	22	23	24	25	26	27	28	29	30	31	1											
5	J	F	M	A	M	J	J	A	S	O	N	D	S	M	T	W	T	F	S	1	2	3	4	5	6	7	8	9	10	11	12	13	14	15	16	17	18	19	20	21	22	23	24	25	26	27	28	29	30	31	1											
6	J	F	M	A	M	J	J	A	S	O	N	D	S	M	T	W	T	F	S	1	2	3	4	5	6	7	8	9	10	11	12	13	14	15	16	17	18	19	20	21	22	23	24	25	26	27	28	29	30	31	1											
7	J	F	M	A	M	J	J	A	S	O	N	D	S	M	T	W	T	F	S	1	2	3	4	5	6	7	8	9	10	11	12	13	14	15	16	17	18	19	20	21	22	23	24	25	26	27	28	29	30	31	1											
8	J	F	M	A	M	J	J	A	S	O	N	D	S	M	T	W	T	F	S	1	2	3	4	5	6	7	8	9	10	11	12	13	14	15	16	17	18	19	20	21	22	23	24	25	26	27	28	29	30	31	1											
9	J	F	M	A	M	J	J	A	S	O	N	D	S	M	T	W	T	F	S	1	2	3	4	5	6	7	8	9	10	11	12	13	14	15	16	17	18	19	20	21	22	23	24	25	26	27	28	29	30	31	1											
10	J	F	M	A	M	J	J	A	S	O	N	D	S	M	T	W	T	F	S	1	2	3	4	5	6	7	8	9	10	11	12	13	14	15	16	17	18	19	20	21	22	23	24	25	26	27	28	29	30	31	1											
11	J	F	M	A	M	J	J	A	S	O	N	D	S	M	T	W	T	F	S	1	2	3	4	5	6	7	8	9	10	11	12	13	14	15	16	17	18	19	20	21	22	23	24	25	26	27	28	29	30	31	1											
12	J	F	M	A	M	J	J	A	S	O	N	D	S	M	T	W	T	F	S	1	2	3	4	5	6	7	8	9	10	11	12	13	14	15	16	17	18	19	20	21	22	23	24	25	26	27	28	29	30	31	1											
13	J	F	M	A	M	J	J	A	S	O	N	D	S	M	T	W	T	F	S	1	2	3	4	5	6	7	8	9	10	11	12	13	14	15	16	17	18	19	20	21	22	23	24	25	26	27	28	29	30	31	1											
14	J	F	M	A	M	J	J	A	S	O	N	D	S	M	T	W	T	F	S	1	2	3	4	5	6	7	8	9	10	11	12	13	14	15	16	17	18	19	20	21	22	23	24	25	26	27	28	29	30	31	1											
15	J	F	M	A	M	J	J	A	S	O	N	D	S	M	T	W	T	F	S	1	2	3	4	5	6	7	8	9	10	11	12	13	14	15	16	17	18	19	20	21	22	23	24	25	26	27	28	29	30	31	1											
16	J	F	M	A	M	J	J	A	S	O	N	D	S	M	T	W	T	F	S	1	2	3	4	5	6	7	8	9	10	11	12	13	14	15	16	17	18	19	20	21	22	23	24	25	26	27	28	29	30	31	1											
17	J	F	M	A	M	J	J	A	S	O	N	D	S	M	T	W	T	F	S	1	2	3	4	5	6	7	8	9	10	11	12	13	14	15	16	17	18	19	20	21	22	23	24	25	26	27	28	29	30	31	1											
18	J	F	M	A	M	J	J	A	S	O	N	D	S	M	T	W	T	F	S	1	2	3	4	5	6	7	8	9	10	11	12	13	14	15	16	17	18	19	20	21	22	23	24	25	26	27	28	29	30	31	1											
19	J	F	M	A	M	J	J	A	S	O	N	D	S	M	T	W	T	F	S	1	2	3	4	5	6	7	8	9	10	11	12	13	14	15	16	17	18	19	20	21	22	23	24	25	26	27	28	29	30	31	1											
20	J	F	M	A	M	J	J	A	S	O	N	D	S	M	T	W	T	F	S	1	2	3	4	5	6	7	8	9	10	11	12	13	14	15	16	17	18	19	20	21	22	23	24	25	26	27	28	29	30	31	1											
21	J	F	M	A	M	J	J	A	S	O	N	D	S	M	T	W	T	F	S	1	2	3	4	5	6	7	8	9	10	11	12	13	14	15	16	17	18	19	20	21	22	23	24	25	26	27	28	29	30	31	1											
22	J	F	M	A	M	J	J	A	S	O	N	D	S	M	T	W	T	F	S	1	2	3	4	5	6	7	8	9	10	11	12	13	14	15	16	17	18	19	20	21	22	23	24	25	26	27	28	29	30	31	1											
23	J	F	M	A	M	J	J	A	S	O	N	D	S	M	T	W	T	F	S	1	2	3	4	5	6	7	8	9	10	11	12	13	14	15	16	17	18	19	20	21	22	23	24	25	26	27	28	29	30	31	1											
24	J	F	M	A	M	J	J	A	S	O	N	D	S	M	T	W	T	F	S	1	2	3	4	5	6	7	8	9	10	11	12	13	14	15	16	17	18	19	20	21	22	23	24	25	26	27	28	29	30	31	1											
3226													31 @ CAUGHDENOY	7/12/2023		Page 5						

Day Plans [4.4]												Action Table [4.5]																Coord Alternate Tables - Pat+ [2.6]																					
Day Plan 1				Day Plan 2				Day Plan 3																				Overlap Off																					
	Hour	Min	Act		Hour	Min	Act		Hour	Min	Act		Hour	Min	Act		Hour	Min	Act		Hour	Min	Act		Hour	Min	Act		Hour	Min	Act		Hour	Min	Act		Hour	Min	Act		Dia	Max2							
1	0	0	0	9	0	0	0	1	0	0	0	9	0	0	0	1	0	0	0	9	0	0	0	1	0	0	0	1	0	0	0	1	0	0	0	1	0	0	0	1	0	0	0	DFT					
2	0	0	0	10	0	0	0	2	0	0	0	10	0	0	0	2	0	0	0	10	0	0	0	2	0	0	0	2	0	0	0	2	0	0	0	2	0	0	0	2	0	0	0	DFT					
3	0	0	0	11	0	0	0	3	0	0	0	11	0	0	0	3	0	0	0	11	0	0	0	3	0	0	0	3	0	0	0	3	0	0	0	3	0	0	0	3	0	0	0	DFT					
4	0	0	0	12	0	0	0	4	0	0	0	12	0	0	0	4	0	0	0	12	0	0	0	4	0	0	0	4	0	0	0	4	0	0	0	4	0	0	0	4	0	0	0	DFT					
5	0	0	0	13	0	0	0	5	0	0	0	13	0	0	0	5	0	0	0	13	0	0	0	5	0	0	0	5	0	0	0	5	0	0	0	5	0	0	0	5	0	0	0	DFT					
6	0	0	0	14	0	0	0	6	0	0	0	14	0	0	0	6	0	0	0	14	0	0	0	6	0	0	0	6	0	0	0	6	0	0	0	6	0	0	0	6	0	0	0	DFT					
7	0	0	0	15	0	0	0	7	0	0	0	15	0	0	0	7	0	0	0	15	0	0	0	7	0	0	0	7	0	0	0	7	0	0	0	7	0	0	0	7	0	0	0	DFT					
8	0	0	0	16	0	0	0	8	0	0	0	16	0	0	0	8	0	0	0	16	0	0	0	8	0	0	0	8	0	0	0	8	0	0	0	8	0	0	0	8	0	0	0	DFT					
Day Plan 4				Day Plan 5				Day Plan 6				9																9								DFT													
	Hour	Min	Act		Hour	Min	Act		Hour	Min	Act		Hour	Min	Act		Hour	Min	Act		Hour	Min	Act		Hour	Min	Act		Hour	Min	Act		Hour	Min	Act		Hour	Min	Act		Hour	Min	Act		DFT				
1	0	0	0	9	0	0	0	1	0	0	0	9	0	0	0	1	0	0	0	9	0	0	0	1	0	0	0	1	0	0	0	1	0	0	0	1	0	0	0	1	0	0	0	1	0	0	0	DFT	
2	0	0	0	10	0	0	0	2	0	0	0	10	0	0	0	2	0	0	0	10	0	0	0	2	0	0	0	2	0	0	0	2	0	0	0	2	0	0	0	2	0	0	0	2	0	0	0	DFT	
3	0	0	0	11	0	0	0	3	0	0	0	11	0	0	0	3	0	0	0	11	0	0	0	3	0	0	0	3	0	0	0	3	0	0	0	3	0	0	0	3	0	0	0	3	0	0	0	DFT	
4	0	0	0	12	0	0	0	4	0	0	0	12	0	0	0	4	0	0	0	12	0	0	0	4	0	0	0	4	0	0	0	4	0	0	0	4	0	0	0	4	0	0	0	4	0	0	0	DFT	
5	0	0	0	13	0	0	0	5	0	0	0	13	0	0	0	5	0	0	0	13	0	0	0	5	0	0	0	5	0	0	0	5	0	0	0	5	0	0	0	5	0	0	0	5	0	0	0	DFT	
6	0	0	0	14	0	0	0	6	0	0	0	14	0	0	0	6	0	0	0	14	0	0	0	6	0	0	0	6	0	0	0	6	0	0	0	6	0	0	0	6	0	0	0	6	0	0	0	DFT	
7	0	0	0	15	0	0	0	7	0	0	0	15	0	0	0	7	0	0	0	15	0	0	0	7	0	0	0	7	0	0	0	7	0	0	0	7	0	0	0	7	0	0	0	7	0	0	0	DFT	
8	0	0	0	16	0	0	0	8	0	0	0	16	0	0	0	8	0	0	0	16	0	0	0	8	0	0	0	8	0	0	0	8	0	0	0	8	0	0	0	8	0	0	0	8	0	0	0	DFT	
Day Plan 7				Day Plan 8				Day Plan 9				19																19								DFT													
	Hour	Min	Act		Hour	Min	Act		Hour	Min	Act		Hour	Min	Act		Hour	Min	Act		Hour	Min	Act		Hour	Min	Act		Hour	Min	Act		Hour	Min	Act		Hour	Min	Act		Hour	Min	Act		DFT				
1	0	0	0	9	0	0	0	1	0	0	0	9	0	0	0	1	0	0	0	9	0	0	0	1	0	0	0	1	0	0	0	1	0	0	0	1	0	0	0	1	0	0	0	1	0	0	0	DFT	
2	0	0	0	10	0	0	0	2	0	0	0	10	0	0	0	2	0	0	0	10	0	0	0	2	0	0	0	2	0	0	0	2	0	0	0	2	0	0	0	2	0	0	0	2	0	0	0	DFT	
3	0	0	0	11	0	0	0	3	0	0	0	11	0	0	0	3	0	0	0	11	0	0	0	3	0	0	0	3	0	0	0	3	0	0	0	3	0	0	0	3	0	0	0	3	0	0	0	DFT	
4	0	0	0	12	0	0	0	4	0	0	0	12	0	0	0	4	0	0	0	12	0	0	0	4	0	0	0	4	0	0	0	4	0	0	0	4	0	0	0	4	0	0	0	4	0	0	0	DFT	
5	0	0	0	13	0	0	0	5	0	0	0	13	0	0	0	5	0	0	0	13	0	0	0	5	0	0	0	5	0	0	0	5	0	0	0	5	0	0	0	5	0	0	0	5	0	0	0	DFT	
6	0	0	0	14	0	0	0	6	0	0	0	14	0	0	0	6	0	0	0	14	0	0	0	6	0	0	0	6	0	0	0	6	0	0	0	6	0	0	0	6	0	0	0	6	0	0	0	DFT	
7	0	0	0	15	0	0	0	7	0	0	0	15	0	0	0	7	0	0	0	15	0	0	0	7	0	0	0	7	0	0	0	7	0	0	0	7	0	0	0	7	0	0	0	7	0	0	0	DFT	
8	0	0	0	16	0	0	0	8	0	0	0	16	0	0	0	8	0	0	0	16	0	0	0	8	0	0	0	8	0	0	0	8	0	0	0	8	0	0	0	8	0	0	0	8	0	0	0	DFT	
Day Plan 10				Day Plan 11				Day Plan 12				29																29								DFT													
	Hour	Min	Act		Hour	Min	Act		Hour	Min	Act		Hour	Min	Act		Hour	Min	Act		Hour	Min	Act		Hour	Min	Act		Hour	Min	Act		Hour	Min	Act		Hour	Min	Act		Hour	Min	Act		DFT				
1	0	0	0	9	0	0	0	1	0	0	0	9	0	0	0	1	0	0	0	9	0	0	0	1	0	0	0	1	0	0	0	1	0	0	0	1	0	0	0	1	0	0	0	1	0	0	0	DFT	
2	0	0	0	10	0	0	0	2	0	0	0	10	0	0	0	2	0	0	0	10	0	0	0	2	0	0	0	2	0	0	0	2	0	0	0	2	0	0	0	2	0	0	0	2	0	0	0	DFT	
3	0	0	0	11	0	0	0	3	0	0	0	11	0	0	0	3	0	0	0	11	0	0	0	3	0	0	0	3	0	0	0	3	0	0	0	3	0	0	0	3	0	0	0	3	0	0	0	DFT	
4	0	0	0	12	0	0	0	4	0	0	0	12	0	0	0	4	0	0	0	12	0	0	0	4	0	0	0	4	0	0	0	4	0	0	0	4	0	0	0	4	0	0	0	4	0	0	0	DFT	
5	0	0	0	13	0	0	0	5	0	0	0	13	0	0	0	5	0	0	0	13	0	0	0	5	0	0	0	5	0	0	0	5	0	0	0	5	0	0	0	5	0	0	0	5	0	0	0	DFT	
6	0	0	0	14	0	0	0	6	0	0	0	14	0	0	0	6	0	0	0	14	0	0	0	6	0	0	0	6	0	0	0	6	0	0	0	6	0	0	0	6	0	0	0	6	0	0	0	DFT	
7	0	0	0	15	0	0	0	7	0	0	0	15	0	0	0	7	0	0	0	15	0	0	0	7	0	0	0	7	0	0	0	7	0	0	0	7	0	0	0	7	0	0	0	7	0	0	0	DFT	
8	0	0	0	16	0	0	0	8	0	0	0	16	0	0	0	8	0	0	0	16	0	0	0	8	0	0	0	8	0	0	0	8	0	0	0	8	0	0	0	8	0	0	0	8	0	0	0	DFT	
Day Plan 13				Day Plan 14				Day Plan 15				39																39								DFT													
	Hour	Min	Act		Hour	Min	Act		Hour	Min	Act		Hour	Min	Act		Hour	Min	Act		Hour	Min	Act		Hour	Min	Act		Hour	Min	Act		Hour	Min	Act		Hour	Min	Act		Hour	Min	Act		DFT				
1	0	0	0	9	0	0	0	1	0	0	0	9	0	0	0	1	0	0	0	9	0	0	0	1	0	0	0	1	0	0	0	1	0	0	0	1	0	0	0	1	0	0	0	1	0	0	0	DFT	
2	0	0	0	10	0	0	0	2	0	0	0	10	0	0	0	2	0	0	0	10	0	0	0	2	0	0	0	2	0	0	0	2	0	0	0	2	0	0	0	2	0	0	0	2	0	0	0	DFT	
3	0	0	0	11	0	0	0	3	0	0	0	11	0	0	0	3	0	0	0	11	0	0	0	3	0	0	0	3	0	0	0	3	0	0	0	3	0	0	0	3	0	0	0	3	0	0	0	DFT	
4	0	0	0	12	0	0	0	4	0	0	0	12	0	0	0	4	0	0	0	12	0	0	0	4	0	0	0	4	0	0	0	4	0	0	0	4													

#	Event / Alarm	Ev	Alr	Call Phases[1.1.5]				Redirect Phases[1.1.5]								Inhibit Phases[1.1.5]	
1	Power Up Alarm.	ON	ON	Ø	Phases Called By Ø					From	To		From	To		



C1-USER IO Map [1.8.9.1 In]			C1-USER IO Map [1.8.9.2 Out]			C1-USER IO Map [1.8.9.2 Out]			IO Logic [1.8.7]																			
I1-1	189	Unused	O1-1	1	Ch1 Red	O7-1	115	Not Used	Op1	Result	O1Fcn	Inv1	Src1	IO1	Fun1	O2Fcn	Inv2	Src2	IO2	Fun2	O3Fcn	Inv3	Src3	IO3	Fun3	Dly	Sec	
I1-2	189	Unused	O1-2	49	Ch1 Green	O7-2	115	Not Used	I	0	=	----	-	0		0	----	-	0		0	----	-	0		0	DLY	0
I1-3	189	Unused	O1-3	2	Ch2 Red	O7-3	115	Not Used	I	0	=	----	-	0		0	----	-	0		0	----	-	0		0	DLY	0
I1-4	189	Unused	O1-4	26	Ch2 Yellow	O7-4	115	Not Used	I	0	=	----	-	0		0	----	-	0		0	----	-	0		0	DLY	0
I1-5	189	Unused	O1-5	50	Ch2 Green	O7-5	115	Not Used	I	0	=	----	-	0		0	----	-	0		0	----	-	0		0	DLY	0
I1-6	189	Unused	O1-6	3	Ch3 Red	O7-6	115	Not Used	I	0	=	----	-	0		0	----	-	0		0	----	-	0		0	DLY	0
I1-7	189	Unused	O1-7	27	Ch3 Yellow	O7-7	115	Not Used	I	0	=	----	-	0		0	----	-	0		0	----	-	0		0	DLY	0
I1-8	189	Unused	O1-8	51	Ch3 Green	O7-8	115	Not Used	I	0	=	----	-	0		0	----	-	0		0	----	-	0		0	DLY	0
I2-1	189	Unused	O2-1	4	Ch4 Red	C11S-USER IO Map [1.8.9.1 In]			I	0	=	----	-	0		0	----	-	0		0	----	-	0		0	DLY	0
I2-2	189	Unused	O2-2	52	Ch4 Green	I4-1			I	0	=	----	-	0		0	----	-	0		0	----	-	0		0	DLY	0
I2-3	189	Unused	O2-3	5	Ch5 Red	I4-2			I	0	=	----	-	0		0	----	-	0		0	----	-	0		0	DLY	0
I2-4	189	Unused	O2-4	29	Ch5 Yellow	I4-3			Security Access Levels [8.2]																			
I2-5	189	Unused	O2-5	53	Ch5 Green	I4-4			1	SWLOAD								43	None	Com Parameters [6.1]								
I2-6	189	Unused	O2-6	6	Ch6 Red	I7-1	189	Unused	2	SECURE								44	None	Station ID	3226							
I2-7	189	Unused	O2-7	30	Ch6 Yellow	I7-2	189	Unused	3	None								45	None	Group ID	0							
I2-8	189	Unused	O2-8	54	Ch6 Green	I7-3	189	Unused	4	None								46	None	Master ID	0							
I3-1	189	Unused	O3-1	7	Ch7 Red	I7-4	189	Unused	5	None								47	None	Backup Time	900							
I3-2	189	Unused	O3-2	55	Ch7 Green	I7-5	189	Unused	6	None								48	None	SysUp Modem [6.1]								
I3-3	189	Unused	O3-3	8	Ch8 Red	I7-6	189	Unused	7	None								49	None	Enable Modem	None							
I3-4	189	Unused	O3-4	32	Ch8 Yellow	I7-7	189	Unused	8	None								50	None	Idle Time	0							
I3-5	189	Unused	O3-5	56	Ch8 Green	I7-8	189	Unused	9	None								51	None	Dial Time	0							
I3-6	189	Unused	O3-6	9	Ch9 Red	I8-1	189	Unused	10	None								52	None	Tel:								
I3-7	189	Unused	O3-7	33	Ch9 Yellow	I8-2	189	Unused	11	None								53	None	Alt:								
I3-8	189	Unused	O3-8	57	Ch9 Green	I8-3	189	Unused	12	None								54	None	2070 Port Parms [6.2]								
I4-1	189		O4-1	10	Ch10 Red	I8-4	189	Unused	13	None								55	None	Port	Baud Rate	FCM						
I4-2			O4-2	58	Ch10 Green	I8-5	189	Unused	14	None								56	None	SP1	9600	6						
I4-3			O4-3	11	Ch11 Red	I8-6	189	Unused	15	None								57	None	SP2	9600	6						
I4-4			O4-4	35	Ch11 Yellow	I8-7	189	Unused	16	None								58	None	SP3	19200	6						
I4-5	189	Unused	O4-5	59	Ch11 Green	I8-8	189	Unused	17	None								59	None	SP4	38400	6						
I4-6	189	Unused	O4-6	12	Ch12 Red	C11S-USER IO Map [1.8.9.2 Out]			18	None								60	None	SP5	1200	0						
I4-7	229	33xCMUSTop	O4-7	36	Ch12 Yellow	O8-1	115	Not Used	19	None								61	None	SP6	1200	0						
I4-8	228	33xFlashSns	O4-8	60	Ch12 Green	O8-2	115	Not Used	20	None								62	None	SP7	1200	0						
I5-1	189	Unused	O5-1	28	Ch4 Yellow	O8-3	115	Not Used	21	None								63	None	SP8	1200	0						
I5-2	189	Unused	O5-2	34	Ch10 Yellow	O8-4	115	Not Used	2070 IP 1 Addressing [6.5]																			
I5-3	189	Unused	O5-3	25	Ch1 Yellow	O8-5	115	Not Used		Addressing				Addr	192	168	0	100	2070 IP 2 Addressing [6.5]									
I5-4	189	Unused	O5-4	31	Ch7 Yellow	O8-6	115	Not Used	Mask	255	255	255	0	Mask	255	255	255	0	Addr	192	168	0	100					
I5-5	189	Unused	O5-5	115	Not Used	O8-7	115	Not Used	Brdcst	0	0	0	0	Brdcst	0	0	0	0	Mask	255	255	255	0					
I5-6	189	Unused	O5-6	115	Not Used	O8-8	115	Not Used	GtWay	192	168	0	1	GtWay	192	168	0	1	Brdcst	0	0	0	0					
I5-7	189	Unused	O5-7	115	Not Used	2070 Port Binding Ports [6.6]																						
I5-8	189	Unused	O5-8	114	Watchdog		Port	Echo	Mode	ASYNC1	SP1	None	0		Channel	Function	Channel	Function	Channel	Function	Channel	Function	Channel					
I6-1	189	Unused	O6-1	115	Not Used		ASYNC2	SP2	None	0	ASYNC2	SP2	None	0	CMU/MM	None	SYSUp	ASYNC2	CMU/MM	None	SYSDown	ASYNC1						
I6-2	189	Unused	O6-2	115	Not Used		ASYNC3	OFF	None	0	ASYNC3	OFF	None	0	Opticom	None	Shell	None	Opticom	None	Shell	None						
I6-3	189	Unused	O6-3	13	Ch13 Red		ASYNC4	SP4	None	0	ASYNC4	SP4	None	0	Loop De	None			Loop De	None								
I6-4	189	Unused	O6-4	37	Ch13 Yellow		SYNC1	SP5	SYNC3	OFF	SYNC1	SP5	SYNC3	OFF	GPS	None			GPS	None								
I6-5	189	Unused	O6-5	61	Ch13 Green		SYNC2	SP3	SYNC4	OFF	SYNC2	SP3	SYNC4	OFF														
I6-6	189	Unused	O6-6	14	Ch14 Red																							
I6-7	189	Unused	O6-7	38	Ch14 Yellow																							
I6-8	189	Unused	O6-8	62	Ch14 Green																							
3226 31 @ CAUGHDEN0Y																												

- NOTES:
- CONTRACTOR SHALL PROVIDE 14 DAYS NOTICE TO THE REGIONAL TRAFFIC SAFETY AND MOBILITY GROUP AT (315) 428-4064 TO PROVIDE ELECTRICAL DISCONNECT/GENERATOR TRANSFER SWITCH, ITEM 680.94998008, AND THE CONTROLLER CABINET.
 - ITEM 680.79000705 - REMOVE TRAFFIC SIGNAL INSTALLATION, LOCATION 0007. THIS ITEM SHALL INCLUDE:

REMOVAL AND DISPOSAL OF EXISTING SPAN WIRE POLES, SIGNAL BRACKETS, WIRING, SIGNAL SECTIONS, NON-LED SIGNAL MODULES, AND MAGNETIC DETECTORS AND WIRING LOCATED BENEATH BRIDGE.

REMOVAL AND DELIVERY OF ALL LED MODULES, THE CONTROLLER, THE CONTROLLER CABINET, AND ALL ITS CONTENTS DIRECTLY TO STATE FORCES. PLEASE CONTACT NYSOT TRAFFIC SIGNAL MAINTENANCE AT (315) 428-4064 TO SCHEDULE DROP OFF TIME TO THE NYSOT SIGNAL SHOP. TRAFFIC SIGNAL MAINTENANCE SHALL VERIFY ALL SIGNAL EQUIPMENT WITH QUANTITIES THAT HAVE BEEN DELIVERED FOR THIS SPECIFIC LOCATION.
 - ALL EXISTING PULLBOXES NOT BEING USED AGAIN SHALL BE REMOVED AND BACKFILLED IN ACCORDANCE WITH THE EXCAVATION SECTION IN THE GENERAL NOTES. FOR CLARITY OF THE PLANS NOT ALL EXISTING PULLBOXES ARE SHOWN.
 - ITEM 680.95010615 - SERVICE CABLE, 1 CONDUCTOR, NO. 6 AWG SHALL CONSIST OF 3 WIRES, TWO BLACK AND ONE WHITE.
 - ITEM 680.81990003 - TRAFFIC SIGNAL BACKPLATES WITH YELLOW REFLECTIVE TAPE SHALL BE MODIFIED TO ONLY ALLOW 5 INCH NON-LOUVERED FLAT BLACK FINISHED BACK PLATES ON SIGNAL HEADS WITH A 3" WIDE YELLOW RETROREFLECTIVE TAPE BORDER AROUND THE OUTSIDE EDGE.
 - THE EXISTING COMMUNICATION EQUIPMENT MUST REMAIN HOOKED UP AND FUNCTIONING AT EACH SIGNAL AND ANY ADJACENT SIGNALS BEING MODIFIED UNTIL THE DAY THE NEW SIGNALS ARE TURNED ON.
 - BOTH OF THE ROUTE 481 RAMP SIGNALS WILL NEED TO BE TURNED ON AT THE SAME TIME. IF BOTH SIGNALS CANNOT BE TURNED ON AT THE SAME TIME THEN THE EXISTING SIGNALS WILL BE PLACED BACK IN SERVICE.
 - THE CONTRACTOR SHALL COORDINATE DETAILS ON THE INSTALLATION OF COMMUNICATION EQUIPMENT, INCLUDING THE RELOCATION OF EXISTING EQUIPMENT, WITH THE REGIONAL TRAFFIC SAFETY AND MOBILITY GROUP PRIOR TO BEGINNING WORK.

POLE LOCATIONS			ONONDAGA COUNTY
POLE	NORTHING	EASTING	
NW SIGNAL	1160945.1267	913600.2896	
NE SIGNAL	1160946.1861	913715.6974	
SW SIGNAL	1160818.4003	913613.9217	
SE SIGNAL	1160831.4170	913728.9226	

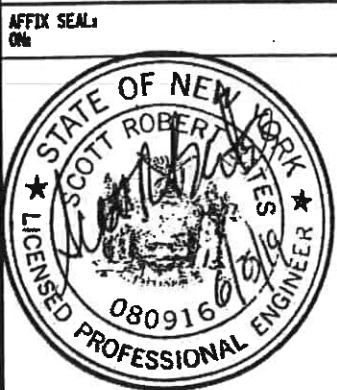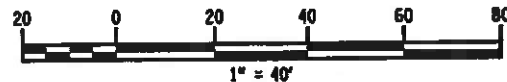

SIGNAL NO. 235
ONONDAGA COUNTY

AS-BUILT REVISIONS
DESCRIPTION OF ALTERATIONS:

SH 1039 - BALDWINVILLE-CICERO
SH 69-5 EUCLID-NORTH SYRACUSE HIGHWAY

COUNTY: ONONDAGA REGION: 03

PIN 3807.34
NY 31, 481
UTILITY QUALITY LEVEL D

BRIDGES

CULVERTS

ALL DIMENSIONS IN FT UNLESS OTHERWISE NOTED

TRAFFIC SIGNAL NO. 235 - PLAN

CONTRACT NUMBER
D264029

DRAWING NO. TSP-30
SHEET NO. 52

IT IS A VIOLATION OF LAW FOR ANY PERSON, UNLESS THEY ARE ACTING UNDER THE DIRECTION OF A LICENSED PROFESSIONAL ENGINEER, ARCHITECT, LANDSCAPE ARCHITECT, OR LAND SURVEYOR, TO ALTER AN ITEM IN ANY WAY. IF AN ITEM BEARING THE STAMP OF A LICENSED PROFESSIONAL IS ALTERED, THE ALTERING ENGINEER, ARCHITECT, LANDSCAPE ARCHITECT, OR LAND SURVEYOR SHALL STAMP THE DOCUMENT AND INCLUDE THE NOTATION "ALTERED BY" FOLLOWED BY THEIR SIGNATURE, THE DATE OF SUCH ALTERATION, AND A SPECIFIC DESCRIPTION OF THE ALTERATION.

NEW YORK
Department of
Transportation




NOTES: (CONT.)


- NEW COMMUNICATION CABLE SHALL BE INSTALLED AT THIS SIGNAL AND ANY ADJACENT SIGNALS PRIOR TO THE TURN ON DATE, BUT SHALL NOT BE HOOKED UP UNTIL THE TURN ON DATE.
 - ALL EXISTING LOOPS ARE BEING RETAINED EXCEPT THE LOOPS ON THE ROUTE 481 SB OFF RAMP. NEW PULLBOXES SHALL BE INSTALLED IN THE EXISTING PULLBOX LOCATIONS WHERE LOOPS ARE BEING RETAINED, WHILE MAINTAINING DETECTION.
 - ITEM 680.77000705 - MODIFY TRAFFIC SIGNAL INSTALLATION, LOCATION 0007. THIS ITEM SHALL INCLUDE:

THE CONNECTION OF EXISTING LOOPS TO THE NEW SHIELDED LEAD IN CABLE AND MODIFYING EXISTING FLEXIBLE CONDUIT TO ENTER NEW PULLBOXES.


THE CONNECTION OF NEW SHIELDED COMMUNICATION CABLE TO THE ADJACENT SIGNALS.
 - NEW CONDUIT TO BE INSTALLED TO CONNECT TO THE FIRST PULLBOX (NOT SHOWN BETWEEN SIGNALS 235 AND 269, ALSO BETWEEN SIGNALS 235 AND 311).

EXISTING CONDUIT RUN ON THE BRIDGE FOR THE COMMUNICATION CABLE SHALL ENTER THE LAST NEW PULLBOX WEST OF THE BRIDGE. SEE DWG TSP-35 (SIGNAL #236). THE INTENT OF THIS WORK IS TO CONNECT THIS SIGNAL TO SIGNAL 236.
- NO SPLICES SHALL BE ALLOWED IN THE COMMUNICATION CABLES. IF A CONTINUOUS RUN OF THIS CABLE BETWEEN TWO SIGNALS IS NOT POSSIBLE, THE CONTRACTOR SHALL NOTIFY THE ENGINEER, WHO SHALL CONTACT THE TRAFFIC SAFETY AND MOBILITY GROUP.

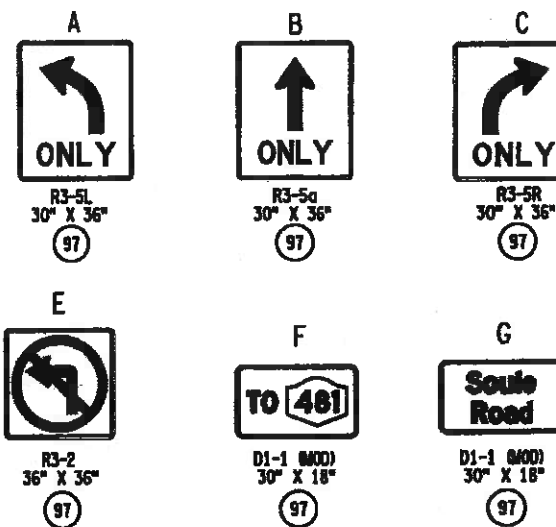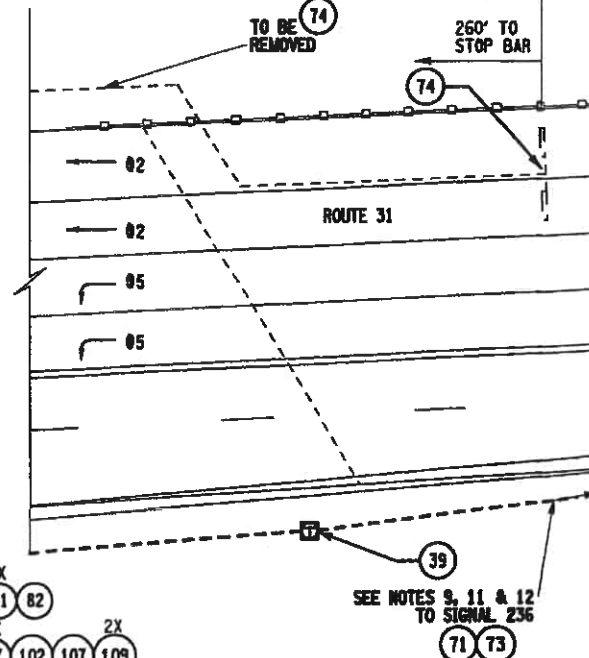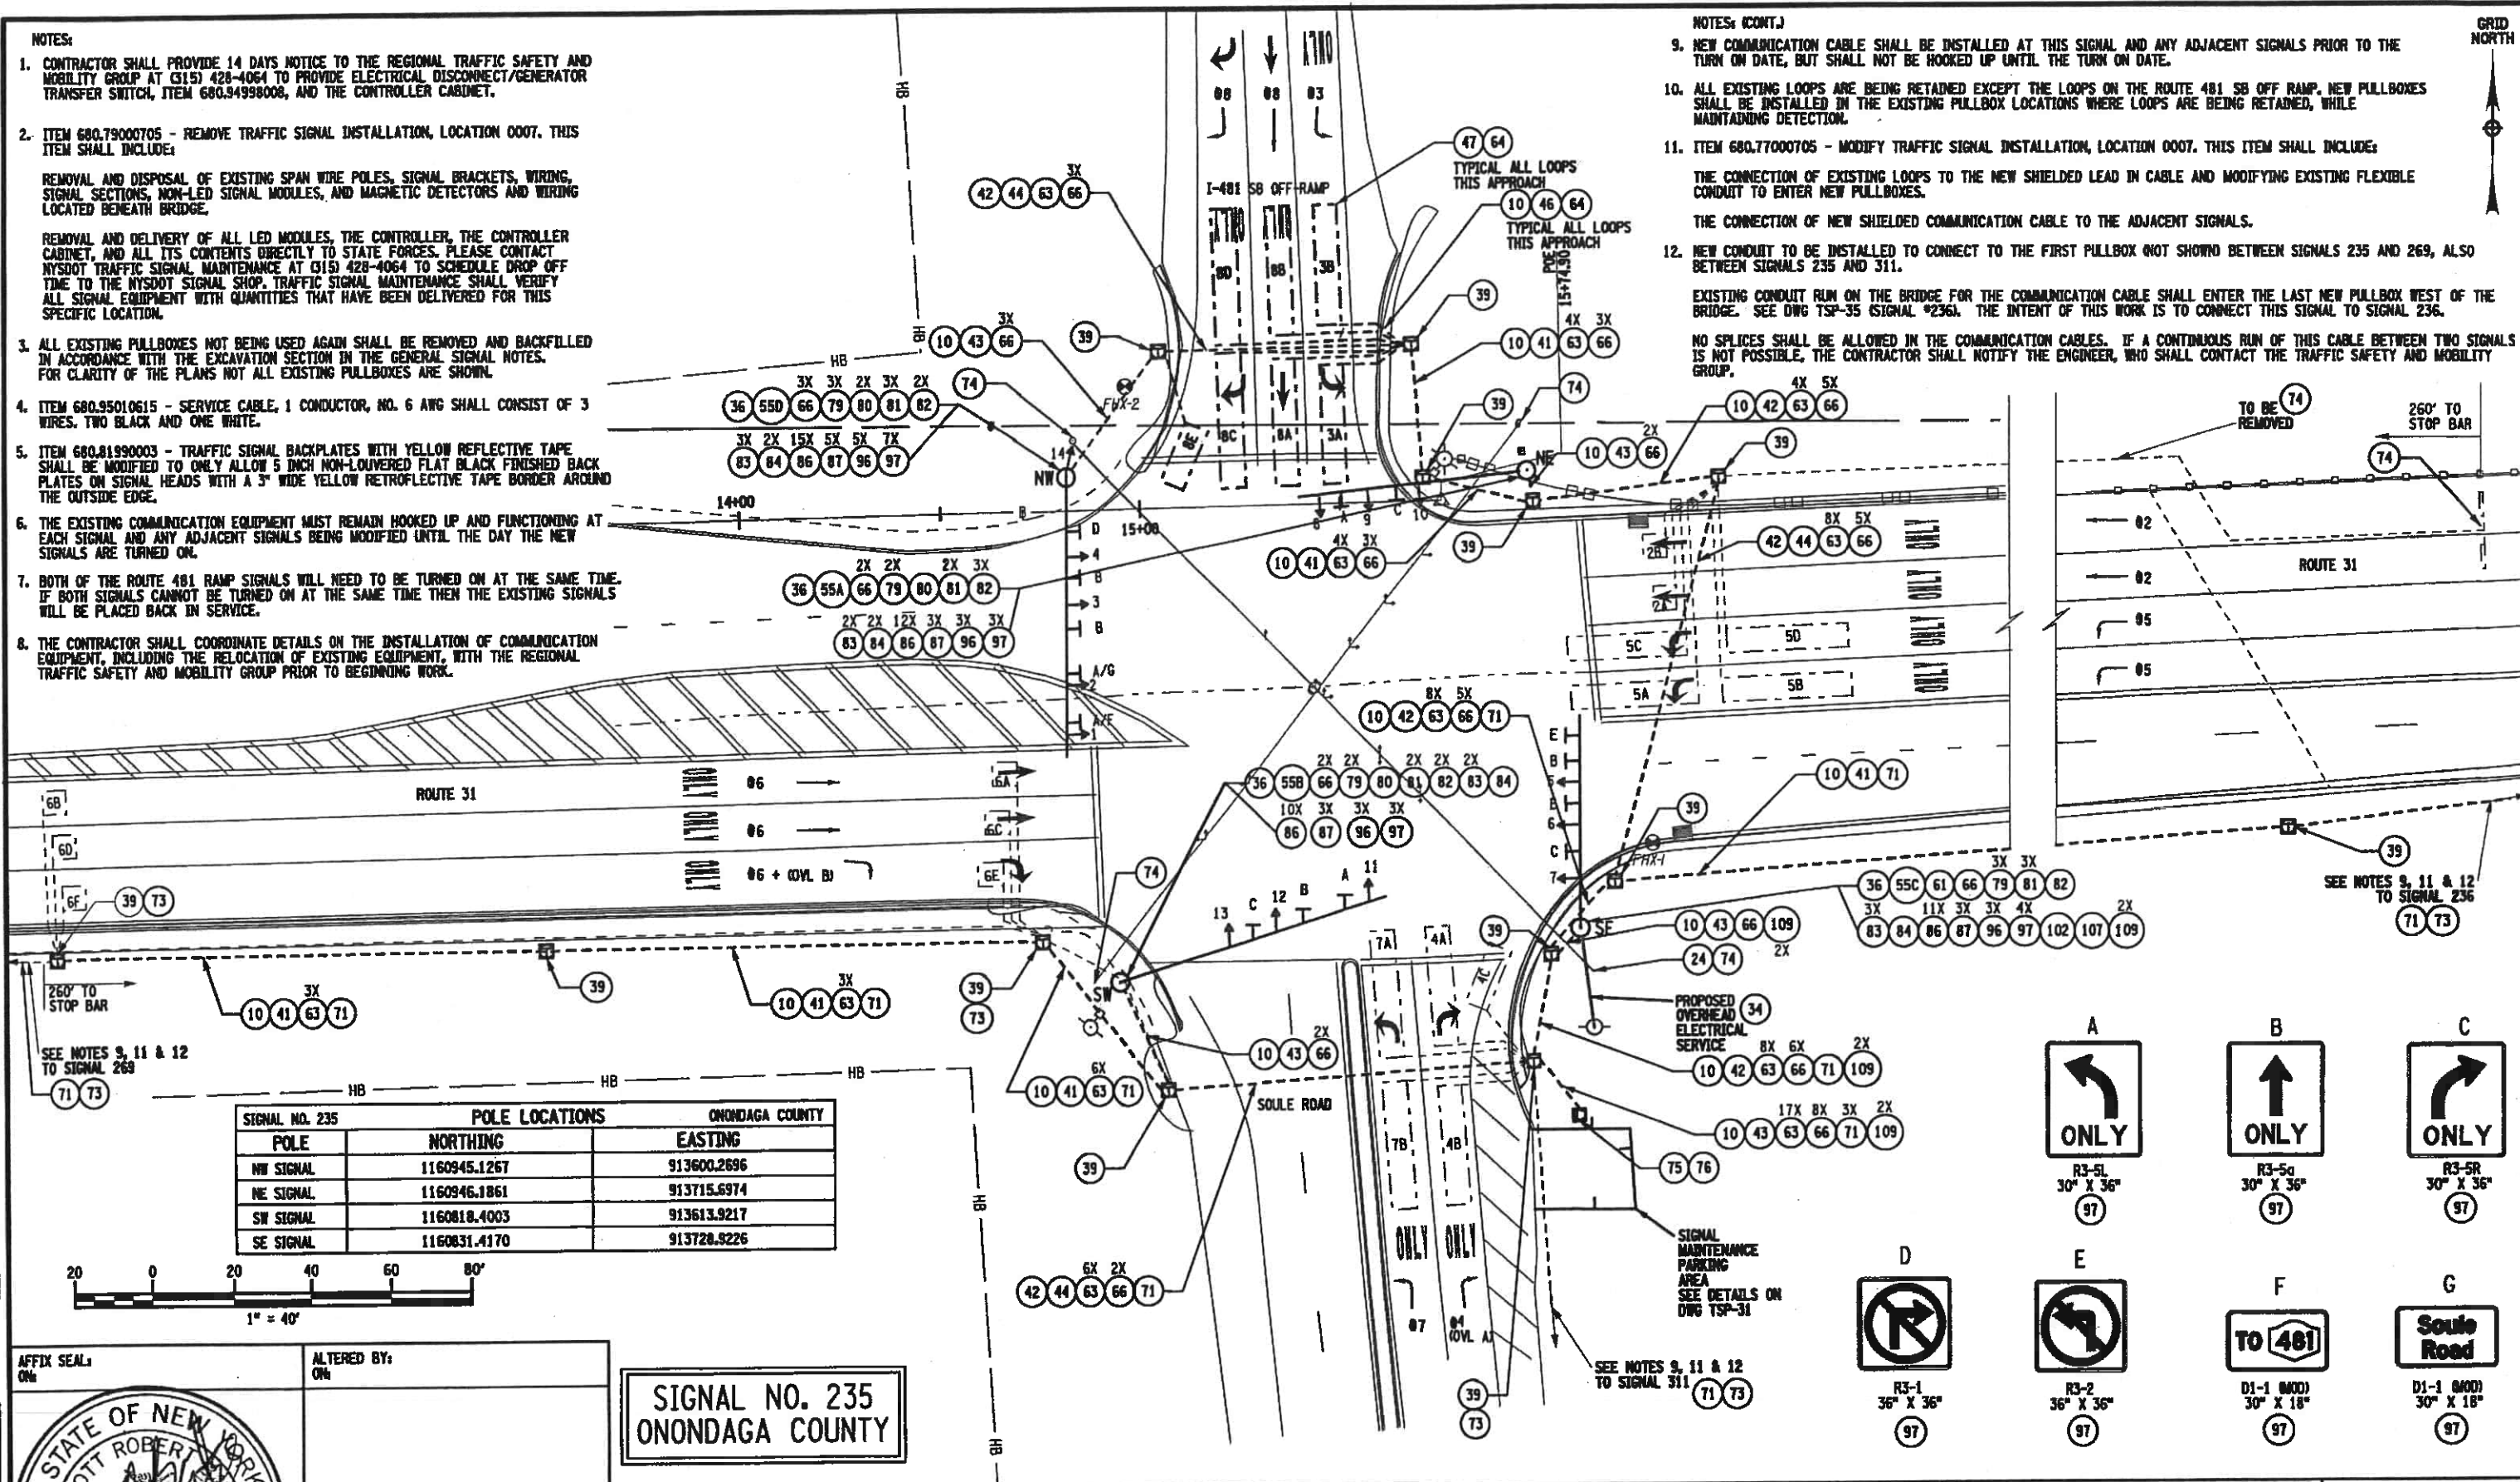

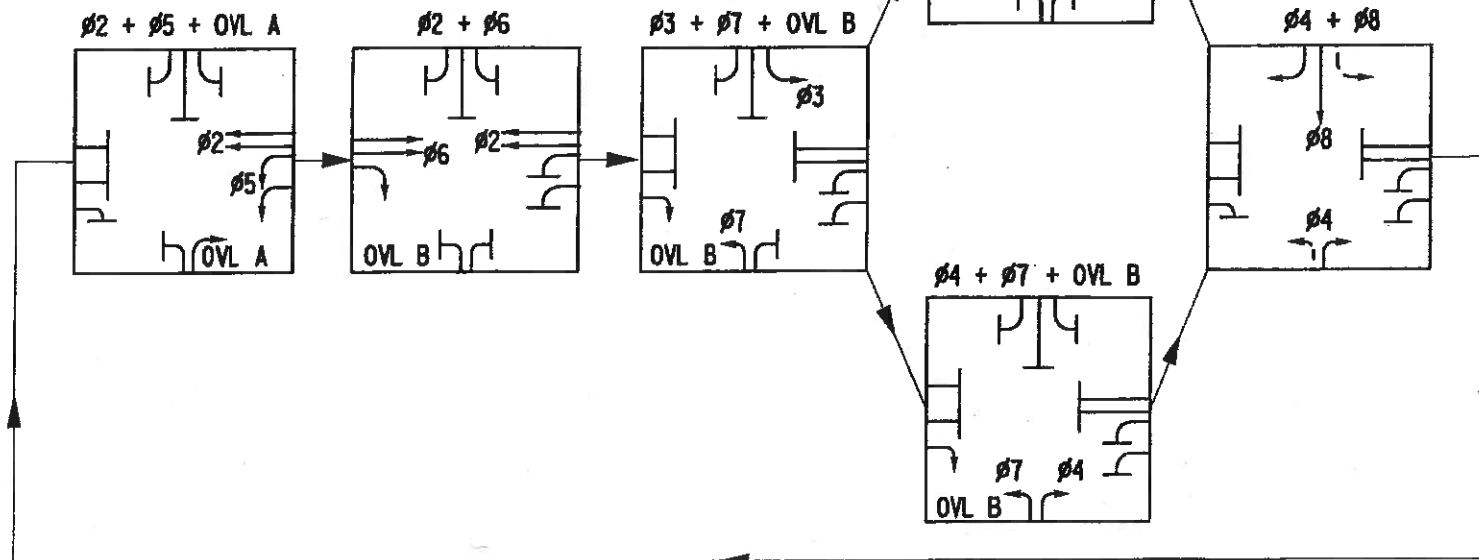




PHASE DIAGRAM

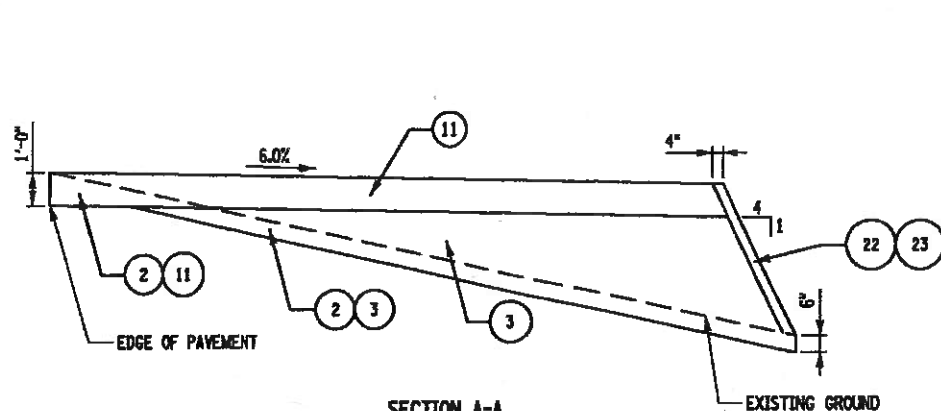SECTION A-A
NOT TO SCALE

NOTES:

13. CROSS SLOPE OF DRIVEWAY SHALL MATCH THE EXISTING ROADWAY GRADE AT THE EDGE OF THE PAVEMENT.

SIGNAL NO. 235
ONONDAGA COUNTY

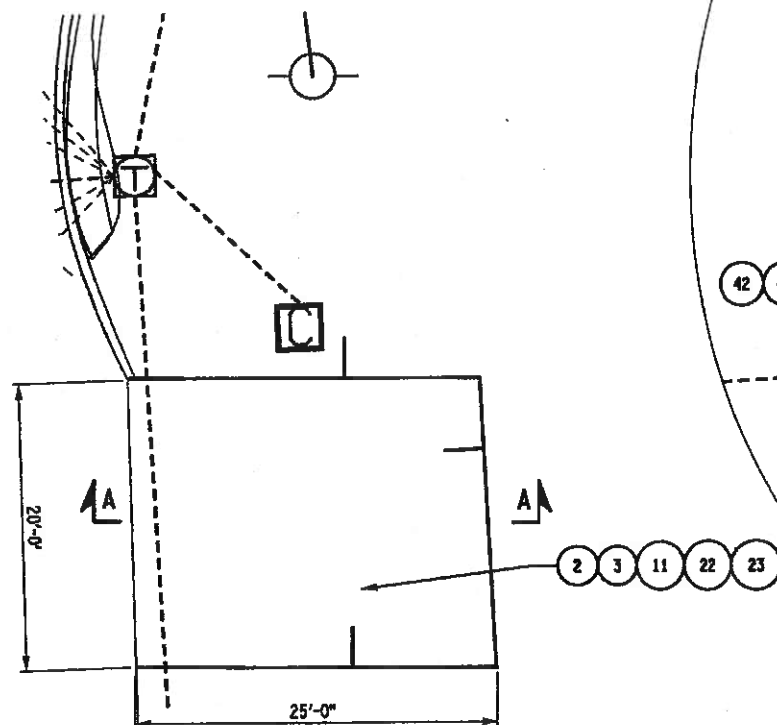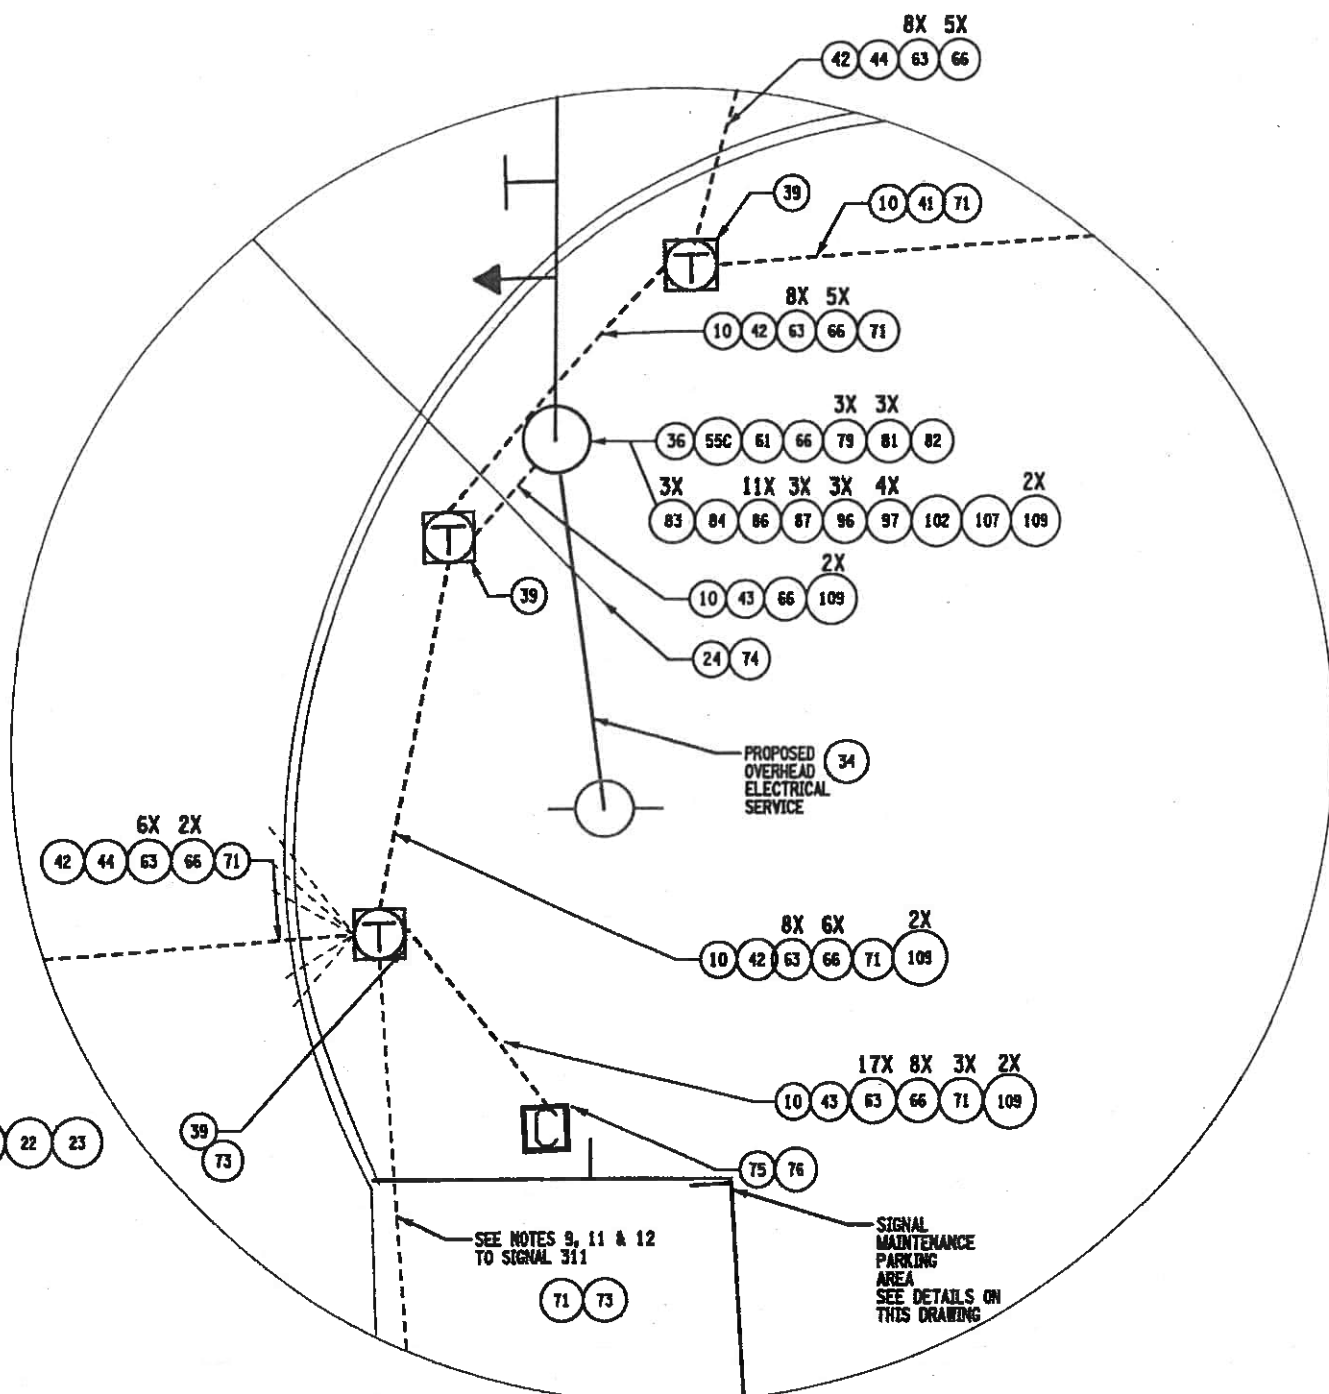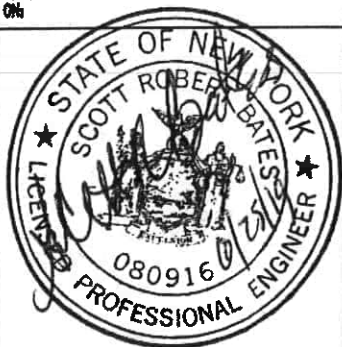SIGNAL MAINTENANCE
PARKING AREA
PLAN VIEWAFFIX SEAL:
OKALTERED BY:
OKAS-BUILT REVISIONS
DESCRIPTION OF ALTERATIONS:SH 1039 - BALDWINVILLE-CICERO
SH 69-5 - EUCLID-NORTH SYRACUSE HIGHWAYPIN 3807.34
NY 31, 481
UTILITY QUALITY LEVEL D

BRIDGES

CULVERTS

ALL DIMENSIONS IN FT UNLESS OTHERWISE NOTED

TRAFFIC SIGNAL NO. 235 - DETAILS

CONTRACT NUMBER
D264029DRAWING NO. TSP-31
SHEET NO. 53

IT IS A VIOLATION OF LAW FOR ANY PERSON, UNLESS THEY ARE ACTING UNDER THE DIRECTION OF A LICENSED PROFESSIONAL ENGINEER, ARCHITECT, LANDSCAPE ARCHITECT, OR LAND SURVEYOR, TO ALTER AN ITEM IN ANY WAY, IF AN ITEM BEARING THE STAMP OF A LICENSED PROFESSIONAL IS ALTERED, THE ALTERING ENGINEER, ARCHITECT, LANDSCAPE ARCHITECT, OR LAND SURVEYOR SHALL STAMP THE DOCUMENT AND INCLUDE THE NOTATION "ALTERED BY" FOLLOWED BY THEIR SIGNATURE, THE DATE OF SUCH ALTERATION, AND A SPECIFIC DESCRIPTION OF THE ALTERATION.

Department of
Transportation

FILE NAME: 380734.DWG, TSP-03.dwg
DATE/TIME: 25-JUN-2019 08:08
USER: JWB

DESIGN SUPERVISOR M. WASIBURN
JOB MANAGER K. BOWER

DESIGN S. BATES

CHECK C. COX

DRAFTING D. TATAREVICH

CHECK C. COX

PROJECT MANAGER K. BOWER

SIGNAL OPERATIONS SPECIFICATIONS TABLE OF SWITCH PACKS						
SIGNAL NO. 235		COUNTY: ONONDAGA				
SWITCH PACK	FUNCTION	FACE NO.'S	FLASH PLUG	INDICATIONS	TERMINAL BOARD	WIRING COLOR CODE
					TERMINAL	
SP 1	OVL C (#3)	11	W	GROUND WIRE	SP 1R SP 1Y SP 1G GROUND BUS	14/7C-1-B 14/7C-1-W/B
SP 2	#2	3, 4	R	GROUND WIRE	SP 2R SP 2Y SP 2G GROUND BUS	14/7C-2-R 14/7C-2-O 14/7C-2-G 14/7C-2-W
SP 3	OVL D (#7)	8	W	GROUND WIRE	SP 3R SP 3Y SP 3G GROUND BUS	14/7C-3-B 14/7C-3-W/B
SP 4	#4	9, 10	R	GROUND WIRE	SP 4R SP 4Y SP 4G GROUND BUS	14/7C-4-R 14/7C-4-O 14/7C-4-G 14/7C-4-W
SP 5	#5	1, 2	R	GROUND WIRE	SP 5R SP 5Y SP 5G GROUND BUS	14/7C-5-R 14/7C-5-O 14/7C-5-G 14/7C-5-W
SP 6	#6	5, 6, 7	R	GROUND WIRE	SP 6R SP 6Y SP 6G GROUND BUS	14/7C-6-R 14/7C-6-O 14/7C-6-G 14/7C-6-W
SP 7	OVL B (#6+7)	7	W	GROUND WIRE	SP 7R SP 7Y SP 7G GROUND BUS	14/7C-6-BL 14/7C-6-B 14/7C-6-W/B
SP 8	#8	12, 13	R	GROUND WIRE	SP 8R SP 8Y SP 8G GROUND BUS	14/7C-8-R 14/7C-8-O 14/7C-8-G 14/7C-8-W
SP 9	#3	11	R	GROUND WIRE	SP 9R SP 9Y SP 9G GROUND BUS	14/7C-1-R 14/7C-1-O 14/7C-1-G 14/7C-1-W
SP 10	#7	8	R	GROUND WIRE	SP 10R SP 10Y SP 10G GROUND BUS	14/7C-3-R 14/7C-3-O 14/7C-3-G 14/7C-3-W
SP 11	#8	14	R	GROUND WIRE	SP 11R SP 11Y SP 11G GROUND BUS	14/7C-7-R 14/7C-7-O 14/7C-7-G 14/7C-7-W
SP 12	OVL A (#5)	10	W	GROUND WIRE	SP 12R SP 12Y SP 12G GROUND BUS	14/7C-4-BL 14/7C-4-B 14/7C-4-W/B
SP 13				GROUND WIRE	SP 13R SP 13Y SP 13G GROUND BUS	
SP 14				GROUND WIRE	SP 14R SP 14Y SP 14G GROUND BUS	
SP 15				GROUND WIRE	SP 15R SP 15Y SP 15G GROUND BUS	
SP 16				GROUND WIRE	SP 16R SP 16Y SP 16G GROUND BUS	

SIGNAL NO. 235
ONONDAGA COUNTY



AFFIX SEAL:
ONE

ALTERED BY:
ONE

14 / 19C - 1 - R / B
XX / XIX - X - X / X
TRACER COLOR
WIRE COLOR

NO. OF CONDUCTORS
CONDUCTOR CABLE NO.

COLOR: (R) RED, (O) ORANGE, (G) GREEN, (BL) BLUE, (W) WHITE, (B) BLACK

KEY FOR WIRE COLOR CODE

AS-BUILT REVISIONS
DESCRIPTION OF ALTERATIONS:

SH 1039 - BALDWINVILLE-CICERO
SH 69-5 - EUCLID-NORTH SYRACUSE HIGHWAY

COUNTY: ONONDAGA REGION: 03

IT IS A VIOLATION OF LAW FOR ANY PERSON, UNLESS THEY ARE ACTING UNDER THE DIRECTION OF A LICENSED PROFESSIONAL ENGINEER, ARCHITECT, LANDSCAPE ARCHITECT, OR LAND SURVEYOR, TO ALTER AN ITEM IN ANY WAY. IF AN ITEM BEARING THE STAMP OF A LICENSED PROFESSIONAL IS ALTERED, THE ALTERING ENGINEER, ARCHITECT, LANDSCAPE ARCHITECT, OR LAND SURVEYOR SHALL STAMP THE DOCUMENT AND INCLUDE THE NOTATION "ALTERED BY" FOLLOWED BY THEIR SIGNATURE, THE DATE OF SUCH ALTERATION, AND A SPECIFIC DESCRIPTION OF THE ALTERATION.

TABLE OF CLEARANCES						
		FROM				
TO	G	R	←G	←G	←R	←Y
		R				
		R				
	Y			←Y		
	R			R		
	←G				←R	←Y
	←G				←R	←Y
←R		R				
		R				
			←Y		←Y	
←Y			←R		←R	
			←R		←R	
			←R		←R	

LEGEND:

G = CIRCULAR GREEN
←G = LEFT GREEN ARROW
→G = RIGHT GREEN ARROW
↑ = VERTICAL GREEN ARROW
R = CIRCULAR RED
←R = LEFT RED ARROW
→R = RIGHT RED ARROW
Y = CIRCULAR YELLOW
←Y = LEFT YELLOW ARROW
→Y = RIGHT YELLOW ARROW
←Y = FLASHING YELLOW ARROW

SIGNAL OPERATIONS SPECIFICATIONS TABLE OF INPUT WIRING					
SIGNAL NO. 235		ONONDAGA COUNTY			
FUNCTION	DETECTOR NO.	TYPE	TERMINAL BOARD WIRING	LOOP DIMENSIONS	REMARKS
#2	2A	POINT	1A, 1B	6FT X 6FT	ROUTE 31 WESTBOUND THRU LANE (LEFT)
#2	2B	POINT	2A, 2B	6FT X 6FT	ROUTE 31 WESTBOUND THRU LANE (RIGHT)
			3A, 3B		
			4A, 4B		
#3	3A, 3B	SPLIT PRESENCE	5A, 5B	6FT X 30FT, 10FT APART	ROUTE 481 SOUTHBOUND OFF RAMP LEFT TURN LANE
#4	4A, 4B	SPLIT PRESENCE	6A, 6B	6FT X 30FT, 10FT APART	SOULE RD NORTHBOUND RIGHT TURN LANE
#4	4C	RADIUS	7A, 7B	6FT X 12FT	SOULE RD NORTHBOUND RIGHT TURN LANE (RADIUS)
#5	5A, 5B	SPLIT PRESENCE	8A, 8B	6FT X 32FT, 6FT APART	ROUTE 31 WESTBOUND LEFT TURN LANE (LEFT)
#5	5C, 5D	SPLIT PRESENCE	9A, 9B	6FT X 30FT, 10FT APART	ROUTE 31 WESTBOUND LEFT TURN LANE (RIGHT)
#6	6A	POINT	10A, 10B	6FT X 6FT	ROUTE 31 EASTBOUND THRU LANE (LEFT)
#6	6B	SETBACK	11A, 11B	6FT X 6FT	ROUTE 31 EASTBOUND THRU LANE SETBACK (LEFT)
#6	6C	POINT	12A, 12B	6FT X 6FT	ROUTE 31 EASTBOUND THRU LANE (MIDDLE)
#6	6D	SETBACK	13A, 13B	6FT X 6FT	ROUTE 31 EASTBOUND THRU LANE SETBACK (MIDDLE)
#6	6E	POINT	14A, 14B	6FT X 6FT	ROUTE 31 EASTBOUND RIGHT TURN LANE
#6	6F	SETBACK	15A, 15B	6FT X 6FT	ROUTE 31 EASTBOUND RIGHT TURN LANE SETBACK
#7	7A, 7B	SPLIT PRESENCE	16A, 16B	6FT X 32FT, 6FT APART	SOULE RD NORTHBOUND LEFT TURN LANE
#8	8A, 8B	SPLIT PRESENCE	17A, 17B	6FT X 32FT, 6FT APART	ROUTE 481 SB OFF RAMP THRU LANE
#8	8C, 8D	SPLIT PRESENCE	18A, 18B	6FT X 34FT, 2FT APART	ROUTE 481 SB OFF RAMP RIGHT TURN LANE
#8	8E	RADIUS	19A, 19B	6FT X 20FT	ROUTE 481 SB OFF RAMP RIGHT TURN LANE (RADIUS)
			20A, 20B		
			21A, 21B		
			22A, 22B		
			23A, 23B		

TABLE OF OPERATIONS														
FACE PHASE	←R	←R	R	R	R	R	R	←R	R	R	←R	R	R	R
	←Y	←Y	Y	Y	Y	Y	Y	←Y	Y	Y	←Y	Y	Y	Y
	←G	←G	G	G	G	G	G	←G	G	G	←G	G	G	G
	1	2	3	4	5	6	7	8	9	10	11	12	13	14
#2	←R	←R	G	G	R	R	R	←R	R	R	←R	R	R	R
#3	←R	←R	R	R	R	R	R	←R	R	R	←G	R	R	R
#4	←R	←R	R	R	R	R	R	←Y	G	G	←R	R	R	R
#5 + OVLA	←G	←G	R	R	R	R	R	←R	R	R/←G	←R	R	R	R
#6 + OVLB	←R	←R	R	R	G	G	G/←G	←R	R	R	←R	R	R	R
#7 + OVLB	←R	←R	R	R	R	R	R/←G	←G	R	R	←R	R	R	R
#8	←R	←R	R	R	R	R	R	←R	R	R	←Y	G	G	G
#2 + #5 + OVLA	←G	←G	G	G	R	R	R	←R	R	R/←G	←R	R	R	R
#2 + #6 + OVLB	←R	←R	G	G	G	G	G/←G	←R	R	R	←R	R	R	R
#3 + #7 + OVLB	←R	←R	R	R	R	R	R/←G	←G	R	R	←G	R	R	R
#3 + #8	←R	←R	R	R	R	R	R	←R	R	R	←G	G	G	G
#4 + #7 + OVLB	←R	←R	R	R	R	R	R/←G	←G	G	G	←R	R	R	R
#4 + #8	←R	←R	R	R	R	R	R	←Y	G	G	←Y	G	G	G
EMERGENCY FLASH	FR	FR	FR	FR	FR	FR	FR	FR	FR	FR	FR	FR	FR	FR

ALL DIMENSIONS IN FT UNLESS OTHERWISE NOTED

TRAFFIC SIGNAL NO. 235 - TABLES

CONTRACT NUMBER
0264029

DRAWING NO. TSP-32
SHEET NO. 54


NEW YORK
Department of Transportation

MAST ARM LOADING TABLE							
SIGNAL NO. 235				ONONDAGA COUNTY			
MAST ARM	HEADS	TYPE	DESCRIPTION	WEIGHT	PROJECTED AREA	FOOTING MOMENTS **	FOOTING TYPE
NE	8, 9, 10	58 FT ARM 20 FT HGT	*** 3 - 5 SECTION FACE • 3 OVERHEAD SIGN • 1 OVERHEAD SIGN	3 AT 101 LB EA 3 AT 75 LB EA 1 AT 120 LB EA	3 AT 16.7 SF EA 3 AT 7.5 SF EA 1 AT 12 SF EA	158.89 FT-KIPS	10 - K, L, M
NW	1, 2, 3, 4	70 FT ARM 21 FT HGT	*** 4 - 5 SECTION FACE 2 OVERHEAD SIGN • 5 OVERHEAD SIGN 1 OVERHEAD SIGN • 1 OVERHEAD SIGN	4 AT 101 LB EA 2 AT 38 LB EA 5 AT 75 LB EA 1 AT 90 LB EA 1 AT 120 LB EA	4 AT 16.7 SF EA 2 AT 3.8 SF EA 5 AT 7.5 SF EA 1 AT 9.0 SF EA 1 AT 12 SF EA	232.30 FT-KIPS	14 - K, L, M
SE	5, 6, 7	54 FT ARM 21 FT HGT	*** 3 - 5 SECTION FACE • 4 OVERHEAD SIGN 1 OVERHEAD SIGN • 1 OVERHEAD SIGN	3 AT 101 LB EA 4 AT 75 LB EA 1 AT 90 LB EA 1 AT 120 LB EA	3 AT 16.7 SF EA 4 AT 7.5 SF EA 1 AT 9 SF EA 1 AT 12 SF EA	180.83 FT-KIPS	12 - K, L, M
SW	11, 12, 13	71 FT ARM 21 FT HGT	*** 3 - 5 SECTION FACE • 4 OVERHEAD SIGN • 1 OVERHEAD SIGN	3 AT 101 LB EA 4 AT 75 LB EA 1 AT 120 LB EA	3 AT 16.7 SF EA 4 AT 7.5 SF EA 1 AT 12 SF EA	189.40 FT-KIPS	12 - K, L, M


* TWO ADDITIONAL SIGNS INCLUDED BASED UPON ANTICIPATED LOADING. FOR DESIGN PURPOSES, THE LARGER FUTURE SIGN SHALL BE PLACED ON THE END OF THE MAST ARM, THE SMALLER FUTURE SIGN SHALL BE PLACED MID-SPAN ON THE MAST ARM.

** TABLE BASED UPON POSSIBLE FUTURE LOADING NEEDS. THE POLE MANUFACTURER AND CONTRACTOR SHALL BE RESPONSIBLE TO DESIGN THE SIGNAL POLE AND MAST ARM TO MEET THESE FUTURE NEEDS.

*** ALL SIGNAL HEADS SHALL HAVE BACKPLATES FOR CALCULATIONS. BACKPLATES SHALL BE INSTALLED ON ALL SIGNAL HEADS.

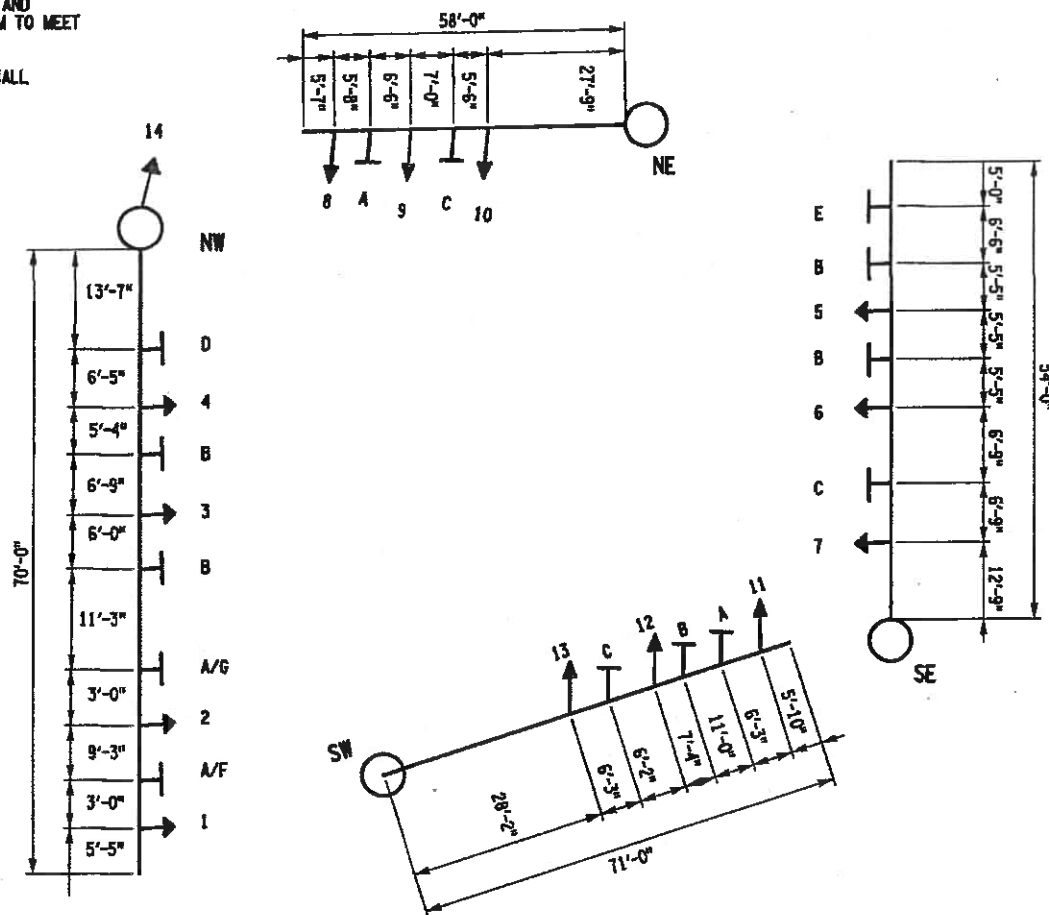

SIGNAL NO. 235
ONONDAGA COUNTY

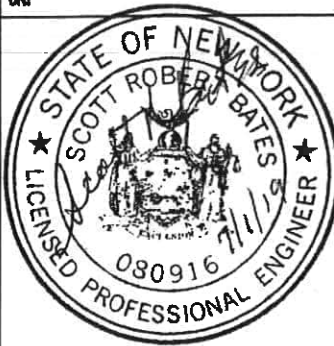

MAST ARM DIAGRAMS

NOT TO SCALE

THE MAST ARM DIAGRAMS SHALL BE USED FOR INITIAL LAYOUT ONLY. CONTRACTOR SHOULD VERIFY THAT THE SIGNAL HEAD LAYOUT IS IN ACCORDANCE WITH THE SIGNAL HEAD ALIGNMENT AS SHOWN IN THESE PLANS. FINAL LOCATIONS SHALL BE SHOWN ON THE AS BUILT PLANS.

AS-BUILT REVISIONS
DESCRIPTION OF ALTERATIONS:

SH 1039 - BALDWINVILLE-CICERO
SH 69-5 - EUCLID-NORTH SYRACUSE HIGHWAY

COUNTY: ONONDAGA

REGION: 03

PIN 3807.34
NY 31, 481

BRIDGES

CULVERTS

ALL DIMENSIONS IN FT UNLESS OTHERWISE NOTED

TRAFFIC SIGNAL NO. 235 - QUANTITIES

CONTRACT NUMBER
D264029

DRAWING NO. TSP-33
SHEET NO. 55

IT IS A VIOLATION OF LAW FOR ANY PERSON, UNLESS THEY ARE ACTING UNDER THE DIRECTION OF A LICENSED PROFESSIONAL ENGINEER, ARCHITECT, LANDSCAPE ARCHITECT, OR LAND SURVEYOR, TO ALTER AN ITEM IN ANY WAY. IF AN ITEM BEARING THE STAMP OF A LICENSED PROFESSIONAL IS ALTERED, THE ALTERING ENGINEER, ARCHITECT, LANDSCAPE ARCHITECT, OR LAND SURVEYOR SHALL STAMP THE DOCUMENT AND INCLUDE THE NOTATION "ALTERED BY" FOLLOWED BY THEIR SIGNATURE, THE DATE OF SUCH ALTERATION, AND A SPECIFIC DESCRIPTION OF THE ALTERATION.



Department of
Transportation

SIGNAL NO. 235				ESTIMATE OF QUANTITIES		ONONDAGA COUNTY	
KEY NO.	ITEM NO.	DESCRIPTION	UNIT	QUANTITY			
2	203.02	UNCLASSIFIED EXCAVATION AND DISPOSAL	CY	10			
3	203.03	EMBANKMENT IN PLACE	CY	18			
10	206.03200010	TRAFFIC SIGNAL CONDUIT EXCAVATION AND RESTORATION IN GRASS AND UNPAVED AREAS	LF	900			
11	304.15	SUBBASE COURSE, OPTIONAL TYPE	CY	19			
22	610.1402	TOPSOIL ROADSIDE	CY	4			
23	610.1601	TURF ESTABLISHMENT - ROADSIDE	SY	29			
24	619.1613	MAINTAIN TRAFFIC SIGNAL EQUIPMENT (REQUIREMENT C)	INT MO	9			
34	662.60000715	FURNISHING ELECTRICAL SERVICE	FLS	1			
36	680.5001	POLE EXCAVATION & CONCRETE FOUNDATION	CY	20.7			
37	680.5002	CONCRETE BASE FOR CONTROLLER CABINET	EA	1			
38	680.510501	PULLBOX - RECTANGULAR 26 X 18 INCH	EA	13			
41	680.520106	CONDUIT, METAL STEEL, ZINC COATED, 2 NPS	LF	550			
42	680.520108	CONDUIT, METAL STEEL, ZINC COATED, 3 NPS	LF	400			
43	680.520110	CONDUIT, METAL STEEL, ZINC COATED, 4NPS	LF	75			
44	680.53	CONDUIT JACKING OR BORING	LF	270			
46	680.53080305	CONDUIT, FLEXIBLE, LIQUID TIGHT, NON-METALLIC, 1NPS DIAMETER	LF	45			
47	680.54	INDUCTANCE LOOP INSTALLATION	LF	630			
55A	680.62205810	TRAFFIC SIGNAL POLE - MAST ARM; 20 = MTG HGT IN FT, 58 = LENGTH IN FT (50 TO 75)	EA	1			
55B	680.62217110	TRAFFIC SIGNAL POLE - MAST ARM; 21 = MTG HGT IN FT, 71 = LENGTH IN FT (50 TO 75)	EA	1			
55C	680.62215410	TRAFFIC SIGNAL POLE - MAST ARM; 21 = MTG HGT IN FT, 54 = LENGTH IN FT (50 TO 75)	EA	1			
55D	680.62217010	TRAFFIC SIGNAL POLE - MAST ARM; 21 = MTG HGT IN FT, 70 = LENGTH IN FT (50 TO 75)	EA	1			
61	680.700603	RISE ASSEMBLY, 1 NPS DIAMETER	EA	1			
63	680.71	SHIELDED LEAD IN CABLE	LF	3800			
64	680.72	INDUCTANCE LOOP WIRE	LF	2000			
66	680.730714	SIGNAL CABLE, 7 CONDUCTORS, 14 AWG	LF	2700			
71	680.750618	SHEILDED COMMUNICATION CABLE, 6 CONDUCTORS, 18 AWG	LF	2500			
72	680.77000705	MODIFY TRAFFIC SIGNAL INSTALLATION - LOCATION 0007	ELOC	1			
74	680.79000705	REMOVE TRAFFIC SIGNAL INSTALLATION - LOCATION 0007	ELOC	1			
75	680.80324515	INSTALL MICROCOMPUTER CABINET	EA	1			
76	680.80324603	MICROCOMPUTER CABINET SIGNAL BASE	EA	1			
79	680.810101	TRAFFIC SIGNAL MODULE - 12 INCH, RED BALL, LED	EA	10			
80	680.810102	TRAFFIC SIGNAL MODULE - 12 INCH, RED ARROW, LED	EA	4			
81	680.810103	TRAFFIC SIGNAL MODULE - 12 INCH, YELLOW BALL, LED	EA	10			
82	680.810104	TRAFFIC SIGNAL MODULE - 12 INCH, YELLOW ARROW, LED	EA	8			
83	680.810105	TRAFFIC SIGNAL MODULE - 12 INCH, GREEN BALL, LED	EA	10			
84	680.810106	TRAFFIC SIGNAL MODULE - 12 INCH, GREEN ARROW, LED	EA	6			
86	680.810601	TRAFFIC SIGNAL SECTION - POLYCARBONATE - TYPE I, 12 INCH	EA	48			
87	680.8111	TRAFFIC SIGNAL BRACKET ASSEMBLY 1 WAY	EA	14			
88	680.81990003	TRAFFIC SIGNAL BACK PLATES WITH YELLOW REFLECTIVE TAPE	EA	14			
87	680.8207	OVERHEAD SIGN ASSEMBLY, TYPE G	EA	17			
100	680.90920103	ELECTRIC METER CHANNEL, 100 AMPERE, SINGLE PHASE, 240 VOLT FOR TRAF SIGNAL INSTALLATION	EA	1			
101	680.94997008	INSTALL ELECTRICAL DISCONNECT/GENERATOR TRANSFER SWITCH - STATE SUPPLIED	EA	1			
106	680.95010615	SERVICE CABLE, 1 CONDUCTOR, NO.6 AWG	LF	150			

PROJECT NO: 512-93-02-06

PROJECT TITLE: R-3 INTERSECTIONS

AGENCY/COUNTY: NYSDOT/ONONDAGA CO.

SURVEY COMPLETION DATE: 03/2016

HORIZONTAL DATUM IS NAD83 (2011).
COORDINATES ARE NEW YORK STATE PLANE COORDINATE SYSTEM - CENTRAL ZONE.
THE COMBINED SCALE FACTOR IS 0.99992679.
VERTICAL DATUM IS NAVD88.

NOTES:

1. IT SHALL BE THE CONTRACTOR'S RESPONSIBILITY TO NOTIFY
DIG SAFELY - NEW YORK FOR ALL UNDERGROUND UTILITY LOCATIONS
PRIOR TO ANY EXCAVATION.

2. ALL SUBSURFACE LOCATIONS SHOWN ARE APPROXIMATE AND
SHALL BE USED FOR PRELIMINARY ENGINEERING ONLY.

3. UTILITY INFORMATION HAS BEEN PLOTTED FROM AVAILABLE
SOURCES AND THEIR PURPOSE, LOCATIONS AND SIZE SHOULD BE CONSIDERED
APPROXIMATE ONLY.

4. THE CONTRACTOR IS RESPONSIBLE FOR DETERMINING EXACT
UTILITY LOCATIONS, SIZES, AND ELEVATIONS PRIOR TO COMMENCING
CONSTRUCTION. IF UNCHARTED OR MISPLOTTED UTILITIES ARE
ENCOUNTERED, THE CONTRACTOR IS REQUIRED TO NOTIFY THE
OWNER IMMEDIATELY.


5. PRIOR TO BEGINNING ANY WORK, THE CONTRACTOR IS RESPONSIBLE FOR
THE VERIFICATION OF SURVEY CONTROL POINTS USED IN THE VERTICAL
AND HORIZONTAL POSITIONING OF DESIGNED IMPROVEMENTS AND FOR
IMMEDIATELY NOTIFYING THE E.I.C. OF ANY DISCREPANCIES FOUND.




BENCHMARK TABLE

NO.	ELEV.	COORDINATES	DESCRIPTION
BM 1	421.07	N= 1160935.1 E= 913161.8	BM-1 IS A CHISELED SQUARE IN LIGHT POLE BASE ON THE SOUTH SIDE, APPROX. 500' WEST OF 481/31 INTERSECTION, AND APPROX. 25' EAST OF BP-1 ON THE NORTH SIDE OF ROUTE 31.
BM 2	431.72	N= 1160948.9 E= 913694.1	BM-2 IS A NAIL AND WASHERS IN UTILITY POLE "NG 48-1" LOCATED ON THE NORTHEAST SIDE OF INTERSECTION ROUTE 31 AND 481 SOUTHBOUND OFFRAMP.

SURVEYED BY PRUDENT ENGINEERING - BASELINE & BENCHMARKS

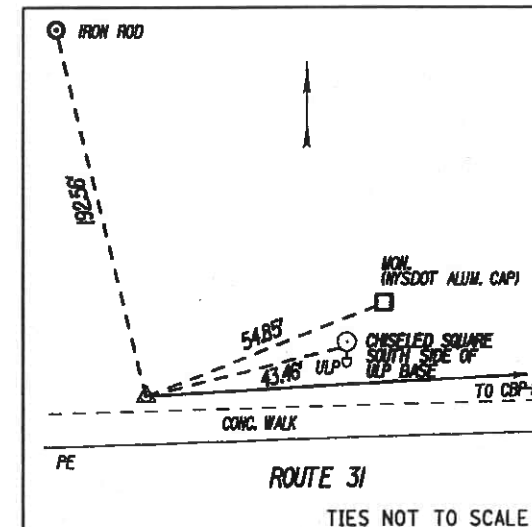

Ⓢ STA. 10+00.00
CBP 1 IS A CAPPED IRON ROD SET IN
GROUND NORTH OF CONCRETE SIDEWALK
ALONG ROUTE 31
NYSPCS CENTRAL ZONE
N: 1160925.859
E: 913119.307

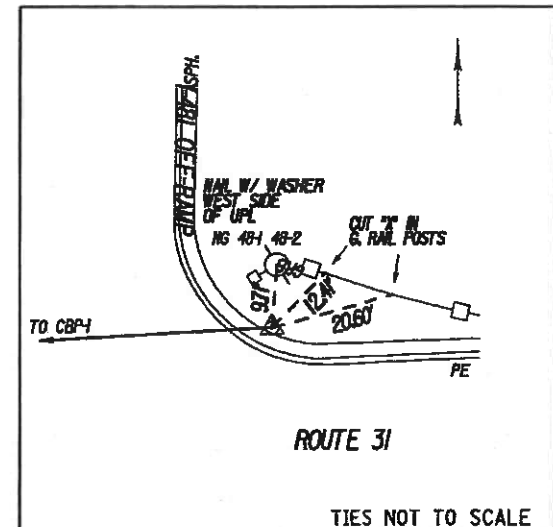

Ⓢ STA. 15+74.90
CBP 2 IS A CAPPED IRON ROD SET IN
GROUND NE CORNER OF THE I-481
OFF RAMP AND ROUTE 31 INTERSECTION
NYSPCS CENTRAL ZONE
N: 1160938.743
E: 913694.062

THE SURVEY DATA ON THIS SHEET WAS PREPARED AND SUBMITTED BY NYSDOT
CONSULTANTS. THE PROFESSIONAL ENGINEER SEAL ON THIS PLAN CERTIFIES
THE COMPLETENESS OF THE DATA, BUT DOES NOT CERTIFY THE ACCURACY OF
THIS DATA.

AFFIX SEAL:
ON:ALTERED BY:
ON:SIGNAL NO. 235
ONONDAGA COUNTYAS-BUILT REVISIONS
DESCRIPTION OF ALTERATIONS:SH 1039 - BALDWINVILLE-CICERO
SH 69-5 EUCLID-NORTH SYRACUSE HIGHWAY

COUNTY: ONONDAGA

REGION: 03

PIN 3807.34
NY 31, 481

BRIDGES

CULVERTS

ALL DIMENSIONS IN FT UNLESS OTHERWISE NOTED

TRAFFIC SIGNAL NO. 235-BASELINE TIES

BASELINE TIES AND BENCHMARK TABLE

CONTRACT NUMBER
D264029DRAWING NO. TSP-34
SHEET NO. 56

IT IS A VIOLATION OF LAW FOR ANY PERSON, UNLESS THEY ARE ACTING UNDER THE DIRECTION OF A LICENSED PROFESSIONAL ENGINEER, ARCHITECT, LANDSCAPE ARCHITECT, OR LAND SURVEYOR,
TO ALTER AN ITEM IN ANY WAY. IF AN ITEM BEARING THE STAMP OF A LICENSED PROFESSIONAL IS ALTERED, THE ALTERING ENGINEER, ARCHITECT, LANDSCAPE ARCHITECT, OR LAND SURVEYOR
SHALL STAMP THE DOCUMENT AND INCLUDE THE NOTATION "ALTERED BY" FOLLOWED BY THEIR SIGNATURE, THE DATE OF SUCH ALTERATION, AND A SPECIFIC DESCRIPTION OF THE ALTERATION.

Department of
Transportation

Overlap 1-16 Program Parm+ [1.5.2.1] [1.5.2.2]

Overlap Conflict Lock		OFF	Overlap Lock Inhibit		OFF	Parent Ph Clearance		OFF	Extra Included Ph		ON		
1	Included Ø	5				Type	NORMAL		Included Ø			Type	NORMAL
	Modifier Ø					Gm			9	Modifier Ø		Gm	
	Conflict Ø					Yel	3.5			Conflict Ø		Yel	3.5
	Conflict Olap					Red	1.5		I	Conflict Olap		Red	1.5
A	Conflict Ped					LG				Conflict Ped		LG	
	Included Ø	7				Type	NORMAL		Included Ø			Type	NORMAL
	Modifier Ø					Gm			10	Modifier Ø		Gm	
	Conflict Ø					Yel	3.5			Conflict Ø		Yel	3.5
2	Conflict Olap					Red	1.5		J	Conflict Olap		Red	1.5
	Conflict Ped					LG				Conflict Ped		LG	
	Included Ø	3				Type	FYA-4		Included Ø			Type	NORMAL
	Modifier Ø	4				Gm			11	Modifier Ø		Gm	
3	Conflict Ø					Yel	3.5			Conflict Ø		Yel	3.5
	Conflict Olap					Red	1.5		K	Conflict Olap		Red	1.5
	Conflict Ped					LG				Conflict Ped		LG	
	Included Ø	7				Type	FYA-4		Included Ø			Type	NORMAL
4	Modifier Ø	8				Gm			12	Modifier Ø		Gm	
	Conflict Ø					Yel	3.5			Conflict Ø		Yel	3.5
	Conflict Olap					Red	1.5		L	Conflict Olap		Red	1.5
	Conflict Ped					LG				Conflict Ped		LG	
5	Included Ø					Type	NORMAL		Included Ø			Type	NORMAL
	Modifier Ø					Gm			13	Modifier Ø		Gm	
	Conflict Ø					Yel	3.5			Conflict Ø		Yel	3.5
	Conflict Olap					Red	1.5		M	Conflict Olap		Red	1.5
E	Conflict Ped					LG				Conflict Ped		LG	
	Included Ø					Type	NORMAL		Included Ø			Type	NORMAL
	Modifier Ø					Gm			14	Modifier Ø		Gm	
	Conflict Ø					Yel	3.5			Conflict Ø		Yel	3.5
6	Conflict Olap					Red	1.5		N	Conflict Olap		Red	1.5
	Conflict Ped					LG				Conflict Ped		LG	
	Included Ø					Type	NORMAL		Included Ø			Type	NORMAL
	Modifier Ø					Gm			15	Modifier Ø		Gm	
7	Conflict Ø					Yel	3.5			Conflict Ø		Yel	3.5
	Conflict Olap					Red	1.5		O	Conflict Olap		Red	1.5
	Conflict Ped					LG				Conflict Ped		LG	
	Included Ø					Type	NORMAL		Included Ø			Type	NORMAL
8	Modifier Ø					Gm			16	Modifier Ø		Gm	
	Conflict Ø					Yel	3.5			Conflict Ø		Yel	3.5
	Conflict Olap					Red	1.5		P	Conflict Olap		Red	1.5
	Conflict Ped					LG				Conflict Ped		LG	
H	Included Ø					Type	NORMAL		Included Ø			Type	NORMAL
	Modifier Ø					Gm				Modifier Ø		Gm	
	Conflict Ø					Yel	3.5			Conflict Ø		Yel	3.5
	Conflict Olap					Red	1.5			Conflict Olap		Red	1.5
	Conflict Ped					LG				Conflict Ped		LG	

Channel Settings [1.8.1]

.....Channel ->>	1	2	3	4	5	6	7	8	9	10	11	12	13	14	15	16	17	18	19	20	21	22	23	24
Phase / Olap #	3	2	4	4	5	6	2	8	3	7	8	1												
Channel Type	OLP	VEH	OLP	VEH	VEH	VEH	OLP	VEH	VEH	VEH	VEH	OLP	VEH	VEH	VEH	VEH	VEH	VEH	VEH	VEH	VEH	VEH	VEH	VEH
Channel Flash	DRK	Red	DRK	Red	Red	Red	DRK	Red	Red	Red	Red	DRK	Red	Red	Red	Red	DRK	DRK	DRK	DRK	DRK	DRK	DRK	DRK
Alt Hz																								

Channel+ Settings [1.8.4]

.....Channel ->>	1	2	3	4	5	6	7	8	9	10	11	12	13	14	15	16	17	18	19	20	21	22	23	24
Flash Red+																								
Flash Yellow+									ON	ON														
Flash Green+																								
Flash Inh Red+																								
Olap Ovrd									3	4														

Coord Transition, CoordPhs [2.5]

Pat#	Short	Long	Dwell	No Shortway Ø	E-Yld	Offset	RetHld	Float	Min Veh Perm	Min Ped Perm
1	12	22		8		EndGRN				
2	12	22		8		EndGRN				
3	12	22				EndGRN				
4	12	22		8		EndGRN				
5	12	22				EndGRN				
6	12	22				EndGRN				
7	12	22				EndGRN				
8	12	22				EndGRN				
9	12	22				EndGRN				
10	12	22				EndGRN				
11	12	22				EndGRN				
12	12	22				EndGRN				
13	12	22				EndGRN				
14	12	22				EndGRN				
15	12	22				EndGRN				
16	12	22				EndGRN				
17	12	22				EndGRN				
18	12	22				EndGRN				
19	12	22				EndGRN				
20	12	22				EndGRN				
21	12	22				EndGRN				
22	12	22				EndGRN				
23	12	22				EndGRN				
24	12	22				EndGRN				
25						BegGRN				
26						BegGRN				
27						BegGRN				
28						BegGRN				
29						BegGRN				
30						BegGRN				
31						BegGRN				
32						BegGRN				
33						BegGRN				
34						BegGRN				
35						BegGRN				
36						BegGRN				
37						BegGRN				
38						BegGRN				
39						BegGRN				
40						BegGRN				
41						BegGRN				
42						BegGRN				
43						BegGRN				
44						BegGRN				
45						BegGRN				
46						BegGRN				
47						BegGRN				
48						BegGRN				

Channel Params[1.8.3]

C1 IO Mode User Single BIU Map SINGLE Invert Rail Input OFF

Veh Par 1-64 [5.1]										Veh Par 1-64 [5.1]										Vehicle Options 1-64 [5.2]										Vehicle Options 1-64 [5.2]										Parameters+ 1-64 [5.3]	
Det #	Call Ø	Swi Ø	Day	Ext	Que	No Act	Max Pres	Err Cnt	Fail Time	Det #	Call Ø	Swi Ø	Day	Ext	Que	No Act	Max Pres	Err Cnt	Fail Time	Det #	Call	Ext	Que	Add Init	Red Lock	Yell Lock	occ	vol	Det #	Call	Ext	Que	Add Addlni	Red Lock	Yell Lock	occ	vol	Det #	oc G	oc Y	oc R	Day 1	Day 2	Type	Src	
1	2						45	50	2	33							45	50		1	ON	ON		ON					33	ON	ON		ON					1							NORM	
2	2						45	50	2	34							45	50		2	ON	ON		ON					34	ON	ON		ON					2							NORM	
3							45	50	2	35							45	50		3	ON	ON		ON					35	ON	ON		ON					3							NORM	
4							45	50	2	36	5		6				45	50		4	ON	ON		ON					36	ON	ON		ON					4							NORM	
5	3						45	50	2	37	5		6				45	50		5	ON	ON		ON					37	ON	ON		ON					5							NORM	
6	4		6				45	50	2	38							45	50		6	ON	ON		ON					38	ON	ON		ON					6							NORM	
7	4		6				45	50	2	39							45	50		7	ON	ON		ON					39	ON	ON		ON					7							NORM	
8	5		3				45	50	2	40							45	50		8	ON	ON		ON					40	ON	ON		ON					8							NORM	
9	5						45	50	2	41							45	50		9	ON	ON		ON					41	ON	ON		ON					9							NORM	
10	6						45	50	2	42							45	50		10	ON	ON		ON					42	ON	ON		ON					10							NORM	
11	6						45	50	2	43							45	50		11	ON	ON		ON					43	ON	ON		ON					11							NORM	
12	6						45	50	2	44							45	50		12	ON	ON		ON					44	ON	ON		ON					12							NORM	
13	6						45	50	2	45							45	50		13	ON	ON		ON					45	ON	ON		ON					13							NORM	
14	6		6				45	50	2	46	4						45	50		14	ON	ON		ON					46	ON	ON		ON					14							NORM	
15	6						45	50	2	47							45	50		15	ON	ON		ON					47	ON	ON		ON					15							NORM	
16	7						45	50	2	48							45	50		16	ON	ON		ON					48	ON	ON		ON					16							NORM	
17	8						45	50	2	49							45	50		17	ON	ON		ON					49	ON	ON		ON					17							NORM	
18	8		6				45	50	2	50							45	50		18	ON	ON		ON					50	ON	ON		ON					18							NORM	
19	8		6				45	50		51							45	50		19	ON	ON		ON					51	ON	ON		ON					19							NORM	
20							45	50		52							45	50		20	ON	ON		ON					52	ON	ON		ON					20							NORM	
21							45	50		53							45	50		21	ON	ON		ON					53	ON	ON		ON					21							NORM	
22							45	50		54							45	50		22	ON	ON		ON					54	ON	ON		ON					22							NORM	
23							45	50		55							45	50		23	ON	ON		ON					55	ON	ON		ON					23							NORM	
24							45	50		56							45	50		24	ON	ON		ON					56	ON	ON		ON					24							NORM	
25							45	50		57							45	50		25	ON	ON		ON					57	ON	ON		ON					25							NORM	
26							45	50		58							45	50		26	ON	ON		ON					58	ON	ON		ON					26							NORM	
27							45	50		59							45	50		27	ON	ON		ON					59	ON	ON		ON					27							NORM	
28							45	50		60							45	50		28	ON	ON		ON					60	ON	ON		ON					28							NORM	
29							45	50		61							45	50		29	ON	ON		ON					61	ON	ON		ON					29							NORM	
30							45	50		62							45	50		30	ON	ON		ON					62	ON	ON		ON					30							NORM	
31							45	50		63							45	50		31	ON	ON		ON					63	ON	ON		ON					31							NORM	
32							45	50		64							45	50		32	ON	ON		ON					64	ON	ON		ON					32							NORM	
Parameters+ 1-64 [5.3]	Ped Det Parms [5.4]										Unit Paramters [1.2.1]																													
Det #	occ Grn	occ Yell	occ Red	Day 1	Day 2	Type	Src	Det #	occ Grn	occ Yell	occ Red	Day 1	Day 2	Type	Src	Det #	occ Grn	occ Yell	occ Red	Day 1	Day 2	Type	Src	Det #	Call Ø	No Act	Max Pres	Err Cnt	Det #	Call Ø	No Act	Max Pres	Err Cnt	TS2 Det Faults						ON	
33						NORM	44								NORM	55							NORM					15						Vol/Occ Report Parm [1.5.8]	
34						NORM	45								NORM	56							NORM					15						Vol/Occ Period Minutes						0	
35						NORM	46								NORM	57	16						NORM					15						Vol/Occ Period Minutes						15	
36						NORM	6	47							NORM	58							NORM					15	
37						NORM	7	48							NORM	59							NORM					15	
38						NORM	49								NORM	60							NORM					15	
39						NORM	50								NORM	61							NORM					15	
40						NORM	51								NORM	62							NORM					15	
41						NORM	52								NORM	63							NORM					15	
42						NORM	53								NORM	64							NORM	
43						NORM	54								NORM		### 31 @ SOULE	
	7/12/2023										Page 3									

Pre #	Enable	Type	Output	Delay	MinDura
1	ON	RAIL	Dwell		
2	ON	RAIL	Dwell		
3	ON	EMERG	Dwell		
4	ON	EMERG	Dwell		
5	ON	EMERG	Dwell		
6	ON	EMERG	Dwell		

Pre #	MaxPres	MinGrn	MinWlk	PedClr	Co+Pre
1					ON
2					ON
3					ON
4					ON
5					ON
6					ON

Pre #	Track Grn	Min Dwell	Ext Dwell	PedClr+	Yel
1		2			
2		2			
3		2			
4		2			
5		2			
6		2			

Pre #	Red	Pattern	Skip
1			OFF
2			OFF
3			OFF
4			OFF
5			OFF
6			OFF

Pre #	Type	Min	Max
7	OFF		
8	OFF		
9	OFF		
10	OFF		

Stop Timer Over Preempt	OFF
Preempt or Ext Output	PRE
Max Seek Track Time	
Max Seek Dwell Time	

D Conn Mappings	None
Pre Invert Rail Input	OFF

[illegible][illegible]

Exit Phases [3.2]					Pre #	Lock	Override			Override		Flsh Dwell	Link	
Pre #	Exit Phase						Auto Flsh			Higher				
1					1	ON		ON			ON		OFF	
2					2	ON		ON			ON		OFF	
3					3	ON		ON			ON		OFF	
4					4	ON		ON			ON		OFF	
5					5	ON		ON			ON		OFF	
6					6	ON		ON			ON		OFF	

[illegible]

C1-USER IO Map [1.8.9.1 In]

I1-1	1	Veh Call 1
I1-2	2	Veh Call 2
I1-3	189	Unused
I1-4	189	Unused
I1-5	5	Veh Call 5
I1-6	6	Veh Call 6
I1-7	7	Veh Call 7
I1-8	8	Veh Call 8
I2-1	9	Veh Call 9
I2-2	10	Veh Call 10
I2-3	11	Veh Call 11
I2-4	12	Veh Call 12
I2-5	13	Veh Call 13
I2-6	14	Veh Call 14
I2-7	15	Veh Call 15
I2-8	16	Veh Call 16
I3-1	17	Veh Call 17
I3-2	18	Veh Call 18
I3-3	19	Veh Call 19
I3-4	189	Unused
I3-5	189	Unused
I3-6	189	Unused
I3-7	189	Unused
I3-8	189	Unused
I4-1	189	Unused
I4-2	189	Unused
I4-3	189	Unused
I4-4	189	Unused
I4-5	189	Unused
I4-6	189	Unused
I4-7	229	33xCMUStop
I4-8	228	33xFlashSns
I5-1	189	Unused
I5-2	189	Unused
I5-3	189	Unused
I5-4	189	Unused
I5-5	189	Unused
I5-6	189	Unused
I5-7	189	Unused
I5-8	189	Unused
I6-1	189	Unused
I6-2	189	Unused
I6-3	189	Unused
I6-4	189	Unused
I6-5	189	Unused
I6-6	189	Unused
I6-7	189	Unused
I6-8	189	Unused

C1-USER IO Map [1.8.9.2 Out]

O1-1	0	Unused
O1-2	49	Ch1 Green
O1-3	2	Ch2 Red
O1-4	26	Ch2 Yellow
O1-5	50	Ch2 Green
O1-6	0	Unused
O1-7	0	Unused
O1-8	51	Ch3 Green
O2-1	4	Ch4 Red
O2-2	52	Ch4 Green
O2-3	5	Ch5 Red
O2-4	29	Ch5 Yellow
O2-5	53	Ch5 Green
O2-6	6	Ch6 Red
O2-7	30	Ch6 Yellow
O2-8	54	Ch6 Green
O3-1	7	Ch7 Red
O3-2	55	Ch7 Green
O3-3	8	Ch8 Red
O3-4	32	Ch8 Yellow
O3-5	56	Ch8 Green
O3-6	1	Ch1 Red
O3-7	25	Ch1 Yellow
O3-8	33	Ch9 Yellow
O4-1	3	Ch3 Red
O4-2	34	Ch10 Yellow
O4-3	11	Ch11 Red
O4-4	35	Ch11 Yellow
O4-5	59	Ch11 Green
O4-6	12	Ch12 Red
O4-7	36	Ch12 Yellow
O4-8	60	Ch12 Green
O5-1	28	Ch4 Yellow
O5-2	27	Ch3 Yellow
O5-3	0	Unused
O5-4	31	Ch7 Yellow
O5-5	115	Not Used
O5-6	115	Not Used
O5-7	115	Not Used
O5-8	114	Watchdog
O6-1	115	Not Used
O6-2	115	Not Used
O6-3	13	Ch13 Red
O6-4	37	Ch13 Yellow
O6-5	61	Ch13 Green
O6-6	14	Ch14 Red
O6-7	38	Ch14 Yellow
O6-8	62	Ch14 Green

C1-USER IO Map [1.8.9.2 Out]

O7-1	115	Not Used
O7-2	115	Not Used
O7-3	115	Not Used
O7-4	115	Not Used
O7-5	115	Not Used
O7-6	115	Not Used
O7-7	115	Not Used
O7-8	115	Not Used

C11S-USER IO Map [1.8.9.1 In]

I4-1		
I4-2		
I4-3		
I4-4		
I7-1	189	Unused
I7-2	189	Unused
I7-3	189	Unused
I7-4	189	Unused
I7-5	189	Unused
I7-6	189	Unused
I7-7	189	Unused
I7-8	189	Unused
I8-1	189	Unused
I8-2	189	Unused
I8-3	189	Unused
I8-4	189	Unused
I8-5	189	Unused
I8-6	189	Unused
I8-7	189	Unused
I8-8	189	Unused

C11S-USER IO Map [1.8.9.2 Out]

O8-1	115	Not Used
O8-2	115	Not Used
O8-3	115	Not Used
O8-4	115	Not Used
O8-5	115	Not Used
O8-6	115	Not Used
O8-7	115	Not Used
O8-8	115	Not Used

IO Logic [1.8.7]

Op1	Result	O1Fcn	Inv1	IO1	Opn1	O2Fcn	Inv2	IO2	Opn2	O3Fcn	Inv3	IO3	Opn3	Dly	Sec
I	0	=	----	-	I	0	----	-	I	0	----	-	I	0	DLY 0
I	0	=	----	-	I	0	----	-	I	0	----	-	I	0	DLY 0
I	0	=	----	-	I	0	----	-	I	0	----	-	I	0	DLY 0
I	0	=	----	-	I	0	----	-	I	0	----	-	I	0	DLY 0
I	0	=	----	-	I	0	----	-	I	0	----	-	I	0	DLY 0
I	0	=	----	-	I	0	----	-	I	0	----	-	I	0	DLY 0
I	0	=	----	-	I	0	----	-	I	0	----	-	I	0	DLY 0
I	0	=	----	-	I	0	----	-	I	0	----	-	I	0	DLY 0
I	0	=	----	-	I	0	----	-	I	0	----	-	I	0	DLY 0
I	0	=	----	-	I	0	----	-	I	0	----	-	I	0	DLY 0
I	0	=	----	-	I	0	----	-	I	0	----	-	I	0	DLY 0

Security Access Levels [8.2]

1	SWLOAD
2	SECURE
3	None
4	None
5	None
6	None
7	None
8	None
9	None
10	None
11	None
12	None
13	None
14	None
15	None
16	None
17	None
18	None
19	None
20	None
21	None

22	None
23	None
24	None
25	None
26	None
27	None
28	None
29	None
30	None
31	None
32	None
33	None
34	None
35	None
36	None
37	None
38	None
39	None
40	None
41	None
42	None

43	None
44	None
45	None
46	None
47	None
48	None
49	None
50	None
51	None
52	None
53	None
54	None
55	None
56	None
57	None
58	None
59	None
60	None
61	None
62	None
63	None
64	None

Com Parameters [6.1]

Station ID	3235
Group ID	
Master ID	0
Backup Time	0
SysUp Modem [6.1]	
Enable Modem	OFF
Idle Time	0
Dial Time	0
Tel:	
Alt:	

2070 Port Params [6.2]

Port	Baud Rate	FCM
SP1	9600	MODE 6
SP2	9600	MODE 6
SP3	19200	MODE 6
SP4	38400	MODE 6
SP5	1200	AUTO
SP6	1200	AUTO
SP7	1200	AUTO
SP8	1200	AUTO

2070 IP 1 Addressing [6.5]

Addressing				
Addr	192	168	0	104
Mask	255	255	255	0
Brdcst	0	0	0	0
GtWay	192	168	0	1
Port	0			

2070 IP 2 Addressing [6.5]

Addressing				
Addr	0	0	0	0
Mask	0	0	0	0
Brdcst	0	0	0	0
GtWay	0	0	0	0
Port	0			

2070 Port Binding Ports [6.6]

	Port	Echo	Mode
ASYN1	SP1	OFF	0
ASYN2	SP2	OFF	0
ASYN3	SP3	OFF	0
ASYN4	SP4	OFF	0
SYN1	SP5	SYN3	OFF
SYN2	OFF	SYN4	OFF

2070 Port Binding Functions [6.6]

Function	Channel	Function	Channel
TS2/CVM	None	SYSUp	ASYN2
CMU/MMU	None	SYSDown	ASYN1
Opticom	None	Shell	None
Loop Det.	None		
GPS	-		

#	Event / Alarm	Ev	Alr	Call Phases[1.1.5]								Redirect Phases[1.1.5]								Inhibit Phases[1.1.5]																	
1	Power Up Alarm.	ON	ON	Ø	Ø	Phases Called By Ø				From	To	From	To	From	To	From	To	1	2	3	4	5	6	7	8	9	10	11	12	13	14	15	16				
2	Stop Timing	ON	ON	1						1								1																			
3	TS1 Cabinet Door	ON	ON	2						2								2																			
4	Coordination Failure	ON	ON	3						3								3																			
5	External Alarm # 1	ON	ON	4						4								4																			
6	External Alarm # 2	ON	ON	5						5								5																			
7	External Alarm # 3	ON	ON	6						6								6																			
8	External Alarm # 4	ON	ON	7						7								7																			
9	Closed Loop Disabled	ON	ON	8						8								8																			
10	External Alarm # 5	ON	ON	9						9								9																			
11	External Alarm # 6	ON	ON	10						10								10																			
12	Manual Control Enable	ON	ON	11						11								11																			
13	Coord Free Input	ON	ON	12						12								12																			
14	Local Flash Input	ON	ON	13						13								13																			
15	MMU Flash	ON	ON	14						14								14																			
16	CMU Flash	ON	ON	15						15								15																			
17	Cycle Fault	ON	ON	16						16								16																			
18	Cycle Failure	ON	ON	Alt Call & Redirect # 1 [1.1.6.3]								Alt Inhibit Phases # 1 [1.1.6.3]																									
19	Coordination Fault	ON	ON	Col	Ø	Phases Called By Ø					From	To	From	To	From	To	From	To	1	2	3	4	5	6	7	8	9	10	11	12	13	14	15	16			
20	Controller Fault	ON	ON	1						1								1																			
21	Detector SDLC Failure	ON	ON	2						2								2																			
22	MMU SDLC Failure	ON	ON	3						3								3																			
23	Critical SDLC Failure	ON	ON	4						4								4																			
24	Reserved	ON	ON	5						5								5																			
25	EEPROM CRC Fault	ON	ON	6						6								6																			
26	Detector Diagnostic Failure	ON	ON	7						7								7																			
27	BIU Detector Failure	ON	ON	8						8								8																			
32	Queue detector alarm	ON	ON	Alt Call & Redirect # 2 [1.1.6.3]								Alt Inhibit Phases # 2 [1.1.6.3]																									
29	Ped Detector Fault	ON	ON	Col	Ø	Phases Called By Ø					From	To	From	To	From	To	From	To	1	2	3	4	5	6	7	8	9	10	11	12	13	14	15	16			
30	Coord Diagnostic Fault	ON	ON	1						1								1																			
41	TempAlert Probe Ch. A	ON	ON	2						2								2																			
42	TempAlert Probe Ch. B	ON	ON	3						3								3																			
47	Coord Active	ON	ON	4						4								4																			
48	Preempt Active	ON	ON	5						5								5																			
49	Preempt 1 Input	ON	ON	6						6								6																			
50	Preempt 2 Input	ON	ON	7						7								7																			
51	Preempt 3 Input	ON	ON	8						8								8																			
52	Preempt 4 Input	ON	ON	Coord, CIC Plans [2.3]								Unit Parameters [1.2.1]																									
53	Preempt 5 Input	ON	ON	CIC	CoØ	Grow	1	2	3	4	5	6	7	8	Allow Skip Yellow	OFF	Max Cycle Time																				
54	Preempt 6 Input	ON	ON	1	OFF										TOD Dim Enable	OFF	Cycle Fault Action	Alarm																			
55	Preempt 7 Input	ON	ON	2	OFF										Tone Disable	OFF																					
56	Preempt 8 Input	ON	ON	3	OFF										Diamond Mode	4Ph																					
57	Preempt 9 Input	ON	ON	4	OFF										Backup Time (s)	900																					
58	Preempt 10 Input	ON	ON	Auto Flash Phase/Olap Settings [1.4.2]																																	
61	In Transition	ON	ON	Yel Ø											Cycle Fault Action	Alarm																					
81	FIO Status Alarm	ON	ON	Yel (olaps)											Enable Run Timer	ON	### 31 @ SOULE																				
																			07/12/23																	Page 10	

PROJECT MANAGER K. BOWER

CHECK C. COX


DRAFTING A. STEVENS

CHECK C. COX

DESIGN S. BATES

JOB MANAGER K. BOWER

DESIGN SUPERVISOR D. JONES

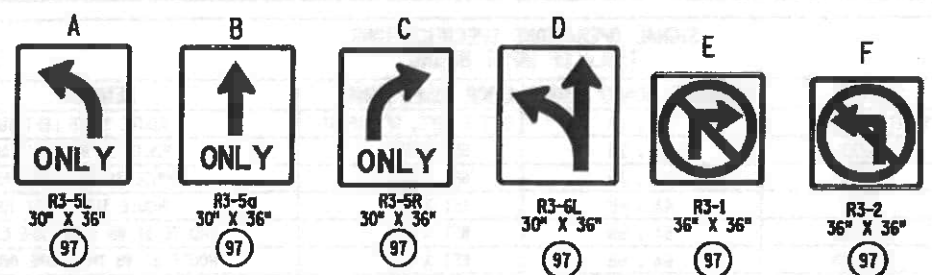



SIGNAL NO. 236		
POLE LOCATIONS		
ONONDAGA COUNTY		
POLE	NORTHING	EASTING
NW SIGNAL	1160981.4968	914291.0583
SE SIGNAL	1160869.3668	914389.1723

NOTES:

- CONTRACTOR SHALL PROVIDE 14 DAYS NOTICE TO THE REGIONAL TRAFFIC SAFETY AND MOBILITY GROUP AT (315) 428-4064 TO PROVIDE ELECTRICAL DISCONNECT/GENERATOR TRANSFER SWITCH, ITEM 680.94998008, AND THE CONTROLLER CABINET.
- ITEM 680.79000805 - REMOVE TRAFFIC SIGNAL INSTALLATION, LOCATION 0008. THIS ITEM SHALL INCLUDE:

REMOVAL AND DISPOSAL OF EXISTING SPAN WIRE POLES, SIGNAL BRACKETS, WIRING, SIGNAL SECTIONS, NON-LED SIGNAL MODULES. ALSO REMOVE MAGNETIC DETECTORS AND WIRING LOCATED BENEATH BRIDGE.

REMOVAL AND DELIVERY OF ALL LED MODULES, THE CONTROLLER, THE CONTROLLER CABINET, AND ALL ITS CONTENTS DIRECTLY TO STATE FORCES. PLEASE CONTACT NYSDOT TRAFFIC SIGNAL MAINTENANCE AT (315) 428-4064 TO SCHEDULE DROP OFF TIME TO THE NYSDOT SIGNAL SHOP. TRAFFIC SIGNAL MAINTENANCE SHALL VERIFY ALL SIGNAL EQUIPMENT WITH QUANTITIES THAT HAVE BEEN DELIVERED FOR THIS SPECIFIC LOCATION.

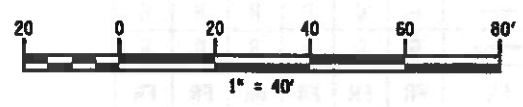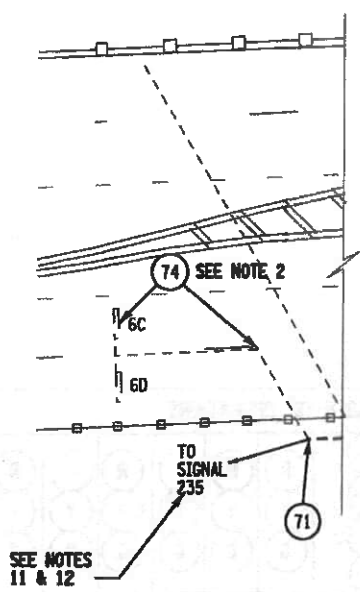

SIGNAL NO. 236
ONONDAGA COUNTY

AS-BUILT REVISIONS
DESCRIPTION OF ALTERATIONS:

SH 1039 - BALDWINVILLE - CICERO
SH 69-5 - EUCLID - NORTH SYRACUSE HIGHWAY
COUNTY: ONONDAGA
REGION: 03

PIN 3807.34
NY 31, 481
UTILITY QUALITY LEVEL D

BRIDGES	CULVERTS
---------	----------

ALL DIMENSIONS IN FT UNLESS OTHERWISE NOTED
TRAFFIC SIGNAL NO. 236 - PLAN

CONTRACT NUMBER D264029
DRAWING NO. TSP-35 SHEET NO. 57

IT IS A VIOLATION OF LAW FOR ANY PERSON, UNLESS THEY ARE ACTING UNDER THE DIRECTION OF A LICENSED PROFESSIONAL ENGINEER, ARCHITECT, LANDSCAPE ARCHITECT, OR LAND SURVEYOR, TO ALTER AN ITEM IN ANY WAY. IF AN ITEM BEARING THE STAMP OF A LICENSED PROFESSIONAL IS ALTERED, THE ALTERING ENGINEER, ARCHITECT, LANDSCAPE ARCHITECT, OR LAND SURVEYOR SHALL STAMP THE DOCUMENT AND INCLUDE THE NOTATION "ALTERED BY" FOLLOWED BY THEIR SIGNATURE, THE DATE OF SUCH ALTERATION, AND A SPECIFIC DESCRIPTION OF THE ALTERATION.




FILE NAME = 380734.CPL.TSP-01.dgn
DATE/TIME = 25-JUN-2019 08:21
USER = gvarness

PROJECT MANAGER K. BOWER
CHECK C. COX
DRAFTING A. STEVENS
CHECK C. COX
DESIGN S. BATES
JOB MANAGER K. BOWER
DESIGN SUPERVISOR D. JONES

SIGNAL OPERATIONS SPECIFICATIONS TABLE OF SWITCH PACKS						
SIGNAL NO. 236 ONONDAGA COUNTY						
SWITCH PACK	FUNCTION	FACE NO.'s	FLASH PLUG	INDICATIONS	TERMINAL WIRING BOARD	
					TERMINAL	WIRING COLOR CODE
SP 1	ØVL A Ø1	4	W	←G GROUND WIRE	SP 1R SP 1Y SP 1G GROUND BUS	14/TC-1-B 14/TC-1-W/B
SP 2	Ø2	1,2,3	R	R Y G GROUND WIRE	SP 2R SP 2Y SP 2G GROUND BUS	14/TC-2-R 14/TC-2-O 14/TC-2-G 14/TC-2-W
SP 3				R Y G GROUND WIRE	SP 3R SP 3Y SP 3G GROUND BUS	
SP 4	Ø4	7,8,9	R	R Y G GROUND WIRE	SP 4R SP 4Y SP 4G GROUND BUS	14/TC-3-R 14/TC-3-O 14/TC-3-G 14/TC-3-W
SP 5	Ø4	10	R	R Y G GROUND WIRE	SP 5R SP 5Y SP 5G GROUND BUS	14/TC-4-R 14/TC-4-O 14/TC-4-G 14/TC-4-W
SP 6	Ø6	5,6	R	R Y G GROUND WIRE	SP 6R SP 6Y SP 6G GROUND BUS	14/TC-5-R 14/TC-5-O 14/TC-5-G 14/TC-5-W
SP 7				HAND MAN GROUND WIRE	SP 7R SP 7Y SP 7G GROUND BUS	
SP 8				HAND MAN GROUND WIRE	SP 8R SP 8Y SP 8G GROUND BUS	
SP 9	Ø1	4	R	←R ←Y ←G GROUND WIRE	SP 9R SP 9Y SP 9G GROUND BUS	14/TC-1-R 14/TC-1-O 14/TC-1-G 14/TC-1-W
SP 10				R Y G GROUND WIRE	SP 10R SP 10Y SP 10G GROUND BUS	
SP 11				R Y G GROUND WIRE	SP 11R SP 11Y SP 11G GROUND BUS	
SP 12				R Y G GROUND WIRE	SP 12R SP 12Y SP 12G GROUND BUS	
SP 13				R Y G GROUND WIRE	SP 13R SP 13Y SP 13G GROUND BUS	

14 / 19C - 1 - R / B
XX / XXC - X - X / X
AWG
NO. OF CONDUCTORS
CONDUCTOR CABLE NO.
TRACER COLOR
WIRE COLOR
COLOR: (R) RED, (O) ORANGE, (G) GREEN, (BL) BLUE, (W) WHITE, (B) BLACK
KEY FOR WIRE COLOR CODE

TABLE OF CLEARANCES						
		FROM				
		G	R	←R	←G	→Y←
TO	G		R			
	R	Y				
	←R				→Y←	→Y←
	←G			→Y←		→Y←
	→Y←			→Y←	→Y←	

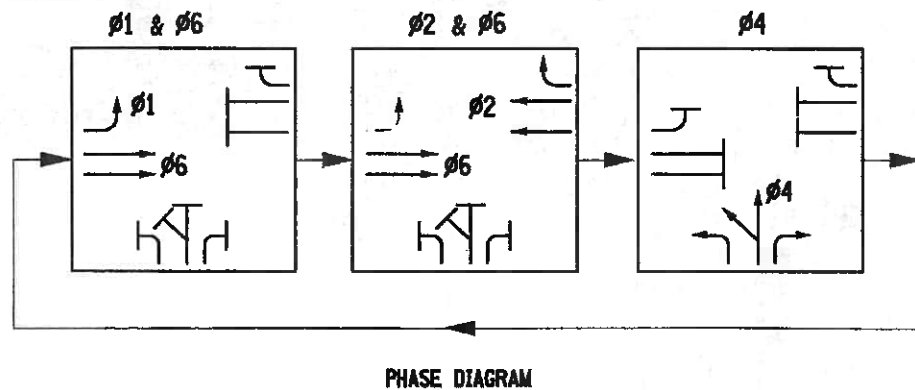


PHASE DIAGRAM

- LEGEND:
- G = CIRCULAR GREEN
 - ←G = LEFT GREEN ARROW
 - G = RIGHT GREEN ARROW
 - ↑ = VERTICAL GREEN ARROW
 - R = CIRCULAR RED
 - ←R = LEFT RED ARROW
 - R = RIGHT RED ARROW
 - Y = CIRCULAR YELLOW
 - ←Y = LEFT YELLOW ARROW
 - Y = RIGHT YELLOW ARROW
 - Y← = FLASHING YELLOW ARROW

SIGNAL OPERATIONS SPECIFICATIONS TABLE OF INPUT WIRING					
SIGNAL NO. 236 ONONDAGA COUNTY					
FUNCTION	DETECTOR NO.	TYPE	TERMINAL BOARD WIRING	LOOP DIMENSIONS	REMARKS
Ø1	1A, 1B	SPLIT PRESENCE	1A, 1B	6FT X 32FT, 6FT APART	ROUTE 31 EB LEFT TURN LANE
Ø2	2A	POINT	2A, 2B	6FT X 6FT	ROUTE 31 WB THRU LANE (LEFT)
Ø2	2B	POINT	3A, 3B	6FT X 6FT	ROUTE 31 WB THRU LANE (MIDDLE)
Ø2	2C	POINT	4A, 4B	6FT X 6FT	ROUTE 31WB RIGHT TURN LANE
Ø2	2D	SETBACK	5A, 5B	6FT X 6FT	ROUTE 31 WB THRU LANE (LEFT) SETBACK
Ø2	2E	SETBACK	6A, 6B	6FT X 6FT	ROUTE 31 WB THRU LANE (MIDDLE) SETBACK
Ø2	2F	SETBACK	7A, 7B	6FT X 6FT	ROUTE 31 RIGHT TURN LANE
Ø4	4A, 4B	SPLIT PRESENCE	8A, 8B	6FT X 34FT, 2FT APART	I-481 NB OFF RAMP LEFT TURN LANE
Ø4	4C, 4D	SPLIT PRESENCE	9A, 9B	6FT X 32FT, 6FT APART	I-481 NB OFF RAMP LEFT/THRU TURN LANE
Ø4	4E, 4F	SPLIT PRESENCE	10A, 10B	6FT X 30FT, 10FT APART	I-481 NB OFF RAMP RIGHT TURN LANE
Ø4	4G	RADIUS	11A, 11B	6FT X 26FT	I-481 NB OFF RAMP RIGHT TURN RADIUS LOOP
Ø6	6A	POINT	12A, 12B	6FT X 6FT	ROUTE 31 EB THRU LANE (MIDDLE)
Ø6	6B	POINT	13A, 13B	6FT X 6FT	ROUTE 31 EB THRU LANE (RIGHT)
Ø			14A, 14B		
Ø			15A, 15B		
Ø			16A, 16B		
Ø			17A, 17B		
Ø			18A, 18B		

TABLE OF OPERATIONS										
FACE PHASE	R Y G	R Y G	R Y G	←R ←Y ←G	R Y G	R Y G	R Y G	R Y G	R Y G	R Y G
	1	2	3	4	5	6	7	8	9	10
Ø1	R	R	R	←G	R	R	R	R	R	R
Ø2	G	G	G	←R	R	R	R	R	R	R
Ø4	R	R	R	←R	R	R	G	G	G	G
Ø6	R	R	R	→Y←	G	G	R	R	R	R
Ø1 + Ø6	R	R	R	←G	G	G	R	R	R	R
Ø2 + Ø6	G	G	G	→Y←	G	G	R	R	R	R
EMERGENCY FLASH	FR	FR	FR	FR	FR	FR	FR	FR	FR	FR

*FLASHING YELLOW ARROW

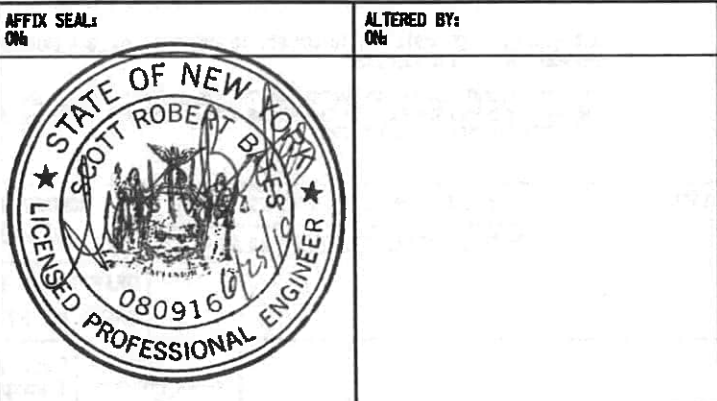

SIGNAL NO. 236
ONONDAGA COUNTY

AS-BUILT REVISIONS
DESCRIPTION OF ALTERATIONS:

SH 1039 - BALDWINVILLE - CICERO
SH 69-5 - EUCLID - NORTH SYRACUSE HIGHWAY
COUNTY: ONONDAGA REGION: 03

PIN 3807.34
NY 31, 481

BRIDGES

CULVERTS

ALL DIMENSIONS IN ft UNLESS OTHERWISE NOTED
TRAFFIC SIGNAL NO. 236 - TABLES

CONTRACT NUMBER
D264029

DRAWING NO. TSP-36
SHEET NO. 58

IT IS A VIOLATION OF LAW FOR ANY PERSON, UNLESS THEY ARE ACTING UNDER THE DIRECTION OF A LICENSED PROFESSIONAL ENGINEER, ARCHITECT, LANDSCAPE ARCHITECT, OR LAND SURVEYOR, TO ALTER AN ITEM IN ANY WAY. IF AN ITEM BEARING THE STAMP OF A LICENSED PROFESSIONAL IS ALTERED, THE ALTERING ENGINEER, ARCHITECT, LANDSCAPE ARCHITECT, OR LAND SURVEYOR SHALL STAMP THE DOCUMENT AND INCLUDE THE NOTATION "ALTERED BY" FOLLOWED BY THEIR SIGNATURE, THE DATE OF SUCH ALTERATION, AND A SPECIFIC DESCRIPTION OF THE ALTERATION.



Department of
Transportation

PROJECT MANAGER K. BOWEN

CHECK C. COX


DRAFTING A. STEVENS

CHECK C. COX

DESIGN S. BATES

JOB MANAGER K. BOWEN

DESIGN SUPERVISOR D. JONES

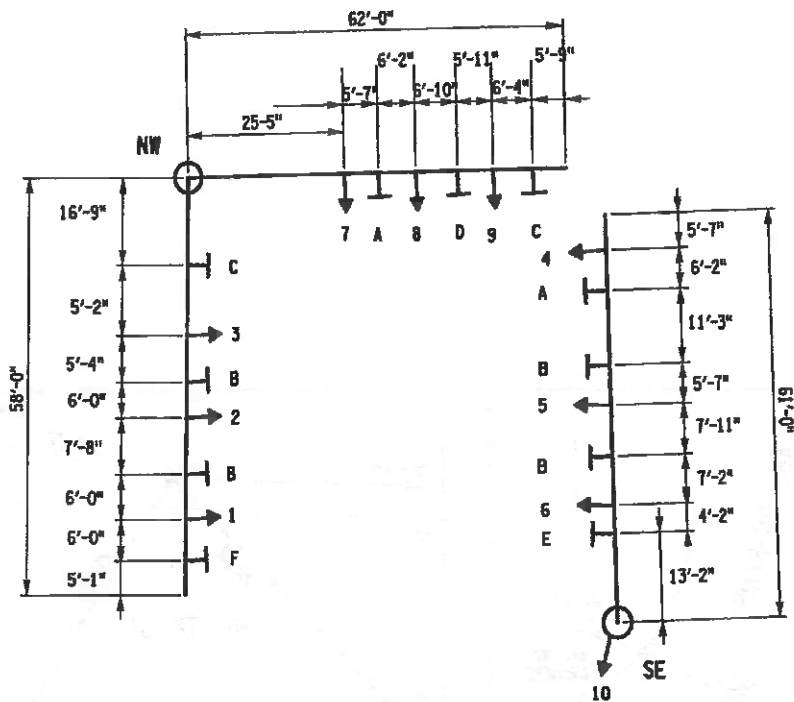

MAST ARM DIAGRAMS
NOT TO SCALE

THE MAST ARM DIAGRAMS SHALL BE USED FOR INITIAL LAYOUT ONLY. CONTRACTOR SHOULD VERIFY THAT THE SIGNAL HEAD LAYOUT IS IN ACCORDANCE WITH THE SIGNAL HEAD ALIGNMENT AS SHOWN IN THESE PLANS. FINAL LOCATIONS SHALL BE SHOWN ON THE AS BUILT PLANS.

SIGNAL NO. 236		ESTIMATE OF QUANTITIES		ONONDAGA COUNTY	
KEY NO.	ITEM NO.	DESCRIPTION	UNIT	QUANTITY	
10	206.03200010	TRAFFIC SIGNAL CONDUIT EXCAVATION AND RESTORATION IN GRASS AND UNPAVED AREAS	LF	675	
24	619.1613	MAINTAIN TRAFFIC SIGNAL EQUIPMENT REQUIREMENT C)	INT NO	9	
34	662.60000815	FURNISHING ELECTRICAL SERVICE	FLS	1	
36	680.5001	POLE EXCAVATION & CONCRETE FOUNDATION	CY	15.1	
37	680.5002	CONCRETE BASE FOR CONTROLLER CABINET	EA	1	
39	680.5105001	PULLBOX - RECTANGULAR 26 X 18 INCH	EA	10	
41	680.520106	CONDUIT, METAL STEEL, ZINC COATED, 2 NPS	LF	505	
42	680.520108	CONDUIT, METAL STEEL, ZINC COATED, 3 NPS	LF	440	
43	680.520110	CONDUIT, METAL STEEL, ZINC COATED, 4NPS	LF	40	
44	680.53	CONDUIT JACKING OR BORING	LF	295	
53	680.62206110	TRAFFIC SIGNAL POLE - MAST ARM, 20 = MGT HGT IN FT, 61 = LENGTH IN FT (51 TO 65)	EA	1	
57	680.63225810	TRAFFIC SIGNAL POLE - DUAL MAST ARM, 22 = MGT HGT IN FT, 58 = LENGTH IN FT (51 TO 65)	EA	1	
61	680.700603	RISER ASSEMBLY, 1 NPS DIAMETER	EA	1	
63	680.71	SHIELDED LEAD IN CABLE	LF	2350	
66	680.730714	SIGNAL CABLE, 7 CONDUCTORS, 14 AWG	LF	936	
71	680.750618	SHIELDED COMMUNICATION CABLE, 6 CONDUCTORS, 18 AWG	LF	1200	
73	680.77000805	MODIFY TRAFFIC SIGNAL INSTALLATION - LOCATION 0008	ELOC	1	
74	680.79000805	REMOVE TRAFFIC SIGNAL INSTALLATION - LOCATION 0008	ELOC	1	
79	680.80324515	INSTALL MICROCOMPUTER CABINET	EA	1	
76	680.80324603	MICROCOMPUTER CABINET SIGNAL BASE	EA	1	
79	680.810101	TRAFFIC SIGNAL MODULE - 12 INCH, RED BALL, LED	EA	9	
80	680.810102	TRAFFIC SIGNAL MODULE - 12 INCH, RED ARROW, LED	EA	1	
81	680.810103	TRAFFIC SIGNAL MODULE - 12 INCH, YELLOW BALL, LED	EA	9	
82	680.810104	TRAFFIC SIGNAL MODULE - 12 INCH, YELLOW ARROW, LED	EA	2	
83	680.810105	TRAFFIC SIGNAL MODULE - 12 INCH, GREEN BALL, LED	EA	9	
84	680.810106	TRAFFIC SIGNAL MODULE - 12 INCH, GREEN ARROW, LED	EA	1	
96	680.810601	TRAFFIC SIGNAL SECTION - POLYCARBONATE - TYPE 1, 12 INCH	EA	31	
97	680.8111	TRAFFIC SIGNAL BRACKET ASSEMBLY 1 WAY	EA	10	
96	680.81990003	TRAFFIC SIGNAL BACK PLATES WITH YELLOW REFLECTIVE TAPE	EA	10	
97	680.8207	OVERHEAD SIGN ASSEMBLY, TYPE G	EA	11	
100	680.90920103	ELECTRIC METER CHANNEL, 100 AMPERE, SINGLE PHASE, 240 VOLT FOR TRAFFIC SIGNAL INSTALLATION	EA	1	
101	680.94997008	INSTALL ELECTRICAL DISCONNECT/GENERATOR TRANSFER SWITCH - STATE SUPPLIED	EA	1	
100	680.95010615	SERVICE CABLE, 1 CONDUCTOR, NO.6 AWG	LF	135	

SIGNAL NO. 236		MAST ARM LOADING TABLE		ONONDAGA COUNTY			
MAST ARM	HEADS	TYPE	DESCRIPTION	WEIGHT	PROJECTED AREA	FOOTING MOMENTS **	FOOTING TYPE
NW	1, 2, 3	58 FT ARM 22 FT HGT	*** 3 -5 SECTION FACE • 4 OVERHEAD SIGN • 1 OVERHEAD SIGN • 1 OVERHEAD SIGN	3 AT 101 LB EA 4 AT 75 LB EA 1 AT 90 LB EA 1 AT 120 LB EA	3 AT 16.7 SF EA 4 AT 7.5 SF EA 1 AT 9 SF EA 1 AT 12 SF EA	367.46 FT-KIPS	18 - M
	7, 8, 9	62 FT ARM 20 FT HGT	*** 3 -5 SECTION FACE • 4 OVERHEAD SIGN • 1 OVERHEAD SIGN	3 AT 101 LB EA 4 AT 75 LB EA 1 AT 120 LB EA	3 AT 16.7 SF EA 4 AT 7.5 SF EA 1 AT 12 SF EA		
SE	4, 5, 6	61 FT ARM 20 FT HGT	*** 3 -5 SECTION FACE • 4 OVERHEAD SIGN • 1 OVERHEAD SIGN • 1 OVERHEAD SIGN	3 AT 101 LB EA 4 AT 75 LB EA 1 AT 90 LB EA 1 AT 120 LB EA	3 AT 16.7 SF EA 4 AT 7.5 SF EA 1 AT 12 SF EA 1 AT 12 SF EA	178.78 FT-KIPS	11 - K, L, M

* TWO ADDITIONAL SIGNS INCLUDED BASED UPON ANTICIPATED LOADING. FOR DESIGN PURPOSES, THE LARGER FUTURE SIGN SHALL BE PLACED ON THE END OF THE MAST ARM, THE SMALLER FUTURE SIGN SHALL BE PLACED MID-SPAN ON THE MAST ARM.

** TABLE BASED UPON POSSIBLE FUTURE LOADING NEEDS. THE POLE MANUFACTURER AND CONTRACTOR SHALL BE RESPONSIBLE TO DESIGN THE SIGNAL POLE AND MAST ARM TO MEET THESE FUTURE NEEDS.

*** ALL SIGNAL HEADS SHALL HAVE BACKPLATES FOR CALCULATIONS. BACKPLATES SHALL BE INSTALLED ON ALL SIGNAL HEADS.

AFFIX SEAL: ON:	ALTERED BY: ON:

SIGNAL NO. 236
ONONDAGA COUNTY

AS-BUILT REVISIONS
DESCRIPTION OF ALTERATIONS:

SH 1039 - BALDWINVILLE - CICERO
SH 69-5 - EUCLID - NORTH SYRACUSE HIGHWAY

PIN 3807.34
NY 31, 481

BRIDGES

CULVERTS

ALL DIMENSIONS IN FT UNLESS OTHERWISE NOTED
TRAFFIC SIGNAL NO. 236 - QUANTITIES

CONTRACT NUMBER
0264029

DRAWING NO. TSP-37
SHEET NO. 59

IT IS A VIOLATION OF LAW FOR ANY PERSON, UNLESS THEY ARE ACTING UNDER THE DIRECTION OF A LICENSED PROFESSIONAL ENGINEER, ARCHITECT, LANDSCAPE ARCHITECT, OR LAND SURVEYOR, TO ALTER AN ITEM IN ANY WAY. IF AN ITEM BEARING THE STAMP OF A LICENSED PROFESSIONAL IS ALTERED, THE ALTERING ENGINEER, ARCHITECT, LANDSCAPE ARCHITECT, OR LAND SURVEYOR SHALL STAMP THE DOCUMENT AND INCLUDE THE NOTATION "ALTERED BY" FOLLOWED BY THEIR SIGNATURE, THE DATE OF SUCH ALTERATION, AND A SPECIFIC DESCRIPTION OF THE ALTERATION.

NEW YORK
STATE OF
OPPORTUNITY
Department of
Transportation

FILE NAME = 380734.CPL TSP-03.dgn
DATE/TIME = 28-JUN-2019 14:45
USER = MBOU

PROJECT NO: 512.93-02-07

PROJECT TITLE: R3 INTERSECTIONS RT. 31 AT 481 NB RAMP

AGENCY/COUNTY: NYSDOT / ONONDAGA CO.

SURVEY COMPLETION DATE: 04/2016

HORIZONTAL DATUM IS NAD83 (2011).
COORDINATES ARE NEW YORK STATE PLANE COORDINATE SYSTEM - CENTRAL ZONE.
THE COMBINED SCALE FACTOR IS 10000000.
VERTICAL DATUM IS NAVD88.

NOTES:



1. IT SHALL BE THE CONTRACTOR'S RESPONSIBILITY TO NOTIFY DIG SAFELY - NEW YORK FOR ALL UNDERGROUND UTILITY LOCATIONS PRIOR TO ANY EXCAVATION.
2. ALL SUBSURFACE LOCATIONS SHOWN ARE APPROXIMATE AND SHALL BE USED FOR PRELIMINARY ENGINEERING ONLY.
3. UTILITY INFORMATION HAS BEEN PLOTTED FROM AVAILABLE SOURCES AND THEIR PURPOSE, LOCATIONS AND SIZE SHOULD BE CONSIDERED APPROXIMATE ONLY.
4. THE CONTRACTOR IS RESPONSIBLE FOR DETERMINING EXACT UTILITY LOCATIONS, SIZES, AND ELEVATIONS PRIOR TO COMMENCING CONSTRUCTION. IF UNCHARTED OR MISPLOTTED UTILITIES ARE ENCOUNTERED, THE CONTRACTOR IS REQUIRED TO NOTIFY THE OWNER IMMEDIATELY.
5. PRIOR TO BEGINNING ANY WORK, THE CONTRACTOR IS RESPONSIBLE FOR THE VERIFICATION OF SURVEY CONTROL POINTS USED IN THE VERTICAL AND HORIZONTAL POSITIONING OF DESIGNED IMPROVEMENTS AND FOR IMMEDIATELY NOTIFYING THE E.I.C. OF ANY DISCREPANCIES FOUND.



BENCHMARK TABLE

NO.	ELEV.	COORDINATES	DESCRIPTION
BM 1	433.11	N= 1160866.8 E= 914389.0	BM 1 IS A CUT 'X' ON THE NORTH SIDE OF A TRAFFIC SIGNAL POLE BASE. LOCATED 80' +/- SOUTHEAST OF ROUTE 31 AND I-481 INTERSECTION.
BM 2	432.57	E= 1160973.1 N= 914302.1	BM 2 IS A CUT 'X' ON THE SOUTH SIDE OF A TRAFFIC SIGNAL POLE BASE. LOCATED 60' +/- NORTHWEST OF ROUTE 31 AND I-481 INTERSECTION.
BM 3	432.45	N= 1160999.5 E= 914373.0	BM 3 IS A NAIL WITH WASHERS IN A UTILITY POLE 'NG 51-D' WITH A LIGHT. LOCATED 80' +/- NORTHEAST OF ROUTE 31 AND I-481 INTERSECTION.

SURVEYED BY PRUDENT ENGINEERING - BASELINE & BENCHMARKS

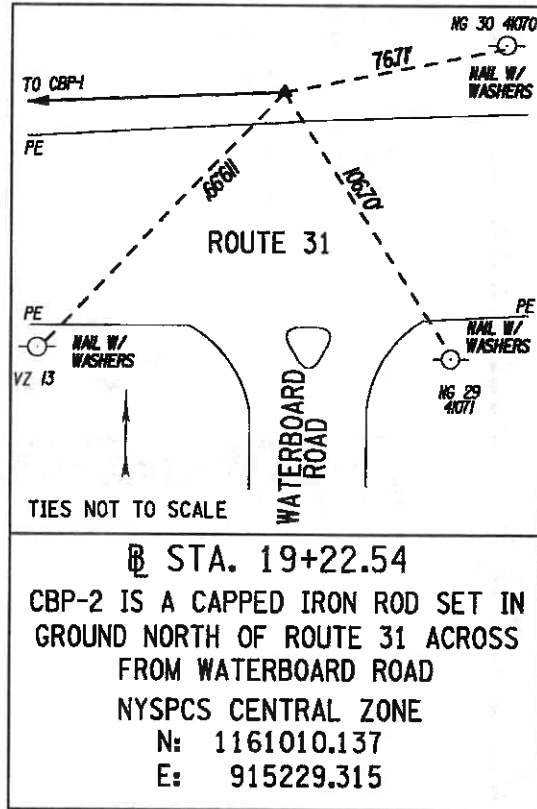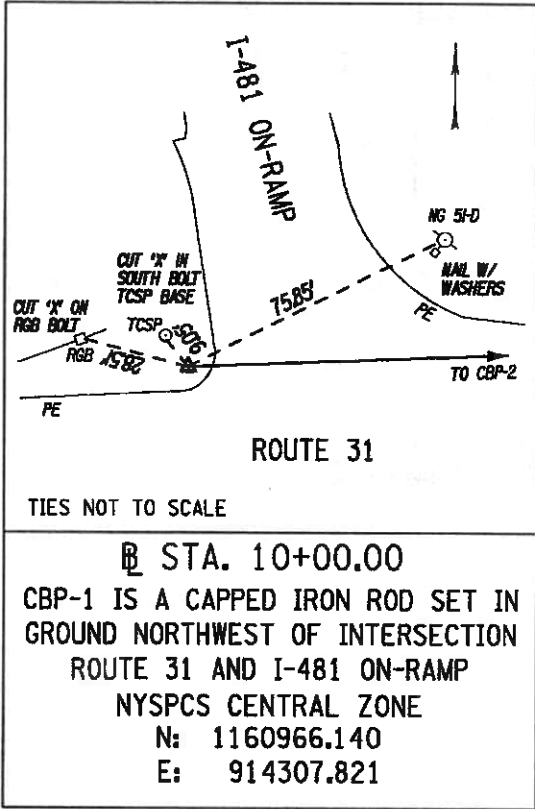

THE SURVEY DATA ON THIS SHEET WAS PREPARED AND SUBMITTED BY NYSDOT CONSULTANTS. THE PROFESSIONAL ENGINEER SEAL ON THIS PLAN CERTIFIES THE COMPLETENESS OF THE DATA, BUT DOES NOT CERTIFY THE ACCURACY OF THIS DATA.

AFFIX SEAL:
ON:

ALTERED BY:
ON:



SIGNAL NO. 236
ONONDAGA COUNTY

AS-BUILT REVISIONS
DESCRIPTION OF ALTERATIONS:

SH 1039 - BALDWINVILLE-CICERO
SH 69-5 EUCLID-NORTH SYRACUSE HIGHWAY

PIN 3807.34
NY 31, 481

BRIDGES

CULVERTS

ALL DIMENSIONS IN FT UNLESS OTHERWISE NOTED

TRAFFIC SIGNAL NO. 236-BASELINE TIES

BASELINE TIES AND BENCHMARK TABLE

CONTRACT NUMBER
D264029

DRAWING NO. TSP-38
SHEET NO. 60

IT IS A VIOLATION OF LAW FOR ANY PERSON, UNLESS THEY ARE ACTING UNDER THE DIRECTION OF A LICENSED PROFESSIONAL ENGINEER, ARCHITECT, LANDSCAPE ARCHITECT, OR LAND SURVEYOR, TO ALTER AN ITEM IN ANY WAY. IF AN ITEM BEARING THE STAMP OF A LICENSED PROFESSIONAL IS ALTERED, THE ALTERING ENGINEER, ARCHITECT, LANDSCAPE ARCHITECT, OR LAND SURVEYOR SHALL STAMP THE DOCUMENT AND INCLUDE THE NOTATION "ALTERED BY" FOLLOWED BY THEIR SIGNATURE, THE DATE OF SUCH ALTERATION, AND A SPECIFIC DESCRIPTION OF THE ALTERATION.



[illegible]

Overlap 1-16 Program Parm+ [1.5.2.1] [1.5.2.2]

Overlap Conflict Lock		OFF	Overlap Lock Inhibit		OFF	Parent Ph Clearance		OFF	Extra Included Ph		ON		
1	Included Ø	1				Type	FYA-4		Included Ø			Type	NORMAL
	Modifier Ø	2				Gm			9	Modifier Ø		Gm	
	Conflict Ø					Yel	3.5			Conflict Ø		Yel	3.5
	Conflict Olap					Red	1.5		I	Conflict Olap		Red	1.5
A	Conflict Ped					LG				Conflict Ped		LG	
	Included Ø					Type	NORMAL		Included Ø			Type	NORMAL
	Modifier Ø					Gm			10	Modifier Ø		Gm	
	Conflict Ø					Yel	3.5			Conflict Ø		Yel	3.5
2	Conflict Olap					Red	1.5		J	Conflict Olap		Red	1.5
	Conflict Ped					LG				Conflict Ped		LG	
	Included Ø					Type	NORMAL		Included Ø			Type	NORMAL
	Modifier Ø					Gm			11	Modifier Ø		Gm	
B	Conflict Ø					Yel	3.5			Conflict Ø		Yel	3.5
	Conflict Olap					Red	1.5		K	Conflict Olap		Red	1.5
	Conflict Ped					LG				Conflict Ped		LG	
	Included Ø					Type	NORMAL		Included Ø			Type	NORMAL
3	Modifier Ø					Gm			12	Modifier Ø		Gm	
	Conflict Ø					Yel	3.5			Conflict Ø		Yel	3.5
	Conflict Olap					Red	1.5		L	Conflict Olap		Red	1.5
	Conflict Ped					LG				Conflict Ped		LG	
C	Included Ø					Type	NORMAL		Included Ø			Type	NORMAL
	Modifier Ø					Gm			13	Modifier Ø		Gm	
	Conflict Ø					Yel	3.5			Conflict Ø		Yel	3.5
	Conflict Olap					Red	1.5		M	Conflict Olap		Red	1.5
D	Conflict Ped					LG				Conflict Ped		LG	
	Included Ø					Type	NORMAL		Included Ø			Type	NORMAL
	Modifier Ø					Gm			14	Modifier Ø		Gm	
	Conflict Ø					Yel	3.5			Conflict Ø		Yel	3.5
E	Conflict Olap					Red	1.5		N	Conflict Olap		Red	1.5
	Conflict Ped					LG				Conflict Ped		LG	
	Included Ø					Type	NORMAL		Included Ø			Type	NORMAL
	Modifier Ø					Gm			15	Modifier Ø		Gm	
F	Conflict Ø					Yel	3.5			Conflict Ø		Yel	3.5
	Conflict Olap					Red	1.5		O	Conflict Olap		Red	1.5
	Conflict Ped					LG				Conflict Ped		LG	
	Included Ø					Type	NORMAL		Included Ø			Type	NORMAL
7	Modifier Ø					Gm			16	Modifier Ø		Gm	
	Conflict Ø					Yel	3.5			Conflict Ø		Yel	3.5
	Conflict Olap					Red	1.5		P	Conflict Olap		Red	1.5
	Conflict Ped					LG				Conflict Ped		LG	
G	Included Ø					Type	NORMAL		Included Ø			Type	NORMAL
	Modifier Ø					Gm			17	Modifier Ø		Gm	
	Conflict Ø					Yel	3.5			Conflict Ø		Yel	3.5
	Conflict Olap					Red	1.5			Conflict Olap		Red	1.5
H	Conflict Ped					LG				Conflict Ped		LG	
	Included Ø					Type	NORMAL		Included Ø			Type	NORMAL
	Modifier Ø					Gm			18	Modifier Ø		Gm	
	Conflict Ø					Yel	3.5			Conflict Ø		Yel	3.5
	Conflict Olap					Red	1.5			Conflict Olap		Red	1.5
	Conflict Ped					LG				Conflict Ped		LG	
	Included Ø					Type	NORMAL		Included Ø			Type	NORMAL
	Modifier Ø					Gm			19	Modifier Ø		Gm	
	Conflict Ø					Yel	3.5			Conflict Ø		Yel	3.5
	Conflict Olap					Red	1.5			Conflict Olap		Red	1.5
	Conflict Ped					LG				Conflict Ped		LG	
	Included Ø					Type	NORMAL		Included Ø			Type	NORMAL
	Modifier Ø					Gm			20	Modifier Ø		Gm	
	Conflict Ø					Yel	3.5			Conflict Ø		Yel	3.5
	Conflict Olap					Red	1.5			Conflict Olap		Red	1.5
	Conflict Ped					LG				Conflict Ped		LG	

Channel Settings [1.8.1]

.....Channel ->>	1	2	3	4	5	6	7	8	9	10	11	12	13	14	15	16	17	18	19	20	21	22	23	24
Phase / Olap #	1	2		4	4	6			1															
Channel Type	OLP	VEH	VEH	VEH	VEH	VEH	VEH	VEH	VEH	VEH	VEH	VEH	VEH	VEH	VEH	VEH	VEH	VEH	VEH	VEH	VEH	VEH	VEH	VEH
Channel Flash	DRK	Red	Red	Red	Red	Red	Red	Red	Red	Red	Red	Red	Red	Red	Red	Red	DRK	DRK	DRK	DRK	DRK	DRK	DRK	DRK
Alt Hz																								

Channel+ Settings [1.8.4]

.....Channel ->>	1	2	3	4	5	6	7	8	9	10	11	12	13	14	15	16	17	18	19	20	21	22	23	24
Flash Red+																								
Flash Yellow+									ON															
Flash Green+																								
Flash Inh Red+																								
Olap Ovrd									1															

Coord Transition, CoordPhs [2.5]

Pat#	Short	Long	Dwell	No Shortway Ø	E-Yld	Offset	RetHld	Float	Min Veh Perm	Min Ped Perm
1	12	22				EndGRN				
2	12	22				EndGRN				
3	12	22				EndGRN				
4	12	22				EndGRN				
5	12	22				EndGRN				
6	12	22				EndGRN				
7	12	22				EndGRN				
8	12	22				EndGRN				
9	12	22				EndGRN				
10	12	22				EndGRN				
11	12	22				EndGRN				
12	12	22				EndGRN				
13	12	22				EndGRN				
14	12	22				EndGRN				
15	12	22				EndGRN				
16	12	22				EndGRN				
17	12	22				EndGRN				
18	12	22				EndGRN				
19	12	22				EndGRN				
20	12	22				EndGRN				
21	12	22				EndGRN				
22	12	22				EndGRN				
23	12	22				EndGRN				
24	12	22				EndGRN				
25						BegGRN				
26						BegGRN				
27						BegGRN				
28						BegGRN				
29						BegGRN				
30						BegGRN				
31						BegGRN				
32						BegGRN				
33						BegGRN				
34						BegGRN				
35						BegGRN				
36						BegGRN				
37						BegGRN				
38						BegGRN				
39						BegGRN				
40						BegGRN				
41						BegGRN				
42						BegGRN				
43						BegGRN				
44						BegGRN				
45						BegGRN				
46						BegGRN				
47						BegGRN				
48						BegGRN				

Channel Params[1.8.3]

C1 IO Mode User Single BIU Map SINGLE Invert Rail Input OFF

Pre #	Enable	Type	Output	Delay	MinDura
1	ON	RAIL	Dwell		
2	ON	RAIL	Dwell		
3	ON	EMERG	Dwell		
4	ON	EMERG	Dwell		
5	ON	EMERG	Dwell		
6	ON	EMERG	Dwell		

Pre #	Track Grn	Min Dwell	Ext Dwell	PedClr+	Yel
1		2			
2		2			
3		2			
4		2			
5		2			
6		2			

Low Priority Preempts			
Pre #	Type	Min	Max
7	OFF		
8	OFF		
9	OFF		
10	OFF		

Pre #	Type	Min	Max
7	OFF		
8	OFF		
9	OFF		
10	OFF		

Stop Timer Over Preempt	OFF
Preempt or Ext Output	PRE
Max Seek Track Time	
Max Seek Dwell Time	

Channel Parameters [1.8.3]	
D Conn Mappings	None
Pre Invert Rail Input	OFF

[illegible][illegible]

Exit Phases [3.2]					Pre #	Lock	Override			Override		Flsh	Dwell	Link
Pre #	Exit Phase						Auto Flsh			Higher				
1					1	ON		ON			ON		OFF	
2					2	ON		ON			ON		OFF	
3					3	ON		ON			ON		OFF	
4					4	ON		ON			ON		OFF	
5					5	ON		ON			ON		OFF	
6					6	ON		ON			ON		OFF	

Exit Phases [3.2]					Pre #	Lock	Override			Override		Flsh	Dwell	Link
Pre #	Exit Phase						Auto Flsh			Higher				
1					1	ON		ON			ON		OFF	
2					2	ON		ON			ON		OFF	
3					3	ON		ON			ON		OFF	
4					4	ON		ON			ON		OFF	
5					5	ON		ON			ON		OFF	
6					6	ON		ON			ON		OFF	

[illegible]

[illegible]

C1-USER IO Map [1.8.9.1 In]

I1-1	1	Veh Call 1
I1-2	2	Veh Call 2
I1-3	3	Veh Call 3
I1-4	4	Veh Call 4
I1-5	5	Veh Call 5
I1-6	6	Veh Call 6
I1-7	7	Veh Call 7
I1-8	8	Veh Call 8
I2-1	9	Veh Call 9
I2-2	10	Veh Call 10
I2-3	11	Veh Call 11
I2-4	12	Veh Call 12
I2-5	13	Veh Call 13
I2-6	189	Unused
I2-7	189	Unused
I2-8	189	Unused
I3-1	189	Unused
I3-2	189	Unused
I3-3	189	Unused
I3-4	189	Unused
I3-5	189	Unused
I3-6	189	Unused
I3-7	189	Unused
I3-8	189	Unused
I4-1	189	Unused
I4-2	189	Unused
I4-3	189	Unused
I4-4	189	Unused
I4-5	189	Unused
I4-6	189	Unused
I4-7	229	33xCMUStop
I4-8	228	33xFlashSns
I5-1	189	Unused
I5-2	189	Unused
I5-3	189	Unused
I5-4	189	Unused
I5-5	189	Unused
I5-6	189	Unused
I5-7	189	Unused
I5-8	189	Unused
I6-1	189	Unused
I6-2	189	Unused
I6-3	189	Unused
I6-4	189	Unused
I6-5	189	Unused
I6-6	189	Unused
I6-7	189	Unused
I6-8	189	Unused

C1-USER IO Map [1.8.9.2 Out]

O1-1	0	Unused
O1-2	49	Ch1 Green
O1-3	2	Ch2 Red
O1-4	26	Ch2 Yellow
O1-5	50	Ch2 Green
O1-6	3	Ch3 Red
O1-7	27	Ch3 Yellow
O1-8	51	Ch3 Green
O2-1	4	Ch4 Red
O2-2	52	Ch4 Green
O2-3	5	Ch5 Red
O2-4	29	Ch5 Yellow
O2-5	53	Ch5 Green
O2-6	6	Ch6 Red
O2-7	30	Ch6 Yellow
O2-8	54	Ch6 Green
O3-1	7	Ch7 Red
O3-2	55	Ch7 Green
O3-3	8	Ch8 Red
O3-4	32	Ch8 Yellow
O3-5	56	Ch8 Green
O3-6	1	Ch1 Red
O3-7	25	Ch1 Yellow
O3-8	33	Ch9 Yellow
O4-1	10	Ch10 Red
O4-2	58	Ch10 Green
O4-3	11	Ch11 Red
O4-4	35	Ch11 Yellow
O4-5	59	Ch11 Green
O4-6	12	Ch12 Red
O4-7	36	Ch12 Yellow
O4-8	60	Ch12 Green
O5-1	28	Ch4 Yellow
O5-2	34	Ch10 Yellow
O5-3	0	Unused
O5-4	31	Ch7 Yellow
O5-5	115	Not Used
O5-6	115	Not Used
O5-7	115	Not Used
O5-8	114	Watchdog
O6-1	115	Not Used
O6-2	115	Not Used
O6-3	13	Ch13 Red
O6-4	37	Ch13 Yellow
O6-5	61	Ch13 Green
O6-6	14	Ch14 Red
O6-7	38	Ch14 Yellow
O6-8	62	Ch14 Green

C1-USER IO Map [1.8.9.2 Out]

O7-1	115	Not Used
O7-2	115	Not Used
O7-3	115	Not Used
O7-4	115	Not Used
O7-5	115	Not Used
O7-6	115	Not Used
O7-7	115	Not Used
O7-8	115	Not Used

C11S-USER IO Map [1.8.9.1 In]

I4-1		
I4-2		
I4-3		
I4-4		
I7-1	189	Unused
I7-2	189	Unused
I7-3	189	Unused
I7-4	189	Unused
I7-5	189	Unused
I7-6	189	Unused
I7-7	189	Unused
I7-8	189	Unused
I8-1	189	Unused
I8-2	189	Unused
I8-3	189	Unused
I8-4	189	Unused
I8-5	189	Unused
I8-6	189	Unused
I8-7	189	Unused
I8-8	189	Unused

C11S-USER IO Map [1.8.9.2 Out]

O8-1	115	Not Used
O8-2	115	Not Used
O8-3	115	Not Used
O8-4	115	Not Used
O8-5	115	Not Used
O8-6	115	Not Used
O8-7	115	Not Used
O8-8	115	Not Used

IO Logic [1.8.7]

Op1	Result	O1Fcn	Inv1	IO1	Opn1	O2Fcn	Inv2	IO2	Opn2	O3Fcn	Inv3	IO3	Opn3	Dly	Sec
I	0	=	----	-	I	0	----	-	I	0	----	-	I	0	DLY 0
I	0	=	----	-	I	0	----	-	I	0	----	-	I	0	DLY 0
I	0	=	----	-	I	0	----	-	I	0	----	-	I	0	DLY 0
I	0	=	----	-	I	0	----	-	I	0	----	-	I	0	DLY 0
I	0	=	----	-	I	0	----	-	I	0	----	-	I	0	DLY 0
I	0	=	----	-	I	0	----	-	I	0	----	-	I	0	DLY 0
I	0	=	----	-	I	0	----	-	I	0	----	-	I	0	DLY 0
I	0	=	----	-	I	0	----	-	I	0	----	-	I	0	DLY 0
I	0	=	----	-	I	0	----	-	I	0	----	-	I	0	DLY 0
I	0	=	----	-	I	0	----	-	I	0	----	-	I	0	DLY 0

Security Access Levels [8.2]

1	SWLOAD	22	None
2	SECURE	23	None
3	None	24	None
4	None	25	None
5	None	26	None
6	None	27	None
7	None	28	None
8	None	29	None
9	None	30	None
10	None	31	None
11	None	32	None
12	None	33	None
13	None	34	None
14	None	35	None
15	None	36	None
16	None	37	None
17	None	38	None
18	None	39	None
19	None	40	None
20	None	41	None
21	None	42	None

Security Access Levels [8.2]

43	None
44	None
45	None
46	None
47	None
48	None
49	None
50	None
51	None
52	None
53	None
54	None
55	None
56	None
57	None
58	None
59	None
60	None
61	None
62	None
63	None
64	None

Com Parameters [6.1]

Station ID	3236
Group ID	
Master ID	0
Backup Time	0
SysUp Modem [6.1]	
Enable Modem	OFF
Idle Time	0
Dial Time	0
Tel:	
Alt:	

2070 Port Params [6.2]

Port	Baud Rate	FCM
SP1	9600	MODE 6
SP2	9600	MODE 6
SP3	19200	MODE 6
SP4	38400	MODE 6
SP5	1200	AUTO
SP6	1200	AUTO
SP7	1200	AUTO
SP8	1200	AUTO

2070 IP 1 Addressing [6.5]

Addressing				
Addr	192	168	0	105
Mask	255	255	255	0
Brdcst	0	0	0	0
GtWay	192	168	0	1
Port	0			

2070 IP 2 Addressing [6.5]

Addressing				
Addr	0	0	0	0
Mask	0	0	0	0
Brdcst	0	0	0	0
GtWay	0	0	0	0
Port	0			

2070 Port Binding Ports [6.6]



	Port	Echo	Mode
ASYN1	SP1	OFF	0
ASYN2	SP2	OFF	0
ASYN3	SP3	OFF	0
ASYN4	SP4	OFF	0
SYN1	SP5	SYN3	OFF
SYN2	OFF	SYN4	OFF

2070 Port Binding Functions [6.6]


Function	Channel	Function	Channel
TS2/CVM	None	SYSUp	ASYN2
CMU/MMU	None	SYSDown	ASYN1
Opticom	None	Shell	None
Loop Det.	None		
GPS	-		

#	Event / Alarm	Ev	Alr	Call Phases[1.1.5]								Redirect Phases[1.1.5]								Inhibit Phases[1.1.5]																
1	Power Up Alarm.	ON	ON	Ø	Ø	Phases Called By Ø						From	To	From	To	From	To	From	To	1	2	3	4	5	6	7	8	9	10	11	12	13	14	15	16	
2	Stop Timing	ON	ON	1								1								1																
3	TS1 Cabinet Door	ON	ON	2								2								2																
4	Coordination Failure	ON	ON	3								3								3																
5	External Alarm # 1	ON	ON	4								4								4																
6	External Alarm # 2	ON	ON	5								5								5																
7	External Alarm # 3	ON	ON	6								6								6																
8	External Alarm # 4	ON	ON	7								7								7																
9	Closed Loop Disabled	ON	ON	8								8								8																
10	External Alarm # 5	ON	ON	9								9								9																
11	External Alarm # 6	ON	ON	10								10								10																
12	Manual Control Enable	ON	ON	11								11								11																
13	Coord Free Input	ON	ON	12								12								12																
14	Local Flash Input	ON	ON	13								13								13																
15	MMU Flash	ON	ON	14								14								14																
16	CMU Flash	ON	ON	15								15								15																
17	Cycle Fault	ON	ON	16								16								16																
18	Cycle Failure	ON	ON	Alt Call & Redirect # 1 [1.1.6.3]								Alt Inhibit Phases # 1 [1.1.6.3]																								
19	Coordination Fault	ON	ON	Col	Ø	Phases Called By Ø						From	To	From	To	From	To	From	To	1	2	3	4	5	6	7	8	9	10	11	12	13	14	15	16	
20	Controller Fault	ON	ON	1								1								1																
21	Detector SDLC Failure	ON	ON	2								2								2																
22	MMU SDLC Failure	ON	ON	3								3								3																
23	Critical SDLC Failure	ON	ON	4								4								4																
24	Reserved	ON	ON	5								5								5																
25	EEPROM CRC Fault	ON	ON	6								6								6																
26	Detector Diagnostic Failure	ON	ON	7								7								7																
27	BIU Detector Failure	ON	ON	8								8								8																
32	Queue detector alarm	ON	ON	Alt Call & Redirect # 2 [1.1.6.3]								Alt Inhibit Phases # 2 [1.1.6.3]																								
29	Ped Detector Fault	ON	ON	Col	Ø	Phases Called By Ø						From	To	From	To	From	To	From	To	1	2	3	4	5	6	7	8	9	10	11	12	13	14	15	16	
30	Coord Diagnostic Fault	ON	ON	1								1								1																
41	TempAlert Probe Ch. A	ON	ON	2								2								2																
42	TempAlert Probe Ch. B	ON	ON	3								3								3																
47	Coord Active	ON	ON	4								4								4																
48	Preempt Active	ON	ON	5								5								5																
49	Preempt 1 Input	ON	ON	6								6								6																
50	Preempt 2 Input	ON	ON	7								7								7																
51	Preempt 3 Input	ON	ON	8								8								8																
52	Preempt 4 Input	ON	ON	Coord, CIC Plans [2.3]								Unit Parameters [1.2.1]																								
53	Preempt 5 Input	ON	ON	CIC	CoØ	Grow	1	2	3	4	5	6	7	8	Allow Skip Yellow	OFF	Max Cycle Time																			
54	Preempt 6 Input	ON	ON	1	OFF										TOD Dim Enable	OFF	Cycle Fault Action	Alarm																		
55	Preempt 7 Input	ON	ON	2	OFF										Tone Disable	OFF																				
56	Preempt 8 Input	ON	ON	3	OFF										Diamond Mode	4Ph																				
57	Preempt 9 Input	ON	ON	4	OFF										Backup Time (s)	900																				
58	Preempt 10 Input	ON	ON	Auto Flash Phase/Olap Settings [1.4.2]																																
61	In Transition	ON	ON	Yel Ø											Cycle Fault Action	Alarm																				
81	FIO Status Alarm	ON	ON	Yel (olaps)											Enable Run Timer	ON	### 31 @ 481 NB																			
																			07/12/23																	Page 10

1. THE CONTRACTOR SHALL INSTALL NEW SIDEWALK, CURB RAMPS, LANDINGS, AND CAST IRON EMBEDDED DETECTABLE WARNING UNITS THAT MEET ADA STANDARDS, AS SHOWN ON THE PLANS.
2. SEE STANDARD SHEET 600-1 FOR SIDEWALK CURB RAMP DETAILS. IF THERE ARE ANY QUESTIONS REGARDING ADA SIDEWALK LAYOUTS THE CONTRACTOR MAY CONTACT THE REGIONAL LANDSCAPE ARCHITECT AT (315)428-4738.
3. THE SIDEWALK DEPTH SHALL BE 6" FOR RADIUS SLABS AND 4" FOR ALL OTHER SLABS.
4. KEY NUMBERS 22 AND 23 SHALL BE UTILIZED ADJACENT TO NEW SIDEWALK TO MATCH EXISTING CONDITIONS.
5. PEDESTRIAN POLES SHALL BE INSTALLED ADJACENT TO SIDEWALKS.
6. ITEM 680,77000505 - MODIFY TRAFFIC SIGNAL INSTALLATION, LOCATION 5. THIS ITEM SHALL INCLUDE ANY WORK NECESSARY TO MODIFY EXISTING PULLBOXES TO ACCEPT CONNECTIONS TO ADDITIONAL RUNS OF CONDUIT.
7. THE CONTRACTOR SHALL CLEAN AND TACK COAT ALL VERTICAL SURFACES AND BETWEEN ALL LIFTS OF PAVEMENT.

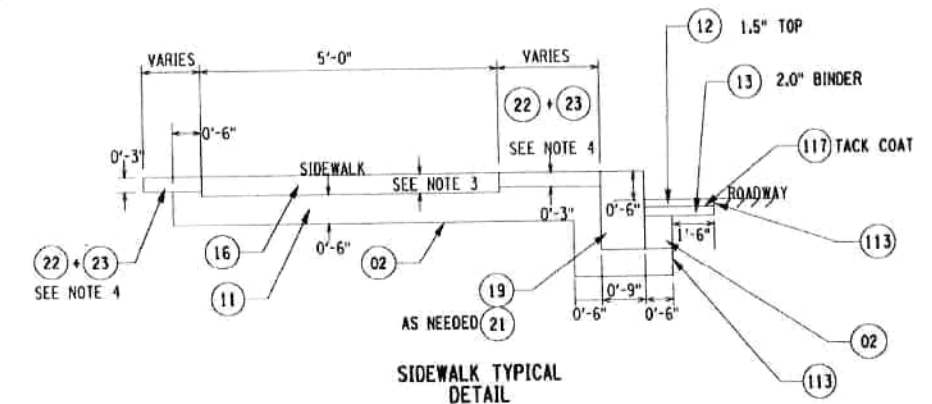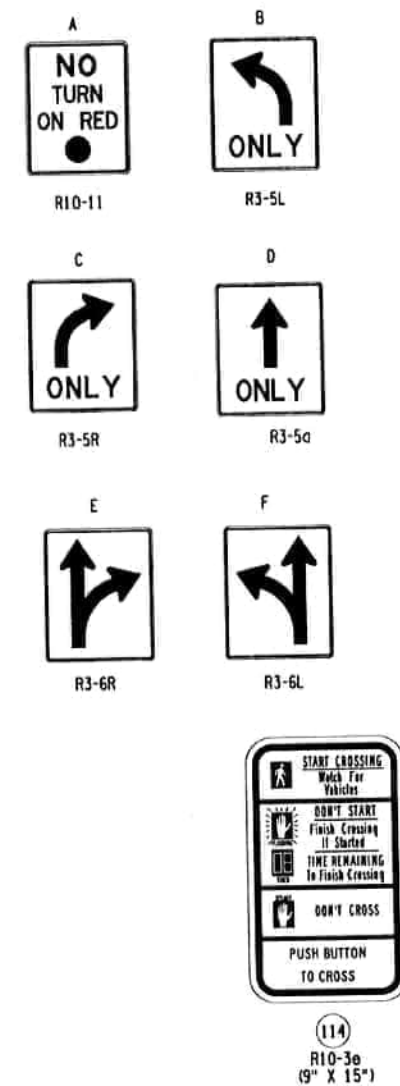

SIGNAL NO. 237P
ONONDAGA COUNTY

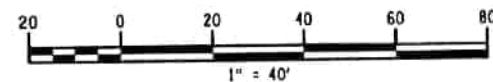

SEE ITEM NUMBERS AND DESCRIPTIONS ON TSP-24

AFFIX SEAL:
ON:

3/17/15

ALTERED BY:
ON:



SHEET NO. 47

DOCUMENT NAME: 3806.46_CPH_TSP_SIG237p.dgn

		TABLE OF CLEARANCES									
		FROM									
		G	R	R/G	G	G	R	R	G	G	R
TO	G	G	R	R/G	G	G	R	R	G	G	R
	R	Y	R	R/G	Y	Y	R	R	Y	Y	R
	R/G	Y	R	R/G	Y	Y	R	R	Y	Y	R
	G	X	R	X	X	X	X	X	X	X	X
	R	X	R	X	X	X	X	X	X	X	X
	R/G	X	R	X	X	X	X	X	X	X	X
	G	X	R	X	X	X	X	X	X	X	X
	R	X	R	X	X	X	X	X	X	X	X


LEGEND:
G = CIRCULAR GREEN
-G = LEFT GREEN ARROW
G = RIGHT GREEN ARROW
V = VERTICAL GREEN ARROW
R = CIRCULAR RED
-R = LEFT RED ARROW
R = RIGHT RED ARROW
Y = CIRCULAR YELLOW
-Y = LEFT YELLOW ARROW
Y = RIGHT YELLOW ARROW

TABLE OF OPERATIONS												
FACE	PHASE	1	2	3	4	5	6	7	8	9	10	11
		1	2	3	4	5	6	7	8	9	10	11
	Ø1	-G	-G	R	R	R	R	R	-R	-R	R	R
	Ø2	-R	-R	R	R	G	G/G	R	-R	-R	R	R
	Ø4	-R	-R	R	R	R	R	R	-R	-R	G	G
	Ø6	-R	-R	G	G	R	R	R	-R	-R	R	R
	Ø1 + Ø6 + OVL A	-G	-G	G	G	R	R	R	-G	-G	R	R
	Ø2 + Ø6 + OVL B	-R	-R	G	G	G	G/G	R	-R	-R	R	R
	Ø3 + OVL A&B	-R	-R	R	R	R	R/G	G	-G	-G	G	G
	Ø4 + PED A	-R	-R	R	R	R	R	R	-R	-R	R	R
	EMERGENCY FLASH	FR	FR	FR	FR	FR	FR	FR	FR	FR	FR	FR

*UPON ACTUATION OF A PEDESTRIAN PUSH BUTTON, A "WALKING MAN" INDICATION FOLLOWED BY A FLASHING "HAND" INDICATION FOLLOWED BY A STEADY "HAND" WILL BE DISPLAYED, AND COUNTDOWN TIMER IS INITIATED.

SIGNAL OPERATIONS SPECIFICATIONS					
TABLE OF INPUT WIRING					
ONONDAGA COUNTY					
FUNCTION	DETECTOR NO.	TYPE	TERMINAL BOARD WIRING	LOOP DIMENSIONS	REMARKS
Ø1	1A, 1B	SPLIT PRESENCE	1A, 1B	6" X 32"	ROUTE 31 EASTBOUND LEFT TURN LANE
Ø1	1C, 1D	SPLIT PRESENCE	2A, 2B	6" X 30"	ROUTE 31 EASTBOUND LEFT TURN LANE
Ø6	6A	CALLING	3A, 3B	6" X 6"	ROUTE 31 EASTBOUND THRU LANE
Ø6	6B	CALLING	4A, 4B	6" X 6"	ROUTE 31 EASTBOUND THRU/RIGHT LANE
Ø6	6C	POINT	5A, 5B	6" X 6"	ROUTE 31 EASTBOUND THRU LANE
Ø6	6D	POINT	6A, 6B	6" X 6"	ROUTE 31 EASTBOUND THRU/RIGHT LANE
Ø2	2A	CALLING	7A, 7B	6" X 6"	ROUTE 31 WESTBOUND THRU LANE
Ø2	2B	POINT	8A, 8B	6" X 6"	ROUTE 31 WESTBOUND THRU LANE
Ø2	2C	CALLING	9A, 9B	6" X 6"	ROUTE 31 WESTBOUND THRU LANE
Ø2	2D	POINT	10A, 10B	6" X 6"	ROUTE 31 WESTBOUND THRU LANE
Ø2	2E	CALLING	11A, 11B	6" X 6"	ROUTE 31 WESTBOUND THRU LANE
Ø3	3A, 3B	SPLIT PRESENCE	12A, 12B	6" X 30"	MALL SOUTHBOUND THRU/LEFT LANE
Ø1	3C, 3D	SPLIT PRESENCE	13A, 13B	6" X 32"	MALL SOUTHBOUND RIGHT TURN LANE
Ø1	3E, 3F	SPLIT PRESENCE	14A, 14B	6" X 34"	MALL SOUTHBOUND RIGHT TURN LANE
Ø4	4A	PRESENCE	15A, 15B	1 LOOP	DRIVEWAY NORTHBOUND
			16A, 16B		
			17A, 17B		
Ø2	2F	CALLING	18A, 18B	6" X 30"	ROUTE 31 WESTBOUND LEFT TURN LANE
			19A, 19B		
			20A, 20B		
PED (Ø2)	A1, A2	PED BUTTON	21A, 21B	-	CROSSING ROUTE 31

PHASE DIAGRAM

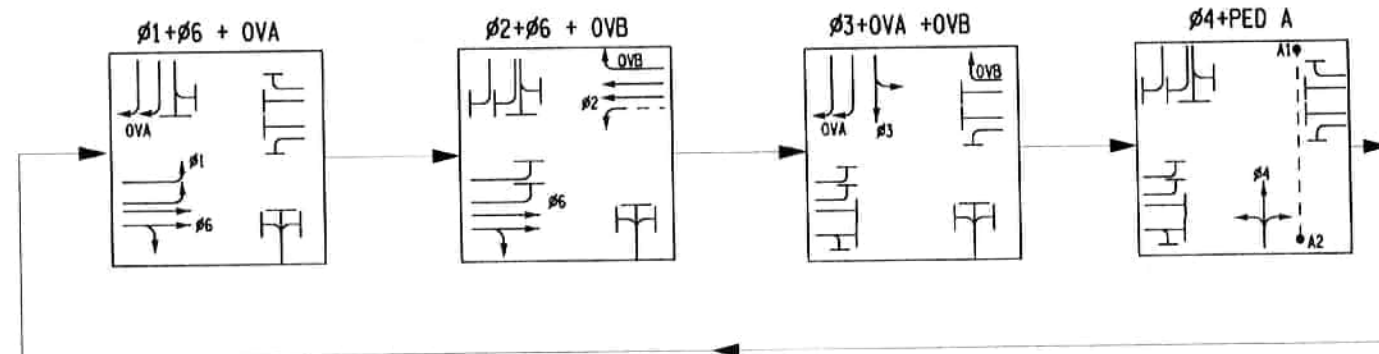

AFFIX SEAL: ON: 3/17/15	ALTERED BY: ON:

SIGNAL NO. 237P
ONONDAGA COUNTY

AS-BUILT REVISIONS
DESCRIPTION OF ALTERATIONS:

2015-2016 TRAFFIC SIGNAL REQUIREMENTS CONTRACT
NYS ROUTE 31 AT GREAT NORTHERN MALL (WEST)
TOWN OF CLAY
COUNTY: ONONDAGA

PIH 3806.46
RTE 31

BRIDGES

CULVERTS

ALL DIMENSIONS IN FT UNLESS OTHERWISE NOTED
TRAFFIC SIGNAL NO. 237P - TABLES

CONTRACT NUMBER

D262917

DRAWING NO. TSP-23

SHEET NO. 48

IT IS A VIOLATION OF LAW FOR ANY PERSON, UNLESS THEY ARE ACTING UNDER THE DIRECTION OF A LICENSED PROFESSIONAL ENGINEER, ARCHITECT, LANDSCAPE ARCHITECT, OR LAND SURVEYOR, TO ALTER AN ITEM IN ANY WAY. IF AN ITEM BEARING THE STAMP OF A LICENSED PROFESSIONAL IS ALTERED, THE ALTERING ENGINEER, ARCHITECT, LANDSCAPE ARCHITECT, OR LAND SURVEYOR SHALL STAMP THE DOCUMENT AND INCLUDE THE NOTATION "ALTERED BY" FOLLOWED BY THEIR SIGNATURE, THE DATE OF SUCH ALTERATION, AND A SPECIFIC DESCRIPTION OF THE ALTERATION.


NEW YORK STATE DEPARTMENT OF TRANSPORTATION REGION 03
DOCUMENT NAME: 380646.CPH.TS1.SIG237P.dgn

FILE NAME = 380646.CPI1.TS2.SIG237P.dgn
DATE/TIME = 13-MAR-2015 16:09
USER = mshuaids

DESIGN SUPERVISOR E. RODRIGUEZ
JOB MANAGER B. COREY
DESIGN J. FLINT
CHECK
DRAFTING
CHECK
PROJECT MANAGER

SIGNAL OPERATIONS SPECIFICATIONS TABLE OF SWITCH PACKS							ONONDAGA COUNTY	
SIGNAL NO. 237P								
SWITCH PACK	FUNCTION	FACE NO.'s	FLASH PLUG	INDICATIONS	TERMINAL	WIRING BOARD		
					TERMINAL	WIRING COLOR CODE		
SP 1	#1	1,2	R	R Y G GROUND WIRE	SP 1R SP 1Y SP 1G GROUND BUS	14 / 19C - 1 - R 14 / 19C - 1 - O 14 / 19C - 1 - G 14 / 19C - 1 - W		
SP 2				R Y G GROUND WIRE	SP 2R SP 2Y SP 2G GROUND BUS			
SP 3	#2	5,6	R	R Y G GROUND WIRE	SP 3R SP 3Y SP 3G GROUND BUS	14 / 19C - 2 - R 14 / 19C - 2 - O 14 / 19C - 2 - G 14 / 19C - 2 - W		
SP 4	OVA (#1)	8,9	R	R Y G GROUND WIRE	SP 4R SP 4Y SP 4G GROUND BUS	14 / 19C - 1 - B/R 14 / 19C - 1 - O/R 14 / 19C - 1 - BL/R 14 / 19C - 1 - W/R		
SP 5				R Y G GROUND WIRE	SP 5R SP 5Y SP 5G GROUND BUS			
SP 6				R Y G GROUND WIRE	SP 6R SP 6Y SP 6G GROUND BUS			
SP 7	#3	7	R	R Y G GROUND WIRE	SP 7R SP 7Y SP 7G GROUND BUS	14 / 19C - 1 - R/B 14 / 19C - 1 - O/B 14 / 19C - 1 - G/B 14 / 19C - 1 - W/B		
SP 8	OVB (#3)	6	R	R Y G GROUND WIRE	SP 8R SP 8Y SP 8G GROUND BUS	14 / 19C - 2 - O/R 14 / 19C - 2 - BL/R 14 / 19C - 2 - W/R		
SP 9				R Y G GROUND WIRE	SP 9R SP 9Y SP 9G GROUND BUS			
SP 10	#6	3,4	R	R Y G GROUND WIRE	SP 10R SP 10Y SP 10G GROUND BUS	14 / 19C - 2 - R/W 14 / 19C - 2 - B/W 14 / 19C - 2 - G/W 14 / 19C - 2 - W/W		
SP 11				R Y G GROUND WIRE	SP 11R SP 11Y SP 11G GROUND BUS			
SP 12				R Y G GROUND WIRE	SP 12R SP 12Y SP 12G GROUND BUS			
SP 13	#4	10,11	R	R Y G GROUND WIRE	SP 13R SP 13Y SP 13G GROUND BUS	14 / 19C - 2 - R/B 14 / 19C - 2 - O/B 14 / 19C - 2 - G/B 14 / 19C - 2 - W/B		
SP 14				R Y G GROUND WIRE	SP 14R SP 14Y SP 14G GROUND BUS			
SP 15	PED A (#4)	A1 A2	W	HAND MAN GROUND WIRE	SP 12R SP 12Y SP 12G GROUND BUS	14/7C-1-R 14/7C-1-G 14/7C-1-W	14/7C-2-R 14/7C-2-G 14/7C-2-W	
SP 16				R Y G GROUND WIRE	SP 13R SP 13Y SP 13G GROUND BUS			

SIGNAL NO. 237P			ESTIMATE OF QUANTITIES		ONONDAGA COUNTY	
KEY NO.	ITEM NO.	DESCRIPTION	UNIT	QUANTITY		
(02)	203.02	UNCLASSIFIED EXCAVATION AND DISPOSAL	CY	3.5		
(10)	206.0320 10	TRAFFIC SIG. CONDUIT EXCAV. AND RESTORATION IN GRASS AND UNPAVED AREAS	LF	50		
(11)	304.15	SUBBASE COURSE, OPTIONAL TYPE	SY	1.75		
(12)	402.097202	9.5 F2 TOP COURSE HMA, 70 SERIES COMPACTION	T	0.1		
(13)	402.257902	25 F9 BINDER COURSE HMA, 70 SERIES COMPACTION	T	0.15		
(16)	608.0101	CONCRETE SIDEWALKS AND DRIVEWAYS	CY	1.5		
(18)	608.21000003	CAST IRON EMBEDDED DETECTABLE WARNING UNITS	SY	2		
(19)	609.0206	STONE CURB, GRANITE (TYPE E100)	LF	20		
(21)	609.15	RESETTING EXISTING CURB	LF	20		
(22)	610.1402	TOPSOIL - ROADSIDE	CY	1		
(23)	610.1601	ESTABLISHING TURF - ROADSIDE	SY	10		
(24)	619.1613	MAINTAIN TRAFFIC SIGNAL EQUIPMENT (REQUIREMENT C)	INT MO	3		
(26)	685.01	WHITE EPOXY REFLECTORIZED PAVEMENT STRIPES - 15 MILS	LF	515		
(36)	680.5001	POLE EXCAVATION & CONCRETE FOUNDATION	CY	2.2		
(38)	680.51 10	ALTER ELEVATION OF PULLBOXES	EA	4		
(39)	680.510501	PULLBOX - RECTANGULAR 26 X 18 INCH	EA	1		
(41)	680.520106	CONDUIT, METAL STEEL, ZINC COATED, 2 NPS	LF	50		
(45)	680.5301 10	CLEAN EXISTING CONDUIT	LF	350		
(58)	680.6708	TRAFFIC SIGNAL POLE-POST TOP MOUNTED, 8 = MOUNTING HEIGHT IN FEET	EA	2		
(66)	680.730714	SIGNAL CABLE, 7 CONDUCTORS, 14AWG	LF	400		
(73)	680.77000505	MODIFY TRAFFIC SIGNAL INSTALLATION - LOCATION 5	ELOC	1		
(91)	680.813105	PED SIGNAL MODULE 12 INCH, LED	EA	2		
(92)	680.813106	PEDESTRIAN SIGNAL SECTION, POLYCARBONATE, TYPE 1, 12 INCH	EA	4		
(94)	680.8142	PEDESTRIAN SIGNAL POST TOP MOUNTED ASSEMBLY	EA	2		
(95)	680.8150 10	PEDESTRIAN COUNT - DOWN TIMER MODULE	EA	2		
(113)	627.50140008	CUTTING PAVEMENT	LF	25		
(114)	680.81330010	AUDIBLE PEDESTRIAN SIGNAL	EA	2		
(117)	407.0102	DILUTED TACK COAT	GAL	.75		
(119)	520.60900002	SAW CUTTING CURBS	LF	5		

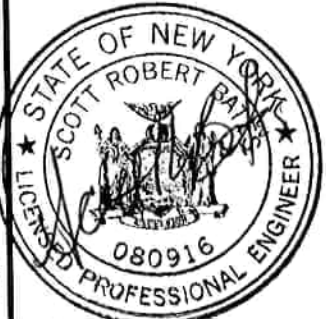AFFIX SEAL: ON: 3/17/15	ALTERED BY: ON:
	

SIGNAL NO. 237P
ONONDAGA COUNTY

AS-BUILT REVISIONS
DESCRIPTION OF ALTERATIONS:

2015-2016 TRAFFIC SIGNAL REQUIREMENTS CONTRACT
NYS ROUTE 31 AT GREAT NORTHERN MALL (WEST)
TOWN OF CLAY
COUNTY: ONONDAGA

PIN 3806.46
RTE 31

BRIDGES

CULVERTS

ALL DIMENSIONS IN FT UNLESS OTHERWISE NOTED

TRAFFIC SIGNAL NO. 237P - TABLES

CONTRACT NUMBER

0262917

DRAWING NO. TSP-24

SHEET NO. 49

IT IS A VIOLATION OF LAW FOR ANY PERSON, UNLESS THEY ARE ACTING UNDER THE DIRECTION OF A LICENSED PROFESSIONAL ENGINEER, ARCHITECT, LANDSCAPE ARCHITECT, OR LAND SURVEYOR, TO ALTER AN ITEM IN ANY WAY. IF AN ITEM BEARING THE STAMP OF A LICENSED PROFESSIONAL IS ALTERED, THE ALTERING ENGINEER, ARCHITECT, LANDSCAPE ARCHITECT, OR LAND SURVEYOR SHALL STAMP THE DOCUMENT AND INCLUDE THE NOTATION "ALTERED BY" FOLLOWED BY THEIR SIGNATURE, THE DATE OF SUCH ALTERATION, AND A SPECIFIC DESCRIPTION OF THE ALTERATION.

NEW YORK STATE DEPARTMENT OF TRANSPORTATION REGION 03
DOCUMENT NAME: 380646.CPI1.TS2.SIG237P.dgn

Overlap 1-16 Program Parm+ [1.5.2.1] [1.5.2.2]

Overlap Conflict Lock		OFF	Overlap Lock Inhibit		OFF	Parent Ph Clearance		OFF	Extra Included Ph		ON		
1	Included Ø	1	3			Type	NORMAL		Included Ø			Type	NORMAL
	Modifier Ø					Gm			9	Modifier Ø		Gm	
	Conflict Ø					Yel	3.5			Conflict Ø		Yel	3.5
	Conflict Olap					Red	1.5		I	Conflict Olap		Red	1.5
2	Conflict Ped					LG				Conflict Ped		LG	
	Included Ø	2	3			Type	NORMAL		Included Ø			Type	NORMAL
	Modifier Ø					Gm			10	Modifier Ø		Gm	
	Conflict Ø					Yel	3.5			Conflict Ø		Yel	3.5
3	Conflict Olap					Red	1.5		J	Conflict Olap		Red	1.5
	Conflict Ped					LG				Conflict Ped		LG	
	Included Ø					Type	NORMAL		Included Ø			Type	NORMAL
	Modifier Ø					Gm			11	Modifier Ø		Gm	
4	Conflict Ø					Yel	3.5			Conflict Ø		Yel	3.5
	Conflict Olap					Red	1.5		K	Conflict Olap		Red	1.5
	Conflict Ped					LG				Conflict Ped		LG	
	Included Ø					Type	NORMAL		Included Ø			Type	NORMAL
5	Modifier Ø					Gm			12	Modifier Ø		Gm	
	Conflict Ø					Yel	3.5			Conflict Ø		Yel	3.5
	Conflict Olap					Red	1.5		L	Conflict Olap		Red	1.5
	Conflict Ped					LG				Conflict Ped		LG	
6	Included Ø					Type	NORMAL		Included Ø			Type	NORMAL
	Modifier Ø					Gm			13	Modifier Ø		Gm	
	Conflict Ø					Yel	3.5			Conflict Ø		Yel	3.5
	Conflict Olap					Red	1.5		M	Conflict Olap		Red	1.5
7	Conflict Ped					LG				Conflict Ped		LG	
	Included Ø					Type	NORMAL		Included Ø			Type	NORMAL
	Modifier Ø					Gm			14	Modifier Ø		Gm	
	Conflict Ø					Yel	3.5			Conflict Ø		Yel	3.5
8	Conflict Olap					Red	1.5		N	Conflict Olap		Red	1.5
	Conflict Ped					LG				Conflict Ped		LG	
	Included Ø					Type	NORMAL		Included Ø			Type	NORMAL
	Modifier Ø					Gm			15	Modifier Ø		Gm	
9	Conflict Ø					Yel	3.5			Conflict Ø		Yel	3.5
	Conflict Olap					Red	1.5		O	Conflict Olap		Red	1.5
	Conflict Ped					LG				Conflict Ped		LG	
	Included Ø					Type	NORMAL		Included Ø			Type	NORMAL
10	Modifier Ø					Gm			16	Modifier Ø		Gm	
	Conflict Ø					Yel	3.5			Conflict Ø		Yel	3.5
	Conflict Olap					Red	1.5		P	Conflict Olap		Red	1.5
	Conflict Ped					LG				Conflict Ped		LG	

Channel Settings [1.8.1]

.....Channel ->>	1	2	3	4	5	6	7	8	9	10	11	12	13	14	15	16	17	18	19	20	21	22	23	24
Phase / Olap #	1	2	1				3	2		6	1		4	4										
Channel Type	VEH	VEH	VEH	OLP	VEH	VEH	VEH	OLP	VEH	VEH	VEH	VEH	VEH	PED	VEH	VEH	VEH	VEH	VEH	VEH	VEH	VEH	VEH	VEH
Channel Flash	DRK	Red	Red	DRK	Red	Red	DRK	DRK	Red	Red	Red	Red	Red	DRK	Red	Red	DRK	DRK	DRK	DRK	DRK	DRK	DRK	DRK
Alt Hz																								

Channel+ Settings [1.8.4]

.....Channel ->>	1	2	3	4	5	6	7	8	9	10	11	12	13	14	15	16	17	18	19	20	21	22	23	24
Flash Red+																								
Flash Yellow+																								
Flash Green+																								
Flash Inh Red+																								
Olap Ovrd																								

Coord Transition, CoordPhs [2.5]

Pat#	Short	Long	Dwell	No Shortway Ø	E-Yld	Offset	RetHld	Float	Min Veh Perm	Min Ped Perm
1	12	22		4		EndGRN				
2	12	22		4		EndGRN				
3	12	22		4		EndGRN				
4	12	22		4		EndGRN				
5	12	22				EndGRN				
6	12	22				EndGRN				
7	12	22				EndGRN				
8	12	22				EndGRN				
9	12	22				EndGRN				
10	12	22				EndGRN				
11	12	22				EndGRN				
12	12	22				EndGRN				
13	12	22				EndGRN				
14	12	22				EndGRN				
15	12	22				EndGRN				
16	12	22				EndGRN				
17	12	22				EndGRN				
18	12	22				EndGRN				
19	12	22				EndGRN				
20	12	22				EndGRN				
21	12	22				EndGRN				
22	12	22				EndGRN				
23	12	22				EndGRN				
24	12	22				EndGRN				
25						BegGRN				
26						BegGRN				
27						BegGRN				
28						BegGRN				
29						BegGRN				
30						BegGRN				
31						BegGRN				
32						BegGRN				
33						BegGRN				
34						BegGRN				
35						BegGRN				
36						BegGRN				
37						BegGRN				
38						BegGRN				
39						BegGRN				
40						BegGRN				
41						BegGRN				
42						BegGRN				
43						BegGRN				
44						BegGRN				
45						BegGRN				
46						BegGRN				
47						BegGRN				
48						BegGRN				

Channel Params[1.8.3]

C1 IO Mode User Single BIU Map SINGLE Invert Rail Input OFF

Veh Par 1-64 [5.1]										Veh Par 1-64 [5.1]										Vehicle Options 1-64 [5.2]										Vehicle Options 1-64 [5.2]										Parameters+ 1-64 [5.3]	
Det #	Call Ø	Swi Ø	Dlay	Ext	Que	No Act	Max Pres	Err Cnt	Fail Time	Det #	Call Ø	Swi Ø	Dlay	Ext	Que	No Act	Max Pres	Err Cnt	Fail Time	Det #	Call	Ext	Que	Add Init	Red Lock	Yell Lock	occ	vol	Det #	Call	Ext	Que	Add Addlni	Red Lock	Yell Lock	occ	vol	Det #	cc G	cc Y	cc R	Dlay 1	Dlay 2	Type	Src	
1	1						45	50	2	33							45	50		1	ON	ON		ON					33	ON	ON		ON					1							NORM	
2	1						45	50	2	34							45	50		2	ON	ON		ON					34	ON	ON		ON					2							NORM	
3	6						45	50	2	35							45	50		3	ON	ON		ON					35	ON	ON		ON					3							NORM	
4	6						45	50	2	36							45	50		4	ON	ON		ON					36	ON	ON		ON					4							NORM	
5	6						45	50	2	37							45	50		5	ON	ON		ON					37	ON	ON		ON					5							NORM	
6	6						45	50	2	38							45	50		6	ON	ON		ON					38	ON	ON		ON					6							NORM	
7	2						45	50	2	39							45	50		7	ON	ON		ON					39	ON	ON		ON					7							NORM	
8	2						45	50	2	40							45	50		8	ON	ON		ON					40	ON	ON		ON					8							NORM	
9	2						45	50	2	41							45	50		9	ON	ON		ON					41	ON	ON		ON					9							NORM	
10	2						45	50	2	42							45	50		10	ON	ON		ON					42	ON	ON		ON					10							NORM	
11	2						45	50	2	43							45	50		11	ON	ON		ON					43	ON	ON		ON					11							NORM	
12	3						45	50	2	44							45	50		12	ON	ON		ON					44	ON	ON		ON					12							NORM	
13	1						45	50	2	45							45	50		13	ON	ON		ON					45	ON	ON		ON					13							NORM	
14	1						45	50	2	46							45	50		14	ON	ON		ON					46	ON	ON		ON					14							NORM	
15			3				45	50	2	47							45	50		15	ON	ON		ON					47	ON	ON		ON					15							NORM	
16	4						45	50	2	48							45	50		16	ON	ON		ON					48	ON	ON		ON					16							NORM	
17							45	50	2	49							45	50		17	ON	ON		ON					49	ON	ON		ON					17							NORM	
18	2						45	50	2	50							45	50		18	ON	ON		ON					50	ON	ON		ON					18							NORM	
19							45	50		51							45	50		19	ON	ON		ON					51	ON	ON		ON					19							NORM	
20							45	50		52							45	50		20	ON	ON		ON					52	ON	ON		ON					20							NORM	
21							45	50		53							45	50		21	ON	ON		ON					53	ON	ON		ON					21							NORM	
22							45	50		54							45	50		22	ON	ON		ON					54	ON	ON		ON					22							NORM	
23	1						45	50		55							45	50		23	ON	ON		ON					55	ON	ON		ON					23							NORM	
24	1						45	50		56							45	50		24	ON	ON		ON					56	ON	ON		ON					24							NORM	
25							45	50		57							45	50		25	ON	ON		ON					57	ON	ON		ON					25							NORM	
26							45	50		58							45	50		26	ON	ON		ON					58	ON	ON		ON					26							NORM	
27							45	50		59							45	50		27	ON	ON		ON					59	ON	ON		ON					27							NORM	
28							45	50		60							45	50		28	ON	ON		ON					60	ON	ON		ON					28							NORM	
29							45	50		61							45	50		29	ON	ON		ON					61	ON	ON		ON					29							NORM	
30							45	50		62							45	50		30	ON	ON		ON					62	ON	ON		ON					30							NORM	
31							45	50		63							45	50		31	ON	ON		ON					63	ON	ON		ON					31							NORM	
32							45	50		64							45	50		32	ON	ON		ON					64	ON	ON		ON					32							NORM	
Parameters+ 1-64 [5.3]										Parameters+ 1-64 [5.3]										Ped Det Parm [5.4]										Unit Paramters [1.2.1]	
Det #	occ Grm	occ Yell	occ Red	Dlay 1	Dlay 2	Type	Src	Det #	occ Grm	occ Yell	occ Red	Dlay 1	Dlay 2	Type	Src	Det #	occ Grm	occ Yell	occ Red	Dlay 1	Dlay 2	Type	Src	Det #	Call Ø	No Act	Max Pres	Err Cnt	TS2 Det Faults	Vol/Occ Report Parm [1.5.8]					ON	
33						NORM	44							NORM	55							NORM		1	4		15		Vol/Occ Period Minutes					0	
34						NORM	45							NORM	56							NORM		2			15		Vol/Occ Period Minutes					15	
35						NORM	46							NORM	57							NORM		3			15	
36						NORM	47							NORM	58							NORM		4			15	
37						NORM	48							NORM	59							NORM		5			15	
38						NORM	49							NORM	60							NORM		6			15	
39						NORM	50							NORM	61							NORM		7			15	
40						NORM	51							NORM	62							NORM		8			15	
41						NORM	52							NORM	63							NORM	
42						NORM	53							NORM	64							NORM	
43						NORM	54							NORM		### 31 @ GN MALL WEST	</

[illegible]

C1-USER IO Map [1.8.9.1 In]

I1-1	189	Unused
I1-2	189	Unused
I1-3	3	Veh Call 3
I1-4	4	Veh Call 4
I1-5	5	Veh Call 5
I1-6	6	Veh Call 6
I1-7	7	Veh Call 7
I1-8	8	Veh Call 8
I2-1	9	Veh Call 9
I2-2	10	Veh Call 10
I2-3	11	Veh Call 11
I2-4	12	Veh Call 12
I2-5	13	Veh Call 13
I2-6	14	Veh Call 14
I2-7	189	Unused
I2-8	16	Veh Call 16
I3-1	189	Unused
I3-2	18	Veh Call 18
I3-3	189	Unused
I3-4	189	Unused
I3-5	129	Ped Call 1
I3-6	189	Unused
I3-7	23	Veh Call 23
I3-8	24	Veh Call 24
I4-1	189	Unused
I4-2	189	Unused
I4-3	189	Unused
I4-4	189	Unused
I4-5	189	Unused
I4-6	189	Unused
I4-7	229	33xCMUStop
I4-8	228	33xFlashSns
I5-1	189	Unused
I5-2	189	Unused
I5-3	189	Unused
I5-4	189	Unused
I5-5	189	Unused
I5-6	189	Unused
I5-7	189	Unused
I5-8	189	Unused
I6-1	189	Unused
I6-2	189	Unused
I6-3	189	Unused
I6-4	189	Unused
I6-5	189	Unused
I6-6	189	Unused
I6-7	189	Unused
I6-8	189	Unused

C1-USER IO Map [1.8.9.2 Out]

O1-1	1	Ch1 Red
O1-2	49	Ch1 Green
O1-3	2	Ch2 Red
O1-4	26	Ch2 Yellow
O1-5	50	Ch2 Green
O1-6	3	Ch3 Red
O1-7	27	Ch3 Yellow
O1-8	51	Ch3 Green
O2-1	4	Ch4 Red
O2-2	52	Ch4 Green
O2-3	5	Ch5 Red
O2-4	29	Ch5 Yellow
O2-5	53	Ch5 Green
O2-6	6	Ch6 Red
O2-7	30	Ch6 Yellow
O2-8	54	Ch6 Green
O3-1	7	Ch7 Red
O3-2	55	Ch7 Green
O3-3	8	Ch8 Red
O3-4	32	Ch8 Yellow
O3-5	56	Ch8 Green
O3-6	9	Ch9 Red
O3-7	33	Ch9 Yellow
O3-8	57	Ch9 Green
O4-1	10	Ch10 Red
O4-2	58	Ch10 Green
O4-3	11	Ch11 Red
O4-4	35	Ch11 Yellow
O4-5	59	Ch11 Green
O4-6	12	Ch12 Red
O4-7	36	Ch12 Yellow
O4-8	60	Ch12 Green
O5-1	28	Ch4 Yellow
O5-2	34	Ch10 Yellow
O5-3	25	Ch1 Yellow
O5-4	31	Ch7 Yellow
O5-5	115	Not Used
O5-6	115	Not Used
O5-7	115	Not Used
O5-8	114	Watchdog
O6-1	115	Not Used
O6-2	115	Not Used
O6-3	13	Ch13 Red
O6-4	37	Ch13 Yellow
O6-5	61	Ch13 Green
O6-6	14	Ch14 Red
O6-7	38	Ch14 Yellow
O6-8	62	Ch14 Green

C1-USER IO Map [1.8.9.2 Out]

O7-1	115	Not Used
O7-2	115	Not Used
O7-3	115	Not Used
O7-4	115	Not Used
O7-5	115	Not Used
O7-6	115	Not Used
O7-7	115	Not Used
O7-8	115	Not Used
C11S-USER IO Map [1.8.9.1 In]		
I4-1		
I4-2		
I4-3		
I4-4		
I7-1	189	Unused
I7-2	189	Unused
I7-3	189	Unused
I7-4	189	Unused
I7-5	189	Unused
I7-6	189	Unused
I7-7	189	Unused
I7-8	189	Unused
I8-1	189	Unused
I8-2	189	Unused
I8-3	189	Unused
I8-4	189	Unused
I8-5	189	Unused
I8-6	189	Unused
I8-7	189	Unused
I8-8	189	Unused
C11S-USER IO Map [1.8.9.2 Out]		
O8-1	115	Not Used
O8-2	115	Not Used
O8-3	115	Not Used
O8-4	115	Not Used
O8-5	115	Not Used
O8-6	115	Not Used
O8-7	115	Not Used
O8-8	115	Not Used

IO Logic [1.8.7]

Op1	Result	O1Fcn	Inv1	IO1	Opn1	O2Fcn	Inv2	IO2	Opn2	O3Fcn	Inv3	IO3	Opn3	Dly	Sec
I	0	=	----	-	I	0	----	-	I	0	----	-	I	0	DLY 0
I	0	=	----	-	I	0	----	-	I	0	----	-	I	0	DLY 0
I	0	=	----	-	I	0	----	-	I	0	----	-	I	0	DLY 0
I	0	=	----	-	I	0	----	-	I	0	----	-	I	0	DLY 0
I	0	=	----	-	I	0	----	-	I	0	----	-	I	0	DLY 0
I	0	=	----	-	I	0	----	-	I	0	----	-	I	0	DLY 0
I	0	=	----	-	I	0	----	-	I	0	----	-	I	0	DLY 0
I	0	=	----	-	I	0	----	-	I	0	----	-	I	0	DLY 0
I	0	=	----	-	I	0	----	-	I	0	----	-	I	0	DLY 0
I	0	=	----	-	I	0	----	-	I	0	----	-	I	0	DLY 0
I	0	=	----	-	I	0	----	-	I	0	----	-	I	0	DLY 0
I	0	=	----	-	I	0	----	-	I	0	----	-	I	0	DLY 0

Security Access Levels [8.2]

1	SWLOAD	22	None	43	None
2	SECURE	23	None	44	None
3	None	24	None	45	None
4	None	25	None	46	None
5	None	26	None	47	None
6	None	27	None	48	None
7	None	28	None	49	None
8	None	29	None	50	None
9	None	30	None	51	None
10	None	31	None	52	None
11	None	32	None	53	None
12	None	33	None	54	None
13	None	34	None	55	None
14	None	35	None	56	None
15	None	36	None	57	None
16	None	37	None	58	None
17	None	38	None	59	None
18	None	39	None	60	None
19	None	40	None	61	None
20	None	41	None	62	None
21	None	42	None	63	None
				64	None

Com Parameters [6.1]

Station ID	3237
Group ID	
Master ID	9015
Backup Time	0
SysUp Modem [6.1]	
Enable Modem	OFF
Idle Time	0
Dial Time	0
Tel:	
Alt:	

2070 Port Params [6.2]

Port	Baud Rate	FCM
SP1	9600	MODE 6
SP2	9600	MODE 6
SP3	9600	MODE 6
SP4	38400	MODE 6
SP5	1200	AUTO
SP6	1200	AUTO
SP7	1200	AUTO
SP8	1200	AUTO

2070 IP 1 Addressing [6.5]

Addressing				
Addr	192	168	0	107
Mask	255	255	255	0
Brdcst	0	0	0	0
GtWay	192	168	0	1
Port	0			

2070 IP 2 Addressing [6.5]

Addressing				
Addr	0	0	0	0
Mask	0	0	0	0
Brdcst	0	0	0	0
GtWay	0	0	0	0
Port	0			

2070 Port Binding Ports [6.6]

	Port	Echo	Mode
ASYN1	SP1	OFF	0
ASYN2	SP2	OFF	0
ASYN3	SP3	OFF	0
ASYN4	SP4	OFF	0
SYN1	SP5	SYN3	OFF
SYN2	OFF	SYN4	OFF

2070 Port Binding Functions [6.6]


Function	Channel	Function	Channel
TS2/CVM	None	SYSUp	None
CMU/MMU	None	SYSDown	None
Opticom	None	Shell	None
Loop Det.	None		
GPS	-		

#	Event / Alarm	Ev	Alr	Call Phases[1.1.5]								Redirect Phases[1.1.5]								Inhibit Phases[1.1.5]															
1	Power Up Alarm.	ON	ON	Ø	Ø	Phases Called By Ø						From	To	From	To	From	To	From	To	1	2	3	4	5	6	7	8	9	10	11	12	13	14	15	16
2	Stop Timing	ON	ON	1								1								1															
3	TS1 Cabinet Door	ON	ON	2								2								2															
4	Coordination Failure	ON	ON	3								3								3															
5	External Alarm # 1	ON	ON	4								4								4															
6	External Alarm # 2	ON	ON	5								5								5															
7	External Alarm # 3	ON	ON	6								6								6															
8	External Alarm # 4	ON	ON	7								7								7															
9	Closed Loop Disabled	ON	ON	8								8								8															
10	External Alarm # 5	ON	ON	9								9								9															
11	External Alarm # 6	ON	ON	10								10								10															
12	Manual Control Enable	ON	ON	11								11								11															
13	Coord Free Input	ON	ON	12								12								12															
14	Local Flash Input	ON	ON	13								13								13															
15	MMU Flash	ON	ON	14								14								14															
16	CMU Flash	ON	ON	15								15								15															
17	Cycle Fault	ON	ON	16								16								16															
18	Cycle Failure	ON	ON	Alt Call & Redirect # 1 [1.1.6.3]								Alt Inhibit Phases # 1 [1.1.6.3]																							
19	Coordination Fault	ON	ON	Col	Ø	Phases Called By Ø						From	To	From	To	From	To	From	To	1	2	3	4	5	6	7	8	9	10	11	12	13	14	15	16
20	Controller Fault	ON	ON	1								1								1															
21	Detector SDLC Failure	ON	ON	2								2								2															
22	MMU SDLC Failure	ON	ON	3								3								3															
23	Critical SDLC Failure	ON	ON	4								4								4															
24	Reserved	ON	ON	5								5								5															
25	EEPROM CRC Fault	ON	ON	6								6								6															
26	Detector Diagnostic Failure	ON	ON	7								7								7															
27	BIU Detector Failure	ON	ON	8								8								8															
32	Queue detector alarm	ON	ON	Alt Call & Redirect # 2 [1.1.6.3]								Alt Inhibit Phases # 2 [1.1.6.3]																							
29	Ped Detector Fault	ON	ON	Col	Ø	Phases Called By Ø						From	To	From	To	From	To	From	To	1	2	3	4	5	6	7	8	9	10	11	12	13	14	15	16
30	Coord Diagnostic Fault	ON	ON	1								1								1															
41	TempAlert Probe Ch. A	ON	ON	2								2								2															
42	TempAlert Probe Ch. B	ON	ON	3								3								3															
47	Coord Active	ON	ON	4								4								4															
48	Preempt Active	ON	ON	5								5								5															
49	Preempt 1 Input	ON	ON	6								6								6															
50	Preempt 2 Input	ON	ON	7								7								7															
51	Preempt 3 Input	ON	ON	8								8								8															
52	Preempt 4 Input	ON	ON	Coord, CIC Plans [2.3]								Unit Parameters [1.2.1]																							
53	Preempt 5 Input	ON	ON	CIC	CoØ	Grow	1	2	3	4	5	6	7	8	Allow Skip Yellow	OFF	Max Cycle Time																		
54	Preempt 6 Input	ON	ON	1	OFF										TOD Dim Enable	OFF	Cycle Fault Action	Alarm																	
55	Preempt 7 Input	ON	ON	2	OFF										Tone Disable	OFF																			
56	Preempt 8 Input	ON	ON	3	OFF										Diamond Mode	4Ph																			
57	Preempt 9 Input	ON	ON	4	OFF										Backup Time (s)	900																			
58	Preempt 10 Input	ON	ON	Auto Flash Phase/Olap Settings [1.4.2]																															
61	In Transition	ON	ON	Yel Ø											Cycle Fault Action	Alarm																			
81	FIO Status Alarm	ON	ON	Yel (olaps)											Enable Run Timer	ON	### 31 @ GN MALL WEST							07/12/23 Page 10											


238 P

EAST MALL ENTRANCE

PHASING DIAGRAM

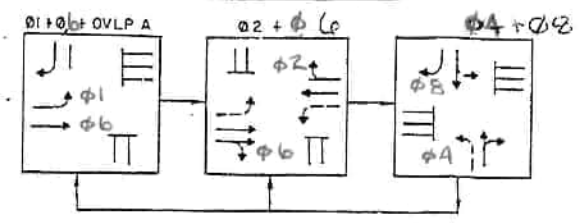

PROPOSED OVERHEAD SIGNS

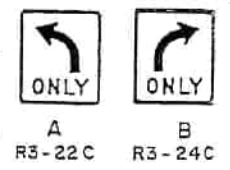


NYS DOT REG. NO.	NO.	S.B.G. PROJECT NO.	SHEET NO.	TOTAL SHEETS
3	NY	13244	2	3
BALDWINVILLE - CICCRO S.H. 1039				
TOWN OF CLAY				

NOTES:

- THE EXISTING TRAFFIC SIGNAL IS A PERMIT TRAFFIC SIGNAL OWNED BY THE GREAT NORTHERN MALL REPRESENTATIVE AND MAINTAINED BY NYS DOT THROUGH A WRITTEN AGREEMENT WITH THE MALL REPRESENTATIVE. ALL WORK CONTEMPLATED FOR THE TRAFFIC SIGNAL WILL REQUIRE WRITTEN PERMISSION FROM THE MALL REPRESENTATIVE AS WELL AS THE NYS DOT WORK PERMIT.
- THE CONTRACTOR SHALL MAINTAIN THE TRAFFIC SIGNAL OPERATION AT ALL TIMES. THE CONTRACTOR SHALL PROVIDE A POLICEMAN OR FLAGGER DURING THE SWITCHOVER.
- WORK UNDER ITEM 05680.77 INCLUDES ALL BRACKETS AND HARDWARE NECESSARY TO RECONFIGURE THE EXISTING HEAD ASSEMBLIES TO ACCOMMODATE THE NEW HEADS AND CONFIGURATION. THE TEMPORARY POLE ASSEMBLY TO ATTACH THE EXISTING SPAN DURING THE MODIFICATION, AND RELOCATION OF OVERHEAD SIGN ASSEMBLIES.
- WORK UNDER ITEM 05680.79 INCLUDES REMOVAL OF THE TEMPORARY POLE, REMOVAL OF THE EXISTING SPAN WIRE AND SIGNAL CABLES, AND REMOVAL OF THE EXISTING SIGN ASSEMBLIES.
- WORK UNDER ITEM 05680.8080 INCLUDES REMOVING EXISTING POLE FOUNDATION (REBAR, ANCHOR BOLTS, AND CONCRETE) TO A DEPTH OF ONE FOOT BELOW EXISTING GRADE.
- WORK UNDER ITEM 05680.8208 INCLUDES PROVIDING A NEW "LEFT ONLY" SIGN ASSEMBLY TO ATTACH AN EXISTING "LEFT ONLY" SIGN PANEL FOR A BACK-TO-BACK ASSEMBLY.
- WORK UNDER ITEM 05680.80 INCLUDES NEW ANCHOR BOLTS, ANCHOR BOLT COVERS, AND RESETTING EXISTING POLE TO THE NEW FOUNDATION.
- A MINIMUM CLEARANCE OF 16.5' ABOVE THE HIGH POINT OF THE ROADWAY IS REQUIRED FOR THE SIGNAL IN THIS CONTRACT.
- PULLBOXES SHALL HAVE A 2" MINIMUM NO. 2 CRUSHED STONE OR GRAVEL DRAINAGE BED BELOW THE PULLBOX ADE. THIS WORK SHALL BE INCLUDED IN THE PRICE BID FOR ITEM 680.510501 - "PULLBOX - RECTANGULAR 26" X 18" REINFORCED CONCRETE".
- THE DRAIN OR GROUND WIRE IN THE SHIELDED LEAD-IN CABLE SHALL NOT BE GROUNDED AT THE CONTROLLER CABINET TERMINAL.
- THE SPICE BETWEEN THE LOOP WIRES AND SHIELDED LEAD-IN CABLE SHALL BE SOLDERED AND NOT CRIMPED.
- ON STANDARD SHEET NO. 680-8R2, THE DISTANCE BETWEEN LOOP WIRE LEADS SHALL BE INCREASED FROM 6" (TYP.) TO 2" (TYP.).
- SIGN NUMBERS SHOWN REFER TO THE NYS MANUAL OF UNIFORM TRAFFIC CONTROL DEVICES (NYS MUTCD).
- OVERHEAD LANE SIGNS SHALL BE CENTERED OVER THEIR RESPECTIVE LANES.
- THE CONTRACTOR SHALL VERIFY THE SPAN WIRE POLE HEIGHTS GIVEN IN THE CONTRACT DOCUMENTS. THIS IS PARTICULARLY NECESSARY IF THE SPAN LENGTH IS INCREASED OR IF THE POLE LOCATIONS ARE USED OTHER THAN THOSE SHOWN ON THE CONTRACT PLAN. THIS INFORMATION SHALL BE SUBMITTED WITH DESIGN AND FABRICATION DETAILS. THE FOLLOWING RELATIONSHIP CAN BE USED TO DETERMINE ADEQUATE POLE HEIGHT IN FEET: $23' + 0.05 L \pm$ POLE BASE ELEVATION RELATIVE TO THE HIGHPOINT OF THE ROADWAY (L = SPAN LENGTH IN FEET).
- STANDARD SPECIFICATION 680-3.18 IS MODIFIED, ALLOWING ONLY RINGS TO BE USED FOR THE ATTACHMENT OF SIGNAL CONTROL CABLES TO THE MESSENGER CABLE.
- THE 2'-0" NOMINAL LENGTH OF "RAIN LOOP" SHOWN ON STANDARD SHEET 680-1 SHALL BE INCREASED TO 3'-0" MINIMUM, THUS ALLOWING A SIGNAL HEAD ADJUSTMENT OF 3" IN EITHER DIRECTION. FINAL SIGNAL HEAD ADJUSTMENT WILL BE MADE BY THE CONTRACTOR AS ORDERED BY THE ENGINEER.
- DETECTOR LOOPS SHALL BE INSTALLED IN BINDER OR EXISTING PAVEMENT PRIOR TO TOP COURSE INSTALLATION.
- ALL ADDITIONAL TRAFFIC SIGNAL SECTIONS WILL HAVE GREEN HOUSING AND SHALL BE SUPPLIED WITH GLASS LENSES.


INDUCTANCE LOOP WIRING DETAIL

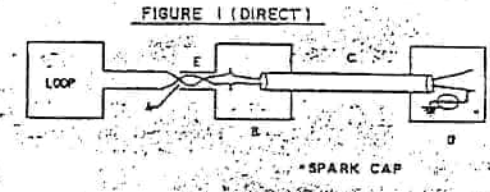

NOTE: THE TOTAL COMBINED LENGTH OF THE TWISTED PAIR IS 100 FEET MAX.

THE ROAD LOOP IS CONNECTED THROUGH THE ENCAPSULATED LOOP LEAD-IN WIRES (TWISTED PAIR) TO THE MAIN SHIELDED LEAD-IN CABLE AT THE CURBSIDE JUNCTION BOX WHICH IN TURN RETURNS TO THE TERMINAL BLOCK IN THE MAIN CABINET.

FIGURE 2 (PARALLEL)

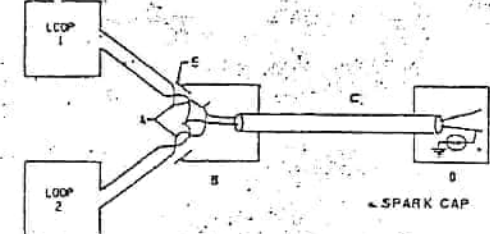

NOTE: THE TOTAL COMBINED LENGTH OF THE TWISTED PAIR IS 100 FEET MAX.


TWO ROAD LOOPS WHEN LOCATED ADJACENT TO EACH OTHER, THESE ENCAPSULATED LOOP AND LOOP LEAD-IN WIRES (TWISTED PAIR) ARE CONNECTED IN PARALLEL WITHIN THE CURBSIDE JUNCTION BOX AND THEN PROCEED THROUGH THE SHIELDED LEAD-IN CABLE WHICH IN TURN GOES TO THE TERMINAL BLOCK IN THE MAIN CABINET.

THE CONFIGURATION OF FIG. 2 MAY BE EXPANDED TO ACCOMMODATE ADDITIONAL LOOPS (UP TO 4) OF THE SAME PHASE.

LEGEND:


- A - TWISTED PAIR LEAD-IN
- B - CURBSIDE JUNCTION BOX
- C - SHIELDED LEAD-IN CABLE
- D - MAIN CABINET & MAIN CABINET PULL BOX
- E - FLEXIBLE LIQUID-TIGHT CONDUIT

ROUTE 31

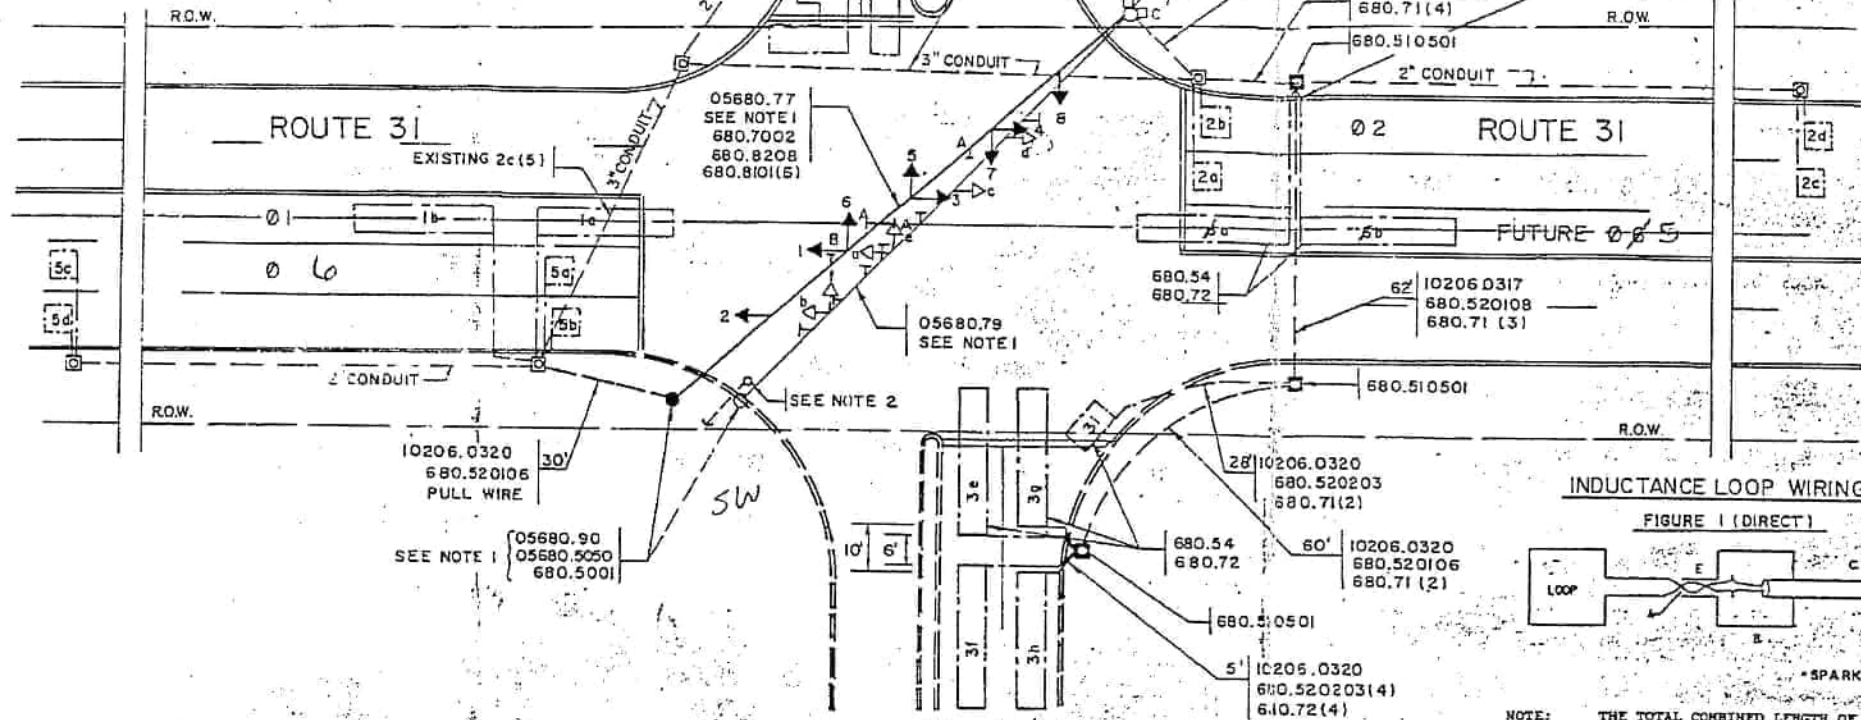


PROPOSED SITE DRIVEWAY


EXISTING HEAD LAYOUT

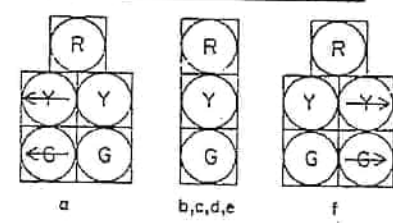

PROPOSED HEAD LAYOUT

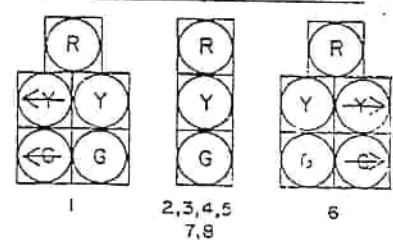

SPAN LAYOUT

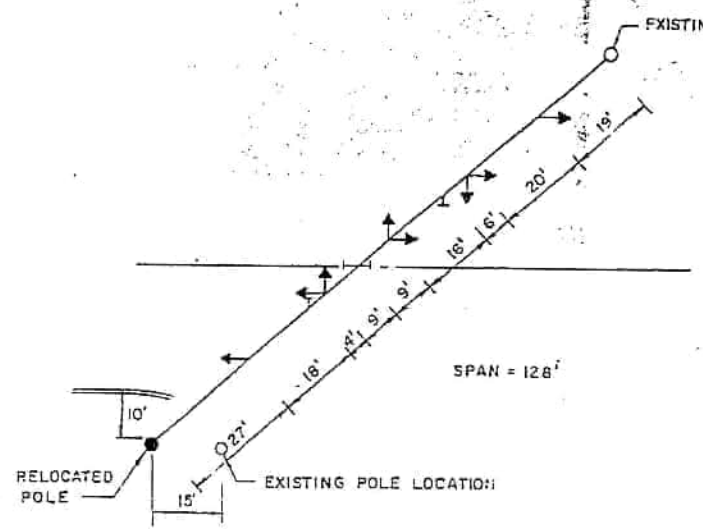

DATE _____ CHECKED BY _____ DESIGNED BY _____ IN CHARGE OF _____

COPYRIGHT
THE SEAR-BROWN GROUP
DRAWING ALTERATION
IT IS A VIOLATION OF LAW FOR ANY
PERSON TO REPRODUCE OR TRANSMIT
THIS DRAWING IN ANY MANNER
WITHOUT THE WRITTEN PERMISSION
OF THE SEAR-BROWN GROUP.
ANY VIOLATION WILL BE PROSECUTED
TO THE FULL EXTENT OF THE LAW.

TRAFFIC SIGNAL PLAN - ROUTE 31
SIGNAL # 238 P

THE SEAR-BROWN GROUP

DRAWING NO.	SCALE	DATE	PROJECT NO.
TSP-1	1" = 20'	5/94	13244-02

PERMIT

TABLE OF OPERATIONS

PHASE	FACES												PEDESTRIAN INDICATIONS			
	1	2	3	4	5	6	7	8	9	10	11	12	A	B	C	D
Ø1	R	R	R	R	R	R	R	R								
Ø2	R	R	G	G	R	R	R	R								
Ø4+8	R	R	R	R	G	G	G	G								
Ø6	G	G	R	R	R	R	R	R								
OVLP' A'	R	R	R	R	R	R	R	R								
Ø1+Ø6	G	G	R	R	R	R	R	R								
Ø2+Ø6	G	G	G	G	R	R	R	R								
EMERGENCY FLASH	FY	FY	FY	FY	FR	FR	FR	FR								

TABLE OF CLEARANCES

		FROM			
		G	R	G	R
TO	G	G	R	G	R
	R	Y	R	Y	R
	G	X	R	G	X
	R	Y	X	R	Y

ESTIMATE OF QUANTITIES

ITEM NO.	DESCRIPTION	UNIT	QTY.
10205.0317	TRAFFIC SIGNAL CONDUIT EXCAVATION IN COMPOSITE PAVEMENT	L.F.	
10206.0320	TRAFFIC SIGNAL CONDUIT EXCAVATION AND RESTORATION IN GRASS AND UNPAVED AREAS	L.F.	
635.0103	CLEANING & PREPARATION OF SURFACE LINES	L.F.	
680.5001	POLE EXCAVATION AND CONCRETE FOUNDATION	C.Y.	
05680.5050	REMOVE POLE FOUNDATION	L.F.	
680.510501	PULLBOX, 18" x 26" RECT. REINFORCED CONC.	EA.	
680.520106	CONDUIT, METAL STEEL, ZINC COATED, 2 INCH DIAMETER	L.F.	
680.520108	CONDUIT, METAL STEEL, ZINC COATED, 3 INCH DIAMETER	L.F.	
680.520203	FLEXIBLE, LIQUID, TIGHT, STEEL CONDUIT, 1 INCH DIAMETER	L.F.	
680.54	INDUCTANCE LOOP INSTALLATION	L.F.	
680.7002	DUAL SPAN WIRE ASSEMBLY WITH UPPER TETHER WIRE	EA.	
680.71	SHIELDED LEAD-IN CABLE	L.F.	
680.72	INDUCTANCE LOOP WIRE	L.F.	
680.731014	SIGNAL CABLE, 10 CONDUCTOR, 14 AWG	L.F.	
680.731514	SIGNAL CABLE, 5 CONDUCTOR, 14 AWG	L.F.	
05680.77	MODIFIED TRAFFIC SIGNAL INSTALLATION	EA.	
05680.79	REMOVE TRAFFIC SIGNAL INSTALLATION	EA.	
680.8101	TRAFFIC SIGNAL SECTION - 12"	EA.	
05680.8208	OVERHEAD SIGN ASSEMBLY, TYPE J	EA.	
05680.90	RESET POLE	EA.	
685.01	WHITE EPOXY REFLECTORIZED PAVEMENT STRIPES - 15MILS	L.F.	
685.02	YELLOW EPOXY REFLECTORIZED PAVEMENT STRIPES - 15MILS	L.F.	
685.03	WHITE EPOXY REFLECTORIZED PAVEMENT LETTERS - 15MILS	EA.	
685.04	WHITE EPOXY REFLECTORIZED PAVEMENT SYMBOLS - 15MILS	EA.	

SIGNAL OPERATIONS SPECIFICATIONS TABLE OF SWITCH PACKS					
SIGNAL NO. 238P		COUNTY ONONDAGA			
SWITCH PACK	FUNCTION	FACE NOS.	INDICATIONS	TERMINAL WIRING BOARD	
				TERMINAL	WIRE COLOR CODE
SP 1	Ø1	1	GRND. WIRE	SP 1R SP 1Y SP 1G GRND. BUS	14/10C-I-O 14/10C-I-G 14/10C-I-W
SP 2			GRND. WIRE	SP 2R SP 2Y SP 2G GRND. BUS	
SP 3	Ø2	3,4	GRND. WIRE	SP 3R SP 3Y SP 3G GRND. BUS	14/15C-I-R/B 14/15C-I-O/B 14/15C-I-G/B 14/15C-I-W/B
SP 4			GRND. WIRE	SP 4R SP 4Y SP 4G GRND. BUS	
SP 5	OVLP A (Ø1)	6	GRND. WIRE	SP 5R SP 5Y SP 5G GRND. BUS	14/10C-I-O/B 14/10C-I-G/B 14/10C-I-W/B
SP 6			GRND. WIRE	SP 6R SP 6Y SP 6G GRND. BUS	
SP 7	Ø8	5,6	GRND. WIRE	SP 7R SP 7Y SP 7G GRND. BUS	14/15C-I-R/W 14/15C-I-O/W 14/15C-I-G/W 14/15C-I-B/W
SP 8	Ø4	7,8	GRND. WIRE	SP 8R SP 8Y SP 8G GRND. BUS	
SP 9			GRND. WIRE	SP 9R SP 9Y SP 9G GRND. BUS	
SP10	Ø6	1,2	GRND. WIRE	SP 10R SP 10Y SP 10G GRND. BUS	14/15C-I-R 14/15C-I-O 14/15C-I-G 14/15C-I-W
SP11			GRND. WIRE	SP 11R SP 11Y SP 11G GRND. BUS	
SP12			GRND. WIRE	SP 12R SP 12Y SP 12G GRND. BUS	
SP13			GRND. WIRE	SP 13R SP 13Y SP 13G GRND. BUS	
SP14			GRND. WIRE	SP 14R SP 14Y SP 14G GRND. BUS	

SIGNAL OPERATIONS SPECIFICATIONS TABLE OF INPUT WIRING				
SIGNAL NO. 238P		COUNTY ONONDAGA		
FUNCTION	DETECTOR NUMBER	TYPE	TERMINAL BOARD WIRING	
Ø1	1a, 1b	SPLIT/PRES	1A, 1B	
Ø2	5a	CALLING	4, 2A, 2B	
Ø6	5b	CALLING	3, 3A, 3B	
Ø6	5c	POINT	4A, 4B	
Ø6	5d	POINT	5A, 5B	
Ø2	2a	CALLING	6, 6A, 6B	
Ø2	2b	CALLING	7, 7A, 7B	
Ø2	2c	POINT	8, 8A, 8B	
Ø2	2d	POINT	9, 9A, 9B	
Ø8	3a, 3b	SPLIT PRES	10A, 10B	
Ø8	3c, 3d	SPLIT PRES	11A, 11B	
Ø4	3e, 3f	SPLIT PRES	12A, 12B	
Ø4	3g, 3h	SPLIT PRES	13A, 13B	
Ø4	3i	PRESENCE	14A, 14B	
Ø5	6a, 6b	FUTURE	15A, 15B	
			16A, 16B	
			17A, 17B	
			18A, 18B	
			19A, 19B	
			20A, 20B	
			21A, 21B	
			22A, 22B	
			23A, 23B	
			24A, 24B	
			25A, 25B	
			26A, 26B	
			27A, 27B	
			28A, 28B	


LOOP TABLE

LOOP NO.	WIRED	NO. TURNS	SIZE	PHASE	FUNCTION
1a	PARA	EXISTING	6' X 32'	Ø1	EB LT
1b		EXISTING	6' X 32'	Ø1	EB LT
5a		EXISTING	6' X 6'	Ø5	EB
5b		EXISTING	6' X 6'	Ø5	EB
5c		EXISTING	6' X 6'	Ø5	EB
5d		EXISTING	6' X 6'	Ø5	EB
2a		EXISTING	6' X 6'	Ø2	WB
2b		EXISTING	6' X 6'	Ø2	WB
2c		EXISTING	6' X 6'	Ø2	WB
2d		EXISTING	6' X 6'	Ø2	WB
3a	PARA	EXISTING	6' X 32'	Ø3	SB
3b		EXISTING	6' X 32'	Ø3	SB
3c	PARA	EXISTING	6' X 30'	Ø3	SB
3d	PARA	EXISTING	6' X 30'	Ø3	SB
3e	PARA	3	6' X 32'	Ø3	NB
3f	PARA	3	6' X 32'	Ø3	NB
3g	PARA	3	6' X 30'	Ø3	NB
3h	PARA	3	6' X 30'	Ø3	NB
3i	DIRECT	3	6' X 10'	Ø3	NB
6a	PARA	3	6' X 34'	FUTURE	WB LT
6b	PARA	3	6' X 34'	FUTURE	WB LT

LEGEND

G = CIRCULAR GREEN
 — = LEFT GREEN ARROW
 — = RIGHT GREEN ARROW
 ↑ = VERTICAL GREEN ARROW
 Y = CIRCULAR YELLOW
 — = LEFT YELLOW ARROW
 — = RIGHT YELLOW ARROW
 R = CIRCULAR RED
 — = LEFT RED ARROW
 — = RIGHT RED ARROW

KEY FOR WIRE COLOR CODE

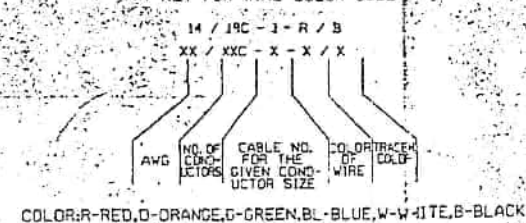

AS - BUILT REVISIONS

SIGNATURE _____ DATE _____

TRAFFIC SIGNAL TABLES
SIGNAL # 238P

THE SEAR - BROWN GROUP

DRAWING NO.	SCALE	DATE	
TSP-2	NA	5/94	13244-03

TSP-1 1"=20' 5/94 13244-02

[illegible]

Overlap 1-16 Program Parm+ [1.5.2.1] [1.5.2.2]

Overlap Conflict Lock		OFF	Overlap Lock Inhibit		OFF	Parent Ph Clearance		OFF	Extra Included Ph		ON		
1	Included Ø	1				Type	NORMAL		Included Ø			Type	NORMAL
	Modifier Ø					Gm			9	Modifier Ø		Gm	
	Conflict Ø					Yel	3.5			Conflict Ø		Yel	3.5
	Conflict Olap					Red	1.5		I	Conflict Olap		Red	1.5
A	Conflict Ped					LG				Conflict Ped		LG	
	Included Ø					Type	NORMAL		Included Ø			Type	NORMAL
	Modifier Ø					Gm			10	Modifier Ø		Gm	
	Conflict Ø					Yel	3.5			Conflict Ø		Yel	3.5
2	Conflict Olap					Red	1.5		J	Conflict Olap		Red	1.5
	Conflict Ped					LG				Conflict Ped		LG	
	Included Ø					Type	NORMAL		Included Ø			Type	NORMAL
	Modifier Ø					Gm			11	Modifier Ø		Gm	
B	Conflict Ø					Yel	3.5			Conflict Ø		Yel	3.5
	Conflict Olap					Red	1.5		K	Conflict Olap		Red	1.5
	Conflict Ped					LG				Conflict Ped		LG	
	Included Ø					Type	NORMAL		Included Ø			Type	NORMAL
3	Modifier Ø					Gm			12	Modifier Ø		Gm	
	Conflict Ø					Yel	3.5			Conflict Ø		Yel	3.5
	Conflict Olap					Red	1.5		L	Conflict Olap		Red	1.5
	Conflict Ped					LG				Conflict Ped		LG	
C	Included Ø					Type	NORMAL		Included Ø			Type	NORMAL
	Modifier Ø					Gm			13	Modifier Ø		Gm	
	Conflict Ø					Yel	3.5			Conflict Ø		Yel	3.5
	Conflict Olap					Red	1.5		M	Conflict Olap		Red	1.5
D	Conflict Ped					LG				Conflict Ped		LG	
	Included Ø					Type	NORMAL		Included Ø			Type	NORMAL
	Modifier Ø					Gm			14	Modifier Ø		Gm	
	Conflict Ø					Yel	3.5			Conflict Ø		Yel	3.5
E	Conflict Olap					Red	1.5		N	Conflict Olap		Red	1.5
	Conflict Ped					LG				Conflict Ped		LG	
	Included Ø					Type	NORMAL		Included Ø			Type	NORMAL
	Modifier Ø					Gm			15	Modifier Ø		Gm	
F	Conflict Ø					Yel	3.5			Conflict Ø		Yel	3.5
	Conflict Olap					Red	1.5		O	Conflict Olap		Red	1.5
	Conflict Ped					LG				Conflict Ped		LG	
	Included Ø					Type	NORMAL		Included Ø			Type	NORMAL
7	Modifier Ø					Gm			16	Modifier Ø		Gm	
	Conflict Ø					Yel	3.5			Conflict Ø		Yel	3.5
	Conflict Olap					Red	1.5		P	Conflict Olap		Red	1.5
	Conflict Ped					LG				Conflict Ped		LG	
G	Included Ø					Type	NORMAL		Included Ø			Type	NORMAL
	Modifier Ø					Gm			17	Modifier Ø		Gm	
	Conflict Ø					Yel	3.5			Conflict Ø		Yel	3.5
	Conflict Olap					Red	1.5			Conflict Olap		Red	1.5
H	Conflict Ped					LG				Conflict Ped		LG	
	Included Ø					Type	NORMAL		Included Ø			Type	NORMAL
	Modifier Ø					Gm			18	Modifier Ø		Gm	
	Conflict Ø					Yel	3.5			Conflict Ø		Yel	3.5
	Conflict Olap					Red	1.5			Conflict Olap		Red	1.5
	Conflict Ped					LG				Conflict Ped		LG	
	Included Ø					Type	NORMAL		Included Ø			Type	NORMAL
	Modifier Ø					Gm			19	Modifier Ø		Gm	
	Conflict Ø					Yel	3.5			Conflict Ø		Yel	3.5
	Conflict Olap					Red	1.5			Conflict Olap		Red	1.5
	Conflict Ped					LG				Conflict Ped		LG	
	Included Ø					Type	NORMAL		Included Ø			Type	NORMAL
	Modifier Ø					Gm			20	Modifier Ø		Gm	
	Conflict Ø					Yel	3.5			Conflict Ø		Yel	3.5
	Conflict Olap					Red	1.5			Conflict Olap		Red	1.5
	Conflict Ped					LG				Conflict Ped		LG	

Channel Settings [1.8.1]

.....Channel ->>	1	2	3	4	5	6	7	8	9	10	11	12	13	14	15	16	17	18	19	20	21	22	23	24
Phase / Olap #	1		2		1		8	4		6														
Channel Type	VEH	VEH	VEH	VEH	OLP	VEH	VEH	VEH	VEH	VEH	VEH	VEH	VEH	VEH	VEH	VEH	VEH	VEH	VEH	VEH	VEH	VEH	VEH	VEH
Channel Flash	DRK	Red	Red	Red	DRK	Red	Red	Red	Red	Red	Red	Red	Red	Red	Red	DRK	DRK	DRK	DRK	DRK	DRK	DRK	DRK	DRK
Alt Hz																								

Channel+ Settings [1.8.4]

.....Channel ->>	1	2	3	4	5	6	7	8	9	10	11	12	13	14	15	16	17	18	19	20	21	22	23	24
Flash Red+																								
Flash Yellow+																								
Flash Green+																								
Flash Inh Red+																								
Olap Ovrd																								

Coord Transition, CoordPhs [2.5]

Pat#	Short	Long	Dwell	No Shortway Ø	E-Yld	Offset	RetHld	Float	Min Veh Perm	Min Ped Perm
1	12	22				EndGRN				
2	12	22				EndGRN				
3	12	22				EndGRN				
4	12	22				EndGRN				
5	12	22				EndGRN				
6	12	22				EndGRN				
7	12	22				EndGRN				
8	12	22				EndGRN				
9	12	22				EndGRN				
10	12	22				EndGRN				
11	12	22				EndGRN				
12	12	22				EndGRN				
13	12	22				EndGRN				
14	12	22				EndGRN				
15	12	22				EndGRN				
16	12	22				EndGRN				
17	12	22				EndGRN				
18	12	22				EndGRN				
19	12	22				EndGRN				
20	12	22				EndGRN				
21	12	22				EndGRN				
22	12	22				EndGRN				
23	12	22				EndGRN				
24	12	22				EndGRN				
25						BegGRN				
26						BegGRN				
27						BegGRN				
28						BegGRN				
29						BegGRN				
30						BegGRN				
31						BegGRN				
32						BegGRN				
33						BegGRN				
34						BegGRN				
35						BegGRN				
36						BegGRN				
37						BegGRN				
38						BegGRN				
39						BegGRN				
40						BegGRN				
41						BegGRN				
42						BegGRN				
43						BegGRN				
44						BegGRN				
45						BegGRN				
46						BegGRN				
47						BegGRN				
48						BegGRN				

Channel Params[1.8.3]

C1 IO Mode User Single BIU Map SINGLE Invert Rail Input OFF

Veh Par 1-64 [5.1]										Veh Par 1-64 [5.1]										Vehicle Options 1-64 [5.2]										Vehicle Options 1-64 [5.2]										Parameters+ 1-64 [5.3]																															
Det #	Call Ø	Swi Ø	Day	Ext	Que	No Act	Max Pres	Err Cnt	Fail Time	Det #	Call Ø	Swi Ø	Day	Ext	Que	No Act	Max Pres	Err Cnt	Fail Time	Det #	Call	Ext	Que	Add Init	Red Lock	Yell Lock	occ	vol	Det #	Call	Ext	Que	Add Addlni	Red Lock	Yell Lock	occ	vol	Det #	cc G	cc Y	cc R	Day 1	Day 2	Type	Src																										
1	1		3				45	50	2	33							45	50		1	ON	ON		ON						33	ON	ON		ON						1						NORM																									
2	6						45	50	2	34							45	50		2	ON	ON		ON						34	ON	ON		ON						2						NORM																									
3	6						45	50	2	35							45	50		3	ON	ON		ON						35	ON	ON		ON						3						NORM																									
4	6						45	50	2	36							45	50		4	ON	ON		ON						36	ON	ON		ON						4						NORM																									
5	6						45	50	2	37							45	50		5	ON	ON		ON						37	ON	ON		ON						5						NORM																									
6	2						45	50	2	38							45	50		6	ON	ON		ON						38	ON	ON		ON						6						NORM																									
7	2						45	50	2	39							45	50		7	ON	ON		ON						39	ON	ON		ON						7						NORM																									
8	2						45	50	2	40							45	50		8	ON	ON		ON						40	ON	ON		ON						8						NORM																									
9	2						45	50	2	41							45	50		9	ON	ON		ON						41	ON	ON		ON						9						NORM																									
10	8		3				45	50	2	42							45	50		10	ON	ON		ON						42	ON	ON		ON						10						NORM																									
11	8		6				45	50	2	43							45	50		11	ON	ON		ON						43	ON	ON		ON						11						NORM																									
12	4		3				45	50	2	44							45	50		12	ON	ON		ON						44	ON	ON		ON						12						NORM																									
13	4		3				45	50	2	45							45	50		13	ON	ON		ON						45	ON	ON		ON						13						NORM																									
14	4		6				45	50	2	46							45	50		14	ON	ON		ON						46	ON	ON		ON						14						NORM																									
15							45	50	2	47							45	50		15	ON	ON		ON						47	ON	ON		ON						15						NORM																									
16							45	50	2	48							45	50		16	ON	ON		ON						48	ON	ON		ON						16						NORM																									
17							45	50	2	49							45	50		17	ON	ON		ON						49	ON	ON		ON						17						NORM																									
18							45	50	2	50							45	50		18	ON	ON		ON						50	ON	ON		ON						18						NORM																									
19							45	50		51							45	50		19	ON	ON		ON						51	ON	ON		ON						19						NORM																									
20							45	50		52							45	50		20	ON	ON		ON						52	ON	ON		ON						20						NORM																									
21							45	50		53							45	50		21	ON	ON		ON						53	ON	ON		ON						21						NORM																									
22							45	50		54							45	50		22	ON	ON		ON						54	ON	ON		ON						22						NORM																									
23							45	50		55							45	50		23	ON	ON		ON						55	ON	ON		ON						23						NORM																									
24							45	50		56							45	50		24	ON	ON		ON						56	ON	ON		ON						24						NORM																									
25							45	50		57							45	50		25	ON	ON		ON						57	ON	ON		ON						25						NORM																									
26							45	50		58							45	50		26	ON	ON		ON						58	ON	ON		ON						26						NORM																									
27							45	50		59							45	50		27	ON	ON		ON						59	ON	ON		ON						27						NORM																									
28							45	50		60							45	50		28	ON	ON		ON						60	ON	ON		ON						28						NORM																									
29							45	50		61							45	50		29	ON	ON		ON						61	ON	ON		ON						29						NORM																									
30							45	50		62							45	50		30	ON	ON		ON						62	ON	ON		ON						30						NORM																									
31							45	50		63							45	50		31	ON	ON		ON						63	ON	ON		ON						31						NORM																									
32							45	50		64							45	50		32	ON	ON		ON						64	ON	ON		ON						32						NORM																									
Parameters+ 1-64 [5.3]	Ped Det Parms [5.4]										Unit Paramters [1.2.1]									
Det #	occ Grm	occ Yell	occ Red	Day 1	Day 2	Type	Src	Det #	occ Grm	occ Yell	occ Red	Day 1	Day 2	Type	Src	Det #	occ Grm	occ Yell	occ Red	Day 1	Day 2	Type	Src	Det #	Call Ø	No Act	Max Pres	Err Cnt	TS2 Det Faults		Vol/Occ Report Parm [1.5.8]	
33						NORM	44							NORM	55							NORM		1			15		ON		Vol/Occ Period Minutes 0	
34						NORM	45							NORM	56							NORM		2			15				Vol/Occ Period Minutes 15	
35						NORM	46							NORM	57							NORM		3			15	
36						NORM	47							NORM	58							NORM		4			15	
37						NORM	48							NORM	59							NORM		5			15	
38						NORM	49							NORM	60							NORM		6			15	
39						NORM	50							NORM	61							NORM		7			15	
40						NORM	51							NORM	62							NORM		8			15	
41						NORM	52							NORM	63							NORM	
42						NORM	53							NORM	64							NORM	
43						NORM	54							NORM		### 31 @ GN MALL EAST	
	7/12/2023										Page 3																			

Pre #	Enable	Type	Output	Delay	MinDura
1	ON	RAIL	Dwell		
2	ON	RAIL	Dwell		
3	ON	EMERG	Dwell		
4	ON	EMERG	Dwell		
5	ON	EMERG	Dwell		
6	ON	EMERG	Dwell		

Pre #	Track Grn	Min Dwell	Ext Dwell	PedClr+	Yel
1		2			
2		2			
3		2			
4		2			
5		2			
6		2			

Low Priority Preempts			
Pre #	Type	Min	Max
7	OFF		
8	OFF		
9	OFF		
10	OFF		

Pre #	Type	Min	Max
7	OFF		
8	OFF		
9	OFF		
10	OFF		

Stop Timer Over Preempt	OFF
Preempt or Ext Output	PRE
Max Seek Track Time	
Max Seek Dwell Time	

Channel Parameters [1.8.3]	
D Conn Mappings	None
Pre Invert Rail Input	OFF

[illegible][illegible]

Exit Phases [3.2]					Pre #	Lock	Override			Override		Flsh	Dwell	Link
Pre #	Exit Phase						Auto Flsh			Higher				
1					1	ON		ON			ON		OFF	
2					2	ON		ON			ON		OFF	
3					3	ON		ON			ON		OFF	
4					4	ON		ON			ON		OFF	
5					5	ON		ON			ON		OFF	
6					6	ON		ON			ON		OFF	

[illegible]

[illegible]

C1-USER IO Map [1.8.9.1 In]

I1-1	1	Veh Call 1
I1-2	2	Veh Call 2
I1-3	3	Veh Call 3
I1-4	4	Veh Call 4
I1-5	5	Veh Call 5
I1-6	6	Veh Call 6
I1-7	7	Veh Call 7
I1-8	8	Veh Call 8
I2-1	9	Veh Call 9
I2-2	10	Veh Call 10
I2-3	11	Veh Call 11
I2-4	12	Veh Call 12
I2-5	13	Veh Call 13
I2-6	14	Veh Call 14
I2-7	189	Unused
I2-8	189	Unused
I3-1	189	Unused
I3-2	189	Unused
I3-3	189	Unused
I3-4	189	Unused
I3-5	189	Unused
I3-6	189	Unused
I3-7	189	Unused
I3-8	189	Unused
I4-1	189	Unused
I4-2	189	Unused
I4-3	189	Unused
I4-4	189	Unused
I4-5	189	Unused
I4-6	189	Unused
I4-7	229	33xCMUStop
I4-8	228	33xFlashSns
I5-1	189	Unused
I5-2	189	Unused
I5-3	189	Unused
I5-4	189	Unused
I5-5	189	Unused
I5-6	189	Unused
I5-7	189	Unused
I5-8	189	Unused
I6-1	189	Unused
I6-2	189	Unused
I6-3	189	Unused
I6-4	189	Unused
I6-5	189	Unused
I6-6	189	Unused
I6-7	189	Unused
I6-8	189	Unused

C1-USER IO Map [1.8.9.2 Out]

O1-1	1	Ch1 Red
O1-2	49	Ch1 Green
O1-3	2	Ch2 Red
O1-4	26	Ch2 Yellow
O1-5	50	Ch2 Green
O1-6	3	Ch3 Red
O1-7	27	Ch3 Yellow
O1-8	51	Ch3 Green
O2-1	4	Ch4 Red
O2-2	52	Ch4 Green
O2-3	5	Ch5 Red
O2-4	29	Ch5 Yellow
O2-5	53	Ch5 Green
O2-6	6	Ch6 Red
O2-7	30	Ch6 Yellow
O2-8	54	Ch6 Green
O3-1	7	Ch7 Red
O3-2	55	Ch7 Green
O3-3	8	Ch8 Red
O3-4	32	Ch8 Yellow
O3-5	56	Ch8 Green
O3-6	9	Ch9 Red
O3-7	33	Ch9 Yellow
O3-8	57	Ch9 Green
O4-1	10	Ch10 Red
O4-2	58	Ch10 Green
O4-3	11	Ch11 Red
O4-4	35	Ch11 Yellow
O4-5	59	Ch11 Green
O4-6	12	Ch12 Red
O4-7	36	Ch12 Yellow
O4-8	60	Ch12 Green
O5-1	28	Ch4 Yellow
O5-2	34	Ch10 Yellow
O5-3	25	Ch1 Yellow
O5-4	31	Ch7 Yellow
O5-5	115	Not Used
O5-6	115	Not Used
O5-7	115	Not Used
O5-8	114	Watchdog
O6-1	115	Not Used
O6-2	115	Not Used
O6-3	13	Ch13 Red
O6-4	37	Ch13 Yellow
O6-5	61	Ch13 Green
O6-6	14	Ch14 Red
O6-7	38	Ch14 Yellow
O6-8	62	Ch14 Green

C1-USER IO Map [1.8.9.2 Out]

O7-1	115	Not Used
O7-2	115	Not Used
O7-3	115	Not Used
O7-4	115	Not Used
O7-5	115	Not Used
O7-6	115	Not Used
O7-7	115	Not Used
O7-8	115	Not Used

C11S-USER IO Map [1.8.9.1 In]

I4-1		
I4-2		
I4-3		
I4-4		
I7-1	189	Unused
I7-2	189	Unused
I7-3	189	Unused
I7-4	189	Unused
I7-5	189	Unused
I7-6	189	Unused
I7-7	189	Unused
I7-8	189	Unused
I8-1	189	Unused
I8-2	189	Unused
I8-3	189	Unused
I8-4	189	Unused
I8-5	189	Unused
I8-6	189	Unused
I8-7	189	Unused
I8-8	189	Unused

C11S-USER IO Map [1.8.9.2 Out]

O8-1	115	Not Used
O8-2	115	Not Used
O8-3	115	Not Used
O8-4	115	Not Used
O8-5	115	Not Used
O8-6	115	Not Used
O8-7	115	Not Used
O8-8	115	Not Used

IO Logic [1.8.7]

Op1	Result	O1Fcn	Inv1	IO1	Opn1	O2Fcn	Inv2	IO2	Opn2	O3Fcn	Inv3	IO3	Opn3	Dly	Sec
I	0	=	----	-	I	0	----	-	I	0	----	-	I	0	DLY 0
I	0	=	----	-	I	0	----	-	I	0	----	-	I	0	DLY 0
I	0	=	----	-	I	0	----	-	I	0	----	-	I	0	DLY 0
I	0	=	----	-	I	0	----	-	I	0	----	-	I	0	DLY 0
I	0	=	----	-	I	0	----	-	I	0	----	-	I	0	DLY 0
I	0	=	----	-	I	0	----	-	I	0	----	-	I	0	DLY 0
I	0	=	----	-	I	0	----	-	I	0	----	-	I	0	DLY 0
I	0	=	----	-	I	0	----	-	I	0	----	-	I	0	DLY 0
I	0	=	----	-	I	0	----	-	I	0	----	-	I	0	DLY 0
I	0	=	----	-	I	0	----	-	I	0	----	-	I	0	DLY 0
I	0	=	----	-	I	0	----	-	I	0	----	-	I	0	DLY 0
I	0	=	----	-	I	0	----	-	I	0	----	-	I	0	DLY 0

Security Access Levels [8.2]

1	SWLOAD	22	None
2	SECURE	23	None
3	None	24	None
4	None	25	None
5	None	26	None
6	None	27	None
7	None	28	None
8	None	29	None
9	None	30	None
10	None	31	None
11	None	32	None
12	None	33	None
13	None	34	None
14	None	35	None
15	None	36	None
16	None	37	None
17	None	38	None
18	None	39	None
19	None	40	None
20	None	41	None
21	None	42	None

Security Access Levels [8.2]

43	None
44	None
45	None
46	None
47	None
48	None
49	None
50	None
51	None
52	None
53	None
54	None
55	None
56	None
57	None
58	None
59	None
60	None
61	None
62	None
63	None
64	None

Com Parameters [6.1]

Station ID	3238
Group ID	
Master ID	0
Backup Time	0
SysUp Modem [6.1]	
Enable Modem	OFF
Idle Time	0
Dial Time	0
Tel:	
Alt:	

2070 Port Params [6.2]

Port	Baud Rate	FCM
SP1	9600	MODE 6
SP2	9600	MODE 6
SP3	19200	MODE 6
SP4	38400	MODE 6
SP5	1200	AUTO
SP6	1200	AUTO
SP7	1200	AUTO
SP8	1200	AUTO

2070 IP 1 Addressing [6.5]

Addressing				
Addr	192	168	0	108
Mask	255	255	255	0
Brdcst	0	0	0	0
GtWay	192	168	0	1
Port	0			

2070 IP 2 Addressing [6.5]

Addressing				
Addr	0	0	0	0
Mask	0	0	0	0
Brdcst	0	0	0	0
GtWay	0	0	0	0
Port	0			

2070 Port Binding Ports [6.6]

	Port	Echo	Mode
ASYN1	SP1	OFF	0
ASYN2	SP2	OFF	0
ASYN3	SP3	OFF	0
ASYN4	SP4	OFF	0
SYN1	SP5	SYN3	OFF
SYN2	OFF	SYN4	OFF

2070 Port Binding Functions [6.6]

Function	Channel	Function	Channel
TS2/CVM	None	SYSUp	ASYN2
CMU/MMU	None	SYSDown	ASYN1
Opticom	None	Shell	None
Loop Det.	None		
GPS	-		

#	Event / Alarm	Ev	Alr	Call Phases[1.1.5]								Redirect Phases[1.1.5]								Inhibit Phases[1.1.5]															
1	Power Up Alarm.	ON	ON	Ø	Ø	Phases Called By Ø						From	To	From	To	From	To	From	To	1	2	3	4	5	6	7	8	9	10	11	12	13	14	15	16
2	Stop Timing	ON	ON	1								1								1															
3	TS1 Cabinet Door	ON	ON	2								2								2															
4	Coordination Failure	ON	ON	3								3								3															
5	External Alarm # 1	ON	ON	4								4								4															
6	External Alarm # 2	ON	ON	5								5								5															
7	External Alarm # 3	ON	ON	6								6								6															
8	External Alarm # 4	ON	ON	7								7								7															
9	Closed Loop Disabled	ON	ON	8								8								8															
10	External Alarm # 5	ON	ON	9								9								9															
11	External Alarm # 6	ON	ON	10								10								10															
12	Manual Control Enable	ON	ON	11								11								11															
13	Coord Free Input	ON	ON	12								12								12															
14	Local Flash Input	ON	ON	13								13								13															
15	MMU Flash	ON	ON	14								14								14															
16	CMU Flash	ON	ON	15								15								15															
17	Cycle Fault	ON	ON	16								16								16															
18	Cycle Failure	ON	ON	Alt Call & Redirect # 1 [1.1.6.3]								Alt Inhibit Phases # 1 [1.1.6.3]																							
19	Coordination Fault	ON	ON	Col	Ø	Phases Called By Ø						1								1															
20	Controller Fault	ON	ON	1								1								1															
21	Detector SDLC Failure	ON	ON	2								2								2															
22	MMU SDLC Failure	ON	ON	3								3								3															
23	Critical SDLC Failure	ON	ON	4								4								4															
24	Reserved	ON	ON	5								5								5															
25	EEPROM CRC Fault	ON	ON	6								6								6															
26	Detector Diagnostic Failure	ON	ON	7								7								7															
27	BIU Detector Failure	ON	ON	8								8								8															
32	Queue detector alarm	ON	ON	Alt Call & Redirect # 2 [1.1.6.3]								Alt Inhibit Phases # 2 [1.1.6.3]																							
29	Ped Detector Fault	ON	ON	Col	Ø	Phases Called By Ø						1								1															
30	Coord Diagnostic Fault	ON	ON	1								1								1															
41	TempAlert Probe Ch. A	ON	ON	2								2								2															
42	TempAlert Probe Ch. B	ON	ON	3								3								3															
47	Coord Active	ON	ON	4								4								4															
48	Preempt Active	ON	ON	5								5								5															
49	Preempt 1 Input	ON	ON	6								6								6															
50	Preempt 2 Input	ON	ON	7								7								7															
51	Preempt 3 Input	ON	ON	8								8								8															
52	Preempt 4 Input	ON	ON	Coord, CIC Plans [2.3]								Unit Parameters [1.2.1]																							
53	Preempt 5 Input	ON	ON	CIC	CoØ	Grow	1	2	3	4	5	6	7	8	Allow Skip Yellow	OFF	Max Cycle Time																		
54	Preempt 6 Input	ON	ON	1	OFF										TOD Dim Enable	OFF	Cycle Fault Action	Alarm																	
55	Preempt 7 Input	ON	ON	2	OFF										Tone Disable	OFF																			
56	Preempt 8 Input	ON	ON	3	OFF										Diamond Mode	4Ph																			
57	Preempt 9 Input	ON	ON	4	OFF										Backup Time (s)																				
58	Preempt 10 Input	ON	ON	Auto Flash Phase/Olap Settings [1.4.2]																															
61	In Transition	ON	ON	Yel Ø											Disable Init Ped	OFF																			
81	FIO Status Alarm	ON	ON	Yel (olaps)											Cycle Fault Action	Alarm																			
															Enable Run Timer	ON	### 31 @ GN MALL EAST																		
																				07/12/23 Page 10															


FILE NAME = 360275_CPL_TSP_Traffic Signal Plans 311.dgn
DATE/TIME = 22-JAN-2016 07:11
USER = jpepa

PROJECT MANAGER MIKE WASHBURN
CHECK CHRIS COX
DRAFTING AMBER STEVENS
CHECK CHRIS COX
DESIGN RYAN COLLINS
JOB MANAGER MIKE WASHBURN
DESIGN SUPERVISOR JOHN SEXTON


ESTIMATE OF QUANTITIES				ONONDAGA COUNTY	
SIGNAL NO. 249					
KEY NO.	ITEM NO.	DESCRIPTION	UNIT	QUANTITY	
(2)	206.03180010	TRAFFIC SIGNAL CONDUIT EXCAVATION AND RESTORATION IN CONCRETE SIDEWALKS AND DRIVEWAYS	LF	15	
(3)	206.03200010	TRAFFIC SIGNAL CONDUIT EXCAVATION AND RESTORATION IN GRASS AND UNPAVED AREAS	LF	66	
(4)	619.1613	MAINTAIN TRAFFIC SIGNAL EQUIPMENT (REQUIREMENT C)	INT MO	9	
(5)	680.5001	POLE EXCAVATION & CONCRETE FOUNDATION	CY	1.1	
(6)	680.520106	CONDUIT, METAL STEEL, ZINC COATED, 2 NPS	LF	25	
(7)	680.53080305	CONDUIT, FLEXIBLE LIQUID TIGHT, NON-METALLIC 1 NPS DIAMETER	LF	56	
(8)	680.54	INDUCTANCE LOOP INSTALLATION	LF	1600	
(9)	680.6708	TRAFFIC SIGNAL POLE, POST TOP MOUNT, OB = MOUNTING HEIGHT IN FEET	EA	1	
(10)	680.72	INDUCTANCE LOOP WIRE	LF	4400	
(11)	680.730714	SIGNAL CABLE, 7 CONDUCTORS, 14AWG	LF	240	
(12)	680.77000305	MODIFY TRAFFIC SIGNAL INSTALLATION - LOCATION 03	ELOC	1	
(13)	680.79000305	REMOVE TRAFFIC SIGNAL INSTALLATION - LOCATION 03	ELOC	1	
(14)	680.813105	PEDESTRIAN SIGNAL MODULE - 12 INCH BIMODAL, HAND/MAN SYMBOL, LED	EA	1	
(15)	680.813106	PEDESTRIAN SIGNAL SECTION - POLYCARBONATE - TYPE 1, 12 INCH	EA	2	
(16)	680.8142	PEDESTRIAN SIGNAL SECTION - POST TOP MOUNT ASSEMBLY	EA	1	
(17)	680.81500010	PEDESTRIAN COUNT-DOWN TIMER MODULE	EA	1	
(18)	680.81330010	AUDIBLE PEDESTRIAN SIGNAL	EA	1	

- NOTES:
- SEE DWG NO. MST-302 FOR TABLES OF SIDEWALK WORK.
 - PAVEMENT MARKINGS AS SHOWN ARE NOT COMPLETE. COMPLETE PAVEMENT MARKINGS PER DWG NO. PMP-319.
 - A QUANTITY OF ITEM 680.53080305 (KEY #7) AND ITEMS 206.03180010 & 206.03200010 (KEY #2 & #3) HAVE BEEN INCLUDED IN THE EVENT THE EXISTING FLEXIBLE CONDUIT CANNOT BE REUSED.
 - ITEM 680.77000305 (KEY #12) SHALL INCLUDE ALL WORK NECESSARY TO ALTER PULLBOXES TO ACCOMMODATE NEW CONDUIT RUNS, RELOCATION OF THE PEDESTRIAN BUTTON AND SIGN FROM THE NORTH SIDE TO THE SOUTH SIDE OF THE SE CORNER PEDESTRIAN POLE, AND PLUGGING ALL HOLES IN PED POLES.
 - ITEM 680.79000305 (KEY #13) SHALL INCLUDE ALL WORK NECESSARY TO REMOVE PEDESTRIAN SIGNAL EQUIPMENT FOR THE SOUTHERLY CARLING RD CROSSING ON THE SW CORNER.


AFFIX SEAL: ON:	ALTERED BY: ON:
	

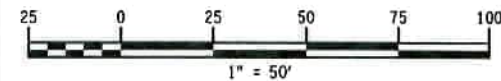

AS-BUILT REVISIONS DESCRIPTION OF ALTERATIONS:	BALDWINVILLE - CICERO, SH NO. 1039 TOWN OF CLAY COUNTY: ONONDAGA REGION: 03	PIN 360275 NY 31	BRIDGES CULVERTS	ALL DIMENSIONS IN ft UNLESS OTHERWISE NOTED TRAFFIC SIGNAL PLANS SITE 300	CONTRACT NUMBER D263034 DRAWING NO. TSP-311 SHEET NO. 167
IT IS A VIOLATION OF LAW FOR ANY PERSON, UNLESS THEY ARE ACTING UNDER THE DIRECTION OF A LICENSED PROFESSIONAL ENGINEER, ARCHITECT, LANDSCAPE ARCHITECT, OR LAND SURVEYOR, TO ALTER AN ITEM IN ANY WAY. IF AN ITEM BEARING THE STAMP OF A LICENSED PROFESSIONAL IS ALTERED, THE ALTERING ENGINEER, ARCHITECT, LANDSCAPE ARCHITECT, OR LAND SURVEYOR SHALL STAMP THE DOCUMENT AND INCLUDE THE NOTATION "ALTERED BY" FOLLOWED BY THEIR SIGNATURE, THE DATE OF SUCH ALTERATION, AND A SPECIFIC DESCRIPTION OF THE ALTERATION.					
					Department of Transportation

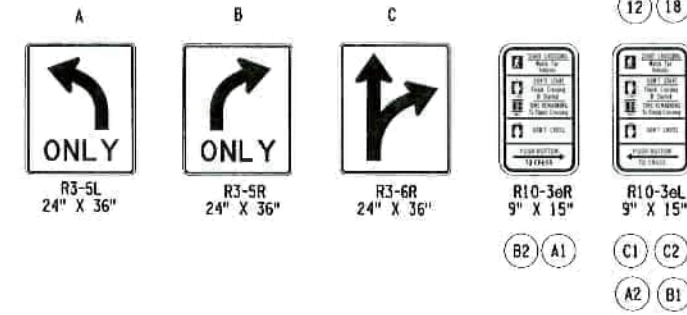

SIGNAL NO. 249
ONONDAGA COUNTY
ROUTE 31 @ CARLING RD

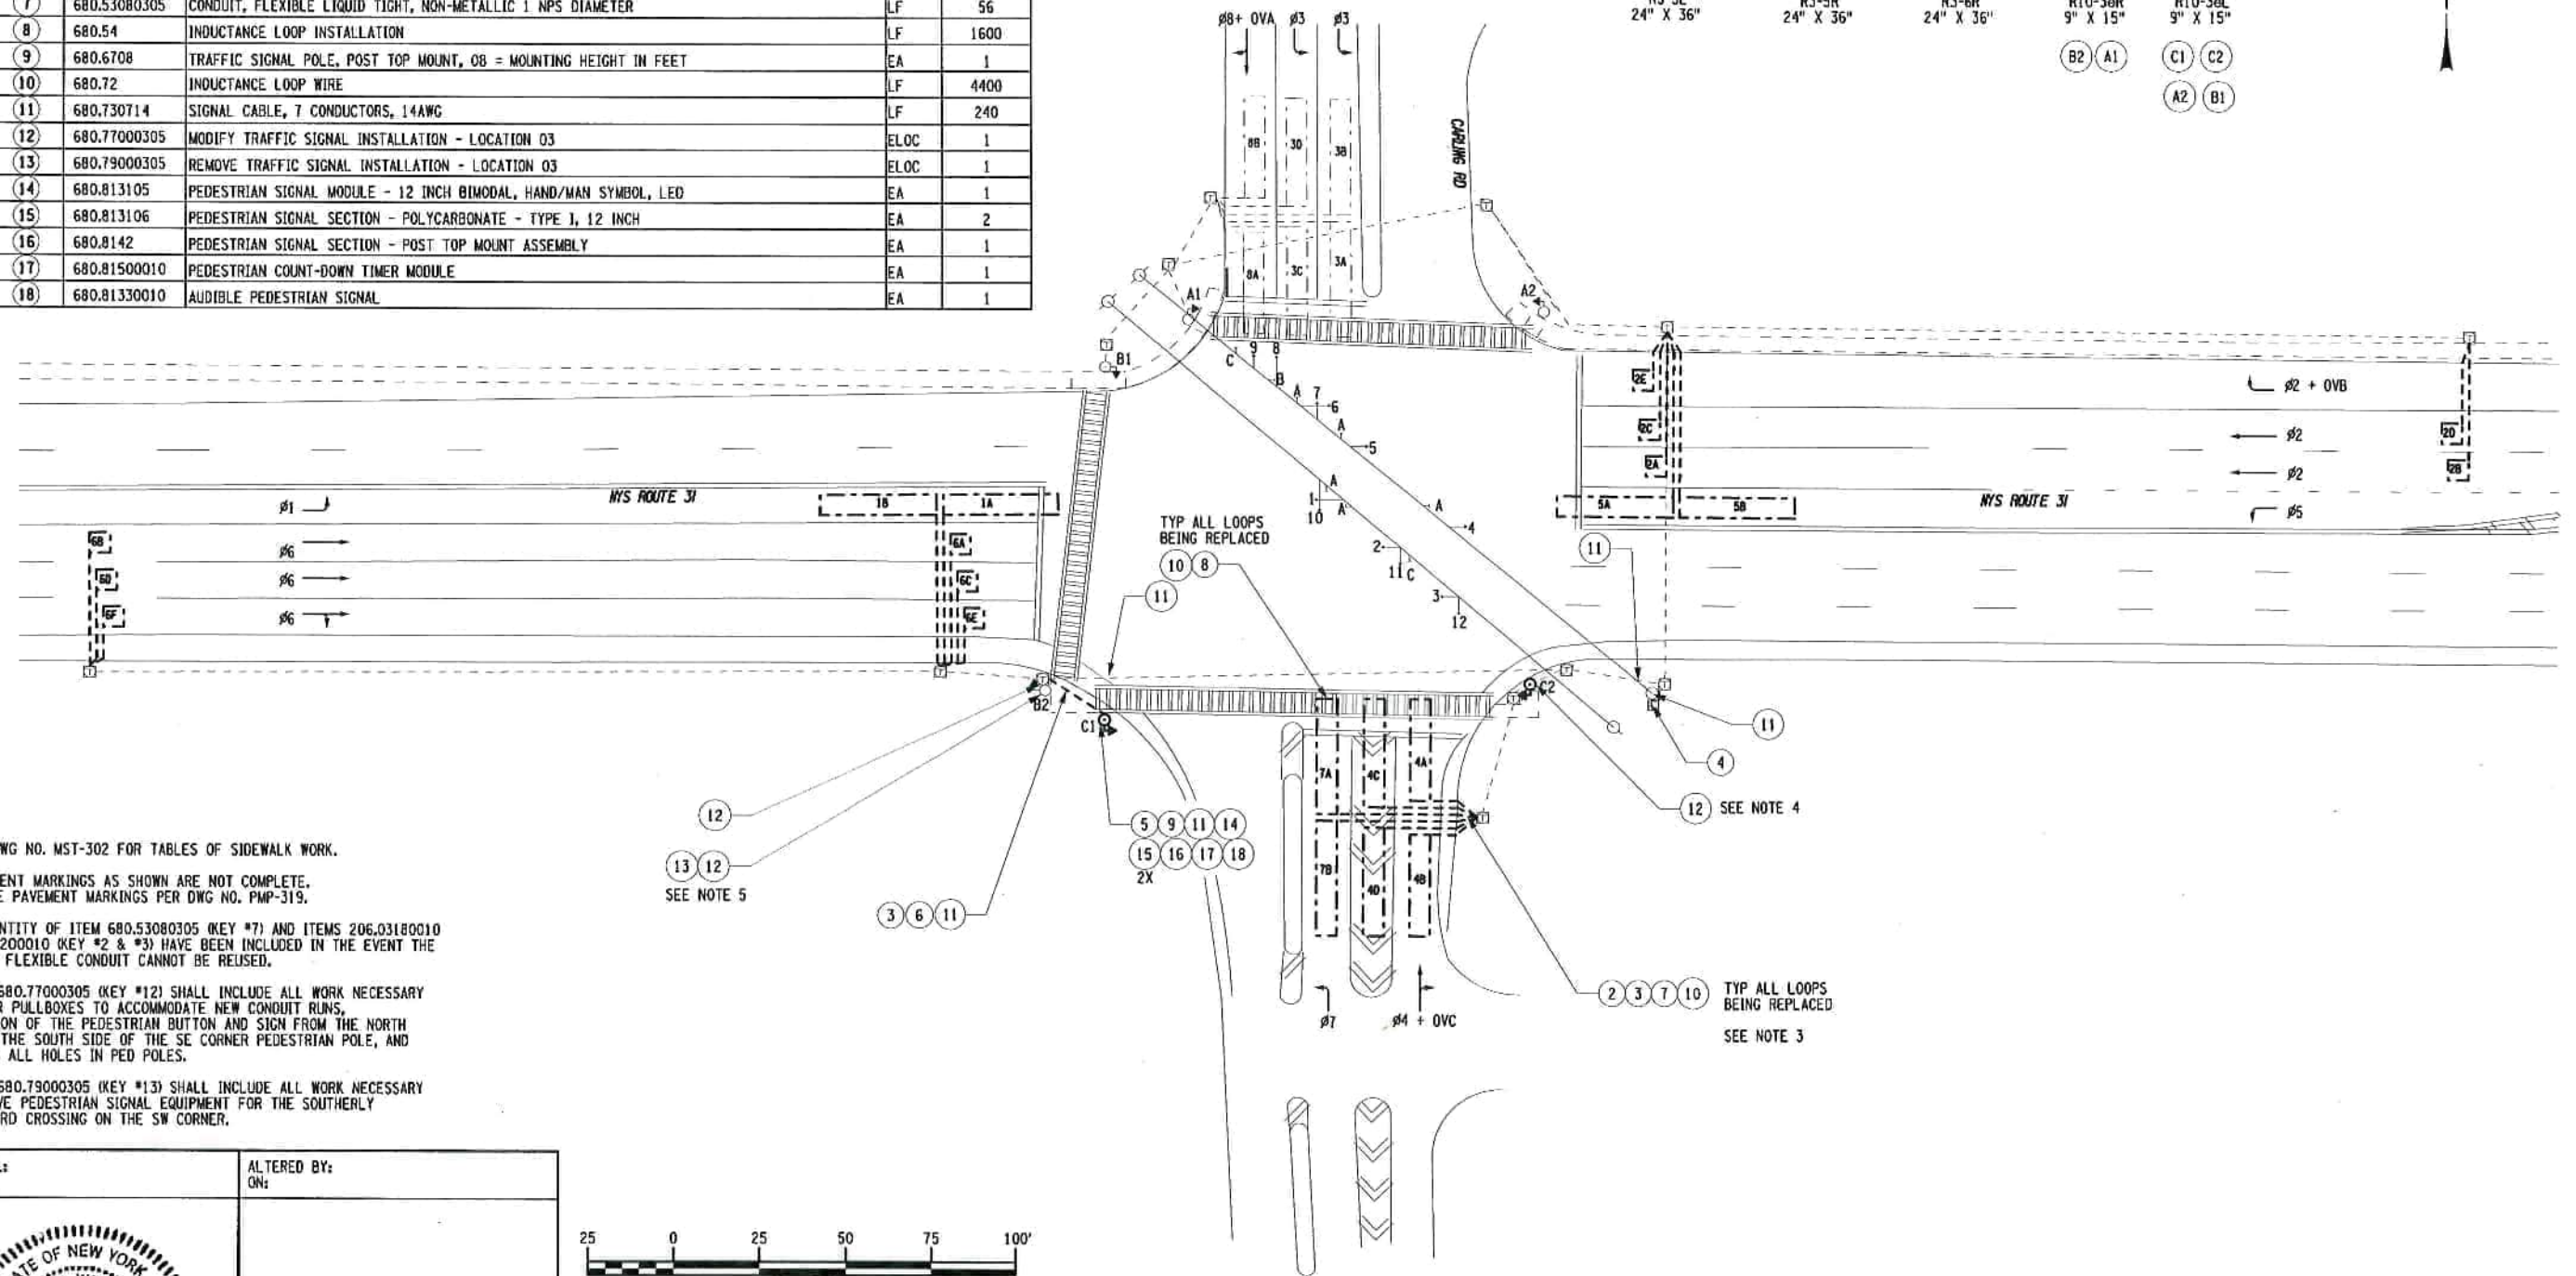

SIGNAL OPERATIONS SPECIFICATIONS TABLE OF SWITCH PACKS						
SIGNAL NO. 249						
COUNTY: ONONDAGA						
SWITCH PACK	FUNCTION	FACE NO.'S	FLASH PLUG	INDICATIONS	TERMINAL WIRING BOARD	WIRING COLOR CODE
SP 1	#1	1	W	→R →Y →G GROUND WIRE	SP 1R SP 1Y SP 1G GROUND BUS	14/15C-1-R 14/15C-1-O 14/15C-1-G 14/15C-1-W
SP 2	#2	5, 6	R	R Y G GROUND WIRE	SP 2R SP 2Y SP 2G GROUND BUS	14/19C-1-R 14/19C-1-O 14/19C-1-G 14/19C-1-W
SP 3	#6	2, 3	R	R Y G GROUND WIRE	SP 3R SP 3Y SP 3G GROUND BUS	14/15C-2-R 14/15C-2-O 14/15C-2-G 14/15C-2-W
SP 4	#8	9	R	R Y G GROUND WIRE	SP 4R SP 4Y SP 4G GROUND BUS	14/19C-1-R/B 14/19C-1-O/B 14/19C-1-G/B 14/19C-1-W/B
SP 5	OVA (#1)	9	W	→Y →G GROUND WIRE	SP 5Y SP 5G GROUND BUS	14/19C-1-BL/W 14/19C-1-G/W 14/19C-1-B/W
SP 6	OVB (#3)	6	W	→Y →G GROUND WIRE	SP 6Y SP 6G GROUND BUS	14/19C-1-O/R 14/19C-1-BL/R 14/19C-1-W/R
SP 7	PED C (#6)	C1	W	HAND MAN GROUND WIRE	SP 7R SP 7G GROUND BUS	14/7C-1-R 14/7C-1-G 14/7C-1-W
	PED C (#6)	C2	W	HAND MAN GROUND WIRE	SP 7R SP 7G GROUND BUS	14/5C-2-R 14/5C-2-G 14/5C-2-W
SP 8	#4	11, 12	R	R Y G GROUND WIRE	SP 8R SP 8Y SP 8G GROUND BUS	14/15C-2-R/B 14/15C-2-O/B 14/15C-2-G/B 14/15C-2-W/B
SP 9	OVC (#5)	12	W	→Y →G GROUND WIRE	SP 9Y SP 9G GROUND BUS	14/15C-2-BL/W 14/15C-2-O/W 14/15C-2-B/W
SP 10	#5	4	W	→R →Y →G GROUND WIRE	SP 10R SP 10Y SP 10G GROUND BUS	14/15C-3-R/B 14/15C-3-O/B 14/15C-3-G/B 14/15C-3-W/B
SP 11	#3	7, 8	R	→R →Y →G GROUND WIRE	SP 11R SP 11Y SP 11G GROUND BUS	14/15C-3-R 14/15C-3-O 14/15C-3-G 14/15C-3-W
SP 12	#7	10	W	→R →Y →G GROUND WIRE	SP 12R SP 12Y SP 12G GROUND BUS	14/15C-1-R/B 14/15C-1-O/B 14/15C-1-G/B 14/15C-1-W/B
SP 13	PED B (#3)	B1	W	HAND MAN GROUND WIRE	SP 13R SP 13G GROUND BUS	14/5C-5-R 14/5C-5-G 14/5C-5-W
	PED B (#3)	B2	W	HAND MAN GROUND WIRE	SP 13R SP 13G GROUND BUS	14/5C-6-R 14/5C-6-G 14/5C-6-W
SP 14	PED A (#2)	A1	W	HAND MAN GROUND WIRE	SP 14R SP 14G GROUND BUS	14/5C-3-R 14/5C-3-G 14/5C-3-W
	PED A (#2)	A2	W	HAND MAN GROUND WIRE	SP 14R SP 14G GROUND BUS	14/5C-4-R 14/5C-4-G 14/5C-4-W

TABLE OF CLEARANCES						
		FROM				
		G	R	G	R	G
TO	G	X	R	G	R	G
	R	Y	X	Y	X	Y
	G	G	R	X	R	G
	R	Y	R	Y	X	Y
	G	G	R	X	R	G
	R	Y	R	Y	X	Y

14 / 19C - 1 - R / B
XX / XXC - X - X / X
AWG
NO. OF CONDUCTORS
CONDUCTOR CABLE NO.
COLOR: (R) RED, (O) ORANGE, (G) GREEN, (BL) BLUE, (W) WHITE, (B) BLACK
KEY FOR WIRE COLOR CODE

LEGEND:
G = CIRCULAR GREEN
→G = LEFT GREEN ARROW
→G = RIGHT GREEN ARROW
↑ = VERTICAL GREEN ARROW
R = CIRCULAR RED
→R = LEFT RED ARROW
→R = RIGHT RED ARROW
Y = CIRCULAR YELLOW
→Y = LEFT YELLOW ARROW
→Y = RIGHT YELLOW ARROW

SIGNAL OPERATIONS SPECIFICATIONS TABLE OF INPUT WIRING					
SIGNAL NO. 249					
TERM NO.	FUNCTION	DETECTOR NO.	TYPE	SIZE	REMARKS
1A, 1B	#1	1A, 1B	PRESENCE	6FT X 34FT, 2FT APART	RT 31 EB, LT TURN
2A, 2B	#2	2A	POINT	6FT X 6FT	RT 31 WB THRU
3A, 3B	#2	2B	SETBACK	6FT X 6FT	RT 31 WB THRU
4A, 4B	#2	2C	POINT	6FT X 6FT	RT 31 WB THRU
5A, 5B	#2	2D	SETBACK	6FT X 6FT	RT 31 WB THRU
6A, 6B	#2	2E	POINT	6FT X 6FT	RT 31 WB, RT TURN
7A, 7B	#6	6A	POINT	6FT X 6FT	RT 31 EB THRU
8A, 8B	#6	6B	SETBACK	6FT X 6FT	RT 31 EB THRU
9A, 9B	#6	6C	POINT	6FT X 6FT	RT 31 EB THRU
10A, 10B	#6	6D	SETBACK	6FT X 6FT	RT 31 EB THRU
11A, 11B	#3	3A, 3B	SPLIT PRESENCE	6FT X 34FT, 2FT APART	CARLING RD SB, LT TURN
12A, 12B	#3	3C, 3D	SPLIT PRESENCE	6FT X 32FT, 6FT APART	CARLING RD SB, LT TURN
13A, 13B	#8	8A, 8B	SPLIT PRESENCE	6FT X 30FT, 10FT APART	CARLING RD SB THRU/RT
14A, 14B					
17A, 17B	#6	6E	POINT	6FT X 6FT	RT 31 EB THRU/RT TURN
18A, 18B	#6	6F	SETBACK	6FT X 6FT	RT 31 EB THRU/RT TURN
19A, 19B	#7	7A, 7B	SPLIT PRESENCE	6FT X 34FT, 2FT APART	CARLING RD NB, LT TURN
20A, 20B	#4	4A, 4B	SPLIT PRESENCE	6FT X 30FT, 10FT APART	CARLING RD NB
21A, 21B	#4	4C, 4D	SPLIT PRESENCE	6FT X 32FT, 6FT APART	CARLING RD NB THRU/RT
22A, 22B	#5	5A, 5B	SPLIT PRESENCE	6FT X 34FT, 2FT APART	RT 31 WB LT TURN LANE
23A, 23B	(#8) PED B	B1-B2	PED BUTTON	-	CROSSING RT 31 W SIDE
24A, 24B	(#2) PED A	A1-A2	PED BUTTON	-	CROSS, CARLING N SIDE
25A, 25B	(#6) PED C	C1-C2	PED BUTTON	-	CROSS, CARLING S SIDE

TABLE OF OPERATIONS																
FACE PHASE	→R	→Y	→G	→R	→Y	→G	→R	→Y	→G	→R	→Y	→G	→R	→Y	→G	→R
	1	2	3	4	5	6	7	8	9	10	11	12	A1-A2	B1-B2	C1-C2	
#2 + PED A	→R	R	R	→R	G	G	→R	→R	R	→R	R	R	DW*	DW	DW	
#6 + PED C	→R	G	G	→R	R	R	→R	→R	R	→R	R	R	DW	DW	DW*	
#1 + #5 + OVA + OVC	→G	R	R	→G	R	R	→R	→R	R	→G	→R	R	DW	DW	DW	
#2 + #5 + OVC + PED A	→R	R	R	→G	G	G	→R	→R	R	→R	R	R	DW*	DW	DW	
#1 + #6 + OVA + PED C	→G	G	G	→R	R	R	→R	→R	R	→G	→R	R	DW	DW	DW*	
#2 + #6 + PED A + PED C	→R	G	G	→R	G	G	→R	→R	R	→R	R	R	DW*	DW	DW*	
#3	→R	R	R	→R	R	R	→G	→G	R	→R	R	R	DW	DW	DW	
#4	→R	R	R	→R	R	R	→R	→R	R	→R	G	G	DW	DW	DW	
#8 + PED B	→R	R	R	→R	R	R	→R	→R	G	→R	R	R	DW	DW*	DW	
#3 + #7 + OVB	→R	R	R	→R	R	R	→G	→G	R	→G	R	R	DW	DW	DW	
#3 + #8 + OVB	→R	R	R	→R	R	R	→G	→G	G	→R	R	R	DW	DW	DW	
#4 + #7	→R	R	R	→R	R	R	→R	→R	R	→G	G	G	DW	DW	DW	
#4 + #8 + PED B	→R	R	R	→R	R	R	→R	→R	G	→R	G	G	DW	DW*	DW	
OVA (#1)	→R	R	R	→R	R	R	→R	→R	R	→G	→R	R	DW	DW	DW	
OVB (#3)	→R	R	R	→R	R	R	→G	→R	R	→R	R	R	DW	DW	DW	
OVC (#5)	→R	R	R	→R	R	R	→R	→R	R	→R	R	R	DW	DW	DW	
#7	→R	R	R	→R	R	R	→R	→R	R	→G	R	R	DW	DW	DW	
#1	→G	R	R	→R	R	R	→R	→R	R	→R	R	R	DW	DW	DW	
#5	→R	R	R	→G	R	R	→R	→R	R	→R	R	R	DW	DW	DW	
EMERGENCY FLASH	DK	FY	FY	DK	FY	FY	DK	DK	FY	DK	FR	FR	DK	DK	DK	


*UPON ACTUATION OF A PEDESTRIAN PUSH BUTTON, A "WALKING MAN" INDICATION FOLLOWED BY A FLASHING "HAND" INDICATION FOLLOWED BY A STEADY "HAND" WILL BE DISPLAYED, AND COUNTDOWN TIMER IS INITIATED.

AFFIX SEAL: ON: 1/21/16
ALTERED BY: ON:
STATE OF NEW YORK
SCOTT ROBERT
LICENSED PROFESSIONAL ENGINEER
080916

SIGNAL NO. 249
ONONDAGA COUNTY


AS-BUILT REVISIONS
DESCRIPTION OF ALTERATIONS:
BALDWINVILLE - CICERO, SH NO. 1039
TOWN OF CLAY
COUNTY: ONONDAGA
REGION: 03
PIN 360275
NY 31
BRIDGES
CULVERTS
ALL DIMENSIONS IN FT UNLESS OTHERWISE NOTED
TRAFFIC SIGNAL NO. 249 - TABLES
SITE 300
CONTRACT NUMBER
D263034
DRAWING NO. TSP-312
SHEET NO. 168
NEW YORK
STATE OF
OPPORTUNITY
Department of
Transportation

IT IS A VIOLATION OF LAW FOR ANY PERSON, UNLESS THEY ARE ACTING UNDER THE DIRECTION OF A LICENSED PROFESSIONAL ENGINEER, ARCHITECT, LANDSCAPE ARCHITECT, OR LAND SURVEYOR, TO ALTER AN ITEM IN ANY WAY. IF AN ITEM BEARING THE STAMP OF A LICENSED PROFESSIONAL IS ALTERED, THE ALTERING ENGINEER, ARCHITECT, LANDSCAPE ARCHITECT, OR LAND SURVEYOR SHALL STAMP THE DOCUMENT AND INCLUDE THE NOTATION "ALTERED BY" FOLLOWED BY THEIR SIGNATURE, THE DATE OF SUCH ALTERATION, AND A SPECIFIC DESCRIPTION OF THE ALTERATION.

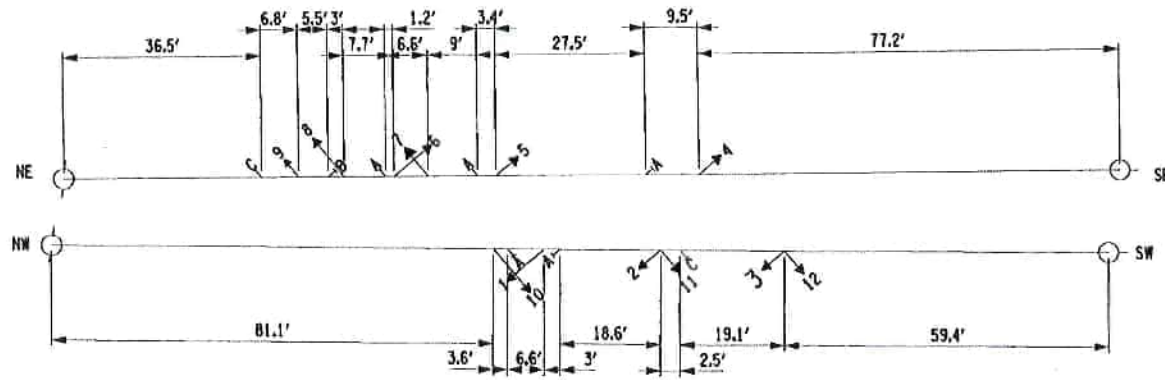


SPAN WIRE LAYOUT
NOT TO SCALE, BOTH SPANS ARE 193.9' LONG
MEASUREMENTS ARE APPROXIMATE, AND NOT FIELD VERIFIED

TABLE OF POLES	
POLE LOCATION	FOOTING MOMENT (KIN-M)
NW	633
SW	633
NE	527.5
SE	527.5

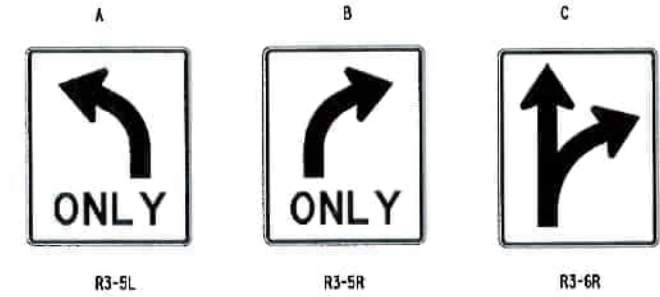


PHASE DIAGRAM

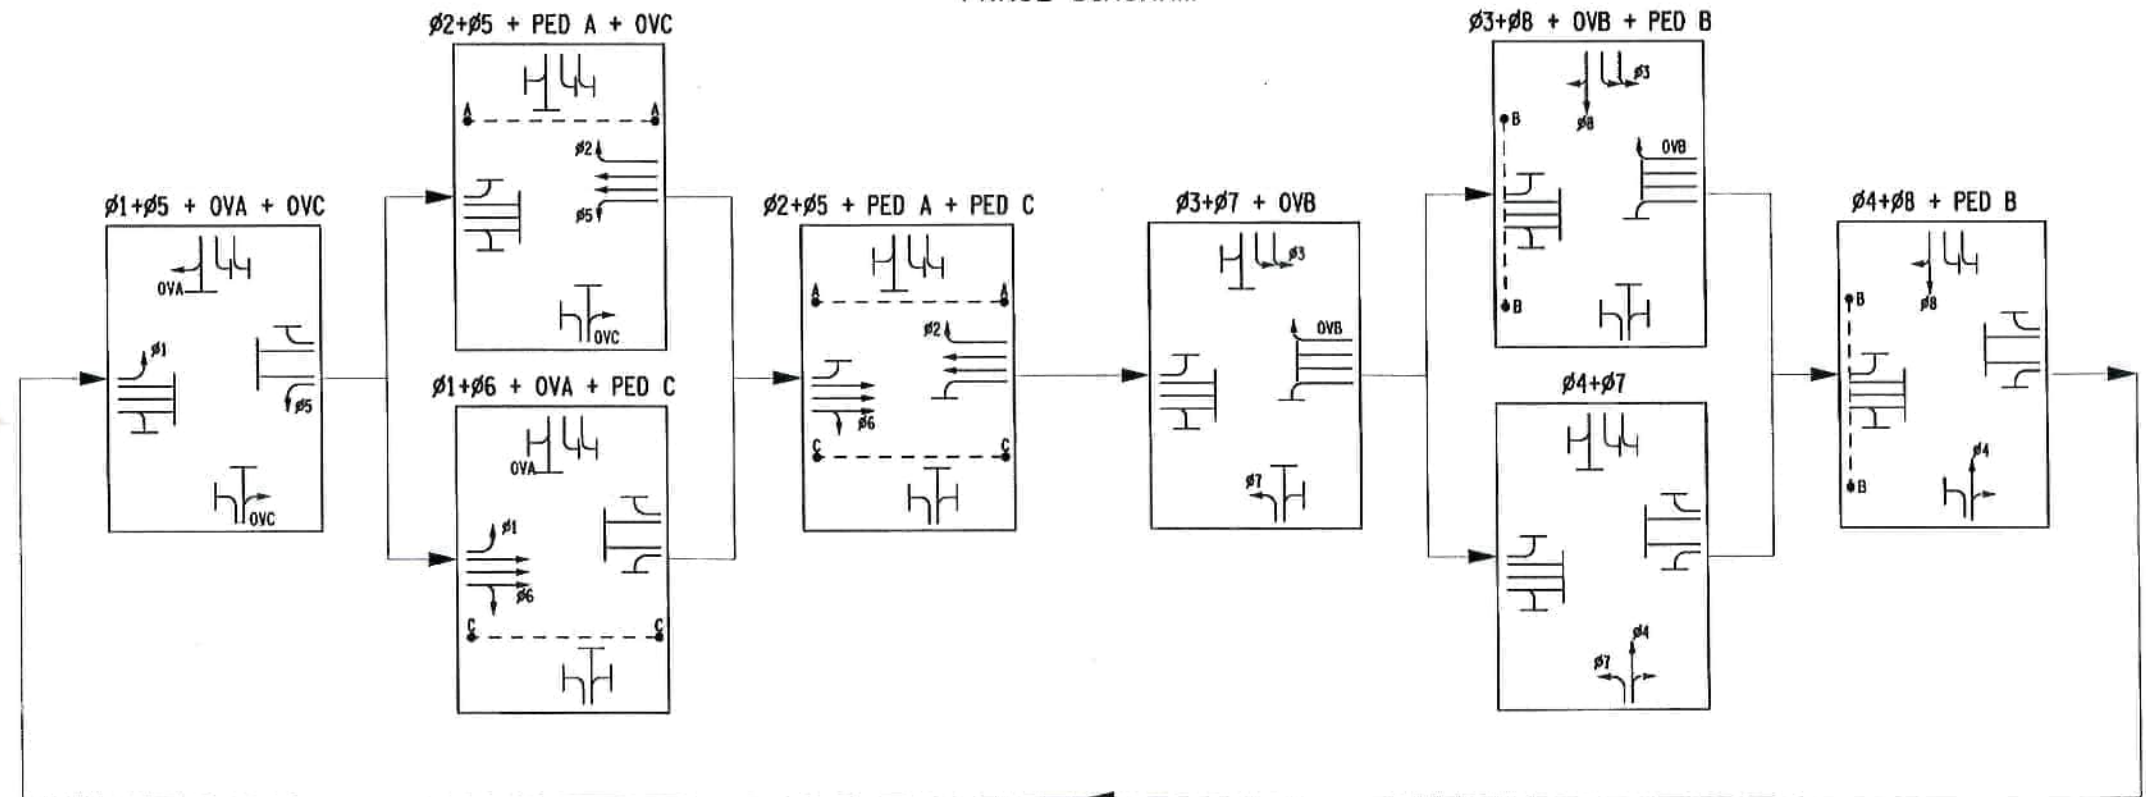

AFFIX SEAL:
ON:

ALTERED BY:
ON:

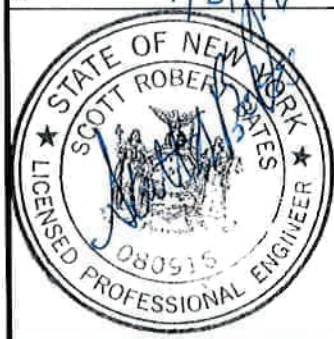

SIGNAL NO. 249
ONONDAGA COUNTY

AS-BUILT REVISIONS
DESCRIPTION OF ALTERATIONS:

BALDWINVILLE - CICERO, SH NO. 1039

TOWN OF CLAY

COUNTY: ONONDAGA

REGION: 03

PIN 360275
NY 31

BRIDGES

CULVERTS

ALL DIMENSIONS IN FT UNLESS OTHERWISE NOTED

TRAFFIC SIGNAL no. 249 - tables

SITE 300

CONTRACT NUMBER
D263034

DRAWING NO. TSP-313
SHEET NO. 169

IT IS A VIOLATION OF LAW FOR ANY PERSON, UNLESS THEY ARE ACTING UNDER THE DIRECTION OF A LICENSED PROFESSIONAL ENGINEER, ARCHITECT, LANDSCAPE ARCHITECT, OR LAND SURVEYOR, TO ALTER AN ITEM IN ANY WAY. IF AN ITEM BEARING THE STAMP OF A LICENSED PROFESSIONAL IS ALTERED, THE ALTERING ENGINEER, ARCHITECT, LANDSCAPE ARCHITECT, OR LAND SURVEYOR SHALL STAMP THE DOCUMENT AND INCLUDE THE NOTATION "ALTERED BY" FOLLOWED BY THEIR SIGNATURE, THE DATE OF SUCH ALTERATION, AND A SPECIFIC DESCRIPTION OF THE ALTERATION.

NEW YORK
STATE OF
OPPORTUNITY
Department of
Transportation

[illegible]

Overlap 1-16 Program Parm+ [1.5.2.1] [1.5.2.2]

Overlap Conflict Lock		OFF	Overlap Lock Inhibit		OFF	Parent Ph Clearance		OFF	Extra Included Ph		ON		
1	Included Ø	1				Type	NORMAL		Included Ø			Type	NORMAL
	Modifier Ø					Gm			9	Modifier Ø		Gm	
	Conflict Ø					Yel	3.5			Conflict Ø		Yel	3.5
	Conflict Olap					Red	1.5		I	Conflict Olap		Red	1.5
2	Conflict Ped					LG				Conflict Ped		LG	
	Included Ø	3				Type	NORMAL		Included Ø			Type	NORMAL
	Modifier Ø					Gm			10	Modifier Ø		Gm	
	Conflict Ø					Yel	3.5			Conflict Ø		Yel	3.5
3	Conflict Olap					Red	1.5		J	Conflict Olap		Red	1.5
	Conflict Ped					LG				Conflict Ped		LG	
	Included Ø	5				Type	NORMAL		Included Ø			Type	NORMAL
	Modifier Ø					Gm			11	Modifier Ø		Gm	
4	Conflict Ø					Yel	3.5			Conflict Ø		Yel	3.5
	Conflict Olap					Red	1.5		K	Conflict Olap		Red	1.5
	Conflict Ped					LG				Conflict Ped		LG	
	Included Ø					Type	NORMAL		Included Ø			Type	NORMAL
5	Modifier Ø					Gm			12	Modifier Ø		Gm	
	Conflict Ø					Yel	3.5			Conflict Ø		Yel	3.5
	Conflict Olap					Red	1.5		L	Conflict Olap		Red	1.5
	Conflict Ped					LG				Conflict Ped		LG	
6	Included Ø					Type	NORMAL		Included Ø			Type	NORMAL
	Modifier Ø					Gm			13	Modifier Ø		Gm	
	Conflict Ø					Yel	3.5			Conflict Ø		Yel	3.5
	Conflict Olap					Red	1.5		M	Conflict Olap		Red	1.5
7	Conflict Ped					LG				Conflict Ped		LG	
	Included Ø					Type	NORMAL		Included Ø			Type	NORMAL
	Modifier Ø					Gm			14	Modifier Ø		Gm	
	Conflict Ø					Yel	3.5			Conflict Ø		Yel	3.5
8	Conflict Olap					Red	1.5		N	Conflict Olap		Red	1.5
	Conflict Ped					LG				Conflict Ped		LG	
	Included Ø					Type	NORMAL		Included Ø			Type	NORMAL
	Modifier Ø					Gm			15	Modifier Ø		Gm	
9	Conflict Ø					Yel	3.5			Conflict Ø		Yel	3.5
	Conflict Olap					Red	1.5		O	Conflict Olap		Red	1.5
	Conflict Ped					LG				Conflict Ped		LG	
	Included Ø					Type	NORMAL		Included Ø			Type	NORMAL
10	Modifier Ø					Gm			16	Modifier Ø		Gm	
	Conflict Ø					Yel	3.5			Conflict Ø		Yel	3.5
	Conflict Olap					Red	1.5		P	Conflict Olap		Red	1.5
	Conflict Ped					LG				Conflict Ped		LG	

Channel Settings [1.8.1]

.....Channel ->>	1	2	3	4	5	6	7	8	9	10	11	12	13	14	15	16	17	18	19	20	21	22	23	24
Phase / Olap #	1	2	6	8	1	2	6	4	3	5	3	7	8	2										
Channel Type	VEH	VEH	VEH	VEH	OLP	OLP	PED	VEH	OLP	VEH	VEH	VEH	PED	PED	VEH	VEH	VEH	VEH	VEH	VEH	VEH	VEH	VEH	VEH
Channel Flash	Red	Red	Red	Red	DRK	DRK	DRK	Red	DRK	Red	Red	Red	DRK	DRK	Red	DRK	DRK	DRK	DRK	DRK	DRK	DRK	DRK	DRK
Alt Hz																								

Channel+ Settings [1.8.4]

.....Channel ->>	1	2	3	4	5	6	7	8	9	10	11	12	13	14	15	16	17	18	19	20	21	22	23	24
Flash Red+																								
Flash Yellow+																								
Flash Green+																								
Flash Inh Red+																								
Olap Ovrd																								

Coord Transition, CoordPhs [2.5]

Pat#	Short	Long	Dwell	No Shortway Ø		E-Yld	Offset	RetHld	Float	Min Veh Perm	Min Ped Perm
1	12	22		4	8		EndGRN				
2	12	22					EndGRN				
3	12	22					EndGRN				
4	12	22					EndGRN				
5	12	22					EndGRN				
6	12	22					EndGRN				
7	12	22					EndGRN				
8	12	22					EndGRN				
9	12	22					EndGRN				
10	12	22					EndGRN				
11	12	22					EndGRN				
12	12	22					EndGRN				
13	12	22					EndGRN				
14	12	22					EndGRN				
15	12	22					EndGRN				
16	12	22					EndGRN				
17	12	22					EndGRN				
18	12	22					EndGRN				
19	12	22					EndGRN				
20	12	22					EndGRN				
21	12	22					EndGRN				
22	12	22					EndGRN				
23	12	22					EndGRN				
24	12	22					EndGRN				
25							BegGRN				
26							BegGRN				
27							BegGRN				
28							BegGRN				
29							BegGRN				
30							BegGRN				
31							BegGRN				
32							BegGRN				
33							BegGRN				
34							BegGRN				
35							BegGRN				
36							BegGRN				
37							BegGRN				
38							BegGRN				
39							BegGRN				
40							BegGRN				
41							BegGRN				
42							BegGRN				
43							BegGRN				
44							BegGRN				
45							BegGRN				
46							BegGRN				
47							BegGRN				
48							BegGRN				

Channel Params[1.8.3]

C1 IO Mode User Single BIU Map SINGLE Invert Rail Input OFF

Veh Par 1-64 [5.1]										Veh Par 1-64 [5.1]										Vehicle Options 1-64 [5.2]										Vehicle Options 1-64 [5.2]										Parameters+ 1-64 [5.3]																															
Det #	Call Ø	Swi Ø	Delay	Ext	Que	No Act	Max Pres	Err Cnt	Fail Time	Det #	Call Ø	Swi Ø	Delay	Ext	Que	No Act	Max Pres	Err Cnt	Fail Time	Det #	Call	Ext	Que	Add Init	Red Lock	Yell Lock	occ	vol	Det #	Call	Ext	Que	Add Addlni	Red Lock	Yell Lock	occ	vol	Det #	cc G	cc Y	cc R	Delay 1	Delay 2	Type	Src																										
1	1						45	50	2	33							45	50		1	ON	ON		ON						33	ON	ON		ON						1						NORM																									
2	2						45	50	2	34							45	50		2	ON	ON		ON						34	ON	ON		ON						2						NORM																									
3	2						45	50	2	35							45	50		3	ON	ON		ON						35	ON	ON		ON						3						NORM																									
4	2						45	50	2	36							45	50		4	ON	ON		ON						36	ON	ON		ON						4						NORM																									
5	2						45	50	2	37							45	50		5	ON	ON		ON						37	ON	ON		ON						5						NORM																									
6	2						45	50	2	38							45	50		6	ON	ON		ON						38	ON	ON		ON						6						NORM																									
7	6						45	50	2	39							45	50		7	ON	ON		ON						39	ON	ON		ON						7						NORM																									
8	6						45	50	2	40							45	50		8	ON	ON		ON						40	ON	ON		ON						8						NORM																									
9	6						45	50	2	41							45	50		9	ON	ON		ON						41	ON	ON		ON						9						NORM																									
10	6						45	50	2	42							45	50		10	ON	ON		ON						42	ON	ON		ON						10						NORM																									
11	3						45	50	2	43							45	50		11	ON	ON		ON						43	ON	ON		ON						11						NORM																									
12	3						45	50	2	44							45	50		12	ON	ON		ON						44	ON	ON		ON						12						NORM																									
13	8		6				45	50	2	45							45	50		13	ON	ON		ON						45	ON	ON		ON						13						NORM																									
14							45	50	2	46							45	50		14	ON	ON		ON						46	ON	ON		ON						14						NORM																									
15							45	50	2	47							45	50		15	ON	ON		ON						47	ON	ON		ON						15						NORM																									
16							45	50	2	48							45	50		16	ON	ON		ON						48	ON	ON		ON						16						NORM																									
17	6						45	50	2	49							45	50		17	ON	ON		ON						49	ON	ON		ON						17						NORM																									
18	6		2				45	50	2	50							45	50		18	ON	ON		ON						50	ON	ON		ON						18						NORM																									
19	7		4				45	50		51							45	50		19	ON	ON		ON						51	ON	ON		ON						19						NORM																									
20	4		6				45	50		52							45	50		20	ON	ON		ON						52	ON	ON		ON						20						NORM																									
21	4		6				45	50		53							45	50		21	ON	ON		ON						53	ON	ON		ON						21						NORM																									
22	5						45	50		54							45	50		22	ON	ON		ON						54	ON	ON		ON						22						NORM																									
23							45	50		55							45	50		23	ON	ON		ON						55	ON	ON		ON						23						NORM																									
24							45	50		56							45	50		24	ON	ON		ON						56	ON	ON		ON						24						NORM																									
25							45	50		57							45	50		25	ON	ON		ON						57	ON	ON		ON						25						NORM																									
26							45	50		58							45	50		26	ON	ON		ON						58	ON	ON		ON						26						NORM																									
27							45	50		59							45	50		27	ON	ON		ON						59	ON	ON		ON						27						NORM																									
28							45	50		60							45	50		28	ON	ON		ON						60	ON	ON		ON						28						NORM																									
29							45	50		61							45	50		29	ON	ON		ON						61	ON	ON		ON						29						NORM																									
30							45	50		62							45	50		30	ON	ON		ON						62	ON	ON		ON						30						NORM																									
31							45	50		63							45	50		31	ON	ON		ON						63	ON	ON		ON						31						NORM																									
32							45	50		64							45	50		32	ON	ON		ON						64	ON	ON		ON						32						NORM																									
Parameters+ 1-64 [5.3]	Ped Det Parms [5.4]										Unit Paramters [1.2.1]									
Det #	occ Grm	occ Yell	occ Red	Delay 1	Delay 2	Type	Src	Det #	occ Grm	occ Yell	occ Red	Delay 1	Delay 2	Type	Src	Det #	occ Grm	occ Yell	occ Red	Delay 1	Delay 2	Type	Src	Det #	Call Ø	No Act	Max Pres	Err Cnt	TS2 Det Faults		Vol/Occ Report Parm [1.5.8]	
33						NORM	44							NORM	55							NORM		1	8		15		ON		0	
34						NORM	45							NORM	56							NORM		2	2		15				Vol/Occ Period Minutes	
35						NORM	46							NORM	57							NORM		3	6		15				Vol/Occ Period Minutes	
36						NORM	47							NORM	58							NORM		4			15	
37						NORM	48							NORM	59							NORM		5			15	
38						NORM	49							NORM	60							NORM		6			15	
39						NORM	50							NORM	61							NORM		7			15	
40						NORM	51							NORM	62							NORM		8			15	
41						NORM	52							NORM	63							NORM	
42						NORM	53							NORM	64							NORM	
43						NORM	54							NORM		### 31 @ CARLING										7/13/2023 Page 3	

Pre #	Enable	Type	Output	Delay	MinDura
1	ON	RAIL	Dwell		
2	ON	RAIL	Dwell		
3	ON	EMERG	Dwell		
4	ON	EMERG	Dwell		
5	ON	EMERG	Dwell		
6	ON	EMERG	Dwell		

Pre #	MaxPres	MinGrn	MinWlk	PedClr	Co+Pre
1					ON
2					ON
3					ON
4					ON
5					ON
6					ON

Pre #	Track Grn	Min Dwell	Ext Dwell	PedClr+	Yel
1		2			
2		2			
3		2			
4		2			
5		2			
6		2			

Pre #	Red	Pattern	Skip
1			OFF
2			OFF
3			OFF
4			OFF
5			OFF
6			OFF

Pre #	Type	Min	Max
7	OFF		
8	OFF		
9	OFF		
10	OFF		

Stop Timer Over Preempt	OFF
Preempt or Ext Output	PRE
Max Seek Track Time	
Max Seek Dwell Time	

Channel Parameters [1.8.3]	
D Conn Mappings	None
Pre Invert Rail Input	OFF

[illegible][illegible]

Exit Phases [3.2]					Pre #	Lock	Override			Fish Dwell	Link
Pre #	Exit Phase						Auto	Fish	Higher		
1					1	ON	ON		ON	OFF	
2					2	ON	ON		ON	OFF	
3					3	ON	ON		ON	OFF	
4					4	ON	ON		ON	OFF	
5					5	ON	ON		ON	OFF	
6					6	ON	ON		ON	OFF	

[illegible]

C1-USER IO Map [1.8.9.1 In]

I1-1	1	Veh Call 1
I1-2	2	Veh Call 2
I1-3	3	Veh Call 3
I1-4	4	Veh Call 4
I1-5	5	Veh Call 5
I1-6	6	Veh Call 6
I1-7	7	Veh Call 7
I1-8	8	Veh Call 8
I2-1	9	Veh Call 9
I2-2	10	Veh Call 10
I2-3	11	Veh Call 11
I2-4	12	Veh Call 12
I2-5	13	Veh Call 13
I2-6	189	Unused
I2-7	189	Unused
I2-8	189	Unused
I3-1	17	Veh Call 17
I3-2	18	Veh Call 18
I3-3	19	Veh Call 19
I3-4	20	Veh Call 20
I3-5	21	Veh Call 21
I3-6	22	Veh Call 22
I3-7	129	Ped Call 1
I3-8	130	Ped Call 2
I4-1	131	Ped Call 3
I4-2	189	Unused
I4-3	189	Unused
I4-4	189	Unused
I4-5	189	Unused
I4-6	189	Unused
I4-7	229	33xCMUStop
I4-8	228	33xFlashSns
I5-1	131	Ped Call 3
I5-2	189	Unused
I5-3	189	Unused
I5-4	189	Unused
I5-5	189	Unused
I5-6	189	Unused
I5-7	189	Unused
I5-8	189	Unused
I6-1	189	Unused
I6-2	189	Unused
I6-3	189	Unused
I6-4	189	Unused
I6-5	189	Unused
I6-6	189	Unused
I6-7	189	Unused
I6-8	189	Unused

C1-USER IO Map [1.8.9.2 Out]

O1-1	1	Ch1 Red
O1-2	49	Ch1 Green
O1-3	2	Ch2 Red
O1-4	26	Ch2 Yellow
O1-5	50	Ch2 Green
O1-6	3	Ch3 Red
O1-7	27	Ch3 Yellow
O1-8	51	Ch3 Green
O2-1	4	Ch4 Red
O2-2	52	Ch4 Green
O2-3	5	Ch5 Red
O2-4	29	Ch5 Yellow
O2-5	53	Ch5 Green
O2-6	6	Ch6 Red
O2-7	30	Ch6 Yellow
O2-8	54	Ch6 Green
O3-1	7	Ch7 Red
O3-2	55	Ch7 Green
O3-3	8	Ch8 Red
O3-4	32	Ch8 Yellow
O3-5	56	Ch8 Green
O3-6	9	Ch9 Red
O3-7	33	Ch9 Yellow
O3-8	57	Ch9 Green
O4-1	10	Ch10 Red
O4-2	58	Ch10 Green
O4-3	11	Ch11 Red
O4-4	35	Ch11 Yellow
O4-5	59	Ch11 Green
O4-6	12	Ch12 Red
O4-7	36	Ch12 Yellow
O4-8	60	Ch12 Green
O5-1	28	Ch4 Yellow
O5-2	34	Ch10 Yellow
O5-3	25	Ch1 Yellow
O5-4	31	Ch7 Yellow
O5-5	115	Not Used
O5-6	115	Not Used
O5-7	115	Not Used
O5-8	114	Watchdog
O6-1	115	Not Used
O6-2	115	Not Used
O6-3	13	Ch13 Red
O6-4	37	Ch13 Yellow
O6-5	61	Ch13 Green
O6-6	14	Ch14 Red
O6-7	38	Ch14 Yellow
O6-8	62	Ch14 Green

C1-USER IO Map [1.8.9.2 Out]

O7-1	115	Not Used
O7-2	115	Not Used
O7-3	115	Not Used
O7-4	115	Not Used
O7-5	115	Not Used
O7-6	115	Not Used
O7-7	115	Not Used
O7-8	115	Not Used

C11S-USER IO Map [1.8.9.1 In]

I4-1		
I4-2		
I4-3		
I4-4		
I7-1	189	Unused
I7-2	189	Unused
I7-3	189	Unused
I7-4	189	Unused
I7-5	189	Unused
I7-6	189	Unused
I7-7	189	Unused
I7-8	189	Unused
I8-1	189	Unused
I8-2	189	Unused
I8-3	189	Unused
I8-4	189	Unused
I8-5	189	Unused
I8-6	189	Unused
I8-7	189	Unused
I8-8	189	Unused

C11S-USER IO Map [1.8.9.2 Out]

O8-1	115	Not Used
O8-2	115	Not Used
O8-3	115	Not Used
O8-4	115	Not Used
O8-5	115	Not Used
O8-6	115	Not Used
O8-7	115	Not Used
O8-8	115	Not Used

IO Logic [1.8.7]

Op1	Result	O1Fcn	Inv1	IO1	Opn1	O2Fcn	Inv2	IO2	Opn2	O3Fcn	Inv3	IO3	Opn3	Dly	Sec
I	0	=	----	-	I	0	----	-	I	0	----	-	I	0	DLY 0
I	0	=	----	-	I	0	----	-	I	0	----	-	I	0	DLY 0
I	0	=	----	-	I	0	----	-	I	0	----	-	I	0	DLY 0
I	0	=	----	-	I	0	----	-	I	0	----	-	I	0	DLY 0
I	0	=	----	-	I	0	----	-	I	0	----	-	I	0	DLY 0
I	0	=	----	-	I	0	----	-	I	0	----	-	I	0	DLY 0
I	0	=	----	-	I	0	----	-	I	0	----	-	I	0	DLY 0
I	0	=	----	-	I	0	----	-	I	0	----	-	I	0	DLY 0
I	0	=	----	-	I	0	----	-	I	0	----	-	I	0	DLY 0
I	0	=	----	-	I	0	----	-	I	0	----	-	I	0	DLY 0
I	0	=	----	-	I	0	----	-	I	0	----	-	I	0	DLY 0

Security Access Levels [8.2]

1	SWLOAD	22	None
2	SECURE	23	None
3	None	24	None
4	None	25	None
5	None	26	None
6	None	27	None
7	None	28	None
8	None	29	None
9	None	30	None
10	None	31	None
11	None	32	None
12	None	33	None
13	None	34	None
14	None	35	None
15	None	36	None
16	None	37	None
17	None	38	None
18	None	39	None
19	None	40	None
20	None	41	None
21	None	42	None

Security Access Levels [8.2]

43	None
44	None
45	None
46	None
47	None
48	None
49	None
50	None
51	None
52	None
53	None
54	None
55	None
56	None
57	None
58	None
59	None
60	None
61	None
62	None
63	None
64	None

Com Parameters [6.1]

Station ID	3249
Group ID	
Master ID	0
Backup Time	0
SysUp Modem [6.1]	
Enable Modem	OFF
Idle Time	0
Dial Time	0
Tel:	
Alt:	

2070 Port Params [6.2]

Port	Baud Rate	FCM
SP1	9600	MODE 6
SP2	9600	MODE 6
SP3	19200	MODE 6
SP4	38400	MODE 6
SP5	1200	AUTO
SP6	1200	AUTO
SP7	1200	AUTO
SP8	1200	AUTO

2070 IP 1 Addressing [6.5]

Addressing				
Addr	192	168	0	102
Mask	255	255	255	0
Brdcst	0	0	0	0
GtWay	192	168	0	1
Port	0			

2070 IP 2 Addressing [6.5]

Addressing				
Addr	0	0	0	0
Mask	0	0	0	0
Brdcst	0	0	0	0
GtWay	0	0	0	0
Port	0			

2070 Port Binding Ports [6.6]


	Port	Echo	Mode
ASYN1	SP1	OFF	0
ASYN2	SP2	OFF	0
ASYN3	SP3	OFF	0
ASYN4	SP4	OFF	0
SYN1	SP5	SYN3	OFF
SYN2	OFF	SYN4	OFF

2070 Port Binding Functions [6.6]

Function	Channel	Function	Channel
TS2/CVM	None	SYSUp	ASYN2
CMU/MMU	None	SYSDown	ASYN1
Opticom	None	Shell	None
Loop Det.	None		
GPS	-		

#	Event / Alarm	Ev	Alr	Call Phases[1.1.5]								Redirect Phases[1.1.5]								Inhibit Phases[1.1.5]																
1	Power Up Alarm.	ON	ON	Ø	Ø	Phases Called By Ø						From	To	From	To	From	To	From	To	1	2	3	4	5	6	7	8	9	10	11	12	13	14	15	16	
2	Stop Timing	ON	ON	1								1								1																
3	TS1 Cabinet Door	ON	ON	2								2								2																
4	Coordination Failure	ON	ON	3								3								3																
5	External Alarm # 1	ON	ON	4								4								4																
6	External Alarm # 2	ON	ON	5								5								5																
7	External Alarm # 3	ON	ON	6								6								6																
8	External Alarm # 4	ON	ON	7								7								7																
9	Closed Loop Disabled	ON	ON	8								8								8																
10	External Alarm # 5	ON	ON	9								9								9																
11	External Alarm # 6	ON	ON	10								10								10																
12	Manual Control Enable	ON	ON	11								11								11																
13	Coord Free Input	ON	ON	12								12								12																
14	Local Flash Input	ON	ON	13								13								13																
15	MMU Flash	ON	ON	14								14								14																
16	CMU Flash	ON	ON	15								15								15																
17	Cycle Fault	ON	ON	16								16								16																
18	Cycle Failure	ON	ON	Alt Call & Redirect # 1 [1.1.6.3]								Alt Inhibit Phases # 1 [1.1.6.3]																								
19	Coordination Fault	ON	ON	Col	Ø	Phases Called By Ø						1								1																
20	Controller Fault	ON	ON	1								1								1																
21	Detector SDLC Failure	ON	ON	2								2								2																
22	MMU SDLC Failure	ON	ON	3								3								3																
23	Critical SDLC Failure	ON	ON	4								4								4																
24	Reserved	ON	ON	5								5								5																
25	EEPROM CRC Fault	ON	ON	6								6								6																
26	Detector Diagnostic Failure	ON	ON	7								7								7																
27	BIU Detector Failure	ON	ON	8								8								8																
32	Queue detector alarm	ON	ON	Alt Call & Redirect # 2 [1.1.6.3]								Alt Inhibit Phases # 2 [1.1.6.3]																								
29	Ped Detector Fault	ON	ON	Col	Ø	Phases Called By Ø						1								1																
30	Coord Diagnostic Fault	ON	ON	1								1								1																
41	TempAlert Probe Ch. A	ON	ON	2								2								2																
42	TempAlert Probe Ch. B	ON	ON	3								3								3																
47	Coord Active	ON	ON	4								4								4																
48	Preempt Active	ON	ON	5								5								5																
49	Preempt 1 Input	ON	ON	6								6								6																
50	Preempt 2 Input	ON	ON	7								7								7																
51	Preempt 3 Input	ON	ON	8								8								8																
52	Preempt 4 Input	ON	ON	Coord, CIC Plans [2.3]								Unit Parameters [1.2.1]																								
53	Preempt 5 Input	ON	ON	CIC	CoØ	Grow	1	2	3	4	5	6	7	8	Allow Skip Yellow	OFF	Max Cycle Time																			
54	Preempt 6 Input	ON	ON	1	OFF										TOD Dim Enable	OFF	Cycle Fault Action	Alarm																		
55	Preempt 7 Input	ON	ON	2	OFF										Tone Disable	OFF																				
56	Preempt 8 Input	ON	ON	3	OFF										Diamond Mode	4Ph																				
57	Preempt 9 Input	ON	ON	4	OFF										Backup Time (s)	900																				
58	Preempt 10 Input	ON	ON	Auto Flash Phase/Olap Settings [1.4.2]																																
61	In Transition	ON	ON	Yel Ø											Cycle Fault Action	Alarm																				
81	FIO Status Alarm	ON	ON	Yel (olaps)											Enable Run Timer	ON	### 31 @ CARLING																			
																			07/13/23 Page 10																	

DESIGNED BY _____ CHECKED BY _____ ESTIMATED BY _____ DRAFTED BY _____ CHECKED BY _____ DATE _____

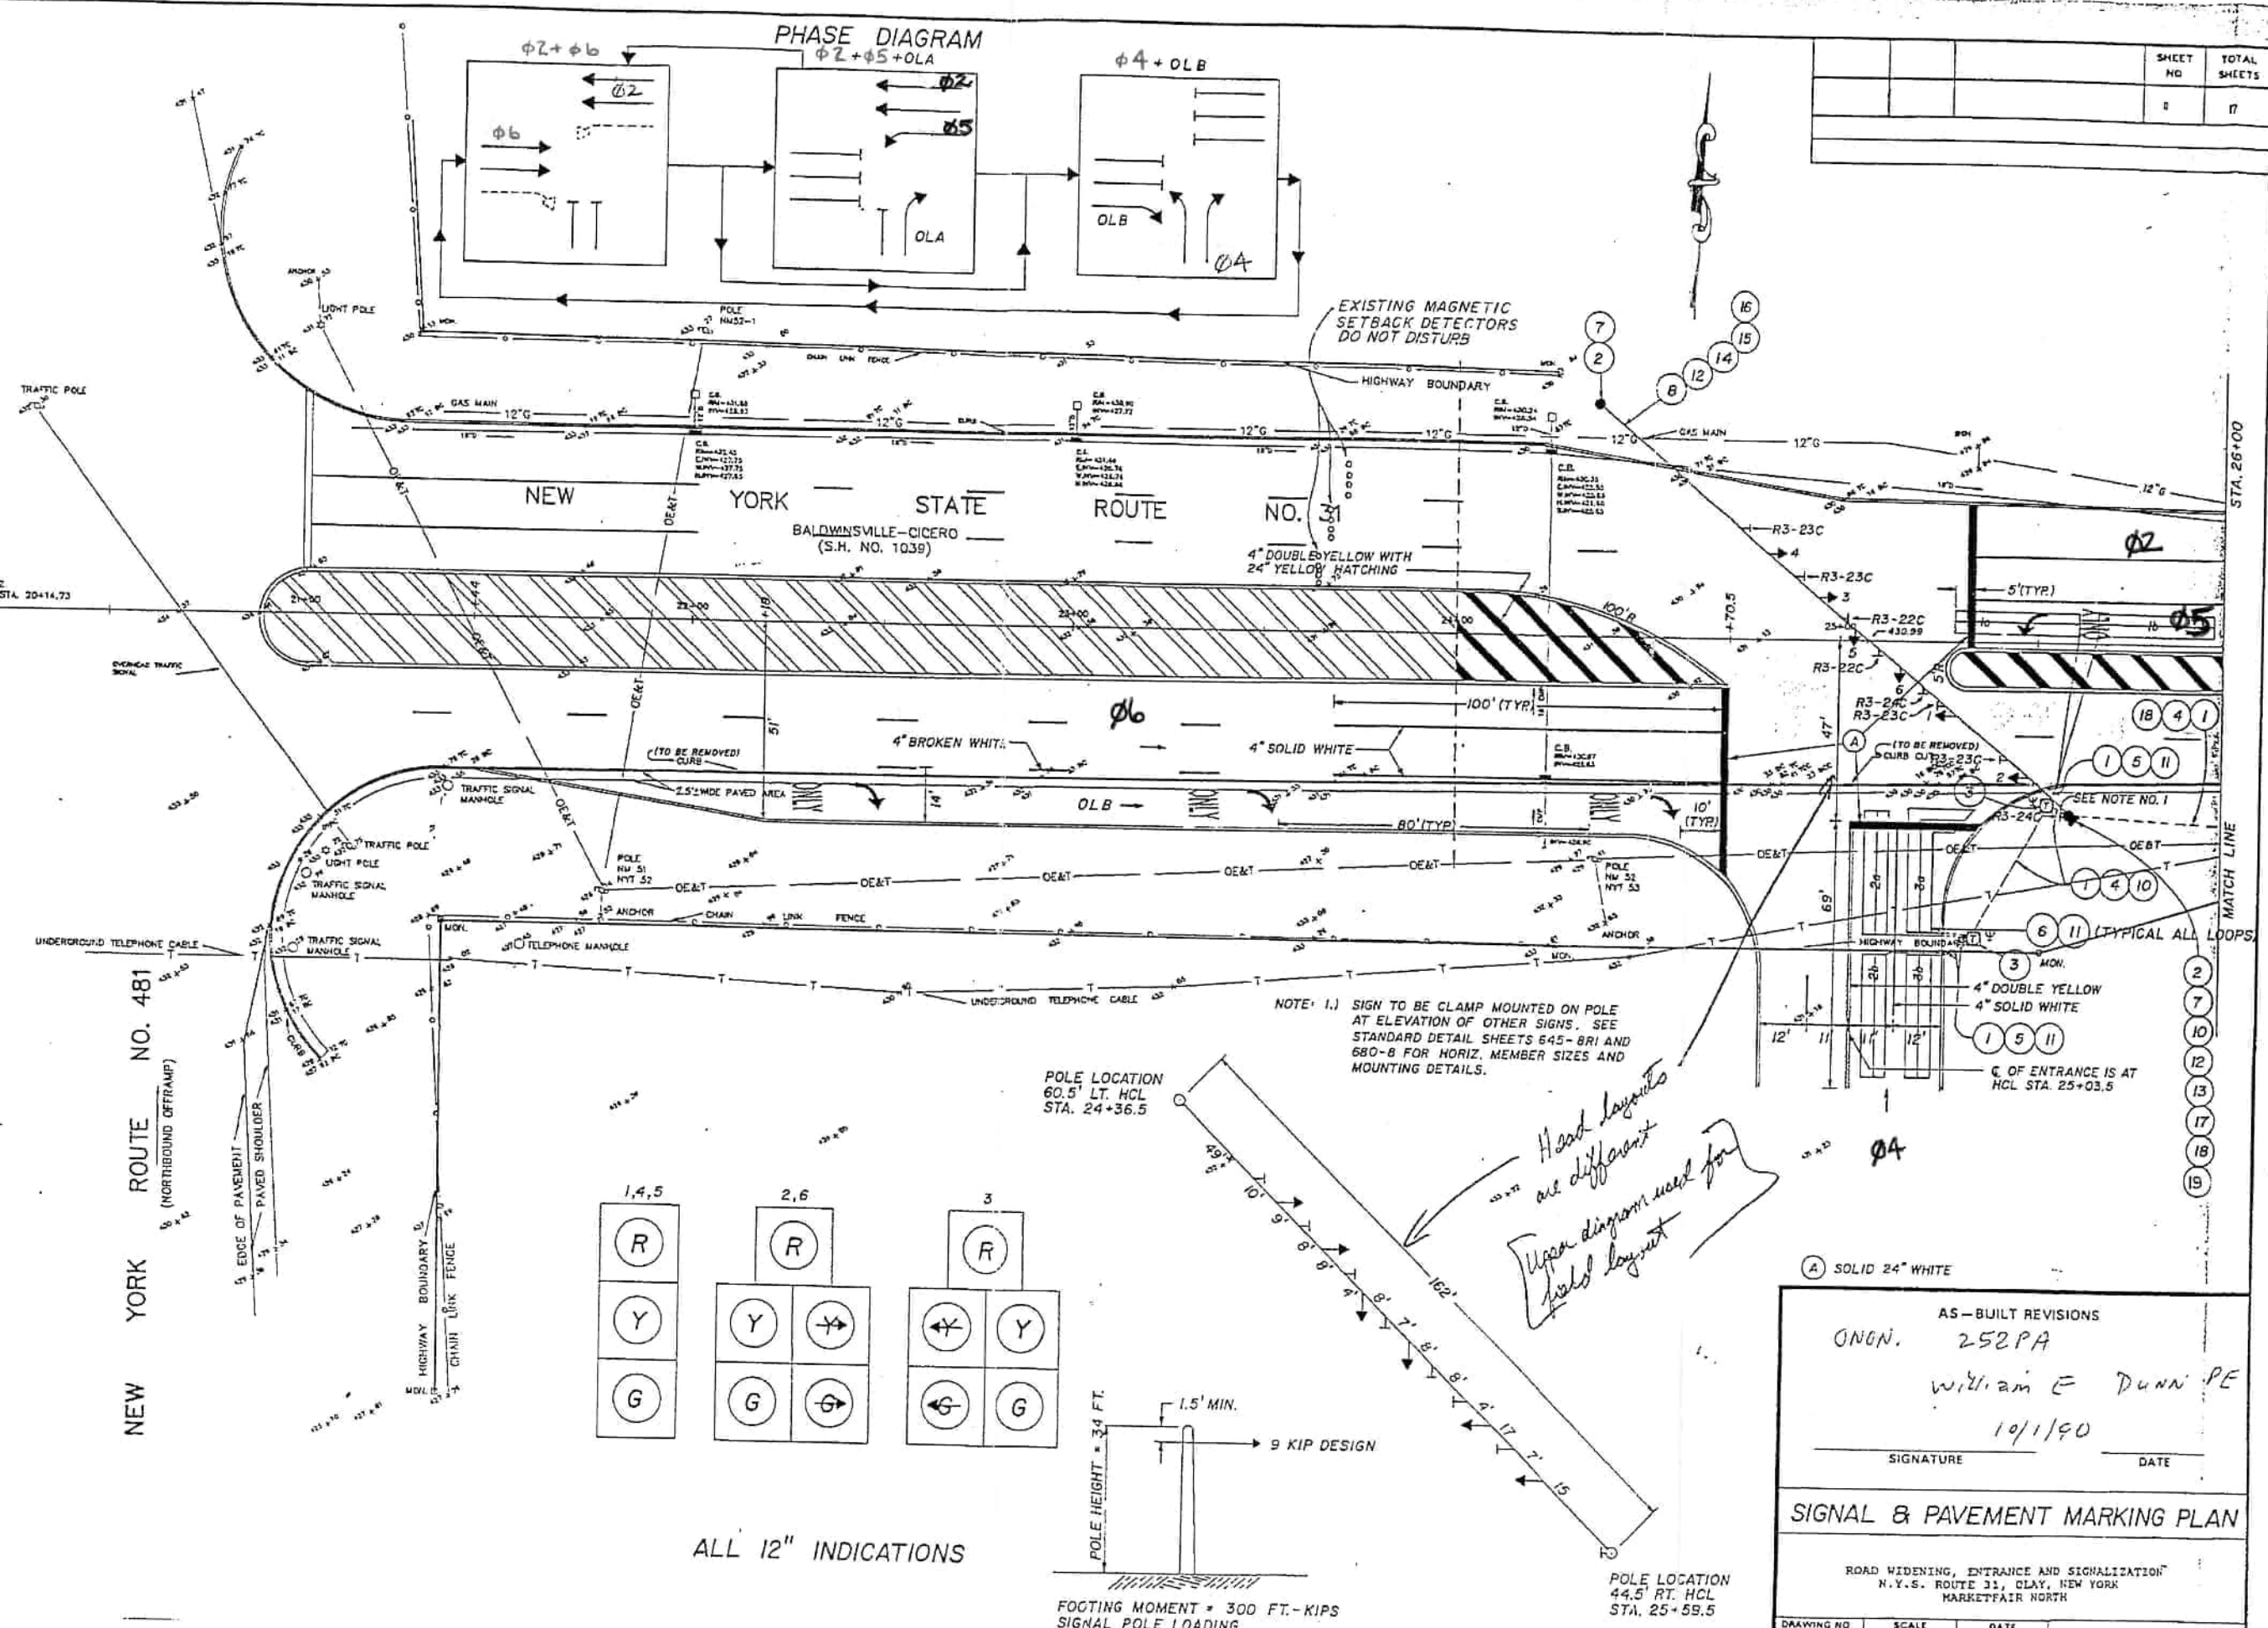

AS-BUILT REVISIONS ONCN. 252 PA William E Dunn PE 10/1/90			
SIGNATURE		DATE	
SIGNAL & PAVEMENT MARKING PLAN			
ROAD WIDENING, ENTRANCE AND SIGNALIZATION N.Y.S. ROUTE 31, CLAY, NEW YORK MARKETFAIR NORTH			
DRAWING NO PM-1	SCALE 1" = 20'	DATE 2/2/90	

SIGNAL OPERATION SPECIFICATIONS TABLE OF SWITCH PACKS				
SIGNAL NO. 252PA		COUNTY LANCASTER		
SWITCH PACK	FUNCTION	FACE NOS	INDICATIONS	TERMINAL WIRING BOARD
				TERMINAL WIRE COLOR CODE
SP 1	Φ2	3,4	R Y G GRND WIRE	SP 1R 14/19C-2-R SP 1Y 14/19C-2-O SP 1G 14/19C-2-G GRND BUS 14/19C-2-W
SP 2	Φ5	3	← ← GRND WIRE	SP 2R 14/19C-2-O/R SP 2Y 14/19C-2-BL/R SP 2G 14/19C-2-W/R GRND BUS
SP 3			GRND WIRE	SP 3R SP 3Y SP 3G GRND BUS
SP 4			GRND WIRE	SP 4R SP 4Y SP 4G GRND BUS
SP 5			GRND WIRE	SP 5R SP 5Y SP 5G GRND BUS
SP 6			GRND WIRE	SP 6R SP 6Y SP 6G GRND BUS
SP 7	Φ4	5,6	R Y G GRND WIRE	SP 7R 14/19C-1-R/B SP 7Y 14/19C-1-O/B SP 7G 14/19C-1-G/B GRND BUS 14/19C-1-W/B
SP 8	OV A Φ5	6	→ → GRND WIRE	SP 8R 14/19C-1-O/R SP 8Y 14/19C-1-BL/R SP 8G 14/19C-1-W/R GRND BUS
SP 9			GRND WIRE	SP 9R SP 9Y SP 9G GRND BUS
SP 10	Φ6	1,2	R Y G GRND WIRE	SP 10R 14/19C-1-R SP 10Y 14/19C-1-O SP 10G 14/19C-1-G GRND BUS 14/19C-1-W
SP 11	OV B Φ4	2	→ → GRND WIRE	SP 11R 14/19C-1-BL/W SP 11Y 14/19C-1-G/W SP 11G 14/19C-1-B/W GRND BUS
SP 12			GRND WIRE	SP 12R SP 12Y SP 12G GRND BUS
SP 13			GRND WIRE	SP 13R SP 13Y SP 13G GRND BUS
SP 14			GRND WIRE	SP 14R SP 14Y SP 14G GRND BUS

SIGNAL OPERATION SPECIFICATIONS TABLE OF INPUT WIRING			
SIGNAL NO. 252PA		COUNTY LANCASTER	
FUNCTION	DETECTOR NUMBER	TYPE	TERMINAL BOARD WIRING
Φ5	1a B 1b	PRESENCE	1A 1B
Φ4	2a B 2b	PRESENCE	2A 2B
Φ4	3a B 3b	PRESENCE	3A 3B
			4A 4B
			5A 5B
			6A 6B
			7A 7B
			8A 8B
			9A 9B
			10A 10B
			11A 11B
			12A 12B
			13A 13B
			14A 14B
			15A 15B
			16A 16B
			17A 17B
			18A 18B
			19A 19B
			20A 20B
			21A 21B
			22A 22B
			23A 23B
			24A 24B
			25A 25B
			26A 26B
			27A 27B
			28A 28B

TABLE OF OPERATIONS																			
PHASE	FACES														PEDESTRIAN INDICATIONS				
	1	2	3	4	5	6	7	8	9	10	11	12	13	14	A	B	C	D	
Φ2	R	R	G	G	R	R													
Φ4	R	R	R	R	G	G													
Φ6	G	G	R	R	R	R													
Φ5	R	R	G	R	R	R													
OLA	R	R	R	R	R	G													
OLB	R	G	R	R	R	R													
Φ2+6	G	G	G	G	R	R													
Φ2+5 +OVB	R	R	G	G	R	R													
Φ4+OVB	R	R G	R	R	G	G													
EMER. FLASH	Y	Y	Y	Y	R	R													

TABLE OF CLEARANCES						
	FROM					
	G	R	R	R	G	G
G	G	R	R	R	G	G
R	G	R	R	R	G	G
Y	Y	R	R	R	Y	Y
R	R	R	R	R	R	R
Y	Y	R	R	R	Y	Y
R	R	R	R	R	R	R
G	G	R	R	R	G	G
Y	Y	R	R	R	Y	Y

KEY FOR WIRE COLOR CODE

14/ 95 - 1 - 0/2

XX / XAC - A - 1 / K

AWG/NO. OF CABLE NO. FOR THE WIRE

COND. - GIVEN COND. OF WIRE

UT/UTOR SIZE

TRACER COLOR

COLOR: R-RED, O-ORANGE, G-GREEN, BL-BLUE, W-WHITE, B-BLACK

LEGEND

G - CIRCULAR GREEN
← - LEFT GREEN ARROW
→ - RIGHT GREEN ARROW
↑ - VERTICAL GREEN ARROW

Y - CIRCULAR YELLOW
← - LEFT YELLOW ARROW
→ - RIGHT YELLOW ARROW

R - CIRCULAR RED
← - LEFT RED ARROW
→ - RIGHT RED ARROW

ITEM NO.	DESCRIPTION	UNIT	QUANT.
1) 206.03	Conduit, Excavation & Backfill	L.F.	768
2) 680.5001	Pole Excavation And Concrete Foundation	C.Y.	12.2
3) 680.510501	Pull Box - Rectangular 26 in. x 18 in. Reinforced Concrete	EA.	2
4) 680.520106	Conduit, Metal Zinc Coated 2 in. Diameter	L.F.	135
5) 680.520203	Conduit, Flexible Liquid Tight Steel, 1 in. Diameter	L.F.	35
6) 680.54	Inductance Loop Installation	L.F.	790
7) 680.600934	Traffic Signal Pole - Span Wire - 9,000 lbs. Load, 34 ft. Length	EA.	2
8) 680.7002	Dual Span Wire Assembly With Upper Tether Wire	EA.	1
9) 680.700606	Riser Assembly, 2 in. Diameter	EA.	1
10) 680.71	Shielded Lead-In Cable	L.F.	120
11) 680.72	Inductance Loop Wire	L.F.	2,200
12) 680.731914	Signal Cable, 19 Conductor #14 AWG	L.F.	260
13) 15680.803245	Install Microcomputer Cabinet	EA.	1
14) 680.8101	Traffic Signal Section - 12 in.	EA.	24
15) 680.8111	Traffic Signal Bracket Assembly - 1 Way	EA.	6
16) 05680.8208	Overhead Sign Assembly, Type "J"	EA.	7
17) 15680.94	Raintight Disconnect Box	EA.	1
18) 15680.950106	Service Cable, 1 Conductor #6 AWG	L.F.	290
19) 15680.950106	Time Base Coordinator and Cabinet	EA.	1

LOOP TABLE			
LOOP NO.	WIRED	NO. TURNS	SIZE
1a B 1b	2-4-2	6' x 30'	D5
2a B 2b	2-4-2	6' x 32'	D5
3a	2-4-2	6' x 32'	OLA
3b	2-4-2	6' x 32'	OLA

AS-BUILT REVISIONS

SIGNATURE _____ DATE _____

SIGNAL NO. _____

MICROCOMPUTER SIGNAL OPERATION SPECIFICATIONS

ROAD WIDENING, ENTRANCE AND SIGNALIZATION
N.Y.S. ROUTE 31, CLAY, NEW YORK
HARSHFAR NORTH

DATE _____

Phase Times [1.1.1]								Coordination Patterns [2.4] and Coordination Split Tables [2.7.1]																				3252			
	1	2	3	4	5	6	7	8	Pat#	Cyc	Off	Split	Seq	Pat#	Cyc	Off	Split	Seq	Pat#	Cyc	Off	Split	Seq	Pat#	Cyc	Off	Split				
Min Green		10	4	4		10			1	80	13	1	1	13	0	0	13	1	25	0	0	0	1	37	0	0	0	1	Ring/Startup [1.1.4]		
Gap, Ext			1	1					2	100	84	2	1	14	0	0	14	1	26	0	0	0	1	38	0	0	0	1		Phs	
Max 1		45	20	25		45			3	100	70	3	1	15	0	0	15	1	27	0	0	0	1	39	0	0	0	1		Ring	
Max 2									4	100	84	4	1	16	0	0	16	1	28	0	0	0	1	40	0	0	0	1		Start	
Yel Clearance		4	4	3.5		4			5	0	0	5	1	17	0	0	17	1	29	0	0	0	1	41	0	0	0	1		Enable	
Red Clearance		1.5	1.5	2		1.5			6	0	0	6	1	18	0	0	18	1	30	0	0	0	1	42	0	0	0	1		1	
Walk									7	0	0	7	1	19	0	0	19	1	31	0	0	0	1	43	0	0	0	1		2	
Ped Clearance									8	0	0	8	1	20	0	0	20	1	32	0	0	0	1	44	0	0	0	1		1	
Red Revert									9	0	0	9	1	21	0	0	21	1	33	0	0	0	1	45	0	0	0	1		4	
Add Initial									10	0	0	10	1	22	0	0	22	1	34	0	0	0	1	46	0	0	0	1		5	
Max Initial									11	0	0	11	1	23	0	0	23	1	35	0	0	0	1	47	0	0	0	1		6	
Time B4 Reduct									12	0	0	12	1	24	0	0	24	1	36	0	0	0	1	48	0	0	0	1		7	
Cars B4 Reduct									Split		1	2	3	4	5	6	7	8	Split		1	2	3	4	5	6	7	8	8		
Time To Reduce									1	Coor	0	48	14	18	0	48	14	18	13	Coor	0	0	0	0	0	0	0	0	Coord Modes [2.1]		
Reduce By									6	NON	Max	NON	NON	NON	NON	Max	NON	NON			NON	NON	NON	NON	NON	NON	NON	NON	Test OpMode		
Min Gap									2	Coor	0	50	20	30	0	50	20	30	14	Coor	0	0	0	0	0	0	0	0	Correction		
DyMaxLim									6	NON	NON	NON	NON	NON	NON	Max	NON	NON			NON	NON	NON	NON	NON	NON	NON	NON	SHRT/LNG		
Max Step									3	Coor	0	60	15	25	0	60	15	25	15	Coor	0	0	0	0	0	0	0	0	Maximum		
Options [1.1.2]	1	2	3	4	5	6	7	8	6	NON	NON	NON	NON	NON	NON	Max	NON	NON			NON	NON	NON	NON	NON	NON	NON	NON	MAX 1		
Enable		ON	ON	ON		ON			4	Coor	0	50	20	30	0	50	20	30	16	Coor	0	0	0	0	0	0	0	0	Force-Off		
Min Recall									6	NON	NON	NON	NON	NON	NON	Max	NON	NON			NON	NON	NON	NON	NON	NON	NON	NON	Float		
Max Recall									5	Coor	0	0	0	0	0	0	0	0	17	Coor	0	0	0	0	0	0	0	0	Closed Loop		
Ped Recall										NON	NON	NON	NON	NON	NON	NON	NON	NON			NON	NON	NON	NON	NON	NON	NON	NON	ON		
Soft Recall		ON				ON			6	Coor	0	0	0	0	0	0	0	0	18	Coor	0	0	0	0	0	0	0	0	Stop-in-Walk		
Lock Calls										NON	NON	NON	NON	NON	NON	NON	NON	NON			NON	NON	NON	NON	NON	NON	NON	NON	OFF		
Auto Flash Entry									7	Coor	0	0	0	0	0	0	0	0	19	Coor	0	0	0	0	0	0	0	0	Auto Flash [1.4.1]		
Auto Flash Exit										NON	NON	NON	NON	NON	NON	NON	NON	NON			NON	NON	NON	NON	NON	NON	NON	NON	Channel		
Dual Entry		ON				ON			8	Coor	0	0	0	0	0	0	0	0	20	Coor	0	0	0	0	0	0	0	0	Flash Yel		
Enable Simul Gap	ON	ON	ON	ON	ON	ON	ON	ON		NON	NON	NON	NON	NON	NON	NON	NON	NON			NON	NON	NON	NON	NON	NON	NON	NON	Flash Red		
Gaurantee Passage									9	Coor	0	0	0	0	0	0	0	0	21	Coor	0	0	0	0	0	0	0	0	Unit Params [1.2.1]		
Rest In Walk										NON	NON	NON	NON	NON	NON	NON	NON	NON			NON	NON	NON	NON	NON	NON	NON	NON	Phase Mode		
Conditon Service									10	Coor	0	0	0	0	0	0	0	0	22	Coor	0	0	0	0	0	0	0	0	IO Mode		
Non-Actuated 1										NON	NON	NON	NON	NON	NON	NON	NON	NON			NON	NON	NON	NON	NON	NON	NON	NON	User		
Non-Actuated 2									11	Coor	0	0	0	0	0	0	0	0	23	Coor	0	0	0	0	0	0	0	0	Loc Flsh Start		
Add Init Calc										NON	NON	NON	NON	NON	NON	NON	NON	NON			NON	NON	NON	NON	NON	NON	NON	NON	Red		
Options+ [1.1.3]	1	2	3	4	5	6	7	8	12	Coor	0	0	0	0	0	0	0	0	24	Coor	0	0	0	0	0	0	0	0	Start Flash(s)		
Reservice										NON	NON	NON	NON	NON	NON	NON	NON	NON			NON	NON	NON	NON	NON	NON	NON	NON	6		
PedClr Thru Yel									Page#																				Start AllRed(s)		
Skip Red No Call									1	8 Phase Times/Options; Patterns/Splits; Ring Startup; Coord/Flash Mode; Unit Param																			Yellow < 3"		
Red Rest									1A&1B	16 Phase Times/Options; Patterns/Splits; Ring Startup; Coord/Flash Mode; Unit Param																			Display Time		
Max II									2	Overlaps; Channel Settings; Coord Alt Table+ (values not associated with time-of-day)																			Red Revert		
Call Phase									3	Detection; Sample Time and Unit Parameters related to detection																			MCE Timeout		
Conflicting Phase									4	Preemption and Alternate Phase Time and Phase Options																			Feature Profile		
Omit Yellow									5	Annual Schedule																			Free Ring Seq		
Ped Delay									6	Day Plans; Action Tables; Coord Alt Table+ (values varied by time-of-day)																			1		
Gm/Ped Delay									7	Communications; Secutiry; I/O Setup																			Auxswitch		
									8	Misc - Events/Alarms; Call/Inhibit/Redirect; P/OLAP Auto Flash; CIC; Misc Unit Param																			STOPTM		
3252 31 @ MARKETFAIR																															

Overlap 1-16 Program Parm+ [1.5.2.1] [1.5.2.2]

Overlap Conflict Lock		OFF	Overlap Lock Inhibit		OFF	Parent Ph Clearance		OFF	Extra Included Ph		ON		
1	Included Ø	3				Type	NORMAL		Included Ø			Type	NORMAL
	Modifier Ø					Gm			9	Modifier Ø		Gm	
	Conflict Ø					Yel	3.5			Conflict Ø		Yel	3.5
	Conflict Olap					Red	1.5		I	Conflict Olap		Red	1.5
2	Conflict Ped					LG				Conflict Ped		LG	
	Included Ø	4				Type	NORMAL		Included Ø			Type	NORMAL
	Modifier Ø					Gm			10	Modifier Ø		Gm	
	Conflict Ø					Yel	3.5			Conflict Ø		Yel	3.5
3	Conflict Olap					Red	1.5		J	Conflict Olap		Red	1.5
	Conflict Ped					LG				Conflict Ped		LG	
	Included Ø	2	3			Type	NORMAL		Included Ø			Type	NORMAL
	Modifier Ø					Gm			11	Modifier Ø		Gm	
4	Conflict Ø					Yel	3.5			Conflict Ø		Yel	3.5
	Conflict Olap					Red	1.5		K	Conflict Olap		Red	1.5
	Conflict Ped					LG				Conflict Ped		LG	
	Included Ø					Type	NORMAL		Included Ø			Type	NORMAL
5	Modifier Ø					Gm			12	Modifier Ø		Gm	
	Conflict Ø					Yel	3.5			Conflict Ø		Yel	3.5
	Conflict Olap					Red	1.5		L	Conflict Olap		Red	1.5
	Conflict Ped					LG				Conflict Ped		LG	
6	Included Ø					Type	NORMAL		Included Ø			Type	NORMAL
	Modifier Ø					Gm			13	Modifier Ø		Gm	
	Conflict Ø					Yel	3.5			Conflict Ø		Yel	3.5
	Conflict Olap					Red	1.5		M	Conflict Olap		Red	1.5
7	Conflict Ped					LG				Conflict Ped		LG	
	Included Ø					Type	NORMAL		Included Ø			Type	NORMAL
	Modifier Ø					Gm			14	Modifier Ø		Gm	
	Conflict Ø					Yel	3.5			Conflict Ø		Yel	3.5
8	Conflict Olap					Red	1.5		N	Conflict Olap		Red	1.5
	Conflict Ped					LG				Conflict Ped		LG	
	Included Ø					Type	NORMAL		Included Ø			Type	NORMAL
	Modifier Ø					Gm			15	Modifier Ø		Gm	
9	Conflict Ø					Yel	3.5			Conflict Ø		Yel	3.5
	Conflict Olap					Red	1.5		O	Conflict Olap		Red	1.5
	Conflict Ped					LG				Conflict Ped		LG	
	Included Ø					Type	NORMAL		Included Ø			Type	NORMAL
10	Modifier Ø					Gm			16	Modifier Ø		Gm	
	Conflict Ø					Yel	3.5			Conflict Ø		Yel	3.5
	Conflict Olap					Red	1.5		P	Conflict Olap		Red	1.5
	Conflict Ped					LG				Conflict Ped		LG	

Channel Settings [1.8.1]

.....Channel ->>	1	2	3	4	5	6	7	8	9	10	11	12	13	14	15	16	17	18	19	20	21	22	23	24
Phase / Olap #	3	3					4	1		6	2													
Channel Type	OLP	VEH	VEH	VEH	VEH	VEH	VEH	OLP	VEH	VEH	OLP	VEH	VEH	VEH	VEH	VEH	VEH	VEH	VEH	VEH	VEH	VEH	VEH	VEH
Channel Flash	Red	DRK	Red	Red	Red	Red	Red	DRK	Red	Red	DRK	Red	Red	Red	Red	Red	DRK	DRK	DRK	DRK	DRK	DRK	DRK	DRK
Alt Hz																								

Channel+ Settings [1.8.4]

.....Channel ->>	1	2	3	4	5	6	7	8	9	10	11	12	13	14	15	16	17	18	19	20	21	22	23	24
Flash Red+																								
Flash Yellow+																								
Flash Green+																								
Flash Inh Red+																								
Olap Ovrd																								

Coord Transition, CoordPhs [2.5]

Pat#	Short	Long	Dwell	No Shortway Ø	E-Yld	Offset	RetHld	Float	Min Veh Perm	Min Ped Perm
1	12	22				EndGRN				
2	12	22				EndGRN				
3	12	22				EndGRN				
4	12	22				EndGRN				
5	12	22				EndGRN				
6	12	22				EndGRN				
7	12	22				EndGRN				
8	12	22				EndGRN				
9	12	22				EndGRN				
10	12	22				EndGRN				
11	12	22				EndGRN				
12	12	22				EndGRN				
13	12	22				EndGRN				
14	12	22				EndGRN				
15	12	22				EndGRN				
16	12	22				EndGRN				
17	12	22				EndGRN				
18	12	22				EndGRN				
19	12	22				EndGRN				
20	12	22				EndGRN				
21	12	22				EndGRN				
22	12	22				EndGRN				
23	12	22				EndGRN				
24	12	22				EndGRN				
25						BegGRN				
26						BegGRN				
27						BegGRN				
28						BegGRN				
29						BegGRN				
30						BegGRN				
31						BegGRN				
32						BegGRN				
33						BegGRN				
34						BegGRN				
35						BegGRN				
36						BegGRN				
37						BegGRN				
38						BegGRN				
39						BegGRN				
40						BegGRN				
41						BegGRN				
42						BegGRN				
43						BegGRN				
44						BegGRN				
45						BegGRN				
46						BegGRN				
47						BegGRN				
48						BegGRN				

Channel Params[1.8.3]

C1 IO Mode User Single BIU Map SINGLE Invert Rail Input OFF

Veh Par 1-64 [5.1]										Veh Par 1-64 [5.1]										Vehicle Options 1-64 [5.2]										Vehicle Options 1-64 [5.2]										Parameters+ 1-64 [5.3]									
Det #	Call Ø	Swi Ø	Day	Ext	Que	No Act	Max Pres	Err Cnt	Fail Time	Det #	Call Ø	Swi Ø	Day	Ext	Que	No Act	Max Pres	Err Cnt	Fail Time	Det #	Call	Ext	Que	Add Init	Red Lock	Yell Lock	occ	vol	Det #	Call	Ext	Que	Add Addlni	Red Lock	Yell Lock	occ	vol	Det #	oc G	oc Y	oc R	Day 1	Day 2	Type	Src				
1	3		3				45	50	2	33							45	50		1	ON	ON		ON					33	ON	ON		ON					1								NORM			
2	4						45	50	2	34							45	50		2	ON	ON		ON					34	ON	ON		ON					2								NORM			
3							45	50	2	35							45	50		3	ON	ON		ON					35	ON	ON		ON					3								NORM			
4	4		6				45	50	2	36							45	50		4	ON	ON		ON					36	ON	ON		ON					4								NORM			
5							45	50	2	37							45	50		5	ON	ON		ON					37	ON	ON		ON					5								NORM			
6							45	50	2	38							45	50		6	ON	ON		ON					38	ON	ON		ON					6								NORM			
7							45	50	2	39							45	50		7	ON	ON		ON					39	ON	ON		ON					7								NORM			
8							45	50	2	40							45	50		8	ON	ON		ON					40	ON	ON		ON					8								NORM			
9							45	50	2	41							45	50		9	ON	ON		ON					41	ON	ON		ON					9								NORM			
10							45	50	2	42							45	50		10	ON	ON		ON					42	ON	ON		ON					10								NORM			
11							45	50	2	43							45	50		11	ON	ON		ON					43	ON	ON		ON					11								NORM			
12							45	50	2	44							45	50		12	ON	ON		ON					44	ON	ON		ON					12								NORM			
13							45	50	2	45							45	50		13	ON	ON		ON					45	ON	ON		ON					13								NORM			
14							45	50	2	46							45	50		14	ON	ON		ON					46	ON	ON		ON					14								NORM			
15							45	50	2	47							45	50		15	ON	ON		ON					47	ON	ON		ON					15								NORM			
16							45	50	2	48							45	50		16	ON	ON		ON					48	ON	ON		ON					16								NORM			
17							45	50	2	49							45	50		17	ON	ON		ON					49	ON	ON		ON					17								NORM			
18							45	50	2	50							45	50		18	ON	ON		ON					50	ON	ON		ON					18								NORM			
19							45	50		51							45	50		19	ON	ON		ON					51	ON	ON		ON					19								NORM			
20							45	50		52							45	50		20	ON	ON		ON					52	ON	ON		ON					20								NORM			
21							45	50		53							45	50		21	ON	ON		ON					53	ON	ON		ON					21								NORM			
22							45	50		54							45	50		22	ON	ON		ON					54	ON	ON		ON					22								NORM			
23							45	50		55							45	50		23	ON	ON		ON					55	ON	ON		ON					23								NORM			
24							45	50		56							45	50		24	ON	ON		ON					56	ON	ON		ON					24								NORM			
25							45	50		57							45	50		25	ON	ON		ON					57	ON	ON		ON					25								NORM			
26							45	50		58							45	50		26	ON	ON		ON					58	ON	ON		ON					26								NORM			
27							45	50		59							45	50		27	ON	ON		ON					59	ON	ON		ON					27								NORM			
28							45	50		60							45	50		28	ON	ON		ON					60	ON	ON		ON					28								NORM			
29							45	50		61							45	50		29	ON	ON		ON					61	ON	ON		ON					29								NORM			
30							45	50		62							45	50		30	ON	ON		ON					62	ON	ON		ON					30								NORM			
31							45	50		63							45	50		31	ON	ON		ON					63	ON	ON		ON					31								NORM			
32							45	50		64							45	50		32	ON	ON		ON					64	ON	ON		ON					32								NORM			
Parameters+ 1-64 [5.3]																				Ped Det Parms [5.4]										Unit Paramters [1.2.1]																			
Det #	occ Grm	occ Yell	occ Red	Day 1	Day 2	Type	Src	Det #	occ Grm	occ Yell	occ Red	Day 1	Day 2	Type	Src	Det #	occ Grm	occ Yell	occ Red	Day 1	Day 2	Type	Src	Det #	Call Ø	No Act	Max Pres	Err Cnt	TS2 Det Faults										ON										
33						NORM	44							NORM	55								NORM		1		15		Vol/Occ Report Parm [1.5.8]																				
34						NORM	45							NORM	56								NORM		2		15		Vol/Occ Period Minutes										0										
35						NORM	46							NORM	57								NORM		3		15		Vol/Occ Period Minutes										15										
36						NORM	47							NORM	58								NORM		4		15																						
37						NORM	48							NORM	59								NORM		5		15																						
38						NORM	49							NORM	60								NORM		6		15																						
39						NORM	50							NORM	61								NORM		7		15																						
40						NORM	51							NORM	62								NORM		8		15																						
41						NORM	52							NORM	63								NORM																										
42						NORM	53							NORM	64								NORM																										
43						NORM	54							NORM		### 31 @ MARKETFAIR										7/12/2023 Page 3																							

Pre #	Enable	Type	Output	Delay	MinDura
1	ON	RAIL	Dwell		
2	ON	RAIL	Dwell		
3	ON	EMERG	Dwell		
4	ON	EMERG	Dwell		
5	ON	EMERG	Dwell		
6	ON	EMERG	Dwell		

Pre #	MaxPres	MinGrn	MinWlk	PedClr	Co+Pre
1					ON
2					ON
3					ON
4					ON
5					ON
6					ON

Pre #	Track Grn	Min Dwell	Ext Dwell	PedClr+	Yel
1		2			
2		2			
3		2			
4		2			
5		2			
6		2			

Pre #	Red	Pattern	Skip
1			OFF
2			OFF
3			OFF
4			OFF
5			OFF
6			OFF

Pre #	Type	Min	Max
7	OFF		
8	OFF		
9	OFF		
10	OFF		

Stop Timer Over Preempt	OFF
Preempt or Ext Output	PRE
Max Seek Track Time	
Max Seek Dwell Time	

Channel Parameters [1.8.3]	
D Conn Mappings	None
Pre Invert Rail Input	OFF

[illegible][illegible]

Exit Phases [3.2]					Pre #	Lock	Override			Override	Flsh	Link	
Pre #	Exit Phase						Auto Flsh			Higher	Dwell		
1					1	ON		ON		ON		OFF	
2					2	ON		ON		ON		OFF	
3					3	ON		ON		ON		OFF	
4					4	ON		ON		ON		OFF	
5					5	ON		ON		ON		OFF	
6					6	ON		ON		ON		OFF	

Annual Schedule [4.3]	Month of Year	Day of Week	Date	Day Plan	Link To
1	J F M A M J J A S O N D	S M T W T F S	1 2 3 4 5 6 7 8 9 10 11 12 13 14 15 16 17 18 19 20 21 22 23 24 25 26 27 28 29 30 31	1	
2	J F M A M J J A S O N D	S M T W T F S	1 2 3 4 5 6 7 8 9 10 11 12 13 14 15 16 17 18 19 20 21 22 23 24 25 26 27 28 29 30 31	2	
3	J F M A M J J A S O N D	S M T W T F S	1 2 3 4 5 6 7 8 9 10 11 12 13 14 15 16 17 18 19 20 21 22 23 24 25 26 27 28 29 30 31	3	
4	J F M A M J J A S O N D	S M T W T F S	1 2 3 4 5 6 7 8 9 10 11 12 13 14 15 16 17 18 19 20 21 22 23 24 25 26 27 28 29 30 31	1	
5	J F M A M J J A S O N D	S M T W T F S	1 2 3 4 5 6 7 8 9 10 11 12 13 14 15 16 17 18 19 20 21 22 23 24 25 26 27 28 29 30 31	1	
6	J F M A M J J A S O N D	S M T W T F S	1 2 3 4 5 6 7 8 9 10 11 12 13 14 15 16 17 18 19 20 21 22 23 24 25 26 27 28 29 30 31	1	
7	J F M A M J J A S O N D	S M T W T F S	1 2 3 4 5 6 7 8 9 10 11 12 13 14 15 16 17 18 19 20 21 22 23 24 25 26 27 28 29 30 31	1	
8	J F M A M J J A S O N D	S M T W T F S	1 2 3 4 5 6 7 8 9 10 11 12 13 14 15 16 17 18 19 20 21 22 23 24 25 26 27 28 29 30 31	1	
9	J F M A M J J A S O N D	S M T W T F S	1 2 3 4 5 6 7 8 9 10 11 12 13 14 15 16 17 18 19 20 21 22 23 24 25 26 27 28 29 30 31	1	
10	J F M A M J J A S O N D	S M T W T F S	1 2 3 4 5 6 7 8 9 10 11 12 13 14 15 16 17 18 19 20 21 22 23 24 25 26 27 28 29 30 31	1	
11	J F M A M J J A S O N D	S M T W T F S	1 2 3 4 5 6 7 8 9 10 11 12 13 14 15 16 17 18 19 20 21 22 23 24 25 26 27 28 29 30 31	1	
12	J F M A M J J A S O N D	S M T W T F S	1 2 3 4 5 6 7 8 9 10 11 12 13 14 15 16 17 18 19 20 21 22 23 24 25 26 27 28 29 30 31	1	
13	J F M A M J J A S O N D	S M T W T F S	1 2 3 4 5 6 7 8 9 10 11 12 13 14 15 16 17 18 19 20 21 22 23 24 25 26 27 28 29 30 31	1	
14	J F M A M J J A S O N D	S M T W T F S	1 2 3 4 5 6 7 8 9 10 11 12 13 14 15 16 17 18 19 20 21 22 23 24 25 26 27 28 29 30 31	1	
15	J F M A M J J A S O N D	S M T W T F S	1 2 3 4 5 6 7 8 9 10 11 12 13 14 15 16 17 18 19 20 21 22 23 24 25 26 27 28 29 30 31	1	
16	J F M A M J J A S O N D	S M T W T F S	1 2 3 4 5 6 7 8 9 10 11 12 13 14 15 16 17 18 19 20 21 22 23 24 25 26 27 28 29 30 31	1	
17	J F M A M J J A S O N D	S M T W T F S	1 2 3 4 5 6 7 8 9 10 11 12 13 14 15 16 17 18 19 20 21 22 23 24 25 26 27 28 29 30 31	1	
18	J F M A M J J A S O N D	S M T W T F S	1 2 3 4 5 6 7 8 9 10 11 12 13 14 15 16 17 18 19 20 21 22 23 24 25 26 27 28 29 30 31	1	
19	J F M A M J J A S O N D	S M T W T F S	1 2 3 4 5 6 7 8 9 10 11 12 13 14 15 16 17 18 19 20 21 22 23 24 25 26 27 28 29 30 31	1	
20	J F M A M J J A S O N D	S M T W T F S	1 2 3 4 5 6 7 8 9 10 11 12 13 14 15 16 17 18 19 20 21 22 23 24 25 26 27 28 29 30 31	1	
21	J F M A M J J A S O N D	S M T W T F S	1 2 3 4 5 6 7 8 9 10 11 12 13 14 15 16 17 18 19 20 21 22 23 24 25 26 27 28 29 30 31	1	
22	J F M A M J J A S O N D	S M T W T F S	1 2 3 4 5 6 7 8 9 10 11 12 13 14 15 16 17 18 19 20 21 22 23 24 25 26 27 28 29 30 31	1	
23	J F M A M J J A S O N D	S M T W T F S	1 2 3 4 5 6 7 8 9 10 11 12 13 14 15 16 17 18 19 20 21 22 23 24 25 26 27 28 29 30 31	1	
24	J F M A M J J A S O N D	S M T W T F S	1 2 3 4 5 6 7 8 9 10 11 12 13 14 15 16 17 18 19 20 21 22 23 24 25 26 27 28 29 30 31	1	
3252	31 @ MARKETFAIR				
7/12/2023					Page 7

[illegible]

C1-USER IO Map [1.8.9.1 In]

I1-1	1	Veh Call 1
I1-2	2	Veh Call 2
I1-3	189	Unused
I1-4	4	Veh Call 4
I1-5	189	Unused
I1-6	189	Unused
I1-7	189	Unused
I1-8	189	Unused
I2-1	189	Unused
I2-2	189	Unused
I2-3	189	Unused
I2-4	189	Unused
I2-5	189	Unused
I2-6	189	Unused
I2-7	189	Unused
I2-8	189	Unused
I3-1	189	Unused
I3-2	189	Unused
I3-3	189	Unused
I3-4	189	Unused
I3-5	189	Unused
I3-6	189	Unused
I3-7	189	Unused
I3-8	189	Unused
I4-1	189	Unused
I4-2	189	Unused
I4-3	189	Unused
I4-4	189	Unused
I4-5	189	Unused
I4-6	189	Unused
I4-7	229	33xCMUStop
I4-8	228	33xFlashSns
I5-1	189	Unused
I5-2	189	Unused
I5-3	189	Unused
I5-4	189	Unused
I5-5	189	Unused
I5-6	189	Unused
I5-7	189	Unused
I5-8	189	Unused
I6-1	189	Unused
I6-2	189	Unused
I6-3	189	Unused
I6-4	189	Unused
I6-5	189	Unused
I6-6	189	Unused
I6-7	189	Unused
I6-8	189	Unused

C1-USER IO Map [1.8.9.2 Out]

O1-1	1	Ch1 Red
O1-2	49	Ch1 Green
O1-3	2	Ch2 Red
O1-4	26	Ch2 Yellow
O1-5	50	Ch2 Green
O1-6	3	Ch3 Red
O1-7	27	Ch3 Yellow
O1-8	51	Ch3 Green
O2-1	4	Ch4 Red
O2-2	52	Ch4 Green
O2-3	5	Ch5 Red
O2-4	29	Ch5 Yellow
O2-5	53	Ch5 Green
O2-6	6	Ch6 Red
O2-7	30	Ch6 Yellow
O2-8	54	Ch6 Green
O3-1	7	Ch7 Red
O3-2	55	Ch7 Green
O3-3	8	Ch8 Red
O3-4	32	Ch8 Yellow
O3-5	56	Ch8 Green
O3-6	9	Ch9 Red
O3-7	33	Ch9 Yellow
O3-8	57	Ch9 Green
O4-1	10	Ch10 Red
O4-2	58	Ch10 Green
O4-3	11	Ch11 Red
O4-4	35	Ch11 Yellow
O4-5	59	Ch11 Green
O4-6	12	Ch12 Red
O4-7	36	Ch12 Yellow
O4-8	60	Ch12 Green
O5-1	28	Ch4 Yellow
O5-2	34	Ch10 Yellow
O5-3	25	Ch1 Yellow
O5-4	31	Ch7 Yellow
O5-5	115	Not Used
O5-6	115	Not Used
O5-7	115	Not Used
O5-8	114	Watchdog
O6-1	115	Not Used
O6-2	115	Not Used
O6-3	13	Ch13 Red
O6-4	37	Ch13 Yellow
O6-5	61	Ch13 Green
O6-6	14	Ch14 Red
O6-7	38	Ch14 Yellow
O6-8	62	Ch14 Green

C1-USER IO Map [1.8.9.2 Out]

O7-1	115	Not Used
O7-2	115	Not Used
O7-3	115	Not Used
O7-4	115	Not Used
O7-5	115	Not Used
O7-6	115	Not Used
O7-7	115	Not Used
O7-8	115	Not Used

C11S-USER IO Map [1.8.9.1 In]

I4-1		
I4-2		
I4-3		
I4-4		
I7-1	189	Unused
I7-2	189	Unused
I7-3	189	Unused
I7-4	189	Unused
I7-5	189	Unused
I7-6	189	Unused
I7-7	189	Unused
I7-8	189	Unused
I8-1	189	Unused
I8-2	189	Unused
I8-3	189	Unused
I8-4	189	Unused
I8-5	189	Unused
I8-6	189	Unused
I8-7	189	Unused
I8-8	189	Unused

C11S-USER IO Map [1.8.9.2 Out]

O8-1	115	Not Used
O8-2	115	Not Used
O8-3	115	Not Used
O8-4	115	Not Used
O8-5	115	Not Used
O8-6	115	Not Used
O8-7	115	Not Used
O8-8	115	Not Used

IO Logic [1.8.7]

Op1	Result	O1Fcn	Inv1	IO1	Opn1	O2Fcn	Inv2	IO2	Opn2	O3Fcn	Inv3	IO3	Opn3	Dly	Sec
I	0	=	----	-	I	0	----	-	I	0	----	-	I	0	DLY 0
I	0	=	----	-	I	0	----	-	I	0	----	-	I	0	DLY 0
I	0	=	----	-	I	0	----	-	I	0	----	-	I	0	DLY 0
I	0	=	----	-	I	0	----	-	I	0	----	-	I	0	DLY 0
I	0	=	----	-	I	0	----	-	I	0	----	-	I	0	DLY 0
I	0	=	----	-	I	0	----	-	I	0	----	-	I	0	DLY 0
I	0	=	----	-	I	0	----	-	I	0	----	-	I	0	DLY 0
I	0	=	----	-	I	0	----	-	I	0	----	-	I	0	DLY 0
I	0	=	----	-	I	0	----	-	I	0	----	-	I	0	DLY 0
I	0	=	----	-	I	0	----	-	I	0	----	-	I	0	DLY 0

Security Access Levels [8.2]

1	SWLOAD	22	None	43	None
2	SECURE	23	None	44	None
3	None	24	None	45	None
4	None	25	None	46	None
5	None	26	None	47	None
6	None	27	None	48	None
7	None	28	None	49	None
8	None	29	None	50	None
9	None	30	None	51	None
10	None	31	None	52	None
11	None	32	None	53	None
12	None	33	None	54	None
13	None	34	None	55	None
14	None	35	None	56	None
15	None	36	None	57	None
16	None	37	None	58	None
17	None	38	None	59	None
18	None	39	None	60	None
19	None	40	None	61	None
20	None	41	None	62	None
21	None	42	None	63	None
				64	None

2070 IP 1 Addressing [6.5]

Addressing				
Addr	192	168	0	106
Mask	255	255	255	0
Brdcst	0	0	0	0
GtWay	192	168	0	1
Port	0			

2070 Port Binding Ports [6.6]

	Port	Echo	Mode
ASYN1	SP1	OFF	0
ASYN2	SP2	OFF	0
ASYN3	SP3	OFF	0
ASYN4	SP4	OFF	0
SYN1	SP5S	SYN3	OFF
SYN2	OFF	SYN4	OFF

2070 IP 2 Addressing [6.5]

Addressing				
Addr	0	0	0	0
Mask	0	0	0	0
Brdcst	0	0	0	0
GtWay	0	0	0	0
Port	0			

2070 Port Binding Functions [6.6]

Function	Channel	Function	Channel
TS2/CVM	None	SYSUp	ASYN2
CMU/MMU	None	SYSDown	ASYN1
Opticom	None	Shell	None
Loop Det.	None		
GPS	-		

Com Parameters [6.1]

Station ID	3252
Group ID	
Master ID	0
Backup Time	0
SysUp Modem [6.1]	
Enable Modem	OFF
Idle Time	0
Dial Time	0
Tel:	
Alt:	

2070 Port Params [6.2]


Port	Baud Rate	FCM
SP1	9600	MODE 6
SP2	9600	MODE 6
SP3	19200	MODE 6
SP4	38400	MODE 6
SP5	1200	AUTO
SP6	1200	AUTO
SP7	1200	AUTO
SP8	1200	AUTO

#	Event / Alarm	Ev	Alr	Call Phases[1.1.5]								Redirect Phases[1.1.5]								Inhibit Phases[1.1.5]																	
1	Power Up Alarm.	ON	ON	Ø	Ø	Phases Called By Ø				From	To	From	To	From	To	From	To	1	2	3	4	5	6	7	8	9	10	11	12	13	14	15	16				
2	Stop Timing	ON	ON	1						1								1																			
3	TS1 Cabinet Door	ON	ON	2						2								2																			
4	Coordination Failure	ON	ON	3						3								3																			
5	External Alarm # 1	ON	ON	4						4								4																			
6	External Alarm # 2	ON	ON	5						5								5																			
7	External Alarm # 3	ON	ON	6						6								6																			
8	External Alarm # 4	ON	ON	7						7								7																			
9	Closed Loop Disabled	ON	ON	8						8								8																			
10	External Alarm # 5	ON	ON	9						9								9																			
11	External Alarm # 6	ON	ON	10						10								10																			
12	Manual Control Enable	ON	ON	11						11								11																			
13	Coord Free Input	ON	ON	12						12								12																			
14	Local Flash Input	ON	ON	13						13								13																			
15	MMU Flash	ON	ON	14						14								14																			
16	CMU Flash	ON	ON	15						15								15																			
17	Cycle Fault	ON	ON	16						16								16																			
18	Cycle Failure	ON	ON	Alt Call & Redirect # 1 [1.1.6.3]								Alt Inhibit Phases # 1 [1.1.6.3]																									
19	Coordination Fault	ON	ON	Col	Ø	Phases Called By Ø				1	From	To	From	To	From	To	From	To	1	2	3	4	5	6	7	8	9	10	11	12	13	14	15	16			
20	Controller Fault	ON	ON	1						1								1																			
21	Detector SDLC Failure	ON	ON	2						2								2																			
22	MMU SDLC Failure	ON	ON	3						3								3																			
23	Critical SDLC Failure	ON	ON	4						4								4																			
24	Reserved	ON	ON	5						5								5																			
25	EEPROM CRC Fault	ON	ON	6						6								6																			
26	Detector Diagnostic Failure	ON	ON	7						7								7																			
27	BIU Detector Failure	ON	ON	8						8								8																			
32	Queue detector alarm	ON	ON	Alt Call & Redirect # 2 [1.1.6.3]								Alt Inhibit Phases # 2 [1.1.6.3]																									
29	Ped Detector Fault	ON	ON	Col	Ø	Phases Called By Ø				1	From	To	From	To	From	To	From	To	1	2	3	4	5	6	7	8	9	10	11	12	13	14	15	16			
30	Coord Diagnostic Fault	ON	ON	1						1								1																			
41	TempAlert Probe Ch. A	ON	ON	2						2								2																			
42	TempAlert Probe Ch. B	ON	ON	3						3								3																			
47	Coord Active	ON	ON	4						4								4																			
48	Preempt Active	ON	ON	5						5								5																			
49	Preempt 1 Input	ON	ON	6						6								6																			
50	Preempt 2 Input	ON	ON	7						7								7																			
51	Preempt 3 Input	ON	ON	8						8								8																			
52	Preempt 4 Input	ON	ON	Coord, CIC Plans [2.3]								Unit Parameters [1.2.1]																									
53	Preempt 5 Input	ON	ON	CIC	CoØ	Grow	1	2	3	4	5	6	7	8	Allow Skip Yellow	OFF	Max Cycle Time																				
54	Preempt 6 Input	ON	ON	1	OFF										TOD Dim Enable	OFF	Cycle Fault Action	Alarm																			
55	Preempt 7 Input	ON	ON	2	OFF										Tone Disable	OFF																					
56	Preempt 8 Input	ON	ON	3	OFF										Diamond Mode	4Ph																					
57	Preempt 9 Input	ON	ON	4	OFF										Backup Time (s)	900																					
58	Preempt 10 Input	ON	ON	Auto Flash Phase/Olap Settings [1.4.2]																																	
61	In Transition	ON	ON	Yel Ø												Cycle Fault Action	Alarm																				
81	FIO Status Alarm	ON	ON	Yel (olaps)												Enable Run Timer	ON	### 31 @ MARKETFAIR																			
																			07/12/23																	Page 10	




AS-BUILT

AS-BUILT DRAWING

THESE AS-BUILT DRAWINGS HAVE BEEN PREPARED BY SRF & ASSOCIATES RELYING UPON INFORMATION FURNISHED BY OTHERS BECAUSE OF THIS RELIANCE ON UNVERIFIED (AND IN SOME CASES UNOBTAINABLE) INFORMATION PROVIDED BY OTHERS, SRF & ASSOCIATES CANNOT AND DOES NOT WARRANT THE ACCURACY OF THESE DRAWINGS. THOSE UTILIZING THESE AS-BUILT DRAWINGS ARE ADVISED TO OBTAIN INDEPENDENT VERIFICATION OF THEIR ACCURACY BEFORE APPLYING THEM FOR ANY PURPOSE. AS-BUILT DRAWINGS ARE INTENDED TO SHOW SIGNIFICANT CHANGES DURING CONSTRUCTION. FOR THE ORIGINAL DESIGN INTENT, REFER TO THE ORIGINAL CONTRACT DOCUMENTS.

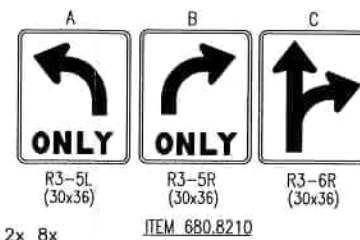

ITEM 680.8210

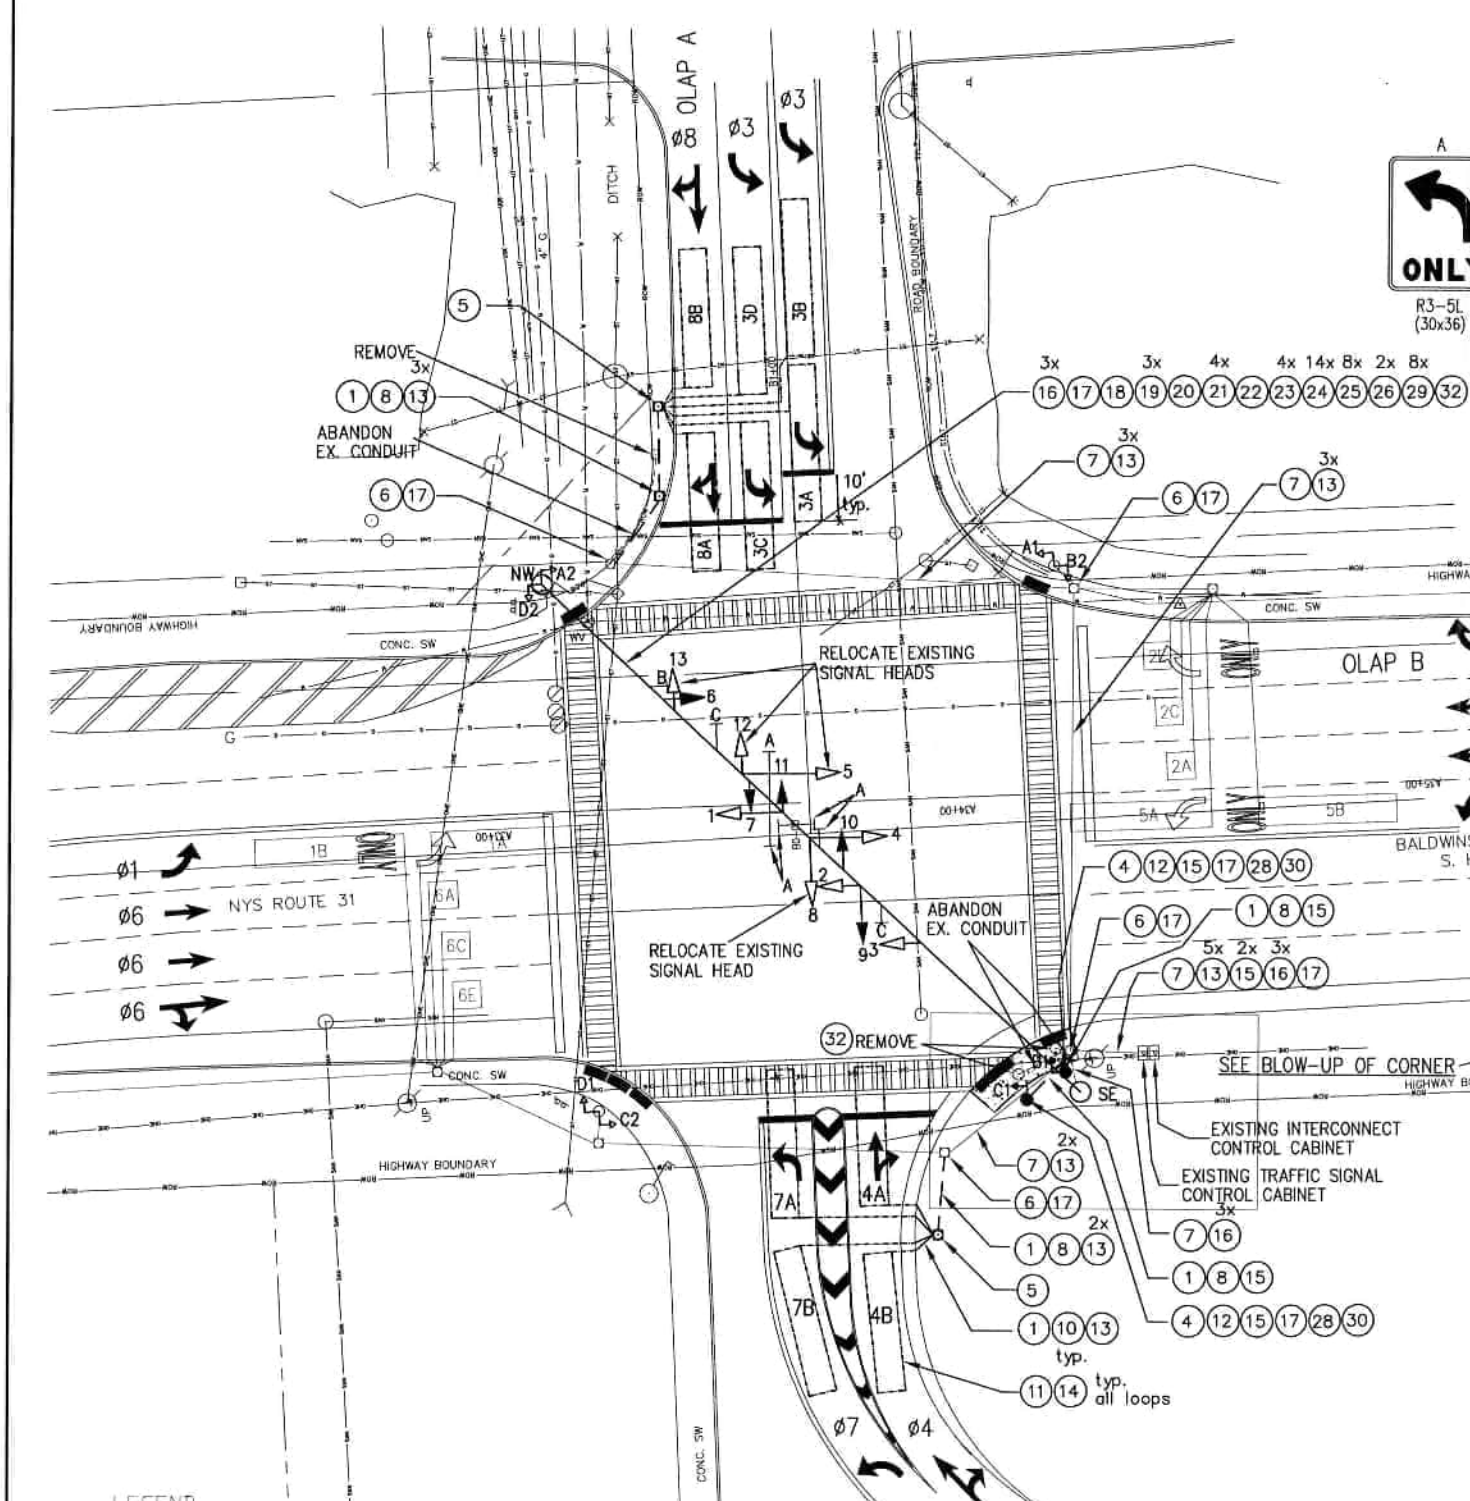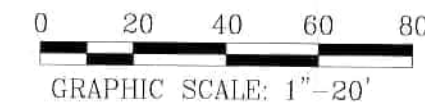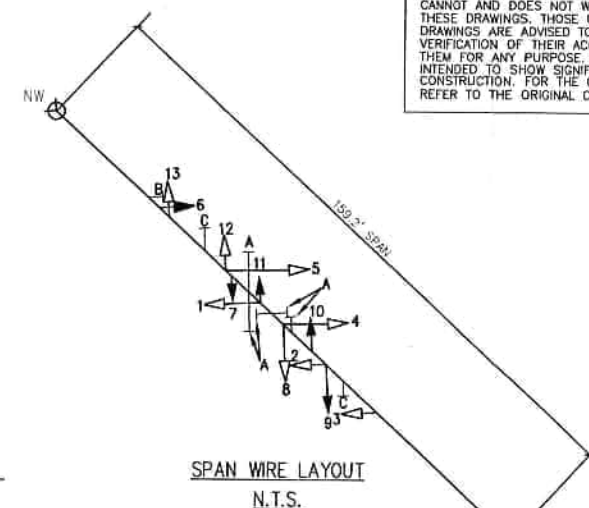

LEGEND

SYMBOL	EXISTING	PROPOSED	DESCRIPTION
○	○	●	SIGNAL POLE
□	□	□	GROUND MOUNTED CONTROLLER
□	□	□	POLE MOUNTED CONTROLLER
—	—	—	CONDUIT
□	□	□	PULL BOX
↑	↑	↑	TRAFFIC SIGNAL HEAD - 1 WAY
Ø3	Ø3	Ø3	PHASE NUMBER
4	4	4	SIGNAL FACE & NUMBER
A↑	A↑	A↑	PED. PUSHBUTTON & PHASE
X	X	X	INDUCTANCE LOOP & NUMBER

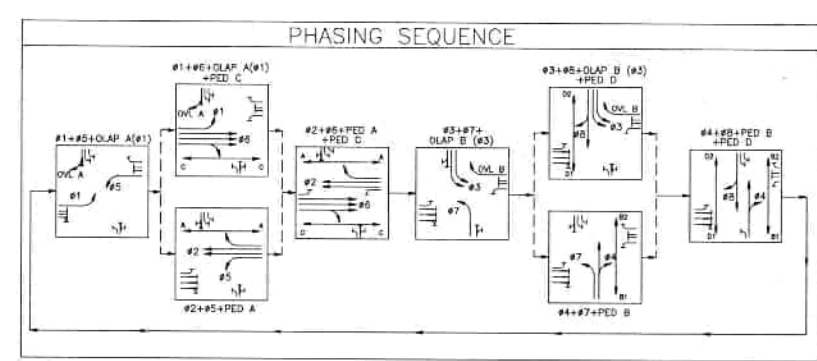


TABLE OF POLES

POLE	POLE LOCATION		POLE LENGTH (FT)	DESIGN LOAD (LBS)	FOOTING MOMENT (FT-K)
	STATION	OFFSET			
NW	EXISTING		33	9000	283.5
SE	EXISTING		38	9000	328.5

SIGNAL 262

CLAY APTS

N.Y.S. Route 31
Town of Clay
County of Onondaga
State of New York

CLAY APTS, LLC

1170 Pittsford-Victor Road
Suite 100
Pittsford, New York 14534




REVISIONS

NO.	DATE	DESCRIPTION	REV.	CKD.
1	7/19/11	REV'D PER NYSDOT	ACD	
2	8/16/11	REV'D PER NYSDOT	ACD	
3	11/15/12	REV'D HEADS 7 & 13	ACD	

NOTE:
Unauthorized alteration or addition to this drawing is a violation of the New York State Education Law Article 145, Section 7209.

TRAFFIC SIGNAL PLAN
NYS ROUTE 31 @
DELL CENTER DRIVE

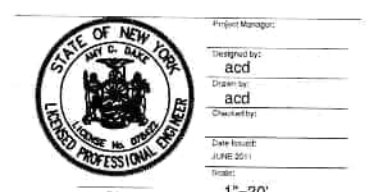


Project Number: 31025.0
File Name: SignalPlan1.dwg
Drawing Number:

TSP-1

N.Y.S. Route 31
Town of Clay
County of Onondaga
State of New York

1170 Pittsford-Victor Road
Suite 100
Pittsford, New York 14534

 

KEY FOR WIRE COLOR CODE

14C 19C 1 1 R/B
X/X XXC X-X X

ANG NO. OF COND-UCTORS CABLE NO. FOR THE GIVEN COND-UCTOR SIZE COLOR OF WIRE TRADER COLOR

COLOR: R-RED, O-ORANGE, G-GREEN, BL-BLUE, W-WHITE, B-BLACK

LEGEND

G = CIRCULAR GREEN Y = CIRCULAR YELLOW R = CIRCULAR RED
 <-G- = LEFT GREEN ARROW <-Y- = LEFT YELLOW ARROW <-R- = LEFT RED ARROW
 -G-> = RIGHT GREEN ARROW -Y-> = RIGHT YELLOW ARROW -R-> = RIGHT RED ARROW

E OF INPUT WIRING

ONONDAGA COUNTY

REMARKS

ART RT 31 EB LEFT TURN LANE

TABLE OF CLEARANCES

		FROM				
		G	R	<-R	<-G	-G->
TO	G	G	R	<-R	<-G	-G->
		G	R	<-R	<-G	-G->
	R	Y	R	<-Y	<-R	-R->
		R	R	<-R	<-R	-R->
	<-R	<-R	<-R	<-R	<-R	<-R
	<-G	<-G	<-G	<-G	<-G	<-G
	<-G	<-G	<-G	<-G	<-G	<-G
	<-G	<-G	<-G	<-G	<-G	<-G
	<-G	<-G	<-G	<-G	<-G	<-G
	<-G	<-G	<-G	<-G	<-G	<-G

NOTE:
Unauthorized alteration or addition to this drawing is a
violation of the New York State Education Law Article
145, Section 7209.

NOTE:
Unauthorized alteration or addition to this drawing is a
violation of the New York State Education Law Article
145, Section 7209.

AS-BUILT DRAWING


THESE AS-BUILT DRAWINGS HAVE BEEN PREPARED BY SRP & ASSOCIATES RELYING UPON INFORMATION FURNISHED BY OTHERS, BECAUSE OF THIS RELIANCE ON UNVERIFIED (AND IN SOME CASES UNOBTAINED) INFORMATION PROVIDED BY OTHERS, SRP & ASSOCIATES CANNOT AND DOES NOT WARRANT THE ACCURACY OF THESE DRAWINGS. THOSE UTILIZING THESE AS-BUILT DRAWINGS ARE ADVISED TO TAKE INDEPENDENT VERIFICATION OF THEIR ACCURACY BEFORE APPLYING THEM FOR ANY PURPOSE. AS-BUILT DRAWINGS ARE INTENDED TO SHOW SIGNIFICANT CHANGES DURING CONSTRUCTION. THEY ARE NOT INTENDED TO REFER TO THE ORIGINAL CONTRACT DOCUMENTS.

7 19

SIGNAL OPERATION SPECIFICATIONS – TABLE OF INPUT WIRING					
SIGNAL NO. 262		ONONDAGA COUNTY			
FUNCTION	DETECTOR NUMBER	TYPE	TERMINAL BOARD WIRING	SIZE (FEET)	REMARKS
Ø1	1a,1b	SPLIT PRESENCE	1A,1B	6'x30', 10' APART	RT 31 EB LEFT TURN LANE
Ø6	6a	CALLING	2A,2B	6'x6'	RT 31 EB THRU LANE (LT)
Ø6	6b	POINT	3A,3B	6'x6'	RT 31 EB THRU LANE (LT)
Ø6	6c	CALLING	4A,4B	6'x6'	RT 31 EB THRU LANE (CTR)
Ø6	6d	POINT	5A,5B	6'x6'	RT 31 EB THRU LANE (CTR)
Ø2	2a	CALLING	6A,6B	6'x6'	RT 31 WB THRU LANE (RT)
Ø2	2b	POINT	7A,7B	6'x6'	RT 31 WB THRU LANE (RT)
Ø2	2c	CALLING	8A,8B	6'x6'	RT 31 WB THRU LANE (LT)
Ø2	2d	POINT	9A,9B	6'x6'	RT 31 WB THRU LANE (LT)
Ø3	3a,3b	SPLIT PRESENCE	10A,10B	6'x34', 2' APART	DELL CENTER DRIVE LEFT TURN LANE (LT)
Ø8	8a,8b	SPLIT PRESENCE	11A,11B	6'x30', 10' APART	DELL CENTER DRIVE RIGHT/THRU LANE
Ø7	7a,7b	SPLIT PRESENCE	12A,12B	6'x32', 6' APART	WILLOWFIELD DWY NB LEFT TURN LANE
Ø4	4a,4b	SPLIT PRESENCE	13A,13B	6'x30', 10' APART	WILLOWFIELD DWY NB RIGHT/THRU LANE
Ø5	5a,5b	SPLIT PRESENCE	14A,14B	6'x30', 10' APART	RT 31 WB LEFT TURN LANE
			15A,15B		
PED A(Ø6)	A1,A2	PED BUTTON	16A,16B	---	CROSSING DELL CENTER DRIVE NORTH SIDE
			17A,17B		
			18A,18B		
Ø3	3c,3d	SPLIT PRESENCE	19A,19B	6'x32', 6' APART	DELL CENTER DRIVE LEFT TURN LANE (RT)
Ø6	6e	CALLING	20A,20B	6'x6'	RT 31 EB THRU LANE (RT)
Ø6	6f	POINT	21A,21B	6'x6'	RT 31 EB THRU LANE (RT)
Ø2	2e	CALLING	22A,22B	6'x6'	RT 31 WB RIGHT TURN LANE
Ø2	2f	POINT	23A,23B	6'x6'	RT 31 WB RIGHT TURN LANE
			24A,24B		
PED B(Ø4)	B1,B2	PED BUTTON	25A,25B	---	CROSSING ROUTE 31 EAST SIDE
			26A,26B		
PED C(Ø6)	C1,C2	PED BUTTON	27A,27B	---	CROSSING WILLOWFIELD DWY SOUTH SIDE
PED D(Ø8)	D1,D2	PED BUTTON	28A,28B	---	CROSSING ROUTE 31 WEST SIDE

[illegible]

*-UPON ACTUATION OF A PEDESTRIAN PUSH BUTTON, A "WALKING MAN" INDICATION FOLLOWED BY A FLASHING "HAND" INDICATION FOLLOWED BY A STEADY "HAND" WILL BE DISPLAYED

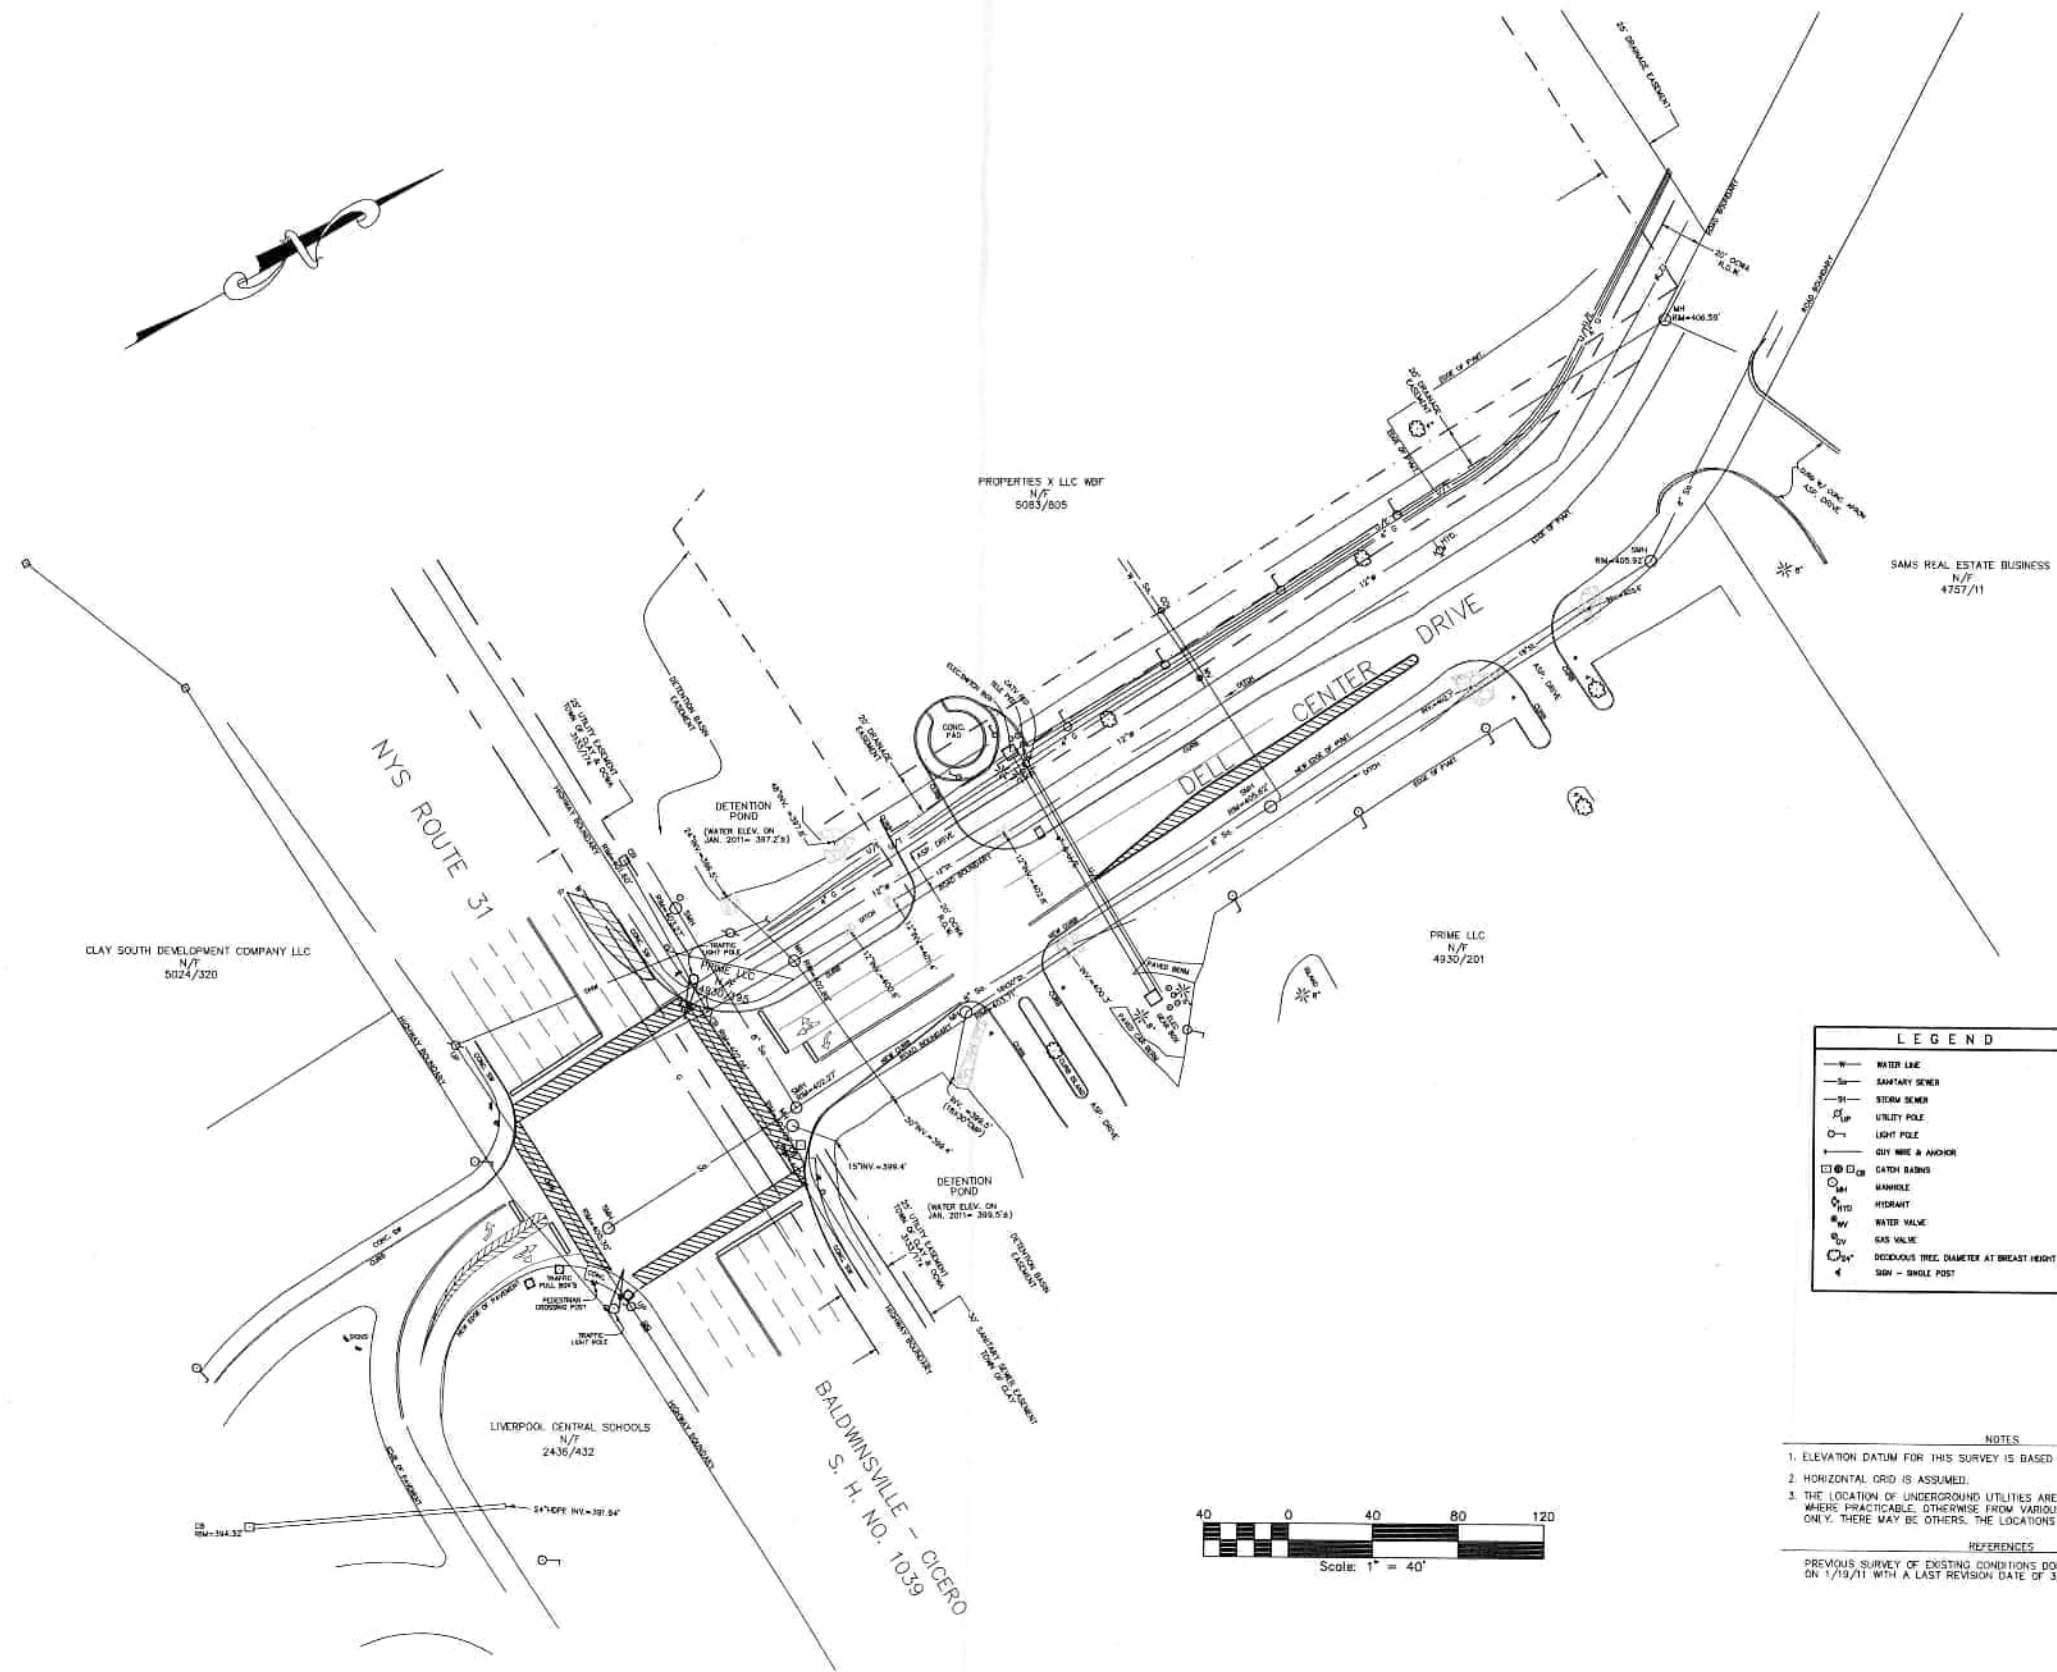


LEGEND	ABBREVIATIONS
— W — WATER LINE	App. APPROPRIATE
— S — SANITARY SEWER	Bot. BOTTOM
— ST — STORM SEWER	CC. CURB CUT
— U — UTILITY POLE	CI. CAST IRON
— L — LIGHT POLE	Conc. CONCRETE
— G — GUY WIRE & ANCHOR	Elev. ELEVATION
CB. CATCH BASIN	FT. FIRST FLOOR ELEVATION
Man. MANHOLE	Inv. INVERT
Hyd. HYDRANT	N / F. NOW OR FORMERLY
Val. WATER VALVE	NM. NIAGARA MOHAWK
Gas GAS VALVE	Pavt. PAVEMENT
Dec. DECIDUOUS TREE DIAMETER AT BREAST HEIGHT	Stl. STORY
SP. SINGLE POST	Spot. SPOT ELEVATION
	W. W. WITH RED FOUND
	W. W. WITH PIN FOUND

NOTES

- ELEVATION DATUM FOR THIS SURVEY IS BASED ON USGS DATUM.
- HORIZONTAL GRID IS ASSUMED.
- THE LOCATION OF UNDERGROUND UTILITIES ARE OBTAINED BY FIELD MEASUREMENT WHERE PRACTICABLE. OTHERWISE FROM VARIOUS SOURCES AND ARE APPROXIMATE ONLY. THERE MAY BE OTHERS, THE LOCATIONS OF WHICH ARE UNKNOWN.

REFERENCES

PREVIOUS SURVEY OF EXISTING CONDITIONS DONE BY THIS COMPANY AND ISSUED ON 1/19/11 WITH A LAST REVISION DATE OF 3/28/11.

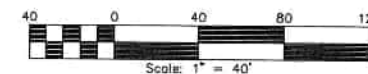

In charge of D.J. REITH
Designed by _____
Drawn by M.R. HUNTER
Checked by D.J. REITH

NO ALTERATION PERMITTED HEREON EXCEPT AS PROVIDED UNDER SECTION 7209, SUBDIVISION 2 OF THE NEW YORK STATE EDUCATION LAW.

THE UNDERSIGNED HEREBY CERTIFIES THAT THIS MAP IS MADE FROM AN ACTUAL SURVEY.

DOUGLAS JAY REITH
LICENSED LAND SURVEYOR



CNY LAND SURVEYING
2075 CHURCH ROAD
BALDWINSVILLE, NEW YORK 13027
(315) 635-4614

REVISED EXISTING CONDITIONS
DELL CENTER DRIVE AND NYS RTE. 31
TOWN OF CLAY
COUNTY OF ONONDAGA
STATE OF NEW YORK

DRAWING TITLE
ROADWAY IMPROVEMENT
AS-BUILT SURVEY

Date Issued 11/30/12
Revisions _____

P:\EP-2012\12050\12050_ASR.DWG

FILE NO.
12.050

Scale 1" = 40'

Drawing No.
1 OF 1

Overlap 1-16 Program Parm's & Parm+ [1.5.2.1] [1.5.2.2]

Overlap Conflict Lock		OFF	Overlap Lock Inhibit				OFF	Parent Ph Clearance		OFF	Extra Included Ph		ON				
1	Included Ø	1						Type	NORMAL		Included Ø					Type	NORMAL
	Modifier Ø							Grn		9	Modifier Ø					Grn	
	Conflict Ø							Yel	3.5		Conflict Ø					Yel	3.5
	Conflict Olap							Red	1.5	I	Conflict Olap					Red	1.5
A	Conflict Ped							LG			Conflict Ped					LG	
	Included Ø	3						Type	NORMAL		Included Ø					Type	NORMAL
	Modifier Ø							Grn		10	Modifier Ø					Grn	
	Conflict Ø							Yel	3.5		Conflict Ø					Yel	3.5
B	Conflict Olap							Red	1.5	J	Conflict Olap					Red	1.5
	Conflict Ped							LG			Conflict Ped					LG	
	Included Ø							Type	NORMAL		Included Ø					Type	NORMAL
	Modifier Ø							Grn		11	Modifier Ø					Grn	
C	Conflict Ø							Yel	3.5		Conflict Ø					Yel	3.5
	Conflict Olap							Red	1.5	K	Conflict Olap					Red	1.5
	Conflict Ped							LG			Conflict Ped					LG	
	Included Ø							Type	NORMAL		Included Ø					Type	NORMAL
4	Modifier Ø							Grn		12	Modifier Ø					Grn	
	Conflict Ø							Yel	3.5		Conflict Ø					Yel	3.5
	Conflict Olap							Red	1.5	L	Conflict Olap					Red	1.5
	Conflict Ped							LG			Conflict Ped					LG	
5	Included Ø							Type	NORMAL		Included Ø					Type	NORMAL
	Modifier Ø							Grn		13	Modifier Ø					Grn	
	Conflict Ø							Yel	3.5		Conflict Ø					Yel	3.5
	Conflict Olap							Red	1.5	M	Conflict Olap					Red	1.5
E	Conflict Ped							LG			Conflict Ped					LG	
	Included Ø							Type	NORMAL		Included Ø					Type	NORMAL
	Modifier Ø							Grn		14	Modifier Ø					Grn	
	Conflict Ø							Yel	3.5		Conflict Ø					Yel	3.5
F	Conflict Olap							Red	1.5	N	Conflict Olap					Red	1.5
	Conflict Ped							LG			Conflict Ped					LG	
	Included Ø							Type	NORMAL		Included Ø					Type	NORMAL
	Modifier Ø							Grn		15	Modifier Ø					Grn	
G	Conflict Ø							Yel	3.5		Conflict Ø					Yel	3.5
	Conflict Olap							Red	1.5	O	Conflict Olap					Red	1.5
	Conflict Ped							LG			Conflict Ped					LG	
	Included Ø							Type	NORMAL		Included Ø					Type	NORMAL
8	Modifier Ø							Grn		16	Modifier Ø					Grn	
	Conflict Ø							Yel	3.5		Conflict Ø					Yel	3.5
	Conflict Olap							Red	1.5	P	Conflict Olap					Red	1.5
	Conflict Ped							LG			Conflict Ped					LG	

Channel Settings [1.8.1]

.....Channel -->	1	2	3	4	5	6	7	8	9	10	11	12	13	14	15	16	17	18	19	20	21	22	23	24
Phase / Olap #	1	6	2	4	8	5	3	7	1	2	4	6	8	2										
Channel Type	VEH	VEH	VEH	VEH	VEH	VEH	VEH	VEH	OLP	PED	PED	PED	PED	OLP	VEH	VEH	VEH	VEH	VEH	VEH	VEH	VEH	VEH	VEH
Channel Flash	DRK	Red	Red	Red	Red	DRK	Red	Red	DRK	DRK	DRK	DRK	DRK	Red	Red	DRK	DRK	DRK	DRK	DRK	DRK	DRK	DRK	DRK
Alt Hz																								

Channel+ Settings [1.8.4]

.....Channel -->	1	2	3	4	5	6	7	8	9	10	11	12	13	14	15	16	17	18	19	20	21	22	23	24
Flash Red+																								
Flash Yellow+																								
Flash Green+																								
Flash Inh Red+																								
Olap Ovrd																								

Coord Transition, CoordPhs [2.5]

Pat#	Short	Long	Dwell	No Shortway Ø				E-Yld	Offset	RetHld	Float	Min Veh Perm	Min Ped Perm
1	12	22		3	4	7	8		EndGRN				
2	12	22			4				EndGRN				
3	12	22			4				EndGRN				
4	12	22							EndGRN				
5	12	22							EndGRN				
6	12	22							EndGRN				
7	12	22							EndGRN				
8	12	22							EndGRN				
9	12	22							EndGRN				
10	12	22							EndGRN				
11	12	22							EndGRN				
12	12	22							EndGRN				
13	12	22							EndGRN				
14	12	22							EndGRN				
15	12	22							EndGRN				
16	12	22							EndGRN				
17	12	22							EndGRN				
18	12	22							EndGRN				
19	12	22							EndGRN				
20	12	22							EndGRN				
21	12	22							EndGRN				
22	12	22							EndGRN				
23	12	22							EndGRN				
24	12	22							EndGRN				
25									BegGRN				
26									BegGRN				
27									BegGRN				
28									BegGRN				
29									BegGRN				
30									BegGRN				
31									BegGRN				
32									BegGRN				
33									BegGRN				
34									BegGRN				
35									BegGRN				
36									BegGRN				
37									BegGRN				
38									BegGRN				
39									BegGRN				
40									BegGRN				
41									BegGRN				
42									BegGRN				
43									BegGRN				
44									BegGRN				
45									BegGRN				
46									BegGRN				
47									BegGRN				
48									BegGRN				

Channel Params[1.8.3]

C1 IO Mode User Single BIU Ma; SINGLE Invert Rail Input OFF

9/26/2023 Page 3

Pre #	Enable	Type	Output	Delay	MinDura
1	ON	RAIL	Dwell		
2	ON	RAIL	Dwell		
3	ON	EMERG	Dwell		
4	ON	EMERG	Dwell		
5	ON	EMERG	Dwell		
6	ON	EMERG	Dwell		

Pre #	MaxPres	MinGrn	MinWlk	PedClr	Co+Pre
1					ON
2					ON
3					ON
4					ON
5					ON
6					ON

Pre #	Track Grn	Min Dwell	Ext Dwell	PedClr+	Yel
1		2			
2		2			
3		2			
4		2			
5		2			
6		2			

Pre #	Red	Pattern	Skip
1			OFF
2			OFF
3			OFF
4			OFF
5			OFF
6			OFF

Low Priority Preempts

Unit Parameters [1.2.1]

Channel Parameters [1.8.3]

Track Clear Phases [3.2], Track Clear Overlaps+ [3.5]

[illegible]

Dwell Phases [3.2] and Overlaps+ [3.5]

Pre #					
1	Phases				
	Overlap				
	Peds				
2	Phases				
	Overlap				
	Peds				
3	Phases				
	Overlap				
	Peds				
4	Phases				
	Overlap				
	Peds				
5	Phases				
	Overlap				
	Peds				
6	Phases				
	Overlap				
	Peds				

Preemption Options+ [3.6]

Exit Phases [3.2]				Pre #	Lock	Override			Override			Flsh	Link
Pre #	Exit Phase					Auto Flsh			Higher			Dwell	
1				1	ON		ON			ON		OFF	
2				2	ON		ON			ON		OFF	
3				3	ON		ON			ON		OFF	
4				4	ON		ON			ON		OFF	
5				5	ON		ON			ON		OFF	
6				6	ON		ON			ON		OFF	

[illegible]

Day Plans [4.4]												Action Table [4.5]																Coord Alternate Tables - Pat+ [2.6]	
Day Plan 1				Day Plan 2				Day Plan 3																				Overlap Off	
	Hour	Min	Act		Hour	Min	Act		C1-USER IO Map [1.8.9.1 In]

I1-1	1	Veh Call 1
I1-2	2	Veh Call 2
I1-3	3	Veh Call 3
I1-4	4	Veh Call 4
I1-5	5	Veh Call 5
I1-6	6	Veh Call 6
I1-7	7	Veh Call 7
I1-8	8	Veh Call 8
I2-1	9	Veh Call 9
I2-2	10	Veh Call 10
I2-3	11	Veh Call 11
I2-4	12	Veh Call 12
I2-5	13	Veh Call 13
I2-6	14	Veh Call 14
I2-7	189	Unused
I2-8	129	Ped Call 1
I3-1	189	Unused
I3-2	189	Unused
I3-3	19	Veh Call 19
I3-4	20	Veh Call 20
I3-5	21	Veh Call 21
I3-6	22	Veh Call 22
I3-7	23	Veh Call 23
I3-8	189	Unused
I4-1	189	Unused
I4-2	189	Unused
I4-3	189	Unused
I4-4	189	Unused
I4-5	189	Unused
I4-6	189	Unused
I4-7	229	33xCMUStop
I4-8	228	33xFlashSns
I5-1	130	Ped Call 2
I5-2	189	Unused
I5-3	131	Ped Call 3
I5-4	132	Ped Call 4
I5-5	189	Unused
I5-6	189	Unused
I5-7	189	Unused
I5-8	189	Unused
I6-1	189	Unused
I6-2	189	Unused
I6-3	189	Unused
I6-4	189	Unused
I6-5	189	Unused
I6-6	189	Unused
I6-7	189	Unused
I6-8	189	Unused

C1-USER IO Map [1.8.9.2 Out]

O1-1	1	Ch1 Red
O1-2	49	Ch1 Green
O1-3	2	Ch2 Red
O1-4	26	Ch2 Yellow
O1-5	50	Ch2 Green
O1-6	3	Ch3 Red
O1-7	27	Ch3 Yellow
O1-8	51	Ch3 Green
O2-1	4	Ch4 Red
O2-2	52	Ch4 Green
O2-3	5	Ch5 Red
O2-4	29	Ch5 Yellow
O2-5	53	Ch5 Green
O2-6	6	Ch6 Red
O2-7	30	Ch6 Yellow
O2-8	54	Ch6 Green
O3-1	7	Ch7 Red
O3-2	55	Ch7 Green
O3-3	8	Ch8 Red
O3-4	32	Ch8 Yellow
O3-5	56	Ch8 Green
O3-6	9	Ch9 Red
O3-7	33	Ch9 Yellow
O3-8	57	Ch9 Green
O4-1	10	Ch10 Red
O4-2	58	Ch10 Green
O4-3	11	Ch11 Red
O4-4	35	Ch11 Yellow
O4-5	59	Ch11 Green
O4-6	12	Ch12 Red
O4-7	36	Ch12 Yellow
O4-8	60	Ch12 Green
O5-1	28	Ch4 Yellow
O5-2	34	Ch10 Yellow
O5-3	25	Ch1 Yellow
O5-4	31	Ch7 Yellow
O5-5	115	Not Used
O5-6	115	Not Used
O5-7	115	Not Used
O5-8	114	Watchdog
O6-1	115	Not Used
O6-2	115	Not Used
O6-3	13	Ch13 Red
O6-4	37	Ch13 Yellow
O6-5	61	Ch13 Green
O6-6	14	Ch14 Red
O6-7	38	Ch14 Yellow
O6-8	62	Ch14 Green

C1-USER IO Map [1.8.9.2 Out]

O7-1	115	Not Used
O7-2	115	Not Used
O7-3	115	Not Used
O7-4	115	Not Used
O7-5	115	Not Used
O7-6	115	Not Used
O7-7	115	Not Used
O7-8	115	Not Used

C11S-USER IO Map [1.8.9.1 In]

I4-1		
I4-2		
I4-3		
I4-4		
I7-1	189	Unused
I7-2	189	Unused
I7-3	189	Unused
I7-4	189	Unused
I7-5	189	Unused
I7-6	189	Unused
I7-7	189	Unused
I7-8	189	Unused
I8-1	189	Unused
I8-2	189	Unused
I8-3	189	Unused
I8-4	189	Unused
I8-5	189	Unused
I8-6	189	Unused
I8-7	189	Unused
I8-8	189	Unused

C11S-USER IO Map [1.8.9.2 Out]

O8-1	115	Not Used
O8-2	115	Not Used
O8-3	115	Not Used
O8-4	115	Not Used
O8-5	115	Not Used
O8-6	115	Not Used
O8-7	115	Not Used
O8-8	115	Not Used

IO Logic [1.8.7]

Op1	Result	O1Fcn	Inv1	IO1	Opn1	O2Fcn	Inv2	IO2	Opn2	O3Fcn	Inv3	IO3	Opn3	Dly	Sec
I	0	=	----	-		0	----	-		0	----	-		0	DLY 0
I	0	=	----	-		0	----	-		0	----	-		0	DLY 0
I	0	=	----	-		0	----	-		0	----	-		0	DLY 0
I	0	=	----	-		0	----	-		0	----	-		0	DLY 0
I	0	=	----	-		0	----	-		0	----	-		0	DLY 0
I	0	=	----	-		0	----	-		0	----	-		0	DLY 0
I	0	=	----	-		0	----	-		0	----	-		0	DLY 0
I	0	=	----	-		0	----	-		0	----	-		0	DLY 0
I	0	=	----	-		0	----	-		0	----	-		0	DLY 0
I	0	=	----	-		0	----	-		0	----	-		0	DLY 0

Security Access Levels [8.2]

1	SWLOAD	22	None
2	SECURE	23	None
3	None	24	None
4	None	25	None
5	None	26	None
6	None	27	None
7	None	28	None
8	None	29	None
9	None	30	None
10	None	31	None
11	None	32	None
12	None	33	None
13	None	34	None
14	None	35	None
15	None	36	None
16	None	37	None
17	None	38	None
18	None	39	None
19	None	40	None
20	None	41	None
21	None	42	None

2070 IP 1 Addressing [6.5]

Addressing				
Addr	192	168	0	101
Mask	255	255	255	0
Brdcst	0	0	0	0
GtWay	192	168	0	1
Port	5001			

2070 Port Binding Ports [6.6]

	Port	Echo	Mode
ASYN1	SP1	OFF	0
ASYN2	SP2	OFF	0
ASYN3	SP3	OFF	0
ASYN4	SP4	OFF	0
SYN1	SP5S	SYN3	OFF
SYN2	OFF	SYN4	OFF

2070 IP 2 Addressing [6.5]

Addressing				
Addr	0	0	0	0
Mask	0	0	0	0
Brdcst	0	0	0	0
GtWay	0	0	0	0
Port	0			

2070 Port Binding Functions [6.6]

Function	Channel	Function	Channel
TS2/CVM	None	SYSUp	ASYN2
CMU/MMU	None	SYSDown	ASYN1
Opticom	None	Shell	None
Loop Det.	None		
GPS	-		

Com Parameters [6.1]

Station ID	3262
Group ID	
Master ID	0
Backup Time	0
SysUp Modem [6.1]	
Enable Modem	OFF
Idle Time	0
Dial Time	0
Tel:	
Alt:	

2070 Port Params [6.2]

Port	Baud Rate	FCM
SP1	9600	MODE 6
SP2	9600	MODE 6
SP3	19200	MODE 6
SP4	38400	MODE 6
SP5	1200	AUTO
SP6	1200	AUTO
SP7	1200	AUTO
SP8	1200	AUTO

#	Event / Alarm	Ev	Alr	Call Phases[1.1.5]								Redirect Phases[1.1.5]								Inhibit Phases[1.1.5]															
1	Power Up Alarm.	ON	ON	Ø	Ø	Phases Called By Ø						From	To	From	To	From	To	From	To	1	2	3	4	5	6	7	8	9	10	11	12	13	14	15	16
2	Stop Timing	ON	ON	1								1								1															
3	TS1 Cabinet Door	ON	ON	2								2								2															
4	Coordination Failure	ON	ON	3								3								3															
5	External Alarm # 1	ON	ON	4								4								4															
6	External Alarm # 2	ON	ON	5								5								5															
7	External Alarm # 3	ON	ON	6								6								6															
8	External Alarm # 4	ON	ON	7								7								7															
9	Closed Loop Disabled	ON	ON	8								8								8															
10	External Alarm # 5	ON	ON	9								9								9															
11	External Alarm # 6	ON	ON	10								10								10															
12	Manual Control Enable	ON	ON	11								11								11															
13	Coord Free Input	ON	ON	12								12								12															
14	Local Flash Input	ON	ON	13								13								13															
15	MMU Flash	ON	ON	14								14								14															
16	CMU Flash	ON	ON	15								15								15															
17	Cycle Fault	ON	ON	16								16								16															
18	Cycle Failure	ON	ON	Alt Call & Redirect # 1 [1.1.6.3]								Alt Inhibit Phases # 1 [1.1.6.3]																							
19	Coordination Fault	ON	ON	Col	Ø	Phases Called By Ø						From	To	From	To	From	To	From	To	1	2	3	4	5	6	7	8	9	10	11	12	13	14	15	16
20	Controller Fault	ON	ON	1								1								1															
21	Detector SDLC Failure	ON	ON	2								2								2															
22	MMU SDLC Failure	ON	ON	3								3								3															
23	Critical SDLC Failure	ON	ON	4								4								4															
24	Reserved	ON	ON	5								5								5															
25	EEPROM CRC Fault	ON	ON	6								6								6															
26	Detector Diagnostic Failur	ON	ON	7								7								7															
27	BIU Detector Failure	ON	ON	8								8								8															
32	Queue detector alarm	ON	ON	Alt Call & Redirect # 2 [1.1.6.3]								Alt Inhibit Phases # 2 [1.1.6.3]																							
29	Ped Detector Fault	ON	ON	Col	Ø	Phases Called By Ø						From	To	From	To	From	To	From	To	1	2	3	4	5	6	7	8	9	10	11	12	13	14	15	16
30	Coord Diagnostic Fault	ON	ON	1								1								1															
41	TempAlert Probe Ch. A	ON	ON	2								2								2															
42	TempAlert Probe Ch. B	ON	ON	3								3								3															
47	Coord Active	ON	ON	4								4								4															
48	Preempt Active	ON	ON	5								5								5															
49	Preempt 1 Input	ON	ON	6								6								6															
50	Preempt 2 Input	ON	ON	7								7								7															
51	Preempt 3 Input	ON	ON	8								8								8															
52	Preempt 4 Input	ON	ON	Coord, CIC Plans [2.3]								Unit Parameters [1.2.1]																							
53	Preempt 5 Input	ON	ON	CIC	CoØ	Grow	1	2	3	4	5	6	7	8	Allow Skip Yellow	OFF	Max Cycle Time																		
54	Preempt 6 Input	ON	ON	1	OFF										TOD Dim Enable	OFF	Cycle Fault Action	Alarm																	
55	Preempt 7 Input	ON	ON	2	OFF										Tone Disable	OFF																			
56	Preempt 8 Input	ON	ON	3	OFF										Diamond Mode	4Ph																			
57	Preempt 9 Input	ON	ON	4	OFF										Backup Time (s)	900																			
58	Preempt 10 Input	ON	ON	Auto Flash Phase/Olap Settings [1.4.2]																															
61	In Transition	ON	ON	Yel Ø											Cycle Fault Action	Alarm				### 31 @ DELL CENTER							09/26/23 Page 10								
81	FIO Status Alarm	ON	ON	Yel (olaps)										Enable Run Timer	ON																				

FILE NAME = F:\PROJECTS\198 - N.Y.S. DEPT OF TRANSPORTATION\198\26001 PSAP R3-6\Design\CAADD\Sheet Files\REGION 3 - Assignment #28\35063.cpt.tsp.dgn
DATE/TIME = 10/16/2019
USER = Kessel

DESIGN SUPERVISOR SHG JOB MANAGER TEH DESIGN KAN CHECK KAN DRAFTING TEH CHECK MIG CHECK TEH PROJECT MANAGER KAN

TABLE OF SIGNS			
SIGN	SIZE(WxL, INCH)	TEXT	MUTCD NO.
A	30" x 36"		R3-5L
B	30" x 36"		R3-5R
C	30" x 36"		R3-6R
D	30" x 36"		R3-5a
E ⁽²³⁾	9" x 15"		R10-3eL
F ⁽²³⁾	9" x 15"		R10-3eR

PEDESTRIAN POLE TABLE			
POLE	POLE LOCATION	HEADS	SIGNS
P1	NEW	D1	F
P2	EXISTING	C2, D2	E, F
P3	EXISTING	A2, C1	E, F
P4	EXISTING	A1	F
P5	EXISTING	B1	F


AFFIX SEAL: KELSEY A. WESSEL, P.E.
ON:

ALTERED BY:
ON:



NOTES:

- PROPOSED WORK: PROVIDE NEW TYPE LS CROSSWALK ACROSS ROUTE 31 WESTBOUND APPROACH. INSTALL NEW PEDESTRIAN SIGNALS WITH APS. REPLACE NON-APS PUSH BUTTONS AND EXISTING R3-10a SIGNS WITH NEW APS PUSH BUTTONS AND SIGNS ON EXISTING POLES P2, P3, P4, AND P5. REPLACE THE EXISTING CONTROLLER CABINET WITH A NEW ONE (STATE SUPPLIED). THE CONTRACTOR SHALL PROVIDE 14 DAYS NOTICE TO THE REGIONAL TRAFFIC SAFETY & MOBILITY GROUP AT (315) 428-4064 TO PROVIDE THE CONTROLLER CABINET.
- UNDER ⁽¹³⁾ ITEM 680.77000905 - MODIFY TRAFFIC SIGNAL INSTALLATION LOCATION 9, MODIFY EXISTING PULLBOX TO ACCEPT CONNECTION OF NEW CONDUIT RUN. MODIFY EXISTING PEDESTRIAN SIGNAL POLE P2 TO ACCEPT NEW SIGNAL HEAD ASSEMBLY D2 AND APS PUSH BUTTON FOR ROUTE 31 WESTBOUND CROSSING.
- UNDER ⁽²⁰⁾ ITEM 680.79000105 - REMOVE TRAFFIC SIGNAL INSTALLATION LOCATION 1, REMOVE EXISTING PEDESTRIAN SIGNAL POLE AND ITS COMPONENTS.

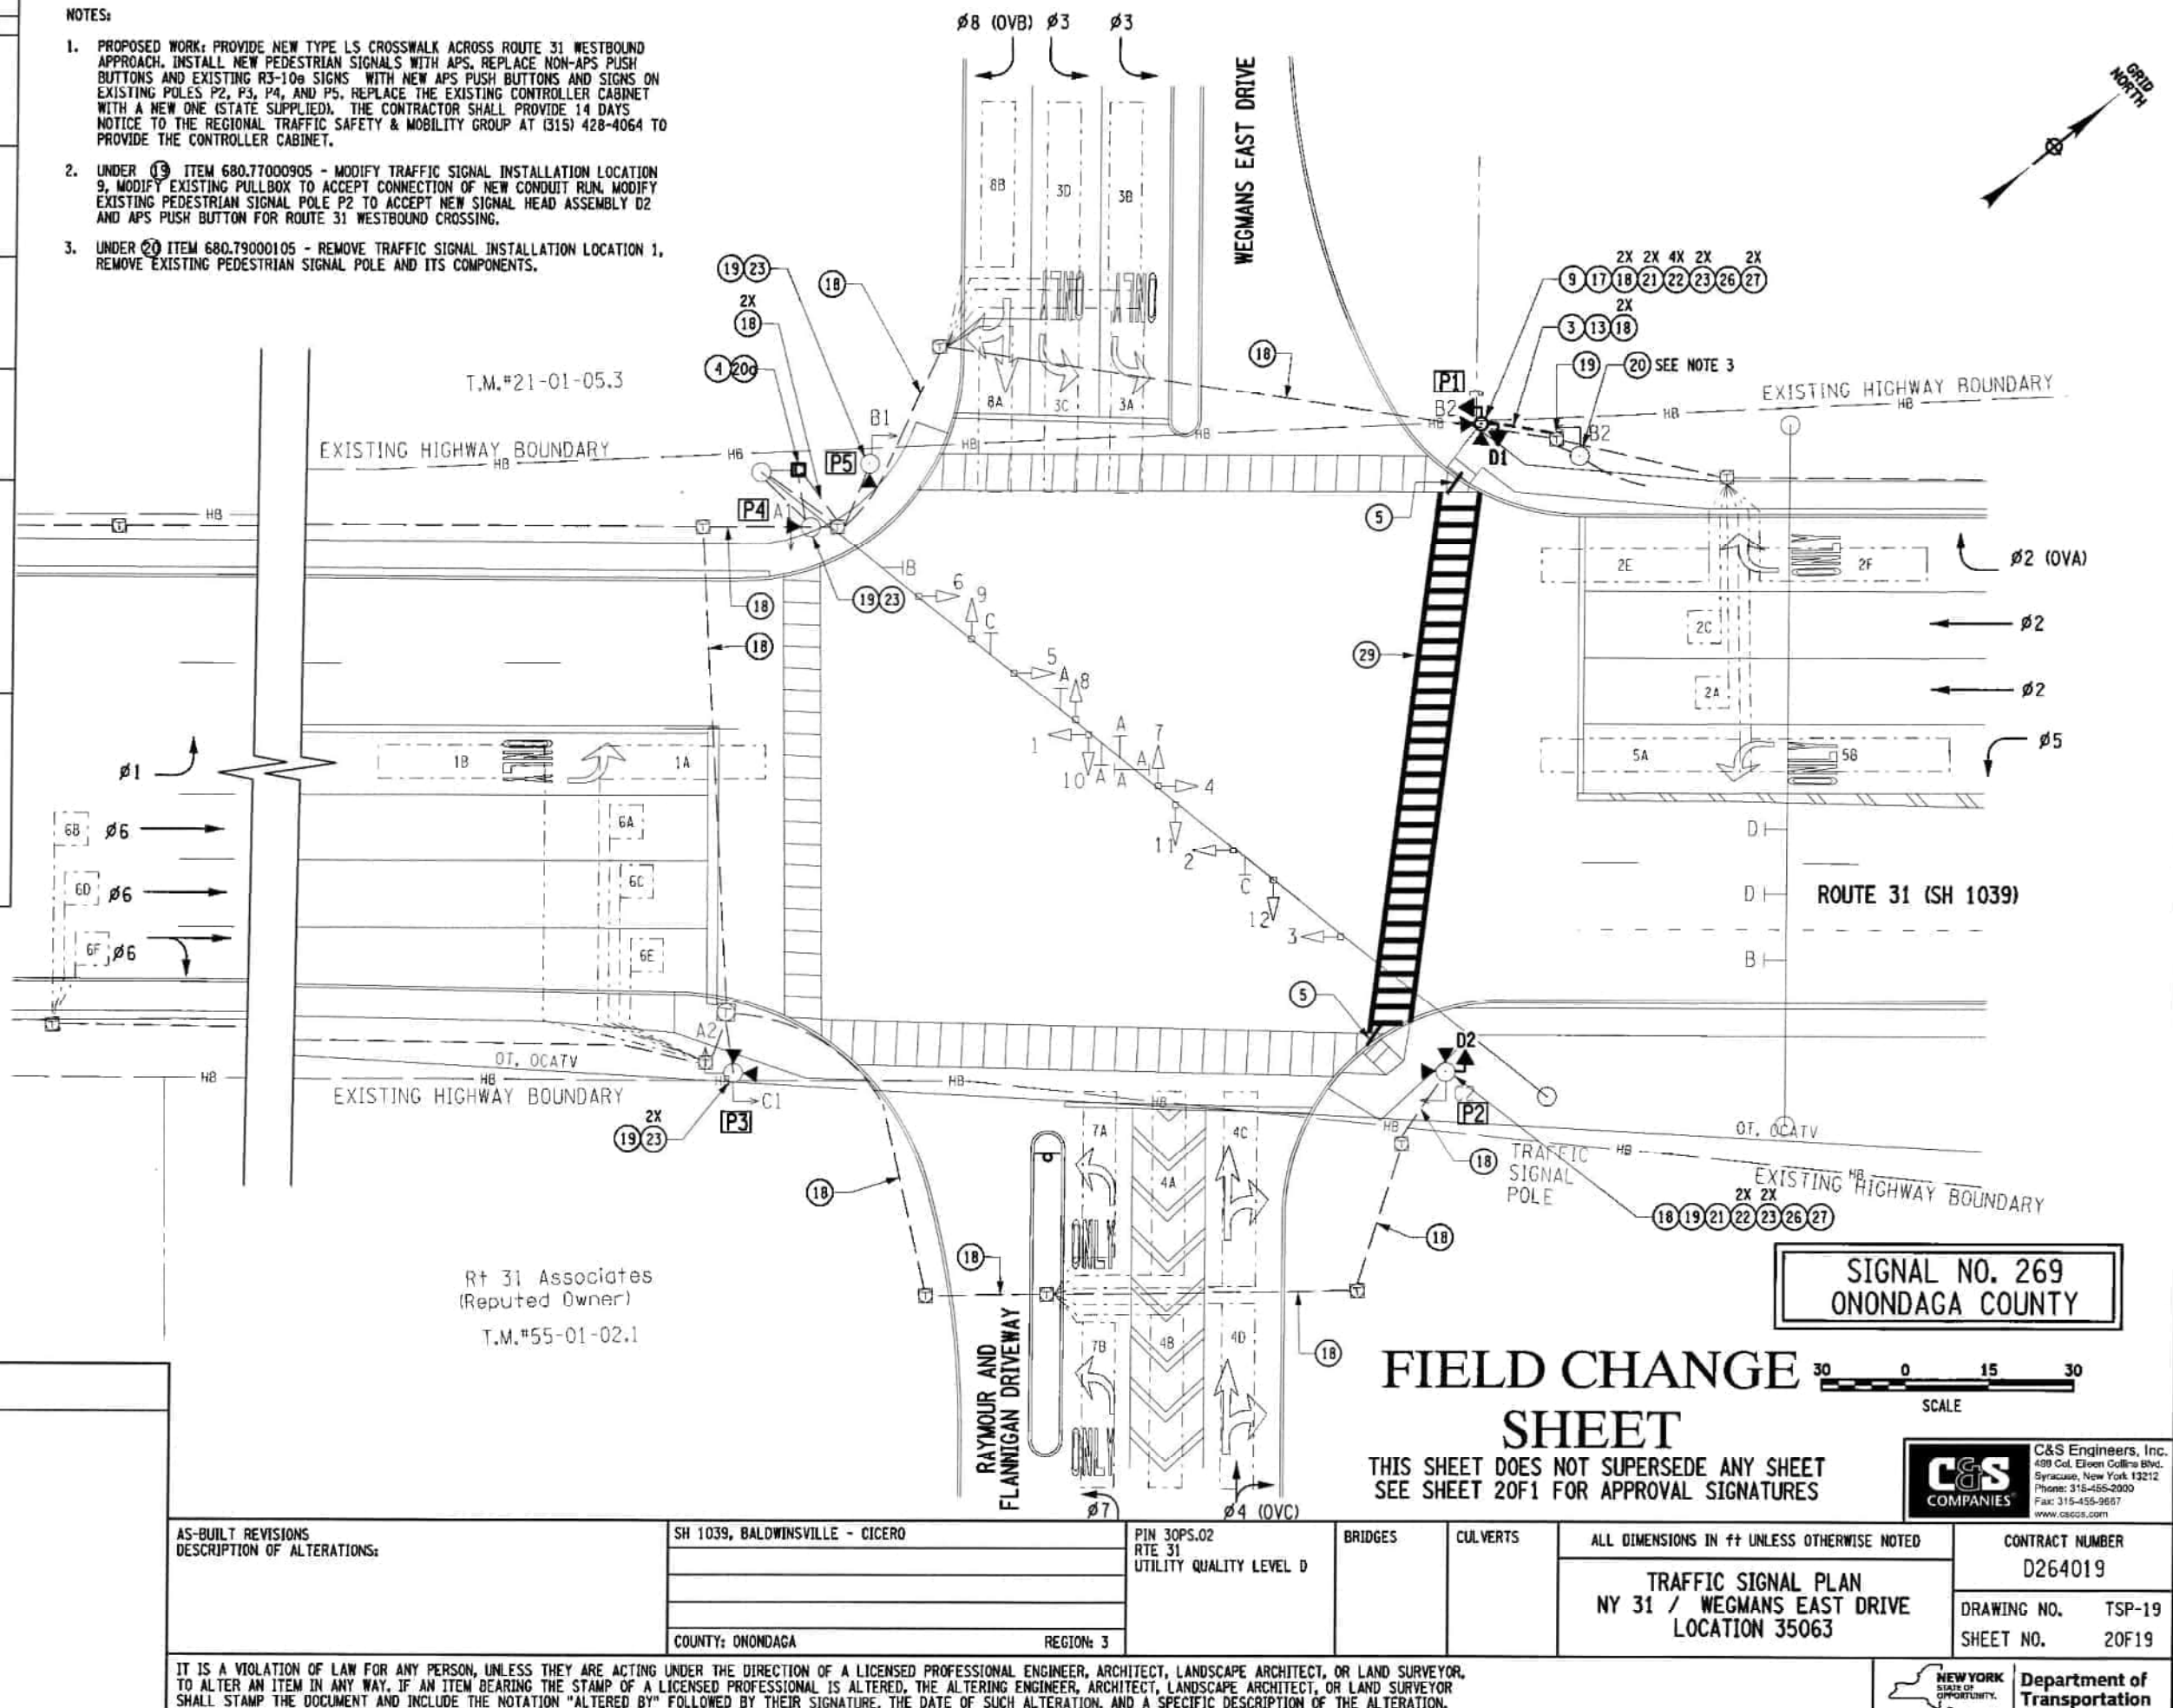

AS-BUILT REVISIONS
DESCRIPTION OF ALTERATIONS:

SH 1039, BALDWINVILLE - CICERO

PIN 30PS.02
RTE 31
UTILITY QUALITY LEVEL D

BRIDGES

CULVERTS

ALL DIMENSIONS IN FT UNLESS OTHERWISE NOTED

CONTRACT NUMBER

D264019

TRAFFIC SIGNAL PLAN
NY 31 / WEGMANS EAST DRIVE
LOCATION 35063

DRAWING NO.

TSP-19

SHEET NO.

20F19

IT IS A VIOLATION OF LAW FOR ANY PERSON, UNLESS THEY ARE ACTING UNDER THE DIRECTION OF A LICENSED PROFESSIONAL ENGINEER, ARCHITECT, LANDSCAPE ARCHITECT, OR LAND SURVEYOR, TO ALTER AN ITEM IN ANY WAY. IF AN ITEM BEARING THE STAMP OF A LICENSED PROFESSIONAL IS ALTERED, THE ALTERING ENGINEER, ARCHITECT, LANDSCAPE ARCHITECT, OR LAND SURVEYOR SHALL STAMP THE DOCUMENT AND INCLUDE THE NOTATION "ALTERED BY" FOLLOWED BY THEIR SIGNATURE, THE DATE OF SUCH ALTERATION, AND A SPECIFIC DESCRIPTION OF THE ALTERATION.



Department of
Transportation


FILE NAME = F:\P\proj\198 - N.Y.S. DEPT OF TRANSPORTATION\198526001 PSAP R3-6\Design\CADD\Sheet Files\REGION 3 - Assignment #20\35063.cpl.tbl.sp.02.TABLES.dgn
DATE/TIME = 9/23/2019
USER = KJessel

DESIGN SUPERVISOR SHG JOB MANAGER KAN DESIGN KAN CHECK KAN DRAFTING TEH CHECK KAN

SIGNAL OPERATIONS SPECIFICATIONS			
TABLE OF INPUT WIRING			
SIGNAL NO	269	TABLE OF INPUT WIRING	COUNTY ONONDAGA
FUNCTION	DETECTOR NUMBER	TYPE	TERMINAL BOARD WIRING
Ø1	1a, 1b	PRESENCE	1A, 1B
Ø6	6a	CALLING	2A, 2B
Ø6	6b	POINT	3A, 3B
Ø6	6c	CALLING	4A, 4B
Ø6	6d	POINT	5A, 5B
Ø2	2a	CALLING	6A, 6B
Ø2	2b	POINT	7A, 7B
Ø2	2c	CALLING	8A, 8B
Ø2	2d	POINT	9A, 9B
Ø2	2E, 2F	PRESENCE	10A, 10B
Ø3	3A, 3B	PRESENCE	11A, 11B
Ø3 + Ø8	8A, 8B	PRESENCE	12A, 12B
Ø1 + Ø8	8C	PRESENCE	13A, 13B
Ø3	3C, 3D	PRESENCE	14A, 14B
			15A, 15B
PED A (Ø8)	A1, A2	PUSHBUTTON	16A, 16B
PED B (Ø2)	B1, B2	PUSHBUTTON	17A, 17B
PED C (Ø6)	C1, C2	PUSHBUTTON	18A, 18B
			19A, 19B
Ø4	4A, 4B	PRESENCE	20A, 20B
Ø4 + Ø5	4C, 4D	PRESENCE	21A, 21B
Ø7	7A, 7B	PRESENCE	22A, 22B
Ø6	6E	CALLING	23A, 23B
Ø5	6F	POINT	24A, 24B
			25A, 25B
PED D (Ø4)	D1-D2	PUSH BUTTON	26A, 26B
			27A, 27B
			28A, 28B

LOOP DATA TABLE	
DETECTOR NO	DESCRIPTION
1A, 1B	6' x 30' 3 TURNS, WIRED IN PARALLEL
2A, 2B, 2C, 2D	EXISTING 6' x 6'
2E, 2F	EXISTING 6' x 30'
3A, 3B	EXISTING 6' x 34'
3C, 3D	EXISTING 6' x 32'
4A, 4B	EXISTING 6' x 32'
4C, 4D	EXISTING 6' x 34'
5A, 5B	EXISTING 6' x 32'
6A, 6B, 6C, 6D, 6E, 6F	6' x 6' 3 TURNS, WIRED IN PARALLEL
7A, 7B	EXISTING 6' x 30'
8A, 8B	EXISTING 6' x 30'
8C	EXISTING 6' x 6'

SIGNAL OPERATIONS SPECIFICATIONS											
TABLE OF SWITCH PACKS											
COUNTY ONONDAGA											
SWITCH PACK	FUNCTION	FACE NOS	FLASH PLUG	INDICATIONS	TERMINAL WIRING BOARD		SWITCH PACK	FUNCTION	FACE NOS	FLASH PLUG	INDICATIONS
					TERMINAL	WIRE COLOR CODE					
SP 1	Ø1	1	W	←R→	SP 1R	14/19C-1-R	SP 10	PED C	C1	W	←W→
				←Y→	SP 1Y	14/19C-1-O					←W→
				←G→	SP 1G	14/19C-1-G					←W→
				GRND WIRE	GRND BUS	14/19C-1-W					GRND WIRE
				R	SP 2R	14/19C-2-R/B					GRND WIRE
				Y	SP 2Y	14/19C-2-O/B					DW
				G	SP 2G	14/19C-2-G/B					←W→
				GRND WIRE	GRND BUS	14/19C-2-W/D					SP 10G
				←R→	SP 3R	14/19C-1-R/B					GRND BUS
				←Y→	SP 3Y	14/19C-1-O/B					14/5C-5-R
				←G→	SP 3G	14/19C-1-G/B					14/5C-5-G
				GRND WIRE	GRND BUS	14/19C-1-W/B					14/5C-5-W
				R	SP 4R	14/15C-1-R					14/5C-6-R
				Y	SP 4Y	14/15C-1-O					14/5C-6-G
				G	SP 4G	14/15C-1-G					14/5C-6-W
				GRND WIRE	GRND BUS	14/15C-1-W					14/19C-2-R
				←R→	SP 5R	14/19C-1-R/W					14/19C-2-O
				←Y→	SP 5Y	14/19C-1-O/W					14/19C-2-G
				←G→	SP 5G	14/19C-1-G/W					14/19C-2-W
				GRND WIRE	GRND BUS	14/19C-1-B/W					GRND WIRE
				R	SP 6R	14/15C-1-R					GRND BUS
				Y	SP 6Y	14/15C-1-O					14/19C-2-B/W
				G	SP 6G	14/15C-1-G					SP 12R
				GRND WIRE	GRND BUS	14/15C-1-W					SP 12Y
				←R→	SP 7R	14/19C-1-B/R					SP 12G
				←Y→	SP 7Y	14/19C-1-O/R					14/19C-2-G/W
				←G→	SP 7G	14/19C-1-BL/R					14/19C-2-B/W
				GRND WIRE	GRND BUS	14/19C-1-W/R					GRND WIRE
				DW	SP 8Y	14/5C-1-R					GRND BUS
				W	SP 8G	14/5C-1-G					SP 13R
				GRND WIRE	GRND BUS	14/5C-1-W					SP 13Y
				DW	SP 8R	14/5C-2-R					SP 13G
				W	SP 8G	14/5C-2-G					14/19C-2-BL/R
				GRND WIRE	GRND BUS	14/5C-2-W					GRND WIRE
				DW	SP 9R	14/5C-3-R					GRND BUS
				W	SP 9G	14/5C-3-G					SP 14R
				GRND WIRE	GRND BUS	14/5C-3-W					SP 14Y
				DW	SP 9R	14/5C-4-R					SP 14G
				W	SP 9G	14/5C-4-G					14/15C-1-BL/W
				GRND WIRE	GRND BUS	14/5C-4-W					14/15C-1-G/W
											14/15C-1-B/W
											GRND WIRE
											GRND BUS
											SP 15R
											SP 15Y
											SP 15G
											GRND BUS
											SP 16R
											14/7C-1-R
											MAN
											SP 16G
											14/7C-1-G
											GROUND WIRE
											GRND BUS
											14/7C-1-W
											HAND
											SP 16R
											14/7C-2-R
											MAN
											SP 16G
											14/7C-2-G
											GROUND WIRE
											GRND BUS
											14/7C-2-W

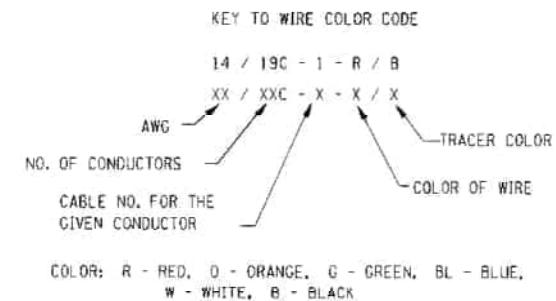

FIELD CHANGE SHEET

THIS SHEET DOES NOT SUPERSEDE ANY SHEET
SEE SHEET 20F1 FOR APPROVAL SIGNATURES

SIGNAL NO. 269
ONONDAGA COUNTY

AFFIX SEAL: KELSEY A. WESSEL, P.E. ON:	ALTERED BY: ON:
	

AS-BUILT REVISIONS
DESCRIPTION OF ALTERATIONS:

SH 1039, BALDWINVILLE - CICERO

PIN 30PS.02
RTE 31

BRIDGES

CULVERTS

ALL DIMENSIONS IN FT UNLESS OTHERWISE NOTED

CONTRACT NUMBER

D264019

TRAFFIC SIGNAL TABLES
NY 31 / WEGMANS EAST DRIVE
LOCATION 35063

DRAWING NO. TSP-20

SHEET NO. 20F20

IT IS A VIOLATION OF LAW FOR ANY PERSON, UNLESS THEY ARE ACTING UNDER THE DIRECTION OF A LICENSED PROFESSIONAL ENGINEER, ARCHITECT, LANDSCAPE ARCHITECT, OR LAND SURVEYOR, TO ALTER AN ITEM IN ANY WAY. IF AN ITEM BEARING THE STAMP OF A LICENSED PROFESSIONAL IS ALTERED, THE ALTERING ENGINEER, ARCHITECT, LANDSCAPE ARCHITECT, OR LAND SURVEYOR SHALL STAMP THE DOCUMENT AND INCLUDE THE NOTATION "ALTERED BY" FOLLOWED BY THEIR SIGNATURE, THE DATE OF SUCH ALTERATION, AND A SPECIFIC DESCRIPTION OF THE ALTERATION.

NEW YORK
Department of
Transportation

FILE NAME = F:\P\Project\190 - N.Y.S. DEPT OF TRANSPORTATION\190526001 PSAP RD-6\Design\CAAD\Sheet Files\REGION 3 - Assignment #20\35063.oph_tsp_03_TABLES.dgn
DATE/TIME = 9/23/2019
USER = Kessel


DESIGN SUPERVISOR SHG JOB MANAGER KAN DESIGNER TEH CHECKER KAN DRAFTER TEH CHECKER KAN PROJECT MANAGER KAN

ESTIMATE OF QUANTITIES				
KEY NUMBER	ITEM NUMBER	DESCRIPTION	UNIT	ESTIMATED QUANTITY
3	206.03200010	TRAFFIC SIGNAL CONDUIT EXCAVATION IN GRASS AND UNPAVED AREAS	LF	14
4	619.1613	MAINTAIN TRAFFIC SIGNAL EQUIPMENT REQUIREMENT C)	INTM	3
5	635.0103	CLEANING AND PREPARATION OF PAVEMENT SURFACES - LINES	LF	64
9	680.5001	POLE EXCAVATION AND CONCRETE FOUNDATION	CY	0.4
13	680.520106	CONDUIT, METAL STEEL, ZINC COATED, 2"	LF	14
17	680.6708	TRAFFIC SIGNAL POLE POST TOP MOUNT, 8 FEET MOUNTING HEIGHT	EA	1
18	680.730714	SIGNAL CABLE, 7 CONDUCTORS, 14 AWG	LF	580
19	680.77000905	MODIFY TRAFFIC SIGNAL INSTALLATION - LOCATION 9	EA LOC	1
20	680.79000105	REMOVE TRAFFIC SIGNAL INSTALLATION - LOCATION 1	EA LOC	1
20a	680.80324515	INSTALL MICROCOMPUTER CABINET	EA	1
21	680.813105	PEDESTRIAN SIGNAL MODULE - 12 INCH BI-MODAL, HAND/MAN SYMBOLS, LED	EA	3
22	680.813106	PEDESTRIAN SIGNAL SECTION - POLYCARBONATE, TYPE I, 12 INCH	EA	6
23	680.81330010	AUDIBLE PEDESTRIAN SIGNAL	EA	8
26	680.8142	PEDESTRIAN SIGNAL POST TOP MOUNT ASSEMBLY	EA	2
27	680.81500010	PEDESTRIAN COUNT-DOWN TIMER MODULE	EA	3
29	685.01020009	EPOXY REFLECTORIZED PAVEMENT STRIPES - 15 MILS - HAND WORK	LF	1200

TABLE OF OPERATION																
HEAD PHASE													PED A DW W	PED B DW W	PED C DW W	
	1	2	3	4	5	6	7	8	9	10	11	12	A1-A2	B1-B2	C1-C2	D1-D2
1+OVL B		R	R		R	R			R/G		R	R	DW	DW	DW	DW
2		R	R		G	G			R		R	R	DW	DW	DW	DW
3+OVL A		R	R		R	R/G			R		R	R	DW	DW	DW	DW
4		R	R		R	R			R		G	G	DW	DW	DW	DW
5+OVL C		R	R		R	R			R		R	R/G	DW	DW	DW	DW
6		G	G		R	R			R		R	R	DW	DW	DW	DW
7		R	R		R	R			R		R	R	DW	DW	DW	DW
8		R	R		R	R			G		R	R	DW	DW	DW	DW
(1+5) + OVL B,C		R	R		R	R			R/G		R	R/G	DW	DW	DW	DW
(1+6)+OVL B+PED C		G	G		R	R			R/G		R	R	DW	DW	DW	DW
(2+5)+OVL C+PED B		R	R		G	G			R		R	R/G	DW	DW	DW	DW
(2+6)		G	G		G	G			R		R	R	DW	DW	DW	DW
OVL A + (3+7)		R	R		R	R/G			R		R	R	DW	DW	DW	DW
OVL A + (3+8)		R	R		R	R/G			G		R	R	DW	DW	DW	DW
(4+7)+PED D		R	R		R	R			R		G	G	DW	DW	DW	DW
(4+8)+PED A+PED D		R	R		R	R			G		G	G	DW	DW	DW	DW
EMERGENCY FLASH	BLANK	FR	FR	BLANK	FR	FR	FR	FR	FR	BLANK	FR	FR	BLANK	BLANK	BLANK	DK

* UPON ACTUATION OF PUSH BUTTON, THIS WILL BE STEADY "MAN" SYMBOL, FOLLOWED BY FLASHING "HAND" SYMBOL, FOLLOWED BY STEADY "HAND" SYMBOL

- LEGEND:
- G = CIRCULAR GREEN
 - = LEFT GREEN ARROW
 - = RIGHT GREEN ARROW
 - = VERTICAL GREEN ARROW
 - R = CIRCULAR RED
 - = LEFT RED ARROW
 - = RIGHT RED ARROW
 - Y = CIRCULAR YELLOW
 - = LEFT YELLOW ARROW
 - = RIGHT YELLOW ARROW
 - = WALK/DON'T WALK
 - = COUNTDOWN TIMER

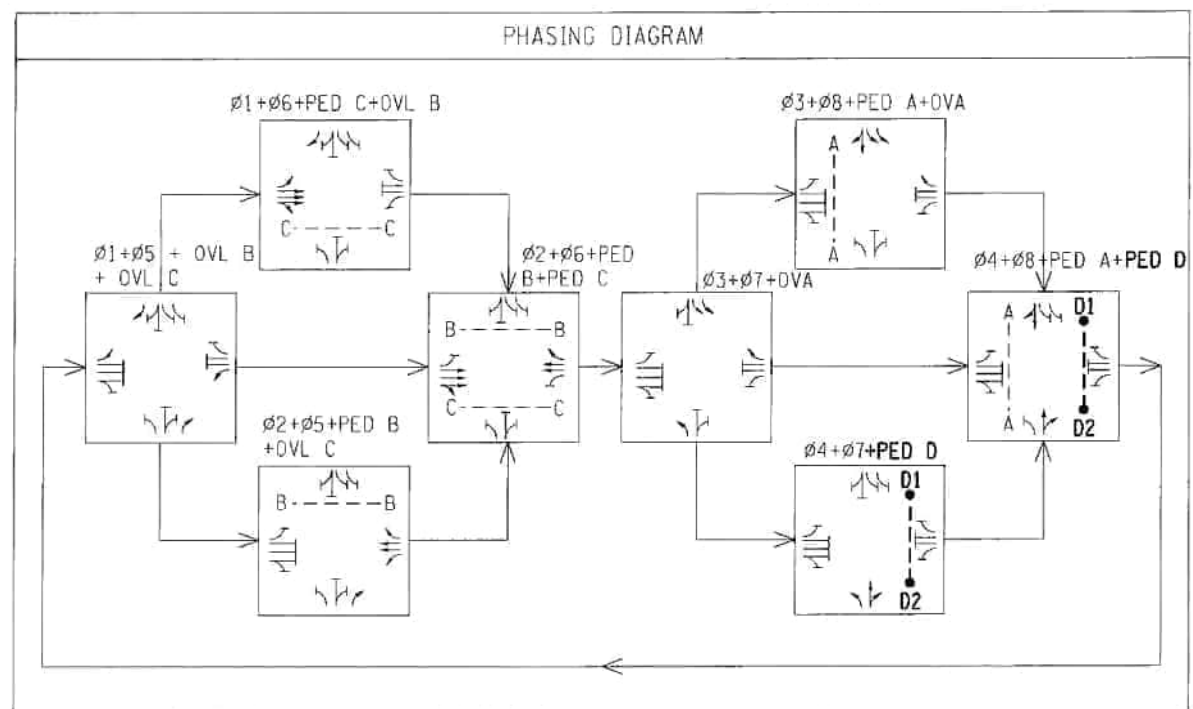

FIELD CHANGE SHEET

THIS SHEET DOES NOT SUPERSEDE ANY SHEET
SEE SHEET 20F1 FOR APPROVAL SIGNATURES

AFFIX SEAL: KELSEY A. WESSEL, P.E.
ON:

ALTERED BY:
ON:

AS-BUILT REVISIONS DESCRIPTION OF ALTERATIONS:	SH 1039, BALDWINVILLE - CICERO	PIN 30PS.02 RTE 31	BRIDGES	CULVERTS	ALL DIMENSIONS IN FT UNLESS OTHERWISE NOTED	CONTRACT NUMBER D264019
					TRAFFIC SIGNAL TABLES NY 31 / WEGMANS EAST DRIVE LOCATION 35063	DRAWING NO. TSP-21 SHEET NO. 20F21
IT IS A VIOLATION OF LAW FOR ANY PERSON, UNLESS THEY ARE ACTING UNDER THE DIRECTION OF A LICENSED PROFESSIONAL ENGINEER, ARCHITECT, LANDSCAPE ARCHITECT, OR LAND SURVEYOR, TO ALTER AN ITEM IN ANY WAY. IF AN ITEM BEARING THE STAMP OF A LICENSED PROFESSIONAL IS ALTERED, THE ALTERING ENGINEER, ARCHITECT, LANDSCAPE ARCHITECT, OR LAND SURVEYOR SHALL STAMP THE DOCUMENT AND INCLUDE THE NOTATION "ALTERED BY" FOLLOWED BY THEIR SIGNATURE, THE DATE OF SUCH ALTERATION, AND A SPECIFIC DESCRIPTION OF THE ALTERATION.						NEW YORK STATE OF OPPORTUNITY Department of Transportation

Overlap 1-16 Program Parm+ [1.5.2.1] [1.5.2.2]

Overlap Conflict Lock		OFF	Overlap Lock Inhibit		OFF	Parent Ph Clearance		OFF	Extra Included Ph		ON		
1	Included Ø	3				Type	NORMAL		Included Ø			Type	NORMAL
	Modifier Ø					Gm			9	Modifier Ø		Gm	
	Conflict Ø					Yel	3.5			Conflict Ø		Yel	3.5
	Conflict Olap					Red	1.5		I	Conflict Olap		Red	1.5
A	Conflict Ped					LG				Conflict Ped		LG	
	Included Ø	1				Type	NORMAL		Included Ø			Type	NORMAL
	Modifier Ø					Gm			10	Modifier Ø		Gm	
	Conflict Ø					Yel	3.5			Conflict Ø		Yel	3.5
2	Conflict Olap					Red	1.5		J	Conflict Olap		Red	1.5
	Conflict Ped					LG				Conflict Ped		LG	
	Included Ø	5				Type	NORMAL		Included Ø			Type	NORMAL
	Modifier Ø					Gm			11	Modifier Ø		Gm	
3	Conflict Ø					Yel	3.5			Conflict Ø		Yel	3.5
	Conflict Olap					Red	1.5		K	Conflict Olap		Red	1.5
	Conflict Ped					LG				Conflict Ped		LG	
	Included Ø					Type	NORMAL		Included Ø			Type	NORMAL
4	Modifier Ø					Gm			12	Modifier Ø		Gm	
	Conflict Ø					Yel	3.5			Conflict Ø		Yel	3.5
	Conflict Olap					Red	1.5		L	Conflict Olap		Red	1.5
	Conflict Ped					LG				Conflict Ped		LG	
5	Included Ø					Type	NORMAL		Included Ø			Type	NORMAL
	Modifier Ø					Gm			13	Modifier Ø		Gm	
	Conflict Ø					Yel	3.5			Conflict Ø		Yel	3.5
	Conflict Olap					Red	1.5		M	Conflict Olap		Red	1.5
E	Conflict Ped					LG				Conflict Ped		LG	
	Included Ø					Type	NORMAL		Included Ø			Type	NORMAL
	Modifier Ø					Gm			14	Modifier Ø		Gm	
	Conflict Ø					Yel	3.5			Conflict Ø		Yel	3.5
6	Conflict Olap					Red	1.5		N	Conflict Olap		Red	1.5
	Conflict Ped					LG				Conflict Ped		LG	
	Included Ø					Type	NORMAL		Included Ø			Type	NORMAL
	Modifier Ø					Gm			15	Modifier Ø		Gm	
7	Conflict Ø					Yel	3.5			Conflict Ø		Yel	3.5
	Conflict Olap					Red	1.5		O	Conflict Olap		Red	1.5
	Conflict Ped					LG				Conflict Ped		LG	
	Included Ø					Type	NORMAL		Included Ø			Type	NORMAL
8	Modifier Ø					Gm			16	Modifier Ø		Gm	
	Conflict Ø					Yel	3.5			Conflict Ø		Yel	3.5
	Conflict Olap					Red	1.5		P	Conflict Olap		Red	1.5
	Conflict Ped					LG				Conflict Ped		LG	

Channel Settings [1.8.1]

.....Channel ->>	1	2	3	4	5	6	7	8	9	10	11	12	13	14	15	16	17	18	19	20	21	22	23	24
Phase / Olap #	1	2	3	4	5	6	7	8	2	6	8	1	2	3		4								
Channel Type	VEH	VEH	VEH	VEH	VEH	VEH	VEH	PED	PED	PED	VEH	OLP	OLP	OLP	VEH	PED	VEH	VEH	VEH	VEH	VEH	VEH	VEH	VEH
Channel Flash	Red	Red	Red	Red	Red	Red	Red	DRK	DRK	DRK	Red	DRK	DRK	DRK	Red	DRK	DRK	DRK	DRK	DRK	DRK	DRK	DRK	DRK
Alt Hz																								

Channel+ Settings [1.8.4]

.....Channel ->>	1	2	3	4	5	6	7	8	9	10	11	12	13	14	15	16	17	18	19	20	21	22	23	24
Flash Red+																								
Flash Yellow+																								
Flash Green+																								
Flash Inh Red+																								
Olap Ovrd																								

Coord Transition, CoordPhs [2.5]

Pat#	Short	Long	Dwell	No Shortway Ø		E-Yld	Offset	RetHld	Float	Min Veh Perm	Min Ped Perm
1	12	22		4	8		EndGRN				
2	12	22		8			EndGRN				
3	12	22		8			EndGRN				
4	12	22		8			EndGRN				
5	12	22					EndGRN				
6	12	22					EndGRN				
7	12	22					EndGRN				
8	12	22					EndGRN				
9	12	22					EndGRN				
10	12	22					EndGRN				
11	12	22					EndGRN				
12	12	22					EndGRN				
13	12	22					EndGRN				
14	12	22					EndGRN				
15	12	22					EndGRN				
16	12	22					EndGRN				
17	12	22					EndGRN				
18	12	22					EndGRN				
19	12	22					EndGRN				
20	12	22					EndGRN				
21	12	22					EndGRN				
22	12	22					EndGRN				
23	12	22					EndGRN				
24	12	22					EndGRN				
25							BegGRN				
26							BegGRN				
27							BegGRN				
28							BegGRN				
29							BegGRN				
30							BegGRN				
31							BegGRN				
32							BegGRN				
33							BegGRN				
34							BegGRN				
35							BegGRN				
36							BegGRN				
37							BegGRN				
38							BegGRN				
39							BegGRN				
40							BegGRN				
41							BegGRN				
42							BegGRN				
43							BegGRN				
44							BegGRN				
45							BegGRN				
46							BegGRN				
47							BegGRN				
48							BegGRN				

Channel Params[1.8.3]

C1 IO Mode User Single BIU Map SINGLE Invert Rail Input OFF

Veh Par 1-64 [5.1]										Veh Par 1-64 [5.1]										Vehicle Options 1-64 [5.2]										Vehicle Options 1-64 [5.2]										Parameters+ 1-64 [5.3]																						
Det #	Call Ø	Swi Ø	Day	Ext	Que	No Act	Max Pres	Err Cnt	Fail Time	Det #	Call Ø	Swi Ø	Day	Ext	Que	No Act	Max Pres	Err Cnt	Fail Time	Det #	Call	Ext	Que	Add Init	Red Lock	Yell Lock	occ	vol	Det #	Call	Ext	Que	Add Addlni	Red Lock	Yell Lock	occ	vol	Det #	cc G	cc Y	cc R	Day 1	Day 2	Type	Src																	
1	1						45	50	2	33							45	50		1	ON	ON		ON						33	ON	ON		ON						1						NORM																
2	6						45	50	2	34							45	50		2	ON	ON		ON						34	ON	ON		ON						2						NORM																
3	6						45	50	2	35							45	50		3	ON	ON		ON						35	ON	ON		ON						3						NORM																
4	6						45	50	2	36							45	50		4	ON	ON		ON						36	ON	ON		ON						4						NORM																
5	6						45	50	2	37							45	50		5	ON	ON		ON						37	ON	ON		ON						5						NORM																
6	2						45	50	2	38							45	50		6	ON	ON		ON						38	ON	ON		ON						6						NORM																
7	2						45	50	2	39							45	50		7	ON	ON		ON						39	ON	ON		ON						7						NORM																
8	2						45	50	2	40							45	50		8	ON	ON		ON						40	ON	ON		ON						8						NORM																
9	2						45	50	2	41							45	50		9	ON	ON		ON						41	ON	ON		ON						9						NORM																
10	2		6				45	50	2	42							45	50		10	ON	ON		ON						42	ON	ON		ON						10						NORM																
11	3						45	50	2	43							45	50		11	ON	ON		ON						43	ON	ON		ON						11						NORM																
12	8		6				45	50	2	44							45	50		12	ON	ON		ON						44	ON	ON		ON						12						NORM																
13	8		6				45	50	2	45							45	50		13	ON	ON		ON						45	ON	ON		ON						13						NORM																
14	3						45	50	2	46							45	50		14	ON	ON		ON						46	ON	ON		ON						14						NORM																
15							45	50	2	47							45	50		15	ON	ON		ON						47	ON	ON		ON						15						NORM																
16							45	50	2	48							45	50		16	ON	ON		ON						48	ON	ON		ON						16						NORM																
17							45	50	2	49							45	50		17	ON	ON		ON						49	ON	ON		ON						17						NORM																
18							45	50	2	50							45	50		18	ON	ON		ON						50	ON	ON		ON						18						NORM																
19	4						45	50		51							45	50		19	ON	ON		ON						51	ON	ON		ON						19						NORM																
20	4						45	50		52	3		6				45	50		20	ON	ON		ON						52	ON	ON		ON						20						NORM																
21							45	50		53	1		6				45	50		21	ON	ON		ON						53	ON	ON		ON						21						NORM																
22			6				45	50		54							45	50		22	ON	ON		ON						54	ON	ON		ON						22						NORM																
23	7		3				45	50		55							45	50		23	ON	ON		ON						55	ON	ON		ON						23						NORM																
24	6						45	50		56							45	50		24	ON	ON		ON						56	ON	ON		ON						24						NORM																
25	6						45	50		57							45	50		25	ON	ON		ON						57	ON	ON		ON						25						NORM																
26	5						45	50		58							45	50		26	ON	ON		ON						58	ON	ON		ON						26						NORM																
27							45	50		59							45	50		27	ON	ON		ON						59	ON	ON		ON						27						NORM																
28							45	50		60							45	50		28	ON	ON		ON						60	ON	ON		ON						28						NORM																
29							45	50		61							45	50		29	ON	ON		ON						61	ON	ON		ON						29						NORM																
30							45	50		62	5		6				45	50		30	ON	ON		ON						62	ON	ON		ON						30						NORM																
31							45	50		63							45	50		31	ON	ON		ON						63	ON	ON		ON						31						NORM																
32							45	50		64							45	50		32	ON	ON		ON						64	ON	ON		ON						32						NORM																
Parameters+ 1-64 [5.3]	Ped Det Parms [5.4]										Unit Paramters [1.2.1]									
Det #	occ Grm	occ Yell	occ Red	Day 1	Day 2	Type	Src	Det #	occ Grm	occ Yell	occ Red	Day 1	Day 2	Type	Src	Det #	occ Grm	occ Yell	occ Red	Day 1	Day 2	Type	Src	Det #	Call Ø	No Act	Max Pres	Err Cnt	TS2 Det Faults										ON																							
																											Vol/Occ Report Parm [1.5.8]										Vol/Occ Period Minutes										0															
																											Vol/Occ Period Minutes										Vol/Occ Period Minutes										15															
33						NORM	44							NORM		55							NORM		1	8		15																																		
34						NORM	45							NORM		56							NORM		2	2		15																																		
35						NORM	46							NORM		57							NORM		3	6		15																																		
36						NORM	47							NORM		58							NORM		4	4		15																																		
37						NORM	48							NORM		59							NORM		5			15																																		
38						NORM	49							NORM		60							NORM		6			15																																		
39						NORM	50							NORM		61							NORM		7			15																																		
40						NORM	51							NORM		62							NORM		22			15																																		
41						NORM	52							NORM		63							NORM					15																																		
42						NORM	53							NORM		64							NORM					15																																		
43						NORM	54							NORM		### 31 @ WEGMANS	
	7/12/2023										Page 3									

Pre #	Enable	Type	Output	Delay	MinDura
1	ON	RAIL	Dwell		
2	ON	RAIL	Dwell		
3	ON	EMERG	Dwell		
4	ON	EMERG	Dwell		
5	ON	EMERG	Dwell		
6	ON	EMERG	Dwell		

Pre #	MaxPres	MinGrn	MinWlk	PedClr	Co+Pre
1					ON
2					ON
3					ON
4					ON
5					ON
6					ON

Pre #	Track Grn	Min Dwell	Ext Dwell	PedClr+	Yel
1		2			
2		2			
3		2			
4		2			
5		2			
6		2			

Pre #	Red	Pattern	Skip
1			OFF
2			OFF
3			OFF
4			OFF
5			OFF
6			OFF

Pre #	Type	Min	Max
7	OFF		
8	OFF		
9	OFF		
10	OFF		

Stop Timer Over Preempt	OFF
Preempt or Ext Output	PRE
Max Seek Track Time	
Max Seek Dwell Time	

D Conn Mappings	None
Pre Invert Rail Input	OFF

[illegible][illegible]

Exit Phases [3.2]					Pre #	Lock	Override			Override	Flsh	Link	
Pre #	Exit Phase						Auto Flsh			Higher	Dwell		
1					1	ON		ON		ON		OFF	
2					2	ON		ON		ON		OFF	
3					3	ON		ON		ON		OFF	
4					4	ON		ON		ON		OFF	
5					5	ON		ON		ON		OFF	
6					6	ON		ON		ON		OFF	

[illegible]

[illegible]

C1-USER IO Map [1.8.9.1 In]

I1-1	1	Veh Call 1
I1-2	2	Veh Call 2
I1-3	3	Veh Call 3
I1-4	4	Veh Call 4
I1-5	5	Veh Call 5
I1-6	6	Veh Call 6
I1-7	7	Veh Call 7
I1-8	8	Veh Call 8
I2-1	9	Veh Call 9
I2-2	10	Veh Call 10
I2-3	11	Veh Call 11
I2-4	12	Veh Call 12
I2-5	13	Veh Call 13
I2-6	14	Veh Call 14
I2-7	189	Unused
I2-8	129	Ped Call 1
I3-1	130	Ped Call 2
I3-2	131	Ped Call 3
I3-3	19	Veh Call 19
I3-4	20	Veh Call 20
I3-5	21	Veh Call 21
I3-6	22	Veh Call 22
I3-7	23	Veh Call 23
I3-8	24	Veh Call 24
I4-1	25	Veh Call 25
I4-2	26	Veh Call 26
I4-3	132	Ped Call 4
I4-4	189	Unused
I4-5	189	Unused
I4-6	189	Unused
I4-7	229	33xCMUStop
I4-8	228	33xFlashSns
I5-1	25	Veh Call 25
I5-2	26	Veh Call 26
I5-3	132	Ped Call 4
I5-4	189	Unused
I5-5	189	Unused
I5-6	189	Unused
I5-7	189	Unused
I5-8	189	Unused
I6-1	189	Unused
I6-2	189	Unused
I6-3	189	Unused
I6-4	189	Unused
I6-5	189	Unused
I6-6	189	Unused
I6-7	189	Unused
I6-8	189	Unused

C1-USER IO Map [1.8.9.2 Out]

O1-1	1	Ch1 Red
O1-2	49	Ch1 Green
O1-3	2	Ch2 Red
O1-4	26	Ch2 Yellow
O1-5	50	Ch2 Green
O1-6	3	Ch3 Red
O1-7	27	Ch3 Yellow
O1-8	51	Ch3 Green
O2-1	4	Ch4 Red
O2-2	52	Ch4 Green
O2-3	5	Ch5 Red
O2-4	29	Ch5 Yellow
O2-5	53	Ch5 Green
O2-6	6	Ch6 Red
O2-7	30	Ch6 Yellow
O2-8	54	Ch6 Green
O3-1	7	Ch7 Red
O3-2	55	Ch7 Green
O3-3	8	Ch8 Red
O3-4	32	Ch8 Yellow
O3-5	56	Ch8 Green
O3-6	9	Ch9 Red
O3-7	33	Ch9 Yellow
O3-8	57	Ch9 Green
O4-1	10	Ch10 Red
O4-2	58	Ch10 Green
O4-3	11	Ch11 Red
O4-4	35	Ch11 Yellow
O4-5	59	Ch11 Green
O4-6	12	Ch12 Red
O4-7	36	Ch12 Yellow
O4-8	60	Ch12 Green
O5-1	28	Ch4 Yellow
O5-2	34	Ch10 Yellow
O5-3	25	Ch1 Yellow
O5-4	31	Ch7 Yellow
O5-5	115	Not Used
O5-6	115	Not Used
O5-7	115	Not Used
O5-8	114	Watchdog
O6-1	115	Not Used
O6-2	115	Not Used
O6-3	13	Ch13 Red
O6-4	37	Ch13 Yellow
O6-5	61	Ch13 Green
O6-6	14	Ch14 Red
O6-7	38	Ch14 Yellow
O6-8	62	Ch14 Green

C1-USER IO Map [1.8.9.2 Out]

O7-1	40	Ch16 Yellow
O7-2	16	Ch16 Red
O7-3	64	Ch16 Green
O7-4	115	Not Used
O7-5	115	Not Used
O7-6	115	Not Used
O7-7	115	Not Used
O7-8	115	Not Used

C11S-USER IO Map [1.8.9.1 In]

I4-1		
I4-2		
I4-3		
I4-4		
I7-1	189	Unused
I7-2	189	Unused
I7-3	189	Unused
I7-4	189	Unused
I7-5	189	Unused
I7-6	189	Unused
I7-7	189	Unused
I7-8	189	Unused
I8-1	189	Unused
I8-2	189	Unused
I8-3	189	Unused
I8-4	189	Unused
I8-5	189	Unused
I8-6	189	Unused
I8-7	189	Unused
I8-8	189	Unused

C11S-USER IO Map [1.8.9.2 Out]

O8-1	115	Not Used
O8-2	115	Not Used
O8-3	115	Not Used
O8-4	115	Not Used
O8-5	115	Not Used
O8-6	115	Not Used
O8-7	115	Not Used
O8-8	115	Not Used

IO Logic [1.8.7]

Op1	Result	O1Fcn	Inv1	IO1	Opn1	O2Fcn	Inv2	IO2	Opn2	O3Fcn	Inv3	IO3	Opn3	Dly	Sec
I	0	=	----	-	I	0	----	-	I	0	----	-	I	0	DLY 0
I	0	=	----	-	I	0	----	-	I	0	----	-	I	0	DLY 0
I	0	=	----	-	I	0	----	-	I	0	----	-	I	0	DLY 0
I	0	=	----	-	I	0	----	-	I	0	----	-	I	0	DLY 0
I	0	=	----	-	I	0	----	-	I	0	----	-	I	0	DLY 0
I	0	=	----	-	I	0	----	-	I	0	----	-	I	0	DLY 0
I	0	=	----	-	I	0	----	-	I	0	----	-	I	0	DLY 0
I	0	=	----	-	I	0	----	-	I	0	----	-	I	0	DLY 0
I	0	=	----	-	I	0	----	-	I	0	----	-	I	0	DLY 0
I	0	=	----	-	I	0	----	-	I	0	----	-	I	0	DLY 0

Security Access Levels [8.2]

1	SWLOAD	22	None
2	SECURE	23	None
3	None	24	None
4	None	25	None
5	None	26	None
6	None	27	None
7	None	28	None
8	None	29	None
9	None	30	None
10	None	31	None
11	None	32	None
12	None	33	None
13	None	34	None
14	None	35	None
15	None	36	None
16	None	37	None
17	None	38	None
18	None	39	None
19	None	40	None
20	None	41	None
21	None	42	None

Security Access Levels [8.2]

43	None
44	None
45	None
46	None
47	None
48	None
49	None
50	None
51	None
52	None
53	None
54	None
55	None
56	None
57	None
58	None
59	None
60	None
61	None
62	None
63	None
64	None

Com Parameters [6.1]

Station ID	3269
Group ID	
Master ID	9015
Backup Time	0
SysUp Modem [6.1]	
Enable Modem	OFF
Idle Time	0
Dial Time	0
Tel:	
Alt:	

2070 Port Params [6.2]

Port	Baud Rate	FCM
SP1	9600	MODE 6
SP2	9600	MODE 6
SP3	19200	MODE 6
SP4	38400	MODE 6
SP5	1200	AUTO
SP6	1200	AUTO
SP7	1200	AUTO
SP8	1200	AUTO

2070 IP 1 Addressing [6.5]

Addressing				
Addr	192	168	0	103
Mask	255	255	255	0
Brdcst	0	0	0	0
GtWay	192	168	0	1
Port	0			

2070 IP 2 Addressing [6.5]

Addressing				
Addr	0	0	0	0
Mask	0	0	0	0
Brdcst	0	0	0	0
GtWay	0	0	0	0
Port	0			

2070 Port Binding Ports [6.6]

	Port	Echo	Mode
ASYN1	SP1	OFF	0
ASYN2	SP2	OFF	0
ASYN3	SP3	OFF	0
ASYN4	SP4	OFF	0
SYN1	SP5	SYN3	OFF
SYN2	OFF	SYN4	OFF

2070 Port Binding Functions [6.6]

Function	Channel	Function	Channel
TS2/CVM	None	SYSUp	None
CMU/MMU	None	SYSDown	None
Opticom	None	Shell	None
Loop Det.	None		
GPS	-		

#	Event / Alarm	Ev	Alr	Call Phases[1.1.5]								Redirect Phases[1.1.5]								Inhibit Phases[1.1.5]															
1	Power Up Alarm.	ON	ON	Ø	Ø	Phases Called By Ø					From	To	From	To	From	To	From	To	1	2	3	4	5	6	7	8	9	10	11	12	13	14	15	16	
2	Stop Timing	ON	ON	1						1									1																
3	TS1 Cabinet Door	ON	ON	2						2									2																
4	Coordination Failure	ON	ON	3						3									3																
5	External Alarm # 1	ON	ON	4						4									4																
6	External Alarm # 2	ON	ON	5						5									5																
7	External Alarm # 3	ON	ON	6						6									6																
8	External Alarm # 4	ON	ON	7						7									7																
9	Closed Loop Disabled	ON	ON	8						8									8																
10	External Alarm # 5	ON	ON	9						9									9																
11	External Alarm # 6	ON	ON	10						10									10																
12	Manual Control Enable	ON	ON	11						11									11																
13	Coord Free Input	ON	ON	12						12									12																
14	Local Flash Input	ON	ON	13						13									13																
15	MMU Flash	ON	ON	14						14									14																
16	CMU Flash	ON	ON	15						15									15																
17	Cycle Fault	ON	ON	16						16									16																
18	Cycle Failure	ON	ON	Alt Call & Redirect # 1 [1.1.6.3]								Alt Inhibit Phases # 1 [1.1.6.3]																							
19	Coordination Fault	ON	ON	Col	Ø	Phases Called By Ø					From	To	From	To	From	To	From	To	1	2	3	4	5	6	7	8	9	10	11	12	13	14	15	16	
20	Controller Fault	ON	ON	1						1									1																
21	Detector SDLC Failure	ON	ON	2						2									2																
22	MMU SDLC Failure	ON	ON	3						3									3																
23	Critical SDLC Failure	ON	ON	4						4									4																
24	Reserved	ON	ON	5						5									5																
25	EEPROM CRC Fault	ON	ON	6						6									6																
26	Detector Diagnostic Failure	ON	ON	7						7									7																
27	BIU Detector Failure	ON	ON	8						8									8																
32	Queue detector alarm	ON	ON	Alt Call & Redirect # 2 [1.1.6.3]								Alt Inhibit Phases # 2 [1.1.6.3]																							
29	Ped Detector Fault	ON	ON	Col	Ø	Phases Called By Ø					From	To	From	To	From	To	From	To	1	2	3	4	5	6	7	8	9	10	11	12	13	14	15	16	
30	Coord Diagnostic Fault	ON	ON	1						1									1																
41	TempAlert Probe Ch. A	ON	ON	2						2									2																
42	TempAlert Probe Ch. B	ON	ON	3						3									3																
47	Coord Active	ON	ON	4						4									4																
48	Preempt Active	ON	ON	5						5									5																
49	Preempt 1 Input	ON	ON	6						6									6																
50	Preempt 2 Input	ON	ON	7						7									7																
51	Preempt 3 Input	ON	ON	8						8									8																
52	Preempt 4 Input	ON	ON	Coord, CIC Plans [2.3]								Unit Parameters [1.2.1]																							
53	Preempt 5 Input	ON	ON	CIC	CoØ	Grow	1	2	3	4	5	6	7	8	Allow Skip Yellow	OFF	Max Cycle Time																		
54	Preempt 6 Input	ON	ON	1	OFF										TOD Dim Enable	OFF	Cycle Fault Action	Alarm																	
55	Preempt 7 Input	ON	ON	2	OFF										Tone Disable	OFF																			
56	Preempt 8 Input	ON	ON	3	OFF										Diamond Mode	4Ph																			
57	Preempt 9 Input	ON	ON	4	OFF										Backup Time (s)	900																			
58	Preempt 10 Input	ON	ON	Auto Flash Phase/Olap Settings [1.4.2]																															
61	In Transition	ON	ON	Yel Ø											Cycle Fault Action	Alarm																			
81	FIO Status Alarm	ON	ON	Yel (olaps)											Enable Run Timer	ON	### 31 @ WEGMANS							07/12/23 Page 10											


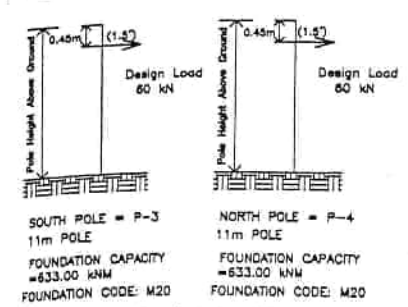


TABLE OF POLES				
POLE	POLE LOCATION		POLE LENGTH (M)	DESIGN LOAD (kN)
	STATION	OFFSET		
1	EXISTING		11	40
2	EXISTING		11	40
3	23+98.8	62.3' L	11	60
4	25+44.5	75.8' R	11	60




FOOTING MOMENTS

EXISTING
ROAD RIGHT OF WAY

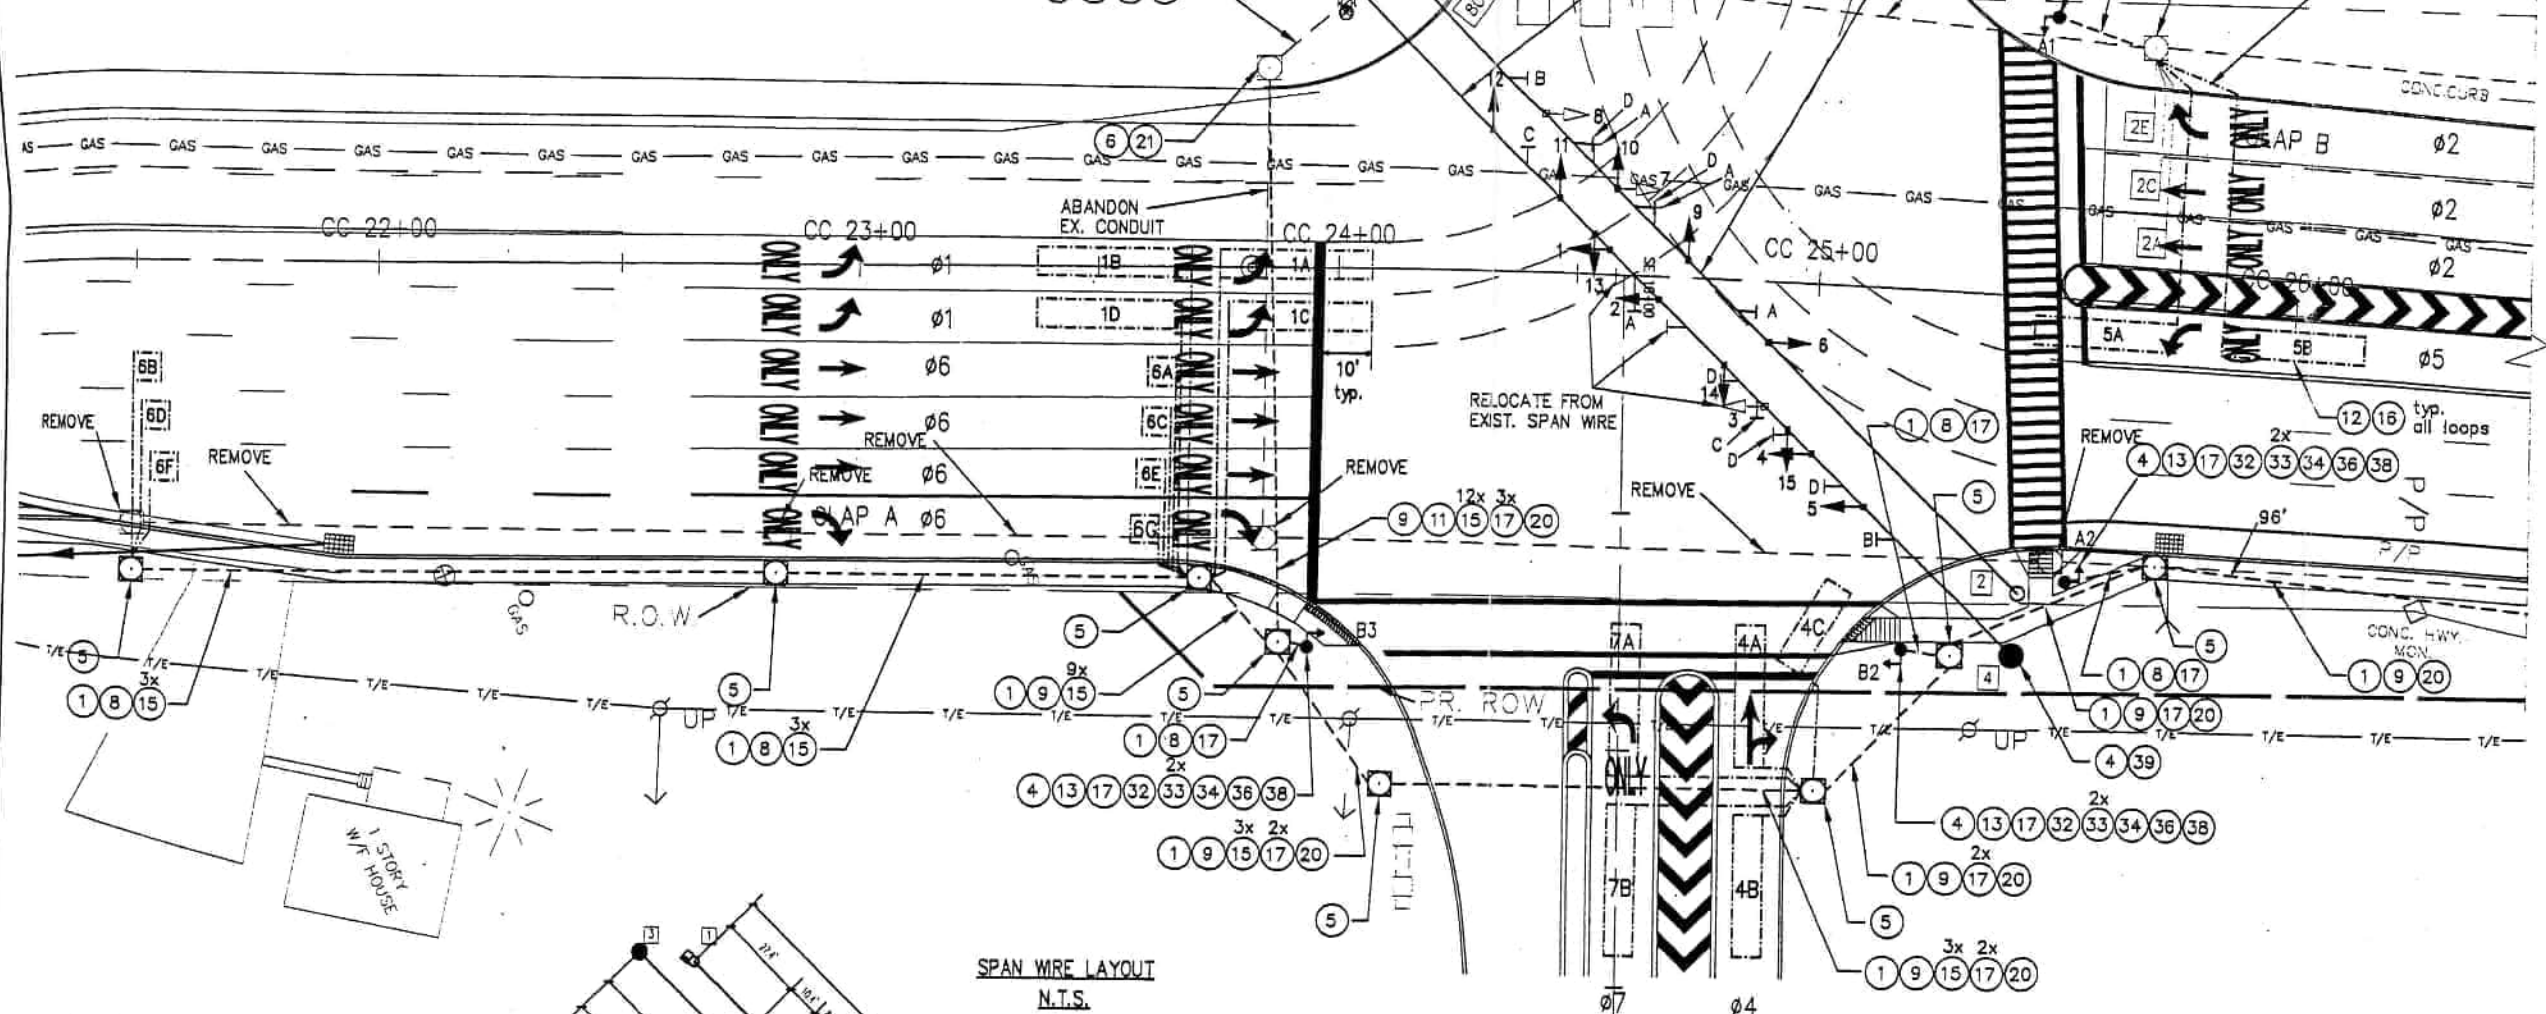


LEGEND	
SYMBOL	DESCRIPTION
EXISTING	
PROPOSED	
○	SIGNAL POLE
□	GROUND MOUNTED CONTROLLER
□	POLE MOUNTED CONTROLLER
---	CONDUIT
□	PULLBOX
↑	TRAFFIC SIGNAL HEAD - 1 WAY
Ø3	PHASE NUMBER
4	SIGNAL FACE & NUMBER
▲	RED PUSHBUTTON & PHASE
○	INDUCTANCE LOOP & NUMBER

NOTE: THE SPAN WIRE DIAGRAM IS BASED ON RECORD PLANS AND SHOULD BE USED FOR INITIAL LAYOUT ONLY. CONTRACTOR SHOULD FIELD VERIFY THAT THE SIGNAL HEAD LAYOUT IS IN ACCORD WITH THE SIGNAL HEAD ALIGNMENT AS SHOWN IN THESE PLANS. FINAL LOCATIONS SHALL BE SHOWN ON THE AS-BUILT PLANS.

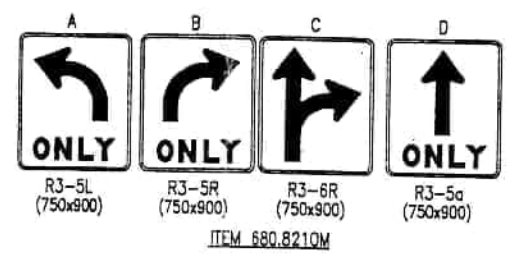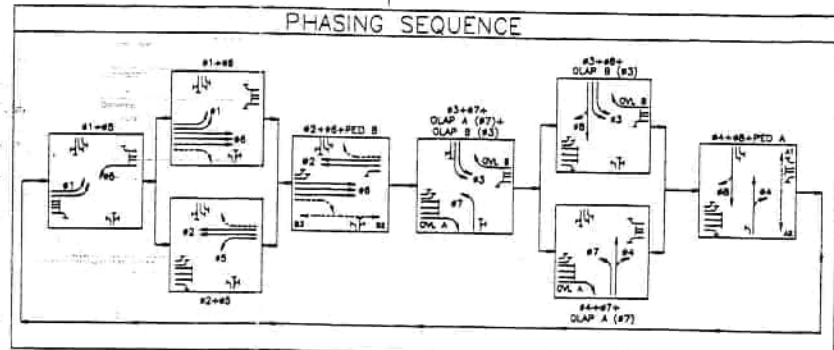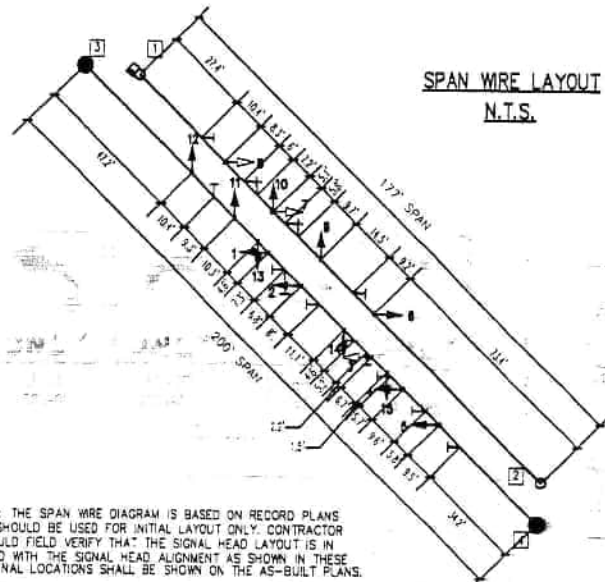

SIGNAL 289PA

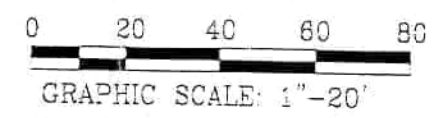

CLAY CENTRE

N.Y.S. Route 31
Town of Clay
County of Onondaga
State of New York

CLAY SOUTH
DEVELOPMENT
COMPANY, LLC


540 Towne Drive
Fayetteville, New York
13066

SRF
ASSOCIATES
TRAFFIC ENGINEERING & PLANNING CONSULTANTS

REVISIONS				
NO.	DATE	DESCRIPTION	REV.	CHKD.
1	3/14/08	ADDED POLES	CHG	
2	6/2/08	REV'D HEAD LAYOUT	CHG	
3	7/17/08	REV'D LAYOUT	CHG	

NOTE:
Unauthorized alteration or addition to this drawing is a violation of the New York State Education Law Article 145, Section 7208.

TRAFFIC SIGNAL PLAN
NYS ROUTE 31 @
CLAY SHOPPING CENTER DRIVE

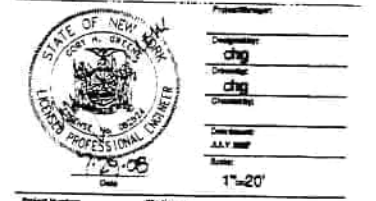

Project Number: 28025.3
Drawing Number: Submission#1.dwg

TSP-1

CLAY CENTRE

N.Y.S. Route 31
Town of Clay
County of Onondaga
State of New York

CLAY SOUTH DEVELOPMENT COMPANY, LLC

540 Towne Drive
Fayetteville, New York
13066



REVISIONS				
NO.	DATE	DESCRIPTION	REV.	CHKD
1	9/14/08	ADDED POLES	CHG	
2	9/22/08	ADDED NOTES	CHG	
3	7/17/08	REV'D LAYOUT	CHG	
4	7/28/08	REV'D NOTES	CHG	


NOTE:
Unauthorized alteration or addition to this drawing is a violation of the New York State Education Law Article 145, Section 7209.

TRAFFIC SIGNAL PLAN
NYS ROUTE 31 @
CLAY SHOPPING CENTER DRIVE



Project Number: 26025.3
Drawing Number: Submission#1.dwg
Date: 7-21-08
Scale: 1"=20'

TSP-2

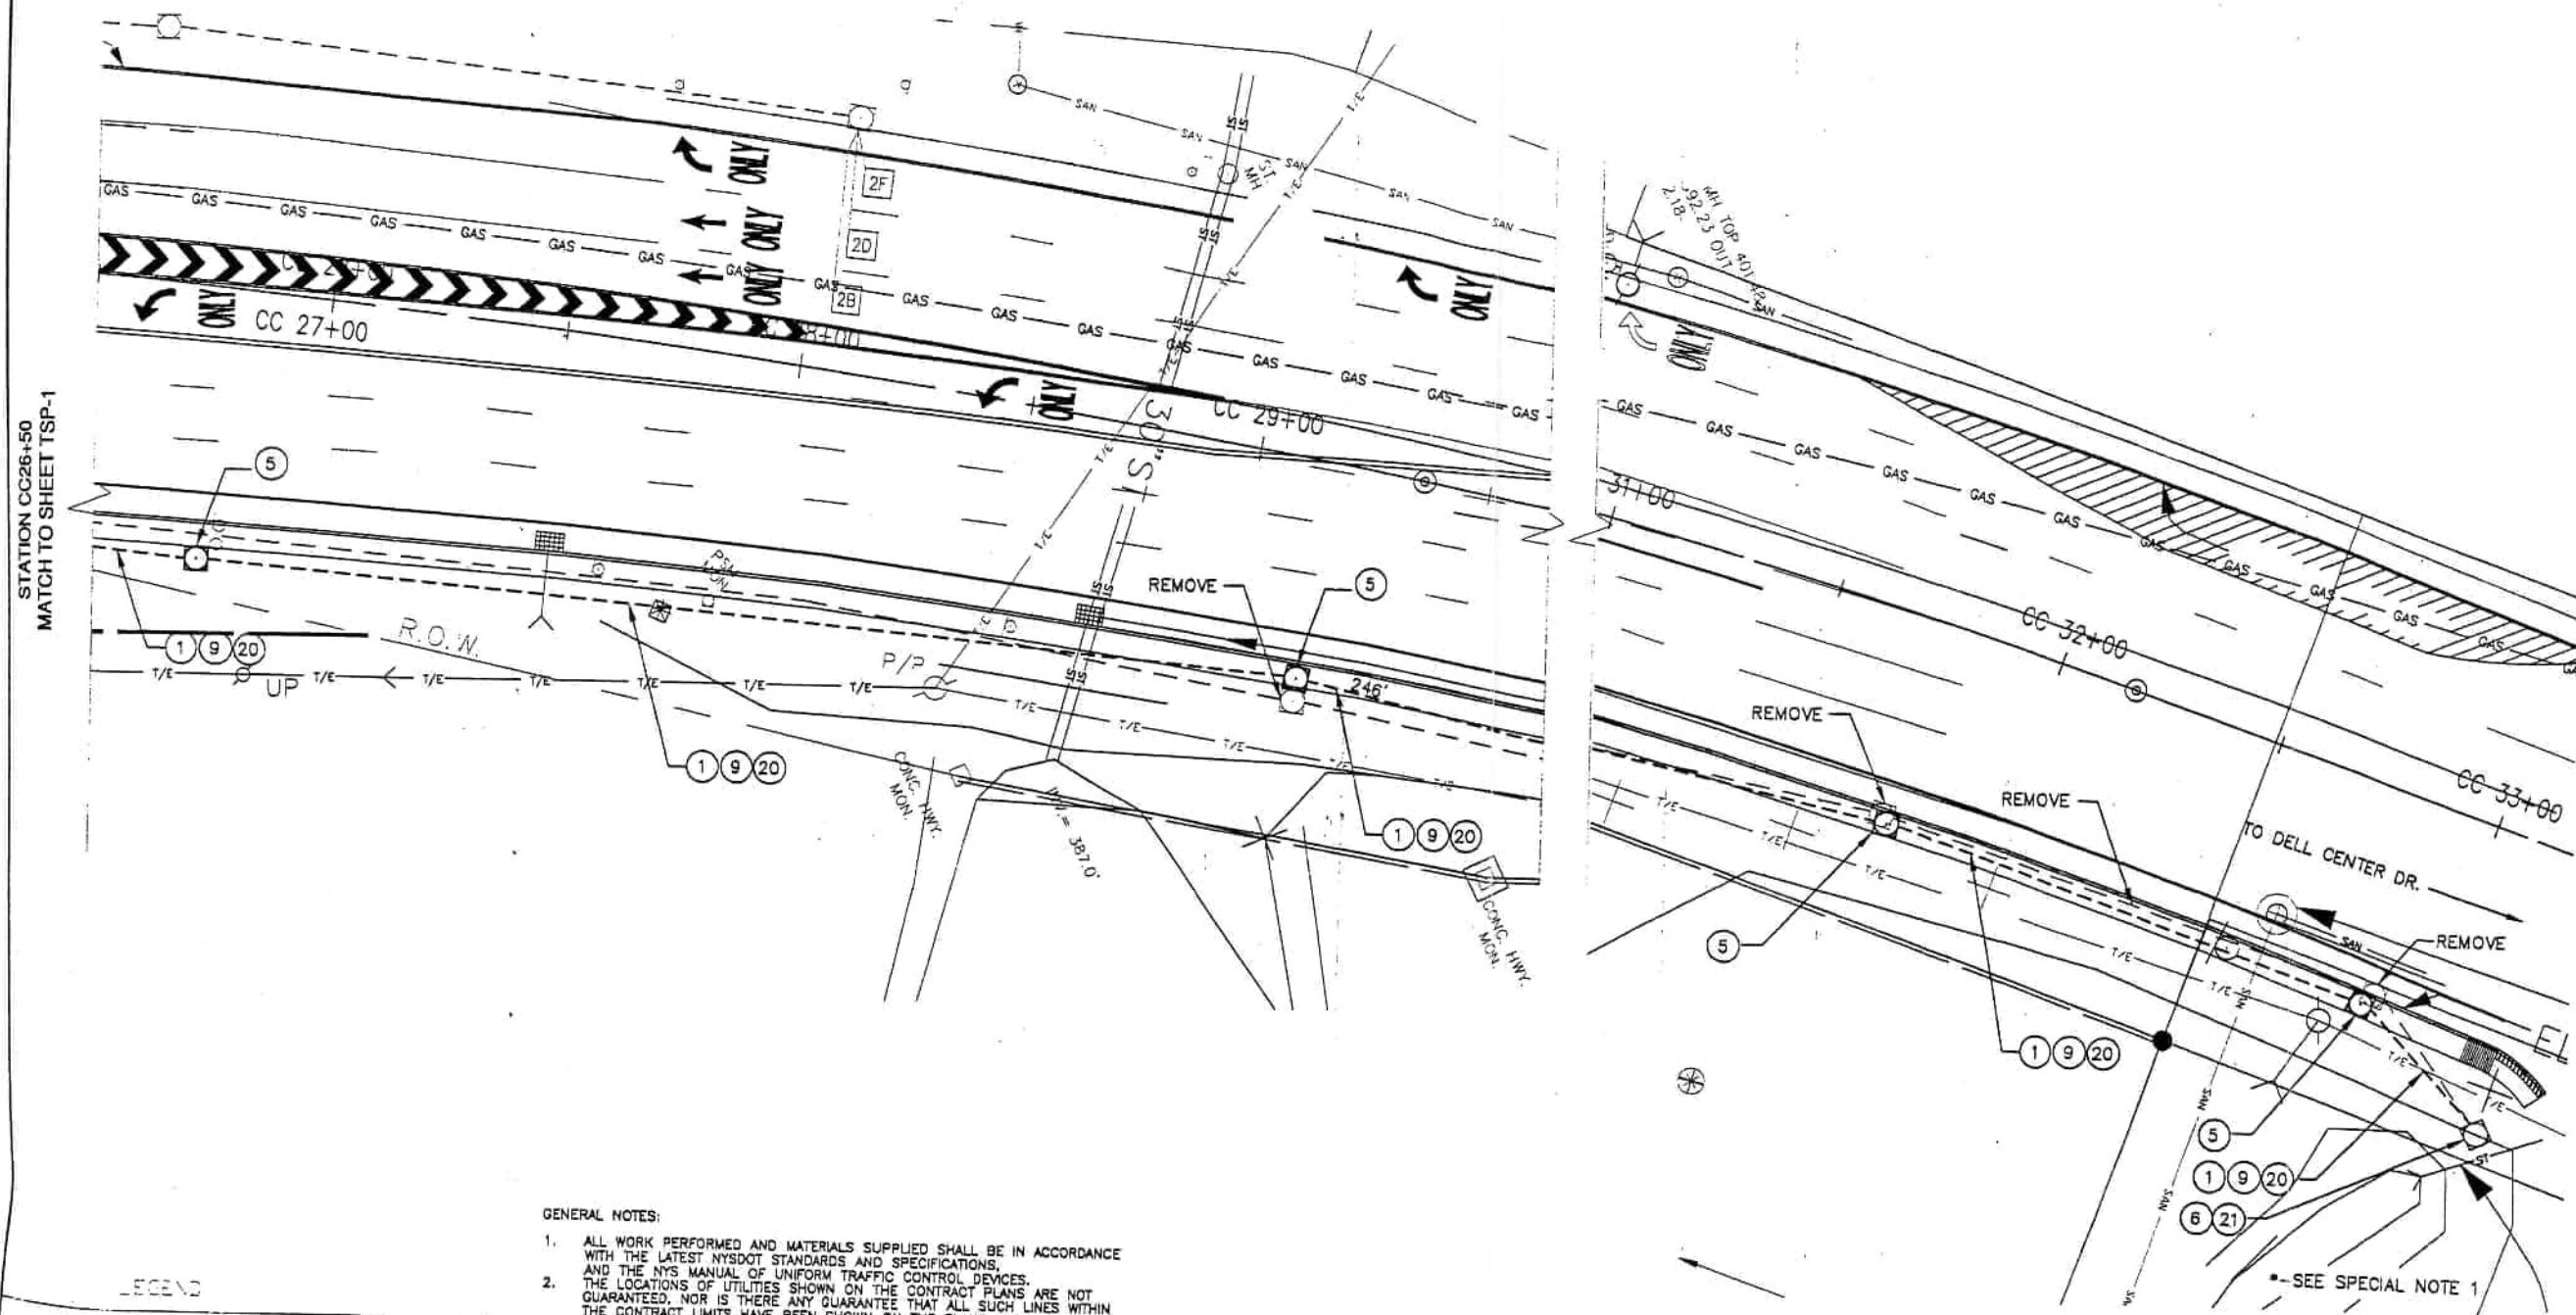


GENERAL NOTES:

- ALL WORK PERFORMED AND MATERIALS SUPPLIED SHALL BE IN ACCORDANCE WITH THE LATEST NYSDOT STANDARDS AND SPECIFICATIONS, AND THE NYS MANUAL OF UNIFORM TRAFFIC CONTROL DEVICES.
- THE LOCATIONS OF UTILITIES SHOWN ON THE CONTRACT PLANS ARE NOT GUARANTEED, NOR IS THERE ANY GUARANTEE THAT ALL SUCH LINES WITHIN THE CONTRACT LIMITS HAVE BEEN SHOWN ON THE PLANS. IT WILL BE THE CONTRACTOR'S RESPONSIBILITY TO SATISFY HIMSELF AS TO THE EXACT CONDITIONS, AND AT HIS OWN EXPENSE, TO PROTECT AND SUPPORT ALL UTILITIES ENCOUNTERED IN HIS EXCAVATING AND TRENCHING OPERATIONS. THE CONTRACTOR SHALL BE RESPONSIBLE FOR ANY DAMAGE TO UTILITY LINES CAUSED BY HIS OPERATION AND IF NATURE OF THE DAMAGE IS SUCH AS TO ENDANGER THE SATISFACTORY OPERATIONS OF UTILITIES AND NECESSARY REPAIRS ARE NOT IMMEDIATELY MADE BY THE CONTRACTOR, THE WORK MAY BE PERFORMED BY THE RESPECTIVE OWNING COMPANIES AND THE COST THEREOF CHARGED TO THE CONTRACTOR.
- THE CONTRACTOR SHALL UPDATE EXISTING FIELD WIRING DIAGRAMS TO REFLECT WORK PERFORMED UNDER THIS CONTRACT IN CONFORMANCE WITH REQUIREMENTS OF NYSDOT.
- UNDERGROUND UTILITY LOCATIONS ARE NOT GUARANTEED, NOR IS THERE ANY GUARANTEE THAT ALL EXISTING UTILITIES WHETHER FUNCTIONAL OR ABANDONED WITHIN THE PROJECT AREA ARE SHOWN ON THIS DWG. THE CONTRACTOR SHALL DETERMINE THE EXACT LOCATION OF ALL UNDERGROUND UTILITIES BEFORE STARTING WORK AND SHALL BE RESPONSIBLE FOR ALL DAMAGE RESULTING FROM THEIR WORK. CONTRACTOR SHALL NOTIFY DIO SAFELY NEW YORK, 1-888-982-7982 IN ACCORDANCE WITH 16 NYCRR PART 753, FOR LOCATING UNDERGROUND TRAFFIC SIGNAL FEATURES. THE CONTRACTOR SHALL CONTACT NYSDOT-TRAFFIC SIGNAL MAINTENANCE AT 315-455-6312.

- ITEM 880.77028905 MODIFY TRAFFIC SIGNAL INSTALLATION, LOCATION 289. THIS ITEM SHALL INCLUDE:
 - THE REMOVAL AND DISPOSAL OF TRAFFIC SIGNAL BRACKETS, WIRING, TRAFFIC SIGNAL SECTIONS, AND NON-LED SIGNAL MODULES NOT BEING REUSED.
 - THE REMOVAL AND STORAGE OF ALL LED MODULES FOR PICKUP BY STATE FORCES.
 - MODIFYING THE EXISTING CABINET WIRING TO MATCH WHAT IS SHOWN ON THE PLANS.
 - RELOCATING THE TWO LEFT TURN SIGNS FOR ROUTE 31 EASTBOUND TO THE NEW SPAN.
 - RELOCATING SIGNAL HEAD 3 TO NEW SPAN.
 - ALL EXISTING PULLBOXES NOT BEING USED AGAIN SHALL BE REMOVED AND BACKFILLED. PLANS MAY NOT SHOW ALL EXISTING PULLBOXES.
 - MODIFYING THE EXISTING PULLBOX WALLS FOR NEW CONDUITS BEING INSTALLED.
- ITEM 880.5110-CLEAN EXISTING PULLBOXES. THIS ITEM SHALL ALSO INCLUDE SETTING ALL EXISTING PULLBOXES TO 1/2" INCH BELOW GRADE.

SPECIAL NOTE:

- CONTRACTOR SHALL CONTINUE INTERCONNECT CABLE EASTERLY TO SIGNAL 282 AT DELL CENTER DRIVE TO THE EXISTING CABINET ON THE SOUTH-EAST CORNER OF THE INTERSECTION, AND CLEAN ALL PULLBOXES AND CONDUIT THAT NEW WIRE IS RUN THROUGH.

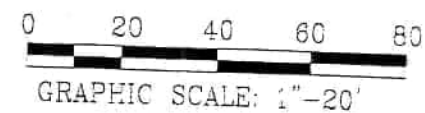


SIGNAL 289PA

SYMBOL		DESCRIPTION
FACTAC	PROPOSED	
(Symbol)	(Symbol)	SIGNAL POLE
(Symbol)	(Symbol)	GROUND MOUNTED CONTROLLER
(Symbol)	(Symbol)	POLE MOUNTED CONTROLLER
(Symbol)	(Symbol)	CONDUIT
(Symbol)	(Symbol)	PULLBOX
(Symbol)	(Symbol)	TRAFFIC SIGNAL HEAD - 1 WAY
(Symbol)	(Symbol)	P-PHASE NUMBER
(Symbol)	(Symbol)	SIGNAL FACE & NUMBER
(Symbol)	(Symbol)	RED PUSHBUTTON & PHASE
(Symbol)	(Symbol)	INDUCTANCE LOOP & NUMBER

TABLE OF SWITCH PACKS									
SIGNAL NO.		289 PA		COUNTY: ONONDAGA					
SWITCH PACK	FUNCTION	FACE NUMBERS	FLASH PLUG	INDICATIONS	TERMINAL WIRING BOARD				
					TERMINAL	WIRE COLOR CODE			
1	#1	1,2	R	←R→	SP 1 R	14/19C	1	R	
				←Y→	SP 1 Y	14/19C	1	O	
				←G→	SP 1 G	14/19C	1	G	
				GRND. WIRE	GRND. BUS.	14/19C	1	W	
2	#2	7,8	R	←R→	SP 2 R	14/19C	2	R	
				←Y→	SP 2 Y	14/19C	2	O	
				←G→	SP 2 G	14/19C	2	G	
				GRND. WIRE	GRND. BUS.	14/19C	2	W	
3	#3	9,10	R	←R→	SP 3 R	14/19C	2	R/B	
				←Y→	SP 3 Y	14/19C	2	O/B	
				←G→	SP 3 G	14/19C	2	G/B	
				GRND. WIRE	GRND. BUS.	14/19C	2	W/B	
4	#4	14,15	R	←R→	SP 4 R	14/19C	1	B/R	
				←Y→	SP 4 Y	14/19C	1	O/R	
				←G→	SP 4 G	14/19C	1	BL/R	
				GRND. WIRE	GRND. BUS.	14/19C	1	W/R	
5	#5	6	R	←R→	SP 5 R	14/19C	2	B/R	
				←Y→	SP 5 Y	14/19C	2	O/R	
				←G→	SP 5 G	14/19C	2	BL/R	
				GRND. WIRE	GRND. BUS.	14/19C	2	W/R	
6	#6	3,4,5	R	←R→	SP 6 R	14/10C	1	R	
				←Y→	SP 6 Y	14/10C	1	O	
				←G→	SP 6 G	14/10C	1	G	
				GRND. WIRE	GRND. BUS.	14/10C	1	W	
7	#7	13	R	←R→	SP 7 R	14/19C	1	R/B	
				←Y→	SP 7 Y	14/19C	1	O/B	
				←G→	SP 7 G	14/19C	1	G/B	
				GRND. WIRE	GRND. BUS.	14/19C	1	W/B	
8	#8	11,12	R	←R→	SP 8 R	14/19C	1	R/W	
				←Y→	SP 8 Y	14/19C	1	BL/W	
				←G→	SP 8 G	14/19C	1	G/W	
				GRND. WIRE	GRND. BUS.	14/19C	1	B/W	
9	OLAP A (#7)	5	W	←Y→	SP 9 Y	14/10C	1	O/B	
				←G→	SP 9 G	14/10C	1	G/B	
				GRND. WIRE	GRND. BUS.	14/10C	1	W/B	
10	OLAP B (#3)	8	W	←Y→	SP 10 Y	14/19C	2	BL/W	
				←G→	SP 10 G	14/19C	2	G/W	
				GRND. WIRE	GRND. BUS.	14/19C	2	B/W	
11	PED A (#4)	A1 A2	W	MAN	SP 11 R	14/5C-1-R	14/5C-2-R		
				GRND. WIRE	GRND. BUS.	14/5C-1-W	14/5C-2-W		
				GRND. WIRE	GRND. BUS.	14/5C-3-R	14/5C-4-R		
12	PED B (#6)	B2 B3	W	MAN	SP 12 Y	14/5C-3-G	14/5C-4-G		
				GRND. WIRE	GRND. BUS.	14/5C-3-W	14/5C-4-W		
13	OLAP C (#1)	12							

KEY FOR WIRE COLOR CODE

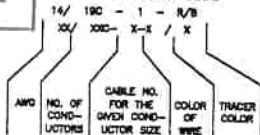

COLOR: R-RED, O-ORANGE, G-GREEN, BL-BLUE, W-WHITE, B-BLACK

LEGEND

←C→ = CIRCULAR GREEN
←L→ = LEFT GREEN ARROW
←R→ = RIGHT GREEN ARROW
←Y→ = CIRCULAR YELLOW
←L→ = LEFT YELLOW ARROW
←R→ = RIGHT YELLOW ARROW
←B→ = CIRCULAR RED
←L→ = LEFT RED ARROW
←R→ = RIGHT RED ARROW

TABLE OF OPERATIONS															
HEAD	1	2	3	4	5	6	7	8	9	10	11	12	13	14	15
PHASE	1	2	3	4	5	6	7	8	9	10	11	12	13	14	15
#1	←R→	←R→	←R→	←R→	←R→	←R→	←R→	←R→	←R→	←R→	←R→	←R→	←R→	←R→	←R→
#2	←R→	←R→	←R→	←R→	←R→	←R→	←R→	←R→	←R→	←R→	←R→	←R→	←R→	←R→	←R→
#3+OLAP B	←R→	←R→	←R→	←R→	←R→	←R→	←R→	←R→	←R→	←R→	←R→	←R→	←R→	←R→	←R→
#4	←R→	←R→	←R→	←R→	←R→	←R→	←R→	←R→	←R→	←R→	←R→	←R→	←R→	←R→	←R→
#5	←R→	←R→	←R→	←R→	←R→	←R→	←R→	←R→	←R→	←R→	←R→	←R→	←R→	←R→	←R→
#6	←R→	←R→	←R→	←R→	←R→	←R→	←R→	←R→	←R→	←R→	←R→	←R→	←R→	←R→	←R→
#7+OLAP A	←R→	←R→	←R→	←R→	←R→	←R→	←R→	←R→	←R→	←R→	←R→	←R→	←R→	←R→	←R→
#8	←R→	←R→	←R→	←R→	←R→	←R→	←R→	←R→	←R→	←R→	←R→	←R→	←R→	←R→	←R→
#1+5	←R→	←R→	←R→	←R→	←R→	←R→	←R→	←R→	←R→	←R→	←R→	←R→	←R→	←R→	←R→
#1+6	←R→	←R→	←R→	←R→	←R→	←R→	←R→	←R→	←R→	←R→	←R→	←R→	←R→	←R→	←R→
#2+5	←R→	←R→	←R→	←R→	←R→	←R→	←R→	←R→	←R→	←R→	←R→	←R→	←R→	←R→	←R→
#2+6+PED B	←R→	←R→	←R→	←R→	←R→	←R→	←R→	←R→	←R→	←R→	←R→	←R→	←R→	←R→	←R→
#3+7+OLAP A & B	←R→	←R→	←R→	←R→	←R→	←R→	←R→	←R→	←R→	←R→	←R→	←R→	←R→	←R→	←R→
#3+8+OLAP B	←R→	←R→	←R→	←R→	←R→	←R→	←R→	←R→	←R→	←R→	←R→	←R→	←R→	←R→	←R→
#4+7+OLAP A	←R→	←R→	←R→	←R→	←R→	←R→	←R→	←R→	←R→	←R→	←R→	←R→	←R→	←R→	←R→
#4+8+PED A	←R→	←R→	←R→	←R→	←R→	←R→	←R→	←R→	←R→	←R→	←R→	←R→	←R→	←R→	←R→
EMERG. FLASH	FL-R	FL-R	FL-R	FL-R	FL-R	FL-R	FL-R	FL-R	FL-R	FL-R	FL-R	FL-R	FL-R	FL-R	FL-R

UPON ACTUATION OF A PEDESTRIAN PUSH BUTTON, A "WALKING MAN" INDICATION FOLLOWED BY A FLASHING "HAWK" INDICATION FOLLOWED BY A STEADY "HAWK" WILL BE DISPLAYED, AND COUNTDOWN TIMER IS INITIATED.


TRAFFIC SIGNAL ESTIMATE OF QUANTITIES				
KEY	ITEM #	DESCRIPTION	UNIT	QUANTITY
①	206.03M	CONDUIT EXCAVATION AND BACKFILL	LF	1312
②	619.1613M	MAINTAIN TRAFFIC SIGNAL - REQ. C	INTMO	6
④	680.5001M	POLE EXC. AND CONCRETE FOUNDATION	CY	26.8
⑤	680.510501M	REINFORCED CONCRETE PULLBOX, 18"x26"	EA	12
⑥	680.5110M	CLEAN EXISTING PULLBOX	EA	4
⑦	680.5301M	CLEAN EXISTING CONDUIT	LF	230
⑧	680.520106M	CONDUIT, METAL STEEL, ZINC COATED, 2" DIA.	LF	267
⑨	680.520108M	CONDUIT, METAL STEEL, ZINC COATED, 3" DIA.	LF	1073
⑩	680.530803 05M	CONDUIT, FLEXIBLE, LIQUID TIGHT NONMETAL, 1 NPS	LF	160
⑪	680.53M	CONDUIT JACKING OR BORING	LF	120
⑫	680.54M	INDUCTANCE LOOP INSTALLATION	LF	1,650
⑬	680.6724M	TRAFFIC SIGNAL POLE - POST TOP MOUNT - 2.4m	EA	4
⑭	680.7002M	DUAL SPAN WIRE ASSEMBLY WITH UPPER TETHER	EA	1
⑮	680.71M	SHIELDED LEAD-IN CABLE	LF	3,575
⑯	680.72M	INDUCTANCE LOOP WIRE	LF	4,258
⑰	680.730514M	SIGNAL CABLE, 05-CONDUCTOR, 14 AWG	LF	1,150
⑱	680.731014M	SIGNAL CABLE, 10-CONDUCTOR, 14 AWG	LF	415
⑲	680.731914M	SIGNAL CABLE, 19-CONDUCTOR, 14 AWG	LF	415
⑳	680.750518M	SHIELDED COMMUNICATION CABLE, 5 PAIR, 18 AWG.	LF	1,500
㉑	680.770289 05M	MODIFY TRAFFIC SIGNAL INSTALLATION - LOC. #289	ELOC	1
㉒	680.810101M	TRAFFIC SIGNAL MODULES 300mm, RED BALL LED	EA	6
㉓	680.810102M	TRAFFIC SIGNAL MODULES 300mm, RED ARROW LED	EA	6
㉔	680.810103M	TRAFFIC SIGNAL MODULES 300mm, YELLOW BALL, LED	EA	6
㉕	680.810104M	TRAFFIC SIGNAL MODULES 300mm, YELLOW ARROW LED	EA	7
㉖	680.810105M	TRAFFIC SIGNAL MODULES 300mm, GREEN BALL LED	EA	6
㉗	680.810106M	TRAFFIC SIGNAL MODULES 300mm, GREEN ARROW LED	EA	7
㉘	680.810601M	TRAFFIC SIGNAL SECTION, POLYCARBONATE TYPE 1, 300mm	EA	38
㉙	680.8111M	TRAFFIC SIGNAL BRACKET ASSEMBLY - 1 WAY	EA	11
㉚	680.8112M	TRAFFIC SIGNAL BRACKET ASSEMBLY - 2 WAY	EA	1
㉛	680.813105 03M	PED MODULE-300mm, BI-MODAL HAND/MAN, LED	EA	4
㉜	680.813106 03M	PED SIGNAL SEC.-POLYCARBONATE TYPE 1, 300mm	EA	8
㉝	680.8150 03M	PEDESTRIAN COUNT DOWN TIMER	EA	4
㉞	680.8142M	PEDESTRIAN SIGNAL POST TOP MOUNT ASSEMBLY	EA	4
㉟	680.8210M	OVERHEAD SIGN ASSEMBLY, TYPE J	EA	10
㊱	680.8225M	PEDESTRIAN PUSH BUTTON AND SIGN-W/O POST	EA	4
㊲	680.906011 03M	STANDARDIZED TRAFFIC SIGNAL POLE - SPANWIRE	EA	2
㊳	680.949970 08M	FURNISH & INSTALL ELEC DISCONNECT/GENERATOR TRANS. SWITCH	EA	1
㊴	680.520110M	CONDUIT, METAL STEEL, ZINC COATED, 4" DIA.	LF	10

GENERAL NOTES

- A MINIMUM CLEARANCE OF 16.5 FEET ABOVE THE HIGH POINT OF THE ROADWAY IS REQUIRED FOR ALL SIGNALS IN THIS CONTRACT.
- EXCEPT IN ROADWAY SECTIONS, THE CONTRACTOR SHALL EXCAVATE ALL EXISTING TRAFFIC SIGNAL PULLBOXES, POLES, AND FOUNDATIONS TO A DEPTH OF 8" BELOW EXISTING GRADE AND BACKFILL WITH MATERIAL IN KIND. THE CONTRACTOR SHALL MAINTAIN EXISTING VEHICLE DETECTION WITHIN THE ROADWAY. THESE EXCAVATIONS WILL BE MADE TO A DEPTH OF 1 FOOT BELOW THE TOP OF SUBGRADE AND BACKFILLED WITH SUITABLE MATERIAL. THIS WORK SHALL BE INCLUDED IN THE PRICE BID FOR ITEM 10880.79-REMOVE TRAFFIC SIGNAL EQUIPMENT.
- PULLBOXES SHALL HAVE A TWO FOOT MINIMUM DRAINAGE BED OF NO. 2 CRUSHED STONE OR GRAVEL PLACED BELOW THE PULLBOX. ABOVE THIS WORK SHALL BE INCLUDED IN THE PRICE BID FOR ITEM 680.510501-PULLBOX, RECTANGULAR 28"x18" REINFORCED CONCRETE.
- THE SPICE BETWEEN THE LOOP WIRES AND THE SHIELDED LEAD-IN CABLE SHALL BE SOLDERED AND NOT CRIMPED.
- ON STANDARD SHEET NO. 680-PR2, THE DISTANCE BETWEEN LOOP WIRE LEAD-INS SHALL BE INCREASED FROM 6" (typ.) TO 2" (typ.).
- OVERHEAD LANE SIGNS SHALL BE CENTERED OVER THEIR RESPECTIVE LANES.
- WHERE NEW PAVEMENT IS TO BE PLACED, VEHICLE DETECTOR LOOPS SHALL BE INSTALLED IN THE BINDER COURSE PRIOR TO THE PLACEMENT OF THE TOP COURSE.
- ALL TRAFFIC SIGNAL HEADS SHALL BE SUPPLIED WITH GLASS LENSES EXCEPT THOSE TO BE EQUIPPED WITH LED MODULES.
- TRAFFIC SIGNAL LAMPS SHALL MEET THE MATERIAL REQUIREMENTS OF SECTION 724-04, EXCEPT THAT THE RATED LIFE SHALL BE AT LEAST 16,000 HOURS.
- CLARIFICATION OF CONTRACTOR'S RESPONSIBILITY REGARDING MAINTAINING LOOP DETECTION UNDER "MAINTAIN TRAFFIC SIGNAL EQUIPMENT": THE CONTRACTOR SHALL MAINTAIN EXISTING VEHICLE DETECTION WITHIN REASONABLE CARE. UNLESS OTHERWISE NOTED, THE MAXIMUM LENGTH OF TIME THAT AN INTERSECTION CAN BE WITHOUT DETECTION IS TWO (2) WEEKS. IF DETECTION IS NOT RESTORED WITHIN THIS TIME FRAME, IT WILL BE THE CONTRACTOR'S RESPONSIBILITY TO ESTABLISH VEHICLE DETECTION AT THEIR OWN EXPENSE.
- ALL NECESSARY HOLES IN THE POLE BELOW THE LOAD ATTACHMENT POINT AND GREATER THAN 3/4" DIAMETER SHALL BE MADE BY THE MANUFACTURER AND REINFORCED ACCORDING TO FABRICATION DETAILS AND CONTRACT DOCUMENTS.
- HAND HOLES SHALL BE LOCATED NINETY (90) DEGREES COUNTERCLOCKWISE, TOP VIEW, FROM THE DIRECTION OF THE CABLE LOAD.
- WHERE CONDUIT IS TO BE PLACED UNDER THE ROADWAY, THE CONTRACTOR SHALL USE A 3" DIAMETER CONDUIT.
- THE CONTRACTOR SHALL INSTALL A HEAVY DUTY STAINLESS STEEL COTTER PIN AND A STAINLESS STEEL WASHER ON THE SIGNAL HEAD BALANCE ADJUSTER.
- STANDARD SPECIFICATION 680-3.18 IS MODIFIED ALLOWING ONLY RINGS TO BE USED FOR THE ATTACHMENT OF SIGNAL CONTROL CABLES TO THE MESSENGER CABLE.
- THE CONTRACTOR SHALL VERIFY THE SPAN WIRE POLE HEIGHTS GIVEN IN THE CONTRACT DOCUMENTS. THE FOLLOWING RELATIONSHIP CAN BE USED TO DETERMINE ADEQUATE POLE HEIGHTS IN FEET: $24' + 4.00L \pm 1/2$ (LENGTH IN FEET). IF THE SPAN LENGTH IS INCREASED OR IF THE POLE LOCATIONS ARE USED OTHER THAN THOSE SHOWN IN THE CONTRACT PLANS, THE CONTRACTOR SHALL SUBMIT VERIFICATION OF ADEQUATE ROADWAY CLEARANCE AND POLE STRENGTH; SUPPORTING INFORMATION SHALL INCLUDE DESIGN AND FABRICATION DETAILS.
- WHERE SPECIFIED PEDESTRIAN PUSH BUTTONS SHALL CONFORM TO THE AMERICANS WITH DISABILITIES ACT (ADA) REQUIREMENTS. THE COST TO BE INCLUDED IN THE BID PRICE FOR ITEMS 680.8225-PEDESTRIAN PUSH BUTTON AND SIGN WITHOUT POST AND 680.8226-PEDESTRIAN PUSH BUTTON AND SIGN WITH POST, PAVEMENT MARKINGS SHOWN ON TRAFFIC SIGNAL PLANS, UNLESS OTHERWISE NOTED, ARE FOR DESIGN PURPOSES ONLY.
- THE PAY QUANTITY FOR THE TRAFFIC SIGNAL CONTROL CABLE FOR SPAN WIRE INSTALLATIONS SHALL NOT INCLUDE THE CONNECTOR CABLE BETWEEN THE MAIN SIGNAL CONTROL CABLE(S) AND THE TERMINAL BLOCK FOR THE INDIVIDUAL SIGNAL HEADS. THE COST OF THE CONNECTOR CABLE SHALL BE INCLUDED IN THE PRICE BID FOR THE VARIOUS SIGNAL BRACKET ASSEMBLIES. THIS CABLE SHALL BE 14 AWG MEETING THE MATERIAL REQUIREMENTS OF SECTION 724-01 OF THE STANDARD SPECIFICATIONS. THE CABLE SHALL CONTAIN THE NUMBER OF CONDUCTORS NEEDED TO ACCOMPLISH THE PHASING WITH AT LEAST ONE SPARE AND NEED NOT MATCH THE COLOR CODING OF THE MAIN TRAFFIC SIGNAL CABLE(S).
- ALL STRAIN POLE FOUNDATIONS SHALL HAVE A MINIMUM OF ONE 4" DIAMETER CONDUIT SWEEP.
- STANDARD SPECIFICATION 680.6724 IS MODIFIED ALLOWING ONLY ALUMINUM PEDESTRIAN SIGNAL POLES.
- ALL VEHICLE DETECTOR LOOPS SHALL HAVE 3 (THREE) TURNS OF WIRE PER LOOP.
- ALL TRAFFIC SIGNAL HEADS SHALL HAVE 12" LENSES.
- CONTRACTOR IS TO CONTACT THE NYSOT SIGNAL CREW AT (315) 455-6312 FOR MARK-OUT OF ALL UNDERGROUND SIGNAL CONDUIT AND LOOP WIRE PRIOR TO DIGGING. ANY BROKEN SIGNAL WIRE CANNOT BE SPLICED; A NEW RUN OF WIRE FROM THE POLE TO THE FURTHEST END MUST BE REPLACED.
- THE CONTRACTOR SHALL BE RESPONSIBLE FOR COORDINATING ALL UTILITY WORK WITH RESPECTIVE OWNERS DURING CONSTRUCTION.
- EACH AND EVERY CABLE ENTERING THE CONTROLLER CABINETS AND PULLBOXES SHALL BE IDENTIFIED BY FUNCTION AND PHASE STAMPED ON NYSOT APPROVED TAGS. THE TAGS SHALL BE ATTACHED TO THE CABLE WITH STAINLESS STEEL WIRE, PLASTIC, OR NYLON LINE.
- THE CONTRACTOR SHALL REQUEST PERMISSION FROM THE NYSOT SIGNAL CREW AT (315) 426-4064 TO ENTER INTO ANY EXISTING TRAFFIC SIGNAL CONTROLLER CABINET, OR DO ANY WORK ON AN EXISTING TRAFFIC SIGNAL CONTROLLER CABINET, AND BEFORE ENERGIZING ANY NEW TRAFFIC SIGNAL INSTALLATION.
- THE 24 INCH NOMINAL LENGTH OF RAIN LOOP SHOWN ON STANDARD SHEET 680-1 SHALL BE INCREASED TO 36 INCHES MINIMUM, THUS ALLOWING A SIGNAL HEAD ADJUSTMENT OF 36 INCHES IN EITHER DIRECTION. FINAL HEAD ADJUSTMENT WILL BE MADE BY THE CONTRACTOR AS ORDERED BY THE ENGINEER.
- SIGN NUMBERS SHOWN REFER TO THE MANUAL OF UNIFORM TRAFFIC CONTROL DEVICES (MUTCD) W/ NEW YORK STATE SUPPLEMENT.
- A STAINLESS STEEL BOLT, NUT, AND LOCK WASHER SHALL BE INSTALLED A MINIMUM OF 2 INCHES FROM THE BOTTOM OF THE OVERHEAD SPAN MOUNTED SIGN TUBE. THE COST OF FURNISHING AND INSTALLING THIS EQUIPMENT SHALL BE INCLUDED IN THE PRICE FOR ITEM 680.8210M, OVERHEAD SIGN ASSEMBLY, TYPE J.
- ALL POLYCARBONATE SIGNAL HEADS WITH THREE OR MORE SECTIONS REQUIRE A REINFORCEMENT PLATE UNLESS CONNECTED TO A FIXED OBJECT (POLE OR MAST ARM) BY A BRACKET WITH TWO SEPARATE CONNECTION POINTS (TOP AND BOTTOM).

SIGNAL 289PA

SIGNAL OPERATION SPECIFICATIONS				
SIGNAL NO. 289PA		COUNTY ONONDAGA		
FUNCTION	DETECTOR NUMBER	TYPE	TERMINAL BOARD WIRING	REMARKS
#1	1A, 1B	SPLIT PRESENCE	1A,1B	6x32 - 8' APART
#1	1C, 1D	SPLIT PRESENCE	2A,2B	6x30 - 10' APART
#2	2A	CALLING	3A,3B	6x6
#2	2B	POINT	4A,4B	6x6
#2	2C	CALLING	5A,5B	6x6
#2	2D	POINT	6A,6B	6x6
#2	2E	CALLING	7A,7B	6x6
#2	2F	POINT	8A,8B	6x6
#3	3A, 3B	SPLIT PRESENCE	9A,9B	6x32 - 6' APART
#3	3C, 3D	SPLIT PRESENCE	10A,10B	6x34 - 2' APART
#4	4A, 4B	SPLIT PRESENCE	11A,11B	6x30 - 10' APART
#4	4C	PRESENCE	12A,12B	6x20'
#5	5A, 5B	SPLIT PRESENCE	13A,13B	6x30 - 10' APART
#6	6A	CALLING	14A,14B	6x6
#6	6B	POINT	15A,15B	6x6
#6	6C	CALLING	16A,16B	6x6
#6	6D	POINT	17A,17B	6x6
#6	6E	CALLING	18A,18B	6x6
#6	6F	POINT	19A,19B	6x6
#6	6G	CALLING	20A,20B	6x6
#7	7A,7B	SPLIT PRESENCE	21A,21B	6x32 - 8' APART
#8	8A, 8B	SPLIT PRESENCE	22A,22B	6x30 - 10' APART
#8	8C	PRESENCE	23A,23B	6x12
			24A,24B	
PED A(#4)	A1,A2	PUSH BUTTON	25A,25B	
PED B(#6)	B2,B3	PUSH BUTTON	26A,26B	
				CROSSING ROUTE 31 EAST SIDE
				CROSSING LOWES DRIVEWAY SOUTH SIDE

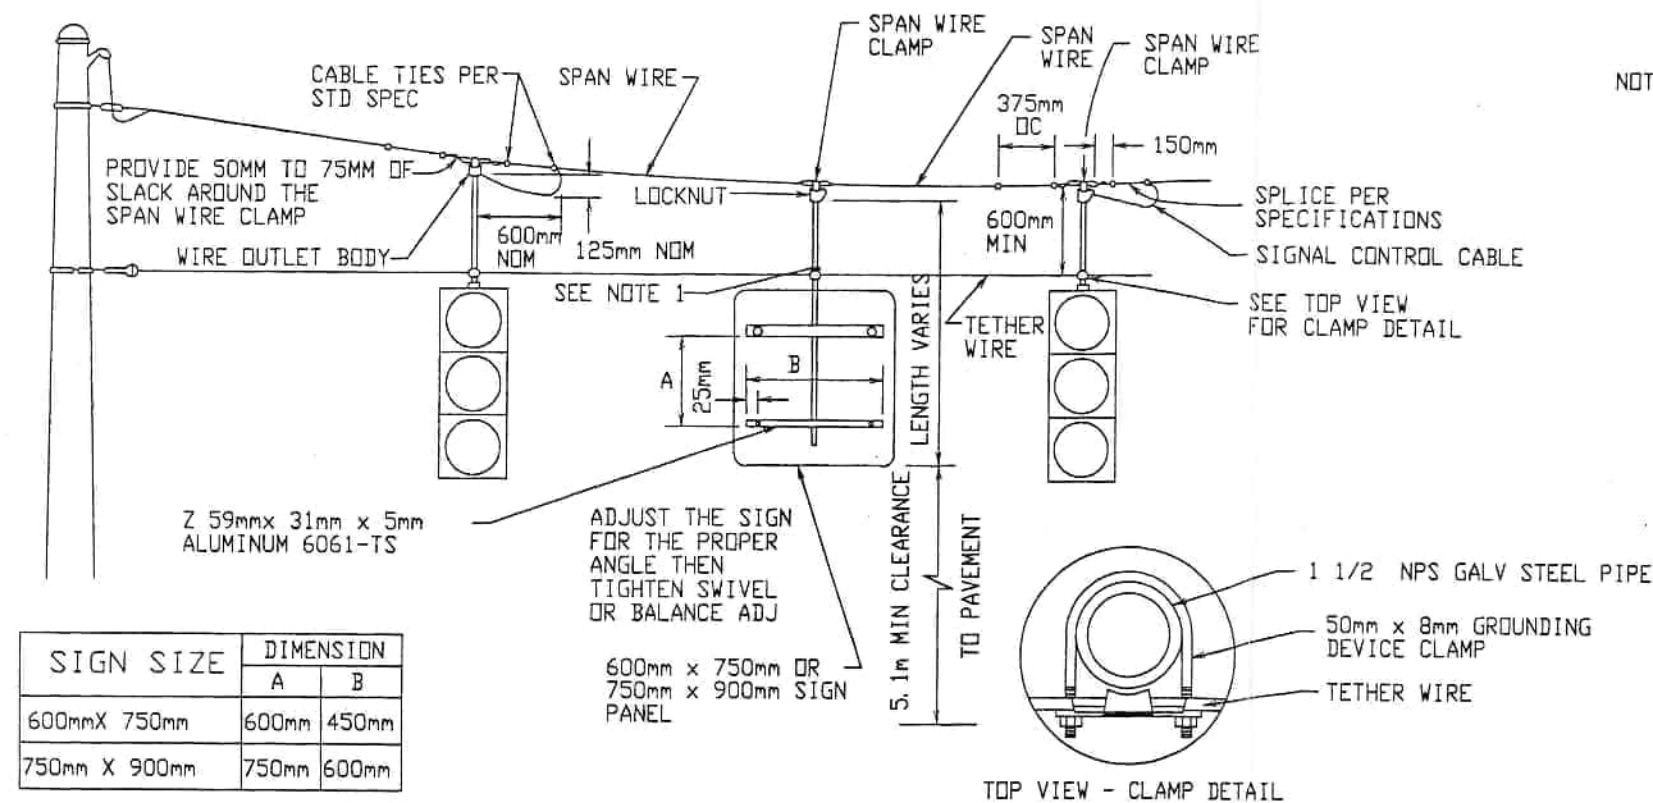


NOTE 1: AT ALL SIGN ASSEMBLIES ON THE SPAN, INSTALL A 6 mm STAINLESS STEEL BOLT WITH LOCKING NUT THROUGH THE CONDUIT SUPPORTING THE SIGN AT A LOCATION JUST ABOVE THE UPPER TETHER WIRE CLAMP. THE COST OF THIS INSTALLATION SHALL BE INCLUDED IN THE PRICE BID FOR ITEM 680.7002M-DUAL SPAN WIRE WITH UPPER TETHER WIRE.

TYPE 'J' SPAN WIRE SIGN MOUNTING DETAIL


SIGNS

(PAID FOR UNDER 680.8225)

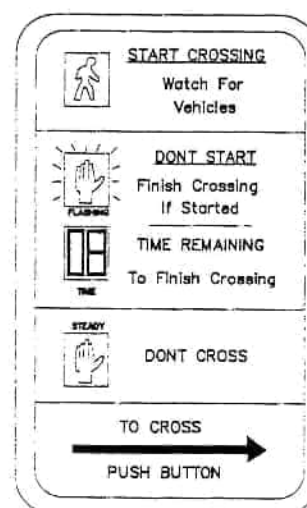

38

R10-3e R
225mm X 375mm

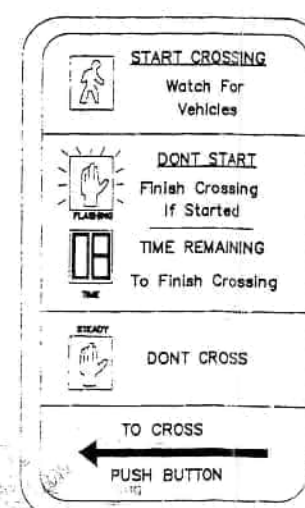

38

R10-3e L
225mm X 375mm

SIGNAL 289PA

CLAY CENTRE

N.Y.S. Route 31

Town of Clay
County of Onondaga
State of New York

CLAY SOUTH DEVELOPMENT COMPANY, LLC


540 Towne Drive
Fayetteville, New York
13066



REVISIONS				
NO.	DATE	DESCRIPTION	REV.	CHKD
1	3/14/08	ADDED POLES		CHG
2	6/2/08	CHANGED SIGNS		CHG


NOTE:
Unauthorized alteration or addition to this drawing is a violation of the New York State Education Law Article 145, Section 7208.

TRAFFIC SIGNAL PLAN
NYS ROUTE 31 @
CLAY SHOPPING CENTER DRIVE

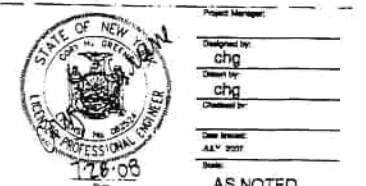


Project Number: 26025.3
Drawing Number: Submission#1.dwg
AS NOTED

TSP-4

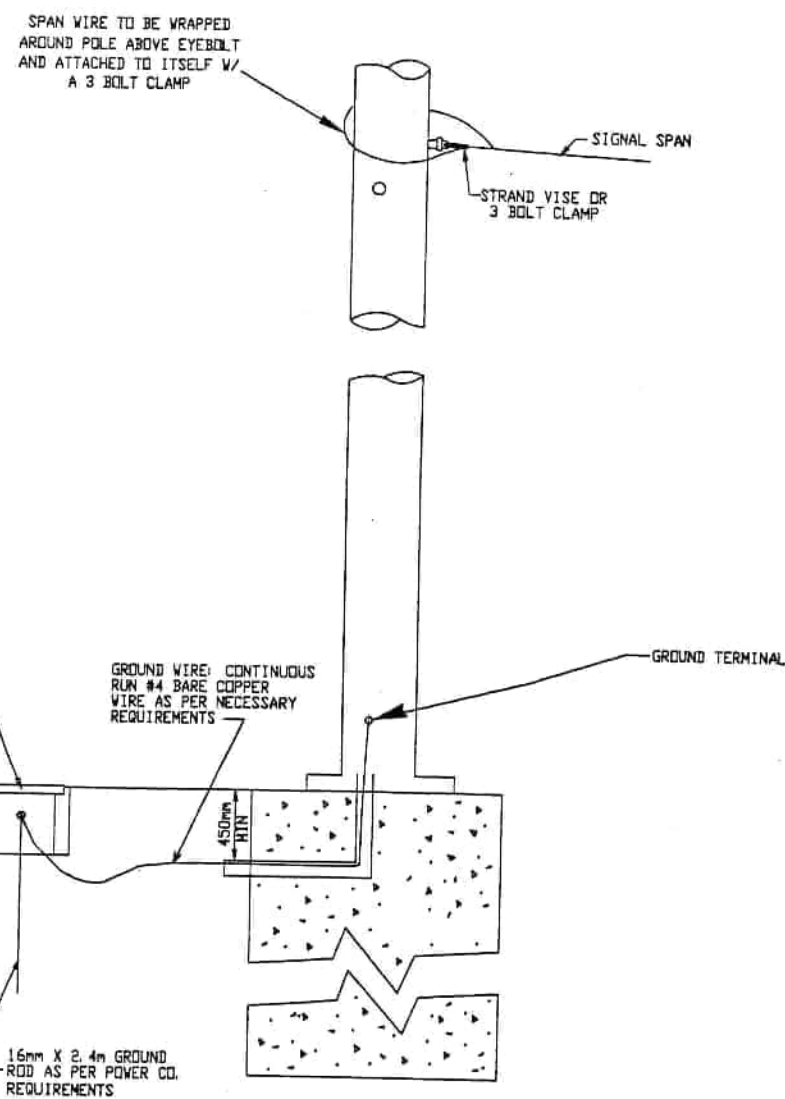


INSTALLATION AND GROUNDING DETAIL FOR SPAN WIRE POLE WITHOUT ELECTRICAL POWER SERVICE CONNECTION

INDUCTANCE LOOP WIRING DETAIL

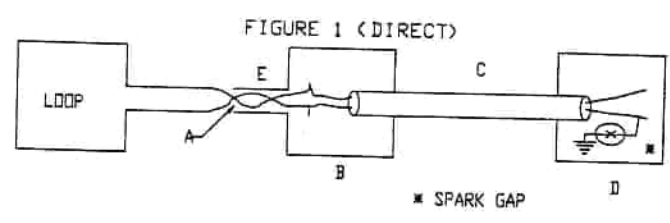

NOTE: THE TOTAL COMBINED LENGTH OF THE TWISTED PAIR IS 30m MAX.
THE ROAD LOOP IS CONNECTED THROUGH THE ENCAPSULATED LOOP LEAD-IN WIRES (TWISTED PAIR) TO THE MAIN SHIELDED LEAD-IN CABLE AT THE CURBSIDE JUNCTION BOX WHICH IN TURN RETURNS TO THE TERMINAL BLOCK IN THE MAIN CABINET.

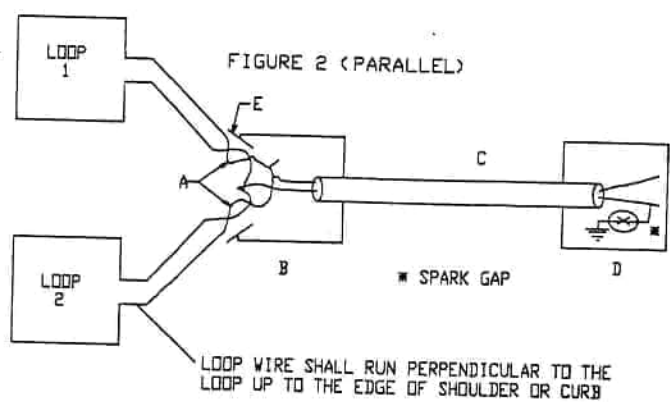

NOTE: THE TOTAL COMBINED LENGTH OF THE TWISTED PAIR IS 30m MAX.
TWO ROAD LOOPS WHEN LOCATED ADJACENT TO EACH OTHER, THESE ENCAPSULATED LOOP AND LOOP LEAD-IN WIRES (TWISTED PAIR) ARE CONNECTED IN PARALLEL WITHIN THE CURBSIDE JUNCTION BOX AND THEN PROCEED THROUGH THE SHIELDED LEAD-IN CABLE WHICH IN TURN GOES TO THE TERMINAL BLOCK IN THE MAIN CABINET.
THE CONFIGURATION OF FIG 2 MAY BE EXPANDED TO ACCOMMODATE ADDITIONAL LOOPS (UP TO 4) OF THE SAME PHASE.

LEGEND

- A - TWISTED PAIR LEAD-IN
- B - CURBSIDE JUNCTION BOX
- C - SHIELDED LEAD-IN CABLE
- D - MAIN CABINET AND MAIN CABINET PULL BOX
- E - FLEXIBLE LIQUID-TIGHT CONDUIT

SIGNAL 289PA

CLAY CENTRE

N.Y.S. Route 31
Town of Clay
County of Onondaga
State of New York

CLAY SOUTH DEVELOPMENT COMPANY, LLC

540 Towne Drive
Fayetteville, New York
13066

SRF
ASSOCIATES
TRAFFIC ENGINEERING & PLANNING CONSULTANTS

REVISIONS				
NO.	DATE	DESCRIPTION	REV.	CHKD
1	3/14/08	ADDED POLES	CHG	
2	7/17/08	REV'D DETAIL	CHG	

NOTE:
Unauthorized alteration or addition to this drawing is a violation of the New York State Education Law Article 145, Section 7206.

TRAFFIC SIGNAL PLAN
NYS ROUTE 31 @
CLAY SHOPPING CENTER DRIVE



Project Number: 26025.3
Drawing Number: Submission#1.dwg

TSP-5

Phase Times [1.1.1]								Coordination Patterns [2.4] and Coordination Split Tables [2.7.1]																				3289			
	1	2	3	4	5	6	7	8	Pat#	Cyc	Off	Split	Seq	Pat#	Cyc	Off	Split	Seq	Pat#	Cyc	Off	Split	Seq	Pat#	Cyc	Off	Split				
Min Green	4	10	4	4	4	10			1	0	0	1	1	13	0	0	13	1	25	0	0	0	1	37	0	0	0	1			
Gap, Ext	1	5	1	1	5	5			2	0	0	2	1	14	0	0	14	1	26	0	0	0	1	38	0	0	0	1			
Max 1	30	50	20	32	20	50			3	0	0	3	1	15	0	0	15	1	27	0	0	0	1	39	0	0	0	1			
Max 2									4	0	0	4	1	16	0	0	16	1	28	0	0	0	1	40	0	0	0	1			
Yel Clearance	4	4	3.5	3.5	4	4			5	0	0	5	1	17	0	0	17	1	29	0	0	0	1	41	0	0	0	1			
Red Clearance	2	2	3	3	2	2			6	0	0	6	1	18	0	0	18	1	30	0	0	0	1	42	0	0	0	1			
Walk			7			7			7	0	0	7	1	19	0	0	19	1	31	0	0	0	1	43	0	0	0	1			
Ped Clearance			29			27			8	0	0	8	1	20	0	0	20	1	32	0	0	0	1	44	0	0	0	1			
Red Revert									9	0	0	9	1	21	0	0	21	1	33	0	0	0	1	45	0	0	0	1			
Add Initial									10	0	0	10	1	22	0	0	22	1	34	0	0	0	1	46	0	0	0	1			
Max Initial									11	0	0	11	1	23	0	0	23	1	35	0	0	0	1	47	0	0	0	1			
Time B4 Reduct									12	0	0	12	1	24	0	0	24	1	36	0	0	0	1	48	0	0	0	1			
Cars B4 Reduct									Split		1	2	3	4	5	6	7	8	Split		1	2	3	4	5	6	7	8			
Time To Reduce									1	Coor	0	0	0	0	0	0	0	0	13	Coor	0	0	0	0	0	0	0	0			
Reduce By											NON	NON	NON	NON	NON	NON	NON	NON			NON	NON	NON	NON	NON	NON	NON				
Min Gap									2	Coor	0	0	0	0	0	0	0	0	14	Coor	0	0	0	0	0	0	0	0			
DyMaxLim											NON	NON	NON	NON	NON	NON	NON	NON			NON	NON	NON	NON	NON	NON	NON				
Max Step									3	Coor	0	0	0	0	0	0	0	0	15	Coor	0	0	0	0	0	0	0	0			
Options [1.1.2]	1	2	3	4	5	6	7	8			NON	NON	NON	NON	NON	NON	NON	NON			NON	NON	NON	NON	NON	NON	NON	NON			
Enable	ON	ON	ON	ON	ON	ON			4	Coor	0	0	0	0	0	0	0	0	16	Coor	0	0	0	0	0	0	0	0			
Min Recall											NON	NON	NON	NON	NON	NON	NON	NON			NON	NON	NON	NON	NON	NON	NON				
Max Recall									5	Coor	0	0	0	0	0	0	0	0	17	Coor	0	0	0	0	0	0	0	0			
Ped Recall											NON	NON	NON	NON	NON	NON	NON	NON			NON	NON	NON	NON	NON	NON	NON				
Soft Recall		ON				ON			6	Coor	0	0	0	0	0	0	0	0	18	Coor	0	0	0	0	0	0	0	0			
Lock Calls		ON				ON					NON	NON	NON	NON	NON	NON	NON	NON			NON	NON	NON	NON	NON	NON	NON				
Auto Flash Entry									7	Coor	0	0	0	0	0	0	0	0	19	Coor	0	0	0	0	0	0	0	0			
Auto Flash Exit											NON	NON	NON	NON	NON	NON	NON	NON			NON	NON	NON	NON	NON	NON	NON				
Dual Entry		ON				ON			8	Coor	0	0	0	0	0	0	0	0	20	Coor	0	0	0	0	0	0	0	0			
Enable Simul Gap	ON	ON	ON	ON	ON	ON	ON	ON			NON	NON	NON	NON	NON	NON	NON	NON			NON	NON	NON	NON	NON	NON	NON				
Gaurantee Passage									9	Coor	0	0	0	0	0	0	0	0	21	Coor	0	0	0	0	0	0	0	0			
Rest In Walk											NON	NON	NON	NON	NON	NON	NON	NON			NON	NON	NON	NON	NON	NON	NON				
Conditon Service									10	Coor	0	0	0	0	0	0	0	0	22	Coor	0	0	0	0	0	0	0	0			
Non-Actuated 1											NON	NON	NON	NON	NON	NON	NON	NON			NON	NON	NON	NON	NON	NON	NON				
Non-Actuated 2									11	Coor	0	0	0	0	0	0	0	0	23	Coor	0	0	0	0	0	0	0	0			
Add Init Calc											NON	NON	NON	NON	NON	NON	NON	NON			NON	NON	NON	NON	NON	NON	NON				
Options+ [1.1.3]	1	2	3	4	5	6	7	8	12	Coor	0	0	0	0	0	0	0	0	24	Coor	0	0	0	0	0	0	0	0			
Reservice											NON	NON	NON	NON	NON	NON	NON	NON			NON	NON	NON	NON	NON	NON	NON				
PedClr Thru Yel									Page#																					Red Revert	3
Skip Red No Call									1	8 Phase Times/Options; Patterns/Splits; Ring Startup; Coord/Flash Mode; Unit Param																				MCE Timeout	0
Red Rest									1A&1B	16 Phase Times/Options; Patterns/Splits; Ring Startup; Coord/Flash Mode; Unit Param																				Feature Profile	0
Max II									2	Overlaps; Channel Settings; Coord Alt Table+ (values not associated with time-of-day)																				Free Ring Seq	1
Call Phase									3	Detection; Sample Time and Unit Parameters related to detection																				Auxswitch	STOPTM
Conflicting Phase									4	Preemption and Alternate Phase Time and Phase Options																				SDLC Retry	0
Omit Yellow									5	Annual Schedule																				TS2 Det Faults	ON
Ped Delay									6	Day Plans; Action Tables; Coord Alt Table+ (values varied by time-of-day)																				Auto Ped Clear	OFF
Grn/Ped Delay									7	Communications; Secutiry; I/O Setup																				SDLC Retry	0
3289 31 @ HOME DEPOT								8	Misc - Events/Alarms; Call/Inhibit/Redirect; P/OLAP Auto Flash; CIC; Misc Unit Param																				07/12/23	Page 1	

Overlap 1-16 Program Parm+ [1.5.2.1] [1.5.2.2]

Overlap Conflict Lock		OFF	Overlap Lock Inhibit		OFF	Parent Ph Clearance		OFF	Extra Included Ph		ON		
1	Included Ø	3				Type	NORMAL		Included Ø			Type	NORMAL
	Modifier Ø					Gm			9	Modifier Ø		Gm	
	Conflict Ø					Yel	3.5			Conflict Ø		Yel	3.5
	Conflict Olap					Red	1.5		I	Conflict Olap		Red	1.5
A	Conflict Ped					LG				Conflict Ped		LG	
	Included Ø	4				Type	NORMAL		Included Ø			Type	NORMAL
	Modifier Ø					Gm			10	Modifier Ø		Gm	
	Conflict Ø					Yel	3.5			Conflict Ø		Yel	3.5
2	Conflict Olap					Red	1.5		J	Conflict Olap		Red	1.5
	Conflict Ped					LG				Conflict Ped		LG	
	Included Ø	1				Type	NORMAL		Included Ø			Type	NORMAL
	Modifier Ø					Gm			11	Modifier Ø		Gm	
3	Conflict Ø					Yel	3.5			Conflict Ø		Yel	3.5
	Conflict Olap					Red	1.5		K	Conflict Olap		Red	1.5
	Conflict Ped					LG				Conflict Ped		LG	
	Included Ø	5				Type	NORMAL		Included Ø			Type	NORMAL
4	Modifier Ø					Gm			12	Modifier Ø		Gm	
	Conflict Ø					Yel	3.5			Conflict Ø		Yel	3.5
	Conflict Olap					Red	1.5		L	Conflict Olap		Red	1.5
	Conflict Ped					LG				Conflict Ped		LG	
5	Included Ø					Type	NORMAL		Included Ø			Type	NORMAL
	Modifier Ø					Gm			13	Modifier Ø		Gm	
	Conflict Ø					Yel	3.5			Conflict Ø		Yel	3.5
	Conflict Olap					Red	1.5		M	Conflict Olap		Red	1.5
E	Conflict Ped					LG				Conflict Ped		LG	
	Included Ø					Type	NORMAL		Included Ø			Type	NORMAL
	Modifier Ø					Gm			14	Modifier Ø		Gm	
	Conflict Ø					Yel	3.5			Conflict Ø		Yel	3.5
6	Conflict Olap					Red	1.5		N	Conflict Olap		Red	1.5
	Conflict Ped					LG				Conflict Ped		LG	
	Included Ø					Type	NORMAL		Included Ø			Type	NORMAL
	Modifier Ø					Gm			15	Modifier Ø		Gm	
7	Conflict Ø					Yel	3.5			Conflict Ø		Yel	3.5
	Conflict Olap					Red	1.5		O	Conflict Olap		Red	1.5
	Conflict Ped					LG				Conflict Ped		LG	
	Included Ø					Type	NORMAL		Included Ø			Type	NORMAL
8	Modifier Ø					Gm			16	Modifier Ø		Gm	
	Conflict Ø					Yel	3.5			Conflict Ø		Yel	3.5
	Conflict Olap					Red	1.5		P	Conflict Olap		Red	1.5
	Conflict Ped					LG				Conflict Ped		LG	

Channel Settings [1.8.1]

.....Channel ->>	1	2	3	4	5	6	7	8	9	10	11	12	13	14	15	16	17	18	19	20	21	22	23	24
Phase / Olap #	1	2	4	3	5	6	4	4	1	2	3	6	3											
Channel Type	VEH	VEH	VEH	VEH	VEH	VEH	OLP	VEH	OLP	OLP	PED	PED	OLP	VEH	VEH	VEH	VEH	VEH	VEH	VEH	VEH	VEH	VEH	VEH
Channel Flash	Red	Red	Red	Red	Red	Red	DRK	Red	DRK	DRK	DRK	DRK	DRK	Red	Red	Red	DRK	DRK	DRK	DRK	DRK	DRK	DRK	DRK
Alt Hz																								

Channel+ Settings [1.8.4]

.....Channel ->>	1	2	3	4	5	6	7	8	9	10	11	12	13	14	15	16	17	18	19	20	21	22	23	24
Flash Red+																								
Flash Yellow+																								
Flash Green+																								
Flash Inh Red+																								
Olap Ovrd																								

Coord Transition, CoordPhs [2.5]

Pat#	Short	Long	Dwell	No Shortway Ø		E-Yld	Offset	RetHld	Float	Min Veh Perm	Min Ped Perm
1	12	22		4	8		EndGRN				
2	12	22					EndGRN				
3	12	22					EndGRN				
4	12	22					EndGRN				
5	12	22					EndGRN				
6	12	22					EndGRN				
7	12	22					EndGRN				
8	12	22					EndGRN				
9	12	22					EndGRN				
10	12	22					EndGRN				
11	12	22					EndGRN				
12	12	22					EndGRN				
13	12	22					EndGRN				
14	12	22					EndGRN				
15	12	22					EndGRN				
16	12	22					EndGRN				
17	12	22					EndGRN				
18	12	22					EndGRN				
19	12	22					EndGRN				
20	12	22					EndGRN				
21	12	22					EndGRN				
22	12	22					EndGRN				
23	12	22					EndGRN				
24	12	22					EndGRN				
25							BegGRN				
26							BegGRN				
27							BegGRN				
28							BegGRN				
29							BegGRN				
30							BegGRN				
31							BegGRN				
32							BegGRN				
33							BegGRN				
34							BegGRN				
35							BegGRN				
36							BegGRN				
37							BegGRN				
38							BegGRN				
39							BegGRN				
40							BegGRN				
41							BegGRN				
42							BegGRN				
43							BegGRN				
44							BegGRN				
45							BegGRN				
46							BegGRN				
47							BegGRN				
48							BegGRN				

Channel Params[1.8.3]

C1 IO Mode User Single BIU Map SINGLE Invert Rail Input OFF

Veh Par 1-64 [5.1]										Veh Par 1-64 [5.1]										Vehicle Options 1-64 [5.2]										Vehicle Options 1-64 [5.2]										Parameters+ 1-64 [5.3]																															
Det #	Call Ø	Swi Ø	Dlay	Ext	Que	No Act	Max Pres	Err Cnt	Fail Time	Det #	Call Ø	Swi Ø	Dlay	Ext	Que	No Act	Max Pres	Err Cnt	Fail Time	Det #	Call	Ext	Que	Add Init	Red Lock	Yell Lock	occ	vol	Det #	Call	Ext	Que	Add Addlni	Red Lock	Yell Lock	occ	vol	Det #	cc G	cc Y	cc R	Dlay 1	Dlay 2	Type	Src																										
1	1		3				45	50	2	33							45	50		1	ON	ON		ON					33	ON	ON		ON					1								NORM																									
2	1		3				45	50	2	34							45	50		2	ON	ON		ON					34	ON	ON		ON					2								NORM																									
3	2						45	50	2	35							45	50		3	ON	ON		ON					35	ON	ON		ON					3								NORM																									
4	2						45	50	2	36							45	50		4	ON	ON		ON					36	ON	ON		ON					4								NORM																									
5	2						45	50	2	37							45	50		5	ON	ON		ON					37	ON	ON		ON					5								NORM																									
6	2						45	50	2	38							45	50		6	ON	ON		ON					38	ON	ON		ON					6								NORM																									
7	2						45	50	2	39							45	50		7	ON	ON		ON					39	ON	ON		ON					7								NORM																									
8	2						45	50	2	40							45	50		8	ON	ON		ON					40	ON	ON		ON					8								NORM																									
9	4						45	50	2	41							45	50		9	ON	ON		ON					41	ON	ON		ON					9								NORM																									
10	4		3				45	50	2	42							45	50		10	ON	ON		ON					42	ON	ON		ON					10								NORM																									
11	3		6				45	50	2	43							45	50		11	ON	ON		ON					43	ON	ON		ON					11								NORM																									
12	3		6				45	50	2	44							45	50		12	ON	ON		ON					44	ON	ON		ON					12								NORM																									
13	5		3				45	50	2	45							45	50		13	ON	ON		ON					45	ON	ON		ON					13								NORM																									
14	6						45	50	2	46							45	50		14	ON	ON		ON					46	ON	ON		ON					14								NORM																									
15	6						45	50	2	47							45	50		15	ON	ON		ON					47	ON	ON		ON					15								NORM																									
16	6						45	50	2	48							45	50		16	ON	ON		ON					48	ON	ON		ON					16								NORM																									
17	6						45	50	2	49							45	50		17	ON	ON		ON					49	ON	ON		ON					17								NORM																									
18	6						45	50	2	50							45	50		18	ON	ON		ON					50	ON	ON		ON					18								NORM																									
19	6						45	50		51							45	50		19	ON	ON		ON					51	ON	ON		ON					19								NORM																									
20	6						45	50		52							45	50		20	ON	ON		ON					52	ON	ON		ON					20								NORM																									
21	3		3				45	50		53							45	50		21	ON	ON		ON					53	ON	ON		ON					21								NORM																									
22	4		6				45	50		54							45	50		22	ON	ON		ON					54	ON	ON		ON					22								NORM																									
23	4		6				45	50		55							45	50		23	ON	ON		ON					55	ON	ON		ON					23								NORM																									
24	3						45	50		56							45	50		24	ON	ON		ON					56	ON	ON		ON					24								NORM																									
25							45	50		57							45	50		25	ON	ON		ON					57	ON	ON		ON					25								NORM																									
26							45	50		58							45	50		26	ON	ON		ON					58	ON	ON		ON					26								NORM																									
27							45	50		59							45	50		27	ON	ON		ON					59	ON	ON		ON					27								NORM																									
28							45	50		60							45	50		28	ON	ON		ON					60	ON	ON		ON					28								NORM																									
29							45	50		61							45	50		29	ON	ON		ON					61	ON	ON		ON					29								NORM																									
30							45	50		62							45	50		30	ON	ON		ON					62	ON	ON		ON					30								NORM																									
31							45	50		63							45	50		31	ON	ON		ON					63	ON	ON		ON					31								NORM																									
32							45	50		64							45	50		32	ON	ON		ON					64	ON	ON		ON					32								NORM																									
Parameters+ 1-64 [5.3]	Ped Det Parms [5.4]										Unit Paramters [1.2.1]									
Det #	occ Grm	occ Yell	occ Red	Dlay 1	Dlay 2	Type	Src	Det #	occ Grm	occ Yell	occ Red	Dlay 1	Dlay 2	Type	Src	Det #	occ Grm	occ Yell	occ Red	Dlay 1	Dlay 2	Type	Src	Det #	Call Ø	No Act	Max Pres	Err Cnt	TS2 Det Faults								ON																																		
																																Vol/Occ Report Parm [1.5.8]										Vol/Occ Period Minutes										0																			
																																Vol/Occ Period Minutes										Vol/Occ Period Minutes										15																			
33						NORM	44								NORM	55							NORM		1	3		15	
34						NORM	45								NORM	56							NORM		2	6		15	
35						NORM	46								NORM	57							NORM		3			15	
36						NORM	47								NORM	58							NORM		4			15	
37						NORM	48								NORM	59							NORM		5			15	
38						NORM	49								NORM	60							NORM		6			15	
39						NORM	50								NORM	61							NORM		7			15	
40						NORM	51								NORM	62							NORM		8			15	
41						NORM	52								NORM	63							NORM	
42						NORM	53								NORM	64							NORM	
43						NORM	54								NORM	### 31 @ HOME DEPOT	

7/12/2023Page 3

Pre #	Enable	Type	Output	Delay	MinDura
1	ON	RAIL	Dwell		
2	ON	RAIL	Dwell		
3	ON	EMERG	Dwell		
4	ON	EMERG	Dwell		
5	ON	EMERG	Dwell		
6	ON	EMERG	Dwell		

Pre #	MaxPres	MinGrn	MinWlk	PedClr	Co+Pre
1					ON
2					ON
3					ON
4					ON
5					ON
6					ON

Pre #	Track Grn	Min Dwell	Ext Dwell	PedClr+	Yel
1		2			
2		2			
3		2			
4		2			
5		2			
6		2			

Pre #	Red	Pattern	Skip
1			OFF
2			OFF
3			OFF
4			OFF
5			OFF
6			OFF

Pre #	Type	Min	Max
7	OFF		
8	OFF		
9	OFF		
10	OFF		

Stop Timer Over Preempt	OFF
Preempt or Ext Output	PRE
Max Seek Track Time	
Max Seek Dwell Time	

D Conn Mappings	None
Pre Invert Rail Input	OFF

[illegible][illegible]

Exit Phases [3.2]					Pre #	Lock	Override			Override	Flsh	Link	
Pre #	Exit Phase						Auto Flsh			Higher	Dwell		
1					1	ON		ON		ON		OFF	
2					2	ON		ON		ON		OFF	
3					3	ON		ON		ON		OFF	
4					4	ON		ON		ON		OFF	
5					5	ON		ON		ON		OFF	
6					6	ON		ON		ON		OFF	

[illegible]

[illegible]

C1-USER IO Map [1.8.9.1 In]

I1-1	1	Veh Call 1
I1-2	2	Veh Call 2
I1-3	3	Veh Call 3
I1-4	4	Veh Call 4
I1-5	5	Veh Call 5
I1-6	6	Veh Call 6
I1-7	7	Veh Call 7
I1-8	8	Veh Call 8
I2-1	9	Veh Call 9
I2-2	10	Veh Call 10
I2-3	11	Veh Call 11
I2-4	12	Veh Call 12
I2-5	13	Veh Call 13
I2-6	14	Veh Call 14
I2-7	15	Veh Call 15
I2-8	16	Veh Call 16
I3-1	17	Veh Call 17
I3-2	18	Veh Call 18
I3-3	19	Veh Call 19
I3-4	20	Veh Call 20
I3-5	21	Veh Call 21
I3-6	22	Veh Call 22
I3-7	23	Veh Call 23
I3-8	24	Veh Call 24
I4-1	189	Unused
I4-2	189	Unused
I4-3	189	Unused
I4-4	189	Unused
I4-5	189	Unused
I4-6	189	Unused
I4-7	229	33xCMUStop
I4-8	228	33xFlashSns
I5-1	129	Ped Call 1
I5-2	130	Ped Call 2
I5-3	189	Unused
I5-4	189	Unused
I5-5	189	Unused
I5-6	189	Unused
I5-7	189	Unused
I5-8	189	Unused
I6-1	189	Unused
I6-2	189	Unused
I6-3	189	Unused
I6-4	189	Unused
I6-5	189	Unused
I6-6	189	Unused
I6-7	189	Unused
I6-8	189	Unused

C1-USER IO Map [1.8.9.2 Out]

O1-1	1	Ch1 Red
O1-2	49	Ch1 Green
O1-3	2	Ch2 Red
O1-4	26	Ch2 Yellow
O1-5	50	Ch2 Green
O1-6	3	Ch3 Red
O1-7	27	Ch3 Yellow
O1-8	51	Ch3 Green
O2-1	4	Ch4 Red
O2-2	52	Ch4 Green
O2-3	5	Ch5 Red
O2-4	29	Ch5 Yellow
O2-5	53	Ch5 Green
O2-6	6	Ch6 Red
O2-7	30	Ch6 Yellow
O2-8	54	Ch6 Green
O3-1	7	Ch7 Red
O3-2	55	Ch7 Green
O3-3	8	Ch8 Red
O3-4	32	Ch8 Yellow
O3-5	56	Ch8 Green
O3-6	9	Ch9 Red
O3-7	33	Ch9 Yellow
O3-8	57	Ch9 Green
O4-1	10	Ch10 Red
O4-2	58	Ch10 Green
O4-3	11	Ch11 Red
O4-4	35	Ch11 Yellow
O4-5	59	Ch11 Green
O4-6	12	Ch12 Red
O4-7	36	Ch12 Yellow
O4-8	60	Ch12 Green
O5-1	28	Ch4 Yellow
O5-2	34	Ch10 Yellow
O5-3	25	Ch1 Yellow
O5-4	31	Ch7 Yellow
O5-5	115	Not Used
O5-6	115	Not Used
O5-7	115	Not Used
O5-8	114	Watchdog
O6-1	115	Not Used
O6-2	115	Not Used
O6-3	13	Ch13 Red
O6-4	37	Ch13 Yellow
O6-5	61	Ch13 Green
O6-6	14	Ch14 Red
O6-7	38	Ch14 Yellow
O6-8	62	Ch14 Green

C1-USER IO Map [1.8.9.2 Out]

O7-1	115	Not Used
O7-2	115	Not Used
O7-3	115	Not Used
O7-4	115	Not Used
O7-5	115	Not Used
O7-6	115	Not Used
O7-7	115	Not Used
O7-8	115	Not Used
C11S-USER IO Map [1.8.9.1 In]		
I4-1		
I4-2		
I4-3		
I4-4		
I7-1	189	Unused
I7-2	189	Unused
I7-3	189	Unused
I7-4	189	Unused
I7-5	189	Unused
I7-6	189	Unused
I7-7	189	Unused
I7-8	189	Unused
I8-1	189	Unused
I8-2	189	Unused
I8-3	189	Unused
I8-4	189	Unused
I8-5	189	Unused
I8-6	189	Unused
I8-7	189	Unused
I8-8	189	Unused
C11S-USER IO Map [1.8.9.2 Out]		
O8-1	115	Not Used
O8-2	115	Not Used
O8-3	115	Not Used
O8-4	115	Not Used
O8-5	115	Not Used
O8-6	115	Not Used
O8-7	115	Not Used
O8-8	115	Not Used

IO Logic [1.8.7]

Op1	Result	O1Fcn	Inv1	IO1	Opn1	O2Fcn	Inv2	IO2	Opn2	O3Fcn	Inv3	IO3	Opn3	Dly	Sec
I	0	=	----	-	I	0	----	-	I	0	----	-	I	0	DLY 0
I	0	=	----	-	I	0	----	-	I	0	----	-	I	0	DLY 0
I	0	=	----	-	I	0	----	-	I	0	----	-	I	0	DLY 0
I	0	=	----	-	I	0	----	-	I	0	----	-	I	0	DLY 0
I	0	=	----	-	I	0	----	-	I	0	----	-	I	0	DLY 0
I	0	=	----	-	I	0	----	-	I	0	----	-	I	0	DLY 0
I	0	=	----	-	I	0	----	-	I	0	----	-	I	0	DLY 0
I	0	=	----	-	I	0	----	-	I	0	----	-	I	0	DLY 0
I	0	=	----	-	I	0	----	-	I	0	----	-	I	0	DLY 0
I	0	=	----	-	I	0	----	-	I	0	----	-	I	0	DLY 0
I	0	=	----	-	I	0	----	-	I	0	----	-	I	0	DLY 0
I	0	=	----	-	I	0	----	-	I	0	----	-	I	0	DLY 0

Security Access Levels [8.2]

1	SWLOAD	22	None
2	SECURE	23	None
3	None	24	None
4	None	25	None
5	None	26	None
6	None	27	None
7	None	28	None
8	None	29	None
9	None	30	None
10	None	31	None
11	None	32	None
12	None	33	None
13	None	34	None
14	None	35	None
15	None	36	None
16	None	37	None
17	None	38	None
18	None	39	None
19	None	40	None
20	None	41	None
21	None	42	None

Security Access Levels [8.2]

43	None
44	None
45	None
46	None
47	None
48	None
49	None
50	None
51	None
52	None
53	None
54	None
55	None
56	None
57	None
58	None
59	None
60	None
61	None
62	None
63	None
64	None

Com Parameters [6.1]

Station ID	3289
Group ID	
Master ID	9015
Backup Time	0
SysUp Modem [6.1]	
Enable Modem	OFF
Idle Time	0
Dial Time	0
Tel:	
Alt:	

2070 Port Params [6.2]

Port	Baud Rate	FCM
SP1	9600	MODE 6
SP2	9600	MODE 6
SP3	19200	MODE 6
SP4	38400	MODE 6
SP5	1200	AUTO
SP6	1200	AUTO
SP7	1200	AUTO
SP8	1200	AUTO

2070 IP 1 Addressing [6.5]

Addressing				
Addr	192	168	0	100
Mask	255	255	255	0
Brdcst	0	0	0	0
GtWay	192	168	0	1
Port	0			

2070 IP 2 Addressing [6.5]

Addressing				
Addr	0	0	0	0
Mask	0	0	0	0
Brdcst	0	0	0	0
GtWay	0	0	0	0
Port	0			

2070 Port Binding Ports [6.6]

	Port	Echo	Mode
ASYN1	SP1	OFF	0
ASYN2	SP2	OFF	0
ASYN3	SP3	OFF	0
ASYN4	SP4	OFF	0
SYN1	SP5	SYN3	OFF
SYN2	OFF	SYN4	OFF

2070 Port Binding Functions [6.6]

Function	Channel	Function	Channel
TS2/CVM	None	SYSUp	ASYN2
CMU/MMU	None	SYSDown	ASYN1
Opticom	None	Shell	None
Loop Det.	None		
GPS	-		

#	Event / Alarm	Ev	Alr	Call Phases[1.1.5]								Redirect Phases[1.1.5]								Inhibit Phases[1.1.5]															
1	Power Up Alarm.	ON	ON	Ø	Ø	Phases Called By Ø						From	To	From	To	From	To	From	To	1	2	3	4	5	6	7	8	9	10	11	12	13	14	15	16
2	Stop Timing	ON	ON	1								1								1															
3	TS1 Cabinet Door	ON	ON	2								2								2															
4	Coordination Failure	ON	ON	3								3								3															
5	External Alarm # 1	ON	ON	4								4								4															
6	External Alarm # 2	ON	ON	5								5								5															
7	External Alarm # 3	ON	ON	6								6								6															
8	External Alarm # 4	ON	ON	7								7								7															
9	Closed Loop Disabled	ON	ON	8								8								8															
10	External Alarm # 5	ON	ON	9								9								9															
11	External Alarm # 6	ON	ON	10								10								10															
12	Manual Control Enable	ON	ON	11								11								11															
13	Coord Free Input	ON	ON	12								12								12															
14	Local Flash Input	ON	ON	13								13								13															
15	MMU Flash	ON	ON	14								14								14															
16	CMU Flash	ON	ON	15								15								15															
17	Cycle Fault	ON	ON	16								16								16															
18	Cycle Failure	ON	ON	Alt Call & Redirect # 1 [1.1.6.3]								Alt Inhibit Phases # 1 [1.1.6.3]																							
19	Coordination Fault	ON	ON	Col	Ø	Phases Called By Ø						1								1															
20	Controller Fault	ON	ON	1								1								1															
21	Detector SDLC Failure	ON	ON	2								2								2															
22	MMU SDLC Failure	ON	ON	3								3								3															
23	Critical SDLC Failure	ON	ON	4								4								4															
24	Reserved	ON	ON	5								5								5															
25	EEPROM CRC Fault	ON	ON	6								6								6															
26	Detector Diagnostic Failure	ON	ON	7								7								7															
27	BIU Detector Failure	ON	ON	8								8								8															
32	Queue detector alarm	ON	ON	Alt Call & Redirect # 2 [1.1.6.3]								Alt Inhibit Phases # 2 [1.1.6.3]																							
29	Ped Detector Fault	ON	ON	Col	Ø	Phases Called By Ø						1								1															
30	Coord Diagnostic Fault	ON	ON	1								1								1															
41	TempAlert Probe Ch. A	ON	ON	2								2								2															
42	TempAlert Probe Ch. B	ON	ON	3								3								3															
47	Coord Active	ON	ON	4								4								4															
48	Preempt Active	ON	ON	5								5								5															
49	Preempt 1 Input	ON	ON	6								6								6															
50	Preempt 2 Input	ON	ON	7								7								7															
51	Preempt 3 Input	ON	ON	8								8								8															
52	Preempt 4 Input	ON	ON	Coord, CIC Plans [2.3]								Unit Parameters [1.2.1]																							
53	Preempt 5 Input	ON	ON	CIC	CoØ	Grow	1	2	3	4	5	6	7	8	Allow Skip Yellow	OFF	Max Cycle Time																		
54	Preempt 6 Input	ON	ON	1	OFF										TOD Dim Enable	OFF	Cycle Fault Action	Alarm																	
55	Preempt 7 Input	ON	ON	2	OFF										Tone Disable	OFF																			
56	Preempt 8 Input	ON	ON	3	OFF										Diamond Mode	4Ph																			
57	Preempt 9 Input	ON	ON	4	OFF										Backup Time (s)	900																			
58	Preempt 10 Input	ON	ON	Auto Flash Phase/Olap Settings [1.4.2]																															
61	In Transition	ON	ON	Yel Ø											Cycle Fault Action	Alarm																			
81	FIO Status Alarm	ON	ON	Yel (olaps)											Enable Run Timer	ON	### 31 @ HOME DEPOT																		
																			07/12/23 Page 10																

FIELD CHANGE SHEET

THIS SHEET DOES NOT SUPERSEDE ANY SHEET
SEE SHEET 95F7 FOR APPROVAL SIGNATURES


KEY NUMBER, ITEM NUMBER, & DESCRIPTION

SEE ESTIMATE OF QUANTITIES SHEET FOR
A FULL DESCRIPTION OF THESE ITEMS.

02	203.02	UNCLASSIFIED EXCAVATION AND DISPOSAL
09	206.0320	10 CONDUIT EXCAV GRASS
17	619.1613	MAINTAIN TRAF SIGNAL EQUIP (REQ C)
18	662.60001515	FURNISHING ELEC. SERVICE
19	680.5001	POLE EXCAV. FOUNDATION
23	680.510501	PULLBOX- RECT.
24	680.520106	CONDUIT, STEEL, ZINC 2 NPS
25	680.520108	CONDUIT, STEEL, ZINC 3 NPS
26	680.520110	CONDUIT, STEEL, ZINC 4 NPS
27	680.53	CONDUIT JACKING OR BORING
29	680.53080305	CONDUIT, FLEXIBLE, 1 NPS
30	680.54	INDUCTANCE LOOP INSTALLATION
32	680.622130	MAST ARM 21ft, NOT HGT 38ft ARM
37	680.700603	RISER ASSEMBLY 1 NPS DIAMETER
39	680.71	SHIELDED LEAD IN CABLE
40	680.72	INDUCTANCE LOOP WIRE
42	680.730714	CABLE, 7 CONDUCTOR, 14 AWG
47	680.750618	SHIELDED COMM CABLE, 6 CONDUCTOR
48	680.77001105	MODIFY TRAFFIC INSTALLATION
50	680.80324515	INSTALL MICROCOMPUTER CABINET
53	680.810101	TSM 12 INCH, RED BALL, LED
54	680.810102	TSM 12 INCH, RED ARROW, LED
55	680.810103	TSM 12 INCH, YELLOW BALL, LED
56	680.810104	TSM 12 INCH, YELLOW ARROW, LED
57	680.810105	TSM 12 INCH, GREEN BALL, LED
58	680.810106	TSM 12 INCH, GREEN ARROW, LED
60	680.810601	SIG. SECT - POLYCARB - TYPE 1
61	680.8111	TRAFF. SIG. ASSEMBLY 1 WAY
70	680.8207	OVERHEAD SIGN ASSEMBLY, TYPE G
75	680.8092	01 ELEC METER SOCKET, SINGLE PHASE
80	680.94998008	INSTALL ELEC DISCON/GEN
82	680.95010615	SERVICE CBL 1 CONDUCT NO. 6 AWG
83	640.10	WHITE PAINT REFLECT PAVE STRIPES
84	645.81	TYPE A SIGN POSTS
87	680.62236010	MAST ARM 23ft, NOT HGT 60ft ARM
88	680.81990003	TRAFFIC SIGNAL BACK PLATES
103	645.5102	GROUND-MOUNTED SIGN PANEL
105	203.03	EMBANKMENT IN PLACE

NOTES

- CONTRACTOR SHALL PROVIDE 14 DAYS NOTICE TO THE REGIONAL TRAFFIC SAFETY AND MOBILITY GROUP AT (315)428-4064 TO PROVIDE THE CONTROLLER CABINET AND ELECTRICAL DISCONNECT/GENERATOR TRANSFER SWITCH, ITEM 680.94998008.
- THE CONTRACTOR SHALL LEVEL A 10' X 10' AREA ON THE SIDE OF THE POLE WHERE THE CONTROLLER WILL BE PLACED. THIS WORK WILL BE PAID FOR UNDER 203.03 - EMBANKMENT IN PLACE.
- THE CONTRACTOR SHALL INSTALL NEW 48" X 48" "SIGNAL AHEAD" SIGN (W3-3) WITH 18" X 18", FLUORESCENT ORANGE SIGN MARKERS (2-NYWT-15) 360' FROM THE STOP BAR LINES ON BOTH SOULE ROAD APPROACHES. THIS WORK WILL BE PAID FOR UNDER ITEMS: 645.5102 - GROUND-MOUNTED SIGN PANELS LESS THAN OR EQUAL TO 30 SF WITH Z-BARS 645.81 - TYPE A SIGN POSTS
- ITEMS 680.750618 - SHIELDED COMMUNICATION CABLE, 6 CONDUCTORS, 18AWG, SHALL BE RUN TO THE MICROCOMPUTER CABINET AT THE INTERSECTION OF ROUTE 31 AND SOULE ROAD. ITEMS 206.03200010, 680.520106, AND 680.510501 SHALL BE USED FOR THE INSTALLATION OF THE COMMUNICATION CABLE TO THE PULLBOX FOR THE LOOPS ON SOULE ROAD FOR THE ROUTE 31 AND SOULE ROAD INTERSECTION. THE COMMUNICATION CABLE SHALL BE RUN IN THE EXISTING CONDUIT AFTER THIS POINT TO THE EXISTING CONTROLLER. THE MAXIMUM DISTANCES BETWEEN PULLBOXES FOR THIS RUN IS 200'.
- ITEM NO. 680.77001105 - MODIFY TRAFFIC SIGNAL INSTALLATION SHALL INCLUDE ANY WORK NECESSARY TO MODIFY THE EXISTING PULLBOX ADJACENT TO THE CONTROLLER CABINET AT THE INTERSECTION OF ROUTE 31 AND SOULE ROAD TO ACCEPT THE NEW RUN OF THE SHIELDED COMMUNICATION CABLE.

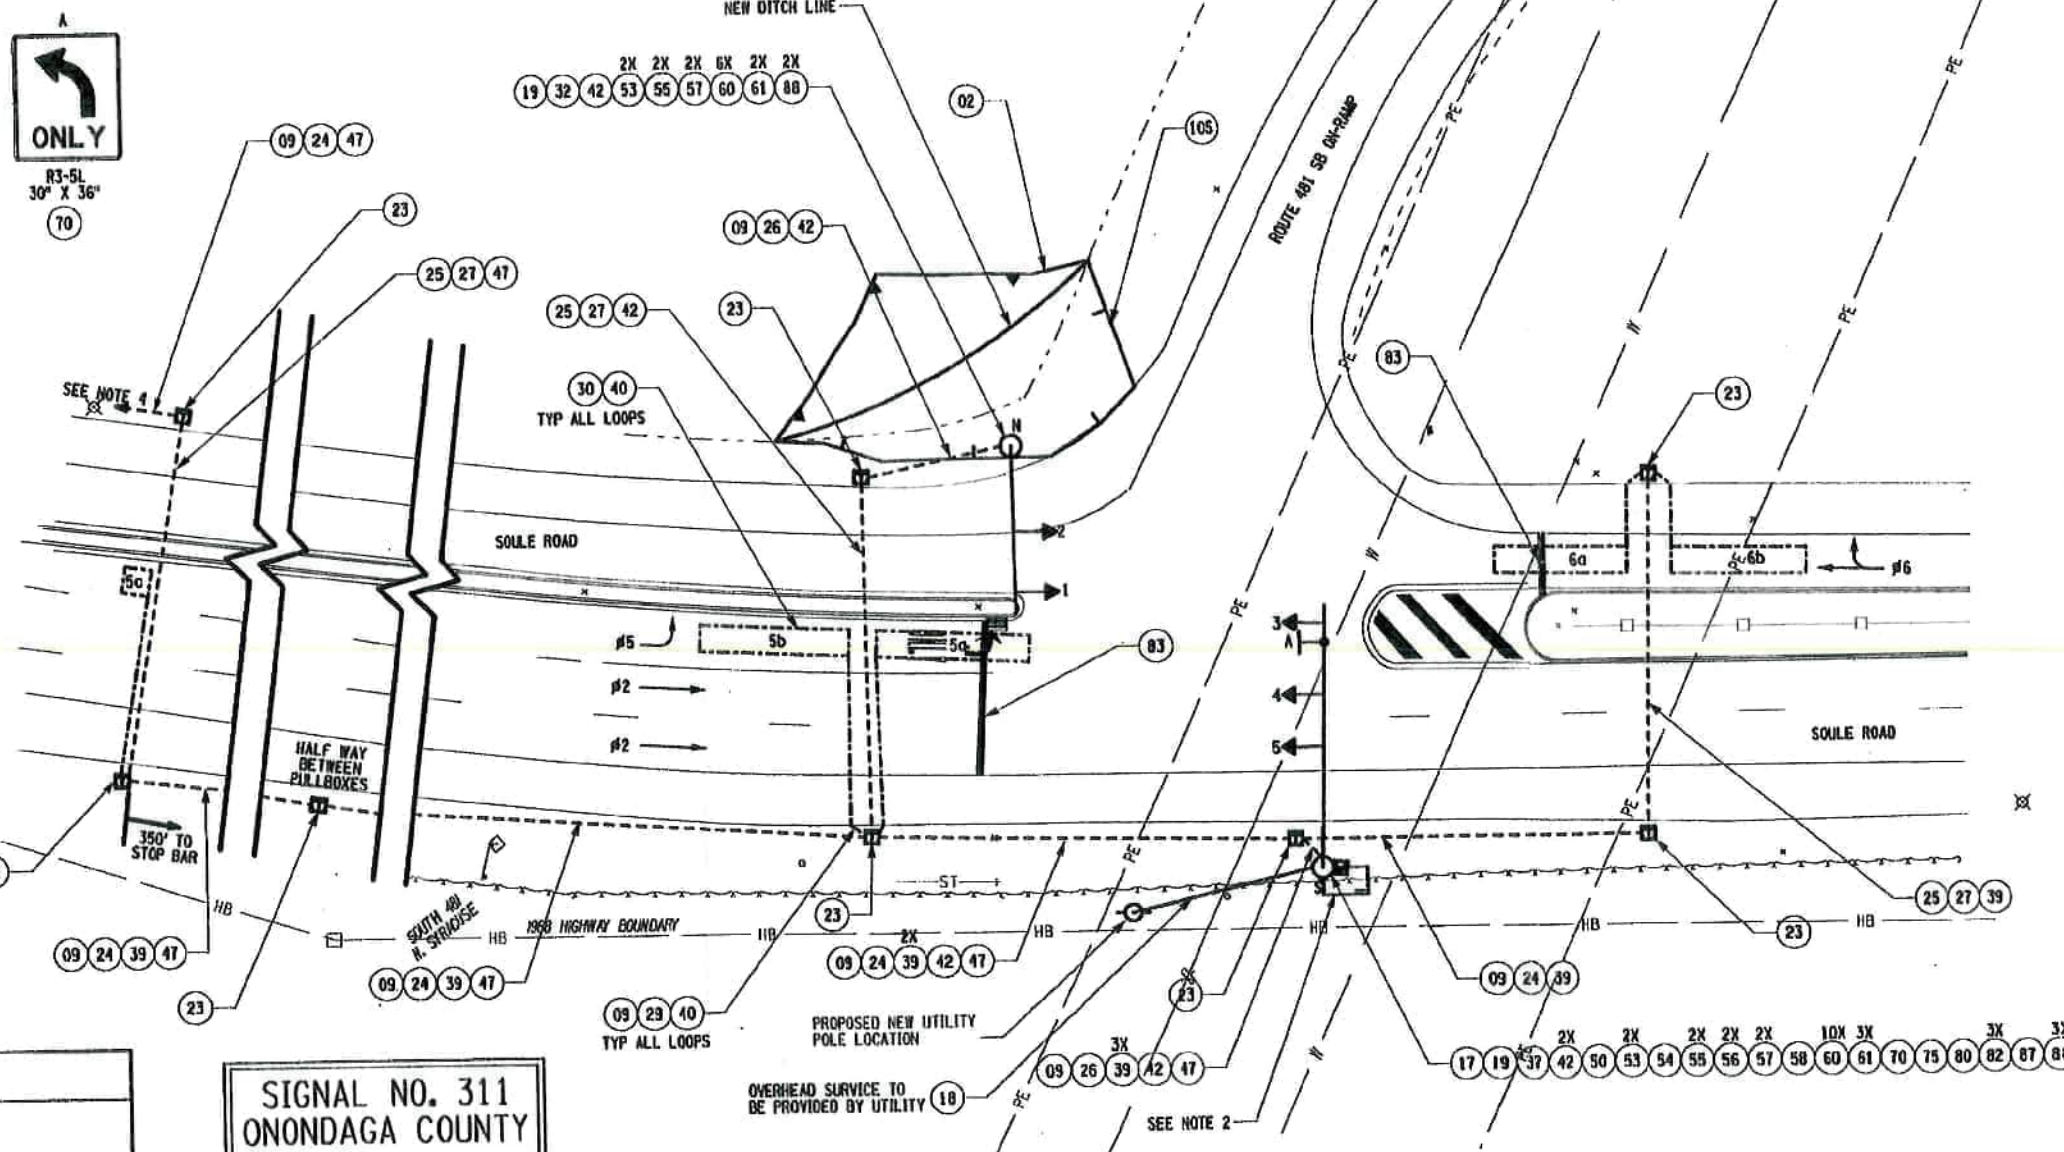

AFFIX SEAL:
ON:

ALTERED BY:
ON:



AS-BUILT REVISIONS
DESCRIPTION OF ALTERATIONS:

2013-2014 TRAFFIC SIGNAL REQUIREMENTS CONTRACT
ROUTE 481 SB RAMP AT SOULE ROAD
TOWN OF CLAY
COUNTY: ONONDAGA

PIN 3806.15
RTE 481

BRIDGES

CULVERTS

ALL DIMENSIONS IN FT UNLESS OTHERWISE NOTED
TRAFFIC SIGNAL NO. 311 - PLAN

CONTRACT NUMBER
D262333

DRAWING NO. TSP-71

SHEET NO. 95F5

IT IS A VIOLATION OF LAW FOR ANY PERSON, UNLESS THEY ARE ACTING UNDER THE DIRECTION OF A LICENSED PROFESSIONAL ENGINEER, ARCHITECT, LANDSCAPE ARCHITECT, OR LAND SURVEYOR, TO ALTER AN ITEM IN ANY WAY. IF AN ITEM BEARING THE STAMP OF A LICENSED PROFESSIONAL IS ALTERED, THE ALTERING ENGINEER, ARCHITECT, LANDSCAPE ARCHITECT, OR LAND SURVEYOR SHALL STAMP THE DOCUMENT AND INCLUDE THE NOTATION "ALTERED BY" FOLLOWED BY THEIR SIGNATURE, THE DATE OF SUCH ALTERATION, AND A SPECIFIC DESCRIPTION OF THE ALTERATION.

NEW YORK STATE DEPARTMENT OF TRANSPORTATION REGION 1

DOCUMENT NAME: 380615.CPH_TSP_SIG311.dgn

FILE NAME = 380615.CPH_TSP_SIG311.dgn
DATE/TIME = 12-NOV-2014 09:25
USER = joel.turt

DESIGN SUPERVISOR E. RODRIGUEZ

JOB MANAGER B. COREY

DESIGN J. FLINT

CHECK

DRAFTING

CHECK

PROJECT MANAGER

FILE NAME = 380615.cph.tbl.sig311.dgn
DATE/TIME = 07-NOV-2014 13:48
USER = JoeFlint

PROJECT MANAGER

CHECK

DRAFTING

CHECK

DESIGN J. FLINT


JOB MANAGER B. COREY

DESIGN SUPERVISOR E. RODRIGUEZ

SIGNAL OPERATIONS SPECIFICATIONS TABLE OF SWITCH PACKS						
SIGNAL NO. 311 ONONDAGA COUNTY						
SWITCH PACK	FUNCTION	FACE NO./S	FLASH PLUG	INDICATIONS	TERMINAL	WIRING BOARD
SP 1	#2	4,5	R	R Y G GROUND WIRE	SP 1R SP 1Y SP 1G GROUND BUS	14/TC-1-R 14/TC-1-Y 14/TC-1-G 14/TC-1-W
SP 2	#6	1,2	R	←G→ GROUND WIRE	SP 2R SP 2Y SP 2G GROUND BUS	14/TC-3-R 14/TC-3-Y 14/TC-3-G 14/TC-3-W
SP 3	OLAP A (#5)	3	W	R Y G GROUND WIRE	SP 3R SP 3Y SP 3G GROUND BUS	14/TC-2-R 14/TC-2-Y 14/TC-2-G 14/TC-2-W
SP 4				GROUND WIRE	SP 4R SP 4Y SP 4G GROUND BUS	
SP 5				GROUND WIRE	SP 5R SP 5Y SP 5G GROUND BUS	
SP 6				GROUND WIRE	SP 6R SP 6Y SP 6G GROUND BUS	
SP 7				GROUND WIRE	SP 7R SP 7Y SP 7G GROUND BUS	
SP 8				GROUND WIRE	SP 8R SP 8Y SP 8G GROUND BUS	
SP 9				GROUND WIRE	SP 9R SP 9Y SP 9G GROUND BUS	
SP 10	#5	3	R	←R→ ←Y→ ←G→ GROUND WIRE	SP 10R SP 10Y SP 10G GROUND BUS	14/TC-2-R 14/TC-2-Y 14/TC-2-G 14/TC-2-W
SP 11				GROUND WIRE	SP 11R SP 11Y SP 11G GROUND BUS	
SP 12				GROUND WIRE	SP 12R SP 12Y SP 12G GROUND BUS	
SP 13				GROUND WIRE	SP 13R SP 13Y SP 13G GROUND BUS	

14 / 19C - 1 - R / B
XX / XXX - X - X / X
AWG
NO. OF CONDUCTORS
CONDUCTOR CABLE NO.
TRACER COLOR
WIRE COLOR
COLOR: (R) RED, (O) ORANGE, (G) GREEN, (B) BLUE, (W) WHITE, (B) BLACK
KEY FOR WIRE COLOR CODE

TABLE OF CLEARANCES						
		FROM				
TO	G	X	R	←G→	←Y→	←R→
	R	Y	R	X	X	X
	←G→	X	R	X	←Y→	←R→
	←Y→	X	R	←R→	X	←Y→
	←R→	X	R	←Y→	←R→	X

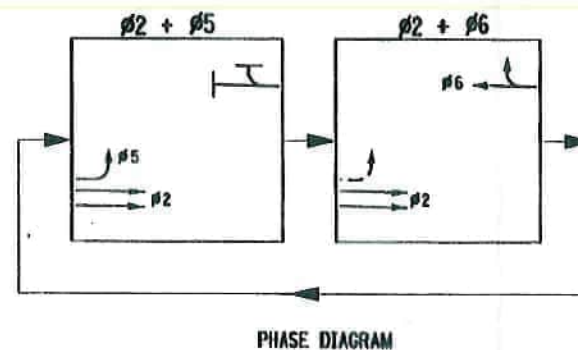

LEGEND:

- G = CIRCULAR GREEN
- ←G→ = LEFT GREEN ARROW
- G→ = RIGHT GREEN ARROW
- ↑G = VERTICAL GREEN ARROW
- R = CIRCULAR RED
- ←R→ = LEFT RED ARROW
- R→ = RIGHT RED ARROW
- Y = CIRCULAR YELLOW
- ←Y→ = LEFT YELLOW ARROW
- Y→ = RIGHT YELLOW ARROW
- ↑Y = FLASHING YELLOW ARROW

TABLE OF OPERATIONS						
FACE	R	R	←R→	→R→	Y	Y
	Y	Y	←Y→	→Y→	G	G
PHASE	1	2	3	4	5	
#2	R	R	←Y→	G	G	
#5	R	R	←G→	R	R	
#6	G	G	←R→	R	R	
#2 + #5	R	R	←G→	G	G	
#2 + #6	G	G	←Y→	G	G	
EMERGENCY FLASH	FR	FR	FR	FR	FR	

FIELD CHANGE SHEET

THIS SHEET DOES NOT SUPERSEDE ANY SHEET
SEE SHEET 95F7 FOR APPROVAL SIGNATURES

AFFIX SEAL: ON	ALTERED BY: ON

SIGNAL NO. 311
ONONDAGA COUNTY

AS-BUILT REVISIONS
DESCRIPTION OF ALTERATIONS:

2013-2014 TRAFFIC SIGNAL REQUIREMENTS CONTRACT

ROUTE 481 SB AT SOULE

TOWN OF CLAY

COUNTY: ONONDAGA

PIN 3806.15
RTE 481

BRIDGES

CULVERTS

ALL DIMENSIONS IN FT UNLESS OTHERWISE NOTED

TRAFFIC SIGNAL NO. 311 - TABLES

CONTRACT NUMBER

D262333

DRAWING NO. TSP-72


SHEET NO. 95F6

IT IS A VIOLATION OF LAW FOR ANY PERSON, UNLESS THEY ARE ACTING UNDER THE DIRECTION OF A LICENSED PROFESSIONAL ENGINEER, ARCHITECT, LANDSCAPE ARCHITECT, OR LAND SURVEYOR, TO ALTER AN ITEM IN ANY WAY. IF AN ITEM BEARING THE STAMP OF A LICENSED PROFESSIONAL IS ALTERED, THE ALTERING ENGINEER, ARCHITECT, LANDSCAPE ARCHITECT, OR LAND SURVEYOR SHALL STAMP THE DOCUMENT AND INCLUDE THE NOTATION "ALTERED BY" FOLLOWED BY THEIR SIGNATURE, THE DATE OF SUCH ALTERATION, AND A SPECIFIC DESCRIPTION OF THE ALTERATION.

NEW YORK STATE DEPARTMENT OF TRANSPORTATION REGION 03
DOCUMENT NAME: 380615.cph.tbl.sig311.dgn

FIELD CHANGE SHEET

THIS SHEET DOES NOT SUPERSEDE ANY SHEET
SEE THIS SHEET FOR APPROVAL SIGNATURES

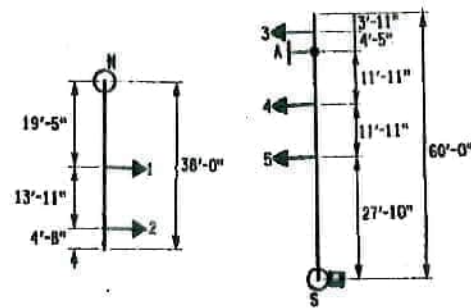

MAST ARM DIAGRAMS

THE MAST ARM DIAGRAMS SHOULD BE USED FOR INITIAL LAYOUT ONLY. CONTRACTOR SHOULD FIELD VERIFY THAT THE SIGN HEAD LAYOUT IS IN ACCORDANCE WITH THE SIGNAL HEAD ALIGNMENT AS SHOWN IN THESE PLANS. FINAL LOCATIONS SHALL BE SHOWN ON THE AS-BUILT PLANS.

MAST ARM LOADING TABLE							
SIGNAL NO. 311				ONONDAGA COUNTY			
MAST ARM	HEADS	TYPE	DESCRIPTION	WEIGHT	PROJECTED AREA	FOOTING** MOMENTS	FOOTING TYPE
S	3, 4, 5	60 FT ARM 23 FT HGT	*** 3 - 5 SECTION FACE • 3 OVERHEAD SIGN • OVERHEAD SIGN	3 AT 101 LB EA 3 AT 75 LB EA 1 AT 120 LB EA	3 AT 16.7 SF EA 3 AT 7.5 SF EA 1 AT 12 SF EA	190.71 FT-KIP	K, L, M - 12
N	1, 2	38 FT ARM 21 FT HGT	*** 2 - 5 SECTION FACE • 2 OVERHEAD SIGN • OVERHEAD SIGN	2 AT 101 LB EA 2 AT 75 LB EA 1 AT 120 LB EA	2 AT 16.7 SF EA 2 AT 7.5 SF EA 1 AT 12 SF EA	121.92 FT-KIP	J, K, L, M - 9

* ONE ADDITIONAL SIGNS INCLUDED BASED UPON ANTICIPATED LOADING.

** TABLE BASED UPON POSSIBLE FUTURE LOADING NEEDS. THE POLE MANUFACTURER AND CONTRACTOR SHALL BE RESPONSIBLE TO DESIGN THE SIGNAL POLE AND MAST ARM TO MEET THESE FUTURE NEEDS.

*** ALL SIGNAL HEADS SHOULD HAVE BACKPLATES FOR CALCULATIONS. BACKPLATES SHALL BE INSTALLED ON ALL SIGNAL HEADS.

SIGNAL NO. 311
ONONDAGA COUNTY

ESTIMATE OF QUANTITIES				ONONDAGA COUNTY	
KEY NO.	ITEM NO.	DESCRIPTION	UNIT	QUANTITY	
(02)	203.02	UNCLASSIFIED EXCAVATION AND DISPOSAL	CY	48	
(08)	206.0320..10	TRAFFIC SIGNAL CONDUIT EXCAVATION AND RESTORATION IN GRASS AND UNPAVED AREAS	LF	950	
(17)	619.1613	MAINTAIN TRAFFIC SIGNAL EQUIPMENT REQUIREMENT C)	INT MO	6	
(18)	662.60001515	FURNISHING ELECTRICAL SERVICE	LS	1	
(19)	680.5001	POLE EXCAVATION & CONCRETE FOUNDATION	CY	9	
(23)	680.510501	PULLBOX - RECTANGULAR 26 X 18 INCH	EA	10	
(24)	680.520106	CONDUIT, METAL STEEL, ZINC COATED, 2 NPS	LF	900	
(25)	680.520108	CONDUIT, METAL STEEL, ZINC COATED, 3 NPS	LF	250	
(26)	680.520110	CONDUIT, METAL STEEL, ZINC COATED, 4 NPS	LF	45	
(27)	680.53	CONDUIT JACKING OR BORING	LF	250	
(29)	680.53080305	CONDUIT, FLEXIBLE LIQUID TIGHT, NON-METALLIC 1 NPS DIAMETER	LF	25	
(30)	680.54	INDUCTANCE LOOP INSTALLATION	LF	500	
(32)	680.632138	TRAFFIC SIGNAL POLE-- MAST ARM, 21 = MOUNTING HEIGHT IN FEET, 38 LENGTH IN FEET	EA	1	
(37)	680.700603	RISER ASSEMBLY, 1 NPS DIAMETER	EA	1	
(39)	680.71	SHIELDED LEAD IN CABLE	LF	700	
(40)	680.72	INDUCTANCE LOOP WIRE	LF	1300	
(42)	680.730714	SIGNAL CABLE, 7 CONDUCTORS, 14AWG	LF	425	
(47)	680.750618	SHIELDED COMMUNICATION CABLE, 6 CONDUCTORS, 18AWG	LF	1050	
(48)	680.77001105	MODIFY TRAFFIC SIGNAL INSTALLATION - LOCATION 11	EA	1	
(50)	680.80324515	INSTALL MICROCOMPUTER CABINET	EA	1	
(53)	680.810101	TRAFFIC SIGNAL MODULE - 12 INCH, RED BALL, LED	EA	4	
(54)	680.810102	TRAFFIC SIGNAL MODULE - 12 INCH, RED ARROW, LED	EA	1	
(55)	680.810103	TRAFFIC SIGNAL MODULE - 12 INCH, YELLOW BALL, LED	EA	4	
(56)	680.810104	TRAFFIC SIGNAL MODULE - 12 INCH, YELLOW ARROW, LED	EA	2	
(57)	680.810105	TRAFFIC SIGNAL MODULE - 12 INCH, GREEN BALL, LED	EA	4	
(58)	680.810106	TRAFFIC SIGNAL MODULE - 12 INCH, GREEN ARROW, LED	EA	1	
(60)	680.810601	TRAFFIC SIGNAL SECTION - POLYCARBONATE - TYPE 1, 12 INCH	EA	16	
(61)	680.8111	TRAFFIC SIGNAL BRACKET ASSEMBLY 1 WAY	EA	5	
(70)	680.8207	OVERHEAD SIGN ASSEMBLY, TYPE D	EA	1	
(75)	680.90920103	ELECTRIC METER CHANNEL, 100 AMPERE, SINGLE PHASE, 240 VOLT FOR TRAFFIC SIGNAL INSTALLATION	EA	1	
(80)	680.94998008	INSTALL ELECTRICAL DISCONNECT/GENERATOR SWITCH-STATE SUPPLIED	EA	1	
(82)	680.95010615	SERVICE CABLE, 1 CONDUCTOR, NO. 6 AWG	LF	45	
(84)	645.81	TYPE A SIGN POSTS	EA	2	
(87)	680.62236010	TRAFFIC SIGNAL POLE--MAST ARM, 23 = MOUNTING HEIGHT IN FEET, 60 LENGTH IN FEET	EA	1	
(88)	680.81990003	TRAFFIC SIGNAL BACK PLATES WITH YELLOW REFLECTIVE TAPE	EA	5	
(103)	645.5102	GROUND-MOUNTED SIGN PANELS LESS THAN OR EQUAL TO 30 SF WITH Z-BARS	SF	19	
(105)	203.03	EMBANKMENT IN PLACE	CY	65	

SIGNATURES ON THIS
SHEET APPROVE SHEETS:
95F5, 95F6, 95F7

George R. Doreville Jr.
REGIONAL DESIGN ENGINEER

11/10/14
DATE

John A. Smith
REGIONAL CONSTRUCTION ENGINEER

11/12/14
DATE

Diana J. Hagan
REGIONAL TRAFFIC ENGINEER

11/10/14
DATE

AS-BUILT REVISIONS
DESCRIPTION OF ALTERATIONS:

2013-2014 TRAFFIC SIGNAL REQUIREMENTS CONTRACT
ROUTE 481 SB RAMP AT SOULE ROAD
TOWN OF CLAY
COUNTY: ONONDAGA

PIN 3806.15
RTE 481

BRIDGES

CURVERTS

ALL DIMENSIONS IN FT UNLESS OTHERWISE NOTED

TRAFFIC SIGNAL NO. 311 - QUANTITIES

CONTRACT NUMBER

D262333

DRAWING NO. TSP-73-69

SHEET NO. 95F7 05F1

IT IS A VIOLATION OF LAW FOR ANY PERSON, UNLESS THEY ARE ACTING UNDER THE DIRECTION OF A LICENSED PROFESSIONAL ENGINEER, ARCHITECT, LANDSCAPE ARCHITECT, OR LAND SURVEYOR, TO ALTER AN ITEM IN ANY WAY. IF AN ITEM BEARING THE STAMP OF A LICENSED PROFESSIONAL IS ALTERED, THE ALTERING ENGINEER, ARCHITECT, LANDSCAPE ARCHITECT, OR LAND SURVEYOR SHALL STAMP THE DOCUMENT AND INCLUDE THE NOTATION "ALTERED BY:" FOLLOWED BY THEIR SIGNATURE, THE DATE OF SUCH ALTERATION, AND A SPECIFIC DESCRIPTION OF THE ALTERATION.

NEW YORK STATE DEPARTMENT OF TRANSPORTATION REGION 03

DOCUMENT NAME: 380615.cph.qty.sig311.dgn

Phase Times [1.1.1]								Coordination Patterns [2.4] and Coordination Split Tables [2.7.1]																				3311			
	1	2	3	4	5	6	7	8	Pat#	Cyc	Off	Split	Seq	Pat#	Cyc	Off	Split	Seq	Pat#	Cyc	Off	Split	Seq	Pat#	Cyc	Off	Split				
Min Green		15			10	15			1	0	0	1	1	13	0	0	13	1	25	0	0	0	1	37	0	0	0	1			
Gap, Ext					3	1.5			2	0	0	2	1	14	0	0	14	1	26	0	0	0	1	38	0	0	0	1			
Max 1		30			40	30			3	0	0	3	1	15	0	0	15	1	27	0	0	0	1	39	0	0	0	1			
Max 2									4	0	0	4	1	16	0	0	16	1	28	0	0	0	1	40	0	0	0	1			
Yel Clearance		4			3	4			5	0	0	5	1	17	0	0	17	1	29	0	0	0	1	41	0	0	0	1			
Red Clearance		1.5			2	1.5			6	0	0	6	1	18	0	0	18	1	30	0	0	0	1	42	0	0	0	1			
Walk									7	0	0	7	1	19	0	0	19	1	31	0	0	0	1	43	0	0	0	1			
Ped Clearance									8	0	0	8	1	20	0	0	20	1	32	0	0	0	1	44	0	0	0	1			
Red Revert									9	0	0	9	1	21	0	0	21	1	33	0	0	0	1	45	0	0	0	1			
Add Initial									10	0	0	10	1	22	0	0	22	1	34	0	0	0	1	46	0	0	0	1			
Max Initial									11	0	0	11	1	23	0	0	23	1	35	0	0	0	1	47	0	0	0	1			
Time B4 Reduct									12	0	0	12	1	24	0	0	24	1	36	0	0	0	1	48	0	0	0	1			
Cars B4 Reduct									Split		1	2	3	4	5	6	7	8	Split		1	2	3	4	5	6	7	8			
Time To Reduce									1	Coor	0	30	0	0	40	30	0	0	13	Coor	0	0	0	0	0	0	0	0			
Reduce By											NON	NON	NON	NON	NON	NON	NON	NON			NON	NON	NON	NON	NON	NON	NON				
Min Gap									2	Coor	0	0	0	0	0	0	0	0	14	Coor	0	0	0	0	0	0	0	0			
DyMaxLim											NON	NON	NON	NON	NON	NON	NON	NON			NON	NON	NON	NON	NON	NON	NON				
Max Step									3	Coor	0	0	0	0	0	0	0	0	15	Coor	0	0	0	0	0	0	0	0			
Options [1.1.2]	1	2	3	4	5	6	7	8			NON	NON	NON	NON	NON	NON	NON	NON			NON	NON	NON	NON	NON	NON	NON	NON			
Enable		ON			ON	ON			4	Coor	0	0	0	0	0	0	0	0	16	Coor	0	0	0	0	0	0	0	0			
Min Recall						ON					NON	NON	NON	NON	NON	NON	NON	NON			NON	NON	NON	NON	NON	NON	NON				
Max Recall									5	Coor	0	0	0	0	0	0	0	0	17	Coor	0	0	0	0	0	0	0	0			
Ped Recall											NON	NON	NON	NON	NON	NON	NON	NON			NON	NON	NON	NON	NON	NON	NON				
Soft Recall		ON				ON			6	Coor	0	0	0	0	0	0	0	0	18	Coor	0	0	0	0	0	0	0	0			
Lock Calls											NON	NON	NON	NON	NON	NON	NON	NON			NON	NON	NON	NON	NON	NON	NON				
Auto Flash Entry									7	Coor	0	0	0	0	0	0	0	0	19	Coor	0	0	0	0	0	0	0	0			
Auto Flash Exit											NON	NON	NON	NON	NON	NON	NON	NON			NON	NON	NON	NON	NON	NON	NON				
Dual Entry		ON				ON			8	Coor	0	0	0	0	0	0	0	0	20	Coor	0	0	0	0	0	0	0	0			
Enable Simul Gap	ON	ON	ON	ON	ON	ON	ON	ON			NON	NON	NON	NON	NON	NON	NON	NON			NON	NON	NON	NON	NON	NON	NON				
Gaurantee Passage									9	Coor	0	0	0	0	0	0	0	0	21	Coor	0	0	0	0	0	0	0	0			
Rest In Walk											NON	NON	NON	NON	NON	NON	NON	NON			NON	NON	NON	NON	NON	NON	NON				
Conditon Service									10	Coor	0	0	0	0	0	0	0	0	22	Coor	0	0	0	0	0	0	0	0			
Non-Actuated 1											NON	NON	NON	NON	NON	NON	NON	NON			NON	NON	NON	NON	NON	NON	NON				
Non-Actuated 2									11	Coor	0	0	0	0	0	0	0	0	23	Coor	0	0	0	0	0	0	0	0			
Add Init Calc											NON	NON	NON	NON	NON	NON	NON	NON			NON	NON	NON	NON	NON	NON	NON				
Options+ [1.1.3]	1	2	3	4	5	6	7	8	12	Coor	0	0	0	0	0	0	0	0	24	Coor	0	0	0	0	0	0	0	0			
Reservice											NON	NON	NON	NON	NON	NON	NON	NON			NON	NON	NON	NON	NON	NON	NON				
PedClr Thru Yel									Page#																					Red Revert	3
Skip Red No Call									1	8 Phase Times/Options; Patterns/Splits; Ring Startup; Coord/Flash Mode; Unit Param																				MCE Timeout	0
Red Rest									1A&1B	16 Phase Times/Options; Patterns/Splits; Ring Startup; Coord/Flash Mode; Unit Param																				Feature Profile	3
Max II									2	Overlaps; Channel Settings; Coord Alt Table+ (values not associated with time-of-day)																				Free Ring Seq	1
Call Phase									3	Detection; Sample Time and Unit Parameters related to detection																				Auxswitch	STOPTM
Conflicting Phase									4	Preemption and Alternate Phase Time and Phase Options																				SDLC Retry	0
Omit Yellow									5	Annual Schedule																				TS2 Det Faults	ON
Ped Delay									6	Day Plans; Action Tables; Coord Alt Table+ (values varied by time-of-day)																				Auto Ped Clear	OFF
Grn/Ped Delay									7	Communications; Secutiry; I/O Setup																				SDLC Retry	0
3311 481 @ SOULE								8	Misc - Events/Alarms; Call/Inhibit/Redirect; P/OLAP Auto Flash; CIC; Misc Unit Param																				07/12/23	Page 1	

Overlap 1-16 Program Parm+ [1.5.2.1] [1.5.2.2]

Overlap Conflict Lock		OFF	Overlap Lock Inhibit		OFF	Parent Ph Clearance		OFF	Extra Included Ph		ON		
1	Included Ø	5				Type	FYA-4		Included Ø			Type	NORMAL
	Modifier Ø	6				Gm			9	Modifier Ø		Gm	
	Conflict Ø					Yel	3			Conflict Ø		Yel	3.5
	Conflict Olap					Red	2		I	Conflict Olap		Red	1.5
A	Conflict Ped					LG				Conflict Ped		LG	
	Included Ø					Type	NORMAL		Included Ø			Type	NORMAL
	Modifier Ø					Gm			10	Modifier Ø		Gm	
	Conflict Ø					Yel	3.5			Conflict Ø		Yel	3.5
2	Conflict Olap					Red	1.5		J	Conflict Olap		Red	1.5
	Conflict Ped					LG				Conflict Ped		LG	
	Included Ø					Type	NORMAL		Included Ø			Type	NORMAL
	Modifier Ø					Gm			11	Modifier Ø		Gm	
3	Conflict Ø					Yel	3.5			Conflict Ø		Yel	3.5
	Conflict Olap					Red	1.5		K	Conflict Olap		Red	1.5
	Conflict Ped					LG				Conflict Ped		LG	
	Included Ø					Type	NORMAL		Included Ø			Type	NORMAL
4	Modifier Ø					Gm			12	Modifier Ø		Gm	
	Conflict Ø					Yel	3.5			Conflict Ø		Yel	3.5
	Conflict Olap					Red	1.5		L	Conflict Olap		Red	1.5
	Conflict Ped					LG				Conflict Ped		LG	
D	Included Ø					Type	NORMAL		Included Ø			Type	NORMAL
	Modifier Ø					Gm			13	Modifier Ø		Gm	
	Conflict Ø					Yel	3.5			Conflict Ø		Yel	3.5
	Conflict Olap					Red	1.5		M	Conflict Olap		Red	1.5
5	Conflict Ped					LG				Conflict Ped		LG	
	Included Ø					Type	NORMAL		Included Ø			Type	NORMAL
	Modifier Ø					Gm			14	Modifier Ø		Gm	
	Conflict Ø					Yel	3.5			Conflict Ø		Yel	3.5
E	Conflict Olap					Red	1.5		N	Conflict Olap		Red	1.5
	Conflict Ped					LG				Conflict Ped		LG	
	Included Ø					Type	NORMAL		Included Ø			Type	NORMAL
	Modifier Ø					Gm			15	Modifier Ø		Gm	
6	Conflict Ø					Yel	3.5			Conflict Ø		Yel	3.5
	Conflict Olap					Red	1.5		O	Conflict Olap		Red	1.5
	Conflict Ped					LG				Conflict Ped		LG	
	Included Ø					Type	NORMAL		Included Ø			Type	NORMAL
7	Modifier Ø					Gm			16	Modifier Ø		Gm	
	Conflict Ø					Yel	3.5			Conflict Ø		Yel	3.5
	Conflict Olap					Red	1.5		P	Conflict Olap		Red	1.5
	Conflict Ped					LG				Conflict Ped		LG	
G	Included Ø					Type	NORMAL		Included Ø			Type	NORMAL
	Modifier Ø					Gm			16	Modifier Ø		Gm	
	Conflict Ø					Yel	3.5			Conflict Ø		Yel	3.5
	Conflict Olap					Red	1.5			Conflict Olap		Red	1.5
H	Conflict Ped					LG				Conflict Ped		LG	
	Included Ø					Type	NORMAL		Included Ø			Type	NORMAL
	Modifier Ø					Gm			16	Modifier Ø		Gm	
	Conflict Ø					Yel	3.5			Conflict Ø		Yel	3.5
8	Conflict Olap					Red	1.5			Conflict Olap		Red	1.5
	Conflict Ped					LG				Conflict Ped		LG	

Channel Settings [1.8.1]

.....Channel ->>	1	2	3	4	5	6	7	8	9	10	11	12	13	14	15	16	17	18	19	20	21	22	23	24
Phase / Olap #	2	6	1							5														
Channel Type	VEH	VEH	OLP	VEH	VEH	VEH	VEH	VEH	VEH	VEH	VEH	VEH	VEH	VEH	VEH	VEH	VEH	VEH	VEH	VEH	VEH	VEH	VEH	VEH
Channel Flash	Red	Red	Red	Red	Red	Red	Red	Red	Red	DRK	Red	Red	Red	Red	Red	Red	DRK	DRK	DRK	DRK	DRK	DRK	DRK	DRK
Alt Hz																								

Channel+ Settings [1.8.4]

.....Channel ->>	1	2	3	4	5	6	7	8	9	10	11	12	13	14	15	16	17	18	19	20	21	22	23	24
Flash Red+																								
Flash Yellow+										ON														
Flash Green+																								
Flash Inh Red+																								
Olap Ovrd										1														

Coord Transition, CoordPhs [2.5]

Pat#	Short	Long	Dwell	No Shortway Ø	E-Yld	Offset	RetHld	Float	Min Veh Perm	Min Ped Perm
1	12	22				EndGRN				
2	12	22				EndGRN				
3	12	22				EndGRN				
4	12	22				EndGRN				
5	12	22				EndGRN				
6	12	22				EndGRN				
7	12	22				EndGRN				
8	12	22				EndGRN				
9	12	22				EndGRN				
10	12	22				EndGRN				
11	12	22				EndGRN				
12	12	22				EndGRN				
13	12	22				EndGRN				
14	12	22				EndGRN				
15	12	22				EndGRN				
16	12	22				EndGRN				
17	12	22				EndGRN				
18	12	22				EndGRN				
19	12	22				EndGRN				
20	12	22				EndGRN				
21	12	22				EndGRN				
22	12	22				EndGRN				
23	12	22				EndGRN				
24	12	22				EndGRN				
25						BegGRN				
26						BegGRN				
27						BegGRN				
28						BegGRN				
29						BegGRN				
30						BegGRN				
31						BegGRN				
32						BegGRN				
33						BegGRN				
34						BegGRN				
35						BegGRN				
36						BegGRN				
37						BegGRN				
38						BegGRN				
39						BegGRN				
40						BegGRN				
41						BegGRN				
42						BegGRN				
43						BegGRN				
44						BegGRN				
45						BegGRN				
46						BegGRN				
47						BegGRN				
48						BegGRN				

Channel Params[1.8.3]

C1 IO Mode User Single BIU Map SINGLE Invert Rail Input OFF

Veh Par 1-64 [5.1]										Veh Par 1-64 [5.1]										Vehicle Options 1-64 [5.2]										Vehicle Options 1-64 [5.2]										Parameters+ 1-64 [5.3]																									
Det #	Call Ø	Swi Ø	Day	Ext	Que	No Act	Max Pres	Err Cnt	Fail Time	Det #	Call Ø	Swi Ø	Day	Ext	Que	No Act	Max Pres	Err Cnt	Fail Time	Det #	Call	Ext	Que	Add Init	Red Lock	Yell Lock	occ	vol	Det #	Call	Ext	Que	Add Addlni	Red Lock	Yell Lock	occ	vol	Det #	oc G	oc Y	oc R	Day 1	Day 2	Type	Src																				
1	5						45	50	2	33							45	50		1		ON		ON						33	ON	ON		ON												NORM																			
2	5		5				45	50	2	34							45	50		2	ON			ON						34	ON	ON		ON													NORM																		
3	6						45	50	2	35							45	50		3	ON	ON		ON						35	ON	ON		ON													NORM																		
4							45	50	2	36							45	50		4	ON	ON		ON						36	ON	ON		ON													NORM																		
5							45	50	2	37							45	50		5	ON	ON		ON						37	ON	ON		ON													NORM																		
6							45	50	2	38							45	50		6	ON	ON		ON						38	ON	ON		ON													NORM																		
7							45	50	2	39							45	50		7	ON	ON		ON						39	ON	ON		ON													NORM																		
8							45	50	2	40							45	50		8	ON	ON		ON						40	ON	ON		ON													NORM																		
9							45	50	2	41							45	50		9	ON	ON		ON						41	ON	ON		ON													NORM																		
10							45	50	2	42							45	50		10	ON	ON		ON						42	ON	ON		ON													NORM																		
11							45	50	2	43							45	50		11	ON	ON		ON						43	ON	ON		ON													NORM																		
12	5						45	50	2	44							45	50		12	ON	ON		ON						44	ON	ON		ON													NORM																		
13							45	50	2	45							45	50		13	ON	ON		ON						45	ON	ON		ON													NORM																		
14							45	50	2	46							45	50		14	ON	ON		ON						46	ON	ON		ON													NORM																		
15							45	50	2	47							45	50		15	ON	ON		ON						47	ON	ON		ON													NORM																		
16							45	50	2	48							45	50		16	ON	ON		ON						48	ON	ON		ON													NORM																		
17							45	50	2	49							45	50		17	ON	ON		ON						49	ON	ON		ON													NORM																		
18							45	50	2	50							45	50		18	ON	ON		ON						50	ON	ON		ON													NORM																		
19							45	50		51							45	50		19	ON	ON		ON						51	ON	ON		ON													NORM																		
20							45	50		52							45	50		20	ON	ON		ON						52	ON	ON		ON														NORM																	
21							45	50		53							45	50		21	ON	ON		ON						53	ON	ON		ON													NORM																		
22							45	50		54							45	50		22	ON	ON		ON						54	ON	ON		ON														NORM																	
23							45	50		55							45	50		23	ON	ON		ON						55	ON	ON		ON														NORM																	
24							45	50		56							45	50		24	ON	ON		ON						56	ON	ON		ON														NORM																	
25							45	50		57							45	50		25	ON	ON		ON						57	ON	ON		ON														NORM																	
26							45	50		58							45	50		26	ON	ON		ON						58	ON	ON		ON														NORM																	
27							45	50		59							45	50		27	ON	ON		ON						59	ON	ON		ON														NORM																	
28							45	50		60							45	50		28	ON	ON		ON						60	ON	ON		ON														NORM																	
29							45	50		61							45	50		29	ON	ON		ON						61	ON	ON		ON														NORM																	
30							45	50		62							45	50		30	ON	ON		ON						62	ON	ON		ON														NORM																	
31							45	50		63							45	50		31	ON	ON		ON						63	ON	ON		ON														NORM																	
32							45	50		64							45	50		32	ON	ON		ON						64	ON	ON		ON														NORM																	
Parameters+ 1-64 [5.3]	Ped Det Parms [5.4]										Unit Paramters [1.2.1]									
Det #	occ Grn	occ Yell	occ Red	Day 1	Day 2	Type	Src	Det #	occ Grn	occ Yell	occ Red	Day 1	Day 2	Type	Src	Det #	occ Grn	occ Yell	occ Red	Day 1	Day 2	Type	Src	Det #	Call Ø	No Act	Max Pres	Err Cnt	Det #	Call Ø	No Act	Max Pres	Err Cnt	TS2 Det Faults																															
33						NORM	44								NORM	55							NORM				15									ON																													
34						NORM	45								NORM	56							NORM				15									Vol/Occ Report Parm [1.5.8]																													
35						NORM	46								NORM	57							NORM				15									Vol/Occ Period Minutes 0																													
36						NORM	47								NORM	58							NORM				15									Vol/Occ Period Minutes 15																													
37						NORM	48								NORM	59							NORM				15																																						
38						NORM	49								NORM	60							NORM				15																																						
39						NORM	50								NORM	61							NORM				15																																						
40						NORM	51								NORM	62							NORM				15																																						
41						NORM	52								NORM	63							NORM				15																																						
42						NORM	53								NORM	64							NORM				15																																						
43						NORM	54								NORM		### 481 @ SOULE										7/12/2023 Page 3																																						

Pre #	Enable	Type	Output	Delay	MinDura
1	ON	RAIL	Dwell		
2	ON	RAIL	Dwell		
3	ON	EMERG	Dwell		
4	ON	EMERG	Dwell		
5	ON	EMERG	Dwell		
6	ON	EMERG	Dwell		

Pre #	MaxPres	MinGrn	MinWlk	PedClr	Co+Pre
1					ON
2					ON
3					ON
4					ON
5					ON
6					ON

Pre #	Track Grn	Min Dwell	Ext Dwell	PedClr+	Yel
1		2			
2		2			
3		2			
4		2			
5		2			
6		2			

Pre #	Red	Pattern	Skip
1			OFF
2			OFF
3			OFF
4			OFF
5			OFF
6			OFF

Low Priority Preempts

Pre #	Type	Min	Max
7	OFF		
8	OFF		
9	OFF		
10	OFF		

Unit Parameters [1.2.1]

Stop Timer Over Preempt	OFF
Preempt or Ext Output	PRE
Max Seek Track Time	
Max Seek Dwell Time	

Channel Parameters [1.8.3]

D Conn Mappings	None
Pre Invert Rail Input	OFF

Track Clear Phases [3.2], Track Clear Overlaps+ [3.5]

[illegible]

Dwell Phases [3.2] and Overlaps+ [3.5]

[illegible]

Preemption Options+ [3.6]

Exit Phases [3.2]				Pre #	Lock	Override			Override	Fish	Link
Pre #	Exit Phase					Auto Fish			Higher	Dwell	
1				1	ON	ON		ON	OFF		
2				2	ON	ON		ON	OFF		
3				3	ON	ON		ON	OFF		
4				4	ON	ON		ON	OFF		
5				5	ON	ON		ON	OFF		
6				6	ON	ON		ON	OFF		

Annual Schedule [4.3]													Month of Year					Day of Week							Date																															Day Link	
	J	F	M	A	M	J	J	A	S	O	N	D	S	M	T	W	T	F	S	1	2	3	4	5	6	7	8	9	10	11	12	13	14	15	16	17	18	19	20	21	22	23	24	25	26	27	28	29	30	31	Plan	To	
1	

[illegible]

C1-USER IO Map [1.8.9.1 In]

I1-1	1	Veh Call 1
I1-2	2	Veh Call 2
I1-3	3	Veh Call 3
I1-4	189	Unused
I1-5	189	Unused
I1-6	189	Unused
I1-7	189	Unused
I1-8	189	Unused
I2-1	189	Unused
I2-2	189	Unused
I2-3	189	Unused
I2-4	12	Veh Call 12
I2-5	189	Unused
I2-6	189	Unused
I2-7	189	Unused
I2-8	189	Unused
I3-1	189	Unused
I3-2	189	Unused
I3-3	189	Unused
I3-4	189	Unused
I3-5	189	Unused
I3-6	189	Unused
I3-7	189	Unused
I3-8	189	Unused
I4-1	189	Unused
I4-2	189	Unused
I4-3	189	Unused
I4-4	189	Unused
I4-5	189	Unused
I4-6	189	Unused
I4-7	229	33xCMUStop
I4-8	228	33xFlashSns
I5-1	189	Unused
I5-2	189	Unused
I5-3	189	Unused
I5-4	189	Unused
I5-5	189	Unused
I5-6	189	Unused
I5-7	189	Unused
I5-8	189	Unused
I6-1	189	Unused
I6-2	189	Unused
I6-3	189	Unused
I6-4	189	Unused
I6-5	189	Unused
I6-6	189	Unused
I6-7	189	Unused
I6-8	189	Unused

C1-USER IO Map [1.8.9.2 Out]

O1-1	1	Ch1 Red
O1-2	49	Ch1 Green
O1-3	2	Ch2 Red
O1-4	26	Ch2 Yellow
O1-5	50	Ch2 Green
O1-6	0	Unused
O1-7	0	Unused
O1-8	51	Ch3 Green
O2-1	4	Ch4 Red
O2-2	52	Ch4 Green
O2-3	5	Ch5 Red
O2-4	29	Ch5 Yellow
O2-5	53	Ch5 Green
O2-6	6	Ch6 Red
O2-7	30	Ch6 Yellow
O2-8	54	Ch6 Green
O3-1	7	Ch7 Red
O3-2	55	Ch7 Green
O3-3	8	Ch8 Red
O3-4	32	Ch8 Yellow
O3-5	56	Ch8 Green
O3-6	9	Ch9 Red
O3-7	33	Ch9 Yellow
O3-8	57	Ch9 Green
O4-1	3	Ch3 Red
O4-2	34	Ch10 Yellow
O4-3	11	Ch11 Red
O4-4	35	Ch11 Yellow
O4-5	59	Ch11 Green
O4-6	12	Ch12 Red
O4-7	36	Ch12 Yellow
O4-8	60	Ch12 Green
O5-1	28	Ch4 Yellow
O5-2	27	Ch3 Yellow
O5-3	25	Ch1 Yellow
O5-4	31	Ch7 Yellow
O5-5	115	Not Used
O5-6	115	Not Used
O5-7	115	Not Used
O5-8	114	Watchdog
O6-1	115	Not Used
O6-2	115	Not Used
O6-3	13	Ch13 Red
O6-4	37	Ch13 Yellow
O6-5	61	Ch13 Green
O6-6	14	Ch14 Red
O6-7	38	Ch14 Yellow
O6-8	62	Ch14 Green

C1-USER IO Map [1.8.9.2 Out]

O7-1	115	Not Used
O7-2	115	Not Used
O7-3	115	Not Used
O7-4	115	Not Used
O7-5	115	Not Used
O7-6	115	Not Used
O7-7	115	Not Used
O7-8	115	Not Used

C11S-USER IO Map [1.8.9.1 In]

I4-1		
I4-2		
I4-3		
I4-4		
I7-1	189	Unused
I7-2	189	Unused
I7-3	189	Unused
I7-4	189	Unused
I7-5	189	Unused
I7-6	189	Unused
I7-7	189	Unused
I7-8	189	Unused
I8-1	189	Unused
I8-2	189	Unused
I8-3	189	Unused
I8-4	189	Unused
I8-5	189	Unused
I8-6	189	Unused
I8-7	189	Unused
I8-8	189	Unused

C11S-USER IO Map [1.8.9.2 Out]

O8-1	115	Not Used
O8-2	115	Not Used
O8-3	115	Not Used
O8-4	115	Not Used
O8-5	115	Not Used
O8-6	115	Not Used
O8-7	115	Not Used
O8-8	115	Not Used

IO Logic [1.8.7]

Op1	Result	O1Fcn	Inv1	IO1	Opn1	O2Fcn	Inv2	IO2	Opn2	O3Fcn	Inv3	IO3	Opn3	Dly	Sec
I	0	=	----	-	I	0	----	-	I	0	----	-	I	0	DLY 0
I	0	=	----	-	I	0	----	-	I	0	----	-	I	0	DLY 0
I	0	=	----	-	I	0	----	-	I	0	----	-	I	0	DLY 0
I	0	=	----	-	I	0	----	-	I	0	----	-	I	0	DLY 0
I	0	=	----	-	I	0	----	-	I	0	----	-	I	0	DLY 0
I	0	=	----	-	I	0	----	-	I	0	----	-	I	0	DLY 0
I	0	=	----	-	I	0	----	-	I	0	----	-	I	0	DLY 0
I	0	=	----	-	I	0	----	-	I	0	----	-	I	0	DLY 0
I	0	=	----	-	I	0	----	-	I	0	----	-	I	0	DLY 0
I	0	=	----	-	I	0	----	-	I	0	----	-	I	0	DLY 0

Security Access Levels [8.2]

1	SWLOAD	22	None
2	SECURE	23	None
3	None	24	None
4	None	25	None
5	None	26	None
6	None	27	None
7	None	28	None
8	None	29	None
9	None	30	None
10	None	31	None
11	None	32	None
12	None	33	None
13	None	34	None
14	None	35	None
15	None	36	None
16	None	37	None
17	None	38	None
18	None	39	None
19	None	40	None
20	None	41	None
21	None	42	None

Security Access Levels [8.2]

43	None
44	None
45	None
46	None
47	None
48	None
49	None
50	None
51	None
52	None
53	None
54	None
55	None
56	None
57	None
58	None
59	None
60	None
61	None
62	None
63	None
64	None

Com Parameters [6.1]

Station ID	3311
Group ID	
Master ID	9015
Backup Time	0
SysUp Modem [6.1]	
Enable Modem	OFF
Idle Time	0
Dial Time	0
Tel:	
Alt:	

2070 Port Params [6.2]

Port	Baud Rate	FCM
SP1	9600	MODE 6
SP2	9600	MODE 6
SP3	19200	MODE 6
SP4	38400	MODE 6
SP5	1200	AUTO
SP6	1200	AUTO
SP7	1200	AUTO
SP8	1200	AUTO

2070 IP 1 Addressing [6.5]

Addressing				
Addr	192	168	0	110
Mask	255	255	255	0
Brdcst	0	0	0	0
GtWay	192	168	0	1
Port	0			

2070 IP 2 Addressing [6.5]

Addressing				
Addr	0	0	0	0
Mask	0	0	0	0
Brdcst	0	0	0	0
GtWay	0	0	0	0
Port	0			

2070 Port Binding Ports [6.6]

	Port	Echo	Mode
ASYN1	SP1	OFF	0
ASYN2	SP2	OFF	0
ASYN3	SP3	OFF	0
ASYN4	SP4	OFF	0
SYN1	SP5	SYN3	OFF
SYN2	OFF	SYN4	OFF

2070 Port Binding Functions [6.6]

Function	Channel	Function	Channel
TS2/CVM	None	SYSUp	ASYN2
CMU/MMU	None	SYSDown	ASYN1
Opticom	None	Shell	None
Loop Det.	None		
GPS	-		

#	Event / Alarm	Ev	Alr	Call Phases[1.1.5]								Redirect Phases[1.1.5]								Inhibit Phases[1.1.5]															
1	Power Up Alarm.	ON	ON	Ø	Ø	Phases Called By Ø						From	To	From	To	From	To	From	To	1	2	3	4	5	6	7	8	9	10	11	12	13	14	15	16
2	Stop Timing	ON	ON	1								1								1															
3	TS1 Cabinet Door	ON	ON	2								2								2															
4	Coordination Failure	ON	ON	3								3								3															
5	External Alarm # 1	ON	ON	4								4								4															
6	External Alarm # 2	ON	ON	5								5								5															
7	External Alarm # 3	ON	ON	6								6								6															
8	External Alarm # 4	ON	ON	7								7								7															
9	Closed Loop Disabled	ON	ON	8								8								8															
10	External Alarm # 5	ON	ON	9								9								9															
11	External Alarm # 6	ON	ON	10								10								10															
12	Manual Control Enable	ON	ON	11								11								11															
13	Coord Free Input	ON	ON	12								12								12															
14	Local Flash Input	ON	ON	13								13								13															
15	MMU Flash	ON	ON	14								14								14															
16	CMU Flash	ON	ON	15								15								15															
17	Cycle Fault	ON	ON	16								16								16															
18	Cycle Failure	ON	ON	Alt Call & Redirect # 1 [1.1.6.3]								Alt Inhibit Phases # 1 [1.1.6.3]																							
19	Coordination Fault	ON	ON	Col	Ø	Phases Called By Ø						1								1															
20	Controller Fault	ON	ON	1								1								1															
21	Detector SDLC Failure	ON	ON	2								2								2															
22	MMU SDLC Failure	ON	ON	3								3								3															
23	Critical SDLC Failure	ON	ON	4								4								4															
24	Reserved	ON	ON	5								5								5															
25	EEPROM CRC Fault	ON	ON	6								6								6															
26	Detector Diagnostic Failure	ON	ON	7								7								7															
27	BIU Detector Failure	ON	ON	8								8								8															
32	Queue detector alarm	ON	ON	Alt Call & Redirect # 2 [1.1.6.3]								Alt Inhibit Phases # 2 [1.1.6.3]																							
29	Ped Detector Fault	ON	ON	Col	Ø	Phases Called By Ø						1								1															
30	Coord Diagnostic Fault	ON	ON	1								1								1															
41	TempAlert Probe Ch. A	ON	ON	2								2								2															
42	TempAlert Probe Ch. B	ON	ON	3								3								3															
47	Coord Active	ON	ON	4								4								4															
48	Preempt Active	ON	ON	5								5								5															
49	Preempt 1 Input	ON	ON	6								6								6															
50	Preempt 2 Input	ON	ON	7								7								7															
51	Preempt 3 Input	ON	ON	8								8								8															
52	Preempt 4 Input	ON	ON	Coord, CIC Plans [2.3]								Unit Parameters [1.2.1]																							
53	Preempt 5 Input	ON	ON	CIC	CoØ	Grow	1	2	3	4	5	6	7	8	Allow Skip Yellow	OFF	Max Cycle Time																		
54	Preempt 6 Input	ON	ON	1	OFF										TOD Dim Enable	OFF	Cycle Fault Action	Alarm																	
55	Preempt 7 Input	ON	ON	2	OFF										Tone Disable	OFF																			
56	Preempt 8 Input	ON	ON	3	OFF										Diamond Mode	4Ph																			
57	Preempt 9 Input	ON	ON	4	OFF										Backup Time (s)	900																			
58	Preempt 10 Input	ON	ON	Auto Flash Phase/Olap Settings [1.4.2]																															
61	In Transition	ON	ON	Yel Ø											Cycle Fault Action	Alarm																			
81	FIO Status Alarm	ON	ON	Yel (olaps)											Enable Run Timer	ON	### 481 @ SOULE							07/12/23 Page 10											


FILE NAME = V:\p\projects\ANY\K\A\31067\CADD\NSTN\31067_cph_tsp_01.dgn
DATE/TIME = 7/21/2016
USER = 4066

SIGNS TO BE INSTALLED						
ITEM NO.	TEXT NO.	LOCATION NO.	TEXT	MUTCD NO.	APPROX. SIZE OF SIGN (WxH)	TYPE OF MOUNT
680.8210	1	1,2		R3-5(L)	30" x 36"	SPAN WIRE
680.8210	2	3		R3-5(R)	30" x 36"	SPAN WIRE
680.81330010	3	8,10		R10-3e(R)	9" x 15"	POLE
680.81330010	4	7,9		R10-3e(L)	9" x 15"	POLE

SIGN NOTES:
1. THE SYMBOL,  REFERS TO SIGN LOCATION
SIGN TEXT

- NOTES:**
- SEE TSP-2 FOR ADDITIONAL PLAN SHEET, AND TSP-3 THROUGH TSP-8 FOR ADDITIONAL TABLES, NOTES AND DETAILS.
 - THE MAXIMUM SPACE BETWEEN PULLBOXES SHALL BE 150'.
 - SIGNAL POLES ARE DESIGNED FOR FUTURE LOADING FOR DEVELOPMENT ON NORTHERN SIDE OF INTERSECTION.
 - SEE TSP-6 FOR ITEM NUMBER REFERENCE NUMBERS.
 - ATTACHMENT POINT FOR SPAN SIRES SHALL BE AS FOLLOWS:
P3-P2 AND P4-P1, 1.5 FT FROM TOP OF POLE
P3-P4 AND P2-P1, 2.5 FT FROM TOP OF POLE
 - THE DIRECTIONAL ANTENNA SHALL BE POINTED TOWARDS THE MOYER'S CORNER INTERSECTION (WEST)
 - LOOPS ON NYS ROUTE 31 SHALL BE CUT WITH MILL AND FILL PROJECT (D263304, PIN 3602.75). LOOP WORK SHALL BE COORDINATED WITH THE CONTRACTOR FOR THAT PROJECT. LOOP WIRES SHALL BE DEAD ENDED IN THE CURBSIDE PULLBOXES FOR FUTURE CONSTRUCTION.
 - LOOPS 1A AND 1B SHALL BE DEAD ENDED AT PULLBOX 3 FOR FUTURE DEVELOPMENT ON NORTHERN SIDE OF INTERSECTION.
 - CLEARANCES BETWEEN SIGNAL POLES P1 AND P4 AND THE PRIMARY OVERHEAD ELECTRIC LINES SHALL BE CONFIRMED BY THE UTILITY COMPANY. A NYSDOT REPRESENTATIVE WILL BE REQUIRED DURING THE MEASUREMENT.

SIGNAL NO. 313P TABLE OF SIGNAL POLE DESIGN ONONDAGA COUNTY					
POLE NO.	LOCATION	LENGTH	DESIGN LOAD	FOOTING MOMENT	FOUNDATION CODE
P1 (SE)	14+36.4, 40.5 RT	34	11,000 lbf	357.5 FT-KIP	M-18
P2 (NE)	14+36.3, 52.6 LT	34	11,000 lbf	357.5 FT-KIP	M-18
P3 (NW)	12+62.6, 52.4 LT	34	11,000 lbf	357.5 FT-KIP	M-18
P4 (SW)	12+62.7, 40.5 RT	34	11,000 lbf	357.5 FT-KIP	M-18

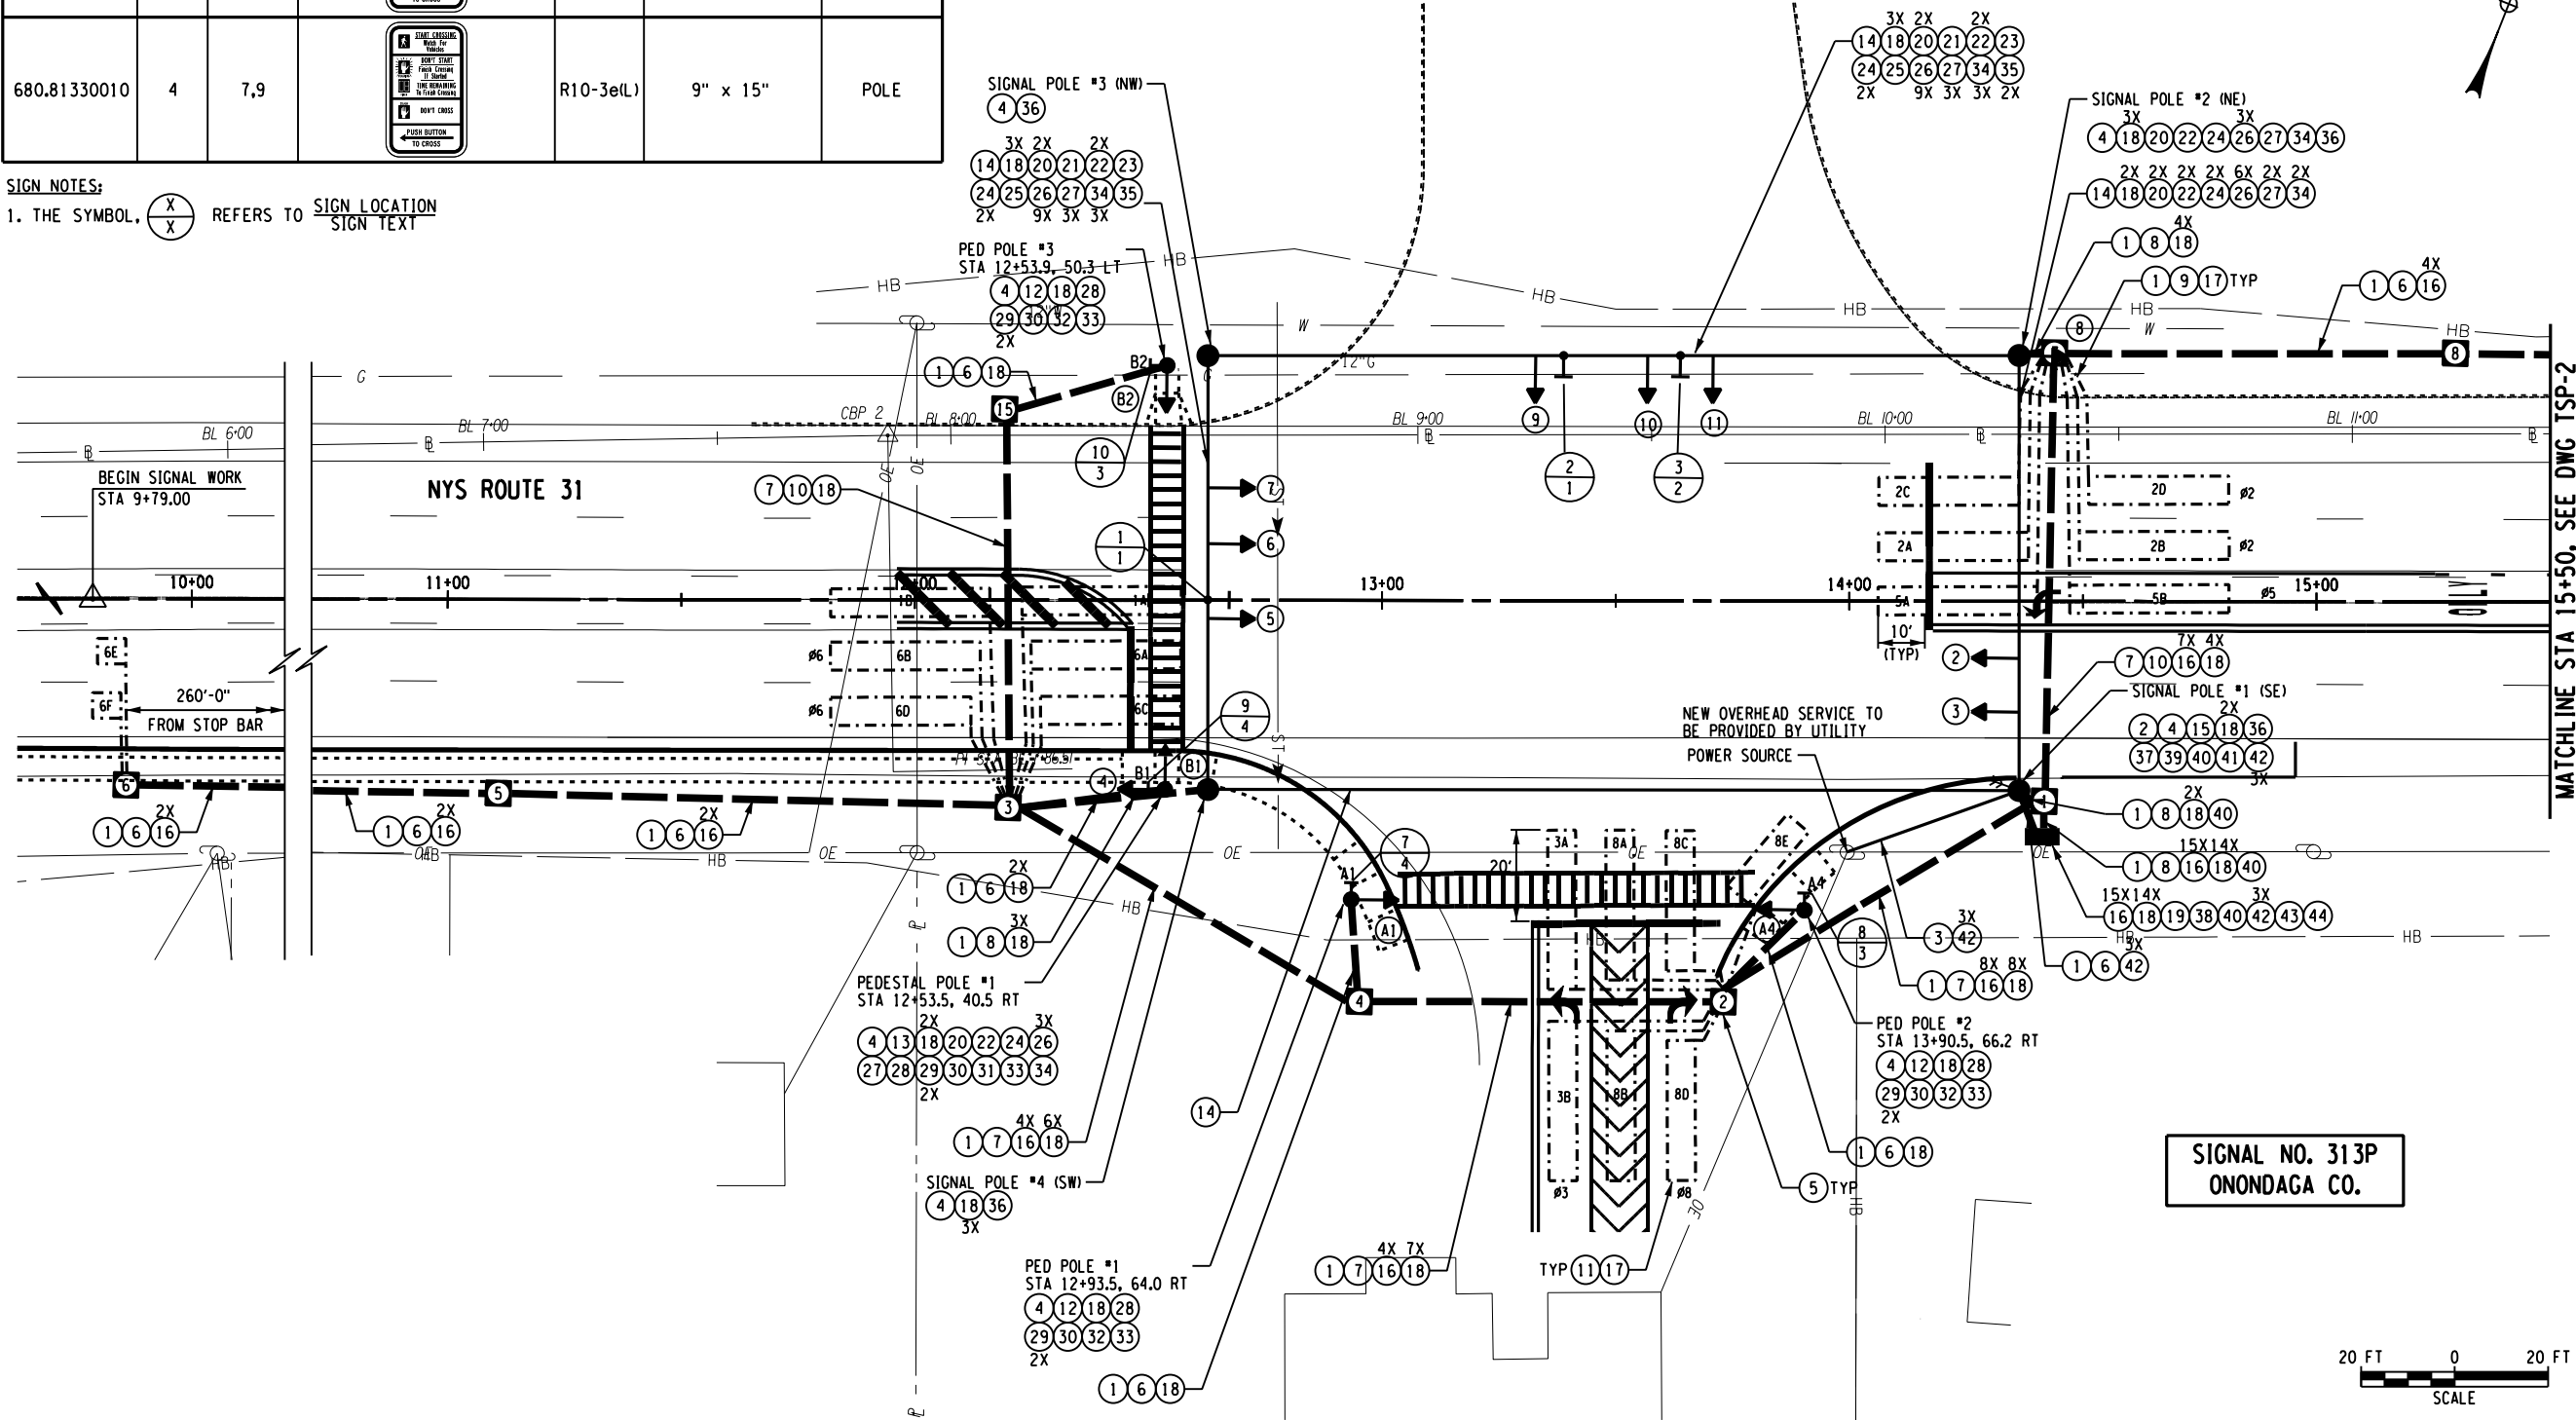

Drawing Copyright © 2016

CHIA

III Winners Circle, PO Box 5269
Albany, NY 12205-0269
518.453.4500 - www.chacompanies.com

DAVIDSON AUTO

IT IS A VIOLATION OF LAW FOR ANY PERSON, UNLESS THEY ARE ACTING UNDER THE DIRECTION OF A LICENSED PROFESSIONAL ENGINEER, ARCHITECT, LANDSCAPE ARCHITECT OR LAND SURVEYOR TO ALTER AN ITEM IN ANY WAY. IF AN ITEM BEARING THE STAMP OF A LICENSED PROFESSIONAL IS ALTERED, THE ALTERING ENGINEER, ARCHITECT, LANDSCAPE ARCHITECT OR LAND SURVEYOR SHALL STAMP THE DOCUMENT AND INCLUDE THE NOTATION "ALTERED BY" FOLLOWED BY THEIR SIGNATURE, THE DATE OF SUCH ALTERATION, AND A SPECIFIC DESCRIPTION OF THE ALTERATION.

No.	Submittal / Revision	Appd.	Date


HIGHWAY IMPROVEMENTS
FOR
DAVIDSON AUTO
TOWN OF CLAY,
ONONDAGA COUNTY, NY

ONONDAGA CO. SIGNAL #313P
TRAFFIC SIGNAL
PLAN

Designed By: S.E.B.	Project No.: 31067	Drawing No.:
Drawn By: M.E.D.	Scale: AS SHOWN	TSP-1
Checked By: C.L.D.	Plot Date: 7/21/2016	

SHEET 20 OF 27

FILE NAME = V:\P\projects\ANY\K4\31067\CADD\NSTN\31067_cph_top_03.dgn
DATE/TIME = 7/21/2016
USER = 4066

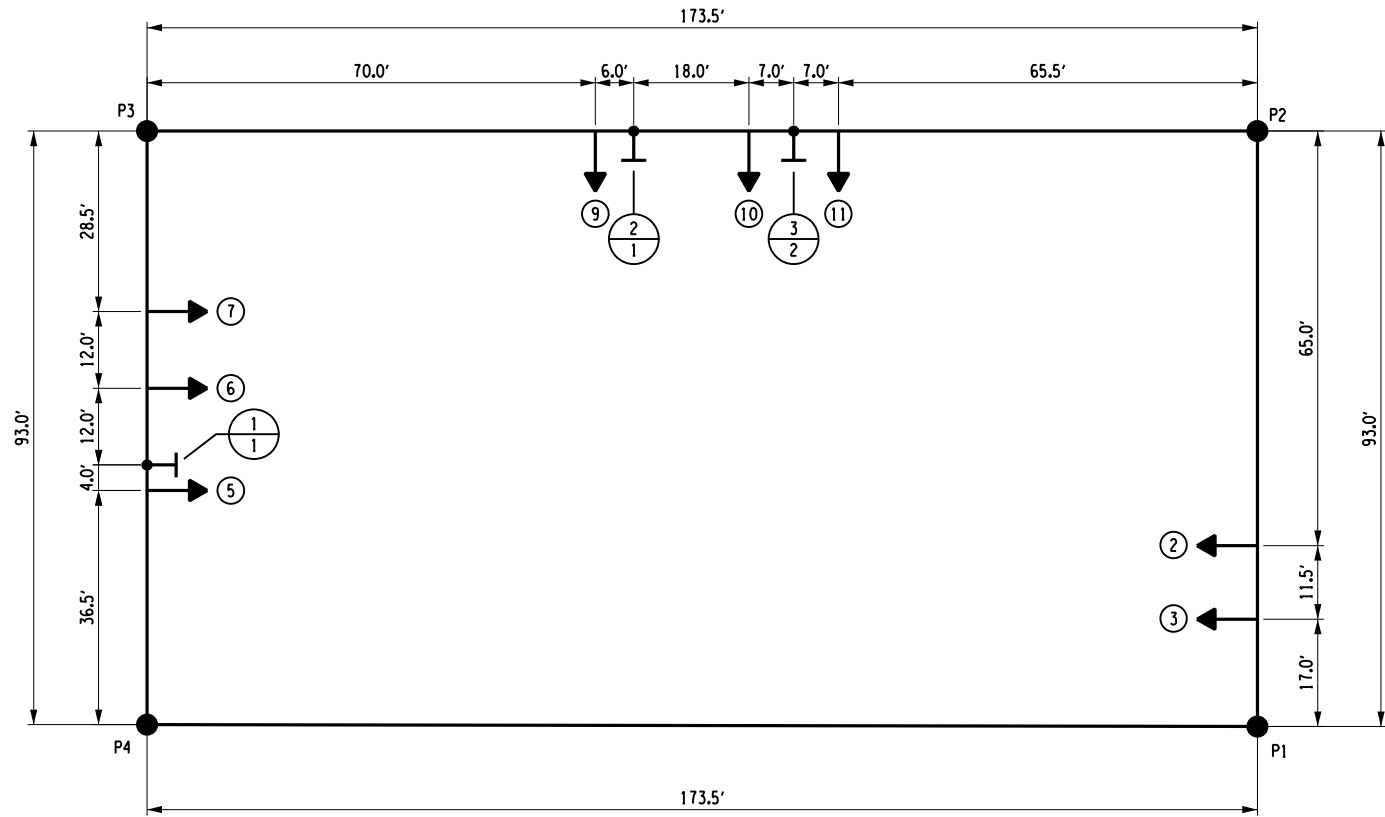

SIGNAL SPAN DETAIL
NTS


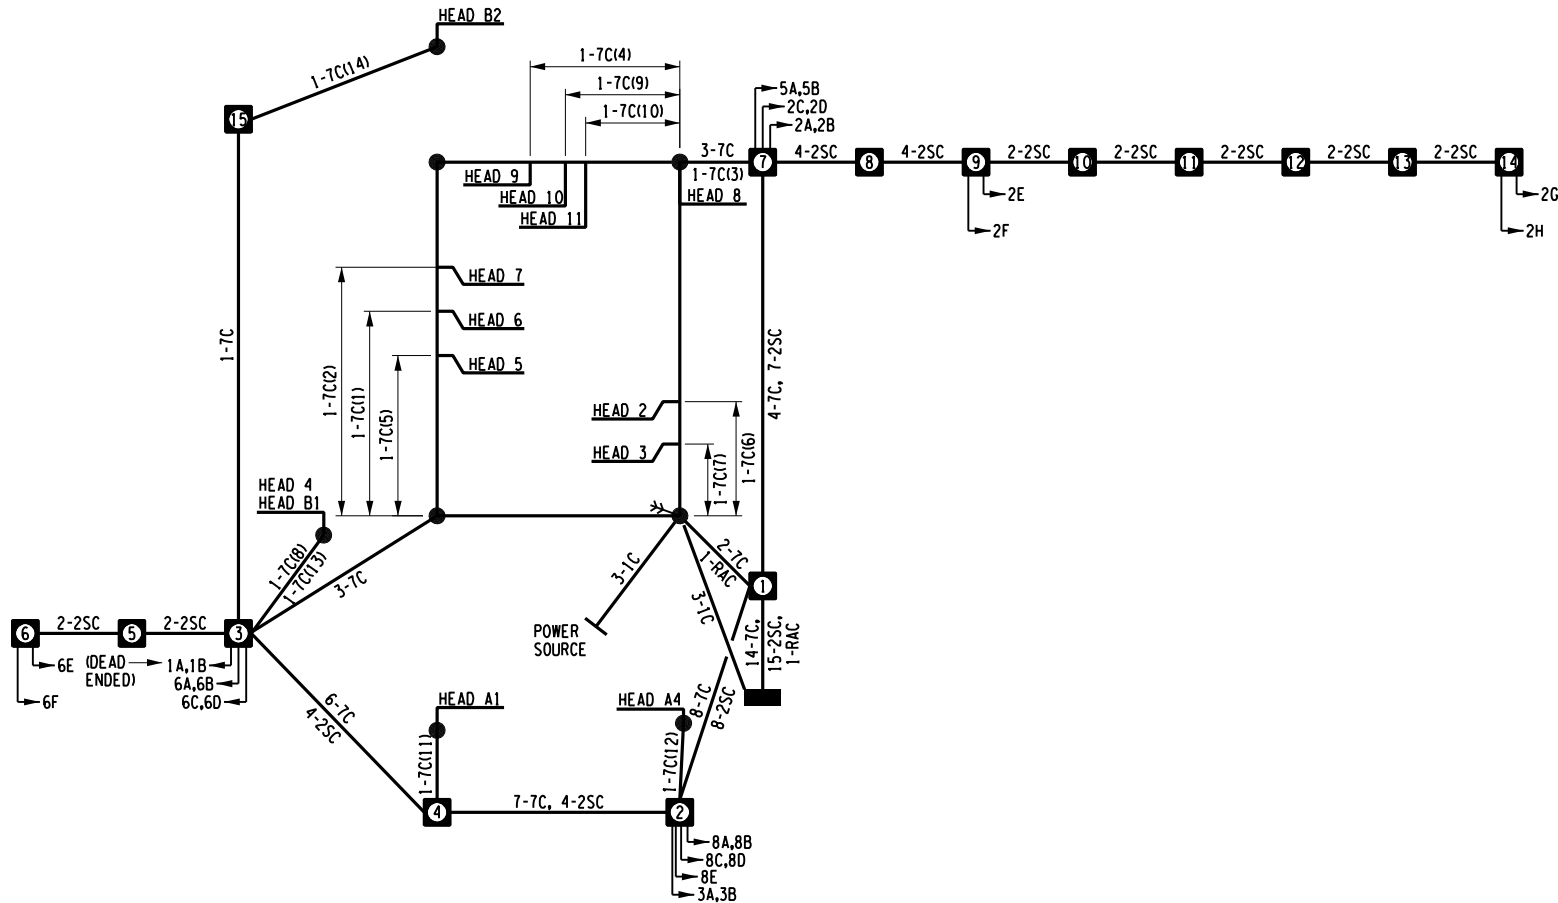


TABLE OF CLEARANCES						
TO	FROM					
	G	R	←G	←R	⤴	⤵
G		R				
R	Y	R				
←G				←R		
←R			←Y	←R		
⤴						⤵
⤵					FLASHING WITH TIMER	

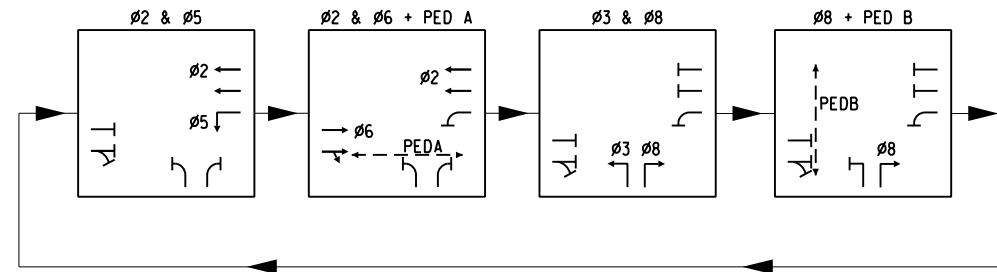

PHASING DIAGRAM
NTS

TABLE OF OPERATIONS												
PHASE	FACES											
	2	3	4	5	6	7	8	9	10	11	A1/A4	B1/B2
Ø 2	R	R	R	←R	G	G	G	←R	R	R	DW	DW
Ø 3	R	R	R	←R	R	R	R	←G	R	R	DW	DW
Ø 5	R	R	R	←G	R	R	R	←R	R	R	DW	DW
Ø 6	G	G	G	←R	R	R	R	←R	R	R	DW	DW
Ø 8 + PED B	R	R	R	←R	R	R	R	←R	G	G	DW	DW*
Ø 2 & Ø 5	R	R	R	←G	G	G	G	←R	R	R	DW	DW
Ø 2 & Ø 6 + PED A	G	G	G	←R	G	G	G	←R	R	R	DW*	DW
Ø 3 & Ø 8	R	R	R	←R	R	R	R	←G	G	G	DW	DW
FLASHING OPERATION	R	R	R	R	R	R	R	R	R	R	DK	DK
DISPLAY												
ALL LENSES SHALL BE 12 IN. DIA.	(R) (Y) (G)	(R) (Y) (G)	(R) (Y) (G)	(R) (Y) (G)	(R) (Y) (G)	(R) (Y) (G)	(R) (Y) (G)	(R) (Y) (G)	(R) (Y) (G)	(R) (Y) (G)	00	00

* UPON ACTIVATION OF A PEDESTRIAN PUSH BUTTON, A "WALKING MAN" INDICATION FOLLOWED BY A FLASHING "HAND" INDICATION FOLLOWED BY A STEADY "HAND" WILL BE DISPLAYED, AND COUNTDOWN TIMER IS INITIATED.

DAVIDSON AUTO

IT IS A VIOLATION OF LAW FOR ANY PERSON, UNLESS THEY ARE ACTING UNDER THE DIRECTION OF A LICENSED PROFESSIONAL ENGINEER, ARCHITECT, LANDSCAPE ARCHITECT OR LAND SURVEYOR TO ALTER AN ITEM IN ANY WAY. IF AN ITEM BEARING THE STAMP OF A LICENSED PROFESSIONAL IS ALTERED, THE ALTERING ENGINEER, ARCHITECT, LANDSCAPE ARCHITECT OR LAND SURVEYOR SHALL STAMP THE DOCUMENT AND INCLUDE THE NOTATION "ALTERED BY" FOLLOWED BY THEIR SIGNATURE, THE DATE OF SUCH ALTERATION, AND A SPECIFIC DESCRIPTION OF THE ALTERATION.

No.	Submittal / Revision	Appd.	Date

HIGHWAY IMPROVEMENTS
FOR
DAVIDSON AUTO
TOWN OF CLAY,
ONONDAGA COUNTY, NY

ONONDAGA CO. SIGNAL #313P
TRAFFIC SIGNAL
PLAN

Designed By: S.E.B.	Project No.: 31067	Drawing No.:
Drawn By: M.E.D.	Scale: NONE	TSP-3
Checked By: C.L.D.	Plot Date: 7/21/2016	SHEET 22 OF 27

FILE NAME = V:\Projects\ANY\K4\31067\CADD\NSTN\31067_cph.tsp.04.dgn
DATE/TIME = 7/21/2016
USER = 4066

SIGNAL OPERATION SPECIFICATIONS TABLE OF SWITCH PACKS							
SIGNAL LOCATION: NYS ROUTE 31 & DAVIDSON AUTO (SIGNAL 313P) COUNTY: ONONDAGA							
SWITCH PACK	FUNCTION	FACE NUMBERS	FLASH PLUG	TERMINAL WIRING BOARD		WIRE COLOR CODE	
				INDICATIONS	TERMINAL		
SP 1					SP 1 R SP 1 Y SP 1 G GROUND WIRE		
SP 2	Ø2	6, 7	R	R Y G GROUND WIRE	SP 2 R SP 2 Y SP 2 G GROUND BUS	14/7C-1-R 14/7C-1-O 14/7C-1-G 14/7C-1-W	14/7C-2-R 14/7C-2-O 14/7C-2-G 14/7C-2-W
SP 3	Ø2	8	R	R Y G GROUND WIRE	SP 3 R SP 3 Y SP 3 G GROUND BUS	14/7C-3-R 14/7C-3-O 14/7C-3-G 14/7C-3-W	
SP 4	Ø3	9	R	   GROUND WIRE	SP 4 R SP 4 Y SP 4 G GROUND BUS	14/7C-4-R 14/7C-4-O 14/7C-4-G 14/7C-4-W	
SP 5					SP 5 R SP 5 Y SP 5 G GROUND WIRE		
SP 6	Ø5	5	R	   GROUND WIRE	SP 6 R SP 6 Y SP 6 G GROUND BUS	14/7C-5-R 14/7C-5-O 14/7C-5-G 14/7C-5-W	
SP 7	Ø6	2, 3	R	R Y G GROUND WIRE	SP 7 R SP 7 Y SP 7 G GROUND BUS	14/7C-6-R 14/7C-6-O 14/7C-6-G 14/7C-6-W	14/7C-7-R 14/7C-7-O 14/7C-7-G 14/7C-7-W
SP 8	Ø6	4	R	R Y G GROUND WIRE	SP 8 R SP 8 Y SP 8 G GROUND BUS	14/7C-8-R 14/7C-8-O 14/7C-8-G 14/7C-8-W	
SP 9					SP 9 R SP 9 Y SP 9 G GROUND WIRE		
SP 10	Ø8	10, 11	R	R Y G GROUND WIRE	SP 10 R SP 10 Y SP 10 G GROUND BUS	14/7C-9-R 14/7C-9-O 14/7C-9-G 14/7C-9-W	14/7C-10-R 14/7C-10-O 14/7C-10-G 14/7C-10-W
SP 11					SP 11 R SP 11 Y SP 11 G GROUND WIRE		
SP 12					SP 12 R SP 12 Y SP 12 G GROUND WIRE		
SP 13	PED A (Ø6)	A1, A4	W	HAND MAN GROUND WIRE	SP 13 R SP 13 Y SP 13 G GROUND BUS	14/7C-11-R 14/7C-11-G 14/7C-11-W	14/7C-12-R 14/7C-12-G 14/7C-12-W
SP 14	PED B (Ø8)	B1, B2	W	HAND MAN GROUND WIRE	SP 14 R SP 14 Y SP 14 G GROUND BUS	14/7C-13-R 14/7C-13-G 14/7C-13-W	14/7C-14-R 14/7C-14-G 14/7C-14-W

14/19C-1-R/B
AWG → XX/XXC-X-X/X ← TRACER COLOR
NO. OF CONDUCTORS → WIRE COLOR
→ CONDUCTOR CABLE NO.
COLOR: (R) RED, (O) ORANGE, (G) GREEN,
(BL) BLUE, (W) WHITE, (B) BLACK
KEY FOR WIRE COLOR CODE

SIGNAL OPERATION SPECIFICATIONS TABLE OF INPUT WIRING					
SIGNAL LOCATION: NYS ROUTE 31 & DAVIDSON AUTO (SIGNAL 313P) COUNTY: ONONDAGA					
FUNCTION	DETECTOR NUMBERS	TYPE	TERMINAL WIRING BOARD	DIMENSION	REMARKS
			1A, 1B		
Ø2	2A, 2B	SPLIT PRESENCE	2A, 2B	6 FT X 32 FT	ROUTE 31 WB THRU LANE
Ø2	2C, 2D	SPLIT PRESENCE	3A, 3B	6 FT X 30 FT	ROUTE 31 WB THRU LANE
Ø2	2E	SETBACK	4A, 4B	6 FT X 6 FT	ROUTE 31 WB THRU LANE
Ø2	2F	SETBACK	5A, 5B	6 FT X 6 FT	ROUTE 31 WB THRU LANE
Ø2	2G	QUEUE DETECTOR	6A, 6B	6 FT X 6 FT	ROUTE 31 WB THRU LANE
Ø2	2H	QUEUE DETECTOR	7A, 7B	6 FT X 6 FT	ROUTE 31 WB THRU LANE
Ø3	3A, 3B	SPLIT PRESENCE	8A, 8B	6 FT X 34 FT	DAVIDSON DRIVEWAY NB LEFT TURN LANE
			9A, 9B		
			10A, 10B		
Ø5	5A, 5B	SPLIT PRESENCE	11A, 11B	6 FT X 34 FT	ROUTE 31 WB LEFT TURN LANE
Ø6	6A, 6B	SPLIT PRESENCE	12A, 12B	6 FT X 32 FT	ROUTE 31 EB THRU
Ø6	6C, 6D	SPLIT PRESENCE	13A, 13B	6 FT X 30 FT	ROUTE 31 EB THRU LANE/RIGHT LANE
Ø6	6E	SETBACK	14A, 14B	6 FT X 6 FT	ROUTE 31 EB THRU LANE
Ø6	6F	SETBACK	15A, 15B	6 FT X 6 FT	ROUTE 31 EB THRU/RIGHT LANE
			16A, 16B		
			17A, 17B		
Ø8	8A, 8B	SPLIT PRESENCE	18A, 18B	6 FT X 32 FT	DAVIDSON DRIVEWAY NB HATCHED MEDIAN
Ø8	8C, 8D	SPLIT PRESENCE	19A, 19B	6 FT X 30 FT	DAVIDSON DRIVEWAY NB RIGHT LANE
Ø8	8E	PRESENCE	20A, 20B	6 FT X 20 FT	DAVIDSON DRIVEWAY NB RADIUS
			21A, 21B		
			22A, 22B		
PED A (Ø6)	A1, A4	PED BUTTON	23A, 23B	-	CROSSING DAVIDSON DRIVEWAY
PED B (Ø8)	B1, B2	PED BUTTON	24A, 24B	-	CROSSING ROUTE 31 WEST SIDE
			25A, 25B		
			26A, 26B		
			27A, 27B		
			28A, 28B		

CHA

III Winners Circle, PO Box 5269
Albany, NY 12205-0269
518.453.4500 • www.chacompanies.com

DAVIDSON AUTO

IT IS A VIOLATION OF LAW FOR ANY PERSON, UNLESS THEY ARE ACTING UNDER THE DIRECTION OF A LICENSED PROFESSIONAL ENGINEER, ARCHITECT, LANDSCAPE ARCHITECT OR LAND SURVEYOR TO ALTER AN ITEM IN ANY WAY. IF AN ITEM BEARING THE STAMP OF A LICENSED PROFESSIONAL IS ALTERED, THE ALTERING ENGINEER, ARCHITECT, LANDSCAPE ARCHITECT OR LAND SURVEYOR SHALL STAMP THE DOCUMENT AND INCLUDE THE NOTATION "ALTERED BY" FOLLOWED BY THEIR SIGNATURE, THE DATE OF SUCH ALTERATION, AND A SPECIFIC DESCRIPTION OF THE ALTERATION.

No.	Submittal / Revision	Appd.	Date

HIGHWAY IMPROVEMENTS
FOR
DAVIDSON AUTO
TOWN OF CLAY,
ONONDAGA COUNTY, NY

ONONDAGA CO. SIGNAL #313P
TRAFFIC SIGNAL
TABLES

Designed By: S.E.B.	Project No.: 31067	Drawing No.: TSP-4 SHEET 23 OF 27
Drawn By: M.E.D.	Scale: NTS	
Checked By: C.L.D.	Plot Date: 7/21/2016	

GENERAL NOTES:

1. THE WORDS "SHALL", "SHOULD" AND "MAY" AS USED IN THE CONTRACT DOCUMENTS HAVE THE FOLLOWING MEANING: SHALL - A MANDATORY CONDITION. IN THE DESIGN, APPLICATION OR LOCATION OF DEVICES REQUIREMENTS HAVING "SHALL" STIPULATIONS ARE MANDATORY. NO DISCRETION IN FOLLOWING THEM IS ALLOWED. SHOULD - AN ADVISORY CONDITION. WHERE "SHOULD" IS USED IN RELATION TO A PROVISION, THAT PROVISION IS RECOMMENDED AND NORMALLY IS USED TO BE FOLLOWED, BUT IS NOT MANDATORY. DEVIATION FROM SUCH PROVISION IS PERMISSIBLE IF, AND TO THE EXTENT, THERE IS JUSTIFIABLE CAUSE TO DO SO. MAY - A PERMISSIVE CONDITION. NO REQUIREMENT FOR DESIGN OR APPLICATION IS INTENDED.
2. ALL TRAFFIC SIGNAL EQUIPMENT SHALL BE INSTALLED IN ACCORDANCE WITH NEW YORK STATE STANDARD SHEETS 680-1 THRU 680-17 INCLUSIVE AS APPLICABLE, EXCEPT AS MODIFIED BELOW OR IN THE CONTRACT PLANS.
3. ALL TRAFFIC SIGNAL ITEMS SHALL MEET THE NEW YORK STATE DEPARTMENT OF TRANSPORTATION STANDARD SPECIFICATIONS DATED MAY 1, 2008 WITH ALL CURRENT ADDENDA UNLESS OTHERWISE STATED IN THE CONTRACT PLANS.
4. THE CONTRACTOR SHALL NOTIFY NYSDOT TRAFFIC SIGNAL MAINTENANCE AT (315) 428-4064 PRIOR TO BEGINNING WORK AT ANY SIGNAL AND AGAIN TWO WEEKS BEFORE ATTEMPTING TO ENERGIZE A SIGNAL TO SCHEDULE A TURN ON DATE.
5. WHERE UNFORESEEN UNDERGROUND UTILITIES MAKE IT NECESSARY TO RELOCATE SIGNAL POLES MORE THAN 5 FEET FROM THEIR ORIGINAL LOCATIONS AS SHOWN ON THE CONTRACT PLANS, THE FIELD ENGINEER AND THE REGIONAL TRAFFIC ENGINEER SHALL BE NOTIFIED IMMEDIATELY AND ALTERNATE LOCATIONS WILL BE SUPPLIED BY THE ENGINEER.
6. UPON COMPLETION OF WORK, REGION 3 TRAFFIC SIGNAL MAINTENANCE PERSONNEL WILL PERFORM AN INSPECTION OF THE SIGNAL SYSTEM. AT THE TIME OF THE INSPECTION, THE CONTRACTOR SHALL UNBAG THE NEW SIGNAL HEADS AND PROVIDE ACCESS TO ALL PULLBOXES FOR INSPECTION PURPOSES. THE CONTRACTOR SHALL BE NOTIFIED OF ANY DEFECTS FOUND DURING THE INSPECTION, AND WILL MAKE ANY NECESSARY CORRECTIONS BEFORE THE INTERSECTION WILL BE ACCEPTED. THE CONTRACTOR SHALL PROVIDE SUFFICIENT PERSONNEL AND TRAFFIC CONTROL DEVICES TO SAFELY MAINTAIN TRAFFIC THROUGH THE INTERSECTION WHILE THE INSPECTION IS BEING PERFORMED. THE SIGNAL HEADS SHALL BE REBAGGED SHOULD THE INSPECTION FAIL.
7. NORMALLY GEOMETRIC IMPROVEMENTS AT A SIGNALIZED INTERSECTION ARE AN INTEGRAL PART OF THE SIGNAL DESIGN. AND THEREFORE, THIS WORK SHALL NOT BE COMPLETED BEFORE THE NEW SIGNAL IS IN PLACE. ALL SIGNAL IMPROVEMENTS SHOWN ON THE PLANS, INCLUDING LANE DESIGNATION SIGNS, TURNING LANES, CHANNELIZATION, PAVEMENT MARKINGS, ETC., SHALL BE IN PLACE BEFORE THE NEW SIGNAL IS PLACED INTO OPERATION. THE CONTRACTOR SHALL WORK WITH THE FIELD ENGINEER AND THE REGIONAL TRAFFIC ENGINEER TO COORDINATE THESE OPERATIONS.
8. A MINIMUM OF FIVE (5) WORKING DAYS PRIOR NOTICE IS REQUIRED TO THE FIELD ENGINEER, AND THE REGIONAL TRAFFIC ENGINEER, FOR ASSISTANCE IN THE LAYOUT OF THE ACTUAL LOCATIONS OF POLES, LOOPS, SIGNAL HEADS. ITEM NUMBERS ARE SUBJECT TO CHANGES BASED ON ACTUAL FIELD LAYOUT.
9. LOCATION OF ALL PROPOSED CONDUITS, PULLBOXES, JUNCTION BOXES AND POLES SHOWN ON THE CONTRACT PLANS ARE APPROXIMATE. FINAL LOCATIONS A.O.B.E..
10. PULLBOXES SHALL HAVE A TWO FOOT MINIMUM DRAINAGE BED OF NO. 2 CRUSHED STONE OR GRAVEL PLACED BELOW THE PULLBOX, ABOVE. THIS WORK SHALL BE INCLUDED IN THE PRICE BIDE FOR ITEM 680.510501 - "PULLBOX, RECTANGULAR 26" X 18" REINFORCED CONCRETE."
11. PAVEMENT MARKINGS SHOWN ON THE TRAFFIC SIGNAL PLANS, UNLESS OTHERWISE NOTED, ARE FOR DESIGN PURPOSES ONLY. HOWEVER, ALL PAVEMENT MARKINGS FOR THE INTERSECTION MUST BE INSTALLED PRIOR TO SCHEDULING A TURN-ON DATE OF THE TRAFFIC SIGNAL.
12. ON STANDARD SHEET NO. 680-04, ALL PULLBOXES SHALL BE SET 1/2 INCH BELOW GRADE WITH ALL THE SURROUNDING SURFACES EXCEPT SIDEWALKS, WHERE THEY SHALL BE FLUSH.
13. NO PROPOSAL WHICH MODIFIES THE APPROVED DESIGN PLAN SUGGESTED BY EITHER THE CONTRACTOR OR CONSTRUCTION PERSONNEL SHALL BE MADE IN THE FIELD WITHOUT FIRST CONSULTING WITH THE REGIONAL TRAFFIC SAFETY AND MOBILITY GROUP AT (315)428-4064. THESE CHANGES INCLUDE, BUT NOT LIMITED TO, 90 DEGREE BENDS IN THE CONDUIT.
14. THE CONTRACTOR'S ATTENTION IS DIRECTED TO THE FACT THAT THERE MAY BE OTHER CONTRACTORS WORKING WITHIN THE LIMITS OF WORK FOR THIS CONTRACT. IT IS THE RESPONSIBILITY OF THE CONTRACTOR TO COORDINATE THE WORK OF THIS CONTRACT WITH THAT OF OTHERS SO THERE IS NO CONFLICT.
15. THE APPROXIMATE LOCATION OF UNDERGROUND UTILITIES MAY BE SHOWN ON THE PLANS. THE CONTRACTOR SHALL VERIFY THE TRUE LOCATION BEFORE COMMENCING WORK. BEFORE ANY PIPE IS PLACED, THE CONTRACTOR SHALL UNCOVER ALL UTILITIES AT PIPE CROSSINGS TO ENABLE THE ENGINEER TO VERIFY THE PROPOSED PIPE WITH GRADES SHOWN ON THE PLANS IS NOT OBSTRUCTED BY EXISTING UTILITIES.
16. ALL SIGNAL EQUIPMENT SHALL BE PLACED IN A LOCATION THE COMPLIES WITH THE NYS HIGH VOLTAGE PROXIMITY ACT. THIS INCLUDES, BUT IS NOT LIMITED TO, KEEPING ALL SIGNAL EQUIPMENT A MINIMUM OF 10 FEET FROM PRIMARY LINES AND 2 FEET FROM SECONDARY AND ALL OTHER LINES.
17. THE CONTRACTOR IS TO CONTACT DIG SAFELY NEW YORK AT 811 FOR MARKOUT OF ALL UNDERGROUND SIGNAL CONDUIT AND LOOP WIRE PRIOR TO ANY DIGGING. ANY BROKEN SIGNAL WIRE CANNOT BE SPLICED. A NEW RUN OF WIRE FROM THE POLE TO THE FURTHEST END MUST BE REPLACED.
18. UNDERGROUND UTILITY LOCATIONS ARE NOT GUARANTEED, NOR IS THERE ANY GUARANTEE THAT ALL EXISTING UTILITIES, WHETHER FUNCTIONAL OR ABANDONED, WITHIN THE PROJECT AREA ARE SHOWN ON THESE DRAWINGS. THE CONTRACTOR SHALL DETERMINE THE EXACT LOCATION OF ALL UNDERGROUND UTILITIES BEFORE STARTING WORK AND SHALL BE RESPONSIBLE FOR ALL DAMAGES RESULTING FROM THEIR WORK. CONTRACTOR SHALL NOTIFY DIG SAFELY NEW YORK AT 811 IN ACCORDANCE WITH 16NYCRR PART 753.
19. THE CONTRACTOR SHALL PROVIDE THE LOCAL POLICE THE NAME, ADDRESS AND TELEPHONE NUMBER OF A PERSON OR PERSONS AUTHORIZED OUTSIDE OF NORMAL WORKING HOURS TO SECURE AND USE LABOR, MATERIALS AND EQUIPMENT FOR EMERGENCY REPAIRS TO MAKE SAFE THE ENTIRE AREA OF THE CONTRACT. DUPLICATE COPIES OF SUCH NOTICES SHALL BE FILED WITH THE EIC, TRAFFIC SIGNAL MAINTENANCE AND THE REGIONAL DIRECTOR.
20. THE CONTRACTOR IS RESPONSIBLE FOR COORDINATING CONSTRUCTION OPERATIONS AND SIGNING FOR THIS CONTRACT WITH THE OPERATIONS AND SIGNING OF OTHER WORK WITHIN THE CONTRACT LIMITS.

CONDUIT & CONDUIT EXCAVATION NOTES:

1. THE CONTRACTOR SHALL ESTABLISH THE LOCATION OF THE UNDERGROUND UTILITIES AND SUPPORT AND PROTECT ALL LINES ENCOUNTERED IN THE TRENCHING AND EXCAVATION OPERATIONS.
2. WHERE CONDUIT IS TO BE PLACED UNDER THE ROADWAY, THE CONTRACTOR SHALL USE A 3" DIAMETER CONDUIT, UNLESS OTHERWISE SHOWN ON THE PLAN SHEETS.
3. UNLESS OTHERWISE NOTED ON THE PLANS, ALL SIGNAL POLE AND CONTROLLER BASES SHALL HAVE A MINIMUM OF 4 NPS DIAMETER CONDUIT SWEEP. PEDESTRIAN SIGNAL POLES SHALL HAVE A MINIMUM OF 2 NPS DIAMETER CONDUIT SWEEP.
4. ALL SIGNAL CONDUITS SHALL BE BONDED WITH A *6 BARE STRANDED COPPER GROUND WIRE.
5. ALL COUPLINGS AND BUSHINGS SHALL BE MECHANICALLY THREADED. COMPRESSION OR SLIP TYPE COUPLINGS OR BUSHINGS SHALL NOT BE ALLOWED.

MICROCOMPUTER CABINET NOTES:

1. LEAD-INS FROM ALL LOOPS SHALL BE TAGGED IN THE CONTROLLER CABINET TO IDENTIFY THE DETECTORS THAT THEY SERVE.
2. EACH AND EVERY CABLE ENTERING THE CONTROLLER CABINET AND PULLBOXES SHALL BE IDENTIFIED BY FUNCTION AND PHASE STAMPED ON NYSDOT APPROVED TAGS. THE TAGS SHALL BE ATTACHED TO THE CABLES WITH A PLASTIC OR NYLON LINE.
3. IN UNPAVED AREAS, THE CONTRACTOR SHALL INSTALL A 5 FT X 5 FT CONCRETE WORK PAD. WHETHER PRECAST OR CAST IN PLACE, AS SHOWN ON STANDARD SHEET 680-05, THIS WORK SHALL BE INCLUDED IN THE PRICE BID FOR ITEM 680.80324515 - INSTALL MICROCOMPUTER CABINET.
4. ON STANDARD SHEET NO. 608-05, THE CABINET SHALL ONLY BE BANDED TO THE POLE AT BOTH TOP AND BOTTOM BRACKETS. WELDING SHALL NOT BE ALLOWED.
5. THE MOUNTING HEIGHT FOR THE MICROCOMPUTER CABINET AS SHOWN ON SHEET 608-05 SHALL BE INCREASED TO 24 INCHES WITH THE HAND HOLE OPENING FOR THE 4 NPS CONDUIT/90 DEGREE PULLING ELBOW (LB) FACING OUT AWAY FROM THE POLE, NOT DOWN TOWARDS THE GROUND.
6. EVERY CONDUIT ENTRANCE TO THE TRAFFIC SIGNAL CABINET SHALL BE SEALED USING NON-SHEDDING STAINLESS STEEL SPONGES. THE STEEL SPONGES SHOULD NOT ACTUALLY BE PLACED INSIDE THE CABINET, BUT INSIDE THE LB AS IT PASSES INTO THE POLE. THIS WORK SHALL BE INCLUDED IN THE PRICE BID FOR ITEM 680.80324515-INSTALL MICROCOMPUTER CABINET.

SIGNAL HEAD NOTES:

1. ONCE TRAFFIC SIGNAL HEAD ASSEMBLIES HAVE BEEN INSTALLED AND ADJUSTED IN THE FIELD TO THE SATISFACTION OF THE FIELD ENGINEER, THE CONTRACTOR SHALL APPLY A BEAD OF SILICONE SEALANT AROUND THE SERRATED LOCK RING AT ALL LOCATIONS WHERE VERTICAL PIPE NIPPLES ARE ATTACHED TO THE TOP SURFACES OF BOTH TRAFFIC SIGNAL SECTIONS AND PIPE CROSS BODIES TO PREVENT WATER INFILTRATION INTO THE SIGNAL ASSEMBLY.
2. A MINIMUM CLEARANCE OF 16.5 FEET ABOVE THE HIGH POINT OF THE ROADWAY IS REQUIRED FOR ALL SIGNALS. NO EXCEPTIONS SHALL BE MADE FOR SIGNALS MOUNTED BELOW 16.5 FEET. FOR SIGNALS WITH BACKPLATES MOUNTED ON THEM, THE BOTTOM OF THE BACKPLATE SHALL BE A MINIMUM OF 16.5 FEET ABOVE THE HIGH POINT OF THE ROADWAY.
3. THE CONTRACTOR SHALL INSTALL A HEAVY DUTY STAINLESS STEEL COTTER PIN AND A STAINLESS STEEL WASHER ON THE SIGNAL HEAD BALANCE ADJUSTER.
4. ALL TRAFFIC SIGNAL HEADS SHALL HAVE 12" LENSES.
5. ALL POLYCARBONATE SIGNAL HEADS WITH THREE OR MORE SECTIONS REQUIRE A REINFORCEMENT PLATE UNLESS CONNECTED TO A FIXED OBJECT (POLE OR MAST ARM) BY A BRACKET WITH TWO SEPARATE CONNECTION POINTS (TOP AND BOTTOM).
6. ITEM 680.81990003-TRAFFIC SIGNAL BACKPLATES WITH YELLOW REFLECTIVE TAPE SHALL BE MODIFIED TO ONLY ALLOW 5 INCH NON-LOUVERED FLAT BLACK FINISHED BACKPLATES WITH A 3 INCH WIDE YELLOW REFLECTIVE TAPE BORDER AROUND THE OUTER EDGE.
7. STANDARD SPECIFICATION 680-3.18 IS MODIFIED ALLOWING ONLY RINGS TO BE USED FOR THE ATTACHMENT OF SIGNAL CONTROL CABLES TO THE MESSENGER CABLE.

DETECTOR NOTES:

1. ALL DETECTOR LOOPS SHALL BE INSTALLED IN THE CENTER OF THEIR RESPECTIVE LANES, AS PER STANDARD SHEET NO. 680.14. CUT LOOPS SQUARE AND TAKE TAILS DIRECTLY TO THE CURB.
2. ITEM 680.71 - SHIELDED LEAD-IN CABLE SHALL BE USED TO CONNECT LOOP DETECTORS TO THE CONTROLLER.
3. THE SPLICE BETWEEN THE LOOP WIRES AND THE SHIELDED LEAD-IN CABLE SHALL BE SOLDERED AND NOT CRIMPED.
4. ON STANDARD SHEET NO. 680-14, THE DISTANCE BETWEEN LOOP WIRE LEAD-INS SHALL BE INCREASED FROM 6" (TYP.) TO 2' (TYP.).
5. WHERE NEW ASPHALT PAVEMENT IS TO BE PLACED, VEHICLE DETECTOR LOOPS SHALL BE INSTALLED IN THE BINDER COURSE PRIOR TO THE PLACEMENT OF THE TOP COURSE.
6. ALL VEHICLE DETECTOR LOOPS SHALL HAVE THREE (3) TURNS OF WIRE PER LOOP.
7. CLARIFICATION OF CONTRACTOR'S RESPONSIBILITY REGARDING MAINTAINING LOOP DETECTION UNDER "MAINTAIN TRAFFIC SIGNAL EQUIPMENT". THE CONTRACTOR SHALL MAINTAIN EXISTING VEHICLE DETECTION WITH REASONABLE CARE. UNLESS OTHERWISE NOTED, THE MAXIMUM LENGTH OF TIME THAT AN INTERSECTION CAN BE WITHOUT DETECTION IS TWO (2) WEEKS. IF DETECTION IS NOT RESTORED WITHIN THIS TIME FRAME IT WILL BE THE CONTRACTOR'S RESPONSIBILITY TO ESTABLISH VEHICLE DETECTION AT THEIR OWN EXPENSE.

TRAFFIC SIGNAL POLE NOTES:

1. FOR NEW ANCHOR BASE SIGNAL POLE INSTALLATIONS:
 - a) THE COST OF THE ANCHOR BOLTS AND THE STEEL REINFORCING SHALL BE INCLUDED IN THE PRICE BID FOR ITEM 680.5001-POLE EXCAVATION AND CONCRETE FOUNDATION.
2. THE CONTRACTOR SHALL FURNISH ANCHOR BOLT COVERS FOR ANY TRAFFIC SIGNAL POLE OR PEDESTRIAN POLE WHERE PEDESTRIAN TRAFFIC MAY EXIT. CONTRACTOR SHALL CONTACT TRAFFIC SIGNAL MAINTENANCE AT (315) 428-4064 TO MAKE THIS DETERMINATION.
3. STANDARD SPECIFICATION 680.67XX IS MODIFIED ALLOWING ONLY ALUMINUM TRAFFIC SIGNAL POLES TO BE USED FOR SUPPLEMENTAL SIGNAL HEADS.
4. THE CONTRACTOR SHALL COORDINATE ALL REQUIRED UTILITY RELOCATIONS WITH THE APPROPRIATE UTILITY COMPANIES PRIOR TO CONSTRUCTION.
5. PRIOR TO INSTALLING SIGNAL POLES, THE CONTRACTOR SHALL VERIFY EXISTING/PROPOSED GROUND ELEVATIONS AND MAKE ADJUSTMENTS AS NECESSARY.
6. ALL NECESSARY HOLES IN THE POLE BELOW THE LOAD ATTACHMENT POINT AND GREATER THAN 3/4" IN DIAMETER SHALL BE MADE BY THE MANUFACTURER AND REINFORCED ACCORDING TO FABRICATION DETAILS AND CONTRACT DOCUMENTS.
7. HAND HOLES SHALL BE LOCATED NINETY (90) DEGREES CLOCKWISE, TOP VIEW, FROM THE DIRECTION OF THE CABLE LOAD.
8. FOR THOSE POLES ON WHICH A TRAFFIC SIGNAL CABINET WILL BE MOUNTED, THE POLE MANUFACTURER WILL BE REQUIRED TO WELD A CABINET WIRING ACCESS COUPLING INTO THE POLE AS PART OF THE POLE MANUFACTURING PROCESS. THIS COUPLING SHALL BE CENTERED 12 INCHES FROM THE BOTTOM OF THE BASE PLATE AND 90 DEGREES CLOCKWISE (TOP VIEW) FROM THE ACCESS HAND OF THE HOLE, UNLESS OTHERWISE SPECIFIED. THE COUPLING SHALL BE DESIGNED TO ACCEPT 1-1/2 INCHES OF A STANDARD 4 INCH DIAMETER GALVANIZED PIPE FROM THE OUTSIDE OF THE POLE, AND SHALL PROTRUDE NO MORE THAN 1/2 INCH ON THE OUTSIDE OF THE POLE. AN INSULATED CHASE NIPPLE SHALL BE INSTALLED IN THE COUPLING ON THE INSIDE OF THE POLE. THE COUPLING SHALL BE DESIGNED TO REINFORCE THE HOLE IN WHICH IT IS INSTALLED.
9. THE BOTTOM OF ALL SUPPLEMENTAL SIGNAL HEADS SHALL BE POST TOP MOUNTED 12 FEET ABOVE THE HIGH POINT OF THE ROAD OR SIDEWALK, WHICHEVER IS GREATER. THIS WORK SHALL BE PAID FOR UNDER ITEM 680.8111-TRAFFIC SIGNAL BRACKET ASSEMBLY 1-WAY. A REINFORCING PLATE MUST ALSO BE INSTALLED IN THE BOTTOM SECTION OF ALL POST TOP MOUNTED HEADS.
10. THE CONTRACTOR SHALL VERIFY THE SPAN WIRE POLE HEIGHTS GIVEN IN THE CONTRACT DOCUMENTS. THE FOLLOWING RELATIONSHIP CAN BE USED TO DETERMINE ADEQUATE POLE HEIGHT IN FEET: 24' + 0.05L ± POLE BASE ELEVATION RELATIVE TO THE HIGH POINT OF THE PAVEMENT BENEATH THE SPAN. (L = SPAN LENGTH IN FEET). IF THE SPAN LENGTH IS INCREASED OR IF POLE LOCATIONS ARE USED OTHER THAN THOSE SHOWN IN THE CONTRACT PLANS, THE CONTRACTOR SHALL SUBMIT VERIFICATION OF ADEQUATE ROADWAY CLEARANCE AND POLE STRENGTH; SUPPORTING INFORMATION SHALL INCLUDE DESIGN AND FABRICATION DETAILS.

PEDESTRIAN SIGNALS

1. STANDARD SPECIFICATION 680.67XX IS MODIFIED ALLOWING ONLY ALUMINUM PEDESTRIAN TRAFFIC SIGNAL POLES.
2. ALL PEDESTRIAN PUSH BUTTONS SHALL CONFORM TO THE AMERICANS WITH DISABILITIES ACT (ADA) REQUIREMENTS. THE COST TO BE INCLUDED IN THE BID PRICE FOR ITEM 680.81330010 - AUDIBLE PEDESTRIAN SIGNAL.
3. ALL PEDESTRIAN PUSH BUTTONS SHALL BE LOCATED PARALLEL WITH THE APPROPRIATE CROSSWALK. ALSO, ALL INDICATIONS SHALL BE INSTALLED AWAY FROM TURNING VEHICULAR TRAFFIC UNLESS OTHERWISE SHOWN ON THE PLAN SHEET.
4. ALL PEDESTRIAN SIGNS SHALL BE 9 INCHES x 15 INCHES (R10-3e) REGARDLESS OF THE SIZE OF POLE THEY ARE INSTALLED ON. THE COST OF FURNISHING AND INSTALLING THESE SIGNS SHALL BE INCLUDED IN THE BID PRICE OF ITEM 680.81330010 - AUDIBLE PEDESTRIAN SIGNAL.
5. ON STANDARD SHEET NO. 680-10, THE PEDESTRIAN INDICATIONS SHALL BE BANDED TO THE POLE AND HAVE ONE BOLT THROUGH THE TOP BRACKET.

ITEM 680.81330010 - AUDIBLE PEDESTRIAN SIGNAL SHALL INCLUDE PROGRAMMING ALL THE FOLLOWING SETTINGS FOR AN AUDIBLE PEDESTRIAN SIGNAL PRIOR TO ACTIVATION:

- LOCATE VOL MIN: 50
- LOCATE VOL MAX: 60
- INFO MSG VOL MIN: 50
- STD WALK VOL MIN: 50
- STD WALK VOL MAX: 60
- EXT WALK VOL MIN: 50
- EXT WALK VOL MAX: 60
- VOL OVER AMBIENT: +5

Drawing Copyright © 2016



DAVIDSON AUTO

IT IS A VIOLATION OF LAW FOR ANY PERSON, UNLESS THEY ARE ACTING UNDER THE DIRECTION OF A LICENSED PROFESSIONAL ENGINEER, ARCHITECT, LANDSCAPE ARCHITECT OR LAND SURVEYOR TO ALTER AN ITEM IN ANY WAY. IF AN ITEM BEARING THE STAMP OF A LICENSED PROFESSIONAL IS ALTERED, THE ALTERING ENGINEER, ARCHITECT, LANDSCAPE ARCHITECT OR LAND SURVEYOR SHALL STAMP THE DOCUMENT AND INCLUDE THE NOTATION "ALTERED BY" FOLLOWED BY THEIR SIGNATURE, THE DATE OF SUCH ALTERATION, AND A SPECIFIC DESCRIPTION OF THE ALTERATION.

No.	Submittal / Revision	Appd.	Date

HIGHWAY IMPROVEMENTS
FOR
DAVIDSON AUTO
TOWN OF CLAY,
ONONDAGA COUNTY, NY

ONONDAGA CO. SIGNAL #313P
TRAFFIC SIGNAL
NOTES

Designed By: S.E.B.	Project No.: 31067	Drawing No.: TSP-5
Drawn By: M.E.D.	Scale: NONE	
Checked By: C.L.D.	Plot Date: 7/21/2016	
		SHEET 24 OF 27

FILE NAME = V:\P\projects\ANY\KA\31067\ACADD\NSTN\31067.cpl_top_05.dgn
DATE/TIME = 7/21/2016
USER = 4066

ELECTRICAL NOTES:

1. THE CONTRACTOR SHALL CONTACT THE APPROPRIATE UTILITY COMPANY WITHIN 30 DAYS OF THE CONTRACT AWARD. THE CONTRACTOR SHALL MEET ALL REQUIREMENTS OF THE NEW YORK BOARD OF FIRE UNDERWRITERS IN THEIR SIGNAL INSTALLATIONS AND EACH INSTALLATION MUST PASS A FIRE UNDERWRITERS INSPECTION BEFORE ACCEPTANCE BY N.Y.S.D.O.T. THE COST OF THIS INSPECTION SHALL BE INCLUDED IN THE PRICE BID FOR THE VARIOUS TRAFFIC SIGNAL ITEMS.
2. UNDER NO CONDITION SHALL THE CONTRACTOR MAKE HIS/HER OWN CONNECTION OR MODIFY THE SERVICE CONNECTION. ALL SERVICE CONNECTIONS SHALL BE MADE BY THE APPROPRIATE UTILITY COMPANY, POWER SERVICE CABLE SHALL BE INCLUDED WITH ITEM 662.60000115.
3. IF, AT ANY TIME DURING THE INSTALLATION OF THE POLES OR SIGNAL SPAN WIRE(S) IT IS DISCOVERED THAT THE MINIMUM CLEARANCES FROM PRIMARY AND SECONDARY POWER CONDUCTORS AS REQUIRED BY SECTION 21 OF THE NATIONAL ELECTRICAL SAFETY CODE (ANSI STANDARD C2) AND LOCAL UTILITY CODES CANNOT BE ACHIEVED, THE UTILITY COMPANY OWNING SUCH CONDUCTORS SHALL BE NOTIFIED IN WRITING OF THE PROBLEM. NO FURTHER WORK SHALL BE DONE UNTIL SAID POWER LINES HAVE BEEN RELOCATED TO PROPER CLEARANCE, OR THE SIGNAL PLANS ARE REVISED. IF CONFLICTS EXIST, THE FIELD ENGINEER IS TO BE NOTIFIED IMMEDIATELY.
4. ITEM NUMBER 680.95010615 SERVICE CABLE, SINGLE CONDUCTOR, NO. 06-AWG, SHALL BE FURNISHED WITH THREE CONDUCTORS. TWO BLACK COLORED CONDUCTORS AND ONE WHITE COLORED CONDUCTOR.
5. THE CONTRACTOR SHALL BE RESPONSIBLE FOR COORDINATING ALL UTILITY WORK WITH THE RESPECTIVE OWNERS DURING CONSTRUCTION. THE COST OF THIS WORK SHALL BE INCLUDED IN THE PRICE BID FOR VARIOUS ITEMS IN THE CONTRACT.
6. WHEN ELECTRICAL SERVICE IS INSTALLED ON THE SIGNAL POLE, THE METER CHANNEL ASSEMBLY SHALL BE ATTACHED TO THE POLE WITH STAINLESS STEEL BANDING ONLY.
7. THE METER CHANNEL SHALL BE INSTALLED SUCH THAT IT IS LOCATED AWAY FROM VEHICULAR TRAFFIC FLOW AND AT A HEIGHT THAT COMPLIES WITH THE LOCAL UTILITY COMPANY.
8. FOR NEW OR REVISED SERVICE ORDERS (ESO'S) IN THE NATIONAL GRID TERRITORY, THE CONTRACTOR SHALL CALL NATIONAL GRID AT (315)460-1135 INSTEAD OF THE TOLL-FREE NUMBER.
9. POWER SERVICE TO THE SIGNALS INSTALLED SHALL BE IN COMPLIANCE WITH REQUIREMENTS OF THE NATIONAL ELECTRIC CODE.
10. THE DRAIN GROUND WIRE IN THE SHIELDED LEAD-IN CABLE SHALL NOT BE GROUNDED AT THE CONTROLLER OR AT ANY OTHER LOCATION.

SIGNAL CABLE NOTES:

1. ALL SIGNAL HEAD AND DETECTOR WIRING WILL BE BROUGHT TO THE CABINET BY THE CONTRACTOR.
2. THE 24 INCH NOMINAL LENGTH OF RAIN LOOP SHOWN ON STANDARD SHEET 680-07 SHALL BE INCREASED TO 40 INCHES MINIMUM, THUS ALLOWING A SIGNAL HEAD ADJUSTMENT OF 40 INCHES IN THE AFFECTED SLABS SHALL BE FULLY REMOVED AND REPLACED. THE COST OF THIS WORK SHALL BE INCLUDED IN THIS ITEM.

SIGNS:

1. A STAINLESS STEEL BOLT, NUT AND LOCK WASHER SHALL BE INSTALLED A MINIMUM OF 2 INCHES FROM THE BOTTOM OF THE OVERHEAD MOUNTED SIGN PIPE. THE COST OF FURNISHING AND INSTALLING THIS EQUIPMENT SHALL BE INCLUDED IN THE PRICE FOR ITEM 680.8210-OVERHEAD SIGN ASSEMBLY, TYPE J.
2. SIGN NUMBER SHOWN REFER TO THE NATIONAL MANUAL OF UNIFORM TRAFFIC CONTROL DEVICES (MUTCD) AND 17NYCRR CHAPTER V (NEW YORK SUPPLEMENT).
3. OVERHEAD LANE SIGNS SHALL BE CENTERED OVER THEIR RESPECTIVE LANES.
4. ALL OVERHEAD SIGNAL RELATED SIGNS IN THIS CONTRACT SHALL BE A MINIMUM OF 16.5 FEET ABOVE THE HIGH POINT OF THE ROADWAY, WITH THE BOTTOM OF THE SIGN EVEN WITH THE BOTTOM OF THE SIGNAL HEAD, OR BACK PLATE.

LEGEND		
PROPOSED	EXISTING	DESCRIPTION
		SIGNAL POLE
		POLE MOUNTED CONTROLLER
		SPAN WIRE ASSEMBLY
		CONDUIT
		PULLBOX (TRAFFIC SIGNALS & NUMBER)
		TRAFFIC SIGNAL HEAD - 1 WAY
		TRAFFIC SIGNAL HEAD - 2 WAY
		TRAFFIC SIGNAL HEAD - 3 WAY
		TRAFFIC SIGNAL HEAD - 4 WAY
		SIGNAL FACE & NUMBER
		INDUCTANCE LOOP AND ALUMINUM JUNCTION BOX
		PHASE
		REFLECTORIZED PAV'T STRIPES
		UTILITY POLE
		TRAFFIC SIGN
		OVERHEAD TRAFFIC SIGN
		REFERENCE NUMBER
		REMOTE ANTENNA
		METER PEDESTAL

ABBREVIATIONS

- 1-5C = 5 CONDUCTOR SIGNAL CABLE
1-7C = 7 CONDUCTOR SIGNAL CABLE
1-10C = 10 CONDUCTOR SIGNAL CABLE
1-15C = 15 CONDUCTOR SIGNAL CABLE
1-19C = 19 CONDUCTOR SIGNAL CABLE
2SC = 2 CONDUCTOR SHIELDED LEAD-IN CABLE
SCC = SHIELDED COMMUNICATIONS CABLE
R = RED
Y = YELLOW
G = GREEN
O = ORANGE
W = WHITE
B = BLACK
BL = BLUE
FR = FLASHING RED
FY = FLASHING YELLOW
P.B. = PUSH BUTTON
O.H. = OVERHEAD
N.T.S. = NOT TO SCALE
N.P.S. = NATIONAL PIPE STANDARD
RAC = REMOTE ANTENNA CABLE

ESTIMATE OF QUANTITIES				
REF. NO.	ITEM NO.	DESCRIPTION	UNIT	QTY
1	206.03	CONDUIT EXCAVATION AND BACKFILL INCLUDING SURFACE RESTORATION	LF	1910
2	619.1613	MAINTAIN TRAFFIC SIGNAL EQUIPMENT (REQUIREMENT C)	INTM	6
3	662.60000115	FURNISHING ELECTRICAL SERVICE	LS	1
4	680.5001	POLE EXCAVATION AND CONCRETE FOUNDATION	CY	32
5	680.510501	PULLBOX-RECTANGULAR, 26 X 18 INCH, REINFORCED CONCRETE	EACH	15
6	680.520106	CONDUIT, METAL STEEL, ZINC COATED, 2"	LF	1300
7	680.520108	CONDUIT, METAL STEEL, ZINC COATED, 3"	LF	440
8	680.520110	CONDUIT, METAL STEEL, ZINC COATED, 4"	LF	75
9	680.53080305	CONDUIT, FLEXIBLE, LIQUID TIGHT NON METALLIC, 1"	LF	295
10	680.53	CONDUIT JACKING OR BORING	LF	200
11	680.54	INDUCTANCE LOOP INSTALLATION	LF	2105
12	680.6708	TRAFFIC SIGNAL POLE-POST TOP MOUNT 8 FEET MOUNTING HEIGHT	EACH	3
13	680.6712	TRAFFIC SIGNAL POLE-POST TOP MOUNT 12 FEET MOUNTING HEIGHT	EACH	1
14	680.7002	DUAL SPAN WIRE ASSEMBLY WITH UPPER TETHER WIRE	EACH	4
15	680.700603	RISER ASSEMBLY, 1" DIAMETER	EACH	1
16	680.71	SHIELDED LEAD-IN CABLE	LF	5075
17	680.72	INDUCTANCE LOOP WIRE	LF	5800
18	680.730714	SIGNAL CABLE 7 CONDUCTORS, 14 AWG	LF	3575
19	680.80324515	INSTALL MICROCOMPUTER CABINET	EACH	1
20	680.810101	TRAFFIC SIGNAL MODULE - 12 INCH, RED BALL, LED	EACH	8
21	680.810102	TRAFFIC SIGNAL MODULE - 12 INCH, RED ARROW, LED	EACH	2
22	680.810103	TRAFFIC SIGNAL MODULE - 12 INCH, YELLOW BALL, LED	EACH	8
23	680.810104	TRAFFIC SIGNAL MODULE - 12 INCH, YELLOW ARROW, LED	EACH	2
24	680.810105	TRAFFIC SIGNAL MODULE - 12 INCH, GREEN BALL, LED	EACH	8
25	680.810106	TRAFFIC SIGNAL MODULE - 12 INCH GREEN ARROW, LED	EACH	2
26	680.810601	TRAFFIC SIGNAL SECTION - POLYCARBONATE, TYPE I, 12 INCH	EACH	30
27	680.8111	TRAFFIC SIGNAL BRACKET ASSEMBLY - 1 WAY	EACH	10
28	680.813105	PEDESTRIAN SIGNAL MODULE - 12 INCH BI-MODAL, HAND/MAN SYMBOLS LED	EACH	4
29	680.813106	PEDESTRIAN SIGNAL SECTION - POLYCARBONATE, TYPE I, 12 INCH	EACH	8
30	680.81330010	AUDIBLE PEDESTRIAN SIGNAL	EACH	4
31	680.8141	PEDESTRIAN SIGNAL BRACKET MOUNT ASSEMBLY	EACH	1
32	680.8142	PEDESTRIAN SIGNAL POST TOP MOUNT ASSEMBLY	EACH	3
33	680.81500010	PEDESTRIAN COUNT-DOWN TIMER MODULE	EACH	4
34	680.81990003	TRAFFIC SIGNAL BACKPLATES WITH YELLOW REFLECTIVE TAPE	EACH	10
35	680.8210	OVERHEAD SIGN ASSEMBLY, TYPE J	EACH	3
36	680.90113401	STANDARDIZED TRAFFIC SIGNAL POLE - SPAN WIRE, 11,000 LB LOAD, 34 FT HEIGHT	EACH	4
37	680.90920103	ELECTRIC METER CHANNEL, 100 AMPERE, SINGLE PHASE, 240 VOLTS FOR TRAFFIC SIGNAL INSTALLATIONS	EACH	1
38	680.93500101	SPREAD SPECTRUM WIRELESS TRAFFIC CONTROLLER	EACH	1
39	680.93500201	DIRECTIONAL YAGI ANTENNA FOR SPREAD SPECTRUM WIRELESS	EACH	1
40	680.93500301	REMOTE ANTENNA CABLE FOR SPREAD SPECTRUM TRAFFIC CONTROL	LF	55
41	680.94997008	FURNISH AND INSTALL ELECTRICAL DISCONNECT GENERATOR TRANSFER SWITCH	EACH	1
42	680.95010615	SERVICE CABLE 1 CONDUCTOR, NO. 06 AWG	LF	320
43	680.5002	CONTROLLER FOUNDATION	EACH	1
44	680.80324603	MICROCOMPUTER CABINET BASE	EACH	1

Drawing Copyright © 2016



III Winners Circle, PO Box 5269
Albany, NY 12205-0269
518.453.4500 - www.chacompanies.com

DAVIDSON AUTO

IT IS A VIOLATION OF LAW FOR ANY PERSON, UNLESS THEY ARE ACTING UNDER THE DIRECTION OF A LICENSED PROFESSIONAL ENGINEER, ARCHITECT, LANDSCAPE ARCHITECT OR LAND SURVEYOR TO ALTER AN ITEM IN ANY WAY. IF AN ITEM BEARING THE STAMP OF A LICENSED PROFESSIONAL IS ALTERED, THE ALTERING ENGINEER, ARCHITECT, LANDSCAPE ARCHITECT OR LAND SURVEYOR SHALL STAMP THE DOCUMENT AND INCLUDE THE NOTATION "ALTERED BY" FOLLOWED BY THEIR SIGNATURE, THE DATE OF SUCH ALTERATION, AND A SPECIFIC DESCRIPTION OF THE ALTERATION.

No.	Submittal / Revision	Appd.	Date


HIGHWAY IMPROVEMENTS
FOR
DAVIDSON AUTO
TOWN OF CLAY,
ONONDAGA COUNTY, NY

ONONDAGA CO. SIGNAL #313P
TRAFFIC SIGNAL NOTES
& QUANTITIES

Designed By: S.E.B.	Project No.: 31067	Drawing No.: TSP-6
Drawn By: M.E.D.	Scale: NONE	TSP-6
Checked By: C.L.D.	Plot Date: 7/21/2016	
		SHEET 25 OF 27

FILE NAME = V:\Projects\ANY\K\31067\CADD\NSTN\31067.cph_top_06.dgn
DATE/TIME = 7/21/2016
USER = 4066



FILE NAME = \\P:\projects\ANY\K4\31067\CADD\NSTN\31067-cph-top_07.dgn
DATE/TIME = 7/21/2016
USER = 4066

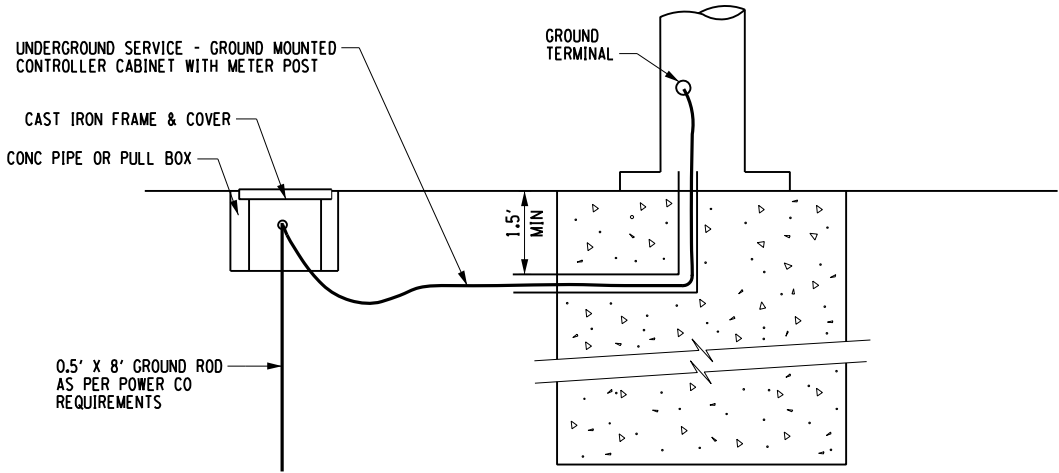

**INSTALLATION AND GROUNDING DETAIL FOR
SIGNAL POLE WITHOUT ELECTRICAL POWER SERVICE CONNECTION**
NTS

NOTES:

1. WHEN THE ELECTRICAL SERVICE IS INSTALLED ON THE SIGNAL POLE, THE METER CHANNEL ASSEMBLY SHALL BE ATTACHED TO THE POLE WITH STAINLESS STEEL BANDING ONLY.
2. THE METER CHANNEL SHALL BE INSTALLED SUCH THAT IT IS LOCATED AWAY FROM VEHICULAR TRAFFIC FLOW, AND AT A HEIGHT THAT COMPLIES WITH THE LOCAL UTILITY COMPANY.
3. POWER SERVICES TO SIGNALS INSTALLED SHALL BE IN COMPLIANCE WITH THE REQUIREMENTS OF THE NATIONAL ELECTRIC CODE.
4. SEE STANDARD SHEET 680-04 FOR ADDITIONAL GROUNDING DETAILS
5. SEE STANDARD SHEET 680-05 FOR BASE MOUNTED CABINET INSTALLATION

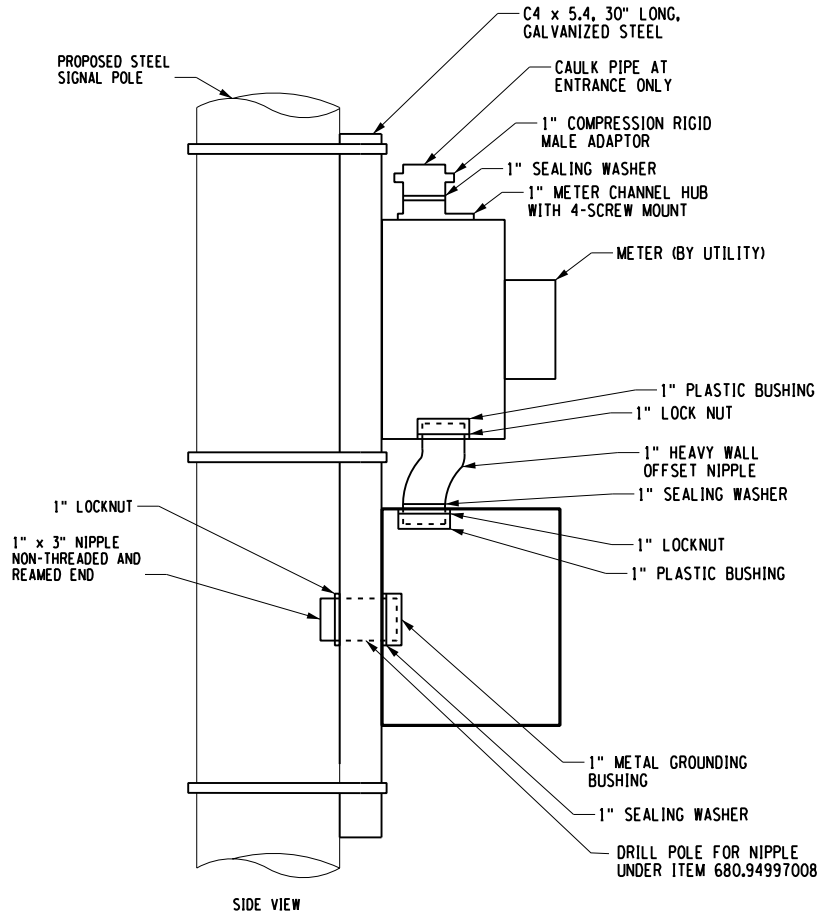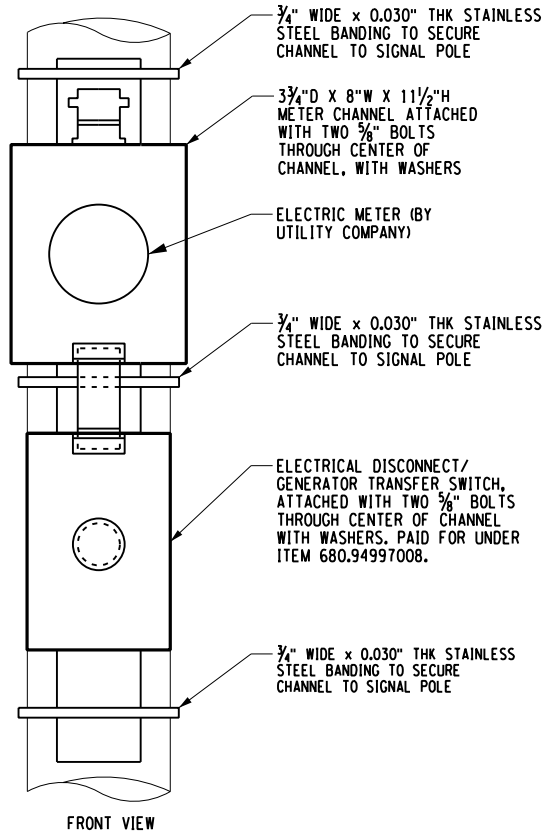

**POLE-MOUNTED METER CHANNEL &
DISCONNECT/TRANSFER SWITCH ASSEMBLY**
NTS

DAVIDSON AUTO


IT IS A VIOLATION OF LAW FOR ANY PERSON, UNLESS THEY ARE ACTING UNDER THE DIRECTION OF A LICENSED PROFESSIONAL ENGINEER, ARCHITECT, LANDSCAPE ARCHITECT OR LAND SURVEYOR TO ALTER AN ITEM IN ANY WAY. IF AN ITEM BEARING THE STAMP OF A LICENSED PROFESSIONAL IS ALTERED, THE ALTERING ENGINEER, ARCHITECT, LANDSCAPE ARCHITECT OR LAND SURVEYOR SHALL STAMP THE DOCUMENT AND INCLUDE THE NOTATION "ALTERED BY" FOLLOWED BY THEIR SIGNATURE, THE DATE OF SUCH ALTERATION, AND A SPECIFIC DESCRIPTION OF THE ALTERATION.

No.	Submittal / Revision	Appd.	Date


HIGHWAY IMPROVEMENTS
FOR
DAVIDSON AUTO
TOWN OF CLAY,
ONONDAGA COUNTY, NY

ONONDAGA CO. SIGNAL #313P
TRAFFIC SIGNAL
DETAILS


Designed By: S.E.B.	Project No.: 31067	Drawing No.:
Drawn By: M.E.D.	Scale: NTS	TSP-7
Checked By: C.L.D.	Plot Date: 7/21/2016	SHEET 26 OF 27

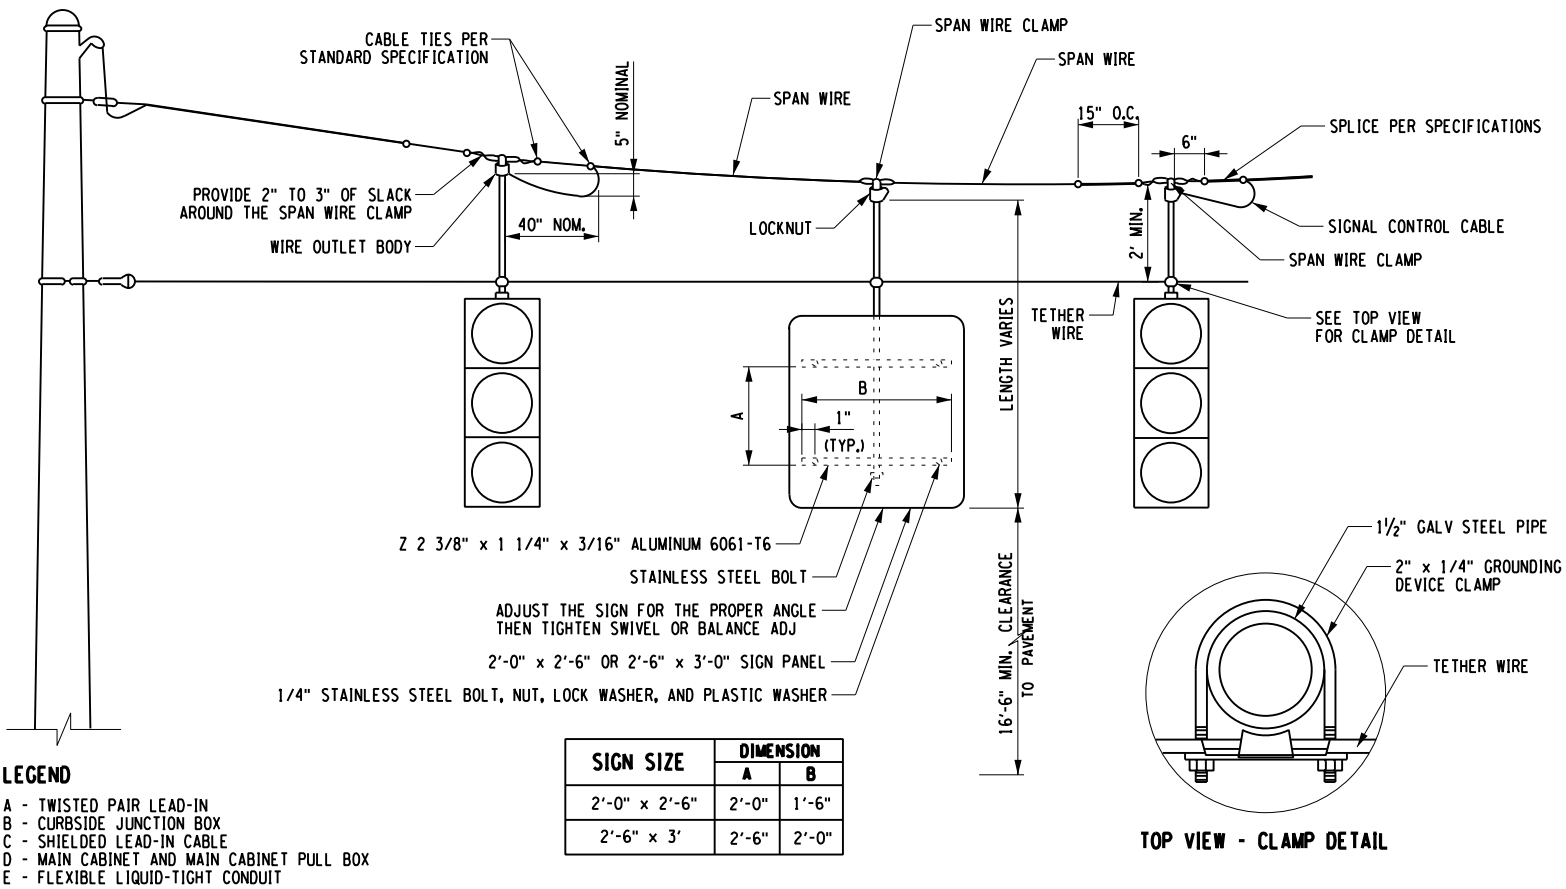

TYPE 'J' SPAN WIRE SIGN MOUNTING DETAIL

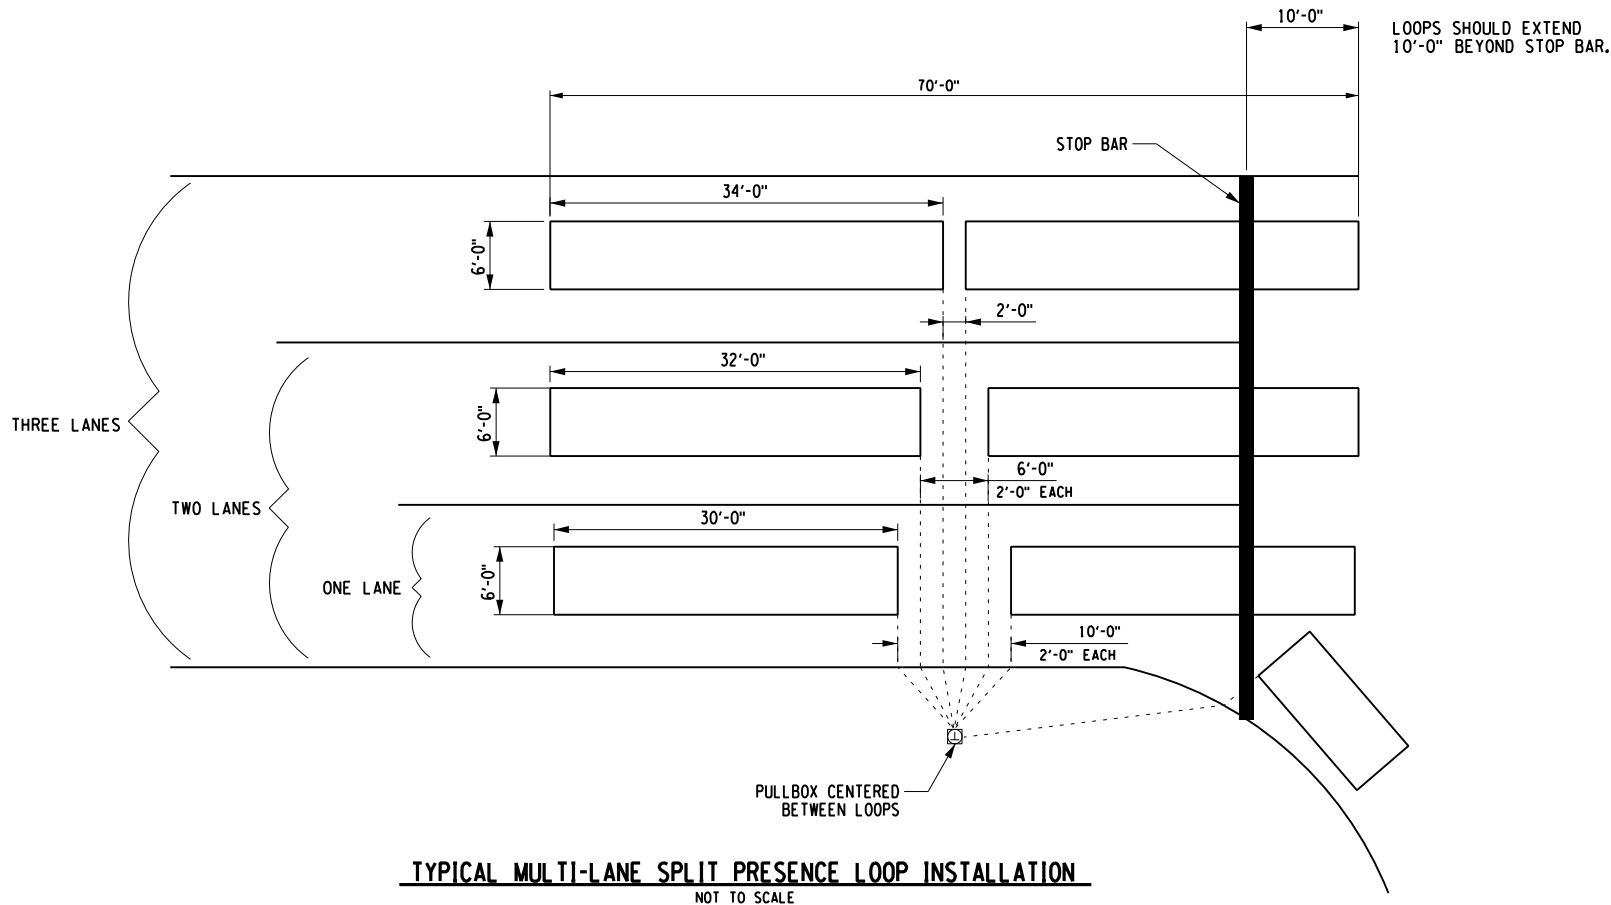


TYPICAL MULTI-LANE SPLIT PRESENCE LOOP INSTALLATION
NOT TO SCALE

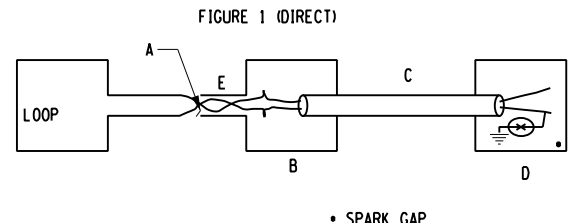

NOTE: THE TOTAL COMBINED LENGTH OF THE TWISTED PAIR IS 100 FEET MAX.

THE ROAD LOOP IS CONNECTED THROUGH THE ENCAPSULATED LOOP LEAD-IN WIRES (TWISTED PAIR) TO THE MAIN SHIELDED LEAD-IN CABLE AT THE CURBSIDE JUNCTION BOX WHICH IN TURN RETURNS TO THE TERMINAL BLOCK IN THE MAIN CABINET.

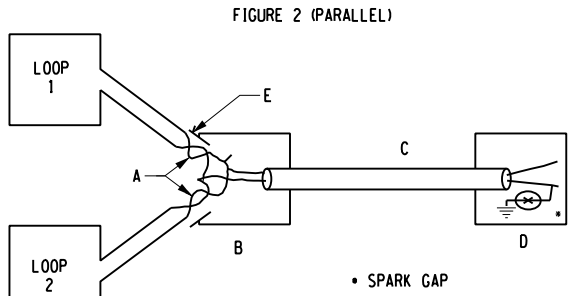

NOTE: THE TOTAL COMBINED LENGTH OF THE TWISTED PAIR IS 100 FEET MAX.

TWO ROAD LOOPS WHEN LOCATED ADJACENT TO EACH OTHER, THESE ENCAPSULATED LOOP AND LOOP LEAD-IN WIRES (TWISTED PAIR) ARE CONNECTED IN PARALLEL WITHIN THE CURBSIDE JUNCTION BOX AND THEN PROCEED THROUGH THE SHIELDED LEAD-IN CABLE WHICH IN TURN GOES TO THE TERMINAL BLOCK IN THE MAIN CABINET.

THE CONFIGURATION OF FIG 2 MAY BE EXPANDED TO ACCOMMODATE ADDITIONAL LOOPS (UP TO 4) OF THE SAME PHASE.

INDUCTANCE LOOP WIRING DETAIL
NTS

- LEGEND
- A - TWISTED PAIR LEAD-IN
 - B - CURBSIDE JUNCTION BOX
 - C - SHIELDED LEAD-IN CABLE
 - D - MAIN CABINET AND MAIN CABINET PULL BOX
 - E - FLEXIBLE LIQUID-TIGHT CONDUIT

- NOTES:
1. LOOPS IN EACH LANE TO BE WIRED IN PARALLEL AT PULLBOX.
 2. IN NEW CONSTRUCTION OF ASPHALT PAVEMENTS, THE LOOP SHOULD BE PLACED BELOW THE TOP COURSE, PREFERABLY IN THE BINDER.
 3. THE E.I.C. SHALL RECORD LOCATIONS OF LOOPS AND LEAD-INS AND SUBMIT TO REGIONAL TRAFFIC & SAFETY FOR MAINTENANCE RECORDS.
 4. THIS IS ONLY A TYPICAL DETAIL AND THE LOOP LAYOUTS AND DIMENSIONS MAY VARY BASED ON INTERSECTION LOCATION. CONTRACTOR SHALL FIRST VERIFY LOOP LOCATIONS, AND DIMENSIONS ON EACH INTERSECTION PLAN SHEET PRIOR TO BEGINNING ANY LOOP INSTALLATION WORK.
 5. A RADIUS LOOP MAY NOT BE INSTALLED AT EVERY INTERSECTION. THE CONTRACTOR SHALL CHECK THE INTERSECTION PLAN SHEET PRIOR TO INSTALLING ANY RADIUS LOOP.

Drawing Copyright © 2016

CHIA

III Winners Circle, PO Box 5269
Albany, NY 12205-0269
518.453.4500 • www.chacompanies.com

DAVIDSON AUTO

IT IS A VIOLATION OF LAW FOR ANY PERSON, UNLESS THEY ARE ACTING UNDER THE DIRECTION OF A LICENSED PROFESSIONAL ENGINEER, ARCHITECT, LANDSCAPE ARCHITECT OR LAND SURVEYOR TO ALTER AN ITEM IN ANY WAY. IF AN ITEM BEARING THE STAMP OF A LICENSED PROFESSIONAL IS ALTERED, THE ALTERING ENGINEER, ARCHITECT, LANDSCAPE ARCHITECT OR LAND SURVEYOR SHALL STAMP THE DOCUMENT AND INCLUDE THE NOTATION "ALTERED BY" FOLLOWED BY THEIR SIGNATURE, THE DATE OF SUCH ALTERATION, AND A SPECIFIC DESCRIPTION OF THE ALTERATION.

No.	Submittal / Revision	Appd.	Date

HIGHWAY IMPROVEMENTS
FOR
DAVIDSON AUTO
TOWN OF CLAY,
ONONDAGA COUNTY, NY

ONONDAGA CO. SIGNAL #313P
TRAFFIC SIGNAL
DETAILS

Designed By:	Project No.:	Drawing No.:
S.E.B.	31067	TSP-8
Drawn By:	Scale:	
T.J.B.	NTS	
Checked By:	Plot Date:	SHEET 27 OF 27
C.L.D.	7/21/2016	

Phase Times [1.1.1]									Coordination Patterns [2.4] and Coordination Split Tables [2.7.1]																									3313			
	1	2	3	4	5	6	7	8	Pat#	Cyc	Off	Split	Seq	Pat#	Cyc	Off	Split	Seq	Pat#	Cyc	Off	Split	Seq	Pat#	Cyc	Off	Split	Seq									
Min Green		12	4	4	4	12		4	1	0	0	1	1	13	0	0	13	1	25	0	0	0	1	37	0	0	0	1	Ring/Startup [1.1.4]								
Gap, Ext		5	1	1	1	5		1	2	0	0	2	1	14	0	0	14	1	26	0	0	0	1	38	0	0	0	1		Phs							
Max 1		50	20	20	20	50		20	3	0	0	3	1	15	0	0	15	1	27	0	0	0	1	39	0	0	0	1		Ring							
Max 2									4	0	0	4	1	16	0	0	16	1	28	0	0	0	1	40	0	0	0	1		Start							
Yel Clearance		4	3.5	3.5	4	4		3.5	5	0	0	5	1	17	0	0	17	1	29	0	0	0	1	41	0	0	0	1		Enable							
Red Clearance		2	3	3	2	2		3	6	0	0	6	1	18	0	0	18	1	30	0	0	0	1	42	0	0	0	1		1							
Walk				7		7			7	0	0	7	1	19	0	0	19	1	31	0	0	0	1	43	0	0	0	1		2							
Ped Clearance				22		25			8	0	0	8	1	20	0	0	20	1	32	0	0	0	1	44	0	0	0	1		1							
Red Revert									9	0	0	9	1	21	0	0	21	1	33	0	0	0	1	45	0	0	0	1		3							
Add Initial									10	0	0	10	1	22	0	0	22	1	34	0	0	0	1	46	0	0	0	1		1							
Max Initial									11	0	0	11	1	23	0	0	23	1	35	0	0	0	1	47	0	0	0	1		2							
Time B4 Reduct									12	0	0	12	1	24	0	0	24	1	36	0	0	0	1	48	0	0	0	1		Red							
Cars B4 Reduct									Split		1	2	3	4	5	6	7	8	Split		1	2	3	4	5	6	7	8		2							
Time To Reduce									1	Coor	0	0	0	0	0	0	0	0	13	Coor	0	0	0	0	0	0	0	0		Coord Modes [2.1]							
Reduce By											NON	NON	NON	NON	NON	NON	NON	NON			NON	NON	NON	NON	NON	NON	NON	NON		Test OpMode							
Min Gap									2	Coor	0	0	0	0	0	0	0	0	14	Coor	0	0	0	0	0	0	0	0		Correction							
DyMaxLim											NON	NON	NON	NON	NON	NON	NON	NON			NON	NON	NON	NON	NON	NON	NON	NON	SHRT/LNG								
Max Step									3	Coor	0	0	0	0	0	0	0	0	15	Coor	0	0	0	0	0	0	0	0	Maximum								
Options [1.1.2]	1	2	3	4	5	6	7	8			NON	NON	NON	NON	NON	NON	NON	NON			NON	NON	NON	NON	NON	NON	NON	NON	MAX 1								
Enable		ON	ON	ON	ON	ON		ON	4	Coor	0	0	0	0	0	0	0	0	16	Coor	0	0	0	0	0	0	0	0	Force-Off								
Min Recall											NON	NON	NON	NON	NON	NON	NON	NON			NON	NON	NON	NON	NON	NON	NON	NON	Float								
Max Recall									5	Coor	0	0	0	0	0	0	0	0	17	Coor	0	0	0	0	0	0	0	0	Closed Loop								
Ped Recall											NON	NON	NON	NON	NON	NON	NON	NON			NON	NON	NON	NON	NON	NON	NON	NON	ON								
Soft Recall		ON				ON			6	Coor	0	0	0	0	0	0	0	0	18	Coor	0	0	0	0	0	0	0	0	Stop-in-Walk								
Lock Calls		ON				ON					NON	NON	NON	NON	NON	NON	NON	NON			NON	NON	NON	NON	NON	NON	NON	NON	OFF								
Auto Flash Entry									7	Coor	0	0	0	0	0	0	0	0	19	Coor	0	0	0	0	0	0	0	0	Auto Reset								
Auto Flash Exit											NON	NON	NON	NON	NON	NON	NON	NON			NON	NON	NON	NON	NON	NON	NON	NON	ON								
Dual Entry		ON		ON		ON		ON	8	Coor	0	0	0	0	0	0	0	0	20	Coor	0	0	0	0	0	0	0	0	Expand Splt								
Enable Simul Gap	ON	ON	ON	ON	ON	ON	ON	ON			NON	NON	NON	NON	NON	NON	NON	NON			NON	NON	NON	NON	NON	NON	NON	NON	OFF								
Gaurantee Passage									9	Coor	0	0	0	0	0	0	0	0	21	Coor	0	0	0	0	0	0	0	0	Ped Recycle								
Rest In Walk											NON	NON	NON	NON	NON	NON	NON	NON			NON	NON	NON	NON	NON	NON	NON	NON	NO_RECYCLE								
Conditon Service									10	Coor	0	0	0	0	0	0	0	0	22	Coor	0	0	0	0	0	0	0	0	Before								
Non-Actuated 1											NON	NON	NON	NON	NON	NON	NON	NON			NON	NON	NON	NON	NON	NON	NON	NON	TIMED								
Non-Actuated 2									11	Coor	0	0	0	0	0	0	0	0	23	Coor	0	0	0	0	0	0	0	0	After								
Add Init Calc											NON	NON	NON	NON	NON	NON	NON	NON			NON	NON	NON	NON	NON	NON	NON	NON	TIMED								
Options+ [1.1.3]	1	2	3	4	5	6	7	8	12	Coor	0	0	0	0	0	0	0	0	24	Coor	0	0	0	0	0	0	0	0	Auto Flash [1.4.1]								
Reservice											NON	NON	NON	NON	NON	NON	NON	NON			NON	NON	NON	NON	NON	NON	NON	NON	PH OVER								
PedClr Thru Yel									Page#																Auto Flash												
Skip Red No Call									1	8 Phase Times/Options; Patterns/Splits; Ring Startup; Coord/Flash Mode; Unit Param																Flash Yel											
Red Rest									1A&1B	16 Phase Times/Options; Patterns/Splits; Ring Startup; Coord/Flash Mode; Unit Param																	Flash Red										
Max II									2	Overlaps; Channel Settings; Coord Alt Table+ (values not associated with time-of-day)																		20									
Call Phase									3	Detection; Sample Time and Unit Parameters related to detection																											
Conflicting Phase									4	Preemption and Alternate Phase Time and Phase Options																											
Omit Yellow									5	Annual Schedule																											
Ped Delay									6	Day Plans; Action Tables; Coord Alt Table+ (values varied by time-of-day)																											
Gm/Ped Delay									7	Communications; Secutiry; I/O Setup																											
3313 31 @ DAVIDSON									8	Misc - Events/Alarms; Call/Inhibit/Redirect; P/OLAP Auto Flash; CIC; Misc Unit Param																		07/13/23 Page 1									

Overlap 1-16 Program Parm+ [1.5.2.1] [1.5.2.2]

Overlap Conflict Lock		OFF	Overlap Lock Inhibit		OFF	Parent Ph Clearance		OFF	Extra Included Ph		ON		
1	Included Ø					Type	NORMAL		Included Ø			Type	NORMAL
	Modifier Ø					Gm			Modifier Ø			Gm	
	Conflict Ø					Yel	3.5		Conflict Ø			Yel	3.5
	Conflict Olap					Red	1.5		Conflict Olap			Red	1.5
A	Conflict Ped					LG			Conflict Ped			LG	
	Included Ø					Type	NORMAL		Included Ø			Type	NORMAL
	Modifier Ø					Gm			Modifier Ø			Gm	
	Conflict Ø					Yel	3.5		Conflict Ø			Yel	3.5
2	Conflict Olap					Red	1.5		Conflict Olap			Red	1.5
	Conflict Ped					LG			Conflict Ped			LG	
	Included Ø					Type	NORMAL		Included Ø			Type	NORMAL
	Modifier Ø					Gm			Modifier Ø			Gm	
B	Conflict Ø					Yel	3.5		Conflict Ø			Yel	3.5
	Conflict Olap					Red	1.5		Conflict Olap			Red	1.5
	Conflict Ped					LG			Conflict Ped			LG	
	Included Ø					Type	NORMAL		Included Ø			Type	NORMAL
3	Modifier Ø					Gm			Modifier Ø			Gm	
	Conflict Ø					Yel	3.5		Conflict Ø			Yel	3.5
	Conflict Olap					Red	1.5		Conflict Olap			Red	1.5
	Conflict Ped					LG			Conflict Ped			LG	
C	Included Ø					Type	NORMAL		Included Ø			Type	NORMAL
	Modifier Ø					Gm			Modifier Ø			Gm	
	Conflict Ø					Yel	3.5		Conflict Ø			Yel	3.5
	Conflict Olap					Red	1.5		Conflict Olap			Red	1.5
D	Conflict Ped					LG			Conflict Ped			LG	
	Included Ø					Type	NORMAL		Included Ø			Type	NORMAL
	Modifier Ø					Gm			Modifier Ø			Gm	
	Conflict Ø					Yel	3.5		Conflict Ø			Yel	3.5
E	Conflict Olap					Red	1.5		Conflict Olap			Red	1.5
	Conflict Ped					LG			Conflict Ped			LG	
	Included Ø					Type	NORMAL		Included Ø			Type	NORMAL
	Modifier Ø					Gm			Modifier Ø			Gm	
F	Conflict Ø					Yel	3.5		Conflict Ø			Yel	3.5
	Conflict Olap					Red	1.5		Conflict Olap			Red	1.5
	Conflict Ped					LG			Conflict Ped			LG	
	Included Ø					Type	NORMAL		Included Ø			Type	NORMAL
7	Modifier Ø					Gm			Modifier Ø			Gm	
	Conflict Ø					Yel	3.5		Conflict Ø			Yel	3.5
	Conflict Olap					Red	1.5		Conflict Olap			Red	1.5
	Conflict Ped					LG			Conflict Ped			LG	
G	Included Ø					Type	NORMAL		Included Ø			Type	NORMAL
	Modifier Ø					Gm			Modifier Ø			Gm	
	Conflict Ø					Yel	3.5		Conflict Ø			Yel	3.5
	Conflict Olap					Red	1.5		Conflict Olap			Red	1.5
H	Conflict Ped					LG			Conflict Ped			LG	
	Included Ø					Type	NORMAL		Included Ø			Type	NORMAL
	Modifier Ø					Gm			Modifier Ø			Gm	
	Conflict Ø					Yel	3.5		Conflict Ø			Yel	3.5
8	Conflict Olap					Red	1.5		Conflict Olap			Red	1.5
	Conflict Ped					LG			Conflict Ped			LG	
	Included Ø					Type	NORMAL		Included Ø			Type	NORMAL
	Modifier Ø					Gm			Modifier Ø			Gm	
9	Conflict Ø					Yel	3.5		Conflict Ø			Yel	3.5
	Conflict Olap					Red	1.5		Conflict Olap			Red	1.5
	Conflict Ped					LG			Conflict Ped			LG	
	Included Ø					Type	NORMAL		Included Ø			Type	NORMAL
10	Modifier Ø					Gm			Modifier Ø			Gm	
	Conflict Ø					Yel	3.5		Conflict Ø			Yel	3.5
	Conflict Olap					Red	1.5		Conflict Olap			Red	1.5
	Conflict Ped					LG			Conflict Ped			LG	
11	Included Ø					Type	NORMAL		Included Ø			Type	NORMAL
	Modifier Ø					Gm			Modifier Ø			Gm	
	Conflict Ø					Yel	3.5		Conflict Ø			Yel	3.5
	Conflict Olap					Red	1.5		Conflict Olap			Red	1.5
12	Conflict Ped					LG			Conflict Ped			LG	
	Included Ø					Type	NORMAL		Included Ø			Type	NORMAL
	Modifier Ø					Gm			Modifier Ø			Gm	
	Conflict Ø					Yel	3.5		Conflict Ø			Yel	3.5
13	Conflict Olap					Red	1.5		Conflict Olap			Red	1.5
	Conflict Ped					LG			Conflict Ped			LG	
	Included Ø					Type	NORMAL		Included Ø			Type	NORMAL
	Modifier Ø					Gm			Modifier Ø			Gm	
14	Conflict Ø					Yel	3.5		Conflict Ø			Yel	3.5
	Conflict Olap					Red	1.5		Conflict Olap			Red	1.5
	Conflict Ped					LG			Conflict Ped			LG	
	Included Ø					Type	NORMAL		Included Ø			Type	NORMAL
15	Modifier Ø					Gm			Modifier Ø			Gm	
	Conflict Ø					Yel	3.5		Conflict Ø			Yel	3.5
	Conflict Olap					Red	1.5		Conflict Olap			Red	1.5
	Conflict Ped					LG			Conflict Ped			LG	
16	Included Ø					Type	NORMAL		Included Ø			Type	NORMAL
	Modifier Ø					Gm			Modifier Ø			Gm	
	Conflict Ø					Yel	3.5		Conflict Ø			Yel	3.5
	Conflict Olap					Red	1.5		Conflict Olap			Red	1.5
17	Conflict Ped					LG			Conflict Ped			LG	
	Included Ø					Type	NORMAL		Included Ø			Type	NORMAL
	Modifier Ø					Gm			Modifier Ø			Gm	
	Conflict Ø					Yel	3.5		Conflict Ø			Yel	3.5
18	Conflict Olap					Red	1.5		Conflict Olap			Red	1.5
	Conflict Ped					LG			Conflict Ped			LG	
	Included Ø					Type	NORMAL		Included Ø			Type	NORMAL
	Modifier Ø					Gm			Modifier Ø			Gm	
19	Conflict Ø					Yel	3.5		Conflict Ø			Yel	3.5
	Conflict Olap					Red	1.5		Conflict Olap			Red	1.5
	Conflict Ped					LG			Conflict Ped			LG	
	Included Ø					Type	NORMAL		Included Ø			Type	NORMAL
20	Modifier Ø					Gm			Modifier Ø			Gm	
	Conflict Ø					Yel	3.5		Conflict Ø			Yel	3.5
	Conflict Olap					Red	1.5		Conflict Olap			Red	1.5
	Conflict Ped					LG			Conflict Ped			LG	
21	Included Ø					Type	NORMAL		Included Ø			Type	NORMAL
	Modifier Ø					Gm			Modifier Ø			Gm	
	Conflict Ø					Yel	3.5		Conflict Ø			Yel	3.5
	Conflict Olap					Red	1.5		Conflict Olap			Red	1.5
22	Conflict Ped					LG			Conflict Ped			LG	
	Included Ø					Type	NORMAL		Included Ø			Type	NORMAL
	Modifier Ø					Gm			Modifier Ø			Gm	
	Conflict Ø					Yel	3.5		Conflict Ø			Yel	3.5
23	Conflict Olap					Red	1.5		Conflict Olap			Red	1.5
	Conflict Ped					LG			Conflict Ped			LG	
	Included Ø					Type	NORMAL		Included Ø			Type	NORMAL
	Modifier Ø					Gm			Modifier Ø			Gm	
24	Conflict Ø					Yel	3.5		Conflict Ø			Yel	3.5
	Conflict Olap					Red	1.5		Conflict Olap			Red	1.5
	Conflict Ped					LG			Conflict Ped			LG	
	Included Ø					Type	NORMAL		Included Ø			Type	NORMAL

Channel Settings [1.8.1]

.....Channel ->>	1	2	3	4	5	6	7	8	9	10	11	12	13	14	15	16	17	18	19	20	21	22	23	24
Phase / Olap #		2	2	3		5	6	6		8			6	4										
Channel Type	VEH	VEH	VEH	VEH	VEH	VEH	VEH	VEH	VEH	VEH	VEH	VEH	PED	PED	VEH	VEH	VEH	VEH	VEH	VEH	VEH	VEH	VEH	VEH
Channel Flash	Red	Red	Red	Red	Red	Red	Red	Red	Red	Red	Red	Red	DRK	DRK	Red	Red	DRK	DRK	DRK	DRK	DRK	DRK	DRK	DRK
Alt Hz																								

Channel+ Settings [1.8.4]

.....Channel ->>	1	2	3	4	5	6	7	8	9	10	11	12	13	14	15	16	17	18	19	20	21	22	23	24
Flash Red+																								
Flash Yellow+																								
Flash Green+																								
Flash Inh Red+																								
Olap Ovrd																								

Coord Transition, CoordPhs [2.5]

Pat#	Short	Long	Dwell	No Shortway Ø	E-Yld	Offset	RetHld	Float	Min Veh Perm	Min Ped Perm
1	12	22				EndGRN				
2	12	22				EndGRN				
3	12	22				EndGRN				
4	12	22				EndGRN				
5	12	22				EndGRN				
6	12	22				EndGRN				
7	12	22				EndGRN				
8	12	22				EndGRN				
9	12	22				EndGRN				
10	12	22				EndGRN				
11	12	22				EndGRN				
12	12	22				EndGRN				
13	12	22				EndGRN				
14	12	22				EndGRN				
15	12	22				EndGRN				
16	12	22				EndGRN				
17	12	22				EndGRN				
18	12	22				EndGRN				
19	12	22				EndGRN				
20	12	22				EndGRN				
21	12	22				EndGRN				
22	12	22				EndGRN				
23	12	22				EndGRN				
24	12	22				EndGRN				
25						BegGRN				
26						BegGRN				
27						BegGRN				
28						BegGRN				
29						BegGRN				
30						BegGRN				
31						BegGRN				
32						BegGRN				
33						BegGRN				
34						BegGRN				
35						BegGRN				
36						BegGRN				
37						BegGRN				
38						BegGRN				
39						BegGRN				
40						BegGRN				
41						BegGRN				
42						BegGRN				
43						BegGRN				
44						BegGRN				
45						BegGRN				
46						BegGRN				
47						BegGRN				
48						BegGRN				

Pre #	Enable	Type	Output	Delay	MinDura
1	ON	RAIL	Dwell		
2	ON	RAIL	Dwell		
3	ON	EMERG	Dwell		
4	ON	EMERG	Dwell		
5	ON	EMERG	Dwell		
6	ON	EMERG	Dwell		

Pre #	MaxPres	MinGrn	MinWlk	PedClr	Co+Pre
1					ON
2					ON
3		4		22	ON
4					ON
5					ON
6					ON

Pre #	Track Grn	Min Dwell	Ext Dwell	PedClr+	Yel
1		2			
2		2			
3	25	2			
4		2			
5		2			
6		2			

Pre #	Red	Pattern	Skip
1			OFF
2			OFF
3			OFF
4			OFF
5			OFF
6			OFF

Pre #	Type	Min	Max
7	OFF		
8	OFF		
9	OFF		
10	OFF		

Stop Timer Over Preempt	OFF
Preempt or Ext Output	PRE
Max Seek Track Time	
Max Seek Dwell Time	

Channel Parameters [1.8.3]	
D Conn Mappings	None
Pre Invert Rail Input	OFF

[illegible][illegible]

Exit Phases [3.2]					Pre #	Lock	Override			Override Higher	Flsh Dwell	Link
Pre #	Exit Phase											
1					1	ON	ON			ON	OFF	
2					2	ON	ON			ON	OFF	
3	2	6			3	ON	ON			ON	OFF	
4					4	ON	ON			ON	OFF	
5					5	ON	ON			ON	OFF	
6					6	ON	ON			ON	OFF	

[illegible]

C1-USER IO Map [1.8.9.1 In]

I1-1	189	Unused
I1-2	2	Veh Call 2
I1-3	3	Veh Call 3
I1-4	4	Veh Call 4
I1-5	5	Veh Call 5
I1-6	6	Veh Call 6
I1-7	7	Veh Call 7
I1-8	8	Veh Call 8
I2-1	189	Unused
I2-2	189	Unused
I2-3	11	Veh Call 11
I2-4	12	Veh Call 12
I2-5	13	Veh Call 13
I2-6	14	Veh Call 14
I2-7	15	Veh Call 15
I2-8	189	Unused
I3-1	189	Unused
I3-2	18	Veh Call 18
I3-3	19	Veh Call 19
I3-4	20	Veh Call 20
I3-5	189	Unused
I3-6	189	Unused
I3-7	129	Ped Call 1
I3-8	130	Ped Call 2
I4-1	189	Unused
I4-2	189	Unused
I4-3	189	Unused
I4-4	189	Unused
I4-5	189	Unused
I4-6	189	Unused
I4-7	229	33xCMUStop
I4-8	228	33xFlashSns
I5-1	189	Unused
I5-2	189	Unused
I5-3	189	Unused
I5-4	189	Unused
I5-5	189	Unused
I5-6	189	Unused
I5-7	189	Unused
I5-8	189	Unused
I6-1	189	Unused
I6-2	189	Unused
I6-3	189	Unused
I6-4	189	Unused
I6-5	189	Unused
I6-6	189	Unused
I6-7	189	Unused
I6-8	189	Unused

C1-USER IO Map [1.8.9.2 Out]

O1-1	1	Ch1 Red
O1-2	49	Ch1 Green
O1-3	2	Ch2 Red
O1-4	26	Ch2 Yellow
O1-5	50	Ch2 Green
O1-6	3	Ch3 Red
O1-7	27	Ch3 Yellow
O1-8	51	Ch3 Green
O2-1	4	Ch4 Red
O2-2	52	Ch4 Green
O2-3	5	Ch5 Red
O2-4	29	Ch5 Yellow
O2-5	53	Ch5 Green
O2-6	6	Ch6 Red
O2-7	30	Ch6 Yellow
O2-8	54	Ch6 Green
O3-1	7	Ch7 Red
O3-2	55	Ch7 Green
O3-3	8	Ch8 Red
O3-4	32	Ch8 Yellow
O3-5	56	Ch8 Green
O3-6	9	Ch9 Red
O3-7	33	Ch9 Yellow
O3-8	57	Ch9 Green
O4-1	10	Ch10 Red
O4-2	58	Ch10 Green
O4-3	11	Ch11 Red
O4-4	35	Ch11 Yellow
O4-5	59	Ch11 Green
O4-6	12	Ch12 Red
O4-7	36	Ch12 Yellow
O4-8	60	Ch12 Green
O5-1	28	Ch4 Yellow
O5-2	34	Ch10 Yellow
O5-3	25	Ch1 Yellow
O5-4	31	Ch7 Yellow
O5-5	115	Not Used
O5-6	115	Not Used
O5-7	115	Not Used
O5-8	114	Watchdog
O6-1	115	Not Used
O6-2	115	Not Used
O6-3	13	Ch13 Red
O6-4	37	Ch13 Yellow
O6-5	61	Ch13 Green
O6-6	14	Ch14 Red
O6-7	38	Ch14 Yellow
O6-8	62	Ch14 Green

C1-USER IO Map [1.8.9.2 Out]

O7-1	115	Not Used
O7-2	115	Not Used
O7-3	115	Not Used
O7-4	115	Not Used
O7-5	115	Not Used
O7-6	115	Not Used
O7-7	115	Not Used
O7-8	115	Not Used
C11S-USER IO Map [1.8.9.1 In]		
I4-1		
I4-2		
I4-3		
I4-4		
I7-1	189	Unused
I7-2	189	Unused
I7-3	189	Unused
I7-4	189	Unused
I7-5	189	Unused
I7-6	189	Unused
I7-7	189	Unused
I7-8	189	Unused
I8-1	189	Unused
I8-2	189	Unused
I8-3	189	Unused
I8-4	189	Unused
I8-5	189	Unused
I8-6	189	Unused
I8-7	189	Unused
I8-8	189	Unused
C11S-USER IO Map [1.8.9.2 Out]		
O8-1	115	Not Used
O8-2	115	Not Used
O8-3	115	Not Used
O8-4	115	Not Used
O8-5	115	Not Used
O8-6	115	Not Used
O8-7	115	Not Used
O8-8	115	Not Used

IO Logic [1.8.7]

Op1	Result	O1Fcn	Inv1	IO1	Opn1	O2Fcn	Inv2	IO2	Opn2	O3Fcn	Inv3	IO3	Opn3	Dly	Sec
I	200	=	----	-	I	6	OR	-	I	7	----	-	I	0	DLY 10
I	0	=	----	-	I	0	----	-	I	0	----	-	I	0	DLY 0
I	0	=	----	-	I	0	----	-	I	0	----	-	I	0	DLY 0
I	0	=	----	-	I	0	----	-	I	0	----	-	I	0	DLY 0
I	0	=	----	-	I	0	----	-	I	0	----	-	I	0	DLY 0
I	0	=	----	-	I	0	----	-	I	0	----	-	I	0	DLY 0
I	0	=	----	-	I	0	----	-	I	0	----	-	I	0	DLY 0
I	0	=	----	-	I	0	----	-	I	0	----	-	I	0	DLY 0
I	0	=	----	-	I	0	----	-	I	0	----	-	I	0	DLY 0
I	0	=	----	-	I	0	----	-	I	0	----	-	I	0	DLY 0
I	0	=	----	-	I	0	----	-	I	0	----	-	I	0	DLY 0
I	0	=	----	-	I	0	----	-	I	0	----	-	I	0	DLY 0

Security Access Levels [8.2]

1	SWLOAD	22	None	43	None
2	SECURE	23	None	44	None
3	None	24	None	45	None
4	None	25	None	46	None
5	None	26	None	47	None
6	None	27	None	48	None
7	None	28	None	49	None
8	None	29	None	50	None
9	None	30	None	51	None
10	None	31	None	52	None
11	None	32	None	53	None
12	None	33	None	54	None
13	None	34	None	55	None
14	None	35	None	56	None
15	None	36	None	57	None
16	None	37	None	58	None
17	None	38	None	59	None
18	None	39	None	60	None
19	None	40	None	61	None
20	None	41	None	62	None
21	None	42	None	63	None
				64	None

Com Parameters [6.1]

Station ID	3313
Group ID	
Master ID	9001
Backup Time	0
SysUp Modem [6.1]	
Enable Modem	OFF
Idle Time	0
Dial Time	0
Tel:	
Alt:	

2070 Port Params [6.2]

Port	Baud Rate	FCM
SP1	38400	MODE 6
SP2	38400	MODE 6
SP3	38400	MODE 6
SP4	38400	MODE 6
SP5	1200	AUTO
SP6	1200	AUTO
SP7	1200	AUTO
SP8	1200	AUTO

2070 IP 1 Addressing [6.5]

Addressing				
Addr	0	0	0	0
Mask	0	0	0	0
Brdcst	0	0	0	0
GtWay	0	0	0	0
Port	0			

2070 IP 2 Addressing [6.5]

Addressing				
Addr	0	0	0	0
Mask	0	0	0	0
Brdcst	0	0	0	0
GtWay	0	0	0	0
Port	0			

2070 Port Binding Ports [6.6]

	Port	Echo	Mode
ASYN1	SP1	OFF	0
ASYN2	SP2	OFF	0
ASYN3	SP3	OFF	0
ASYN4	SP4	OFF	0
SYN1	SP5	SYN3	OFF
SYN2	OFF	SYN4	OFF

2070 Port Binding Functions [6.6]

Function	Channel	Function	Channel
TS2/CVM	None	SYSUp	ASYN1
CMU/MMU	None	SYSDown	None
Opticom	None	Shell	None
Loop Det.	None		
GPS	-		

#	Event / Alarm	Ev	Alr	Call Phases[1.1.5]								Redirect Phases[1.1.5]								Inhibit Phases[1.1.5]															
1	Power Up Alarm.	ON	ON	Ø	Ø	Phases Called By Ø					From	To	From	To	From	To	From	To	1	2	3	4	5	6	7	8	9	10	11	12	13	14	15	16	
2	Stop Timing	ON	ON	1							1								1																
3	TS1 Cabinet Door	ON	ON	2							2								2																
4	Coordination Failure	ON	ON	3							3								3																
5	External Alarm # 1	ON	ON	4							4								4																
6	External Alarm # 2	ON	ON	5							5								5																
7	External Alarm # 3	ON	ON	6							6								6																
8	External Alarm # 4	ON	ON	7							7								7																
9	Closed Loop Disabled	ON	ON	8							8								8																
10	External Alarm # 5	ON	ON	9							9								9																
11	External Alarm # 6	ON	ON	10							10								10																
12	Manual Control Enable	ON	ON	11							11								11																
13	Coord Free Input	ON	ON	12							12								12																
14	Local Flash Input	ON	ON	13							13								13																
15	MMU Flash	ON	ON	14							14								14																
16	CMU Flash	ON	ON	15							15								15																
17	Cycle Fault	ON	ON	16							16								16																
18	Cycle Failure	ON	ON	Alt Call & Redirect # 1 [1.1.6.3]								Alt Inhibit Phases # 1 [1.1.6.3]																							
19	Coordination Fault	ON	ON	Col	Ø	Phases Called By Ø					1								1																
20	Controller Fault	ON	ON	1							1								1																
21	Detector SDLC Failure	ON	ON	2							2								2																
22	MMU SDLC Failure	ON	ON	3							3								3																
23	Critical SDLC Failure	ON	ON	4							4								4																
24	Reserved	ON	ON	5							5								5																
25	EEPROM CRC Fault	ON	ON	6							6								6																
26	Detector Diagnostic Failure	ON	ON	7							7								7																
27	BIU Detector Failure	ON	ON	8							8								8																
32	Queue detector alarm	ON	ON	Alt Call & Redirect # 2 [1.1.6.3]								Alt Inhibit Phases # 2 [1.1.6.3]																							
29	Ped Detector Fault	ON	ON	Col	Ø	Phases Called By Ø					1								1																
30	Coord Diagnostic Fault	ON	ON	1							1								1																
41	TempAlert Probe Ch. A	ON	ON	2							2								2																
42	TempAlert Probe Ch. B	ON	ON	3							3								3																
47	Coord Active	ON	ON	4							4								4																
48	Preempt Active	ON	ON	5							5								5																
49	Preempt 1 Input	ON	ON	6							6								6																
50	Preempt 2 Input	ON	ON	7							7								7																
51	Preempt 3 Input	ON	ON	8							8								8																
52	Preempt 4 Input	ON	ON	Coord, CIC Plans [2.3]								Unit Parameters [1.2.1]																							
53	Preempt 5 Input	ON	ON	CIC	CoØ	Grow	1	2	3	4	5	6	7	8	Allow Skip Yellow	OFF	Max Cycle Time																		
54	Preempt 6 Input	ON	ON	1	OFF										TOD Dim Enable	OFF	Cycle Fault Action	Alarm																	
55	Preempt 7 Input	ON	ON	2	OFF										Tone Disable	OFF																			
56	Preempt 8 Input	ON	ON	3	OFF										Diamond Mode	4Ph																			
57	Preempt 9 Input	ON	ON	4	OFF										Backup Time (s)	900																			
58	Preempt 10 Input	ON	ON	Auto Flash Phase/Olap Settings [1.4.2]																															
61	In Transition	ON	ON	Yel Ø											Cycle Fault Action	Alarm																			
81	FIO Status Alarm	ON	ON	Yel (olaps)											Enable Run Timer	ON	### 31 @ DAVIDSON																		

07/13/23Page 10

Name	DOT Signal Number	Description	Coordinates
TMC_0001_Signalized	03-33-235	Hwy 31 at Soule Rd	-76.1269390028977, 43.1448898197642
TMC_0002_Signalized	03-33-236	Hwy 31 at Hwy 481 NB Off-Ramp	-76.1192794330139, 43.175479532167
TMC_0003_Signalized	03-33-252p	Hwy 31 at Marketfair North	-76.0794082317398, 43.1772323936464
TMC_0004_Signalized	03-33-237p	Hwy 31 at Great Northern Mall West Entrance	-76.2169876422329, 43.186296876176
TMC_0005_Signalized	03-33-238p	Hwy 31 at Great Northern Mall East Entrance	-76.2314830768634, 43.1832377617163
TMC_0006_Signalized	03-33-34	Hwy 31 at Morgan Rd	-76.1323056479906, 43.1749442355197
TMC_0007_Signalized	03-33-121	Hwy 31 at Henry Clay Blvd	-76.1247659175705, 43.1446850485058
TMC_0011_Signalized	03-33-226	Hwy 31 at Caughdenoy Rd	-76.1345984942597, 43.2170804580479
TMC_0015_Signalized	03-33-309	Hwy 31 at Lawton Rd/Legionnaire Dr	-76.1099242681949, 43.1758756592898
TMC_0016_Signalized	03-33-7	Hwy 31 at Brewerton Rd	-76.1066939725989, 43.1760200763334
TMC_0017_Signalized	03-33-181	Hwy 31 at I-81 SB Off-ramp	-76.2287870018779, 43.1856668490104
TMC_0018_Signalized	03-33-182	Hwy 31 at Pardee Rd	-76.2227083974429, 43.1858661821543
TMC_0020_Signalized	03-33-260	Hwy 31 at Lake Shore Rd Spur	-76.2260294786798, 43.1858104480447
TMC_0021_Signalized	03-33-256	Hwy 31 at New Country Dr	-76.2303947160752, 43.1856198669056
TMC_0022_Signalized	03-33-166	Hwy 31 at Cicero North Syracuse High School	-76.232899192113, 43.1855483543384
TMC_0023_Signalized	03-33-176	Hwy 31 at Thompson Rd	-76.1663101348355, 43.1853809838742
TMC_0024_Signalized	03-33-43	Hwy 31 at South Bay Rd	-76.1196299558036, 43.1411237071049
TMC_0029_Signalized	03-33-273	US 11 at Mud Mill Rd	-76.122484595348, 43.1559008378258
TMC_0031_Signalized	03-33-311	Soule Rd at NY 481 SB On-Ramp	-76.1226531467191, 43.1488763311716
TMC_0034_Signalized	03-33-94	US 11 at Bear Rd	-76.1153277262178, 43.1756740685169
TMC_0035_Signalized	03-33-300	Bear Rd at NY 481 On-Off Ramp	-76.1166481390422, 43.1755864156716
TMC_0036_Signalized	03-33-210	S Bay Rd at Bear Rd	-76.0937397933946, 43.1766067002977
TMC_0037_Signalized	03-33-202	Cir Dr E at NY 481 On-Off Ramp	-76.1042914860224, 43.1761289999967
TMC_0038_Signalized	03-33-160	US 11 at Cir Dr E	-76.1255651396989, 43.1496211237636
TMC_0039_Signalized	03-33-204	US 11 at Caughdenoy Rd	-76.1998809152134, 43.186624755137

FILE NAME = 380734.CPL TSP-01.dgn
DATE/TIME = 26-JUN-2015 11:21
USER = givens

DESIGN SUPERVISOR M. WASHBURN

JOB MANAGER K. BOWEN

DESIGN S. BATES

CHECK C. COX

DRAFTING D. TATANEVICH

CHECK C. COX

PROJECT MANAGER K. BOWEN

NOTES:

- CONTRACTOR SHALL PROVIDE 14 DAYS NOTICE TO THE REGIONAL TRAFFIC SAFETY AND MOBILITY GROUP AT (315) 428-4064 TO PROVIDE ELECTRICAL DISCONNECT/GENERATOR TRANSFER SWITCH, ITEM 680.94998008, AND THE CONTROLLER CABINET.
- ITEM 680.79000705 - REMOVE TRAFFIC SIGNAL INSTALLATION, LOCATION 0007. THIS ITEM SHALL INCLUDE:

REMOVAL AND DISPOSAL OF EXISTING SPAN WIRE POLES, SIGNAL BRACKETS, WIRING, SIGNAL SECTIONS, NON-LED SIGNAL MODULES, AND MAGNETIC DETECTORS AND WIRING LOCATED BENEATH BRIDGE.

REMOVAL AND DELIVERY OF ALL LED MODULES, THE CONTROLLER, THE CONTROLLER CABINET, AND ALL ITS CONTENTS DIRECTLY TO STATE FORCES. PLEASE CONTACT NYSOT TRAFFIC SIGNAL MAINTENANCE AT (315) 428-4064 TO SCHEDULE DROP OFF TIME TO THE NYSOT SIGNAL SHOP. TRAFFIC SIGNAL MAINTENANCE SHALL VERIFY ALL SIGNAL EQUIPMENT WITH QUANTITIES THAT HAVE BEEN DELIVERED FOR THIS SPECIFIC LOCATION.
- ALL EXISTING PULLBOXES NOT BEING USED AGAIN SHALL BE REMOVED AND BACKFILLED IN ACCORDANCE WITH THE EXCAVATION SECTION IN THE GENERAL NOTES. FOR CLARITY OF THE PLANS NOT ALL EXISTING PULLBOXES ARE SHOWN.
- ITEM 680.95010615 - SERVICE CABLE, 1 CONDUCTOR, NO. 6 AWG SHALL CONSIST OF 3 WIRES, TWO BLACK AND ONE WHITE.
- ITEM 680.81990003 - TRAFFIC SIGNAL BACKPLATES WITH YELLOW REFLECTIVE TAPE SHALL BE MODIFIED TO ONLY ALLOW 5 INCH NON-LOUVERED FLAT BLACK FINISHED BACK PLATES ON SIGNAL HEADS WITH A 3" WIDE YELLOW RETROREFLECTIVE TAPE BORDER AROUND THE OUTSIDE EDGE.
- THE EXISTING COMMUNICATION EQUIPMENT MUST REMAIN HOOKED UP AND FUNCTIONING AT EACH SIGNAL AND ANY ADJACENT SIGNALS BEING MODIFIED UNTIL THE DAY THE NEW SIGNALS ARE TURNED ON.
- BOTH OF THE ROUTE 481 RAMP SIGNALS WILL NEED TO BE TURNED ON AT THE SAME TIME. IF BOTH SIGNALS CANNOT BE TURNED ON AT THE SAME TIME THEN THE EXISTING SIGNALS WILL BE PLACED BACK IN SERVICE.
- THE CONTRACTOR SHALL COORDINATE DETAILS ON THE INSTALLATION OF COMMUNICATION EQUIPMENT, INCLUDING THE RELOCATION OF EXISTING EQUIPMENT, WITH THE REGIONAL TRAFFIC SAFETY AND MOBILITY GROUP PRIOR TO BEGINNING WORK.

NOTES: (CONT.)


- NEW COMMUNICATION CABLE SHALL BE INSTALLED AT THIS SIGNAL AND ANY ADJACENT SIGNALS PRIOR TO THE TURN ON DATE, BUT SHALL NOT BE HOOKED UP UNTIL THE TURN ON DATE.
- ALL EXISTING LOOPS ARE BEING RETAINED EXCEPT THE LOOPS ON THE ROUTE 481 SB OFF RAMP. NEW PULLBOXES SHALL BE INSTALLED IN THE EXISTING PULLBOX LOCATIONS WHERE LOOPS ARE BEING RETAINED, WHILE MAINTAINING DETECTION.
- ITEM 680.77000705 - MODIFY TRAFFIC SIGNAL INSTALLATION, LOCATION 0007. THIS ITEM SHALL INCLUDE:

THE CONNECTION OF EXISTING LOOPS TO THE NEW SHIELDED LEAD IN CABLE AND MODIFYING EXISTING FLEXIBLE CONDUIT TO ENTER NEW PULLBOXES.



THE CONNECTION OF NEW SHIELDED COMMUNICATION CABLE TO THE ADJACENT SIGNALS.
- NEW CONDUIT TO BE INSTALLED TO CONNECT TO THE FIRST PULLBOX (NOT SHOWN BETWEEN SIGNALS 235 AND 269, ALSO BETWEEN SIGNALS 235 AND 311).

EXISTING CONDUIT RUN ON THE BRIDGE FOR THE COMMUNICATION CABLE SHALL ENTER THE LAST NEW PULLBOX WEST OF THE BRIDGE. SEE DWG TSP-35 (SIGNAL #236). THE INTENT OF THIS WORK IS TO CONNECT THIS SIGNAL TO SIGNAL 236.

NO SPLICES SHALL BE ALLOWED IN THE COMMUNICATION CABLES. IF A CONTINUOUS RUN OF THIS CABLE BETWEEN TWO SIGNALS IS NOT POSSIBLE, THE CONTRACTOR SHALL NOTIFY THE ENGINEER, WHO SHALL CONTACT THE TRAFFIC SAFETY AND MOBILITY GROUP.

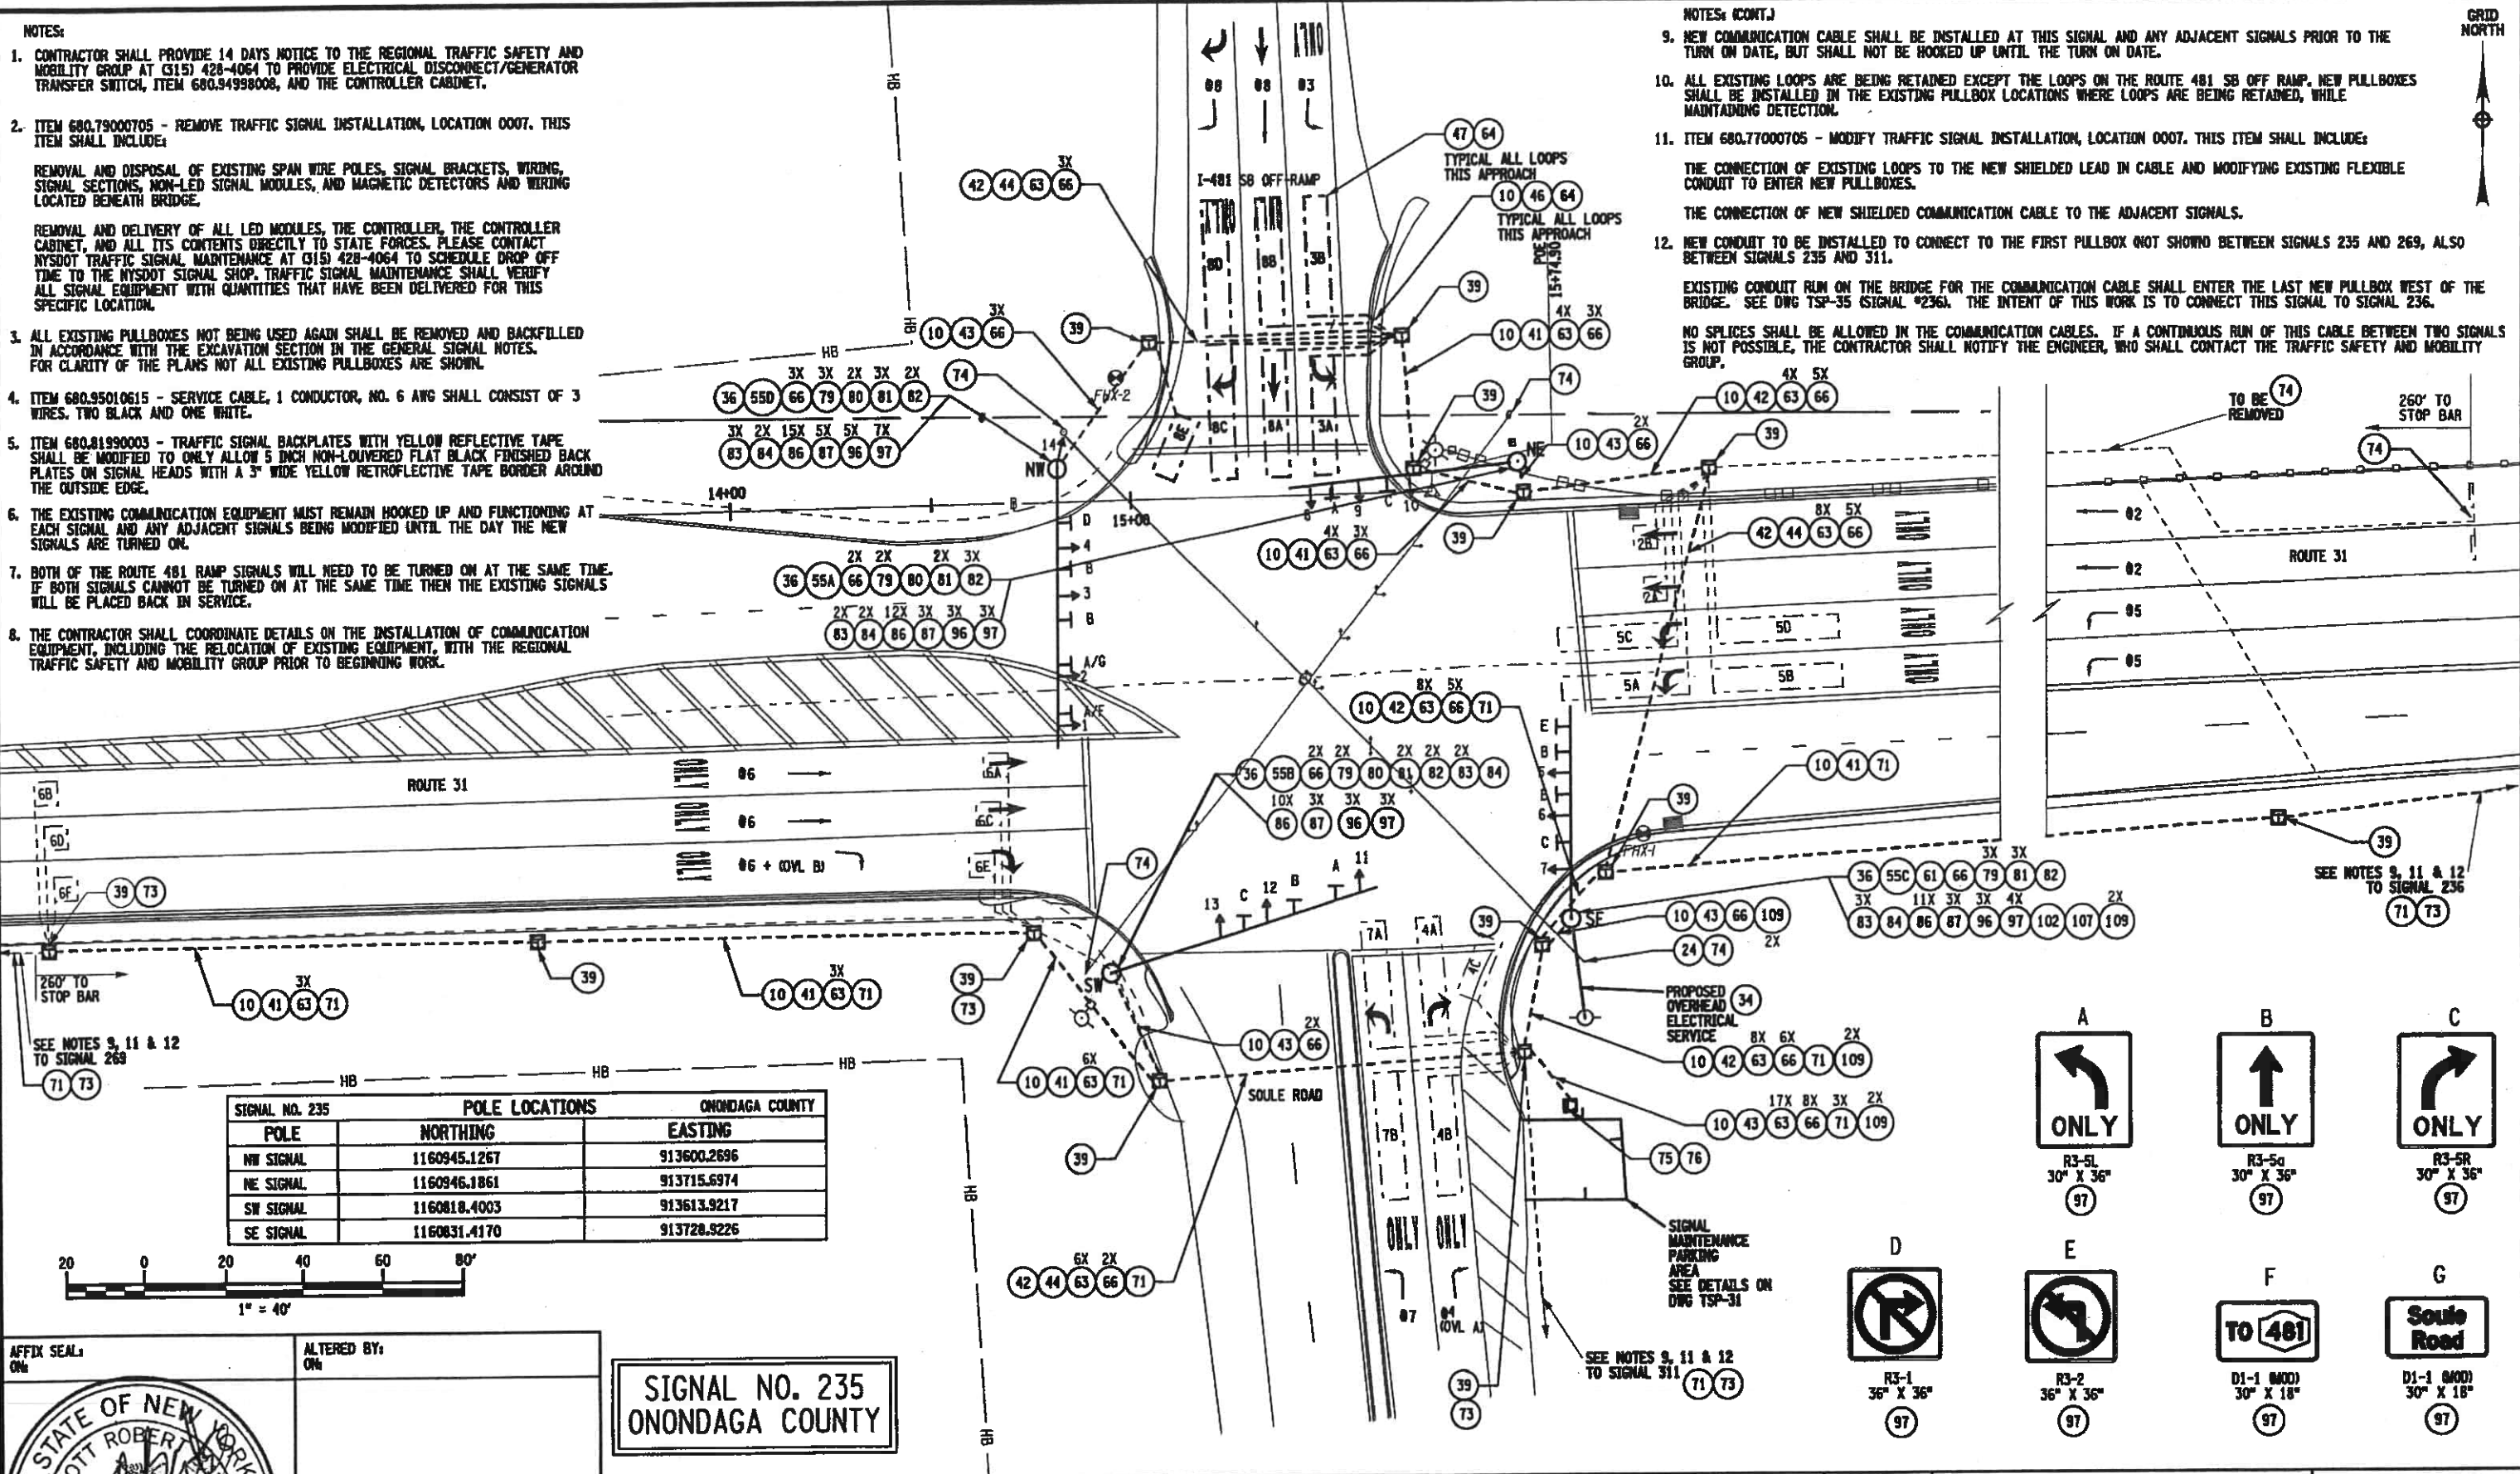

POLE LOCATIONS			ONONDAGA COUNTY	
SIGNAL NO. 235	POLE	NORTHING	EASTING	
	NW SIGNAL	1160945.1267	913600.2896	
	NE SIGNAL	1160946.1861	913715.6974	
	SW SIGNAL	1160818.4003	913613.9217	
	SE SIGNAL	1160831.4170	913728.9226	

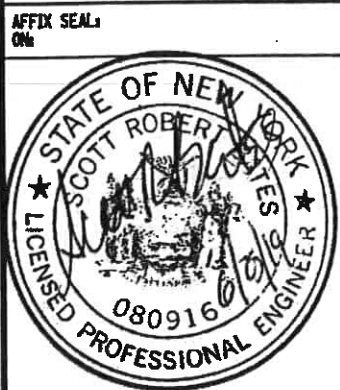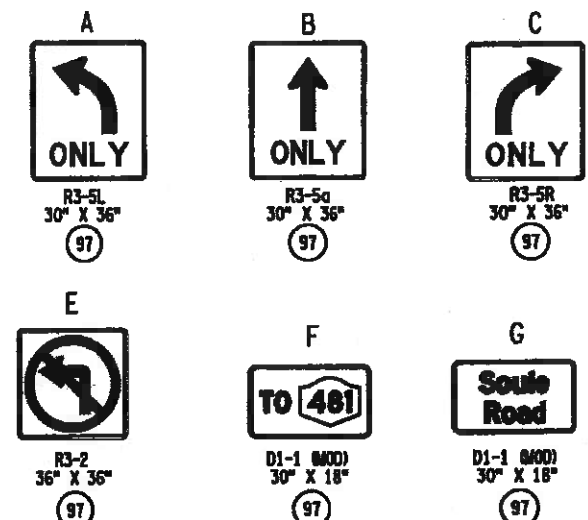

SIGNAL NO. 235
ONONDAGA COUNTY

AS-BUILT REVISIONS
DESCRIPTION OF ALTERATIONS:

SH 1039 - BALDWINVILLE-CICERO
SH 69-5 EUCLID-NORTH SYRACUSE HIGHWAY

COUNTY: ONONDAGA REGION: 03

PIN 3807.34
NY 31, 481
UTILITY QUALITY LEVEL D

BRIDGES

CULVERTS

ALL DIMENSIONS IN FT UNLESS OTHERWISE NOTED
TRAFFIC SIGNAL NO. 235 - PLAN

CONTRACT NUMBER
D264029

DRAWING NO. TSP-30
SHEET NO. 52

IT IS A VIOLATION OF LAW FOR ANY PERSON, UNLESS THEY ARE ACTING UNDER THE DIRECTION OF A LICENSED PROFESSIONAL ENGINEER, ARCHITECT, LANDSCAPE ARCHITECT, OR LAND SURVEYOR, TO ALTER AN ITEM IN ANY WAY. IF AN ITEM BEARING THE STAMP OF A LICENSED PROFESSIONAL IS ALTERED, THE ALTERING ENGINEER, ARCHITECT, LANDSCAPE ARCHITECT, OR LAND SURVEYOR SHALL STAMP THE DOCUMENT AND INCLUDE THE NOTATION "ALTERED BY" FOLLOWED BY THEIR SIGNATURE, THE DATE OF SUCH ALTERATION, AND A SPECIFIC DESCRIPTION OF THE ALTERATION.

NEW YORK
Department of
Transportation

PROJECT MANAGER K. BOWER

CHECK C. COX


DRAFTING D. TATAREVICH

CHECK C. COX


DESIGN S. BATES

JOB MANAGER K. BOWER

DESIGN SUPERVISOR M. WASHBURN

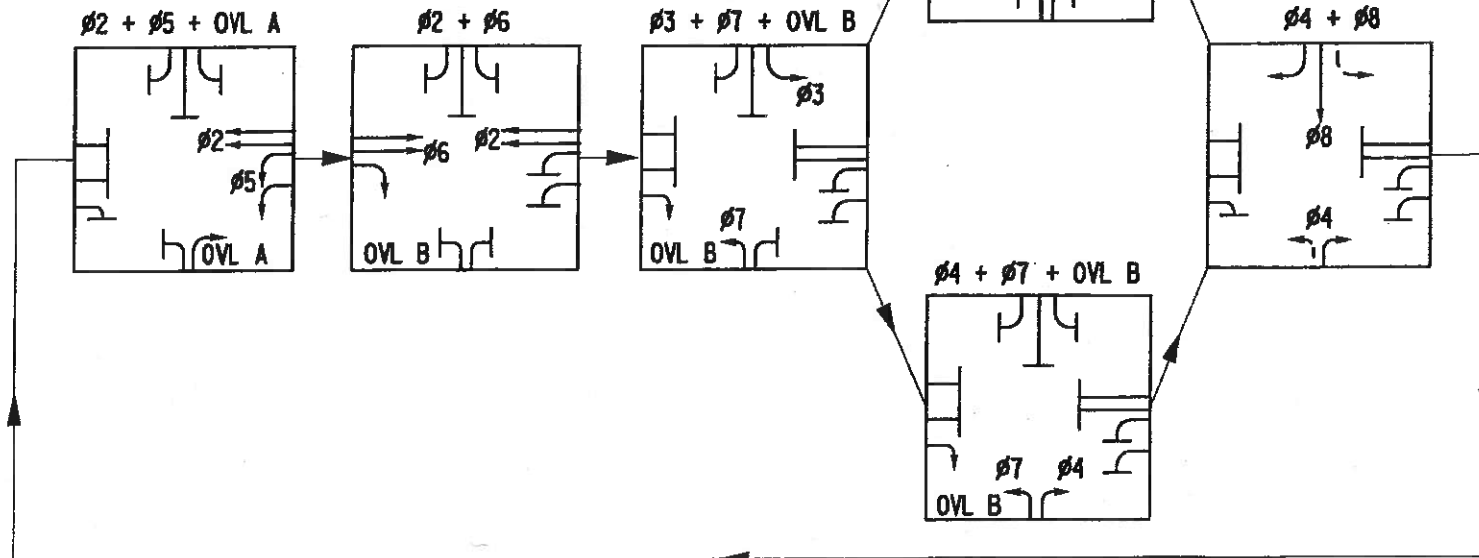

PHASE DIAGRAM

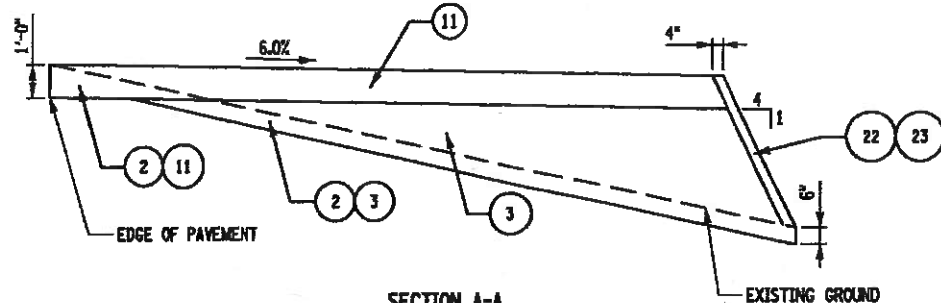


SECTION A-A
NOT TO SCALE


NOTES:

13. CROSS SLOPE OF DRIVEWAY SHALL MATCH THE EXISTING ROADWAY GRADE AT THE EDGE OF THE PAVEMENT.

SIGNAL NO. 235
ONONDAGA COUNTY

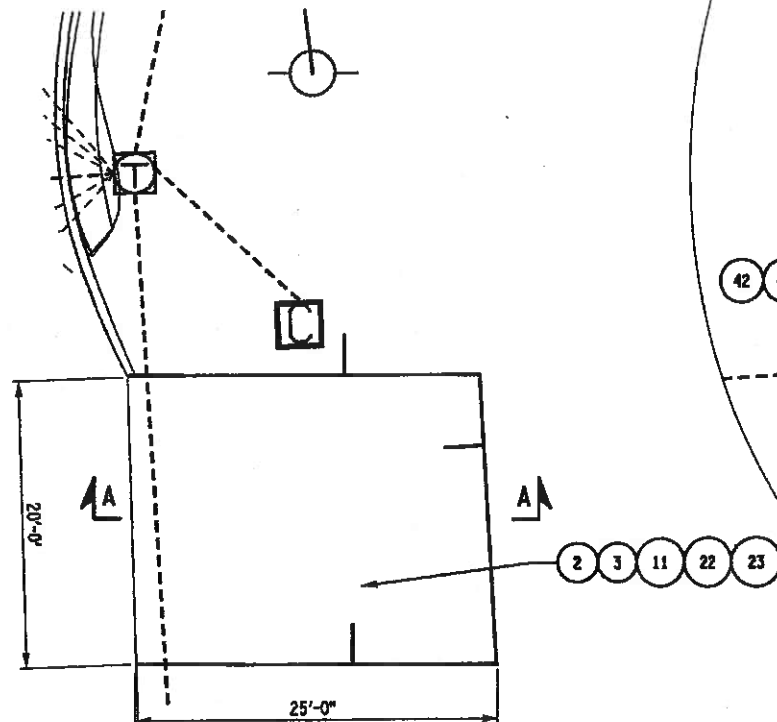


SIGNAL MAINTENANCE
PARKING AREA
PLAN VIEW

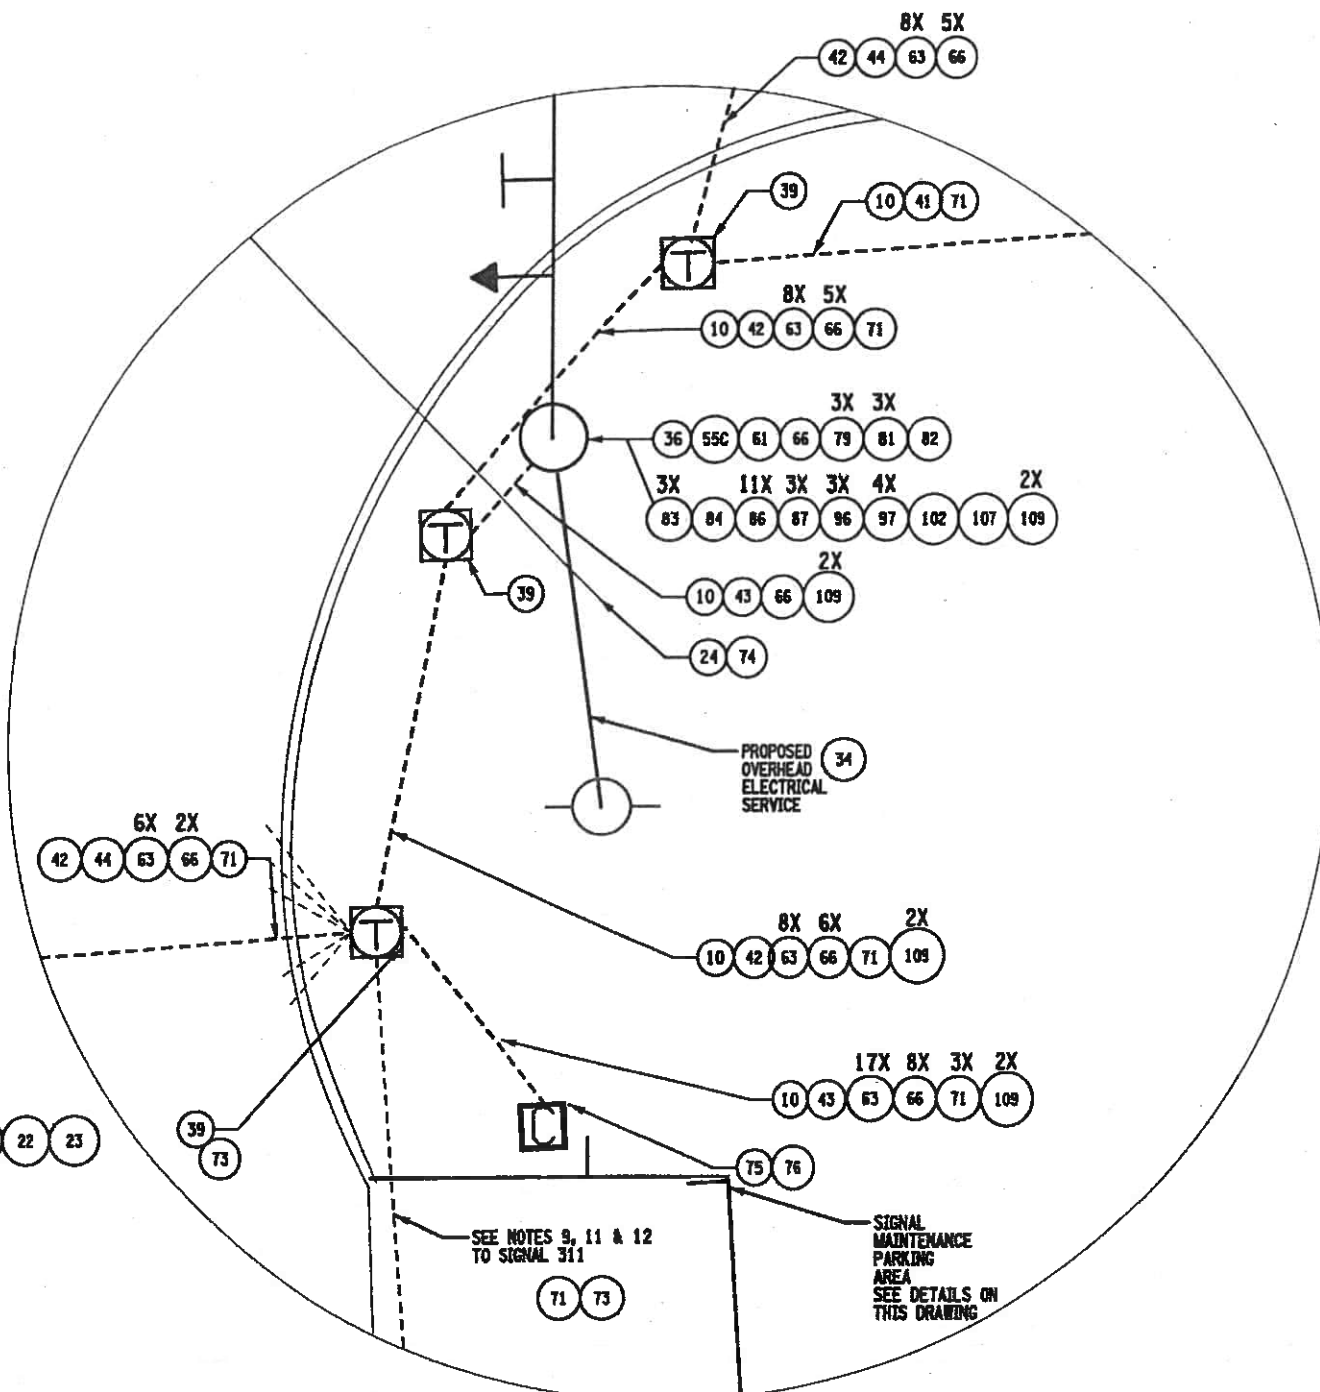

AFFIX SEAL:
OK

ALTERED BY:
OK

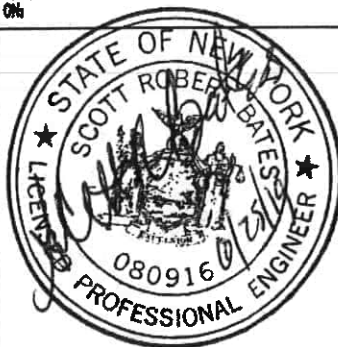

AS-BUILT REVISIONS
DESCRIPTION OF ALTERATIONS:

SH 1039 - BALDWINVILLE-CICERO
SH 69-5 - EUCLID-NORTH SYRACUSE HIGHWAY

PIN 3807.34
NY 31, 481
UTILITY QUALITY LEVEL D

BRIDGES

CULVERTS

ALL DIMENSIONS IN FT UNLESS OTHERWISE NOTED

TRAFFIC SIGNAL NO. 235 - DETAILS

CONTRACT NUMBER
D264029

DRAWING NO. TSP-31
SHEET NO. 53

IT IS A VIOLATION OF LAW FOR ANY PERSON, UNLESS THEY ARE ACTING UNDER THE DIRECTION OF A LICENSED PROFESSIONAL ENGINEER, ARCHITECT, LANDSCAPE ARCHITECT, OR LAND SURVEYOR, TO ALTER AN ITEM IN ANY WAY, IF AN ITEM BEARING THE STAMP OF A LICENSED PROFESSIONAL IS ALTERED, THE ALTERING ENGINEER, ARCHITECT, LANDSCAPE ARCHITECT, OR LAND SURVEYOR SHALL STAMP THE DOCUMENT AND INCLUDE THE NOTATION "ALTERED BY" FOLLOWED BY THEIR SIGNATURE, THE DATE OF SUCH ALTERATION, AND A SPECIFIC DESCRIPTION OF THE ALTERATION.



Department of
Transportation

FILE NAME = 380734.DWG, TSP-03.dwg
DATE/TIME = 25-JUN-2019 08:08
USER = greeves

DESIGN SUPERVISOR M. WASIBURN
JOB MANAGER K. BOWER

DESIGN S. BATES

CHECK C. COX

DRAFTING D. TATAREVICH

CHECK C. COX

PROJECT MANAGER K. BOWER

SIGNAL OPERATIONS SPECIFICATIONS TABLE OF SWITCH PACKS						
SIGNAL NO. 235		COUNTY: ONONDAGA				
SWITCH PACK	FUNCTION	FACE NO.'S	FLASH PLUG	INDICATIONS	TERMINAL BOARD	WIRING COLOR CODE
					TERMINAL	
SP 1	OVL C (#3)	11	W	GROUND WIRE	SP 1R SP 1Y SP 1G GROUND BUS	14/7C-1-B 14/7C-1-W/B
SP 2	#2	3, 4	R	GROUND WIRE	SP 2R SP 2Y SP 2G GROUND BUS	14/7C-2-R 14/7C-2-O 14/7C-2-G 14/7C-2-W
SP 3	OVL D (#7)	8	W	GROUND WIRE	SP 3R SP 3Y SP 3G GROUND BUS	14/7C-3-B 14/7C-3-W/B
SP 4	#4	9, 10	R	GROUND WIRE	SP 4R SP 4Y SP 4G GROUND BUS	14/7C-4-R 14/7C-4-O 14/7C-4-G 14/7C-4-W
SP 5	#5	1, 2	R	GROUND WIRE	SP 5R SP 5Y SP 5G GROUND BUS	14/7C-5-R 14/7C-5-O 14/7C-5-G 14/7C-5-W
SP 6	#6	5, 6, 7	R	GROUND WIRE	SP 6R SP 6Y SP 6G GROUND BUS	14/7C-6-R 14/7C-6-O 14/7C-6-G 14/7C-6-W
SP 7	OVL B (#6+7)	7	W	GROUND WIRE	SP 7R SP 7Y SP 7G GROUND BUS	14/7C-6-BL 14/7C-6-B 14/7C-6-W/B
SP 8	#8	12, 13	R	GROUND WIRE	SP 8R SP 8Y SP 8G GROUND BUS	14/7C-8-R 14/7C-8-O 14/7C-8-G 14/7C-8-W
SP 9	#3	11	R	GROUND WIRE	SP 9R SP 9Y SP 9G GROUND BUS	14/7C-1-R 14/7C-1-O 14/7C-1-G 14/7C-1-W
SP 10	#7	8	R	GROUND WIRE	SP 10R SP 10Y SP 10G GROUND BUS	14/7C-3-R 14/7C-3-O 14/7C-3-G 14/7C-3-W
SP 11	#8	14	R	GROUND WIRE	SP 11R SP 11Y SP 11G GROUND BUS	14/7C-7-R 14/7C-7-O 14/7C-7-G 14/7C-7-W
SP 12	OVL A (#5)	10	W	GROUND WIRE	SP 12R SP 12Y SP 12G GROUND BUS	14/7C-4-BL 14/7C-4-B 14/7C-4-W/B
SP 13				GROUND WIRE	SP 13R SP 13Y SP 13G GROUND BUS	
SP 14				GROUND WIRE	SP 14R SP 14Y SP 14G GROUND BUS	
SP 15				GROUND WIRE	SP 15R SP 15Y SP 15G GROUND BUS	
SP 16				GROUND WIRE	SP 16R SP 16Y SP 16G GROUND BUS	

SIGNAL NO. 235
ONONDAGA COUNTY



AFFIX SEAL:
ONE

ALTERED BY:
ONE

14 / 19C - 1 - R / B
XX / XIX - X - X / X
TRACER COLOR
WIRE COLOR

NO. OF CONDUCTORS
CONDUCTOR CABLE NO.

COLOR: (R) RED, (O) ORANGE, (G) GREEN, (BL) BLUE, (W) WHITE, (B) BLACK

KEY FOR WIRE COLOR CODE

AS-BUILT REVISIONS
DESCRIPTION OF ALTERATIONS:

SH 1039 - BALDWINVILLE-CICERO
SH 69-5 - EUCLID-NORTH SYRACUSE HIGHWAY

COUNTY: ONONDAGA REGION: 03

IT IS A VIOLATION OF LAW FOR ANY PERSON, UNLESS THEY ARE ACTING UNDER THE DIRECTION OF A LICENSED PROFESSIONAL ENGINEER, ARCHITECT, LANDSCAPE ARCHITECT, OR LAND SURVEYOR, TO ALTER AN ITEM IN ANY WAY. IF AN ITEM BEARING THE STAMP OF A LICENSED PROFESSIONAL IS ALTERED, THE ALTERING ENGINEER, ARCHITECT, LANDSCAPE ARCHITECT, OR LAND SURVEYOR SHALL STAMP THE DOCUMENT AND INCLUDE THE NOTATION "ALTERED BY" FOLLOWED BY THEIR SIGNATURE, THE DATE OF SUCH ALTERATION, AND A SPECIFIC DESCRIPTION OF THE ALTERATION.

TABLE OF CLEARANCES						
		FROM				
		G	R	←G	←R	←Y
TO	G		R			
	R	Y				
	←G					
	←R					
	←Y					
	←Y					

LEGEND:

G = CIRCULAR GREEN
←G = LEFT GREEN ARROW
→G = RIGHT GREEN ARROW
↑ = VERTICAL GREEN ARROW
R = CIRCULAR RED
←R = LEFT RED ARROW
→R = RIGHT RED ARROW
Y = CIRCULAR YELLOW
←Y = LEFT YELLOW ARROW
→Y = RIGHT YELLOW ARROW
←Y = FLASHING YELLOW ARROW

SIGNAL OPERATIONS SPECIFICATIONS TABLE OF INPUT WIRING					
SIGNAL NO. 235		ONONDAGA COUNTY			
FUNCTION	DETECTOR NO.	TYPE	TERMINAL BOARD WIRING	LOOP DIMENSIONS	REMARKS
#2	2A	POINT	1A, 1B	6FT X 6FT	ROUTE 31 WESTBOUND THRU LANE (LEFT)
#2	2B	POINT	2A, 2B	6FT X 6FT	ROUTE 31 WESTBOUND THRU LANE (RIGHT)
			3A, 3B		
			4A, 4B		
#3	3A, 3B	SPLIT PRESENCE	5A, 5B	6FT X 30FT, 10FT APART	ROUTE 481 SOUTHBOUND OFF RAMP LEFT TURN LANE
#4	4A, 4B	SPLIT PRESENCE	6A, 6B	6FT X 30FT, 10FT APART	SOULE RD NORTHBOUND RIGHT TURN LANE
#4	4C	RADIUS	7A, 7B	6FT X 12FT	SOULE RD NORTHBOUND RIGHT TURN LANE (RADIUS)
#5	5A, 5B	SPLIT PRESENCE	8A, 8B	6FT X 32FT, 6FT APART	ROUTE 31 WESTBOUND LEFT TURN LANE (LEFT)
#5	5C, 5D	SPLIT PRESENCE	9A, 9B	6FT X 30FT, 10FT APART	ROUTE 31 WESTBOUND LEFT TURN LANE (RIGHT)
#6	6A	POINT	10A, 10B	6FT X 6FT	ROUTE 31 EASTBOUND THRU LANE (LEFT)
#6	6B	SETBACK	11A, 11B	6FT X 6FT	ROUTE 31 EASTBOUND THRU LANE SETBACK (LEFT)
#6	6C	POINT	12A, 12B	6FT X 6FT	ROUTE 31 EASTBOUND THRU LANE (MIDDLE)
#6	6D	SETBACK	13A, 13B	6FT X 6FT	ROUTE 31 EASTBOUND THRU LANE SETBACK (MIDDLE)
#6	6E	POINT	14A, 14B	6FT X 6FT	ROUTE 31 EASTBOUND RIGHT TURN LANE
#6	6F	SETBACK	15A, 15B	6FT X 6FT	ROUTE 31 EASTBOUND RIGHT TURN LANE SETBACK
#7	7A, 7B	SPLIT PRESENCE	16A, 16B	6FT X 32FT, 6FT APART	SOULE RD NORTHBOUND LEFT TURN LANE
#8	8A, 8B	SPLIT PRESENCE	17A, 17B	6FT X 32FT, 6FT APART	ROUTE 481 SB OFF RAMP THRU LANE
#8	8C, 8D	SPLIT PRESENCE	18A, 18B	6FT X 34FT, 2FT APART	ROUTE 481 SB OFF RAMP RIGHT TURN LANE
#8	8E	RADIUS	19A, 19B	6FT X 20FT	ROUTE 481 SB OFF RAMP RIGHT TURN LANE (RADIUS)
			20A, 20B		
			21A, 21B		
			22A, 22B		
			23A, 23B		

TABLE OF OPERATIONS														
FACE PHASE	←R	←Y	←G	R	Y	G	R	Y	G	R	Y	G	R	Y
	1	2	3	4	5	6	7	8	9	10	11	12	13	14
#2	←R	←R	G	G	R	R	R	←R	R	R	←R	R	R	R
#3	←R	←R	R	R	R	R	R	←R	R	R	←G	R	R	R
#4	←R	←R	R	R	R	R	R	←Y	G	G	←R	R	R	R
#5 + OVLA	←G	←G	R	R	R	R	R	←R	R	R/G	←R	R	R	R
#6 + OVLB	←R	←R	R	R	G	G	G/G	←R	R	R	←R	R	R	R
#7 + OVLB	←R	←R	R	R	R	R	R/G	←G	R	R	←R	R	R	R
#8	←R	←R	R	R	R	R	R	←R	R	R	←Y	G	G	G
#2 + #5 + OVLA	←G	←G	G	G	R	R	R	←R	R	R/G	←R	R	R	R
#2 + #6 + OVLB	←R	←R	G	G	G	G	G/G	←R	R	R	←R	R	R	R
#3 + #7 + OVLB	←R	←R	R	R	R	R	R/G	←G	R	R	←G	R	R	R
#3 + #8	←R	←R	R	R	R	R	R	←R	R	R	←G	G	G	G
#4 + #7 + OVLB	←R	←R	R	R	R	R	R/G	←G	G	G	←R	R	R	R
#4 + #8	←R	←R	R	R	R	R	R	←Y	G	G	←Y	G	G	G
EMERGENCY FLASH	FR	FR	FR	FR	FR	FR	FR	FR	FR	FR	FR	FR	FR	FR

ALL DIMENSIONS IN FT UNLESS OTHERWISE NOTED

TRAFFIC SIGNAL NO. 235 - TABLES

CONTRACT NUMBER
0264029

DRAWING NO. TSP-32
SHEET NO. 54

NEW YORK
Department of Transportation

FILE NAME = 340734.CPL.TSP-04.dgn
DATE/TIME = 26-JUN-2019 07:49
USER = gvaness

PROJECT MANAGER K. BOWER

CHECK C. COX

DRAFTING D. TATAREVICH

CHECK C. COX

DESIGN S. BATES

JOB MANAGER K. BOWER


DESIGN SUPERVISOR M. WASHBURN

MAST ARM LOADING TABLE							
SIGNAL NO. 235				ONONDAGA COUNTY			
MAST ARM	HEADS	TYPE	DESCRIPTION	WEIGHT	PROJECTED AREA	FOOTING MOMENTS **	FOOTING TYPE
NE	8, 9, 10	58 FT ARM 20 FT HGT	*** 3 - 5 SECTION FACE • 3 OVERHEAD SIGN • 1 OVERHEAD SIGN	3 AT 101 LB EA 3 AT 75 LB EA 1 AT 120 LB EA	3 AT 16.7 SF EA 3 AT 7.5 SF EA 1 AT 12 SF EA	158.89 FT-KIPS	10 - K, L, M
NW	1, 2, 3, 4	70 FT ARM 21 FT HGT	*** 4 - 5 SECTION FACE 2 OVERHEAD SIGN • 5 OVERHEAD SIGN 1 OVERHEAD SIGN • 1 OVERHEAD SIGN	4 AT 101 LB EA 2 AT 38 LB EA 5 AT 75 LB EA 1 AT 90 LB EA 1 AT 120 LB EA	4 AT 16.7 SF EA 2 AT 3.8 SF EA 5 AT 7.5 SF EA 1 AT 9.0 SF EA 1 AT 12 SF EA	232.30 FT-KIPS	14 - K, L, M
SE	5, 6, 7	54 FT ARM 21 FT HGT	*** 3 - 5 SECTION FACE • 4 OVERHEAD SIGN 1 OVERHEAD SIGN • 1 OVERHEAD SIGN	3 AT 101 LB EA 4 AT 75 LB EA 1 AT 90 LB EA 1 AT 120 LB EA	3 AT 16.7 SF EA 4 AT 7.5 SF EA 1 AT 9 SF EA 1 AT 12 SF EA	180.83 FT-KIPS	12 - K, L, M
SW	11, 12, 13	71 FT ARM 21 FT HGT	*** 3 - 5 SECTION FACE • 4 OVERHEAD SIGN • 1 OVERHEAD SIGN	3 AT 101 LB EA 4 AT 75 LB EA 1 AT 120 LB EA	3 AT 16.7 SF EA 4 AT 7.5 SF EA 1 AT 12 SF EA	189.40 FT-KIPS	12 - K, L, M


* TWO ADDITIONAL SIGNS INCLUDED BASED UPON ANTICIPATED LOADING. FOR DESIGN PURPOSES, THE LARGER FUTURE SIGN SHALL BE PLACED ON THE END OF THE MAST ARM, THE SMALLER FUTURE SIGN SHALL BE PLACED MID-SPAN ON THE MAST ARM.

** TABLE BASED UPON POSSIBLE FUTURE LOADING NEEDS. THE POLE MANUFACTURER AND CONTRACTOR SHALL BE RESPONSIBLE TO DESIGN THE SIGNAL POLE AND MAST ARM TO MEET THESE FUTURE NEEDS.

*** ALL SIGNAL HEADS SHALL HAVE BACKPLATES FOR CALCULATIONS. BACKPLATES SHALL BE INSTALLED ON ALL SIGNAL HEADS.

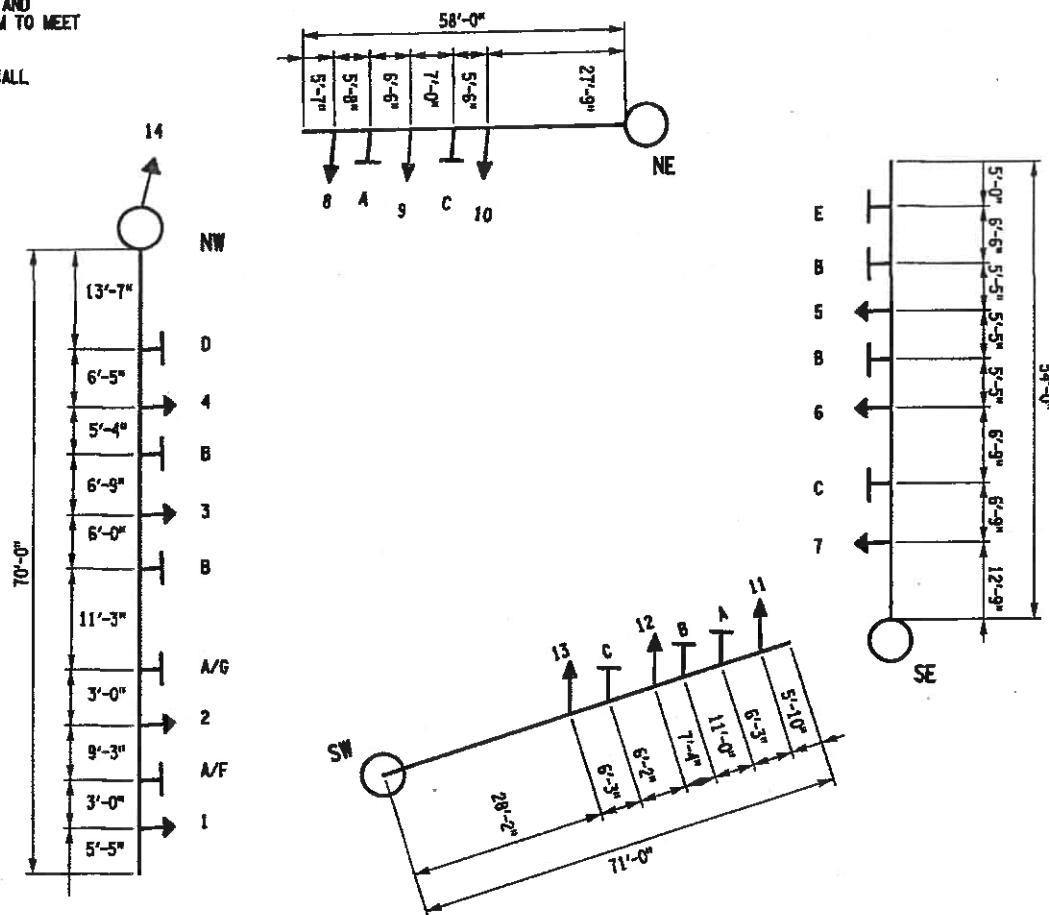

SIGNAL NO. 235
ONONDAGA COUNTY

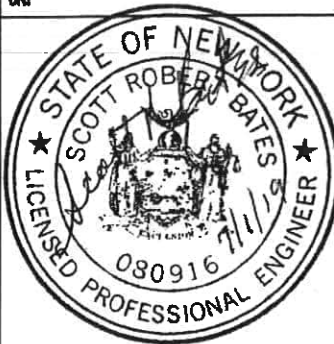

AFFIX SEAL:
ON

ALTERED BY:
ON

MAST ARM DIAGRAMS

NOT TO SCALE

THE MAST ARM DIAGRAMS SHALL BE USED FOR INITIAL LAYOUT ONLY. CONTRACTOR SHOULD VERIFY THAT THE SIGNAL HEAD LAYOUT IS IN ACCORDANCE WITH THE SIGNAL HEAD ALIGNMENT AS SHOWN IN THESE PLANS. FINAL LOCATIONS SHALL BE SHOWN ON THE AS BUILT PLANS.

AS-BUILT REVISIONS
DESCRIPTION OF ALTERATIONS:

SH 1039 - BALDWINVILLE-CICERO
SH 69-5 - EUCLID-NORTH SYRACUSE HIGHWAY

COUNTY: ONONDAGA

REGION: 03

PIN 3807.34
NY 31, 481

BRIDGES

CULVERTS

ALL DIMENSIONS IN FT UNLESS OTHERWISE NOTED

TRAFFIC SIGNAL NO. 235 - QUANTITIES

CONTRACT NUMBER

D264029

DRAWING NO. TSP-33

SHEET NO. 55



Department of
Transportation

SIGNAL NO. 235				ESTIMATE OF QUANTITIES		ONONDAGA COUNTY	
KEY NO.	ITEM NO.	DESCRIPTION	UNIT	QUANTITY			
2	203.02	UNCLASSIFIED EXCAVATION AND DISPOSAL	CY	10			
3	203.03	EMBANKMENT IN PLACE	CY	18			
10	206.03200010	TRAFFIC SIGNAL CONDUIT EXCAVATION AND RESTORATION IN GRASS AND UNPAVED AREAS	LF	900			
11	304.15	SUBBASE COURSE, OPTIONAL TYPE	CY	19			
22	610.1402	TOPSOIL ROADSIDE	CY	4			
23	610.1601	TURF ESTABLISHMENT - ROADSIDE	SY	29			
24	619.1613	MAINTAIN TRAFFIC SIGNAL EQUIPMENT (REQUIREMENT C)	INT MO	9			
34	662.60000715	FURNISHING ELECTRICAL SERVICE	FLS	1			
36	680.5001	POLE EXCAVATION & CONCRETE FOUNDATION	CY	20.7			
37	680.5002	CONCRETE BASE FOR CONTROLLER CABINET	EA	1			
38	680.510501	PULLBOX - RECTANGULAR 26 X 18 INCH	EA	13			
41	680.520106	CONDUIT, METAL STEEL, ZINC COATED, 2 NPS	LF	550			
42	680.520108	CONDUIT, METAL STEEL, ZINC COATED, 3 NPS	LF	400			
43	680.520110	CONDUIT, METAL STEEL, ZINC COATED, 4NPS	LF	75			
44	680.53	CONDUIT JACKING OR BORING	LF	270			
46	680.53080305	CONDUIT, FLEXIBLE, LIQUID TIGHT, NON-METALLIC, 1NPS DIAMETER	LF	45			
47	680.54	INDUCTANCE LOOP INSTALLATION	LF	630			
55A	680.62205810	TRAFFIC SIGNAL POLE - MAST ARM; 20 = MTG HGT IN FT, 58 = LENGTH IN FT (50 TO 75)	EA	1			
55B	680.62217110	TRAFFIC SIGNAL POLE - MAST ARM; 21 = MTG HGT IN FT, 71 = LENGTH IN FT (50 TO 75)	EA	1			
55C	680.62215410	TRAFFIC SIGNAL POLE - MAST ARM; 21 = MTG HGT IN FT, 54 = LENGTH IN FT (50 TO 75)	EA	1			
55D	680.62217010	TRAFFIC SIGNAL POLE - MAST ARM; 21 = MTG HGT IN FT, 70 = LENGTH IN FT (50 TO 75)	EA	1			
61	680.700603	RISER ASSEMBLY, 1 NPS DIAMETER	EA	1			
63	680.71	SHIELDED LEAD IN CABLE	LF	3800			
64	680.72	INDUCTANCE LOOP WIRE	LF	2000			
66	680.730714	SIGNAL CABLE, 7 CONDUCTORS, 14 AWG	LF	2700			
71	680.750618	SHEILDED COMMUNICATION CABLE, 6 CONDUCTORS, 18 AWG	LF	2500			
72	680.77000705	MODIFY TRAFFIC SIGNAL INSTALLATION - LOCATION 0007	ELOC	1			
74	680.79000705	REMOVE TRAFFIC SIGNAL INSTALLATION - LOCATION 0007	ELOC	1			
75	680.80324515	INSTALL MICROCOMPUTER CABINET	EA	1			
76	680.80324603	MICROCOMPUTER CABINET SIGNAL BASE	EA	1			
79	680.810101	TRAFFIC SIGNAL MODULE - 12 INCH, RED BALL, LED	EA	10			
80	680.810102	TRAFFIC SIGNAL MODULE - 12 INCH, RED ARROW, LED	EA	4			
81	680.810103	TRAFFIC SIGNAL MODULE - 12 INCH, YELLOW BALL, LED	EA	10			
82	680.810104	TRAFFIC SIGNAL MODULE - 12 INCH, YELLOW ARROW, LED	EA	8			
83	680.810105	TRAFFIC SIGNAL MODULE - 12 INCH, GREEN BALL, LED	EA	10			
84	680.810106	TRAFFIC SIGNAL MODULE - 12 INCH, GREEN ARROW, LED	EA	6			
86	680.810601	TRAFFIC SIGNAL SECTION - POLYCARBONATE - TYPE I, 12 INCH	EA	48			
87	680.8111	TRAFFIC SIGNAL BRACKET ASSEMBLY 1 WAY	EA	14			
88	680.81990003	TRAFFIC SIGNAL BACK PLATES WITH YELLOW REFLECTIVE TAPE	EA	14			
87	680.8207	OVERHEAD SIGN ASSEMBLY, TYPE G	EA	17			
100	680.90920103	ELECTRIC METER CHANNEL, 100 AMPERE, SINGLE PHASE, 240 VOLT FOR TRAF SIGNAL INSTALLATION	EA	1			
101	680.94997008	INSTALL ELECTRICAL DISCONNECT/GENERATOR TRANSFER SWITCH - STATE SUPPLIED	EA	1			
106	680.95010615	SERVICE CABLE, 1 CONDUCTOR, NO.6 AWG	LF	150			

IT IS A VIOLATION OF LAW FOR ANY PERSON, UNLESS THEY ARE ACTING UNDER THE DIRECTION OF A LICENSED PROFESSIONAL ENGINEER, ARCHITECT, LANDSCAPE ARCHITECT, OR LAND SURVEYOR, TO ALTER AN ITEM IN ANY WAY. IF AN ITEM BEARING THE STAMP OF A LICENSED PROFESSIONAL IS ALTERED, THE ALTERING ENGINEER, ARCHITECT, LANDSCAPE ARCHITECT, OR LAND SURVEYOR SHALL STAMP THE DOCUMENT AND INCLUDE THE NOTATION "ALTERED BY" FOLLOWED BY THEIR SIGNATURE, THE DATE OF SUCH ALTERATION, AND A SPECIFIC DESCRIPTION OF THE ALTERATION.

PROJECT NO: 512-93-02-06

PROJECT TITLE: R-3 INTERSECTIONS

AGENCY/COUNTY: NYSDOT/ONONDAGA CO.

SURVEY COMPLETION DATE: 03/2016

HORIZONTAL DATUM IS NAD83 (2011).
COORDINATES ARE NEW YORK STATE PLANE COORDINATE SYSTEM - CENTRAL ZONE.
THE COMBINED SCALE FACTOR IS 0.99992679.
VERTICAL DATUM IS NAVD88.

NOTES:

1. IT SHALL BE THE CONTRACTOR'S RESPONSIBILITY TO NOTIFY
DIG SAFELY - NEW YORK FOR ALL UNDERGROUND UTILITY LOCATIONS
PRIOR TO ANY EXCAVATION.

2. ALL SUBSURFACE LOCATIONS SHOWN ARE APPROXIMATE AND
SHALL BE USED FOR PRELIMINARY ENGINEERING ONLY.

3. UTILITY INFORMATION HAS BEEN PLOTTED FROM AVAILABLE
SOURCES AND THEIR PURPOSE, LOCATIONS AND SIZE SHOULD BE CONSIDERED
APPROXIMATE ONLY.

4. THE CONTRACTOR IS RESPONSIBLE FOR DETERMINING EXACT
UTILITY LOCATIONS, SIZES, AND ELEVATIONS PRIOR TO COMMENCING
CONSTRUCTION. IF UNCHARTED OR MISPLOTTED UTILITIES ARE
ENCOUNTERED, THE CONTRACTOR IS REQUIRED TO NOTIFY THE
OWNER IMMEDIATELY.


5. PRIOR TO BEGINNING ANY WORK, THE CONTRACTOR IS RESPONSIBLE FOR
THE VERIFICATION OF SURVEY CONTROL POINTS USED IN THE VERTICAL
AND HORIZONTAL POSITIONING OF DESIGNED IMPROVEMENTS AND FOR
IMMEDIATELY NOTIFYING THE E.I.C. OF ANY DISCREPANCIES FOUND.




BENCHMARK TABLE

NO.	ELEV.	COORDINATES	DESCRIPTION
BM 1	421.07	N= 1160935.1 E= 913161.8	BM-1 IS A CHISELED SQUARE IN LIGHT POLE BASE ON THE SOUTH SIDE, APPROX. 500' WEST OF 481/31 INTERSECTION, AND APPROX. 25' EAST OF BP-1 ON THE NORTH SIDE OF ROUTE 31.
BM 2	431.72	N= 1160948.9 E= 913694.1	BM-2 IS A NAIL AND WASHERS IN UTILITY POLE "NG 48-1" LOCATED ON THE NORTHEAST SIDE OF INTERSECTION ROUTE 31 AND 481 SOUTHBOUND OFFRAMP.

SURVEYED BY PRUDENT ENGINEERING - BASELINE & BENCHMARKS

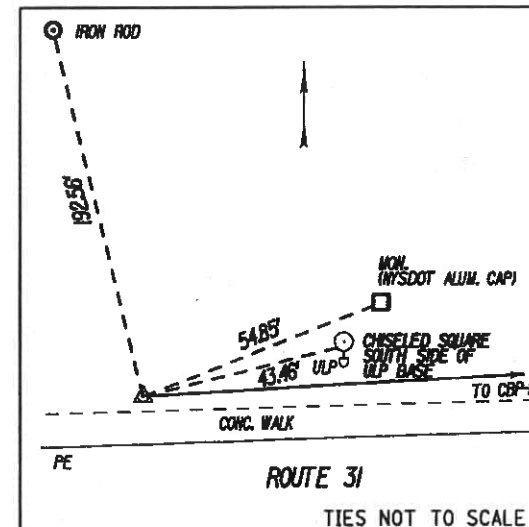

Ⓢ STA. 10+00.00
CBP 1 IS A CAPPED IRON ROD SET IN
GROUND NORTH OF CONCRETE SIDEWALK
ALONG ROUTE 31
NYSPCS CENTRAL ZONE
N: 1160925.859
E: 913119.307

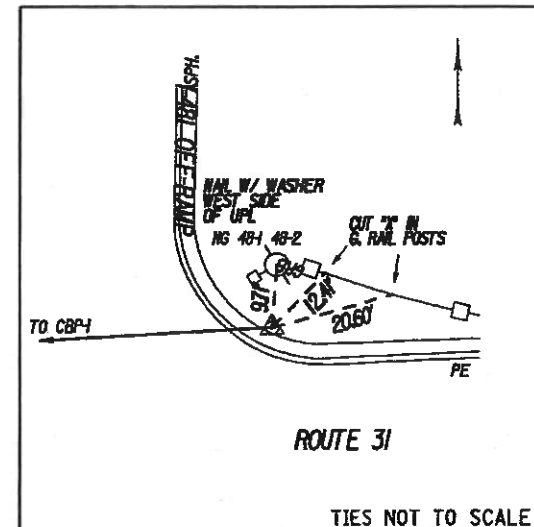

Ⓢ STA. 15+74.90
CBP 2 IS A CAPPED IRON ROD SET IN
GROUND NE CORNER OF THE I-481
OFF RAMP AND ROUTE 31 INTERSECTION
NYSPCS CENTRAL ZONE
N: 1160938.743
E: 913694.062

THE SURVEY DATA ON THIS SHEET WAS PREPARED AND SUBMITTED BY NYSDOT
CONSULTANTS. THE PROFESSIONAL ENGINEER SEAL ON THIS PLAN CERTIFIES
THE COMPLETENESS OF THE DATA, BUT DOES NOT CERTIFY THE ACCURACY OF
THIS DATA.

AFFIX SEAL:
ON:ALTERED BY:
ON:SIGNAL NO. 235
ONONDAGA COUNTYAS-BUILT REVISIONS
DESCRIPTION OF ALTERATIONS:SH 1039 - BALDWINVILLE-CICERO
SH 69-5 EUCLID-NORTH SYRACUSE HIGHWAYPIN 3807.34
NY 31, 481

BRIDGES

CULVERTS

ALL DIMENSIONS IN FT UNLESS OTHERWISE NOTED

TRAFFIC SIGNAL NO. 235-BASELINE TIES

BASELINE TIES AND BENCHMARK TABLE

CONTRACT NUMBER
D264029DRAWING NO. TSP-34
SHEET NO. 56

IT IS A VIOLATION OF LAW FOR ANY PERSON, UNLESS THEY ARE ACTING UNDER THE DIRECTION OF A LICENSED PROFESSIONAL ENGINEER, ARCHITECT, LANDSCAPE ARCHITECT, OR LAND SURVEYOR,
TO ALTER AN ITEM IN ANY WAY. IF AN ITEM BEARING THE STAMP OF A LICENSED PROFESSIONAL IS ALTERED, THE ALTERING ENGINEER, ARCHITECT, LANDSCAPE ARCHITECT, OR LAND SURVEYOR
SHALL STAMP THE DOCUMENT AND INCLUDE THE NOTATION "ALTERED BY" FOLLOWED BY THEIR SIGNATURE, THE DATE OF SUCH ALTERATION, AND A SPECIFIC DESCRIPTION OF THE ALTERATION.

Department of
Transportation

Phase Times [1.1.1]								Coordination Patterns [2.4] and Coordination Split Tables [2.7.1]																				3235					
	1	2	3	4	5	6	7	8	Pat#	Cyc	Off	Split	Seq	Pat#	Cyc	Off	Split	Seq	Pat#	Cyc	Off	Split	Seq	Pat#	Cyc	Off	Split					Seq	
Min Green		10	4	4	4	10	4	4	1	80	45	1	1	13	0	0	13	1	25	0	0	0	1	37	0	0	0	1	Ring/Startup [1.1.4]				
Gap, Ext		5	1	1	1	5	2	1	2	100	73	2	1	14	0	0	14	1	26	0	0	0	1	38	0	0	0	1		Phs	Ring	Start	Enable
Max 1		50	20	20	30	40	25	20	3	100	73	3	1	15	0	0	15	1	27	0	0	0	1	39	0	0	0	1		1	1	Red	OFF
Max 2									4	100	73	4	1	16	0	0	16	1	28	0	0	0	1	40	0	0	0	1		2	1	Red	ON
Yel Clearance		4	3.5	3.5	4	4	3.5	3.5	5	0	0	5	1	17	0	0	17	1	29	0	0	0	1	41	0	0	0	1		3	1	Red	ON
Red Clearance		2	2.5	2.5	2	2	2.5	2.5	6	0	0	6	1	18	0	0	18	1	30	0	0	0	1	42	0	0	0	1		4	1	Red	ON
Walk									7	0	0	7	1	19	0	0	19	1	31	0	0	0	1	43	0	0	0	1		5	2	Red	ON
Ped Clearance									8	0	0	8	1	20	0	0	20	1	32	0	0	0	1	44	0	0	0	1		6	2	Red	ON
Red Revert									9	0	0	9	1	21	0	0	21	1	33	0	0	0	1	45	0	0	0	1		7	2	Red	ON
Add Initial									10	0	0	10	1	22	0	0	22	1	34	0	0	0	1	46	0	0	0	1		8	2	Red	ON
Max Initial									11	0	0	11	1	23	0	0	23	1	35	0	0	0	1	47	0	0	0	1					
Time B4 Reduct									12	0	0	12	1	24	0	0	24	1	36	0	0	0	1	48	0	0	0	1					
Cars B4 Reduct									Split		1	2	3	4	5	6	7	8	Split		1	2	3	4	5	6	7	8	8	2	Red	ON	
Time To Reduce									1	Coor	0	48	14	18	20	28	17	15	13	Coor	0	0	0	0	0	0	0	0	Coord Modes [2.1]				
Reduce By									2	NON	Max	NON	NON	NON	NON	Max	NON	NON			NON	NON	NON	NON	NON	NON	NON	NON	NON	Test OpMode	0		
Min Gap									2	Coor	0	67	18	15	26	41	18	15	14	Coor	0	0	0	0	0	0	0	0	Correction	SHRT/LNG			
DyMaxLim									2	NON	Max	NON	NON	NON	NON	Max	NON	NON			NON	NON	NON	NON	NON	NON	NON	NON	Maximum	MAX 1			
Max Step									3	Coor	0	67	18	15	20	47	18	15	15	Coor	0	0	0	0	0	0	0	0	Force-Off	Float			
Options [1.1.2]	1	2	3	4	5	6	7	8	2	NON	Max	NON	NON	NON	NON	Max	NON	NON			NON	NON	NON	NON	NON	NON	NON	NON	Closed Loop	ON			
Enable		ON	ON	ON	ON	ON	ON	ON	4	Coor	0	67	18	15	26	41	18	15	16	Coor	0	0	0	0	0	0	0	0	Stop-in-Walk	OFF			
Min Recall									2	NON	Max	NON	NON	NON	NON	Max	NON	NON			NON	NON	NON	NON	NON	NON	NON	NON	Auto Reset	ON			
Max Recall									5	Coor	0	0	0	0	0	0	0	0	17	Coor	0	0	0	0	0	0	0	0	Expand Splt	OFF			
Ped Recall										NON	NON	NON	NON	NON	NON	NON	NON	NON			NON	NON	NON	NON	NON	NON	NON	Ped Recycle	NO_RECYCLE				
Soft Recall		ON				ON			6	Coor	0	0	0	0	0	0	0	0	18	Coor	0	0	0	0	0	0	0	0	Before	TIMED			
Lock Calls		ON				ON		ON		NON	NON	NON	NON	NON	NON	NON	NON	NON			NON	NON	NON	NON	NON	NON	NON	After	TIMED				
Auto Flash Entry									7	Coor	0	0	0	0	0	0	0	0	19	Coor	0	0	0	0	0	0	0	0	Auto Flash [1.4.1]				
Auto Flash Exit										NON	NON	NON	NON	NON	NON	NON	NON	NON			NON	NON	NON	NON	NON	NON	NON	Auto Flash	Channel				
Dual Entry		ON		ON		ON		ON	8	Coor	0	0	0	0	0	0	0	0	20	Coor	0	0	0	0	0	0	0	0	Flash Yel	45			
Enable Simul Gap	ON	ON	ON	ON	ON	ON	ON	ON		NON	NON	NON	NON	NON	NON	NON	NON	NON			NON	NON	NON	NON	NON	NON	NON	Flash Red	20				
Gaurantee Passage									9	Coor	0	0	0	0	0	0	0	0	21	Coor	0	0	0	0	0	0	0	0	Unit Params [1.2.1]				
Rest In Walk										NON	NON	NON	NON	NON	NON	NON	NON	NON			NON	NON	NON	NON	NON	NON	NON	Phase Mode	STD8				
Conditon Service									10	Coor	0	0	0	0	0	0	0	0	22	Coor	0	0	0	0	0	0	0	0	IO Mode	User			
Non-Actuated 1										NON	NON	NON	NON	NON	NON	NON	NON	NON			NON	NON	NON	NON	NON	NON	NON	Loc Flsh Start	Red				
Non-Actuated 2									11	Coor	0	0	0	0	0	0	0	0	23	Coor	0	0	0	0	0	0	0	0	Start Flash(s)	0			
Add Init Calc										NON	NON	NON	NON	NON	NON	NON	NON	NON			NON	NON	NON	NON	NON	NON	NON	Start AllRed(s)	6				
Options+ [1.1.3]	1	2	3	4	5	6	7	8	12	Coor	0	0	0	0	0	0	0	0	24	Coor	0	0	0	0	0	0	0	0	Yellow < 3"	OFF			
Reservice										NON	NON	NON	NON	NON	NON	NON	NON	NON			NON	NON	NON	NON	NON	NON	NON	NON	Display Time	20			
PedClr Thru Yel									Page#																				Red Revert	3			
Skip Red No Call									1	8 Phase Times/Options; Patterns/Splits; Ring Startup; Coord/Flash Mode; Unit Param																			MCE Timeout	0			
Red Rest									1A&1B	16 Phase Times/Options; Patterns/Splits; Ring Startup; Coord/Flash Mode; Unit Param																			Feature Profile	0			
Max II									2	Overlaps; Channel Settings; Coord Alt Table+ (values not associated with time-of-day)																			Free Ring Seq	1			
Call Phase									3	Detection; Sample Time and Unit Parameters related to detection																			Auxswitch	STOPTM			
Conflicting Phase									4	Preemption and Alternate Phase Time and Phase Options																			SDLC Retry	0			
Omit Yellow									5	Annual Schedule																			TS2 Det Faults	ON			
Ped Delay									6	Day Plans; Action Tables; Coord Alt Table+ (values varied by time-of-day)																			Auto Ped Clear	OFF			
Grn/Ped Delay									7	Communications; Secutiry; I/O Setup																			SDLC Retry	0			
3235 31 @ SOULE								8	Misc - Events/Alarms; Call/Inhibit/Redirect; P/OLAP Auto Flash; CIC; Misc Unit Param																			04/07/23		Page 1			

Overlap 1-16 Program Parm's & Parm+ [1.5.2.1] [1.5.2.2]

Overlap Conflict Lock			OFF	Overlap Lock Inhibit			OFF	Parent Ph Clearance			OFF	Extra Included Ph			ON			
1	Included Ø	5						Type	NORMAL	9	Included Ø						Type	NORMAL
	Modifier Ø							Grn			Modifier Ø						Grn	
	Conflict Ø							Yel	3.5		Conflict Ø						Yel	3.5
	Conflict Olap							Red	1.5		Conflict Olap						Red	1.5
	Conflict Ped							LG			Conflict Ped						LG	
2	Included Ø	7						Type	NORMAL	10	Included Ø						Type	NORMAL
	Modifier Ø							Grn			Modifier Ø						Grn	
	Conflict Ø							Yel	3.5		Conflict Ø						Yel	3.5
	Conflict Olap							Red	1.5		Conflict Olap						Red	1.5
	Conflict Ped							LG			Conflict Ped						LG	
3	Included Ø	3						Type	FYA-4	11	Included Ø						Type	NORMAL
	Modifier Ø	4						Grn			Modifier Ø						Grn	
	Conflict Ø							Yel	3.5		Conflict Ø						Yel	3.5
	Conflict Olap							Red	1.5		Conflict Olap						Red	1.5
	Conflict Ped							LG			Conflict Ped						LG	
4	Included Ø	7						Type	FYA-4	12	Included Ø						Type	NORMAL
	Modifier Ø	8						Grn			Modifier Ø						Grn	
	Conflict Ø							Yel	3.5		Conflict Ø						Yel	3.5
	Conflict Olap							Red	1.5		Conflict Olap						Red	1.5
	Conflict Ped							LG			Conflict Ped						LG	
5	Included Ø							Type	NORMAL	13	Included Ø						Type	NORMAL
	Modifier Ø							Grn			Modifier Ø						Grn	
	Conflict Ø							Yel	3.5		Conflict Ø						Yel	3.5
	Conflict Olap							Red	1.5		Conflict Olap						Red	1.5
	Conflict Ped							LG			Conflict Ped						LG	
6	Included Ø							Type	NORMAL	14	Included Ø						Type	NORMAL
	Modifier Ø							Grn			Modifier Ø						Grn	
	Conflict Ø							Yel	3.5		Conflict Ø						Yel	3.5
	Conflict Olap							Red	1.5		Conflict Olap						Red	1.5
	Conflict Ped							LG			Conflict Ped						LG	
7	Included Ø							Type	NORMAL	15	Included Ø						Type	NORMAL
	Modifier Ø							Grn			Modifier Ø						Grn	
	Conflict Ø							Yel	3.5		Conflict Ø						Yel	3.5
	Conflict Olap							Red	1.5		Conflict Olap						Red	1.5
	Conflict Ped							LG			Conflict Ped						LG	
8	Included Ø							Type	NORMAL	16	Included Ø						Type	NORMAL
	Modifier Ø							Grn			Modifier Ø						Grn	
	Conflict Ø							Yel	3.5		Conflict Ø						Yel	3.5
	Conflict Olap							Red	1.5		Conflict Olap						Red	1.5
	Conflict Ped							LG			Conflict Ped						LG	

Channel Settings [1.8.1]

.....Channel -->	1	2	3	4	5	6	7	8	9	10	11	12	13	14	15	16	17	18	19	20	21	22	23	24
Phase / Olap #	3	2	4	4	5	6	2	8	3	7	8	1												
Channel Type	OLP	VEH	OLP	VEH	VEH	VEH	OLP	VEH	VEH	VEH	VEH	OLP	VEH	VEH	VEH	VEH	VEH	VEH	VEH	VEH	VEH	VEH	VEH	VEH
Channel Flash	DRK	Red	DRK	Red	Red	Red	DRK	Red	Red	Red	Red	DRK	Red	Red	Red	Red	DRK	DRK	DRK	DRK	DRK	DRK	DRK	DRK
Alt Hz																								

Channel+ Settings [1.8.4]

.....Channel -->	1	2	3	4	5	6	7	8	9	10	11	12	13	14	15	16	17	18	19	20	21	22	23	24
Flash Red+																								
Flash Yellow+									ON	ON														
Flash Green+																								
Flash Inh Red+																								
Olap Ovrd									3	4														

Coord Transition, CoordPhs [2.5]

Pat#	Short	Long	Dwell	No Shortway Ø	E-Yld	Offset	RetHld	Float	Min Veh Perm	Min Ped Perm
1	12	22	8			EndGRN				
2	12	22	8			EndGRN				
3	12	22				EndGRN				
4	12	22	8			EndGRN				
5	12	22				EndGRN				
6	12	22				EndGRN				
7	12	22				EndGRN				
8	12	22				EndGRN				
9	12	22				EndGRN				
10	12	22				EndGRN				
11	12	22				EndGRN				
12	12	22				EndGRN				
13	12	22				EndGRN				
14	12	22				EndGRN				
15	12	22				EndGRN				
16	12	22				EndGRN				
17	12	22				EndGRN				
18	12	22				EndGRN				
19	12	22				EndGRN				
20	12	22				EndGRN				
21	12	22				EndGRN				
22	12	22				EndGRN				
23	12	22				EndGRN				
24	12	22				EndGRN				
25						BegGRN				
26						BegGRN				
27						BegGRN				
28						BegGRN				
29						BegGRN				
30						BegGRN				
31						BegGRN				
32						BegGRN				
33						BegGRN				
34						BegGRN				
35						BegGRN				
36						BegGRN				
37						BegGRN				
38						BegGRN				
39						BegGRN				
40						BegGRN				
41						BegGRN				
42						BegGRN				
43						BegGRN				
44						BegGRN				
45						BegGRN				
46						BegGRN				
47						BegGRN				
48						BegGRN				

Channel Params[1.8.3]

C1 IO Mode User Single BIU Map SINGLE Invert Rail Input OFF

Veh Par 1-64 [5.1]										Veh Par 1-64 [5.1]										Vehicle Options 1-64 [5.2]										Vehicle Options 1-64 [5.2]										Parameters+ 1-64 [5.3]									
Det #	Call Ø	Swi Ø	Day	Ext	Que	No Act	Max Pres	Err Cnt	Fail Time	Det #	Call Ø	Swi Ø	Day	Ext	Que	No Act	Max Pres	Err Cnt	Fail Time	Det #	Call	Ext	Que	Add Init	Red Lock	Yell Lock	occ	vol	Det #	Call	Ext	Que	Add Init	Red Lock	Yell Lock	occ	vol	Det #	oc G	oc Y	oc R	Day 1	Day 2	Type	Src				
1	2						45	50	2	33							45	50		1	ON	ON		ON					33	ON	ON		ON					1							NORM				
2	2						45	50	2	34							45	50		2	ON	ON		ON					34	ON	ON		ON					2							NORM				
3							45	50	2	35							45	50		3	ON	ON		ON					35	ON	ON		ON					3							NORM				
4							45	50	2	36	5		6				45	50		4	ON	ON		ON					36	ON	ON		ON					4							NORM				
5	3						45	50	2	37	5		6				45	50		5	ON	ON		ON					37	ON	ON		ON					5							NORM				
6	4		6				45	50	2	38							45	50		6	ON	ON		ON					38	ON	ON		ON					6							NORM				
7	4		6				45	50	2	39							45	50		7	ON	ON		ON					39	ON	ON		ON					7							NORM				
8	5		3				45	50	2	40							45	50		8	ON	ON		ON					40	ON	ON		ON					8							NORM				
9	5						45	50	2	41							45	50		9	ON	ON		ON					41	ON	ON		ON					9							NORM				
10	6						45	50	2	42							45	50		10	ON	ON		ON					42	ON	ON		ON					10							NORM				
11	6						45	50	2	43							45	50		11	ON	ON		ON					43	ON	ON		ON					11							NORM				
12	6						45	50	2	44							45	50		12	ON	ON		ON					44	ON	ON		ON					12							NORM				
13	6						45	50	2	45							45	50		13	ON	ON		ON					45	ON	ON		ON					13							NORM				
14	6		6				45	50	2	46	4						45	50		14	ON	ON		ON					46	ON	ON		ON					14							NORM				
15	6						45	50	2	47							45	50		15	ON	ON		ON					47	ON	ON		ON					15							NORM				
16	7						45	50	2	48							45	50		16	ON	ON		ON					48	ON	ON		ON					16							NORM				
17	8						45	50	2	49							45	50		17	ON	ON		ON					49	ON	ON		ON					17							NORM				
18	8		6				45	50	2	50							45	50		18	ON	ON		ON					50	ON	ON		ON					18							NORM				
19	8		6				45	50		51							45	50		19	ON	ON		ON					51	ON	ON		ON					19							NORM				
20							45	50		52							45	50		20	ON	ON		ON					52	ON	ON		ON					20							NORM				
21							45	50		53							45	50		21	ON	ON		ON					53	ON	ON		ON					21							NORM				
22							45	50		54							45	50		22	ON	ON		ON					54	ON	ON		ON					22							NORM				
23							45	50		55							45	50		23	ON	ON		ON					55	ON	ON		ON					23							NORM				
24							45	50		56							45	50		24	ON	ON		ON					56	ON	ON		ON					24							NORM				
25							45	50		57							45	50		25	ON	ON		ON					57	ON	ON		ON					25							NORM				
26							45	50		58							45	50		26	ON	ON		ON					58	ON	ON		ON					26							NORM				
27							45	50		59							45	50		27	ON	ON		ON					59	ON	ON		ON					27							NORM				
28							45	50		60							45	50		28	ON	ON		ON					60	ON	ON		ON					28							NORM				
29							45	50		61							45	50		29	ON	ON		ON					61	ON	ON		ON					29							NORM				
30							45	50		62							45	50		30	ON	ON		ON					62	ON	ON		ON					30							NORM				
31							45	50		63							45	50		31	ON	ON		ON					63	ON	ON		ON					31							NORM				
32							45	50		64							45	50		32	ON	ON		ON					64	ON	ON		ON					32							NORM				

Parameters+ 1-64 [5.3]

Det #	occ Grn	occ Yell	occ Red	Day 1	Day 2	Type	Src	Det #	occ Grn	occ Yell	occ Red	Day 1	Day 2	Type	Src	Det #	occ Grn	occ Yell	occ Red	Day 1	Day 2	Type	Src
33						NORM	44							NORM	55								NORM
34						NORM	45							NORM	56								NORM
35						NORM	46							NORM	57	16							NORM
36						NORM	6	47						NORM	58								NORM
37						NORM	7	48						NORM	59								NORM
38						NORM	49							NORM	60								NORM
39						NORM	50							NORM	61								NORM
40						NORM	51							NORM	62								NORM
41						NORM	52							NORM	63								NORM
42						NORM	53							NORM	64								NORM
43						NORM	54							NORM									

31 @ SOULE

Ped Det Parm [5.4]

Det #	Call Ø	No Act	Max Pres	Err Cnt
1			15	
2			15	
3			15	
4			15	
5			15	
6			15	
7			15	
8			15	

Unit Parameters [1.2.1]

TS2 Det Faults	ON
Vol/Occ Report Parm [1.5.8]	
Vol/Occ Period Minutes	0
Vol/Occ Period Minutes	15

Preemption Times [3.1], Options+ [3.6]

Pre #	Enable	Type	Output	Delay	MinDura
1	ON	RAIL	Dwell		
2	ON	RAIL	Dwell		
3	ON	EMERG	Dwell		
4	ON	EMERG	Dwell		
5	ON	EMERG	Dwell		
6	ON	EMERG	Dwell		

Pre #	MaxPres	MinGm	MinWlk	PedClr	Co+Pre
1					ON
2					ON
3					ON
4					ON
5					ON
6					ON

Pre #	Track Grn	Min Dwell	Ext Dwell	PedClr+	Yel
1		2			
2		2			
3		2			
4		2			
5		2			
6		2			

Pre #	Red	Pattern	Skip
1			OFF
2			OFF
3			OFF
4			OFF
5			OFF
6			OFF

Low Priority Preempts

Pre #	Type	Min	Max
7	OFF		
8	OFF		
9	OFF		
10	OFF		

Unit Parameters [1.2.1]

Stop Timer Over Preempt	OFF
Preempt or Ext Output	PRE
Max Seek Track Time	
Max Seek Dwell Time	

Channel Parameters [1.8.3]

D Conn Mappings	None
Pre Invert Rail Input	OFF

Track Clear Phases [3.2], Track Clear Overlaps+ [3.5]

[illegible]

Dwell Phases [3.2] and Overlaps+ [3.5]

[illegible]

Preemption Options+ [3.6]

Exit Phases [3.2]	Pre #	Lock	Override	Override	Fish	
--------------------------	-------	------	----------	----------	------	--

Pre #	Exit Phase						Auto Flush				Higher		Dwell	Link
1					1	ON		ON			ON		OFF	
2					2	ON		ON			ON		OFF	
3					3	ON		ON			ON		OFF	
4					4	ON		ON			ON		OFF	
5					5	ON		ON			ON		OFF	
6					6	ON		ON			ON		OFF	

[illegible]

[illegible]

C1-USER IO Map [1.8.9.1 In]

I1-1	1	Veh Call 1
I1-2	2	Veh Call 2
I1-3	189	Unused
I1-4	189	Unused
I1-5	5	Veh Call 5
I1-6	6	Veh Call 6
I1-7	7	Veh Call 7
I1-8	8	Veh Call 8
I2-1	9	Veh Call 9
I2-2	10	Veh Call 10
I2-3	11	Veh Call 11
I2-4	12	Veh Call 12
I2-5	13	Veh Call 13
I2-6	14	Veh Call 14
I2-7	15	Veh Call 15
I2-8	16	Veh Call 16
I3-1	17	Veh Call 17
I3-2	18	Veh Call 18
I3-3	19	Veh Call 19
I3-4	189	Unused
I3-5	189	Unused
I3-6	189	Unused
I3-7	189	Unused
I3-8	189	Unused
I4-1	189	Unused
I4-2	189	Unused
I4-3	189	Unused
I4-4	189	Unused
I4-5	189	Unused
I4-6	189	Unused
I4-7	229	33xCMUStop
I4-8	228	33xFlashSns
I5-1	189	Unused
I5-2	189	Unused
I5-3	189	Unused
I5-4	189	Unused
I5-5	189	Unused
I5-6	189	Unused
I5-7	189	Unused
I5-8	189	Unused
I6-1	189	Unused
I6-2	189	Unused
I6-3	189	Unused
I6-4	189	Unused
I6-5	189	Unused
I6-6	189	Unused
I6-7	189	Unused
I6-8	189	Unused

C1-USER IO Map [1.8.9.2 Out]

O1-1	0	Unused
O1-2	49	Ch1 Green
O1-3	2	Ch2 Red
O1-4	26	Ch2 Yellow
O1-5	50	Ch2 Green
O1-6	0	Unused
O1-7	0	Unused
O1-8	51	Ch3 Green
O2-1	4	Ch4 Red
O2-2	52	Ch4 Green
O2-3	5	Ch5 Red
O2-4	29	Ch5 Yellow
O2-5	53	Ch5 Green
O2-6	6	Ch6 Red
O2-7	30	Ch6 Yellow
O2-8	54	Ch6 Green
O3-1	7	Ch7 Red
O3-2	55	Ch7 Green
O3-3	8	Ch8 Red
O3-4	32	Ch8 Yellow
O3-5	56	Ch8 Green
O3-6	1	Ch1 Red
O3-7	25	Ch1 Yellow
O3-8	33	Ch9 Yellow
O4-1	3	Ch3 Red
O4-2	34	Ch10 Yellow
O4-3	11	Ch11 Red
O4-4	35	Ch11 Yellow
O4-5	59	Ch11 Green
O4-6	12	Ch12 Red
O4-7	36	Ch12 Yellow
O4-8	60	Ch12 Green
O5-1	28	Ch4 Yellow
O5-2	27	Ch3 Yellow
O5-3	0	Unused
O5-4	31	Ch7 Yellow
O5-5	115	Not Used
O5-6	115	Not Used
O5-7	115	Not Used
O5-8	114	Watchdog
O6-1	115	Not Used
O6-2	115	Not Used
O6-3	13	Ch13 Red
O6-4	37	Ch13 Yellow
O6-5	61	Ch13 Green
O6-6	14	Ch14 Red
O6-7	38	Ch14 Yellow
O6-8	62	Ch14 Green

C1-USER IO Map [1.8.9.2 Out]

O7-1	115	Not Used
O7-2	115	Not Used
O7-3	115	Not Used
O7-4	115	Not Used
O7-5	115	Not Used
O7-6	115	Not Used
O7-7	115	Not Used
O7-8	115	Not Used
C11S-USER IO Map [1.8.9.1 In]		
I4-1		
I4-2		
I4-3		
I4-4		
I7-1	189	Unused
I7-2	189	Unused
I7-3	189	Unused
I7-4	189	Unused
I7-5	189	Unused
I7-6	189	Unused
I7-7	189	Unused
I7-8	189	Unused
I8-1	189	Unused
I8-2	189	Unused
I8-3	189	Unused
I8-4	189	Unused
I8-5	189	Unused
I8-6	189	Unused
I8-7	189	Unused
I8-8	189	Unused
C11S-USER IO Map [1.8.9.2 Out]		
O8-1	115	Not Used
O8-2	115	Not Used
O8-3	115	Not Used
O8-4	115	Not Used
O8-5	115	Not Used
O8-6	115	Not Used
O8-7	115	Not Used
O8-8	115	Not Used

IO Logic [1.8.7]

Op1	Result	O1Fcn	Inv1	IO1	Opn1	O2Fcn	Inv2	IO2	Opn2	O3Fcn	Inv3	IO3	Opn3	Dly	Sec
I	0	=	----	-		0	----	-		0	----	-		0	DLY 0
I	0	=	----	-		0	----	-		0	----	-		0	DLY 0
I	0	=	----	-		0	----	-		0	----	-		0	DLY 0
I	0	=	----	-		0	----	-		0	----	-		0	DLY 0
I	0	=	----	-		0	----	-		0	----	-		0	DLY 0
I	0	=	----	-		0	----	-		0	----	-		0	DLY 0
I	0	=	----	-		0	----	-		0	----	-		0	DLY 0
I	0	=	----	-		0	----	-		0	----	-		0	DLY 0
I	0	=	----	-		0	----	-		0	----	-		0	DLY 0
I	0	=	----	-		0	----	-		0	----	-		0	DLY 0
I	0	=	----	-		0	----	-		0	----	-		0	DLY 0

Security Access Levels [8.2]

1	SWLOAD	22	None	43	None
2	SECURE	23	None	44	None
3	None	24	None	45	None
4	None	25	None	46	None
5	None	26	None	47	None
6	None	27	None	48	None
7	None	28	None	49	None
8	None	29	None	50	None
9	None	30	None	51	None
10	None	31	None	52	None
11	None	32	None	53	None
12	None	33	None	54	None
13	None	34	None	55	None
14	None	35	None	56	None
15	None	36	None	57	None
16	None	37	None	58	None
17	None	38	None	59	None
18	None	39	None	60	None
19	None	40	None	61	None
20	None	41	None	62	None
21	None	42	None	63	None
				64	None

Com Parameters [6.1]

Station ID	3235
Group ID	
Master ID	0
Backup Time	0
SysUp Modem [6.1]	
Enable Modem	OFF
Idle Time	0
Dial Time	0
Tel:	
Alt:	

2070 Port Parms [6.2]

Port	Baud Rate	FCM
SP1	9600	MODE 6
SP2	9600	MODE 6
SP3	19200	MODE 6
SP4	38400	MODE 6
SP5	1200	AUTO
SP6	1200	AUTO
SP7	1200	AUTO
SP8	1200	AUTO

2070 IP 1 Addressing [6.5]

Addressing				
Addr	192	168	0	104
Mask	255	255	255	0
Brdcst	0	0	0	0
GtWay	192	168	0	1
Port	0			

2070 IP 2 Addressing [6.5]

Addressing				
Addr	0	0	0	0
Mask	0	0	0	0
Brdcst	0	0	0	0
GtWay	0	0	0	0
Port	0			

2070 Port Binding Ports [6.6]

	Port	Echo	Mode
ASYN1	SP1	OFF	0
ASYN2	SP2	OFF	0
ASYN3	SP3	OFF	0
ASYN4	SP4	OFF	0
SYN1	SP5	SYN3	OFF
SYN2	OFF	SYN4	OFF

2070 Port Binding Functions [6.6]

Function	Channel	Function	Channel
TS2/CVM	None	SYSUp	ASYN2
CMU/MMU	None	SYSDown	ASYN1
Opticom	None	Shell	None
Loop Det.	None		
GPS	-		

#	Event / Alarm	Ev	Alr
1	Power Up Alarm.	ON	ON
2	Stop Timing	ON	ON
3	TS1 Cabinet Door	ON	ON
4	Coordination Failure	ON	ON
5	External Alarm # 1	ON	ON
6	External Alarm # 2	ON	ON
7	External Alarm # 3	ON	ON
8	External Alarm # 4	ON	ON
9	Closed Loop Disabled	ON	ON
10	External Alarm # 5	ON	ON
11	External Alarm # 6	ON	ON
12	Manual Control Enable	ON	ON
13	Coord Free Input	ON	ON
14	Local Flash Input	ON	ON
15	MMU Flash	ON	ON
16	CMU Flash	ON	ON
17	Cycle Fault	ON	ON
18	Cycle Failure	ON	ON
19	Coordination Fault	ON	ON
20	Controller Fault	ON	ON
21	Detector SDLC Failure	ON	ON
22	MMU SDLC Failure	ON	ON
23	Critical SDLC Failure	ON	ON
24	Reserved	ON	ON
25	EEPROM CRC Fault	ON	ON
26	Detector Diagnostic Failure	ON	ON
27	BIU Detector Failure	ON	ON
32	Queue detector alarm	ON	ON
29	Ped Detector Fault	ON	ON
30	Coord Diagnostic Fault	ON	ON
41	TempAlert Probe Ch. A	ON	ON
42	TempAlert Probe Ch. B	ON	ON
47	Coord Active	ON	ON
48	Preempt Active	ON	ON
49	Preempt 1 Input	ON	ON
50	Preempt 2 Input	ON	ON
51	Preempt 3 Input	ON	ON
52	Preempt 4 Input	ON	ON
53	Preempt 5 Input	ON	ON
54	Preempt 6 Input	ON	ON
55	Preempt 7 Input	ON	ON
56	Preempt 8 Input	ON	ON
57	Preempt 9 Input	ON	ON
58	Preempt 10 Input	ON	ON
61	In Transition	ON	ON
81	FIO Status Alarm	ON	ON

Call Phases[1.1.5]						Redirect Phases[1.1.5]							
Ø	Phases Called By Ø					From	To	From	To	From	To	From	To
1						1							
2						2							
3						3							
4						4							
5						5							
6						6							
7						7							
8						8							
9						9							
10						10							
11						11							
12						12							
13						13							
14						14							
15						15							
16						16							

Inhibit Phases[1.1.5]															
1	2	3	4	5	6	7	8	9	10	11	12	13	14	15	16
1															
2															
3															
4															
5															
6															
7															
8															
9															
10															
11															
12															
13															
14															
15															
16															

Alt Call & Redirect # 1 [1.1.6.3]						Alt Inhibit Phases # 1 [1.1.6.3]										
Col	Ø	Phases Called By Ø					From	To	From	To	From	To	From	To	From	To
1							1									
2							2									
3							3									
4							4									
5							5									
6							6									
7							7									
8							8									

Alt Call & Redirect # 2 [1.1.6.3]						Alt Inhibit Phases # 2 [1.1.6.3]										
Col	Ø	Phases Called By Ø					From	To	From	To	From	To	From	To	From	To
1							1									
2							2									
3							3									
4							4									
5							5									
6							6									
7							7									
8							8									

Coord, CIC Plans [2.3]										Unit Parameters [1.2.1]				
CIC	CoØ	Grow	1	2	3	4	5	6	7	8	Allow Skip Yellow	OFF	Max Cycle Time	
1	OFF										TOD Dim Enable	OFF	Cycle Fault Action	Alarm
2	OFF										Tone Disable	OFF		
3	OFF										Diamond Mode	4Ph		
4	OFF										Backup Time (s)	900		
Auto Flash Phase/Olap Settings [1.4.2]											Disable Init Ped	OFF		
Yel Ø											Cycle Fault Action	Alarm		
Yel (olaps)											Enable Run Timer	ON	### 31 @ SOULE	

04/07/23Page 10

PROJECT MANAGER K. BOWER

CHECK C. COX


DRAFTING A. STEVENS

CHECK C. COX


DESIGN S. BATES

JOB MANAGER K. BOWER

DESIGN SUPERVISOR D. JONES

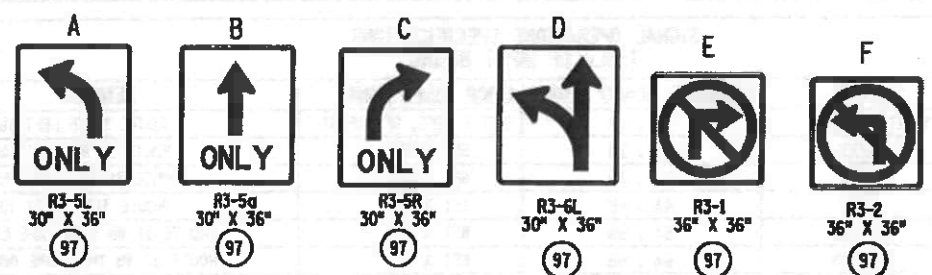

SIGNAL NO. 236		
POLE LOCATIONS		
POLE	NORTHING	EASTING
NW SIGNAL	1160981.4968	914291.0583
SE SIGNAL	1160869.3668	914389.1723

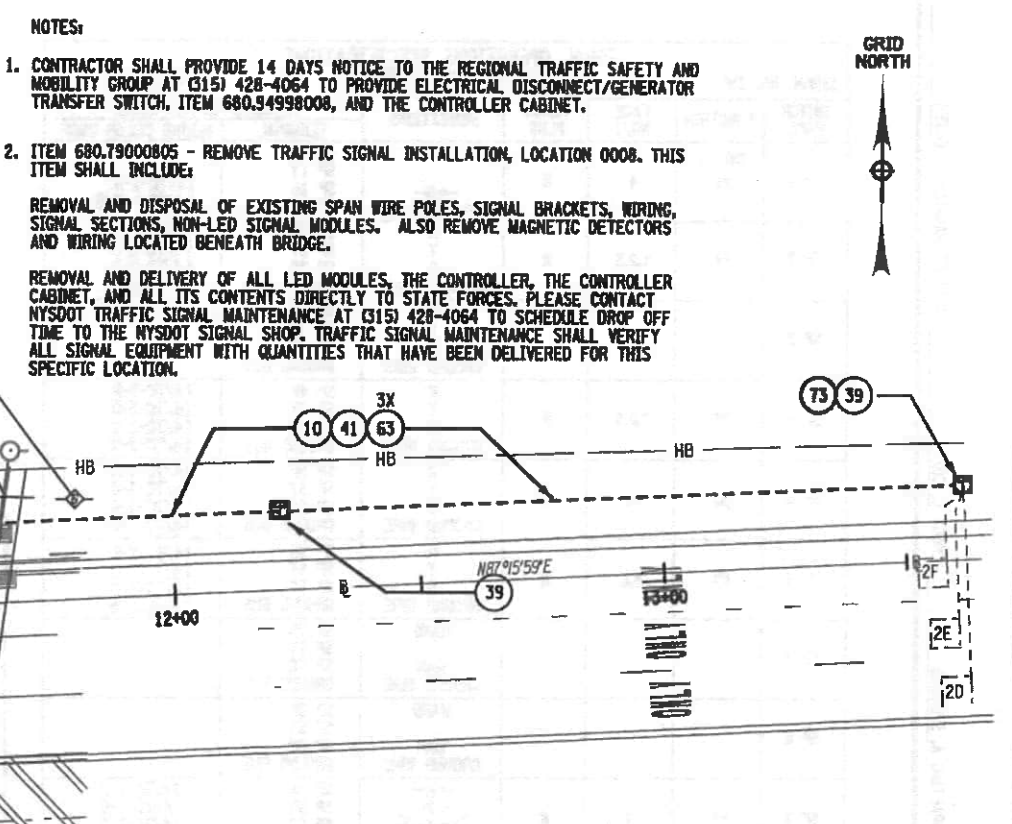


NOTES:

- CONTRACTOR SHALL PROVIDE 14 DAYS NOTICE TO THE REGIONAL TRAFFIC SAFETY AND MOBILITY GROUP AT (315) 428-4064 TO PROVIDE ELECTRICAL DISCONNECT/GENERATOR TRANSFER SWITCH, ITEM 680.94998008, AND THE CONTROLLER CABINET.
- ITEM 680.79000805 - REMOVE TRAFFIC SIGNAL INSTALLATION, LOCATION 0008. THIS ITEM SHALL INCLUDE:
REMOVAL AND DISPOSAL OF EXISTING SPAN WIRE POLES, SIGNAL BRACKETS, WIRING, SIGNAL SECTIONS, NON-LED SIGNAL MODULES. ALSO REMOVE MAGNETIC DETECTORS AND WIRING LOCATED BENEATH BRIDGE.
REMOVAL AND DELIVERY OF ALL LED MODULES, THE CONTROLLER, THE CONTROLLER CABINET, AND ALL ITS CONTENTS DIRECTLY TO STATE FORCES. PLEASE CONTACT NYSDOT TRAFFIC SIGNAL MAINTENANCE AT (315) 428-4064 TO SCHEDULE DROP OFF TIME TO THE NYSDOT SIGNAL SHOP. TRAFFIC SIGNAL MAINTENANCE SHALL VERIFY ALL SIGNAL EQUIPMENT WITH QUANTITIES THAT HAVE BEEN DELIVERED FOR THIS SPECIFIC LOCATION.

NOTES: (CONT.)

- ALL EXISTING PULLBOXES NOT BEING USED AGAIN SHALL BE REMOVED AND BACKFILLED IN ACCORDANCE WITH THE EXCAVATION SECTION IN THE GENERAL SIGNAL NOTES. FOR CLARITY OF THE PLANS NOT ALL EXISTING PULLBOXES ARE SHOWN.
- ITEM 680.95010615 - SERVICE CABLE, 1 CONDUCTOR, NO. 6 AWG SHALL CONSIST OF 3 WIRES, TWO BLACK AND ONE WHITE.
- ITEM 680.81990003 - TRAFFIC SIGNAL BACKPLATES WITH YELLOW REFLECTIVE TAPE SHALL BE MODIFIED TO ONLY ALLOW 5 INCH NON-LOUVERED FLAT BLACK FINISHED BACK PLATES ON SIGNAL HEADS WITH A 3" WIDE YELLOW RETROREFLECTIVE TAPE BORDER AROUND THE OUTSIDE EDGE.
- THE EXISTING COMMUNICATION EQUIPMENT MUST REMAIN HOOKED UP AND FUNCTIONING AT EACH SIGNAL AND ANY ADJACENT SIGNALS BEING MODIFIED UNTIL THE DAY THE NEW SIGNALS ARE TURNED ON.
- BOTH THE ROUTE 481 RAMP SIGNALS WILL NEED TO BE TURNED ON AT THE SAME TIME. IF BOTH SIGNALS CANNOT BE TURNED ON AT THE SAME TIME THEN THE EXISTING SIGNALS WILL BE PLACED BACK IN SERVICE.
- THE CONTRACTOR SHALL COORDINATE DETAILS ON THE INSTALLATION OF COMMUNICATION EQUIPMENT, INCLUDING THE RELOCATION OF EXISTING EQUIPMENT, WITH THE REGIONAL TRAFFIC SAFETY AND MOBILITY GROUP PRIOR TO BEGINNING WORK.
- NEW COMMUNICATION CABLE SHALL BE INSTALLED AT EACH SIGNAL AND ANY ADJACENT SIGNALS PRIOR TO THE TURN ON DATE, BUT SHALL NOT BE HOOKED UP UNTIL THE TURN ON DATE.
- ALL EXISTING LOOPS ARE BEING RETAINED. NEW PULLBOXES SHALL BE INSTALLED IN THE EXISTING PULLBOX LOCATIONS, WHILE MAINTAINING DETECTION.
- ITEM 680.77000805 - MODIFY TRAFFIC SIGNAL INSTALLATION, LOCATION 0008. THIS ITEM SHALL INCLUDE:
THE CONNECTION OF EXISTING LOOPS TO THE NEW SHIELDED LEAD IN CABLE AND MODIFYING EXISTING FLEXIBLE CONDUIT TO ENTER NEW PULLBOXES.
THE CONNECTION OF NEW SHIELDED COMMUNICATION CABLE TO THE ADJACENT SIGNALS.
- NEW CONDUIT TO BE INSTALLED TO CONNECT TO THE FIRST PULLBOX (NOT SHOWN) BETWEEN SIGNALS 236 AND 252P.
EXISTING CONDUIT RUN ON THE BRIDGE FOR THE COMMUNICATION CABLE SHALL ENTER THE LAST NEW PULLBOX EAST OF THE BRIDGE AND TO CONTINUE PAST THE BRIDGE TO THE FIRST PULLBOX AT SIGNAL 235.

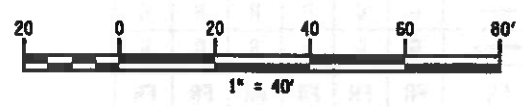

AFFIX SEAL: ON
ALTERED BY: ON

STATE OF NEW YORK
SCOTT ROBERT BOWER
LICENSED PROFESSIONAL ENGINEER
080916065

SIGNAL NO. 236
ONONDAGA COUNTY

AS-BUILT REVISIONS
DESCRIPTION OF ALTERATIONS:

IT IS A VIOLATION OF LAW FOR ANY PERSON, UNLESS THEY ARE ACTING UNDER THE DIRECTION OF A LICENSED PROFESSIONAL ENGINEER, ARCHITECT, LANDSCAPE ARCHITECT, OR LAND SURVEYOR, TO ALTER AN ITEM IN ANY WAY. IF AN ITEM BEARING THE STAMP OF A LICENSED PROFESSIONAL IS ALTERED, THE ALTERING ENGINEER, ARCHITECT, LANDSCAPE ARCHITECT, OR LAND SURVEYOR SHALL STAMP THE DOCUMENT AND INCLUDE THE NOTATION "ALTERED BY" FOLLOWED BY THEIR SIGNATURE, THE DATE OF SUCH ALTERATION, AND A SPECIFIC DESCRIPTION OF THE ALTERATION.

SH 1039 - BALDWINVILLE - CICERO	PIN 3807.34	BRIDGES	CULVERTS	ALL DIMENSIONS IN FT UNLESS OTHERWISE NOTED	CONTRACT NUMBER
SH 69-5 - EUCLID - NORTH SYRACUSE HIGHWAY	NY 31, 481			TRAFFIC SIGNAL NO. 236 - PLAN	D264029
COUNTY: ONONDAGA	REGION: 03				DRAWING NO. TSP-35
					SHEET NO. 57

PROJECT MANAGER K. BOWER

CHECK C. COX

DRAFTING A. STEVENS

CHECK C. COX

DESIGN S. BATES


JOB MANAGER K. BOWER

DESIGN SUPERVISOR D. JONES

SIGNAL OPERATIONS SPECIFICATIONS TABLE OF SWITCH PACKS						
SIGNAL NO. 236 ONONDAGA COUNTY						
SWITCH PACK	FUNCTION	FACE NO.'s	FLASH PLUG	INDICATIONS	TERMINAL WIRING BOARD	
					TERMINAL	WIRING COLOR CODE
SP 1	ØVL A Ø1	4	W	←G GROUND WIRE	SP 1R SP 1Y SP 1G GROUND BUS	14/TC-1-B 14/TC-1-W/B
SP 2	Ø2	1,2,3	R	R Y G GROUND WIRE	SP 2R SP 2Y SP 2G GROUND BUS	14/TC-2-R 14/TC-2-O 14/TC-2-G 14/TC-2-W
SP 3				R Y G GROUND WIRE	SP 3R SP 3Y SP 3G GROUND BUS	
SP 4	Ø4	7,8,9	R	R Y G GROUND WIRE	SP 4R SP 4Y SP 4G GROUND BUS	14/TC-3-R 14/TC-3-O 14/TC-3-G 14/TC-3-W
SP 5	Ø4	10	R	R Y G GROUND WIRE	SP 5R SP 5Y SP 5G GROUND BUS	14/TC-4-R 14/TC-4-O 14/TC-4-G 14/TC-4-W
SP 6	Ø6	5,6	R	R Y G GROUND WIRE	SP 6R SP 6Y SP 6G GROUND BUS	14/TC-5-R 14/TC-5-O 14/TC-5-G 14/TC-5-W
SP 7				HAND MAN GROUND WIRE	SP 7R SP 7Y SP 7G GROUND BUS	
SP 8				HAND MAN GROUND WIRE	SP 8R SP 8Y SP 8G GROUND BUS	
SP 9	Ø1	4	R	←R ←Y ←G GROUND WIRE	SP 9R SP 9Y SP 9G GROUND BUS	14/TC-1-R 14/TC-1-O 14/TC-1-G 14/TC-1-W
SP 10				R Y G GROUND WIRE	SP 10R SP 10Y SP 10G GROUND BUS	
SP 11				R Y G GROUND WIRE	SP 11R SP 11Y SP 11G GROUND BUS	
SP 12				R Y G GROUND WIRE	SP 12R SP 12Y SP 12G GROUND BUS	
SP 13				R Y G GROUND WIRE	SP 13R SP 13Y SP 13G GROUND BUS	

14 / 19C - 1 - R / B
XX / XXC - X - X / X
AWG
NO. OF CONDUCTORS
CONDUCTOR CABLE NO.
TRACER COLOR
WIRE COLOR
KEY FOR WIRE COLOR CODE
COLOR: (R) RED, (O) ORANGE, (G) GREEN, (BL) BLUE, (W) WHITE, (B) BLACK

TABLE OF CLEARANCES						
		FROM				
		G	R	←R	←G	→Y←
TO	G		R			
	R	Y				
	←R				→Y←	→Y←
	←G			→Y←		→Y←
	→Y←			→Y←	→Y←	

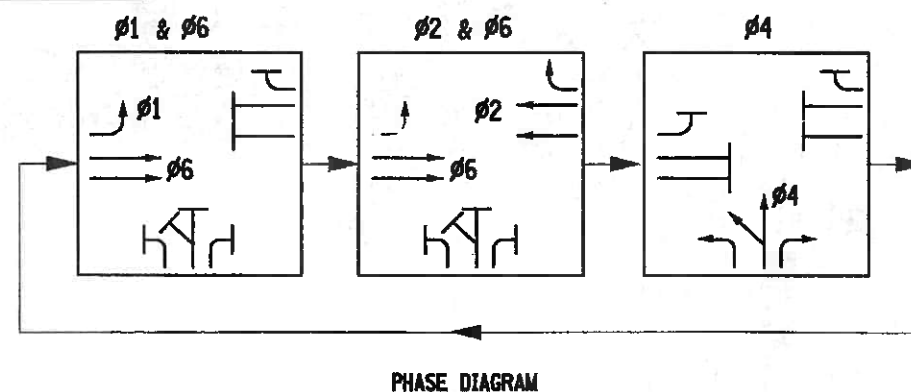


LEGEND:
G = CIRCULAR GREEN
←G = LEFT GREEN ARROW
→G = RIGHT GREEN ARROW
↓G = VERTICAL GREEN ARROW
R = CIRCULAR RED
←R = LEFT RED ARROW
→R = RIGHT RED ARROW
Y = CIRCULAR YELLOW
→Y← = LEFT YELLOW ARROW
→Y← = RIGHT YELLOW ARROW
→Y← = FLASHING YELLOW ARROW

SIGNAL OPERATIONS SPECIFICATIONS TABLE OF INPUT WIRING					
SIGNAL NO. 236 ONONDAGA COUNTY					
FUNCTION	DETECTOR NO.	TYPE	TERMINAL BOARD WIRING	LOOP DIMENSIONS	REMARKS
Ø1	1A, 1B	SPLIT PRESENCE	1A, 1B	6FT X 32FT, 6FT APART	ROUTE 31 EB LEFT TURN LANE
Ø2	2A	POINT	2A, 2B	6FT X 6FT	ROUTE 31 WB THRU LANE (LEFT)
Ø2	2B	POINT	3A, 3B	6FT X 6FT	ROUTE 31 WB THRU LANE (MIDDLE)
Ø2	2C	POINT	4A, 4B	6FT X 6FT	ROUTE 31WB RIGHT TURN LANE
Ø2	2D	SETBACK	5A, 5B	6FT X 6FT	ROUTE 31 WB THRU LANE (LEFT) SETBACK
Ø2	2E	SETBACK	6A, 6B	6FT X 6FT	ROUTE 31 WB THRU LANE (MIDDLE) SETBACK
Ø2	2F	SETBACK	7A, 7B	6FT X 6FT	ROUTE 31 RIGHT TURN LANE
Ø4	4A, 4B	SPLIT PRESENCE	8A, 8B	6FT X 34FT, 2FT APART	I-481 NB OFF RAMP LEFT TURN LANE
Ø4	4C, 4D	SPLIT PRESENCE	9A, 9B	6FT X 32FT, 6FT APART	I-481 NB OFF RAMP LEFT/THRU TURN LANE
Ø4	4E, 4F	SPLIT PRESENCE	10A, 10B	6FT X 30FT, 10FT APART	I-481 NB OFF RAMP RIGHT TURN LANE
Ø4	4G	RADIUS	11A, 11B	6FT X 26FT	I-481 NB OFF RAMP RIGHT TURN RADIUS LOOP
Ø6	6A	POINT	12A, 12B	6FT X 6FT	ROUTE 31 EB THRU LANE (MIDDLE)
Ø6	6B	POINT	13A, 13B	6FT X 6FT	ROUTE 31 EB THRU LANE (RIGHT)
Ø			14A, 14B		
Ø			15A, 15B		
Ø			16A, 16B		
Ø			17A, 17B		
Ø			18A, 18B		

TABLE OF OPERATIONS										
FACE PHASE	R Y G	R Y G	R Y G	←R ←Y ←G	R Y G	R Y G	R Y G	R Y G	R Y G	R Y G
	1	2	3	4	5	6	7	8	9	10
Ø1	R	R	R	←G	R	R	R	R	R	R
Ø2	G	G	G	←R	R	R	R	R	R	R
Ø4	R	R	R	←R	R	R	G	G	G	G
Ø6	R	R	R	→Y←	G	G	R	R	R	R
Ø1 + Ø6	R	R	R	←G	G	G	R	R	R	R
Ø2 + Ø6	G	G	G	→Y←	G	G	R	R	R	R
EMERGENCY FLASH	FR	FR	FR	FR	FR	FR	FR	FR	FR	FR

*FLASHING YELLOW ARROW

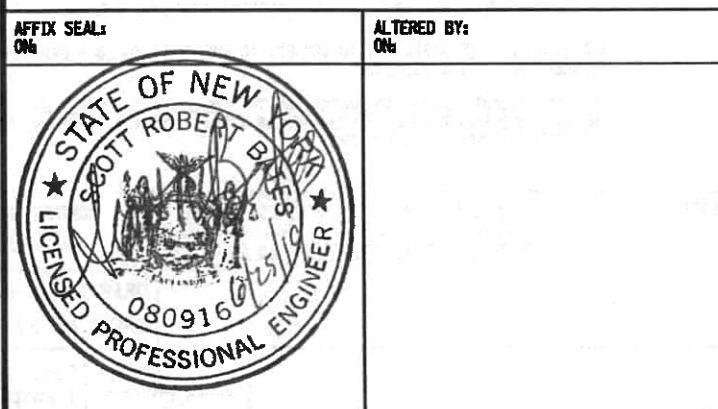

SIGNAL NO. 236
ONONDAGA COUNTY

AS-BUILT REVISIONS
DESCRIPTION OF ALTERATIONS:

SH 1039 - BALDWINVILLE - CICERO
SH 69-5 - EUCLID - NORTH SYRACUSE HIGHWAY
COUNTY: ONONDAGA REGION: 03

PIN 3807.34
NY 31, 481

BRIDGES

CULVERTS

ALL DIMENSIONS IN ft UNLESS OTHERWISE NOTED
TRAFFIC SIGNAL NO. 236 - TABLES

CONTRACT NUMBER
D264029

DRAWING NO. TSP-36
SHEET NO. 58

IT IS A VIOLATION OF LAW FOR ANY PERSON, UNLESS THEY ARE ACTING UNDER THE DIRECTION OF A LICENSED PROFESSIONAL ENGINEER, ARCHITECT, LANDSCAPE ARCHITECT, OR LAND SURVEYOR, TO ALTER AN ITEM IN ANY WAY. IF AN ITEM BEARING THE STAMP OF A LICENSED PROFESSIONAL IS ALTERED, THE ALTERING ENGINEER, ARCHITECT, LANDSCAPE ARCHITECT, OR LAND SURVEYOR SHALL STAMP THE DOCUMENT AND INCLUDE THE NOTATION "ALTERED BY" FOLLOWED BY THEIR SIGNATURE, THE DATE OF SUCH ALTERATION, AND A SPECIFIC DESCRIPTION OF THE ALTERATION.

NEW YORK
Department of
Transportation

PROJECT MANAGER K. BOWEN

CHECK C. COX


DRAFTING A. STEVENS

CHECK C. COX

DESIGN S. BATES

JOB MANAGER K. BOWEN

DESIGN SUPERVISOR D. JONES

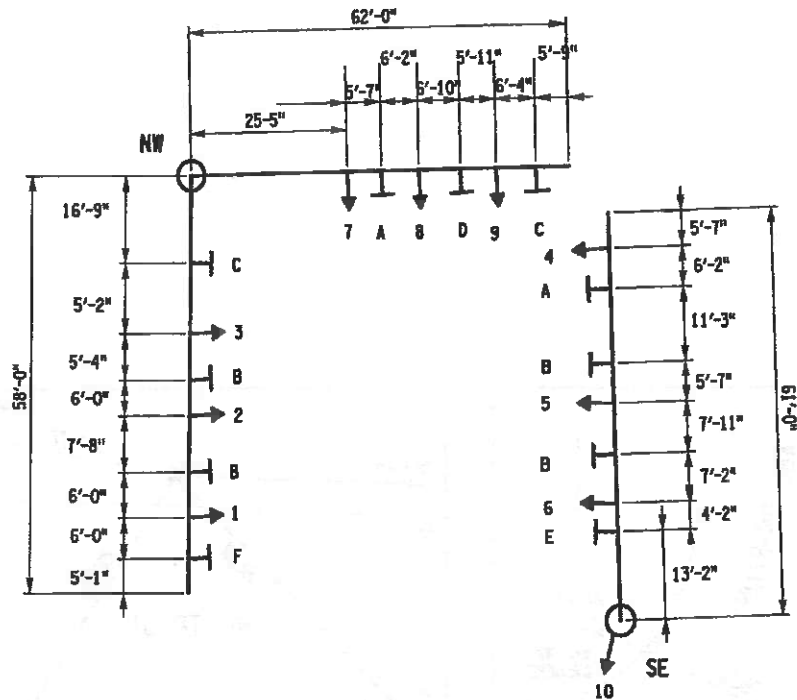

MAST ARM DIAGRAMS
NOT TO SCALE

THE MAST ARM DIAGRAMS SHALL BE USED FOR INITIAL LAYOUT ONLY. CONTRACTOR SHOULD VERIFY THAT THE SIGNAL HEAD LAYOUT IS IN ACCORDANCE WITH THE SIGNAL HEAD ALIGNMENT AS SHOWN IN THESE PLANS. FINAL LOCATIONS SHALL BE SHOWN ON THE AS BUILT PLANS.

SIGNAL NO. 236		ESTIMATE OF QUANTITIES		ONONDAGA COUNTY	
KEY NO.	ITEM NO.	DESCRIPTION	UNIT	QUANTITY	
10	206.03200010	TRAFFIC SIGNAL CONDUIT EXCAVATION AND RESTORATION IN GRASS AND UNPAVED AREAS	LF	675	
24	619.1613	MAINTAIN TRAFFIC SIGNAL EQUIPMENT REQUIREMENT C)	INT NO	9	
34	662.60000815	FURNISHING ELECTRICAL SERVICE	FLS	1	
36	680.5001	POLE EXCAVATION & CONCRETE FOUNDATION	CY	15.1	
37	680.5002	CONCRETE BASE FOR CONTROLLER CABINET	EA	1	
39	680.5105001	PULLBOX - RECTANGULAR 26 X 18 INCH	EA	10	
41	680.520106	CONDUIT, METAL STEEL, ZINC COATED, 2 NPS	LF	505	
42	680.520108	CONDUIT, METAL STEEL, ZINC COATED, 3 NPS	LF	440	
43	680.520110	CONDUIT, METAL STEEL, ZINC COATED, 4NPS	LF	40	
44	680.53	CONDUIT JACKING OR BORING	LF	295	
53	680.62206110	TRAFFIC SIGNAL POLE - MAST ARM; 20 = MTS HGT IN FT, 61 = LENGTH IN FT (51 TO 65)	EA	1	
57	680.63225810	TRAFFIC SIGNAL POLE - DUAL MAST ARM, 22 = MGT HGT IN FT, 58 = LENGTH IN FT (51 TO 65)	EA	1	
61	680.700603	RISER ASSEMBLY, 1 NPS DIAMETER	EA	1	
63	680.71	SHIELDED LEAD IN CABLE	LF	2350	
66	680.730714	SIGNAL CABLE, 7 CONDUCTORS, 14 AWG	LF	936	
71	680.750618	SHIELDED COMMUNICATION CABLE, 6 CONDUCTORS, 18 AWG	LF	1200	
73	680.77000805	MODIFY TRAFFIC SIGNAL INSTALLATION - LOCATION 0008	ELOC	1	
74	680.79000805	REMOVE TRAFFIC SIGNAL INSTALLATION - LOCATION 0008	ELOC	1	
79	680.80324515	INSTALL MICROCOMPUTER CABINET	EA	1	
76	680.80324603	MICROCOMPUTER CABINET SIGNAL BASE	EA	1	
79	680.810101	TRAFFIC SIGNAL MODULE - 12 INCH, RED BALL, LED	EA	9	
80	680.810102	TRAFFIC SIGNAL MODULE - 12 INCH, RED ARROW, LED	EA	1	
81	680.810103	TRAFFIC SIGNAL MODULE - 12 INCH, YELLOW BALL, LED	EA	9	
82	680.810104	TRAFFIC SIGNAL MODULE - 12 INCH, YELLOW ARROW, LED	EA	2	
83	680.810105	TRAFFIC SIGNAL MODULE - 12 INCH, GREEN BALL, LED	EA	9	
84	680.810106	TRAFFIC SIGNAL MODULE - 12 INCH, GREEN ARROW, LED	EA	1	
96	680.810601	TRAFFIC SIGNAL SECTION - POLYCARBONATE - TYPE 1, 12 INCH	EA	31	
97	680.8111	TRAFFIC SIGNAL BRACKET ASSEMBLY 1 WAY	EA	10	
96	680.81990003	TRAFFIC SIGNAL BACK PLATES WITH YELLOW REFLECTIVE TAPE	EA	10	
97	680.8207	OVERHEAD SIGN ASSEMBLY, TYPE G	EA	11	
100	680.90920103	ELECTRIC METER CHANNEL, 100 AMPERE, SINGLE PHASE, 240 VOLT FOR TRAFFIC SIGNAL INSTALLATION	EA	1	
101	680.94997008	INSTALL ELECTRICAL DISCONNECT/GENERATOR TRANSFER SWITCH - STATE SUPPLIED	EA	1	
100	680.95010615	SERVICE CABLE, 1 CONDUCTOR, NO.6 AWG	LF	135	

SIGNAL NO. 236		MAST ARM LOADING TABLE		ONONDAGA COUNTY			
MAST ARM	HEADS	TYPE	DESCRIPTION	WEIGHT	PROJECTED AREA	FOOTING MOMENTS **	FOOTING TYPE
NW	1, 2, 3	58 FT ARM 22 FT HGT	*** 3 -5 SECTION FACE • 4 OVERHEAD SIGN • 1 OVERHEAD SIGN • 1 OVERHEAD SIGN	3 AT 101 LB EA 4 AT 75 LB EA 1 AT 90 LB EA 1 AT 120 LB EA	3 AT 16.7 SF EA 4 AT 7.5 SF EA 1 AT 9 SF EA 1 AT 12 SF EA	367.46 FT-KIPS	18 - M
	7, 8, 9	62 FT ARM 20 FT HGT	*** 3 -5 SECTION FACE • 4 OVERHEAD SIGN • 1 OVERHEAD SIGN	3 AT 101 LB EA 4 AT 75 LB EA 1 AT 120 LB EA	3 AT 16.7 SF EA 4 AT 7.5 SF EA 1 AT 12 SF EA		
SE	4, 5, 6	61 FT ARM 20 FT HGT	*** 3 -5 SECTION FACE • 4 OVERHEAD SIGN • 1 OVERHEAD SIGN • 1 OVERHEAD SIGN	3 AT 101 LB EA 4 AT 75 LB EA 1 AT 90 LB EA 1 AT 120 LB EA	3 AT 16.7 SF EA 4 AT 7.5 SF EA 1 AT 12 SF EA 1 AT 12 SF EA	178.78 FT-KIPS	11 - K, L, M

* TWO ADDITIONAL SIGNS INCLUDED BASED UPON ANTICIPATED LOADING. FOR DESIGN PURPOSES, THE LARGER FUTURE SIGN SHALL BE PLACED ON THE END OF THE MAST ARM, THE SMALLER FUTURE SIGN SHALL BE PLACED MID-SPAN ON THE MAST ARM.

** TABLE BASED UPON POSSIBLE FUTURE LOADING NEEDS. THE POLE MANUFACTURER AND CONTRACTOR SHALL BE RESPONSIBLE TO DESIGN THE SIGNAL POLE AND MAST ARM TO MEET THESE FUTURE NEEDS.

*** ALL SIGNAL HEADS SHALL HAVE BACKPLATES FOR CALCULATIONS. BACKPLATES SHALL BE INSTALLED ON ALL SIGNAL HEADS.

AFFIX SEAL: ON:	ALTERED BY: ON:

SIGNAL NO. 236
ONONDAGA COUNTY

AS-BUILT REVISIONS
DESCRIPTION OF ALTERATIONS:

SH 1039 - BALDWINVILLE - CICERO
SH 69-5 - EUCLID - NORTH SYRACUSE HIGHWAY

PIN 3807.34
NY 31, 481

BRIDGES

CULVERTS

ALL DIMENSIONS IN FT UNLESS OTHERWISE NOTED
TRAFFIC SIGNAL NO. 236 - QUANTITIES

CONTRACT NUMBER
0264029

DRAWING NO. TSP-37
SHEET NO. 59

IT IS A VIOLATION OF LAW FOR ANY PERSON, UNLESS THEY ARE ACTING UNDER THE DIRECTION OF A LICENSED PROFESSIONAL ENGINEER, ARCHITECT, LANDSCAPE ARCHITECT, OR LAND SURVEYOR, TO ALTER AN ITEM IN ANY WAY. IF AN ITEM BEARING THE STAMP OF A LICENSED PROFESSIONAL IS ALTERED, THE ALTERING ENGINEER, ARCHITECT, LANDSCAPE ARCHITECT, OR LAND SURVEYOR SHALL STAMP THE DOCUMENT AND INCLUDE THE NOTATION "ALTERED BY" FOLLOWED BY THEIR SIGNATURE, THE DATE OF SUCH ALTERATION, AND A SPECIFIC DESCRIPTION OF THE ALTERATION.

NEW YORK
STATE OF
OPPORTUNITY
Department of
Transportation

FILE NAME = 380734.CPL TSP-03.dgn
DATE/TIME = 28-JUN-2019 14:45
USER = MBOU

PROJECT NO: 51293-02-07

PROJECT TITLE: R3 INTERSECTIONS RT. 31 AT 481 NB RAMP

AGENCY/COUNTY: NYSDOT / ONONDAGA CO.

SURVEY COMPLETION DATE: 04/2016

HORIZONTAL DATUM IS NAD83 (2011).
COORDINATES ARE NEW YORK STATE PLANE COORDINATE SYSTEM - CENTRAL ZONE.
THE COMBINED SCALE FACTOR IS 10000000.
VERTICAL DATUM IS NAVD88.

NOTES:


1. IT SHALL BE THE CONTRACTOR'S RESPONSIBILITY TO NOTIFY DIG SAFELY - NEW YORK FOR ALL UNDERGROUND UTILITY LOCATIONS PRIOR TO ANY EXCAVATION.
2. ALL SUBSURFACE LOCATIONS SHOWN ARE APPROXIMATE AND SHALL BE USED FOR PRELIMINARY ENGINEERING ONLY.
3. UTILITY INFORMATION HAS BEEN PLOTTED FROM AVAILABLE SOURCES AND THEIR PURPOSE, LOCATIONS AND SIZE SHOULD BE CONSIDERED APPROXIMATE ONLY.
4. THE CONTRACTOR IS RESPONSIBLE FOR DETERMINING EXACT UTILITY LOCATIONS, SIZES, AND ELEVATIONS PRIOR TO COMMENCING CONSTRUCTION. IF UNCHARTED OR MISPLOTTED UTILITIES ARE ENCOUNTERED, THE CONTRACTOR IS REQUIRED TO NOTIFY THE OWNER IMMEDIATELY.
5. PRIOR TO BEGINNING ANY WORK, THE CONTRACTOR IS RESPONSIBLE FOR THE VERIFICATION OF SURVEY CONTROL POINTS USED IN THE VERTICAL AND HORIZONTAL POSITIONING OF DESIGNED IMPROVEMENTS AND FOR IMMEDIATELY NOTIFYING THE E.I.C. OF ANY DISCREPANCIES FOUND.




BENCHMARK TABLE

NO.	ELEV.	COORDINATES	DESCRIPTION
BM 1	433.11	N= 1160866.8 E= 914389.0	BM 1 IS A CUT 'X' ON THE NORTH SIDE OF A TRAFFIC SIGNAL POLE BASE. LOCATED 80' +/- SOUTHEAST OF ROUTE 31 AND I-481 INTERSECTION.
BM 2	432.57	E= 1160973.1 N= 914302.1	BM 2 IS A CUT 'X' ON THE SOUTH SIDE OF A TRAFFIC SIGNAL POLE BASE. LOCATED 60' +/- NORTHWEST OF ROUTE 31 AND I-481 INTERSECTION.
BM 3	432.45	N= 1160999.5 E= 914373.0	BM 3 IS A NAIL WITH WASHERS IN A UTILITY POLE 'NG 51-D' WITH A LIGHT. LOCATED 80' +/- NORTHEAST OF ROUTE 31 AND I-481 INTERSECTION.

SURVEYED BY PRUDENT ENGINEERING - BASELINE & BENCHMARKS

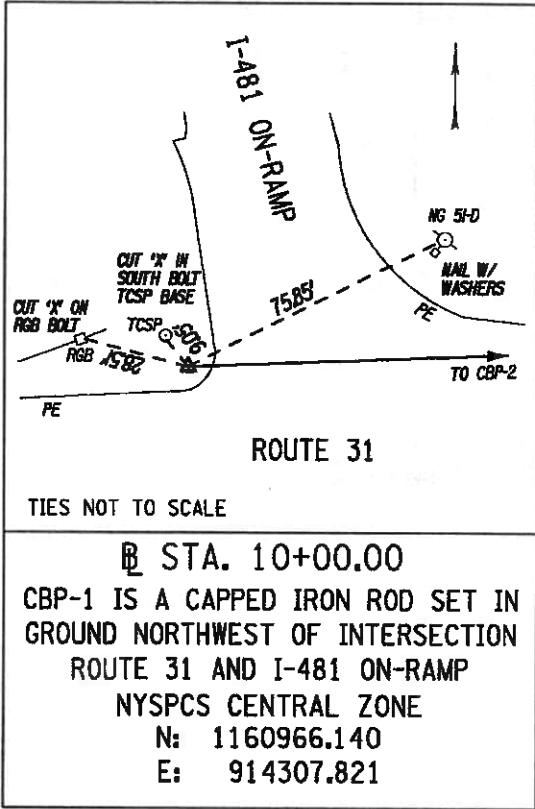

STA. 10+00.00
CBP-1 IS A CAPPED IRON ROD SET IN
GROUND NORTHWEST OF INTERSECTION
ROUTE 31 AND I-481 ON-RAMP
NYSPCS CENTRAL ZONE
N: 1160966.140
E: 914307.821

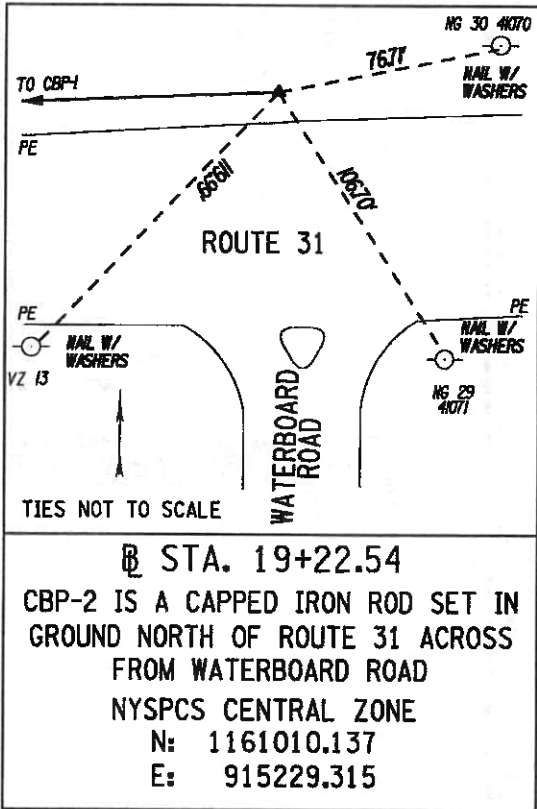

STA. 19+22.54
CBP-2 IS A CAPPED IRON ROD SET IN
GROUND NORTH OF ROUTE 31 ACROSS
FROM WATERBOARD ROAD
NYSPCS CENTRAL ZONE
N: 1161010.137
E: 915229.315

THE SURVEY DATA ON THIS SHEET WAS PREPARED AND SUBMITTED BY NYSDOT CONSULTANTS. THE PROFESSIONAL ENGINEER SEAL ON THIS PLAN CERTIFIES THE COMPLETENESS OF THE DATA, BUT DOES NOT CERTIFY THE ACCURACY OF THIS DATA.

AFFIX SEAL:
ON:

ALTERED BY:
ON:

SIGNAL NO. 236
ONONDAGA COUNTY

AS-BUILT REVISIONS
DESCRIPTION OF ALTERATIONS:

SH 1039 - BALDWINVILLE-CICERO
SH 69-5 EUCLID-NORTH SYRACUSE HIGHWAY

PIN 3807.34
NY 31, 481

BRIDGES

CULVERTS

ALL DIMENSIONS IN FT UNLESS OTHERWISE NOTED

TRAFFIC SIGNAL NO. 236-BASELINE TIES

BASELINE TIES AND BENCHMARK TABLE

CONTRACT NUMBER
D264029

DRAWING NO. TSP-38
SHEET NO. 60

IT IS A VIOLATION OF LAW FOR ANY PERSON, UNLESS THEY ARE ACTING UNDER THE DIRECTION OF A LICENSED PROFESSIONAL ENGINEER, ARCHITECT, LANDSCAPE ARCHITECT, OR LAND SURVEYOR, TO ALTER AN ITEM IN ANY WAY. IF AN ITEM BEARING THE STAMP OF A LICENSED PROFESSIONAL IS ALTERED, THE ALTERING ENGINEER, ARCHITECT, LANDSCAPE ARCHITECT, OR LAND SURVEYOR SHALL STAMP THE DOCUMENT AND INCLUDE THE NOTATION "ALTERED BY" FOLLOWED BY THEIR SIGNATURE, THE DATE OF SUCH ALTERATION, AND A SPECIFIC DESCRIPTION OF THE ALTERATION.



Department of
Transportation

Phase Times [1.1.1]								Coordination Patterns [2.4] and Coordination Split Tables [2.7.1]																				3236				
	1	2	3	4	5	6	7	8	Pat#	Cyc	Off	Split	Seq	Pat#	Cyc	Off	Split	Seq	Pat#	Cyc	Off	Split	Seq	Pat#	Cyc	Off	Split					Seq
Min Green	4	10		4		10			1	80	5	1	1	13	0	0	13	1	25	0	0	0	1	37	0	0	0					1
Gap, Ext	1	5		2		5			2	100	78	2	1	14	0	0	14	1	26	0	0	0	1	38	0	0	0					1
Max 1	20	45		40		45			3	100	78	3	1	15	0	0	15	1	27	0	0	0	1	39	0	0	0	1				
Max 2									4	100	78	4	1	16	0	0	16	1	28	0	0	0	1	40	0	0	0	1				
Yel Clearance	4.5	4.5		4		4.5			5	0	0	5	1	17	0	0	17	1	29	0	0	0	1	41	0	0	0	1				
Red Clearance	2	2		2		2			6	0	0	6	1	18	0	0	18	1	30	0	0	0	1	42	0	0	0	1				
Walk									7	0	0	7	1	19	0	0	19	1	31	0	0	0	1	43	0	0	0	1				
Ped Clearance									8	0	0	8	1	20	0	0	20	1	32	0	0	0	1	44	0	0	0	1				
Red Revert									9	0	0	9	1	21	0	0	21	1	33	0	0	0	1	45	0	0	0	1				
Add Initial									10	0	0	10	1	22	0	0	22	1	34	0	0	0	1	46	0	0	0	1				
Max Initial									11	0	0	11	1	23	0	0	23	1	35	0	0	0	1	47	0	0	0	1				
Time B4 Reduct									12	0	0	12	1	24	0	0	24	1	36	0	0	0	1	48	0	0	0	1				
Cars B4 Reduct									Split		1	2	3	4	5	6	7	8	Split		1	2	3	4	5	6	7	8				
Time To Reduce									1	Coor	18	32	0	30	0	50	0	30	13	Coor	0	0	0	0	0	0	0	0				
Reduce By									2	NON	Max	NON	NON	NON	NON	Max	NON	NON			NON	NON	NON	NON	NON	NON	NON	NON				
Min Gap									2	Coor	20	40	0	40	0	60	0	40	14	Coor	0	0	0	0	0	0	0	0				
DyMaxLim									2	NON	Max	NON	NON	NON	NON	Max	NON	NON			NON	NON	NON	NON	NON	NON	NON	NON				
Max Step									3	Coor	15	60	0	25	0	75	0	25	15	Coor	0	0	0	0	0	0	0	0				
Options [1.1.2]	1	2	3	4	5	6	7	8	2	NON	Max	NON	NON	NON	NON	Max	NON	NON			NON	NON	NON	NON	NON	NON	NON	NON				
Enable	ON	ON		ON		ON			4	Coor	18	38	0	44	0	56	0	44	16	Coor	0	0	0	0	0	0	0	0				
Min Recall									2	NON	Max	NON	NON	NON	NON	Max	NON	NON			NON	NON	NON	NON	NON	NON	NON	NON				
Max Recall									5	Coor	0	0	0	0	0	0	0	0	17	Coor	0	0	0	0	0	0	0	0				
Ped Recall										NON	NON	NON	NON	NON	NON	NON	NON	NON			NON	NON	NON	NON	NON	NON	NON	NON				
Soft Recall		ON				ON			6	Coor	0	0	0	0	0	0	0	0	18	Coor	0	0	0	0	0	0	0	0				
Lock Calls		ON				ON				NON	NON	NON	NON	NON	NON	NON	NON	NON			NON	NON	NON	NON	NON	NON	NON	NON				
Auto Flash Entry									7	Coor	0	0	0	0	0	0	0	0	19	Coor	0	0	0	0	0	0	0	0				
Auto Flash Exit										NON	NON	NON	NON	NON	NON	NON	NON	NON			NON	NON	NON	NON	NON	NON	NON	NON				
Dual Entry		ON				ON			8	Coor	0	0	0	0	0	0	0	0	20	Coor	0	0	0	0	0	0	0	0				
Enable Simul Gap	ON	ON	ON	ON	ON	ON	ON	ON		NON	NON	NON	NON	NON	NON	NON	NON	NON			NON	NON	NON	NON	NON	NON	NON	NON				
Gaurantee Passage									9	Coor	0	0	0	0	0	0	0	0	21	Coor	0	0	0	0	0	0	0	0				
Rest In Walk										NON	NON	NON	NON	NON	NON	NON	NON	NON			NON	NON	NON	NON	NON	NON	NON	NON				
Conditon Service									10	Coor	0	0	0	0	0	0	0	0	22	Coor	0	0	0	0	0	0	0	0				
Non-Actuated 1										NON	NON	NON	NON	NON	NON	NON	NON	NON			NON	NON	NON	NON	NON	NON	NON	NON				
Non-Actuated 2									11	Coor	0	0	0	0	0	0	0	0	23	Coor	0	0	0	0	0	0	0	0				
Add Init Calc										NON	NON	NON	NON	NON	NON	NON	NON	NON			NON	NON	NON	NON	NON	NON	NON	NON				
Options+ [1.1.3]	1	2	3	4	5	6	7	8	12	Coor	0	0	0	0	0	0	0	0	24	Coor	0	0	0	0	0	0	0	0				
Reservice										NON	NON	NON	NON	NON	NON	NON	NON	NON			NON	NON	NON	NON	NON	NON	NON	NON				
PedClr Thru Yel									Page#																				Red Revert	3		
Skip Red No Call									1	8 Phase Times/Options; Patterns/Splits; Ring Startup; Coord/Flash Mode; Unit Param																			MCE Timeout	0		
Red Rest									1A&1B	16 Phase Times/Options; Patterns/Splits; Ring Startup; Coord/Flash Mode; Unit Param																			Feature Profile	0		
Max II									2	Overlaps; Channel Settings; Coord Alt Table+ (values not associated with time-of-day)																			Free Ring Seq	1		
Call Phase									3	Detection; Sample Time and Unit Parameters related to detection																			Auxswitch	STOPTM		
Conflicting Phase									4	Preemption and Alternate Phase Time and Phase Options																			SDLC Retry	0		
Omit Yellow									5	Annual Schedule																			TS2 Det Faults	ON		
Ped Delay									6	Day Plans; Action Tables; Coord Alt Table+ (values varied by time-of-day)																			Auto Ped Clear	OFF		
Grn/Ped Delay									7	Communications; Secutiry; I/O Setup																			SDLC Retry	0		
3236 31 @ 481 NB								8	Misc - Events/Alarms; Call/Inhibit/Redirect; P/OLAP Auto Flash; CIC; Misc Unit Param																			04/07/23		Page 1		

Overlap 1-16 Program Parm's & Parm+ [1.5.2.1] [1.5.2.2]

Overlap Conflict Lock		OFF	Overlap Lock Inhibit		OFF	Parent Ph Clearance		OFF	Extra Included Ph		ON		
1	Included Ø	1				Type	FYA-4		Included Ø			Type	NORMAL
	Modifier Ø	2				Grn			Modifier Ø			Grn	
	Conflict Ø					Yel	3.5		Conflict Ø			Yel	3.5
	Conflict Olap					Red	1.5		Conflict Olap			Red	1.5
	Conflict Ped					LG			Conflict Ped			LG	
2	Included Ø					Type	NORMAL		Included Ø			Type	NORMAL
	Modifier Ø					Grn			Modifier Ø			Grn	
	Conflict Ø					Yel	3.5		Conflict Ø			Yel	3.5
	Conflict Olap					Red	1.5		Conflict Olap			Red	1.5
	Conflict Ped					LG			Conflict Ped			LG	
3	Included Ø					Type	NORMAL		Included Ø			Type	NORMAL
	Modifier Ø					Grn			Modifier Ø			Grn	
	Conflict Ø					Yel	3.5		Conflict Ø			Yel	3.5
	Conflict Olap					Red	1.5		Conflict Olap			Red	1.5
	Conflict Ped					LG			Conflict Ped			LG	
4	Included Ø					Type	NORMAL		Included Ø			Type	NORMAL
	Modifier Ø					Grn			Modifier Ø			Grn	
	Conflict Ø					Yel	3.5		Conflict Ø			Yel	3.5
	Conflict Olap					Red	1.5		Conflict Olap			Red	1.5
	Conflict Ped					LG			Conflict Ped			LG	
5	Included Ø					Type	NORMAL		Included Ø			Type	NORMAL
	Modifier Ø					Grn			Modifier Ø			Grn	
	Conflict Ø					Yel	3.5		Conflict Ø			Yel	3.5
	Conflict Olap					Red	1.5		Conflict Olap			Red	1.5
	Conflict Ped					LG			Conflict Ped			LG	
6	Included Ø					Type	NORMAL		Included Ø			Type	NORMAL
	Modifier Ø					Grn			Modifier Ø			Grn	
	Conflict Ø					Yel	3.5		Conflict Ø			Yel	3.5
	Conflict Olap					Red	1.5		Conflict Olap			Red	1.5
	Conflict Ped					LG			Conflict Ped			LG	
7	Included Ø					Type	NORMAL		Included Ø			Type	NORMAL
	Modifier Ø					Grn			Modifier Ø			Grn	
	Conflict Ø					Yel	3.5		Conflict Ø			Yel	3.5
	Conflict Olap					Red	1.5		Conflict Olap			Red	1.5
	Conflict Ped					LG			Conflict Ped			LG	
8	Included Ø					Type	NORMAL		Included Ø			Type	NORMAL
	Modifier Ø					Grn			Modifier Ø			Grn	
	Conflict Ø					Yel	3.5		Conflict Ø			Yel	3.5
	Conflict Olap					Red	1.5		Conflict Olap			Red	1.5
	Conflict Ped					LG			Conflict Ped			LG	

Channel Settings [1.8.1]

.....Channel -->	1	2	3	4	5	6	7	8	9	10	11	12	13	14	15	16	17	18	19	20	21	22	23	24
Phase / Olap #	1	2		4	4	6			1															
Channel Type	OLP	VEH	VEH	VEH	VEH	VEH	VEH	VEH	VEH	VEH	VEH	VEH	VEH	VEH	VEH	VEH	VEH	VEH	VEH	VEH	VEH	VEH	VEH	VEH
Channel Flash	DRK	Red	Red	Red	Red	Red	Red	Red	Red	Red	Red	Red	Red	Red	Red	Red	DRK	DRK	DRK	DRK	DRK	DRK	DRK	DRK
Alt Hz																								

Channel+ Settings [1.8.4]

.....Channel -->	1	2	3	4	5	6	7	8	9	10	11	12	13	14	15	16	17	18	19	20	21	22	23	24
Flash Red+																								
Flash Yellow+									ON															
Flash Green+																								
Flash Inh Red+																								
Olap Ovrd									1															

Coord Transition, CoordPhs [2.5]

Pat#	Short	Long	Dwell	No Shortway Ø	E-Yld	Offset	RetHld	Float	Min Veh Perm	Min Ped Perm
1	12	22				EndGRN				
2	12	22				EndGRN				
3	12	22				EndGRN				
4	12	22				EndGRN				
5	12	22				EndGRN				
6	12	22				EndGRN				
7	12	22				EndGRN				
8	12	22				EndGRN				
9	12	22				EndGRN				
10	12	22				EndGRN				
11	12	22				EndGRN				
12	12	22				EndGRN				
13	12	22				EndGRN				
14	12	22				EndGRN				
15	12	22				EndGRN				
16	12	22				EndGRN				
17	12	22				EndGRN				
18	12	22				EndGRN				
19	12	22				EndGRN				
20	12	22				EndGRN				
21	12	22				EndGRN				
22	12	22				EndGRN				
23	12	22				EndGRN				
24	12	22				EndGRN				
25						BegGRN				
26						BegGRN				
27						BegGRN				
28						BegGRN				
29						BegGRN				
30						BegGRN				
31						BegGRN				
32						BegGRN				
33						BegGRN				
34						BegGRN				
35						BegGRN				
36						BegGRN				
37						BegGRN				
38						BegGRN				
39						BegGRN				
40						BegGRN				
41						BegGRN				
42						BegGRN				
43						BegGRN				
44						BegGRN				
45						BegGRN				
46						BegGRN				
47						BegGRN				
48						BegGRN				

Channel Params[1.8.3]

C1 IO Mode User Single BIU Map SINGLE Invert Rail Input OFF

Veh Par 1-64 [5.1]										Veh Par 1-64 [5.1]										Vehicle Options 1-64 [5.2]										Vehicle Options 1-64 [5.2]										Parameters+ 1-64 [5.3]									
Det #	Call Ø	Swi Ø	Day	Ext	Que	No Act	Max Pres	Err Cnt	Fail Time	Det #	Call Ø	Swi Ø	Day	Ext	Que	No Act	Max Pres	Err Cnt	Fail Time	Det #	Call	Ext	Que	Add Init	Red Lock	Yell Lock	occ	vol	Det #	Call	Ext	Que	Add Init	Red Lock	Yell Lock	occ	vol	Det #	oc G	oc Y	oc R	Day 1	Day 2	Type	Src				
1	1		3				45	50	2	33							45	50		1	ON	ON		ON					33	ON	ON		ON					1							NORM				
2	2						45	50	2	34							45	50		2	ON	ON		ON					34	ON	ON		ON					2							NORM				
3	2						45	50	2	35							45	50		3	ON	ON		ON					35	ON	ON		ON					3							NORM				
4	2						45	50	2	36							45	50		4	ON	ON		ON					36	ON	ON		ON					4							NORM				
5	2						45	50	2	37							45	50		5	ON	ON		ON					37	ON	ON		ON					5							NORM				
6	2						45	50	2	38							45	50		6	ON	ON		ON					38	ON	ON		ON					6							NORM				
7	2						45	50	2	39							45	50		7	ON	ON		ON					39	ON	ON		ON					7							NORM				
8	4						45	50	2	40							45	50		8	ON	ON		ON					40	ON	ON		ON					8							NORM				
9	4						45	50	2	41							45	50		9	ON	ON		ON					41	ON	ON		ON					9							NORM				
10	4		6				45	50	2	42							45	50		10	ON	ON		ON					42	ON	ON		ON					10							NORM				
11	4		6				45	50	2	43							45	50		11	ON	ON		ON					43	ON	ON		ON					11							NORM				
12	6						45	50	2	44							45	50		12	ON	ON		ON					44	ON	ON		ON					12							NORM				
13	6						45	50	2	45							45	50		13	ON	ON		ON					45	ON	ON		ON					13							NORM				
14							45	50	2	46							45	50		14	ON	ON		ON					46	ON	ON		ON					14							NORM				
15							45	50	2	47							45	50		15	ON	ON		ON					47	ON	ON		ON					15							NORM				
16							45	50	2	48							45	50		16	ON	ON		ON					48	ON	ON		ON					16							NORM				
17							45	50	2	49							45	50		17	ON	ON		ON					49	ON	ON		ON					17							NORM				
18							45	50	2	50							45	50		18	ON	ON		ON					50	ON	ON		ON					18							NORM				
19							45	50		51							45	50		19	ON	ON		ON					51	ON	ON		ON					19							NORM				
20							45	50		52							45	50		20	ON	ON		ON					52	ON	ON		ON					20							NORM				
21							45	50		53							45	50		21	ON	ON		ON					53	ON	ON		ON					21							NORM				
22							45	50		54							45	50		22	ON	ON		ON					54	ON	ON		ON					22							NORM				
23							45	50		55							45	50		23	ON	ON		ON					55	ON	ON		ON					23							NORM				
24							45	50		56							45	50		24	ON	ON		ON					56	ON	ON		ON					24							NORM				
25							45	50		57							45	50		25	ON	ON		ON					57	ON	ON		ON					25							NORM				
26							45	50		58							45	50		26	ON	ON		ON					58	ON	ON		ON					26							NORM				
27							45	50		59							45	50		27	ON	ON		ON					59	ON	ON		ON					27							NORM				
28							45	50		60							45	50		28	ON	ON		ON					60	ON	ON		ON					28							NORM				
29							45	50		61							45	50		29	ON	ON		ON					61	ON	ON		ON					29							NORM				
30							45	50		62							45	50		30	ON	ON		ON					62	ON	ON		ON					30							NORM				
31							45	50		63							45	50		31	ON	ON		ON					63	ON	ON		ON					31							NORM				
32							45	50		64							45	50		32	ON	ON		ON					64	ON	ON		ON					32							NORM				

Parameters+ 1-64 [5.3]

Det #	occ Grn	occ Yell	occ Red	Day 1	Day 2	Type	Src	Det #	occ Grn	occ Yell	occ Red	Day 1	Day 2	Type	Src	Det #	occ Grn	occ Yell	occ Red	Day 1	Day 2	Type	Src	
33						NORM		44						NORM		55							NORM	
34						NORM		45						NORM		56							NORM	
35						NORM		46						NORM		57							NORM	
36						NORM		47						NORM		58							NORM	
37						NORM		48						NORM		59							NORM	
38						NORM		49						NORM		60							NORM	
39						NORM		50						NORM		61							NORM	
40						NORM		51						NORM		62							NORM	
41						NORM		52						NORM		63							NORM	
42						NORM		53						NORM		64							NORM	
43						NORM		54						NORM		### 31 @ 481 NB								

31 @ 481 NB

Ped Det Parm [5.4]

Det #	Call Ø	No Act	Max Pres	Err Cnt
1			15	
2			15	
3			15	
4			15	
5			15	
6			15	
7			15	
8			15	

Unit Parameters [1.2.1]

TS2 Det Faults	ON
Vol/Occ Report Parm [1.5.8]	
Vol/Occ Period Minutes	0
Vol/Occ Period Minutes	15

Preemption Times [3.1], Options+ [3.6]

Pre #	Enable	Type	Output	Delay	MinDura
1	ON	RAIL	Dwell		
2	ON	RAIL	Dwell		
3	ON	EMERG	Dwell		
4	ON	EMERG	Dwell		
5	ON	EMERG	Dwell		
6	ON	EMERG	Dwell		

Pre #	MaxPres	MinGrn	MinWlk	PedClr	Co+Pre
1					ON
2					ON
3					ON
4					ON
5					ON
6					ON

Pre #	Track Grn	Min Dwell	Ext Dwell	PedClr+	Yel
1		2			
2		2			
3		2			
4		2			
5		2			
6		2			

Pre #	Red	Pattern	Skip
1			OFF
2			OFF
3			OFF
4			OFF
5			OFF
6			OFF

Low Priority Preempts

Pre #	Type	Min	Max
7	OFF		
8	OFF		
9	OFF		
10	OFF		

Unit Parameters [1.2.1]

Stop Timer Over Preempt	OFF
Preempt or Ext Output	PRE
Max Seek Track Time	
Max Seek Dwell Time	

Channel Parameters [1.8.3]

D Conn Mappings	None
Pre Invert Rail Input	OFF

Track Clear Phases [3.2], Track Clear Overlaps+ [3.5]

[illegible]

Dwell Phases [3.2] and Overlaps+ [3.5]

[illegible]

Preemption Options+ [3.6]

Exit Phases [3.2]	Pre #	Lock	Override	Override	Fish	
--------------------------	-------	------	----------	----------	------	--

Pre #		Exit Phase					Auto Flush			Higher		Dwell	Link	
1					1	ON		ON			ON		OFF	
2					2	ON		ON			ON		OFF	
3					3	ON		ON			ON		OFF	
4					4	ON		ON			ON		OFF	
5					5	ON		ON			ON		OFF	
6					6	ON		ON			ON		OFF	

[illegible]

[illegible]

C1-USER IO Map [1.8.9.1 In]

I1-1	1	Veh Call 1
I1-2	2	Veh Call 2
I1-3	3	Veh Call 3
I1-4	4	Veh Call 4
I1-5	5	Veh Call 5
I1-6	6	Veh Call 6
I1-7	7	Veh Call 7
I1-8	8	Veh Call 8
I2-1	9	Veh Call 9
I2-2	10	Veh Call 10
I2-3	11	Veh Call 11
I2-4	12	Veh Call 12
I2-5	13	Veh Call 13
I2-6	189	Unused
I2-7	189	Unused
I2-8	189	Unused
I3-1	189	Unused
I3-2	189	Unused
I3-3	189	Unused
I3-4	189	Unused
I3-5	189	Unused
I3-6	189	Unused
I3-7	189	Unused
I3-8	189	Unused
I4-1	189	Unused
I4-2	189	Unused
I4-3	189	Unused
I4-4	189	Unused
I4-5	189	Unused
I4-6	189	Unused
I4-7	229	33xCMUStop
I4-8	228	33xFlashSns
I5-1	189	Unused
I5-2	189	Unused
I5-3	189	Unused
I5-4	189	Unused
I5-5	189	Unused
I5-6	189	Unused
I5-7	189	Unused
I5-8	189	Unused
I6-1	189	Unused
I6-2	189	Unused
I6-3	189	Unused
I6-4	189	Unused
I6-5	189	Unused
I6-6	189	Unused
I6-7	189	Unused
I6-8	189	Unused

C1-USER IO Map [1.8.9.2 Out]

O1-1	0	Unused
O1-2	49	Ch1 Green
O1-3	2	Ch2 Red
O1-4	26	Ch2 Yellow
O1-5	50	Ch2 Green
O1-6	3	Ch3 Red
O1-7	27	Ch3 Yellow
O1-8	51	Ch3 Green
O2-1	4	Ch4 Red
O2-2	52	Ch4 Green
O2-3	5	Ch5 Red
O2-4	29	Ch5 Yellow
O2-5	53	Ch5 Green
O2-6	6	Ch6 Red
O2-7	30	Ch6 Yellow
O2-8	54	Ch6 Green
O3-1	7	Ch7 Red
O3-2	55	Ch7 Green
O3-3	8	Ch8 Red
O3-4	32	Ch8 Yellow
O3-5	56	Ch8 Green
O3-6	1	Ch1 Red
O3-7	25	Ch1 Yellow
O3-8	33	Ch9 Yellow
O4-1	10	Ch10 Red
O4-2	58	Ch10 Green
O4-3	11	Ch11 Red
O4-4	35	Ch11 Yellow
O4-5	59	Ch11 Green
O4-6	12	Ch12 Red
O4-7	36	Ch12 Yellow
O4-8	60	Ch12 Green
O5-1	28	Ch4 Yellow
O5-2	34	Ch10 Yellow
O5-3	0	Unused
O5-4	31	Ch7 Yellow
O5-5	115	Not Used
O5-6	115	Not Used
O5-7	115	Not Used
O5-8	114	Watchdog
O6-1	115	Not Used
O6-2	115	Not Used
O6-3	13	Ch13 Red
O6-4	37	Ch13 Yellow
O6-5	61	Ch13 Green
O6-6	14	Ch14 Red
O6-7	38	Ch14 Yellow
O6-8	62	Ch14 Green

C1-USER IO Map [1.8.9.2 Out]

O7-1	115	Not Used
O7-2	115	Not Used
O7-3	115	Not Used
O7-4	115	Not Used
O7-5	115	Not Used
O7-6	115	Not Used
O7-7	115	Not Used
O7-8	115	Not Used
C11S-USER IO Map [1.8.9.1 In]		
I4-1		
I4-2		
I4-3		
I4-4		
I7-1	189	Unused
I7-2	189	Unused
I7-3	189	Unused
I7-4	189	Unused
I7-5	189	Unused
I7-6	189	Unused
I7-7	189	Unused
I7-8	189	Unused
I8-1	189	Unused
I8-2	189	Unused
I8-3	189	Unused
I8-4	189	Unused
I8-5	189	Unused
I8-6	189	Unused
I8-7	189	Unused
I8-8	189	Unused
C11S-USER IO Map [1.8.9.2 Out]		
O8-1	115	Not Used
O8-2	115	Not Used
O8-3	115	Not Used
O8-4	115	Not Used
O8-5	115	Not Used
O8-6	115	Not Used
O8-7	115	Not Used
O8-8	115	Not Used

IO Logic [1.8.7]

Op1	Result	O1Fcn	Inv1	IO1	Opn1	O2Fcn	Inv2	IO2	Opn2	O3Fcn	Inv3	IO3	Opn3	Dly	Sec
I	0	=	----	-		0	----	-		0	----	-		0	DLY 0
I	0	=	----	-		0	----	-		0	----	-		0	DLY 0
I	0	=	----	-		0	----	-		0	----	-		0	DLY 0
I	0	=	----	-		0	----	-		0	----	-		0	DLY 0
I	0	=	----	-		0	----	-		0	----	-		0	DLY 0
I	0	=	----	-		0	----	-		0	----	-		0	DLY 0
I	0	=	----	-		0	----	-		0	----	-		0	DLY 0
I	0	=	----	-		0	----	-		0	----	-		0	DLY 0
I	0	=	----	-		0	----	-		0	----	-		0	DLY 0
I	0	=	----	-		0	----	-		0	----	-		0	DLY 0
I	0	=	----	-		0	----	-		0	----	-		0	DLY 0

Security Access Levels [8.2]

1	SWLOAD	22	None	43	None
2	SECURE	23	None	44	None
3	None	24	None	45	None
4	None	25	None	46	None
5	None	26	None	47	None
6	None	27	None	48	None
7	None	28	None	49	None
8	None	29	None	50	None
9	None	30	None	51	None
10	None	31	None	52	None
11	None	32	None	53	None
12	None	33	None	54	None
13	None	34	None	55	None
14	None	35	None	56	None
15	None	36	None	57	None
16	None	37	None	58	None
17	None	38	None	59	None
18	None	39	None	60	None
19	None	40	None	61	None
20	None	41	None	62	None
21	None	42	None	63	None
				64	None

Com Parameters [6.1]

Station ID	3236
Group ID	
Master ID	0
Backup Time	0
SysUp Modem [6.1]	
Enable Modem	OFF
Idle Time	0
Dial Time	0
Tel:	
Alt:	

2070 Port Parms [6.2]

Port	Baud Rate	FCM
SP1	9600	MODE 6
SP2	9600	MODE 6
SP3	19200	MODE 6
SP4	38400	MODE 6
SP5	1200	AUTO
SP6	1200	AUTO
SP7	1200	AUTO
SP8	1200	AUTO

2070 IP 1 Addressing [6.5]

Addressing				
Addr	192	168	0	105
Mask	255	255	255	0
Brdcst	0	0	0	0
GtWay	192	168	0	1
Port	0			

2070 IP 2 Addressing [6.5]

Addressing				
Addr	0	0	0	0
Mask	0	0	0	0
Brdcst	0	0	0	0
GtWay	0	0	0	0
Port	0			

2070 Port Binding Ports [6.6]

	Port	Echo	Mode
ASYN1	SP1	OFF	0
ASYN2	SP2	OFF	0
ASYN3	SP3	OFF	0
ASYN4	SP4	OFF	0
SYN1	SP5	SYN3	OFF
SYN2	OFF	SYN4	OFF

2070 Port Binding Functions [6.6]


Function	Channel	Function	Channel
TS2/CVM	None	SYSUp	ASYN2
CMU/MMU	None	SYSDown	ASYN1
Opticom	None	Shell	None
Loop Det.	None		
GPS	-		

#	Event / Alarm	Ev	Alr	Call Phases[1.1.5]								Redirect Phases[1.1.5]								Inhibit Phases[1.1.5]															
1	Power Up Alarm.	ON	ON	Ø	Ø Phases Called By Ø				From	To	From	To	From	To	From	To	1	2	3	4	5	6	7	8	9	10	11	12	13	14	15	16			
2	Stop Timing	ON	ON	1						1																									
3	TS1 Cabinet Door	ON	ON	2						2																									
4	Coordination Failure	ON	ON	3						3																									
5	External Alarm # 1	ON	ON	4						4																									
6	External Alarm # 2	ON	ON	5						5																									
7	External Alarm # 3	ON	ON	6						6																									
8	External Alarm # 4	ON	ON	7						7																									
9	Closed Loop Disabled	ON	ON	8						8																									
10	External Alarm # 5	ON	ON	9						9																									
11	External Alarm # 6	ON	ON	10						10																									
12	Manual Control Enable	ON	ON	11						11																									
13	Coord Free Input	ON	ON	12						12																									
14	Local Flash Input	ON	ON	13						13																									
15	MMU Flash	ON	ON	14						14																									
16	CMU Flash	ON	ON	15						15																									
17	Cycle Fault	ON	ON	16						16																									
18	Cycle Failure	ON	ON	Alt Call & Redirect # 1 [1.1.6.3]								Alt Inhibit Phases # 1 [1.1.6.3]																							
19	Coordination Fault	ON	ON	Col	Ø Phases Called By Ø					From	To	From	To	From	To	From	To	1	2	3	4	5	6	7	8	9	10	11	12	13	14	15	16		
20	Controller Fault	ON	ON	1						1																									
21	Detector SDLC Failure	ON	ON	2						2																									
22	MMU SDLC Failure	ON	ON	3						3																									
23	Critical SDLC Failure	ON	ON	4						4																									
24	Reserved	ON	ON	5						5																									
25	EEPROM CRC Fault	ON	ON	6						6																									
26	Detector Diagnostic Failure	ON	ON	7						7																									
27	BIU Detector Failure	ON	ON	8						8																									
32	Queue detector alarm	ON	ON	Alt Call & Redirect # 2 [1.1.6.3]								Alt Inhibit Phases # 2 [1.1.6.3]																							
29	Ped Detector Fault	ON	ON	Col	Ø Phases Called By Ø					From	To	From	To	From	To	From	To	1	2	3	4	5	6	7	8	9	10	11	12	13	14	15	16		
30	Coord Diagnostic Fault	ON	ON	1						1																									
41	TempAlert Probe Ch. A	ON	ON	2						2																									
42	TempAlert Probe Ch. B	ON	ON	3						3																									
47	Coord Active	ON	ON	4						4																									
48	Preempt Active	ON	ON	5						5																									
49	Preempt 1 Input	ON	ON	6						6																									
50	Preempt 2 Input	ON	ON	7						7																									
51	Preempt 3 Input	ON	ON	8						8																									
52	Preempt 4 Input	ON	ON	Coord, CIC Plans [2.3]								Unit Parameters [1.2.1]																							
53	Preempt 5 Input	ON	ON	CIC	CoØ	Grow	1	2	3	4	5	6	7	8	Allow Skip Yellow	OFF	Max Cycle Time																		
54	Preempt 6 Input	ON	ON	1	OFF										TOD Dim Enable	OFF	Cycle Fault Action	Alarm																	
55	Preempt 7 Input	ON	ON	2	OFF										Tone Disable	OFF																			
56	Preempt 8 Input	ON	ON	3	OFF										Diamond Mode	4Ph																			
57	Preempt 9 Input	ON	ON	4	OFF										Backup Time (s)	900																			
58	Preempt 10 Input	ON	ON	Auto Flash Phase/Olap Settings [1.4.2]								Disable Init Ped																							
61	In Transition	ON	ON	Yel Ø												Cycle Fault Action	Alarm																		
81	FIO Status Alarm	ON	ON	Yel (olaps)												Enable Run Timer	ON		### 31 @ 481 NB																

04/07/23Page 10

473.0000
A CHARGE OF

DESIGNED BY
CHECKED BY
ESTIMATED BY
DRAFTED BY
CHECKED BY
DATE

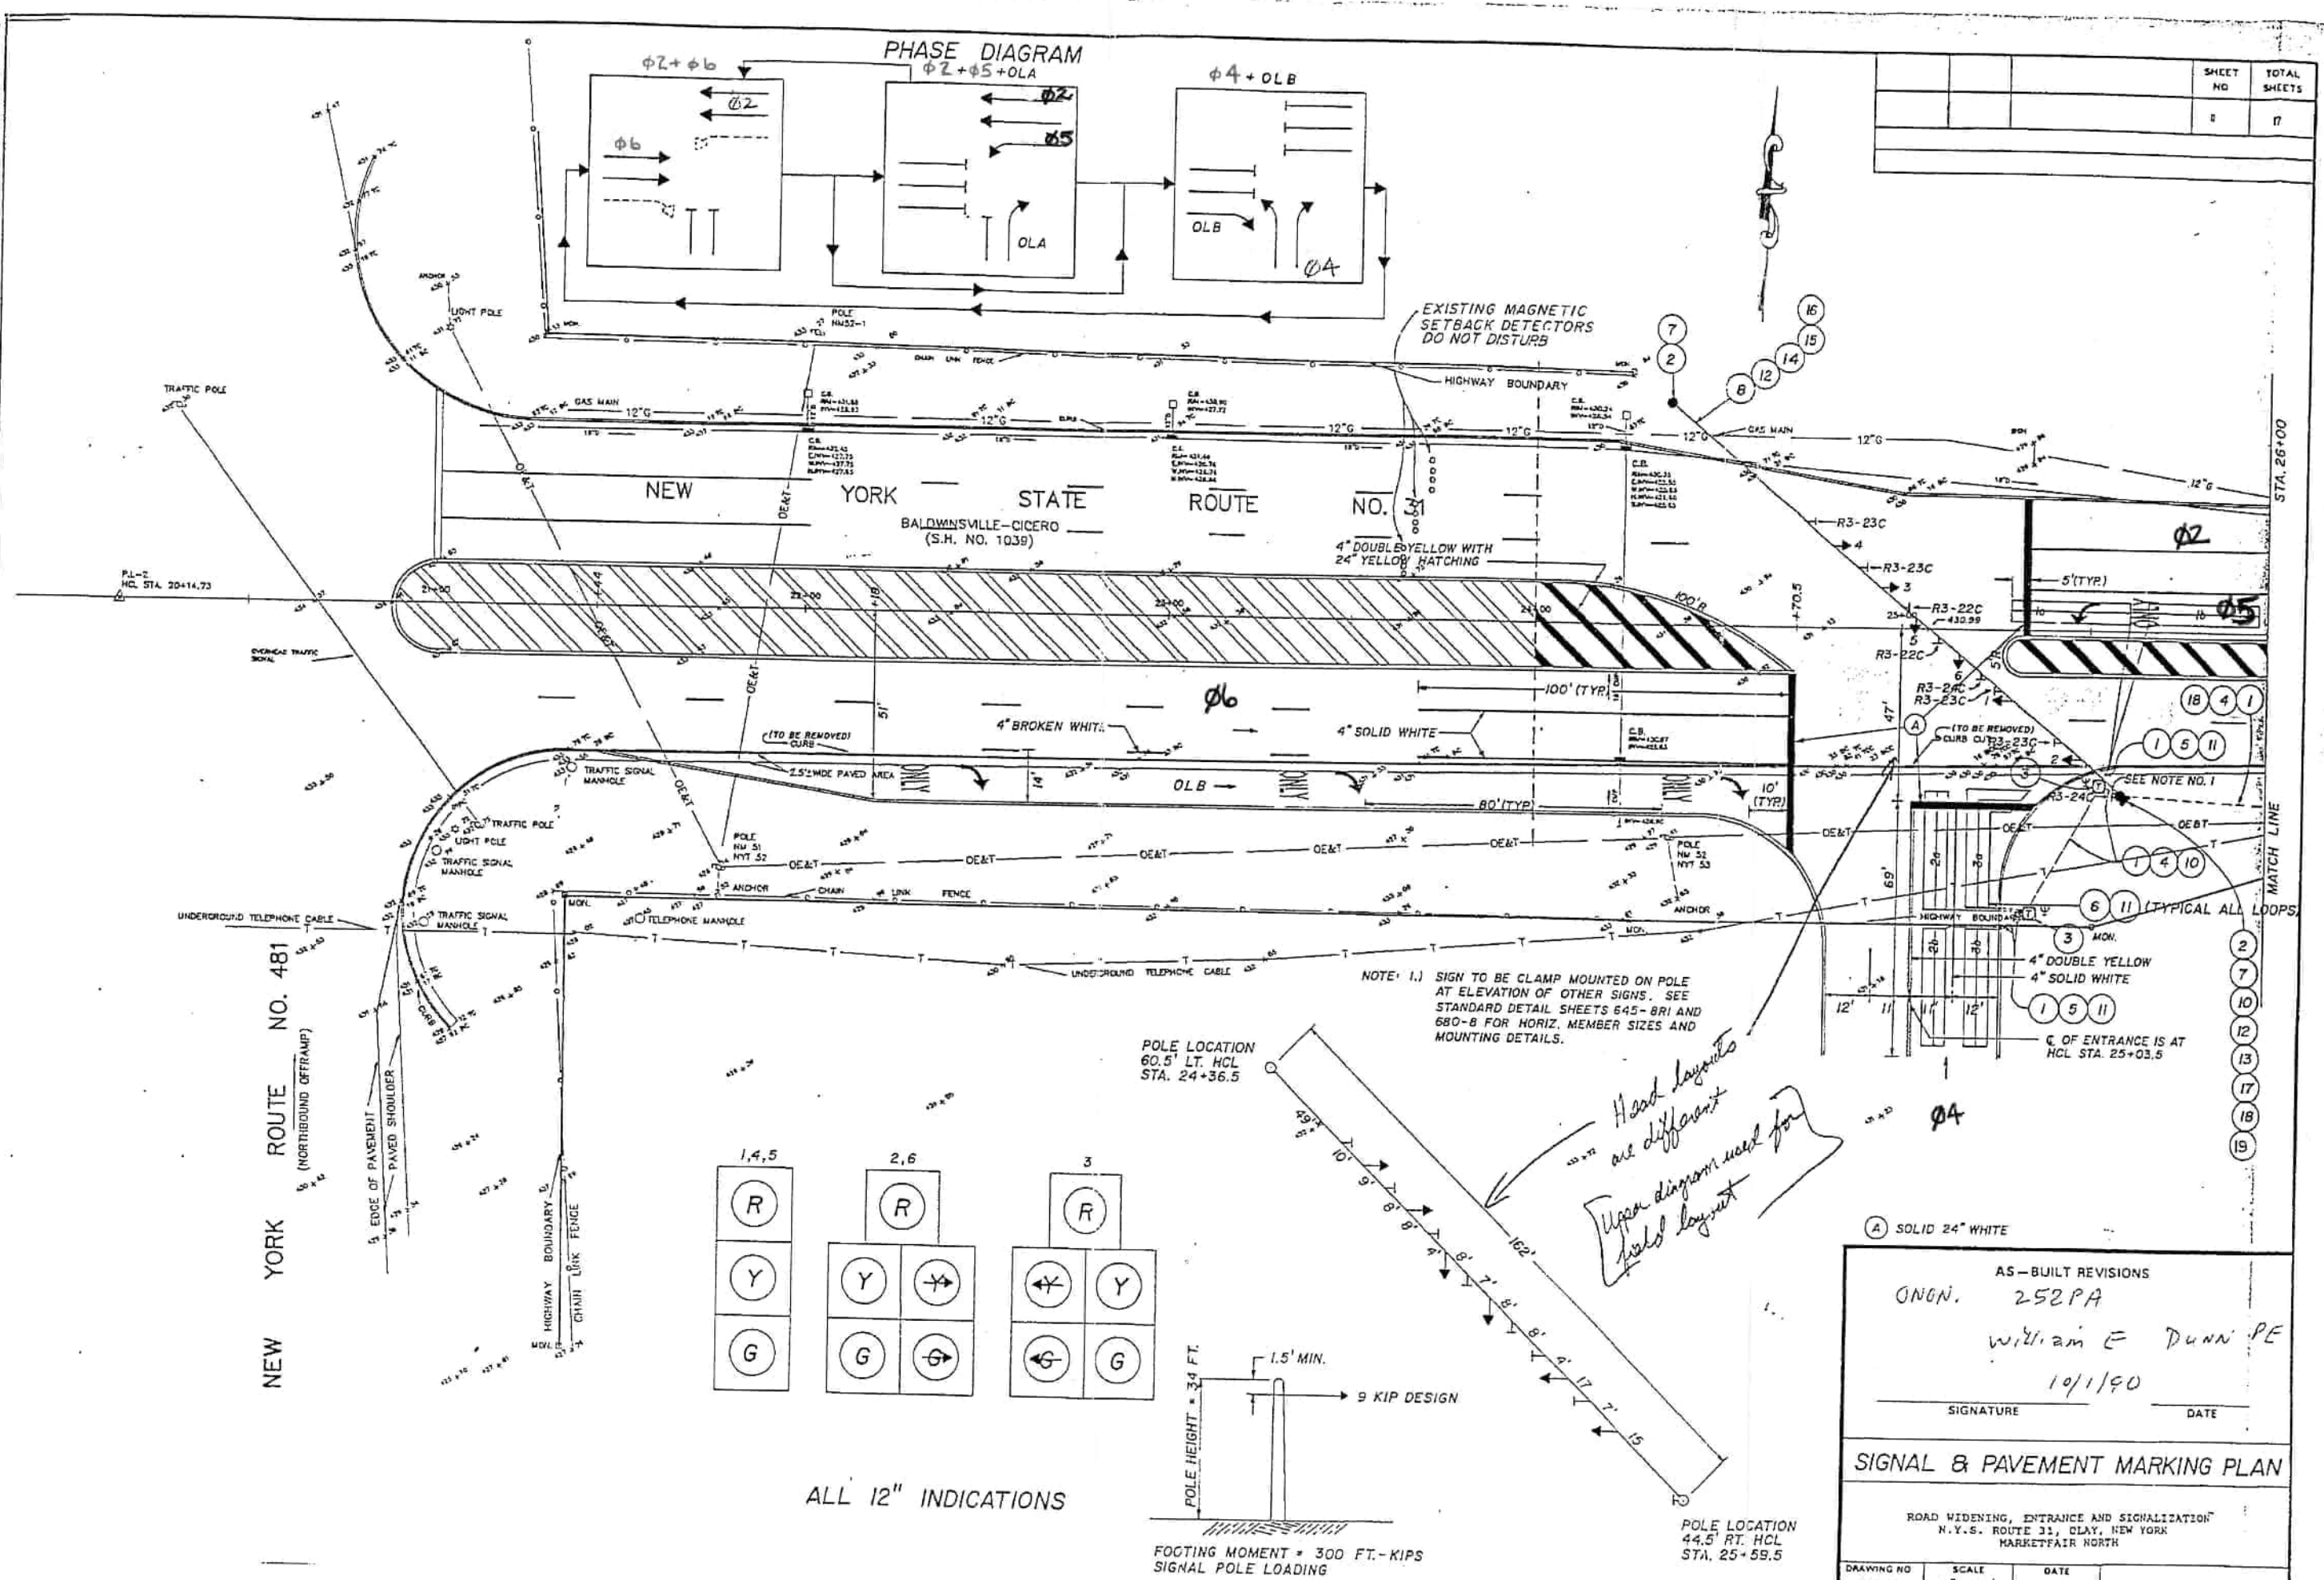

ALL 12" INDICATIONS

POLE LOCATION
44.5' RT. HCL
STA. 25+59.5

AS-BUILT REVISIONS		
ONON. 252PA		
William E. Dunn, PE		
10/1/90		
SIGNATURE		
DATE		
SIGNAL & PAVEMENT MARKING PLAN		
ROAD WIDENING, ENTRANCE AND SIGNALIZATION		
N.Y.S. ROUTE 31, CLAY, NEW YORK		
MARKETFAIR NORTH		
DRAWING NO.	SCALE	DATE
PM-1	1" = 20'	2/21/90

SIGNAL OPERATION SPECIFICATIONS TABLE OF SWITCH PACKS				
SIGNAL NO. 252PA		COUNTY LANCASTER		
SWITCH PACK	FUNCTION	FACE NOS	INDICATIONS	TERMINAL WIRING BOARD
				TERMINAL WIRE COLOR CODE
SP 1	Φ2	3,4	R Y G GRND WIRE	SP 1R 14/19C-2-R SP 1Y 14/19C-2-O SP 1G 14/19C-2-G GRND BUS 14/19C-2-W
SP 2	Φ5	3	← ← GRND WIRE	SP 2R 14/19C-2-O/R SP 2Y 14/19C-2-BL/R SP 2G 14/19C-2-W/R GRND BUS
SP 3			GRND WIRE	SP 3R SP 3Y SP 3G GRND BUS
SP 4			GRND WIRE	SP 4R SP 4Y SP 4G GRND BUS
SP 5			GRND WIRE	SP 5R SP 5Y SP 5G GRND BUS
SP 6			GRND WIRE	SP 6R SP 6Y SP 6G GRND BUS
SP 7	Φ4	5,6	R Y G GRND WIRE	SP 7R 14/19C-1-R/B SP 7Y 14/19C-1-O/B SP 7G 14/19C-1-G/B GRND BUS 14/19C-1-W/B
SP 8	OV A Φ5	6	→ → GRND WIRE	SP 8R 14/19C-1-O/R SP 8Y 14/19C-1-BL/R SP 8G 14/19C-1-W/R GRND BUS
SP 9			GRND WIRE	SP 9R SP 9Y SP 9G GRND BUS
SP 10	Φ6	1,2	R Y G GRND WIRE	SP 10R 14/19C-1-R SP 10Y 14/19C-1-O SP 10G 14/19C-1-G GRND BUS 14/19C-1-W
SP 11	OV B Φ4	2	→ → GRND WIRE	SP 11R 14/19C-1-BL/W SP 11Y 14/19C-1-G/W SP 11G 14/19C-1-B/W GRND BUS
SP 12			GRND WIRE	SP 12R SP 12Y SP 12G GRND BUS
SP 13			GRND WIRE	SP 13R SP 13Y SP 13G GRND BUS
SP 14			GRND WIRE	SP 14R SP 14Y SP 14G GRND BUS

SIGNAL OPERATION SPECIFICATIONS TABLE OF INPUT WIRING			
SIGNAL NO. 252PA		COUNTY LANCASTER	
FUNCTION	DETECTOR NUMBER	TYPE	TERMINAL BOARD WIRING
Φ5	1a B 1b	PRESENCE	1A 1B
Φ4	2a B 2b	PRESENCE	2A 2B
Φ4	3a B 3b	PRESENCE	3A 3B
			4A 4B
			5A 5B
			6A 6B
			7A 7B
			8A 8B
			9A 9B
			10A 10B
			11A 11B
			12A 12B
			13A 13B
			14A 14B
			15A 15B
			16A 16B
			17A 17B
			18A 18B
			19A 19B
			20A 20B
			21A 21B
			22A 22B
			23A 23B
			24A 24B
			25A 25B
			26A 26B
			27A 27B
			28A 28B

TABLE OF OPERATIONS																			
PHASE	FACES														PEDESTRIAN INDICATIONS				
	1	2	3	4	5	6	7	8	9	10	11	12	13	14	A	B	C	D	
Φ2	R	R	G	G	R	R													
Φ4	R	R	R	R	G	G													
Φ6	G	G	R	R	R	R													
Φ5	R	R	G	R	R	R													
OLA	R	R	R	R	R	G													
OLB	R	G	R	R	R	R													
Φ2+6	G	G	G	G	R	R													
Φ2+5 +OVB	R	R	G	G	R	R													
Φ4+OVB	R	R G	R	R	G	G													
EMER. FLASH	Y	Y	Y	Y	R	R													

TABLE OF CLEARANCES						
	FROM					
	G	R	R	R	G	G
G	G	R	R	R	G	G
R	G	R	R	R	G	G
Y	Y	R	R	R	Y	Y
R	R	R	R	R	R	R
Y	Y	R	R	R	Y	Y
R	R	R	R	R	R	R
G	G	R	R	R	G	G
G	G	R	R	R	G	G

KEY FOR WIRE COLOR CODE

14/ 95 - 1 - 0/2

XX / XAC - A - 1 / K

AWG/NO. OF CABLE NO. FOR THE WIRE

COND. - GIVEN COND. OF WIRE

UTL. TOR SIZE

TRACER COLOR

COLOR: R-RED, O-ORANGE, G-GREEN, BL-BLUE, W-WHITE, B-BLACK

LEGEND

G - CIRCULAR GREEN
← - LEFT GREEN ARROW
→ - RIGHT GREEN ARROW
↑ - VERTICAL GREEN ARROW

Y - CIRCULAR YELLOW
← - LEFT YELLOW ARROW
→ - RIGHT YELLOW ARROW

R - CIRCULAR RED
← - LEFT RED ARROW
→ - RIGHT RED ARROW

ITEM NO.	DESCRIPTION	UNIT	QUANT.
1) 206.03	Conduit, Excavation & Backfill	L.F.	768
2) 680.5001	Pole Excavation And Concrete Foundation	C.Y.	12.2
3) 680.510501	Pull Box - Rectangular 26 in. x 18 in. Reinforced Concrete	EA.	2
4) 680.520106	Conduit, Metal Zinc Coated 2 in. Diameter	L.F.	135
5) 680.520203	Conduit, Flexible Liquid Tight Steel, 1 in. Diameter	L.F.	35
6) 680.54	Inductance Loop Installation	L.F.	790
7) 680.600934	Traffic Signal Pole - Span Wire - 9,000 lbs. Load, 34 ft. Length	EA.	2
8) 680.7002	Dual Span Wire Assembly With Upper Tether Wire	EA.	1
9) 680.700606	Riser Assembly, 2 in. Diameter	EA.	1
10) 680.71	Shielded Lead-In Cable	L.F.	120
11) 680.72	Inductance Loop Wire	L.F.	2,200
12) 680.731914	Signal Cable, 19 Conductor #14 AWG	L.F.	260
13) 15680.803245	Install Microcomputer Cabinet	EA.	1
14) 680.8101	Traffic Signal Section - 12 in.	EA.	24
15) 680.8111	Traffic Signal Bracket Assembly - 1 Way	EA.	6
16) 05680.8208	Overhead Sign Assembly, Type "J"	EA.	7
17) 15680.94	Raintight Disconnect Box	EA.	1
18) 15680.950106	Service Cable, 1 Conductor #6 AWG	L.F.	290
19) 15680.950106	Time Base Coordinator and Cabinet	EA.	1

LOOP TABLE			
LOOP NO.	WIRED	NO. TURNS	SIZE
1a B 1b	2-4-2	6' x 30'	D5
2a B 2b	2-4-2	6' x 32'	D5
3a	2-4-2	6' x 32'	OLA
3b	2-4-2	6' x 32'	OLA

AS-BUILT REVISIONS

SIGNATURE _____ DATE _____

SIGNAL NO. _____

MICROCOMPUTER SIGNAL OPERATION SPECIFICATIONS

ROAD WIDENING, ENTRANCE AND SIGNALIZATION
N.Y.S. ROUTE 31, CLAY, NEW YORK
HARRETFAIR NORTH

DATE _____

Phase Times [1.1.1]								Coordination Patterns [2.4] and Coordination Split Tables [2.7.1]																				3252				
	1	2	3	4	5	6	7	8	Pat#	Cyc	Off	Split	Seq	Pat#	Cyc	Off	Split	Seq	Pat#	Cyc	Off	Split	Seq	Pat#	Cyc	Off	Split					Seq
Min Green		10	4	4		10			1	80	13	1	1	13	0	0	13	1	25	0	0	0	1	37	0	0	0					1
Gap, Ext			1	1					2	100	84	2	1	14	0	0	14	1	26	0	0	0	1	38	0	0	0					1
Max 1		45	20	25		45			3	100	70	3	1	15	0	0	15	1	27	0	0	0	1	39	0	0	0	1				
Max 2									4	100	84	4	1	16	0	0	16	1	28	0	0	0	1	40	0	0	0	1				
Yel Clearance		4	4	3.5		4			5	0	0	5	1	17	0	0	17	1	29	0	0	0	1	41	0	0	0	1				
Red Clearance		1.5	1.5	2		1.5			6	0	0	6	1	18	0	0	18	1	30	0	0	0	1	42	0	0	0	1				
Walk									7	0	0	7	1	19	0	0	19	1	31	0	0	0	1	43	0	0	0	1				
Ped Clearance									8	0	0	8	1	20	0	0	20	1	32	0	0	0	1	44	0	0	0	1				
Red Revert									9	0	0	9	1	21	0	0	21	1	33	0	0	0	1	45	0	0	0	1				
Add Initial									10	0	0	10	1	22	0	0	22	1	34	0	0	0	1	46	0	0	0	1				
Max Initial									11	0	0	11	1	23	0	0	23	1	35	0	0	0	1	47	0	0	0	1				
Time B4 Reduct									12	0	0	12	1	24	0	0	24	1	36	0	0	0	1	48	0	0	0	1				
Cars B4 Reduct									Split		1	2	3	4	5	6	7	8	Split		1	2	3	4	5	6	7	8				
Time To Reduce									1	Coor	0	48	14	18	0	48	14	18	13	Coor	0	0	0	0	0	0	0	0				
Reduce By									6	NON	Max	NON	NON	NON	NON	Max	NON	NON			NON	NON	NON	NON	NON	NON	NON	NON				
Min Gap									2	Coor	0	50	20	30	0	50	20	30	14	Coor	0	0	0	0	0	0	0	0				
DyMaxLim									6	NON	NON	NON	NON	NON	NON	Max	NON	NON			NON	NON	NON	NON	NON	NON	NON	NON				
Max Step									3	Coor	0	60	15	25	0	60	15	25	15	Coor	0	0	0	0	0	0	0	0				
Options [1.1.2]	1	2	3	4	5	6	7	8	6	NON	NON	NON	NON	NON	NON	Max	NON	NON			NON	NON	NON	NON	NON	NON	NON	NON				
Enable		ON	ON	ON		ON			4	Coor	0	50	20	30	0	50	20	30	16	Coor	0	0	0	0	0	0	0	0				
Min Recall									6	NON	NON	NON	NON	NON	NON	Max	NON	NON			NON	NON	NON	NON	NON	NON	NON	NON				
Max Recall									5	Coor	0	0	0	0	0	0	0	0	17	Coor	0	0	0	0	0	0	0	0				
Ped Recall										NON	NON	NON	NON	NON	NON	NON	NON	NON			NON	NON	NON	NON	NON	NON	NON	NON				
Soft Recall		ON				ON			6	Coor	0	0	0	0	0	0	0	0	18	Coor	0	0	0	0	0	0	0	0				
Lock Calls										NON	NON	NON	NON	NON	NON	NON	NON	NON			NON	NON	NON	NON	NON	NON	NON	NON				
Auto Flash Entry									7	Coor	0	0	0	0	0	0	0	0	19	Coor	0	0	0	0	0	0	0	0				
Auto Flash Exit										NON	NON	NON	NON	NON	NON	NON	NON	NON			NON	NON	NON	NON	NON	NON	NON	NON				
Dual Entry		ON				ON			8	Coor	0	0	0	0	0	0	0	0	20	Coor	0	0	0	0	0	0	0	0				
Enable Simul Gap	ON	ON	ON	ON	ON	ON	ON	ON		NON	NON	NON	NON	NON	NON	NON	NON	NON			NON	NON	NON	NON	NON	NON	NON	NON				
Gaurantee Passage									9	Coor	0	0	0	0	0	0	0	0	21	Coor	0	0	0	0	0	0	0	0				
Rest In Walk										NON	NON	NON	NON	NON	NON	NON	NON	NON			NON	NON	NON	NON	NON	NON	NON	NON				
Conditon Service									10	Coor	0	0	0	0	0	0	0	0	22	Coor	0	0	0	0	0	0	0	0				
Non-Actuated 1										NON	NON	NON	NON	NON	NON	NON	NON	NON			NON	NON	NON	NON	NON	NON	NON	NON				
Non-Actuated 2									11	Coor	0	0	0	0	0	0	0	0	23	Coor	0	0	0	0	0	0	0	0				
Add Init Calc										NON	NON	NON	NON	NON	NON	NON	NON	NON			NON	NON	NON	NON	NON	NON	NON	NON				
Options+ [1.1.3]	1	2	3	4	5	6	7	8	12	Coor	0	0	0	0	0	0	0	0	24	Coor	0	0	0	0	0	0	0	0				
Reservice										NON	NON	NON	NON	NON	NON	NON	NON	NON			NON	NON	NON	NON	NON	NON	NON	NON				
PedClr Thru Yel									Page#																				Red Revert	3		
Skip Red No Call									1	8 Phase Times/Options; Patterns/Splits; Ring Startup; Coord/Flash Mode; Unit Param																			MCE Timeout	0		
Red Rest									1A&1B	16 Phase Times/Options; Patterns/Splits; Ring Startup; Coord/Flash Mode; Unit Param																			Feature Profile	0		
Max II									2	Overlaps; Channel Settings; Coord Alt Table+ (values not associated with time-of-day)																			Free Ring Seq	1		
Call Phase									3	Detection; Sample Time and Unit Parameters related to detection																			Auxswitch	STOPTM		
Conflicting Phase									4	Preemption and Alternate Phase Time and Phase Options																			SDLC Retry	0		
Omit Yellow									5	Annual Schedule																			TS2 Det Faults	ON		
Ped Delay									6	Day Plans; Action Tables; Coord Alt Table+ (values varied by time-of-day)																			Auto Ped Clear	OFF		
Grn/Ped Delay									7	Communications; Secutiry; I/O Setup																			SDLC Retry	0		
3252 31 @ MARKETFAIR								8	Misc - Events/Alarms; Call/Inhibit/Redirect; P/OLAP Auto Flash; CIC; Misc Unit Param																			04/07/23		Page 1		

Overlap 1-16 Program Parm+ [1.5.2.1] [1.5.2.2]

Overlap Conflict Lock			OFF	Overlap Lock Inhibit				OFF	Parent Ph Clearance			OFF	Extra Included Ph			ON			
1	Included Ø	3						Type	NORMAL	9	Included Ø						Type	NORMAL	
	Modifier Ø							Grn			Modifier Ø						Grn		
	Conflict Ø							Yel	3.5		Conflict Ø						Yel	3.5	
	Conflict Olap							Red	1.5		Conflict Olap						Red	1.5	
	Conflict Ped							LG			Conflict Ped						LG		
2	Included Ø	4						Type	NORMAL	10	Included Ø						Type	NORMAL	
	Modifier Ø							Grn			Modifier Ø						Grn		
	Conflict Ø							Yel	3.5		Conflict Ø						Yel	3.5	
	Conflict Olap							Red	1.5		Conflict Olap						Red	1.5	
	Conflict Ped							LG			Conflict Ped						LG		
3	Included Ø	2	3					Type	NORMAL	11	Included Ø						Type	NORMAL	
	Modifier Ø							Grn			Modifier Ø						Grn		
	Conflict Ø							Yel	3.5		Conflict Ø						Yel	3.5	
	Conflict Olap							Red	1.5		Conflict Olap						Red	1.5	
	Conflict Ped							LG			Conflict Ped						LG		
4	Included Ø							Type	NORMAL	12	Included Ø						Type	NORMAL	
	Modifier Ø							Grn			Modifier Ø						Grn		
	Conflict Ø							Yel	3.5		Conflict Ø						Yel	3.5	
	Conflict Olap							Red	1.5		Conflict Olap						Red	1.5	
	Conflict Ped							LG			Conflict Ped						LG		
5	Included Ø							Type	NORMAL	13	Included Ø						Type	NORMAL	
	Modifier Ø							Grn			Modifier Ø						Grn		
	Conflict Ø							Yel	3.5		Conflict Ø						Yel	3.5	
	Conflict Olap							Red	1.5		Conflict Olap						Red	1.5	
	Conflict Ped							LG			Conflict Ped						LG		
6	Included Ø							Type	NORMAL	14	Included Ø						Type	NORMAL	
	Modifier Ø							Grn			Modifier Ø						Grn		
	Conflict Ø							Yel	3.5		Conflict Ø						Yel	3.5	
	Conflict Olap							Red	1.5		Conflict Olap						Red	1.5	
	Conflict Ped							LG			Conflict Ped						LG		
7	Included Ø							Type	NORMAL	15	Included Ø						Type	NORMAL	
	Modifier Ø							Grn			Modifier Ø						Grn		
	Conflict Ø							Yel	3.5		Conflict Ø						Yel	3.5	
	Conflict Olap							Red	1.5		Conflict Olap						Red	1.5	
	Conflict Ped							LG			Conflict Ped						LG		
8	Included Ø							Type	NORMAL	16	Included Ø						Type	NORMAL	
	Modifier Ø							Grn			Modifier Ø						Grn		
	Conflict Ø							Yel	3.5		Conflict Ø						Yel	3.5	
	Conflict Olap							Red	1.5		Conflict Olap						Red	1.5	
	Conflict Ped							LG			Conflict Ped						LG		

Channel Settings [1.8.1]

.....Channel -->	1	2	3	4	5	6	7	8	9	10	11	12	13	14	15	16	17	18	19	20	21	22	23	24
Phase / Olap #	3	3					4	1		6	2													
Channel Type	OLP	VEH	VEH	VEH	VEH	VEH	VEH	OLP	VEH	VEH	OLP	VEH	VEH	VEH	VEH	VEH	VEH	VEH	VEH	VEH	VEH	VEH	VEH	VEH
Channel Flash	Red	DRK	Red	Red	Red	Red	Red	DRK	Red	Red	DRK	Red	Red	Red	Red	Red	DRK	DRK	DRK	DRK	DRK	DRK	DRK	DRK
Alt Hz																								

Channel+ Settings [1.8.4]

.....Channel -->	1	2	3	4	5	6	7	8	9	10	11	12	13	14	15	16	17	18	19	20	21	22	23	24
Flash Red+																								
Flash Yellow+																								
Flash Green+																								
Flash Inh Red+																								
Olap Ovrd																								

Coord Transition, CoordPhs [2.5]

Pat#	Short	Long	Dwell	No Shortway Ø	E-Yld	Offset	RetHld	Float	Min Veh Perm	Min Ped Perm
1	12	22				EndGRN				
2	12	22				EndGRN				
3	12	22				EndGRN				
4	12	22				EndGRN				
5	12	22				EndGRN				
6	12	22				EndGRN				
7	12	22				EndGRN				
8	12	22				EndGRN				
9	12	22				EndGRN				
10	12	22				EndGRN				
11	12	22				EndGRN				
12	12	22				EndGRN				
13	12	22				EndGRN				
14	12	22				EndGRN				
15	12	22				EndGRN				
16	12	22				EndGRN				
17	12	22				EndGRN				
18	12	22				EndGRN				
19	12	22				EndGRN				
20	12	22				EndGRN				
21	12	22				EndGRN				
22	12	22				EndGRN				
23	12	22				EndGRN				
24	12	22				EndGRN				
25						BegGRN				
26						BegGRN				
27						BegGRN				
28						BegGRN				
29						BegGRN				
30						BegGRN				
31						BegGRN				
32						BegGRN				
33						BegGRN				
34						BegGRN				
35						BegGRN				
36						BegGRN				
37						BegGRN				
38						BegGRN				
39						BegGRN				
40						BegGRN				
41						BegGRN				
42						BegGRN				
43						BegGRN				
44						BegGRN				
45						BegGRN				
46						BegGRN				
47						BegGRN				
48						BegGRN				

Channel Params[1.8.3]

C1 IO Mode User Single BIU Map SINGLE Invert Rail Input OFF

Veh Par 1-64 [5.1]										Veh Par 1-64 [5.1]										Vehicle Options 1-64 [5.2]										Vehicle Options 1-64 [5.2]										Parameters+ 1-64 [5.3]									
Det #	Call Ø	Swi Ø	Dlay	Ext	Que	No Act	Max Pres	Err Cnt	Fail Time	Det #	Call Ø	Swi Ø	Dlay	Ext	Que	No Act	Max Pres	Err Cnt	Fail Time	Det #	Call	Ext	Que	Add Init	Red Lock	Yell Lock	occ	vol	Det #	Call	Ext	Que	Add Init	Red Lock	Yell Lock	occ	vol	Det #	oc G	oc Y	oc R	Dlay 1	Dlay 2	Type	Src				
1	3		3				45	50	2	33							45	50		1	ON	ON		ON					33	ON	ON		ON					1							NORM				
2	4						45	50	2	34							45	50		2	ON	ON		ON					34	ON	ON		ON					2							NORM				
3							45	50	2	35							45	50		3	ON	ON		ON					35	ON	ON		ON					3							NORM				
4	4		6				45	50	2	36							45	50		4	ON	ON		ON					36	ON	ON		ON					4							NORM				
5							45	50	2	37							45	50		5	ON	ON		ON					37	ON	ON		ON					5							NORM				
6							45	50	2	38							45	50		6	ON	ON		ON					38	ON	ON		ON					6							NORM				
7							45	50	2	39							45	50		7	ON	ON		ON					39	ON	ON		ON					7							NORM				
8							45	50	2	40							45	50		8	ON	ON		ON					40	ON	ON		ON					8							NORM				
9							45	50	2	41							45	50		9	ON	ON		ON					41	ON	ON		ON					9							NORM				
10							45	50	2	42							45	50		10	ON	ON		ON					42	ON	ON		ON					10							NORM				
11							45	50	2	43							45	50		11	ON	ON		ON					43	ON	ON		ON					11							NORM				
12							45	50	2	44							45	50		12	ON	ON		ON					44	ON	ON		ON					12							NORM				
13							45	50	2	45							45	50		13	ON	ON		ON					45	ON	ON		ON					13							NORM				
14							45	50	2	46							45	50		14	ON	ON		ON					46	ON	ON		ON					14							NORM				
15							45	50	2	47							45	50		15	ON	ON		ON					47	ON	ON		ON					15							NORM				
16							45	50	2	48							45	50		16	ON	ON		ON					48	ON	ON		ON					16							NORM				
17							45	50	2	49							45	50		17	ON	ON		ON					49	ON	ON		ON					17							NORM				
18							45	50	2	50							45	50		18	ON	ON		ON					50	ON	ON		ON					18							NORM				
19							45	50		51							45	50		19	ON	ON		ON					51	ON	ON		ON					19							NORM				
20							45	50		52							45	50		20	ON	ON		ON					52	ON	ON		ON					20							NORM				
21							45	50		53							45	50		21	ON	ON		ON					53	ON	ON		ON					21							NORM				
22							45	50		54							45	50		22	ON	ON		ON					54	ON	ON		ON					22							NORM				
23							45	50		55							45	50		23	ON	ON		ON					55	ON	ON		ON					23							NORM				
24							45	50		56							45	50		24	ON	ON		ON					56	ON	ON		ON					24							NORM				
25							45	50		57							45	50		25	ON	ON		ON					57	ON	ON		ON					25							NORM				
26							45	50		58							45	50		26	ON	ON		ON					58	ON	ON		ON					26							NORM				
27							45	50		59							45	50		27	ON	ON		ON					59	ON	ON		ON					27							NORM				
28							45	50		60							45	50		28	ON	ON		ON					60	ON	ON		ON					28							NORM				
29							45	50		61							45	50		29	ON	ON		ON					61	ON	ON		ON					29							NORM				
30							45	50		62							45	50		30	ON	ON		ON					62	ON	ON		ON					30							NORM				
31							45	50		63							45	50		31	ON	ON		ON					63	ON	ON		ON					31							NORM				
32							45	50		64							45	50		32	ON	ON		ON					64	ON	ON		ON					32							NORM				

Parameters+ 1-64 [5.3]

Det #	occ Grn	occ Yell	occ Red	Day 1	Day 2	Type	Src	Det #	occ Grn	occ Yell	occ Red	Day 1	Day 2	Type	Src	Det #	occ Grn	occ Yell	occ Red	Day 1	Day 2	Type	Src
33						NORM	44							NORM	55								NORM
34						NORM	45							NORM	56								NORM
35						NORM	46							NORM	57								NORM
36						NORM	47							NORM	58								NORM
37						NORM	48							NORM	59								NORM
38						NORM	49							NORM	60								NORM
39						NORM	50							NORM	61								NORM
40						NORM	51							NORM	62								NORM
41						NORM	52							NORM	63								NORM
42						NORM	53							NORM	64								NORM
43						NORM	54							NORM									

31 @ MARKETFAIR

Ped Det Parm [5.4]

Det #	Call Ø	No Act	Max Pres	Err Cnt
1			15	
2			15	
3			15	
4			15	
5			15	
6			15	
7			15	
8			15	

Unit Parameters [1.2.1]

TS2 Det Faults	ON
Vol/Occ Report Parm [1.5.8]	
Vol/Occ Period Minutes	0
Vol/Occ Period Minutes	15

Preemption Times [3.1], Options+ [3.6]

Pre #	Enable	Type	Output	Delay	MinDura
1	ON	RAIL	Dwell		
2	ON	RAIL	Dwell		
3	ON	EMERG	Dwell		
4	ON	EMERG	Dwell		
5	ON	EMERG	Dwell		
6	ON	EMERG	Dwell		

Pre #	MaxPres	MinGrn	MinWlk	PedClr	Co+Pre
1					ON
2					ON
3					ON
4					ON
5					ON
6					ON

Pre #	Track Grn	Min Dwell	Ext Dwell	PedClr+	Yel
1		2			
2		2			
3		2			
4		2			
5		2			
6		2			

Pre #	Red	Pattern	Skip
1			OFF
2			OFF
3			OFF
4			OFF
5			OFF
6			OFF

Low Priority Preempts

Pre #	Type	Min	Max
7	OFF		
8	OFF		
9	OFF		
10	OFF		

Unit Parameters [1.2.1]

Stop Timer Over Preempt	OFF
Preempt or Ext Output	PRE
Max Seek Track Time	
Max Seek Dwell Time	

Channel Parameters [1.8.3]

D Conn Mappings	None
Pre Invert Rail Input	OFF

Track Clear Phases [3.2], Track Clear Overlaps+ [3.5]

[illegible]

Dwell Phases [3.2] and Overlaps+ [3.5]

[illegible]

Preemption Options+ [3.6]

Exit Phases [3.2]	Pre #	Lock	Override	Override	Fish
-------------------	-------	------	----------	----------	------

Pre #		Exit Phase				Auto Flush				Higher		Dwell	Link
1					1	ON		ON			ON	OFF	
2					2	ON		ON			ON	OFF	
3					3	ON		ON			ON	OFF	
4					4	ON		ON			ON	OFF	
5					5	ON		ON			ON	OFF	
6					6	ON		ON			ON	OFF	

Annual Schedule [4.3]	Month of Year	Day of Week	Date	Day Plan	Link To
1	J F M A M J J A S O N D	S M T W T F S	1 2 3 4 5 6 7 8 9 10 11 12 13 14 15 16 17 18 19 20 21 22 23 24 25 26 27 28 29 30 31	1	
2	J F M A M J J A S O N D	S M T W T F S	1 2 3 4 5 6 7 8 9 10 11 12 13 14 15 16 17 18 19 20 21 22 23 24 25 26 27 28 29 30 31	2	
3	J F M A M J J A S O N D	S M T W T F S	1 2 3 4 5 6 7 8 9 10 11 12 13 14 15 16 17 18 19 20 21 22 23 24 25 26 27 28 29 30 31	3	
4	J F M A M J J A S O N D	S M T W T F S	1 2 3 4 5 6 7 8 9 10 11 12 13 14 15 16 17 18 19 20 21 22 23 24 25 26 27 28 29 30 31	1	
5	J F M A M J J A S O N D	S M T W T F S	1 2 3 4 5 6 7 8 9 10 11 12 13 14 15 16 17 18 19 20 21 22 23 24 25 26 27 28 29 30 31	1	
6	J F M A M J J A S O N D	S M T W T F S	1 2 3 4 5 6 7 8 9 10 11 12 13 14 15 16 17 18 19 20 21 22 23 24 25 26 27 28 29 30 31	1	
7	J F M A M J J A S O N D	S M T W T F S	1 2 3 4 5 6 7 8 9 10 11 12 13 14 15 16 17 18 19 20 21 22 23 24 25 26 27 28 29 30 31	1	
8	J F M A M J J A S O N D	S M T W T F S	1 2 3 4 5 6 7 8 9 10 11 12 13 14 15 16 17 18 19 20 21 22 23 24 25 26 27 28 29 30 31	1	
9	J F M A M J J A S O N D	S M T W T F S	1 2 3 4 5 6 7 8 9 10 11 12 13 14 15 16 17 18 19 20 21 22 23 24 25 26 27 28 29 30 31	1	
10	J F M A M J J A S O N D	S M T W T F S	1 2 3 4 5 6 7 8 9 10 11 12 13 14 15 16 17 18 19 20 21 22 23 24 25 26 27 28 29 30 31	1	
11	J F M A M J J A S O N D	S M T W T F S	1 2 3 4 5 6 7 8 9 10 11 12 13 14 15 16 17 18 19 20 21 22 23 24 25 26 27 28 29 30 31	1	
12	J F M A M J J A S O N D	S M T W T F S	1 2 3 4 5 6 7 8 9 10 11 12 13 14 15 16 17 18 19 20 21 22 23 24 25 26 27 28 29 30 31	1	
13	J F M A M J J A S O N D	S M T W T F S	1 2 3 4 5 6 7 8 9 10 11 12 13 14 15 16 17 18 19 20 21 22 23 24 25 26 27 28 29 30 31	1	
14	J F M A M J J A S O N D	S M T W T F S	1 2 3 4 5 6 7 8 9 10 11 12 13 14 15 16 17 18 19 20 21 22 23 24 25 26 27 28 29 30 31	1	
15	J F M A M J J A S O N D	S M T W T F S	1 2 3 4 5 6 7 8 9 10 11 12 13 14 15 16 17 18 19 20 21 22 23 24 25 26 27 28 29 30 31	1	
16	J F M A M J J A S O N D	S M T W T F S	1 2 3 4 5 6 7 8 9 10 11 12 13 14 15 16 17 18 19 20 21 22 23 24 25 26 27 28 29 30 31	1	
17	J F M A M J J A S O N D	S M T W T F S	1 2 3 4 5 6 7 8 9 10 11 12 13 14 15 16 17 18 19 20 21 22 23 24 25 26 27 28 29 30 31	1	
18	J F M A M J J A S O N D	S M T W T F S	1 2 3 4 5 6 7 8 9 10 11 12 13 14 15 16 17 18 19 20 21 22 23 24 25 26 27 28 29 30 31	1	
19	J F M A M J J A S O N D	S M T W T F S	1 2 3 4 5 6 7 8 9 10 11 12 13 14 15 16 17 18 19 20 21 22 23 24 25 26 27 28 29 30 31	1	
20	J F M A M J J A S O N D	S M T W T F S	1 2 3 4 5 6 7 8 9 10 11 12 13 14 15 16 17 18 19 20 21 22 23 24 25 26 27 28 29 30 31	1	
21	J F M A M J J A S O N D	S M T W T F S	1 2 3 4 5 6 7 8 9 10 11 12 13 14 15 16 17 18 19 20 21 22 23 24 25 26 27 28 29 30 31	1	
22	J F M A M J J A S O N D	S M T W T F S	1 2 3 4 5 6 7 8 9 10 11 12 13 14 15 16 17 18 19 20 21 22 23 24 25 26 27 28 29 30 31	1	
23	J F M A M J J A S O N D	S M T W T F S	1 2 3 4 5 6 7 8 9 10 11 12 13 14 15 16 17 18 19 20 21 22 23 24 25 26 27 28 29 30 31	1	
24	J F M A M J J A S O N D	S M T W T F S	1 2 3 4 5 6 7 8 9 10 11 12 13 14 15 16 17 18 19 20 21 22 23 24 25 26 27 28 29 30 31	1	
3252	31 @ MARKETFAIR				

[illegible]

C1-USER IO Map [1.8.9.1 In]

I1-1	1	Veh Call 1
I1-2	2	Veh Call 2
I1-3	189	Unused
I1-4	4	Veh Call 4
I1-5	189	Unused
I1-6	189	Unused
I1-7	189	Unused
I1-8	189	Unused
I2-1	189	Unused
I2-2	189	Unused
I2-3	189	Unused
I2-4	189	Unused
I2-5	189	Unused
I2-6	189	Unused
I2-7	189	Unused
I2-8	189	Unused
I3-1	189	Unused
I3-2	189	Unused
I3-3	189	Unused
I3-4	189	Unused
I3-5	189	Unused
I3-6	189	Unused
I3-7	189	Unused
I3-8	189	Unused
I4-1	189	Unused
I4-2	189	Unused
I4-3	189	Unused
I4-4	189	Unused
I4-5	189	Unused
I4-6	189	Unused
I4-7	229	33xCMUStop
I4-8	228	33xFlashSns
I5-1	189	Unused
I5-2	189	Unused
I5-3	189	Unused
I5-4	189	Unused
I5-5	189	Unused
I5-6	189	Unused
I5-7	189	Unused
I5-8	189	Unused
I6-1	189	Unused
I6-2	189	Unused
I6-3	189	Unused
I6-4	189	Unused
I6-5	189	Unused
I6-6	189	Unused
I6-7	189	Unused
I6-8	189	Unused

C1-USER IO Map [1.8.9.2 Out]

O1-1	1	Ch1 Red
O1-2	49	Ch1 Green
O1-3	2	Ch2 Red
O1-4	26	Ch2 Yellow
O1-5	50	Ch2 Green
O1-6	3	Ch3 Red
O1-7	27	Ch3 Yellow
O1-8	51	Ch3 Green
O2-1	4	Ch4 Red
O2-2	52	Ch4 Green
O2-3	5	Ch5 Red
O2-4	29	Ch5 Yellow
O2-5	53	Ch5 Green
O2-6	6	Ch6 Red
O2-7	30	Ch6 Yellow
O2-8	54	Ch6 Green
O3-1	7	Ch7 Red
O3-2	55	Ch7 Green
O3-3	8	Ch8 Red
O3-4	32	Ch8 Yellow
O3-5	56	Ch8 Green
O3-6	9	Ch9 Red
O3-7	33	Ch9 Yellow
O3-8	57	Ch9 Green
O4-1	10	Ch10 Red
O4-2	58	Ch10 Green
O4-3	11	Ch11 Red
O4-4	35	Ch11 Yellow
O4-5	59	Ch11 Green
O4-6	12	Ch12 Red
O4-7	36	Ch12 Yellow
O4-8	60	Ch12 Green
O5-1	28	Ch4 Yellow
O5-2	34	Ch10 Yellow
O5-3	25	Ch1 Yellow
O5-4	31	Ch7 Yellow
O5-5	115	Not Used
O5-6	115	Not Used
O5-7	115	Not Used
O5-8	114	Watchdog
O6-1	115	Not Used
O6-2	115	Not Used
O6-3	13	Ch13 Red
O6-4	37	Ch13 Yellow
O6-5	61	Ch13 Green
O6-6	14	Ch14 Red
O6-7	38	Ch14 Yellow
O6-8	62	Ch14 Green

C1-USER IO Map [1.8.9.2 Out]

O7-1	115	Not Used
O7-2	115	Not Used
O7-3	115	Not Used
O7-4	115	Not Used
O7-5	115	Not Used
O7-6	115	Not Used
O7-7	115	Not Used
O7-8	115	Not Used
C11S-USER IO Map [1.8.9.1 In]		
I4-1		
I4-2		
I4-3		
I4-4		
I7-1	189	Unused
I7-2	189	Unused
I7-3	189	Unused
I7-4	189	Unused
I7-5	189	Unused
I7-6	189	Unused
I7-7	189	Unused
I7-8	189	Unused
I8-1	189	Unused
I8-2	189	Unused
I8-3	189	Unused
I8-4	189	Unused
I8-5	189	Unused
I8-6	189	Unused
I8-7	189	Unused
I8-8	189	Unused
C11S-USER IO Map [1.8.9.2 Out]		
O8-1	115	Not Used
O8-2	115	Not Used
O8-3	115	Not Used
O8-4	115	Not Used
O8-5	115	Not Used
O8-6	115	Not Used
O8-7	115	Not Used
O8-8	115	Not Used

IO Logic [1.8.7]

Op1	Result	O1Fcn	Inv1	IO1	Opn1	O2Fcn	Inv2	IO2	Opn2	O3Fcn	Inv3	IO3	Opn3	Dly	Sec
I	0	=	----	-		0	----	-		0	----	-		0	DLY 0
I	0	=	----	-		0	----	-		0	----	-		0	DLY 0
I	0	=	----	-		0	----	-		0	----	-		0	DLY 0
I	0	=	----	-		0	----	-		0	----	-		0	DLY 0
I	0	=	----	-		0	----	-		0	----	-		0	DLY 0
I	0	=	----	-		0	----	-		0	----	-		0	DLY 0
I	0	=	----	-		0	----	-		0	----	-		0	DLY 0
I	0	=	----	-		0	----	-		0	----	-		0	DLY 0
I	0	=	----	-		0	----	-		0	----	-		0	DLY 0
I	0	=	----	-		0	----	-		0	----	-		0	DLY 0
I	0	=	----	-		0	----	-		0	----	-		0	DLY 0

Security Access Levels [8.2]

1	SWLOAD	22	None	43	None
2	SECURE	23	None	44	None
3	None	24	None	45	None
4	None	25	None	46	None
5	None	26	None	47	None
6	None	27	None	48	None
7	None	28	None	49	None
8	None	29	None	50	None
9	None	30	None	51	None
10	None	31	None	52	None
11	None	32	None	53	None
12	None	33	None	54	None
13	None	34	None	55	None
14	None	35	None	56	None
15	None	36	None	57	None
16	None	37	None	58	None
17	None	38	None	59	None
18	None	39	None	60	None
19	None	40	None	61	None
20	None	41	None	62	None
21	None	42	None	63	None
				64	None

2070 IP 1 Addressing [6.5]

Addressing				
Addr	192	168	0	106
Mask	255	255	255	0
Brdcst	0	0	0	0
GtWay	192	168	0	1
Port	0			

2070 Port Binding Ports [6.6]

	Port	Echo	Mode
ASYN1	SP1	OFF	0
ASYN2	SP2	OFF	0
ASYN3	SP3	OFF	0
ASYN4	SP4	OFF	0
SYN1	SP5S	SYN3	OFF
SYN2	OFF	SYN4	OFF

2070 IP 2 Addressing [6.5]

Addressing				
Addr	0	0	0	0
Mask	0	0	0	0
Brdcst	0	0	0	0
GtWay	0	0	0	0
Port	0			

2070 Port Binding Functions [6.6]

Function	Channel	Function	Channel
TS2/CVM	None	SYSUp	ASYN2
CMU/MMU	None	SYSDown	ASYN1
Opticom	None	Shell	None
Loop Det.	None		
GPS	-		

Com Parameters [6.1]

Station ID	3252
Group ID	
Master ID	0
Backup Time	0
SysUp Modem [6.1]	
Enable Modem	OFF
Idle Time	0
Dial Time	0
Tel:	
Alt:	



2070 Port Parms [6.2]

Port	Baud Rate	FCM
SP1	9600	MODE 6
SP2	9600	MODE 6
SP3	19200	MODE 6
SP4	38400	MODE 6
SP5	1200	AUTO
SP6	1200	AUTO
SP7	1200	AUTO
SP8	1200	AUTO


#	Event / Alarm	Ev	Alr	Call Phases[1.1.5]								Redirect Phases[1.1.5]								Inhibit Phases[1.1.5]															
1	Power Up Alarm.	ON	ON	Ø	Ø	Phases Called By Ø					From	To	From	To	From	To	From	To	1	2	3	4	5	6	7	8	9	10	11	12	13	14	15	16	
2	Stop Timing	ON	ON	1							1								1																
3	TS1 Cabinet Door	ON	ON	2							2								2																
4	Coordination Failure	ON	ON	3							3								3																
5	External Alarm # 1	ON	ON	4							4								4																
6	External Alarm # 2	ON	ON	5							5								5																
7	External Alarm # 3	ON	ON	6							6								6																
8	External Alarm # 4	ON	ON	7							7								7																
9	Closed Loop Disabled	ON	ON	8							8								8																
10	External Alarm # 5	ON	ON	9							9								9																
11	External Alarm # 6	ON	ON	10							10								10																
12	Manual Control Enable	ON	ON	11							11								11																
13	Coord Free Input	ON	ON	12							12								12																
14	Local Flash Input	ON	ON	13							13								13																
15	MMU Flash	ON	ON	14							14								14																
16	CMU Flash	ON	ON	15							15								15																
17	Cycle Fault	ON	ON	16							16								16																
18	Cycle Failure	ON	ON	Alt Call & Redirect # 1 [1.1.6.3]								Alt Inhibit Phases # 1 [1.1.6.3]																							
19	Coordination Fault	ON	ON	Col	Ø	Phases Called By Ø					From	To	From	To	From	To	From	To	1	2	3	4	5	6	7	8	9	10	11	12	13	14	15	16	
20	Controller Fault	ON	ON	1							1								1																
21	Detector SDLC Failure	ON	ON	2							2								2																
22	MMU SDLC Failure	ON	ON	3							3								3																
23	Critical SDLC Failure	ON	ON	4							4								4																
24	Reserved	ON	ON	5							5								5																
25	EEPROM CRC Fault	ON	ON	6							6								6																
26	Detector Diagnostic Failure	ON	ON	7							7								7																
27	BIU Detector Failure	ON	ON	8							8								8																
32	Queue detector alarm	ON	ON	Alt Call & Redirect # 2 [1.1.6.3]								Alt Inhibit Phases # 2 [1.1.6.3]																							
29	Ped Detector Fault	ON	ON	Col	Ø	Phases Called By Ø					From	To	From	To	From	To	From	To	1	2	3	4	5	6	7	8	9	10	11	12	13	14	15	16	
30	Coord Diagnostic Fault	ON	ON	1							1								1																
41	TempAlert Probe Ch. A	ON	ON	2							2								2																
42	TempAlert Probe Ch. B	ON	ON	3							3								3																
47	Coord Active	ON	ON	4							4								4																
48	Preempt Active	ON	ON	5							5								5																
49	Preempt 1 Input	ON	ON	6							6								6																
50	Preempt 2 Input	ON	ON	7							7								7																
51	Preempt 3 Input	ON	ON	8							8								8																
52	Preempt 4 Input	ON	ON	Coord, CIC Plans [2.3]								Unit Parameters [1.2.1]																							
53	Preempt 5 Input	ON	ON	CIC	CoØ	Grow	1	2	3	4	5	6	7	8	Allow Skip Yellow	OFF	Max Cycle Time																		
54	Preempt 6 Input	ON	ON	1	OFF										TOD Dim Enable	OFF	Cycle Fault Action	Alarm																	
55	Preempt 7 Input	ON	ON	2	OFF										Tone Disable	OFF																			
56	Preempt 8 Input	ON	ON	3	OFF										Diamond Mode	4Ph																			
57	Preempt 9 Input	ON	ON	4	OFF										Backup Time (s)	900																			
58	Preempt 10 Input	ON	ON	Auto Flash Phase/Olap Settings [1.4.2]												Disable Init Ped	OFF																		
61	In Transition	ON	ON	Yel Ø												Cycle Fault Action	Alarm																		
81	FIO Status Alarm	ON	ON	Yel (olaps)												Enable Run Timer	ON			### 31 @ MARKETFAIR															

04/07/23Page 10

1. THE CONTRACTOR SHALL INSTALL NEW SIDEWALK, CURB RAMPS, LANDINGS, AND CAST IRON EMBEDDED DETECTABLE WARNING UNITS THAT MEET ADA STANDARDS, AS SHOWN ON THE PLANS.
2. SEE STANDARD SHEET 600-1 FOR SIDEWALK CURB RAMP DETAILS. IF THERE ARE ANY QUESTIONS REGARDING ADA SIDEWALK LAYOUTS THE CONTRACTOR MAY CONTACT THE REGIONAL LANDSCAPE ARCHITECT AT (315)428-4738.
3. THE SIDEWALK DEPTH SHALL BE 6" FOR RADIUS SLABS AND 4" FOR ALL OTHER SLABS.
4. KEY NUMBERS 22 AND 23 SHALL BE UTILIZED ADJACENT TO NEW SIDEWALK TO MATCH EXISTING CONDITIONS.
5. PEDESTRIAN POLES SHALL BE INSTALLED ADJACENT TO SIDEWALKS.
6. ITEM 680,77000505 - MODIFY TRAFFIC SIGNAL INSTALLATION, LOCATION 5. THIS ITEM SHALL INCLUDE ANY WORK NECESSARY TO MODIFY EXISTING PULLBOXES TO ACCEPT CONNECTIONS TO ADDITIONAL RUNS OF CONDUIT.
7. THE CONTRACTOR SHALL CLEAN AND TACK COAT ALL VERTICAL SURFACES AND BETWEEN ALL LIFTS OF PAVEMENT.

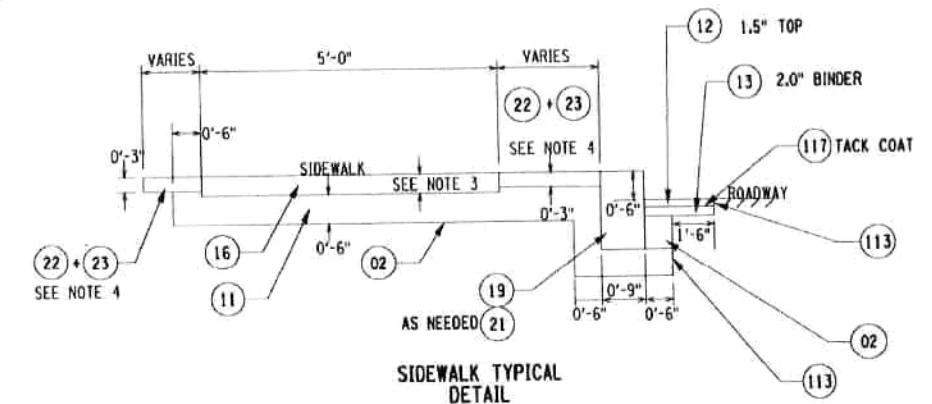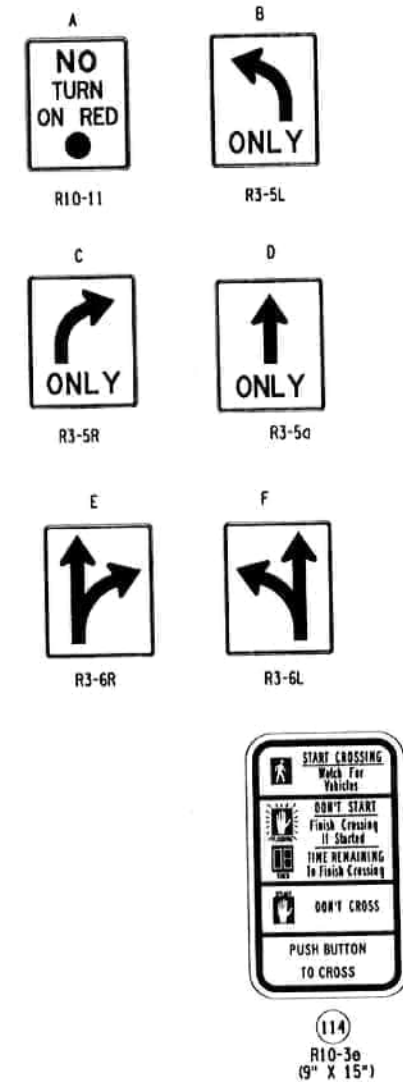

SIGNAL NO. 237P
ONONDAGA COUNTY

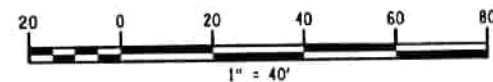

SEE ITEM NUMBERS AND DESCRIPTIONS ON TSP-24

AFFIX SEAL:
ON:

3/17/15

ALTERED BY:
ON:



SHEET NO. 47

DOCUMENT NAME: 3806.46.CPH_TSP.SIG237p.dgn

		TABLE OF CLEARANCES										
		FROM										
		G	R	R/G	G	G	R	R	G	G	R	R/G
TO	G	G	R	R/G	G	G	R	R	G	G	R	R/G
	R	Y	R	R/G	Y	Y	R	R	Y	Y	R	R/G
	R/G	Y	R	R/G	Y	Y	R	R	Y	Y	R	R/G
	G	X	R	X	X	X	X	X	X	X	X	X
	R	X	R	X	X	X	X	X	X	X	X	X
	R/G	X	R	X	X	X	X	X	X	X	X	X
	G	X	R	X	X	X	X	X	X	X	X	X
	R	X	R	X	X	X	X	X	X	X	X	X


LEGEND:
G = CIRCULAR GREEN
-G = LEFT GREEN ARROW
G = RIGHT GREEN ARROW
V = VERTICAL GREEN ARROW
R = CIRCULAR RED
-R = LEFT RED ARROW
R = RIGHT RED ARROW
Y = CIRCULAR YELLOW
-Y = LEFT YELLOW ARROW
Y = RIGHT YELLOW ARROW

TABLE OF OPERATIONS												
FACE	PHASE	1	2	3	4	5	6	7	8	9	10	11
		1	2	3	4	5	6	7	8	9	10	11
	Ø1	-G	-G	R	R	R	R	R	-R	-R	R	R
	Ø2	-R	-R	R	R	G	G/G	R	-R	-R	R	R
	Ø4	-R	-R	R	R	R	R	R	-R	-R	G	G
	Ø6	-R	-R	G	G	R	R	R	-R	-R	R	R
	Ø1 + Ø6 + OVL A	-G	-G	G	G	R	R	R	-G	-G	R	R
	Ø2 + Ø6 + OVL B	-R	-R	G	G	G	G/G	R	-R	-R	R	R
	Ø3 + OVL A&B	-R	-R	R	R	R	R/G	G	-G	-G	G	G
	Ø4 + PED A	-R	-R	R	R	R	R	R	-R	-R	R	R
	EMERGENCY FLASH	FR	FR	FR	FR	FR	FR	FR	FR	FR	FR	FR

*UPON ACTUATION OF A PEDESTRIAN PUSH BUTTON, A "WALKING MAN" INDICATION FOLLOWED BY A FLASHING "HAND" INDICATION FOLLOWED BY A STEADY "HAND" WILL BE DISPLAYED, AND COUNTDOWN TIMER IS INITIATED.

SIGNAL OPERATIONS SPECIFICATIONS						ONONDAGA COUNTY
TABLE OF INPUT WIRING						
SIGNAL NO. 237P	FUNCTION	DETECTOR NO.	TYPE	TERMINAL BOARD WIRING	LOOP DIMENSIONS	REMARKS
	Ø1	1A, 1B	SPLIT PRESENCE	1A, 1B	6" X 32"	ROUTE 31 EASTBOUND LEFT TURN LANE
	Ø1	1C, 1D	SPLIT PRESENCE	2A, 2B	6" X 30"	ROUTE 31 EASTBOUND LEFT TURN LANE
	Ø6	6A	CALLING	3A, 3B	6" X 6"	ROUTE 31 EASTBOUND THRU LANE
	Ø6	6B	CALLING	4A, 4B	6" X 6"	ROUTE 31 EASTBOUND THRU/RIGHT LANE
	Ø6	6C	POINT	5A, 5B	6" X 6"	ROUTE 31 EASTBOUND THRU LANE
	Ø6	6D	POINT	6A, 6B	6" X 6"	ROUTE 31 EASTBOUND THRU/RIGHT LANE
	Ø2	2A	CALLING	7A, 7B	6" X 6"	ROUTE 31 WESTBOUND THRU LANE
	Ø2	2B	POINT	8A, 8B	6" X 6"	ROUTE 31 WESTBOUND THRU LANE
	Ø2	2C	CALLING	9A, 9B	6" X 6"	ROUTE 31 WESTBOUND THRU LANE
	Ø2	2D	POINT	10A, 10B	6" X 6"	ROUTE 31 WESTBOUND THRU LANE
	Ø2	2E	CALLING	11A, 11B	6" X 6"	ROUTE 31 WESTBOUND THRU LANE
	Ø3	3A, 3B	SPLIT PRESENCE	12A, 12B	6" X 30"	MALL SOUTHBOUND THRU/LEFT LANE
	Ø1	3C, 3D	SPLIT PRESENCE	13A, 13B	6" X 32"	MALL SOUTHBOUND RIGHT TURN LANE
	Ø1	3E, 3F	SPLIT PRESENCE	14A, 14B	6" X 34"	MALL SOUTHBOUND RIGHT TURN LANE
	Ø4	4A	PRESENCE	15A, 15B	1 LOOP	DRIVEWAY NORTHBOUND
				16A, 16B		
				17A, 17B		
	Ø2	2F	CALLING	18A, 18B	6" X 30"	ROUTE 31 WESTBOUND LEFT TURN LANE
				19A, 19B		
				20A, 20B		
PED (Ø2)	A1, A2	PED BUTTON		21A, 21B		CROSSING ROUTE 31

PHASE DIAGRAM

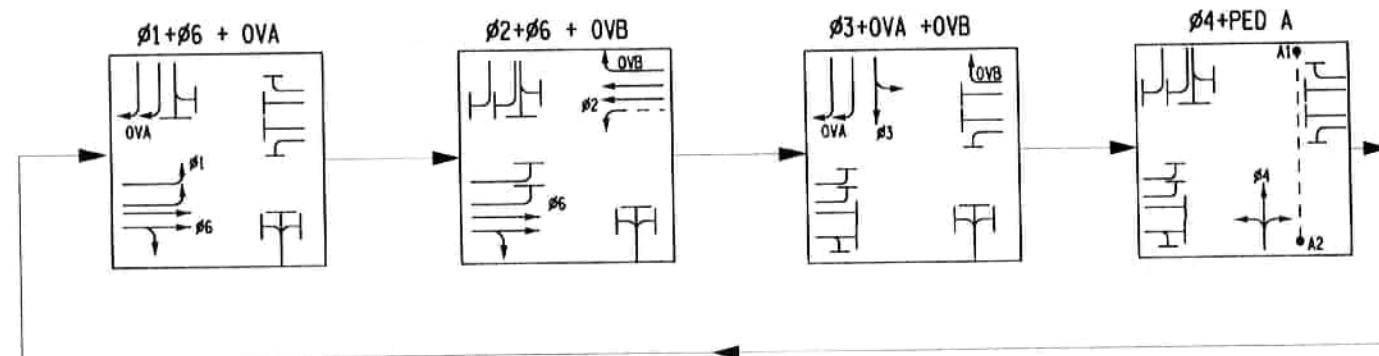

AFFIX SEAL: ON: 3/17/15	ALTERED BY: ON:

SIGNAL NO. 237P
ONONDAGA COUNTY

AS-BUILT REVISIONS
DESCRIPTION OF ALTERATIONS:

2015-2016 TRAFFIC SIGNAL REQUIREMENTS CONTRACT
NYS ROUTE 31 AT GREAT NORTHERN MALL (WEST)
TOWN OF CLAY
COUNTY: ONONDAGA

PI# 3806.46
RTE 31

BRIDGES

CULVERTS

ALL DIMENSIONS IN FT UNLESS OTHERWISE NOTED
TRAFFIC SIGNAL NO. 237P - TABLES

CONTRACT NUMBER

D262917

DRAWING NO. TSP-23

SHEET NO. 48

IT IS A VIOLATION OF LAW FOR ANY PERSON, UNLESS THEY ARE ACTING UNDER THE DIRECTION OF A LICENSED PROFESSIONAL ENGINEER, ARCHITECT, LANDSCAPE ARCHITECT, OR LAND SURVEYOR, TO ALTER AN ITEM IN ANY WAY, IF AN ITEM BEARING THE STAMP OF A LICENSED PROFESSIONAL IS ALTERED, THE ALTERING ENGINEER, ARCHITECT, LANDSCAPE ARCHITECT, OR LAND SURVEYOR SHALL STAMP THE DOCUMENT AND INCLUDE THE NOTATION "ALTERED BY" FOLLOWED BY THEIR SIGNATURE, THE DATE OF SUCH ALTERATION, AND A SPECIFIC DESCRIPTION OF THE ALTERATION.


NEW YORK STATE DEPARTMENT OF TRANSPORTATION REGION 03
DOCUMENT NAME: 380646.CPH.TS1.SIG237P.dgn

FILE NAME = 380646.CPI1.TS2.SIG237P.dgn
DATE/TIME = 13-MAR-2015 16:09
USER = mshuaids

DESIGN SUPERVISOR E. RODRIGUEZ
JOB MANAGER B. COREY
DESIGN J. FLINT
CHECK
DRAFTING
CHECK
PROJECT MANAGER

SIGNAL OPERATIONS SPECIFICATIONS TABLE OF SWITCH PACKS							ONONDAGA COUNTY	
SIGNAL NO. 237P								
SWITCH PACK	FUNCTION	FACE NO.'s	FLASH PLUG	INDICATIONS	TERMINAL	WIRING BOARD		
					TERMINAL	WIRING COLOR CODE		
SP 1	#1	1,2	R	R Y G GROUND WIRE	SP 1R SP 1Y SP 1G GROUND BUS	14 / 19C - 1 - R 14 / 19C - 1 - O 14 / 19C - 1 - G 14 / 19C - 1 - W		
SP 2				R Y G GROUND WIRE	SP 2R SP 2Y SP 2G GROUND BUS			
SP 3	#2	5,6	R	R Y G GROUND WIRE	SP 3R SP 3Y SP 3G GROUND BUS	14 / 19C - 2 - R 14 / 19C - 2 - O 14 / 19C - 2 - G 14 / 19C - 2 - W		
SP 4	OVA (#1)	8,9	R	R Y G GROUND WIRE	SP 4R SP 4Y SP 4G GROUND BUS	14 / 19C - 1 - B/R 14 / 19C - 1 - O/R 14 / 19C - 1 - BL/R 14 / 19C - 1 - W/R		
SP 5				R Y G GROUND WIRE	SP 5R SP 5Y SP 5G GROUND BUS			
SP 6				R Y G GROUND WIRE	SP 6R SP 6Y SP 6G GROUND BUS			
SP 7	#3	7	R	R Y G GROUND WIRE	SP 7R SP 7Y SP 7G GROUND BUS	14 / 19C - 1 - R/B 14 / 19C - 1 - O/B 14 / 19C - 1 - G/B 14 / 19C - 1 - W/B		
SP 8	OVB (#3)	6	R	R Y G GROUND WIRE	SP 8R SP 8Y SP 8G GROUND BUS	14 / 19C - 2 - O/R 14 / 19C - 2 - BL/R 14 / 19C - 2 - W/R		
SP 9				R Y G GROUND WIRE	SP 9R SP 9Y SP 9G GROUND BUS			
SP 10	#6	3,4	R	R Y G GROUND WIRE	SP 10R SP 10Y SP 10G GROUND BUS	14 / 19C - 2 - R/W 14 / 19C - 2 - B/W 14 / 19C - 2 - G/W 14 / 19C - 2 - W/W		
SP 11				R Y G GROUND WIRE	SP 11R SP 11Y SP 11G GROUND BUS			
SP 12				R Y G GROUND WIRE	SP 12R SP 12Y SP 12G GROUND BUS			
SP 13	#4	10,11	R	R Y G GROUND WIRE	SP 13R SP 13Y SP 13G GROUND BUS	14 / 19C - 2 - R/B 14 / 19C - 2 - O/B 14 / 19C - 2 - G/B 14 / 19C - 2 - W/B		
SP 14				R Y G GROUND WIRE	SP 14R SP 14Y SP 14G GROUND BUS			
SP 15	PED A (#4)	A1 A2	W	HAND MAN GROUND WIRE	SP 12R SP 12Y SP 12G GROUND BUS	14/7C-1-R 14/7C-1-G 14/7C-1-W	14/7C-2-R 14/7C-2-G 14/7C-2-W	
SP 16				R Y G GROUND WIRE	SP 13R SP 13Y SP 13G GROUND BUS			

SIGNAL NO. 237P			ESTIMATE OF QUANTITIES		ONONDAGA COUNTY	
KEY NO.	ITEM NO.	DESCRIPTION	UNIT	QUANTITY		
(02)	203.02	UNCLASSIFIED EXCAVATION AND DISPOSAL	CY	3.5		
(10)	206.0320 10	TRAFFIC SIG. CONDUIT EXCAVA. AND RESTORATION IN GRASS AND UNPAVED AREAS	LF	50		
(11)	304.15	SUBBASE COURSE, OPTIONAL TYPE	SY	1.75		
(12)	402.097202	9.5 F2 TOP COURSE HMA, 70 SERIES COMPACTION	T	0.1		
(13)	402.257902	25 F9 BINDER COURSE HMA, 70 SERIES COMPACTION	T	0.15		
(16)	608.0101	CONCRETE SIDEWALKS AND DRIVEWAYS	CY	1.5		
(18)	608.21000003	CAST IRON EMBEDDED DETECTABLE WARNING UNITS	SY	2		
(19)	609.0206	STONE CURB, GRANITE (TYPE E100)	LF	20		
(21)	609.15	RESETTING EXISTING CURB	LF	20		
(22)	610.1402	TOPSOIL - ROADSIDE	CY	1		
(23)	610.1601	ESTABLISHING TURF - ROADSIDE	SY	10		
(24)	619.1613	MAINTAIN TRAFFIC SIGNAL EQUIPMENT (REQUIREMENT C)	INT MO	3		
(26)	685.01	WHITE EPOXY REFLECTORIZED PAVEMENT STRIPES - 15 MILS	LF	515		
(36)	680.5001	POLE EXCAVATION & CONCRETE FOUNDATION	CY	2.2		
(38)	680.51 10	ALTER ELEVATION OF PULLBOXES	EA	4		
(39)	680.510501	PULLBOX - RECTANGULAR 26 X 18 INCH	EA	1		
(41)	680.520106	CONDUIT, METAL STEEL, ZINC COATED, 2 NPS	LF	50		
(45)	680.5301 10	CLEAN EXISTING CONDUIT	LF	350		
(58)	680.6708	TRAFFIC SIGNAL POLE-POST TOP MOUNTED, 8 = MOUNTING HEIGHT IN FEET	EA	2		
(66)	680.730714	SIGNAL CABLE, 7 CONDUCTORS, 14AWG	LF	400		
(73)	680.77000505	MODIFY TRAFFIC SIGNAL INSTALLATION - LOCATION 5	ELOC	1		
(91)	680.813105	PED SIGNAL MODULE 12 INCH, LED	EA	2		
(92)	680.813106	PEDESTRIAN SIGNAL SECTION, POLYCARBONATE, TYPE 1, 12 INCH	EA	4		
(94)	680.8142	PEDESTRIAN SIGNAL POST TOP MOUNTED ASSEMBLY	EA	2		
(95)	680.8150 10	PEDESTRIAN COUNT - DOWN TIMER MODULE	EA	2		
(113)	627.50140008	CUTTING PAVEMENT	LF	25		
(114)	680.81330010	AUDIBLE PEDESTRIAN SIGNAL	EA	2		
(117)	407.0102	DILUTED TACK COAT	GAL	.75		
(119)	520.60900002	SAW CUTTING CURBS	LF	5		

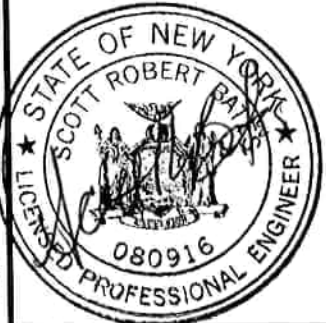AFFIX SEAL: ON: 3/17/15	ALTERED BY: ON:
	

SIGNAL NO. 237P
ONONDAGA COUNTY

AS-BUILT REVISIONS
DESCRIPTION OF ALTERATIONS:

2015-2016 TRAFFIC SIGNAL REQUIREMENTS CONTRACT
NYS ROUTE 31 AT GREAT NORTHERN MALL (WEST)
TOWN OF CLAY
COUNTY: ONONDAGA

PIN 3806.46
RTE 31

BRIDGES

CULVERTS

ALL DIMENSIONS IN FT UNLESS OTHERWISE NOTED

TRAFFIC SIGNAL NO. 237P - TABLES

CONTRACT NUMBER

0262917

DRAWING NO. TSP-24

SHEET NO. 49

IT IS A VIOLATION OF LAW FOR ANY PERSON, UNLESS THEY ARE ACTING UNDER THE DIRECTION OF A LICENSED PROFESSIONAL ENGINEER, ARCHITECT, LANDSCAPE ARCHITECT, OR LAND SURVEYOR, TO ALTER AN ITEM IN ANY WAY. IF AN ITEM BEARING THE STAMP OF A LICENSED PROFESSIONAL IS ALTERED, THE ALTERING ENGINEER, ARCHITECT, LANDSCAPE ARCHITECT, OR LAND SURVEYOR SHALL STAMP THE DOCUMENT AND INCLUDE THE NOTATION "ALTERED BY" FOLLOWED BY THEIR SIGNATURE, THE DATE OF SUCH ALTERATION, AND A SPECIFIC DESCRIPTION OF THE ALTERATION.

NEW YORK STATE DEPARTMENT OF TRANSPORTATION REGION 03
DOCUMENT NAME: 380646.CPI1.TS2.SIG237P.dgn

Phase Times [1.1.1]									Coordination Patterns [2.4] and Coordination Split Tables [2.7.1]																									3237			
	1	2	3	4	5	6	7	8	Pat#	Cyc	Off	Split	Seq	Pat#	Cyc	Off	Split	Seq	Pat#	Cyc	Off	Split	Seq	Pat#	Cyc	Off	Split	Seq									
Min Green	4	10	4	4		10			1	80	68	1	1	13	0	0	13	1	25	0	0	0	1	37	0	0	0	1									
Gap, Ext	2	5	2	1		5			2	100	98	2	1	14	0	0	14	1	26	0	0	0	1	38	0	0	0	1									
Max 1	36	45	20	15		45			3	100	78	3	1	15	0	0	15	1	27	0	0	0	1	39	0	0	0	1									
Max 2									4	100	98	4	1	16	0	0	16	1	28	0	0	0	1	40	0	0	0	1									
Yel Clearance	4	4	3	3.5		4			5	0	0	5	1	17	0	0	17	1	29	0	0	0	1	41	0	0	0	1									
Red Clearance	2	2.5	2.5	2		2.5			6	0	0	6	1	18	0	0	18	1	30	0	0	0	1	42	0	0	0	1									
Walk				7					7	0	0	7	1	19	0	0	19	1	31	0	0	0	1	43	0	0	0	1									
Ped Clearance				23					8	0	0	8	1	20	0	0	20	1	32	0	0	0	1	44	0	0	0	1									
Red Revert									9	0	0	9	1	21	0	0	21	1	33	0	0	0	1	45	0	0	0	1									
Add Initial									10	0	0	10	1	22	0	0	22	1	34	0	0	0	1	46	0	0	0	1									
Max Initial									11	0	0	11	1	23	0	0	23	1	35	0	0	0	1	47	0	0	0	1									
Time B4 Reduct									12	0	0	12	1	24	0	0	24	1	36	0	0	0	1	48	0	0	0	1									
Cars B4 Reduct									Split		1	2	3	4	5	6	7	8	Split		1	2	3	4	5	6	7	8									
Time To Reduce									1	Coor	22	31	14	13	0	53	14	13	13	Coor	0	0	0	0	0	0	0	0	Coord Modes [2.1]								
Reduce By									2	NON	Max	NON	NON	NON	Max	NON	NON	NON	NON		NON	NON	NON	NON	NON	NON	NON	Test OpMode		0							
Min Gap									2	Coor	35	33	20	12	0	68	20	12	14	Coor	0	0	0	0	0	0	0	0		Correction	SHRT/LNG						
DyMaxLim									2	NON	Max	NON	NON	NON	Max	NON	NON	NON	NON		NON	NON	NON	NON	NON	NON	NON	Maximum		MAX 1							
Max Step									3	Coor	41	28	20	11	0	69	20	11	15	Coor	0	0	0	0	0	0	0	0	Force-Off	Float							
Options [1.1.2]	1	2	3	4	5	6	7	8	2	NON	Max	NON	NON	NON	Max	NON	NON	NON			NON	NON	NON	NON	NON	NON	NON	NON	Closed Loop	ON							
Enable	ON	ON	ON	ON		ON			4	Coor	35	33	20	12	0	68	20	12	16	Coor	0	0	0	0	0	0	0	0	Stop-in-Walk	ON							
Min Recall									2	NON	Max	NON	NON	NON	Max	NON	NON	NON			NON	NON	NON	NON	NON	NON	NON	NON	Auto Reset	ON							
Max Recall									5	Coor	0	0	0	0	0	0	0	0	17	Coor	0	0	0	0	0	0	0	0	Expand Splt	OFF							
Ped Recall										NON	NON	NON	NON	NON	NON	NON	NON	NON			NON	NON	NON	NON	NON	NON	NON	Ped Recycle	NO_RECYCLE								
Soft Recall		ON				ON			6	Coor	0	0	0	0	0	0	0	0	18	Coor	0	0	0	0	0	0	0	0	Before	TIMED							
Lock Calls		ON	ON			ON				NON	NON	NON	NON	NON	NON	NON	NON	NON			NON	NON	NON	NON	NON	NON	NON	After	TIMED								
Auto Flash Entry									7	Coor	0	0	0	0	0	0	0	0	19	Coor	0	0	0	0	0	0	0	0	Auto Flash [1.4.1]								
Auto Flash Exit										NON	NON	NON	NON	NON	NON	NON	NON	NON			NON	NON	NON	NON	NON	NON	NON	Auto Flash	Channel								
Dual Entry		ON				ON			8	Coor	0	0	0	0	0	0	0	0	20	Coor	0	0	0	0	0	0	0	0	Flash Yel	45							
Enable Simul Gap	ON	ON	ON	ON	ON	ON	ON	ON		NON	NON	NON	NON	NON	NON	NON	NON	NON			NON	NON	NON	NON	NON	NON	NON	Flash Red	20								
Gaurantee Passage									9	Coor	0	0	0	0	0	0	0	0	21	Coor	0	0	0	0	0	0	0	0	Unit Params [1.2.1]								
Rest In Walk										NON	NON	NON	NON	NON	NON	NON	NON	NON			NON	NON	NON	NON	NON	NON	NON	Phase Mode	STD8								
Conditon Service									10	Coor	0	0	0	0	0	0	0	0	22	Coor	0	0	0	0	0	0	0	0	IO Mode	User							
Non-Actuated 1										NON	NON	NON	NON	NON	NON	NON	NON	NON			NON	NON	NON	NON	NON	NON	NON	Loc Flsh Start	Red								
Non-Actuated 2									11	Coor	0	0	0	0	0	0	0	0	23	Coor	0	0	0	0	0	0	0	0	Start Flash(s)	0							
Add Init Calc										NON	NON	NON	NON	NON	NON	NON	NON	NON			NON	NON	NON	NON	NON	NON	NON	Start AllRed(s)	6								
Options+ [1.1.3]	1	2	3	4	5	6	7	8	12	Coor	0	0	0	0	0	0	0	0	24	Coor	0	0	0	0	0	0	0	0	Yellow < 3"	OFF							
Reservice										NON	NON	NON	NON	NON	NON	NON	NON	NON			NON	NON	NON	NON	NON	NON	NON	Display Time	20								
PedClr Thru Yel									Page#																					Red Revert	3						
Skip Red No Call									1	8 Phase Times/Options; Patterns/Splits; Ring Startup; Coord/Flash Mode; Unit Param																				MCE Timeout	0						
Red Rest									1A&1B	16 Phase Times/Options; Patterns/Splits; Ring Startup; Coord/Flash Mode; Unit Param																				Feature Profile	0						
Max II									2	Overlaps; Channel Settings; Coord Alt Table+ (values not associated with time-of-day)																				Free Ring Seq	1						
Call Phase									3	Detection; Sample Time and Unit Parameters related to detection																				Auxswitch	STOPTM						
Conflicting Phase									4	Preemption and Alternate Phase Time and Phase Options																				SDLC Retry	0						
Omit Yellow									5	Annual Schedule																				TS2 Det Faults	ON						
Ped Delay									6	Day Plans; Action Tables; Coord Alt Table+ (values varied by time-of-day)																				Auto Ped Clear	OFF						
Grn/Ped Delay									7	Communications; Secutiry; I/O Setup																				SDLC Retry	0						
3237 31 @ GN MALL WEST									8	Misc - Events/Alarms; Call/Inhibit/Redirect; P/OLAP Auto Flash; CIC; Misc Unit Param																				04/07/23	Page 1						

Overlap 1-16 Program Parm's & Parm+ [1.5.2.1] [1.5.2.2]

Overlap Conflict Lock			OFF		Overlap Lock Inhibit			OFF		Parent Ph Clearance			OFF		Extra Included Ph			ON			
1	Included Ø	1	3						Type	NORMAL	9	Included Ø							Type	NORMAL	
	Modifier Ø								Grn			Modifier Ø							Grn		
	Conflict Ø								Yel	3.5		Conflict Ø							Yel	3.5	
	Conflict Olap								Red	1.5		Conflict Olap							Red	1.5	
	Conflict Ped								LG			Conflict Ped							LG		
2	Included Ø	2	3						Type	NORMAL	10	Included Ø							Type	NORMAL	
	Modifier Ø								Grn			Modifier Ø							Grn		
	Conflict Ø								Yel	3.5		Conflict Ø							Yel	3.5	
	Conflict Olap								Red	1.5		Conflict Olap							Red	1.5	
	Conflict Ped								LG			Conflict Ped							LG		
3	Included Ø								Type	NORMAL	11	Included Ø							Type	NORMAL	
	Modifier Ø								Grn			Modifier Ø							Grn		
	Conflict Ø								Yel	3.5		Conflict Ø							Yel	3.5	
	Conflict Olap								Red	1.5		Conflict Olap							Red	1.5	
	Conflict Ped								LG			Conflict Ped							LG		
4	Included Ø								Type	NORMAL	12	Included Ø							Type	NORMAL	
	Modifier Ø								Grn			Modifier Ø							Grn		
	Conflict Ø								Yel	3.5		Conflict Ø							Yel	3.5	
	Conflict Olap								Red	1.5		Conflict Olap							Red	1.5	
	Conflict Ped								LG			Conflict Ped							LG		
5	Included Ø								Type	NORMAL	13	Included Ø							Type	NORMAL	
	Modifier Ø								Grn			Modifier Ø							Grn		
	Conflict Ø								Yel	3.5		Conflict Ø							Yel	3.5	
	Conflict Olap								Red	1.5		Conflict Olap							Red	1.5	
	Conflict Ped								LG			Conflict Ped							LG		
6	Included Ø								Type	NORMAL	14	Included Ø							Type	NORMAL	
	Modifier Ø								Grn			Modifier Ø							Grn		
	Conflict Ø								Yel	3.5		Conflict Ø							Yel	3.5	
	Conflict Olap								Red	1.5		Conflict Olap							Red	1.5	
	Conflict Ped								LG			Conflict Ped							LG		
7	Included Ø								Type	NORMAL	15	Included Ø							Type	NORMAL	
	Modifier Ø								Grn			Modifier Ø							Grn		
	Conflict Ø								Yel	3.5		Conflict Ø							Yel	3.5	
	Conflict Olap								Red	1.5		Conflict Olap							Red	1.5	
	Conflict Ped								LG			Conflict Ped							LG		
8	Included Ø								Type	NORMAL	16	Included Ø							Type	NORMAL	
	Modifier Ø								Grn			Modifier Ø							Grn		
	Conflict Ø								Yel	3.5		Conflict Ø							Yel	3.5	
	Conflict Olap								Red	1.5		Conflict Olap							Red	1.5	
	Conflict Ped								LG			Conflict Ped							LG		

Channel Settings [1.8.1]

.....Channel -->	1	2	3	4	5	6	7	8	9	10	11	12	13	14	15	16	17	18	19	20	21	22	23	24
Phase / Olap #		1	2	1			3	2		6	1		4	4										
Channel Type	VEH	VEH	VEH	OLP	VEH	VEH	VEH	OLP	VEH	VEH	VEH	VEH	PED	VEH	VEH	VEH	VEH	VEH	VEH	VEH	VEH	VEH	VEH	VEH
Channel Flash	DRK	Red	Red	DRK	Red	Red	DRK	DRK	Red	Red	Red	Red	DRK	Red	Red	DRK	DRK	DRK	DRK	DRK	DRK	DRK	DRK	DRK
Alt Hz																								

Channel+ Settings [1.8.4]

.....Channel -->	1	2	3	4	5	6	7	8	9	10	11	12	13	14	15	16	17	18	19	20	21	22	23	24
Flash Red+																								
Flash Yellow+																								
Flash Green+																								
Flash Inh Red+																								
Olap Ovrd																								

Coord Transition, CoordPhs [2.5]

Pat#	Short	Long	Dwell	No Shortway Ø	E-Yld	Offset	RetHld	Float	Min Veh Perm	Min Ped Perm
1	12	22	4			EndGRN				
2	12	22	4			EndGRN				
3	12	22	4			EndGRN				
4	12	22	4			EndGRN				
5	12	22				EndGRN				
6	12	22				EndGRN				
7	12	22				EndGRN				
8	12	22				EndGRN				
9	12	22				EndGRN				
10	12	22				EndGRN				
11	12	22				EndGRN				
12	12	22				EndGRN				
13	12	22				EndGRN				
14	12	22				EndGRN				
15	12	22				EndGRN				
16	12	22				EndGRN				
17	12	22				EndGRN				
18	12	22				EndGRN				
19	12	22				EndGRN				
20	12	22				EndGRN				
21	12	22				EndGRN				
22	12	22				EndGRN				
23	12	22				EndGRN				
24	12	22				EndGRN				
25						BegGRN				
26						BegGRN				
27						BegGRN				
28						BegGRN				
29						BegGRN				
30						BegGRN				
31						BegGRN				
32						BegGRN				
33						BegGRN				
34						BegGRN				
35						BegGRN				
36						BegGRN				
37						BegGRN				
38						BegGRN				
39						BegGRN				
40						BegGRN				
41						BegGRN				
42						BegGRN				
43						BegGRN				
44						BegGRN				
45						BegGRN				
46						BegGRN				
47						BegGRN				
48						BegGRN				

Channel Params[1.8.3]

C1 IO Mode User Single BIU Map SINGLE Invert Rail Input OFF

Veh Par 1-64 [5.1]										Veh Par 1-64 [5.1]										Vehicle Options 1-64 [5.2]										Vehicle Options 1-64 [5.2]										Parameters+ 1-64 [5.3]									
Det #	Call Ø	Swi Ø	Day	Ext	Que	No Act	Max Pres	Err Cnt	Fail Time	Det #	Call Ø	Swi Ø	Day	Ext	Que	No Act	Max Pres	Err Cnt	Fail Time	Det #	Call	Ext	Que	Add Init	Red Lock	Yell Lock	occ	vol	Det #	Call	Ext	Que	Add Init	Red Lock	Yell Lock	occ	vol	Det #	oc G	oc Y	oc R	Day 1	Day 2	Type	Src				
1	1						45	50	2	33							45	50		1	ON	ON		ON					33	ON	ON		ON					1							NORM				
2	1						45	50	2	34							45	50		2	ON	ON		ON					34	ON	ON		ON					2							NORM				
3	6						45	50	2	35							45	50		3	ON	ON		ON					35	ON	ON		ON					3							NORM				
4	6						45	50	2	36							45	50		4	ON	ON		ON					36	ON	ON		ON					4							NORM				
5	6						45	50	2	37							45	50		5	ON	ON		ON					37	ON	ON		ON					5							NORM				
6	6						45	50	2	38							45	50		6	ON	ON		ON					38	ON	ON		ON					6							NORM				
7	2						45	50	2	39							45	50		7	ON	ON		ON					39	ON	ON		ON					7							NORM				
8	2						45	50	2	40							45	50		8	ON	ON		ON					40	ON	ON		ON					8							NORM				
9	2						45	50	2	41							45	50		9	ON	ON		ON					41	ON	ON		ON					9							NORM				
10	2						45	50	2	42							45	50		10	ON	ON		ON					42	ON	ON		ON					10							NORM				
11	2						45	50	2	43							45	50		11	ON	ON		ON					43	ON	ON		ON					11							NORM				
12	3						45	50	2	44							45	50		12	ON	ON		ON					44	ON	ON		ON					12							NORM				
13	1						45	50	2	45							45	50		13	ON	ON		ON					45	ON	ON		ON					13							NORM				
14	1						45	50	2	46							45	50		14	ON	ON		ON					46	ON	ON		ON					14							NORM				
15			3				45	50	2	47							45	50		15	ON	ON		ON					47	ON	ON		ON					15							NORM				
16	4						45	50	2	48							45	50		16	ON	ON		ON					48	ON	ON		ON					16							NORM				
17							45	50	2	49							45	50		17	ON	ON		ON					49	ON	ON		ON					17							NORM				
18	2						45	50	2	50							45	50		18	ON	ON		ON					50	ON	ON		ON					18							NORM				
19							45	50		51							45	50		19	ON	ON		ON					51	ON	ON		ON					19							NORM				
20							45	50		52							45	50		20	ON	ON		ON					52	ON	ON		ON					20							NORM				
21							45	50		53							45	50		21	ON	ON		ON					53	ON	ON		ON					21							NORM				
22							45	50		54							45	50		22	ON	ON		ON					54	ON	ON		ON					22							NORM				
23	1						45	50		55							45	50		23	ON	ON		ON					55	ON	ON		ON					23							NORM				
24	1						45	50		56							45	50		24	ON	ON		ON					56	ON	ON		ON					24							NORM				
25							45	50		57							45	50		25	ON	ON		ON					57	ON	ON		ON					25							NORM				
26							45	50		58							45	50		26	ON	ON		ON					58	ON	ON		ON					26							NORM				
27							45	50		59							45	50		27	ON	ON		ON					59	ON	ON		ON					27							NORM				
28							45	50		60							45	50		28	ON	ON		ON					60	ON	ON		ON					28							NORM				
29							45	50		61							45	50		29	ON	ON		ON					61	ON	ON		ON					29							NORM				
30							45	50		62							45	50		30	ON	ON		ON					62	ON	ON		ON					30							NORM				
31							45	50		63							45	50		31	ON	ON		ON					63	ON	ON		ON					31							NORM				
32							45	50		64							45	50		32	ON	ON		ON					64	ON	ON		ON					32							NORM				

Parameters+ 1-64 [5.3]

Det #	occ Grn	occ Yell	occ Red	Day 1	Day 2	Type	Src	Det #	occ Grn	occ Yell	occ Red	Day 1	Day 2	Type	Src	Det #	occ Grn	occ Yell	occ Red	Day 1	Day 2	Type	Src	
33						NORM		44						NORM		55							NORM	
34						NORM		45						NORM		56							NORM	
35						NORM		46						NORM		57							NORM	
36						NORM		47						NORM		58							NORM	
37						NORM		48						NORM		59							NORM	
38						NORM		49						NORM		60							NORM	
39						NORM		50						NORM		61							NORM	
40						NORM		51						NORM		62							NORM	
41						NORM		52						NORM		63							NORM	
42						NORM		53						NORM		64							NORM	
43						NORM		54						NORM		### 31 @ GN MALL WEST								

31 @ GN MALL WEST

Ped Det Parm [5.4]

Det #	Call Ø	No Act	Max Pres	Err Cnt
1	4		15	
2			15	
3			15	
4			15	
5			15	
6			15	
7			15	
8			15	

Unit Parameters [1.2.1]

TS2 Det Faults	ON
Vol/Occ Report Parm [1.5.8]	
Vol/Occ Period Minutes	0
Vol/Occ Period Minutes	15

Preemption Times [3.1], Options+ [3.6]

Pre #	Enable	Type	Output	Delay	MinDura
1	ON	RAIL	Dwell		
2	ON	RAIL	Dwell		
3	ON	EMERG	Dwell		
4	ON	EMERG	Dwell		
5	ON	EMERG	Dwell		
6	ON	EMERG	Dwell		

Pre #	MaxPres	MinGrn	MinWlk	PedClr	Co+Pre
1					ON
2					ON
3					ON
4					ON
5					ON
6					ON

Pre #	Track Grn	Min Dwell	Ext Dwell	PedClr+	Yel
1		2			
2		2			
3		2			
4		2			
5		2			
6		2			

Pre #	Red	Pattern	Skip
1			OFF
2			OFF
3			OFF
4			OFF
5			OFF
6			OFF

Low Priority Preempts

Pre #	Type	Min	Max
7	OFF		
8	OFF		
9	OFF		
10	OFF		

Unit Parameters [1.2.1]

Stop Timer Over Preempt	OFF
Preempt or Ext Output	PRE
Max Seek Track Time	
Max Seek Dwell Time	

Channel Parameters [1.8.3]

D Conn Mappings	None
Pre Invert Rail Input	OFF

Track Clear Phases [3.2], Track Clear Overlaps+ [3.5]

[illegible]

Dwell Phases [3.2] and Overlaps+ [3.5]

[illegible]

Preemption Options+ [3.6]

Exit Phases [3.2]	Pre #	Lock	Override	Override	Fish	
--------------------------	-------	------	----------	----------	------	--

Pre #	Exit Phase						Auto Flush				Higher		Dwell	Link
1					1	ON		ON			ON		OFF	
2					2	ON		ON			ON		OFF	
3					3	ON		ON			ON		OFF	
4					4	ON		ON			ON		OFF	
5					5	ON		ON			ON		OFF	
6					6	ON		ON			ON		OFF	

Annual Schedule [4.3]	Month of Year	Day of Week	Date	Day Plan	Link To
1	J F M A M J J A S O N D	S M T W T F S	1 2 3 4 5 6 7 8 9 10 11 12 13 14 15 16 17 18 19 20 21 22 23 24 25 26 27 28 29 30 31	1	
2	J F M A M J J A S O N D	S M T W T F S	1 2 3 4 5 6 7 8 9 10 11 12 13 14 15 16 17 18 19 20 21 22 23 24 25 26 27 28 29 30 31	2	
3	J F M A M J J A S O N D	S M T W T F S	1 2 3 4 5 6 7 8 9 10 11 12 13 14 15 16 17 18 19 20 21 22 23 24 25 26 27 28 29 30 31	3	
4	J F M A M J J A S O N D	S M T W T F S	1 2 3 4 5 6 7 8 9 10 11 12 13 14 15 16 17 18 19 20 21 22 23 24 25 26 27 28 29 30 31	1	
5	J F M A M J J A S O N D	S M T W T F S	1 2 3 4 5 6 7 8 9 10 11 12 13 14 15 16 17 18 19 20 21 22 23 24 25 26 27 28 29 30 31	1	
6	J F M A M J J A S O N D	S M T W T F S	1 2 3 4 5 6 7 8 9 10 11 12 13 14 15 16 17 18 19 20 21 22 23 24 25 26 27 28 29 30 31	1	
7	J F M A M J J A S O N D	S M T W T F S	1 2 3 4 5 6 7 8 9 10 11 12 13 14 15 16 17 18 19 20 21 22 23 24 25 26 27 28 29 30 31	1	
8	J F M A M J J A S O N D	S M T W T F S	1 2 3 4 5 6 7 8 9 10 11 12 13 14 15 16 17 18 19 20 21 22 23 24 25 26 27 28 29 30 31	1	
9	J F M A M J J A S O N D	S M T W T F S	1 2 3 4 5 6 7 8 9 10 11 12 13 14 15 16 17 18 19 20 21 22 23 24 25 26 27 28 29 30 31	1	
10	J F M A M J J A S O N D	S M T W T F S	1 2 3 4 5 6 7 8 9 10 11 12 13 14 15 16 17 18 19 20 21 22 23 24 25 26 27 28 29 30 31	1	
11	J F M A M J J A S O N D	S M T W T F S	1 2 3 4 5 6 7 8 9 10 11 12 13 14 15 16 17 18 19 20 21 22 23 24 25 26 27 28 29 30 31	1	
12	J F M A M J J A S O N D	S M T W T F S	1 2 3 4 5 6 7 8 9 10 11 12 13 14 15 16 17 18 19 20 21 22 23 24 25 26 27 28 29 30 31	1	
13	J F M A M J J A S O N D	S M T W T F S	1 2 3 4 5 6 7 8 9 10 11 12 13 14 15 16 17 18 19 20 21 22 23 24 25 26 27 28 29 30 31	1	
14	J F M A M J J A S O N D	S M T W T F S	1 2 3 4 5 6 7 8 9 10 11 12 13 14 15 16 17 18 19 20 21 22 23 24 25 26 27 28 29 30 31	1	
15	J F M A M J J A S O N D	S M T W T F S	1 2 3 4 5 6 7 8 9 10 11 12 13 14 15 16 17 18 19 20 21 22 23 24 25 26 27 28 29 30 31	1	
16	J F M A M J J A S O N D	S M T W T F S	1 2 3 4 5 6 7 8 9 10 11 12 13 14 15 16 17 18 19 20 21 22 23 24 25 26 27 28 29 30 31	1	
17	J F M A M J J A S O N D	S M T W T F S	1 2 3 4 5 6 7 8 9 10 11 12 13 14 15 16 17 18 19 20 21 22 23 24 25 26 27 28 29 30 31	1	
18	J F M A M J J A S O N D	S M T W T F S	1 2 3 4 5 6 7 8 9 10 11 12 13 14 15 16 17 18 19 20 21 22 23 24 25 26 27 28 29 30 31	1	
19	J F M A M J J A S O N D	S M T W T F S	1 2 3 4 5 6 7 8 9 10 11 12 13 14 15 16 17 18 19 20 21 22 23 24 25 26 27 28 29 30 31	1	
20	J F M A M J J A S O N D	S M T W T F S	1 2 3 4 5 6 7 8 9 10 11 12 13 14 15 16 17 18 19 20 21 22 23 24 25 26 27 28 29 30 31	1	
21	J F M A M J J A S O N D	S M T W T F S	1 2 3 4 5 6 7 8 9 10 11 12 13 14 15 16 17 18 19 20 21 22 23 24 25 26 27 28 29 30 31	1	
22	J F M A M J J A S O N D	S M T W T F S	1 2 3 4 5 6 7 8 9 10 11 12 13 14 15 16 17 18 19 20 21 22 23 24 25 26 27 28 29 30 31	1	
23	J F M A M J J A S O N D	S M T W T F S	1 2 3 4 5 6 7 8 9 10 11 12 13 14 15 16 17 18 19 20 21 22 23 24 25 26 27 28 29 30 31	1	
24	J F M A M J J A S O N D	S M T W T F S	1 2 3 4 5 6 7 8 9 10 11 12 13 14 15 16 17 18 19 20 21 22 23 24 25 26 27 28 29 30 31	1	
3237 31 @ GN MALL WEST					4/7/2023 Page 7

[illegible]

C1-USER IO Map [1.8.9.1 In]

I1-1	189	Unused
I1-2	189	Unused
I1-3	3	Veh Call 3
I1-4	4	Veh Call 4
I1-5	5	Veh Call 5
I1-6	6	Veh Call 6
I1-7	7	Veh Call 7
I1-8	8	Veh Call 8
I2-1	9	Veh Call 9
I2-2	10	Veh Call 10
I2-3	11	Veh Call 11
I2-4	12	Veh Call 12
I2-5	13	Veh Call 13
I2-6	14	Veh Call 14
I2-7	189	Unused
I2-8	16	Veh Call 16
I3-1	189	Unused
I3-2	18	Veh Call 18
I3-3	189	Unused
I3-4	189	Unused
I3-5	129	Ped Call 1
I3-6	189	Unused
I3-7	23	Veh Call 23
I3-8	24	Veh Call 24
I4-1	189	Unused
I4-2	189	Unused
I4-3	189	Unused
I4-4	189	Unused
I4-5	189	Unused
I4-6	189	Unused
I4-7	229	33xCMUStop
I4-8	228	33xFlashSns
I5-1	189	Unused
I5-2	189	Unused
I5-3	189	Unused
I5-4	189	Unused
I5-5	189	Unused
I5-6	189	Unused
I5-7	189	Unused
I5-8	189	Unused
I6-1	189	Unused
I6-2	189	Unused
I6-3	189	Unused
I6-4	189	Unused
I6-5	189	Unused
I6-6	189	Unused
I6-7	189	Unused
I6-8	189	Unused

C1-USER IO Map [1.8.9.2 Out]

O1-1	1	Ch1 Red
O1-2	49	Ch1 Green
O1-3	2	Ch2 Red
O1-4	26	Ch2 Yellow
O1-5	50	Ch2 Green
O1-6	3	Ch3 Red
O1-7	27	Ch3 Yellow
O1-8	51	Ch3 Green
O2-1	4	Ch4 Red
O2-2	52	Ch4 Green
O2-3	5	Ch5 Red
O2-4	29	Ch5 Yellow
O2-5	53	Ch5 Green
O2-6	6	Ch6 Red
O2-7	30	Ch6 Yellow
O2-8	54	Ch6 Green
O3-1	7	Ch7 Red
O3-2	55	Ch7 Green
O3-3	8	Ch8 Red
O3-4	32	Ch8 Yellow
O3-5	56	Ch8 Green
O3-6	9	Ch9 Red
O3-7	33	Ch9 Yellow
O3-8	57	Ch9 Green
O4-1	10	Ch10 Red
O4-2	58	Ch10 Green
O4-3	11	Ch11 Red
O4-4	35	Ch11 Yellow
O4-5	59	Ch11 Green
O4-6	12	Ch12 Red
O4-7	36	Ch12 Yellow
O4-8	60	Ch12 Green
O5-1	28	Ch4 Yellow
O5-2	34	Ch10 Yellow
O5-3	25	Ch1 Yellow
O5-4	31	Ch7 Yellow
O5-5	115	Not Used
O5-6	115	Not Used
O5-7	115	Not Used
O5-8	114	Watchdog
O6-1	115	Not Used
O6-2	115	Not Used
O6-3	13	Ch13 Red
O6-4	37	Ch13 Yellow
O6-5	61	Ch13 Green
O6-6	14	Ch14 Red
O6-7	38	Ch14 Yellow
O6-8	62	Ch14 Green

C1-USER IO Map [1.8.9.2 Out]

O7-1	115	Not Used
O7-2	115	Not Used
O7-3	115	Not Used
O7-4	115	Not Used
O7-5	115	Not Used
O7-6	115	Not Used
O7-7	115	Not Used
O7-8	115	Not Used

C11S-USER IO Map [1.8.9.1 In]

I4-1		
I4-2		
I4-3		
I4-4		
I7-1	189	Unused
I7-2	189	Unused
I7-3	189	Unused
I7-4	189	Unused
I7-5	189	Unused
I7-6	189	Unused
I7-7	189	Unused
I7-8	189	Unused
I8-1	189	Unused
I8-2	189	Unused
I8-3	189	Unused
I8-4	189	Unused
I8-5	189	Unused
I8-6	189	Unused
I8-7	189	Unused
I8-8	189	Unused

C11S-USER IO Map [1.8.9.2 Out]

O8-1	115	Not Used
O8-2	115	Not Used
O8-3	115	Not Used
O8-4	115	Not Used
O8-5	115	Not Used
O8-6	115	Not Used
O8-7	115	Not Used
O8-8	115	Not Used

IO Logic [1.8.7]

Op1	Result	O1Fcn	Inv1	IO1	Opn1	O2Fcn	Inv2	IO2	Opn2	O3Fcn	Inv3	IO3	Opn3	Dly	Sec
I	0	=	----	-		0	----	-		0	----	-		0	DLY 0
I	0	=	----	-		0	----	-		0	----	-		0	DLY 0
I	0	=	----	-		0	----	-		0	----	-		0	DLY 0
I	0	=	----	-		0	----	-		0	----	-		0	DLY 0
I	0	=	----	-		0	----	-		0	----	-		0	DLY 0
I	0	=	----	-		0	----	-		0	----	-		0	DLY 0
I	0	=	----	-		0	----	-		0	----	-		0	DLY 0
I	0	=	----	-		0	----	-		0	----	-		0	DLY 0
I	0	=	----	-		0	----	-		0	----	-		0	DLY 0
I	0	=	----	-		0	----	-		0	----	-		0	DLY 0

Security Access Levels [8.2]

1	SWLOAD	22	None	43	None
2	SECURE	23	None	44	None
3	None	24	None	45	None
4	None	25	None	46	None
5	None	26	None	47	None
6	None	27	None	48	None
7	None	28	None	49	None
8	None	29	None	50	None
9	None	30	None	51	None
10	None	31	None	52	None
11	None	32	None	53	None
12	None	33	None	54	None
13	None	34	None	55	None
14	None	35	None	56	None
15	None	36	None	57	None
16	None	37	None	58	None
17	None	38	None	59	None
18	None	39	None	60	None
19	None	40	None	61	None
20	None	41	None	62	None
21	None	42	None	63	None
				64	None

2070 IP 1 Addressing [6.5]

	Addressing			
Addr	192	168	0	107
Mask	255	255	255	0
Brdcst	0	0	0	0
GtWay	192	168	0	1
Port	0			

2070 Port Binding Ports [6.6]

	Port	Echo	Mode
ASYN1	SP1	OFF	0
ASYN2	SP2	OFF	0
ASYN3	SP3	OFF	0
ASYN4	SP4	OFF	0
SYN1	SP5	SYN3	OFF
SYN2	OFF	SYN4	OFF

2070 IP 2 Addressing [6.5]

	Addressing			
Addr	0	0	0	0
Mask	0	0	0	0
Brdcst	0	0	0	0
GtWay	0	0	0	0
Port	0			

2070 Port Binding Functions [6.6]

Function	Channel	Function	Channel
TS2/CVM	None	SYSUp	None
CMU/MMU	None	SYSDown	None
Opticom	None	Shell	None
Loop Det.	None		
GPS	-		

Com Parameters [6.1]

Station ID	3237
Group ID	
Master ID	9015
Backup Time	0
SysUp Modem [6.1]	
Enable Modem	OFF
Idle Time	0
Dial Time	0
Tel:	
Alt:	


2070 Port Parms [6.2]

Port	Baud Rate	FCM
SP1	9600	MODE 6
SP2	9600	MODE 6
SP3	9600	MODE 6
SP4	38400	MODE 6
SP5	1200	AUTO
SP6	1200	AUTO
SP7	1200	AUTO
SP8	1200	AUTO




#	Event / Alarm	Ev	Alr	Call Phases[1.1.5]								Redirect Phases[1.1.5]								Inhibit Phases[1.1.5]															
1	Power Up Alarm.	ON	ON	Ø	Ø Phases Called By Ø						From	To	From	To	From	To	From	To	1	2	3	4	5	6	7	8	9	10	11	12	13	14	15	16	
2	Stop Timing	ON	ON	1						1									1																
3	TS1 Cabinet Door	ON	ON	2						2									2																
4	Coordination Failure	ON	ON	3						3									3																
5	External Alarm # 1	ON	ON	4						4									4																
6	External Alarm # 2	ON	ON	5						5									5																
7	External Alarm # 3	ON	ON	6						6									6																
8	External Alarm # 4	ON	ON	7						7									7																
9	Closed Loop Disabled	ON	ON	8						8									8																
10	External Alarm # 5	ON	ON	9						9									9																
11	External Alarm # 6	ON	ON	10						10									10																
12	Manual Control Enable	ON	ON	11						11									11																
13	Coord Free Input	ON	ON	12						12									12																
14	Local Flash Input	ON	ON	13						13									13																
15	MMU Flash	ON	ON	14						14									14																
16	CMU Flash	ON	ON	15						15									15																
17	Cycle Fault	ON	ON	16						16									16																
18	Cycle Failure	ON	ON	Alt Call & Redirect # 1 [1.1.6.3]								Alt Inhibit Phases # 1 [1.1.6.3]																							
19	Coordination Fault	ON	ON	Col	Ø Phases Called By Ø						From	To	From	To	From	To	From	To	1	2	3	4	5	6	7	8	9	10	11	12	13	14	15	16	
20	Controller Fault	ON	ON	1						1									1																
21	Detector SDLC Failure	ON	ON	2						2									2																
22	MMU SDLC Failure	ON	ON	3						3									3																
23	Critical SDLC Failure	ON	ON	4						4									4																
24	Reserved	ON	ON	5						5									5																
25	EEPROM CRC Fault	ON	ON	6						6									6																
26	Detector Diagnostic Failure	ON	ON	7						7									7																
27	BIU Detector Failure	ON	ON	8						8									8																
32	Queue detector alarm	ON	ON	Alt Call & Redirect # 2 [1.1.6.3]								Alt Inhibit Phases # 2 [1.1.6.3]																							
29	Ped Detector Fault	ON	ON	Col	Ø Phases Called By Ø						From	To	From	To	From	To	From	To	1	2	3	4	5	6	7	8	9	10	11	12	13	14	15	16	
30	Coord Diagnostic Fault	ON	ON	1						1									1																
41	TempAlert Probe Ch. A	ON	ON	2						2									2																
42	TempAlert Probe Ch. B	ON	ON	3						3									3																
47	Coord Active	ON	ON	4						4									4																
48	Preempt Active	ON	ON	5						5									5																
49	Preempt 1 Input	ON	ON	6						6									6																
50	Preempt 2 Input	ON	ON	7						7									7																
51	Preempt 3 Input	ON	ON	8						8									8																
52	Preempt 4 Input	ON	ON	Coord, CIC Plans [2.3]								Unit Parameters [1.2.1]																							
53	Preempt 5 Input	ON	ON	CIC	CoØ	Grow	1	2	3	4	5	6	7	8	Allow Skip Yellow	OFF	Max Cycle Time																		
54	Preempt 6 Input	ON	ON	1	OFF										TOD Dim Enable	OFF	Cycle Fault Action	Alarm																	
55	Preempt 7 Input	ON	ON	2	OFF										Tone Disable	OFF																			
56	Preempt 8 Input	ON	ON	3	OFF										Diamond Mode	4Ph																			
57	Preempt 9 Input	ON	ON	4	OFF										Backup Time (s)	900																			
58	Preempt 10 Input	ON	ON	Auto Flash Phase/Olap Settings [1.4.2]								Disable Init Ped								OFF															
61	In Transition	ON	ON	Yel Ø												Cycle Fault Action	Alarm																		
81	FIO Status Alarm	ON	ON	Yel (olaps)												Enable Run Timer	ON		### 31 @ GN MALL WEST																

04/07/23Page 10

NYSDOT REG. NO.	NO.	SBG PROJECT NO	SHEET NO	TOTAL SHEETS
3	NY	13244	2	3
BALDWINVILLE - CICE RO S.H. 1039				
TOWN OF CLAY				

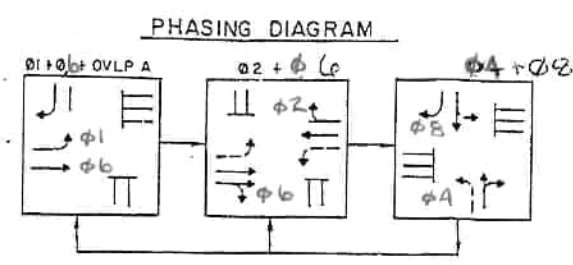


PROPOSED
OVERHEAD SIGNS

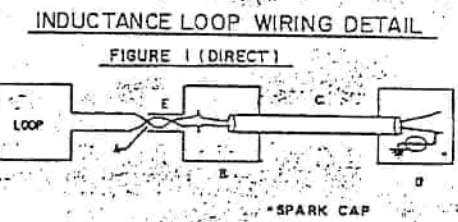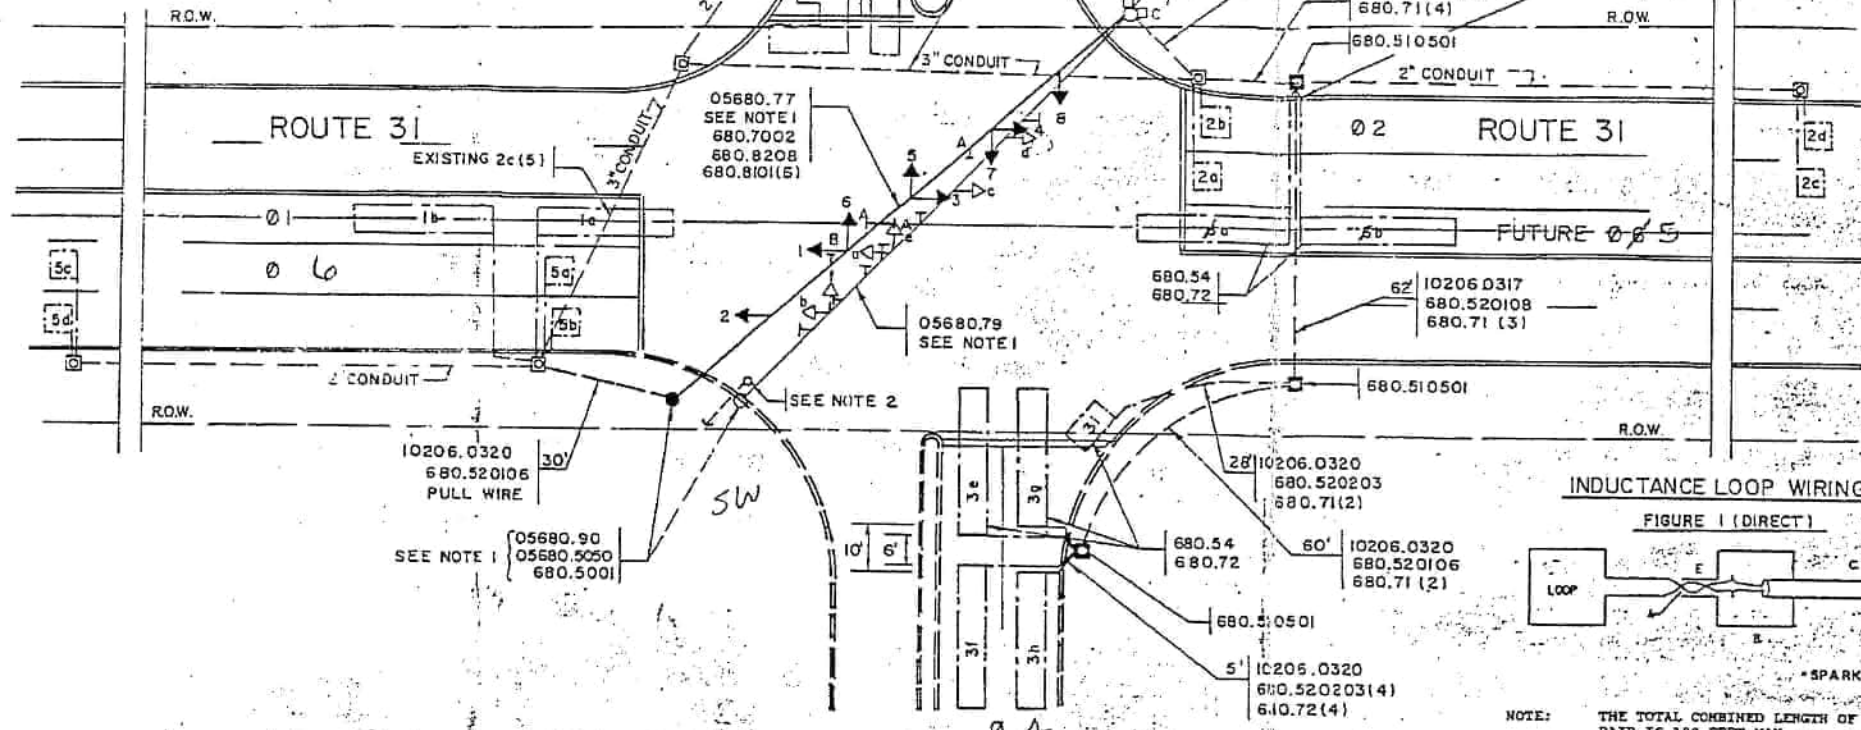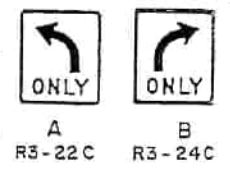

NOTE: THE TOTAL COMBINED LENGTH OF THE TWISTED PAIR IS 100 FEET MAX.

THE ROAD LOOP IS CONNECTED THROUGH THE ENCAPSULATED LOOP LEAD-IN WIRES (TWISTED PAIR) TO THE MAIN SHIELDED LEAD-IN CABLE AT THE CURBSIDE JUNCTION BOX WHICH IN TURN RETURNS TO THE TERMINAL BLOCK IN THE MAIN CABINET.

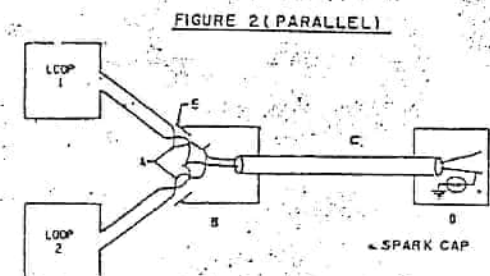

NOTE: THE TOTAL COMBINED LENGTH OF THE TWISTED PAIR IS 100 FEET MAX.

TWO ROAD LOOPS WHEN LOCATED ADJACENT TO EACH OTHER. THESE ENCAPSULATED LOOP AND LOOP LEAD-IN WIRES (TWISTED PAIR) ARE CONNECTED IN PARALLEL WITHIN THE CURBSIDE JUNCTION BOX AND THEN PROCEED THROUGH THE SHIELDED LEAD-IN CABLE WHICH IN TURN GOES TO THE TERMINAL BLOCK IN THE MAIN CABINET.


THE CONFIGURATION OF FIG. 2 MAY BE EXPANDED TO ACCOMMODATE ADDITIONAL LOOPS (UP TO 4) OF THE SAME PHASE.

LEGEND:

- A - TWISTED PAIR LEAD-IN
B - CURBSIDE JUNCTION BOX
C - SHIELDED LEAD-IN CABLE
D - MAIN CABINET & MAIN CABINET PULL BOX
E - FLEXIBLE LIQUID-TIGHT CONDUIT


NOTES:

1. THE EXISTING TRAFFIC SIGNAL IS A PERMIT TRAFFIC SIGNAL OWNED BY THE GREAT NORTHERN MAIL REPRESENTATIVE AND MAINTAINED BY NYSDOT THROUGH A WRITTEN AGREEMENT WITH THE MAIL REPRESENTATIVE. ALL WORK CONTEMPLATED FOR THE TRAFFIC SIGNAL WILL REQUIRE WRITTEN PERMISSION FROM THE MAIL REPRESENTATIVE AS WELL AS THE NYSDOT WORK PERMIT.
2. THE CONTRACTOR SHALL MAINTAIN THE TRAFFIC SIGNAL OPERATION AT ALL TIMES. THE CONTRACTOR SHALL PROVIDE A POLICEMAN OR FLAGGER DURING THE SWITCHOVER.
3. WORK UNDER ITEM 05680.77 INCLUDES ALL BRACKETS AND HARDWARE NECESSARY TO RECONFIGURE THE EXISTING HED ASSEMBLIES TO ACCOMMODATE THE NEW HEADS AND CONFIGURATION, THE TEMPORARY POLE ASSEMBLY TO ATTACH THE EXISTING SPAN DURING THE MODIFICATION, AND RELOCATION OF OVERHEAD SIGN ASSEMBLIES.
4. WORK UNDER ITEM 05680.79 INCLUDES REMOVAL OF THE TEMPORARY POLE, REMOVAL OF THE EXISTING SPAN WIRE AND SIGNAL CABLES, AND REMOVAL OF THE EXISTING SIGN ASSEMBLIES.
5. WORK UNDER ITEM 05680.5050 INCLUDES REMOVING EXISTING POLE FOUNDATION (REBAR, ANCHOR BOLTS, AND CONCRETE) TO A DEPTH OF ONE FOOT BELOW EXISTING GRADE.
6. WORK UNDER ITEM 05680.#208 INCLUDES PROVIDING A NEW "LEFT ONLY" SIGN ASSEMBLY TO ATTACH AN EXISTING "LEFT ONLY" SIGN PANEL FOR A BACK-TO-BACK ASSEMBLY.
7. WORK UNDER ITEM 05680.80 INCLUDES NEW ANCHOR BOLTS, ANCHOR BOLT COVERS, AND RESETTING EXISTING POLE TO THE NEW FOUNDATION.
8. A MINIMUM CLEARANCE OF 16.5' ABOVE THE HIGH POINT OF THE ROADWAY IS REQUIRED FOR THE SIGNAL IN THIS CONTRACT.
9. PULLBOXES SHALL HAVE A 2" MINIMUM NO. 2 CRUSHED STONE OR GRAVEL DRAINAGE BED BELOW THE PULLBOX ABOVE. THIS WORK SHALL BE INCLUDED IN THE PRICE BID FOR ITEM 680.510501 - "PULLBOX - RECTANGULAR 26" X 18" REINFORCED CONCRETE".
10. THE DRAIN OR GROUND WIRE IN THE SHIELDED LEAD-IN CABLE SHALL NOT BE GROUNDED AT THE CONTROLLER CABINET TERMINAL.
11. THE SPICE BETWEEN THE LOOP WIRES AND SHIELDED LEAD-IN CABLE SHALL BE SOLDERED AND NOT CRIMPED.
12. ON STANDARD SHEET NO. 680-SR2, THE DISTANCE BETWEEN LOOP WIRE LEADS SHALL BE INCREASED FROM 6" (TYP.) TO 2' (TYP.).
13. SIGN NUMBERS SHOWN REFER TO THE NYS MANUAL OF UNIFORM TRAFFIC CONTROL DEVICES (NYS MUTCO).
14. OVERHEAD LANE SIGNS SHALL BE CENTERED OVER THEIR RESPECTIVE LANES.
15. THE CONTRACTOR SHALL VERIFY THE SPAN WIRE POLE HEIGHTS GIVEN IN THE CONTRACT DOCUMENTS. THIS IS PARTICULARLY NECESSARY IF THE SPAN LENGTH IS INCREASED OR IF THE POLE LOCATIONS ARE USED OTHER THAN THOSE SHOWN ON THE CONTRACT PLAN. THIS INFORMATION SHALL BE SUBMITTED WITH DESIGN AND FABRICATION DETAILS. THE FOLLOWING RELATIONSHIP CAN BE USED TO DETERMINE ADEQUATE POLE HEIGHT IN FEET: $23' + 0.05 (L - \text{POLE BASE ELEVATION RELATIVE TO THE HIGHPOINT OF THE ROADWAY}) (L = \text{SPAN LENGTH IN FEET})$.
16. STANDARD SPECIFICATION 680-3.18 IS MODIFIED, ALLOWING ONLY RINGS TO BE USED FOR THE ATTACHMENT OF SIGNAL CONTROL CABLES TO THE MESSENGER CABLE.
17. THE 2'-0" NOMINAL LENGTH OF "RAIN LOOP" SHOWN ON STANDARD SHEET 680-1 SHALL BE INCREASED TO 3'-0" MINIMUM, THUS ALLOWING A SIGNAL HEAD ADJUSTMENT OF 3" IN EITHER DIRECTION. FINAL SIGNAL HEAD ADJUSTMENT WILL BE MADE BY THE CONTRACTOR AS ORDERED BY THE ENGINEER.
18. DETECTOR LOOPS SHALL BE INSTALLED IN BINDER OR EXISTING PAVEMENT PRIOR TO TOP COURSE INSTALLATION.
19. ALL ADDITIONAL TRAFFIC SIGNAL SECTIONS WILL HAVE GREEN HOUSING AND SHALL BE SUPPLIED WITH GLASS LENSES.

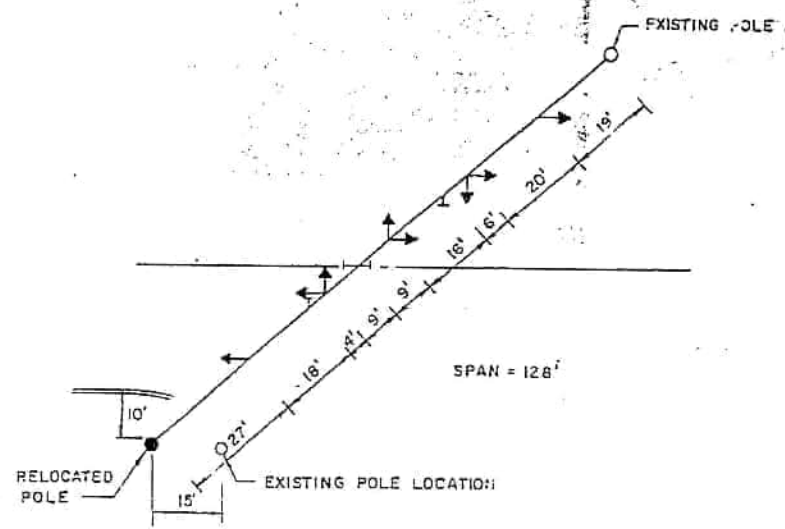


SPAN LAYOUT

EXISTING HEAD LAYOUT

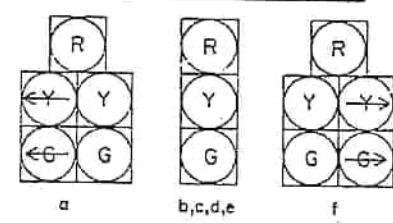

PROPOSED HEAD LAYOUT

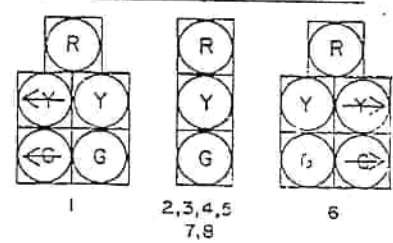

COPYRIGHT
THE BEAR-BROWN GROUP
DRAMATIC ALTERATION
IT IS A THEATRICAL WAY TO SAY THE LIT
MEDIUM CHANGES AND THE
DISTRIBUTION OF LITERATURE ADAPTS
PROFESSIONAL AND AMATEUR, LITERARY
ADAPTATION, OR LITERATURE TO
ALTER THE TEXT AND THE MEDIUM
IS NOT THE
AND LITERATURE WITH ALTER THE
MEDIUM IS ADAPTED TO LAY THE
APPEAL TO THE MASS AND THE
MATERIAL "ALTERATION OF MEDIUM IS
TO BE THE POSSIBLE AND SPECIFIC
DISTRIBUTION OF THE ALTERATIONS.

TRAFFIC SIGNAL PLAN - ROUTE 31
SIGNAL # 238 P

THE SEAR-BROWN GROUP

DRAWING NO TSP - 1	SCALE 1" = 20'	DATE 5/94	13244-02
-----------------------	-------------------	--------------	----------

PERMIT

IN CHARGE OF _____ DESIGNED BY _____ CHECKED BY _____ ESTIMATED BY _____
17 20 15-801 _____ DRAFTED BY _____ CHECKED BY _____ DATE _____

TABLE OF OPERATIONS

PHASE	FACES												PEDESTRIAN INDICATIONS			
	1	2	3	4	5	6	7	8	9	10	11	12	A	B	C	D
Ø1	R	R	R	R	R	R	R	R								
Ø2	R	R	G	G	R	R	R	R								
Ø4+8	R	R	R	R	G	G	G	G								
Ø6	G	G	R	R	R	R	R	R								
OVLP' A'	R	R	R	R	R	R	R	R								
Ø1+Ø6	G	G	R	R	R	R	R	R								
Ø2+Ø6	G	G	G	G	R	R	R	R								
EMERGENCY FLASH	FY	FY	FY	FY	FR	FR	FR	FR								

TABLE OF CLEARANCES

		FROM			
		G	R	G	R
TO	G	G	R	G	R
	R	Y	R	Y	R
	G	X	R	G	X
	R	Y	X	R	Y

ESTIMATE OF QUANTITIES

ITEM NO.	DESCRIPTION	UNIT	QTY.
10205.0317	TRAFFIC SIGNAL CONDUIT EXCAVATION IN COMPOSITE PAVEMENT	L.F.	
10206.0320	TRAFFIC SIGNAL CONDUIT EXCAVATION AND RESTORATION IN GRASS AND UNPAVED AREAS	L.F.	
635.0103	CLEANING & PREPARATION OF SURFACE LINES	L.F.	
680.5001	POLE EXCAVATION AND CONCRETE FOUNDATION	C.Y.	
05680.5050	REMOVE POLE FOUNDATION	L.F.	
680.510501	PULLBOX, 18" x 26" RECT. REINFORCED CONC.	EA.	
680.520106	CONDUIT, METAL STEEL, ZINC COATED, 2 INCH DIAMETER	L.F.	
680.520108	CONDUIT, METAL STEEL, ZINC COATED, 3 INCH DIAMETER	L.F.	
680.520203	FLEXIBLE, LIQUID, TIGHT, STEEL CONDUIT, 1 INCH DIAMETER	L.F.	
680.54	INDUCTANCE LOOP INSTALLATION	L.F.	
680.7002	DUAL SPAN WIRE ASSEMBLY WITH UPPER TETHER WIRE	EA.	
680.71	SHIELDED LEAD-IN CABLE	L.F.	
680.72	INDUCTANCE LOOP WIRE	L.F.	
680.731014	SIGNAL CABLE, 10 CONDUCTOR, 14 AWG	L.F.	
680.731514	SIGNAL CABLE, 5 CONDUCTOR, 14 AWG	L.F.	
05680.77	MODIFIED TRAFFIC SIGNAL INSTALLATION	EA.	
05680.79	REMOVE TRAFFIC SIGNAL INSTALLATION	EA.	
680.8101	TRAFFIC SIGNAL SECTION - 12"	EA.	
05680.8208	OVERHEAD SIGN ASSEMBLY, TYPE J	EA.	
05680.90	RESET POLE	EA.	
685.01	WHITE EPOXY REFLECTORIZED PAVEMENT STRIPES - 15MILS	L.F.	
685.02	YELLOW EPOXY REFLECTORIZED PAVEMENT STRIPES - 15MILS	L.F.	
685.03	WHITE EPOXY REFLECTORIZED PAVEMENT LETTERS - 15MILS	EA.	
685.04	WHITE EPOXY REFLECTORIZED PAVEMENT SYMBOLS - 15MILS	EA.	


LOOP TABLE

LOOP NO.	WIRED	NO. TURNS	SIZE	PHASE	FUNCTION
1a	PARA	EXISTING	6' X 32'	Ø1	EB LT
1b		EXISTING	6' X 32'	Ø1	EB LT
5a		EXISTING	6' X 6'	Ø5	EB
5b		EXISTING	6' X 6'	Ø5	EB
5c		EXISTING	6' X 6'	Ø5	EB
5d		EXISTING	6' X 6'	Ø5	EB
2a		EXISTING	6' X 6'	Ø2	WB
2b		EXISTING	6' X 6'	Ø2	WB
2c		EXISTING	6' X 6'	Ø2	WB
2d		EXISTING	6' X 6'	Ø2	WB
3a	PARA	EXISTING	6' X 32'	Ø3	SB
3b		EXISTING	6' X 32'	Ø3	SB
3c	PARA	EXISTING	6' X 30'	Ø3	SB
3d	PARA	EXISTING	6' X 30'	Ø3	SB
3e	PARA	3	6' x 32'	Ø3	NB
3f	PARA	3	6' x 32'	Ø3	NB
3g	PARA	3	6' x 30'	Ø3	NB
3h	PARA	3	6' x 30'	Ø3	NB
3i	DIRECT	3	6' x 10'	Ø3	NB
6a	PARA	3	6' x 34'	FUTURE	WB LT
6b	PARA	3	6' x 34'	FUTURE	WB LT

LEGEND

G = CIRCULAR GREEN Y = CIRCULAR YELLOW R = CIRCULAR RED
 → = LEFT GREEN ARROW → = LEFT YELLOW ARROW → = LEFT RED ARROW
 → = RIGHT GREEN ARROW → = RIGHT YELLOW ARROW → = RIGHT RED ARROW
 ↑ = VERTICAL GREEN ARROW

KEY FOR WIRE COLOR CODE

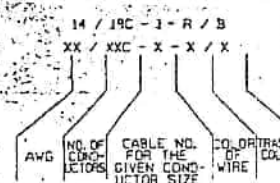

COLOR: R-RED, O-ORANGE, G-GREEN, BL-BLUE, W-WHITE, B-BLACK

AS - BUILT REVISIONS

SIGNATURE

DATE

TRAFFIC SIGNAL TABLES
SIGNAL # 238P

THE SEAR - BROWN GROUP

DRAWING NO.	SCALE	DATE	
TSP-2	NA	5/94	13244-03

TSP-1 1"=20' 5/94 13244-02

SIGNAL OPERATIONS SPECIFICATIONS
TABLE OF SWITCH PACKS

SIGNAL NO. 238P			COUNTY ONONDAGA		
SWITCH PACK	FUNCTION	FACE NOS.	INDICATIONS	TERMINAL WIRING BOARD	
				TERMINAL	WIRE COLOR CODE
1	Ø1	1	 GRND. WIRE	SP 1R SP 1Y SP 1G GRND. BUS	14/10C-I-O 14/10C-I-G 14/10C-I-W
2			 GRND. WIRE	SP 2R SP 2Y SP 2G GRND. BUS	
3	Ø2	3,4	 GRND. WIRE	SP 3R SP 3Y SP 3G GRND. BUS	14/15C-I-R/B 14/15C-I-O/B 14/15C-I-G/B 14/15C-I-W/B
4			 GRND. WIRE	SP 4R SP 4Y SP 4G GRND. BUS	
5	OVLP A (Ø1)	6	 GRND. WIRE	SP 5R SP 5Y SP 5G GRND. BUS	14/10C-I-O/B 14/10C-I-G/B 14/10C-I-W/B
6			 GRND. WIRE	SP 6R SP 6Y SP 6G GRND. BUS	
7	Ø8	5,6	 GRND. WIRE	SP 7R SP 7Y SP 7G GRND. BUS	14/15C-I-R/W 14/15C-I-O/W 14/15C-I-G/W 14/15C-I-B/W
8	Ø4	7,8	 GRND. WIRE	SP 8R SP 8Y SP 8G GRND. BUS	
9			 GRND. WIRE	SP 9R SP 9Y SP 9G GRND. BUS	
10	Ø6	1,2	 GRND. WIRE	SP 10R SP 10Y SP 10G GRND. BUS	14/15C-I-R 14/15C-I-O 14/15C-I-G 14/15C-I-W
11			 GRND. WIRE	SP 11R SP 11Y SP 11G GRND. BUS	
12			 GRND. WIRE	SP 12R SP 12Y SP 12G GRND. BUS	
13			 GRND. WIRE	SP 13R SP 13Y SP 13G GRND. BUS	
14			 GRND. WIRE	SP 14R SP 14Y SP 14G GRND. BUS	

SIGNAL OPERATIONS SPECIFICATIONS
TABLE OF INPUT WIRING

SIGNAL NO. 238P		COUNTY ONONDAGA	
FUNCTION	DETECTOR NUMBER	TYPE	TERMINAL BOARD WIRING
Ø1	1a, 1b	SPLIT/PRES	1A, 1B
Ø2	5a	CALLING	4, 2A, 2B
Ø3	5b	CALLING	3, 3A, 3B
Ø4	5c	POINT	4, 4A, 4B
Ø5	5d	POINT	5, 5A, 5B
Ø2	2a	CALLING	6, 6A, 6B
Ø2	2b	CALLING	7, 7A, 7B
Ø2	2c	POINT	8, 8A, 8B
Ø2	2d	POINT	9, 9A, 9B
Ø8	3a, 3b	SPLIT PRES	1, 10A, 10B
Ø8	3c, 3d	SPLIT PRES	1, 11A, 11B
Ø4	3e, 3f	SPLIT PRES	1, 12A, 12B
Ø4	3g, 3h	SPLIT PRES	1, 13A, 13B
Ø4	3i	PRESENCE	1, 14A, 14B
Ø5	6a, 6b	FUTURE	15A, 15B
			16A, 16B
			17A, 17B
			18A, 18B
			19A, 19B
			20A, 20B
			21A, 21B
			22A, 22B
			23A, 23B
			24A, 24B
			25A, 25B
			26A, 26B
			27A, 27B
			28A, 28B

DESIGNED BY: [Signature] 2-94

CHECKED BY: [Signature]

ESTIMATED BY: [Signature]

CHECKED BY: [Signature]

DESIGNED BY: [Signature]

IN CHARGE OF: [Signature]

Phase Times [1.1.1]								Coordination Patterns [2.4] and Coordination Split Tables [2.7.1]																				3238			
	1	2	3	4	5	6	7	8	Pat#	Cyc	Off	Split	Seq	Pat#	Cyc	Off	Split	Seq	Pat#	Cyc	Off	Split	Seq	Pat#	Cyc	Off	Split				
Min Green	4	10		4		10		4	1	80	1	1	1	13	0	0	13	1	25	0	0	0	1	37	0	0	0	1	Ring/Startup [1.1.4] PhsRingStartEnable 11RedON 21RedON 31RedOFF 41RedON 52RedOFF 62RedON 72RedOFF 82RedON		
Gap, Ext	2	5		2		5		2	2	100	13	2	1	14	0	0	14	1	26	0	0	0	1	38	0	0	0	1			
Max 1	20	50		35		50		35	3	100	13	3	1	15	0	0	15	1	27	0	0	0	1	39	0	0	0	1			
Max 2									4	100	13	4	1	16	0	0	16	1	28	0	0	0	1	40	0	0	0	1			
Yel Clearance	4	4.5		4		4.5		4	5	0	0	5	1	17	0	0	17	1	29	0	0	0	1	41	0	0	0	1			
Red Clearance	2	2		2		2		2	6	0	0	6	1	18	0	0	18	1	30	0	0	0	1	42	0	0	0	1			
Walk									7	0	0	7	1	19	0	0	19	1	31	0	0	0	1	43	0	0	0	1			
Ped Clearance									8	0	0	8	1	20	0	0	20	1	32	0	0	0	1	44	0	0	0	1			
Red Revert									9	0	0	9	1	21	0	0	21	1	33	0	0	0	1	45	0	0	0	1			
Add Initial									10	0	0	10	1	22	0	0	22	1	34	0	0	0	1	46	0	0	0	1			
Max Initial									11	0	0	11	1	23	0	0	23	1	35	0	0	0	1	47	0	0	0	1			
Time B4 Reduct									12	0	0	12	1	24	0	0	24	1	36	0	0	0	1	48	0	0	0	1			
Cars B4 Reduct									Split	1	2	3	4	5	6	7	8	Split	1	2	3	4	5	6	7	8	8	2	Red	ON	
Time To Reduce									1	Coor	15	40	0	25	0	55	0	25	13	Coor	0	0	0	0	0	0	0	0	Coord Modes [2.1]		
Reduce By									2	NON	Max	NON	NON	NON	Max	NON	NON	NON			NON	NON	NON	NON	NON	NON	NON	NON	Test OpMode	0	
Min Gap									2	Coor	19	50	0	31	0	69	0	31	14	Coor	0	0	0	0	0	0	0	0	Correction	SHRT/LNG	
DyMaxLim									2	NON	Max	NON	NON	NON	Max	NON	NON	NON			NON	NON	NON	NON	NON	NON	NON	NON	Maximum	MAX 1	
Max Step									3	Coor	20	50	0	30	0	70	0	30	15	Coor	0	0	0	0	0	0	0	0	Force-Off	Float	
Options [1.1.2]	1	2	3	4	5	6	7	8	2	NON	Max	NON	NON	NON	Max	NON	NON	NON			NON	NON	NON	NON	NON	NON	NON	NON	Closed Loop	ON	
Enable	ON	ON		ON		ON		ON	4	Coor	19	50	0	31	0	69	0	31	16	Coor	0	0	0	0	0	0	0	0	Stop-in-Walk	OFF	
Min Recall									2	NON	Max	NON	NON	NON	Max	NON	NON	NON			NON	NON	NON	NON	NON	NON	NON	NON	Auto Reset	ON	
Max Recall		ON				ON			5	Coor	0	0	0	0	0	0	0	0	17	Coor	0	0	0	0	0	0	0	0	Expand Split	OFF	
Ped Recall										NON	NON	NON	NON	NON	NON	NON	NON	NON			NON	NON	NON	NON	NON	NON	NON	NON	Ped Recycle	NO_RECYCLE	
Soft Recall		ON				ON			6	Coor	0	0	0	0	0	0	0	0	18	Coor	0	0	0	0	0	0	0	0	Before	TIMED	
Lock Calls		ON				ON				NON	NON	NON	NON	NON	NON	NON	NON	NON			NON	NON	NON	NON	NON	NON	NON	NON	After	TIMED	
Auto Flash Entry									7	Coor	0	0	0	0	0	0	0	0	19	Coor	0	0	0	0	0	0	0	0	Auto Flash [1.4.1]		
Auto Flash Exit										NON	NON	NON	NON	NON	NON	NON	NON	NON			NON	NON	NON	NON	NON	NON	NON	NON	Auto Flash	Channel	
Dual Entry		ON		ON		ON		ON	8	Coor	0	0	0	0	0	0	0	0	20	Coor	0	0	0	0	0	0	0	0	Flash Yel	45	
Enable Simul Gap	ON	ON	ON	ON	ON	ON	ON	ON		NON	NON	NON	NON	NON	NON	NON	NON	NON			NON	NON	NON	NON	NON	NON	NON	NON	Flash Red	20	
Gaurantee Passage									9	Coor	0	0	0	0	0	0	0	0	21	Coor	0	0	0	0	0	0	0	0	Unit Params [1.2.1]		
Rest In Walk										NON	NON	NON	NON	NON	NON	NON	NON	NON			NON	NON	NON	NON	NON	NON	NON	NON	Phase Mode	STD8	
Conditon Service									10	Coor	0	0	0	0	0	0	0	0	22	Coor	0	0	0	0	0	0	0	0	IO Mode	User	
Non-Actuated 1										NON	NON	NON	NON	NON	NON	NON	NON	NON			NON	NON	NON	NON	NON	NON	NON	NON	Loc Flsh Start	Red	
Non-Actuated 2									11	Coor	0	0	0	0	0	0	0	0	23	Coor	0	0	0	0	0	0	0	0	Start Flash(s)	0	
Add Init Calc										NON	NON	NON	NON	NON	NON	NON	NON	NON			NON	NON	NON	NON	NON	NON	NON	NON	Start AllRed(s)	6	
Options+ [1.1.3]	1	2	3	4	5	6	7	8	12	Coor	0	0	0	0	0	0	0	0	24	Coor	0	0	0	0	0	0	0	0	Yellow < 3"	OFF	
Reservice										NON	NON	NON	NON	NON	NON	NON	NON	NON			NON	NON	NON	NON	NON	NON	NON	NON	Display Time	20	
PedClr Thru Yel									Page#																				Red Revert	3	
Skip Red No Call									1	8 Phase Times/Options; Patterns/Splits; Ring Startup; Coord/Flash Mode; Unit Param																			MCE Timeout	0	
Red Rest									1A&1B	16 Phase Times/Options; Patterns/Splits; Ring Startup; Coord/Flash Mode; Unit Param																			Feature Profile	0	
Max II									2	Overlaps; Channel Settings; Coord Alt Table+ (values not associated with time-of-day)																			Free Ring Seq	1	
Call Phase									3	Detection; Sample Time and Unit Parameters related to detection																			Auxswitch	STOPTM	
Conflicting Phase									4	Preemption and Alternate Phase Time and Phase Options																			SDLC Retry	0	
Omit Yellow									5	Annual Schedule																			TS2 Det Faults	ON	
Ped Delay									6	Day Plans; Action Tables; Coord Alt Table+ (values varied by time-of-day)																			Auto Ped Clear	OFF	
Gm/Ped Delay									7	Communications; Secutiry; I/O Setup																			SDLC Retry	0	
3238 31 @ GN MALL EAST								8	Misc - Events/Alarms; Call/Inhibit/Redirect; P/OLAP Auto Flash; CIC; Misc Unit Param																			04/07/23	Page 1		

Overlap 1-16 Program Parm's & Parm+ [1.5.2.1] [1.5.2.2]

Overlap Conflict Lock		OFF	Overlap Lock Inhibit		OFF	Parent Ph Clearance		OFF	Extra Included Ph		ON			Type	
1	Included Ø	1				Type	NORMAL	9	Included Ø			Type	NORMAL	A	
	Modifier Ø					Grn			Modifier Ø			Grn			
	Conflict Ø					Yel	3.5		Conflict Ø			Yel	3.5		
	Conflict Olap					Red	1.5		Conflict Olap			Red	1.5		
	Conflict Ped					LG			Conflict Ped			LG			
2	Included Ø					Type	NORMAL	10	Included Ø			Type	NORMAL	B	
	Modifier Ø					Grn			Modifier Ø			Grn			
	Conflict Ø					Yel	3.5		Conflict Ø			Yel	3.5		
	Conflict Olap					Red	1.5		Conflict Olap			Red	1.5		
	Conflict Ped					LG			Conflict Ped			LG			
3	Included Ø					Type	NORMAL	11	Included Ø			Type	NORMAL	C	
	Modifier Ø					Grn			Modifier Ø			Grn			
	Conflict Ø					Yel	3.5		Conflict Ø			Yel	3.5		
	Conflict Olap					Red	1.5		Conflict Olap			Red	1.5		
	Conflict Ped					LG			Conflict Ped			LG			
4	Included Ø					Type	NORMAL	12	Included Ø			Type	NORMAL	D	
	Modifier Ø					Grn			Modifier Ø			Grn			
	Conflict Ø					Yel	3.5		Conflict Ø			Yel	3.5		
	Conflict Olap					Red	1.5		Conflict Olap			Red	1.5		
	Conflict Ped					LG			Conflict Ped			LG			
5	Included Ø					Type	NORMAL	13	Included Ø			Type	NORMAL	E	
	Modifier Ø					Grn			Modifier Ø			Grn			
	Conflict Ø					Yel	3.5		Conflict Ø			Yel	3.5		
	Conflict Olap					Red	1.5		Conflict Olap			Red	1.5		
	Conflict Ped					LG			Conflict Ped			LG			
6	Included Ø					Type	NORMAL	14	Included Ø			Type	NORMAL	F	
	Modifier Ø					Grn			Modifier Ø			Grn			
	Conflict Ø					Yel	3.5		Conflict Ø			Yel	3.5		
	Conflict Olap					Red	1.5		Conflict Olap			Red	1.5		
	Conflict Ped					LG			Conflict Ped			LG			
7	Included Ø					Type	NORMAL	15	Included Ø			Type	NORMAL	G	
	Modifier Ø					Grn			Modifier Ø			Grn			
	Conflict Ø					Yel	3.5		Conflict Ø			Yel	3.5		
	Conflict Olap					Red	1.5		Conflict Olap			Red	1.5		
	Conflict Ped					LG			Conflict Ped			LG			
8	Included Ø					Type	NORMAL	16	Included Ø			Type	NORMAL	H	
	Modifier Ø					Grn			Modifier Ø			Grn			
	Conflict Ø					Yel	3.5		Conflict Ø			Yel	3.5		
	Conflict Olap					Red	1.5		Conflict Olap			Red	1.5		
	Conflict Ped					LG			Conflict Ped			LG			

Channel Settings [1.8.1]

.....Channel -->	1	2	3	4	5	6	7	8	9	10	11	12	13	14	15	16	17	18	19	20	21	22	23	24
Phase / Olap #	1		2		1		8	4		6														
Channel Type	VEH	VEH	VEH	VEH	OLP	VEH	VEH	VEH	VEH	VEH	VEH	VEH	VEH	VEH	VEH	VEH	VEH	VEH	VEH	VEH	VEH	VEH	VEH	VEH
Channel Flash	DRK	Red	Red	Red	DRK	Red	Red	Red	Red	Red	Red	Red	Red	Red	Red	DRK	DRK	DRK	DRK	DRK	DRK	DRK	DRK	DRK
Alt Hz																								

Channel+ Settings [1.8.4]

.....Channel -->	1	2	3	4	5	6	7	8	9	10	11	12	13	14	15	16	17	18	19	20	21	22	23	24
Flash Red+																								
Flash Yellow+																								
Flash Green+																								
Flash Inh Red+																								
Olap Ovrd																								

Coord Transition, CoordPhs [2.5]

Pat#	Short	Long	Dwell	No Shortway Ø	E-Yld	Offset	RetHld	Float	Min Veh Perm	Min Ped Perm
1	12	22				EndGRN				
2	12	22				EndGRN				
3	12	22				EndGRN				
4	12	22				EndGRN				
5	12	22				EndGRN				
6	12	22				EndGRN				
7	12	22				EndGRN				
8	12	22				EndGRN				
9	12	22				EndGRN				
10	12	22				EndGRN				
11	12	22				EndGRN				
12	12	22				EndGRN				
13	12	22				EndGRN				
14	12	22				EndGRN				
15	12	22				EndGRN				
16	12	22				EndGRN				
17	12	22				EndGRN				
18	12	22				EndGRN				
19	12	22				EndGRN				
20	12	22				EndGRN				
21	12	22				EndGRN				
22	12	22				EndGRN				
23	12	22				EndGRN				
24	12	22				EndGRN				
25						BegGRN				
26						BegGRN				
27						BegGRN				
28						BegGRN				
29						BegGRN				
30						BegGRN				
31						BegGRN				
32						BegGRN				
33						BegGRN				
34						BegGRN				
35						BegGRN				
36						BegGRN				
37						BegGRN				
38						BegGRN				
39						BegGRN				
40						BegGRN				
41						BegGRN				
42						BegGRN				
43						BegGRN				
44						BegGRN				
45						BegGRN				
46						BegGRN				
47						BegGRN				
48						BegGRN				

Channel Params[1.8.3]

C1 IO Mode User Single BIU Map SINGLE Invert Rail Input OFF

Veh Par 1-64 [5.1]										Veh Par 1-64 [5.1]										Vehicle Options 1-64 [5.2]										Vehicle Options 1-64 [5.2]										Parameters+ 1-64 [5.3]									
Det #	Call Ø	Swi Ø	Day	Ext	Que	No Act	Max Pres	Err Cnt	Fail Time	Det #	Call Ø	Swi Ø	Day	Ext	Que	No Act	Max Pres	Err Cnt	Fail Time	Det #	Call	Ext	Que	Add Init	Red Lock	Yell Lock	occ	vol	Det #	Call	Ext	Que	Add Init	Red Lock	Yell Lock	occ	vol	Det #	oc G	oc Y	oc R	Day 1	Day 2	Type	Src				
1	1		3				45	50	2	33							45	50		1	ON	ON		ON					33	ON	ON		ON					1							NORM				
2	6						45	50	2	34							45	50		2	ON	ON		ON					34	ON	ON		ON					2							NORM				
3	6						45	50	2	35							45	50		3	ON	ON		ON					35	ON	ON		ON					3							NORM				
4	6						45	50	2	36							45	50		4	ON	ON		ON					36	ON	ON		ON					4							NORM				
5	6						45	50	2	37							45	50		5	ON	ON		ON					37	ON	ON		ON					5							NORM				
6	2						45	50	2	38							45	50		6	ON	ON		ON					38	ON	ON		ON					6							NORM				
7	2						45	50	2	39							45	50		7	ON	ON		ON					39	ON	ON		ON					7							NORM				
8	2						45	50	2	40							45	50		8	ON	ON		ON					40	ON	ON		ON					8							NORM				
9	2						45	50	2	41							45	50		9	ON	ON		ON					41	ON	ON		ON					9							NORM				
10	8		3				45	50	2	42							45	50		10	ON	ON		ON					42	ON	ON		ON					10							NORM				
11	8		6				45	50	2	43							45	50		11	ON	ON		ON					43	ON	ON		ON					11							NORM				
12	4		3				45	50	2	44							45	50		12	ON	ON		ON					44	ON	ON		ON					12							NORM				
13	4		3				45	50	2	45							45	50		13	ON	ON		ON					45	ON	ON		ON					13							NORM				
14	4		6				45	50	2	46							45	50		14	ON	ON		ON					46	ON	ON		ON					14							NORM				
15							45	50	2	47							45	50		15	ON	ON		ON					47	ON	ON		ON					15							NORM				
16							45	50	2	48							45	50		16	ON	ON		ON					48	ON	ON		ON					16							NORM				
17							45	50	2	49							45	50		17	ON	ON		ON					49	ON	ON		ON					17							NORM				
18							45	50	2	50							45	50		18	ON	ON		ON					50	ON	ON		ON					18							NORM				
19							45	50		51							45	50		19	ON	ON		ON					51	ON	ON		ON					19							NORM				
20							45	50		52							45	50		20	ON	ON		ON					52	ON	ON		ON					20							NORM				
21							45	50		53							45	50		21	ON	ON		ON					53	ON	ON		ON					21							NORM				
22							45	50		54							45	50		22	ON	ON		ON					54	ON	ON		ON					22							NORM				
23							45	50		55							45	50		23	ON	ON		ON					55	ON	ON		ON					23							NORM				
24							45	50		56							45	50		24	ON	ON		ON					56	ON	ON		ON					24							NORM				
25							45	50		57							45	50		25	ON	ON		ON					57	ON	ON		ON					25							NORM				
26							45	50		58							45	50		26	ON	ON		ON					58	ON	ON		ON					26							NORM				
27							45	50		59							45	50		27	ON	ON		ON					59	ON	ON		ON					27							NORM				
28							45	50		60							45	50		28	ON	ON		ON					60	ON	ON		ON					28							NORM				
29							45	50		61							45	50		29	ON	ON		ON					61	ON	ON		ON					29							NORM				
30							45	50		62							45	50		30	ON	ON		ON					62	ON	ON		ON					30							NORM				
31							45	50		63							45	50		31	ON	ON		ON					63	ON	ON		ON					31							NORM				
32							45	50		64							45	50		32	ON	ON		ON					64	ON	ON		ON					32							NORM				

Parameters+ 1-64 [5.3]

Det #	occ Grn	occ Yell	occ Red	Day 1	Day 2	Type	Src	Det #	occ Grn	occ Yell	occ Red	Day 1	Day 2	Type	Src	Det #	occ Grn	occ Yell	occ Red	Day 1	Day 2	Type	Src	
33						NORM		44						NORM		55							NORM	
34						NORM		45						NORM		56							NORM	
35						NORM		46						NORM		57							NORM	
36						NORM		47						NORM		58							NORM	
37						NORM		48						NORM		59							NORM	
38						NORM		49						NORM		60							NORM	
39						NORM		50						NORM		61							NORM	
40						NORM		51						NORM		62							NORM	
41						NORM		52						NORM		63							NORM	
42						NORM		53						NORM		64							NORM	
43						NORM		54						NORM		### 31 @ GN MALL EAST								

31 @ GN MALL EAST

Ped Det Parm [5.4]

Det #	Call Ø	No Act	Max Pres	Err Cnt
1			15	
2			15	
3			15	
4			15	
5			15	
6			15	
7			15	
8			15	

Unit Parameters [1.2.1]

TS2 Det Faults	ON
Vol/Occ Report Parm [1.5.8]	
Vol/Occ Period Minutes	0
Vol/Occ Period Minutes	15

Preemption Times [3.1], Options+ [3.6]

Pre #	Enable	Type	Output	Delay	MinDura
1	ON	RAIL	Dwell		
2	ON	RAIL	Dwell		
3	ON	EMERG	Dwell		
4	ON	EMERG	Dwell		
5	ON	EMERG	Dwell		
6	ON	EMERG	Dwell		

Pre #	MaxPres	MinGrn	MinWlk	PedClr	Co+Pre
1					ON
2					ON
3					ON
4					ON
5					ON
6					ON

Pre #	Track Grn	Min Dwell	Ext Dwell	PedClr+	Yel
1		2			
2		2			
3		2			
4		2			
5		2			
6		2			

Pre #	Red	Pattern	Skip
1			OFF
2			OFF
3			OFF
4			OFF
5			OFF
6			OFF

Low Priority Preempts

Pre #	Type	Min	Max
7	OFF		
8	OFF		
9	OFF		
10	OFF		

Unit Parameters [1.2.1]

Stop Timer Over Preempt	OFF
Preempt or Ext Output	PRE
Max Seek Track Time	
Max Seek Dwell Time	

Channel Parameters [1.8.3]

D Conn Mappings	None
Pre Invert Rail Input	OFF

Track Clear Phases [3.2], Track Clear Overlaps+ [3.5]

[illegible]

Dwell Phases [3.2] and Overlaps+ [3.5]

[illegible]

Preemption Options+ [3.6]

Exit Phases [3.2]	Pre #	Lock	Override	Override	Fish	
--------------------------	-------	------	----------	----------	------	--

Pre #	Exit Phase						Auto Flush				Higher		Dwell	Link
1					1	ON		ON			ON		OFF	
2					2	ON		ON			ON		OFF	
3					3	ON		ON			ON		OFF	
4					4	ON		ON			ON		OFF	
5					5	ON		ON			ON		OFF	
6					6	ON		ON			ON		OFF	

Annual Schedule [4.3]	Month of Year	Day of Week	Date	Day Plan	Link To
1	J F M A M J J A S O N D	S M T W T F S	1 2 3 4 5 6 7 8 9 10 11 12 13 14 15 16 17 18 19 20 21 22 23 24 25 26 27 28 29 30 31	1	
2	J F M A M J J A S O N D	S M T W T F S	1 2 3 4 5 6 7 8 9 10 11 12 13 14 15 16 17 18 19 20 21 22 23 24 25 26 27 28 29 30 31	2	
3	J F M A M J J A S O N D	S M T W T F S	1 2 3 4 5 6 7 8 9 10 11 12 13 14 15 16 17 18 19 20 21 22 23 24 25 26 27 28 29 30 31	3	
4	J F M A M J J A S O N D	S M T W T F S	1 2 3 4 5 6 7 8 9 10 11 12 13 14 15 16 17 18 19 20 21 22 23 24 25 26 27 28 29 30 31	1	
5	J F M A M J J A S O N D	S M T W T F S	1 2 3 4 5 6 7 8 9 10 11 12 13 14 15 16 17 18 19 20 21 22 23 24 25 26 27 28 29 30 31	1	
6	J F M A M J J A S O N D	S M T W T F S	1 2 3 4 5 6 7 8 9 10 11 12 13 14 15 16 17 18 19 20 21 22 23 24 25 26 27 28 29 30 31	1	
7	J F M A M J J A S O N D	S M T W T F S	1 2 3 4 5 6 7 8 9 10 11 12 13 14 15 16 17 18 19 20 21 22 23 24 25 26 27 28 29 30 31	1	
8	J F M A M J J A S O N D	S M T W T F S	1 2 3 4 5 6 7 8 9 10 11 12 13 14 15 16 17 18 19 20 21 22 23 24 25 26 27 28 29 30 31	1	
9	J F M A M J J A S O N D	S M T W T F S	1 2 3 4 5 6 7 8 9 10 11 12 13 14 15 16 17 18 19 20 21 22 23 24 25 26 27 28 29 30 31	1	
10	J F M A M J J A S O N D	S M T W T F S	1 2 3 4 5 6 7 8 9 10 11 12 13 14 15 16 17 18 19 20 21 22 23 24 25 26 27 28 29 30 31	1	
11	J F M A M J J A S O N D	S M T W T F S	1 2 3 4 5 6 7 8 9 10 11 12 13 14 15 16 17 18 19 20 21 22 23 24 25 26 27 28 29 30 31	1	
12	J F M A M J J A S O N D	S M T W T F S	1 2 3 4 5 6 7 8 9 10 11 12 13 14 15 16 17 18 19 20 21 22 23 24 25 26 27 28 29 30 31	1	
13	J F M A M J J A S O N D	S M T W T F S	1 2 3 4 5 6 7 8 9 10 11 12 13 14 15 16 17 18 19 20 21 22 23 24 25 26 27 28 29 30 31	1	
14	J F M A M J J A S O N D	S M T W T F S	1 2 3 4 5 6 7 8 9 10 11 12 13 14 15 16 17 18 19 20 21 22 23 24 25 26 27 28 29 30 31	1	
15	J F M A M J J A S O N D	S M T W T F S	1 2 3 4 5 6 7 8 9 10 11 12 13 14 15 16 17 18 19 20 21 22 23 24 25 26 27 28 29 30 31	1	
16	J F M A M J J A S O N D	S M T W T F S	1 2 3 4 5 6 7 8 9 10 11 12 13 14 15 16 17 18 19 20 21 22 23 24 25 26 27 28 29 30 31	1	
17	J F M A M J J A S O N D	S M T W T F S	1 2 3 4 5 6 7 8 9 10 11 12 13 14 15 16 17 18 19 20 21 22 23 24 25 26 27 28 29 30 31	1	
18	J F M A M J J A S O N D	S M T W T F S	1 2 3 4 5 6 7 8 9 10 11 12 13 14 15 16 17 18 19 20 21 22 23 24 25 26 27 28 29 30 31	1	
19	J F M A M J J A S O N D	S M T W T F S	1 2 3 4 5 6 7 8 9 10 11 12 13 14 15 16 17 18 19 20 21 22 23 24 25 26 27 28 29 30 31	1	
20	J F M A M J J A S O N D	S M T W T F S	1 2 3 4 5 6 7 8 9 10 11 12 13 14 15 16 17 18 19 20 21 22 23 24 25 26 27 28 29 30 31	1	
21	J F M A M J J A S O N D	S M T W T F S	1 2 3 4 5 6 7 8 9 10 11 12 13 14 15 16 17 18 19 20 21 22 23 24 25 26 27 28 29 30 31	1	
22	J F M A M J J A S O N D	S M T W T F S	1 2 3 4 5 6 7 8 9 10 11 12 13 14 15 16 17 18 19 20 21 22 23 24 25 26 27 28 29 30 31	1	
23	J F M A M J J A S O N D	S M T W T F S	1 2 3 4 5 6 7 8 9 10 11 12 13 14 15 16 17 18 19 20 21 22 23 24 25 26 27 28 29 30 31	1	
24	J F M A M J J A S O N D	S M T W T F S	1 2 3 4 5 6 7 8 9 10 11 12 13 14 15 16 17 18 19 20 21 22 23 24 25 26 27 28 29 30 31	1	
3238	31 @ GN MALL EAST				

Day Plans [4.4]														Action Table [4.5]														Coord Alternate Tables - Pat+ [2.6]	
Day Plan 1				Day Plan 2				Day Plan 3																		Overlap Off	
Hour	Min	Act		Hour	Min	Act		I2-6	14	Veh Call 14
I2-7	189	Unused
I2-8	189	Unused
I3-1	189	Unused
I3-2	189	Unused
I3-3	189	Unused
I3-4	189	Unused
I3-5	189	Unused
I3-6	189	Unused
I3-7	189	Unused
I3-8	189	Unused
I4-1	189	Unused
I4-2	189	Unused
I4-3	189	Unused
I4-4	189	Unused
I4-5	189	Unused
I4-6	189	Unused
I4-7	229	33xCMUStop
I4-8	228	33xFlashSns
I5-1	189	Unused
I5-2	189	Unused
I5-3	189	Unused
I5-4	189	Unused
I5-5	189	Unused
I5-6	189	Unused
I5-7	189	Unused
I5-8	189	Unused
I6-1	189	Unused
I6-2	189	Unused
I6-3	189	Unused
I6-4	189	Unused
I6-5	189	Unused
I6-6	189	Unused
I6-7	189	Unused
I6-8	189	Unused

C1-USER IO Map [1.8.9.2 Out]

O1-1	1	Ch1 Red
O1-2	49	Ch1 Green
O1-3	2	Ch2 Red
O1-4	26	Ch2 Yellow
O1-5	50	Ch2 Green
O1-6	3	Ch3 Red
O1-7	27	Ch3 Yellow
O1-8	51	Ch3 Green
O2-1	4	Ch4 Red
O2-2	52	Ch4 Green
O2-3	5	Ch5 Red
O2-4	29	Ch5 Yellow
O2-5	53	Ch5 Green
O2-6	6	Ch6 Red
O2-7	30	Ch6 Yellow
O2-8	54	Ch6 Green
O3-1	7	Ch7 Red
O3-2	55	Ch7 Green
O3-3	8	Ch8 Red
O3-4	32	Ch8 Yellow
O3-5	56	Ch8 Green
O3-6	9	Ch9 Red
O3-7	33	Ch9 Yellow
O3-8	57	Ch9 Green
O4-1	10	Ch10 Red
O4-2	58	Ch10 Green
O4-3	11	Ch11 Red
O4-4	35	Ch11 Yellow
O4-5	59	Ch11 Green
O4-6	12	Ch12 Red
O4-7	36	Ch12 Yellow
O4-8	60	Ch12 Green
O5-1	28	Ch4 Yellow
O5-2	34	Ch10 Yellow
O5-3	25	Ch1 Yellow
O5-4	31	Ch7 Yellow
O5-5	115	Not Used
O5-6	115	Not Used
O5-7	115	Not Used
O5-8	114	Watchdog
O6-1	115	Not Used
O6-2	115	Not Used
O6-3	13	Ch13 Red
O6-4	37	Ch13 Yellow
O6-5	61	Ch13 Green
O6-6	14	Ch14 Red
O6-7	38	Ch14 Yellow
O6-8	62	Ch14 Green

C1-USER IO Map [1.8.9.2 Out]

O7-1	115	Not Used
O7-2	115	Not Used
O7-3	115	Not Used
O7-4	115	Not Used
O7-5	115	Not Used
O7-6	115	Not Used
O7-7	115	Not Used
O7-8	115	Not Used
C11S-USER IO Map [1.8.9.1 In]		
I4-1		
I4-2		
I4-3		
I4-4		
I7-1	189	Unused
I7-2	189	Unused
I7-3	189	Unused
I7-4	189	Unused
I7-5	189	Unused
I7-6	189	Unused
I7-7	189	Unused
I7-8	189	Unused
I8-1	189	Unused
I8-2	189	Unused
I8-3	189	Unused
I8-4	189	Unused
I8-5	189	Unused
I8-6	189	Unused
I8-7	189	Unused
I8-8	189	Unused
C11S-USER IO Map [1.8.9.2 Out]		
O8-1	115	Not Used
O8-2	115	Not Used
O8-3	115	Not Used
O8-4	115	Not Used
O8-5	115	Not Used
O8-6	115	Not Used
O8-7	115	Not Used
O8-8	115	Not Used

IO Logic [1.8.7]

Op1	Result	O1Fcn	Inv1	IO1	Opn1	O2Fcn	Inv2	IO2	Opn2	O3Fcn	Inv3	IO3	Opn3	Dly	Sec
I	0	=	----	-		0	----	-		0	----	-		0	DLY 0
I	0	=	----	-		0	----	-		0	----	-		0	DLY 0
I	0	=	----	-		0	----	-		0	----	-		0	DLY 0
I	0	=	----	-		0	----	-		0	----	-		0	DLY 0
I	0	=	----	-		0	----	-		0	----	-		0	DLY 0
I	0	=	----	-		0	----	-		0	----	-		0	DLY 0
I	0	=	----	-		0	----	-		0	----	-		0	DLY 0
I	0	=	----	-		0	----	-		0	----	-		0	DLY 0
I	0	=	----	-		0	----	-		0	----	-		0	DLY 0
I	0	=	----	-		0	----	-		0	----	-		0	DLY 0
I	0	=	----	-		0	----	-		0	----	-		0	DLY 0

Security Access Levels [8.2]

1	SWLOAD	22	None	43	None
2	SECURE	23	None	44	None
3	None	24	None	45	None
4	None	25	None	46	None
5	None	26	None	47	None
6	None	27	None	48	None
7	None	28	None	49	None
8	None	29	None	50	None
9	None	30	None	51	None
10	None	31	None	52	None
11	None	32	None	53	None
12	None	33	None	54	None
13	None	34	None	55	None
14	None	35	None	56	None
15	None	36	None	57	None
16	None	37	None	58	None
17	None	38	None	59	None
18	None	39	None	60	None
19	None	40	None	61	None
20	None	41	None	62	None
21	None	42	None	63	None
				64	None

Com Parameters [6.1]

Station ID	3238
Group ID	
Master ID	0
Backup Time	0
SysUp Modem [6.1]	
Enable Modem	OFF
Idle Time	0
Dial Time	0
Tel:	
Alt:	

2070 Port Parms [6.2]

Port	Baud Rate	FCM
SP1	9600	MODE 6
SP2	9600	MODE 6
SP3	19200	MODE 6
SP4	38400	MODE 6
SP5	1200	AUTO
SP6	1200	AUTO
SP7	1200	AUTO
SP8	1200	AUTO

2070 IP 1 Addressing [6.5]

Addressing				
Addr	192	168	0	108
Mask	255	255	255	0
Brdcst	0	0	0	0
GtWay	192	168	0	1
Port	0			

2070 IP 2 Addressing [6.5]

Addressing				
Addr	0	0	0	0
Mask	0	0	0	0
Brdcst	0	0	0	0
GtWay	0	0	0	0
Port	0			

2070 Port Binding Ports [6.6]

	Port	Echo	Mode
ASYN1	SP1	OFF	0
ASYN2	SP2	OFF	0
ASYN3	SP3	OFF	0
ASYN4	SP4	OFF	0
SYN1	SP5	SYN3	OFF
SYN2	OFF	SYN4	OFF

2070 Port Binding Functions [6.6]

Function	Channel	Function	Channel
TS2/CVM	None	SYSUp	ASYN2
CMU/MMU	None	SYSDown	ASYN1
Opticom	None	Shell	None
Loop Det.	None		
GPS	-		

#	Event / Alarm	Ev	Alr	Call Phases[1.1.5]								Redirect Phases[1.1.5]								Inhibit Phases[1.1.5]															
1	Power Up Alarm.	ON	ON	Ø	Ø Phases Called By Ø						From	To	From	To	From	To	From	To	1	2	3	4	5	6	7	8	9	10	11	12	13	14	15	16	
2	Stop Timing	ON	ON	1						1									1																
3	TS1 Cabinet Door	ON	ON	2						2									2																
4	Coordination Failure	ON	ON	3						3									3																
5	External Alarm # 1	ON	ON	4						4									4																
6	External Alarm # 2	ON	ON	5						5									5																
7	External Alarm # 3	ON	ON	6						6									6																
8	External Alarm # 4	ON	ON	7						7									7																
9	Closed Loop Disabled	ON	ON	8						8									8																
10	External Alarm # 5	ON	ON	9						9									9																
11	External Alarm # 6	ON	ON	10						10									10																
12	Manual Control Enable	ON	ON	11						11									11																
13	Coord Free Input	ON	ON	12						12									12																
14	Local Flash Input	ON	ON	13						13									13																
15	MMU Flash	ON	ON	14						14									14																
16	CMU Flash	ON	ON	15						15									15																
17	Cycle Fault	ON	ON	16						16									16																
18	Cycle Failure	ON	ON	Alt Call & Redirect # 1 [1.1.6.3]								Alt Inhibit Phases # 1 [1.1.6.3]																							
19	Coordination Fault	ON	ON	Col	Ø Phases Called By Ø						From	To	From	To	From	To	From	To	1	2	3	4	5	6	7	8	9	10	11	12	13	14	15	16	
20	Controller Fault	ON	ON	1						1									1																
21	Detector SDLC Failure	ON	ON	2						2									2																
22	MMU SDLC Failure	ON	ON	3						3									3																
23	Critical SDLC Failure	ON	ON	4						4									4																
24	Reserved	ON	ON	5						5									5																
25	EEPROM CRC Fault	ON	ON	6						6									6																
26	Detector Diagnostic Failure	ON	ON	7						7									7																
27	BIU Detector Failure	ON	ON	8						8									8																
32	Queue detector alarm	ON	ON	Alt Call & Redirect # 2 [1.1.6.3]								Alt Inhibit Phases # 2 [1.1.6.3]																							
29	Ped Detector Fault	ON	ON	Col	Ø Phases Called By Ø						From	To	From	To	From	To	From	To	1	2	3	4	5	6	7	8	9	10	11	12	13	14	15	16	
30	Coord Diagnostic Fault	ON	ON	1						1									1																
41	TempAlert Probe Ch. A	ON	ON	2						2									2																
42	TempAlert Probe Ch. B	ON	ON	3						3									3																
47	Coord Active	ON	ON	4						4									4																
48	Preempt Active	ON	ON	5						5									5																
49	Preempt 1 Input	ON	ON	6						6									6																
50	Preempt 2 Input	ON	ON	7						7									7																
51	Preempt 3 Input	ON	ON	8						8									8																
52	Preempt 4 Input	ON	ON	Coord, CIC Plans [2.3]								Unit Parameters [1.2.1]																							
53	Preempt 5 Input	ON	ON	CIC	CoØ	Grow	1	2	3	4	5	6	7	8	Allow Skip Yellow	OFF	Max Cycle Time																		
54	Preempt 6 Input	ON	ON	1	OFF										TOD Dim Enable	OFF	Cycle Fault Action	Alarm																	
55	Preempt 7 Input	ON	ON	2	OFF										Tone Disable	OFF																			
56	Preempt 8 Input	ON	ON	3	OFF										Diamond Mode	4Ph																			
57	Preempt 9 Input	ON	ON	4	OFF										Backup Time (s)																				
58	Preempt 10 Input	ON	ON	Auto Flash Phase/Olap Settings [1.4.2]												Disable Init Ped	OFF																		
61	In Transition	ON	ON	Yel Ø												Cycle Fault Action	Alarm																		
81	FIO Status Alarm	ON	ON	Yel (olaps)												Enable Run Timer	ON		### 31 @ GN MALL EAST																

04/07/23Page 10


WORK LIMIT
RECONSTRUCTION EN
STA. M 4+300

PED. POLE ITEM LIST A
680.8225 M
680.6724 M
680.730514 M
680.813103 M
680.813105 M
680.8142 M
645.7101 M
15680.950106 M
03680.8150 M

TRAFFIC SIGNAL LINE ITEM LIST B
680.7002 M
680.731014 M
680.8101 M
680.810308 M
680.8106 M
680.810601 M
680.8111 M
680.8210 M
680.731914 M

FED ROAD REG. NO.	STATE	CONTRACT NO.	SHEET NO.	TOTAL SHEET
1	N.Y.	D259203	141A1	181
N.Y.S. ROUTE 31				
S.H. 1039 BALDWINVILLE - CICERO				
TOWN OF CLAY				
ONONDAGA COUNTY				
P.L.N. 303753			B.J.N. 1021550	

THIS SHEET SUPERSEDES SHEET 141

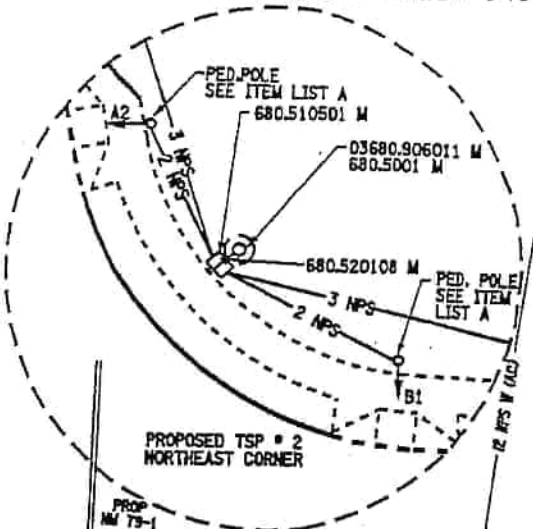

NOTE:
FOR CLARITY, NOT ALL PAVEMENT MARKINGS
ARE SHOWN- REFER TO PAVEMENT MARKING
PLANS FOR COMPLETE INFORMATION.

SIGNAL 34

ALL DIMENSIONS ARE IN m UNLESS OTHERWISE NOTED
AS BUILT REVISIONS

SIGNATURE _____ DATE _____

ROUTE 31 TRAFFIC SIGNAL PLAN
AND MORGAN ROAD SIGNAL * 34

STATE OF NEW YORK
DEPARTMENT OF TRANSPORTATION

FILENAME	REGION	DATE	DRAWING NO
----------	--------	------	------------

DESIGN SUPERVISOR _____ JOB MANAGER _____ DESIGNED BY _____ CHECKED BY _____ ESTIMATED BY _____ DRAFTED BY _____


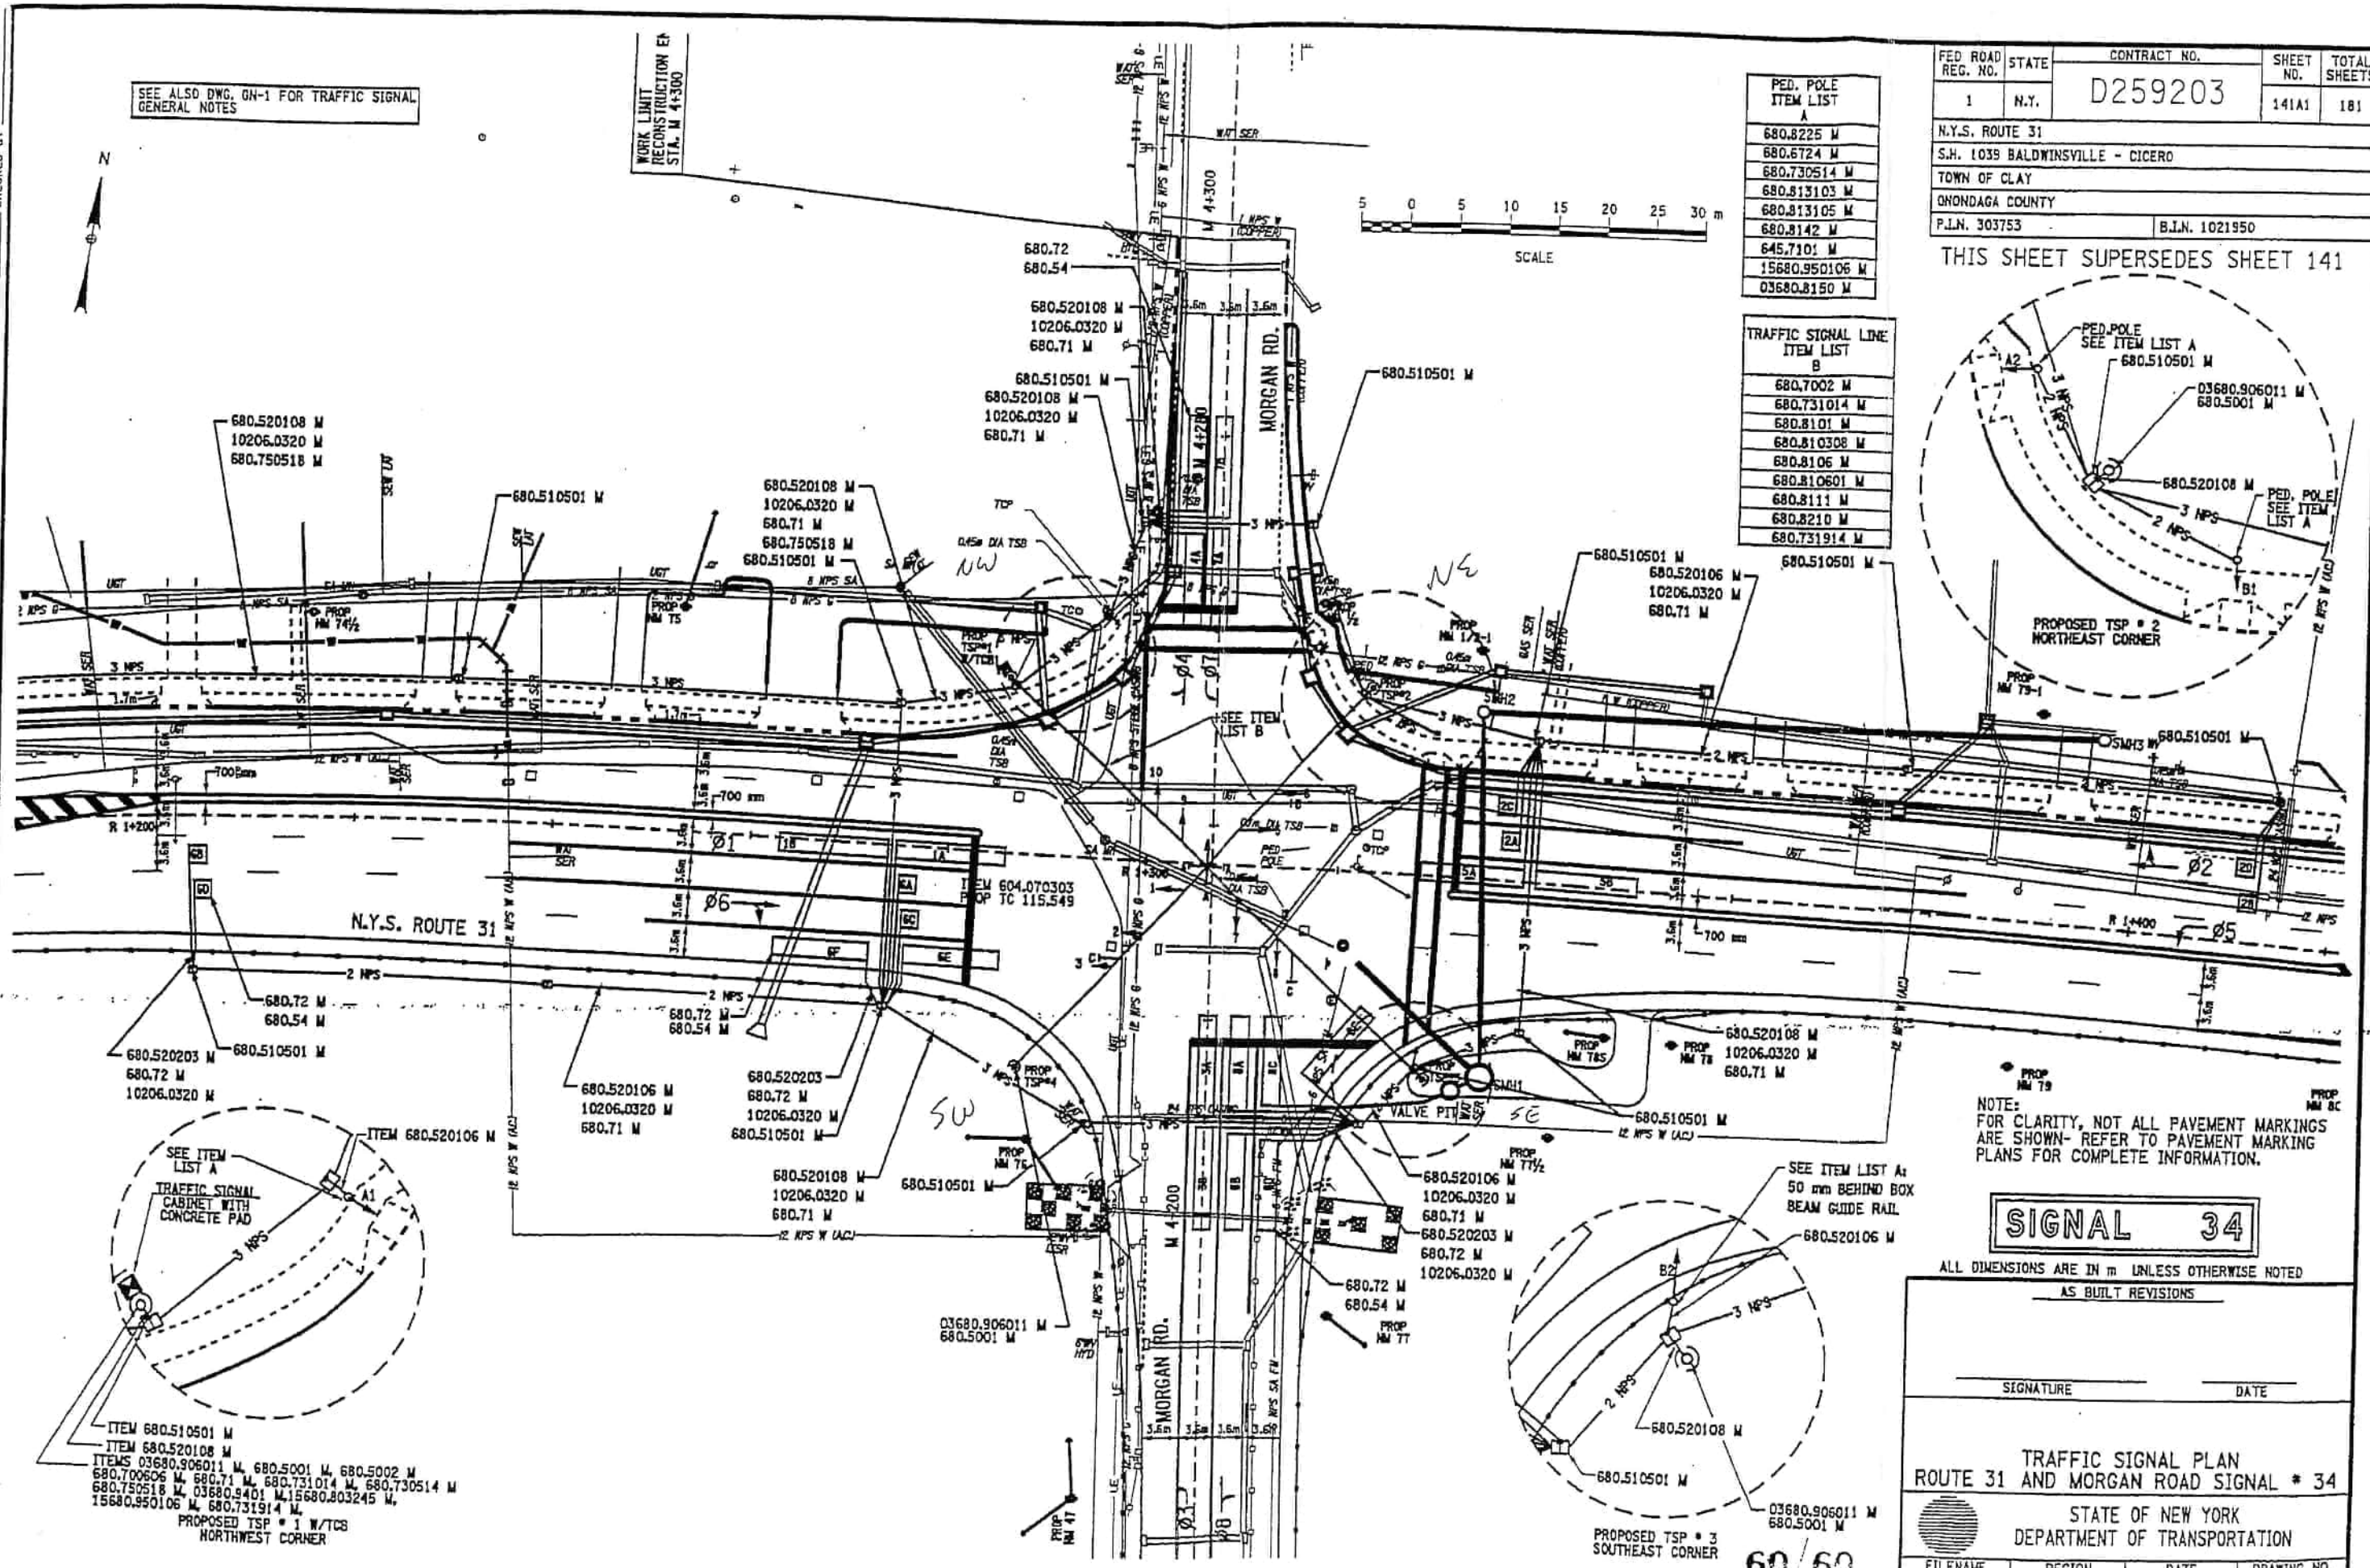



TABLE OF SWITCH PACKS


SIGNAL NO. 34		N.Y.S. RTE 31 AND MORGAN ROAD		COUNTY: OWEN		
SWITCH PACK	FUNCTION	FACE NO.S	FLASH PLUG COLOR	INDICATIONS	TERMINAL BOARD WIRING	
					TERMINAL	WIRE COLOR CODE
SP 1	#1	1	BLANK	Y R GRND WIRE	SP 1R SP 1Y SP 1G GRND BUS	14/19C-1-O 14/19C-1-G 14/19C-1-W
SP 2	#6	1,2,3	R	R Y G GRND WIRE	SP 2R SP 2Y SP 2G GRND BUS	14/19C-1-R/B 14/19C-1-O/B 14/19C-1-G/B 14/19C-1-W/B
SP 3				GRND WIRE	SP 3R SP 3Y SP 3G GRND BUS	
SP 4	OVL B (#3)	3	BLANK	Y G GRND WIRE	SP 4R SP 4Y SP 4G GRND BUS	14/19C-1-O/R 14/19C-1-BL/R 14/19C-1-W/R
SP 5	#5	4	BLANK	R Y G GRND WIRE	SP 5R SP 5Y SP 5G GRND BUS	14/19C-2-R 14/19C-2-O 14/19C-2-G 14/19C-2-W
SP 6				GRND WIRE	SP 6R SP 6Y SP 6G GRND BUS	
SP 7	#2	5,6	R	R Y G GRND WIRE	SP 7R SP 7Y SP 7G GRND BUS	14/19C-1-R/W 14/19C-1-BL/W 14/19C-1-G/W 14/19C-1-B/W
SP 8	#3	7	BLANK	Y G GRND WIRE	SP 8R SP 8Y SP 8G GRND BUS	14/19C-2-O/B 14/19C-2-G/B 14/19C-2-W/B
SP 9	#8	7,8	R	R Y G GRND WIRE	SP 9R SP 9Y SP 9G GRND BUS	14/19C-2-R/W 14/19C-2-BL/W 14/19C-2-G/W 14/19C-2-B/W
SP 10	OVL A (#5)	8	BLANK	Y G GRND WIRE	SP 10R SP 10Y SP 10G GRND BUS	14/19C-2-O/R 14/19C-2-BL/R 14/19C-2-W/R
SP 11	#7	9	R	Y G GRND WIRE	SP 11R SP 11Y SP 11G GRND BUS	14/10C-1-G 14/10C-1-G 14/10C-1-W
SP 12	#4	9,10	R	R Y G GRND WIRE	SP 12R SP 12Y SP 12G GRND BUS	14/10C-1-R/B 14/10C-1-O/B 14/10C-1-G/B 14/10C-1-W/B
SP 13	PED A (#2)	A1	BLANK	DW W GRND WIRE	SP 13R SP 13Y SP 13G GRND BUS	14/5C-1P-R 14/5C-1P-G 14/5C-1P-W
SP 13	PED A (#2)	A2	BLANK	DW W GRND WIRE	SP 14R SP 14Y SP 14G GRND BUS	14/5C-2P-R 14/5C-2P-G 14/5C-2P-W
SP 14	PED B (#8)	B1	BLANK	DW W GRND WIRE	SP 13R SP 13Y SP 13G GRND BUS	14/5C-3P-R 14/5C-3P-G 14/5C-3P-W
SP 14	PED B (#8)	B2	BLANK	DW W GRND WIRE	SP 14R SP 14Y SP 14G GRND BUS	14/5C-4P-R 14/5C-4P-G 14/5C-4P-W

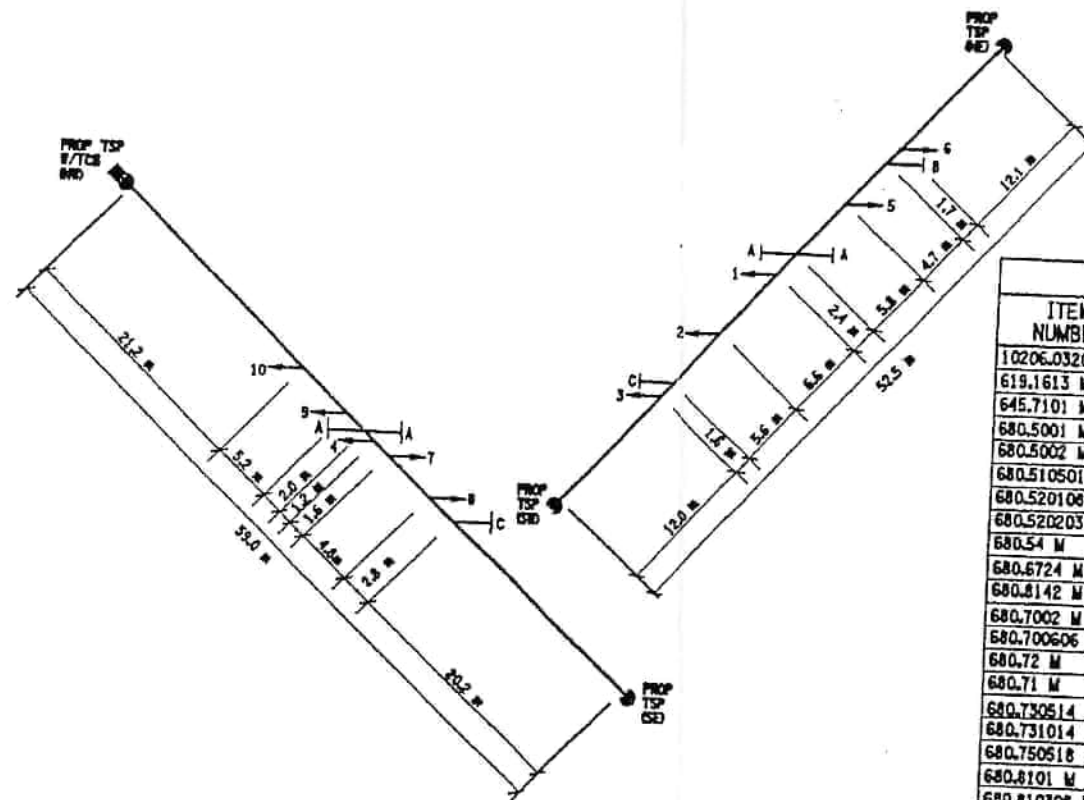

FED ROAD REG. NO.	STATE	CONTRACT NO.	SHEET NO.	TOTAL SHEETS
1	N.Y.	D259203	143	181
N.Y.S. ROUTE 31				
S.H. 1039 BALDWINVILLE - CICERO				
TOWN OF CLAY				
ONONDAGA COUNTY				
P.L.N. 303753			B.L.N. 1021950	

TABLE OF QUANTITIES				
ITEM NUMBER	DESCRIPTION	UNIT	ESTIMATED QUANTITY	FINAL QUANTITY
10206.0320 M	TRAFFIC SIGNAL CONDUIT EXCAV. & BACKFILL IN GRASS/UNPAVED AREA	m	807.7	
619.1613 M	MAINTAIN TRAFFIC SIGNAL EQUIPMENT	INT.MO.	18	
645.7101 M	GROUND MOUNTED SIGN PANEL, MUTCD CODES R.P.W. AND W. > 460 mm	m ²	0.072	
680.5001 M	POLE EXCAVATION AND CONCRETE FOUNDATION	m ³	25.6	
680.5002 M	CONCRETE BASE FOR CONTROLLER CABINET	EACH	1	
680.510501 M	PULLBOX- RECTANGULAR, 650 X 450 mm, REINFORCED CONCRETE	EACH	24	
680.520106 M	3 NPS ZINC COATED STEEL CONDUIT	m	571.8	
680.520203 M	TRAFFIC SIGNAL CONDUIT, FLEXIBLE LIQUID TIGHT STEEL, 1 NPS	m	144.2	
680.54 M	INDUCTANCE LOOP INSTALLATION	m	609.9	
680.6724 M	TRAFFIC SIGNAL POLE POST TOP MOUNT, 2.4 M. MOUNT HEIGHT	EACH	4	
680.8142 M	PEDESTRIAN SIGNAL POST TOP MOUNT ASSEMBLY	EACH	4	
680.7002 M	DUAL SPAN WIRE W/ UPPER TETHER WIRE	EACH	2	
680.700606 M	RISER ASSEMBLY, 2 NPS DIAMETER	EACH	1	
680.72 M	INDUCTANCE LOOP WIRE	m	1650.1	
680.71 M	SHIELDED LEAD IN CABLE	m	2166	
680.730514 M	SIGNAL CABLE 5 CONDUCTOR, 14 AWG	m	294	
680.731014 M	SIGNAL CABLE 10 CONDUCTORS, 14 AWG	m	39.6	
680.750518 M	SHIELDED COMM. CABLE, 5 PAIRS, 18 AWG	m	450.0	
680.8101 M	TRAFFIC SIGNAL SECTION- 300 mm	EACH	9	
680.810308 M	INSTALL BALL/ARROW LED TRAFFIC SIGNAL MODULE	EACH	31	
680.8106 M	TRAFFIC SIGNAL SECTION-POLYCARBONATE, 300 mm	EACH	9	
680.810601 M	TRAFFIC SIGNAL SECTION-POLYCARBONATE, TYPE I, 300 mm	EACH	31	
680.8111 M	TRAFFIC SIGNAL BRACKET ASSEMBLY - 1 WAY	EACH	10	
680.813103 M	PEDESTRIAN SIGNAL SECTION-POLYCARBONATE, TYPE I, 300 mm	EACH	4	
680.813105 M	PEDESTRIAN SIGNAL SECT., 300 mm-BI-MODAL HAND/MAIN SYMBOLS, LED	EACH	4	
05660.790001 M	REMOVE TRAFFIC SIGNAL INSTALLATION	EACH	1	
680.8210 M	OVERHEAD SIGN ASSEMBLY, TYPE J	EACH	7	
680.8225 M	PEDESTRIAN PUSH BUTTON AND SIGN-WITHOUT POST	EACH	4	
03660.908011 M	STANDARD TRAFFIC SIGNAL POLE-SPAN WIRE	EACH	4	
03660.9401 M	WATERTIGHT DISCONNECT BOX-HEMA 1X	EACH	1	
15680.803245 M	INSTALL MICROCOMPUTER CABINET	EACH	1	
15680.830106 M	SERVICE CABLE 1 CONDUCTOR, NO. 06 AWG	m	50	
680.731914 M	SIGNAL CABLE 15 CONDUCTORS, 14 AWG	m	221.8	
680.520106 M	CONDUIT, METAL STEEL, ZINC COATED, 2 MPS	m	144.2	
03680.8150 M	PEDESTRIAN COUNT-DOWN TIMER MESSAGE	EACH	1	

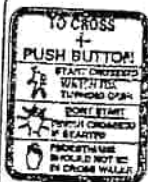SIGNS TO BE INSTALLED					
ITEM NUMBER	SYMBOL	TEXT	MUTCD NO	APPROX. SIZE	TYPE OF MOUNT
680.8210 M	A	 ONLY R3-22C	R3-22C	750mm X 900mm	OVERHEAD
680.8210 M	B	 R3-26C	R3-26C	750mm X 900mm	OVERHEAD
680.8210 M	C	 ONLY R3-24C	R3-24C	750mm X 900mm	OVERHEAD
680.8225 M	A1, A2 B1, B2	 R6-12C	R6-12C	225mm X 300mm	POLE
645.7101 M	A1, A2 B1, B2	 N/A	N/A	115mm X 150mm 0.018 m ² TOTAL OF ALL SIGNS = .072 m ²	POLE

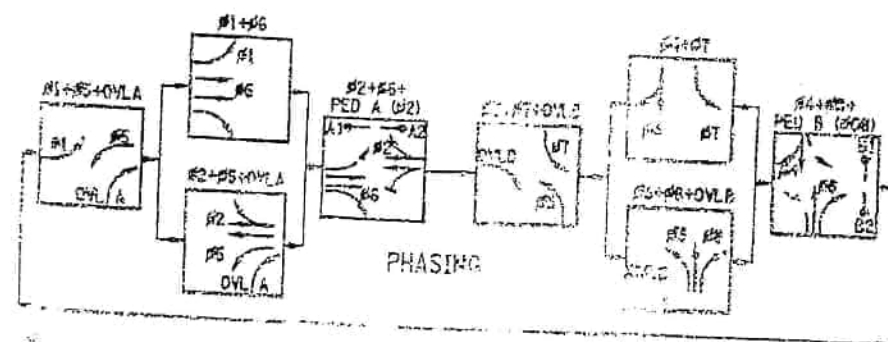

PEDESTRIAN POLE DATA		
PROPOSED POLE	STATION	Offset
A1	E 30254.7	16.8 FT
A2	E 44555.5	12.5 FT
B1	E 14325.1	4.7 FT
B2	E 14325.1	4.7 FT

SIGNAL PERIOD			
03620.40501			
PROPOSED TSP	STATION	OFFSET	FORMER TSP
1	R 1+285.2	12.4 m RT	R 20
2	R 1+322.3	18.6 m LT	R 20
3	R 1+330.0	20.0 m RT	R 20
4	R 1+286.2	21.5 m RT	R 20

ALL DIMENSIONS ARE IN m UNLESS OTHERWISE NOTED
AS BUILT REVISIONS

SIGNATURE _____ DATE _____

TRAFFIC SIGNAL PLAN
ROUTE 31 AND MORGAN ROAD SIGN - 34

STATE OF NEW YORK
DEPARTMENT OF TRANSPORTATION


FILENAME	REGION	DATE	DRAWING NO.
----------	--------	------	-------------

CHECKED BY
DRAFTED BY
ESTIMATED BY
DESIGNED BY
JOB MANAGER
DESIGN SUPERVISOR

OPERATIONS LEGEND					
SYMBOL	DESCRIPTION	SYMBOL	DESCRIPTION	SYMBOL	DESCRIPTION
R	CIRCULAR RED	Y	CIRCULAR YELLOW	G	CIRCULAR GREEN
LRA	LEFT RED ARROW	LYA	LEFT YELLOW ARROW	LGA	LEFT GREEN ARROW
RRA	RIGHT RED ARROW	RYA	RIGHT YELLOW ARROW	RGA	RIGHT GREEN ARROW
FR	FLASHING RED	FY	FLASHING YELLOW	VGA	VERTICAL GREEN ARROW
R	CIRCULAR RED STROBE LIGHT	LY/GA	FIBEROPTIC OR LED DUAL INDICATION LEFT ARROW	RY/GA	FIBEROPTIC OR LED DUAL INDICATION RIGHT ARROW
H/M	BIMODAL HAND/MAN	CDT	COUNT DOWN TIMER	Ø	PHASE
DW	HAND (DON'T WALK)	W	MAN (WALK)	FDW	FLASHING HAND (DON'T WALK)
OVL	OVERLAP	DC	DOUBLE CLEARANCE	PED	PEDESTRIAN

TABLE OF OPERATIONS													
FACE	R	R	R	-R	R	R	R	R	R	R	PEDESTRIAN INDICATIONS		
	-YY	Y	YY	-Y	Y	Y	-YY	YY	-YY	Y			
PHASE	1	2	3	4	5	6	7	8	9	10	PED A	PED B	
#1	G-R	R	R	-R	R	R	R	R	R	R	DW	DW	
#5	R	R	R	-R	R	R	R	R	R	R	DW	DW	
#2	R	R	R	-R	R	R	R	R	R	R	DW	DW	
#6	G	G	-G	-R	R	R	R	R	R	R	DW	DW	
#1+5	G-R	R	R	-R	R	R	R	R	R	R	DW	DW	
#1+6	G	G	G	-G	R	R	R	R	R	R	DW	DW	
#2+5	R	R	R	-R	G	G	R	R	R	R	DW	DW	
#2+6	G	G	G	-G	G	G	R	R	R	R	DW	DW	
#3	R	R	R	-R	R	R	-G-R	R	R	R	DW	DW	
#7	R	R	R	-R	R	R	R	-G-R	R	R	DW	DW	
#4	R	R	R	-R	R	R	R	G	G	G	DW	DW	
#8	R	R	R	-R	R	R	R	G	G	G	DW	DW	
#3+7	R	R	-G	-R	R	R	-G-R	R	-G-R	R	DW	DW	
#3+8	R	R	R	-R	R	R	G	G	R	R	DW	DW	
#4+7	R	R	R	-R	R	R	R	G	G	G	DW	DW	
#4+8	R	R	R	-R	R	R	R	G	G	G	DW	DW	
FLASHING OPERATION	FR	FR	FR	FR	FR	FR	FR	FR	FR	FR	DW	DW	


* UPON ACTUATION OF A PEDESTRIAN PUSH BUTTON, A "WALK MAN" INDICATION FOLLOWED BY A FLASHING "HAND". INDICATION FOLLOWED BY A STEADY "HAND" WILL BE DISPLAYED AND COUNTDOWN IS INITIATED.

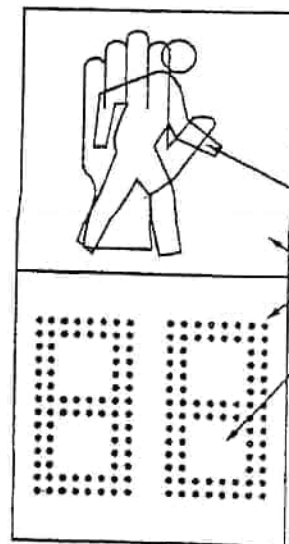

PEDESTRIAN SIGNAL HEADS DISPLAY

- ITEM 680.813105 - PEDESTRIAN SIGNAL MODULE, 300 mm BI-MODAL HAND/MAN SYMBOLS, LED
- ITEM 680.813103 - PEDESTRIAN SIGNAL SECTION, TYPE L, 300 mm
- ITEM 03680.8150 - PEDESTRIAN COUNT-DOWN TIMER ASSEMBLY

SPAN WIRE & CABINET PLACEMENT DETAIL

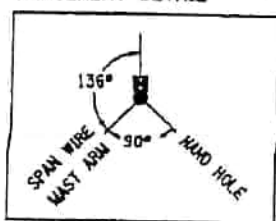

14/19C-1-R/B
XX/XXC-X-X/X
AWG NO. OF COND- UCTORS
CABLE NO. FOR THE GIVEN COND- UCTOR SIZE
COLOR TRACER OF WIRE
COLORS: R-RED, O-ORANGE, G-GREEN, BL-BLUE, W-WHITE, B-BLACK
KEY FOR WIRE COLOR CODE

TABLE OF INDUCTANCE LOOP DESIGN				
DETECTOR NUMBER	PHASE NUMBER	INDUCTANCE LOOP SIZE	DISTANCE APART	NUMBER OF TURNS
1A	1	10.4 X 1.8	0.6	2
1B	1	10.4 X 1.8	0.6	2
2A	2	1.8 X 1.8		3
2B	2	1.8 X 1.8		3
2C	2	1.8 X 1.8		3
2D	2	1.8 X 1.8		3
3A	3	10.4 X 1.8	0.6	2
3B	3	10.4 X 1.8	0.6	2
4A	4	9.8 X 1.8	1.2	2
4B	4	9.8 X 1.8	1.2	2
5A	5	10.4 X 1.8	0.6	2
5B	5	10.4 X 1.8	0.6	2
6A	6	1.8 X 1.8		3
6B	6	1.8 X 1.8		3
6C	6	1.8 X 1.8		3
6D	6	1.8 X 1.8		3
6E	6	8.5 X 1.8	3.4	2
6F	6	8.5 X 1.8	3.4	2
7A	7	10.4 X 1.8	0.6	2
7B	7	10.4 X 1.8	0.6	2
8A	8	9.8 X 1.8	1.8	2
8B	8	9.8 X 1.8	1.8	2
8C	8	9.1 X 1.8	3.0	2
8D	8	9.1 X 1.8	3.0	2
8E	8	9.1 X 1.8		2

TABLE OF CLEARANCES	
TO	FROM
G	G R -GG -GR RG -R -G
G	G R -YG -YR RY -R -Y
R	Y R -YY -YR RY -R -G
R	R R -R -R R -R -Y
G	G R -GG -GR RG -R -G
-G	G R -GG -GR RG -R -G
R	Y R -YY -YR RY -R -Y
-R	R R -R -R R -R -Y
G	G R -GG -GR RG -R -G
-G	G R -GG -GR RG -R -G
R	Y R -YY -YR RY -R -Y
-R	R R -R -R R -R -Y
G	G R -GG -GR RG -R -G
-G	G R -GG -GR RG -R -G
R	Y R -YY -YR RY -R -Y
-R	R R -R -R R -R -Y

LEGEND	
G	CIRCULAR GREEN
-G	LEFT GREEN ARROW
-G	RIGHT GREEN ARROW
R	CIRCULAR RED
-R	LEFT RED ARROW
-R	RIGHT RED ARROW
Y	CIRCULAR YELLOW
-Y	LEFT YELLOW ARROW
-Y	RIGHT YELLOW ARROW

TABLE OF INPUT WIRING				
SIGNAL NO. 34		N.Y.S. RTE 31 AND MORGAN		COUNTY: ONON
FUNCTION	DETECTOR NUMBER	TYPE	TERMINAL BOARD WIRING	REMARKS
#1	1A, 1B	SPLIT PRESENCE	1A, 1B	RTE 31 EB LEFT
#6	6A	CALLING	2A, 2B	RTE 31 EB THRU
#6	6B	POINT	3A, 3B	RTE 31 EB THRU
#6	6C	CALLING	4A, 4B	RTE 31 EB THRU
#6	6D	POINT	5A, 5B	RTE 31 EB THRU
#6	6E, 6F	SPLIT PRESENCE	6A, 6B	RTE 31 EB RIGHT
#5	5A, 5B	SPLIT PRESENCE	7A, 7B	RTE 31 WB LEFT
#2	2A	CALLING	8A, 8B	RTE 31 WB THRU
#2	2B	POINT	9A, 9B	RTE 31 WB THRU/RIGHT
#2	2C	CALLING	10A, 10B	RTE 31 WB THRU/RIGHT
#2	2D	POINT	11A, 11B	MORGAN N.B. LEFT
#3	3A, 3B	SPLIT PRESENCE	12A, 12B	MORGAN N.B. LEFT
#8	8A, 8B	SPLIT PRESENCE	13A, 13B	MORGAN N.B. THRU
			14A, 14B	
#8	8C, 8D	SPLIT PRESENCE	15A, 15B	MORGAN N.B. RIGHT
#8	8E	PRESENCE	16A, 16B	MORGAN N.B. RIGHT
#7	7A, 7B	SPLIT PRESENCE	17A, 17B	MORGAN S.B. LEFT
#4	4A, 4B	SPLIT PRESENCE	18A, 18B	MORGAN S.B. THRU/RIGHT
			19A, 19B	
			20A, 20B	
			21A, 21B	
			22A, 22B	
PED A (#2)	A1, A2	PUSH BUTTON	23A, 23B	CROSSING MORGAN ROAD
PED B (#8)	B1, B2	PUSH BUTTON	24A, 24B	CROSSING RTE 31
			25A, 25B	
			26A, 26B	
			27A, 27B	
			28A, 28B	

- UNDERGROUND UTILITY LOCATIONS ARE NOT GUARANTEED, NOR IS THERE ANY GUARANTEE THAT ALL EXISTING UTILITIES WHETHER FUNCTIONAL OR ABANDONED WITHIN THE PROJECT AREA ARE SHOWN ON THIS DWG. THE CONTRACTOR SHALL DETERMINE THE EXACT LOCATION OF ALL UNDERGROUND UTILITIES BEFORE STARTING WORK AND SHALL BE RESPONSIBLE FOR ALL DAMAGE RESULTING FROM THEIR WORK.
- ITEM 05680.790002 M - REMOVE TRAFFIC SIGNAL, INSTALLATION UNDER THIS ITEM THE CONTRACTOR SHALL REMOVE ALL TRAFFIC SIGNAL HEADS AND MOUNTING HARDWARE, TRAFFIC SIGNAL POLES, CONTROLLER CABINET AND CONTENTS, SPAN WIRE ASSEMBLY, PULL BOXES, WIRING AND OTHER EXISTING TRAFFIC SIGNAL EQUIPMENT AS DIRECTED BY THE ENGINEER. THE CONTRACTOR SHALL CONTRACT TO ARRANGE DELIVERY OF TRAFFIC SIGNAL POLES TO THE N.Y.S. EQUIPMENT MANAGEMENT FACILITY ON THE SOUTH BAY ROAD IN NORTH SYRACUSE AND FOR PICK-UP OF THE CONTROLLER CABINET WITH CONTENTS AND MOUNTING HARDWARE FOR THE TRAFFIC SIGNAL HEADS.
- CONTRACTOR SHALL PROVIDE 14 DAYS NOTICE TO THE REGIONAL TRAFFIC ENGINEERING & SAFETY OPERATIONS GROUP (315)428-4064 TO PROVIDE RED, GREEN, AND YELLOW LED MODULES FOR ALL SIGNAL FACES INCLUDING TURN ASSEMBLIES.

ALL DIMENSIONS ARE IN m UNLESS OTHERWISE NOTED

AS BUILT REVISIONS

SIGNATURE _____ DATE _____

TRAFFIC SIGNAL TABLE
ROUTE 31 AND MORGAN ROAD SIGNAL • 34

STATE OF NEW YORK
DEPARTMENT OF TRANSPORTATION

FILENAME: TRAFFIC.PLT REGION: 3 DATE: 8/2002 DRAWING NO.: TFW-5

Phase Times [1.1.1]									Coordination Patterns [2.4] and Coordination Split Tables [2.7.1]																				3034				
	1	2	3	4	5	6	7	8	Pat#	Cyc	Off	Split	Seq	Pat#	Cyc	Off	Split	Seq	Pat#	Cyc	Off	Split	Seq	Pat#	Cyc	Off	Split	Seq					
Min Green	4	15	4	6	4	15	4	6	1	0	0	1	1	13	0	0	13	1	25	0	0	0	1	37	0	0	0	1	Ring/Startup [1.1.4]				
Gap, Ext	2	4	2	4	2	4	2	4	2	0	0	2	1	14	0	0	14	1	26	0	0	0	1	38	0	0	0	1		Phs	Ring	Start	Enable
Max 1	16	27	15	23	16	27	15	23	3	0	0	3	1	15	0	0	15	1	27	0	0	0	1	39	0	0	0	1		1	1	Red	ON
Max 2									4	0	0	4	1	16	0	0	16	1	28	0	0	0	1	40	0	0	0	1		2	1	Red	ON
Yel Clearance	4.5	4.5	5	5.5	4	4.5	5.5	5	5	0	0	5	1	17	0	0	17	1	29	0	0	0	1	41	0	0	0	1		3	1	Red	ON
Red Clearance	3	2.5	2.5	3	3.5	3	3	2.5	6	0	0	6	1	18	0	0	18	1	30	0	0	0	1	42	0	0	0	1		4	1	Red	ON
Walk		7						7	7	0	0	7	1	19	0	0	19	1	31	0	0	0	1	43	0	0	0	1		5	2	Red	ON
Ped Clearance		15						28	8	0	0	8	1	20	0	0	20	1	32	0	0	0	1	44	0	0	0	1		6	2	Red	ON
Red Revert									9	0	0	9	1	21	0	0	21	1	33	0	0	0	1	45	0	0	0	1		7	2	Red	ON
Add Initial									10	0	0	10	1	22	0	0	22	1	34	0	0	0	1	46	0	0	0	1		8	2	Red	ON
Max Initial									11	0	0	11	1	23	0	0	23	1	35	0	0	0	1	47	0	0	0	1	9	2	Red	ON	
Time B4 Reduct									12	0	0	12	1	24	0	0	24	1	36	0	0	0	1	48	0	0	0	1	10	2	Red	ON	
Cars B4 Reduct									Split		1	2	3	4	5	6	7	8	Split		1	2	3	4	5	6	7	8	11	2	Red	ON	
Time To Reduce									1	Coor	0	0	0	0	0	0	0	0	13	Coor	0	0	0	0	0	0	0	0	Coord Modes [2.1]				
Reduce By											NON	NON	NON	NON	NON	NON	NON	NON			NON	NON	NON	NON	NON	NON	NON	NON	NON	NON	Test OpMode	0	
Min Gap									2	Coor	0	0	0	0	0	0	0	0	14	Coor	0	0	0	0	0	0	0	0	Correction		SHRT/LNG		
DyMaxLim											NON	NON	NON	NON	NON	NON	NON	NON			NON	NON	NON	NON	NON	NON	NON	NON	Maximum		MAX 1		
Max Step									3	Coor	0	0	0	0	0	0	0	0	15	Coor	0	0	0	0	0	0	0	0	Force-Off		Float		
Options [1.1.2]	1	2	3	4	5	6	7	8			NON	NON	NON	NON	NON	NON	NON	NON			NON	NON	NON	NON	NON	NON	NON	NON	Closed Loop		ON		
Enable	ON	ON	ON	ON	ON	ON	ON	ON	4	Coor	0	0	0	0	0	0	0	0	16	Coor	0	0	0	0	0	0	0	0	Stop-in-Walk		OFF		
Min Recall											NON	NON	NON	NON	NON	NON	NON	NON			NON	NON	NON	NON	NON	NON	NON	Auto Reset		ON			
Max Recall									5	Coor	0	0	0	0	0	0	0	0	17	Coor	0	0	0	0	0	0	0	0	Expand Splt		OFF		
Ped Recall											NON	NON	NON	NON	NON	NON	NON	NON			NON	NON	NON	NON	NON	NON	NON	Ped Recycle		NO_RECYCLE			
Soft Recall		ON				ON			6	Coor	0	0	0	0	0	0	0	0	18	Coor	0	0	0	0	0	0	0	0	Before		TIMED		
Lock Calls		ON				ON					NON	NON	NON	NON	NON	NON	NON	NON			NON	NON	NON	NON	NON	NON	NON	After		TIMED			
Auto Flash Entry									7	Coor	0	0	0	0	0	0	0	0	19	Coor	0	0	0	0	0	0	0	0	Auto Flash [1.4.1]				
Auto Flash Exit											NON	NON	NON	NON	NON	NON	NON	NON			NON	NON	NON	NON	NON	NON	NON	Auto Flash		Channel			
Dual Entry		ON		ON		ON		ON	8	Coor	0	0	0	0	0	0	0	0	20	Coor	0	0	0	0	0	0	0	0	Flash Yel		45		
Enable Simul Gap	ON	ON	ON	ON	ON	ON	ON	ON			NON	NON	NON	NON	NON	NON	NON	NON			NON	NON	NON	NON	NON	NON	NON	Flash Red		20			
Gaurantee Passage									9	Coor	0	0	0	0	0	0	0	0	21	Coor	0	0	0	0	0	0	0	0	Unit Params [1.2.1]				
Rest In Walk											NON	NON	NON	NON	NON	NON	NON	NON			NON	NON	NON	NON	NON	NON	NON	Phase Mode		STD8			
Conditon Service									10	Coor	0	0	0	0	0	0	0	0	22	Coor	0	0	0	0	0	0	0	0	IO Mode		User		
Non-Actuated 1											NON	NON	NON	NON	NON	NON	NON	NON			NON	NON	NON	NON	NON	NON	NON	Loc Flsh Start		Red			
Non-Actuated 2									11	Coor	0	0	0	0	0	0	0	0	23	Coor	0	0	0	0	0	0	0	0	Start Flash(s)		0		
Add Init Calc											NON	NON	NON	NON	NON	NON	NON	NON			NON	NON	NON	NON	NON	NON	NON	Start AllRed(s)		6			
Options+ [1.1.3]	1	2	3	4	5	6	7	8	12	Coor	0	0	0	0	0	0	0	0	24	Coor	0	0	0	0	0	0	0	0	Yellow < 3"		OFF		
Reservice											NON	NON	NON	NON	NON	NON	NON	NON			NON	NON	NON	NON	NON	NON	NON	Display Time		20			
PedClr Thru Yel									Page#																				Red Revert	3			
Skip Red No Call									1	8 Phase Times/Options; Patterns/Splits; Ring Startup; Coord/Flash Mode; Unit Param																			MCE Timeout	0			
Red Rest									1A&1B	16 Phase Times/Options; Patterns/Splits; Ring Startup; Coord/Flash Mode; Unit Param																			Feature Profile	0			
Max II									2	Overlaps; Channel Settings; Coord Alt Table+ (values not associated with time-of-day)																			Free Ring Seq	1			
Call Phase									3	Detection; Sample Time and Unit Parameters related to detection																			Auxswitch	STOPTM			
Conflicting Phase									4	Preemption and Alternate Phase Time and Phase Options																			SDLC Retry	0			
Omit Yellow									5	Annual Schedule																			TS2 Det Faults	ON			
Ped Delay									6	Day Plans; Action Tables; Coord Alt Table+ (values varied by time-of-day)																			Auto Ped Clear	OFF			
Grn/Ped Delay									7	Communications; Secutiry; I/O Setup																			SDLC Retry	0			
3034 31 @ MORGAN									8	Misc - Events/Alarms; Call/Inhibit/Redirect; P/OLAP Auto Flash; CIC; Misc Unit Param																			04/07/23		Page 1		

Overlap 1-16 Program Parm's & Parm+ [1.5.2.1] [1.5.2.2]

Overlap Conflict Lock		OFF	Overlap Lock Inhibit				OFF	Parent Ph Clearance		OFF	Extra Included Ph		ON				
1	Included Ø	5						Type	NORMAL	9	Included Ø					Type	NORMAL
	Modifier Ø							Grn			Modifier Ø					Grn	
	Conflict Ø							Yel	3.5		Conflict Ø					Yel	3.5
	Conflict Olap							Red	1.5		Conflict Olap					Red	1.5
	Conflict Ped							LG			Conflict Ped					LG	
2	Included Ø	3						Type	NORMAL	10	Included Ø					Type	NORMAL
	Modifier Ø							Grn			Modifier Ø					Grn	
	Conflict Ø							Yel	3.5		Conflict Ø					Yel	3.5
	Conflict Olap							Red	1.5		Conflict Olap					Red	1.5
	Conflict Ped							LG			Conflict Ped					LG	
3	Included Ø							Type	NORMAL	11	Included Ø					Type	NORMAL
	Modifier Ø							Grn			Modifier Ø					Grn	
	Conflict Ø							Yel	3.5		Conflict Ø					Yel	3.5
	Conflict Olap							Red	1.5		Conflict Olap					Red	1.5
	Conflict Ped							LG			Conflict Ped					LG	
4	Included Ø							Type	NORMAL	12	Included Ø					Type	NORMAL
	Modifier Ø							Grn			Modifier Ø					Grn	
	Conflict Ø							Yel	3.5		Conflict Ø					Yel	3.5
	Conflict Olap							Red	1.5		Conflict Olap					Red	1.5
	Conflict Ped							LG			Conflict Ped					LG	
5	Included Ø							Type	NORMAL	13	Included Ø					Type	NORMAL
	Modifier Ø							Grn			Modifier Ø					Grn	
	Conflict Ø							Yel	3.5		Conflict Ø					Yel	3.5
	Conflict Olap							Red	1.5		Conflict Olap					Red	1.5
	Conflict Ped							LG			Conflict Ped					LG	
6	Included Ø							Type	NORMAL	14	Included Ø					Type	NORMAL
	Modifier Ø							Grn			Modifier Ø					Grn	
	Conflict Ø							Yel	3.5		Conflict Ø					Yel	3.5
	Conflict Olap							Red	1.5		Conflict Olap					Red	1.5
	Conflict Ped							LG			Conflict Ped					LG	
7	Included Ø							Type	NORMAL	15	Included Ø					Type	NORMAL
	Modifier Ø							Grn			Modifier Ø					Grn	
	Conflict Ø							Yel	3.5		Conflict Ø					Yel	3.5
	Conflict Olap							Red	1.5		Conflict Olap					Red	1.5
	Conflict Ped							LG			Conflict Ped					LG	
8	Included Ø							Type	NORMAL	16	Included Ø					Type	NORMAL
	Modifier Ø							Grn			Modifier Ø					Grn	
	Conflict Ø							Yel	3.5		Conflict Ø					Yel	3.5
	Conflict Olap							Red	1.5		Conflict Olap					Red	1.5
	Conflict Ped							LG			Conflict Ped					LG	

Channel Settings [1.8.1]

.....Channel -->	1	2	3	4	5	6	7	8	9	10	11	12	13	14	15	16	17	18	19	20	21	22	23	24
Phase / Olap #	1	6		2	5		2	3	8	1	7	4	2	8										
Channel Type	VEH	VEH	VEH	OLP	VEH	VEH	VEH	VEH	VEH	OLP	VEH	VEH	PED	PED	VEH	VEH	VEH	VEH	VEH	VEH	VEH	VEH	VEH	VEH
Channel Flash	DRK	Red	Red	DRK	DRK	Red	Red	DRK	Red	DRK	DRK	Red	DRK	DRK	Red	Red	DRK	DRK	DRK	DRK	DRK	DRK	DRK	DRK
Alt Hz																								

Channel+ Settings [1.8.4]

.....Channel -->	1	2	3	4	5	6	7	8	9	10	11	12	13	14	15	16	17	18	19	20	21	22	23	24
Flash Red+																								
Flash Yellow+																								
Flash Green+																								
Flash Inh Red+																								
Olap Ovrd																								

Coord Transition, CoordPhs [2.5]

Pat#	Short	Long	Dwell	No Shortway Ø	E-Yld	Offset	RetHld	Float	Min Veh Perm	Min Ped Perm
1	12	22				EndGRN				
2	12	22				EndGRN				
3	12	22				EndGRN				
4	12	22				EndGRN				
5	12	22				EndGRN				
6	12	22				EndGRN				
7	12	22				EndGRN				
8	12	22				EndGRN				
9	12	22				EndGRN				
10	12	22				EndGRN				
11	12	22				EndGRN				
12	12	22				EndGRN				
13	12	22				EndGRN				
14	12	22				EndGRN				
15	12	22				EndGRN				
16	12	22				EndGRN				
17	12	22				EndGRN				
18	12	22				EndGRN				
19	12	22				EndGRN				
20	12	22				EndGRN				
21	12	22				EndGRN				
22	12	22				EndGRN				
23	12	22				EndGRN				
24	12	22				EndGRN				
25						BegGRN				
26						BegGRN				
27						BegGRN				
28						BegGRN				
29						BegGRN				
30						BegGRN				
31						BegGRN				
32						BegGRN				
33						BegGRN				
34						BegGRN				
35						BegGRN				
36						BegGRN				
37						BegGRN				
38						BegGRN				
39						BegGRN				
40						BegGRN				
41						BegGRN				
42						BegGRN				
43						BegGRN				
44						BegGRN				
45						BegGRN				
46						BegGRN				
47						BegGRN				
48						BegGRN				

Channel Params[1.8.3]

C1 IO Mode User Single BIU Map SINGLE Invert Rail Input OFF

Veh Par 1-64 [5.1]										Veh Par 1-64 [5.1]										Vehicle Options 1-64 [5.2]										Vehicle Options 1-64 [5.2]										Parameters+ 1-64 [5.3]									
Det #	Call Ø	Swi Ø	Day	Ext	Que	No Act	Max Pres	Err Cnt	Fail Time	Det #	Call Ø	Swi Ø	Day	Ext	Que	No Act	Max Pres	Err Cnt	Fail Time	Det #	Call	Ext	Que	Add Init	Red Lock	Yell Lock	occ	vol	Det #	Call	Ext	Que	Add Init	Red Lock	Yell Lock	occ	vol	Det #	oc G	oc Y	oc R	Day 1	Day 2	Type	Src				
1	1		2				45	50	2	33							45	50		1	ON	ON		ON					33	ON	ON		ON					1							NORM				
2	6						45	50	2	34							45	50		2	ON	ON		ON					34	ON	ON		ON					2							NORM				
3	6						45	50	2	35							45	50		3	ON	ON		ON					35	ON	ON		ON					3							NORM				
4	6						45	50	2	36							45	50		4	ON	ON		ON					36	ON	ON		ON					4							NORM				
5	6						45	50	2	37							45	50		5	ON	ON		ON					37	ON	ON		ON					5							NORM				
6	6		4				45	50	2	38							45	50		6	ON	ON		ON					38	ON	ON		ON					6							NORM				
7	5		2				45	50	2	39							45	50		7	ON	ON		ON					39	ON	ON		ON					7							NORM				
8	2						45	50	2	40							45	50		8	ON	ON		ON					40	ON	ON		ON					8							NORM				
9	2						45	50	2	41							45	50		9	ON	ON		ON					41	ON	ON		ON					9							NORM				
10	2						45	50	2	42							45	50		10	ON	ON		ON					42	ON	ON		ON					10							NORM				
11	2						45	50	2	43							45	50		11	ON	ON		ON					43	ON	ON		ON					11							NORM				
12	3		2				45	50	2	44							45	50		12	ON	ON		ON					44	ON	ON		ON					12							NORM				
13	8						45	50	2	45							45	50		13	ON	ON		ON					45	ON	ON		ON					13							NORM				
14							45	50	2	46							45	50		14	ON	ON		ON					46	ON	ON		ON					14							NORM				
15	8		4				45	50	2	47							45	50		15	ON	ON		ON					47	ON	ON		ON					15							NORM				
16	8						45	50	2	48							45	50		16	ON	ON		ON					48	ON	ON		ON					16							NORM				
17	7		2				45	50	2	49							45	50		17	ON	ON		ON					49	ON	ON		ON					17							NORM				
18	4						45	50	2	50							45	50		18	ON	ON		ON					50	ON	ON		ON					18							NORM				
19	4		4				45	50		51							45	50		19	ON	ON		ON					51	ON	ON		ON					19							NORM				
20	7		2				45	50		52							45	50		20	ON	ON		ON					52	ON	ON		ON					20							NORM				
21	4		2				45	50		53							45	50		21	ON	ON		ON					53	ON	ON		ON					21							NORM				
22							45	50		54							45	50		22	ON	ON		ON					54	ON	ON		ON					22							NORM				
23							45	50		55							45	50		23	ON	ON		ON					55	ON	ON		ON					23							NORM				
24							45	50		56							45	50		24	ON	ON		ON					56	ON	ON		ON					24							NORM				
25							45	50		57							45	50		25	ON	ON		ON					57	ON	ON		ON					25							NORM				
26							45	50		58							45	50		26	ON	ON		ON					58	ON	ON		ON					26							NORM				
27							45	50		59							45	50		27	ON	ON		ON					59	ON	ON		ON					27							NORM				
28							45	50		60							45	50		28	ON	ON		ON					60	ON	ON		ON					28							NORM				
29							45	50		61							45	50		29	ON	ON		ON					61	ON	ON		ON					29							NORM				
30							45	50		62							45	50		30	ON	ON		ON					62	ON	ON		ON					30							NORM				
31							45	50		63							45	50		31	ON	ON		ON					63	ON	ON		ON					31							NORM				
32							45	50		64							45	50		32	ON	ON		ON					64	ON	ON		ON					32							NORM				

Parameters+ 1-64 [5.3]

Det #	occ Grn	occ Yell	occ Red	Day 1	Day 2	Type	Src	Det #	occ Grn	occ Yell	occ Red	Day 1	Day 2	Type	Src	Det #	occ Grn	occ Yell	occ Red	Day 1	Day 2	Type	Src	
33						NORM		44						NORM		55							NORM	
34						NORM		45						NORM		56							NORM	
35						NORM		46						NORM		57							NORM	
36						NORM		47						NORM		58							NORM	
37						NORM		48						NORM		59							NORM	
38						NORM		49						NORM		60							NORM	
39						NORM		50						NORM		61							NORM	
40						NORM		51						NORM		62							NORM	
41						NORM		52						NORM		63							NORM	
42						NORM		53						NORM		64							NORM	
43						NORM		54						NORM		### 31 @ MORGAN								

31 @ MORGAN

Ped Det Parm [5.4]

Det #	Call Ø	No Act	Max Pres	Err Cnt
1	2		15	
2	8		15	
3			15	
4			15	
5			15	
6			15	
7			15	
8			15	

Unit Parameters [1.2.1]

TS2 Det Faults	ON
Vol/Occ Report Parm [1.5.8]	
Vol/Occ Period Minutes	0
Vol/Occ Period Minutes	15

Preemption Times [3.1], Options+ [3.6]

Pre #	Enable	Type	Output	Delay	MinDura
1	ON	RAIL	Dwell		
2	ON	RAIL	Dwell		
3	ON	EMERG	Dwell		
4	ON	EMERG	Dwell		
5	ON	EMERG	Dwell		
6	ON	EMERG	Dwell		

Pre #	MaxPres	MinGrn	MinWlk	PedClr	Co+Pre
1					ON
2					ON
3					ON
4					ON
5					ON
6					ON

Pre #	Track Grn	Min Dwell	Ext Dwell	PedClr+	Yel
1		2			
2		2			
3		2			
4		2			
5		2			
6		2			

Pre #	Red	Pattern	Skip
1			OFF
2			OFF
3			OFF
4			OFF
5			OFF
6			OFF

Low Priority Preempts

Pre #	Type	Min	Max
7	OFF		
8	OFF		
9	OFF		
10	OFF		

Unit Parameters [1.2.1]

Stop Timer Over Preempt	OFF
Preempt or Ext Output	PRE
Max Seek Track Time	
Max Seek Dwell Time	

Channel Parameters [1.8.3]

D Conn Mappings	None
Pre Invert Rail Input	OFF

Track Clear Phases [3.2], Track Clear Overlaps+ [3.5]

[illegible]

Dwell Phases [3.2] and Overlaps+ [3.5]

[illegible]

Preemption Options+ [3.6]

Exit Phases [3.2]	Pre #	Lock	Override	Override	Fish	
--------------------------	-------	------	----------	----------	------	--

Pre #	Exit Phase						Auto Flush			Higher		Dwell	Link	
1					1	ON		ON			ON		OFF	
2					2	ON		ON			ON		OFF	
3					3	ON		ON			ON		OFF	
4					4	ON		ON			ON		OFF	
5					5	ON		ON			ON		OFF	
6					6	ON		ON			ON		OFF	

[illegible]

Day Plans [4.4]																Action Table [4.5]																Coord Alternate Tables - Pat+ [2.6]	
Day Plan 1				Day Plan 2				Day Plan 3																				Overlap Off	
Hour	Min	Act		Hour	Min	Act		</

C1-USER IO Map [1.8.9.1 In]

I1-1	1	Veh Call 1
I1-2	2	Veh Call 2
I1-3	3	Veh Call 3
I1-4	4	Veh Call 4
I1-5	5	Veh Call 5
I1-6	6	Veh Call 6
I1-7	7	Veh Call 7
I1-8	8	Veh Call 8
I2-1	9	Veh Call 9
I2-2	10	Veh Call 10
I2-3	11	Veh Call 11
I2-4	12	Veh Call 12
I2-5	13	Veh Call 13
I2-6	189	Unused
I2-7	15	Veh Call 15
I2-8	16	Veh Call 16
I3-1	17	Veh Call 17
I3-2	18	Veh Call 18
I3-3	19	Veh Call 19
I3-4	20	Veh Call 20
I3-5	21	Veh Call 21
I3-6	189	Unused
I3-7	129	Ped Call 1
I3-8	130	Ped Call 2
I4-1	189	Unused
I4-2	189	Unused
I4-3	189	Unused
I4-4	189	Unused
I4-5	189	Unused
I4-6	189	Unused
I4-7	229	33xCMUStop
I4-8	228	33xFlashSns
I5-1	189	Unused
I5-2	189	Unused
I5-3	189	Unused
I5-4	189	Unused
I5-5	189	Unused
I5-6	189	Unused
I5-7	189	Unused
I5-8	189	Unused
I6-1	189	Unused
I6-2	189	Unused
I6-3	189	Unused
I6-4	189	Unused
I6-5	189	Unused
I6-6	189	Unused
I6-7	189	Unused
I6-8	189	Unused

C1-USER IO Map [1.8.9.2 Out]

O1-1	1	Ch1 Red
O1-2	49	Ch1 Green
O1-3	2	Ch2 Red
O1-4	26	Ch2 Yellow
O1-5	50	Ch2 Green
O1-6	3	Ch3 Red
O1-7	27	Ch3 Yellow
O1-8	51	Ch3 Green
O2-1	4	Ch4 Red
O2-2	52	Ch4 Green
O2-3	5	Ch5 Red
O2-4	29	Ch5 Yellow
O2-5	53	Ch5 Green
O2-6	6	Ch6 Red
O2-7	30	Ch6 Yellow
O2-8	54	Ch6 Green
O3-1	7	Ch7 Red
O3-2	55	Ch7 Green
O3-3	8	Ch8 Red
O3-4	32	Ch8 Yellow
O3-5	56	Ch8 Green
O3-6	9	Ch9 Red
O3-7	33	Ch9 Yellow
O3-8	57	Ch9 Green
O4-1	10	Ch10 Red
O4-2	58	Ch10 Green
O4-3	11	Ch11 Red
O4-4	35	Ch11 Yellow
O4-5	59	Ch11 Green
O4-6	12	Ch12 Red
O4-7	36	Ch12 Yellow
O4-8	60	Ch12 Green
O5-1	28	Ch4 Yellow
O5-2	34	Ch10 Yellow
O5-3	25	Ch1 Yellow
O5-4	31	Ch7 Yellow
O5-5	115	Not Used
O5-6	115	Not Used
O5-7	115	Not Used
O5-8	114	Watchdog
O6-1	115	Not Used
O6-2	115	Not Used
O6-3	13	Ch13 Red
O6-4	37	Ch13 Yellow
O6-5	61	Ch13 Green
O6-6	14	Ch14 Red
O6-7	38	Ch14 Yellow
O6-8	62	Ch14 Green

C1-USER IO Map [1.8.9.2 Out]

O7-1	115	Not Used
O7-2	115	Not Used
O7-3	115	Not Used
O7-4	115	Not Used
O7-5	115	Not Used
O7-6	115	Not Used
O7-7	115	Not Used
O7-8	115	Not Used
C11S-USER IO Map [1.8.9.1 In]		
I4-1		
I4-2		
I4-3		
I4-4		
I7-1	189	Unused
I7-2	189	Unused
I7-3	189	Unused
I7-4	189	Unused
I7-5	189	Unused
I7-6	189	Unused
I7-7	189	Unused
I7-8	189	Unused
I8-1	189	Unused
I8-2	189	Unused
I8-3	189	Unused
I8-4	189	Unused
I8-5	189	Unused
I8-6	189	Unused
I8-7	189	Unused
I8-8	189	Unused
C11S-USER IO Map [1.8.9.2 Out]		
O8-1	115	Not Used
O8-2	115	Not Used
O8-3	115	Not Used
O8-4	115	Not Used
O8-5	115	Not Used
O8-6	115	Not Used
O8-7	115	Not Used
O8-8	115	Not Used

IO Logic [1.8.7]

Op1	Result	O1Fcn	Inv1	IO1	Opn1	O2Fcn	Inv2	IO2	Opn2	O3Fcn	Inv3	IO3	Opn3	Dly	Sec
I	0	=	----	-		0	----	-		0	----	-		0	DLY 0
I	0	=	----	-		0	----	-		0	----	-		0	DLY 0
I	0	=	----	-		0	----	-		0	----	-		0	DLY 0
I	0	=	----	-		0	----	-		0	----	-		0	DLY 0
I	0	=	----	-		0	----	-		0	----	-		0	DLY 0
I	0	=	----	-		0	----	-		0	----	-		0	DLY 0
I	0	=	----	-		0	----	-		0	----	-		0	DLY 0
I	0	=	----	-		0	----	-		0	----	-		0	DLY 0
I	0	=	----	-		0	----	-		0	----	-		0	DLY 0
I	0	=	----	-		0	----	-		0	----	-		0	DLY 0
I	0	=	----	-		0	----	-		0	----	-		0	DLY 0
I	0	=	----	-		0	----	-		0	----	-		0	DLY 0

Security Access Levels [8.2]

1	SWLOAD	22	None	43	None
2	SECURE	23	None	44	None
3	None	24	None	45	None
4	None	25	None	46	None
5	None	26	None	47	None
6	None	27	None	48	None
7	None	28	None	49	None
8	None	29	None	50	None
9	None	30	None	51	None
10	None	31	None	52	None
11	None	32	None	53	None
12	None	33	None	54	None
13	None	34	None	55	None
14	None	35	None	56	None
15	None	36	None	57	None
16	None	37	None	58	None
17	None	38	None	59	None
18	None	39	None	60	None
19	None	40	None	61	None
20	None	41	None	62	None
21	None	42	None	63	None
				64	None

2070 IP 1 Addressing [6.5]

Addressing				
Addr	192	168	0	109
Mask	255	255	255	0
Brdcst	0	0	0	0
GtWay	192	168	0	1
Port	0			

2070 Port Binding Ports [6.6]

	Port	Echo	Mode
ASYN1	SP1	OFF	0
ASYN2	SP2	OFF	0
ASYN3	SP3	OFF	0
ASYN4	SP4	OFF	0
SYN1	SP5	SYN3	OFF
SYN2	OFF	SYN4	OFF

2070 IP 2 Addressing [6.5]

Addressing				
Addr	0	0	0	0
Mask	0	0	0	0
Brdcst	0	0	0	0
GtWay	0	0	0	0
Port	0			

2070 Port Binding Functions [6.6]

Function	Channel	Function	Channel
TS2/CVM	None	SYSUp	ASYN2
CMU/MMU	None	SYSDown	ASYN1
Opticom	None	Shell	None
Loop Det.	None		
GPS	-		

Com Parameters [6.1]

Station ID	3034
Group ID	
Master ID	0
Backup Time	0
SysUp Modem [6.1]	
Enable Modem	OFF
Idle Time	0
Dial Time	0
Tel:	
Alt:	

2070 Port Parms [6.2]

Port	Baud Rate	FCM
SP1	9600	MODE 6
SP2	9600	MODE 6
SP3	19200	MODE 6
SP4	38400	MODE 6
SP5	1200	AUTO
SP6	1200	AUTO
SP7	1200	AUTO
SP8	1200	AUTO

#	Event / Alarm	Ev	Alr	Call Phases[1.1.5]								Redirect Phases[1.1.5]								Inhibit Phases[1.1.5]															
1	Power Up Alarm.	ON	ON	Ø	Ø Phases Called By Ø					From	To	From	To	From	To	From	To	1	2	3	4	5	6	7	8	9	10	11	12	13	14	15	16		
2	Stop Timing	ON	ON	1					1									1																	
3	TS1 Cabinet Door	ON	ON	2					2									2																	
4	Coordination Failure	ON	ON	3					3									3																	
5	External Alarm # 1	ON	ON	4					4									4																	
6	External Alarm # 2	ON	ON	5					5									5																	
7	External Alarm # 3	ON	ON	6					6									6																	
8	External Alarm # 4	ON	ON	7					7									7																	
9	Closed Loop Disabled	ON	ON	8					8									8																	
10	External Alarm # 5	ON	ON	9					9									9																	
11	External Alarm # 6	ON	ON	10					10									10																	
12	Manual Control Enable	ON	ON	11					11									11																	
13	Coord Free Input	ON	ON	12					12									12																	
14	Local Flash Input	ON	ON	13					13									13																	
15	MMU Flash	ON	ON	14					14									14																	
16	CMU Flash	ON	ON	15					15									15																	
17	Cycle Fault	ON	ON	16					16									16																	
18	Cycle Failure	ON	ON	Alt Call & Redirect # 1 [1.1.6.3]								Alt Inhibit Phases # 1 [1.1.6.3]																							
19	Coordination Fault	ON	ON	Col	Ø Phases Called By Ø					From	To	From	To	From	To	From	To	1	2	3	4	5	6	7	8	9	10	11	12	13	14	15	16		
20	Controller Fault	ON	ON	1					1									1																	
21	Detector SDLC Failure	ON	ON	2					2									2																	
22	MMU SDLC Failure	ON	ON	3					3									3																	
23	Critical SDLC Failure	ON	ON	4					4									4																	
24	Reserved	ON	ON	5					5									5																	
25	EEPROM CRC Fault	ON	ON	6					6									6																	
26	Detector Diagnostic Failure	ON	ON	7					7									7																	
27	BIU Detector Failure	ON	ON	8					8									8																	
32	Queue detector alarm	ON	ON	Alt Call & Redirect # 2 [1.1.6.3]								Alt Inhibit Phases # 2 [1.1.6.3]																							
29	Ped Detector Fault	ON	ON	Col	Ø Phases Called By Ø					From	To	From	To	From	To	From	To	1	2	3	4	5	6	7	8	9	10	11	12	13	14	15	16		
30	Coord Diagnostic Fault	ON	ON	1					1									1																	
41	TempAlert Probe Ch. A	ON	ON	2					2									2																	
42	TempAlert Probe Ch. B	ON	ON	3					3									3																	
47	Coord Active	ON	ON	4					4									4																	
48	Preempt Active	ON	ON	5					5									5																	
49	Preempt 1 Input	ON	ON	6					6									6																	
50	Preempt 2 Input	ON	ON	7					7									7																	
51	Preempt 3 Input	ON	ON	8					8									8																	
52	Preempt 4 Input	ON	ON	Coord, CIC Plans [2.3]								Unit Parameters [1.2.1]																							
53	Preempt 5 Input	ON	ON	CIC	CoØ	Grow	1	2	3	4	5	6	7	8	Allow Skip Yellow	OFF	Max Cycle Time																		
54	Preempt 6 Input	ON	ON	1	OFF										TOD Dim Enable	OFF	Cycle Fault Action	Alarm																	
55	Preempt 7 Input	ON	ON	2	OFF										Tone Disable	OFF																			
56	Preempt 8 Input	ON	ON	3	OFF										Diamond Mode	4Ph																			
57	Preempt 9 Input	ON	ON	4	OFF										Backup Time (s)	900																			
58	Preempt 10 Input	ON	ON	Auto Flash Phase/Olap Settings [1.4.2]								Disable Init Ped																							
61	In Transition	ON	ON	Yel Ø												Cycle Fault Action	Alarm																		
81	FIO Status Alarm	ON	ON	Yel (olaps)												Enable Run Timer	ON		### 31 @ MORGAN																

04/07/23Page 10


NOTES:

1. ITEM 680.77000105 - MODIFY TRAFFIC SIGNAL INSTALLATION, LOCATION 01. THIS ITEM SHALL INCLUDE: MODIFYING THE EXISTING PULL BOX ADJACENT TO THE SIGNAL POLE WITH THE CABINET MOUNTED ON IT TO ACCEPT THE NEW CONDUIT RUN FOR THE SHIELDED LEAD IN CABLES.

2. ITEM 680.79000105 - REMOVE TRAFFIC SIGNAL INSTALLATION, LOCATION 01. THIS ITEM SHALL INCLUDE:

REMOVAL AND DISPOSAL OF THE EXISTING SIGNAL BRACKETS AND WIRING.

REMOVAL AND DELIVERY OF EXISTING LED MODULES AND POLYCARBONATE SIGNAL SECTIONS DIRECTLY TO STATE FORCES. PLEASE CONTACT SIGNAL MAINTENANCE AT (315) 428-4064 TO SCHEDULE DROP OFF TIME TO THE NYSDOT SIGNAL SHOP. TRAFFIC SIGNAL MAINTENANCE SHALL VERIFY ALL SIGNAL EQUIPMENT THAT HAVE BEEN DELIVERED FOR THIS LOCATION.

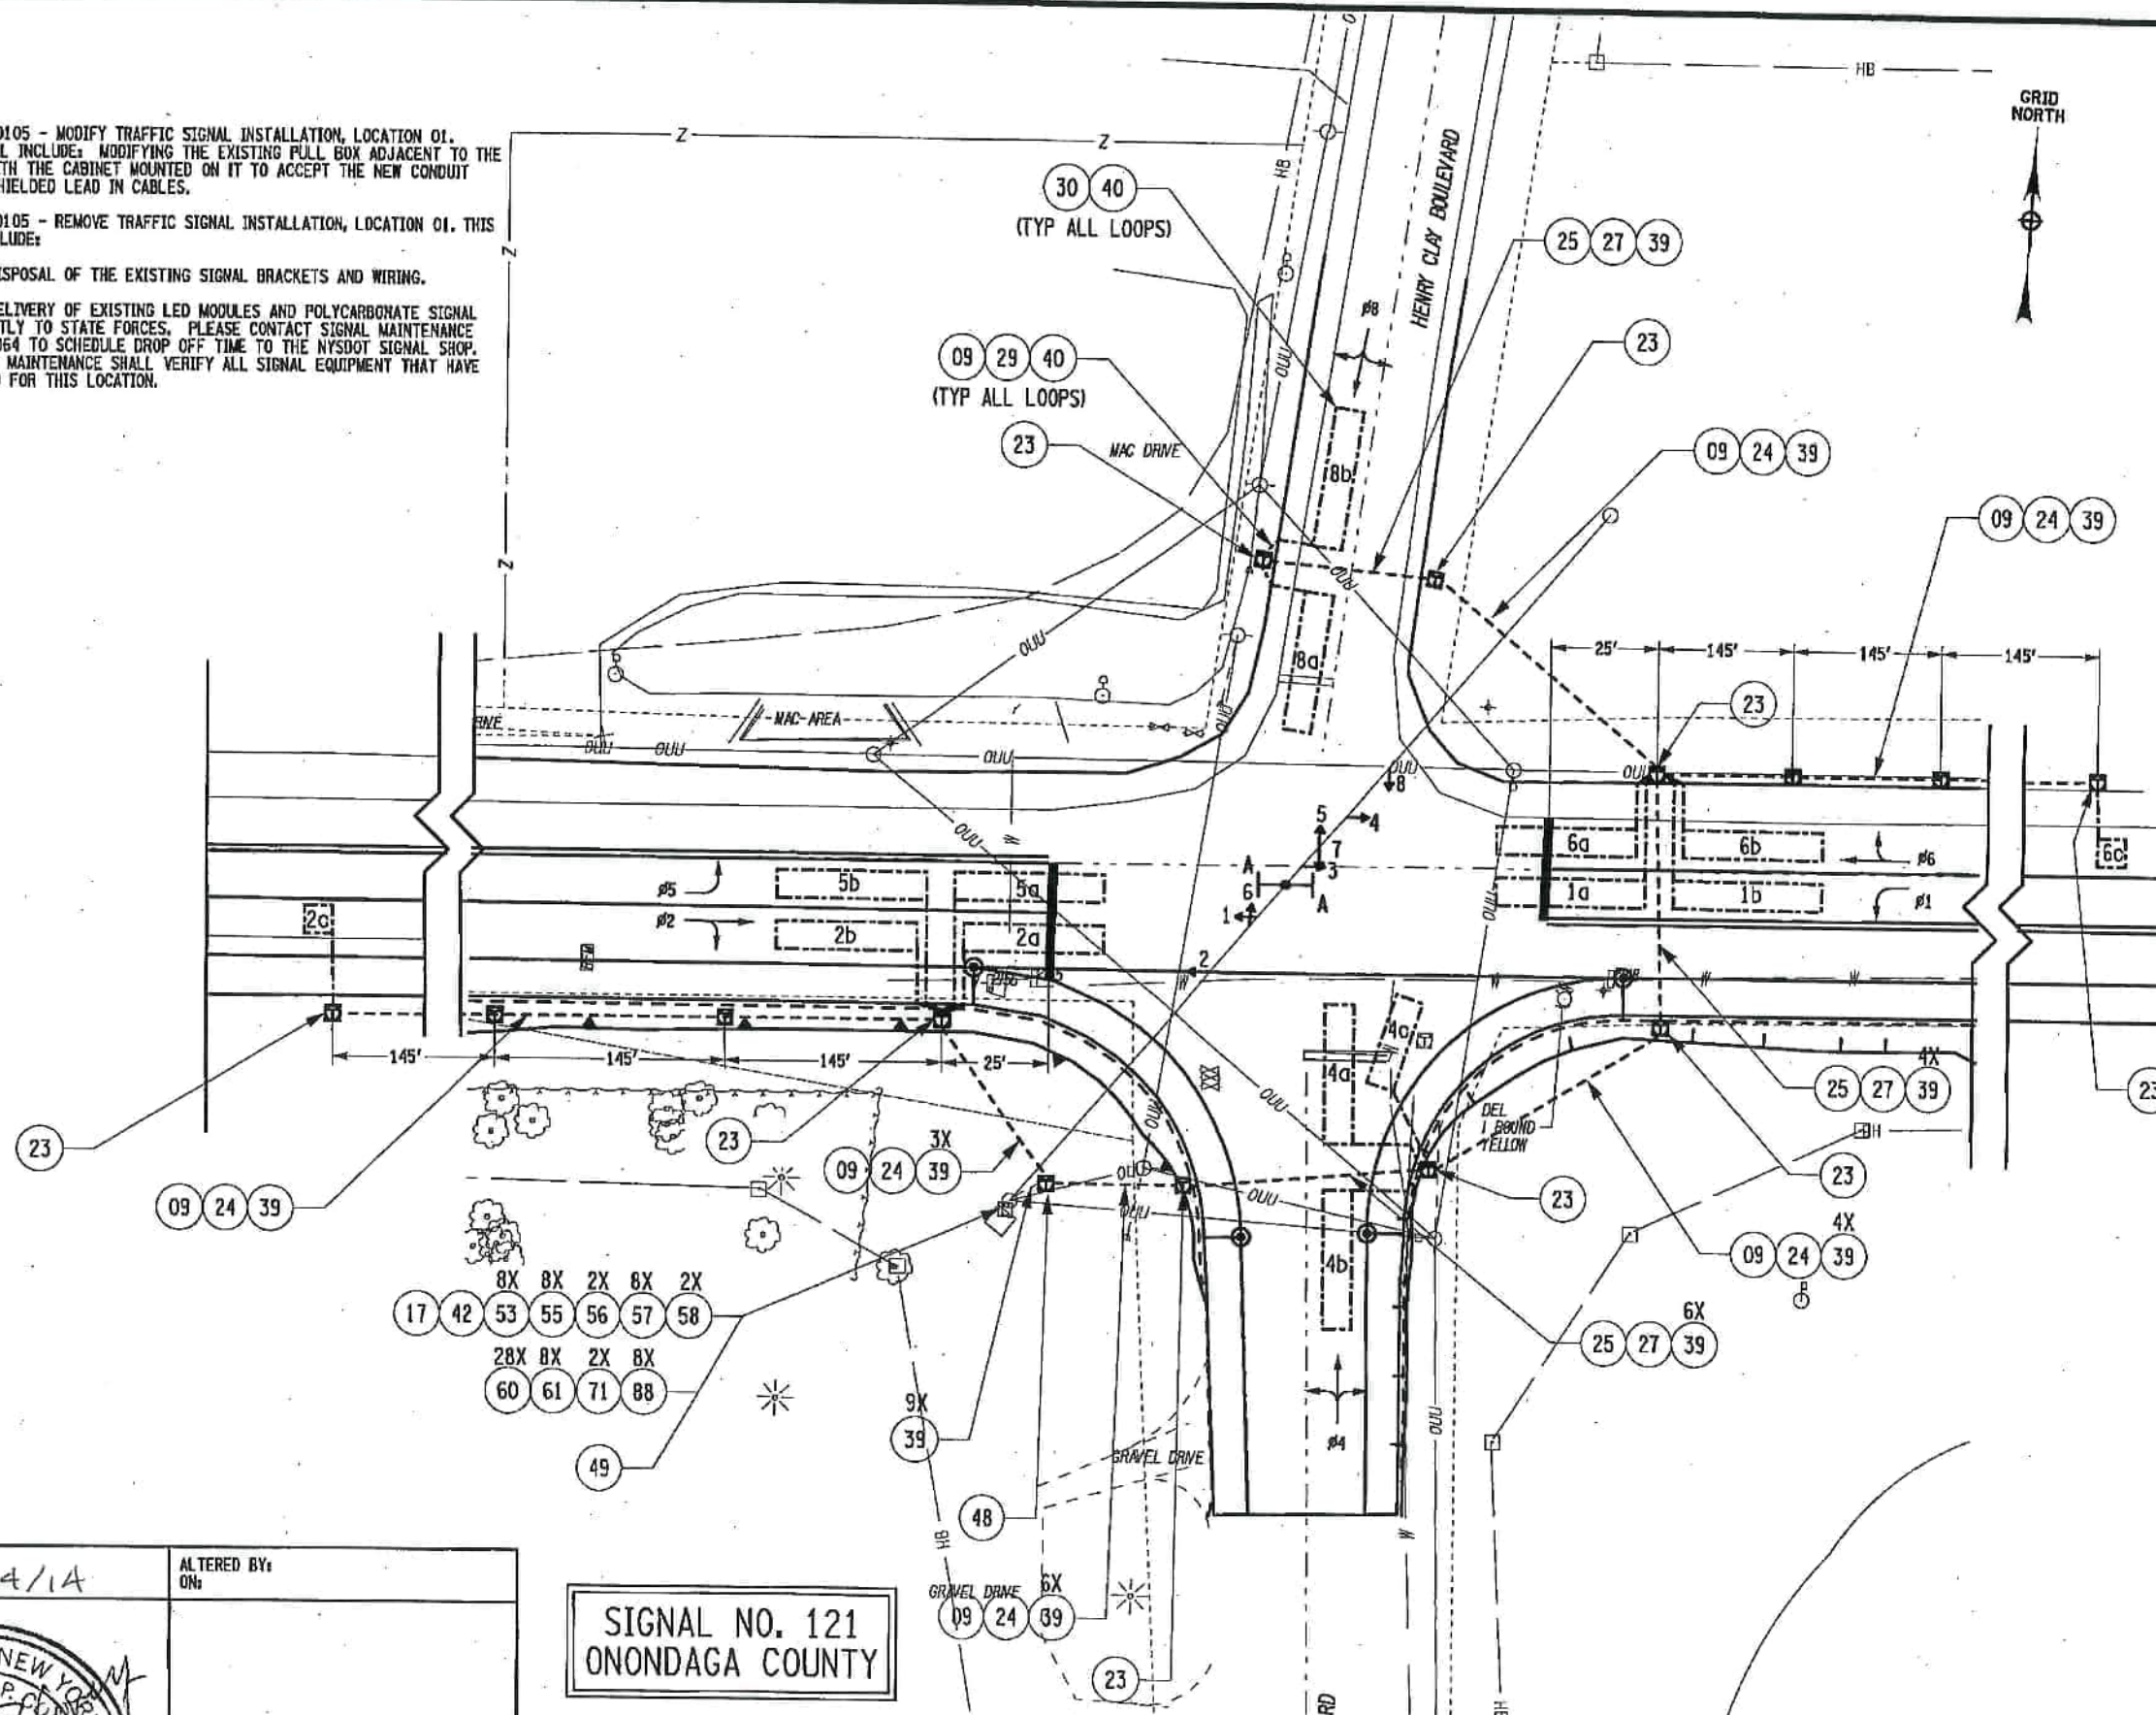

KEY NUMBER, ITEM NUMBER, & DESCRIPTION		
SEE ESTIMATE OF QUANTITIES SHEET FOR A FULL DESCRIPTION OF THESE ITEMS.		
9	206.0320 10	TRAFFIC SIG CONDUIT EXCAV GRASS
17	619.1613	MAINTAIN TRAF SIG EQUIP (REQ C)
23	680.510501	PULLBOX - RECTANGULAR 26 X 18 INCH
24	680.520106	CONDUIT, STEEL, ZINC, 2 NPS
25	680.520108	CONDUIT, STEEL, ZINC, 3 NPS
27	680.53	CONDUIT JACKING OR BORING
29	680.53080305	CONDUIT FLEXIBLE, 1 NPS
30	680.54	INDUCTANCE LOOP INSTALLATION
39	680.71	SHIELDED LEAD IN CABLE
40	680.72	INDUCTANCE LOOP WIRE
42	680.730714	SIGNAL CABLE, 7 CONDUCTORS, 14 AWG
48	680.77000105	MODIFY TRAFFIC SIGNAL INSTALLATION
49	680.79000105	REMOVE TRAFFIC SIGNAL INSTALLATION
53	680.810101	TSM - 12 INCH, RED BALL, LED
55	680.810103	TSM - 12 INCH, YELLOW BALL, LED
56	680.810104	TSM - 12 INCH, YELLOW ARROW, LED
57	680.810105	TSM - 12 INCH, GREEN BALL, LED
58	680.810106	TSM - 12 INCH, GREEN ARROW, LED
60	680.810601	SIG. SECT - POLYCARB - TYPE I
61	680.8111	TRAFF. SIG. ASSEMBLY 1 WAY
61	680.8112	TRAFF. SIG. ASSEMBLY 2 WAY
71	680.8210	OVERHEAD SIGN ASSEMBLY, TYPE J
88	680.8190003	TRAFFIC SIGNAL BACK PLATES



AFFIX SEAL: ON: 8/14/14	ALTERED BY: ON:

SIGNAL NO. 121
ONONDAGA COUNTY

AS-BUILT REVISIONS
DESCRIPTION OF ALTERATIONS:

BALDWINVILLE - CICERO
STATE HIGHWAY 1039
TOWN OF CLAY
COUNTY: ONONDAGA

PIN 3037.70
ROUTE 31

BRIDGES

CULVERTS

ALL DIMENSIONS IN FT UNLESS OTHERWISE NOTED

TRAFFIC SIGNAL PLAN

CONTRACT NUMBER

D262729

DRAWING NO. TSP-01

SHEET NO. 35

IT IS A VIOLATION OF LAW FOR ANY PERSON, UNLESS THEY ARE ACTING UNDER THE DIRECTION OF A LICENSED PROFESSIONAL ENGINEER, ARCHITECT, LANDSCAPE ARCHITECT, OR LAND SURVEYOR, TO ALTER AN ITEM IN ANY WAY. IF AN ITEM BEARING THE STAMP OF A LICENSED PROFESSIONAL IS ALTERED, THE ALTERING ENGINEER, ARCHITECT, LANDSCAPE ARCHITECT, OR LAND SURVEYOR SHALL STAMP THE DOCUMENT AND INCLUDE THE NOTATION "ALTERED BY" FOLLOWED BY THEIR SIGNATURE, THE DATE OF SUCH ALTERATION, AND A SPECIFIC DESCRIPTION OF THE ALTERATION.

FILE NAME = 303770.CPH.TSP-TSP-02.DGN
DATE/TIME = 13-AUG-2014 17:55
USER = tsczerra

DESIGN SUPERVISOR JOE SZCZERBA

DESIGN TIM TALBOT

CHECK

DRAFTING TFS

CHECK


PROJECT MANAGER CINDY BELL

SIGNAL OPERATIONS SPECIFICATIONS TABLE OF SWITCH PACKS									
SIGNAL NO. 121		ONONDAGA COUNTY							
SWITCH PACK	FUNCTION	FACE NO.'s		FLASH PLUG	INDICATIONS	TERMINAL WIRING BOARD			
						TERMINAL	WIRING COLOR CODE		
SP 1	Ø1	3		W	→Y →G GROUND WIRE	SP 1R SP 1Y SP 1G GROUND BUS	14 / 7C - 2 - BL 14 / 7C - 2 - B 14 / 7C - 2 - W/B		
SP 2	Ø2	1	2	R	R Y G GROUND WIRE	SP 2R SP 2Y SP 2G GROUND BUS	14 / 7C - 1 - R 14 / 7C - 1 - O 14 / 7C - 1 - G 14 / 7C - 1 - W	14 / 7C - 5 - R 14 / 7C - 5 - O 14 / 7C - 5 - G 14 / 7C - 5 - W	
SP 3	Ø4	7	8	R	R Y G GROUND WIRE	SP 3R SP 3Y SP 3G GROUND BUS	14 / 7C - 4 - R 14 / 7C - 4 - O 14 / 7C - 4 - G 14 / 7C - 4 - W	14 / 7C - 6 - R 14 / 7C - 6 - O 14 / 7C - 6 - G 14 / 7C - 6 - W	
SP 4	Ø5	1		W	→Y →G GROUND WIRE	SP 4R SP 4Y SP 4G GROUND BUS	14 / 7C - 1 - BL 14 / 7C - 1 - B 14 / 7C - 1 - W/B		
SP 5	Ø6	3	4	R	R Y G GROUND WIRE	SP 5R SP 5Y SP 5G GROUND BUS	14 / 7C - 2 - R 14 / 7C - 2 - O 14 / 7C - 2 - G 14 / 7C - 2 - W	14 / 7C - 7 - R 14 / 7C - 7 - O 14 / 7C - 7 - G 14 / 7C - 7 - W	
SP 6	Ø8	5	6	R	R Y G GROUND WIRE	SP 6R SP 6Y SP 6G GROUND BUS	14 / 7C - 3 - R 14 / 7C - 3 - O 14 / 7C - 3 - G 14 / 7C - 3 - W	14 / 7C - 8 - R 14 / 7C - 8 - O 14 / 7C - 8 - G 14 / 7C - 8 - W	
SP 7					R Y G GROUND WIRE	SP 7R SP 7Y SP 7G GROUND BUS			
SP 8					R Y G GROUND WIRE	SP 8R SP 8Y SP 8G GROUND BUS			
SP 9					R Y G GROUND WIRE	SP 9R SP 9Y SP 9G GROUND BUS			
SP 10					R Y G GROUND WIRE	SP 10R SP 10Y SP 10G GROUND BUS			


14 / 19C - 1 - R / B
XX / XXC - X - X / X
NO. OF CONDUCTORS
CONDUCTOR CABLE NO.
TRACER COLOR
WIRE COLOR
KEY FOR WIRE COLOR CODE
COLOR: (R) RED, (O) ORANGE, (G) GREEN, (BL) BLUE, (W) WHITE, (B) BLACK

TABLE OF CLEARANCES				
		FROM		
TO	G	G	R	→G/G
		→Y/G	→Y/R	→G/R
	R	Y	R	→Y/Y
		→Y/R	→Y/R	→Y/R
→G/G	G			→G/R
	G			→G/R
→G/R	Y	R	→G/Y	
	R	R	→G/R	

SIGNAL OPERATIONS SPECIFICATIONS TABLE OF INPUT WIRING					
SIGNAL NO. 121 ONONDAGA COUNTY					
FUNCTION	DETECTOR NO.	TYPE	TERMINAL BOARD WIRING	LOOP DIMENSIONS	REMARKS
Ø1	1a, 1b	SPLIT PRESENCE	1A, 1B	6' X 32'	ROUTE 31 WB LEFT TURN
Ø2	2a, 2b	SPLIT PRESENCE	2A, 2B	6' X 30'	ROUTE 31 EB THRU
Ø2	2a	PRESENCE	3A, 3B	6' X 6'	ROUTE 31 WB THRU LANE
Ø4	4a, 4b	SPLIT PRESENCE	4A, 4B	6' X 30'	HENRY CLAY BLVD NB
Ø4	4a	SPLIT PRESENCE	5A, 5B	6' X 20'	HENRY CLAY BLVD NB RADIUS
Ø5	5a, 5b	SPLIT PRESENCE	6A, 6B	6' X 32'	ROUTE 31 EB LEFT TURN
Ø6	6a, 6b	SPLIT PRESENCE	7A, 7B	6' X 30'	ROUTE 31 WB THRU
Ø8	8a	PRESENCE	8A, 8B	6' X 6'	ROUTE 31 THRU LANE
Ø8	8a, 8b	SPLIT PRESENCE	9A, 9B	6' X 30'	HENRY CLAY BLVD SB
			10A, 10B		
			11A, 11B		
			12A, 12B		
			13A, 13B		
			14A, 14B		
			15A, 15B		
			16A, 16B		
			17A, 17B		
			18A, 18B		
			19A, 19B		
			20A, 20B		
			21A, 21B		
			22A, 22B		
			23A, 23B		

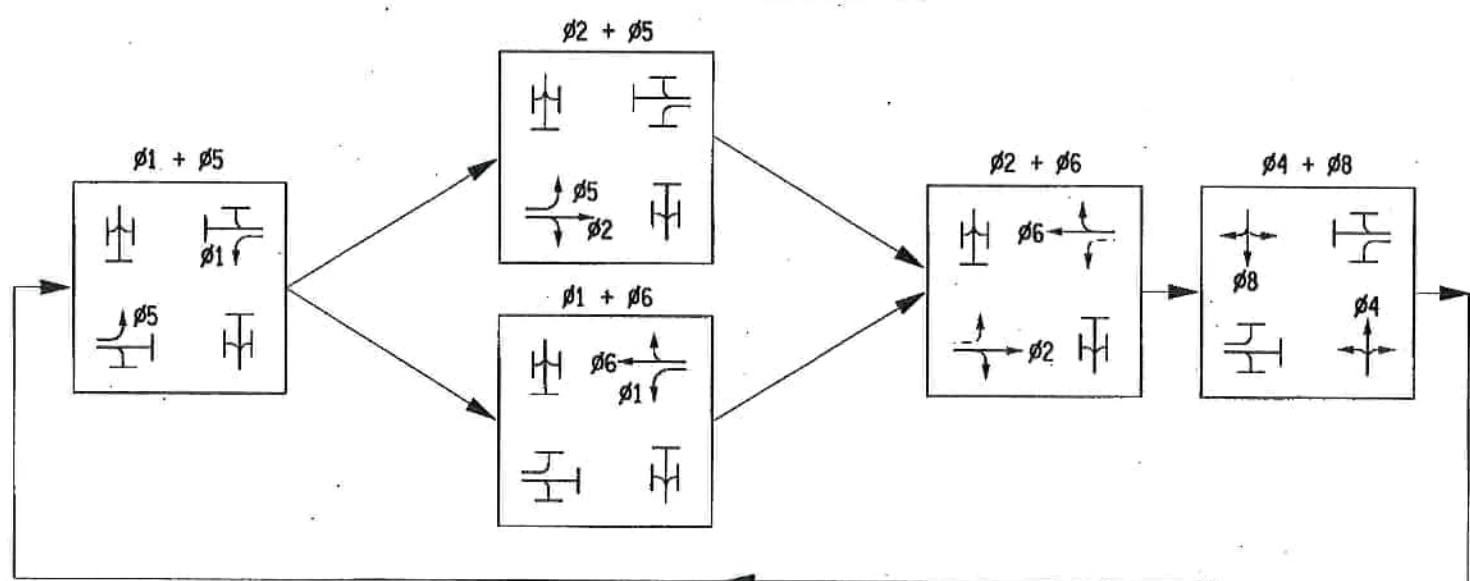

LEGEND:
G = CIRCULAR GREEN
→G = LEFT GREEN ARROW
→G = RIGHT GREEN ARROW
↑G = VERTICAL GREEN ARROW
R = CIRCULAR RED
→R = LEFT RED ARROW
→R = RIGHT RED ARROW
Y = CIRCULAR YELLOW
→Y = LEFT YELLOW ARROW
→Y = RIGHT YELLOW ARROW

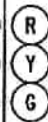TABLE OF OPERATIONS								
FACE PHASE								
	1	2	3	4	5	6	7	8
Ø1	R	R	 R	R	R	R	R	R
Ø2	G	G	R	R	R	R	R	R
Ø4	R	R	R	R	R	R	G	G
Ø5	 R	R	R	R	R	R	R	R
Ø6	R	R	G	G	R	R	R	R
Ø8	R	R	R	R	G	G	R	R
Ø1 + Ø5	 R	R	 R	R	R	R	R	R
Ø2 + Ø5	 G	G	R	R	R	R	R	R
Ø1 + Ø6	R	R	 G	G	R	R	R	R
Ø2 + Ø6	G	G	G	G	R	R	R	R
Ø4 + Ø8	R	R	R	R	G	G	G	G
EMERGENCY FLASH	FR	FR	FR	FR	FR	FR	FR	FR

AFFIX SEAL: ON: 8/14/14	ALTERED BY: ON:	PHASE DIAGRAM			
		SIGNAL NO. 121 ONONDAGA COUNTY			
AS-BUILT REVISIONS DESCRIPTION OF ALTERATIONS:		BALDWINVILLE - CICERO STATE HIGHWAY 1039 TOWN OF CLAY COUNTY: ONONDAGA	PIN 3037.70 ROUTE 31		
		BRIDGES	CULVERTS		
		ALL DIMENSIONS IN FT UNLESS OTHERWISE NOTED			
		TRAFFIC SIGNAL NO. 121 PHASING AND TABLES			
		CONTRACT NUMBER D262729			
		DRAWING NO. TSP-02 SHEET NO. 36			
IT IS A VIOLATION OF LAW FOR ANY PERSON, UNLESS THEY ARE ACTING UNDER THE DIRECTION OF A LICENSED PROFESSIONAL ENGINEER, ARCHITECT, LANDSCAPE ARCHITECT, OR LAND SURVEYOR, TO ALTER AN ITEM IN ANY WAY. IF AN ITEM BEARING THE STAMP OF A LICENSED PROFESSIONAL IS ALTERED, THE ALTERING ENGINEER, ARCHITECT, LANDSCAPE ARCHITECT, OR LAND SURVEYOR SHALL STAMP THE DOCUMENT AND INCLUDE THE NOTATION "ALTERED BY" FOLLOWED BY THEIR SIGNATURE, THE DATE OF SUCH ALTERATION, AND A SPECIFIC DESCRIPTION OF THE ALTERATION.					
NEW YORK STATE DEPARTMENT OF TRANSPORTATION REGION 03 DOCUMENT NAME: 303770.CPH.TSP-TSP-02.DGN					

DOCUMENT NAME: 303770_CPH_TSP_TSP-03.DGN

PROJECT MANAGER CINDY BELL

CHECK


DRAFTING TBS

CHECK

DESIGN TIM TALBOT

JOB MANAGER CINDY BELL

DESIGN SUPERVISOR JOE SZCZERBA

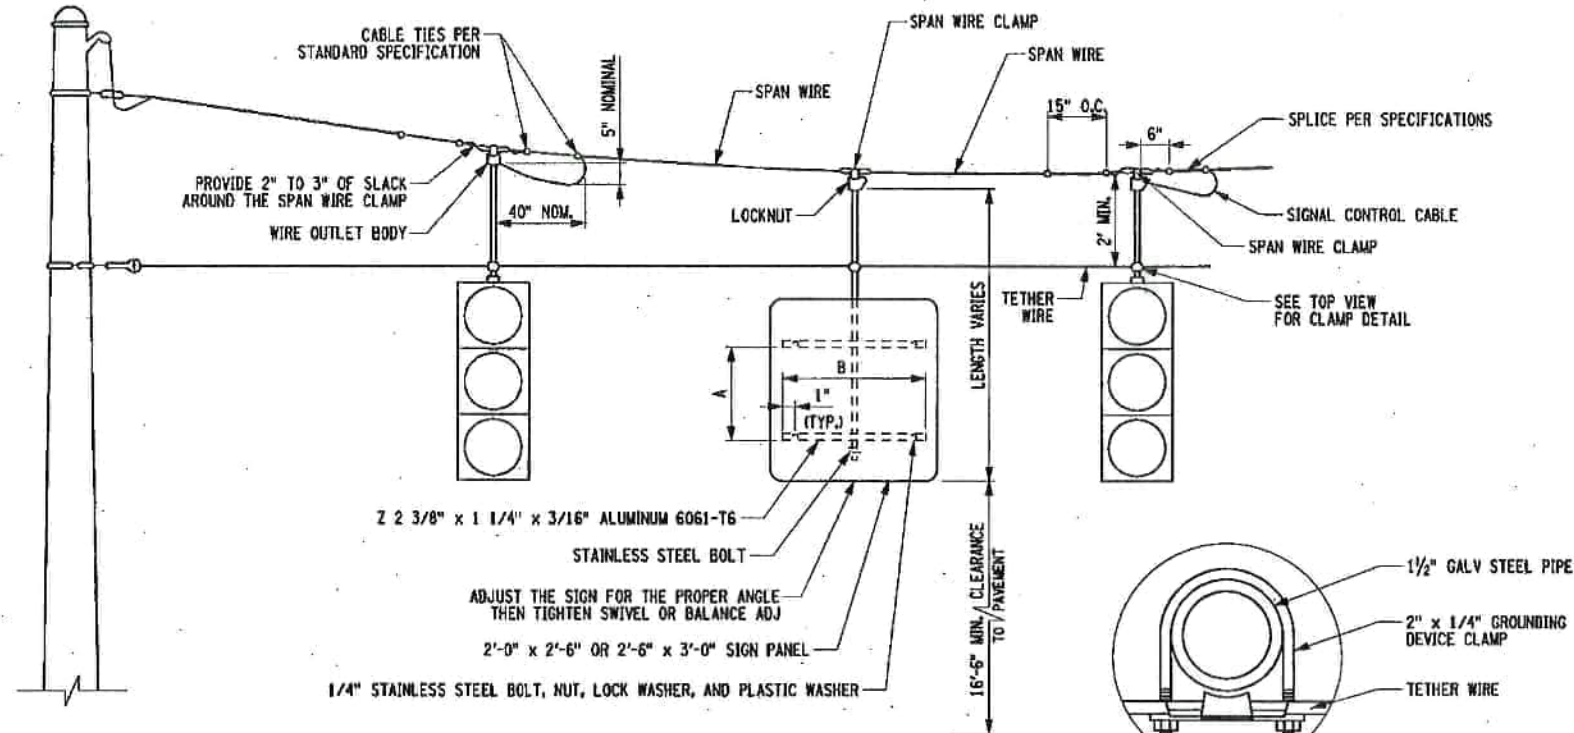FILE NAME = 303770_CPH_TSP_TSP-04.DGN
DATE/TIME = 13-AUG-2014 17:06
USER = szczerba

SIGN SIZE	DIMENSION	
	A	B
2'-0" x 2'-6"	2'-0"	1'-6"
2'-6" x 3'	2'-6"	2'-0"

TYPE 'J' SPAN WIRE SIGN MOUNTING DETAIL

LEGEND

- A - TWISTED PAIR LEAD-IN
B - CURBSIDE JUNCTION BOX
C - SHIELDED LEAD-IN CABLE
D - MAIN CABINET AND MAIN CABINET PULL BOX
E - FLEXIBLE LIQUID-TIGHT CONDUIT

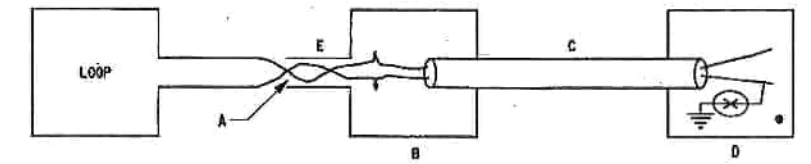


FIGURE 1 (DIRECT)

NOTES:

THE TOTAL COMBINED LENGTH OF THE TWISTED PAIR IS 100 FEET MAX.

THE ROAD LOOP IS CONNECTED THROUGH THE ENCAPSULATED LOOP LEAD-IN WIRES (TWISTED PAIR) TO THE MAIN SHIELDED LEAD-IN CABLE AT THE CURBSIDE JUNCTION BOX WHICH IN TURN RETURNS TO THE TERMINAL BLOCK IN THE MAIN CABINET.

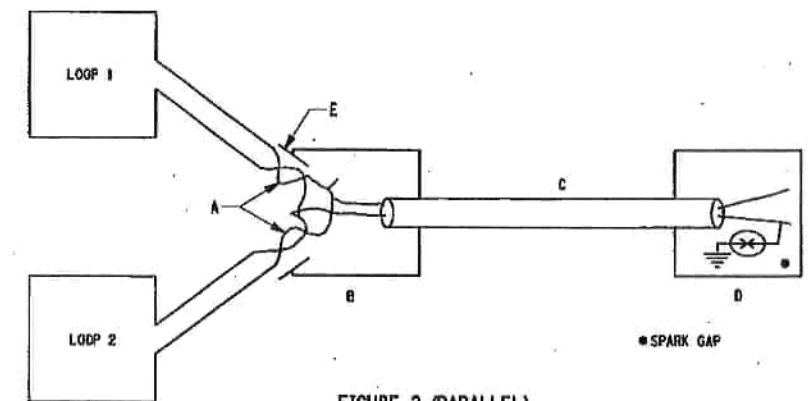


FIGURE 2 (PARALLEL)

NOTES:

THE TOTAL COMBINED LENGTH OF THE TWISTED PAIR IS 100 FEET MAX.

TWO ROAD LOOPS WHEN LOCATED ADJACENT TO EACH OTHER. THESE ENCAPSULATED LOOP AND LOOP LEAD-IN WIRES (TWISTED PAIR) ARE CONNECTED IN PARALLEL WITHIN THE CURBSIDE JUNCTION BOX AND THEN PROCEED THROUGH THE SHIELDED LEAD-IN CABLE WHICH IN TURN GOES TO THE TERMINAL BLOCK IN THE MAIN CABINET.

THE CONFIGURATION OF FIG 2 MAY BE EXPANDED TO ACCOMMODATE ADDITIONAL LOOPS (UP TO 4) OF THE SAME PHASE.

INDUCTANCE LOOP WIRING DETAILS

AFFIX SEAL: ON:	ALTERED BY: ON:

AS-BUILT REVISIONS
DESCRIPTION OF ALTERATIONS:

BALDWINVILLE - CICERO

STATE HIGHWAY 1039

TOWN OF CLAY

COUNTY: ONONDAGA

PIN 3037.70
ROUTE 31

BRIDGES

CULVERTS

ALL DIMENSIONS IN FT UNLESS OTHERWISE NOTED

TRAFFIC SIGNAL DETAILS

CONTRACT NUMBER

D262729

DRAWING NO. TSP-04

SHEET NO. 38

IT IS A VIOLATION OF LAW FOR ANY PERSON, UNLESS THEY ARE ACTING UNDER THE DIRECTION OF A LICENSED PROFESSIONAL ENGINEER, ARCHITECT, LANDSCAPE ARCHITECT, OR LAND SURVEYOR, TO ALTER AN ITEM IN ANY WAY. IF AN ITEM BEARING THE STAMP OF A LICENSED PROFESSIONAL IS ALTERED, THE ALTERING ENGINEER, ARCHITECT, LANDSCAPE ARCHITECT, OR LAND SURVEYOR SHALL STAMP THE DOCUMENT AND INCLUDE THE NOTATION "ALTERED BY" FOLLOWED BY THEIR SIGNATURE, THE DATE OF SUCH ALTERATION, AND A SPECIFIC DESCRIPTION OF THE ALTERATION.

NEW YORK STATE DEPARTMENT OF TRANSPORTATION REGION 03

DOCUMENT NAME: 303770_CPH_TSP_TSP-04.DGN

FILE NAME = 303770.CPH.TSP.TSP-05.DGN
DATE/TIME = 13-AUG-2014 17:06
USER = fspmstmr1

DESIGN SUPERVISOR JOE SZCZERBA

JOB MANAGER CINDY BELL


DESIGN TIM TALBOT

CHECK

DRAFTING TRS

CHECK


PROJECT MANAGER CINDY BELL

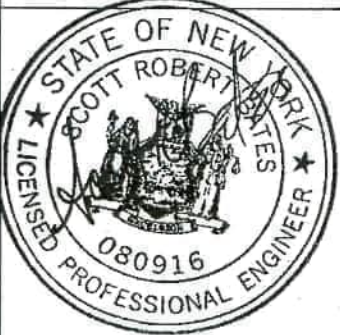AFFIX SEAL: ON:	ALTERED BY: ON:
	

AS-BUILT REVISIONS DESCRIPTION OF ALTERATIONS:	BALDWINVILLE - CICERO	PIN 3037.70 ROUTE 31	BRIDGES	CULVERTS	ALL DIMENSIONS IN FT UNLESS OTHERWISE NOTED	CONTRACT NUMBER
	STATE HIGHWAY 1039					0262729
	TOWN OF CLAY					DRAWING NO. TSP-05
	COUNTY: ONONDAGA					SHEET NO. 39

IT IS A VIOLATION OF LAW FOR ANY PERSON, UNLESS THEY ARE ACTING UNDER THE DIRECTION OF A LICENSED PROFESSIONAL ENGINEER, ARCHITECT, LANDSCAPE ARCHITECT, OR LAND SURVEYOR, TO ALTER AN ITEM IN ANY WAY. IF AN ITEM BEARING THE STAMP OF A LICENSED PROFESSIONAL IS ALTERED, THE ALTERING ENGINEER, ARCHITECT, LANDSCAPE ARCHITECT, OR LAND SURVEYOR SHALL STAMP THE DOCUMENT AND INCLUDE THE NOTATION "ALTERED BY" FOLLOWED BY THEIR SIGNATURE, THE DATE OF SUCH ALTERATION, AND A SPECIFIC DESCRIPTION OF THE ALTERATION.

NEW YORK STATE DEPARTMENT OF TRANSPORTATION REGION 03
DOCUMENT NAME: 303770.CPH.TSP.TSP-05.DGN

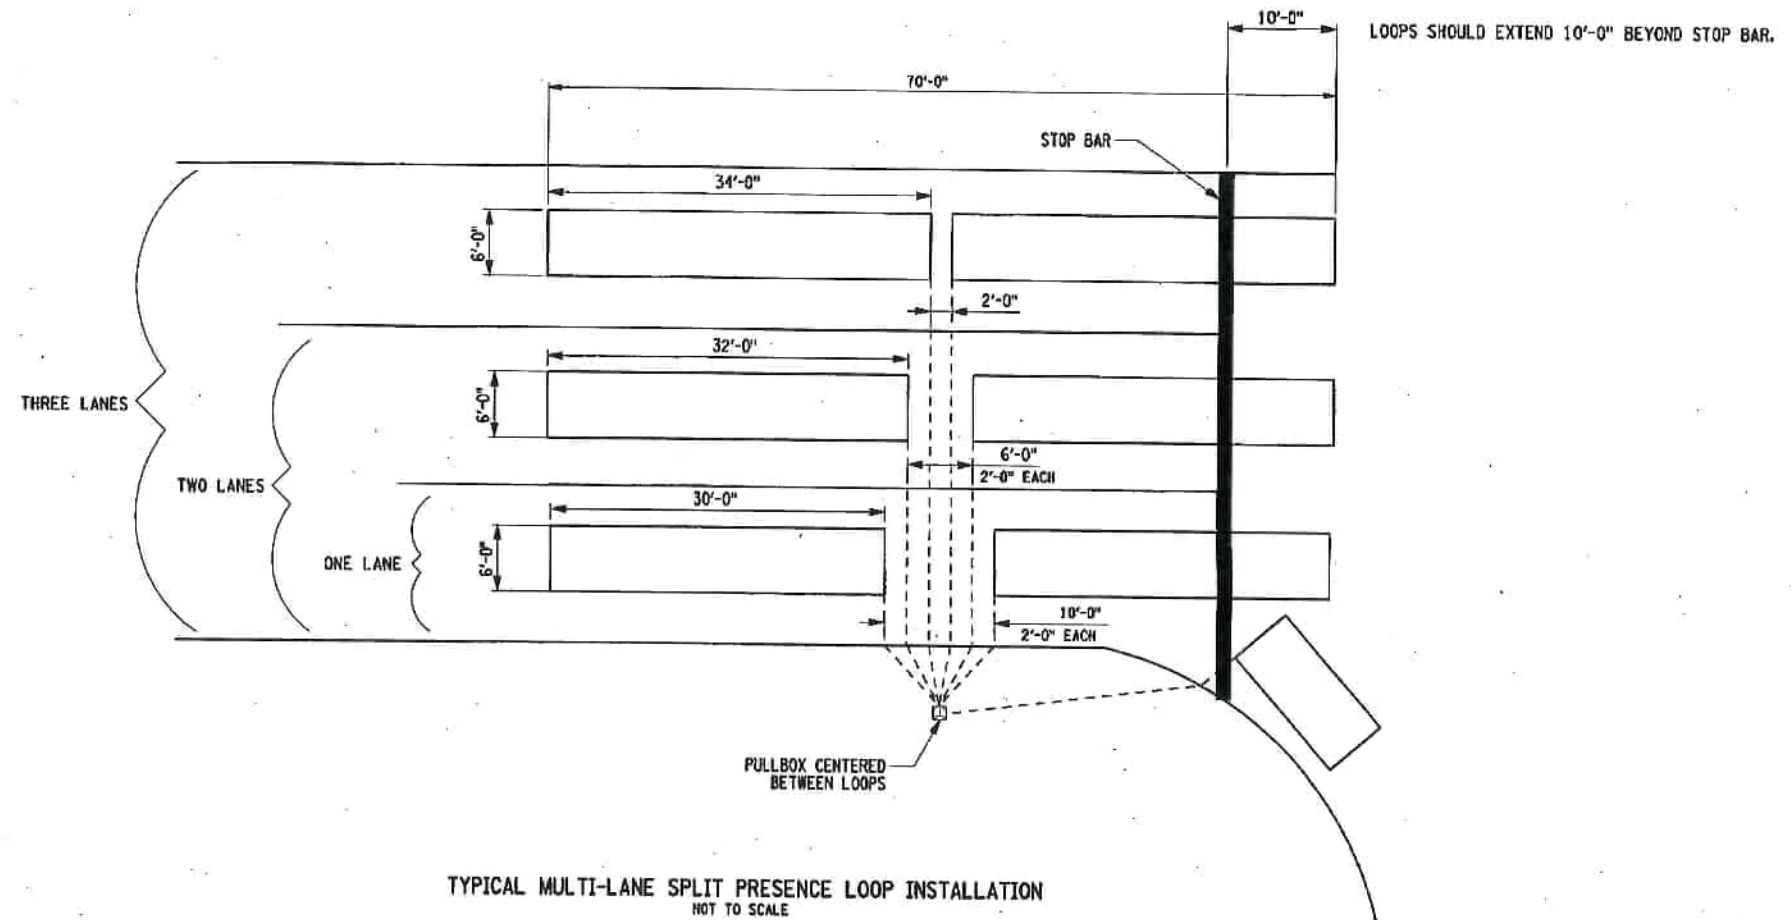


NOTES:

1. LOOPS IN EACH LANE TO BE WIRED IN PARALLEL AT PULLBOX.
2. IN NEW CONSTRUCTION OF ASPHALT PAVEMENTS, THE LOOP SHOULD BE PLACED BELOW THE TOP COURSE, PREFERABLY IN THE BINDER.
3. THE E.I.C. SHALL RECORD LOCATIONS OF LOOPS AND LEAD-INS AND SUBMIT TO REGIONAL TRAFFIC & SAFETY FOR MAINTENANCE RECORDS.
4. THIS IS ONLY A TYPICAL DETAIL AND THE LOOP LAYOUTS AND DIMENSIONS MAY VARY BASED ON INTERSECTION LOCATION. CONTRACTOR SHALL FIRST VERIFY LOOP LOCATIONS, AND DIMENSIONS ON EACH INTERSECTION PLAN SHEET PRIOR TO BEGINNING ANY LOOP INSTALLATION WORK.
5. A RADIUS LOOP MAY NOT BE INSTALLED AT EVERY INTERSECTION. THE CONTRACTOR SHALL CHECK THE INTERSECTION PLAN SHEET PRIOR TO INSTALLING ANY RADIUS LOOP.

+

PROJECT MANAGER CINDY BELL

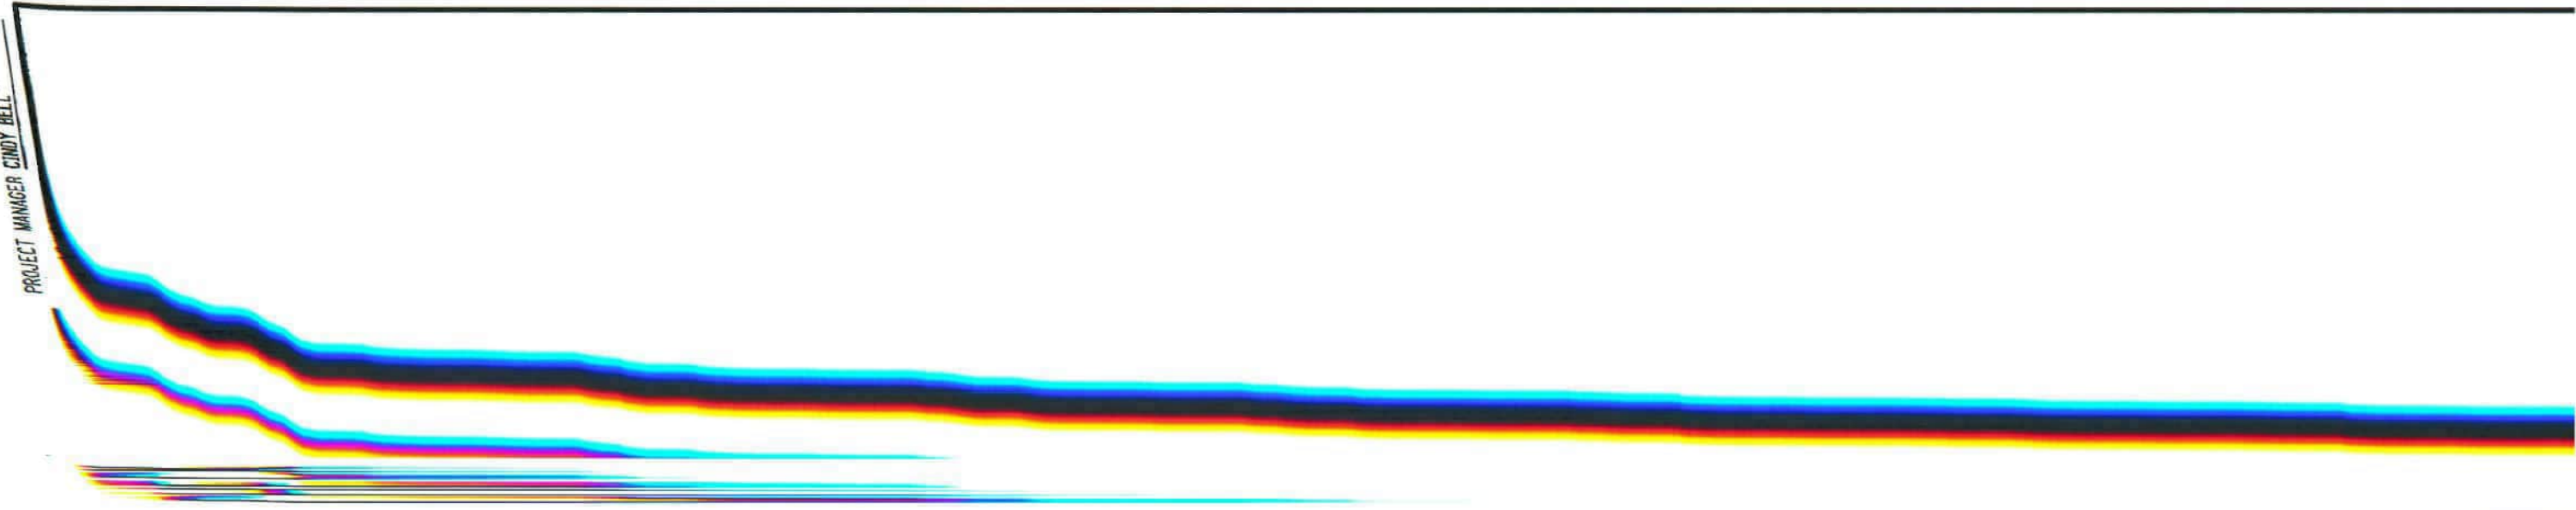

TRAFFIC SIGNAL NOTES

DEFINITION

THE WORDS "SHALL", "SHOULD", AND "MAY", AS USED IN THE CONTRACT DOCUMENTS, HAVE THE FOLLOWING MEANINGS:

SHALL - A MANDATORY CONDITION. IN THE DESIGN, APPLICATION OR LOCATION OF DEVICES REQUIREMENTS HAVING "SHALL" STIPULATIONS ARE MANDATORY. NO DISCRETION IN FOLLOWING THEM IS ALLOWED.

SHOULD - AN ADVISORY CONDITION. WHERE "SHOULD" IS USED IN RELATION TO A PROVISION, THAT PROVISION IS RECOMMENDED, AND NORMALLY IS TO BE FOLLOWED, BUT IS NOT MANDATORY. DEVIATION FROM SUCH PROVISIONS IS PERMISSIBLE IF, AND TO THE EXTENT, THERE IS JUSTIFIABLE CAUSE TO DO SO.

MAY - A PERMISSIVE CONDITION. NO REQUIREMENT FOR DESIGN OR APPLICATION IS INTENDED.

SIGNALS

EXCEPT IN ROADWAY SECTIONS, THE CONTRACTOR SHALL EXCAVATE EXISTING TRAFFIC SIGNAL PULLBOXES, POLES AND FOUNDATIONS TO A DEPTH OF 6" BELOW EXISTING GRADE AND BACKFILL WITH MATERIAL IN KIND. THE CHARACTER AND CONDITION SHALL MATCH THAT SURROUNDING THE STRUCTURE OR AOE. WITHIN THE ROADWAY, THESE EXCAVATIONS WILL BE MADE TO A DEPTH OF 1 FT BELOW THE TOP OF SUBGRADE AND BACKFILLED WITH SUITABLE MATERIAL. THIS WORK SHALL BE INCLUDED IN THE PRICE BID FOR ITEM 10680.79- "REMOVE TRAFFIC SIGNAL EQUIPMENT."

ALL SIGNALS IN THIS CONTRACT SHALL BE A MINIMUM OF 16.5 FT ABOVE THE HIGH POINT OF THE ROADWAY, WITH ALL RED INDICATIONS LEVEL ACROSS THE INTERSECTION. NO EXCEPTIONS SHALL BE MADE FOR SIGNALS MOUNTED BELOW 16.5 FT. FOR SIGNALS WITH BACK PLATES MOUNTED ON THEM, THE BOTTOM OF THE BACK PLATE SHALL BE A MINIMUM OF 16.5 FEET ABOVE THE HIGH POINT OF THE ROADWAY.

EACH AND EVERY CABLE ENTERING THE CONTROLLER CABINET AND PULLBOXES SHALL BE PERMANENTLY MARKED BY FUNCTION AND PHASE STAMPED ON NYSDOT APPROVED TAGS. THE TAGS SHALL BE ATTACHED TO THE CABLES WITH A PLASTIC OR NYLON LINE.

THE CONTRACTOR SHALL REQUEST PERMISSION FROM NYSDOT TRAFFIC SIGNAL MAINTENANCE AT (315)428-4064 TO ENTER INTO ANY EXISTING TRAFFIC SIGNAL CONTROLLER CABINET, OR DO ANY WORK ON AN EXISTING TRAFFIC SIGNAL CONTROLLER CABINET, AND TWO WEEKS BEFORE ENERGIZING ANY SIGNAL INSTALLATION TO SCHEDULE A TURN ON DATE.

THE CONTRACTOR SHALL NOTIFY TRAFFIC SIGNAL MAINTENANCE AT (315) 428-4064 PRIOR TO BEGINNING WORK AT ANY SIGNAL, AND AGAIN TWO WEEKS BEFORE ATTEMPTING TO ENERGIZE A SIGNAL TO SCHEDULE A TURN ON DATE.

EVERY CONDUIT ENTRANCE TO THE TRAFFIC SIGNAL CABINET SHALL BE SEALED USING NON-SHEDDING STAINLESS STEEL SPONGES. THE STEEL SPONGES SHOULD NOT ACTUALLY BE PLACED INSIDE THE CABINET, BUT INSIDE THE LB AS IT PASSES INTO THE POLE. THIS WORK SHALL BE INCLUDED IN THE PRICE BID FOR ITEM 680.77000105 -MODIFY TRAFFIC SIGNAL INSTALLATION.

ALL POLYCARBONATE SIGNAL HEADS WITH THREE OR MORE SECTIONS REQUIRE A REINFORCEMENT PLATE UNLESS CONNECTED TO A FIXED OBJECT (POLE OR MAST ARM) BY A BRACKET WITH TWO SEPARATE CONNECTION POINTS (TOP AND BOTTOM).

THE CONTRACTOR SHALL INSTALL A HEAVY DUTY STAINLESS STEEL COTTER PIN AND A STAINLESS STEEL WASHER ON THE SIGNAL HEAD BALANCE ADJUSTER.

THE 2 FT NOMINAL LENGTH OF RAIN LOOP SHOWN ON STANDARD SHEET 680-07 SHALL BE INCREASED TO 40 INCHES MINIMUM, THUS ALLOWING A SIGNAL HEAD ADJUSTMENT OF 40 INCHES IN EITHER DIRECTION. FINAL HEAD ADJUSTMENT WILL BE MADE BY THE CONTRACTOR AS ORDERED BY THE ENGINEER.

ALL TRAFFIC SIGNAL HEADS SHALL HAVE 12 INCH LENSES.

ON STANDARD SHEETS NO. 680-07, THE MAXIMUM ALLOWABLE DISTANCE BETWEEN THE SPLICE AND THE CENTER OF THE SIGNAL HEAD SHALL BE 2.5 FT.

ITEM 680.81990003 - TRAFFIC SIGNAL BACK PLATES WITH YELLOW REFLECTIVE TAPE SHALL BE MODIFIED TO ONLY ALLOW 5 INCH NON LOUVERED, FLAT BLACK FINISHED BACK PLATES WITH A 3 INCH WIDE YELLOW REFLECTIVE TAPE BORDER AROUND THE OUTER EDGE.

STANDARD SPECIFICATION 680-3.18 IS MODIFIED ALLOWING ONLY RINGS TO BE USED FOR THE ATTACHMENT OF SIGNAL CONTROL CABLES TO THE MESSENGER CABLE.

THE PAY QUANTITY FOR TRAFFIC SIGNAL CONTROL CABLE FOR SPAN WIRE INSTALLATIONS SHALL NOT INCLUDE THE CONNECTOR CABLE BETWEEN THE MAIN SIGNAL CONTROL CABLE(S) AND THE TERMINAL BLOCK ON THE INDIVIDUAL SIGNAL HEADS. THE COST OF THE CONNECTOR CABLE SHALL BE INCLUDED IN THE PRICE BID FOR THE VARIOUS SIGNAL BRACKET ASSEMBLIES. THIS CABLE SHALL BE 14 AWG MEETING THE MATERIAL REQUIREMENTS OF SECTION T24-01 OF THE STANDARD SPECIFICATIONS. THE CABLE SHALL CONTAIN THE NUMBER OF CONDUCTORS NEEDED TO ACCOMPLISH THE PHASING WITH AT LEAST ONE SPARE AND NEED NOT MATCH THE COLOR CODING OF THE MAIN TRAFFIC SIGNAL CONTROL CABLE(S).

THE SPLICE BETWEEN THE LOOP WIRES AND THE SHIELDED LEAD-IN CABLE SHALL BE SOLDERED AND NOT CRIMPED.

PULLBOXES SHALL HAVE A 2 FT MINIMUM DRAINAGE BED OF NO. 2 CRUSHED STONE OR GRAVEL PLACED BELOW THE PULLBOX, AOE. THIS WORK SHALL BE INCLUDED IN THE PRICE BID FOR ITEM 680.510501 - PULLBOX-RECTANGULAR, 26 X 18" INCH, REINFORCED CONCRETE.

ON STANDARD SHEET NO. 680-04, ALL PULLBOXES SHALL BE SET TO 1/2" BELOW GRADE WITH ALL THE SURROUNDING SURFACES, EXCEPT SIDEWALKS, WHERE THEY SHALL BE FLUSH.

ALL VEHICLE DETECTOR LOOPS SHALL HAVE THREE (3) TURNS OF WIRE PER LOOP.

ON STANDARD SHEET NO. 680-14, THE DISTANCE BETWEEN LOOP WIRE LEAD-INS SHALL BE INCREASED FROM 6 INCHES MIN. TO 2 FT (TYP.).

WHERE NEW PAVEMENT IS TO BE PLACED, VEHICLE DETECTOR LOOPS SHALL BE INSTALLED IN THE BINDER COURSE PRIOR TO THE PLACEMENT OF THE TOP COURSE.

CLARIFICATION OF CONTRACTOR'S RESPONSIBILITY REGARDING MAINTAINING LOOP DETECTION UNDER "MAINTAIN TRAFFIC SIGNAL EQUIPMENT": THE CONTRACTOR SHALL MAINTAIN EXISTING VEHICLE DETECTION WITH REASONABLE CARE. UNLESS OTHERWISE NOTED, THE MAXIMUM LENGTH OF TIME THAT AN INTERSECTION CAN BE WITHOUT DETECTION IS TWO (2) WEEKS. IF DETECTION IS NOT RESTORED WITHIN THIS TIME FRAME, IT WILL BE THE CONTRACTOR'S RESPONSIBILITY TO ESTABLISH VEHICLE DETECTION AT THEIR OWN EXPENSE.

ALL LOOPS SHALL BE INSTALLED IN THE CENTER OF THEIR RESPECTIVE LANES AS PER STANDARD SHEET NO. 680-14. CUT LOOPS SQUARE AND TAKE TAILS DIRECTLY TO THE CURB.

WHERE CONDUIT IS TO BE PLACED UNDER THE ROADWAY, THE CONTRACTOR SHALL USE A 3" DIAMETER CONDUIT, UNLESS OTHERWISE SHOWN ON THE PLAN SHEET.

ALL SIGNAL CONDUITS SHALL BE BONDED WITH A #6 BARE STRANDED COPPER GROUND WIRE.

ALL COUPLINGS AND BUSHINGS SHALL BE MECHANICALLY THREADED. COMPRESSION OR SLIP TYPE COUPLINGS OR BUSHINGS SHALL NOT BE ALLOWED.

A STAINLESS STEEL BOLT, NUT, AND LOCK WASHER SHALL BE INSTALLED A MINIMUM OF 2 INCHES FROM THE BOTTOM OF THE OVERHEAD MOUNTED SIGN PIPE. THE COST OF FURNISHING AND INSTALLING THIS EQUIPMENT SHALL BE INCLUDED IN THE PRICE FOR ITEM 680.8210, OVERHEAD SIGN ASSEMBLY, TYPE J, OR ITEM 680.8207, OVERHEAD SIGN ASSEMBLY, TYPE G.

OVERHEAD LANE SIGNS SHALL BE CENTERED OVER THEIR RESPECTIVE LANES.

SIGN NUMBERS SHOWN REFER TO THE NATIONAL MANUAL ON UNIFORM TRAFFIC CONTROL DEVICES (MUTCD) AND 17 NYCRR CHAPTER V (NEW YORK SUPPLEMENT).

ALL OVERHEAD SIGNAL RELATED SIGNS IN THIS CONTRACT SHALL BE A MINIMUM OF 16.5 FEET ABOVE THE HIGH POINT OF THE ROADWAY, WITH THE BOTTOM OF THE SIGN EVEN WITH THE BOTTOM OF THE SIGNAL HEAD, OR BACK PLATE.

PAVEMENT MARKINGS SHOWN ON TRAFFIC SIGNAL PLANS, UNLESS OTHERWISE NOTED, ARE FOR DESIGN PURPOSES ONLY.

THE DRAIN GROUND WIRE IN THE SHIELDED LEAD-IN CABLE SHALL NOT BE GROUNDED AT THE CONTROLLER OR AT ANY OTHER LOCATION.

CONTRACTOR

NO PROPOSAL WHICH MODIFIES THE APPROVED DESIGN PLAN SUGGESTED BY EITHER THE CONTRACTOR, OR CONSTRUCTION PERSONNEL SHALL BE MADE IN THE FIELD WITHOUT FIRST CONSULTING WITH THE REGIONAL TRAFFIC SAFETY AND MOBILITY GROUP AT (315) 428-4064. THESE CHANGES INCLUDE, BUT ARE NOT LIMITED TO, 90 DEGREE BENDS IN THE CONDUITS.

THE CONTRACTOR'S ATTENTION IS DIRECTED TO THE FACT THAT THERE MAY BE OTHER CONTRACTORS WORKING WITHIN THE LIMITS OF THE WORK FOR THIS CONTRACT. IT IS THE RESPONSIBILITY OF THE CONTRACTOR TO COORDINATE THE WORK OF THIS CONTRACT WITH THAT OF OTHERS SO THAT THERE IS NO CONFLICT.

SALVAGE

CONTRACTOR SHALL PROVIDE 14 DAYS ADVANCE NOTICE TO TRAFFIC SIGNAL MAINTENANCE AT (315) 428-4064 TO SCHEDULE DROP OFF TIME TO THE NYSDOT SIGNAL SHOP OF ALL EQUIPMENT LISTED ON SIGNAL PLAN SHEET TO BE REMOVED AND DELIVERED BY CONTRACTOR TO STATE FORCES. THIS SHALL INCLUDE AN ITEMIZED LIST WHICH WILL BE SIGNED BY TRAFFIC SIGNAL MAINTENANCE WITH A COPY PROVIDED TO THE CONTRACTOR.

UTILITIES

THE APPROXIMATE LOCATION OF THE UNDERGROUND UTILITIES MAY BE SHOWN ON THE PLANS. THE CONTRACTOR SHALL VERIFY THE TRUE LOCATION BEFORE COMMENCING WORK. BEFORE ANY PIPE IS PLACED, THE CONTRACTOR SHALL UNCOVER ALL UTILITIES AT PIPE CROSSINGS TO ENABLE THE ENGINEER TO VERIFY THE PROPOSED PIPE WITH GRADES SHOWN ON THE PLANS IS NOT OBSTRUCTED BY EXISTING UTILITIES.

THE CONTRACTOR SHALL BE RESPONSIBLE FOR COORDINATING ALL UTILITY WORK WITH THE RESPECTIVE OWNERS DURING CONSTRUCTION. THE COST OF THIS WORK SHALL BE INCLUDED IN THE PRICE BID FOR VARIOUS ITEMS IN THE CONTRACT.

ALL SIGNAL EQUIPMENT SHALL BE PLACED IN A LOCATION THAT COMPLIES WITH THE NYS HIGH VOLTAGE PROXIMITY ACT. THIS INCLUDES, BUT IS NOT LIMITED TO, KEEPING ALL SIGNAL EQUIPMENT A MINIMUM OF 10 FT FROM PRIMARY LINES, AND 2 FT FROM SECONDARY AND ALL OTHER POWER LINES.

THE CONTRACTOR IS TO CONTACT DIG SAFELY NEW YORK AT 811 FOR MARK OUT OF ALL UNDERGROUND SIGNAL CONDUIT AND LOOP WIRE PRIOR TO ANY DIGGING. ANY BROKEN SIGNAL WIRE CAN NOT BE SPLICED. A NEW RUN OF WIRE FROM THE POLE TO THE FURTHEST END MUST BE REPLACED.

UNDERGROUND UTILITY LOCATIONS ARE NOT GUARANTEED, NOR IS THERE ANY GUARANTEE THAT ALL EXISTING UTILITIES WHETHER FUNCTIONAL OR ABANDONED, WITHIN THE PROJECT AREA ARE SHOWN ON THESE DRAWINGS. THE CONTRACTOR SHALL DETERMINE THE EXACT LOCATION OF ALL UNDERGROUND UTILITIES BEFORE STARTING WORK AND SHALL BE RESPONSIBLE FOR ALL DAMAGE RESULTING FROM THEIR WORK. CONTRACTOR SHALL NOTIFY DIG SAFELY NEW YORK AT 811 IN ACCORDANCE WITH 16 NYCRR PART 753.

HIGHWAY MAINTENANCE

UPON COMPLETION AND ACCEPTANCE OF THIS CONTRACT. THE HIGHWAY WILL CONTINUE TO BE MAINTAINED BY THOSE AGENCIES WHICH HAD JURISDICTION PRIOR TO THIS CONTRACT.

EMERGENCY REPAIRS

THE CONTRACTOR SHALL PROVIDE THE LOCAL POLICE THE NAME, ADDRESS AND TELEPHONE NUMBER OF A PERSON OR PERSONS AUTHORIZED OUTSIDE THE NORMAL CONTRACT WORKING HOURS TO SECURE AND USE LABOR, MATERIALS AND EQUIPMENT FOR EMERGENCY REPAIRS TO MAKE SAFE THE ENTIRE AREA OF THE CONTRACT. DUPLICATE COPIES OF SUCH NOTICES SHALL BE FILED WITH THE EIC, TRAFFIC SIGNAL MAINTENANCE, AND THE REGIONAL DIRECTOR.

COORDINATION OF CONSTRUCTION ACTIVITIES

THE CONTRACTOR IS RESPONSIBLE FOR COORDINATING CONSTRUCTION OPERATIONS AND SIGNING FOR THIS CONTRACT WITH THE OPERATIONS AND SIGNING OF OTHER WORK WITHIN THE CONTRACT LIMITS.

AFFIX SEAL: ON:	ALTERED BY: ON:
	

AS-BUILT REVISIONS DESCRIPTION OF ALTERATIONS:	BALDWINVILLE - CICERO	PIN 3037.70 ROUTE 31	BRIDGES	CULVERTS	ALL DIMENSIONS IN #1 UNLESS OTHERWISE NOTED	CONTRACT NUMBER D262729	DRAWING NO. TSN-01 SHEET NO. 34
	STATE HIGHWAY 1039						
	TOWN OF CLAY						
	COUNTY: ONONDAGA						
IT IS A VIOLATION OF LAW FOR ANY PERSON, UNLESS THEY ARE ACTING UNDER THE DIRECTION OF A LICENSED PROFESSIONAL ENGINEER, ARCHITECT, LANDSCAPE ARCHITECT, OR LAND SURVEYOR, TO ALTER AN ITEM IN ANY WAY. IF AN ITEM BEARING THE STAMP OF A LICENSED PROFESSIONAL IS ALTERED, THE ALTERING ENGINEER, ARCHITECT, LANDSCAPE ARCHITECT, OR LAND SURVEYOR SHALL STAMP THE DOCUMENT AND INCLUDE THE NOTATION "ALTERED BY" FOLLOWED BY THEIR SIGNATURE, THE DATE OF SUCH ALTERATION, AND A SPECIFIC DESCRIPTION OF THE ALTERATION.							

Phase Times [1.1.1]								Coordination Patterns [2.4] and Coordination Split Tables [2.7.1]																				3121			
1	2	3	4	5	6	7	8	Pat#	Cyc	Off	Split	Seq	Pat#	Cyc	Off	Split	Seq	Pat#	Cyc	Off	Split	Seq	Pat#	Cyc	Off	Split	Seq				
Min Green	4	10		6	4	10		6	1	0	0	1	1	13	0	0	13	1	25	0	0	0	1	37	0	0	0	1			
Gap, Ext	3	6		3	3	6		3	2	0	0	2	1	14	0	0	14	1	26	0	0	0	1	38	0	0	0	1			
Max 1	15	45		40	15	45		40	3	0	0	3	1	15	0	0	15	1	27	0	0	0	1	39	0	0	0	1			
Max 2									4	0	0	4	1	16	0	0	16	1	28	0	0	0	1	40	0	0	0	1			
Yel Clearance	4	4		4	4	4		4	5	0	0	5	1	17	0	0	17	1	29	0	0	0	1	41	0	0	0	1			
Red Clearance	2	2		2	2	2		2	6	0	0	6	1	18	0	0	18	1	30	0	0	0	1	42	0	0	0	1			
Walk									7	0	0	7	1	19	0	0	19	1	31	0	0	0	1	43	0	0	0	1			
Ped Clearance									8	0	0	8	1	20	0	0	20	1	32	0	0	0	1	44	0	0	0	1			
Red Revert									9	0	0	9	1	21	0	0	21	1	33	0	0	0	1	45	0	0	0	1			
Add Initial									10	0	0	10	1	22	0	0	22	1	34	0	0	0	1	46	0	0	0	1			
Max Initial									11	0	0	11	1	23	0	0	23	1	35	0	0	0	1	47	0	0	0	1			
Time B4 Reduct									12	0	0	12	1	24	0	0	24	1	36	0	0	0	1	48	0	0	0	1			
Cars B4 Reduct									Split		1	2	3	4	5	6	7	8	Split		1	2	3	4	5	6	7	8			
Time To Reduce									1	Coor	0	0	0	0	0	0	0	0	13	Coor	0	0	0	0	0	0	0	0			
Reduce By											NON	NON	NON	NON	NON	NON	NON	NON			NON	NON	NON	NON	NON	NON	NON				
Min Gap									2	Coor	0	0	0	0	0	0	0	0	14	Coor	0	0	0	0	0	0	0	0			
DyMaxLim											NON	NON	NON	NON	NON	NON	NON	NON			NON	NON	NON	NON	NON	NON	NON				
Max Step									3	Coor	0	0	0	0	0	0	0	0	15	Coor	0	0	0	0	0	0	0	0			
Options [1.1.2]	1	2	3	4	5	6	7	8			NON	NON	NON	NON	NON	NON	NON	NON			NON	NON	NON	NON	NON	NON	NON				
Enable	ON	ON		ON	ON	ON		ON	4	Coor	0	0	0	0	0	0	0	0	16	Coor	0	0	0	0	0	0	0	0			
Min Recall											NON	NON	NON	NON	NON	NON	NON	NON			NON	NON	NON	NON	NON	NON	NON				
Max Recall									5	Coor	0	0	0	0	0	0	0	0	17	Coor	0	0	0	0	0	0	0	0			
Ped Recall											NON	NON	NON	NON	NON	NON	NON	NON			NON	NON	NON	NON	NON	NON	NON				
Soft Recall		ON				ON			6	Coor	0	0	0	0	0	0	0	0	18	Coor	0	0	0	0	0	0	0	0			
Lock Calls		ON				ON					NON	NON	NON	NON	NON	NON	NON	NON			NON	NON	NON	NON	NON	NON	NON				
Auto Flash Entry									7	Coor	0	0	0	0	0	0	0	0	19	Coor	0	0	0	0	0	0	0	0			
Auto Flash Exit											NON	NON	NON	NON	NON	NON	NON	NON			NON	NON	NON	NON	NON	NON	NON				
Dual Entry		ON		ON		ON		ON	8	Coor	0	0	0	0	0	0	0	0	20	Coor	0	0	0	0	0	0	0	0			
Enable Simul Gap	ON	ON	ON	ON	ON	ON	ON	ON			NON	NON	NON	NON	NON	NON	NON	NON			NON	NON	NON	NON	NON	NON	NON				
Gaurantee Passage									9	Coor	0	0	0	0	0	0	0	0	21	Coor	0	0	0	0	0	0	0	0			
Rest In Walk											NON	NON	NON	NON	NON	NON	NON	NON			NON	NON	NON	NON	NON	NON	NON				
Conditon Service									10	Coor	0	0	0	0	0	0	0	0	22	Coor	0	0	0	0	0	0	0	0			
Non-Actuated 1											NON	NON	NON	NON	NON	NON	NON	NON			NON	NON	NON	NON	NON	NON	NON				
Non-Actuated 2									11	Coor	0	0	0	0	0	0	0	0	23	Coor	0	0	0	0	0	0	0	0			
Add Init Calc											NON	NON	NON	NON	NON	NON	NON	NON			NON	NON	NON	NON	NON	NON	NON				
Options+ [1.1.3]	1	2	3	4	5	6	7	8	12	Coor	0	0	0	0	0	0	0	0	24	Coor	0	0	0	0	0	0	0	0			
Reservice											NON	NON	NON	NON	NON	NON	NON	NON			NON	NON	NON	NON	NON	NON	NON				
PedClr Thru Yel									Page#																				Red Revert	3	
Skip Red No Call									1	8 Phase Times/Options; Patterns/Splits; Ring Startup; Coord/Flash Mode; Unit Param																			MCE Timeout	0	
Red Rest									1A&1B	16 Phase Times/Options; Patterns/Splits; Ring Startup; Coord/Flash Mode; Unit Param																			Feature Profile		
Max II									2	Overlaps; Channel Settings; Coord Alt Table+ (values not associated with time-of-day)																			Free Ring Seq	1	
Call Phase									3	Detection; Sample Time and Unit Parameters related to detection																			Auxswitch	STOPTM	
Conflicting Phase									4	Preemption and Alternate Phase Time and Phase Options																			SDLC Retry	0	
Omit Yellow									5	Annual Schedule																			TS2 Det Faults	ON	
Ped Delay									6	Day Plans; Action Tables; Coord Alt Table+ (values varied by time-of-day)																			Auto Ped Clear	OFF	
Gm/Ped Delay									7	Communications; Secutiry; I/O Setup																			SDLC Retry	0	
3121 31 @ HENRY CLAY								8	Misc - Events/Alarms; Call/Inhibit/Redirect; P/OLAP Auto Flash; CIC; Misc Unit Param																			04/10/23		Page 1	

Overlap Conflict Lock		OFF		Overlap Lock Inhibit		OFF		Parent Ph Clearance		ON		Extra Included Ph		OFF			
1	Included Ø					Type	NORMAL	9	Included Ø							Type	NORMAL
	Modifier Ø					Gm			Modifier Ø							Gm	
	Conflict Ø					Yel	3.5		Conflict Ø							Yel	3.5
	A Conflict Olap					Red	1.5		I Conflict Olap							Red	1.5
	Conflict Ped					LG			Conflict Ped							LG	
2	Included Ø					Type	NORMAL	10	Included Ø							Type	NORMAL
	Modifier Ø					Gm			Modifier Ø							Gm	
	Conflict Ø					Yel	3.5		Conflict Ø							Yel	3.5
	B Conflict Olap					Red	1.5		J Conflict Olap							Red	1.5
	Conflict Ped					LG			Conflict Ped							LG	
3	Included Ø					Type	NORMAL	11	Included Ø							Type	NORMAL
	Modifier Ø					Gm			Modifier Ø							Gm	
	Conflict Ø					Yel	3.5		Conflict Ø							Yel	3.5
	C Conflict Olap					Red	1.5		K Conflict Olap							Red	1.5
	Conflict Ped					LG			Conflict Ped							LG	
4	Included Ø					Type	NORMAL	12	Included Ø							Type	NORMAL
	Modifier Ø					Gm			Modifier Ø							Gm	
	Conflict Ø					Yel	3.5		Conflict Ø							Yel	3.5
	D Conflict Olap					Red	1.5		L Conflict Olap							Red	1.5
	Conflict Ped					LG			Conflict Ped							LG	
5	Included Ø					Type	NORMAL	13	Included Ø							Type	NORMAL
	Modifier Ø					Gm			Modifier Ø							Gm	
	Conflict Ø					Yel	3.5		Conflict Ø							Yel	3.5
	E Conflict Olap					Red	1.5		M Conflict Olap							Red	1.5
	Conflict Ped					LG			Conflict Ped							LG	
6	Included Ø					Type	NORMAL	14	Included Ø							Type	NORMAL
	Modifier Ø					Gm			Modifier Ø							Gm	
	Conflict Ø					Yel	3.5		Conflict Ø							Yel	3.5
	F Conflict Olap					Red	1.5		N Conflict Olap							Red	1.5
	Conflict Ped					LG			Conflict Ped							LG	
7	Included Ø					Type	NORMAL	15	Included Ø							Type	NORMAL
	Modifier Ø					Gm			Modifier Ø							Gm	
	Conflict Ø					Yel	3.5		Conflict Ø							Yel	3.5
	G Conflict Olap					Red	1.5		O Conflict Olap							Red	1.5
	Conflict Ped					LG			Conflict Ped							LG	
8	Included Ø					Type	NORMAL	16	Included Ø							Type	NORMAL
	Modifier Ø					Gm			Modifier Ø							Gm	
	Conflict Ø					Yel	3.5		Conflict Ø							Yel	3.5
	H Conflict Olap					Red	1.5		P Conflict Olap							Red	1.5
	Conflict Ped					LG			Conflict Ped							LG	

[illegible][illegible]

Pat#	Short	Long	Dwell	No Shortway Ø	E-Yld	Offset	RetHld	Float	Min Veh Perm	Min Ped Perm
1	12	22				EndGRN				
2	12	22				EndGRN				
3	12	22				EndGRN				
4	12	22				EndGRN				
5	12	22				EndGRN				
6	12	22				EndGRN				
7	12	22				EndGRN				
8	12	22				EndGRN				
9	12	22				EndGRN				
10	12	22				EndGRN				
11	12	22				EndGRN				
12	12	22				EndGRN				
13	12	22				EndGRN				
14	12	22				EndGRN				
15	12	22				EndGRN				
16	12	22				EndGRN				
17	12	22				EndGRN				
18	12	22				EndGRN				
19	12	22				EndGRN				
20	12	22				EndGRN				
21	12	22				EndGRN				
22	12	22				EndGRN				
23	12	22				EndGRN				
24	12	22				EndGRN				
25						BegGRN				
26						BegGRN				
27						BegGRN				
28						BegGRN				
29						BegGRN				
30						BegGRN				
31						BegGRN				
32						BegGRN				
33						BegGRN				
34						BegGRN				
35						BegGRN				
36						BegGRN				
37						BegGRN				
38						BegGRN				
39						BegGRN				
40						BegGRN				
41						BegGRN				
42						BegGRN				
43						BegGRN				
44						BegGRN				
45						BegGRN				
46						BegGRN				
47						BegGRN				
48						BegGRN				

C1 IO Mode	User	Single BIU Map	DEFAULT	Invert Rail Input	OFF
------------	------	----------------	---------	-------------------	-----

Veh Par 1-64 [5.1]											Veh Par 1-64 [5.1]											Vehicle Options 1-64 [5.2]											Vehicle Options 1-64 [5.2]											Parameters+ 1-64 [5.3]												
Det #	Call Ø	Swi Ø	Delay	Ext	Que	No Act	Max Pres	Err Cnt	Fail Time	Det #	Call Ø	Swi Ø	Delay	Ext	Que	No Act	Max Pres	Err Cnt	Fail Time	Det #	Call	Ext	Que	Add Init	Red Lock	Yell Lock	occ	vol	Det #	vol	occ	Yell Lock	Red Lock	Ext	Add Init	Que	Call	Det #	oc G	oc Y	oc R	Day 1	Day 2	Type	Src											
1							45	50	2	33							45	50	2	1	ON	ON		ON					33	ON	ON			ON	ON		ON	1									NORM									
2							45	50	2	34							45	50	2	2	ON	ON		ON					34	ON	ON			ON	ON		ON	2										NORM								
3							45	50	2	35							45	50	2	3	ON	ON		ON					35	ON	ON			ON	ON		ON	3										NORM								
4							45	50	2	36	2						45	50	2	4	ON	ON		ON					36					ON	ON		ON	4										NORM								
5							45	50	2	37	5		3				45	50	2	5	ON	ON		ON					37					ON	ON		ON	5										NORM								
6							45	50	2	38	2						45	50	2	6	ON	ON		ON					38					ON	ON		ON	6										NORM								
7							45	50	2	39							45	50	2	7	ON	ON		ON					39	ON	ON			ON	ON		ON	7										NORM								
8							45	50	2	40							45	50	2	8	ON	ON		ON					40	ON	ON			ON	ON		ON	8										NORM								
9							45	50	2	41							45	50	2	9	ON	ON		ON					41	ON	ON			ON	ON		ON	9										NORM								
10							45	50	2	42	8						45	50	2	10	ON	ON		ON					42					ON	ON		ON	10										NORM								
11							45	50	2	43							45	50	2	11	ON	ON		ON					43	ON	ON			ON	ON		ON	11										NORM								
12							45	50	2	44							45	50	2	12	ON	ON		ON					44	ON	ON			ON	ON		ON	12										NORM								
13							45	50	2	45							45	50	2	13	ON	ON		ON					45	ON	ON			ON	ON		ON	13										NORM								
14							45	50	2	46	6						45	50	2	14	ON	ON		ON					46					ON	ON		ON	14										NORM								
15							45	50	2	47	1		3				45	50	2	15	ON	ON		ON					47					ON	ON		ON	15										NORM								
16							45	50	2	48	6						45	50	2	16	ON	ON		ON					48					ON	ON		ON	16										NORM								
17							45	50	2	49							45	50	2	17	ON	ON		ON					49	ON	ON			ON	ON		ON	17										NORM								
18							45	50	2	50							45	50	2	18	ON	ON		ON					50	ON	ON			ON	ON		ON	18										NORM								
19							45	50		51							45	50	2	19	ON	ON		ON					51	ON	ON			ON	ON		ON	19										NORM								
20							45	50		52	4						45	50	2	20	ON	ON		ON					52					ON	ON		ON	20										NORM								
21							45	50		53							45	50	2	21	ON	ON		ON					53					ON	ON		ON	21										NORM								
22							45	50		54							45	50	2	22	ON	ON		ON					54					ON	ON		ON	22											NORM							
23							45	50		55							45	50	2	23	ON	ON		ON					55					ON	ON		ON	23											NORM							
24							45	50		56							45	50	2	24	ON	ON		ON					56					ON	ON		ON	24											NORM							
25							45	50		57							45	50	2	25	ON	ON		ON					57					ON	ON		ON	25											NORM							
26							45	50		58							45	50	2	26	ON	ON		ON					58					ON	ON		ON	26											NORM							
27							45	50		59							45	50	2	27	ON	ON		ON					59					ON	ON		ON	27											NORM							
28							45	50		60							45	50	2	28	ON	ON		ON					60					ON	ON		ON	28											NORM							
29							45	50		61							45	50	2	29	ON	ON		ON					61					ON	ON		ON	29											NORM							
30							45	50		62							45	50	2	30	ON	ON		ON					62					ON	ON		ON	30											NORM							
31							45	50		63							45	50	2	31	ON	ON		ON					63					ON	ON		ON	31											NORM							
32							45	50	2	64							45	50	2	32	ON	ON		ON					64					ON	ON		ON	32											NORM							
Parameters+ 1-64 [5.3]											Parameters+ 1-64 [5.3]											Ped Det Parms [5.4]											Unit Paramters [1.2.1]																							
Det #	occ Grn	occ Yell	occ Red	Day 1	Day 2	Type	Src	Det #	occ Grn	occ Yell	occ Red	Day 1	Day 2	Type	Src	Det #	occ Grn	occ Yell	occ Red	Day 1	Day 2	Type	Src	Det #	Call Ø	No Act	Max Pres	Err Cnt	TS2 Det Faults													Vol/Occ Report Parm [1.5.8]														
33						NORM		44						NORM		55						NORM		1			15		Vol/Occ Period Minutes													Vol/Occ Period Minutes													0	
34						NORM		45						NORM		56						NORM		2			15																												15	
35						NORM		46						NORM		57						NORM		3			15																													
36						NORM		47						NORM		58						NORM		4			15																													
37						NORM		48						NORM		59						NORM		5			15																													
38						NORM		49						NORM		60						NORM		6			15																													
39						NORM		50						NORM		61						NORM		7			15																													
40						NORM		51						NORM		62						NORM		8			15																													
41						NORM		52						NORM		63						NORM					15																													
42						NORM		53						NORM		64						NORM					15																													
43						NORM		54						NORM			3121 31 @ HENRY CLAY																																							
4/10/2023 Page 3	

Preemption Times [3.1], Options+ [3.6]

Pre #	Enable	Type	Output	Delay	MinDura
1	ON	RAIL	Dwell		
2	ON	RAIL	Dwell		
3	ON	EMERG	Dwell		
4	ON	EMERG	Dwell		
5	ON	EMERG	Dwell		
6	ON	EMERG	Dwell		

Pre #	MaxPres	MinGm	MinWlk	PedClr	Co+Pre
1					ON
2					ON
3					ON
4					ON
5					ON
6					ON

Pre #	Track Gm	Min Dwell	Ext Dwell	PedClr+	Yel
1		2			
2		2			
3		2			
4		2			
5		2			
6		2			

Pre #	Red	Pattern	Skip
1			OFF
2			OFF
3			OFF
4			OFF
5			OFF
6			OFF

Low Priority Preempts

Pre #	Type	Min	Max
7	OFF		
8	OFF		
9	OFF		
10	OFF		

Unit Parameters [1.2.1]

Stop Timer Over Preempt	OFF
Preempt or Ext Output	PRE
Max Seek Track Time	
Max Seek Dwell Time	

Channel Parameters [1.8.3]

D Conn Mappings	OFF
Pre Invert Rail Input	None

Track Clear Phases [3.2], Track Clear Overlaps+ [3.5]

Pre #	Track Phases	Track Overlaps
1		
2		
3		
4		
5		
6		

Dwell Phases [3.2] and Overlaps+ [3.5]

Pre #	Phases	Overlaps	Peds
1			
2			
3			
4			
5			
6			

Preemption 1, Options+ [3.6]

Exit Phases [3.2]	Pre #	Lock	Override	Override	Fish	Link
Pre #	Exit Phase		Auto Fish	Higher	Dwell	
1		1	ON	ON	ON	OFF
2		2	ON	ON	ON	OFF
3		3	ON	ON	ON	OFF
4		4	ON	ON	ON	OFF
5		5	ON	ON	ON	OFF
6		6	ON	ON	ON	OFF

Alt# 1 Times Table [1.1.6.1]

Column#.. ->	1	2	3	4	5	6	7	8
Assign Ø								
Min Gm								
Gap, Ext								
Max 1								
Max 2								
Yel Clr								
Red Clr								
Walk								
Ped Clr								

Alt# 2 Times Table [1.1.6.1]

Column#.. ->	1	2	3	4	5	6	7	8
Assign Ø								
Min Gm								
Gap, Ext								
Max 1								
Max 2								
Yel Clr								
Red Clr								
Walk								
Ped Clr								

Alt# 3 Times Table [1.1.6.1]

Column#.. ->	1	2	3	4	5	6	7	8
Assign Ø								
Min Gm								
Gap, Ext								
Max 1								
Max 2								
Yel Clr								
Red Clr								
Walk								
Ped Clr								

Alt# 1 Options Table [1.1.6.2]

Column # ->	1	2	3	4	5	6	7	8
Assign Ø								
Lock Calls	ON	ON	ON	ON	ON	ON	ON	ON
Soft Recall								
Dual Entry								
Enabl SimGap	ON	ON	ON	ON	ON	ON	ON	ON
Guar Passage								
Rest In Walk								
Cond Service								
Reservice								
Non-Act 1								
Red Rest								
Max2								
Ped Delay								
Conflicting Ø1								

[illegible]

#	Event / Alarm	Ev	Alr	Call Phases[1.1.5]								Redirect Phases[1.1.5]								Inhibit Phases[1.1.5]																															
1	Power Up Alarm.	ON	ON	Ø	Phases Called By Ø					From	To	From	To	From	To	From	To	1	2	3	4	5	6	7	8	9	10	11	12	13	14	15	16																		
2	Stop Timing	ON	ON	1					1									1																																	
3	TS1 Cabinet Door	ON	ON	2					2									2																																	
4	Coordination Failure	ON	ON	3					3									3																																	
5	External Alarm # 1	ON	ON	4					4									4																																	
6	External Alarm # 2	ON	ON	5					5									5																																	
7	External Alarm # 3	ON	ON	6					6									6																																	
8	External Alarm # 4	ON	ON	7					7									7																																	
9	Closed Loop Disabled	ON	ON	8					8									8																																	
10	External Alarm # 5	ON	ON	9					9									9																																	
11	External Alarm # 6	ON	ON	10					10									10																																	
12	Manual Control Enable	ON	ON	11					11									11																																	
13	Coord Free Input	ON	ON	12					12									12																																	
14	Local Flash Input	ON	ON	13					13									13																																	
15	MMU Flash	ON	ON	14					14									14																																	
16	CMU Flash	ON	ON	15					15									15																																	
17	Cycle Fault	ON	ON	16					16									16																																	
18	Cycle Failure	ON	ON	Alt Call & Redirect # 1 [1.1.6.3]																Alt Inhibit Phases # 1 [1.1.6.3]																															
19	Coordination Fault	ON	ON	Col	Ø	Phases Called By Ø					From	To	From	To	From	To	From	To	1	2	3	4	5	6	7	8	9	10	11	12	13	14	15	16																	
20	Controller Fault	ON	ON	1					1									1																																	
21	Detector SDLC Failure	ON	ON	2					2									2																																	
22	MMU SDLC Failure	ON	ON	3					3									3																																	
23	Critical SDLC Failure	ON	ON	4					4									4																																	
24	Reserved	ON	ON	5					5									5																																	
25	EEPROM CRC Fault	ON	ON	6					6									6																																	
26	Detector Diagnostic Failure	ON	ON	7					7									7																																	
27	BIU Detector Failure	ON	ON	8					8									8																																	
28	Queue detector alarm	ON	ON	Alt Call & Redirect # 2 [1.1.6.3]																Alt Inhibit Phases # 2 [1.1.6.3]																															
29	Ped Detector Fault	ON	ON	Col	Ø	Phases Called By Ø					From	To	From	To	From	To	From	To	1	2	3	4	5	6	7	8	9	10	11	12	13	14	15	16																	
30	Coord Diagnostic Fault	ON	ON	1					1									1																																	
41	TempAlert Probe Ch. A	ON	ON	2					2									2																																	
42	TempAlert Probe Ch. B	ON	ON	3					3									3																																	
47	Coord Active	ON	ON	4					4									4																																	
48	Preempt Active	ON	ON	5					5									5																																	
49	Preempt 1 Input	ON	ON	6					6									6																																	
50	Preempt 2 Input	ON	ON	7					7									7																																	
51	Preempt 3 Input	ON	ON	8					8									8																																	
52	Preempt 4 Input	ON	ON	Unit Parameters [1.2.1] <table><tr><td>Allow Skip Yellow</td><td>OFF</td><td>Max Cycle Time</td><td></td></tr><tr><td>TOD Dim Enable</td><td>OFF</td><td>Cycle Fault Action</td><td>Alarm</td></tr><tr><td>Tone Disable</td><td>OFF</td><td></td><td></td></tr><tr><td>Diamond Mode</td><td>4Ph</td><td></td><td></td></tr><tr><td>Backup Time (s)</td><td>900</td><td></td><td></td></tr><tr><td>Disable Init Ped</td><td>OFF</td><td></td><td></td></tr><tr><td>Cycle Fault Action</td><td>Alarm</td><td></td><td></td></tr><tr><td>Enable Run Timer</td><td>ON</td><td></td><td></td></tr></table>																Allow Skip Yellow	OFF	Max Cycle Time		TOD Dim Enable	OFF	Cycle Fault Action	Alarm	Tone Disable	OFF			Diamond Mode	4Ph			Backup Time (s)	900			Disable Init Ped	OFF			Cycle Fault Action	Alarm			Enable Run Timer	ON		
Allow Skip Yellow	OFF	Max Cycle Time	
TOD Dim Enable	OFF	Cycle Fault Action	Alarm	
Tone Disable	OFF	
Diamond Mode	4Ph	
Backup Time (s)	900	
Disable Init Ped	OFF	
Cycle Fault Action	Alarm	
Enable Run Timer	ON	
53	Preempt 5 Input	ON	ON	
54	Preempt 6 Input	ON	ON	
55	Preempt 7 Input	ON	ON	
56	Preempt 8 Input	ON	ON	
57	Preempt 9 Input	ON	ON	
58	Preempt 10 Input	ON	ON	Auto Flash Phase/Olap Settings [1.4.2]	
61	In Transition	ON	ON	Yel Ø	
81	FIO Status Alarm	ON	ON	Yel (olaps)	

C1-USER IO Map [1.8.9.1 In]

I1-1	189	Unused
I1-2	189	Unused
I1-3	189	Unused
I1-4	189	Unused
I1-5	189	Unused
I1-6	189	Unused
I1-7	189	Unused
I1-8	189	Unused
I2-1	189	Unused
I2-2	189	Unused
I2-3	189	Unused
I2-4	189	Unused
I2-5	189	Unused
I2-6	189	Unused
I2-7	189	Unused
I2-8	189	Unused
I3-1	189	Unused
I3-2	189	Unused
I3-3	189	Unused
I3-4	189	Unused
I3-5	189	Unused
I3-6	189	Unused
I3-7	189	Unused
I3-8	189	Unused
I4-1	189	
I4-2		
I4-3		
I4-4		
I4-5	189	Unused
I4-6	189	Unused
I4-7	229	33xCMUStop
I4-8	228	33xFlashSns
I5-1	189	Unused
I5-2	189	Unused
I5-3	189	Unused
I5-4	189	Unused
I5-5	189	Unused
I5-6	189	Unused
I5-7	189	Unused
I5-8	189	Unused
I6-1	189	Unused
I6-2	189	Unused
I6-3	189	Unused
I6-4	189	Unused
I6-5	189	Unused
I6-6	189	Unused
I6-7	189	Unused
I6-8	189	Unused

C1-USER IO Map [1.8.9.2 Out]

O1-1	1	Ch1 Red
O1-2	49	Ch1 Green
O1-3	2	Ch2 Red
O1-4	26	Ch2 Yellow
O1-5	50	Ch2 Green
O1-6	3	Ch3 Red
O1-7	27	Ch3 Yellow
O1-8	51	Ch3 Green
O2-1	4	Ch4 Red
O2-2	52	Ch4 Green
O2-3	5	Ch5 Red
O2-4	29	Ch5 Yellow
O2-5	53	Ch5 Green
O2-6	6	Ch6 Red
O2-7	30	Ch6 Yellow
O2-8	54	Ch6 Green
O3-1	7	Ch7 Red
O3-2	55	Ch7 Green
O3-3	8	Ch8 Red
O3-4	32	Ch8 Yellow
O3-5	56	Ch8 Green
O3-6	9	Ch9 Red
O3-7	33	Ch9 Yellow
O3-8	57	Ch9 Green
O4-1	10	Ch10 Red
O4-2	58	Ch10 Green
O4-3	11	Ch11 Red
O4-4	35	Ch11 Yellow
O4-5	59	Ch11 Green
O4-6	12	Ch12 Red
O4-7	36	Ch12 Yellow
O4-8	60	Ch12 Green
O5-1	28	Ch4 Yellow
O5-2	34	Ch10 Yellow
O5-3	25	Ch1 Yellow
O5-4	31	Ch7 Yellow
O5-5	115	Not Used
O5-6	115	Not Used
O5-7	115	Not Used
O5-8	114	Watchdog
O6-1	115	Not Used
O6-2	115	Not Used
O6-3	13	Ch13 Red
O6-4	37	Ch13 Yellow
O6-5	61	Ch13 Green
O6-6	14	Ch14 Red
O6-7	38	Ch14 Yellow
O6-8	62	Ch14 Green

C1-USER IO Map [1.8.9.2 Out]

O7-1	115	Not Used
O7-2	115	Not Used
O7-3	115	Not Used
O7-4	115	Not Used
O7-5	115	Not Used
O7-6	115	Not Used
O7-7	115	Not Used
O7-8	115	Not Used

C11S-USER IO Map [1.8.9.1 In]

I4-1		
I4-2		
I4-3		
I4-4		
I7-1	189	Unused
I7-2	189	Unused
I7-3	189	Unused
I7-4	189	Unused
I7-5	189	Unused
I7-6	189	Unused
I7-7	189	Unused
I7-8	189	Unused
I8-1	189	Unused
I8-2	189	Unused
I8-3	189	Unused
I8-4	189	Unused
I8-5	189	Unused
I8-6	189	Unused
I8-7	189	Unused
I8-8	189	Unused

C11S-USER IO Map [1.8.9.2 Out]

O8-1	115	Not Used
O8-2	115	Not Used
O8-3	115	Not Used
O8-4	115	Not Used
O8-5	115	Not Used
O8-6	115	Not Used
O8-7	115	Not Used
O8-8	115	Not Used

IO Logic [1.8.7]

Op1	Result	O1Fcn	Inv1	Src1	IO1	Fun1	O2Fcn	Inv2	Src2	IO2	Fun2	O3Fcn	Inv3	Src3	IO3	Fun3	Dly	Sec
I	0	=	----	-	0	I	0	----	-	0	I	0	----	-	0	I	0	DLY 0
I	0	=	----	-	0	I	0	----	-	0	I	0	----	-	0	I	0	DLY 0
I	0	=	----	-	0	I	0	----	-	0	I	0	----	-	0	I	0	DLY 0
I	0	=	----	-	0	I	0	----	-	0	I	0	----	-	0	I	0	DLY 0
I	0	=	----	-	0	I	0	----	-	0	I	0	----	-	0	I	0	DLY 0
I	0	=	----	-	0	I	0	----	-	0	I	0	----	-	0	I	0	DLY 0
I	0	=	----	-	0	I	0	----	-	0	I	0	----	-	0	I	0	DLY 0
I	0	=	----	-	0	I	0	----	-	0	I	0	----	-	0	I	0	DLY 0
I	0	=	----	-	0	I	0	----	-	0	I	0	----	-	0	I	0	DLY 0
I	0	=	----	-	0	I	0	----	-	0	I	0	----	-	0	I	0	DLY 0

Security Access Levels [8.2]

1	SWLOAD	22	None	43	None
2	SECURE	23	None	44	None
3	None	24	None	45	None
4	None	25	None	46	None
5	None	26	None	47	None
6	None	27	None	48	None
7	None	28	None	49	None
8	None	29	None	50	None
9	None	30	None	51	None
10	None	31	None	52	None
11	None	32	None	53	None
12	None	33	None	54	None
13	None	34	None	55	None
14	None	35	None	56	None
15	None	36	None	57	None
16	None	37	None	58	None
17	None	38	None	59	None
18	None	39	None	60	None
19	None	40	None	61	None
20	None	41	None	62	None
21	None	42	None	63	None
				64	None

2070 IP 1 Addressing [6.5]

	Addressing			
Addr	192	168	0	100
Mask	255	255	255	0
Brdcst	0	0	0	0
GtWay	192	168	0	1
Port	###			

2070 IP 2 Addressing [6.5]

	Addressing			
Addr	192	168	0	100
Mask	255	255	255	0
Brdcst	0	0	0	0
GtWay	192	168	0	1
Port	5001			

Com Parameters [6.1]

Station ID	3121
Group ID	0
Master ID	0
Backup Time	900

SysUp Modem [6.1]

Enable Modem	None
Idle Time	0
Dial Time	0
Tel:	
Alt:	

2070 Port Parms [6.2]

Port	Baud Rate	FCM
SP1	9600	6
SP2	9600	6
SP3	19200	6
SP4	38400	6
SP5	1200	0
SP6	1200	0
SP7	1200	0
SP8	1200	0

2070 Port Binding Ports [6.6]

	Port	Echo	Mode
ASYN1	SP1	None	0
ASYN2	SP2	None	0
ASYN3	OFF	None	0
ASYN4	SP4	None	0
SYN1	SP5	SYN3	OFF
SYN2	SP3	SYN4	OFF

2070 Port Binding Functions [6.6]

Function	Channel	Function	Channel
TS2/CV1	None	SYSUp	ASYN2
CMU/MM	None	SYSDown	ASYN1
Opticom	None	Shell	None
Loop Det	None		
GPS	None		

3121 31 @ HENRY CLAY

04/10/23

Page 7

NYS ROUTE 31 AT CAUGHDENY ROAD	
TOWN OF CLAY	
ONONDAGA COUNTY	
P.I.N. 380456	B.I.N.


Wireless sensor will be installed approximately 320 ft from stop bar, with a repeater unit mounted on the "Signal Ahead" sign, 390 ft from stop bar.

Wireless sensor 2b will be installed approximately 320 ft from stop bar, with a repeater unit mounted on the "Signal Ahead" sign, 390 ft from stop bar.


REPEATER
1FOC

MEASUREMENTS ALONG SPAN:

- SW Pole - 0 ft
- Head 6 - 31 ft
- Head 7 - 54.5 ft
- Head 2 - 55.5 ft
- Head 5 - 60 ft
- Heads 1, 3 - 67 ft
- Head 8 - 79.5 ft
- Head 4 - 80 ft
- NE Pole - 115 ft

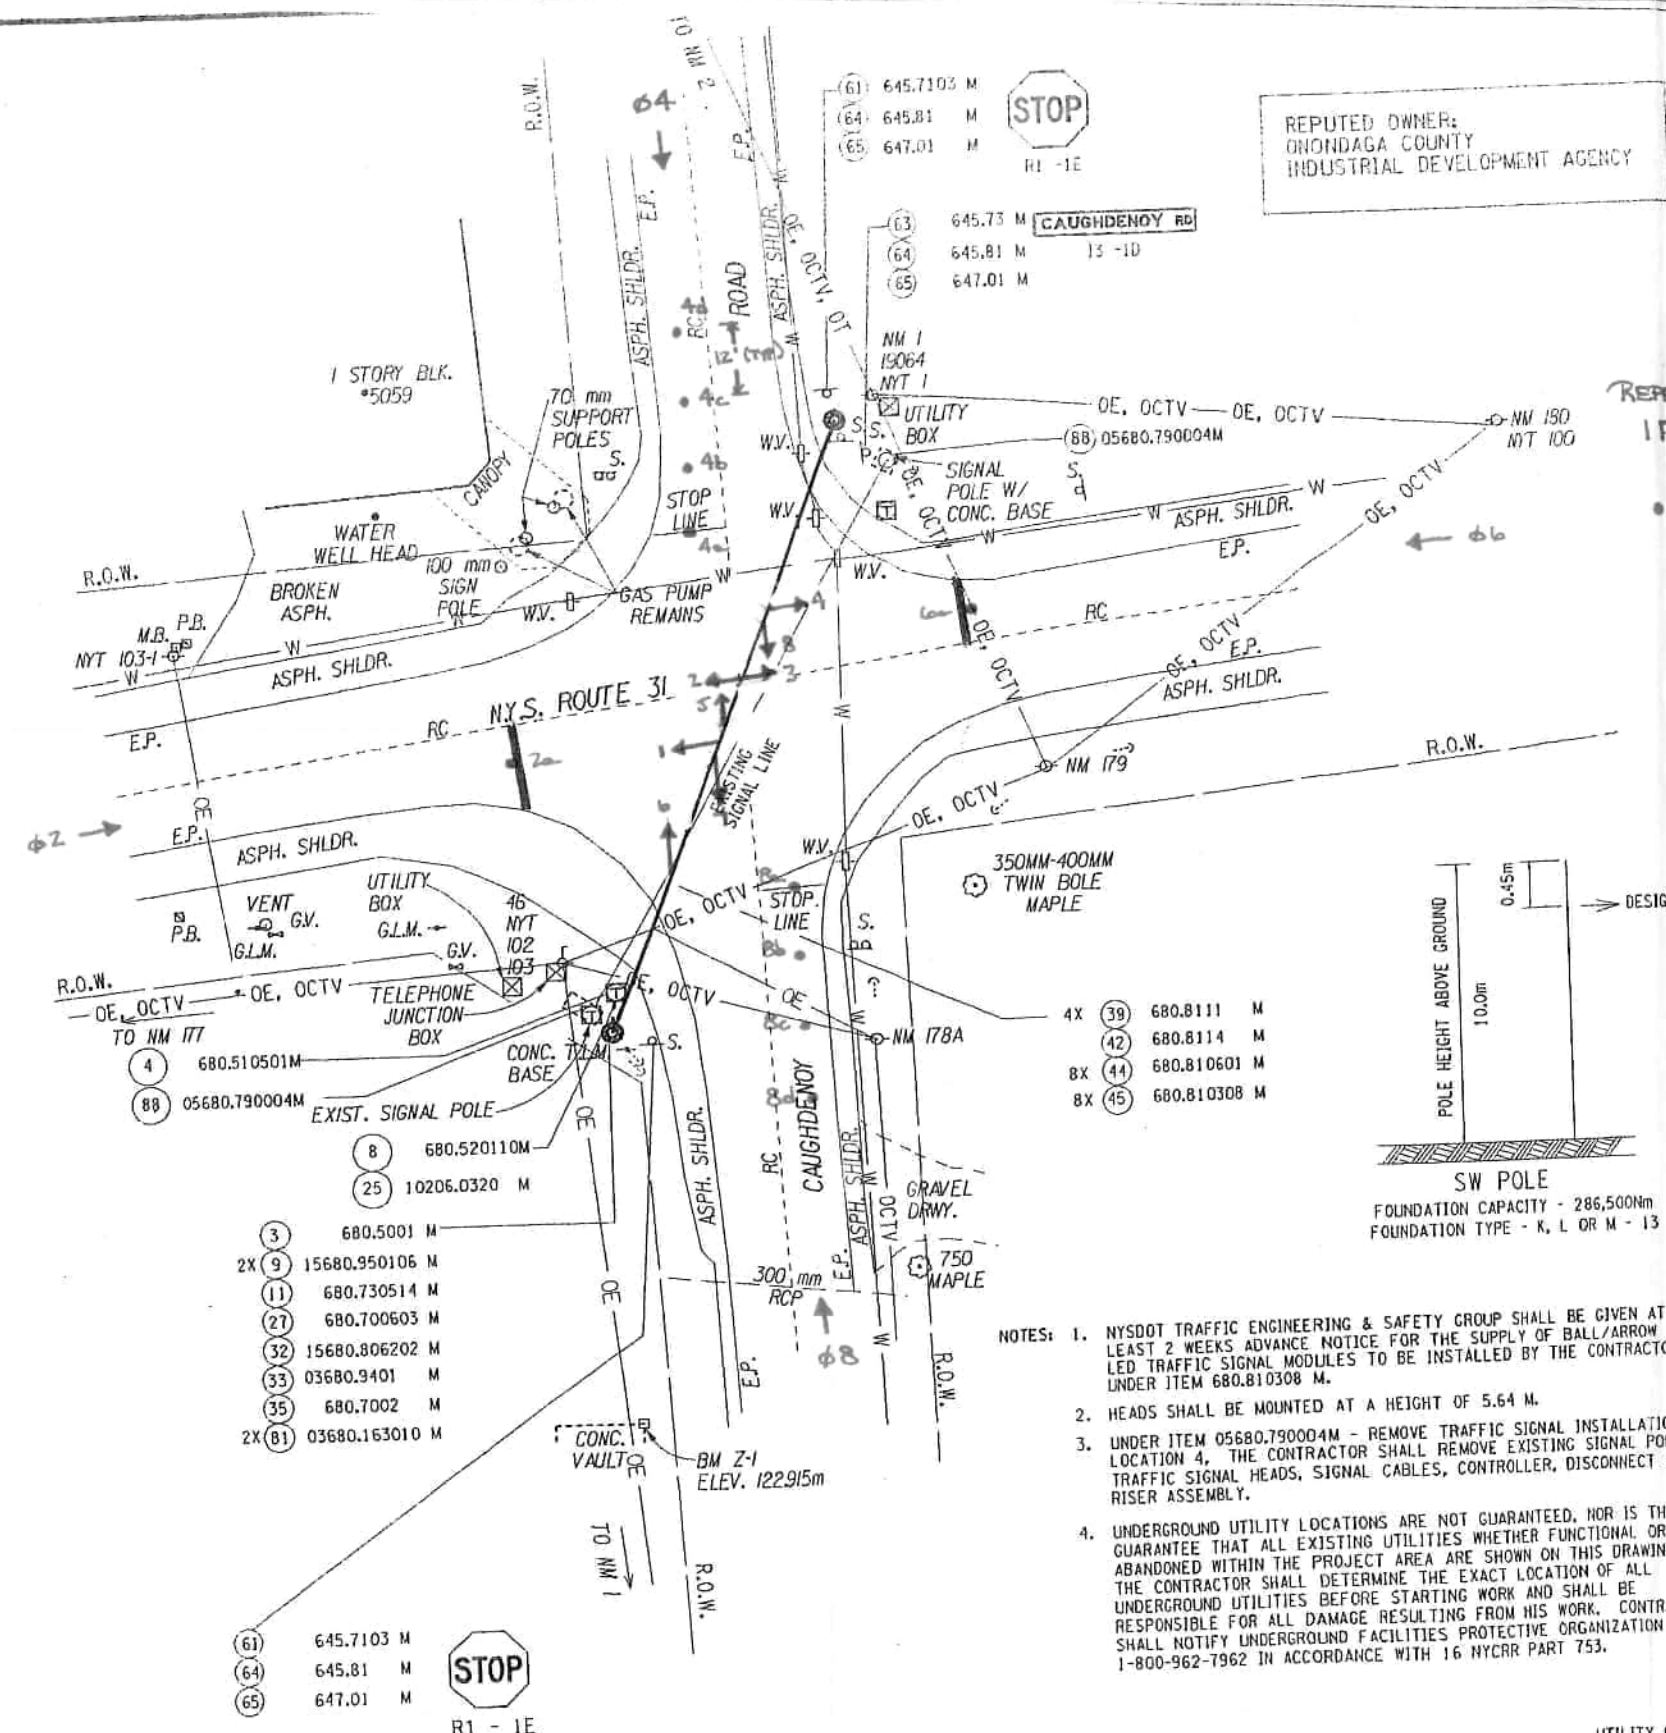

- NOTES:
1. NYSOT TRAFFIC ENGINEERING & SAFETY GROUP SHALL BE GIVEN AT LEAST 2 WEEKS ADVANCE NOTICE FOR THE SUPPLY OF BALL/ARROW LED TRAFFIC SIGNAL MODULES TO BE INSTALLED BY THE CONTRACTOR UNDER ITEM 680.810308 M.
 2. HEADS SHALL BE MOUNTED AT A HEIGHT OF 5.64 M.
 3. UNDER ITEM 05680.790004M - REMOVE TRAFFIC SIGNAL INSTALLATION, LOCATION 4, THE CONTRACTOR SHALL REMOVE EXISTING SIGNAL POLES TRAFFIC SIGNAL HEADS, SIGNAL CABLES, CONTROLLER, DISCONNECT AND THE RISER ASSEMBLY.
 4. UNDERGROUND UTILITY LOCATIONS ARE NOT GUARANTEED, NOR IS THERE ANY GUARANTEE THAT ALL EXISTING UTILITIES WHETHER FUNCTIONAL OR ABANDONED WITHIN THE PROJECT AREA ARE SHOWN ON THIS DRAWING. THE CONTRACTOR SHALL DETERMINE THE EXACT LOCATION OF ALL UNDERGROUND UTILITIES BEFORE STARTING WORK AND SHALL BE RESPONSIBLE FOR ALL DAMAGE RESULTING FROM HIS WORK. CONTRACTOR SHALL NOTIFY UNDERGROUND FACILITIES PROTECTIVE ORGANIZATION (UFGPO) 1-800-962-7962 IN ACCORDANCE WITH 16 NYCRR PART 753.

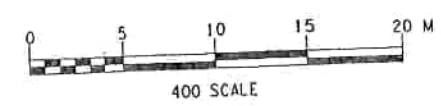

UTILITY QUALITY LEVEL	
ELECTRIC	OLD
GAS	OLD
TELEPHONE	OLD
WATER	OLD

FOOTING MOMENTS

ONONDAGA COUNTY
SIGNAL NO. 226

AS BUILT REVISIONS					
SIGNATURE	DATE				
SIGNAL PLAN - SIGNAL NO 226 ROUTE 31 AT CAUGHDENY ROAD TOWN OF CLAY					
STATE OF NEW YORK DEPARTMENT OF TRANSPORTATION					
FILENAME SIG226.TRF	REGION 3	DATE 12/00	DRAWING NO. TSP-7		

DESIGN SUPERVISOR: [Signature] CHECKED BY: [Signature] DESIGNED BY: [Signature] JOB MANAGER: [Signature]

SIGNAL OPERATIONS SPECIFICATIONS									
TABLE OF SWITCH PACKS									
SIGNAL NO 226				COUNTY		ONONDAGA			
SWITCH PACK	FUNCTION	FACE NOS		FLASH PLUG	INDICATIONS	TERMINAL WIRING BOARD			
						TERMINAL	WIRE COLOR CODE		
SP Z	#2	1	2	R	R Y G GRND WIRE	SP 1R SP 1Y SP 1G GRND BUS	14/7C-5-R 14/7C-5-0 14/7C-5-G 14/7C-5-W	14/7C-3-R 14/7C-3-0 14/7C-3-G 14/7C-3-W	
SP 4	#4	5	6	R	R Y G GRND WIRE	SP 2R SP 2Y SP 2G GRND BUS	14/7C-4-R 14/7C-4-0 14/7C-4-G 14/7C-4-W	14/7C-1-R 14/7C-1-0 14/7C-1-G 14/7C-1-W	
SP 6	#6	3	4	R	R Y G GRND WIRE	SP 3R SP 3Y SP 3G GRND BUS	14/7C-5-BL 14/7C-5-B 14/7C-5-W/B	14/7C-7-R 14/7C-7-0 14/7C-7-G 14/7C-7-W	
SP 8	#8	7	8	R	R Y G GRND WIRE	SP 4R SP 4Y SP 4G GRND BUS	14/7C-2-R 14/7C-2-0 14/7C-2-G 14/7C-2-W	14/7C-6-R 14/7C-6-0 14/7C-6-G 14/7C-6-W	
SP 5					GRND WIRE	SP 5R SP 5Y SP 5G GRND BUS			
SP 6					GRND WIRE	SP 6R SP 6Y SP 6G GRND BUS			
SP 7					GRND WIRE	SP 7R SP 7Y SP 7G GRND BUS			
SP 8					GRND WIRE	SP 8R SP 8Y SP 8G GRND BUS			

KEY FOR WIRE COLOR CODE

14 / 19C - 1 - R / B

XX / XXC - X - X / X

AWG ——— NO OF CONDUCTORS ——— CABLE NO FOR THE GIVEN CONDUCTOR ——— TRACER COLOR ——— COLOR OF WIRE

COLOR: R - RED, O - ORANGE, G - GREEN, BL - BLUE, W - WHITE, B - BLACK

[illegible][illegible]

LEGEND

G = CIRCULAR GREEN
←G = LEFT GREEN ARROW
→G = RIGHT GREEN ARROW
⬆ = VERTICAL GREEN ARROW
R = CIRCULAR RED
←R = LEFT RED ARROW
→R = RIGHT RED ARROW
Y = CIRCULAR YELLOW
←Y = LEFT YELLOW ARROW
→Y = RIGHT YELLOW ARROW

SENSYS CONFIGURATION CHART						
LOOP SENSORS				COUNTY ONONDAGA		
SIGNAL NO <u>226</u>						
FUNCTION	DETECTOR NUMBER	SENSOR ID		FUNCTION	DETECTOR NUMBER	SENSOR ID
#2	2a	215C5		#6	6a	214C0
#2	2b	226B1		#6	6b	29C69
#4	4a	298FB		#8	8a	2169D
#4	4b	218EA		#8	8b	28D41
#4	4c	247D4		#8	8c	227B1
#4	4d	2981C		#8	8d	218A9

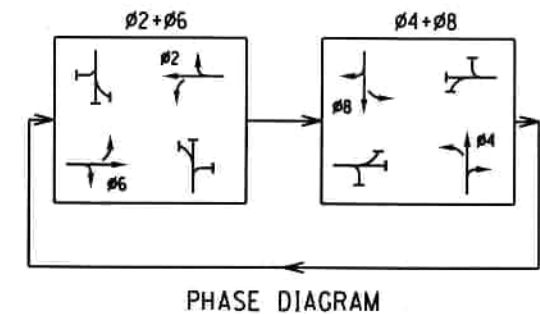


TABLE OF CLEARANCE					
TO		FROM			
		R	G		
		R	X	Y	
				R	
		G	R	X	
		R			
				X	
					X

UTILITY QUALITY LEVEL D
ALL DIMENSIONS ARE IN m UNLESS OTHERWISE NOTED
AS BUILT REVISIONS

SIGNATURE DATE



STATE OF NEW YORK
DEPARTMENT OF TRANSPORTATION
REGION

REGION		
DOCUMENT NAME	DATE	DRAWING NO.

SIGNAL NO 226
ONONDAGA COUNTY

Phase Times [1.1.1]									Coordination Patterns [2.4] and Coordination Split Tables [2.7.1]															3226								
	1	2	3	4	5	6	7	8	Pat#	Cyc	Off	Split	Seq	Pat#	Cyc	Off	Split	Seq	Pat#	Cyc	Off	Split	Seq					Pat#	Cyc	Off	Split	Seq
Min Green		10		6		10		6	1	0	0	1	1	13	0	0	13	1	25	0	0	0	1					37	0	0	0	1
Gap, Ext		4.5		3		4.5		3	2	0	0	2	1	14	0	0	14	1	26	0	0	0	1					38	0	0	0	1
Max 1		30		20		30		20	3	0	0	3	1	15	0	0	15	1	27	0	0	0	1	39	0	0	0	1				
Max 2									4	0	0	4	1	16	0	0	16	1	28	0	0	0	1	40	0	0	0	1				
Yel Clearance		4		3.5		4		3.5	5	0	0	5	1	17	0	0	17	1	29	0	0	0	1	41	0	0	0	1				
Red Clearance		1.5		1.5		1.5		1.5	6	0	0	6	1	18	0	0	18	1	30	0	0	0	1	42	0	0	0	1				
Walk									7	0	0	7	1	19	0	0	19	1	31	0	0	0	1	43	0	0	0	1				
Ped Clearance									8	0	0	8	1	20	0	0	20	1	32	0	0	0	1	44	0	0	0	1				
Red Revert									9	0	0	9	1	21	0	0	21	1	33	0	0	0	1	45	0	0	0	1				
Add Initial									10	0	0	10	1	22	0	0	22	1	34	0	0	0	1	46	0	0	0	1				
Max Initial									11	0	0	11	1	23	0	0	23	1	35	0	0	0	1	47	0	0	0	1				
Time B4 Reduct									12	0	0	12	1	24	0	0	24	1	36	0	0	0	1	48	0	0	0	1				
Cars B4 Reduct									Split		1	2	3	4	5	6	7	8	Split		1	2	3	4	5	6	7	8				
Time To Reduce									1	Coor	0	0	0	0	0	0	0	0	13	Coor	0	0	0	0	0	0	0	0				
Reduce By											NON	NON	NON	NON	NON	NON	NON	NON			NON	NON	NON	NON	NON	NON	NON	NON				
Min Gap									2	Coor	0	0	0	0	0	0	0	0	14	Coor	0	0	0	0	0	0	0	0				
DyMaxLim											NON	NON	NON	NON	NON	NON	NON	NON			NON	NON	NON	NON	NON	NON	NON	NON				
Max Step									3	Coor	0	0	0	0	0	0	0	0	15	Coor	0	0	0	0	0	0	0	0				
Options [1.1.2]	1	2	3	4	5	6	7	8			NON	NON	NON	NON	NON	NON	NON	NON			NON	NON	NON	NON	NON	NON	NON	NON				
Enable		ON		ON		ON		ON	4	Coor	0	0	0	0	0	0	0	0	16	Coor	0	0	0	0	0	0	0	0				
Min Recall											NON	NON	NON	NON	NON	NON	NON	NON			NON	NON	NON	NON	NON	NON	NON	NON				
Max Recall									5	Coor	0	0	0	0	0	0	0	0	17	Coor	0	0	0	0	0	0	0	0				
Ped Recall											NON	NON	NON	NON	NON	NON	NON	NON			NON	NON	NON	NON	NON	NON	NON	NON				
Soft Recall		ON				ON			6	Coor	0	0	0	0	0	0	0	0	18	Coor	0	0	0	0	0	0	0	0				
Lock Calls		ON				ON					NON	NON	NON	NON	NON	NON	NON	NON			NON	NON	NON	NON	NON	NON	NON	NON				
Auto Flash Entry									7	Coor	0	0	0	0	0	0	0	0	19	Coor	0	0	0	0	0	0	0	0				
Auto Flash Exit											NON	NON	NON	NON	NON	NON	NON	NON			NON	NON	NON	NON	NON	NON	NON	NON				
Dual Entry		ON		ON		ON		ON	8	Coor	0	0	0	0	0	0	0	0	20	Coor	0	0	0	0	0	0	0	0				
Enable Simul Gap	ON	ON	ON	ON	ON	ON	ON	ON			NON	NON	NON	NON	NON	NON	NON	NON			NON	NON	NON	NON	NON	NON	NON	NON				
Gaurantee Passage									9	Coor	0	0	0	0	0	0	0	0	21	Coor	0	0	0	0	0	0	0	0				
Rest In Walk											NON	NON	NON	NON	NON	NON	NON	NON			NON	NON	NON	NON	NON	NON	NON	NON				
Conditon Service									10	Coor	0	0	0	0	0	0	0	0	22	Coor	0	0	0	0	0	0	0	0				
Non-Actuated 1											NON	NON	NON	NON	NON	NON	NON	NON			NON	NON	NON	NON	NON	NON	NON	NON				
Non-Actuated 2									11	Coor	0	0	0	0	0	0	0	0	23	Coor	0	0	0	0	0	0	0	0				
Add Init Calc											NON	NON	NON	NON	NON	NON	NON	NON			NON	NON	NON	NON	NON	NON	NON	NON				
Options+ [1.1.3]	1	2	3	4	5	6	7	8	12	Coor	0	0	0	0	0	0	0	0	24	Coor	0	0	0	0	0	0	0	0				
Reservice											NON	NON	NON	NON	NON	NON	NON	NON			NON	NON	NON	NON	NON	NON	NON	NON				
PedClr Thru Yel									Page#																Red Revert	3						
Skip Red No Call									1	8 Phase Times/Options; Patterns/Splits; Ring Startup; Coord/Flash Mode; Unit Param															MCE Timeout	0						
Red Rest									1A&1B	16 Phase Times/Options; Patterns/Splits; Ring Startup; Coord/Flash Mode; Unit Param															Feature Profile							
Max II									2	Overlaps; Channel Settings; Coord Alt Table+ (values not associated with time-of-day)															Free Ring Seq	1						
Call Phase									3	Detection; Sample Time and Unit Parameters related to detection															Auxswitch	STOPTM						
Conflicting Phase									4	Preemption and Alternate Phase Time and Phase Options															SDLC Retry	0						
Omit Yellow									5	Annual Schedule															TS2 Det Faults	ON						
Ped Delay									6	Day Plans; Action Tables; Coord Alt Table+ (values varied by time-of-day)															Auto Ped Clear	OFF						
Grn/Ped Delay									7	Communications; Secutiry; I/O Setup															SDLC Retry	0						
3226 31 @ CAUGHDEN OY									8	Misc - Events/Alarms; Call/Inhibit/Redirect; P/OLAP Auto Flash; CIC; Misc Unit Param															04/07/23		Page 1					

[illegible]

Pat#	Short	Long	Dwell	No Shortway Ø				E-Yld	Offset	RetHld	Float	Min Veh Perm	Min Ped Perm
1	12	22							EndGRN				
2	12	22							EndGRN				
3	12	22							EndGRN				
4	12	22							EndGRN				
5	12	22							EndGRN				
6	12	22							EndGRN				
7	12	22							EndGRN				
8	12	22							EndGRN				
9	12	22							EndGRN				
10	12	22							EndGRN				
11	12	22							EndGRN				
12	12	22							EndGRN				
13	12	22							EndGRN				
14	12	22							EndGRN				
15	12	22							EndGRN				
16	12	22							EndGRN				
17	12	22							EndGRN				
18	12	22							EndGRN				
19	12	22							EndGRN				
20	12	22							EndGRN				
21	12	22							EndGRN				
22	12	22							EndGRN				
23	12	22							EndGRN				
24	12	22							EndGRN				
25									BegGRN				
26									BegGRN				
27									BegGRN				
28									BegGRN				
29									BegGRN				
30									BegGRN				
31									BegGRN				
32									BegGRN				
33									BegGRN				
34									BegGRN				
35									BegGRN				
36									BegGRN				
37									BegGRN				
38									BegGRN				
39									BegGRN				
40									BegGRN				
41									BegGRN				
42									BegGRN				
43									BegGRN				
44									BegGRN				
45									BegGRN				
46									BegGRN				
47									BegGRN				
48									BegGRN				

C1 IO Mode	User	Single BIU Map	DEFAULT	Invert Rail Input	OFF
------------	------	----------------	---------	-------------------	-----

Veh Par 1-64 [5.1]										Veh Par 1-64 [5.1]										Vehicle Options 1-64 [5.2]										Vehicle Options 1-64 [5.2]										Parameters+ 1-64 [5.3]											
Det #	Call Ø	Swi Ø	Delay	Ext	Que	No Act	Max Pres	Err Cnt	Fail Time	Det #	Call Ø	Swi Ø	Delay	Ext	Que	No Act	Max Pres	Err Cnt	Fail Time	Det #	Call	Ext	Que	Add Init	Red Lock	Yell Lock	occ	vol	Det #	vol	occ	Yell Lock	Red Lock	Ext	Add Init	Que	Call	Det #	oc G	oc Y	oc R	Delay 1	Delay 2	Type	Src						
1							45	50	2	33							45	50	2	1	ON	ON		ON					33	ON	ON			ON	ON		ON	1							NORM						
2							45	50	2	34							45	50	2	2	ON	ON		ON					34	ON	ON			ON	ON		ON	2							NORM						
3							45	50	2	35							45	50	2	3	ON	ON		ON					35	ON	ON			ON	ON		ON	3							NORM						
4							45	50	2	36	2						45	50	2	4	ON	ON		ON					36					ON	ON		ON	4							NORM						
5							45	50	2	37	2						45	50	2	5	ON	ON		ON					37					ON	ON		ON	5							NORM						
6							45	50	2	38							45	50	2	6	ON	ON		ON					38	ON	ON			ON	ON		ON	6							NORM						
7							45	50	2	39							45	50	2	7	ON	ON		ON					39	ON	ON			ON	ON		ON	7							NORM						
8							45	50	2	40							45	50	2	8	ON	ON		ON					40	ON	ON			ON	ON		ON	8							NORM						
9							45	50	2	41	4						45	50	2	9	ON	ON		ON					41					ON	ON		ON	9							NORM						
10							45	50	2	42							45	50	2	10	ON	ON		ON					42	ON	ON			ON	ON		ON	10							NORM						
11							45	50	2	43							45	50	2	11	ON	ON		ON					43	ON	ON			ON	ON		ON	11							NORM						
12							45	50	2	44							45	50	2	12	ON	ON		ON					44	ON	ON			ON	ON		ON	12							NORM						
13							45	50	2	45	6						45	50	2	13	ON	ON		ON					45					ON	ON		ON	13							NORM						
14							45	50	2	46	6						45	50	2	14	ON	ON		ON					46					ON	ON		ON	14							NORM						
15							45	50	2	47							45	50	2	15	ON	ON		ON					47	ON	ON			ON	ON		ON	15							NORM						
16							45	50	2	48							45	50	2	16	ON	ON		ON					48	ON	ON			ON	ON		ON	16							NORM						
17							45	50	2	49							45	50	2	17	ON	ON		ON					49	ON	ON			ON	ON		ON	17							NORM						
18							45	50	2	50	8						45	50	2	18	ON	ON		ON					50					ON	ON		ON	18							NORM						
19							45	50		51							45	50	2	19	ON	ON		ON					51					ON	ON		ON	19							NORM						
20							45	50		52							45	50	2	20	ON	ON		ON					52					ON	ON		ON	20							NORM						
21							45	50		53							45	50	2	21	ON	ON		ON					53					ON	ON		ON	21							NORM						
22							45	50		54							45	50	2	22	ON	ON		ON					54					ON	ON		ON	22							NORM						
23							45	50		55							45	50	2	23	ON	ON		ON					55					ON	ON		ON	23							NORM						
24							45	50		56							45	50	2	24	ON	ON		ON					56					ON	ON		ON	24							NORM						
25							45	50		57							45	50	2	25	ON	ON		ON					57					ON	ON		ON	25							NORM						
26							45	50		58							45	50	2	26	ON	ON		ON					58					ON	ON		ON	26							NORM						
27							45	50		59							45	50	2	27	ON	ON		ON					59					ON	ON		ON	27							NORM						
28							45	50		60							45	50	2	28	ON	ON		ON					60					ON	ON		ON	28							NORM						
29							45	50		61							45	50	2	29	ON	ON		ON					61					ON	ON		ON	29							NORM						
30							45	50		62							45	50	2	30	ON	ON		ON					62					ON	ON		ON	30							NORM						
31							45	50		63							45	50	2	31	ON	ON		ON					63					ON	ON		ON	31							NORM						
32							45	50		64							45	50	2	32	ON	ON		ON					64					ON	ON		ON	32							NORM						
Parameters+ 1-64 [5.3]	
Det #	occ Grn	occ Yell	occ Red	Delay 1	Delay 2	Type	Src	Det #	occ Grn	occ Yell	occ Red	Delay 1	Delay 2	Type	Src	Det #	occ Grn	occ Yell	occ Red	Delay 1	Delay 2	Type	Src	Ped Det Parms [5.4]										Unit Paramters [1.2.1]																	
33						NORM		44						NORM		55							NORM		Det #										TS2 Det Faults																
34						NORM		45						NORM		56							NORM		1										Vol/Occ Report Parm [1.5.8]																
35						NORM		46						NORM		57							NORM		2										Vol/Occ Period Minutes																
36						NORM		47						NORM		58							NORM		3										Vol/Occ Period Minutes																
37						NORM		48						NORM		59							NORM		4										0																
38						NORM		49						NORM		60							NORM		5										15																
39						NORM		50						NORM		61							NORM		6										15																
40						NORM		51						NORM		62							NORM		7										15																
41						NORM		52						NORM		63							NORM		8										15																
42						NORM		53						NORM		64							NORM																												
43						NORM		54						NORM																																					
3226 31 @ CAUGHDEN OY	

Preemption Times [3.1], Options+ [3.6]

Pre #	Enable	Type	Output	Delay	MinDura
1	ON	RAIL	Dwell		
2	ON	RAIL	Dwell		
3	ON	EMERG	Dwell		
4	ON	EMERG	Dwell		
5	ON	EMERG	Dwell		
6	ON	EMERG	Dwell		

Pre #	MaxPres	MinGm	MinWlk	PedClr	Co+Pre
1					ON
2					ON
3					ON
4					ON
5					ON
6					ON

Pre #	Track Gm	Min Dwell	Ext Dwell	PedClr+	Yel
1		2			
2		2			
3		2			
4		2			
5		2			
6		2			

Pre #	Red	Pattern	Skip
1			OFF
2			OFF
3			OFF
4			OFF
5			OFF
6			OFF

Low Priority Preempts

Pre #	Type	Min	Max
7	OFF		
8	OFF		
9	OFF		
10	OFF		

Unit Parameters [1.2.1]

Stop Timer Over Preempt	OFF
Preempt or Ext Output	PRE
Max Seek Track Time	
Max Seek Dwell Time	

Channel Parameters [1.8.3]

D Conn Mappings	OFF
Pre Invert Rail Input	None

Track Clear Phases [3.2], Track Clear Overlaps+ [3.5]

Pre #	Track Phases	Track Overlaps
1		
2		
3		
4		
5		
6		

Dwell Phases [3.2] and Overlaps+ [3.5]

Pre #	Phases	Overlaps	Peds
1			
2			
3			
4			
5			
6			

Preemption 1, Options+ [3.6]

Pre #	Exit Phase	Pre #	Lock	Override Auto Fish	Override Higher	Fish Dwell	Link
1		1	ON	ON	ON	OFF	
2		2	ON	ON	ON	OFF	
3		3	ON	ON	ON	OFF	
4		4	ON	ON	ON	OFF	
5		5	ON	ON	ON	OFF	
6		6	ON	ON	ON	OFF	

Alt# 1 Times Table [1.1.6.1]

Column#..->	1	2	3	4	5	6	7	8
Assign Ø								
Min Gm								
Gap, Ext								
Max 1								
Max 2								
Yel Clr								
Red Clr								
Walk								
Ped Clr								

Alt# 2 Times Table [1.1.6.1]

Column#..->	1	2	3	4	5	6	7	8
Assign Ø								
Min Gm								
Gap, Ext								
Max 1								
Max 2								
Yel Clr								
Red Clr								
Walk								
Ped Clr								

Alt# 3 Times Table [1.1.6.1]

Column#..->	1	2	3	4	5	6	7	8
Assign Ø								
Min Gm								
Gap, Ext								
Max 1								
Max 2								
Yel Clr								
Red Clr								
Walk								
Ped Clr								

Alt# 1 Options Table [1.1.6.2]

Column # ->	1	2	3	4	5	6	7	8
Assign Ø								
Lock Calls	ON	ON	ON	ON	ON	ON	ON	ON
Soft Recall								
Dual Entry								
Enabl SimGap	ON	ON	ON	ON	ON	ON	ON	ON
Guar Passage								
Rest In Walk								
Cond Service								
Reservice								
Non-Act 1								
Red Rest								
Max2								
Ped Delay								
Conflicting Ø1								

Annual Schedule [4.3]													Month of Year													Day of Week							Date																															Day Plan	Link	To	
	J	F	M	A	M	J	J	A	S	O	N	D	S	M	T	W	T	F	S		1	2	3	4	5	6	7	8	9	10	11	12	13	14	15	16	17	18	19	20	21	22	23	24	25	26	27	28	29	30	31	
1	

[illegible]

#	Event / Alarm	Ev	Alr	Call Phases[1.1.5]				Redirect Phases[1.1.5]								Inhibit Phases[1.1.5]																			
1	Power Up Alarm.	ON	ON	Ø	Phases Called By Ø				1	From	To	From	To	From	To	From	To	From	To	1	2	3	4	5	6	7	8	9	10	11	12	13	14	15	16
2	Stop Timing	ON	ON	1					1											1															
3	TS1 Cabinet Door	ON	ON	2					2											2															
4	Coordination Failure	ON	ON	3					3											3															
5	External Alarm # 1	ON	ON	4					4											4															
6	External Alarm # 2	ON	ON	5					5											5															
7	External Alarm # 3	ON	ON	6					6											6															
8	External Alarm # 4	ON	ON	7					7											7															
9	Closed Loop Disabled	ON	ON	8					8											8															
10	External Alarm # 5	ON	ON	9					9											9															
11	External Alarm # 6	ON	ON	10					10											10															
12	Manual Control Enable	ON	ON	11					11											11															
13	Coord Free Input	ON	ON	12					12											12															
14	Local Flash Input	ON	ON	13					13											13															
15	MMU Flash	ON	ON	14					14											14															
16	CMU Flash	ON	ON	15					15											15															
17	Cycle Fault	ON	ON	16					16											16															
18	Cycle Failure	ON	ON	Alt Call & Redirect # 1 [1.1.6.3]																Alt Inhibit Phases # 1 [1.1.6.3]															
19	Coordination Fault	ON	ON	Col	Ø	Phases Called By Ø				1	From	To	From	To	From	To	From	To	1	2	3	4	5	6	7	8	9	10	11	12	13	14	15	16	
20	Controller Fault	ON	ON	1					1										1																
21	Detector SDLC Failure	ON	ON	2					2										2																
22	MMU SDLC Failure	ON	ON	3					3										3																
23	Critical SDLC Failure	ON	ON	4					4										4																
24	Reserved	ON	ON	5					5										5																
25	EEPROM CRC Fault	ON	ON	6					6										6																
26	Detector Diagnostic Failure	ON	ON	7					7										7																
27	BIU Detector Failure	ON	ON	8					8										8																
28	Queue detector alarm	ON	ON	Alt Call & Redirect # 2 [1.1.6.3]																Alt Inhibit Phases # 2 [1.1.6.3]															
29	Ped Detector Fault	ON	ON	Col	Ø	Phases Called By Ø				1	From	To	From	To	From	To	From	To	1	2	3	4	5	6	7	8	9	10	11	12	13	14	15	16	
30	Coord Diagnostic Fault	ON	ON	1					1										1																
41	TempAlert Probe Ch. A	ON	ON	2					2										2																
42	TempAlert Probe Ch. B	ON	ON	3					3										3																
47	Coord Active	ON	ON	4					4										4																
48	Preempt Active	ON	ON	5					5										5																
49	Preempt 1 Input	ON	ON	6					6										6																
50	Preempt 2 Input	ON	ON	7					7										7																
51	Preempt 3 Input	ON	ON	8					8										8																
52	Preempt 4 Input	ON	ON	Unit Parameters [1.2.1]																															
53	Preempt 5 Input	ON	ON																	Allow Skip Yellow				OFF	Max Cycle Time										
54	Preempt 6 Input	ON	ON	TOD Dim Enable				OFF	Cycle Fault Action				Alarm																						
55	Preempt 7 Input	ON	ON	Tone Disable				OFF																											
56	Preempt 8 Input	ON	ON	Diamond Mode				4Ph																											
57	Preempt 9 Input	ON	ON	Backup Time (s)				900																											
58	Preempt 10 Input	ON	ON	Disable Init Ped				OFF																											
61	In Transition	ON	ON	Cycle Fault Action				Alarm																											
81	FIO Status Alarm	ON	ON	Enable Run Timer				ON					3226 31 @ CAUGHDEN0Y																						
Auto Flash Phase/Olap Settings [1.4.2]																																			
Yel Ø																																			
Yel (olaps)																																			

C1-USER IO Map [1.8.9.1 In]			C1-USER IO Map [1.8.9.2 Out]			C1-USER IO Map [1.8.9.2 Out]			IO Logic [1.8.7]																					
I1-1	189	Unused	O1-1	1	Ch1 Red	O7-1	115	Not Used	Op1	Result	O1Fcn	Inv1	Src1	IO1	Fun1	O2Fcn	Inv2	Src2	IO2	Fun2	O3Fcn	Inv3	Src3	IO3	Fun3	Dly	Sec			
I1-2	189	Unused	O1-2	49	Ch1 Green	O7-2	115	Not Used	I	0	=	----	-	0	I	0	----	-	0	I	0	----	-	0	I	0	DLY	0		
I1-3	189	Unused	O1-3	2	Ch2 Red	O7-3	115	Not Used	I	0	=	----	-	0	I	0	----	-	0	I	0	----	-	0	I	0	DLY	0		
I1-4	189	Unused	O1-4	26	Ch2 Yellow	O7-4	115	Not Used	I	0	=	----	-	0	I	0	----	-	0	I	0	----	-	0	I	0	DLY	0		
I1-5	189	Unused	O1-5	50	Ch2 Green	O7-5	115	Not Used	I	0	=	----	-	0	I	0	----	-	0	I	0	----	-	0	I	0	DLY	0		
I1-6	189	Unused	O1-6	3	Ch3 Red	O7-6	115	Not Used	I	0	=	----	-	0	I	0	----	-	0	I	0	----	-	0	I	0	DLY	0		
I1-7	189	Unused	O1-7	27	Ch3 Yellow	O7-7	115	Not Used	I	0	=	----	-	0	I	0	----	-	0	I	0	----	-	0	I	0	DLY	0		
I1-8	189	Unused	O1-8	51	Ch3 Green	O7-8	115	Not Used	I	0	=	----	-	0	I	0	----	-	0	I	0	----	-	0	I	0	DLY	0		
I2-1	189	Unused	O2-1	4	Ch4 Red	C11S-USER IO Map [1.8.9.1 In]			I	0	=	----	-	0	I	0	----	-	0	I	0	----	-	0	I	0	DLY	0		
I2-2	189	Unused	O2-2	52	Ch4 Green	I4-1			I	0	=	----	-	0	I	0	----	-	0	I	0	----	-	0	I	0	DLY	0		
I2-3	189	Unused	O2-3	5	Ch5 Red	I4-2			I	0	=	----	-	0	I	0	----	-	0	I	0	----	-	0	I	0	DLY	0		
I2-4	189	Unused	O2-4	29	Ch5 Yellow	I4-3			Security Access Levels [8.2]					43	None		Com Parameters [6.1]													
I2-5	189	Unused	O2-5	53	Ch5 Green	I4-4			1	SWLOAD		22	None		44	None		Station ID		3226										
I2-6	189	Unused	O2-6	6	Ch6 Red	I7-1	189	Unused	2	SECURE		23	None		45	None		Group ID		0										
I2-7	189	Unused	O2-7	30	Ch6 Yellow	I7-2	189	Unused	3	None		24	None		46	None		Master ID		0										
I2-8	189	Unused	O2-8	54	Ch6 Green	I7-3	189	Unused	4	None		25	None		47	None		Backup Time		900										
I3-1	189	Unused	O3-1	7	Ch7 Red	I7-4	189	Unused	5	None		26	None		48	None		SysUp Modem [6.1]												
I3-2	189	Unused	O3-2	55	Ch7 Green	I7-5	189	Unused	6	None		27	None		49	None		Enable Modem		None										
I3-3	189	Unused	O3-3	8	Ch8 Red	I7-6	189	Unused	7	None		28	None		50	None		Idle Time		0										
I3-4	189	Unused	O3-4	32	Ch8 Yellow	I7-7	189	Unused	8	None		29	None		51	None		Dial Time		0										
I3-5	189	Unused	O3-5	56	Ch8 Green	I7-8	189	Unused	9	None		30	None		52	None		Tel:												
I3-6	189	Unused	O3-6	9	Ch9 Red	I8-1	189	Unused	10	None		31	None		53	None		Alt:												
I3-7	189	Unused	O3-7	33	Ch9 Yellow	I8-2	189	Unused	11	None		32	None		54	None		2070 Port Parms [6.2]												
I3-8	189	Unused	O3-8	57	Ch9 Green	I8-3	189	Unused	12	None		33	None		55	None										Port			Baud Rate	FCM
I4-1	189	Unused	O4-1	10	Ch10 Red	I8-4	189	Unused	13	None		34	None		56	None										SP1	9600	6		
I4-2			O4-2	58	Ch10 Green	I8-5	189	Unused	14	None		35	None		57	None										SP2	9600	6		
I4-3			O4-3	11	Ch11 Red	I8-6	189	Unused	15	None		36	None		58	None										SP3	19200	6		
I4-4			O4-4	35	Ch11 Yellow	I8-7	189	Unused	16	None		37	None		59	None										SP4	38400	6		
I4-5	189	Unused	O4-5	59	Ch11 Green	I8-8	189	Unused	17	None		38	None		60	None										SP5	1200	0		
I4-6	189	Unused	O4-6	12	Ch12 Red	C11S-USER IO Map [1.8.9.2 Out]			18	None		39	None		61	None										SP6	1200	0		
I4-7	229	33xCMUStop	O4-7	36	Ch12 Yellow	O8-1	115	Not Used	19	None		40	None		62	None										SP7	1200	0		
I4-8	228	33xFlashSns	O4-8	60	Ch12 Green	O8-2	115	Not Used	20	None		41	None		63	None										SP8	1200	0		
I5-1	189	Unused	O5-1	28	Ch4 Yellow	O8-3	115	Not Used	21	None		42	None		64	None														
I5-2	189	Unused	O5-2	34	Ch10 Yellow	O8-4	115	Not Used	2070 IP 1 Addressing [6.5]					2070 IP 2 Addressing [6.5]																
I5-3	189	Unused	O5-3	25	Ch1 Yellow	O8-5	115	Not Used		Addressing				Addressing																
I5-4	189	Unused	O5-4	31	Ch7 Yellow	O8-6	115	Not Used	Addr	192	168	0	100	Addr	192	168	0	100	Addr	192	168	0	100	Addr	192	168	0	100		
I5-5	189	Unused	O5-5	115	Not Used	O8-7	115	Not Used	Mask	255	255	255	0	Mask	255	255	255	0	Mask	255	255	255	0	Mask	255	255	255	0		
I5-6	189	Unused	O5-6	115	Not Used	O8-8	115	Not Used	Brdcst	0	0	0	0	Brdcst	0	0	0	0	Brdcst	0	0	0	0	Brdcst	0	0	0	0		
I5-7	189	Unused	O5-7	115	Not Used				GiWay	192	168	0	1	GiWay	192	168	0	1	GiWay	192	168	0	1	GiWay	192	168	0	1		
I5-8	189	Unused	O5-8	114	Watchdog				Port	###				Port	5001				Port	5001										
I6-1	189	Unused	O6-1	115	Not Used				2070 Port Binding Ports [6.6]					2070 Port Binding Functions [6.6]																
I6-2	189	Unused	O6-2	115	Not Used					Port	Echo	Mode			Function	Channel	Function	Channel												
I6-3	189	Unused	O6-3	13	Ch13 Red				ASYN1	SP1	None	0			TS2/CV1	None	SYSUp	ASYN2												
I6-4	189	Unused	O6-4	37	Ch13 Yellow				ASYN2	SP2	None	0			CMU/MM	None	SYSDown	ASYN1												
I6-5	189	Unused	O6-5	61	Ch13 Green				ASYN3	OFF	None	0			Opticom	None	Shell	None												
I6-6	189	Unused	O6-6	14	Ch14 Red				ASYN4	SP4	None	0			Loop De	None														
I6-7	189	Unused	O6-7	38	Ch14 Yellow				SYN1	SP5	SYN3	OFF			GPS	None														
I6-8	189	Unused	O6-8	62	Ch14 Green				SYN2	SP3	SYN4	OFF																		
3226 31 @ CAUGHDEN0Y									04/07/23 Page 7																					

FILE NAME = F:\Projects\1900 - N.Y.S. DEPT OF TRANSPORTATION\1900\PSAP R3-6\Design\CADD\Sheet Files\REGION 3 - Assignment #20\35038_cph_tsp_01_PLAN.dgn
DATE/TIME = 9/24/2019
USER = K Wessel

DESIGN SUPERVISOR SHG JOB MANAGER TEH DESIGN KAN CHECK TEH DRAFTING MNG CHECK TEH PROJECT MANAGER KAN

TABLE OF SIGNS			
SIGN	SIZE(WxH, INCH)	TEXT	MUTCD NO.
A	30" x 36"		R3-5L
B	96" x 30"		D3-1
C	96" x 30"		D3-1
D (23/24)	9" x 15"		R10-3eL
E (23/24)	9" x 15"		R10-3eR

PEDESTRIAN POLE TABLE			
POLE	POLE LOCATION	HEADS	SIGNS
P1	NEW	A1	D
P2	NEW	-	E
P3	NEW	-	D
P4	NEW	A2, B2	E
NE	EXISTING	B1	-

NOTES:

- PROPOSED WORK: PROVIDE NEW TYPE LS CROSSWALK ACROSS LAWTON ROAD APPROACH AND ROUTE 31 WESTBOUND APPROACH. INSTALL NEW PEDESTRIAN SIGNALS WITH APS. FOR EXISTING SW PEDESTRIAN RAMP, REMOVE EXISTING DETECTABLE WARNING FIELD, REPLACE CONCRETE RAMP IN KIND FROM BACK OF CURB TO BACK OF REMOVED DETECTABLE WARNING FIELD. PLACE NEW DETECTABLE WARNING FIELD AT LOCATION SHOWN ON THE PLANS.
- UNDER (19) ITEM 680.77000705 - MODIFY TRAFFIC SIGNAL INSTALLATION, LOCATION 7, MODIFY EXISTING PULLBOXES TO ACCEPT CONNECTION OF NEW CONDUIT RUNS. INSTALL NEW PEDESTRIAN SIGNAL WIRES INTO THE CONTROLLER CABINET.
- USE ITEM 203.03 TO GRADE AROUND 5' X 5' LANDING TO MEET SLOPE REQUIREMENTS OF THE CONCRETE LANDING OF 1.5% SLOPE CONCRETE LANDINGS AWAY FROM THE ROADWAY.

AFFIX SEAL: KELSEY A. WESSEL, P.E.
ON:

ALTERED BY:
ON:



AS-BUILT REVISIONS
DESCRIPTION OF ALTERATIONS:

SH 1039, BALDWINVILLE - CICERO

PIN 30PS.02
RTE 31
UTILITY QUALITY LEVEL D

BRIDGES

CULVERTS

ALL DIMENSIONS IN FT UNLESS OTHERWISE NOTED

CONTRACT NUMBER

D264019


TRAFFIC SIGNAL PLAN
NY 31 / LAWTON RD
LOCATION 35038

DRAWING NO. TSP-15

SHEET NO. 20F15

IT IS A VIOLATION OF LAW FOR ANY PERSON, UNLESS THEY ARE ACTING UNDER THE DIRECTION OF A LICENSED PROFESSIONAL ENGINEER, ARCHITECT, LANDSCAPE ARCHITECT, OR LAND SURVEYOR, TO ALTER AN ITEM IN ANY WAY. IF AN ITEM BEARING THE STAMP OF A LICENSED PROFESSIONAL IS ALTERED, THE ALTERING ENGINEER, ARCHITECT, LANDSCAPE ARCHITECT, OR LAND SURVEYOR SHALL STAMP THE DOCUMENT AND INCLUDE THE NOTATION "ALTERED BY" FOLLOWED BY THEIR SIGNATURE, THE DATE OF SUCH ALTERATION, AND A SPECIFIC DESCRIPTION OF THE ALTERATION.

ESTIMATE OF QUANTITIES				
KEY NUMBER	ITEM NUMBER	DESCRIPTION	UNIT	ESTIMATED QUANTITY
(3)	206.03200010	TRAFFIC SIGNAL CONDUIT EXCAVATION IN GRASS AND UNPAVED AREAS	LF	25
(4)	619.1613	MAINTAIN TRAFFIC SIGNAL EQUIPMENT (REQUIREMENT C)	INTM	3
(10)	680.51000010	ALTER ELEVATION OF PULLBOXES	EA	1
(13)	680.520106	CONDUIT, METAL STEEL, ZINC COATED, 2"	LF	25
(18)	680.730714	SIGNAL CABLE, 7 CONDUCTORS, 14 AWG	LF	800
(19)	680.77000705	MODIFY TRAFFIC SIGNAL INSTALLATION - LOCATION 7	EA LOC	1
(21)	680.813105	PEDESTRIAN SIGNAL MODULE - 12 INCH BI-MODAL, HAND/MAN SYMBOLS, LED	EA	4
(22)	680.813106	PEDESTRIAN SIGNAL SECTION - POLYCARBONATE, TYPE I, 12 INCH	EA	8
(23)	680.81330010	AUDIBLE PEDESTRIAN SIGNAL	EA	2
(24)	680.81340010	AUDIBLE PEDESTRIAN SIGNAL - WITH POST	EA	2
(25)	680.8141	PEDESTRIAN SIGNAL BRACKET MOUNT ASSEMBLY	EA	4
(27)	680.81500010	PEDESTRIAN COUNT-DOWN TIMER MODULE	EA	4
(29)	685.01020009	EPOXY REFLECTORIZED PAVEMENT STRIPES - 15 MILS - HAND WORK	LF	1150

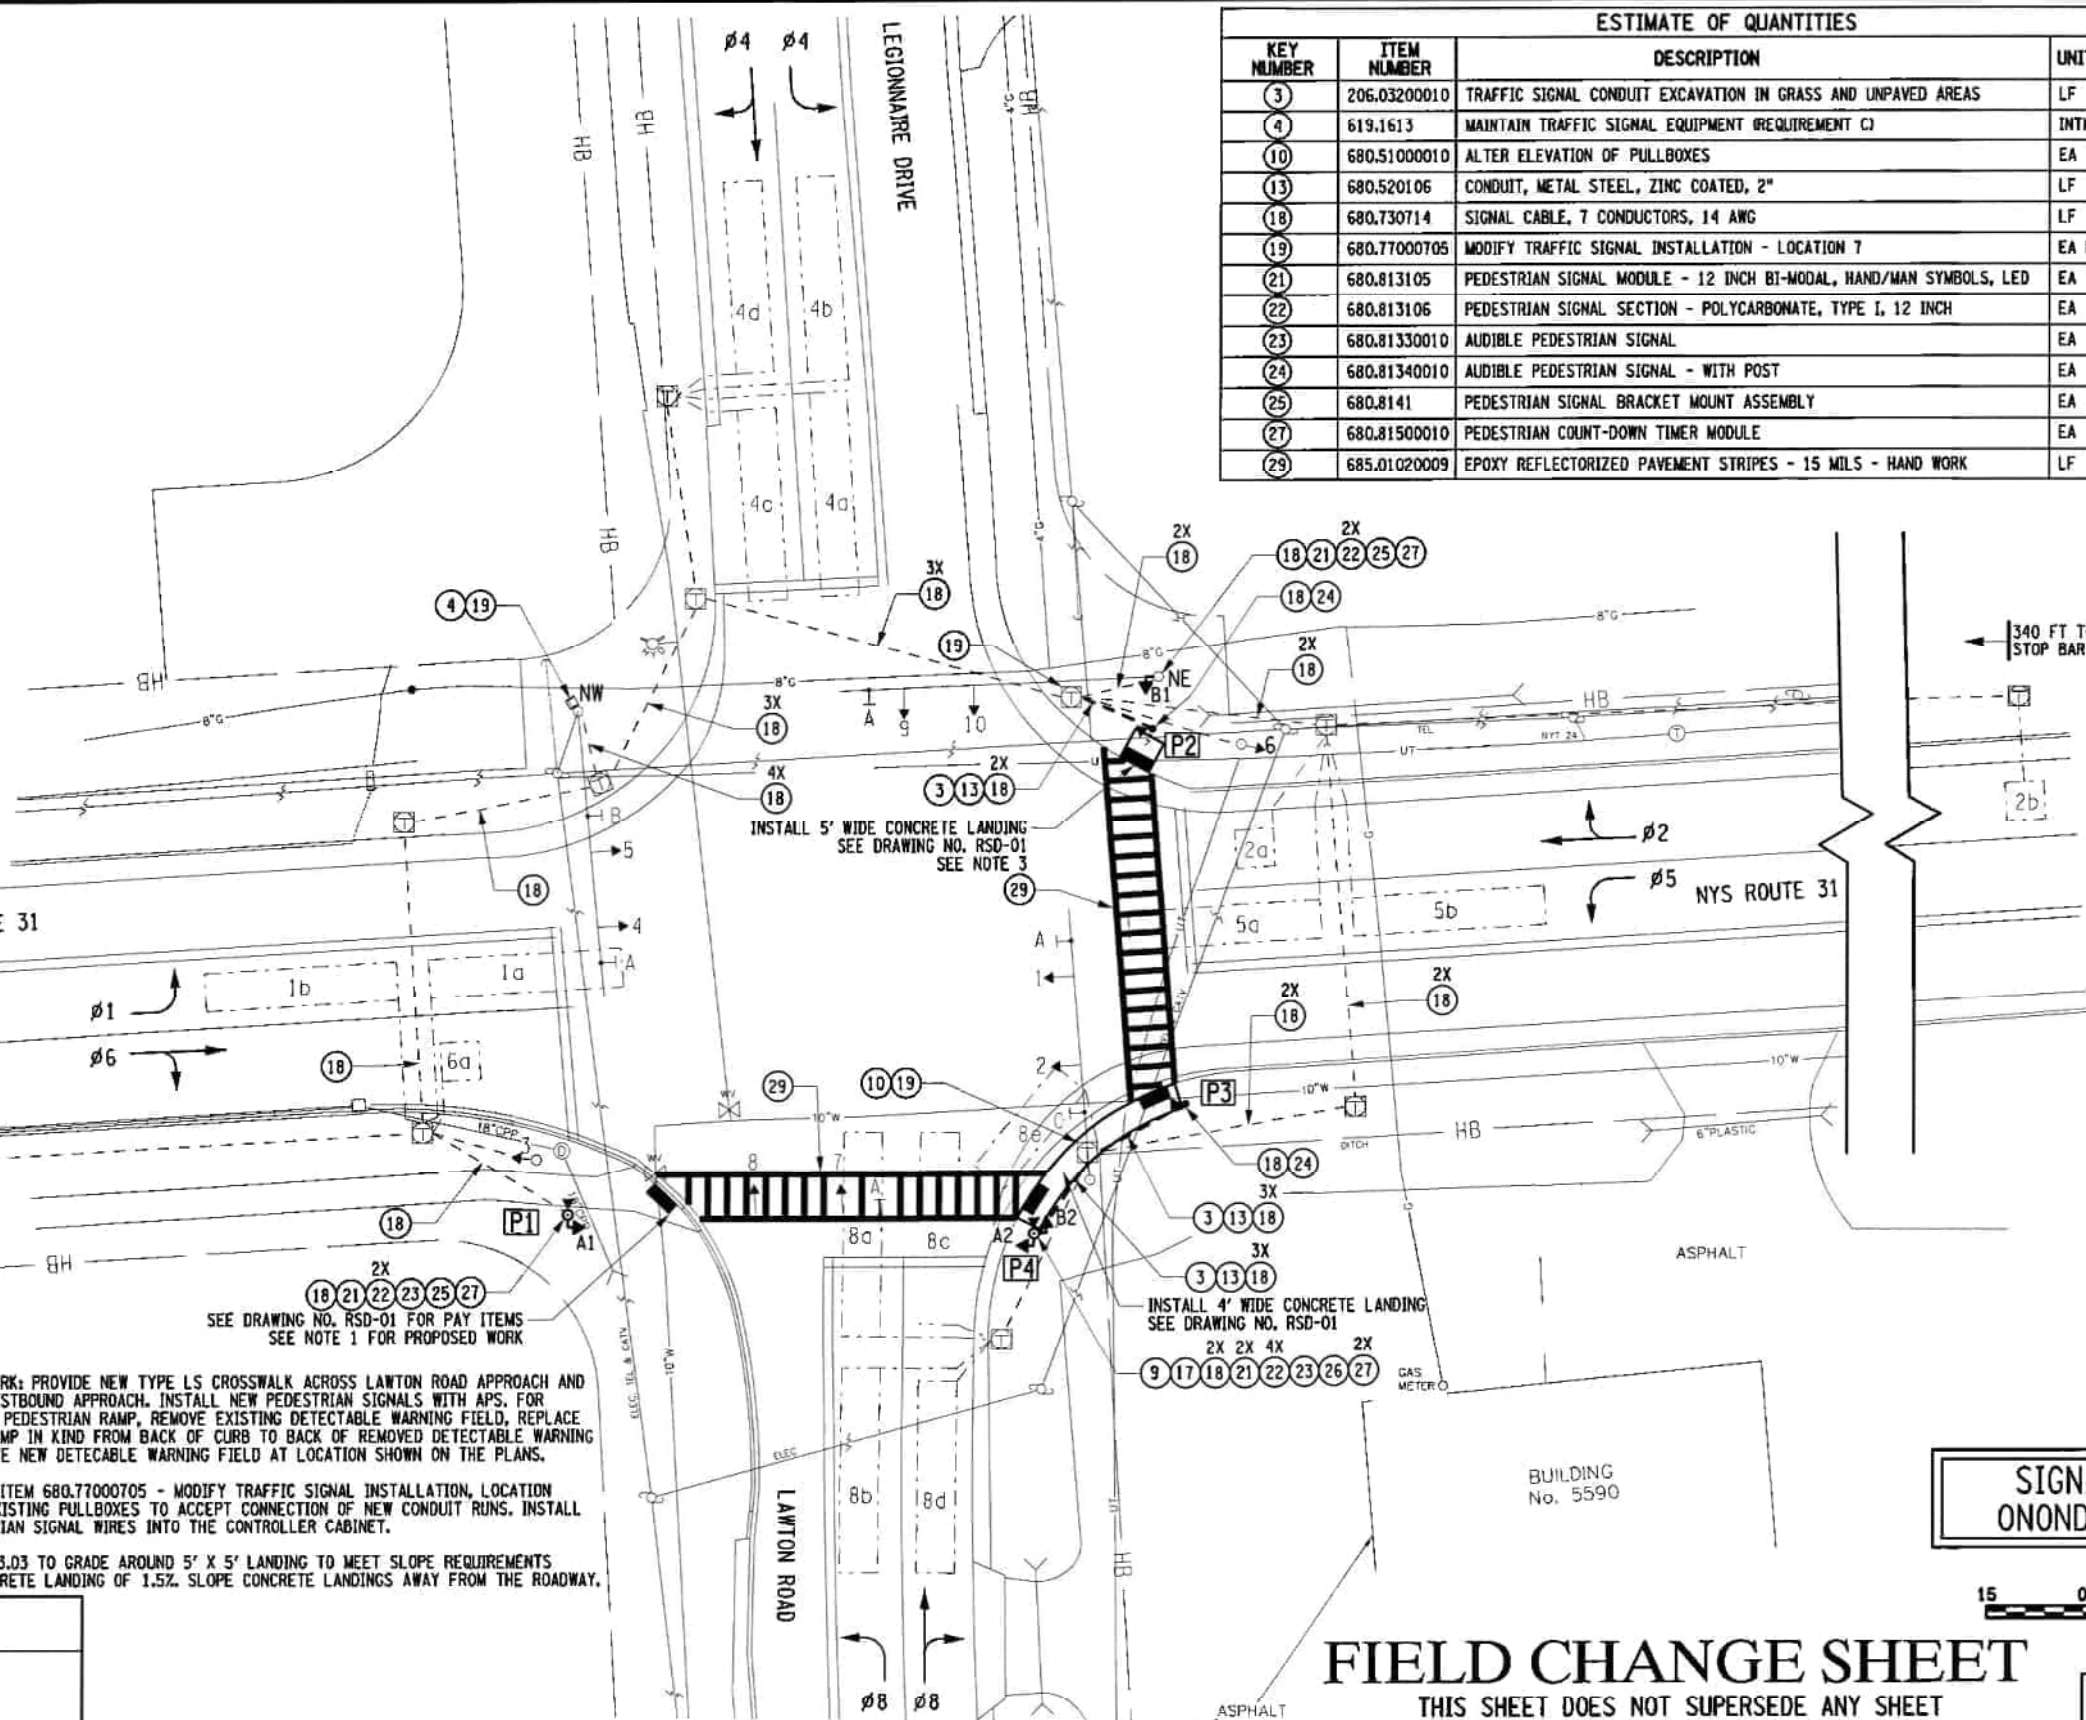

SIGNAL NO. 309
ONONDAGA COUNTY

15 0 15 30
SCALE

FIELD CHANGE SHEET

THIS SHEET DOES NOT SUPERSEDE ANY SHEET
SEE SHEET 20F1 FOR APPROVAL SIGNATURES



C&S Engineers, Inc.
499 Col. Ellen Collins Blvd.
Syracuse, New York 13212
Phone: 315-455-3000
Fax: 315-455-9667
www.cscs.com

FILE NAME = F:\P\project\190 - N.Y.S. DEPT OF TRANSPORTATION\190526001 PSAP R3-S\Design\CADD\Sheet Files\REGION 3 - Assignment #20135038.cph.sp.02.TABLES.dgn
DATE/TIME = 9/23/2019
USER = Kessel

DESIGN SUPERVISOR SHG
JOB MANAGER TEH
DESIGN TEH
KAN
CHECK
DRAFTING
MNG
CHECK
TEH
PROJECT MANAGER
TEH
KAW

SIGNAL OPERATIONS SPECIFICATIONS TABLE OF SWITCH PACKS						
SIGNAL NO. 309 ONONDAGA COUNTY						
SWITCH PACK	FUNCTION	FACE NO.'S	FLASH PLUG	INDICATIONS	TERMINAL WIRING BOARD	
					TERMINAL	WIRING COLOR CODE
SP 1	ø1	1	W		SP 1R	14/7C-1-BL
					SP 1Y	14/7C-1-B
					SP 1G	14/7C-1-W/B
					GROUND BUS	
SP 2	ø2	4,5	R		SP 2R	14/7C-2-R
					SP 2Y	14/7C-2-O
					SP 2G	14/7C-2-G
					GROUND BUS	14/7C-2-W
SP 3	ø2	6	R		SP 3R	14/7C-5-R
					SP 3Y	14/7C-5-O
					SP 3G	14/7C-5-G
					GROUND BUS	14/7C-5-W
SP 4	ø4	7,8	R		SP 4R	14/7C-3-R
					SP 4Y	14/7C-3-O
					SP 4G	14/7C-3-G
					GROUND BUS	14/7C-3-W
SP 5	ø5	4	W		SP 5R	14/7C-2-BL
					SP 5Y	14/7C-2-B
					SP 5G	14/7C-2-W/B
					GROUND BUS	
SP 6	ø6	1,2	R		SP 6R	14/7C-1-R
					SP 6Y	14/7C-1-O
					SP 6G	14/7C-1-G
					GROUND BUS	14/7C-1-W
SP 7	ø6	3	R		SP 7R	14/7C-6-R
					SP 7Y	14/7C-6-O
					SP 7G	14/7C-6-G
					GROUND BUS	14/7C-6-W
SP 8	ø8	9,10	R		SP 8R	14/7C-4-R
					SP 8Y	14/7C-4-O
					SP 8G	14/7C-4-G
					GROUND BUS	14/7C-4-W
SP 9					SP 9R	
					SP 9Y	
					SP 9G	
					GROUND BUS	
SP 10					SP 10R	
					SP 10Y	
					SP 10G	
					GROUND BUS	
SP 11	PED A (ø6)	A1, A2	W	HAND MAN GROUND WIRE	SP 11R	14/7C-7-R
					SP 11Y	14/7C-7-G
					SP 11G	14/7C-7-W
					GROUND BUS	14/7C-8-R
SP 12	PED B (ø8)	B1, B2	W	HAND MAN GROUND WIRE	SP 12R	14/7C-9-R
					SP 12Y	14/7C-9-G
					SP 12G	14/7C-9-W
					GROUND BUS	14/7C-10-R


14 / 19C - 1 - R / B
XX / XXC - X - X / X
AWG
NO. OF CONDUCTORS
CONDUCTOR CABLE NO.
TRACER COLOR
WIRE COLOR
COLOR: (R) RED, (O) ORANGE, (G) GREEN, (BL) BLUE, (W) WHITE, (B) BLACK
KEY FOR WIRE COLOR CODE

FIELD CHANGE SHEET

THIS SHEET DOES NOT SUPERSEDE ANY SHEET
SEE SHEET 20F1 FOR APPROVAL SIGNATURES

AFFIX SEAL: KELSEY A. WESSEL, P.E.
ON:

ALTERED BY:
ON:

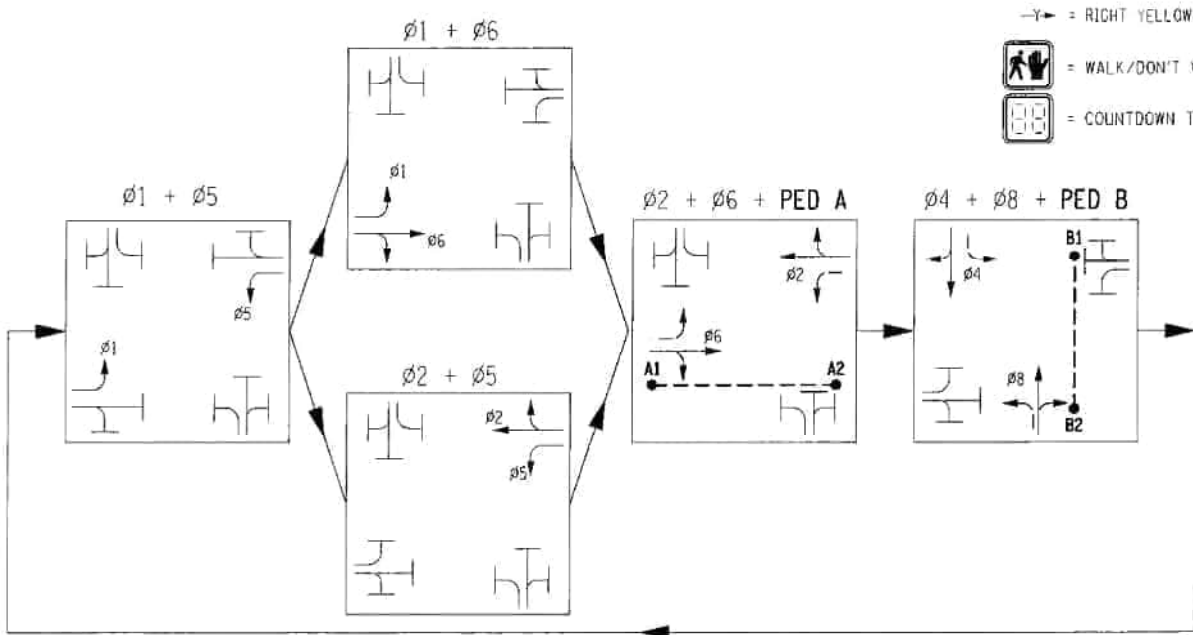

PHASE DIAGRAM

AS-BUILT REVISIONS DESCRIPTION OF ALTERATIONS:	SH 1039, BALDWINVILLE - CICERO	PIN 30PS.02 RTE 31	BRIDGES	CULVERTS	ALL DIMENSIONS IN FT UNLESS OTHERWISE NOTED	CONTRACT NUMBER 0264019
					TRAFFIC SIGNAL TABLES NY 31 / LAWTON RD LOCATION 35038	DRAWING NO. TSP-16 SHEET NO. 20F16
	COUNTY: ONONDAGA	REGION: 3				
IT IS A VIOLATION OF LAW FOR ANY PERSON, UNLESS THEY ARE ACTING UNDER THE DIRECTION OF A LICENSED PROFESSIONAL ENGINEER, ARCHITECT, LANDSCAPE ARCHITECT, OR LAND SURVEYOR, TO ALTER AN ITEM IN ANY WAY. IF AN ITEM BEARING THE STAMP OF A LICENSED PROFESSIONAL IS ALTERED, THE ALTERING ENGINEER, ARCHITECT, LANDSCAPE ARCHITECT, OR LAND SURVEYOR SHALL STAMP THE DOCUMENT AND INCLUDE THE NOTATION "ALTERED BY" FOLLOWED BY THEIR SIGNATURE, THE DATE OF SUCH ALTERATION, AND A SPECIFIC DESCRIPTION OF THE ALTERATION.						
						NEW YORK STATE OF SUPPORT UNIT Department of Transportation

SIGNAL OPERATIONS SPECIFICATIONS TABLE OF INPUT WIRING					
SIGNAL NO. 309 ONONDAGA COUNTY					
FUNCTION	DETECTOR NO.	TYPE	TERMINAL BOARD WIRING	LOOP DIMENSIONS	REMARKS
ø1	1a, 1b	SPLIT PRESENCE	1A, 1B	6' X 30'	ROUTE 31 EASTBOUND LEFT TURN LANE
ø2	2a	POINT LOOP	2A, 2B	6' X 6'	ROUTE 31 WESTBOUND THRU/RIGHT TURN LANE
ø2	2b	SETBACK	3A, 3B	6' X 6'	ROUTE 31 WESTBOUND THRU/RIGHT TURN LANE SETBACK
ø4	4a, 4b	SPLIT PRESENCE	4A, 4B	6' X 32'	LEGIONNAIRE DRIVE LEFT TURN LANE
ø4	4c, 4d	SPLIT PRESENCE	5A, 5B	6' X 30'	LEGIONNAIRE DRIVE THRU/RIGHT TURN LANE
ø5	5a, 5b	SPLIT PRESENCE	6A, 6B	6' X 30'	ROUTE 31 WESTBOUND LEFT TURN LANE
ø6	6a	POINT LOOP	7A, 7B	6' X 6'	ROUTE 31 EASTBOUND THRU/RIGHT TURN LANE
ø6	6b	SETBACK	8A, 8B	6' X 6'	ROUTE 31 EASTBOUND THRU/RIGHT TURN LANE SETBACK
ø8	8a, 8b	SPLIT PRESENCE	9A, 9B	6' X 32'	LAWTON ROAD LEFT TURN LANE
ø8	8c, 8d	SPLIT PRESENCE	10A, 10B	6' X 30'	LAWTON ROAD THRU/RIGHT TURN LANE
ø8	8e	PRESENCE	11A, 11B	6' X 20'	LAWTON ROAD RADIUS
			12A, 12B		
PED A	A1, A2	PUSH BUTTON	13A, 13B		LAWTON ROAD CROSSING
PED B	B1, B2	PUSH BUTTON	14A, 14B		ROUTE 31 WESTBOUND CROSSING
			15A, 15B		
			16A, 16B		
			17A, 17B		
			18A, 18B		
			19A, 19B		
			20A, 20B		
			21A, 21B		
			22A, 22B		
			23A, 23B		

- LEGEND:
- G = CIRCULAR GREEN
 - ←G = LEFT GREEN ARROW
 - G = RIGHT GREEN ARROW
 - ↑G = VERTICAL GREEN ARROW
 - R = CIRCULAR RED
 - ←R = LEFT RED ARROW
 - R = RIGHT RED ARROW
 - Y = CIRCULAR YELLOW
 - ←Y = LEFT YELLOW ARROW
 - Y = RIGHT YELLOW ARROW
 - = WALK/DON'T WALK
 - = COUNTDOWN TIMER

TABLE OF CLEARANCES				
		FROM		
		G	R	Y
TO	G	-	R	Y
	R	Y	-	R
	Y	R	Y	-
	-	-	-	-

TABLE OF OPERATIONS													
FACE	ø1	ø2	ø4	ø5	ø6	ø8	ø1 + ø5	ø1 + ø6	ø2 + ø5	ø2 + ø6 + PED A	ø4 + ø8 + PED B	ø4 + ø8 + PED B	EMERGENCY FLASH
PHASE	ø1	ø2	ø4	ø5	ø6	ø8	ø1 + ø5	ø1 + ø6	ø2 + ø5	ø2 + ø6 + PED A	ø4 + ø8 + PED B	ø4 + ø8 + PED B	EMERGENCY FLASH
ø1	←G/R	R	R	R	R	R	←G/R	←G/G	R	G	R	R	FR
ø2	R	←G/R	R	R	R	R	R	←G/G	G	G	R	R	FR
ø4	R	R	←G/R	R	R	R	R	←G/G	R	G	R	R	FR
ø5	R	R	R	←G/R	R	R	←G/R	←G/G	R	G	R	R	FR
ø6	G	G	G	R	←G/R	R	R	←G/G	R	G	R	R	FR
ø8	R	R	R	R	R	←G/R	R	←G/G	R	G	R	R	FR
ø1 + ø5	←G/R	R	R	←G/R	R	R	←G/R	←G/G	R	G	R	R	FR
ø1 + ø6	←G/G	G	G	R	←G/R	R	R	←G/G	R	G	R	R	FR
ø2 + ø5	R	←G/R	R	←G/R	R	R	R	←G/G	G	G	R	R	FR
ø2 + ø6 + PED A	G	G	G	G	←G/R	R	R	←G/G	R	G	R	R	FR
ø4 + ø8 + PED B	R	R	R	R	R	←G/R	R	←G/G	R	G	R	R	FR
EMERGENCY FLASH	FR	FR	FR	FR	FR	FR	FR	FR	FR	FR	FR	FR	FR

* UPON ACTUATION OF A PEDESTRIAN PUSH BUTTON, A "WALKING MAN" INDICATION FOLLOWED BY A FLASHING "HAND" INDICATION FOLLOWED BY A STEADY "HAND" WILL BE DISPLAYED, AND COUNTDOWN TIMER IS INITIATED.

SIGNAL NO. 309
ONONDAGA COUNTY

C&S Companies
C&S Engineers, Inc.
4191 Col. Ellen Collins Blvd.
Syracuse, New York 13212
Phone: 315-455-2000
Fax: 315-455-9667
www.cscsll.com

Phase Times [1.1.1]								Coordination Patterns [2.4] and Coordination Split Tables [2.7.1]																				3309			
1	2	3	4	5	6	7	8	Pat#	Cyc	Off	Split	Seq	Pat#	Cyc	Off	Split	Seq	Pat#	Cyc	Off	Split	Seq	Pat#	Cyc	Off	Split	Seq				
Min Green	4	10		6	4	10		6	1	0	0	1	1	13	0	0	13	1	25	0	0	0	1	37	0	0	0	1			
Gap, Ext	3	3		3	3	3		3	2	0	0	2	1	14	0	0	14	1	26	0	0	0	1	38	0	0	0	1			
Max 1	20	40		30	20	40		30	3	0	0	3	1	15	0	0	15	1	27	0	0	0	1	39	0	0	0	1			
Max 2									4	0	0	4	1	16	0	0	16	1	28	0	0	0	1	40	0	0	0	1			
Yel Clearance	3.5	4		3.5	3.5	4		3.5	5	0	0	5	1	17	0	0	17	1	29	0	0	0	1	41	0	0	0	1			
Red Clearance	2	1.5		2	2	1.5		2	6	0	0	6	1	18	0	0	18	1	30	0	0	0	1	42	0	0	0	1			
Walk						7		7	7	0	0	7	1	19	0	0	19	1	31	0	0	0	1	43	0	0	0	1			
Ped Clearance						14		16	8	0	0	8	1	20	0	0	20	1	32	0	0	0	1	44	0	0	0	1			
Red Revert									9	0	0	9	1	21	0	0	21	1	33	0	0	0	1	45	0	0	0	1			
Add Initial									10	0	0	10	1	22	0	0	22	1	34	0	0	0	1	46	0	0	0	1			
Max Initial									11	0	0	11	1	23	0	0	23	1	35	0	0	0	1	47	0	0	0	1			
Time B4 Reduct									12	0	0	12	1	24	0	0	24	1	36	0	0	0	1	48	0	0	0	1			
Cars B4 Reduct									Split		1	2	3	4	5	6	7	8	Split		1	2	3	4	5	6	7	8			
Time To Reduce									1	Coor	0	0	0	0	0	0	0	0	13	Coor	0	0	0	0	0	0	0	0			
Reduce By											NON	NON	NON	NON	NON	NON	NON	NON			NON	NON	NON	NON	NON	NON	NON				
Min Gap									2	Coor	0	0	0	0	0	0	0	0	14	Coor	0	0	0	0	0	0	0	0			
DyMaxLim											NON	NON	NON	NON	NON	NON	NON	NON			NON	NON	NON	NON	NON	NON	NON				
Max Step									3	Coor	0	0	0	0	0	0	0	0	15	Coor	0	0	0	0	0	0	0	0			
Options [1.1.2]	1	2	3	4	5	6	7	8			NON	NON	NON	NON	NON	NON	NON	NON			NON	NON	NON	NON	NON	NON	NON				
Enable	ON	ON		ON	ON	ON		ON	4	Coor	0	0	0	0	0	0	0	0	16	Coor	0	0	0	0	0	0	0	0			
Min Recall											NON	NON	NON	NON	NON	NON	NON	NON			NON	NON	NON	NON	NON	NON	NON				
Max Recall									5	Coor	0	0	0	0	0	0	0	0	17	Coor	0	0	0	0	0	0	0	0			
Ped Recall											NON	NON	NON	NON	NON	NON	NON	NON			NON	NON	NON	NON	NON	NON	NON				
Soft Recall		ON				ON			6	Coor	0	0	0	0	0	0	0	0	18	Coor	0	0	0	0	0	0	0	0			
Lock Calls											NON	NON	NON	NON	NON	NON	NON	NON			NON	NON	NON	NON	NON	NON	NON				
Auto Flash Entry									7	Coor	0	0	0	0	0	0	0	0	19	Coor	0	0	0	0	0	0	0	0			
Auto Flash Exit											NON	NON	NON	NON	NON	NON	NON	NON			NON	NON	NON	NON	NON	NON	NON				
Dual Entry		ON		ON		ON		ON	8	Coor	0	0	0	0	0	0	0	0	20	Coor	0	0	0	0	0	0	0	0			
Enable Simul Gap	ON	ON	ON	ON	ON	ON	ON	ON			NON	NON	NON	NON	NON	NON	NON	NON			NON	NON	NON	NON	NON	NON	NON				
Gaurantee Passage									9	Coor	0	0	0	0	0	0	0	0	21	Coor	0	0	0	0	0	0	0	0			
Rest In Walk											NON	NON	NON	NON	NON	NON	NON	NON			NON	NON	NON	NON	NON	NON	NON				
Conditon Service									10	Coor	0	0	0	0	0	0	0	0	22	Coor	0	0	0	0	0	0	0	0			
Non-Actuated 1											NON	NON	NON	NON	NON	NON	NON	NON			NON	NON	NON	NON	NON	NON	NON				
Non-Actuated 2									11	Coor	0	0	0	0	0	0	0	0	23	Coor	0	0	0	0	0	0	0	0			
Add Init Calc											NON	NON	NON	NON	NON	NON	NON	NON			NON	NON	NON	NON	NON	NON	NON				
Options+ [1.1.3]	1	2	3	4	5	6	7	8	12	Coor	0	0	0	0	0	0	0	0	24	Coor	0	0	0	0	0	0	0	0			
Reservice											NON	NON	NON	NON	NON	NON	NON	NON			NON	NON	NON	NON	NON	NON	NON				
PedClr Thru Yel									Page#																				Red Revert	3	
Skip Red No Call									1	8 Phase Times/Options; Patterns/Splits; Ring Startup; Coord/Flash Mode; Unit Param																			MCE Timeout	0	
Red Rest									1A&1B	16 Phase Times/Options; Patterns/Splits; Ring Startup; Coord/Flash Mode; Unit Param																			Feature Profile		
Max II									2	Overlaps; Channel Settings; Coord Alt Table+ (values not associated with time-of-day)																			Free Ring Seq	1	
Call Phase									3	Detection; Sample Time and Unit Parameters related to detection																			Auxswitch	STOPTM	
Conflicting Phase									4	Preemption and Alternate Phase Time and Phase Options																			SDLC Retry	0	
Omit Yellow									5	Annual Schedule																			TS2 Det Faults	ON	
Ped Delay									6	Day Plans; Action Tables; Coord Alt Table+ (values varied by time-of-day)																			Auto Ped Clear	OFF	
Gm/Ped Delay									7	Communications; Secutiry; I/O Setup																			SDLC Retry	0	
3309 31 @ LAWTON								8	Misc - Events/Alarms; Call/Inhibit/Redirect; P/OLAP Auto Flash; CIC; Misc Unit Param																			04/10/23		Page 1	

[illegible]

Channel Params[1.8.3]					
C1 IO Mode	User	Single BIU Map	DEFAULT	Invert Rail Input	OFF

Veh Par 1-64 [5.1]										Veh Par 1-64 [5.1]										Vehicle Options 1-64 [5.2]										Vehicle Options 1-64 [5.2]										Parameters+ 1-64 [5.3]																						
Det #	Call Ø	Swi Ø	Dlay	Ext	Que	No Act	Max Pres	Err Cnt	Fail Time	Det #	Call Ø	Swi Ø	Dlay	Ext	Que	No Act	Max Pres	Err Cnt	Fail Time	Det #	Call	Ext	Que	Add Init	Red Lock	Yell Lock	occ	vol	Det #	vol	occ	Yell Lock	Red Lock	Ext	Add Init	Que	Call	Det #	oc G	oc Y	oc R	Dlay 1	Dlay 2	Type	Src																	
1							45	50	2	33							45	50	2	1	ON	ON		ON					33	ON	ON			ON	ON		ON	1							NORM																	
2							45	50	2	34							45	50	2	2	ON	ON		ON					34	ON	ON			ON	ON		ON	2							NORM																	
3							45	50	2	35							45	50	2	3	ON	ON		ON					35	ON	ON			ON	ON		ON	3							NORM																	
4							45	50	2	36	6						45	50	2	4	ON	ON		ON					36					ON	ON		ON	4							NORM																	
5							45	50	2	37	1		3				45	50	2	5	ON	ON		ON					37					ON	ON		ON	5							NORM																	
6							45	50	2	38							45	50	2	6	ON	ON		ON					38	ON	ON			ON	ON		ON	6							NORM																	
7							45	50	2	39							45	50	2	7	ON	ON		ON					39	ON	ON			ON	ON		ON	7							NORM																	
8							45	50	2	40							45	50	2	8	ON	ON		ON					40	ON	ON			ON	ON		ON	8							NORM																	
9							45	50	2	41	4		3				45	50	2	9	ON	ON		ON					41					ON	ON		ON	9							NORM																	
10							45	50	2	42	4						45	50	2	10	ON	ON		ON					42					ON	ON		ON	10							NORM																	
11							45	50	2	43							45	50	2	11	ON	ON		ON					43	ON	ON			ON	ON		ON	11							NORM																	
12							45	50	2	44							45	50	2	12	ON	ON		ON					44	ON	ON			ON	ON		ON	12							NORM																	
13							45	50	2	45							45	50	2	13	ON	ON		ON					45	ON	ON			ON	ON		ON	13							NORM																	
14							45	50	2	46	2						45	50	2	14	ON	ON		ON					46					ON	ON		ON	14							NORM																	
15							45	50	2	47	5		3				45	50	2	15	ON	ON		ON					47					ON	ON		ON	15							NORM																	
16							45	50	2	48							45	50	2	16	ON	ON		ON					48	ON	ON			ON	ON		ON	16							NORM																	
17							45	50	2	49							45	50	2	17	ON	ON		ON					49	ON	ON			ON	ON		ON	17							NORM																	
18							45	50	2	50							45	50	2	18	ON	ON		ON					50	ON	ON			ON	ON		ON	18							NORM																	
19							45	50		51	8		3				45	50	2	19	ON	ON		ON					51					ON	ON		ON	19							NORM																	
20							45	50		52	8						45	50	2	20	ON	ON		ON					52					ON	ON		ON	20							NORM																	
21							45	50		53							45	50	2	21	ON	ON		ON					53					ON	ON		ON	21							NORM																	
22							45	50		54							45	50	2	22	ON	ON		ON					54					ON	ON		ON	22							NORM																	
23							45	50		55							45	50	2	23	ON	ON		ON					55					ON	ON		ON	23							NORM																	
24							45	50		56							45	50	2	24	ON	ON		ON					56					ON	ON		ON	24							NORM																	
25							45	50		57							45	50	2	25	ON	ON		ON					57					ON	ON		ON	25							NORM																	
26							45	50		58							45	50	2	26	ON	ON		ON					58					ON	ON		ON	26							NORM																	
27							45	50		59							45	50	2	27	ON	ON		ON					59					ON	ON		ON	27							NORM																	
28							45	50		60							45	50	2	28	ON	ON		ON					60					ON	ON		ON	28							NORM																	
29							45	50		61							45	50	2	29	ON	ON		ON					61					ON	ON		ON	29							NORM																	
30							45	50		62							45	50	2	30	ON	ON		ON					62					ON	ON		ON	30							NORM																	
31							45	50		63							45	50	2	31	ON	ON		ON					63					ON	ON		ON	31							NORM																	
32							45	50		64							45	50	2	32	ON	ON		ON					64					ON	ON		ON	32							NORM																	
Parameters+ 1-64 [5.3]																				Ped Det Parms [5.4]										Unit Paramters [1.2.1]																																
Det #	occ Grn	occ Yell	occ Red	Dlay 1	Dlay 2	Type	Src	Det #	occ Grn	occ Yell	occ Red	Dlay 1	Dlay 2	Type	Src	Det #	occ Grn	occ Yell	occ Red	Dlay 1	Dlay 2	Type	Src	Det #	Call Ø	No Act	Max Pres	Err Cnt	TS2 Det Faults										ON																							
																														Vol/Occ Report Parm [1.5.8]																																
																														Vol/Occ Period Minutes										0																						
																														Vol/Occ Period Minutes										15																						
33						NORM		44						NORM		55						NORM		1	6		15																																			
34						NORM		45						NORM		56						NORM		2	8		15																																			
35						NORM		46						NORM		57						NORM		3			15																																			
36						NORM		47						NORM		58						NORM		4			15																																			
37						NORM		48						NORM		59						NORM		5			15																																			
38						NORM		49						NORM		60						NORM		6			15																																			
39						NORM		50						NORM		61						NORM		7			15																																			
40						NORM		51						NORM		62						NORM		8			15																																			
41						NORM		52						NORM		63						NORM	
42						NORM		53						NORM		64						NORM	
43						NORM		54						NORM			3309 31 @ LAWTON	
	4/10/2023										Page 3									

Preemption Times [3.1], Options+ [3.6]

Pre #	Enable	Type	Output	Delay	MinDura
1	ON	RAIL	Dwell		
2	ON	RAIL	Dwell		
3	ON	EMERG	Dwell		
4	ON	EMERG	Dwell		
5	ON	EMERG	Dwell		
6	ON	EMERG	Dwell		

Pre #	MaxPres	MinGm	MinWlk	PedClr	Co+Pre
1					ON
2					ON
3					ON
4					ON
5					ON
6					ON

Pre #	Track Gm	Min Dwell	Ext Dwell	PedClr+	Yel
1		2			
2		2			
3		2			
4		2			
5		2			
6		2			

Pre #	Red	Pattern	Skip
1			OFF
2			OFF
3			OFF
4			OFF
5			OFF
6			OFF

Low Priority Preempts

Pre #	Type	Min	Max
7	OFF		
8	OFF		
9	OFF		
10	OFF		

Unit Parameters [1.2.1]

Stop Timer Over Preempt	OFF
Preempt or Ext Output	PRE
Max Seek Track Time	
Max Seek Dwell Time	

Channel Parameters [1.8.3]

D Conn Mappings	OFF
Pre Invert Rail Input	None

Track Clear Phases [3.2], Track Clear Overlaps+ [3.5]

Pre #	Track Phases	Track Overlaps
1		
2		
3		
4		
5		
6		

Dwell Phases [3.2] and Overlaps+ [3.5]

Pre #	Phases	Overlaps	Peds
1			
2			
3			
4			
5			
6			

Preemption 1, Options+ [3.6]

Pre #	Exit Phase	Pre #	Lock	Override Auto Flsh	Override Higher	Fish Dwell	Link
1		1	ON	ON	ON	OFF	
2		2	ON	ON	ON	OFF	
3		3	ON	ON	ON	OFF	
4		4	ON	ON	ON	OFF	
5		5	ON	ON	ON	OFF	
6		6	ON	ON	ON	OFF	

Alt# 1 Times Table [1.1.6.1]

Column#.. ->	1	2	3	4	5	6	7	8
Assign Ø								
Min Gm								
Gap, Ext								
Max 1								
Max 2								
Yel Clr								
Red Clr								
Walk								
Ped Clr								

Alt# 2 Times Table [1.1.6.1]

Column#.. ->	1	2	3	4	5	6	7	8
Assign Ø								
Min Gm								
Gap, Ext								
Max 1								
Max 2								
Yel Clr								
Red Clr								
Walk								
Ped Clr								

Alt# 3 Times Table [1.1.6.1]

Column#.. ->	1	2	3	4	5	6	7	8
Assign Ø								
Min Gm								
Gap, Ext								
Max 1								
Max 2								
Yel Clr								
Red Clr								
Walk								
Ped Clr								

Alt# 1 Options Table [1.1.6.2]

Column # ->	1	2	3	4	5	6	7	8
Assign Ø								
Lock Calls	ON	ON	ON	ON	ON	ON	ON	ON
Soft Recall								
Dual Entry								
Enabl SimGap	ON	ON	ON	ON	ON	ON	ON	ON
Guar Passage								
Rest In Walk								
Cond Service								
Reservice								
Non-Act 1								
Red Rest								
Max2								
Ped Delay								
Conflicting Ø1								

[illegible]

#	Event / Alarm	Ev	Alr	Call Phases[1.1.5]								Redirect Phases[1.1.5]								Inhibit Phases[1.1.5]																															
1	Power Up Alarm.	ON	ON	Ø	Phases Called By Ø					From	To	From	To	From	To	From	To	1	2	3	4	5	6	7	8	9	10	11	12	13	14	15	16																		
2	Stop Timing	ON	ON	1					1									1																																	
3	TS1 Cabinet Door	ON	ON	2					2									2																																	
4	Coordination Failure	ON	ON	3					3									3																																	
5	External Alarm # 1	ON	ON	4					4									4																																	
6	External Alarm # 2	ON	ON	5					5									5																																	
7	External Alarm # 3	ON	ON	6					6									6																																	
8	External Alarm # 4	ON	ON	7					7									7																																	
9	Closed Loop Disabled	ON	ON	8					8									8																																	
10	External Alarm # 5	ON	ON	9					9									9																																	
11	External Alarm # 6	ON	ON	10					10									10																																	
12	Manual Control Enable	ON	ON	11					11									11																																	
13	Coord Free Input	ON	ON	12					12									12																																	
14	Local Flash Input	ON	ON	13					13									13																																	
15	MMU Flash	ON	ON	14					14									14																																	
16	CMU Flash	ON	ON	15					15									15																																	
17	Cycle Fault	ON	ON	16					16									16																																	
18	Cycle Failure	ON	ON	Alt Call & Redirect # 1 [1.1.6.3]																Alt Inhibit Phases # 1 [1.1.6.3]																															
19	Coordination Fault	ON	ON	Col	Ø	Phases Called By Ø					From	To	From	To	From	To	From	To	1	2	3	4	5	6	7	8	9	10	11	12	13	14	15	16																	
20	Controller Fault	ON	ON	1					1									1																																	
21	Detector SDLC Failure	ON	ON	2					2									2																																	
22	MMU SDLC Failure	ON	ON	3					3									3																																	
23	Critical SDLC Failure	ON	ON	4					4									4																																	
24	Reserved	ON	ON	5					5									5																																	
25	EEPROM CRC Fault	ON	ON	6					6									6																																	
26	Detector Diagnostic Failure	ON	ON	7					7									7																																	
27	BIU Detector Failure	ON	ON	8					8									8																																	
28	Queue detector alarm	ON	ON	Alt Call & Redirect # 2 [1.1.6.3]																Alt Inhibit Phases # 2 [1.1.6.3]																															
29	Ped Detector Fault	ON	ON	Col	Ø	Phases Called By Ø					From	To	From	To	From	To	From	To	1	2	3	4	5	6	7	8	9	10	11	12	13	14	15	16																	
30	Coord Diagnostic Fault	ON	ON	1					1									1																																	
41	TempAlert Probe Ch. A	ON	ON	2					2									2																																	
42	TempAlert Probe Ch. B	ON	ON	3					3									3																																	
47	Coord Active	ON	ON	4					4									4																																	
48	Preempt Active	ON	ON	5					5									5																																	
49	Preempt 1 Input	ON	ON	6					6									6																																	
50	Preempt 2 Input	ON	ON	7					7									7																																	
51	Preempt 3 Input	ON	ON	8					8									8																																	
52	Preempt 4 Input	ON	ON	Unit Parameters [1.2.1] <table><tr><td>Allow Skip Yellow</td><td>OFF</td><td>Max Cycle Time</td><td></td></tr><tr><td>TOD Dim Enable</td><td>OFF</td><td>Cycle Fault Action</td><td>Alarm</td></tr><tr><td>Tone Disable</td><td>OFF</td><td></td><td></td></tr><tr><td>Diamond Mode</td><td>4Ph</td><td></td><td></td></tr><tr><td>Backup Time (s)</td><td>900</td><td></td><td></td></tr><tr><td>Disable Init Ped</td><td>OFF</td><td></td><td></td></tr><tr><td>Cycle Fault Action</td><td>Alarm</td><td></td><td></td></tr><tr><td>Enable Run Timer</td><td>ON</td><td></td><td></td></tr></table>																Allow Skip Yellow	OFF	Max Cycle Time		TOD Dim Enable	OFF	Cycle Fault Action	Alarm	Tone Disable	OFF			Diamond Mode	4Ph			Backup Time (s)	900			Disable Init Ped	OFF			Cycle Fault Action	Alarm			Enable Run Timer	ON		
Allow Skip Yellow	OFF	Max Cycle Time	
TOD Dim Enable	OFF	Cycle Fault Action	Alarm	
Tone Disable	OFF	
Diamond Mode	4Ph	
Backup Time (s)	900	
Disable Init Ped	OFF	
Cycle Fault Action	Alarm	
Enable Run Timer	ON	
53	Preempt 5 Input	ON	ON	
54	Preempt 6 Input	ON	ON	
55	Preempt 7 Input	ON	ON	
56	Preempt 8 Input	ON	ON	
57	Preempt 9 Input	ON	ON	
58	Preempt 10 Input	ON	ON	Auto Flash Phase/Olap Settings [1.4.2]	
61	In Transition	ON	ON	Yel Ø	
81	FIO Status Alarm	ON	ON	Yel (olaps)	


C1-USER IO Map [1.8.9.1 In]			C1-USER IO Map [1.8.9.2 Out]			C1-USER IO Map [1.8.9.2 Out]			IO Logic [1.8.7]																			
I1-1	189	Unused	O1-1	1	Ch1 Red	O7-1	115	Not Used	Op1	Result	O1Fcn	Inv1	Src1	IO1	Fun1	O2Fcn	Inv2	Src2	IO2	Fun2	O3Fcn	Inv3	Src3	IO3	Fun3	Dly	Sec	
I1-2	189	Unused	O1-2	49	Ch1 Green	O7-2	115	Not Used	I	0	=	----	-	0	I	0	----	-	0	I	0	----	-	0	I	0	DLY	0
I1-3	189	Unused	O1-3	2	Ch2 Red	O7-3	115	Not Used	I	0	=	----	-	0	I	0	----	-	0	I	0	----	-	0	I	0	DLY	0
I1-4	189	Unused	O1-4	26	Ch2 Yellow	O7-4	115	Not Used	I	0	=	----	-	0	I	0	----	-	0	I	0	----	-	0	I	0	DLY	0
I1-5	189	Unused	O1-5	50	Ch2 Green	O7-5	115	Not Used	I	0	=	----	-	0	I	0	----	-	0	I	0	----	-	0	I	0	DLY	0
I1-6	189	Unused	O1-6	3	Ch3 Red	O7-6	115	Not Used	I	0	=	----	-	0	I	0	----	-	0	I	0	----	-	0	I	0	DLY	0
I1-7	189	Unused	O1-7	27	Ch3 Yellow	O7-7	115	Not Used	I	0	=	----	-	0	I	0	----	-	0	I	0	----	-	0	I	0	DLY	0
I1-8	189	Unused	O1-8	51	Ch3 Green	O7-8	115	Not Used	I	0	=	----	-	0	I	0	----	-	0	I	0	----	-	0	I	0	DLY	0
I2-1	189	Unused	O2-1	4	Ch4 Red	C11S-USER IO Map [1.8.9.1 In]			I	0	=	----	-	0	I	0	----	-	0	I	0	----	-	0	I	0	DLY	0
I2-2	189	Unused	O2-2	52	Ch4 Green	I4-1			I	0	=	----	-	0	I	0	----	-	0	I	0	----	-	0	I	0	DLY	0
I2-3	189	Unused	O2-3	5	Ch5 Red	I4-2			I	0	=	----	-	0	I	0	----	-	0	I	0	----	-	0	I	0	DLY	0
I2-4	189	Unused	O2-4	29	Ch5 Yellow	I4-3			Security Access Levels [8.2]					43	None	Com Parameters [6.1]												
I2-5	129	Ped Call 1	O2-5	53	Ch5 Green	I4-4			1	SWLOAD			22	None	44	None	Station ID		3309									
I2-6	130	Ped Call 2	O2-6	6	Ch6 Red	I7-1	189	Unused	2	SECURE			23	None	45	None	Group ID		0									
I2-7	189	Unused	O2-7	30	Ch6 Yellow	I7-2	189	Unused	3	None			24	None	46	None	Master ID		0									
I2-8	189	Unused	O2-8	54	Ch6 Green	I7-3	189	Unused	4	None			25	None	47	None	Backup Time		900									
I3-1	189	Unused	O3-1	7	Ch7 Red	I7-4	189	Unused	5	None			26	None	48	None	SysUp Modem [6.1]											
I3-2	189	Unused	O3-2	55	Ch7 Green	I7-5	189	Unused	6	None			27	None	49	None	Enable Modem		None									
I3-3	189	Unused	O3-3	8	Ch8 Red	I7-6	189	Unused	7	None			28	None	50	None	Idle Time		0									
I3-4	189	Unused	O3-4	32	Ch8 Yellow	I7-7	189	Unused	8	None			29	None	51	None	Dial Time		0									
I3-5	189	Unused	O3-5	56	Ch8 Green	I7-8	189	Unused	9	None			30	None	52	None	Tel:											
I3-6	189	Unused	O3-6	9	Ch9 Red	I8-1	189	Unused	10	None			31	None	53	None	Alt:											
I3-7	189	Unused	O3-7	33	Ch9 Yellow	I8-2	189	Unused	11	None			32	None	54	None	2070 Port Parms [6.2]											
I3-8	189	Unused	O3-8	57	Ch9 Green	I8-3	189	Unused	12	None			33	None	55	None												
I4-1	189		O4-1	10	Ch10 Red	I8-4	189	Unused	13	None			34	None	56	None												
I4-2			O4-2	58	Ch10 Green	I8-5	189	Unused	14	None			35	None	57	None												
I4-3			O4-3	11	Ch11 Red	I8-6	189	Unused	15	None			36	None	58	None												
I4-4			O4-4	35	Ch11 Yellow	I8-7	189	Unused	16	None			37	None	59	None												
I4-5	189	Unused	O4-5	59	Ch11 Green	I8-8	189	Unused	17	None			38	None	60	None												
I4-6	189	Unused	O4-6	12	Ch12 Red	C11S-USER IO Map [1.8.9.2 Out]			18	None			39	None	61	None												
I4-7	229	33xCMUStop	O4-7	36	Ch12 Yellow	O8-1	115	Not Used	19	None			40	None	62	None												
I4-8	228	33xFlashSns	O4-8	60	Ch12 Green	O8-2	115	Not Used	20	None			41	None	63	None												
I5-1	189	Unused	O5-1	28	Ch4 Yellow	O8-3	115	Not Used	21	None			42	None	64	None												
I5-2	189	Unused	O5-2	34	Ch10 Yellow	O8-4	115	Not Used	2070 IP 1 Addressing [6.5]					2070 IP 2 Addressing [6.5]							2070 Port Binding Ports [6.6]							
I5-3	189	Unused	O5-3	25	Ch1 Yellow	O8-5	115	Not Used	Addr	192	168	0	100	Addr	192	168	0	100										
I5-4	189	Unused	O5-4	31	Ch7 Yellow	O8-6	115	Not Used	Mask	255	255	255	0	Mask	255	255	255	0										
I5-5	189	Unused	O5-5	115	Not Used	O8-7	115	Not Used	Brdcst	0	0	0	0	Brdcst	0	0	0	0										
I5-6	189	Unused	O5-6	115	Not Used	O8-8	115	Not Used	GiWay	192	168	0	1	GiWay	192	168	0	1										
I5-7	189	Unused	O5-7	115	Not Used				Port	###				Port	5001				2070 Port Binding Functions [6.6]									
I5-8	189	Unused	O5-8	114	Watchdog				Function	Channel	Function	Channel		Function	Channel	Function	Channel											
I6-1	189	Unused	O6-1	115	Not Used				ASYNC1	SP1	None	0		TS2/CV1	None	SYSUp	ASYNC2											
I6-2	189	Unused	O6-2	115	Not Used				ASYNC2	SP2	None	0		CMU/MM	None	SYSDown	ASYNC1											
I6-3	189	Unused	O6-3	13	Ch13 Red				ASYNC3	OFF	None	0		Opticom	None	Shell	None											
I6-4	189	Unused	O6-4	37	Ch13 Yellow				ASYNC4	SP4	None	0		Loop Det	None													
I6-5	189	Unused	O6-5	61	Ch13 Green				SYNC1	SP5	SYNC3	OFF		GPS	None													
I6-6	189	Unused	O6-6	14	Ch14 Red				SYNC2	SP3	SYNC4	OFF																
I6-7	189	Unused	O6-7	38	Ch14 Yellow																							
I6-8	189	Unused	O6-8	62	Ch14 Green																							
3309 31 @ LAWTON																												

FED. ROAD REG. NO.	STATE	CONTRACT NO.	SHEET NO.	TOTAL SHEETS
1	N.Y.		36	38
S.H. 5470				
U.S. ROUTE 11 IMPROVEMENTS				
TOWN OF CICERO, ONONDAGA COUNTY				
CICERO MARKET COMMERCIAL DEVELOPMENT				


[illegible]

SIGNS TO BE INSTALLED					
ITEM NUMBER	LOCATION NUMBER	SIGN TEXT	SIZE OF SIGN	M.U.T.C.D. NUMBER	TYPE OF MOUNT
680,8210	B	 ONLY	30" x 36" 7.5 SF	R3-24C	OVER-HEAD SPAN WIRE
016B0.77	C	 NO TURN ON RED	30" x 36" 7.5 SF	R3-7C	OVER-HEAD SPAN WIRE

* THIS INDICATION SHALL BE A STEADY "WALKING PERSON" SYMBOL FOLLOWED BY A FLASHING "HAND" SYMBOL CLEARANCE INTERVAL THEN A STEADY "HAND SYMBOL WHEN THE ASSOCIATED PEDESTRIAN BUTTON IS ACTIVATED

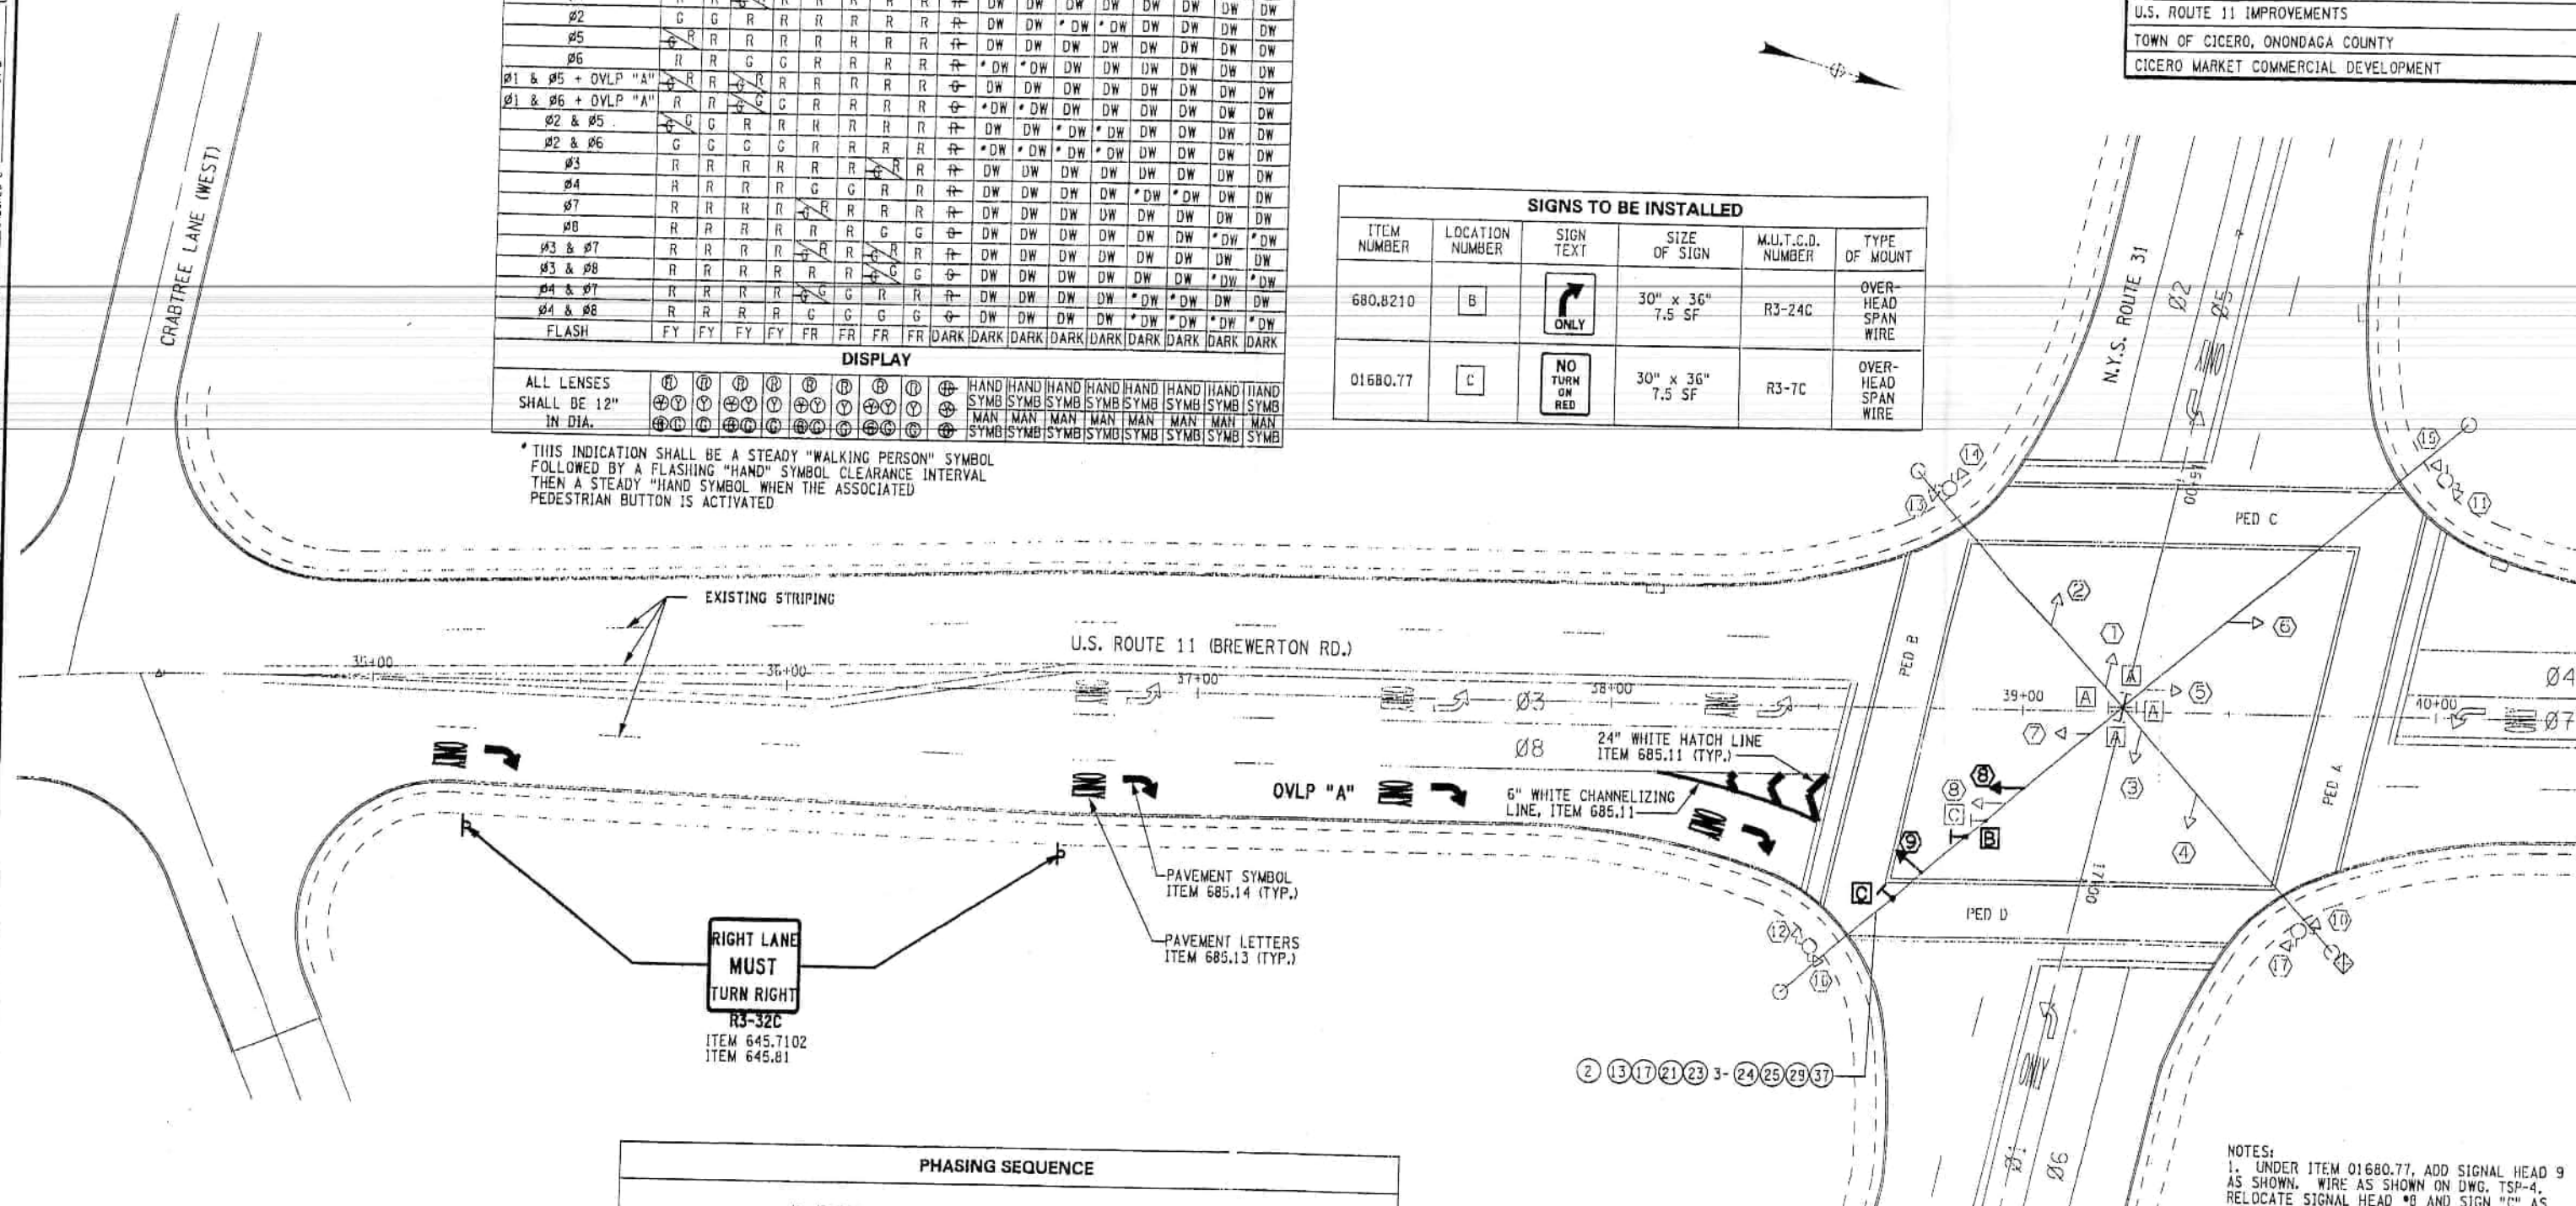

NOTES:
1. UNDER ITEM 01680.77, ADD SIGNAL HEAD 9
AS SHOWN. WIRE AS SHOWN ON DWG. TSP-4.
RELOCATE SIGNAL HEAD "B" AND SIGN "C" AS
SHOWN.

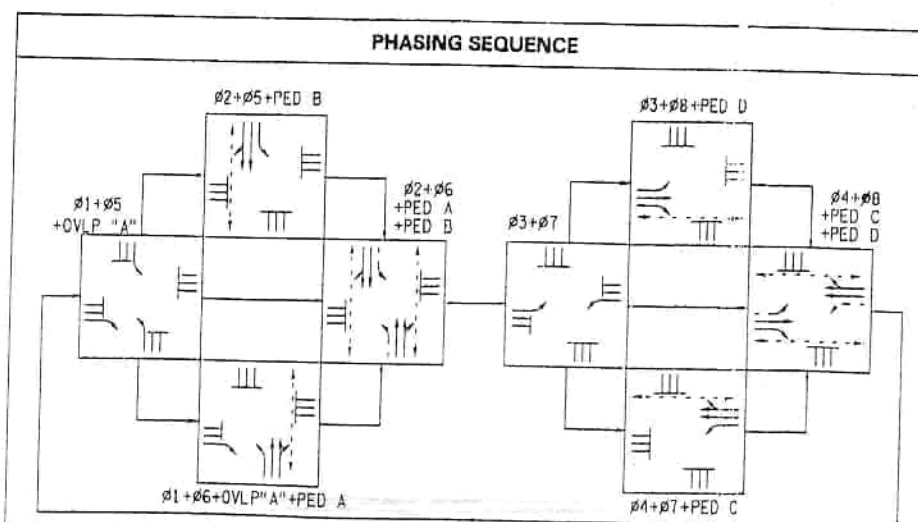

AS-BUILT REVISIONS

NO AS-BUILT REVISIONS

SIGNATURE _____ DATE _____

TRAFFIC SIGNAL PLAN
US ROUTE 11 AND NYS ROUTE 31

SEAYCO GROUP, INC.


25 0 25 50 F

FED. ROAD REG. NO.	STATE	FEDERAL AID PROJECT NO.	SHEET NO.	TOTAL SHEETS
1	N.Y.		75 <i>R</i>	14
CICERO-BREWERTON		S.H. 5249		
BALDWINVILLE-CICERO		S.H. 1039		
CICERO-SOUTHBAY		S.H. 452		

USE
FOR LOOP
LOCATION ONLY

SIGNAL NO.7

MERIDIAN OF WEST LONGITUDE

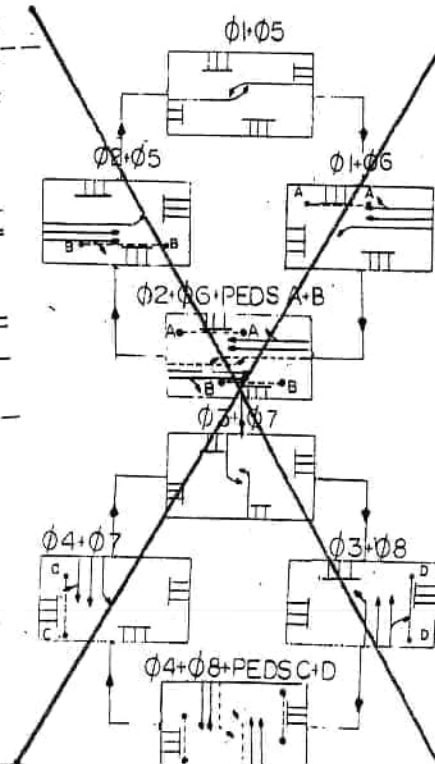~~PHASE DIAGRAM~~

AS-BUILT REVISIONS
2" CONDUIT ADDED UNDERGROUND FROM POLE TO
CONTROLLER

T. McPherson
SIGNATURE

3-85
DAT

ROUTE 31 AT ROUTE 11
SIGNAL NO.7

STATE OF NEW YORK
DEPARTMENT OF TRANSPORTATION

DRAWING NO. TS - 1	SCALE 1"=20'	DATE 3/1/55	REGION 2	SHEET NO.
-----------------------	-----------------	----------------	-------------	-----------

FACE	(R)	(R)	(R)	(R)	(R)	(R)	(R)	PED A	PED B	PED C	PED D
PHASE	(R)	(Y)	(G)	(Y)	(G)	(Y)	(G)	A	B	C	D
1+5	R	R	R	R	R	R	R	DW	DW	DW	DW
1+6	R	R	R	R	R	R	R	DW	DW	DW	DW
2+5	G	G	G	G	G	G	G	DW	DW	DW	DW
2+6	G	G	G	G	R	R	R	DW*	DW*	DW	DW
3+7	R	R	R	R	R	R	R	DW	DW	DW	DW
3+8	R	R	R	R	R	R	R	DW	DW	DW	DW
4+7	R	R	R	R	G	G	R	DW	DW	DW	DW
4+8	R	R	R	R	G	G	R	DW	DW	DW*	DW
ENTER FLIGHT	R	R	R	R	R	R	R	DW	DW	DW*	DW

UPON ACTUATION OF A PEDESTRIAN PUSH BUTTON, A STEADY "WALK" WILL BE DISPLAYED FOLLOWED BY A FLASHING "DON'T WALK" AND THEN A STEADY "DON'T WALK".

LOOP DETECTOR TABLE	
DETECTOR NO.	DESCRIPTION
4c4d, 8c & 9c	EX 30' LOOPS-10' APART
2d & 2c, 6d & 6c	EX 30' & 1-EX 30' W/EX 8' LE, 10' APART
8a8b, 2a & 2b	EX 32' LOOPS-
4a & 4b, 6a & 6b	5' APART
3a & 3b, 7a & 7b	EX 34' LOOPS-
1a & 1b, 9a & 9b	2' APART
4o & 8e	EX 24' LOOPS

NOTES

1. ATTACH 4-WAY SIGN ASSEMBLY TO SHORTER SPAN WIRE AND USE 2-3 BOLT CLAMPS TO CONNECT SPANWIRES AT THEIR POINT OF INTERSECTION
2. LEAVE SUFFICIENT SHIELDED LEAD-IN CABLE IN PULL BOX FOR HOOKUP TO PREEMPTION CABLE TO BE SPliced FROM FIRE HOUSE.

TABLE OF CLEARANCES

[illegible]

DESIGN LOAD
N.E. & S.W. POLES 7 KIPS
N.W. & S.E. POLES 8 KIPS

POLE LENGTH 1.5

FOOTING MOMENT

N.E. POLE	213.5
S.W. POLE	227.5
N.W. POLE	276
S.E. POLE	276

- ⑫ REMOVE TRAFFIC SIGNAL EQUIPMENT
WORK DESCRIPTION:
 REMOVE AND DISPOSE OF TRAFFIC SIGNAL POLES,
 SIGNAL HEADS, PULLBOXES, SPAN WIRE AND ANY
 RELATED TRAFFIC SIGNAL EQUIPMENT ABOVE.
 REMOVE CONTROLLER CABINET & CABINET
 CONTENTS & STORE ON SITE FOR PICK UP
 BY N.Y. STATE MAINTENANCE FORCES.

20 0 20 40
SCALE

FED. ROAD REG. NO.	STATE	CONTRACT NO.	SHEET NO.	TOTAL SHEETS
1	N.Y.		37	38
S.H. 5470				
U.S. ROUTE 11 IMPROVEMENTS				
TOWN OF CICERO, ONONDAGA COUNTY				
CICERO MARKET COMMERCIAL DEVELOPMENT				

SIGNAL OPERATION SPECIFICATIONS TABLE OF SWITCH PACKS						
SIGNAL NO. : 7			COUNTY: ONONDAGA			
SWITCH PACK	FUNCTION	FACE NOS	FLASH PLUG COLOR	INDICATIONS	TERMINAL WIRING BOARD	
					TERMINAL	WIRE COLOR CODE
SP 1	Ø1	3	W	— Y G GRND WIRE	SP 1 R SP 1 Y SP 1 G GRND BUS	Δ
SP 2	Ø6	3, 4	R	R Y G GRND WIRE	SP 2 R SP 2 Y SP 2 G GRND BUS	≡ U
SP 3	Ø2	1, 2	R	R Y G GRND WIRE	SP 3 R SP 3 Y SP 3 G GRND BUS	I Z
SP 4	Ø5	1	W	— Y G GRND WIRE	SP 4 R SP 4 Y SP 4 G GRND BUS	U —
SP 5	Ø4	5, 6	R	R Y G GRND WIRE	SP 5 R SP 5 Y SP 5 G GRND BUS	Δ R
SP 6	Ø7	5	W	— Y G GRND WIRE	SP 6 R SP 6 Y SP 6 G GRND BUS	U —
SP 7	Ø3	7	W	— Y G GRND WIRE	SP 7 R SP 7 Y SP 7 G GRND BUS	U Z
SP 8	Ø8	7, 8	R	R Y G GRND WIRE	SP 8 R SP 8 Y SP 8 G GRND BUS	Δ
SP 9	PED A (Ø6)	10, 11	W	HAND (DW) — MAN (W) GRND WIRE	SP 9 R SP 9 Y SP 9 G GRND BUS	R
SP 10	PED B (Ø2)	12, 13	W	HAND — MAN GRND WIRE	SP 10 R SP 10 Y SP 10 G GRND BUS	≡ O
SP 11	PED C (Ø4)	14, 15	W	HAND — MAN GRND WIRE	SP 11 R SP 11 Y SP 11 G GRND BUS	≡ L
SP 12	PED D (Ø8)	16, 17	W	HAND — MAN GRND WIRE	SP 12 R SP 12 Y SP 12 G GRND BUS	U
SP 13	OVLP "A"	9	W	— Y G GRND WIRE	SP 13 R SP 13 Y SP 13 G GRND BUS	14/5C-1-R 14/5C-1-O 14/5C-1-G 14/5C-1-W

NOTE: EXISTING WIRING NOT SHOWN

AS-BUILT REVISIONS			
<i>NO AS-BUILT REVISIONS</i>			
SIGNATURE		DATE	
SIGNAL OPERATION SPECIFICATIONS			
SEAYCO GROUP, INC.			
DRAWING NO. TCS-5	SCALE NONE	DATE 08/04	REGION 3

SIGNAL OPERATION SPECIFICATIONS TABLE OF SWITCH PACKS						
SIGNAL NO. : US ROUTE 11 AT SOUTH DRIVE				COUNTY: ONONDAGA		
SWITCH PACK	FUNCTION	FACE NOS	FLASH PLUG COLOR	INDICATIONS	TERMINAL WIRING BOARD	
					TERMINAL	WIRE COLOR CODE
SP 1	Ø5	1,2	Y	R Y G GRND WIRE	SP 1 R SP 1 Y SP 1 G GRND BUS	14/15C-1-R 14/15C-1-Y 14/15C-1-G 14/15C-1-W
SP 2	Ø2	3,4	Y	R Y G GRND WIRE	SP 2 R SP 2 Y SP 2 G GRND BUS	14/19C-1-R 14/19C-1-Y 14/19C-1-G 14/19C-1-W
SP 3	Ø5	3	W	R Y G GRND WIRE	SP 3 R SP 3 Y SP 3 G GRND BUS	14/19C-1-R/B 14/19C-1-Y/B 14/19C-1-G/B 14/19C-1-W/B
SP 4	Ø4	5,6	W	R Y G GRND WIRE	SP 4 R SP 4 Y SP 4 G GRND BUS	14/19C-1-R/W 14/19C-1-BL/W 14/19C-1-G/W 14/19C-1-B/W
SP 5	Ø4	7	R	R Y G GRND WIRE	SP 5 R SP 5 Y SP 5 G GRND BUS	14/15C-1-R/B 14/15C-1-Y/B 14/15C-1-G/B 14/15C-1-W/B
SP 6	FL-R	5,6,7	R	R Y G GRND WIRE	SP 6 R SP 6 Y SP 6 G GRND BUS	14/19C-1-B/R — — 14/19C-1-W/R
SP 7					SP 7 R SP 7 Y SP 7 G GRND BUS	
SP 8					SP 8 R SP 8 Y SP 8 G GRND BUS	
SP 9					SP 9 R SP 9 Y SP 9 G GRND BUS	
SP 10					SP 10 R SP 10 Y SP 10 G GRND BUS	
SP 11					SP 11 R SP 11 Y SP 11 G GRND BUS	
SP 12					SP 12 R SP 12 Y SP 12 G GRND BUS	

SIGNAL OPERATION SPECIFICATIONS TABLE OF INPUT WIRING				
SIGNAL NO. 1 : US ROUTE 11 AT SOUTH DRIVE			COUNTY: ONONDAGA	
FUNCTION	DETECTOR NO.	TYPE	TERMINAL BOARD WIRING	REMARKS
Ø6	5A,6B	POINT	1A, 1B	ROUTE 11 NB
Ø2	2A,2B	POINT	2A, 2B	ROUTE 11 SB
Ø5	5A,5B	PRESENCE	3A, 3B	ROUTE 11 SB (LT)
Ø4	4A,4B	PRESENCE	4A, 4B	SOUTH DRIVE WB
Ø4	4C,4D	PRESENCE	5A, 5B	SOUTH DRIVE WB
Ø4	4E,4F	PRESENCE	5A, 6B	SOUTH DRIVE WB
			7A, 7B	
			8A, 8B	
			9A, 9B	
			10A, 10B	
			11A, 11B	
			12A, 12B	
			13A, 13B	
			14A, 14B	
			15A, 15B	
			16A, 16B	
			17A, 17B	
			18A, 18B	
			19A, 19B	
			20A, 20B	
			21A, 21B	
			22A, 22B	
			23A, 23B	
			24A, 24B	
			25A, 25B	
			26A, 26B	
			27A, 27B	
			28A, 28B	

CUT CONFLICT MONITOR DIODES: 1-2, 2-3, 2-5, 3-5, 4-5

CUT CURRENT MONITOR DIODES: 3, 4, 5

CONFLICT MONITOR JUMPERS:

SIGNAL OPERATION SPECIFICATIONS TABLE OF SWITCH PACKS							
SIGNAL NO. : US ROUTE 11 AT STEVENS DRIVE				COUNTY: ONONDAGA			
SWITCH PACK	FUNCTION	FACE NOS	FLASH PLUG COLOR	INDICATIONS	TERMINAL WIRING BOARD		
					TERMINAL	WIRE COLOR CODE	
SP 1	Ø1	1	W	— Y G GRND WIRE	SP 1 R SP 1 Y SP 1 G GRND BUS	— 14/19C-1-BL/W 14/19C-1-G/W 14/19C-1-B/W	
SP 2	Ø6	1,2	Y	R Y G GRND WIRE	SP 2 R SP 2 Y SP 2 G GRND BUS	14/19C-1-R 14/19C-1-O 14/19C-1-G 14/19C-1-W	
SP 3	Ø2	3,4	Y	R Y G GRND WIRE	SP 3 R SP 3 Y SP 3 G GRND BUS	14/19C-2-R 14/19C-2-O 14/19C-2-G 14/19C-2-W	
SP 4	Ø5	3	W	— Y G GRND WIRE	SP 4 R SP 4 Y SP 4 G GRND BUS	— 14/19C-2-BL/W 14/19C-2-G/W 14/19C-2-B/W	
SP 5	PED A (Ø8)	9,10	W	HAND (DW) MAN (W) GRND WIRE	SP 5 R SP 5 Y SP 5 G GRND BUS	14/5C-1-R — 14/5C-1-G 14/5C-1-W	14/5C-2-R — 14/5C-2-G 14/5C-2-W
SP 6	OVLP "A" (Ø5)	8	W	— Y G GRND WIRE	SP 6 R SP 6 Y SP 6 G GRND BUS	— 14/19C-1-O/R 14/19C-1-BL/R 14/19C-1-W/R	
SP 7					SP 7 R SP 7 Y SP 7 G GRND BUS		
SP 8					SP 8 R SP 8 Y SP 8 G GRND BUS		
SP 9					SP 9 R SP 9 Y SP 9 G GRND BUS		
SP 10					SP 10 R SP 10 Y SP 10 G GRND BUS		
SP 11	Ø4	7,8	R	R Y G GRND WIRE	SP 11 R SP 11 Y SP 11 G GRND BUS	14/19C-1-R/B 14/19C-1-O/B 14/19C-1-G/B 14/19C-1-W/B	
SP 12	Ø8	5,6	R	R Y G GRND WIRE	SP 12 R SP 12 Y SP 12 G GRND BUS	14/19C-2-R/B 14/19C-2-O/B 14/19C-2-G/B 14/19C-2-W/B	

SIGNAL OPERATION SPECIFICATIONS				
TABLE OF INPUT WIRING				
SIGNAL NO. : US ROUTE 11 AT STEVENS DRIVE			COUNTY: ONONDAGA	
FUNCTION	DETECTOR NO.	TYPE	TERMINAL BOARD WIRING	REMARKS
86	5A, 6B	POINT	1A, 1B	ROUTE 11 NB
87	2A, 2B	POINT	2A, 2B	ROUTE 11 SB
81	1A, 2B	PRESENCE	3A, 3B	ROUTE 11 NB (L/T)
85	5A, 5B	PRESENCE	4A, 4B	ROUTE 11 SB (L/T)
84	4A, 4B	PRESENCE	5A, 5B	NORTH DRIVE WB
88	8A, 8B	PRESENCE	6A, 6B	STEVENS DRIVE EB
			7A, 7B	
			8A, 8B	
			9A, 9B	
			10A, 10B	
			1A, 1B	
			2A, 2B	
			3A, 3B	
			4A, 4B	
			5A, 5B	
			6A, 6B	
			7A, 7B	
			8A, 8B	
			9A, 9B	
			10A, 10B	
			1A, 1B	
			2A, 2B	
			3A, 3B	
			4A, 4B	
			5A, 5B	
			6A, 6B	
			7A, 7B	
			8A, 8B	
			9A, 9B	
			10A, 10B	
			1A, 1B	
			2A, 2B	
			3A, 3B	
			4A, 4B	
			5A, 5B	
			6A, 6B	
			7A, 7B	
			8A, 8B	
			9A, 9B	
			10A, 10B	
			1A, 1B	
			2A, 2B	
			3A, 3B	
			4A, 4B	
			5A, 5B	
			6A, 6B	
			7A, 7B	
			8A, 8B	
			9A, 9B	
			10A, 10B	
			1A, 1B	
			2A, 2B	
			3A, 3B	
			4A, 4B	
			5A, 5B	
			6A, 6B	
			7A, 7B	
			8A, 8B	
			9A, 9B	

CUT CONFLICT MONITOR DIODES: 1-2, 1-4, 1-6, 2-3, 3-4, 3-6, 4-6, 6-11, 6-12, 11-12

CUT CURRENT MONITOR DIODES: 1, 4, 6

CONFLICT MONITOR JUMPERS:

D254

FED. ROAD DIST. NO.	STATE	FEDERAL AID PROJECT NO.	SHEET NO.	TOTAL SHEETS
1	N.Y.		82	141
CICERO - BREWERTON, SH 5299				
BALDWINVILLE - CICERO, SH 1059				
CICERO - SOUTH BAY, SH 452				

SIGNAL OPERATIONS SPECIFICATIONS TABLE OF SWITCH PACKS COUNTY ONONDAGA					
SIGNAL NO	FUNCTION	FACE NOS	INDICATIONS	TERMINAL WIRING BOARD	WIRE COLOR CODE
SP 1	01	1	-Y- -G- GRND WIRE	SP 1Y SP 1G GRND BUS	14/19C-1-0 14/19C-1-1 14/19C-1-W
SP 2	06	4, 4	R Y G GRND WIRE	SP 2R SP 2Y SP 2G GRND BUS	14/19C-1-R/B 14/19C-1-0/B 14/19C-1-0/B 14/19C-1-W/B
SP 3	02	1, 2	R Y G GRND WIRE	SP 3R SP 3Y SP 3G GRND BUS	14/19C-1-R/W 14/19C-1-BL/W 14/19C-1-G/W 14/19C-1-B/W
SP 4	05	1	-Y- -G- GRND WIRE	SP 4Y SP 4G GRND BUS	14/19C-1-0/R 14/19C-1-BL/R 14/19C-1-W/R
SP 5	04	5, 6	R Y G GRND WIRE	SP 5R SP 5Y SP 5G GRND BUS	14/19C-1-R 14/19C-1-0 14/19C-1-0 14/19C-1-W
SP 6	07	5	-Y- -G- GRND WIRE	SP 6Y SP 6G GRND BUS	14/19C-1-0/B 14/19C-1-0/B 14/19C-1-W/B
SP 7	03	7	-Y- -G- GRND WIRE	SP 7Y SP 7G GRND BUS	14/19C-2-0 14/19C-2-0 14/19C-2-W
SP 8	08	7, 8	R Y G GRND WIRE	SP 8R SP 8Y SP 8G GRND BUS	14/19C-2-R/B 14/19C-2-0/B 14/19C-2-0/B 14/19C-2-W/B
SP 9	PED A 06	A1	DON'T WALK WALK GRND WIRE	SP 9R SP 9Y SP 9G GRND BUS	14/19C-3-R 14/19C-3-0 14/19C-3-0 14/19C-3-W/B
SP 12	PED D 08	D1	DON'T WALK WALK GRND WIRE	SP 12R SP 12Y SP 12G GRND BUS	14/19C-3-R/B 14/19C-3-0/B 14/19C-3-0/B 14/19C-3-W/B
SP 9	PED A 06	A2	DON'T WALK WALK GRND WIRE	SP 9R SP 9Y SP 9G GRND BUS	14/19C-4-R 14/19C-4-0 14/19C-4-0 14/19C-4-W
SP 11	PED C 04	C1	DON'T WALK WALK GRND WIRE	SP 11R SP 11Y SP 11G GRND BUS	14/19C-4-R/B 14/19C-4-0/B 14/19C-4-0/B 14/19C-4-W/B
SP 11	PED C 04	C2	DON'T WALK WALK GRND WIRE	SP 11R SP 11Y SP 11G GRND BUS	14/19C-5-R 14/19C-5-0 14/19C-5-0 14/19C-5-W
SP 10	PED B 02	B2	DON'T WALK WALK GRND WIRE	SP 10R SP 10Y SP 10G GRND BUS	14/19C-5-R/B 14/19C-5-0/B 14/19C-5-0/B 14/19C-5-W/B
SP 10	PED B 02	B1	DON'T WALK WALK GRND WIRE	SP 10R SP 10Y SP 10G GRND BUS	14/19C-6-R 14/19C-6-0 14/19C-6-0 14/19C-6-W
SP 12	PED D 08	D2	DON'T WALK WALK GRND WIRE	SP 12R SP 12Y SP 12G GRND BUS	14/19C-6-R/B 14/19C-6-0/B 14/19C-6-0/B 14/19C-6-W/B

SIGNAL OPERATIONS SPECIFICATIONS TABLE OF INPUT WIRING COUNTY ONONDAGA			
FUNCTION	DETECTOR NUMBER	TYPE	TERMINAL BOARD WIRING
01	1A, 1B	PRESENCE	1A, 1B
02	2A, 2B	PRESENCE	2A, 2B
02	2C, 2D	PRESENCE	3A, 3B
03	3A, 3B	PRESENCE	4A, 4B
04	4A, 4B	PRESENCE	5A, 5B
04	4C, 4D	PRESENCE	6A, 6B
05	5A, 5B	PRESENCE	7A, 7B
06	6A, 6B	PRESENCE	8A, 8B
06	6C, 6D	PRESENCE	9A, 9B
07	7A, 7B	PRESENCE	10A, 10B
08	8A, 8B	PRESENCE	11A, 11B
08	8C, 8D	PRESENCE	12A, 12B
PED B (02)		PED PUSH BUTTON	13A, 13B
PED A (06)		PED PUSH BUTTON	14A, 14B
PED C (04)		PED PUSH BUTTON	15A, 15B
PED D (08)		PED PUSH BUTTON	16A, 16B
04	4E	PRESENCE	17A, 17B
01	8E	PRESENCE	18A, 18B
FIRE PREEMPT (04)		SWITCH FROM FIRE HOUSE	20A, 20B

SIGNAL OPERATIONS SPECIFICATIONS TABLE OF SWITCH PACKS COUNTY ONONDAGA					
SIGNAL NO	FUNCTION	FACE NOS	INDICATIONS	TERMINAL WIRING BOARD	WIRE COLOR CODE
SP 1	01	1, 2	R Y G GRND WIRE	SP 1R SP 1Y SP 1G GRND BUS	14/5C-1-R 14/5C-1-0 14/5C-1-0 14/5C-1-W
SP 2	06	3, 4	R Y G GRND WIRE	SP 2R SP 2Y SP 2G GRND BUS	14/7C-1-R 14/7C-1-0 14/7C-1-0 14/7C-1-W
SP 3	02	3	-Y- -G- GRND WIRE	SP 3Y SP 3G GRND BUS	14/7C-1-0/B 14/7C-1-0/B 14/7C-1-W/B
SP 4	06	4	R Y G GRND WIRE	SP 4R SP 4Y SP 4G GRND BUS	14/5-2-R 14/5-2-0 14/5-2-0 14/5-2-W
SP 5				SP 5R SP 5Y SP 5G GRND BUS	
SP 6				SP 6R SP 6Y SP 6G GRND BUS	
SP 7	03	5, 6	R Y G GRND WIRE	SP 7R SP 7Y SP 7G GRND BUS	14/5C-3-R 14/5C-3-0 14/5C-3-0 14/5C-3-W
SP 8				SP 8R SP 8Y SP 8G GRND BUS	
SP 9				SP 9R SP 9Y SP 9G GRND BUS	
SP 10				SP 10R SP 10Y SP 10G GRND BUS	
SP 11				SP 11R SP 11Y SP 11G GRND BUS	
SP 12				SP 12R SP 12Y SP 12G GRND BUS	
SP 13				SP 13R SP 13Y SP 13G GRND BUS	
SP 14				SP 14R SP 14Y SP 14G GRND BUS	

SIGNAL OPERATIONS SPECIFICATIONS TABLE OF INPUT WIRING COUNTY ONONDAGA			
FUNCTION	DETECTOR NUMBER	TYPE	TERMINAL BOARD WIRING
01	1A, 1B	PRESENCE	1A, 1B
01	1C, 1D	PRESENCE	2A, 2B
02	2A, 2B	PRESENCE	3A, 3B
03	3A, 3B	PRESENCE	4A, 4B
03	3C, 3D	PRESENCE	5A, 5B
03	3E	PRESENCE	6A, 6B
06	6A, 6B	PRESENCE	7A, 7B
06	6C, 6D	PRESENCE	8A, 8B
			9A, 9B
			10A, 10B
			11A, 11B
			12A, 12B
			13A, 13B
			14A, 14B
			15A, 15B
			16A, 16B
			17A, 17B
			18A, 18B
			19A, 19B
			20A, 20B
			21A, 21B
			22A, 22B
			23A, 23B
			24A, 24B
			25A, 25B
			26A, 26B
			27A, 27B
			28A, 28B

SIGNAL OPERATIONS SPECIFICATIONS TABLE OF SWITCH PACKS COUNTY ONONDAGA					
SIGNAL NO	FUNCTION	FACE NOS	INDICATIONS	TERMINAL WIRING BOARD	WIRE COLOR CODE
SP 1	01	3, 4	R Y G GRND WIRE	SP 1R SP 1Y SP 1G GRND BUS	14/5C-1-R 14/5C-1-0 14/5C-1-0 14/5C-1-W
SP 2	06	1, 2	R Y G GRND WIRE	SP 2R SP 2Y SP 2G GRND BUS	14/7C-1-R 14/7C-1-0 14/7C-1-0 14/7C-1-W
SP 3	02	1	-Y- -G- GRND WIRE	SP 3Y SP 3G GRND BUS	14/7C-1-0/B 14/7C-1-0/B 14/7C-1-W/B
SP 4	07	5, 6	R Y G GRND WIRE	SP 4R SP 4Y SP 4G GRND BUS	14/5C-2-R 14/5C-2-0 14/5C-2-0 14/5C-2-W
SP 5	06	2	R Y G GRND WIRE	SP 5R SP 5Y SP 5G GRND BUS	14/5C-3-R 14/5C-3-0 14/5C-3-0 14/5C-3-W
SP 6				SP 6R SP 6Y SP 6G GRND BUS	
SP 7	07	7, 8	R Y G GRND WIRE	SP 7R SP 7Y SP 7G GRND BUS	14/5C-5-R 14/5C-5-0 14/5C-5-0 14/5C-5-W
SP 8				SP 8R SP 8Y SP 8G GRND BUS	
SP 9				SP 9R SP 9Y SP 9G GRND BUS	
SP 10				SP 10R SP 10Y SP 10G GRND BUS	
SP 11				SP 11R SP 11Y SP 11G GRND BUS	
SP 12				SP 12R SP 12Y SP 12G GRND BUS	
SP 13				SP 13R SP 13Y SP 13G GRND BUS	
SP 14				SP 14R SP 14Y SP 14G GRND BUS	

SIGNAL OPERATIONS SPECIFICATIONS TABLE OF INPUT WIRING COUNTY ONONDAGA			
FUNCTION	DETECTOR NUMBER	TYPE	TERMINAL BOARD WIRING
01	1A, 1B	PRESENCE	1A, 1B
01	1C, 1D	PRESENCE	2A, 2B
02	2A, 2B	PRESENCE	3A, 3B
03	3A, 3B	PRESENCE	4A, 4B
03	3C, 3D	PRESENCE	5A, 5B
03	3E, 3F	PRESENCE	6A, 6B
03	3G	PRESENCE	7A, 7B
06	6A, 6B	PRESENCE	8A, 8B
06	6C, 6D	PRESENCE	9A, 9B
07	7A, 7B	PRESENCE	10A, 10B
07	7C	PRESENCE	11A, 11B
			12A, 12B
			13A, 13B
			14A, 14B
			15A, 15B
			16A, 16B
			17A, 17B
			18A, 18B
			19A, 19B
			20A, 20B
			21A, 21B
			22A, 22B
			23A, 23B
			24A, 24B
			25A, 25B
			26A, 26B
			27A, 27B
			28A, 28B

KEY FOR WIRE COLOR CODE
14 / 19C - 1 - R / B
XY / XXC - X - X / X
AWG
CABLE NO FOR THE GIVEN CONDUCTOR
COLOR: R - RED, O - ORANGE, G - GREEN, BL - BLUE, W - WHITE, B - BLACK
TRACE COLOR
COLOR OF WIRE

LEGEND
G - CONTINUOUS GREEN
- - - - - LEFT GREEN ARROW
- - - - - RIGHT GREEN ARROW
- - - - - VERTICAL GREEN ARROW
R - LEFT RED ARROW
- - - - - RIGHT RED ARROW
- - - - - LEFT YELLOW ARROW
- - - - - RIGHT YELLOW ARROW
- - - - - LEFT YELLOW ARROW

AS-BUILT REVISIONS				
SIGNATURE		DATE		
MICROCOMPUTER SIGNAL OPERATION SPECIFICATIONS				
STATE OF NEW YORK DEPARTMENT OF TRANSPORTATION				
DRAWING NO. 150-4	SCALE NONE	DATE	REGION 7	SHEET NO. 82

[illegible]

[illegible]

Channel Params[1.8.3]					
C1 IO Mode	User	Single BIU Map	DEFAULT	Invert Rail Input	OFF

Veh Par 1-64 [5.1]										Veh Par 1-64 [5.1]										Vehicle Options 1-64 [5.2]										Vehicle Options 1-64 [5.2]										Parameters+ 1-64 [5.3]																															
Det #	Call Ø	Swi Ø	Delay	Ext	Que	No Act	Max Pres	Err Cnt	Fail Time	Det #	Call Ø	Swi Ø	Delay	Ext	Que	No Act	Max Pres	Err Cnt	Fail Time	Det #	Call	Ext	Que	Add Init	Red Lock	Yell Lock	occ	vol	Det #	vol	occ	Yell Lock	Red Lock	Ext	Add Init	Que	Call	Det #	oc G	oc Y	oc R	Delay 1	Delay 2	Type	Src																										
1							45	50	2	33							45	50	2	1	ON	ON		ON					33	ON	ON			ON	ON		ON	1							NORM																										
2							45	50	2	34							45	50	2	2	ON	ON		ON					34	ON	ON			ON	ON		ON	2							NORM																										
3							45	50	2	35							45	50	2	3	ON	ON		ON					35	ON	ON			ON	ON		ON	3							NORM																										
4							45	50	2	36							45	50	2	4	ON	ON		ON					36	ON	ON			ON	ON		ON	4							NORM																										
5							45	50	2	37	2						45	50	2	5	ON	ON		ON					37					ON	ON		ON	5							NORM																										
6							45	50	2	38	2						45	50	2	6	ON	ON		ON					38					ON	ON		ON	6							NORM																										
7							45	50	2	39	5		3				45	50	2	7	ON	ON		ON					39					ON	ON		ON	7							NORM																										
8							45	50	2	40							45	50	2	8	ON	ON		ON					40	ON	ON			ON	ON		ON	8							NORM																										
9							45	50	2	41							45	50	2	9	ON	ON		ON					41	ON	ON			ON	ON		ON	9							NORM																										
10							45	50	2	42							45	50	2	10	ON	ON		ON					42	ON	ON			ON	ON		ON	10							NORM																										
11							45	50	2	43							45	50	2	11	ON	ON		ON					43	ON	ON			ON	ON		ON	11							NORM																										
12							45	50	2	44	4						45	50	2	12	ON	ON		ON					44					ON	ON		ON	12							NORM																										
13							45	50	2	45	4						45	50	2	13	ON	ON		ON					45					ON	ON		ON	13							NORM																										
14							45	50	2	46	7		3				45	50	2	14	ON	ON		ON					46					ON	ON		ON	14							NORM																										
15							45	50	2	47							45	50	2	15	ON	ON		ON					47	ON	ON			ON	ON		ON	15							NORM																										
16							45	50	2	48							45	50	2	16	ON	ON		ON					48	ON	ON			ON	ON		ON	16							NORM																										
17							45	50	2	49							45	50	2	17	ON	ON		ON					49	ON	ON			ON	ON		ON	17							NORM																										
18							45	50	2	50							45	50	2	18	ON	ON		ON					50	ON	ON			ON	ON		ON	18							NORM																										
19							45	50		51	6						45	50	2	19	ON	ON		ON					51					ON	ON		ON	19							NORM																										
20							45	50		52	6						45	50	2	20	ON	ON		ON					52					ON	ON		ON	20							NORM																										
21							45	50		53	1		3				45	50	2	21	ON	ON		ON					53					ON	ON		ON	21							NORM																										
22							45	50		54							45	50	2	22	ON	ON		ON					54	ON	ON			ON	ON		ON	22							NORM																										
23							45	50		55							45	50	2	23	ON	ON		ON					55	ON	ON			ON	ON		ON	23							NORM																										
24							45	50		56							45	50	2	24	ON	ON		ON					56	ON	ON			ON	ON		ON	24							NORM																										
25							45	50		57	8		6				45	50	2	25	ON	ON		ON					57					ON	ON		ON	25							NORM																										
26							45	50		58	8						45	50	2	26	ON	ON		ON					58					ON	ON		ON	26							NORM																										
27							45	50		59	3		3				45	50	2	27	ON	ON		ON					59					ON	ON		ON	27							NORM																										
28							45	50		60							45	50	2	28	ON	ON		ON					60					ON	ON		ON	28							NORM																										
29							45	50		61							45	50	2	29	ON	ON		ON					61					ON	ON		ON	29							NORM																										
30							45	50		62							45	50	2	30	ON	ON		ON					62					ON	ON		ON	30							NORM																										
31							45	50		63							45	50	2	31	ON	ON		ON					63					ON	ON		ON	31							NORM																										
32							45	50		64							45	50	2	32	ON	ON		ON					64					ON	ON		ON	32							NORM																										
Parameters+ 1-64 [5.3]	Ped Det Parms [5.4]										Unit Paramters [1.2.1]									
Det #	occ Grn	occ Yell	occ Red	Delay 1	Delay 2	Type	Src	Det #	occ Grn	occ Yell	occ Red	Delay 1	Delay 2	Type	Src	Det #	occ Grn	occ Yell	occ Red	Delay 1	Delay 2	Type	Src	Det #	Call Ø	No Act	Max Pres	Err Cnt	TS2 Det Faults		Vol/Occ Report Parm [1.5.8]		Vol/Occ Period Minutes		Vol/Occ Period Minutes																																				
33						NORM		44						NORM		55						NORM		1	2		15	
34						NORM		45						NORM		56						NORM		2	6		15	
35						NORM		46						NORM		57						NORM		3	4		15	
36						NORM		47						NORM		58						NORM		4	8		15	
37						NORM		48						NORM		59						NORM		5			15	
38						NORM		49						NORM		60						NORM		6			15	
39						NORM		50						NORM		61						NORM		7			15	
40						NORM		51						NORM		62						NORM		8			15	
41						NORM		52						NORM		63						NORM	
42						NORM		53						NORM		64						NORM	
43						NORM		54						NORM		3007 11 @ 31										4/7/2023										Page 3																																			

Preemption Times [3.1], Options+ [3.6]

Pre #	Enable	Type	Output	Delay	MinDura
1	ON	RAIL	Dwell		
2	ON	RAIL	Dwell		
3	ON	EMERG	Dwell		2
4	ON	EMERG	Dwell		
5	ON	EMERG	Dwell		
6	ON	EMERG	Dwell		

Pre #	MaxPres	MinGm	MinWlk	PedClr	Co+Pre
1					ON
2					ON
3		4			ON
4					ON
5					ON
6					ON

Pre #	Track Gm	Min Dwell	Ext Dwell	PedClr+	Yel
1		2			
2		2			
3		2			
4		2			
5		2			
6		2			

Pre #	Red	Pattern	Skip
1			OFF
2			OFF
3			OFF
4			OFF
5			OFF
6			OFF

Low Priority Preempts

Pre #	Type	Min	Max
7	OFF		
8	OFF		
9	OFF		
10	OFF		

Unit Parameters [1.2.1]

Stop Timer Over Preempt	OFF
Preempt or Ext Output	PRE
Max Seek Track Time	
Max Seek Dwell Time	

Channel Parameters [1.8.3]

D Conn Mappings	OFF
Pre Invert Rail Input	None

Track Clear Phases [3.2], Track Clear Overlaps+ [3.5]

Pre #	Track Phases	Track Overlaps
1		
2		
3		
4		
5		
6		

Dwell Phases [3.2] and Overlaps+ [3.5]

Pre #	Phases	Overlaps	Peds
1			
2			
3			
4			
5			
6			

Preemption 1, Options+ [3.6]

Pre #	Exit Phase	Pre #	Lock	Override Auto Flsh	Override Higher	Fish Dwell	Link
1		1	ON	ON	ON	OFF	
2		2	ON	ON	ON	OFF	
3	2 6	3	ON	ON	ON	OFF	
4		4	ON	ON	ON	OFF	
5		5	ON	ON	ON	OFF	
6		6	ON	ON	ON	OFF	

Alt# 1 Times Table [1.1.6.1]

Column#.. ->	1	2	3	4	5	6	7	8
Assign Ø								
Min Gm								
Gap, Ext								
Max 1								
Max 2								
Yel Clr								
Red Clr								
Walk								
Ped Clr								

Alt# 2 Times Table [1.1.6.1]

Column#.. ->	1	2	3	4	5	6	7	8
Assign Ø								
Min Gm								
Gap, Ext								
Max 1								
Max 2								
Yel Clr								
Red Clr								
Walk								
Ped Clr								

Alt# 3 Times Table [1.1.6.1]

Column#.. ->	1	2	3	4	5	6	7	8
Assign Ø								
Min Gm								
Gap, Ext								
Max 1								
Max 2								
Yel Clr								
Red Clr								
Walk								
Ped Clr								

Alt# 1 Options Table [1.1.6.2]

Column # ->	1	2	3	4	5	6	7	8
Assign Ø								
Lock Calls	ON	ON	ON	ON	ON	ON	ON	ON
Soft Recall								
Dual Entry								
Enabl SimGap	ON	ON	ON	ON	ON	ON	ON	ON
Guar Passage								
Rest In Walk								
Cond Service								
Reservice								
Non-Act 1								
Red Rest								
Max2								
Ped Delay								
Conflicting Ø1								

[illegible]

#	Event / Alarm	Ev	Alr	Call Phases[1.1.5]				Redirect Phases[1.1.5]								Inhibit Phases[1.1.5]																			
1	Power Up Alarm.	ON	ON	Ø	Phases Called By Ø					From	To	From	To	From	To	From	To	1	2	3	4	5	6	7	8	9	10	11	12	13	14	15	16		
2	Stop Timing	ON	ON	1					1									1																	
3	TS1 Cabinet Door	ON	ON	2					2									2																	
4	Coordination Failure	ON	ON	3					3									3																	
5	External Alarm # 1	ON	ON	4					4									4																	
6	External Alarm # 2	ON	ON	5					5									5																	
7	External Alarm # 3	ON	ON	6					6									6																	
8	External Alarm # 4	ON	ON	7					7									7																	
9	Closed Loop Disabled	ON	ON	8					8									8																	
10	External Alarm # 5	ON	ON	9					9									9																	
11	External Alarm # 6	ON	ON	10					10									10																	
12	Manual Control Enable	ON	ON	11					11									11																	
13	Coord Free Input	ON	ON	12					12									12																	
14	Local Flash Input	ON	ON	13					13									13																	
15	MMU Flash	ON	ON	14					14									14																	
16	CMU Flash	ON	ON	15					15									15																	
17	Cycle Fault	ON	ON	16					16									16																	
18	Cycle Failure	ON	ON	Alt Call & Redirect # 1 [1.1.6.3]																Alt Inhibit Phases # 1 [1.1.6.3]															
19	Coordination Fault	ON	ON	Col	Ø	Phases Called By Ø					From	To	From	To	From	To	From	To	1	2	3	4	5	6	7	8	9	10	11	12	13	14	15	16	
20	Controller Fault	ON	ON	1					1									1																	
21	Detector SDLC Failure	ON	ON	2					2									2																	
22	MMU SDLC Failure	ON	ON	3					3									3																	
23	Critical SDLC Failure	ON	ON	4					4									4																	
24	Reserved	ON	ON	5					5									5																	
25	EEPROM CRC Fault	ON	ON	6					6									6																	
26	Detector Diagnostic Failure	ON	ON	7					7									7																	
27	BIU Detector Failure	ON	ON	8					8									8																	
28	Queue detector alarm	ON	ON	Alt Call & Redirect # 2 [1.1.6.3]																Alt Inhibit Phases # 2 [1.1.6.3]															
29	Ped Detector Fault	ON	ON	Col	Ø	Phases Called By Ø					From	To	From	To	From	To	From	To	1	2	3	4	5	6	7	8	9	10	11	12	13	14	15	16	
30	Coord Diagnostic Fault	ON	ON	1					1									1																	
41	TempAlert Probe Ch. A	ON	ON	2					2									2																	
42	TempAlert Probe Ch. B	ON	ON	3					3									3																	
47	Coord Active	ON	ON	4					4									4																	
48	Preempt Active	ON	ON	5					5									5																	
49	Preempt 1 Input	ON	ON	6					6									6																	
50	Preempt 2 Input	ON	ON	7					7									7																	
51	Preempt 3 Input	ON	ON	8					8									8																	
52	Preempt 4 Input	ON	ON																	Unit Parameters [1.2.1]															
53	Preempt 5 Input	ON	ON																	Allow Skip Yellow	OFF	Max Cycle Time													
54	Preempt 6 Input	ON	ON																	TOD Dim Enable	OFF	Cycle Fault Action	Alarm												
55	Preempt 7 Input	ON	ON																	Tone Disable	OFF														
56	Preempt 8 Input	ON	ON																	Diamond Mode	4Ph														
57	Preempt 9 Input	ON	ON																	Backup Time (s)	900														
58	Preempt 10 Input	ON	ON																	Disable Init Ped	OFF														
61	In Transition	ON	ON																	Cycle Fault Action	Alarm														
81	FIO Status Alarm	ON	ON																	Enable Run Timer	ON	3007 11 @ 31													
				Auto Flash Phase/Olap Settings [1.4.2]																					04/07/23					Page 8					
				Yel Ø																															
				Yel (olaps)																															

SIGNAL NO. 181

TRUE NORTH AT TIE 76°35'00"
MERIDIAN OF WEST LONGITUDE

REMOVE TRAFFIC SIGNAL EQUIPMENT
POST DISTRIBUTION

AT NORTHWEST CORNER
REMOVE TRAFFIC SIGNAL MAST ARM POLE/TRAFFIC SIGNAL BRACKET
DISCHARGE AND STORE ON SITE FOR PICK UP BY THE MAINTENANCE
FORCES.

AT SOUTHWEST CORNER
REMOVE CONTROL CABINET, BULK AND CONTROLLED CONTENTS AND
STORE ON SITE FOR PICK UP BY THE MAINTENANCE FORCES.

REMOVE AND DISCARD AT TRAFFIC SIGNAL HEADS ON MAST ARM POLE,
FULLSIZES, SMALL FORD AND CONTROLLER P.O.

REMOVE TRAFFIC SIGNAL EQUIPMENT
POST DISTRIBUTION

RELOCATE TRAFFIC SIGNAL HEADS ON MAST ARM POLES AS SHOWN (10
AND 12 CORNER).

TABLE OF OPERATIONS

FACE	(R)	(R)	(R)	(R)	(R)	(R)
PHASE	1	2	3	4	5	6
φ2	G	G	R	R	R	R
φ1	R	R	R	R	R	R
φ4	R	R	R	R	G	G
φ6	R	R	G	G	R	R
φ2+φ6	G	G	G	G	R	R
φ1+φ6	R	R	R	G	R	R
φ3+φ6	R	R	G	G	R	R
EMER. FLASH						

TABLE OF CLEARANCES FROM

TO	FROM	1	2	3	4	5	6
G	G	X	X	R			
G	R	X	X	R			
R	G	X	X	R			
R	R	X	X	R			

MAST ARM LOADING TABLE

DESCRIPTION	LBS WEIGHT	PROJECTED AREA SF	MAST ARM
SECTION FACE	2 AT 200	2 AT 4.0	50' ARM
SECTION FACE	2 AT 100	2 AT 0.7	
DESIGNS	2 AT 750	2 AT 1.5	

FOOTING MOMENT 70 FT-KIPS

LOOP DETECTOR TABLE

DETECTOR NO.	DESCRIPTION
1c, 1d, 3a, 3f, 6b, 6c	6' X 30' LOOPS-10' APART
7a, 7b	
1a, 1b, 3c, 3d, 5a, 5b	6' X 32' LOOPS-5' APART
2a, 2b, 3a, 3b	6' X 34' LOOPS-2' APART
7c	6' X 15' LOOP

AS-BUILT REVISIONS

SIGNATURE _____ DATE _____

ROUTE 31 AT I-81 SOUTHBOUND RAMPS
SIGNAL NO. 181

STATE OF NEW YORK
DEPARTMENT OF TRANSPORTATION

DRAWING NO. TS-02	SCALE 1"=20'	DATE 01/23/92	REGION 3	SHEET NO. 76
----------------------	-----------------	------------------	-------------	-----------------

SCALE 1"=20'

Phase Times [1.1.1]								Coordination Patterns [2.4] and Coordination Split Tables [2.7.1]																				3181					
	1	2	3	4	5	6	7	8	Pat#	Cyc	Off	Split	Seq	Pat#	Cyc	Off	Split	Seq	Pat#	Cyc	Off	Split	Seq	Pat#	Cyc	Off	Split					Seq	
Min Green	4	12	4	4		12			1	110	97	1	1	13	0	0	13	1	25	0	0	0	1	37	0	0	0	1	Ring/Startup [1.1.4]				
Gap, Ext	2	3	2	1.5		3			2	110	8	2	1	14	0	0	14	1	26	0	0	0	1	38	0	0	0	1		Phs	Ring	Start	Enable
Max 1	36	50	35	25		80			3	90	84	3	1	15	0	0	15	1	27	0	0	0	1	39	0	0	0	1		1	1	Red	ON
Max 2									4	90	84	4	1	16	0	0	16	1	28	0	0	0	1	40	0	0	0	1		2	1	Red	ON
Yel Clearance	3.5	3.5	3.5	4		3.5			5	0	0	5	1	17	0	0	17	1	29	0	0	0	1	41	0	0	0	1		3	1	Red	ON
Red Clearance	1.5	1.5	1.5	1		1.5			6	0	0	6	1	18	0	0	18	1	30	0	0	0	1	42	0	0	0	1		4	1	Red	ON
Walk									7	0	0	7	1	19	0	0	19	1	31	0	0	0	1	43	0	0	0	1		5	2	Red	OFF
Ped Clearance									8	0	0	8	1	20	0	0	20	1	32	0	0	0	1	44	0	0	0	1		6	2	Red	ON
Red Revert									9	0	0	9	1	21	0	0	21	1	33	0	0	0	1	45	0	0	0	1		7	2	Red	OFF
Add Initial									10	0	0	10	1	22	0	0	22	1	34	0	0	0	1	46	0	0	0	1		8	2	Red	OFF
Max Initial									11	0	0	11	1	23	0	0	23	1	35	0	0	0	1	47	0	0	0	1					
Time B4 Reduct									12	0	0	12	1	24	0	0	24	1	36	0	0	0	1	48	0	0	0	1					
Cars B4 Reduct									Split		1	2	3	4	5	6	7	8	Split		1	2	3	4	5	6	7	8	8	2	Red	OFF	
Time To Reduce									1	Coor	19	36	36	19	0	91	0	19	13	Coor	0	0	0	0	0	0	0	0	Coord Modes [2.1]				
Reduce By									1	Max	NON	NON	NON	NON	NON	Max	NON	NON			NON	NON	NON	NON	NON	NON	NON	NON	Test OpMode	0			
Min Gap									2	Coor	13	50	28	19	0	91	0	19	14	Coor	0	0	0	0	0	0	0	0	Correction	SHRT/LNG			
DyMaxLim									1	Max	NON	NON	NON	NON	NON	Max	NON	NON			NON	NON	NON	NON	NON	NON	NON	NON	Maximum	MAX 1			
Max Step									3	Coor	16	35	19	20	0	70	0	20	15	Coor	0	0	0	0	0	0	0	0	Force-Off	Float			
Options [1.1.2]	1	2	3	4	5	6	7	8	2	NON	Max	NON	NON	NON	NON	Max	NON	NON			NON	NON	NON	NON	NON	NON	NON	NON	Closed Loop	ON			
Enable	ON	ON	ON	ON		ON			4	Coor	16	35	19	20	0	70	0	20	16	Coor	0	0	0	0	0	0	0	0	Stop-in-Walk	OFF			
Min Recall									2	NON	Max	NON	NON	NON	NON	Max	NON	NON			NON	NON	NON	NON	NON	NON	NON	NON	Auto Reset	ON			
Max Recall									5	Coor	0	0	0	0	0	0	0	0	17	Coor	0	0	0	0	0	0	0	0	Expand Splt	OFF			
Ped Recall										NON	NON	NON	NON	NON	NON	NON	NON	NON			NON	NON	NON	NON	NON	NON	NON	Ped Recycle	NO_RECYCLE				
Soft Recall		ON				ON			6	Coor	0	0	0	0	0	0	0	0	18	Coor	0	0	0	0	0	0	0	0	Before	TIMED			
Lock Calls										NON	NON	NON	NON	NON	NON	NON	NON	NON			NON	NON	NON	NON	NON	NON	NON	After	TIMED				
Auto Flash Entry									7	Coor	0	0	0	0	0	0	0	0	19	Coor	0	0	0	0	0	0	0	0	Auto Flash [1.4.1]				
Auto Flash Exit										NON	NON	NON	NON	NON	NON	NON	NON	NON			NON	NON	NON	NON	NON	NON	NON	Auto Flash	Channel				
Dual Entry		ON				ON			8	Coor	0	0	0	0	0	0	0	0	20	Coor	0	0	0	0	0	0	0	0	Flash Yel	45			
Enable Simul Gap	ON	ON	ON	ON	ON	ON	ON	ON		NON	NON	NON	NON	NON	NON	NON	NON	NON			NON	NON	NON	NON	NON	NON	NON	Flash Red	20				
Gaurantee Passage									9	Coor	0	0	0	0	0	0	0	0	21	Coor	0	0	0	0	0	0	0	0	Unit Params [1.2.1]				
Rest In Walk										NON	NON	NON	NON	NON	NON	NON	NON	NON			NON	NON	NON	NON	NON	NON	NON	Phase Mode	User				
Conditon Service									10	Coor	0	0	0	0	0	0	0	0	22	Coor	0	0	0	0	0	0	0	0	IO Mode	User			
Non-Actuated 1										NON	NON	NON	NON	NON	NON	NON	NON	NON			NON	NON	NON	NON	NON	NON	NON	Loc Flsh Start	Red				
Non-Actuated 2									11	Coor	0	0	0	0	0	0	0	0	23	Coor	0	0	0	0	0	0	0	0	Start Flash(s)	0			
Add Init Calc										NON	NON	NON	NON	NON	NON	NON	NON	NON			NON	NON	NON	NON	NON	NON	NON	Start AllRed(s)	6				
Options+ [1.1.3]	1	2	3	4	5	6	7	8	12	Coor	0	0	0	0	0	0	0	0	24	Coor	0	0	0	0	0	0	0	0	Yellow < 3"	OFF			
Reservice										NON	NON	NON	NON	NON	NON	NON	NON	NON			NON	NON	NON	NON	NON	NON	NON	NON	Display Time	20			
PedClr Thru Yel									Page#																				Red Revert	3			
Skip Red No Call									1	8 Phase Times/Options; Patterns/Splits; Ring Startup; Coord/Flash Mode; Unit Param																			MCE Timeout	0			
Red Rest									1A&1B	16 Phase Times/Options; Patterns/Splits; Ring Startup; Coord/Flash Mode; Unit Param																			Feature Profile	0			
Max II									2	Overlaps; Channel Settings; Coord Alt Table+ (values not associated with time-of-day)																			Free Ring Seq	1			
Call Phase									3	Detection; Sample Time and Unit Parameters related to detection																			Auxswitch	STOPTM			
Conflicting Phase									4	Preemption and Alternate Phase Time and Phase Options																			SDLC Retry	0			
Omit Yellow									5	Annual Schedule																			TS2 Det Faults	ON			
Ped Delay									6	Day Plans; Action Tables; Coord Alt Table+ (values varied by time-of-day)																			Auto Ped Clear	OFF			
Grn/Ped Delay									7	Communications; Secutiry; I/O Setup																			SDLC Retry	0			
3181 81 SB @ 31								8	Misc - Events/Alarms; Call/Inhibit/Redirect; P/OLAP Auto Flash; CIC; Misc Unit Param																			03/13/23		Page 1			

Overlap 1-16 Program Parm's & Parm+ [1.5.2.1] [1.5.2.2]

Overlap Conflict Lock			OFF		Overlap Lock Inhibit				OFF		Parent Ph Clearance			OFF		Extra Included Ph			ON			
1	Included Ø	1	3						Type	NORMAL	9	Included Ø							Type	NORMAL		
	Modifier Ø								Grn			Modifier Ø							Grn			
	Conflict Ø								Yel	3.5		Conflict Ø							Yel	3.5		
	Conflict Olap								Red	1.5		Conflict Olap							Red	1.5		
	Conflict Ped								LG			Conflict Ped							LG			
2	Included Ø								Type	NORMAL	10	Included Ø							Type	NORMAL		
	Modifier Ø								Grn			Modifier Ø							Grn			
	Conflict Ø								Yel	3.5		Conflict Ø							Yel	3.5		
	Conflict Olap								Red	1.5		Conflict Olap							Red	1.5		
	Conflict Ped								LG			Conflict Ped							LG			
3	Included Ø								Type	NORMAL	11	Included Ø							Type	NORMAL		
	Modifier Ø								Grn			Modifier Ø							Grn			
	Conflict Ø								Yel	3.5		Conflict Ø							Yel	3.5		
	Conflict Olap								Red	1.5		Conflict Olap							Red	1.5		
	Conflict Ped								LG			Conflict Ped							LG			
4	Included Ø								Type	NORMAL	12	Included Ø							Type	NORMAL		
	Modifier Ø								Grn			Modifier Ø							Grn			
	Conflict Ø								Yel	3.5		Conflict Ø							Yel	3.5		
	Conflict Olap								Red	1.5		Conflict Olap							Red	1.5		
	Conflict Ped								LG			Conflict Ped							LG			
5	Included Ø								Type	NORMAL	13	Included Ø							Type	NORMAL		
	Modifier Ø								Grn			Modifier Ø							Grn			
	Conflict Ø								Yel	3.5		Conflict Ø							Yel	3.5		
	Conflict Olap								Red	1.5		Conflict Olap							Red	1.5		
	Conflict Ped								LG			Conflict Ped							LG			
6	Included Ø								Type	NORMAL	14	Included Ø							Type	NORMAL		
	Modifier Ø								Grn			Modifier Ø							Grn			
	Conflict Ø								Yel	3.5		Conflict Ø							Yel	3.5		
	Conflict Olap								Red	1.5		Conflict Olap							Red	1.5		
	Conflict Ped								LG			Conflict Ped							LG			
7	Included Ø								Type	NORMAL	15	Included Ø							Type	NORMAL		
	Modifier Ø								Grn			Modifier Ø							Grn			
	Conflict Ø								Yel	3.5		Conflict Ø							Yel	3.5		
	Conflict Olap								Red	1.5		Conflict Olap							Red	1.5		
	Conflict Ped								LG			Conflict Ped							LG			
8	Included Ø								Type	NORMAL	16	Included Ø							Type	NORMAL		
	Modifier Ø								Grn			Modifier Ø							Grn			
	Conflict Ø								Yel	3.5		Conflict Ø							Yel	3.5		
	Conflict Olap								Red	1.5		Conflict Olap							Red	1.5		
	Conflict Ped								LG			Conflict Ped							LG			

Channel Settings [1.8.1]

.....Channel -->	1	2	3	4	5	6	7	8	9	10	11	12	13	14	15	16	17	18	19	20	21	22	23	24
Phase / Olap #	2		1				4	6																
Channel Type	VEH	VEH	OLP	VEH	VEH	VEH	VEH	VEH	VEH	VEH	VEH	VEH	VEH	VEH	VEH	VEH	VEH	VEH	VEH	VEH	VEH	VEH	VEH	VEH
Channel Flash	YEL	YEL	DRK	Red	Red	Red	Red	Red	Red	Red	Red	Red	Red	Red	Red	DRK	DRK	DRK	DRK	DRK	DRK	DRK	DRK	DRK
Alt Hz																								

Channel+ Settings [1.8.4]

.....Channel -->	1	2	3	4	5	6	7	8	9	10	11	12	13	14	15	16	17	18	19	20	21	22	23	24
Flash Red+																								
Flash Yellow+																								
Flash Green+																								
Flash Inh Red+																								
Olap Ovrd																								

Coord Transition, CoordPhs [2.5]

Pat#	Short	Long	Dwell	No Shortway Ø	E-Yld	Offset	RetHld	Float	Min Veh Perm	Min Ped Perm
1	12	22				EndGRN				
2	12	22		4		EndGRN				
3	12	22				EndGRN				
4	12	22				EndGRN				
5	12	22				EndGRN				
6	12	22				EndGRN				
7	12	22				EndGRN				
8	12	22				EndGRN				
9	12	22				EndGRN				
10	12	22				EndGRN				
11	12	22				EndGRN				
12	12	22				EndGRN				
13	12	22				EndGRN				
14	12	22				EndGRN				
15	12	22				EndGRN				
16	12	22				EndGRN				
17	12	22				EndGRN				
18	12	22				EndGRN				
19	12	22				EndGRN				
20	12	22				EndGRN				
21	12	22				EndGRN				
22	12	22				EndGRN				
23	12	22				EndGRN				
24	12	22				EndGRN				
25						BegGRN				
26						BegGRN				
27						BegGRN				
28						BegGRN				
29						BegGRN				
30						BegGRN				
31						BegGRN				
32						BegGRN				
33						BegGRN				
34						BegGRN				
35						BegGRN				
36						BegGRN				
37						BegGRN				
38						BegGRN				
39						BegGRN				
40						BegGRN				
41						BegGRN				
42						BegGRN				
43						BegGRN				
44						BegGRN				
45						BegGRN				
46						BegGRN				
47						BegGRN				
48						BegGRN				

Channel Params[1.8.3]

C1 IO Mode User Single BIU Map SINGLE Invert Rail Input OFF

Veh Par 1-64 [5.1]										Veh Par 1-64 [5.1]										Vehicle Options 1-64 [5.2]										Vehicle Options 1-64 [5.2]										Parameters+ 1-64 [5.3]									
Det #	Call Ø	Swi Ø	Dlay	Ext	Que	No Act	Max Pres	Err Cnt	Fail Time	Det #	Call Ø	Swi Ø	Dlay	Ext	Que	No Act	Max Pres	Err Cnt	Fail Time	Det #	Call	Ext	Que	Add Init	Red Lock	Yell Lock	occ	vol	Det #	Call	Ext	Que	Add Init	Red Lock	Yell Lock	occ	vol	Det #	oc G	oc Y	oc R	Dlay 1	Dlay 2	Type	Src				
1	2						45	50	2	33	3						45	50		1	ON	ON		ON			ON	ON	33	ON	ON		ON						1							NORM			
2	2						45	50	2	34							45	50		2	ON	ON		ON			ON	ON	34	ON	ON		ON					2								NORM			
3	1		3				45	50	2	35							45	50		3	ON	ON		ON			ON	ON	35	ON	ON		ON					3								NORM			
4	4						45	50	2	36							45	50		4	ON	ON		ON			ON	ON	36	ON	ON		ON					4								NORM			
5	4		8				45	50	2	37							45	50		5	ON	ON		ON			ON	ON	37	ON	ON		ON					5								NORM			
6	4		8				45	50	2	38							45	50		6	ON	ON		ON			ON	ON	38	ON	ON		ON					6								NORM			
7	6						45	50	2	39							45	50		7	ON	ON		ON			ON	ON	39	ON	ON		ON					7								NORM			
8	6						45	50	2	40							45	50		8	ON	ON		ON			ON	ON	40	ON	ON		ON					8								NORM			
9							45	50	2	41							45	50		9	ON	ON		ON				41	ON	ON		ON					9								NORM				
10							45	50	2	42							45	50		10	ON	ON		ON				42	ON	ON		ON					10								NORM				
11							45	50	2	43							45	50		11	ON	ON		ON				43	ON	ON		ON					11								NORM				
12							45	50	2	44							45	50		12	ON	ON		ON				44	ON	ON		ON					12								NORM				
13							45	50	2	45							45	50		13	ON	ON		ON				45	ON	ON		ON					13								NORM				
14							45	50	2	46							45	50		14	ON	ON		ON				46	ON	ON		ON					14								NORM				
15							45	50	2	47							45	50		15	ON	ON		ON				47	ON	ON		ON					15								NORM				
16							45	50	2	48							45	50		16	ON	ON		ON				48	ON	ON		ON					16								NORM				
17							45	50	2	49							45	50		17	ON	ON		ON				49	ON	ON		ON					17								NORM				
18							45	50	2	50							45	50		18	ON	ON		ON				50	ON	ON		ON					18								NORM				
19							45	50		51							45	50		19	ON	ON		ON				51	ON	ON		ON					19								NORM				
20							45	50		52							45	50		20	ON	ON		ON				52	ON	ON		ON					20								NORM				
21							45	50		53							45	50		21	ON	ON		ON				53	ON	ON		ON					21								NORM				
22							45	50		54							45	50		22	ON	ON		ON				54	ON	ON		ON					22								NORM				
23							45	50		55							45	50		23	ON	ON		ON				55	ON	ON		ON					23								NORM				
24							45	50		56							45	50		24	ON	ON		ON				56	ON	ON		ON					24								NORM				
25							45	50		57							45	50		25	ON	ON		ON				57	ON	ON		ON					25								NORM				
26							45	50		58							45	50		26	ON	ON		ON				58	ON	ON		ON					26								NORM				
27							45	50		59							45	50		27	ON	ON		ON				59	ON	ON		ON					27								NORM				
28							45	50		60							45	50		28	ON	ON		ON				60	ON	ON		ON					28								NORM				
29							45	50		61							45	50		29	ON	ON		ON				61	ON	ON		ON					29								NORM				
30							45	50		62							45	50		30	ON	ON		ON				62	ON	ON		ON					30								NORM				
31							45	50		63							45	50		31	ON	ON		ON				63	ON	ON		ON					31								NORM				
32							45	50		64							45	50		32	ON	ON		ON				64	ON	ON		ON					32								NORM				

Parameters+ 1-64 [5.3]

Det #	occ Grn	occ Yell	occ Red	Day 1	Day 2	Type	Src	Det #	occ Grn	occ Yell	occ Red	Day 1	Day 2	Type	Src
33						NORM	3	44						NORM	55
34						NORM		45						NORM	56
35						NORM		46						NORM	57
36						NORM		47						NORM	58
37						NORM		48						NORM	59
38						NORM		49						NORM	60
39						NORM		50						NORM	61
40						NORM		51						NORM	62
41						NORM		52						NORM	63
42						NORM		53						NORM	64
43						NORM		54						NORM	

Ped Det Parm [5.4]

Det #	Call Ø	No Act	Max Pres	Err Cnt
1			15	
2			15	
3			15	
4			15	
5			15	
6			15	
7			15	
8			15	

Unit Parameters [1.2.1]

TS2 Det Faults	ON
Vol/Occ Report Parm [1.5.8]	
Vol/Occ Period Minutes	0
Vol/Occ Period Minutes	15

Preemption Times [3.1], Options+ [3.6]

Pre #	Enable	Type	Output	Delay	MinDura
1	ON	RAIL	Dwell		
2	ON	RAIL	Dwell		
3	ON	EMERG	Dwell		
4	ON	EMERG	Dwell		
5	ON	EMERG	Dwell		
6	ON	EMERG	Dwell		

Pre #	MaxPres	MinGrn	MinWlk	PedClr	Co+Pre
1					ON
2					ON
3					ON
4					ON
5					ON
6					ON

Pre #	Track Grn	Min Dwell	Ext Dwell	PedClr+	Yel
1		2			
2		2			
3		2			
4		2			
5		2			
6		2			

Pre #	Red	Pattern	Skip
1			OFF
2			OFF
3			OFF
4			OFF
5			OFF
6			OFF

Low Priority Preempts

Pre #	Type	Min	Max
7	OFF		
8	OFF		
9	OFF		
10	OFF		

Unit Parameters [1.2.1]

Stop Timer Over Preempt	OFF
Preempt or Ext Output	PRE
Max Seek Track Time	
Max Seek Dwell Time	

Channel Parameters [1.8.3]

D Conn Mappings	None
Pre Invert Rail Input	OFF

Track Clear Phases [3.2], Track Clear Overlaps+ [3.5]

[illegible]

Dwell Phases [3.2] and Overlaps+ [3.5]

[illegible]

Preemption Options+ [3.6]

Exit Phases [3.2]	Pre #	Lock	Override	Override	Fish	
--------------------------	-------	------	----------	----------	------	--

Pre #		Exit Phase					Auto Flush			Higher		Dwell	Link	
1					1	ON		ON			ON		OFF	
2					2	ON		ON			ON		OFF	
3					3	ON		ON			ON		OFF	
4					4	ON		ON			ON		OFF	
5					5	ON		ON			ON		OFF	
6					6	ON		ON			ON		OFF	

[illegible]

[illegible]

C1-USER IO Map [1.8.9.1 In]

I1-1	1	Veh Call 1
I1-2	2	Veh Call 2
I1-3	3	Veh Call 3
I1-4	4	Veh Call 4
I1-5	5	Veh Call 5
I1-6	6	Veh Call 6
I1-7	7	Veh Call 7
I1-8	8	Veh Call 8
I2-1	189	Unused
I2-2	189	Unused
I2-3	189	Unused
I2-4	189	Unused
I2-5	189	Unused
I2-6	189	Unused
I2-7	189	Unused
I2-8	189	Unused
I3-1	189	Unused
I3-2	189	Unused
I3-3	189	Unused
I3-4	189	Unused
I3-5	189	Unused
I3-6	189	Unused
I3-7	189	Unused
I3-8	189	Unused
I4-1	189	Unused
I4-2	189	Unused
I4-3	189	Unused
I4-4	189	Unused
I4-5	189	Unused
I4-6	189	Unused
I4-7	229	33xCMUStop
I4-8	228	33xFlashSns
I5-1	189	Unused
I5-2	189	Unused
I5-3	189	Unused
I5-4	189	Unused
I5-5	189	Unused
I5-6	189	Unused
I5-7	189	Unused
I5-8	189	Unused
I6-1	189	Unused
I6-2	189	Unused
I6-3	189	Unused
I6-4	189	Unused
I6-5	189	Unused
I6-6	189	Unused
I6-7	189	Unused
I6-8	189	Unused

C1-USER IO Map [1.8.9.2 Out]

O1-1	1	Ch1 Red
O1-2	49	Ch1 Green
O1-3	2	Ch2 Red
O1-4	26	Ch2 Yellow
O1-5	50	Ch2 Green
O1-6	3	Ch3 Red
O1-7	27	Ch3 Yellow
O1-8	51	Ch3 Green
O2-1	4	Ch4 Red
O2-2	52	Ch4 Green
O2-3	5	Ch5 Red
O2-4	29	Ch5 Yellow
O2-5	53	Ch5 Green
O2-6	6	Ch6 Red
O2-7	30	Ch6 Yellow
O2-8	54	Ch6 Green
O3-1	7	Ch7 Red
O3-2	55	Ch7 Green
O3-3	8	Ch8 Red
O3-4	32	Ch8 Yellow
O3-5	56	Ch8 Green
O3-6	9	Ch9 Red
O3-7	33	Ch9 Yellow
O3-8	57	Ch9 Green
O4-1	10	Ch10 Red
O4-2	58	Ch10 Green
O4-3	11	Ch11 Red
O4-4	35	Ch11 Yellow
O4-5	59	Ch11 Green
O4-6	12	Ch12 Red
O4-7	36	Ch12 Yellow
O4-8	60	Ch12 Green
O5-1	28	Ch4 Yellow
O5-2	34	Ch10 Yellow
O5-3	25	Ch1 Yellow
O5-4	31	Ch7 Yellow
O5-5	115	Not Used
O5-6	115	Not Used
O5-7	115	Not Used
O5-8	114	Watchdog
O6-1	115	Not Used
O6-2	115	Not Used
O6-3	13	Ch13 Red
O6-4	37	Ch13 Yellow
O6-5	61	Ch13 Green
O6-6	14	Ch14 Red
O6-7	38	Ch14 Yellow
O6-8	62	Ch14 Green

C1-USER IO Map [1.8.9.2 Out]

O7-1	115	Not Used
O7-2	115	Not Used
O7-3	115	Not Used
O7-4	115	Not Used
O7-5	115	Not Used
O7-6	115	Not Used
O7-7	115	Not Used
O7-8	115	Not Used
C11S-USER IO Map [1.8.9.1 In]		
I4-1		
I4-2		
I4-3		
I4-4		
I7-1	189	Unused
I7-2	189	Unused
I7-3	189	Unused
I7-4	189	Unused
I7-5	189	Unused
I7-6	189	Unused
I7-7	189	Unused
I7-8	189	Unused
I8-1	189	Unused
I8-2	189	Unused
I8-3	189	Unused
I8-4	189	Unused
I8-5	189	Unused
I8-6	189	Unused
I8-7	189	Unused
I8-8	189	Unused
C11S-USER IO Map [1.8.9.2 Out]		
O8-1	115	Not Used
O8-2	115	Not Used
O8-3	115	Not Used
O8-4	115	Not Used
O8-5	115	Not Used
O8-6	115	Not Used
O8-7	115	Not Used
O8-8	115	Not Used

IO Logic [1.8.7]

Op1	Result	O1Fcn	Inv1	IO1	Opn1	O2Fcn	Inv2	IO2	Opn2	O3Fcn	Inv3	IO3	Opn3	Dly	Sec
I	0	=	----	-		0	----	-		0	----	-		0	DLY 0
I	0	=	----	-		0	----	-		0	----	-		0	DLY 0
I	0	=	----	-		0	----	-		0	----	-		0	DLY 0
I	0	=	----	-		0	----	-		0	----	-		0	DLY 0
I	0	=	----	-		0	----	-		0	----	-		0	DLY 0
I	0	=	----	-		0	----	-		0	----	-		0	DLY 0
I	0	=	----	-		0	----	-		0	----	-		0	DLY 0
I	0	=	----	-		0	----	-		0	----	-		0	DLY 0
I	0	=	----	-		0	----	-		0	----	-		0	DLY 0
I	0	=	----	-		0	----	-		0	----	-		0	DLY 0
I	0	=	----	-		0	----	-		0	----	-		0	DLY 0

Security Access Levels [8.2]

1	SWLOAD	22	None	43	None
2	SECURE	23	None	44	None
3	None	24	None	45	None
4	None	25	None	46	None
5	None	26	None	47	None
6	None	27	None	48	None
7	None	28	None	49	None
8	None	29	None	50	None
9	None	30	None	51	None
10	None	31	None	52	None
11	None	32	None	53	None
12	None	33	None	54	None
13	None	34	None	55	None
14	None	35	None	56	None
15	None	36	None	57	None
16	None	37	None	58	None
17	None	38	None	59	None
18	None	39	None	60	None
19	None	40	None	61	None
20	None	41	None	62	None
21	None	42	None	63	None
				64	None

Com Parameters [6.1]

Station ID	3181
Group ID	
Master ID	0
Backup Time	0
SysUp Modem [6.1]	
Enable Modem	OFF
Idle Time	0
Dial Time	0
Tel:	
Alt:	

2070 Port Parms [6.2]

Port	Baud Rate	FCM
SP1	9600	MODE 6
SP2	9600	MODE 6
SP3	19200	MODE 6
SP4	38400	MODE 6
SP5	1200	AUTO
SP6	1200	AUTO
SP7	1200	AUTO
SP8	1200	AUTO

2070 IP 1 Addressing [6.5]

Addressing				
Addr	192	168	0	100
Mask	255	255	255	0
Brdcst	0	0	0	0
GtWay	192	168	0	1
Port	5001			

2070 IP 2 Addressing [6.5]

Addressing				
Addr	0	0	0	0
Mask	0	0	0	0
Brdcst	0	0	0	0
GtWay	0	0	0	0
Port	0			

2070 Port Binding Ports [6.6]

	Port	Echo	Mode
ASYN1	SP1	OFF	0
ASYN2	SP2	OFF	0
ASYN3	SP3	OFF	0
ASYN4	SP4	OFF	0
SYN1	SP5	SYN3	OFF
SYN2	OFF	SYN4	OFF

2070 Port Binding Functions [6.6]

Function	Channel	Function	Channel
TS2/CVM	None	SYSUp	ASYN2
CMU/MMU	None	SYSDown	ASYN1
Opticom	None	Shell	None
Loop Det.	None		
GPS	-		

#	Event / Alarm	Ev	Alr	Call Phases[1.1.5]								Redirect Phases[1.1.5]								Inhibit Phases[1.1.5]																
1	Power Up Alarm.	ON	ON	Ø	Ø Phases Called By Ø							From	To	From	To	From	To	From	To	1	2	3	4	5	6	7	8	9	10	11	12	13	14	15	16	
2	Stop Timing	ON	ON	1						1									1																	
3	TS1 Cabinet Door	ON	ON	2						2									2																	
4	Coordination Failure	ON	ON	3						3									3																	
5	External Alarm # 1	ON	ON	4						4									4																	
6	External Alarm # 2	ON	ON	5						5									5																	
7	External Alarm # 3	ON	ON	6						6									6																	
8	External Alarm # 4	ON	ON	7						7									7																	
9	Closed Loop Disabled	ON	ON	8						8									8																	
10	External Alarm # 5	ON	ON	9						9									9																	
11	External Alarm # 6	ON	ON	10						10									10																	
12	Manual Control Enable	ON	ON	11						11									11																	
13	Coord Free Input	ON	ON	12						12									12																	
14	Local Flash Input	ON	ON	13						13									13																	
15	MMU Flash	ON	ON	14						14									14																	
16	CMU Flash	ON	ON	15						15									15																	
17	Cycle Fault	ON	ON	16						16									16																	
18	Cycle Failure	ON	ON	Alt Call & Redirect # 1 [1.1.6.3]								Alt Inhibit Phases # 1 [1.1.6.3]																								
19	Coordination Fault	ON	ON	Col	Ø Phases Called By Ø								From	To	From	To	From	To	From	To	1	2	3	4	5	6	7	8	9	10	11	12	13	14	15	16
20	Controller Fault	ON	ON	1						1									1																	
21	Detector SDLC Failure	ON	ON	2						2									2																	
22	MMU SDLC Failure	ON	ON	3						3									3																	
23	Critical SDLC Failure	ON	ON	4						4									4																	
24	Reserved	ON	ON	5						5									5																	
25	EEPROM CRC Fault	ON	ON	6						6									6																	
26	Detector Diagnostic Failure	ON	ON	7						7									7																	
27	BIU Detector Failure	ON	ON	8						8									8																	
32	Queue detector alarm	ON	ON	Alt Call & Redirect # 2 [1.1.6.3]								Alt Inhibit Phases # 2 [1.1.6.3]																								
29	Ped Detector Fault	ON	ON	Col	Ø Phases Called By Ø								From	To	From	To	From	To	From	To	1	2	3	4	5	6	7	8	9	10	11	12	13	14	15	16
30	Coord Diagnostic Fault	ON	ON	1						1									1																	
41	TempAlert Probe Ch. A	ON	ON	2						2									2																	
42	TempAlert Probe Ch. B	ON	ON	3						3									3																	
47	Coord Active	ON	ON	4						4									4																	
48	Preempt Active	ON	ON	5						5									5																	
49	Preempt 1 Input	ON	ON	6						6									6																	
50	Preempt 2 Input	ON	ON	7						7									7																	
51	Preempt 3 Input	ON	ON	8						8									8																	
52	Preempt 4 Input	ON	ON	Coord, CIC Plans [2.3]								Unit Parameters [1.2.1]																								
53	Preempt 5 Input	ON	ON	CIC	CoØ	Grow	1	2	3	4	5	6	7	8	Allow Skip Yellow	OFF	Max Cycle Time																			
54	Preempt 6 Input	ON	ON	1	OFF										TOD Dim Enable	OFF	Cycle Fault Action	Alarm																		
55	Preempt 7 Input	ON	ON	2	OFF										Tone Disable	OFF																				
56	Preempt 8 Input	ON	ON	3	OFF										Diamond Mode	4Ph																				
57	Preempt 9 Input	ON	ON	4	OFF										Backup Time (s)	900																				
58	Preempt 10 Input	ON	ON	Auto Flash Phase/Olap Settings [1.4.2]												Disable Init Ped	OFF																			
61	In Transition	ON	ON	Yel Ø												Cycle Fault Action	Alarm		### 81 SB @ 31																	
81	FIO Status Alarm	ON	ON	Yel (olaps)											Enable Run Timer	ON																				

03/13/23Page 10

TMC 17	7:00 WBL	WBT
Phase Duration	Phase start	
0:21	0:19 red	red
0:17	0:40 arrow	green
0:41	0:57 no arrow	green
0:31	1:38 arrow	green
	2:09 red	red
Cycle	1:50	

SIGNAL NO.182

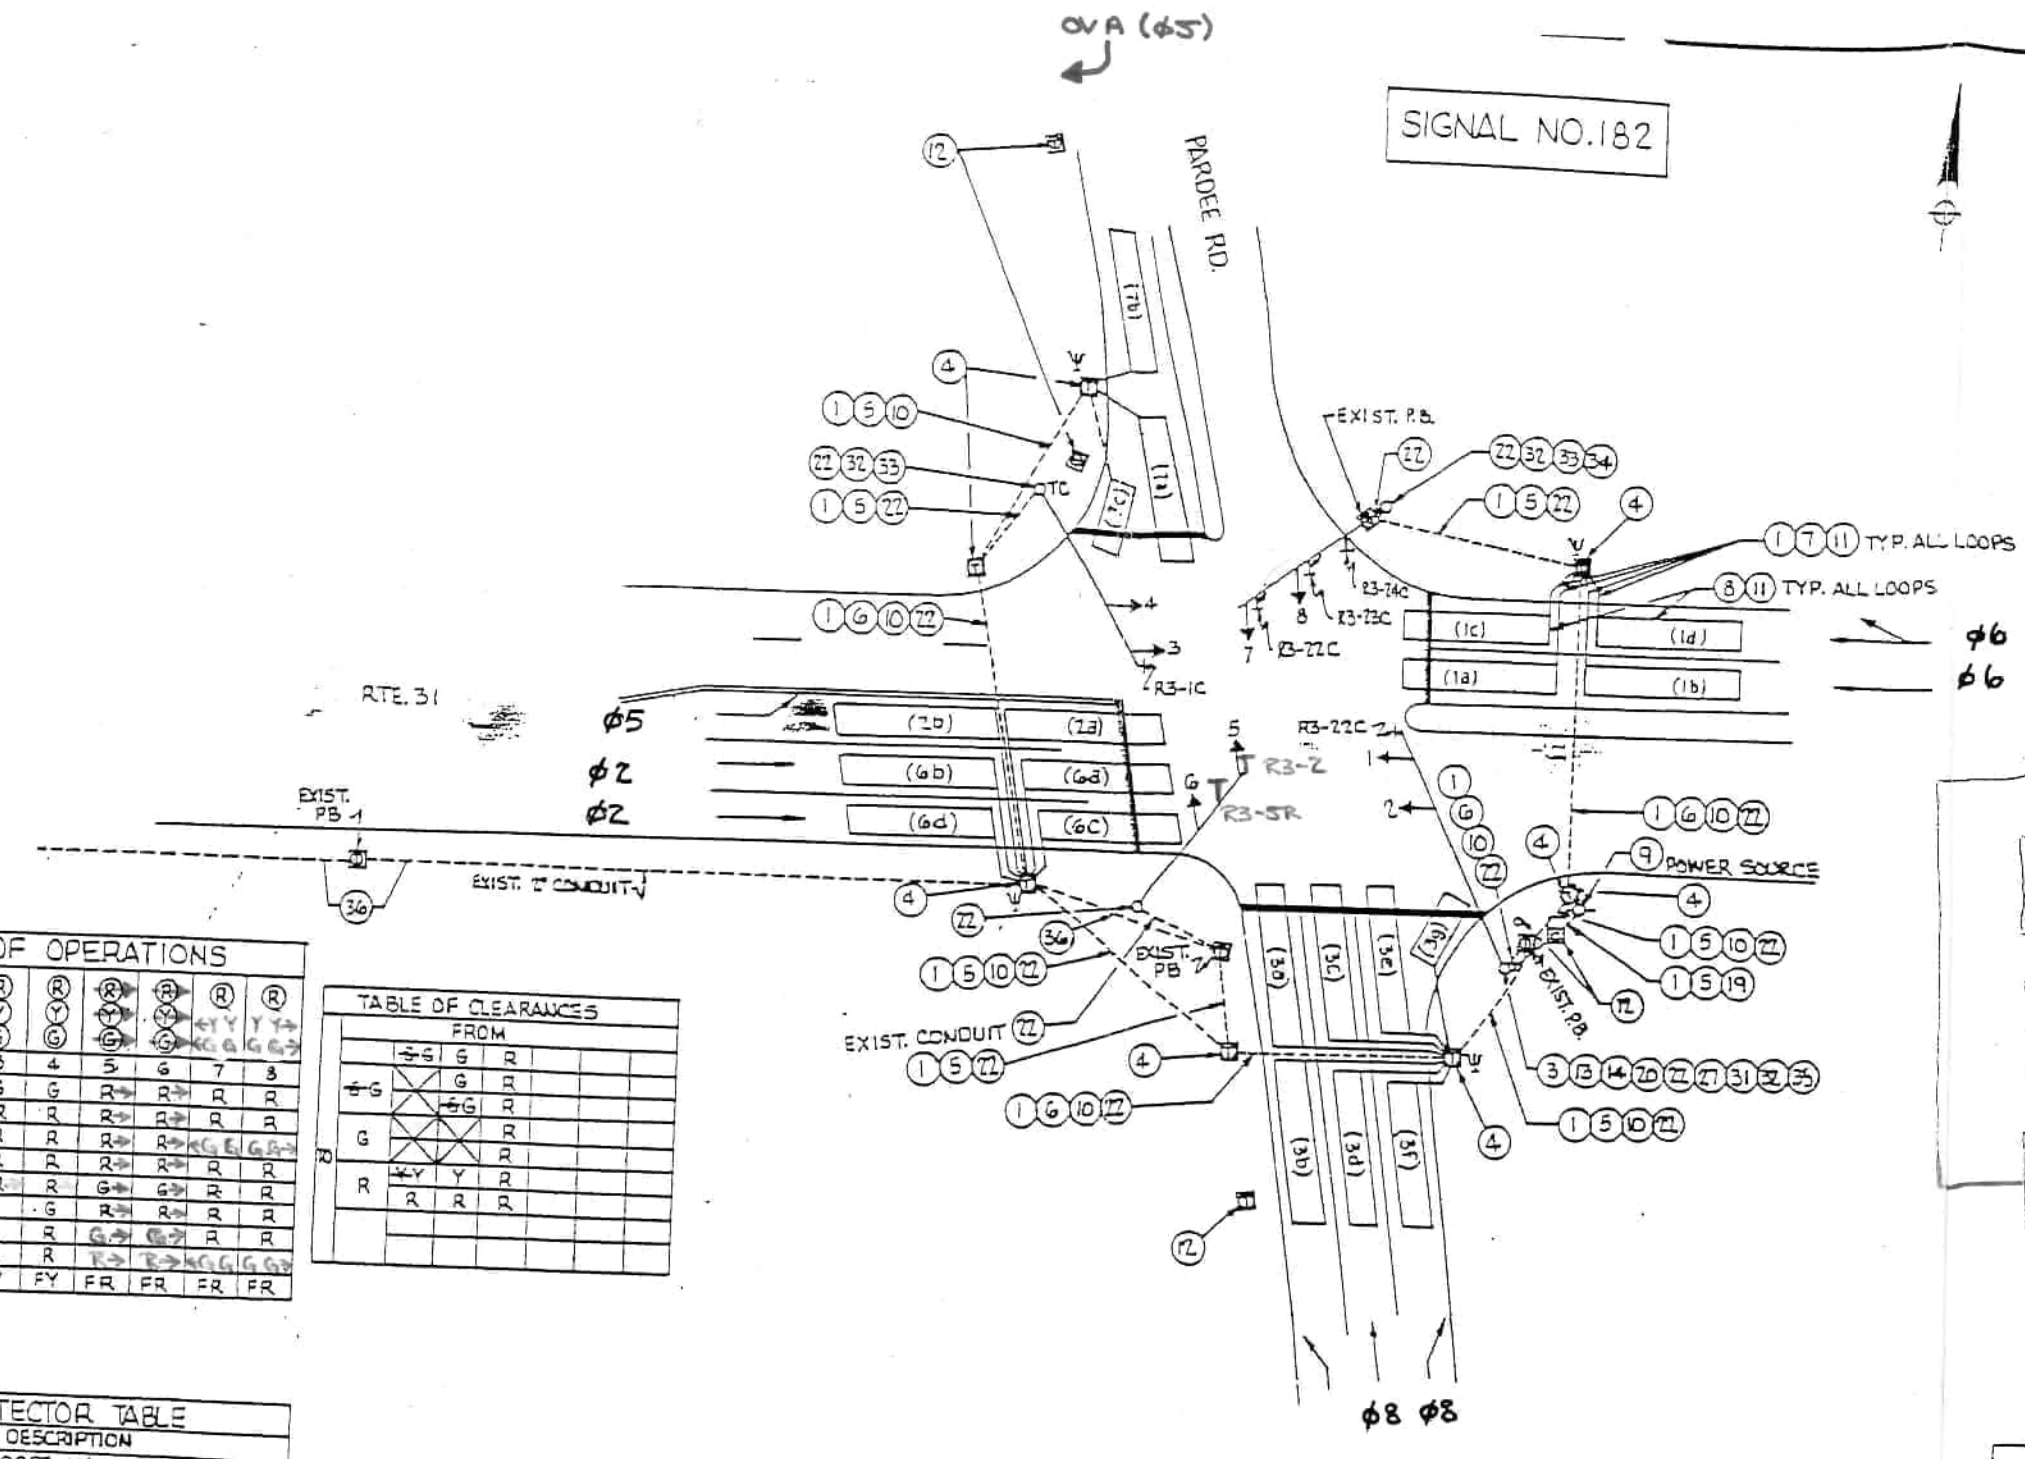


TABLE OF OPERATIONS


PHASE	1	2	3	4	5	6	7	8
φ6	R	R	G	G	R	R	R	R
φ5	R	R	R	R	R	R	R	R
φ8	R	R	R	R	R	R	R	R
φ2	G	G	R	R	R	R	R	R
φ2+φ6	G	G	G	G	G	G	G	G
φ2+φ5	G	G	R	R	G	G	R	R
φ8	R	R	R	R	R	R	R	R
EVER FLASH	FY	FY	FY	FY	FR	FR	FR	FR

TABLE OF CLEARANCES

FROM	TO	1	2	3	4	5	6	7	8
1-5	1-5	G	R						
1-5	1-5	G	R						
LOOP DETECTOR TABLE

DETECTOR NO.	DESCRIPTION
1c, 1d, 3c, 3f, 6c, 6d, 7a, 7b	6' X 30' LOOPS-10' APART
1a, 1b, 3c, 3d, 6a, 6b, 7c, 3a	6' X 32' LOOPS-6' APART
7c, 3a	6' X 15' LOOPS
2a, 2b, 3a, 3b	6' X 34' LOOPS-2' APART

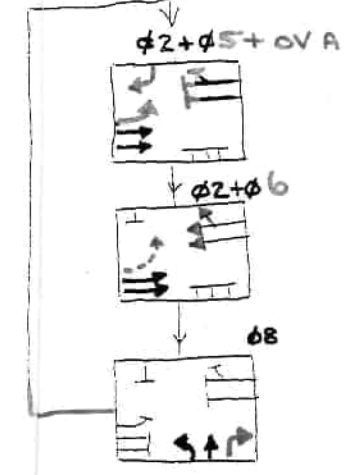

MAST ARM LOADING TABLE

DESCRIPTION	WEIGHT	PROJECTED AREA	MAST ARM
3 SECTION FACE	2 AT 600 LB.	2 AT 4.0 CB.	54' ARM
5 SECTION FACE	1 AT 100 LB.	1 AT 4.7 CB.	
SIGNS	2 AT 75 LB.	2 AT 7.5 CB.	
FOOTING MOMENT 71 FT-KIPS			

- ② REMOVE TRAFFIC SIGNAL EQUIPMENT
 WORK DESCRIPTION: AT SOUTHEAST CORNER REMOVE TRAFFIC SIGNAL MAST ARM POLE, TRAFFIC SIGNAL BRACKET ASSEMBLIES, CONTROLLER CABINET, BASE, CONTROLLER CONTENTS AND STORE ON SITE FOR PICK UP BY N.Y.S. MAINTENANCE FORCES. REMOVE AND DISPOSE OF TRAFFIC SIGNAL HEADS ON MAST ARM POLE, PULLBOXES, CABLE, POLE AND CONTROLLER PAD.
- ③ MODIFY TRAFFIC SIGNAL EQUIPMENT
 WORK DESCRIPTION: RELOCATE TRAFFIC SIGNAL HEADS ON MAST ARMS AS SHOWN (N.E. & N.W. CORNERS)

AS - BUILT REVISIONS

SIGNATURE _____ DATE _____

ROUTE 31 AT I-81 NORTHBOUND RAMPS
 SIGNAL NO. 182

STATE OF NEW YORK
 DEPARTMENT OF TRANSPORTATION

DRAWING NO. _____ SCALE _____ DATE _____ SHEET NO. _____

D254

FED. ROAD DIST. NO.	STATE	FEDERAL AID PROJECT NO.	SHEET NO.	TOTAL SHEETS
1	N.Y.		82	141
CICERO - BREWERTON, SH 5299				
BALDWINSVILLE - CICERO, SH 1059				
CICERO - SOUTH BAY, SH 452				

SIGNAL OPERATIONS SPECIFICATIONS TABLE OF SWITCH PACKS COUNTY ONONDAGA					
SIGNAL NO	FUNCTION	FACE NOS	INDICATIONS	TERMINAL BOARD	WIRING BOARD
SWITCH PACK				TERMINAL	WIRE COLOR CODE
SP 1	01	3	GRND WIRE	SP 1R	14/50-1-R
SP 2	06	1, 4	GRND WIRE	SP 1G	14/50-1-G
SP 3	02	1, 2	GRND WIRE	SP 1B	14/50-1-B
SP 4	05	1	GRND WIRE	SP 1W	14/50-1-W
SP 5	04	6	GRND WIRE	SP 2R	14/70-1-R
SP 6	07	5	GRND WIRE	SP 2Y	14/70-1-Y
SP 7	03	7	GRND WIRE	SP 2G	14/70-1-G
SP 8	08	7, 8	GRND WIRE	SP 2B	14/70-1-B
SP 9	PED A	A1	DON'T WALK	SP 2W	14/70-1-W
SP 12	PED D	D1	DON'T WALK	SP 3Y	14/70-1-Y
SP 9	PED A	A2	DON'T WALK	SP 3G	14/70-1-G
SP 11	PED C	C1	DON'T WALK	SP 3B	14/70-1-B
SP 11	PED C	C2	DON'T WALK	SP 3W	14/70-1-W
SP 10	PED B	B2	DON'T WALK	SP 4R	14/50-2-R
SP 10	PED B	B1	DON'T WALK	SP 4Y	14/50-2-Y
SP 12	PED D	D2	DON'T WALK	SP 4G	14/50-2-G
				SP 4B	14/50-2-B
				SP 4W	14/50-2-W
				SP 5R	14/50-3-R
				SP 5Y	14/50-3-Y
				SP 5G	14/50-3-G
				SP 5B	14/50-3-B
				SP 5W	14/50-3-W
				SP 6R	14/50-4-R
				SP 6Y	14/50-4-Y
				SP 6G	14/50-4-G
				SP 6B	14/50-4-B
				SP 6W	14/50-4-W
				SP 7R	14/50-5-R
				SP 7Y	14/50-5-Y
				SP 7G	14/50-5-G
				SP 7B	14/50-5-B
				SP 7W	14/50-5-W
				SP 8R	14/50-6-R
				SP 8Y	14/50-6-Y
				SP 8G	14/50-6-G
				SP 8B	14/50-6-B
				SP 8W	14/50-6-W
				SP 9R	14/50-7-R
				SP 9Y	14/50-7-Y
				SP 9G	14/50-7-G
				SP 9B	14/50-7-B
				SP 9W	14/50-7-W
				SP 10R	14/50-8-R
				SP 10Y	14/50-8-Y
				SP 10G	14/50-8-G
				SP 10B	14/50-8-B
				SP 10W	14/50-8-W
				SP 11R	14/50-9-R
				SP 11Y	14/50-9-Y
				SP 11G	14/50-9-G
				SP 11B	14/50-9-B
				SP 11W	14/50-9-W
				SP 12R	14/50-10-R
				SP 12Y	14/50-10-Y
				SP 12G	14/50-10-G
				SP 12B	14/50-10-B
				SP 12W	14/50-10-W
				SP 13R	14/50-11-R
				SP 13Y	14/50-11-Y
				SP 13G	14/50-11-G
				SP 13B	14/50-11-B
				SP 13W	14/50-11-W
				SP 14R	14/50-12-R
				SP 14Y	14/50-12-Y
				SP 14G	14/50-12-G
				SP 14B	14/50-12-B
				SP 14W	14/50-12-W

KEY FOR WIRE COLOR CODE
14 / 19C - 1 - R / B
XX / XXC - X - X / X
AWG
CABLE NO FOR THE GIVEN CONDUCTOR
TRACER COLOR
COLOR OF WIRE
COLOR: R - RED, G - GREEN, C - CYAN, BL - BLUE, W - WHITE, B - BLACK

SIGNAL OPERATIONS SPECIFICATIONS TABLE OF INPUT WIRING COUNTY ONONDAGA					
SIGNAL NO	FUNCTION	DETECTOR NUMBER	TYPE	TERMINAL BOARD	WIRING
01		1A, 1B	PRESENCE	1A, 1B	
02		2A, 2B	PRESENCE	2A, 2B	
03		3A, 3B	PRESENCE	3A, 3B	
04		4A, 4B	PRESENCE	4A, 4B	
05		5A, 5B	PRESENCE	5A, 5B	
06		6A, 6B	PRESENCE	6A, 6B	
07		7A, 7B	PRESENCE	7A, 7B	
08		8A, 8B	PRESENCE	8A, 8B	
09		9A, 9B	PRESENCE	9A, 9B	
10		10A, 10B	PRESENCE	10A, 10B	
11		11A, 11B	PRESENCE	11A, 11B	
12		12A, 12B	PRESENCE	12A, 12B	
13		13A, 13B	PRESENCE	13A, 13B	
14		14A, 14B	PRESENCE	14A, 14B	
15		15A, 15B	PRESENCE	15A, 15B	
16		16A, 16B	PRESENCE	16A, 16B	
17		17A, 17B	PRESENCE	17A, 17B	
18		18A, 18B	PRESENCE	18A, 18B	
19		19A, 19B	PRESENCE	19A, 19B	
20		20A, 20B	PRESENCE	20A, 20B	
21		21A, 21B	PRESENCE	21A, 21B	
22		22A, 22B	PRESENCE	22A, 22B	
23		23A, 23B	PRESENCE	23A, 23B	
24		24A, 24B	PRESENCE	24A, 24B	
25		25A, 25B	PRESENCE	25A, 25B	
26		26A, 26B	PRESENCE	26A, 26B	
27		27A, 27B	PRESENCE	27A, 27B	
28		28A, 28B	PRESENCE	28A, 28B	

AS-BUILT REVISIONS

SIGNATURE _____ DATE _____

MICROCOMPUTER SIGNAL OPERATION SPECIFICATIONS

STATE OF NEW YORK
DEPARTMENT OF TRANSPORTATION

DRAWING NO. 150-4 SCALE NONE DATE REGION SHEET NO. 82

SIGNAL OPERATIONS SPECIFICATIONS TABLE OF SWITCH PACKS COUNTY ONONDAGA					
SIGNAL NO	FUNCTION	FACE NOS	INDICATIONS	TERMINAL BOARD	WIRING BOARD
SWITCH PACK				TERMINAL	WIRE COLOR CODE
SP 1	02	1, 2	GRND WIRE	SP 1R	14/50-1-R
SP 2	06	3, 4	GRND WIRE	SP 1G	14/50-1-G
SP 3	01	3	GRND WIRE	SP 1B	14/50-1-B
SP 4	05	4	GRND WIRE	SP 1W	14/50-1-W
SP 5	04	6	GRND WIRE	SP 2R	14/70-1-R
SP 6	07	5	GRND WIRE	SP 2Y	14/70-1-Y
SP 7	03	7	GRND WIRE	SP 2G	14/70-1-G
SP 8	08	7, 8	GRND WIRE	SP 2B	14/70-1-B
SP 9	PED A	A1	DON'T WALK	SP 2W	14/70-1-W
SP 12	PED D	D1	DON'T WALK	SP 3Y	14/70-1-Y
SP 9	PED A	A2	DON'T WALK	SP 3G	14/70-1-G
SP 11	PED C	C1	DON'T WALK	SP 3B	14/70-1-B
SP 11	PED C	C2	DON'T WALK	SP 3W	14/70-1-W
SP 10	PED B	B2	DON'T WALK	SP 4R	14/50-2-R
SP 10	PED B	B1	DON'T WALK	SP 4Y	14/50-2-Y
SP 12	PED D	D2	DON'T WALK	SP 4G	14/50-2-G
				SP 4B	14/50-2-B
				SP 4W	14/50-2-W
				SP 5R	14/50-3-R
				SP 5Y	14/50-3-Y
				SP 5G	14/50-3-G
				SP 5B	14/50-3-B
				SP 5W	14/50-3-W
				SP 6R	14/50-4-R
				SP 6Y	14/50-4-Y
				SP 6G	14/50-4-G
				SP 6B	14/50-4-B
				SP 6W	14/50-4-W
				SP 7R	14/50-5-R
				SP 7Y	14/50-5-Y
				SP 7G	14/50-5-G
				SP 7B	14/50-5-B
				SP 7W	14/50-5-W
				SP 8R	14/50-6-R
				SP 8Y	14/50-6-Y
				SP 8G	14/50-6-G
				SP 8B	14/50-6-B
				SP 8W	14/50-6-W
				SP 9R	14/50-7-R
				SP 9Y	14/50-7-Y
				SP 9G	14/50-7-G
				SP 9B	14/50-7-B
				SP 9W	14/50-7-W
				SP 10R	14/50-8-R
				SP 10Y	14/50-8-Y
				SP 10G	14/50-8-G
				SP 10B	14/50-8-B
				SP 10W	14/50-8-W
				SP 11R	14/50-9-R
				SP 11Y	14/50-9-Y
				SP 11G	14/50-9-G
				SP 11B	14/50-9-B
				SP 11W	14/50-9-W
				SP 12R	14/50-10-R
				SP 12Y	14/50-10-Y
				SP 12G	14/50-10-G
				SP 12B	14/50-10-B
				SP 12W	14/50-10-W
				SP 13R	14/50-11-R
				SP 13Y	14/50-11-Y
				SP 13G	14/50-11-G
				SP 13B	14/50-11-B
				SP 13W	14/50-11-W
				SP 14R	14/50-12-R
				SP 14Y	14/50-12-Y
				SP 14G	14/50-12-G
				SP 14B	14/50-12-B
				SP 14W	14/50-12-W

SIGNAL OPERATIONS SPECIFICATIONS TABLE OF INPUT WIRING COUNTY ONONDAGA					
SIGNAL NO	FUNCTION	DETECTOR NUMBER	TYPE	TERMINAL BOARD	WIRING
02		1A, 1B	PRESENCE	1A, 1B	
02		1C, 1D	PRESENCE	2A, 2B	
04		2A, 2B	PRESENCE	2A, 3B	
04		3A, 3B	PRESENCE	4A, 4B	
04		3C, 3D	PRESENCE	5A, 5B	
06		5A, 5B	PRESENCE	6A, 6B	
06		6A, 6B	PRESENCE	7A, 7B	
06		6C, 6D	PRESENCE	8A, 8B	
				9A, 9B	
				10A, 10B	
				11A, 11B	
				12A, 12B	
				13A, 13B	
				14A, 14B	
				15A, 15B	
				16A, 16B	
				17A, 17B	
				18A, 18B	
				19A, 19B	
				20A, 20B	
				21A, 21B	
				22A, 22B	
				23A, 23B	
				24A, 24B	
				25A, 25B	
				26A, 26B	
				27A, 27B	
				28A, 28B	

SIGNAL OPERATIONS SPECIFICATIONS TABLE OF SWITCH PACKS COUNTY ONONDAGA					
SIGNAL NO	FUNCTION	FACE NOS	INDICATIONS	TERMINAL BOARD	WIRING BOARD
SWITCH PACK				TERMINAL	WIRE COLOR
SP 1	01	3	Y G GRND WIRE	SP 1Y SP 1G GRND BUS	14/10C-1-Y 14/10C-1-G 14/10C-1-W
SP 2	06	1, 4	R Y G GRND WIRE	SP 2R SP 2Y SP 2G GRND BUS	14/10C-1-R 14/10C-1-Y 14/10C-1-G 14/10C-1-W
SP 3	02	1, 2	Y G GRND WIRE	SP 3R SP 3Y SP 3G GRND BUS	14/19C-1-R 14/19C-1-Y 14/19C-1-G 14/19C-1-W
SP 4	05	1	Y G GRND WIRE	SP 4Y SP 4G GRND BUS	14/19C-1-Y 14/19C-1-G 14/19C-1-W
SP 5	04	6	R Y G GRND WIRE	SP 5R SP 5Y SP 5G GRND BUS	14/10C-1-R 14/10C-1-Y 14/10C-1-G 14/10C-1-W
SP 6	07	5	Y G GRND WIRE	SP 6Y SP 6G GRND BUS	14/10C-1-Y 14/10C-1-G 14/10C-1-W
SP 7	03	7	Y G GRND WIRE	SP 7Y SP 7G GRND BUS	14/10C-2-Y 14/10C-2-G 14/10C-2-W
SP 8	08	7, 8	R Y G GRND WIRE	SP 8R SP 8Y SP 8G GRND BUS	14/10C-2-R/Y 14/10C-2-Y/B 14/10C-2-G/Y 14/10C-2-W/B
SP 9	PED A 06	A1	DON'T WALK WALK GRND WIRE	SP 9R SP 9G GRND BUS	14/10C-3-R 14/10C-3-G 14/10C-3-W
SP 12	PED D 08	D1	DON'T WALK WALK GRND WIRE	SP 12R SP 12G GRND BUS	14/10C-3-R/B 14/10C-3-G/B 14/10C-3-W/B
SP 9	PED A	A2	DON'T WALK WALK GRND WIRE	SP 9R SP 9G GRND BUS	14/10C-4-R 14/10C-4-G 14/10C-4-W
SP 11	PED C	C1	DON'T WALK WALK GRND WIRE	SP 11R SP 11G GRND BUS	14/10C-4-R/B 14/10C-4-G/B 14/10C-4-W/B
SP 11	PED C	C2	DON'T WALK WALK GRND WIRE	SP 11R SP 11G GRND BUS	14/10C-5-R 14/10C-5-G 14/10C-5-W
SP 10	PED B	B2	DON'T WALK WALK GRND WIRE	SP 10R SP 10G GRND BUS	14/10C-5-R/B 14/10C-5-G/B 14/10C-5-W/B
SP 10	PED B	B1	DON'T WALK WALK GRND WIRE	SP 10R SP 10G GRND BUS	14/10C-6-R 14/10C-6-G 14/10C-6-W
SP 12	PED D	D2	DON'T WALK WALK GRND WIRE	SP 12R SP 12G GRND BUS	14/10C-6-R/B 14/10C-6-G/B 14/10C-6-W/B

Phase Times [1.1.1]								Coordination Patterns [2.4] and Coordination Split Tables [2.7.1]																								3182			
	1	2	3	4	5	6	7	8	Pat#	Cyc	Off	Split	Seq	Pat#	Cyc	Off	Split	Seq	Pat#	Cyc	Off	Split	Seq	Pat#	Cyc	Off	Split	Seq							
Min Green		12			4	12		6	1	110	87	1	1	13	0	0	13	1	25	0	0	0	1	37	0	0	0	1							
Gap, Ext		3			1	3		1	2	110	87	2	1	14	0	0	14	1	26	0	0	0	1	38	0	0	0	1							
Max 1		75			25	50		45	3	90	12	3	1	15	0	0	15	1	27	0	0	0	1	39	0	0	0	1							
Max 2									4	90	12	4	1	16	0	0	16	1	28	0	0	0	1	40	0	0	0	1							
Yel Clearance		3.5			3	3.5		4	5	0	0	5	1	17	0	0	17	1	29	0	0	0	1	41	0	0	0	1							
Red Clearance		2			2	2		2	6	0	0	6	1	18	0	0	18	1	30	0	0	0	1	42	0	0	0	1							
Walk									7	0	0	7	1	19	0	0	19	1	31	0	0	0	1	43	0	0	0	1							
Ped Clearance									8	0	0	8	1	20	0	0	20	1	32	0	0	0	1	44	0	0	0	1							
Red Revert									9	0	0	9	1	21	0	0	21	1	33	0	0	0	1	45	0	0	0	1							
Add Initial									10	0	0	10	1	22	0	0	22	1	34	0	0	0	1	46	0	0	0	1							
Max Initial									11	0	0	11	1	23	0	0	23	1	35	0	0	0	1	47	0	0	0	1							
Time B4 Reduct									12	0	0	12	1	24	0	0	24	1	36	0	0	0	1	48	0	0	0	1							
Cars B4 Reduct									Split		1	2	3	4	5	6	7	8	Split		1	2	3	4	5	6	7	8							
Time To Reduce									1	Coor	0	75	0	35	24	51	0	35	13	Coor	0	0	0	0	0	0	0	0	Coord Modes [2.1]						
Reduce By									2	NON	Max	NON	NON	NON	NON	Max	NON	NON			NON	NON	NON	NON	NON	NON	NON	NON	Test OpMode	0					
Min Gap									2	Coor	0	66	0	44	31	35	0	44	14	Coor	0	0	0	0	0	0	0	0	Correction	SHRT/LNG					
DyMaxLim									2	NON	Max	NON	NON	NON	NON	Max	NON	NON			NON	NON	NON	NON	NON	NON	NON	NON	Maximum	MAX 1					
Max Step									3	Coor	0	60	0	30	23	37	0	30	15	Coor	0	0	0	0	0	0	0	0	Force-Off	Float					
Options [1.1.2]	1	2	3	4	5	6	7	8	2	NON	Max	NON	NON	NON	NON	Max	NON	NON			NON	NON	NON	NON	NON	NON	NON	NON	Closed Loop	ON					
Enable		ON			ON	ON		ON	4	Coor	0	60	0	30	23	37	0	30	16	Coor	0	0	0	0	0	0	0	0	Stop-in-Walk	OFF					
Min Recall									2	NON	Max	NON	NON	NON	NON	Max	NON	NON			NON	NON	NON	NON	NON	NON	NON	NON	Auto Reset	ON					
Max Recall									5	Coor	0	0	0	0	0	0	0	0	17	Coor	0	0	0	0	0	0	0	0	Expand Splt	OFF					
Ped Recall										NON	NON	NON	NON	NON	NON	NON	NON	NON			NON	NON	NON	NON	NON	NON	NON	NON	Ped Recycle	NO_RECYCLE					
Soft Recall		ON				ON			6	Coor	0	0	0	0	0	0	0	0	18	Coor	0	0	0	0	0	0	0	0	Before	TIMED					
Lock Calls										NON	NON	NON	NON	NON	NON	NON	NON	NON			NON	NON	NON	NON	NON	NON	NON	NON	After	TIMED					
Auto Flash Entry									7	Coor	0	0	0	0	0	0	0	0	19	Coor	0	0	0	0	0	0	0	0	Auto Flash [1.4.1]						
Auto Flash Exit										NON	NON	NON	NON	NON	NON	NON	NON	NON			NON	NON	NON	NON	NON	NON	NON	NON	Auto Flash	Channel					
Dual Entry		ON				ON			8	Coor	0	0	0	0	0	0	0	0	20	Coor	0	0	0	0	0	0	0	0	Flash Yel	45					
Enable Simul Gap	ON	ON	ON	ON	ON	ON	ON	ON		NON	NON	NON	NON	NON	NON	NON	NON	NON			NON	NON	NON	NON	NON	NON	NON	NON	Flash Red	20					
Gaurantee Passage									9	Coor	0	0	0	0	0	0	0	0	21	Coor	0	0	0	0	0	0	0	0	Unit Params [1.2.1]						
Rest In Walk										NON	NON	NON	NON	NON	NON	NON	NON	NON			NON	NON	NON	NON	NON	NON	NON	NON	Phase Mode	STD8					
Conditon Service									10	Coor	0	0	0	0	0	0	0	0	22	Coor	0	0	0	0	0	0	0	0	IO Mode	User					
Non-Actuated 1										NON	NON	NON	NON	NON	NON	NON	NON	NON			NON	NON	NON	NON	NON	NON	NON	NON	Loc Flsh Start	Red					
Non-Actuated 2									11	Coor	0	0	0	0	0	0	0	0	23	Coor	0	0	0	0	0	0	0	0	Start Flash(s)	0					
Add Init Calc										NON	NON	NON	NON	NON	NON	NON	NON	NON			NON	NON	NON	NON	NON	NON	NON	NON	Start AllRed(s)	6					
Options+ [1.1.3]	1	2	3	4	5	6	7	8	12	Coor	0	0	0	0	0	0	0	0	24	Coor	0	0	0	0	0	0	0	0	Yellow < 3"	OFF					
Reservice										NON	NON	NON	NON	NON	NON	NON	NON	NON			NON	NON	NON	NON	NON	NON	NON	NON	Display Time	20					
PedClr Thru Yel									Page#																				Red Revert	3					
Skip Red No Call									1	8 Phase Times/Options; Patterns/Splits; Ring Startup; Coord/Flash Mode; Unit Param																				MCE Timeout	0				
Red Rest									1A&1B	16 Phase Times/Options; Patterns/Splits; Ring Startup; Coord/Flash Mode; Unit Param																				Feature Profile	0				
Max II									2	Overlaps; Channel Settings; Coord Alt Table+ (values not associated with time-of-day)																				Free Ring Seq	1				
Call Phase									3	Detection; Sample Time and Unit Parameters related to detection																				Auxswitch	STOPTM				
Conflicting Phase									4	Preemption and Alternate Phase Time and Phase Options																				SDLC Retry	0				
Omit Yellow									5	Annual Schedule																				TS2 Det Faults	ON				
Ped Delay									6	Day Plans; Action Tables; Coord Alt Table+ (values varied by time-of-day)																				Auto Ped Clear	OFF				
Gm/Ped Delay									7	Communications; Secutiry; I/O Setup																				SDLC Retry	0				
3182 81 NB @ 31									8	Misc - Events/Alarms; Call/Inhibit/Redirect; P/OLAP Auto Flash; CIC; Misc Unit Param																				04/07/23		Page 1			

Overlap 1-16 Program Parm's & Parm+ [1.5.2.1] [1.5.2.2]

Overlap Conflict Lock			OFF	Overlap Lock Inhibit			OFF	Parent Ph Clearance		OFF	Extra Included Ph		ON				
1	Included Ø	5						Type	NORMAL	9	Included Ø					Type	NORMAL
	Modifier Ø							Grn			Modifier Ø					Grn	
	Conflict Ø							Yel	3.5		Conflict Ø					Yel	3.5
	Conflict Olap							Red	1.5		Conflict Olap					Red	1.5
	Conflict Ped							LG			Conflict Ped					LG	
2	Included Ø							Type	NORMAL	10	Included Ø					Type	NORMAL
	Modifier Ø							Grn			Modifier Ø					Grn	
	Conflict Ø							Yel	3.5		Conflict Ø					Yel	3.5
	Conflict Olap							Red	1.5		Conflict Olap					Red	1.5
	Conflict Ped							LG			Conflict Ped					LG	
3	Included Ø							Type	NORMAL	11	Included Ø					Type	NORMAL
	Modifier Ø							Grn			Modifier Ø					Grn	
	Conflict Ø							Yel	3.5		Conflict Ø					Yel	3.5
	Conflict Olap							Red	1.5		Conflict Olap					Red	1.5
	Conflict Ped							LG			Conflict Ped					LG	
4	Included Ø							Type	NORMAL	12	Included Ø					Type	NORMAL
	Modifier Ø							Grn			Modifier Ø					Grn	
	Conflict Ø							Yel	3.5		Conflict Ø					Yel	3.5
	Conflict Olap							Red	1.5		Conflict Olap					Red	1.5
	Conflict Ped							LG			Conflict Ped					LG	
5	Included Ø							Type	NORMAL	13	Included Ø					Type	NORMAL
	Modifier Ø							Grn			Modifier Ø					Grn	
	Conflict Ø							Yel	3.5		Conflict Ø					Yel	3.5
	Conflict Olap							Red	1.5		Conflict Olap					Red	1.5
	Conflict Ped							LG			Conflict Ped					LG	
6	Included Ø							Type	NORMAL	14	Included Ø					Type	NORMAL
	Modifier Ø							Grn			Modifier Ø					Grn	
	Conflict Ø							Yel	3.5		Conflict Ø					Yel	3.5
	Conflict Olap							Red	1.5		Conflict Olap					Red	1.5
	Conflict Ped							LG			Conflict Ped					LG	
7	Included Ø							Type	NORMAL	15	Included Ø					Type	NORMAL
	Modifier Ø							Grn			Modifier Ø					Grn	
	Conflict Ø							Yel	3.5		Conflict Ø					Yel	3.5
	Conflict Olap							Red	1.5		Conflict Olap					Red	1.5
	Conflict Ped							LG			Conflict Ped					LG	
8	Included Ø							Type	NORMAL	16	Included Ø					Type	NORMAL
	Modifier Ø							Grn			Modifier Ø					Grn	
	Conflict Ø							Yel	3.5		Conflict Ø					Yel	3.5
	Conflict Olap							Red	1.5		Conflict Olap					Red	1.5
	Conflict Ped							LG			Conflict Ped					LG	

Channel Settings [1.8.1]

.....Channel -->	1	2	3	4	5	6	7	8	9	10	11	12	13	14	15	16	17	18	19	20	21	22	23	24
Phase / Olap #	6	2	5	8	1		8																	
Channel Type	VEH	VEH	VEH	VEH	OLP	VEH	VEH	VEH	VEH	VEH	VEH	VEH	VEH	VEH	VEH	VEH	VEH	VEH	VEH	VEH	VEH	VEH	VEH	VEH
Channel Flash	Red	Red	DRK	Red	Red	Red	Red	Red	Red	Red	Red	Red	Red	Red	Red	DRK	DRK	DRK	DRK	DRK	DRK	DRK	DRK	DRK
Alt Hz																								

Channel+ Settings [1.8.4]

.....Channel -->	1	2	3	4	5	6	7	8	9	10	11	12	13	14	15	16	17	18	19	20	21	22	23	24
Flash Red+																								
Flash Yellow+																								
Flash Green+																								
Flash Inh Red+																								
Olap Ovrd																								

Coord Transition, CoordPhs [2.5]

Pat#	Short	Long	Dwell	No Shortway Ø	E-Yld	Offset	RetHld	Float	Min Veh Perm	Min Ped Perm
1	12	22				EndGRN				
2	12	22				EndGRN				
3	12	22				EndGRN				
4	12	22				EndGRN				
5	12	22				EndGRN				
6	12	22				EndGRN				
7	12	22				EndGRN				
8	12	22				EndGRN				
9	12	22				EndGRN				
10	12	22				EndGRN				
11	12	22				EndGRN				
12	12	22				EndGRN				
13	12	22				EndGRN				
14	12	22				EndGRN				
15	12	22				EndGRN				
16	12	22				EndGRN				
17	12	22				EndGRN				
18	12	22				EndGRN				
19	12	22				EndGRN				
20	12	22				EndGRN				
21	12	22				EndGRN				
22	12	22				EndGRN				
23	12	22				EndGRN				
24	12	22				EndGRN				
25						BegGRN				
26						BegGRN				
27						BegGRN				
28						BegGRN				
29						BegGRN				
30						BegGRN				
31						BegGRN				
32						BegGRN				
33						BegGRN				
34						BegGRN				
35						BegGRN				
36						BegGRN				
37						BegGRN				
38						BegGRN				
39						BegGRN				
40						BegGRN				
41						BegGRN				
42						BegGRN				
43						BegGRN				
44						BegGRN				
45						BegGRN				
46						BegGRN				
47						BegGRN				
48						BegGRN				

Channel Params[1.8.3]

C1 IO Mode User Single BIU Map SINGLE Invert Rail Input OFF

Veh Par 1-64 [5.1]										Veh Par 1-64 [5.1]										Vehicle Options 1-64 [5.2]										Vehicle Options 1-64 [5.2]										Parameters+ 1-64 [5.3]									
Det #	Call Ø	Swi Ø	Day	Ext	Que	No Act	Max Pres	Err Cnt	Fail Time	Det #	Call Ø	Swi Ø	Day	Ext	Que	No Act	Max Pres	Err Cnt	Fail Time	Det #	Call	Ext	Que	Add Init	Red Lock	Yell Lock	occ	vol	Det #	Call	Ext	Que	Add Init	Red Lock	Yell Lock	occ	vol	Det #	oc G	oc Y	oc R	Day 1	Day 2	Type	Src				
1	6						45	50	2	33							45	50		1	ON	ON		ON			ON	ON	33	ON	ON		ON					1							NORM				
2	6						45	50	2	34							45	50		2	ON	ON		ON			ON	ON	34	ON	ON		ON					2							NORM				
3	5						45	50	2	35							45	50		3	ON	ON		ON			ON	ON	35	ON	ON		ON					3							NORM				
4	8						45	50	2	36							45	50		4	ON	ON		ON			ON	ON	36	ON	ON		ON					4							NORM				
5	8						45	50	2	37							45	50		5	ON	ON		ON			ON	ON	37	ON	ON		ON					5							NORM				
6	8		8				45	50	2	38							45	50		6	ON	ON		ON			ON	ON	38	ON	ON		ON					6							NORM				
7	8		8				45	50	2	39							45	50		7	ON	ON		ON			ON	ON	39	ON	ON		ON					7							NORM				
8	2						45	50	2	40							45	50		8	ON	ON		ON			ON	ON	40	ON	ON		ON					8							NORM				
9	2						45	50	2	41							45	50		9	ON	ON		ON			ON	ON	41	ON	ON		ON					9							NORM				
10	5						45	50	2	42							45	50		10	ON	ON		ON			ON	ON	42	ON	ON		ON					10							NORM				
11							45	50	2	43							45	50		11	ON	ON		ON					43	ON	ON		ON					11							NORM				
12							45	50	2	44							45	50		12	ON	ON		ON					44	ON	ON		ON					12							NORM				
13							45	50	2	45							45	50		13	ON	ON		ON					45	ON	ON		ON					13							NORM				
14							45	50	2	46							45	50		14	ON	ON		ON					46	ON	ON		ON					14							NORM				
15							45	50	2	47							45	50		15	ON	ON		ON					47	ON	ON		ON					15							NORM				
16							45	50	2	48							45	50		16	ON	ON		ON					48	ON	ON		ON					16							NORM				
17							45	50	2	49							45	50		17	ON	ON		ON					49	ON	ON		ON					17							NORM				
18							45	50	2	50							45	50		18	ON	ON		ON					50	ON	ON		ON					18							NORM				
19							45	50		51							45	50		19	ON	ON		ON					51	ON	ON		ON					19							NORM				
20							45	50		52							45	50		20	ON	ON		ON					52	ON	ON		ON					20							NORM				
21							45	50		53							45	50		21	ON	ON		ON					53	ON	ON		ON					21							NORM				
22							45	50		54							45	50		22	ON	ON		ON					54	ON	ON		ON					22							NORM				
23							45	50		55							45	50		23	ON	ON		ON					55	ON	ON		ON					23							NORM				
24							45	50		56							45	50		24	ON	ON		ON					56	ON	ON		ON					24							NORM				
25							45	50		57							45	50		25	ON	ON		ON					57	ON	ON		ON					25							NORM				
26							45	50		58							45	50		26	ON	ON		ON					58	ON	ON		ON					26							NORM				
27							45	50		59							45	50		27	ON	ON		ON					59	ON	ON		ON					27							NORM				
28							45	50		60							45	50		28	ON	ON		ON					60	ON	ON		ON					28							NORM				
29							45	50		61							45	50		29	ON	ON		ON					61	ON	ON		ON					29							NORM				
30							45	50		62							45	50		30	ON	ON		ON					62	ON	ON		ON					30							NORM				
31							45	50		63							45	50		31	ON	ON		ON					63	ON	ON		ON					31							NORM				
32							45	50		64							45	50		32	ON	ON		ON					64	ON	ON		ON					32							NORM				

Parameters+ 1-64 [5.3]

Det #	occ Grn	occ Yell	occ Red	Day 1	Day 2	Type	Src	Det #	occ Grn	occ Yell	occ Red	Day 1	Day 2	Type	Src	Det #	occ Grn	occ Yell	occ Red	Day 1	Day 2	Type	Src	
33						NORM		44						NORM		55							NORM	
34						NORM		45						NORM		56							NORM	
35						NORM		46						NORM		57							NORM	
36						NORM		47						NORM		58							NORM	
37						NORM		48						NORM		59							NORM	
38						NORM		49						NORM		60							NORM	
39						NORM		50						NORM		61							NORM	
40						NORM		51						NORM		62							NORM	
41						NORM		52						NORM		63							NORM	
42						NORM		53						NORM		64							NORM	
43						NORM		54						NORM		### 81 NB @ 31								

81 NB @ 31

Ped Det Parm [5.4]

Det #	Call Ø	No Act	Max Pres	Err Cnt
1			15	
2			15	
3			15	
4			15	
5			15	
6			15	
7			15	
8			15	

Unit Parameters [1.2.1]

TS2 Det Faults	ON
Vol/Occ Report Parm [1.5.8]	
Vol/Occ Period Minutes	0
Vol/Occ Period Minutes	15

Preemption Times [3.1], Options+ [3.6]

Pre #	Enable	Type	Output	Delay	MinDura
1	ON	RAIL	Dwell		
2	ON	RAIL	Dwell		
3	ON	EMERG	Dwell		
4	ON	EMERG	Dwell		
5	ON	EMERG	Dwell		
6	ON	EMERG	Dwell		

Pre #	MaxPres	MinGm	MinWlk	PedClr	Co+Pre
1					ON
2					ON
3					ON
4					ON
5					ON
6					ON

Pre #	Track Grn	Min Dwell	Ext Dwell	PedClr+	Yel
1		2			
2		2			
3		2			
4		2			
5		2			
6		2			

Pre #	Red	Pattern	Skip
1			OFF
2			OFF
3			OFF
4			OFF
5			OFF
6			OFF

Low Priority Preempts

Pre #	Type	Min	Max
7	OFF		
8	OFF		
9	OFF		
10	OFF		

Unit Parameters [1.2.1]

Stop Timer Over Preempt	OFF
Preempt or Ext Output	PRE
Max Seek Track Time	
Max Seek Dwell Time	

Channel Parameters [1.8.3]

D Conn Mappings	None
Pre Invert Rail Input	OFF

Track Clear Phases [3.2], Track Clear Overlaps+ [3.5]

[illegible]

Dwell Phases [3.2] and Overlaps+ [3.5]

Pre #					
1	Phases Overlap Peds				
2	Phases Overlap Peds				
3	Phases Overlap Peds				
4	Phases Overlap Peds				
5	Phases Overlap Peds				
6	Phases Overlap Peds				

Preemption Options+ [3.6]

Exit Phases [3.2]	Pre #	Lock	Override	Override	Fish	
--------------------------	-------	------	----------	----------	------	--

Pre #		Exit Phase					Auto Flush			Higher		Dwell	Link	
1					1	ON		ON			ON		OFF	
2					2	ON		ON			ON		OFF	
3					3	ON		ON			ON		OFF	
4					4	ON		ON			ON		OFF	
5					5	ON		ON			ON		OFF	
6					6	ON		ON			ON		OFF	

[illegible]

[illegible]

C1-USER IO Map [1.8.9.1 In]

I1-1	1	Veh Call 1
I1-2	2	Veh Call 2
I1-3	3	Veh Call 3
I1-4	4	Veh Call 4
I1-5	5	Veh Call 5
I1-6	6	Veh Call 6
I1-7	7	Veh Call 7
I1-8	8	Veh Call 8
I2-1	9	Veh Call 9
I2-2	10	Veh Call 10
I2-3	189	Unused
I2-4	189	Unused
I2-5	189	Unused
I2-6	189	Unused
I2-7	189	Unused
I2-8	189	Unused
I3-1	189	Unused
I3-2	189	Unused
I3-3	189	Unused
I3-4	189	Unused
I3-5	189	Unused
I3-6	189	Unused
I3-7	189	Unused
I3-8	189	Unused
I4-1	189	Unused
I4-2	189	Unused
I4-3	189	Unused
I4-4	189	Unused
I4-5	189	Unused
I4-6	189	Unused
I4-7	229	33xCMUStop
I4-8	228	33xFlashSns
I5-1	189	Unused
I5-2	189	Unused
I5-3	189	Unused
I5-4	189	Unused
I5-5	189	Unused
I5-6	189	Unused
I5-7	189	Unused
I5-8	189	Unused
I6-1	189	Unused
I6-2	189	Unused
I6-3	189	Unused
I6-4	189	Unused
I6-5	189	Unused
I6-6	189	Unused
I6-7	189	Unused
I6-8	189	Unused

C1-USER IO Map [1.8.9.2 Out]

O1-1	1	Ch1 Red
O1-2	49	Ch1 Green
O1-3	2	Ch2 Red
O1-4	26	Ch2 Yellow
O1-5	50	Ch2 Green
O1-6	3	Ch3 Red
O1-7	27	Ch3 Yellow
O1-8	51	Ch3 Green
O2-1	4	Ch4 Red
O2-2	52	Ch4 Green
O2-3	5	Ch5 Red
O2-4	29	Ch5 Yellow
O2-5	53	Ch5 Green
O2-6	6	Ch6 Red
O2-7	30	Ch6 Yellow
O2-8	54	Ch6 Green
O3-1	7	Ch7 Red
O3-2	55	Ch7 Green
O3-3	8	Ch8 Red
O3-4	32	Ch8 Yellow
O3-5	56	Ch8 Green
O3-6	9	Ch9 Red
O3-7	33	Ch9 Yellow
O3-8	57	Ch9 Green
O4-1	10	Ch10 Red
O4-2	58	Ch10 Green
O4-3	11	Ch11 Red
O4-4	35	Ch11 Yellow
O4-5	59	Ch11 Green
O4-6	12	Ch12 Red
O4-7	36	Ch12 Yellow
O4-8	60	Ch12 Green
O5-1	28	Ch4 Yellow
O5-2	34	Ch10 Yellow
O5-3	25	Ch1 Yellow
O5-4	31	Ch7 Yellow
O5-5	115	Not Used
O5-6	115	Not Used
O5-7	115	Not Used
O5-8	114	Watchdog
O6-1	115	Not Used
O6-2	115	Not Used
O6-3	13	Ch13 Red
O6-4	37	Ch13 Yellow
O6-5	61	Ch13 Green
O6-6	14	Ch14 Red
O6-7	38	Ch14 Yellow
O6-8	62	Ch14 Green

C1-USER IO Map [1.8.9.2 Out]

O7-1	115	Not Used
O7-2	115	Not Used
O7-3	115	Not Used
O7-4	115	Not Used
O7-5	115	Not Used
O7-6	115	Not Used
O7-7	115	Not Used
O7-8	115	Not Used
C11S-USER IO Map [1.8.9.1 In]		
I4-1		
I4-2		
I4-3		
I4-4		
I7-1	189	Unused
I7-2	189	Unused
I7-3	189	Unused
I7-4	189	Unused
I7-5	189	Unused
I7-6	189	Unused
I7-7	189	Unused
I7-8	189	Unused
I8-1	189	Unused
I8-2	189	Unused
I8-3	189	Unused
I8-4	189	Unused
I8-5	189	Unused
I8-6	189	Unused
I8-7	189	Unused
I8-8	189	Unused
C11S-USER IO Map [1.8.9.2 Out]		
O8-1	115	Not Used
O8-2	115	Not Used
O8-3	115	Not Used
O8-4	115	Not Used
O8-5	115	Not Used
O8-6	115	Not Used
O8-7	115	Not Used
O8-8	115	Not Used

IO Logic [1.8.7]

Op1	Result	O1Fcn	Inv1	IO1	Opn1	O2Fcn	Inv2	IO2	Opn2	O3Fcn	Inv3	IO3	Opn3	Dly	Sec
I	0	=	----	-		0	----	-		0	----	-		0	DLY 0
I	0	=	----	-		0	----	-		0	----	-		0	DLY 0
I	0	=	----	-		0	----	-		0	----	-		0	DLY 0
I	0	=	----	-		0	----	-		0	----	-		0	DLY 0
I	0	=	----	-		0	----	-		0	----	-		0	DLY 0
I	0	=	----	-		0	----	-		0	----	-		0	DLY 0
I	0	=	----	-		0	----	-		0	----	-		0	DLY 0
I	0	=	----	-		0	----	-		0	----	-		0	DLY 0
I	0	=	----	-		0	----	-		0	----	-		0	DLY 0
I	0	=	----	-		0	----	-		0	----	-		0	DLY 0
I	0	=	----	-		0	----	-		0	----	-		0	DLY 0
I	0	=	----	-		0	----	-		0	----	-		0	DLY 0

Security Access Levels [8.2]

1	SWLOAD	22	None	43	None
2	SECURE	23	None	44	None
3	None	24	None	45	None
4	None	25	None	46	None
5	None	26	None	47	None
6	None	27	None	48	None
7	None	28	None	49	None
8	None	29	None	50	None
9	None	30	None	51	None
10	None	31	None	52	None
11	None	32	None	53	None
12	None	33	None	54	None
13	None	34	None	55	None
14	None	35	None	56	None
15	None	36	None	57	None
16	None	37	None	58	None
17	None	38	None	59	None
18	None	39	None	60	None
19	None	40	None	61	None
20	None	41	None	62	None
21	None	42	None	63	None
				64	None

Com Parameters [6.1]

Station ID	3182
Group ID	
Master ID	9012
Backup Time	0
SysUp Modem [6.1]	
Enable Modem	OFF
Idle Time	0
Dial Time	0
Tel:	
Alt:	

2070 Port Parms [6.2]

Port	Baud Rate	FCM
SP1	9600	MODE 6
SP2	9600	MODE 6
SP3	19200	MODE 6
SP4	38400	MODE 6
SP5	1200	AUTO
SP6	1200	AUTO
SP7	1200	AUTO
SP8	1200	AUTO

2070 IP 1 Addressing [6.5]

Addressing				
Addr	192	168	0	100
Mask	255	255	255	0
Brdcst	0	0	0	0
GtWay	192	168	0	1
Port	5001			

2070 IP 2 Addressing [6.5]

Addressing				
Addr	0	0	0	0
Mask	0	0	0	0
Brdcst	0	0	0	0
GtWay	0	0	0	0
Port	0			

2070 Port Binding Ports [6.6]

	Port	Echo	Mode
ASYN1	SP1	OFF	0
ASYN2	SP2	OFF	0
ASYN3	SP3	OFF	0
ASYN4	SP4	OFF	0
SYN1	SP5	SYN3	OFF
SYN2	OFF	SYN4	OFF

2070 Port Binding Functions [6.6]



Function	Channel	Function	Channel
TS2/CVM	None	SYSUp	ASYN2
CMU/MMU	None	SYSDown	ASYN1
Opticom	None	Shell	None
Loop Det.	None		
GPS	-		


#	Event / Alarm	Ev	Alr	Call Phases[1.1.5]								Redirect Phases[1.1.5]								Inhibit Phases[1.1.5]															
1	Power Up Alarm.	ON	ON	Ø	Ø	Phases Called By Ø						From	To	From	To	From	To	From	To	1	2	3	4	5	6	7	8	9	10	11	12	13	14	15	16
2	Stop Timing	ON	ON	1								1								1															
3	TS1 Cabinet Door	ON	ON	2								2								2															
4	Coordination Failure	ON	ON	3								3								3															
5	External Alarm # 1	ON	ON	4								4								4															
6	External Alarm # 2	ON	ON	5								5								5															
7	External Alarm # 3	ON	ON	6								6								6															
8	External Alarm # 4	ON	ON	7								7								7															
9	Closed Loop Disabled	ON	ON	8								8								8															
10	External Alarm # 5	ON	ON	9								9								9															
11	External Alarm # 6	ON	ON	10								10								10															
12	Manual Control Enable	ON	ON	11								11								11															
13	Coord Free Input	ON	ON	12								12								12															
14	Local Flash Input	ON	ON	13								13								13															
15	MMU Flash	ON	ON	14								14								14															
16	CMU Flash	ON	ON	15								15								15															
17	Cycle Fault	ON	ON	16								16								16															
18	Cycle Failure	ON	ON	Alt Call & Redirect # 1 [1.1.6.3]								Alt Inhibit Phases # 1 [1.1.6.3]																							
19	Coordination Fault	ON	ON	Col	Ø	Phases Called By Ø						From	To	From	To	From	To	From	To	1	2	3	4	5	6	7	8	9	10	11	12	13	14	15	16
20	Controller Fault	ON	ON	1								1								1															
21	Detector SDLC Failure	ON	ON	2								2								2															
22	MMU SDLC Failure	ON	ON	3								3								3															
23	Critical SDLC Failure	ON	ON	4								4								4															
24	Reserved	ON	ON	5								5								5															
25	EEPROM CRC Fault	ON	ON	6								6								6															
26	Detector Diagnostic Failure	ON	ON	7								7								7															
27	BIU Detector Failure	ON	ON	8								8								8															
32	Queue detector alarm	ON	ON	Alt Call & Redirect # 2 [1.1.6.3]								Alt Inhibit Phases # 2 [1.1.6.3]																							
29	Ped Detector Fault	ON	ON	Col	Ø	Phases Called By Ø						From	To	From	To	From	To	From	To	1	2	3	4	5	6	7	8	9	10	11	12	13	14	15	16
30	Coord Diagnostic Fault	ON	ON	1								1								1															
41	TempAlert Probe Ch. A	ON	ON	2								2								2															
42	TempAlert Probe Ch. B	ON	ON	3								3								3															
47	Coord Active	ON	ON	4								4								4															
48	Preempt Active	ON	ON	5								5								5															
49	Preempt 1 Input	ON	ON	6								6								6															
50	Preempt 2 Input	ON	ON	7								7								7															
51	Preempt 3 Input	ON	ON	8								8								8															
52	Preempt 4 Input	ON	ON	Coord, CIC Plans [2.3]								Unit Parameters [1.2.1]																							
53	Preempt 5 Input	ON	ON	CIC	CoØ	Grow	1	2	3	4	5	6	7	8	Allow Skip Yellow	OFF	Max Cycle Time																		
54	Preempt 6 Input	ON	ON	1	OFF										TOD Dim Enable	OFF	Cycle Fault Action	Alarm																	
55	Preempt 7 Input	ON	ON	2	OFF										Tone Disable	OFF																			
56	Preempt 8 Input	ON	ON	3	OFF										Diamond Mode	4Ph																			
57	Preempt 9 Input	ON	ON	4	OFF										Backup Time (s)	900																			
58	Preempt 10 Input	ON	ON	Auto Flash Phase/Olap Settings [1.4.2]												Disable Init Ped	OFF																		
61	In Transition	ON	ON	Yel Ø											Cycle Fault Action	Alarm																			
81	FIO Status Alarm	ON	ON	Yel (olaps)											Enable Run Timer	ON	### 81 NB @ 31																		

04/07/23Page 10

FILE NAME = F:\Project\190 - N.Y.S. DEPT OF TRANSPORTATION\190526001 PSAP R3-6\VR3 PSAP 22 Erie Blvd\Design\CADD\Sheet Files\360310_oph_tsp-32_35058_PLAN.dgn
DATE/TIME = 1/21/2021
USER = marner

DESIGN SUPERVISOR SHG JOB MANAGER KAN DESIGN KAN CHECK TEH DRAFTING MNG CHECK TEH PROJECT MANAGER KAW

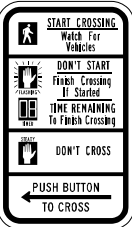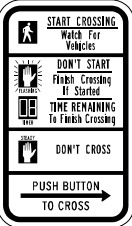TABLE OF SIGNS			
SIGN	SIZE(WxL, INCH)	TEXT	MUTCD NO.
A	30" x 36"		R3-1
B	30" x 36"		W25-2/R3-5L
C	30" x 36"		R3-2 R2-6bNY
D (23)	9" x 15"		R10-3eL
E (23)	9" x 15"		R10-3eR

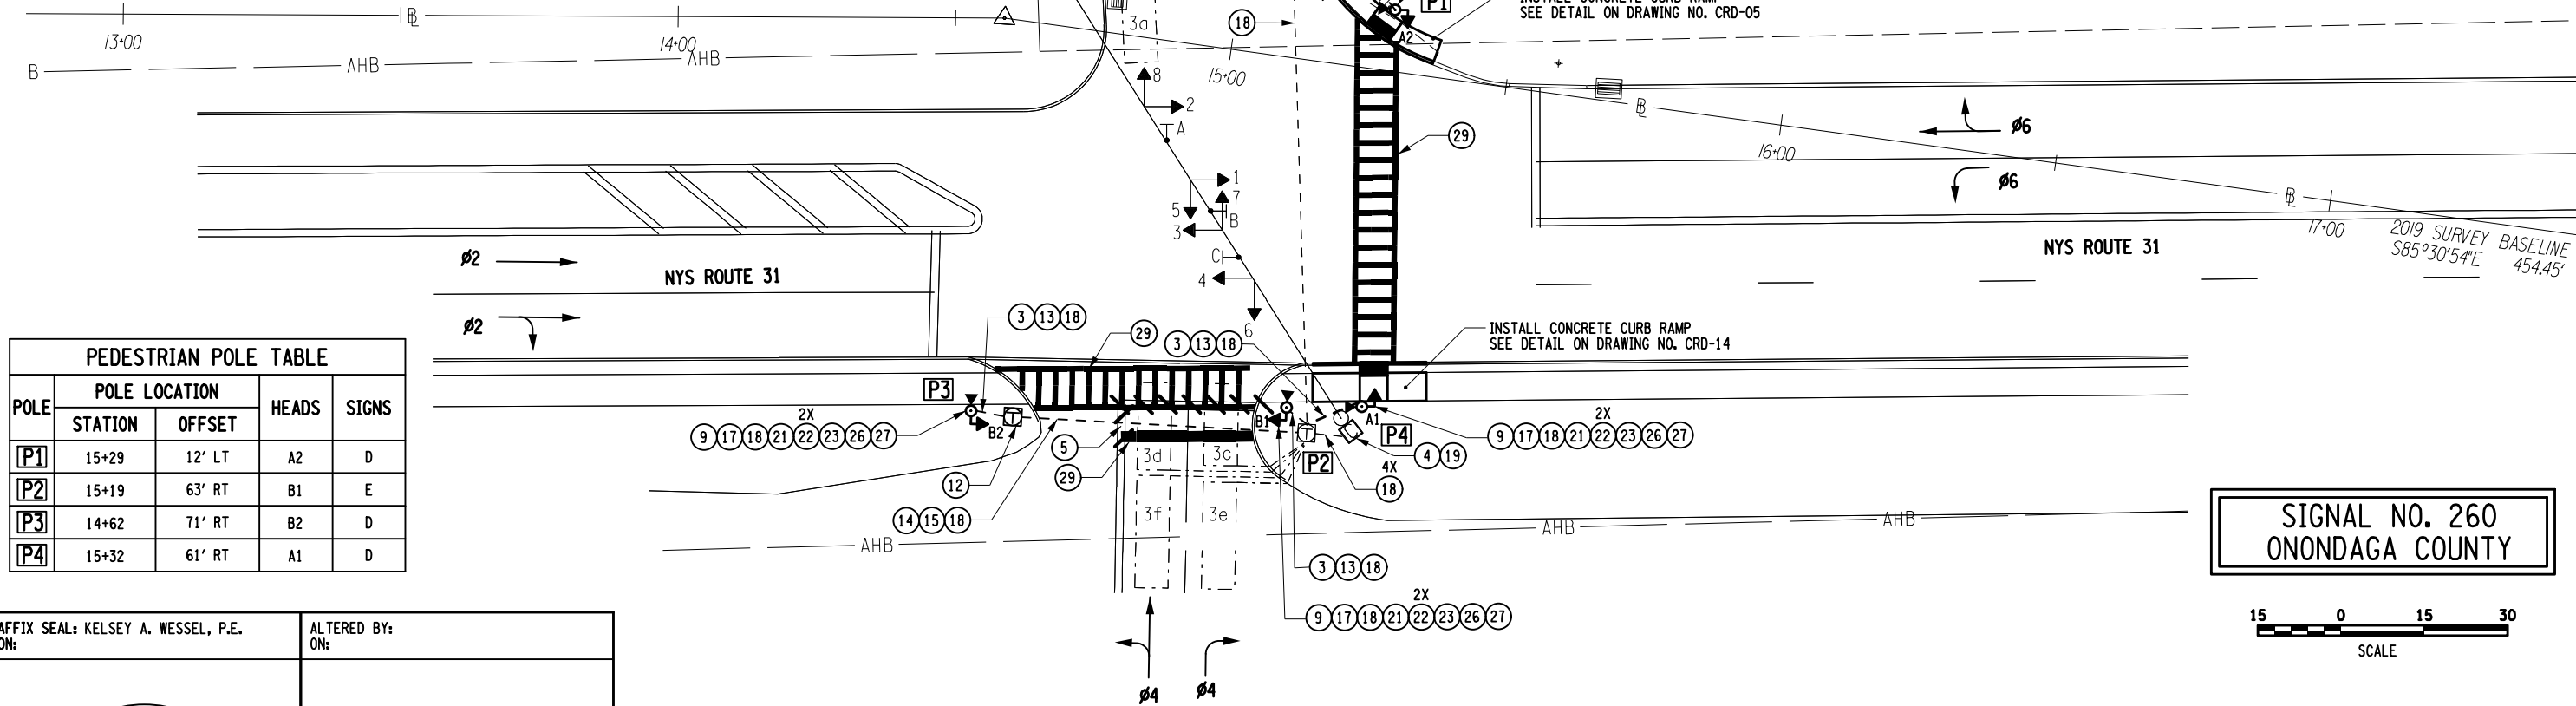


PEDESTRIAN POLE TABLE				
POLE	POLE LOCATION		HEADS	SIGNS
	STATION	OFFSET		
P1	15+29	12' LT	A2	D
P2	15+19	63' RT	B1	E
P3	14+62	71' RT	B2	D
P4	15+32	61' RT	A1	D

SIGNAL NO. 260
ONONDAGA COUNTY



AFFIX SEAL: KELSEY A. WESSEL, P.E.
ON:

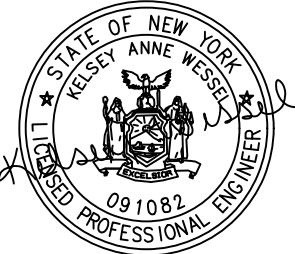

ALTERED BY:
ON:

AS-BUILT REVISIONS DESCRIPTION OF ALTERATIONS:	SH 452, CICERO - SOUTH BAY	PIN 3603.10 RTE 31 UTILITY QUALITY LEVEL D	BRIDGES	CULVERTS	ALL DIMENSIONS IN FT UNLESS OTHERWISE NOTED	CONTRACT NUMBER D264495	
	SH 9084, CICERO - BRIDGEPORT				TRAFFIC SIGNAL PLAN NY 31 / LAKESHORE RD SPUR LOCATION 35058	DRAWING NO. TSP-32	
						SHEET NO. 133	
	COUNTY: ONONDAGA REGION: 3						
IT IS A VIOLATION OF LAW FOR ANY PERSON, UNLESS THEY ARE ACTING UNDER THE DIRECTION OF A LICENSED PROFESSIONAL ENGINEER, ARCHITECT, LANDSCAPE ARCHITECT, OR LAND SURVEYOR, TO ALTER AN ITEM IN ANY WAY. IF AN ITEM BEARING THE STAMP OF A LICENSED PROFESSIONAL IS ALTERED, THE ALTERING ENGINEER, ARCHITECT, LANDSCAPE ARCHITECT, OR LAND SURVEYOR SHALL STAMP THE DOCUMENT AND INCLUDE THE NOTATION "ALTERED BY" FOLLOWED BY THEIR SIGNATURE, THE DATE OF SUCH ALTERATION, AND A SPECIFIC DESCRIPTION OF THE ALTERATION.					 C&S Engineers, Inc. 499 Col. Eileen Collins Blvd. Syracuse, New York 13212 Phone: 315-455-2000 Fax: 315-455-9867 www.cscos.com	 NEW YORK STATE OF OPPORTUNITY	Department of Transportation


TABLE OF OPERATIONS										
FACE \ PHASE	R	R	R	R	R	R	R	R		
	Y	Y	Y	Y	Y	Y	Y	Y		
	G	G	G	G	G	G	G	G		
	1	2	3	4	5	6	7	8	A1-A2	B1-B2
ø2 + ø5 + PED B	R	R	G	G	R	R	R	R	DW	DW*
ø2 + ø6 + PED B	G	G	G	G	R	R	R	R	DW	DW*
ø4 + ø8 + PED A	R	R	R	R	G	G	G	G	DW*	DW
EMERGENCY FLASH	FY	FY	FY	FY	FR	FR	FR	FR	FR	FR

* UPON ACTUATION OF A PEDESTRIAN PUSH BUTTON, A "WALKING MAN" INDICATION FOLLOWED BY A FLASHING "HAND" INDICATION FOLLOWED BY A STEADY "HAND" WILL BE DISPLAYED, AND COUNTDOWN TIMER IS INITIATED.

LEGEND:

- G = CIRCULAR GREEN
- ←G = LEFT GREEN ARROW
- G = RIGHT GREEN ARROW
- ↑G = VERTICAL GREEN ARROW
- R = CIRCULAR RED
- ←R = LEFT RED ARROW
- R = RIGHT RED ARROW
- Y = CIRCULAR YELLOW
- ←Y = LEFT YELLOW ARROW
- Y = RIGHT YELLOW ARROW


-  = WALK/DON'T WALK
-  = COUNTDOWN TIMER

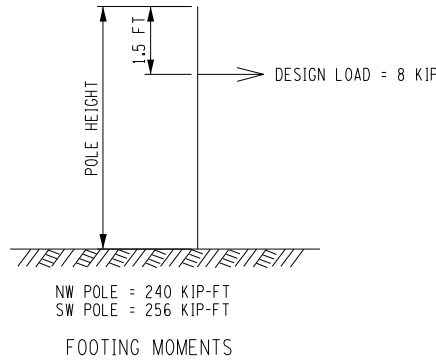

DETECTOR DATA TABLE	
DETECTOR NUMBER	DESCRIPTION
3A, 3B	2 - 6FT x 30FT LOOPS, 10' APART
3D, 3F	1 - 6FT x 15.5FT, 1 - 6FT x 21 FT LOOPS, 1.5FT APART
3C, 3E	1 - 6FT x 15.5FT, 1 - 6FT x 21 FT LOOPS, 3FT APART

SIGNAL OPERATIONS SPECIFICATIONS TABLE OF INPUT WIRING					ONONDAGA COUNTY
SIGNAL NO. 260	TERMINAL NUMBER	FUNCTION	DETECTOR NUMBER	DETECTOR TYPE	REMARKS
	1A, 1B	ø8	3a,3b	PRESENCE	
	2A, 2B	ø4	3c, 3d, 3e, 3f	PRESENSE	
	3A, 3B				
	4A, 4B				
	5A, 5B	PED A	A1, A2	PUSH BUTTON	NYS ROUTE 31 (WESTBOUND) CROSSING
	6A, 6B	PED B	B1, B2	PUSH BUTTON	LAKE SHORE RD SPUR (NORTHBOUND) CROSSING
	7A, 7B				
	8A, 8B				
	9A, 9B				
	10A, 10B				
	11A, 11B				
	12A, 12B				

ESTIMATE OF QUANTITIES				
KEY NUMBER	ITEM NUMBER	DESCRIPTION	UNIT	ESTIMATED QUANTITY
3	206.03200010	TRAFFIC SIGNAL CONDUIT EXCAVATION IN GRASS AND UNPAVED AREAS	LF	50
4	619.1613	MAINTAIN TRAFFIC SIGNAL EQUIPMENT (REQUIREMENT C)	INTM	3
5	635.0103	CLEANING AND PREPARATION OF PAVEMENT SURFACES - LINES	LF	130
9	680.5001	POLE EXCAVATION AND CONCRETE FOUNDATION	CY	1.6
12	680.510501	PULL BOX RECTANGULAR 26 X 18 INCH REINFORCED CONCRETE	EA	1
13	680.520106	CONDUIT, METAL STEEL, ZINC COATED, 2"	LF	50
14	680.520108	CONDUIT, METAL STEEL, ZINC COATED, 3"	LF	55
15	680.53	CONDUIT JACKING OR BORING	LF	55
17	680.6708	TRAFFIC SIGNAL POLE POST TOP MOUNT, 8 FEET MOUNTING HEIGHT	EA	4
18	680.730714	SIGNAL CABLE, 7 CONDUCTORS, 14 AWG	LF	310
19	680.77001605	MODIFY TRAFFIC SIGNAL INSTALLATION - LOCATION 16	EA LOC	1
21	680.813105	PEDESTRIAN SIGNAL MODULE - 12 INCH BI-MODAL, HAND/MAN SYMBOLS, LED	EA	4
22	680.813106	PEDESTRIAN SIGNAL SECTION - POLYCARBONATE, TYPE 1, 12 INCH	EA	8
23	680.81330010	AUDIBLE PEDESTRIAN SIGNAL	EA	4
26	680.8142	PEDESTRIAN SIGNAL POST TOP MOUNT ASSEMBLY	EA	4
27	680.81500010	PEDESTRIAN COUNT-DOWN TIMER MODULE	EA	4
29	685.01020009	EPOXY REFLECTORIZED PAVEMENT STRIPES - 15 MILS - HAND WORK	LF	1400

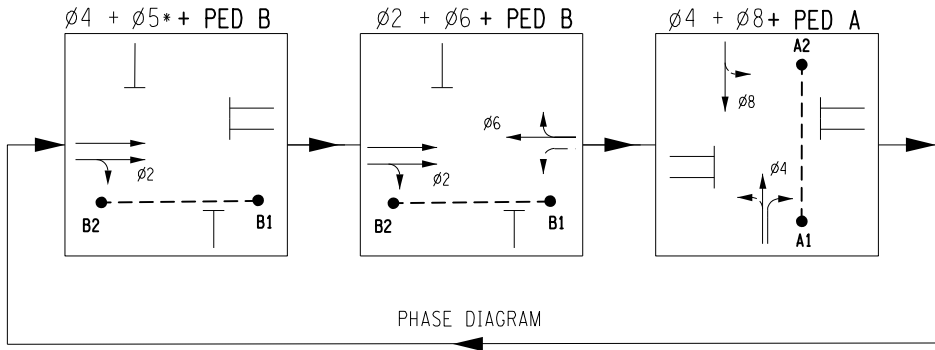

ø5* IS A DUMMY EB PHASE BEING USED TO HOLD UP WB TRAFFIC TO PROVIDE GAPS FOR EB LEFT TURNING TRAFFIC AT THE NEXT INTERSECTION TO THE WEST (RTE 31 AT LAKE SHORE RD)

SIGNAL OPERATIONS SPECIFICATIONS TABLE OF SWITCH PACKS										ONONDAGA COUNTY
SIGNAL NO. 260	SWITCH PACK	FUNCTION	FACE NO.'s	FLASH PLUG	INDICATIONS	TERMINAL WIRING BOARD				
						TERMINAL	WIRING COLOR CODE			
	SP 1	ø6	1, 2	Y	R Y G GROUND WIRE	SP 1R SP 1Y SP 1G GROUND BUS	14/19C-1-R 14/19C-1-O 14/19C-1-G 14/19C-1-W			
	SP 2	ø2	3, 4	Y	R Y G GROUND WIRE	SP 2R SP 2Y SP 2G GROUND BUS	14/19C-1-R/B 14/19C-1-O/B 14/19C-1-G/B 14/19C-1-W/B			
	SP 3	ø4	5, 6	R	R Y G GROUND WIRE	SP 3R SP 3Y SP 3G GROUND BUS	14/19C-1-R/W 14/19C-1-BL/W 14/19C-1-G/W 14/19C-1-R/W			
	SP 4	ø8	7, 8	R	R Y G GROUND WIRE	SP 4R SP 4Y SP 4G GROUND BUS	14/19C-1-B/R 14/19C-1-O/R 14/19C-1-BL/R 14/19C-1-W/R			
	SP 5	PED A (ø4)	A1	A2	W	HAND MAN GROUND WIRE	SP 5R SP 5Y SP 5G GROUND BUS	14/7C-1-R 14/7C-1-G 14/7C-1-W	14/7C-2-R 14/7C-2-G 14/7C-2-W	
	SP 6	PED B (ø2)	B1	B2	W	HAND MAN GROUND WIRE	SP 6R SP 6Y SP 6G GROUND BUS	14/7C-3-R 14/7C-3-G 14/7C-3-W	14/7C-4-R 14/7C-4-G 14/7C-4-W	
	SP 7					SP 7R SP 7Y SP 7G GROUND BUS				
	SP 8					SP 8R SP 8Y SP 8G GROUND BUS				
	SP 9					SP 9R SP 9Y SP 9G GROUND BUS				
	SP 10					SP 10R SP 10Y SP 10G GROUND BUS				
	SP 11					SP 11R SP 11Y SP 11G GROUND BUS				
	SP 12					SP 12R SP 12Y SP 12G GROUND BUS				
	SP 13					SP 13R SP 13Y SP 13G GROUND BUS				
	SP 14					SP 14R SP 14Y SP 14G GROUND BUS				

KEY FOR WIRE COLOR CODE

14 / 19C - 1 - R / B

AWG

TRACER COLOR

COLOR: R - RED, O - ORANGE, G - GREEN, BL - BLUE, W - WHITE, B - BLACK

TABLE OF CLEARANCES			
TO	FROM		
		G	R
	G	G	R
		G	R
R	Y	R	
	R	R	

SIGNAL NO. 260
ONONDAGA COUNTY

AFFIX SEAL: KELSEY A. WESSEL, P.E.
ON:



ALTERED BY:
ON:

AS-BUILT REVISIONS
DESCRIPTION OF ALTERATIONS:

SH 452, CICERO - SOUTH BAY
SH 9084, CICERO - BRIDGEPORT

PIN 3603.10
RTE 31

BRIDGES

CULVERTS

ALL DIMENSIONS IN ft UNLESS OTHERWISE NOTED

CONTRACT NUMBER
D264495

TRAFFIC SIGNAL TABLES
NY 31 / LAKE SHORE RD SPUR
LOCATION 35058

DRAWING NO. TSP-33
SHEET NO. 134

IT IS A VIOLATION OF LAW FOR ANY PERSON, UNLESS THEY ARE ACTING UNDER THE DIRECTION OF A LICENSED PROFESSIONAL ENGINEER, ARCHITECT, LANDSCAPE ARCHITECT, OR LAND SURVEYOR, TO ALTER AN ITEM IN ANY WAY. IF AN ITEM BEARING THE STAMP OF A LICENSED PROFESSIONAL IS ALTERED, THE ALTERING ENGINEER, ARCHITECT, LANDSCAPE ARCHITECT, OR LAND SURVEYOR SHALL STAMP THE DOCUMENT AND INCLUDE THE NOTATION "ALTERED BY" FOLLOWED BY THEIR SIGNATURE, THE DATE OF SUCH ALTERATION, AND A SPECIFIC DESCRIPTION OF THE ALTERATION.



C&S Engineers, Inc.
499 Col. Eileen Collins Blvd.
Syracuse, New York 13212

Phone: 315-455-2000
Fax: 315-455-9867
www.cscos.com



Department of
Transportation

Phase Times [1.1.1]								Coordination Patterns [2.4] and Coordination Split Tables [2.7.1]																				3260				
	1	2	3	4	5	6	7	8	Pat#	Cyc	Off	Split	Seq	Pat#	Cyc	Off	Split	Seq	Pat#	Cyc	Off	Split	Seq	Pat#	Cyc	Off	Split					Seq
Min Green		12		4	4	12		4	1	90	0	1	1	13	0	0	13	1	25	0	0	0	1	37	0	0	0					1
Gap, Ext				2				2	2	90	0	2	1	14	0	0	14	1	26	0	0	0	1	38	0	0	0					1
Max 1		40		30	25	40		30	3	90	0	3	1	15	0	0	15	1	27	0	0	0	1	39	0	0	0	1				
Max 2									4	90	0	4	1	16	0	0	16	1	28	0	0	0	1	40	0	0	0	1				
Yel Clearance		3.5		3.5	2	3.5		3.5	5	0	0	5	1	17	0	0	17	1	29	0	0	0	1	41	0	0	0	1				
Red Clearance		2		2		2		2	6	0	0	6	1	18	0	0	18	1	30	0	0	0	1	42	0	0	0	1				
Walk		7		7					7	0	0	7	1	19	0	0	19	1	31	0	0	0	1	43	0	0	0	1				
Ped Clearance		13		17					8	0	0	8	1	20	0	0	20	1	32	0	0	0	1	44	0	0	0	1				
Red Revert									9	0	0	9	1	21	0	0	21	1	33	0	0	0	1	45	0	0	0	1				
Add Initial									10	0	0	10	1	22	0	0	22	1	34	0	0	0	1	46	0	0	0	1				
Max Initial									11	0	0	11	1	23	0	0	23	1	35	0	0	0	1	47	0	0	0	1				
Time B4 Reduct									12	0	0	12	1	24	0	0	24	1	36	0	0	0	1	48	0	0	0	1				
Cars B4 Reduct									Split		1	2	3	4	5	6	7	8	Split		1	2	3	4	5	6	7	8				
Time To Reduce									1	Coor	0	61	0	29	6	55	0	29	13	Coor	0	0	0	0	0	0	0	0				
Reduce By									6	NON	Max	NON	NON	Max	Max	NON	NON				NON	NON	NON	NON	NON	NON	NON	NON				
Min Gap									2	Coor	0	70	0	20	16	54	0	20	14	Coor	0	0	0	0	0	0	0	0				
DyMaxLim									6	NON	Max	NON	NON	Max	Max	NON	NON				NON	NON	NON	NON	NON	NON	NON	NON				
Max Step									3	Coor	0	68	0	22	6	62	0	22	15	Coor	0	0	0	0	0	0	0	0				
Options [1.1.2]	1	2	3	4	5	6	7	8	6	NON	Max	NON	NON	Max	Max	NON	NON				NON	NON	NON	NON	NON	NON	NON	NON				
Enable		ON		ON	ON	ON		ON	4	Coor	0	68	0	22	6	62	0	22	16	Coor	0	0	0	0	0	0	0	0				
Min Recall									6	NON	Max	NON	NON	Max	Max	NON	NON				NON	NON	NON	NON	NON	NON	NON	NON				
Max Recall		ON				ON			5	Coor	0	0	0	0	0	0	0	0	17	Coor	0	0	0	0	0	0	0	0				
Ped Recall										NON	NON	NON	NON	NON	NON	NON	NON				NON	NON	NON	NON	NON	NON	NON	NON				
Soft Recall		ON				ON			6	Coor	0	0	0	0	0	0	0	0	18	Coor	0	0	0	0	0	0	0	0				
Lock Calls										NON	NON	NON	NON	NON	NON	NON	NON				NON	NON	NON	NON	NON	NON	NON	NON				
Auto Flash Entry									7	Coor	0	0	0	0	0	0	0	0	19	Coor	0	0	0	0	0	0	0	0				
Auto Flash Exit										NON	NON	NON	NON	NON	NON	NON	NON				NON	NON	NON	NON	NON	NON	NON	NON				
Dual Entry		ON		ON		ON		ON	8	Coor	0	0	0	0	0	0	0	0	20	Coor	0	0	0	0	0	0	0	0				
Enable Simul Gap	ON	ON	ON	ON	ON	ON	ON	ON		NON	NON	NON	NON	NON	NON	NON	NON				NON	NON	NON	NON	NON	NON	NON	NON				
Gaurantee Passage									9	Coor	0	0	0	0	0	0	0	0	21	Coor	0	0	0	0	0	0	0	0				
Rest In Walk										NON	NON	NON	NON	NON	NON	NON	NON				NON	NON	NON	NON	NON	NON	NON	NON				
Conditon Service									10	Coor	0	0	0	0	0	0	0	0	22	Coor	0	0	0	0	0	0	0	0				
Non-Actuated 1										NON	NON	NON	NON	NON	NON	NON	NON				NON	NON	NON	NON	NON	NON	NON	NON				
Non-Actuated 2									11	Coor	0	0	0	0	0	0	0	0	23	Coor	0	0	0	0	0	0	0	0				
Add Init Calc										NON	NON	NON	NON	NON	NON	NON	NON				NON	NON	NON	NON	NON	NON	NON	NON				
Options+ [1.1.3]	1	2	3	4	5	6	7	8	12	Coor	0	0	0	0	0	0	0	0	24	Coor	0	0	0	0	0	0	0	0				
Reservice										NON	NON	NON	NON	NON	NON	NON	NON				NON	NON	NON	NON	NON	NON	NON	NON				
PedClr Thru Yel									Page#																				Red Revert	3		
Skip Red No Call									1	8 Phase Times/Options; Patterns/Splits; Ring Startup; Coord/Flash Mode; Unit Param																			MCE Timeout	0		
Red Rest									1A&1B	16 Phase Times/Options; Patterns/Splits; Ring Startup; Coord/Flash Mode; Unit Param																			Feature Profile	0		
Max II									2	Overlaps; Channel Settings; Coord Alt Table+ (values not associated with time-of-day)																			Free Ring Seq	1		
Call Phase									3	Detection; Sample Time and Unit Parameters related to detection																			Auxswitch	STOPTM		
Conflicting Phase									4	Preemption and Alternate Phase Time and Phase Options																			SDLC Retry	0		
Omit Yellow									5	Annual Schedule																			TS2 Det Faults	ON		
Ped Delay									6	Day Plans; Action Tables; Coord Alt Table+ (values varied by time-of-day)																			Auto Ped Clear	OFF		
Grn/Ped Delay									7	Communications; Secutiry; I/O Setup																			SDLC Retry	0		
3260 31 @ LAKESHORE SPUR								8	Misc - Events/Alarms; Call/Inhibit/Redirect; P/OLAP Auto Flash; CIC; Misc Unit Param																			04/07/23		Page 1		

Overlap 1-16 Program Parm+ [1.5.2.1] [1.5.2.2]

Overlap Conflict Lock		OFF	Overlap Lock Inhibit		OFF	Parent Ph Clearance		OFF	Extra Included Ph		ON			Type	NORMAL
1	Included Ø					Type	NORMAL	9	Included Ø					Type	NORMAL
	Modifier Ø					Grn			Modifier Ø					Grn	
	Conflict Ø					Yel	3.5		Conflict Ø					Yel	3.5
	Conflict Olap					Red	1.5		Conflict Olap					Red	1.5
	Conflict Ped					LG			Conflict Ped					LG	
2	Included Ø					Type	NORMAL	10	Included Ø					Type	NORMAL
	Modifier Ø					Grn			Modifier Ø					Grn	
	Conflict Ø					Yel	3.5		Conflict Ø					Yel	3.5
	Conflict Olap					Red	1.5		Conflict Olap					Red	1.5
	Conflict Ped					LG			Conflict Ped					LG	
3	Included Ø					Type	NORMAL	11	Included Ø					Type	NORMAL
	Modifier Ø					Grn			Modifier Ø					Grn	
	Conflict Ø					Yel	3.5		Conflict Ø					Yel	3.5
	Conflict Olap					Red	1.5		Conflict Olap					Red	1.5
	Conflict Ped					LG			Conflict Ped					LG	
4	Included Ø					Type	NORMAL	12	Included Ø					Type	NORMAL
	Modifier Ø					Grn			Modifier Ø					Grn	
	Conflict Ø					Yel	3.5		Conflict Ø					Yel	3.5
	Conflict Olap					Red	1.5		Conflict Olap					Red	1.5
	Conflict Ped					LG			Conflict Ped					LG	
5	Included Ø					Type	NORMAL	13	Included Ø					Type	NORMAL
	Modifier Ø					Grn			Modifier Ø					Grn	
	Conflict Ø					Yel	3.5		Conflict Ø					Yel	3.5
	Conflict Olap					Red	1.5		Conflict Olap					Red	1.5
	Conflict Ped					LG			Conflict Ped					LG	
6	Included Ø					Type	NORMAL	14	Included Ø					Type	NORMAL
	Modifier Ø					Grn			Modifier Ø					Grn	
	Conflict Ø					Yel	3.5		Conflict Ø					Yel	3.5
	Conflict Olap					Red	1.5		Conflict Olap					Red	1.5
	Conflict Ped					LG			Conflict Ped					LG	
7	Included Ø					Type	NORMAL	15	Included Ø					Type	NORMAL
	Modifier Ø					Grn			Modifier Ø					Grn	
	Conflict Ø					Yel	3.5		Conflict Ø					Yel	3.5
	Conflict Olap					Red	1.5		Conflict Olap					Red	1.5
	Conflict Ped					LG			Conflict Ped					LG	
8	Included Ø					Type	NORMAL	16	Included Ø					Type	NORMAL
	Modifier Ø					Grn			Modifier Ø					Grn	
	Conflict Ø					Yel	3.5		Conflict Ø					Yel	3.5
	Conflict Olap					Red	1.5		Conflict Olap					Red	1.5
	Conflict Ped					LG			Conflict Ped					LG	

Channel Settings [1.8.1]

.....Channel -->	1	2	3	4	5	6	7	8	9	10	11	12	13	14	15	16	17	18	19	20	21	22	23	24
Phase / Olap #	6	2	4	8	4	2																		
Channel Type	VEH	VEH	VEH	VEH	PED	PED	VEH	VEH	VEH	VEH	VEH	VEH	VEH	VEH	VEH	VEH	VEH	VEH	VEH	VEH	VEH	VEH	VEH	VEH
Channel Flash	YEL	YEL	Red	Red	DRK	DRK	Red	Red	Red	Red	Red	Red	Red	Red	Red	DRK	DRK	DRK	DRK	DRK	DRK	DRK	DRK	DRK
Alt Hz																								

Channel+ Settings [1.8.4]

.....Channel -->	1	2	3	4	5	6	7	8	9	10	11	12	13	14	15	16	17	18	19	20	21	22	23	24
Flash Red+																								
Flash Yellow+																								
Flash Green+																								
Flash Inh Red+																								
Olap Ovrd																								

Coord Transition, CoordPhs [2.5]

Pat#	Short	Long	Dwell	No Shortway Ø	E-Yld	Offset	RetHld	Float	Min Veh Perm	Min Ped Perm
1	12	22		5		EndGRN				
2	12	22				EndGRN				
3	12	22		5		EndGRN				
4	12	22		5		EndGRN				
5	12	22				EndGRN				
6	12	22				EndGRN				
7	12	22				EndGRN				
8	12	22				EndGRN				
9	12	22				EndGRN				
10	12	22				EndGRN				
11	12	22				EndGRN				
12	12	22				EndGRN				
13	12	22				EndGRN				
14	12	22				EndGRN				
15	12	22				EndGRN				
16	12	22				EndGRN				
17	12	22				EndGRN				
18	12	22				EndGRN				
19	12	22				EndGRN				
20	12	22				EndGRN				
21	12	22				EndGRN				
22	12	22				EndGRN				
23	12	22				EndGRN				
24	12	22				EndGRN				
25						BegGRN				
26						BegGRN				
27						BegGRN				
28						BegGRN				
29						BegGRN				
30						BegGRN				
31						BegGRN				
32						BegGRN				
33						BegGRN				
34						BegGRN				
35						BegGRN				
36						BegGRN				
37						BegGRN				
38						BegGRN				
39						BegGRN				
40						BegGRN				
41						BegGRN				
42						BegGRN				
43						BegGRN				
44						BegGRN				
45						BegGRN				
46						BegGRN				
47						BegGRN				
48						BegGRN				

Channel Params[1.8.3]

C1 IO Mode User Single BIU Map SINGLE Invert Rail Input OFF

Veh Par 1-64 [5.1]										Veh Par 1-64 [5.1]										Vehicle Options 1-64 [5.2]										Vehicle Options 1-64 [5.2]										Parameters+ 1-64 [5.3]									
Det #	Call Ø	Swi Ø	Day	Ext	Que	No Act	Max Pres	Err Cnt	Fail Time	Det #	Call Ø	Swi Ø	Day	Ext	Que	No Act	Max Pres	Err Cnt	Fail Time	Det #	Call	Ext	Que	Add Init	Red Lock	Yell Lock	occ	vol	Det #	Call	Ext	Que	Add Init	Red Lock	Yell Lock	occ	vol	Det #	oc G	oc Y	oc R	Day 1	Day 2	Type	Src				
1	8						45	50	2	33							45	50		1	ON	ON		ON					33	ON	ON		ON					1							NORM				
2	4		5				45	50	2	34							45	50		2	ON	ON		ON					34	ON	ON		ON					2							NORM				
3							45	50	2	35							45	50		3	ON	ON		ON					35	ON	ON		ON					3							NORM				
4							45	50	2	36							45	50		4	ON	ON		ON					36	ON	ON		ON					4							NORM				
5							45	50	2	37							45	50		5	ON	ON		ON					37	ON	ON		ON					5							NORM				
6							45	50	2	38							45	50		6	ON	ON		ON					38	ON	ON		ON					6							NORM				
7							45	50	2	39							45	50		7	ON	ON		ON					39	ON	ON		ON					7							NORM				
8							45	50	2	40							45	50		8	ON	ON		ON					40	ON	ON		ON					8							NORM				
9							45	50	2	41							45	50		9	ON	ON		ON					41	ON	ON		ON					9							NORM				
10							45	50	2	42							45	50		10	ON	ON		ON					42	ON	ON		ON					10							NORM				
11							45	50	2	43							45	50		11	ON	ON		ON					43	ON	ON		ON					11							NORM				
12							45	50	2	44							45	50		12	ON	ON		ON					44	ON	ON		ON					12							NORM				
13							45	50	2	45							45	50		13	ON	ON		ON					45	ON	ON		ON					13							NORM				
14							45	50	2	46							45	50		14	ON	ON		ON					46	ON	ON		ON					14							NORM				
15							45	50	2	47							45	50		15	ON	ON		ON					47	ON	ON		ON					15							NORM				
16							45	50	2	48							45	50		16	ON	ON		ON					48	ON	ON		ON					16							NORM				
17							45	50	2	49							45	50		17	ON	ON		ON					49	ON	ON		ON					17							NORM				
18							45	50	2	50							45	50		18	ON	ON		ON					50	ON	ON		ON					18							NORM				
19							45	50		51							45	50		19	ON	ON		ON					51	ON	ON		ON					19							NORM				
20							45	50		52							45	50		20	ON	ON		ON					52	ON	ON		ON					20							NORM				
21							45	50		53							45	50		21	ON	ON		ON					53	ON	ON		ON					21							NORM				
22							45	50		54							45	50		22	ON	ON		ON					54	ON	ON		ON					22							NORM				
23							45	50		55							45	50		23	ON	ON		ON					55	ON	ON		ON					23							NORM				
24							45	50		56							45	50		24	ON	ON		ON					56	ON	ON		ON					24							NORM				
25							45	50		57							45	50		25	ON	ON		ON					57	ON	ON		ON					25							NORM				
26							45	50		58							45	50		26	ON	ON		ON					58	ON	ON		ON					26							NORM				
27							45	50		59							45	50		27	ON	ON		ON					59	ON	ON		ON					27							NORM				
28							45	50		60							45	50		28	ON	ON		ON					60	ON	ON		ON					28							NORM				
29							45	50		61							45	50		29	ON	ON		ON					61	ON	ON		ON					29							NORM				
30							45	50		62							45	50		30	ON	ON		ON					62	ON	ON		ON					30							NORM				
31							45	50		63							45	50		31	ON	ON		ON					63	ON	ON		ON					31							NORM				
32							45	50		64							45	50		32	ON	ON		ON					64	ON	ON		ON					32							NORM				

Parameters+ 1-64 [5.3]

Det #	occ Grn	occ Yell	occ Red	Day 1	Day 2	Type	Src	Det #	occ Grn	occ Yell	occ Red	Day 1	Day 2	Type	Src	Det #	occ Grn	occ Yell	occ Red	Day 1	Day 2	Type	Src	
33						NORM		44						NORM		55							NORM	
34						NORM		45						NORM		56							NORM	
35						NORM		46						NORM		57							NORM	
36						NORM		47						NORM		58							NORM	
37						NORM		48						NORM		59							NORM	
38						NORM		49						NORM		60							NORM	
39						NORM		50						NORM		61							NORM	
40						NORM		51						NORM		62							NORM	
41						NORM		52						NORM		63							NORM	
42						NORM		53						NORM		64							NORM	
43						NORM		54						NORM		### 31 @ LAKESHORE SPUR								

Ped Det Parm [5.4]

Det #	Call Ø	No Act	Max Pres	Err Cnt
1	4		15	
2	2		15	
3			15	
4			15	
5			15	
6			15	
7			15	
8			15	

Unit Paramters [1.2.1]

TS2 Det Faults	ON
Vol/Occ Report Parm [1.5.8]	
Vol/Occ Period Minutes	0
Vol/Occ Period Minutes	15

Preemption Times [3.1], Options+ [3.6]

Pre #	Enable	Type	Output	Delay	MinDura
1	ON	RAIL	Dwell		
2	ON	RAIL	Dwell		
3	ON	EMERG	Dwell		
4	ON	EMERG	Dwell		
5	ON	EMERG	Dwell		
6	ON	EMERG	Dwell		

Pre #	MaxPres	MinGm	MinWlk	PedClr	Co+Pre
1					ON
2					ON
3					ON
4					ON
5					ON
6					ON

Pre #	Track Grn	Min Dwell	Ext Dwell	PedClr+	Yel
1		2			
2		2			
3		2			
4		2			
5		2			
6		2			

Pre #	Red	Pattern	Skip
1			OFF
2			OFF
3			OFF
4			OFF
5			OFF
6			OFF

Low Priority Preempts

Pre #	Type	Min	Max
7	OFF		
8	OFF		
9	OFF		
10	OFF		

Unit Parameters [1.2.1]

Stop Timer Over Preempt	OFF
Preempt or Ext Output	PRE
Max Seek Track Time	
Max Seek Dwell Time	

Channel Parameters [1.8.3]

D Conn Mappings	None
Pre Invert Rail Input	OFF

Track Clear Phases [3.2], Track Clear Overlaps+ [3.5]

[illegible]

Dwell Phases [3.2] and Overlaps+ [3.5]

[illegible]

Preemption Options+ [3.6]

Exit Phases [3.2]	Pre #	Lock	Override	Override	Fish	
--------------------------	-------	------	----------	----------	------	--

Pre #	Exit Phase						Auto Flush				Higher		Dwell	Link
1					1	ON		ON			ON		OFF	
2					2	ON		ON			ON		OFF	
3					3	ON		ON			ON		OFF	
4					4	ON		ON			ON		OFF	
5					5	ON		ON			ON		OFF	
6					6	ON		ON			ON		OFF	

Annual Schedule [4.3]	Month of Year	Day of Week	Date	Day Plan	Link To
1	J F M A M J J A S O N D	S M T W T F S	1 2 3 4 5 6 7 8 9 10 11 12 13 14 15 16 17 18 19 20 21 22 23 24 25 26 27 28 29 30 31	1	
2	J F M A M J J A S O N D	S M T W T F S	1 2 3 4 5 6 7 8 9 10 11 12 13 14 15 16 17 18 19 20 21 22 23 24 25 26 27 28 29 30 31	2	
3	J F M A M J J A S O N D	S M T W T F S	1 2 3 4 5 6 7 8 9 10 11 12 13 14 15 16 17 18 19 20 21 22 23 24 25 26 27 28 29 30 31	3	
4	J F M A M J J A S O N D	S M T W T F S	1 2 3 4 5 6 7 8 9 10 11 12 13 14 15 16 17 18 19 20 21 22 23 24 25 26 27 28 29 30 31	1	
5	J F M A M J J A S O N D	S M T W T F S	1 2 3 4 5 6 7 8 9 10 11 12 13 14 15 16 17 18 19 20 21 22 23 24 25 26 27 28 29 30 31	5	
6	J F M A M J J A S O N D	S M T W T F S	1 2 3 4 5 6 7 8 9 10 11 12 13 14 15 16 17 18 19 20 21 22 23 24 25 26 27 28 29 30 31	1	
7	J F M A M J J A S O N D	S M T W T F S	1 2 3 4 5 6 7 8 9 10 11 12 13 14 15 16 17 18 19 20 21 22 23 24 25 26 27 28 29 30 31	1	
8	J F M A M J J A S O N D	S M T W T F S	1 2 3 4 5 6 7 8 9 10 11 12 13 14 15 16 17 18 19 20 21 22 23 24 25 26 27 28 29 30 31	1	
9	J F M A M J J A S O N D	S M T W T F S	1 2 3 4 5 6 7 8 9 10 11 12 13 14 15 16 17 18 19 20 21 22 23 24 25 26 27 28 29 30 31	1	
10	J F M A M J J A S O N D	S M T W T F S	1 2 3 4 5 6 7 8 9 10 11 12 13 14 15 16 17 18 19 20 21 22 23 24 25 26 27 28 29 30 31	1	
11	J F M A M J J A S O N D	S M T W T F S	1 2 3 4 5 6 7 8 9 10 11 12 13 14 15 16 17 18 19 20 21 22 23 24 25 26 27 28 29 30 31	1	
12	J F M A M J J A S O N D	S M T W T F S	1 2 3 4 5 6 7 8 9 10 11 12 13 14 15 16 17 18 19 20 21 22 23 24 25 26 27 28 29 30 31	1	
13	J F M A M J J A S O N D	S M T W T F S	1 2 3 4 5 6 7 8 9 10 11 12 13 14 15 16 17 18 19 20 21 22 23 24 25 26 27 28 29 30 31	1	
14	J F M A M J J A S O N D	S M T W T F S	1 2 3 4 5 6 7 8 9 10 11 12 13 14 15 16 17 18 19 20 21 22 23 24 25 26 27 28 29 30 31	1	
15	J F M A M J J A S O N D	S M T W T F S	1 2 3 4 5 6 7 8 9 10 11 12 13 14 15 16 17 18 19 20 21 22 23 24 25 26 27 28 29 30 31	1	
16	J F M A M J J A S O N D	S M T W T F S	1 2 3 4 5 6 7 8 9 10 11 12 13 14 15 16 17 18 19 20 21 22 23 24 25 26 27 28 29 30 31	1	
17	J F M A M J J A S O N D	S M T W T F S	1 2 3 4 5 6 7 8 9 10 11 12 13 14 15 16 17 18 19 20 21 22 23 24 25 26 27 28 29 30 31	1	
18	J F M A M J J A S O N D	S M T W T F S	1 2 3 4 5 6 7 8 9 10 11 12 13 14 15 16 17 18 19 20 21 22 23 24 25 26 27 28 29 30 31	1	
19	J F M A M J J A S O N D	S M T W T F S	1 2 3 4 5 6 7 8 9 10 11 12 13 14 15 16 17 18 19 20 21 22 23 24 25 26 27 28 29 30 31	1	
20	J F M A M J J A S O N D	S M T W T F S	1 2 3 4 5 6 7 8 9 10 11 12 13 14 15 16 17 18 19 20 21 22 23 24 25 26 27 28 29 30 31	1	
21	J F M A M J J A S O N D	S M T W T F S	1 2 3 4 5 6 7 8 9 10 11 12 13 14 15 16 17 18 19 20 21 22 23 24 25 26 27 28 29 30 31	1	
22	J F M A M J J A S O N D	S M T W T F S	1 2 3 4 5 6 7 8 9 10 11 12 13 14 15 16 17 18 19 20 21 22 23 24 25 26 27 28 29 30 31	1	
23	J F M A M J J A S O N D	S M T W T F S	1 2 3 4 5 6 7 8 9 10 11 12 13 14 15 16 17 18 19 20 21 22 23 24 25 26 27 28 29 30 31	1	
24	J F M A M J J A S O N D	S M T W T F S	1 2 3 4 5 6 7 8 9 10 11 12 13 14 15 16 17 18 19 20 21 22 23 24 25 26 27 28 29 30 31	1	
3260	31 @ LAKESHORE SPUR				

[illegible]

C1-USER IO Map [1.8.9.1 In]

I1-1	1	Veh Call 1
I1-2	2	Veh Call 2
I1-3	189	Unused
I1-4	189	Unused
I1-5	129	Ped Call 1
I1-6	130	Ped Call 2
I1-7	189	Unused
I1-8	189	Unused
I2-1	189	Unused
I2-2	189	Unused
I2-3	189	Unused
I2-4	189	Unused
I2-5	189	Unused
I2-6	189	Unused
I2-7	189	Unused
I2-8	189	Unused
I3-1	189	Unused
I3-2	189	Unused
I3-3	189	Unused
I3-4	189	Unused
I3-5	189	Unused
I3-6	189	Unused
I3-7	189	Unused
I3-8	189	Unused
I4-1	189	Unused
I4-2	189	Unused
I4-3	189	Unused
I4-4	189	Unused
I4-5	189	Unused
I4-6	189	Unused
I4-7	229	33xCMUStop
I4-8	228	33xFlashSns
I5-1	189	Unused
I5-2	189	Unused
I5-3	189	Unused
I5-4	189	Unused
I5-5	189	Unused
I5-6	189	Unused
I5-7	189	Unused
I5-8	189	Unused
I6-1	189	Unused
I6-2	189	Unused
I6-3	189	Unused
I6-4	189	Unused
I6-5	189	Unused
I6-6	189	Unused
I6-7	189	Unused
I6-8	189	Unused

C1-USER IO Map [1.8.9.2 Out]

O1-1	1	Ch1 Red
O1-2	49	Ch1 Green
O1-3	2	Ch2 Red
O1-4	26	Ch2 Yellow
O1-5	50	Ch2 Green
O1-6	3	Ch3 Red
O1-7	27	Ch3 Yellow
O1-8	51	Ch3 Green
O2-1	4	Ch4 Red
O2-2	52	Ch4 Green
O2-3	5	Ch5 Red
O2-4	29	Ch5 Yellow
O2-5	53	Ch5 Green
O2-6	6	Ch6 Red
O2-7	30	Ch6 Yellow
O2-8	54	Ch6 Green
O3-1	7	Ch7 Red
O3-2	55	Ch7 Green
O3-3	8	Ch8 Red
O3-4	32	Ch8 Yellow
O3-5	56	Ch8 Green
O3-6	9	Ch9 Red
O3-7	33	Ch9 Yellow
O3-8	57	Ch9 Green
O4-1	10	Ch10 Red
O4-2	58	Ch10 Green
O4-3	11	Ch11 Red
O4-4	35	Ch11 Yellow
O4-5	59	Ch11 Green
O4-6	12	Ch12 Red
O4-7	36	Ch12 Yellow
O4-8	60	Ch12 Green
O5-1	28	Ch4 Yellow
O5-2	34	Ch10 Yellow
O5-3	25	Ch1 Yellow
O5-4	31	Ch7 Yellow
O5-5	115	Not Used
O5-6	115	Not Used
O5-7	115	Not Used
O5-8	114	Watchdog
O6-1	115	Not Used
O6-2	115	Not Used
O6-3	13	Ch13 Red
O6-4	37	Ch13 Yellow
O6-5	61	Ch13 Green
O6-6	14	Ch14 Red
O6-7	38	Ch14 Yellow
O6-8	62	Ch14 Green

C1-USER IO Map [1.8.9.2 Out]

O7-1	115	Not Used
O7-2	115	Not Used
O7-3	115	Not Used
O7-4	115	Not Used
O7-5	115	Not Used
O7-6	115	Not Used
O7-7	115	Not Used
O7-8	115	Not Used

C11S-USER IO Map [1.8.9.1 In]

I4-1		
I4-2		
I4-3		
I4-4		
I7-1	189	Unused
I7-2	189	Unused
I7-3	189	Unused
I7-4	189	Unused
I7-5	189	Unused
I7-6	189	Unused
I7-7	189	Unused
I7-8	189	Unused
I8-1	189	Unused
I8-2	189	Unused
I8-3	189	Unused
I8-4	189	Unused
I8-5	189	Unused
I8-6	189	Unused
I8-7	189	Unused
I8-8	189	Unused

C11S-USER IO Map [1.8.9.2 Out]

O8-1	115	Not Used
O8-2	115	Not Used
O8-3	115	Not Used
O8-4	115	Not Used
O8-5	115	Not Used
O8-6	115	Not Used
O8-7	115	Not Used
O8-8	115	Not Used

IO Logic [1.8.7]

Op1	Result	O1Fcn	Inv1	IO1	Opn1	O2Fcn	Inv2	IO2	Opn2	O3Fcn	Inv3	IO3	Opn3	Dly	Sec
I	0	=	----	-		0	----	-		0	----	-		0	DLY 0
I	0	=	----	-		0	----	-		0	----	-		0	DLY 0
I	0	=	----	-		0	----	-		0	----	-		0	DLY 0
I	0	=	----	-		0	----	-		0	----	-		0	DLY 0
I	0	=	----	-		0	----	-		0	----	-		0	DLY 0
I	0	=	----	-		0	----	-		0	----	-		0	DLY 0
I	0	=	----	-		0	----	-		0	----	-		0	DLY 0
I	0	=	----	-		0	----	-		0	----	-		0	DLY 0
I	0	=	----	-		0	----	-		0	----	-		0	DLY 0
I	0	=	----	-		0	----	-		0	----	-		0	DLY 0
I	0	=	----	-		0	----	-		0	----	-		0	DLY 0

Security Access Levels [8.2]

1	SWLOAD	22	None	43	None
2	SECURE	23	None	44	None
3	None	24	None	45	None
4	None	25	None	46	None
5	None	26	None	47	None
6	None	27	None	48	None
7	None	28	None	49	None
8	None	29	None	50	None
9	None	30	None	51	None
10	None	31	None	52	None
11	None	32	None	53	None
12	None	33	None	54	None
13	None	34	None	55	None
14	None	35	None	56	None
15	None	36	None	57	None
16	None	37	None	58	None
17	None	38	None	59	None
18	None	39	None	60	None
19	None	40	None	61	None
20	None	41	None	62	None
21	None	42	None	63	None
				64	None

2070 IP 1 Addressing [6.5]

	Addressing			
Addr	192	168	0	100
Mask	255	255	255	0
Brdcst	0	0	0	0
GtWay	192	168	0	1
Port	5001			

2070 Port Binding Ports [6.6]

	Port	Echo	Mode
ASYN1	SP1	OFF	0
ASYN2	SP2	OFF	0
ASYN3	SP3	OFF	0
ASYN4	SP4	OFF	0
SYN1	SP5	SYN3	OFF
SYN2	OFF	SYN4	OFF

2070 IP 2 Addressing [6.5]

	Addressing			
Addr	0	0	0	0
Mask	0	0	0	0
Brdcst	0	0	0	0
GtWay	0	0	0	0
Port	0			

2070 Port Binding Functions [6.6]

Function	Channel	Function	Channel
TS2/CVM	None	SYSUp	ASYN2
CMU/MMU	None	SYSDown	ASYN1
Opticom	None	Shell	None
Loop Det.	None		
GPS	-		


Com Parameters [6.1]

Station ID	3260
Group ID	
Master ID	0
Backup Time	0
SysUp Modem [6.1]	
Enable Modem	OFF
Idle Time	0
Dial Time	0
Tel:	
Alt:	



2070 Port Parms [6.2]

Port	Baud Rate	FCM
SP1	9600	MODE 6
SP2	9600	MODE 6
SP3	19200	MODE 6
SP4	38400	MODE 6
SP5	1200	AUTO
SP6	1200	AUTO
SP7	1200	AUTO
SP8	1200	AUTO


#	Event / Alarm	Ev	Alr	Call Phases[1.1.5]								Redirect Phases[1.1.5]								Inhibit Phases[1.1.5]																
1	Power Up Alarm.	ON	ON	Ø	Ø Phases Called By Ø							From	To	From	To	From	To	From	To	1	2	3	4	5	6	7	8	9	10	11	12	13	14	15	16	
2	Stop Timing	ON	ON	1						1									1																	
3	TS1 Cabinet Door	ON	ON	2						2									2																	
4	Coordination Failure	ON	ON	3						3									3																	
5	External Alarm # 1	ON	ON	4						4									4																	
6	External Alarm # 2	ON	ON	5						5									5																	
7	External Alarm # 3	ON	ON	6						6									6																	
8	External Alarm # 4	ON	ON	7						7									7																	
9	Closed Loop Disabled	ON	ON	8						8									8																	
10	External Alarm # 5	ON	ON	9						9									9																	
11	External Alarm # 6	ON	ON	10						10									10																	
12	Manual Control Enable	ON	ON	11						11									11																	
13	Coord Free Input	ON	ON	12						12									12																	
14	Local Flash Input	ON	ON	13						13									13																	
15	MMU Flash	ON	ON	14						14									14																	
16	CMU Flash	ON	ON	15						15									15																	
17	Cycle Fault	ON	ON	16						16									16																	
18	Cycle Failure	ON	ON	Alt Call & Redirect # 1 [1.1.6.3]								Alt Inhibit Phases # 1 [1.1.6.3]																								
19	Coordination Fault	ON	ON	Col	Ø Phases Called By Ø								From	To	From	To	From	To	From	To	1	2	3	4	5	6	7	8	9	10	11	12	13	14	15	16
20	Controller Fault	ON	ON	1						1									1																	
21	Detector SDLC Failure	ON	ON	2						2									2																	
22	MMU SDLC Failure	ON	ON	3						3									3																	
23	Critical SDLC Failure	ON	ON	4						4									4																	
24	Reserved	ON	ON	5						5									5																	
25	EEPROM CRC Fault	ON	ON	6						6									6																	
26	Detector Diagnostic Failure	ON	ON	7						7									7																	
27	BIU Detector Failure	ON	ON	8						8									8																	
32	Queue detector alarm	ON	ON	Alt Call & Redirect # 2 [1.1.6.3]								Alt Inhibit Phases # 2 [1.1.6.3]																								
29	Ped Detector Fault	ON	ON	Col	Ø Phases Called By Ø								From	To	From	To	From	To	From	To	1	2	3	4	5	6	7	8	9	10	11	12	13	14	15	16
30	Coord Diagnostic Fault	ON	ON	1						1									1																	
41	TempAlert Probe Ch. A	ON	ON	2						2									2																	
42	TempAlert Probe Ch. B	ON	ON	3						3									3																	
47	Coord Active	ON	ON	4						4									4																	
48	Preempt Active	ON	ON	5						5									5																	
49	Preempt 1 Input	ON	ON	6						6									6																	
50	Preempt 2 Input	ON	ON	7						7									7																	
51	Preempt 3 Input	ON	ON	8						8									8																	
52	Preempt 4 Input	ON	ON	Coord, CIC Plans [2.3]								Unit Parameters [1.2.1]																								
53	Preempt 5 Input	ON	ON	CIC	CoØ	Grow	1	2	3	4	5	6	7	8	Allow Skip Yellow	OFF	Max Cycle Time																			
54	Preempt 6 Input	ON	ON	1	OFF										TOD Dim Enable	OFF	Cycle Fault Action	Alarm																		
55	Preempt 7 Input	ON	ON	2	OFF										Tone Disable	OFF																				
56	Preempt 8 Input	ON	ON	3	OFF										Diamond Mode	4Ph																				
57	Preempt 9 Input	ON	ON	4	OFF										Backup Time (s)	900																				
58	Preempt 10 Input	ON	ON	Auto Flash Phase/Olap Settings [1.4.2]												Disable Init Ped	OFF																			
61	In Transition	ON	ON	Yel Ø												Cycle Fault Action	Alarm																			
81	FIO Status Alarm	ON	ON	Yel (olaps)												Enable Run Timer	ON			### 31 @ LAKESHORE SPUR							04/07/23 Page 10									

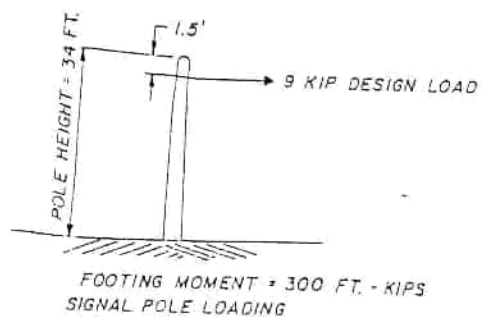

No. 242 FOR PERS
No. 222 FOR DETECTORS

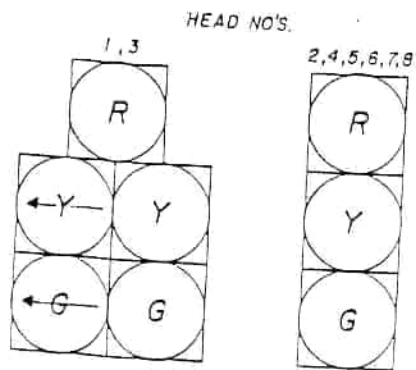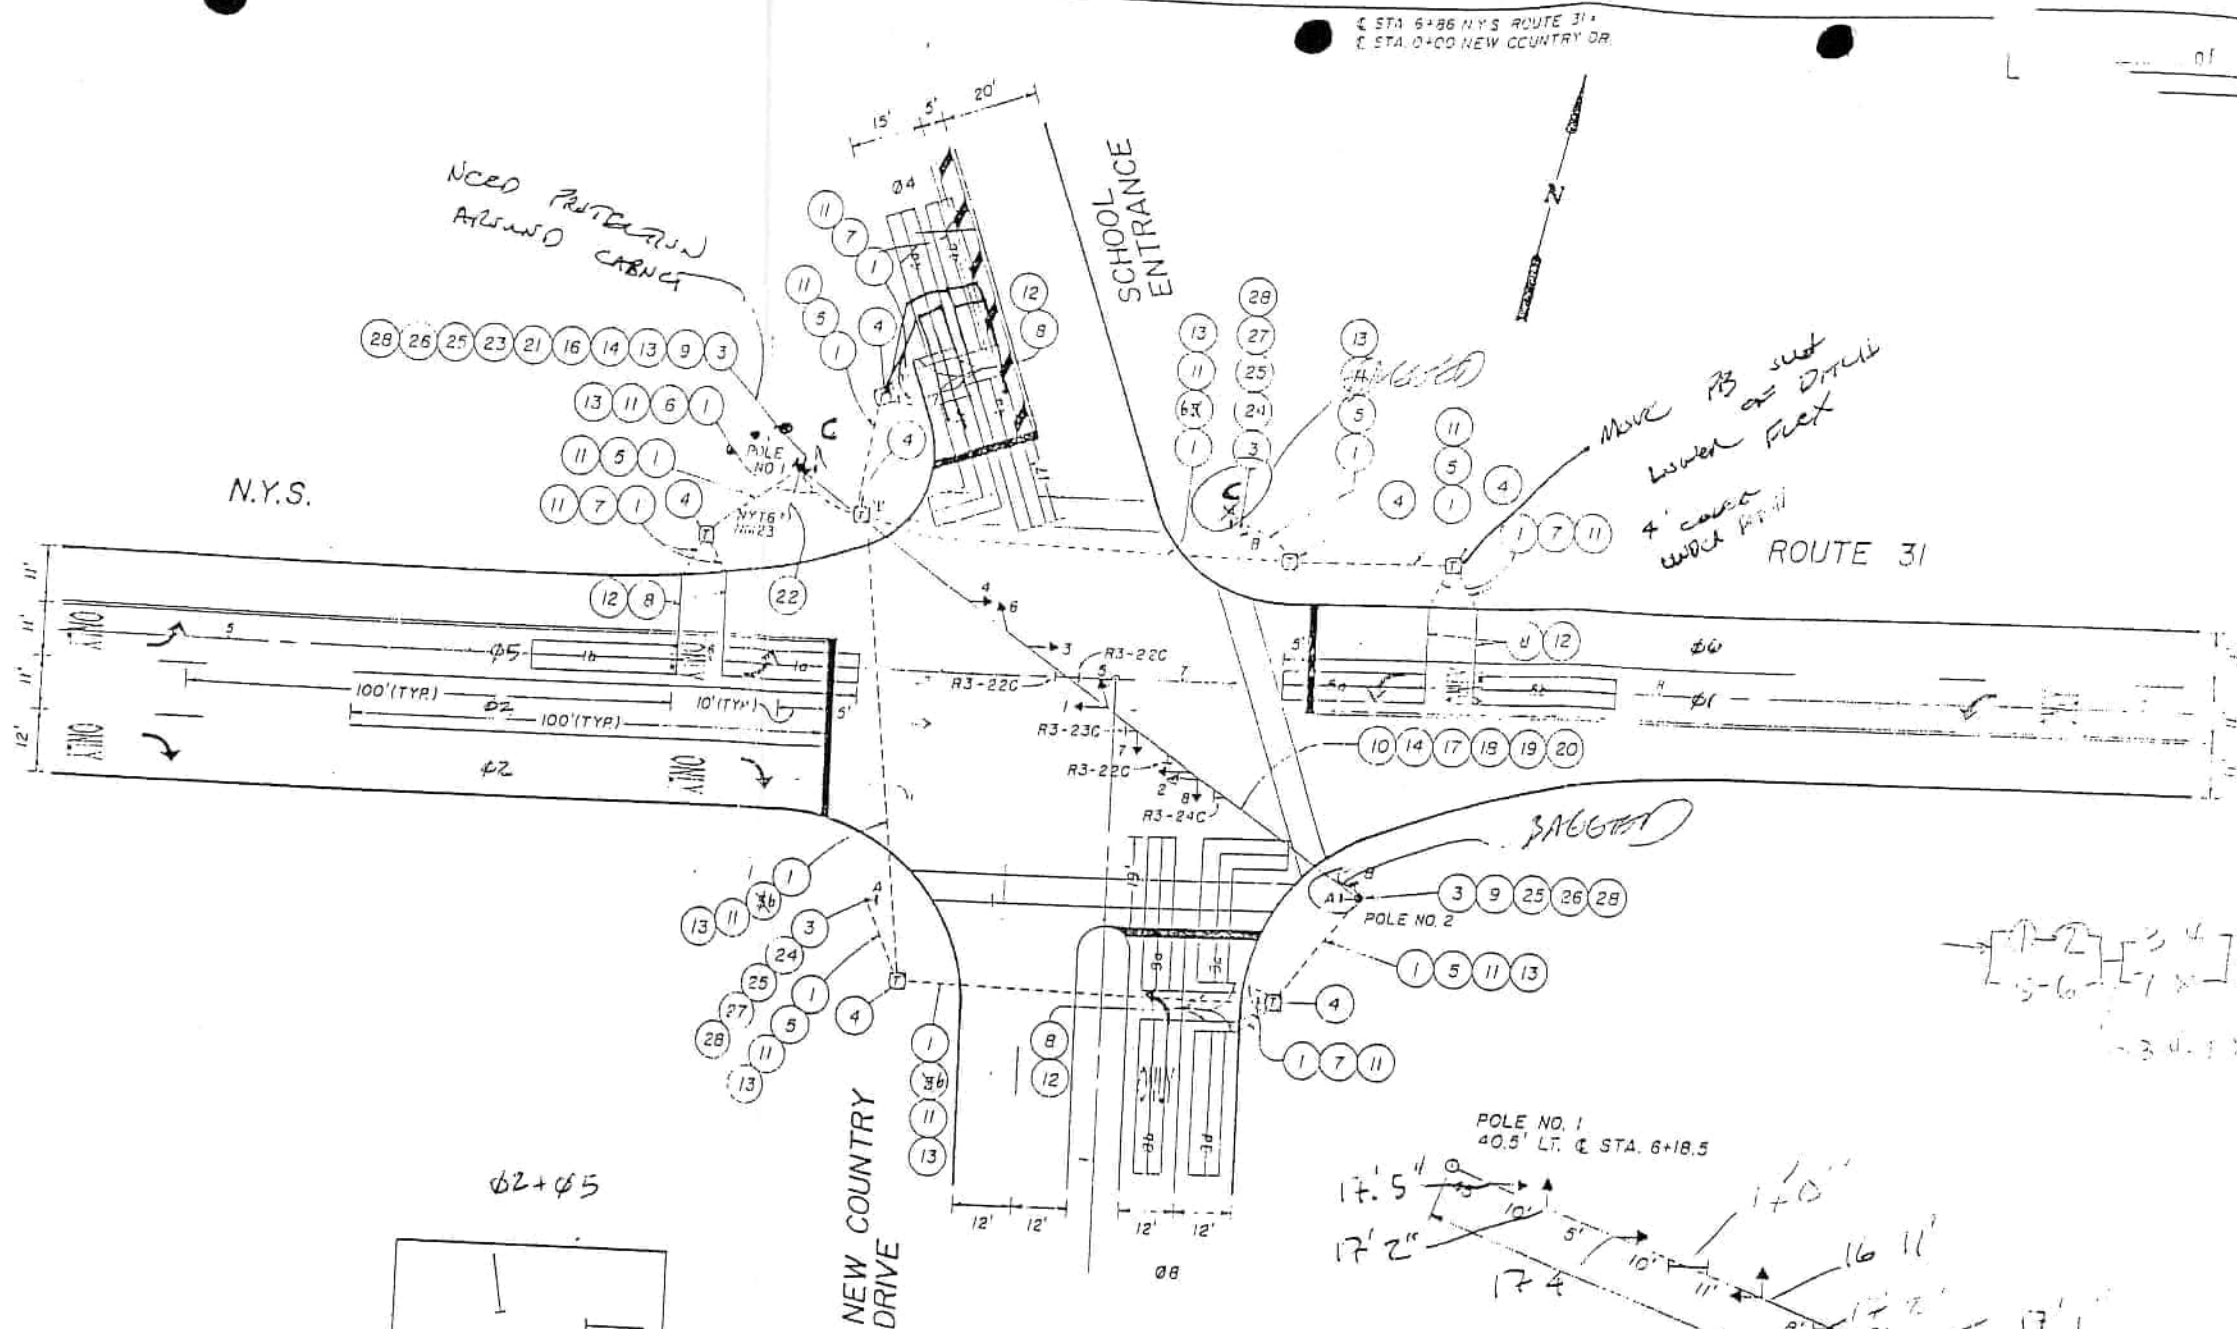

ALL VEHICULAR INDICATIONS SHALL BE 12" DIAMETER.
ALL PEDESTRIAN INDICATIONS SHALL HAVE 4.5" LETTERS.

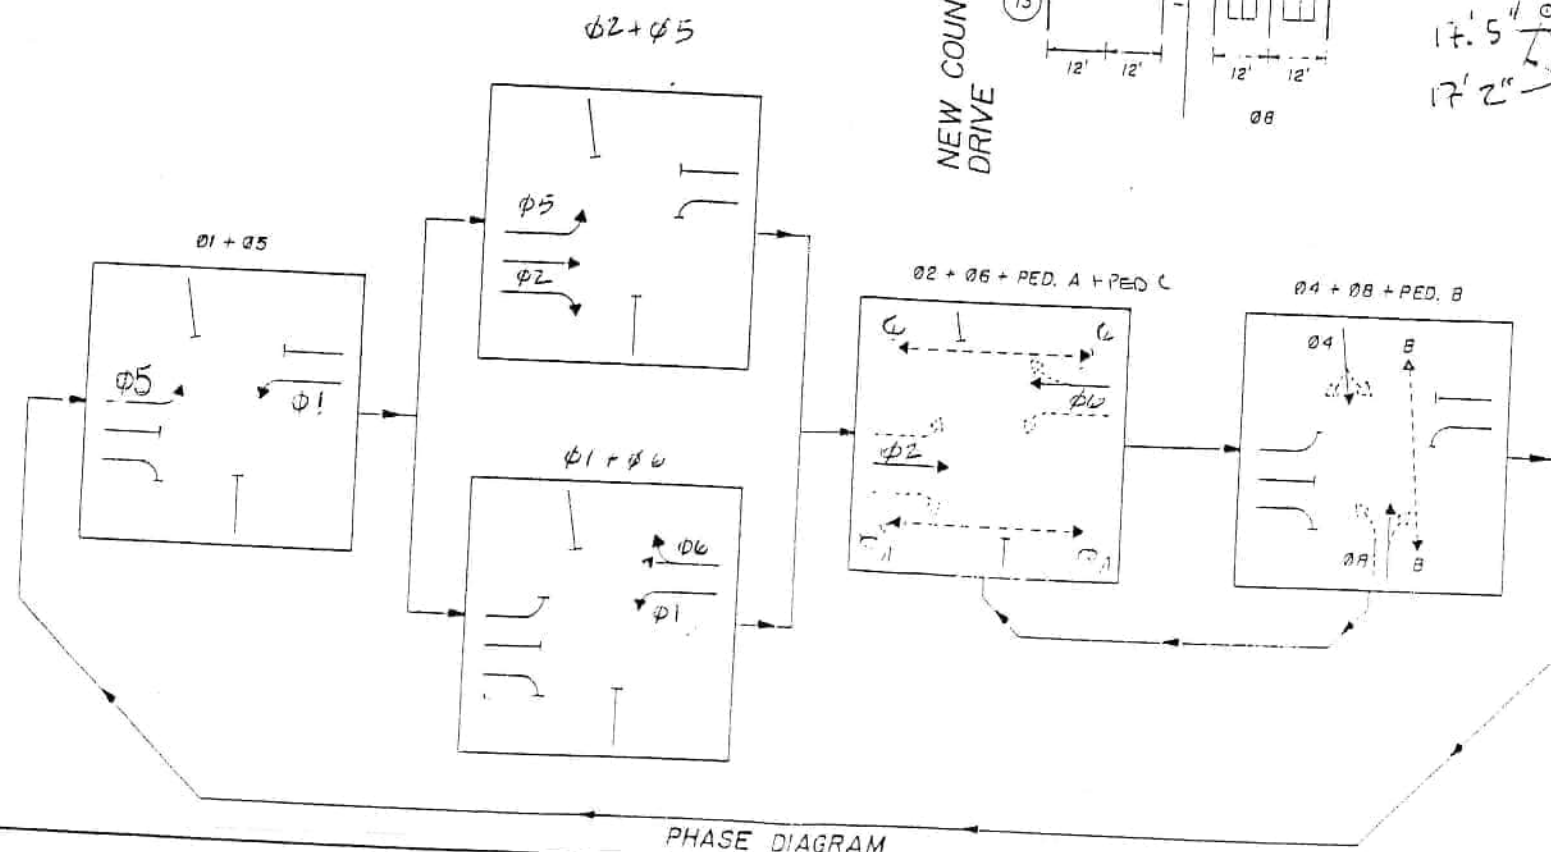

*LEADS
NEED
MARKING*

SIGNAL OPERATION SPECIFICATIONS TABLE OF INPUT WIRING			
SIGNAL NO.	DETECTOR NUMBER	TYPE	TERMINAL BOARD WIRING
✓ $\Phi 5$	1a & 1b	PRESENCE	1A, 1B
$\Phi 1$	4a, 4b	PRESENCE	2A, 2B
$\Phi 4$	4a, 4c & 4d	PRESENCE	3A, 3B
$\Phi 1$	5a & 5b	PRESENCE	4A, 4B
$\Phi 8$	8a, 8b	PRESENCE	5A, 5B
$\Phi 8$	8a, 8c & 8d	PRESENCE	6A, 6B
			7A, 7B
			8A, 8B
			9A, 9B
			10A, 10B
$\Phi 6$		Ped	11A, 11B
$\Phi 8$		Ped	12A, 12B
$\Phi 2$		Ped	13A, 13B
			14A, 14B
			15A, 15B
			16A, 16B
			17A, 17B
			18A, 18B
			19A, 19B
			20A, 20B
			21A, 21B
			22A, 22B
			23A, 23B
			24A, 24B
			25A, 25B
			26A, 26B
			27A, 27B
			28A, 28B

TABLE OF OPERATION									
FACE	(R) (Y) (G)	(R) (Y) (G)	(R) (Y) (G)	(R) (Y) (G)	(R) (Y) (G)	(R) (Y) (G)	DON'T WALK	DON'T WALK	
PHASE	1	2	3	4	5,6	7,8	A	B	
$\Phi 5$	R	R	R	R	R	R	DARK	DARK	
$\Phi 6$	R	R	G	G	R	R	DARK	DARK	
$\Phi 4$	R	R	R	R	G	R	DARK	DARK	
$\Phi 1$	R	R	R	R	R	R	DARK	DARK	
$\Phi 2$	G	G	R	R	R	R	DARK	DARK	
$\Phi 8$	R	R	R	R	R	G	DARK	DARK	
$\Phi 1 + \Phi 5$	R	R	R	R	R	R	DW	DW	
$\Phi 2 + \Phi 6 +$ PED. A	G	G	G	G	R	R	DW	DW	
$\Phi 4 + \Phi 8 +$ PED. B	R	R	R	R	G	G	DW	DW	
$\Phi 2 + \Phi 5$	G	G	R	R	R	R	DW	DW	
$\Phi 1 + \Phi 6$	R	R	G	G	R	R	DW	DW	
FLASHER	Y	Y	Y	Y	R	R	DARK	DARK	

FLASHING WALK TO BE DISPLAYED ONLY WHEN PEDESTRIAN PUSH BUTTON IS ACTIVATED.

see str working


LOOP TABLE				
LOOP NO.	WIRED	NO. TURNS	SIZE	FUNCTION
1a & 1b	DIRECT	2-4-2	2-30' x 6'	$\Phi 5$
5a & 5b	DIRECT	2-4-2	2-30' x 6'	$\Phi 1$
8a & 8b	DIRECT	2-4-2	2-32' x 6'	$\Phi 8$
8c	DIRECT	2-4-2	30' x 6' W/10' LEG	$\Phi 8$
8d	DIRECT	2-4-2	30' x 6'	$\Phi 8$
4a & 4b	DIRECT	2-4-2	2-32' x 6'	$\Phi 4$
4c	DIRECT	2-4-2	24' x 6' W/10' LEG	$\Phi 4$
4d	DIRECT	2-4-2	30' x 6'	$\Phi 4$

TABLE OF CLEARANCES									
FROM	R	G	R	G					
TO	R	G	R	G					
R	R	R	R	R					
G	R	G	R	G					
R	R	Y	R	G					
G	R	G	R	G					
R	R	G	R	G					
G	R	G	R	G					

- LEGEND
- G = CIRCULAR GREEN
 - ←G = LEFT GREEN ARROW
 - G = RIGHT GREEN ARROW
 - ↑G = VERTICAL GREEN ARROW
 - Y = CIRCULAR YELLOW
 - ←Y = LEFT YELLOW ARROW
 - Y = RIGHT YELLOW ARROW
 - ↑Y = VERTICAL YELLOW ARROW
 - R = CIRCULAR RED
 - ←R = LEFT RED ARROW
 - R = RIGHT RED ARROW

Sheet _____ of _____

SIGNAL OPERATION SPECIFICATIONS TABLE OF SWITCH PACKS				
SIGNAL NO.	FUNCTION	FACE NOS.	INDICATIONS	TERMINAL WIRING BOARD
SP 1	$\Phi 5$	1	←G ←Y GRND WIRE	SP 1A SP 1Y SP 1G GRND BUS
SP 2	$\Phi 2$	1,2	R Y G GRND WIRE	SP 2A SP 2Y SP 2G GRND BUS
SP 3	$\Phi 6$	3,4	R Y G GRND WIRE	SP 3A SP 3Y SP 3G GRND BUS
SP 4				SP 4A SP 4Y SP 4G GRND BUS
SP 5	$\Phi 8$	7,8	R Y G GRND WIRE	SP 5A SP 5Y SP 5G GRND BUS
SP 6	$\Phi 4$	5,6	R Y G GRND WIRE	SP 6A SP 6Y SP 6G GRND BUS
SP 7				SP 7A SP 7Y SP 7G GRND BUS
SP 8	PED C ($\Phi 6$)		DON'T WALK GRND WIRE	SP 8A SP 8Y SP 8G GRND BUS
SP 9				SP 9A SP 9Y SP 9G GRND BUS
SP 10	$\Phi 1$	3	←G ←Y GRND WIRE	SP 10A SP 10Y SP 10G GRND BUS
SP 11	PED. A ($\Phi 2$)		DON'T WALK GRND WIRE	SP 11A SP 11Y SP 11G GRND BUS
SP 12	PED. B ($\Phi 4$)		DON'T WALK GRND WIRE	SP 12A SP 12Y SP 12G GRND BUS
SP 13				SP 13A SP 13Y SP 13G GRND BUS
SP 14				SP 14A SP 14Y SP 14G GRND BUS

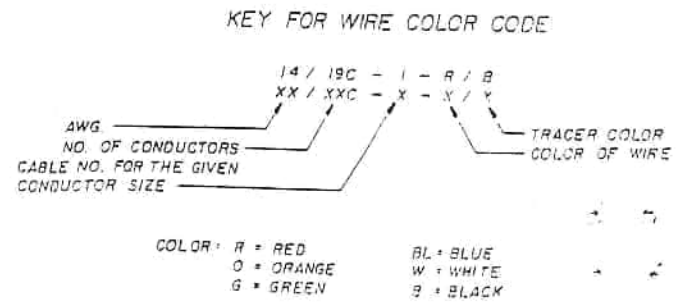

MICROCOMPUTER SIGNAL OPERATION SPECIFICATIONS

NEW COUNTRY

Jim
Napoleon
& Associates

DATE: 7-15-90 JN
1-10-90 JN

NONE

[illegible]

Overlap 1-16 Program Parm's & Parm+ [1.5.2.1] [1.5.2.2]

Overlap Conflict Lock		OFF	Overlap Lock Inhibit		OFF	Parent Ph Clearance		OFF	Extra Included Ph		ON			Type	NORMAL
1	Included Ø					Type	NORMAL	9	Included Ø					Type	NORMAL
	Modifier Ø					Grn			Modifier Ø					Grn	
	Conflict Ø					Yel	3.5		Conflict Ø					Yel	3.5
	Conflict Olap					Red	1.5		Conflict Olap					Red	1.5
	Conflict Ped					LG			Conflict Ped					LG	
2	Included Ø					Type	NORMAL	10	Included Ø					Type	NORMAL
	Modifier Ø					Grn			Modifier Ø					Grn	
	Conflict Ø					Yel	3.5		Conflict Ø					Yel	3.5
	Conflict Olap					Red	1.5		Conflict Olap					Red	1.5
	Conflict Ped					LG			Conflict Ped					LG	
3	Included Ø					Type	NORMAL	11	Included Ø					Type	NORMAL
	Modifier Ø					Grn			Modifier Ø					Grn	
	Conflict Ø					Yel	3.5		Conflict Ø					Yel	3.5
	Conflict Olap					Red	1.5		Conflict Olap					Red	1.5
	Conflict Ped					LG			Conflict Ped					LG	
4	Included Ø					Type	NORMAL	12	Included Ø					Type	NORMAL
	Modifier Ø					Grn			Modifier Ø					Grn	
	Conflict Ø					Yel	3.5		Conflict Ø					Yel	3.5
	Conflict Olap					Red	1.5		Conflict Olap					Red	1.5
	Conflict Ped					LG			Conflict Ped					LG	
5	Included Ø					Type	NORMAL	13	Included Ø					Type	NORMAL
	Modifier Ø					Grn			Modifier Ø					Grn	
	Conflict Ø					Yel	3.5		Conflict Ø					Yel	3.5
	Conflict Olap					Red	1.5		Conflict Olap					Red	1.5
	Conflict Ped					LG			Conflict Ped					LG	
6	Included Ø					Type	NORMAL	14	Included Ø					Type	NORMAL
	Modifier Ø					Grn			Modifier Ø					Grn	
	Conflict Ø					Yel	3.5		Conflict Ø					Yel	3.5
	Conflict Olap					Red	1.5		Conflict Olap					Red	1.5
	Conflict Ped					LG			Conflict Ped					LG	
7	Included Ø					Type	NORMAL	15	Included Ø					Type	NORMAL
	Modifier Ø					Grn			Modifier Ø					Grn	
	Conflict Ø					Yel	3.5		Conflict Ø					Yel	3.5
	Conflict Olap					Red	1.5		Conflict Olap					Red	1.5
	Conflict Ped					LG			Conflict Ped					LG	
8	Included Ø					Type	NORMAL	16	Included Ø					Type	NORMAL
	Modifier Ø					Grn			Modifier Ø					Grn	
	Conflict Ø					Yel	3.5		Conflict Ø					Yel	3.5
	Conflict Olap					Red	1.5		Conflict Olap					Red	1.5
	Conflict Ped					LG			Conflict Ped					LG	

Channel Settings [1.8.1]

.....Channel -->	1	2	3	4	5	6	7	8	9	10	11	12	13	14	15	16	17	18	19	20	21	22	23	24
Phase / Olap #	5	2	6		8	4		6		1	2	8												
Channel Type	VEH	VEH	VEH	VEH	VEH	VEH	VEH	PED	VEH	VEH	PED	PED	VEH	VEH	VEH	VEH	VEH	VEH	VEH	VEH	VEH	VEH	VEH	VEH
Channel Flash	DRK	YEL	YEL	Red	Red	Red	Red	DRK	Red	DRK	DRK	DRK	Red	Red	Red	Red	DRK	DRK	DRK	DRK	DRK	DRK	DRK	DRK
Alt Hz																								

Channel+ Settings [1.8.4]

.....Channel -->	1	2	3	4	5	6	7	8	9	10	11	12	13	14	15	16	17	18	19	20	21	22	23	24
Flash Red+																								
Flash Yellow+																								
Flash Green+																								
Flash Inh Red+																								
Olap Ovrd																								

Coord Transition, CoordPhs [2.5]

Pat#	Short	Long	Dwell	No Shortway Ø		E-Yld	Offset	RetHld	Float	Min Veh Perm	Min Ped Perm
1	12	22		4	8		EndGRN				
2	12	22		1	4	5	8	EndGRN			
3	12	22		1	4	5	8	EndGRN			
4	12	22		2	4	8		EndGRN			
5	12	22						EndGRN			
6	12	22						EndGRN			
7	12	22						EndGRN			
8	12	22						EndGRN			
9	12	22						EndGRN			
10	12	22						EndGRN			
11	12	22						EndGRN			
12	12	22						EndGRN			
13	12	22						EndGRN			
14	12	22						EndGRN			
15	12	22						EndGRN			
16	12	22						EndGRN			
17	12	22						EndGRN			
18	12	22						EndGRN			
19	12	22						EndGRN			
20	12	22						EndGRN			
21	12	22						EndGRN			
22	12	22						EndGRN			
23	12	22						EndGRN			
24	12	22						EndGRN			
25								BegGRN			
26								BegGRN			
27								BegGRN			
28								BegGRN			
29								BegGRN			
30								BegGRN			
31								BegGRN			
32								BegGRN			
33								BegGRN			
34								BegGRN			
35								BegGRN			
36								BegGRN			
37								BegGRN			
38								BegGRN			
39								BegGRN			
40								BegGRN			
41								BegGRN			
42								BegGRN			
43								BegGRN			
44								BegGRN			
45								BegGRN			
46								BegGRN			
47								BegGRN			
48								BegGRN			

Channel Params[1.8.3]

C1 IO Mode User Single BIU Map SINGLE Invert Rail Input OFF

Veh Par 1-64 [5.1]										Veh Par 1-64 [5.1]										Vehicle Options 1-64 [5.2]										Vehicle Options 1-64 [5.2]										Parameters+ 1-64 [5.3]									
Det #	Call Ø	Swi Ø	Dlay	Ext	Que	No Act	Max Pres	Err Cnt	Fail Time	Det #	Call Ø	Swi Ø	Dlay	Ext	Que	No Act	Max Pres	Err Cnt	Fail Time	Det #	Call	Ext	Que	Add Init	Red Lock	Yell Lock	occ	vol	Det #	Call	Ext	Que	Add Init	Red Lock	Yell Lock	occ	vol	Det #	oc G	oc Y	oc R	Dlay 1	Dlay 2	Type	Src				
1	5		6				45	50	2	33							45	50		1	ON	ON		ON				ON	33	ON	ON		ON					1							NORM				
2							45	50	2	34							45	50		2	ON	ON		ON					34	ON	ON		ON					2							NORM				
3	4		4				45	50	2	35							45	50		3	ON	ON		ON				ON	35	ON	ON		ON					3							NORM				
4	4		8				45	50	2	36							45	50		4	ON	ON		ON				ON	36	ON	ON		ON					4							NORM				
5	1		6				45	50	2	37							45	50		5	ON	ON		ON				ON	37	ON	ON		ON					5							NORM				
6	8		3				45	50	2	38							45	50		6	ON	ON		ON					38	ON	ON		ON					6							NORM				
7	8						45	50	2	39							45	50		7	ON	ON		ON				ON	39	ON	ON		ON					7							NORM				
8	8		8				45	50	2	40							45	50		8	ON	ON		ON				ON	40	ON	ON		ON					8							NORM				
9							45	50	2	41							45	50		9	ON	ON		ON					41	ON	ON		ON					9							NORM				
10							45	50	2	42							45	50		10	ON	ON		ON					42	ON	ON		ON					10							NORM				
11							45	50	2	43							45	50		11	ON	ON		ON					43	ON	ON		ON					11							NORM				
12							45	50	2	44							45	50		12	ON	ON		ON					44	ON	ON		ON					12							NORM				
13							45	50	2	45							45	50		13	ON	ON		ON					45	ON	ON		ON					13							NORM				
14							45	50	2	46							45	50		14	ON	ON		ON					46	ON	ON		ON					14							NORM				
15							45	50	2	47							45	50		15	ON	ON		ON					47	ON	ON		ON					15							NORM				
16							45	50	2	48							45	50		16	ON	ON		ON					48	ON	ON		ON					16							NORM				
17							45	50	2	49							45	50		17	ON	ON		ON					49	ON	ON		ON					17							NORM				
18							45	50	2	50							45	50		18	ON	ON		ON					50	ON	ON		ON					18							NORM				
19							45	50		51							45	50		19	ON	ON		ON					51	ON	ON		ON					19							NORM				
20							45	50		52							45	50		20	ON	ON		ON					52	ON	ON		ON					20							NORM				
21							45	50		53							45	50		21	ON	ON		ON					53	ON	ON		ON					21							NORM				
22							45	50		54							45	50		22	ON	ON		ON					54	ON	ON		ON					22							NORM				
23							45	50		55							45	50		23	ON	ON		ON					55	ON	ON		ON					23							NORM				
24							45	50		56							45	50		24	ON	ON		ON					56	ON	ON		ON					24							NORM				
25							45	50		57							45	50		25	ON	ON		ON					57	ON	ON		ON					25							NORM				
26							45	50		58							45	50		26	ON	ON		ON					58	ON	ON		ON					26							NORM				
27							45	50		59							45	50		27	ON	ON		ON					59	ON	ON		ON					27							NORM				
28							45	50		60							45	50		28	ON	ON		ON					60	ON	ON		ON					28							NORM				
29							45	50		61							45	50		29	ON	ON		ON					61	ON	ON		ON					29							NORM				
30							45	50		62							45	50		30	ON	ON		ON					62	ON	ON		ON					30							NORM				
31							45	50		63							45	50		31	ON	ON		ON					63	ON	ON		ON					31							NORM				
32							45	50		64							45	50		32	ON	ON		ON					64	ON	ON		ON					32							NORM				

Parameters+ 1-64 [5.3]

Det #	occ Grn	occ Yell	occ Red	Day 1	Day 2	Type	Src	Det #	occ Grn	occ Yell	occ Red	Day 1	Day 2	Type	Src	Det #	occ Grn	occ Yell	occ Red	Day 1	Day 2	Type	Src	
33						NORM		44						NORM		55							NORM	
34						NORM		45						NORM		56							NORM	
35						NORM		46						NORM		57							NORM	
36						NORM		47						NORM		58							NORM	
37						NORM		48						NORM		59							NORM	
38						NORM		49						NORM		60							NORM	
39						NORM		50						NORM		61							NORM	
40						NORM		51						NORM		62							NORM	
41						NORM		52						NORM		63							NORM	
42						NORM		53						NORM		64							NORM	
43						NORM		54						NORM		### 31 @ NEW COUNTRY								

Ped Det Parm [5.4]

Det #	Call Ø	No Act	Max Pres	Err Cnt
1	6		15	
2	8		15	
3	2		15	
4			15	
5			15	
6			15	
7			15	
8			15	

Unit Parameters [1.2.1]

TS2 Det Faults	ON
Vol/Occ Report Parm [1.5.8]	
Vol/Occ Period Minutes	0
Vol/Occ Period Minutes	15

Preemption Times [3.1], Options+ [3.6]

Pre #	Enable	Type	Output	Delay	MinDura
1	ON	RAIL	Dwell		
2	ON	RAIL	Dwell		
3	ON	EMERG	Dwell		
4	ON	EMERG	Dwell		
5	ON	EMERG	Dwell		
6	ON	EMERG	Dwell		

Pre #	MaxPres	MinGrn	MinWlk	PedClr	Co+Pre
1					ON
2					ON
3					ON
4					ON
5					ON
6					ON

Pre #	Track Grn	Min Dwell	Ext Dwell	PedClr+	Yel
1		2			
2		2			
3		2			
4		2			
5		2			
6		2			

Pre #	Red	Pattern	Skip
1			OFF
2			OFF
3			OFF
4			OFF
5			OFF
6			OFF

Low Priority Preempts

Pre #	Type	Min	Max
7	OFF		
8	OFF		
9	OFF		
10	OFF		

Unit Parameters [1.2.1]

Stop Timer Over Preempt	OFF
Preempt or Ext Output	PRE
Max Seek Track Time	
Max Seek Dwell Time	

Channel Parameters [1.8.3]

D Conn Mappings	None
Pre Invert Rail Input	OFF

Track Clear Phases [3.2], Track Clear Overlaps+ [3.5]

[illegible]

Dwell Phases [3.2] and Overlaps+ [3.5]

[illegible]

Preemption Options+ [3.6]

Exit Phases [3.2]	Pre #	Lock	Override	Override	Fish	
--------------------------	-------	------	----------	----------	------	--

Pre #		Exit Phase					Auto Flush			Higher		Dwell	Link	
1					1	ON		ON			ON		OFF	
2					2	ON		ON			ON		OFF	
3					3	ON		ON			ON		OFF	
4					4	ON		ON			ON		OFF	
5					5	ON		ON			ON		OFF	
6					6	ON		ON			ON		OFF	

Annual Schedule [4.3]	Month of Year	Day of Week	Date	Day Plan	Link To
1	J F M A M J J A S O N D	S M T W T F S	1 2 3 4 5 6 7 8 9 10 11 12 13 14 15 16 17 18 19 20 21 22 23 24 25 26 27 28 29 30 31	1	
2	J F M A M J J A S O N D	S M T W T F S	1 2 3 4 5 6 7 8 9 10 11 12 13 14 15 16 17 18 19 20 21 22 23 24 25 26 27 28 29 30 31	2	
3	J F M A M J J A S O N D	S M T W T F S	1 2 3 4 5 6 7 8 9 10 11 12 13 14 15 16 17 18 19 20 21 22 23 24 25 26 27 28 29 30 31	3	
4	J F M A M J J A S O N D	S M T W T F S	1 2 3 4 5 6 7 8 9 10 11 12 13 14 15 16 17 18 19 20 21 22 23 24 25 26 27 28 29 30 31	1	
5	J F M A M J J A S O N D	S M T W T F S	1 2 3 4 5 6 7 8 9 10 11 12 13 14 15 16 17 18 19 20 21 22 23 24 25 26 27 28 29 30 31	5	
6	J F M A M J J A S O N D	S M T W T F S	1 2 3 4 5 6 7 8 9 10 11 12 13 14 15 16 17 18 19 20 21 22 23 24 25 26 27 28 29 30 31	1	
7	J F M A M J J A S O N D	S M T W T F S	1 2 3 4 5 6 7 8 9 10 11 12 13 14 15 16 17 18 19 20 21 22 23 24 25 26 27 28 29 30 31	1	
8	J F M A M J J A S O N D	S M T W T F S	1 2 3 4 5 6 7 8 9 10 11 12 13 14 15 16 17 18 19 20 21 22 23 24 25 26 27 28 29 30 31	1	
9	J F M A M J J A S O N D	S M T W T F S	1 2 3 4 5 6 7 8 9 10 11 12 13 14 15 16 17 18 19 20 21 22 23 24 25 26 27 28 29 30 31	1	
10	J F M A M J J A S O N D	S M T W T F S	1 2 3 4 5 6 7 8 9 10 11 12 13 14 15 16 17 18 19 20 21 22 23 24 25 26 27 28 29 30 31	1	
11	J F M A M J J A S O N D	S M T W T F S	1 2 3 4 5 6 7 8 9 10 11 12 13 14 15 16 17 18 19 20 21 22 23 24 25 26 27 28 29 30 31	1	
12	J F M A M J J A S O N D	S M T W T F S	1 2 3 4 5 6 7 8 9 10 11 12 13 14 15 16 17 18 19 20 21 22 23 24 25 26 27 28 29 30 31	1	
13	J F M A M J J A S O N D	S M T W T F S	1 2 3 4 5 6 7 8 9 10 11 12 13 14 15 16 17 18 19 20 21 22 23 24 25 26 27 28 29 30 31	1	
14	J F M A M J J A S O N D	S M T W T F S	1 2 3 4 5 6 7 8 9 10 11 12 13 14 15 16 17 18 19 20 21 22 23 24 25 26 27 28 29 30 31	1	
15	J F M A M J J A S O N D	S M T W T F S	1 2 3 4 5 6 7 8 9 10 11 12 13 14 15 16 17 18 19 20 21 22 23 24 25 26 27 28 29 30 31	1	
16	J F M A M J J A S O N D	S M T W T F S	1 2 3 4 5 6 7 8 9 10 11 12 13 14 15 16 17 18 19 20 21 22 23 24 25 26 27 28 29 30 31	1	
17	J F M A M J J A S O N D	S M T W T F S	1 2 3 4 5 6 7 8 9 10 11 12 13 14 15 16 17 18 19 20 21 22 23 24 25 26 27 28 29 30 31	1	
18	J F M A M J J A S O N D	S M T W T F S	1 2 3 4 5 6 7 8 9 10 11 12 13 14 15 16 17 18 19 20 21 22 23 24 25 26 27 28 29 30 31	1	
19	J F M A M J J A S O N D	S M T W T F S	1 2 3 4 5 6 7 8 9 10 11 12 13 14 15 16 17 18 19 20 21 22 23 24 25 26 27 28 29 30 31	1	
20	J F M A M J J A S O N D	S M T W T F S	1 2 3 4 5 6 7 8 9 10 11 12 13 14 15 16 17 18 19 20 21 22 23 24 25 26 27 28 29 30 31	1	
21	J F M A M J J A S O N D	S M T W T F S	1 2 3 4 5 6 7 8 9 10 11 12 13 14 15 16 17 18 19 20 21 22 23 24 25 26 27 28 29 30 31	1	
22	J F M A M J J A S O N D	S M T W T F S	1 2 3 4 5 6 7 8 9 10 11 12 13 14 15 16 17 18 19 20 21 22 23 24 25 26 27 28 29 30 31	1	
23	J F M A M J J A S O N D	S M T W T F S	1 2 3 4 5 6 7 8 9 10 11 12 13 14 15 16 17 18 19 20 21 22 23 24 25 26 27 28 29 30 31	1	
24	J F M A M J J A S O N D	S M T W T F S	1 2 3 4 5 6 7 8 9 10 11 12 13 14 15 16 17 18 19 20 21 22 23 24 25 26 27 28 29 30 31	1	
3256	31 @ NEW COUNTRY				

[illegible]

C1-USER IO Map [1.8.9.1 In]

I1-1	1	Veh Call 1
I1-2	189	Unused
I1-3	3	Veh Call 3
I1-4	4	Veh Call 4
I1-5	5	Veh Call 5
I1-6	6	Veh Call 6
I1-7	7	Veh Call 7
I1-8	8	Veh Call 8
I2-1	189	Unused
I2-2	189	Unused
I2-3	129	Ped Call 1
I2-4	130	Ped Call 2
I2-5	131	Ped Call 3
I2-6	189	Unused
I2-7	189	Unused
I2-8	189	Unused
I3-1	189	Unused
I3-2	189	Unused
I3-3	189	Unused
I3-4	189	Unused
I3-5	189	Unused
I3-6	189	Unused
I3-7	189	Unused
I3-8	189	Unused
I4-1	189	Unused
I4-2	189	Unused
I4-3	189	Unused
I4-4	189	Unused
I4-5	189	Unused
I4-6	189	Unused
I4-7	229	33xCMUStop
I4-8	228	33xFlashSns
I5-1	189	Unused
I5-2	189	Unused
I5-3	189	Unused
I5-4	189	Unused
I5-5	189	Unused
I5-6	189	Unused
I5-7	189	Unused
I5-8	189	Unused
I6-1	189	Unused
I6-2	189	Unused
I6-3	189	Unused
I6-4	189	Unused
I6-5	189	Unused
I6-6	189	Unused
I6-7	189	Unused
I6-8	189	Unused

C1-USER IO Map [1.8.9.2 Out]

O1-1	1	Ch1 Red
O1-2	49	Ch1 Green
O1-3	2	Ch2 Red
O1-4	26	Ch2 Yellow
O1-5	50	Ch2 Green
O1-6	3	Ch3 Red
O1-7	27	Ch3 Yellow
O1-8	51	Ch3 Green
O2-1	4	Ch4 Red
O2-2	52	Ch4 Green
O2-3	5	Ch5 Red
O2-4	29	Ch5 Yellow
O2-5	53	Ch5 Green
O2-6	6	Ch6 Red
O2-7	30	Ch6 Yellow
O2-8	54	Ch6 Green
O3-1	7	Ch7 Red
O3-2	55	Ch7 Green
O3-3	8	Ch8 Red
O3-4	32	Ch8 Yellow
O3-5	56	Ch8 Green
O3-6	9	Ch9 Red
O3-7	33	Ch9 Yellow
O3-8	57	Ch9 Green
O4-1	10	Ch10 Red
O4-2	58	Ch10 Green
O4-3	11	Ch11 Red
O4-4	35	Ch11 Yellow
O4-5	59	Ch11 Green
O4-6	12	Ch12 Red
O4-7	36	Ch12 Yellow
O4-8	60	Ch12 Green
O5-1	28	Ch4 Yellow
O5-2	34	Ch10 Yellow
O5-3	25	Ch1 Yellow
O5-4	31	Ch7 Yellow
O5-5	115	Not Used
O5-6	115	Not Used
O5-7	115	Not Used
O5-8	114	Watchdog
O6-1	115	Not Used
O6-2	115	Not Used
O6-3	13	Ch13 Red
O6-4	37	Ch13 Yellow
O6-5	61	Ch13 Green
O6-6	14	Ch14 Red
O6-7	38	Ch14 Yellow
O6-8	62	Ch14 Green

C1-USER IO Map [1.8.9.2 Out]

O7-1	115	Not Used
O7-2	115	Not Used
O7-3	115	Not Used
O7-4	115	Not Used
O7-5	115	Not Used
O7-6	115	Not Used
O7-7	115	Not Used
O7-8	115	Not Used
C11S-USER IO Map [1.8.9.1 In]		
I4-1		
I4-2		
I4-3		
I4-4		
I7-1	189	Unused
I7-2	189	Unused
I7-3	189	Unused
I7-4	189	Unused
I7-5	189	Unused
I7-6	189	Unused
I7-7	189	Unused
I7-8	189	Unused
I8-1	189	Unused
I8-2	189	Unused
I8-3	189	Unused
I8-4	189	Unused
I8-5	189	Unused
I8-6	189	Unused
I8-7	189	Unused
I8-8	189	Unused
C11S-USER IO Map [1.8.9.2 Out]		
O8-1	115	Not Used
O8-2	115	Not Used
O8-3	115	Not Used
O8-4	115	Not Used
O8-5	115	Not Used
O8-6	115	Not Used
O8-7	115	Not Used
O8-8	115	Not Used

IO Logic [1.8.7]

Op1	Result	O1Fcn	Inv1	IO1	Opn1	O2Fcn	Inv2	IO2	Opn2	O3Fcn	Inv3	IO3	Opn3	Dly	Sec
I	0	=	----	-		0	----	-		0	----	-		0	DLY 0
I	0	=	----	-		0	----	-		0	----	-		0	DLY 0
I	0	=	----	-		0	----	-		0	----	-		0	DLY 0
I	0	=	----	-		0	----	-		0	----	-		0	DLY 0
I	0	=	----	-		0	----	-		0	----	-		0	DLY 0
I	0	=	----	-		0	----	-		0	----	-		0	DLY 0
I	0	=	----	-		0	----	-		0	----	-		0	DLY 0
I	0	=	----	-		0	----	-		0	----	-		0	DLY 0
I	0	=	----	-		0	----	-		0	----	-		0	DLY 0
I	0	=	----	-		0	----	-		0	----	-		0	DLY 0
I	0	=	----	-		0	----	-		0	----	-		0	DLY 0

Security Access Levels [8.2]

1	SWLOAD	22	None	43	None
2	SECURE	23	None	44	None
3	None	24	None	45	None
4	None	25	None	46	None
5	None	26	None	47	None
6	None	27	None	48	None
7	None	28	None	49	None
8	None	29	None	50	None
9	None	30	None	51	None
10	None	31	None	52	None
11	None	32	None	53	None
12	None	33	None	54	None
13	None	34	None	55	None
14	None	35	None	56	None
15	None	36	None	57	None
16	None	37	None	58	None
17	None	38	None	59	None
18	None	39	None	60	None
19	None	40	None	61	None
20	None	41	None	62	None
21	None	42	None	63	None
				64	None

2070 IP 1 Addressing [6.5]

Addressing				
Addr	192	168	0	100
Mask	255	255	255	0
Brdcst	0	0	0	0
GtWay	192	168	0	1
Port	5001			

2070 Port Binding Ports [6.6]

	Port	Echo	Mode
ASYN1	SP1	OFF	0
ASYN2	SP2	OFF	0
ASYN3	SP3	OFF	0
ASYN4	SP4	OFF	0
SYN1	SP5	SYN3	OFF
SYN2	OFF	SYN4	OFF

2070 IP 2 Addressing [6.5]

Addressing				
Addr	0	0	0	0
Mask	0	0	0	0
Brdcst	0	0	0	0
GtWay	0	0	0	0
Port	0			

2070 Port Binding Functions [6.6]

Function	Channel	Function	Channel
TS2/CVM	None	SYSUp	ASYN2
CMU/MMU	None	SYSDown	ASYN1
Opticom	None	Shell	None
Loop Det.	None		
GPS	-		

Com Parameters [6.1]

Station ID	3256
Group ID	
Master ID	9012
Backup Time	0
SysUp Modem [6.1]	
Enable Modem	OFF
Idle Time	0
Dial Time	0
Tel:	
Alt:	

2070 Port Parms [6.2]

Port	Baud Rate	FCM
SP1	9600	MODE 6
SP2	9600	MODE 6
SP3	19200	MODE 6
SP4	38400	MODE 6
SP5	1200	AUTO
SP6	1200	AUTO
SP7	1200	AUTO
SP8	1200	AUTO

#	Event / Alarm	Ev	Alr	Call Phases[1.1.5]								Redirect Phases[1.1.5]								Inhibit Phases[1.1.5]															
1	Power Up Alarm.	ON	ON	Ø	Ø	Phases Called By Ø						From	To	From	To	From	To	From	To	1	2	3	4	5	6	7	8	9	10	11	12	13	14	15	16
2	Stop Timing	ON	ON	1								1								1															
3	TS1 Cabinet Door	ON	ON	2								2								2															
4	Coordination Failure	ON	ON	3								3								3															
5	External Alarm # 1	ON	ON	4								4								4															
6	External Alarm # 2	ON	ON	5								5								5															
7	External Alarm # 3	ON	ON	6								6								6															
8	External Alarm # 4	ON	ON	7								7								7															
9	Closed Loop Disabled	ON	ON	8								8								8															
10	External Alarm # 5	ON	ON	9								9								9															
11	External Alarm # 6	ON	ON	10								10								10															
12	Manual Control Enable	ON	ON	11								11								11															
13	Coord Free Input	ON	ON	12								12								12															
14	Local Flash Input	ON	ON	13								13								13															
15	MMU Flash	ON	ON	14								14								14															
16	CMU Flash	ON	ON	15								15								15															
17	Cycle Fault	ON	ON	16								16								16															
18	Cycle Failure	ON	ON	Alt Call & Redirect # 1 [1.1.6.3]								Alt Inhibit Phases # 1 [1.1.6.3]																							
19	Coordination Fault	ON	ON	Col	Ø	Phases Called By Ø						From	To	From	To	From	To	From	To	1	2	3	4	5	6	7	8	9	10	11	12	13	14	15	16
20	Controller Fault	ON	ON	1								1								1															
21	Detector SDLC Failure	ON	ON	2								2								2															
22	MMU SDLC Failure	ON	ON	3								3								3															
23	Critical SDLC Failure	ON	ON	4								4								4															
24	Reserved	ON	ON	5								5								5															
25	EEPROM CRC Fault	ON	ON	6								6								6															
26	Detector Diagnostic Failure	ON	ON	7								7								7															
27	BIU Detector Failure	ON	ON	8								8								8															
32	Queue detector alarm	ON	ON	Alt Call & Redirect # 2 [1.1.6.3]								Alt Inhibit Phases # 2 [1.1.6.3]																							
29	Ped Detector Fault	ON	ON	Col	Ø	Phases Called By Ø						From	To	From	To	From	To	From	To	1	2	3	4	5	6	7	8	9	10	11	12	13	14	15	16
30	Coord Diagnostic Fault	ON	ON	1								1								1															
41	TempAlert Probe Ch. A	ON	ON	2								2								2															
42	TempAlert Probe Ch. B	ON	ON	3								3								3															
47	Coord Active	ON	ON	4								4								4															
48	Preempt Active	ON	ON	5								5								5															
49	Preempt 1 Input	ON	ON	6								6								6															
50	Preempt 2 Input	ON	ON	7								7								7															
51	Preempt 3 Input	ON	ON	8								8								8															
52	Preempt 4 Input	ON	ON	Coord, CIC Plans [2.3]								Unit Parameters [1.2.1]																							
53	Preempt 5 Input	ON	ON	CIC	CoØ	Grow	1	2	3	4	5	6	7	8	Allow Skip Yellow	OFF	Max Cycle Time																		
54	Preempt 6 Input	ON	ON	1	OFF										TOD Dim Enable	OFF	Cycle Fault Action	Alarm																	
55	Preempt 7 Input	ON	ON	2	OFF										Tone Disable	OFF																			
56	Preempt 8 Input	ON	ON	3	OFF										Diamond Mode	4Ph																			
57	Preempt 9 Input	ON	ON	4	OFF										Backup Time (s)	900																			
58	Preempt 10 Input	ON	ON	Auto Flash Phase/Olap Settings [1.4.2]												Disable Init Ped	OFF																		
61	In Transition	ON	ON	Yel Ø											Cycle Fault Action	Alarm			### 31 @ NEW COUNTRY							04/10/23 Page 10									
81	FIO Status Alarm	ON	ON	Yel (olaps)											Enable Run Timer	ON																			

FILE NAME = F:\Project\190 - N.Y.S. DEPT OF TRANSPORTATION\190526001 PSAP R3-6\VR3 PSAP 22 Erie Blvd\Design\CADD\Sheet Files\360310_oph.tsp-66-35137-PLAN.dgn
DATE/TIME = 1/21/2021
USER = marner

DESIGN SUPERVISOR SHG JOB MANAGER TEH PROJECT MANAGER KAN CHECK MNG CHECK TEH DRAFTING KAN CHECK TEH


TABLE OF SIGNS			
SIGN	SIZE(WxL, INCH)	TEXT	MUTCD NO.
A	30" x 36"	 ONLY	R3-5L
B	30" x 36"	 ONLY	R3-5
C	30" x 36"	 ONLY	R3-5R
D (23)	9" x 15"		R10-3eL
E (23)	9" x 15"		R10-3eR

NOTES:

- PROPOSED WORK: INSTALL NEW PEDESTRIAN SIGNAL WITH APS FOR THE SCHOOL DRIVEWAY CROSSING.
- UNDER (19) ITEM 680.77003205 - MODIFY TRAFFIC SIGNAL INSTALLATION, LOCATION 32, MODIFY EXISTING SINGLE POST TOP MOUNT ON POLE P1 WITH DUAL POST TOP MOUNT. INSTALL NEW PEDESTRIAN SIGNAL WIRES IN THE CABINET.

PEDESTRIAN POLE TABLE

POLE	POLE LOCATION	HEADS	SIGNS
P1	EXISTING	A1, B1	D
P2	EXISTING	A2	-
SE	EXISTING	B2	E

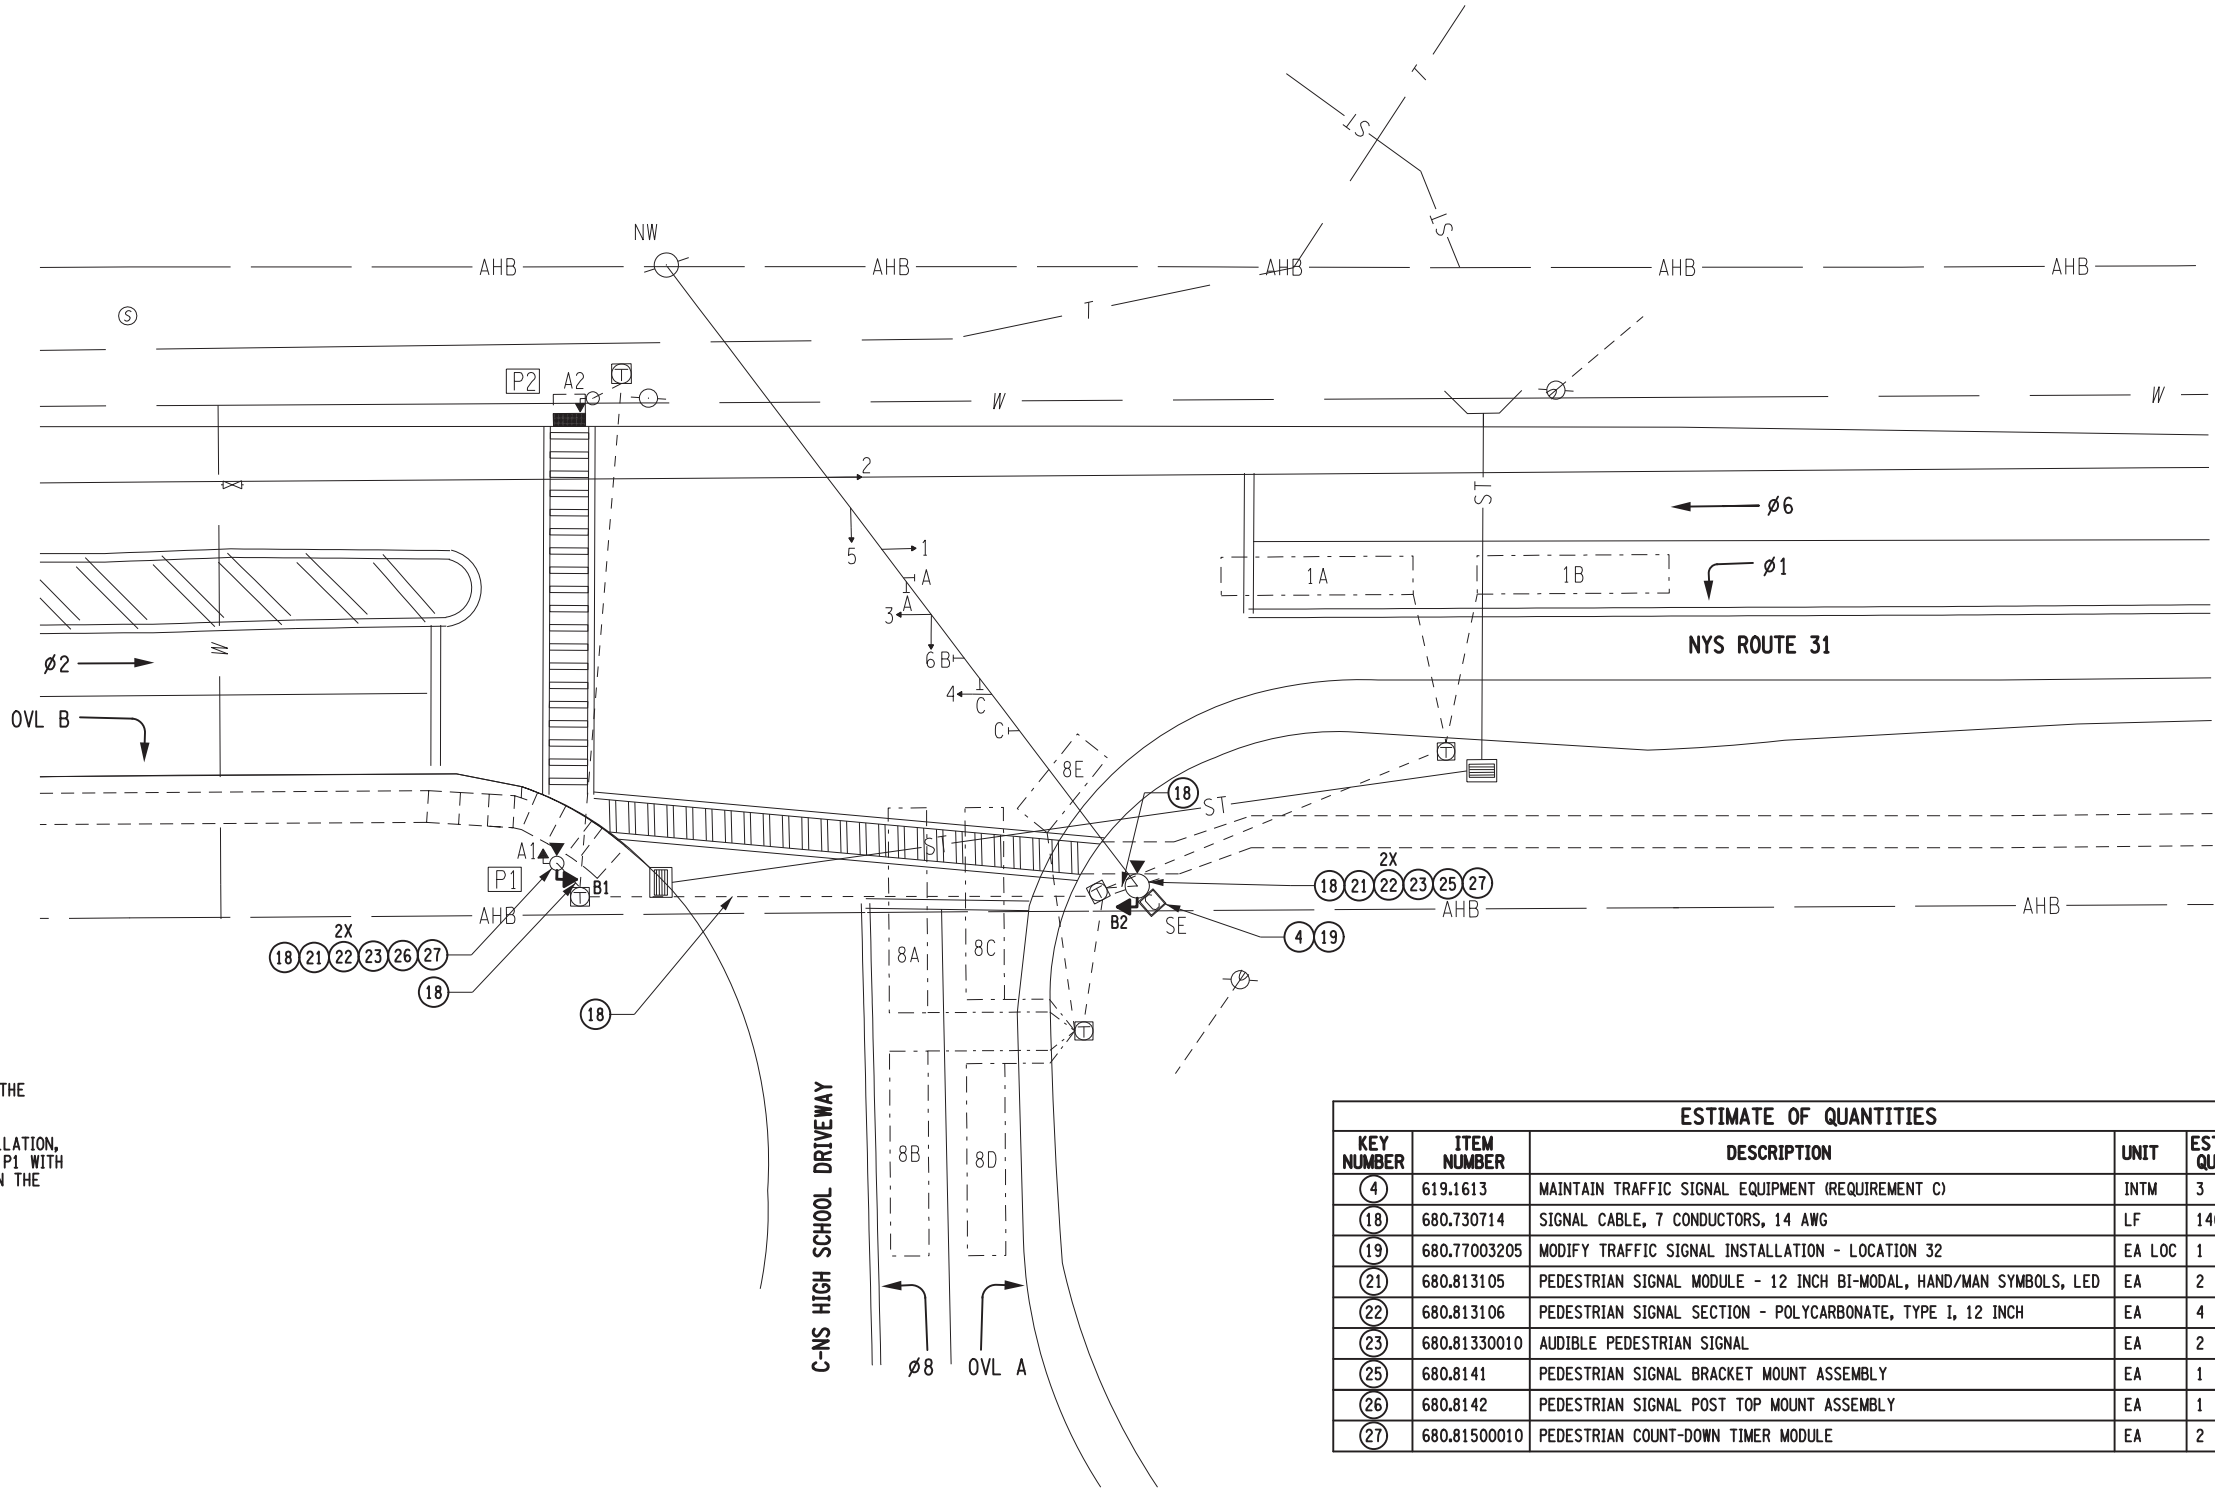

ESTIMATE OF QUANTITIES				
KEY NUMBER	ITEM NUMBER	DESCRIPTION	UNIT	ESTIMATED QUANTITY
(4)	619.1613	MAINTAIN TRAFFIC SIGNAL EQUIPMENT (REQUIREMENT C)	INTM	3
(18)	680.730714	SIGNAL CABLE, 7 CONDUCTORS, 14 AWG	LF	140
(19)	680.77003205	MODIFY TRAFFIC SIGNAL INSTALLATION - LOCATION 32	EA LOC	1
(21)	680.813105	PEDESTRIAN SIGNAL MODULE - 12 INCH BI-MODAL, HAND/MAN SYMBOLS, LED	EA	2
(22)	680.813106	PEDESTRIAN SIGNAL SECTION - POLYCARBONATE, TYPE I, 12 INCH	EA	4
(23)	680.81330010	AUDIBLE PEDESTRIAN SIGNAL	EA	2
(25)	680.8141	PEDESTRIAN SIGNAL BRACKET MOUNT ASSEMBLY	EA	1
(26)	680.8142	PEDESTRIAN SIGNAL POST TOP MOUNT ASSEMBLY	EA	1
(27)	680.81500010	PEDESTRIAN COUNT-DOWN TIMER MODULE	EA	2

AFFIX SEAL: TODD E. HUMPHREY, P.E.
ON:

ALTERED BY:
ON:



AS-BUILT REVISIONS
DESCRIPTION OF ALTERATIONS:

SH 9084, CICERO - BRIDGEPORT ROAD

PIN 3603.10
RTE 31
UTILITY QUALITY LEVEL D

BRIDGES

CULVERTS

ALL DIMENSIONS IN ft UNLESS OTHERWISE NOTED

CONTRACT NUMBER

D264495

TRAFFIC SIGNAL PLAN
NY 31 / C-NS HIGH SCHOOL
LOCATION 35137

DRAWING NO. TSP-66

SHEET NO. 167

IT IS A VIOLATION OF LAW FOR ANY PERSON, UNLESS THEY ARE ACTING UNDER THE DIRECTION OF A LICENSED PROFESSIONAL ENGINEER, ARCHITECT, LANDSCAPE ARCHITECT, OR LAND SURVEYOR, TO ALTER AN ITEM IN ANY WAY. IF AN ITEM BEARING THE STAMP OF A LICENSED PROFESSIONAL IS ALTERED, THE ALTERING ENGINEER, ARCHITECT, LANDSCAPE ARCHITECT, OR LAND SURVEYOR SHALL STAMP THE DOCUMENT AND INCLUDE THE NOTATION "ALTERED BY" FOLLOWED BY THEIR SIGNATURE, THE DATE OF SUCH ALTERATION, AND A SPECIFIC DESCRIPTION OF THE ALTERATION.



C&S Engineers, Inc.
499 Col. Elmer Collins Blvd.
Syracuse, New York 13212

Phone: 315-455-2000
Fax: 315-455-9667
www.cscos.com



Department of
Transportation




SIGNAL NO. 166
ONONDAGA COUNTY

FILE NAME = F:\Project\190 - N.Y.S. DEPT OF TRANSPORTATION\190526001 PSAP R3-6\R3 PSAP 22 Erie Blvd\Design\CADD\Sheet Files\360310_tsp-67_35137_TABLES.dgn
DATE/TIME = 1/21/2021
USER = marner

KAW PROJECT MANAGER
TEH
CHECK
MNG
DRAFTING
TEH
CHECK
KAN
DESIGN
TEH
JOB MANAGER
SHG
DESIGN SUPERVISOR

SIGNAL OPERATIONS SPECIFICATIONS TABLE OF SWITCH PACKS							COUNTY: ONONDAGA	
SWITCH PACK	FUNCTION	FACE NO.'S	FLASH PLUG	INDICATIONS	TERMINAL WIRING BOARD			
					TERMINAL	WIRING COLOR CODE		
SP 1	Ø1	1	R	 GROUND WIRE	SP 1R SP 1Y SP 1G GROUND BUS	14/15C-1-0 14/15C-1-G 14/15C-1-W		
SP 2	Ø2	3, 4	R	 GROUND WIRE	SP 2R SP 2Y SP 2G GROUND BUS	14/19C-1-R 14/19C-1-0 14/19C-1-G 14/19C-1-W		
SP 3	Ø8	5, 6	R	 GROUND WIRE	SP 3R SP 3Y SP 3G GROUND BUS	14/15C-1-R/B 14/15C-1-0/B 14/15C-1-G/B 14/15C-1-W/B	14/19C-1-R/B 14/19C-1-0/B 14/19C-1-G/B 14/19C-1-W/B	
SP 4	Ø6	1, 2	R	 GROUND WIRE	SP 4R SP 4Y SP 4G GROUND BUS	14/15C-1-R/W 14/15C-1-BL/W 14/15C-1-G/W 14/15C-1-B/W		
SP 5	OVL A (Ø1 + Ø8)	6	R	 GROUND WIRE	SP 5R SP 5Y SP 5G GROUND BUS	14/19C-1-BL/W 14/19C-1-G/W 14/19C-1-W/R		
SP 6				GROUND WIRE	SP 6R SP 6Y SP 6G GROUND BUS			
SP 7	OVL B (Ø8)	4	R	 GROUND WIRE	SP 7R SP 7Y SP 7G GROUND BUS	14/19C-1-0/R 14/19C-1-BL/R 14/19C-1-B/W		
SP 8				GROUND WIRE	SP 8R SP 8Y SP 8G GROUND BUS			
SP 9	PED A (Ø8)	A1, A2	W	HAND MAN GROUND WIRE	SP 9R SP 9Y SP 9G GROUND BUS	14/7C-1-R 14/7C-1-G 14/7C-1-W	14/7C-2-R 14/7C-2-G 14/7C-2-W	
SP 10	PED B (Ø2)	B1, B2	W	HAND MAN GROUND WIRE	SP 10R SP 10Y SP 10G GROUND BUS	14/7C-3-R 14/7C-3-G 14/7C-3-W	14/7C-4-R 14/7C-4-G 14/7C-4-W	
SP 11				GROUND WIRE	SP 11R SP 11Y SP 11G GROUND BUS			
SP 12				GROUND WIRE	SP 12R SP 12Y SP 12G GROUND BUS			
SP 13				GROUND WIRE	SP 13R SP 13Y SP 13G GROUND BUS			
SP 14				GROUND WIRE	SP 14R SP 14Y SP 14G GROUND BUS			


14 / 19C - 1 - R / B
XX / XXC - X - X / X
AWG
NO. OF CONDUCTORS
CONDUCTOR CABLE NO.
TRACER COLOR
WIRE COLOR
COLOR: (R) RED, (O) ORANGE, (G) GREEN, (BL) BLUE, (W) WHITE, (B) BLACK
KEY FOR WIRE COLOR CODE

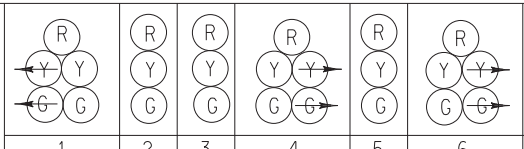TABLE OF OPERATIONS									
FACE PHASE							PED A		B1-B2
	1	2	3	4	5	6			
Ø1	 R	R	R	R	R	R	A1-A2	DW	DW
Ø2 + PED B	R	R	G	G	R	R	DW	DW*	DW
Ø6	G	G	R	R	R	R	DW	DW	DW
Ø8	R	R	R	R	G	G	DW	DW	DW
Ø1 + Ø6 + OVL A	 G	G	R	R	R	R/-G	DW	DW	DW
Ø2 + Ø6 + PED B	G	G	G	G	R	R	DW	DW*	DW
Ø8 + OVL A + OVL B	R	R	R	R/-G	G	G	-G	DW	DW
Ø8 + OVL A + PED A	R	R	R	R	G	G	-G	DW*	DW
EMERGENCY FLASH	FR	FR	FR	FR	FR	FR	DK	DARK	DARK

* UPON ACTUATION OF A PEDESTRIAN PUSH BUTTON, A "WALKING MAN" INDICATION FOLLOWED BY A FLASHING "HAND" INDICATION FOLLOWED BY A STEADY "HAND" WILL BE DISPLAYED, AND COUNTDOWN TIMER IS INITIATED.

TABLE OF CLEARANCES									
TO		FROM							
		G	R	 R	 G	 R	 G	 R	 G
G		X	R	X	 G	X	 R	X	 G
		Y	R	 R	 G	 R	 G	 R	 G
R		R	X	 R	 G	X	 R	X	 G
		R	R	 R	 G	R	 R	R	 G
		Y	R	 R	 G	 R	 G	 R	 G
		R	R	 R	 G	R	 R	R	 G
		Y	R	 R	 G	 R	 G	 R	 G
		R	R	 R	 G	R	 R	R	 G
		G	R	 R	 G	 R	 G	 R	 G
		G	R	 R	 G	 R	 G	 R	 G


POLE HEIGHT ABOVE GROUND
30 FT
1'-6"
DESIGN LOAD = 6 KIPS
FOUNDATION CAPACITY - 180,000 LB-FT
FOUNDATION TYPE - K-11
EXISTING SPAN WIRE FOOTING MOMENTS

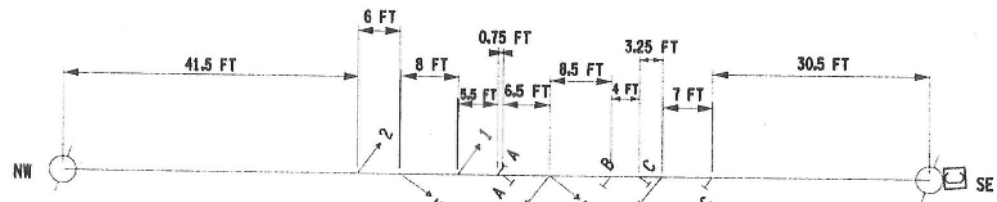

EXISTING SPAN WIRE LAYOUT
NOT TO SCALE, TOTAL SPAN IS 121.5 FT LONG
MEASUREMENTS ARE APPROXIMATE AND NOT FIELD VERIFIED

		SIGNAL OPERATIONS SPECIFICATIONS				COUNTY: ONONDAGA	
		TABLE OF INPUT WIRING					
		FUNCTION	DETECTOR NO.	TYPE	TERM NO.	SIZE	REMARKS
		Ø1	1A, 1B	SPLIT PRESENCE	1A, 1B	6FT X 30FT, 10FT APART	ROUTE 31 WB LT TURN LANE
		Ø8	8A, 8B	SPLIT PRESENCE	2A, 2B	6FT X 32FT, 6FT APART	CNS DRIVEWAY NB LT TURN LANE
		Ø8	8C, 8D	SPLIT PRESENCE	3A, 3B	6FT X 30FT, 10FT APART	CNS DRIVEWAY NB RT TURN LANE
		Ø8	8E	SPLIT PRESENCE	4A, 4B	6FT X 15FT	CNS DRIVEWAY NB RADIUS
					5A, 5B		
					6A, 6B		
		PED A	A1, A2	PED BUTTON	7A, 7B		CROSSING ROUTE 31 WEST SIDE
		PED B	B1 , B2	PED BUTTON	8A, 8B		CROSSING C-NS HIGH SCHOOL DRIVEWAY
					9A, 9B		
					10A, 10B		
					11A, 11B		
					12A, 12B		
					13A, 13B		
					14A, 14B		
					15A, 15B		
					16A, 16B		
					17A, 17B		
					18A, 18B		
					19A, 19B		
					20A, 20B		
					21A, 21B		
					22A, 22B		
					23A, 23B		
					24A, 24B		
					25A, 25B		
					26A, 26B		
					27A, 27B		
					28A, 28B		

2	B1-B2
	DW
	DW*
	DW
	DW
	DW*
	DW
	DW
	DARK

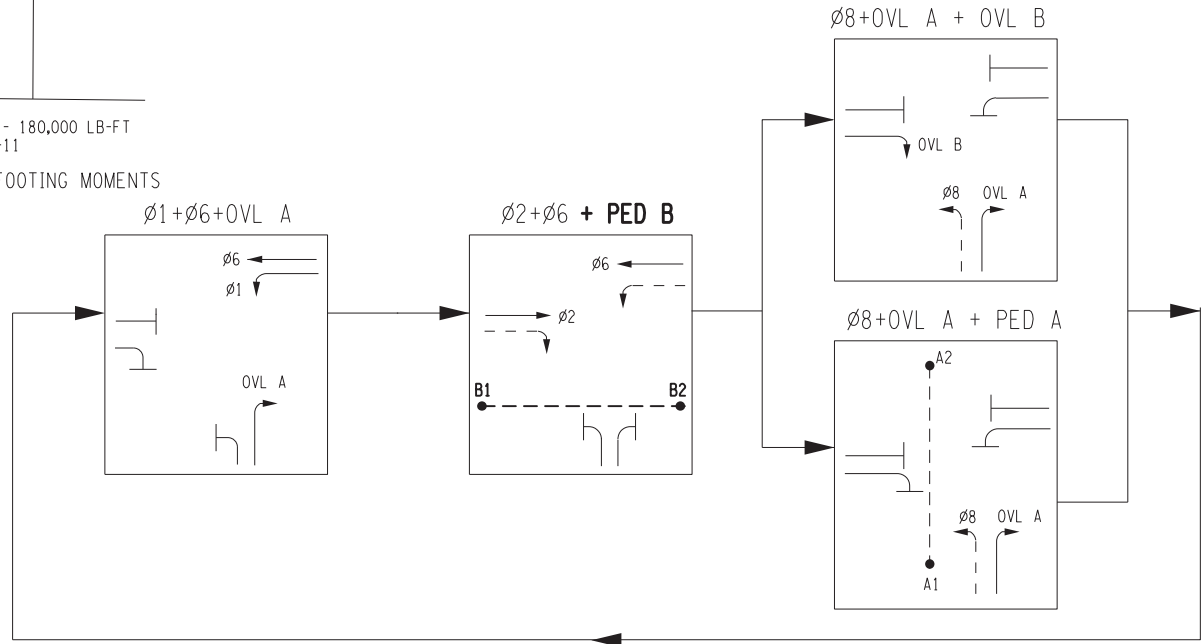

PHASE DIAGRAM

AFFIX SEAL: TODD E. HUMPHREY, P.E.
ON:



ALTERED BY:
ON:

AS-BUILT REVISIONS
DESCRIPTION OF ALTERATIONS:

SH 9084, CICERO - BRIDGEPORT ROAD

PIN 3603.10
RTE 31

BRIDGES

CULVERTS

ALL DIMENSIONS IN FT UNLESS OTHERWISE NOTED

CONTRACT NUMBER
D264495

COUNTY: ONONDAGA

REGION: 3

TRAFFIC SIGNAL TABLES
NY 31 / C-NS HIGH SCHOOL
LOCATION 35137

DRAWING NO. TSP-67
SHEET NO. 168

IT IS A VIOLATION OF LAW FOR ANY PERSON, UNLESS THEY ARE ACTING UNDER THE DIRECTION OF A LICENSED PROFESSIONAL ENGINEER, ARCHITECT, LANDSCAPE ARCHITECT, OR LAND SURVEYOR, TO ALTER AN ITEM IN ANY WAY. IF AN ITEM BEARING THE STAMP OF A LICENSED PROFESSIONAL IS ALTERED, THE ALTERING ENGINEER, ARCHITECT, LANDSCAPE ARCHITECT, OR LAND SURVEYOR SHALL STAMP THE DOCUMENT AND INCLUDE THE NOTATION "ALTERED BY" FOLLOWED BY THEIR SIGNATURE, THE DATE OF SUCH ALTERATION, AND A SPECIFIC DESCRIPTION OF THE ALTERATION.



C&S Engineers, Inc.
499 Col. Eileen Collins Blvd.
Syracuse, New York 13212
Phone: 315-455-2000
Fax: 315-455-9667
www.cscos.com



NEW YORK
STATE OF
OPPORTUNITY
Department of
Transportation

Phase Times [1.1.1]								Coordination Patterns [2.4] and Coordination Split Tables [2.7.1]																								3166				
	1	2	3	4	5	6	7	8	Pat#	Cyc	Off	Split	Seq	Pat#	Cyc	Off	Split	Seq	Pat#	Cyc	Off	Split	Seq	Pat#	Cyc	Off	Split	Seq								
Min Green	4	12				12		4	1	90	59	1	1	13	0	0	13	1	25	0	0	0	1	37	0	0	0	1	Ring/Startup [1.1.4]							
Gap, Ext	2							4	2	90	52	2	1	14	0	0	14	1	26	0	0	0	1	38	0	0	0	1					Phs	Ring	Start	Enable
Max 1	30	45				45		40	3	90	17	3	1	15	0	0	15	1	27	0	0	0	1	39	0	0	0	1					1	1	Red	ON
Max 2									4	0	0	4	1	16	0	0	16	1	28	0	0	0	1	40	0	0	0	1					2	1	Red	ON
Yel Clearance	3.5	3.5				3.5		3	5	0	0	5	1	17	0	0	17	1	29	0	0	0	1	41	0	0	0	1					3	1	Red	OFF
Red Clearance	2.5	2.5				2.5		2	6	0	0	6	1	18	0	0	18	1	30	0	0	0	1	42	0	0	0	1					4	1	Red	OFF
Walk		7						7	7	0	0	7	1	19	0	0	19	1	31	0	0	0	1	43	0	0	0	1					5	2	Red	OFF
Ped Clearance		21						18	8	0	0	8	1	20	0	0	20	1	32	0	0	0	1	44	0	0	0	1					6	2	Red	ON
Red Revert									9	0	0	9	1	21	0	0	21	1	33	0	0	0	1	45	0	0	0	1					7	2	Red	OFF
Add Initial									10	0	0	10	1	22	0	0	22	1	34	0	0	0	1	46	0	0	0	1					8	2	Red	ON
Max Initial									11	0	0	11	1	23	0	0	23	1	35	0	0	0	1	47	0	0	0	1					8	2	Red	ON
Time B4 Reduct									12	0	0	12	1	24	0	0	24	1	36	0	0	0	1	48	0	0	0	1					7	2	Red	OFF
Cars B4 Reduct									Split		1	2	3	4	5	6	7	8	Split		1	2	3	4	5	6	7	8					8	2	Red	ON
Time To Reduce									1	Coor	25	36	0	29	0	61	0	29	13	Coor	0	0	0	0	0	0	0	0	Coord Modes [2.1]							
Reduce By									2	NON	Max	NON	NON	NON	Max	NON	NON	NON			NON	NON	NON	NON	NON	NON	NON	NON	Test OpMode	0						
Min Gap									2	Coor	20	45	0	25	0	65	0	25	14	Coor	0	0	0	0	0	0	0	0	Correction	SHRT/LNG						
DyMaxLim									2	NON	Max	NON	NON	NON	Max	NON	NON	NON			NON	NON	NON	NON	NON	NON	NON	NON	Maximum	MAX 1						
Max Step									3	Coor	20	45	0	25	0	65	0	25	15	Coor	0	0	0	0	0	0	0	0	Force-Off	Float						
Options [1.1.2]	1	2	3	4	5	6	7	8	2	NON	Max	NON	NON	NON	Max	NON	NON	NON			NON	NON	NON	NON	NON	NON	NON	NON	Closed Loop	ON						
Enable	ON	ON				ON		ON	4	Coor	20	39	0	44	0	65	0	44	16	Coor	0	0	0	0	0	0	0	0	Stop-in-Walk	ON						
Min Recall										NON	Max	NON	NON	NON	Max	NON	NON	NON			NON	NON	NON	NON	NON	NON	NON	NON	Auto Reset	ON						
Max Recall		ON				ON			5	Coor	0	0	0	0	0	0	0	0	17	Coor	0	0	0	0	0	0	0	0	Expand Split	OFF						
Ped Recall										NON	NON	NON	NON	NON	NON	NON	NON	NON			NON	NON	NON	NON	NON	NON	NON	NON	Ped Recycle	NO_RECYCLE						
Soft Recall		ON				ON			6	Coor	0	0	0	0	0	0	0	0	18	Coor	0	0	0	0	0	0	0	0	Before	TIMED						
Lock Calls								ON		NON	NON	NON	NON	NON	NON	NON	NON	NON			NON	NON	NON	NON	NON	NON	NON	NON	After	TIMED						
Auto Flash Entry									7	Coor	0	0	0	0	0	0	0	0	19	Coor	0	0	0	0	0	0	0	0	Auto Flash [1.4.1]							
Auto Flash Exit										NON	NON	NON	NON	NON	NON	NON	NON	NON			NON	NON	NON	NON	NON	NON	NON	NON	Auto Flash	Channel						
Dual Entry		ON				ON			8	Coor	0	0	0	0	0	0	0	0	20	Coor	0	0	0	0	0	0	0	0	Flash Yel	45						
Enable Simul Gap	ON	ON	ON	ON	ON	ON	ON	ON		NON	NON	NON	NON	NON	NON	NON	NON	NON			NON	NON	NON	NON	NON	NON	NON	NON	Flash Red	20						
Gaurantee Passage									9	Coor	0	0	0	0	0	0	0	0	21	Coor	0	0	0	0	0	0	0	0	Unit Params [1.2.1]							
Rest In Walk										NON	NON	NON	NON	NON	NON	NON	NON	NON			NON	NON	NON	NON	NON	NON	NON	NON	Phase Mode	STD8						
Conditon Service									10	Coor	0	0	0	0	0	0	0	0	22	Coor	0	0	0	0	0	0	0	0	IO Mode	User						
Non-Actuated 1										NON	NON	NON	NON	NON	NON	NON	NON	NON			NON	NON	NON	NON	NON	NON	NON	NON	Loc Flsh Start	Red						
Non-Actuated 2									11	Coor	0	0	0	0	0	0	0	0	23	Coor	0	0	0	0	0	0	0	0	Start Flash(s)	0						
Add Init Calc										NON	NON	NON	NON	NON	NON	NON	NON	NON			NON	NON	NON	NON	NON	NON	NON	NON	Start AllRed(s)	6						
Options+ [1.1.3]	1	2	3	4	5	6	7	8	12	Coor	0	0	0	0	0	0	0	0	24	Coor	0	0	0	0	0	0	0	0	Yellow < 3"	OFF						
Reservice										NON	NON	NON	NON	NON	NON	NON	NON	NON			NON	NON	NON	NON	NON	NON	NON	NON	Display Time	20						
PedClr Thru Yel									Page#																			Red Revert	3							
Skip Red No Call									1	8 Phase Times/Options; Patterns/Splits; Ring Startup; Coord/Flash Mode; Unit Param																			MCE Timeout	0						
Red Rest									1A&1B	16 Phase Times/Options; Patterns/Splits; Ring Startup; Coord/Flash Mode; Unit Param																			Feature Profile	0						
Max II									2	Overlaps; Channel Settings; Coord Alt Table+ (values not associated with time-of-day)																			Free Ring Seq	1						
Call Phase									3	Detection; Sample Time and Unit Parameters related to detection																			Auxswitch	STOPTM						
Conflicting Phase									4	Preemption and Alternate Phase Time and Phase Options																			SDLC Retry	0						
Omit Yellow									5	Annual Schedule																				TS2 Det Faults	ON					
Ped Delay									6	Day Plans; Action Tables; Coord Alt Table+ (values varied by time-of-day)																				Auto Ped Clear	OFF					
Gm/Ped Delay									7	Communications; Secutiry; I/O Setup																					SDLC Retry	0				
3166 31 @ CNS HIGH SCHOOL								8	Misc - Events/Alarms; Call/Inhibit/Redirect; P/OLAP Auto Flash; CIC; Misc Unit Param																			04/07/23		Page 1						

Overlap 1-16 Program Parm's & Parm+ [1.5.2.1] [1.5.2.2]

Overlap Conflict Lock				OFF		Overlap Lock Inhibit				OFF		Parent Ph Clearance				OFF		Extra Included Ph				ON					
1	A	Included Ø	1	8						Type	NORMAL	9	Included Ø								Type	NORMAL					
		Modifier Ø								Grn			Modifier Ø								Grn						
		Conflict Ø								Yel	3.5		Conflict Ø								Yel	3.5					
		Conflict Olap								Red	1.5		Conflict Olap								Red	1.5					
		Conflict Ped								LG			Conflict Ped								LG						
2	B	Included Ø	8							Type	NORMAL	10	Included Ø								Type	NORMAL					
		Modifier Ø								Grn			Modifier Ø								Grn						
		Conflict Ø								Yel	3.5		Conflict Ø								Yel	3.5					
		Conflict Olap								Red	1.5		Conflict Olap								Red	1.5					
		Conflict Ped	8							LG			Conflict Ped								LG						
3	C	Included Ø								Type	NORMAL	11	Included Ø								Type	NORMAL					
		Modifier Ø								Grn			Modifier Ø								Grn						
		Conflict Ø								Yel	3.5		Conflict Ø								Yel	3.5					
		Conflict Olap								Red	1.5		Conflict Olap								Red	1.5					
		Conflict Ped								LG			Conflict Ped								LG						
4	D	Included Ø								Type	NORMAL	12	Included Ø								Type	NORMAL					
		Modifier Ø								Grn			Modifier Ø								Grn						
		Conflict Ø								Yel	3.5		Conflict Ø								Yel	3.5					
		Conflict Olap								Red	1.5		Conflict Olap								Red	1.5					
		Conflict Ped								LG			Conflict Ped								LG						
5	E	Included Ø								Type	NORMAL	13	Included Ø								Type	NORMAL					
		Modifier Ø								Grn			Modifier Ø								Grn						
		Conflict Ø								Yel	3.5		Conflict Ø								Yel	3.5					
		Conflict Olap								Red	1.5		Conflict Olap								Red	1.5					
		Conflict Ped								LG			Conflict Ped								LG						
6	F	Included Ø								Type	NORMAL	14	Included Ø								Type	NORMAL					
		Modifier Ø								Grn			Modifier Ø								Grn						
		Conflict Ø								Yel	3.5		Conflict Ø								Yel	3.5					
		Conflict Olap								Red	1.5		Conflict Olap								Red	1.5					
		Conflict Ped								LG			Conflict Ped								LG						
7	G	Included Ø								Type	NORMAL	15	Included Ø								Type	NORMAL					
		Modifier Ø								Grn			Modifier Ø								Grn						
		Conflict Ø								Yel	3.5		Conflict Ø								Yel	3.5					
		Conflict Olap								Red	1.5		Conflict Olap								Red	1.5					
		Conflict Ped								LG			Conflict Ped								LG						
8	H	Included Ø								Type	NORMAL	16	Included Ø								Type	NORMAL					
		Modifier Ø								Grn			Modifier Ø								Grn						
		Conflict Ø								Yel	3.5		Conflict Ø								Yel	3.5					
		Conflict Olap								Red	1.5		Conflict Olap								Red	1.5					
		Conflict Ped								LG			Conflict Ped								LG						

Channel Settings [1.8.1]

.....Channel -->	1	2	3	4	5	6	7	8	9	10	11	12	13	14	15	16	17	18	19	20	21	22	23	24
Phase / Olap #	1	2	8	6	1		2		8	2														
Channel Type	VEH	VEH	VEH	VEH	OLP	VEH	OLP	VEH	PED	PED	VEH	VEH	VEH	VEH	VEH	VEH	VEH	VEH	VEH	VEH	VEH	VEH	VEH	VEH
Channel Flash	DRK	YEL	Red	YEL	DRK	Red	DRK	Red	DRK	DRK	Red	Red	Red	Red	Red	Red	DRK	DRK	DRK	DRK	DRK	DRK	DRK	DRK
Alt Hz																								

Channel+ Settings [1.8.4]

.....Channel -->	1	2	3	4	5	6	7	8	9	10	11	12	13	14	15	16	17	18	19	20	21	22	23	24
Flash Red+																								
Flash Yellow+																								
Flash Green+																								
Flash Inh Red+																								
Olap Ovrd																								

Coord Transition, CoordPhs [2.5]

Pat#	Short	Long	Dwell	No Shortway Ø	E-Yld	Offset	RetHld	Float	Min Veh Perm	Min Ped Perm
1	12	22				EndGRN				
2	12	22				EndGRN				
3	12	22				EndGRN				
4	12	22				EndGRN				
5	12	22				EndGRN				
6	12	22				EndGRN				
7	12	22				EndGRN				
8	12	22				EndGRN				
9	12	22				EndGRN				
10	12	22				EndGRN				
11	12	22				EndGRN				
12	12	22				EndGRN				
13	12	22				EndGRN				
14	12	22				EndGRN				
15	12	22				EndGRN				
16	12	22				EndGRN				
17	12	22				EndGRN				
18	12	22				EndGRN				
19	12	22				EndGRN				
20	12	22				EndGRN				
21	12	22				EndGRN				
22	12	22				EndGRN				
23	12	22				EndGRN				
24	12	22				EndGRN				
25						BegGRN				
26						BegGRN				
27						BegGRN				
28						BegGRN				
29						BegGRN				
30						BegGRN				
31						BegGRN				
32						BegGRN				
33						BegGRN				
34						BegGRN				
35						BegGRN				
36						BegGRN				
37						BegGRN				
38						BegGRN				
39						BegGRN				
40						BegGRN				
41						BegGRN				
42						BegGRN				
43						BegGRN				
44						BegGRN				
45						BegGRN				
46						BegGRN				
47						BegGRN				
48						BegGRN				

Channel Params[1.8.3]

C1 IO Mode User Single BIU Map SINGLE Invert Rail Input OFF

Veh Par 1-64 [5.1]										Veh Par 1-64 [5.1]										Vehicle Options 1-64 [5.2]										Vehicle Options 1-64 [5.2]										Parameters+ 1-64 [5.3]									
Det #	Call Ø	Swi Ø	Dlay	Ext	Que	No Act	Max Pres	Err Cnt	Fail Time	Det #	Call Ø	Swi Ø	Dlay	Ext	Que	No Act	Max Pres	Err Cnt	Fail Time	Det #	Call	Ext	Que	Add Init	Red Lock	Yell Lock	occ	vol	Det #	Call	Ext	Que	Add Init	Red Lock	Yell Lock	occ	vol	Det #	oc G	oc Y	oc R	Dlay 1	Dlay 2	Type	Src				
1	1		4				45	50	2	33							45	50		1	ON	ON		ON			ON	ON	33	ON	ON		ON						1							NORM			
2	8		12				45	50	2	34							45	50		2	ON	ON		ON			ON	ON	34	ON	ON		ON						2							NORM			
3	8		12				45	50	2	35							45	50		3	ON	ON		ON			ON	ON	35	ON	ON		ON						3							NORM			
4	8		12				45	50	2	36							45	50		4	ON	ON		ON			ON	ON	36	ON	ON		ON						4							NORM			
5							45	50	2	37							45	50		5	ON	ON		ON				37	ON	ON		ON						5							NORM				
6							45	50	2	38							45	50		6	ON	ON		ON				38	ON	ON		ON						6							NORM				
7							45	50	2	39							45	50		7	ON	ON		ON				39	ON	ON		ON						7							NORM				
8							45	50	2	40							45	50		8	ON	ON		ON				40	ON	ON		ON						8							NORM				
9							45	50	2	41							45	50		9	ON	ON		ON				41	ON	ON		ON						9							NORM				
10							45	50	2	42							45	50		10	ON	ON		ON				42	ON	ON		ON						10							NORM				
11							45	50	2	43							45	50		11	ON	ON		ON				43	ON	ON		ON						11							NORM				
12							45	50	2	44							45	50		12	ON	ON		ON				44	ON	ON		ON						12							NORM				
13							45	50	2	45							45	50		13	ON	ON		ON				45	ON	ON		ON						13							NORM				
14							45	50	2	46							45	50		14	ON	ON		ON				46	ON	ON		ON						14							NORM				
15							45	50	2	47							45	50		15	ON	ON		ON				47	ON	ON		ON						15							NORM				
16							45	50	2	48							45	50		16	ON	ON		ON				48	ON	ON		ON						16							NORM				
17							45	50	2	49							45	50		17	ON	ON		ON				49	ON	ON		ON						17							NORM				
18							45	50	2	50							45	50		18	ON	ON		ON				50	ON	ON		ON						18							NORM				
19							45	50		51							45	50		19	ON	ON		ON				51	ON	ON		ON						19							NORM				
20							45	50		52							45	50		20	ON	ON		ON				52	ON	ON		ON						20							NORM				
21							45	50		53							45	50		21	ON	ON		ON				53	ON	ON		ON						21							NORM				
22							45	50		54							45	50		22	ON	ON		ON				54	ON	ON		ON						22							NORM				
23							45	50		55							45	50		23	ON	ON		ON				55	ON	ON		ON						23							NORM				
24							45	50		56							45	50		24	ON	ON		ON				56	ON	ON		ON						24							NORM				
25							45	50		57							45	50		25	ON	ON		ON				57	ON	ON		ON						25							NORM				
26							45	50		58							45	50		26	ON	ON		ON				58	ON	ON		ON						26							NORM				
27							45	50		59							45	50		27	ON	ON		ON				59	ON	ON		ON						27							NORM				
28							45	50		60							45	50		28	ON	ON		ON				60	ON	ON		ON						28							NORM				
29							45	50		61							45	50		29	ON	ON		ON				61	ON	ON		ON						29							NORM				
30							45	50		62							45	50		30	ON	ON		ON				62	ON	ON		ON						30							NORM				
31							45	50		63							45	50		31	ON	ON		ON				63	ON	ON		ON						31							NORM				
32							45	50		64							45	50		32	ON	ON		ON				64	ON	ON		ON						32							NORM				

Parameters+ 1-64 [5.3]

Det #	occ Grn	occ Yell	occ Red	Day 1	Day 2	Type	Src	Det #	occ Grn	occ Yell	occ Red	Day 1	Day 2	Type	Src	Det #	occ Grn	occ Yell	occ Red	Day 1	Day 2	Type	Src	
33						NORM		44						NORM		55							NORM	
34						NORM		45						NORM		56							NORM	
35						NORM		46						NORM		57							NORM	
36						NORM		47						NORM		58							NORM	
37						NORM		48						NORM		59							NORM	
38						NORM		49						NORM		60							NORM	
39						NORM		50						NORM		61							NORM	
40						NORM		51						NORM		62							NORM	
41						NORM		52						NORM		63							NORM	
42						NORM		53						NORM		64							NORM	
43						NORM		54						NORM		### 31 @ CNS HIGH SCHOOL								

31 @ CNS HIGH SCHOOL

Ped Det Parm [5.4]

Det #	Call Ø	No Act	Max Pres	Err Cnt
1	8		15	
2	2		15	
3			15	
4			15	
5			15	
6			15	
7			15	
8			15	

Unit Paramters [1.2.1]

TS2 Det Faults	ON
Vol/Occ Report Parm [1.5.8]	
Vol/Occ Period Minutes	0
Vol/Occ Period Minutes	15

Preemption Times [3.1], Options+ [3.6]

Pre #	Enable	Type	Output	Delay	MinDura
1	ON	RAIL	Dwell		
2	ON	RAIL	Dwell		
3	ON	EMERG	Dwell		
4	ON	EMERG	Dwell		
5	ON	EMERG	Dwell		
6	ON	EMERG	Dwell		

Pre #	MaxPres	MinGrn	MinWlk	PedClr	Co+Pre
1					ON
2					ON
3					ON
4					ON
5					ON
6					ON

Pre #	Track Grn	Min Dwell	Ext Dwell	PedClr+	Yel
1		2			
2		2			
3		2			
4		2			
5		2			
6		2			

Pre #	Red	Pattern	Skip
1			OFF
2			OFF
3			OFF
4			OFF
5			OFF
6			OFF

Low Priority Preempts

Pre #	Type	Min	Max
7	OFF		
8	OFF		
9	OFF		
10	OFF		

Unit Parameters [1.2.1]

Stop Timer Over Preempt	OFF
Preempt or Ext Output	PRE
Max Seek Track Time	
Max Seek Dwell Time	

Channel Parameters [1.8.3]

D Conn Mappings	None
Pre Invert Rail Input	OFF

Track Clear Phases [3.2], Track Clear Overlaps+ [3.5]

[illegible]

Dwell Phases [3.2] and Overlaps+ [3.5]

[illegible]

Preemption Options+ [3.6]

Exit Phases [3.2]	Pre #	Lock	Override	Override	Fish	
--------------------------	-------	------	----------	----------	------	--

Pre #		Exit Phase					Auto Flush			Higher		Dwell	Link	
1					1	ON		ON			ON		OFF	
2					2	ON		ON			ON		OFF	
3					3	ON		ON			ON		OFF	
4					4	ON		ON			ON		OFF	
5					5	ON		ON			ON		OFF	
6					6	ON		ON			ON		OFF	

Annual Schedule [4.3]	Month of Year	Day of Week	Date	Day Plan	Link To
1	J F M A M J J A S O N D	S M T W T F S	1 2 3 4 5 6 7 8 9 10 11 12 13 14 15 16 17 18 19 20 21 22 23 24 25 26 27 28 29 30 31	1	
2	J F M A M J J A S O N D	S M T W T F S	1 2 3 4 5 6 7 8 9 10 11 12 13 14 15 16 17 18 19 20 21 22 23 24 25 26 27 28 29 30 31	2	
3	J F M A M J J A S O N D	S M T W T F S	1 2 3 4 5 6 7 8 9 10 11 12 13 14 15 16 17 18 19 20 21 22 23 24 25 26 27 28 29 30 31	3	
4	J F M A M J J A S O N D	S M T W T F S	1 2 3 4 5 6 7 8 9 10 11 12 13 14 15 16 17 18 19 20 21 22 23 24 25 26 27 28 29 30 31	1	
5	J F M A M J J A S O N D	S M T W T F S	1 2 3 4 5 6 7 8 9 10 11 12 13 14 15 16 17 18 19 20 21 22 23 24 25 26 27 28 29 30 31	5	
6	J F M A M J J A S O N D	S M T W T F S	1 2 3 4 5 6 7 8 9 10 11 12 13 14 15 16 17 18 19 20 21 22 23 24 25 26 27 28 29 30 31	1	
7	J F M A M J J A S O N D	S M T W T F S	1 2 3 4 5 6 7 8 9 10 11 12 13 14 15 16 17 18 19 20 21 22 23 24 25 26 27 28 29 30 31	1	
8	J F M A M J J A S O N D	S M T W T F S	1 2 3 4 5 6 7 8 9 10 11 12 13 14 15 16 17 18 19 20 21 22 23 24 25 26 27 28 29 30 31	1	
9	J F M A M J J A S O N D	S M T W T F S	1 2 3 4 5 6 7 8 9 10 11 12 13 14 15 16 17 18 19 20 21 22 23 24 25 26 27 28 29 30 31	1	
10	J F M A M J J A S O N D	S M T W T F S	1 2 3 4 5 6 7 8 9 10 11 12 13 14 15 16 17 18 19 20 21 22 23 24 25 26 27 28 29 30 31	1	
11	J F M A M J J A S O N D	S M T W T F S	1 2 3 4 5 6 7 8 9 10 11 12 13 14 15 16 17 18 19 20 21 22 23 24 25 26 27 28 29 30 31	1	
12	J F M A M J J A S O N D	S M T W T F S	1 2 3 4 5 6 7 8 9 10 11 12 13 14 15 16 17 18 19 20 21 22 23 24 25 26 27 28 29 30 31	1	
13	J F M A M J J A S O N D	S M T W T F S	1 2 3 4 5 6 7 8 9 10 11 12 13 14 15 16 17 18 19 20 21 22 23 24 25 26 27 28 29 30 31	1	
14	J F M A M J J A S O N D	S M T W T F S	1 2 3 4 5 6 7 8 9 10 11 12 13 14 15 16 17 18 19 20 21 22 23 24 25 26 27 28 29 30 31	1	
15	J F M A M J J A S O N D	S M T W T F S	1 2 3 4 5 6 7 8 9 10 11 12 13 14 15 16 17 18 19 20 21 22 23 24 25 26 27 28 29 30 31	1	
16	J F M A M J J A S O N D	S M T W T F S	1 2 3 4 5 6 7 8 9 10 11 12 13 14 15 16 17 18 19 20 21 22 23 24 25 26 27 28 29 30 31	1	
17	J F M A M J J A S O N D	S M T W T F S	1 2 3 4 5 6 7 8 9 10 11 12 13 14 15 16 17 18 19 20 21 22 23 24 25 26 27 28 29 30 31	1	
18	J F M A M J J A S O N D	S M T W T F S	1 2 3 4 5 6 7 8 9 10 11 12 13 14 15 16 17 18 19 20 21 22 23 24 25 26 27 28 29 30 31	1	
19	J F M A M J J A S O N D	S M T W T F S	1 2 3 4 5 6 7 8 9 10 11 12 13 14 15 16 17 18 19 20 21 22 23 24 25 26 27 28 29 30 31	1	
20	J F M A M J J A S O N D	S M T W T F S	1 2 3 4 5 6 7 8 9 10 11 12 13 14 15 16 17 18 19 20 21 22 23 24 25 26 27 28 29 30 31	1	
21	J F M A M J J A S O N D	S M T W T F S	1 2 3 4 5 6 7 8 9 10 11 12 13 14 15 16 17 18 19 20 21 22 23 24 25 26 27 28 29 30 31	1	
22	J F M A M J J A S O N D	S M T W T F S	1 2 3 4 5 6 7 8 9 10 11 12 13 14 15 16 17 18 19 20 21 22 23 24 25 26 27 28 29 30 31	1	
23	J F M A M J J A S O N D	S M T W T F S	1 2 3 4 5 6 7 8 9 10 11 12 13 14 15 16 17 18 19 20 21 22 23 24 25 26 27 28 29 30 31	1	
24	J F M A M J J A S O N D	S M T W T F S	1 2 3 4 5 6 7 8 9 10 11 12 13 14 15 16 17 18 19 20 21 22 23 24 25 26 27 28 29 30 31	1	
3166 31 @ CNS HIGH SCHOOL					4/7/2023 Page 7

[illegible]

C1-USER IO Map [1.8.9.1 In]

I1-1	1	Veh Call 1
I1-2	2	Veh Call 2
I1-3	3	Veh Call 3
I1-4	4	Veh Call 4
I1-5	189	Unused
I1-6	189	Unused
I1-7	129	Ped Call 1
I1-8	130	Ped Call 2
I2-1	189	Unused
I2-2	189	Unused
I2-3	189	Unused
I2-4	189	Unused
I2-5	189	Unused
I2-6	189	Unused
I2-7	189	Unused
I2-8	189	Unused
I3-1	189	Unused
I3-2	189	Unused
I3-3	189	Unused
I3-4	189	Unused
I3-5	189	Unused
I3-6	189	Unused
I3-7	189	Unused
I3-8	189	Unused
I4-1	189	Unused
I4-2	189	Unused
I4-3	189	Unused
I4-4	189	Unused
I4-5	189	Unused
I4-6	189	Unused
I4-7	229	33xCMUStop
I4-8	228	33xFlashSns
I5-1	189	Unused
I5-2	189	Unused
I5-3	189	Unused
I5-4	189	Unused
I5-5	189	Unused
I5-6	189	Unused
I5-7	189	Unused
I5-8	189	Unused
I6-1	189	Unused
I6-2	189	Unused
I6-3	189	Unused
I6-4	189	Unused
I6-5	189	Unused
I6-6	189	Unused
I6-7	189	Unused
I6-8	189	Unused

C1-USER IO Map [1.8.9.2 Out]

O1-1	1	Ch1 Red
O1-2	49	Ch1 Green
O1-3	2	Ch2 Red
O1-4	26	Ch2 Yellow
O1-5	50	Ch2 Green
O1-6	3	Ch3 Red
O1-7	27	Ch3 Yellow
O1-8	51	Ch3 Green
O2-1	4	Ch4 Red
O2-2	52	Ch4 Green
O2-3	5	Ch5 Red
O2-4	29	Ch5 Yellow
O2-5	53	Ch5 Green
O2-6	6	Ch6 Red
O2-7	30	Ch6 Yellow
O2-8	54	Ch6 Green
O3-1	7	Ch7 Red
O3-2	55	Ch7 Green
O3-3	8	Ch8 Red
O3-4	32	Ch8 Yellow
O3-5	56	Ch8 Green
O3-6	9	Ch9 Red
O3-7	33	Ch9 Yellow
O3-8	57	Ch9 Green
O4-1	10	Ch10 Red
O4-2	58	Ch10 Green
O4-3	11	Ch11 Red
O4-4	35	Ch11 Yellow
O4-5	59	Ch11 Green
O4-6	12	Ch12 Red
O4-7	36	Ch12 Yellow
O4-8	60	Ch12 Green
O5-1	28	Ch4 Yellow
O5-2	34	Ch10 Yellow
O5-3	25	Ch1 Yellow
O5-4	31	Ch7 Yellow
O5-5	115	Not Used
O5-6	115	Not Used
O5-7	115	Not Used
O5-8	114	Watchdog
O6-1	115	Not Used
O6-2	115	Not Used
O6-3	13	Ch13 Red
O6-4	37	Ch13 Yellow
O6-5	61	Ch13 Green
O6-6	14	Ch14 Red
O6-7	38	Ch14 Yellow
O6-8	62	Ch14 Green

C1-USER IO Map [1.8.9.2 Out]

O7-1	115	Not Used
O7-2	115	Not Used
O7-3	115	Not Used
O7-4	115	Not Used
O7-5	115	Not Used
O7-6	115	Not Used
O7-7	115	Not Used
O7-8	115	Not Used
C11S-USER IO Map [1.8.9.1 In]		
I4-1		
I4-2		
I4-3		
I4-4		
I7-1	189	Unused
I7-2	189	Unused
I7-3	189	Unused
I7-4	189	Unused
I7-5	189	Unused
I7-6	189	Unused
I7-7	189	Unused
I7-8	189	Unused
I8-1	189	Unused
I8-2	189	Unused
I8-3	189	Unused
I8-4	189	Unused
I8-5	189	Unused
I8-6	189	Unused
I8-7	189	Unused
I8-8	189	Unused
C11S-USER IO Map [1.8.9.2 Out]		
O8-1	115	Not Used
O8-2	115	Not Used
O8-3	115	Not Used
O8-4	115	Not Used
O8-5	115	Not Used
O8-6	115	Not Used
O8-7	115	Not Used
O8-8	115	Not Used

IO Logic [1.8.7]

Op1	Result	O1Fcn	Inv1	IO1	Opn1	O2Fcn	Inv2	IO2	Opn2	O3Fcn	Inv3	IO3	Opn3	Dly	Sec
I	0	=	----	-		0	----	-		0	----	-		0	DLY 0
I	0	=	----	-		0	----	-		0	----	-		0	DLY 0
I	0	=	----	-		0	----	-		0	----	-		0	DLY 0
I	0	=	----	-		0	----	-		0	----	-		0	DLY 0
I	0	=	----	-		0	----	-		0	----	-		0	DLY 0
I	0	=	----	-		0	----	-		0	----	-		0	DLY 0
I	0	=	----	-		0	----	-		0	----	-		0	DLY 0
I	0	=	----	-		0	----	-		0	----	-		0	DLY 0
I	0	=	----	-		0	----	-		0	----	-		0	DLY 0
I	0	=	----	-		0	----	-		0	----	-		0	DLY 0
I	0	=	----	-		0	----	-		0	----	-		0	DLY 0

Security Access Levels [8.2]

1	SWLOAD	22	None	43	None
2	SECURE	23	None	44	None
3	None	24	None	45	None
4	None	25	None	46	None
5	None	26	None	47	None
6	None	27	None	48	None
7	None	28	None	49	None
8	None	29	None	50	None
9	None	30	None	51	None
10	None	31	None	52	None
11	None	32	None	53	None
12	None	33	None	54	None
13	None	34	None	55	None
14	None	35	None	56	None
15	None	36	None	57	None
16	None	37	None	58	None
17	None	38	None	59	None
18	None	39	None	60	None
19	None	40	None	61	None
20	None	41	None	62	None
21	None	42	None	63	None
				64	None

Com Parameters [6.1]

Station ID	3166
Group ID	
Master ID	9004
Backup Time	0
SysUp Modem [6.1]	
Enable Modem	OFF
Idle Time	0
Dial Time	0
Tel:	
Alt:	

2070 Port Parms [6.2]

Port	Baud Rate	FCM
SP1	9600	MODE 6
SP2	9600	MODE 6
SP3	19200	MODE 6
SP4	38400	MODE 6
SP5	1200	AUTO
SP6	1200	AUTO
SP7	1200	AUTO
SP8	1200	AUTO

2070 IP 1 Addressing [6.5]

Addressing				
Addr	192	168	0	100
Mask	255	255	255	0
Brdcst	0	0	0	0
GtWay	192	168	0	1
Port	5001			

2070 IP 2 Addressing [6.5]

Addressing				
Addr	0	0	0	0
Mask	0	0	0	0
Brdcst	0	0	0	0
GtWay	0	0	0	0
Port	0			

2070 Port Binding Ports [6.6]

	Port	Echo	Mode
ASYN1	SP1	OFF	0
ASYN2	SP2	OFF	0
ASYN3	SP3	OFF	0
ASYN4	SP4	OFF	0
SYN1	SP5	SYN3	OFF
SYN2	OFF	SYN4	OFF

2070 Port Binding Functions [6.6]

Function	Channel	Function	Channel
TS2/CVM	None	SYSUp	ASYN2
CMU/MMU	None	SYSDown	ASYN1
Opticom	None	Shell	None
Loop Det.	None		
GPS	-		

#	Event / Alarm	Ev	Alr	Call Phases[1.1.5]								Redirect Phases[1.1.5]								Inhibit Phases[1.1.5]																
1	Power Up Alarm.	ON	ON	Ø	Ø Phases Called By Ø						From	To	From	To	From	To	From	To	1	2	3	4	5	6	7	8	9	10	11	12	13	14	15	16		
2	Stop Timing	ON	ON	1						1									1																	
3	TS1 Cabinet Door	ON	ON	2						2									2																	
4	Coordination Failure	ON	ON	3						3									3																	
5	External Alarm # 1	ON	ON	4						4									4																	
6	External Alarm # 2	ON	ON	5						5									5																	
7	External Alarm # 3	ON	ON	6						6									6																	
8	External Alarm # 4	ON	ON	7						7									7																	
9	Closed Loop Disabled	ON	ON	8						8									8																	
10	External Alarm # 5	ON	ON	9						9									9																	
11	External Alarm # 6	ON	ON	10						10									10																	
12	Manual Control Enable	ON	ON	11						11									11																	
13	Coord Free Input	ON	ON	12						12									12																	
14	Local Flash Input	ON	ON	13						13									13																	
15	MMU Flash	ON	ON	14						14									14																	
16	CMU Flash	ON	ON	15						15									15																	
17	Cycle Fault	ON	ON	16						16									16																	
18	Cycle Failure	ON	ON	Alt Call & Redirect # 1 [1.1.6.3]																Alt Inhibit Phases # 1 [1.1.6.3]																
19	Coordination Fault	ON	ON	Col	Ø Phases Called By Ø						From	To	From	To	From	To	From	To	1	2	3	4	5	6	7	8	9	10	11	12	13	14	15	16		
20	Controller Fault	ON	ON	1						1									1																	
21	Detector SDLC Failure	ON	ON	2						2									2																	
22	MMU SDLC Failure	ON	ON	3						3									3																	
23	Critical SDLC Failure	ON	ON	4						4									4																	
24	Reserved	ON	ON	5						5									5																	
25	EEPROM CRC Fault	ON	ON	6						6									6																	
26	Detector Diagnostic Failure	ON	ON	7						7									7																	
27	BIU Detector Failure	ON	ON	8						8									8																	
32	Queue detector alarm	ON	ON	Alt Call & Redirect # 2 [1.1.6.3]																Alt Inhibit Phases # 2 [1.1.6.3]																
29	Ped Detector Fault	ON	ON	Col	Ø Phases Called By Ø						From	To	From	To	From	To	From	To	1	2	3	4	5	6	7	8	9	10	11	12	13	14	15	16		
30	Coord Diagnostic Fault	ON	ON	1						1									1																	
41	TempAlert Probe Ch. A	ON	ON	2						2									2																	
42	TempAlert Probe Ch. B	ON	ON	3						3									3																	
47	Coord Active	ON	ON	4						4									4																	
48	Preempt Active	ON	ON	5						5									5																	
49	Preempt 1 Input	ON	ON	6						6									6																	
50	Preempt 2 Input	ON	ON	7						7									7																	
51	Preempt 3 Input	ON	ON	8						8									8																	
52	Preempt 4 Input	ON	ON	Coord, CIC Plans [2.3]								Unit Parameters [1.2.1]																								
53	Preempt 5 Input	ON	ON	CIC	CoØ	Grow	1	2	3	4	5	6	7	8	Allow Skip Yellow	OFF	Max Cycle Time																			
54	Preempt 6 Input	ON	ON	1	OFF										TOD Dim Enable	OFF	Cycle Fault Action	Alarm																		
55	Preempt 7 Input	ON	ON	2	OFF										Tone Disable	OFF																				
56	Preempt 8 Input	ON	ON	3	OFF										Diamond Mode	4Ph																				
57	Preempt 9 Input	ON	ON	4	OFF										Backup Time (s)	900																				
58	Preempt 10 Input	ON	ON	Auto Flash Phase/Olap Settings [1.4.2]												Disable Init Ped	OFF																			
61	In Transition	ON	ON	Yel Ø												Cycle Fault Action	Alarm																			
81	FIO Status Alarm	ON	ON	Yel (olaps)												Enable Run Timer	ON		### 31 @ CNS HIGH SCHOOL																	
																			04/07/23																	Page 10

MAST ARM LOADING TABLE							
MAST ARM	HEAD	TYPE	DESCRIPTION	WEIGHT	PROJECTED AREA	FOOTING MOMENT	FOOTING TYPE
SE**	1, 2	17 m ARM	3 SECTION FACE OVERHEAD SIGN	2 AT 27.2 KG EA 2 AT 34.0 KG EA	2 AT 0.4 SM EA 2 AT 0.7 SM EA	122.000Nm	M-6
NE**	T, 8	11 m ARM	5 SECTION FACE 3 SECTION FACE OVERHEAD SIGN	1 AT 27.2 KG EA 1 AT 27.2 KG EA 1 AT 34.0 KG EA	2 AT 0.4 SM EA 1 AT 0.7 SM EA	94.900Nm	M-4
NW**	3, 4, 5, 6	16 m ARM	3 SECTION FACE OVERHEAD SIGN*	4 AT 27.2 KG EA 2 AT 34.0 KG EA	4 AT 0.4 SM EA 2 AT 0.7 SM EA	135.600Nm	M-7

* BASED ON ANTICIPATED LOADING
** ALL POLES SHALL HAVE 6.1 m MOUNTING HEIGHT

TABLE OF OPERATIONS									
FACE	(R)	(R)	(R)	(R)	(R)	(R)	(R)	(R)	(R)
PHASE	(G)	(G)	(G)	(G)	(G)	(G)	(G)	(G)	(G)
Ø 2+6	G	G	G	G	R	R	R	R	R
Ø 4+8	R	R	R	R	R	R	R	R	R
Ø 4+8	R	R	R	R	R	R	R	R	R
EMERGENCY FLASH	FY	FY	FY	FY	FR	FR	FR	FR	FR

NOTES:

- UNDER ITEM 05680.790005 M, THE CONTRACTOR SHALL REMOVE BOTH EXISTING TRAFFIC SIGNAL POLES, THE SPAN WIRE AND HEADS, PULLBOXES AND EXISTING STEEL POLE IDENTIFIED FOR REMOVAL. THE CONTROLLER CABINET AND CONTENTS AND ANY EXISTING LED HEADS SHALL BE STORED FOR PICK UP BY STATE FORCES.
- ALL EXISTING LOOPS AND ASSOCIATED PULL BOXES AND CONDUIT RUNS SHALL BE REUSED. THEIR LOCATIONS, AS SHOWN, ARE APPROXIMATE. THE EXISTING SHIELDED LEAD-IN FROM LOOPS 1a, 1b, 3a, 3b, 3c, 8a AND 8b SHALL BE REROUTED TO THE NEW CONTROLLER. THE COST OF THIS WORK SHALL BE INCLUDED IN THE PRICE BID FOR ITEM 05680.790015 M. LOOPS 1a AND 1d SHALL HAVE NEW SHIELDED LEAD IN TO THE NEW CONTROLLER.
- THE BACK-TO-BACK SIGN SHALL BE MOUNTED IN ACCORDANCE WITH MUTCD
- NIAGARA MOHAWK WILL RELOCATE THE GUYWIRE ON THE NORTH SIDE OF UTILITY POLE NM 42 CLOSER TO THE EXISTING SPAN WIRE POLE.

SIGNATURES ON THIS SHEET APPROVE
TO SHEETS: 21F1 AND 21F2

DATE REGIONAL CONSTRUCTION ENGINEER DATE MAIN OFFICE CONSTRUCTION

GRID NORTH



EXIST. ROAD BDY.

TORCHWOOD LN
B TO B
TORCHWOOD LN

63 645.73 M
64 645.81 M
65 647.01 M

Ø 8

CONC. GUTTER

TORCHWOOD LANE

CONC. GUTTER

Ø 8

Ø 8

LAKEHORE HEIGHTS PLAZA ASSOCIATES, LLC.
(REPUTED OWNER)
L4241 P203
TM * 89-168.4

FED. ROAD REG. NO.	STATE	CONTRACT NO.	SHEET NO.	TOTAL SHEETS
1	N.Y.	D258347	21F1	29

FIELD CHANGE SHEET

THIS SHEET DOES NOT SUPERSEDE ANY SHEET

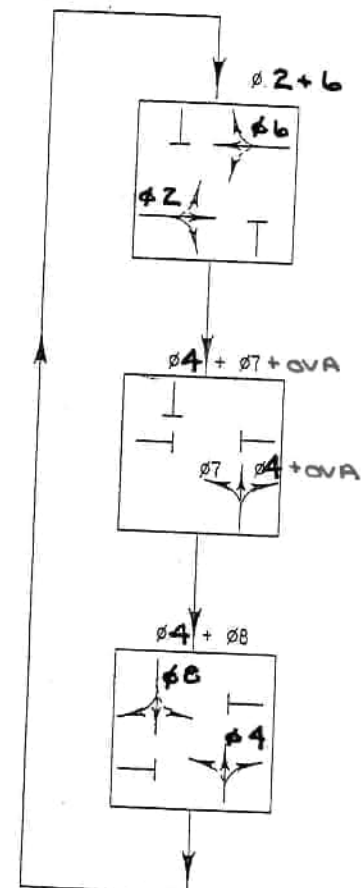

ONONDAGA COUNTY SIGNAL NO 176

AS BUILT REVISIONS

SIGNATURE DATE

SIGNAL PLAN - SIGNAL NO 176
ROUTE 31 AT THOMPSON ROAD
TOWN OF CICERO

STATE OF NEW YORK
DEPARTMENT OF TRANSPORTATION

FILENAME SIG176.TRF REGION DATE DRAWING NO.

THOMPSON RD
B TO B
THOMPSON RD

67 645.85 M
SEE NOTE 3

UTILITY QUALITY LEVEL
ELECTRIC QLD
GAS QLD
TELEPHONE QLD
WATER QLD

680.520108 M
680.730514 M
680.730714 M
680.71 M
10206.0320 M
680.53 M
680.730514 M
680.730714 M
680.8111 M
680.8106 M
680.810601 M
680.810308 M
03680.876111 M

680.520106 M
680.730514 M
680.730714 M
10206.0320 M

680.730514 M
680.730714 M
680.71 M + EXIST (SEE NOTE 2)

680.520108 M
680.71 M
680.53 M

680.520108 M
680.71 M
680.53 M

SA

DRAFTED BY CAD-SIG/76.TRE CHECKED BY

SA

ESTIMATED BY

SA

CHECKED BY

DESIGNED BY

C. J. Walsh

JOB MANAGER

E. J. Walsh

DESIGN SUPERVISOR

E. J. Walsh

E. J. Walsh

MAST ARM LOADING TABLE							
MAST ARM	HEAD	TYPE	DESCRIPTION	WEIGHT	PROJECTED AREA	FOOTING MOMENT	FOOTING TYPE
SE**	1, 2	17 m ARM	3 SECTION FACE OVERHEAD SIGN	2 AT 27.2 KG EA 2 AT 34.0 KG EA	2 AT 0.4 SM EA 2 AT 0.7 SM EA	122.000Nm	M-6
NE**	7, 8	11 m ARM	3 SECTION FACE OVERHEAD SIGN	2 AT 27.2 KG EA 1 AT 34.0 KG EA	2 AT 0.4 SM EA 1 AT 0.7 SM EA	94.900Nm	M-4
NW**	3, 4, 5, 6	16 m ARM	3 SECTION FACE OVERHEAD SIGN	4 AT 27.2 KG EA 2 AT 34.0 KG EA	4 AT 0.4 SM EA 2 AT 0.7 SM EA	135.600Nm	M-7

* BASED ON ANTICIPATED LOADING
 ** ALL POLES SHALL HAVE 6.1 m MOUNTING HEIGHT


FED. ROAD REG. NO.	STATE	CONTRACT NO.	SHEET NO.	TOTAL SHEETS.
1	N.Y.	D257880	24F39R1	30
SH 9084 CICERO - BRIDGEPORT ONONDAGA COUNTY				

FIELD CHANGE SHEET

THIS SHEET SUPERSEDES SHEETS NO 24F39 AND 24F40

NOTES:

- POLES AND MAST ARM LOADING TABLE SHOWN FOR DESIGN PURPOSES ONLY.
- DUE TO HIGH WATER TABLE (2.4 m) M TYPE FOOTINGS ARE BEING SPECIFIED. IF FIELD CONDITIONS WARRANT, ENGINEER MAY REQUIRE TYPE G CONCRETE

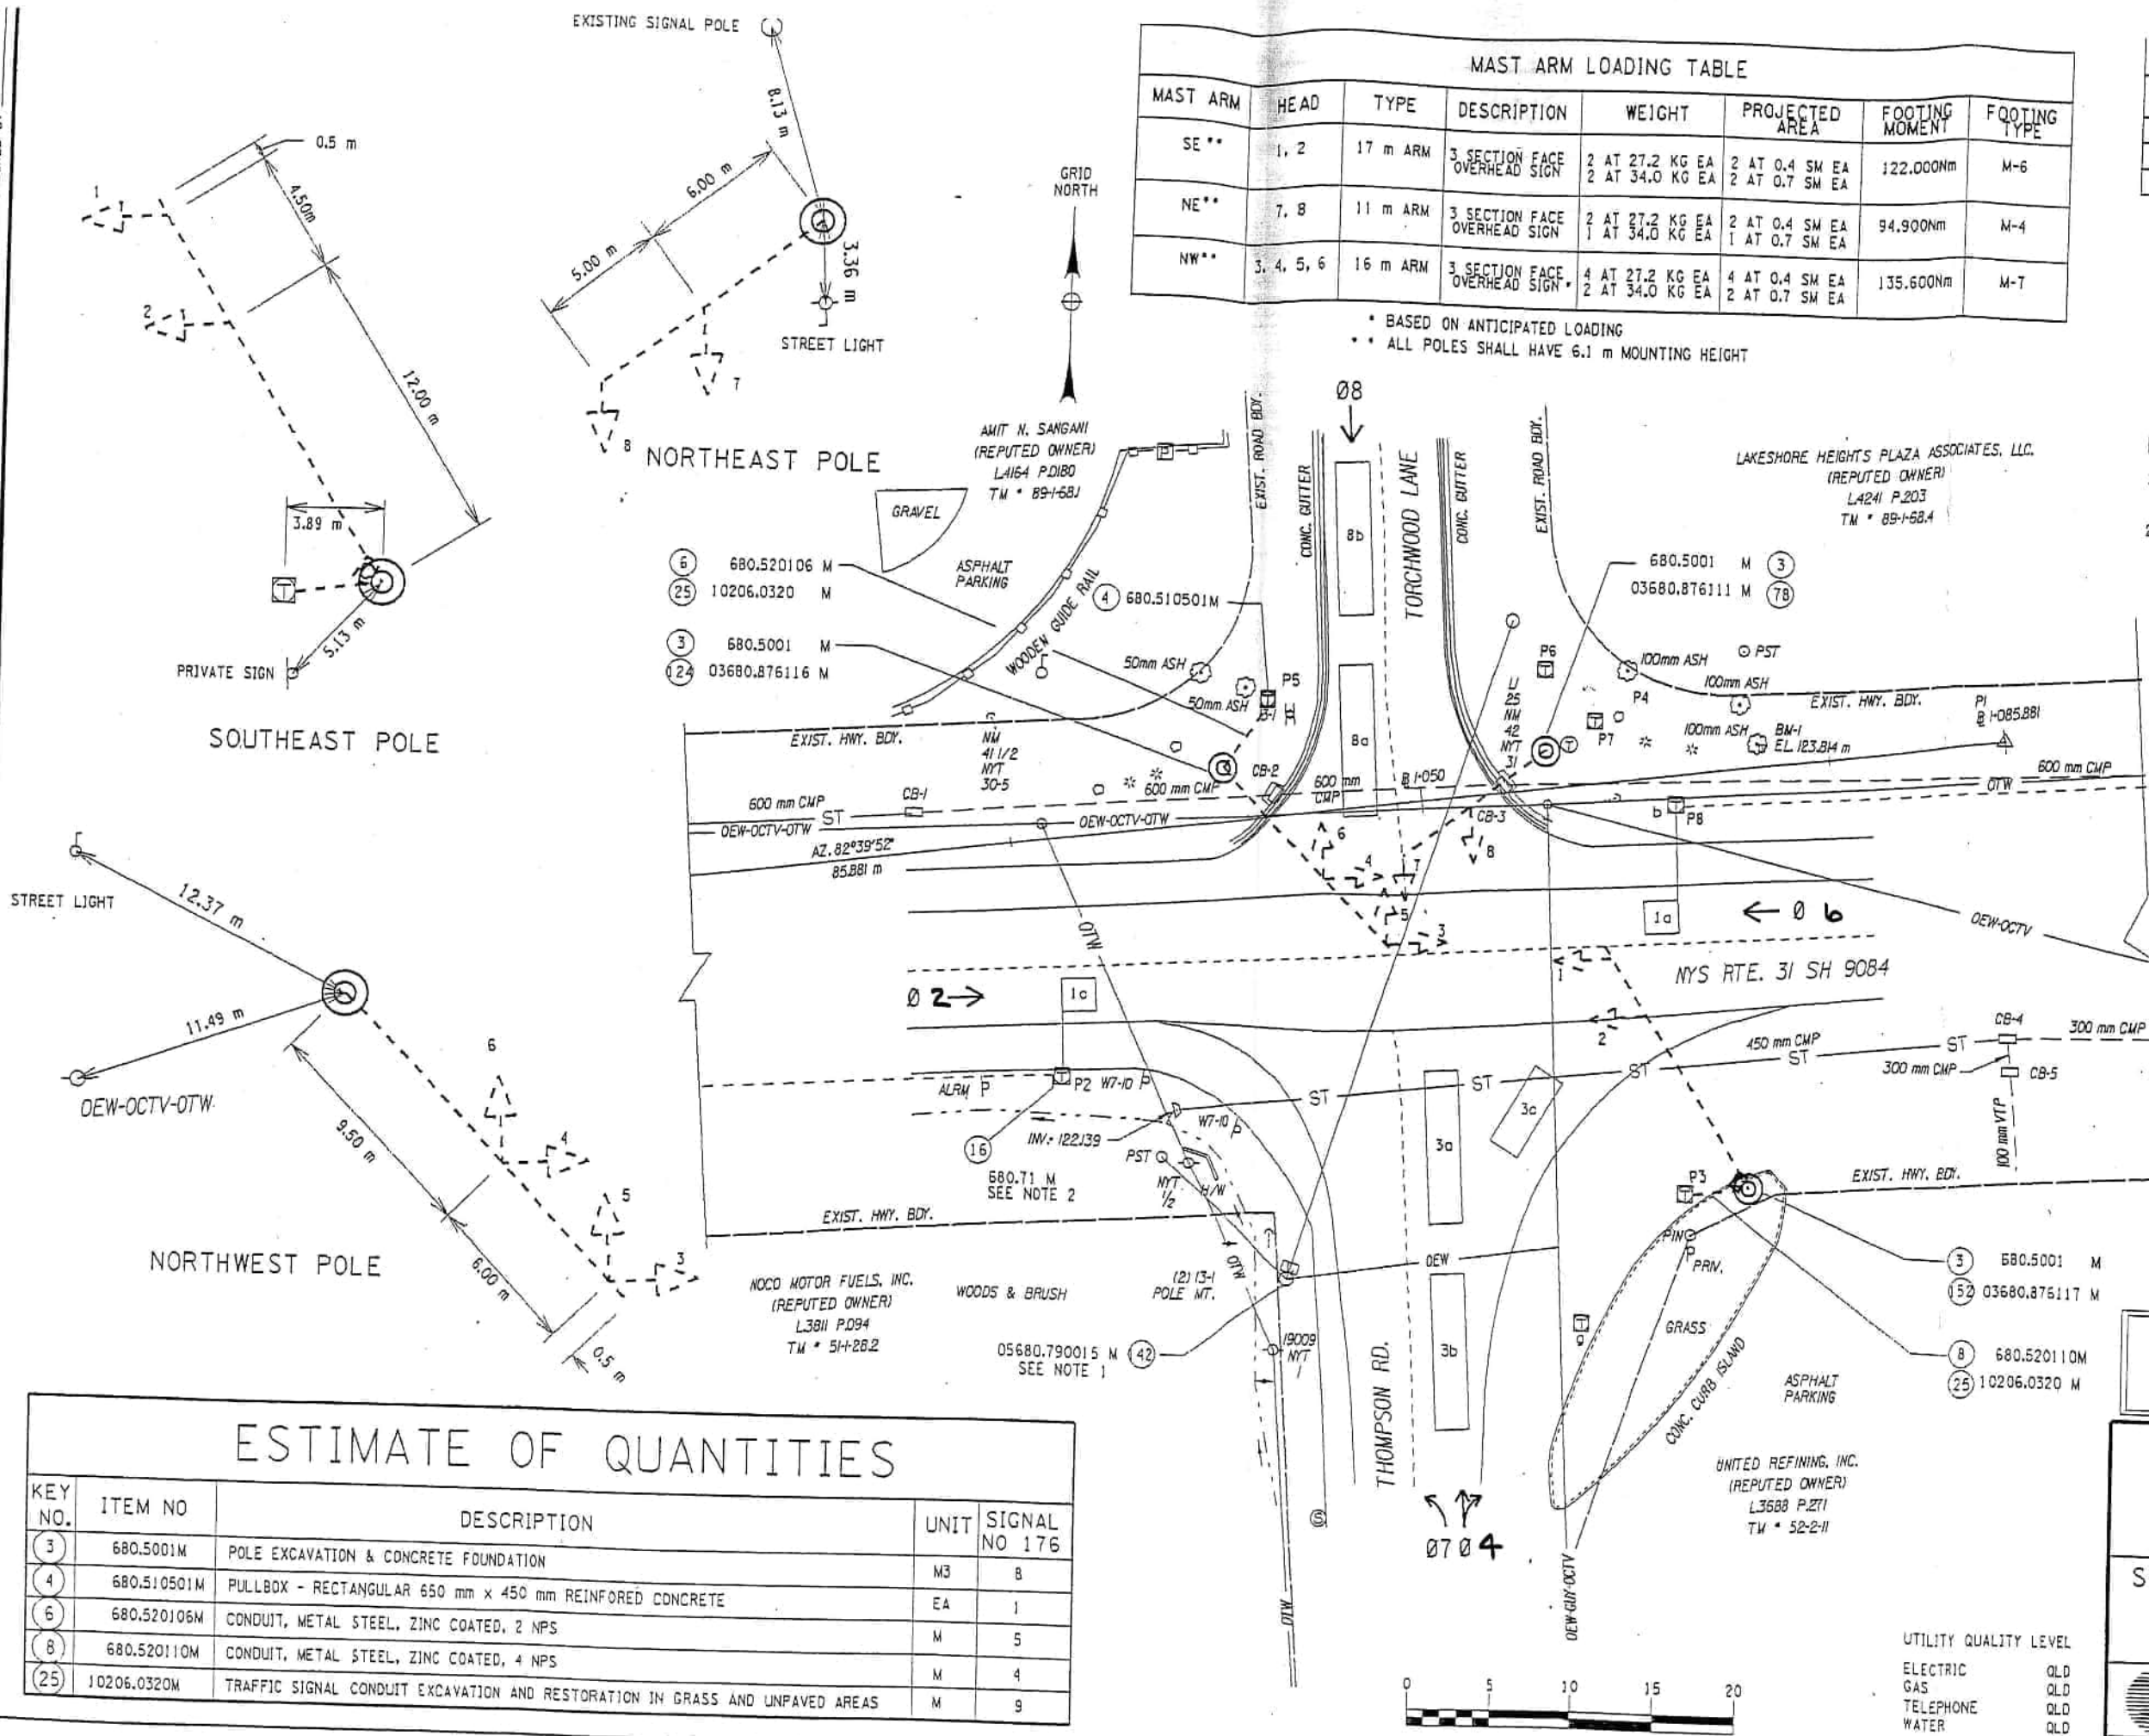

ONONDAGA COUNTY
SIGNAL NO 176

AS BUILT REVISIONS

SIGNATURE DATE

SIGNAL PLAN - SIGNAL NO 176
ROUTE 31 AT THOMPSON RD
TOWN OF CICERO

STATE OF NEW YORK
DEPARTMENT OF TRANSPORTATION

DRAWING NO. SCALE 1:400 DATE 02/00 REGION 3




UTILITY QUALITY LEVEL
ELECTRIC OLD
GAS OLD
TELEPHONE OLD
WATER OLD

SIGNAL OPERATIONS SPECIFICATIONS									
TABLE OF SWITCH PACKS									
COUNTY ONONDAGA									
SIGNAL NO	FUNCTION	FACE NOS	FLASH PLUG	INDICATIONS	TERMINAL WIRING BOARD				
					TERMINAL		WIRE COLOR CODE		
SP 1	2	1,2	Y	R Y G GRND WIRE	SP 1R SP 1Y SP 1G GRND BUS	14G-5C-1-R 14G-5C-1-O 14G-5C-1-G 14G-5C-1-W			
SP 2	6	3,4	Y	R Y G GRND WIRE	SP 2R SP 2Y SP 2G GRND BUS	14G-7C-2-R 14G-7C-2-O 14G-7C-2-G 14G-7C-2-W	14G-5C-2-R 14G-5C-2-O 14G-5C-2-G 14G-5C-2-W		
SP 3	4	7,8	R	R Y G GRND WIRE	SP 3R SP 3Y SP 3G GRND BUS	14G-7C-1-R 14G-7C-1-O 14G-7C-1-G 14G-7C-1-W	14G-5C-3-R 14G-5C-3-O 14G-5C-3-G 14G-5C-3-W		
SP 4	7	7	W	Y G GRND WIRE	SP 4R SP 4Y SP 4G GRND BUS	14G-7C-1-B 14G-7C-1-B 14G-7C-1-W/B			
SP 5	8	5,6	R	R Y G GRND WIRE	SP 5R SP 5Y SP 5G GRND BUS	14G-5C-4-R 14G-5C-4-O 14G-5C-4-G 14G-5C-4-W			
SP 6				GRND WIRE	SP 6R SP 6Y SP 6G GRND BUS				
SP 7	OVA (67)	8	W	Y G GRND WIRE	SP 7R SP 7Y SP 7G GRND BUS				
SP 8				GRND WIRE	SP 8R SP 8Y SP 8G GRND BUS				
SP 9				GRND WIRE	SP 9R SP 9Y SP 9G GRND BUS				
SP 10				GRND WIRE	SP 10R SP 10Y SP 10G GRND BUS				
SP 11				GRND WIRE	SP 11R SP 11Y SP 11G GRND BUS				
SP 12				GRND WIRE	SP 12R SP 12Y SP 12G GRND BUS				
SP 13				GRND WIRE	SP 13R SP 13Y SP 13G GRND BUS				
SP 14				GRND WIRE	SP 14R SP 14Y SP 14G GRND BUS				

SIGNAL OPERATIONS SPECIFICATIONS						
TABLE OF INPUT WIRING						
COUNTY ONONDAGA						
TERM NO.	FUNCTION	DETECTOR NUMBER	TYPE	DET. AN. OVER	REMARKS	
1A, 1B	6	1a	PT LOOP		RTE 31 WB - FRONT	
2A, 2B	6	1b	PT LOOP		RTE 31 WB - SET BACK	
3A, 3B	2	1c	PT LOOP		RTE 31 EB - FRONT	
4A, 4B	2	1d	PT LOOP		RTE 31 EB - SET BACK	
5A, 5B	4-67	3a, 3b	SPLIT PRES. LOOP		THOMPSON - NB	
6A, 6B	4	3c	PRES. LOOP		THOMPSON - NB - RADIUS	
7A, 7B	8	8a, 8b	SPLIT PRES. LOOP		TORCHWOOD LANE (SB)	

TABLE OF CLEARANCES				
FROM FROM				
TO	R	R	G	-GG
		R	Y	-YY
		R	R	R
	G	R	G	-YG
		R	G	G
		R	X	-GG
-GG	R	R	X	-GG
		R	X	-GG

ESTIMATE OF QUANTITIES				
KEY NO.	ITEM NO	DESCRIPTION	UNIT	SIGNAL NO 176
1	680.53M	CONDUIT JACKING DR BORING		
2	619.1613M	MAINTAIN TRAFFIC SIGNAL EQUIPMENT (REQUIREMENT C)	M	30
4	680.510501M	PULLBOX - RECTANGULAR 650 mm X 450 mm REINFORCED CONCRETE	INT. MD.	4
6	680.520106M	CONDUIT, METAL STEEL, ZINC COATED, 2 NPS	EA	2
7	680.520108M	CONDUIT, METAL STEEL, ZINC COATED, 3 NPS	M	18
9	15680.950106M	SERVICE CABLE, 1 CONDUCTOR, NO. 6 AWG	M	40
11	680.730514M	SIGNAL CABLE, 5 CONDUCTORS, 14 AWG	M	18
12	680.730714M	SIGNAL CABLE, 7 CONDUCTORS, 14 AWG	M	256
16	680.71M	SHIELDED LEAD IN CABLE	M	145
25	10206.0320M	TRAFFIC SIGNAL CONDUIT EXCAVATION AND RESTORATION IN GRASS AND UNPAVED AREAS	M	255
27	680.700603M	RISE ASSEMBLY, 1 NPS DIAMETER	M	25
29	15680.803245M	INSTALL MICROCOMPUTER CABINET	EA	1
33	03680.9401M	WATERTIGHT DISCONNECT BOX - NEMA 4X	EA	1
39	680.8111M	TRAFFIC SIGNAL BRACKET ASSEMBLY 1 WAY	EA	1
43	680.8106M	TRAFFIC SIGNAL SECTION - POLYCARBONATE, 300 mm	EA	8
44	680.810601M	TRAFFIC SIGNAL SECTION - POLYCARBONATE - TYPE 1, 300 mm	EA	18
45	680.810308M	INSTALL BALL/ARROW LED TRAFFIC SIGNAL MODULE	EA	8
63	645.73M	GROUND MOUNTED SIGN PANEL MUTCD CODES G AND J	EA	8
64	645.81M	TYPE A SIGN POSTS	SM	0.72
65	647.01M	REMOVAL OF SIGNS - SIZE A (0.0 TO 1.0 S.M.)	EA	2
67	645.85M	POLE MOUNTED SIGN SUPPORT SYSTEM (BAND MOUNTING)	EA	1
75	03680.876111M	TRAFFIC SIGNAL POLE - MAST ARM 6.1m MTG HEIGHT, 11 m ARM	SM	0.72
77	03680.876116M	TRAFFIC SIGNAL POLE - MAST ARM 6.1m MTG HEIGHT, 16 m ARM	EA	1
96	05680.790005M	REMOVE TRAFFIC SIGNAL INSTALLATION, LOCATION 5	EA	1
100	03680.876117M	TRAFFIC SIGNAL POLE - MAST ARM 6.1m HEIGHT, 17 m ARM	EA	1

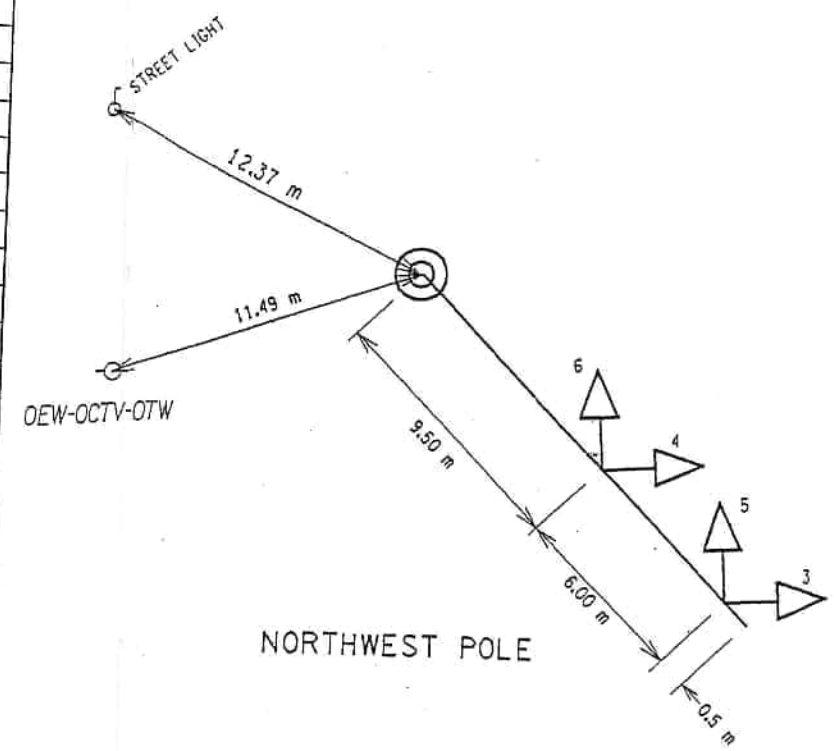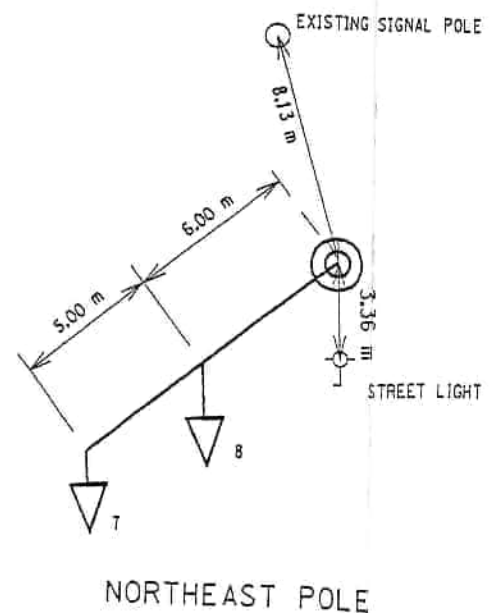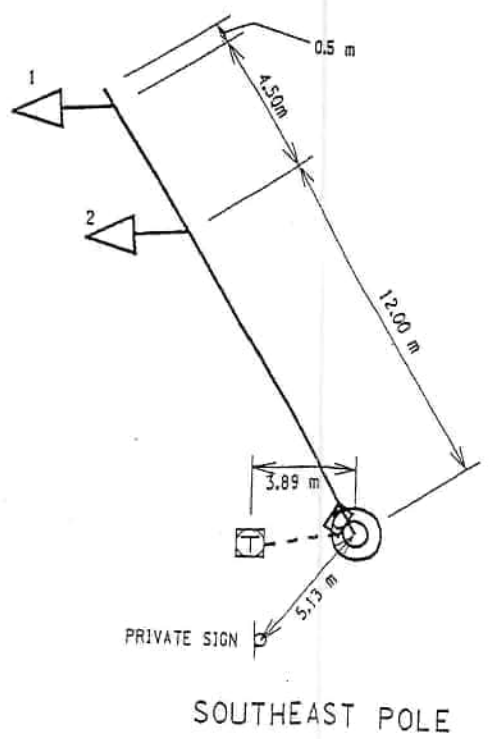

FED ROAD REG. NO.	STATE	CONTRACT NO.	SHEET NO.	TOTAL SHEETS
1	N.Y.	D258347	21F2	29

SH 9084 CICERO-BRIDGEPORT
ONONDAGA COUNTY

FIELD CHANGE SHEET

THIS SHEET DOES NOT SUPERSEDE ANY SHEET
SEE SHEET 21F1 FOR APPROVAL SIGNATURES

ONONDAGA COUNTY SIGNAL NO 176

AS BUILT REVISIONS			
SIGNATURE	DATE		
SIGNAL PLAN - SIGNAL NO 176 ROUTE 31 AT THOMPSON ROAD TOWN OF CICERO			
STATE OF NEW YORK DEPARTMENT OF TRANSPORTATION			
FILENAME SIG176.TRF	REGION 7	DATE	DRAWING NO.

Phase Times [1.1.1]								Coordination Patterns [2.4] and Coordination Split Tables [2.7.1]																								3176			
	1	2	3	4	5	6	7	8	Pat#	Cyc	Off	Split	Seq	Pat#	Cyc	Off	Split	Seq	Pat#	Cyc	Off	Split	Seq	Pat#	Cyc	Off	Split	Seq							
Min Green		15		8		15	7	8	1	0	0	1	1	13	0	0	13	1	25	0	0	0	1	37	0	0	0	1							
Gap, Ext		7		1		7	1.5	1	2	0	0	2	1	14	0	0	14	1	26	0	0	0	1	38	0	0	0	1							
Max 1		65		25		65	25	25	3	0	0	3	1	15	0	0	15	1	27	0	0	0	1	39	0	0	0	1							
Max 2									4	0	0	4	1	16	0	0	16	1	28	0	0	0	1	40	0	0	0	1							
Yel Clearance	3.5	3.5		3		3.5	3	3	5	0	0	5	1	17	0	0	17	1	29	0	0	0	1	41	0	0	0	1							
Red Clearance	2.5	2.5		2		2.5	2	2	6	0	0	6	1	18	0	0	18	1	30	0	0	0	1	42	0	0	0	1							
Walk									7	0	0	7	1	19	0	0	19	1	31	0	0	0	1	43	0	0	0	1							
Ped Clearance									8	0	0	8	1	20	0	0	20	1	32	0	0	0	1	44	0	0	0	1							
Red Revert									9	0	0	9	1	21	0	0	21	1	33	0	0	0	1	45	0	0	0	1							
Add Initial									10	0	0	10	1	22	0	0	22	1	34	0	0	0	1	46	0	0	0	1							
Max Initial									11	0	0	11	1	23	0	0	23	1	35	0	0	0	1	47	0	0	0	1							
Time B4 Reduct									12	0	0	12	1	24	0	0	24	1	36	0	0	0	1	48	0	0	0	1							
Cars B4 Reduct									Split		1	2	3	4	5	6	7	8	Split		1	2	3	4	5	6	7	8							
Time To Reduce									1	Coor	0	0	0	0	0	0	0	0	13	Coor	0	0	0	0	0	0	0	0	Coord Modes [2.1]						
Reduce By										NON	NON	NON	NON	NON	NON	NON	NON	NON			NON	NON	NON	NON	NON	NON	NON	NON	Test OpMode	0					
Min Gap									2	Coor	0	0	0	0	0	0	0	0	14	Coor	0	0	0	0	0	0	0	0	Correction	SHRT/LNG					
DyMaxLim										NON	NON	NON	NON	NON	NON	NON	NON	NON			NON	NON	NON	NON	NON	NON	NON	NON	Maximum	MAX 1					
Max Step									3	Coor	0	0	0	0	0	0	0	0	15	Coor	0	0	0	0	0	0	0	0	Force-Off	Float					
Options [1.1.2]	1	2	3	4	5	6	7	8		NON	NON	NON	NON	NON	NON	NON	NON	NON			NON	NON	NON	NON	NON	NON	NON	NON	Closed Loop	ON					
Enable		ON		ON		ON	ON	ON	4	Coor	0	0	0	0	0	0	0	0	16	Coor	0	0	0	0	0	0	0	0	Stop-in-Walk	OFF					
Min Recall										NON	NON	NON	NON	NON	NON	NON	NON	NON			NON	NON	NON	NON	NON	NON	NON	Auto Reset	ON						
Max Recall									5	Coor	0	0	0	0	0	0	0	0	17	Coor	0	0	0	0	0	0	0	0	Expand Splt	OFF					
Ped Recall										NON	NON	NON	NON	NON	NON	NON	NON	NON			NON	NON	NON	NON	NON	NON	NON	Ped Recycle	NO_RECYCLE						
Soft Recall		ON				ON			6	Coor	0	0	0	0	0	0	0	0	18	Coor	0	0	0	0	0	0	0	0	Before	TIMED					
Lock Calls		ON				ON				NON	NON	NON	NON	NON	NON	NON	NON	NON			NON	NON	NON	NON	NON	NON	NON	After	TIMED						
Auto Flash Entry									7	Coor	0	0	0	0	0	0	0	0	19	Coor	0	0	0	0	0	0	0	0	Auto Flash [1.4.1]						
Auto Flash Exit										NON	NON	NON	NON	NON	NON	NON	NON	NON			NON	NON	NON	NON	NON	NON	NON	Auto Flash	Channel						
Dual Entry		ON		ON		ON		ON	8	Coor	0	0	0	0	0	0	0	0	20	Coor	0	0	0	0	0	0	0	0	Flash Yel	45					
Enable Simul Gap	ON	ON	ON	ON	ON	ON	ON	ON		NON	NON	NON	NON	NON	NON	NON	NON	NON			NON	NON	NON	NON	NON	NON	NON	Flash Red	20						
Gaurantee Passage									9	Coor	0	0	0	0	0	0	0	0	21	Coor	0	0	0	0	0	0	0	0	Unit Params [1.2.1]						
Rest In Walk										NON	NON	NON	NON	NON	NON	NON	NON	NON			NON	NON	NON	NON	NON	NON	NON	Phase Mode	STD8						
Conditon Service									10	Coor	0	0	0	0	0	0	0	0	22	Coor	0	0	0	0	0	0	0	0	IO Mode	User					
Non-Actuated 1										NON	NON	NON	NON	NON	NON	NON	NON	NON			NON	NON	NON	NON	NON	NON	NON	Loc Flsh Start	Red						
Non-Actuated 2									11	Coor	0	0	0	0	0	0	0	0	23	Coor	0	0	0	0	0	0	0	0	Start Flash(s)	0					
Add Init Calc										NON	NON	NON	NON	NON	NON	NON	NON	NON			NON	NON	NON	NON	NON	NON	NON	Start AllRed(s)	6						
Options+ [1.1.3]	1	2	3	4	5	6	7	8	12	Coor	0	0	0	0	0	0	0	0	24	Coor	0	0	0	0	0	0	0	0	Yellow < 3"	OFF					
Reservice										NON	NON	NON	NON	NON	NON	NON	NON	NON			NON	NON	NON	NON	NON	NON	NON	Display Time	20						
PedClr Thru Yel									Page#																				Red Revert	3					
Skip Red No Call									1	8 Phase Times/Options; Patterns/Splits; Ring Startup; Coord/Flash Mode; Unit Param																			MCE Timeout	0					
Red Rest									1A&1B	16 Phase Times/Options; Patterns/Splits; Ring Startup; Coord/Flash Mode; Unit Param																			Feature Profile	0					
Max II									2	Overlaps; Channel Settings; Coord Alt Table+ (values not associated with time-of-day)																			Free Ring Seq	1					
Call Phase									3	Detection; Sample Time and Unit Parameters related to detection																			Auxswitch	STOPTM					
Conflicting Phase									4	Preemption and Alternate Phase Time and Phase Options																			SDLC Retry	0					
Omit Yellow									5	Annual Schedule																			TS2 Det Faults	ON					
Ped Delay									6	Day Plans; Action Tables; Coord Alt Table+ (values varied by time-of-day)																			Auto Ped Clear	OFF					
Grn/Ped Delay									7	Communications; Secutiry; I/O Setup																			SDLC Retry	0					
3176 31 @ TORCHWOOD								8	Misc - Events/Alarms; Call/Inhibit/Redirect; P/OLAP Auto Flash; CIC; Misc Unit Param																			04/07/23		Page 1					

Overlap 1-16 Program Parm+ [1.5.2.1] [1.5.2.2]

Overlap Conflict Lock		OFF	Overlap Lock Inhibit		OFF	Parent Ph Clearance		OFF	Extra Included Ph		ON			Type	
1	Included Ø	7				Type	NORMAL	9	Included Ø			Type	NORMAL		
	Modifier Ø					Grn			Modifier Ø			Grn			
	Conflict Ø					Yel	3.5		Conflict Ø			Yel	3.5		
	Conflict Olap					Red	1.5		Conflict Olap			Red	1.5		
	Conflict Ped					LG			Conflict Ped			LG			
2	Included Ø					Type	NORMAL	10	Included Ø			Type	NORMAL		
	Modifier Ø					Grn			Modifier Ø			Grn			
	Conflict Ø					Yel	3.5		Conflict Ø			Yel	3.5		
	Conflict Olap					Red	1.5		Conflict Olap			Red	1.5		
	Conflict Ped					LG			Conflict Ped			LG			
3	Included Ø					Type	NORMAL	11	Included Ø			Type	NORMAL		
	Modifier Ø					Grn			Modifier Ø			Grn			
	Conflict Ø					Yel	3.5		Conflict Ø			Yel	3.5		
	Conflict Olap					Red	1.5		Conflict Olap			Red	1.5		
	Conflict Ped					LG			Conflict Ped			LG			
4	Included Ø					Type	NORMAL	12	Included Ø			Type	NORMAL		
	Modifier Ø					Grn			Modifier Ø			Grn			
	Conflict Ø					Yel	3.5		Conflict Ø			Yel	3.5		
	Conflict Olap					Red	1.5		Conflict Olap			Red	1.5		
	Conflict Ped					LG			Conflict Ped			LG			
5	Included Ø					Type	NORMAL	13	Included Ø			Type	NORMAL		
	Modifier Ø					Grn			Modifier Ø			Grn			
	Conflict Ø					Yel	3.5		Conflict Ø			Yel	3.5		
	Conflict Olap					Red	1.5		Conflict Olap			Red	1.5		
	Conflict Ped					LG			Conflict Ped			LG			
6	Included Ø					Type	NORMAL	14	Included Ø			Type	NORMAL		
	Modifier Ø					Grn			Modifier Ø			Grn			
	Conflict Ø					Yel	3.5		Conflict Ø			Yel	3.5		
	Conflict Olap					Red	1.5		Conflict Olap			Red	1.5		
	Conflict Ped					LG			Conflict Ped			LG			
7	Included Ø					Type	NORMAL	15	Included Ø			Type	NORMAL		
	Modifier Ø					Grn			Modifier Ø			Grn			
	Conflict Ø					Yel	3.5		Conflict Ø			Yel	3.5		
	Conflict Olap					Red	1.5		Conflict Olap			Red	1.5		
	Conflict Ped					LG			Conflict Ped			LG			
8	Included Ø					Type	NORMAL	16	Included Ø			Type	NORMAL		
	Modifier Ø					Grn			Modifier Ø			Grn			
	Conflict Ø					Yel	3.5		Conflict Ø			Yel	3.5		
	Conflict Olap					Red	1.5		Conflict Olap			Red	1.5		
	Conflict Ped					LG			Conflict Ped			LG			

Channel Settings [1.8.1]

.....Channel -->	1	2	3	4	5	6	7	8	9	10	11	12	13	14	15	16	17	18	19	20	21	22	23	24
Phase / Olap #	2	6	4	7	8		1																	
Channel Type	VEH	VEH	VEH	VEH	VEH	VEH	OLP	VEH	VEH	VEH	VEH	VEH	VEH	VEH	VEH	VEH	VEH	VEH	VEH	VEH	VEH	VEH	VEH	VEH
Channel Flash	YEL	YEL	Red	DRK	Red	DRK	DRK	Red	Red	Red	Red	Red	Red	Red	Red	DRK	DRK	DRK	DRK	DRK	DRK	DRK	DRK	DRK
Alt Hz																								

Channel+ Settings [1.8.4]

.....Channel -->	1	2	3	4	5	6	7	8	9	10	11	12	13	14	15	16	17	18	19	20	21	22	23	24
Flash Red+																								
Flash Yellow+																								
Flash Green+																								
Flash Inh Red+																								
Olap Ovrd																								

Coord Transition, CoordPhs [2.5]

Pat#	Short	Long	Dwell	No Shortway Ø	E-Yld	Offset	RetHld	Float	Min Veh Perm	Min Ped Perm
1	12	22				EndGRN				
2	12	22				EndGRN				
3	12	22				EndGRN				
4	12	22				EndGRN				
5	12	22				EndGRN				
6	12	22				EndGRN				
7	12	22				EndGRN				
8	12	22				EndGRN				
9	12	22				EndGRN				
10	12	22				EndGRN				
11	12	22				EndGRN				
12	12	22				EndGRN				
13	12	22				EndGRN				
14	12	22				EndGRN				
15	12	22				EndGRN				
16	12	22				EndGRN				
17	12	22				EndGRN				
18	12	22				EndGRN				
19	12	22				EndGRN				
20	12	22				EndGRN				
21	12	22				EndGRN				
22	12	22				EndGRN				
23	12	22				EndGRN				
24	12	22				EndGRN				
25						BegGRN				
26						BegGRN				
27						BegGRN				
28						BegGRN				
29						BegGRN				
30						BegGRN				
31						BegGRN				
32						BegGRN				
33						BegGRN				
34						BegGRN				
35						BegGRN				
36						BegGRN				
37						BegGRN				
38						BegGRN				
39						BegGRN				
40						BegGRN				
41						BegGRN				
42						BegGRN				
43						BegGRN				
44						BegGRN				
45						BegGRN				
46						BegGRN				
47						BegGRN				
48						BegGRN				

Channel Params[1.8.3]

C1 IO Mode User Single BIU Map SINGLE Invert Rail Input OFF

Veh Par 1-64 [5.1]										Veh Par 1-64 [5.1]										Vehicle Options 1-64 [5.2]										Vehicle Options 1-64 [5.2]										Parameters+ 1-64 [5.3]									
Det #	Call Ø	Swi Ø	Day	Ext	Que	No Act	Max Pres	Err Cnt	Fail Time	Det #	Call Ø	Swi Ø	Day	Ext	Que	No Act	Max Pres	Err Cnt	Fail Time	Det #	Call	Ext	Que	Add Init	Red Lock	Yell Lock	occ	vol	Det #	Call	Ext	Que	Add Init	Red Lock	Yell Lock	occ	vol	Det #	oc G	oc Y	oc R	Day 1	Day 2	Type	Src				
1	6						45	50	30	33							45	50		1	ON	ON		ON					33	ON	ON		ON					1							NORM				
2	6						45	50	30	34							45	50		2	ON	ON		ON					34	ON	ON		ON					2							NORM				
3	2						45	50	30	35							45	50		3	ON	ON		ON					35	ON	ON		ON					3							NORM				
4	2						45	50	30	36							45	50		4	ON	ON		ON					36	ON	ON		ON					4							NORM				
5	4		2				45	50	20	37							45	50		5	ON	ON		ON					37	ON	ON		ON					5							NORM				
6	4						45	50	20	38							45	50		6	ON	ON		ON					38	ON	ON		ON					6							NORM				
7	8		6				45	50	15	39							45	50		7	ON	ON		ON					39	ON	ON		ON					7							NORM				
8	4						45	50	2	40							45	50		8	ON	ON		ON					40	ON	ON		ON					8							NORM				
9							45	50	2	41							45	50		9	ON	ON		ON					41	ON	ON		ON					9							NORM				
10							45	50	2	42							45	50		10	ON	ON		ON					42	ON	ON		ON					10							NORM				
11							45	50	2	43							45	50		11	ON	ON		ON					43	ON	ON		ON					11							NORM				
12							45	50	2	44							45	50		12	ON	ON		ON					44	ON	ON		ON					12							NORM				
13							45	50	2	45	7		2				45	50		13	ON	ON		ON					45	ON	ON		ON					13							NORM				
14							45	50	2	46							45	50		14	ON	ON		ON					46	ON	ON		ON					14							NORM				
15							45	50	2	47							45	50		15	ON	ON		ON					47	ON	ON		ON					15							NORM				
16							45	50	2	48							45	50		16	ON	ON		ON					48	ON	ON		ON					16							NORM				
17							45	50	2	49							45	50		17	ON	ON		ON					49	ON	ON		ON					17							NORM				
18							45	50	2	50							45	50		18	ON	ON		ON					50	ON	ON		ON					18							NORM				
19							45	50		51							45	50		19	ON	ON		ON					51	ON	ON		ON					19							NORM				
20							45	50		52							45	50		20	ON	ON		ON					52	ON	ON		ON					20							NORM				
21							45	50		53							45	50		21	ON	ON		ON					53	ON	ON		ON					21							NORM				
22							45	50		54							45	50		22	ON	ON		ON					54	ON	ON		ON					22							NORM				
23							45	50		55							45	50		23	ON	ON		ON					55	ON	ON		ON					23							NORM				
24							45	50		56							45	50		24	ON	ON		ON					56	ON	ON		ON					24							NORM				
25							45	50		57							45	50		25	ON	ON		ON					57	ON	ON		ON					25							NORM				
26							45	50		58							45	50		26	ON	ON		ON					58	ON	ON		ON					26							NORM				
27							45	50		59							45	50		27	ON	ON		ON					59	ON	ON		ON					27							NORM				
28							45	50		60							45	50		28	ON	ON		ON					60	ON	ON		ON					28							NORM				
29							45	50		61							45	50		29	ON	ON		ON					61	ON	ON		ON					29							NORM				
30							45	50		62							45	50		30	ON	ON		ON					62	ON	ON		ON					30							NORM				
31							45	50		63							45	50		31	ON	ON		ON					63	ON	ON		ON					31							NORM				
32							45	50		64							45	50		32	ON	ON		ON					64	ON	ON		ON					32							NORM				

Parameters+ 1-64 [5.3]

Det #	occ Grn	occ Yell	occ Red	Day 1	Day 2	Type	Src	Det #	occ Grn	occ Yell	occ Red	Day 1	Day 2	Type	Src	Det #	occ Grn	occ Yell	occ Red	Day 1	Day 2	Type	Src	
33						NORM		44						NORM		55							NORM	
34						NORM		45						NORM	5	56							NORM	
35						NORM		46						NORM		57							NORM	
36						NORM		47						NORM		58							NORM	
37						NORM		48						NORM		59							NORM	
38						NORM		49						NORM		60							NORM	
39						NORM		50						NORM		61							NORM	
40						NORM		51						NORM		62							NORM	
41						NORM		52						NORM		63							NORM	
42						NORM		53						NORM		64							NORM	
43						NORM		54						NORM		### 31 @ TORCHWOOD								

31 @ TORCHWOOD

Ped Det Parm [5.4]

Det #	Call Ø	No Act	Max Pres	Err Cnt
1			15	
2			15	
3			15	
4			15	
5			15	
6			15	
7			15	
8			15	

Unit Parameters [1.2.1]

TS2 Det Faults	ON
Vol/Occ Report Parm [1.5.8]	
Vol/Occ Period Minutes	0
Vol/Occ Period Minutes	15

Preemption Times [3.1], Options+ [3.6]

Pre #	Enable	Type	Output	Delay	MinDura
1	ON	RAIL	Dwell		
2	ON	RAIL	Dwell		
3	ON	EMERG	Dwell		
4	ON	EMERG	Dwell		
5	ON	EMERG	Dwell		
6	ON	EMERG	Dwell		

Pre #	MaxPres	MinGrn	MinWlk	PedClr	Co+Pre
1					ON
2					ON
3					ON
4					ON
5					ON
6					ON

Pre #	Track Grn	Min Dwell	Ext Dwell	PedClr+	Yel
1		2			
2		2			
3		2			
4		2			
5		2			
6		2			

Pre #	Red	Pattern	Skip
1			OFF
2			OFF
3			OFF
4			OFF
5			OFF
6			OFF

Low Priority Preempts

Pre #	Type	Min	Max
7	OFF		
8	OFF		
9	OFF		
10	OFF		

Unit Parameters [1.2.1]

Stop Timer Over Preempt	OFF
Preempt or Ext Output	PRE
Max Seek Track Time	
Max Seek Dwell Time	

Channel Parameters [1.8.3]

D Conn Mappings	None
Pre Invert Rail Input	OFF

Track Clear Phases [3.2], Track Clear Overlaps+ [3.5]

[illegible]

Dwell Phases [3.2] and Overlaps+ [3.5]

[illegible]

Preemption Options+ [3.6]

Exit Phases [3.2]	Pre #	Lock	Override	Override	Fish	
-------------------	-------	------	----------	----------	------	--

Pre #	Exit Phase						Auto Flush				Higher		Dwell	Link
1					1	ON		ON			ON		OFF	
2					2	ON		ON			ON		OFF	
3					3	ON		ON			ON		OFF	
4					4	ON		ON			ON		OFF	
5					5	ON		ON			ON		OFF	
6					6	ON		ON			ON		OFF	

Day Plans [4.4]																Action Table [4.5]																Coord Alternate Tables - Pat+ [2.6]																	
Day Plan 1				Day Plan 2				Day Plan 3																				Overlap Off																					
Hour	Min	Act		Hour	Min	Act		Hour	Min	Act		Hour	Min	Act		Act#	Pat#	A1	A2	A3	S1	S2	S3	S4	S5	S6	S7	S8	Pat#	ØOpt	ØTime	DetG	Call	Inh	CIC	CNA1	1	2	3	4	5	6	7	8	Dia	Max2			
1	0	0	0	9	0	0	0	1	0	0	0	9	0	0	0	1	1												1																		DFT		
2	0	0	0	10	0	0	0	2	0	0	0	10	0	0	0	2	2												2																		DFT		
3	0	0	0	11	0	0	0	3	0	0	0	11	0	0	0	3	3												3																		DFT		
4	0	0	0	12	0	0	0	4	0	0	0	12	0	0	0	4	4												4																		DFT		
5	0	0	0	13	0	0	0	5	0	0	0	13	0	0	0	5	5												5																		DFT		
6	0	0	0	14	0	0	0	6	0	0	0	14	0	0	0	6	6												6																		DFT		
7	0	0	0	15	0	0	0	7	0	0	0	15	0	0	0	7	7												7																		DFT		
8	0	0	0	16	0	0	0	8	0	0	0	16	0	0	0	8	8												8																		DFT		
Day Plan 4				Day Plan 5				Day Plan 6	
Hour	Min	Act		Hour	Min	Act		Hour	Min	Act		Hour	Min	Act		10	10												10																			DFT	
1	0	0	0	9	0	0	0	1	0	0	0	9	0	0	0	11	11												11																			DFT	
2	0	0	0	10	0	0	0	2	0	0	0	10	0	0	0	12	12												12																			DFT	
3	0	0	0	11	0	0	0	3	0	0	0	11	0	0	0	13	13												13																			DFT	
4	0	0	0	12	0	0	0	4	0	0	0	12	0	0	0	14	14												14																			DFT	
5	0	0	0	13	0	0	0	5	0	0	0	13	0	0	0	15	15												15																			DFT	
6	0	0	0	14	0	0	0	6	0	0	0	14	0	0	0	16	16												16																			DFT	
7	0	0	0	15	0	0	0	7	0	0	0	15	0	0	0	17	17												17																			DFT	
8	0	0	0	16	0	0	0	8	0	0	0	16	0	0	0	18	18												18																			DFT	
Day Plan 7				Day Plan 8				Day Plan 9	
Hour	Min	Act		Hour	Min	Act		Hour	Min	Act		Hour	Min	Act		20	20												20																				DFT
1	0	0	0	9	0	0	0	1	0	0	0	9	0	0	0	21	21												21																				DFT
2	0	0	0	10	0	0	0	2	0	0	0	10	0	0	0	22	22												22																				DFT
3	0	0	0	11	0	0	0	3	0	0	0	11	0	0	0	23	23												23																				DFT
4	0	0	0	12	0	0	0	4	0	0	0	12	0	0	0	24	24												24																				DFT
5	0	0	0	13	0	0	0	5	0	0	0	13	0	0	0	25													25																				DFT
6	0	0	0	14	0	0	0	6	0	0	0	14	0	0	0	26													26																				DFT
7	0	0	0	15	0	0	0	7	0	0	0	15	0	0	0	27													27																				DFT
8	0	0	0	16	0	0	0	8	0	0	0	16	0	0	0	28													28																				DFT
Day Plan 10				Day Plan 11				Day Plan 12	
Hour	Min	Act		Hour	Min	Act		Hour	Min	Act		Hour	Min	Act		30													30																				DFT
1	0	0	0	9	0	0	0	1	0	0	0	9	0	0	0	31													31																				DFT
2	0	0	0	10	0	0	0	2	0	0	0	10	0	0	0	32													32																				DFT
3	0	0	0	11	0	0	0	3	0	0	0	11	0	0	0	33													33																				DFT
4	0	0	0	12	0	0	0	4	0	0	0	12	0	0	0	34													34																				DFT
5	0	0	0	13	0	0	0	5	0	0	0	13	0	0	0	35													35																				DFT
6	0	0	0	14	0	0	0	6	0	0	0	14	0	0	0	36													36																				DFT
7	0	0	0	15	0	0	0	7	0	0	0	15	0	0	0	37													37																				DFT
8	0	0	0	16	0	0	0	8	0	0	0	16	0	0	0	38													38																				DFT
Day Plan 13				Day Plan 14				Day Plan 15	
Hour	Min	Act		Hour	Min	Act		Hour	Min	Act		Hour	Min	Act		40													40																				DFT
1	0	0	0	9	0	0	0	1	0	0	0	9	0	0	0														41																				DFT
2	0	0	0	10	0	0	0	2	0	0	0	10	0	0	0	48													42																				DFT
3	0	0	0	11	0	0	0	3	0	0	0	11	0	0	0														43																				DFT
4	0	0	0	12	0	0	0	4	0	0	0	12	0	0	0	98													44																				DFT
5	0	0	0	13	0	0	0	5	0	0	0	13	0	0	0	99													45																				DFT
6	0	0	0	14	0	0	0	6	0	0	0	14	0	0	0	100	255												46																				DFT
7	0	0	0	15	0	0	0	7	0	0	0	15	0	0																																			

C1-USER IO Map [1.8.9.1 In]

I1-1	1	Veh Call 1
I1-2	2	Veh Call 2
I1-3	3	Veh Call 3
I1-4	4	Veh Call 4
I1-5	5	Veh Call 5
I1-6	6	Veh Call 6
I1-7	7	Veh Call 7
I1-8	8	Veh Call 8
I2-1	189	Unused
I2-2	189	Unused
I2-3	189	Unused
I2-4	189	Unused
I2-5	189	Unused
I2-6	189	Unused
I2-7	189	Unused
I2-8	189	Unused
I3-1	189	Unused
I3-2	189	Unused
I3-3	189	Unused
I3-4	189	Unused
I3-5	189	Unused
I3-6	189	Unused
I3-7	189	Unused
I3-8	189	Unused
I4-1	189	Unused
I4-2	189	Unused
I4-3	189	Unused
I4-4	189	Unused
I4-5	189	Unused
I4-6	189	Unused
I4-7	229	33xCMUStop
I4-8	228	33xFlashSns
I5-1	189	Unused
I5-2	189	Unused
I5-3	189	Unused
I5-4	189	Unused
I5-5	189	Unused
I5-6	189	Unused
I5-7	189	Unused
I5-8	189	Unused
I6-1	189	Unused
I6-2	189	Unused
I6-3	189	Unused
I6-4	189	Unused
I6-5	189	Unused
I6-6	189	Unused
I6-7	189	Unused
I6-8	189	Unused

C1-USER IO Map [1.8.9.2 Out]

O1-1	1	Ch1 Red
O1-2	49	Ch1 Green
O1-3	2	Ch2 Red
O1-4	26	Ch2 Yellow
O1-5	50	Ch2 Green
O1-6	3	Ch3 Red
O1-7	27	Ch3 Yellow
O1-8	51	Ch3 Green
O2-1	4	Ch4 Red
O2-2	52	Ch4 Green
O2-3	5	Ch5 Red
O2-4	29	Ch5 Yellow
O2-5	53	Ch5 Green
O2-6	6	Ch6 Red
O2-7	30	Ch6 Yellow
O2-8	54	Ch6 Green
O3-1	7	Ch7 Red
O3-2	55	Ch7 Green
O3-3	8	Ch8 Red
O3-4	32	Ch8 Yellow
O3-5	56	Ch8 Green
O3-6	9	Ch9 Red
O3-7	33	Ch9 Yellow
O3-8	57	Ch9 Green
O4-1	10	Ch10 Red
O4-2	58	Ch10 Green
O4-3	11	Ch11 Red
O4-4	35	Ch11 Yellow
O4-5	59	Ch11 Green
O4-6	12	Ch12 Red
O4-7	36	Ch12 Yellow
O4-8	60	Ch12 Green
O5-1	28	Ch4 Yellow
O5-2	34	Ch10 Yellow
O5-3	25	Ch1 Yellow
O5-4	31	Ch7 Yellow
O5-5	115	Not Used
O5-6	115	Not Used
O5-7	115	Not Used
O5-8	114	Watchdog
O6-1	115	Not Used
O6-2	115	Not Used
O6-3	13	Ch13 Red
O6-4	37	Ch13 Yellow
O6-5	61	Ch13 Green
O6-6	14	Ch14 Red
O6-7	38	Ch14 Yellow
O6-8	62	Ch14 Green

C1-USER IO Map [1.8.9.2 Out]

O7-1	115	Not Used
O7-2	115	Not Used
O7-3	115	Not Used
O7-4	115	Not Used
O7-5	115	Not Used
O7-6	115	Not Used
O7-7	115	Not Used
O7-8	115	Not Used

C11S-USER IO Map [1.8.9.1 In]

I4-1		
I4-2		
I4-3		
I4-4		
I7-1	189	Unused
I7-2	189	Unused
I7-3	189	Unused
I7-4	189	Unused
I7-5	189	Unused
I7-6	189	Unused
I7-7	189	Unused
I7-8	189	Unused
I8-1	189	Unused
I8-2	189	Unused
I8-3	189	Unused
I8-4	189	Unused
I8-5	189	Unused
I8-6	189	Unused
I8-7	189	Unused
I8-8	189	Unused

C11S-USER IO Map [1.8.9.2 Out]

O8-1	115	Not Used
O8-2	115	Not Used
O8-3	115	Not Used
O8-4	115	Not Used
O8-5	115	Not Used
O8-6	115	Not Used
O8-7	115	Not Used
O8-8	115	Not Used

IO Logic [1.8.7]

Op1	Result	O1Fcn	Inv1	IO1	Opn1	O2Fcn	Inv2	IO2	Opn2	O3Fcn	Inv3	IO3	Opn3	Dly	Sec
I	0	=	----	-		0	----	-		0	----	-		0	DLY 0
I	0	=	----	-		0	----	-		0	----	-		0	DLY 0
I	0	=	----	-		0	----	-		0	----	-		0	DLY 0
I	0	=	----	-		0	----	-		0	----	-		0	DLY 0
I	0	=	----	-		0	----	-		0	----	-		0	DLY 0
I	0	=	----	-		0	----	-		0	----	-		0	DLY 0
I	0	=	----	-		0	----	-		0	----	-		0	DLY 0
I	0	=	----	-		0	----	-		0	----	-		0	DLY 0
I	0	=	----	-		0	----	-		0	----	-		0	DLY 0
I	0	=	----	-		0	----	-		0	----	-		0	DLY 0
I	0	=	----	-		0	----	-		0	----	-		0	DLY 0

Security Access Levels [8.2]

1	SWLOAD	22	None	43	None
2	SECURE	23	None	44	None
3	None	24	None	45	None
4	None	25	None	46	None
5	None	26	None	47	None
6	None	27	None	48	None
7	None	28	None	49	None
8	None	29	None	50	None
9	None	30	None	51	None
10	None	31	None	52	None
11	None	32	None	53	None
12	None	33	None	54	None
13	None	34	None	55	None
14	None	35	None	56	None
15	None	36	None	57	None
16	None	37	None	58	None
17	None	38	None	59	None
18	None	39	None	60	None
19	None	40	None	61	None
20	None	41	None	62	None
21	None	42	None	63	None
				64	None

2070 IP 1 Addressing [6.5]

Addressing				
Addr	192	168	0	100
Mask	255	255	255	0
Brdcst	0	0	0	0
GtWay	192	168	0	1
Port	5001			

2070 Port Binding Ports [6.6]

	Port	Echo	Mode
ASYN1	SP1	OFF	0
ASYN2	SP2	OFF	0
ASYN3	SP3	OFF	0
ASYN4	SP4	OFF	0
SYN1	SP5S	SYN3	OFF
SYN2	OFF	SYN4	OFF

2070 IP 2 Addressing [6.5]

Addressing				
Addr	0	0	0	0
Mask	0	0	0	0
Brdcst	0	0	0	0
GtWay	0	0	0	0
Port	0			

2070 Port Binding Functions [6.6]

Function	Channel	Function	Channel
TS2/CVM	None	SYSUp	ASYN2
CMU/MMU	None	SYSDown	ASYN1
Opticom	None	Shell	None
Loop Det.	None		
GPS	-		

Com Parameters [6.1]

Station ID	3176
Group ID	
Master ID	0
Backup Time	0
SysUp Modem [6.1]	
Enable Modem	OFF
Idle Time	0
Dial Time	0
Tel:	
Alt:	

2070 Port Parms [6.2]

Port	Baud Rate	FCM
SP1	9600	MODE 6
SP2	9600	MODE 6
SP3	19200	MODE 6
SP4	38400	MODE 6
SP5	1200	AUTO
SP6	1200	AUTO
SP7	1200	AUTO
SP8	1200	AUTO

#	Event / Alarm	Ev	Alr	Call Phases[1.1.5]								Redirect Phases[1.1.5]								Inhibit Phases[1.1.5]															
1	Power Up Alarm.	ON	ON	Ø	Ø	Phases Called By Ø						From	To	From	To	From	To	From	To	1	2	3	4	5	6	7	8	9	10	11	12	13	14	15	16
2	Stop Timing	ON	ON	1								1								1															
3	TS1 Cabinet Door	ON	ON	2								2								2															
4	Coordination Failure	ON	ON	3								3								3															
5	External Alarm # 1	ON	ON	4								4								4															
6	External Alarm # 2	ON	ON	5								5								5															
7	External Alarm # 3	ON	ON	6								6								6															
8	External Alarm # 4	ON	ON	7								7								7															
9	Closed Loop Disabled	ON	ON	8								8								8															
10	External Alarm # 5	ON	ON	9								9								9															
11	External Alarm # 6	ON	ON	10								10								10															
12	Manual Control Enable	ON	ON	11								11								11															
13	Coord Free Input	ON	ON	12								12								12															
14	Local Flash Input	ON	ON	13								13								13															
15	MMU Flash	ON	ON	14								14								14															
16	CMU Flash	ON	ON	15								15								15															
17	Cycle Fault	ON	ON	16								16								16															
18	Cycle Failure	ON	ON	Alt Call & Redirect # 1 [1.1.6.3]								Alt Inhibit Phases # 1 [1.1.6.3]																							
19	Coordination Fault	ON	ON	Col	Ø	Phases Called By Ø						From	To	From	To	From	To	From	To	1	2	3	4	5	6	7	8	9	10	11	12	13	14	15	16
20	Controller Fault	ON	ON	1								1								1															
21	Detector SDLC Failure	ON	ON	2								2								2															
22	MMU SDLC Failure	ON	ON	3								3								3															
23	Critical SDLC Failure	ON	ON	4								4								4															
24	Reserved	ON	ON	5								5								5															
25	EEPROM CRC Fault	ON	ON	6								6								6															
26	Detector Diagnostic Failure	ON	ON	7								7								7															
27	BIU Detector Failure	ON	ON	8								8								8															
32	Queue detector alarm	ON	ON	Alt Call & Redirect # 2 [1.1.6.3]								Alt Inhibit Phases # 2 [1.1.6.3]																							
29	Ped Detector Fault	ON	ON	Col	Ø	Phases Called By Ø						From	To	From	To	From	To	From	To	1	2	3	4	5	6	7	8	9	10	11	12	13	14	15	16
30	Coord Diagnostic Fault	ON	ON	1								1								1															
41	TempAlert Probe Ch. A	ON	ON	2								2								2															
42	TempAlert Probe Ch. B	ON	ON	3								3								3															
47	Coord Active	ON	ON	4								4								4															
48	Preempt Active	ON	ON	5								5								5															
49	Preempt 1 Input	ON	ON	6								6								6															
50	Preempt 2 Input	ON	ON	7								7								7															
51	Preempt 3 Input	ON	ON	8								8								8															
52	Preempt 4 Input	ON	ON	Coord, CIC Plans [2.3]								Unit Parameters [1.2.1]																							
53	Preempt 5 Input	ON	ON	CIC	CoØ	Grow	1	2	3	4	5	6	7	8	Allow Skip Yellow	OFF	Max Cycle Time																		
54	Preempt 6 Input	ON	ON	1	OFF										TOD Dim Enable	OFF	Cycle Fault Action	Alarm																	
55	Preempt 7 Input	ON	ON	2	OFF										Tone Disable	OFF																			
56	Preempt 8 Input	ON	ON	3	OFF										Diamond Mode	4Ph																			
57	Preempt 9 Input	ON	ON	4	OFF										Backup Time (s)	900																			
58	Preempt 10 Input	ON	ON	Auto Flash Phase/Olap Settings [1.4.2]																															
61	In Transition	ON	ON	Yel Ø											Cycle Fault Action	Alarm																			
81	FIO Status Alarm	ON	ON	Yel (olaps)											Enable Run Timer	ON	### 31 @ TORCHWOOD																		

04/07/23Page 10

FILE NAME = d:\user\carpent\carpent\380456\38045643.trf
DATE/TIME = 15-MAR-2002 16:18
USER = carpanter

DESIGN SUPERVISOR

JOB MANAGER

DESIGNED BY

CHECKED BY

DRAFTED BY

ESTIMATED BY

CHECKED BY


DRAFTED BY

ESTIMATED BY

CHECKED BY

DRAFTED BY



TABLE OF CLEARANCES		
TO	FROM	
	R	G
R	R	Y
	R	R
	R	G
G	R	G
	R	G

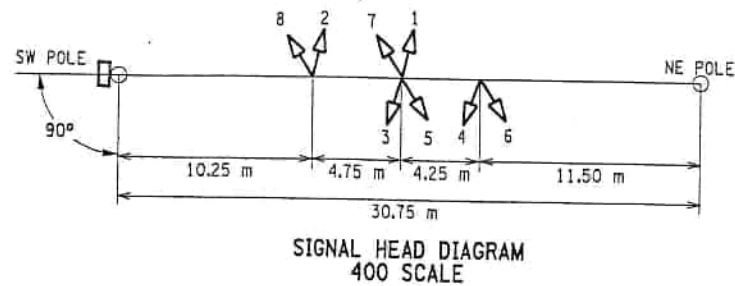

FED ROAD REG. NO.	STATE	CONTRACT NO.	SHEET NO.	TOTAL SHEETS
1	N.Y.	D258720	23F17	29
2001 SIGNAL REQUIREMENTS CONTRACT				
ROUTE 31 (SH-9084) & SOUTH BAY ROAD				
TOWN OF CICERO				
ONONDAGA COUNTY				
P.I.N. 380456		B.I.N.		

FIELD CHANGE SHEET

THIS SHEET DOES NOT SUPERSEDE ANY SHEET

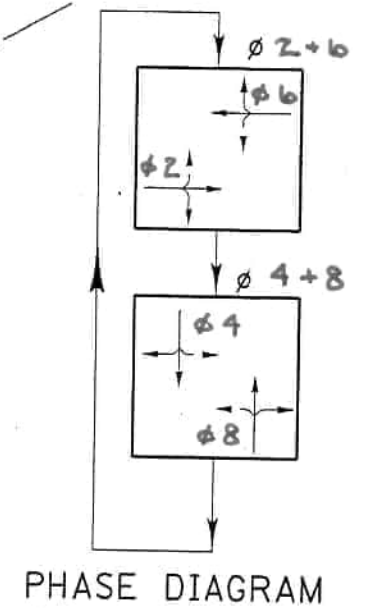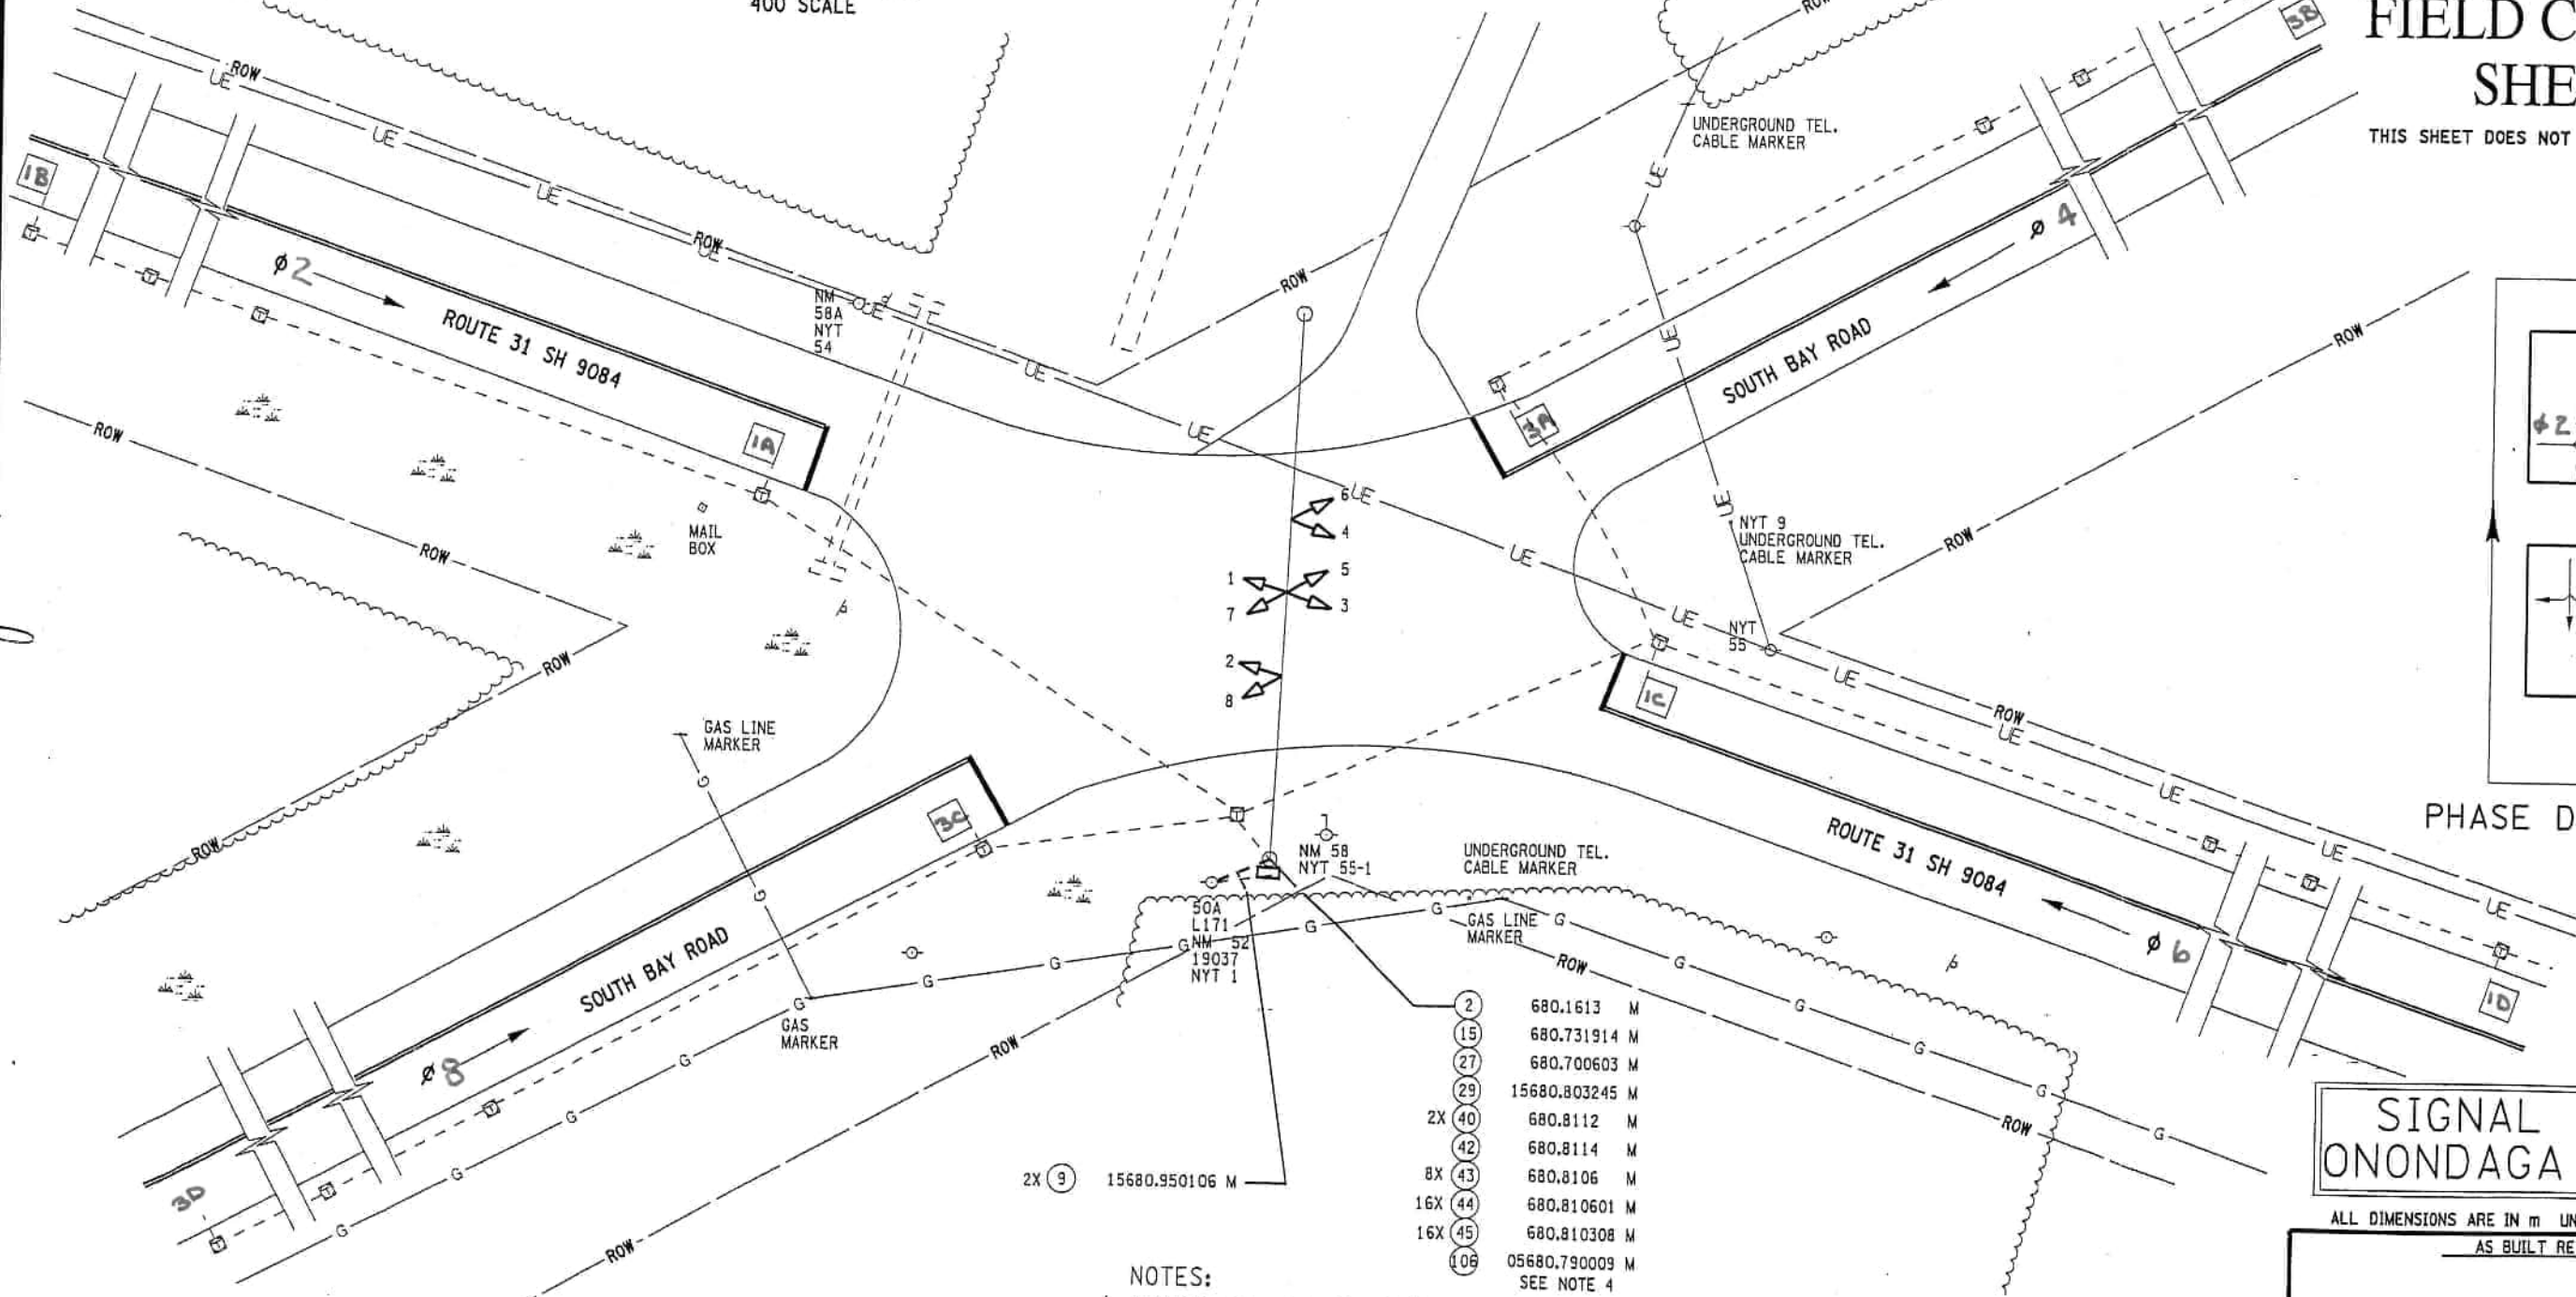

SIGNAL NO 43
ONONDAGA COUNTY

ALL DIMENSIONS ARE IN m UNLESS OTHERWISE NOTED
AS BUILT REVISIONS

SIGNATURE DATE

SIGNAL PLAN - SIGNAL NO. 43
ROUTE 31 & SOUTH BAY ROAD

STATE OF NEW YORK
DEPARTMENT OF TRANSPORTATION

FILENAME REGION DATE DRAWING NO.
38045643.TRF 3 01/30/02

SIGNATURES ON THIS SHEET APPROVE SHEETS:
23F17 AND 23F18

DATE REGIONAL CONSTRUCTION ENGINEER DATE MAIN OFFICE CONSTRUCTION

NOTES:

- UNDERGROUND UTILITY LOCATIONS ARE NOT GUARANTEED, NOR IS THERE ANY GUARANTEE THAT ALL EXISTING UTILITIES WHETHER FUNCTIONAL OR ABANDONED WITHIN THE PROJECT AREA ARE SHOWN ON THIS DWG. THE CONTRACTOR SHALL DETERMINE THE EXACT LOCATION OF ALL UNDERGROUND UTILITIES BEFORE STARTING WORK AND SHALL BE RESPONSIBLE FOR ALL DAMAGE RESULTING FROM THEIR WORK. CONTRACTOR SHALL NOTIFY UNDERGROUND FACILITIES PROTECTIVE ORGANIZATION (UFPO) 1-800-962-7962 IN ACCORDANCE WITH 16 NYCRR PART 753.
- 05680.790009M THIS ITEM - REMOVE TRAFFIC SIGNAL INSTALLATION LOCATION SHALL INCLUDE THE REMOVAL OF HEADS, THEIR RESPECTIVE WIRING, REMOVAL AND STORAGE FOR PICK-UP BY STATE FORCES OF ALL LED MODULES, THE CONTROLLER, ITS CABINET AND CONTENTS.
- CONTRACTOR SHALL PROVIDE 14 DAYS NOTICE TO THE REGIONAL TRAFFIC ENGINEERING & SAFETY OPERATIONS GROUP (315)428-4064 TO PROVIDE RED, GREEN,LED MODULES FOR ALL SIGNAL FACES INCLUDING TURN ASSEMBLIES.
- INSTALL METER AS PER UTILITY REQUIREMENTS AND STANDARD SHEETS.

UTILITY QUALITY LEVEL
ELECTRIC QLD
GAS QLD
TELEPHONE QLD
WATER QLD

5 0 5 10 m
400 SCALE

ESTIMATE OF QUANTITIES				
KEY NO.	ITEM NO	DESCRIPTION	UNIT	QUANTITY
2	619.1613 M	MAINTAIN TRAFFIC SIGNAL EQUIPMENT (REQUIREMENT C)	INT. MO.	3
9	15680.950106 M	SERVICE CABLE, 1 CONDUCTOR, NO. 6 AWG	M	18
15	680.731914 M	SIGNAL CABLE, 19 CONDUCTOR, 14 AWG	M	40
27	680.700603 M	RISER ASSEMBLY, 1 NPS DIAMETER	EA	1
29	15680.803245 M	INSTALL MICROCOMPUTER CABINET	EA	1
40	680.8112 M	TRAFFIC SIGNAL BRACKET ASSEMBLY, 2 WAY	EA	2
42	680.8114 M	TRAFFIC SIGNAL BRACKET ASSEMBLY, 4 WAY	EA	1
43	680.810601 M	TRAFFIC SIGNAL SECTION - POLYCARBONATE, 300 mm	EA	8
44	680.810308 M	TRAFFIC SIGNAL SECTION - POLYCARBONATE- TYPE 1, 300 mm	EA	16
45	680.8102 M	INSTALL BALL/ARROW LED TRAFFIC SIGNAL MODULE	EA	16
106	05680.790009 M	REMOVE TRAFFIC SIGNAL INSTALLATION, LOCATION 9	EA	1

TABLE OF OPERATIONS								
FACE PHASE	(R)	(Y)	(G)	(R)	(Y)	(G)	(R)	(Y)
	(G)	(Y)	(R)	(G)	(Y)	(R)	(G)	(Y)
2 + 6	G	G	G	G	R	R	R	R
4 + 8	R	R	R	R	G	G	G	G
EMERGENCY FLASH	FY	FY	FY	FY	FR	FR	FR	FR

SIGNAL OPERATIONS SPECIFICATIONS TABLE OF INPUT WIRING				
SIGNAL NO 43 COUNTY ONONDA				
FUNCTION	DETECTOR NUMBER	TYPE	TERMINAL BOARD WIRING	REMARKS
2	1a	POINT LOOP	1A, 1B	ROUTE 31 EB - FRONT
2	1b	POINT LOOP	2A, 2B	ROUTE 31 EB - SET BACK
6	1c	POINT LOOP	3A, 3B	ROUTE 31 WB - FRONT
6	1d	POINT LOOP	4A, 4B	ROUTE 31 WB - SET BACK
4	3a	POINT LOOP	5A, 5B	SOUTH BAY ROAD SB - FRONT
4	3b	POINT LOOP	6A, 6B	SOUTH BAY ROAD SB - SET BACK
8	3c	POINT LOOP	7A, 7B	SOUTH BAY ROAD NB - FRONT
8	3d	POINT LOOP	8A, 8B	SOUTH BAY ROAD NB - SET BACK

SIGNAL OPERATIONS SPECIFICATIONS TABLE OF SWITCH PACKS						
SIGNAL NO 43 COUNTY ONONDAGA						
SWITCH PACK	FUNCTION	FACE NOS	FLASH PLUG	INDICATIONS	TERMINAL WIRING BOARD	
					TERMINAL	WIRE COLOR CODE
SP 1	2	1, 2	Y	R Y G GRND WIRE	SP 1R SP 1Y SP 1G GRND BUS	14/19C-1-R 14/19C-1-O 14/19C-1-G 14/19C-1-W
SP 2	6	3, 4	Y	R Y G GRND WIRE	SP 2R SP 2Y SP 2G GRND BUS	14/19C-1-R/B 14/19C-1-O/B 14/19C-1-G/B 14/19C-1-W/B
SP 3	4	5, 6	R	R Y G GRND WIRE	SP 3R SP 3Y SP 3G GRND BUS	14/19C-1-R/W 14/19C-1-B1/W 14/19C-1-G/W 14/19C-1-B/W
SP 4	8	7, 8	R	R Y G GRND WIRE	SP 4R SP 4Y SP 4G GRND BUS	14/19C-1-B/R 14/19C-1-O/R 14/19C-1-B1/R 14/19C-1-W/R

KEY FOR WIRE COLOR CODE
14 / 19C - 1 - R / B
XX / XXC - X - X / X
AWG NO OF CONDUCTORS
CABLE NO FOR THE GIVEN CONDUCTOR
TRACER COLOR
COLOR OF WIRE
COLOR: R - RED, O - ORANGE, G - GREEN, BL - BLUE, W - WHITE, B - BLACK

LEGEND
G = CIRCULAR GREEN
-G = LEFT GREEN ARROW
-G = RIGHT GREEN ARROW
G = VERTICAL GREEN ARROW
R = CIRCULAR RED
-R = LEFT RED ARROW
-R = RIGHT RED ARROW
Y = CIRCULAR YELLOW
-Y = LEFT YELLOW ARROW
-Y = RIGHT YELLOW ARROW

FED ROAD REG. NO.	STATE	CONTRACT NO.	SHEET NO.	TOTAL SHEETS
1	N.Y.	D258720	23F18	29
2001 SIGNAL REQUIREMENTS CONTRACT				
ROUTE 31 (SH-9084) & SOUTH BAY ROAD				
TOWN OF CICERO				
ONONDAGA COUNTY				
P.J.N. 380456			B.J.N.	

FIELD CHANGE SHEET

THIS SHEET DOES NOT SUPERSEDE ANY SHEET
SEE SHEET 23F17 FOR APPROVAL SIGNATURES

SIGNAL NO 43
ONONDAGA COUNTY

ALL DIMENSIONS ARE IN m UNLESS OTHERWISE NOTED
AS BUILT REVISIONS

SIGNATURE DATE

SIGNAL TABLES - SIGNAL NO. 43
ROUTE 31 & SOUTH BAY ROAD

STATE OF NEW YORK
DEPARTMENT OF TRANSPORTATION

FILENAME REGION DATE DRAWING NO.
38045643.TRF 3 01/25/02

Phase Times [1.1.1]								Coordination Patterns [2.4] and Coordination Split Tables [2.7.1]																				3043					
	1	2	3	4	5	6	7	8	Pat#	Cyc	Off	Split	Seq	Pat#	Cyc	Off	Split	Seq	Pat#	Cyc	Off	Split	Seq	Pat#	Cyc	Off	Split					Seq	
Min Green		10		6		10		10	1	0	0	1	1	13	0	0	13	1	25	0	0	0	1	37	0	0	0	1	Ring/Startup [1.1.4]				
Gap, Ext		5		5		5		5	2	0	0	2	1	14	0	0	14	1	26	0	0	0	1	38	0	0	0	1		Phs	Ring	Start	Enable
Max 1		40		30		40		30	3	0	0	3	1	15	0	0	15	1	27	0	0	0	1	39	0	0	0	1		1	1	Red	OFF
Max 2									4	0	0	4	1	16	0	0	16	1	28	0	0	0	1	40	0	0	0	1		2	1	Red	ON
Yel Clearance		5		5		5		5	5	0	0	5	1	17	0	0	17	1	29	0	0	0	1	41	0	0	0	1		3	1	Red	OFF
Red Clearance		3		2		3		2	6	0	0	6	1	18	0	0	18	1	30	0	0	0	1	42	0	0	0	1		4	1	Red	ON
Walk									7	0	0	7	1	19	0	0	19	1	31	0	0	0	1	43	0	0	0	1		5	2	Red	OFF
Ped Clearance									8	0	0	8	1	20	0	0	20	1	32	0	0	0	1	44	0	0	0	1		6	2	Red	ON
Red Revert									9	0	0	9	1	21	0	0	21	1	33	0	0	0	1	45	0	0	0	1		7	2	Red	OFF
Add Initial									10	0	0	10	1	22	0	0	22	1	34	0	0	0	1	46	0	0	0	1		8	2	Red	ON
Max Initial									11	0	0	11	1	23	0	0	23	1	35	0	0	0	1	47	0	0	0	1		8	2	Red	OFF
Time B4 Reduct									12	0	0	12	1	24	0	0	24	1	36	0	0	0	1	48	0	0	0	1		8	2	Red	ON
Cars B4 Reduct									Split		1	2	3	4	5	6	7	8	Split		1	2	3	4	5	6	7	8	8	2			
Time To Reduce									1	Coor	0	0	0	0	0	0	0	0	13	Coor	0	0	0	0	0	0	0	0	Coord Modes [2.1]				
Reduce By											NON	NON	NON	NON	NON	NON	NON	NON			NON	NON	NON	NON	NON	NON	NON	Test OpMode	0				
Min Gap									2	Coor	0	0	0	0	0	0	0	0	14	Coor	0	0	0	0	0	0	0	Correction	SHRT/LNG				
DyMaxLim											NON	NON	NON	NON	NON	NON	NON	NON			NON	NON	NON	NON	NON	NON	NON	Maximum	MAX 1				
Max Step									3	Coor	0	0	0	0	0	0	0	0	15	Coor	0	0	0	0	0	0	0	Force-Off	Float				
Options [1.1.2]	1	2	3	4	5	6	7	8			NON	NON	NON	NON	NON	NON	NON	NON			NON	NON	NON	NON	NON	NON	NON	Closed Loop	ON				
Enable		ON		ON		ON		ON	4	Coor	0	0	0	0	0	0	0	0	16	Coor	0	0	0	0	0	0	0	Stop-in-Walk	OFF				
Min Recall											NON	NON	NON	NON	NON	NON	NON	NON			NON	NON	NON	NON	NON	NON	NON	Auto Reset	ON				
Max Recall									5	Coor	0	0	0	0	0	0	0	0	17	Coor	0	0	0	0	0	0	0	Expand Split					
Ped Recall											NON	NON	NON	NON	NON	NON	NON	NON			NON	NON	NON	NON	NON	NON	NON	Ped Recycle	NO_RECYCLE				
Soft Recall		ON				ON		ON	6	Coor	0	0	0	0	0	0	0	0	18	Coor	0	0	0	0	0	0	0	Before	TIMED				
Lock Calls		ON		ON		ON		ON			NON	NON	NON	NON	NON	NON	NON	NON			NON	NON	NON	NON	NON	NON	NON	After	TIMED				
Auto Flash Entry									7	Coor	0	0	0	0	0	0	0	0	19	Coor	0	0	0	0	0	0	0	Auto Flash [1.4.1]					
Auto Flash Exit											NON	NON	NON	NON	NON	NON	NON	NON			NON	NON	NON	NON	NON	NON	NON	Auto Flash	Channel				
Dual Entry		ON		ON		ON		ON	8	Coor	0	0	0	0	0	0	0	0	20	Coor	0	0	0	0	0	0	0	Flash Yel	45				
Enable Simul Gap	ON	ON	ON	ON	ON	ON	ON	ON			NON	NON	NON	NON	NON	NON	NON	NON			NON	NON	NON	NON	NON	NON	NON	Flash Red	20				
Gaurantee Passage									9	Coor	0	0	0	0	0	0	0	0	21	Coor	0	0	0	0	0	0	0	Unit Params [1.2.1]					
Rest In Walk											NON	NON	NON	NON	NON	NON	NON	NON			NON	NON	NON	NON	NON	NON	NON	Phase Mode	STD8				
Conditon Service									10	Coor	0	0	0	0	0	0	0	0	22	Coor	0	0	0	0	0	0	0	IO Mode	User				
Non-Actuated 1											NON	NON	NON	NON	NON	NON	NON	NON			NON	NON	NON	NON	NON	NON	NON	Loc Fish Start	Red				
Non-Actuated 2									11	Coor	0	0	0	0	0	0	0	0	23	Coor	0	0	0	0	0	0	0	Start Flash(s)	0				
Add Init Calc											NON	NON	NON	NON	NON	NON	NON	NON			NON	NON	NON	NON	NON	NON	NON	Start AllRed(s)	6				
Options+ [1.1.3]	1	2	3	4	5	6	7	8	12	Coor	0	0	0	0	0	0	0	0	24	Coor	0	0	0	0	0	0	0	Yellow < 3"	OFF				
Reservice											NON	NON	NON	NON	NON	NON	NON	NON			NON	NON	NON	NON	NON	NON	NON	Display Time	20				
PedClr Thru Yel									Page#																Red Revert		3						
Skip Red No Call									1	8 Phase Times/Options; Patterns/Splits; Ring Startup; Coord/Flash Mode; Unit Param																MCE Timeout		0					
Red Rest									1A&1B	16 Phase Times/Options; Patterns/Splits; Ring Startup; Coord/Flash Mode; Unit Param																	Feature Profile						
Max II									2	Overlaps; Channel Settings; Coord Alt Table+ (values not associated with time-of-day)																		Free Ring Seq		1			
Call Phase									3	Detection; Sample Time and Unit Parameters related to detection																		Auxswitch		STOPTM			
Conflicting Phase									4	Preemption and Alternate Phase Time and Phase Options																		SDLC Retry		0			
Omit Yellow									5	Annual Schedule																		TS2 Det Faults		ON			
Ped Delay									6	Day Plans; Action Tables; Coord Alt Table+ (values varied by time-of-day)																		Auto Ped Clear		OFF			
Grn/Ped Delay									7	Communications; Secutiry; I/O Setup																		SDLC Retry		0			
3043 31 @ SOUTH BAY								8	Misc - Events/Alarms; Call/Inhibit/Redirect; P/OLAP Auto Flash; CIC; Misc Unit Param																		04/10/23		Page 1				

Veh Par 1-64 [5.1]										Veh Par 1-64 [5.1]										Vehicle Options 1-64 [5.2]										Vehicle Options 1-64 [5.2]										Parameters+ 1-64 [5.3]	
Det #	Call Ø	Swi Ø	Delay	Ext	Que	No Act	Max Pres	Err Cnt	Fail Time	Det #	Call Ø	Swi Ø	Delay	Ext	Que	No Act	Max Pres	Err Cnt	Fail Time	Det #	Call	Ext	Que	Add Init	Red Lock	Yell Lock	occ	vol	Det #	vol	occ	Yell Lock	Red Lock	Ext	Add Init	Que	Call	Det #	oc G	oc Y	oc R	Delay 1	Delay 2	Type	Src	
1							45	50	2	33							45	50	2	1	ON	ON		ON					33	ON	ON			ON	ON		ON	1							NORM	
2							45	50	2	34							45	50	2	2	ON	ON		ON					34	ON	ON			ON	ON		ON	2							NORM	
3							45	50	2	35							45	50	2	3	ON	ON		ON					35	ON	ON			ON	ON		ON	3							NORM	
4							45	50	2	36	2						45	50	2	4	ON	ON		ON					36					ON	ON		ON	4							NORM	
5							45	50	2	37	2						45	50	2	5	ON	ON		ON					37					ON	ON		ON	5							NORM	
6							45	50	2	38							45	50	2	6	ON	ON		ON					38	ON	ON			ON	ON		ON	6							NORM	
7							45	50	2	39							45	50	2	7	ON	ON		ON					39	ON	ON			ON	ON		ON	7							NORM	
8							45	50	2	40							45	50	2	8	ON	ON		ON					40	ON	ON			ON	ON		ON	8							NORM	
9							45	50	2	41	4						45	50	2	9	ON	ON		ON					41					ON	ON		ON	9							NORM	
10							45	50	2	42	4						45	50	2	10	ON	ON		ON					42					ON	ON		ON	10							NORM	
11							45	50	2	43							45	50	2	11	ON	ON		ON					43	ON	ON			ON	ON		ON	11							NORM	
12							45	50	2	44							45	50	2	12	ON	ON		ON					44	ON	ON			ON	ON		ON	12							NORM	
13							45	50	2	45							45	50	2	13	ON	ON		ON					45	ON	ON			ON	ON		ON	13							NORM	
14							45	50	2	46	6						45	50	2	14	ON	ON		ON					46					ON	ON		ON	14							NORM	
15							45	50	2	47	6						45	50	2	15	ON	ON		ON					47					ON	ON		ON	15							NORM	
16							45	50	2	48							45	50	2	16	ON	ON		ON					48	ON	ON			ON	ON		ON	16							NORM	
17							45	50	2	49							45	50	2	17	ON	ON		ON					49	ON	ON			ON	ON		ON	17							NORM	
18							45	50	2	50							45	50	2	18	ON	ON		ON					50	ON	ON			ON	ON		ON	18							NORM	
19							45	50		51	8						45	50	2	19	ON	ON		ON					51					ON	ON		ON	19							NORM	
20							45	50		52	8						45	50	2	20	ON	ON		ON					52					ON	ON		ON	20							NORM	
21							45	50		53							45	50	2	21	ON	ON		ON					53					ON	ON		ON	21							NORM	
22							45	50		54							45	50	2	22	ON	ON		ON					54					ON	ON		ON	22							NORM	
23							45	50		55							45	50	2	23	ON	ON		ON					55					ON	ON		ON	23							NORM	
24							45	50		56							45	50	2	24	ON	ON		ON					56					ON	ON		ON	24							NORM	
25							45	50		57							45	50	2	25	ON	ON		ON					57					ON	ON		ON	25							NORM	
26							45	50		58							45	50	2	26	ON	ON		ON					58					ON	ON		ON	26							NORM	
27							45	50		59							45	50	2	27	ON	ON		ON					59					ON	ON		ON	27							NORM	
28							45	50		60							45	50	2	28	ON	ON		ON					60					ON	ON		ON	28							NORM	
29							45	50		61							45	50	2	29	ON	ON		ON					61					ON	ON		ON	29							NORM	
30							45	50		62							45	50	2	30	ON	ON		ON					62					ON	ON		ON	30							NORM	
31							45	50		63							45	50	2	31	ON	ON		ON					63					ON	ON		ON	31							NORM	
32							45	50		64							45	50	2	32	ON	ON		ON					64					ON	ON		ON	32							NORM	
Parameters+ 1-64 [5.3]	Ped Det Parms [5.4]										Unit Paramters [1.2.1]	
Det #	occ Grn	occ Yell	occ Red	Delay 1	Delay 2	Type	Src	Det #	occ Grn	occ Yell	occ Red	Delay 1	Delay 2	Type	Src	Det #	occ Grn	occ Yell	occ Red	Delay 1	Delay 2	Type	Src	Det #	Call Ø	No Act	Max Pres	Err Cnt	TS2 Det Faults										ON	
33						NORM		44						NORM		55							NORM		1			15		Vol/Occ Report Parm [1.5.8]	
34						NORM		45						NORM		56							NORM		2			15		Vol/Occ Period Minutes										0	
35						NORM		46						NORM		57							NORM		3			15		Vol/Occ Period Minutes										15	
36						NORM		47						NORM		58							NORM		4			15	
37						NORM		48						NORM		59							NORM		5			15	
38						NORM		49						NORM		60							NORM		6			15	
39						NORM		50						NORM		61							NORM		7			15	
40						NORM		51						NORM		62							NORM		8			15	
41						NORM		52						NORM		63							NORM	
42						NORM		53						NORM		64							NORM	
43						NORM		54						NORM			3043 31 @ SOUTH BAY	</

Preemption Times [3.1], Options+ [3.6]

Pre #	Enable	Type	Output	Delay	MinDura
1	ON	RAIL	Dwell		
2	ON	RAIL	Dwell		
3	ON	EMERG	Dwell		
4	ON	EMERG	Dwell		
5	ON	EMERG	Dwell		
6	ON	EMERG	Dwell		

Pre #	MaxPres	MinGm	MinWlk	PedClr	Co+Pre
1					ON
2					ON
3					ON
4					ON
5					ON
6					ON

Pre #	Track Gm	Min Dwell	Ext Dwell	PedClr+	Yel
1		2			
2		2			
3		2			
4		2			
5		2			
6		2			

Pre #	Red	Pattern	Skip
1			OFF
2			OFF
3			OFF
4			OFF
5			OFF
6			OFF

Low Priority Preempts

Pre #	Type	Min	Max
7	OFF		
8	OFF		
9	OFF		
10	OFF		

Unit Parameters [1.2.1]

Stop Timer Over Preempt	OFF
Preempt or Ext Output	PRE
Max Seek Track Time	
Max Seek Dwell Time	

Channel Parameters [1.8.3]

D Conn Mappings	OFF
Pre Invert Rail Input	None

Track Clear Phases [3.2], Track Clear Overlaps+ [3.5]

Pre #	Track Phases	Track Overlaps
1		
2		
3		
4		
5		
6		

Dwell Phases [3.2] and Overlaps+ [3.5]

Pre #	Phases	Overlaps	Peds
1			
2			
3			
4			
5			
6			

Preemption 1, Options+ [3.6]

Pre #	Exit Phase	Pre #	Lock	Override Auto Flsh	Override Higher	Fish Dwell	Link
1		1	ON	ON	ON	OFF	
2		2	ON	ON	ON	OFF	
3		3	ON	ON	ON	OFF	
4		4	ON	ON	ON	OFF	
5		5	ON	ON	ON	OFF	
6		6	ON	ON	ON	OFF	

Alt# 1 Times Table [1.1.6.1]

Column#.. ->	1	2	3	4	5	6	7	8
Assign Ø								
Min Gm								
Gap, Ext								
Max 1								
Max 2								
Yel Clr								
Red Clr								
Walk								
Ped Clr								

Alt# 2 Times Table [1.1.6.1]

Column#.. ->	1	2	3	4	5	6	7	8
Assign Ø								
Min Gm								
Gap, Ext								
Max 1								
Max 2								
Yel Clr								
Red Clr								
Walk								
Ped Clr								

Alt# 3 Times Table [1.1.6.1]

Column#.. ->	1	2	3	4	5	6	7	8
Assign Ø								
Min Gm								
Gap, Ext								
Max 1								
Max 2								
Yel Clr								
Red Clr								
Walk								
Ped Clr								

Alt# 1 Options Table [1.1.6.2]

Column # ->	1	2	3	4	5	6	7	8
Assign Ø								
Lock Calls	ON	ON	ON	ON	ON	ON	ON	ON
Soft Recall								
Dual Entry								
Enabl SimGap	ON	ON	ON	ON	ON	ON	ON	ON
Guar Passage								
Rest In Walk								
Cond Service								
Reservice								
Non-Act 1								
Red Rest								
Max2								
Ped Delay								
Conflicting Ø1								

Day Plans [4.4]																Action Table [4.5]																Coord Alternate Tables - Pat+ [2.6]															
Day Plan 1						Day Plan 2						Day Plan 3						Act# Pat# A1 A2 A3 S1 S2 S3 S4 S5 S6 S7 S8 Pat# ØOpt ØTime DetG Call Inh CIC CNA1																Overlap Off								Dia Max2					
Hour	Min	Act	Hour	Min	Act	Hour	Min	Act	Hour	Min	Act	Hour	Min	Act	Hour	Min	Act																	1	2	3	4	5	6	7	8						
1	0	0	0	9	0	0	0	1	0	0	0	9	0	0	0	1	0	0	0	9	0	0	0	1	1													DFT									
2	0	0	0	10	0	0	0	2	0	0	0	10	0	0	0	2	0	0	0	10	0	0	0	2	2												DFT										
3	0	0	0	11	0	0	0	3	0	0	0	11	0	0	0	3	0	0	0	11	0	0	0	3	3												DFT										
4	0	0	0	12	0	0	0	4	0	0	0	12	0	0	0	4	0	0	0	12	0	0	0	4	4												DFT										
5	0	0	0	13	0	0	0	5	0	0	0	13	0	0	0	5	0	0	0	13	0	0	0	5	5												DFT										
6	0	0	0	14	0	0	0	6	0	0	0	14	0	0	0	6	0	0	0	14	0	0	0	6	6												DFT										
7	0	0	0	15	0	0	0	7	0	0	0	15	0	0	0	7	0	0	0	15	0	0	0	7	7												DFT										
8	0	0	0	16	0	0	0	8	0	0	0	16	0	0	0	8	0	0	0	16	0	0	0	8	8												DFT										
Day Plan 4						Day Plan 5						Day Plan 6						9	9																			DFT									
Hour	Min	Act	Hour	Min	Act	Hour	Min	Act	Hour	Min	Act	Hour	Min	Act	Hour	Min	Act	10	10						10												DFT										
1	0	0	0	9	0	0	0	1	0	0	0	9	0	0	0	1	0	0	0	9	0	0	0	11	11												DFT										
2	0	0	0	10	0	0	0	2	0	0	0	10	0	0	0	2	0	0	0	10	0	0	0	12	12												DFT										
3	0	0	0	11	0	0	0	3	0	0	0	11	0	0	0	3	0	0	0	11	0	0	0	13	13												DFT										
4	0	0	0	12	0	0	0	4	0	0	0	12	0	0	0	4	0	0	0	12	0	0	0	14	14												DFT										
5	0	0	0	13	0	0	0	5	0	0	0	13	0	0	0	5	0	0	0	13	0	0	0	15	15												DFT										
6	0	0	0	14	0	0	0	6	0	0	0	14	0	0	0	6	0	0	0	14	0	0	0	16	16												DFT										
7	0	0	0	15	0	0	0	7	0	0	0	15	0	0	0	7	0	0	0	15	0	0	0	17	17												DFT										
8	0	0	0	16	0	0	0	8	0	0	0	16	0	0	0	8	0	0	0	16	0	0	0	18	18												DFT										
Day Plan 7						Day Plan 8						Day Plan 9						19	19																		DFT										
Hour	Min	Act	Hour	Min	Act	Hour	Min	Act	Hour	Min	Act	Hour	Min	Act	Hour	Min	Act	20	20						20												DFT										
1	0	0	0	9	0	0	0	1	0	0	0	9	0	0	0	1	0	0	0	9	0	0	0	21	21												DFT										
2	0	0	0	10	0	0	0	2	0	0	0	10	0	0	0	2	0	0	0	10	0	0	0	22	22												DFT										
3	0	0	0	11	0	0	0	3	0	0	0	11	0	0	0	3	0	0	0	11	0	0	0	23	23												DFT										
4	0	0	0	12	0	0	0	4	0	0	0	12	0	0	0	4	0	0	0	12	0	0	0	24	24												DFT										
5	0	0	0	13	0	0	0	5	0	0	0	13	0	0	0	5	0	0	0	13	0	0	0	25												DFT											
6	0	0	0	14	0	0	0	6	0	0	0	14	0	0	0	6	0	0	0	14	0	0	0	26												DFT											
7	0	0	0	15	0	0	0	7	0	0	0	15	0	0	0	7	0	0	0	15	0	0	0	27												DFT											
8	0	0	0	16	0	0	0	8	0	0	0	16	0	0	0	8	0	0	0	16	0	0	0	28												DFT											
Day Plan 10						Day Plan 11						Day Plan 12						29	29																		DFT										
Hour	Min	Act	Hour	Min	Act	Hour	Min	Act	Hour	Min	Act	Hour	Min	Act	Hour	Min	Act	30	30						30												DFT										
1	0	0	0	9	0	0	0	1	0	0	0	9	0	0	0	1	0	0	0	9	0	0	0	31													DFT										
2	0	0	0	10	0	0	0	2	0	0	0	10	0	0	0	2	0	0	0	10	0	0	0	32													DFT										
3	0	0	0	11	0	0	0	3	0	0	0	11	0	0	0	3	0	0	0	11	0	0	0	33													DFT										
4	0	0	0	12	0	0	0	4	0	0	0	12	0	0	0	4	0	0	0	12	0	0	0	34													DFT										
5	0	0	0	13	0	0	0	5	0	0	0	13	0	0	0	5	0	0	0	13	0	0	0	35													DFT										
6	0	0	0	14	0	0	0	6	0	0	0	14	0	0	0	6	0	0	0	14	0	0	0	36													DFT										
7	0	0	0	15	0	0	0	7	0	0	0	15	0	0	0	7	0	0	0	15	0	0	0	37													DFT										
8	0	0	0	16	0	0	0	8	0	0	0	16	0	0	0	8	0	0	0	16	0	0	0	38													DFT										
Day Plan 13						Day Plan 14						Day Plan 15						39	39																		DFT										
Hour	Min	Act	Hour	Min	Act	Hour	Min	Act	Hour	Min	Act	Hour	Min	Act	Hour	Min	Act	40							40												DFT										
1	0	0	0	9	0	0	0	1	0	0	0	9	0	0	0	1	0	0	0	9	0	0	0													DFT											
2	0	0	0	10	0	0	0	2	0	0	0	10	0	0	0	2	0	0	0	10	0	0	0	48													DFT										
3	0	0	0	11	0	0	0	3	0	0	0	11	0	0	0	3	0	0	0	11	0	0	0													DFT											
4	0	0	0	12	0	0	0	4	0	0	0	12	0	0	0	4	0	0	0	12	0	0	0	98												DFT											
5	0	0	0	13	0	0	0	5	0	0	0	13	0	0	0	5	0	0	0	13	0	0	0	99												DFT											
6	0	0	0	14	0	0	0	6	0	0	0	14	0	0	0	6	0	0	0	14	0	0	0	100	255											DFT											
7	0	0	0	15	0	0	0	7	0	0	0	15	0	0	0	7	0	0	0	15	0	0	0													DFT											
8	0	0	0	16	0	0	0	8	0	0	0	16	0	0	0	8	0	0	0	16	0	0	0													DFT											
																04/10/23																Page 6															

#	Event / Alarm	Ev	Alr
1	Power Up Alarm.	ON	ON
2	Stop Timing	ON	ON
3	TS1 Cabinet Door	ON	ON
4	Coordination Failure	ON	ON
5	External Alarm # 1	ON	ON
6	External Alarm # 2	ON	ON
7	External Alarm # 3	ON	ON
8	External Alarm # 4	ON	ON
9	Closed Loop Disabled	ON	ON
10	External Alarm # 5	ON	ON
11	External Alarm # 6	ON	ON
12	Manual Control Enable	ON	ON
13	Coord Free Input	ON	ON
14	Local Flash Input	ON	ON
15	MMU Flash	ON	ON
16	CMU Flash	ON	ON
17	Cycle Fault	ON	ON
18	Cycle Failure	ON	ON
19	Coordination Fault	ON	ON
20	Controller Fault	ON	ON
21	Detector SDLC Failure	ON	ON
22	MMU SDLC Failure	ON	ON
23	Critical SDLC Failure	ON	ON
24	Reserved	ON	ON
25	EEPROM CRC Fault	ON	ON
26	Detector Diagnostic Failure	ON	ON
27	BIU Detector Failure	ON	ON
28	Queue detector alarm	ON	ON
29	Ped Detector Fault	ON	ON
30	Coord Diagnostic Fault	ON	ON
41	TempAlert Probe Ch. A	ON	ON
42	TempAlert Probe Ch. B	ON	ON
47	Coord Active	ON	ON
48	Preempt Active	ON	ON
49	Preempt 1 Input	ON	ON
50	Preempt 2 Input	ON	ON
51	Preempt 3 Input	ON	ON
52	Preempt 4 Input	ON	ON
53	Preempt 5 Input	ON	ON
54	Preempt 6 Input	ON	ON
55	Preempt 7 Input	ON	ON
56	Preempt 8 Input	ON	ON
57	Preempt 9 Input	ON	ON
58	Preempt 10 Input	ON	ON
61	In Transition	ON	ON
81	FIO Status Alarm	ON	ON

Call Phases[1.1.5]						Redirect Phases[1.1.5]								Inhibit Phases[1.1.5]																		
	Ø	Phases Called By Ø					From	To	From	To	From	To	From	To	From	To	1	2	3	4	5	6	7	8	9	10	11	12	13	14	15	16
1						1																										
2						2																										
3						3																										
4						4																										
5						5																										
6						6																										
7						7																										
8						8																										
9						9																										
10						10																										
11						11																										
12						12																										
13						13																										
14						14																										
15						15																										
16						16																										

Alt Call & Redirect # 1 [1.1.6.3]												Alt Inhibit Phases # 1 [1.1.6.3]																				
Col	Ø	Phases Called By Ø					From	To	From	To	From	To	From	To	From	To	1	2	3	4	5	6	7	8	9	10	11	12	13	14	15	16
1						1																										
2						2																										
3						3																										
4						4																										
5						5																										
6						6																										
7						7																										
8						8																										

Alt Call & Redirect # 2 [1.1.6.3]												Alt Inhibit Phases # 2 [1.1.6.3]																				
Col	Ø	Phases Called By Ø					From	To	From	To	From	To	From	To	From	To	1	2	3	4	5	6	7	8	9	10	11	12	13	14	15	16
1						1																										
2						2																										
3						3																										
4						4																										
5						5																										
6						6																										
7						7																										
8						8																										

Unit Parameters [1.2.1]			
Allow Skip Yellow	OFF	Max Cycle Time	
TOD Dim Enable	OFF	Cycle Fault Action	Alarm
Tone Disable	OFF		
Diamond Mode	4Ph		
Backup Time (s)	900		
Disable Init Ped	OFF		
Cycle Fault Action	Alarm		
Enable Run Timer	ON	3043 31 @ SOUTH BAY	

Auto Flash Phase/Olap Settings [1.4.2]															
Yel Ø															
Yel (olaps)															

04/10/23

Page 8

C1-USER IO Map [1.8.9.1 In]			C1-USER IO Map [1.8.9.2 Out]			C1-USER IO Map [1.8.9.2 Out]			IO Logic [1.8.7]																									
I1-1	189	Unused	O1-1	1	Ch1 Red	O7-1	115	Not Used	Op1	Result	O1Fcn	Inv1	Src1	IO1	Fun1	O2Fcn	Inv2	Src2	IO2	Fun2	O3Fcn	Inv3	Src3	IO3	Fun3	Dly	Sec							
I1-2	189	Unused	O1-2	49	Ch1 Green	O7-2	115	Not Used	I	0	=	----	-	0	I	0	----	-	0	I	0	----	-	0	I	0	DLY	0						
I1-3	189	Unused	O1-3	2	Ch2 Red	O7-3	115	Not Used	I	0	=	----	-	0	I	0	----	-	0	I	0	----	-	0	I	0	DLY	0						
I1-4	189	Unused	O1-4	26	Ch2 Yellow	O7-4	115	Not Used	I	0	=	----	-	0	I	0	----	-	0	I	0	----	-	0	I	0	DLY	0						
I1-5	189	Unused	O1-5	50	Ch2 Green	O7-5	115	Not Used	I	0	=	----	-	0	I	0	----	-	0	I	0	----	-	0	I	0	DLY	0						
I1-6	189	Unused	O1-6	3	Ch3 Red	O7-6	115	Not Used	I	0	=	----	-	0	I	0	----	-	0	I	0	----	-	0	I	0	DLY	0						
I1-7	189	Unused	O1-7	27	Ch3 Yellow	O7-7	115	Not Used	I	0	=	----	-	0	I	0	----	-	0	I	0	----	-	0	I	0	DLY	0						
I1-8	189	Unused	O1-8	51	Ch3 Green	O7-8	115	Not Used	I	0	=	----	-	0	I	0	----	-	0	I	0	----	-	0	I	0	DLY	0						
I2-1	189	Unused	O2-1	4	Ch4 Red	C11S-USER IO Map [1.8.9.1 In]			I	0	=	----	-	0	I	0	----	-	0	I	0	----	-	0	I	0	DLY	0						
I2-2	189	Unused	O2-2	52	Ch4 Green	I4-1			I	0	=	----	-	0	I	0	----	-	0	I	0	----	-	0	I	0	DLY	0						
I2-3	189	Unused	O2-3	5	Ch5 Red	I4-2			I	0	=	----	-	0	I	0	----	-	0	I	0	----	-	0	I	0	DLY	0						
I2-4	189	Unused	O2-4	29	Ch5 Yellow	I4-3			Security Access Levels [8.2]					43	None	Com Parameters [6.1]																		
I2-5	189	Unused	O2-5	53	Ch5 Green	I4-4			1	SWLOAD			22	None	44	None	Station ID		3043						SysUp Modem [6.1]									
I2-6	189	Unused	O2-6	6	Ch6 Red	I7-1	189	Unused	2	SECURE			23	None	45	None	Group ID		0						Enable Modem		None							
I2-7	189	Unused	O2-7	30	Ch6 Yellow	I7-2	189	Unused	3	None			24	None	46	None	Master ID		0						Idle Time		0							
I2-8	189	Unused	O2-8	54	Ch6 Green	I7-3	189	Unused	4	None			25	None	47	None	Backup Time		900						Dial Time		0							
I3-1	189	Unused	O3-1	7	Ch7 Red	I7-4	189	Unused	5	None			26	None	48	None	Tel:								Alt:									
I3-2	189	Unused	O3-2	55	Ch7 Green	I7-5	189	Unused	6	None			27	None	49	None									2070 Port Parms [6.2]									
I3-3	189	Unused	O3-3	8	Ch8 Red	I7-6	189	Unused	7	None			28	None	50	None	Port		Baud Rate		FCM													
I3-4	189	Unused	O3-4	32	Ch8 Yellow	I7-7	189	Unused	8	None			29	None	51	None	SP1		9600		6													
I3-5	189	Unused	O3-5	56	Ch8 Green	I7-8	189	Unused	9	None			30	None	52	None	SP2		9600		6													
I3-6	189	Unused	O3-6	9	Ch9 Red	I8-1	189	Unused	10	None			31	None	53	None	SP3		19200		6													
I3-7	189	Unused	O3-7	33	Ch9 Yellow	I8-2	189	Unused	11	None			32	None	54	None	SP4		38400		6													
I3-8	189	Unused	O3-8	57	Ch9 Green	I8-3	189	Unused	12	None			33	None	55	None	SP5		1200		0													
I4-1	189		O4-1	10	Ch10 Red	I8-4	189	Unused	13	None			34	None	56	None	SP6		1200		0													
I4-2			O4-2	58	Ch10 Green	I8-5	189	Unused	14	None			35	None	57	None	SP7		1200		0													
I4-3			O4-3	11	Ch11 Red	I8-6	189	Unused	15	None			36	None	58	None	SP8		1200		0													
I4-4			O4-4	35	Ch11 Yellow	I8-7	189	Unused	16	None			37	None	59	None																		
I4-5	189	Unused	O4-5	59	Ch11 Green	I8-8	189	Unused	17	None			38	None	60	None																		
I4-6	189	Unused	O4-6	12	Ch12 Red	C11S-USER IO Map [1.8.9.2 Out]			18	None			39	None	61	None																		
I4-7	229	33xCMUStop	O4-7	36	Ch12 Yellow	O8-1	115	Not Used	19	None			40	None	62	None																		
I4-8	228	33xFlashSns	O4-8	60	Ch12 Green	O8-2	115	Not Used	20	None			41	None	63	None																		
I5-1	189	Unused	O5-1	28	Ch4 Yellow	O8-3	115	Not Used	21	None			42	None	64	None																		
I5-2	189	Unused	O5-2	34	Ch10 Yellow	O8-4	115	Not Used	2070 IP 1 Addressing [6.5]					2070 IP 2 Addressing [6.5]																				
I5-3	189	Unused	O5-3	25	Ch1 Yellow	O8-5	115	Not Used			Addressing					Addressing																		
I5-4	189	Unused	O5-4	31	Ch7 Yellow	O8-6	115	Not Used	Addr	192	168	0	100	Addr	192	168	0	100	Mask	255	255	255	0	Mask	255	255	255	0						
I5-5	189	Unused	O5-5	115	Not Used	O8-7	115	Not Used	Brdcst	0	0	0	0	Brdcst	0	0	0	0	Brdcst	0	0	0	0	Brdcst	0	0	0	0						
I5-6	189	Unused	O5-6	115	Not Used	O8-8	115	Not Used	GiWay	192	168	0	1	GiWay	192	168	0	1	GiWay	192	168	0	1	GiWay	192	168	0	1						
I5-7	189	Unused	O5-7	115	Not Used				Port	###				Port	5001																			
I5-8	189	Unused	O5-8	114	Watchdog				2070 Port Binding Ports [6.6]					2070 Port Binding Functions [6.6]																				
I6-1	189	Unused	O6-1	115	Not Used					Port	Echo	Mode			Function	Channel		Function	Channel															
I6-2	189	Unused	O6-2	115	Not Used				ASYN1	SP1	None	0			TS2/CV1	None		SYSUp	ASYN2															
I6-3	189	Unused	O6-3	13	Ch13 Red				ASYN2	SP2	None	0			CMU/MM	None		SYSDown	ASYN1															
I6-4	189	Unused	O6-4	37	Ch13 Yellow				ASYN3	OFF	None	0			Opticom	None		Shell	None															
I6-5	189	Unused	O6-5	61	Ch13 Green				ASYN4	SP4	None	0			Loop De	None																		
I6-6	189	Unused	O6-6	14	Ch14 Red				SYN1	SP5	SYN3	OFF			GPS	None																		
I6-7	189	Unused	O6-7	38	Ch14 Yellow				SYN2	SP3	SYN4	OFF																						
I6-8	189	Unused	O6-8	62	Ch14 Green																													
3043 31 @ SOUTH BAY																																		

SIGNAL OPERATIONS SPECIFICATIONS						
TABLE OF SWITCH PACKS						
SIGNAL NO 273		COUNTY		ONONDAGA		
SWITCH PACK	FUNCTION	FACE NOS	FLASH PLUG	INDICATIONS	TERMINAL WIRING BOARD	
					TERMINAL	WIRE COLOR CODE
SP 1	ø2	1, 2	R	R	SP 1R	14/19C-1-R
				Y	SP 1Y	14/19C-1-O
				G	SP 1G	14/19C-1-G
				GRND WIRE	GRND BUS	14/19C-1-W
SP 2	ø4	5, 6	R	R	SP 2R	14/19C-1-R/B
				Y	SP 2Y	14/19C-1-O/B
				G	SP 2G	14/19C-1-G/B
				GRND WIRE	GRND BUS	14/19C-1-W/B
SP 3	ø6	3, 4	R	R	SP 3R	14/19C-1-R/W
				Y	SP 3Y	14/19C-1-BL/W
				G	SP 3G	14/19C-1-G/W
				GRND WIRE	GRND BUS	14/19C-1-B/W
SP 4	ø8	7, 8	R	R	SP 4R	14/19C-1-B/R
				Y	SP 4Y	14/19C-1-G/R
				G	SP 4G	14/19C-1-BL/R
				GRND WIRE	GRND BUS	14/19C-1-W/R
SP 5					SP 5R	
					SP 5Y	
					SP 5G	
				GRND WIRE	GRND BUS	
SP 6					SP 6R	
					SP 6Y	
					SP 6G	
				GRND WIRE	GRND BUS	
SP 7					SP 7R	
					SP 7Y	
					SP 7G	
				GRND WIRE	GRND BUS	
SP 8					SP 8R	
					SP 8Y	
					SP 8G	
				GRND WIRE	GRND BUS	
SP 9					SP 9R	
					SP 9Y	
					SP 9G	
				GRND WIRE	GRND BUS	
SP 10					SP 10R	
					SP 10Y	
					SP 10G	
				GRND WIRE	GRND BUS	
SP 11					SP 11R	
					SP 11Y	
					SP 11G	
				GRND WIRE	GRND BUS	
SP 12					SP 12R	
					SP 12Y	
					SP 12G	
				GRND WIRE	GRND BUS	
SP 13					SP 13R	
					SP 13Y	
					SP 13G	
				GRND WIRE	GRND BUS	

IT IS A VIOLATION OF LAW FOR ANY PERSON, UNLESS THEY ARE ACTING UNDER THE DIRECTION OF A LICENSED PROFESSIONAL ENGINEER, ARCHITECT, LANDSCAPE ARCHITECT, OR LAND SURVEYOR, TO ALTER AN ITEM IN ANY WAY. IF AN ITEM BEARING THE STAMP OF A LICENSED PROFESSIONAL IS ALTERED, THE ALTERING ENGINEER, ARCHITECT, LANDSCAPE ARCHITECT, OR LAND SURVEYOR SHALL STAMP THE DOCUMENT AND INCLUDE THE NOTATION "ALTERED BY" FOLLOWED BY THEIR SIGNATURE, THE DATE OF SUCH ALTERATION, AND A SPECIFIC DESCRIPTION OF THE ALTERATION.

PREPARED BY: ON:	ALTERED BY: ON:
	


FIELD CHANGE SHEET

THIS SHEET DOES NOT SUPERSEDE ANY SHEET
SEE SHEET 102F9 FOR APPROVAL SIGNATURES

SIGNAL NO. 273
ONONDAGA COUNTY

AS BUILT REVISIONS DESCRIPTION OF WORK:	2010-2011 TRAFFIC SIGNAL REQUIREMENTS CONTRACT ROUTE 11 AT MUD MILL ROAD TONW OF CLAY COUNTY: ONONDAGA	PIN 3805.45 ROUTE 11 PS&E DATE 10/2009	BRIDGES	CULVERTS	ALL DIMENSIONS IN m UNLESS OTHERWISE NOTED TRAFFIC SIGNAL NO. 273 - TABLES	CONTRACT NUMBER D261263	DRAWING NO. TSP-86 SHEET NO. 102F10
SIGNATURE	DATE						

KEY FOR WIRE COLOR CODE
14 / 19C - 1 - R / B
XX / XXC - X - X / X
AWG
NO OF CONDUCTORS
CABLE NO FOR THE GIVEN CONDUCTOR
TRACER COLOR
COLOR OF WIRE
COLOR: R - RED, O - ORANGE, G - GREEN, BL - BLUE, W - WHITE, B - BLACK

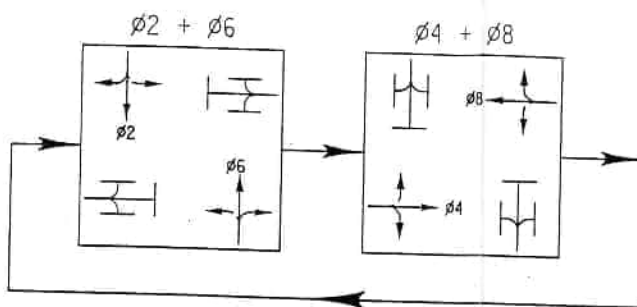

PHASE DIAGRAM

SIGNAL OPERATIONS SPECIFICATIONS					
TABLE OF INPUT WIRING					
SIGNAL NO 273		COUNTY		ONONDAGA	
FUNCTION	DETECTOR NUMBER	DET. TYPE	TERMINAL BOARD WIRING	DIMENSION	REMARKS
ø2	2a	POINT	1A, 1B	1.8m X 1.8m	ROUTE 11 SOUTHBOUND
ø2	2b	SETBACK	2A, 2B	1.8m X 1.8m	ROUTE 11 SOUTHBOUND SETBACK
ø4	4a, 4b	SPLIT PRESENCE	3A, 3B	1.8m X 9.1m	MUD MILL ROAD EASTBOUND
ø6	6a	POINT	4A, 4B	1.8m X 1.8m	ROUTE 11 NORTHBOUND
ø6	6b	SETBACK	5A, 5B	1.8m X 1.8m	ROUTE 11 NORTHBOUND SETBACK
ø8	8a, 8b	SPLIT PRESENCE	6A, 6B	1.8m X 9.1m	MUD MILL ROAD WESTBOUND
			7A, 7B		
			8A, 8B		
			9A, 9B		
			10A, 10B		
			11A, 11B		
			12A, 12B		
			13A, 13B		
			14A, 14B		
			15A, 15B		
			16A, 16B		
			17A, 17B		
			18A, 18B		
			19A, 19B		
			20A, 20B		
			21A, 21B		
			22A, 22B		
			23A, 23B		

TABLE OF OPERATIONS								
FACE PHASE	(R)	(R)	(R)	(R)	(R)	(R)	(R)	(R)
	(Y)	(Y)	(Y)	(Y)	(Y)	(Y)	(Y)	(Y)
	(G)	(G)	(G)	(G)	(G)	(G)	(G)	(G)
ø2	1	2	3	4	5	6	7	8
ø4	G	G	R	R	R	R	R	R
ø6	R	R	R	R	G	G	R	R
ø8	R	R	G	G	R	R	R	R
ø2 + ø6	G	G	G	G	R	R	R	R
ø4 + ø8	R	R	R	R	G	G	G	G
EMERGENCY FLASH	FR	FR	FR	FR	FR	FR	FR	FR

TABLE OF CLEARANCES		
TO	FROM	
	G	R
	G	R
	R	G

- LEGEND
- G = CIRCULAR GREEN
 - ←G = LEFT GREEN ARROW
 - G = RIGHT GREEN ARROW
 - ↑G = VERTICAL GREEN ARROW
 - R = CIRCULAR RED
 - ←R = LEFT RED ARROW
 - R = RIGHT RED ARROW
 - Y = CIRCULAR YELLOW
 - ←Y = LEFT YELLOW ARROW
 - Y = RIGHT YELLOW ARROW

FILE NAME = 380517_cph_qty_sig273.DGN
DATE/TIME = 01-01-2010 11:28
USER = JoeFlint

DESIGN SUPERVISOR E. WILDAY
JOB MANAGER B. COREY
DESIGNED BY J. FLINT

CHECKED BY

ESTIMATED BY

DRAFTED BY

CHECKED BY

ESTIMATE OF QUANTITIES					SIGNAL NO. 273				
KEY NO.	ITEM NO	DESCRIPTION			UNIT	QUANTITY			
9	206.0320 10 M	TRAFFIC SIGNAL CONDUIT EXCAVATION AND RESTORATION IN GRASS AND UNPAVED AREAS			M	195			
18	619.1613 M	MAINTAIN TRAFFIC SIGNAL EQUIPMENT (REQUIREMENT C)			INT MO	6			
30	662.60 15 M	FURNISHING ELECTRICAL SERVICE			FLS	1			
31	680.5001 M	POLE EXCAVATION & CONCRETE FOUNDATION			CM	11			
34	680.510501 M	PULLBOX - RECTANGULAR 650mm X 450mm REINFORCED CONCRETE			EA	9			
35	680.520106 M	CONDUIT, METAL STEEL, ZINC COATED, 2 NPS			M	170			
36	680.520108 M	CONDUIT, METAL STEEL, ZINC COATED, 3 NPS			M	75			
37	680.520110 M	CONDUIT, METAL STEEL, ZINC COATED, 4 NPS			M	5			
38	680.53 M	CONDUIT JACKING OR BORING			M	70			
40	680.53080305 M	CONDUIT, FLEXIBLE, LIQUID TIGHT, NON-METALLIC, 1 NPS DIAMETER			M	12			
41	680.54 M	INDUCTANCE LOOP INSTALLATION			M	150			
44	680.7002 M	DUAL SPAN WIRE WITH UPPER TETHER WIRE			EA	1			
45	680.700603 M	RISER ASSEMBLY, 1 NPS DIAMETER			EA	1			
47	680.71 M	SHIELDED LEAD IN CABLE			M	350			
48	680.72 M	INDUCTANCE LOOP WIRE			M	420			
53	680.731914 M	SIGNAL CABLE, 19 CONDUCTORS, 14AWG			M	40			
57	680.79002505 M	REMOVE TRAFFIC SIGNAL INSTALLATION - LOCATION 25			ELOC	1			
58	680.80324515 M	INSTALL MICROCOMPUTER CABINET			EA	1			
62	680.810308 M	INSTALL BALL/ARROW LED TRAFFIC SIGNAL MODULE			EA	24			
65	680.810601 M	TRAFFIC SIGNAL SECTION - POLYCARBONATE - TYPE I, 300mm			EA	24			
67	680.8112 M	TRAFFIC SIGNAL BRACKET ASSEMBLY 2 WAY			EA	2			
69	680.8114 M	TRAFFIC SIGNAL BRACKET ASSEMBLY 4 WAY			EA	1			
81	680.90501003 M	STANDARDIZED TRAFFIC SIGNAL POLE - SPAN WIRE 50kN LOAD, 10m LENGTH			EA	2			
82	680.9092 01 M	ELECTRICAL METER SOCKET, 100 AMP, SIN. PHASE, FOR TRAFFIC SIGNAL LIGHT CIRCUIT			EA	1			
89	680.94998008 M	INSTALL ELECTRICAL DISCONNECT/GENERATOR TRANSFER SWITCH-STATE SUPPLIED			EA	1			
91	680.95010615 M	SERVICE CABLE, 1 CONDUCTOR, NO. 6 AWG			M	20			

IT IS A VIOLATION OF LAW FOR ANY PERSON, UNLESS THEY ARE ACTING UNDER THE DIRECTION OF A LICENSED PROFESSIONAL ENGINEER, ARCHITECT, LANDSCAPE ARCHITECT, OR LAND SURVEYOR, TO ALTER AN ITEM IN ANY WAY. IF AN ITEM BEARING THE STAMP OF A LICENSED PROFESSIONAL IS ALTERED, THE ALTERING ENGINEER, ARCHITECT, LANDSCAPE ARCHITECT, OR LAND SURVEYOR SHALL STAMP THE DOCUMENT AND INCLUDE THE NOTATION "ALTERED BY" FOLLOWED BY THEIR SIGNATURE, THE DATE OF SUCH ALTERATION, AND A SPECIFIC DESCRIPTION OF THE ALTERATION.


PREPARED BY: ON:	ALTERED BY: ON:
	

SIGNAL NO. 273
ONONDAGA COUNTY

AS BUILT REVISIONS DESCRIPTION OF WORK:	2010-2011 TRAFFIC SIGNAL REQUIREMENTS CONTRACT US RTE 11 AT MUD MILL ROAD TOWN OF CICERO COUNTY: ONONDAGA	PIN 3805.45 RTE 11 PS&E DATE 10/2009	BRIDGES	CULVERTS	ALL DIMENSIONS IN m UNLESS OTHERWISE NOTED TRAFFIC SIGNAL NO. 273 - QUANTITIES	CONTRACT NUMBER D261263	DRAWING NO. TSP-87 SHEET NO. 102F11
SIGNATURE	DATE						
DOCUMENT NAME: 380517_cph_qty_sig273.DGN							

FIELD CHANGE SHEET

THIS SHEET DOES NOT SUPERSEDE ANY SHEET
SEE SHEET 102F9 FOR APPROVAL SIGNATURES

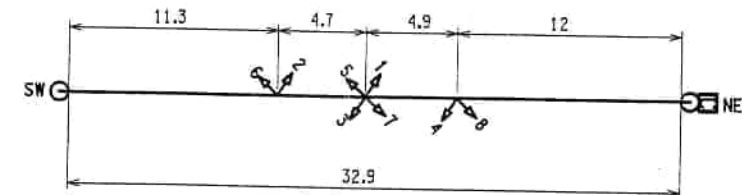

SPANWIRE DIAGRAM

THE SPAN WIRE DIAGRAM SHOULD BE USED FOR INITIAL LAYOUT ONLY. CONTRACTOR SHOULD FIELD VERIFY THAT THE SIGN HEAD LAYOUT IS IN ACCORDANCE WITH THE SIGNAL HEAD ALIGNMENT AS SHOWN IN THESE PLANS. FINAL LOCATIONS SHALL BE SHOWN ON THE AS-BUILT PLANS.

THIS SHEET DOES NOT SUPERSEDE ANY SHEET
SEE SHEET 102F9 FOR APPROVAL SIGNATURES

CHECKED BY

DRAFTED BY

ESTIMATED BY

CHECKED BY _____

DESIGNED BY J. FLINT

JOB MANAGER B. COREY

DESIGN SUPERVISOR **E. WILDAY**

TABLE OF BENCHMARKS

1. "HORIZONTAL AND VERTICAL CONTROL INFORMATION"

HORIZONTAL DATUM: SPCS NY CENTRAL ZONE NAD83/96(CORS)
VERTICAL DATUM: NAVD 88

ALL BASELINE MEASUREMENTS WERE REDUCED BY A
COMBINED ELEVATION FACTOR AND SCALE FACTOR OF 0.999926279

PRIOR TO THE COMPLETION OF THE CONTRACT, THE CONTRACTOR SHALL REESTABLISH AND RETIE, IF DISTURBED, ALL CONTROL POINTS.

2. "EXISTING PROPERTY LINE MONUMENTATION"

ALL EXISTING PROPERTY LINE MONUMENTATION, IF DISTURBED,
MUST BE REPLACED IN ITS ORIGINAL LOCATION.

IT IS A VIOLATION OF LAW FOR ANY PERSON, UNLESS THEY ARE ACTING UNDER THE DIRECTION OF A LICENSED PROFESSIONAL ENGINEER, ARCHITECT, LANDSCAPE ARCHITECT, OR LAND SURVEYOR, TO ALTER AN ITEM IN ANY WAY. IF AN ITEM BEARING THE STAMP OF A LICENSED PROFESSIONAL IS ALTERED, THE ALTERING ENGINEER, ARCHITECT, LANDSCAPE ARCHITECT, OR LAND SURVEYOR SHALL STAMP THE DOCUMENT AND INCLUDE THE NOTATION "ALTERED BY" FOLLOWED BY THEIR SIGNATURE, THE DATE OF SUCH ALTERATION, AND A SPECIFIC DESCRIPTION OF THE ALTERATION.

PREPARED BY: ON:	ALTERED BY: ON:

SIGNAL NO. 273
ONONDAGA COUNTY

AS BUILT REVISIONS
DESCRIPTION OF WORK:

SIGNATURE

DATE _____

DOCUMENT NAME: 380545_CPH_TSD_SIG273.dgn

2010-2011 TRAFFIC SIGNAL REQUIREMENTS CONTRACT

ROUTE 11 AT MUD MILL ROAD

TOWN OF CLAY

COUNTY: ONONDAGA

PIN 3805.45

ROUTE 11

PS&E DATE 10/2009

BRIDGES

	CULVERTS
--	----------

ALL DIMENSIONS IN m UNLESS OTHERWISE NOTED

TRAFFIC SIG. NO. 273 - BASELINE TIES

CONTRACT NUMBER	
-----------------	--

D261263

DRAWING NO. TSP-88
SHEET NO. 102F12

Phase Times [1.1.1]									Coordination Patterns [2.4] and Coordination Split Tables [2.7.1]																									3273			
	1	2	3	4	5	6	7	8	Pat#	Cyc	Off	Split	Seq	Pat#	Cyc	Off	Split	Seq	Pat#	Cyc	Off	Split	Seq	Pat#	Cyc	Off	Split	Seq									
Min Green		10		6		10		6	1	0	0	1	1	13	0	0	13	1	25	0	0	0	1	37	0	0	0	1	Ring/Startup [1.1.4]								
Gap, Ext		4.5		5		4.5		5	2	0	0	2	1	14	0	0	14	1	26	0	0	0	1	38	0	0	0	1		Phs	Ring	Start	Enable				
Max 1		45		20		45		20	3	0	0	3	1	15	0	0	15	1	27	0	0	0	1	39	0	0	0	1		1	1	Red	OFF				
Max 2									4	0	0	4	1	16	0	0	16	1	28	0	0	0	1	40	0	0	0	1		2	1	Red	ON				
Yel Clearance		4		4		4		4	5	0	0	5	1	17	0	0	17	1	29	0	0	0	1	41	0	0	0	1		3	1	Red	OFF				
Red Clearance		2		2		2		2	6	0	0	6	1	18	0	0	18	1	30	0	0	0	1	42	0	0	0	1		4	1	Red	ON				
Walk									7	0	0	7	1	19	0	0	19	1	31	0	0	0	1	43	0	0	0	1		5	2	Red	OFF				
Ped Clearance									8	0	0	8	1	20	0	0	20	1	32	0	0	0	1	44	0	0	0	1		6	2	Red	ON				
Red Revert									9	0	0	9	1	21	0	0	21	1	33	0	0	0	1	45	0	0	0	1		7	2	Red	OFF				
Add Initial									10	0	0	10	1	22	0	0	22	1	34	0	0	0	1	46	0	0	0	1		8	2	Red	ON				
Max Initial									11	0	0	11	1	23	0	0	23	1	35	0	0	0	1	47	0	0	0	1									
Time B4 Reduct									12	0	0	12	1	24	0	0	24	1	36	0	0	0	1	48	0	0	0	1									
Cars B4 Reduct									Split		1	2	3	4	5	6	7	8	Split		1	2	3	4	5	6	7	8	8	2	Red	ON					
Time To Reduce									1	Coor	0	45	0	40	0	45	0	40	13	Coor	0	0	0	0	0	0	0	0	Coord Modes [2.1]								
Reduce By											NON	NON	NON	NON	NON	NON	NON	NON			NON	NON	NON	NON	NON	NON	NON	NON	NON	NON	NON	Test OpMode	0				
Min Gap									2	Coor	0	45	0	30	0	45	0	30	14	Coor	0	0	0	0	0	0	0	0	Correction			SHRT/LNG					
DyMaxLim											NON	NON	NON	NON	NON	NON	NON	NON			NON	NON	NON	NON	NON	NON	NON	NON	Maximum			MAX 1					
Max Step									3	Coor	0	0	0	0	0	0	0	0	15	Coor	0	0	0	0	0	0	0	0	Force-Off			Float					
Options [1.1.2]	1	2	3	4	5	6	7	8			NON	NON	NON	NON	NON	NON	NON	NON			NON	NON	NON	NON	NON	NON	NON	NON	Closed Loop			ON					
Enable		ON		ON		ON		ON	4	Coor	0	0	0	0	0	0	0	0	16	Coor	0	0	0	0	0	0	0	0	Stop-in-Walk			OFF					
Min Recall											NON	NON	NON	NON	NON	NON	NON	NON			NON	NON	NON	NON	NON	NON	NON	Auto Reset			ON						
Max Recall									5	Coor	0	0	0	0	0	0	0	0	17	Coor	0	0	0	0	0	0	0	0	Expand Split								
Ped Recall											NON	NON	NON	NON	NON	NON	NON	NON			NON	NON	NON	NON	NON	NON	NON	Ped Recycle			NO_RECYCLE						
Soft Recall		ON				ON		ON	6	Coor	0	0	0	0	0	0	0	0	18	Coor	0	0	0	0	0	0	0	0	Before			TIMED					
Lock Calls		ON		ON		ON		ON			NON	NON	NON	NON	NON	NON	NON	NON			NON	NON	NON	NON	NON	NON	NON	After			TIMED						
Auto Flash Entry									7	Coor	0	0	0	0	0	0	0	0	19	Coor	0	0	0	0	0	0	0	0	Auto Flash [1.4.1]								
Auto Flash Exit											NON	NON	NON	NON	NON	NON	NON	NON			NON	NON	NON	NON	NON	NON	NON	Auto Flash			PH_OVLP						
Dual Entry		ON		ON		ON		ON	8	Coor	0	0	0	0	0	0	0	0	20	Coor	0	0	0	0	0	0	0	0	Flash Yel			45					
Enable Simul Gap	ON	ON	ON	ON	ON	ON	ON	ON			NON	NON	NON	NON	NON	NON	NON	NON			NON	NON	NON	NON	NON	NON	NON	Flash Red			20						
Gaurantee Passage									9	Coor	0	0	0	0	0	0	0	0	21	Coor	0	0	0	0	0	0	0	0	Unit Params [1.2.1]								
Rest In Walk											NON	NON	NON	NON	NON	NON	NON	NON			NON	NON	NON	NON	NON	NON	NON	Phase Mode			STD8						
Conditon Service									10	Coor	0	0	0	0	0	0	0	0	22	Coor	0	0	0	0	0	0	0	0	IO Mode			User					
Non-Actuated 1											NON	NON	NON	NON	NON	NON	NON	NON			NON	NON	NON	NON	NON	NON	NON	Loc Fish Start			Red						
Non-Actuated 2									11	Coor	0	0	0	0	0	0	0	0	23	Coor	0	0	0	0	0	0	0	0	Start Flash(s)			0					
Add Init Calc											NON	NON	NON	NON	NON	NON	NON	NON			NON	NON	NON	NON	NON	NON	NON	Start AllRed(s)			6						
Options+ [1.1.3]	1	2	3	4	5	6	7	8	12	Coor	0	0	0	0	0	0	0	0	24	Coor	0	0	0	0	0	0	0	0	Yellow < 3"			OFF					
Reservice											NON	NON	NON	NON	NON	NON	NON	NON			NON	NON	NON	NON	NON	NON	NON	Display Time			20						
PedClr Thru Yel									Page#																				Red Revert			3					
Skip Red No Call									1	8 Phase Times/Options; Patterns/Splits; Ring Startup; Coord/Flash Mode; Unit Param																				MCE Timeout			0				
Red Rest									1A&1B	16 Phase Times/Options; Patterns/Splits; Ring Startup; Coord/Flash Mode; Unit Param																				Feature Profile							
Max II									2	Overlaps; Channel Settings; Coord Alt Table+ (values not associated with time-of-day)																				Free Ring Seq			1				
Call Phase									3	Detection; Sample Time and Unit Parameters related to detection																				Auxswitch			STOPTM				
Conflicting Phase									4	Preemption and Alternate Phase Time and Phase Options																				SDLC Retry			0				
Omit Yellow									5	Annual Schedule																					TS2 Det Faults			ON			
Ped Delay									6	Day Plans; Action Tables; Coord Alt Table+ (values varied by time-of-day)																					Auto Ped Clear			OFF			
Grn/Ped Delay									7	Communications; Secutiry; I/O Setup																					SDLC Retry			0			
3273 11 @ MUD MILL									8	Misc - Events/Alarms; Call/Inhibit/Redirect; P/OLAP Auto Flash; CIC; Misc Unit Param																				04/07/23		Page 1					

Preemption Times [3.1], Options+ [3.6]

Pre #	Enable	Type	Output	Delay	MinDura
1	ON	RAIL	Dwell		
2	ON	RAIL	Dwell		
3	ON	EMERG	Dwell		
4	ON	EMERG	Dwell		
5	ON	EMERG	Dwell		
6	ON	EMERG	Dwell		

Pre #	MaxPres	MinGm	MinWlk	PedClr	Co+Pre
1					ON
2					ON
3					ON
4					ON
5					ON
6					ON

Pre #	Track Gm	Min Dwell	Ext Dwell	PedClr+	Yel
1		2			
2		2			
3		2			
4		2			
5		2			
6		2			

Pre #	Red	Pattern	Skip
1			OFF
2			OFF
3			OFF
4			OFF
5			OFF
6			OFF

Low Priority Preempts

Pre #	Type	Min	Max
7	OFF		
8	OFF		
9	OFF		
10	OFF		

Unit Parameters [1.2.1]

Stop Timer Over Preempt	OFF
Preempt or Ext Output	PRE
Max Seek Track Time	
Max Seek Dwell Time	

Channel Parameters [1.8.3]

D Conn Mappings	OFF
Pre Invert Rail Input	None

Track Clear Phases [3.2], Track Clear Overlaps+ [3.5]

Pre #	Track Phases	Track Overlaps
1		
2		
3		
4		
5		
6		

Dwell Phases [3.2] and Overlaps+ [3.5]

Pre #	Phases	Overlaps	Peds
1			
2			
3			
4			
5			
6			

Preemption 1, Options+ [3.6]

Exit Phases [3.2]	Pre #	Lock	Override Auto Flsh	Override Higher	Fish Dwell	Link
1						
2						
3						
4						
5						
6						

Alt# 1 Times Table [1.1.6.1]

Column#.. ->	1	2	3	4	5	6	7	8
Assign Ø								
Min Gm								
Gap, Ext								
Max 1								
Max 2								
Yel Clr								
Red Clr								
Walk								
Ped Clr								

Alt# 2 Times Table [1.1.6.1]

Column#.. ->	1	2	3	4	5	6	7	8
Assign Ø								
Min Gm								
Gap, Ext								
Max 1								
Max 2								
Yel Clr								
Red Clr								
Walk								
Ped Clr								

Alt# 3 Times Table [1.1.6.1]

Column#.. ->	1	2	3	4	5	6	7	8
Assign Ø								
Min Gm								
Gap, Ext								
Max 1								
Max 2								
Yel Clr								
Red Clr								
Walk								
Ped Clr								

Alt# 1 Options Table [1.1.6.2]

Column # ->	1	2	3	4	5	6	7	8
Assign Ø								
Lock Calls	ON	ON	ON	ON	ON	ON	ON	ON
Soft Recall								
Dual Entry								
Enabl SimGap	ON	ON	ON	ON	ON	ON	ON	ON
Guar Passage								
Rest In Walk								
Cond Service								
Reservice								
Non-Act 1								
Red Rest								
Max2								
Ped Delay								
Conflicting Ø1								

Day Plans [4.4]																Action Table [4.5]																Coord Alternate Tables - Pat+ [2.6]																															
Day Plan 1						Day Plan 2						Day Plan 3																						Overlap Off																													
Hour	Min	Act		Hour	Min	Act	Hour	Min	Act	Hour	Min	Act	Hour	Min	Act	Act#	Pat#	A1	A2	A3	S1	S2	S3	S4	S5	S6	S7	S8	Pat#	ØOpt	ØTime	DetG	Call	Inh	CIC	CNA1	1	2	3	4	5	6	7	8	Dia	Max2																	
1	0	0	25	9	0	0	0	1	0	0	25	9	0	0	0	1	0	0	0	9	0	0	0							1																		DFT															
2	7	30	1	10	0	0	0	2	18	0	2	10	0	0	0	2	0	0	0	10	0	0	0							2																		DFT															
3	13	0	25	11	0	0	0	3	21	0	25	11	0	0	0	3	0	0	0	11	0	0	0							3																		DFT															
4	0	0	0	12	0	0	0	4	0	0	0	12	0	0	0	4	0	0	0	12	0	0	0							4																		DFT															
5	0	0	0	13	0	0	0	5	0	0	0	13	0	0	0	5	0	0	0	13	0	0	0							5																	DFT																
6	0	0	0	14	0	0	0	6	0	0	0	14	0	0	0	6	0	0	0	14	0	0	0							6																	DFT																
7	0	0	0	15	0	0	0	7	0	0	0	15	0	0	0	7	0	0	0	15	0	0	0							7																	DFT																
8	0	0	0	16	0	0	0	8	0	0	0	16	0	0	0	8	0	0	0	16	0	0	0							8																	DFT																
Day Plan 4						Day Plan 5						Day Plan 6						9	9																	9											DFT																
Hour	Min	Act		Hour	Min	Act	Hour	Min	Act	Hour	Min	Act	Hour	Min	Act	10	10																	10											DFT																		
1	0	0	0	9	0	0	0	1	0	0	0	9	0	0	0	1	0	0	0	9	0	0	0							11																			DFT														
2	0	0	0	10	0	0	0	2	0	0	0	10	0	0	0	2	0	0	0	10	0	0	0							12																			DFT														
3	0	0	0	11	0	0	0	3	0	0	0	11	0	0	0	3	0	0	0	11	0	0	0							13																			DFT														
4	0	0	0	12	0	0	0	4	0	0	0	12	0	0	0	4	0	0	0	12	0	0	0							14																			DFT														
5	0	0	0	13	0	0	0	5	0	0	0	13	0	0	0	5	0	0	0	13	0	0	0							15																			DFT														
6	0	0	0	14	0	0	0	6	0	0	0	14	0	0	0	6	0	0	0	14	0	0	0							16																			DFT														
7	0	0	0	15	0	0	0	7	0	0	0	15	0	0	0	7	0	0	0	15	0	0	0							17																				DFT													
8	0	0	0	16	0	0	0	8	0	0	0	16	0	0	0	8	0	0	0	16	0	0	0							18																				DFT													
Day Plan 7						Day Plan 8						Day Plan 9						19	19																	19											DFT																
Hour	Min	Act		Hour	Min	Act	Hour	Min	Act	Hour	Min	Act	Hour	Min	Act	20	20																	20											DFT																		
1	0	0	0	9	0	0	0	1	0	0	0	9	0	0	0	1	0	0	0	9	0	0	0							21																					DFT												
2	0	0	0	10	0	0	0	2	0	0	0	10	0	0	0	2	0	0	0	10	0	0	0							22																					DFT												
3	0	0	0	11	0	0	0	3	0	0	0	11	0	0	0	3	0	0	0	11	0	0	0							23																					DFT												
4	0	0	0	12	0	0	0	4	0	0	0	12	0	0	0	4	0	0	0	12	0	0	0							24																					DFT												
5	0	0	0	13	0	0	0	5	0	0	0	13	0	0	0	5	0	0	0	13	0	0	0							25																					DFT												
6	0	0	0	14	0	0	0	6	0	0	0	14	0	0	0	6	0	0	0	14	0	0	0							26																					DFT												
7	0	0	0	15	0	0	0	7	0	0	0	15	0	0	0	7	0	0	0	15	0	0	0							27																					DFT												
8	0	0	0	16	0	0	0	8	0	0	0	16	0	0	0	8	0	0	0	16	0	0	0							28																					DFT												
Day Plan 10						Day Plan 11						Day Plan 12						29	29																	29											DFT																
Hour	Min	Act		Hour	Min	Act	Hour	Min	Act	Hour	Min	Act	Hour	Min	Act	30	30																	30											DFT																		
1	0	0	0	9	0	0	0	1	0	0	0	9	0	0	0	1	0	0	0	9	0	0	0							31																					DFT												
2	0	0	0	10	0	0	0	2	0	0	0	10	0	0	0	2	0	0	0	10	0	0	0							32																					DFT												
3	0	0	0	11	0	0	0	3	0	0	0	11	0	0	0	3	0	0	0	11	0	0	0							33																					DFT												
4	0	0	0	12	0	0	0	4	0	0	0	12	0	0	0	4	0	0	0	12	0	0	0							34																					DFT												
5	0	0	0	13	0	0	0	5	0	0	0	13	0	0	0	5	0	0	0	13	0	0	0							35																					DFT												
6	0	0	0	14	0	0	0	6	0	0	0	14	0	0	0	6	0	0	0	14	0	0	0							36																					DFT												
7	0	0	0	15	0	0	0	7	0	0	0	15	0	0	0	7	0	0	0	15	0	0	0							37																					DFT												
8	0	0	0	16	0	0	0	8	0	0	0	16	0	0	0	8	0	0	0	16	0	0	0							38																					DFT												
Day Plan 13						Day Plan 14						Day Plan 15						39	39																	39											DFT																
Hour	Min	Act		Hour	Min	Act	Hour	Min	Act	Hour	Min	Act	Hour	Min	Act	40														40																					DFT												
1	0	0	0	9	0	0	0	1	0	0	0	9	0	0	0	1	0	0	0	9	0	0	0							41																					DFT												
2	0	0	0	10	0	0	0	2	0	0	0	10	0	0	0	2	0	0	0	10	0	0	0							42																					DFT												
3	0	0	0	11	0	0	0	3	0	0	0	11	0	0	0	3	0	0	0	11	0	0	0							43																					DFT												
4	0	0	0	12	0	0	0	4	0	0	0	12	0	0	0	4	0	0	0	12	0	0	0							98																					DFT												
5	0	0	0	13	0	0	0	5	0	0	0	13	0	0	0	5	0	0	0	13	0	0	0							99																					DFT												
6	0	0	0	14	0	0	0	6	0	0	0	14	0	0	0	6	0	0	0	14	0	0	0							100	255																				DFT												
7	0	0	0	15	0	0	0	7	0	0	0	15	0	0	0	7	0	0	0	15	0	0	0																											DFT													
8	0	0	0	16	0	0	0	8	0	0	0	16	0	0	0	8	0	0	0	16	0	0	0																											DFT													
																04/07/23																3273 11 @ MUD MILL																Page 6															

#	Event / Alarm	Ev	Alr	Call Phases[1.1.5]				Redirect Phases[1.1.5]								Inhibit Phases[1.1.5]																																			
1	Power Up Alarm.	ON	ON	Ø	Phases Called By Ø					From	To	From	To	From	To	From	To	From	To	1	2	3	4	5	6	7	8	9	10	11	12	13	14	15	16																
2	Stop Timing	ON	ON	1					1											1																															
3	TS1 Cabinet Door	ON	ON	2					2											2																															
4	Coordination Failure	ON	ON	3					3											3																															
5	External Alarm # 1	ON	ON	4					4											4																															
6	External Alarm # 2	ON	ON	5					5											5																															
7	External Alarm # 3	ON	ON	6					6											6																															
8	External Alarm # 4	ON	ON	7					7											7																															
9	Closed Loop Disabled	ON	ON	8					8											8																															
10	External Alarm # 5	ON	ON	9					9											9																															
11	External Alarm # 6	ON	ON	10					10											10																															
12	Manual Control Enable	ON	ON	11					11											11																															
13	Coord Free Input	ON	ON	12					12											12																															
14	Local Flash Input	ON	ON	13					13											13																															
15	MMU Flash	ON	ON	14					14											14																															
16	CMU Flash	ON	ON	15					15											15																															
17	Cycle Fault	ON	ON	16					16											16																															
18	Cycle Failure	ON	ON	Alt Call & Redirect # 1 [1.1.6.3]																Alt Inhibit Phases # 1 [1.1.6.3]																															
19	Coordination Fault	ON	ON	Col	Ø	Phases Called By Ø					From	To	From	To	From	To	From	To	From	To	1	2	3	4	5	6	7	8	9	10	11	12	13	14	15	16															
20	Controller Fault	ON	ON	1					1												1																														
21	Detector SDLC Failure	ON	ON	2					2												2																														
22	MMU SDLC Failure	ON	ON	3					3												3																														
23	Critical SDLC Failure	ON	ON	4					4												4																														
24	Reserved	ON	ON	5					5												5																														
25	EEPROM CRC Fault	ON	ON	6					6												6																														
26	Detector Diagnostic Failure	ON	ON	7					7												7																														
27	BIU Detector Failure	ON	ON	8					8												8																														
28	Queue detector alarm	ON	ON	Alt Call & Redirect # 2 [1.1.6.3]																Alt Inhibit Phases # 2 [1.1.6.3]																															
29	Ped Detector Fault	ON	ON	Col	Ø	Phases Called By Ø					From	To	From	To	From	To	From	To	From	To	1	2	3	4	5	6	7	8	9	10	11	12	13	14	15	16															
30	Coord Diagnostic Fault	ON	ON	1					1												1																														
41	TempAlert Probe Ch. A	ON	ON	2					2												2																														
42	TempAlert Probe Ch. B	ON	ON	3					3												3																														
47	Coord Active	ON	ON	4					4												4																														
48	Preempt Active	ON	ON	5					5												5																														
49	Preempt 1 Input	ON	ON	6					6												6																														
50	Preempt 2 Input	ON	ON	7					7												7																														
51	Preempt 3 Input	ON	ON	8					8												8																														
52	Preempt 4 Input	ON	ON																	Unit Parameters [1.2.1]																															
53	Preempt 5 Input	ON	ON																	Allow Skip Yellow																OFF	Max Cycle Time														
54	Preempt 6 Input	ON	ON																	TOD Dim Enable																OFF	Cycle Fault Action				Alarm										
55	Preempt 7 Input	ON	ON																	Tone Disable																OFF															
56	Preempt 8 Input	ON	ON																	Diamond Mode																4Ph															
57	Preempt 9 Input	ON	ON																	Backup Time (s)																900															
58	Preempt 10 Input	ON	ON																	Disable Init Ped																OFF															
61	In Transition	ON	ON	Yel Ø																Cycle Fault Action																Alarm															
81	FIO Status Alarm	ON	ON	Yel (olaps)																Enable Run Timer																ON	3273 11 @ MUD MILL														
				Auto Flash Phase/Olap Settings [1.4.2]	04/07/23				Page 8			

C1-USER IO Map [1.8.9.1 In]			C1-USER IO Map [1.8.9.2 Out]			C1-USER IO Map [1.8.9.2 Out]			IO Logic [1.8.7]																			
I1-1	189	Unused	O1-1	1	Ch1 Red	O7-1	115	Not Used	Op1	Result	O1Fcn	Inv1	Src1	IO1	Fun1	O2Fcn	Inv2	Src2	IO2	Fun2	O3Fcn	Inv3	Src3	IO3	Fun3	Dly	Sec	
I1-2	189	Unused	O1-2	49	Ch1 Green	O7-2	115	Not Used	I	0	=	----	-	0	I	0	----	-	0	I	0	----	-	0	I	0	DLY	0
I1-3	189	Unused	O1-3	2	Ch2 Red	O7-3	115	Not Used	I	0	=	----	-	0	I	0	----	-	0	I	0	----	-	0	I	0	DLY	0
I1-4	189	Unused	O1-4	26	Ch2 Yellow	O7-4	115	Not Used	I	0	=	----	-	0	I	0	----	-	0	I	0	----	-	0	I	0	DLY	0
I1-5	189	Unused	O1-5	50	Ch2 Green	O7-5	115	Not Used	I	0	=	----	-	0	I	0	----	-	0	I	0	----	-	0	I	0	DLY	0
I1-6	189	Unused	O1-6	3	Ch3 Red	O7-6	115	Not Used	I	0	=	----	-	0	I	0	----	-	0	I	0	----	-	0	I	0	DLY	0
I1-7	189	Unused	O1-7	27	Ch3 Yellow	O7-7	115	Not Used	I	0	=	----	-	0	I	0	----	-	0	I	0	----	-	0	I	0	DLY	0
I1-8	189	Unused	O1-8	51	Ch3 Green	O7-8	115	Not Used	I	0	=	----	-	0	I	0	----	-	0	I	0	----	-	0	I	0	DLY	0
I2-1	189	Unused	O2-1	4	Ch4 Red	C11S-USER IO Map [1.8.9.1 In]			I	0	=	----	-	0	I	0	----	-	0	I	0	----	-	0	I	0	DLY	0
I2-2	189	Unused	O2-2	52	Ch4 Green	I4-1			I	0	=	----	-	0	I	0	----	-	0	I	0	----	-	0	I	0	DLY	0
I2-3	189	Unused	O2-3	5	Ch5 Red	I4-2			I	0	=	----	-	0	I	0	----	-	0	I	0	----	-	0	I	0	DLY	0
I2-4	189	Unused	O2-4	29	Ch5 Yellow	I4-3			Security Access Levels [8.2]					43	None		Com Parameters [6.1]											
I2-5	189	Unused	O2-5	53	Ch5 Green	I4-4			1	SWLOAD		22	None		44	None		Station ID		3273								
I2-6	189	Unused	O2-6	6	Ch6 Red	I7-1	189	Unused	2	SECURE		23	None		45	None		Group ID		0								
I2-7	189	Unused	O2-7	30	Ch6 Yellow	I7-2	189	Unused	3	None		24	None		46	None		Master ID		0								
I2-8	189	Unused	O2-8	54	Ch6 Green	I7-3	189	Unused	4	None		25	None		47	None		Backup Time		900								
I3-1	189	Unused	O3-1	7	Ch7 Red	I7-4	189	Unused	5	None		26	None		48	None		SysUp Modem [6.1]										
I3-2	189	Unused	O3-2	55	Ch7 Green	I7-5	189	Unused	6	None		27	None		49	None		Enable Modem		None								
I3-3	189	Unused	O3-3	8	Ch8 Red	I7-6	189	Unused	7	None		28	None		50	None		Idle Time		0								
I3-4	189	Unused	O3-4	32	Ch8 Yellow	I7-7	189	Unused	8	None		29	None		51	None		Dial Time		0								
I3-5	189	Unused	O3-5	56	Ch8 Green	I7-8	189	Unused	9	None		30	None		52	None		Tel:										
I3-6	189	Unused	O3-6	9	Ch9 Red	I8-1	189	Unused	10	None		31	None		53	None		Alt:										
I3-7	189	Unused	O3-7	33	Ch9 Yellow	I8-2	189	Unused	11	None		32	None		54	None		2070 Port Parms [6.2]										
I3-8	189	Unused	O3-8	57	Ch9 Green	I8-3	189	Unused	12	None		33	None		55	None		Port	Baud Rate	FCM								
I4-1	189	Unused	O4-1	10	Ch10 Red	I8-4	189	Unused	13	None		34	None		56	None		SP1	9600	6								
I4-2			O4-2	58	Ch10 Green	I8-5	189	Unused	14	None		35	None		57	None		SP2	9600	6								
I4-3			O4-3	11	Ch11 Red	I8-6	189	Unused	15	None		36	None		58	None		SP3	19200	6								
I4-4			O4-4	35	Ch11 Yellow	I8-7	189	Unused	16	None		37	None		59	None		SP4	38400	6								
I4-5	189	Unused	O4-5	59	Ch11 Green	I8-8	189	Unused	17	None		38	None		60	None		SP5	1200	0								
I4-6	189	Unused	O4-6	12	Ch12 Red	C11S-USER IO Map [1.8.9.2 Out]			18	None		39	None		61	None		SP6	1200	0								
I4-7	229	33xCMUStop	O4-7	36	Ch12 Yellow	O8-1	115	Not Used	19	None		40	None		62	None		SP7	1200	0								
I4-8	228	33xFlashSns	O4-8	60	Ch12 Green	O8-2	115	Not Used	20	None		41	None		63	None		SP8	1200	0								
I5-1	189	Unused	O5-1	28	Ch4 Yellow	O8-3	115	Not Used	21	None		42	None		64	None												
I5-2	189	Unused	O5-2	34	Ch10 Yellow	O8-4	115	Not Used	2070 IP 1 Addressing [6.5]					2070 IP 2 Addressing [6.5]														
I5-3	189	Unused	O5-3	25	Ch1 Yellow	O8-5	115	Not Used		Addressing					Addressing													
I5-4	189	Unused	O5-4	31	Ch7 Yellow	O8-6	115	Not Used	Addr	192	168	0	100	Addr	192	168	0	100										
I5-5	189	Unused	O5-5	115	Not Used	O8-7	115	Not Used	Mask	255	255	255	0	Mask	255	255	255	0										
I5-6	189	Unused	O5-6	115	Not Used	O8-8	115	Not Used	Brdcst	0	0	0	0	Brdcst	0	0	0	0										
I5-7	189	Unused	O5-7	115	Not Used				GiWay	192	168	0	1	GiWay	192	168	0	1										
I5-8	189	Unused	O5-8	114	Watchdog				Port	###				Port	5001													
I6-1	189	Unused	O6-1	115	Not Used				2070 Port Binding Ports [6.6]					2070 Port Binding Functions [6.6]														
I6-2	189	Unused	O6-2	115	Not Used					Port	Echo	Mode		Function	Channel	Function	Channel											
I6-3	189	Unused	O6-3	13	Ch13 Red				ASYNC1	OFF	None	0		TS2/CV1	None	SYSUp	ASYNC2											
I6-4	189	Unused	O6-4	37	Ch13 Yellow				ASYNC2	OFF	None	0		CMU/MM	None	SYSDown	ASYNC1											
I6-5	189	Unused	O6-5	61	Ch13 Green				ASYNC3	OFF	None	0		Opticom	None	Shell	None											
I6-6	189	Unused	O6-6	14	Ch14 Red				ASYNC4	OFF	None	0		Loop Det	None													
I6-7	189	Unused	O6-7	38	Ch14 Yellow				SYNC1	SP5S	SYNC3	OFF		GPS	None													
I6-8	189	Unused	O6-8	62	Ch14 Green				SYNC2	SP3S	SYNC4	OFF																
3273 11 @ MUD MILL																												
																									04/07/23			
																									Page 7			


THIS SHEET DOES NOT SUPERSEDE ANY SHEET
SEE SHEET 95F7 FOR APPROVAL SIGNATURES

THIS SHEET DOES NOT SUPERSEDE ANY SHEET
SEE SHEET 95F7 FOR APPROVAL SIGNATURES

SEE ESTIMATE OF QUANTITIES SHEET FOR
A FULL DESCRIPTION OF THESE ITEMS.

02	203.02	UNCLASSIFIED EXCAVATION AND DISPOSAL
09	206.0320 10	CONDUIT EXCAV GRASS
17	619.1613	MAINTAIN TRAF SIGNAL EQUIP (REQ C)
18	662.60001515	FURNISHING ELEC. SERVICE
19	680.5001	POLY EXCAV. FOUNDATION
23	680.510501	PULLBOX- RECT.
24	680.520106	CONDUIT, STEEL, ZINC 2 NPS
25	680.520108	CONDUIT, STEEL, ZINC, 3 NPS
26	680.520110	CONDUIT, STEEL, ZINC, 4 NPS
27	680.53	CONDUIT JACKING OR BORING
29	680.53080305	CONDUIT, FLEXIBLE, 1 NPS
30	680.54	INDUCTANCE LOOP INSTALLATION
32	680.622130	MAST ARM 21ft, MGT HGT 38ft ARM
37	680.700603	RISER ASSEMBLY 1 NPS DIAMETER
39	680.71	SHIELDED LEAD IN CABLE
40	680.72	INDUCTANCE LOOP WIRE
42	680.730714	CABLE, 7 CONDUCTOR, 14 AWG
47	680.750618	SHIELDED COMM CABLE, 6 CONDUCTOR
48	680.77001105	MODIFY TRAFFIC INSTALLATION
50	680.80324515	INSTALL MICROCOMPUTER CABINET
53	680.810101	TSM 12 INCH, RED BALL, LED
54	680.810102	TSM 12 INCH, RED ARROW, LED
55	680.810103	TSM 12 INCH, YELLOW BALL, LED
56	680.810104	TSM 12 INCH, YELLOW ARROW, LED
57	680.810105	TSM 12 INCH, GREEN BALL, LED
58	680.810106	TSM 12 INCH, GREEN ARROW, LED
60	680.810601	SIG. SECT - POLYCARB - TYPE 1
61	680.8111	TRAFF. SIG. ASSEMBLY 1 WAY
70	680.8207	OVERHEAD SIGN ASSEMBLY, TYPE G
75	680.3092 01	ELEC METER SOCKET, SINGLE PHASE
80	680.34994008	INSTALL ELEC DISCON/GEN
82	680.95010615	SERVICE CBL 1 CONDUCT NO. 6 AWG
93	640.10	WHITE PAINT REFLECT PAVE STRIPES
94	645.81	TYPE A SIGN POSTS
97	680.62236010	MAST ARM 23ft, MGT HGT 60ft ARM
98	680.81990003	TRAFFIC SIGNAL BACK PLATES
103	645.5102	GROUND-MOUNTED SIGN PANEL
109	203.03	EMBANKMENT IN PLACE

1. CONTRACTOR SHALL PROVIDE 14 DAYS NOTICE TO THE REGIONAL TRAFFIC SAFETY AND MOBILITY GROUP AT (315)428-4064 TO PROVIDE THE CONTROLLER CABINET AND ELECTRICAL DISCONNECT/GENERATOR TRANSFER SWITCH, ITEM 680.94599009.
2. THE CONTRACTOR SHALL LEVEL A 10' X 10' AREA ON THE SIDE OF THE POLE WHERE THE CONTROLLER WILL BE PLACED. THIS WORK WILL BE PAID FOR UNDER 203.03 - EMBANKMENT IN PLACE.
3. THE CONTRACTOR SHALL INSTALL NEW 48" X 48" "SIGNAL AHEAD" SIGN (W3-3) WITH 18" X 18", FLUORESCENT ORANGE SIGN MARKERS (2-NYMT-15) 360' FROM THE STOP BAR LINES ON BOTH SOULE ROAD APPROACHES. THIS WORK WILL BE PAID FOR UNDER ITEMS:
645.5102 - GROUND-MOUNTED SIGN PANELS LESS THAN OR EQUAL TO 30 SF WITH Z-BARS
645.81 - TYPE A SIGN POSTS
4. ITEMS 680.750618 - SHIELDED COMMUNICATION CABLE, 6 CONDUCTORS, 18AWG, SHALL BE RUN TO THE MICROCOMPUTER CABINET AT THE INTERSECTION OF ROUTE 31 AND SOULE ROAD. ITEMS 206.03200010, 680.520106, AND 680.510501 SHALL BE USED FOR THE INSTALLATION OF THE COMMUNICATION CABLE TO THE PULLBOX FOR THE LOOPS ON SOULE ROAD FOR THE ROUTE 31 AND SOULE ROAD INTERSECTION. THE COMMUNICATION CABLE SHALL BE RUN IN THE EXISTING CONDUIT AFTER THIS POINT TO THE EXISTING CONTROLLER. THE MAXIMUM DISTANCES BETWEEN PULLBOXES FOR THIS RUN IS 200'.
5. ITEM NO. 680.77001105 - MODIFY TRAFFIC SIGNAL INSTALLATION SHALL INCLUDE ANY WORK NECESSARY TO MODIFY THE EXISTING PULLBOX ADJACENT TO THE CONTROLLER CABINET AT THE INTERSECTION OF ROUTE 31 AND SOULE ROAD TO ACCEPT THE NEW RUN OF THE SHIELDED COMMUNICATION CABLE.

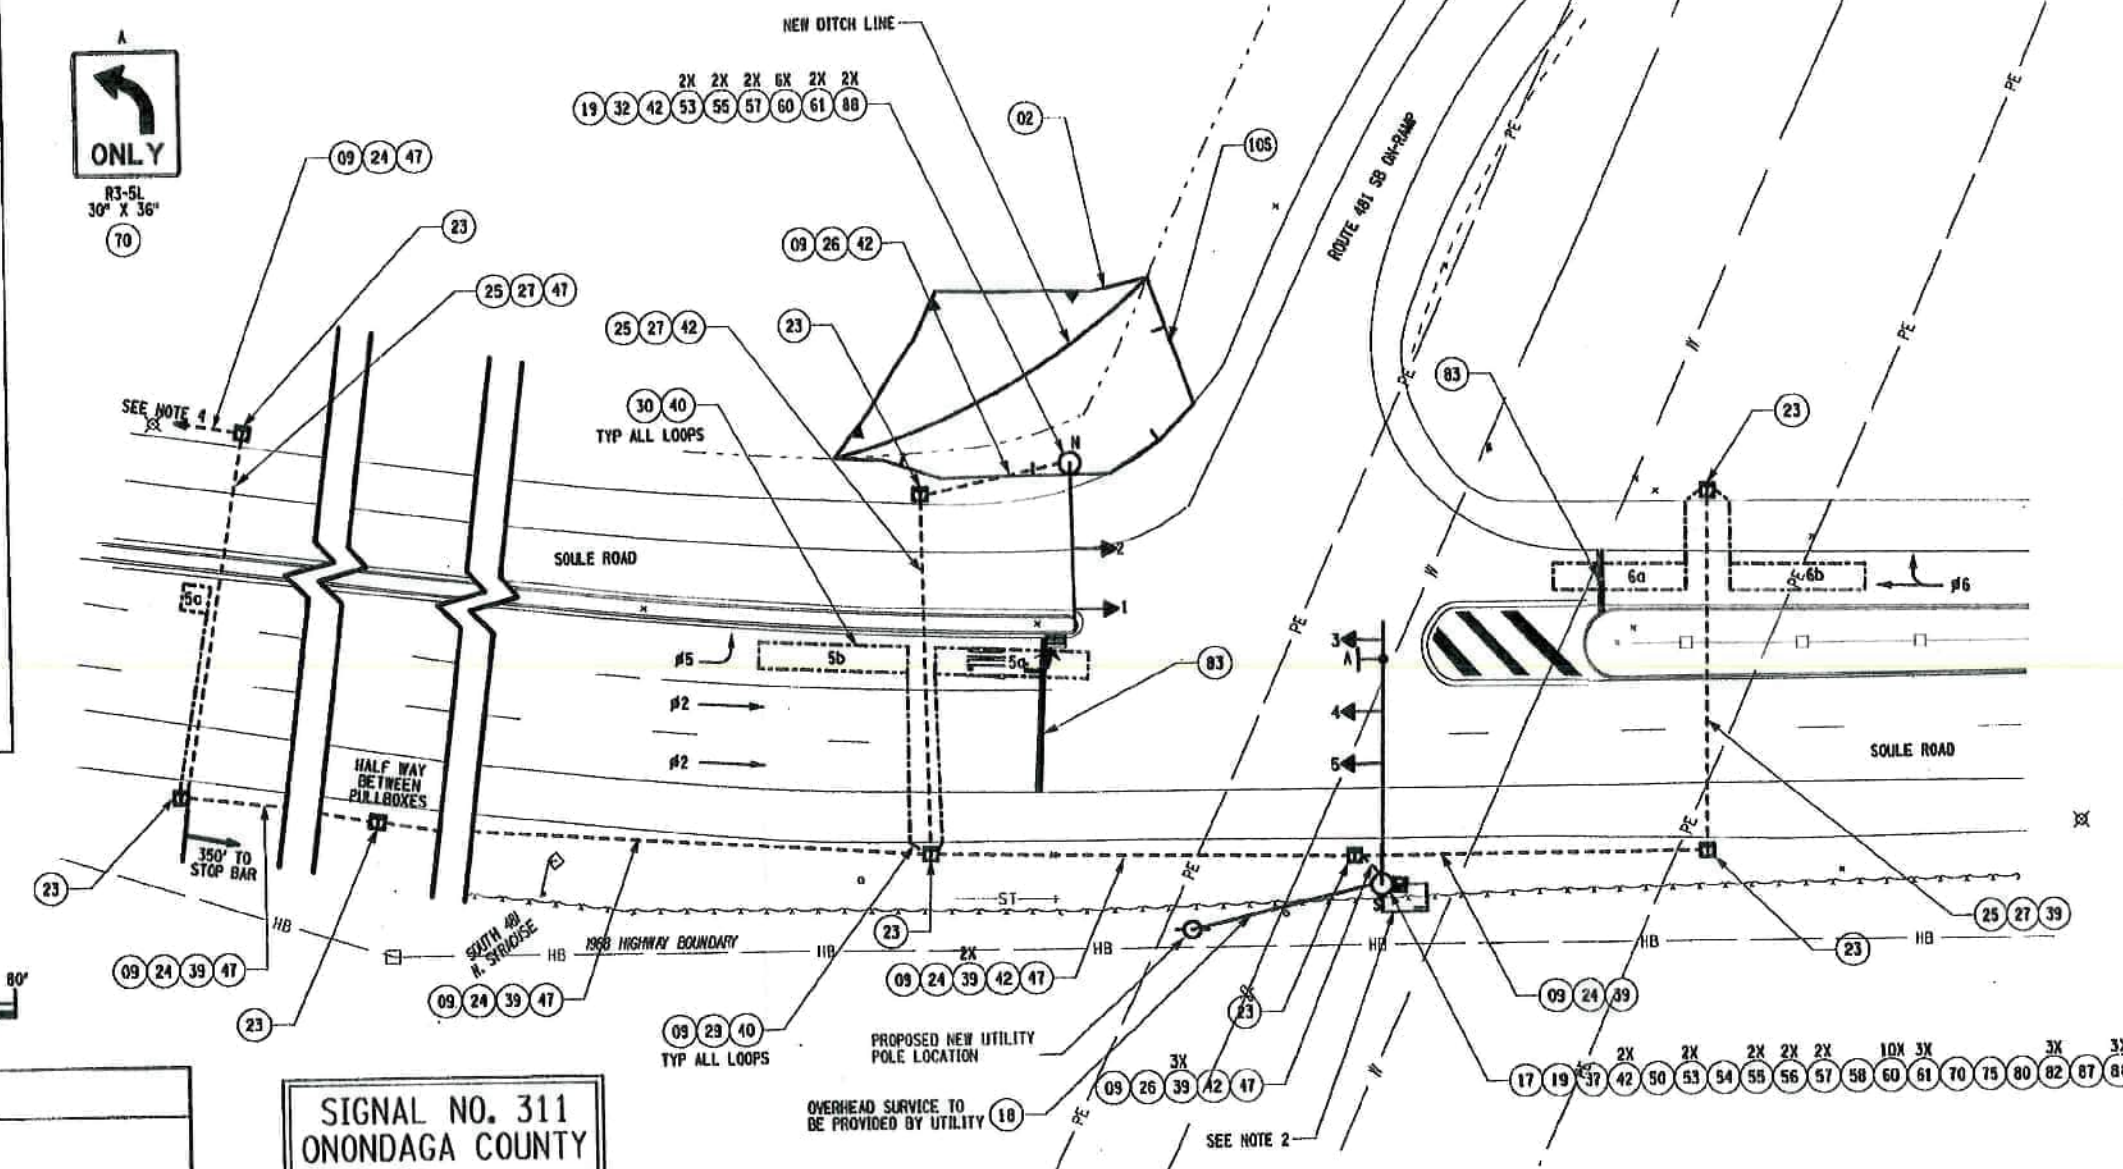

AFFIX SEAL:
Only

ALTERED BY:
ON:



SIGNAL NO. 311
ONONDAGA COUNTY

AS-BUILT REVISIONS
DESCRIPTION OF ALTERATIONS:

2013-2014 TRAFFIC SIGNAL REQUIREMENTS CONTRACT

ROUTE 181 SB RAMP AT SOULE ROAD

TONN OF CLAY

COUNTY: ONONDAGA

PIN 3806.15
ATE 481

BRIDGES

	CULVERTS
--	----------

ALL DIMENSIONS IN FT UNLESS OTHERWISE NOTED

CONTRACT NUMBER	
-----------------	--

DOC0777

DRAWING NO. TSP-71

SHEET NO. 95F5 955

IT IS A VIOLATION OF LAW FOR ANY PERSON, UNLESS THEY ARE ACTING UNDER THE DIRECTION OF A LICENSED PROFESSIONAL ENGINEER, ARCHITECT, LANDSCAPE ARCHITECT, OR LAND SURVEYOR, TO ALTER AN ITEM IN ANY WAY. IF AN ITEM BEARING THE STAMP OF A LICENSED PROFESSIONAL IS ALTERED, THE ALTERING ENGINEER, ARCHITECT, LANDSCAPE ARCHITECT, OR LAND SURVEYOR SHALL STAMP THE DOCUMENT AND INCLUDE THE NOTATION "ALTERED BY" FOLLOWED BY THEIR SIGNATURE, THE DATE OF SUCH ALTERATION, AND A SPECIFIC DESCRIPTION OF THE ALTERATION.

NEW YORK STATE DEPARTMENT OF TRANSPORTATION REGION I

DOCUMENT NAME: 380615_CPH_TSP_SIG311.dgn

```
FILE NAME = 380615_CPH_TSP_SIG311.dgn
DATE/TIME = 12-NOV-2014 09:35
USER = joelrunt
```


FILE NAME = 380615.cph.tbl.sig311.dgn
DATE/TIME = 07-NOV-2014 13:48
USER = JoeFlint

PROJECT MANAGER

CHECK

DRAFTING

CHECK

DESIGN J. FLINT


JOB MANAGER B. COREY

DESIGN SUPERVISOR E. RODRIGUEZ

SIGNAL OPERATIONS SPECIFICATIONS TABLE OF SWITCH PACKS						
SIGNAL NO. 311 ONONDAGA COUNTY						
SWITCH PACK	FUNCTION	FACE NO./S	FLASH PLUG	INDICATIONS	TERMINAL	WIRING BOARD
SP 1	#2	4,5	R	R Y G GROUND WIRE	SP 1R SP 1Y SP 1G GROUND BUS	14/TC-1-R 14/TC-1-Y 14/TC-1-G 14/TC-1-W
SP 2	#6	1,2	R	←G→ GROUND WIRE	SP 2R SP 2Y SP 2G GROUND BUS	14/TC-3-R 14/TC-3-Y 14/TC-3-G 14/TC-3-W
SP 3	OLAP A (#5)	3	W	R Y G GROUND WIRE	SP 3R SP 3Y SP 3G GROUND BUS	14/TC-2-R 14/TC-2-Y 14/TC-2-G 14/TC-2-W
SP 4				GROUND WIRE	SP 4R SP 4Y SP 4G GROUND BUS	
SP 5				GROUND WIRE	SP 5R SP 5Y SP 5G GROUND BUS	
SP 6				GROUND WIRE	SP 6R SP 6Y SP 6G GROUND BUS	
SP 7				GROUND WIRE	SP 7R SP 7Y SP 7G GROUND BUS	
SP 8				GROUND WIRE	SP 8R SP 8Y SP 8G GROUND BUS	
SP 9				GROUND WIRE	SP 9R SP 9Y SP 9G GROUND BUS	
SP 10	#5	3	R	←R→ ←Y→ ←G→ GROUND WIRE	SP 10R SP 10Y SP 10G GROUND BUS	14/TC-2-R 14/TC-2-Y 14/TC-2-G 14/TC-2-W
SP 11				GROUND WIRE	SP 11R SP 11Y SP 11G GROUND BUS	
SP 12				GROUND WIRE	SP 12R SP 12Y SP 12G GROUND BUS	
SP 13				GROUND WIRE	SP 13R SP 13Y SP 13G GROUND BUS	

14 / 19C - 1 - R / B
XX / XXX - X - X / X
NO. OF CONDUCTORS
CONDUCTOR CABLE NO.
COLOR: (R) RED, (O) ORANGE, (G) GREEN, (B) BLUE, (W) WHITE, (B) BLACK
KEY FOR WIRE COLOR CODE

TABLE OF CLEARANCES						
		FROM				
TO	G	X	R	←G→	←Y→	←R→
	R	Y	X	X	X	X
	←G→	X	R	X	X	X
	←Y→	X	R	X	X	X
	←R→	X	R	X	X	X

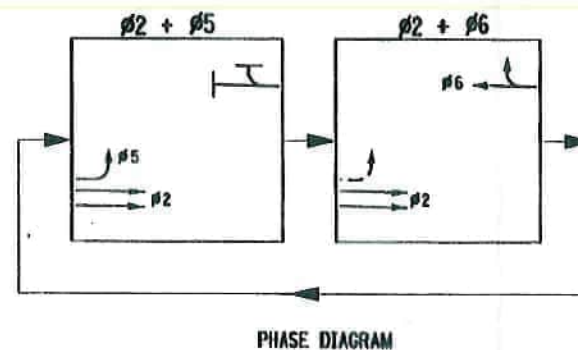

LEGEND:

- G = CIRCULAR GREEN
- ←G→ = LEFT GREEN ARROW
- G→ = RIGHT GREEN ARROW
- ↑G = VERTICAL GREEN ARROW
- R = CIRCULAR RED
- ←R→ = LEFT RED ARROW
- R→ = RIGHT RED ARROW
- Y = CIRCULAR YELLOW
- ←Y→ = LEFT YELLOW ARROW
- Y→ = RIGHT YELLOW ARROW
- ↑Y = FLASHING YELLOW ARROW

SIGNAL OPERATIONS SPECIFICATIONS TABLE OF INPUT WIRING					
SIGNAL NO. 311 ONONDAGA COUNTY					
FUNCTION	DETECTOR NO.	TYPE	TERMINAL BOARD WIRING	LOOP DIMENSIONS	REMARKS
#5	5a, 5b	SPLIT PRESENCE	1A, 1B	6' X 34'	SOULE ROAD LEFT TURN LANE
#5	5a	SET BACK	2A, 2B	6' X 6'	SOULE ROAD LEFT TURN LANE SETBACK
#6	6a, 6b	SPLIT PRESENCE	3A, 3B	6' X 30'	SOULE ROAD WB THRU LANE
			4A, 4B		
			5A, 5B		
			6A, 6B		
			7A, 7B		
			8A, 8B		
			9A, 9B		
			10A, 10B		
			11A, 11B		
			12A, 12B		
			13A, 13B		
			14A, 14B		
			15A, 15B		
			16A, 16B		
			17A, 17B		
			18A, 18B		
			19A, 19B		
			20A, 20B		
			21A, 21B		
			22A, 22B		
			23A, 23B		

TABLE OF OPERATIONS						
FACE	R	R	←R→	→R→	Y	Y
	Y	Y	←Y→	→Y→	G	G
PHASE	1	2	3	4	5	
#2	R	R	←Y→	G	G	
#5	R	R	←G→	R	R	
#6	G	G	←R→	R	R	
#2 + #5	R	R	←G→	G	G	
#2 + #6	G	G	←Y→	G	G	
EMERGENCY FLASH	FR	FR	FR	FR	FR	

FIELD CHANGE SHEET

THIS SHEET DOES NOT SUPERSEDE ANY SHEET
SEE SHEET 95F7 FOR APPROVAL SIGNATURES

AFFIX SEAL: ON	ALTERED BY: ON

SIGNAL NO. 311
ONONDAGA COUNTY

AS-BUILT REVISIONS
DESCRIPTION OF ALTERATIONS:

2013-2014 TRAFFIC SIGNAL REQUIREMENTS CONTRACT

ROUTE 481 SB AT SOULE

TOWN OF CLAY

COUNTY: ONONDAGA

PIN 3806.15
RTE 481

BRIDGES

CULVERTS

ALL DIMENSIONS IN FT UNLESS OTHERWISE NOTED

TRAFFIC SIGNAL NO. 311 - TABLES

CONTRACT NUMBER

D262333

DRAWING NO. TSP-72


SHEET NO. 95F6

IT IS A VIOLATION OF LAW FOR ANY PERSON, UNLESS THEY ARE ACTING UNDER THE DIRECTION OF A LICENSED PROFESSIONAL ENGINEER, ARCHITECT, LANDSCAPE ARCHITECT, OR LAND SURVEYOR, TO ALTER AN ITEM IN ANY WAY. IF AN ITEM BEARING THE STAMP OF A LICENSED PROFESSIONAL IS ALTERED, THE ALTERING ENGINEER, ARCHITECT, LANDSCAPE ARCHITECT, OR LAND SURVEYOR SHALL STAMP THE DOCUMENT AND INCLUDE THE NOTATION "ALTERED BY" FOLLOWED BY THEIR SIGNATURE, THE DATE OF SUCH ALTERATION, AND A SPECIFIC DESCRIPTION OF THE ALTERATION.

NEW YORK STATE DEPARTMENT OF TRANSPORTATION REGION 03
DOCUMENT NAME: 380615.cph.tbl.sig311.dgn

FIELD CHANGE SHEET

THIS SHEET DOES NOT SUPERSEDE ANY SHEET
SEE THIS SHEET FOR APPROVAL SIGNATURES

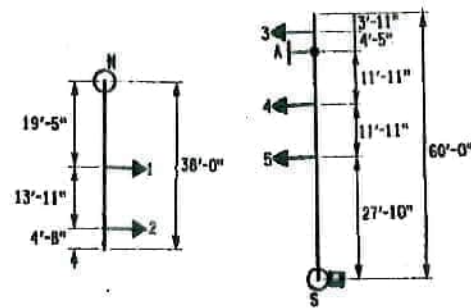

MAST ARM DIAGRAMS

THE MAST ARM DIAGRAMS SHOULD BE USED FOR INITIAL LAYOUT ONLY. CONTRACTOR SHOULD FIELD VERIFY THAT THE SIGN HEAD LAYOUT IS IN ACCORDANCE WITH THE SIGNAL HEAD ALIGNMENT AS SHOWN IN THESE PLANS. FINAL LOCATIONS SHALL BE SHOWN ON THE AS-BUILT PLANS.

MAST ARM LOADING TABLE							ONONDAGA COUNTY
SIGNAL NO. 311	MAST ARM	HEADS	TYPE	DESCRIPTION	WEIGHT	PROJECTED AREA	FOOTING** MOMENTS
	S	3, 4, 5	60 FT ARM 23 FT HGT	*** 3 - 5 SECTION FACE • 3 OVERHEAD SIGN • OVERHEAD SIGN	3 AT 101 LB EA 3 AT 75 LB EA 1 AT 120 LB EA	3 AT 16.7 SF EA 3 AT 7.5 SF EA 1 AT 12 SF EA	190.71 FT-KIP
	N	1, 2	38 FT ARM 21 FT HGT	*** 2 - 5 SECTION FACE • 2 OVERHEAD SIGN • OVERHEAD SIGN	2 AT 101 LB EA 2 AT 75 LB EA 1 AT 120 LB EA	2 AT 16.7 SF EA 2 AT 7.5 SF EA 1 AT 12 SF EA	121.92 FT-KIP

* ONE ADDITIONAL SIGNS INCLUDED BASED UPON ANTICIPATED LOADING.

** TABLE BASED UPON POSSIBLE FUTURE LOADING NEEDS. THE POLE MANUFACTURER AND CONTRACTOR SHALL BE RESPONSIBLE TO DESIGN THE SIGNAL POLE AND MAST ARM TO MEET THESE FUTURE NEEDS.

*** ALL SIGNAL HEADS SHOULD HAVE BACKPLATES FOR CALCULATIONS. BACKPLATES SHALL BE INSTALLED ON ALL SIGNAL HEADS.

SIGNAL NO. 311
ONONDAGA COUNTY

ESTIMATE OF QUANTITIES				ONONDAGA COUNTY	
KEY NO.	ITEM NO.	DESCRIPTION	UNIT	QUANTITY	
(02)	203.02	UNCLASSIFIED EXCAVATION AND DISPOSAL	CY	48	
(08)	206.0320..10	TRAFFIC SIGNAL CONDUIT EXCAVATION AND RESTORATION IN GRASS AND UNPAVED AREAS	LF	950	
(17)	619.1613	MAINTAIN TRAFFIC SIGNAL EQUIPMENT REQUIREMENT C)	INT MO	6	
(18)	662.60001515	FURNISHING ELECTRICAL SERVICE	LS	1	
(19)	680.5001	POLE EXCAVATION & CONCRETE FOUNDATION	CY	9	
(23)	680.510501	PULLBOX - RECTANGULAR 26 X 18 INCH	EA	10	
(24)	680.520106	CONDUIT, METAL STEEL, ZINC COATED, 2 NPS	LF	900	
(25)	680.520108	CONDUIT, METAL STEEL, ZINC COATED, 3 NPS	LF	250	
(26)	680.520110	CONDUIT, METAL STEEL, ZINC COATED, 4 NPS	LF	45	
(27)	680.53	CONDUIT JACKING OR BORING	LF	250	
(29)	680.53080305	CONDUIT, FLEXIBLE LIQUID TIGHT, NON-METALLIC 1 NPS DIAMETER	LF	25	
(30)	680.54	INDUCTANCE LOOP INSTALLATION	LF	500	
(32)	680.632138	TRAFFIC SIGNAL POLE-- MAST ARM, 21 = MOUNTING HEIGHT IN FEET, 38 LENGTH IN FEET	EA	1	
(37)	680.700603	RISER ASSEMBLY, 1 NPS DIAMETER	EA	1	
(39)	680.71	SHIELDED LEAD IN CABLE	LF	700	
(40)	680.72	INDUCTANCE LOOP WIRE	LF	1300	
(42)	680.730714	SIGNAL CABLE, 7 CONDUCTORS, 14AWG	LF	425	
(47)	680.750618	SHIELDED COMMUNICATION CABLE, 6 CONDUCTORS, 18AWG	LF	1050	
(48)	680.77001105	MODIFY TRAFFIC SIGNAL INSTALLATION - LOCATION 11	EA	1	
(50)	680.80324515	INSTALL MICROCOMPUTER CABINET	EA	1	
(53)	680.810101	TRAFFIC SIGNAL MODULE - 12 INCH, RED BALL, LED	EA	4	
(54)	680.810102	TRAFFIC SIGNAL MODULE - 12 INCH, RED ARROW, LED	EA	1	
(55)	680.810103	TRAFFIC SIGNAL MODULE - 12 INCH, YELLOW BALL, LED	EA	4	
(56)	680.810104	TRAFFIC SIGNAL MODULE - 12 INCH, YELLOW ARROW, LED	EA	2	
(57)	680.810105	TRAFFIC SIGNAL MODULE - 12 INCH, GREEN BALL, LED	EA	4	
(58)	680.810106	TRAFFIC SIGNAL MODULE - 12 INCH, GREEN ARROW, LED	EA	1	
(60)	680.810601	TRAFFIC SIGNAL SECTION - POLYCARBONATE - TYPE 1, 12 INCH	EA	16	
(61)	680.8111	TRAFFIC SIGNAL BRACKET ASSEMBLY 1 WAY	EA	5	
(70)	680.8207	OVERHEAD SIGN ASSEMBLY, TYPE D	EA	1	
(75)	680.90920103	ELECTRIC METER CHANNEL, 100 AMPERE, SINGLE PHASE, 240 VOLT FOR TRAFFIC SIGNAL INSTALLATION	EA	1	
(80)	680.94998008	INSTALL ELECTRICAL DISCONNECT/GENERATOR SWITCH-STATE SUPPLIED	EA	1	
(82)	680.95010615	SERVICE CABLE, 1 CONDUCTOR, NO. 6 AWG	LF	45	
(84)	645.81	TYPE A SIGN POSTS	EA	2	
(87)	680.62236010	TRAFFIC SIGNAL POLE--MAST ARM, 23 = MOUNTING HEIGHT IN FEET, 60 LENGTH IN FEET	EA	1	
(88)	680.81990003	TRAFFIC SIGNAL BACK PLATES WITH YELLOW REFLECTIVE TAPE	EA	5	
(103)	645.5102	GROUND-MOUNTED SIGN PANELS LESS THAN OR EQUAL TO 30 SF WITH Z-BARS	SF	19	
(105)	203.03	EMBANKMENT IN PLACE	CY	65	

SIGNATURES ON THIS
SHEET APPROVE SHEETS:
95F5, 95F6, 95F7

George R. Doreville Jr.
REGIONAL DESIGN ENGINEER

11/10/14
DATE

John A. Smith
REGIONAL CONSTRUCTION ENGINEER

11/12/14
DATE

Diana J. Hagan
REGIONAL TRAFFIC ENGINEER

11/10/14
DATE

AS-BUILT REVISIONS
DESCRIPTION OF ALTERATIONS:

2013-2014 TRAFFIC SIGNAL REQUIREMENTS CONTRACT
ROUTE 481 SB RAMP AT SOULE ROAD
TOWN OF CLAY
COUNTY: ONONDAGA

PIN 3806.15
RTE 481

BRIDGES

CURVERTS

ALL DIMENSIONS IN FT UNLESS OTHERWISE NOTED

TRAFFIC SIGNAL NO. 311 - QUANTITIES

CONTRACT NUMBER

D262333

DRAWING NO. TSP-73-69

SHEET NO. 95F7 05F1

IT IS A VIOLATION OF LAW FOR ANY PERSON, UNLESS THEY ARE ACTING UNDER THE DIRECTION OF A LICENSED PROFESSIONAL ENGINEER, ARCHITECT, LANDSCAPE ARCHITECT, OR LAND SURVEYOR, TO ALTER AN ITEM IN ANY WAY. IF AN ITEM BEARING THE STAMP OF A LICENSED PROFESSIONAL IS ALTERED, THE ALTERING ENGINEER, ARCHITECT, LANDSCAPE ARCHITECT, OR LAND SURVEYOR SHALL STAMP THE DOCUMENT AND INCLUDE THE NOTATION "ALTERED BY:" FOLLOWED BY THEIR SIGNATURE, THE DATE OF SUCH ALTERATION, AND A SPECIFIC DESCRIPTION OF THE ALTERATION.

NEW YORK STATE DEPARTMENT OF TRANSPORTATION REGION 03

DOCUMENT NAME: 380615.cph.qty.sig311.dgn

Phase Times [1.1.1]								Coordination Patterns [2.4] and Coordination Split Tables [2.7.1]																								3311			
	1	2	3	4	5	6	7	8	Pat#	Cyc	Off	Split	Seq	Pat#	Cyc	Off	Split	Seq	Pat#	Cyc	Off	Split	Seq	Pat#	Cyc	Off	Split	Seq							
Min Green		15			10	15			1	0	0	1	1	13	0	0	13	1	25	0	0	0	1	37	0	0	0	1							
Gap, Ext					3	1.5			2	0	0	2	1	14	0	0	14	1	26	0	0	0	1	38	0	0	0	1							
Max 1		30			40	30			3	0	0	3	1	15	0	0	15	1	27	0	0	0	1	39	0	0	0	1							
Max 2									4	0	0	4	1	16	0	0	16	1	28	0	0	0	1	40	0	0	0	1							
Yel Clearance		4			3	4			5	0	0	5	1	17	0	0	17	1	29	0	0	0	1	41	0	0	0	1							
Red Clearance		1.5			2	1.5			6	0	0	6	1	18	0	0	18	1	30	0	0	0	1	42	0	0	0	1							
Walk									7	0	0	7	1	19	0	0	19	1	31	0	0	0	1	43	0	0	0	1							
Ped Clearance									8	0	0	8	1	20	0	0	20	1	32	0	0	0	1	44	0	0	0	1							
Red Revert									9	0	0	9	1	21	0	0	21	1	33	0	0	0	1	45	0	0	0	1							
Add Initial									10	0	0	10	1	22	0	0	22	1	34	0	0	0	1	46	0	0	0	1							
Max Initial									11	0	0	11	1	23	0	0	23	1	35	0	0	0	1	47	0	0	0	1							
Time B4 Reduct									12	0	0	12	1	24	0	0	24	1	36	0	0	0	1	48	0	0	0	1							
Cars B4 Reduct									Split		1	2	3	4	5	6	7	8	Split		1	2	3	4	5	6	7	8							
Time To Reduce									1	Coor	0	30	0	0	40	30	0	0	13	Coor	0	0	0	0	0	0	0	0	Ring/Startup [1.1.4]						
Reduce By											NON	NON	NON	NON	NON	NON	NON	NON			NON	NON	NON	NON	NON	NON	NON	NON	Phs	Ring	Start	Enable			
Min Gap									2	Coor	0	0	0	0	0	0	0	0	14	Coor	0	0	0	0	0	0	0	0	1	1	Red	OFF			
DyMaxLim											NON	NON	NON	NON	NON	NON	NON	NON			NON	NON	NON	NON	NON	NON	NON	NON	2	1	Red	ON			
Max Step									3	Coor	0	0	0	0	0	0	0	0	15	Coor	0	0	0	0	0	0	0	0	3	1	Red	OFF			
Options [1.1.2]	1	2	3	4	5	6	7	8			NON	NON	NON	NON	NON	NON	NON	NON			NON	NON	NON	NON	NON	NON	NON	NON	4	1	Red	OFF			
Enable		ON			ON	ON			4	Coor	0	0	0	0	0	0	0	0	16	Coor	0	0	0	0	0	0	0	0	5	2	Red	ON			
Min Recall						ON					NON	NON	NON	NON	NON	NON	NON	NON			NON	NON	NON	NON	NON	NON	NON	NON	6	2	Red	ON			
Max Recall									5	Coor	0	0	0	0	0	0	0	0	17	Coor	0	0	0	0	0	0	0	0	7	2	Red	OFF			
Ped Recall											NON	NON	NON	NON	NON	NON	NON	NON			NON	NON	NON	NON	NON	NON	NON	NON	8	2	Red	OFF			
Soft Recall		ON				ON			6	Coor	0	0	0	0	0	0	0	0	18	Coor	0	0	0	0	0	0	0	0	9	2	Red	OFF			
Lock Calls											NON	NON	NON	NON	NON	NON	NON	NON			NON	NON	NON	NON	NON	NON	NON	NON	10	2	Red	OFF			
Auto Flash Entry									7	Coor	0	0	0	0	0	0	0	0	19	Coor	0	0	0	0	0	0	0	0	11	2	Red	OFF			
Auto Flash Exit											NON	NON	NON	NON	NON	NON	NON	NON			NON	NON	NON	NON	NON	NON	NON	NON	12	2	Red	OFF			
Dual Entry		ON				ON			8	Coor	0	0	0	0	0	0	0	0	20	Coor	0	0	0	0	0	0	0	0	13	2	Red	ON			
Enable Simul Gap	ON	ON	ON	ON	ON	ON	ON	ON			NON	NON	NON	NON	NON	NON	NON	NON			NON	NON	NON	NON	NON	NON	NON	NON	14	2	Red	ON			
Gaurantee Passage									9	Coor	0	0	0	0	0	0	0	0	21	Coor	0	0	0	0	0	0	0	0	15	2	Red	ON			
Rest In Walk											NON	NON	NON	NON	NON	NON	NON	NON			NON	NON	NON	NON	NON	NON	NON	NON	16	2	Red	ON			
Conditon Service									10	Coor	0	0	0	0	0	0	0	0	22	Coor	0	0	0	0	0	0	0	0	17	2	Red	ON			
Non-Actuated 1											NON	NON	NON	NON	NON	NON	NON	NON			NON	NON	NON	NON	NON	NON	NON	NON	18	2	Red	ON			
Non-Actuated 2									11	Coor	0	0	0	0	0	0	0	0	23	Coor	0	0	0	0	0	0	0	0	19	2	Red	ON			
Add Init Calc											NON	NON	NON	NON	NON	NON	NON	NON			NON	NON	NON	NON	NON	NON	NON	NON	20	2	Red	ON			
Options+ [1.1.3]	1	2	3	4	5	6	7	8	12	Coor	0	0	0	0	0	0	0	0	24	Coor	0	0	0	0	0	0	0	0	21	2	Red	ON			
Reservice											NON	NON	NON	NON	NON	NON	NON	NON			NON	NON	NON	NON	NON	NON	NON	NON	22	2	Red	ON			
PedClr Thru Yel									Page#																				Display Time	20					
Skip Red No Call									1	8 Phase Times/Options; Patterns/Splits; Ring Startup; Coord/Flash Mode; Unit Param																			Red Revert	3					
Red Rest									1A&1B	16 Phase Times/Options; Patterns/Splits; Ring Startup; Coord/Flash Mode; Unit Param																			MCE Timeout	0					
Max II									2	Overlaps; Channel Settings; Coord Alt Table+ (values not associated with time-of-day)																			Feature Profile	3					
Call Phase									3	Detection; Sample Time and Unit Parameters related to detection																			Free Ring Seq	1					
Conflicting Phase									4	Preemption and Alternate Phase Time and Phase Options																			Auxswitch	STOPTM					
Omit Yellow									5	Annual Schedule																			SDLC Retry	0					
Ped Delay									6	Day Plans; Action Tables; Coord Alt Table+ (values varied by time-of-day)																			TS2 Det Faults	ON					
Gm/Ped Delay									7	Communications; Secutiry; I/O Setup																			Auto Ped Clear	OFF					
3311 481 @ SOULE								8	Misc - Events/Alarms; Call/Inhibit/Redirect; P/OLAP Auto Flash; CIC; Misc Unit Param																			SDLC Retry	0						
																												04/07/23		Page 1					

Overlap 1-16 Program Parm+ [1.5.2.1] [1.5.2.2]

Overlap Conflict Lock		OFF	Overlap Lock Inhibit		OFF	Parent Ph Clearance		OFF	Extra Included Ph		ON		
1	Included Ø	5				Type	FYA-4	9	Included Ø			Type	NORMAL
	Modifier Ø	6				Grn			Modifier Ø			Grn	
	Conflict Ø					Yel	3		Conflict Ø			Yel	3.5
	Conflict Olap					Red	2		Conflict Olap			Red	1.5
	Conflict Ped					LG			Conflict Ped			LG	
2	Included Ø					Type	NORMAL	10	Included Ø			Type	NORMAL
	Modifier Ø					Grn			Modifier Ø			Grn	
	Conflict Ø					Yel	3.5		Conflict Ø			Yel	3.5
	Conflict Olap					Red	1.5		Conflict Olap			Red	1.5
	Conflict Ped					LG			Conflict Ped			LG	
3	Included Ø					Type	NORMAL	11	Included Ø			Type	NORMAL
	Modifier Ø					Grn			Modifier Ø			Grn	
	Conflict Ø					Yel	3.5		Conflict Ø			Yel	3.5
	Conflict Olap					Red	1.5		Conflict Olap			Red	1.5
	Conflict Ped					LG			Conflict Ped			LG	
4	Included Ø					Type	NORMAL	12	Included Ø			Type	NORMAL
	Modifier Ø					Grn			Modifier Ø			Grn	
	Conflict Ø					Yel	3.5		Conflict Ø			Yel	3.5
	Conflict Olap					Red	1.5		Conflict Olap			Red	1.5
	Conflict Ped					LG			Conflict Ped			LG	
5	Included Ø					Type	NORMAL	13	Included Ø			Type	NORMAL
	Modifier Ø					Grn			Modifier Ø			Grn	
	Conflict Ø					Yel	3.5		Conflict Ø			Yel	3.5
	Conflict Olap					Red	1.5		Conflict Olap			Red	1.5
	Conflict Ped					LG			Conflict Ped			LG	
6	Included Ø					Type	NORMAL	14	Included Ø			Type	NORMAL
	Modifier Ø					Grn			Modifier Ø			Grn	
	Conflict Ø					Yel	3.5		Conflict Ø			Yel	3.5
	Conflict Olap					Red	1.5		Conflict Olap			Red	1.5
	Conflict Ped					LG			Conflict Ped			LG	
7	Included Ø					Type	NORMAL	15	Included Ø			Type	NORMAL
	Modifier Ø					Grn			Modifier Ø			Grn	
	Conflict Ø					Yel	3.5		Conflict Ø			Yel	3.5
	Conflict Olap					Red	1.5		Conflict Olap			Red	1.5
	Conflict Ped					LG			Conflict Ped			LG	
8	Included Ø					Type	NORMAL	16	Included Ø			Type	NORMAL
	Modifier Ø					Grn			Modifier Ø			Grn	
	Conflict Ø					Yel	3.5		Conflict Ø			Yel	3.5
	Conflict Olap					Red	1.5		Conflict Olap			Red	1.5
	Conflict Ped					LG			Conflict Ped			LG	

Channel Settings [1.8.1]

.....Channel -->	1	2	3	4	5	6	7	8	9	10	11	12	13	14	15	16	17	18	19	20	21	22	23	24
Phase / Olap #	2	6	1							5														
Channel Type	VEH	VEH	OLP	VEH	VEH	VEH	VEH	VEH	VEH	VEH	VEH	VEH	VEH	VEH	VEH	VEH	VEH	VEH	VEH	VEH	VEH	VEH	VEH	VEH
Channel Flash	Red	Red	Red	Red	Red	Red	Red	Red	Red	DRK	Red	Red	Red	Red	Red	Red	DRK	DRK	DRK	DRK	DRK	DRK	DRK	DRK
Alt Hz																								

Channel+ Settings [1.8.4]

.....Channel -->	1	2	3	4	5	6	7	8	9	10	11	12	13	14	15	16	17	18	19	20	21	22	23	24
Flash Red+																								
Flash Yellow+										ON														
Flash Green+																								
Flash Inh Red+																								
Olap Ovrd										1														

Coord Transition, CoordPhs [2.5]

Pat#	Short	Long	Dwell	No Shortway Ø	E-Yld	Offset	RetHld	Float	Min Veh Perm	Min Ped Perm
1	12	22				EndGRN				
2	12	22				EndGRN				
3	12	22				EndGRN				
4	12	22				EndGRN				
5	12	22				EndGRN				
6	12	22				EndGRN				
7	12	22				EndGRN				
8	12	22				EndGRN				
9	12	22				EndGRN				
10	12	22				EndGRN				
11	12	22				EndGRN				
12	12	22				EndGRN				
13	12	22				EndGRN				
14	12	22				EndGRN				
15	12	22				EndGRN				
16	12	22				EndGRN				
17	12	22				EndGRN				
18	12	22				EndGRN				
19	12	22				EndGRN				
20	12	22				EndGRN				
21	12	22				EndGRN				
22	12	22				EndGRN				
23	12	22				EndGRN				
24	12	22				EndGRN				
25						BegGRN				
26						BegGRN				
27						BegGRN				
28						BegGRN				
29						BegGRN				
30						BegGRN				
31						BegGRN				
32						BegGRN				
33						BegGRN				
34						BegGRN				
35						BegGRN				
36						BegGRN				
37						BegGRN				
38						BegGRN				
39						BegGRN				
40						BegGRN				
41						BegGRN				
42						BegGRN				
43						BegGRN				
44						BegGRN				
45						BegGRN				
46						BegGRN				
47						BegGRN				
48						BegGRN				

Channel Params[1.8.3]

C1 IO Mode User Single BIU Map SINGLE Invert Rail Input OFF

Veh Par 1-64 [5.1]										Veh Par 1-64 [5.1]										Vehicle Options 1-64 [5.2]										Vehicle Options 1-64 [5.2]										Parameters+ 1-64 [5.3]									
Det #	Call Ø	Swi Ø	Dlay	Ext	Que	No Act	Max Pres	Err Cnt	Fail Time	Det #	Call Ø	Swi Ø	Dlay	Ext	Que	No Act	Max Pres	Err Cnt	Fail Time	Det #	Call	Ext	Que	Add Init	Red Lock	Yell Lock	occ	vol	Det #	Call	Ext	Que	Add Init	Red Lock	Yell Lock	occ	vol	Det #	oc G	oc Y	oc R	Dlay 1	Dlay 2	Type	Src				
1	5						45	50	2	33							45	50		1		ON		ON					33	ON	ON		ON					1							NORM				
2	5		5				45	50	2	34							45	50		2	ON			ON					34	ON	ON		ON					2							NORM				
3	6						45	50	2	35							45	50		3	ON	ON		ON					35	ON	ON		ON					3							NORM				
4							45	50	2	36							45	50		4	ON	ON		ON					36	ON	ON		ON					4							NORM				
5							45	50	2	37							45	50		5	ON	ON		ON					37	ON	ON		ON					5							NORM				
6							45	50	2	38							45	50		6	ON	ON		ON					38	ON	ON		ON					6							NORM				
7							45	50	2	39							45	50		7	ON	ON		ON					39	ON	ON		ON					7							NORM				
8							45	50	2	40							45	50		8	ON	ON		ON					40	ON	ON		ON					8							NORM				
9							45	50	2	41							45	50		9	ON	ON		ON					41	ON	ON		ON					9							NORM				
10							45	50	2	42							45	50		10	ON	ON		ON					42	ON	ON		ON					10							NORM				
11							45	50	2	43							45	50		11	ON	ON		ON					43	ON	ON		ON					11							NORM				
12	5						45	50	2	44							45	50		12	ON	ON		ON					44	ON	ON		ON					12							NORM				
13							45	50	2	45							45	50		13	ON	ON		ON					45	ON	ON		ON					13							NORM				
14							45	50	2	46							45	50		14	ON	ON		ON					46	ON	ON		ON					14							NORM				
15							45	50	2	47							45	50		15	ON	ON		ON					47	ON	ON		ON					15							NORM				
16							45	50	2	48							45	50		16	ON	ON		ON					48	ON	ON		ON					16							NORM				
17							45	50	2	49							45	50		17	ON	ON		ON					49	ON	ON		ON					17							NORM				
18							45	50	2	50							45	50		18	ON	ON		ON					50	ON	ON		ON					18							NORM				
19							45	50		51							45	50		19	ON	ON		ON					51	ON	ON		ON					19							NORM				
20							45	50		52							45	50		20	ON	ON		ON					52	ON	ON		ON					20							NORM				
21							45	50		53							45	50		21	ON	ON		ON					53	ON	ON		ON					21							NORM				
22							45	50		54							45	50		22	ON	ON		ON					54	ON	ON		ON					22							NORM				
23							45	50		55							45	50		23	ON	ON		ON					55	ON	ON		ON					23							NORM				
24							45	50		56							45	50		24	ON	ON		ON					56	ON	ON		ON					24							NORM				
25							45	50		57							45	50		25	ON	ON		ON					57	ON	ON		ON					25							NORM				
26							45	50		58							45	50		26	ON	ON		ON					58	ON	ON		ON					26							NORM				
27							45	50		59							45	50		27	ON	ON		ON					59	ON	ON		ON					27							NORM				
28							45	50		60							45	50		28	ON	ON		ON					60	ON	ON		ON					28							NORM				
29							45	50		61							45	50		29	ON	ON		ON					61	ON	ON		ON					29							NORM				
30							45	50		62							45	50		30	ON	ON		ON					62	ON	ON		ON					30							NORM				
31							45	50		63							45	50		31	ON	ON		ON					63	ON	ON		ON					31							NORM				
32							45	50		64							45	50		32	ON	ON		ON					64	ON	ON		ON					32							NORM				

Parameters+ 1-64 [5.3]

Det #	occ Grn	occ Yell	occ Red	Day 1	Day 2	Type	Src	Det #	occ Grn	occ Yell	occ Red	Day 1	Day 2	Type	Src	Det #	occ Grn	occ Yell	occ Red	Day 1	Day 2	Type	Src	
33						NORM		44						NORM		55							NORM	
34						NORM		45						NORM		56							NORM	
35						NORM		46						NORM		57							NORM	
36						NORM		47						NORM		58							NORM	
37						NORM		48						NORM		59							NORM	
38						NORM		49						NORM		60							NORM	
39						NORM		50						NORM		61							NORM	
40						NORM		51						NORM		62							NORM	
41						NORM		52						NORM		63							NORM	
42						NORM		53						NORM		64							NORM	
43						NORM		54						NORM		### 481 @ SOULE								

481 @ SOULE

Ped Det Parm [5.4]

Det #	Call Ø	No Act	Max Pres	Err Cnt
1			15	
2			15	
3			15	
4			15	
5			15	
6			15	
7			15	
8			15	

Unit Paramters [1.2.1]

TS2 Det Faults	ON
Vol/Occ Report Parm [1.5.8]	
Vol/Occ Period Minutes	0
Vol/Occ Period Minutes	15

Preemption Times [3.1], Options+ [3.6]

Pre #	Enable	Type	Output	Delay	MinDura
1	ON	RAIL	Dwell		
2	ON	RAIL	Dwell		
3	ON	EMERG	Dwell		
4	ON	EMERG	Dwell		
5	ON	EMERG	Dwell		
6	ON	EMERG	Dwell		

Pre #	MaxPres	MinGrn	MinWlk	PedClr	Co+Pre
1					ON
2					ON
3					ON
4					ON
5					ON
6					ON

Pre #	Track Grn	Min Dwell	Ext Dwell	PedClr+	Yel
1		2			
2		2			
3		2			
4		2			
5		2			
6		2			

Pre #	Red	Pattern	Skip
1			OFF
2			OFF
3			OFF
4			OFF
5			OFF
6			OFF

Low Priority Preempts

Pre #	Type	Min	Max
7	OFF		
8	OFF		
9	OFF		
10	OFF		

Unit Parameters [1.2.1]

Stop Timer Over Preempt	OFF
Preempt or Ext Output	PRE
Max Seek Track Time	
Max Seek Dwell Time	

Channel Parameters [1.8.3]

D Conn Mappings	None
Pre Invert Rail Input	OFF

Track Clear Phases [3.2], Track Clear Overlaps+ [3.5]

[illegible]

Dwell Phases [3.2] and Overlaps+ [3.5]

[illegible]

Preemption Options+ [3.6]

Exit Phases [3.2]	Pre #	Lock	Override	Override	Flsh	
-------------------	-------	------	----------	----------	------	--

Pre #		Exit Phase					Auto Flush				Higher		Dwell	Link
1					1	ON		ON			ON		OFF	
2					2	ON		ON			ON		OFF	
3					3	ON		ON			ON		OFF	
4					4	ON		ON			ON		OFF	
5					5	ON		ON			ON		OFF	
6					6	ON		ON			ON		OFF	

[illegible]

Day Plans [4.4]																Action Table [4.5]																Coord Alternate Tables - Pat+ [2.6]																											
Day Plan 1						Day Plan 2						Day Plan 3						Act# Pat# A1 A2 A3 S1 S2 S3 S4 S5 S6 S7 S8																Pat# ØOpt ØTime DetG Call Inh CIC CNA1																Overlap Off								Dia Max2	
Hour	Min	Act		Hour	Min	Act	Hour	Min	Act	Hour	Min	Act	Hour	Min	Act	1	2																																	3	4	5	6	7	8				
1	0	0	0	9	0	0	0	1	0	0	25	9	0	0	0	1	0	0	0	9	0	0	0	1	1																	1										DFT							
2	0	0	0	10	0	0	0	2	15	0	1	10	0	0	0	2	0	0	0	10	0	0	0	2	2																	2										DFT							
3	0	0	0	11	0	0	0	3	19	0	25	11	0	0	0	3	0	0	0	11	0	0	0	3	3																	3										DFT							
4	0	0	0	12	0	0	0	4	0	0	0	12	0	0	0	4	0	0	0	12	0	0	0	4	4																	4										DFT							
5	0	0	0	13	0	0	0	5	0	0	0	13	0	0	0	5	0	0	0	13	0	0	0	5	5																	5										DFT							
6	0	0	0	14	0	0	0	6	0	0	0	14	0	0	0	6	0	0	0	14	0	0	0	6	6																	6										DFT							
7	0	0	0	15	0	0	0	7	0	0	0	15	0	0	0	7	0	0	0	15	0	0	0	7	7																	7										DFT							
8	0	0	0	16	0	0	0	8	0	0	0	16	0	0	0	8	0	0	0	16	0	0	0	8	8																	8										DFT							
Day Plan 4						Day Plan 5						Day Plan 6						9	9																	9										DFT													
Hour	Min	Act		Hour	Min	Act	Hour	Min	Act	Hour	Min	Act	Hour	Min	Act	10	10																	10										DFT															
1	0	0	0	9	0	0	0	1	0	0	0	9	0	0	0	1	0	0	0	9	0	0	0	11	11																	11										DFT							
2	0	0	0	10	0	0	0	2	0	0	0	10	0	0	0	2	0	0	0	10	0	0	0	12	12																	12										DFT							
3	0	0	0	11	0	0	0	3	0	0	0	11	0	0	0	3	0	0	0	11	0	0	0	13	13																	13										DFT							
4	0	0	0	12	0	0	0	4	0	0	0	12	0	0	0	4	0	0	0	12	0	0	0	14	14																	14										DFT							
5	0	0	0	13	0	0	0	5	0	0	0	13	0	0	0	5	0	0	0	13	0	0	0	15	15																	15										DFT							
6	0	0	0	14	0	0	0	6	0	0	0	14	0	0	0	6	0	0	0	14	0	0	0	16	16																	16										DFT							
7	0	0	0	15	0	0	0	7	0	0	0	15	0	0	0	7	0	0	0	15	0	0	0	17	17																	17										DFT							
8	0	0	0	16	0	0	0	8	0	0	0	16	0	0	0	8	0	0	0	16	0	0	0	18	18																	18										DFT							
Day Plan 7						Day Plan 8						Day Plan 9						19	19																	19										DFT													
Hour	Min	Act		Hour	Min	Act	Hour	Min	Act	Hour	Min	Act	Hour	Min	Act	20	20																	20										DFT															
1	0	0	0	9	0	0	0	1	0	0	0	9	0	0	0	1	0	0	0	9	0	0	0	21	21																	21										DFT							
2	0	0	0	10	0	0	0	2	0	0	0	10	0	0	0	2	0	0	0	10	0	0	0	22	22																	22										DFT							
3	0	0	0	11	0	0	0	3	0	0	0	11	0	0	0	3	0	0	0	11	0	0	0	23	23																	23										DFT							
4	0	0	0	12	0	0	0	4	0	0	0	12	0	0	0	4	0	0	0	12	0	0	0	24	24																	24										DFT							
5	0	0	0	13	0	0	0	5	0	0	0	13	0	0	0	5	0	0	0	13	0	0	0	25																		25										DFT							
6	0	0	0	14	0	0	0	6	0	0	0	14	0	0	0	6	0	0	0	14	0	0	0	26																		26										DFT							
7	0	0	0	15	0	0	0	7	0	0	0	15	0	0	0	7	0	0	0	15	0	0	0	27																		27										DFT							
8	0	0	0	16	0	0	0	8	0	0	0	16	0	0	0	8	0	0	0	16	0	0	0	28																		28										DFT							
Day Plan 10						Day Plan 11						Day Plan 12						29																		29										DFT													
Hour	Min	Act		Hour	Min	Act	Hour	Min	Act	Hour	Min	Act	Hour	Min	Act	30																		30										DFT															
1	0	0	0	9	0	0	0	1	0	0	0	9	0	0	0	1	0	0	0	9	0	0	0	31																		31										DFT							
2	0	0	0	10	0	0	0	2	0	0	0	10	0	0	0	2	0	0	0	10	0	0	0	32																		32										DFT							
3	0	0	0	11	0	0	0	3	0	0	0	11	0	0	0	3	0	0	0	11	0	0	0	33																		33										DFT							
4	0	0	0	12	0	0	0	4	0	0	0	12	0	0	0	4	0	0	0	12	0	0	0	34																		34										DFT							
5	0	0	0	13	0	0	0	5	0	0	0	13	0	0	0	5	0	0	0	13	0	0	0	35																		35										DFT							
6	0	0	0	14	0	0	0	6	0	0	0	14	0	0	0	6	0	0	0	14	0	0	0	36																		36										DFT							
7	0	0	0	15	0	0	0	7	0	0	0	15	0	0	0	7	0	0	0	15	0	0	0	37																		37										DFT							
8	0	0	0	16	0	0	0	8	0	0	0	16	0	0	0	8	0	0	0	16	0	0	0	38																		38										DFT							
Day Plan 13						Day Plan 14						Day Plan 15						39																		39										DFT													
Hour	Min	Act		Hour	Min	Act	Hour	Min	Act	Hour	Min	Act	Hour	Min	Act	40																		40										DFT															
1	0	0	0	9	0	0	0	1	0	0	0	9	0	0	0	1	0	0	0	9	0	0	0																		41										DFT								
2	0	0	0	10	0	0	0	2	0	0	0	10	0	0	0	2	0	0	0	10	0	0	0	48																		42										DFT							
3	0	0	0	11	0	0	0	3	0	0	0	11	0	0	0	3	0	0	0	11	0	0	0																		43										DFT								
4	0	0	0	12	0	0	0	4	0	0	0	12	0	0	0	4	0	0	0	12	0	0	0	98																		44										DFT							
5	0	0	0	13	0	0	0	5	0	0	0	13	0	0	0	5	0	0	0	13	0	0	0	99																		45										DFT							
6	0	0	0	14	0	0	0	6	0	0	0	14	0	0	0	6	0	0	0	14	0	0	0	100	255																	46										DFT							
7	0	0	0	15	0	0	0	7	0	0	0	15	0	0	0	7	0	0	0	15	0	0	0	3311 481 @ SOULE																47										DFT									
8	0	0	0	16	0	0	0	8	0	0	0	16	0	0	0	8	0	0	0	16	0	0	0	04/07/23 Page 8																48										DFT									

C1-USER IO Map [1.8.9.1 In]			C1-USER IO Map [1.8.9.2 Out]			C1-USER IO Map [1.8.9.2 Out]			IO Logic [1.8.7]																
I1-1	1	Veh Call 1	O1-1	1	Ch1 Red	O7-1	115	Not Used	Op1	Result	O1Fcn	Inv1	IO1	Opn1	O2Fcn	Inv2	IO2	Opn2	O3Fcn	Inv3	IO3	Opn3	Dly	Sec	
I1-2	2	Veh Call 2	O1-2	49	Ch1 Green	O7-2	115	Not Used	I	0	=	----	-	I	0	----	-	I	0	----	-	I	0	DLY	0
I1-3	3	Veh Call 3	O1-3	2	Ch2 Red	O7-3	115	Not Used	I	0	=	----	-	I	0	----	-	I	0	----	-	I	0	DLY	0
I1-4	189	Unused	O1-4	26	Ch2 Yellow	O7-4	115	Not Used	I	0	=	----	-	I	0	----	-	I	0	----	-	I	0	DLY	0
I1-5	189	Unused	O1-5	50	Ch2 Green	O7-5	115	Not Used	I	0	=	----	-	I	0	----	-	I	0	----	-	I	0	DLY	0
I1-6	189	Unused	O1-6	0	Unused	O7-6	115	Not Used	I	0	=	----	-	I	0	----	-	I	0	----	-	I	0	DLY	0
I1-7	189	Unused	O1-7	0	Unused	O7-7	115	Not Used	I	0	=	----	-	I	0	----	-	I	0	----	-	I	0	DLY	0
I1-8	189	Unused	O1-8	51	Ch3 Green	O7-8	115	Not Used	I	0	=	----	-	I	0	----	-	I	0	----	-	I	0	DLY	0
I2-1	189	Unused	O2-1	4	Ch4 Red	C11S-USER IO Map [1.8.9.1 In]			I	0	=	----	-	I	0	----	-	I	0	----	-	I	0	DLY	0
I2-2	189	Unused	O2-2	52	Ch4 Green	I4-1			I	0	=	----	-	I	0	----	-	I	0	----	-	I	0	DLY	0
I2-3	189	Unused	O2-3	5	Ch5 Red	I4-2			I	0	=	----	-	I	0	----	-	I	0	----	-	I	0	DLY	0
I2-4	12	Veh Call 12	O2-4	29	Ch5 Yellow	I4-3			Security Access Levels [8.2]				43	None	Com Parameters [6.1]										
I2-5	189	Unused	O2-5	53	Ch5 Green	I4-4			1	SWLOAD	22	None	44	None	Station ID	3311									
I2-6	189	Unused	O2-6	6	Ch6 Red	I7-1	189	Unused	2	SECURE	23	None	45	None	Group ID										
I2-7	189	Unused	O2-7	30	Ch6 Yellow	I7-2	189	Unused	3	None	24	None	46	None	Master ID	9015									
I2-8	189	Unused	O2-8	54	Ch6 Green	I7-3	189	Unused	4	None	25	None	47	None	Backup Time	0									
I3-1	189	Unused	O3-1	7	Ch7 Red	I7-4	189	Unused	5	None	26	None	48	None	SysUp Modem [6.1]										
I3-2	189	Unused	O3-2	55	Ch7 Green	I7-5	189	Unused	6	None	27	None	49	None	Enable Modem	OFF									
I3-3	189	Unused	O3-3	8	Ch8 Red	I7-6	189	Unused	7	None	28	None	50	None	Idle Time	0									
I3-4	189	Unused	O3-4	32	Ch8 Yellow	I7-7	189	Unused	8	None	29	None	51	None	Dial Time	0									
I3-5	189	Unused	O3-5	56	Ch8 Green	I7-8	189	Unused	9	None	30	None	52	None	Tel:										
I3-6	189	Unused	O3-6	9	Ch9 Red	I8-1	189	Unused	10	None	31	None	53	None	Alt:										
I3-7	189	Unused	O3-7	33	Ch9 Yellow	I8-2	189	Unused	11	None	32	None	54	None	2070 Port Parms [6.2]										
I3-8	189	Unused	O3-8	57	Ch9 Green	I8-3	189	Unused	12	None	33	None	55	None	Port	Baud Rate	FCM								
I4-1	189	Unused	O4-1	3	Ch3 Red	I8-4	189	Unused	13	None	34	None	56	None	SP1	9600	MODE 6								
I4-2	189	Unused	O4-2	34	Ch10 Yellow	I8-5	189	Unused	14	None	35	None	57	None	SP2	9600	MODE 6								
I4-3	189	Unused	O4-3	11	Ch11 Red	I8-6	189	Unused	15	None	36	None	58	None	SP3	19200	MODE 6								
I4-4	189	Unused	O4-4	35	Ch11 Yellow	I8-7	189	Unused	16	None	37	None	59	None	SP4	38400	MODE 6								
I4-5	189	Unused	O4-5	59	Ch11 Green	I8-8	189	Unused	17	None	38	None	60	None	SP5	1200	AUTO								
I4-6	189	Unused	O4-6	12	Ch12 Red	C11S-USER IO Map [1.8.9.2 Out]			18	None	39	None	61	None	SP6	1200	AUTO								
I4-7	229	33xCMUStop	O4-7	36	Ch12 Yellow	O8-1	115	Not Used	19	None	40	None	62	None	SP7	1200	AUTO								
I4-8	228	33xFlashSns	O4-8	60	Ch12 Green	O8-2	115	Not Used	20	None	41	None	63	None	SP8	1200	AUTO								
I5-1	189	Unused	O5-1	28	Ch4 Yellow	O8-3	115	Not Used	21	None	42	None	64	None											
I5-2	189	Unused	O5-2	27	Ch3 Yellow	O8-4	115	Not Used	2070 IP 1 Addressing [6.5]				2070 IP 2 Addressing [6.5]												
I5-3	189	Unused	O5-3	25	Ch1 Yellow	O8-5	115	Not Used	Addressing				Addressing												
I5-4	189	Unused	O5-4	31	Ch7 Yellow	O8-6	115	Not Used	Addr	192	168	0	110	Addr	0	0	0	0							
I5-5	189	Unused	O5-5	115	Not Used	O8-7	115	Not Used	Mask	255	255	255	0	Mask	0	0	0	0							
I5-6	189	Unused	O5-6	115	Not Used	O8-8	115	Not Used	Brdcst	0	0	0	0	Brdcst	0	0	0	0							
I5-7	189	Unused	O5-7	115	Not Used					GtWay	192	168	0	1	GtWay	0	0	0	0						
I5-8	189	Unused	O5-8	114	Watchdog					Port	0				Port	0									
I6-1	189	Unused	O6-1	115	Not Used					2070 Port Binding Ports [6.6]				2070 Port Binding Functions [6.6]											
I6-2	189	Unused	O6-2	115	Not Used					Port	Echo	Mode				Function	Channel	Function	Channel						
I6-3	189	Unused	O6-3	13	Ch13 Red					ASYNC1	SP1	OFF	0	TS2/CVM	None	SYSUp	ASYNC2								
I6-4	189	Unused	O6-4	37	Ch13 Yellow					ASYNC2	SP2	OFF	0	CMU/MMU	None	SYSDown	ASYNC1								
I6-5	189	Unused	O6-5	61	Ch13 Green					ASYNC3	SP3	OFF	0	Opticom	None	Shell	None								
I6-6	189	Unused	O6-6	14	Ch14 Red					ASYNC4	SP4	OFF	0	Loop Det.	None										
I6-7	189	Unused	O6-7	38	Ch14 Yellow					SYNC1	SP5S	SYNC3	OFF	GPS	-										
I6-8	189	Unused	O6-8	62	Ch14 Green					SYNC2	OFF	SYNC4	OFF												

3311 481 @ SOULE

04/07/23Page 9

#	Event / Alarm	Ev	Alr	Call Phases[1.1.5]								Redirect Phases[1.1.5]								Inhibit Phases[1.1.5]															
1	Power Up Alarm.	ON	ON	Ø	Ø Phases Called By Ø				From	To	From	To	From	To	From	To	1	2	3	4	5	6	7	8	9	10	11	12	13	14	15	16			
2	Stop Timing	ON	ON	1						1																									
3	TS1 Cabinet Door	ON	ON	2						2																									
4	Coordination Failure	ON	ON	3						3																									
5	External Alarm # 1	ON	ON	4						4																									
6	External Alarm # 2	ON	ON	5						5																									
7	External Alarm # 3	ON	ON	6						6																									
8	External Alarm # 4	ON	ON	7						7																									
9	Closed Loop Disabled	ON	ON	8						8																									
10	External Alarm # 5	ON	ON	9						9																									
11	External Alarm # 6	ON	ON	10						10																									
12	Manual Control Enable	ON	ON	11						11																									
13	Coord Free Input	ON	ON	12						12																									
14	Local Flash Input	ON	ON	13						13																									
15	MMU Flash	ON	ON	14						14																									
16	CMU Flash	ON	ON	15						15																									
17	Cycle Fault	ON	ON	16						16																									
18	Cycle Failure	ON	ON	Alt Call & Redirect # 1 [1.1.6.3]								Alt Inhibit Phases # 1 [1.1.6.3]																							
19	Coordination Fault	ON	ON	Col	Ø Phases Called By Ø					From	To	From	To	From	To	From	To	1	2	3	4	5	6	7	8	9	10	11	12	13	14	15	16		
20	Controller Fault	ON	ON	1						1																									
21	Detector SDLC Failure	ON	ON	2						2																									
22	MMU SDLC Failure	ON	ON	3						3																									
23	Critical SDLC Failure	ON	ON	4						4																									
24	Reserved	ON	ON	5						5																									
25	EEPROM CRC Fault	ON	ON	6						6																									
26	Detector Diagnostic Failure	ON	ON	7						7																									
27	BIU Detector Failure	ON	ON	8						8																									
32	Queue detector alarm	ON	ON	Alt Call & Redirect # 2 [1.1.6.3]								Alt Inhibit Phases # 2 [1.1.6.3]																							
29	Ped Detector Fault	ON	ON	Col	Ø Phases Called By Ø					From	To	From	To	From	To	From	To	1	2	3	4	5	6	7	8	9	10	11	12	13	14	15	16		
30	Coord Diagnostic Fault	ON	ON	1						1																									
41	TempAlert Probe Ch. A	ON	ON	2						2																									
42	TempAlert Probe Ch. B	ON	ON	3						3																									
47	Coord Active	ON	ON	4						4																									
48	Preempt Active	ON	ON	5						5																									
49	Preempt 1 Input	ON	ON	6						6																									
50	Preempt 2 Input	ON	ON	7						7																									
51	Preempt 3 Input	ON	ON	8						8																									
52	Preempt 4 Input	ON	ON	Coord, CIC Plans [2.3]								Unit Parameters [1.2.1]																							
53	Preempt 5 Input	ON	ON	CIC	CoØ	Grow	1	2	3	4	5	6	7	8	Allow Skip Yellow	OFF	Max Cycle Time																		
54	Preempt 6 Input	ON	ON	1	OFF										TOD Dim Enable	OFF	Cycle Fault Action	Alarm																	
55	Preempt 7 Input	ON	ON	2	OFF										Tone Disable	OFF																			
56	Preempt 8 Input	ON	ON	3	OFF										Diamond Mode	4Ph																			
57	Preempt 9 Input	ON	ON	4	OFF										Backup Time (s)	900																			
58	Preempt 10 Input	ON	ON	Auto Flash Phase/Olap Settings [1.4.2]																															
61	In Transition	ON	ON	Yel Ø											Cycle Fault Action	Alarm																			
81	FIO Status Alarm	ON	ON	Yel (olaps)											Enable Run Timer	ON	### 481 @ SOULE																		

04/07/23Page 10

PROJECT MANAGER

CHECK

DRAFTING, MATEO, DOMITTO

CHECK


DESIGN, JOE, ELINT

JOB MANAGER, KAREN, WISSELM


DESIGN SUPERVISOR, ED, GORDON

ESTIMATE OF QUANTITIES				
SIGNAL NO. 94				
KEY NO.	ITEM NO.	DESCRIPTION	UNIT	QUANTITY
1	206.0318 10	TRAFFIC SIGNAL CONDUIT EXCAVATION AND RESTORATION IN CONCRETE SIDEWALKS AND DRIVEWAYS	M	2
2	206.0319 10	TRAFFIC SIGNAL CONDUIT EXCAVATION AND RESTORATION IN ASPHALT SIDEWALKS AND DRIVEWAYS	M	19
3	206.0320 10	TRAFFIC SIGNAL EXCAVATION AND RESTORATION IN GRASS AND UNPAVED AREAS	M	17
4	619.1613	MAINTAIN TRAFFIC SIGNAL EQUIPMENT (REQUIREMENT C)	INT NO	6
5	685.5102	GROUND-MOUNTED SIGN PANELS LESS THAN OR EQUAL TO 2.78 SM WITH 2-BARS	SQM	0.5
6	647.01	REMOVAL OF SIGNS - SIZE A (10.0 TO 1.0 CM)	EA	1
7	682.60 15	FURNISHING ELECTRICAL SERVICE	FLS	0.1
8	682.5001	POLE EXCAVATION & CONCRETE FOUNDATION	CM	26
9	680.522501	PULLBOX - RECTANGULAR 650mm X 450mm REINFORCED CONCRETE	EA	7
10	680.522106	CONDUIT, METAL STEEL, ZINC COATED, 2 APS	M	27
11	680.522108	CONDUIT, METAL STEEL, ZINC COATED, 2 APS	M	120
12	680.522110	CONDUIT, METAL STEEL, ZINC COATED, 4 APS	M	3
13	680.53	CONDUIT JACKING OR BORING	M	110
14	680.7002	DUAL SPAN WIRE WITH UPPER TETHER WIRE	EA	4
15	680.700603	RISEY ASSEMBLY, 1 NPS DIAMETER	EA	1
16	680.71	SHIELDED LEAD IN CABLE	M	1100
17	680.731514	SIGNAL CABLE, 15 CONDUCTORS, 14 AWG	M	225
18	680.77000305	MODIFY TRAFFIC SIGNAL INSTALLATION - LOCATION 3	ELOC	1
19	680.79001705	REMOVE TRAFFIC SIGNAL INSTALLATION - LOCATION 17	ELOC	1
20	680.80324515	INSTALL MICROCOMPUTER CABINET	EA	1
21	680.810308	INSTALL BALL/ARROW LED TRAFFIC SIGNAL MODULE	EA	44
22	680.810601	TRAFFIC SIGNAL SECTION - POLYCARBONATE - TYPE 1, 300mm	EA	44
23	680.8111	TRAFFIC SIGNAL BRACKET ASSEMBLY, 1 WAY	EA	11
24	680.8210	OVERHEAD SIGN ASSEMBLY, TYPE J	EA	17
25	680.90601101	STANDARDIZED TRAFFIC SIGNAL POLE - SPAN WIRE: 50MM LONG, 11m LENGTH	EA	4
26	680.9092 01	ELECTRICAL METER SOCKET, 100 AMP, PHASE, FOR TRAFFIC SIGNAL LIGHT CIRCUIT	EA	1
27	680.94998008	INSTALL ELECTRICAL DISCONNECT/GENERATOR TRANSFER SWITCH - STATE SUPPLIED	EA	1
28	680.95010815	SERVICE CABLE, 1 CONDUCTOR, NO. 4 AWG	M	20
29	615.8802 04	BOLLARDS, FIXED (GALVANIZED)	EA	5



SIGNAL NO. 94
 ONONDAGA COUNTY

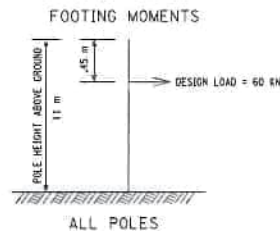


FOUNDATION CAPACITY - 635,000 N-m
 FOUNDATION TYPE - M-20

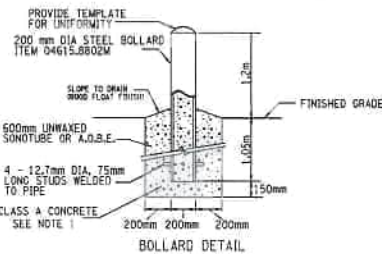

NOTE:
 1. THE COST OF FURNISHING AND PLACING CONCRETE FOR BOLLARDS SHALL BE INCLUDED IN THE PRICE BID FOR ITEM 04615.8802M, BOLLARD, FIXED (GALVANIZED)

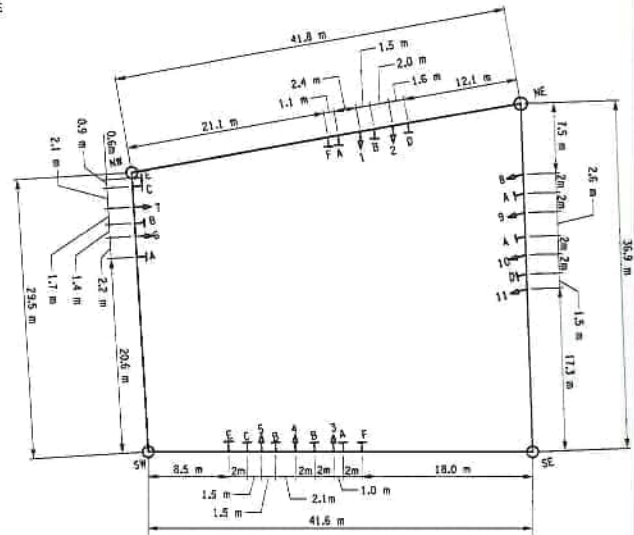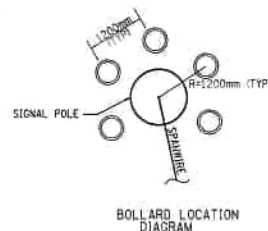

THE SPAN WIRE DIAGRAM SHOULD BE USED FOR INITIAL LAYOUT ONLY. CONTRACTOR SHOULD FIELD VERIFY THAT THE SIGN HEAD LAYOUT IS IN ACCORDANCE WITH THE SIGNAL HEAD ALIGNMENT AS SHOWN IN THESE PLANS. FINAL LOCATIONS SHALL BE SHOWN ON THE AS-BUILT PLANS.

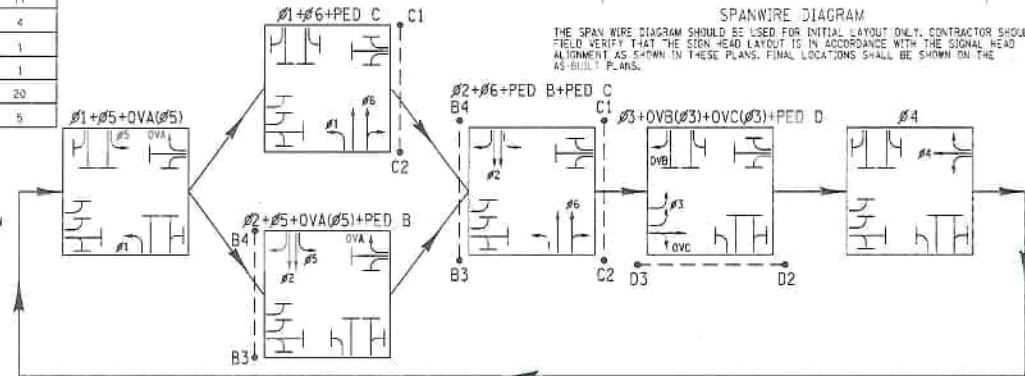

SIGNATURES ON THIS SHEET APPROVE SHEETS:
 REGIONAL DESIGN ENGINEER DATE REGIONAL CONSTRUCTION ENGINEER DATE REGIONAL TRAFFIC ENGINEER DATE

AS-BUILT REVISIONS DESCRIPTION OF ALTERATIONS:	US ROUTE 11 SIDEWALK, CURB & ADA IMPROVEMENTS S.M. 5470 TOWN OF CICERO & VILLAGE OF NORTH SYRACUSE COUNTY: ONONDAGA REGION: 03	PIN 310637	BRIDGES	CULVERTS	ALL DIMENSIONS IN FT UNLESS OTHERWISE NOTED	CONTRACT NUMBER
					TRAFFIC SIGNAL PHASING ESTIMATE OF QUANTITIES	DRAWING NO. EQQ-01 SHEET NO.

IT IS A VIOLATION OF LAW FOR ANY PERSON, UNLESS THEY ARE ACTING UNDER THE DIRECTION OF A LICENSED PROFESSIONAL ENGINEER, ARCHITECT, LANDSCAPE ARCHITECT, OR LAND SURVEYOR, TO ALTER AN ITEM IN ANY WAY. IF AN ITEM BEARING THE STAMP OF A LICENSED PROFESSIONAL IS ALTERED, THE ALTERING ENGINEER, ARCHITECT, LANDSCAPE ARCHITECT, OR LAND SURVEYOR SHALL STAMP THE DOCUMENT AND INCLUDE THE NOTATION "ALTERED BY" FOLLOWED BY THEIR SIGNATURE, THE DATE OF SUCH ALTERATION, AND A SPECIFIC DESCRIPTION OF THE ALTERATION.

PROJECT MANAGER

CHECK

DRAFTING MANAGER


CHECK

DESIGN

JOB MANAGER

DESIGN SUPERVISOR

SIGNAL OPERATIONS SPECIFICATIONS TABLE OF SWITCH PACKS									
SIGNAL NO. 94		COUNTY ONONDAGA							
SWITCH PACK	FUNCTION	FACE NOS	FLASH PLUG	INDICATIONS	TERMINAL	WIRE COLOR CODE			
SP 1	#1	1	R	←Y→ ←G→ GRND WIRE	SP 1P SP 1Y SP 1G GRND BUS	14/15C-4-0/B 14/15C-4-0/B 14/15C-4-0/B			
SP 2	#2	3, 4, 5	R	R Y G GRND WIRE	SP 2R SP 2Y SP 2G GRND BUS	14/15C-1-R 14/15C-1-0 14/15C-1-0 14/15C-1-W			
SP 3	#3	8, 9	R	←R→ ←Y→ ←G→ GRND WIRE	SP 3R SP 3Y SP 3G GRND BUS	14/15C-2-R 14/15C-2-0 14/15C-2-0 14/15C-2-W			
SP 4	#4	6, 7	R	←Y→ ←Y→ ←G→ GRND WIRE	SP 4R SP 4Y SP 4G GRND BUS	14/15C-3-R 14/15C-3-0 14/15C-3-0 14/15C-3-W			
SP 5	#5	3	R	←Y→ ←G→ GRND WIRE	SP 5R SP 5Y SP 5G GRND BUS	14/15C-1-0/B 14/15C-1-0/B 14/15C-1-W/B			
SP 6	#6	1, 2	R	R Y G GRND WIRE	SP 6R SP 6Y SP 6G GRND BUS	14/15C-4-R 14/15C-4-0 14/15C-4-0 14/15C-4-W			
SP 7	DVL A #51	7	N	←Y→ ←G→ GRND WIRE	SP 7R SP 7Y SP 7G GRND BUS	14/15C-3-0/B 14/15C-3-0/B 14/15C-3-W/B			
SP 8	DVL B #51	5	N	←Y→ ←G→ GRND WIRE	SP 8R SP 8Y SP 8G GRND BUS	14/15C-1-BL/W 14/15C-1-G/W 14/15C-1-B/W			
SP 9	DVL C #51	10, 11	R	R Y G GRND WIRE	SP 9R SP 9Y SP 9G GRND BUS	14/15C-2-R/B 14/15C-2-0/B 14/15C-2-0/B 14/15C-2-W/B			
SP 10	PED B #51	B3, B4	N	HAND GRND WIRE	SP 10H SP 10Y SP 10G GRND BUS	14/7C-2-R 14/7C-1-0 14/7C-1-W 14/7C-2-W			
SP 11	PED C #51	C1, C2	N	HAND GRND WIRE	SP 11H SP 11Y SP 11G GRND BUS	14/7C-3-R 14/7C-3-0 14/7C-3-W 14/7C-4-W			
SP 12	PED D #51	D2, D3	N	HAND GRND WIRE	SP 12H SP 12Y SP 12G GRND BUS	14/7C-5-R 14/7C-5-0 14/7C-5-W 14/7C-6-W			
SP 13				GRND WIRE	SP 13H SP 13Y SP 13G GRND BUS				

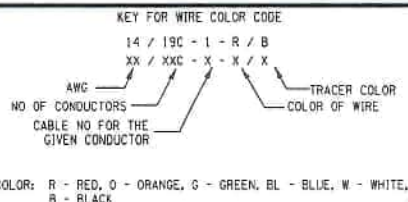

- LEGEND
- G = CIRCULAR GREEN
 - ←G→ = LEFT GREEN ARROW
 - G→ = RIGHT GREEN ARROW
 - ⬆ = VERTICAL GREEN ARROW
 - R = CIRCULAR RED
 - ←R→ = LEFT RED ARROW
 - R→ = RIGHT RED ARROW
 - Y = CIRCULAR YELLOW
 - ←Y→ = LEFT YELLOW ARROW
 - Y→ = RIGHT YELLOW ARROW

		TABLE OF CLEARANCES											
		FROM											
		R	G	R	G	R	G	R	G	R	G	R	G
TO	R												
	G												
	R												
	G												
	R												
	G												
TO	R												
	G												
	R												
	G												
	R												
	G												

SIGNAL OPERATIONS SPECIFICATIONS TABLE OF INPUT WIRING									
94		COUNTY ONONDAGA							
FUNCTION	DETECTOR NUMBER	DET. TYPE	TERMINAL BOARD WIRING	DIMENSION	REMARKS				
#1	1a, 2b	SPLIT PRES. LOOPS	1A, 1B	1.8m x 10.4m	ROUTE 11 NORTHBOUND LEFT TURN LANE				
#2	2a, 2b	SPLIT PRES. LOOPS	2A, 2B	1.8m x 10.4m	ROUTE 11 SOUTHBOUND THRU LANE				
#3	2c, 2c	SPLIT PRES. LOOPS	3A, 3B	1.8m x 9.5m	ROUTE 11 SOUTHBOUND THRU LANE				
#4	2e, 2f	SPLIT PRES. LOOPS	4A, 4B	1.8m x 9.1m	ROUTE 11 SOUTHBOUND RIGHT TURN LANE				
#5	2g	PRES. LOOP	5A, 5B	1.8m x 1.0m	ROUTE 11 SOUTHBOUND RIGHT TURN RADIUS				
#6	3a, 3b	SPLIT PRES. LOOPS	6A, 6B	1.8m x 10.4m	BEAR ROAD EASTBOUND LEFT TURN LANE				
#7	3c, 3d	SPLIT PRES. LOOPS	7A, 7B	1.8m x 9.8m	BEAR ROAD EASTBOUND LEFT TURN LANE				
#8	3e, 3f	SPLIT PRES. LOOPS	8A, 8B	1.8m x 9.1m	BEAR ROAD EASTBOUND THRU/RIGHT TURN LANE				
#9	4a, 4b	SPLIT PRES. LOOPS	9A, 9B	1.8m x 10.4m	BEAR ROAD WESTBOUND LEFT TURN LANE				
#10	4c, 4d	SPLIT PRES. LOOPS	10A, 10B	1.8m x 9.8m	BEAR ROAD WESTBOUND THRU LANE				
#11	4e	PRES. LOOPS	11A, 11B	1.8m x 9.1m W/L	BEAR ROAD WESTBOUND RIGHT TURN LANE				
#12	5a, 5b	SPLIT PRES. LOOPS	12A, 12B	1.8m x 1.5m	ROUTE 11 SOUTHBOUND LEFT TURN LANE				
#13	6a, 6b	SPLIT PRES. LOOPS	13A, 13B	1.8m x 9.8m	ROUTE 11 NORTHBOUND THRU LANE				
#14	6c, 6d	SPLIT PRES. LOOPS	14A, 14B	1.8m x 9.1m	ROUTE 11 NORTHBOUND THRU/RIGHT TURN LANE				
			15A, 15B						
			16A, 16B						
PED B	B3 - B4	PED BUTTON	17A, 17B		CROSSING BEAR STREET WEST SIDE				
			18A, 18B						
PED C	C1 - C2	PED BUTTON	19A, 19B		CROSSING BEAR STREET EAST SIDE				
			20A, 20B						
PED D	D2 - D3	PED BUTTON	21A, 21B		CROSSING ROUTE 11 SOUTH SIDE				
			22A, 22B						
			23A, 23B						

		TABLE OF OPERATIONS											
		FACE											
		R	G	R	G	R	G	R	G	R	G	R	G
		1	2	3	4	5	6	7	8	9	10	11	
		1	2	3	4	5	6	7	8	9	10	11	B3-B4
		1	2	3	4	5	6	7	8	9	10	11	C1-C2
		1	2	3	4	5	6	7	8	9	10	11	D2-D3
#1													DW
#2+PED B													DW
#3+OVB(W)+OVC(W)+PED D													DW
#4													DW
#5+OVB(W)													DW
#6+PED C													DW
#7+OVB(W)+OVC(W)													DW
#8+OVB(W)+OVC(W)+PED B													DW
#9+OVB(W)+OVC(W)+PED C													DW
#10+OVB(W)+OVC(W)+PED B													DW
#11+OVB(W)+OVC(W)+PED C													DW
EMERGENCY FLASH													OK

*UPON ACTUATION OF A PEDESTRIAN PUSH BUTTON, A "WALKING MAN" INDICATION FOLLOWED BY A FLASHING "HAND" INDICATION FOLLOWED BY A STEADY "HAND" WILL BE DISPLAYED, AND COUNTDOWN TIMER IS INITIATED.

AFFIX SEAL: _____

ALTERED BY: _____

DATE: _____

SIGNAL NO. 94
ONONDAGA COUNTY

SIGNATURES ON THIS SHEET APPROVE SHEETS:

REGIONAL DESIGN ENGINEER _____ DATE _____

REGIONAL CONSTRUCTION ENGINEER _____ DATE _____

REGIONAL TRAFFIC ENGINEER _____ DATE _____

AS-BUILT REVISIONS DESCRIPTION OF ALTERATIONS:

US ROUTE 11 SIDEWALK, CURB & ADA IMPROVEMENTS

S.H. 5470

TOWN OF CIGERO & VILLAGE OF NORTH SYRACUSE

COUNTY: ONONDAGA REGION: 03

BRIDGES _____

CULVERTS _____

ALL DIMENSIONS IN FT UNLESS OTHERWISE NOTED

TRAFFIC SIGNAL TABLES

CONTRACT NUMBER _____

DRAWING NO. TST-01

SHEET NO. _____

IT IS A VIOLATION OF LAW FOR ANY PERSON, UNLESS THEY ARE ACTING UNDER THE DIRECTION OF A LICENSED PROFESSIONAL ENGINEER, ARCHITECT, LANDSCAPE ARCHITECT, OR LAND SURVEYOR, TO ALTER AN ITEM IN ANY WAY, IF AN ITEM BEARING THE STAMP OF LICENSED PROFESSIONAL IS ALTERED, THE ALTERING ENGINEER, ARCHITECT, LANDSCAPE ARCHITECT, OR LAND SURVEYOR SHALL STAMP THE DOCUMENT AND INCLUDE THE NOTATION "ALTERED BY" FOLLOWED BY THEIR SIGNATURE, THE DATE OF SUCH ALTERATION, AND A SPECIFIC DESCRIPTION OF THE ALTERATION.

NEW YORK STATE Department of Transportation

PROJECT MANAGER

CHECK

DRAWING MANAGER

CHECK

DESIGN JMM

JOB MANAGER KAREN MISSELL

DESIGN SUPERVISOR ED RODRIGUEZ



SIGNAL NO. 94
ONONDAGA COUNTY

AS-BUILT REVISIONS
DESCRIPTION OF ALTERATIONS:

US ROUTE 11 SIDEWALK, CURB & ADA IMPROVEMENTS

S.M. 5470

TOWN OF CICERO & VILLAGE OF NORTH SYRACUSE

COUNTY: ONONDAGA

REGION: 03

PLN 380637

BRIDGES

CULVERTS

ALL DIMENSIONS IN FT UNLESS OTHERWISE NOTED

CONTRACT NUMBER

TRAFFIC SIGNAL PLAN

DRAWING NO. TSP-01

SHEET NO.

IT IS A VIOLATION OF LAW FOR ANY PERSON, UNLESS THEY ARE ACTING UNDER THE DIRECTION OF A LICENSED PROFESSIONAL ENGINEER, ARCHITECT, LANDSCAPE ARCHITECT, OR LAND SURVEYOR, TO ALTER AN ITEM IN ANY WAY. IF AN ITEM BEARING THE STAMP OF A LICENSED PROFESSIONAL IS ALTERED, THE ALTERING PROFESSIONAL IS ALTERED. THE ALTERING PROFESSIONAL SHALL STAMP THE DOCUMENT AND INCLUDE THE NOTATION "ALTERED BY:" FOLLOWED BY THEIR SIGNATURE, THE DATE OF SUCH ALTERATION, AND A SPECIFIC DESCRIPTION OF THE ALTERATION.

KEY NO - ITEM NO & DESCRIPTION

SEE ESTIMATE OF QUANTITIES SHEET FOR
A FULL DESCRIPTION OF THESE ITEMS.

1	206.0315 10	TRAFFIC SIGNAL CONDUIT EXCAVATION AND RESTORATION IN ASPHALT CONCRETE
2	206.0320 10	TRAFFIC SIGNAL, CONDUIT, EXCAVATION, AND RESTORATION IN GRASS AND UNPAVED AREAS
3	680.5001	POLE EXCAVATION & CONCRETE FOUNDATION
5	680.520106	CONDUIT, METAL STEEL, ZINC COATED, 2NPS
6	680.5301 10	CLEAN EXISTING CONDUIT
9	680.6808	TRAFFIC SIGNAL POLE--POST TOP MOUNTED. B = MOUNTING HEIGHT IN FEET
11	680.730714	SIGNAL CABLE, 7 CONDUCTORS, 14 AWG
12	680.77000105	MODIFY TRAFFIC SIGNAL INSTALLATION- LOCATION 1
16	680.813105	PEDESTRIAN SIGNAL MODULE 300mm LED
17	680.813106	PEDESTRIAN SIGNAL SECTION, POLYCARBONATE, TYPE 1, 12 INCH
18	680.8142	PEDESTRIAN SIGNAL POST TOP MOUNTED ASSEMBLY
19	680.8150 10	PEDESTRIAN COUNT - DOWN TIMER MODULE
22	635.0103	CLEAN AND PREPARATION OF PAVEMENT SURFACES - LINE
23	685.01	WHITE EPOXY REFLECTORIZED PAVEMENT STRIPES
27	680.81330010	ALDIBLE PEDESTRIAN SIGNAL



Phase Times [1.1.1]								Coordination Patterns [2.4] and Coordination Split Tables [2.7.1]																				3094			
1	2	3	4	5	6	7	8	Pat#	Cyc	Off	Split	Seq	Pat#	Cyc	Off	Split	Seq	Pat#	Cyc	Off	Split	Seq	Pat#	Cyc	Off	Split	Seq				
Min Green	4	10	4	6	4	10		1	125	81	1	1	13	0	0	13	1	25	0	0	0	1	37	0	0	0	1				
Gap, Ext	2	3	2	2	2	3		2	110	0	2	1	14	0	0	14	1	26	0	0	0	1	38	0	0	0	1				
Max 1	20	45	30	20	45	45		3	125	32	3	1	15	0	0	15	1	27	0	0	0	1	39	0	0	0	1				
Max 2								4	0	0	4	1	16	0	0	16	1	28	0	0	0	1	40	0	0	0	1				
Yel Clearance	4	4	4	4	4	4		5	0	0	5	1	17	0	0	17	1	29	0	0	0	1	41	0	0	0	1				
Red Clearance	2	3.5	3.5	2.5	3.5	2.5		6	0	0	6	1	18	0	0	18	1	30	0	0	0	1	42	0	0	0	1				
Walk		7	7			7		7	0	0	7	1	19	0	0	19	1	31	0	0	0	1	43	0	0	0	1				
Ped Clearance		24	20			24		8	0	0	8	1	20	0	0	20	1	32	0	0	0	1	44	0	0	0	1				
Red Revert								9	0	0	9	1	21	0	0	21	1	33	0	0	0	1	45	0	0	0	1				
Add Initial								10	0	0	10	1	22	0	0	22	1	34	0	0	0	1	46	0	0	0	1				
Max Initial								11	0	0	11	1	23	0	0	23	1	35	0	0	0	1	47	0	0	0	1				
Time B4 Reduct								12	0	0	12	1	24	0	0	24	1	36	0	0	0	1	48	0	0	0	1				
Cars B4 Reduct								Split		1	2	3	4	5	6	7	8	Split		1	2	3	4	5	6	7	8				
Time To Reduce								1	Coor	20	54	31	20	40	34	31	20	13	Coor	0	0	0	0	0	0	0	0				
Reduce By								5	NON	Max	Max	Min	Max	NON	NON	NON			NON	NON	NON	NON	NON	NON	NON	NON					
Min Gap								2	Coor	20	41	31	18	27	34	31	18	14	Coor	0	0	0	0	0	0	0	0				
DyMaxLim								2	NON	Max	Max	Min	Max	Max	NON	NON			NON	NON	NON	NON	NON	NON	NON	NON					
Max Step								3	Coor	16	58	33	18	40	34	33	18	15	Coor	0	0	0	0	0	0	0	0				
Options [1.1.2]	1	2	3	4	5	6	7	8	2	NON	Max	Max	Min	Max	Max	NON	NON			NON	NON	NON	NON	NON	NON	NON	NON				
Enable	ON	ON	ON	ON	ON	ON			4	Coor	0	0	0	0	0	0	0	16	Coor	0	0	0	0	0	0	0	0				
Min Recall										NON	NON	NON	NON	NON	NON	NON	NON			NON	NON	NON	NON	NON	NON	NON					
Max Recall									5	Coor	0	0	0	0	0	0	0	17	Coor	0	0	0	0	0	0	0	0				
Ped Recall										NON	NON	NON	NON	NON	NON	NON	NON			NON	NON	NON	NON	NON	NON	NON					
Soft Recall		ON				ON			6	Coor	0	0	0	0	0	0	0	18	Coor	0	0	0	0	0	0	0	0				
Lock Calls										NON	NON	NON	NON	NON	NON	NON	NON			NON	NON	NON	NON	NON	NON	NON					
Auto Flash Entry									7	Coor	0	0	0	0	0	0	0	19	Coor	0	0	0	0	0	0	0	0				
Auto Flash Exit										NON	NON	NON	NON	NON	NON	NON	NON			NON	NON	NON	NON	NON	NON	NON					
Dual Entry		ON				ON			8	Coor	0	0	0	0	0	0	0	20	Coor	0	0	0	0	0	0	0	0				
Enable Simul Gap	ON	ON	ON	ON	ON	ON	ON	ON		NON	NON	NON	NON	NON	NON	NON	NON			NON	NON	NON	NON	NON	NON	NON					
Gaurantee Passage									9	Coor	0	0	0	0	0	0	0	21	Coor	0	0	0	0	0	0	0	0				
Rest In Walk										NON	NON	NON	NON	NON	NON	NON	NON			NON	NON	NON	NON	NON	NON	NON					
Conditon Service									10	Coor	0	0	0	0	0	0	0	22	Coor	0	0	0	0	0	0	0	0				
Non-Actuated 1										NON	NON	NON	NON	NON	NON	NON	NON			NON	NON	NON	NON	NON	NON	NON					
Non-Actuated 2									11	Coor	0	0	0	0	0	0	0	23	Coor	0	0	0	0	0	0	0	0				
Add Init Calc										NON	NON	NON	NON	NON	NON	NON	NON			NON	NON	NON	NON	NON	NON	NON					
Options+ [1.1.3]	1	2	3	4	5	6	7	8	12	Coor	0	0	0	0	0	0	0	24	Coor	0	0	0	0	0	0	0	0				
Reservice										NON	NON	NON	NON	NON	NON	NON	NON			NON	NON	NON	NON	NON	NON	NON					
PedClr Thru Yel		ON	ON			ON			Page#																				Red Revert	3	
Skip Red No Call									1	8 Phase Times/Options; Patterns/Splits; Ring Startup; Coord/Flash Mode; Unit Param																			MCE Timeout	0	
Red Rest									1A&1B	16 Phase Times/Options; Patterns/Splits; Ring Startup; Coord/Flash Mode; Unit Param																			Feature Profile		
Max II									2	Overlaps; Channel Settings; Coord Alt Table+ (values not associated with time-of-day)																			Free Ring Seq	1	
Call Phase									3	Detection; Sample Time and Unit Parameters related to detection																			Auxswitch	STOPTM	
Conflicting Phase									4	Preemption and Alternate Phase Time and Phase Options																			SDLC Retry	0	
Omit Yellow									5	Annual Schedule																			TS2 Det Faults	ON	
Ped Delay									6	Day Plans; Action Tables; Coord Alt Table+ (values varied by time-of-day)																			Auto Ped Clear	OFF	
Gm/Ped Delay									7	Communications; Secutiry; I/O Setup																			SDLC Retry	0	
3094 11 @ BEAR								8	Misc - Events/Alarms; Call/Inhibit/Redirect; P/OLAP Auto Flash; CIC; Misc Unit Param																			04/10/23		Page 1	

Overlap 1-16 Program Parm's & Parm+ [1.5.2.1] [1.5.2.2]

Overlap Conflict Lock	OFF	Overlap Lock Inhibit	OFF	Parent Ph Clearance	ON	Extra Included Ph	OFF
1	Included Ø	5		Type NORMAL	9	Included Ø	Type NORMAL
	Modifier Ø			Gm		Modifier Ø	Gm
	Conflict Ø			Yel 3.5		Conflict Ø	Yel 3.5
A	Conflict Olap			Red 1.5	I	Conflict Olap	Red 1.5
	Conflict Ped			LG		Conflict Ped	LG
2	Included Ø	3		Type NORMAL	10	Included Ø	Type NORMAL
	Modifier Ø			Gm		Modifier Ø	Gm
	Conflict Ø			Yel 3.5		Conflict Ø	Yel 3.5
B	Conflict Olap			Red 1.5	J	Conflict Olap	Red 1.5
	Conflict Ped			LG		Conflict Ped	LG
3	Included Ø	3		Type NORMAL	11	Included Ø	Type NORMAL
	Modifier Ø			Gm		Modifier Ø	Gm
	Conflict Ø			Yel 3.5		Conflict Ø	Yel 3.5
C	Conflict Olap			Red 1.5	K	Conflict Olap	Red 1.5
	Conflict Ped			LG		Conflict Ped	LG
4	Included Ø	1		Type FYA-4	12	Included Ø	Type NORMAL
	Modifier Ø	2		Gm		Modifier Ø	Gm
	Conflict Ø			Yel 3.5		Conflict Ø	Yel 3.5
D	Conflict Olap			Red 1.5	L	Conflict Olap	Red 1.5
	Conflict Ped			LG		Conflict Ped	LG
5	Included Ø	5		Type FYA-4	13	Included Ø	Type NORMAL
	Modifier Ø	6		Gm		Modifier Ø	Gm
	Conflict Ø			Yel 3.5		Conflict Ø	Yel 3.5
E	Conflict Olap			Red 1.5	M	Conflict Olap	Red 1.5
	Conflict Ped			LG		Conflict Ped	LG
6	Included Ø			Type NORMAL	14	Included Ø	Type NORMAL
	Modifier Ø			Gm		Modifier Ø	Gm
	Conflict Ø			Yel 3.5		Conflict Ø	Yel 3.5
F	Conflict Olap			Red 1.5	N	Conflict Olap	Red 1.5
	Conflict Ped			LG		Conflict Ped	LG
7	Included Ø			Type NORMAL	15	Included Ø	Type NORMAL
	Modifier Ø			Gm		Modifier Ø	Gm
	Conflict Ø			Yel 3.5		Conflict Ø	Yel 3.5
G	Conflict Olap			Red 1.5	O	Conflict Olap	Red 1.5
	Conflict Ped			LG		Conflict Ped	LG
8	Included Ø			Type NORMAL	16	Included Ø	Type NORMAL
	Modifier Ø			Gm		Modifier Ø	Gm
	Conflict Ø			Yel 3.5		Conflict Ø	Yel 3.5
H	Conflict Olap			Red 1.5	P	Conflict Olap	Red 1.5
	Conflict Ped			LG		Conflict Ped	LG

Channel Settings [1.8.1]

.....Channel ->>	1	2	3	4	5	6	7	8	9	10	11	12	13	14	15	16	17	18	19	20	21	22	23	24
Phase / Olap #	4	2		3	5	4	6	6	1		5	3	3	2	1	2								
Channel Type	OLP	VEH	VEH	VEH	OLP	VEH	PED	VEH	VEH	VEH	VEH	PED	OLP	PED	OLP	OLP	VEH	VEH	VEH	VEH	VEH	VEH	VEH	VEH
Channel Flash	DRK	Red	Red	Red	DRK	Red	DRK	Red	Red	Red	Red	DRK	Red	DRK	DRK	DRK	DRK	DRK	DRK	DRK	DRK	DRK	DRK	DRK
Alt Hz																								

Channel+ Settings [1.8.4]

.....Channel ->>	1	2	3	4	5	6	7	8	9	10	11	12	13	14	15	16	17	18	19	20	21	22	23	24
Flash Red+																								
Flash Yellow+									ON		ON													
Flash Green+																								
Flash Inh Red+																								
Olap Ovrd									4		5													

Coord Transition, CoordPhs [2.5]

Pat#	Short	Long	Dwell	No Shortway Ø	E-Yld	Offset	RetHld	Float	Min Veh Perm	Min Ped Perm
1	12	22		2 3 6		EndGRN				
2	12	22		2 3 6		EndGRN				
3	12	22		2 3 6		EndGRN				
4	12	22				EndGRN				
5	12	22				EndGRN				
6	12	22				EndGRN				
7	12	22				EndGRN				
8	12	22				EndGRN				
9	12	22				EndGRN				
10	12	22				EndGRN				
11	12	22				EndGRN				
12	12	22				EndGRN				
13	12	22				EndGRN				
14	12	22				EndGRN				
15	12	22				EndGRN				
16	12	22				EndGRN				
17	12	22				EndGRN				
18	12	22				EndGRN				
19	12	22				EndGRN				
20	12	22				EndGRN				
21	12	22				EndGRN				
22	12	22				EndGRN				
23	12	22				EndGRN				
24	12	22				EndGRN				
25						BegGRN				
26						BegGRN				
27						BegGRN				
28						BegGRN				
29						BegGRN				
30						BegGRN				
31						BegGRN				
32						BegGRN				
33						BegGRN				
34						BegGRN				
35						BegGRN				
36						BegGRN				
37						BegGRN				
38						BegGRN				
39						BegGRN				
40						BegGRN				
41						BegGRN				
42						BegGRN				
43						BegGRN				
44						BegGRN				
45						BegGRN				
46						BegGRN				
47						BegGRN				
48						BegGRN				

Channel Params[1.8.3]

C1 IO Mode User Single BIU MapDEFAULT Invert Rail Input OFF

Veh Par 1-64 [5.1]										Veh Par 1-64 [5.1]										Vehicle Options 1-64 [5.2]										Vehicle Options 1-64 [5.2]										Parameters+ 1-64 [5.3]																															
Det #	Call Ø	Swi Ø	Delay	Ext	Que	No Act	Max Pres	Err Cnt	Fail Time	Det #	Call Ø	Swi Ø	Delay	Ext	Que	No Act	Max Pres	Err Cnt	Fail Time	Det #	Call	Ext	Que	Add Init	Red Lock	Yell Lock	occ	vol	Det #	vol	occ	Yell Lock	Red Lock	Ext	Add Init	Que	Call	Det #	oc G	oc Y	oc R	Delay 1	Delay 2	Type	Src																										
1							45	50	2	33							45	50	2	1	ON	ON		ON					33	ON	ON			ON	ON		ON	1								NORM																									
2							45	50	2	34							45	50	2	2	ON	ON		ON					34	ON	ON			ON	ON		ON	2								NORM																									
3							45	50	2	35							45	50	2	3	ON	ON		ON					35	ON	ON			ON	ON		ON	3								NORM																									
4							45	50	2	36							45	50	2	4	ON	ON		ON					36	ON	ON			ON	ON		ON	4								NORM																									
5							45	50	2	37	3						45	50	2	5	ON	ON		ON					37					ON	ON		ON	5								NORM																									
6							45	50	2	38	3						45	50	2	6	ON	ON		ON					38					ON	ON		ON	6								NORM																									
7							45	50	2	39							45	50	2	7	ON	ON		ON					39	ON	ON			ON	ON		ON	7								NORM																									
8							45	50	2	40							45	50	2	8	ON	ON		ON					40	ON	ON			ON	ON		ON	8								NORM																									
9							45	50	2	41							45	50	2	9	ON	ON		ON					41	ON	ON			ON	ON		ON	9								NORM																									
10							45	50	2	42							45	50	2	10	ON	ON		ON					42	ON	ON			ON	ON		ON	10								NORM																									
11							45	50	2	43	2		6				45	50	2	11	ON	ON		ON					43					ON	ON		ON	11								NORM																									
12							45	50	2	44	2						45	50	2	12	ON	ON		ON					44					ON	ON		ON	12								NORM																									
13							45	50	2	45	5						45	50	2	13	ON	ON		ON					45					ON	ON		ON	13								NORM																									
14							45	50	2	46							45	50	2	14	ON	ON		ON					46	ON	ON			ON	ON		ON	14								NORM																									
15							45	50	2	47							45	50	2	15	ON	ON		ON					47	ON	ON			ON	ON		ON	15								NORM																									
16							45	50	2	48							45	50	2	16	ON	ON		ON					48	ON	ON			ON	ON		ON	16								NORM																									
17							45	50	2	49	5		6				45	50	2	17	ON	ON		ON					49					ON	ON		ON	17								NORM																									
18							45	50	2	50	4						45	50	2	18	ON	ON		ON					50					ON	ON		ON	18								NORM																									
19							45	50		51	4						45	50	2	19	ON	ON		ON					51					ON	ON		ON	19								NORM																									
20							45	50		52							45	50	2	20	ON	ON		ON					52	ON	ON			ON	ON		ON	20								NORM																									
21							45	50		53							45	50	2	21	ON	ON		ON					53	ON	ON			ON	ON		ON	21								NORM																									
22							45	50		54							45	50	2	22	ON	ON		ON					54	ON	ON			ON	ON		ON	22								NORM																									
23							45	50		55							45	50	2	23	ON	ON		ON					55	ON	ON			ON	ON		ON	23								NORM																									
24							45	50		56	6						45	50	2	24	ON	ON		ON					56					ON	ON		ON	24								NORM																									
25							45	50		57	1						45	50	2	25	ON	ON		ON					57					ON	ON		ON	25								NORM																									
26							45	50		58							45	50		26	ON	ON		ON					58					ON	ON		ON	26								NORM																									
27							45	50		59							45	50		27	ON	ON		ON					59					ON	ON		ON	27								NORM																									
28							45	50		60							45	50		28	ON	ON		ON					60					ON	ON		ON	28								NORM																									
29							45	50		61							45	50		29	ON	ON		ON					61					ON	ON		ON	29								NORM																									
30							45	50		62							45	50		30	ON	ON		ON					62					ON	ON		ON	30								NORM																									
31							45	50		63							45	50		31	ON	ON		ON					63					ON	ON		ON	31								NORM																									
32							45	50		64							45	50		32	ON	ON		ON					64					ON	ON		ON	32								NORM																									
Parameters+ 1-64 [5.3]	Ped Det Parms [5.4]										Unit Paramters [1.2.1]									
Det #	occ Grn	occ Yell	occ Red	Delay 1	Delay 2	Type	Src	Det #	occ Grn	occ Yell	occ Red	Delay 1	Delay 2	Type	Src	Det #	occ Grn	occ Yell	occ Red	Delay 1	Delay 2	Type	Src	Det #	Call Ø	No Act	Max Pres	Err Cnt	TS2 Det Faults										Vol/Occ Report Parm [1.5.8]																																
33						NORM		44						NORM		55							NORM		1	2		15		Vol/Occ Period Minutes										Vol/Occ Period Minutes																															
34						NORM		45						NORM		56							NORM		2	3		15												0																															
35						NORM		46						NORM		57							NORM		3	6		15												15																															
36						NORM		47						NORM		58							NORM		4			15	
37						NORM		48						NORM		59							NORM		5			15	
38						NORM		49						NORM		60							NORM		6			15	
39						NORM		50						NORM		61							NORM		7			15	
40						NORM		51						NORM		62							NORM		8			15	
41						NORM		52						NORM		63							NORM	
42						NORM		53						NORM		64							NORM	
43						NORM		54						NORM		3094 11 @ BEAR	
4/10/2023 Page 3	

Preemption Times [3.1], Options+ [3.6]

Pre #	Enable	Type	Output	Delay	MinDura
1	ON	RAIL	Dwell		
2	ON	RAIL	Dwell		
3	ON	EMERG	Dwell		
4	ON	EMERG	Dwell		
5	ON	EMERG	Dwell		
6	ON	EMERG	Dwell		

Pre #	MaxPres	MinGm	MinWlk	PedClr	Co+Pre
1					ON
2					ON
3					ON
4					ON
5					ON
6					ON

Pre #	Track Gm	Min Dwell	Ext Dwell	PedClr+	Yel
1		2			
2		2			
3		2			
4		2			
5		2			
6		2			

Pre #	Red	Pattern	Skip
1			OFF
2			OFF
3			OFF
4			OFF
5			OFF
6			OFF

Low Priority Preempts

Pre #	Type	Min	Max
7	OFF		
8	OFF		
9	OFF		
10	OFF		

Unit Parameters [1.2.1]

Stop Timer Over Preempt	OFF
Preempt or Ext Output	PRE
Max Seek Track Time	
Max Seek Dwell Time	

Channel Parameters [1.8.3]

D Conn Mappings	OFF
Pre Invert Rail Input	None

Track Clear Phases [3.2], Track Clear Overlaps+ [3.5]

Pre #	Track Phases	Track Overlaps
1		
2		
3		
4		
5		
6		

Dwell Phases [3.2] and Overlaps+ [3.5]

Pre #	Phases	Overlaps	Peds
1			
2			
3			
4			
5			
6			

Preemption 1, Options+ [3.6]

Pre #	Exit Phase	Pre #	Lock	Override Auto Flsh	Override Higher	Fish Dwell	Link
1		1	ON	ON	ON	OFF	
2		2	ON	ON	ON	OFF	
3		3	ON	ON	ON	OFF	
4		4	ON	ON	ON	OFF	
5		5	ON	ON	ON	OFF	
6		6	ON	ON	ON	OFF	

Alt# 1 Times Table [1.1.6.1]

Column#.. ->	1	2	3	4	5	6	7	8
Assign Ø								
Min Gm								
Gap, Ext								
Max 1								
Max 2								
Yel Clr								
Red Clr								
Walk								
Ped Clr								

Alt# 2 Times Table [1.1.6.1]

Column#.. ->	1	2	3	4	5	6	7	8
Assign Ø								
Min Gm								
Gap, Ext								
Max 1								
Max 2								
Yel Clr								
Red Clr								
Walk								
Ped Clr								

Alt# 3 Times Table [1.1.6.1]

Column#.. ->	1	2	3	4	5	6	7	8
Assign Ø								
Min Gm								
Gap, Ext								
Max 1								
Max 2								
Yel Clr								
Red Clr								
Walk								
Ped Clr								

Alt# 1 Options Table [1.1.6.2]

Column # ->	1	2	3	4	5	6	7	8
Assign Ø								
Lock Calls	ON	ON	ON	ON	ON	ON	ON	ON
Soft Recall								
Dual Entry								
Enabl SimGap	ON	ON	ON	ON	ON	ON	ON	ON
Guar Passage								
Rest In Walk								
Cond Service								
Reservice								
Non-Act 1								
Red Rest								
Max2								
Ped Delay								
Conflicting Ø1								

[illegible]

[illegible]

#	Event / Alarm	Ev	Alr	Call Phases[1.1.5]				Redirect Phases[1.1.5]								Inhibit Phases[1.1.5]	
1	Power Up Alarm.	ON	ON	Ø	Phases Called By Ø				1	From	To	From	To	From	To	From	To	From	To	1	2	3	4	5	6	7	8	9	10	11	12	13	14	15	16	
2	Stop Timing	ON	ON	1					1											1	
3	TS1 Cabinet Door	ON	ON	2					2											2	
4	Coordination Failure	ON	ON	3					3											3	
5	External Alarm # 1	ON	ON	4					4	ON	ON									4	
6	External Alarm # 2	ON	ON	5					5											5	
7	External Alarm # 3	ON	ON	6					6											6	
8	External Alarm # 4	ON	ON	7					7											7	
9	Closed Loop Disabled	ON	ON	8					8											8	
10	External Alarm # 5	ON	ON	9					9											9	
11	External Alarm # 6	ON	ON	10					10											10	
12	Manual Control Enable	ON	ON	11					11	ON	ON									11	
13	Coord Free Input	ON	ON	12					12											12	
14	Local Flash Input	ON	ON	13					13											13	
15	MMU Flash	ON	ON	14					14											14	
16	CMU Flash	ON	ON	15					15											15	
17	Cycle Fault	ON	ON	16					16											16	
18	Cycle Failure	ON	ON	Alt Call & Redirect # 1 [1.1.6.3]																Alt Inhibit Phases # 1 [1.1.6.3]	
19	Coordination Fault	ON	ON	Col	Ø	Phases Called By Ø				1	From	To	From	To	From	To	From	To	1	2	3	4	5	6	7	8	9	10	11	12	13	14	15	16	
20	Controller Fault	ON	ON	1					1										1	
21	Detector SDLC Failure	ON	ON	2					2										2	
22	MMU SDLC Failure	ON	ON	3					3										3	
23	Critical SDLC Failure	ON	ON	4					4										4	
24	Reserved	ON	ON	5					5										5	
25	EEPROM CRC Fault	ON	ON	6					6										6	
26	Detector Diagnostic Failure	ON	ON	7					7										7	
27	BIU Detector Failure	ON	ON	8					8										8	
28	Queue detector alarm	ON	ON	Alt Call & Redirect # 2 [1.1.6.3]																Alt Inhibit Phases # 2 [1.1.6.3]	
29	Ped Detector Fault	ON	ON	Col	Ø	Phases Called By Ø				1	From	To	From	To	From	To	From	To	1	2	3	4	5	6	7	8	9	10	11	12	13	14	15	16	
30	Coord Diagnostic Fault	ON	ON	1					1										1	
41	TempAlert Probe Ch. A	ON	ON	2					2										2	
42	TempAlert Probe Ch. B	ON	ON	3					3										3	
47	Coord Active	ON	ON	4					4										4	
48	Preempt Active	ON	ON	5					5										5	
49	Preempt 1 Input	ON	ON	6					6										6	
50	Preempt 2 Input	ON	ON	7					7										7	
51	Preempt 3 Input	ON	ON	8					8										8	
52	Preempt 4 Input	ON	ON	Unit Parameters [1.2.1] <table><tr><td>Allow Skip Yellow</td><td>OFF</td><td>Max Cycle Time</td><td></td></tr><tr><td>TOD Dim Enable</td><td>OFF</td><td>Cycle Fault Action</td><td>Alarm</td></tr><tr><td>Tone Disable</td><td>OFF</td><td></td><td></td></tr><tr><td>Diamond Mode</td><td>4Ph</td><td></td><td></td></tr><tr><td>Backup Time (s)</td><td>900</td><td></td><td></td></tr></table>																Allow Skip Yellow	OFF	Max Cycle Time		TOD Dim Enable	OFF	Cycle Fault Action	Alarm	Tone Disable	OFF			Diamond Mode	4Ph			Backup Time (s)	900	
Allow Skip Yellow	OFF	Max Cycle Time	
TOD Dim Enable	OFF	Cycle Fault Action	Alarm	
Tone Disable	OFF	
Diamond Mode	4Ph	
Backup Time (s)	900	
53	Preempt 5 Input	ON	ON	
54	Preempt 6 Input	ON	ON	
55	Preempt 7 Input	ON	ON	
56	Preempt 8 Input	ON	ON	
57	Preempt 9 Input	ON	ON	Auto Flash Phase/Olap Settings [1.4.2] <table><tr><td>Yel Ø</td><td></td><td></td><td></td><td></td><td></td><td></td><td></td><td></td><td></td><td></td><td></td><td></td><td></td><td></td><td></td><td></td><td></td><td>Cycle Fault Action</td><td>Alarm</td><td></td><td></td><td></td><td></td><td></td><td></td><td></td><td></td><td></td><td></td><td></td><td></td><td></td></tr><tr><td>Yel (olaps)</td><td></td><td></td><td></td><td></td><td></td><td></td><td></td><td></td><td></td><td></td><td></td><td></td><td></td><td></td><td></td><td></td><td></td><td>Enable Run Timer</td><td>ON</td><td></td><td></td><td></td><td></td><td></td><td></td><td></td><td></td><td></td><td></td><td></td><td></td><td></td></tr></table>																Yel Ø																		Cycle Fault Action	Alarm														Yel (olaps)																		Enable Run Timer	ON													
Yel Ø																																		Cycle Fault Action	Alarm	
Yel (olaps)																		Enable Run Timer	ON	
58	Preempt 10 Input	ON	ON	
61	In Transition	ON	ON	
81	FIO Status Alarm	ON	ON	

NOTES:

1. UNDERGROUND UTILITY LOCATIONS ARE NOT GUARANTEED, NOR IS THERE ANY GUARANTEE THAT ALL EXISTING UTILITIES WHETHER FUNCTIONAL OR ABANDONED WITHIN THE PROJECT AREA ARE SHOWN ON THIS DWG. THE CONTRACTOR SHALL DETERMINE THE EXACT LOCATION OF ALL UNDERGROUND UTILITIES BEFORE STARTING WORK AND SHALL BE RESPONSIBLE FOR ALL DAMAGE RESULTING FROM THEIR WORK. CONTRACTOR SHALL NOTIFY DIG SAFELY NEW YORK 1-888-962-7962 IN ACCORDANCE WITH 16 NYCRR PART 753. FOR LOCATING UNDERGROUND TRAFFIC SIGNAL FEATURES, THE CONTRACTOR SHALL CONTACT NYSOT - TRAFFIC SIGNAL MAINTENANCE AT (315) 454-4312.
2. CONTRACTOR SHALL PROVIDE 14 DAYS NOTICE TO THE REGIONAL TRANSPORTATION SYSTEM OPERATIONS SECTION AT (315)428-4064 TO PROVIDE RED AND GREEN LED MODULES FOR ALL REQUIRED SIGNAL FACES INCLUDING TURN ASSEMBLIES.
3. ALL LOOPS SHALL CONTAIN THREE WINDINGS OF LOOP WIRE. LOOPS IN EACH LANE SHALL BE WIRED IN PARALLEL AT PULLBOX. THE CONTRACTOR SHALL PROVIDE THE EIC WITH PLANS SHOWING THE ACTUAL PLACEMENT OF LOOPS AND LEAD-INS.
4. THE PAVEMENT MARKING CHANGES, WHICH INCLUDE NEW STOP BARS ON BEAR ROAD, WILL BE COVERED UNDER THE 2007 SPECIAL MARKINGS CONTRACT.
5. A 1.5m X 1.5m CONCRETE WORK PAD SHALL BE INSTALLED AT THE LOCATION OF THE CONTROLLER CABINET AS SHOWN ON STANDARD SHEET M680-4. THE CONCRETE WORK PAD SHALL BE PAID FOR UNDER ITEM 680.80324515.
6. THE MAXIMUM DISTANCE BETWEEN TWO PULLBOXES SHOULD NOT EXCEED 30 METERS.
7. FROM THE UTILITY POLE THERE WILL BE TWO PAIRS OF SERVICE CABLE, 1 CONDUCTOR, NO. 4 AWG, ITEM NUMBER 680.95010415. ONE PAIR TO CONNECT THE UTILITY POLE AND POLE MOUNTED DISCONNECT BOX. THE OTHER SET WILL BE USED AS A SPARE SET OF WIRES. THIS PAIR IS TO BE INSTALLED ALONG THE PULLBOX AND CONDUIT LIKE THE OTHER SET, BUT HAVE THE EXTRA AMOUNT AT BOTH ENDS COILED UP IN THE LAST PULLBOX. THE SPARE WIRES ENDS SHALL BE TAPED OFF.
8. CONTRACTOR SHALL PROVIDE AN EXTRA SET OF RADIO COMMUNICATION ITEMS, KEY NO. 140, 141, & 142, TO BE GIVEN TO NYSOT AT SCHEDULED TURN ON DATE.
9. ITEM 680.8210 SHALL INCLUDE SIGN PANELS: SECTION 680-5.19 STANDARD SPECIFICATIONS, JANUARY 2, 2002

FIELD CHANGE SHEET

THIS SHEET DOES NOT SUPERSEDE ANY SHEET



KEY NO - ITEM NO & DESCRIPTION		
SEE ESTIMATE OF QUANTITIES SHEET FOR A FULL DESCRIPTION OF THESE ITEMS.		
8	206.0320	10 M CONDUIT EXCAV GRASS
23	619.1613	M MAINTAIN SIG EQUIPMENT (REQ C)
37	647.11	M RELOCATING SIGNS, SIZE A
39	662.60	15 M FURNISHING ELECTRICAL SERVICE

FED ROAD REG. NO.	STATE	CONTRACT NO.	SHEET NO.	TOTAL SHEETS
1	N.Y.	D260436	19F13	
P.I.N. 3805.16		B.I.N.		
I-481		ONONDAGA COUNTY		
2006 SIGNAL REQUIREMENTS CONTRACT				
BEAR ROAD AT I-481 RAMPS				
VILLAGE OF NORTH SYRACUSE				

KEY NO - ITEM NO & DESCRIPTION		
SEE ESTIMATE OF QUANTITIES SHEET FOR A FULL DESCRIPTION OF THESE ITEMS.		
44	680.5001	M POLE EXCAV & CONC FOUNDATION
47	680.510501	M PULLBOX - REINFORCED CONCRETE
49	680.520106	M CONDUIT, 2 NPS
50	680.520108	M CONDUIT, 3 NPS
51	680.520110	M CONDUIT, 4 NPS
52	680.53	M CONDUIT JACKING OR BORING
54	680.53080305	M CONDUIT, FLEXIBLE, 1 NPS
55	680.54	M INDUCTANCE LOOP INSTALLATION
60	680.7002	M DUAL SPAN WIRE W/ UPPER TETHER
62	680.700606	M RISER ASSEMBLY, 2 NPS DIAMETER
63	680.71	M SHIELDED LEAD IN CABLE
64	680.72	M INDUCTANCE LOOP WIRE
69	680.731914	M CABLE, 19 CONDUCTORS, 14AWG
85	680.80324515	M INSTALL MICROCOMPUTER CABINET
89	680.810308	M INSTALL BALL/ARROW LED MODULE
92	680.8106	M SIGNAL SECT - POLYCARB, 300mm
93	680.810601	M SIGNAL SECT - POLYCARB - TYPE I
94	680.8111	M SIGNAL BRACKET ASSEMBLY 1 WAY
95	680.8112	M SIGNAL BRACKET ASSEMBLY 2 WAY
105	680.8210	M OVERHEAD SIGN ASSEMBLY, TYPE J
133	680.90601103	M STND POLE-SPAN WIRE 60KN, 11 m
134	680.9092	01 M ELECTRIC METER SOCKET, 100 AMP
140	680.93500101	M SS WIRELESS TRAFFIC CONTROL
141	680.93500201	M DIRECTIONAL YOGI ANTENNA FOR SS
142	680.93500301	M REMOTE ANTENNA CABLE FOR SS
143	680.9401	03 M WATERTIGHT DISCONNECT BOX
155	680.95010415	M SERVICE CBL 1 CONDUCTOR, 4 AWG
156	680.90401201	M STND POLE-SPAN WIRE 40KN, 12m

SIGNAL NO 300
ONONDAGA COUNTY

UTILITY QUALITY LEVEL D
ALL DIMENSIONS ARE IN M UNLESS OTHERWISE NOTED

AS BUILT REVISIONS


SIGNATURE DATE

TRAFFIC SIGNAL NO. 300 - PLAN

STATE OF NEW YORK
DEPARTMENT OF TRANSPORTATION

REGION 07 DATE 7/06 DRAWING NO. TSP-16


FOOTING MOMENTS

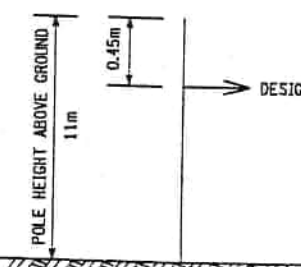

NW POLE


FOUNDATION CAPACITY - 633,000 N-m
FOUNDATION TYPE - M-17

FOOTING MOMENTS

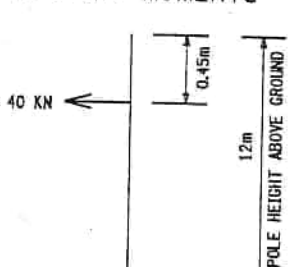


SE POLES

FOUNDATION CAPACITY - 462,000 N-m
FOUNDATION TYPE - M-17

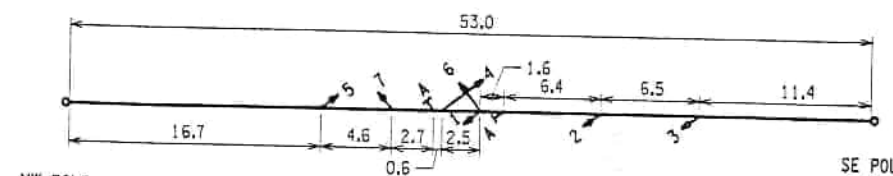

SPAN WIRE DIAGRAM

THE SPAN WIRE DIAGRAM SHOULD BE USED FOR INITIAL LAYOUT ONLY. CONTRACTOR SHOULD FIELD VERIFY THAT THE SIGNAL HEAD LAYOUT IS IN ACCORD WITH THE SIGNAL HEAD ALIGNMENT AS SHOWN IN THESE PLANS. FINAL LOCATIONS SHALL BE SHOWN ON THE AS-BUILT PLANS.

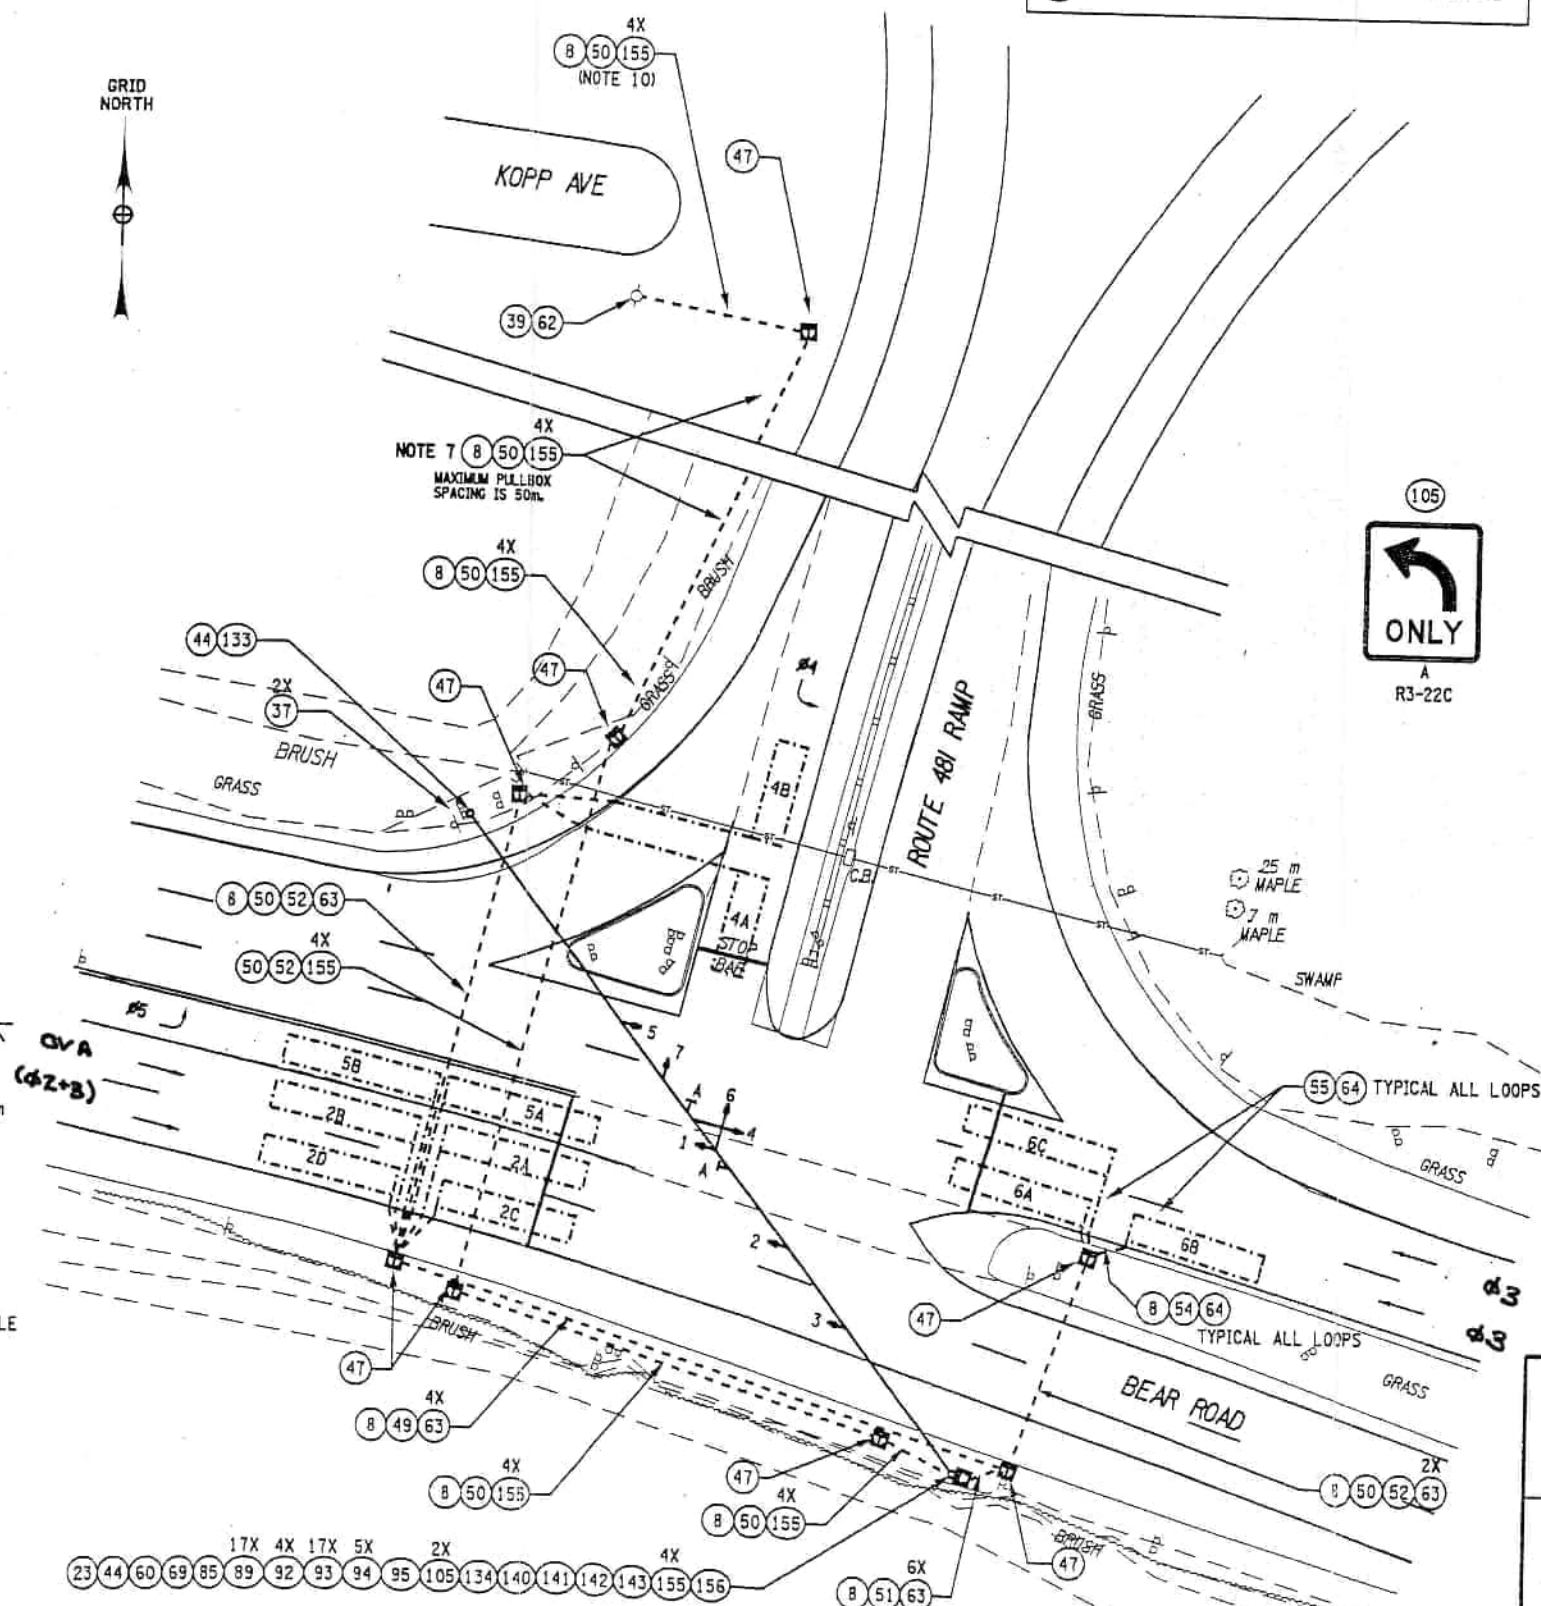

SIGNATURES ON THIS SHEET APPROVE SHEETS:

19F13, 19F14, 19F15

DATE REGIONAL CONSTRUCTION ENGINEER DATE MAIN OFFICE CONSTRUCTION

SIGNAL OPERATIONS SPECIFICATIONS TABLE OF SWITCH PACKS						
SIGNAL NO 300		COUNTY ONONDAGA				
SWITCH PACK	FUNCTION	FACE NOS	FLASH PLUG	INDICATIONS	TERMINAL WIRING BOARD	
					TERMINAL	WIRE COLOR CODE
SP 1					SP 1R SP 1Y SP 1G GRND BUS	
SP 2	Ø2 + Ø3	2, 3	Y	R Y G GRND WIRE	SP 2R SP 2Y SP 2G GRND BUS	14/19C-1-R 14/19C-1-O 14/19C-1-G 14/19C-1-W
SP 3					SP 3R SP 3Y SP 3G GRND BUS	
SP 4	Ø4	6, 7	R	R Y G GRND WIRE	SP 4R SP 4Y SP 4G GRND BUS	14/19C-1-R/B 14/19C-1-O/B 14/19C-1-G/B 14/19C-1-W/B
SP 5	Ø5	1	W	R Y G GRND WIRE	SP 5R SP 5Y SP 5G GRND BUS	14/19C-1-R/W 14/19C-1-BL/W 14/19C-1-G/W 14/19C-1-B/W
SP 6	Ø3	4, 5	Y	R Y G GRND WIRE	SP 6R SP 6Y SP 6G GRND BUS	14/19C-1-B/R 14/19C-1-O/R 14/19C-1-BL/R 14/19C-1-W/R
SP 7					SP 7R SP 7Y SP 7G GRND BUS	

TABLE OF OPERATIONS								
FACE PHASE	Ø1	Ø2	Ø3	Ø4	Ø5	Ø6	Ø7	
	Ø1	Ø2	Ø3	Ø4	Ø5	Ø6	Ø7	
Ø2 + Ø3	Ø1	G	G	R	R	R	R	
Ø5	Ø1	R	R	R	R	R	R	
Ø3	Ø1	R	R	G	G	R	R	
Ø4	Ø1	R	R	R	R	Ø6	Ø7	
Ø2 + Ø5	Ø1	G	G	R	R	R	R	
Ø2 + Ø3	Ø1	G	G	G	G	R	R	
EMERGENCY FLASH	FW	FY	FY	FY	FY	FR	FR	

TABLE OF BENCHMARKS				
B.M. NO.	STA	OFFSET	DESCRIPTION	ELEV.
200	1+86.593	0.8 m RT	CHISELED "X" ON NE ANCHOR BOLT ON CONCRETE BASE FOR OVERHANGING TRAFFIC SIGN POLE AT NORTH SIDE OF BEAR RD. APPROXIMATELY 75 m EAST OF ROUTE 11.	1000.000 m
201	1+007.539	14.22 m LT	CHISELED SQUARE ON NW CORNER OF THE CATCH BASIN IN THE CENTER OF BEAR ROAD MEDIAN APPROXIMATELY 90 m EAST OF THE ROUTE 481 SB ON/OFF RAMP.	996.370 m

LEGEND

G = CIRCULAR GREEN
ØG = LEFT GREEN ARROW
ØG = RIGHT GREEN ARROW
ØG = VERTICAL GREEN ARROW
R = CIRCULAR RED
ØR = LEFT RED ARROW
ØR = RIGHT RED ARROW
Y = CIRCULAR YELLOW
ØY = LEFT YELLOW ARROW
ØY = RIGHT YELLOW ARROW

KEY FOR WIRE COLOR CODE


14 / 19C - 1 - R / B
XX / XXC - X - X / X

AWG →
NO OF CONDUCTORS →
CABLE NO FOR THE GIVEN CONDUCTOR →

TRACER COLOR →
COLOR OF WIRE →

COLOR: R - RED, O - ORANGE, G - GREEN, BL - BLUE, W - WHITE, B - BLACK

SIGNAL OPERATIONS SPECIFICATIONS TABLE OF INPUT WIRING					
SIGNAL NO 300		COUNTY ONONDAGA			
FUNCTION	DETECTOR NUMBER	DET. TYPE	TERMINAL BOARD WIRING	DIMENSION	REMARKS
Ø2	2A, 2B	SPLIT PRESENCE	1A, 1B	1.8m x 9.8m	BEAR ROAD EASTBOUND THRU LANE
Ø2	2C, 2D	SPLIT PRESENCE	2A, 2B	1.8m x 9.1m	BEAR ROAD EASTBOUND THRU LANE
Ø4	4A, 4B	SPLIT PRESENCE	3A, 3B	1.8m x 6.7m	1-481 OFF-RAMP
Ø5	5A, 5B	SPLIT PRESENCE	4A, 4B	1.8m x 10.4m	BEAR ROAD EASTBOUND LEFT TURN LANE
Ø3	6A, 6B	SPLIT PRESENCE	5A, 5B	1.8m x 9.1m	BEAR ROAD WESTBOUND THRU LANE
Ø3	6C	PRESENCE	6A, 6B	1.8m x 9.8m	BEAR ROAD WESTBOUND THRU LANE
			7A, 7B		
			8A, 8B		

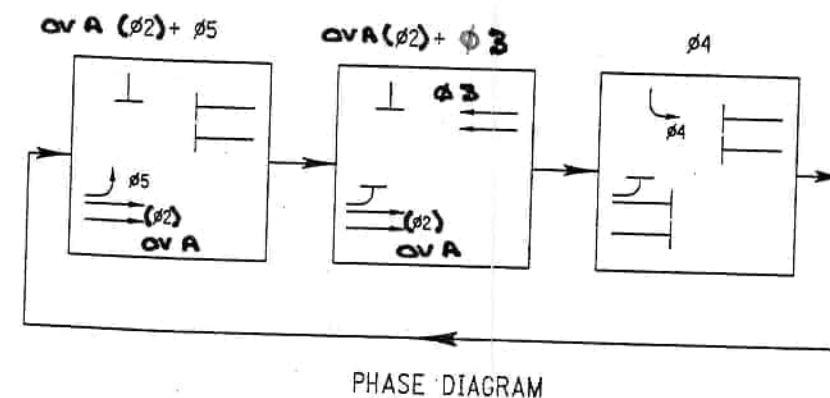

FED ROAD REG. NO.	STATE	CONTRACT NO.	SHEET NO.	TOTAL SHEETS
1	N.Y.	D260436	19F14	
P.I.N. 3805.16		B.I.N.		
BEAR ROAD		ONONDAGA COUNTY		
2006 SIGNAL REQUIREMENT PROJECT				
BEAR ROAD AT 481 RAMPS				
VILLAGE OF NORTH SYRACUSE				

FIELD CHANGE SHEET

THIS SHEET DOES NOT SUPERSEDE ANY SHEET
SEE SHEET 19F13 FOR APPROVAL SIGNATURES

TABLE OF CLEARANCES				
TO	FROM	R	G	ØG
		ØR	ØY	ØR
	R			
	G			
	ØG			
	ØR			
	ØY			
	ØR			
	ØY			
	ØR			
	ØY			

SIGNAL NO. 300
ONONDAGA COUNTY

ALL DIMENSIONS ARE IN m UNLESS OTHERWISE NOTED

AS BUILT REVISIONS

SIGNATURE DATE

TRAF SIG NO. 300 - TABLES & DETAILS

STATE OF NEW YORK
DEPARTMENT OF TRANSPORTATION

REGION 03 DATE 7/06 DRAWING NO. TSP-17



```

+ USER = joef lint
  DATE/TIME = 02-AUG-2007 11:29
  DOC NAME = 380515.CPH_BLT-SIGNAL300.DGN
  DESIGN SUPERVISOR B. COREY
  JOB MANAGER

```

FED ROAD REG. NO.	STATE	CONTRACT NO.	SHEET NO.	TOTAL SHEETS
1	N.Y.	D260436	19F15	
P.I.N. 3805.16		B.I.N.		
I-481		ONONDAGA COUNTY		
2006 SIGNAL REQUIREMENTS CONTRACT				
BEAR ROAD AT I-481 RAMPS				
VILLAGE OF NORTH SYRACUSE				

ESTIMATE OF QUANTITIES			SIGNAL NO. 300	
KEY NO.	ITEM NO	DESCRIPTION	UNIT	QUANTITY
8	206.0320 10 M	TRAFFIC SIGNAL CONDUIT EXCAV AND RESTORATION IN GRASS AND UNPAVED AREAS	M	210
23	619.1613 M	MAINTAIN TRAFFIC SIGNAL EQUIPMENT (REQUIREMENT C)	INT MO	6
37	647.11 M	RELOCATING SIGNS, SIZE A (0.0 TO 1.0 S.M.)	EA	4
39	662.60 15 M	FURNISHING ELECTRICAL SERVICE	LS	1
4	5001	POLE EXCAVATION & CONCRETE FOUNDATION	CM	15
47	680.510501 M	PULLBOX - RECTANGULAR 650 MM X 450MM REINFORCED CONCRETE	EA	10
49	680.520106 M	CONDUIT, METAL STEEL, ZINC COATED, 2 NPS	M	45
50	680.520108 M	CONDUIT, METAL STEEL, ZINC COATED, 3 NPS	M	225
51	680.520110 M	CONDUIT, METAL STEEL, ZINC COATED, 4 NPS	M	10
52	680.53 M	CONDUIT JACKING OR BORING	M	90
54	680.53080305 M	CONDUIT, FLEXIBLE, LIQUID TIGHT, NON-METALLIC, 1 NPS DIAMETER	M	40
55	680.54 M	INDUCTANCE LOOP INSTALLATION	M	300
60	680.7002 M	DUAL SPAN WIRE WITH UPPER TETHER	EA	1
62	680.700606 M	RISER ASSEMBLY, 2 NPS DIAMETER	EA	1
63	680.71 M	SHIELDED LEAD IN CABLE	M	250
64	680.72 M	INDUCTANCE LOOP WIRE	M	900
69	680.731914 M	SIGNAL CABLE, 19 CONDUCTOR, 14AWG	M	68
85	680.80324515 M	INSTALL MICROCOMPUTER CABINET	EA	1
89	680.810308 M	INSTALL BALL/ARROW LED TRAFFIC SIGNAL MODULE	EA	17
92	680.8106 M	TRAFFIC SIGNAL SECTION - POLYCARBONATE, 300mm	EA	4
93	680.810601 M	TRAFFIC SIGNAL SECTION - POLYCARBONATE - TYPE 1, 300mm	EA	17
94	680.8111 M	TRAFFIC SIGNAL BRACKET ASSEMBLY 1 WAY	EA	5
95	680.8112 M	TRAFFIC SIGNAL BRACKET ASSEMBLY 2 WAY	EA	1
105	680.8210 M	OVERHEAD SIGN ASSEMBLY, TYPE J	EA	2
133	680.90601103 M	STANDARDIZED TRAFFIC SIGNAL POLE - SPAN WIRE 60KN LOAD, 11m LENGTH	EA	1
134	680.9092 01 M	ELECTRIC METER SOCKET, 100 AMP	EA	1
140	680.93500101 M	SPREAD SPECTRUM WIRELESS TRAFFIC CONTROL	EA	2
141	680.93500201 M	DIRECTIONAL YAGI ANTENNA FOR SPREAD SPECTRUM WIRELESS	EA	2
142	680.93500301 M	REMOTE ANTENNA CABLE FOR SPREAD SPECTRUM TRAFFIC CONTROL	M	40
143	680.9401 03 M	WATERTIGHT DISCONNECT BOX - NEMA 4X	EA	1
155	680.95010415 M	SERVICE CABLE, 1 CONDUCTOR, NO. 4 AWG	M	700
156	680.90401201 M	STANDARDIZED TRAFFIC SIGNAL POLE - SPAN WIRE 40KN LOAD, 12m LENGTH	EA	1

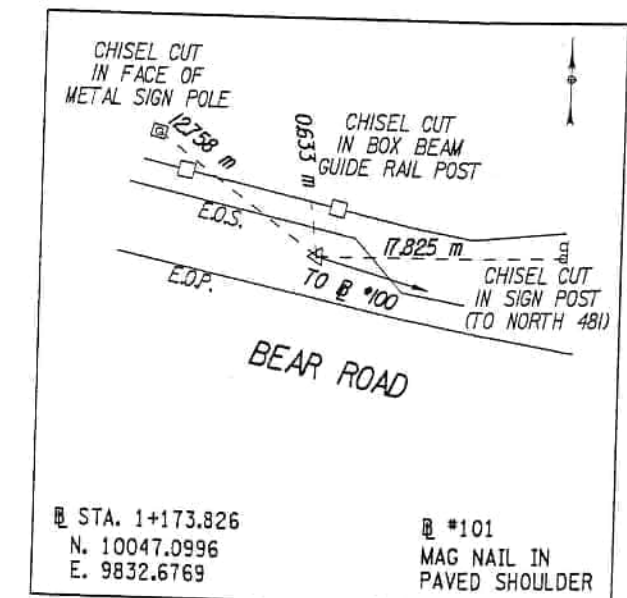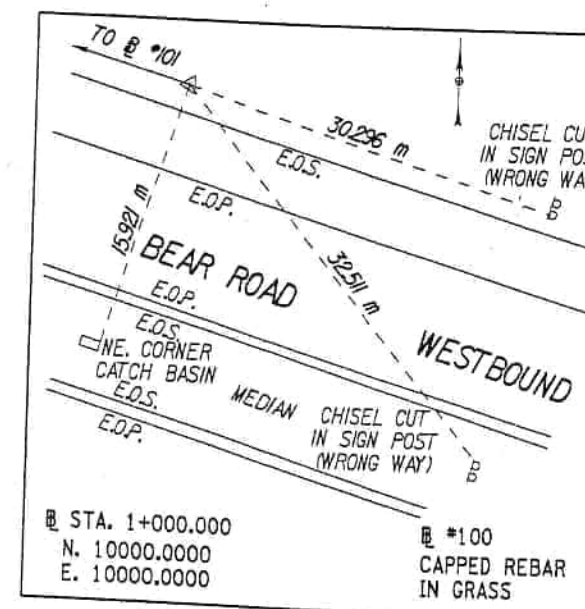

SIGNAL NO 300
ONONDAGA COUNTY

UTILITY QUALITY LEVEL D
ALL DIMENSIONS ARE IN m UNLESS OTHERWISE NOTED
AS BUILT REVISIONS

SIGNATURE DATE

TRAF SIG NO. 300 - BASELINE TIES &
QUANTITY

STATE OF NEW YORK
DEPARTMENT OF TRANSPORTATION

REGION 03	DATE 7/05	DRAWING NO. TSP-18
--------------	--------------	-----------------------

Overlap 1-16 Program Parm's & Parm+ [1.5.2.1] [1.5.2.2]

Overlap Conflict Lock		OFF		Overlap Lock Inhibit		OFF		Parent Ph Clearance		OFF		Extra Included Ph		ON					
1	Included Ø	2	3					Type	NORMAL	9	Included Ø					Type	NORMAL		
	Modifier Ø							Grn			Modifier Ø					Grn			
	Conflict Ø							Yel	3.5		Conflict Ø					Yel	3.5		
	Conflict Olap							Red	1.5		Conflict Olap					Red	1.5		
	Conflict Ped							LG			Conflict Ped					LG			
2	Included Ø							Type	NORMAL	10	Included Ø					Type	NORMAL		
	Modifier Ø							Grn			Modifier Ø					Grn			
	Conflict Ø							Yel	3.5		Conflict Ø					Yel	3.5		
	Conflict Olap							Red	1.5		Conflict Olap					Red	1.5		
	Conflict Ped							LG			Conflict Ped					LG			
3	Included Ø							Type	NORMAL	11	Included Ø					Type	NORMAL		
	Modifier Ø							Grn			Modifier Ø					Grn			
	Conflict Ø							Yel	3.5		Conflict Ø					Yel	3.5		
	Conflict Olap							Red	1.5		Conflict Olap					Red	1.5		
	Conflict Ped							LG			Conflict Ped					LG			
4	Included Ø							Type	NORMAL	12	Included Ø					Type	NORMAL		
	Modifier Ø							Grn			Modifier Ø					Grn			
	Conflict Ø							Yel	3.5		Conflict Ø					Yel	3.5		
	Conflict Olap							Red	1.5		Conflict Olap					Red	1.5		
	Conflict Ped							LG			Conflict Ped					LG			
5	Included Ø							Type	NORMAL	13	Included Ø					Type	NORMAL		
	Modifier Ø							Grn			Modifier Ø					Grn			
	Conflict Ø							Yel	3.5		Conflict Ø					Yel	3.5		
	Conflict Olap							Red	1.5		Conflict Olap					Red	1.5		
	Conflict Ped							LG			Conflict Ped					LG			
6	Included Ø							Type	NORMAL	14	Included Ø					Type	NORMAL		
	Modifier Ø							Grn			Modifier Ø					Grn			
	Conflict Ø							Yel	3.5		Conflict Ø					Yel	3.5		
	Conflict Olap							Red	1.5		Conflict Olap					Red	1.5		
	Conflict Ped							LG			Conflict Ped					LG			
7	Included Ø							Type	NORMAL	15	Included Ø					Type	NORMAL		
	Modifier Ø							Grn			Modifier Ø					Grn			
	Conflict Ø							Yel	3.5		Conflict Ø					Yel	3.5		
	Conflict Olap							Red	1.5		Conflict Olap					Red	1.5		
	Conflict Ped							LG			Conflict Ped					LG			
8	Included Ø							Type	NORMAL	16	Included Ø					Type	NORMAL		
	Modifier Ø							Grn			Modifier Ø					Grn			
	Conflict Ø							Yel	3.5		Conflict Ø					Yel	3.5		
	Conflict Olap							Red	1.5		Conflict Olap					Red	1.5		
	Conflict Ped							LG			Conflict Ped					LG			

Channel Settings [1.8.1]

.....Channel -->	1	2	3	4	5	6	7	8	9	10	11	12	13	14	15	16	17	18	19	20	21	22	23	24
Phase / Olap #		1		4	5	3																		
Channel Type	VEH	OLP	VEH	VEH	VEH	VEH	VEH	VEH	VEH	VEH	VEH	VEH	VEH	VEH	VEH	VEH	VEH	VEH	VEH	VEH	VEH	VEH	VEH	VEH
Channel Flash	Red	YEL	Red	Red	DRK	YEL	Red	Red	Red	Red	Red	Red	Red	Red	Red	DRK	DRK	DRK	DRK	DRK	DRK	DRK	DRK	DRK
Alt Hz																								

Channel+ Settings [1.8.4]

.....Channel -->	1	2	3	4	5	6	7	8	9	10	11	12	13	14	15	16	17	18	19	20	21	22	23	24
Flash Red+																								
Flash Yellow+																								
Flash Green+																								
Flash Inh Red+																								
Olap Ovrd																								

Coord Transition, CoordPhs [2.5]

Pat#	Short	Long	Dwell	No Shortway Ø	E-Yld	Offset	RetHld	Float	Min Veh Perm	Min Ped Perm
1	12	22		4		EndGRN				
2	12	22				EndGRN				
3	12	22				EndGRN				
4	12	22				EndGRN				
5	12	22				EndGRN				
6	12	22				EndGRN				
7	12	22				EndGRN				
8	12	22				EndGRN				
9	12	22				EndGRN				
10	12	22				EndGRN				
11	12	22				EndGRN				
12	12	22				EndGRN				
13	12	22				EndGRN				
14	12	22				EndGRN				
15	12	22				EndGRN				
16	12	22				EndGRN				
17	12	22				EndGRN				
18	12	22				EndGRN				
19	12	22				EndGRN				
20	12	22				EndGRN				
21	12	22				EndGRN				
22	12	22				EndGRN				
23	12	22				EndGRN				
24	12	22				EndGRN				
25						BegGRN				
26						BegGRN				
27						BegGRN				
28						BegGRN				
29						BegGRN				
30						BegGRN				
31						BegGRN				
32						BegGRN				
33						BegGRN				
34						BegGRN				
35						BegGRN				
36						BegGRN				
37						BegGRN				
38						BegGRN				
39						BegGRN				
40						BegGRN				
41						BegGRN				
42						BegGRN				
43						BegGRN				
44						BegGRN				
45						BegGRN				
46						BegGRN				
47						BegGRN				
48						BegGRN				

Channel Params[1.8.3]

C1 IO Mode User Single BIU Map SINGLE Invert Rail Input OFF

Veh Par 1-64 [5.1]										Veh Par 1-64 [5.1]										Vehicle Options 1-64 [5.2]										Vehicle Options 1-64 [5.2]										Parameters+ 1-64 [5.3]									
Det #	Call Ø	Swi Ø	Day	Ext	Que	No Act	Max Pres	Err Cnt	Fail Time	Det #	Call Ø	Swi Ø	Day	Ext	Que	No Act	Max Pres	Err Cnt	Fail Time	Det #	Call	Ext	Que	Add Init	Red Lock	Yell Lock	occ	vol	Det #	Call	Ext	Que	Add Init	Red Lock	Yell Lock	occ	vol	Det #	oc G	oc Y	oc R	Day 1	Day 2	Type	Src				
1	2						45	50	2	33							45	50		1	ON	ON		ON					33	ON	ON		ON					1							NORM				
2	2						45	50	2	34							45	50		2	ON	ON		ON					34	ON	ON		ON					2							NORM				
3	4						45	50	2	35							45	50		3	ON	ON		ON					35	ON	ON		ON					3							NORM				
4	5						45	50	2	36							45	50		4	ON	ON		ON					36	ON	ON		ON					4							NORM				
5	3						45	50	2	37							45	50		5	ON	ON		ON					37	ON	ON		ON					5							NORM				
6	3						45	50	2	38							45	50		6	ON	ON		ON					38	ON	ON		ON					6							NORM				
7							45	50	2	39							45	50		7	ON	ON		ON					39	ON	ON		ON					7							NORM				
8							45	50	2	40							45	50		8	ON	ON		ON					40	ON	ON		ON					8							NORM				
9							45	50	2	41							45	50		9	ON	ON		ON					41	ON	ON		ON					9							NORM				
10							45	50	2	42							45	50		10	ON	ON		ON					42	ON	ON		ON					10							NORM				
11							45	50	2	43							45	50		11	ON	ON		ON					43	ON	ON		ON					11							NORM				
12							45	50	2	44							45	50		12	ON	ON		ON					44	ON	ON		ON					12							NORM				
13							45	50	2	45							45	50		13	ON	ON		ON					45	ON	ON		ON					13							NORM				
14							45	50	2	46							45	50		14	ON	ON		ON					46	ON	ON		ON					14							NORM				
15							45	50	2	47							45	50		15	ON	ON		ON					47	ON	ON		ON					15							NORM				
16							45	50	2	48							45	50		16	ON	ON		ON					48	ON	ON		ON					16							NORM				
17							45	50	2	49							45	50		17	ON	ON		ON					49	ON	ON		ON					17							NORM				
18							45	50	2	50							45	50		18	ON	ON		ON					50	ON	ON		ON					18							NORM				
19							45	50		51							45	50		19	ON	ON		ON					51	ON	ON		ON					19							NORM				
20							45	50		52							45	50		20	ON	ON		ON					52	ON	ON		ON					20							NORM				
21							45	50		53							45	50		21	ON	ON		ON					53	ON	ON		ON					21							NORM				
22							45	50		54							45	50		22	ON	ON		ON					54	ON	ON		ON					22							NORM				
23							45	50		55							45	50		23	ON	ON		ON					55	ON	ON		ON					23							NORM				
24							45	50		56							45	50		24	ON	ON		ON					56	ON	ON		ON					24							NORM				
25							45	50		57							45	50		25	ON	ON		ON					57	ON	ON		ON					25							NORM				
26							45	50		58							45	50		26	ON	ON		ON					58	ON	ON		ON					26							NORM				
27							45	50		59							45	50		27	ON	ON		ON					59	ON	ON		ON					27							NORM				
28							45	50		60							45	50		28	ON	ON		ON					60	ON	ON		ON					28							NORM				
29							45	50		61							45	50		29	ON	ON		ON					61	ON	ON		ON					29							NORM				
30							45	50		62							45	50		30	ON	ON		ON					62	ON	ON		ON					30							NORM				
31							45	50		63							45	50		31	ON	ON		ON					63	ON	ON		ON					31							NORM				
32							45	50		64							45	50		32	ON	ON		ON					64	ON	ON		ON					32							NORM				

Parameters+ 1-64 [5.3]

Det #	occ Grn	occ Yell	occ Red	Day 1	Day 2	Type	Src	Det #	occ Grn	occ Yell	occ Red	Day 1	Day 2	Type	Src	Det #	occ Grn	occ Yell	occ Red	Day 1	Day 2	Type	Src	
33						NORM		44						NORM		55							NORM	
34						NORM		45						NORM		56							NORM	
35						NORM		46						NORM		57							NORM	
36						NORM		47						NORM		58							NORM	
37						NORM		48						NORM		59							NORM	
38						NORM		49						NORM		60							NORM	
39						NORM		50						NORM		61							NORM	
40						NORM		51						NORM		62							NORM	
41						NORM		52						NORM		63							NORM	
42						NORM		53						NORM		64							NORM	
43						NORM		54						NORM		### 481 @ BEAR								

481 @ BEAR

Ped Det Parm [5.4]

Det #	Call Ø	No Act	Max Pres	Err Cnt
1			15	
2			15	
3			15	
4			15	
5			15	
6			15	
7			15	
8			15	

Unit Parameters [1.2.1]

TS2 Det Faults	ON
Vol/Occ Report Parm [1.5.8]	
Vol/Occ Period Minutes	0
Vol/Occ Period Minutes	15

Preemption Times [3.1], Options+ [3.6]

Pre #	Enable	Type	Output	Delay	MinDura
1	ON	RAIL	Dwell		
2	ON	RAIL	Dwell		
3	ON	EMERG	Dwell		
4	ON	EMERG	Dwell		
5	ON	EMERG	Dwell		
6	ON	EMERG	Dwell		

Pre #	MaxPres	MinGrn	MinWlk	PedClr	Co+Pre
1					ON
2					ON
3					ON
4					ON
5					ON
6					ON

Pre #	Track Grn	Min Dwell	Ext Dwell	PedClr+	Yel
1		2			
2		2			
3		2			
4		2			
5		2			
6		2			

Pre #	Red	Pattern	Skip
1			OFF
2			OFF
3			OFF
4			OFF
5			OFF
6			OFF

Low Priority Preempts

Pre #	Type	Min	Max
7	OFF		
8	OFF		
9	OFF		
10	OFF		

Unit Parameters [1.2.1]

Stop Timer Over Preempt	OFF
Preempt or Ext Output	PRE
Max Seek Track Time	
Max Seek Dwell Time	

Channel Parameters [1.8.3]

D Conn Mappings	None
Pre Invert Rail Input	OFF

Track Clear Phases [3.2], Track Clear Overlaps+ [3.5]

[illegible]

Dwell Phases [3.2] and Overlaps+ [3.5]

[illegible]

Preemption Options+ [3.6]

Exit Phases [3.2]	Pre #	Lock	Override	Override	Fish	
--------------------------	-------	------	----------	----------	------	--

Pre #	Exit Phase						Auto Flush				Higher		Dwell	Link
1					1	ON		ON			ON		OFF	
2					2	ON		ON			ON		OFF	
3					3	ON		ON			ON		OFF	
4					4	ON		ON			ON		OFF	
5					5	ON		ON			ON		OFF	
6					6	ON		ON			ON		OFF	

[illegible]

C1-USER IO Map [1.8.9.1 In]

I1-1	1	Veh Call 1
I1-2	2	Veh Call 2
I1-3	3	Veh Call 3
I1-4	4	Veh Call 4
I1-5	5	Veh Call 5
I1-6	6	Veh Call 6
I1-7	189	Unused
I1-8	189	Unused
I2-1	189	Unused
I2-2	189	Unused
I2-3	189	Unused
I2-4	189	Unused
I2-5	189	Unused
I2-6	189	Unused
I2-7	189	Unused
I2-8	189	Unused
I3-1	189	Unused
I3-2	189	Unused
I3-3	189	Unused
I3-4	189	Unused
I3-5	189	Unused
I3-6	189	Unused
I3-7	189	Unused
I3-8	189	Unused
I4-1	189	Unused
I4-2	189	Unused
I4-3	189	Unused
I4-4	189	Unused
I4-5	189	Unused
I4-6	189	Unused
I4-7	229	33xCMUStop
I4-8	228	33xFlashSns
I5-1	189	Unused
I5-2	189	Unused
I5-3	189	Unused
I5-4	189	Unused
I5-5	189	Unused
I5-6	189	Unused
I5-7	189	Unused
I5-8	189	Unused
I6-1	189	Unused
I6-2	189	Unused
I6-3	189	Unused
I6-4	189	Unused
I6-5	189	Unused
I6-6	189	Unused
I6-7	189	Unused
I6-8	189	Unused

C1-USER IO Map [1.8.9.2 Out]

O1-1	1	Ch1 Red
O1-2	49	Ch1 Green
O1-3	2	Ch2 Red
O1-4	26	Ch2 Yellow
O1-5	50	Ch2 Green
O1-6	3	Ch3 Red
O1-7	27	Ch3 Yellow
O1-8	51	Ch3 Green
O2-1	4	Ch4 Red
O2-2	52	Ch4 Green
O2-3	5	Ch5 Red
O2-4	29	Ch5 Yellow
O2-5	53	Ch5 Green
O2-6	6	Ch6 Red
O2-7	30	Ch6 Yellow
O2-8	54	Ch6 Green
O3-1	7	Ch7 Red
O3-2	55	Ch7 Green
O3-3	8	Ch8 Red
O3-4	32	Ch8 Yellow
O3-5	56	Ch8 Green
O3-6	9	Ch9 Red
O3-7	33	Ch9 Yellow
O3-8	57	Ch9 Green
O4-1	10	Ch10 Red
O4-2	58	Ch10 Green
O4-3	11	Ch11 Red
O4-4	35	Ch11 Yellow
O4-5	59	Ch11 Green
O4-6	12	Ch12 Red
O4-7	36	Ch12 Yellow
O4-8	60	Ch12 Green
O5-1	28	Ch4 Yellow
O5-2	34	Ch10 Yellow
O5-3	25	Ch1 Yellow
O5-4	31	Ch7 Yellow
O5-5	115	Not Used
O5-6	115	Not Used
O5-7	115	Not Used
O5-8	114	Watchdog
O6-1	115	Not Used
O6-2	115	Not Used
O6-3	13	Ch13 Red
O6-4	37	Ch13 Yellow
O6-5	61	Ch13 Green
O6-6	14	Ch14 Red
O6-7	38	Ch14 Yellow
O6-8	62	Ch14 Green

C1-USER IO Map [1.8.9.2 Out]

O7-1	115	Not Used
O7-2	115	Not Used
O7-3	115	Not Used
O7-4	115	Not Used
O7-5	115	Not Used
O7-6	115	Not Used
O7-7	115	Not Used
O7-8	115	Not Used

C11S-USER IO Map [1.8.9.1 In]

I4-1		
I4-2		
I4-3		
I4-4		
I7-1	189	Unused
I7-2	189	Unused
I7-3	189	Unused
I7-4	189	Unused
I7-5	189	Unused
I7-6	189	Unused
I7-7	189	Unused
I7-8	189	Unused
I8-1	189	Unused
I8-2	189	Unused
I8-3	189	Unused
I8-4	189	Unused
I8-5	189	Unused
I8-6	189	Unused
I8-7	189	Unused
I8-8	189	Unused

C11S-USER IO Map [1.8.9.2 Out]

O8-1	115	Not Used
O8-2	115	Not Used
O8-3	115	Not Used
O8-4	115	Not Used
O8-5	115	Not Used
O8-6	115	Not Used
O8-7	115	Not Used
O8-8	115	Not Used

IO Logic [1.8.7]

Op1	Result	O1Fcn	Inv1	IO1	Opn1	O2Fcn	Inv2	IO2	Opn2	O3Fcn	Inv3	IO3	Opn3	Dly	Sec
I	0	=	----	-		0	----	-		0	----	-		0	DLY 0
I	0	=	----	-		0	----	-		0	----	-		0	DLY 0
I	0	=	----	-		0	----	-		0	----	-		0	DLY 0
I	0	=	----	-		0	----	-		0	----	-		0	DLY 0
I	0	=	----	-		0	----	-		0	----	-		0	DLY 0
I	0	=	----	-		0	----	-		0	----	-		0	DLY 0
I	0	=	----	-		0	----	-		0	----	-		0	DLY 0
I	0	=	----	-		0	----	-		0	----	-		0	DLY 0
I	0	=	----	-		0	----	-		0	----	-		0	DLY 0
I	0	=	----	-		0	----	-		0	----	-		0	DLY 0
I	0	=	----	-		0	----	-		0	----	-		0	DLY 0

Security Access Levels [8.2]

1	SWLOAD
2	SECURE
3	None
4	None
5	None
6	None
7	None
8	None
9	None
10	None
11	None
12	None
13	None
14	None
15	None
16	None
17	None
18	None
19	None
20	None
21	None

22	None
23	None
24	None
25	None
26	None
27	None
28	None
29	None
30	None
31	None
32	None
33	None
34	None
35	None
36	None
37	None
38	None
39	None
40	None
41	None
42	None

43	None
44	None
45	None
46	None
47	None
48	None
49	None
50	None
51	None
52	None
53	None
54	None
55	None
56	None
57	None
58	None
59	None
60	None
61	None
62	None
63	None
64	None

Com Parameters [6.1]

Station ID	3300
Group ID	
Master ID	0
Backup Time	0
SysUp Modem [6.1]	
Enable Modem	OFF
Idle Time	0
Dial Time	0
Tel:	
Alt:	

2070 Port Parms [6.2]

Port	Baud Rate	FCM
SP1	38400	MODE 6
SP2	38400	MODE 6
SP3	38400	MODE 6
SP4	38400	MODE 6
SP5	1200	AUTO
SP6	1200	AUTO
SP7	1200	AUTO
SP8	1200	AUTO

2070 IP 1 Addressing [6.5]

Addressing				
Addr	192	168	0	101
Mask	255	255	255	0
Brdcst	0	0	0	0
GtWay	192	168	0	1
Port	5001			

2070 IP 2 Addressing [6.5]

Addressing				
Addr	0	0	0	0
Mask	0	0	0	0
Brdcst	0	0	0	0
GtWay	0	0	0	0
Port	0			

2070 Port Binding Ports [6.6]

	Port	Echo	Mode
ASYN1	SP1	OFF	0
ASYN2	SP2	OFF	0
ASYN3	SP3	OFF	0
ASYN4	SP4	OFF	0
SYN1	SP5	SYN3	OFF
SYN2	OFF	SYN4	OFF

2070 Port Binding Functions [6.6]



Function	Channel	Function	Channel
TS2/CVM	None	SYSUp	ASYN1
CMU/MMU	None	SYSDown	ASYN2
Opticom	None	Shell	None
Loop Det.	None		
GPS	-		


#	Event / Alarm	Ev	Alr	Call Phases[1.1.5]								Redirect Phases[1.1.5]								Inhibit Phases[1.1.5]															
1	Power Up Alarm.	ON	ON	Ø	Ø Phases Called By Ø					From	To	From	To	From	To	From	To	1	2	3	4	5	6	7	8	9	10	11	12	13	14	15	16		
2	Stop Timing	ON	ON	1					1									1																	
3	TS1 Cabinet Door	ON	ON	2					2									2																	
4	Coordination Failure	ON	ON	3					3									3																	
5	External Alarm # 1	ON	ON	4					4									4																	
6	External Alarm # 2	ON	ON	5					5									5																	
7	External Alarm # 3	ON	ON	6					6									6																	
8	External Alarm # 4	ON	ON	7					7									7																	
9	Closed Loop Disabled	ON	ON	8					8									8																	
10	External Alarm # 5	ON	ON	9					9									9																	
11	External Alarm # 6	ON	ON	10					10									10																	
12	Manual Control Enable	ON	ON	11					11									11																	
13	Coord Free Input	ON	ON	12					12									12																	
14	Local Flash Input	ON	ON	13					13									13																	
15	MMU Flash	ON	ON	14					14									14																	
16	CMU Flash	ON	ON	15					15									15																	
17	Cycle Fault	ON	ON	16					16									16																	
18	Cycle Failure	ON	ON	Alt Call & Redirect # 1 [1.1.6.3]								Alt Inhibit Phases # 1 [1.1.6.3]																							
19	Coordination Fault	ON	ON	Col	Ø Phases Called By Ø					From	To	From	To	From	To	From	To	1	2	3	4	5	6	7	8	9	10	11	12	13	14	15	16		
20	Controller Fault	ON	ON	1					1									1																	
21	Detector SDLC Failure	ON	ON	2					2									2																	
22	MMU SDLC Failure	ON	ON	3					3									3																	
23	Critical SDLC Failure	ON	ON	4					4									4																	
24	Reserved	ON	ON	5					5									5																	
25	EEPROM CRC Fault	ON	ON	6					6									6																	
26	Detector Diagnostic Failure	ON	ON	7					7									7																	
27	BIU Detector Failure	ON	ON	8					8									8																	
32	Queue detector alarm	ON	ON	Alt Call & Redirect # 2 [1.1.6.3]								Alt Inhibit Phases # 2 [1.1.6.3]																							
29	Ped Detector Fault	ON	ON	Col	Ø Phases Called By Ø					From	To	From	To	From	To	From	To	1	2	3	4	5	6	7	8	9	10	11	12	13	14	15	16		
30	Coord Diagnostic Fault	ON	ON	1					1									1																	
41	TempAlert Probe Ch. A	ON	ON	2					2									2																	
42	TempAlert Probe Ch. B	ON	ON	3					3									3																	
47	Coord Active	ON	ON	4					4									4																	
48	Preempt Active	ON	ON	5					5									5																	
49	Preempt 1 Input	ON	ON	6					6									6																	
50	Preempt 2 Input	ON	ON	7					7									7																	
51	Preempt 3 Input	ON	ON	8					8									8																	
52	Preempt 4 Input	ON	ON	Coord, CIC Plans [2.3]								Unit Parameters [1.2.1]																							
53	Preempt 5 Input	ON	ON	CIC	CoØ	Grow	1	2	3	4	5	6	7	8	Allow Skip Yellow	OFF	Max Cycle Time																		
54	Preempt 6 Input	ON	ON	1	OFF										TOD Dim Enable	OFF	Cycle Fault Action	Alarm																	
55	Preempt 7 Input	ON	ON	2	OFF										Tone Disable	OFF																			
56	Preempt 8 Input	ON	ON	3	OFF										Diamond Mode	4Ph																			
57	Preempt 9 Input	ON	ON	4	OFF										Backup Time (s)	900																			
58	Preempt 10 Input	ON	ON	Auto Flash Phase/Olap Settings [1.4.2]												Disable Init Ped	OFF																		
61	In Transition	ON	ON	Yel Ø												Cycle Fault Action	Alarm																		
81	FIO Status Alarm	ON	ON	Yel (olaps)												Enable Run Timer	ON	### 481 @ BEAR																	

04/07/23Page 10

FILE NAME = F:\PROJECTS\198 - N.Y.S. DEPT OF TRANSPORTATION\198\26801 PSAP R3-6\Design\CADD\Sheet Files\REGION 3 - Assignment #20\35144_oph.tsp.01.PLAN.dgn
DATE/TIME = 9/23/2019
USER = Khesari

DESIGN SUPERVISOR
SING
JOB MANAGER
TEH
DESIGN
KAN
CHECK
TEH
DRAFTING
MMG
CHECK
TEH
PROJECT MANAGER
KAN

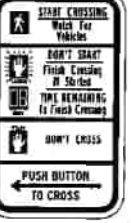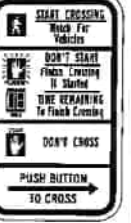TABLE OF SIGNS			
SIGN	SIZE(WxH, INCH)	TEXT	MUTCD NO.
A	30" x 36"		R3-5L
B (23)	9" x 15"		R10-3eL
C (23)	9" x 15"		R10-3eR

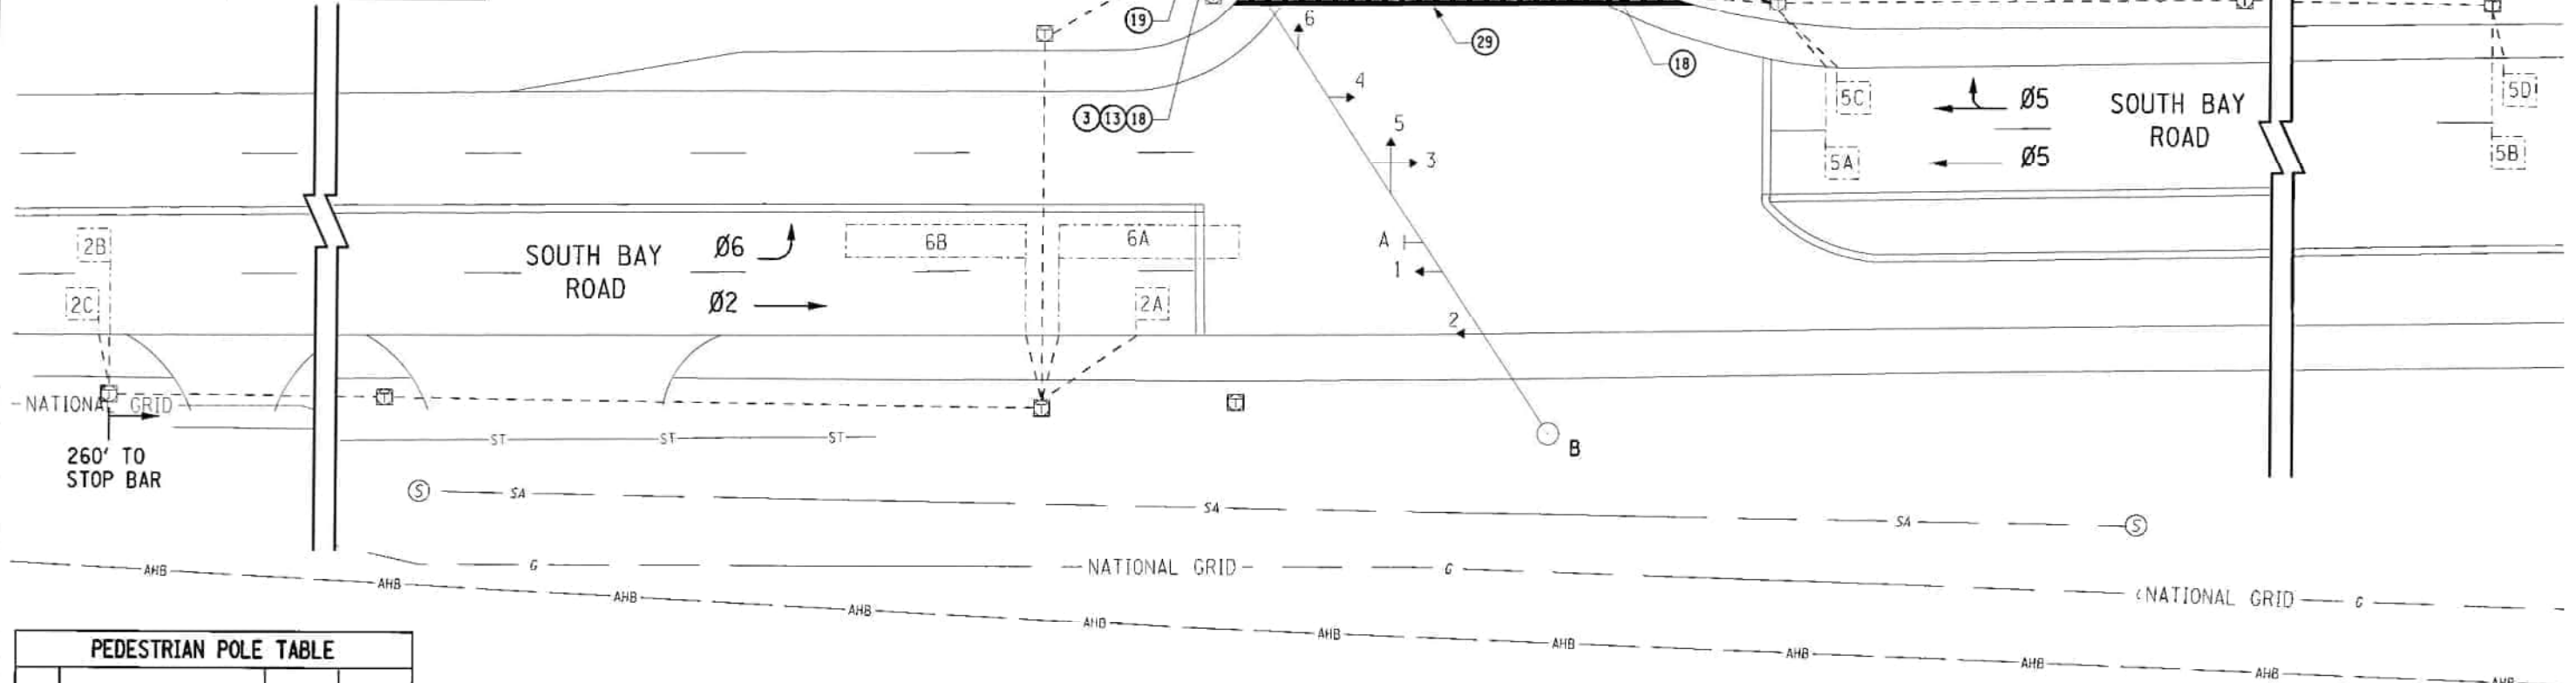

PEDESTRIAN POLE TABLE			
POLE	POLE LOCATION	HEADS	SIGNS
P1	NEW	A1	C
P2	NEW	A2	B

- NOTES:
- PROPOSED WORK: PROVIDE NEW TYPE LS CROSSWALK ACROSS BEAR ROAD. INSTALL NEW PEDESTRIAN SIGNALS WITH APS FOR BEAR ROAD CROSSING.
 - UNDER (19) ITEM 680.77000205 - MODIFY TRAFFIC SIGNAL INSTALLATION, LOCATION 2, MODIFY EXISTING PULLBOXES TO ACCEPT CONNECTION OF NEW CONDUIT RUNS AND INSTALL NEW PEDESTRIAN SIGNAL WIRES IN THE CABINET.

AFFIX SEAL: TODD E. HUMPHREY, P.E.
ON:



ALTERED BY:
ON:

FIELD CHANGE SHEET

THIS SHEET DOES NOT SUPERSEDE ANY SHEET
SEE SHEET 20F1 FOR APPROVAL SIGNATURES

AS-BUILT REVISIONS DESCRIPTION OF ALTERATIONS:	SH 57-7, NORTH SYRACUSE CONN. RT 11 - INTERSTATE ROUTE 505	PIN 30PS.02 RTE 930J UTILITY QUALITY LEVEL D	BRIDGES	CULVERTS	ALL DIMENSIONS IN FT UNLESS OTHERWISE NOTED	CONTRACT NUMBER D264019
	COUNTY: ONONDAGA	REGION: 3			TRAFFIC SIGNAL PLAN NY 481 & BEAR RD / SOUTH BAY RD LOCATION 35144	DRAWING NO. TSP-03 SHEET NO. 20F3
IT IS A VIOLATION OF LAW FOR ANY PERSON, UNLESS THEY ARE ACTING UNDER THE DIRECTION OF A LICENSED PROFESSIONAL ENGINEER, ARCHITECT, LANDSCAPE ARCHITECT, OR LAND SURVEYOR, TO ALTER AN ITEM IN ANY WAY. IF AN ITEM BEARING THE STAMP OF A LICENSED PROFESSIONAL IS ALTERED, THE ALTERING ENGINEER, ARCHITECT, LANDSCAPE ARCHITECT, OR LAND SURVEYOR SHALL STAMP THE DOCUMENT AND INCLUDE THE NOTATION "ALTERED BY" FOLLOWED BY THEIR SIGNATURE, THE DATE OF SUCH ALTERATION, AND A SPECIFIC DESCRIPTION OF THE ALTERATION.						

SIGNAL NO. 210
ONONDAGA COUNTY


SCALE


C&S
COMPANIES

C&S Engineers, Inc.
489 Col. Eileen Collins Blvd.
Syracuse, New York 13212
Phone: 315-456-2000
Fax: 315-456-9667
www.cscsny.com


NEW YORK
STATE OF
OPPORTUNITY

Department of
Transportation

TABLE OF OPERATIONS								
FACE PHASE								
	1	2	3	4	5	6	A1-A2	
Ø2	G	G	R	R	R	R	DW	-
Ø4	R	R	R	R	G	G	DW	-
Ø5 + PED A	R	R	G	G	R	R	DW *	-
Ø6	 R	R	R	R	R	R	DW	-
Ø2 + Ø5 + PED A	G	G	G	G	R	R	DW *	-
Ø2 + Ø6	 G	G	R	R	R	R	DW	-
EMERGENCY FLASH	FY	FY	FY	FY	FR	FR	DARK	

* UPON ACTUATION OF A PEDESTRIAN PUSH BUTTON, A "WALKING MAN" INDICATION FOLLOWED BY A FLASHING "HAND" INDICATION FOLLOWED BY A STEADY "HAND" WILL BE DISPLAYED, AND COUNTDOWN TIMER IS INITIATED.

		FROM			
		R	G	R	G
TO	R			R	G
	G			R	Y
	R			R	R
	G			R	G
	R			R	
	G			R	
	R				Y
	G			R	

Diagram of a continuous beam with 6 supports and 7 spans. The total length is 127 FT. The spans are 47 FT, 10 FT, 14 FT, 6 FT, 13 FT, and 19 FT. The supports are labeled 1 through 6. The beam is supported by a pin at support 1 and rollers at supports 2 through 6.

THE SPAN WIRE DIAGRAM IS BASED ON RECORD PLANS AND SHOULD BE USED FOR INITIAL LAYOUT ONLY. CONTRACTOR SHOULD FIELD VERIFY THAT THE SIGNAL HEAD LAYOUT IS IN ACCORD WITH THE SIGNAL HEAD ALIGNMENT AS SHOWN IN THESE PLANS. FINAL LOCATIONS SHALL BE SHOWN ON THE AS-BUILT PLANS.

FIELD CHANGE SHEET

THIS SHEET DOES NOT SUPERSEDE ANY SHEET
SEE SHEET 20F1 FOR APPROVAL SIGNATURES

SIGNAL NO. 210
ONONDAGA COUNTY

C&S
COMPANIES

CONTRACT NUMBER	
D264019	
DRAWING NO.	TSP-04
SHEET NO.	20F4



NEW YORK
STATE OF
OPPORTUNITY.

**Department of
Transportation**

AS-BUILT REVISIONS
DESCRIPTION OF ALTERATIONS:

SH 57-7, NORTH SYRACUSE CONN. (RT 11 - INTERSTATE ROUTE 505)

5)	PIN 30PS.02
	RTE 930J

	BRIDGES
--	---------

CULVERTS

ALL DIMENSIONS IN FT UNLESS OTHERWISE NOTED

TRAFFIC SIGNAL TABLES
NY 481 & BEAR RD / SOUTH BAY RD
LOCATION 35144

IT IS A VIOLATION OF LAW FOR ANY PERSON, UNLESS THEY ARE ACTING UNDER THE DIRECTION OF A LICENSED PROFESSIONAL ENGINEER, ARCHITECT, LANDSCAPE ARCHITECT, OR LAND SURVEYOR, TO ALTER AN ITEM IN ANY WAY. IF AN ITEM BEARING THE STAMP OF A LICENSED PROFESSIONAL IS ALTERED, THE ALTERING ENGINEER, ARCHITECT, LANDSCAPE ARCHITECT, OR LAND SURVEYOR SHALL STAMP THE DOCUMENT AND INCLUDE THE NOTATION "ALTERED BY" FOLLOWED BY THEIR SIGNATURE, THE DATE OF SUCH ALTERATION, AND A SPECIFIC DESCRIPTION OF THE ALTERATION.

Overlap 1-16 Program Parm+ [1.5.2.1] [1.5.2.2]

Overlap Conflict Lock		OFF	Overlap Lock Inhibit		OFF	Parent Ph Clearance		OFF	Extra Included Ph		ON			Type	NORMAL
1	Included Ø					Type	NORMAL	9	Included Ø					Type	NORMAL
	Modifier Ø					Grn			Modifier Ø					Grn	
	Conflict Ø					Yel	3.5		Conflict Ø					Yel	3.5
	Conflict Olap					Red	1.5		Conflict Olap					Red	1.5
	Conflict Ped					LG			Conflict Ped					LG	
2	Included Ø					Type	NORMAL	10	Included Ø					Type	NORMAL
	Modifier Ø					Grn			Modifier Ø					Grn	
	Conflict Ø					Yel	3.5		Conflict Ø					Yel	3.5
	Conflict Olap					Red	1.5		Conflict Olap					Red	1.5
	Conflict Ped					LG			Conflict Ped					LG	
3	Included Ø					Type	NORMAL	11	Included Ø					Type	NORMAL
	Modifier Ø					Grn			Modifier Ø					Grn	
	Conflict Ø					Yel	3.5		Conflict Ø					Yel	3.5
	Conflict Olap					Red	1.5		Conflict Olap					Red	1.5
	Conflict Ped					LG			Conflict Ped					LG	
4	Included Ø					Type	NORMAL	12	Included Ø					Type	NORMAL
	Modifier Ø					Grn			Modifier Ø					Grn	
	Conflict Ø					Yel	3.5		Conflict Ø					Yel	3.5
	Conflict Olap					Red	1.5		Conflict Olap					Red	1.5
	Conflict Ped					LG			Conflict Ped					LG	
5	Included Ø					Type	NORMAL	13	Included Ø					Type	NORMAL
	Modifier Ø					Grn			Modifier Ø					Grn	
	Conflict Ø					Yel	3.5		Conflict Ø					Yel	3.5
	Conflict Olap					Red	1.5		Conflict Olap					Red	1.5
	Conflict Ped					LG			Conflict Ped					LG	
6	Included Ø					Type	NORMAL	14	Included Ø					Type	NORMAL
	Modifier Ø					Grn			Modifier Ø					Grn	
	Conflict Ø					Yel	3.5		Conflict Ø					Yel	3.5
	Conflict Olap					Red	1.5		Conflict Olap					Red	1.5
	Conflict Ped					LG			Conflict Ped					LG	
7	Included Ø					Type	NORMAL	15	Included Ø					Type	NORMAL
	Modifier Ø					Grn			Modifier Ø					Grn	
	Conflict Ø					Yel	3.5		Conflict Ø					Yel	3.5
	Conflict Olap					Red	1.5		Conflict Olap					Red	1.5
	Conflict Ped					LG			Conflict Ped					LG	
8	Included Ø					Type	NORMAL	16	Included Ø					Type	NORMAL
	Modifier Ø					Grn			Modifier Ø					Grn	
	Conflict Ø					Yel	3.5		Conflict Ø					Yel	3.5
	Conflict Olap					Red	1.5		Conflict Olap					Red	1.5
	Conflict Ped					LG			Conflict Ped					LG	

Channel Settings [1.8.1]

.....Channel -->	1	2	3	4	5	6	7	8	9	10	11	12	13	14	15	16	17	18	19	20	21	22	23	24
Phase / Olap #	2	4	5	6	5																			
Channel Type	VEH	VEH	VEH	VEH	PED	VEH	VEH	VEH	VEH	VEH	VEH	VEH	VEH	VEH	VEH	VEH	VEH	VEH	VEH	VEH	VEH	VEH	VEH	VEH
Channel Flash	YEL	Red	YEL	DRK	DRK	Red	Red	Red	Red	Red	Red	Red	Red	Red	Red	DRK	DRK	DRK	DRK	DRK	DRK	DRK	DRK	DRK
Alt Hz																								

Channel+ Settings [1.8.4]

.....Channel -->	1	2	3	4	5	6	7	8	9	10	11	12	13	14	15	16	17	18	19	20	21	22	23	24
Flash Red+																								
Flash Yellow+																								
Flash Green+																								
Flash Inh Red+																								
Olap Ovrd																								

Coord Transition, CoordPhs [2.5]

Pat#	Short	Long	Dwell	No Shortway Ø	E-Yld	Offset	RetHld	Float	Min Veh Perm	Min Ped Perm
1	12	22				EndGRN				
2	12	22				EndGRN				
3	12	22				EndGRN				
4	12	22				EndGRN				
5	12	22				EndGRN				
6	12	22				EndGRN				
7	12	22				EndGRN				
8	12	22				EndGRN				
9	12	22				EndGRN				
10	12	22				EndGRN				
11	12	22				EndGRN				
12	12	22				EndGRN				
13	12	22				EndGRN				
14	12	22				EndGRN				
15	12	22				EndGRN				
16	12	22				EndGRN				
17	12	22				EndGRN				
18	12	22				EndGRN				
19	12	22				EndGRN				
20	12	22				EndGRN				
21	12	22				EndGRN				
22	12	22				EndGRN				
23	12	22				EndGRN				
24	12	22				EndGRN				
25						BegGRN				
26						BegGRN				
27						BegGRN				
28						BegGRN				
29						BegGRN				
30						BegGRN				
31						BegGRN				
32						BegGRN				
33						BegGRN				
34						BegGRN				
35						BegGRN				
36						BegGRN				
37						BegGRN				
38						BegGRN				
39						BegGRN				
40						BegGRN				
41						BegGRN				
42						BegGRN				
43						BegGRN				
44						BegGRN				
45						BegGRN				
46						BegGRN				
47						BegGRN				
48						BegGRN				

Channel Params[1.8.3]

C1 IO Mode User Single BIU Map SINGLE Invert Rail Input OFF

Veh Par 1-64 [5.1]										Veh Par 1-64 [5.1]										Vehicle Options 1-64 [5.2]										Vehicle Options 1-64 [5.2]										Parameters+ 1-64 [5.3]									
Det #	Call Ø	Swi Ø	Day	Ext	Que	No Act	Max Pres	Err Cnt	Fail Time	Det #	Call Ø	Swi Ø	Day	Ext	Que	No Act	Max Pres	Err Cnt	Fail Time	Det #	Call	Ext	Que	Add Init	Red Lock	Yell Lock	occ	vol	Det #	Call	Ext	Que	Add Init	Red Lock	Yell Lock	occ	vol	Det #	oc G	oc Y	oc R	Day 1	Day 2	Type	Src				
1	2						45	50	2	33							45	50		1	ON	ON		ON					33	ON	ON		ON					1							NORM				
2	2						45	50	15	34							45	50		2	ON	ON		ON					34	ON	ON		ON					2							NORM				
3	2						45	50	15	35							45	50		3	ON	ON		ON					35	ON	ON		ON					3							NORM				
4	4						45	50	25	36							45	50		4	ON	ON		ON					36	ON	ON		ON					4							NORM				
5	4		6				45	50	25	37							45	50		5	ON	ON		ON					37	ON	ON		ON					5							NORM				
6	5						45	50	2	38							45	50		6	ON	ON		ON					38	ON	ON		ON					6							NORM				
7	5						45	50	2	39							45	50		7	ON	ON		ON					39	ON	ON		ON					7							NORM				
8	5						45	50	10	40	2						45	50		8	ON	ON		ON					40	ON	ON		ON					8							NORM				
9	5						45	50	25	41							45	50		9	ON	ON		ON					41	ON	ON		ON					9							NORM				
10	6		3				45	50	25	42							45	50		10	ON	ON		ON					42	ON	ON		ON					10							NORM				
11							45	50	2	43							45	50		11	ON	ON		ON					43	ON	ON		ON					11							NORM				
12							45	50	2	44							45	50		12	ON	ON		ON					44	ON	ON		ON					12							NORM				
13							45	50	2	45							45	50		13	ON	ON		ON					45	ON	ON		ON					13							NORM				
14							45	50	2	46							45	50		14	ON	ON		ON					46	ON	ON		ON					14							NORM				
15							45	50	2	47							45	50		15	ON	ON		ON					47	ON	ON		ON					15							NORM				
16							45	50	2	48							45	50		16	ON	ON		ON					48	ON	ON		ON					16							NORM				
17							45	50	2	49							45	50		17	ON	ON		ON					49	ON	ON		ON					17							NORM				
18							45	50	2	50							45	50		18	ON	ON		ON					50	ON	ON		ON					18							NORM				
19							45	50		51							45	50		19	ON	ON		ON					51	ON	ON		ON					19							NORM				
20							45	50		52							45	50		20	ON	ON		ON					52	ON	ON		ON					20							NORM				
21							45	50		53							45	50		21	ON	ON		ON					53	ON	ON		ON					21							NORM				
22							45	50		54							45	50		22	ON	ON		ON					54	ON	ON		ON					22							NORM				
23							45	50		55							45	50		23	ON	ON		ON					55	ON	ON		ON					23							NORM				
24							45	50		56							45	50		24	ON	ON		ON					56	ON	ON		ON					24							NORM				
25							45	50		57							45	50		25	ON	ON		ON					57	ON	ON		ON					25							NORM				
26							45	50		58							45	50		26	ON	ON		ON					58	ON	ON		ON					26							NORM				
27							45	50		59							45	50		27	ON	ON		ON					59	ON	ON		ON					27							NORM				
28							45	50		60							45	50		28	ON	ON		ON					60	ON	ON		ON					28							NORM				
29							45	50		61							45	50		29	ON	ON		ON					61	ON	ON		ON					29							NORM				
30							45	50		62							45	50		30	ON	ON		ON					62	ON	ON		ON					30							NORM				
31							45	50		63							45	50		31	ON	ON		ON					63	ON	ON		ON					31							NORM				
32							45	50		64							45	50		32	ON	ON		ON					64	ON	ON		ON					32							NORM				

Parameters+ 1-64 [5.3]

Det #	occ Grn	occ Yell	occ Red	Day 1	Day 2	Type	Src	Det #	occ Grn	occ Yell	occ Red	Day 1	Day 2	Type	Src	Det #	occ Grn	occ Yell	occ Red	Day 1	Day 2	Type	Src	
33						NORM		44						NORM		55							NORM	
34						NORM		45						NORM		56							NORM	
35						NORM		46						NORM		57							NORM	
36						NORM		47						NORM		58							NORM	
37						NORM		48						NORM		59							NORM	
38						NORM		49						NORM		60							NORM	
39						NORM		50						NORM		61							NORM	
40						NORM	10	51						NORM		62							NORM	
41						NORM		52						NORM		63							NORM	
42						NORM		53						NORM		64							NORM	
43						NORM		54						NORM		### BEAR @ SOUTH BAY								

Ped Det Parm [5.4]

Det #	Call Ø	No Act	Max Pres	Err Cnt
1	5		15	
2			15	
3			15	
4			15	
5			15	
6			15	
7			15	
8			15	

Unit Parameters [1.2.1]

TS2 Det Faults	ON
Vol/Occ Report Parm [1.5.8]	
Vol/Occ Period Minutes	0
Vol/Occ Period Minutes	15

Preemption Times [3.1], Options+ [3.6]

Pre #	Enable	Type	Output	Delay	MinDura
1	ON	RAIL	Dwell		
2	ON	RAIL	Dwell		
3	ON	EMERG	Dwell		
4	ON	EMERG	Dwell		
5	ON	EMERG	Dwell		
6	ON	EMERG	Dwell		

Pre #	MaxPres	MinGrn	MinWlk	PedClr	Co+Pre
1					ON
2					ON
3					ON
4					ON
5					ON
6					ON

Pre #	Track Grn	Min Dwell	Ext Dwell	PedClr+	Yel
1		2			
2		2			
3		2			
4		2			
5		2			
6		2			

Pre #	Red	Pattern	Skip
1			OFF
2			OFF
3			OFF
4			OFF
5			OFF
6			OFF

Low Priority Preempts

Pre #	Type	Min	Max
7	OFF		
8	OFF		
9	OFF		
10	OFF		

Unit Parameters [1.2.1]

Stop Timer Over Preempt	OFF
Preempt or Ext Output	PRE
Max Seek Track Time	
Max Seek Dwell Time	

Channel Parameters [1.8.3]

D Conn Mappings	None
Pre Invert Rail Input	OFF

Track Clear Phases [3.2], Track Clear Overlaps+ [3.5]

[illegible]

Dwell Phases [3.2] and Overlaps+ [3.5]

[illegible]

Preemption Options+ [3.6]

Exit Phases [3.2]	Pre #	Lock	Override	Override	Fish	
--------------------------	-------	------	----------	----------	------	--

Pre #	Exit Phase						Auto Flush				Higher		Dwell	Link
1					1	ON		ON			ON		OFF	
2					2	ON		ON			ON		OFF	
3					3	ON		ON			ON		OFF	
4					4	ON		ON			ON		OFF	
5					5	ON		ON			ON		OFF	
6					6	ON		ON			ON		OFF	

Annual Schedule [4.3]	Month of Year	Day of Week	Date	Day Plan	Link To
1	J F M A M J J A S O N D	S M T W T F S	1 2 3 4 5 6 7 8 9 10 11 12 13 14 15 16 17 18 19 20 21 22 23 24 25 26 27 28 29 30 31	1	
2	J F M A M J J A S O N D	S M T W T F S	1 2 3 4 5 6 7 8 9 10 11 12 13 14 15 16 17 18 19 20 21 22 23 24 25 26 27 28 29 30 31	2	
3	J F M A M J J A S O N D	S M T W T F S	1 2 3 4 5 6 7 8 9 10 11 12 13 14 15 16 17 18 19 20 21 22 23 24 25 26 27 28 29 30 31	3	
4	J F M A M J J A S O N D	S M T W T F S	1 2 3 4 5 6 7 8 9 10 11 12 13 14 15 16 17 18 19 20 21 22 23 24 25 26 27 28 29 30 31	1	
5	J F M A M J J A S O N D	S M T W T F S	1 2 3 4 5 6 7 8 9 10 11 12 13 14 15 16 17 18 19 20 21 22 23 24 25 26 27 28 29 30 31	1	
6	J F M A M J J A S O N D	S M T W T F S	1 2 3 4 5 6 7 8 9 10 11 12 13 14 15 16 17 18 19 20 21 22 23 24 25 26 27 28 29 30 31	1	
7	J F M A M J J A S O N D	S M T W T F S	1 2 3 4 5 6 7 8 9 10 11 12 13 14 15 16 17 18 19 20 21 22 23 24 25 26 27 28 29 30 31	1	
8	J F M A M J J A S O N D	S M T W T F S	1 2 3 4 5 6 7 8 9 10 11 12 13 14 15 16 17 18 19 20 21 22 23 24 25 26 27 28 29 30 31	1	
9	J F M A M J J A S O N D	S M T W T F S	1 2 3 4 5 6 7 8 9 10 11 12 13 14 15 16 17 18 19 20 21 22 23 24 25 26 27 28 29 30 31	1	
10	J F M A M J J A S O N D	S M T W T F S	1 2 3 4 5 6 7 8 9 10 11 12 13 14 15 16 17 18 19 20 21 22 23 24 25 26 27 28 29 30 31	1	
11	J F M A M J J A S O N D	S M T W T F S	1 2 3 4 5 6 7 8 9 10 11 12 13 14 15 16 17 18 19 20 21 22 23 24 25 26 27 28 29 30 31	1	
12	J F M A M J J A S O N D	S M T W T F S	1 2 3 4 5 6 7 8 9 10 11 12 13 14 15 16 17 18 19 20 21 22 23 24 25 26 27 28 29 30 31	1	
13	J F M A M J J A S O N D	S M T W T F S	1 2 3 4 5 6 7 8 9 10 11 12 13 14 15 16 17 18 19 20 21 22 23 24 25 26 27 28 29 30 31	1	
14	J F M A M J J A S O N D	S M T W T F S	1 2 3 4 5 6 7 8 9 10 11 12 13 14 15 16 17 18 19 20 21 22 23 24 25 26 27 28 29 30 31	1	
15	J F M A M J J A S O N D	S M T W T F S	1 2 3 4 5 6 7 8 9 10 11 12 13 14 15 16 17 18 19 20 21 22 23 24 25 26 27 28 29 30 31	1	
16	J F M A M J J A S O N D	S M T W T F S	1 2 3 4 5 6 7 8 9 10 11 12 13 14 15 16 17 18 19 20 21 22 23 24 25 26 27 28 29 30 31	1	
17	J F M A M J J A S O N D	S M T W T F S	1 2 3 4 5 6 7 8 9 10 11 12 13 14 15 16 17 18 19 20 21 22 23 24 25 26 27 28 29 30 31	1	
18	J F M A M J J A S O N D	S M T W T F S	1 2 3 4 5 6 7 8 9 10 11 12 13 14 15 16 17 18 19 20 21 22 23 24 25 26 27 28 29 30 31	1	
19	J F M A M J J A S O N D	S M T W T F S	1 2 3 4 5 6 7 8 9 10 11 12 13 14 15 16 17 18 19 20 21 22 23 24 25 26 27 28 29 30 31	1	
20	J F M A M J J A S O N D	S M T W T F S	1 2 3 4 5 6 7 8 9 10 11 12 13 14 15 16 17 18 19 20 21 22 23 24 25 26 27 28 29 30 31	1	
21	J F M A M J J A S O N D	S M T W T F S	1 2 3 4 5 6 7 8 9 10 11 12 13 14 15 16 17 18 19 20 21 22 23 24 25 26 27 28 29 30 31	1	
22	J F M A M J J A S O N D	S M T W T F S	1 2 3 4 5 6 7 8 9 10 11 12 13 14 15 16 17 18 19 20 21 22 23 24 25 26 27 28 29 30 31	1	
23	J F M A M J J A S O N D	S M T W T F S	1 2 3 4 5 6 7 8 9 10 11 12 13 14 15 16 17 18 19 20 21 22 23 24 25 26 27 28 29 30 31	1	
24	J F M A M J J A S O N D	S M T W T F S	1 2 3 4 5 6 7 8 9 10 11 12 13 14 15 16 17 18 19 20 21 22 23 24 25 26 27 28 29 30 31	1	
3210 BEAR @ SOUTH BAY					4/7/2023 Page 7

[illegible]

C1-USER IO Map [1.8.9.1 In]

I1-1	1	Veh Call 1
I1-2	2	Veh Call 2
I1-3	3	Veh Call 3
I1-4	4	Veh Call 4
I1-5	5	Veh Call 5
I1-6	6	Veh Call 6
I1-7	7	Veh Call 7
I1-8	8	Veh Call 8
I2-1	9	Veh Call 9
I2-2	10	Veh Call 10
I2-3	189	Unused
I2-4	129	Ped Call 1
I2-5	189	Unused
I2-6	189	Unused
I2-7	189	Unused
I2-8	189	Unused
I3-1	189	Unused
I3-2	189	Unused
I3-3	189	Unused
I3-4	189	Unused
I3-5	189	Unused
I3-6	189	Unused
I3-7	189	Unused
I3-8	189	Unused
I4-1	189	Unused
I4-2	189	Unused
I4-3	189	Unused
I4-4	189	Unused
I4-5	189	Unused
I4-6	189	Unused
I4-7	229	33xCMUStop
I4-8	228	33xFlashSns
I5-1	189	Unused
I5-2	189	Unused
I5-3	189	Unused
I5-4	189	Unused
I5-5	189	Unused
I5-6	189	Unused
I5-7	189	Unused
I5-8	189	Unused
I6-1	189	Unused
I6-2	189	Unused
I6-3	189	Unused
I6-4	189	Unused
I6-5	189	Unused
I6-6	189	Unused
I6-7	189	Unused
I6-8	189	Unused

C1-USER IO Map [1.8.9.2 Out]

O1-1	1	Ch1 Red
O1-2	49	Ch1 Green
O1-3	2	Ch2 Red
O1-4	26	Ch2 Yellow
O1-5	50	Ch2 Green
O1-6	3	Ch3 Red
O1-7	27	Ch3 Yellow
O1-8	51	Ch3 Green
O2-1	4	Ch4 Red
O2-2	52	Ch4 Green
O2-3	5	Ch5 Red
O2-4	29	Ch5 Yellow
O2-5	53	Ch5 Green
O2-6	6	Ch6 Red
O2-7	30	Ch6 Yellow
O2-8	54	Ch6 Green
O3-1	7	Ch7 Red
O3-2	55	Ch7 Green
O3-3	8	Ch8 Red
O3-4	32	Ch8 Yellow
O3-5	56	Ch8 Green
O3-6	9	Ch9 Red
O3-7	33	Ch9 Yellow
O3-8	57	Ch9 Green
O4-1	10	Ch10 Red
O4-2	58	Ch10 Green
O4-3	11	Ch11 Red
O4-4	35	Ch11 Yellow
O4-5	59	Ch11 Green
O4-6	12	Ch12 Red
O4-7	36	Ch12 Yellow
O4-8	60	Ch12 Green
O5-1	28	Ch4 Yellow
O5-2	34	Ch10 Yellow
O5-3	25	Ch1 Yellow
O5-4	31	Ch7 Yellow
O5-5	115	Not Used
O5-6	115	Not Used
O5-7	115	Not Used
O5-8	114	Watchdog
O6-1	115	Not Used
O6-2	115	Not Used
O6-3	13	Ch13 Red
O6-4	37	Ch13 Yellow
O6-5	61	Ch13 Green
O6-6	14	Ch14 Red
O6-7	38	Ch14 Yellow
O6-8	62	Ch14 Green

C1-USER IO Map [1.8.9.2 Out]

O7-1	115	Not Used
O7-2	115	Not Used
O7-3	115	Not Used
O7-4	115	Not Used
O7-5	115	Not Used
O7-6	115	Not Used
O7-7	115	Not Used
O7-8	115	Not Used
C11S-USER IO Map [1.8.9.1 In]		
I4-1		
I4-2		
I4-3		
I4-4		
I7-1	189	Unused
I7-2	189	Unused
I7-3	189	Unused
I7-4	189	Unused
I7-5	189	Unused
I7-6	189	Unused
I7-7	189	Unused
I7-8	189	Unused
I8-1	189	Unused
I8-2	189	Unused
I8-3	189	Unused
I8-4	189	Unused
I8-5	189	Unused
I8-6	189	Unused
I8-7	189	Unused
I8-8	189	Unused
C11S-USER IO Map [1.8.9.2 Out]		
O8-1	115	Not Used
O8-2	115	Not Used
O8-3	115	Not Used
O8-4	115	Not Used
O8-5	115	Not Used
O8-6	115	Not Used
O8-7	115	Not Used
O8-8	115	Not Used

IO Logic [1.8.7]

Op1	Result	O1Fcn	Inv1	IO1	Opn1	O2Fcn	Inv2	IO2	Opn2	O3Fcn	Inv3	IO3	Opn3	Dly	Sec
I	0	=	----	-		0	----	-		0	----	-		0	DLY 0
I	0	=	----	-		0	----	-		0	----	-		0	DLY 0
I	0	=	----	-		0	----	-		0	----	-		0	DLY 0
I	0	=	----	-		0	----	-		0	----	-		0	DLY 0
I	0	=	----	-		0	----	-		0	----	-		0	DLY 0
I	0	=	----	-		0	----	-		0	----	-		0	DLY 0
I	0	=	----	-		0	----	-		0	----	-		0	DLY 0
I	0	=	----	-		0	----	-		0	----	-		0	DLY 0
I	0	=	----	-		0	----	-		0	----	-		0	DLY 0
I	0	=	----	-		0	----	-		0	----	-		0	DLY 0
I	0	=	----	-		0	----	-		0	----	-		0	DLY 0
I	0	=	----	-		0	----	-		0	----	-		0	DLY 0

Security Access Levels [8.2]

1	SWLOAD	22	None	43	None
2	SECURE	23	None	44	None
3	None	24	None	45	None
4	None	25	None	46	None
5	None	26	None	47	None
6	None	27	None	48	None
7	None	28	None	49	None
8	None	29	None	50	None
9	None	30	None	51	None
10	None	31	None	52	None
11	None	32	None	53	None
12	None	33	None	54	None
13	None	34	None	55	None
14	None	35	None	56	None
15	None	36	None	57	None
16	None	37	None	58	None
17	None	38	None	59	None
18	None	39	None	60	None
19	None	40	None	61	None
20	None	41	None	62	None
21	None	42	None	63	None
				64	None

Com Parameters [6.1]

Station ID	3210
Group ID	
Master ID	0
Backup Time	0
SysUp Modem [6.1]	
Enable Modem	OFF
Idle Time	0
Dial Time	0
Tel:	
Alt:	

2070 Port Parms [6.2]

Port	Baud Rate	FCM
SP1	9600	MODE 6
SP2	9600	MODE 6
SP3	19200	MODE 6
SP4	38400	MODE 6
SP5	1200	AUTO
SP6	1200	AUTO
SP7	1200	AUTO
SP8	1200	AUTO

2070 IP 1 Addressing [6.5]

Addressing				
Addr	192	168	0	102
Mask	255	255	255	0
Brdcst	0	0	0	0
GtWay	192	168	0	1
Port	5001			

2070 IP 2 Addressing [6.5]

Addressing				
Addr	0	0	0	0
Mask	0	0	0	0
Brdcst	0	0	0	0
GtWay	0	0	0	0
Port	0			

2070 Port Binding Ports [6.6]

	Port	Echo	Mode
ASYN1	SP1	OFF	0
ASYN2	SP2	OFF	0
ASYN3	SP3	OFF	0
ASYN4	SP4	OFF	0
SYN1	SP5	SYN3	OFF
SYN2	OFF	SYN4	OFF

2070 Port Binding Functions [6.6]

Function	Channel	Function	Channel
TS2/CVM	None	SYSUp	ASYN2
CMU/MMU	None	SYSDown	ASYN1
Opticom	None	Shell	None
Loop Det.	None		
GPS	-		


#	Event / Alarm	Ev	Alr	Call Phases[1.1.5]								Redirect Phases[1.1.5]								Inhibit Phases[1.1.5]															
1	Power Up Alarm.	ON	ON	Ø	Ø	Phases Called By Ø						From	To	From	To	From	To	From	To	1	2	3	4	5	6	7	8	9	10	11	12	13	14	15	16
2	Stop Timing	ON	ON	1								1								1															
3	TS1 Cabinet Door	ON	ON	2								2								2															
4	Coordination Failure	ON	ON	3								3								3															
5	External Alarm # 1	ON	ON	4								4								4															
6	External Alarm # 2	ON	ON	5								5								5															
7	External Alarm # 3	ON	ON	6								6								6															
8	External Alarm # 4	ON	ON	7								7								7															
9	Closed Loop Disabled	ON	ON	8								8								8															
10	External Alarm # 5	ON	ON	9								9								9															
11	External Alarm # 6	ON	ON	10								10								10															
12	Manual Control Enable	ON	ON	11								11								11															
13	Coord Free Input	ON	ON	12								12								12															
14	Local Flash Input	ON	ON	13								13								13															
15	MMU Flash	ON	ON	14								14								14															
16	CMU Flash	ON	ON	15								15								15															
17	Cycle Fault	ON	ON	16								16								16															
18	Cycle Failure	ON	ON	Alt Call & Redirect # 1 [1.1.6.3]								Alt Inhibit Phases # 1 [1.1.6.3]																							
19	Coordination Fault	ON	ON	Col	Ø	Phases Called By Ø						From	To	From	To	From	To	From	To	1	2	3	4	5	6	7	8	9	10	11	12	13	14	15	16
20	Controller Fault	ON	ON	1								1								1															
21	Detector SDLC Failure	ON	ON	2								2								2															
22	MMU SDLC Failure	ON	ON	3								3								3															
23	Critical SDLC Failure	ON	ON	4								4								4															
24	Reserved	ON	ON	5								5								5															
25	EEPROM CRC Fault	ON	ON	6								6								6															
26	Detector Diagnostic Failure	ON	ON	7								7								7															
27	BIU Detector Failure	ON	ON	8								8								8															
32	Queue detector alarm	ON	ON	Alt Call & Redirect # 2 [1.1.6.3]								Alt Inhibit Phases # 2 [1.1.6.3]																							
29	Ped Detector Fault	ON	ON	Col	Ø	Phases Called By Ø						From	To	From	To	From	To	From	To	1	2	3	4	5	6	7	8	9	10	11	12	13	14	15	16
30	Coord Diagnostic Fault	ON	ON	1								1								1															
41	TempAlert Probe Ch. A	ON	ON	2								2								2															
42	TempAlert Probe Ch. B	ON	ON	3								3								3															
47	Coord Active	ON	ON	4								4								4															
48	Preempt Active	ON	ON	5								5								5															
49	Preempt 1 Input	ON	ON	6								6								6															
50	Preempt 2 Input	ON	ON	7								7								7															
51	Preempt 3 Input	ON	ON	8								8								8															
52	Preempt 4 Input	ON	ON	Coord, CIC Plans [2.3]								Unit Parameters [1.2.1]																							
53	Preempt 5 Input	ON	ON	CIC	CoØ	Grow	1	2	3	4	5	6	7	8	Allow Skip Yellow	OFF	Max Cycle Time																		
54	Preempt 6 Input	ON	ON	1	OFF										TOD Dim Enable	OFF	Cycle Fault Action	Alarm																	
55	Preempt 7 Input	ON	ON	2	OFF										Tone Disable	OFF																			
56	Preempt 8 Input	ON	ON	3	OFF										Diamond Mode	4Ph																			
57	Preempt 9 Input	ON	ON	4	OFF										Backup Time (s)	900																			
58	Preempt 10 Input	ON	ON	Auto Flash Phase/Olap Settings [1.4.2]								Disable Init Ped								OFF															
61	In Transition	ON	ON	Yel Ø											Cycle Fault Action	Alarm																			
81	FIO Status Alarm	ON	ON	Yel (olaps)											Enable Run Timer	ON	### BEAR @ SOUTH BAY								04/07/23								Page 10		

NOTES:

- CONTRACTOR SHALL PROVIDE 14 DAYS NOTICE TO THE REGIONAL TRAFFIC SAFETY AND MOBILITY GROUP AT (315)428-4064 TO PROVIDE RED, YELLOW, AND GREEN LED MODULES FOR ALL REQUIRED SIGNAL FACES INCLUDING TURN ASSEMBLIES AND TO PROVIDE ELECTRICAL DISCONNECT/GENERATOR TRANSFER SWITCH, ITEM 680.94938008.
- UNDERGROUND UTILITY LOCATIONS ARE NOT GUARANTEED, NOR IS THERE ANY GUARANTEE THAT ALL EXISTING UTILITIES WHETHER FUNCTIONAL OR ABANDONED WITHIN THE PROJECT AREA ARE SHOWN ON THIS DWG. THE CONTRACTOR SHALL DETERMINE THE EXACT LOCATION OF ALL UNDERGROUND UTILITIES BEFORE STARTING WORK AND SHALL BE RESPONSIBLE FOR ALL DAMAGE RESULTING FROM THEIR WORK. CONTRACTOR SHALL NOTIFY DIG SAFELY NEW YORK 1-888-952-7962 IN ACCORDANCE WITH 16 NYCRR PART 753. FOR LOCATING UNDERGROUND TRAFFIC SIGNAL FEATURES, THE CONTRACTOR SHALL CONTACT NYSDOT - TRAFFIC SIGNAL MAINTENANCE AT (315) 455-6312.
- A 1.5m X 1.5m CONCRETE WORK PAD SHALL BE INSTALLED AT THE LOCATION OF THE CONTROLLER CABINET AS SHOWN ON STANDARD SHEET M680-4. THE CONCRETE WORK PAD SHALL BE PAID FOR UNDER ITEM 680.5001.
- ALL LOOPS SHALL CONTAIN THREE WINDINGS OF LOOP WIRE, SEE STANDARD SHEET M680-9. CONTRACTOR SHALL SUPPLY EIC WITH PLANS SHOWING THE FINAL PLACEMENT OF LOOPS AND LEAD INS. LOOPS FROM EACH LANE ARE TO BE WIRED IN PARALLEL AT THE PULLBOX.
- STOP BARS TO BE INSTALLED AS SHOWN, IN A DIFFERENT CONTRACT.
- NEW PULLBOXES SHALL BE INSTALLED 12.5mm BELOW GRADE WITH ALL THE SURROUNDING SURFACES, EXCEPT SIDEWALKS, WHERE THEY SHALL BE FLUSH.
- FOR LOCATIONS WHERE EXISTING LOOPS ARE RETAINED, THE FIRST PULLBOX THAT THEY FEED INTO SHALL BE REPLACED IN THE SAME LOCATION, THE EXISTING LOOP WIRE SHALL BE MAINTAINED DURING THESE INSTALLATIONS.
- ITEM 614.0372 - TREE REMOVAL, SHALL BE USED TO PAY FOR THE REMOVAL OF A TREE NEAR POLE B IF IT IS DETERMINED BY THE CONTRACTOR AND THE EIC THAT IT IS NEEDED TO INSTALL THE NEW FOUNDATION AND SIGNAL POLE. IF THE TREE IS REMOVED, THE TREE SHALL BE CUT FLUSH WITH GRADE. ALSO IF THE TREE IS REMOVED, NONE OF THE WOOD, OR ASSOCIATED DEBRIS, SHALL BE DISPOSED OF WITHIN OR ADJACENT TO THIS PROJECT SITE DUE TO WETLAND CONDITIONS.
- ITEM 680.79002205 - REMOVE TRAFFIC SIGNAL INSTALLATION, LOCATION 22. THIS ITEM SHALL INCLUDE:
REMOVAL AND DISPOSAL OF EXISTING SPANWIRE POLES, SPAN WIRE, SIGNAL BRACKETS, WIRING, PULLBOXES, SIGNAL SECTIONS, AND NON-LED SIGNAL MODULES.
REMOVAL AND DELIVERY OF ALL LED MODULES, POLYCARBONATE SIGNAL SECTIONS, THE CONTROLLER, THE CONTROLLER CABINET, AND ALL ITS CONTENTS DIRECTLY TO STATE FORCES. PLEASE CONTACT NYSDOT SIGNAL EIC AT (315) 428-4064 TO SCHEDULE DROP OFF TIME TO THE NYSDOT SIGNAL SHOP. EIC SHALL VERIFY ALL SIGNAL EQUIPMENT WITH QUANTITIES THAT HAVE BEEN DELIVERED FOR THIS SPECIFIC LOCATION. ALL EXISTING PULLBOXES NOT BEING USED AGAIN SHALL BE REMOVED AND BACKFILLED. EXISTING PULLBOXES IN PAVEMENT SHALL BE REMOVED TOO, AND BACKFILLED ACCORDINGLY.
- ITEM 201.06 - CLEARING AND GRUBBING, SHALL INCLUDE:
-CLEARING VEGETATION NEAR THE LOCATION OF THE NEW SPAN-WIRE POLE B TO AID IN THE INSTALLATION.

IT IS A VIOLATION OF LAW FOR ANY PERSON, UNLESS THEY ARE ACTING UNDER THE DIRECTION OF A LICENSED PROFESSIONAL ENGINEER, ARCHITECT, LANDSCAPE ARCHITECT, OR LAND SURVEYOR, TO ALTER AN ITEM IN ANY WAY. IF AN ITEM BEARING THE STAMP OF A LICENSED PROFESSIONAL IS ALTERED, THE ALTERING ENGINEER, ARCHITECT, LANDSCAPE ARCHITECT, OR LAND SURVEYOR SHALL STAMP THE DOCUMENT AND INCLUDE THE NOTATION "ALTERED BY" FOLLOWED BY THEIR SIGNATURE, THE DATE OF SUCH ALTERATION, AND A SPECIFIC DESCRIPTION OF THE ALTERATION.

PREPARED BY: ON: ALTERED BY: ON:

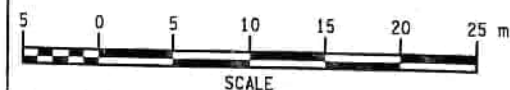

AS BUILT REVISIONS
DESCRIPTION OF WORK:

SIGNATURE DATE

DOCUMENT NAME: 3805.45_CPH_TSE_SIG202.DGN

2010-2011 TRAFFIC SIGNAL REQUIREMENTS CONTRACT
NYS RTE 481 AT CIRCLE DRIVE
TOWN OF CICERO
COUNTY: ONONDAGA

PIN 3805.45
RTE 481
PS&E DATE 6/25/2009
UTILITY QUALITY LEVEL D

BRIDGES CULVERTS

ALL DIMENSIONS IN m UNLESS OTHERWISE NOTED


TRAFFIC SIGNAL NO. 202 - PLAN

CONTRACT NUMBER

D261263

DRAWING NO. TSP-65
SHEET NO. 91

SIGNAL NO. 202
ONONDAGA COUNTY

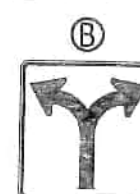

R3-5 L
(750 X 900)

NYR3-27
(900 X 900)

(76)

(76)

GRID NORTH

TYP. ALL LOOPS

SEE NOTE 5

SEE NOTE 7

SEE NOTE 5

SEE NOTE 8 AND 10

KEY NO - ITEM NO & DESCRIPTION		
SEE ESTIMATE OF QUANTITIES SHEET FOR A FULL DESCRIPTION OF THESE ITEMS.		
1	201.06	CLEARING AND GRUBBING
9	206.0320	CONDUIT EXCAV GRASS
18	619.1613	MAINTAIN TRAF SIG EQUIP (REQ C)
30	662.60	FURNISHING ELEC. SERVICE
31	680.5001	POLE EXCAV. FOUNDATION
34	680.510501	PULLBOX- RECT.
35	680.520106	CONDUIT, STEEL, ZINC 2 NPS
36	680.520108	CONDUIT, STEEL, ZINC, 3 NPS
37	680.520110	CONDUIT, STEEL, ZINC, 4 NPS
38	680.53	CONDUIT JACKING OR BORING
40	680.53080305	CONDUIT, FLEXIBLE, 1 NPS
41	680.54	INDUCTANCE LOOP INSTALLATION
44	680.7002	DUAL SPAN WIRE W/ UPPER TETHER
45	680.700603	RISER ASSEMBLY 1 NPS DIAMETER
47	680.71	SHIELDED LEAD IN CABLE
48	680.72	INDUCTANCE LOOP WIRE
53	680.731914	CABLE, 19 CONDUCTORS, 14AWG
57	680.79002205	REMOVE TRAF SIG - LOCATION 22
58	680.80324515	INSTALL MICROCOMPUTER CABINET
62	680.810308	INSTALL BALL/ARROW LED MODULE
65	680.810601	SIG. SECT - POLYCARB - TYPE I
66	680.8111	TRAFF. SIG. ASSEMBLY 1 WAY
67	680.8112	TRAFF. SIG. ASSEMBLY 2 WAY
76	680.8210	OVERHEAD SIGN ASSEMBLY, TYPE J
82	680.9092	ELEC METER SOCKET, SINGLE PHASE
84	680.93500101	SS WIRELESS TRAFFIC CONTROL
85	680.93500201	YAGI ANTENNA FOR SS WIRELESS
86	680.93500301	ANTENNA CABLE FOR SS
89	680.94998008	INSTALL ELEC DISCON/GEN
91	680.95010615	SERVICE CBL 1 CONDUCT NO. 6 AWG
92A	680.605012	SIGNAL POLE 50KN LOAD, 12m HGT
92B	680.605013	SIGNAL POLE 50KN LOAD, 13m HGT

SIGNAL OPERATIONS SPECIFICATIONS TABLE OF SWITCH PACKS					
SIGNAL NO 202		COUNTY ONONDAGA			
SWITCH PACK	FUNCTION	FACE NOS	FLASH PLUG	INDICATIONS	TERMINAL WIRING BOARD
					TERMINAL WIRE COLOR CODE
SP 1				GRND WIRE	SP 1R SP 1Y SP 1G GRND BUS
SP 2	Ø2	3, 4	R	R Y G GRND WIRE	SP 2R SP 2Y SP 2G GRND BUS
					14/19C-1-R 14/19C-1-O 14/19C-1-G 14/19C-1-W
SP 3				GRND WIRE	SP 3R SP 3Y SP 3G GRND BUS
SP 4				GRND WIRE	SP 4R SP 4Y SP 4G GRND BUS
SP 5	Ø5	3	W	←Y ←G GRND WIRE	SP 5R SP 5Y SP 5G GRND BUS
					14/19C-1-O/B 14/19C-1-G/B 14/19C-1-W/B
SP 6	Ø6	1, 2	R	R Y G GRND WIRE	SP 6R SP 6Y SP 6G GRND BUS
					14/19C-1-R/W 14/19C-1-BL/W 14/19C-1-G/W 14/19C-1-B/W
SP 7				GRND WIRE	SP 7R SP 7Y SP 7G GRND BUS
SP 8	Ø8	5, 6	R	R Y G GRND WIRE	SP 8R SP 8Y SP 8G GRND BUS
					14/19C-1-B/R 14/19C-1-O/R 14/19C-1-BL/R 14/19C-1-W/R
SP 9				GRND WIRE	SP 9R SP 9Y SP 9G GRND BUS
SP 10				GRND WIRE	SP 10R SP 10Y SP 10G GRND BUS
SP 11				GRND WIRE	SP 11R SP 11Y SP 11G GRND BUS
SP 12				GRND WIRE	SP 12R SP 12Y SP 12G GRND BUS
SP 13				GRND WIRE	SP 13R SP 13Y SP 13G GRND BUS


KEY FOR WIRE COLOR CODE
14 / 19C - 1 - R / B
XX / XXC - X - X / X
AWG → NO OF CONDUCTORS → CABLE NO FOR THE GIVEN CONDUCTOR → TRACER COLOR → COLOR OF WIRE
COLOR: R - RED, O - ORANGE, G - GREEN, BL - BLUE, W - WHITE, B - BLACK

		TABLE OF CLEARANCES			
		FROM			
		G	R	Y	G
TO	G	X	X	X	X
	R	X	X	X	X
	Y	X	X	X	X
	G	X	X	X	X

SIGNAL OPERATIONS SPECIFICATIONS TABLE OF INPUT WIRING					
SIGNAL NO 202		COUNTY ONONDAGA			
FUNCTION	DETECTOR NUMBER	DET. TYPE	TERMINAL BOARD WIRING	DIMENSION	REMARKS
Ø2	2a, 2b	SPLIT PRESENCE	1A, 1B	1.8m x 9.8m	CIRCLE DRIVE WESTBOUND LEFT LANE
Ø2	2c, 2d	SPLIT PRESENCE	2A, 2B	1.8m x 9.1m	CIRCLE DRIVE WESTBOUND RIGHT LANE
Ø2	2e	SETBACK	3A, 3B	1.8m x 1.8m	CIRCLE DRIVE WESTBOUND LEFT LANE SETBACK
Ø2	2f	SETBACK	4A, 4B	1.8m x 1.8m	CIRCLE DRIVE WESTBOUND RIGHT LANE SETBACK
Ø5	5a, 5b	SPLIT PRESENCE	5A, 5B	1.8m x 10.4m	CIRCLE DRIVE WESTBOUND LEFT TURN LANE
Ø6	6a, 6b	SPLIT PRESENCE	6A, 6B	1.8m x 9.8m	CIRCLE DRIVE EASTBOUND LEFT LANE
Ø6	6c, 6d	SPLIT PRESENCE	7A, 7B	1.8m x 9.1m	CIRCLE DRIVE EASTBOUND RIGHT LANE
Ø6	6e	PRESENCE	8A, 8B	1.8m x 8.8m	CIRCLE DRIVE EASTBOUND RADIUS
Ø6	6f	SETBACK	9A, 9B	1.8m x 1.8m	CIRCLE DRIVE EASTBOUND LEFT LANE SETBACK
Ø6	6g	SETBACK	10A, 10B	1.8m x 1.8m	CIRCLE DRIVE EASTBOUND RIGHT LANE SETBACK
Ø8	8a, 8b	SPLIT PRESENCE	11A, 11B	1.8mx10m, 1.8mx12m	ROUTE 481 RAMP LEFT LANE
Ø8	8c, 8d	SPLIT PRESENCE	12A, 12B	1.8mx10m, 1.8mx12m	ROUTE 481 RAMP RIGHT LANE
			13A, 13B		
			14A, 14B		
			15A, 15B		
			16A, 16B		
			17A, 17B		
			18A, 18B		
			19A, 19B		
			20A, 20B		
			21A, 21B		
			22A, 22B		
			23A, 23B		

LEGEND
G = CIRCULAR GREEN
←G = LEFT GREEN ARROW
→G = RIGHT GREEN ARROW
↑G = VERTICAL GREEN ARROW
R = CIRCULAR RED
←R = LEFT RED ARROW
→R = RIGHT RED ARROW
Y = CIRCULAR YELLOW
←Y = LEFT YELLOW ARROW
→Y = RIGHT YELLOW ARROW

		TABLE OF OPERATIONS					
FACE	PHASE	R	R	R	R	R	R
		Y	Y	Y	Y	Y	Y
		G	G	G	G	G	G
Ø2		R	R	G	G	R	R
Ø5		R	R	←R	R	R	R
Ø6		G	G	R	R	R	R
Ø8		R	R	R	R	G	G
Ø2 + Ø5		R	R	←G	G	R	R
Ø2 + Ø6		G	G	G	G	R	R
EMERGENCY FLASH		FR	FR	FR	FR	FR	FR

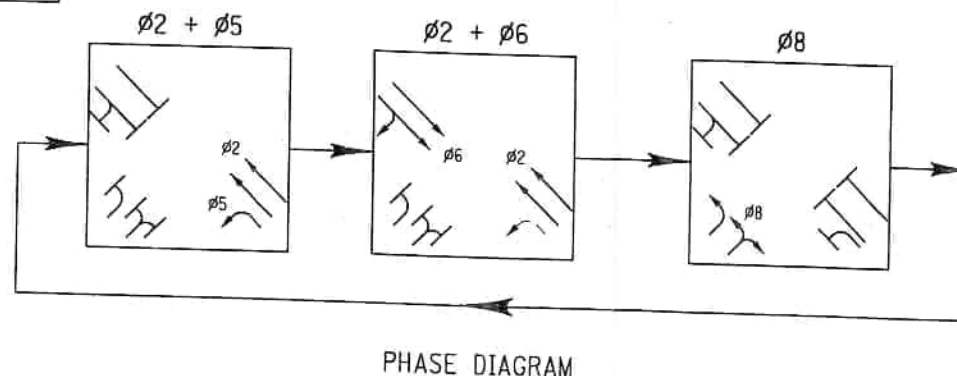

IT IS A VIOLATION OF LAW FOR ANY PERSON, UNLESS THEY ARE ACTING UNDER THE DIRECTION OF A LICENSED PROFESSIONAL ENGINEER, ARCHITECT, LANDSCAPE ARCHITECT, OR LAND SURVEYOR, TO ALTER ANY ITEM IN ANY WAY. IF AN ITEM BEARING THE STAMP OF A LICENSED PROFESSIONAL ENGINEER, ARCHITECT, LANDSCAPE ARCHITECT, OR LAND SURVEYOR IS ALTERED, THE ALTERING ENGINEER, ARCHITECT, LANDSCAPE ARCHITECT, OR LAND SURVEYOR SHALL STAMP THE DOCUMENT AND INCLUDE THE NOTATION "ALTERED BY" FOLLOWED BY THEIR SIGNATURE, THE DATE OF SUCH ALTERATION, AND A SPECIFIC DESCRIPTION OF THE ALTERATION.

PREPARED BY:
ONE

ALTERED BY:
ONE



AS BUILT REVISIONS
DESCRIPTION OF WORK:

SIGNATURE

DATE

DOCUMENT NAME: 3805.45.CPH.TST.SIG202.DGN

2010-2011 TRAFFIC SIGNAL REQUIREMENTS CONTRACT

NYS RTE 481 AT CIRCLE DR

TOWN OF CICERO

COUNTY: ONONDAGA

PIN 3805.45

RTE 481

PS&E DATE 6/25/2009

BRIDGES

CULVERTS

ALL DIMENSIONS IN m UNLESS OTHERWISE NOTED

TRAFFIC SIGNAL NO. 202 - TABLES

CONTRACT NUMBER

D261263

DRAWING NO. TSP-66
SHEET NO. 92

CHECKED BY

DRAFTED BY

ESTIMATED BY

CHECKED BY C. COX

DESIGNED BY J. FLINT


JOB MANAGER B. COREY

DESIGN SUPERVISOR E. WILDAY

ESTIMATE OF QUANTITIES

SIGNAL NO. 202


KEY NO.	ITEM NO	DESCRIPTION	UNIT	QUANTITY
1	201.06	CLEARING AND GRUBBING	LS	1
9	206.0320 10	TRAFFIC SIGNAL CONDUIT EXCAVATION AND RESTORATION IN GRASS AND UNPAVED AREAS	M	135
18	619.1613	MAINTAIN TRAFFIC SIGNAL EQUIPMENT (REQUIREMENT C)	INT MO	6
30	662.60 15	FURNISHING ELECTRICAL SERVICE	FLS	1
31	680.5001	POLE EXCAVATION & CONCRETE FOUNDATION	CM	12.5
34	680.510501	PULLBOX - RECTANGULAR 650mm X 450mm REINFORCED CONCRETE	EA	7
35	680.520106	CONDUIT, METAL STEEL, ZINC COATED, 2 NPS	M	130
36	680.520108	CONDUIT, METAL STEEL, ZINC COATED, 3 NPS	M	70
37	680.520110	CONDUIT, METAL STEEL, ZINC COATED, 4 NPS	M	5
38	680.53	CONDUIT JACKING OF BORING	M	70
40	680.53080305	CONDUIT, FLEXIBLE, LIQUID TIGHT, NON - METALLIC, 1 NPS DIAMETER	M	45
41	680.54	INDUCTANCE LOOP INSTALLATION	M	395
44	680.7002	DUAL SPAN WIRE WITH UPPER TETHER WIRE	EA	1
45	680.700603	RISER ASSEMBLY, 1 NPS DIAMETER	EA	1
47	680.71	SHIELDED LEAD IN CABLE	M	780
48	680.72	INDUCTANCE LOOP WIRE	M	1065
53	680.731914	SIGNAL CABLE, 19 CONDUCTORS, 14 AWG	M	52
57	680.79002205	REMOVE TRAFFIC SIGNAL INSTALLATION - LOCATION 22	ELOC	1
58	680.80324515	INSTALL MICROCOMPUTER CABINET	EA	1
62	680.810308	INSTALL BALL/ARROW LED TRAFFIC SIGNAL MODULE	EA	20
65	680.810601	TRAFFIC SIGNAL SECTION - POLYCARBONATE - TYPE 1, 300mm	EA	20
66	680.8111	TRAFFIC SIGNAL BRACKET ASSEMBLY 1 WAY	EA	4
67	680.8112	TRAFFIC SIGNAL BRACKET ASSEMBLY 2 WAY	EA	1
76	680.8210	OVERHEAD SIGN ASSEMBLY, TYPE J	EA	3
82	680.9092 01	ELECTRICAL METER SOCKET, 100 AMP. 5IN. PHASE, FOR TRAFFIC SIGNAL LIGHT CIRCUIT	EA	1
84	680.93500101	SPREAD SPECTRUM WIRELESS CONTROL	EA	1
85	680.93500201	DIRECTIONAL YAGI ANTENNA FOR SPREAD SPECTRUM WIRELESS	EA	1
86	680.93500301	REMOTE ANTENNA CABLE FOR SPREAD SPECTRUM TRAFFIC CONTROL	M	15
89	680.94998008	INSTALL ELECTRICAL DISCONNECT/GENERATOR TRANSFER SWITCH - STATE SUPPLIED	EA	1
91	680.95010615	SERVICE CABLE, 1 CONDUCTOR, NO. 6 AWG	M	24
92A	680.605012	TRAFFIC SIGNAL POLE - SPAN WIRE 50KN LOAD, 12m LENGTH	EA	1
92B	680.605013	TRAFFIC SIGNAL POLE - SPAN WIRE 50KN LOAD, 13m LENGTH	EA	1

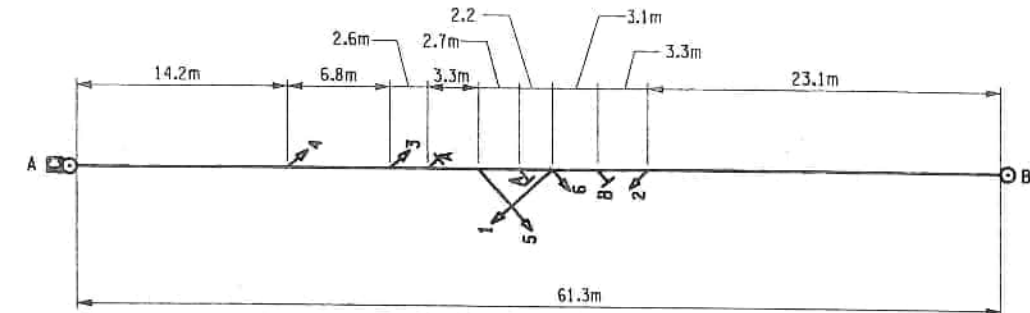


SPANWIRE DIAGRAM

THE SPAN WIRE DIAGRAM SHOULD BE USED FOR INITIAL LAYOUT ONLY. CONTRACTOR SHOULD FIELD VERIFY THAT THE SIGN HEAD LAYOUT IS IN ACCORDANCE WITH THE SIGNAL HEAD ALIGNMENT AS SHOWN IN THESE PLANS. FINAL LOCATIONS SHALL BE SHOWN ON THE AS-BUILT PLANS.

FOOTING MOMENTS

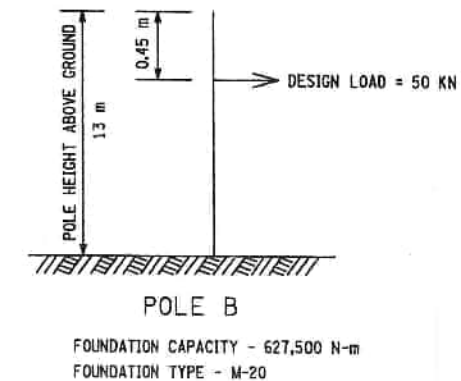

FOOTING MOMENTS

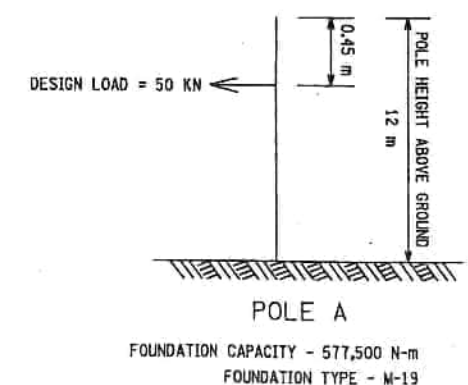

IT IS A VIOLATION OF LAW FOR ANY PERSON, UNLESS THEY ARE ACTING UNDER THE DIRECTION OF A LICENSED PROFESSIONAL ENGINEER, ARCHITECT, LANDSCAPE ARCHITECT, OR LAND SURVEYOR, TO ALTER AN ITEM IN ANY WAY. IF AN ITEM BEARING THE STAMP OF A LICENSED PROFESSIONAL IS ALTERED, THE ALTERING ENGINEER, ARCHITECT, LANDSCAPE ARCHITECT, OR LAND SURVEYOR SHALL STAMP THE DOCUMENT AND INCLUDE THE NOTATION "ALTERED BY" FOLLOWED BY THEIR SIGNATURE, THE DATE OF SUCH ALTERATION, AND A SPECIFIC DESCRIPTION OF THE ALTERATION.

PREPARED BY: ON:	ALTERED BY: ON:

SIGNAL NO. 202
ONONDAGA COUNTY

AS BUILT REVISIONS
DESCRIPTION OF WORK:

SIGNATURE

DATE

DOCUMENT NAME: 380545_CPH_QTY_SIG202.DGN

2010-2011 TRAFFIC SIGNAL REQUIREMENTS CONTRACT

NYS RTE 481 AT CIRCLE DRIVE

TOWN OF CICERO

COUNTY: ONONDAGA

PIN 3805.45

RTE 481

PS&E DATE 6/25/2009

BRIDGES

CULVERTS

ALL DIMENSIONS IN m UNLESS OTHERWISE NOTED
TRAFFIC SIGNAL NO. 202 - ESTIMATE OF
QUANTITIES

CONTRACT NUMBER

D261263

DRAWING NO. TSP-67
SHEET NO. 93

FILE NAME = 3805.45.CPH_TSD_SIG202.DGN
DATE/TIME = 03-JUN-2009 13:18
USER = JoeF1int
DESIGN SUPERVISOR E. WILDAY
JOB MANAGER B. COREY
DESIGNED BY J. FLINT
CHECKED BY G. COX
ESTIMATED BY
DRAFTED BY
CHECKED BY

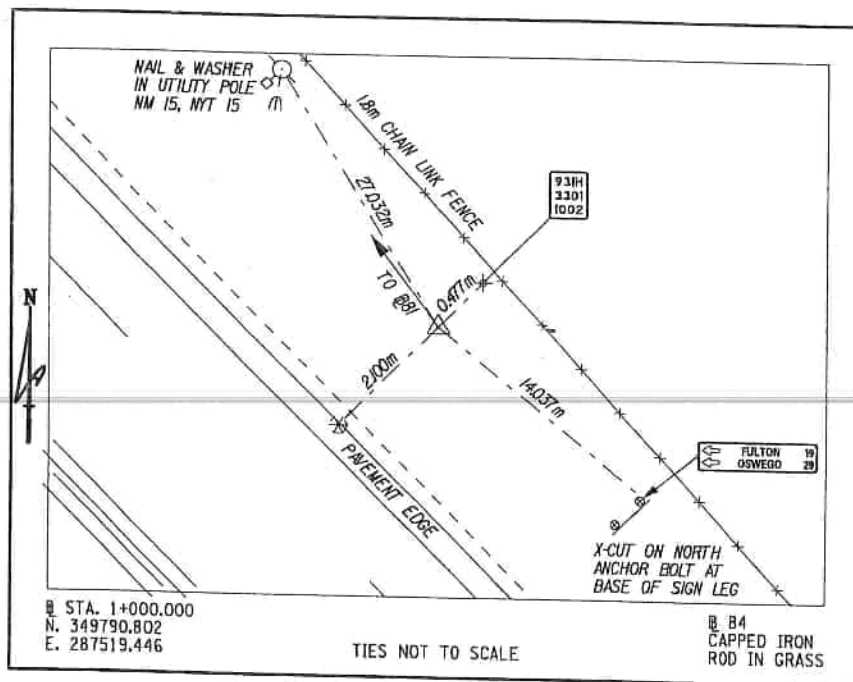
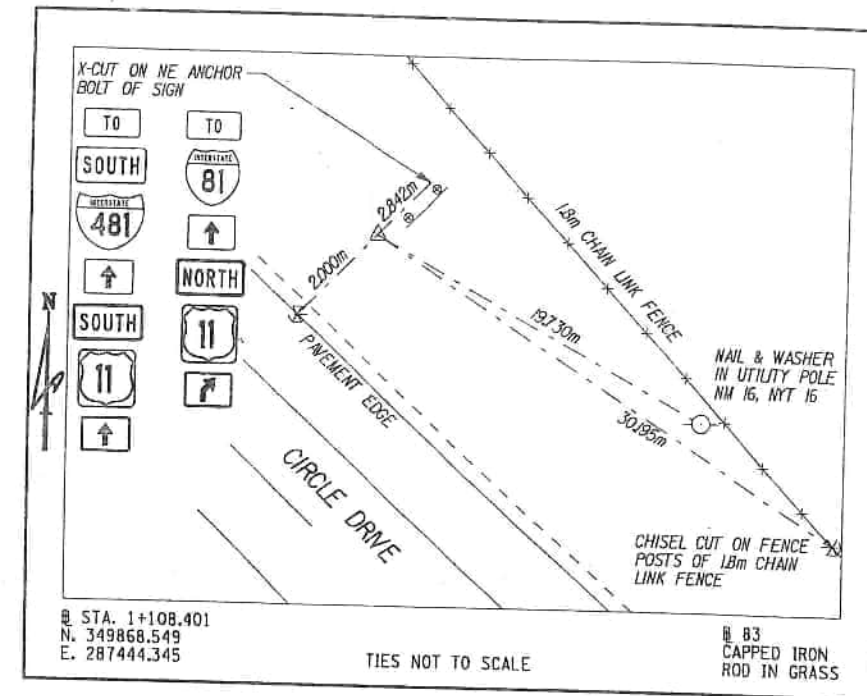
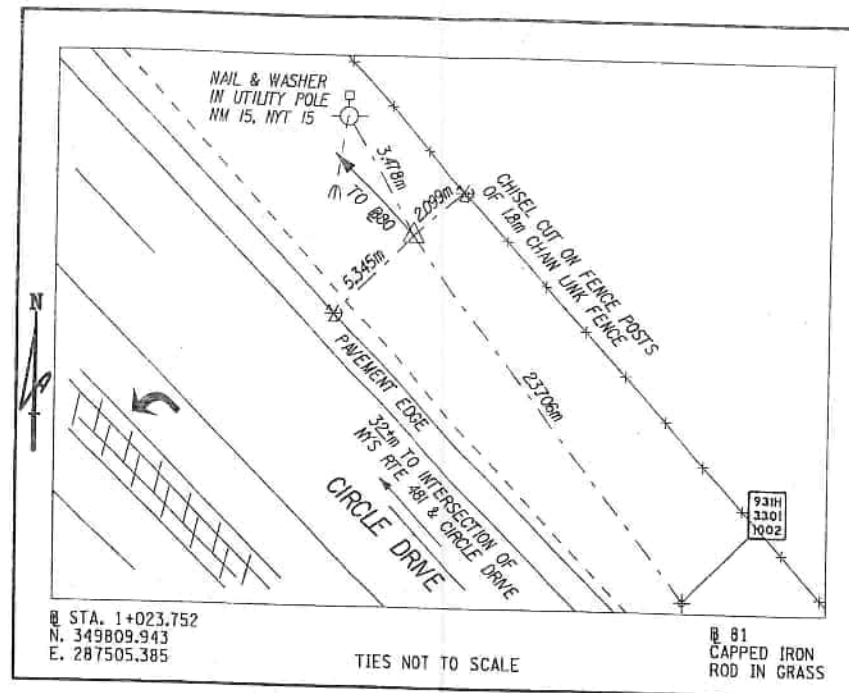
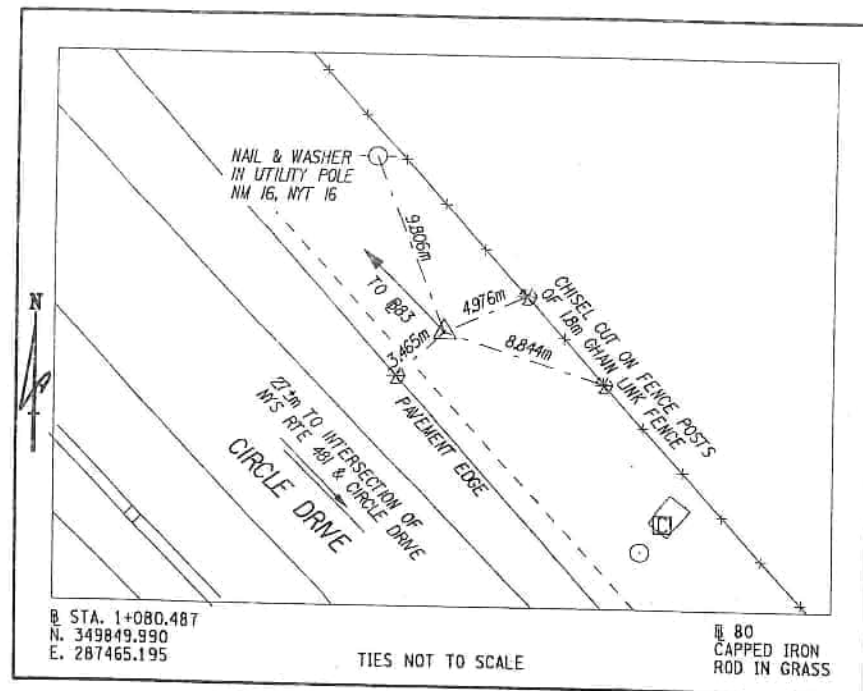


TABLE OF BENCHMARKS				
BM NO	STA	OFFSET	DESCRIPTION	ELEV.
BM 580	1+082.239	2.8 m RT	"X" CHISELED ON NE BOLT OF NORTHERLY LEG OF TWO POST ROUTE SIGN LOCATED 4.8m± N OF CIRCLE DR PAVEMENT EDGE, 55m± W OF NYS RTE 481 & CIRCLE DR INTERSECTION.	116111 m
BM 581	0+986.418	3.6 m RT	"X" CHISELED ON N BOLT OF NORTH LEG OF TWO POST DESTINATION SIGN LOCATED 3.8m± N OF CIRCLE DR PAVEMENT EDGE, 74m± E OF NYS RTE 481 & CIRCLE DR INTERSECTION.	115225 m

BASELINE TIE NOTES

1. "HORIZONTAL AND VERTICAL CONTROL INFORMATION"

HORIZONTAL DATUM: SPCS NY CENTRAL ZONE NAD83/96(CORS)
VERTICAL DATUM: NAVD 88

ALL BASELINE MEASUREMENTS WERE REDUCED BY A
COMBINED ELEVATION FACTOR AND SCALE FACTOR OF 0.999941895

PRIOR TO THE COMPLETION OF THE CONTRACT, THE CONTRACTOR SHALL
REESTABLISH AND RETIE, IF DISTURBED, ALL CONTROL POINTS.

2. "EXISTING PROPERTY LINE MONUMENTATION"

ALL EXISTING PROPERTY LINE MONUMENTATION, IF DISTURBED,
MUST BE REPLACED IN ITS ORIGINAL LOCATION.

IT IS A VIOLATION OF LAW FOR ANY PERSON, UNLESS THEY ARE ACTING UNDER THE DIRECTION OF A LICENSED PROFESSIONAL ENGINEER, ARCHITECT, LANDSCAPE ARCHITECT, OR LAND SURVEYOR, TO ALTER AN ITEM IN ANY WAY. IF AN ITEM BEARING THE STAMP OF A LICENSED PROFESSIONAL IS ALTERED, THE ALTERING ENGINEER, ARCHITECT, LANDSCAPE ARCHITECT, OR LAND SURVEYOR SHALL STAMP THE DOCUMENT AND INCLUDE THE NOTATION "ALTERED BY" FOLLOWED BY THEIR SIGNATURE, THE DATE OF SUCH ALTERATION, AND A SPECIFIC DESCRIPTION OF THE ALTERATION.

PREPARED BY: ON:	ALTERED BY: ON:
	

AS BUILT REVISIONS
DESCRIPTION OF WORK:

SIGNATURE

DATE

DOCUMENT NAME: 3805.45.CPH_TSD_SIG202.DGN

2010-2011 TRAFFIC SIGNAL REQUIREMENTS CONTRACT

NYS RTE 481 AT CIRCLE DRIVE

TOWN OF CICERO

COUNTY: ONONDAGA

PIN 3805.45

RTE 481

PS&E DATE 6/25/2009

UTILITY QUALITY LEVEL D

BRIDGES

CULVERTS

ALL DIMENSIONS IN m UNLESS OTHERWISE NOTED

TRAF. SIGNAL NO. 202 - BASELINE TIE

CONTRACT NUMBER

D261263

DRAWING NO. TSP-68
SHEET NO. 94

NEW YORK STATE DEPARTMENT OF TRANSPORTATION REGION 03

Phase Times [1.1.1]								Coordination Patterns [2.4] and Coordination Split Tables [2.7.1]																								3202			
	1	2	3	4	5	6	7	8	Pat#	Cyc	Off	Split	Seq	Pat#	Cyc	Off	Split	Seq	Pat#	Cyc	Off	Split	Seq	Pat#	Cyc	Off	Split	Seq							
Min Green		10			6	10		6	1	0	0	1	1	13	0	0	13	1	25	0	0	0	1	37	0	0	0	1							
Gap, Ext		3			2	3		3	2	0	0	2	1	14	0	0	14	1	26	0	0	0	1	38	0	0	0	1							
Max 1		50			20	40		40	3	110	46	3	1	15	0	0	15	1	27	0	0	0	1	39	0	0	0	1							
Max 2									4	0	0	4	1	16	0	0	16	1	28	0	0	0	1	40	0	0	0	1							
Yel Clearance		4			4	4		4	5	0	0	5	1	17	0	0	17	1	29	0	0	0	1	41	0	0	0	1							
Red Clearance		2			2	2		2	6	0	0	6	1	18	0	0	18	1	30	0	0	0	1	42	0	0	0	1							
Walk									7	0	0	7	1	19	0	0	19	1	31	0	0	0	1	43	0	0	0	1							
Ped Clearance									8	0	0	8	1	20	0	0	20	1	32	0	0	0	1	44	0	0	0	1							
Red Revert									9	0	0	9	1	21	0	0	21	1	33	0	0	0	1	45	0	0	0	1							
Add Initial									10	0	0	10	1	22	0	0	22	1	34	0	0	0	1	46	0	0	0	1							
Max Initial									11	0	0	11	1	23	0	0	23	1	35	0	0	0	1	47	0	0	0	1							
Time B4 Reduct									12	0	0	12	1	24	0	0	24	1	36	0	0	0	1	48	0	0	0	1							
Cars B4 Reduct									Split		1	2	3	4	5	6	7	8	Split		1	2	3	4	5	6	7	8							
Time To Reduce									1	Coor	0	48	0	62	18	30	0	62	13	Coor	0	0	0	0	0	0	0	0							
Reduce By										NON	Min	NON	NON	NON	Min	NON	NON	NON			NON	NON	NON	NON	NON	NON	NON								
Min Gap									2	Coor	0	48	0	42	18	30	0	42	14	Coor	0	0	0	0	0	0	0	0							
DyMaxLim										NON	Min	NON	NON	NON	Min	NON	NON	NON			NON	NON	NON	NON	NON	NON	NON								
Max Step									3	Coor	0	48	0	62	18	30	0	62	15	Coor	0	0	0	0	0	0	0	0							
Options [1.1.2]	1	2	3	4	5	6	7	8		8	NON	NON	NON	Max	NON	NON	NON	Max			NON	NON	NON	NON	NON	NON	NON	NON							
Enable		ON			ON	ON		ON	4	Coor	0	48	0	62	18	30	0	62	16	Coor	0	0	0	0	0	0	0	0							
Min Recall										NON	Min	NON	NON	NON	Min	NON	NON	NON			NON	NON	NON	NON	NON	NON	NON								
Max Recall									5	Coor	0	0	0	0	0	0	0	0	17	Coor	0	0	0	0	0	0	0	0							
Ped Recall										NON	NON	NON	NON	NON	NON	NON	NON	NON			NON	NON	NON	NON	NON	NON	NON								
Soft Recall								ON	6	Coor	0	0	0	0	0	0	0	0	18	Coor	0	0	0	0	0	0	0	0							
Lock Calls		ON				ON				NON	NON	NON	NON	NON	NON	NON	NON	NON			NON	NON	NON	NON	NON	NON	NON								
Auto Flash Entry									7	Coor	0	0	0	0	0	0	0	0	19	Coor	0	0	0	0	0	0	0	0							
Auto Flash Exit										NON	NON	NON	NON	NON	NON	NON	NON	NON			NON	NON	NON	NON	NON	NON	NON								
Dual Entry		ON				ON			8	Coor	0	0	0	0	0	0	0	0	20	Coor	0	0	0	0	0	0	0	0							
Enable Simul Gap	ON	ON	ON	ON	ON	ON	ON	ON		NON	NON	NON	NON	NON	NON	NON	NON	NON			NON	NON	NON	NON	NON	NON	NON								
Gaurantee Passage									9	Coor	0	0	0	0	0	0	0	0	21	Coor	0	0	0	0	0	0	0	0							
Rest In Walk										NON	NON	NON	NON	NON	NON	NON	NON	NON			NON	NON	NON	NON	NON	NON	NON								
Conditon Service									10	Coor	0	0	0	0	0	0	0	0	22	Coor	0	0	0	0	0	0	0	0							
Non-Actuated 1										NON	NON	NON	NON	NON	NON	NON	NON	NON			NON	NON	NON	NON	NON	NON	NON								
Non-Actuated 2									11	Coor	0	0	0	0	0	0	0	0	23	Coor	0	0	0	0	0	0	0	0							
Add Init Calc										NON	NON	NON	NON	NON	NON	NON	NON	NON			NON	NON	NON	NON	NON	NON	NON								
Options+ [1.1.3]	1	2	3	4	5	6	7	8	12	Coor	0	0	0	0	0	0	0	0	24	Coor	0	0	0	0	0	0	0	0							
Reservice										NON	NON	NON	NON	NON	NON	NON	NON	NON			NON	NON	NON	NON	NON	NON	NON								
PedClr Thru Yel									Page#																				Red Revert	3					
Skip Red No Call									1	8 Phase Times/Options; Patterns/Splits; Ring Startup; Coord/Flash Mode; Unit Param																			MCE Timeout	0					
Red Rest									1A&1B	16 Phase Times/Options; Patterns/Splits; Ring Startup; Coord/Flash Mode; Unit Param																			Feature Profile	0					
Max II									2	Overlaps; Channel Settings; Coord Alt Table+ (values not associated with time-of-day)																			Free Ring Seq	1					
Call Phase									3	Detection; Sample Time and Unit Parameters related to detection																			Auxswitch	STOPTM					
Conflicting Phase									4	Preemption and Alternate Phase Time and Phase Options																			SDLC Retry	0					
Omit Yellow									5	Annual Schedule																			TS2 Det Faults	ON					
Ped Delay									6	Day Plans; Action Tables; Coord Alt Table+ (values varied by time-of-day)																			Auto Ped Clear	OFF					
Grn/Ped Delay									7	Communications; Secutiry; I/O Setup																			SDLC Retry	0					
3202 481 @ EAST CIRCLE								8	Misc - Events/Alarms; Call/Inhibit/Redirect; P/OLAP Auto Flash; CIC; Misc Unit Param																			04/07/23	Page 1						

Overlap 1-16 Program Parm+ [1.5.2.1] [1.5.2.2]

Overlap Conflict Lock		OFF	Overlap Lock Inhibit		OFF	Parent Ph Clearance		OFF	Extra Included Ph		ON			Type	NORMAL
1	Included Ø					Type	NORMAL	9	Included Ø					Type	NORMAL
	Modifier Ø					Grn			Modifier Ø					Grn	
	Conflict Ø					Yel	3.5		Conflict Ø					Yel	3.5
	Conflict Olap					Red	1.5		Conflict Olap					Red	1.5
	Conflict Ped					LG			Conflict Ped					LG	
2	Included Ø					Type	NORMAL	10	Included Ø					Type	NORMAL
	Modifier Ø					Grn			Modifier Ø					Grn	
	Conflict Ø					Yel	3.5		Conflict Ø					Yel	3.5
	Conflict Olap					Red	1.5		Conflict Olap					Red	1.5
	Conflict Ped					LG			Conflict Ped					LG	
3	Included Ø					Type	NORMAL	11	Included Ø					Type	NORMAL
	Modifier Ø					Grn			Modifier Ø					Grn	
	Conflict Ø					Yel	3.5		Conflict Ø					Yel	3.5
	Conflict Olap					Red	1.5		Conflict Olap					Red	1.5
	Conflict Ped					LG			Conflict Ped					LG	
4	Included Ø					Type	NORMAL	12	Included Ø					Type	NORMAL
	Modifier Ø					Grn			Modifier Ø					Grn	
	Conflict Ø					Yel	3.5		Conflict Ø					Yel	3.5
	Conflict Olap					Red	1.5		Conflict Olap					Red	1.5
	Conflict Ped					LG			Conflict Ped					LG	
5	Included Ø					Type	NORMAL	13	Included Ø					Type	NORMAL
	Modifier Ø					Grn			Modifier Ø					Grn	
	Conflict Ø					Yel	3.5		Conflict Ø					Yel	3.5
	Conflict Olap					Red	1.5		Conflict Olap					Red	1.5
	Conflict Ped					LG			Conflict Ped					LG	
6	Included Ø					Type	NORMAL	14	Included Ø					Type	NORMAL
	Modifier Ø					Grn			Modifier Ø					Grn	
	Conflict Ø					Yel	3.5		Conflict Ø					Yel	3.5
	Conflict Olap					Red	1.5		Conflict Olap					Red	1.5
	Conflict Ped					LG			Conflict Ped					LG	
7	Included Ø					Type	NORMAL	15	Included Ø					Type	NORMAL
	Modifier Ø					Grn			Modifier Ø					Grn	
	Conflict Ø					Yel	3.5		Conflict Ø					Yel	3.5
	Conflict Olap					Red	1.5		Conflict Olap					Red	1.5
	Conflict Ped					LG			Conflict Ped					LG	
8	Included Ø					Type	NORMAL	16	Included Ø					Type	NORMAL
	Modifier Ø					Grn			Modifier Ø					Grn	
	Conflict Ø					Yel	3.5		Conflict Ø					Yel	3.5
	Conflict Olap					Red	1.5		Conflict Olap					Red	1.5
	Conflict Ped					LG			Conflict Ped					LG	

Channel Settings [1.8.1]

.....Channel -->	1	2	3	4	5	6	7	8	9	10	11	12	13	14	15	16	17	18	19	20	21	22	23	24
Phase / Olap #		2			5	6		8																
Channel Type	VEH	VEH	VEH	VEH	VEH	VEH	VEH	VEH	VEH	VEH	VEH	VEH	VEH	VEH	VEH	VEH	VEH	VEH	VEH	VEH	VEH	VEH	VEH	VEH
Channel Flash	Red	Red	Red	Red	DRK	Red	Red	Red	Red	Red	Red	Red	Red	Red	Red	DRK	DRK	DRK	DRK	DRK	DRK	DRK	DRK	DRK
Alt Hz																								

Channel+ Settings [1.8.4]

.....Channel -->	1	2	3	4	5	6	7	8	9	10	11	12	13	14	15	16	17	18	19	20	21	22	23	24
Flash Red+																								
Flash Yellow+																								
Flash Green+																								
Flash Inh Red+																								
Olap Ovrd																								

Coord Transition, CoordPhs [2.5]

Pat#	Short	Long	Dwell	No Shortway Ø	E-Yld	Offset	RetHld	Float	Min Veh Perm	Min Ped Perm
1	12	22				EndGRN				
2	12	22				EndGRN				
3	12	22				EndGRN				
4	12	22				EndGRN				
5	12	22				EndGRN				
6	12	22				EndGRN				
7	12	22				EndGRN				
8	12	22				EndGRN				
9	12	22				EndGRN				
10	12	22				EndGRN				
11	12	22				EndGRN				
12	12	22				EndGRN				
13	12	22				EndGRN				
14	12	22				EndGRN				
15	12	22				EndGRN				
16	12	22				EndGRN				
17	12	22				EndGRN				
18	12	22				EndGRN				
19	12	22				EndGRN				
20	12	22				EndGRN				
21	12	22				EndGRN				
22	12	22				EndGRN				
23	12	22				EndGRN				
24	12	22				EndGRN				
25						BegGRN				
26						BegGRN				
27						BegGRN				
28						BegGRN				
29						BegGRN				
30						BegGRN				
31						BegGRN				
32						BegGRN				
33						BegGRN				
34						BegGRN				
35						BegGRN				
36						BegGRN				
37						BegGRN				
38						BegGRN				
39						BegGRN				
40						BegGRN				
41						BegGRN				
42						BegGRN				
43						BegGRN				
44						BegGRN				
45						BegGRN				
46						BegGRN				
47						BegGRN				
48						BegGRN				

Channel Params[1.8.3]

C1 IO Mode User Single BIU Map SINGLE Invert Rail Input OFF

Veh Par 1-64 [5.1]										Veh Par 1-64 [5.1]										Vehicle Options 1-64 [5.2]										Vehicle Options 1-64 [5.2]										Parameters+ 1-64 [5.3]									
Det #	Call Ø	Swi Ø	Dlay	Ext	Que	No Act	Max Pres	Err Cnt	Fail Time	Det #	Call Ø	Swi Ø	Dlay	Ext	Que	No Act	Max Pres	Err Cnt	Fail Time	Det #	Call	Ext	Que	Add Init	Red Lock	Yell Lock	occ	vol	Det #	Call	Ext	Que	Add Init	Red Lock	Yell Lock	occ	vol	Det #	oc G	oc Y	oc R	Dlay 1	Dlay 2	Type	Src				
1	2						45	50	2	33							45	50		1	ON	ON		ON					33	ON	ON		ON					1							NORM				
2	2						45	50	2	34							45	50		2	ON	ON		ON					34	ON	ON		ON					2							NORM				
3	2						45	50	2	35							45	50		3	ON	ON		ON					35	ON	ON		ON					3							NORM				
4	2						45	50	2	36							45	50		4	ON	ON		ON					36	ON	ON		ON					4							NORM				
5	5		3				45	50	2	37							45	50		5	ON	ON		ON					37	ON	ON		ON					5							NORM				
6	6						45	50	2	38							45	50		6	ON	ON		ON					38	ON	ON		ON					6							NORM				
7	6						45	50	2	39							45	50		7	ON	ON		ON					39	ON	ON		ON					7							NORM				
8	6		6				45	50	2	40							45	50		8	ON	ON		ON					40	ON	ON		ON					8							NORM				
9	6						45	50	30	41							45	50		9	ON	ON		ON					41	ON	ON		ON					9							NORM				
10	6						45	50	30	42							45	50		10	ON	ON		ON					42	ON	ON		ON					10							NORM				
11	8						45	50	30	43							45	50		11	ON	ON		ON					43	ON	ON		ON					11							NORM				
12	8						45	50	30	44							45	50		12	ON	ON		ON					44	ON	ON		ON					12							NORM				
13	8		6				45	50	15	45							45	50		13	ON	ON		ON					45	ON	ON		ON					13							NORM				
14							45	50	30	46							45	50		14	ON	ON		ON					46	ON	ON		ON					14							NORM				
15							45	50	2	47							45	50		15	ON	ON		ON					47	ON	ON		ON					15							NORM				
16							45	50	2	48							45	50		16	ON	ON		ON					48	ON	ON		ON					16							NORM				
17							45	50	2	49							45	50		17	ON	ON		ON					49	ON	ON		ON					17							NORM				
18							45	50	2	50							45	50		18	ON	ON		ON					50	ON	ON		ON					18							NORM				
19							45	50		51							45	50		19	ON	ON		ON					51	ON	ON		ON					19							NORM				
20							45	50		52							45	50		20	ON	ON		ON					52	ON	ON		ON					20							NORM				
21							45	50		53							45	50		21	ON	ON		ON					53	ON	ON		ON					21							NORM				
22							45	50		54							45	50		22	ON	ON		ON					54	ON	ON		ON					22							NORM				
23							45	50		55							45	50		23	ON	ON		ON					55	ON	ON		ON					23							NORM				
24							45	50		56							45	50		24	ON	ON		ON					56	ON	ON		ON					24							NORM				
25							45	50		57							45	50		25	ON	ON		ON					57	ON	ON		ON					25							NORM				
26							45	50		58							45	50		26	ON	ON		ON					58	ON	ON		ON					26							NORM				
27							45	50		59							45	50		27	ON	ON		ON					59	ON	ON		ON					27							NORM				
28							45	50		60							45	50		28	ON	ON		ON					60	ON	ON		ON					28							NORM				
29							45	50		61							45	50		29	ON	ON		ON					61	ON	ON		ON					29							NORM				
30							45	50		62							45	50		30	ON	ON		ON					62	ON	ON		ON					30							NORM				
31							45	50		63							45	50		31	ON	ON		ON					63	ON	ON		ON					31							NORM				
32							45	50		64							45	50		32	ON	ON		ON					64	ON	ON		ON					32							NORM				

Parameters+ 1-64 [5.3]

Det #	occ Grn	occ Yell	occ Red	Delay 1	Delay 2	Type	Src	Det #	occ Grn	occ Yell	occ Red	Delay 1	Delay 2	Type	Src	Det #	occ Grn	occ Yell	occ Red	Delay 1	Delay 2	Type	Src	
33						NORM		44						NORM		55							NORM	
34						NORM		45						NORM		56							NORM	
35						NORM		46						NORM		57							NORM	
36						NORM		47						NORM		58							NORM	
37						NORM		48						NORM		59							NORM	
38						NORM		49						NORM		60							NORM	
39						NORM		50						NORM		61							NORM	
40						NORM		51						NORM		62							NORM	
41						NORM		52						NORM		63							NORM	
42						NORM		53						NORM		64							NORM	
43						NORM		54						NORM		### 481 @ EAST CIRCLE								

481 @ EAST CIRCLE

Ped Det Parm [5.4]

Det #	Call Ø	No Act	Max Pres	Err Cnt
1			15	
2			15	
3			15	
4			15	
5			15	
6			15	
7			15	
8			15	

Unit Parameters [1.2.1]

TS2 Det Faults	ON
Vol/Occ Report Parm [1.5.8]	
Vol/Occ Period Minutes	0
Vol/Occ Period Minutes	15

Preemption Times [3.1], Options+ [3.6]

Pre #	Enable	Type	Output	Delay	MinDura
1	ON	RAIL	Dwell		
2	ON	RAIL	Dwell		
3	ON	EMERG	Dwell		
4	ON	EMERG	Dwell		
5	ON	EMERG	Dwell		
6	ON	EMERG	Dwell		

Pre #	MaxPres	MinGrn	MinWlk	PedClr	Co+Pre
1					ON
2					ON
3					ON
4					ON
5					ON
6					ON

Pre #	Track Grn	Min Dwell	Ext Dwell	PedClr+	Yel
1		2			
2		2			
3		2			
4		2			
5		2			
6		2			

Pre #	Red	Pattern	Skip
1			OFF
2			OFF
3			OFF
4			OFF
5			OFF
6			OFF

Low Priority Preempts

Pre #	Type	Min	Max
7	OFF		
8	OFF		
9	OFF		
10	OFF		

Unit Parameters [1.2.1]

Stop Timer Over Preempt	OFF
Preempt or Ext Output	PRE
Max Seek Track Time	
Max Seek Dwell Time	

Channel Parameters [1.8.3]

D Conn Mappings	None
Pre Invert Rail Input	OFF

Track Clear Phases [3.2], Track Clear Overlaps+ [3.5]

[illegible]

Dwell Phases [3.2] and Overlaps+ [3.5]

[illegible]

Preemption Options+ [3.6]

Exit Phases [3.2]	Pre #	Lock	Override	Override	Fish	
--------------------------	-------	------	----------	----------	------	--

Pre #	Exit Phase						Auto Flush				Higher		Dwell	Link
1					1	ON		ON			ON		OFF	
2					2	ON		ON			ON		OFF	
3					3	ON		ON			ON		OFF	
4					4	ON		ON			ON		OFF	
5					5	ON		ON			ON		OFF	
6					6	ON		ON			ON		OFF	

Annual Schedule [4.3]	Month of Year	Day of Week	Date	Day Plan	Link To
1	J F M A M J J A S O N D	S M T W T F S	1 2 3 4 5 6 7 8 9 10 11 12 13 14 15 16 17 18 19 20 21 22 23 24 25 26 27 28 29 30 31	1	
2	J F M A M J J A S O N D	S M T W T F S	1 2 3 4 5 6 7 8 9 10 11 12 13 14 15 16 17 18 19 20 21 22 23 24 25 26 27 28 29 30 31	2	
3	J F M A M J J A S O N D	S M T W T F S	1 2 3 4 5 6 7 8 9 10 11 12 13 14 15 16 17 18 19 20 21 22 23 24 25 26 27 28 29 30 31	3	
4	J F M A M J J A S O N D	S M T W T F S	1 2 3 4 5 6 7 8 9 10 11 12 13 14 15 16 17 18 19 20 21 22 23 24 25 26 27 28 29 30 31	1	
5	J F M A M J J A S O N D	S M T W T F S	1 2 3 4 5 6 7 8 9 10 11 12 13 14 15 16 17 18 19 20 21 22 23 24 25 26 27 28 29 30 31	1	
6	J F M A M J J A S O N D	S M T W T F S	1 2 3 4 5 6 7 8 9 10 11 12 13 14 15 16 17 18 19 20 21 22 23 24 25 26 27 28 29 30 31	1	
7	J F M A M J J A S O N D	S M T W T F S	1 2 3 4 5 6 7 8 9 10 11 12 13 14 15 16 17 18 19 20 21 22 23 24 25 26 27 28 29 30 31	1	
8	J F M A M J J A S O N D	S M T W T F S	1 2 3 4 5 6 7 8 9 10 11 12 13 14 15 16 17 18 19 20 21 22 23 24 25 26 27 28 29 30 31	1	
9	J F M A M J J A S O N D	S M T W T F S	1 2 3 4 5 6 7 8 9 10 11 12 13 14 15 16 17 18 19 20 21 22 23 24 25 26 27 28 29 30 31	1	
10	J F M A M J J A S O N D	S M T W T F S	1 2 3 4 5 6 7 8 9 10 11 12 13 14 15 16 17 18 19 20 21 22 23 24 25 26 27 28 29 30 31	1	
11	J F M A M J J A S O N D	S M T W T F S	1 2 3 4 5 6 7 8 9 10 11 12 13 14 15 16 17 18 19 20 21 22 23 24 25 26 27 28 29 30 31	1	
12	J F M A M J J A S O N D	S M T W T F S	1 2 3 4 5 6 7 8 9 10 11 12 13 14 15 16 17 18 19 20 21 22 23 24 25 26 27 28 29 30 31	1	
13	J F M A M J J A S O N D	S M T W T F S	1 2 3 4 5 6 7 8 9 10 11 12 13 14 15 16 17 18 19 20 21 22 23 24 25 26 27 28 29 30 31	1	
14	J F M A M J J A S O N D	S M T W T F S	1 2 3 4 5 6 7 8 9 10 11 12 13 14 15 16 17 18 19 20 21 22 23 24 25 26 27 28 29 30 31	1	
15	J F M A M J J A S O N D	S M T W T F S	1 2 3 4 5 6 7 8 9 10 11 12 13 14 15 16 17 18 19 20 21 22 23 24 25 26 27 28 29 30 31	1	
16	J F M A M J J A S O N D	S M T W T F S	1 2 3 4 5 6 7 8 9 10 11 12 13 14 15 16 17 18 19 20 21 22 23 24 25 26 27 28 29 30 31	1	
17	J F M A M J J A S O N D	S M T W T F S	1 2 3 4 5 6 7 8 9 10 11 12 13 14 15 16 17 18 19 20 21 22 23 24 25 26 27 28 29 30 31	1	
18	J F M A M J J A S O N D	S M T W T F S	1 2 3 4 5 6 7 8 9 10 11 12 13 14 15 16 17 18 19 20 21 22 23 24 25 26 27 28 29 30 31	1	
19	J F M A M J J A S O N D	S M T W T F S	1 2 3 4 5 6 7 8 9 10 11 12 13 14 15 16 17 18 19 20 21 22 23 24 25 26 27 28 29 30 31	1	
20	J F M A M J J A S O N D	S M T W T F S	1 2 3 4 5 6 7 8 9 10 11 12 13 14 15 16 17 18 19 20 21 22 23 24 25 26 27 28 29 30 31	1	
21	J F M A M J J A S O N D	S M T W T F S	1 2 3 4 5 6 7 8 9 10 11 12 13 14 15 16 17 18 19 20 21 22 23 24 25 26 27 28 29 30 31	1	
22	J F M A M J J A S O N D	S M T W T F S	1 2 3 4 5 6 7 8 9 10 11 12 13 14 15 16 17 18 19 20 21 22 23 24 25 26 27 28 29 30 31	1	
23	J F M A M J J A S O N D	S M T W T F S	1 2 3 4 5 6 7 8 9 10 11 12 13 14 15 16 17 18 19 20 21 22 23 24 25 26 27 28 29 30 31	1	
24	J F M A M J J A S O N D	S M T W T F S	1 2 3 4 5 6 7 8 9 10 11 12 13 14 15 16 17 18 19 20 21 22 23 24 25 26 27 28 29 30 31	1	
3202 481 @ EAST CIRCLE					4/7/2023 Page 7

[illegible]

#	Event / Alarm	Ev	Alr	Call Phases[1.1.5]								Redirect Phases[1.1.5]								Inhibit Phases[1.1.5]															
1	Power Up Alarm.	ON	ON	Ø	Ø Phases Called By Ø					From	To	From	To	From	To	From	To	1	2	3	4	5	6	7	8	9	10	11	12	13	14	15	16		
2	Stop Timing	ON	ON	1					1																										
3	TS1 Cabinet Door	ON	ON	2					2																										
4	Coordination Failure	ON	ON	3					3																										
5	External Alarm # 1	ON	ON	4					4																										
6	External Alarm # 2	ON	ON	5					5																										
7	External Alarm # 3	ON	ON	6					6																										
8	External Alarm # 4	ON	ON	7					7																										
9	Closed Loop Disabled	ON	ON	8					8																										
10	External Alarm # 5	ON	ON	9					9																										
11	External Alarm # 6	ON	ON	10					10																										
12	Manual Control Enable	ON	ON	11					11																										
13	Coord Free Input	ON	ON	12					12																										
14	Local Flash Input	ON	ON	13					13																										
15	MMU Flash	ON	ON	14					14																										
16	CMU Flash	ON	ON	15					15																										
17	Cycle Fault	ON	ON	16					16																										
18	Cycle Failure	ON	ON	Alt Call & Redirect # 1 [1.1.6.3]								Alt Inhibit Phases # 1 [1.1.6.3]																							
19	Coordination Fault	ON	ON	Col	Ø Phases Called By Ø					From	To	From	To	From	To	From	To	1	2	3	4	5	6	7	8	9	10	11	12	13	14	15	16		
20	Controller Fault	ON	ON	1					1																										
21	Detector SDLC Failure	ON	ON	2					2																										
22	MMU SDLC Failure	ON	ON	3					3																										
23	Critical SDLC Failure	ON	ON	4					4																										
24	Reserved	ON	ON	5					5																										
25	EEPROM CRC Fault	ON	ON	6					6																										
26	Detector Diagnostic Failure	ON	ON	7					7																										
27	BIU Detector Failure	ON	ON	8					8																										
32	Queue detector alarm	ON	ON	Alt Call & Redirect # 2 [1.1.6.3]								Alt Inhibit Phases # 2 [1.1.6.3]																							
29	Ped Detector Fault	ON	ON	Col	Ø Phases Called By Ø					From	To	From	To	From	To	From	To	1	2	3	4	5	6	7	8	9	10	11	12	13	14	15	16		
30	Coord Diagnostic Fault	ON	ON	1					1																										
41	TempAlert Probe Ch. A	ON	ON	2					2																										
42	TempAlert Probe Ch. B	ON	ON	3					3																										
47	Coord Active	ON	ON	4					4																										
48	Preempt Active	ON	ON	5					5																										
49	Preempt 1 Input	ON	ON	6					6																										
50	Preempt 2 Input	ON	ON	7					7																										
51	Preempt 3 Input	ON	ON	8					8																										
52	Preempt 4 Input	ON	ON	Coord, CIC Plans [2.3]								Unit Parameters [1.2.1]																							
53	Preempt 5 Input	ON	ON	CIC	CoØ	Grow	1	2	3	4	5	6	7	8	Allow Skip Yellow	OFF	Max Cycle Time																		
54	Preempt 6 Input	ON	ON	1	OFF										TOD Dim Enable	OFF	Cycle Fault Action	Alarm																	
55	Preempt 7 Input	ON	ON	2	OFF										Tone Disable	OFF																			
56	Preempt 8 Input	ON	ON	3	OFF										Diamond Mode	4Ph																			
57	Preempt 9 Input	ON	ON	4	OFF										Backup Time (s)	900																			
58	Preempt 10 Input	ON	ON	Auto Flash Phase/Olap Settings [1.4.2]								Disable Init Ped																							
61	In Transition	ON	ON	Yel Ø												Cycle Fault Action	Alarm																		
81	FIO Status Alarm	ON	ON	Yel (olaps)												Enable Run Timer	ON		### 481 @ EAST CIRCLE																

04/07/23Page 10

PROJECT MANAGER

CHECK

DRAFTING

CHECK

DESIGN

JOB MANAGER


DESIGN SUPERVISOR

KEY NO - ITEM NO & DESCRIPTION

SEE ESTIMATE OF QUANTITIES SHEET FOR A FULL DESCRIPTION OF THESE ITEMS.

2	206.0320	10	TRAFFIC SIGNAL CONDUIT EXCAVATION AND RESTORATION IN GRASS AND UNPAVED AREAS
3	680.5001		POLE EXCAVATION & CONCRETE FOUNDATION
5	680.520106		CONDUIT, METAL STEEL, ZINC COATED, 2IPS
6	680.5301	10	CLEAN EXISTING CONDUIT
9	680.6808		TRAFFIC SIGNAL POLE-POST TOP MOUNTED, 8' MOUNTING HEIGHT IN FEET
11	680.730714		SIGNAL CABLE, 1 CONDUCTORS, 14 AWG
13	680.77000205		MODIFY TRAFFIC SIGNAL INSTALLATION - LOCATION 2
16	680.813105		PEDESTRIAN SIGNAL MODULE 300mm, LED
17	680.813106		PEDESTRIAN SIGNAL SECTION, POLYCARBONATE, TYPE 1, 12 INCH
18	680.8142		PEDESTRIAN SIGNAL POST TOP MOUNTED ASSEMBLY
19	680.8150	10	PEDESTRIAN COUNT - DOWN TIMER MODULE
22	635.0103		CLEAN AND PREPARATION OF PAVEMENT SURFACES - LINE
23	685.01		WHITE EPOXY REFLECTORIZED PAVEMENT STRIPES
27	680.81330010		AUDIBLE PEDESTRIAN SIGNAL

SIGNAL NO. 160
ONONDAGA COUNTY

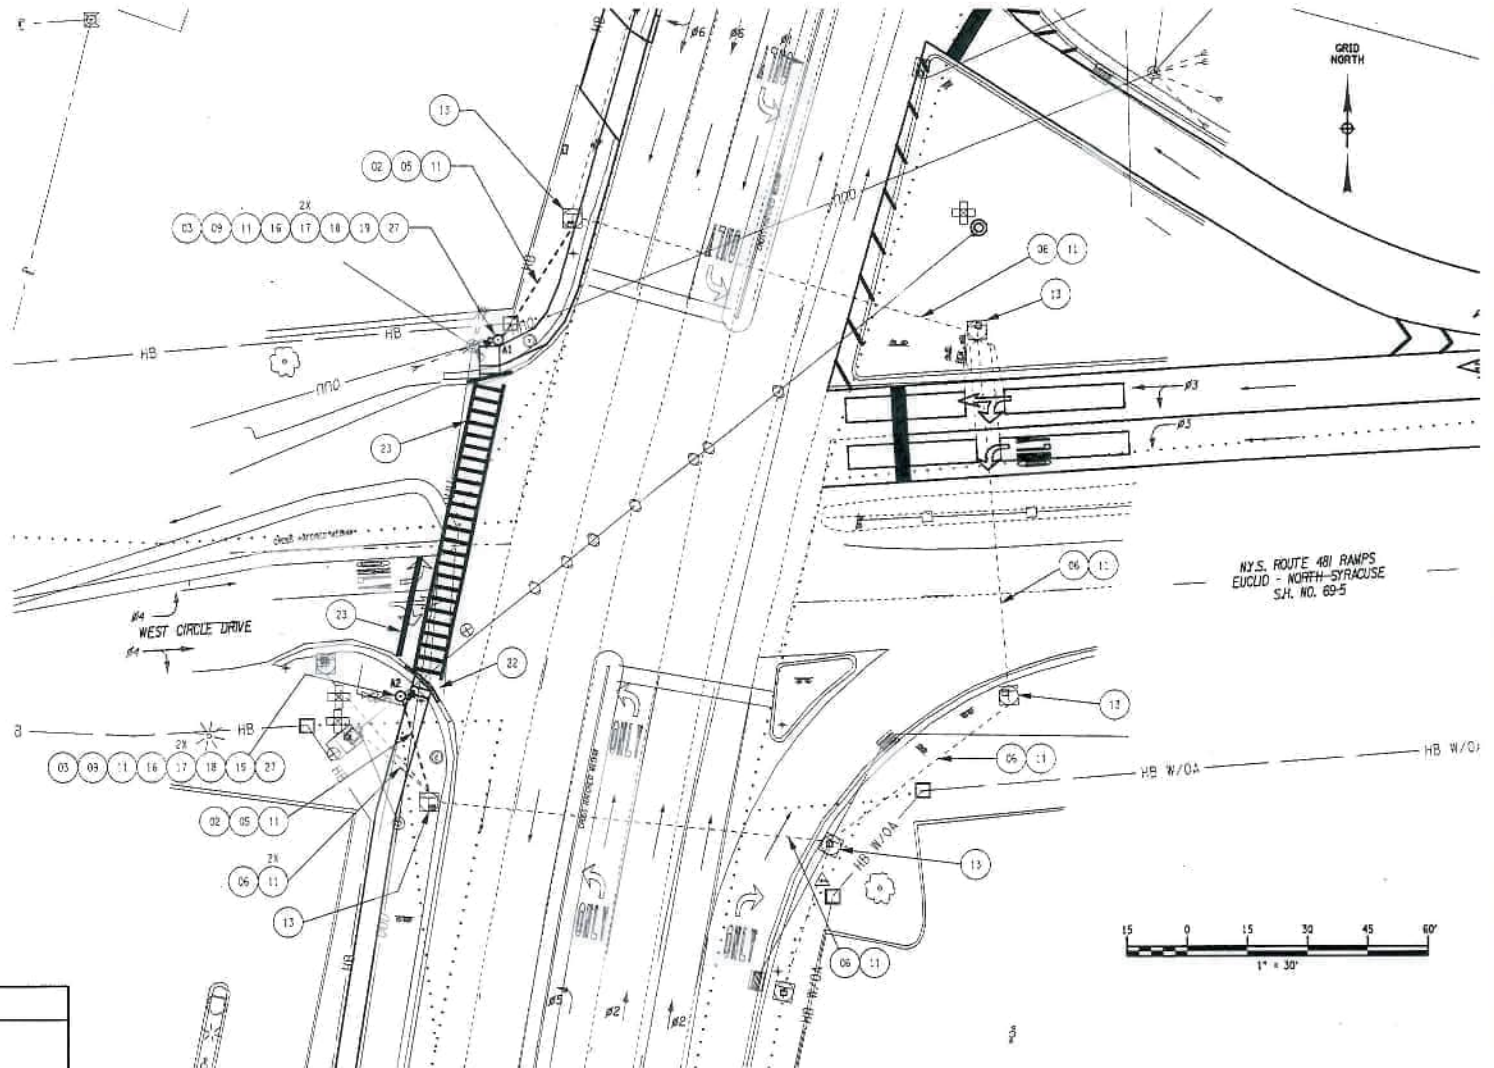

AFFIX SEAL: ON:	ALTERED BY: ON:

AS-BUILT REVISIONS
DESCRIPTION OF ALTERATIONS:

US ROUTE 11 SIDEWALK, CURB & ADA IMPROVEMENTS
S.H. 5470
TOWN OF CICERO & VILLAGE OF NORTH SYRACUSE
COUNTY: ONONDAGA REGION: 03

PIN 380631

BRIDGES

CULVERTS

ALL DIMENSIONS IN FT UNLESS OTHERWISE NOTED

CONTRACT NUMBER

TRAFFIC SIGNAL PLAN

DRAWING NO. TSP-02
SHEET NO.

IT IS A VIOLATION OF LAW FOR ANY PERSON, UNLESS THEY ARE ACTING UNDER THE DIRECTION OF A LICENSED PROFESSIONAL ENGINEER, ARCHITECT, LANDSCAPE ARCHITECT, OR LAND SURVEYOR, TO ALTER AN ITEM IN ANY WAY. IF AN ITEM BEARING THE STAMP OF A LICENSED PROFESSIONAL IS ALTERED, THE ALTERING ENGINEER, ARCHITECT, LANDSCAPE ARCHITECT, OR LAND SURVEYOR SHALL STAMP THE DOCUMENT AND INCLUDE THE NOTATION "ALTERED BY" FOLLOWED BY THEIR SIGNATURE, THE DATE OF SUCH ALTERATION, AND A SPECIFIC DESCRIPTION OF THE ALTERATION.

NEW YORK
Department of Transportation

PROJECT NUMBER

CHECK

SHAFTING WALLACE KONITO

CHECK

DESIGN JAE FLINT

JOHN MANAGER KAREN MISSELL

SIGNAL OPERATIONS SPECIFICATIONS TABLE OF SWITCH PACKS									
SIGNAL NO 160		COUNTY ONONDAGA							
SWITCH PACK	FUNCTION	FACE NOS	FLASH PLUG	INDICATIONS	TERMINAL	WIRE BOARD	WIRE COLOR CODE		
SP 1	#1	3	R		SP 1R	14/15C-2-R			
					SP 1Y	14/15C-2-O			
					SP 1G	14/15C-2-G			
					GRND WIRE	14/15C-2-W			
SP 2	#2	1, 2	R		SP 2R	14/15C-1-R			
					SP 2Y	14/15C-1-O			
					SP 2G	14/15C-1-G			
					GRND WIRE	14/15C-1-W			
SP 3	#3	6, 7	R		SP 3R	14/15C-2-R/B			
					SP 3Y	14/15C-2-O/B			
					SP 3G	14/15C-2-G/B			
					GRND WIRE	14/15C-2-W/B			
SP 4	#4	8, 9	R		SP 4R	14/15C-1-R/B			
					SP 4Y	14/15C-1-O/B			
					SP 4G	14/15C-1-G/B			
					GRND WIRE	14/15C-1-W/B			
SP 5	#5	1	R		SP 5R	14/15C-1-BL/W			
					SP 5Y	14/15C-1-G/W			
					GRND WIRE	14/15C-1-B/W			
SP 6	#6	4, 5	R		SP 6R	14/15C-2-R/W			
					SP 6Y	14/15C-2-O/W			
					SP 6G	14/15C-2-G/W			
					GRND WIRE	14/15C-2-B/W			
SP 7					SP 7R				
					SP 7Y				
					SP 7G				
					GRND WIRE				
SP 8	PED A (W/G)	A1, A2	W		SP 8R	14/7C-1-R	14/7C-2-R		
					SP 8Y	14/7C-1-O	14/7C-2-O		
					SP 8G	14/7C-1-G	14/7C-2-G		
					GRND WIRE	14/7C-1-W	14/7C-2-W		

KEY FOR WIRE COLOR CODE

14 / 19C - 1 - R / B
 XX / XXX - X - X / X

AWG NO OF CONDUCTORS
 CABLE NO FOR THE GIVEN CONDUCTOR

TRACER COLOR
 COLOR OF WIRE


COLOR: R - RED, O - ORANGE, G - GREEN, BL - BLUE, W - WHITE, B - BLACK

SIGNAL NO. 160
 ONONDAGA COUNTY

SIGNAL OPERATIONS SPECIFICATIONS TABLE OF INPUT WIRING									
SIGNAL NO 160		COUNTY ONONDAGA							
FUNCTION	DETECTOR NUMBER	DET. TYPE	TERMINAL	BOARD WIRING	DIMENSION	REMARKS			
#1	1A, 1B	SPLIT PRESENCE	1A, 1B		9.1 X 1.8	ROUTE 11 SOUTHBOUND LEFT LANE			
#2	2A	POINT LOOP	2A, 2B		1.8 X 1.8	ROUTE 11 NORTHBOUND THRU LANE			
#2	2B	POINT LOOP	3A, 3B		1.8 X 1.8	ROUTE 11 NORTHBOUND THRU LANE SETBACK			
#2	2C	POINT LOOP	4A, 4B		1.8 X 1.8	ROUTE 11 NORTHBOUND THRU LANE			
#2	2D	POINT LOOP	5A, 5B		1.8 X 1.8	ROUTE 11 NORTHBOUND THRU LANE SETBACK			
#3	3A, 3B	SPLIT PRESENCE	6A, 6B		9.8 X 1.8	CIRCLE DR WESTBOUND LEFT LANE			
#3	3C, 3D	SPLIT PRESENCE	7A, 7B		9.1 X 1.8	CIRCLE DR WESTBOUND LEFT/THRU LANE			
#4	4A	PRESENCE LOOP	8A, 8B		9.8 X 1.8	CIRCLE DR EASTBOUND LEFT LANE			
#4	4B, 4C	SPLIT PRESENCE	9A, 9B		9.1 X 1.8	CIRCLE DR EASTBOUND THRU/RIGHT LANE			
#5	5A, 5B	SPLIT PRESENCE	10A, 10B		9.1 X 1.8	ROUTE 11 NORTHBOUND LEFT LANE			
#6	6A	POINT LOOP	11A, 11B		1.8 X 1.8	ROUTE 11 SOUTHBOUND THRU LANE			
#6	6B	POINT LOOP	12A, 12B		1.8 X 1.8	ROUTE 11 SOUTHBOUND THRU LANE SETBACK			
#6	6C	POINT LOOP	13A, 13B		1.8 X 1.8	ROUTE 11 SOUTHBOUND THRU/RIGHT LANE			
#6	6D	POINT LOOP	14A, 14B		1.8 X 1.8	ROUTE 11 SOUTHBOUND THRU/RIGHT SETBACK			
			15A, 15B						
PED A	A1 - A2	PED BUTTON	16A, 16B			CROSSING WEST CIRCLE DRIVE			
			17A, 17B						
			18A, 18B						

TABLE OF OPERATIONS									
FACE PHASE									
	1	2	3	4	5	6	7	8	9 A1-A2
#1 + #5	R	R	R	R	R	R	R	R	DN
#1 + #6 + PED A	R	R	R	R	R	R	R	R	DN*
#2 + #5	G	G	G	G	G	G	R	R	DN
#2 + #6 + PED A	G	G	G	G	G	G	R	R	DN*
#3	R	R	R	R	R	R	R	R	DN
#4	R	R	R	R	R	R	R	R	DN
EMERGENCY FLASH	FR	FR	FR	FR	FR	FR	FR	FR	DK

*UPON ACTUATION OF A PEDESTRIAN PUSH BUTTON, A "WALKING MAN" INDICATION FOLLOWED BY A FLASHING "HAND" INDICATION FOLLOWED BY A STEADY "HAND" WILL BE DISPLAYED, AND COUNTDOWN TIMER IS INITIATED.

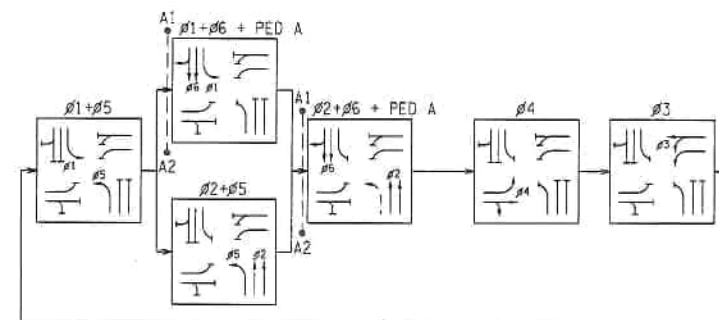

PHASE DIAGRAM

AFFIX SEAL: ON:	ALTERED BY: ON:

SIGNATURES ON THIS SHEET APPROVE SHEETS:	REGIONAL DESIGN ENGINEER	DATE	REGIONAL CONSTRUCTION ENGINEER	DATE	REGIONAL TRAFFIC ENGINEER	DATE
--	--------------------------	------	--------------------------------	------	---------------------------	------

AS-BUILT REVISIONS DESCRIPTION OF ALTERATIONS:	US ROUTE 11 SIDEWALK, CURB & ADA IMPROVEMENTS S.M. 5470 TOWN OF CICERO & VILLAGE OF NORTH SYRACUSE COUNTY: ONONDAGA REGION: 03	PIN 380637	BRIDGES	CULVERTS	ALL DIMENSIONS IN FT UNLESS OTHERWISE NOTED TRAFFIC SIGNAL TABLES	CONTRACT NUMBER DRAWING NO. TST-02 SHEET NO.
---	---	------------	---------	----------	--	--

IT IS A VIOLATION OF LAW FOR ANY PERSON, UNLESS THEY ARE ACTING UNDER THE DIRECTION OF A LICENSED PROFESSIONAL ENGINEER, ARCHITECT, LANDSCAPE ARCHITECT, OR LAND SURVEYOR, TO ALTER AN ITEM IN ANY WAY. IF AN ITEM BEARING THE STAMP OF A LICENSED PROFESSIONAL IS ALTERED, THE ALTERING ENGINEER, ARCHITECT, LANDSCAPE ARCHITECT, OR LAND SURVEYOR SHALL STAMP THE DOCUMENT AND INCLUDE THE NOTATION "ALTERED BY" FOLLOWED BY THEIR SIGNATURE, THE DATE OF SUCH ALTERATION, AND A SPECIFIC DESCRIPTION OF THE ALTERATION.

Phase Times [1.1.1]								Coordination Patterns [2.4] and Coordination Split Tables [2.7.1]																				3160					
	1	2	3	4	5	6	7	8	Pat#	Cyc	Off	Split	Seq	Pat#	Cyc	Off	Split	Seq	Pat#	Cyc	Off	Split	Seq	Pat#	Cyc	Off	Split					Seq	
Min Green	6	10	6	6	6	10			1	110	73	1	1	13	0	0	13	1	25	0	0	0	1	37	0	0	0	1	Ring/Startup [1.1.4]				
Gap, Ext	2	3	4	2	2	3			2	90	0	2	1	14	0	0	14	1	26	0	0	0	1	38	0	0	0	1		Phs	Ring	Start	Enable
Max 1	25	35	40	20	20	40			3	110	0	3	1	15	0	0	15	1	27	0	0	0	1	39	0	0	0	1		1	1	Red	ON
Max 2									4	110	0	4	1	16	0	0	16	1	28	0	0	0	1	40	0	0	0	1		2	1	Red	ON
Yel Clearance	3.5	4.5	4	4	3.5	4.5			5	0	0	5	1	17	0	0	17	1	29	0	0	0	1	41	0	0	0	1		3	1	Red	ON
Red Clearance	2.5	2	4	3	2	2.5			6	0	0	6	1	18	0	0	18	1	30	0	0	0	1	42	0	0	0	1		4	1	Red	ON
Walk						7			7	0	0	7	1	19	0	0	19	1	31	0	0	0	1	43	0	0	0	1		5	2	Red	ON
Ped Clearance						24			8	0	0	8	1	20	0	0	20	1	32	0	0	0	1	44	0	0	0	1		6	2	Red	ON
Red Revert									9	0	0	9	1	21	0	0	21	1	33	0	0	0	1	45	0	0	0	1		7	2	Red	OFF
Add Initial									10	0	0	10	1	22	0	0	22	1	34	0	0	0	1	46	0	0	0	1		8	2	Red	OFF
Max Initial									11	0	0	11	1	23	0	0	23	1	35	0	0	0	1	47	0	0	0	1		Coord Modes [2.1]			
Time B4 Reduct									12	0	0	12	1	24	0	0	24	1	36	0	0	0	1	48	0	0	0	1					
Cars B4 Reduct									Split		1	2	3	4	5	6	7	8	Split		1	2	3	4	5	6	7	8	Correction	SHRT/LNG			
Time To Reduce									1	Coor	21	46	25	18	16	51	25	18	13	Coor	0	0	0	0	0	0	0	0	Maximum	MAX 1			
Reduce By									2	NON	Max	NON	NON	NON	NON	Max	NON	NON	14		NON	NON	NON	NON	NON	NON	NON	NON	Force-Off	Float			
Min Gap									2	Coor	22	30	23	15	15	37	23	15	15	Coor	0	0	0	0	0	0	0	0	Closed Loop	ON			
DyMaxLim									2	NON	Max	NON	NON	NON	NON	Max	NON	NON	16		NON	NON	NON	NON	NON	NON	NON	NON	Stop-in-Walk	ON			
Max Step									3	Coor	21	31	42	16	15	37	42	16	15	Coor	0	0	0	0	0	0	0	0	Auto Reset	ON			
Options [1.1.2]	1	2	3	4	5	6	7	8	2	NON	Max	NON	NON	NON	NON	Max	NON	NON	17		NON	NON	NON	NON	NON	NON	NON	NON	Expand Splt	OFF			
Enable	ON	ON	ON	ON	ON	ON			4	Coor	21	31	40	18	15	37	40	18	16	Coor	0	0	0	0	0	0	0	0	Ped Recycle	NO_RECYCLE			
Min Recall									2	NON	Max	NON	NON	NON	NON	Max	NON	NON	17		NON	NON	NON	NON	NON	NON	NON	NON	Before	TIMED			
Max Recall									5	Coor	0	0	0	0	0	0	0	0	17	Coor	0	0	0	0	0	0	0	0	After	TIMED			
Ped Recall										NON	NON	NON	NON	NON	NON	NON	NON	NON		NON	NON	NON	NON	NON	NON	NON	NON						
Soft Recall		ON				ON			6	Coor	0	0	0	0	0	0	0	0	18	Coor	0	0	0	0	0	0	0	0					
Lock Calls		ON				ON				NON	NON	NON	NON	NON	NON	NON	NON	NON		NON	NON	NON	NON	NON	NON	NON	NON						
Auto Flash Entry									7	Coor	0	0	0	0	0	0	0	0	19	Coor	0	0	0	0	0	0	0	0	Auto Flash [1.4.1]				
Auto Flash Exit										NON	NON	NON	NON	NON	NON	NON	NON	NON		NON	NON	NON	NON	NON	NON	NON	NON	Auto Flash					Channel
Dual Entry		ON				ON			8	Coor	0	0	0	0	0	0	0	0	20	Coor	0	0	0	0	0	0	0	0	Flash Yel	45			
Enable Simul Gap	ON	ON	ON	ON	ON	ON	ON	ON			NON	NON	NON	NON	NON	NON	NON	NON			NON	NON	NON	NON	NON	NON	NON	NON	Flash Red	20			
Gaurantee Passage									9	Coor	0	0	0	0	0	0	0	0	21	Coor	0	0	0	0	0	0	0	0	Unit Params [1.2.1]				
Rest In Walk										NON	NON	NON	NON	NON	NON	NON	NON	NON		NON	NON	NON	NON	NON	NON	NON	NON	Phase Mode					STD8
Conditon Service									10	Coor	0	0	0	0	0	0	0	0	22	Coor	0	0	0	0	0	0	0	0	IO Mode	User			
Non-Actuated 1										NON	NON	NON	NON	NON	NON	NON	NON	NON			NON	NON	NON	NON	NON	NON	NON	NON	Loc Fish Start	Red			
Non-Actuated 2									11	Coor	0	0	0	0	0	0	0	0	23	Coor	0	0	0	0	0	0	0	0	Start Flash(s)	0			
Add Init Calc										NON	NON	NON	NON	NON	NON	NON	NON	NON			NON	NON	NON	NON	NON	NON	NON	NON	Start AllRed(s)	6			
Options+ [1.1.3]	1	2	3	4	5	6	7	8	12	Coor	0	0	0	0	0	0	0	0	24	Coor	0	0	0	0	0	0	0	0	Yellow < 3"	OFF			
Reservice										NON	NON	NON	NON	NON	NON	NON	NON	NON			NON	NON	NON	NON	NON	NON	NON	NON	Display Time	20			
PedClr Thru Yel						ON			Page#																					Red Revert	3		
Skip Red No Call									1	8 Phase Times/Options; Patterns/Splits; Ring Startup; Coord/Flash Mode; Unit Param																				MCE Timeout	0		
Red Rest									1A&1B	16 Phase Times/Options; Patterns/Splits; Ring Startup; Coord/Flash Mode; Unit Param																				Feature Profile	0		
Max II									2	Overlaps; Channel Settings; Coord Alt Table+ (values not associated with time-of-day)																				Free Ring Seq	1		
Call Phase									3	Detection; Sample Time and Unit Parameters related to detection																				Auxswitch	STOPTM		
Conflicting Phase									4	Preemption and Alternate Phase Time and Phase Options																				SDLC Retry	0		
Omit Yellow									5	Annual Schedule																				TS2 Det Faults	ON		
Ped Delay									6	Day Plans; Action Tables; Coord Alt Table+ (values varied by time-of-day)																				Auto Ped Clear	OFF		
Grn/Ped Delay									7	Communications; Secutiry; I/O Setup																				SDLC Retry	0		
3160 11 @ CIRCLE								8	Misc - Events/Alarms; Call/Inhibit/Redirect; P/OLAP Auto Flash; CIC; Misc Unit Param																				04/07/23		Page 1		

Overlap 1-16 Program Parm's & Parm+ [1.5.2.1] [1.5.2.2]

Overlap Conflict Lock		OFF	Overlap Lock Inhibit		OFF	Parent Ph Clearance		OFF	Extra Included Ph		ON		
1	Included Ø	1				Type	FYA-4	9	Included Ø			Type	NORMAL
	Modifier Ø	2				Grn			Modifier Ø			Grn	
	Conflict Ø					Yel	3.5		Conflict Ø			Yel	3.5
	Conflict Olap					Red	1.5		Conflict Olap			Red	1.5
	Conflict Ped					LG			Conflict Ped			LG	
2	Included Ø	5				Type	FYA-4	10	Included Ø			Type	NORMAL
	Modifier Ø	6				Grn			Modifier Ø			Grn	
	Conflict Ø					Yel	3.5		Conflict Ø			Yel	3.5
	Conflict Olap					Red	1.5		Conflict Olap			Red	1.5
	Conflict Ped					LG			Conflict Ped			LG	
3	Included Ø					Type	NORMAL	11	Included Ø			Type	NORMAL
	Modifier Ø					Grn			Modifier Ø			Grn	
	Conflict Ø					Yel	3.5		Conflict Ø			Yel	3.5
	Conflict Olap					Red	1.5		Conflict Olap			Red	1.5
	Conflict Ped					LG			Conflict Ped			LG	
4	Included Ø					Type	NORMAL	12	Included Ø			Type	NORMAL
	Modifier Ø					Grn			Modifier Ø			Grn	
	Conflict Ø					Yel	3.5		Conflict Ø			Yel	3.5
	Conflict Olap					Red	1.5		Conflict Olap			Red	1.5
	Conflict Ped					LG			Conflict Ped			LG	
5	Included Ø					Type	NORMAL	13	Included Ø			Type	NORMAL
	Modifier Ø					Grn			Modifier Ø			Grn	
	Conflict Ø					Yel	3.5		Conflict Ø			Yel	3.5
	Conflict Olap					Red	1.5		Conflict Olap			Red	1.5
	Conflict Ped					LG			Conflict Ped			LG	
6	Included Ø					Type	NORMAL	14	Included Ø			Type	NORMAL
	Modifier Ø					Grn			Modifier Ø			Grn	
	Conflict Ø					Yel	3.5		Conflict Ø			Yel	3.5
	Conflict Olap					Red	1.5		Conflict Olap			Red	1.5
	Conflict Ped					LG			Conflict Ped			LG	
7	Included Ø					Type	NORMAL	15	Included Ø			Type	NORMAL
	Modifier Ø					Grn			Modifier Ø			Grn	
	Conflict Ø					Yel	3.5		Conflict Ø			Yel	3.5
	Conflict Olap					Red	1.5		Conflict Olap			Red	1.5
	Conflict Ped					LG			Conflict Ped			LG	
8	Included Ø					Type	NORMAL	16	Included Ø			Type	NORMAL
	Modifier Ø					Grn			Modifier Ø			Grn	
	Conflict Ø					Yel	3.5		Conflict Ø			Yel	3.5
	Conflict Olap					Red	1.5		Conflict Olap			Red	1.5
	Conflict Ped					LG			Conflict Ped			LG	

Channel Settings [1.8.1]

.....Channel -->	1	2	3	4	5	6	7	8	9	10	11	12	13	14	15	16	17	18	19	20	21	22	23	24
Phase / Olap #	1	2	3	4	2	6			1		5					6								
Channel Type	OLP	VEH	VEH	VEH	OLP	VEH	VEH	VEH	VEH	VEH	VEH	VEH	VEH	VEH	PED	VEH	VEH	VEH	VEH	VEH	VEH	VEH	VEH	VEH
Channel Flash	DRK	Red	Red	Red	DRK	Red	Red	DRK	Red	Red	Red	Red	Red	Red	DRK	DRK	DRK	DRK	DRK	DRK	DRK	DRK	DRK	DRK
Alt Hz																								

Channel+ Settings [1.8.4]

.....Channel -->	1	2	3	4	5	6	7	8	9	10	11	12	13	14	15	16	17	18	19	20	21	22	23	24
Flash Red+																								
Flash Yellow+									ON		ON													
Flash Green+																								
Flash Inh Red+																								
Olap Ovrd									1		2													

Coord Transition, CoordPhs [2.5]

Pat#	Short	Long	Dwell	No Shortway Ø	E-Yld	Offset	RetHld	Float	Min Veh Perm	Min Ped Perm
1	12	22	6			EndGRN				
2	12	22	6			EndGRN				
3	12	22	6			EndGRN				
4	12	22	6			EndGRN				
5	12	22				EndGRN				
6	12	22				EndGRN				
7	12	22				EndGRN				
8	12	22				EndGRN				
9	12	22				EndGRN				
10	12	22				EndGRN				
11	12	22				EndGRN				
12	12	22				EndGRN				
13	12	22				EndGRN				
14	12	22				EndGRN				
15	12	22				EndGRN				
16	12	22				EndGRN				
17	12	22				EndGRN				
18	12	22				EndGRN				
19	12	22				EndGRN				
20	12	22				EndGRN				
21	12	22				EndGRN				
22	12	22				EndGRN				
23	12	22				EndGRN				
24	12	22				EndGRN				
25						BegGRN				
26						BegGRN				
27						BegGRN				
28						BegGRN				
29						BegGRN				
30						BegGRN				
31						BegGRN				
32						BegGRN				
33						BegGRN				
34						BegGRN				
35						BegGRN				
36						BegGRN				
37						BegGRN				
38						BegGRN				
39						BegGRN				
40						BegGRN				
41						BegGRN				
42						BegGRN				
43						BegGRN				
44						BegGRN				
45						BegGRN				
46						BegGRN				
47						BegGRN				
48						BegGRN				

Channel Params[1.8.3]

C1 IO Mode User Single BIU Map SINGLE Invert Rail Input OFF

Veh Par 1-64 [5.1]										Veh Par 1-64 [5.1]										Vehicle Options 1-64 [5.2]										Vehicle Options 1-64 [5.2]										Parameters+ 1-64 [5.3]									
Det #	Call Ø	Swi Ø	Dlay	Ext	Que	No Act	Max Pres	Err Cnt	Fail Time	Det #	Call Ø	Swi Ø	Dlay	Ext	Que	No Act	Max Pres	Err Cnt	Fail Time	Det #	Call	Ext	Que	Add Init	Red Lock	Yell Lock	occ	vol	Det #	Call	Ext	Que	Add Init	Red Lock	Yell Lock	occ	vol	Det #	oc G	oc Y	oc R	Dlay 1	Dlay 2	Type	Src				
1	1		3				45	50	2	33							45	50		1	ON	ON		ON					33	ON	ON		ON					1							NORM				
2	2						45	50	2	34							45	50		2	ON	ON		ON					34	ON	ON		ON					2							NORM				
3	2						45	50	2	35							45	50		3	ON	ON		ON					35	ON	ON		ON					3							NORM				
4	2						45	50	2	36							45	50		4	ON	ON		ON					36	ON	ON		ON					4							NORM				
5	2						45	50	2	37							45	50		5	ON	ON		ON					37	ON	ON		ON					5							NORM				
6	3						45	50	2	38							45	50		6	ON	ON		ON					38	ON	ON		ON					6							NORM				
7	3						45	50	2	39							45	50		7	ON	ON		ON					39	ON	ON		ON					7							NORM				
8	4						45	50	2	40							45	50		8	ON	ON		ON					40	ON	ON		ON					8							NORM				
9	4						45	50	2	41							45	50		9	ON	ON		ON					41	ON	ON		ON					9							NORM				
10	5		3				45	50	2	42							45	50		10	ON	ON		ON					42	ON	ON		ON					10							NORM				
11	6						45	50	2	43							45	50		11	ON	ON		ON					43	ON	ON		ON					11							NORM				
12	6						45	50	2	44							45	50		12	ON	ON		ON					44	ON	ON		ON					12							NORM				
13	6						45	50	2	45							45	50		13	ON	ON		ON					45	ON	ON		ON					13							NORM				
14	6						45	50	2	46							45	50		14	ON	ON		ON					46	ON	ON		ON					14							NORM				
15							45	50	2	47							45	50		15	ON	ON		ON					47	ON	ON		ON					15							NORM				
16							45	50	2	48							45	50		16	ON	ON		ON					48	ON	ON		ON					16							NORM				
17							45	50	2	49							45	50		17	ON	ON		ON					49	ON	ON		ON					17							NORM				
18							45	50	2	50							45	50		18	ON	ON		ON					50	ON	ON		ON					18							NORM				
19							45	50		51							45	50		19	ON	ON		ON					51	ON	ON		ON					19							NORM				
20							45	50		52							45	50		20	ON	ON		ON					52	ON	ON		ON					20							NORM				
21							45	50		53							45	50		21	ON	ON		ON					53	ON	ON		ON					21							NORM				
22							45	50		54							45	50		22	ON	ON		ON					54	ON	ON		ON					22							NORM				
23							45	50		55							45	50		23	ON	ON		ON					55	ON	ON		ON					23							NORM				
24							45	50		56							45	50		24	ON	ON		ON					56	ON	ON		ON					24							NORM				
25							45	50		57							45	50		25	ON	ON		ON					57	ON	ON		ON					25							NORM				
26							45	50		58							45	50		26	ON	ON		ON					58	ON	ON		ON					26							NORM				
27							45	50		59							45	50		27	ON	ON		ON					59	ON	ON		ON					27							NORM				
28							45	50		60							45	50		28	ON	ON		ON					60	ON	ON		ON					28							NORM				
29							45	50		61							45	50		29	ON	ON		ON					61	ON	ON		ON					29							NORM				
30							45	50		62							45	50		30	ON	ON		ON					62	ON	ON		ON					30							NORM				
31							45	50		63							45	50		31	ON	ON		ON					63	ON	ON		ON					31							NORM				
32							45	50		64							45	50		32	ON	ON		ON					64	ON	ON		ON					32							NORM				

Parameters+ 1-64 [5.3]

Det #	occ Grn	occ Yell	occ Red	Day 1	Day 2	Type	Src	Det #	occ Grn	occ Yell	occ Red	Day 1	Day 2	Type	Src	Det #	occ Grn	occ Yell	occ Red	Day 1	Day 2	Type	Src	
33						NORM		44						NORM		55							NORM	
34						NORM		45						NORM		56							NORM	
35						NORM		46						NORM		57							NORM	
36						NORM		47						NORM		58							NORM	
37						NORM		48						NORM		59							NORM	
38						NORM		49						NORM		60							NORM	
39						NORM		50						NORM		61							NORM	
40						NORM		51						NORM		62							NORM	
41						NORM		52						NORM		63							NORM	
42						NORM		53						NORM		64							NORM	
43						NORM		54						NORM		### 11 @ CIRCLE								

11 @ CIRCLE

Ped Det Parm [5.4]

Det #	Call Ø	No Act	Max Pres	Err Cnt
1	6		15	
2			15	
3			15	
4			15	
5			15	
6			15	
7			15	
8			15	

Unit Parameters [1.2.1]

TS2 Det Faults	ON
Vol/Occ Report Parm [1.5.8]	
Vol/Occ Period Minutes	0
Vol/Occ Period Minutes	15

Preemption Times [3.1], Options+ [3.6]

Pre #	Enable	Type	Output	Delay	MinDura
1	ON	RAIL	Dwell		
2	ON	RAIL	Dwell		
3	ON	EMERG	Dwell		
4	ON	EMERG	Dwell		
5	ON	EMERG	Dwell		
6	ON	EMERG	Dwell		

Pre #	MaxPres	MinGrn	MinWlk	PedClr	Co+Pre
1					ON
2					ON
3					ON
4					ON
5					ON
6					ON

Pre #	Track Grn	Min Dwell	Ext Dwell	PedClr+	Yel
1		2			
2		2			
3		2			
4		2			
5		2			
6		2			

Pre #	Red	Pattern	Skip
1			OFF
2			OFF
3			OFF
4			OFF
5			OFF
6			OFF

Low Priority Preempts

Pre #	Type	Min	Max
7	OFF		
8	OFF		
9	OFF		
10	OFF		

Unit Parameters [1.2.1]

Stop Timer Over Preempt	OFF
Preempt or Ext Output	PRE
Max Seek Track Time	
Max Seek Dwell Time	

Channel Parameters [1.8.3]

D Conn Mappings	None
Pre Invert Rail Input	OFF

Track Clear Phases [3.2], Track Clear Overlaps+ [3.5]

[illegible]

Dwell Phases [3.2] and Overlaps+ [3.5]

[illegible]

Preemption Options+ [3.6]

Exit Phases [3.2]	Pre #	Lock	Override	Override	Fish	
--------------------------	-------	------	----------	----------	------	--

Pre #	Exit Phase						Auto Flush				Higher		Dwell	Link
1					1	ON		ON			ON		OFF	
2					2	ON		ON			ON		OFF	
3					3	ON		ON			ON		OFF	
4					4	ON		ON			ON		OFF	
5					5	ON		ON			ON		OFF	
6					6	ON		ON			ON		OFF	

[illegible]

[illegible]

C1-USER IO Map [1.8.9.1 In]

I1-1	1	Veh Call 1
I1-2	2	Veh Call 2
I1-3	3	Veh Call 3
I1-4	4	Veh Call 4
I1-5	5	Veh Call 5
I1-6	6	Veh Call 6
I1-7	7	Veh Call 7
I1-8	8	Veh Call 8
I2-1	9	Veh Call 9
I2-2	10	Veh Call 10
I2-3	11	Veh Call 11
I2-4	12	Veh Call 12
I2-5	13	Veh Call 13
I2-6	14	Veh Call 14
I2-7	189	Unused
I2-8	129	Ped Call 1
I3-1	189	Unused
I3-2	189	Unused
I3-3	189	Unused
I3-4	189	Unused
I3-5	189	Unused
I3-6	189	Unused
I3-7	189	Unused
I3-8	189	Unused
I4-1	189	Unused
I4-2	189	Unused
I4-3	189	Unused
I4-4	189	Unused
I4-5	189	Unused
I4-6	189	Unused
I4-7	229	33xCMUStop
I4-8	228	33xFlashSns
I5-1	189	Unused
I5-2	189	Unused
I5-3	189	Unused
I5-4	189	Unused
I5-5	189	Unused
I5-6	189	Unused
I5-7	189	Unused
I5-8	189	Unused
I6-1	189	Unused
I6-2	189	Unused
I6-3	189	Unused
I6-4	189	Unused
I6-5	189	Unused
I6-6	189	Unused
I6-7	189	Unused
I6-8	189	Unused

C1-USER IO Map [1.8.9.2 Out]

O1-1	0	Unused
O1-2	49	Ch1 Green
O1-3	2	Ch2 Red
O1-4	26	Ch2 Yellow
O1-5	50	Ch2 Green
O1-6	3	Ch3 Red
O1-7	27	Ch3 Yellow
O1-8	51	Ch3 Green
O2-1	4	Ch4 Red
O2-2	52	Ch4 Green
O2-3	0	Unused
O2-4	0	Unused
O2-5	53	Ch5 Green
O2-6	6	Ch6 Red
O2-7	30	Ch6 Yellow
O2-8	54	Ch6 Green
O3-1	7	Ch7 Red
O3-2	55	Ch7 Green
O3-3	8	Ch8 Red
O3-4	32	Ch8 Yellow
O3-5	56	Ch8 Green
O3-6	1	Ch1 Red
O3-7	25	Ch1 Yellow
O3-8	33	Ch9 Yellow
O4-1	10	Ch10 Red
O4-2	58	Ch10 Green
O4-3	5	Ch5 Red
O4-4	29	Ch5 Yellow
O4-5	35	Ch11 Yellow
O4-6	12	Ch12 Red
O4-7	36	Ch12 Yellow
O4-8	60	Ch12 Green
O5-1	28	Ch4 Yellow
O5-2	34	Ch10 Yellow
O5-3	0	Unused
O5-4	31	Ch7 Yellow
O5-5	39	Ch15 Yellow
O5-6	63	Ch15 Green
O5-7	115	Not Used
O5-8	114	Watchdog
O6-1	115	Not Used
O6-2	115	Not Used
O6-3	13	Ch13 Red
O6-4	37	Ch13 Yellow
O6-5	61	Ch13 Green
O6-6	14	Ch14 Red
O6-7	38	Ch14 Yellow
O6-8	62	Ch14 Green

C1-USER IO Map [1.8.9.2 Out]

O7-1	40	Ch16 Yellow
O7-2	16	Ch16 Red
O7-3	64	Ch16 Green
O7-4	115	Not Used
O7-5	115	Not Used
O7-6	115	Not Used
O7-7	115	Not Used
O7-8	15	Ch15 Red

C11S-USER IO Map [1.8.9.1 In]

I4-1		
I4-2		
I4-3		
I4-4		
I7-1	189	Unused
I7-2	189	Unused
I7-3	189	Unused
I7-4	189	Unused
I7-5	189	Unused
I7-6	189	Unused
I7-7	189	Unused
I7-8	189	Unused
I8-1	189	Unused
I8-2	189	Unused
I8-3	189	Unused
I8-4	189	Unused
I8-5	189	Unused
I8-6	189	Unused
I8-7	189	Unused
I8-8	189	Unused

C11S-USER IO Map [1.8.9.2 Out]

O8-1	115	Not Used
O8-2	115	Not Used
O8-3	115	Not Used
O8-4	115	Not Used
O8-5	115	Not Used
O8-6	115	Not Used
O8-7	115	Not Used
O8-8	115	Not Used

IO Logic [1.8.7]

Op1	Result	O1Fcn	Inv1	IO1	Opn1	O2Fcn	Inv2	IO2	Opn2	O3Fcn	Inv3	IO3	Opn3	Dly	Sec
I	0	=	----	-		0	----	-		0	----	-		0	DLY 0
I	0	=	----	-		0	----	-		0	----	-		0	DLY 0
I	0	=	----	-		0	----	-		0	----	-		0	DLY 0
I	0	=	----	-		0	----	-		0	----	-		0	DLY 0
I	0	=	----	-		0	----	-		0	----	-		0	DLY 0
I	0	=	----	-		0	----	-		0	----	-		0	DLY 0
I	0	=	----	-		0	----	-		0	----	-		0	DLY 0
I	0	=	----	-		0	----	-		0	----	-		0	DLY 0
I	0	=	----	-		0	----	-		0	----	-		0	DLY 0
I	0	=	----	-		0	----	-		0	----	-		0	DLY 0

Security Access Levels [8.2]

1	SWLOAD	22	None	43	None
2	SECURE	23	None	44	None
3	None	24	None	45	None
4	None	25	None	46	None
5	None	26	None	47	None
6	None	27	None	48	None
7	None	28	None	49	None
8	None	29	None	50	None
9	None	30	None	51	None
10	None	31	None	52	None
11	None	32	None	53	None
12	None	33	None	54	None
13	None	34	None	55	None
14	None	35	None	56	None
15	None	36	None	57	None
16	None	37	None	58	None
17	None	38	None	59	None
18	None	39	None	60	None
19	None	40	None	61	None
20	None	41	None	62	None
21	None	42	None	63	None
				64	None

2070 IP 1 Addressing [6.5]

	Addressing			
Addr	192	168	0	102
Mask	255	255	255	0
Brdcst	0	0	0	0
GtWay	192	168	0	1
Port	5001			

2070 Port Binding Ports [6.6]

	Port	Echo	Mode
ASYN1	SP1	OFF	0
ASYN2	SP2	OFF	0
ASYN3	SP3	OFF	0
ASYN4	SP4	OFF	0
SYN1	SP5S	SYN3	OFF
SYN2	OFF	SYN4	OFF

2070 IP 2 Addressing [6.5]

	Addressing			
Addr	0	0	0	0
Mask	0	0	0	0
Brdcst	0	0	0	0
GtWay	0	0	0	0
Port	0			

2070 Port Binding Functions [6.6]

Function	Channel	Function	Channel
TS2/CVM	None	SYSUp	ASYN2
CMU/MMU	None	SYSDown	ASYN1
Opticom	None	Shell	None
Loop Det.	None		
GPS	-		

Com Parameters [6.1]

Station ID	3160
Group ID	
Master ID	0
Backup Time	0
SysUp Modem [6.1]	
Enable Modem	OFF
Idle Time	0
Dial Time	0
Tel:	
Alt:	

2070 Port Parms [6.2]

Port	Baud Rate	FCM
SP1	38400	MODE 6
SP2	38400	MODE 6
SP3	38400	MODE 6
SP4	38400	MODE 6
SP5	1200	AUTO
SP6	1200	AUTO
SP7	1200	AUTO
SP8	1200	AUTO

#	Event / Alarm	Ev	Alr	Call Phases[1.1.5]								Redirect Phases[1.1.5]								Inhibit Phases[1.1.5]																
1	Power Up Alarm.	ON	ON	Ø	Ø	Phases Called By Ø						From	To	From	To	From	To	From	To	1	2	3	4	5	6	7	8	9	10	11	12	13	14	15	16	
2	Stop Timing	ON	ON	1								1								1																
3	TS1 Cabinet Door			2								2								2																
4	Coordination Failure	ON	ON	3								3								3																
5	External Alarm # 1	ON	ON	4								4								4																
6	External Alarm # 2	ON	ON	5								5								5																
7	External Alarm # 3			6								6								6																
8	External Alarm # 4			7								7								7																
9	Closed Loop Disabled	ON		8								8								8																
10	External Alarm # 5			9								9								9																
11	External Alarm # 6			10								10								10																
12	Manual Control Enable	ON	ON	11								11								11																
13	Coord Free Input			12								12								12																
14	Local Flash Input	ON	ON	13								13								13																
15	MMU Flash			14								14								14																
16	CMU Flash			15								15								15																
17	Cycle Fault	ON		16								16								16																
18	Cycle Failure	ON		Alt Call & Redirect # 1 [1.1.6.3]								Alt Inhibit Phases # 1 [1.1.6.3]																								
19	Coordination Fault	ON		Col	Ø	Phases Called By Ø						From	To	From	To	From	To	From	To	1	2	3	4	5	6	7	8	9	10	11	12	13	14	15	16	
20	Controller Fault	ON	ON	1								1								1																
21	Detector SDLC Failure			2								2								2																
22	MMU SDLC Failure			3								3								3																
23	Critical SDLC Failure			4								4								4																
24	Reserved			5								5								5																
25	EEPROM CRC Fault	ON	ON	6								6								6																
26	Detector Diagnostic Failure		ON	7								7								7																
27	BIU Detector Failure	ON	ON	8								8								8																
32	Queue detector alarm	ON		Alt Call & Redirect # 2 [1.1.6.3]								Alt Inhibit Phases # 2 [1.1.6.3]																								
29	Ped Detector Fault	ON	ON	Col	Ø	Phases Called By Ø						From	To	From	To	From	To	From	To	1	2	3	4	5	6	7	8	9	10	11	12	13	14	15	16	
30	Coord Diagnostic Fault			1								1								1																
41	TempAlert Probe Ch. A			2								2								2																
42	TempAlert Probe Ch. B			3								3								3																
47	Coord Active			4								4								4																
48	Preempt Active	ON		5								5								5																
49	Preempt 1 Input	ON		6								6								6																
50	Preempt 2 Input	ON		7								7								7																
51	Preempt 3 Input	ON		8								8								8																
52	Preempt 4 Input	ON		Coord, CIC Plans [2.3]								Unit Parameters [1.2.1]																								
53	Preempt 5 Input	ON		CIC	CoØ	Grow	1	2	3	4	5	6	7	8	Allow Skip Yellow	OFF	Max Cycle Time																			
54	Preempt 6 Input	ON		1	OFF										TOD Dim Enable	OFF	Cycle Fault Action	Alarm																		
55	Preempt 7 Input	ON		2	OFF										Tone Disable	OFF																				
56	Preempt 8 Input	ON		3	OFF										Diamond Mode	4Ph																				
57	Preempt 9 Input	ON		4	OFF										Backup Time (s)	900																				
58	Preempt 10 Input	ON		Auto Flash Phase/Olap Settings [1.4.2]																																
61	In Transition	ON		Yel Ø											Cycle Fault Action	Alarm																				
81	FIO Status Alarm			Yel (olaps)											Enable Run Timer	ON	### 11 @ CIRCLE																			

04/07/23Page 10

PROJECT NUMBER

CHECK


DRAFTING MELLE MORITZ

CHECK

DESIGN JOE FLINT


JOE MANICER MARCEL MUSSELL

DESIGN SUPERVISOR ED RODRIGUEZ

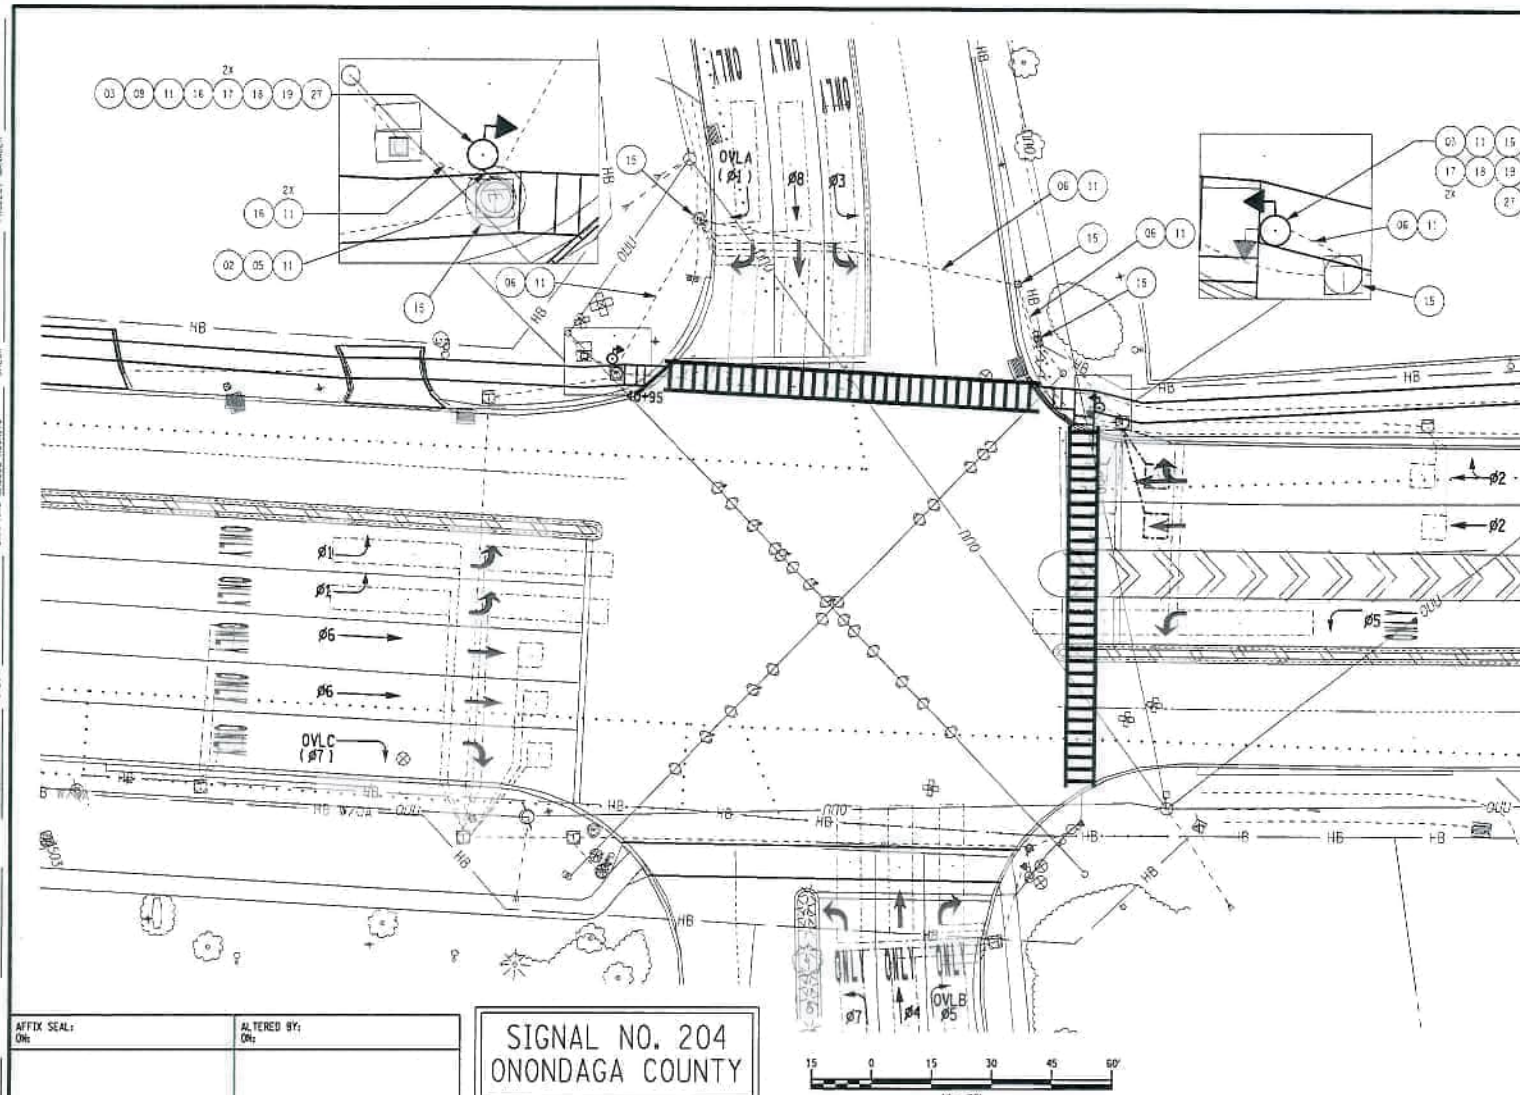

KEY NO - ITEM NO & DESCRIPTION		
SEE ESTIMATE OF QUANTITIES SHEET FOR A FULL DESCRIPTION OF THESE ITEMS.		
2	206.0320 10	TRAFFIC SIGNAL CONDUIT EXCAVATION AND RESTORATION IN GRASS AND UNPAVED AREAS
3	680.5001	POLE EXCAVATION & CONCRETE FOUNDATION
5	680.520106	CONDUIT, METAL STEEL, ZINC COATED, ZNPS
6	680.5301 10	CLEAN EXISTING CONDUIT
9	680.6808	TRAFFIC SIGNAL POLE-POST TOP MOUNTED, 8' MOUNTING HEIGHT IN FEET
11	680.730114	SIGNAL CABLE, T CONDUCTORS, 14 AWG
15	680.77000405	MODIFY TRAFFIC SIGNAL INSTALLATION - LOCATION 4
16	680.813105	PEDESTRIAN SIGNAL MODULE 300mm. LED
17	680.813106	PEDESTRIAN SIGNAL SECTION, POLYCARBONATE, TYPE 1, 12 INCH
18	680.8142	PEDESTRIAN SIGNAL POST TOP MOUNTED ASSEMBLY
19	680.8150 10	PEDESTRIAN COUNT - DOWN TIMER MODULE
27	680.81330010	AUDIBLE PEDESTRIAN SIGNAL

SIGNAL NO. 204
ONONDAGA COUNTY

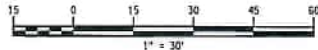

AS-BUILT REVISIONS
DESCRIPTION OF ALTERATIONS:

US ROUTE 11 SIDEWALK, CURB & ADA IMPROVEMENTS
S.M. 5470
TOWN OF CICERO & VILLAGE OF NORTH SYRACUSE
COUNTY: ONONDAGA
REGION: 03

PIN 380637

BRIDGES

CULVERTS

ALL DIMENSIONS IN FT UNLESS OTHERWISE NOTED


CONTRACT NUMBER

TRAFFIC SIGNAL PLAN

DRAWING NO. TSP-03

SHEET NO.

IT IS A VIOLATION OF LAW FOR ANY PERSON, UNLESS THEY ARE ACTING UNDER THE DIRECTION OF A LICENSED PROFESSIONAL ENGINEER, ARCHITECT, LANDSCAPE ARCHITECT, OR LAND SURVEYOR, TO ALTER AN ITEM IN ANY WAY. IF AN ITEM BEARING THE STAMP OF A LICENSED PROFESSIONAL IS ALTERED, THE ALTERING ENGINEER, ARCHITECT, LANDSCAPE ARCHITECT, OR LAND SURVEYOR SHALL STAMP THE DOCUMENT AND INCLUDE THE NOTATION "ALTERED BY" FOLLOWED BY THEIR SIGNATURE, THE DATE OF SUCH ALTERATION, AND A SPECIFIC DESCRIPTION OF THE ALTERATION.

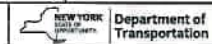

SIGNAL OPERATIONS SPECIFICATIONS TABLE OF SWITCH PACKS									
ONONDAGA COUNTY									
SWITCH PACK	FUNCTION	FACE NO.'s	FLASH PLUG	INDICATIONS	TERMINAL WIRING BOARD				
					TERMINAL	WIRING COLOR CODE			
SP 1	#1	4, 5	R	GROUND WIRE	SP 1R SP 1Y SP 1G GROUND BUS	14/19C-1-R 14/19C-1-Y 14/19C-1-G 14/19C-1-W	14/19C-3-R 14/19C-3-Y 14/19C-3-G 14/19C-3-W		
SP 2	PED A (#6)	A1, A2	H	HAND GROUND WIRE	SP 2R SP 2Y SP 2G GROUND BUS	14/7C-1-R 14/7C-1-Y 14/7C-1-G 14/7C-1-W	14/7C-2-R 14/7C-2-Y 14/7C-2-G 14/7C-2-W		
SP 3	#5	1	W	GROUND WIRE	SP 3R SP 3Y SP 3G GROUND BUS	14/19C-2-R 14/19C-2-Y 14/19C-2-G 14/19C-2-W			
SP 4	PED B (#4)	B2, B3	W	HAND GROUND WIRE	SP 4R SP 4Y SP 4G GROUND BUS	14/7C-3-R 14/7C-3-Y 14/7C-3-G 14/7C-3-W	14/7C-4-R 14/7C-4-Y 14/7C-4-G 14/7C-4-W		
SP 5	#2	2, 3	R	GROUND WIRE	SP 5R SP 5Y SP 5G GROUND BUS	14/19C-3-R/B 14/19C-3-Y/B 14/19C-3-G/B 14/19C-3-W/B			
SP 6	#7	10	W	GROUND WIRE	SP 6R SP 6Y SP 6G GROUND BUS	14/19C-2-O/B 14/19C-2-G/B 14/19C-2-W/B			
SP 7	#4	10, 11	R	GROUND WIRE	SP 7R SP 7Y SP 7G GROUND BUS	14/19C-2-R/W 14/19C-2-BL/W 14/19C-2-G/W 14/19C-2-W/W			
SP 8	#3	8	W	GROUND WIRE	SP 8R SP 8Y SP 8G GROUND BUS	14/19C-1-O/B 14/19C-1-G/B 14/19C-1-W/B			
SP 9	#8	8, 9	R	GROUND WIRE	SP 9R SP 9Y SP 9G GROUND BUS	14/19C-1-R/W 14/19C-1-BL/W 14/19C-1-G/W 14/19C-1-W/W			
SP 10	#6	5, 7	R	GROUND WIRE	SP 10R SP 10Y SP 10G GROUND BUS	14/19C-3-R/W 14/19C-3-BL/W 14/19C-3-G/W 14/19C-3-W/W			
SP 11	OVL A (#1)	9	W	GROUND WIRE	SP 11R SP 11Y SP 11G GROUND BUS	14/19C-1-O/R 14/19C-1-BL/R 14/19C-1-W/R			
SP 12	OVL B (#5)	11	W	GROUND WIRE	SP 12R SP 12Y SP 12G GROUND BUS	14/19C-2-O/R 14/19C-2-BL/R 14/19C-2-W/R			
SP 13	OVL C (#7)	7	W	GROUND WIRE	SP 13R SP 13Y SP 13G GROUND BUS	14/19C-3-O/R 14/19C-3-BL/R 14/19C-3-W/R			
SP 14	PED C (#2)	C1, C2	W	HAND GROUND WIRE	SP 14R SP 14Y SP 14G GROUND BUS	14/7C-5-R 14/7C-5-Y 14/7C-5-G 14/7C-5-W	14/7C-6-R 14/7C-6-Y 14/7C-6-G 14/7C-6-W		

14 / 19C - 1 - R / B
XX / XXX - X - X / X
TRACER COLOR
WIRE COLOR
NO. OF CONDUCTORS
CONDUCTOR CABLE NO.
COLOR: (R) RED, (G) GREEN, (B) BLUE, (W) WHITE, (B) BLACK
KEY FOR WIRE COLOR CODE

LEGEND:
G = CIRCULAR GREEN
-G = LEFT GREEN ARROW
+G = RIGHT GREEN ARROW
V = VERTICAL GREEN ARROW
R = CIRCULAR RED
-R = LEFT RED ARROW
+R = RIGHT RED ARROW
Y = CIRCULAR YELLOW
-Y = LEFT YELLOW ARROW
+Y = RIGHT YELLOW ARROW

		TABLE OF CLEARANCES									
		FROM									
TO	FROM	G	R	-G	-R	+G	+R	-G	-R	+G	+R
	G										
	R										
	-G										
	-R										
	+G										
	+R										
	-G										
	-R										
	+G										
	+R										

		TABLE OF OPERATIONS										PED A	PED B	PED C		
FACE PHASE																
	#1 + OVL A		R	R			R	R	R	R		R	R	DW	DW	DW
	#2 + PED C		R	G	G			R	R	R	R	R	R	DW	DW	DW*
	#3		R	R			R	R	R		R	R	R	DW	DW	DW
	#4 + PED B		R	R			R	R	R	R	R	G	G	DW	DW	DW
	#5 + OVL B		R	R			R	R	R	R	R	R	R	DW	DW	DW
	#6 + PED A		R	R			R	R	R	R	R	R	R	DW*	DW	DW
	#7 + OVL C		R	R			R		R	R	R	R	R	DW	DW	DW
	#8		R	R			R	R	R	G	G	R	R	DW	DW	DW
	#2 + #5 + OVL B + PED C		G	G	G			R	R	R	R	R	R	DW	DW	DW
	#2 + #6 + PED A + C		R	G	G			R	R	R	R	R	R	DW*	DW	DW*
	#1 + #6 + OVL A + PED A		R	R			G	G	R	R	R	R	R	DW*	DW	DW
	#3 + #7 + OVL C		R	R			R		R	R	R	R	R	DW	DW	DW
	#3 + #8		R	R			R	R		G	G	R	R	DW	DW	DW
	#4 + #7 + OVL C + PED B		R	R			R		R	R		G	G	DW	DW	DW
	#4 + #8 + PED B		R	R			R	R	G	G	G	G	G	DW	DW*	DW
EMERGENCY FLASH		FR	FY	FY	FR	FR	FY	FY	FR	FR	FR	FR	DK	DK	DK	

* UPON ACTUATION OF A PEDESTRIAN PUSH BUTTON, A "WALKING MAN" INDICATION FOLLOWED BY A FLASHING "HAND" INDICATION FOLLOWED BY A STEADY "HAND" WILL BE DISPLAYED, AND COUNTDOWN TIMER IS INITIATED.

SIGNAL NO. 204
ONONDAGA COUNTY

SIGNATURES ON THIS SHEET APPROVE SHEETS:

REGIONAL DESIGN ENGINEER _____ DATE _____ REGIONAL CONSTRUCTION ENGINEER _____ DATE _____ REGIONAL TRAFFIC ENGINEER _____ DATE _____

AS-BUILT REVISIONS
DESCRIPTION OF ALTERATIONS:

US ROUTE 11 SIDEWALK, CURB & ADA IMPROVEMENTS
S/L: 5470
TOWN OF CICERO & VILLAGE OF NORTH SYRACUSE
COUNTY: ONONDAGA REGION: 03

PIN 380637

BRIDGES

CULVERTS

ALL DIMENSIONS IN FT UNLESS OTHERWISE NOTED

CONTRACT NUMBER

TRAFFIC SIGNAL TABLES

DRAWING NO. TST-03

SHEET NO.

IT IS A VIOLATION OF LAW FOR ANY PERSON, UNLESS THEY ARE ACTING UNDER THE DIRECTION OF A LICENSED PROFESSIONAL ENGINEER, ARCHITECT, LANDSCAPE ARCHITECT, OR LAND SURVEYOR, TO ALTER AN ITEM IN ANY WAY. IF AN ITEM BEARING THE STAMP OF A LICENSED PROFESSIONAL IS ALTERED, THE ALTERING ENGINEER, ARCHITECT, LANDSCAPE ARCHITECT, OR LAND SURVEYOR SHALL STAMP THE DOCUMENT AND INCLUDE THE NOTATION "ALTERED BY" FOLLOWED BY THEIR SIGNATURE, THE DATE OF SUCH ALTERATION, AND A SPECIFIC DESCRIPTION OF THE ALTERATION.

NEW YORK
Department of Transportation

Overlap 1-16 Program Parm's & Parm+ [1.5.2.1] [1.5.2.2]

Overlap Conflict Lock		OFF	Overlap Lock Inhibit		OFF	Parent Ph Clearance		OFF	Extra Included Ph		ON			Type	NORMAL
1	Included Ø	1				Type	NORMAL	9	Included Ø			Type	NORMAL	A	
	Modifier Ø					Grn			Modifier Ø			Grn			
	Conflict Ø					Yel	3.5		Conflict Ø			Yel	3.5		
	Conflict Olap					Red	1.5		Conflict Olap			Red	1.5		
	Conflict Ped					LG			Conflict Ped			LG			
2	Included Ø	5				Type	NORMAL	10	Included Ø			Type	NORMAL	B	
	Modifier Ø					Grn			Modifier Ø			Grn			
	Conflict Ø					Yel	3.5		Conflict Ø			Yel	3.5		
	Conflict Olap					Red	1.5		Conflict Olap			Red	1.5		
	Conflict Ped					LG			Conflict Ped			LG			
3	Included Ø	7				Type	NORMAL	11	Included Ø			Type	NORMAL	C	
	Modifier Ø					Grn			Modifier Ø			Grn			
	Conflict Ø					Yel	3.5		Conflict Ø			Yel	3.5		
	Conflict Olap					Red	1.5		Conflict Olap			Red	1.5		
	Conflict Ped					LG			Conflict Ped			LG			
4	Included Ø	7				Type	NORMAL	12	Included Ø			Type	NORMAL	D	
	Modifier Ø					Grn			Modifier Ø			Grn			
	Conflict Ø					Yel	3.5		Conflict Ø			Yel	3.5		
	Conflict Olap					Red	1.5		Conflict Olap			Red	1.5		
	Conflict Ped					LG			Conflict Ped			LG			
5	Included Ø					Type	NORMAL	13	Included Ø			Type	NORMAL	E	
	Modifier Ø					Grn			Modifier Ø			Grn			
	Conflict Ø					Yel	3.5		Conflict Ø			Yel	3.5		
	Conflict Olap					Red	1.5		Conflict Olap			Red	1.5		
	Conflict Ped					LG			Conflict Ped			LG			
6	Included Ø					Type	NORMAL	14	Included Ø			Type	NORMAL	F	
	Modifier Ø					Grn			Modifier Ø			Grn			
	Conflict Ø					Yel	3.5		Conflict Ø			Yel	3.5		
	Conflict Olap					Red	1.5		Conflict Olap			Red	1.5		
	Conflict Ped					LG			Conflict Ped			LG			
7	Included Ø					Type	NORMAL	15	Included Ø			Type	NORMAL	G	
	Modifier Ø					Grn			Modifier Ø			Grn			
	Conflict Ø					Yel	3.5		Conflict Ø			Yel	3.5		
	Conflict Olap					Red	1.5		Conflict Olap			Red	1.5		
	Conflict Ped					LG			Conflict Ped			LG			
8	Included Ø					Type	NORMAL	16	Included Ø			Type	NORMAL	H	
	Modifier Ø					Grn			Modifier Ø			Grn			
	Conflict Ø					Yel	3.5		Conflict Ø			Yel	3.5		
	Conflict Olap					Red	1.5		Conflict Olap			Red	1.5		
	Conflict Ped					LG			Conflict Ped			LG			

Channel Settings [1.8.1]

.....Channel -->	1	2	3	4	5	6	7	8	9	10	11	12	13	14	15	16	17	18	19	20	21	22	23	24
Phase / Olap #	1	6	5	4	2	7	4	3	8	6	1	2	3	2	4									
Channel Type	VEH	PED	VEH	PED	VEH	VEH	VEH	VEH	VEH	VEH	OLP	OLP	OLP	PED	OLP	VEH	VEH	VEH	VEH	VEH	VEH	VEH	VEH	VEH
Channel Flash	DRK	DRK	DRK	DRK	Red	DRK	Red	DRK	Red	Red	DRK	DRK	DRK	DRK	DRK	Red	DRK	DRK	DRK	DRK	DRK	DRK	DRK	DRK
Alt Hz																								

Channel+ Settings [1.8.4]

.....Channel -->	1	2	3	4	5	6	7	8	9	10	11	12	13	14	15	16	17	18	19	20	21	22	23	24
Flash Red+																								
Flash Yellow+																								
Flash Green+																								
Flash Inh Red+																								
Olap Ovrd																								

Coord Transition, CoordPhs [2.5]

Pat#	Short	Long	Dwell	No Shortway Ø	E-Yld	Offset	RetHld	Float	Min Veh Perm	Min Ped Perm
1	12	22	7			EndGRN				
2	12	22	3			EndGRN				
3	12	22				EndGRN				
4	12	22				EndGRN				
5	12	22				EndGRN				
6	12	22				EndGRN				
7	12	22				EndGRN				
8	12	22				EndGRN				
9	12	22				EndGRN				
10	12	22				EndGRN				
11	12	22				EndGRN				
12	12	22				EndGRN				
13	12	22				EndGRN				
14	12	22				EndGRN				
15	12	22				EndGRN				
16	12	22				EndGRN				
17	12	22				EndGRN				
18	12	22				EndGRN				
19	12	22				EndGRN				
20	12	22				EndGRN				
21	12	22				EndGRN				
22	12	22				EndGRN				
23	12	22				EndGRN				
24	12	22				EndGRN				
25						BegGRN				
26						BegGRN				
27						BegGRN				
28						BegGRN				
29						BegGRN				
30						BegGRN				
31						BegGRN				
32						BegGRN				
33						BegGRN				
34						BegGRN				
35						BegGRN				
36						BegGRN				
37						BegGRN				
38						BegGRN				
39						BegGRN				
40						BegGRN				
41						BegGRN				
42						BegGRN				
43						BegGRN				
44						BegGRN				
45						BegGRN				
46						BegGRN				
47						BegGRN				
48						BegGRN				

Channel Params[1.8.3]

C1 IO Mode User Single BIU Map SINGLE Invert Rail Input OFF

Veh Par 1-64 [5.1]										Veh Par 1-64 [5.1]										Vehicle Options 1-64 [5.2]										Vehicle Options 1-64 [5.2]										Parameters+ 1-64 [5.3]									
Det #	Call Ø	Swi Ø	Day	Ext	Que	No Act	Max Pres	Err Cnt	Fail Time	Det #	Call Ø	Swi Ø	Day	Ext	Que	No Act	Max Pres	Err Cnt	Fail Time	Det #	Call	Ext	Que	Add Init	Red Lock	Yell Lock	occ	vol	Det #	Call	Ext	Que	Add Init	Red Lock	Yell Lock	occ	vol	Det #	oc G	oc Y	oc R	Day 1	Day 2	Type	Src				
1	5						45	50	2	33							45	50		1	ON	ON		ON					33	ON	ON		ON					1						NORM					
2	2						45	50	2	34							45	50		2	ON	ON		ON					34	ON	ON		ON					2						NORM					
3	2						45	50	2	35							45	50		3	ON	ON		ON					35	ON	ON		ON					3						NORM					
4	2						45	50	2	36							45	50		4	ON	ON		ON					36	ON	ON		ON					4						NORM					
5	2						45	50	2	37							45	50		5	ON	ON		ON					37	ON	ON		ON					5						NORM					
6	1						45	50	2	38							45	50		6	ON	ON		ON					38	ON	ON		ON					6						NORM					
7	1						45	50	2	39							45	50		7	ON	ON		ON					39	ON	ON		ON					7						NORM					
8	6						45	50	2	40							45	50		8	ON	ON		ON					40	ON	ON		ON					8						NORM					
9	6						45	50	2	41							45	50		9	ON	ON		ON					41	ON	ON		ON					9						NORM					
10	6						45	50	2	42							45	50		10	ON	ON		ON					42	ON	ON		ON					10						NORM					
11	6						45	50	2	43							45	50		11	ON	ON		ON					43	ON	ON		ON					11						NORM					
12	6						45	50	2	44							45	50		12	ON	ON		ON					44	ON	ON		ON					12						NORM					
13	6						45	50	2	45							45	50		13	ON	ON		ON					45	ON	ON		ON					13						NORM					
14	3		3				45	50	2	46							45	50		14	ON	ON		ON					46	ON	ON		ON					14						NORM					
15	8						45	50	2	47							45	50		15	ON	ON		ON					47	ON	ON		ON					15						NORM					
16	8		6				45	50	2	48							45	50		16	ON	ON		ON					48	ON	ON		ON					16						NORM					
17	8		6				45	50	2	49							45	50		17	ON	ON		ON					49	ON	ON		ON					17						NORM					
18	7						45	50	2	50							45	50		18	ON	ON		ON					50	ON	ON		ON					18						NORM					
19	4						45	50		51							45	50		19	ON	ON		ON					51	ON	ON		ON					19						NORM					
20	4						45	50		52							45	50		20	ON	ON		ON					52	ON	ON		ON					20						NORM					
21	4						45	50		53							45	50		21	ON	ON		ON					53	ON	ON		ON					21						NORM					
22							45	50		54							45	50		22	ON	ON		ON					54	ON	ON		ON					22						NORM					
23							45	50		55							45	50		23	ON	ON		ON					55	ON	ON		ON					23						NORM					
24							45	50		56	1		6				45	50		24	ON	ON		ON					56	ON	ON		ON					24						NORM					
25							45	50		57	1		6				45	50		25	ON	ON		ON					57	ON	ON		ON					25						NORM					
26							45	50		58							45	50		26	ON	ON		ON					58	ON	ON		ON					26						NORM					
27							45	50		59							45	50		27	ON	ON		ON					59	ON	ON		ON					27						NORM					
28							45	50		60							45	50		28	ON	ON		ON					60	ON	ON		ON					28						NORM					
29							45	50		61							45	50		29	ON	ON		ON					61	ON	ON		ON					29						NORM					
30							45	50		62							45	50		30	ON	ON		ON					62	ON	ON		ON					30						NORM					
31							45	50		63							45	50		31	ON	ON		ON					63	ON	ON		ON					31						NORM					
32							45	50		64							45	50		32	ON	ON		ON					64	ON	ON		ON					32						NORM					

Parameters+ 1-64 [5.3]

Det #	occ Grn	occ Yell	occ Red	Day 1	Day 2	Type	Src	Det #	occ Grn	occ Yell	occ Red	Day 1	Day 2	Type	Src	Det #	occ Grn	occ Yell	occ Red	Day 1	Day 2	Type	Src	
33						NORM		44						NORM		55							NORM	
34						NORM		45						NORM		56							NORM	16
35						NORM		46						NORM		57							NORM	17
36						NORM		47						NORM		58							NORM	
37						NORM		48						NORM		59							NORM	
38						NORM		49						NORM		60							NORM	
39						NORM		50						NORM		61							NORM	
40						NORM		51						NORM		62							NORM	
41						NORM		52						NORM		63							NORM	
42						NORM		53						NORM		64							NORM	
43						NORM		54						NORM		## 11 @ CAUGHDEN0Y								

11 @ CAUGHDENYO

Ped Det Parm [5.4]

Det #	Call Ø	No Act	Max Pres	Err Cnt
1	6		15	
2	4		15	
3	2		15	
4			15	
5			15	
6			15	
7			15	
8			15	

Unit Parameters [1.2.1]

TS2 Det Faults	ON
Vol/Occ Report Parm [1.5.8]	
Vol/Occ Period Minutes	0
Vol/Occ Period Minutes	15

Preemption Times [3.1], Options+ [3.6]

Pre #	Enable	Type	Output	Delay	MinDura
1	ON	RAIL	Dwell		
2	ON	RAIL	Dwell		
3	ON	EMERG	Dwell		
4	ON	EMERG	Dwell		
5	ON	EMERG	Dwell		
6	ON	EMERG	Dwell		

Pre #	MaxPres	MinGrn	MinWlk	PedClr	Co+Pre
1					ON
2					ON
3					ON
4					ON
5					ON
6					ON

Pre #	Track Grn	Min Dwell	Ext Dwell	PedClr+	Yel
1		2			
2		2			
3		2			
4		2			
5		2			
6		2			

Pre #	Red	Pattern	Skip
1			OFF
2			OFF
3			OFF
4			OFF
5			OFF
6			OFF

Low Priority Preempts

Pre #	Type	Min	Max
7	OFF		
8	OFF		
9	OFF		
10	OFF		

Unit Parameters [1.2.1]

Stop Timer Over Preempt	OFF
Preempt or Ext Output	PRE
Max Seek Track Time	
Max Seek Dwell Time	

Channel Parameters [1.8.3]

D Conn Mappings	None
Pre Invert Rail Input	OFF

Track Clear Phases [3.2], Track Clear Overlaps+ [3.5]

[illegible]

Dwell Phases [3.2] and Overlaps+ [3.5]

[illegible]

Preemption Options+ [3.6]

Exit Phases [3.2]	Pre #	Lock	Override	Override	Fish	
--------------------------	-------	------	----------	----------	------	--

Pre #	Exit Phase						Auto Flush				Higher		Dwell	Link
1					1	ON		ON			ON		OFF	
2					2	ON		ON			ON		OFF	
3					3	ON		ON			ON		OFF	
4					4	ON		ON			ON		OFF	
5					5	ON		ON			ON		OFF	
6					6	ON		ON			ON		OFF	

Annual Schedule [4.3]	Month of Year	Day of Week	Date	Day Plan	Link To
1	J F M A M J J A S O N D	S M T W T F S	1 2 3 4 5 6 7 8 9 10 11 12 13 14 15 16 17 18 19 20 21 22 23 24 25 26 27 28 29 30 31	1	
2	J F M A M J J A S O N D	S M T W T F S	1 2 3 4 5 6 7 8 9 10 11 12 13 14 15 16 17 18 19 20 21 22 23 24 25 26 27 28 29 30 31	2	
3	J F M A M J J A S O N D	S M T W T F S	1 2 3 4 5 6 7 8 9 10 11 12 13 14 15 16 17 18 19 20 21 22 23 24 25 26 27 28 29 30 31	3	
4	J F M A M J J A S O N D	S M T W T F S	1 2 3 4 5 6 7 8 9 10 11 12 13 14 15 16 17 18 19 20 21 22 23 24 25 26 27 28 29 30 31	1	
5	J F M A M J J A S O N D	S M T W T F S	1 2 3 4 5 6 7 8 9 10 11 12 13 14 15 16 17 18 19 20 21 22 23 24 25 26 27 28 29 30 31	1	
6	J F M A M J J A S O N D	S M T W T F S	1 2 3 4 5 6 7 8 9 10 11 12 13 14 15 16 17 18 19 20 21 22 23 24 25 26 27 28 29 30 31	1	
7	J F M A M J J A S O N D	S M T W T F S	1 2 3 4 5 6 7 8 9 10 11 12 13 14 15 16 17 18 19 20 21 22 23 24 25 26 27 28 29 30 31	1	
8	J F M A M J J A S O N D	S M T W T F S	1 2 3 4 5 6 7 8 9 10 11 12 13 14 15 16 17 18 19 20 21 22 23 24 25 26 27 28 29 30 31	1	
9	J F M A M J J A S O N D	S M T W T F S	1 2 3 4 5 6 7 8 9 10 11 12 13 14 15 16 17 18 19 20 21 22 23 24 25 26 27 28 29 30 31	1	
10	J F M A M J J A S O N D	S M T W T F S	1 2 3 4 5 6 7 8 9 10 11 12 13 14 15 16 17 18 19 20 21 22 23 24 25 26 27 28 29 30 31	1	
11	J F M A M J J A S O N D	S M T W T F S	1 2 3 4 5 6 7 8 9 10 11 12 13 14 15 16 17 18 19 20 21 22 23 24 25 26 27 28 29 30 31	1	
12	J F M A M J J A S O N D	S M T W T F S	1 2 3 4 5 6 7 8 9 10 11 12 13 14 15 16 17 18 19 20 21 22 23 24 25 26 27 28 29 30 31	1	
13	J F M A M J J A S O N D	S M T W T F S	1 2 3 4 5 6 7 8 9 10 11 12 13 14 15 16 17 18 19 20 21 22 23 24 25 26 27 28 29 30 31	1	
14	J F M A M J J A S O N D	S M T W T F S	1 2 3 4 5 6 7 8 9 10 11 12 13 14 15 16 17 18 19 20 21 22 23 24 25 26 27 28 29 30 31	1	
15	J F M A M J J A S O N D	S M T W T F S	1 2 3 4 5 6 7 8 9 10 11 12 13 14 15 16 17 18 19 20 21 22 23 24 25 26 27 28 29 30 31	1	
16	J F M A M J J A S O N D	S M T W T F S	1 2 3 4 5 6 7 8 9 10 11 12 13 14 15 16 17 18 19 20 21 22 23 24 25 26 27 28 29 30 31	1	
17	J F M A M J J A S O N D	S M T W T F S	1 2 3 4 5 6 7 8 9 10 11 12 13 14 15 16 17 18 19 20 21 22 23 24 25 26 27 28 29 30 31	1	
18	J F M A M J J A S O N D	S M T W T F S	1 2 3 4 5 6 7 8 9 10 11 12 13 14 15 16 17 18 19 20 21 22 23 24 25 26 27 28 29 30 31	1	
19	J F M A M J J A S O N D	S M T W T F S	1 2 3 4 5 6 7 8 9 10 11 12 13 14 15 16 17 18 19 20 21 22 23 24 25 26 27 28 29 30 31	1	
20	J F M A M J J A S O N D	S M T W T F S	1 2 3 4 5 6 7 8 9 10 11 12 13 14 15 16 17 18 19 20 21 22 23 24 25 26 27 28 29 30 31	1	
21	J F M A M J J A S O N D	S M T W T F S	1 2 3 4 5 6 7 8 9 10 11 12 13 14 15 16 17 18 19 20 21 22 23 24 25 26 27 28 29 30 31	1	
22	J F M A M J J A S O N D	S M T W T F S	1 2 3 4 5 6 7 8 9 10 11 12 13 14 15 16 17 18 19 20 21 22 23 24 25 26 27 28 29 30 31	1	
23	J F M A M J J A S O N D	S M T W T F S	1 2 3 4 5 6 7 8 9 10 11 12 13 14 15 16 17 18 19 20 21 22 23 24 25 26 27 28 29 30 31	1	
24	J F M A M J J A S O N D	S M T W T F S	1 2 3 4 5 6 7 8 9 10 11 12 13 14 15 16 17 18 19 20 21 22 23 24 25 26 27 28 29 30 31	1	

[illegible]

C1-USER IO Map [1.8.9.1 In]

I1-1	1	Veh Call 1
I1-2	2	Veh Call 2
I1-3	3	Veh Call 3
I1-4	4	Veh Call 4
I1-5	5	Veh Call 5
I1-6	6	Veh Call 6
I1-7	7	Veh Call 7
I1-8	8	Veh Call 8
I2-1	9	Veh Call 9
I2-2	10	Veh Call 10
I2-3	189	Unused
I2-4	189	Unused
I2-5	189	Unused
I2-6	14	Veh Call 14
I2-7	15	Veh Call 15
I2-8	16	Veh Call 16
I3-1	17	Veh Call 17
I3-2	18	Veh Call 18
I3-3	19	Veh Call 19
I3-4	20	Veh Call 20
I3-5	21	Veh Call 21
I3-6	189	Unused
I3-7	189	Unused
I3-8	189	Unused
I4-1	189	Unused
I4-2	189	Unused
I4-3	189	Unused
I4-4	189	Unused
I4-5	189	Unused
I4-6	189	Unused
I4-7	229	33xCMUStop
I4-8	228	33xFlashSns
I5-1	129	Ped Call 1
I5-2	130	Ped Call 2
I5-3	131	Ped Call 3
I5-4	189	Unused
I5-5	189	Unused
I5-6	189	Unused
I5-7	189	Unused
I5-8	189	Unused
I6-1	189	Unused
I6-2	189	Unused
I6-3	189	Unused
I6-4	189	Unused
I6-5	189	Unused
I6-6	189	Unused
I6-7	189	Unused
I6-8	189	Unused

C1-USER IO Map [1.8.9.2 Out]

O1-1	1	Ch1 Red
O1-2	49	Ch1 Green
O1-3	2	Ch2 Red
O1-4	26	Ch2 Yellow
O1-5	50	Ch2 Green
O1-6	3	Ch3 Red
O1-7	27	Ch3 Yellow
O1-8	51	Ch3 Green
O2-1	4	Ch4 Red
O2-2	52	Ch4 Green
O2-3	5	Ch5 Red
O2-4	29	Ch5 Yellow
O2-5	53	Ch5 Green
O2-6	6	Ch6 Red
O2-7	30	Ch6 Yellow
O2-8	54	Ch6 Green
O3-1	7	Ch7 Red
O3-2	55	Ch7 Green
O3-3	8	Ch8 Red
O3-4	32	Ch8 Yellow
O3-5	56	Ch8 Green
O3-6	9	Ch9 Red
O3-7	33	Ch9 Yellow
O3-8	57	Ch9 Green
O4-1	10	Ch10 Red
O4-2	58	Ch10 Green
O4-3	11	Ch11 Red
O4-4	35	Ch11 Yellow
O4-5	59	Ch11 Green
O4-6	12	Ch12 Red
O4-7	36	Ch12 Yellow
O4-8	60	Ch12 Green
O5-1	28	Ch4 Yellow
O5-2	34	Ch10 Yellow
O5-3	25	Ch1 Yellow
O5-4	31	Ch7 Yellow
O5-5	39	Ch15 Yellow
O5-6	63	Ch15 Green
O5-7	115	Not Used
O5-8	114	Watchdog
O6-1	115	Not Used
O6-2	115	Not Used
O6-3	13	Ch13 Red
O6-4	37	Ch13 Yellow
O6-5	61	Ch13 Green
O6-6	14	Ch14 Red
O6-7	38	Ch14 Yellow
O6-8	62	Ch14 Green

C1-USER IO Map [1.8.9.2 Out]

O7-1	40	Ch16 Yellow
O7-2	16	Ch16 Red
O7-3	64	Ch16 Green
O7-4	115	Not Used
O7-5	115	Not Used
O7-6	115	Not Used
O7-7	115	Not Used
O7-8	15	Ch15 Red
C11S-USER IO Map [1.8.9.1 In]		
I4-1		
I4-2		
I4-3		
I4-4		
I7-1	189	Unused
I7-2	189	Unused
I7-3	189	Unused
I7-4	189	Unused
I7-5	189	Unused
I7-6	189	Unused
I7-7	189	Unused
I7-8	189	Unused
I8-1	189	Unused
I8-2	189	Unused
I8-3	189	Unused
I8-4	189	Unused
I8-5	189	Unused
I8-6	189	Unused
I8-7	189	Unused
I8-8	189	Unused
C11S-USER IO Map [1.8.9.2 Out]		
O8-1	115	Not Used
O8-2	115	Not Used
O8-3	115	Not Used
O8-4	115	Not Used
O8-5	115	Not Used
O8-6	115	Not Used
O8-7	115	Not Used
O8-8	115	Not Used

IO Logic [1.8.7]

Op1	Result	O1Fcn	Inv1	IO1	Opn1	O2Fcn	Inv2	IO2	Opn2	O3Fcn	Inv3	IO3	Opn3	Dly	Sec
I	0	=	----	-		0	----	-		0	----	-		0	DLY 0
I	0	=	----	-		0	----	-		0	----	-		0	DLY 0
I	0	=	----	-		0	----	-		0	----	-		0	DLY 0
I	0	=	----	-		0	----	-		0	----	-		0	DLY 0
I	0	=	----	-		0	----	-		0	----	-		0	DLY 0
I	0	=	----	-		0	----	-		0	----	-		0	DLY 0
I	0	=	----	-		0	----	-		0	----	-		0	DLY 0
I	0	=	----	-		0	----	-		0	----	-		0	DLY 0
I	0	=	----	-		0	----	-		0	----	-		0	DLY 0
I	0	=	----	-		0	----	-		0	----	-		0	DLY 0
I	0	=	----	-		0	----	-		0	----	-		0	DLY 0

Security Access Levels [8.2]

1	SWLOAD	22	None	43	None
2	SECURE	23	None	44	None
3	None	24	None	45	None
4	None	25	None	46	None
5	None	26	None	47	None
6	None	27	None	48	None
7	None	28	None	49	None
8	None	29	None	50	None
9	None	30	None	51	None
10	None	31	None	52	None
11	None	32	None	53	None
12	None	33	None	54	None
13	None	34	None	55	None
14	None	35	None	56	None
15	None	36	None	57	None
16	None	37	None	58	None
17	None	38	None	59	None
18	None	39	None	60	None
19	None	40	None	61	None
20	None	41	None	62	None
21	None	42	None	63	None
				64	None

Com Parameters [6.1]

Station ID	3204
Group ID	
Master ID	0
Backup Time	0
SysUp Modem [6.1]	
Enable Modem	OFF
Idle Time	0
Dial Time	0
Tel:	
Alt:	

2070 Port Parms [6.2]

Port	Baud Rate	FCM
SP1	38400	MODE 6
SP2	38400	MODE 6
SP3	38400	MODE 6
SP4	38400	MODE 6
SP5	1200	AUTO
SP6	1200	AUTO
SP7	1200	AUTO
SP8	1200	AUTO

2070 IP 1 Addressing [6.5]

Addressing				
Addr	192	168	0	105
Mask	255	255	255	0
Brdcst	0	0	0	0
GtWay	192	168	0	1
Port	5001			

2070 IP 2 Addressing [6.5]

Addressing				
Addr	0	0	0	0
Mask	0	0	0	0
Brdcst	0	0	0	0
GtWay	0	0	0	0
Port	0			

2070 Port Binding Ports [6.6]

	Port	Echo	Mode
ASYN1	SP1	OFF	0
ASYN2	SP2	OFF	0
ASYN3	SP3	OFF	0
ASYN4	SP4	OFF	0
SYN1	SP5	SYN3	OFF
SYN2	OFF	SYN4	OFF

2070 Port Binding Functions [6.6]

Function	Channel	Function	Channel
TS2/CVM	None	SYSUp	ASYN2
CMU/MMU	None	SYSDown	ASYN1
Opticom	None	Shell	None
Loop Det.	None		
GPS	-		

#	Event / Alarm	Ev	Alr	Call Phases[1.1.5]								Redirect Phases[1.1.5]								Inhibit Phases[1.1.5]															
1	Power Up Alarm.	ON	ON	Ø	Ø Phases Called By Ø						From	To	From	To	From	To	From	To	1	2	3	4	5	6	7	8	9	10	11	12	13	14	15	16	
2	Stop Timing	ON	ON	1						1									1																
3	TS1 Cabinet Door	ON	ON	2						2									2																
4	Coordination Failure	ON	ON	3						3									3																
5	External Alarm # 1	ON	ON	4						4									4																
6	External Alarm # 2	ON	ON	5						5									5																
7	External Alarm # 3	ON	ON	6						6									6																
8	External Alarm # 4	ON	ON	7						7									7																
9	Closed Loop Disabled	ON	ON	8						8									8																
10	External Alarm # 5	ON	ON	9						9									9																
11	External Alarm # 6	ON	ON	10						10									10																
12	Manual Control Enable	ON	ON	11						11									11																
13	Coord Free Input	ON	ON	12						12									12																
14	Local Flash Input	ON	ON	13						13									13																
15	MMU Flash	ON	ON	14						14									14																
16	CMU Flash	ON	ON	15						15									15																
17	Cycle Fault	ON	ON	16						16									16																
18	Cycle Failure	ON	ON	Alt Call & Redirect # 1 [1.1.6.3]								Alt Inhibit Phases # 1 [1.1.6.3]																							
19	Coordination Fault	ON	ON	Col	Ø Phases Called By Ø						From	To	From	To	From	To	From	To	1	2	3	4	5	6	7	8	9	10	11	12	13	14	15	16	
20	Controller Fault	ON	ON	1						1									1																
21	Detector SDLC Failure	ON	ON	2						2									2																
22	MMU SDLC Failure	ON	ON	3						3									3																
23	Critical SDLC Failure	ON	ON	4						4									4																
24	Reserved	ON	ON	5						5									5																
25	EEPROM CRC Fault	ON	ON	6						6									6																
26	Detector Diagnostic Failure	ON	ON	7						7									7																
27	BIU Detector Failure	ON	ON	8						8									8																
32	Queue detector alarm	ON	ON	Alt Call & Redirect # 2 [1.1.6.3]								Alt Inhibit Phases # 2 [1.1.6.3]																							
29	Ped Detector Fault	ON	ON	Col	Ø Phases Called By Ø						From	To	From	To	From	To	From	To	1	2	3	4	5	6	7	8	9	10	11	12	13	14	15	16	
30	Coord Diagnostic Fault	ON	ON	1						1									1																
41	TempAlert Probe Ch. A	ON	ON	2						2									2																
42	TempAlert Probe Ch. B	ON	ON	3						3									3																
47	Coord Active	ON	ON	4						4									4																
48	Preempt Active	ON	ON	5						5									5																
49	Preempt 1 Input	ON	ON	6						6									6																
50	Preempt 2 Input	ON	ON	7						7									7																
51	Preempt 3 Input	ON	ON	8						8									8																
52	Preempt 4 Input	ON	ON	Coord, CIC Plans [2.3]								Unit Parameters [1.2.1]																							
53	Preempt 5 Input	ON	ON	CIC	CoØ	Grow	1	2	3	4	5	6	7	8	Allow Skip Yellow	OFF	Max Cycle Time																		
54	Preempt 6 Input	ON	ON	1	OFF										TOD Dim Enable	OFF	Cycle Fault Action	Alarm																	
55	Preempt 7 Input	ON	ON	2	OFF										Tone Disable	OFF																			
56	Preempt 8 Input	ON	ON	3	OFF										Diamond Mode	4Ph																			
57	Preempt 9 Input	ON	ON	4	OFF										Backup Time (s)	900																			
58	Preempt 10 Input	ON	ON	Auto Flash Phase/Olap Settings [1.4.2]								Disable Init Ped								OFF															
61	In Transition	ON	ON	Yel Ø											Cycle Fault Action	Alarm																			
81	FIO Status Alarm	ON	ON	Yel (olaps)											Enable Run Timer	ON	### 11 @ CAUGHDENYOY																		

04/07/23Page 10

INTERSECTION NAME:
INTERSECTION NUMBER:

Wetzel @ Henry Clay
62

INSTALLATION DATE:
PROGRAM DATE: 4/7/23

INTERVAL	PHASE (ON/OFF)							
	1	2	3	4	5	6	7	8
MEMORY		x				x		
EXT RECALL								
MAX RECALL								
CNA I								
CNA II								
FL WALK								
SOFT RECALL								
WALK REST								
COND PED								
FWTPCL								

INTERVAL	PHASE TIMINGS							
	1	2	3	4	5	6	7	8
MIN GREEN	5	10	5	10	5	10	5	10
PASSAGE	2	2	2	2	2	2	2	2
YELLOW	3	4	3	4	3	4	3	4
RED	2	2	2	2	2	2	2	2
MAX I	15	35	20	20	20	35	15	20
MAX II								
WALK								
PED CLEAR								
S/A								
TBR								
TTR								
MIN GAP								
MAX VI								
MAX EXT								
AUTO MAX								
AMR								


PHASES USED								
ON/OFF	1	2	3	4	5	6	7	8
MIN RECALL	X	X	X	X	X	X	X	X
NON LOCK	X		X	X	X		X	X

PED Overlaps								
INHIBIT O/L	1	2	3	4	5	6	7	8
OLA								
OVERLAP B								
OVERLAP C								
OVERLAP D								

LEGEND		
SYMBOL		DESCRIPTION
EXISTING	PROPOSED	
		PULLBOX
		CONDUIT
		TRAFFIC SIGNAL POLE
		SIGNAL HEAD
		CONTROL BOX
		LOOP DETECTOR
		PEDESTRIAN PUSH BUTTON
		SIGNAL PHASE
		UTILITY POLE
		OVERHEAD SIGN

TABLE OF POLES					
POLE	POLE LOCATION		POLE LENGTH (M)	DESIGN LOAD (KN)	FOOTING MOMENT (KN-M)
	STATION	OFFSET			
1	20+814.9	19.9 m LT	10 m	50	478
2	20+833.8	13.5 m RT	10 m	50	478

XX ITEM NUMBER KEY
SEE TABLE OF TRAFFIC SIGNAL
QUANTITIES, DWG TSO-1

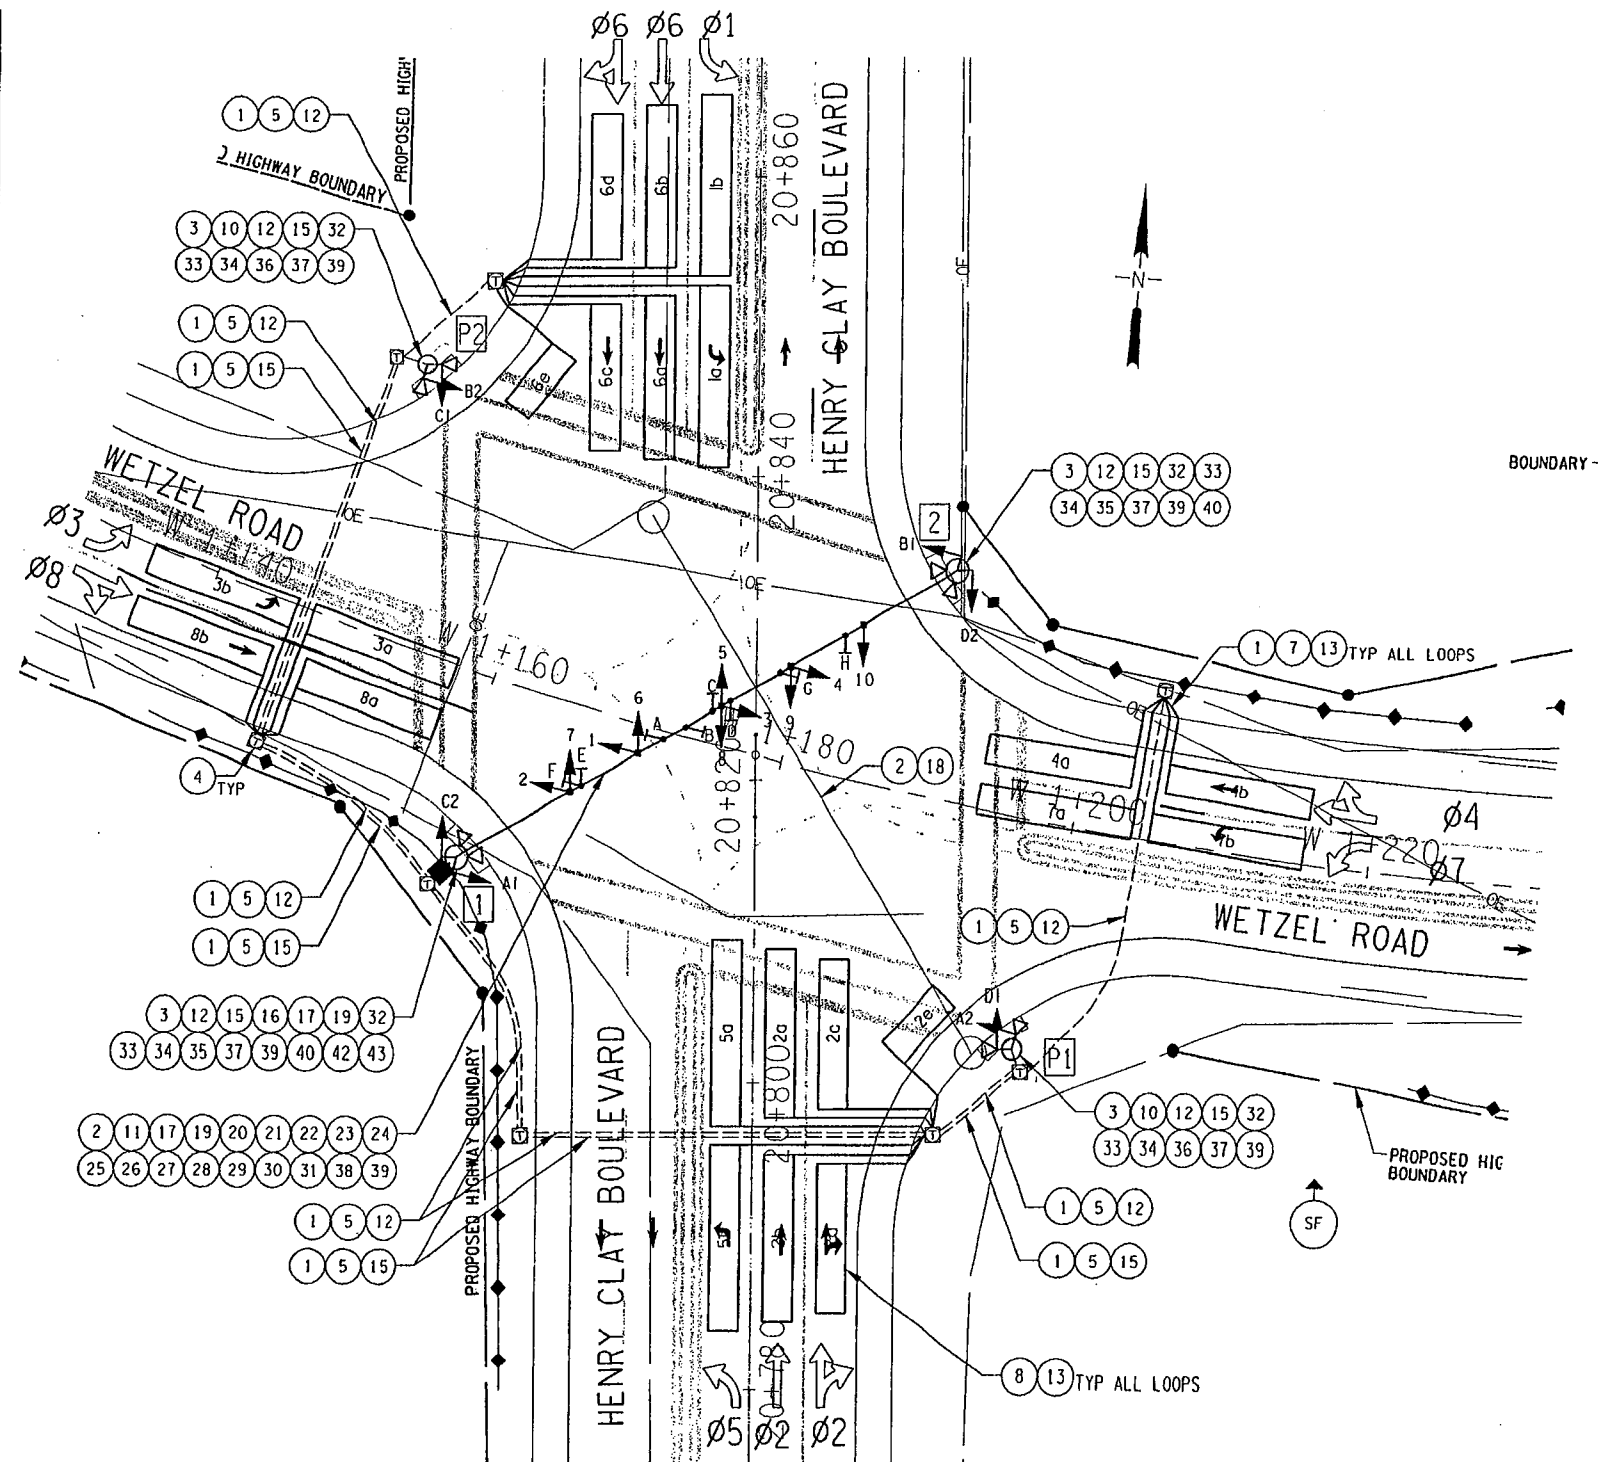

PLAN



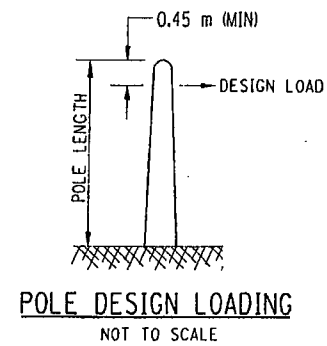


TABLE OF SIGNS		
SIGN	TEXT	MUTCD NO.
A,B,C,D		R3-22C
E,F,G,H (SEE NOTE 1)		R3-7C

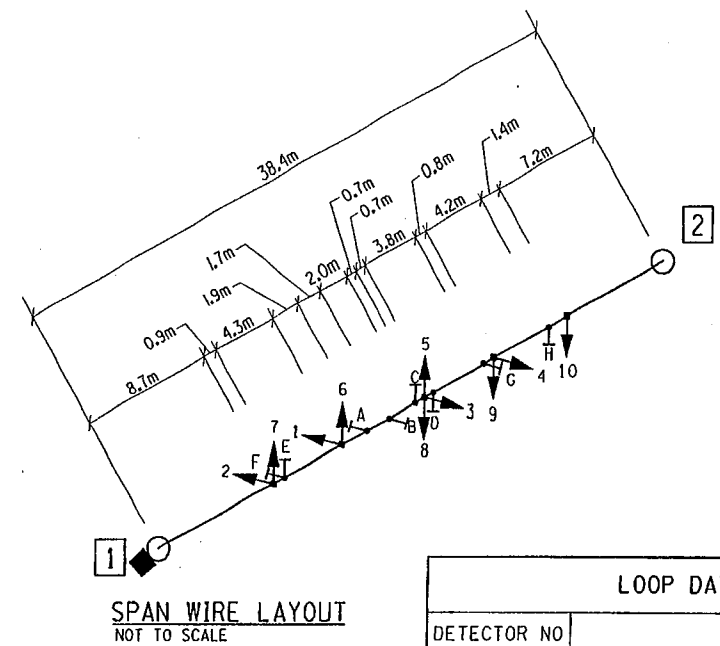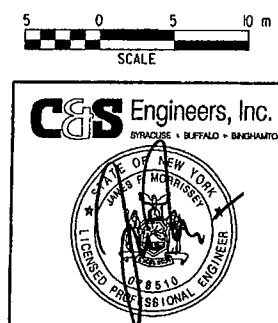

LOOP DATA TABLE	
DETECTOR NO	DESCRIPTION
1a, 1b	2m X 12.2m, 3 TURNS, WIRED IN PARALLEL
2a, 2b	2m X 11m, 3 TURNS, WIRED IN PARALLEL
2c, 2d	2m X 9.8m, 3 TURNS, WIRED IN PARALLEL
2e	2m X 5.0m, 3 TURNS, WIRED IN PARALLEL
3a, 3b	2m X 10.4m, 3 TURNS, WIRED IN PARALLEL
4a, 4b	2m X 9.8m, 3 TURNS, WIRED IN PARALLEL
5a, 5b	2m X 12.2m, 3 TURNS, WIRED IN PARALLEL
6a, 6b	2m X 11m, 3 TURNS, WIRED IN PARALLEL
6c, 6d	2m X 9.8m, 3 TURNS, WIRED IN PARALLEL
6e	2m X 5.0m, 3 TURNS, WIRED IN PARALLEL
7a, 7b	2m X 10.4m, 3 TURNS, WIRED IN PARALLEL
8a, 8b	2m X 9.8m, 3 TURNS, WIRED IN PARALLEL

NOTE:
1. THE PLACEMENT OF THE R3-7C SIGN MAY BE ELIMINATED. THE CONTRACTOR SHALL NOT PLACE THE R3-7C SIGN UNTIL THE OWNER'S REPRESENTATIVE HAS REVIEWED THE INTERSECTION SIGHT DISTANCE AND DETERMINED THIS SIGN IS WARRANTED.

AS BUILT REVISIONS					
SIGNATURE		DATE			
TRAFFIC SIGNAL PLAN HENRY CLAY / WETZEL INTERSECTION					
COUNTY OF ONONDAGA DEPARTMENT OF TRANSPORTATION					
FILENAME 375286A.TRF	REGION 3	DATE JULY 2003	DRAWING NO. TSP-3		



TABLE OF SWITCH PACKS					
SIGNAL NO. HENRY CLAY BLVD/WETZEL ROAD			COUNTY: ONONDAGA		
SWITCH PACK	FUNCTION	FACE NUMBERS	FLASH PLUG	INDICATIONS	TERMINAL WIRING BOARD
					TERMINAL WIRE COLOR CODE
1	ø1	5	R	←R	SP 1R 14/19C - 1 - R/W
				←Y	SP 1Y 14/19C - 1 - BL/W
				←G	SP 1A 14/19C - 1 - G/W
				GRND WIRE	GRND BUS 14/19C - 1 - B/W
2	ø2	9,10	R	R	SP 2R 14/19C - 1 - R
				Y	SP 2Y 14/19C - 1 - 0
				G	SP 2G 14/19C - 1 - G
				GRND WIRE	GRND BUS 14/19C - 1 - W
3	ø3	1	R	←Y	SP 3Y 14/19C - 2 - 0/R
				←G	SP 3G 14/19C - 2 - BL/R
				GRND WIRE	GRND BUS 14/19C - 2 - W/R
				R	SP 4R 14/19C - 1 - R/B
4	ø4	3,4	R	Y	SP 4Y 14/19C - 1 - 0/B
				G	SP 4G 14/19C - 1 - G/B
				GRND WIRE	GRND BUS 14/19C - 1 - W/B
				←R	SP 5R 14/19C - 1 - B/R
5	ø5	8	R	←Y	SP 5Y 14/19C - 1 - 0/R
				←G	SP 5G 14/19C - 1 - BL/R
				GRND WIRE	GRND BUS 14/19C - 1 - W/R
				R	SP 6R 14/19C - 2 - R
6	ø6	6,7	R	Y	SP 6Y 14/19C - 2 - 0
				G	SP 6G 14/19C - 2 - G
				GRND WIRE	GRND BUS 14/19C - 2 - W
				←Y	SP 7Y 14/19C - 1 - B
7	ø7	3	R	←G	SP 7G 14/19C - 1 - BL
				GRND WIRE	GRND BUS 14/19C - 1 - BL/B
				R	SP 8R 14/19C - 2 - R/B
				Y	SP 8Y 14/19C - 2 - 0/B
8	ø8	1,2	R	G	SP 8G 14/19C - 2 - G/B
				GRND WIRE	GRND BUS 14/19C - 2 - W/B
				HAND	SP 9R 14/12C - 1 - R
				MAN	SP 9G 14/12C - 1 - G
9	PED A (ø4&ø8)	A1		GRND WIRE	GRND BUS 14/12C - 1 - W
				HAND	SP 9R 14/12C - 4 - R
				MAN	SP 9G 14/12C - 4 - G
				GRND WIRE	GRND BUS 14/12C - 4 - W
10	PED B (ø4&ø8)	B1		HAND	SP 10R 14/12C - 3 - R
				MAN	SP 10G 14/12C - 3 - G
				GRND WIRE	GRND BUS 14/12C - 3 - W
				HAND	SP 10R 14/12C - 2 - R
11	PED C (ø2&ø6)	C1		MAN	SP 11G 14/12C - 2 - G/B
				GRND WIRE	GRND BUS 14/12C - 2 - W/B
				HAND	SP 11R 14/12C - 1 - R/B
				MAN	SP 11G 14/12C - 1 - G/B
12	PED D (ø2&ø6)	D1		GRND WIRE	GRND BUS 14/12C - 1 - W/B
				HAND	SP 12R 14/12C - 4 - R/B
				MAN	SP 12G 14/12C - 4 - G/B
				GRND WIRE	GRND BUS 14/12C - 4 - W/B

TABLE OF INPUT WIRING				
SIGNAL NO. HENRY CLAY BLVD/WETZEL RD			COUNTY: ONONDAGA	
TERM. NUMBER	FUNCTION	DETECTOR NUMBER	DETECTOR TYPE	REMARKS
1A, 1B	ø1	1A, 1B	PRESENCE	HENRY CLAY SB LT
2A, 2B	ø2	2A, 2B	PRESENCE	HENRY CLAY NB
3A, 3B	ø2	2C, 2D	PRESENCE	HENRY CLAY NB
4A, 4B	ø2	2E	PRESENCE	HENRY CLAY NB
5A, 5B	ø5	5A, 5B	PRESENCE	HENRY CLAY NB LT
6A, 6B	ø6	6A, 6B	PRESENCE	HENRY CLAY SB
7A, 7B	ø6	6C, 6D	PRESENCE	HENRY CLAY SB
8A, 8B	ø6	6E	PRESENCE	HENRY CLAY SB
9A, 9B	ø3	3A, 3B	PRESENCE	WETZEL EB LT
10A, 10B	ø7	7A, 7B	PRESENCE	WETZEL WB LT
11A, 11B	ø4	4A, 4B	PRESENCE	WETZEL WB
12A, 12B	ø8	8A, 8B	PRESENCE	WETZEL EB
13A, 13B	PED A	A1, A2	PUSH BUTTON	PED CROSSING HEN. CLAY
14A, 14B	PED B	B1, B2	PUSH BUTTON	PED CROSSING HEN. CLAY
15A, 15B	PED C	C1, C2	PUSH BUTTON	PED CROSSING WETZEL
16A, 16B	PED D	D1, D2	PUSH BUTTON	PED CROSSING WETZEL
17A, 17B				
18A, 18B				
19A, 19B				
20A, 20B				

TABLE OF OPERATION															
HEAD	PHASE										HEAD				PHASE
	1	2	3	4	5	6	7	8	9	10	A	B	C	D	
ø1+ø5	R	R	R	R	G	R	R	G	R	R	MAN	MAN	MAN	MAN	ø1+ø5
ø1+ø6	R	R	R	R	G	G	R	G	R	R	MAN	MAN	MAN	MAN	ø1+ø6
ø2+ø5	R	R	R	R	R	G	R	G	G	G	MAN	MAN	MAN	MAN	ø2+ø5
ø2+ø6	R	R	R	R	R	G	G	R	G	G	MAN	MAN	MAN	MAN	ø2+ø6
ø3+ø7	G	R	R	G	R	R	R	R	R	R	MAN	MAN	MAN	MAN	ø3+ø7
ø3+ø8	G	G	G	R	R	R	R	R	R	R	MAN	MAN	MAN	MAN	ø3+ø8
ø4+ø7	R	R	G	G	G	R	R	R	R	R	MAN	MAN	MAN	MAN	ø4+ø7
ø4+ø8	G	G	G	G	R	R	R	R	R	R	MAN	MAN	MAN	MAN	ø4+ø8
EMERG. FLASH.	FR	FR	FR	FR	BL	FR	FR	BL	FR	FR	BL	BL	BL	BL	EMERG. FLASH.

*UPON ACTUATION OF PEDESTRIAN PUSH BUTTON, A STEADY "MAN" SYMBOL WILL BE DISPLAYED, FOLLOWED BY A FLASHING "HAND" SYMBOL, FOLLOWED BY A STEADY "HAND" SYMBOL.

TABLE OF CLEARANCES									
	FROM								
	G	G	R	R	G	A			
T	G	G	G/←Y	R/←Y	R	R			
	←G	←G	G	R/←G	R	R			
	R	Y	Y/←G	R/←G	R	R			
	←G	←G	R	R/←G	R	R			
O	←G	←G	Y	Y/←Y	R/←Y				
	R	Y	R	R					
	←G	←G	Y	Y/←Y	R/←Y				
	R	Y	R	R					

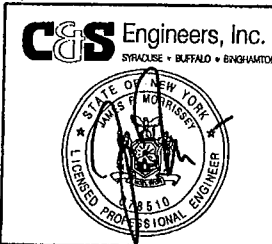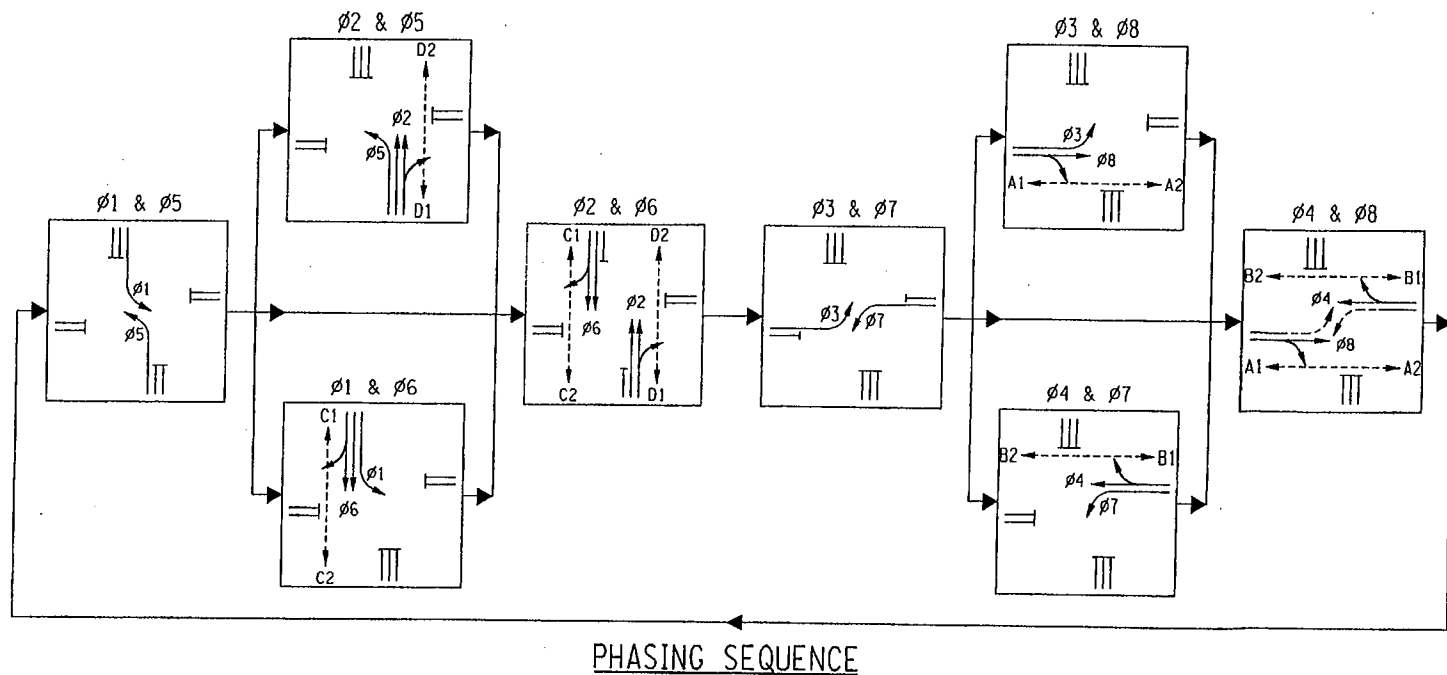

AS BUILT REVISIONS			
SIGNATURE	DATE		
TRAFFIC SIGNAL DETAILS			
HENRY CLAY / WETZEL INTERSECTION			
COUNTY OF ONONDAGA			
DEPARTMENT OF TRANSPORTATION			
FILENAME 375286B.TRF	REGION 3	DATE JULY 2003	DRAWING NO. TSP-4

INTERSECTION NAME:
INTERSECTION NUMBER:

Bear @ Allen
104

INSTALLATION DATE:
PROGRAM DATE:


8/1/2013
4/7/23 RETRIEVED BY DHC

INTERVAL	PHASE (ON/OFF)							
	1	2	3	4	5	6	7	8
MEMORY								
EXT RECALL								
MAX RECALL		X				x		
CNA I								
CNA II								
FL WALK								
SOFT RECALL								
WALK REST								
COND PED								
FWTPCL								

PHASES USED								
	1	2	3	4	5	6	7	8
ON/OFF	X	X				X		X

Overlaps								
INHIBIT O/L	1	2	3	4	5	6	7	8
OVERLAP A	x							x

INTERVAL	PHASE TIMINGS							
	1	2	3	4	5	6	7	8
MIN GREEN	5	10				10		8
PASSAGE	2	2				2		2
YELLOW	3	3				3		3
RED	2	2				2		2
MAX I	12	25				25		20
MAX II								
WALK		7						7
PED CLEAR		12						12
S/A								
TBR								
TTR								
MIN GAP								
MAX VI								
MAX EXT								
AUTO MAX								
AMR								



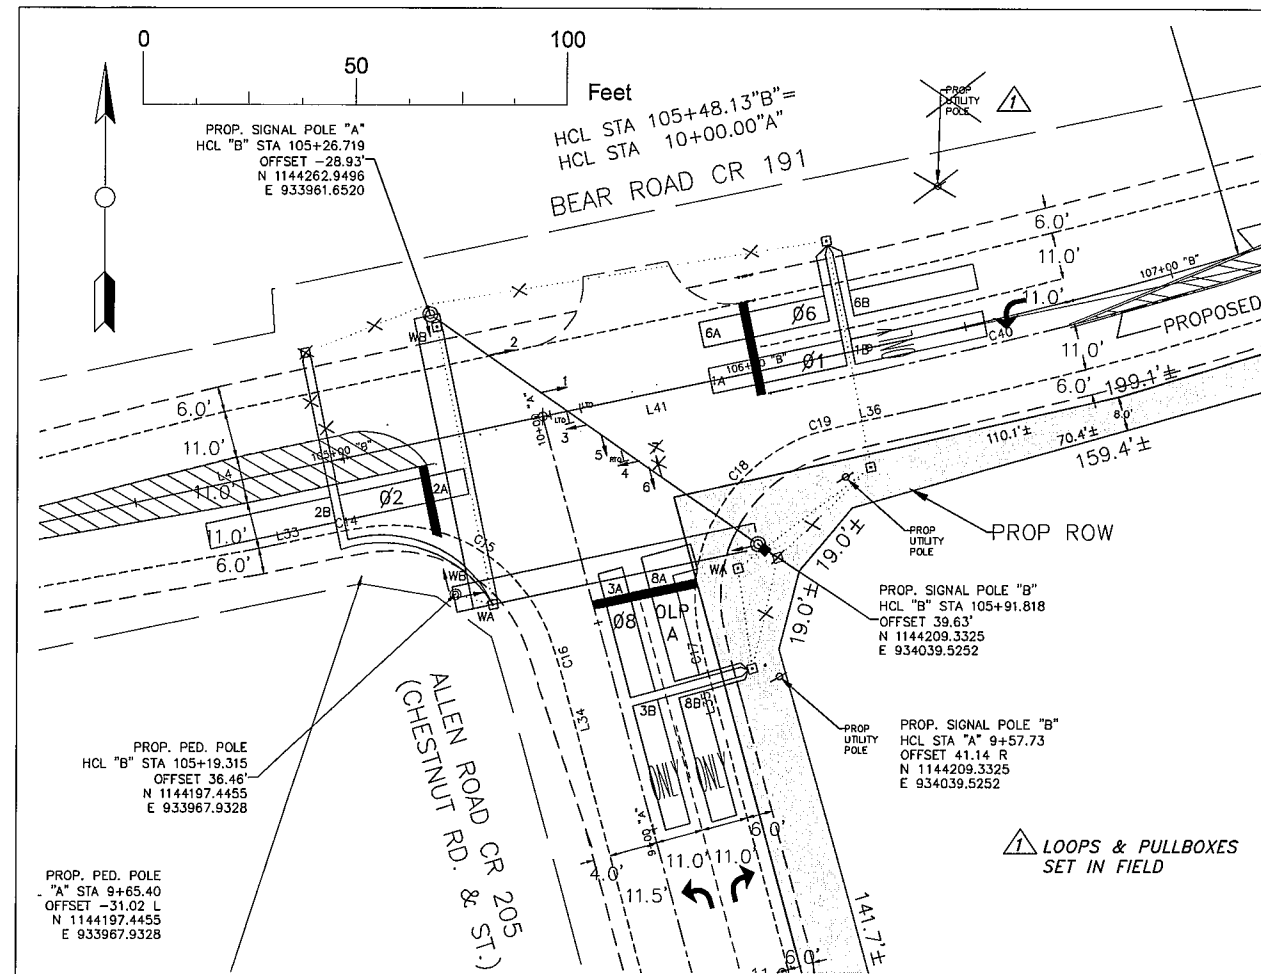
[illegible]

DATE	JOB NO.	BEAR RD. @ ALLEN RD., C.R. NO. 191 & 205	
		SIGNAL PLAN & DETAILS	
		SCALE: HORIZ: AS SHOWN VERT.: NONE	COUNTY OF ONONDAGA DEPARTMENT OF TRANSPORTATION
REVISIONS	DATE:	AUG 2013	TOTAL SHEETS: 12 SHEET NUMBER: 10

TABLE OF CLEARANCES					
FROM TO	G	R	G ←G	R ←G	
G	G	R	G ←Y	R ←G	
	G	R	G	R ←Y	
R	Y	R	Y ←Y	R ←Y	
	R	R	R	R	
G ←G	G	R	G ←G	R ←G	
	G	R	G ←G	R ←G	
R ←G	Y	R	Y ←G	R ←G	
	R	R	R ←G	R ←G	

LOOP DATA TABLE		(6)(8)
DETECTOR NO.	DESCRIPTION	
1A,1B	1 - 32 FT. x 6 FT. 2 FT. APART 1 - 32 FT. x 6 FT.	
2A,2B	1 - 30 FT. x 6 FT. 2 FT. APART 1 - 30 FT. x 6 FT.	
3A,3B	1 - 32 FT. x 6 FT. 2 FT. APART 1 - 32 FT. x 6 FT.	
6A,6B	1 - 30 FT. x 6 FT. 6 FT. APART 1 - 30 FT. x 6 FT.	
8A,8B	1 - 30 FT. x 6 FT. 6 FT. APART 1 - 30 FT. x 6 FT. WITH 6 FT. x 6 FT. LEG	

HEAD LAYOUT		
HEAD	HCL STA.	OFFSET
1	105+48.9 B	5.8 FT LT
2	105+38.3 B	16.7 FT LT
3	105+58.1 B	4.1 FT RT
4	105+68.4 B	14.9 FT RT
5	105+60.8 B	7.0 FT LT
6	105+70.4 B	17.1 FT RT
7	105+72.9 B	19.7 FT RT

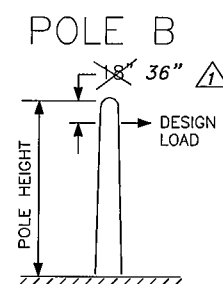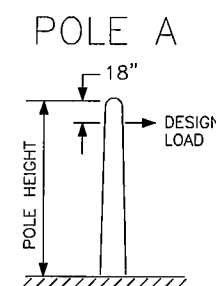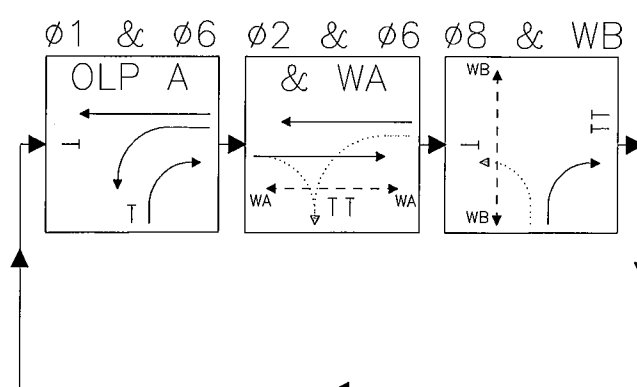

KEY FOR WIRE COLOR CODE

R/BK = WIRE COLOR/TRACER COLOR	
O = ORANGE	BK = BLACK
R = RED	W = WHITE
G = GREEN	BL = BLUE

